
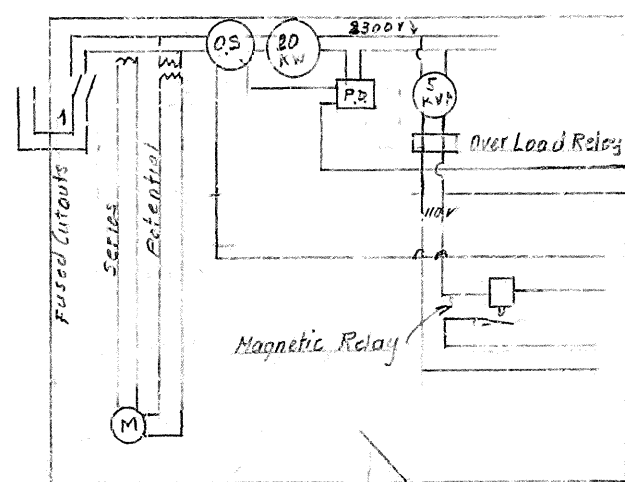
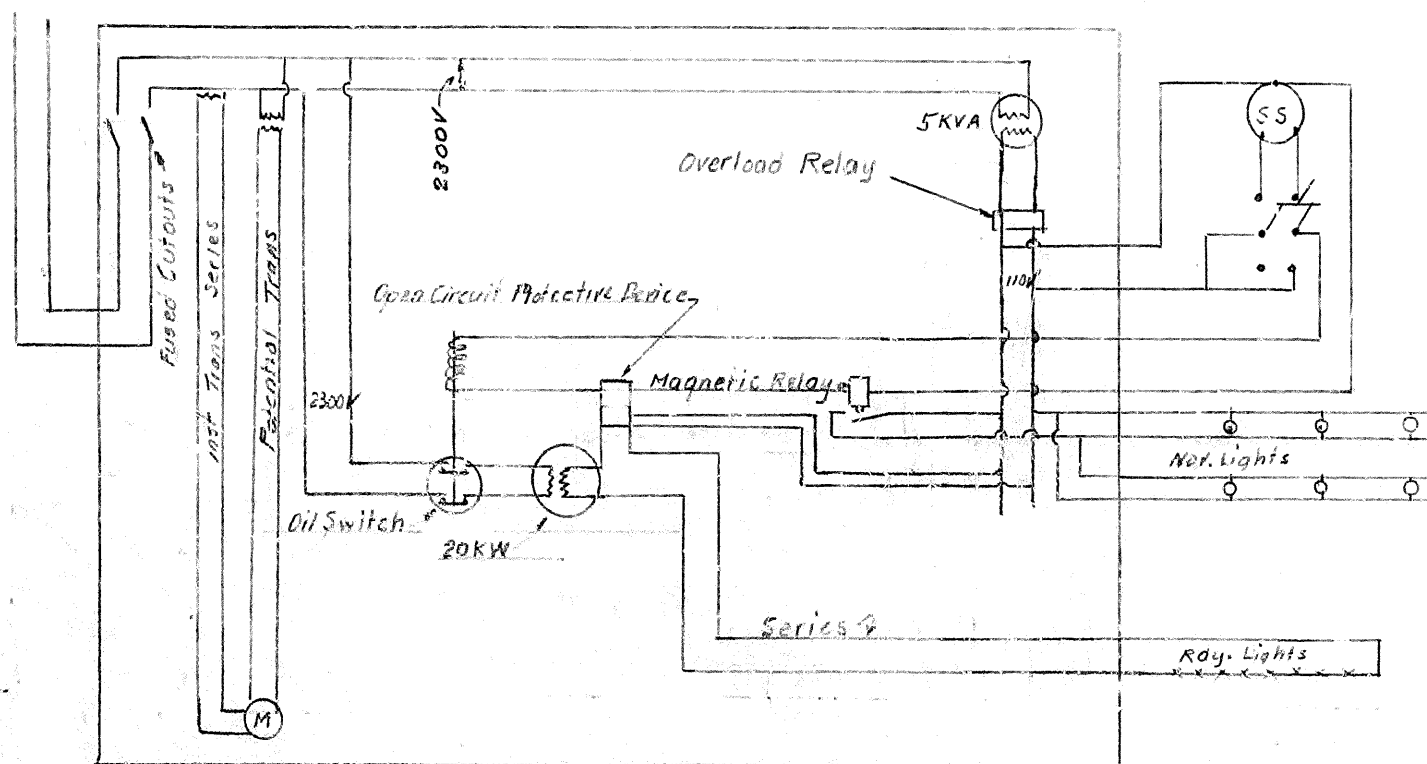
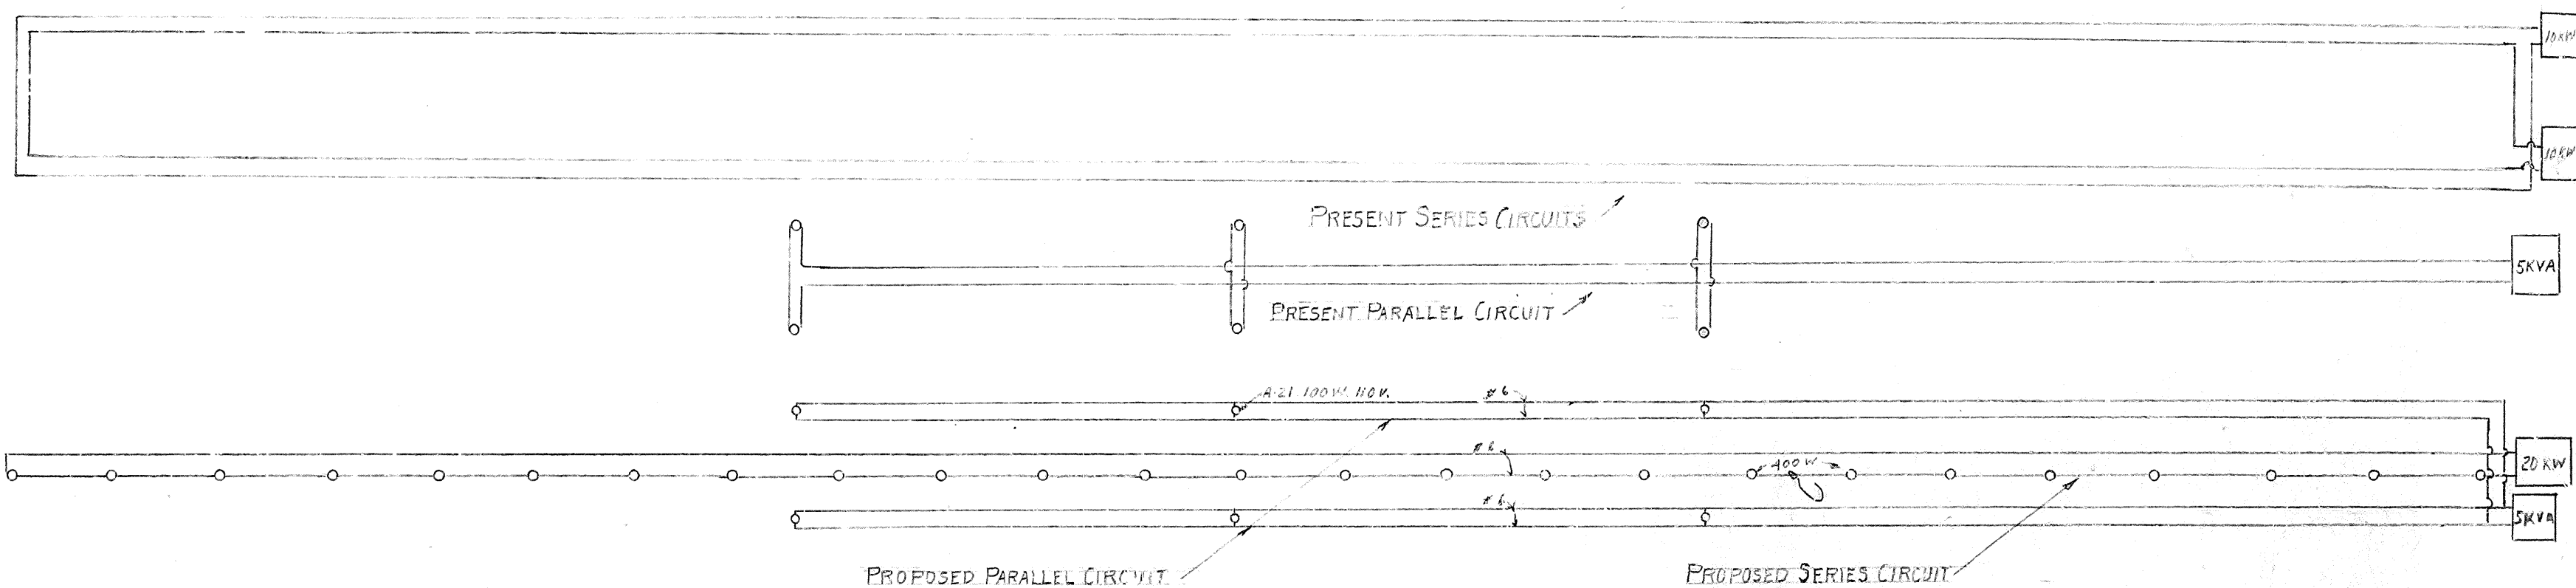
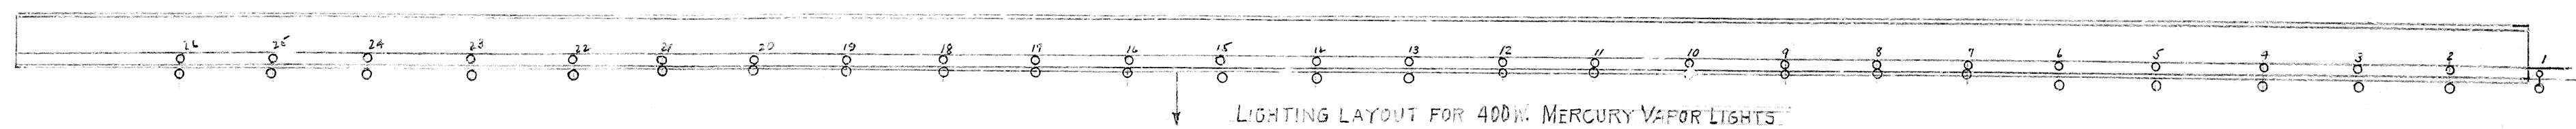


FED. ROAD DIST.	STATE	FED. AID PROJ. NO.	FISCAL YEAR	SHEET NO.	TOTAL SHEETS
7	KY.				

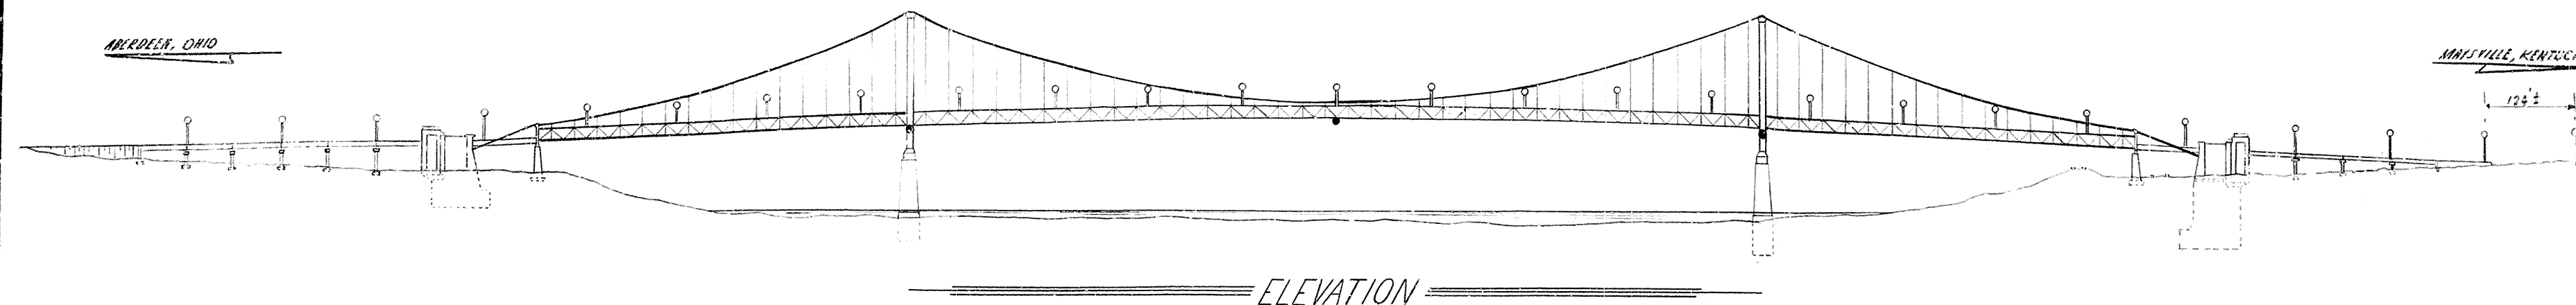

Place all equipment in back of cage.
Change wiring to make instruments more accessible. Bottom of cage very dirty. Clean.

ESTIMATE OF QUANTITIES

FURNISH & INSTALL LIGHTING SYSTEM COMPLETE WITH ALL ACCESSORIES
1000' NO. 10 FLAME NOL WIRE, 5000'

LUMP SUM
LUMP SUM

* IT IS ASSUMED THAT THERE IS SUFFICIENT 5000' WIRE IN GOOD CONDITION ON THE BRIDGE TO REWIRE ACCORDING TO THIS PLAN. THE LUMP SUM BIDS FOR THIS PROJECT ASSUMES THAT NO ADDITIONAL 5000' WIRE WILL BE REQUIRED. IF ADDITIONAL WIRE IS REQUIRED IT IS TO BE PAID FOR EXTRA AT A PRICE BID PER 1000' FOR 5000V FLAME NOL WIRE.


27
SHEET 1 OF 1

NAVIGATION & ROADWAY LIGHTS FOR BRIDGE OVER OHIO RIVER


COMMONWEALTH OF KENTUCKY	
DEPARTMENT OF HIGHWAYS	
FRANKFORT COUNTY OF	
MASON	
MAYSVILLE KY - ABERDEEN OHIO	
ROAD	
STATION BRIDGE NUMBER	PROJECT NO. M.P. 81-4015-1
DRAWING NO. 13706	

DESIGNED BY: [Signature]
CHECKED BY: [Signature]
DATE: [Date]
REVISED BY: [Signature]
CHECKED BY: [Signature]
DATE: [Date]


FED. ROAD DIST.	STATE	FED. AID PROJ. NO.	FISCAL YEAR	SHEET NO.	TOTAL SHEETS
7	KY.				

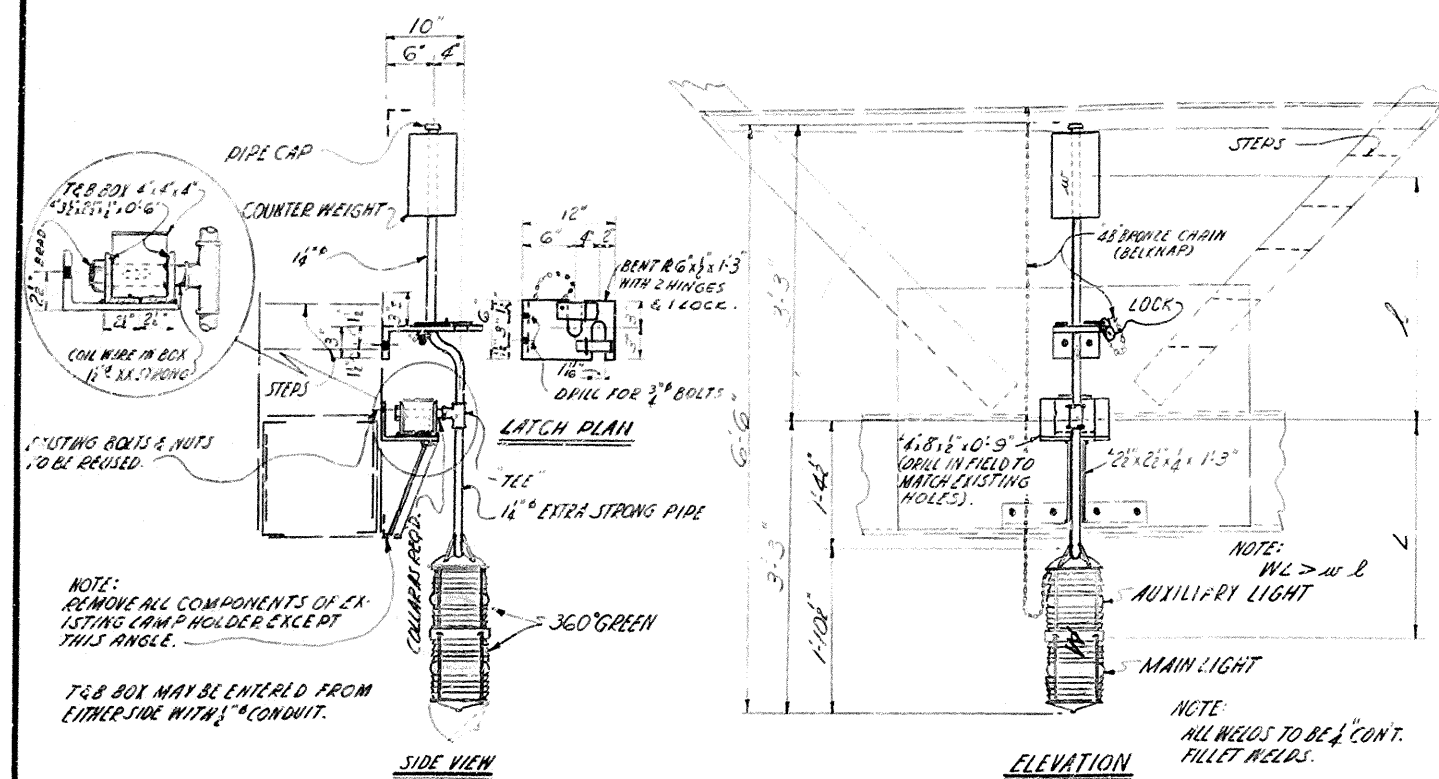

CHANNEL MARKER

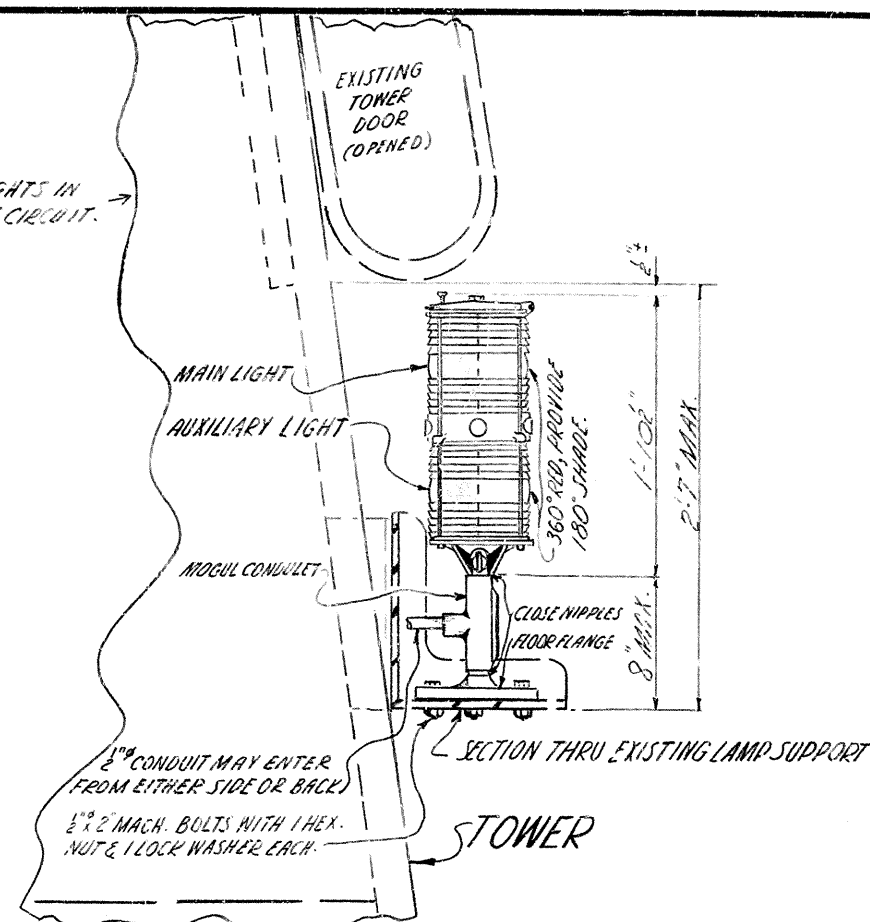


PIER MARKER (SIDE VIEW)

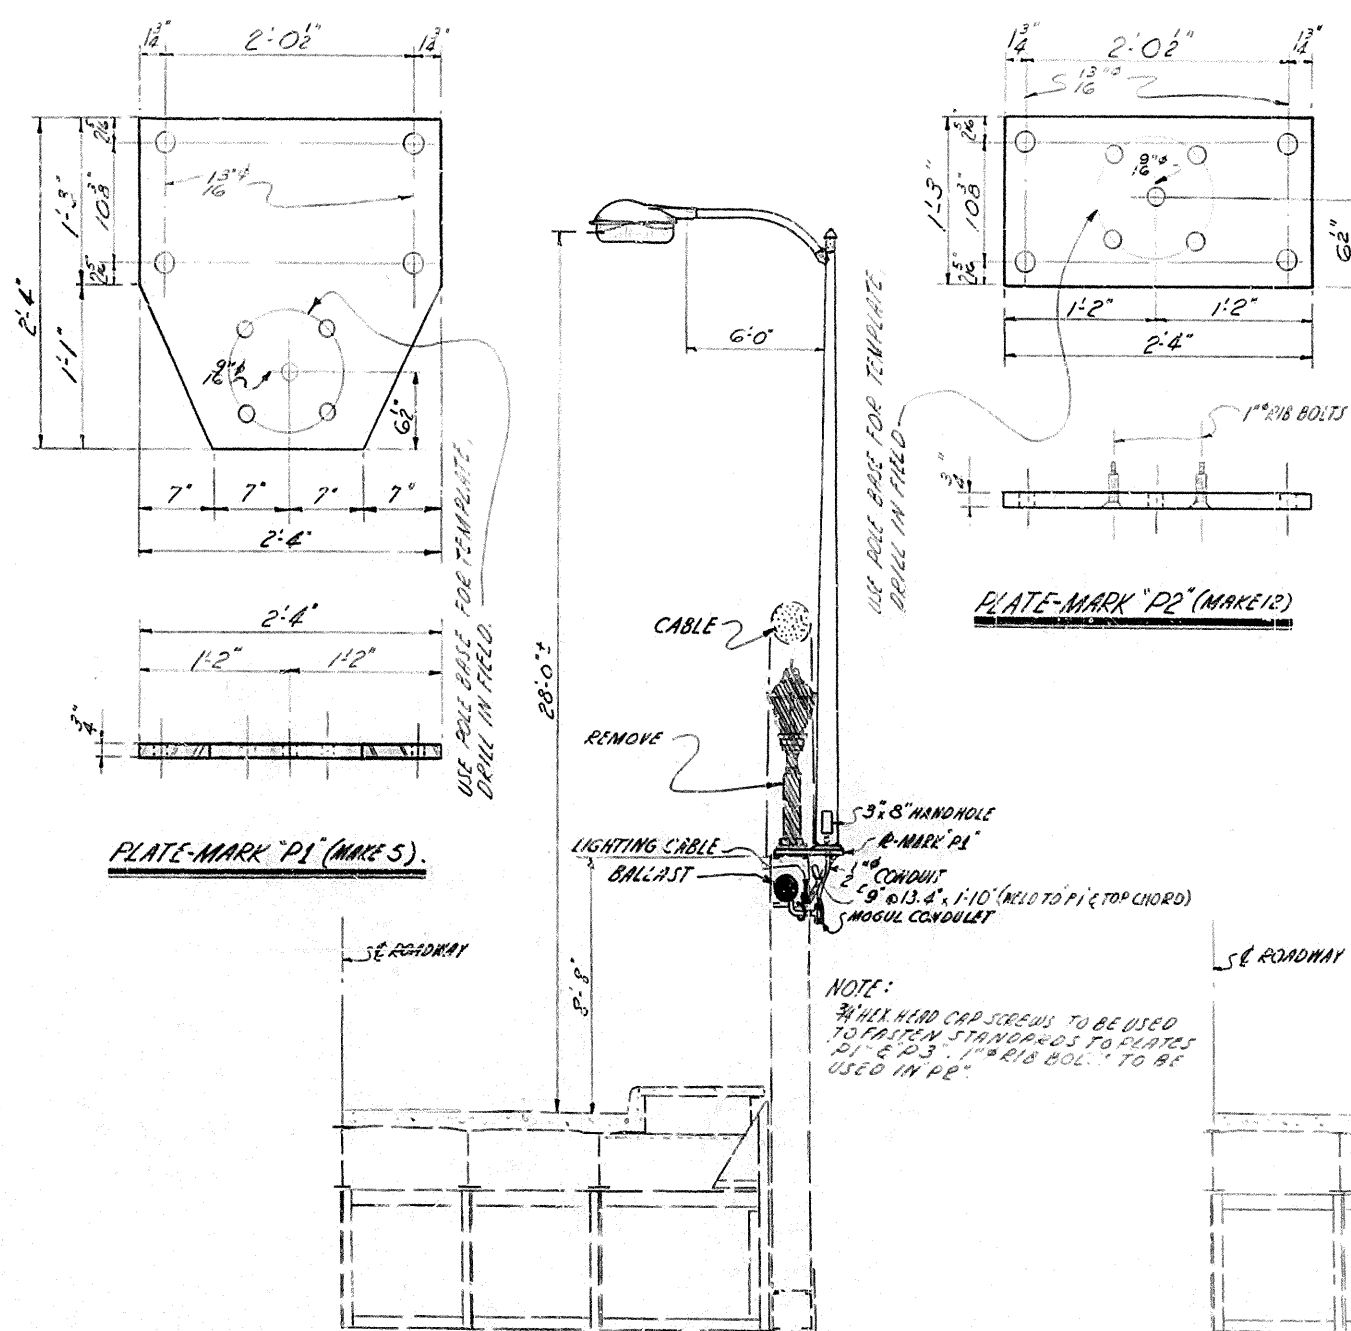


TYPE 1

TYPICAL INSTALLATION AT LIGHTS 6-13-14-15 & 22

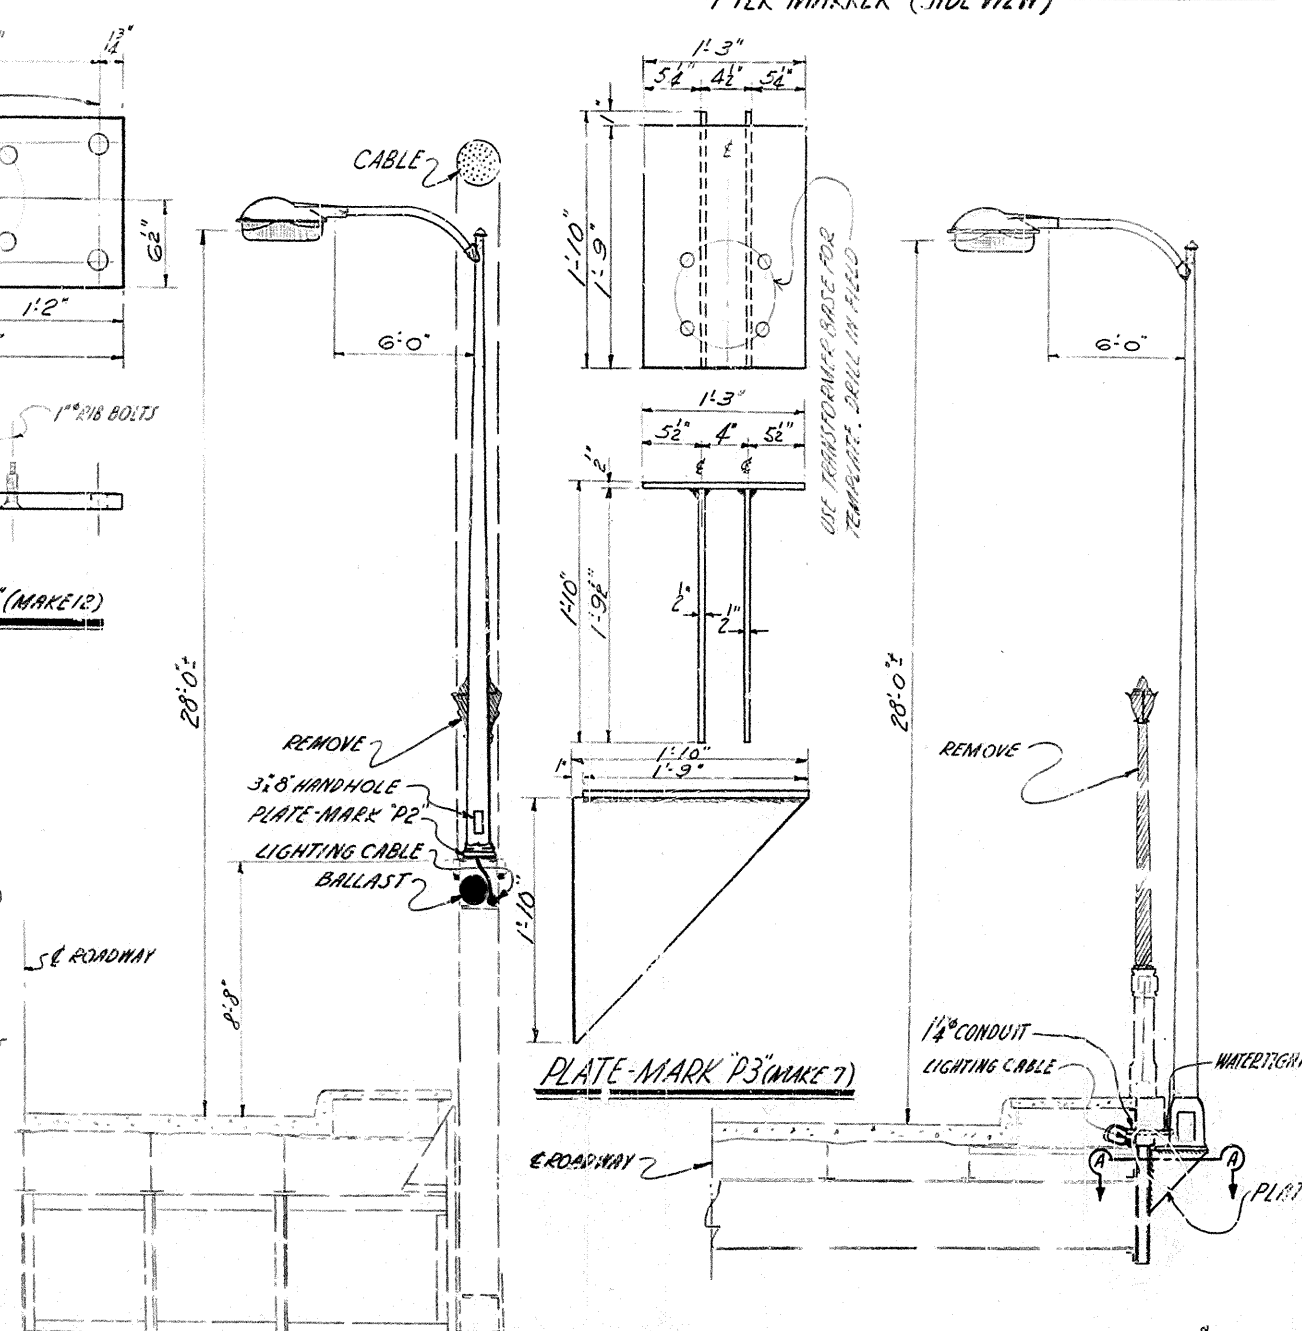

TYPE 2

TYPICAL INSTALLATION AT LIGHTS 7 THRU 12 & 16 THRU 21

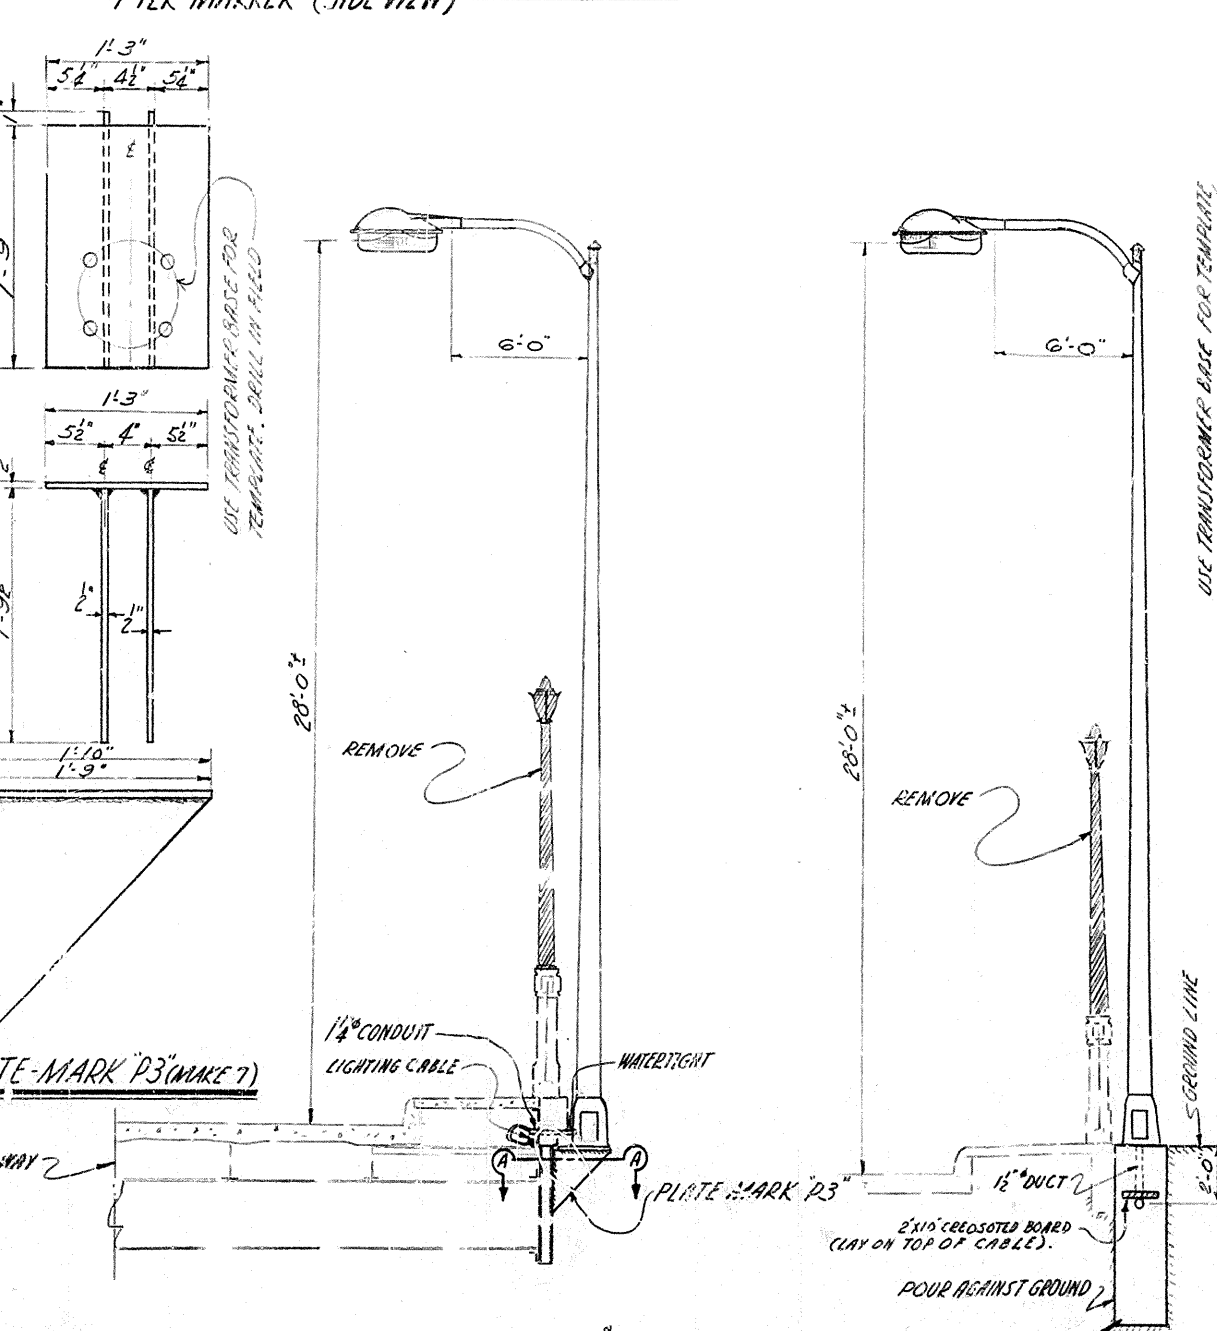


TYPE 3

TYPICAL INSTALLATION AT LIGHTS 3-4-5 & 23 THRU 26

TYPE 4

TYPICAL INSTALLATION AT LIGHTS 1 AND 2

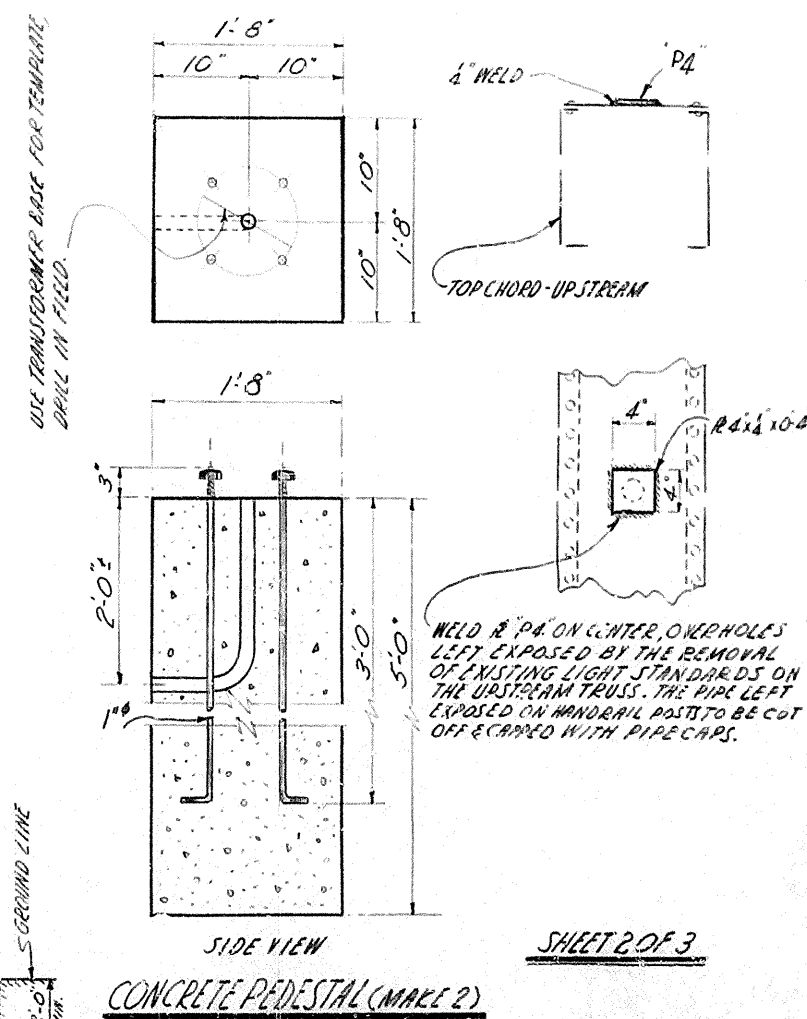

SIDE VIEW

CONCRETE PEDESTAL (MAKE 2)

COMMONWEALTH OF KENTUCKY
DEPARTMENT OF HIGHWAYS
FRANKFORT
COUNTY OF
MASON
MAYSVILLE, KY.-ABERDEEN OHIO

STATION
BRIDGE NUMBER M.P. 81-4015-1

ROAD
PROJECT NO.
DRAWING NO. 13788

INDEX

GENERAL NOTE

SPECIFICATIONS: KENTUCKY DEPARTMENT OF HIGHWAYS, 1956 EDITION WITH AMENDMENTS.

SCOPE OF WORK: REVISE PRESENT ROADWAY AND NAVIGATION LIGHTING SYSTEMS OF THE SUSPENSION BRIDGE. THE PRESENT ROADWAY LIGHTING SYSTEM CONSIST OF TWO SERIES CIRCUITS WITH EACH CIRCUIT CONNECTED TO A 10 KW TRANSFORMER. ALTERNATE LIGHTS ON EACH SIDE ON ALTERNATE SERIES SYSTEMS. PLANS ARE PREPARED TO ELIMINATE ONE SERIES SYSTEM AND PUT 26 400 W. MERCURY VAPOR LAMPS ON DOWN STREAM SIDE (SIDEWALK SIDE). ALL OLD LIGHT STANDARDS ON BOTH SIDES TO BE REMOVED AND ALL HOLES IN TOP CHORD UPSTREAM SIDE TO BE COVERED WITH A METAL COVER TO PREVENT WATER ENTERING TOP CHORD. (SEE PLANS FOR DETAIL). USE 20 KW TRANSFORMER FROM C. & O. BRIDGE CINCINNATI. CIL SHOULD BE TESTED BEFORE NEW INSTALLATION.

WIRE: ALL WIRE IS ARMORED CABLE, ASSUMED TO BE GOOD. SOME TWO YEARS AGO THE CABLE WAS CHECKED WITH A MEGGER AND FOUND TO BE SATISFACTORY. THIS CABLE TO BE CHECKED AGAIN BY A MEGGER AND IF FOUND TO BE SATISFACTORY TO BE USED. DEFECTIVE WIRE ON SERIES CIRCUIT TO BE REPLACED WITH 5000 VOLT SUPER CORINOL GEOPRENE. PARALLEL CIRCUIT TO BE 600 V FLAMENOL WIRE. WIRE FROM BALLAST TO LIGHTS TO BE #12 FLAMENOL.

SUB-STATION: THIS STATION TO BE REARRANGED ACCORDING TO SKETCH TO MAKE IT MORE ACCESSIBLE. FLOOR TO BE THOROUGHLY CLEANED.

MATERIAL SPECIFICATIONS: REFERENCE TO MANUFACTURER'S BRAND NAME AND TYPE OF MATERIAL SPECIFIED HEREIN IS MADE FOR THE PURPOSE OF OBTAINING GOOD STANDARD MATERIAL. ANY OTHER MAKE OR BRAND OF SIMILAR DESIGN AND EQUAL QUALITY MAY BE USED PROVIDED THAT, IF SUBSTITUTIONS ARE MADE, WRITTEN CONSENT MUST BE HAD FROM THE DEPARTMENT OF HIGHWAYS BEFORE WORK BEGINS. THE CONTRACTOR SHALL FURNISH IN TRIPPLICATE, FOR APPROVAL BY THE DEPARTMENT OF HIGHWAYS, DRAWINGS, CUTS, OR CATALOG SHOWING ALL MATERIALS TO BE USED.

CROSSOVERS: EXISTING CROSSOVER CIRCUITS AT NAVIGATION LIGHTS TO BE REMOVED. OLD SERIES SYSTEM BEYOND NAVIGATION LIGHTS TO BE REMOVED.

STRUCTURAL STEEL: ALL STRUCTURAL STEEL TO MEET A.S.T.M. A7-56T SPECIFICATIONS. THE CONTRACTOR TO FURNISH IN TRIPPLICATE NOTARIZED STATEMENTS THAT ALL STEEL MEETS THESE SPECIFICATIONS.

NAVIGATIONS LAMPS: TO BE ADELAKE NO. 1331 AND TO HAVE ALUMINUM FRAMES. LENS TO BE 8" FRESNEL. EACH LAMP TO BE EQUIPPED WITH A RELAY TO SWITCH CURRENT FROM MAIN LIGHT TO AUXILIARY LIGHT WHEN MAIN LIGHT FAILS. RELAY TO BE OF SUCH A CAPACITY THAT IT WILL CARRY 100 W 120 V LAMP INDEFINITELY WITHOUT BURNING, STICKING OR OVERHEATING THE COIL. GLOBES TO BE A 21 100 WATT WITH A LAMP CENTER OF 3'-7/8".

POLE HEIGHT: ALL 400 W MERCURY VAPOR LUMINAIRES TO BE MOUNTED OF 28'-0" ± OVER ROADWAY.

OLD MATERIALS TO BE REUSED: WIRE, IF IN GOOD CONDITION AFTER MEGGER TESTED, 5 KVA TRANSFORMER, OIL SWITCH, METER TRANSFORMERS, FUSED CUTOUTS, AND SUN SWITCH.

PAINT: ALL NEW STEEL, BURNT OR ABRASZED PLACES TO BE CLEANED AND GIVEN ONE COAT OF #1 RED LAD PAINT AND ONE OF ALUMINUM PAINT.

TEST: AFTER NEW INSTALLATION THERE SHALL BE A MEGGER TEST FOR SHORTS AND GROUNDS.

OLD MATERIAL: ALL OLD MATERIAL NOT REUSED, SUCH AS WIRE, OIL SWITCHES, TRANSFORMERS, CUTOUTS, LAMP POSTS, ETC. TO BE REMOVED AND TURNED OVER TO THE DEPARTMENT OF HIGHWAYS.

WELDING: HOLES IN TOP CORD UPSTREAM SIDE TO HAVE 1/4" PLATES WELDED OVER ALL HOLES AT OLD STANDARD LOCATIONS. ALL WELDING TO BE DONE IN ACCORDANCE WITH THE CURRENT SPECIFICATIONS FOR WELDING HIGHWAY AND RAILWAY BRIDGES OF THE AMERICAN WELDING SOCIETY.

DAMAGE TO BRIDGE: CONTRACTOR SHALL NO IMPAIR STRENGTH OF BRIDGE BY DRILLING OR CUTTING WITHOUT WRITTEN CONSENT OF THE ENGINEER EXCEPT AS SHOWN ON PLANS.

NAVIGATION LIGHTS: THE CONTRACTOR SHALL KEEP THE PARALLEL LIGHTING SYSTEM IN WORKING CONDITION EVERY NIGHT FROM TIME HE COMMENCES WORK UNTIL ACCEPTED BY THE DEPARTMENT.

LIGHT STANDARD: A NEW LIGHT STANDARD TO BE ERECTED AT LIGHT #1 APPROXIMATELY 120 FEET FROM LIGHT #2. A CONCRETE BASE 1'-8" x 1'-8" x 3'-0" TO BE POURED FOR THIS BASE, WITH BOLTS PLACED IN CONCRETE TO ANCHOR POLE AND A 2" DUCT FOR WIRE TO ENTER POLE BASE. WIRE FOR #2 TO #1 TO BE #6 SUPER CORINOL GEOPRENE 5000 V. WIRE TO BE BURIED DIRECTLY IN GROUND. NO. CONDUIT. EXCESS MATERIAL AND EQUIPMENT IN SUB-STATION TO BE REMOVED AND TURNED OVER TO THE DEPARTMENT OF HIGHWAYS.

LUMP SUM BID: THE LUMP SUM BID FOR THIS ITEM OF WORK SHALL BE FULL COMPENSATION FOR ALL MATERIAL, FABRICATION, ERECTION, WELDING, FITTING, EQUIPMENT, TOOLS AND ALL LABOR AND INCIDENTALS NOT CALLED FOR, FOR A COMPLETE REVISING ROADWAY AND NAVIGATION LIGHTS ACCORDING TO PLANS AND SPECIFICATIONS.


WORKMANSHIP: ALL WORK TO BE DONE IN A WORKMANSHIP LIKE MANNER.


APPROXIMATE BILL OF MATERIAL


No.	Description
26	Mercury Vapor Luminaires IES Type II
26	400 Watt E1 Globes
26	Ballast, GE, ILH, No. 95A20J1
1	Open Circuit Protective Device G.E. Cat. No. 3PR12B1
1	Magnetic Relay Square D Class 8502, AG-11, NEMA Type 1
1	Overload Relay Square D Class 9065 Type 30-1
300'	No. 6, 5000V Super Corinol Geoprene Wire
6	Aluminum Navigation Lamps, Adams & Westlake Co's Adelake
	Electric Bridge Lamps No. 1331 With 8" Fresnel Lenses.
12	A-21, 10 W - 115/135 V Filament Globes With 3/4" Light Centers Char
2000'	No. 12, 600V Flamenol Wire (Ballast to Lights)
1	20 KW. Series Transformer from C. & O. Bridge at Cincinnati.
5	Type 1 Light Standards
12	" 2 " "
7	" 3 " "
2	" 4 " "
2	Con. Pole Base 1'8" x 1'5" x 3'-0" With Anchor Bolts
5	Plates P1 (See detail)
12	" P2 " "
7	" P3 " "
16	" P4 " "
16	Pipe caps for 2 1/2" pipe

SHEET 3 OF 3

COMMONWEALTH OF KENTUCKY	
DEPARTMENT OF HIGHWAYS	
FRANKFORT	
COUNTY OF	
MASON	
MAYSVILLE KY - ABERDEEN OHIO	
ROAD	
STATION	PROJECT NO.
BRIDGE NUMBER M.P. 81-4015-1	DRAWING NO. 13788

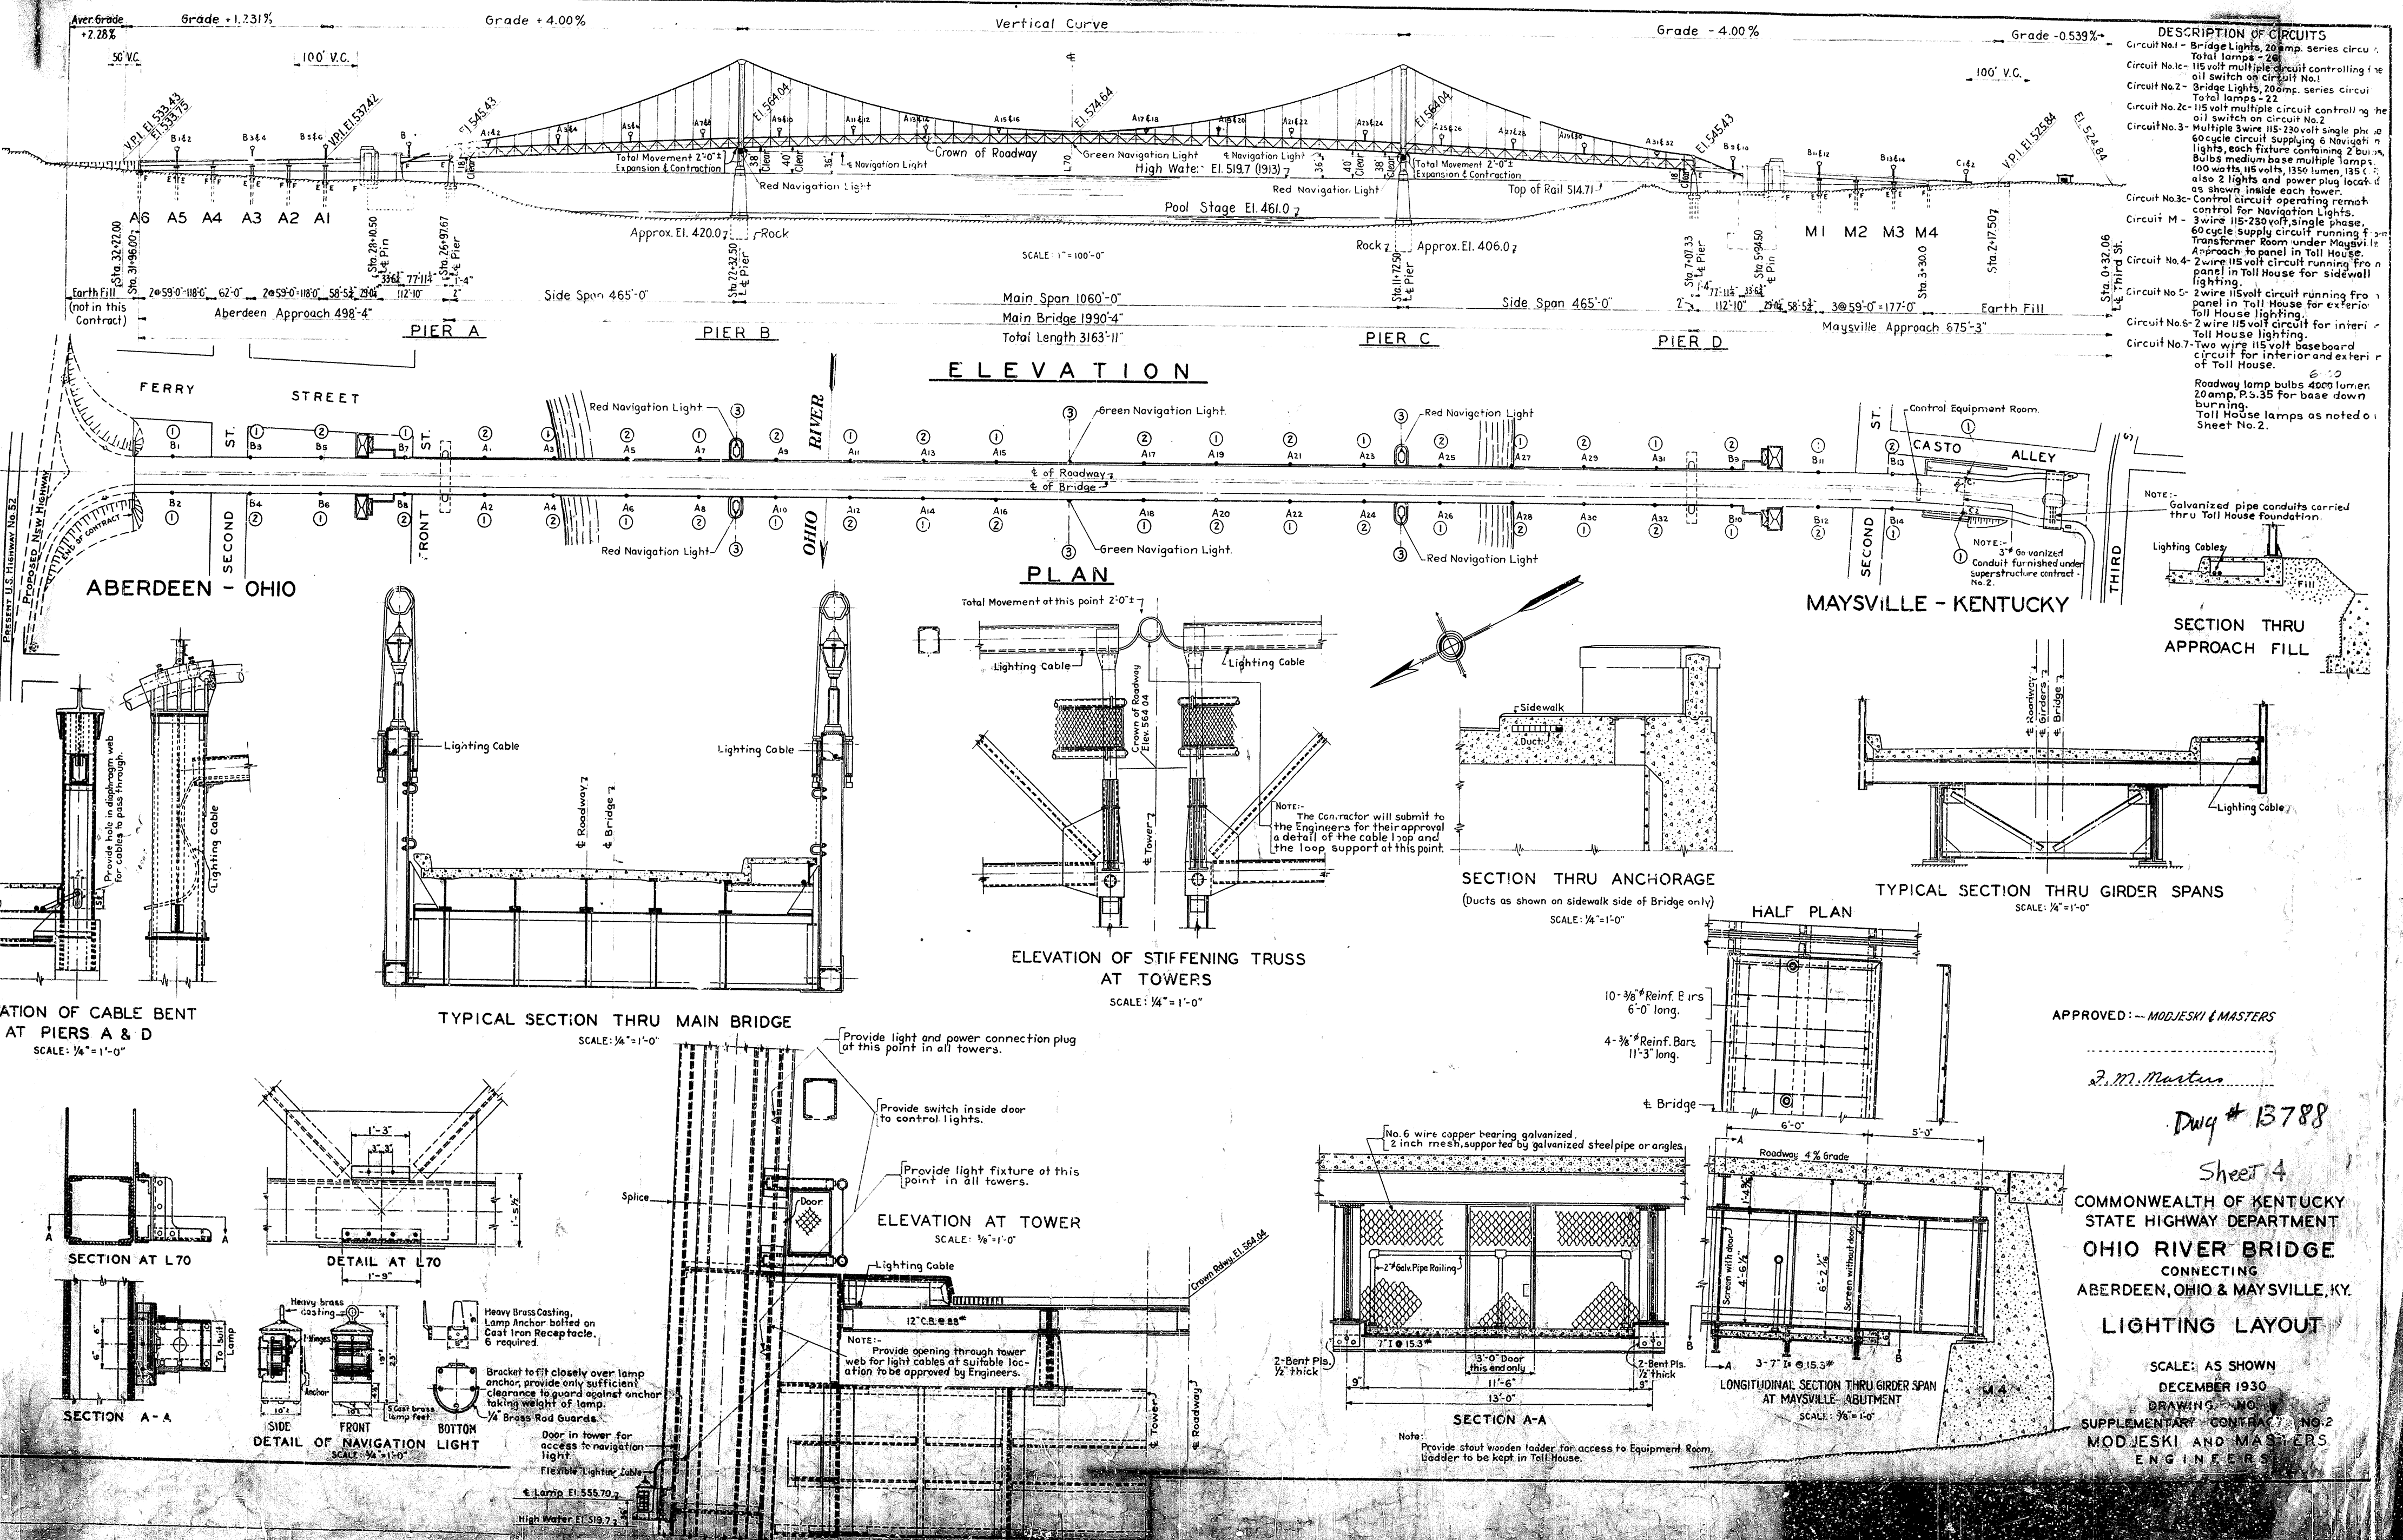


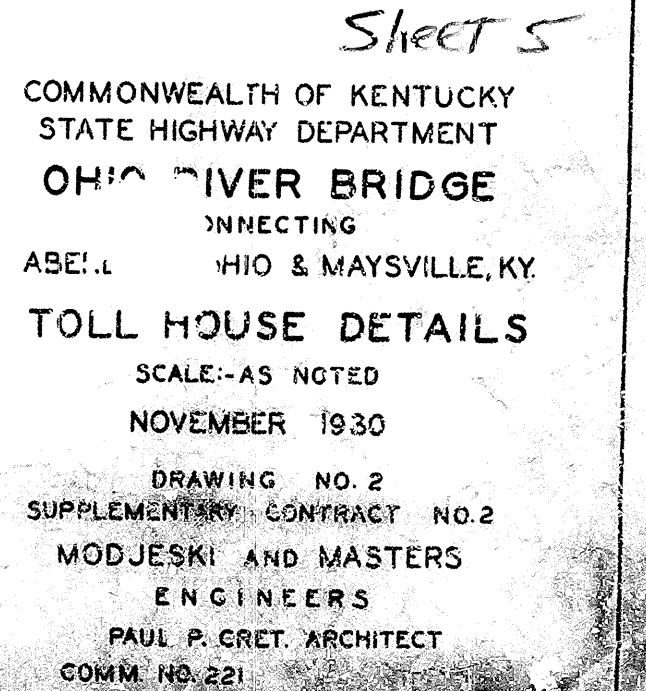


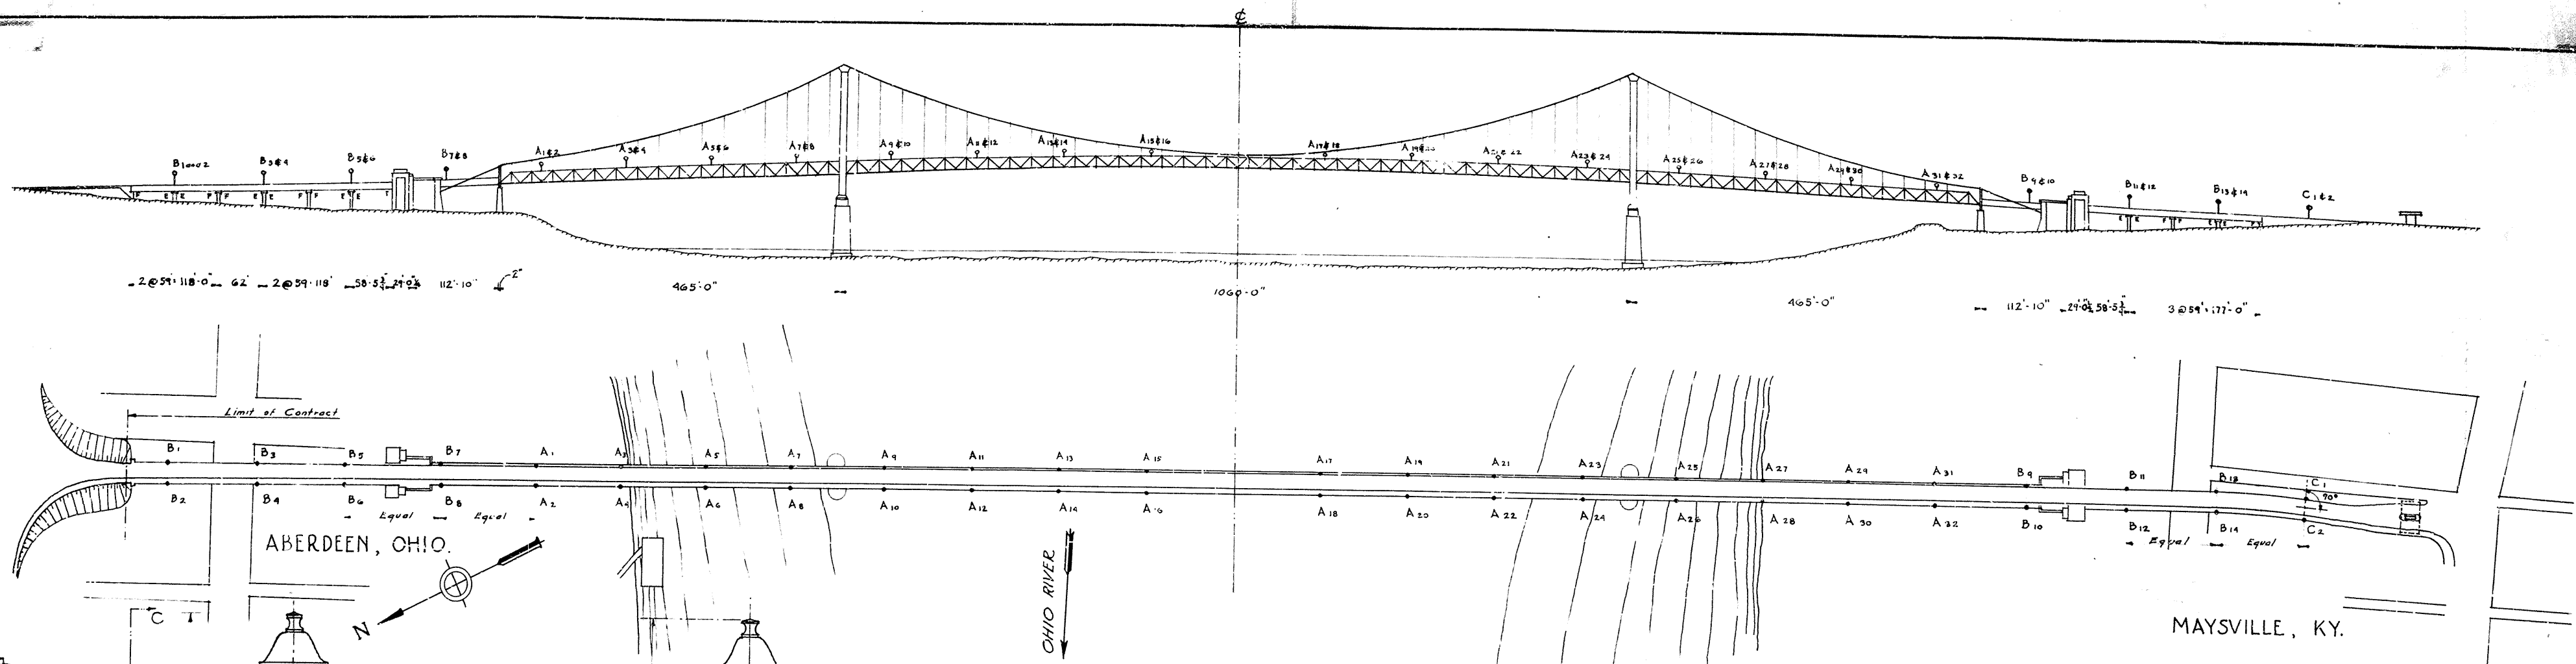


GENERAL LAYOUT OF LIGHTING FIXTURES.


Scale 1" = 100'-0"

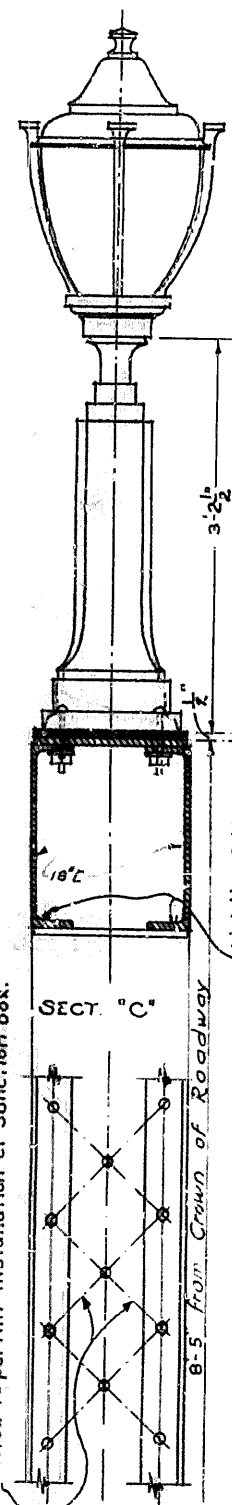

DETAILS of LAMP STANDARD TYPE "A"

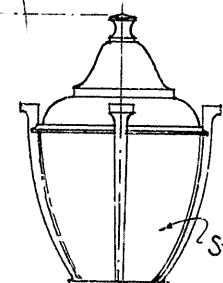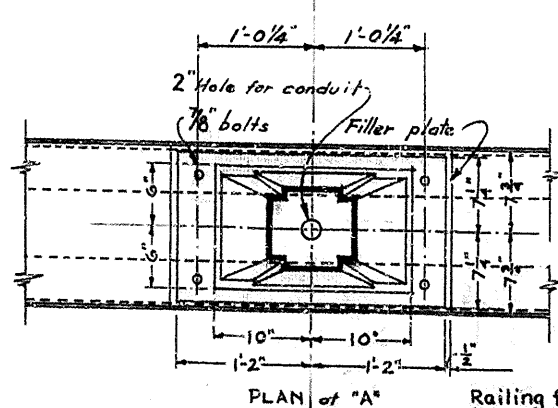


DETAILS of LAMP STANDARD TYPE "B"


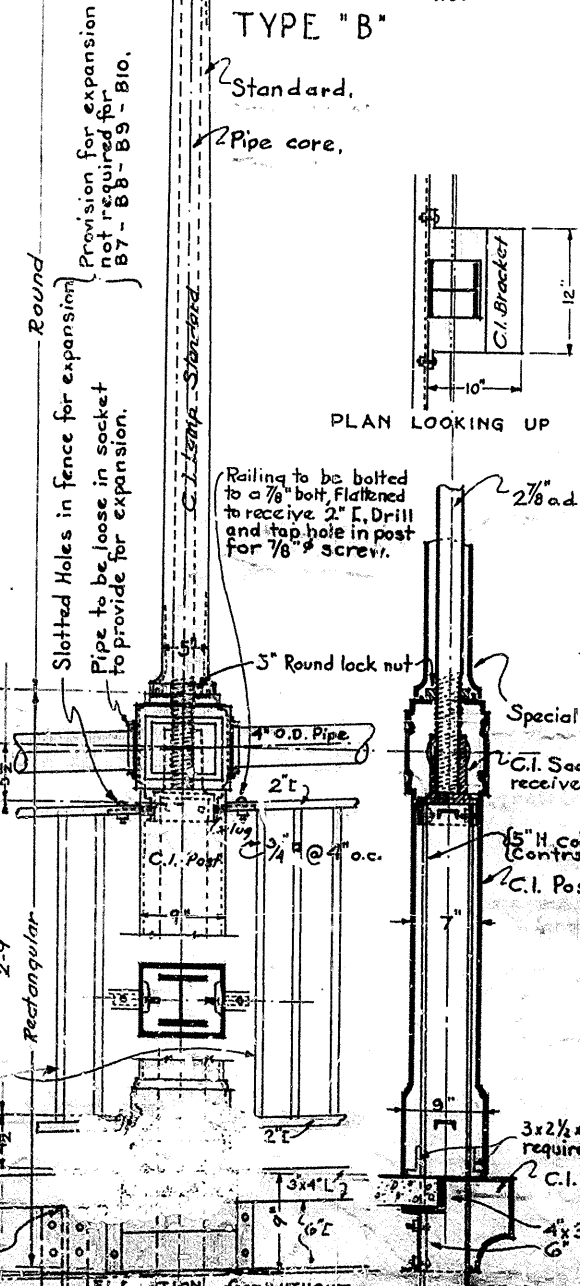


Standard and Lamp fixture are similar to standard type "B"

NOTE:- All material shown on this drawing furnished under Supplementary Contract No. 2 except as noted for hand railing.

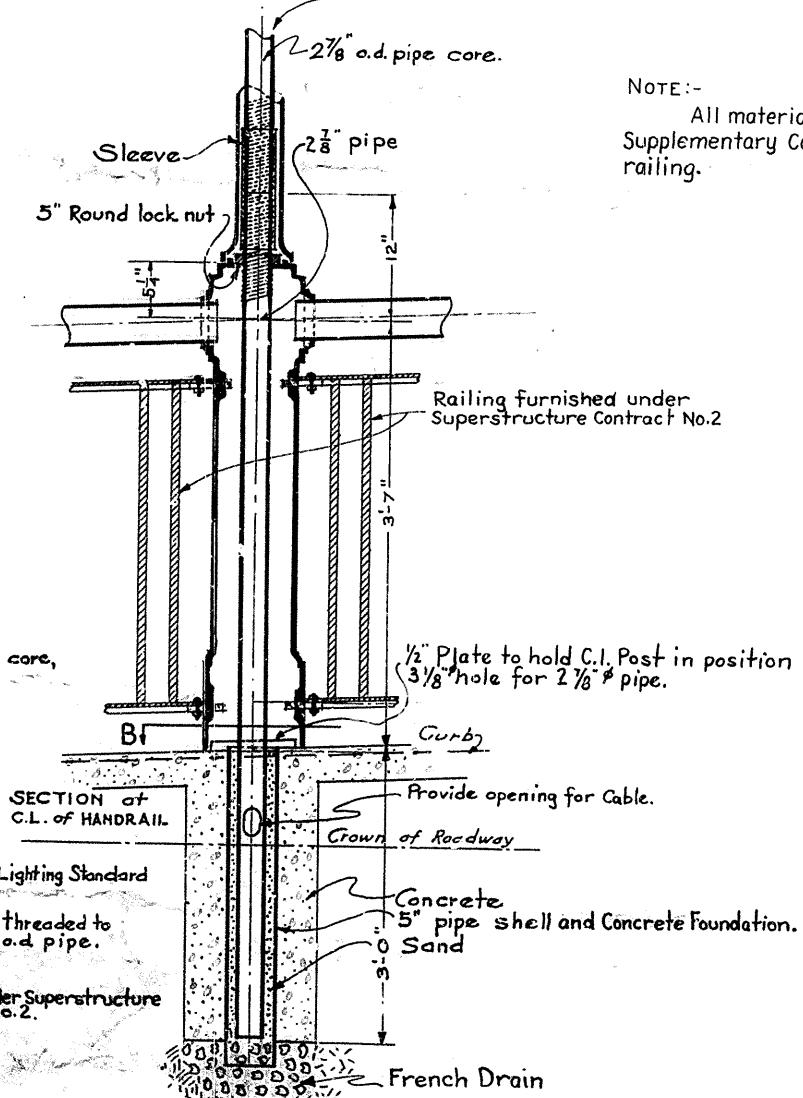

DETAILS of LAMP STANDARD TYPE "C"

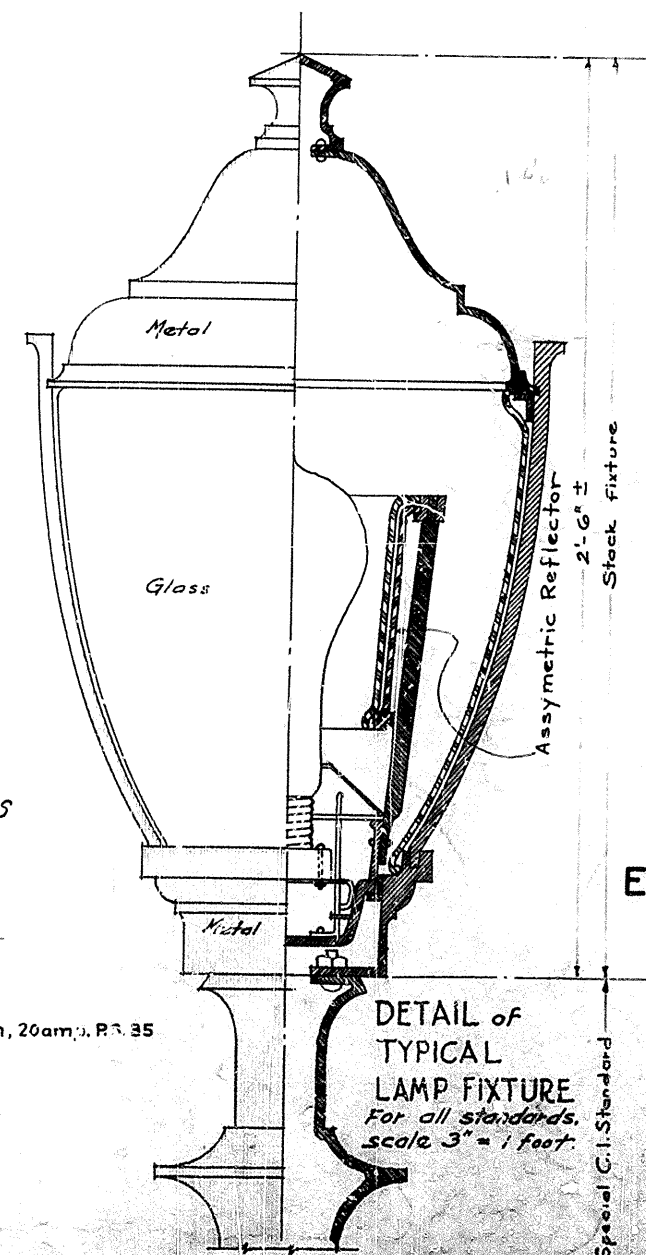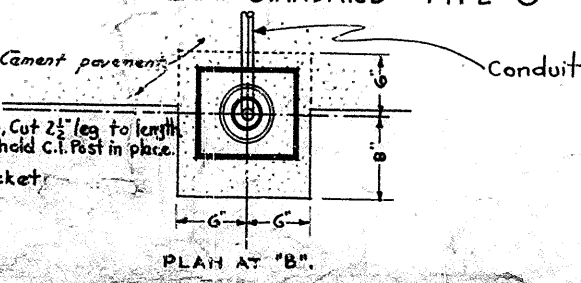

DETAIL of TYPICAL LAMP FIXTURE


For all standards, scale 3" = 1 foot.

APPROVED:-MODJESKI & MASTERS

F. M. Masters


NOTE:- Roadway lamp bulbs, 4000 lumen, 20amp., R.T. 35 for base down burning.

Sheet 7
COMMONWEALTH OF KENTUCKY
STATE HIGHWAY DEPARTMENT
OHIO RIVER BRIDGE
CONNECTING
ABERDEEN, OHIO & MAYSVILLE, KY.
ELECTRIC LIGHTING FIXTURES
SCALE:- AS NOTED
NOVEMBER 1930
DRAWING NO. 3
SUPPLEMENTARY CONTRACT NO. 2
MODJESKI AND MASTERS
ENGINEERS
PAUL P. GRET, ARCHITECT
COMM. NO. 221

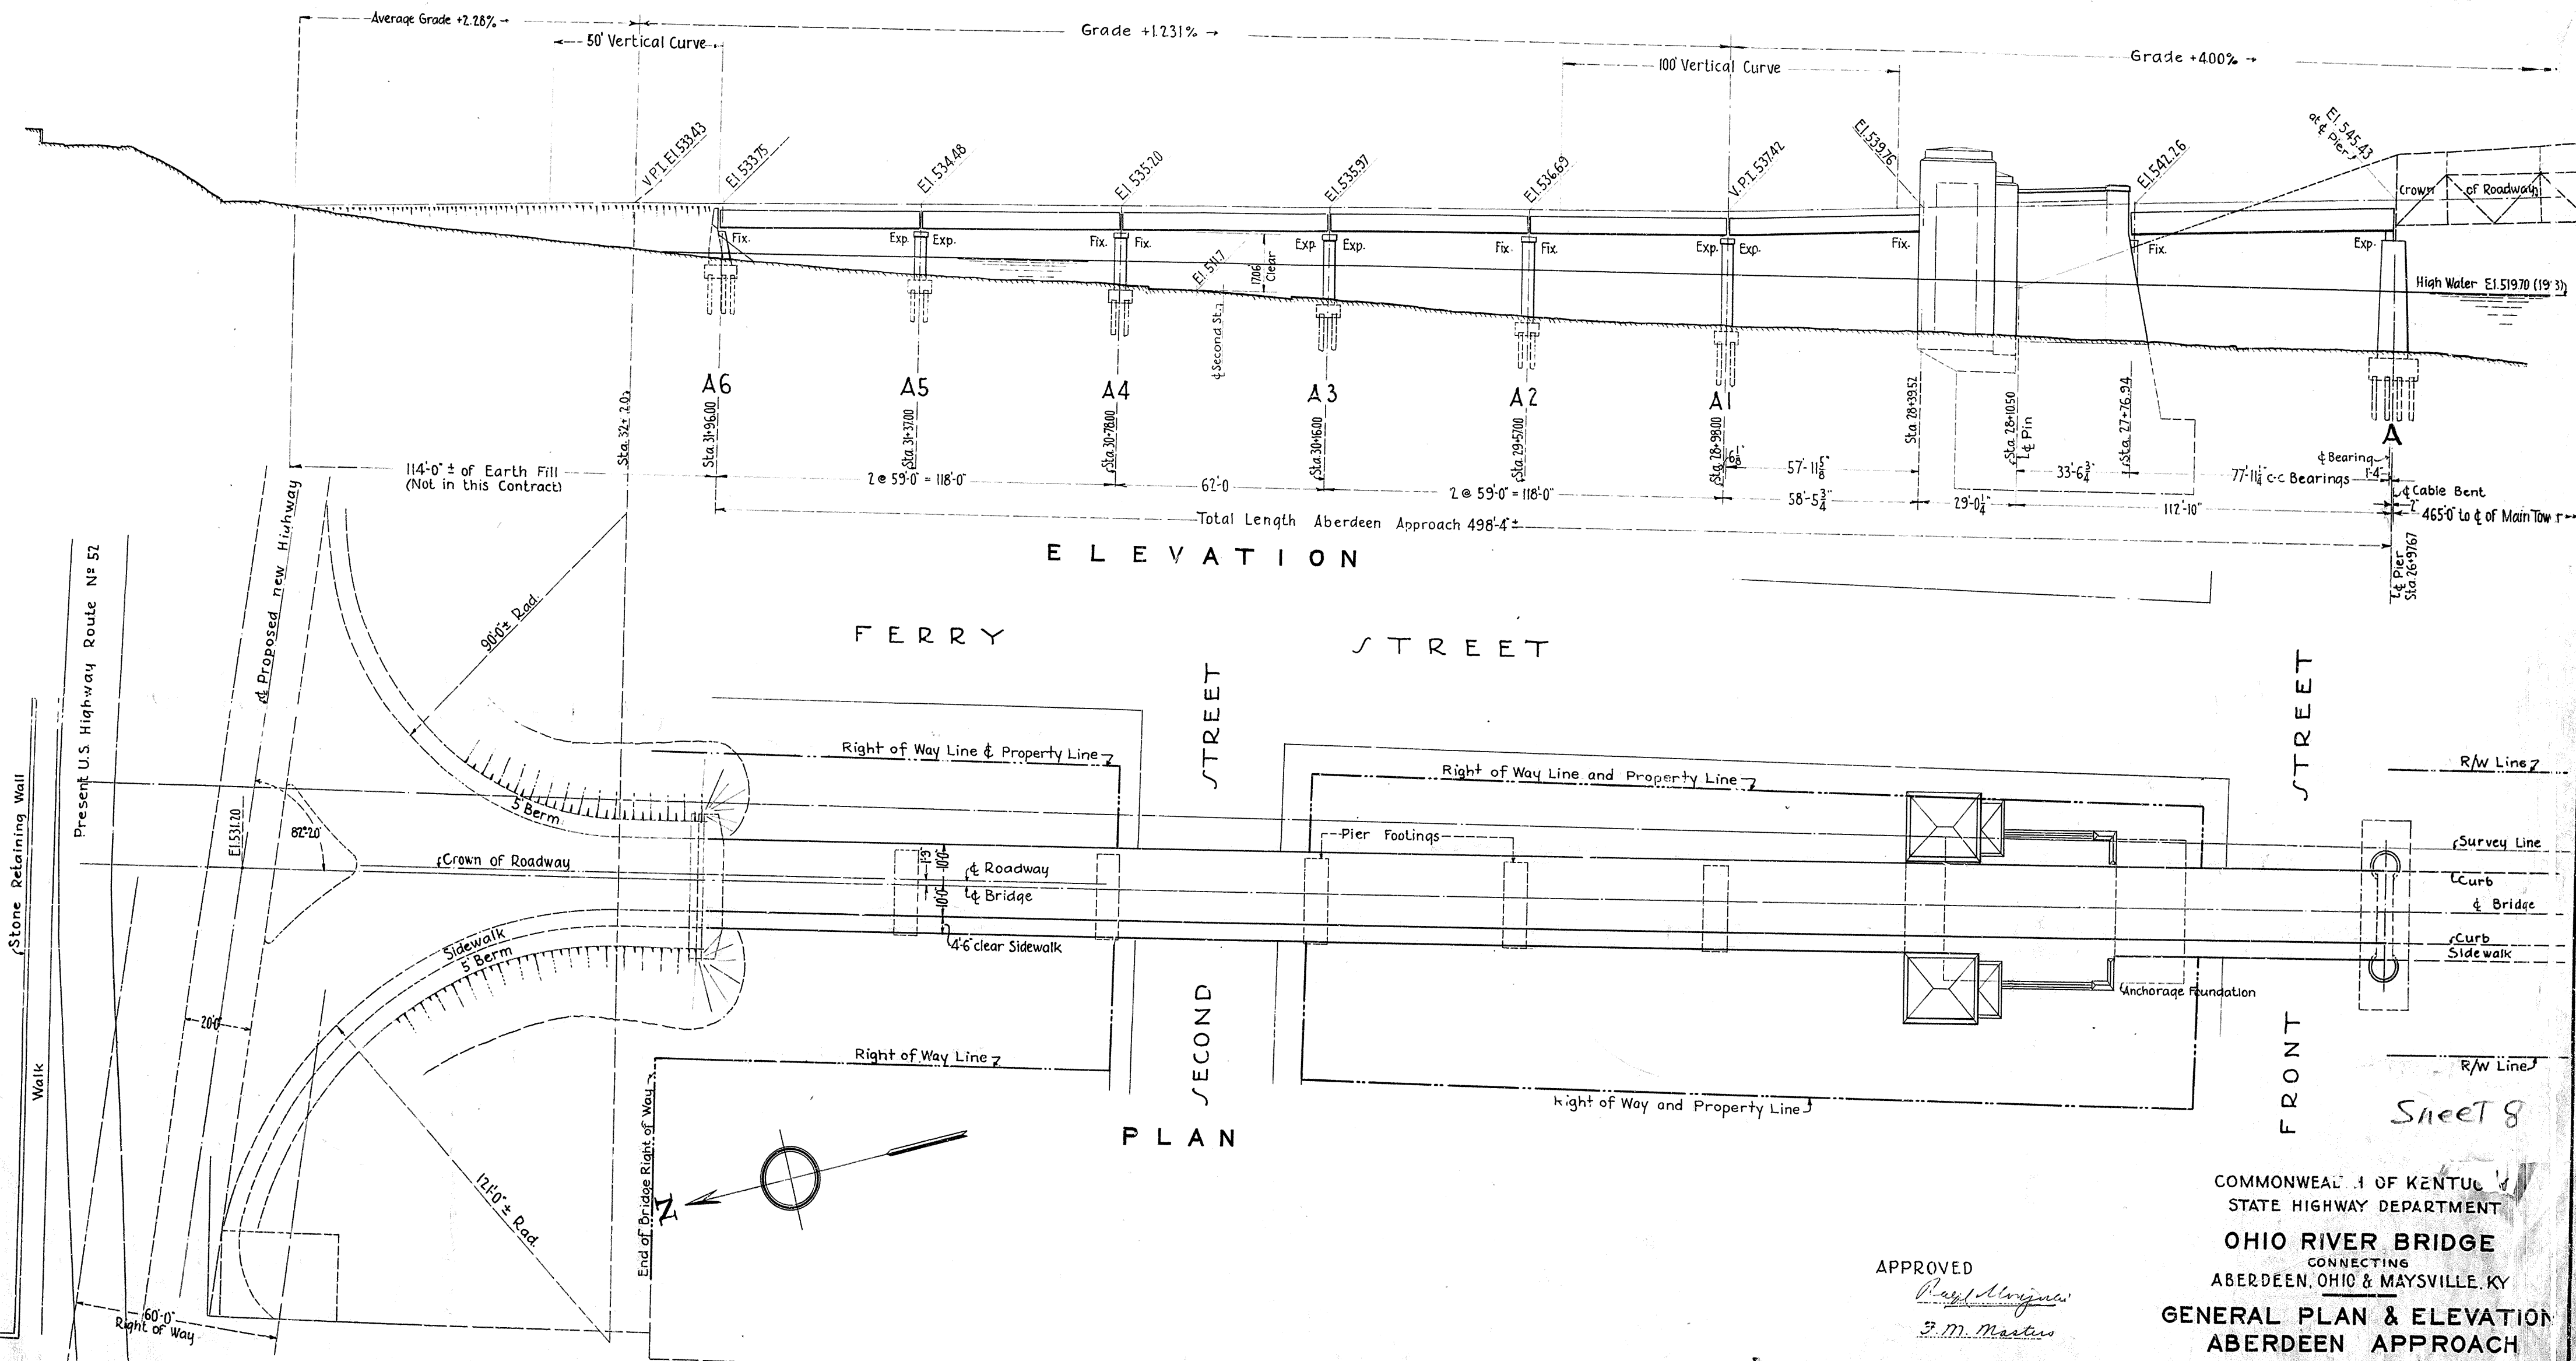

APPROVED
Ray Morgan
S. M. Martin

COMMONWEALTH OF KENTUCKY
 STATE HIGHWAY DEPARTMENT
OHIO RIVER BRIDGE
 CONNECTING
 ABERDEEN, OHIO & MAYSVILLE, KY
GENERAL PLAN & ELEVATION
ABERDEEN APPROACH
 SCALE IN FEET
 0 10 20 30 40
 JULY 1930
 DRAWING NO 3
 CONTRACT NO 122
 MODJESKI AND MASTERS
 ENGINEERS

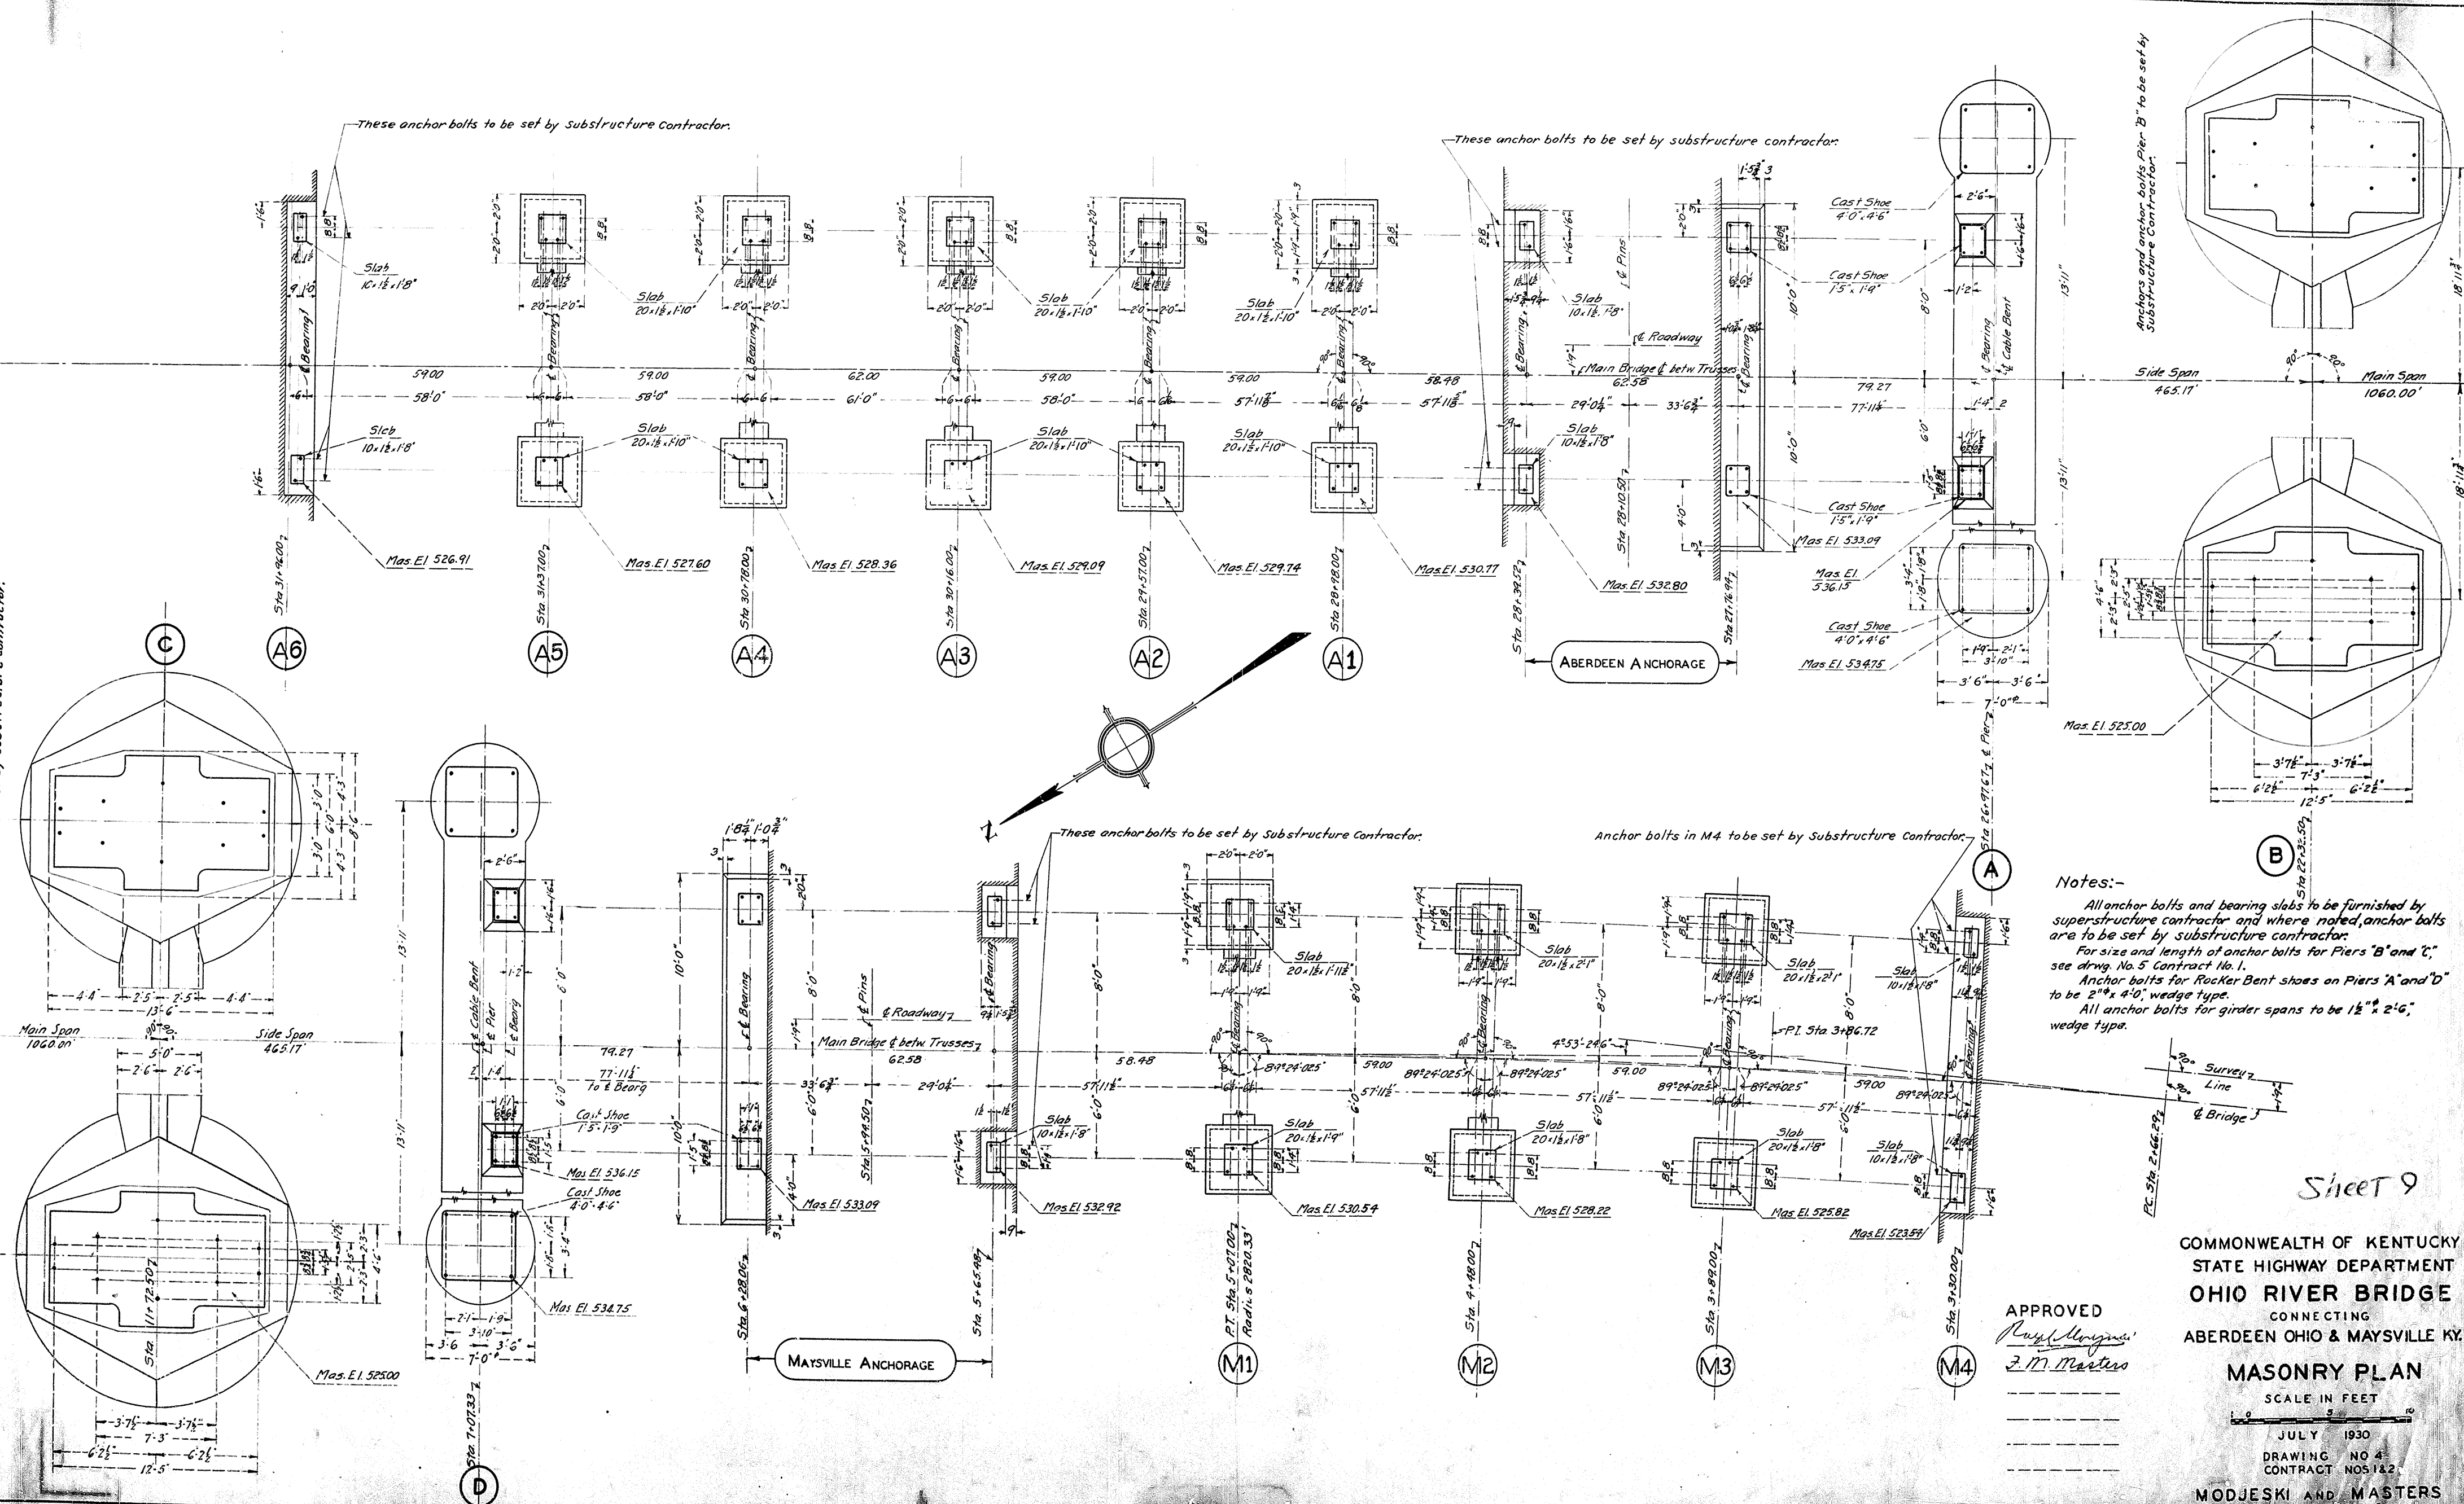

Notes:-
 All anchor bolts and bearing slabs to be furnished by superstructure contractor and where noted, anchor bolts are to be set by substructure contractor.
 For size and length of anchor bolts for Piers "B" and "C," see drawing No. 5 Contract No. 1.
 Anchor bolts for Rocker Bent shoes on Piers "A" and "D" to be 2" x 4'-0", wedge type.
 All anchor bolts for girder spans to be 1 1/2" x 2'-6", wedge type.

Sheet 9

APPROVED
Russell Morgan
 J. M. Masters

COMMONWEALTH OF KENTUCKY
 STATE HIGHWAY DEPARTMENT
 OHIO RIVER BRIDGE
 CONNECTING
 ABERDEEN OHIO & MAYSVILLE KY.

MASONRY PLAN

SCALE IN FEET

JULY 1930
 DRAWING NO. 4
 CONTRACT NOS. 1 & 2

MODJESKI AND MASTERS
 ENGINEERS

BACK STAY

Max Stress - Case A = +5200 K
65-5 Wire Galvanized Strands
ANCHORAGE
Per Cable
Grillage - 4-30" x 15" x 40" Carbon L
18-Bars 12" x 18" Carbon D
65-Strand Anchorage
Stress 2 Cov 40%
L - 348 24" CB 94#
D - 838 41" x 4 1/2"
Total - 1186 Carbon

CABLE ROCKER AT L0

TRUSS ROCKERS AT L32 & L34

16" CB 58# Carbon
HAND ROPE (2-Ropes per Cable)
3/8" Galv Strand
Min Ult Strength = 39 K

SUSPENSERS

2-1 1/2" Galv Wire Ropes (Wire Center)
Min Ult Strength = 2@240 = 480 K
Stress
L 194
D - 68
+162

MAIN CABLE

Max Stress - Case A = +5380 K
61-1 1/2" x 51 Wire Galvanized Strands
Net Area = 61@1.337 = 81.557 sq
Min Ult Strength = 61@270 = 16,470 K
Min E = 24,000,000 up to 50% Ultimate Strength


MAXIMUM CONDITIONS OF TOWER DEFLECTION

Case A - Maximum Vertical Reaction - All Spans Loaded - Minimum Temperature
B - Maximum Riverward Deflection - Center and Far Spans Loaded - Maximum Temperature
C - Maximum Shoreward Deflection - Near Side Span Loaded - Minimum Temperature
D - Maximum Wind Stresses - No Spans Loaded - Minimum Temperature

NOTE - Tower in Normal Position is Deflected 3" Shoreward (+ Denotes Riverward) (- Denotes Downward)

Case	Horizontal Deflections				Vertical Forces at Top of Tower				Vertical Forces			
	Max Defl. From Vert. Normal	Max Defl. From Vert. Theor. Assum.	Max Defl. From Vert. Theor. Assum.	Max Defl. From Vert. Theor. Assum.	Unbal. H	Unbal. V	At Top of Tower	At Top of Tower	Shift Tr. to Practice	Shift Tr. to Practice	Shift Tr. to Practice	Shift Tr. to Practice
A	10.220	-0.280	-0.030	-1"	4877	+1.04	2061	1946	4007	+130	+0	+0
B	11.199	-0.280	-0.030	+12"	4677	+1.04	2061	1946	4007	+130	+13	+13
C	-0.700	-0.280	-1.158	-14"	3538	-0.45	1720	1385	3105	+163	-4	-4
D					3503							

NOTE - Elevations and dimensions given on all plans are for dead load conditions with bridge in normal position. To determine the lengths of columns to each tower, indicate the slope of each column.

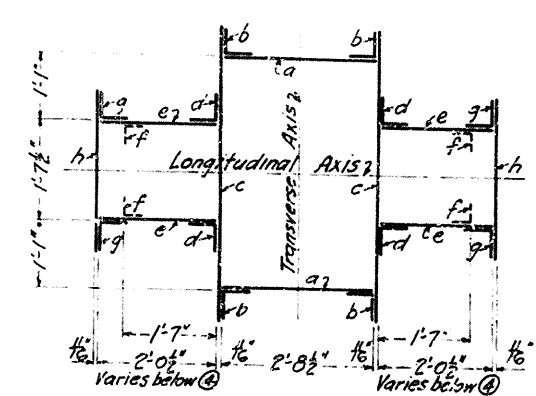

COLUMN PROPERTIES

Section	Area	About Transverse Axis	About Longitudinal Axis	Section Modulus	Section Modulus	Section Modulus
	sq in	I in ⁴	I in ⁴	S in ³	S in ³	S in ³
6	280.76	194700	42125	1625		
5	284.76	195000	42300	1630	72500	29.00
Splice	284.76	205800	42300	1630		2500
4	300.68	221500	4369	5065		
3	328.80	278300	48.31	6100		
2	346.78	376500	56.19	7055		
1	364.28	511600	63.125	8100		
0	384.66	760000	71.25	10560		

MOMENTS AND STRESSES IN TOWER

Section	Due to Dead Load of Tower				Due to Dead Load of Tower				Due to Dead Load of Tower			
	Moment	Stress	Stress	Stress	Moment	Stress	Stress	Stress	Moment	Stress	Stress	Stress
Case B - 12" Deflection	0.56	0	0	2570	0.56	4007	14.27	0	0	4007	14.27	0
5	37749	8.16	462	0.10	38211	0.26	4007	14.27	132	0.47	4139	14.74
4	48273	9.90	871	0.18	47144	0.26	4007	14.27	218	0.74	4225	15.24
3	54677	10.78	920	0.18	55587	0.26	4007	14.27	236	0.79	4343	15.79
2	53223	7.05	740	0.10	56171	9.21	3910	11.88	252	0.77	4162	15.63
1	53395	7.85	757	0.14	56382	7.79	3910	11.26	264	0.76	4174	15.62
0	53490	6.85	760	0.12	56452	6.97	3910	10.71	273	0.75	4163	15.46
C - 14" Deflection	5.26	760	0.07	56502	5.35	3910	10.15	281	0.73	4191	15.88	15.88
Case C - 14" Deflection	0.87	0	0	4041	0.87	3105	11.05	0	0	3105	11.05	0
5	42820	9.26	539	0.12	43359	9.30	3105	11.05	132	0.47	4237	15.24
4	56820	11.62	1013	0.21	57833	11.83	3105	10.46	218	0.74	4323	15.79
3	64472	12.71	1070	0.22	65340	12.73	3254	10.80	236	0.77	4390	16.25
2	65732	10.78	1104	0.18	66856	10.76	3254	9.80	252	0.77	4366	16.05
1	66468	9.42	1112	0.16	67580	9.58	3254	9.38	264	0.76	4358	16.14
0	66730	8.26	1118	0.14	68048	8.40	3254	8.73	273	0.75	4357	16.16
D - 17" Deflection	6.37	1118	0.11	68418	6.48	3254	8.46	281	0.73	4353	16.16	16.16

NOTES - In all cases where CB or other special section is shown the contractor may substitute, subject to the Engineers approval, sections of equal weight and strength.
S - indicates Stringer Splice
J - Exp. Joint

COMMONWEALTH OF KENTUCKY
STATE HIGHWAY DEPARTMENT
OHIO RIVER BRIDGE
CONNECTING
ABERDEEN, OHIO & MAYSVILLE, KY.

APPROVED
Raymond M. Masters
J. M. Masters
JULY 1930
DRAWING NO. 5
CONTRACT NO. 2
MODJESKI AND MASTERS
ENGINEERS

ASSUMED LOADINGS

D - Dead Load	Heavy Light		Live Load	
	Truss	Truss	Truss	Truss
Conc. Paving, Curb & S.W.	1250	1070	2320	17000 # 67000 #
Reinforcing Steel	90	80	170	
Railings	30	30	60	
Stringers	180	160	340	
Floor beams	100	100	200	
Bracing	50	50	100	
Inspection Walk	10	10	20	
Trusses	390	390	780	
Suspensers & Sockets	30	30	60	
Cable Bands	20	20	40	
Cables	300	300	600	
Excess	2450	2240	4690	
	150			
	2600 # p.f.f.			
W - Wind				
40 #/sq on 1/2 x vertical projection				
= 500 # p.f.f. of bridge.				
W - Normal Wind				
20 #/sq on 1/2 x vertical projection and 100 # p.f.f. on vehicles				
= 350 # p.f.f. of bridge.				
Load Combinations				
Case I - D + C + T -				
Case II - D + N + W + T -				
Case III - D + W + T -				

UNIT STRESSES

Axial Tension, Net Section	Me. Carbon Steel		Silicon Steel	
	24000	32000	24000	32000
Compression	22500 - 75 % (17000 Max.)	30000 - 100 %		
Shear - Girder Webs, Gross Section	15000			
Flange & Power Driven Rivets	15000			
Bearing - Steel Parts in Contact	30000			
Power Driven Rivets	30000			
Initial Tension - Cable Wire	80000			
- Strands	75000			

NOTE - For stresses in stiffening trusses, the above values may be increased 25%. To provide for unstiffened effect of top chords, the stresses (for silicon steel) shall be reduced to a tension of 36000 #/sq and a compression of 33000 - 110 %.

STRINGERS

Shear Moment
L 38.0 251 2" CB 55#
D 73 54 2" CB 55#
Total 453 305 Carbon

TYPICAL FLOOR BEAMS

Shear Moment
L 94 780 Web 54.3%
D 48 320 41" x 4 1/2"
Total 142 1160 Carbon

FLOOR BEAM AT L0

Shear Stress Moment
L 88 730 Web 66.3%
D 18 120 41" x 4 1/2"
Total 106 853 Carbon

FLOOR BEAMS AT L1-L31 & L35

Shear Stress Moment
L 94 780 Web 54.3%
D 36 295 41" x 4 1/2"
Total 130 1075 Carbon

FLOOR BEAMS AT L32 & L34


Shear Moment
L 90 752 Web 44.3%
D 16 120 41" x 4 1/2"
Total 106 872 Carbon

TRUSS VERTICALS


Stress
L 194
D +60
Total +154 16" CB 58# Carbon

TOP CHORDS


Case No.	Material	
0	1-Cov 152.5%	do
1	122	do
2	160	do
3	14	do
4	172	do
5	215	1-Cov 152.5%
6	240	do
7	264	1-Cov 152.5%
8	280	2.85% 152.5%
9	298	do
10	316	do
11	334	do
461	8434	do
462	84	

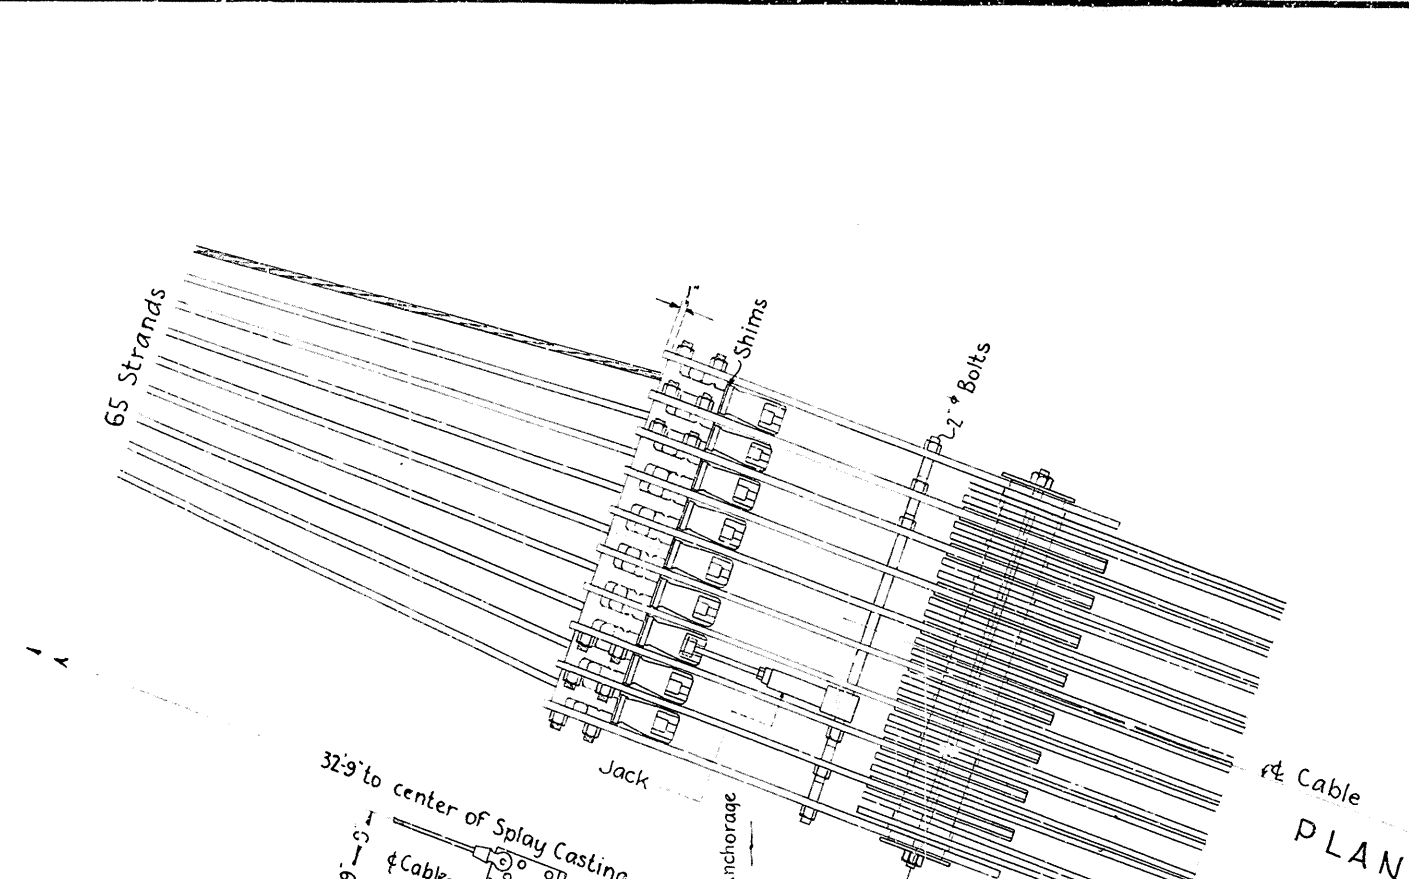

HALF SECT. A-A

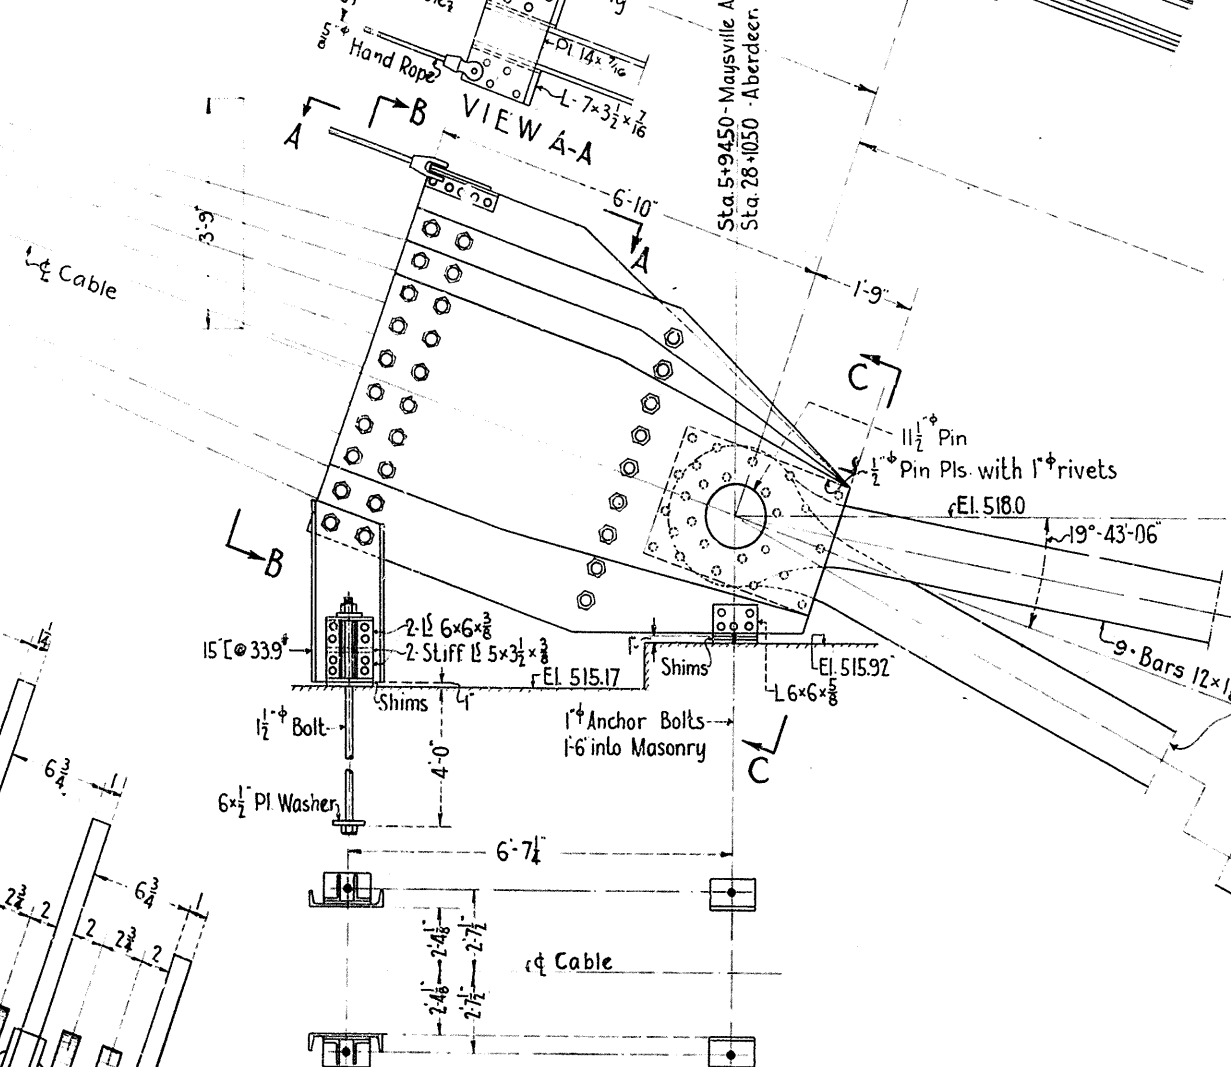

Scale : $\frac{1}{2}'' = 1'-0''$

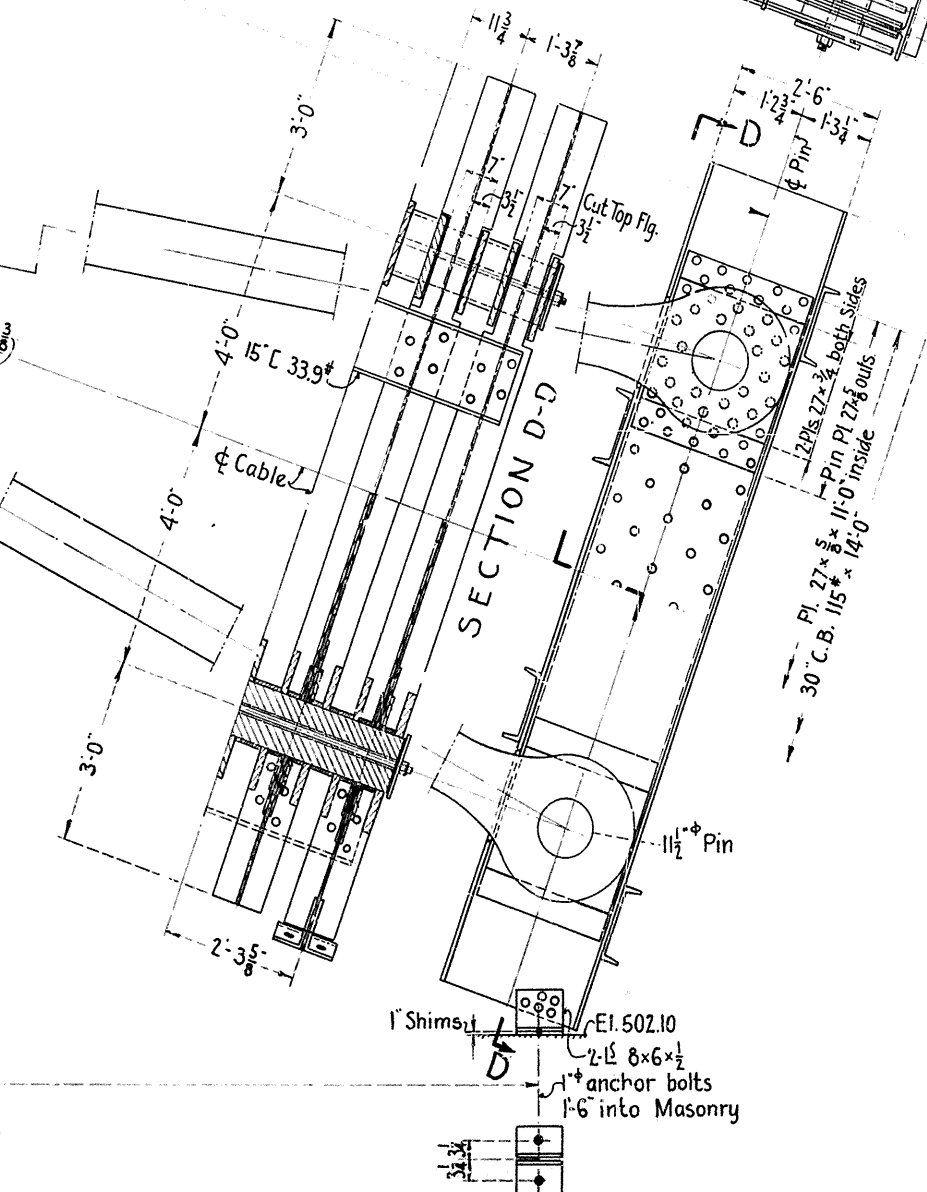

NOTES:-

- Material - Medium Carbon Steel except Castings which are Cast Steel
- Rivets:- $\frac{7}{8}$ " unless noted
- Holes:- $1\frac{1}{4}$ " unless noted
- Anchor Bolts furnished by Superstructure Contractor and set by Substructure Contractor.

This drawing shows an approved method of anchoring the Cable Strands. - The Contractor may submit an alternate design subject to the approval of the Engineers.


COMMONWEALTH OF KENTUCKY
STATE HIGHWAY DEPARTMENT
OHIO RIVER BRIDGE
CONNECTING
ABERDEEN, OHIO & MAYSVILLE, KY

DETAILS OF ANCHORAGE STEELWORK

SCALES AS NOTED

JULY 1930
DRAWING NO 9
CONTRACT NO 2

MODJESKI AND MASTERS
ENGINEERS

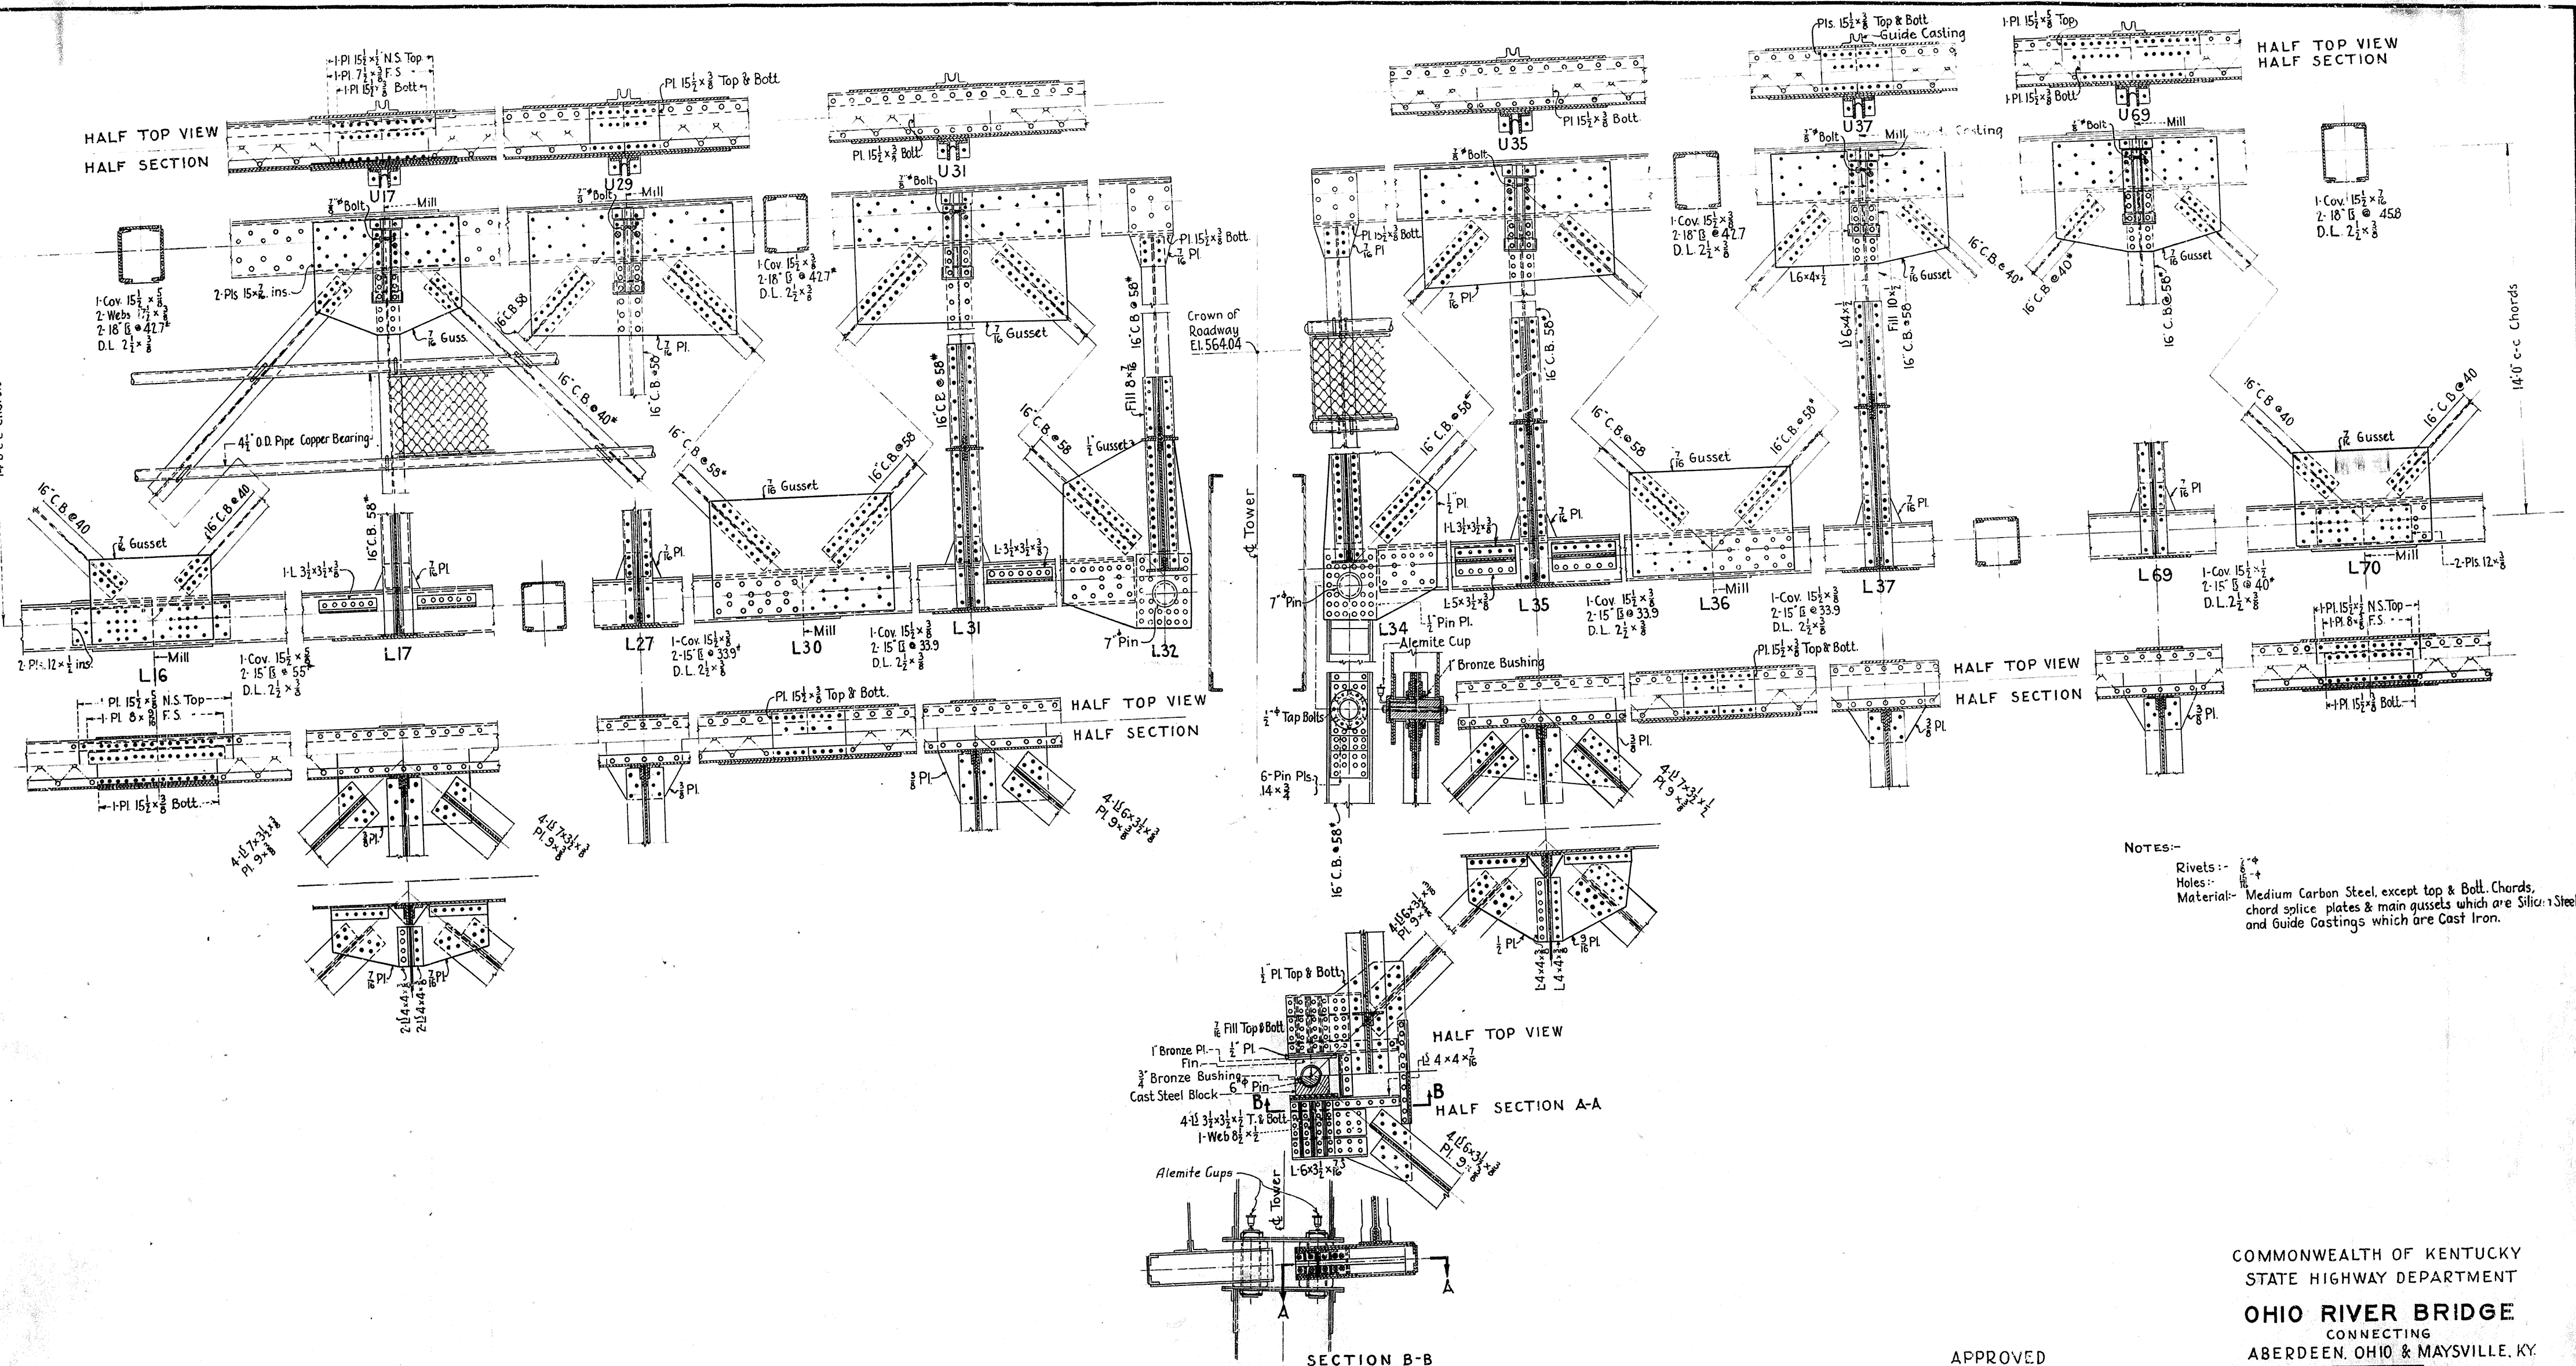

[illegible]

Diaph $\left\{ \begin{array}{l} 1 \cdot Pl. 19 \frac{1}{2} \times 5 \\ 4 \cdot L 4 \times 4 \times \frac{5}{8} \end{array} \right.$

→ Hand Rope Strand

EL 55850

of Cable

SECTION E-E

EL 545AA

El. 534.75

SECTION C-C

DETAILS AT PIER A & D

INTERMEDIATE SUPPORT
FOR CABLES 3 PER PANEL



INTERMEDIATE SUPPORT
FOR INSPECTION WALK

TYPICAL SECTION THRU SUSPENDED SPANS

NOTES:-
Rivets:- $\frac{7}{8}$ " ϕ
Holes:- $\frac{15}{16}$ " ϕ less noted
Material:- Medium Carbon Steel, except
top & bott. chords, chord splice plates &
main gussets which are silicon
Castings:- Cast Steel annealed.

COMMONWEALTH OF KENTUCKY
STATE HIGHWAY DEPARTMENT
OHIO RIVER BRIDGE
CONNECTING
ABERDEEN, OHIO & MAYSVILLE, KY
TYPICAL DETAILS
STIFFENING TRUSSES
SCALE IN FEET
1 0 1 2 3 4
JULY 1930
DRAWING NO. 11
CONTRACT NO. 2
MOD. LECKIE AND MASTERS

APPROVED
Ralph Moniz
F. M. Masters

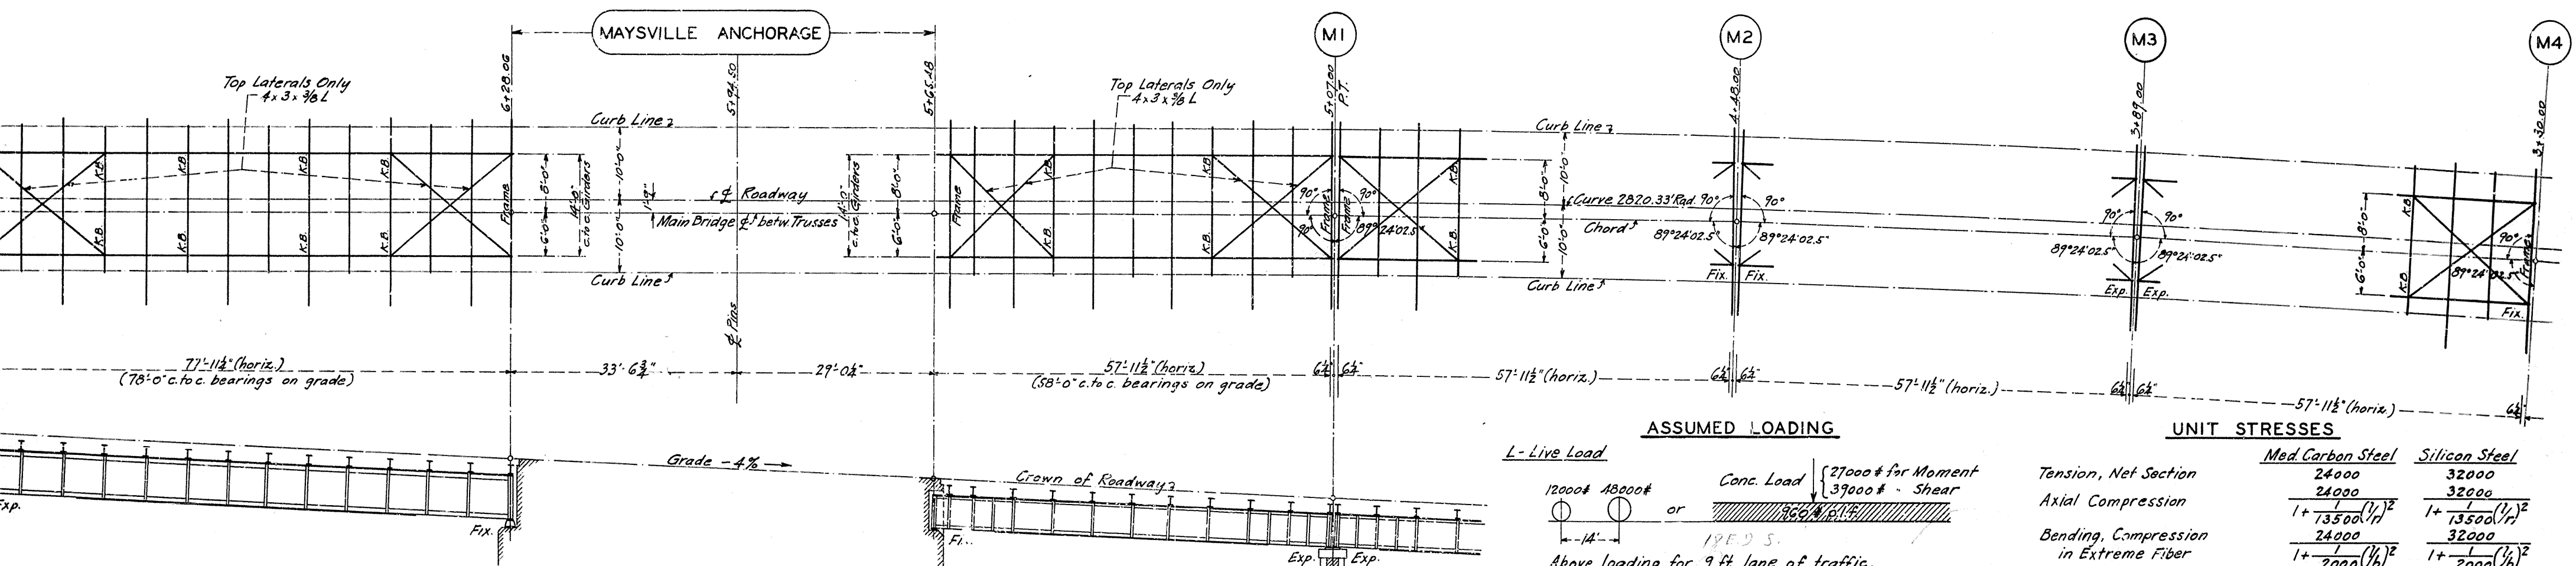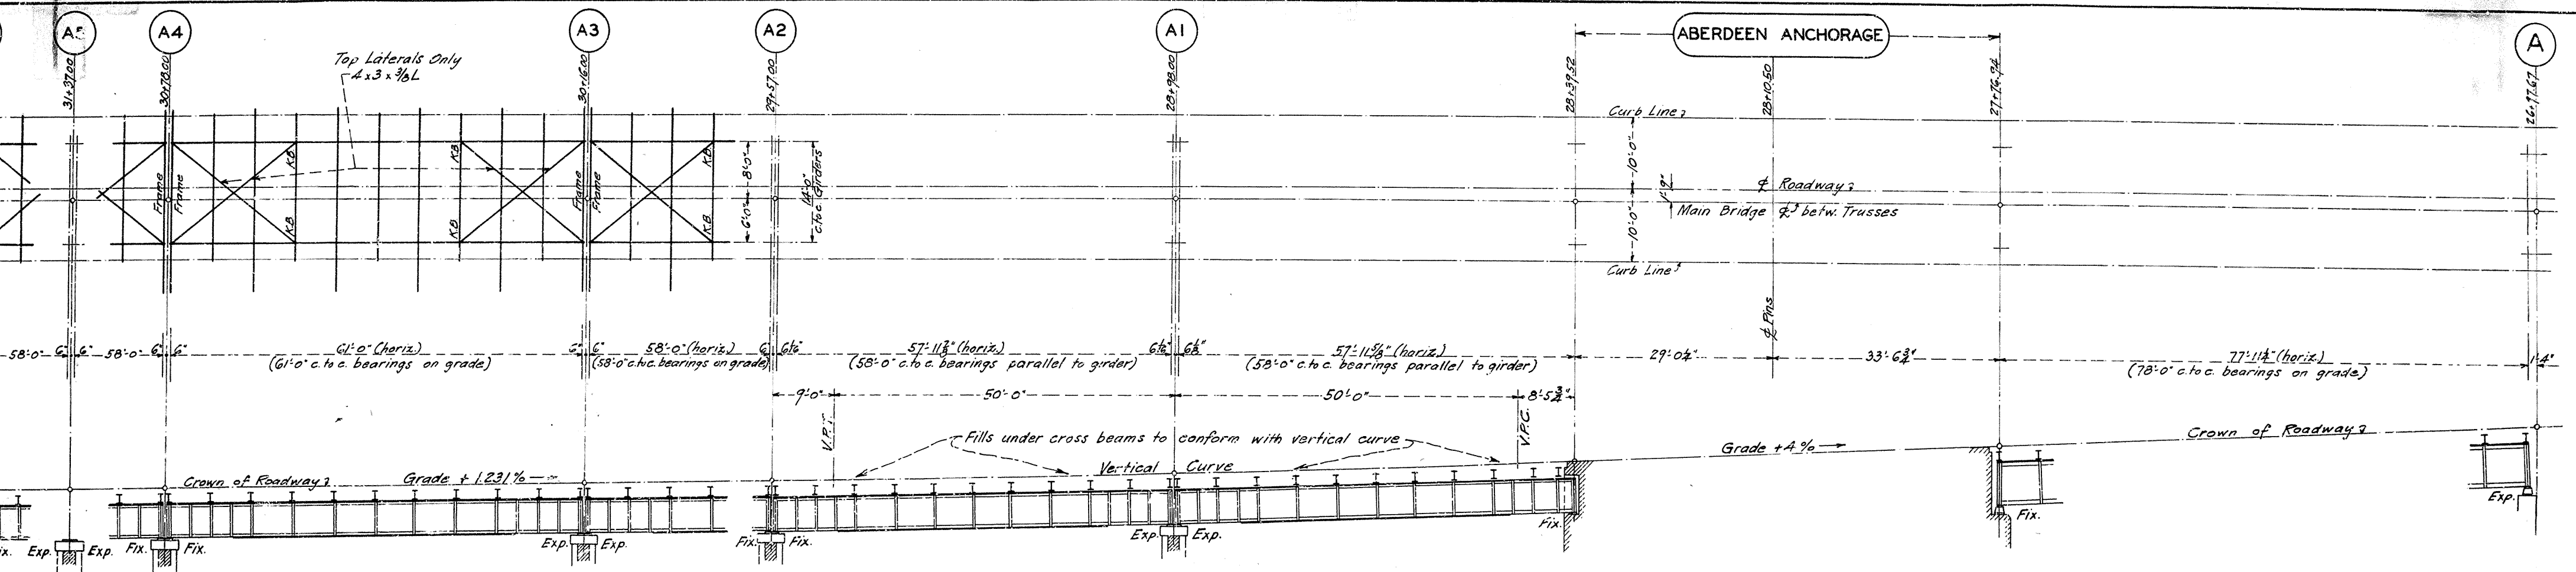

78' GIRDER SPAN



	Reaction	Shear	Moment
L	96	88	1570
I	24	22	388
D	74	68	1410
Total	194	178	3368

Web 72 x 7/16
4 x 6 x 3/8
2 Cows 16 x 3/8 x 50'-0" Bolt - F.L. Top Carbon

61' GIRDER SPAN

	Reaction	Shear	Moment
L	86	77	1073
I	23	21	289
D	55	50	831
Total	164	148	2193

Web 54 x 3/8
4 x 6 x 3/8
2 Cows 16 x 3/8 x 44'-0" Bolt - F.L. Top Carbon

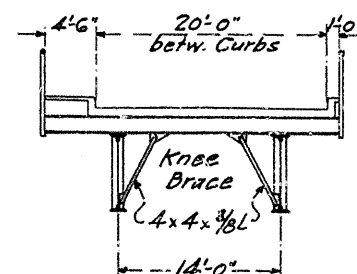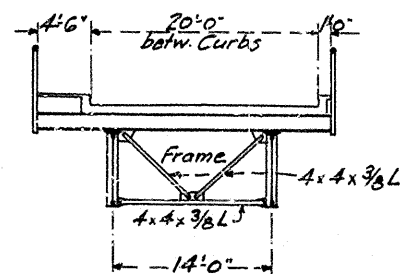

CROSS BEAMS

	Reaction	Moments At Support	At Center
L	62	60	124
I	23	22	45
D	8	8	8
Total	93	90	177

16" CB 43# Silicon
S.M. = 65.7

58' GIRDER SPAN

	Reaction	Shear	Moment
L	83	71	985
I	23	20	267
D	53	48	750
Total	159	139	2004

54 x 3/8
4 x 6 x 3/8
2 Cows 16 x 3/8 x 40'-0" Bolt - F.L. Top Carbon

NOTE

Stresses in thousands of pounds.
Moments in thousands of foot pounds.

In all cases where CB or other special sections are shown, the contractor may substitute, subject to the Engineers approval, sections of equal weight and strength.

ASSUMED LOADING

L - Live Load

12000# AB000#
or
12000# for Moment
37000# for Shear
18' x 5' S.
Above loading for 9 ft. lane of traffic.

Sidewalk :- For Cross Beams 100 #/ft.
For Girders $P = (40 + \frac{3000}{L}) (\frac{55-W}{50})$
Where P = Load, #/ft.
L = Loaded length, ft.
W = Width of S.W., ft.

I - Impact

$I = \frac{50}{L+125}$ Where I = Impact fraction of Live Load stress
L = Loaded length, ft.

D - Dead Load

	78' Spans	61' & 58' Spans
Future Paving	300	300
Concrete Paving & Curbs	2150	2150
Sidewalk	170	170
Reinforcing Steel	170	170
Railings	100	100
Cross Beams	180	180
Cross Frames	40	40
Girders	590	450
	3700 #/ft.	3560 #/ft.

UNIT STRESSES

	Med Carbon Steel	Silicon Steel
Tension, Net Section	24000	32000
Axial Compression	24000	32000
Bending, Compression in Extreme Fiber	$1 + \frac{13500(1/r)^2}{24000}$	$1 + \frac{13500(1/r)^2}{32000}$
Shear - Girder Webs, Gross Section	15000	15000
Power Driven Rivets	15000	15000
Bearing - Steel Parts in Contact	30000	30000
Power Driven Rivets	30000	30000

APPROVED

Harold W. Wiggins
F. M. Masters




COMMONWEALTH OF KENTUCKY
STATE HIGHWAY DEPARTMENT
OHIO RIVER BRIDGE
CONNECTING
ABERDEEN, OHIO & MAYSVILLE, KY.

STRESS SHEET APPROACHES

SCALE IN FEET
10 0 10 20

JULY 1930
DRAWING NO. 12
CONTRACT NO. 2

MODJESKI AND MASTERS
ENGINEERS

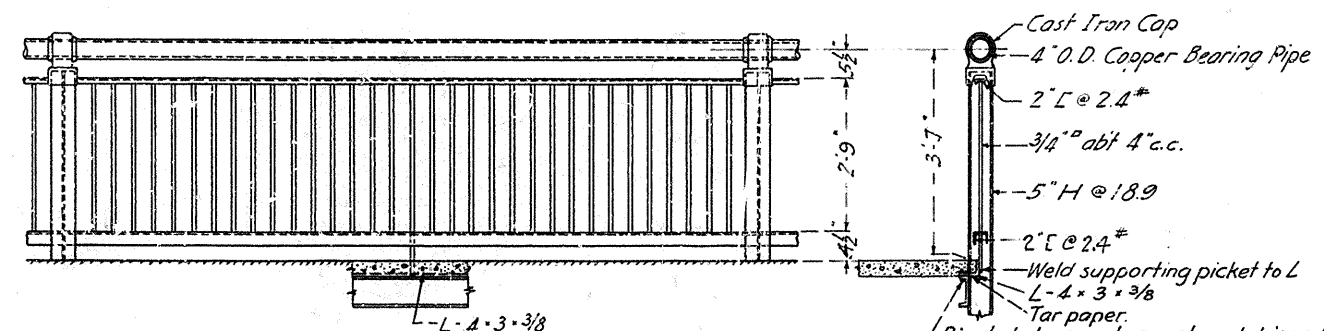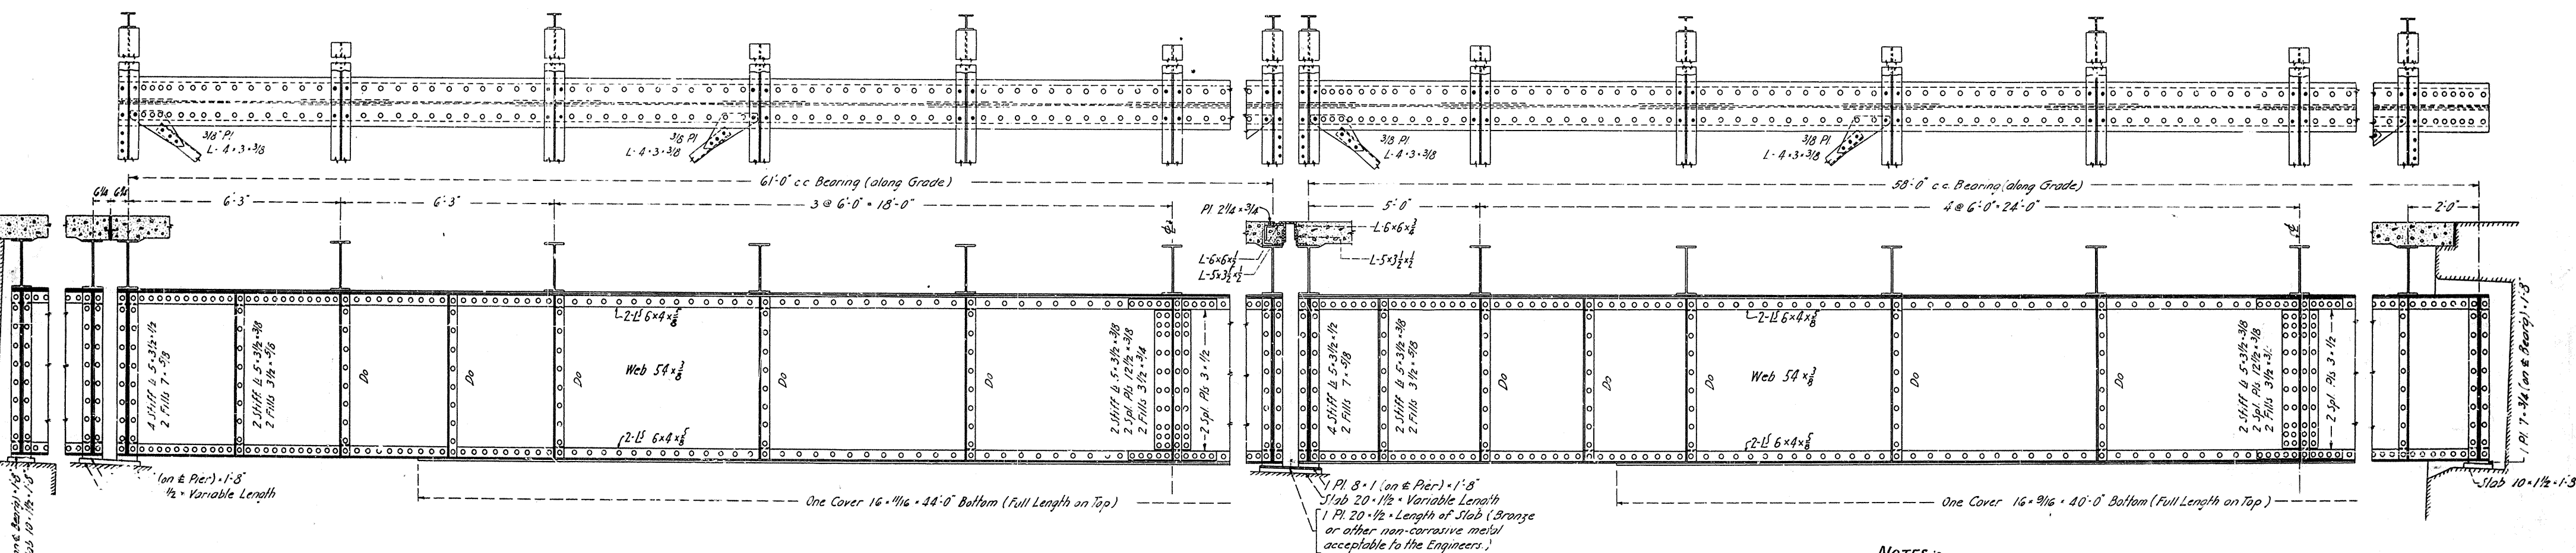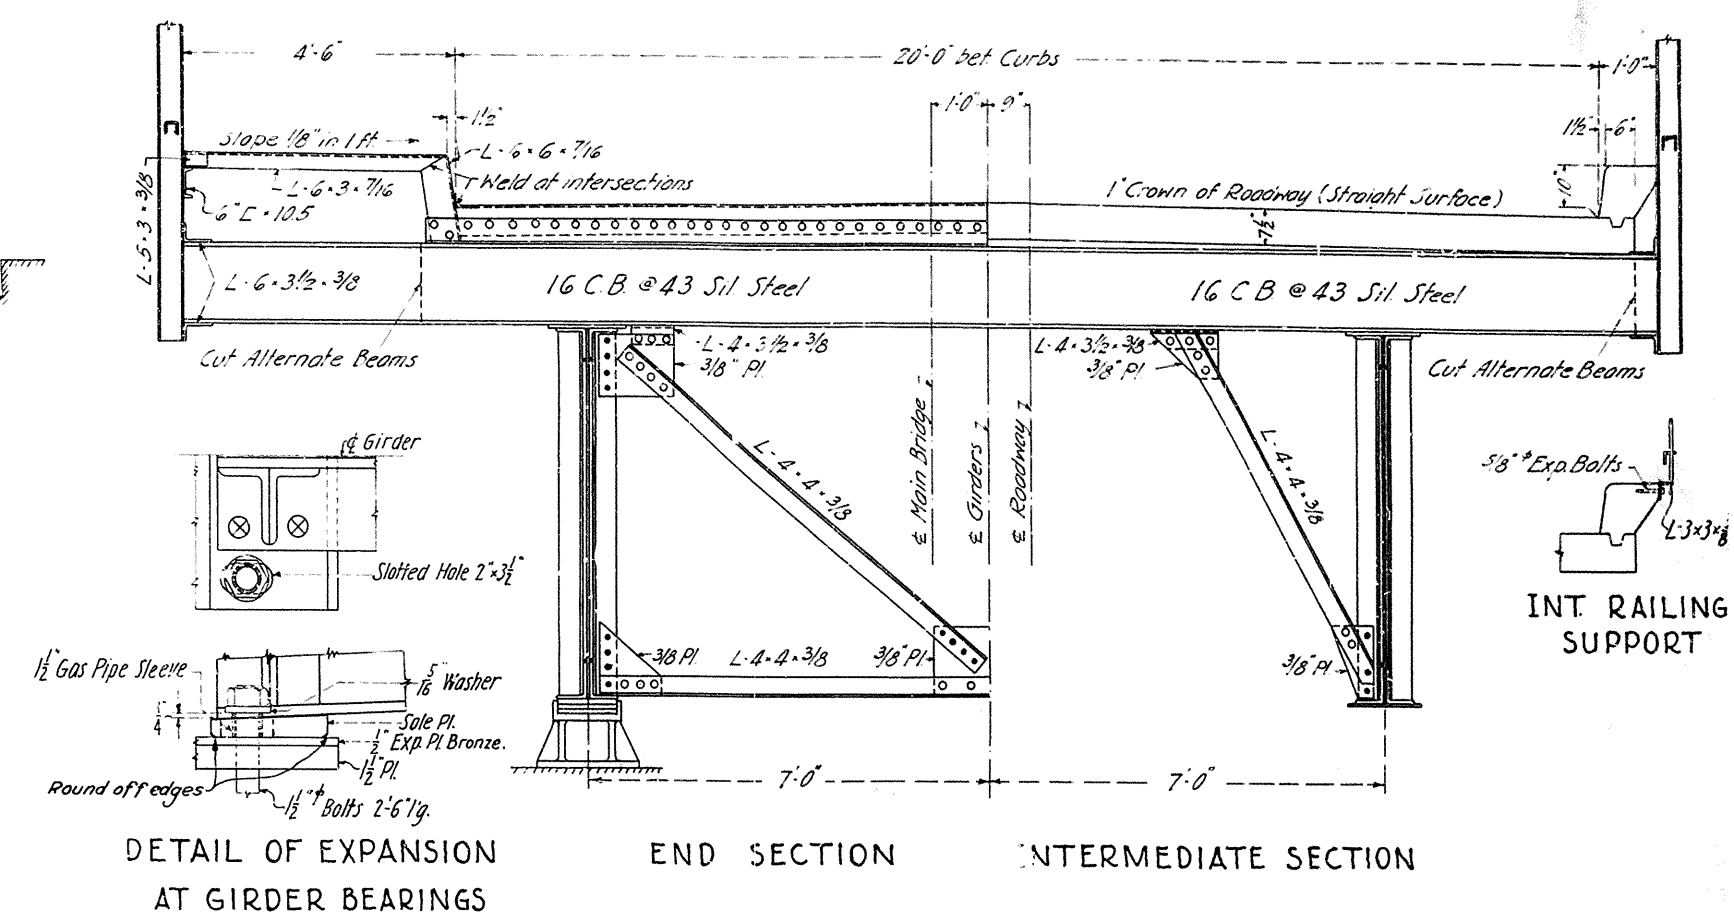

DETAILS OF RAILING

Material :- Medium Carbon Steel except as noted
Rivets :- $\frac{7}{8}$ " ϕ
Anchor Bolts :- $\frac{1}{2}$ " ϕ $\times$ 2'-6", wedge type

APPROVED
Ralph Morgan
F. M. Masters


COMMONWEALTH OF KENTUCKY
STATE HIGHWAY DEPARTMENT
OHIO RIVER BRIDGE
CONNECTING
ABERDEEN, OHIO & MAYSVILLE, KY.
APPROACH STEELWORK


SCALE IN FEET

1 2 3
JULY 1930

DRAWING NO 13
CONTRACT NO 2

MODJESKI AND MASTERS
ENGINEERS

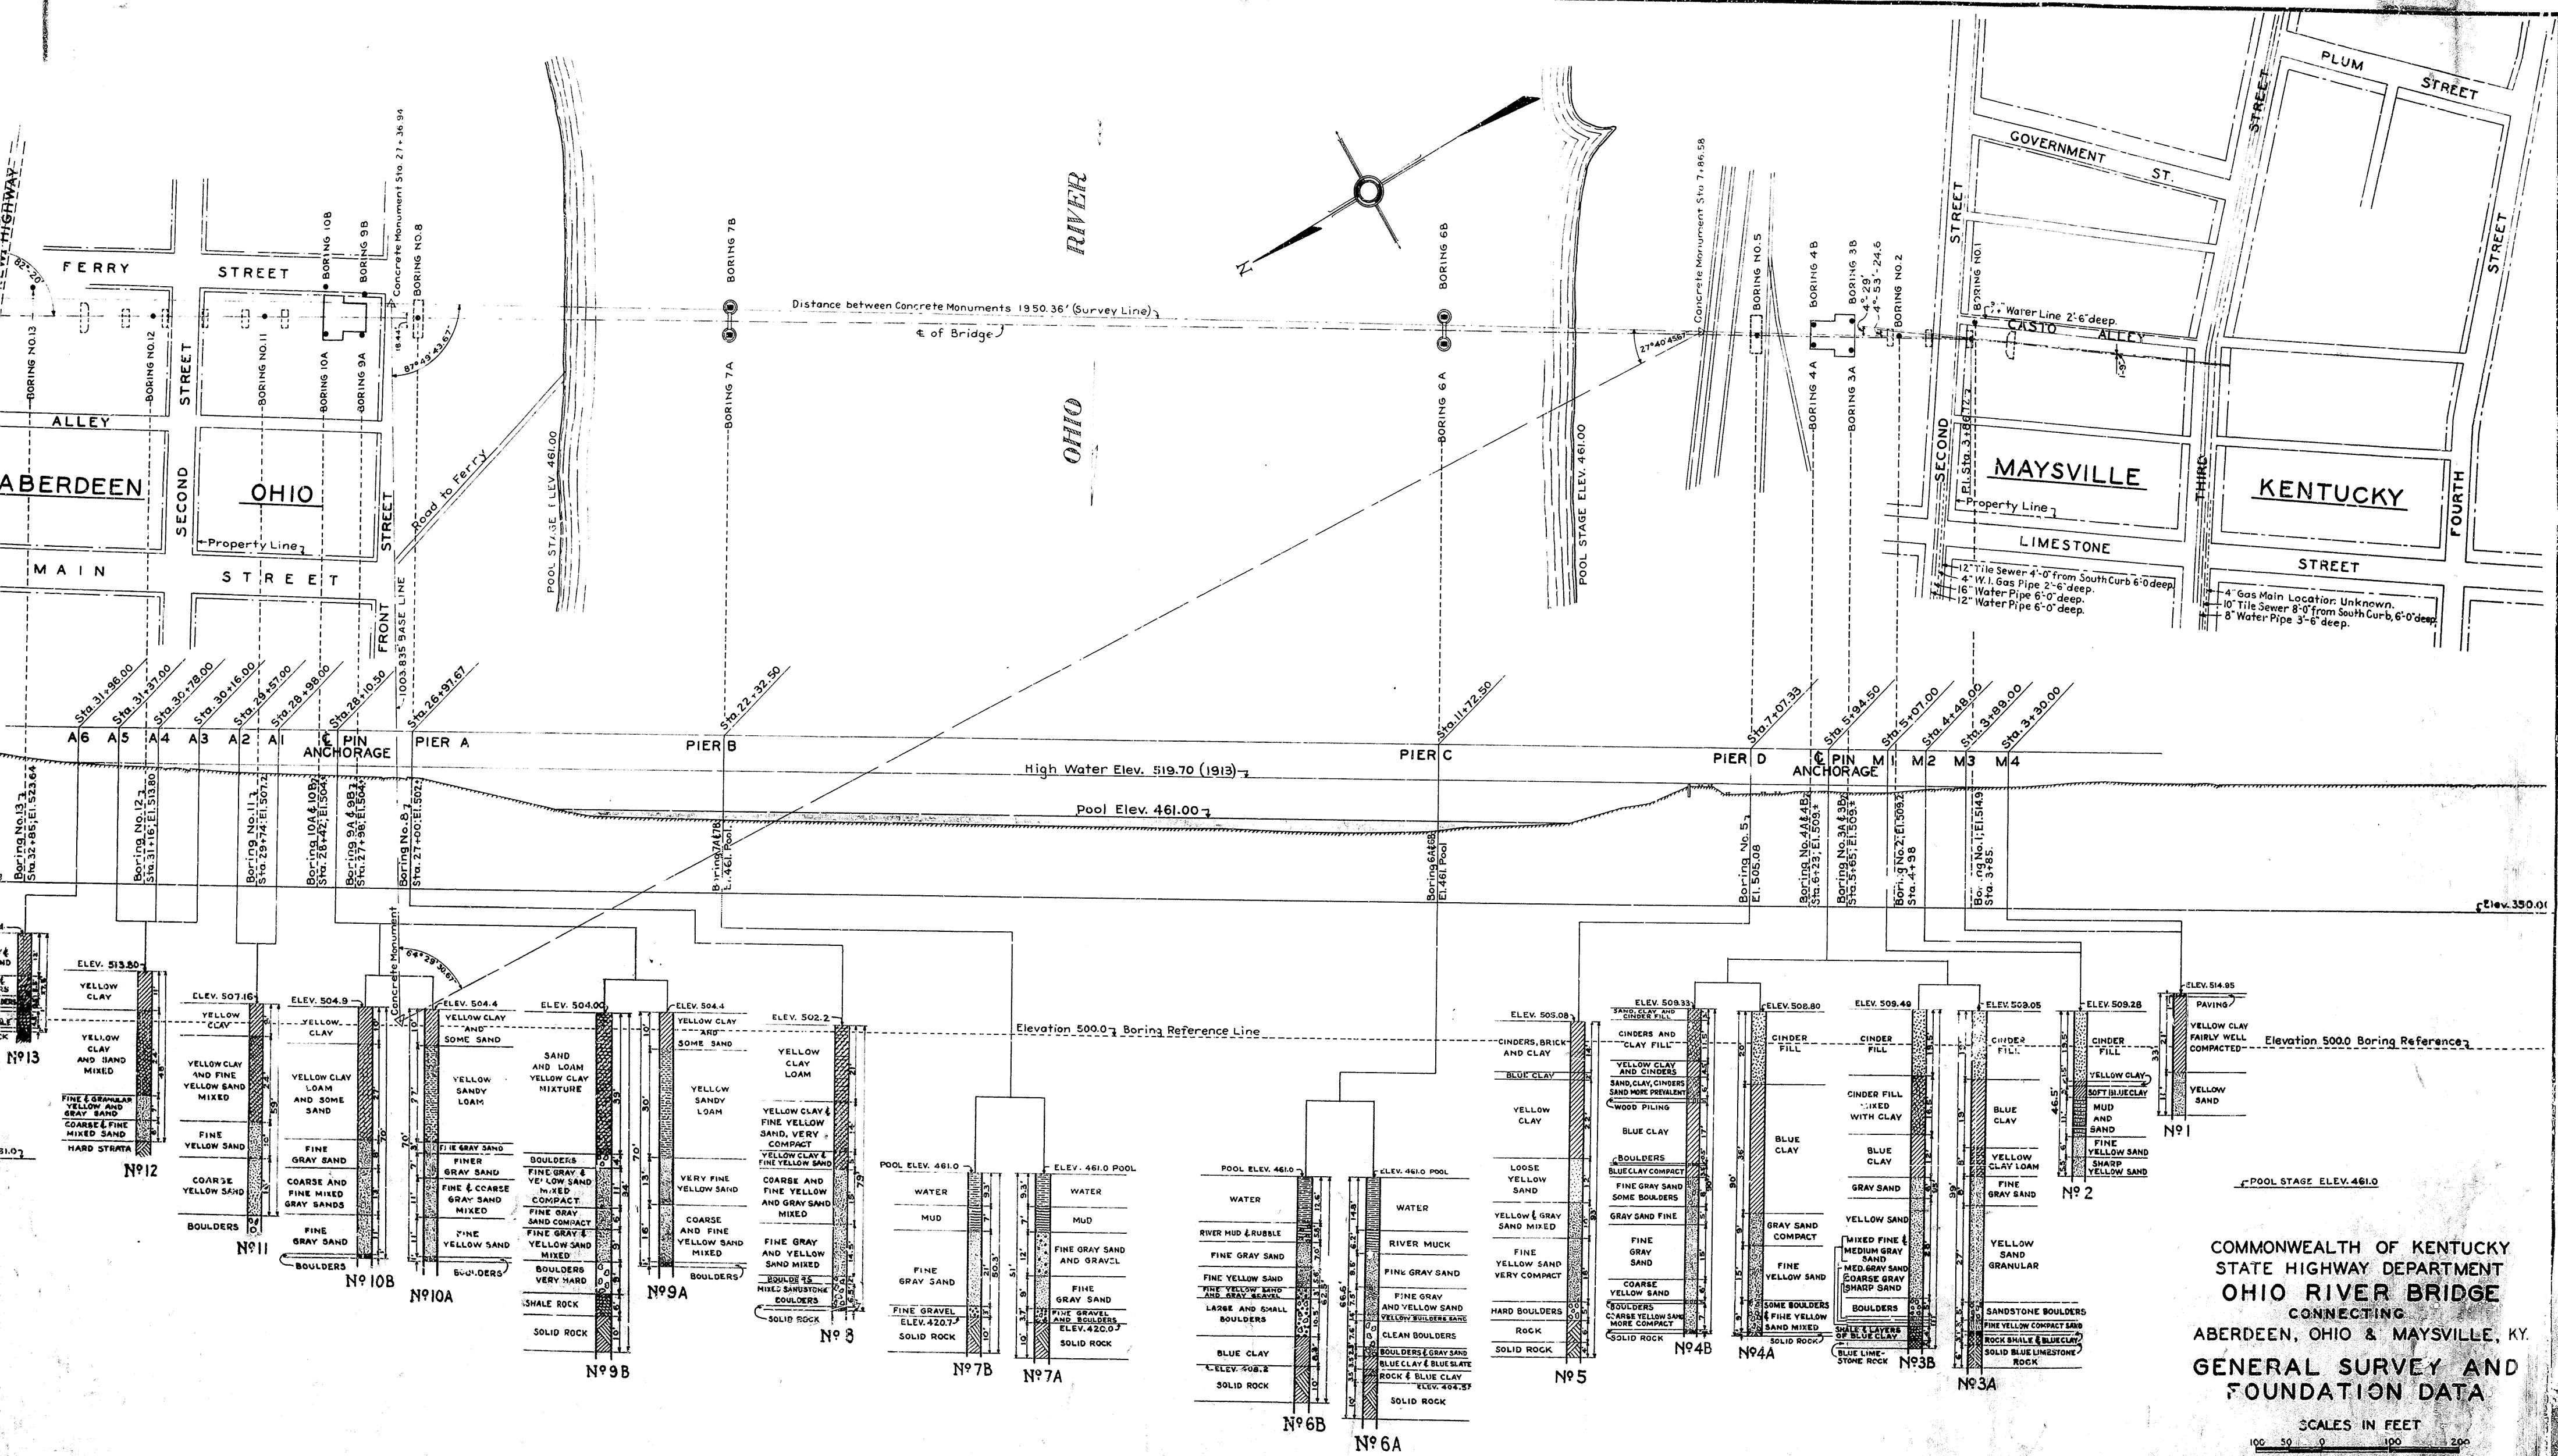

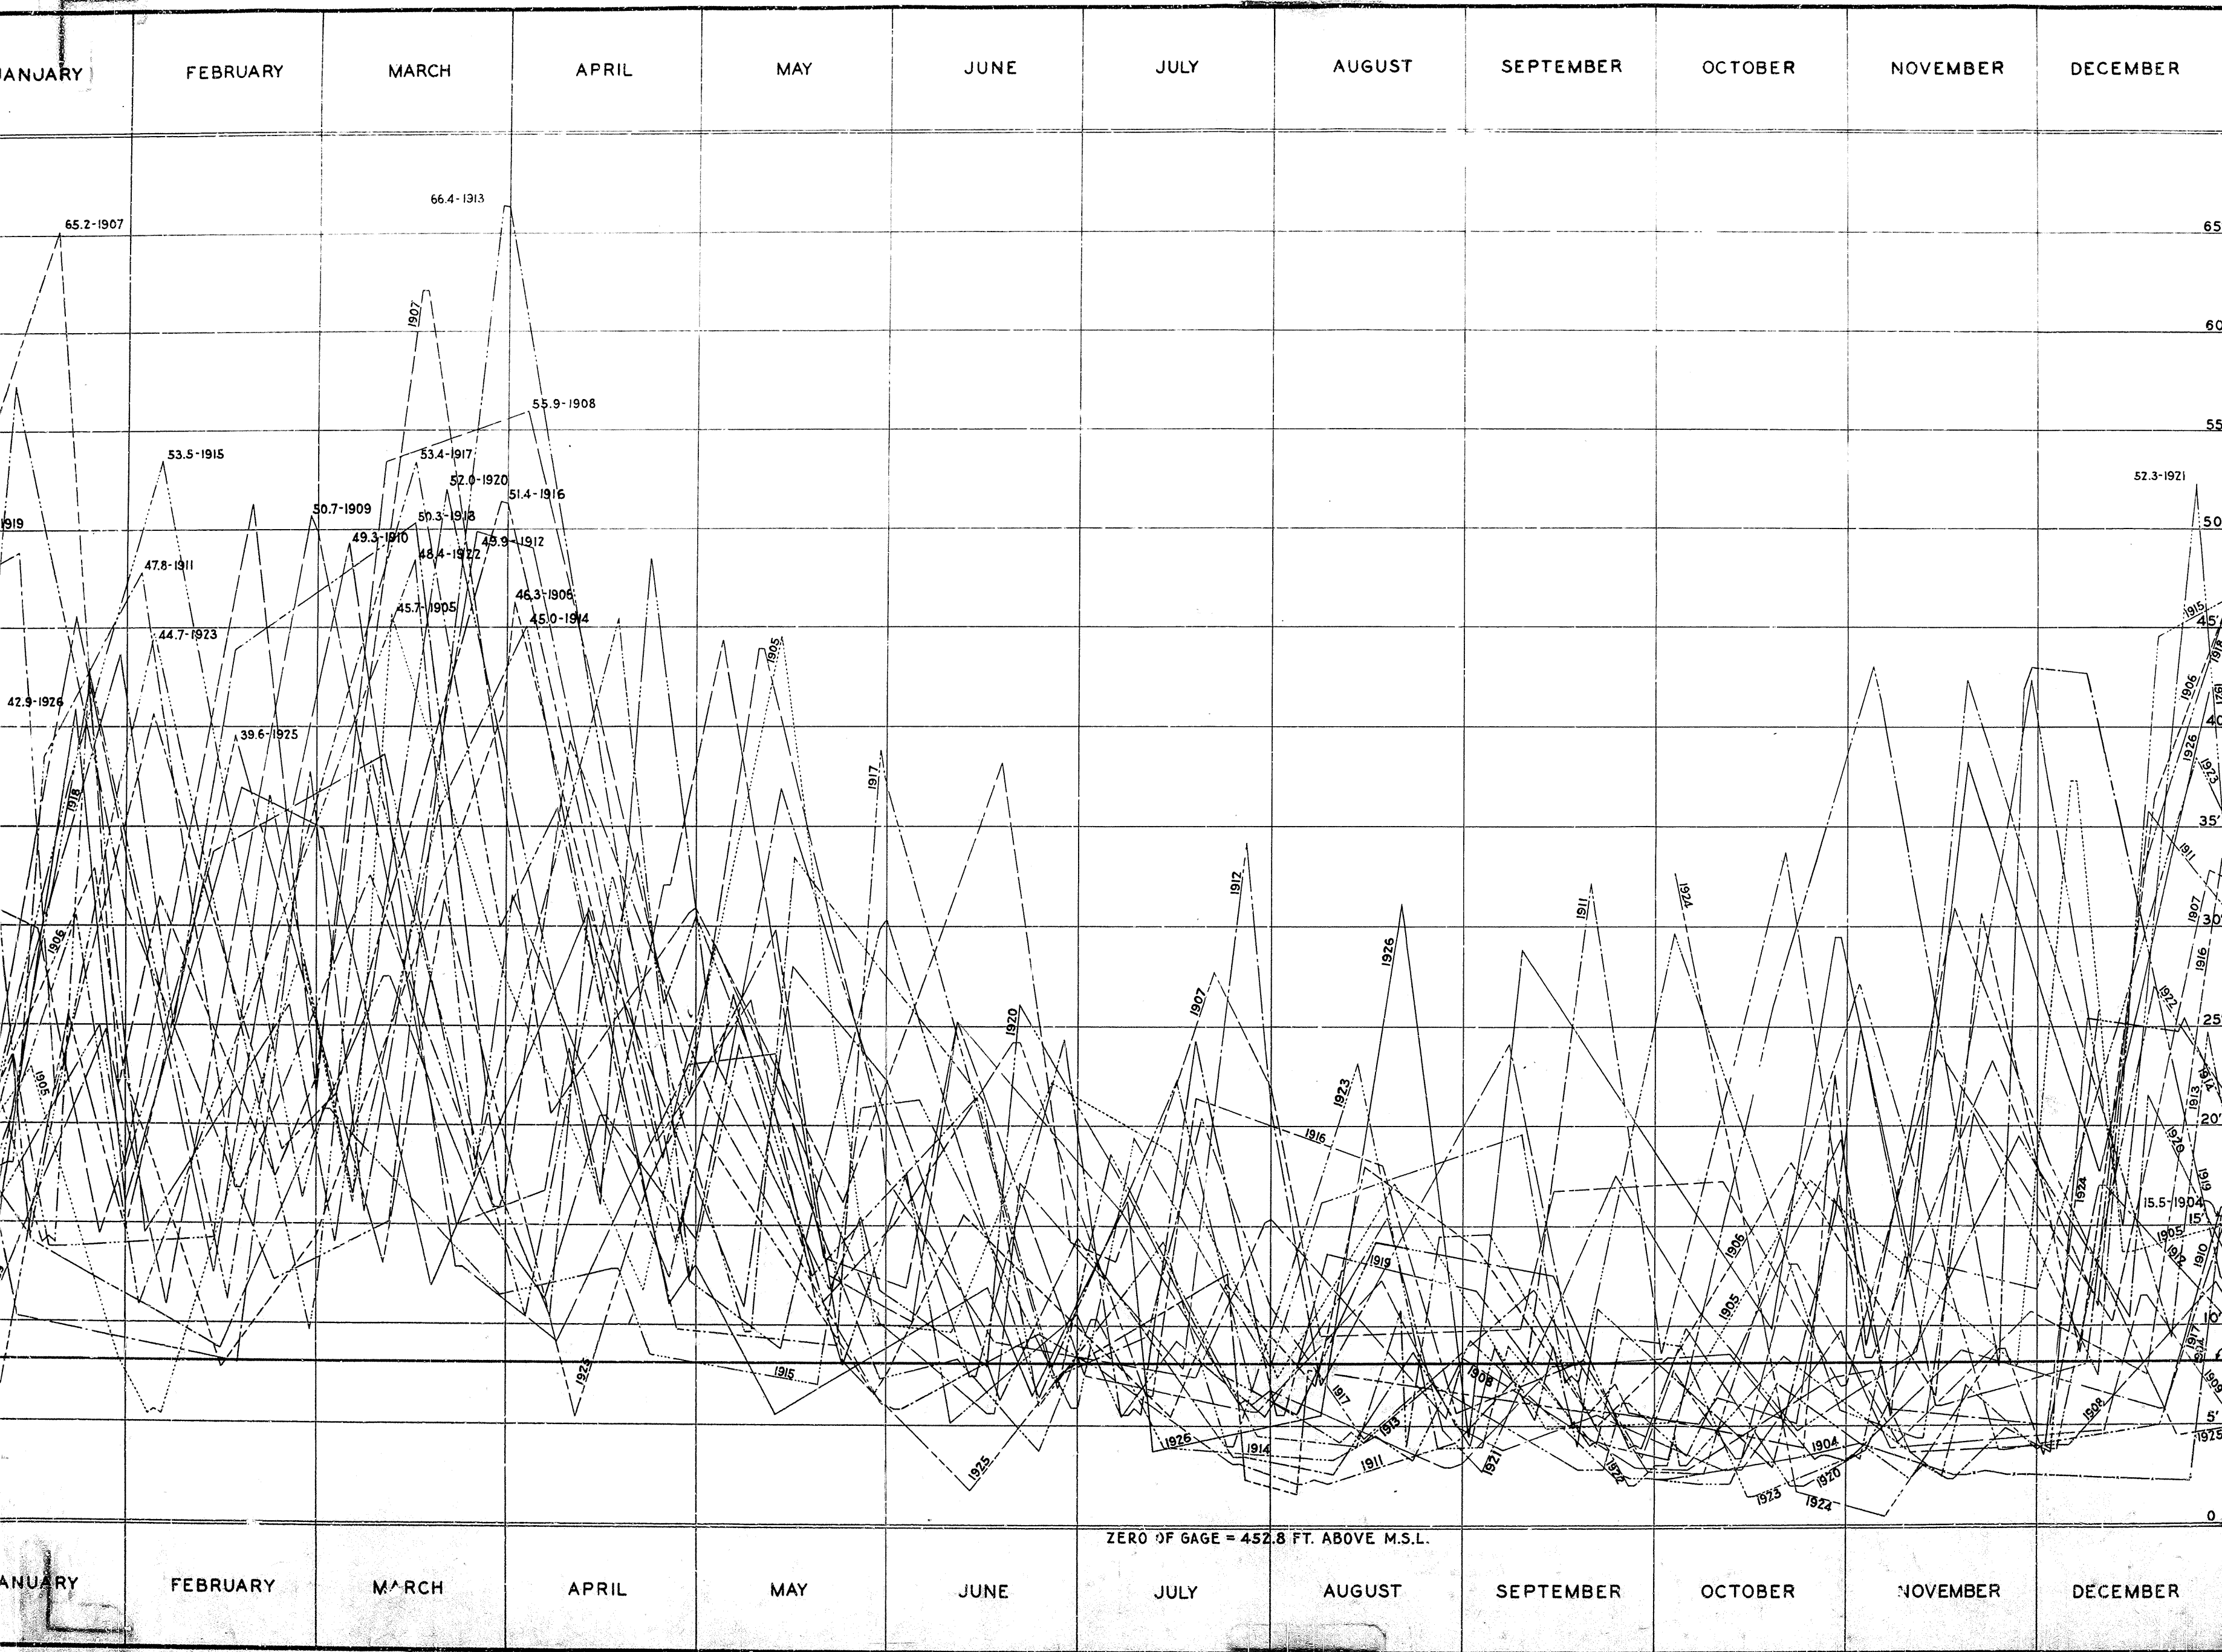

EXTREME HIGH AND LOW LEVELS				
YEAR	HIGH		LOW	
	MONTH	ELEV.	MONTH	ELEV.
1904	DEC.	15.5	DEC.	2.2
1905	MAR.	45.7	SEPT.	4.9
1906	APR.	46.3	SEPT.	5.0
1907	JAN.	65.2	OCT.	7.0
1908	APR.	55.9	OCT.	2.8
1909	FEB.	50.7	OCT.	2.8
1910	MAR.	49.3	AUG.	2.9
1911	FEB.	47.8	AUG.	2.3
1912	MAR.	49.9	DEC.	5.0
1913	MAR.	66.4	SEPT.	2.8
1914	APR.	45.0	OCT.	2.1
1915	FEB.	53.5	NOV.	4.4
1916	MAR.	51.4	SEPT.	3.4
1917	MAR.	53.4	OCT.	2.6
1918	MAR.	50.3	OCT.	2.9
1919	JAN.	50.0	OCT.	3.3
1920	MAR.	52.0	OCT.	2.0
1921	DEC.	52.3	SEPT.	2.7
1922	MAR.	48.4	SEPT.	2.0
1923	FEB.	44.7	OCT.	1.4
1924	OCT.	32.7	NOV.	0.4
1925	FEB.	39.6	AUG.	1.6
1926	JAN.	42.9	JULY	3.7













River Gage location, according to U.S. Department of Agriculture Weather Bureau Records, about 26' west of the foot of Market St. in Maysville, Ky.

**HYDROGRAPH
OF THE
OHIO RIVER
AT
MAYSVILLE, KY.**

MODJESKI & MASTERS
CONSULTING ENGINEERS
HARRISBURG, PA.


SUPPLEMENTARY DRAWING No. 2

Made by G.M.G.
CHK'd by J.A.S.

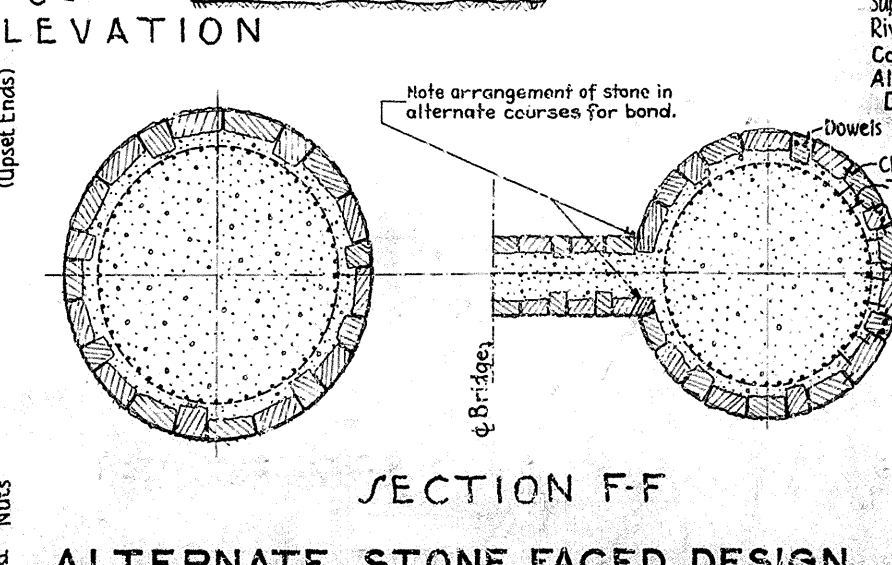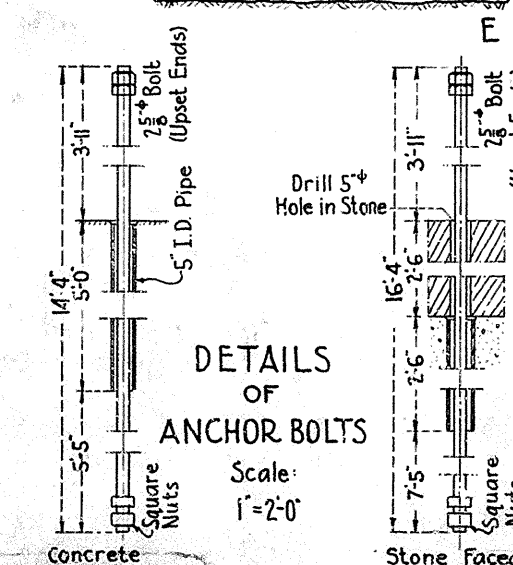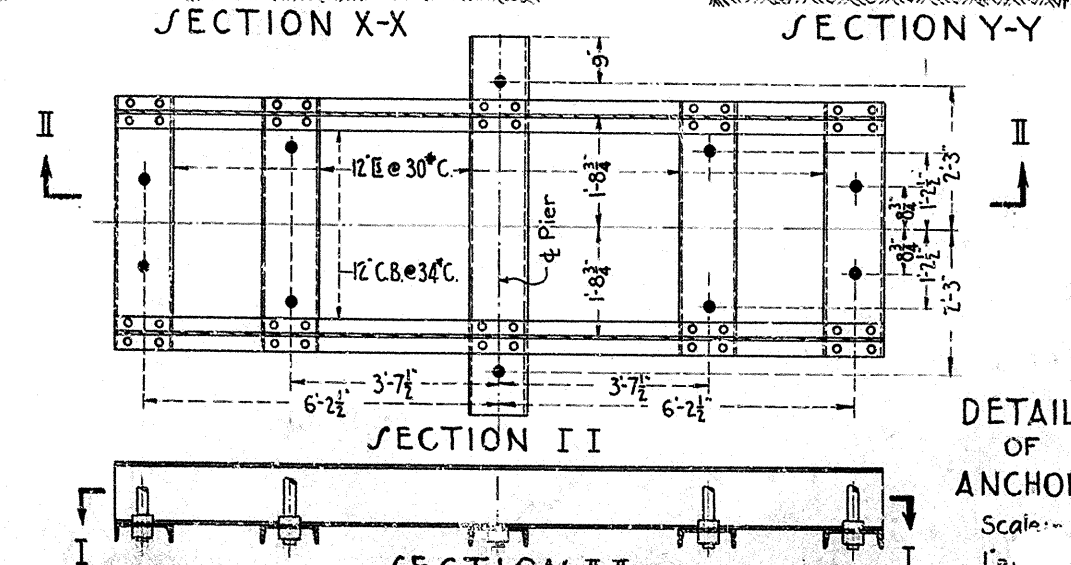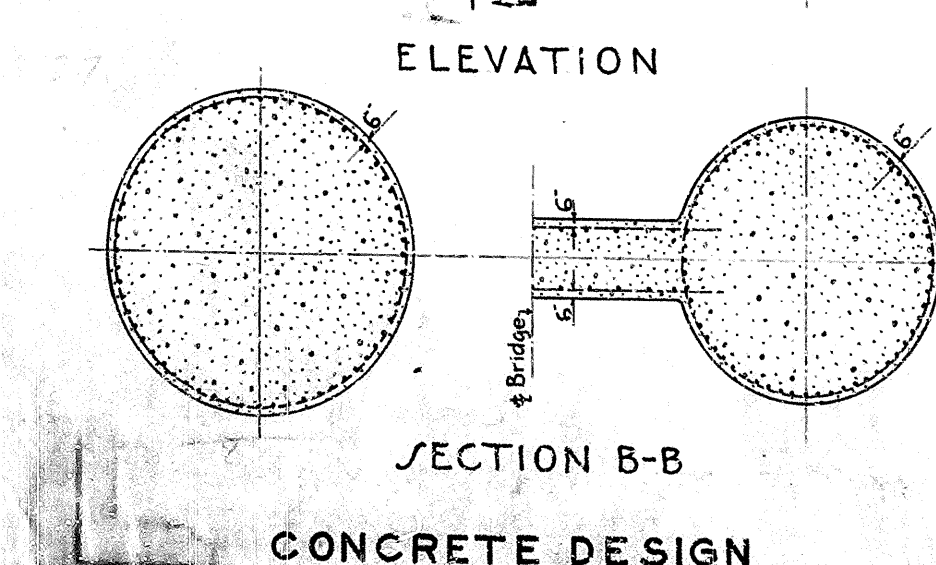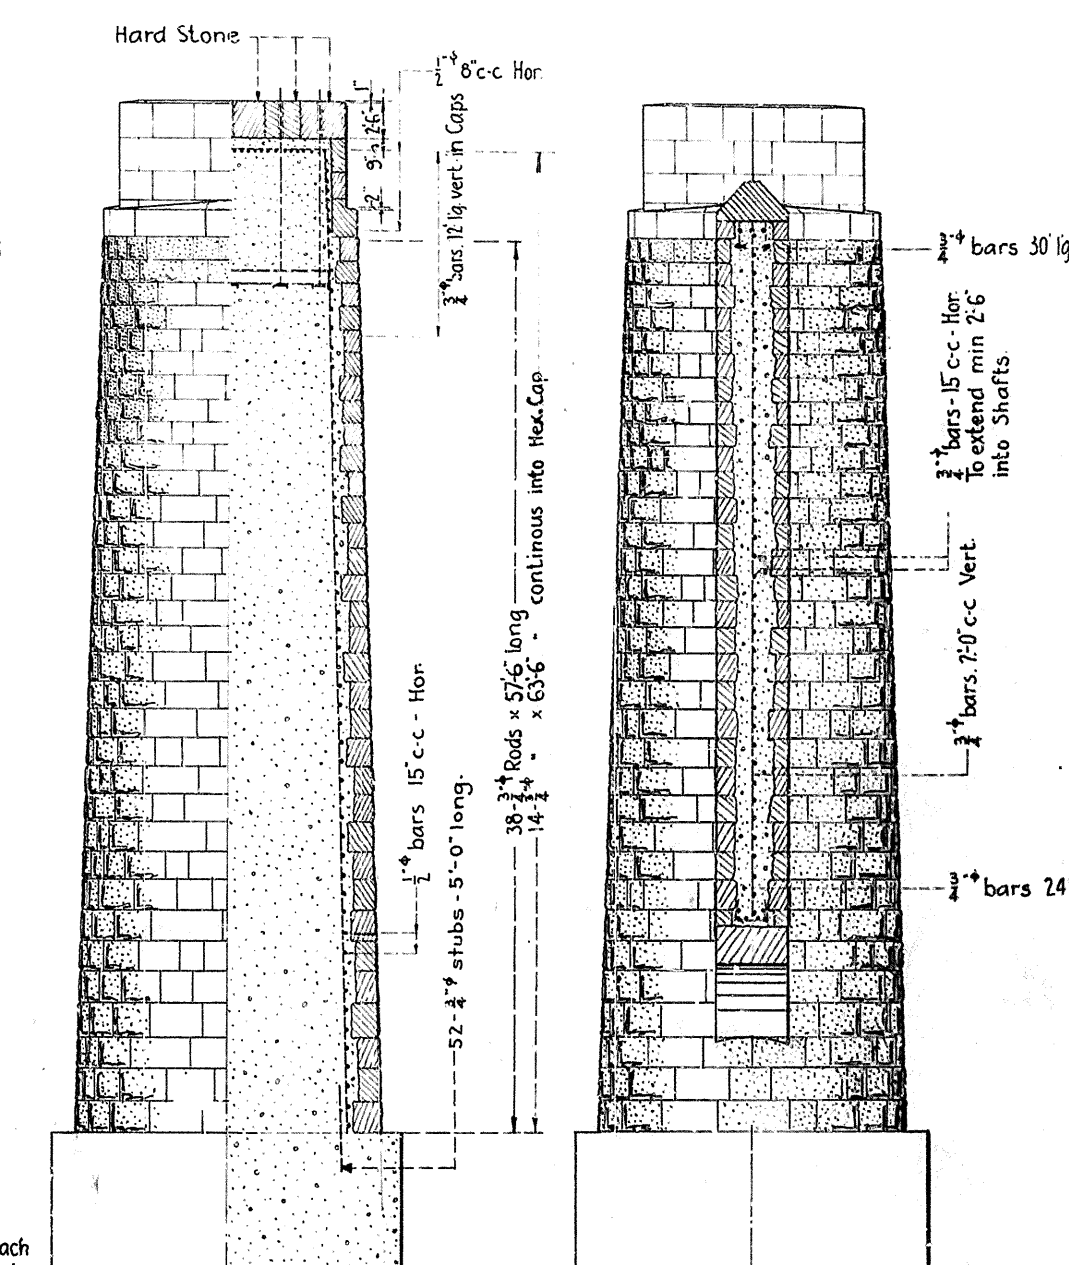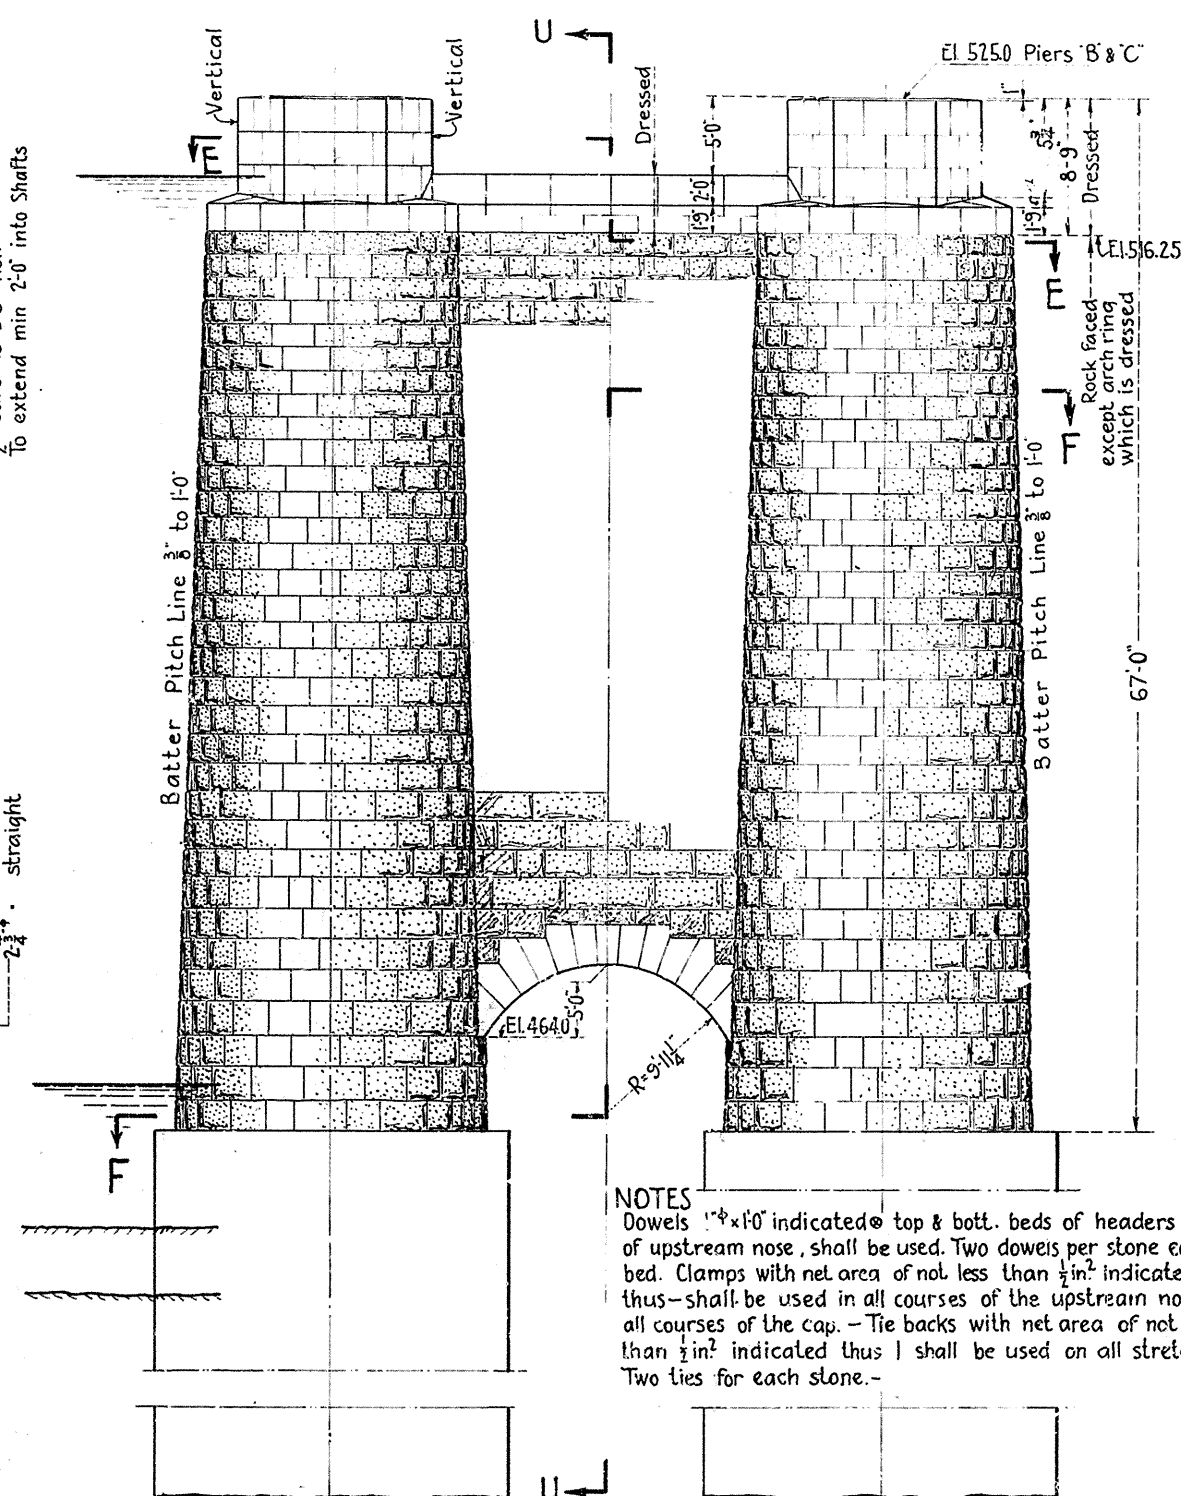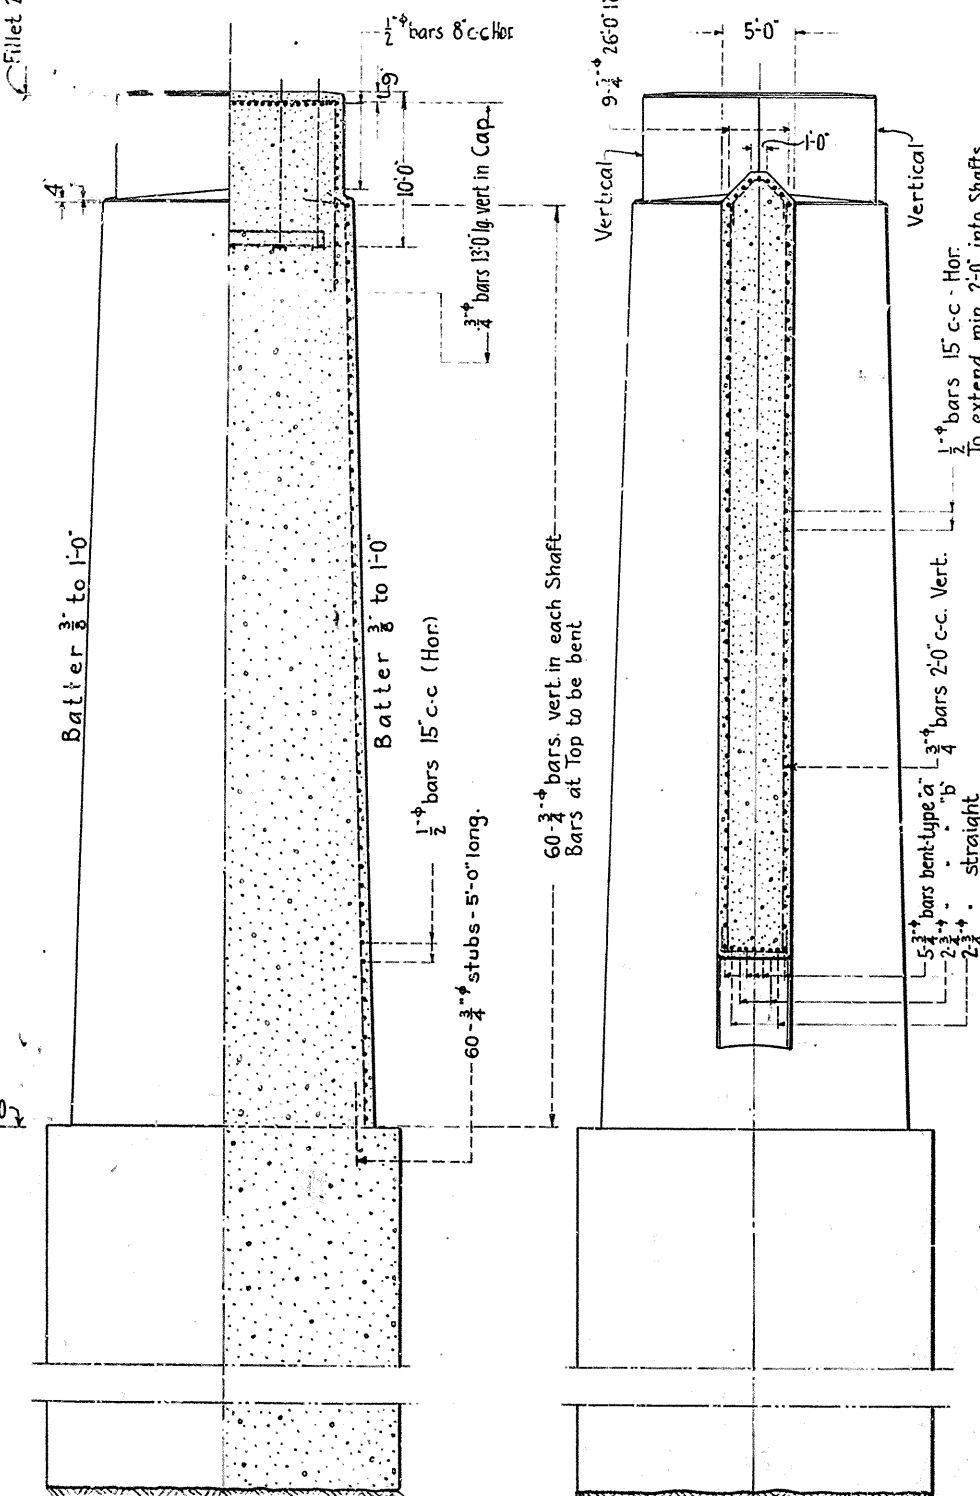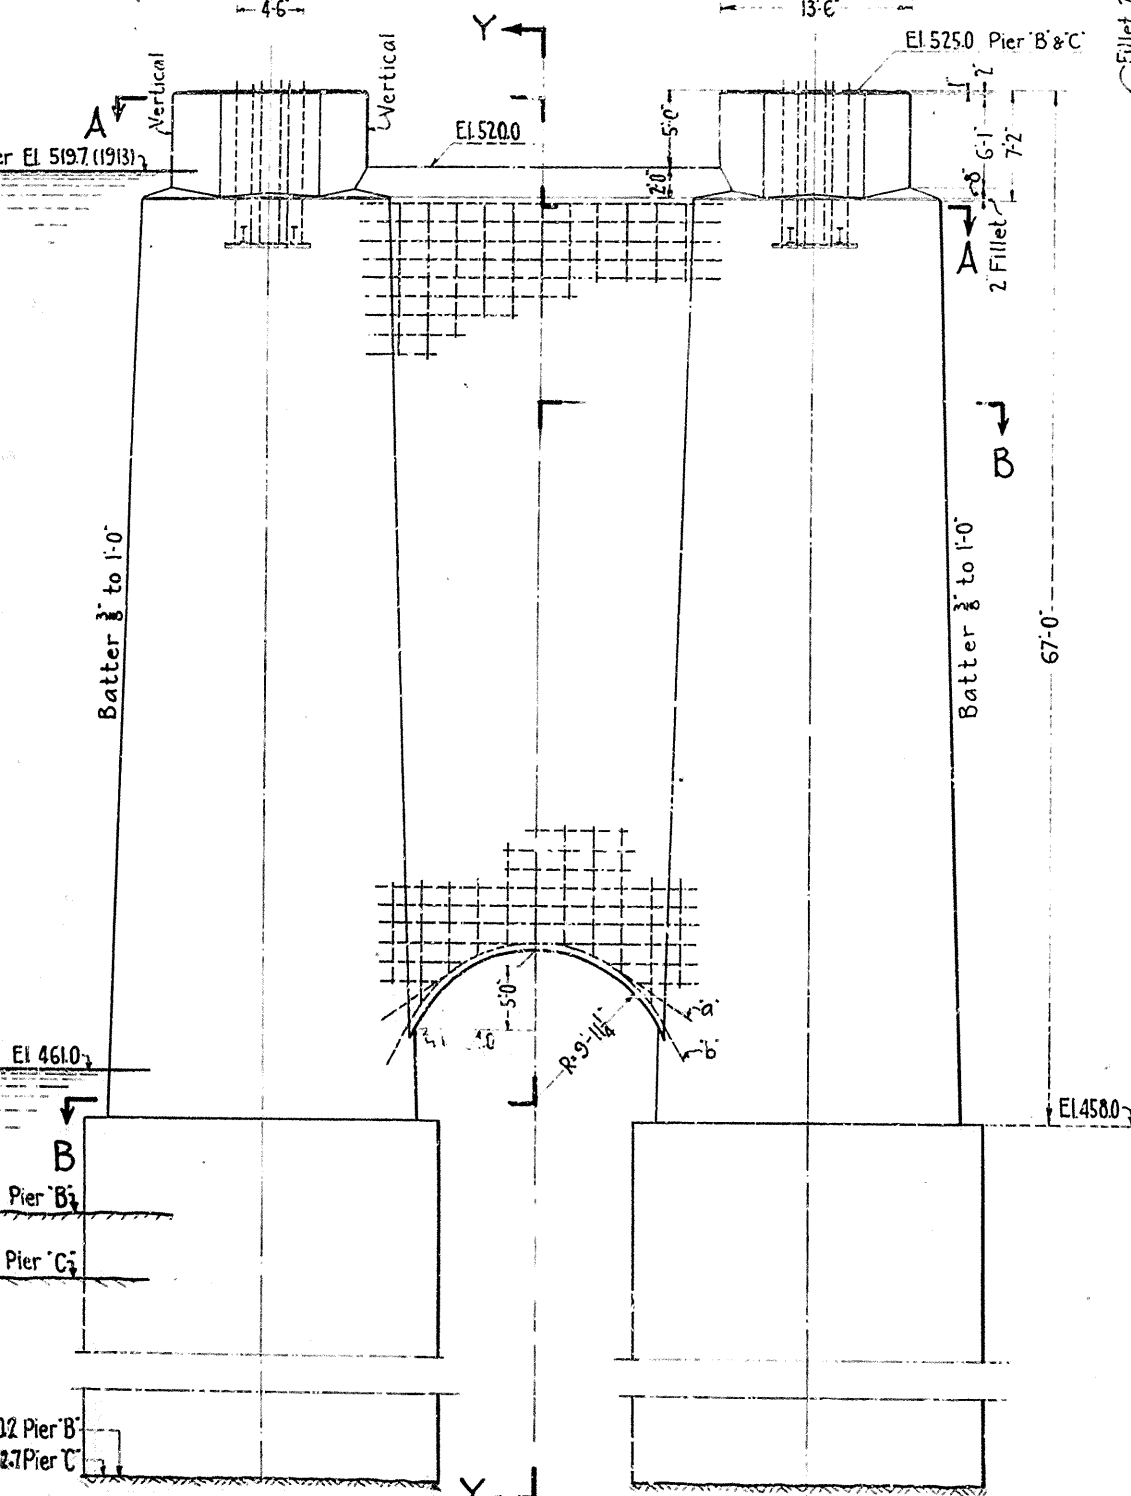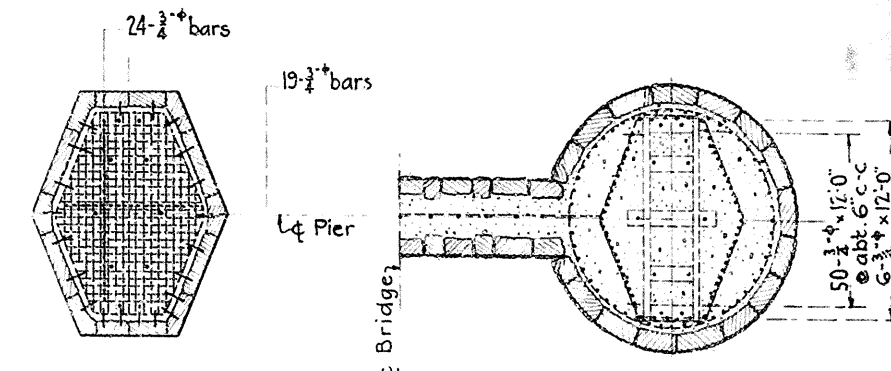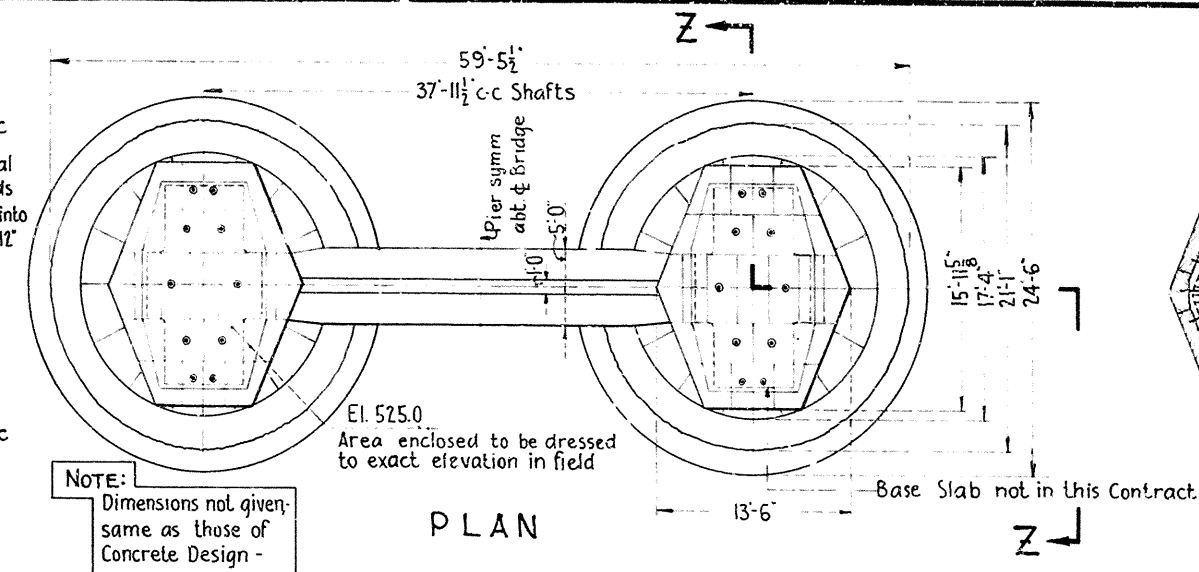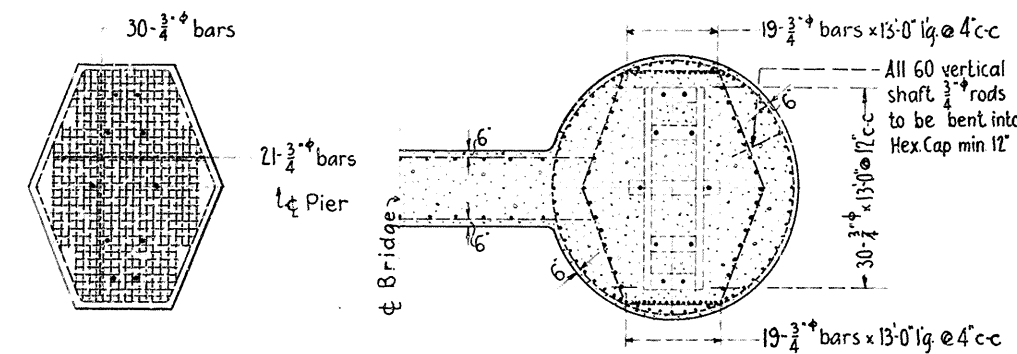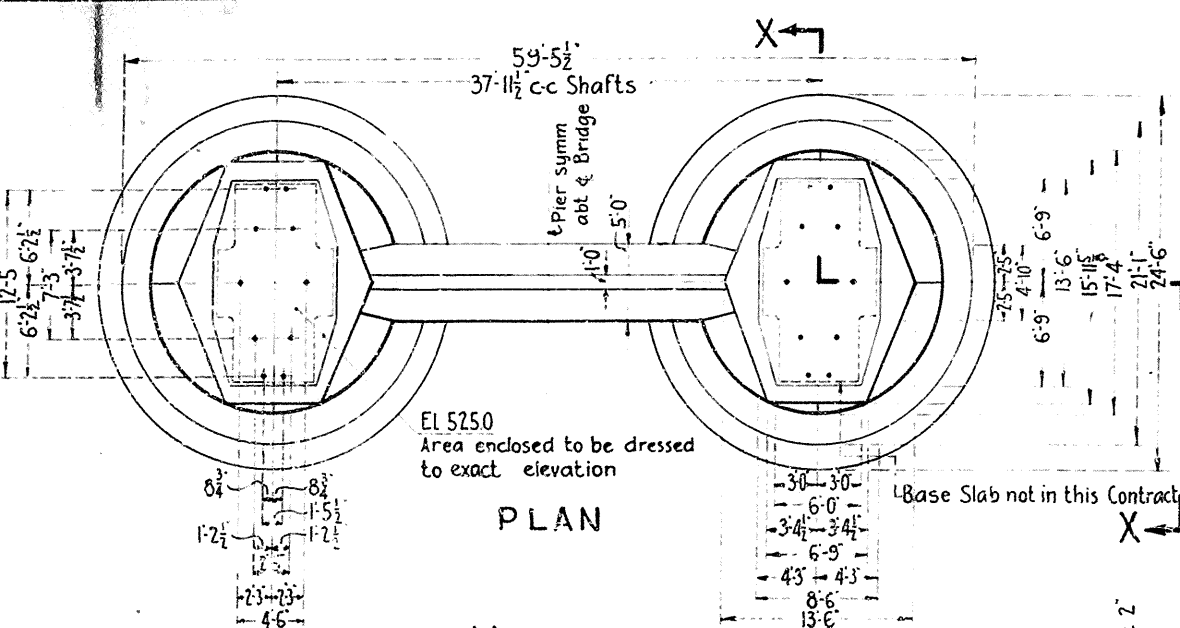


NOTES:-
Anchor & Anchor Bolts to be furnished by Superstructure Contractor & set by Substructure Contractor
Rivets: 3/4" Concrete behind Stone Facing class B
All other Concrete class A
Do not scale drawings for dimensions. See Specifications.
Clamps Tiebacks
APPROVED
Russell Shiguan
J. M. Masters
COMMONWEALTH OF KENTUCKY
STATE HIGHWAY DEPARTMENT
OHIO RIVER BRIDGE
CONNECTING
ABERDEEN OHIO & MAYSVILLE KY.
MAIN RIVER PIERS
SCALE IN FEET
10 5 0
JULY 1930
DRAWING N8 5
CONTRACT N8 1
MODJESKI AND MASTERS
ENGINEERS

ALTERNATE STONE FACED DESIGN

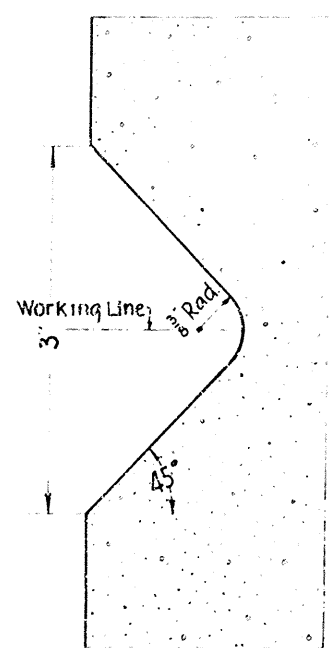


SECTION E-E


Full Scale

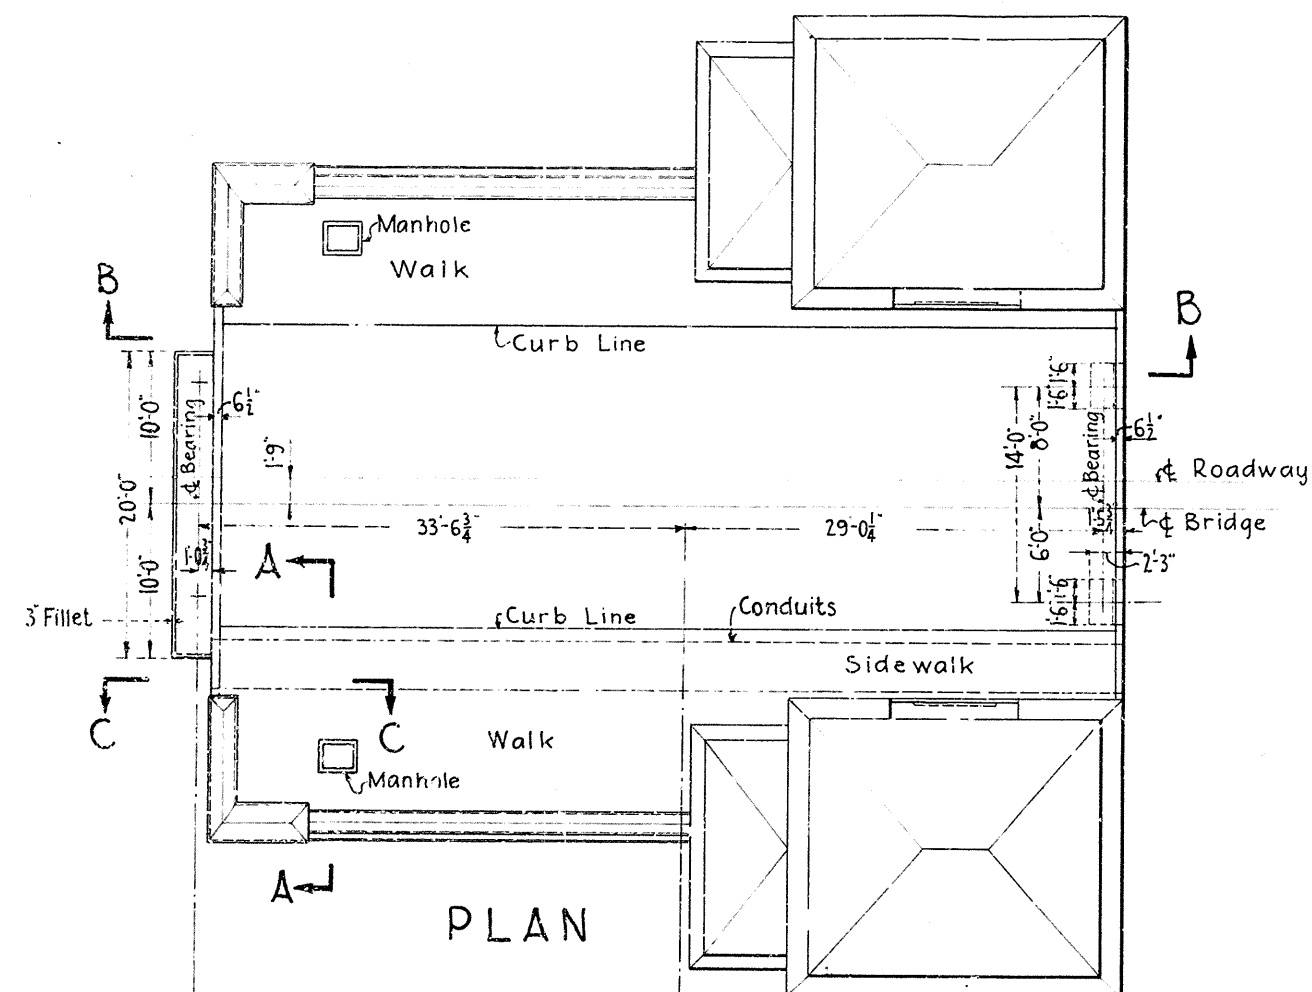


PLAN

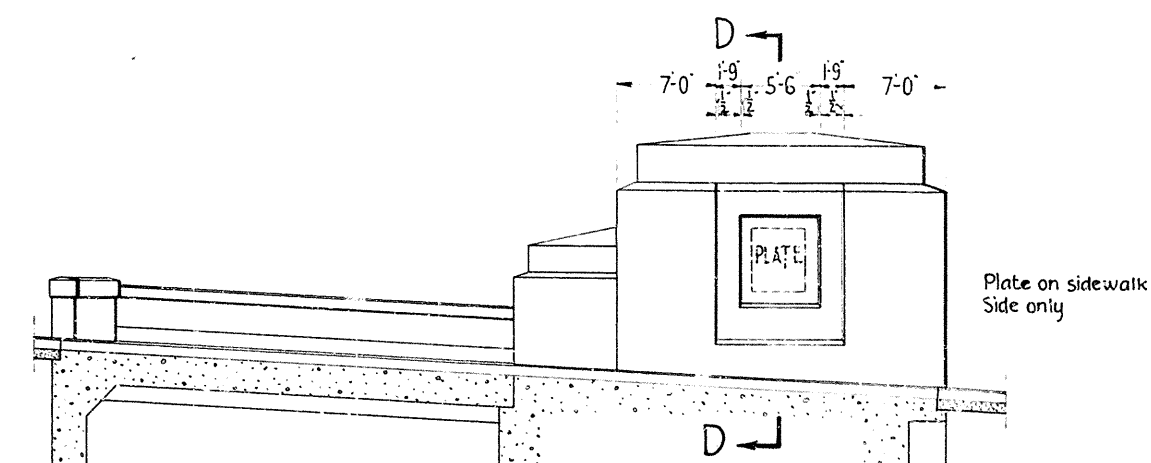

SECTION B-B

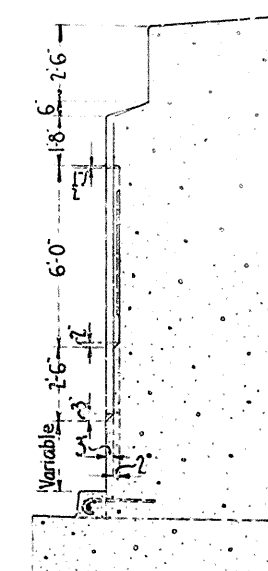


Scale $\frac{1}{4}'' = 1'-0''$

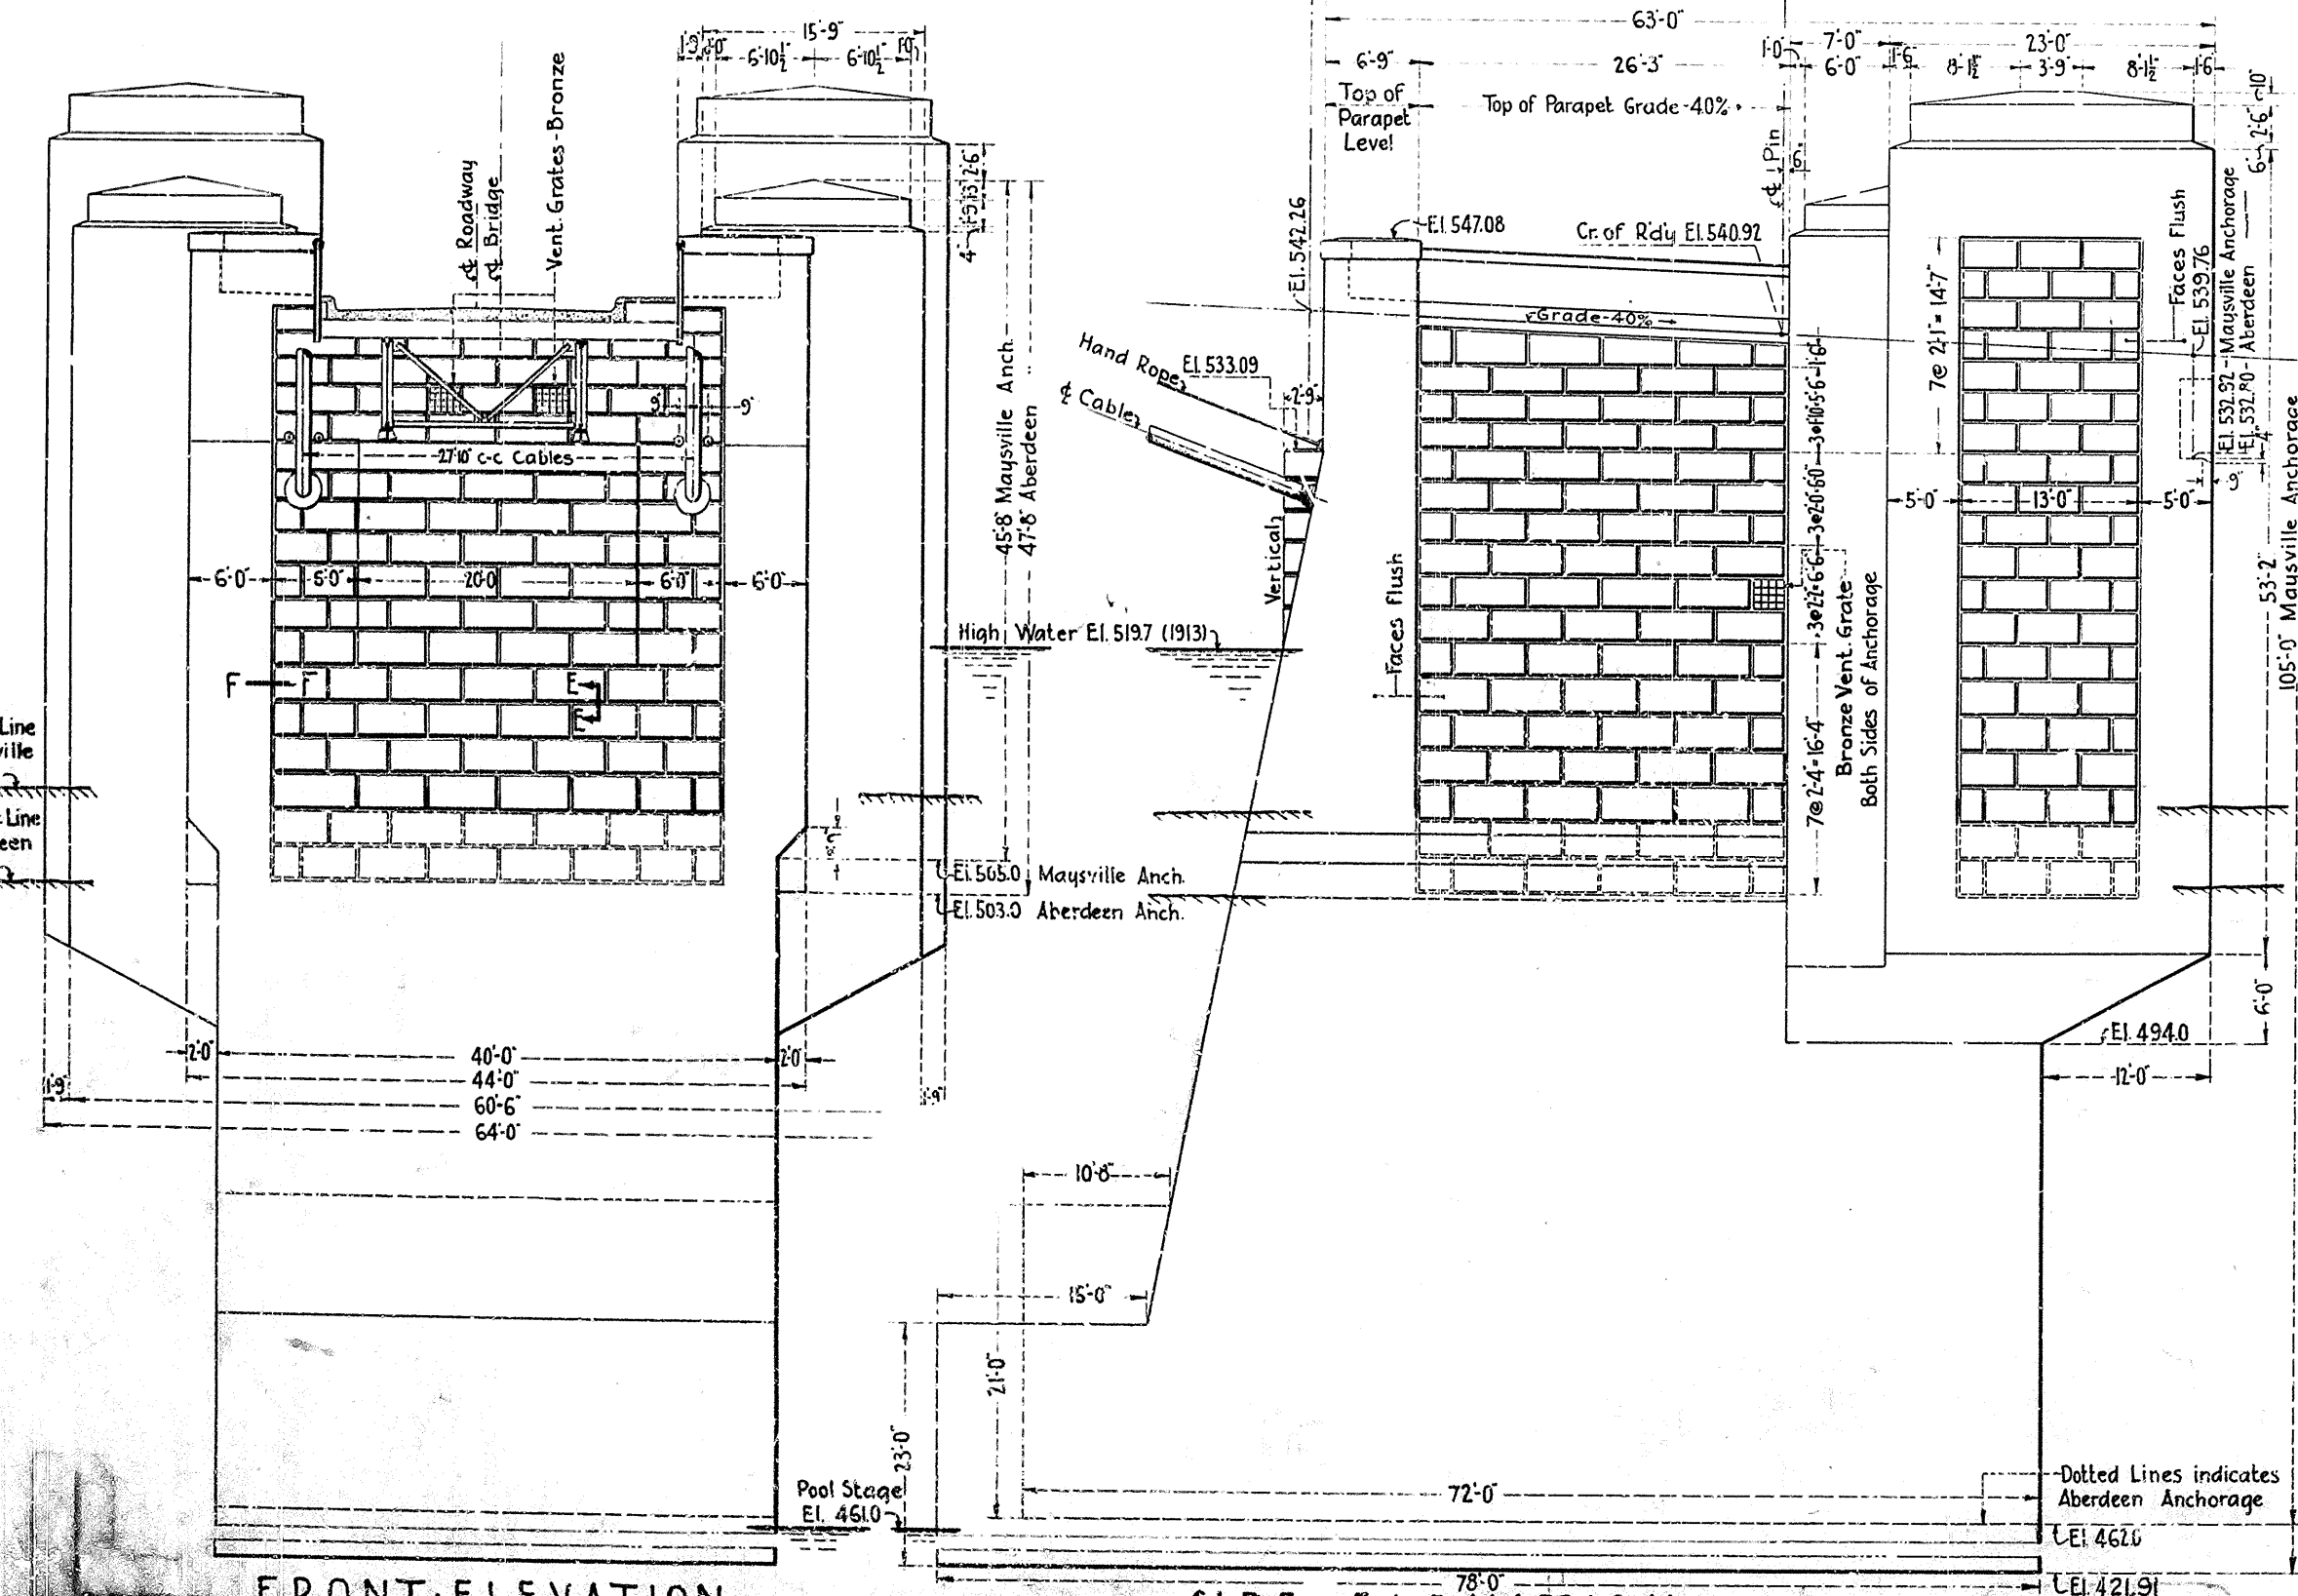


FRONT ELEVATION


SIDE · ELEVATION

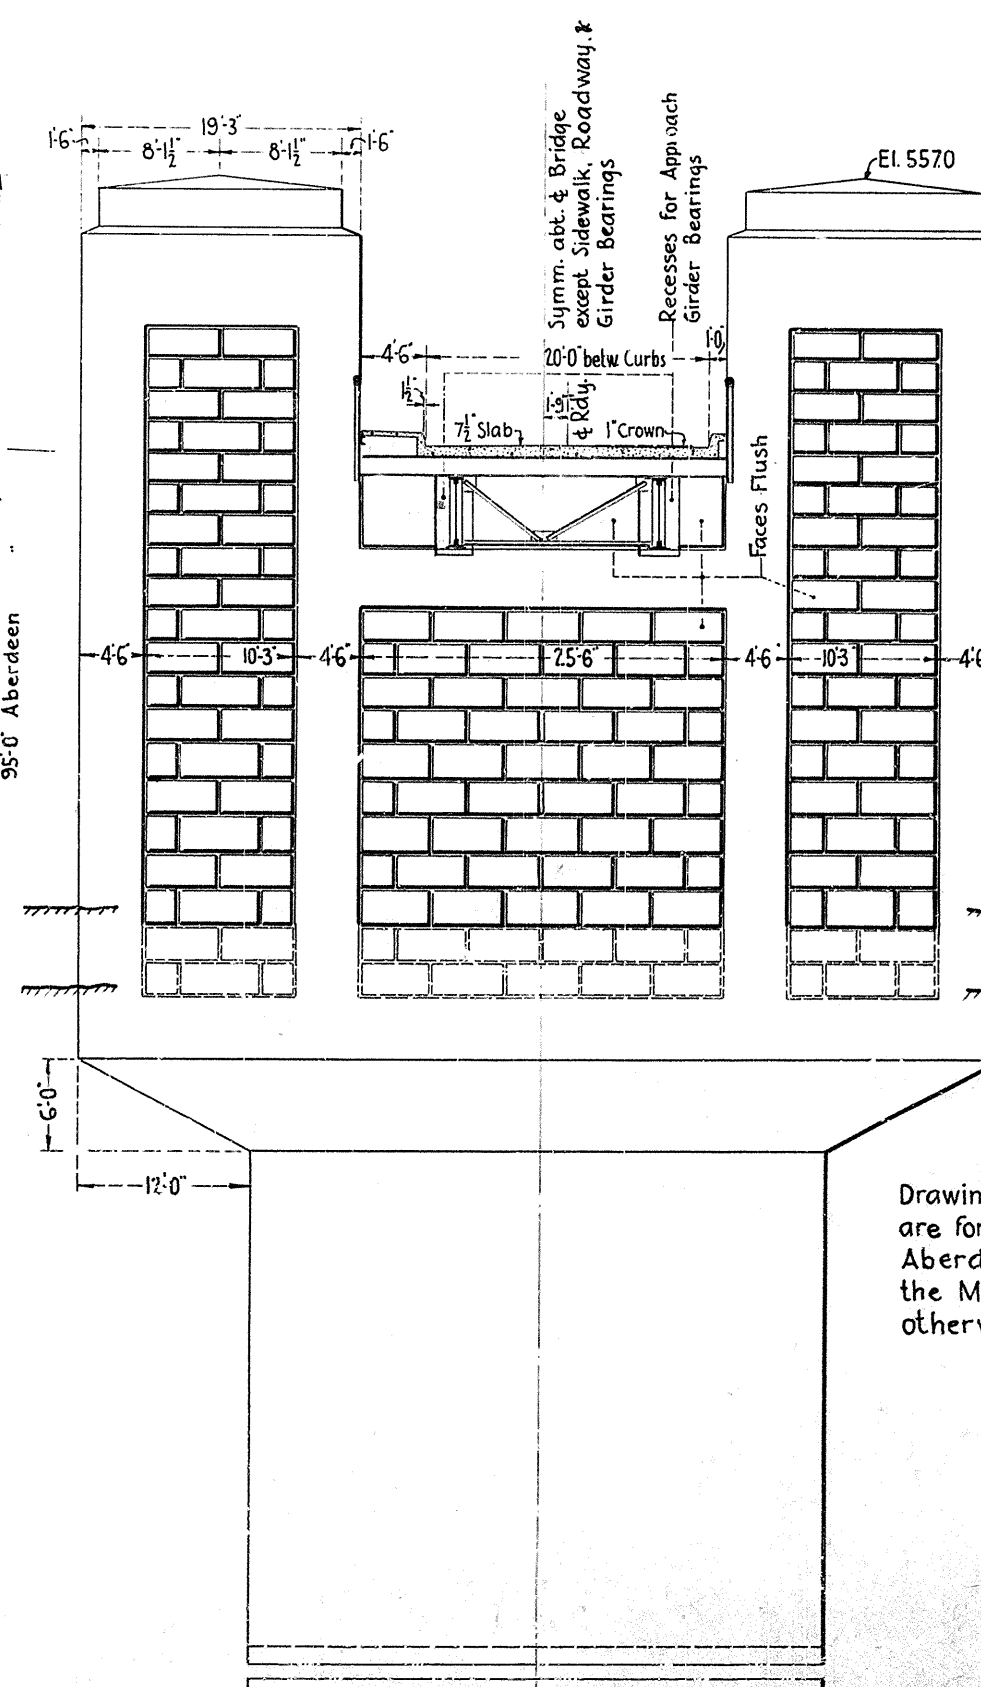

REAR ELEVATION

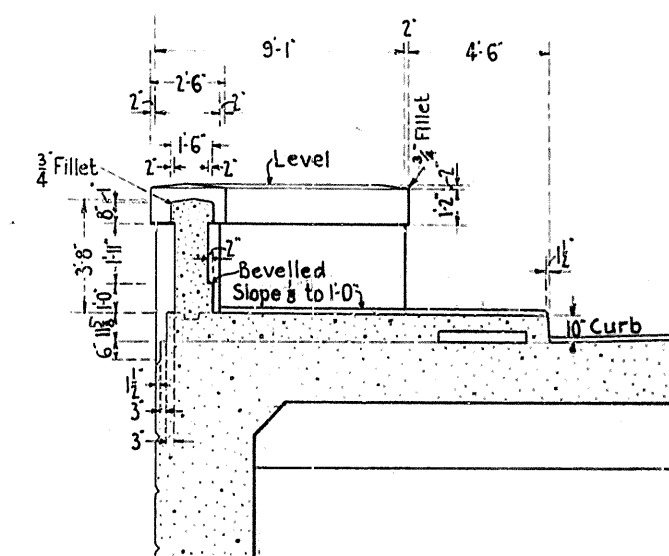

Scale $\frac{1}{4}'' = 1'-0''$

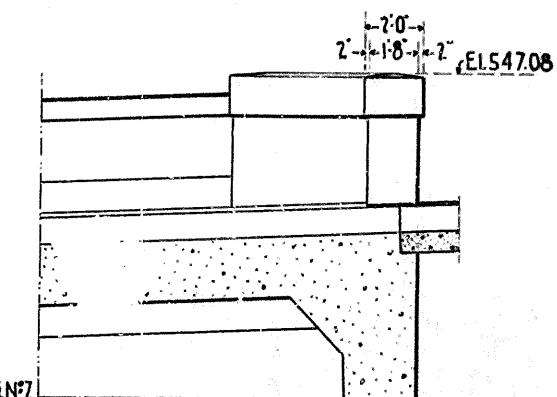

Scale $\frac{1}{4}'' = 1'-0''$

App. Gr. Line
Maysville Side El. 509.0±

App. Gr. Line
Aberdeen Side El. 504.5±

NOTES:-
For Dimensions not given see Sheet N7
Rustications shown dotted are for
Aberdeen Anchorage only -
For the location of Anchor Bolts
For Approach Girders see Drawg N°4 Cont. N°1 & 2

Drawings & Dimensions of Anchorage shown
are for the Maysville Side -
Aberdeen Anchorage to be opposite of
the Maysville Anchorage except as
otherwise noted -

APPROVED

Paul Morgan
F. M. Masters

COMMONWEALTH OF KENTUCKY
STATE HIGHWAY DEPARTMENT
OHIO RIVER BRIDGE
CONNECTING
ABERDEEN, OHIO & MAYSVILLE, KY.

ANCHORAGES

SCALE IN FEET
10 5 0

1930

JULY 1930

DRAWING NO.

CONTRACT No.

MODJESKI AND MASTERS
ENGINEERS

SECTION B-B

Clean-out Drain

Door Opening

Down Slope Floor to Drain

Down

20-1# bars 1'-4" c-c abt type 'b'

21-# bars 1'-4" c-c abt type 'b'

64-1# bars 1'-0" c-c type '1c'

3-# spacers 2'-0" c-c

43-# bars 1'-0" c-c type '1c'

64-1# bars 1'-0" c-c type '1c'

24-1# bars 1'-3" c-c abt type 'b'

23-1# bars 1'-3" c-c abt type 'a'

61-# bars 1'-0" c-c type '1c'

2-# spacers 2'-0" c-c

SECTION F-F
SECTION J-J SIMILAR

SECTION G-6
SECTION KKSIMILAR

HALF SECTION A-A

SECTION H-H
Scale $\frac{1}{2}'' = 1'-0''$

Approx. Ground Line El. 509.0 - Maysville Anchorage

Approx. Ground Line- El. 504.5-Aberdeen Anchorage

Stage El. 461.0

Dimensions on this line for Maysville Anchorage only

23'-0" 19'-0" 30'-0" 11'-0" 2'-0"

(Vertical)

Stage El. 461.0₂

SECTION D-D

SECTION E-E

SECTION L-L
Scale $\frac{1}{4}'' = 1'-0''$

SECTION M-M
Scale $\frac{1}{4}'' = 1'-0''$

NOTES:

Drawing & dimensions of the anchorage shown are for the Maysville side.-
Above Reinforcement to be opposite of the Maysville Anchorage except as noted.-
For dimensions not given, see dwg. N# 6 -
For anchorage steel work see dwg. N# 9 Cont. N# 2
Plain concrete to be class B, except tremie concrete which is class A.-
Reinforced concrete to be class A
All reinforcing bars to be deformed
Temperature reinforcement of $\frac{3}{4}$ " bars @ 1'-6" c/c for all outside surfaces and $\frac{3}{4}$ " @ 2'-0" c/c for all inside surfaces
Bars to be 4" back of surface whenever noted otherwise
All laps in reinforcing to be: 40 diameters.
The inside of anchorages to be given two coats of approved waterproofing compound.

APPROVED

Ray Morgan
E. M. Masters

E. M. Masten

COMMONWEALTH OF KENTUCKY
STATE HIGHWAY DEPARTMENT
OHIO RIVER BRIDGE
CONNECTING
ABERDEEN, OHIO & MAYSVILLE, KY.







ANCHORAGES

SCALE IN FEET
10 5 0


JULY 1930

DRAWING NO. 7
CONTRACT NO. 1

MODJESKI AND MASTERS
ENGINEERS

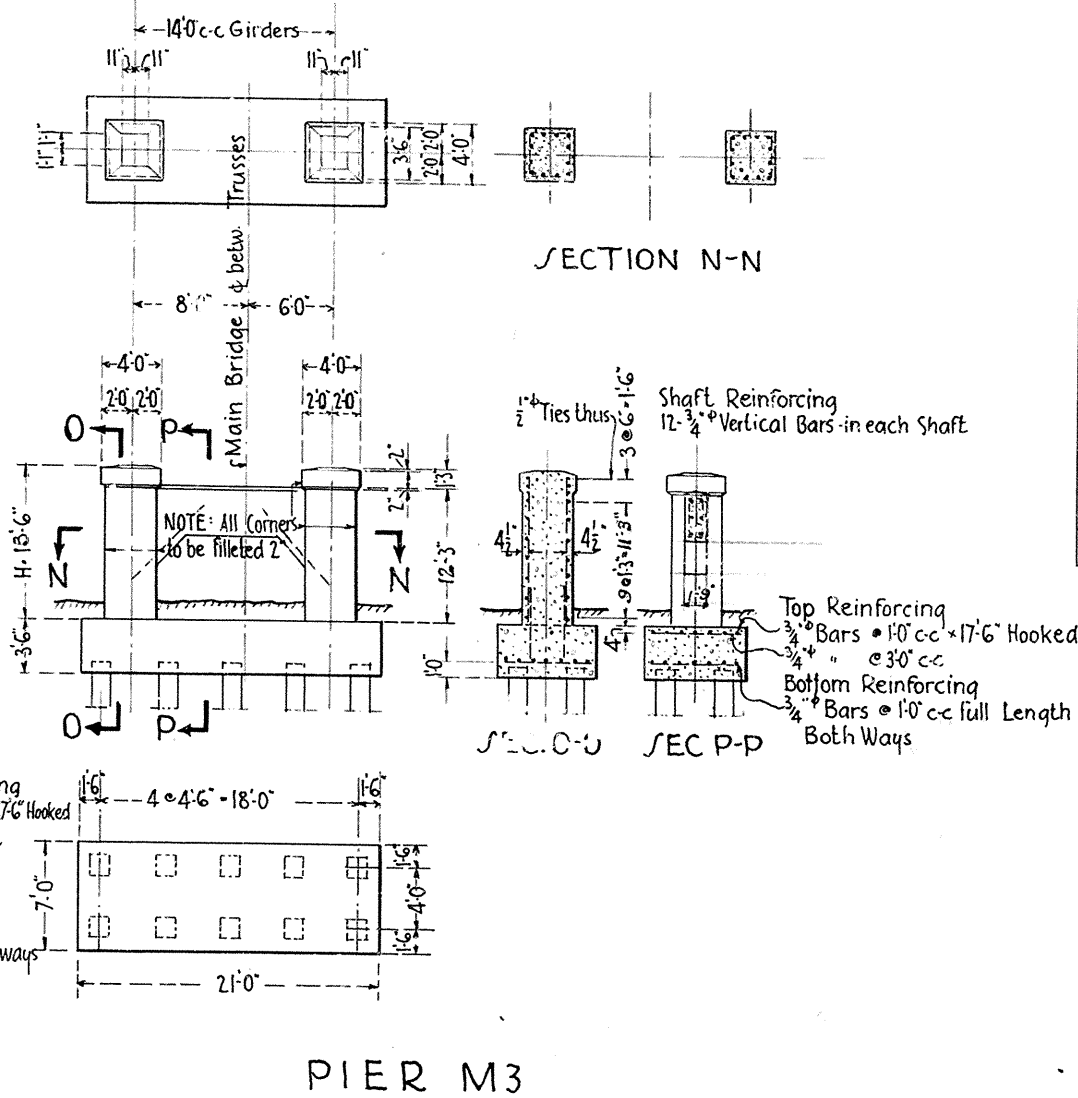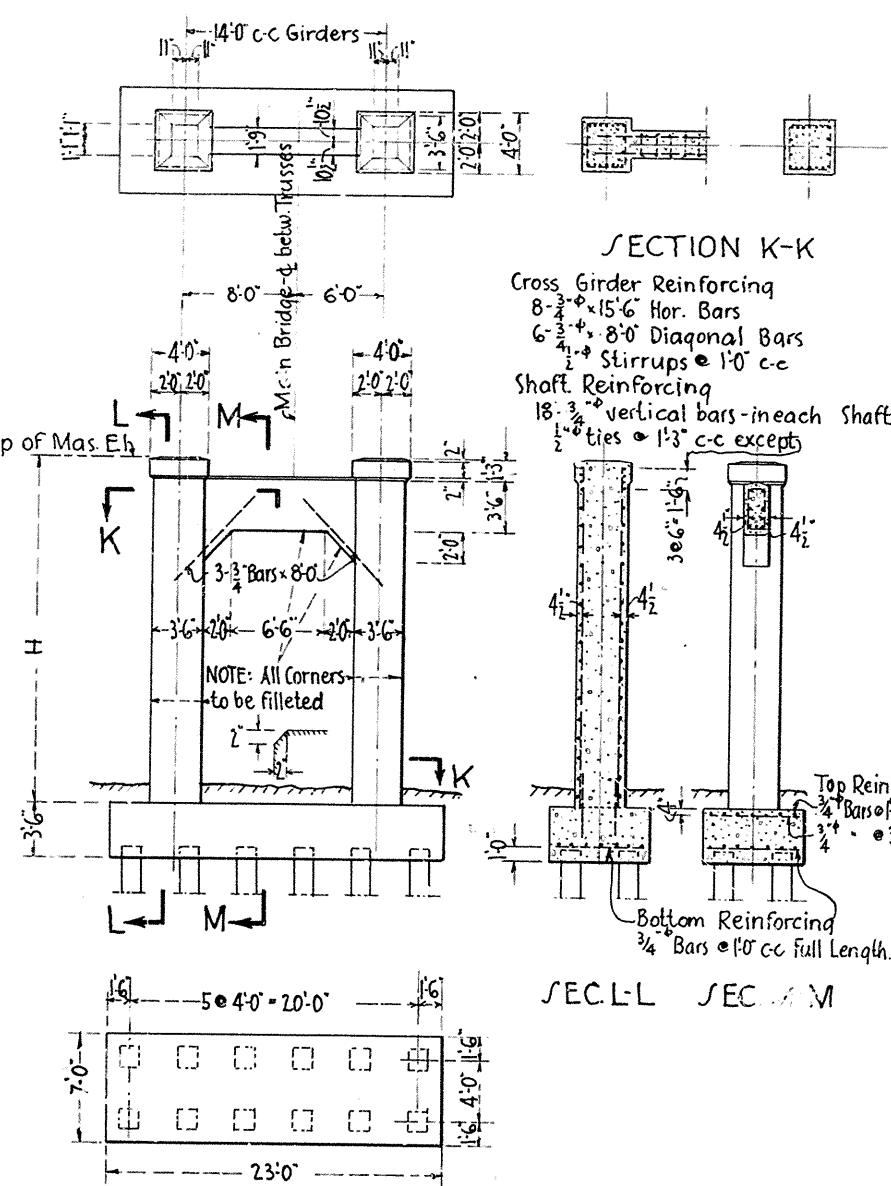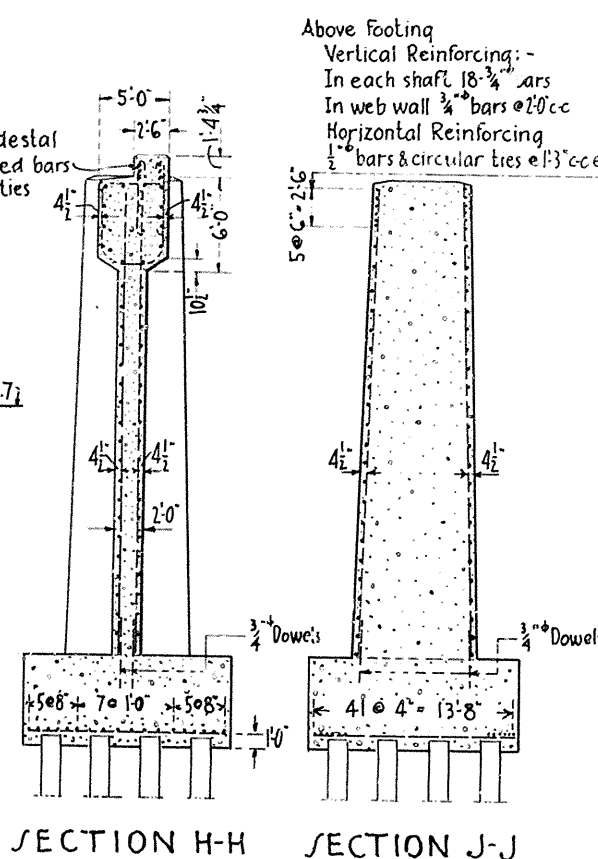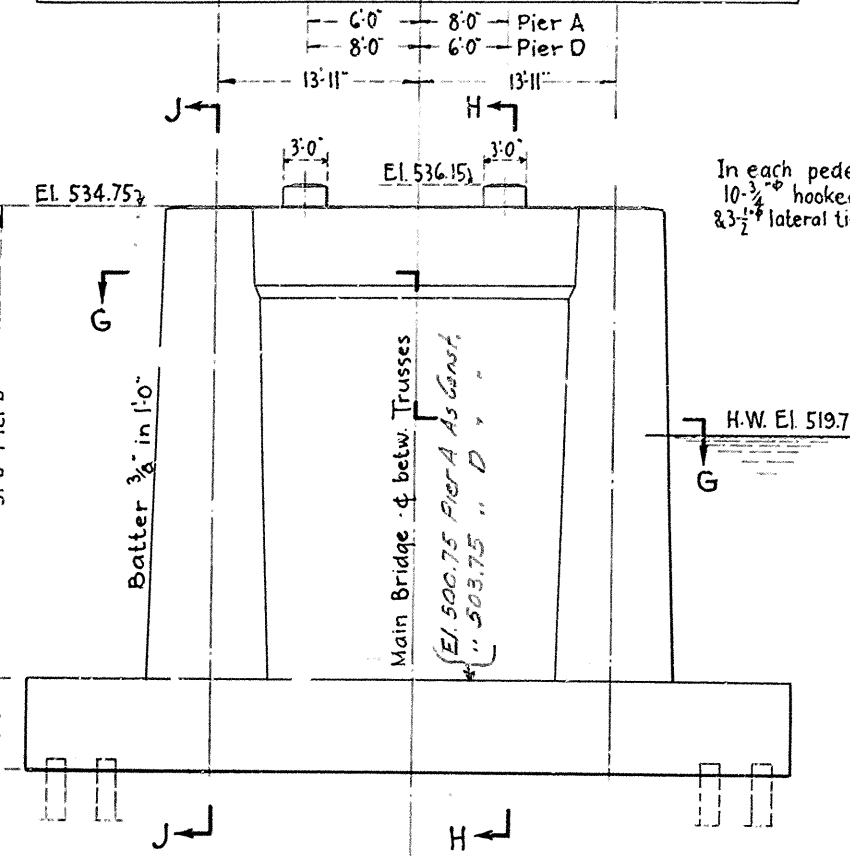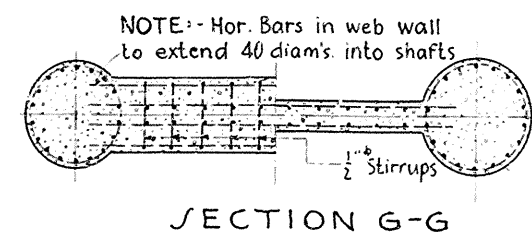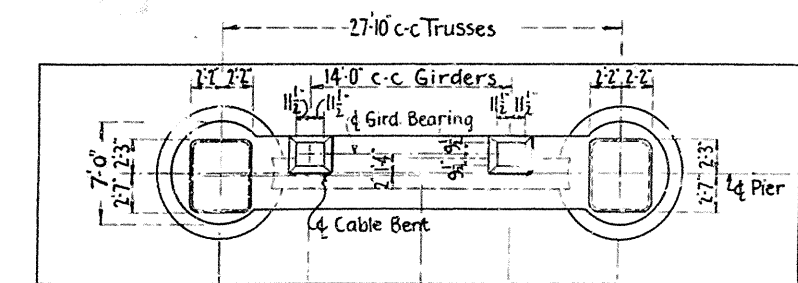


APPROACH PIERS					
Pier	Station	Top of Mas. Height El.	Number of Piles	Min. Pile Length	
Maysville Approach					
M1	5+07.00	530.54	12	35'0"	
M2	4+48.00	528.22	12	30'0"	
M3	3+89.00	525.82	10	25'0"	
Aberdeen Approach					
A1	28+98.00	530.77	12	35'0"	
A2	29+57.00	529.74	12	35'0"	
A3	30+16.00	529.09	12	35'0"	
A4	30+78.00	528.36	12	35'0"	
A5	31+37.00	527.60	10	35'0"	

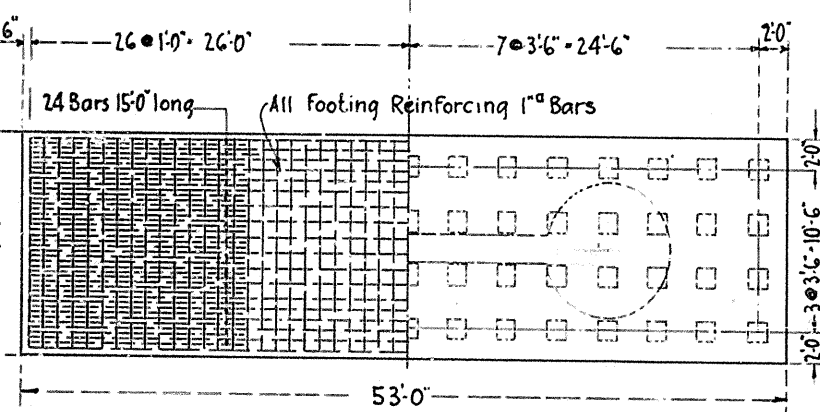

HALF REINFORCING PLAN HALF PILE PLAN

PIERS A & D

PIERS M1 & M2
PIERS A1, A2, A3 & A4
PIER A5 (Except Footing which is same as for M3)







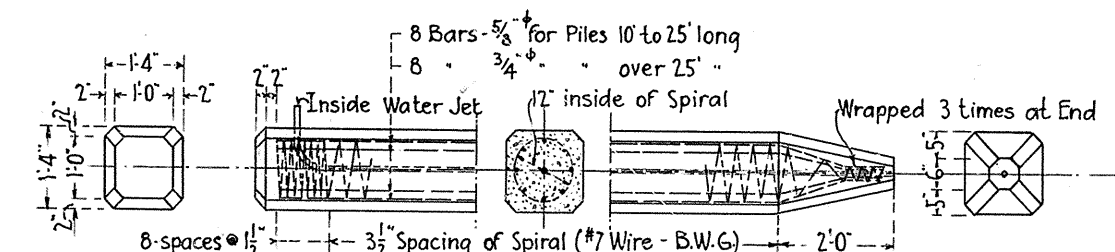


CONCRETE PILE

NOTES:-
Anchor bolts to be furnished and set by Super-structure Contractor.
For location of anchor bolts, see Masonry Plan Divg. N#4
Class 'D' concrete in Piles
All other concrete class A
Length of concrete piles to be determined in the field by test piles to support a min. load of 50 tons

APPROVED
Raymond Mays
F.M. Masters

COMMONWEALTH OF KENTUCKY
STATE HIGHWAY DEPARTMENT
OHIO RIVER BRIDGE
CONNECTING
ABERDEEN OHIO & MAYSVILLE, KY.
APPROACH PIERS
SCALE IN FEET
1 0 5 10 15
JULY 1930
DRAWING NO. 8
CONTRACT NO. 1
MODJESKI AND MASTERS
ENGINEERS

 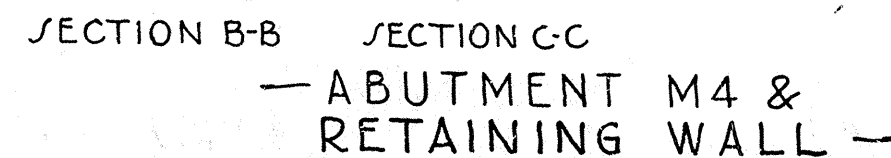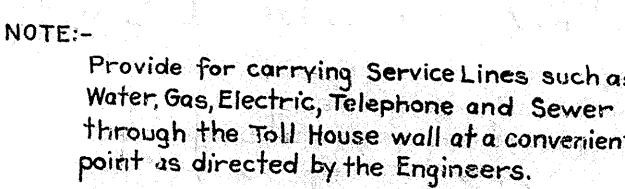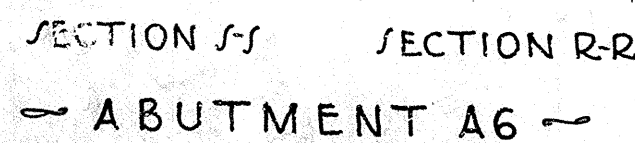   




NOTES:-

- Anchor bolts to be furnished by Superstructure-Contractor and set by Substructure Contractor.
- Class 'D' concrete in Piles
- All other concrete Class 'A'
- Length of concrete piles to be determined in the field by test piles to support a min. load of 50 tons.
- For location of anchor bolts see Masonry Plan DWG#14
- Surfaces in contact with fill on abutments, Retaining and Toll House walls to be given two coats of approved waterproofing compound.



COMMONWEALTH OF KENTUCKY
STATE HIGHWAY DEPARTMENT
OHIO RIVER BRIDGE
CONNECTING
ABERDEEN, OHIO & MAYSVILLE, KY

ABUTMENTS & RETAINING WALLS

SCALES IN FEET
10 12 34 5 0 0 1 2 3 4 5 6 7 8 9 10
 JULY 1930
 DRAWING N^o 9
 CONTRACT N^o 1
 MODJESKI AND MASTERS
 ENGINEERS

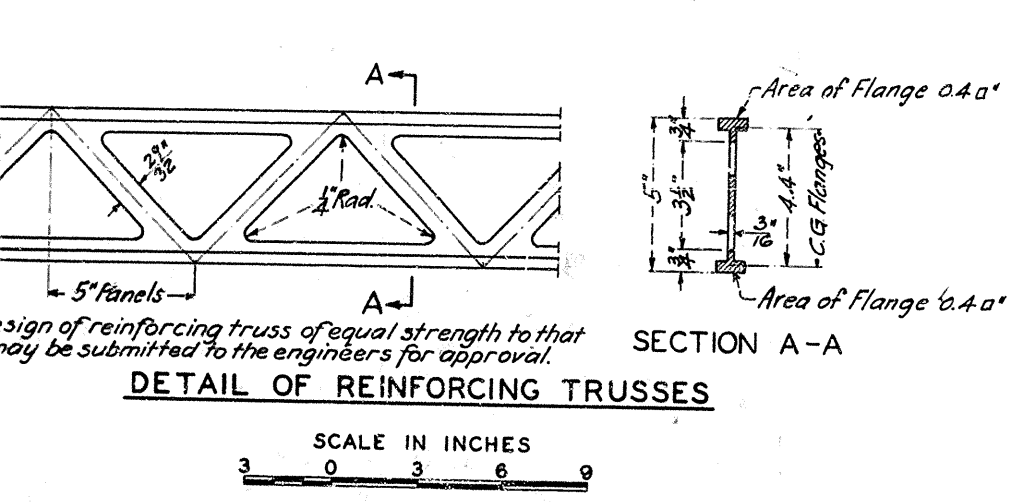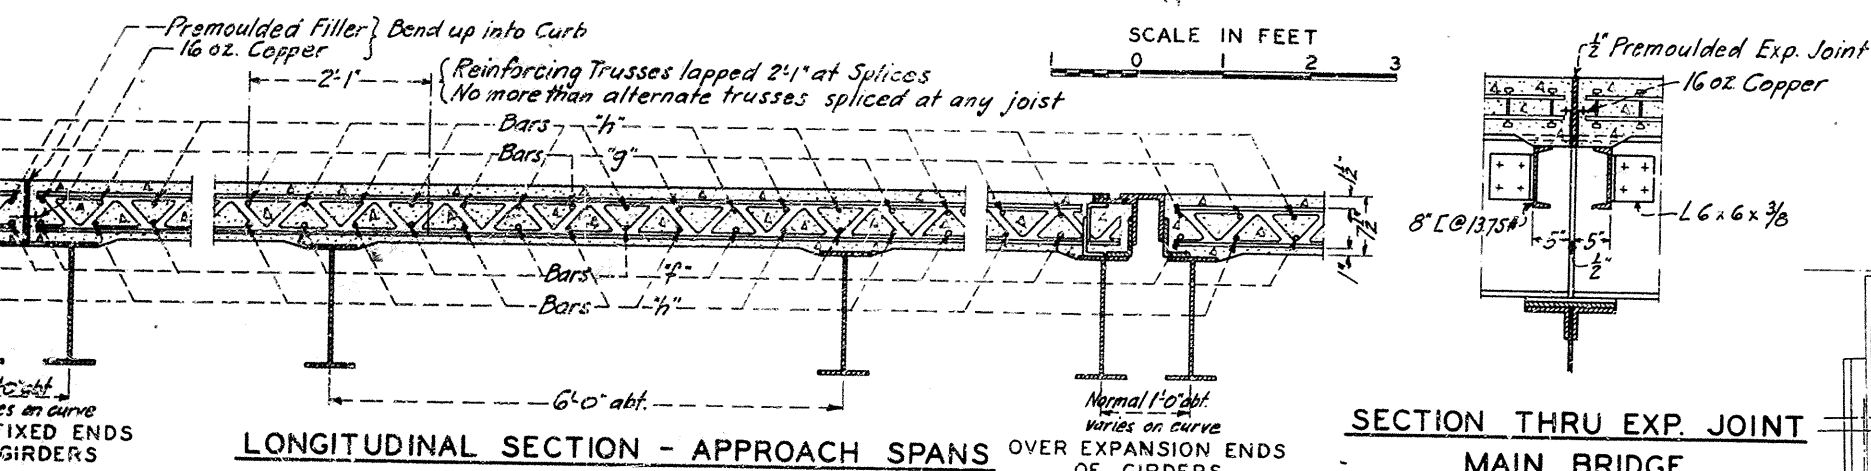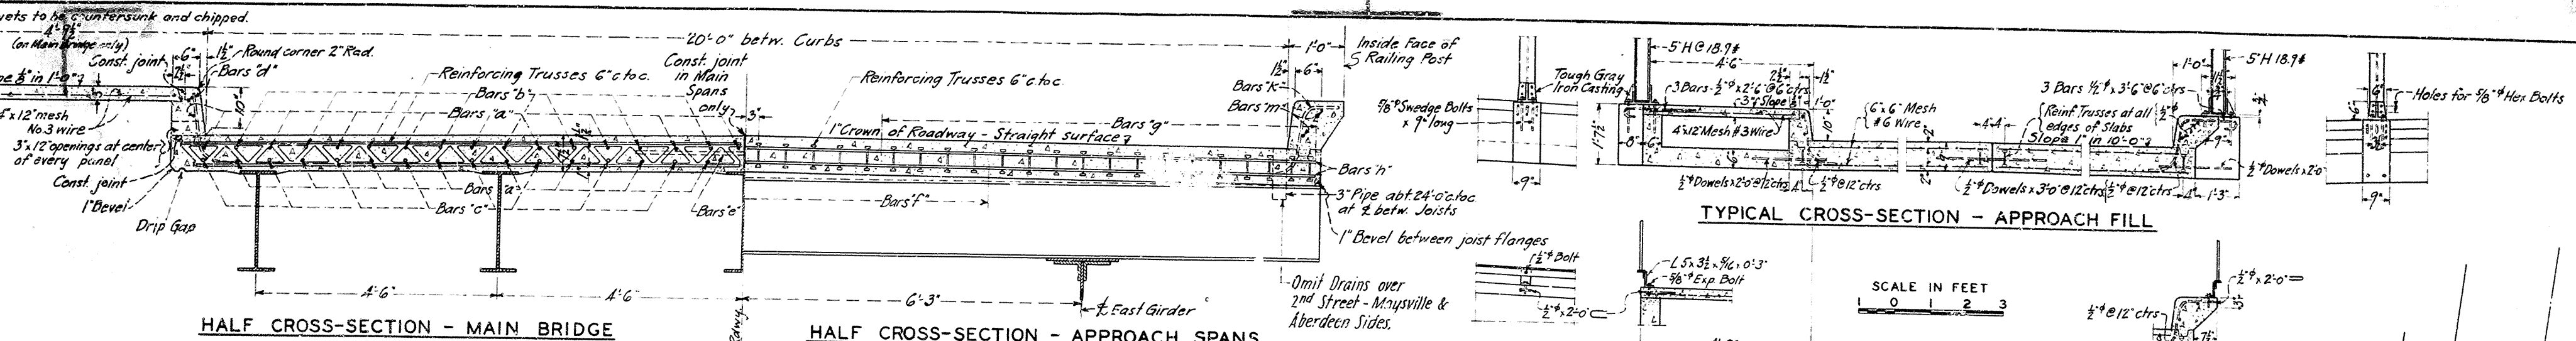

- Reinforcing Steel:**
- a - 1/2" x 15' cts - Continuous between Expansion Joints
 - b - 1/2" x 15' - Over Floorbeams for 20% of Panel Length + 3'-6"
 - c - 1/2" x 15' - At center of Panels for 75% of Panel Length
 - d - 1/2" x 12' - Bent as shown
 - e - 1/2" x 24' - 4'-0" long
 - f - 1/2" x 15' - 10'-6" long, midway between Girders
 - g - 1/2" x 15' - 8'-0" long on East Side
 - h - 1/2" x 15' - 6'-6" long on West Side
 - i - 1/2" x 15' - Continuous for Width of Roadway Slab
 - k - 1/2" x 12' - Bent as shown
 - m - 1/2" - Continuous between Expansion Joints
- NOTE:** All above reinforcing steel, deformed bars

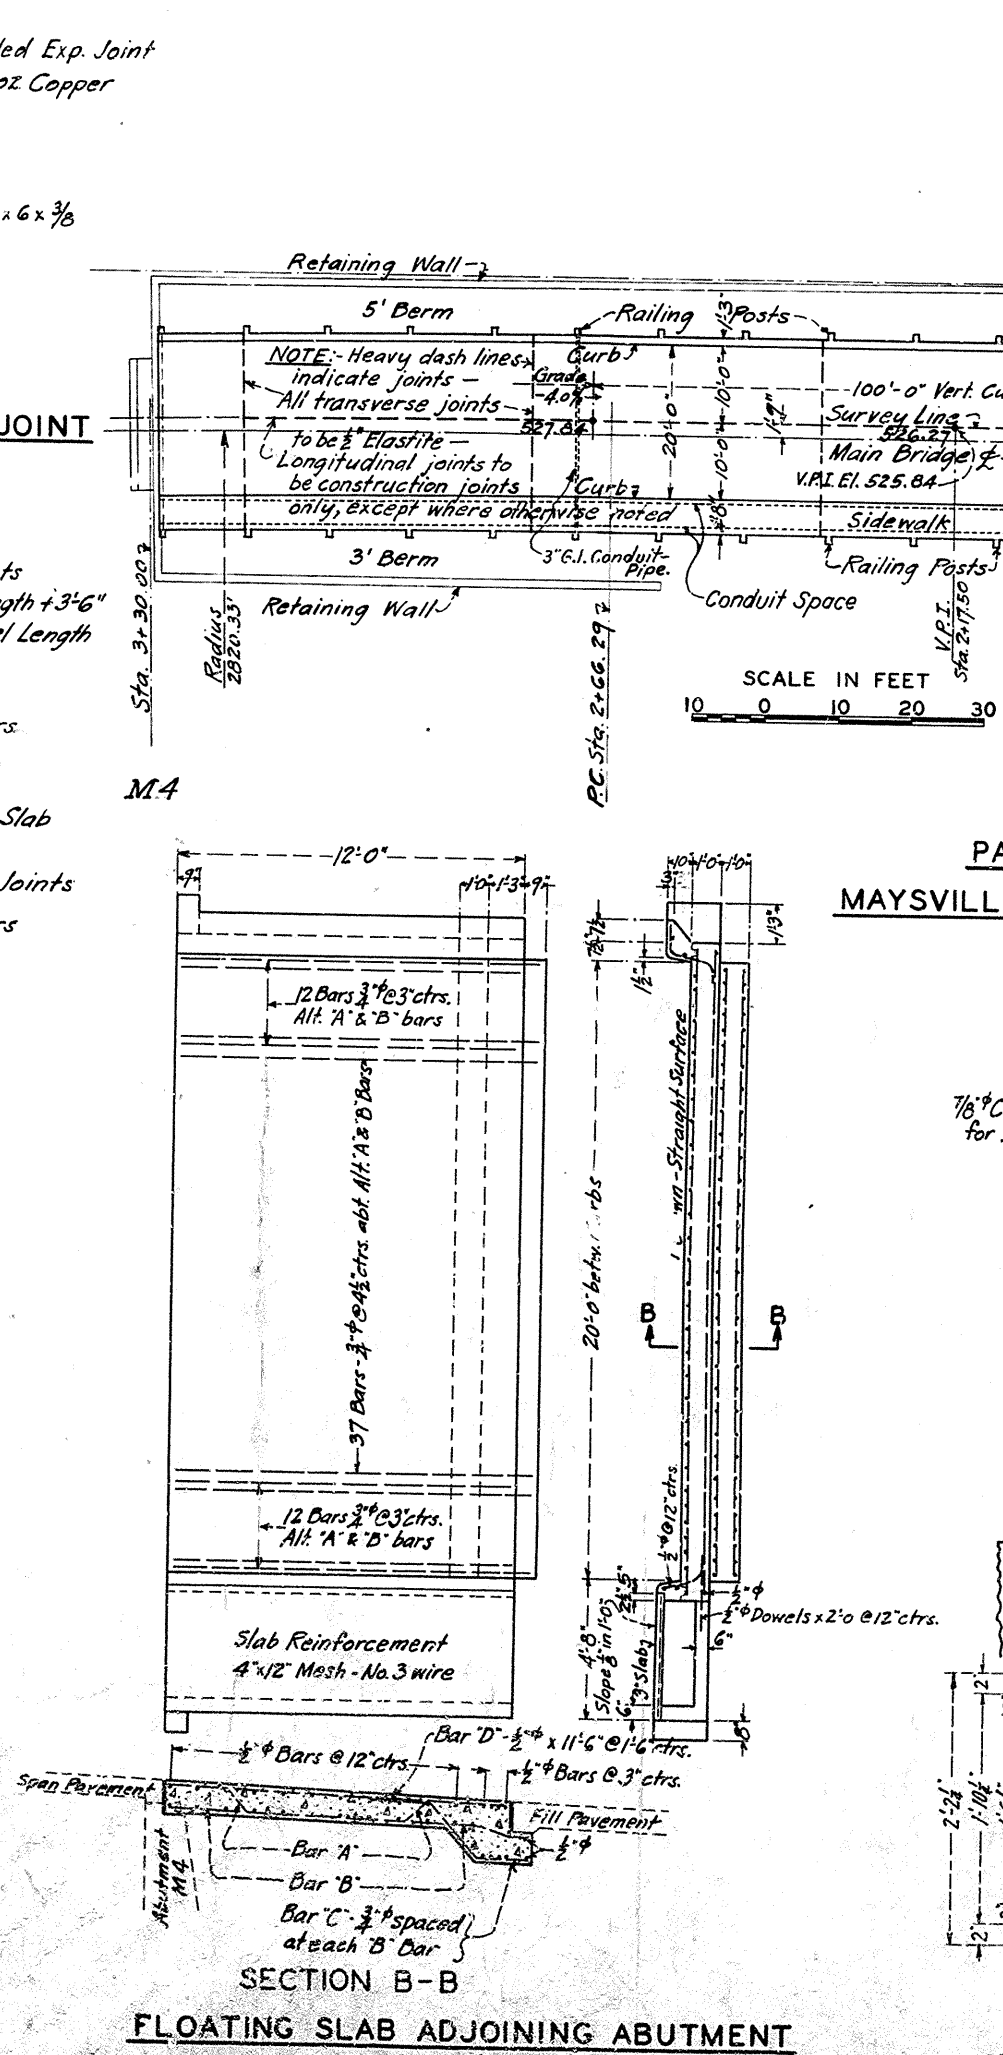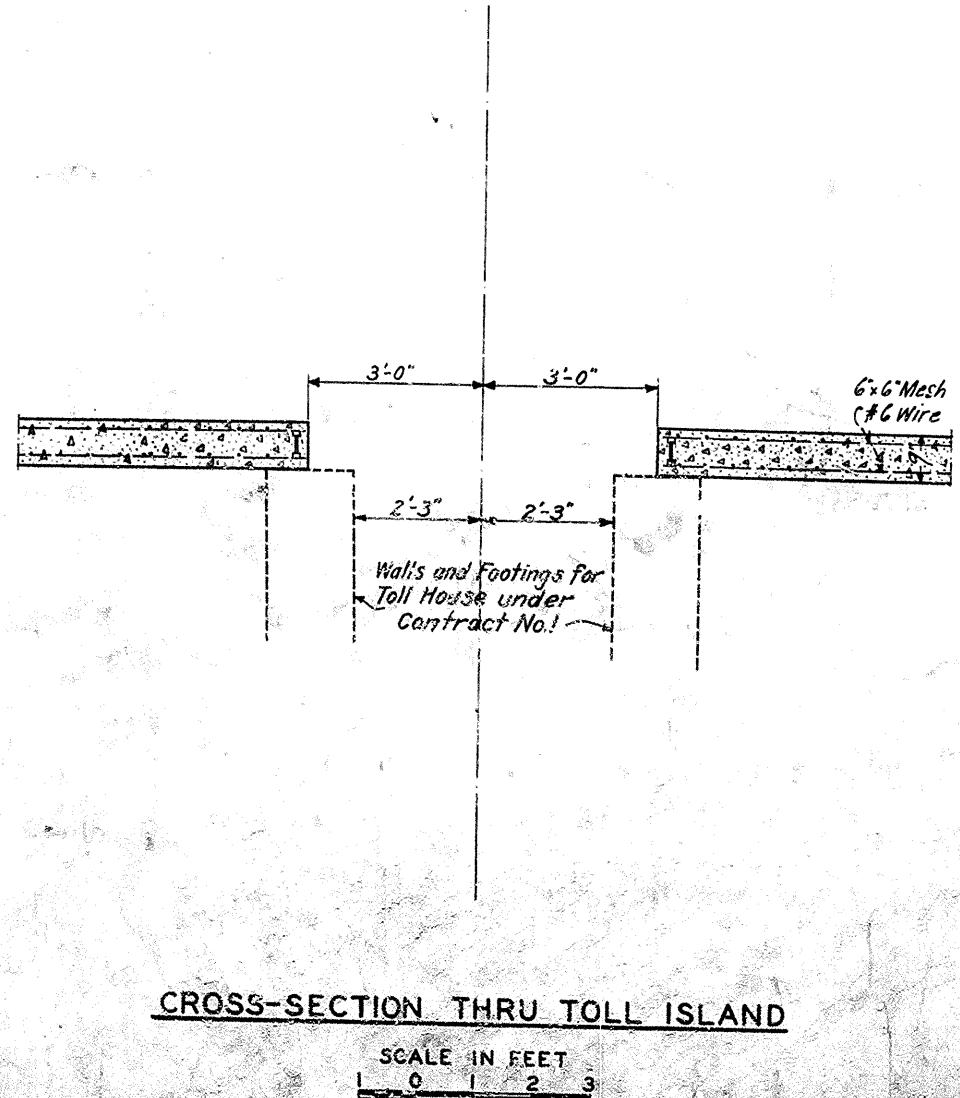


TYPICAL CROSS-SECTION - APPROACH FILL

INTERMEDIATE RAILING SUPPORTS

PAVING PLAN MAYSVILLE APPROACH FILL

SECTION C-C DETAIL OF CATCH BASIN

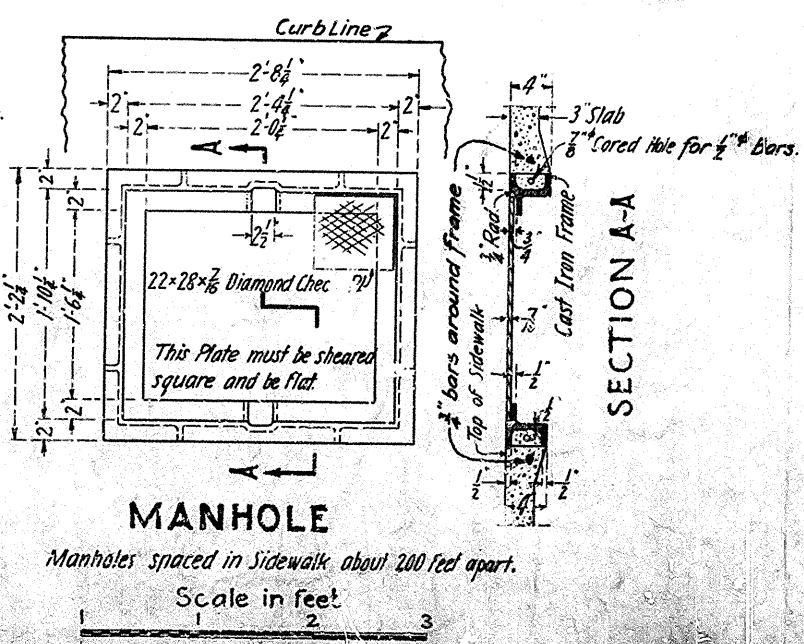

NOTES:

- All concrete Class "F" (1:2:3 1/2)
- All reinforcing bars deformed type - to be lapped 40 diameters at all splices.
- Adjacent sheets of wire mesh reinforcing to be lapped not less than one half of the width of the spacing.

COMMONWEALTH OF KENTUCKY
STATE HIGHWAY DEPARTMENT
OHIO RIVER BRIDGE
CONNECTING
ABERDEEN, OHIO & MAYSVILLE, KY.
DETAILS OF ROADWAY

APPROVED
Ralph M. Masters
J. M. Masters

SCALES AS SHOWN
JULY 1930
CONTRACT NO. 1 DRAWING NO. 10
CONTRACT NO. 2 DRAWING NO. 11
MODJESKI AND MASTER
ENGINEERS