



FEDERAL HIGHWAY ADMIN.	STATE DIST. NO.	STATE PROJECT NO.	FEDERAL PROJECT NO.	FISCAL YEAR	COUNTY	SHEET NO.	TOTAL SHEETS
W. VA.	2	330-G-0.00	APD-323(59)	1978	MINGO	72	130

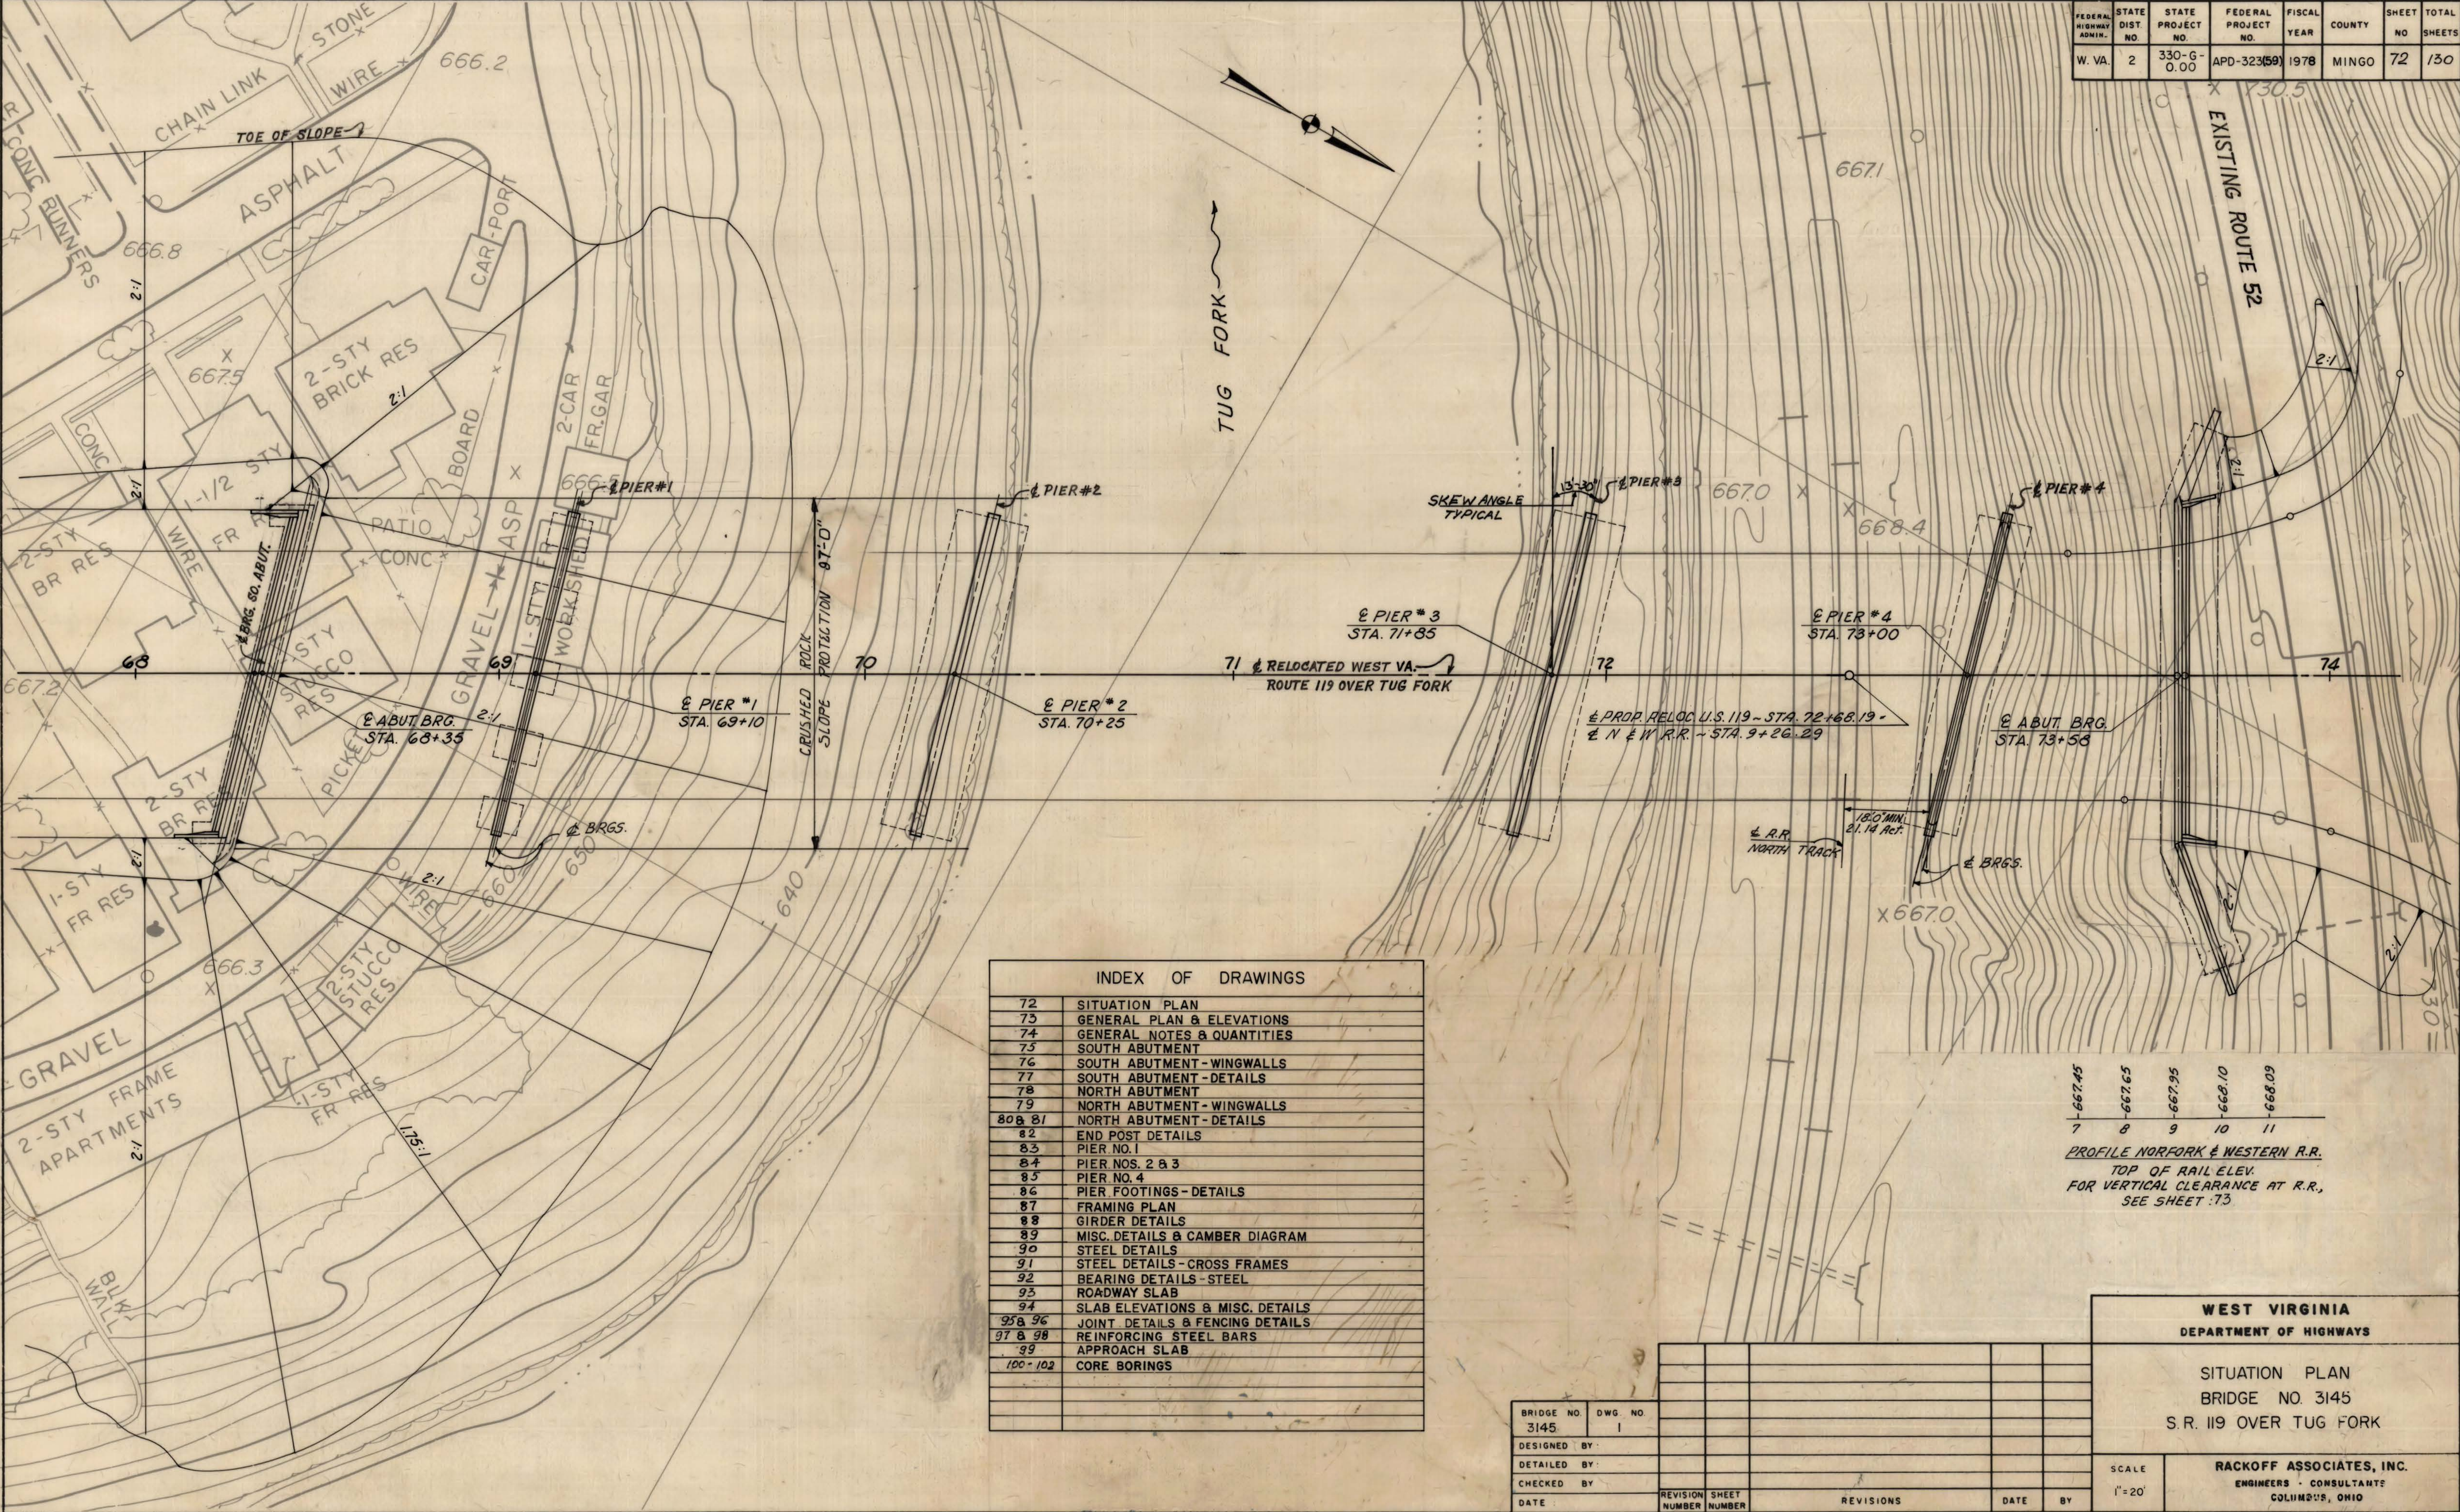

INDEX OF DRAWINGS	
72	SITUATION PLAN
73	GENERAL PLAN & ELEVATIONS
74	GENERAL NOTES & QUANTITIES
75	SOUTH ABUTMENT
76	SOUTH ABUTMENT - WINGWALLS
77	SOUTH ABUTMENT - DETAILS
78	NORTH ABUTMENT
79	NORTH ABUTMENT - WINGWALLS
80 & 81	NORTH ABUTMENT - DETAILS
82	END POST DETAILS
83	PIER NO. 1
84	PIER NOS. 2 & 3
85	PIER NO. 4
86	PIER FOOTINGS - DETAILS
87	FRAMING PLAN
88	GIRDER DETAILS
89	MISC. DETAILS & CAMBER DIAGRAM
90	STEEL DETAILS
91	STEEL DETAILS - CROSS FRAMES
92	BEARING DETAILS - STEEL
93	ROADWAY SLAB
94	SLAB ELEVATIONS & MISC. DETAILS
95 & 96	JOINT DETAILS & FENCING DETAILS
97 & 98	REINFORCING STEEL BARS
99	APPROACH SLAB
100 - 102	CORE BORINGS

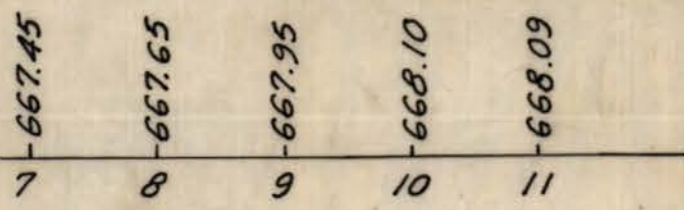

PROFILE NORFOLK & WESTERN R.R.
TOP OF RAIL ELEV.
FOR VERTICAL CLEARANCE AT R.R.,
SEE SHEET 73.

BRIDGE NO. 3145	DWG. NO. 1
DESIGNED BY	
DETAILED BY	
CHECKED BY	
DATE	
REVISION NUMBER	SHEET NUMBER
REVISIONS	DATE BY



WEST VIRGINIA
DEPARTMENT OF HIGHWAYS

SITUATION PLAN
BRIDGE NO. 3145
S.R. 119 OVER TUG FORK

SCALE
1" = 20'

RACKOFF ASSOCIATES, INC.
ENGINEERS - CONSULTANTS
COLUMBUS, OHIO

FEDERAL HIGHWAY ADMIN.	STATE DIST. NO.	STATE PROJECT NO.	FEDERAL PROJECT NO.	FISCAL YEAR	COUNTY	SHEET NO.	TOTAL SHEETS
W. VA.	2	330-G-0.00	APD-323(59)	1978	MINGO	73	130

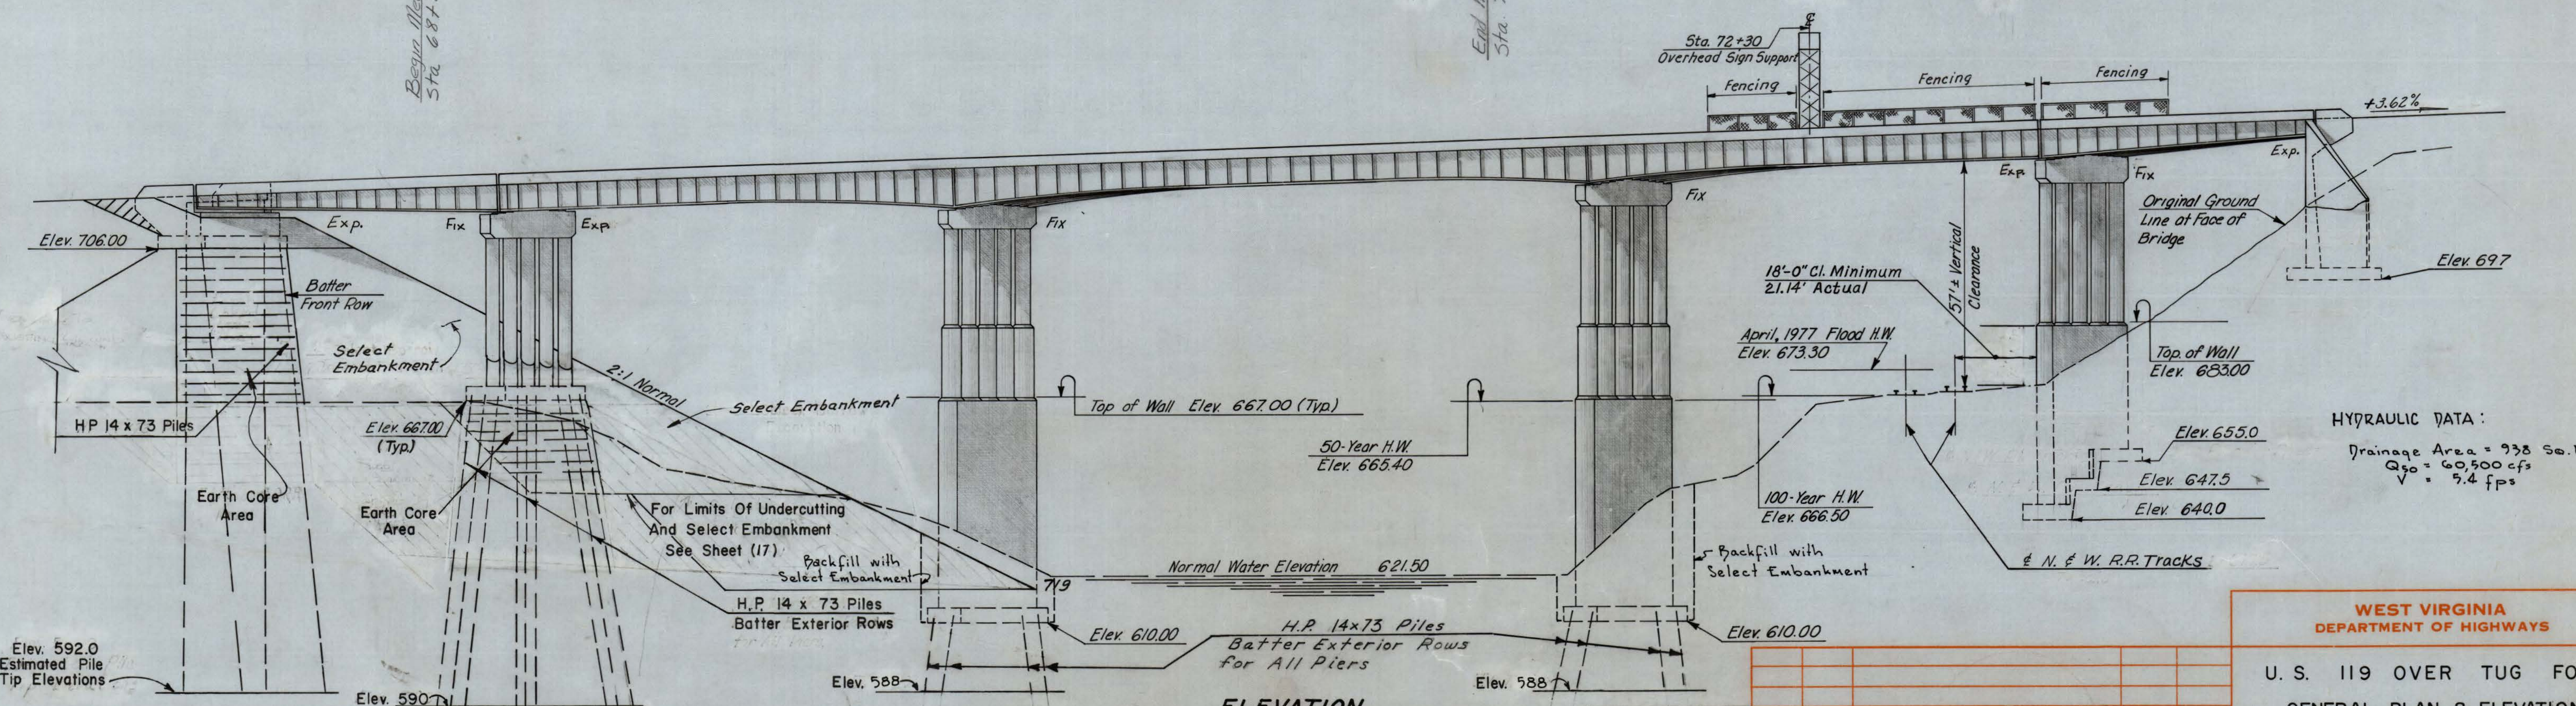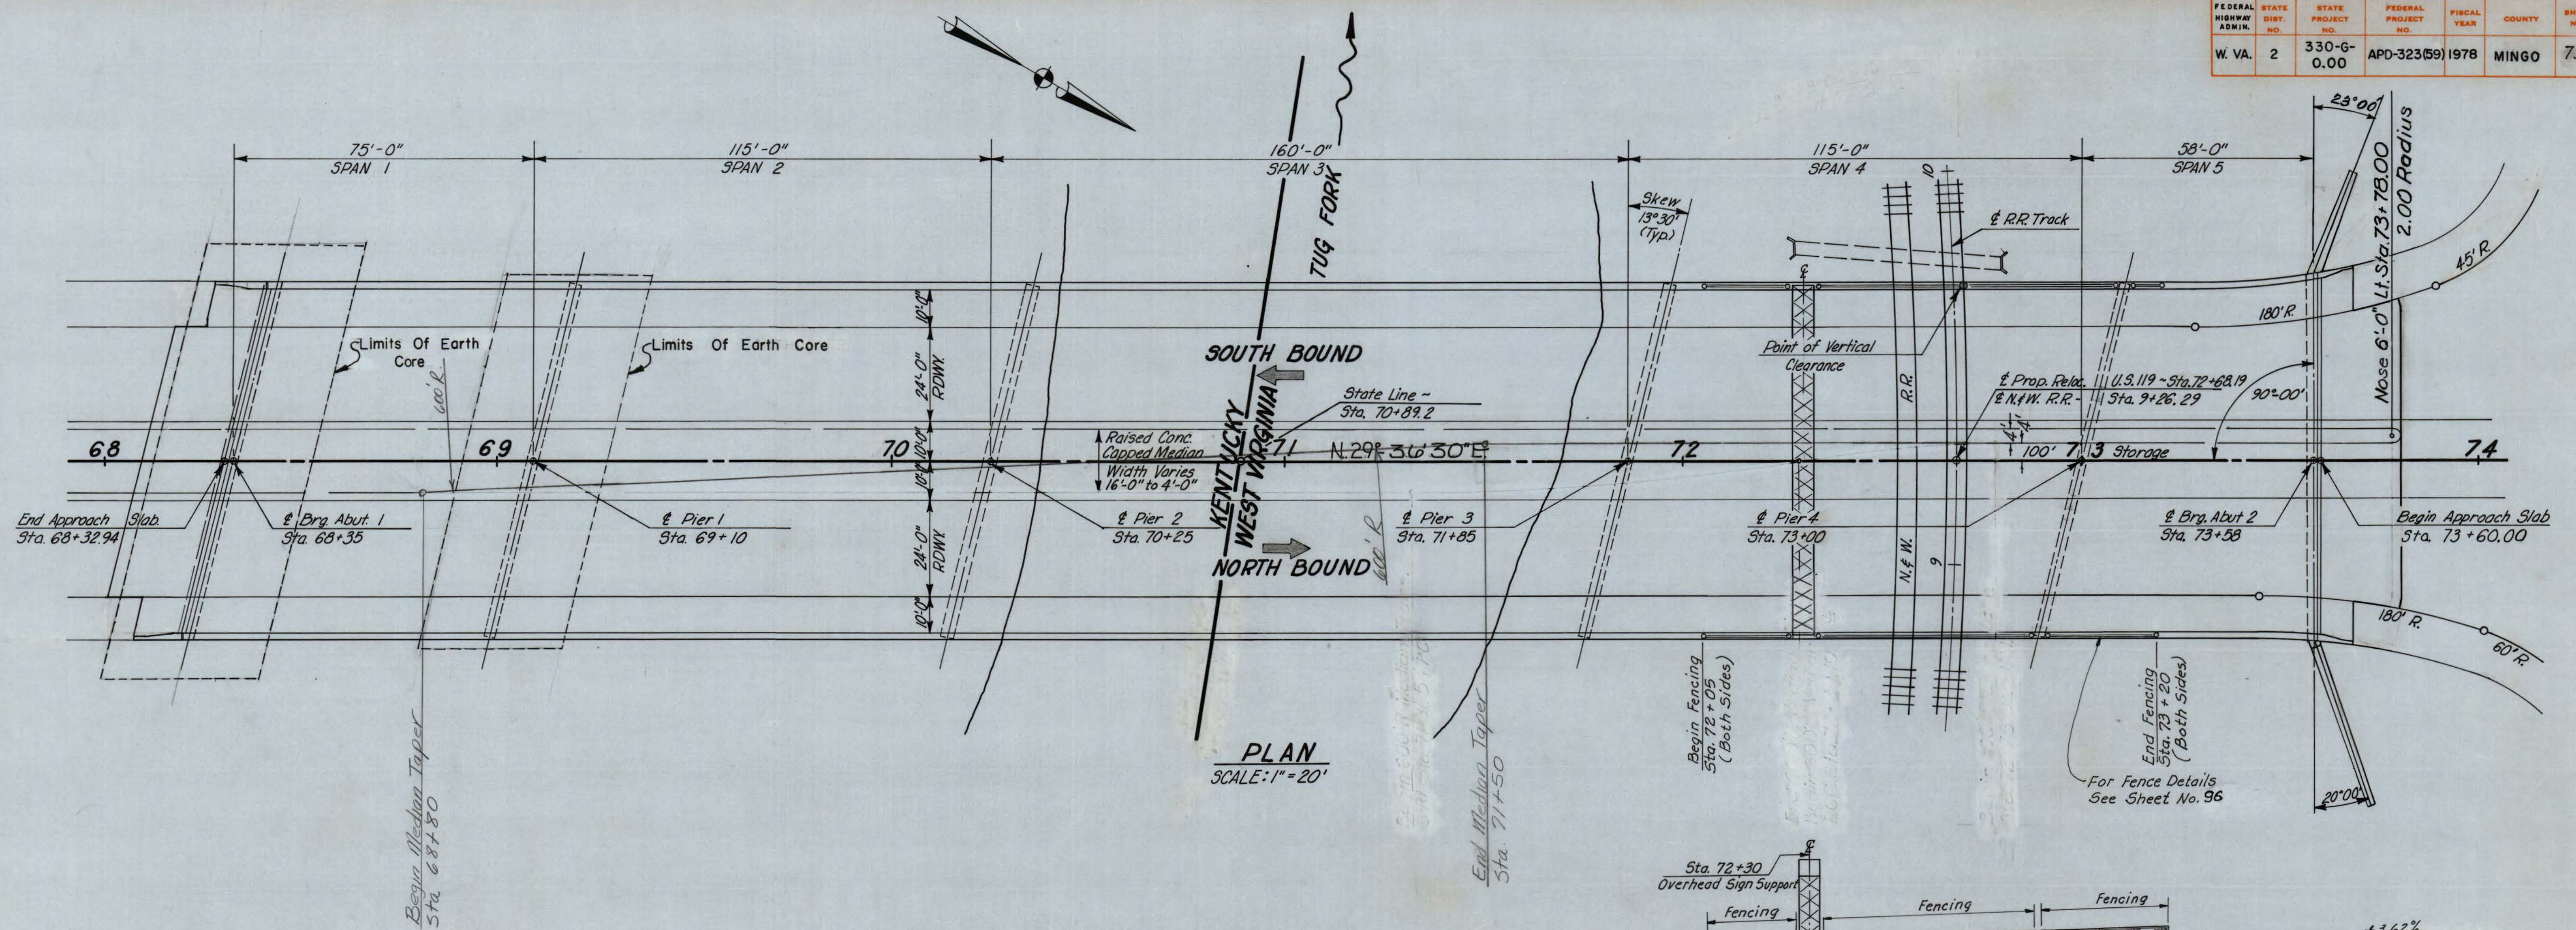

HYDRAULIC DATA:

Drainage Area = 938 Sq. Mi.

$Q_{50} = 60,500$ cfs

$V = 9.4$ fps

WEST VIRGINIA
DEPARTMENT OF HIGHWAYS

U. S. 119 OVER TUG FORK
GENERAL PLAN & ELEVATION
BRIDGE NO. 3145

SCALE
AS
SHOWN

RACKOFF ASSOCIATES, INC.
ENGINEERS - CONSULTANTS
COLUMBUS, OHIO

BRIDGE NO.	DWG. NO.
3145	2
DESIGNED BY	T.S.
DETAILED BY	
CHECKED BY	YAP

REVISION NUMBER	SHEET NUMBER	REVISIONS	DATE	BY

For Utility Locations See Sheets 16 & 130

GOVERNING SPECIFICATIONS

THE WEST VIRGINIA DEPARTMENT OF HIGHWAYS STANDARD SPECIFICATIONS ROADS AND BRIDGES, ADPOTED 1978 AND PROVISIONS OF THE WEST VIRGINIA DEPART-
MENT OF HIGHWAYS, THE CONTRACT SPECIAL PROVISIONS, THE CONTRACT
DOCUMENTS, AND THE CONTRACT PLANS.

DESIGN

THE DESIGN OF SUPERSTRUCTURE IS IN ACCORDANCE WITH THE 1973 AASHTO
SPECIFICATIONS OF HIGHWAY BRIDGES INCLUDING THE 1974, 1975 1976, &
1977 INTERIM SPECIFICATIONS, AND THE CURRENT A.W.S. SPECIFICATIONS FOR
WELDED HIGHWAY AND RAILWAY BRIDGES.

THE STRUCTURE IS DESIGNED FOR HS20-44 LIVE LOADING OR THE ALTERNATE
INTERSTATE LIVE LOADING, WHICHEVER PRODUCES THE GREATER STRESS.

DESIGN UNIT STRESSES
CLASS K CONCRETE (IN DECKS) F'C= 3,600 psi FC= 1,200 psi
CLASS B CONCRETE (OTHER) F'C= 3,000 psi FC= 1,200 psi

A.S.T.M. A-615 GRADE 60 or A.S.T.M. A-616 GRADE 50 MAY BE USED IN
BRIDGE SUBSTRUCTURE ONLY. IF A-616 GRADE 50 IS USED IT SHOULD MEET
THE BEND TEST REQUIREMENTS OF A-615 GRADE 60. SHOP BENDING ONLY WILL
BE PERMITTED. MINIMUM LAP AND EMBEDMENT SHALL BE 30D UNLESS OTHERWISE
NOTED.

ALL REINFORCING STEEL BARS SHALL BE INTERMEDIATE GRADE BILLET STEEL
IN ACCORDANCE A.S.T.M. A-615 GRADE 40.

THE CLEAR DISTANCE BETWEEN REINFORCING STEEL AND THE FACE OF CONCRETE
SHALL BE AS FOLLOWS, UNLESS OTHERWISE SHOWN ON THE DRAWINGS.

TOP OF SLABS 2 1/2"
BOTTOM OF SLABS 1"
FOOTINGS 3"
ALL OTHER LOCATIONS 2"

CHAMFER ALL EXPOSED EDGES OF CONCRETE ON SUPERSTRUCTURE 3/4" and 1"
ON SUBSTRUCTURE, UNLESS OTHERWISE NOTED.

REINFORCING UNDER SHOES SHALL BE SO PLACED AS TO AVOID INTERFERENCE
WITH DRILLING OF ANCHOR BOLT HOLES.

EPOXY COATED REINFORCING STEEL BARS.

THE TOP MAT OF REINFORCING STEEL BARS IN THE SUPERSTRUCTURE SHALL
BE COATED WITH EPOXY IN ACCORDANCE WITH THE SPECIAL PROVISIONS. PAY-
MENT SHALL BE INCLUDED IN ITEM 602-2 (E). EPOXY COATED REINFORCING
STEEL BARS.

THE BOTTOM MAT OF REINFORCING STEEL BARS IN THE DECK AND THE PARAPET
REINFORCING STEEL BARS SHALL BE UNCOATED BARS AND SHALL BE PAID FOR
UNDER ITEM 602-1, REINFORCING STEEL BARS.

JOINT FILLER

PREFORMED JOINT FILLER FOR VERTICAL JOINTS IN SUPERSTRUCTURE SHALL BE
SPONGE RUBBER. CONFORMING TO SECTION 708.11OF THE SPECIFICATIONS.
COST OF THE FILLER SHALL BE INCLUDED IN ITEM 601-3 CLASS "K" CONCRETE.

ALL JOINT FILLER FOR VERTICAL JOINTS IN SUBSTRUCTURE SHALL CONFORM
TO SECTION 708.11OF THE SPECIFICATIONS. THE COST SHALL BE INCLUDED
IN ITEM 601-2 CLASS B CONCRETE.

STRUCTURAL STEEL

GRIDERS, AND SPLICE PLATES INTENSION AREAS REQUIRE CHARPY V- NOTCH
TEST IN ACCORDANCE WITH THE SPECIFICATIONS.

STRUCTURAL STEEL SHALL CONFORM TO A.S.T.M. A36.

THE LUMPS SUMBID FOR ITEM 615-1 STEEL SUPERSTRUCTURE SHALL INCLUDE ALL
STRUCTURAL STEEL COMPLETE IN PLACE, INCLUDING ANCHOR BOLTS, ROADWAY
DRAINS, 6" DIAMETER PIPE AND PAINTING.

THE DOWNSPOUTS SHALL BE BLACK STEEL PIPE IN ACCORDANCE WITH SECTION
709-17. THE INSIDE OF PIPE SHALL BE PAINTED WITH TWO SHOP COATS OF
PAINT. OUTSIDE OF PIPE SHALL BE PAINTED THE SAME STRUCTURAL STEEL.

PAINTING

PAINTING SHALL BE IN ACCORDANCE WITH SECTION 615. OF THE SPECIFI-
CATIONS.

EXCAVATION

ALL EMBANKMENTS SHALL BE IN PLACE BEFORE STRUCTURE EXCAVATION BEGINS.

STRUCTURE EXCAVATION FOR SOUTH ABUTMENT SHALL BE MEASURED FROM THE
BOTTOM OF FOOTINGS TO THE FINISHED ELEVATIONS OF THE 3'-0" BERMS
18" INCHES OUTSIDE THE NEAT LINES OF FOOTINGS.

STRUCTURE EXCAVATION FOR THE PIERS SHALL BE MEASURED FROM THE BOTTOM
OF FOOTINGS TO THE FINISHED GROUND LINE, 18" INCHES OUTSIDE THE NEAT
LINE OF FOOTINGS.

NO EXCAVATION SHALL BE CLASSIFIED AS ROCK EXCAVATION. ALL EXCAVATION
SHALL BE PAID FOR AS STRUCTURE EXCAVATION, ITEM 212-1. ROCK AND
SHALE SHALL BE EXCAVATED AND PAID FOR UNDER THE ABOVE CLASSIFICATION
TO THE NEAT LINES OF THE FOOTING ONLY.

BACKFILL

THE CONTRACTORS SHALL SELECT MATERIAL FOR BACKFILLING AROUND THE SUB-
STRUCTURE AS SOON AS POSSIBLE AFTER REMOVAL OF FORMS AND FALSEWORK.

ITEM 212-5. SELECT MATERIAL FOR BACKFILLING, SHALL BE PLACED TO THE
DIMENSIONS SHOWN ON THE DRAWINGS. NO PAYMENT WILL BE MADE FOR MATERIAL
IN EXCESS OF CONTRACT QUANTITIES PLACES TO ADJUST IRREGULARITIES IN
THE SLOPE.

COMPACTION TEST ARE NOT REQUIRED BEHIND ABUTMENTS AND WING--WALLS.

PILING

ALL PILING SHALL HAVE A MAXIMUM DESIGN LOAD AS INDICATED ON DESIGN
DRAWINGS AND SHALL BE DRIVEN TO REFUSAL INTO THE FOUNDATION STRATA
AS INDICATED BY THE ESTIMATED PILE LENGTHS (OR PILE TIP ELEVATIONS)
REFUSAL IS DEFINED AS THE EQUIVALENT OF 20 BLOWS FOR 1-INCH OR LESS
OR PENETRATION WITH A POWER HAMMER DELIVERING A MINIMUM ENERGY OF
15,000 FOOT POUNDS PER BLOW. IF A LARGER HAMMER IS USED THE NUMBER
OF BLOWS IN THE LAST INCH OR PENETRATION MAY BE REDUCED IN DIRECT
PROPORTION TO THE ENERGY RATING OF THE HAMMER, BUT TO NO LESS THAN
12.

BEFORE PILE DRIVING IS STARTED, THE CONTRACTOR SHALL PROVIDE A WRITTEN
CERTIFICATION TO THE ENGINEER THAT THE PILE HAMMER, AIR COMPRESSOR
AND AIR VALVES HAVE BEEN INSPECTED AND FOUND TO BE IN GOOD WORKING
CONDITION.

NEW STOCK MATERIAL MAY BE USED FOR STEEL BEARING PILES PROVIDED THAT
EACH PIECE CAN BE IDENTIFIED BY HEAT NUMBER AND PROVIDED THAT CERTIFIED
MILL REPORTS ARE FURNISHED TO THE STATE'S SHOP INSPECTOR FOR EACH
HEAT REPRESENTED, INDICATING THAT THE MATERIAL, CONFORMS TO THE
SPECIFICATIONS.
USE PILE TIP REINFORCING ON ALL PILING. NO SEPERATE PAYMENT WILL BE MADE, THE COST
THEREOF SHOULD BE INCLUDED IN THE PRICE BID FOR STEEL BEARING PILES ITEM 616-4.
FIELD WELDING

NO FIELD WELDING WILL BE PERMITTED UNLESS SHOWN ON THE PLANS OR AP-
PROVED BY THE ENGINEER.

ELECTROSLAG OR ELECTROGAS WELDING WILL NOT BE PERMITTED.

Apply an epoxy resin coating to the abutment bridge seats
and the caps of piers 1 and 4. See special provisions.

The design dead load also includes an additional
25 pounds per square foot for any future wearing
surface.

ITEM 616-4 STEEL BEARING PILES DRIVEN						
LOCATION	TYPE	NO.	LENGTH	KY.	W.VA.	TOTAL L.F.
S.Abut.	HP 14 x 73	28	115	3220	—	3220
Pier 1	HP 14 x 73	45	78	3510	—	3510
Pier 2	HP 14 x 73	115	23	2645		2645
Pier 3	HP 14 x 73	115	23		2645	2645
Total		303	239			

ITEM 602-2 EPOXY COATED REINF. STEEL BARS						
LOCATION	#4 BARS	#5 BARS	#6 BARS	KY.	W.VA.	TOTAL
Deck		177705	9372	91094	95983	187077
R.E. Bars		87	49		136	136
Total		177792	9421	91094	96119	187213

ITEM 602-1 REINFORCING STEEL BARS											
LOCATION	#4 BARS	#5 BARS	#6 BARS	#7 BARS	#8 BARS	#9 BARS	#10 BARS	#11 BARS	KY.	W.VA.	TOTAL
S.Abut.	21	6230	6145						12396	—	12396
Pier 1	4286	5734	2148			25761	—	9685	47614	—	47614
Pier 2	5509	16487	6850			88577	43212	9685	170320		170320
Pier 3	6140	16487	6850			90073	43212	9685		172447	172447
Pier 4	4519	11671	4437			71399		9685		101711	101711
N.Abut.	5	5684	32046	10730	45157		15185	26414		135221	135221
Total Substr.	20480	62293	58476	10730	45157	275810	101609	65154	230330	409379	639709
Deck	5679	184688							92575	97792	190367
R.E.Bars	10	195	63		256	317	173	239		1253	1253
Total	26169	247176	58539	10730	45413	276127	101782	65393	322905	508424	831329

ITEM 615-1 STEEL SUPERSTRUCTURE			
DESCRIPTION	KY.	W.VA.	TOTAL
Structural Steel (A-36)	944,596	997,818	1,942,414
Cast Steel Drain (A-27)	8280	3550	11830
Chain Link Fence (1-30)			
6" Dia. Downspout (A-102)			
Total	952,876	1,001,368	1,954,244

ESTIMATE OF QUANTITIES					
ITEM NO.	ITEM	UNIT	QUANTITY KY.	QUANTITY W.VA.	QUANTITY TOTAL
212-1	Structure Excavation	C.Y.	1197	5902	7099
212-2	Wet Excavation	C.Y.	1103	1103	2206
212-4	Cofferdams	Ea.	1	1	1
212-5	Select Material For Backfilling	C.Y.	198	236	434
218-4(2)	Crushed Rock Slope Protection	S.Y.	2263	—	2263
601-2	Class B Concrete	C.Y.	1885	3224	5109
601-3	Class K Concrete	C.Y.	792	837	1629
602-1	Reinforcing Steel Bars	Lbs.	322905	508424	831329
602-2	Epoxy Coated Reinforcing Steel Bars	Lbs.	91094	96119	187213
6081(4)	Right Of Way Fence, Chain Link Type	L.F.	—	216	216
615-1	Steel Superstructure	L.S.	L.S.	L.S.	L.S.
616-4	Steel Bearing Piles, Driven (HP 14 x 73)	L.F.	9375	2645	12020
662-14	Incidental Electrical Work	L.S.		L.S.	L.S.
639-1	Construction Layout Stakes	L.S.	L.S.	L.S.	L.S.
624-1 (1 3/4")	Preformed Elastometric Joint Sealer	L.F.	—	86	86
624-1 (2 1/4")	" " " "	L.F.	92	—	92
624-1 (5")	" " " "	L.F.	93	93	186
660-2(199)	TRAFFIC DETECTORS	Ea.		3	3

BRIDGE NO. 3145	DWG. NO. 3										
DESIGNED BY:											
DETAILED BY:											
CHECKED BY:		74	ADD PILE SIZE IN EST. QUANT. BLOCK	11/28/78	JE B						
DATE:	REVISION NUMBER	SHEET NUMBER	REVISIONS	DATE	BY						

WEST VIRGINIA
DEPARTMENT OF HIGHWAYS

GENERAL NOTES

QUANTITIES


BRIDGE NO. 3145

SCALE


RACKOFF ASSOCIATES, INC.

ENGINEERS - CONSULTANTS
COLUMBUS, OHIO


DRIVING POINT DETAIL
Scale: $1\frac{1}{2}" = 1'-0"$

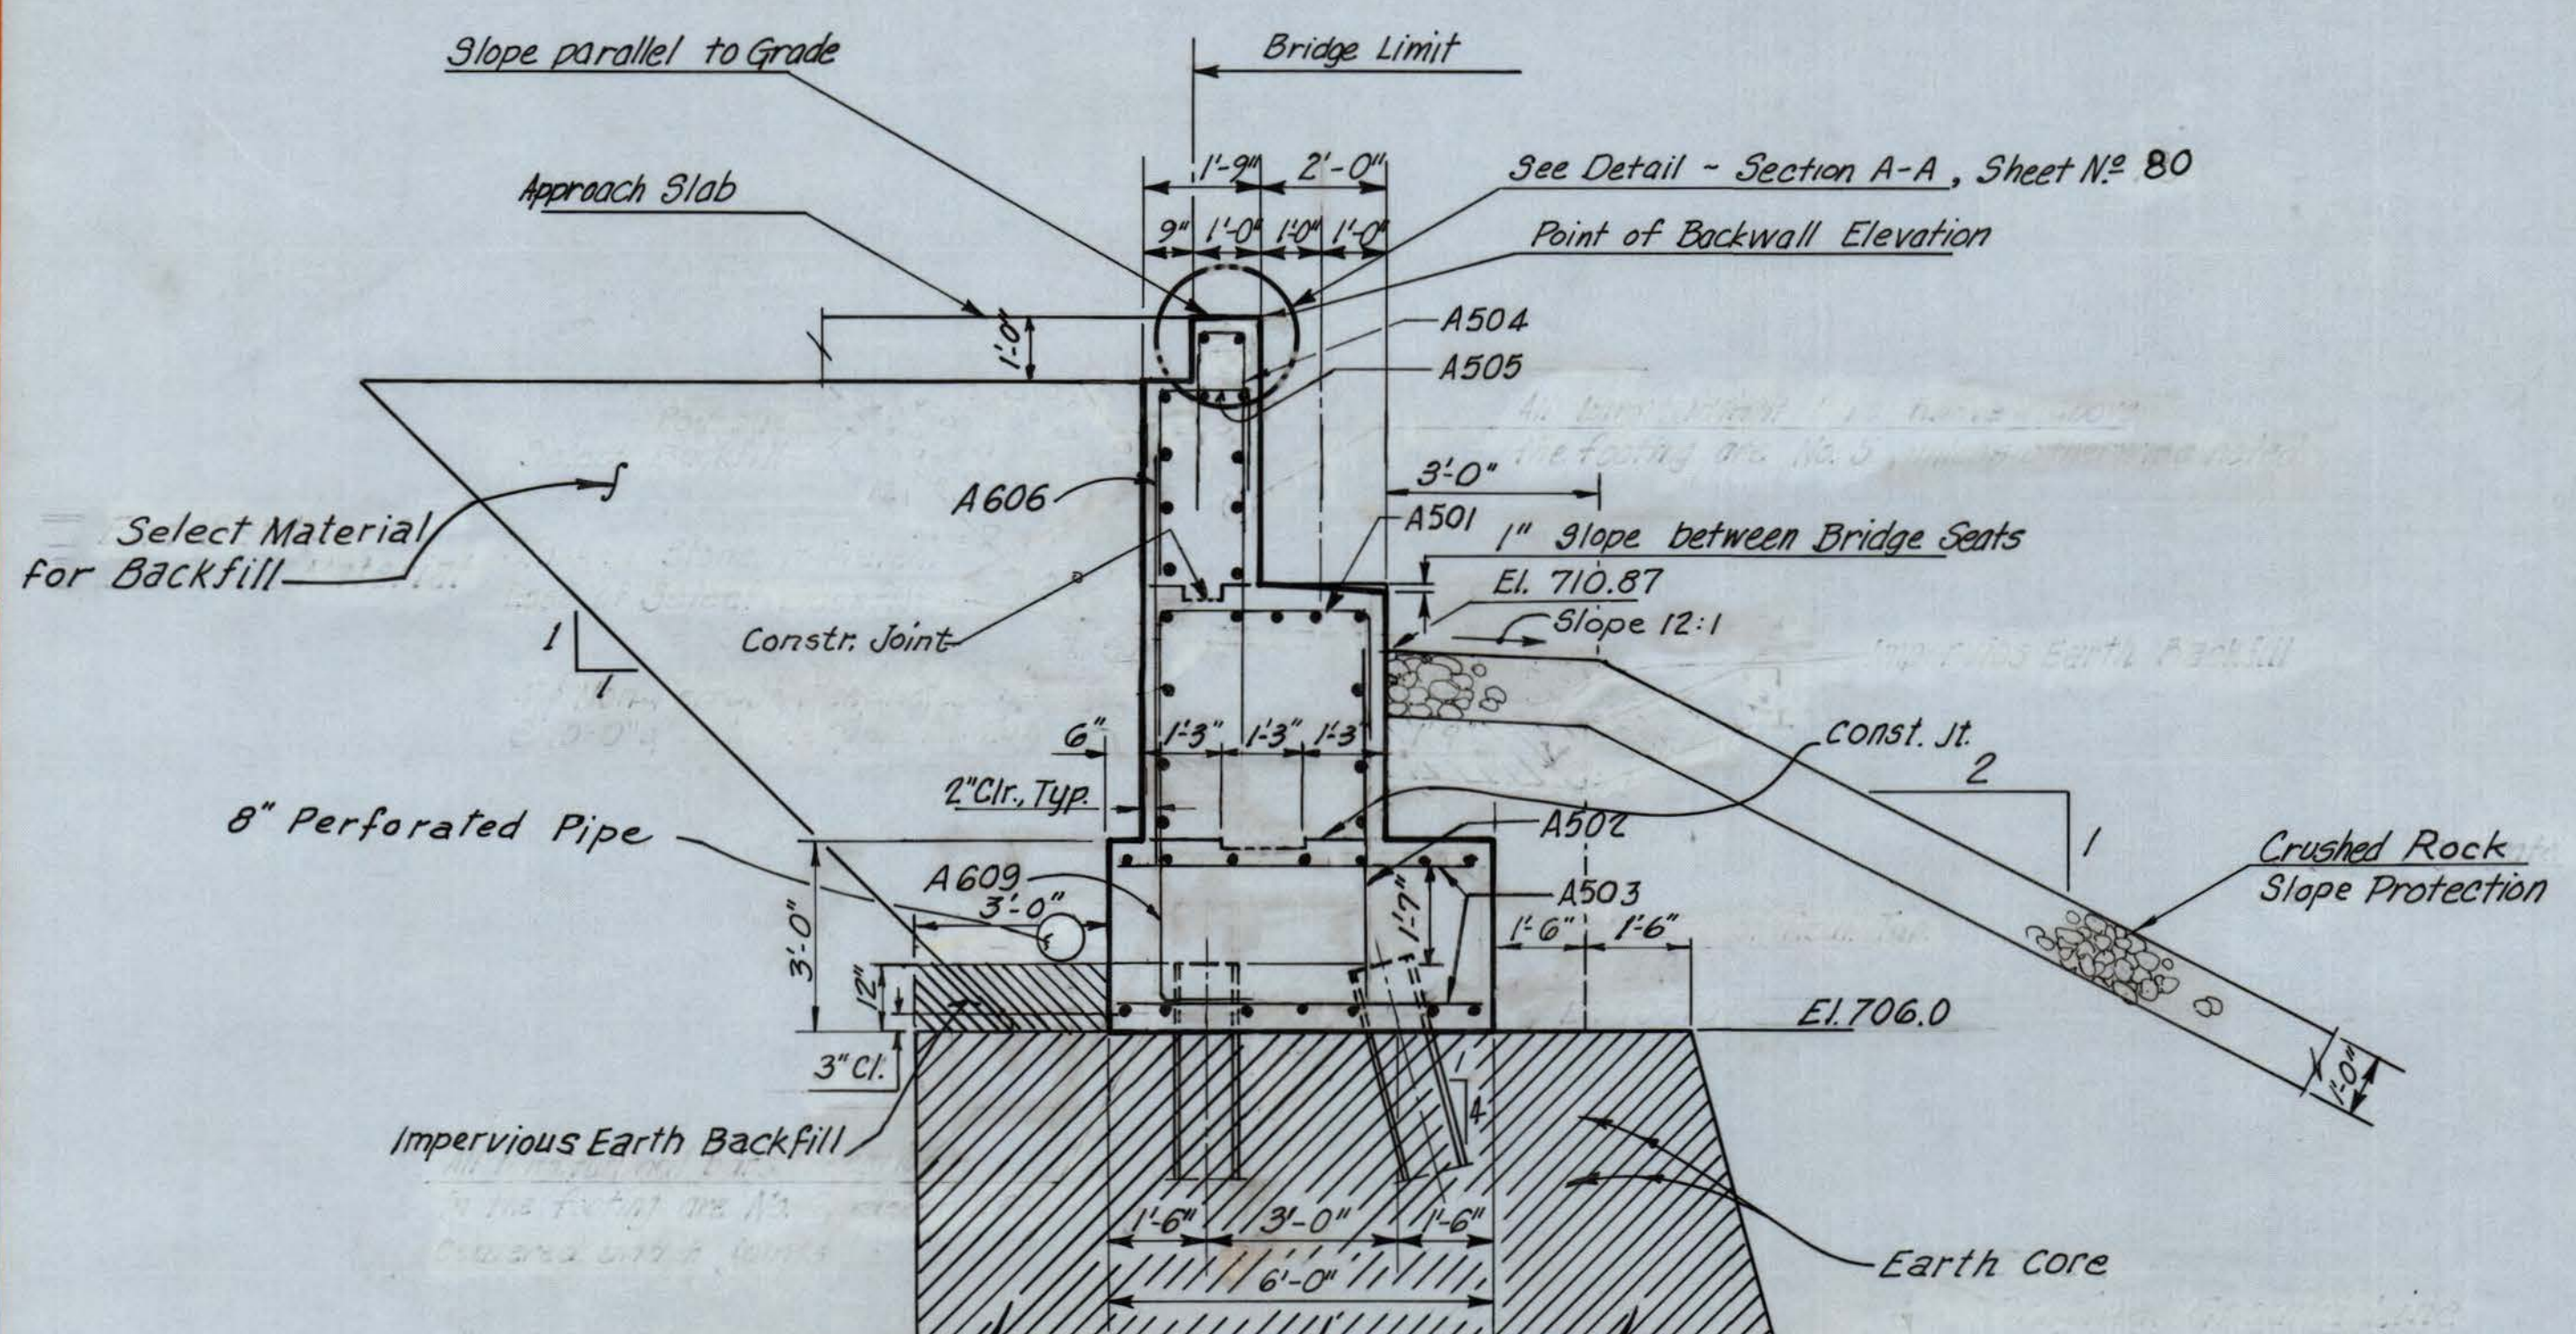

See Special Provisions for Earth Core Construction Requirements

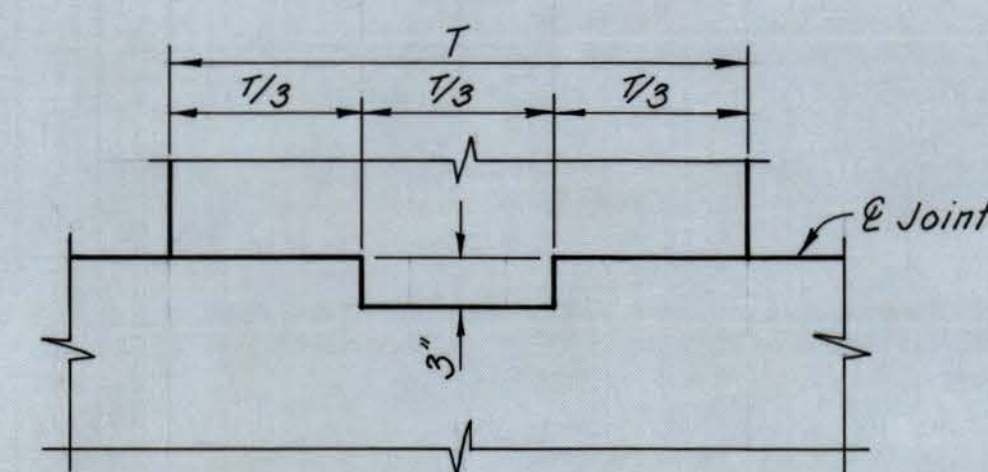

KEYED CONSTRUCTION JOINT
NO SCALE

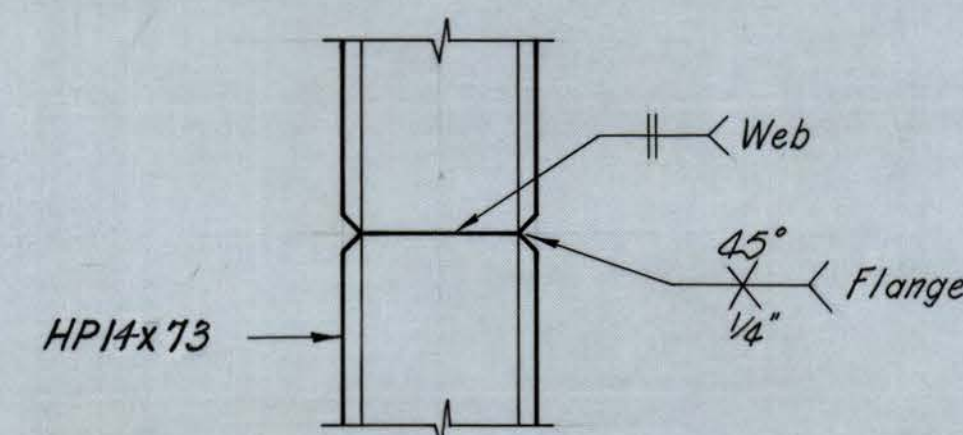

PILE SPLICE DETAIL
NO SCALE

- NOTES:
- All Piles are Steel Bearing Piles (HP14 x 73).
 - $\perp$ Denotes Vertical Piles.
 - $\nwarrow$ Denotes Piles Battered 4:1 in direction of arrowhead.
 - Maximum Computed Pile Load 67.2 Tons/Pile.
- Backwall above Bridge Seat shall not be poured until Steel Superstructure and Roadway Slab have been placed.
- For Abutment Plan See Sheet No. T5
- For Wingwalls See Sheet No. T6
- For Situation Plan See Sheet No. T2
- For Pavement Joint Detail See Sheet No. 96
- For Bar List See Sheet No. 98
- No Separate Payment will be Made for the imprevous Earth Backfill or the 8" Perforated Pipe. The Cost thereof shall be included for the Price Bid for Item 601-2 Class B Concrete and Item 212-5 Select Material for Backfilling.

**WEST VIRGINIA
DEPARTMENT OF HIGHWAYS**



SOUTH ABUT. FOOTING PLAN & SECTION
BRIDGE NO. 3145
U.S. 119 OVER TUG FORK

[illegible]


SCALE
AS
SHOWN

RACKOFF ASSOCIATES, INC.
ENGINEERS • CONSULTANTS
COLUMBUS, OHIO

FEDERAL HIGHWAY ADMIN.	STATE DIST. NO.	STATE PROJECT NO.	FEDERAL PROJECT NO.	FISCAL YEAR	COUNTY	SHEET NO.	TOTAL SHEETS
W. VA.	2	330-G-0.00	APD-323(59) SEC. I	1978	MINGO	78	130

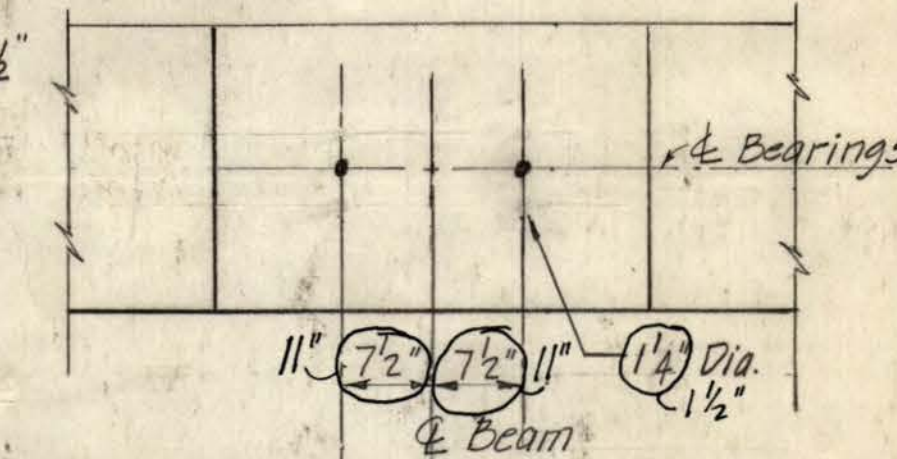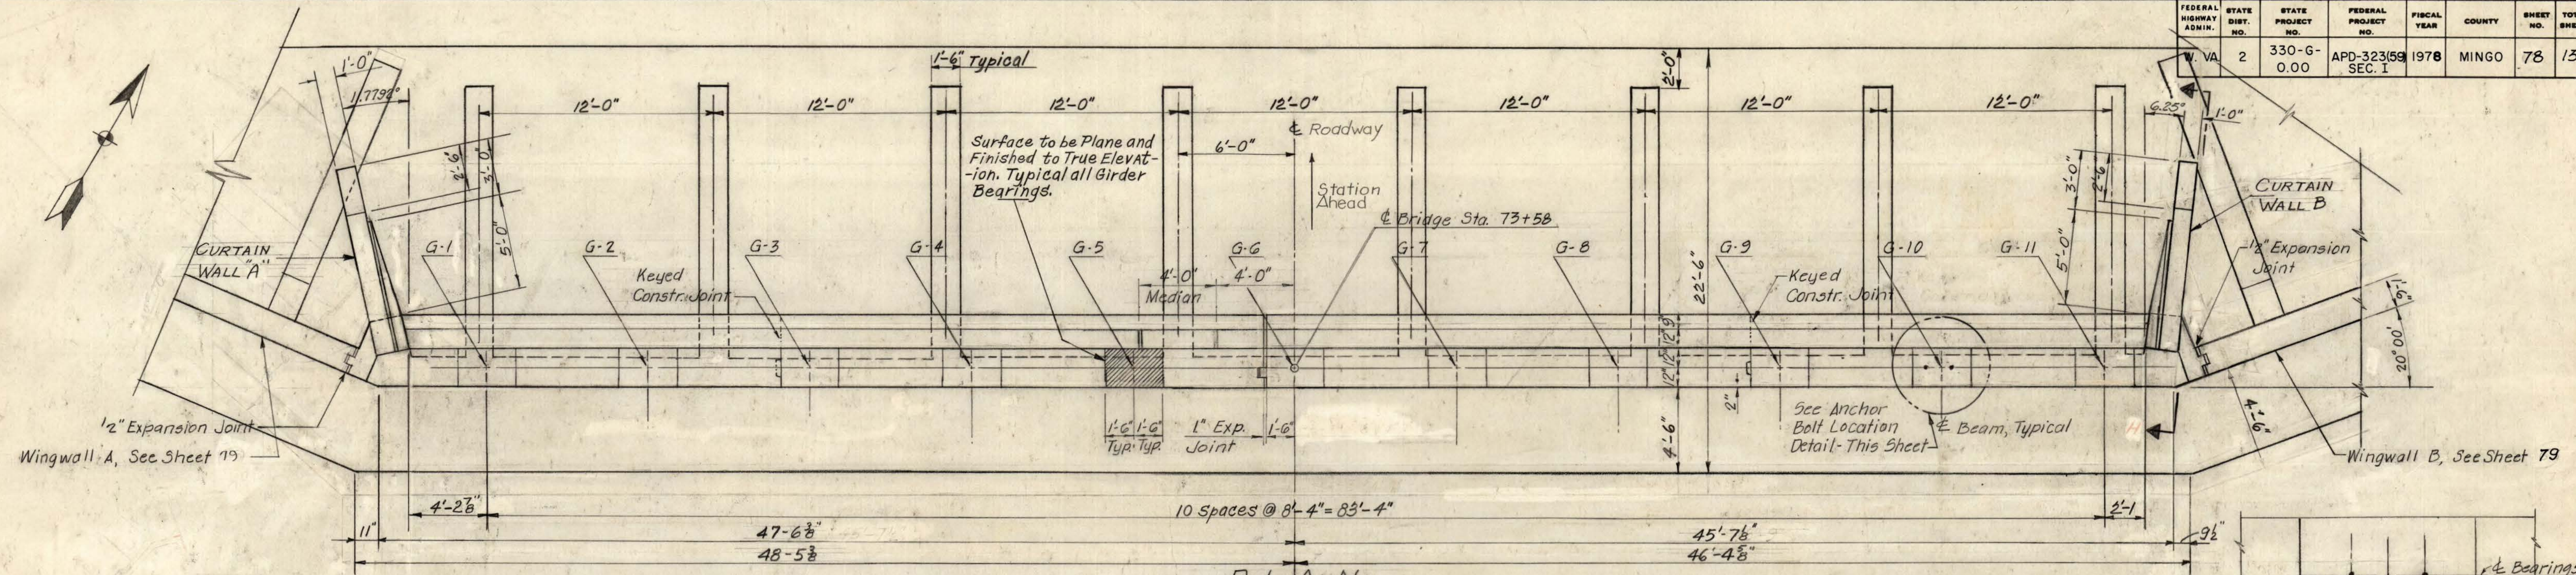

LEGEND
E.F. - Each Face
F.F. - Front Face
B.F. - Back Face

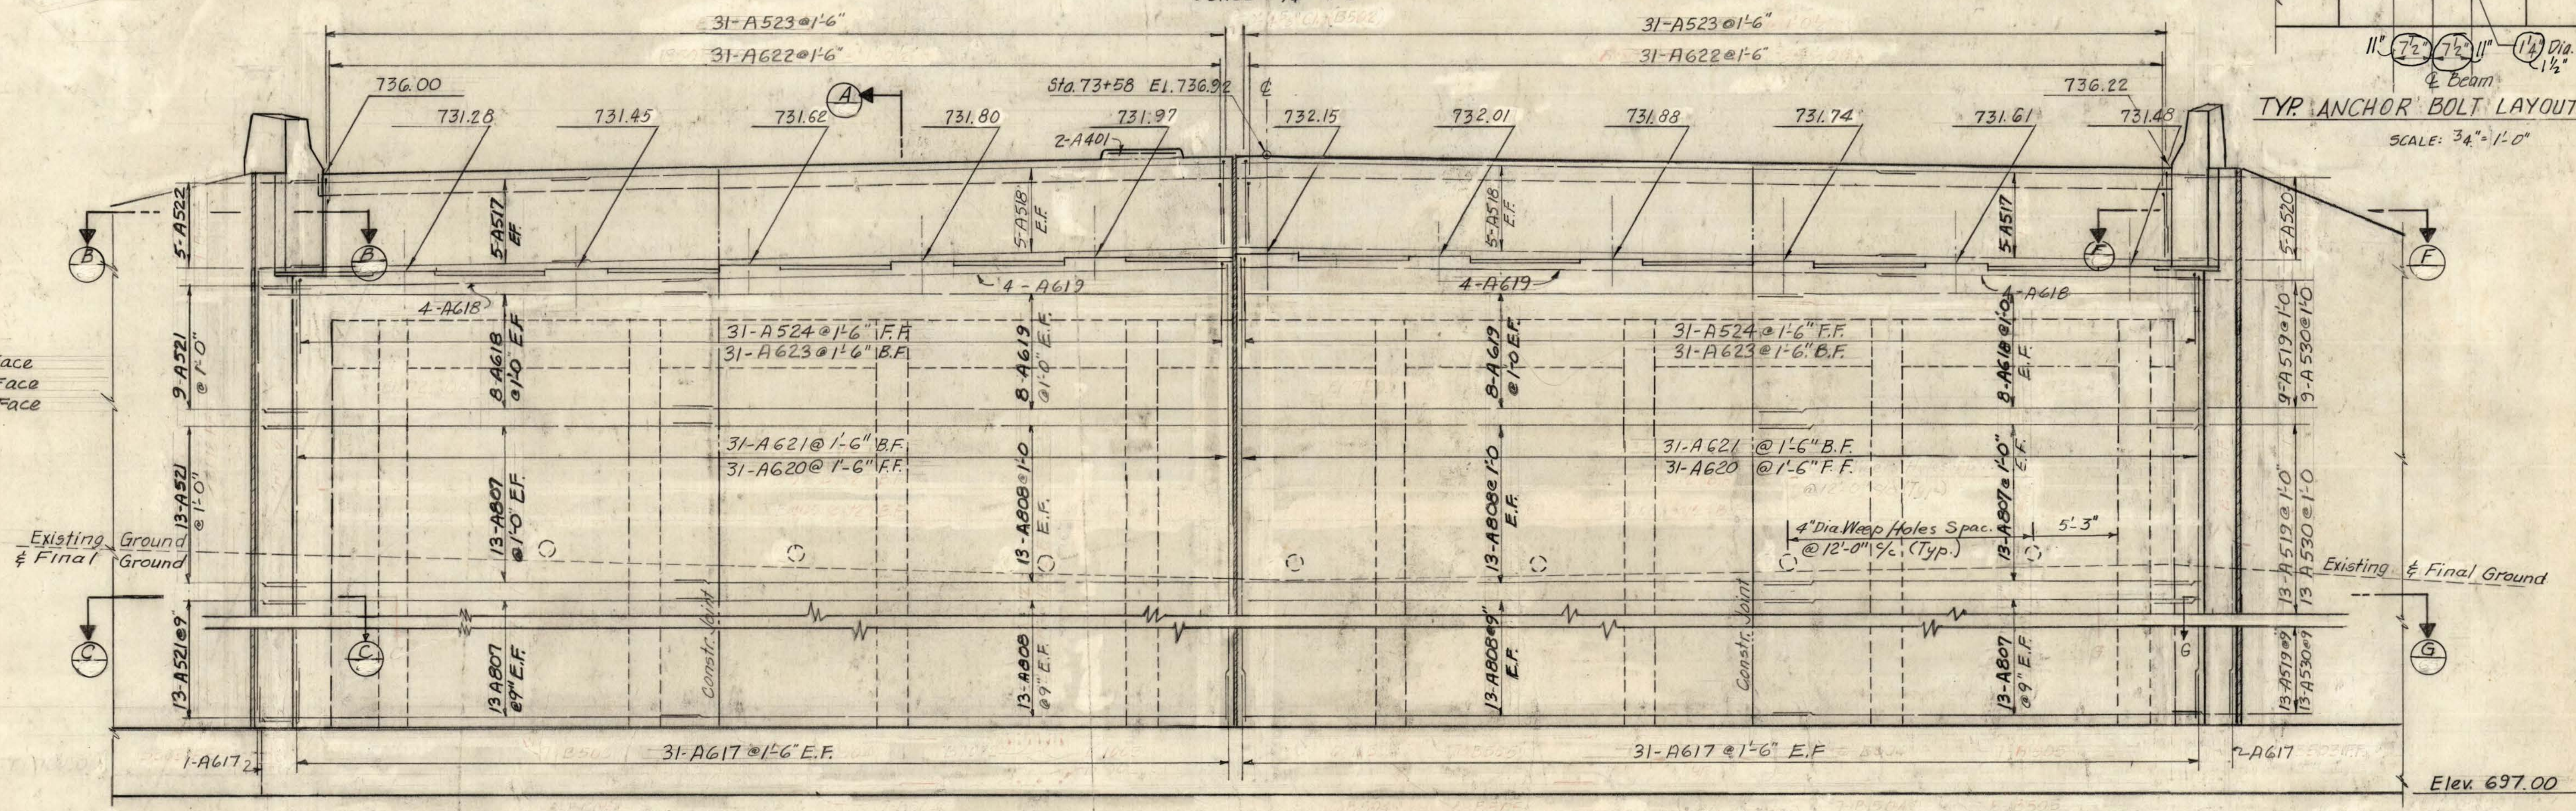

ITEM	DESCRIPTION	UNIT	QUANT.
212-1	STRUCTURE EXCAVATION	C.Y.	2731
212-5	SELECT MATERIAL FOR BACKFILLING	C.Y.	236
601-2	CLASS B CONCRETE	C.Y.	922
602-1	REINFORCING STEEL BARS	LBS.	135221

- FOR WINGWALLS A & B SEE SHEET NO. 79
- FOR TYPICAL SECTION AA SEE SHEET NO. 80
- FOR SECTIONS BB, CC, FF, GG, & HH SEE SHEET NO. 81
- FOR DETAILS OF GUARD RAIL CONNECTION TO END POST ON CURTAIN WALLS A & B SEE SHEET NO. 82
- BACKWALLS ABOVE BRIDGE SEAT SHALL NOT BE POURED UNTIL STEEL SUPERSTRUCTURE AND ROADWAY SLAB HAVE BEEN PLACED
- FOR FOOTING PLAN SEE SHEET NO. 81
- FOR BAR LIST SEE SHEET NO. 97
- FOR DETAILS OF CURTAIN WALL A & B SEE SHEET NO. 81
- MAXIMUM BEARING PRESSURE IS 45 TSF.

ELEVATION
SCALE: 1/4" = 1'-0"


BRIDGE NO. 3145	DWG. NO. 7
DESIGNED BY: T.S.	
DETAILED BY: E.B.	
CHECKED BY: V.A.P.	
DATE:	
REVISION NUMBER	SHEET NUMBER

**WEST VIRGINIA
DEPARTMENT OF HIGHWAYS**

NORTH ABUTMENT PLAN & ELEVATION
BRIDGE NO. 3145
U.S. 119 OVER TUG FORK


SCALE
AS
SHOWN

RACKOFF ASSOCIATES, INC.
ENGINEERS - CONSULTANTS
COLUMBUS, OHIO

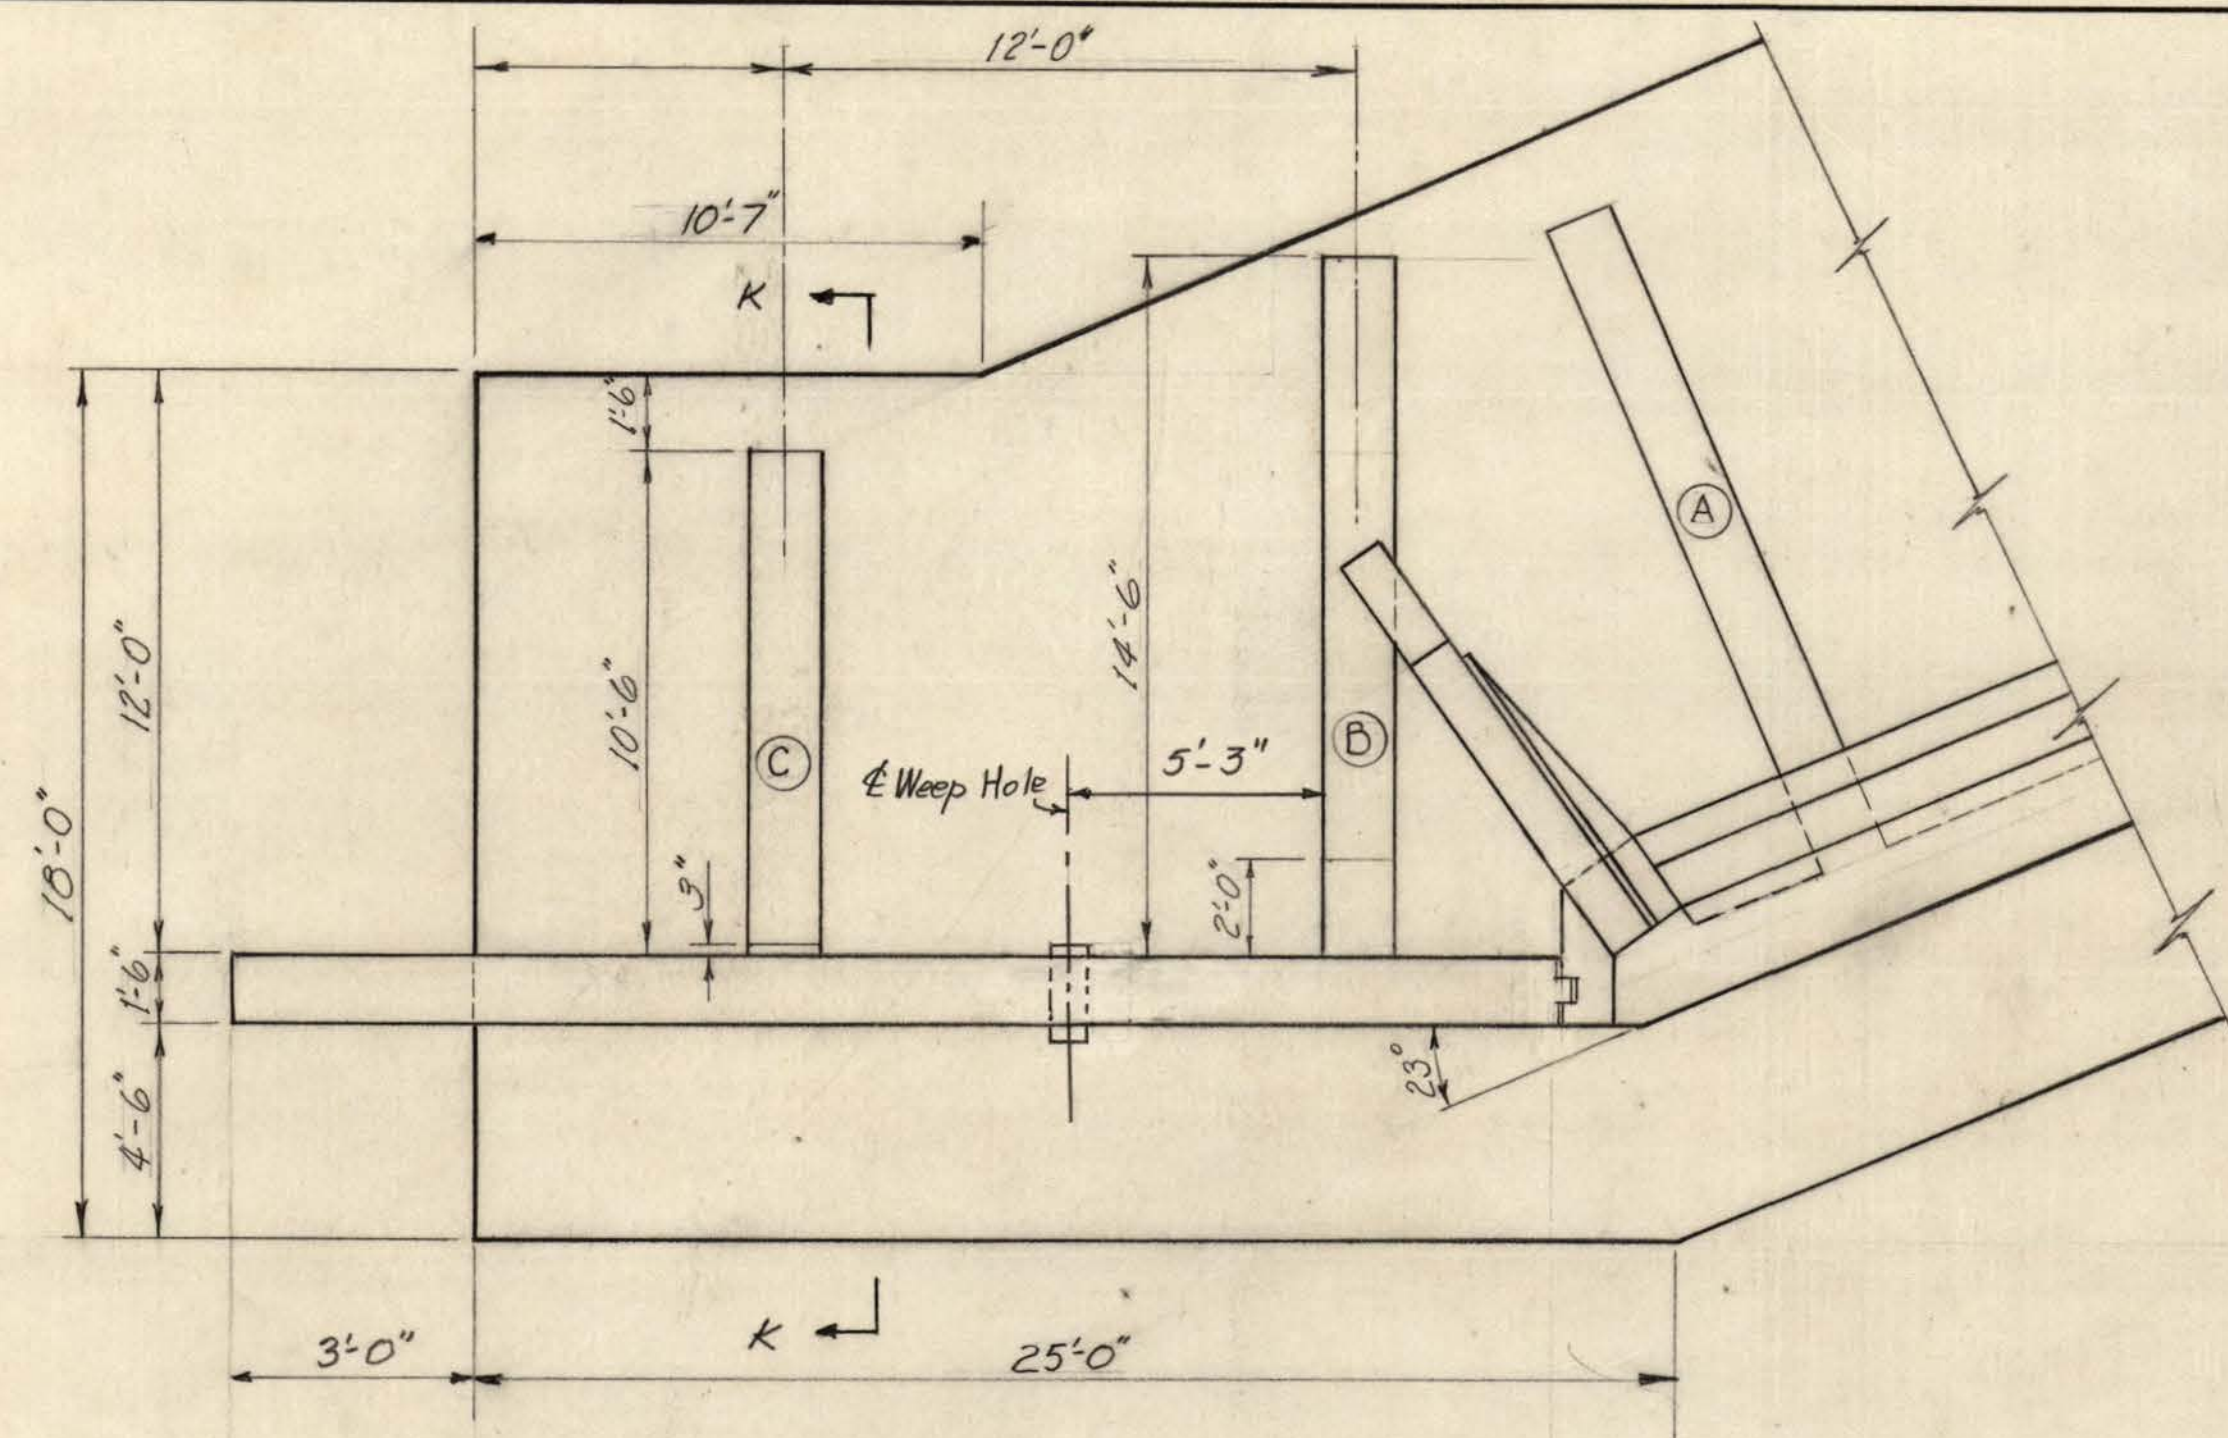


WINGWALL "A" PLAN (NORTH ABUTMENT)
SCALE ~ 1/4" = 1'-0"

SEE SHEET 80 for Counterfort details.

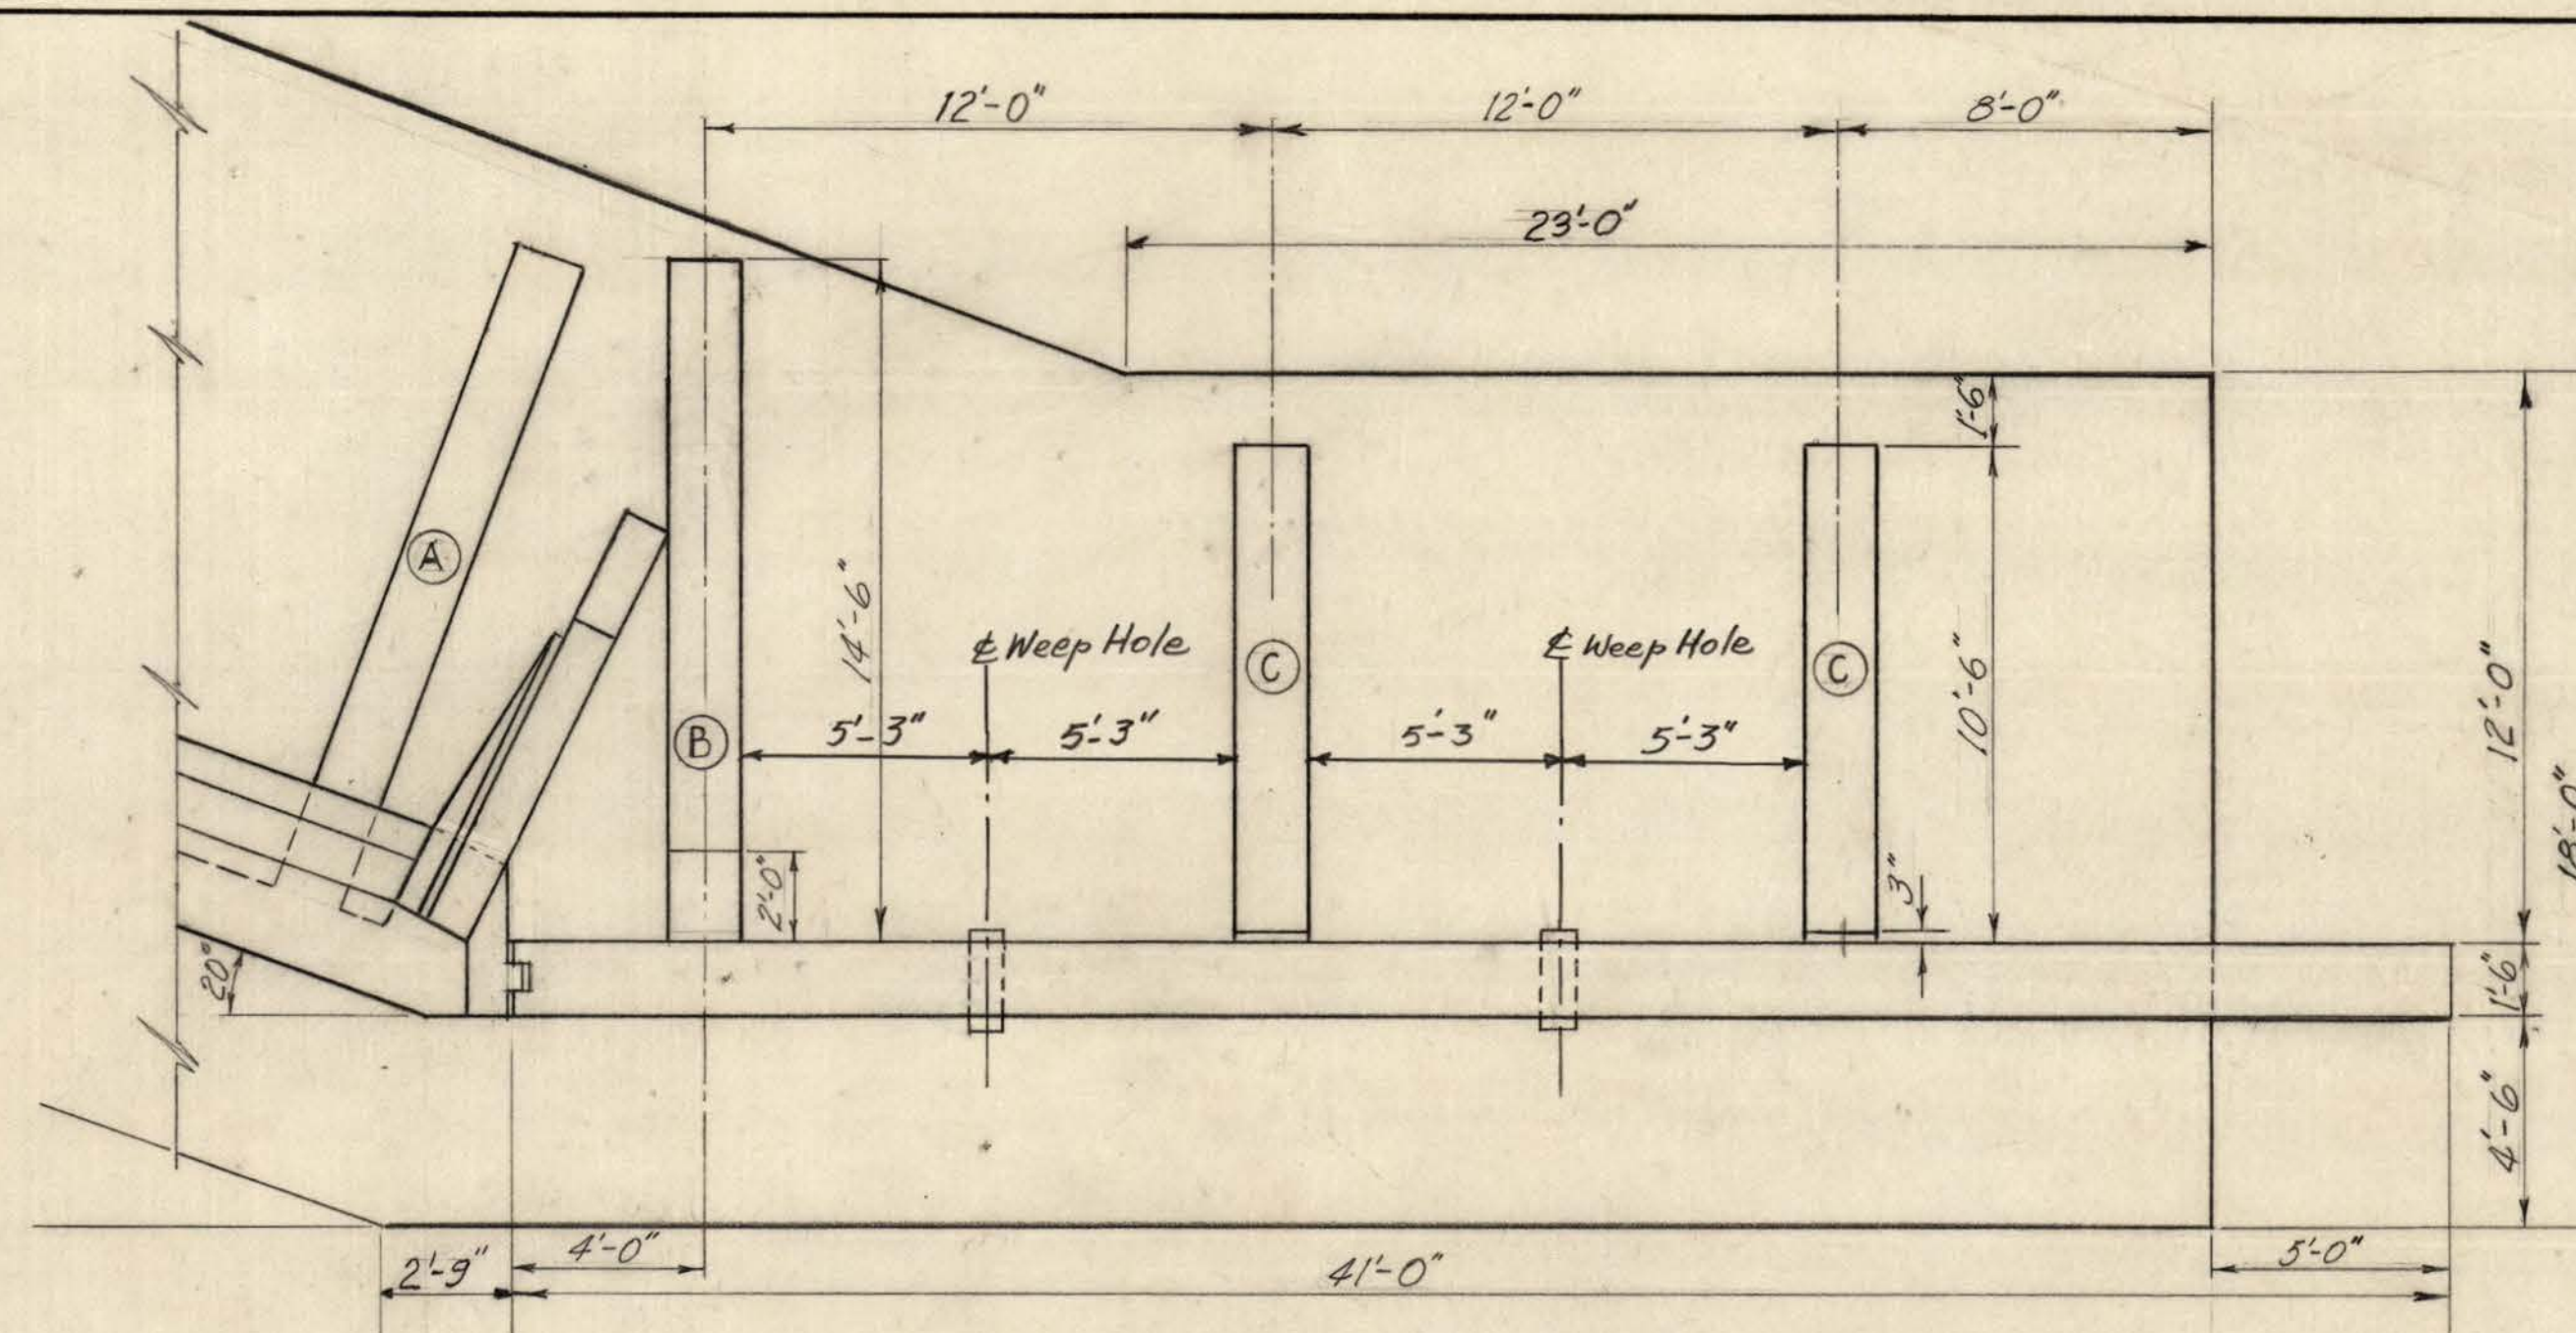


WINGWALL "B" PLAN (NORTH ABUTMENT)
SCALE ~ 1/4" = 1'-0"

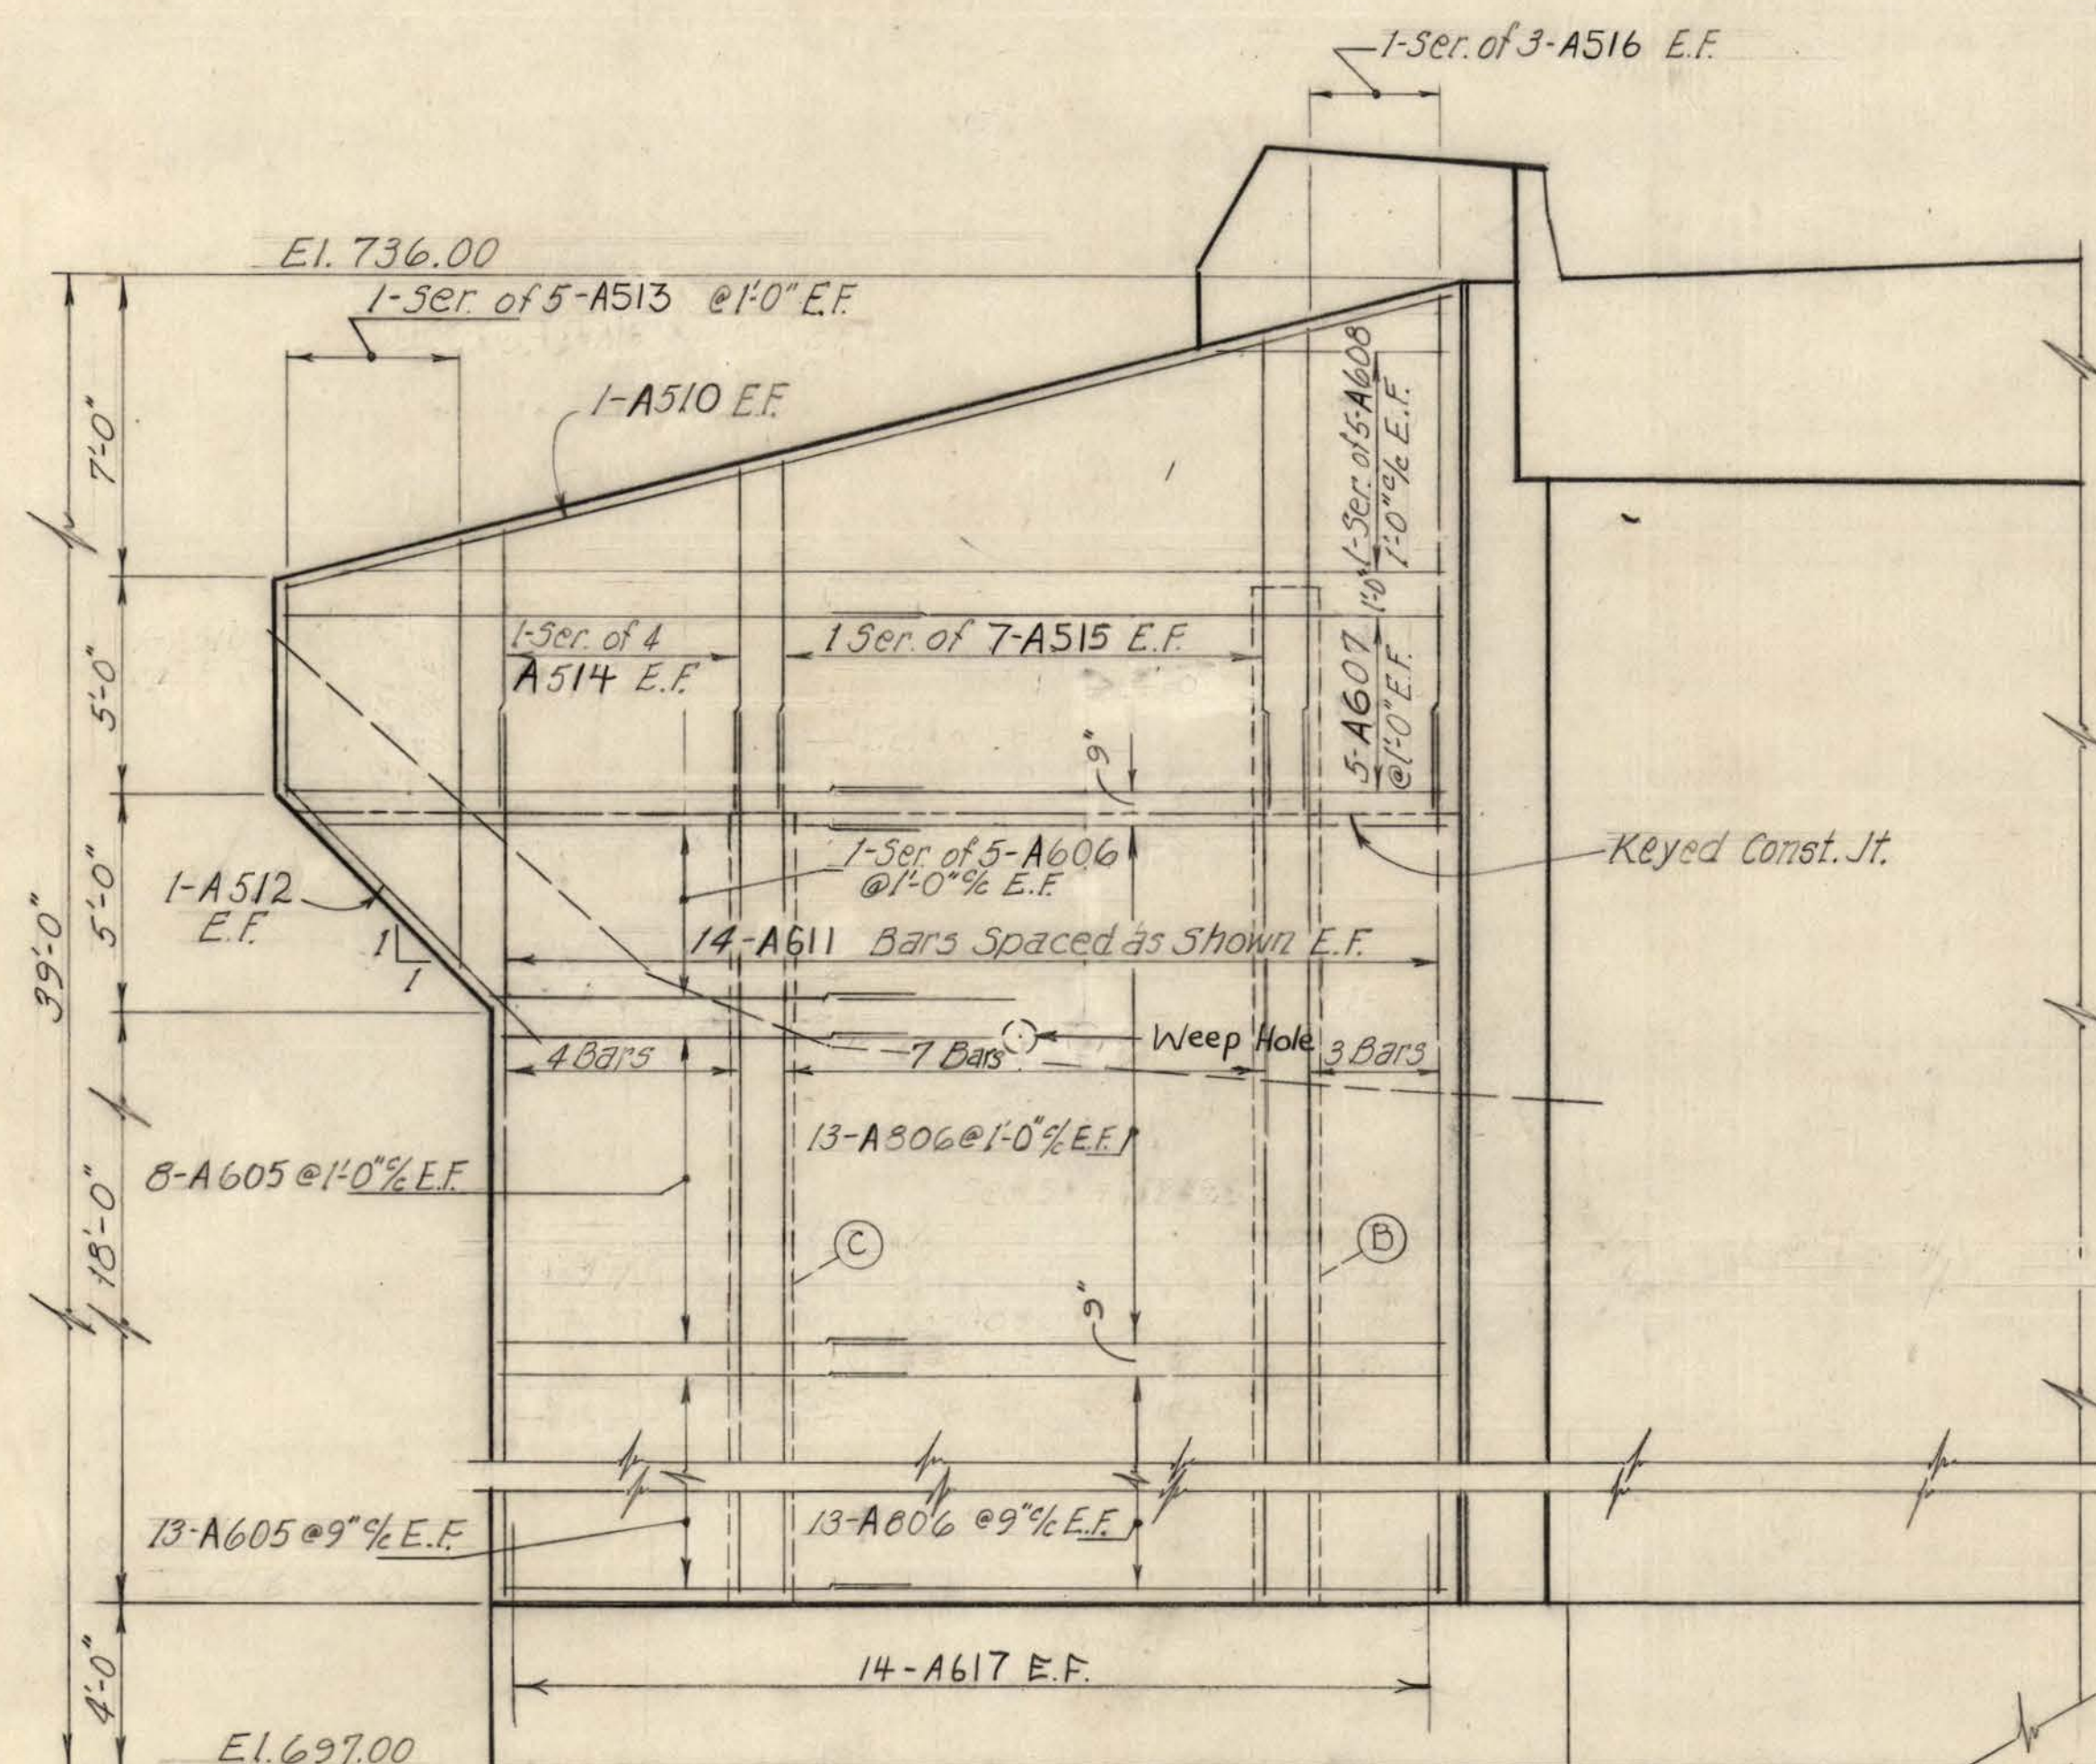

WINGWALL "A" ELEVATION (NORTH ABUTMENT)
SCALE ~ 1/4" = 1'-0"

LEGEND
E.F. — Each Face
F.F. — Front Face
B.F. — Back Face

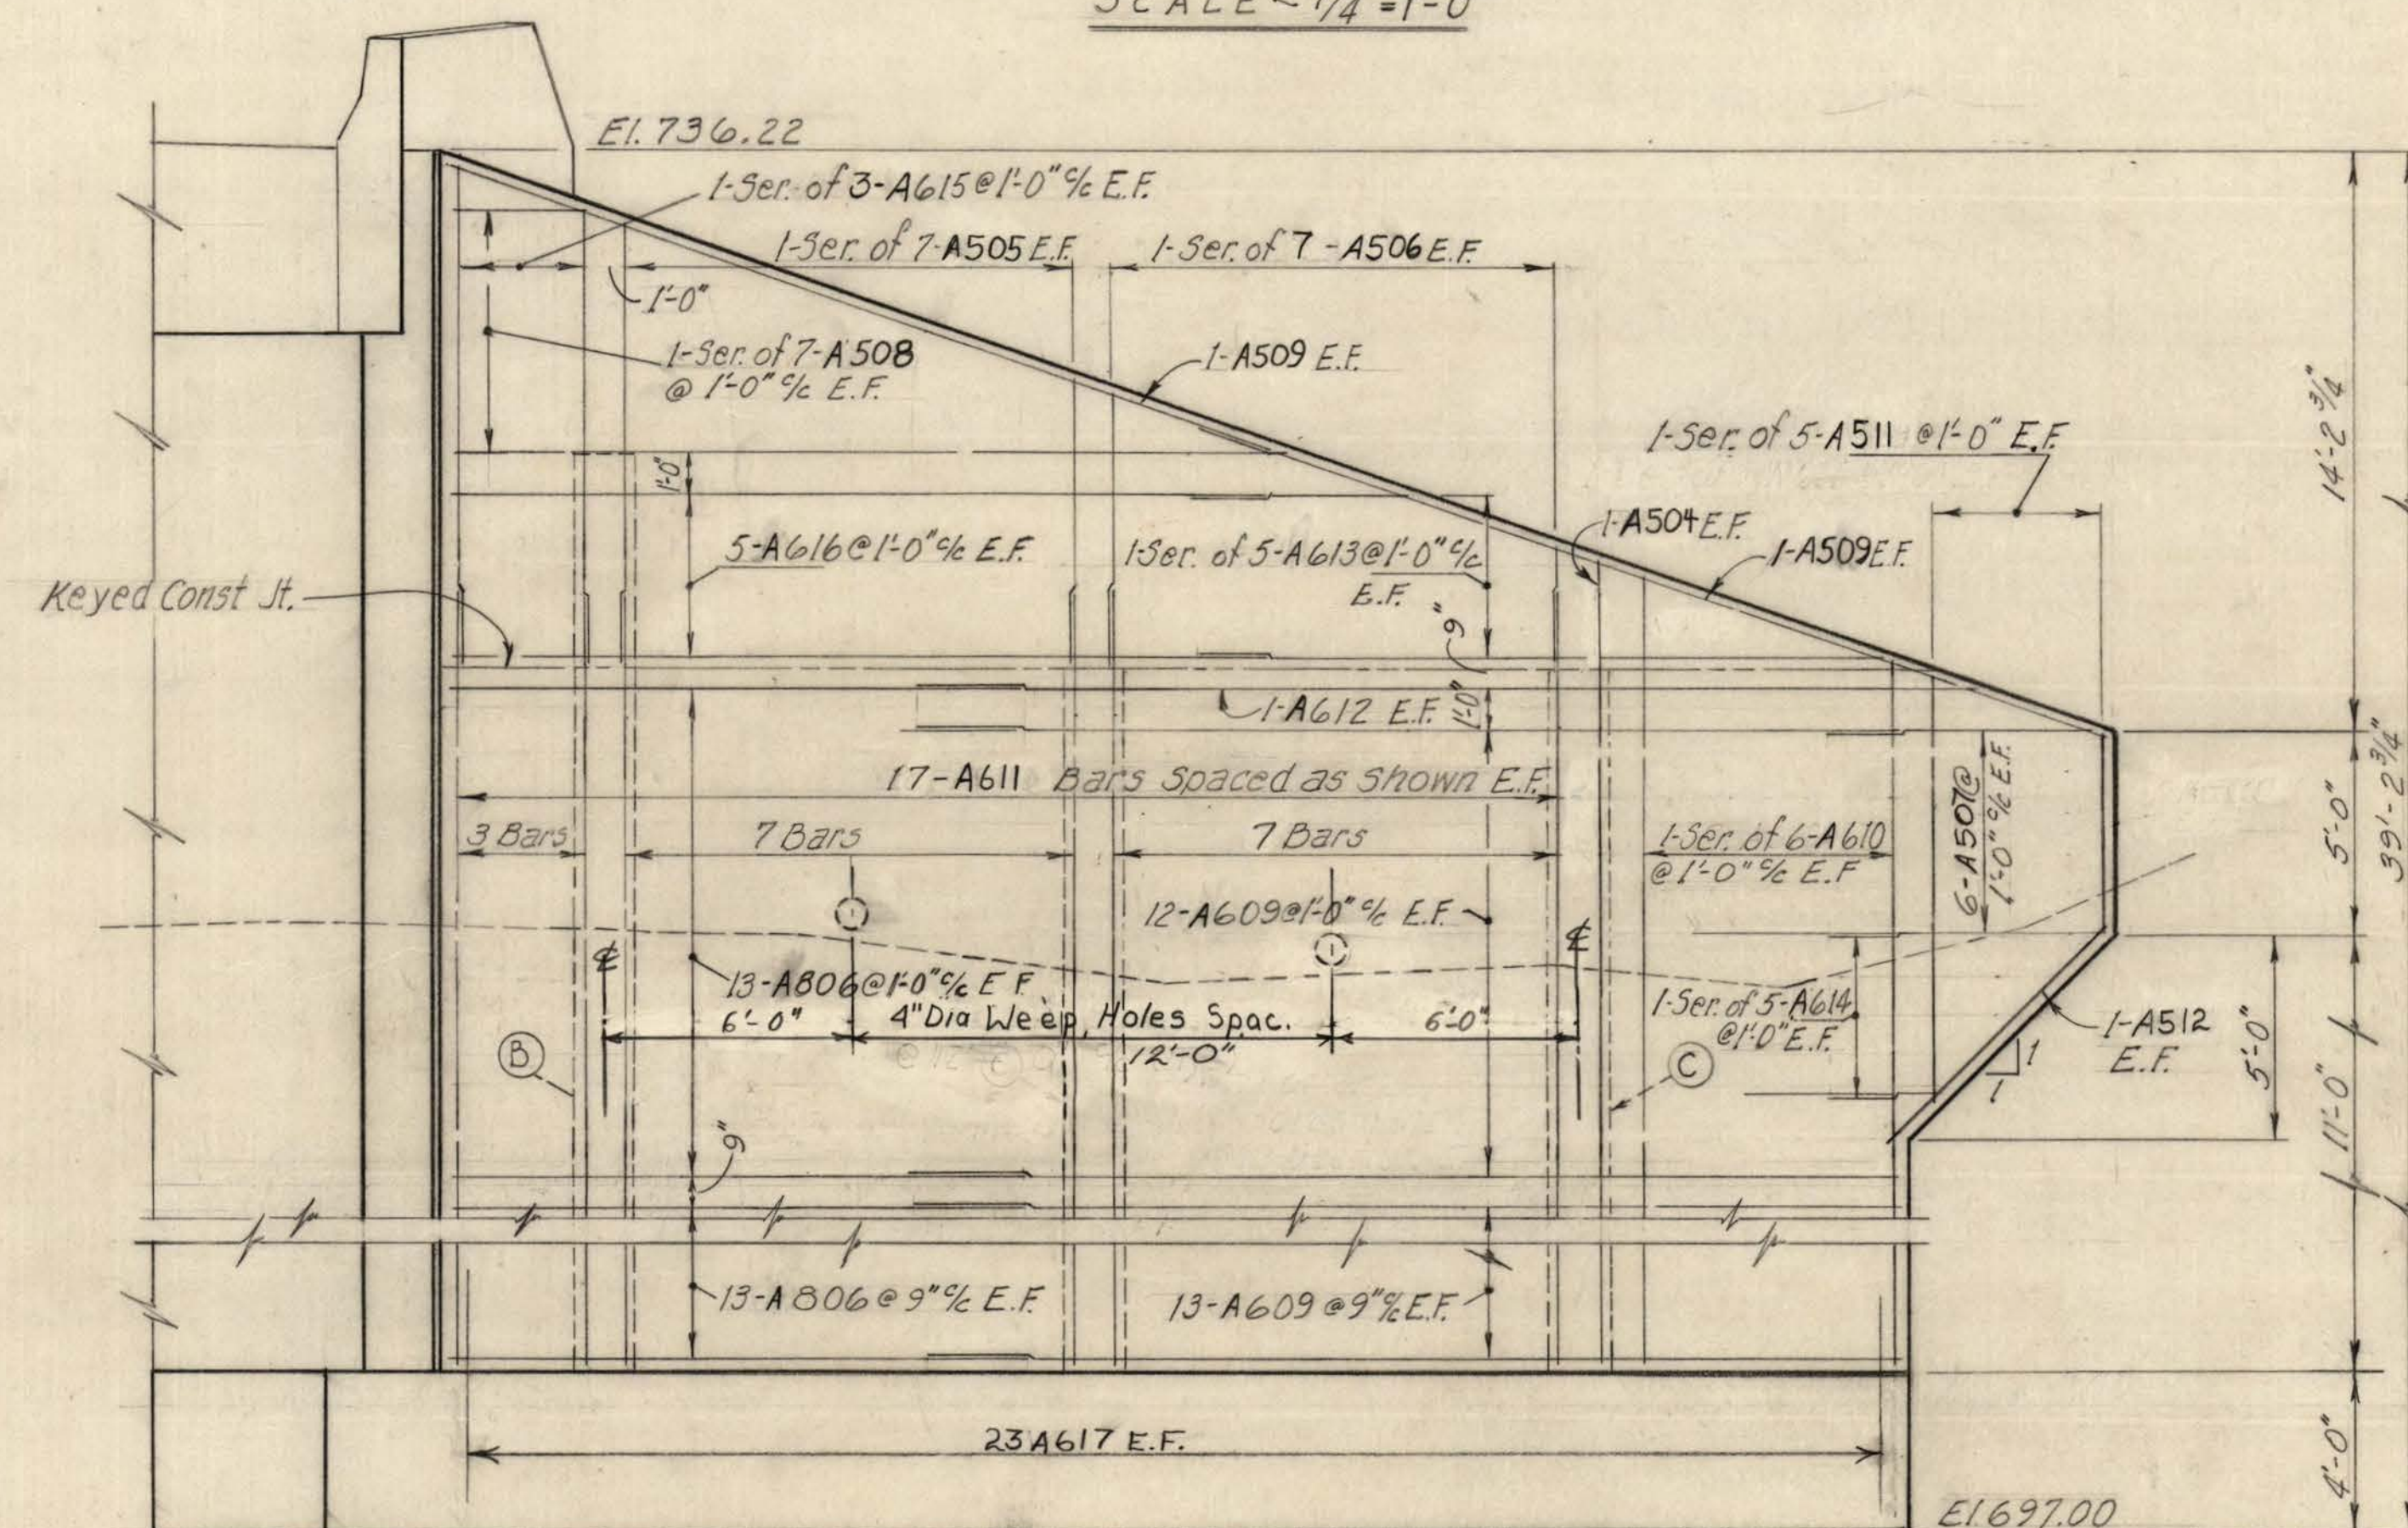

WINGWALL "B" ELEVATION (NORTH ABUTMENT)
SCALE ~ 1/4" = 1'-0"

BRIDGE NO.	DWG. NO.
3145	8
DESIGNED BY: T.S.	
DETAILED BY: E.B.	
CHECKED BY: V.A.R.	
DATE:	
REVISION NUMBER	SHEET NUMBER
REVISIONS	DATE BY


WEST VIRGINIA
DEPARTMENT OF HIGHWAYS

NORTH ABUTMENT WINGWALLS
BRIDGE NO. 3145
U.S. 119 OVER TUG FORK








SCALE
AS SHOWN

RACKOFF ASSOCIATES, INC.
ENGINEERS - CONSULTANTS
COLUMBUS, OHIO

FEDERAL HIGHWAY ADMIN.	STATE DIST. NO.	STATE PROJECT NO.	FEDERAL PROJECT NO.	FISCAL YEAR	COUNTY	SHEET NO.	TOTAL SHEETS
W.VA.	2	330-G-0.00	APD-323(59)	1978	MINGO	81	130

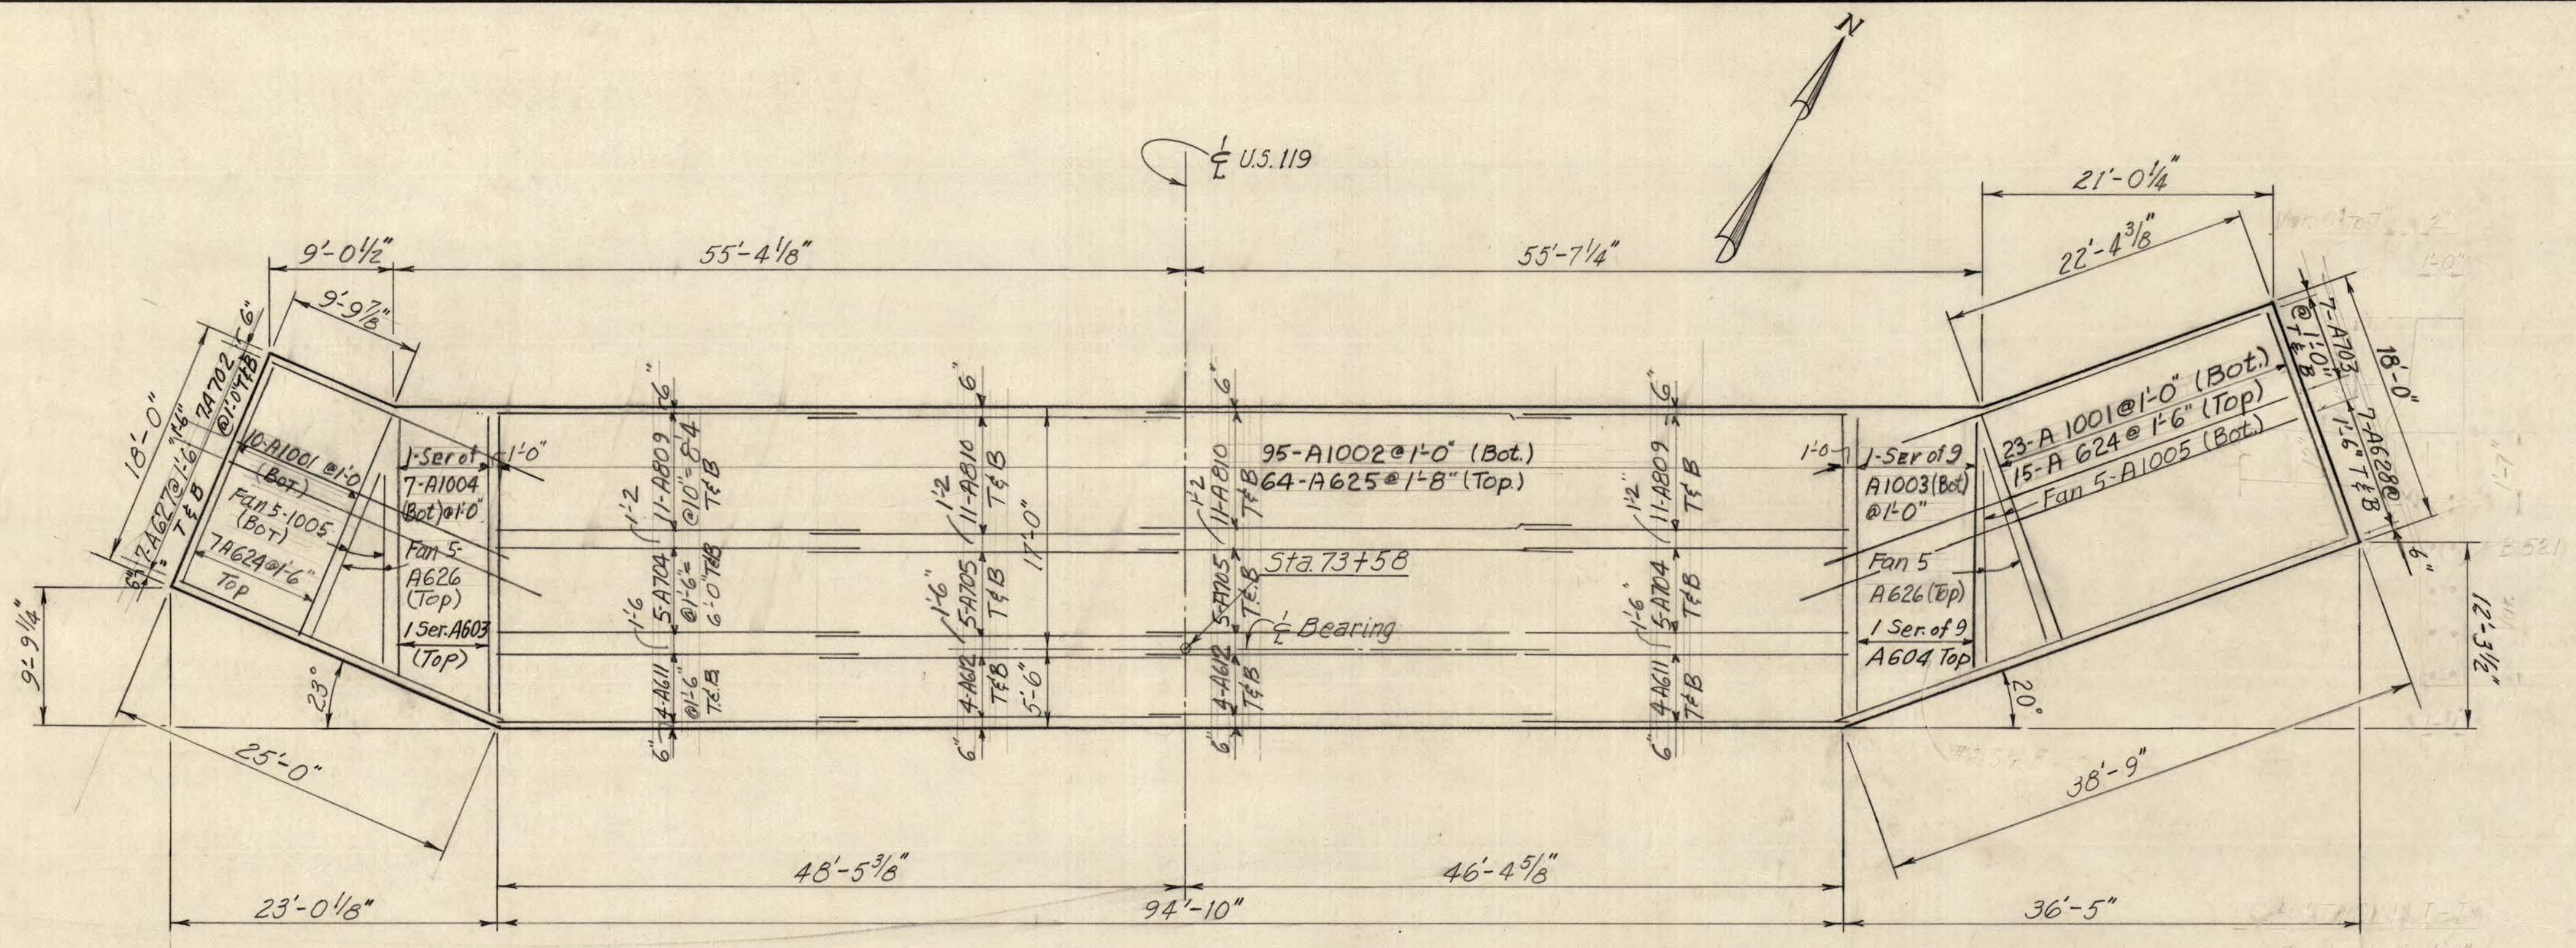

FOOTING PLAN
NORTH ABUTMENT
SCALE ~ 1/8" = 1'-0"

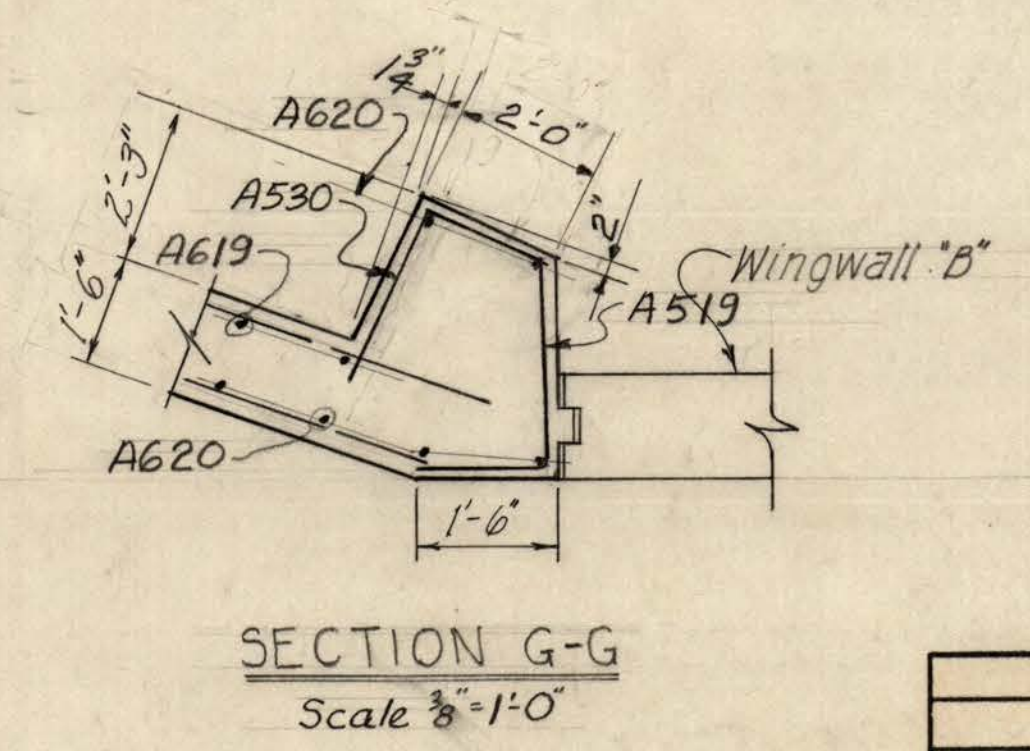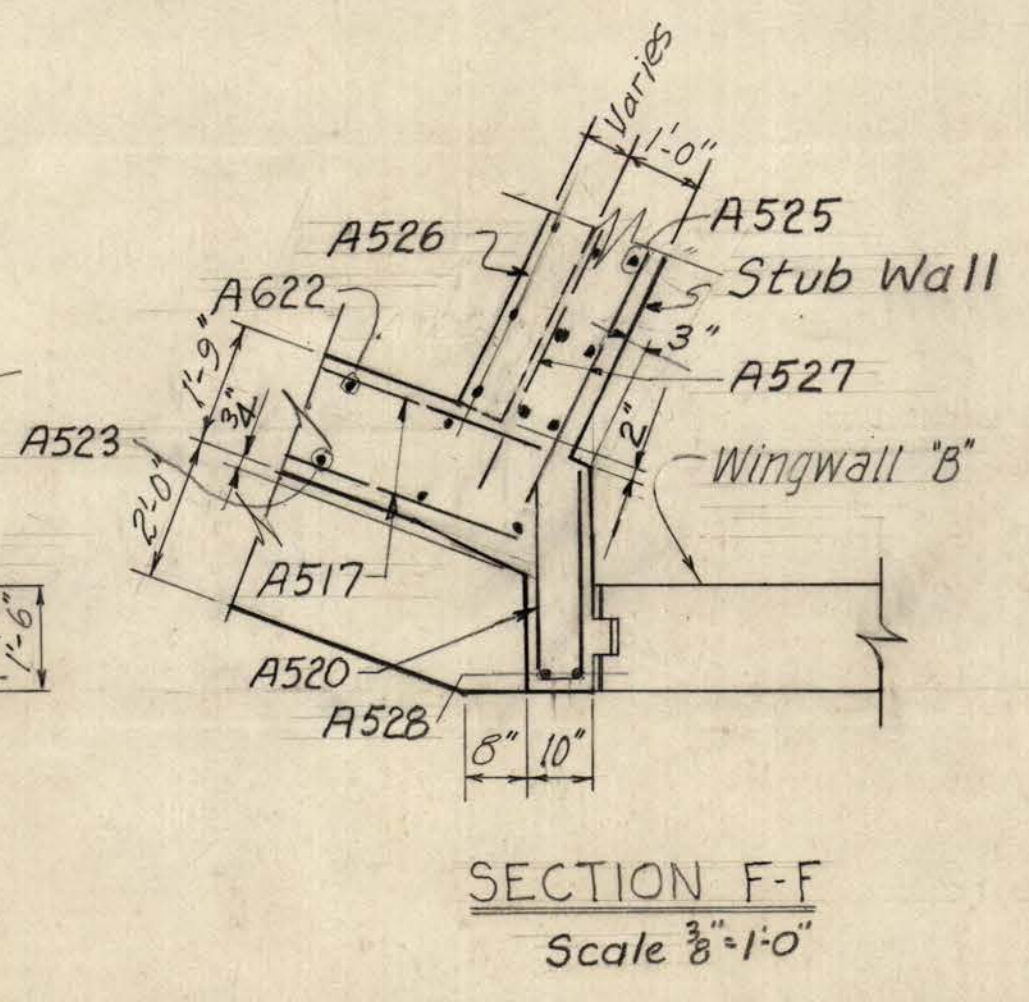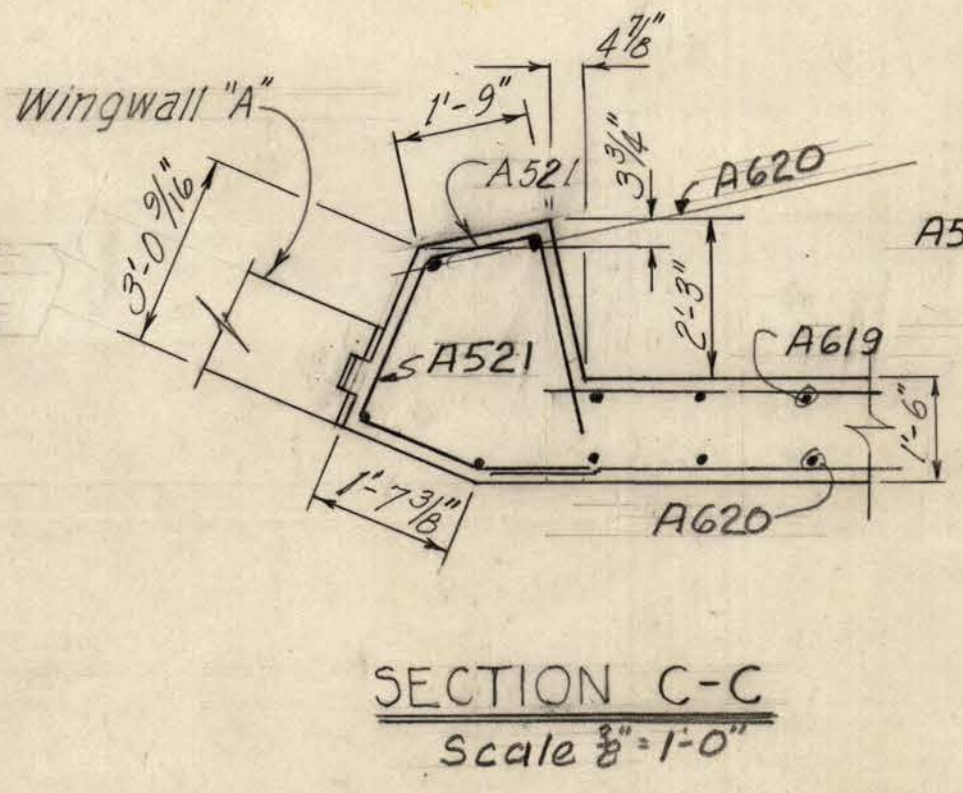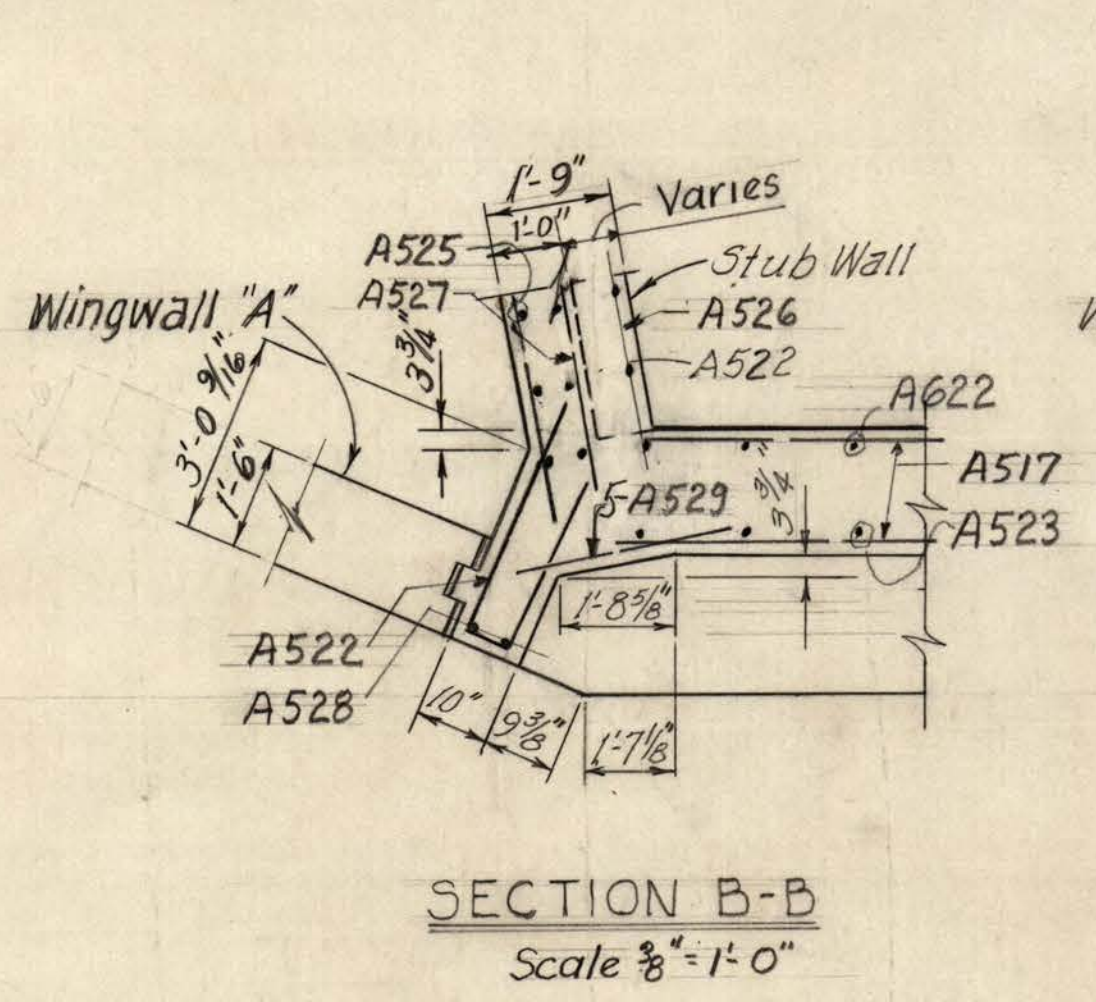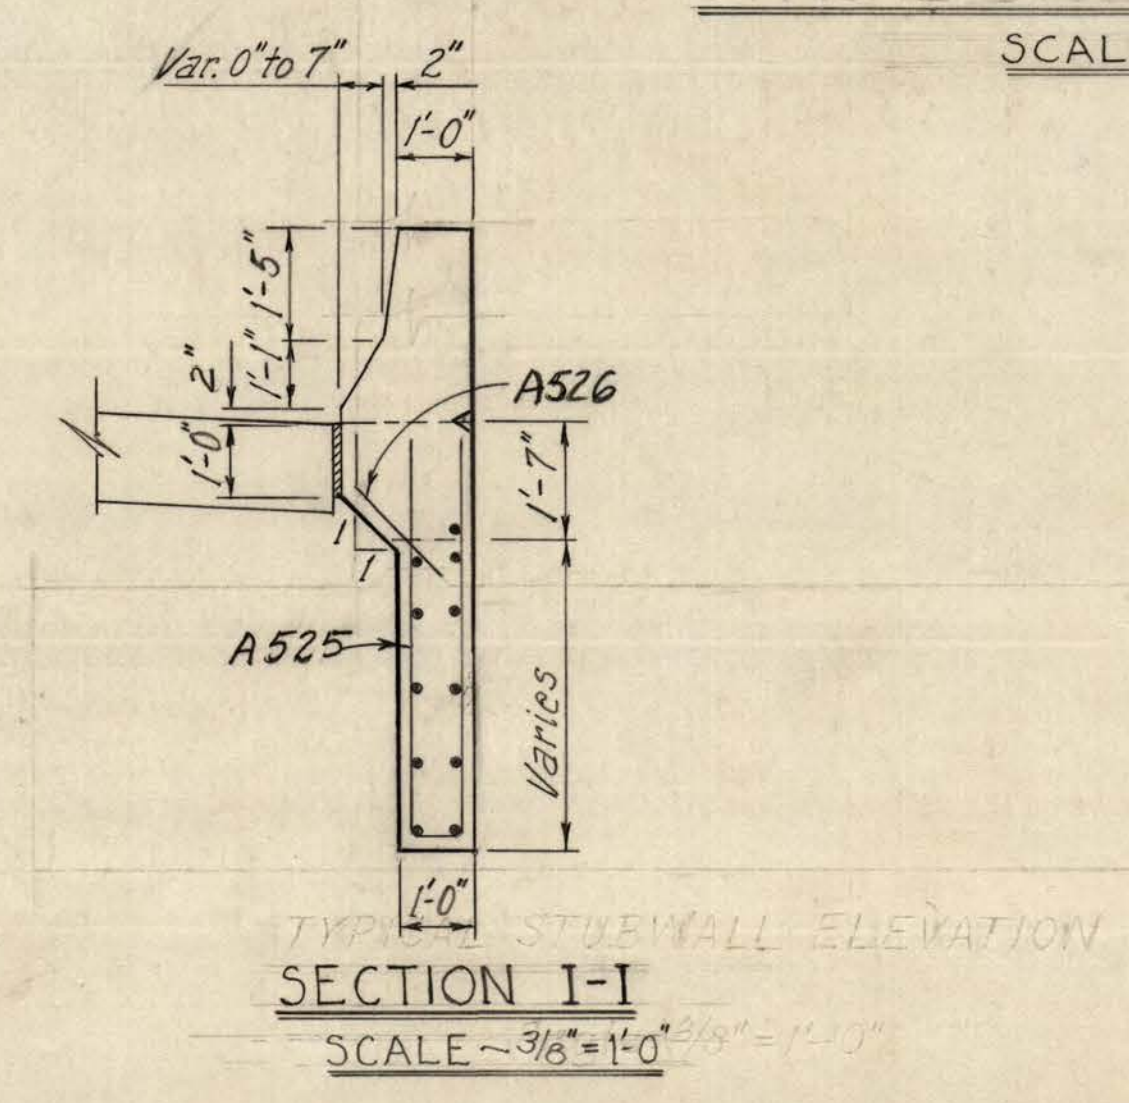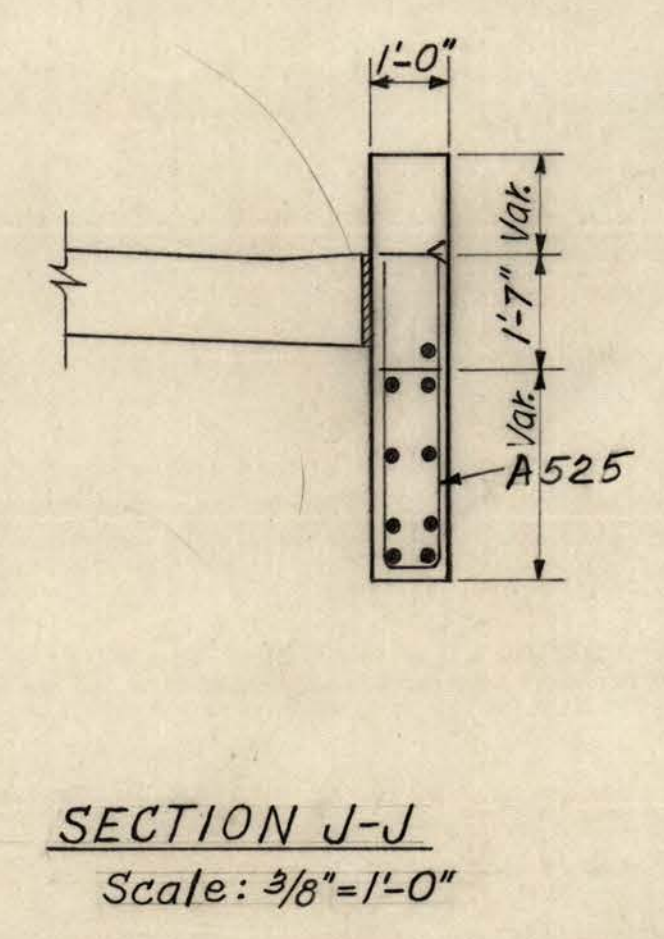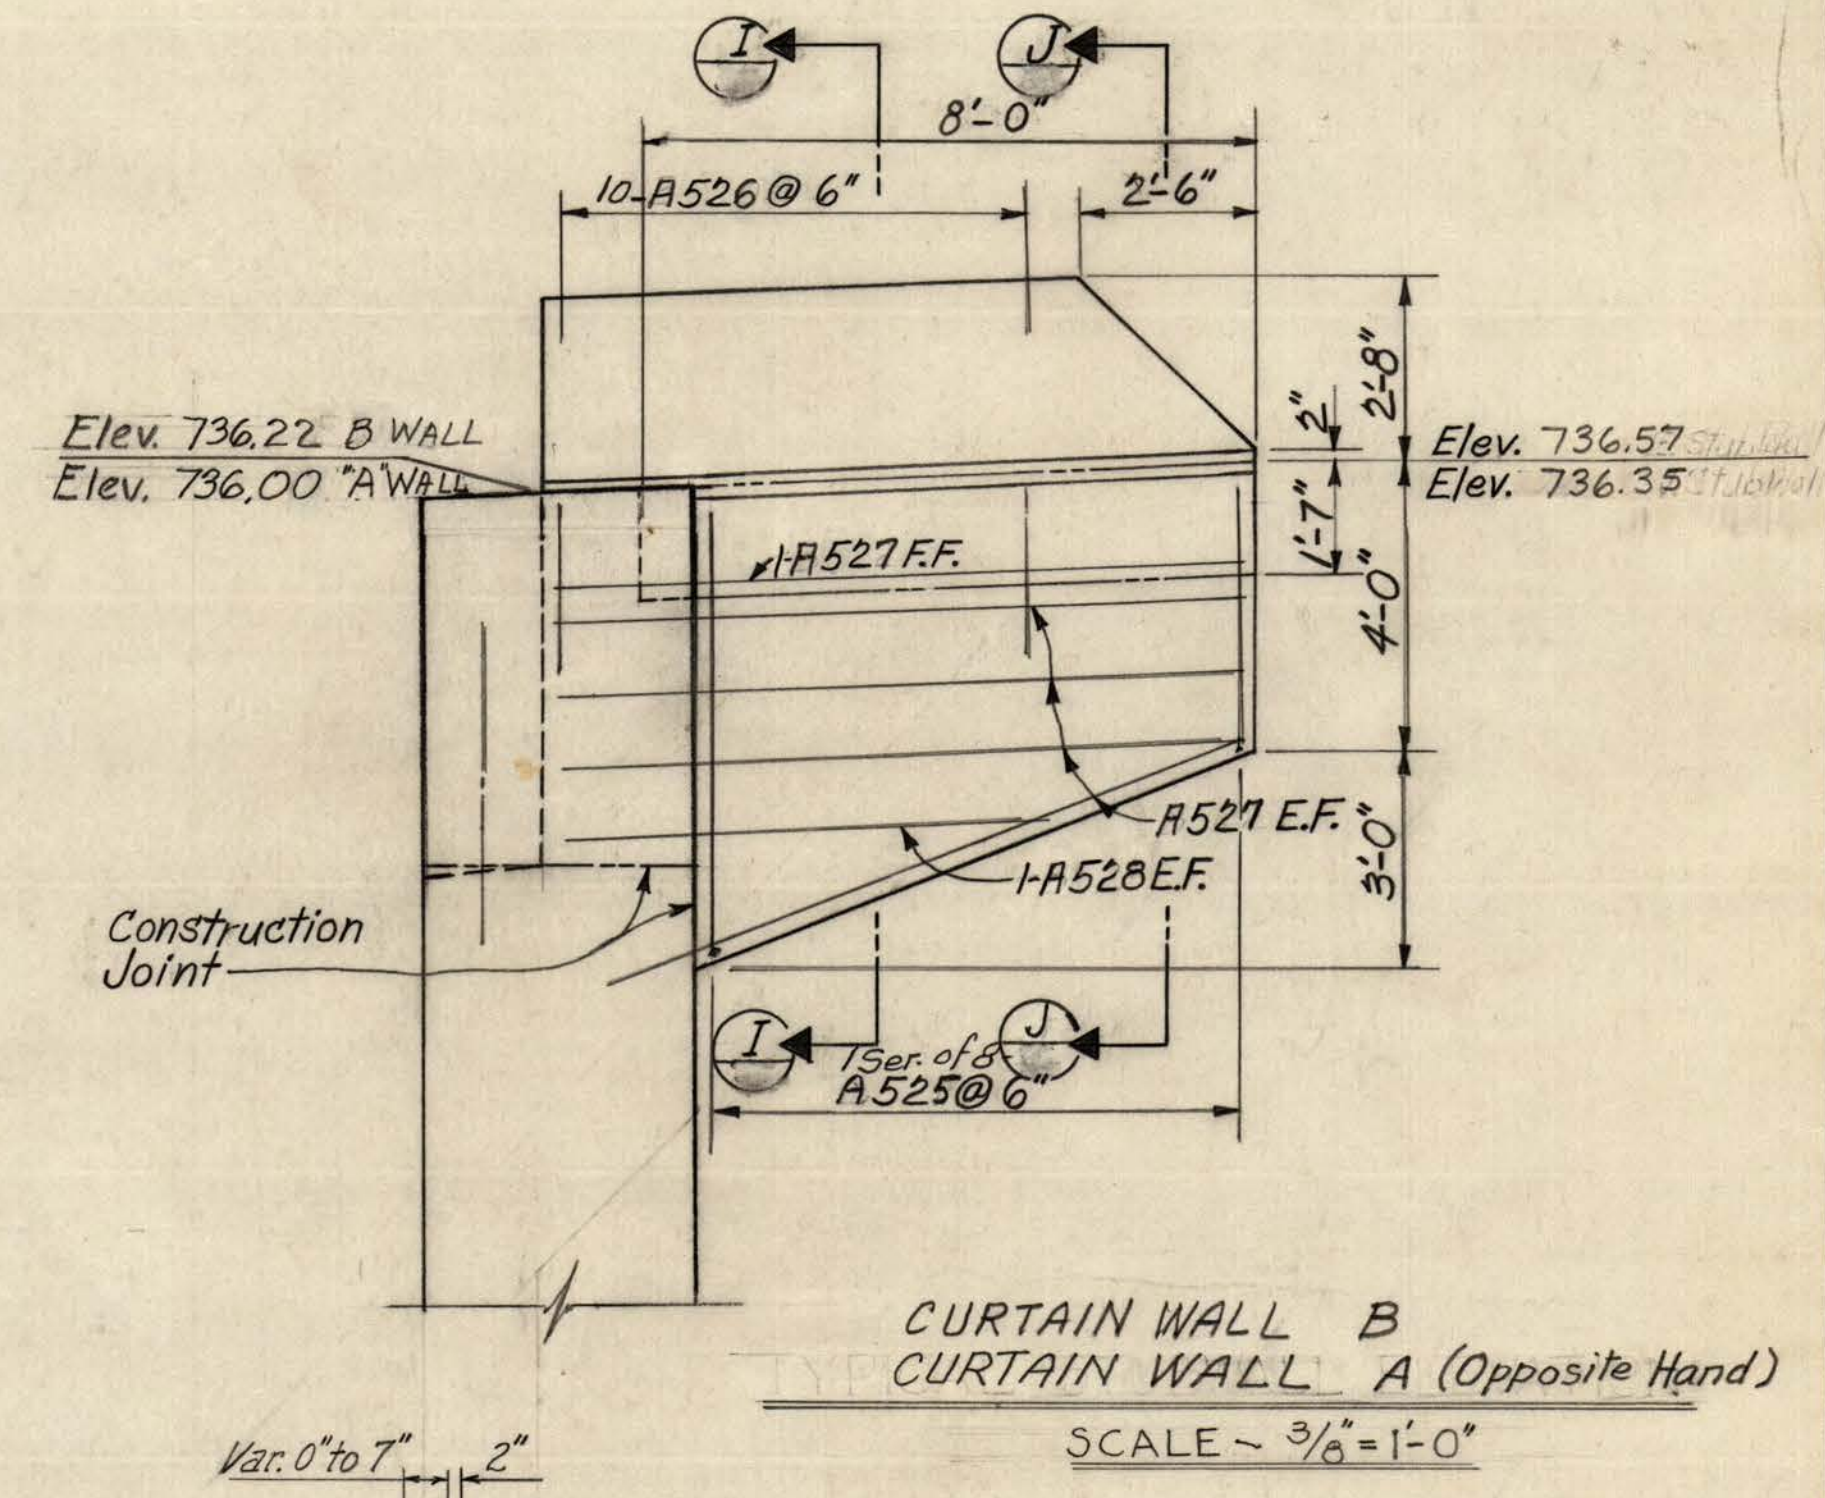

G-G



12.0"

WEST VIRGINIA
DEPARTMENT OF HIGHWAYS



ABUTMENT DETAILS
BRIDGE NO. 3145
U.S. 119 OVER TUG FORK

SCALE
AS SHOWN

RACKOFF ASSOCIATES, INC.
ENGINEERS - CONSULTANTS
COLUMBUS, OHIO

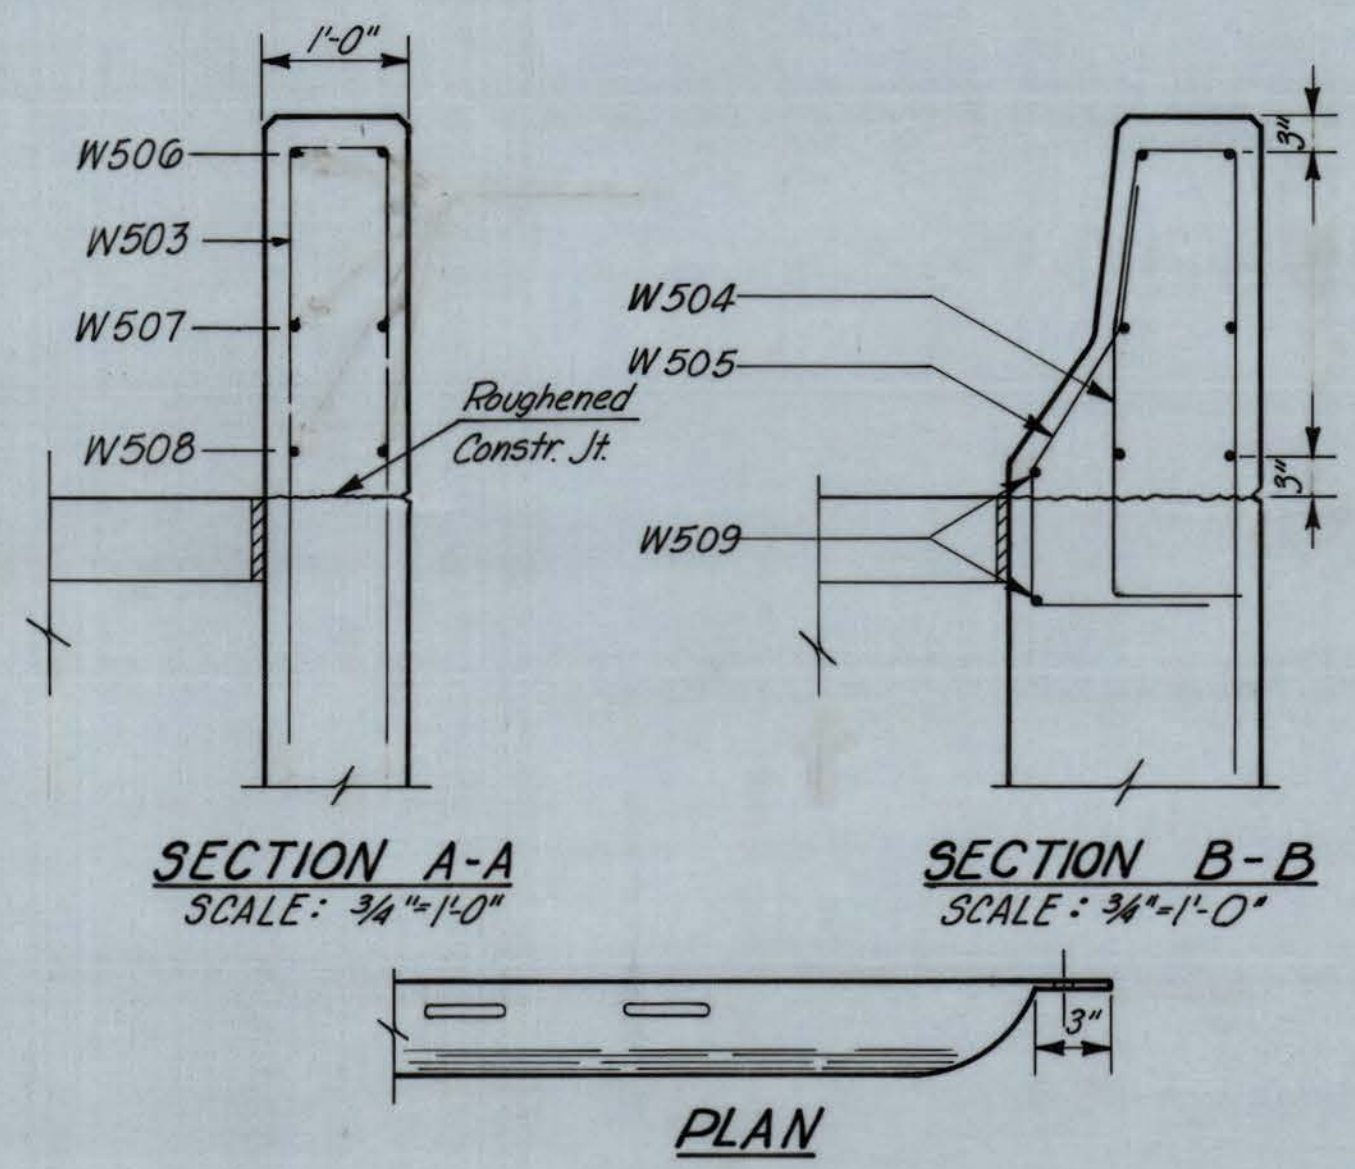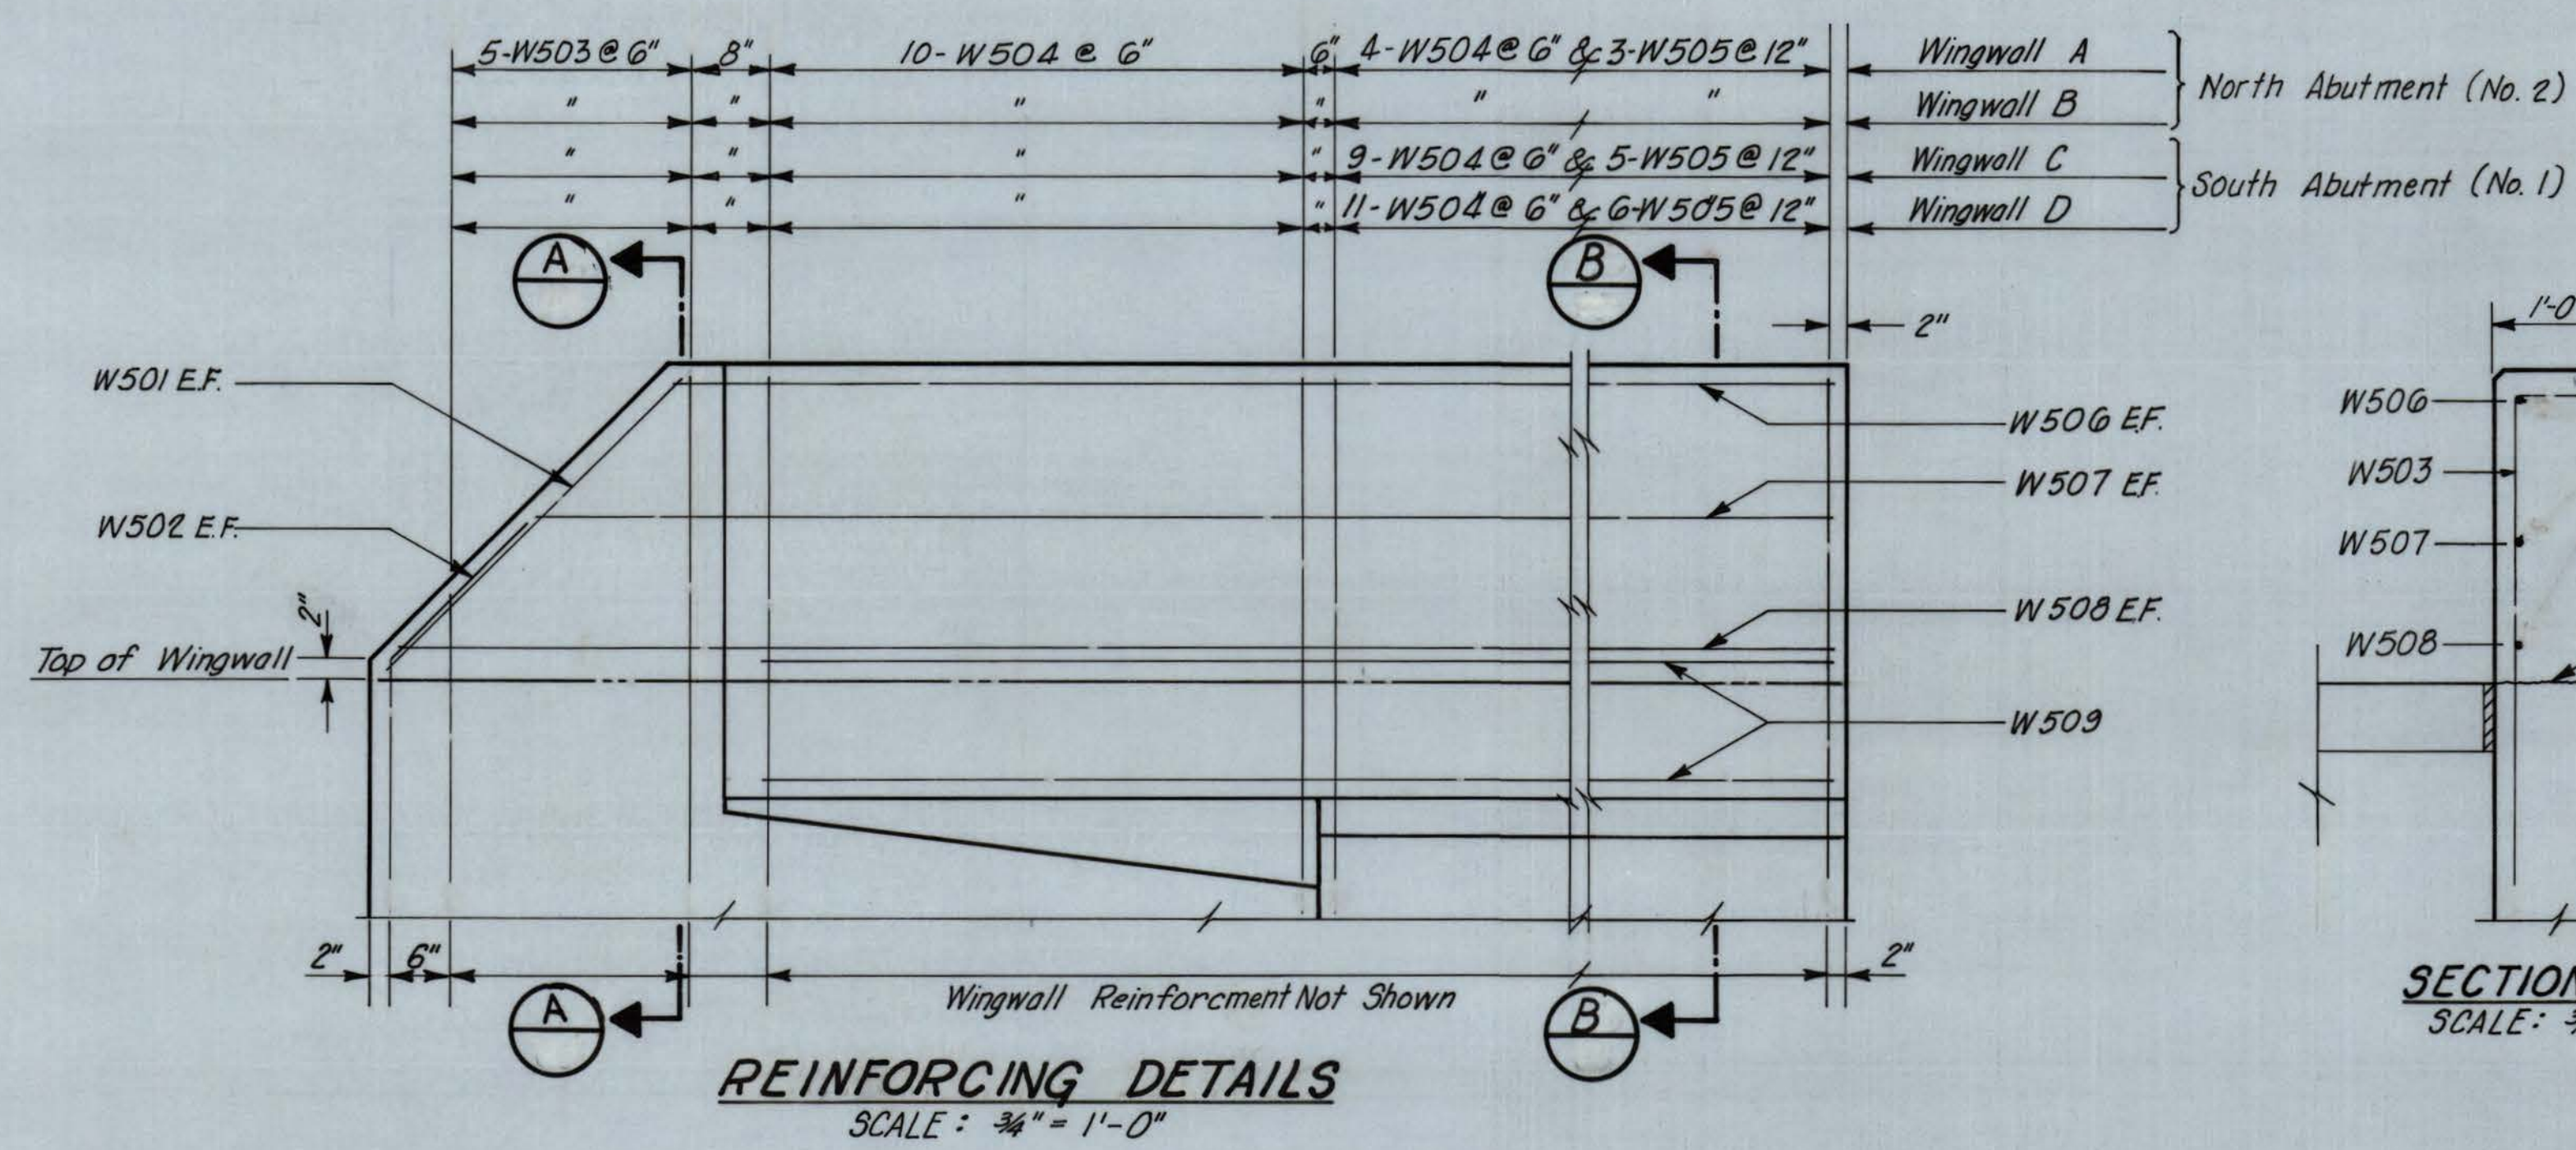

REINFORCING BAR SCHEDULE												
Wingwall	W501	W502	W503	W504	W505	W506	W507	W508	W509	Total		
A	2	2	5	14	3	2	2	2	2	274	lb.	
B	2	2	5	14	3	2	2	2	2	274	lb.	
Total To Sheet No. 74										548	lb.	
C	2	2	5	19	5	2	2	2	2	351	lb.	
D	2	2	5	21	6	2	2	2	2	383	lb.	
Total To Sheet No. 74										734	lb.	

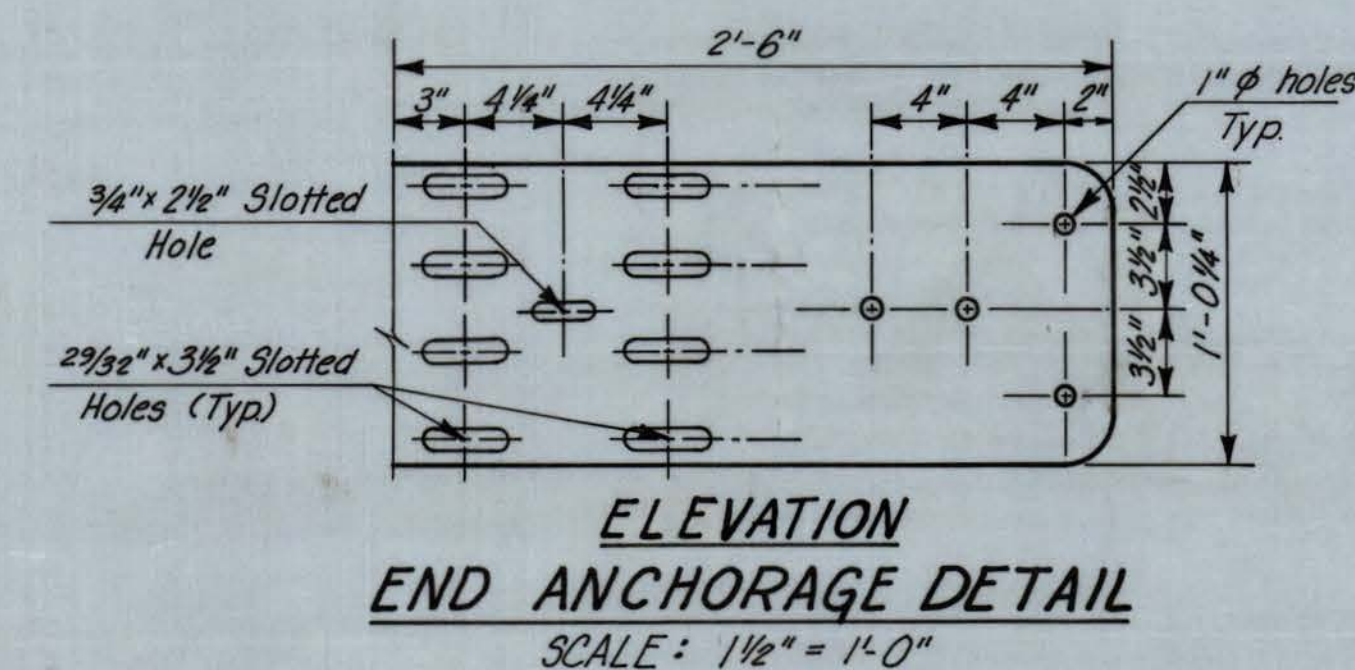
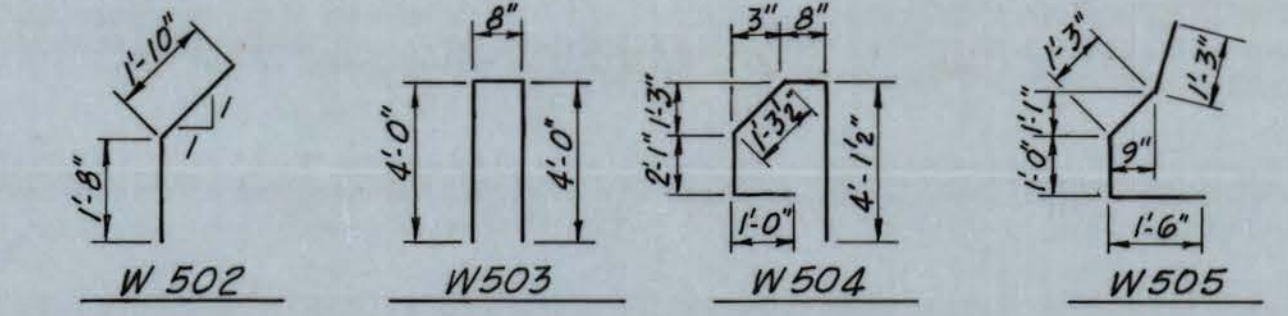


NOTES:

- Thickness shall be .138" (10 ga.)
- All dimensions subject to mfg. tolerances

NOTES:

- For South Abutment Wingwalls See Sheet No. 76
- For North Abutment Wingwalls See Sheet No. 79
- For Bar List See Sheet No. 98

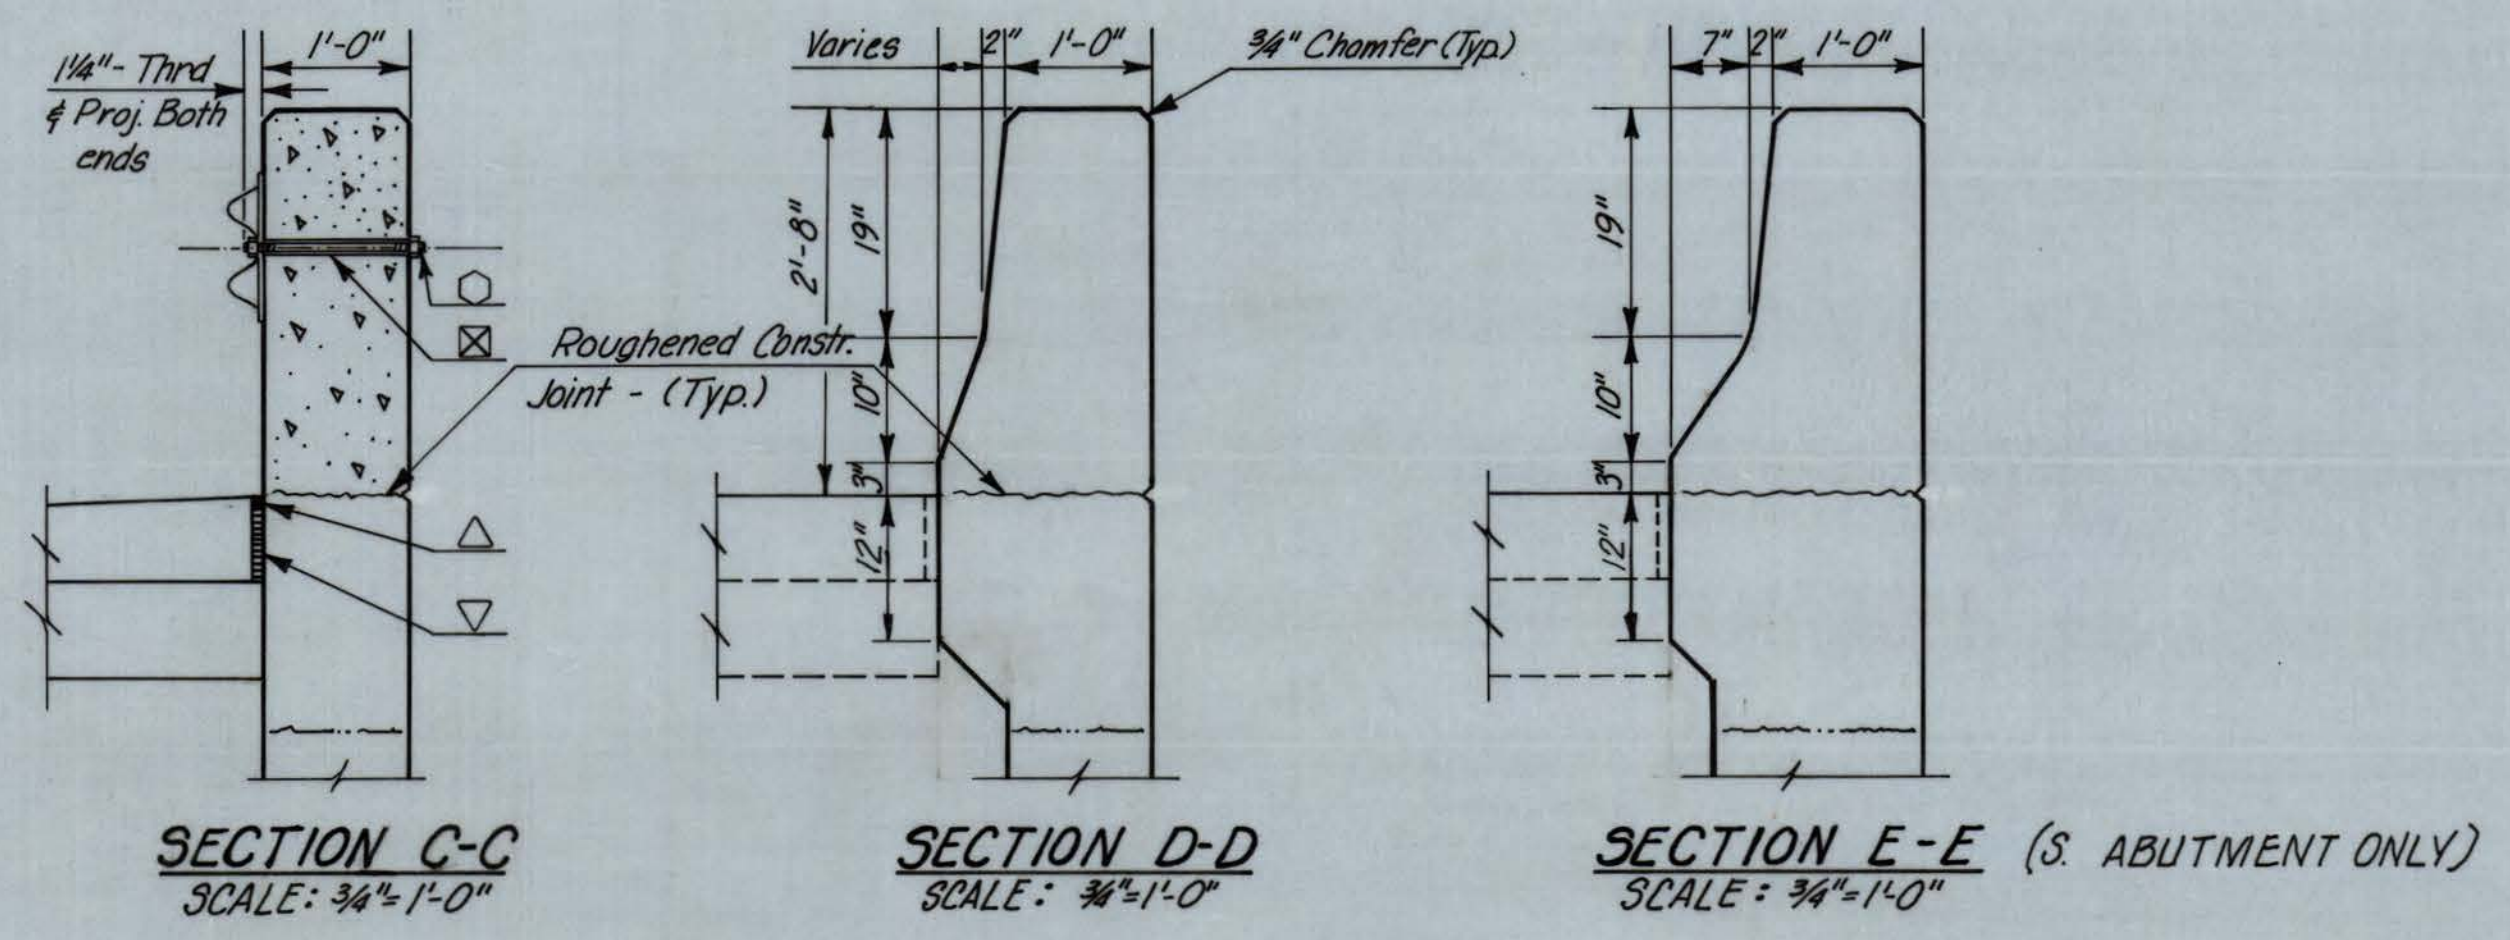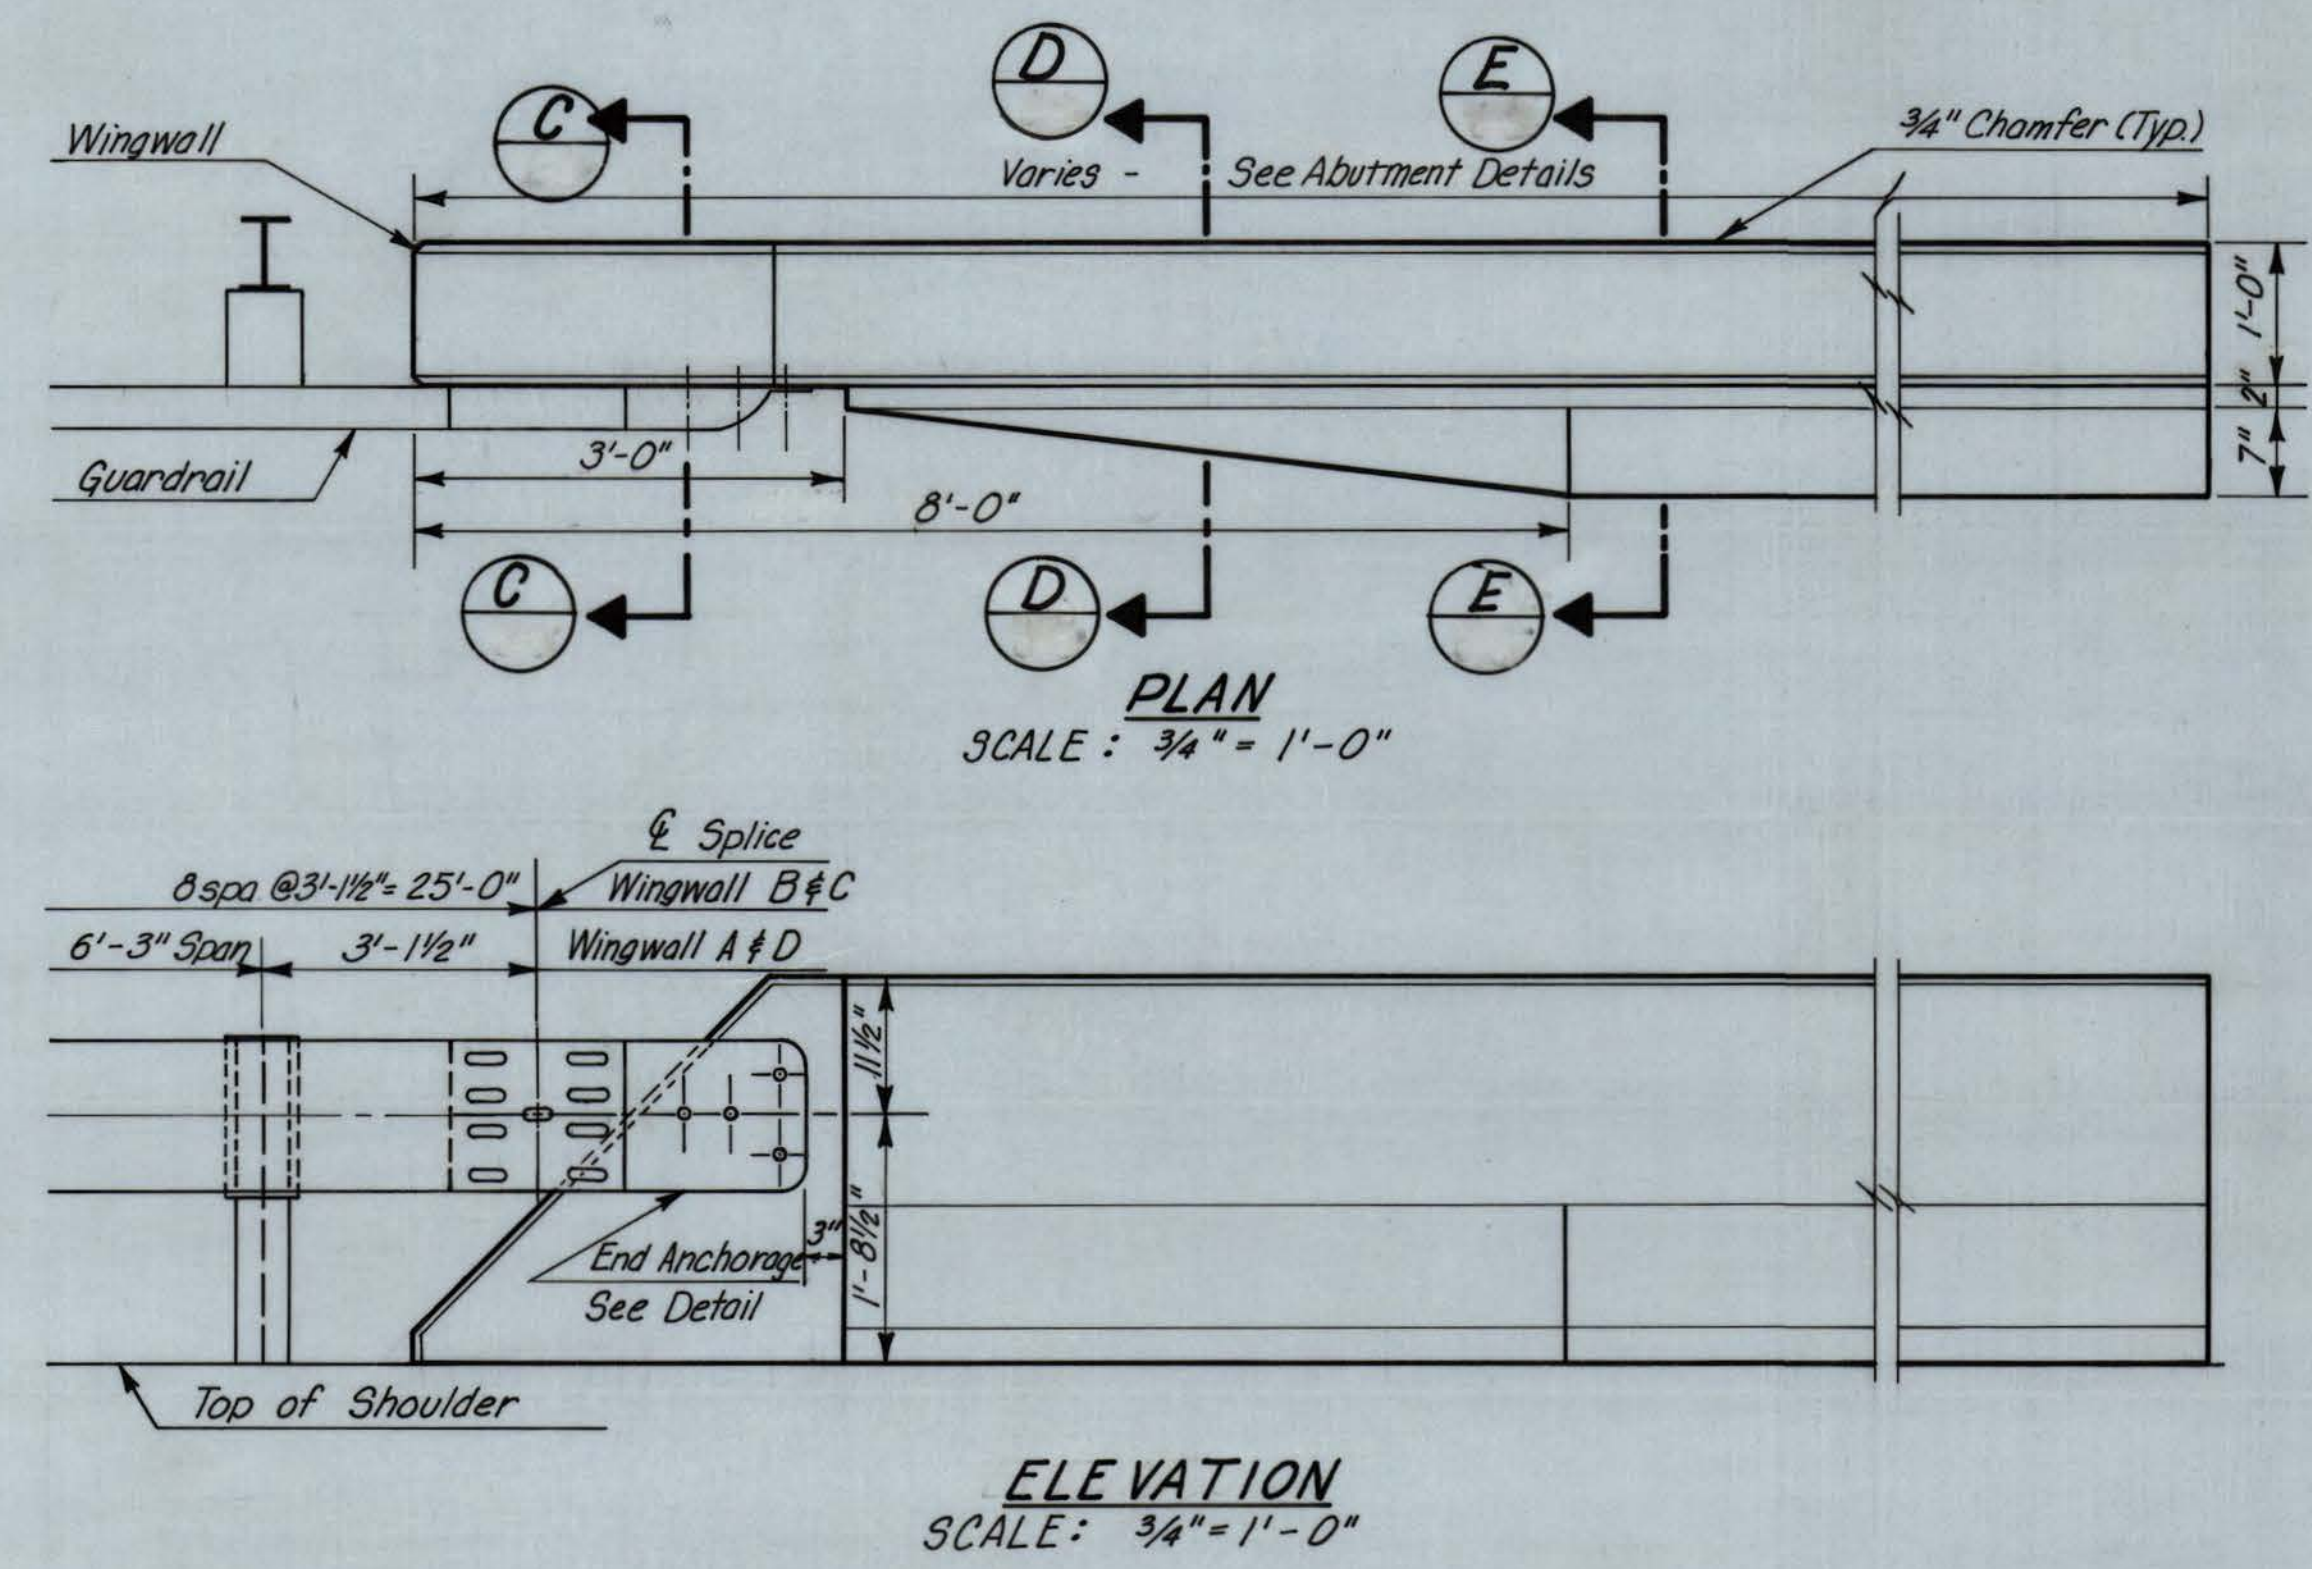

Anchor Bolts - 7/8" ϕ bolt with 2'-2" ϕ 5/8" thk 1/16" ϕ hole washers & 2-std. hex. nuts. 4 req'd. per connection.

Preformed Neoprene Joint Sealer. (Typical All Wingwalls.) See Approach Slab sheet. 99.

3/4" Pre-moulded Expansion Joint Material shall conform to A.A.S.H.O. M-213-65 (Typ all Wingwalls. See Approach Slab Sheet).

1" ϕ Standard Pipe Sleeve Cast into Wingwall.

All Hardware for the Guardrail Attachment shall be galvanized in accordance with A.S.T.M. 123, 20z. Cost of galvanized to be included in price paid for Item 601-2.

REVISION NUMBER	SHEET NUMBER	REVISIONS	DATE	BY

BRIDGE NO.

3145

DWG. NO.

10

DESIGNED BY:

T.S.

DETAILED BY:

T.S.

CHECKED BY:

V.P.

DATE:

WEST VIRGINIA

DEPARTMENT OF HIGHWAYS

WINGWALL PARAPETS

BRIDGE NO. 3145

U.S. 119 OVER TUG FORK


SCALE

AS SHOWN


RACKOFF ASSOCIATES, INC.

ENGINEERS • CONSULTANTS

COLUMBUS, OHIO

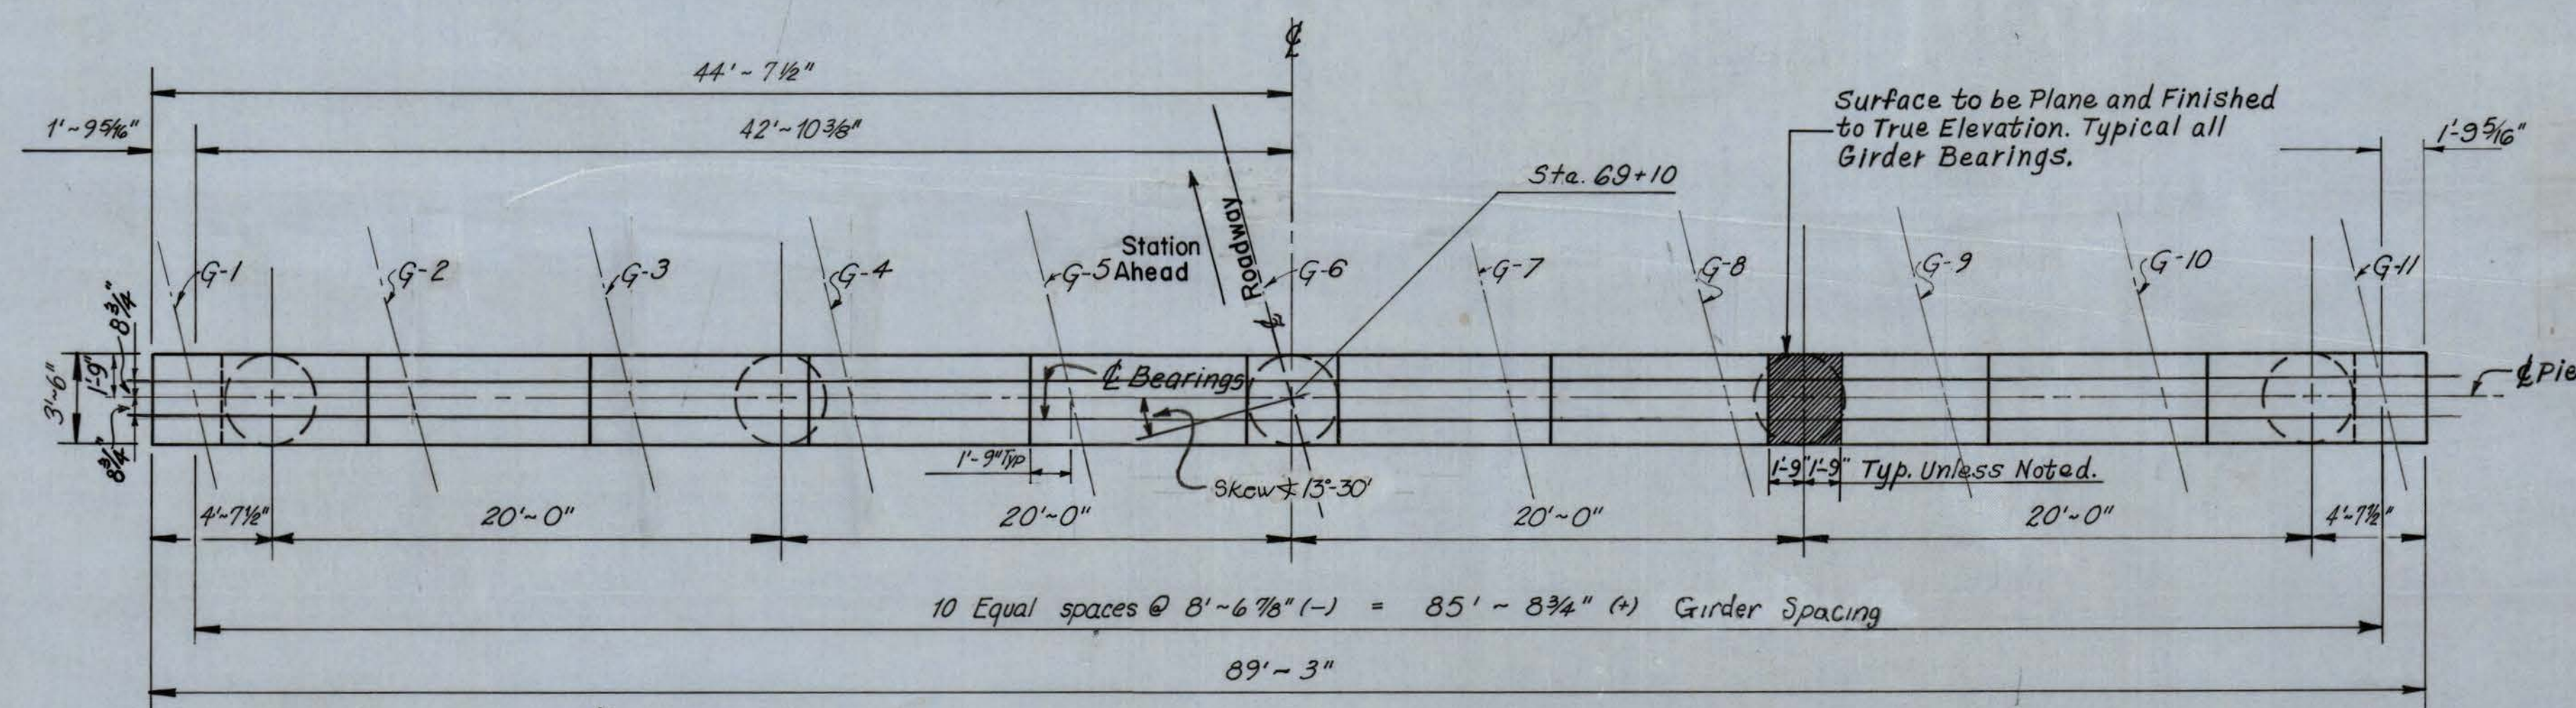


PIER CAP PLAN
SCALE: 3/16" = 1'-0"

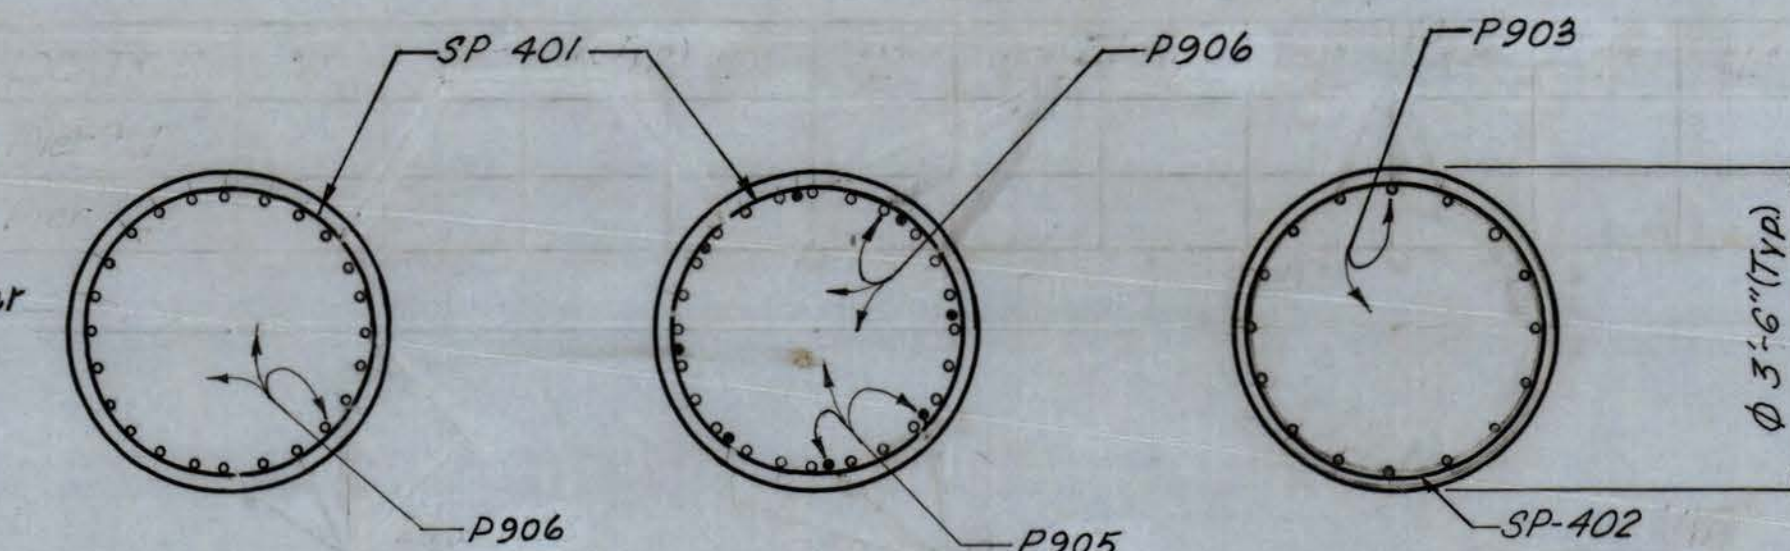


SECTION-CC
SCALE: 1/2" = 1'-0"

SECTION-BB
SCALE: 1/2" = 1'-0"


SECTION-DD
SCALE: 1/2" = 1'-0"

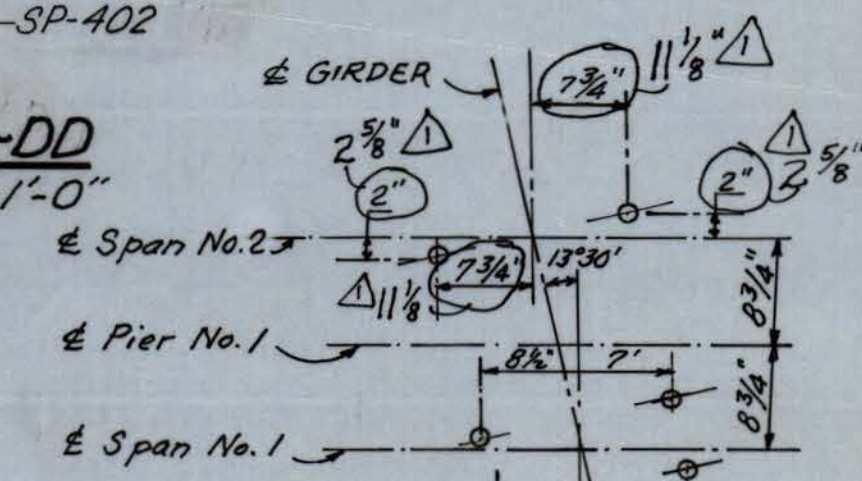

**ANCHOR BOLT LAYOUT
PIER NO. 1**

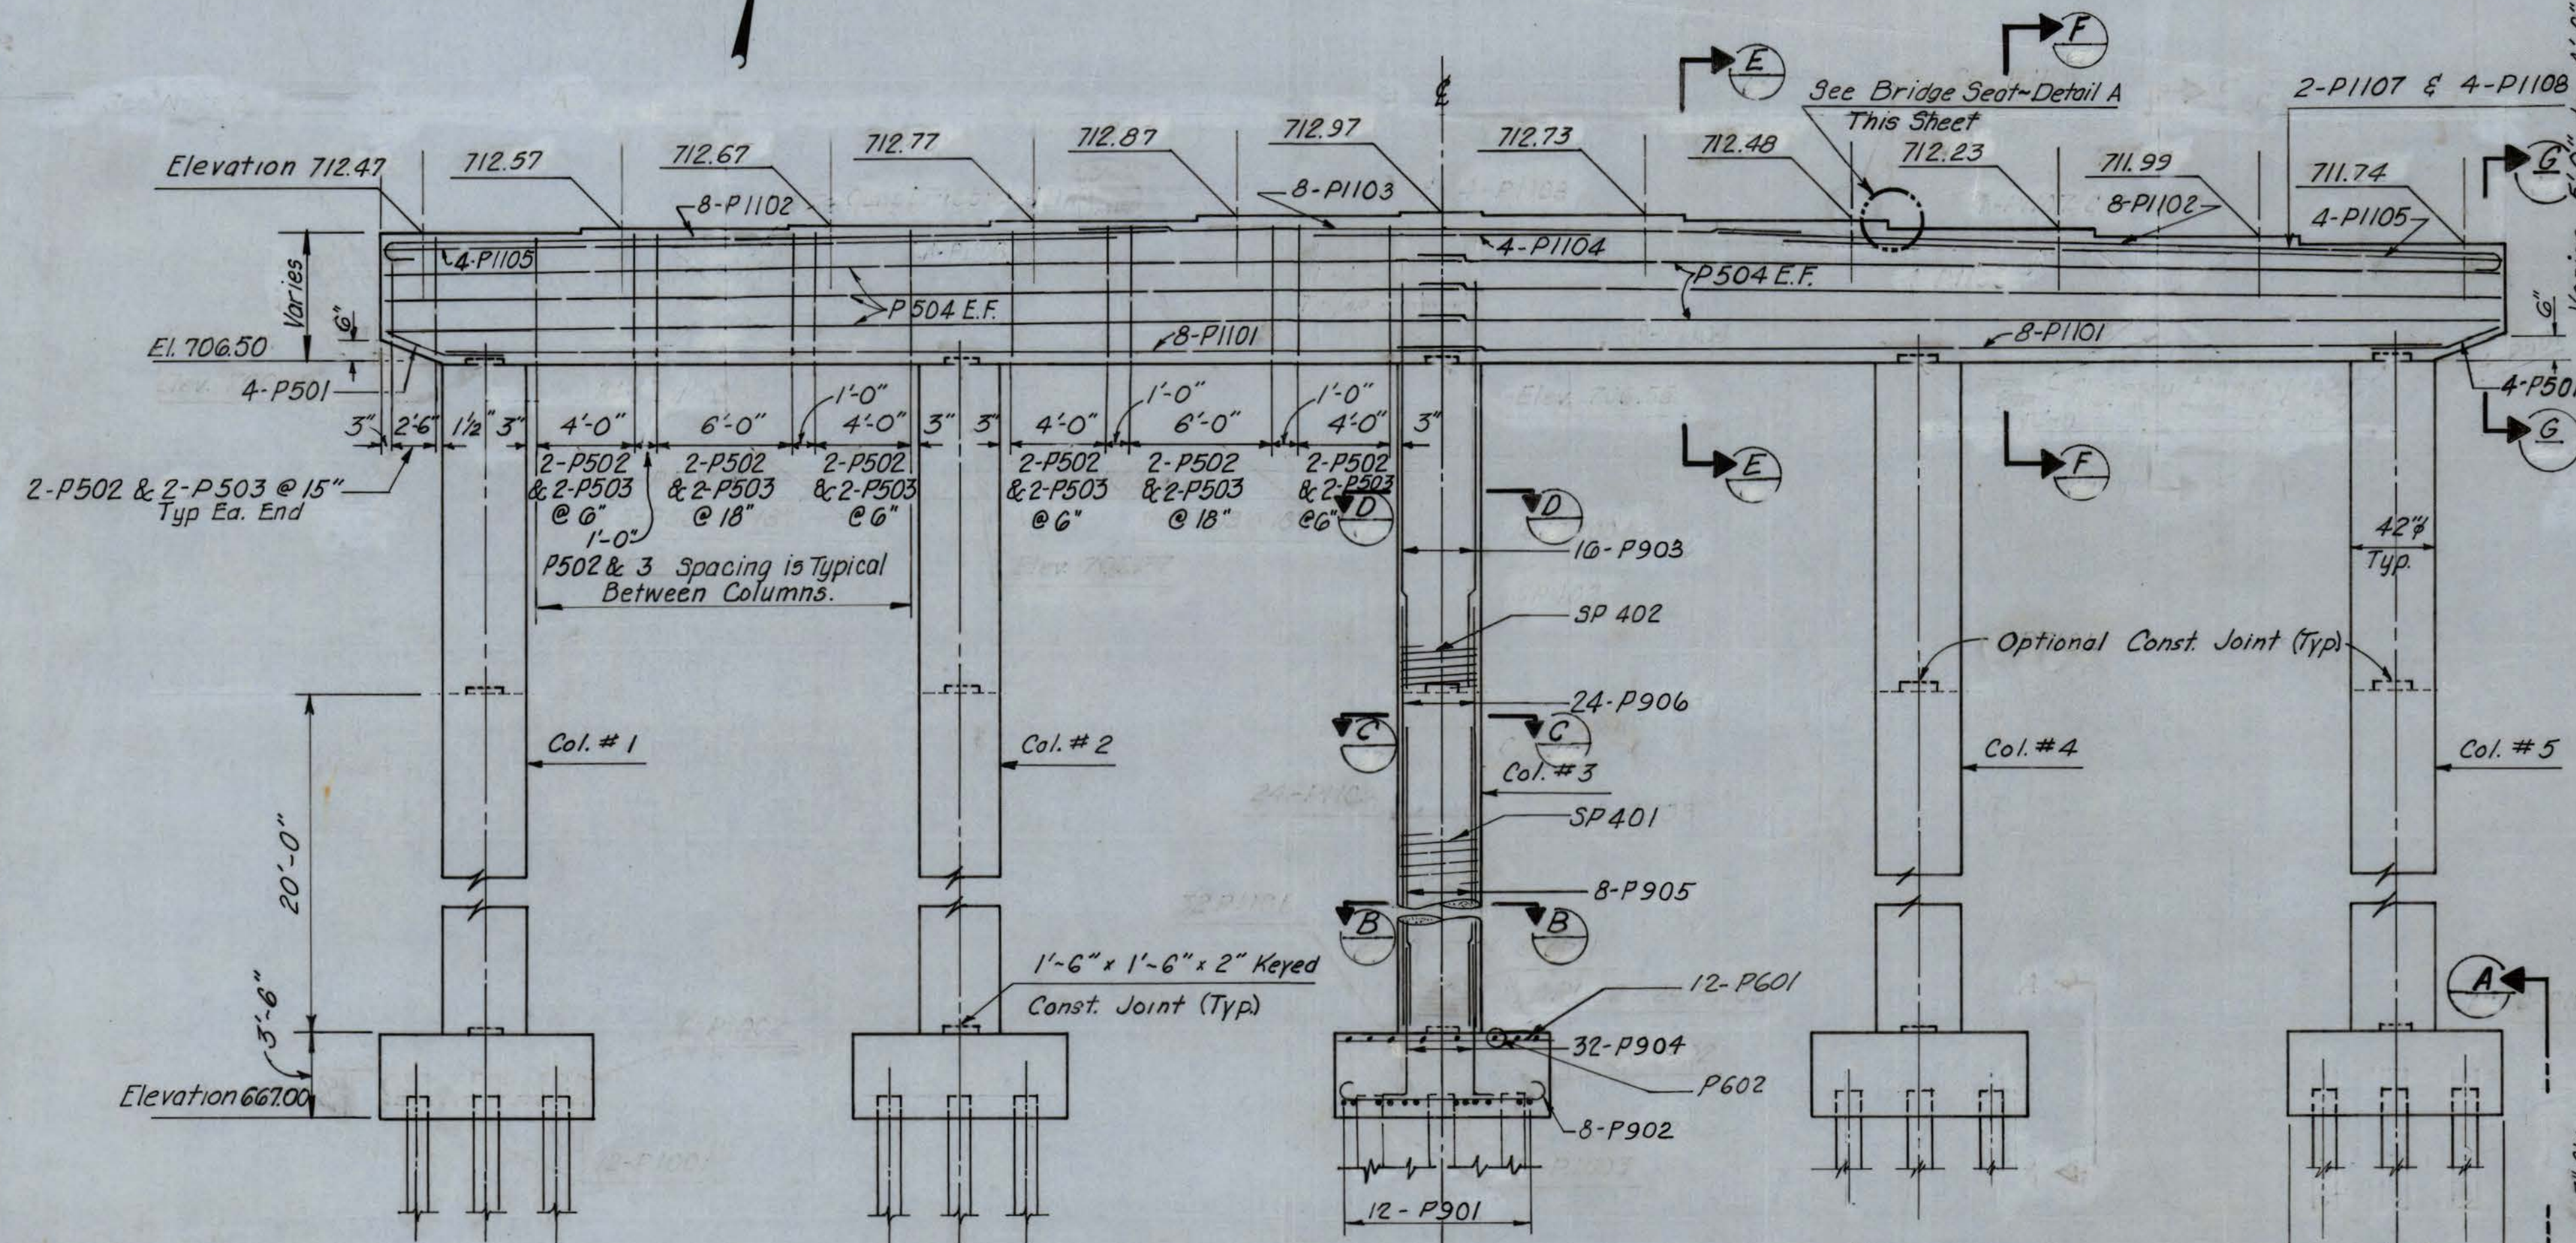


ELEVATION - PIER No. 1
SCALE: 3/16" = 1'-0"

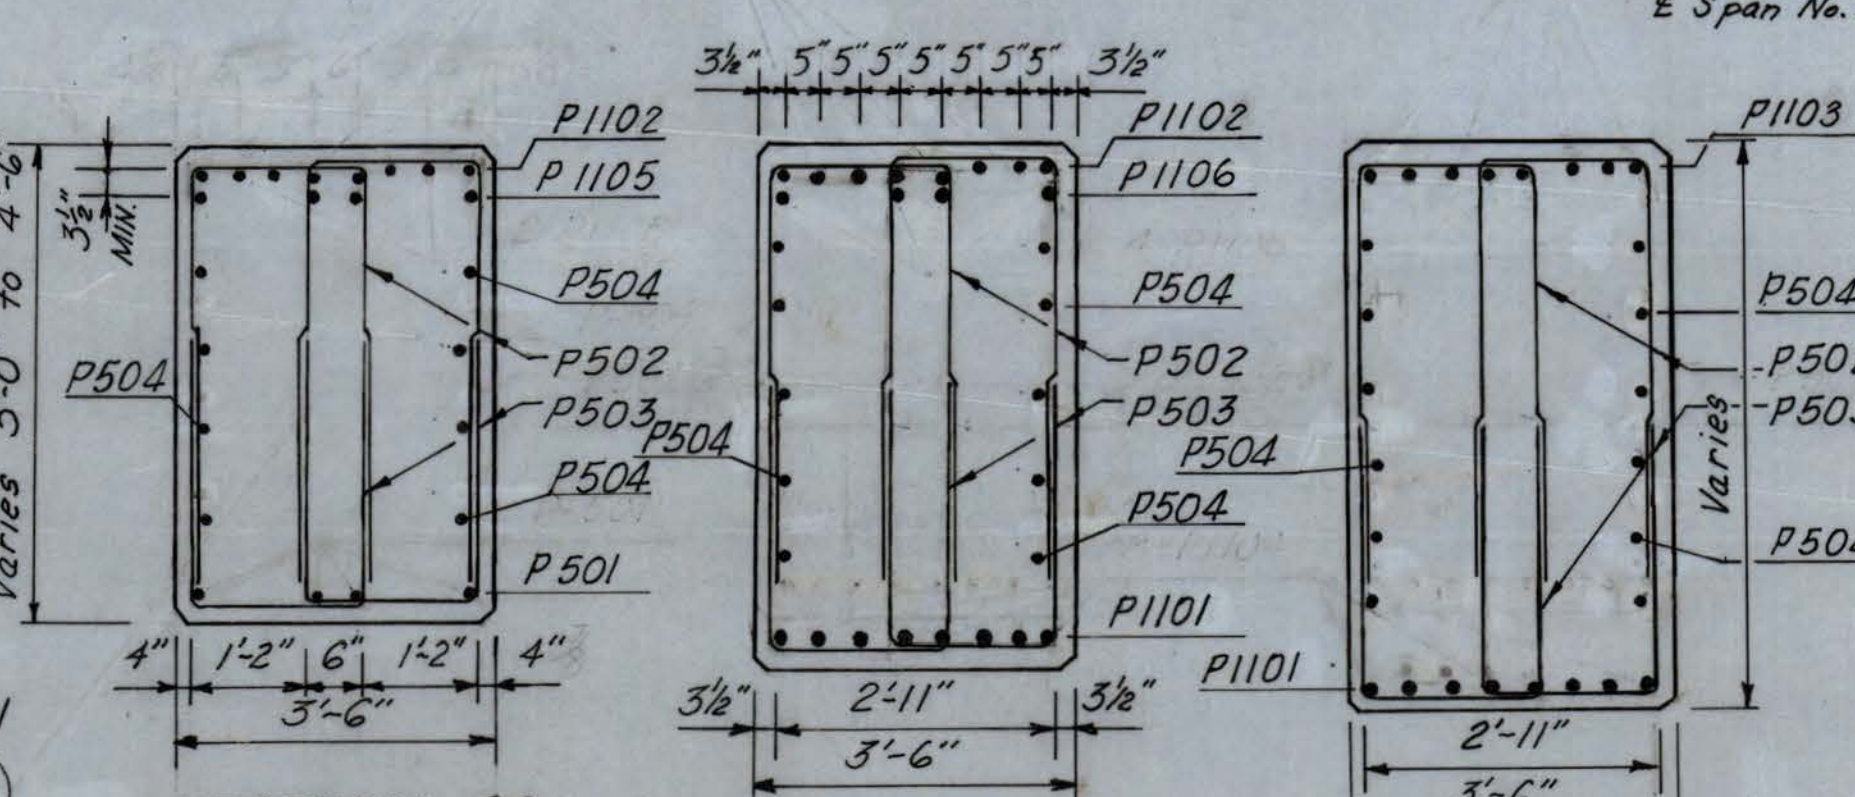


SECTION-GG
SCALE: 1/2" = 1'-0"

SECTION-FF
SCALE: 1/2" = 1'-0"


SECTION-EE
SCALE: 1/2" = 1'-0"

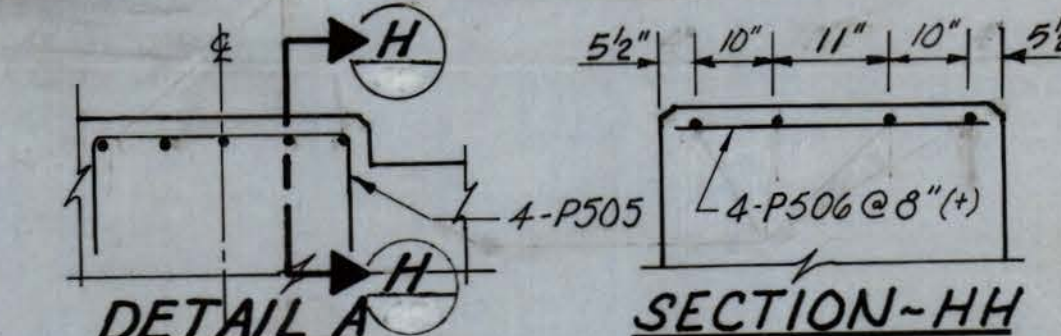

BRIDGE SEAT REINFORCEMENT
(TYPICAL AT GIRDER #1 THRU #11)
SCALE: 1/2" = 1'-0"

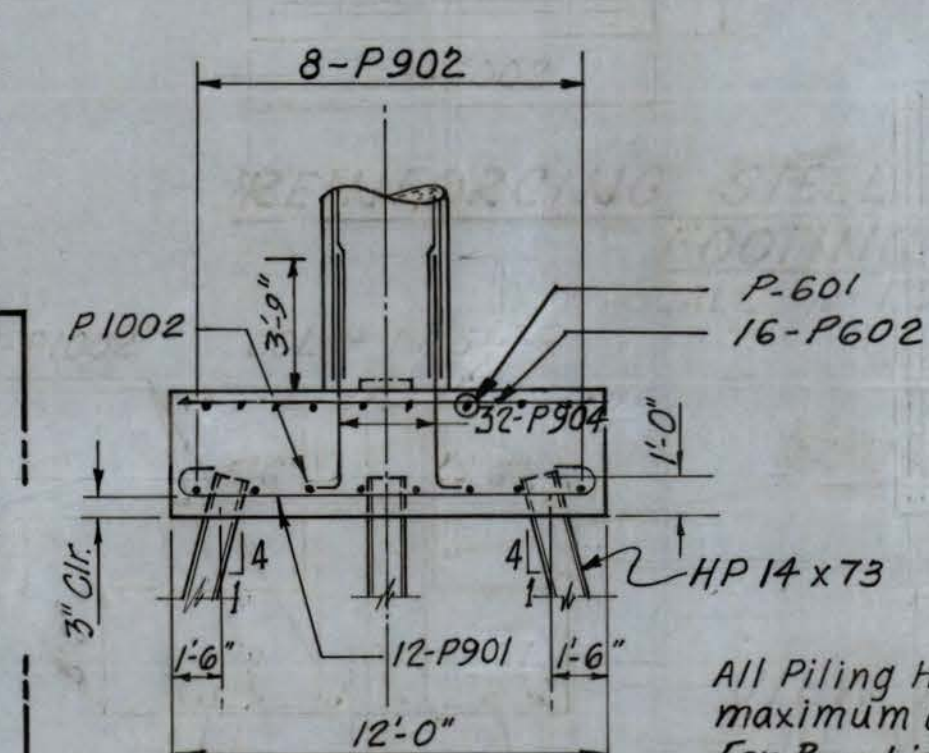

VIEW A-A
SCALE: 3/16" = 1'-0"

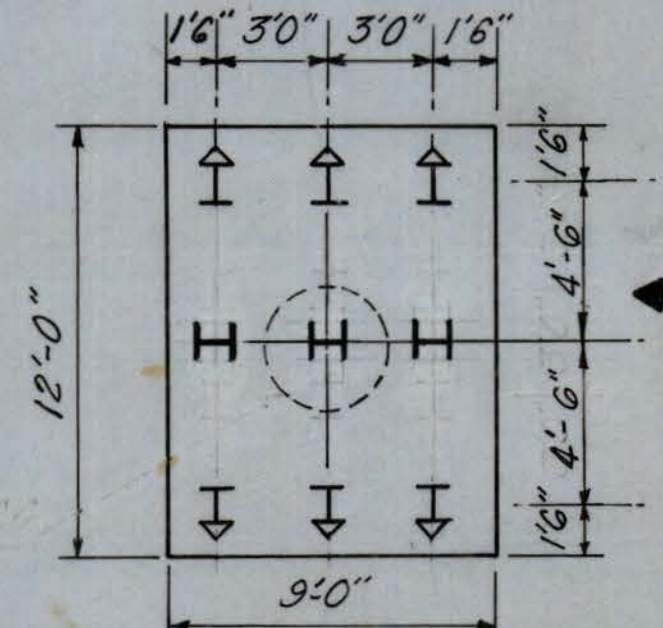

FOOTING PLAN OF PILES
SCALE: 3/16" = 1'-0"

Notes:
1. Indicates direction of 3:12 batter.
2. Reinforcing:
The spiral reinforcement shall extend into the pier cap to the lower layer of reinforcement.
Spiral bars SP402 to be plain bars.
Terminate spirals with 1/2 closed coils at top & bottom.


ESTIMATE OF QUANTITIES			
TYPE	DESCRIPTION	UNITS	QUANT.
212-1	STRUCTURE EXCAVATION	C.Y.	177
601-2	CLASS B CONCRETE	C.Y.	192
602-1	REINFORCING STEEL BARS	LBS.	47614
616-4	STEEL BEARING PILES DRIVEN	LF	3510

WEST VIRGINIA
DEPARTMENT OF HIGHWAYS

DETAILS - PIER NO. 1
BRIDGE NO. 3145


BRIDGE NO.	DWG. NO.
3145	11
DESIGNED BY:	TS
DETAILED BY:	DH
CHECKED BY:	VAP
DATE:	

SCALE: AS SHOWN
RACKOFF ASSOCIATES, INC.
ENGINEERS-CONSULTANTS
COLUMBUS, OHIO

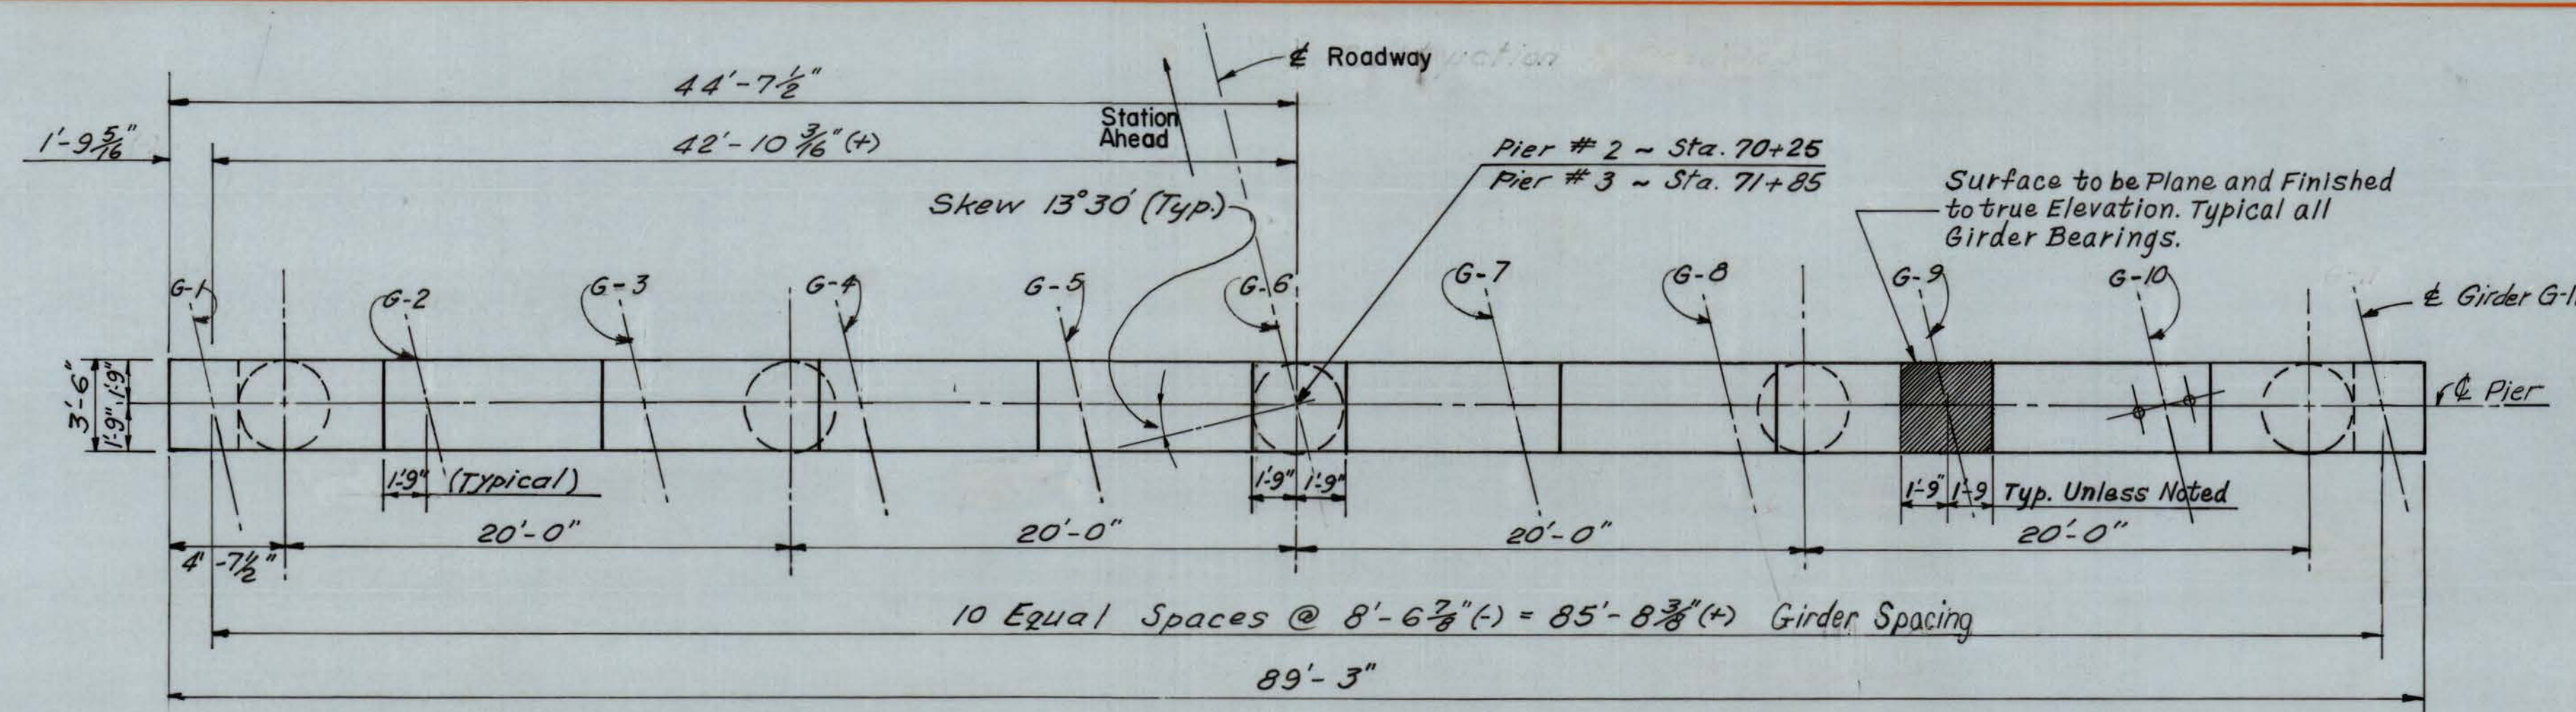

PIER CAP PLAN
Scale: 3/16" = 1'-0"


ELEVATIONS														DIMENSIONS	
LOCATIONS	"A"	"B"	"C"	"D"	"E"	"F"	"G"	"H"	"J"	"K"	"L"	"M"	"N"	"D"	"R"
Pier #2	713.84	713.94	714.02	714.14	714.24	714.34	714.10	713.85	713.61	713.36	713.11	708.00	610.00	53'-0"	21'-0"
Pier #3	719.63	719.73	719.83	719.93	720.03	720.13	719.89	719.64	719.40	719.15	718.90	713.50	610.00	53'-0"	26'-0"

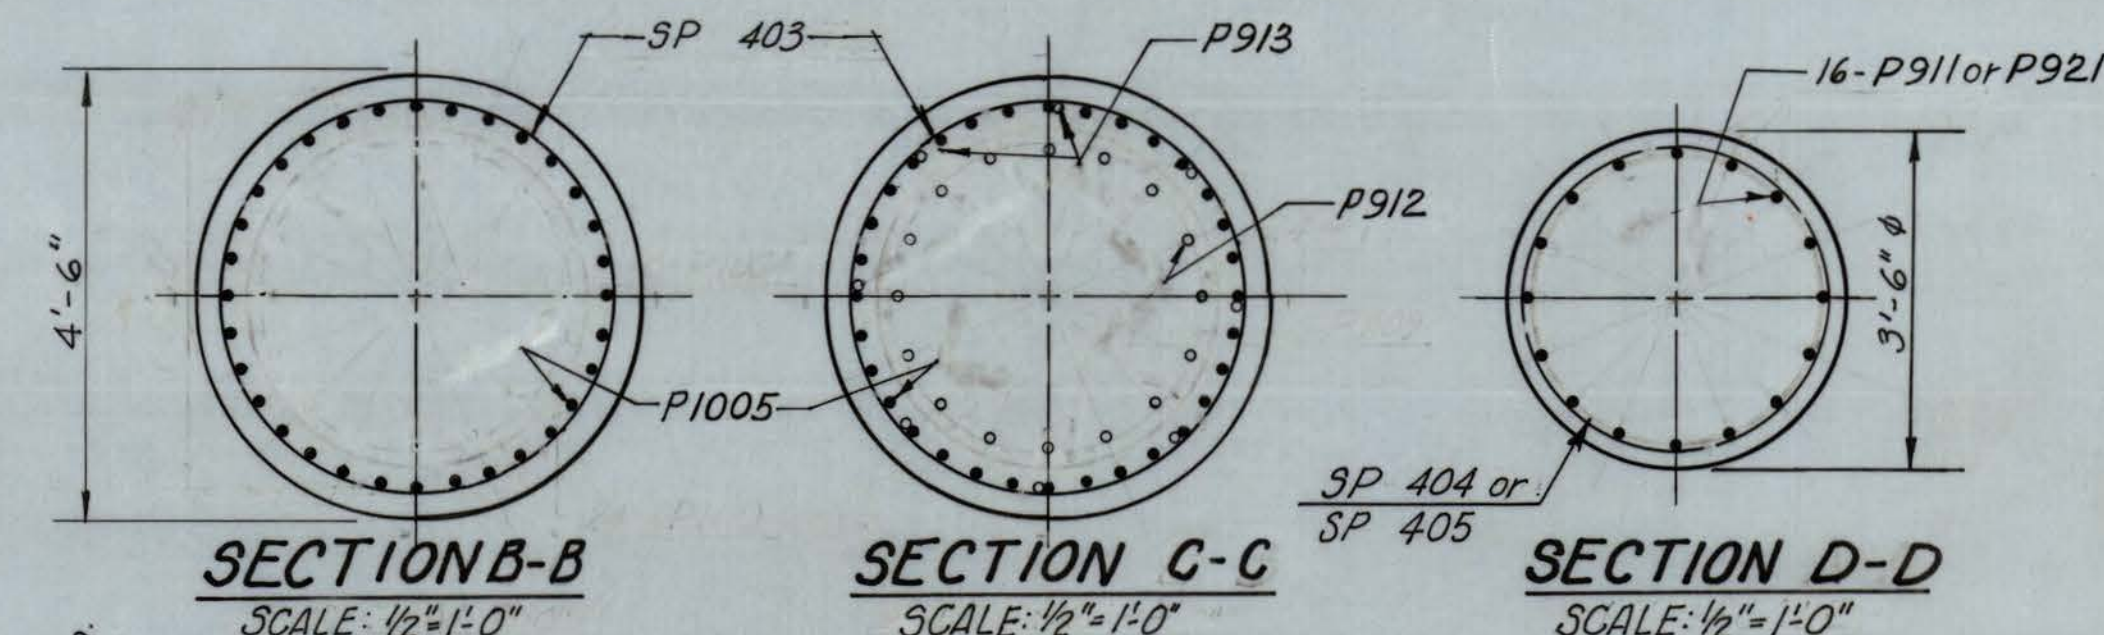


SECTION B-B
SCALE: 1/2" = 1'-0"

SECTION C-C
SCALE: 1/2" = 1'-0"

SECTION D-D
SCALE: 1/2" = 1'-0"

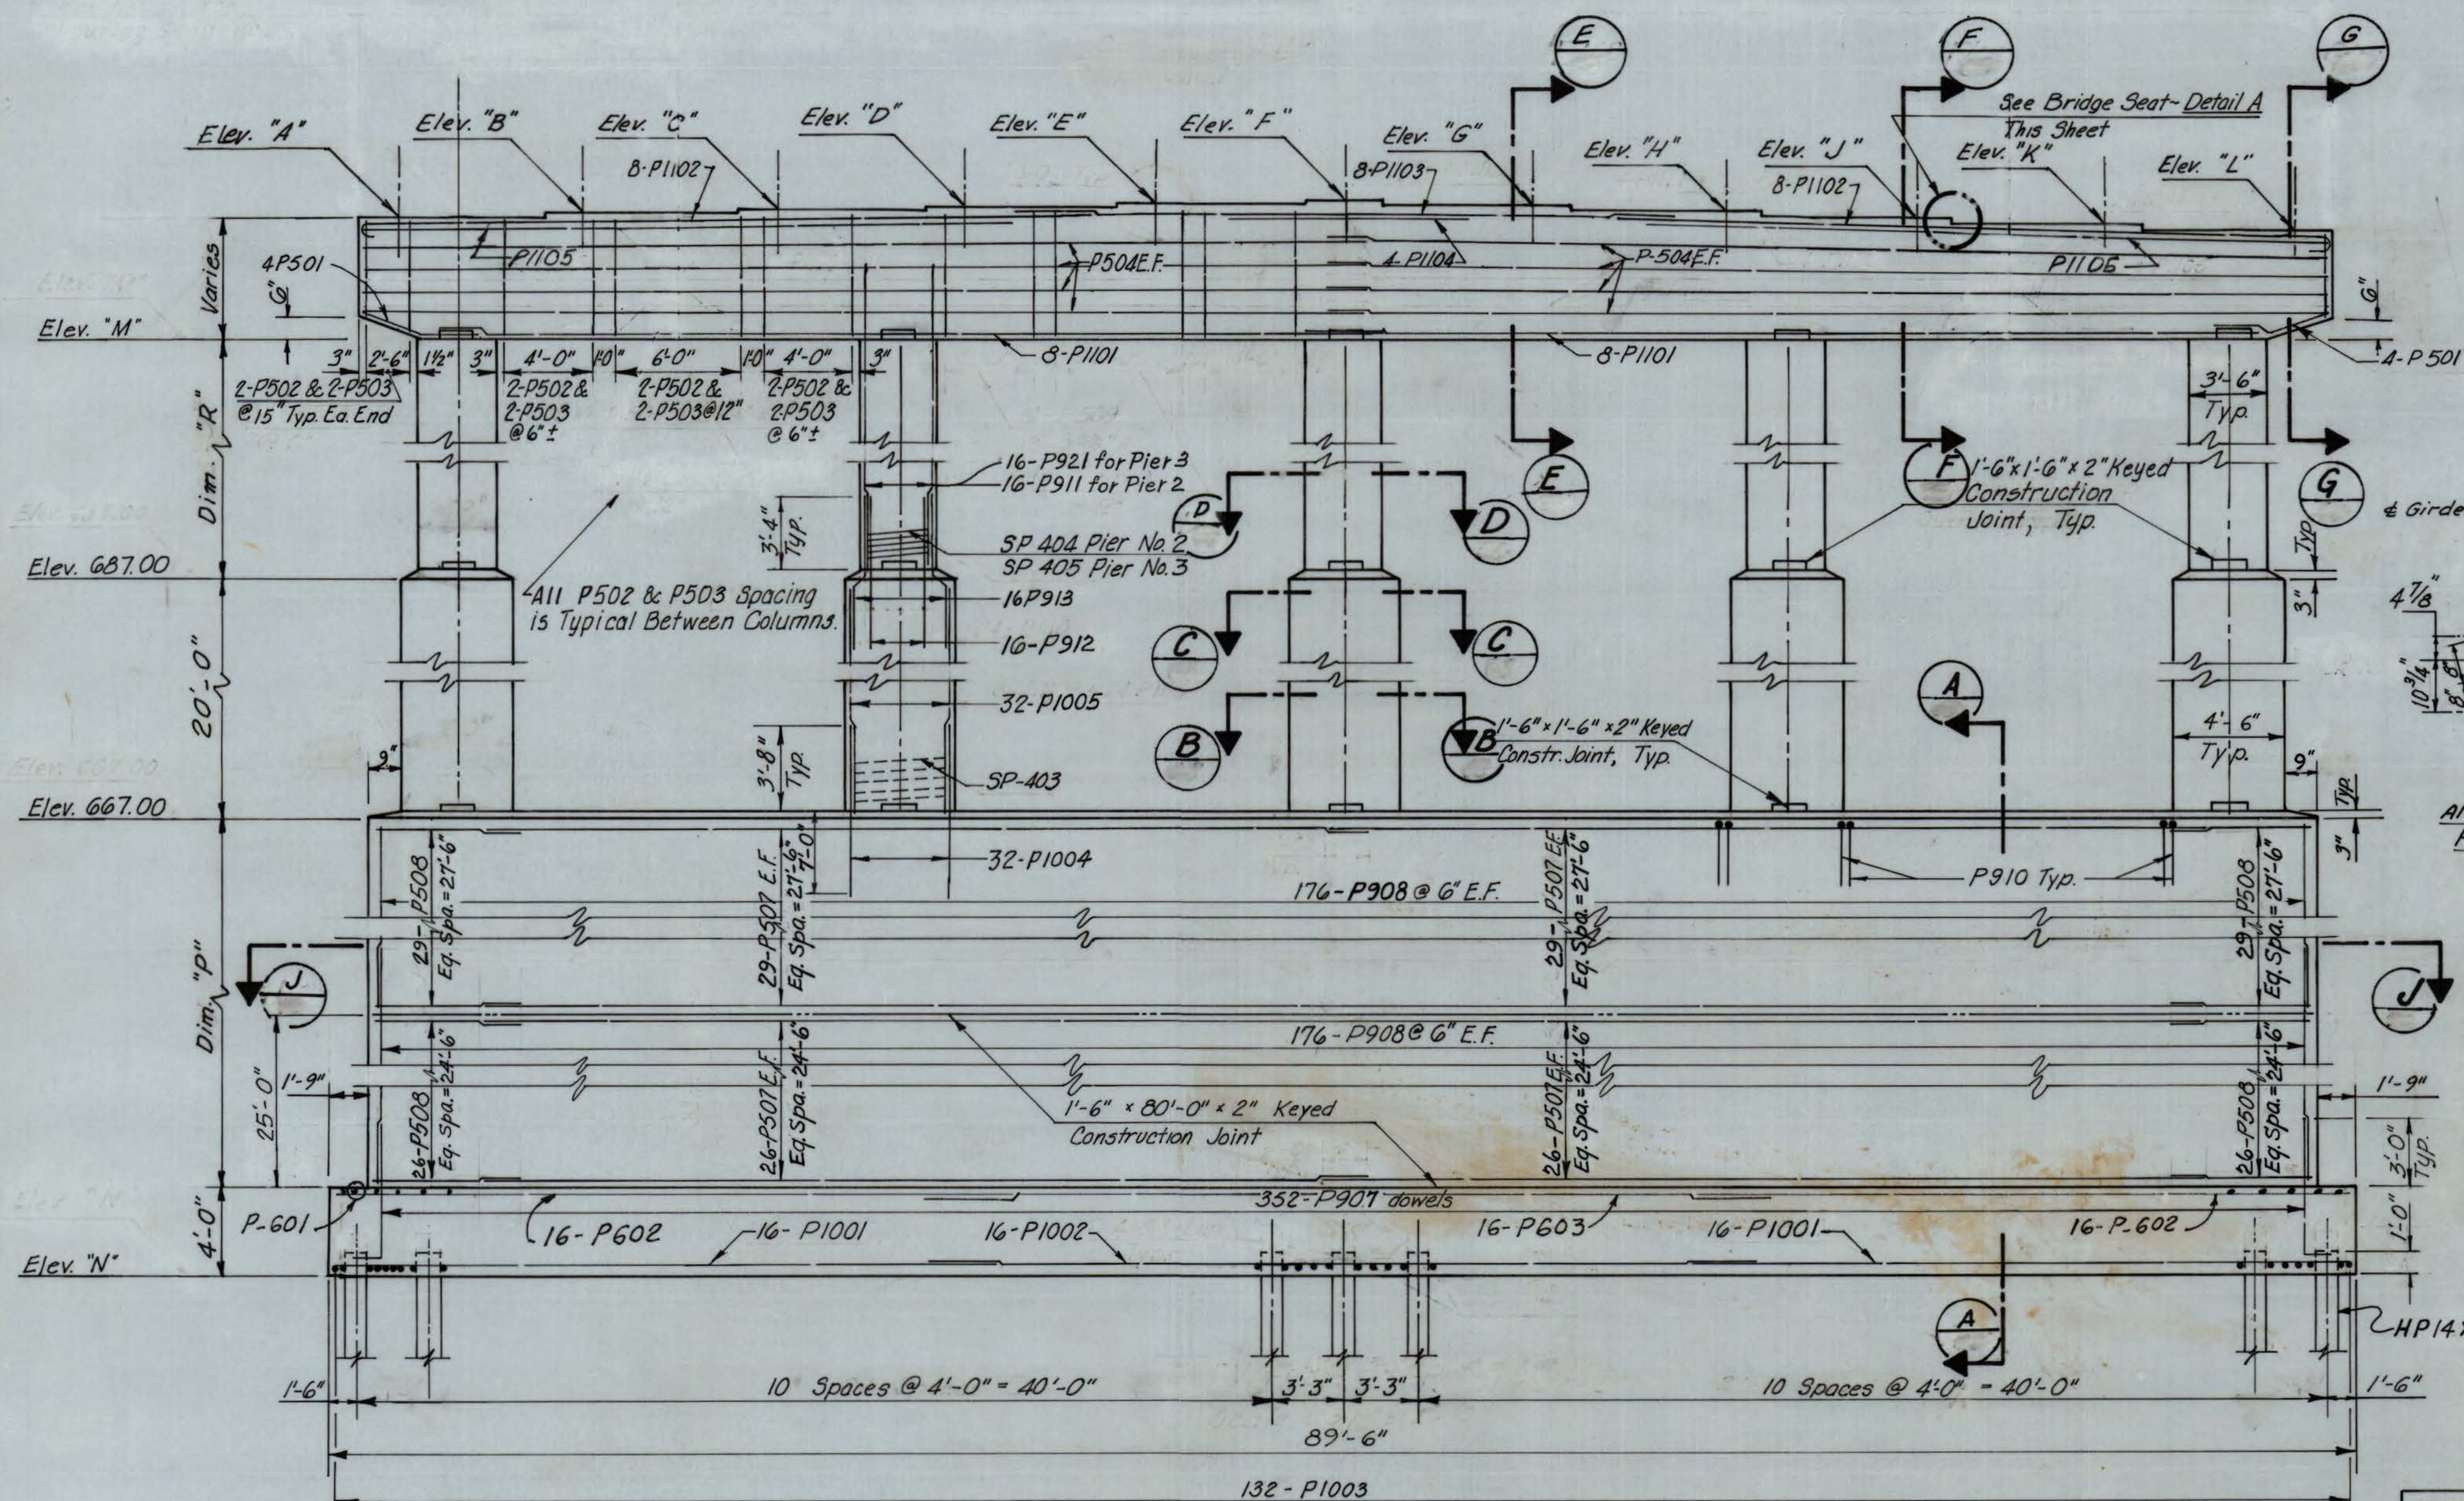


ELEVATION PIER #2 & #3
Scale: 3/16" = 1'-0"

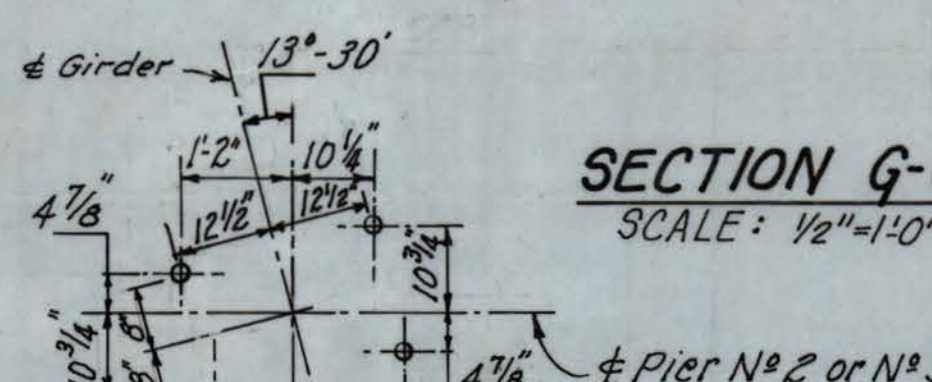

SECTION G-G
SCALE: 1/2" = 1'-0"

SECTION F-F
SCALE: 1/2" = 1'-0"

SECTION E-E
SCALE: 1/2" = 1'-0"

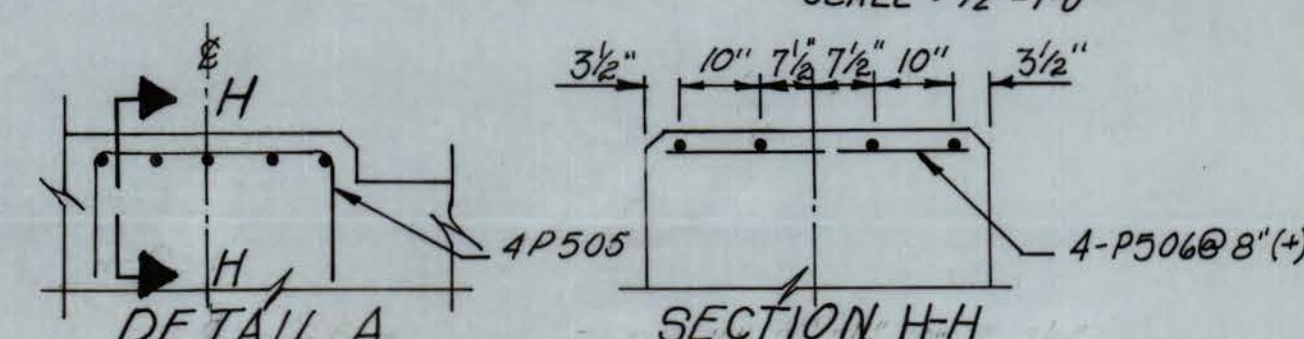

DETAIL A
BRIDGE SEAT REINFORCING
(TYPICAL AT GIRDER #1 THRU #11)
Scale: 1/2" = 1'-0"





- NOTES:
- For Sections A-A and J-J, and Piling Layout, see Sheet No. 86.
 - ↑ Indicates direction of 3:12 batter.
 - Reinforcing.
The spiral reinforcement shall extend into the pier cap to the lower layer of reinforcement.
Spiral bars SP402 to be plain bars.
Terminate spirals with 1/2 closed coils at top & bottom.
 - For Bar List - See Sheet 98.

PIERS NO. 2 & 3 ESTIMATE OF QUANTITIES				
ITEM	DESCRIPTION	UNIT	QUANTITIES PIER 2	QUANTITIES PIER 3
212-1	STRUCTURE EXCAVATION	C.Y.	720	1391
212-2	WET EXCAVATION	C.Y.	1103	1103
212-4	COFFERDAMS	EACH		
601-2	CLASS B CONCRETE	C.Y.	1492	1547
602-1	REINFORCING STEEL BARS	LBS.	170320	172447
616-4	STEEL BEARING PILES DRIVEN	L.F.	2645	2645

BRIDGE NO.	DWG. NO.
3145	12
DESIGNED BY:	TS
DETAILED BY:	DM
CHECKED BY:	VAP
DATE:	

REVISION SHEET NUMBER	REVISIONS	DATE	BY
-----------------------	-----------	------	----

FEDERAL HIGHWAY ADMIN.	STATE DIST. NO.	STATE PROJECT NO.	FEDERAL PROJECT NO.	FISCAL YEAR	COUNTY	SHEET NO.	TOTAL SHEETS
W. VA.	2	330-6-0,00	APD-323(59)	1978	MINGO	86	130

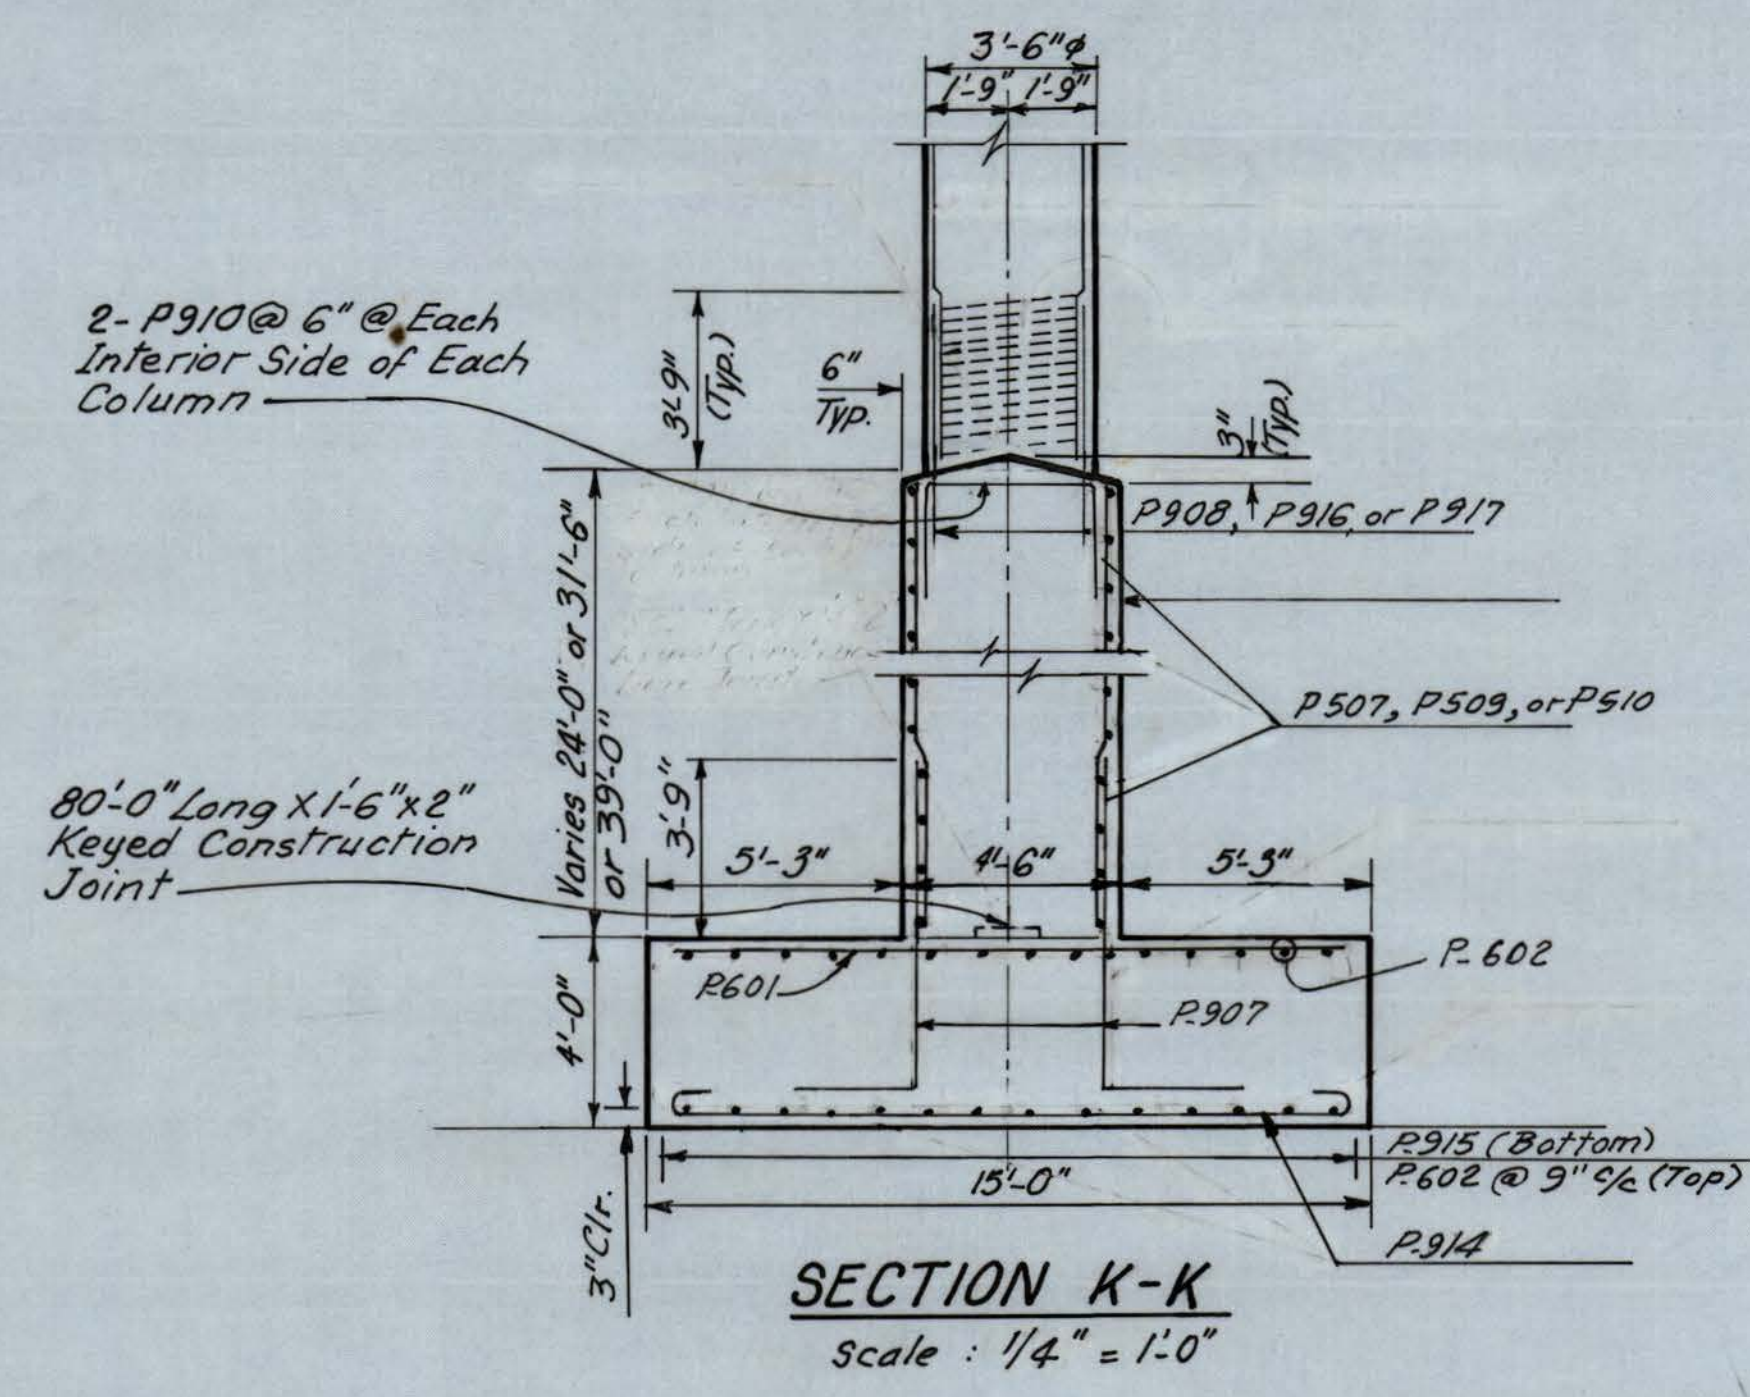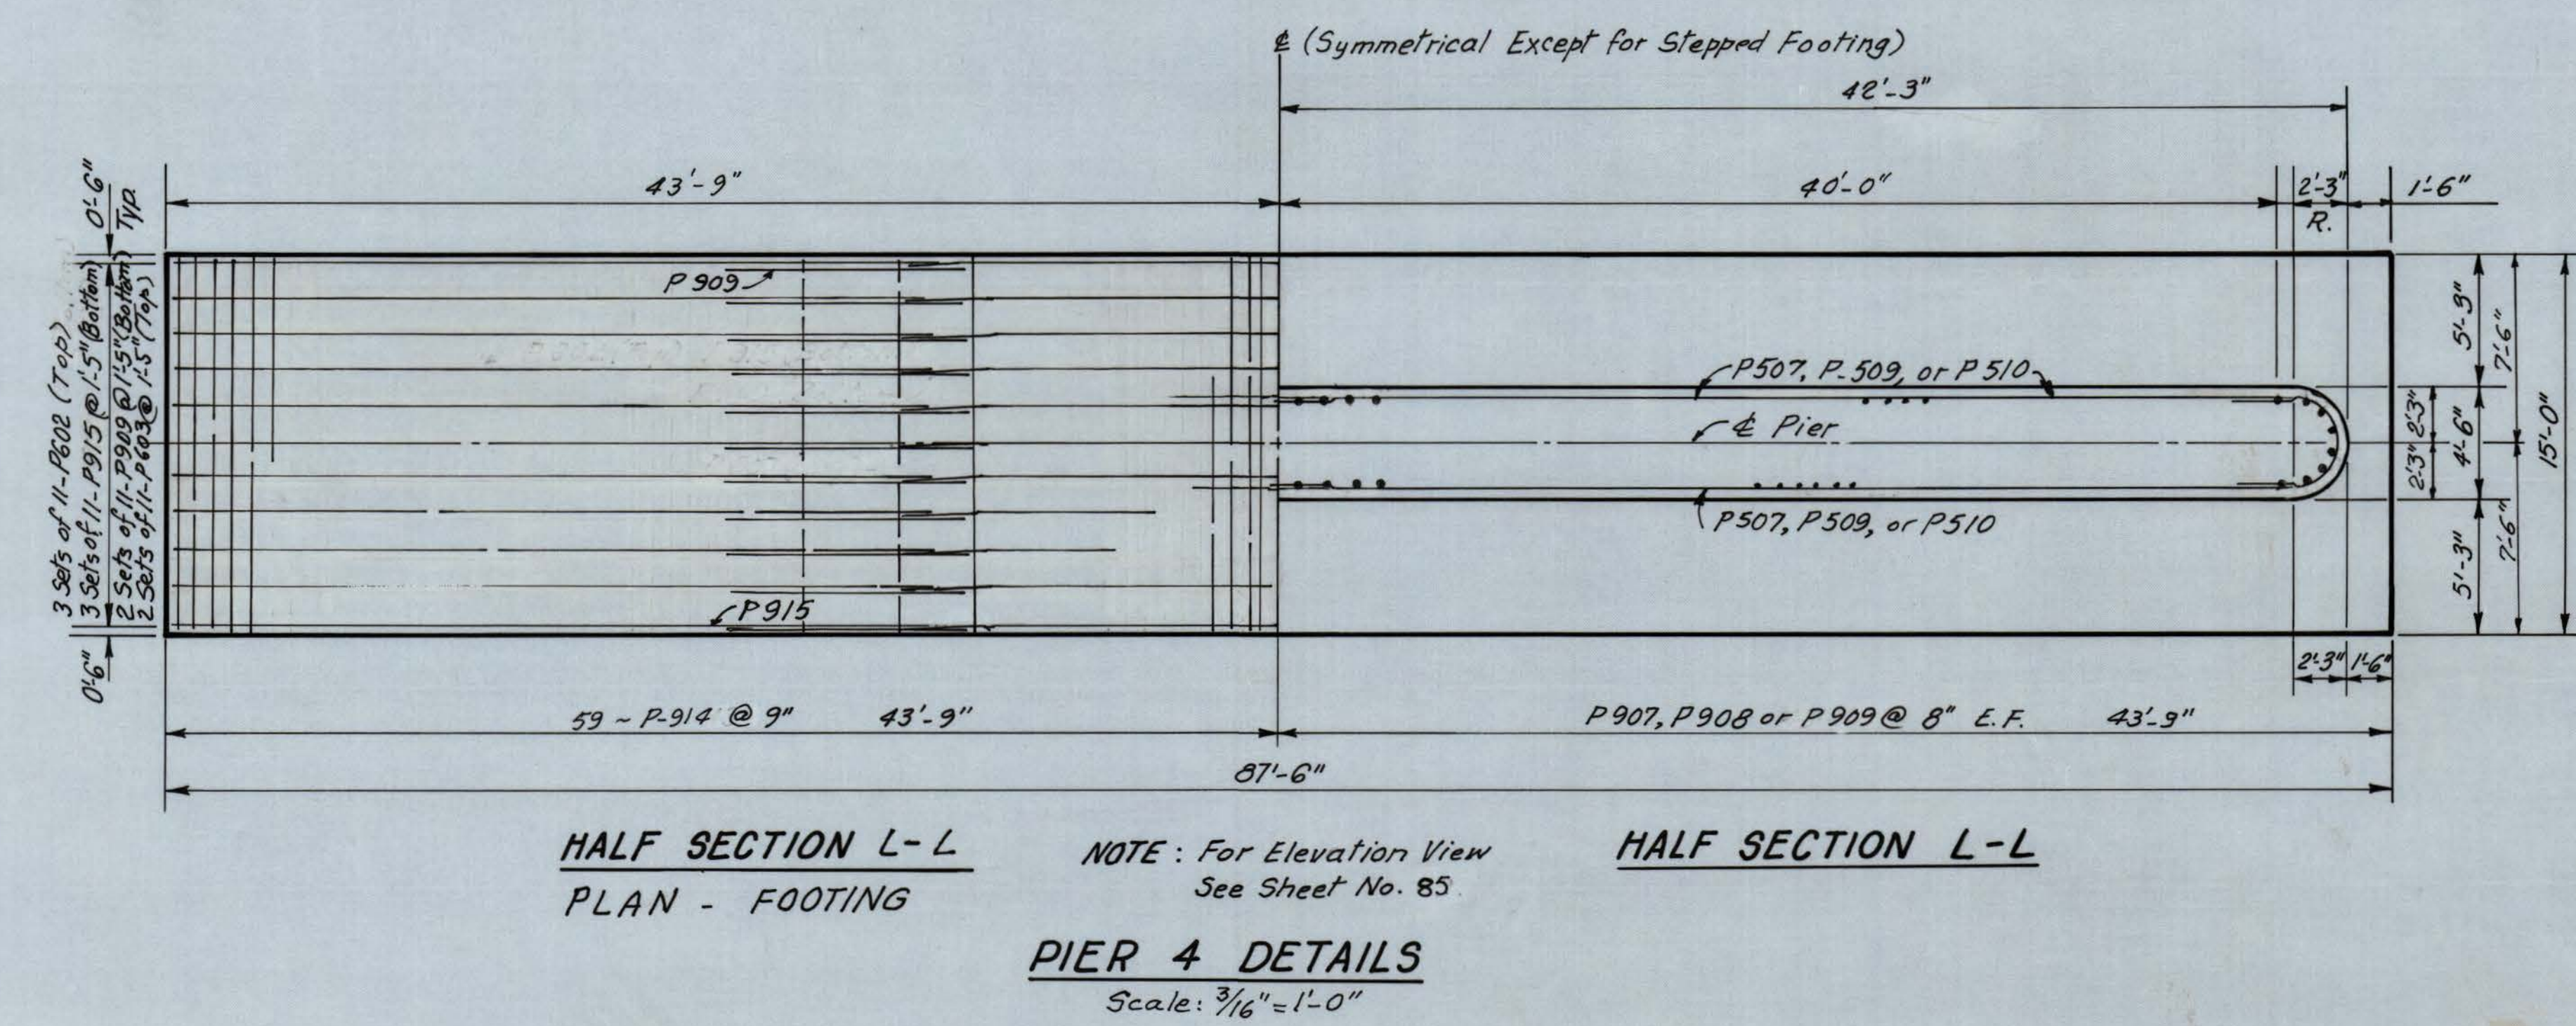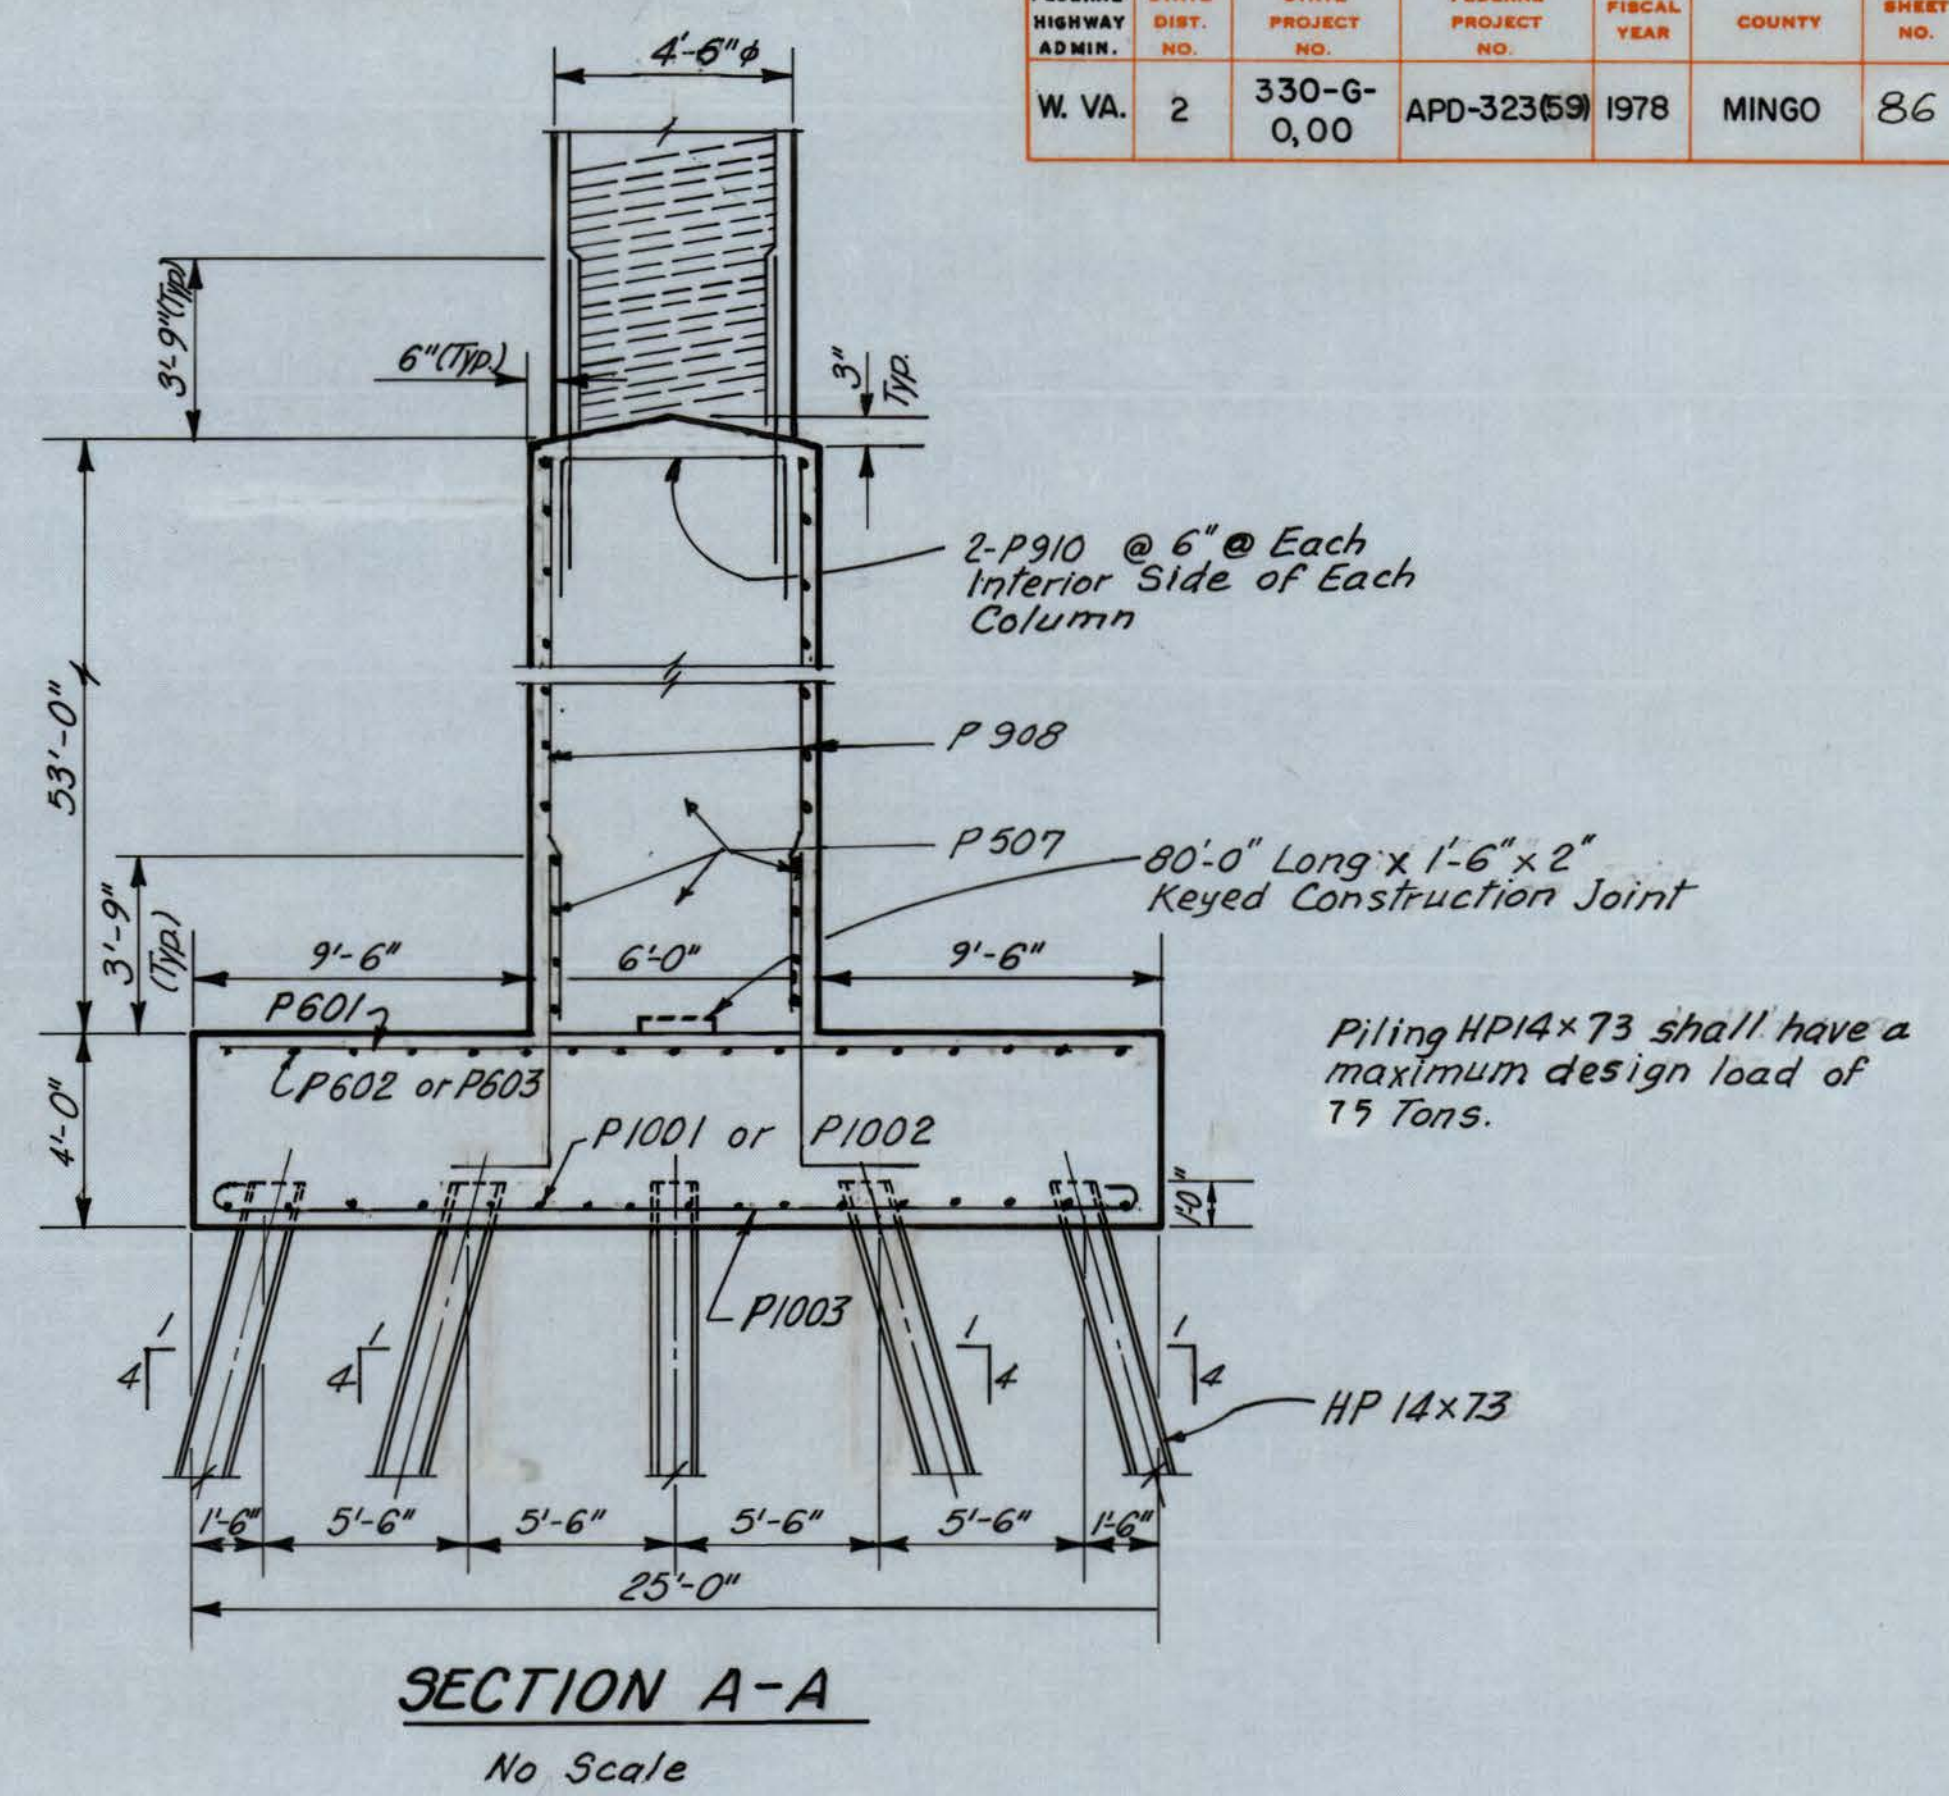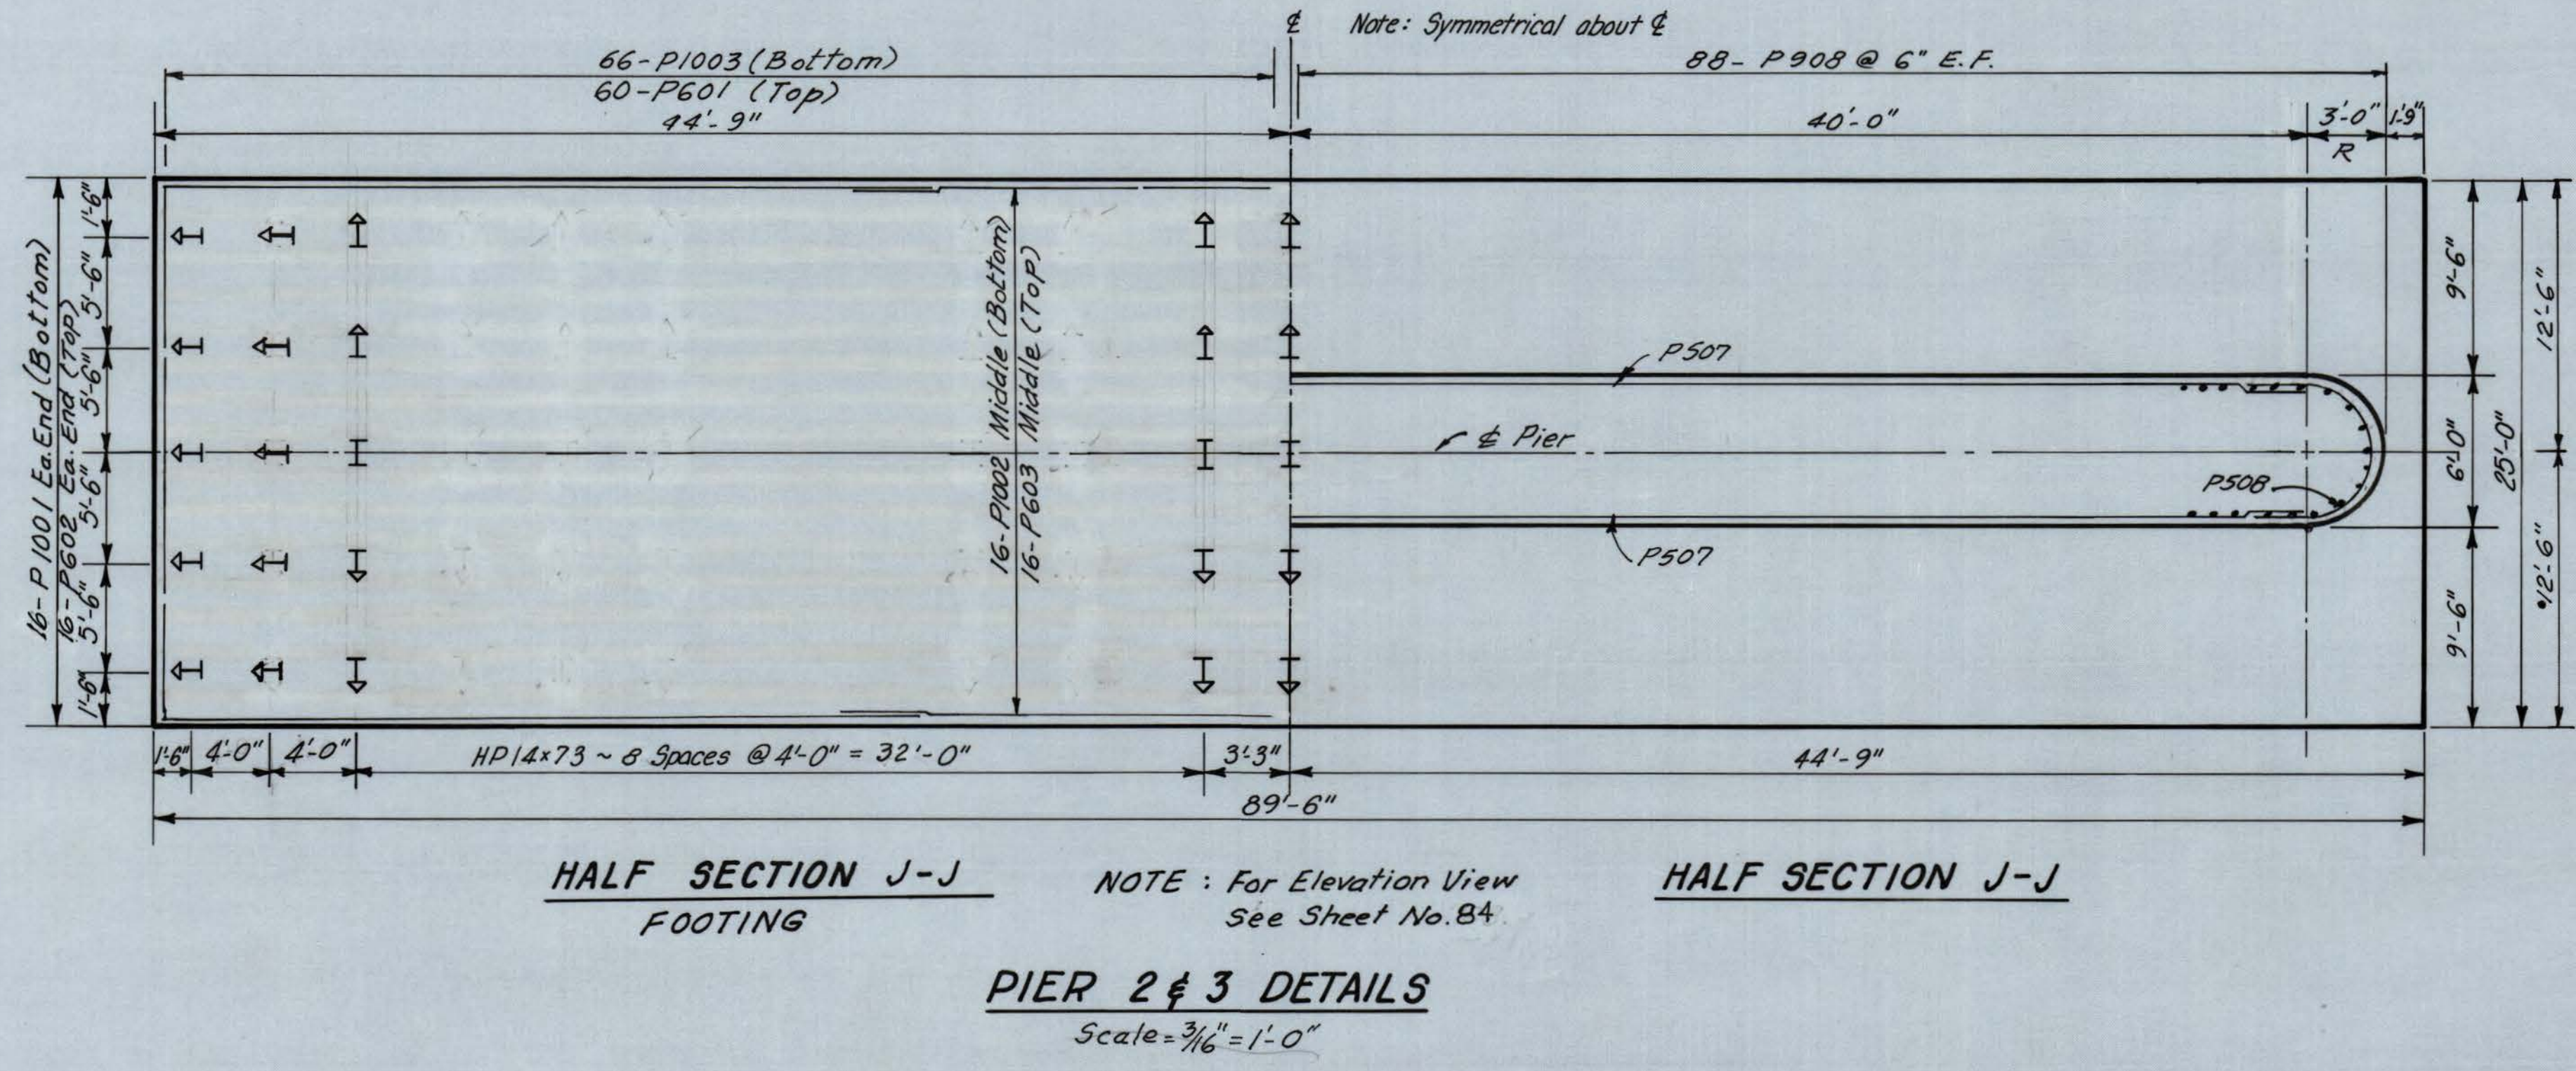

BRIDGE NO. 3145		DWG. NO. 14	
DESIGNED BY: T.B.			
DETAILED BY: D.W.M.			
CHECKED BY: K.A.P.			
DATE:			

REVISION NUMBER	SHEET NUMBER	REVISIONS	DATE	BY

WEST VIRGINIA
DEPARTMENT OF HIGHWAYS


FOOTING DETAILS-PIERS
BRIDGE NO. 3145

SCALE
AS SHOWN



RACKOFF ASSOCIATES, INC.
ENGINEERS-CONSULTANTS
COLUMBUS, OHIO

FEDERAL HIGHWAY ADMIN.	STATE DIST. NO.	STATE PROJECT NO.	FEDERAL PROJECT NO.	FISCAL YEAR	COUNTY	SHEET NO.	TOTAL SHEETS
W. VA.	2	330-6- 000	APD-323(59)	1978	MINGO	87	136

NOTE: Stiffeners along Pier 2's are Bearing Stiffeners.

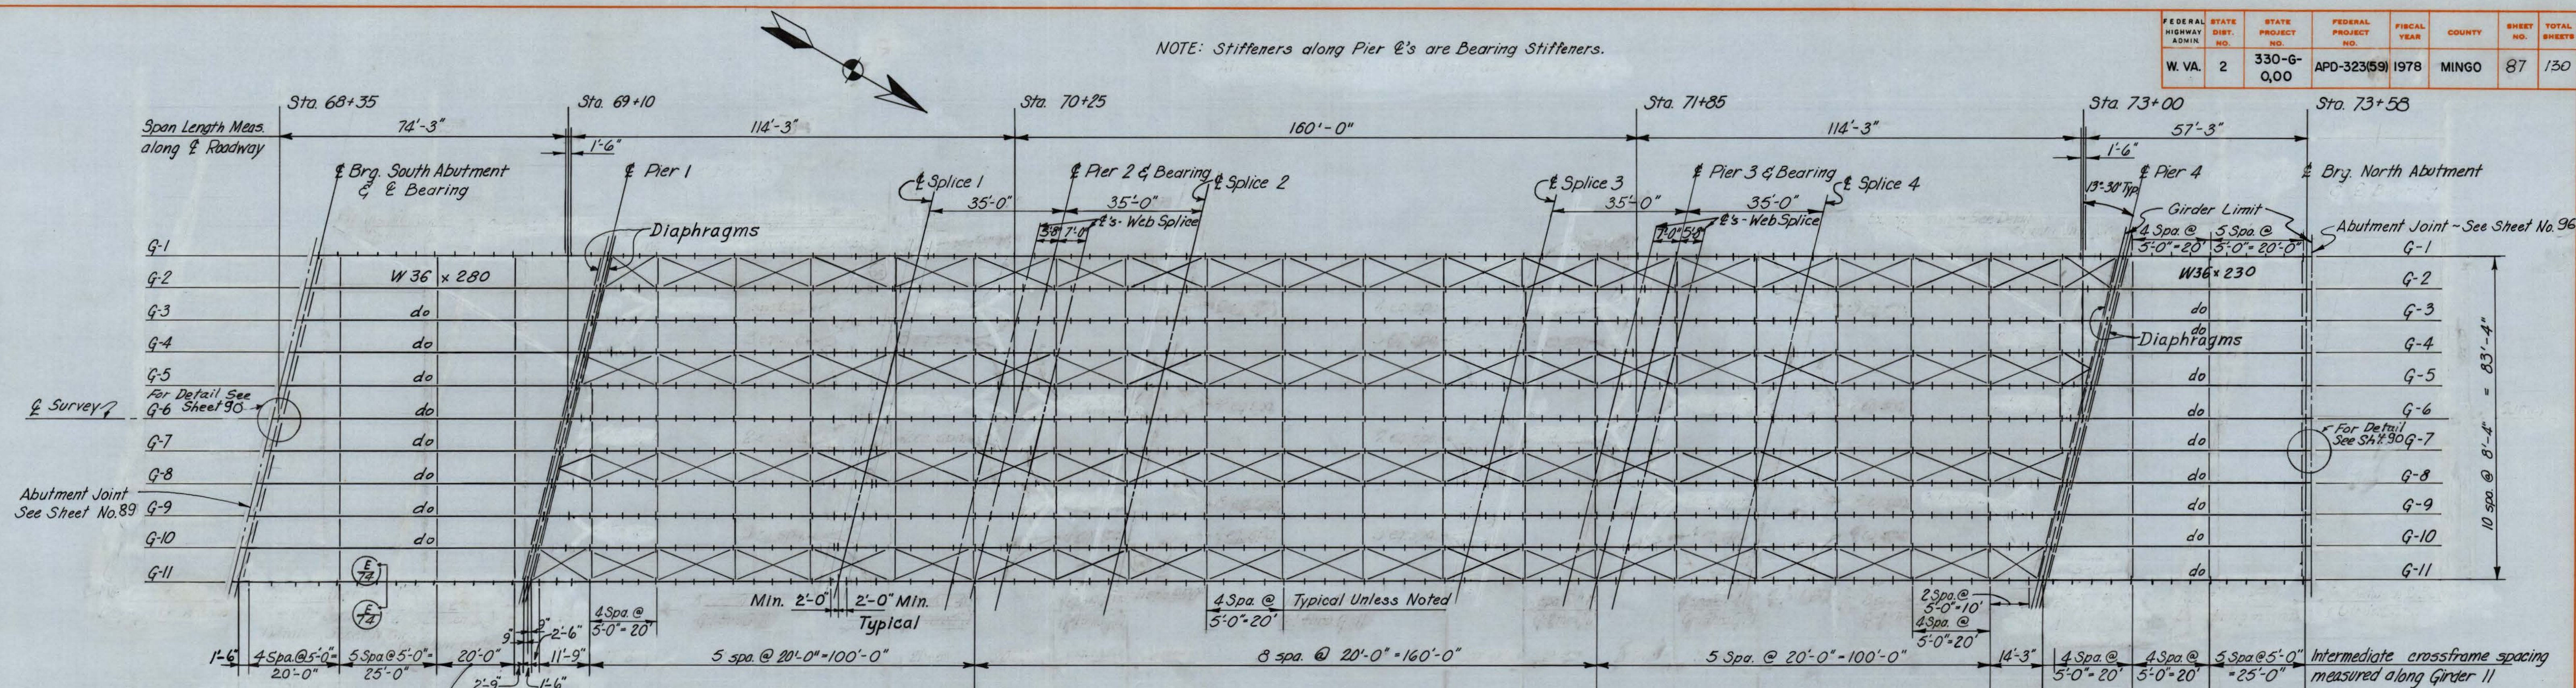

NOTE: Stiffeners For End Span Girders G-1 &
G-11 on Exterior Face Only.
No Stiffeners On End Span Girders G-2
thru G-10.
Intermediate stiffeners shall be
spaced a maximum of 5'-0" c/c.
Cross frames shall be moved to miss
splices as necessary.
For intermediate diaphragms and end diaphragms
for end span - see sheet 90
For details at pier 1 and pier 4 see sheet 90
For section E-E see Sheet 90

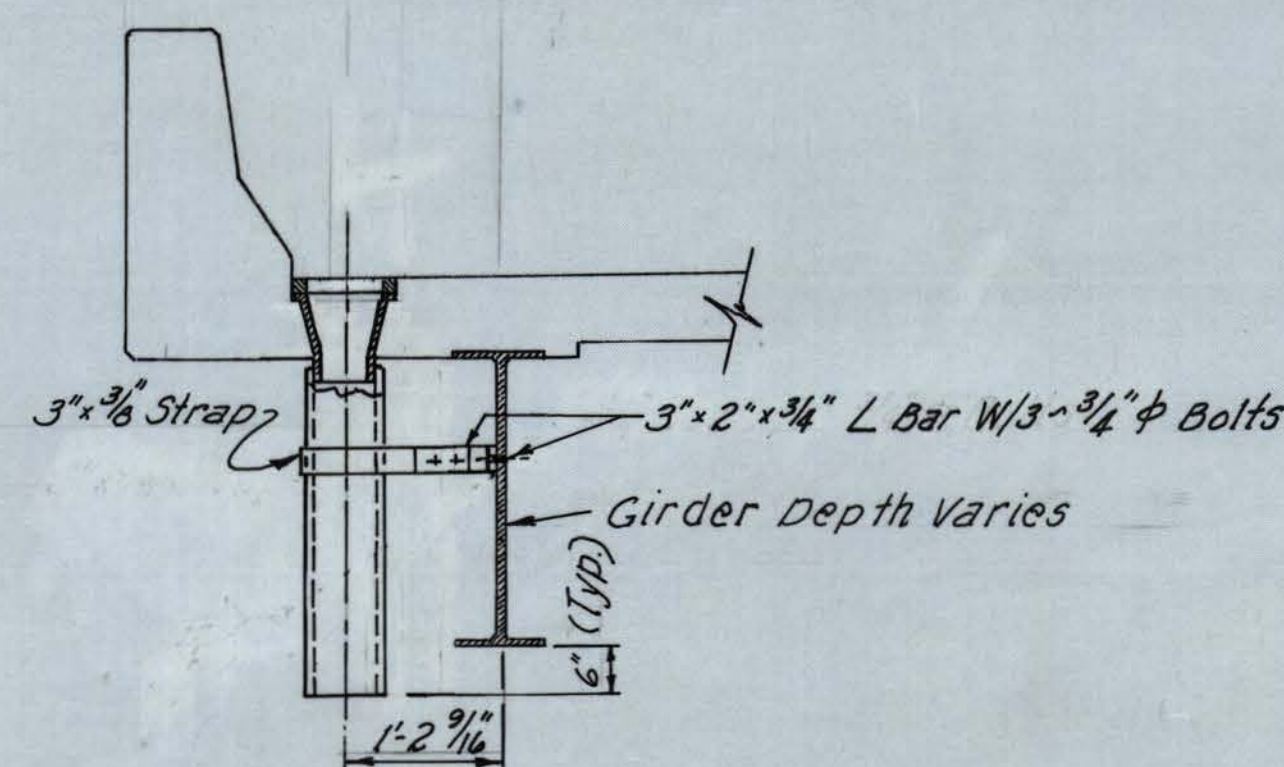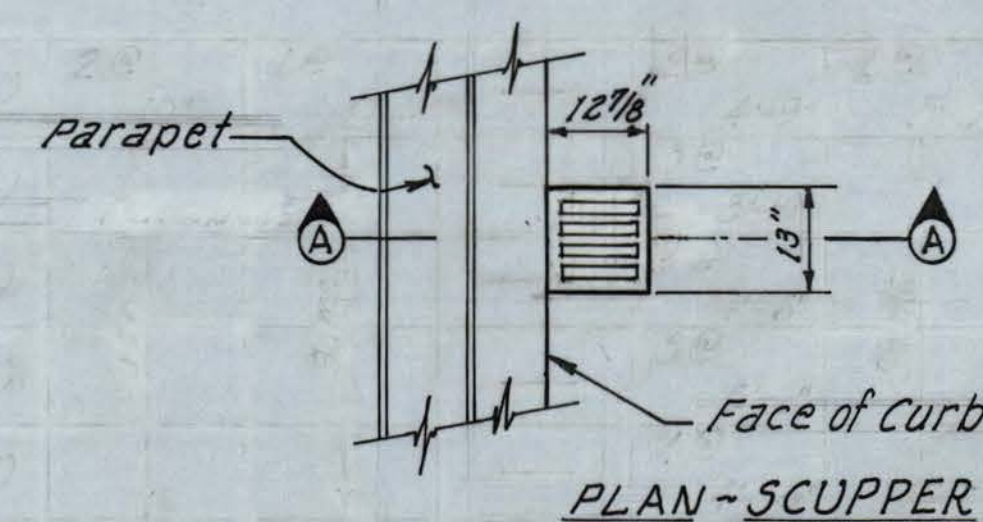

SECTION A-A

SCUPPER DETAILS

Notes: The cost of all Scuppers, Scupper Supports, Drain Boxes and Fittings shall be included in the price bid for Item 615-1, Steel Superstructure.


All surfaces of Scuppers, Gratings, Pipes, Fittings and Drain Boxes shall be Galvanized as per A.S.T.M. A123.

Scuppers and Gratings shall be made of Cast Steel-A.S.T.M. A27 (Grade 65-35) Malleable Iron-A.S.T.M. A47-68 (Grade 35018) or Nodular Iron A.S.T.M. A536 (Grade 65-45-12).

Structural Steel may be used in lieu of Cast Metals, in which case A.S.T.M. A36 Steel shall be used.

Welding of Cast Material will not be permitted.

For Details of Reinforcing Steel around Scuppers, See Sheet No 93

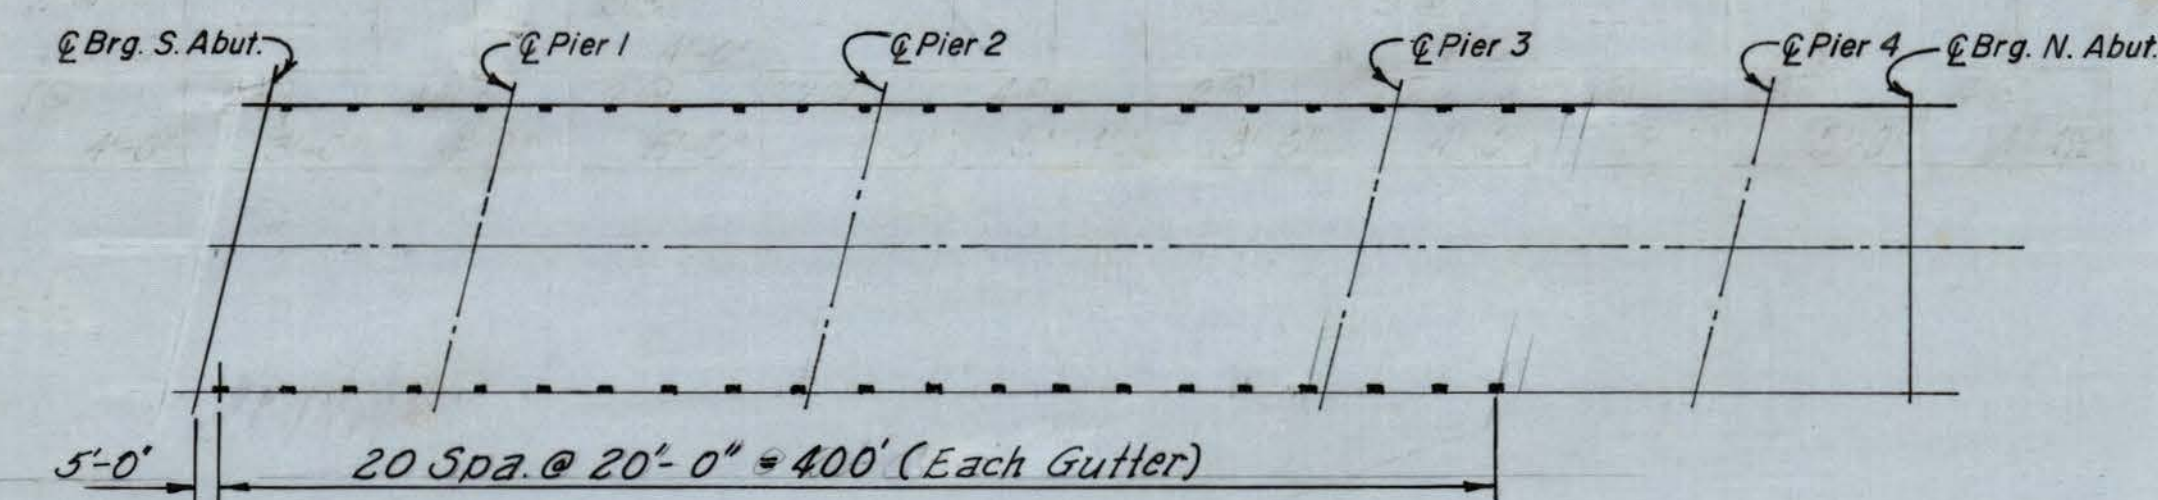

BRIDGE NO.	DWG. NO.
3145	15
DESIGNED BY :	T.S.
DETAILED BY :	
CHECKED BY :	VAP
DATE :	

[illegible]


**WEST VIRGINIA
DEPARTMENT OF HIGHWAYS**

FRAMING PLAN
BRIDGE NO. 3145
U.S. 119 OVER TUG FORK

SCALE
AS
SHOWN

RACKOFF ASSOCIATES, INC.
ENGINEERS • CONSULTANTS
COLUMBUS, OHIO

FEDERAL HIGHWAY ADMIN.	STATE DIST. NO.	STATE PROJECT NO.	FEDERAL PROJECT NO.	FISCAL YEAR	COUNTY	SHEET NO.	TOTAL SHEETS
W. VA.	2	330-6-0,00	APD-323(59)	1978	MINGO	88	130

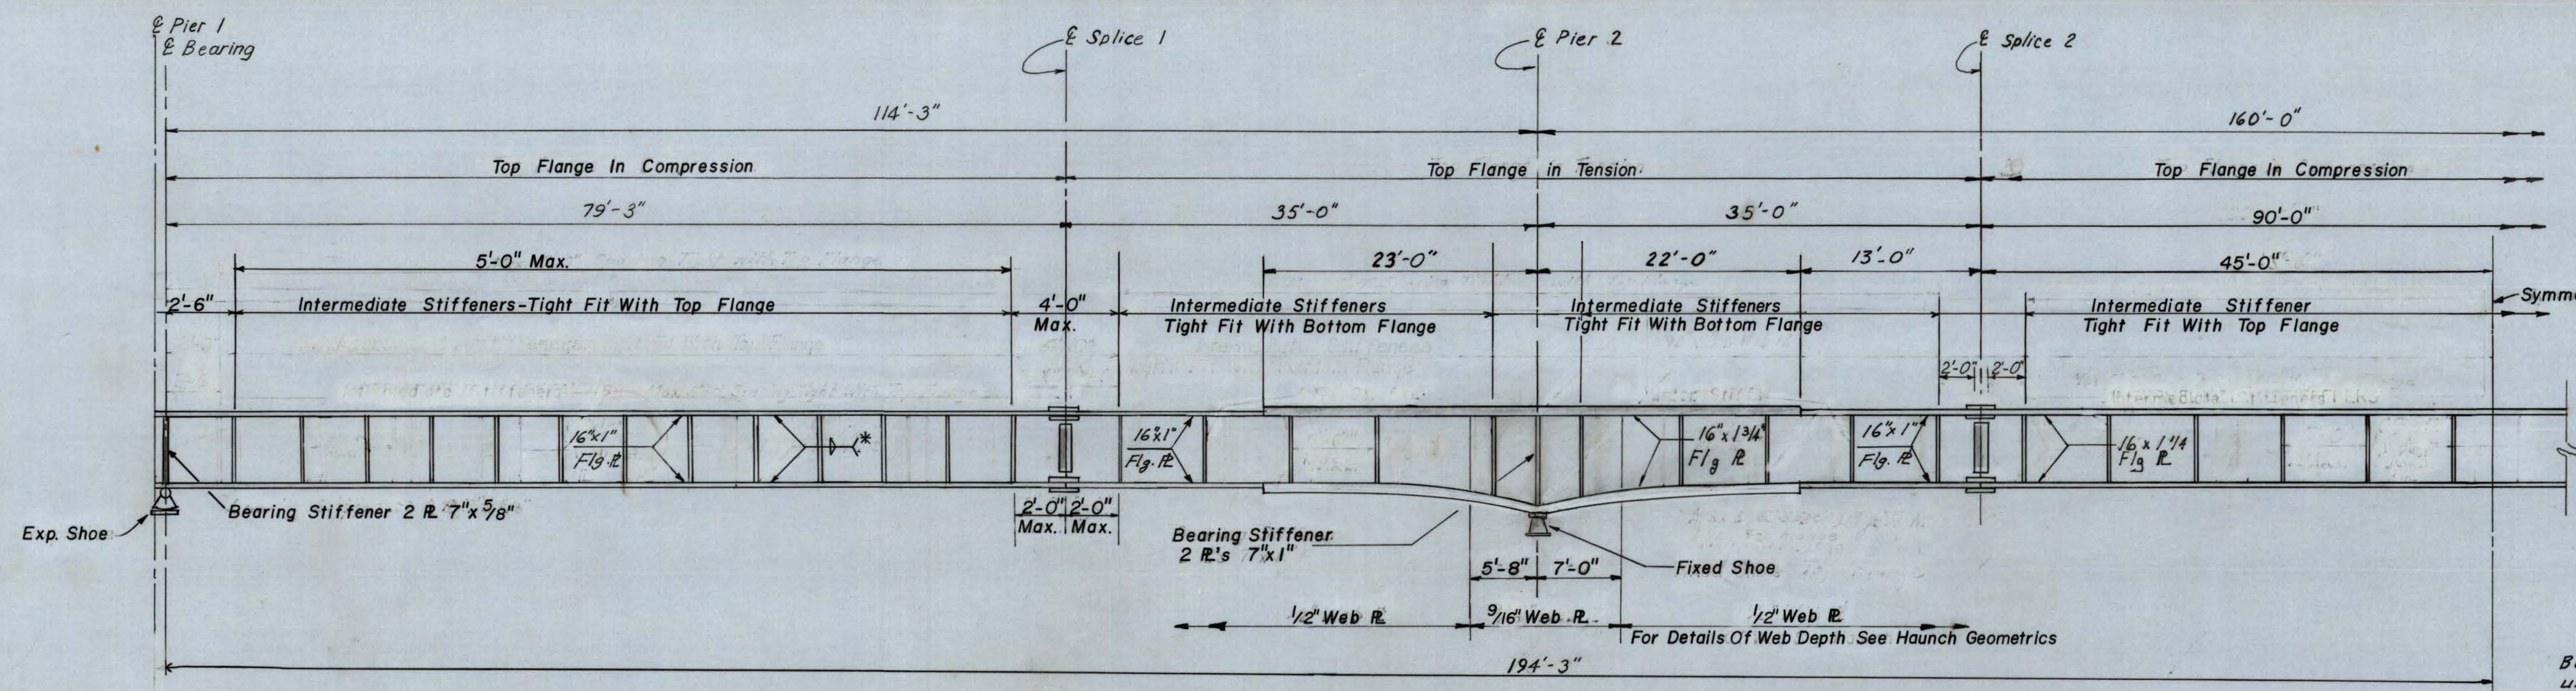


* Size Of Welds As Follows



Thickness Of Flange Plates	Weld Size
1/2"	5/16"
3/4"	3/8"
1"	5/16"

Bearing Stiffeners Shall be Vertical under Dead Load.


GIRDER ELEVATION (TYPICAL)
NOT TO SCALE

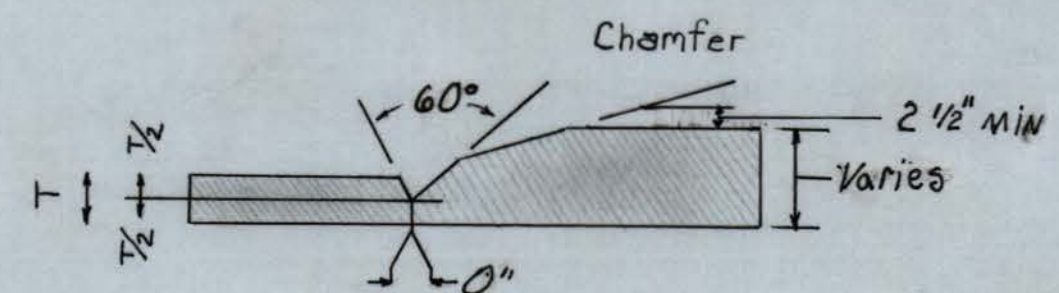


ELEVATION SHOP FLANGE SPLICE

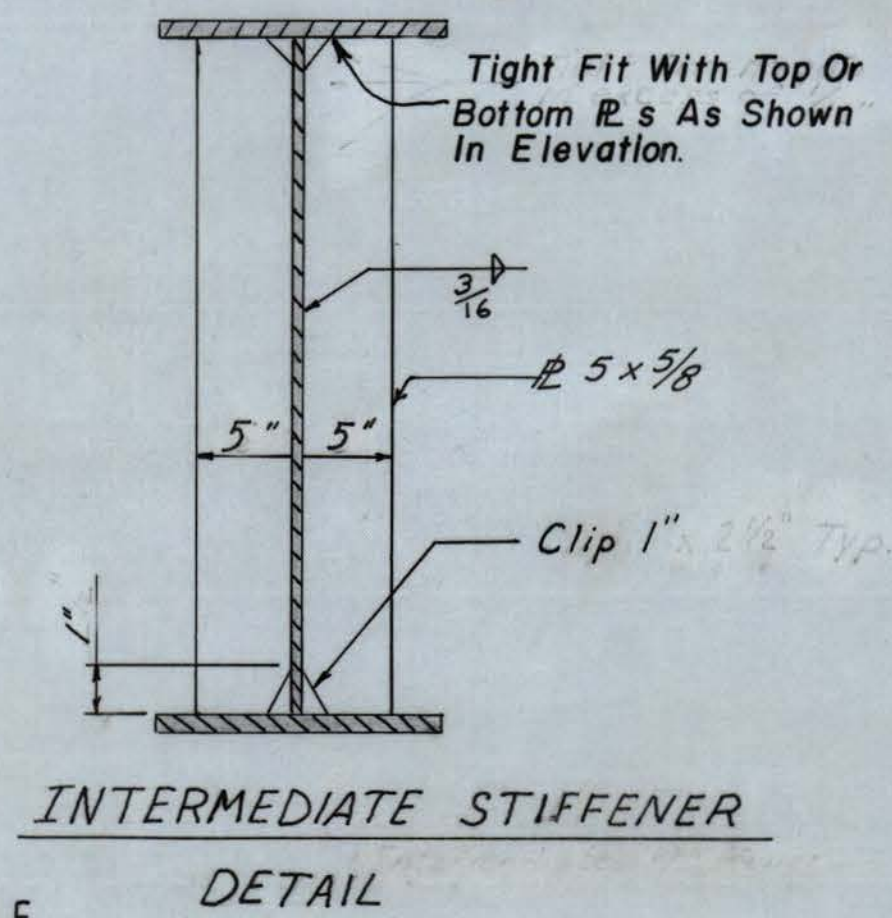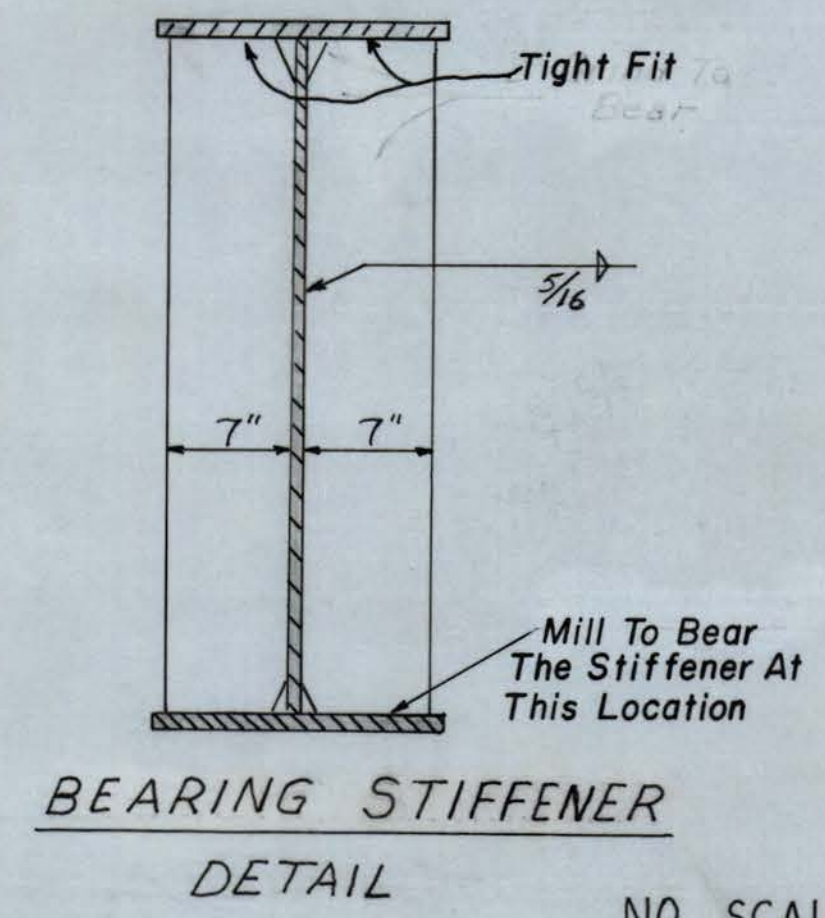


NO SCALE

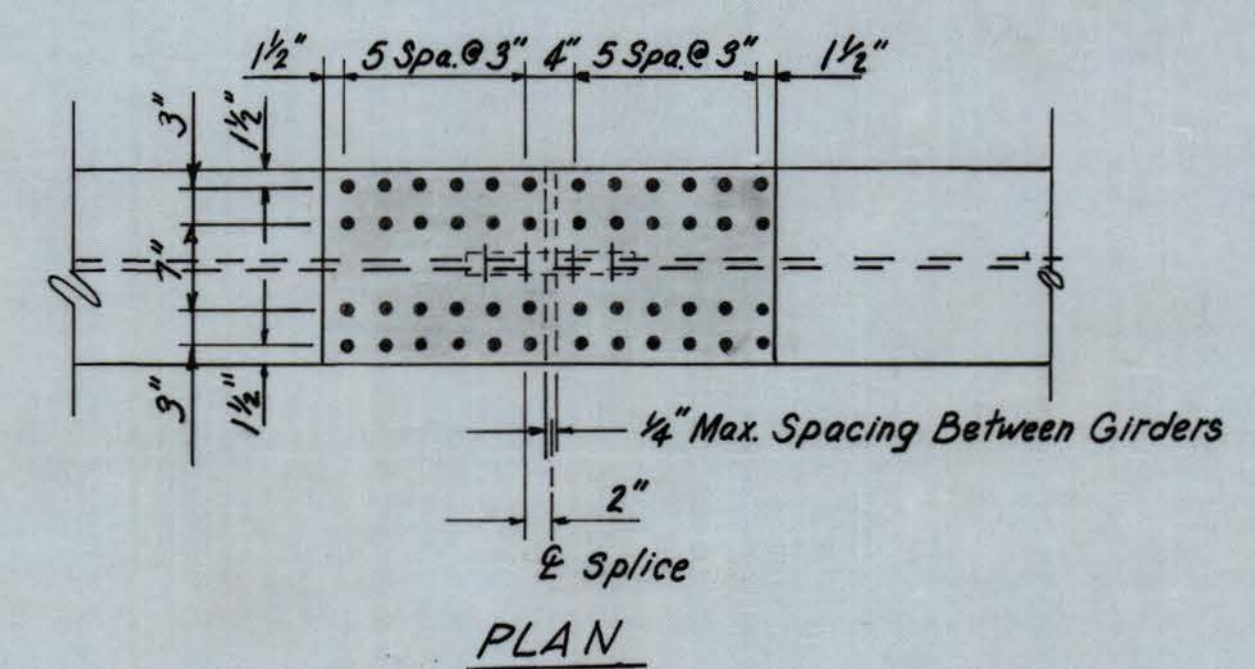

PLAN

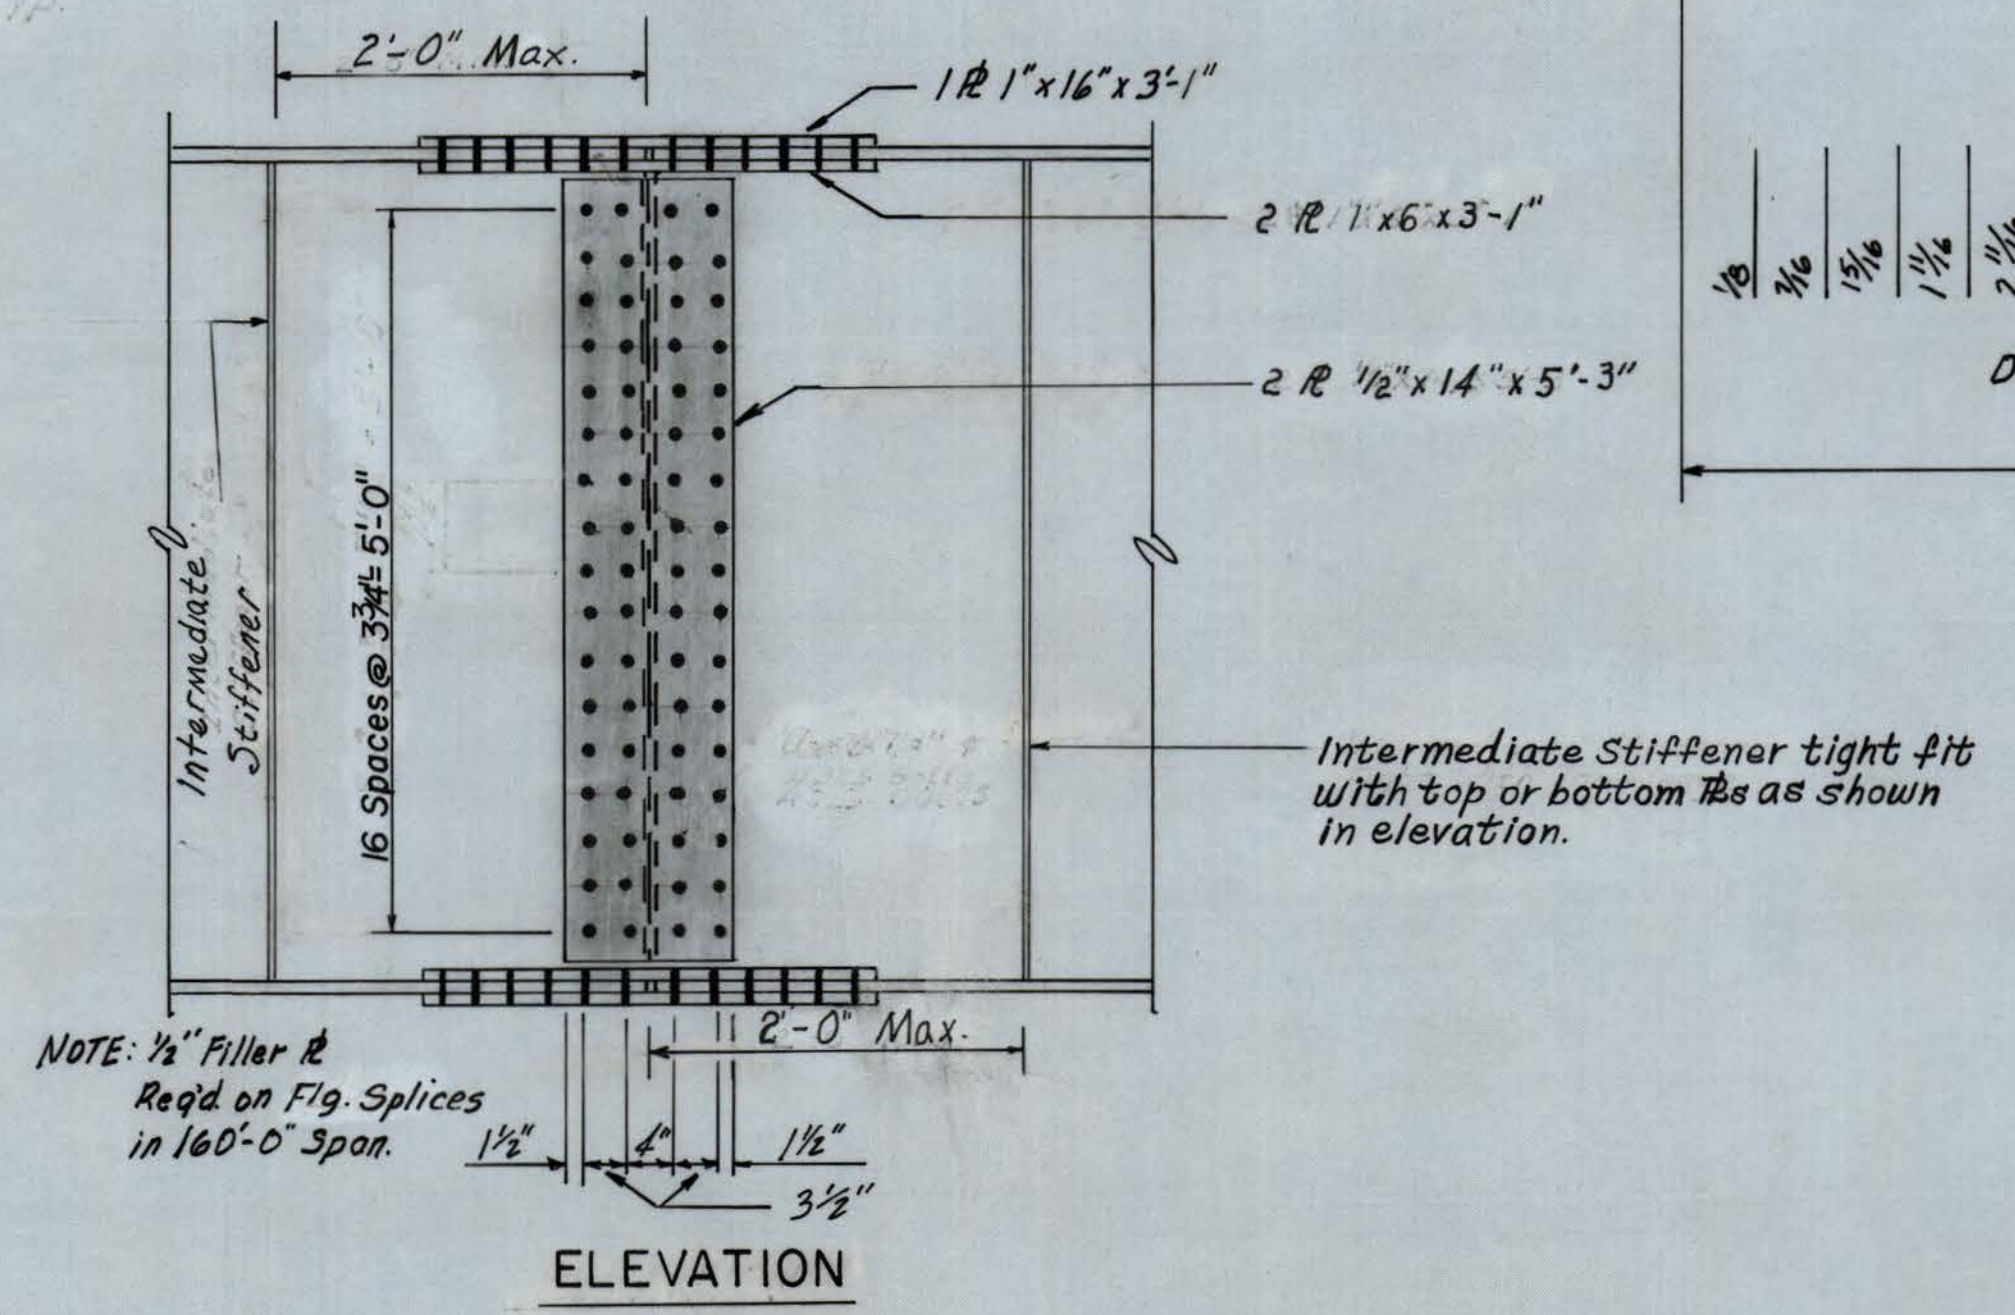

FIELD SPLICE DETAIL
Scale 3/4" = 1'-0"

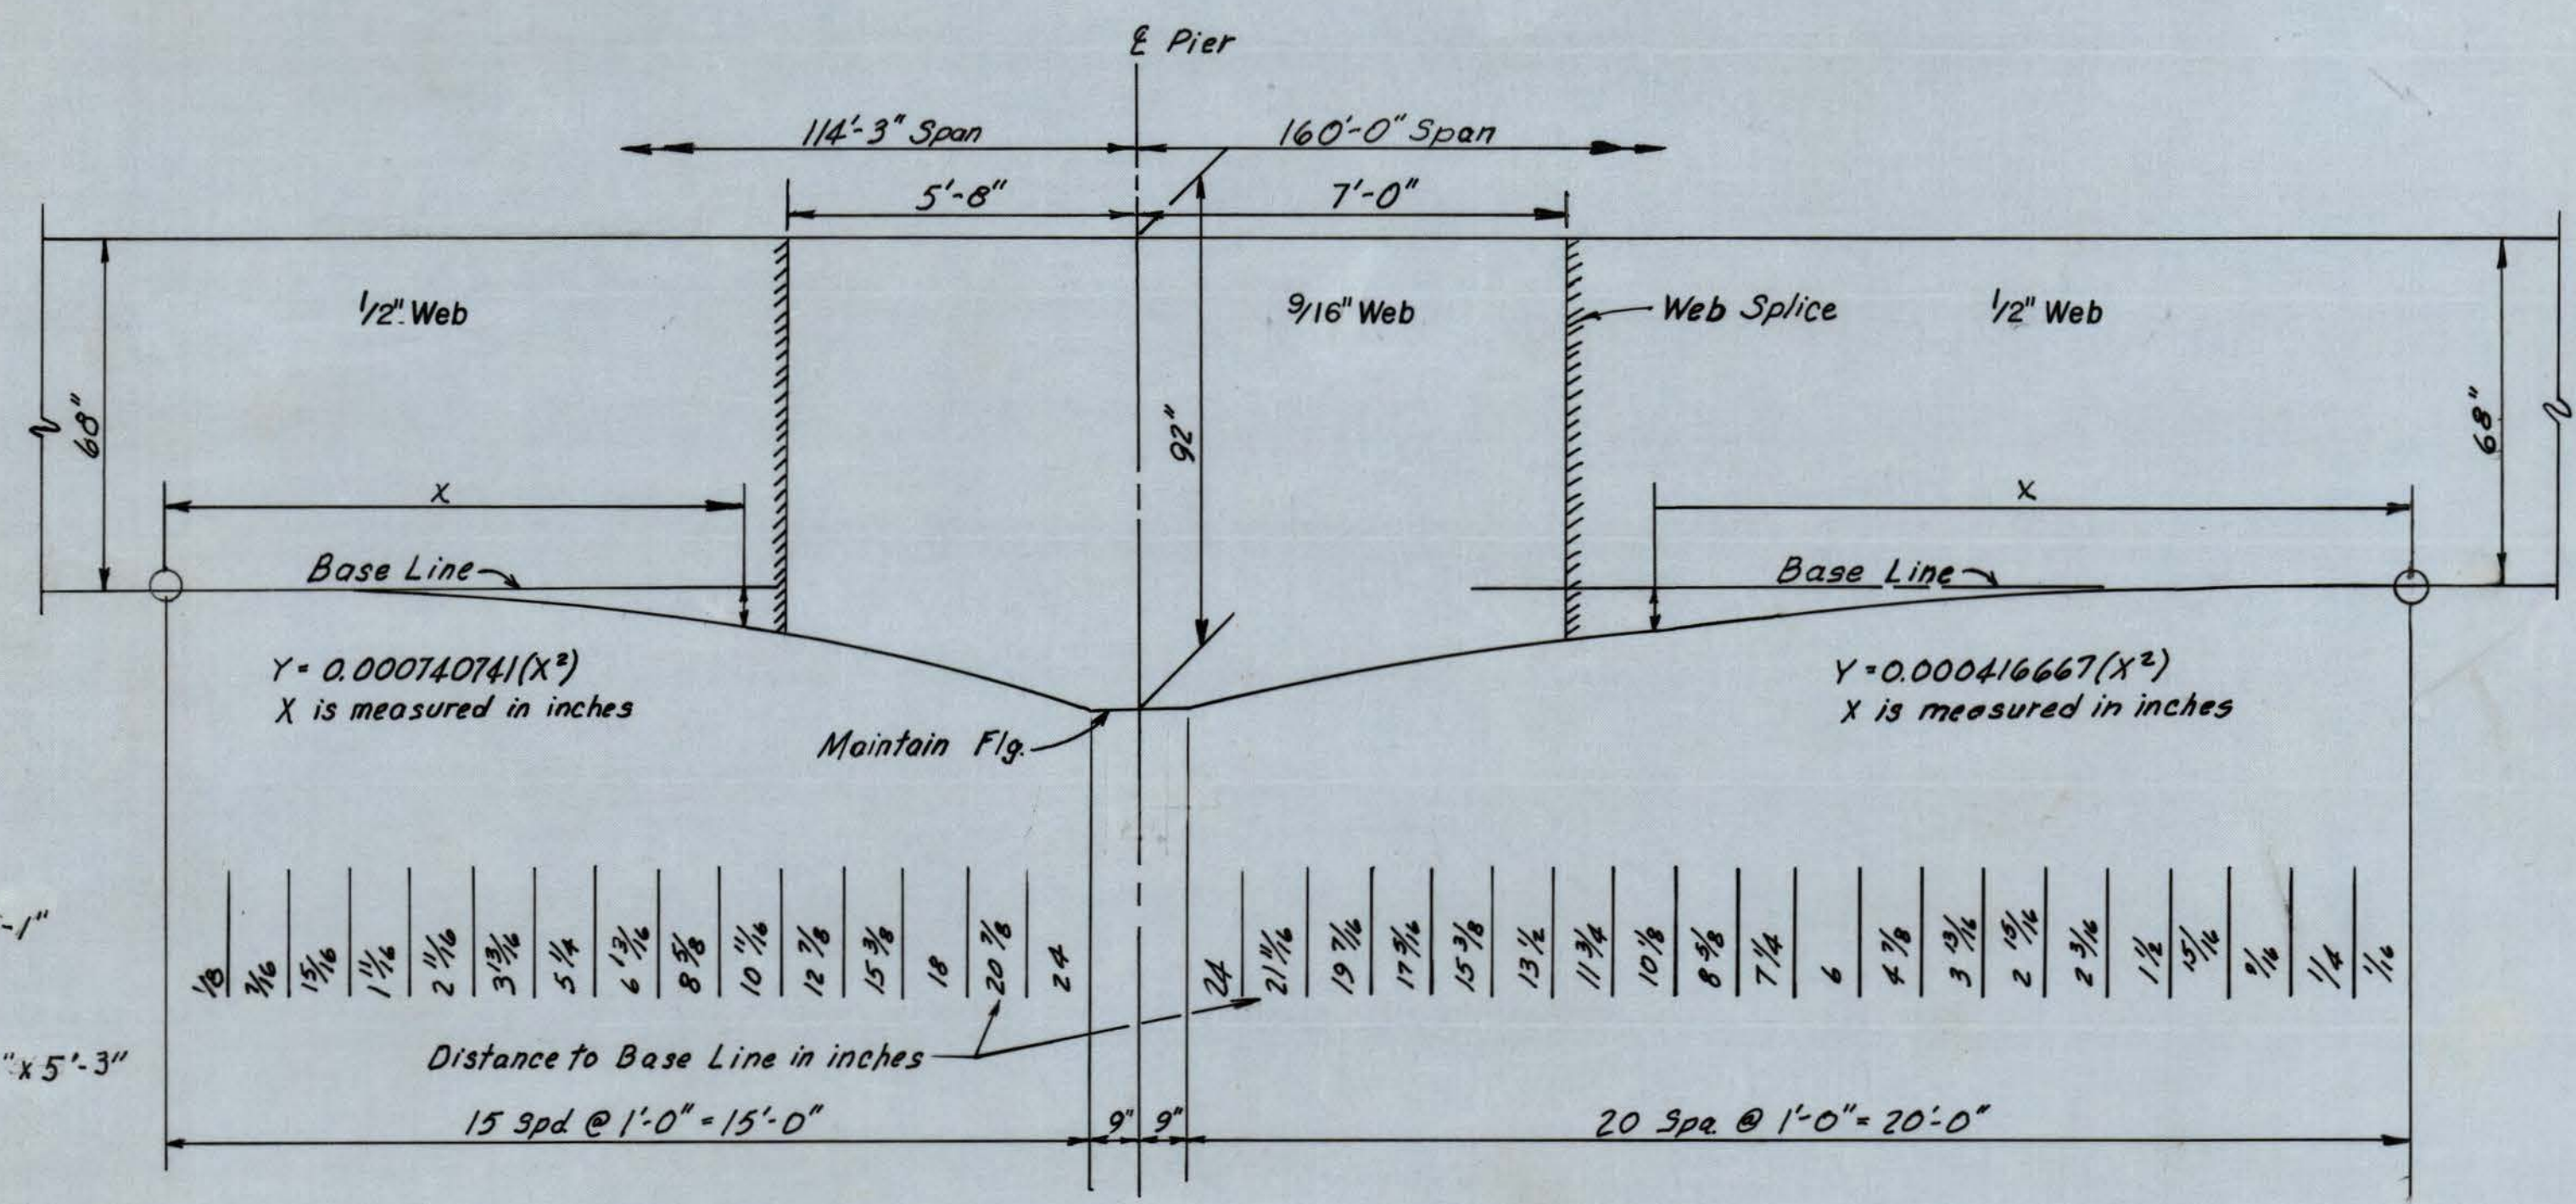

HAUNCH GEOMETRICS
SCALE: 3/8" = 1'-0"

BRIDGE NO.	DWG. NO.
3145	16
DESIGNED BY:	TS
DETAILED BY:	
CHECKED BY:	VAP
DATE:	

REVISION NUMBER	SHEET NUMBER	REVISIONS	DATE	BY

WEST VIRGINIA DEPARTMENT OF HIGHWAYS










GIRDER DETAILS
BRIDGE NO. 3145
U.S. 119 OVER TUG FORK

SCALE: AS SHOWN

RACKOFF ASSOCIATES, INC.
ENGINEERS - CONSULTANTS
COLUMBUS, OHIO

CAMBER TABLE																																	
LOCATION STA. PT.	GIRDER 1			GIRDER 2			GIRDER 3			GIRDER 4			GIRDER 5			GIRDER 6			GIRDER 7			GIRDER 8			GIRDER 9			GIRDER 10			GIRDER 11		
	S	C	T	S	C	T	S	C	T	S	C	T	S	C	T	S	C	T	S	C	T	S	C	T	S	C	T	S	C	T			
1	0	0	0	0	0	0	0	0	0	0	0	0	0	0	0	0	0	0	0	0	0	0	0	0	0	0	0	0	0	0			
2	.07	.35	.42	.09	.50	.59	.09	.50	.59	.09	.50	.59	.09	.62	.71	.09	.77	.86	.09	.62	.71	.09	.50	.59	.09	.50	.59	.09	.50	.59	.07	.35	.42
3	.13	.64	.77	.17	.93	1.10	.17	.93	1.10	.17	.93	1.10	.17	1.15	1.32	.17	1.43	1.60	.17	1.15	1.32	.17	.93	1.10	.17	.93	1.10	.17	.93	1.10	.13	.64	.77
4	.17	.84	1.01	.24	1.27	1.51	.24	1.27	1.51	.24	1.27	1.51	.24	1.56	1.80	.24	1.95	2.19	.24	1.56	1.80	.24	1.27	1.51	.24	1.27	1.51	.24	1.27	1.51	.17	.84	1.01
5	.19	.95	1.14	.28	1.49	1.77	.28	1.49	1.77	.28	1.49	1.77	.28	1.83	2.11	.28	2.28	2.56	.28	1.83	2.11	.28	1.49	1.77	.28	1.49	1.77	.28	1.49	1.77	.19	.95	1.14
6	.19	.96	1.15	.29	1.56	1.85	.29	1.56	1.85	.29	1.56	1.85	.29	1.92	2.21	.29	2.39	2.68	.29	1.92	2.21	.29	1.56	1.85	.29	1.56	1.85	.29	1.56	1.85	.19	.96	1.15
7	.17	.87	1.04	.28	1.49	1.77	.28	1.49	1.77	.28	1.49	1.77	.28	1.83	2.11	.28	2.28	2.56	.28	1.83	2.11	.28	1.49	1.77	.28	1.49	1.77	.28	1.49	1.77	.17	.87	1.04
8	.14	.73	.87	.24	1.27	1.51	.24	1.27	1.51	.24	1.27	1.51	.24	1.56	1.80	.24	1.95	2.19	.24	1.56	1.80	.24	1.27	1.51	.24	1.27	1.51	.24	1.27	1.51	.14	.73	.87
9	.10	.52	.62	.17	.93	1.10	.17	.93	1.10	.17	.93	1.10	.17	1.15	1.32	.17	1.43	1.60	.17	1.15	1.32	.17	.93	1.10	.17	.93	1.10	.17	.93	1.10	.10	.52	.62
10	.05	.27	.32	.09	.50	.59	.09	.50	.59	.09	.50	.59	.09	.62	.71	.09	.77	.86	.09	.62	.71	.09	.50	.59	.09	.50	.59	.09	.50	.59	.05	.27	.32
11A	0	0	0	0	0	0	0	0	0	0	0	0	0	0	0	0	0	0	0	0	0	0	0	0	0	0	0	0	0	0	0	0	
11B	0	0	0	0	0	0	0	0	0	0	0	0	0	0	0	0	0	0	0	0	0	0	0	0	0	0	0	0	0	0	0	0	
12	.05	.27	.32	.05	.27	.32	.05	.27	.32	.05	.27	.32	.05	.33	.38	.05	.41	.46	.05	.33	.38	.05	.27	.32	.05	.27	.32	.05	.27	.32	.05	.27	.32
13	.09	.47	.56	.09	.48	.57	.09	.48	.57	.09	.48	.57	.09	.60	.69	.09	.75	.84	.09	.60	.69	.09	.48	.57	.09	.48	.57	.09	.48	.57	.09	.47	.56
14	.12	.61	.73	.12	.62	.74	.12	.62	.74	.12	.62	.74	.12	.76	.88	.12	.95	1.07	.12	.76	.88	.12	.62	.74	.12	.62	.74	.12	.62	.74	.12	.61	.73
15	.12	.63	.75	.12	.64	.76	.12	.64	.76	.12	.64	.76	.12	.79	.91	.12	.99	1.11	.12	.79	.91	.12	.64	.76	.12	.64	.76	.12	.64	.76	.12	.63	.75
16	.11	.55	.66	.11	.58	.69	.11	.58	.69	.11	.58	.69	.11	.71	.82	.11	.88	.99	.11	.71	.82	.11	.58	.69	.11	.58	.69	.11	.58	.69	.11	.55	.66
17	.08	.39	.47	.08	.43	.51	.08	.43	.51	.08	.43	.51	.08	.53	.61	.08	.66	.74	.08	.53	.61	.08	.43	.51	.08	.43	.51	.08	.43	.51	.08	.39	.47
18	.04	.20	.24	.04	.25	.29	.04	.25	.29	.04	.25	.29	.04	.30	.34	.04	.38	.42	.04	.30	.34	.04	.25	.29	.04	.25	.29	.04	.25	.29	.04	.20	.24
19	.01	.05	.06	.01	.09	.10	.01	.09	.10	.01	.09	.10	.01	.11	.12	.01	.13	.14	.01	.11	.12	.01	.09	.10	.01	.09	.10	.01	.09	.10	.01	.05	.06
20	-.01	-.03	-.04	0	0	0	0	0	0	0	0	0	0	0	0	0	0	0	0	0	0	0	0	0	0	0	0	0	0	0	0	0	
21	0	0	0	0	0	0	0	0	0	0	0	0	0	0	0	0	0	0	0	0	0	0	0	0	0	0	0	0	0	0	0	0	
22	.04	.18	.22	.03	.15	.18	.03	.15	.18	.03	.15	.18	.03	.18	.21	.03	.23	.26	.03	.18	.21	.03	.15	.18	.03	.15	.18	.03	.15	.18	.04	.18	.22
23	.10	.52	.63	.09	.45	.54	.09	.45	.54	.09	.45	.54	.09	.55	.64	.09	.69	.78	.09	.55	.64	.09	.45	.54	.09	.45	.54	.09	.45	.54	.10	.52	.63
24	.18	.92	1.10	.15	.80	.95	.15	.80	.95	.15	.80	.95	.15	.98	1.13	.15	1.22	1.37	.15	.98	1.13	.15	.80	.95	.15	.80	.95	.15	.80	.95	.18	.92	1.10
25	.24	1.22	1.46	.20	1.04	1.24	.20	1.04	1.24	.20	1.04	1.24	.20	1.28	1.48	.20	1.60	1.80	.20	1.28	1.48	.20	1.04	1.24	.20	1.04	1.24	.20	1.04	1.24	.24	1.22	1.46
26	.26	1.33	1.59	.22	1.13	1.35	.22	1.13	1.35	.22	1.13	1.35	.22	1.39	1.61	.22	1.73	1.95	.22	1.39	1.61	.22	1.13	1.35	.22	1.13	1.35	.22	1.13	1.35	.26	1.33	1.59
27	.24	1.22	1.46	.20	1.04	1.24	.20	1.04	1.24	.20	1.04	1.24	.20	1.28	1.48	.20	1.60	1.80	.20	1.28	1.48	.20	1.04	1.24	.20	1.04	1.24	.20	1.04	1.24	.24	1.22	1.46
28	.18	.92	1.10	.15	.80	.95	.15	.80	.95	.15	.80	.95	.15	.98	1.13	.15	1.22	1.37	.15	.98	1.13	.15	.80	.95	.15	.80	.95	.15	.80	.95	.18	.92	1.10
29	.10	.52	.62	.09	.45	.54	.09	.45	.54	.09	.45	.54	.09	.55	.64	.09	.69	.78	.09	.55	.64	.09	.45	.54	.09	.45	.54	.09	.45	.54	.10	.52	.62
30	.04	.18	.22	.03	.15	.18	.03	.15	.18	.03	.15	.18	.03	.18	.21	.03	.23	.26	.03	.18	.21	.03	.15	.18	.03	.15	.18	.03	.15	.18	.04	.18	.22
31	0	0	0	0	0	0	0	0	0	0	0	0	0	0	0	0	0	0	0	0	0	0	0	0	0	0	0	0	0	0	0	0	
32	-.01	-.03	-.04	0	0	0	0	0	0	0	0	0	0	0	0	0	0	0	0	0	0	0	0	0	0	0	0	0	0	0	0	0	
33	.01	.05	.06	.01	.09	.10	.01	.09	.10	.01	.09	.10	.01	.11	.12	.01	.13	.14	.01	.11	.12	.01	.09	.10	.01	.09	.10	.01	.09	.10	.01	.05	.06
34	.04	.20	.24	.04	.25	.29	.04	.25	.29	.04	.25	.29	.04	.30	.34	.04	.38	.42	.04	.30	.34	.04	.25	.29	.04	.25	.29	.04	.25	.29	.04	.20	.24
35	.08	.39	.47	.08	.43	.51	.08	.43	.51	.08	.43	.51	.08	.53	.61	.08	.66	.74	.08	.53	.61	.08	.43	.51	.08	.43	.51	.08	.43	.51	.08	.39	.47
36	.11	.55	.66	.11	.58	.69	.11	.58	.69	.11	.58	.69	.11	.71	.82	.11	.88	.99	.11	.71	.82	.11	.58	.69	.11	.58	.69	.11	.58	.69	.11	.55	.66
37	.12	.63	.75	.12	.64	.76	.12	.64	.76	.12	.64	.76	.12	.79	.91	.12	.99	1.11	.12	.79	.91	.12	.64	.76	.12	.64	.76	.12	.64	.76	.12	.63	.75
38	.12	.61	.73	.12	.62	.74	.12	.62	.74	.12	.62	.74	.12	.76	.88	.12	.95	1.07	.12	.76	.88	.12	.62	.74	.12	.62	.74	.12	.62	.74	.12	.61	.73
39	.09	.47	.56	.09	.48	.57	.09	.48	.57	.09	.48	.57	.09	.60	.69	.09	.75	.84	.09	.60	.69	.09	.48	.57	.09	.48	.57	.09	.48	.57	.09	.47	.56
40	.05	.27	.32	.05	.27	.32	.0																										

FEDERAL HIGHWAY ADMIN.	STATE DIST. NO.	STATE PROJECT NO.	FEDERAL PROJECT NO.	FISCAL YEAR	COUNTY	SHEET NO.	TOTAL SHEETS
W. VA.	2	330-6-0,00	APD-323(59)	1978	MINGO	90	130

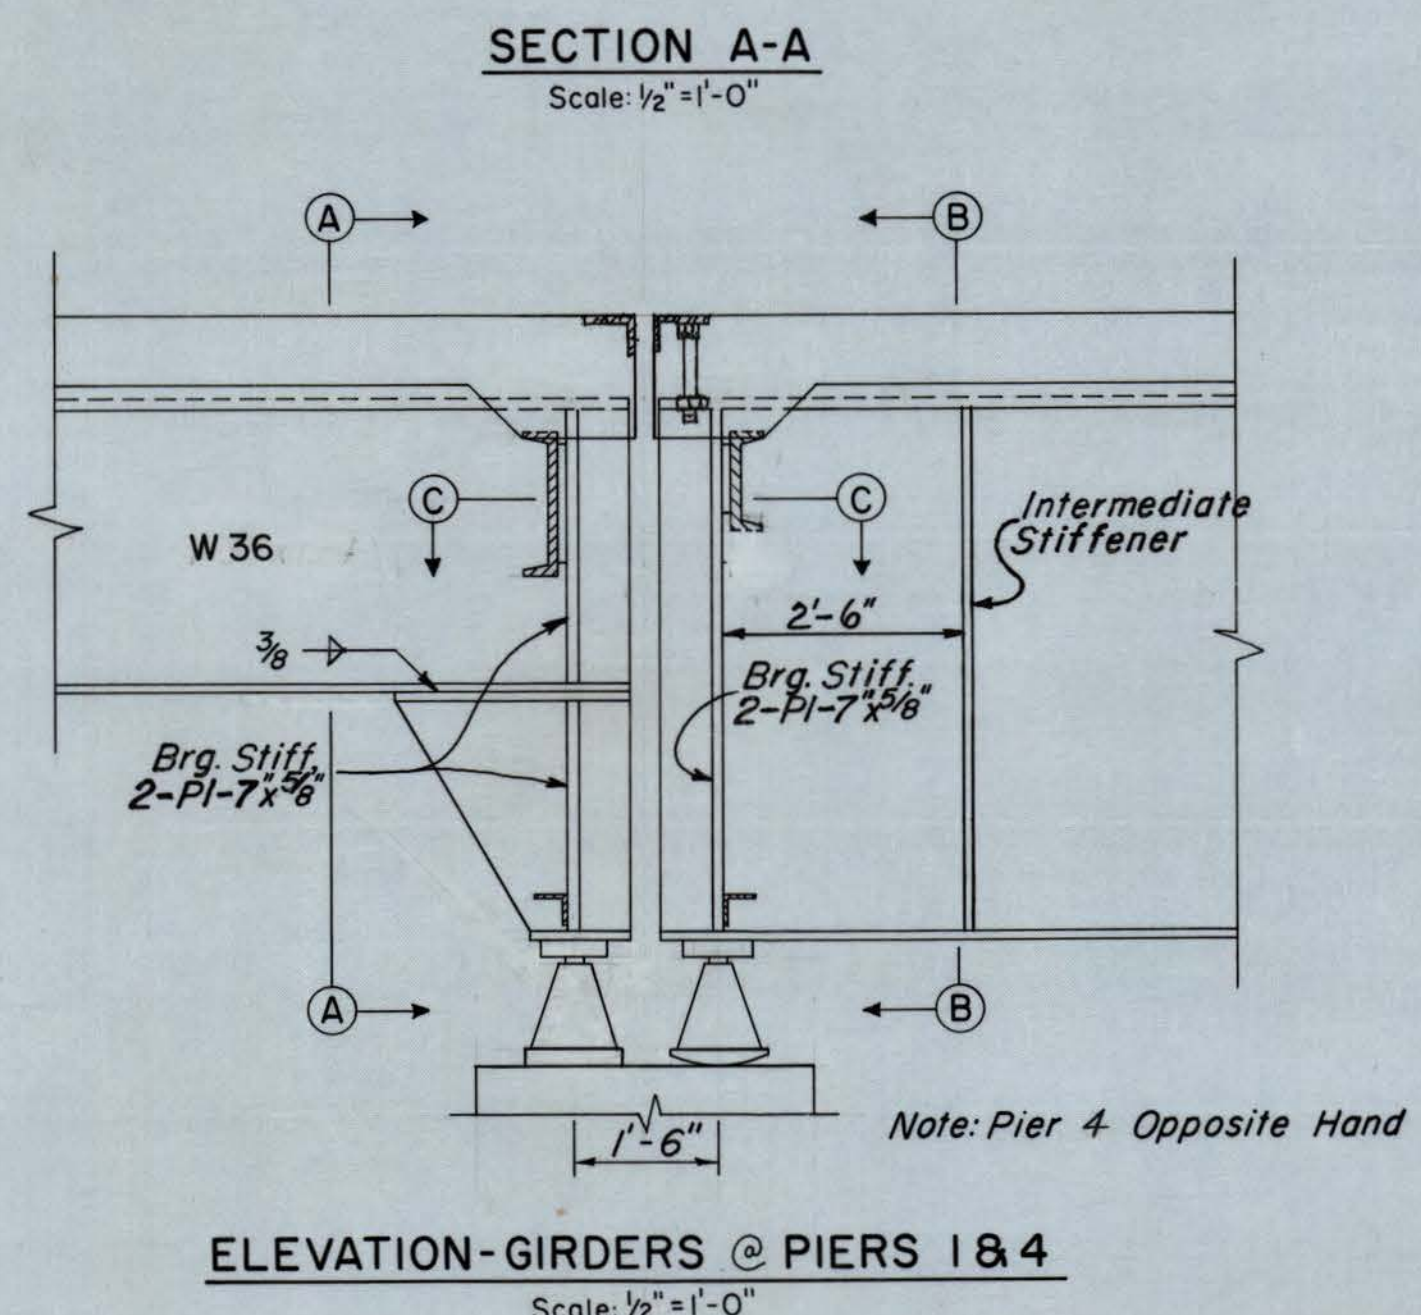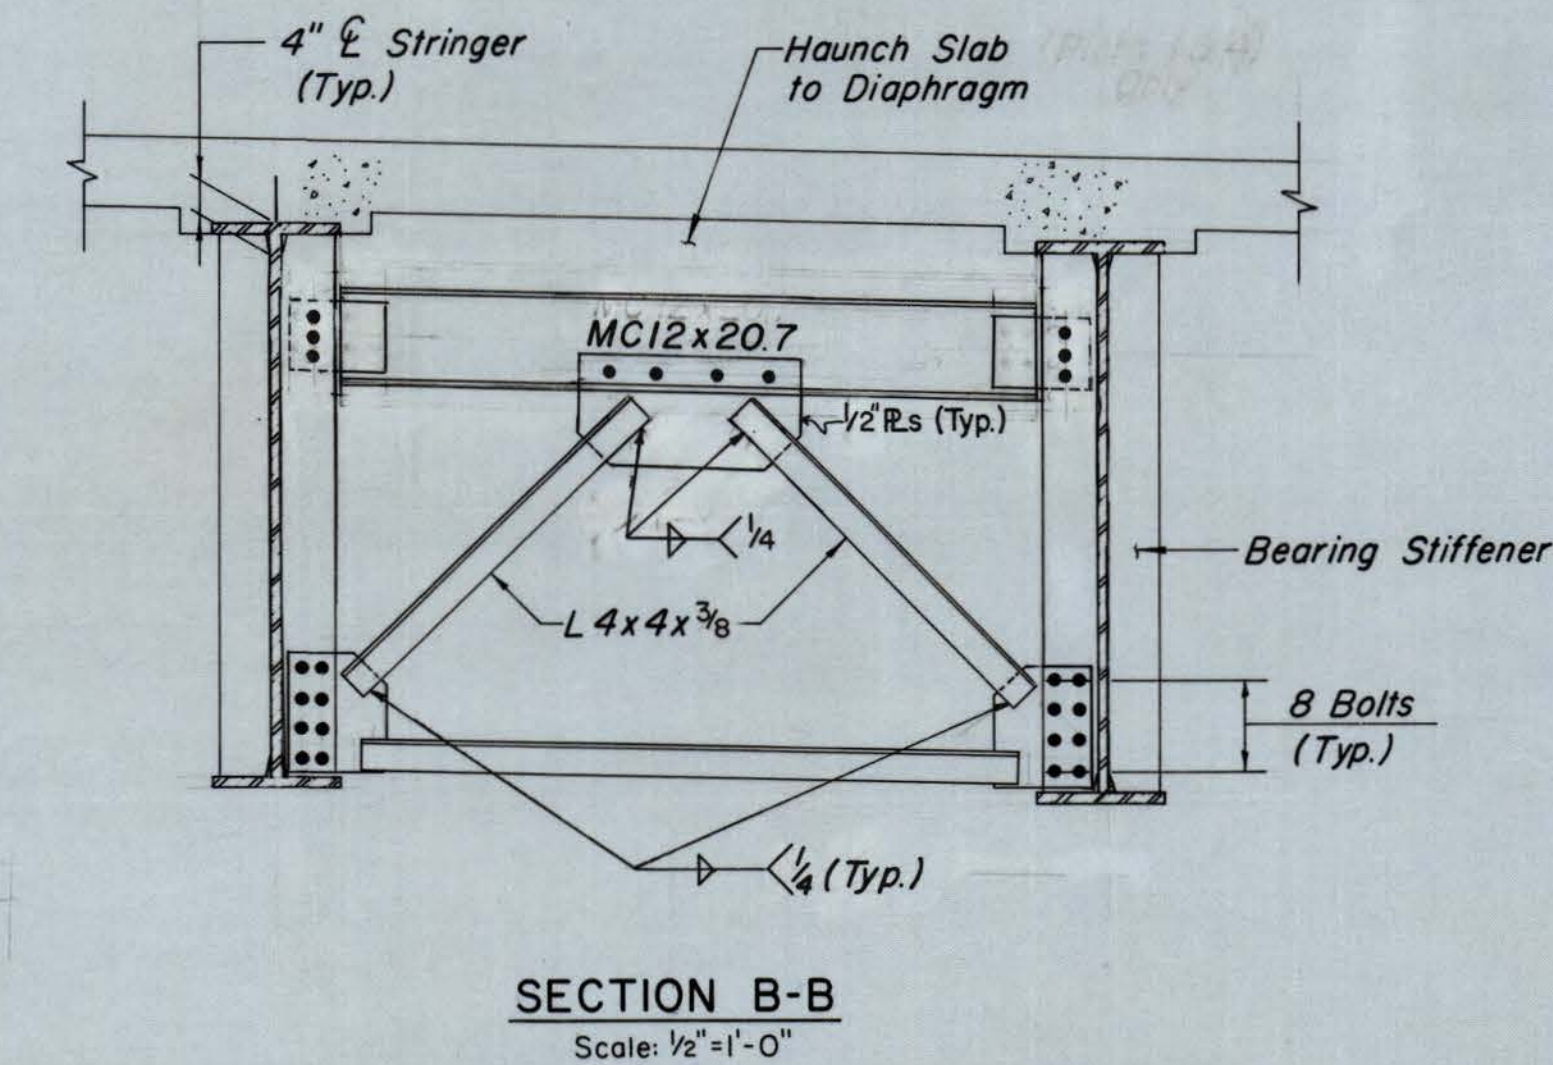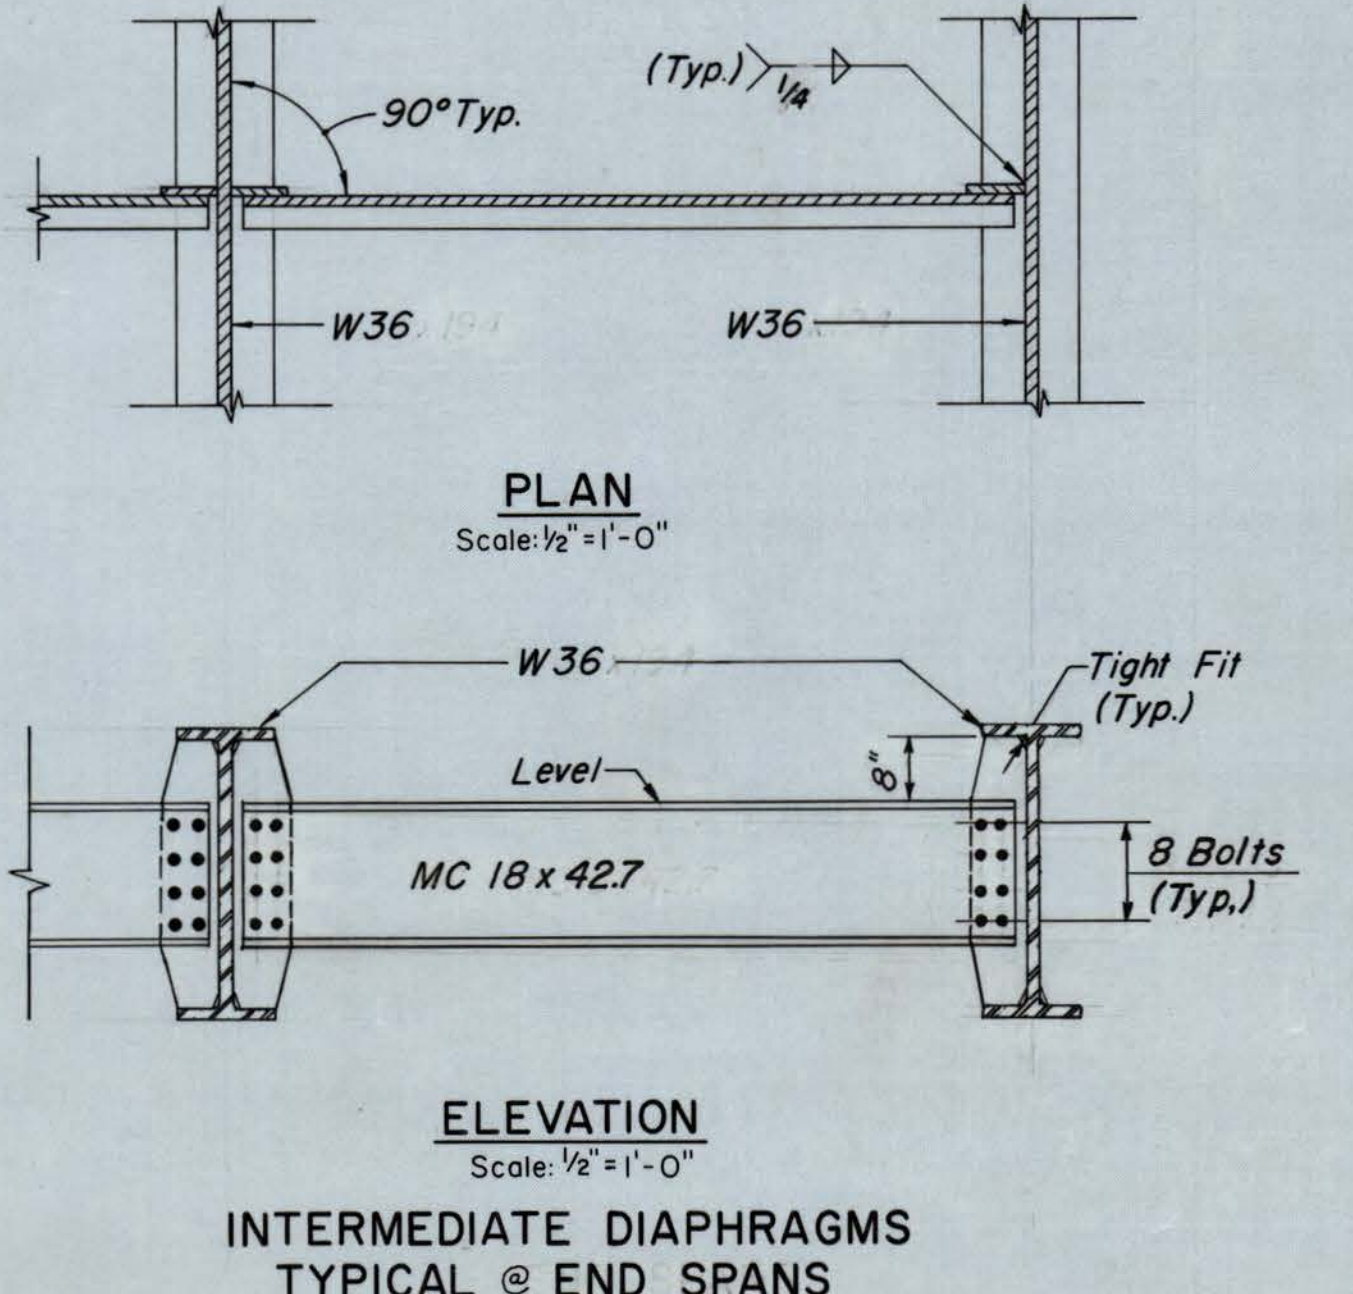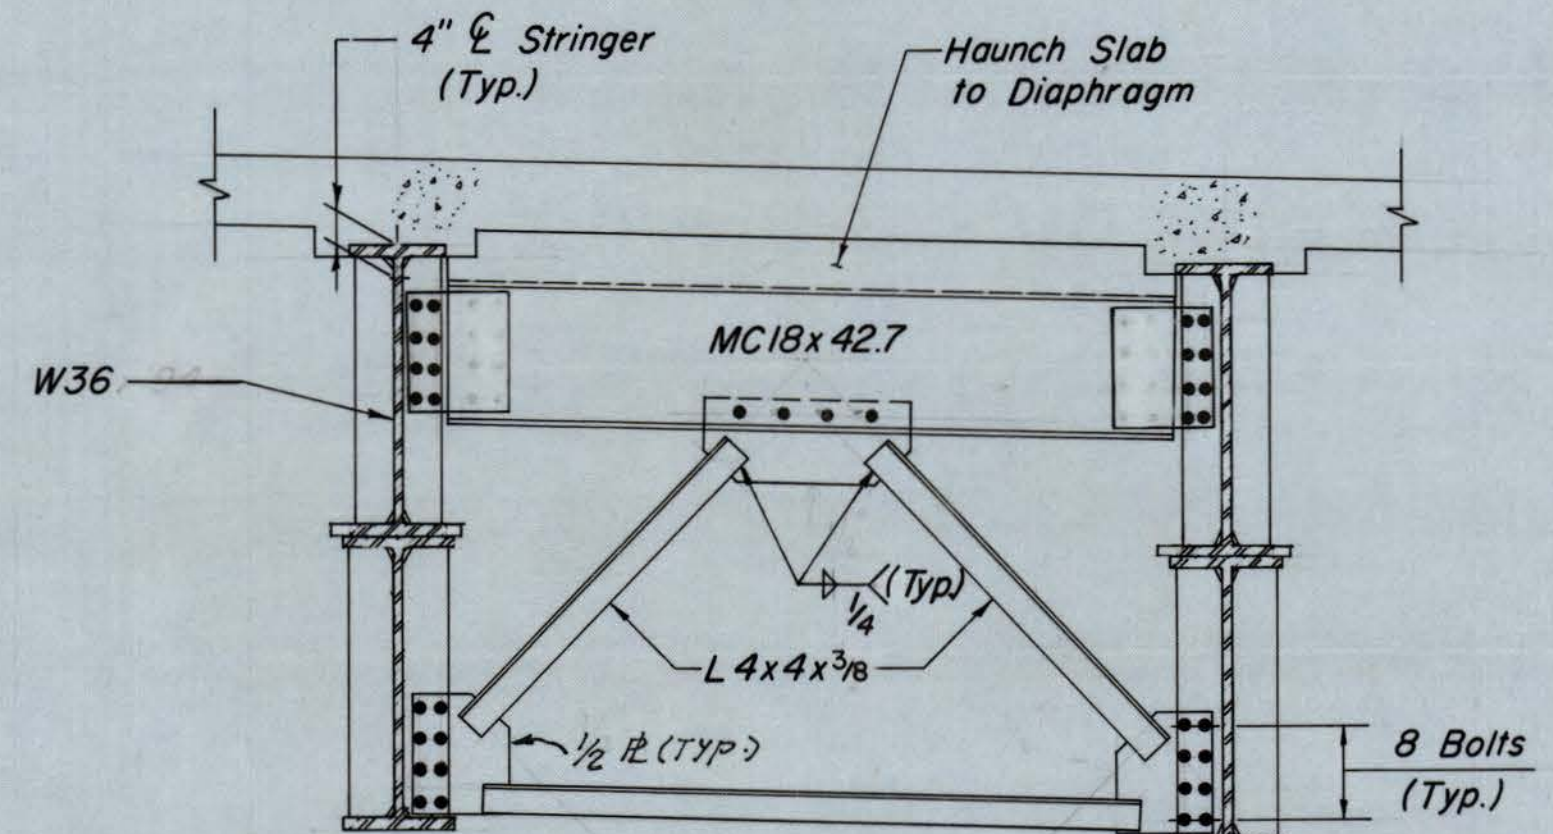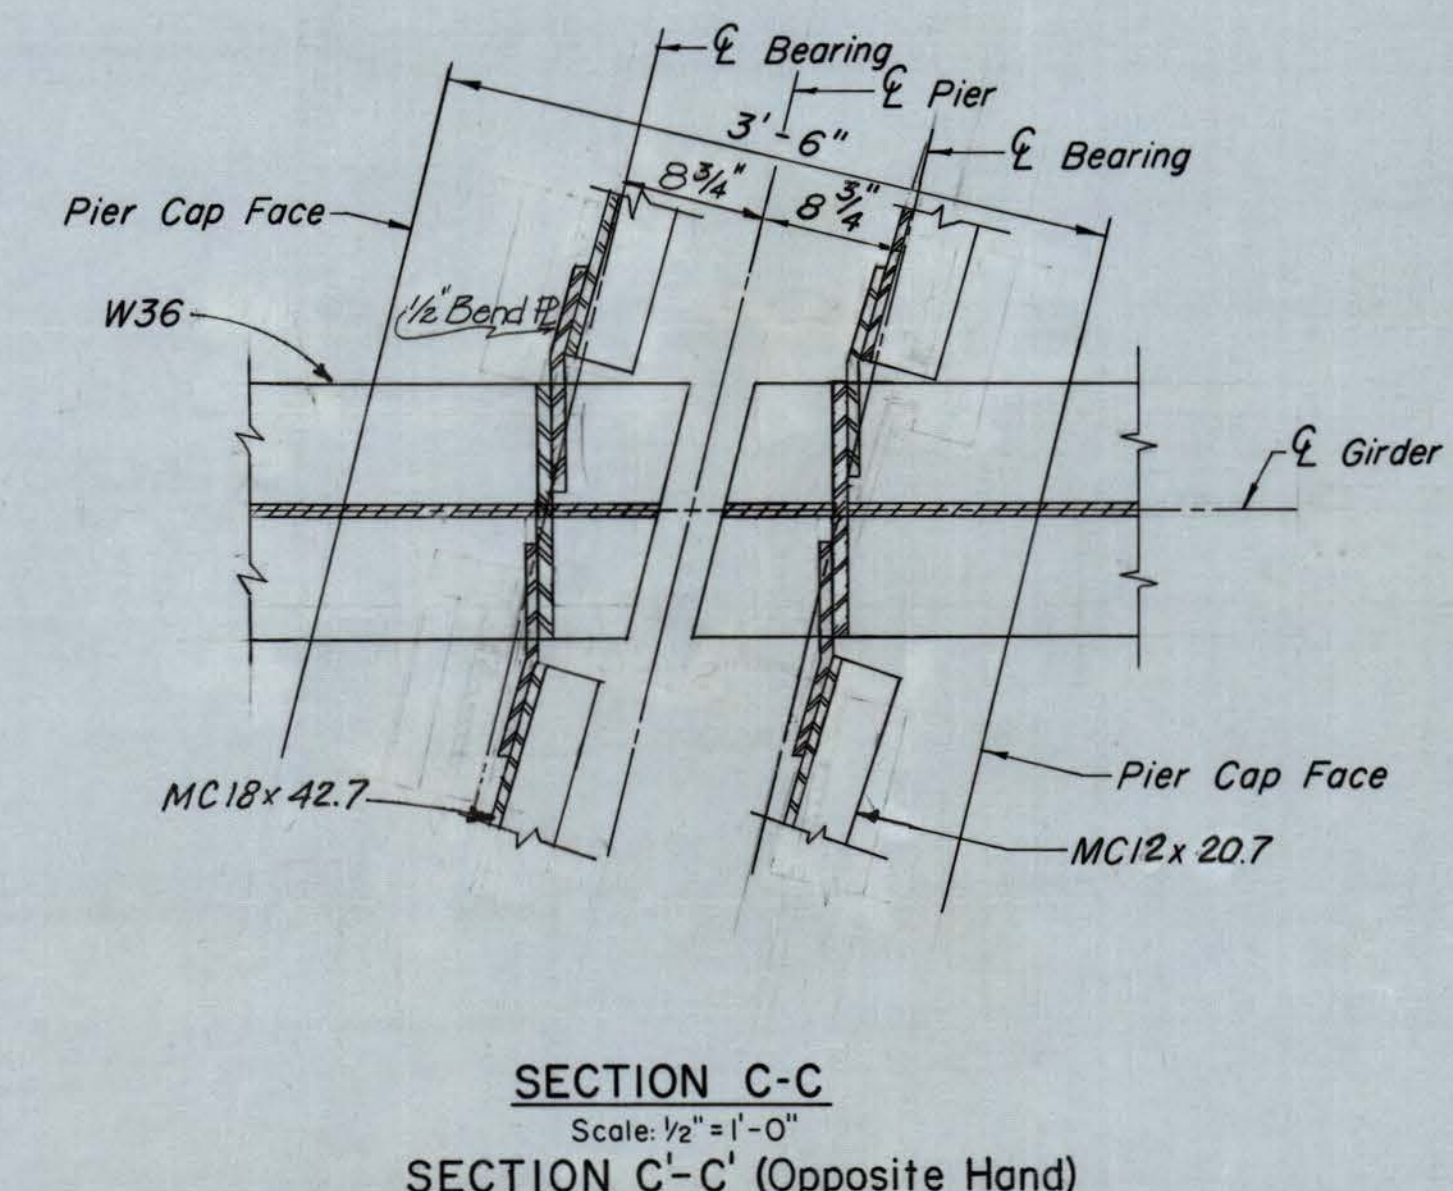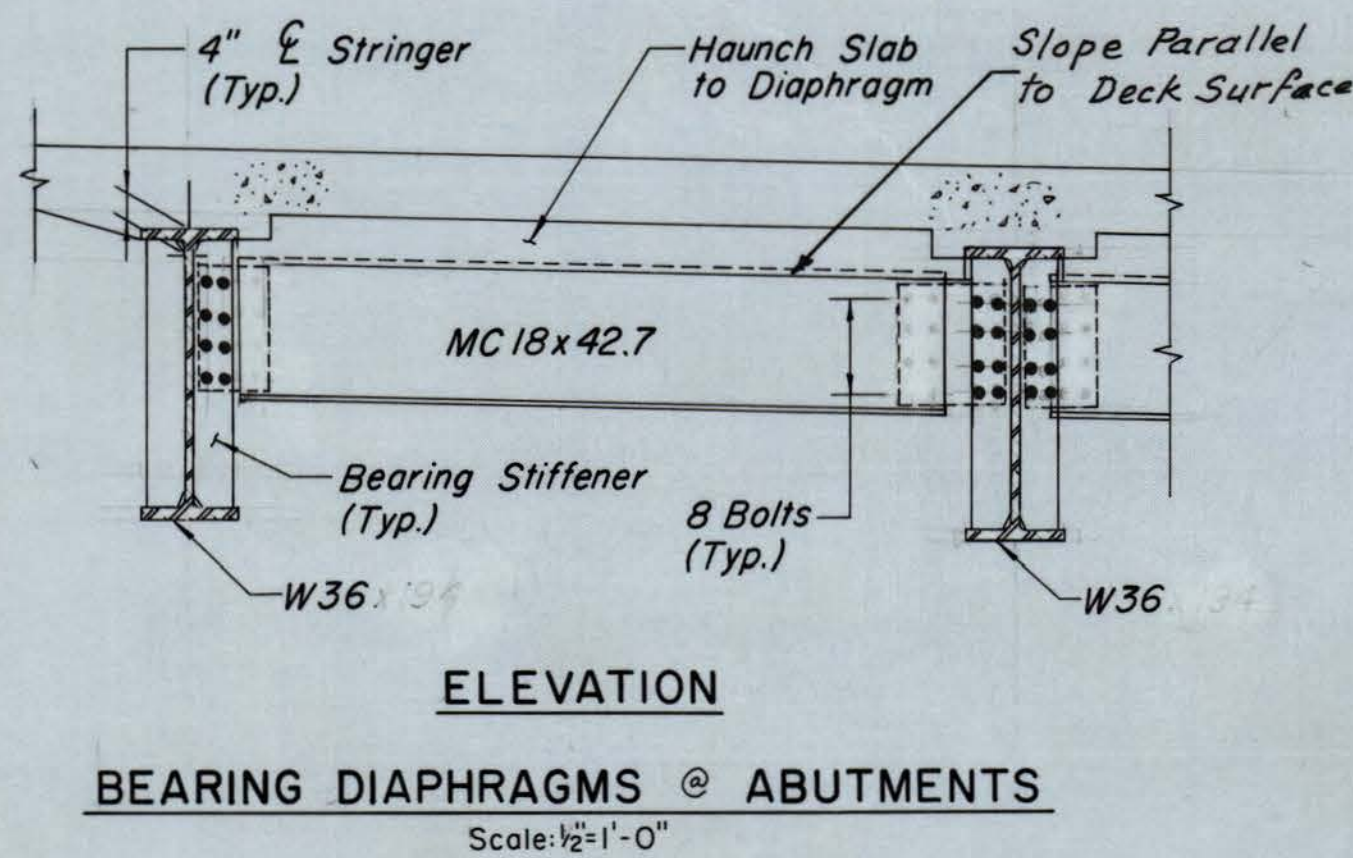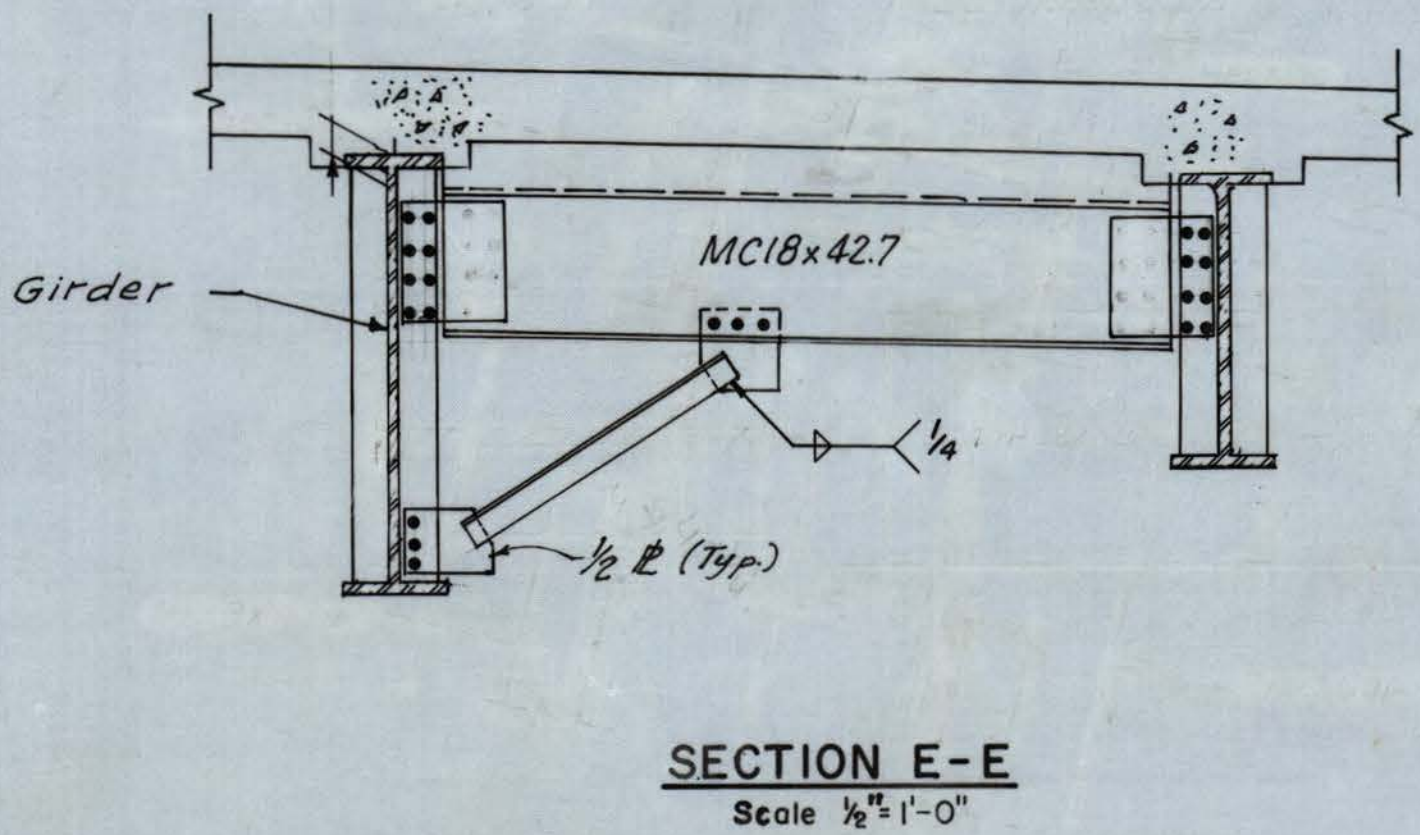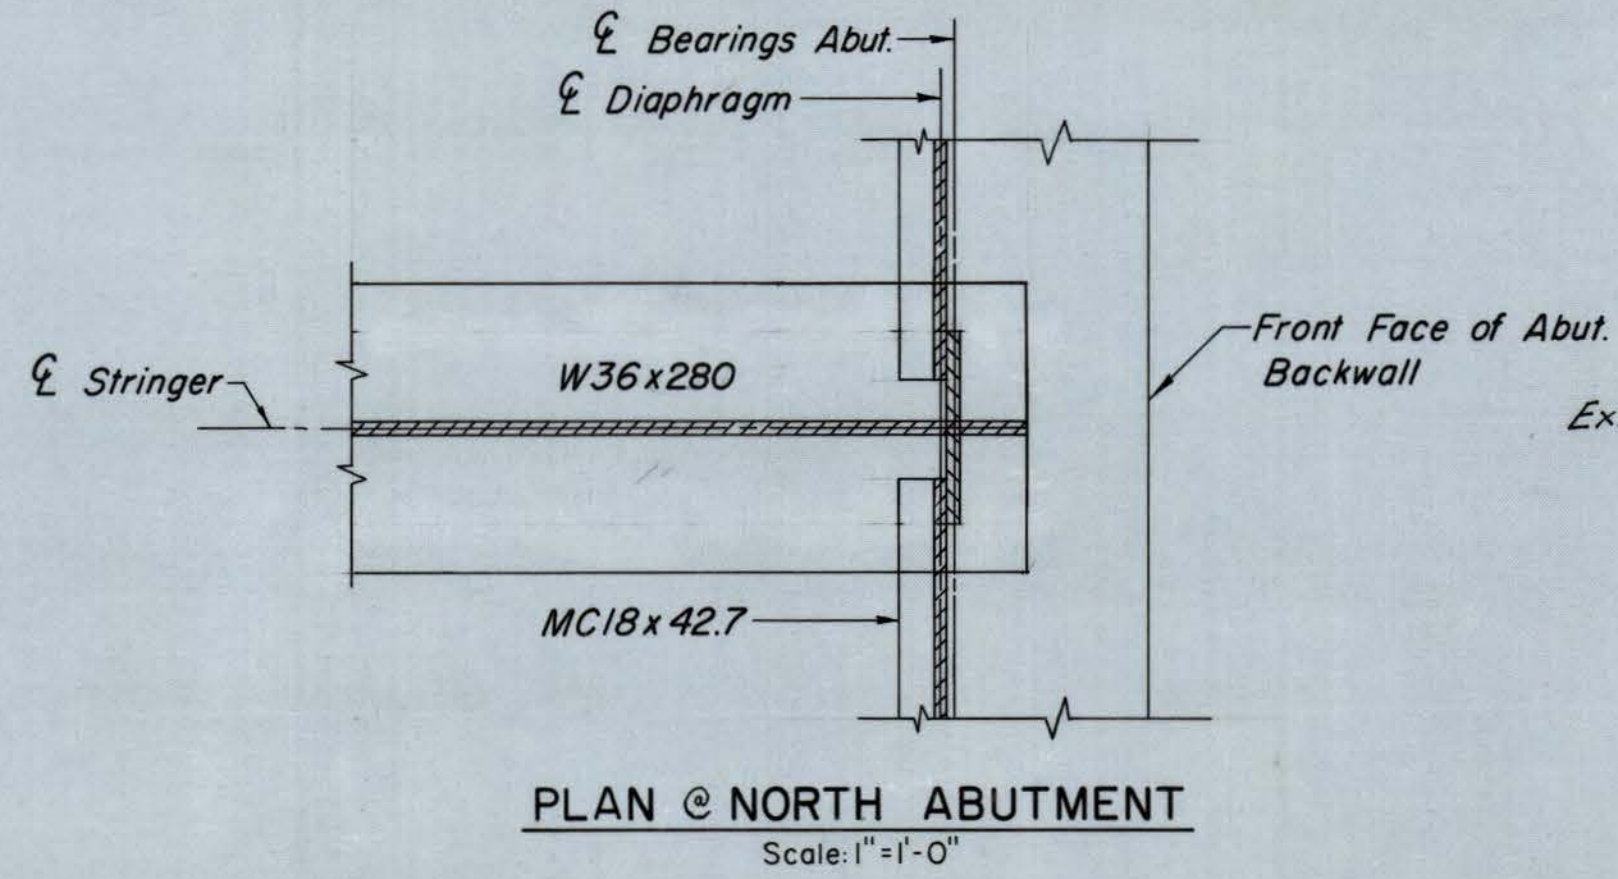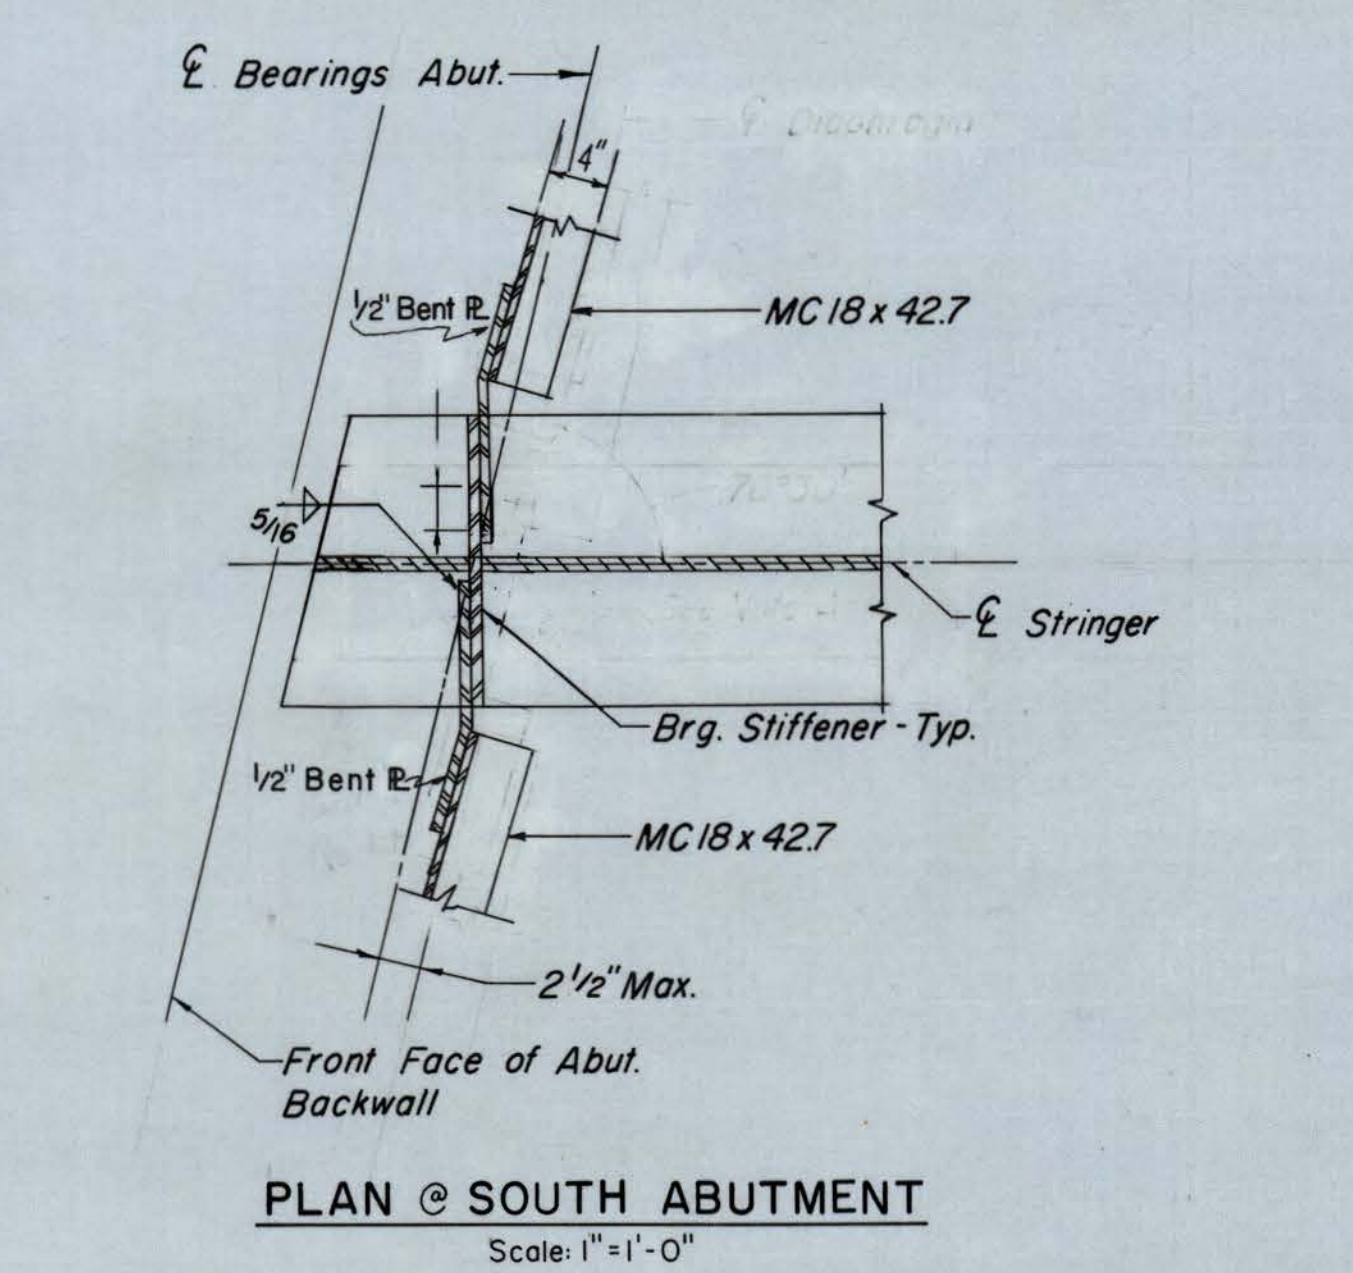

- Ends of stringers, bearing stiffeners, and end diaphragms shall be vertical.
- All diaphragm connections shall be made with 7/8" #A325 bolts.
- For framing plan see sheet no. 87
- For girder elevation see sheet no. 88
- For endspan elevations see sheet no. 89

BRIDGE NO.	DWG. NO.
3145	18
DESIGNED BY:	T.S.
DETAILED BY:	
CHECKED BY:	V.A.P.
DATE:	


REVISION NUMBER	SHEET NUMBER	REVISIONS	DATE	BY

WEST VIRGINIA
DEPARTMENT OF HIGHWAYS


STEEL DETAILS
BRIDGE NO. 3145
U.S. 119 OVER TUG FORK

SCALE
AS SHOWN


RACKOFF ASSOCIATES, INC.
ENGINEERS - CONSULTANTS
COLUMBUS, OHIO

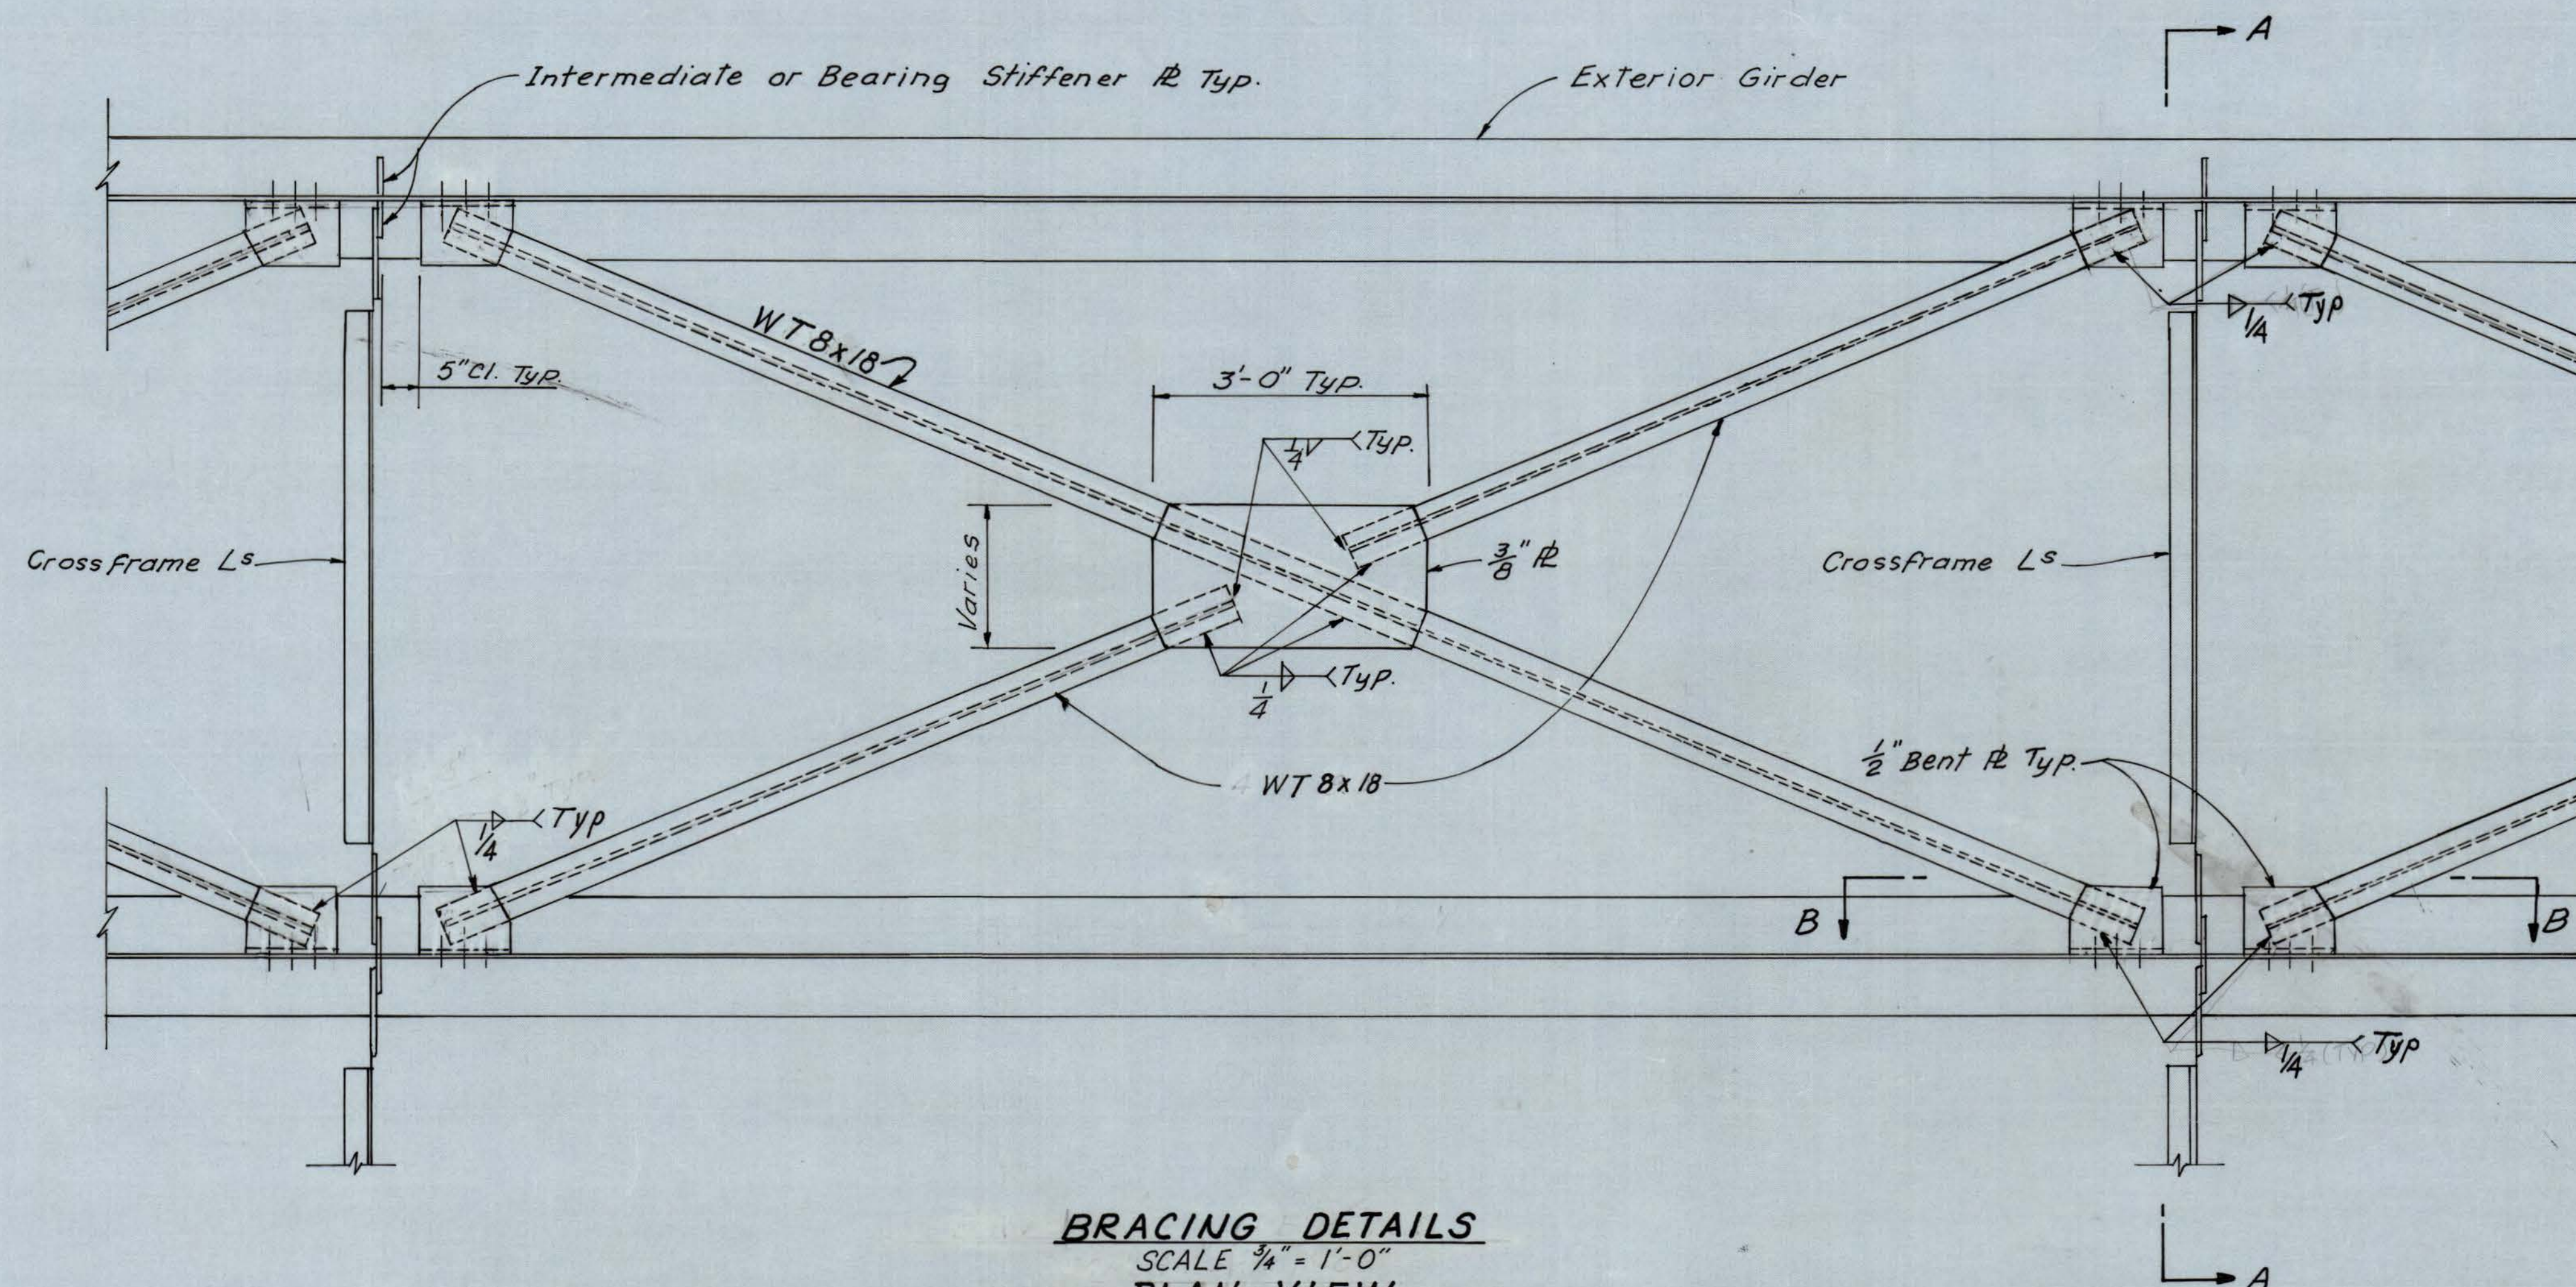

BRACING DETAILS
SCALE $\frac{3}{4}" = 1'-0"$
PLAN VIEW
INTERIOR BAY DETAILS SIMILAR

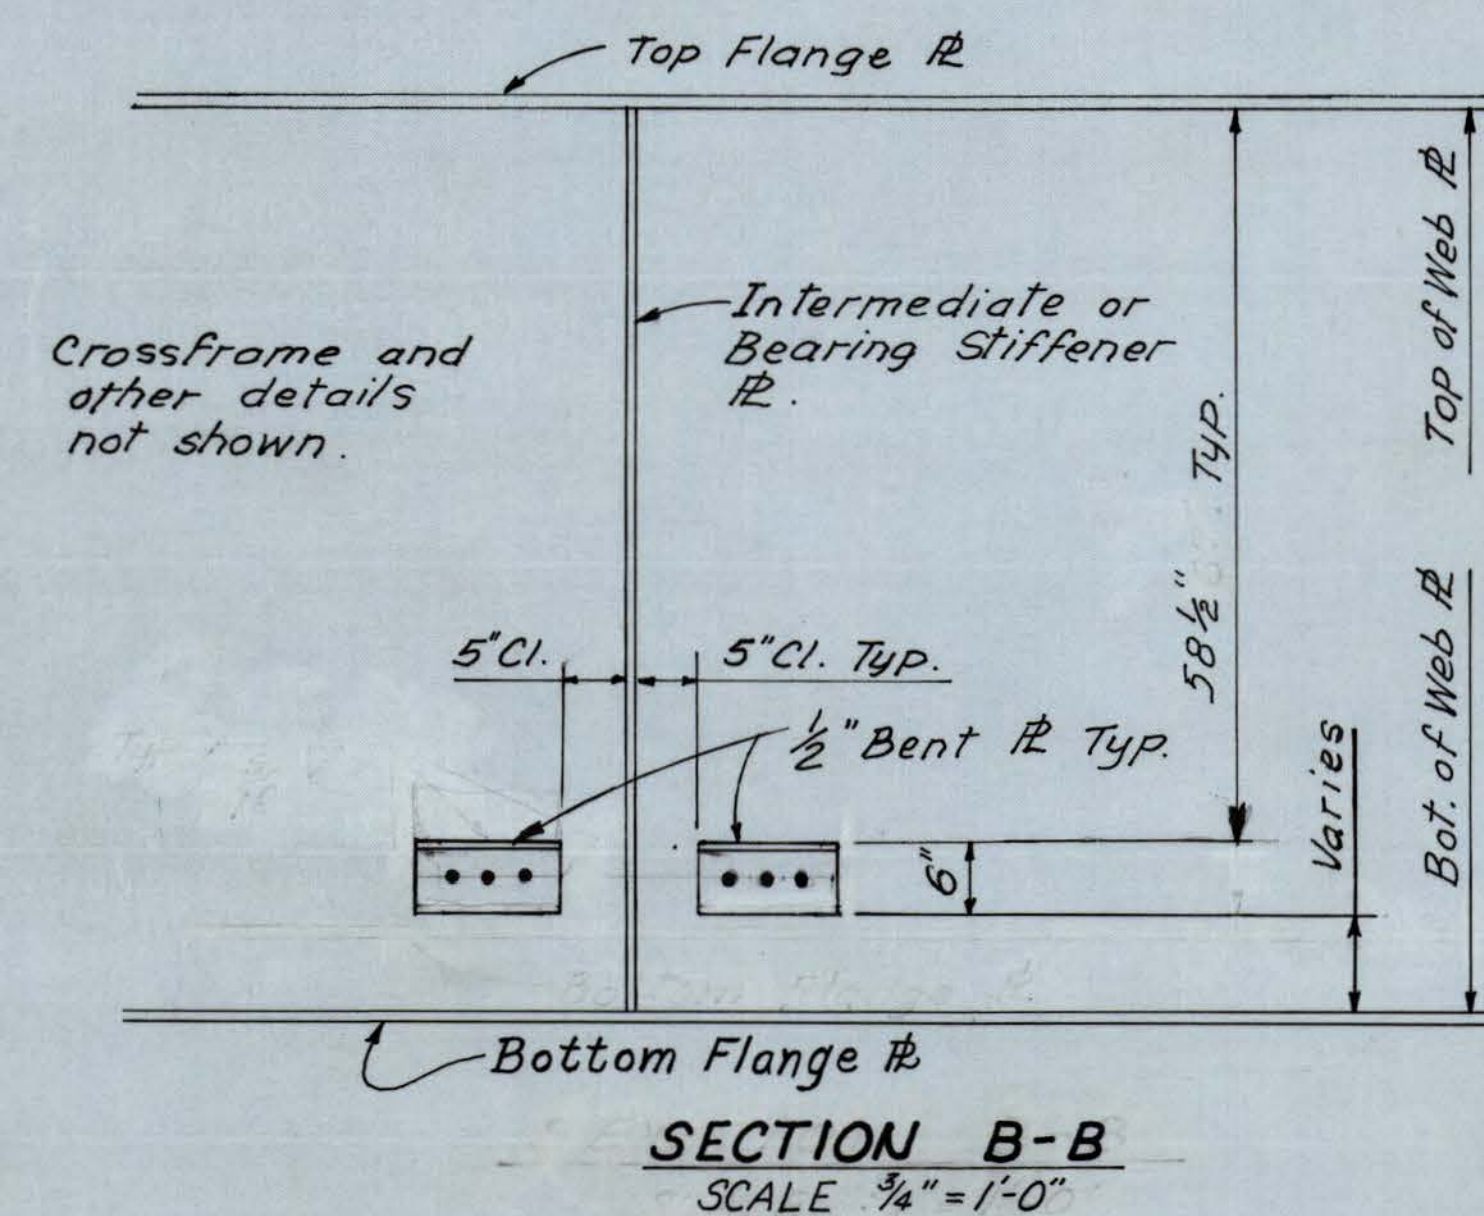

SECTION B-B
SCALE $\frac{3}{4}" = 1'-0"$

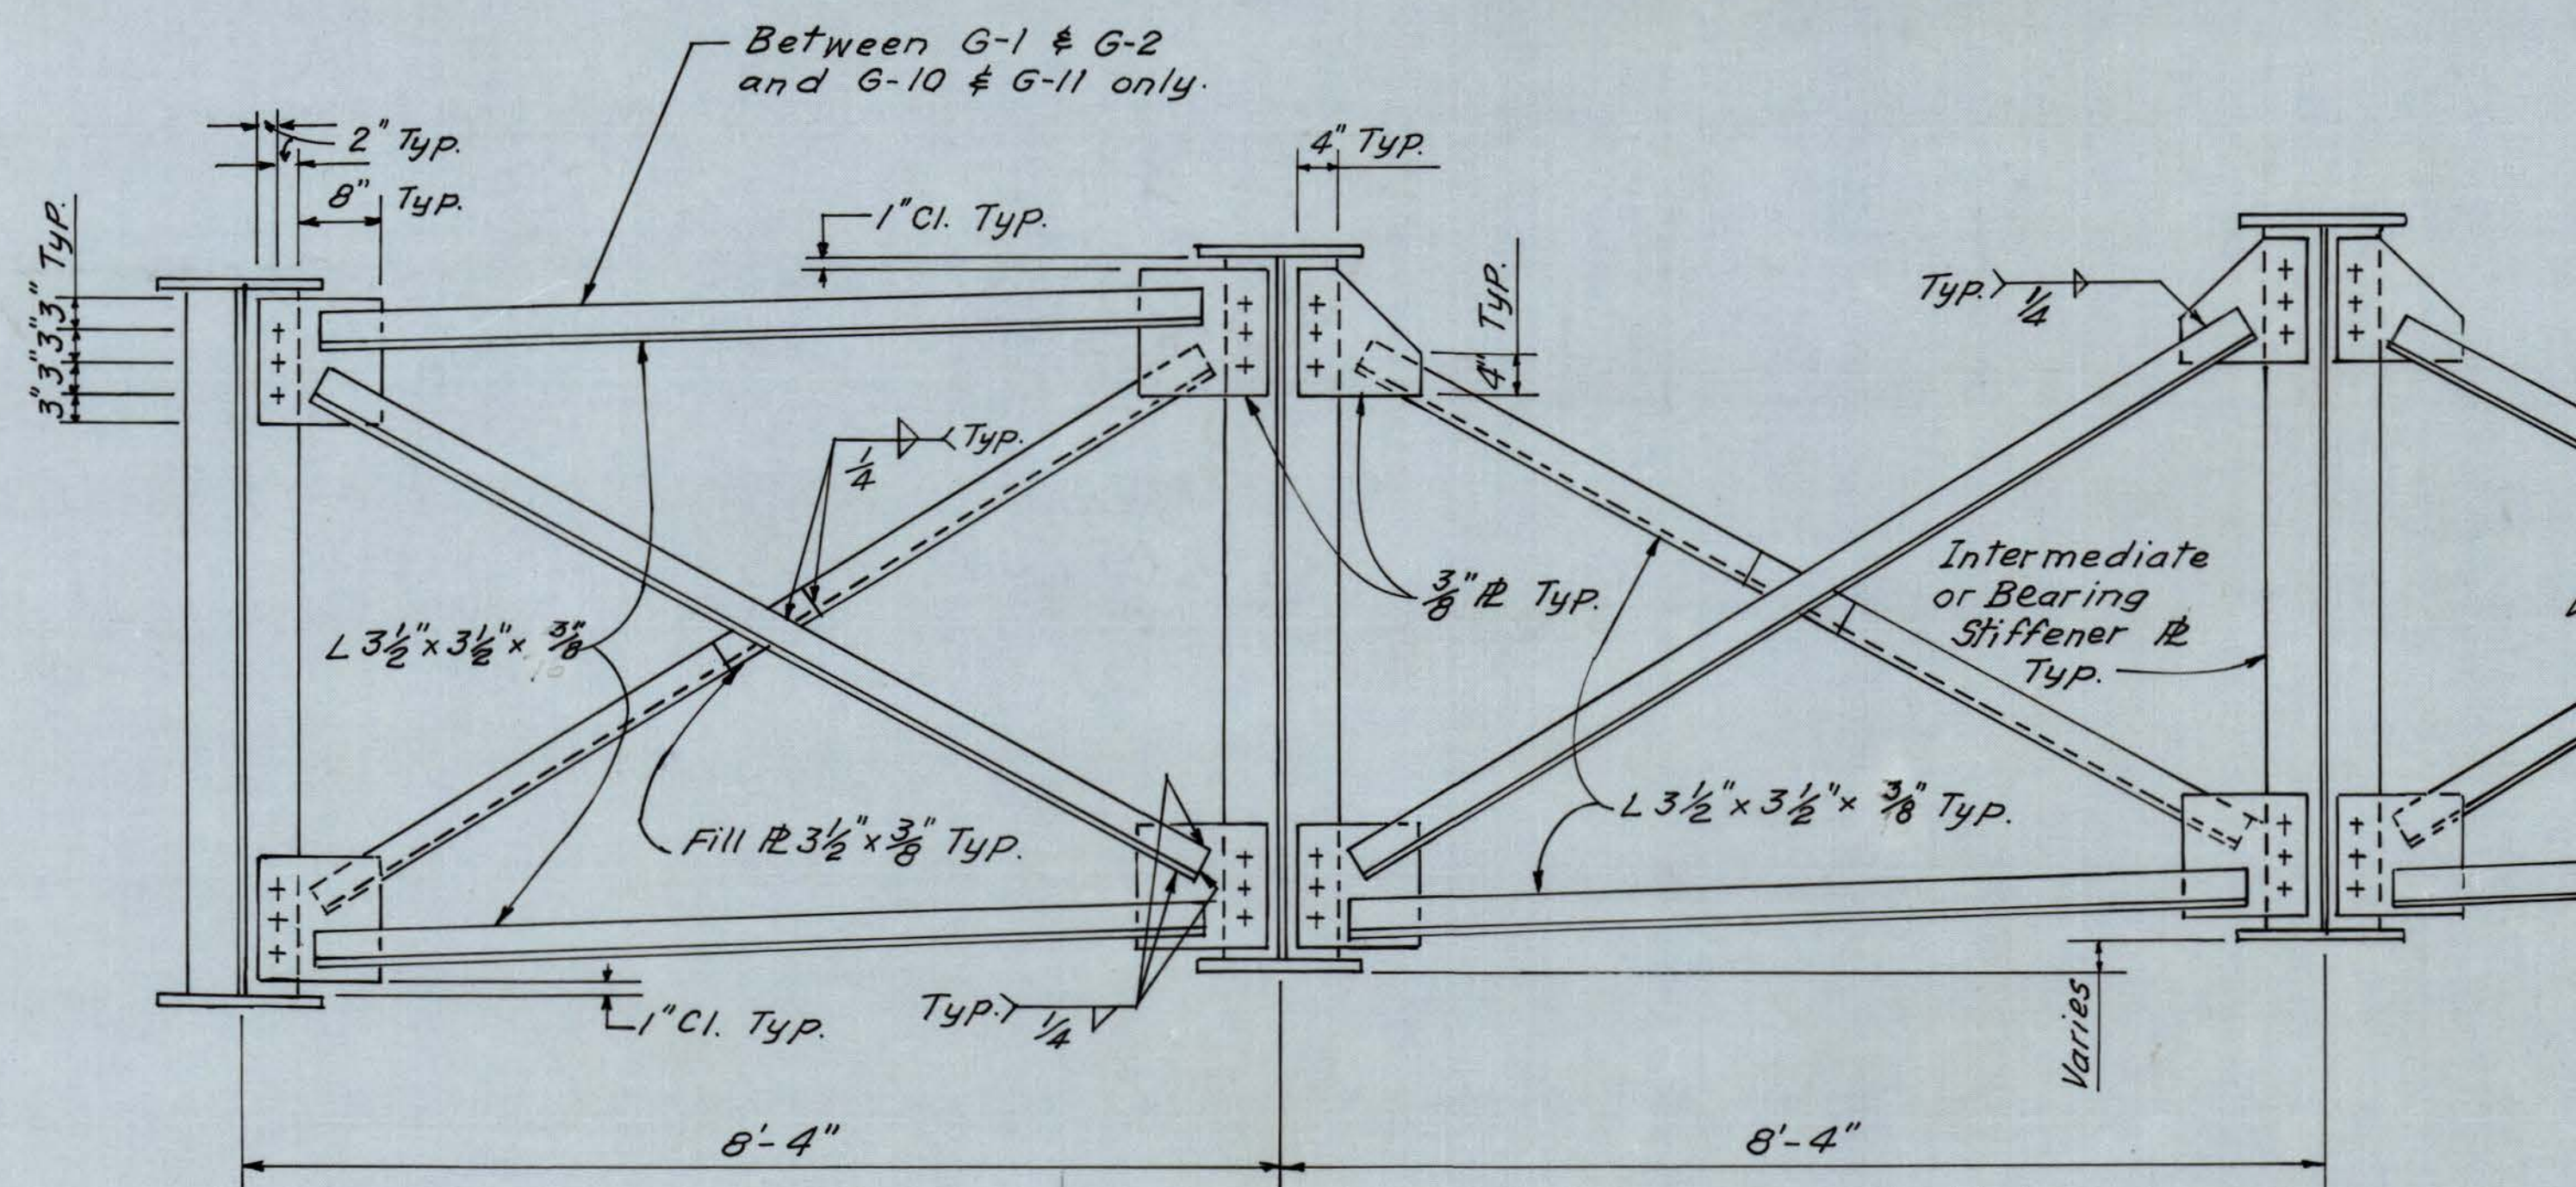

SECTION A-A
SCALE $\frac{3}{4}" = 1'-0"$

NOTE:
All bolts shall be $\frac{7}{8}" \phi$ high strength bolts unless otherwise specified.
Place bolt head on exposed side of fascia beams.

BRIDGE NO. 3145	DWG. NO. 19
DESIGNED BY: T.S.	
DETAILED BY:	
CHECKED BY: VAP	
DATE:	

REVISION NUMBER	SHEET NUMBER	REVISIONS	DATE	BY



**WEST VIRGINIA
DEPARTMENT OF HIGHWAYS**

**CROSS FRAME & BRACING DETAILS
BRIDGE NO. 3145**

SCALE
AS
SHOWN

RACKOFF ASSOCIATES, INC.
ENGINEERS-CONSULTANTS
COLUMBUS, OHIO

FEDERAL HIGHWAY ADMIN.	STATE DIST. NO.	STATE PROJECT NO.	FEDERAL PROJECT NO.	FISCAL YEAR	COUNTY	SHEET NO.	TOTAL SHEETS
W. VA.	2	330-G- 0.00	APD-323(59)	1978	MINGO	94	130

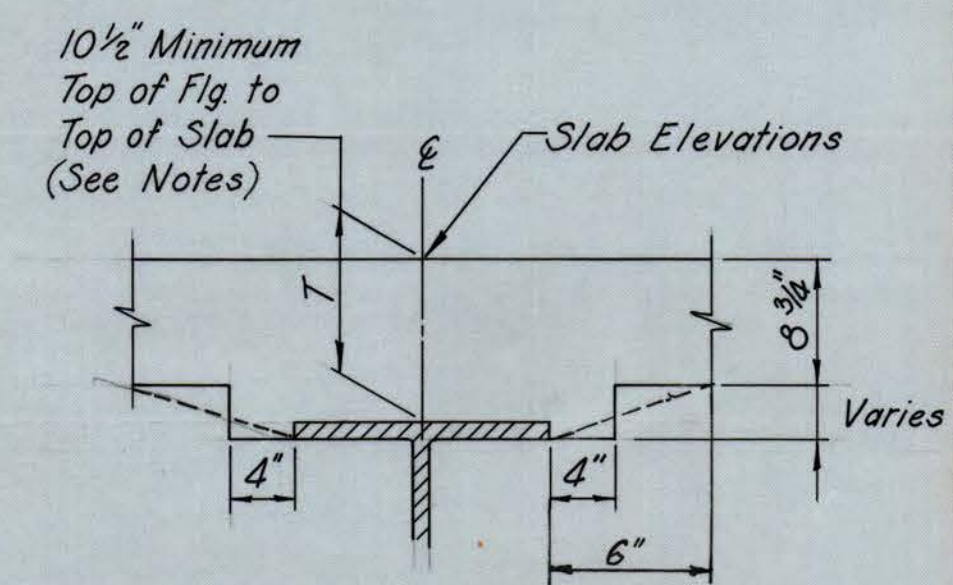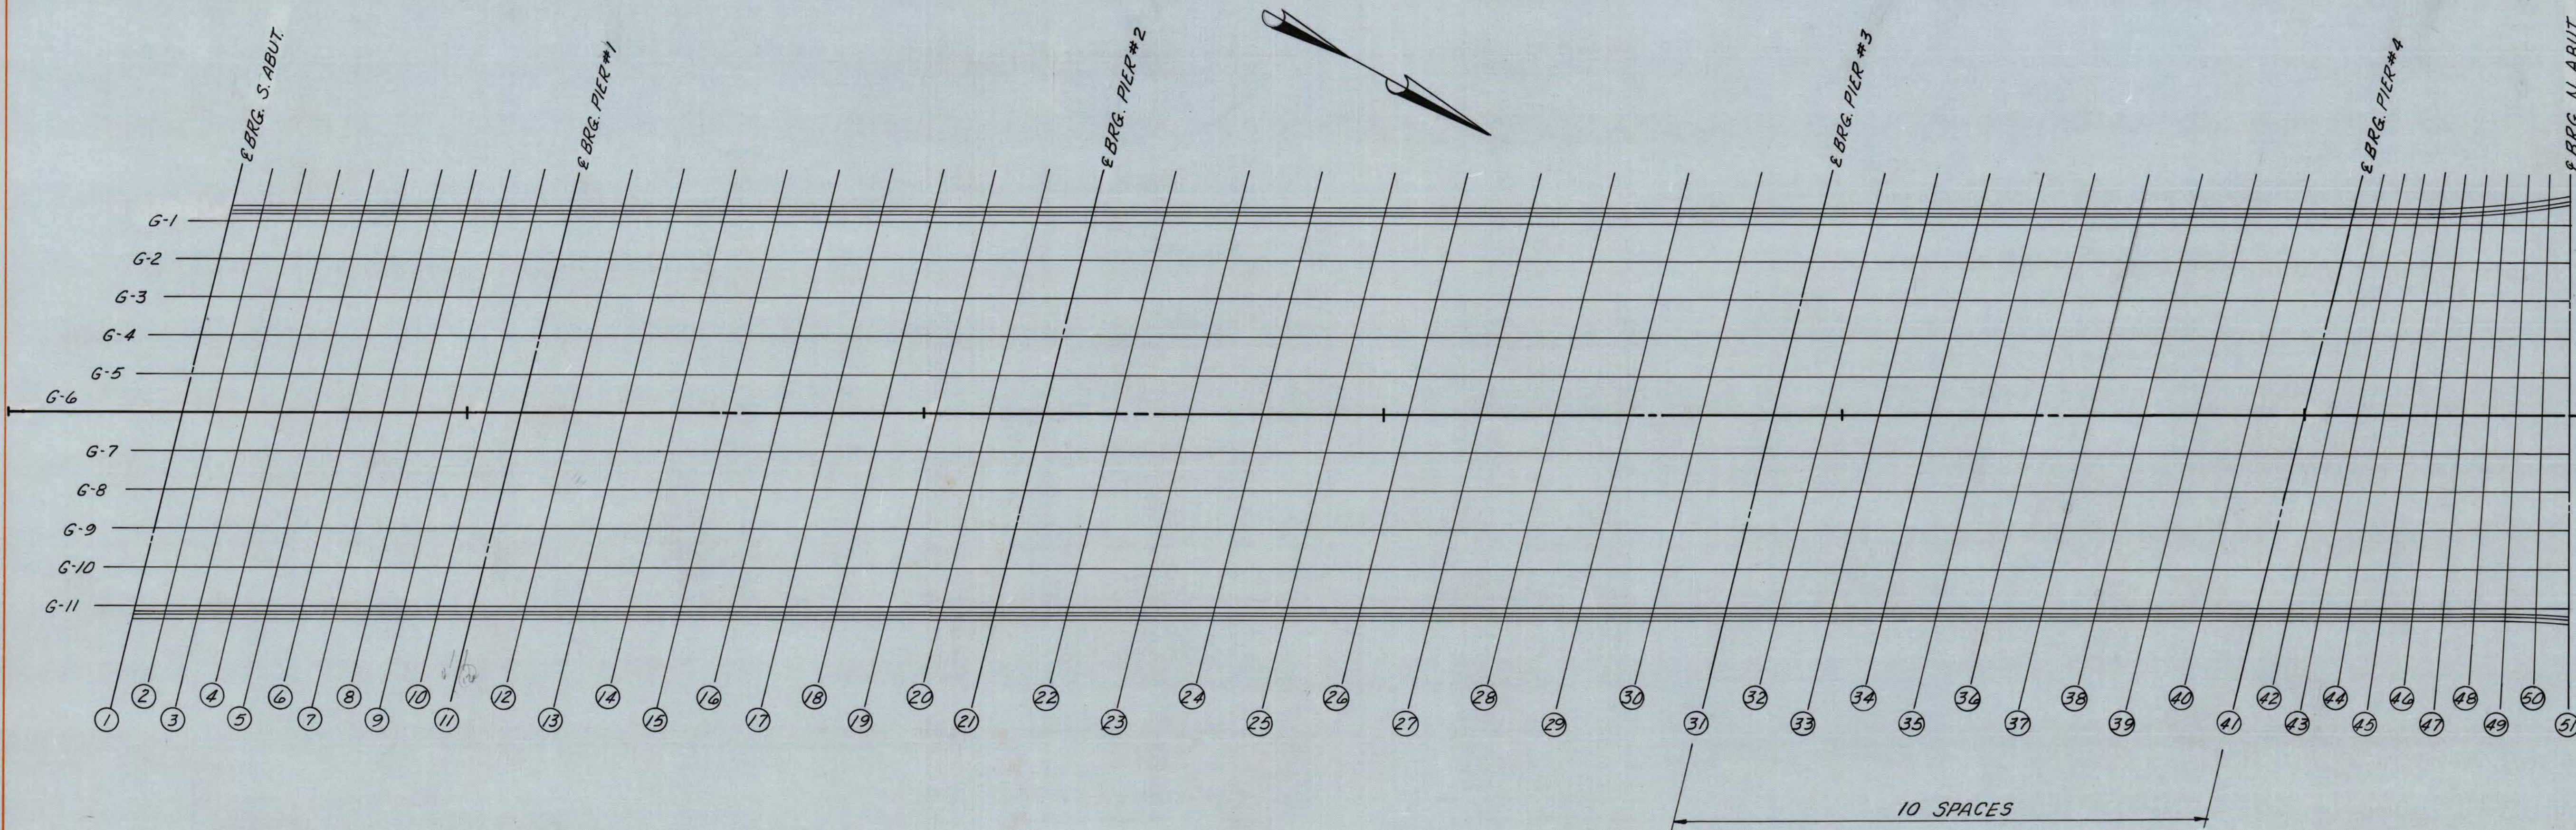

ALTERNATE HAUNCH
LOCATION OF ROADWAY ELEVATIONS
NO SCALE

TOP OF SLAB ELEVATION											
LINE	GIRDER 1	GIRDER 2	GIRDER 3	GIRDER 4	GIRDER 5	GIRDER 6	GIRDER 7	GIRDER 8	GIRDER 9	GIRDER 10	GIRDER 11
1	717.48	717.58	717.68	717.78	717.89	717.99	717.74	717.49	717.25	717.00	716.76
2	717.75	717.85	717.95	718.06	718.16	718.26	718.01	717.77	717.52	717.27	717.03
3	718.02	718.12	718.23	718.33	718.43	718.53	718.28	718.04	717.79	717.55	717.30
4	718.30	718.40	718.50	718.60	718.70	718.80	718.55	718.31	718.06	717.82	717.57
5	718.57	718.67	718.77	718.87	718.97	719.07	718.83	718.58	718.33	718.09	717.84
6	718.84	718.94	719.04	719.14	719.24	719.34	719.10	718.85	718.61	718.36	718.11
7	719.11	719.21	719.31	719.41	719.51	719.62	719.37	719.12	718.88	718.63	718.39
8	719.38	719.48	719.58	719.68	719.79	719.89	719.64	719.39	719.15	718.90	718.66
9	719.65	719.75	719.85	719.96	720.06	720.16	719.91	719.67	719.42	719.17	718.93
10	719.92	720.02	720.13	720.23	720.33	720.43	720.18	719.94	719.69	719.45	719.20
11	720.20	720.30	720.40	720.50	720.60	720.70	720.46	720.21	719.96	719.72	719.47
12	720.61	720.71	720.81	720.91	721.02	721.12	720.87	720.63	720.38	720.13	719.89
13	721.03	721.13	721.23	721.33	721.43	721.53	721.29	721.04	720.80	720.55	720.30
14	721.44	721.54	721.65	721.75	721.85	721.95	721.70	721.46	721.21	720.97	720.72
15	721.86	721.96	722.06	722.16	722.26	722.37	722.12	721.87	721.63	721.38	721.14
16	722.28	722.38	722.48	722.58	722.68	722.78	722.54	722.29	722.04	721.80	721.55
17	722.69	722.79	722.89	723.00	723.10	723.20	722.95	722.71	722.46	722.21	721.97
18	723.11	723.21	723.31	723.41	723.51	723.61	723.37	723.12	722.88	722.63	722.38
19	723.52	723.63	723.73	723.83	723.93	724.03	723.78	723.54	723.29	723.05	722.80
20	723.94	724.04	724.14	724.24	724.35	724.45	724.20	723.95	723.71	723.46	723.22
21	724.36	724.46	724.56	724.66	724.76	724.86	724.62	724.37	724.13	723.88	723.63
22	724.94	725.04	725.14	725.24	725.34	725.44	725.20	724.95	724.70	724.46	724.21
23	725.52	725.62	725.72	725.82	725.92	726.02	725.78	725.53	725.28	725.04	724.79
24	726.09	726.20	726.30	726.39	726.50	726.60	726.35	726.11	725.86	725.62	725.37
25	726.67	726.77	726.88	726.98	727.08	727.18	726.93	726.69	726.44	726.20	725.95
26	727.25	727.35	727.45	727.56	727.66	727.76	727.51	727.27	727.02	726.77	726.53
27	727.83	727.93	728.03	728.14	728.24	728.34	728.09	727.85	727.60	727.35	727.11
28	728.41	728.51	728.61	728.71	728.82	728.92	728.67	728.42	728.18	727.93	727.69
29	728.99	729.09	729.19	729.29	729.39	729.50	729.25	729.00	728.76	728.51	728.27

TOP OF SLAB ELEVATION											
LINE	GIRDER 1	GIRDER 2	GIRDER 3	GIRDER 4	GIRDER 5	GIRDER 6	GIRDER 7	GIRDER 8	GIRDER 9	GIRDER 10	GIRDER 11
30	729.57	729.67	729.77	729.87	729.92	730.07	729.83	729.58	729.34	729.09	728.85
31	730.15	730.25	730.35	730.45	730.55	730.65	730.41	730.16	729.92	729.67	729.42
32	730.56	730.67	730.77	730.87	730.97	731.07	730.82	730.58	730.33	730.09	729.84
33	730.98	731.08	731.18	731.28	731.39	731.49	731.24	730.99	730.75	730.50	730.26
34	731.40	731.50	731.60	731.70	731.80	731.90	731.66	731.41	731.16	730.92	730.67
35	731.81	731.91	732.01	732.12	732.22	732.32	732.07	731.83	731.58	731.33	731.09
36	732.23	732.33	732.43	732.53	732.63	732.73	732.49	732.24	732.00	731.75	731.50
37	732.65	732.75	732.85	732.95	733.05	733.15	732.91	732.66	732.41	732.17	731.92
38	733.06	733.16	733.26	733.36	733.47	733.57	733.32	733.08	732.83	732.58	732.34
39	733.48	733.58	733.68	733.78	733.88	733.98	733.74	733.49	733.25	733.00	732.75
40	733.89	733.99	734.10	734.20	734.30	734.40	734.15	733.91	733.66	733.42	733.17
41	734.31	734.41	734.51	734.61	734.71	734.82	734.57	734.32	734.08	733.83	733.59
42	734.68	734.59	734.70	734.81	734.92	735.03	734.79	734.55	734.31	734.07	733.83
43	734.66	734.77	734.89	735.00	735.12	735.24	735.00	734.77	734.54	734.31	734.08
44	734.83	734.95	735.08	735.20	735.32	735.45	735.22	735.00	734.78	734.55	734.33
45	735.00	735.14	735.27	735.40	735.53	735.66	735.44	735.23	735.01	734.80	734.58
46	735.18	735.32	735.45	735.59	735.73	735.87	735.66	735.46	735.26	735.05	734.84
47	735.35	735.50	735.64	735.79	735.93	736.08	735.88	735.69	735.50	735.31	735.11
48	735.53	735.68	735.83	735.98	736.13	736.29	736.11	735.93	735.75	735.57	735.38
49	735.70	735.86	736.02	736.18	736.34	736.50	736.33	736.17	736.00	735.83	735.66
50	735.88	736.04	736.21	736.37	736.54	736.71	736.56	736.41	736.25	736.10	735.95
51	736.05	736.22	736.39	736.57	736.74	736.92	736.78	736.65	736.51	736.38	736.25

NOTES:

- Elevations on top of Slab are at $\frac{1}{2}$ of Beam.
- After all Beams have been assembled and falsework removed, the Contractor shall take elevations along the top of the Stringer at points where the Grade Elevations are given. The difference between this and the Grade Elevation shown, plus the amount of deflection shown at each point due to the D.L. of the concrete, will be the thickness "T" at these points. The minimum thickness "T" shall not be less than $10\frac{1}{2}$ " at the centerline of Beams. If the Beams have excessive Camber and this minimum cannot be maintained, the Grade Line shall be adjusted to obtain this thickness.
- For Deck Plan See Sheet No. 93
- For Bar Schedule See Sheet No. 97
- For Additional Deck Details See Sheet Nos. 95 & 96

BRIDGE NO.	DWG. NO.
3145	22
DESIGNED BY:	P.P.
DETAILED BY:	
CHECKED BY:	T.L.
DATE :	

[illegible]

**WEST VIRGINIA
DEPARTMENT OF HIGHWAYS**







SLAB ELEVATIONS
BRIDGE NO. 3145

U.S. 119 OVER TUG FORK

SCALE
NO
SCALE

RACKOFF ASSOCIATES, INC.
ENGINEERS • CONSULTANTS
COLUMBUS, OHIO

FEDERAL HIGHWAY ADMIN.	STATE DIST. NO.	STATE PROJECT NO.	FEDERAL PROJECT NO.	FISCAL YEAR	COUNTY	SHEET NO.	TOTAL SHEETS
W. VA.	2	330-6- 0,00	APD-323(59)	1978	MINGO	95	130

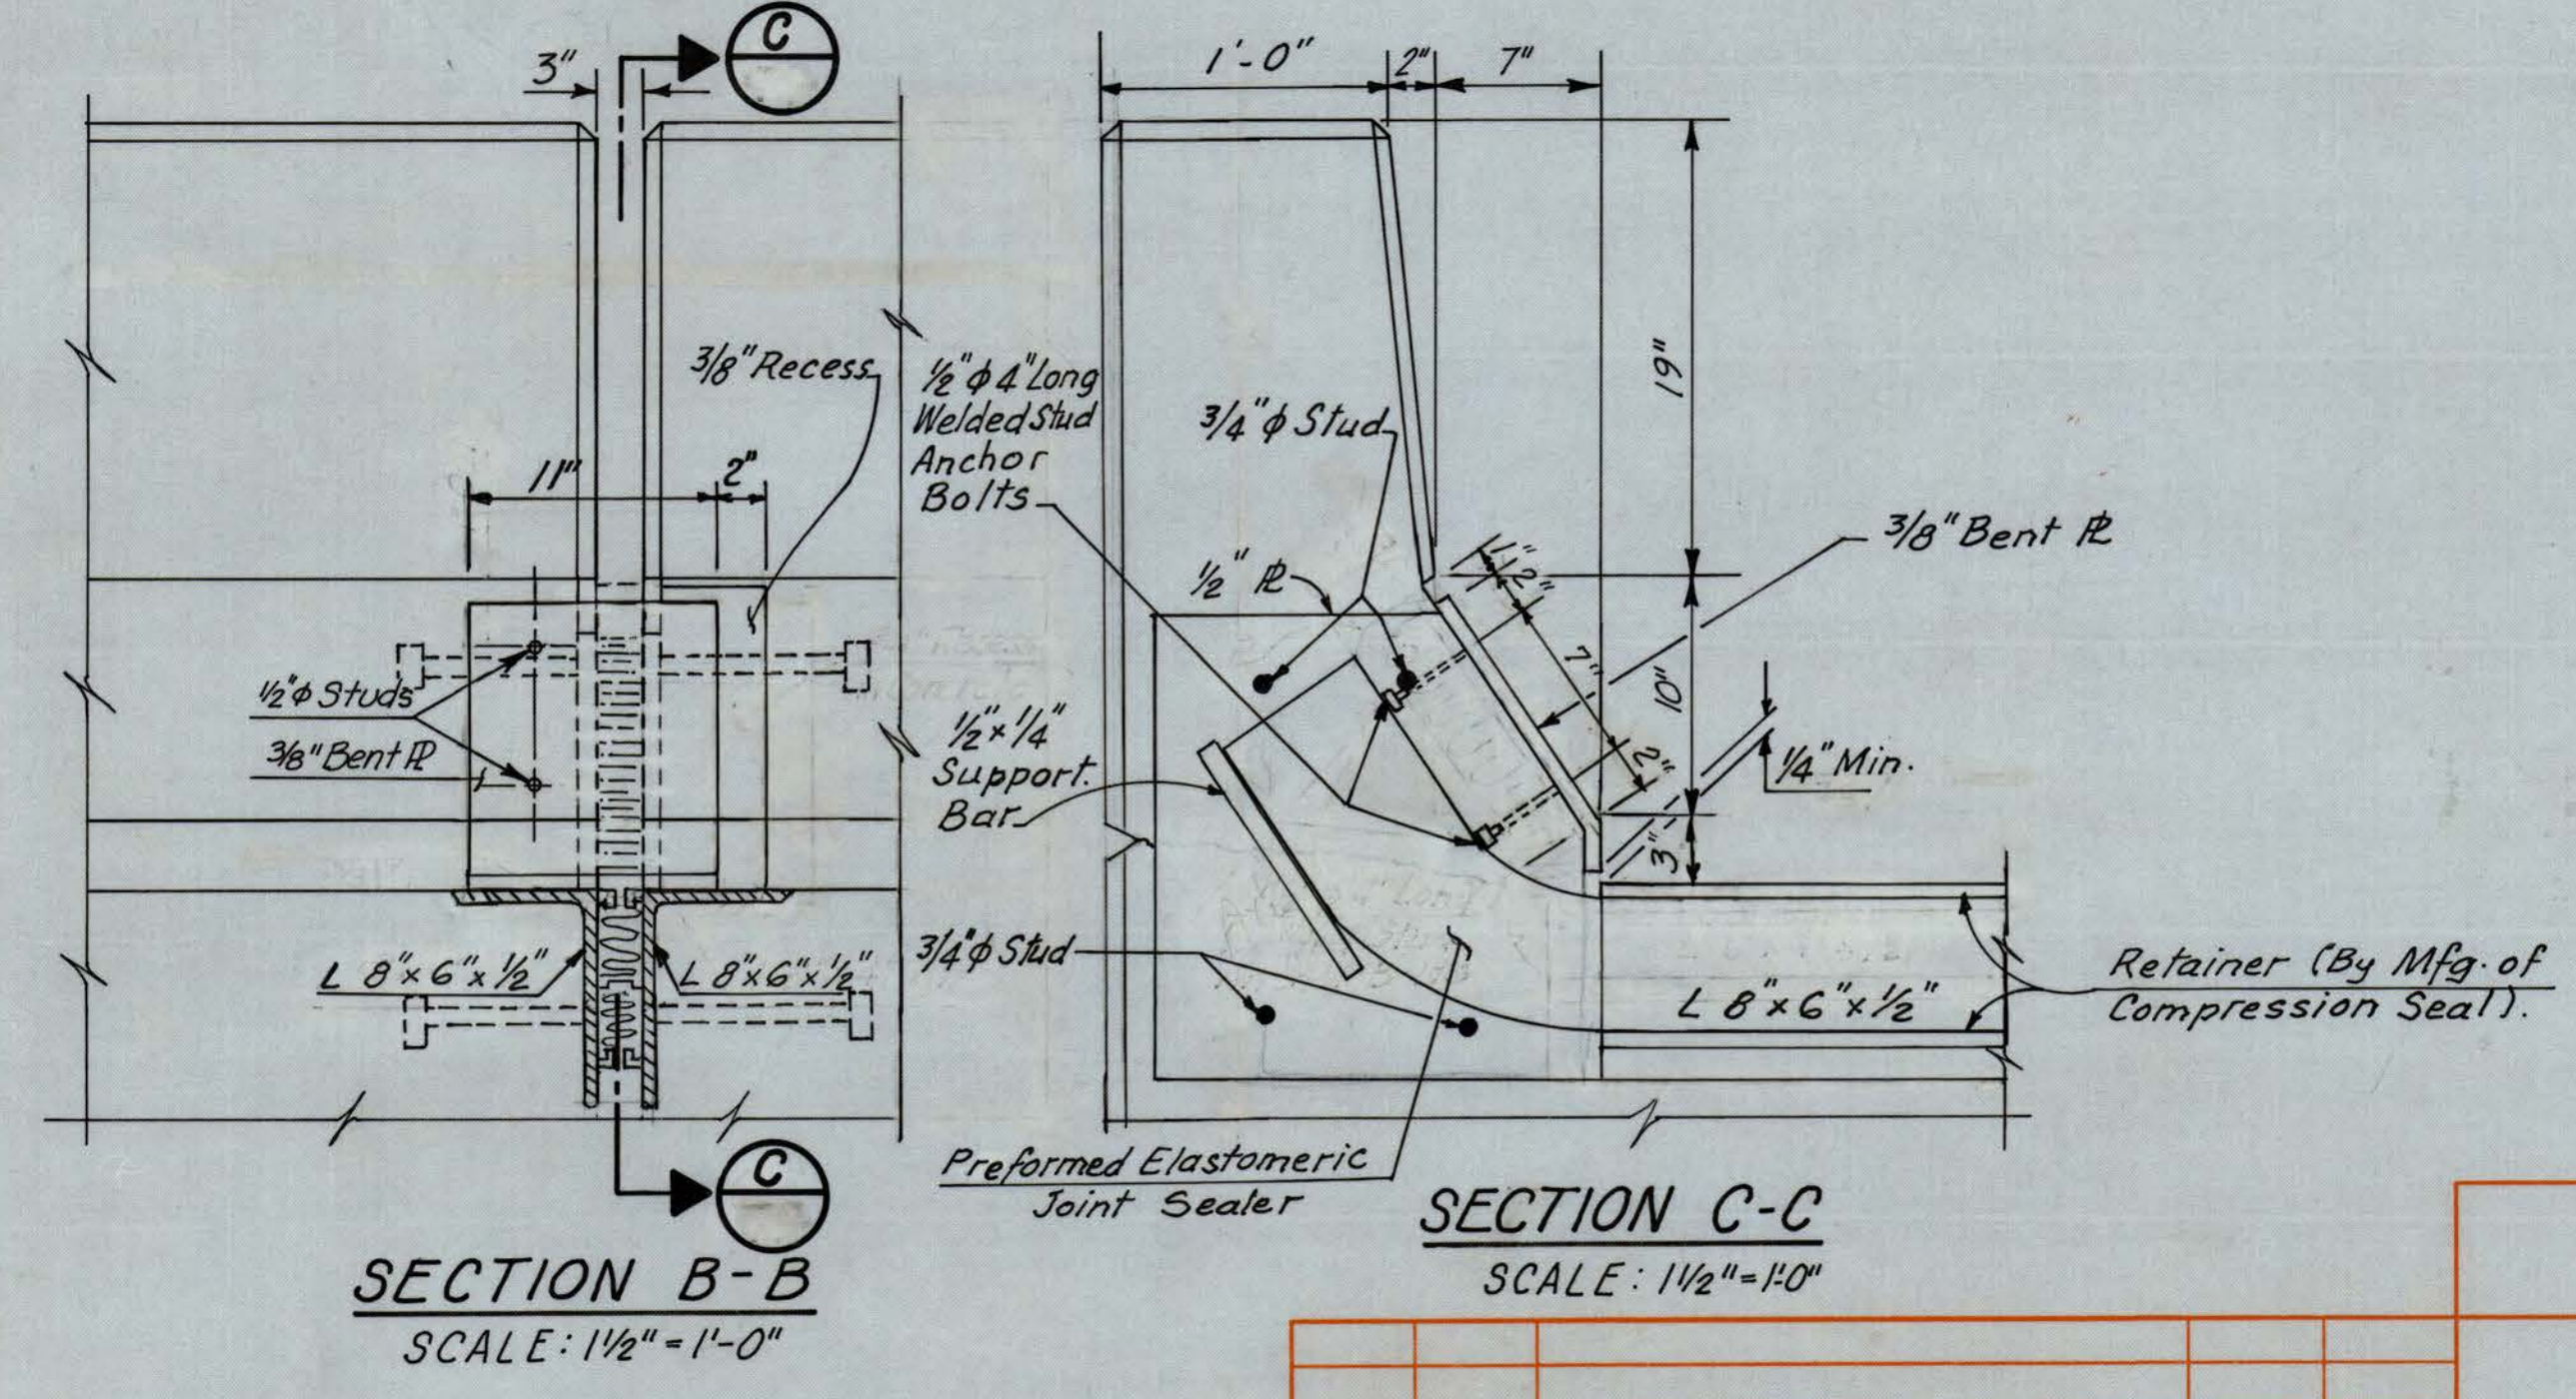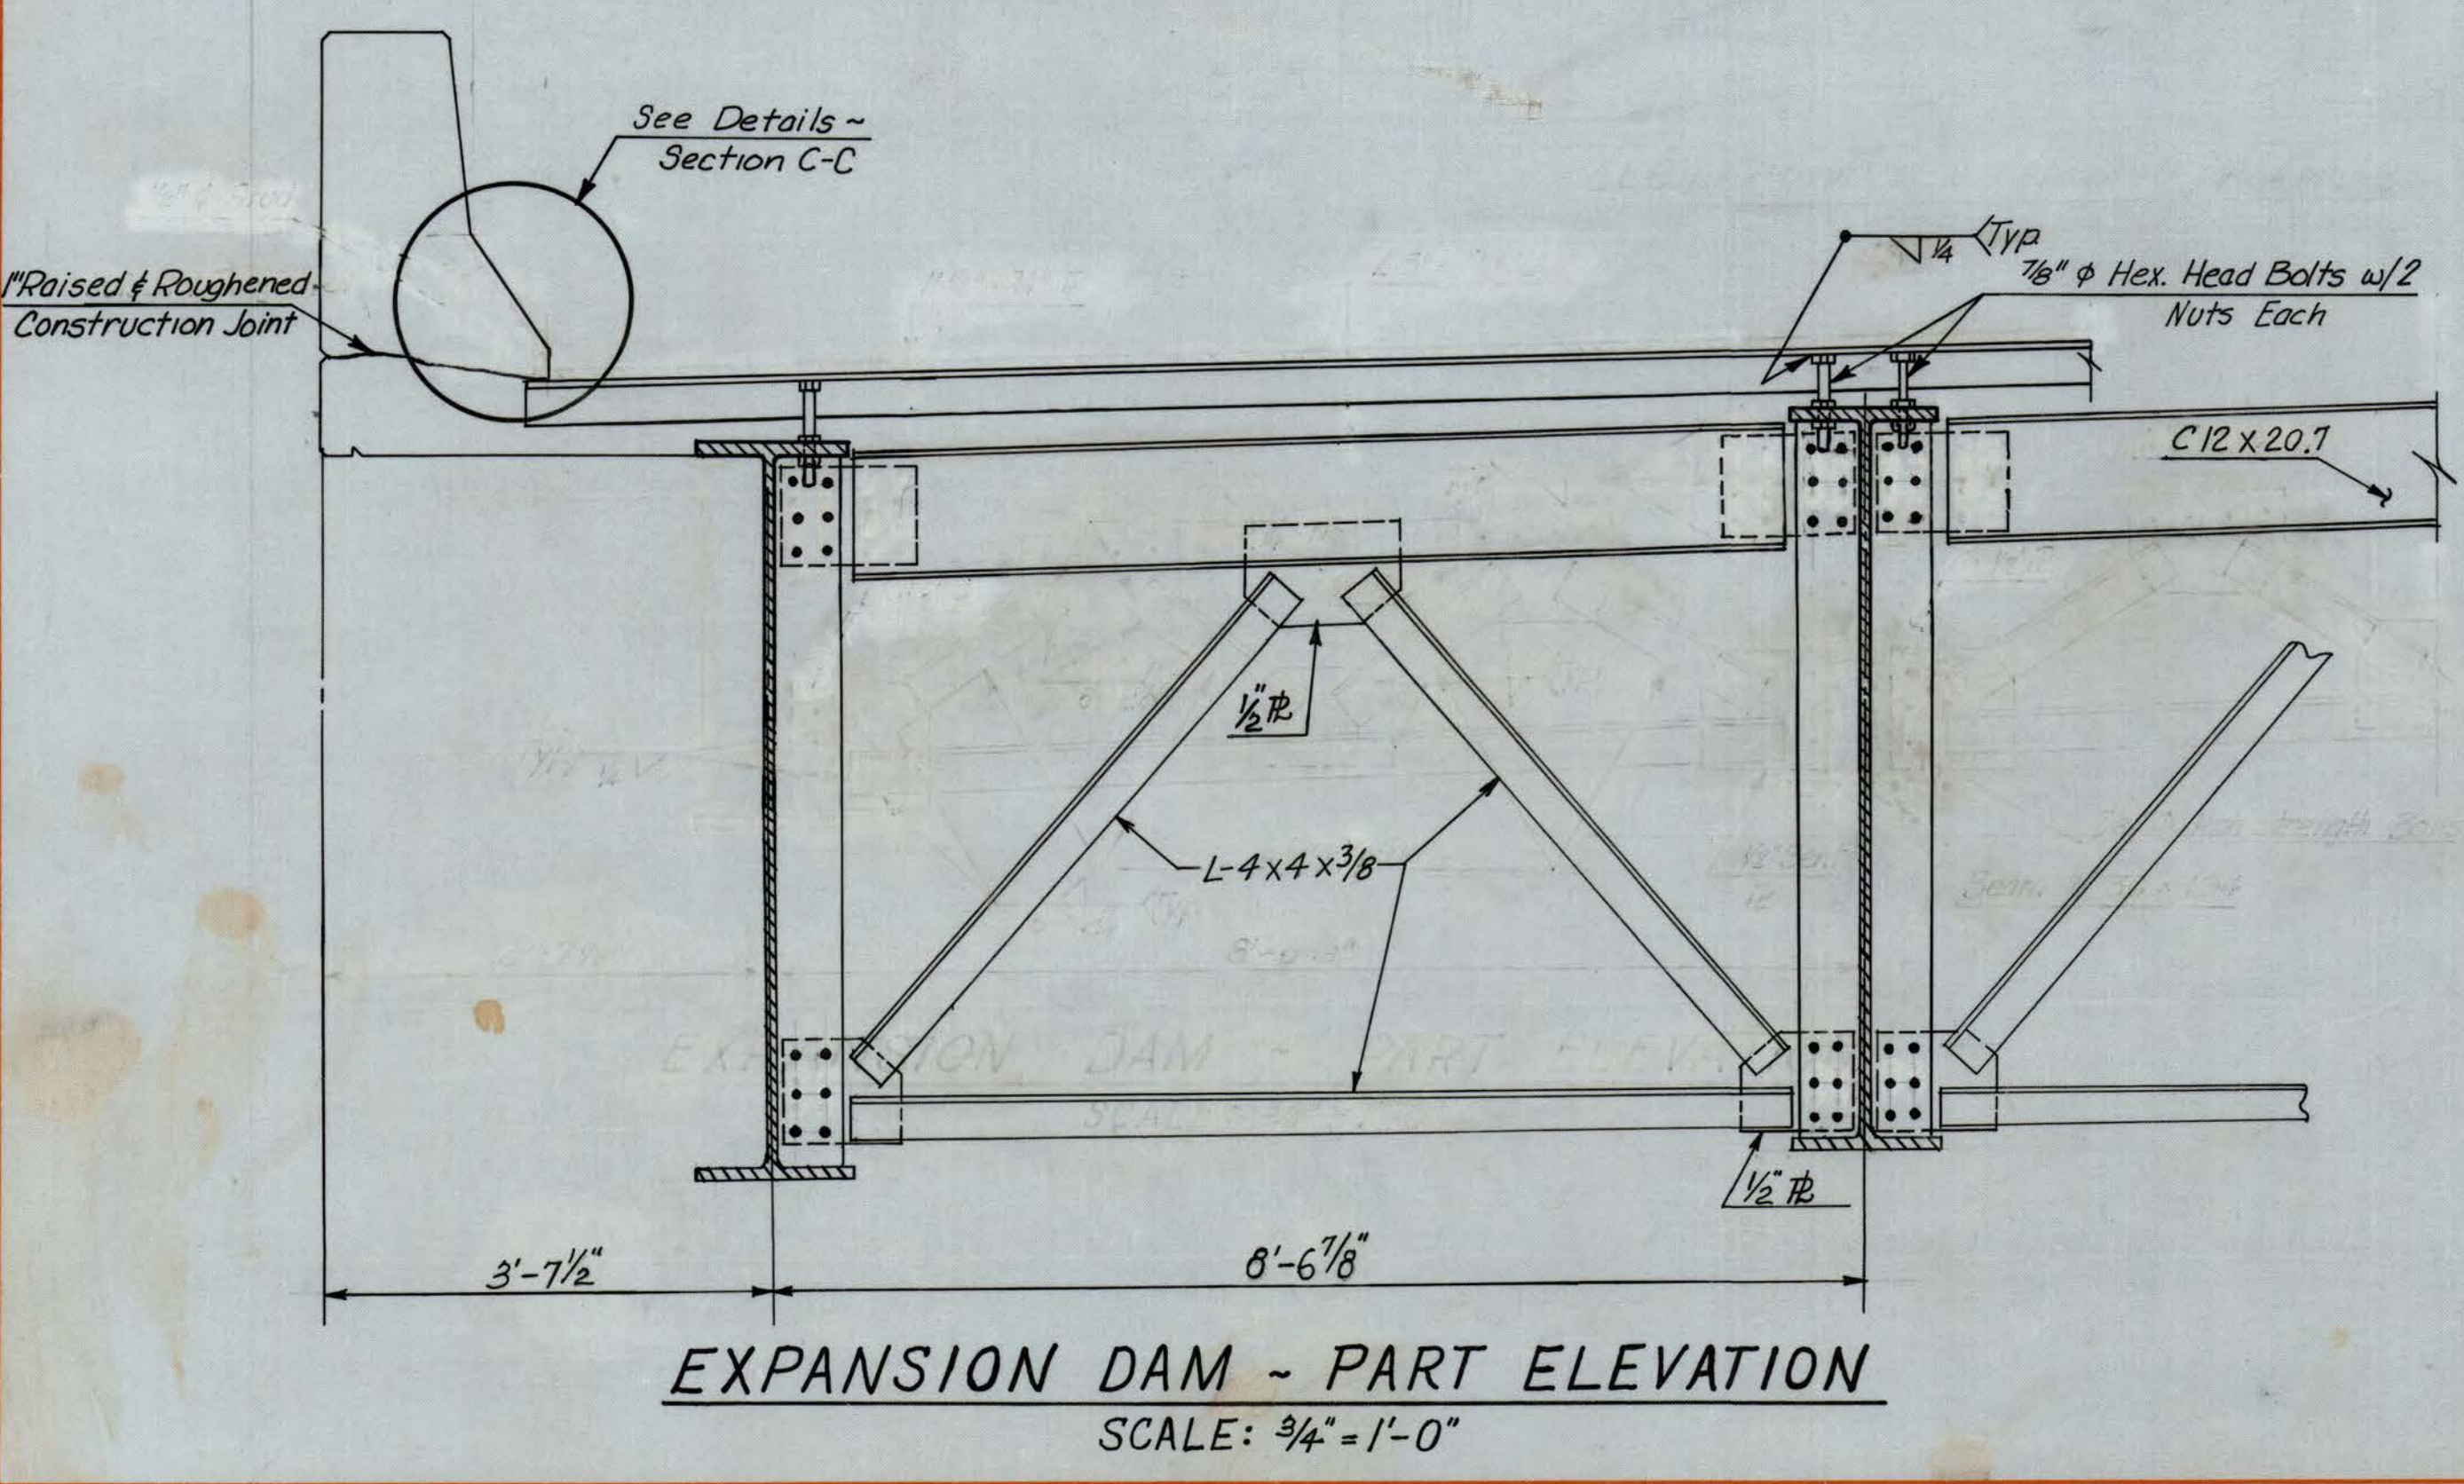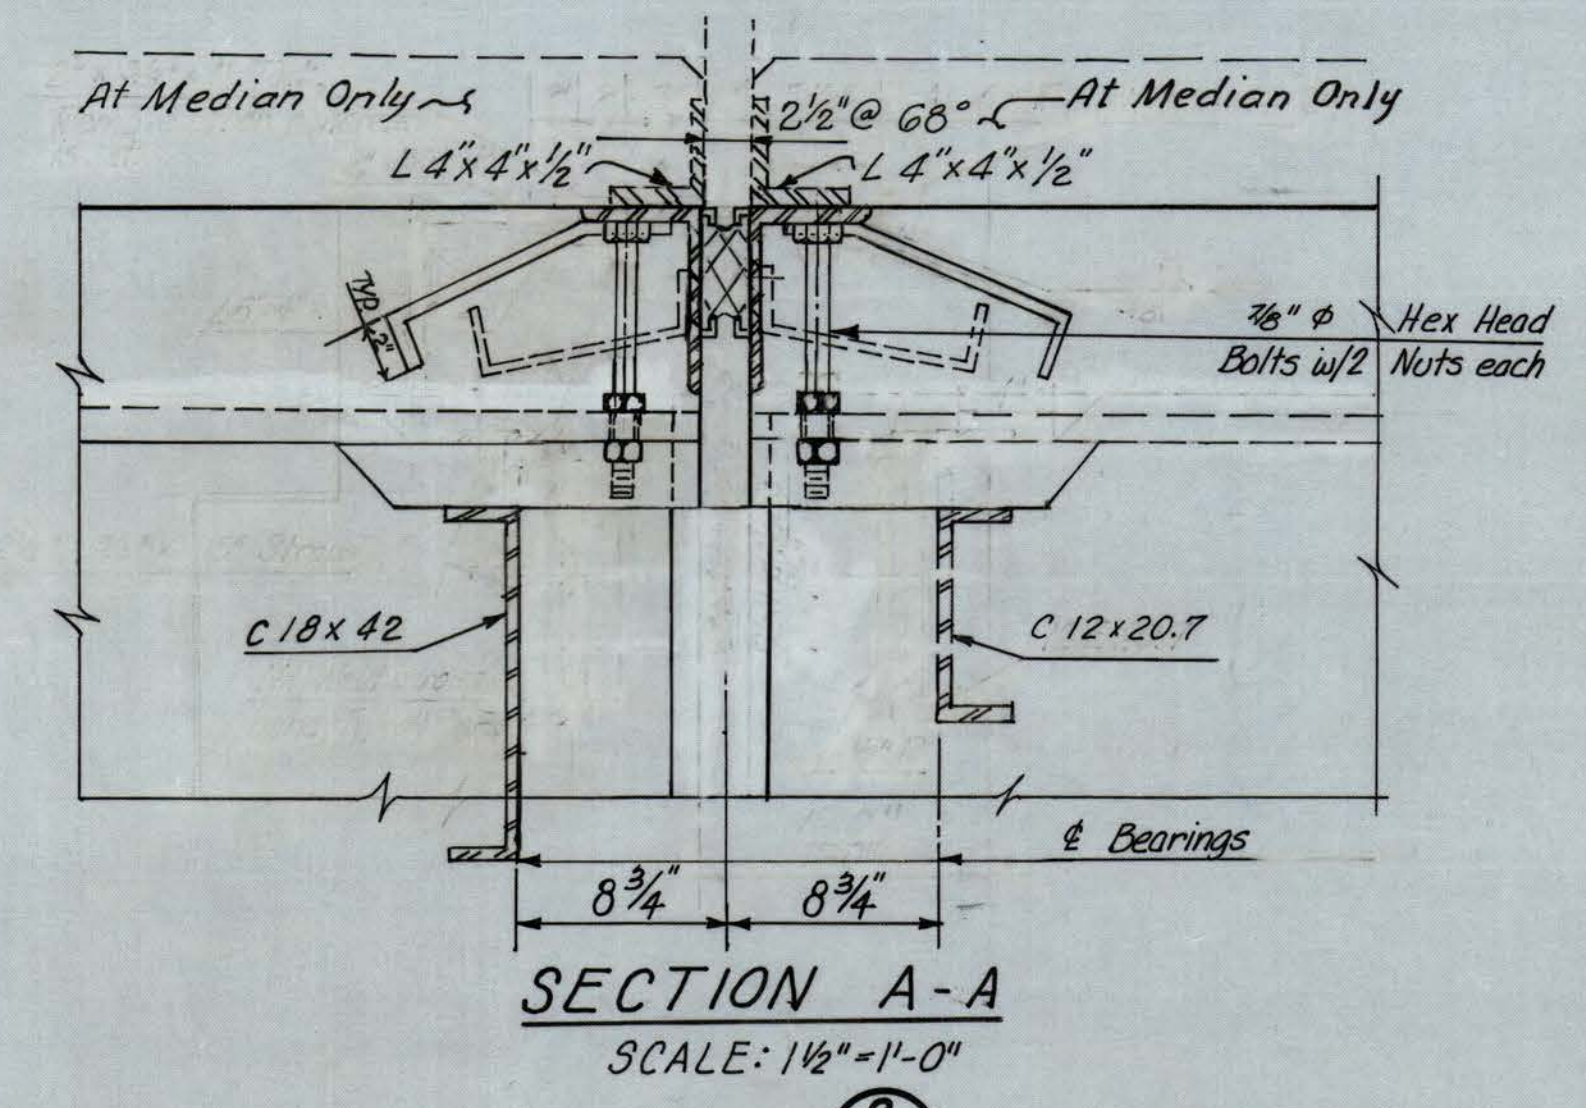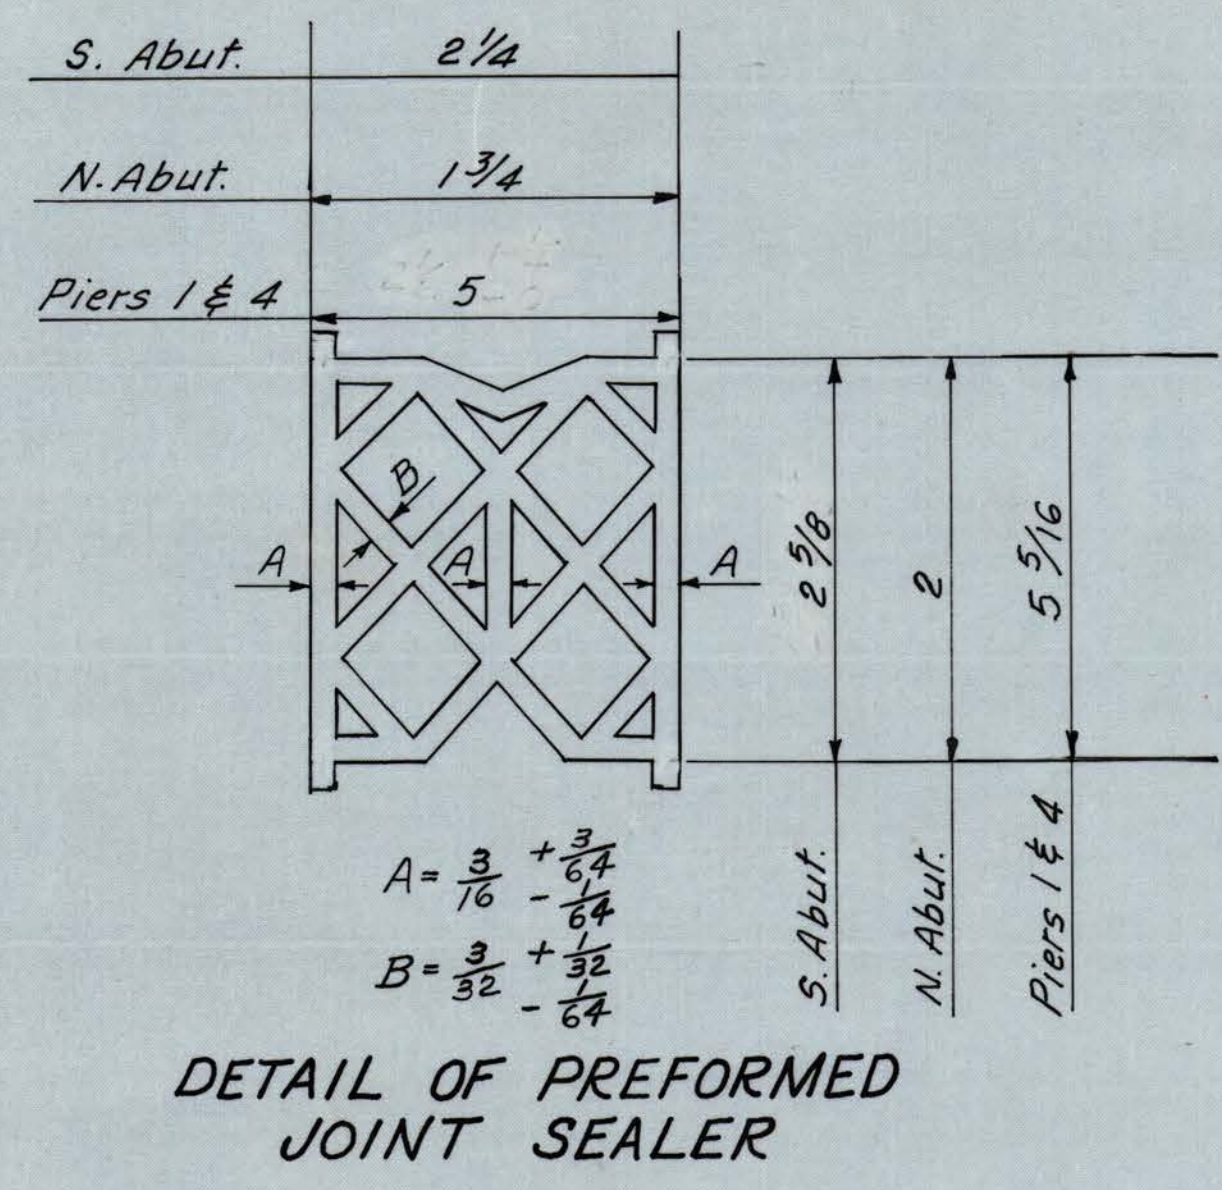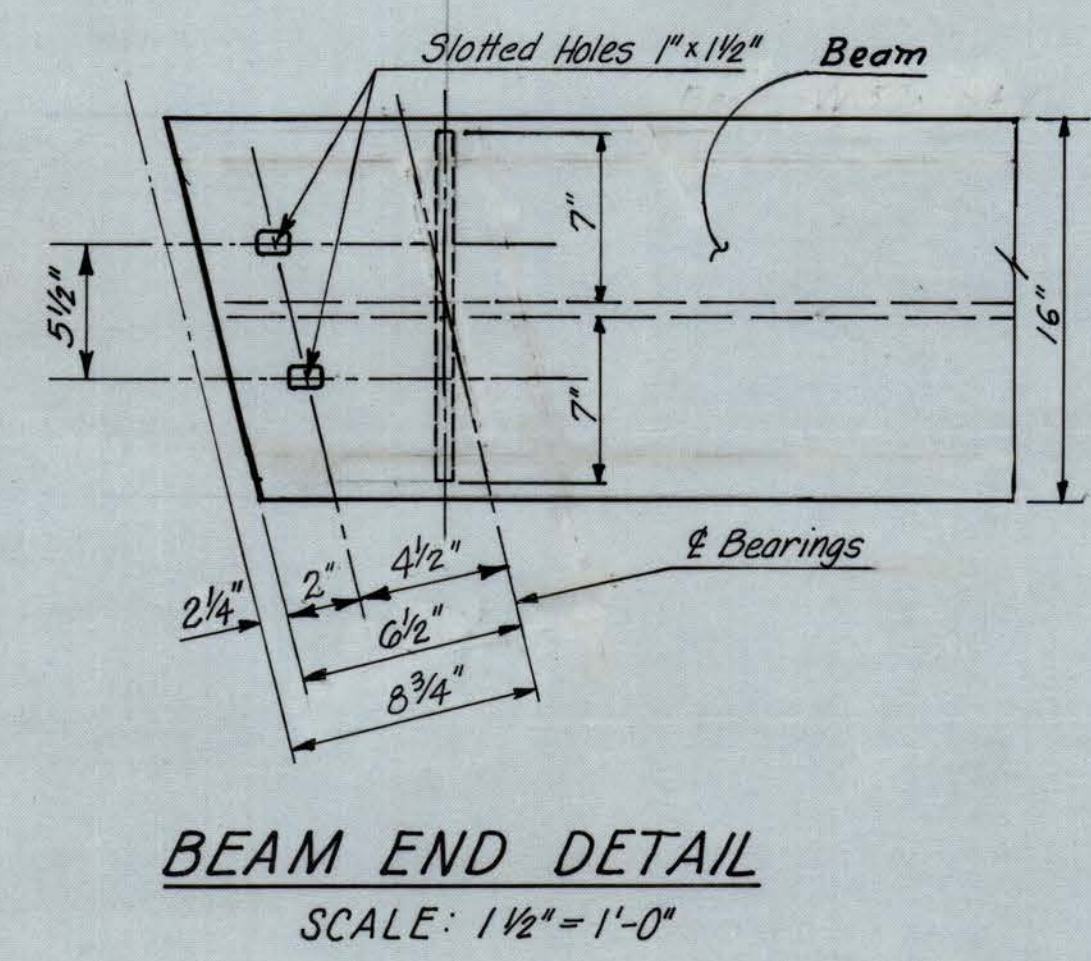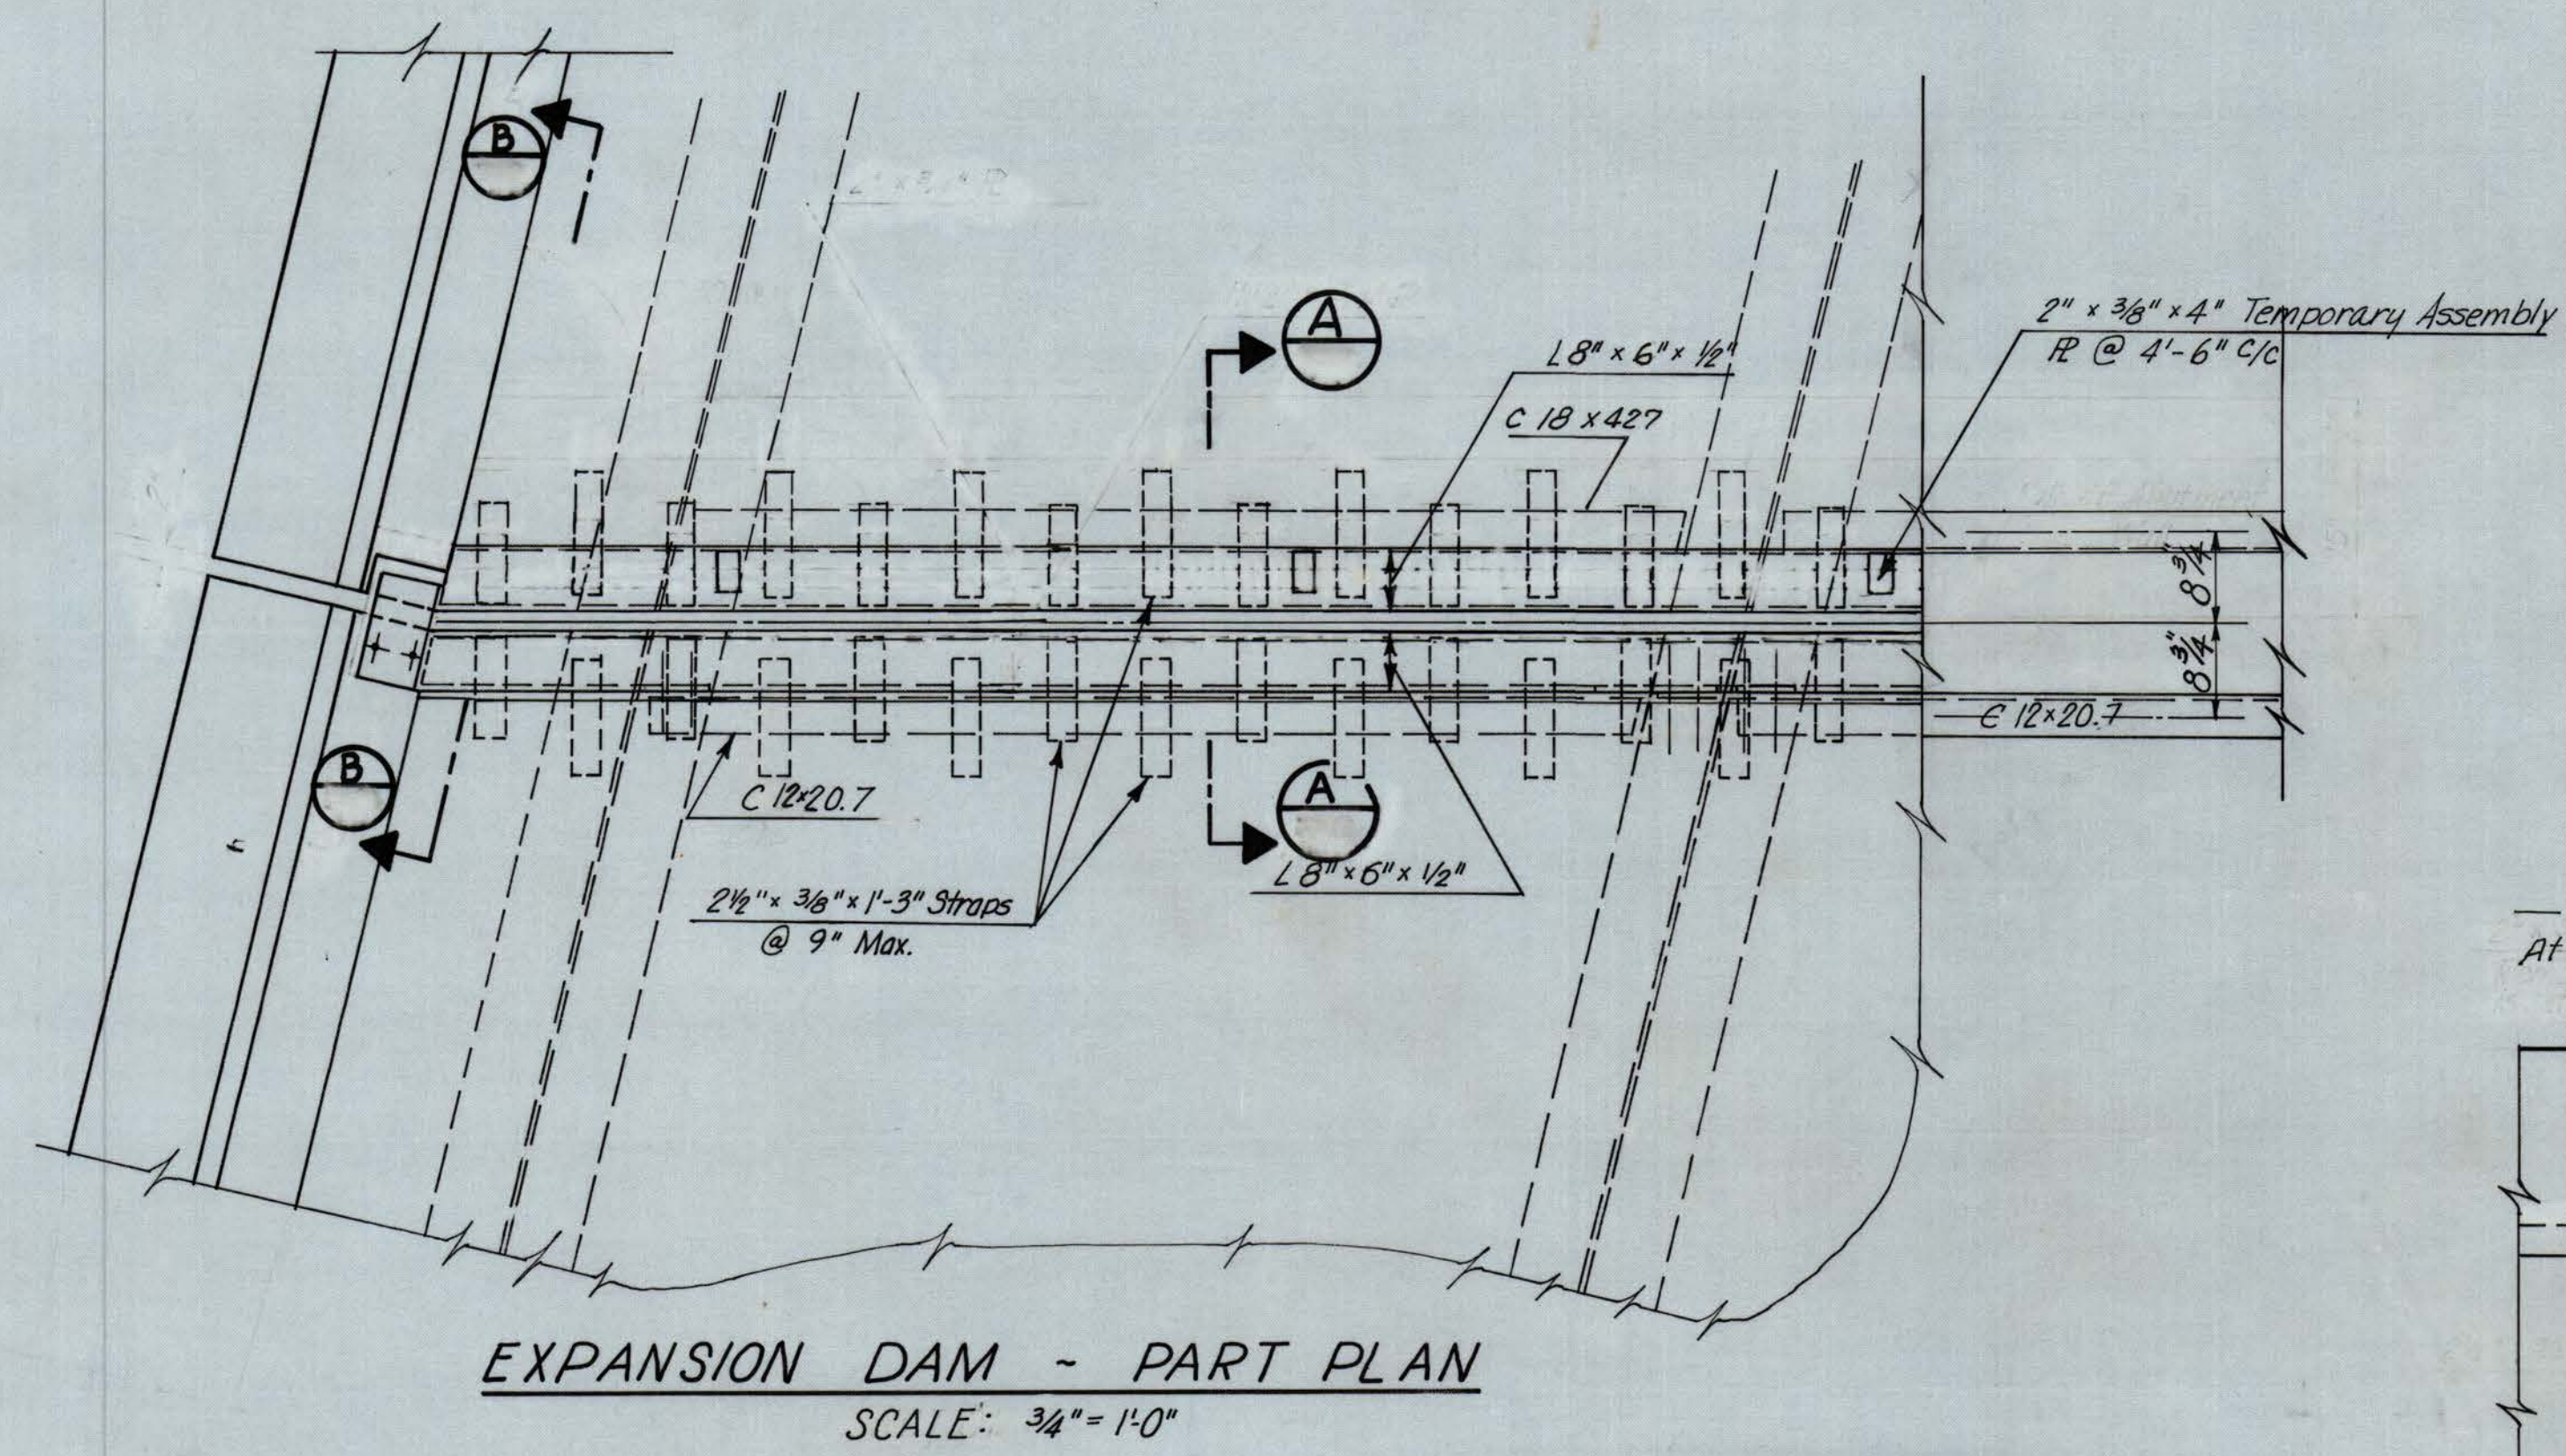






BRIDGE NO.	DWG. NO.
3145	23
DESIGNED BY:	HVN
DETAILED BY:	
CHECKED BY:	T.S.
DATE:	

WEST VIRGINIA
DEPARTMENT OF HIGHWAYS




JOINT DETAILS
EXPANSION DAM
BRIDGE NO. 3145

SCALE
AS SHOWN

RACKOFF ASSOCIATES, INC.
ENGINEERS - CONSULTANTS
COLUMBUS, OHIO

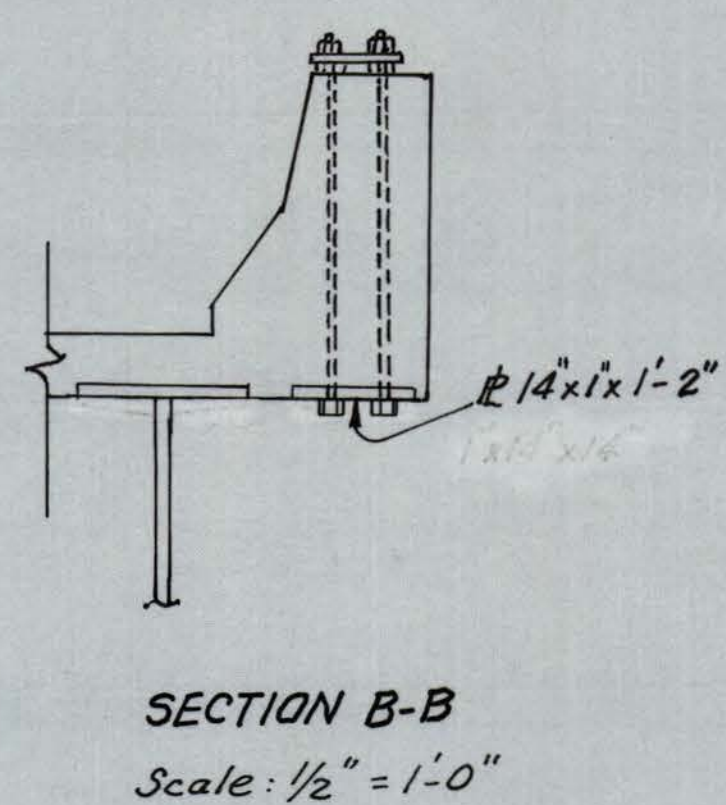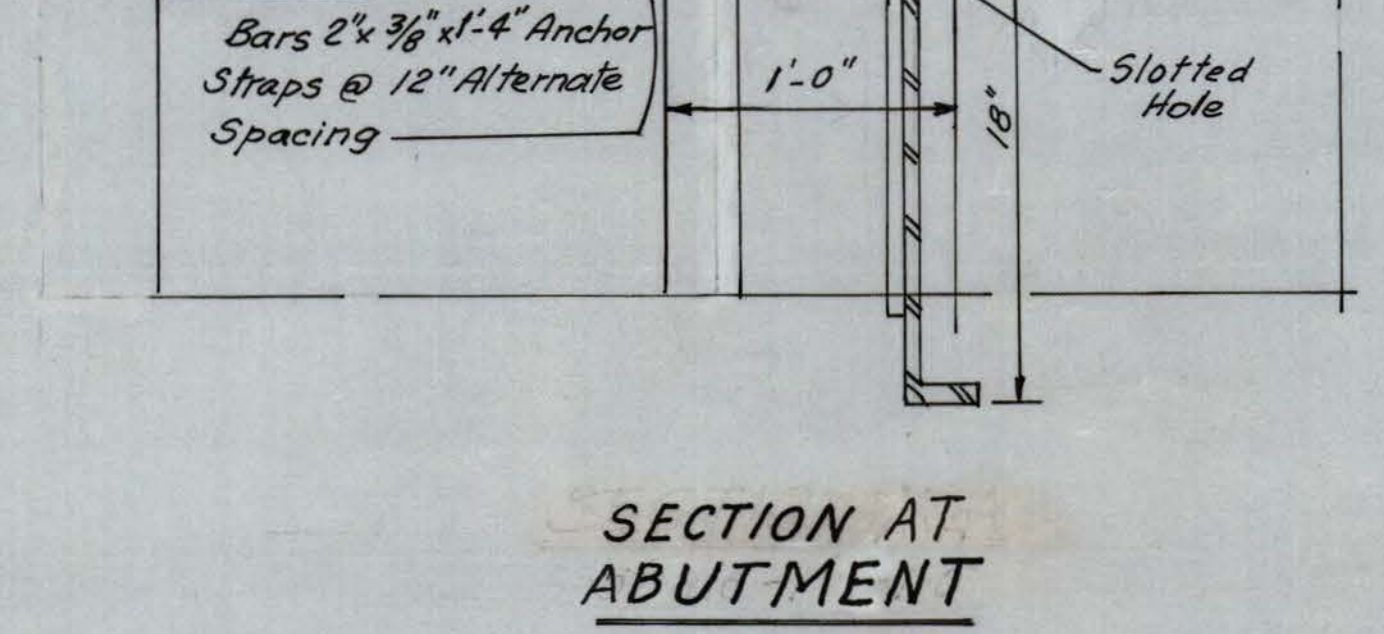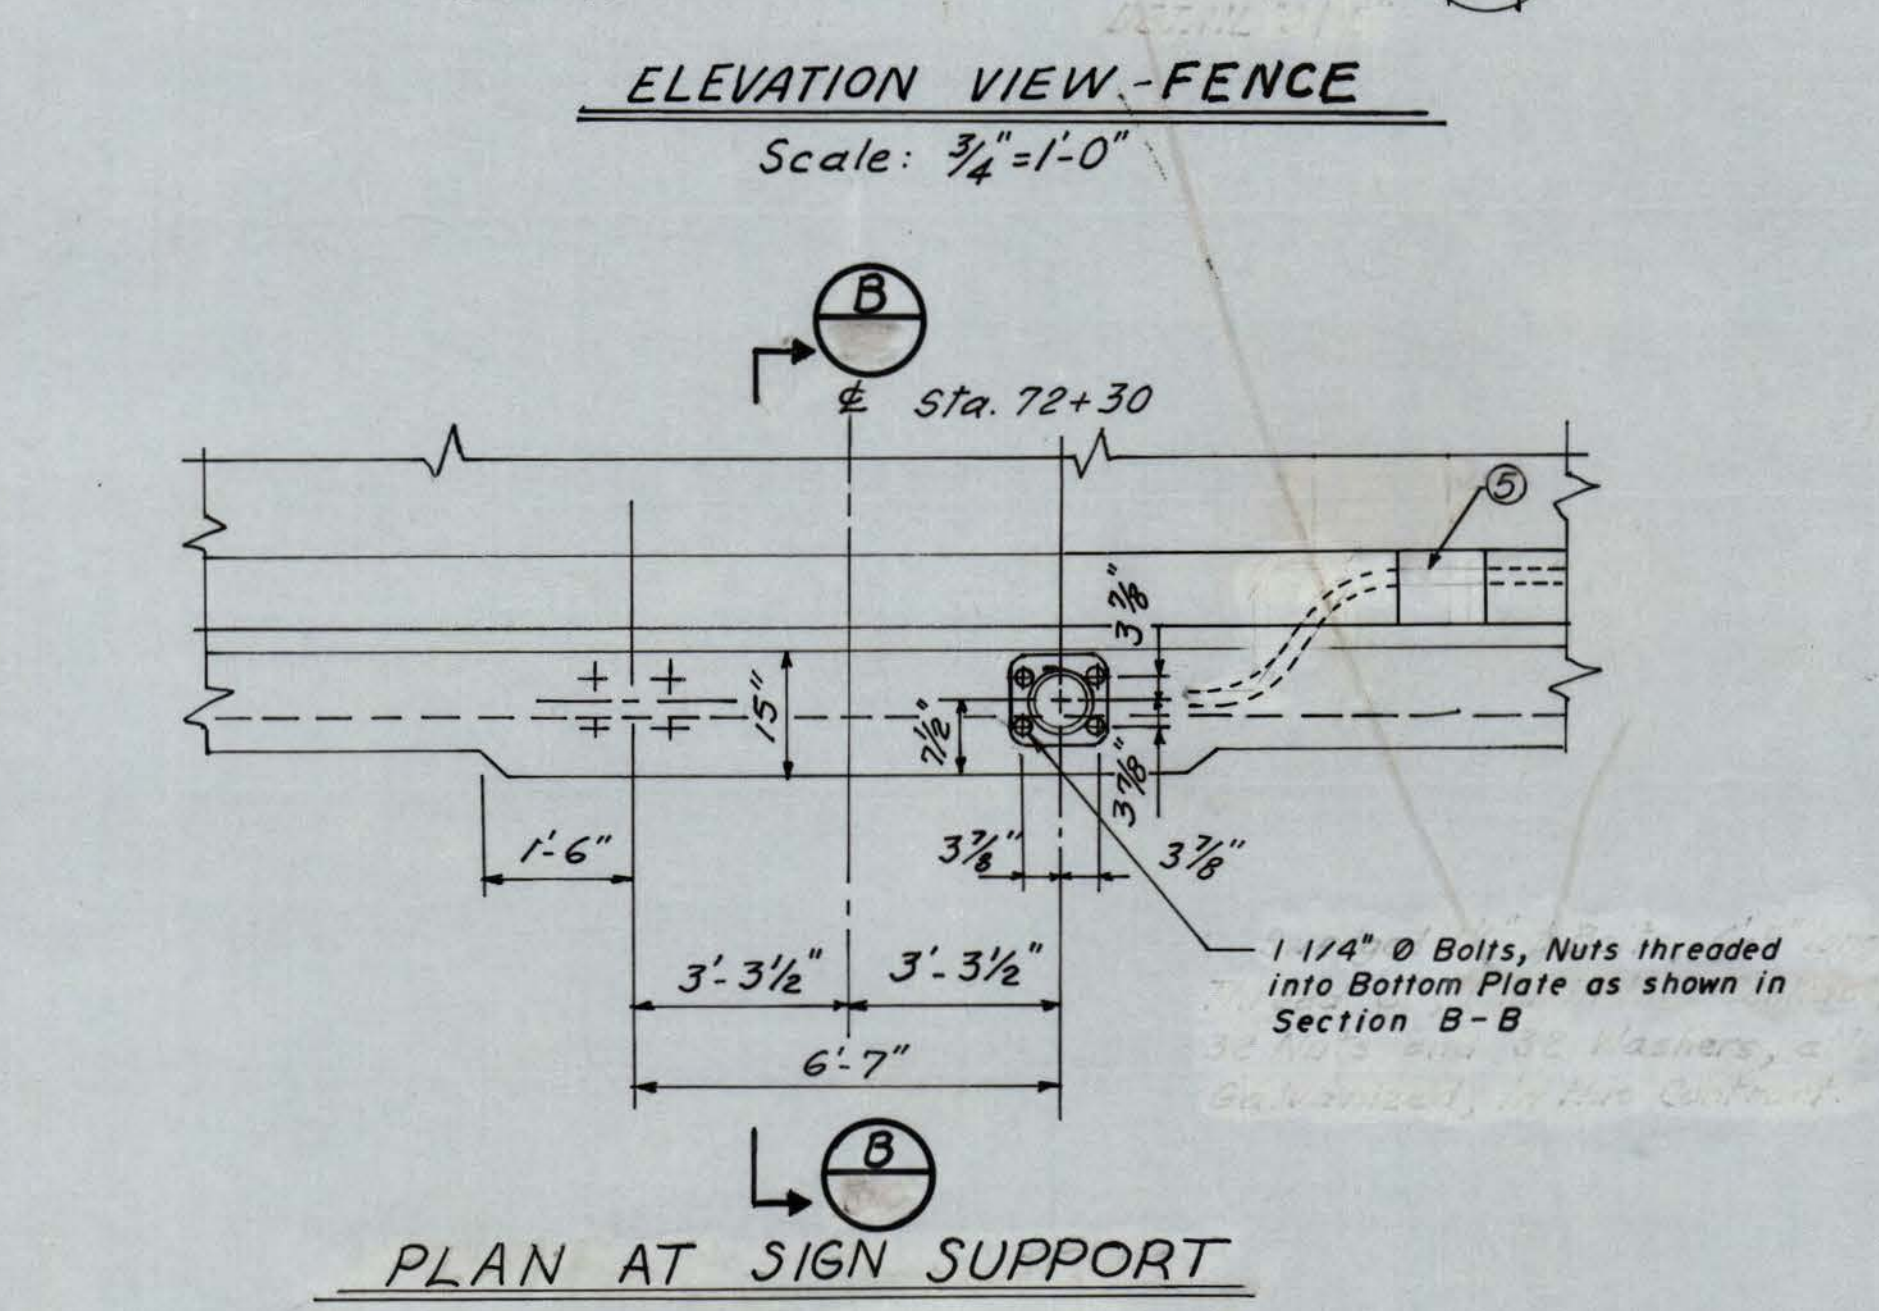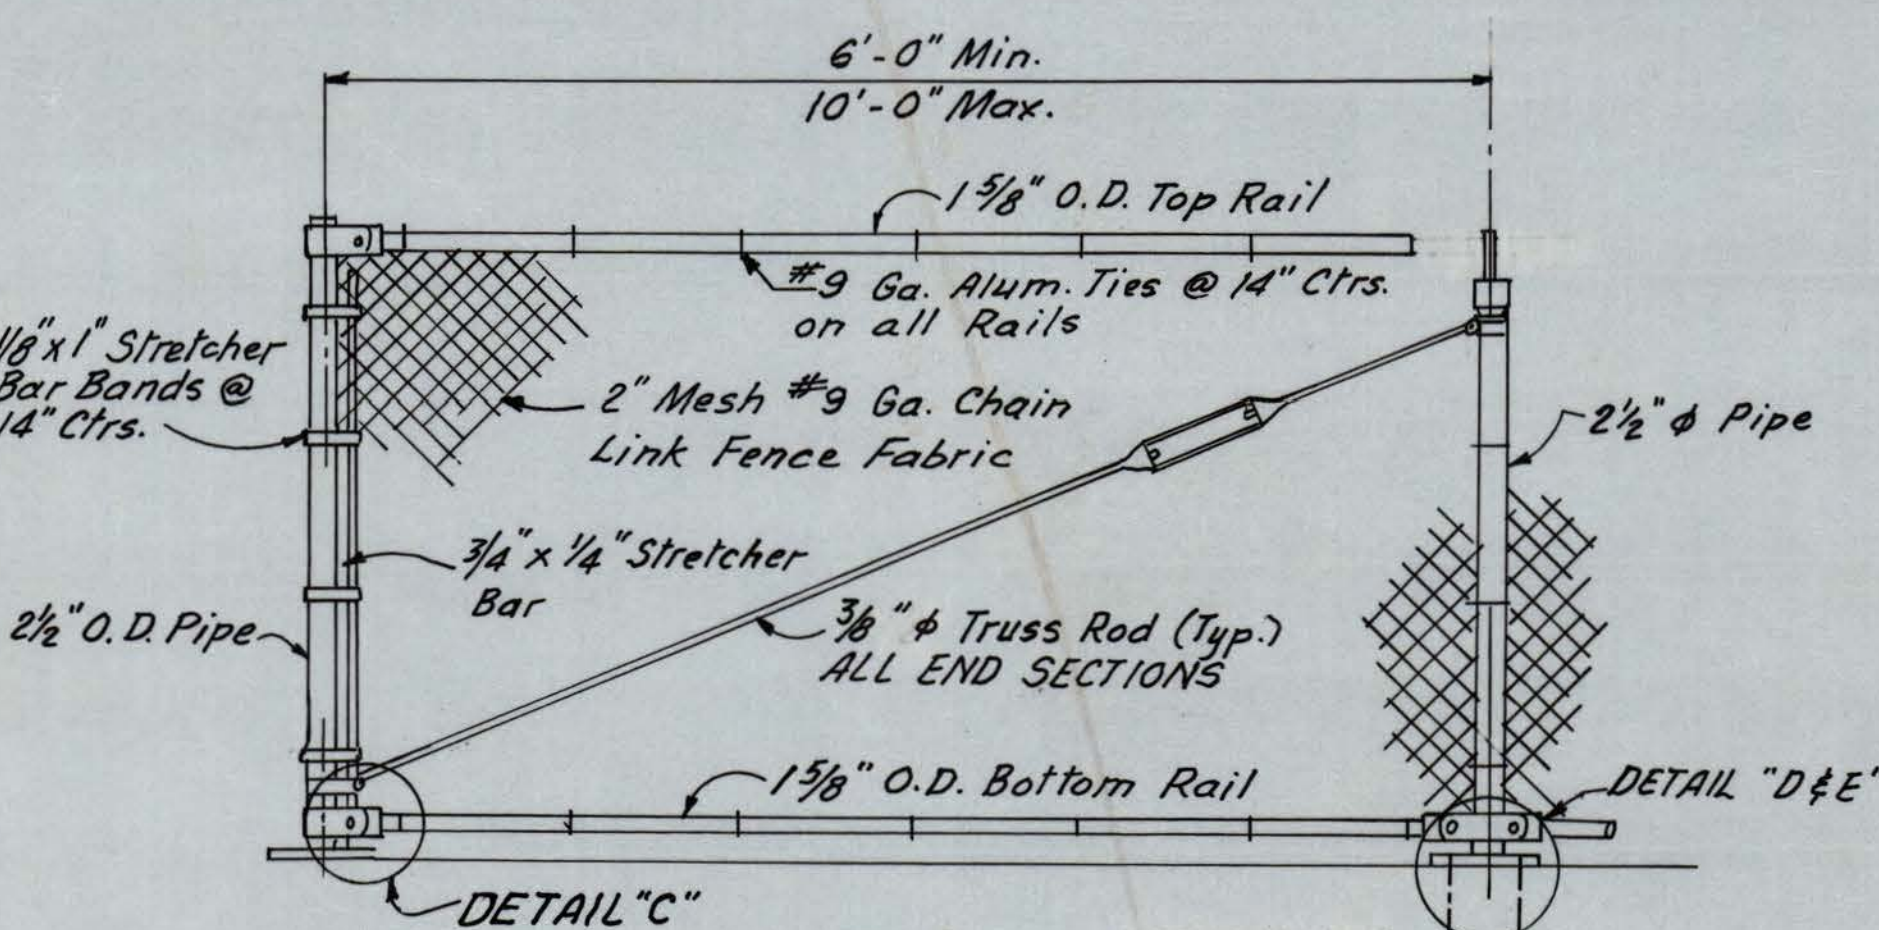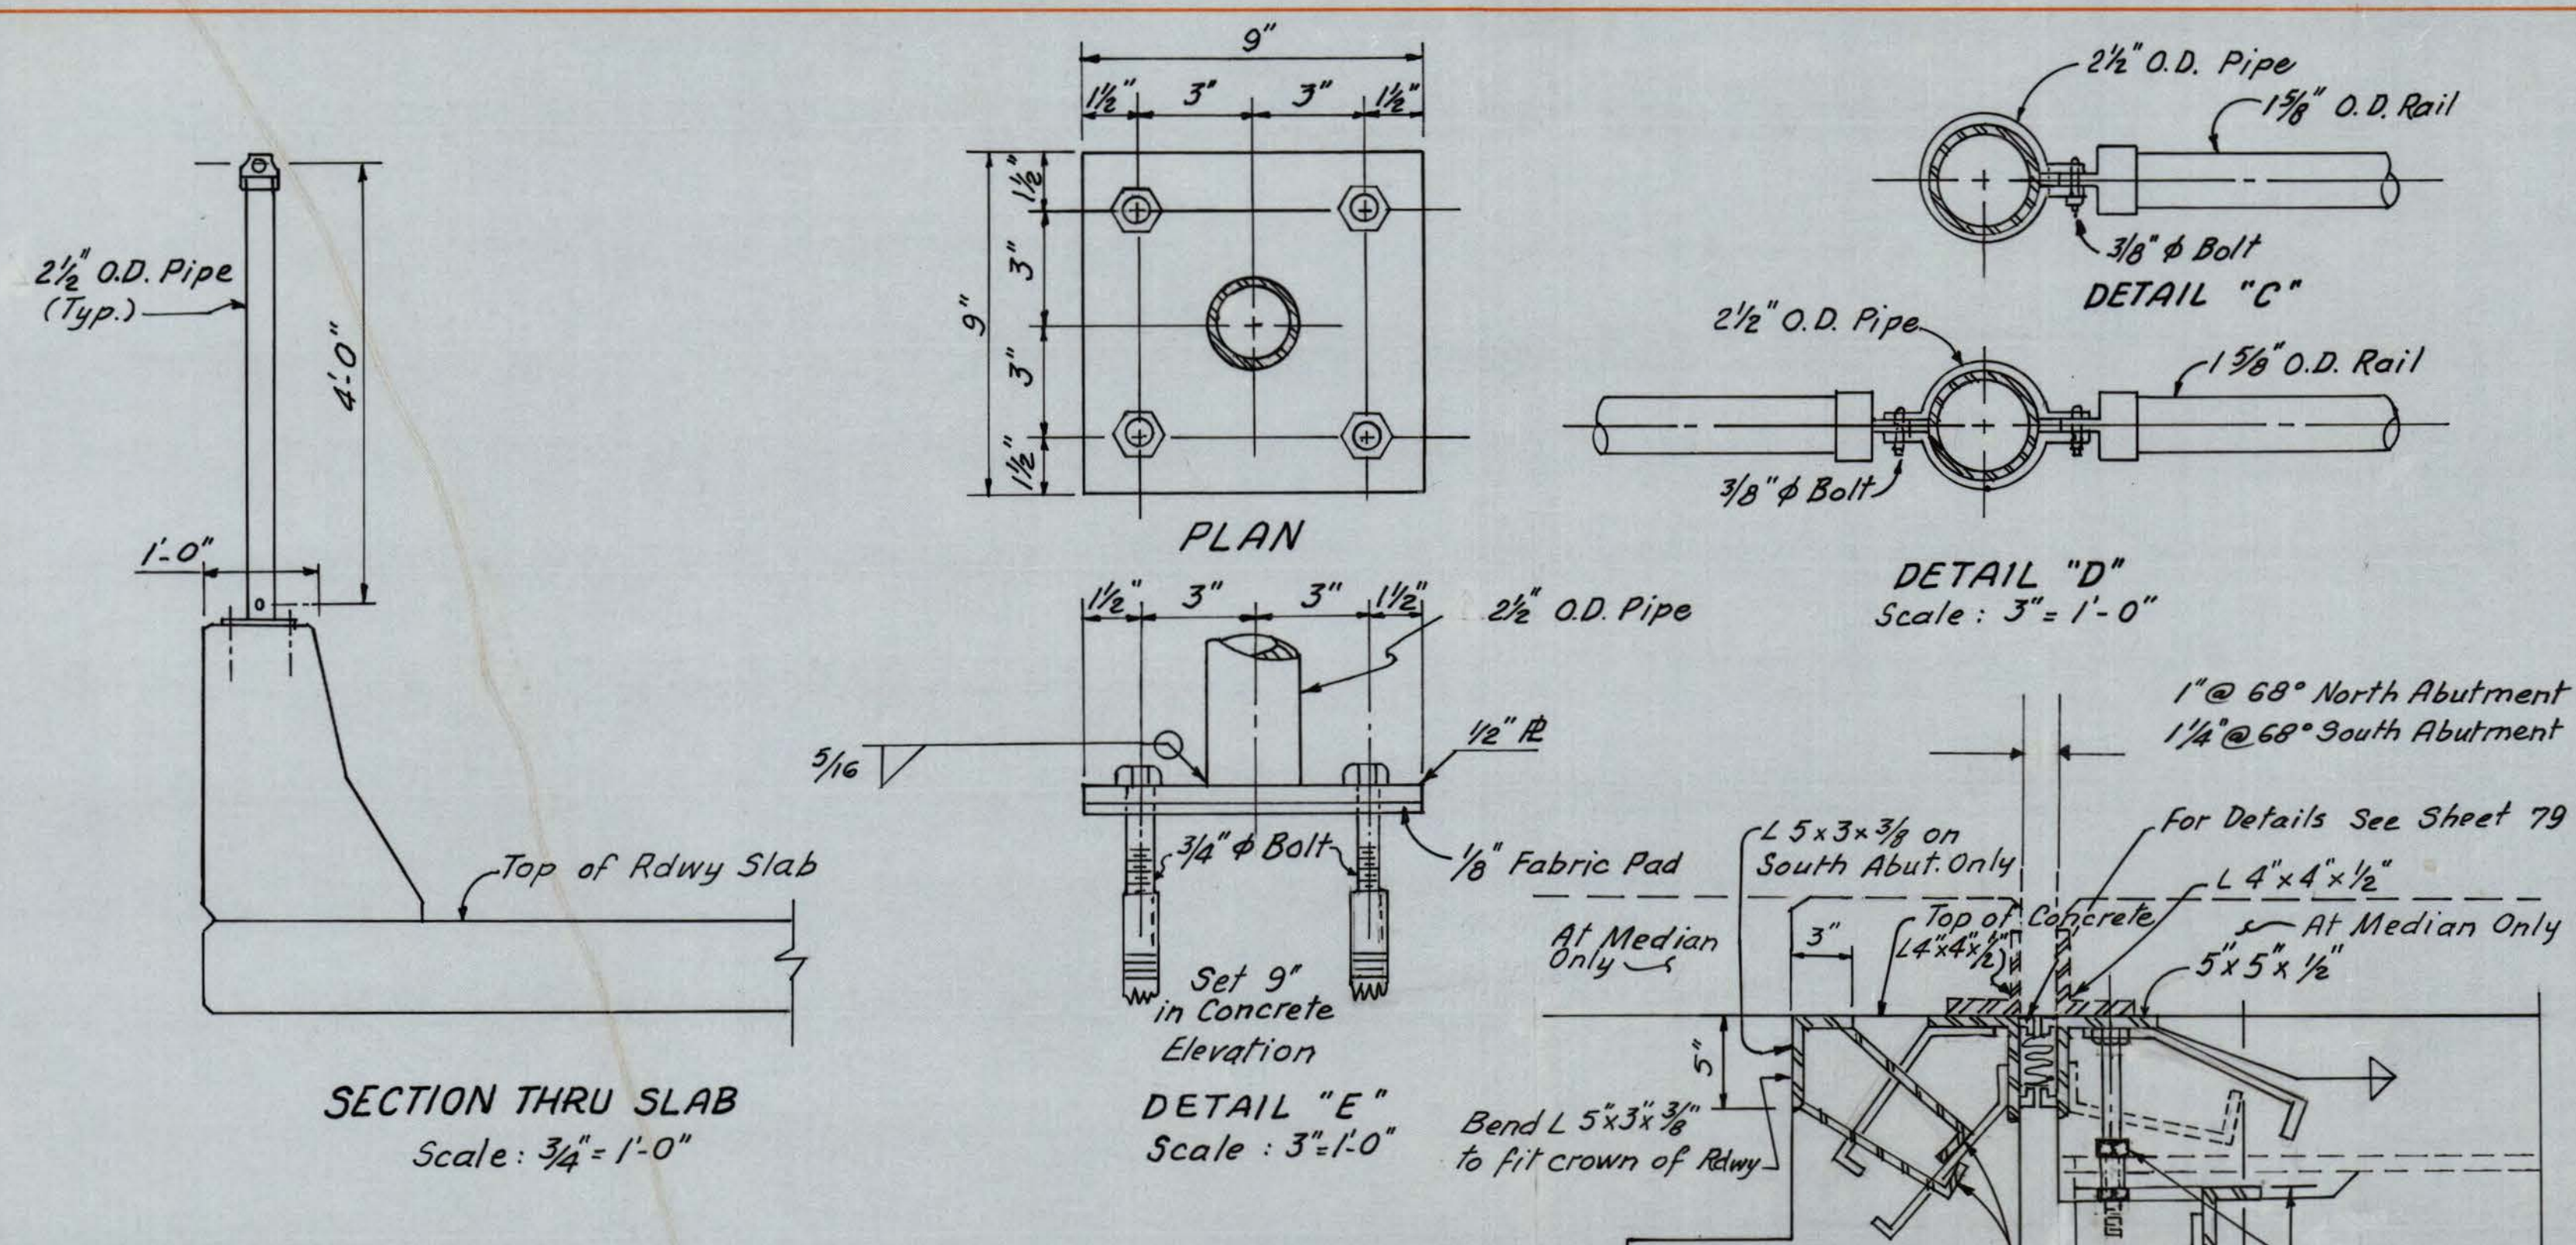

PARAPET LENGTH	NO. PARAPETS REQUIRED	STRAIGHT BARS									
		5513	5514E	5515	5515E	5516	5516E	5517	5517E	5518	5518E
L = 20'-0"	42	840	840	294	42						
L = 17'-3 3/8"	4	68	68			28	4				
L = 16'-1 1/2"	3	48	48					21	3		
L = 15'-8 3/4"	2	32	32							14	2
L = 14'-10 1/2"	4	60	60								28
TOTALS		1048	1048	294	42	28	4	21	3	14	2

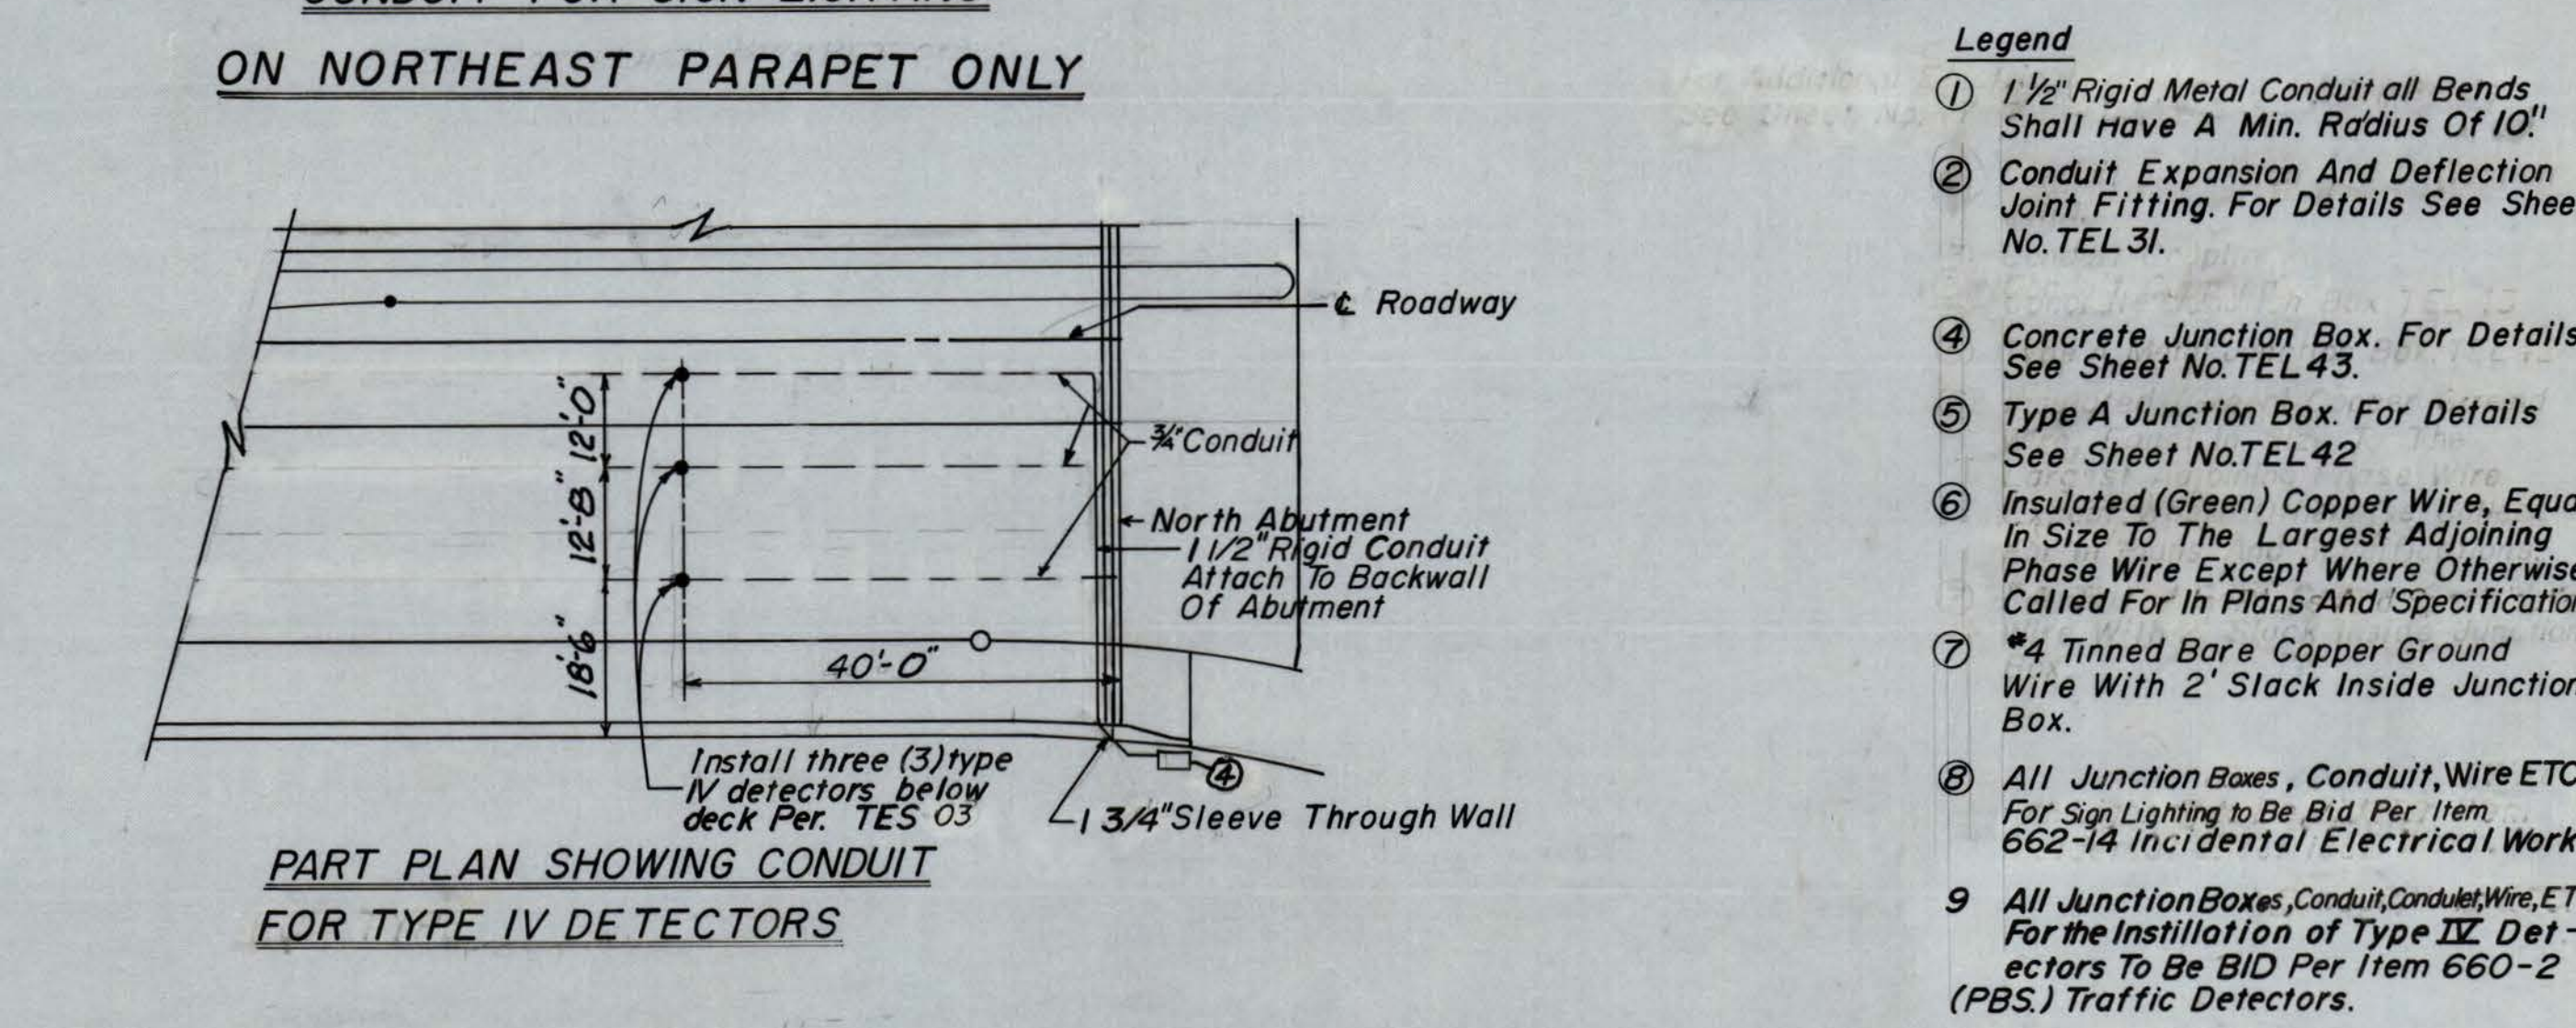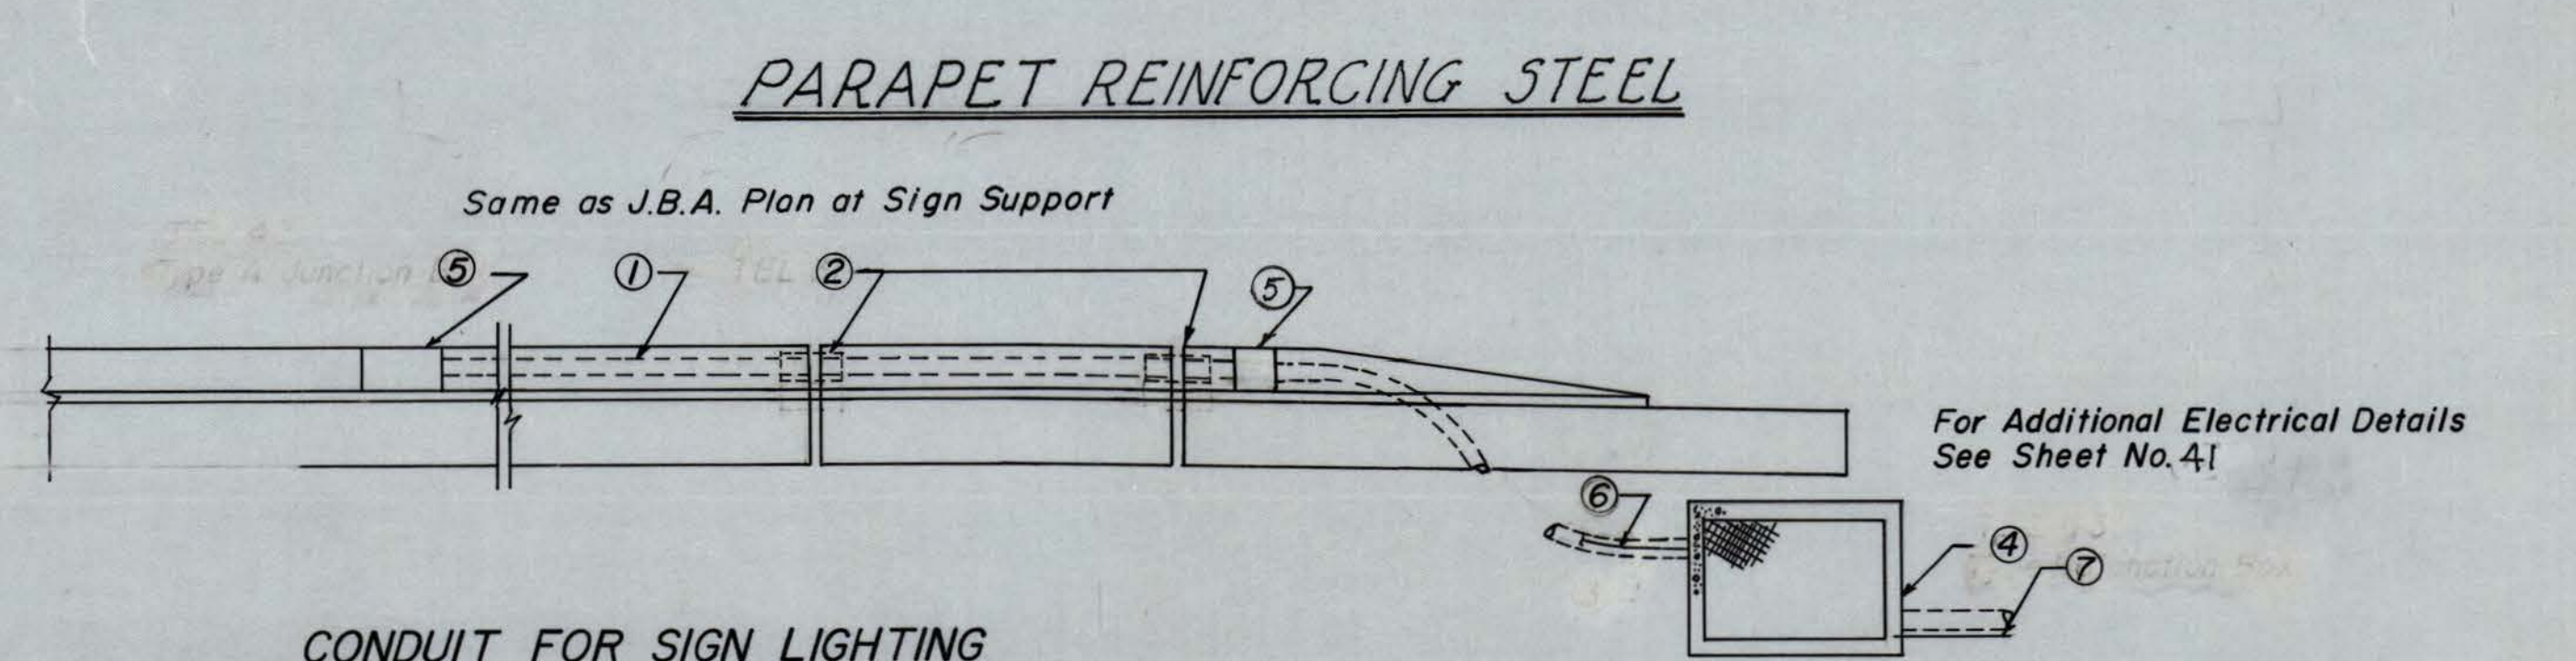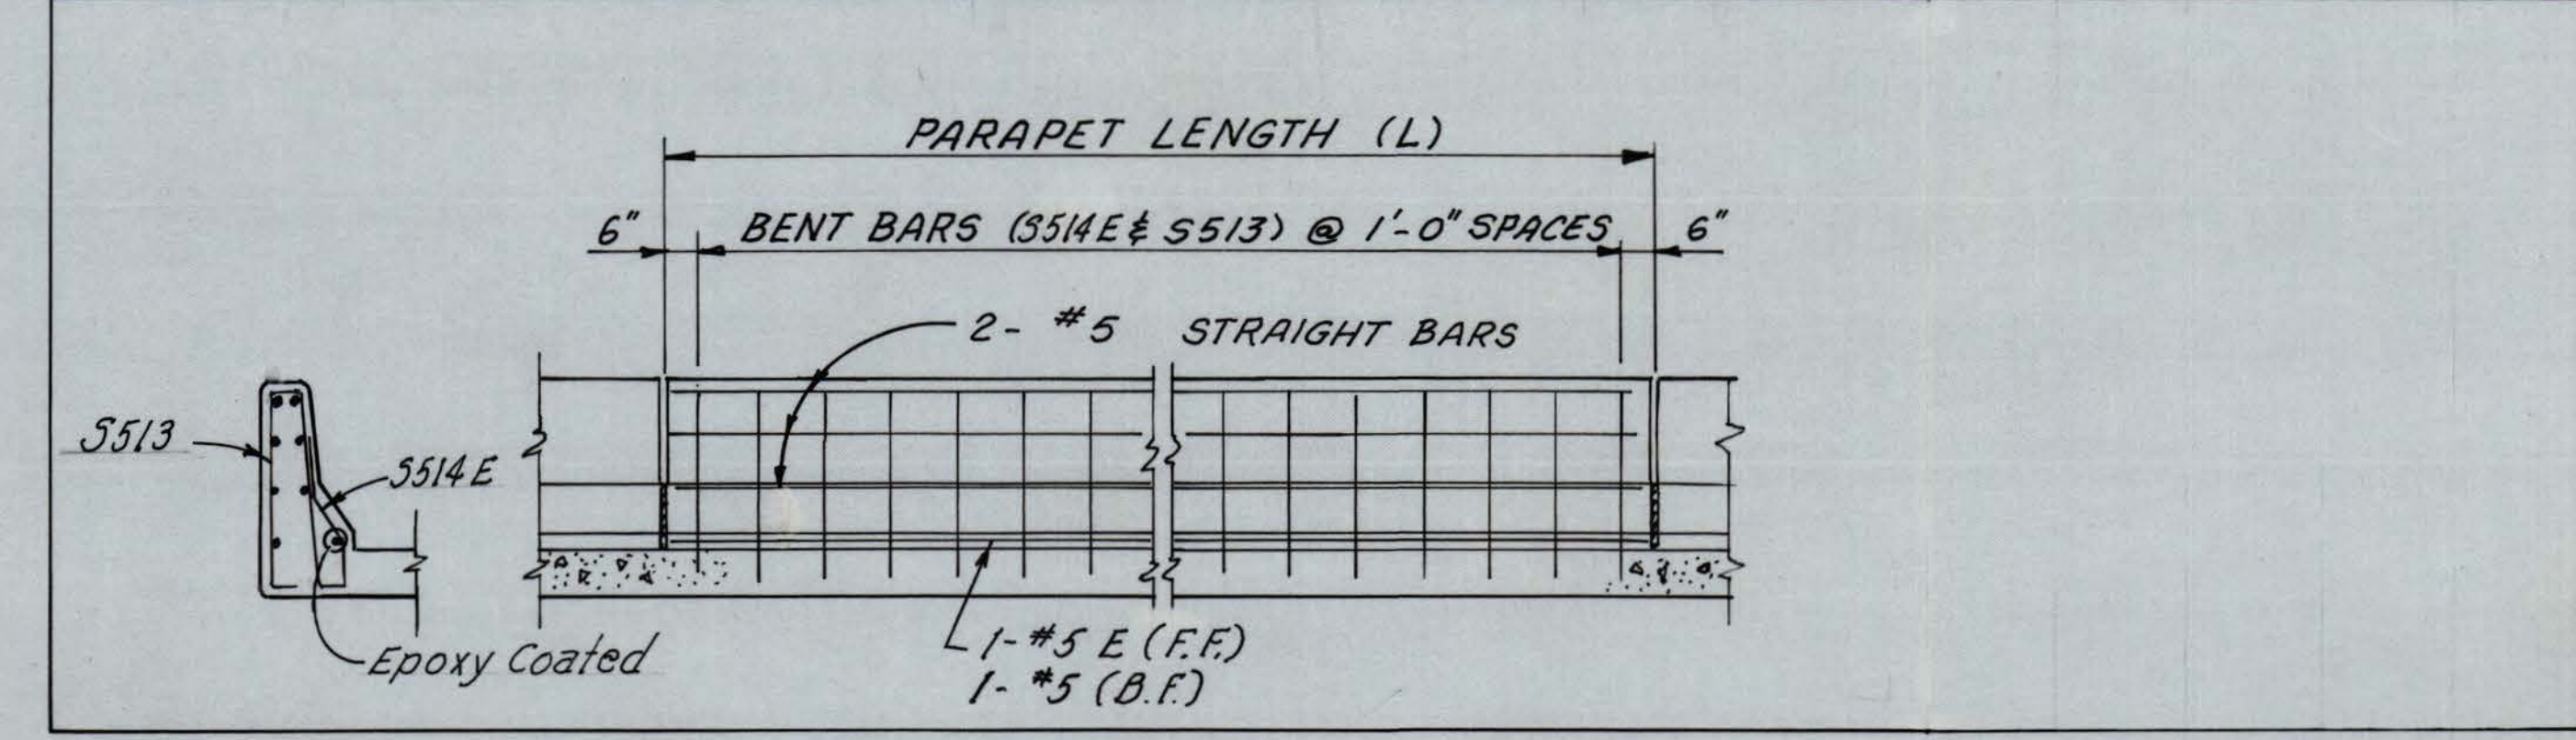

- Legend**
- 1 1/2" Rigid Metal Conduit all Bends Shall Have A Min. Radius Of 10"
 - Conduit Expansion And Deflection Joint Fitting. For Details See Sheet No. TEL 31.
 - Concrete Junction Box. For Details See Sheet No. TEL 43.
 - Type A Junction Box. For Details See Sheet No. TEL 42.
 - Insulated (Green) Copper Wire, Equal In Size To The Largest Adjoining Phase Wire Except Where Otherwise Called For In Plans And Specifications
 - *4 Tinned Bare Copper Ground Wire With 2' Slack Inside Junction Box.
 - All Junction Boxes, Conduit, Wire ETC. For Sign Lighting to Be Bid Per Item 662-14 Incidental Electrical Work.
 - All Junction Boxes, Conduit, Condulet, Wire, ETC. For the Installation of Type IV Detectors To Be Bid Per Item 660-2 (PBS.) Traffic Detectors.

BRIDGE NO.	DWG NO.
3145	24
DESIGNED BY:	
DETAILED BY:	
CHECKED BY:	
DATE	

REVISION NUMBER	SHEET NUMBER	REVISIONS	DATE	BY
-----------------	--------------	-----------	------	----

WEST VIRGINIA
DEPARTMENT OF HIGHWAYS

MISC. DETAILS DECK
BRIDGE NO. 3145
U.S. 119 OVER TUG FORK

RACKOFF ASSOCIATES, INC.
ENGINEERS CONSULTANTS
COLUMBUS, OHIO

REINFORCING STEEL LIST

FEDERAL HIGHWAY ADMIN.	STATE DIST. NO.	STATE PROJECT NO.	FEDERAL PROJECT NO.	FISCAL YEAR	COUNTY	SHEET NO.	TOTAL SHEETS
W. VA.	2	330-G-0.00	APD-323(59)	1978	MINGO	97	130

MARK	NO.	LENGTH	WEIGHT	TYPE	A	B	C	D	E	R
SOUTH ABUTMENT										
A401	2	6'-3"	8.5	Str.						
A402	2	9'-0"	12.2	Str.						
A501	86	9'-1"	813.7	3	2'-10"	3'-5"	2'-10"			
A502	86	4'-4"	388.0	Str.						
A503	176	5'-8"	1039.8	Str.						
A504	83	9'-4"	806.9	3	2'-7"	0'-8"	6'-8"			
A505	83	5'-7"	468.8	3	2'-7"	1'-5"	1'-7"			
A506	22	30'-0"	687.7	Str.						
A507	9	16'-0"	150.0	Str.						
A508	2	18'-10"	39.2	Str.						
A509	5	17'-4"	90.3	Str.						
A510	4	19'-10"	82.7	Str.						
A511	21	10'-2"	222.5	Str.						
A512	3	8'-2"	25.5	Str.						
A513	3	11'-4"	35.4	Str.						
A514	3	4'-9"	14.8	14	1'-7"	3'-2"				
A515	3	11'-11"	37.3	Str.						
A516	8	6'-8"	55.6	Str.						
A517	16	3'-5"	57.0	Str.						
A518	5	11'-8"	60.8	Str.						
A519	4	8'-3"	34.4	Str.						
A520	1	7'-4"	7.6	2	1'-10"	5'-6"	5 1/2"			
A521	8	7'-2"	59.8	Str.						
A522	5	12'-8"	66.0	Str.						
A523	4	9'-8"	40.3	Str.						
A524	1	7'-10"	8.2	2	1'-10"	6'-0"	7"			
A525	30	5'-8"	177.2	Str.						
A526	23 SETS OF 3	3'-0" to 5'-6"	26.8	Str.	Vary by 1'-3"					
Note: W501 thru W509 (See Sheet No. 66 Stubwalls)										
A601	58	30'-0"	2618.7	Str.						
A602	14	11'-0"	231.8	Str.						
A603	7	9'-9"	102.7	Str.						
A604	15	6'-9"	152.4	Str.						
A605	7	11'-11"	125.6	Str.						
A606	98	7'-6"	1106.2	Str.						
A607	7	16'-0"	168.6	Str.						
A608	8	18'-10"	226.7	Str.						
A609	99	4'-10"	719.6	14	3'-10"	1'-0"				
A610	2 SETS OF 10	8'-0" to 14'-9"	342.4	3	3'-8" to 7'-10"	0'-8"	3'-8" to 7'-10"	2 Sets	Vary A & C by 0'-4 1/2"	
A611	4	8'-11"	53.7	14	8'-3"	0'-8"				
A612	1	7'-4"	11.0	2	1'-10"	5'-6"	5 1/2"			
A613	8	6'-7"	79.2	Str.						
A614	4	7'-4"	44.1	14	6'-8"	0'-8"				
A615	4	8'-4"	50.1	14	7'-8"	0'-8"				
A616	4	10'-4"	62.2	14	9'-8"	0'-8"				
A617	1	7'-10"	11.8	2	1'-10"	6'-0"	7"			
A618	2 SETS OF 3	3'-0" to 5'-6"	38.4	Str.	Vary by 1'-3"					
NORTH ABUTMENT										
A401	2	3'-8"	4.9	Str.						
A501	20 SETS OF 4	6'-13 1/2" to 4'-4"	565.1	3	1'-0"	4'-1 1/4" to 1'-0"	Vary B by 5"			
A504	2	24'-7"	51.2	Str.						
A505	2 SETS OF 7	6'-11" to 10'-8"	128.3	Str.	Vary by 7 1/2"					
A506	2 SETS OF 7	2'-9" to 6'-6"	67.6	Str.	Vary by 7 1/2"					
A507	12	7'-0"	87.6	Str.						
A508	2 SETS OF 7	3'-3" to 20'-6"	173.4	Str.	Vary by 2'-10"					
A509	4	22'-6"	93.8	Str.						

MARK	NO.	LENGTH	WEIGHT	TYPE	A	B	C	D	E	R
NORTH ABUTMENT										
A510	2	27'-10"	58.0	Str.						
A511	2 SETS OF 2	4'-10" to 10'-2"	78.2	Str.	Vary by 1'-4"					
A512	4	8'-0"	33.3	Str.						
A513	2 SETS OF 2	4'-10" to 9'-10"	76.4	Str.	Vary by 1'-3"					
A514	2 SETS OF 2	6'-6" to 7'-9"	59.4	Str.	Vary by 5"					
A515	2 SETS OF 2	8'-1" to 10'-7"	136.2	Str.	Vary by 5"					
A516	2 SETS OF 2	11'-2" to 12'-0"	72.3	Str.	Vary by 4"					
A517	20	21'-0"	438.0	Str.						
A518	20	28'-0"	584.0	Str.						
A519	35	4'-1"	148.9	14	1'-4"	2'-9"				
A520	5	6'-0"	31.2	3	2'-9"	0'-6"	2'-9"			
A521	35	9'-3"	337.6	6	1'-6"	1'-4"	2'-9"	1'-2"	2'-6"	
A522	5	6'-6"	33.9	3	2'-6"	0'-6"	3'-6"			
A523	62	9'-11"	641.4	3	2'-9"	0'-8"	6'-6"			
A524	62	6'-9"	436.5	3	1'-9"	3'-3"	1'-9"			
A525	2 SETS OF 2	8'-0" to 13'-3"	354.6	3	6'-1/2" to 3'-8"	0'-8"	6'-1/2" to 3'-8"	2 Sets Vary A & C by 6 1/2"		
A526	20	2'-2"	45.2	2	0'-9"	1'-5"	12			
A527	18	9'-7"	179.8	Str.						
A528	4	6'-5"	53.5	Str.						
A529	5	3'-0"	15.6	Str.						
A530	35	4'-3"	155.1	14	1'-9"	2'-6"				
A601	20 SETS OF 13	8'-0" to 13'-0"	4100.4	3	1'-0"	6'-0" to 7'-11" to 1'-0"	1'-0"	Vary B by 5"		
A602	3 SETS OF 13	17'-0" to 25'-0"	1230.1	20	1'-0"	7'-0" to 7'-0" to 1'-0"	1'-0"	7'-0" to 7'-0" to 1'-0"	2 SETS Vary by 4"	
A603	3 SETS OF 13	5'-0" to 14'-0"	556.4	20	1'-0"	1'-0" to 5'-6"	1'-0"	1'-0" to 5'-6"	2 SETS Vary by 4"	
A604	1 SET OF 9	18'-6" to 21'-0"	608.3	Str.	Vary by 5"					
A605	42	10'-6"	662.3	Str.						
A606	2 SETS OF 5	9'-9" to 13'-9"	176.4	Str.	Vary by 1'-0"					
A607	10	14'-0"	210.2	Str.						
A608	2 SETS OF 5	8'-0" to 27'-0"	262.8	Str.	Vary by 4'-9"					
A609	50	24'-2"	1815.1	Str.						
A610	2 SETS OF 6	22'-5" to 24'-1"	419.0	Str.	Vary by 4"					
A611	78	24'-0"	2811.7	Str.						
A612	18	25'-9"	696.1	Str.						
A613	2 SETS OF 5	4'-6" to 14'-6"	142.6	Str.	Vary by 2'-6"					
A614	2 SETS OF 5	2'-8" to 6'-8"	56.0	Str.	Vary by 1'-0"					
A615	2 SETS OF 3	10'-11" to 12'-2"	104.0	Str.	Vary by 7 1/2"					
A616	10	21'-3"	319.1	Str.						
A617	254	8'-0"	3052.1	14	7'-0"	1'-0"				
A618	40	21'-0"	1261.6	Str.						
A619	40	28'-0"	1682.2	Str.						
A620	62	29'-6"	2747.1	Str.						
A621	62	26'-6"	2467.7	Str.						
A622	62	7'-8"	714.2	14	1'-4"	6'-4"				
A623	62	6'-9"	628.5	2	4'-7"	2'-2"	12			
A624	22	17'-6"	578.2	Str.						
A625	64	21'-6"	2066.7	Str.						
A626	10	11'-6"	172.7	Str.						
A627	14	24'-6"	515.1	Str.						
A628	14	38'-0"	799.0	Str.						
A629	6 SETS OF 8	21'-6" to 5'-9"	982.3	Str.	Vary by 2'-3"					
A630	6 SETS OF 8	18'-6" to 21'-0"	207.7	Str.	Vary by 5"					
A701	20 SETS OF 13	11'-3" to 15'-3"	7026.8	3	1'-0"	11'-0" to 1'-0"	1'-0"	Vary B by 4"		
A702	14	22'-0"	629.5	Str.						
A703	14	36'-0"	1030.1	Str.						
A704	20	24'-0"	981.1	Str.						
A705	20	26'-0"	1062.8	Str.						
A801	20 SETS OF 4	3'-0" to 11'-0"	2616.6	14	1'-0"	2'-0" to 1'-0"		Vary B by 1'-4"		
A802	20 SETS OF 4	13'-0" to 18'-0"	3310.8	14	1'-0"	12'-0" to 7'-0"		Vary by 1'-8"		
A803	2 SETS OF 2	20'-0" to 27'-0"	5019.6	14	1'-0"	12'-0" to 2'-0"		Vary by 2'-4"		
A804	40	27'-0"	2883.6	Str.						
A805	340	8'-8"	7367.6	14	1'-0"	7'-8"				
A806	104	14'-0"	3887.5	Str.						
A807	104	21'-0"	5831.2	Str.						
A808	104	28'-4"	7866.6	Str.						
A809	44	24'-0"	2819.5	Str.						
A810	44	26'-0"	3054.4	Str.						
A1001	33	20'-4"	2886.8	11	17'-6"	1'-5"				
A1002	95	24'-10"	10150.1	11	22'-0"	1'-5"				
A1003	1 SET OF 5	21'-4" to 24'-8"	890.7	11	18'-6" to 1'-0"	1'-5"	Vary A by 5"			
A1004	1 SET OF 5	21'-4" to 23'-10"	679.8	11	18'-6" to 1'-0"	1'-5"	Vary A by 5"			
A1005	10	13'-5"	577.4	10	12'-0"	1'-5"				

MARK	NO.	LENGTH	WEIGHT	TYPE	A	B	C	D	E	R
SUPERSTRUCTURE										
S401	21	38'-8"	542	Str.						
S402	37	57'-1"	2059	Str.						
S403	6	31'-0"		Str.						
S405	197	15'-8"	2061	Str.						
S406	136	3'-8"	296	Str.						
S501	1016	41'-8½"	44198	Str.						
S501E	1016	42'-3½"	44816	10	41'-8½"	0'-7"				
S502	1016	52'-6½"	55678	Str.						
S502E	1024	53'-8½"	57362	10	52'-6½"	0'-7"				
S503	196	38'-8"	7905	Str.						
S503E	202	38'-8"	8145	Str.						
S504	686	57'-1"	40843	Str.						
S504E	707	57'-1"	42093	Str.						
S505	7	14'-2½"	104	Str.						
S506	130	40'-10½"	5542	Str.						
S506E	130	41'-5½"	5621	10	40'-10½"	0'-7"				
S507	2581	25'-0" to 37'-6"	6388	Str.	(Vary	Ea By	0'-0¼"			196
S507E	2581	25'-0" to 37'-6"	6584	Str.	(Vary	Ea By	0'-0¼"			202
S508	1582	49'-1" to 15'-8"	608	Str.	(Vary	Ea By	1'-11½"			18
S508E	1582	49'-1" to 15'-8"	608	Str.	(Vary	Ea By	1'-11½"			18
S509	7	15'-8"	114	Str.						
S509E	7	15'-8"	114	10						
S510	1581	38'-10" to 16'-2"	372	Str.	(Vary	Ea By	1'-11½"			13
S510E	1581	39'-5" to 16'-9"	380	10	38'-10" to 16'-2"	1'-4¾"		(Vary A	by 1'-11½"	13
S511	107	51'-8"	5765	Str.						
S511E	107	52'-3"	5831	10	51'-8"	0'-7"				
S512	7	14'-9½"	108	10	14'-2½"	0'-7"				
S513	1048	7'-11"	8653	12	0'-8"	3'-0"	0'-7"	3'-0"	0'-1¼"	
S514E	1048	3'-3"	3552	13	0'-8"	0'-10"	1'-1"	0'-8"	0'-8¾"	0'-7½"
S515	294	19'-8"	6029	Str.						
S515E	42	19'-8"	861	Str.						
S516	28	16'-71"	494	Str.						
S516E	4	16'-11"	71	Str.						
S517	21	15'-9½"	346	Str.						
S517E	3	15'-9½"	49	Str.						
S518	14	15'-5"	225	Str.						
S518E	2	15'-5"	32	Str.						
S519	28	14'-6"	423	Str.						
S519E	32	14'-6"	480	Str.						
S520	120	8'-0"	1001	Str.						
S521E	480	2'-10"	1418	4	1'-6"	0'-10"	0'-10"	0'-8"	12'-0"	
S601E	192	32'-6"	9372	Str.						
NORTH ABUTMENT										
A1101	30	12'-1½"	1938.1	15	7'-0"	3'-2"	1'-1½"	9		1'-0"
A1102	30	12'-10½"	2052.9	15	7'-0"	3'-2"	2'-8½"	9		1'-4¾"
A1103	30	13'-7¼"	2167.7	15	7'-0"	3'-2"	3'-5¼"	9		1'-8¾"
A1104	30	14'-3¾"	2282.4	15	7'-0"	3'-2"	4'-1½"	9		2'-1½"
A1105	30	17'-9½"	2835.5	10	16'-0"	1'-9½"				
A1106	30	26'-3½"	4190.3	16	18'-0"	6'-6"	1'-9½"	9		
A1107	30	16'-3"	2590.0	16	23'-0"	5'-0"	1'-9½"	9		
A1108	24	32'-9½"	4181.1	10	31'-0"	1'-9½"				
A1109	9	25'-9½"	1233.2	10	24'-0"	1'-9½"				
A1110	9	16'-0"	765.0	Str.						
A1111	18	14'-1½"	1353.8	15	7'-0"	3'-2"	4'-1½"	6		2'-1½"
A1112	6	29'-0"	9244.4	Str.						
Note: W501 Thru 509 (See Sheet No.66 Substructure) STUB WALLS										


REINFORCING STEEL LIST

FEDERAL HIGHWAY ADMIN.	STATE DIST. NO.	STATE PROJECT NO.	FEDERAL PROJECT NO.	FISCAL YEAR	COUNTY	SHEET NO.	TOTAL SHEETS
W.VA.	2	330-G-0.00	APD-323(59)	1978	MINGO	98	130

MARK	NO.	LENGTH	WEIGHT	TYPE	A	B	C	D	E	R
PIER 1										
P501	8	4'-4"	36	2	2'-9"	1'-7"	2'-8"			
P502	208	11'-2"	2423	3	3'-10 1/2"	1'-10 3/4"	3'-10 1/2"			
P503	208	9'-6"	2061	3	3'-7 1/2"	1'-10 3/4"	3'-7 1/2"			
P504	16	45'-3"	755	Str.						
P505	44	6'-10"	313	3	1'-10"	3'-2"	1'-10"			
P506	44	3'-2"	146	Str.						
P601	60	8'-6"	766	Str.						
P602	80	11'-6"	1382	Str.						
P901	60	14'-2"	2891	11	11'-8"	1'-3"				
P902	40	11'-2"	1519	11	8'-8"	1'-3"				
P903	80	19'-0"	5168	Str.						
P904	160	7'-5"	4035	14	0'-8"	6'-9"				
P905	40	18'-10"	2560	Str.						
P906	120	23'-6"	9588	Str.						
P1101	16	43'-6"	3696	Str.						
P1102	16	36'-0"	3060	10	34'-2 1/2"	1'-9 1/2"				
P1103	8	27'-8"	1176	Str.						
P1104	4	22'-6"	478	Str.						
P1105	8	30'-0"	1275	Str.						
PIER 2										
P501	8	4'-4"	36	2	2'-9"	1'-7"	2'-8"			
P502	208	11'-2"	2423	3	3'-10 1/2"	1'-10 3/4"	3'-10 1/2"			
P503	208	9'-6"	2061	3	3'-7 1/2"	1'-10 3/4"	3'-7 1/2"			
P504	16	45'-3"	755	Str.						
P505	44	6'-10"	313	3	1'-10"	3'-2"	1'-10"			
P506	44	3'-2"	146	Str.						
P507	220	40'-0"	9178	Str.						
P508	110	13'-8 3/4"	1575	17	2'-6"	8'-8 3/4"	2'-6"	5'-6 3/4"	-	2'-8 3/4"
P907	352	9'-4"	11165	14	2'-10"	6'-6"				
P908	704	27'-8"	66232	Str.						
P910	16	11'-4"	616	3	2'-10"	5'-8"	2'-10"			
P911	80	24'-0"	6528	Str.						
P912	80	6'-11"	1882	Str.						
P913	80	7'-11"	2154	18	3'-8"	0'-6 3/4"	3'-8"	0'-3"	0'-6"	
P1001	32	30'-0"	4131	Str.						
P1002	16	35'-4"	2432	Str.						
P1003	132	27'-9"	15762	11	24'-6"	1'-7 1/2"				
P1004	160	10'-8"	7345	Str.						
P1005	160	19'-8"	13542	Str.						
P1101	16	43'-6"	3696	Str.						
P1102	16	36'-0"	3060	10	34'-2 1/2"	1'-9 1/2"				
P1103	8	27'-8"	1176	Str.						
P1104	4	22'-6"	478	Str.						
P1105	8	30'-0"	1275	Str.						
P601	170	24'-6"	4416	Str.						
P602	34	30'-0"	1532	Str.						
P603	17	35'-4"	902	Str.						

MARK	NO.	LENGTH	WEIGHT	TYPE	A	B	C	D	E	R
PIER 3										
P501	8	4'-4"	36	2	2'-9"	1'-7"	2 1/8"			
P502	208	11'-0 3/4"	2423	3	4'-7"	1'-10 3/4"	4'-7"			
P503	208	9'-6 3/4"	2061	3	3'-10"	1'-10 3/4"	3'-10"			
P504	16	45'-3"	755	Str.						
P505	44	6'-10"	313	3	1'-10"	3'-2"	1'-10"			
P506	44	3'-2"	146	Str.						
P507	220	40'-0"	9178	Str.						
P508	110	13'-8 3/4"	1575	17	2'-6"	8'-8 3/4"	2'-6"	5'-6 3/4"	-	2'-8 3/4"
P601	170	24'-6"	4416	Str.						
P602	34	30'-0"	1532	Str.						
P603	17	35'-4"	902	Str.						
P907	352	9'-4"	11165	14	2'-10"	6'-6"				
P908	704	27'-8"	66232	Str.						
P910	16	11'-4"	616	3	2'-10"	5'-8"	2'-10"			
P912	80	6'-11"	1882	Str.						
P913	80	7'-11"	2154	18	3'-8"	0'-6 3/4"	3'-8"	0'-3"	0'-6"	
P921	80	29'-6"	8024	Str.						
PIER 4										
P1001	32	30'-0"	4131	Str.						
P1002	16	35'-4"	2432	Str.						
P1003	132	27'-9"	15762	11	24'-6"	1'-7 1/2"				
P1004	160	10'-8"	7345	Str.						
P1005	160	19'-8"	13542	Str.						
PIER 5										
P1101	16	43'-6"	3696	Str.						
P1102	16	36'-0"	3060	10	34'-2 1/2"	1'-9 1/2"				
P1103	8	27'-8"	1176	Str.						
P1104	4	22'-6"	478	Str.						
P1105	8	30'-0"	1275	Str.						
PIER 6										
P1201	32	30'-0"	4131	Str.						
P1202	16	35'-4"	2432	Str.						
P1203	132	27'-9"	15762	11	24'-6"	1'-7 1/2"				
P1204	160	10'-8"	7345	Str.						
P1205	160	19'-8"	13542	Str.						
PIER 7										
P1301	32	30'-0"	4131	Str.						
P1302	16	35'-4"	2432	Str.						
P1303	132	27'-9"	15762	11	24'-6"	1'-7 1/2"				
P1304	160	10'-8"	7345	Str.						
P1305	160	19'-8"	13542	Str.						
PIER 8										
P1401	32	30'-0"	4131	Str.						
P1402	16	35'-4"	2432	Str.						
P1403	132	27'-9"	15762	11	24'-6"	1'-7 1/2"				
P1404	160	10'-8"	7345	Str.						
P1405	160	19'-8"	13542	Str.						
PIER 9										
P1501	32	30'-0"	4131	Str.						
P1502	16	35'-4"	2432	Str.						
P1503	132	27'-9"	15762	11	24'-6"	1'-7 1/2"				
P1504	160	10'-8"	7345	Str.						
P1505	160	19'-8"	13542	Str.						
PIER 10										
P1601	32	30'-0"	4131	Str.						
P1602	16	35'-4"	2432	Str.						
P1603	132	27'-9"	15762	11	24'-6"	1'-7 1/2"				
P1604	160	10'-8"	7345	Str.						
P1605	160	19'-8"	13542	Str.						
PIER 11										
P1701	32	30'-0"	4131	Str.						
P1702	16	35'-4"	2432	Str.						
P1703	132	27'-9"	15762	11	24'-6"	1'-7 1/2"				
P1704	160	10'-8"	7345	Str.						
P1705	160	19'-8"	13542	Str.						
PIER 12										
P1801	32	30'-0"	4131	Str.						
P1802	16	35'-4"	2432	Str.						
P1803	132	27'-9"	15762	11	24'-6"	1'-7 1/2"				
P1804	160	10'-8"	7345	Str.						
P1805	160	19'-8"	13542	Str.						
PIER 13										
P1901	32	30'-0"	4131	Str.						
P1902	16	35'-4"	2432	Str.						
P1903	132	27'-9"	15762	11	24'-6"	1'-7 1/2"				
P1904	160	10'-8"	7345	Str.						
P1905	160	19'-8"	13542	Str.						
PIER 14										
P2001	32	30'-0"	4131	Str.						
P2002	16	35'-4"	2432	Str.						
P2003	132	27'-9"	15762	11	24'-6"	1'-7 1/2"				
P2004	160	10'-8"	7345	Str.						
P2005	160	19'-8"	13542	Str.						
PIER 15										
P2101	32	30'-0"	4131	Str.						
P2102	16	35'-4"	2432	Str.						
P2103	132	27'-9"	15762	11	24'-6"	1'-7 1/2"				
P2104	160	10'-8"	7345	Str.						
P2105	160	19'-8"	13542	Str.						
PIER 16										
P2201	32	30'-0"	4131	Str.						
P2202	16	35'-4"	2432	Str.						
P2203	132	27'-9"	15762	11	24'-6"	1'-7 1/2"				
P2204	160	10'-8"	7345	Str.						
P2205	160	19'-8"	13542	Str.						
PIER 17										
P2301	32	30'-0"	4131	Str.						
P2302	16	35'-4"	2432	Str.						
P2303	132	27'-9"	15762	11	24'-6"	1'-7 1/2"				
P2304	160	10'-8"	7345	Str.						
P2305	160	19'-8"	13542	Str.						
PIER 18										
P2401	32	30'-0"	4131	Str.						
P2402	16	35'-4"	2432	Str.						
P2403	132	27'-9"	15762	11	24'-6"	1'-7 1/2"				
P2404	160	10'-8"	7345	Str.						
P2405	160	19'-8"	13542	Str.						
PIER 19										
P2501	32	30'-0"	4131	Str.						
P2502	16	35'-4"	2432	Str.						
P2503	132	27'-9"	15762	11	24'-6"	1'-7 1/2"				
P2504	160	10'-8"	7345	Str.						
P2505	160	19'-8"	13542	Str.						
PIER 20										
P2601	32	30'-0"	4131	Str.						
P2602	16	35'-4"	2432	Str.						
P2603	132	27'-9"	15762	11	24'-6"	1'-7 1/2"				
P2604	160	10'-8"	7345	Str.						
P2605	160	19'-8"	13542	Str.						
PIER 21										
P2701	32	30'-0"	4131	Str.						
P2702	16	35'-4"	2432	Str.						
P2703	132	27'-9"	15762	11	24'-6"	1'-7 1/2"				
P2704	160	10'-8"	7345	Str.						
P2705	160	19'-8"	13542	Str.						
PIER 22										
P2801	32	30'-0"	4131	Str.						
P2802	16	35'-4"	2432	Str.						
P2803	132	27'-9"	15762	11	24'-6"	1'-7 1/2"				
P2804	160	10'-8"	7345	Str.						
P2805	160	19'-8"	13542	Str.						
PIER 23										
P2901	32	30'-0"	4131	Str.						
P2902	16	35'-4"	2432	Str.						
P2903	132	27'-9"	15762	11	24'-6"	1'-7 1/2"				
P2904	160	10'-8"	7345	Str.						
P2905	160	19'-8"	13542	Str.						
PIER 24										
P3001	32	30'-0"	4131	Str.						
P3002	16	35'-4"	2432	Str.						
P3003	132	27'-9"	15762	11	24'-6"	1'-7 1/2"				
P3004	160	10'-8"	7345	Str.						
P3005	160	19'-8"	13542	Str.						
PIER 25										
P3101	32	30'-0"	4131	Str.						
P3102	16	35'-4"	2432	Str.						
P3103	132	27'-9"	15762	11	24'-6"	1'-7 1/2"				
P3104	160	10'-8"	7345	Str.						
P3105	160	19'-8"	13542	Str.						
PIER 26										
P3201	32	30'-0"	4131	Str.						
P3202	16	35'-4"	2432	Str.						
P3203	132	27'-9"	15762	11	24'-6"	1'-7 1/2"				
P3204	160	10'-8"	7345	Str.						
P3205	160	19'-8"	13542	Str.						
PIER 27										
P3301	32	30'-0"	4131	Str.						
P3302	16	35'-4"	2432	Str.						
P3303	132	27'-9"	15762	11	24'-6"	1'-7 1/2"				
P3304	160	10'-8"	7345	Str.						
P3305	160	19'-8"	13542	Str.						
PIER 28										
P3401	32	30'-0"	4131	Str.						
P3402	16	35'-4"	2432	Str.						
P3403	132	27'-9"	15762	11	24'-6"	1'-7 1/2"				
P3404	160	10'-8"	7345	Str.						
P3405	160	19'-8"	13542	Str.						
PIER 29										
P3501	32	30'-0"	4131	Str.						
P3502	16	35'-4"	2432	Str.						
P3503	132	27'-9"	15762	11	24'-6"	1'-7 1/2"				
P3504	160	10'-8"	7345	Str.						
P3505	160	19'-8"	13542	Str.						
PIER 30										
P3601	32	30'-0"	4131	Str.						
P3602	16	35'-4"	2432	Str.						
P3603	132	27'-9"	15762	11	24'-6"	1'-7 1/2"				
P3604	160	10'-8"	7345	Str.						
P3605	160	19'-8"	13542	Str.						
PIER 31										
P3701	32	30'-0"	4131	Str.						
P3702	16	35'-4"	2432	Str.						
P3703	132	27'-9"	15762	11	24'-6"	1'-7 1/2"				
P3704	160	10'-8"	7345	Str.						
P3705	160	19'-8"	13542	Str.						
PIER 32										
P3801	32	30'-0"	4131	Str.						
P3802	16	35'-4"	2432	Str.						
P3803	132	27'-9"	15762	11	24'-6"	1'-7 1/2"				
P3804	160	10'-8"	7345	Str.						
P3805	160	19'-8"	13542	Str.						
PIER 33										
P3901	32	30'-0"	4131	Str.						

FEDERAL HIGHWAY ADMIN.	STATE DIST. NO.	STATE PROJECT NO.	FEDERAL PROJECT NO.	FISCAL YEAR	COUNTY	SHEET NO.	TOTAL SHEETS
W. VA.	2	330-G-0.00	APD-323(59)	1978	MINGO	99	130

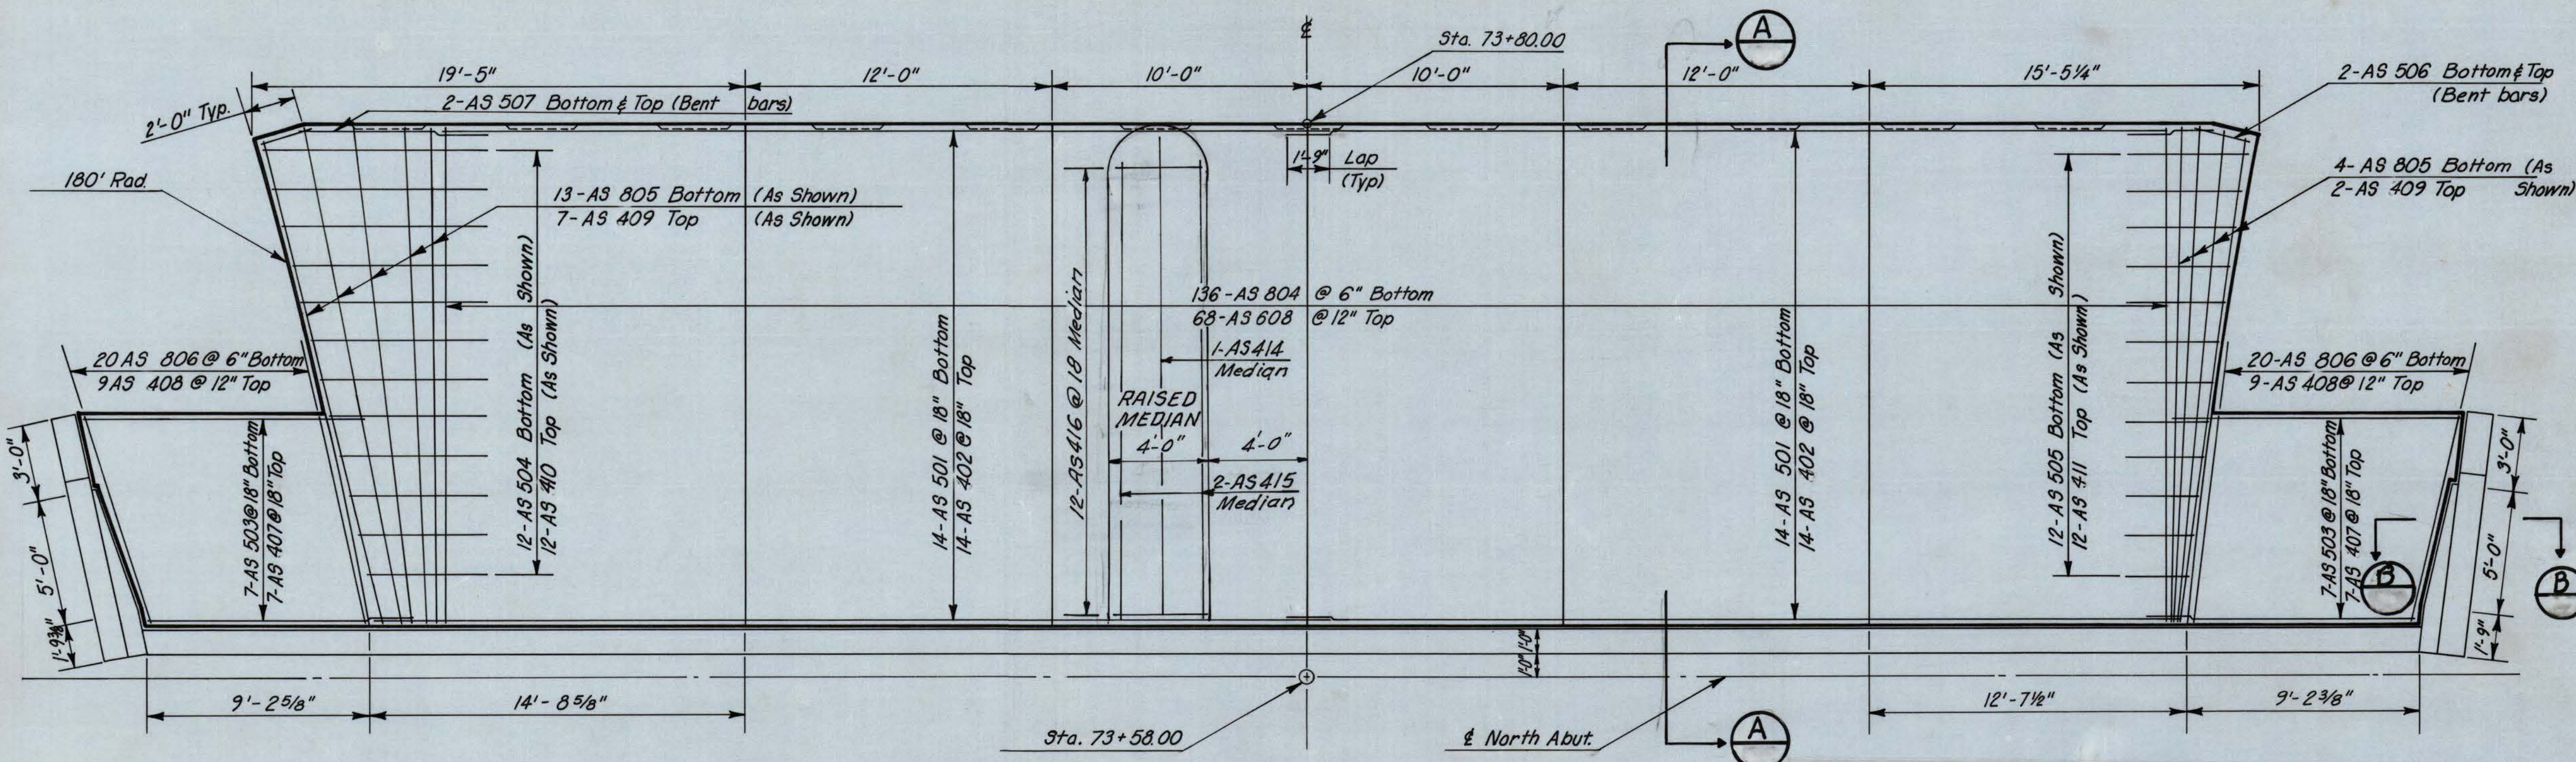


NORTH APPROACH SLAB #1
SCALE: 1/4" = 1'-0"

NOTES:


1. THE APPROACH SLABS SHALL BE IN ACCORDANCE WITH ARTICLE 502 OF THE STANDARD SPECIFICATIONS.
2. THE 6" BASE COURSE SHALL BE PROVIDED UNDER THE APPROACH SLABS AND SHALL BE PAID FOR UNDER ITEM 307-1, CLASS I AGGREGATE BASE COURSE.
3. THE APPROACH SLAB REINFORCING SHALL BE IN ACCORDANCE WITH ASTM A615-G40. PAYMENT TO BE INCLUDED IN ITEM 502-1 (12").
4. ALL JOINT FILLER FOR VERTICAL JOINTS SHALL CONFORM TO AASHO SPECIFICATION M-123-65.
5. CURING OF THE APPROACH SLABS TO BE BY BURLAP AND WATER IN ACCORDANCE WITH THE STANDARD SPECIFICATIONS. THE USE OF A VAPOR BARRIER BURLAP WILL BE PERMITTED.
6. FINE AGGREGATED FOR THE APPROACH SLABS CONCRETE SHALL BE SLICED SAND.

REINFORCING SCHEDULE							
MARK	TYPE	SIZE	NUMBER OF BARS			LENGTH	WEIGHT LBS.
			APP. SL. #1	APP. SL. #2	TOTAL		
AS 501	ST.	8	136	#2	136	19'-7"	7111
AS 502	ST.	8	21		21	10'-10" to 11'-5"	624
AS 503	ST.	8	21		21	9'-10" to 10'-5"	568
AS 504	ST.	8		136	136	19'-7"	7111
AS 505	ST. Rad.	8		17	17	19'-9"	896
AS 506	ST. Rad.	8		40	40	8'-4"	890
AS 501	ST.	5	28		28	35'-7"	1039
AS 501	ST.	5		28	28	34'-8"	1012
AS 502	ST.	5	17		17	11'-6" to 12'-3"	211
AS 503	ST.	5		14	14	11'-0" to 11'-9"	166
AS 504	ST.	5		12	12	4'-3" to 9'-0"	83
AS 505	ST.	5		12	12	2'-3" to 5'-0"	45
AS 506	Bend	5		2	2	5'-0"	10
AS 507	Bend	5		2	2	9'-0"	19
AS 401	ST.	4	68		68	19'-7"	889
AS 402	ST.	4	28		28	35'-7"	665
AS 402	ST.	4		28	28	34'-8"	648
AS 403	ST.	4	17		17	11'-6" to 12'-3"	135
AS 404	ST.	4	11		11	10'-10" to 11'-5"	82
AS 405	ST.	4	11		11	9'-10" to 10'-5"	74
AS 406	ST.	4		68	68	19'-7"	889
AS 407	ST.	4		14	14	11'-0" to 11'-9"	106
AS 408	ST.	4		18	18	8'-4"	100
AS 409	ST. Rad.	4		9	9	19'-9"	119
AS 410	ST.	4		12	12	4'-3" to 9'-0"	53
AS 411	ST.	4		12	12	2'-3" to 4'-6"	54
AS 412	ST.	4		14	14	7'-8"	72
AS 413	ST.	4		12	12	19'-6"	156
AS 414	ST.	4	1	1	1	19'-6"	13
AS 415	ST.	4	2	2	2	17'-9"	24
AS 416	ST.	4	12	12	12	3'-8"	29

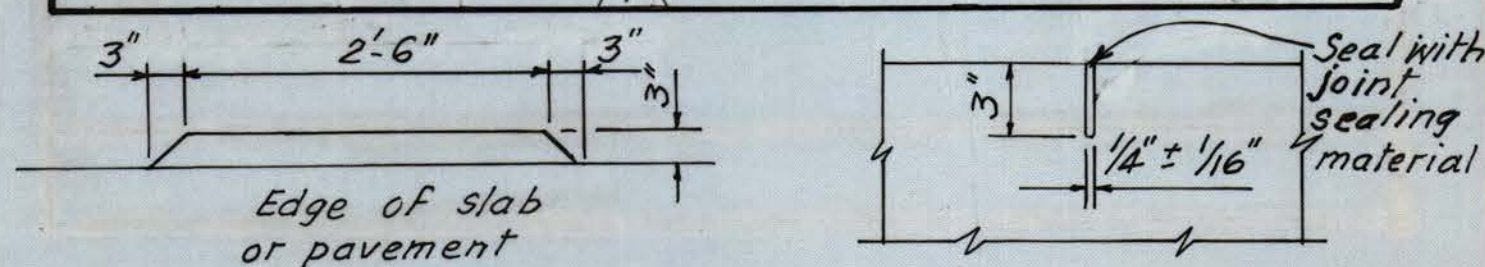

DETAIL OF KEY
Scale: 3/4" = 1'-0"

DETAIL OF SAWED LONGITUDINAL JOINT
(Not to scale)

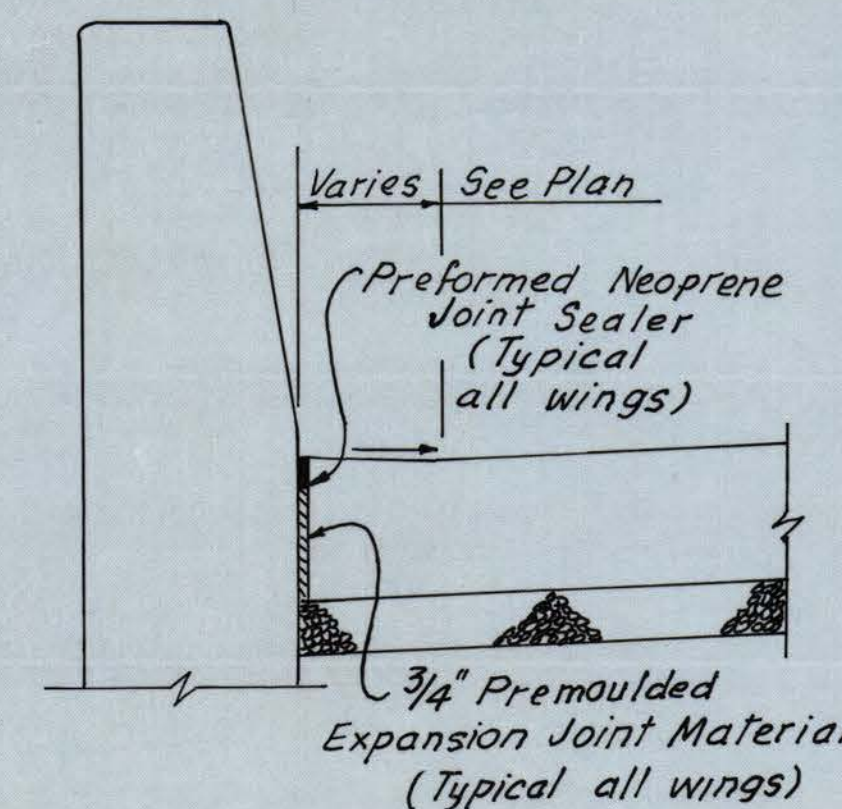


SECTION "B-B"
Scale: 3/4" = 1'-0"

WEST VIRGINIA DEPARTMENT OF HIGHWAYS

**APPROACH SLABS
BRIDGE NO. 3145**

RACKOFF ASSOCIATES, INC.
ENGINEERS - CONSULTANTS
COLUMBUS, OHIO

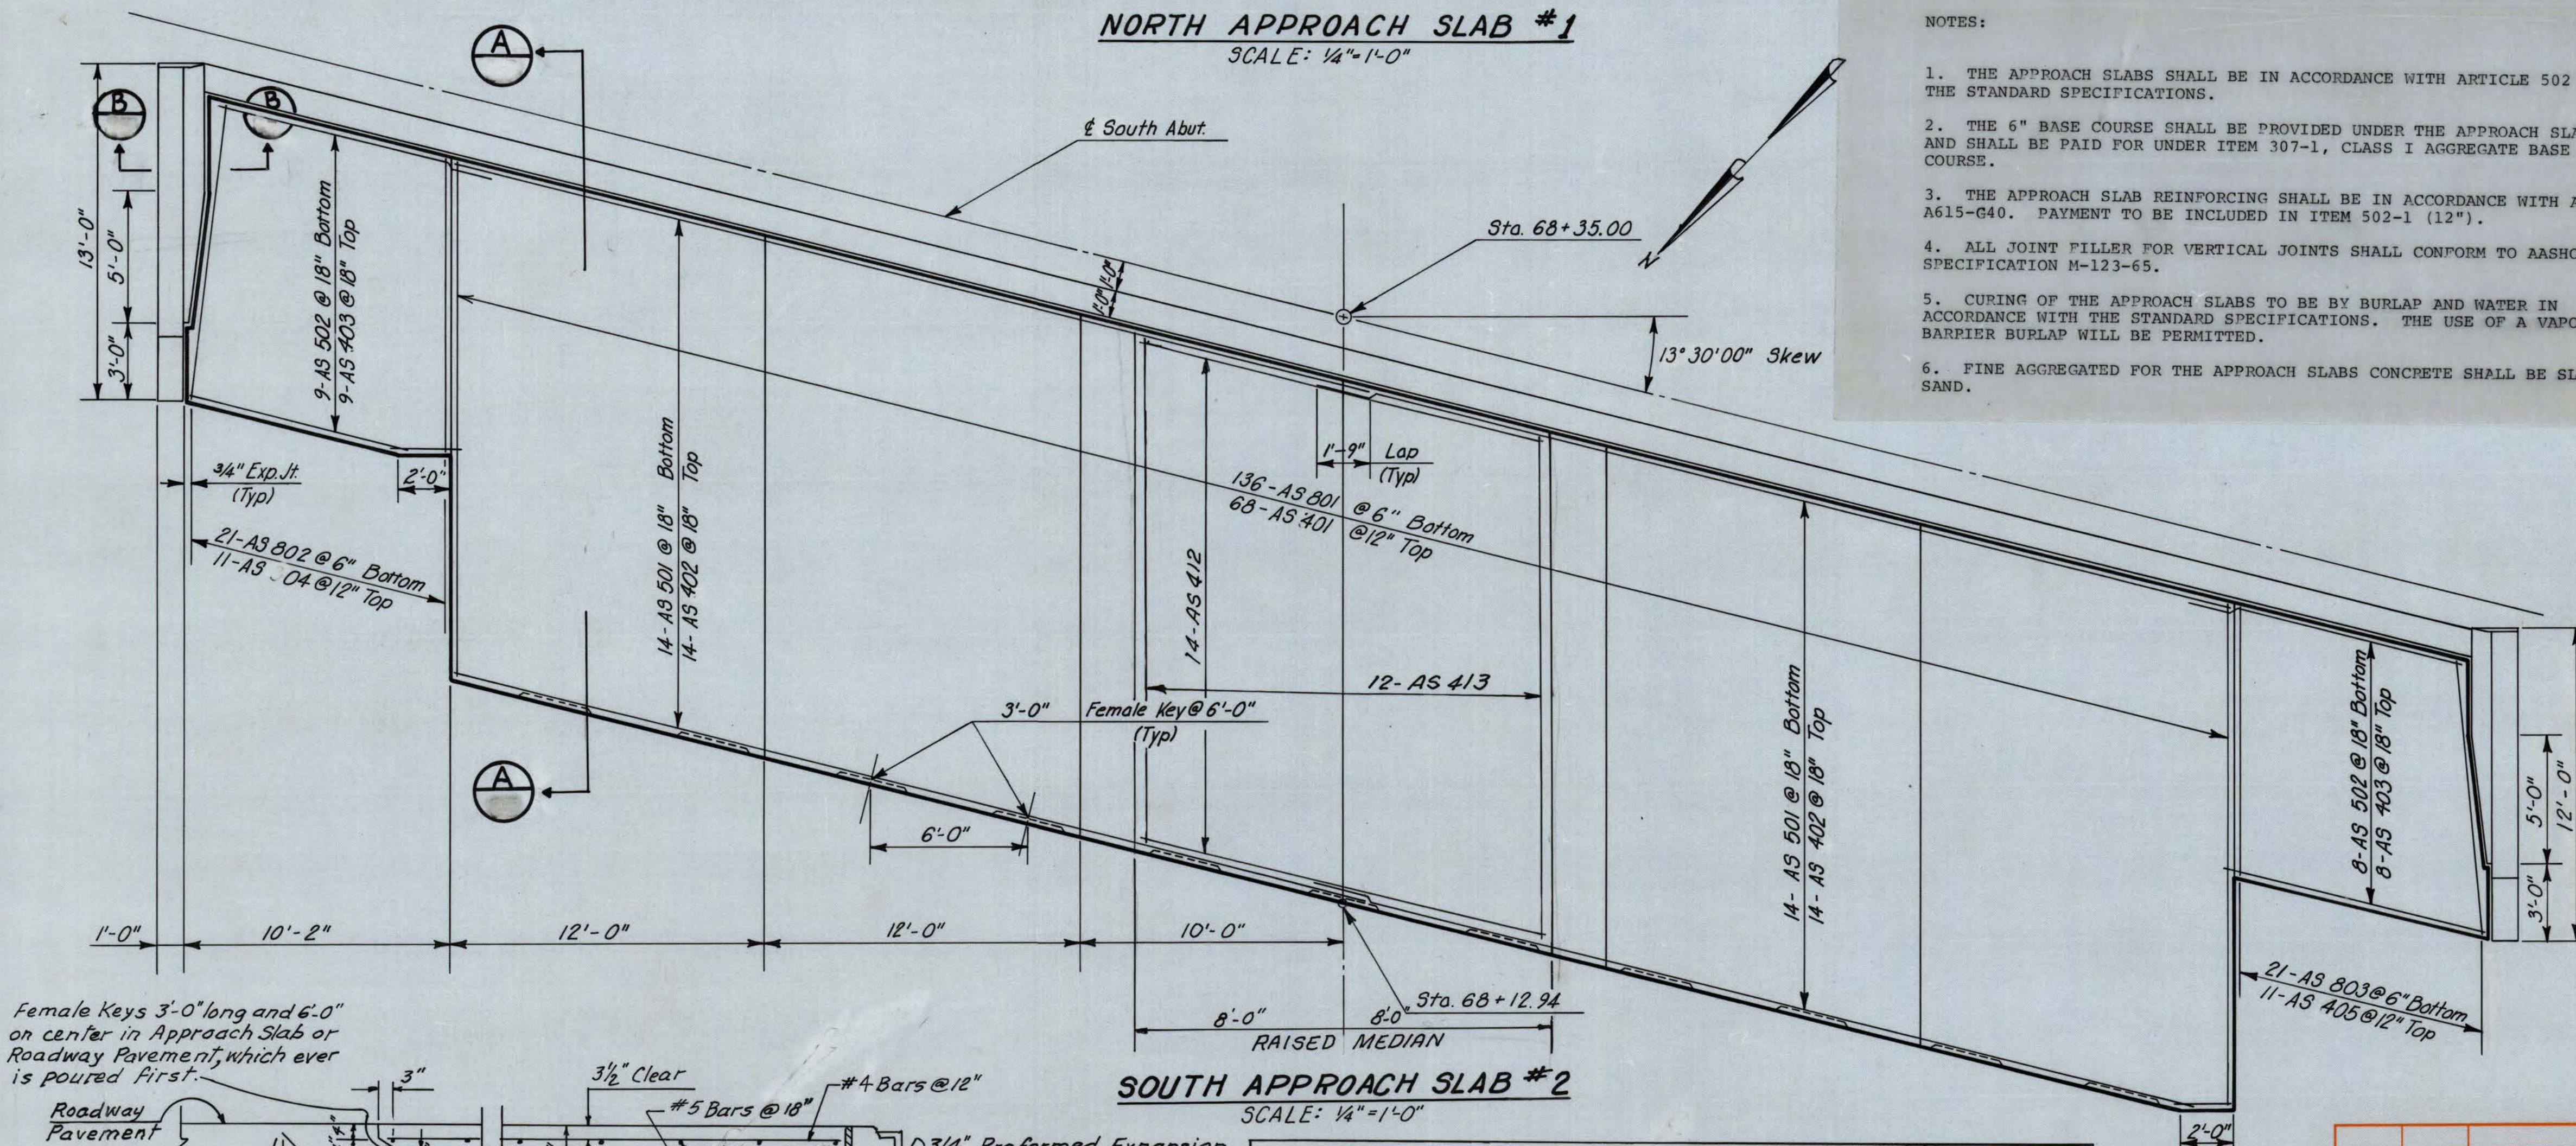


SOUTH APPROACH SLAB #2
SCALE: 1/4" = 1'-0"

ESTIMATE OF QUANTITIES						
ITEM	DESCRIPTION	UNIT	KY.	W.VA.	TOTAL	
501-1(12)	Portland Cement Concrete Approach Slab	S.Y.	175	184	359	
307-1	Reinforcing Steel Bars	S.Y.	4	4	8	
	Preformed elastomeric joint sealer	C.Y.	3.2	3.4	6.6	
	Class I Aggregate Base Course	C.Y.	30	31	61	

BRIDGE NO.	DWG. NO.
3145	27
DESIGNED BY:	TVL
DETAILED BY:	2
CHECKED BY:	T.S.
DATE:	








REVISIONS	DATE	BY
1	99	Base Course Quantity Revised 1/22/79
2	99	Approach Slabs Reversed 1/22/79

Female Keys 3'-0" long and 6'-0" on center in Approach Slab or Roadway Pavement, whichever is poured first.

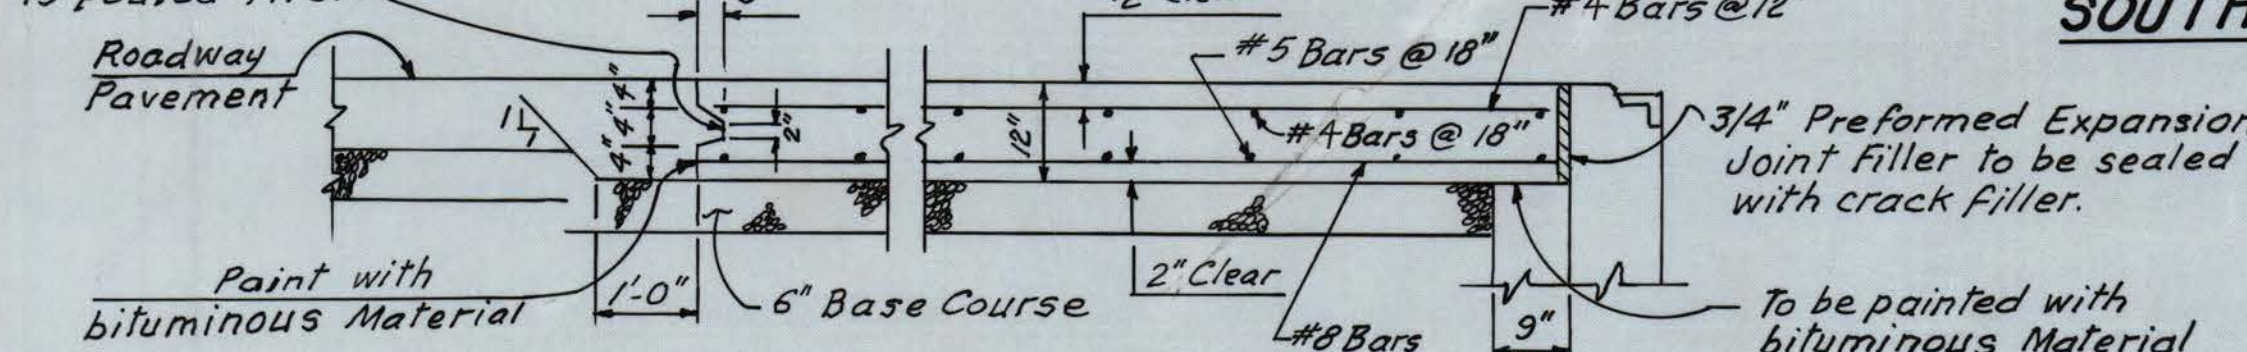

SECTION "A-A"
Scale: 1/2" = 1'-0"

BORING NO. B-5
STA. 70+06 LT. 47'
T.S. = 0.0'

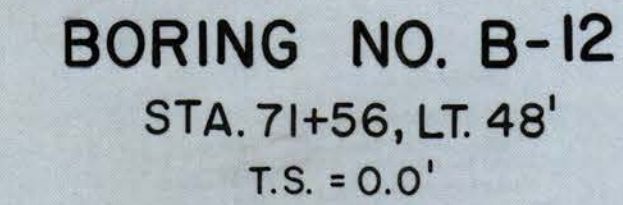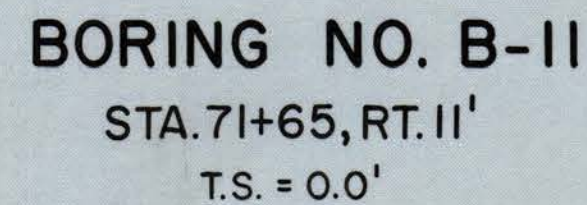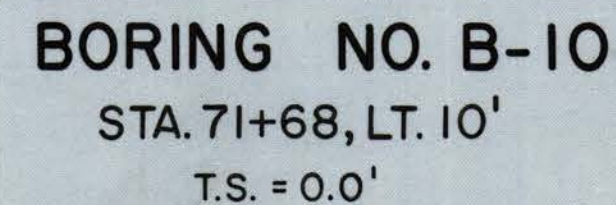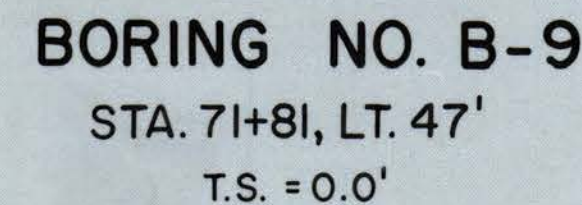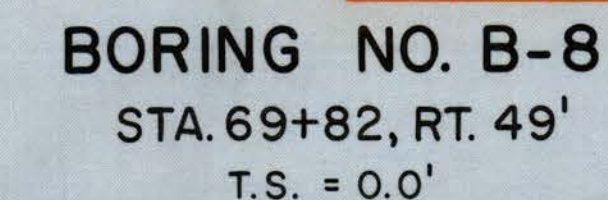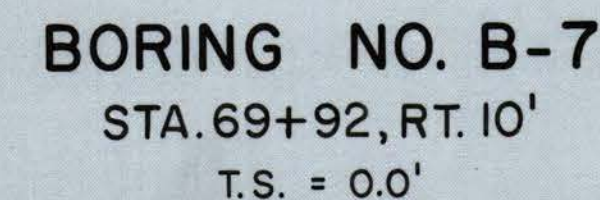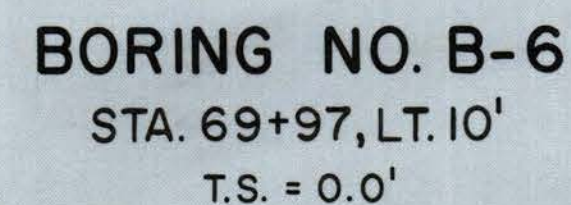[illegible]

BORING NO. B-13
STA. 73+12 LT 48'
TS. = 0.0'

