

FED. ROAD DIST.	STATE	FED. AID PROJ. NO.	FISCAL YEAR	SHEET NO.	TOTAL SHEETS
7	KY.				

NOTE:
 For "Bill of Incidental Material", see
 Sheet No. 2

REFERENCES

- | | |
|---------|--|
| AWS 2 A | Modifications and Additions to AWS D2.0-66 Specifications |
| G 353F | Preformed Joint Seal Details for Concrete Bridge Floors |
| G-354 c | Premolded Cork Expansion Joint Material Details for Concrete Bridge Floors |
| HI17C | High-Strength Aluminum Handrail |
| HI50B | High-Strength Concrete Handrail |
| SF2a | Details for Placing End Bent Backfill and Earth Core |

- | | |
|-------|---|
| P-2 | 14" Reinforced Concrete Precast Pile |
| P-20 | 14" Cast-in-Place Concrete Pipe Pile |
| P-21A | 14" Cast-in-Place Concrete Pile, Fluted Steel Shell |
| P-22 | 14" Cast-in-Place Pile, Corrugated Steel Step-Taper Shell |
| P-23 | 14" Prestressed Precast Concrete Pile |
| P-24 | 14" Cast-in-Place Concrete Pile, Corrugated Steel
Step-Uniform Shell |
| AE1-B | Armored Edge for Concrete |
| AE2-B | Armored Edge for Joints in Concrete |
| SP1 | 4" Concrete Slopewall |
| 17.40 | Guard Rail Connectors To Bridge Wings. |

For General Notes see Sheet No. 2

- ① STRUCTURAL STEEL: Approximately 1,525,000 Lbs.
included in lump sum bid for Structural Steel
This weight does not include over run or weld material
- ② SHEAR CONNECTORS: Approximate weights included in
lump sum bid for this item:
- | | |
|---------------------------------------|-------------|
| Option 1 - 5/8" x 4" Diameter Spirals | 13,000 Lbs. |
| Option 2 - 3/4" x 4" Studs | 11,400 Lbs. |
| Option 3 - 4" Channel at 5.4 lbs. | 16,800 Lbs. |

*3,732 Lin. Ft. of one of alternate types A,B,C or E shall be used in the End Bents and paid for at the unit prices bid for furnishing and driving respectively for alternate D or F.


SPECIAL NOTES

SPECIAL NOTES
Reinforced Concrete Bridge Floors (for Riverside Parkway)

SPECIAL PROVISIONS

- | | |
|--|---|
| *77-B Styrene-Butadiene Protective Coating. | *12 Joint Sealing Compound |
| *79 Concrete Bridge Deck Finishing Machine. | *37-B Preformed Compression Joint Seals |
| *80 Blast Cleaning and Painting Structural Steel. (Alkyd System) | *8A Linseed Oil Protective Coating |
| | *35-B Class "AA" Concrete. |
| | *30-B Membrane Curing of Concrete Structures. |
| | *31 Pile Load Tests |
| | *36A Set - Retarding Admixture |

TITLE SHEET

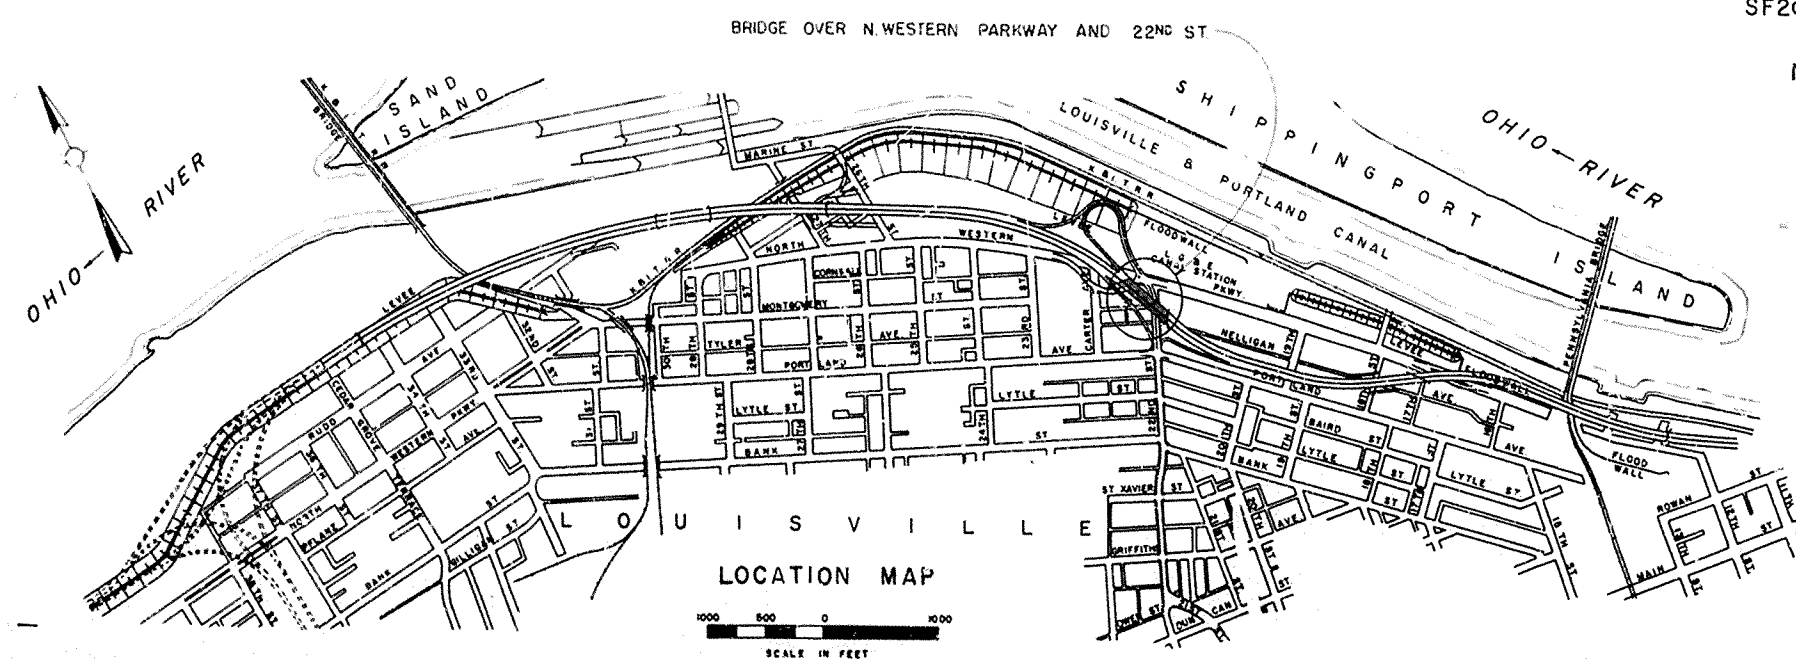

BRIDGE OVER NORTH WESTERN PARKWAY
AND 22ND STREET

SHEET / OF

COMMONWEALTH OF KENTUCKY
DEPARTMENT OF HIGHWAYS
FRANKFORT
COUNTY OF

JEFFERSON

JEFFERSON
101 CEDAR GROVE TERRACE, 1017TH STREET

164-CEDAR GROVE TERRACE TO 131A
LOUISVILLE-LEXINGTON

LOUISVILLE-LEXINGTON
ROAD

STATION 146+90

PROJECT NO. 164-2(34)

BRIDGE
NUMBER T 64-2 (73)-2

DRAWING NO.
17123

BRIDGE

FED. ROAD DIST.	STATE	FED. AID PROJ. NO.	FISCAL YEAR	SHEET NO.	TOTAL SHEETS
7	KY.				

SPECIFICATIONS: Kentucky Department of Highways, 1955 Standard Specifications, current edition with Revisions, Special Provisions and Special Notes shall apply to this Project

DESIGN LOAD: Bridge designed for HS20-44 loading as specified in 1951 AASHTO Specifications, including Interim Specifications for 1951, 1952, 1953 and 1954, or alternate loading of two 24 kip axles spaced 4 feet apart, whichever produces the greater stress. Dead load includes 20 pounds per square foot of roadway surface allowance for future wearing surface

DESIGN STRESSES: For reinforced concrete

$f_s = 20,000$ psi. $u = 200$ psi. for embedment
 $f_c = 3,000$ psi. $u = 300$ psi. for Σ_o
 $f_c = 1,200$ psi. $n = 10$

For structural steel:

$f_s = 20,000$ psi. for A36 steel

FOUNDATION PILE LOADS: Piles are designed for a maximum load of 60 tons per pile. This maximum is for Group I Loads with increases allowed for other loading groups in accordance with AASHTO Article 1.4.1.

ALTERNATE TYPES OF PILES: The Contractor shall use one of the following types throughout except that Alternates D and F will not be permitted for the end bents:

- Alternate A - 14" Reinforced Concrete Precast Piles, Standard Drawing P-2, current edition.
- Alternate B - 14" Cast-in-place Concrete Pipe Pile, Standard Drawing P-20, current edition.
- Alternate C - 14" Cast-in-place Concrete Pile, Fluted Steel Shell, Standard Drawing P-21, current edition.
- Alternate D - 14" Cast-in-place Pile, Corrugated Steel Step-Taper Shell, Standard Drawing P-22, current edition.
- Alternate E - 14" Prestressed Precast Concrete Pile, Standard Drawing P-23, current edition.
- Alternate F - 14" Cast-in-place Concrete Pile, Corrugated Steel Step Uniform Shell, Standard Drawing P-24, current edition.

PILING: Piling shall be driven to refusal or to the resistance computed by the applicable formula of Article 402.3.6-C determined from the Loading Tests as adequate for the 120 ton test load.

Test piles shall be driven where designated in the Plans to determine the length required. All test piles shall be accurately located so that they may be used in the finished structure.

Piling shall be cored through the embankment before starting driving.

PLACING FILLS AT END BENTS: See Standard Drawing SF2, current edition.

DRIVING PILES: Cored pilot holes through the end bent embankments will be required for starting piles. The cost of the work is to be included in the unit price bid per lineal foot for driving piles.

COORDINATION WITH CONTRACTOR ON ADJACENT PROJECTS: In addition to the requirements of Article 1.5.6 of the Standard Specifications, this Contractor shall coordinate his work with that of Contractors on adjacent sections of this Project.

CONCRETE: Class 'AA' Concrete is to be used throughout for superstructure and for portions of end bent backwall and wingwalls above bridge seat elevation

Class 'A' Concrete is to be used in all other parts of the substructure except in piles. Class 'D' Concrete is to be used in piles.

SLOPE PROTECTION: Slope protection shall be 4" Concrete Slope-wall in accordance with Standard Drawing SP-1, current edition.

OPTIONAL TYPE OF HIGH-STRENGTH HANDRAIL: The Contractor shall provide throughout the project at his option, either High-Strength Aluminum Handrail in accordance with Standard Drawing H17 or High-Strength Concrete Handrail in accordance with Standard Drawing H150, each current edition.

MEMBRANE CURING COMPOUND: White pigment curing compound shall be applied to the bridge deck in accordance with the special provision, except that the membrane compound used shall have a resinous base.

CIRCULAR SECTION REINFORCED CONCRETE COLUMNS: This note modifies the requirements of Article 404.3.1 and 403.3.8 for pier columns of grade separation structures. The concrete shall be placed, finished and cured as specified in Article 404.3.1 except as required by the following:

- (a) All forms for the circular section columns shall be made of metal or shall be plastic or plastic-lined so as to give the surface a true, smooth, cylindrical shape free from fins, joints, and irregularities.
- (b) The concrete shall be placed in, and carefully vibrated against, the forms to assure smooth surfaces without voids, honeycomb, air pockets or irregularities in the surface.
- (c) A rubbed surface finish will not be required for the columns as specified in Article 403.3.8-C. Instead, the surface shall be finished as specified in Article 403.3.8-B.

No extra payment will be made to the Contractor for the use of metal, plastic or plastic-lined forms, nor for placing or finishing the concrete. The cost of furnishing the forms, placing the concrete, and finishing as specified shall be included in the unit price bid for Class 'A' Concrete.

SLAB FORMS: Stay-in-Place forms will not be permitted for the concrete bridge floors.

REVELED EDGES: All exposed edges shall be beveled 7/8" unless otherwise shown.

REINFORCEMENT: Dimensions shown from face of concrete to bars are to the center of bars unless noted as clear distance. Spacing of bars is from center to center of bars.

SPIRAL REINFORCEMENT: Splices for spirals where desired by the Contractor shall be made with a minimum of one and one-half turns of spiral. No additional payment will be made for these splices, but the cost will be considered incidental to the cost of the developed length of spiral shown on the Plans. Spiral reinforcement shall meet the requirements of Section 641.5.0 of the Standard Specifications. One-half inch round bar may be substituted for No. 4 size bar.

EXPANSION JOINT MATERIAL, SEALS & SEALING COMPOUND: The cost of these items is to be included in the unit price bid for Class 'AA' Concrete.

SET-RETARDING ADMIXTURE FOR CONCRETE: An approved admixture shall be added to the concrete for the bridge floor slabs to delay the initial set of the concrete so as to permit the placement and finishing of concrete in Spans 3W and 4W, and 3E, 4E and 5E (continuous units). The admixture and its use shall conform to the Special Provisions. The amount of delay shall be dependent on the quantity of admixture and the quantity used shall be carefully determined on the basis of temperature, relative humidity, wind conditions and required placing time. The retarding action shall delay the initial set in each span until after the next adjacent span in the same continuous unit has been placed. The Contractor shall secure the Engineer's approval of the quantities of admixture to be used for each placement.

STRUCTURAL STEEL: 'Lump Sum Bid' for structural steel shall be full payment for all structural steel, rivets, bolts, washers, steel pins, cast iron, lead plates, anchor bolts, molten lead, welding and welding materials, floor drains, paint, linen tracings of shop detail and erection drawings, and for all labor and materials necessary to erect the steel in accordance with the Plans and Specifications.

LINSEED OIL PROTECTIVE COATING: Linseed Oil Protective Coating shall be applied in accordance with the special provision, except that it shall only be applied to the bridge deck between the gutter lines and shall not be applied until after the styrene-butadiene protective coating has been applied to the curbs and plinths.

STEEL GIRDERS: The longitudinal steel girders are designed to carry their own weight and the weight of the concrete slab by the steel section. Live load and the weights of curbs, plinth, railing, future wearing surface, etc. are carried by the composite section in positive moment regions. The continuous girders are designed as continuous for all loads. Temporary supports or shoring will not be permitted under the steel girders when taking 'top of steel' elevations or when placing the concrete floor slab.

Girders which do not conform to plan camber and grade in the erected position shall be considered as requiring either an adjustment in depth of concrete haunch over the steel supporting members, at no additional cost to the State, or a reworking of the girder camber to meet the plan grade and slab thickness at no additional cost to the State.

SHEAR CONNECTORS: The Contractor shall use one of the following optional types throughout the project where indicated in the Plans:

- Option 1 - 5/8" x 4" diameter spirals.
- Option 2 - 3/4" x 4" studs.
- Option 3 - 4" channel @ 5.4 lbs./ft.

Spiral bar shear connectors shall be structural grade billet steel, ASTM A15. Stud shear connectors shall be headed studs of weldable steel with a yield point of 50,000 psi, and ultimate tensile strength of 60,000 psi, minimum as determined by applicable sections of ASTM Designation A370. Tensile tests of finished studs shall be made on studs welded to test plates using test fixtures that grip the stud head and plate without torsion. If the fracture occurs outside the middle half of the gage length, the test shall be repeated. Channel shear connectors shall be structural steel conforming with ASTM A36.

Shear connectors shall be shop or field welded to the tops of the steel girders as shown. Detail drawings for the shear connectors will be required as specified for 'Structural Steel'. Spirals and channels shall be electric arc welded. Stud shear connectors shall be welded automatically with approved equipment made for that purpose. All weld slag and all porcelain ferrules shall be removed in the shop before shipping, but if shear connectors are field welded, the slag and ferrules shall be removed before placing concrete.

Shear connectors and welds shall be tested by bending selected connectors toward the center of the span at an angle of 30 degrees to vertical. Cracks in the weld or connector after bending shall indicate failure and will require replacement of the defective connector and testing of additional connectors on the same beam. Connectors accepted after testing shall remain in the bent position. Before placing concrete, all surfaces (tops of beams, diaphragms and shear connectors) are to be thoroughly cleaned of all rust, grease and foreign matter.

Lump Sum Bid for 'Shear Connectors' shall be full payment for all shear connectors, welding and welding materials, equipment, tools, labor, detail drawings, patent royalties, and materials and incidentals necessary to place shear connectors on the girders in accordance with the Plans.

DRAIN PIPE: The drain pipe for the bridge floor drainage shall be in accordance with Section 411.3.5 of the Standard Specifications.

The pipe shall be of the size shown on the plans and shall be painted with two coats of red lead and two coats of aluminum paint in accordance with the requirements for shop and field painting structural steel.

The drain pipe will be measured in lineal feet on the centerline of the pipe. This item will be paid for at the unit price bid per lineal foot, which price shall include and be full payment for furnishing and installing, complete in place and accepted, all materials including weld materials and welding, brackets, pipe clamps and hangers, fittings, connections, hardware and tools, paint and painting equipment and incidentals necessary to complete the work.

WIND LOADS: This structure is designed using wind loads based on a wind velocity of 84 miles per hour.

CONSTRUCTION IDENTIFICATION: The names of the prime contractor and the sub-contractor shall be imprinted in the concrete with one inch letters at a location designated by the Engineer. The Contractor shall furnish all plans, equipment and labor necessary to do the work for which no direct payment will be made.

4-BOLT INSERT ASSEMBLY: The cost of this item is to be included in the unit price bid for Class 'A-A' Concrete.

BILL OF INCIDENTAL MATERIAL			
ITEM	UNIT	AMOUNT	LOCATION
1 1/2" Joint Sealing Compound	Lin. Ft.	665	At all Metal Expansion Joints
Preformed Joint Seal for 1' Const. Jt.	Lin. Ft.	430	Slab at all Fixed Expanders and End Bent RB
4-Bolt Insert Assembly	Ea.	6	Wingwalls No. 1 thru No. 6
Polyvinyl Waterstop	Lin. Ft.	27 13	End Bent A End Bent B
1" Premolded Cork Exp. Jt. Material	Sq. Ft.	135 145 45 105 55 26 26	Fixed Susp. Span 1 Fixed Susp. Span 7 Fixed Susp. Span R1 End Bent A End Bent B End Bent RB Pier R3
1/4" Premolded Cork Exp. Jt. Material	Sq. Ft.	10 5	End Bent A End Bent B
NOTE: Quantities shown in Bill of Incidental Material are approximate only, and the Contractor is responsible for furnishing enough material to complete the work in accordance with the Plans and Specifications.			

BRIDGE OVER NORTH WESTERN PARKWAY
AND 22ND STREET

SHEET 2 OF 43

COMMONWEALTH OF KENTUCKY	
DEPARTMENT OF HIGHWAYS	
FRANKFORT	
COUNTY OF	
JEFFERSON	
164-CEDAR GROVE TERRACE TO 13 TH STREET	
LOUISVILLE-LEXINGTON	
ROAD	
STATION 146+90	S.P. 56-273-11L
BRIDGE NUMBER	PROJECT NO. 164-2(34)1
	DRAWING NO. 17123
	INDEX

GENERAL NOTES

NO. ROAD DIST.	STATE	FED. AID PROJ. NO.	FISCAL YEAR	SHEET NO.	TOTAL SHEETS
7	KY.				

These notes are modifications of, and additions to, Section 408 of the Standard Specifications. Division, Section and Article numbers and letters appearing herein refer to portions of the Standard Specifications bearing the same designation.

MATERIAL SPECIFICATIONS: The following ASTM Designations shall govern the materials furnished:

A36-67 Structural steel, for all steel unless otherwise noted on the Plans.
A27-65 Carbon Steel Castings, Grade 70-36.
A48-64 Gray Iron Castings
A325-66b High Strength Steel Bolts, Nuts and Plain Hardened Washers.
D29-55(1966) Sheet Lead and Pig Lead.
A370-67 Mechanical Testing of Steel Products (Stud Shear Connectors).

SHOP DETAIL DRAWINGS: The Contractor shall submit shop detail drawings of all structural steel to the Bridge Engineer for approval in accordance with Section 408.3.1-A of the Specifications. Qualification tests of all welding procedures shall be completed by the Contractor and approved by the Engineer prior to the final approval of shop drawings and start of fabrication.

DESIGN: Shop welded construction is intended for all built-up members unless otherwise indicated. 7/8" diameter High-Strength Bolts will be used for shop and field connections as shown on the Plans.

SHOP ASSEMBLING: Reaming of holes for each bolted splice of the continuous girders shall be required. Each continuous girder unit shall be completely shop assembled with parts adjusted to line, elevations, camber and lit for drilling or reaming. Girders shall remain assembled for inspection by the Department of Highways Inspector, and are to be match-marked while assembled.

Connections for the cross frames, diaphragms, expansion joints and other minor members may be punched or drilled full size without assembly, subject to the requirements in the Specifications for general reaming.

HIGH STRENGTH BOLTED CONNECTIONS: These are designed as friction type connections. Open holes shall be 15/16" diameter for 7/8" diameter bolts. All high strength bolted connections shall be in accordance with Article 408.3.1-F of the Standard Specifications. Installation of bolts shall be by the turn-of-nut method.

WELDS: All welding shall conform to the American Welding Society Specifications for Welded Highway and Railway Bridges, AWS D2.0-66, with modifications and additions as stated on the Plans and Standard Drawing AWS-2, current edition.

PROHIBITED FIELD WELDING: Except as noted on the plans, no welding of any nature shall be performed on the load carrying members of the bridge without the written consent of the Director, Division of Bridges, or his authorized representative, and then only in the manner and at the locations designated in the authorization.

GIRDER WEB PLATES: Web Plates shall be cut to provide for camber as indicated on the Plans. Provide for possible warpage due to extra heat in top flange by virtue of shear connectors. Optional shop welded web plate splices for the girders may be made by the Contractor at the approximate third points of the girder spans and shall be located on shop details. Such splices will not be paid for, but the cost thereof shall be included in the lump sum price bid for "Structural Steel".

GIRDER FLANGES: Prior to approval of the shop detail drawings, the Contractor may request permission from the Engineer to extend a thicker flange plate in the direction of a smaller to eliminate one or more butt welded flange splices. No extra payment will be made for the additional steel weight.

MILL TEST REPORTS: Notarized Mill Test Reports, in triplicate, shall be furnished to the Kentucky Department of Highways showing that all materials furnished conform to the Specifications.

DIMENSIONS: Dimensions shown on the Plans are for a normal temperature of 60° Fahrenheit with dead load on the structure. Tapes used by the Contractor, including the structural steel fabricator and erector, shall have been calibrated correctly with the U. S. Bureau of Standards to insure correct fit of the steelwork.

MISFITS: With prior approval of the Engineer, the correction of minor misfits involving harmless amounts of reaming, cutting and chipping will be considered a legitimate part of the erection. However, any error in the shop fabrication or deformation resulting from handling and transportation which prevents the proper assembling and fitting up of parts by the moderate use of drift pins or by a moderate amount of reaming and slight chipping or cutting, shall be reported immediately to the Inspector and his approval of the method of correction obtained. The correction shall be made in his presence.

BLAST CLEANING AND PAINTING: Weld spatter shall be cleaned in accordance with AWS 413(a) before shop painting. Exposed surfaces of steel not accessible after erection and not in contact with concrete shall be given the required field coats of paint before erection. Shop paint shall not be applied within three inches of open holes where high strength bolts are to be used, and to surfaces in contact with concrete.

All structural steel, except pins and pin bearing surfaces, shall be cleaned and painted in accordance with the current edition of the special provision for Blast Cleaning and Painting Structural Steel.

Exterior surfaces of the cast iron drain body which will be in contact with concrete shall not be painted or coated and shall be free from rust, mold, sand or other foreign material. Other surfaces which will not be in contact with concrete shall be painted as required for structural steel.


Pins and pin bearing surfaces shall be coated in the shop with a mixture of white lead and tallow in accordance with the Specifications.

STEEL FINISH: Steel bearing surfaces in contact shall be finished in accordance with Article 408.3.1H of the Specifications.







DESIGNED BY	DATE	BY	DATE
DETAILS BY	DATE	BY	DATE
CHECKED BY	DATE	BY	DATE
TRACED BY	DATE	BY	DATE

STRUCTURAL STEEL NOTES

BRIDGE OVER NORTH WESTERN PARKWAY AND 12TH STREET		SHEET 3 OF 63	
COMMONWEALTH OF KENTUCKY			
DEPARTMENT OF HIGHWAYS			
FRANKFORT			
COUNTY OF			
JEFFERSON			
164-CEDAR GROVE LEADERS TO 13TH STREET			
LEXINGTON ROAD			
STATION 140+00		S.P. 56-273-III	
PROJECT NO. 164-2(34)		INDEX	
BRIDGE NUMBER		DRAWING NO. 17123	

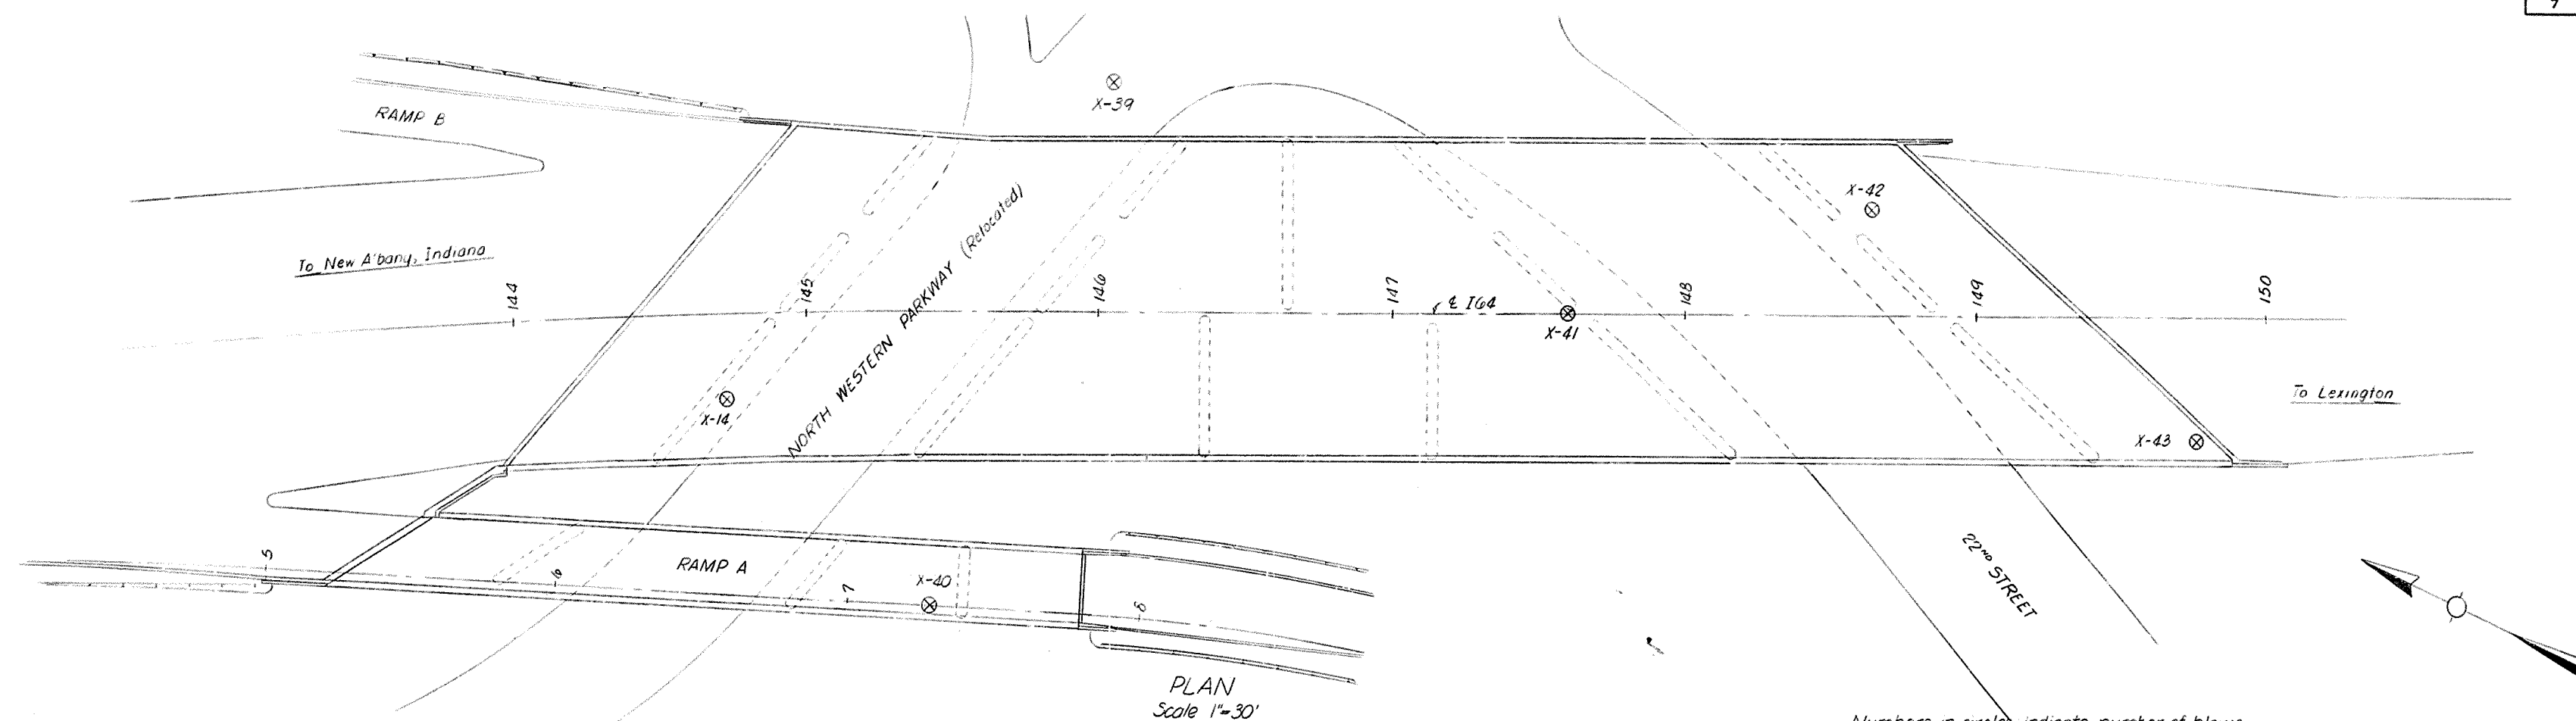

Numbers in circles indicate number of blows of a 140 lb. weight dropping 30" required to drive a 2" split spoon sampler 1 foot.

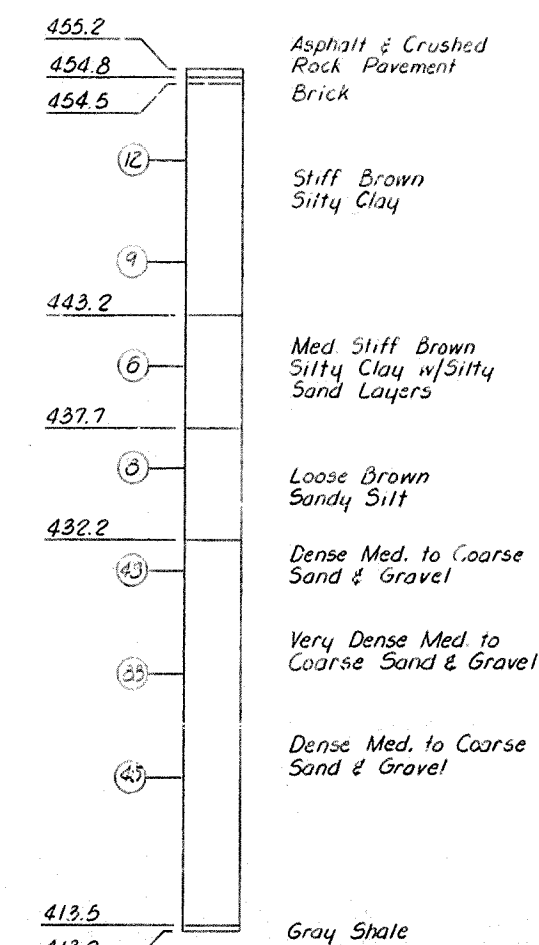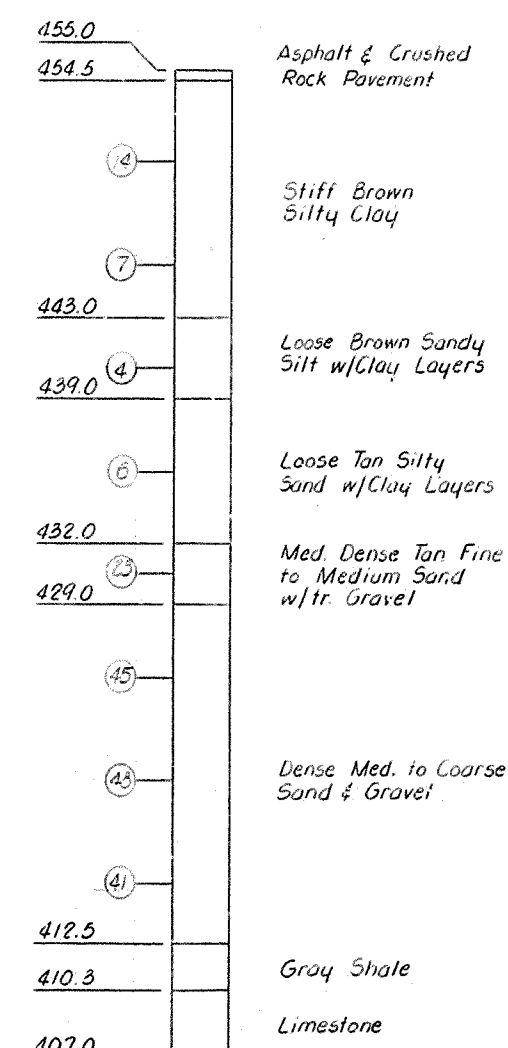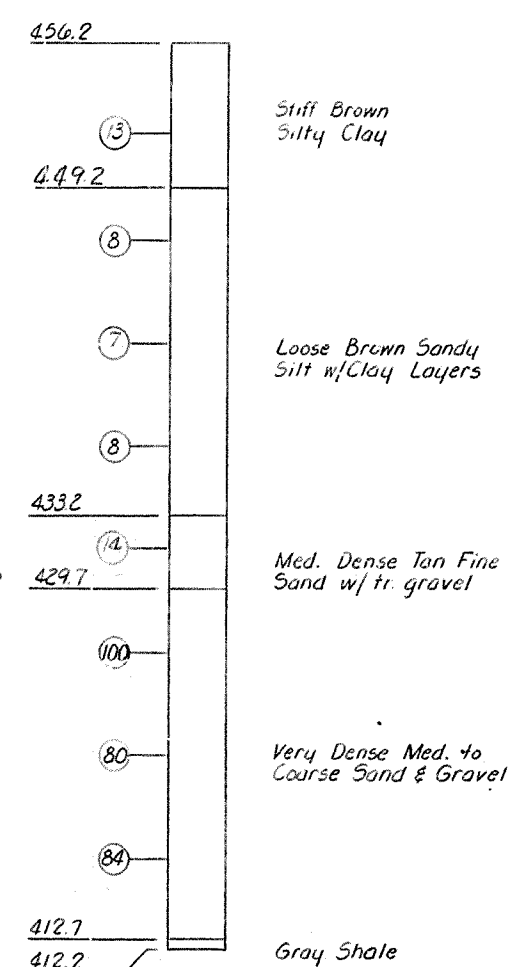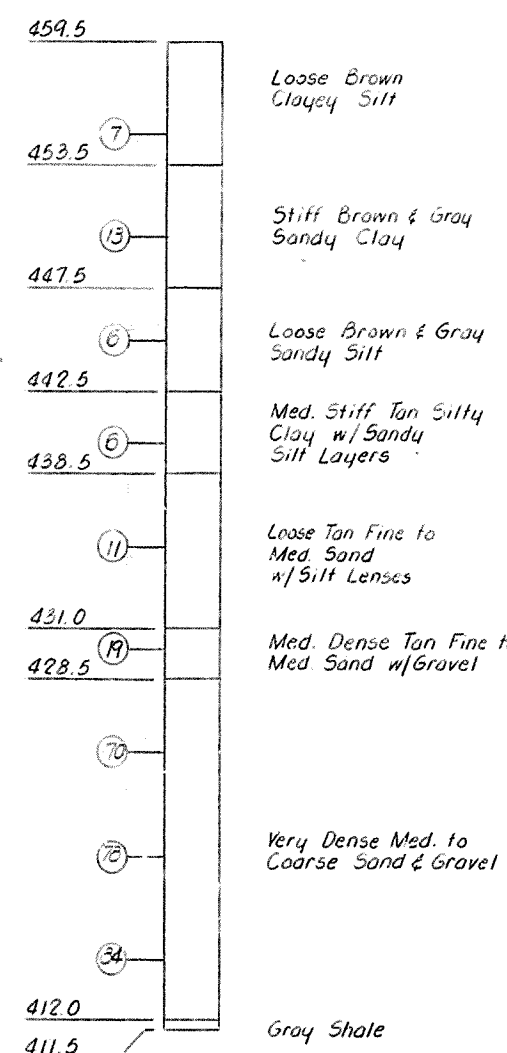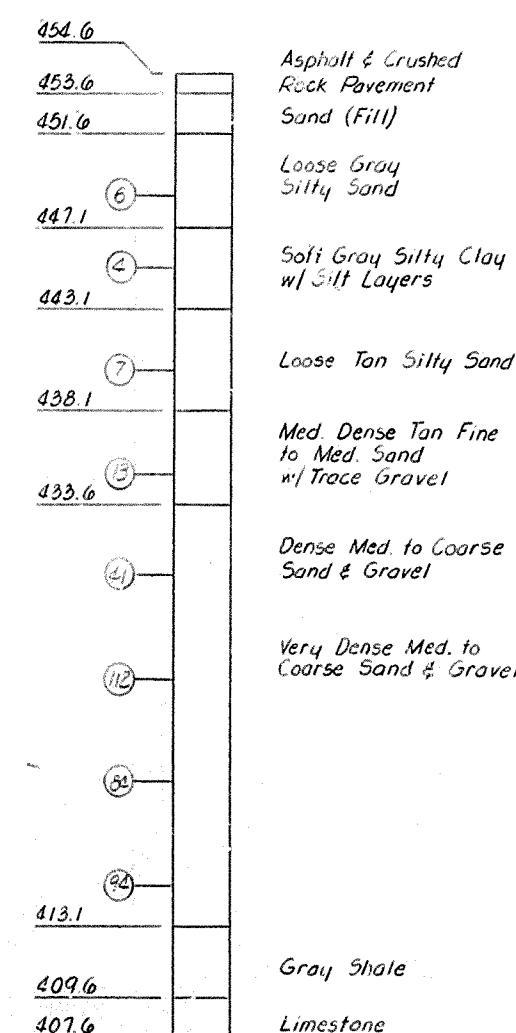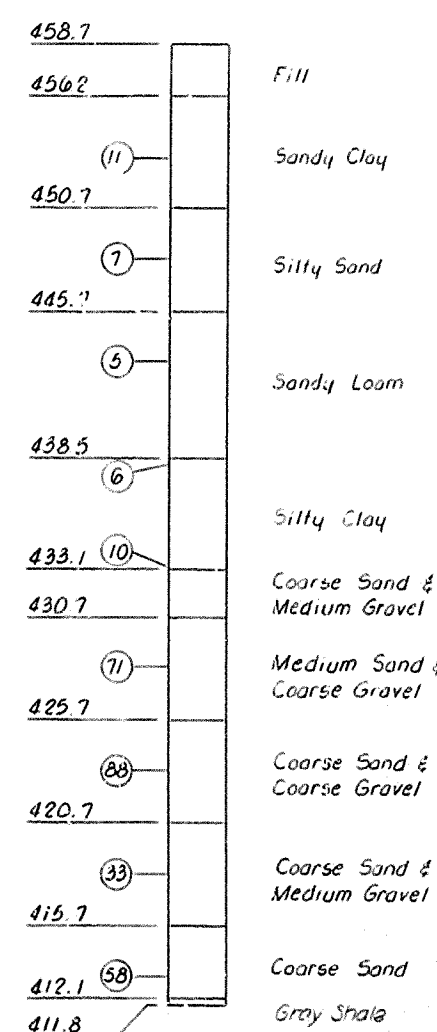


BRIDGE OVER NORTH WESTERN PARKWAY AND 22ND STREET SHEET 6 OF 63

COMMONWEALTH OF KENTUCKY
DEPARTMENT OF HIGHWAYS
FRANKFORT
COUNTY OF
JEFFERSON
164-CEDAR GROVE TERRACE TO 13TH STREET
LOUISVILLE - LEXINGTON
ROAD
SP 56-273-11L
PROJECT NO. 164-21341

STATION 146+90
BRIDGE NUMBER 17123
DRAWING NO. 17123
INDEX

SOUNDINGS

HAZLET & ERDAL
CONSULTING ENGINEERS
FILE NO. 847-B

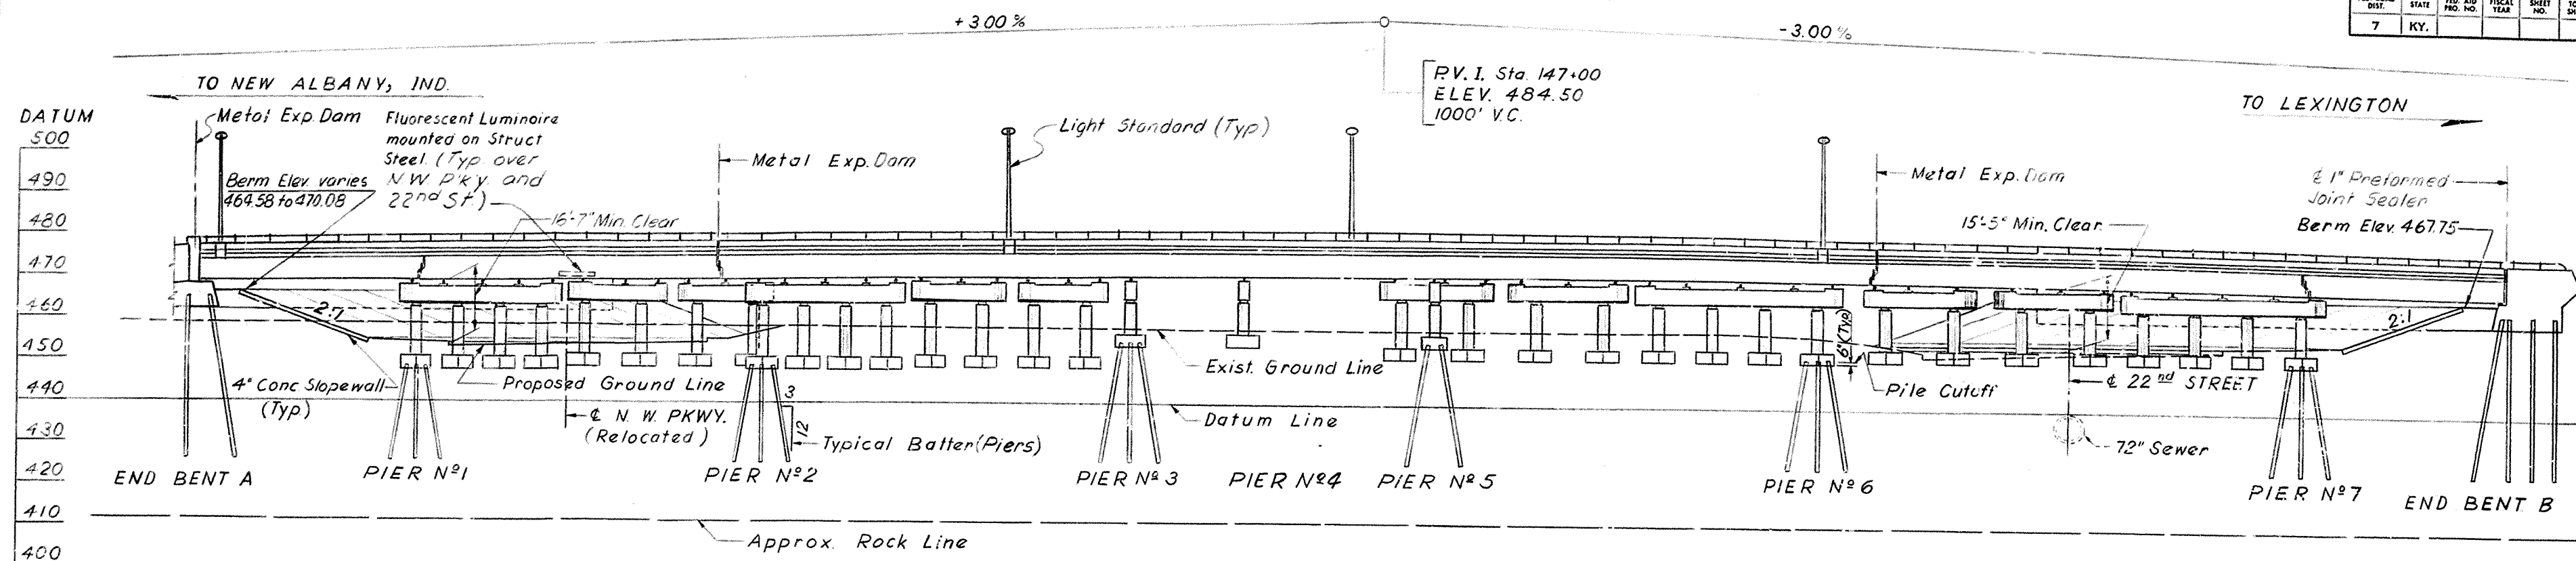


ELEVATION I64


NOTE:
Span Lengths and framing vary. (See Plan of Superstructure this sheet)
Skew Angle varies. (See sheet N°4)
Bridge designed for HS 20-44 loading as specified in 1961 AASHTO Specifications including Interim Specifications for 1961, 1962, 1963 and 1964 or alternate loading of two 24 kip axles spaced 4 feet apart, whichever produces the greater stress.
1-44'-4\"/>

Ramp A			
	Bridge Seat Elev.	Bottom of Footing Elev.	Height (Br. Seat to Bott. Ftg.)
End Bent RA	465.578	459.578	6'-0"
Pier N° R1	465.528	447.028	18'-6"
Pier N° R2	465.849	448.746	17'-1"
Pier N° R3	465.853	454.000	11'-10"
End Bent RB	464.789	458.789	6'-0"

Eastbound Roadway				Westbound Roadway			
	Bridge Seat Elev.	Bottom of Footing Elev.	Height (Br. Seat to Bott. Ftg.)		Bridge Seat Elev.	Bottom of Footing Elev.	Height (Br. Seat to Bott. Ftg.)
End Bent A	Varies			Varies			
Pier N° 1	466.240	447.470	18'-7"	468.211	448.544	19'-6"	
Pier N° 2	467.475	448.475	19'-0"	469.119	449.619	19'-6"	
Pier N° 3	468.659	453.659	15'-0"				
Pier N° 4				469.279	453.279	16'-0"	
Pier N° 5	469.057	453.557	15'-6"				
Pier N° 6	468.987	451.487	17'-6"	469.120	449.870	19'-5"	
Pier N° 7	468.182	450.682	17'-6"	468.249	450.000	18'-3"	
End Bent B	468.753	462.753	6'-0"	468.753	462.753	6'-0"	

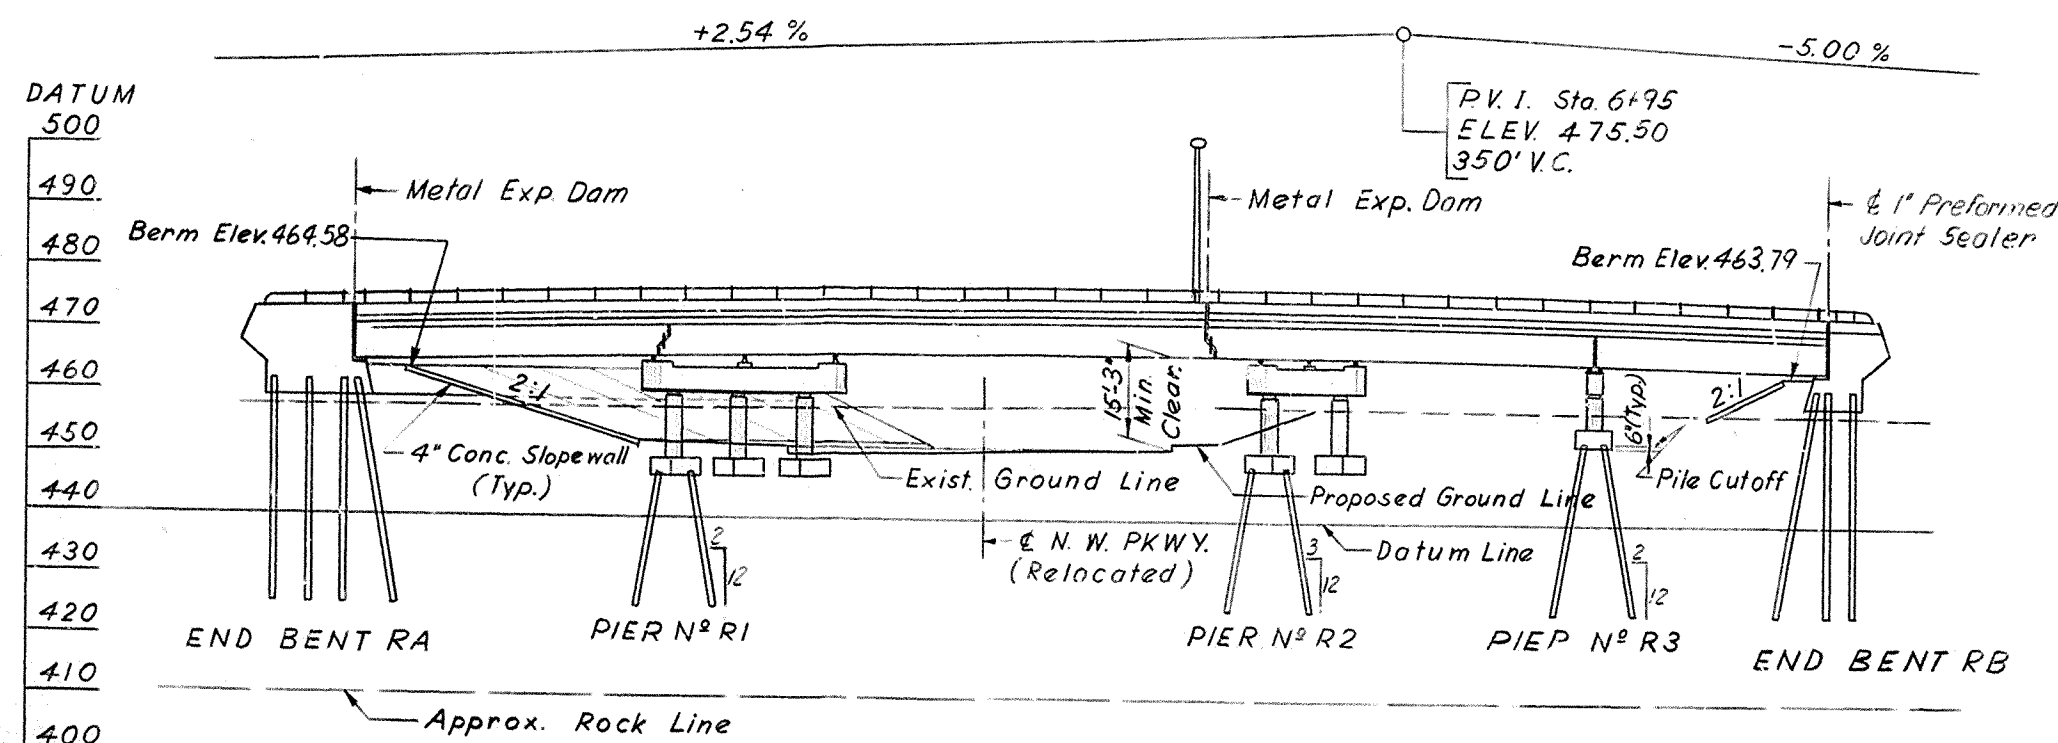

ELEVATION RAMP A

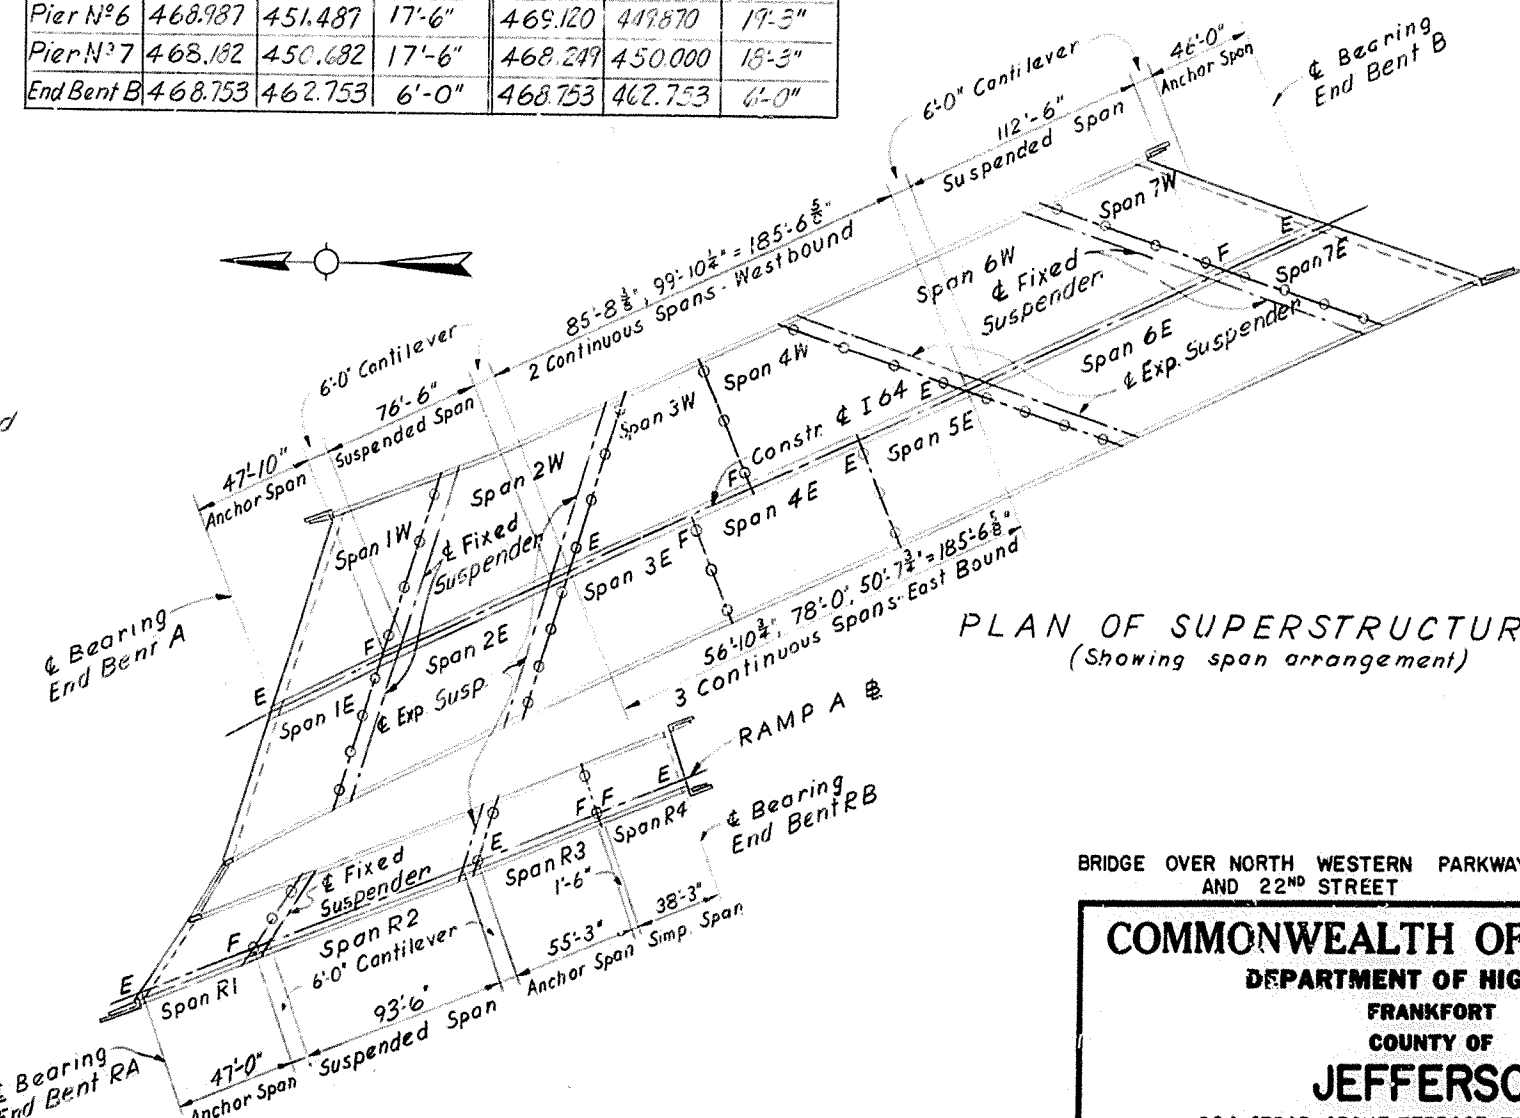

NOTE: Span lengths are measured along I64 and Ramp A Base Line
F denotes Fixed Bearing
E denotes Expansion Bearing

LAYOUT

BRIDGE OVER NORTH WESTERN PARKWAY AND 22 ND STREET		SHEET 5 OF 63	
COMMONWEALTH OF KENTUCKY DEPARTMENT OF HIGHWAYS FRANKFORT COUNTY OF JEFFERSON 164-CEDAR GROVE TERRACE TO 13 TH STREET LOUISVILLE-LEXINGTON ROAD			
STATION 146+90	PROJECT NO. 164-2(34)1	S.P. 56-273-III	
BRIDGE NUMBER	DRAWING NO. 17123	INDEX	




CURVE DATA RAMP A
 P.I. = 9+44.39
 $\Delta = 25^\circ 23' 53''$
 $D = 8^\circ 00' 00''$
 $T = 161.39$
 $L = 317.48$
 $R = 716.20$

CURVE DATA RAMP B & C
 P.I. = 22+38.66
 $\Delta = 52^\circ 26' 40.9''$
 $D = 13^\circ 00' 00''$
 $T = 217.08$
 $L = 403.42$
 $R = 440.74$

CURVE DATA NORTH WESTERN PARKWAY
 P.I. = 9+77.34 P.I. = 13+68.50
 $\Delta = 61^\circ 10' 36.8''$ $\Delta = 25^\circ 25' 43.5''$
 $D = 19^\circ 05' 54.9''$ $D = 19^\circ 05' 54.9''$
 $T = 177.34$ $T = 67.69$
 $L = 320.32$ $L = 133.14$
 $R = 300.00$ $R = 300.00$

CURVE DATA 22ND STREET
 P.I. = 18+52.58
 $\Delta = 42^\circ 42' 19.1''$
 $D = 12^\circ 00' 55.2''$
 $T = 186.42$
 $L = 355.42$
 $R = 476.86$

FED. ROAD DIST.	STATE	FED. AID PROJ. NO.	FISCAL YEAR	SHEET NO.	TOTAL SHEETS
7	KY.				

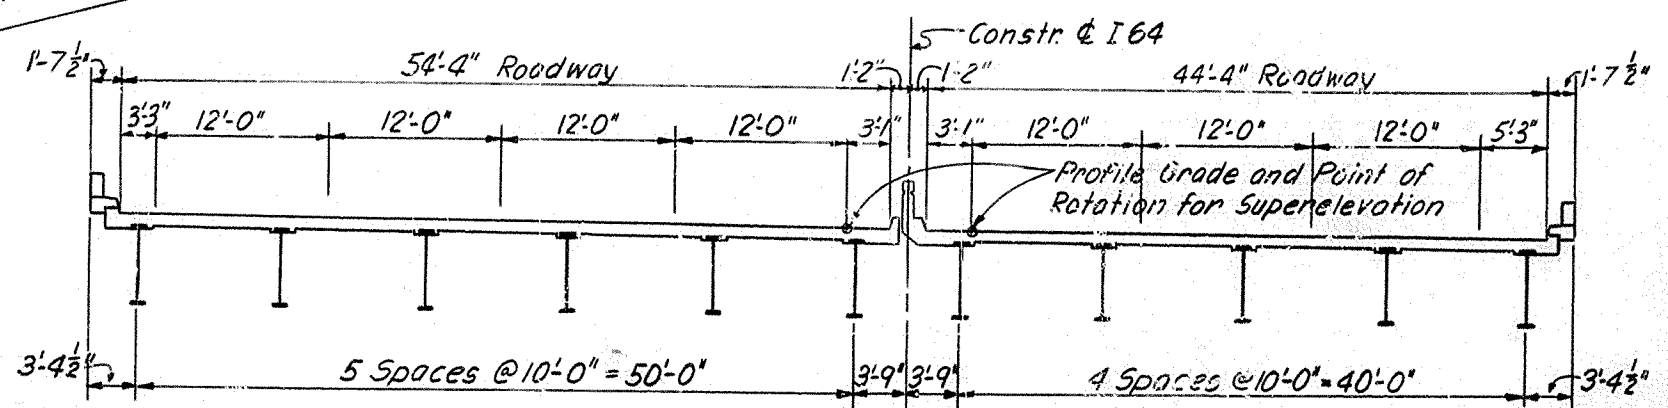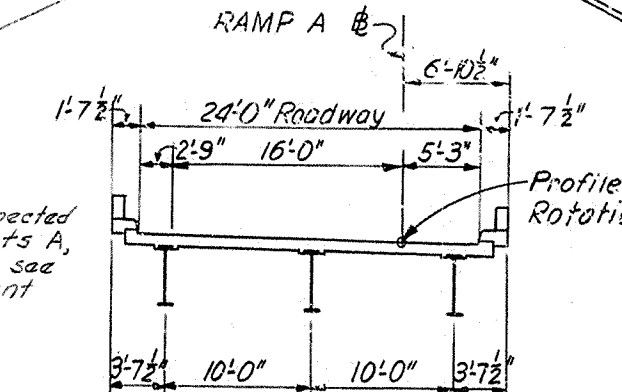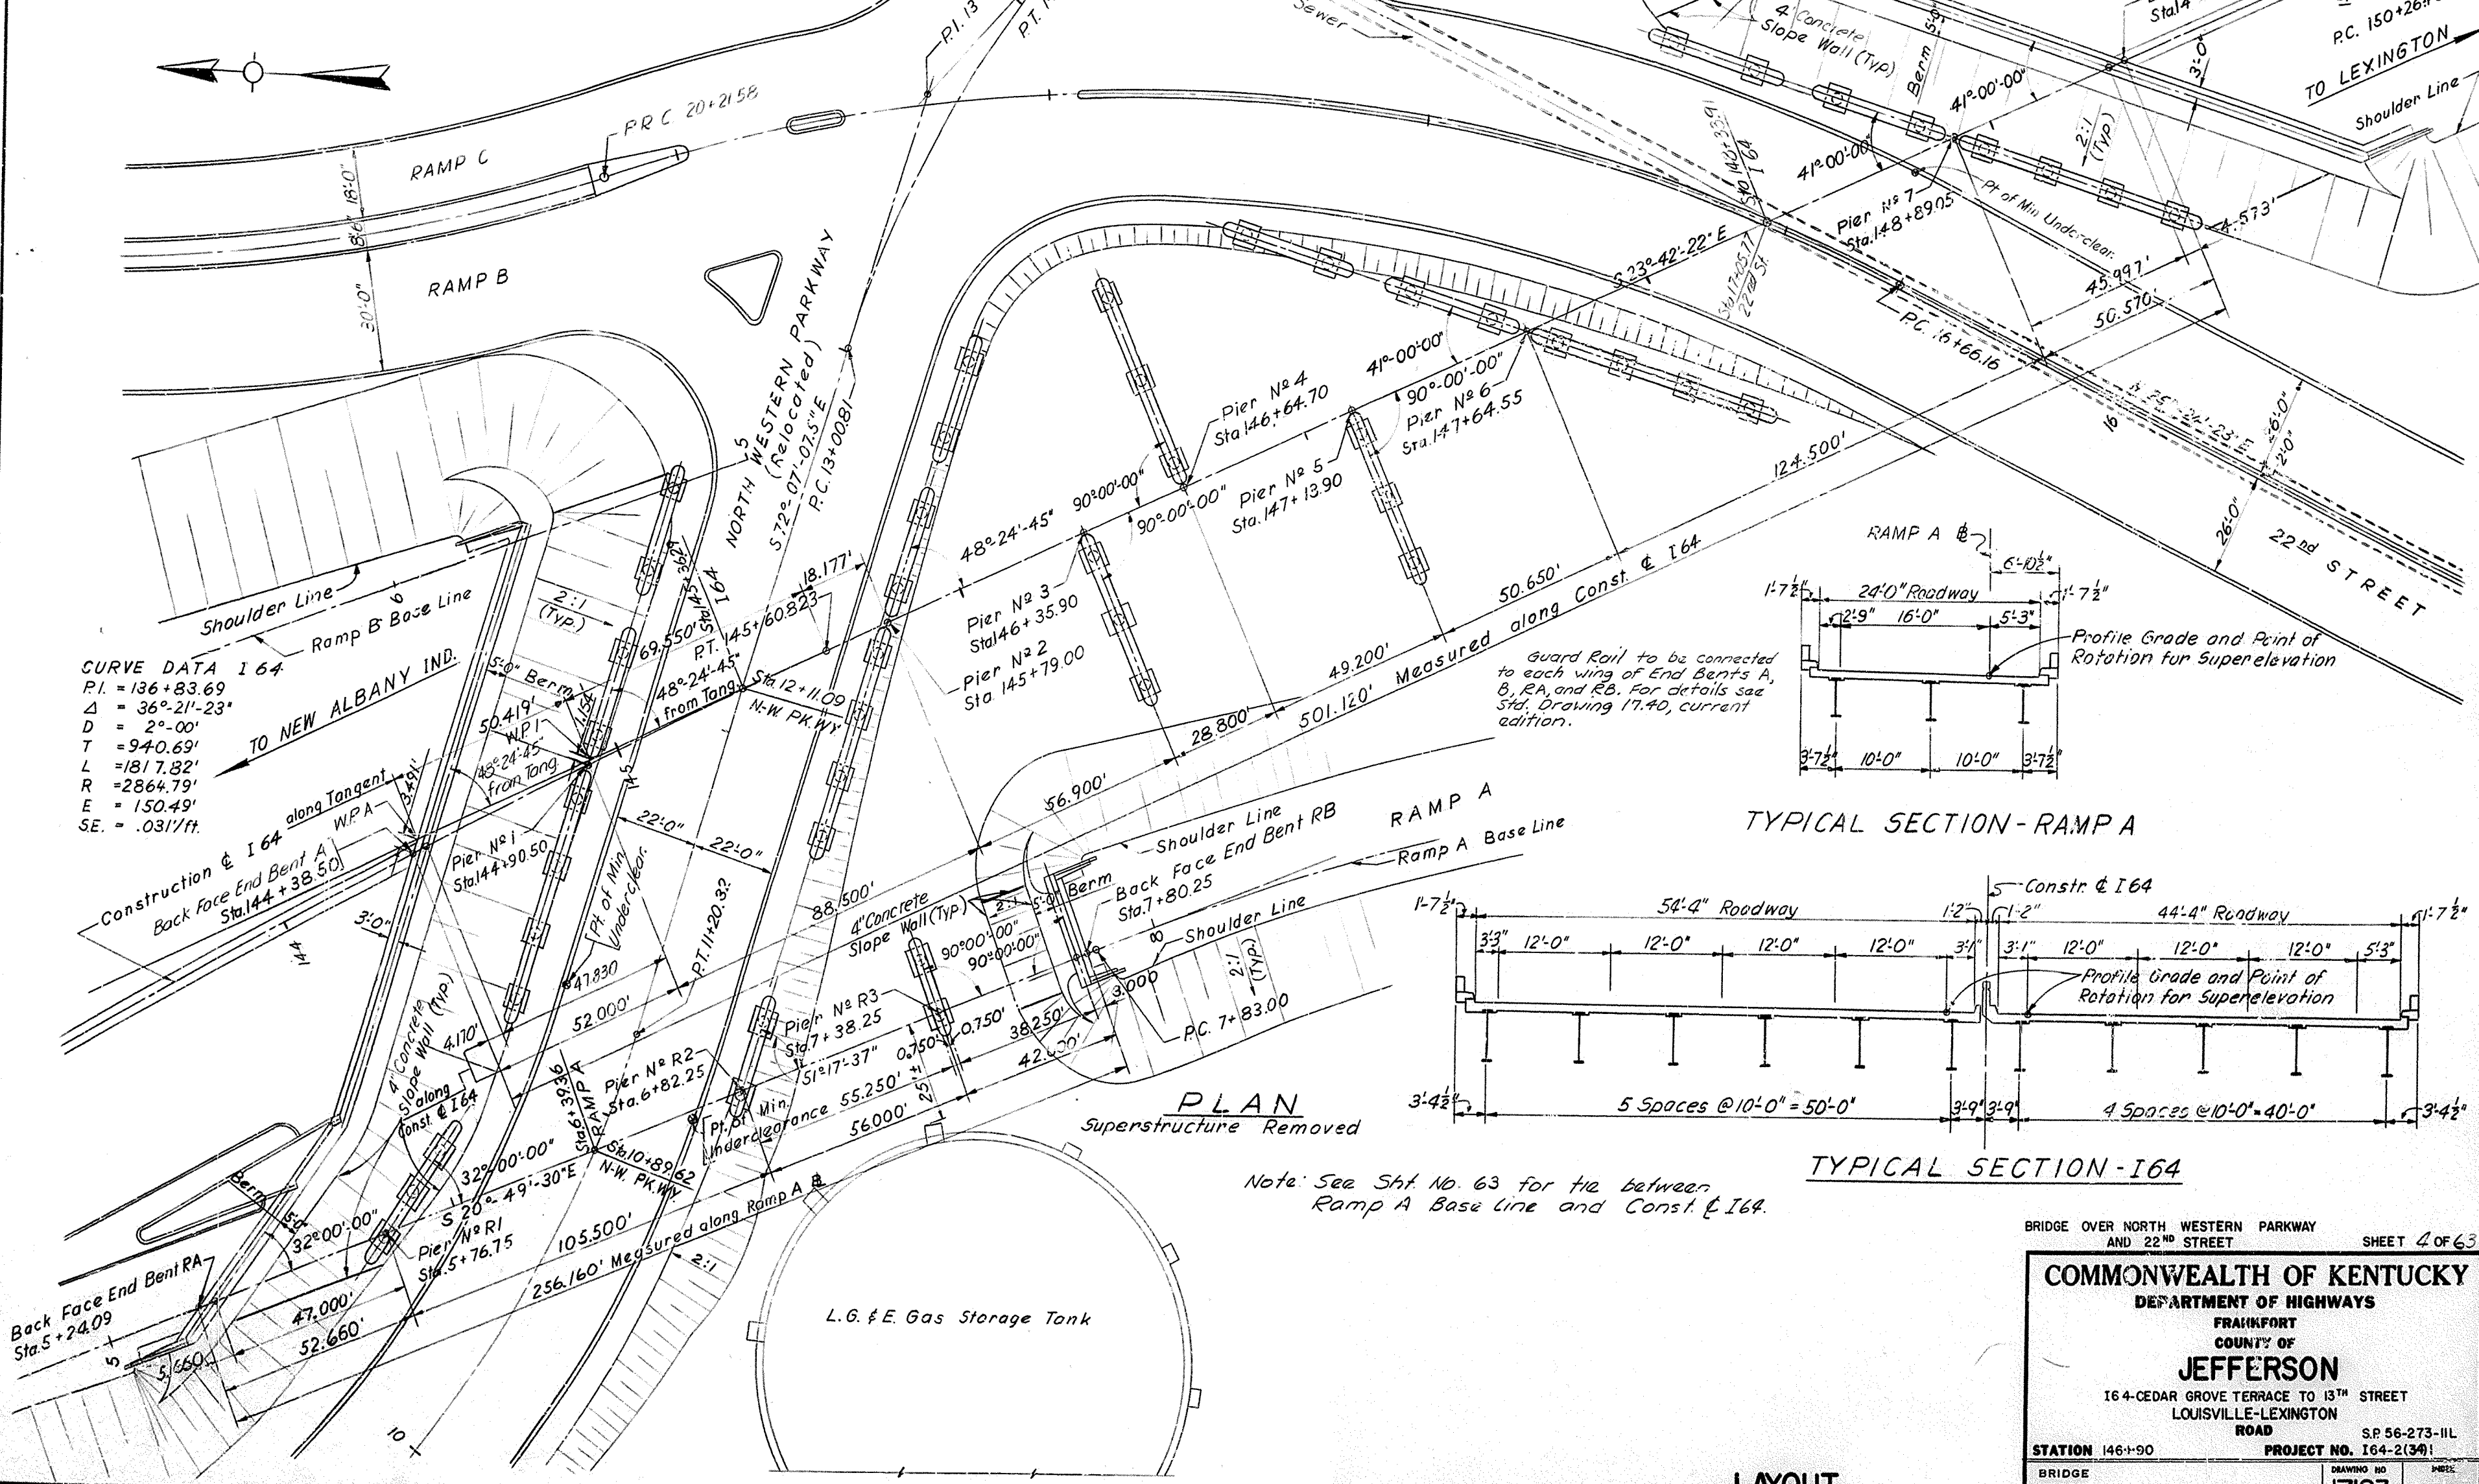

PLAN
 Superstructure Removed

Note: See Sht. No. 63 for tie between Ramp A Base Line and Const. & I-64.

LAYOUT

BRIDGE OVER NORTH WESTERN PARKWAY AND 22ND STREET SHEET 4 OF 63

COMMONWEALTH OF KENTUCKY
 DEPARTMENT OF HIGHWAYS
 FRANKFORT
 COUNTY OF
JEFFERSON
 164 CEDAR GROVE TERRACE TO 13TH STREET
 LOUISVILLE-LEXINGTON ROAD
 STATION 146+90 PROJECT NO. 164-2(34)
 BRIDGE NUMBER 1723

Armored Edge for Concrete.
See Std. Dwg. 45-1, current
edition, for details

For Expansion Dam Details
& Dimensions, See Slits
No. 34 & 41.


2'-0"

1'-6"


6"

2'-6"


Keyway

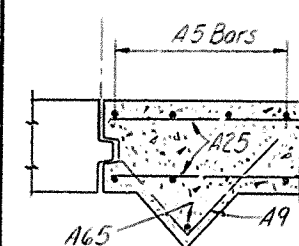


SECTION G-G

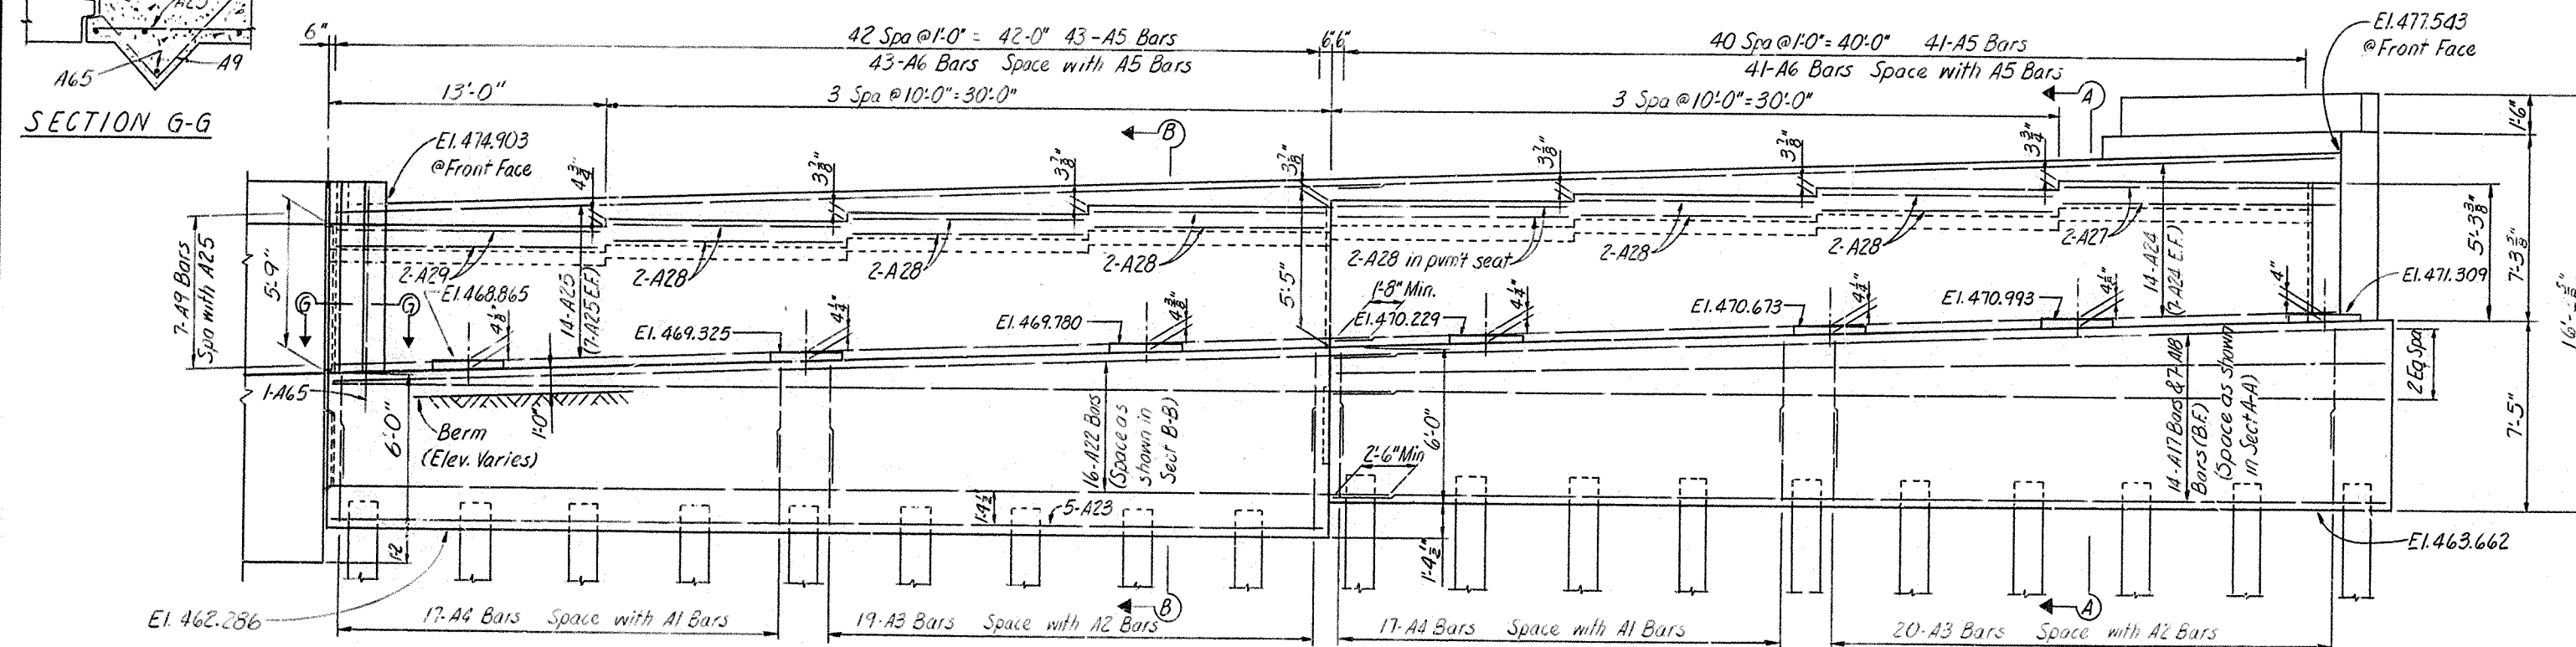


ELEVATION

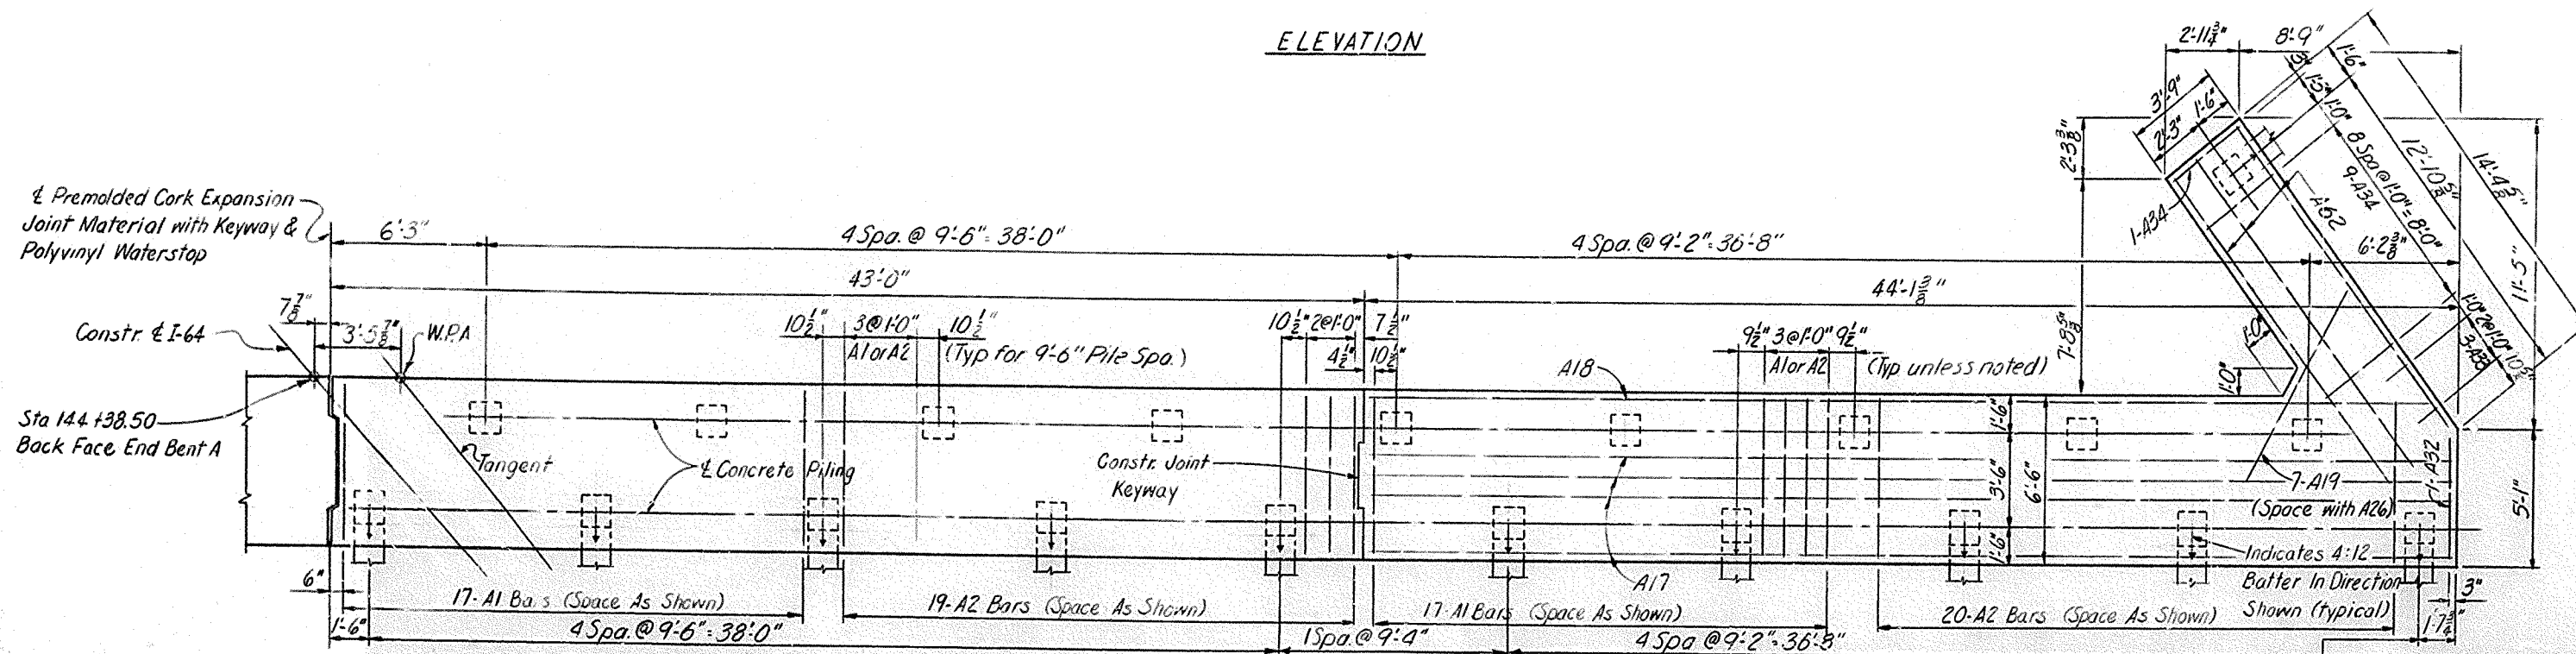

FOOTING PLAN

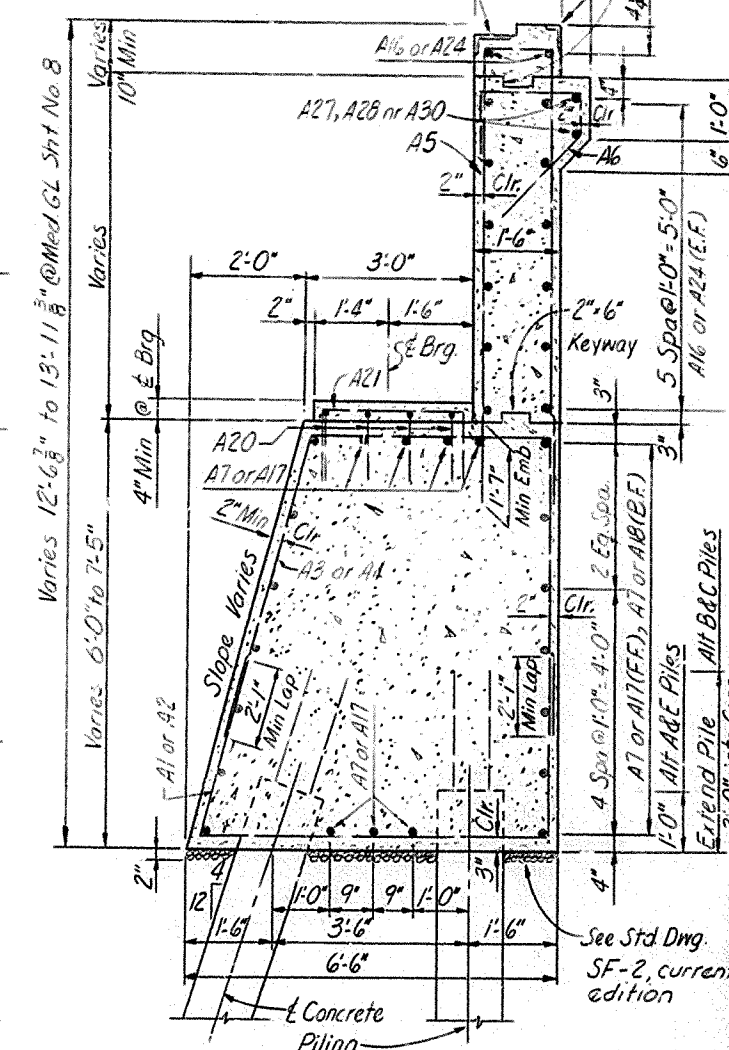

SECTION A-A

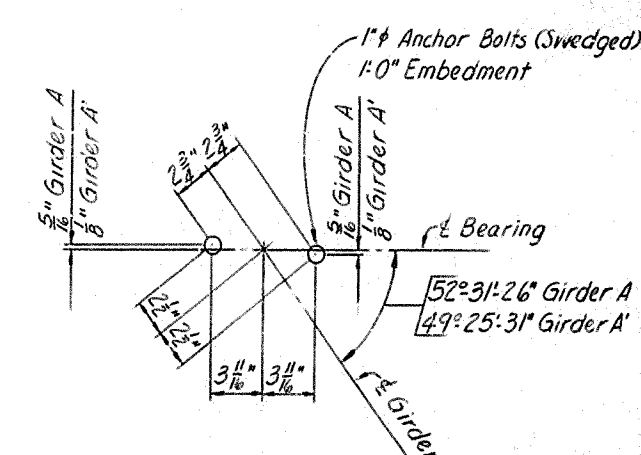

DETAIL A

(Girders A & A')

For other Girders see Detail A, Sheet No. 8



Work this Sheet with Sheets No 8 & 9.

BRIDGE OVER NORTH WESTERN PARKWAY
AND 22ND STREET

SHEET 7 OF 63

COMMONWEALTH OF KENTUCKY
DEPARTMENT OF HIGHWAYS
FRANKFORT
COUNTY OF
JEFFERSON
164-CEDAR GROVE TERRACE TO 13TH STREET
LOUISVILLE-LEXINGTON
ROAD
S.P. 56-273-III

STATION	146 + 90	PROJECT NO.	164-2 (34)
BRIDGE NUMBER		DRAWING NO.	17123
		DIST.	

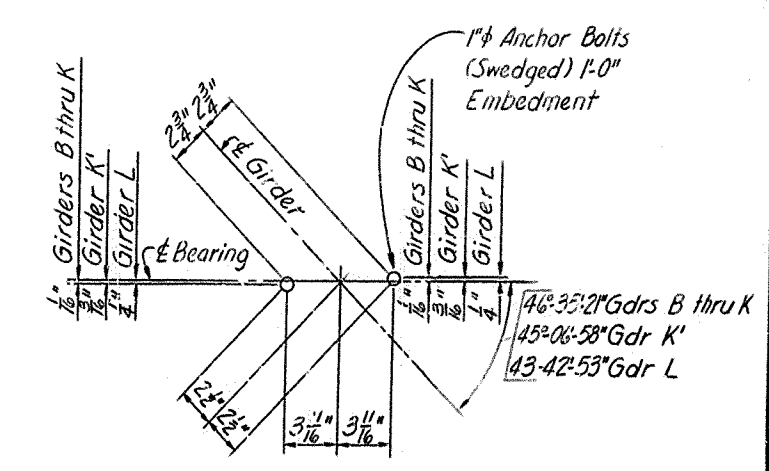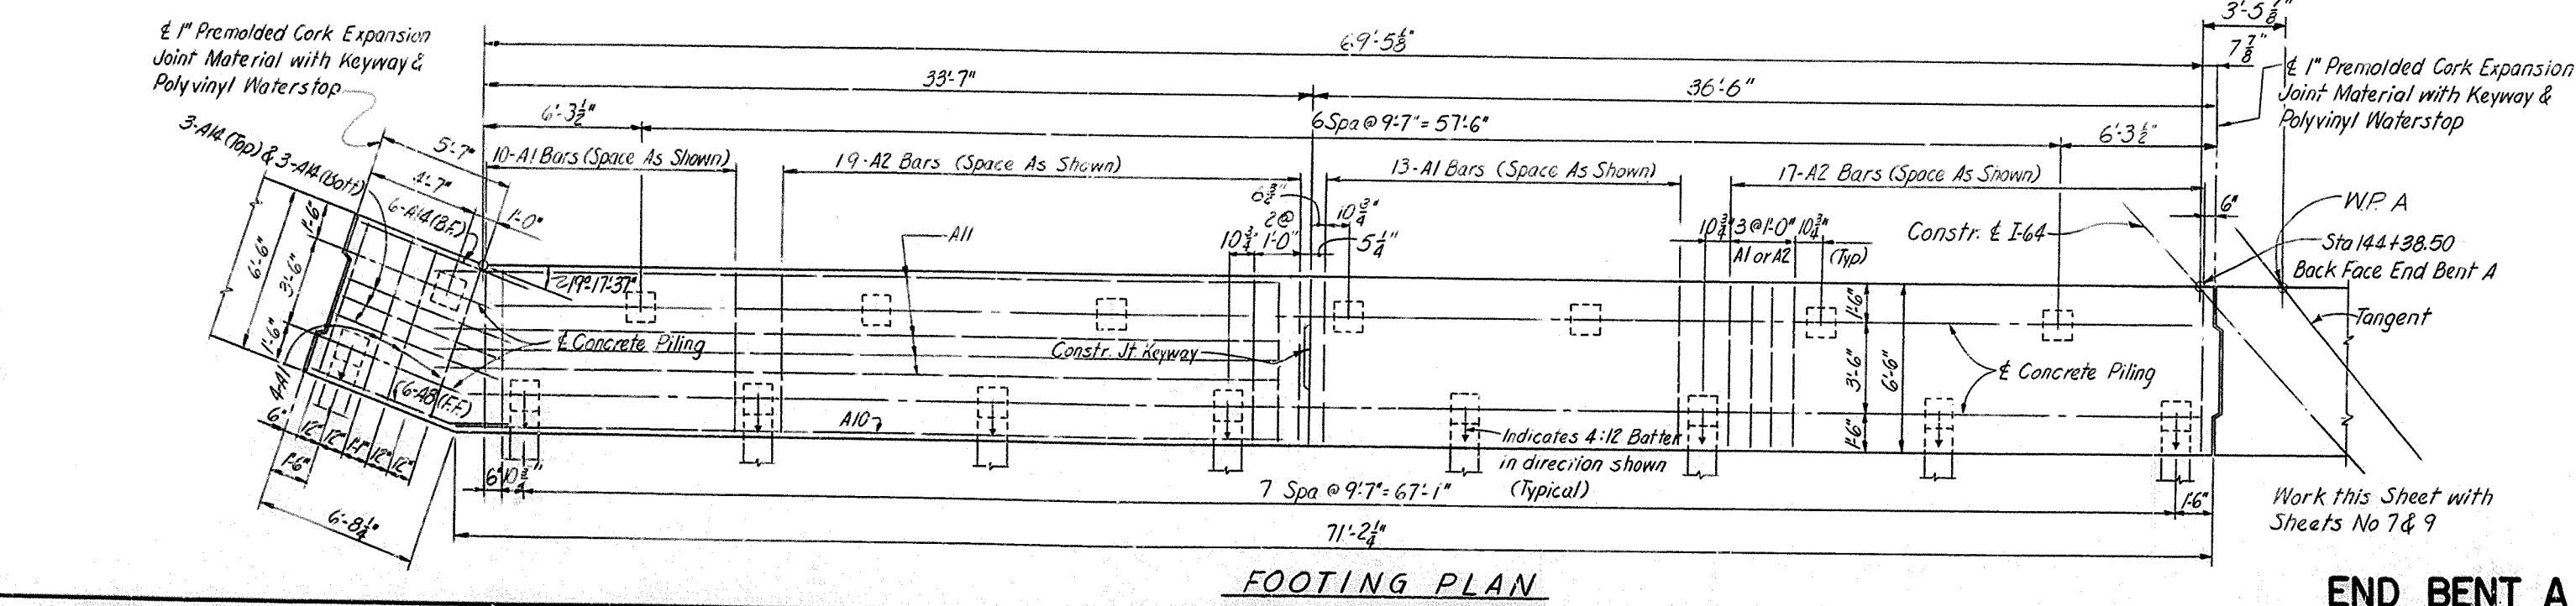

COMMONWEALTH OF KENTUCKY		
DEPARTMENT OF HIGHWAYS		
FRANKFORT		
COUNTY OF		
JEFFERSON		
I 64- CEDAR GROVE TERRACE TO 13 TH STREET		
LOUISVILLE - LEXINGTON		
ROAD		
STATION I 66 + 90	PROJECT NO. I 64- 2(34)	S.P. 56-273-III
BRIDGE NUMBER	DRAWING NO. 17123	INDEX

END BENT A

[illegible][illegible][illegible][illegible]

SECTION D-D

Back Face End Bent A

SECTION J-J

16'-0"

15'-A56 Bars

14 Spa @ 14'-0"

3-A58

1-A56

1'-7 1/2"

16'-A57 Bars

15 Spa @ 15'-0"

6"

DETAIL B

1'8" 1'2"

1'0 1/2" 1'0 1/2"

1 1/2"

Level

Outline of Median Wall
See View X-X, Sht 45

10"

10"

Const. of T-6A

NOTES
F.F. denotes Front Face
B.F. denotes Back Face
E.F. denotes Each Face
For other End Bent Notes,
see Sheet No 12


Work this Sheet with
Sheets No. 7 & 8

BRIDGE OVER NORTH WESTERN PARKWAY
AND 22ND STREET

COMMONWEALTH OF KENTUCKY
DEPARTMENT OF HIGHWAYS
FRANKFORT
COUNTY OF
JEFFERSON
164-CEDAR GROVE TERRACE TO 13TH STREET
LOUISVILLE-LEXINGTON

STATION 146+90		PROJECT NO. 164-2(34)	
BRIDGE NUMBER		DRAWING NO. 17123	INDEX

Note:
For tie dimensions of End Bent A
† End Bent RA see Sheet No. 63

 [illegible]

Work this sheet with Sheet No 11.

DEPARTMENT OF HIGHWAYS
FRANKFORT
COUNTY OF
JEFFERSON


STATION 146+90

PROJECT NO. [64-2(34)]


DRAWING NO.	INDEX
17123	




DESIGNED BY	<u>PAE</u>	CHECKED BY	<u>PAE</u>	DATE	DATE
DRAWN BY	<u>PAE</u>	CHECKED BY	<u>TIG Egan</u>	DATE	DATE
TRACED BY		CHECKED BY		DATE	DATE

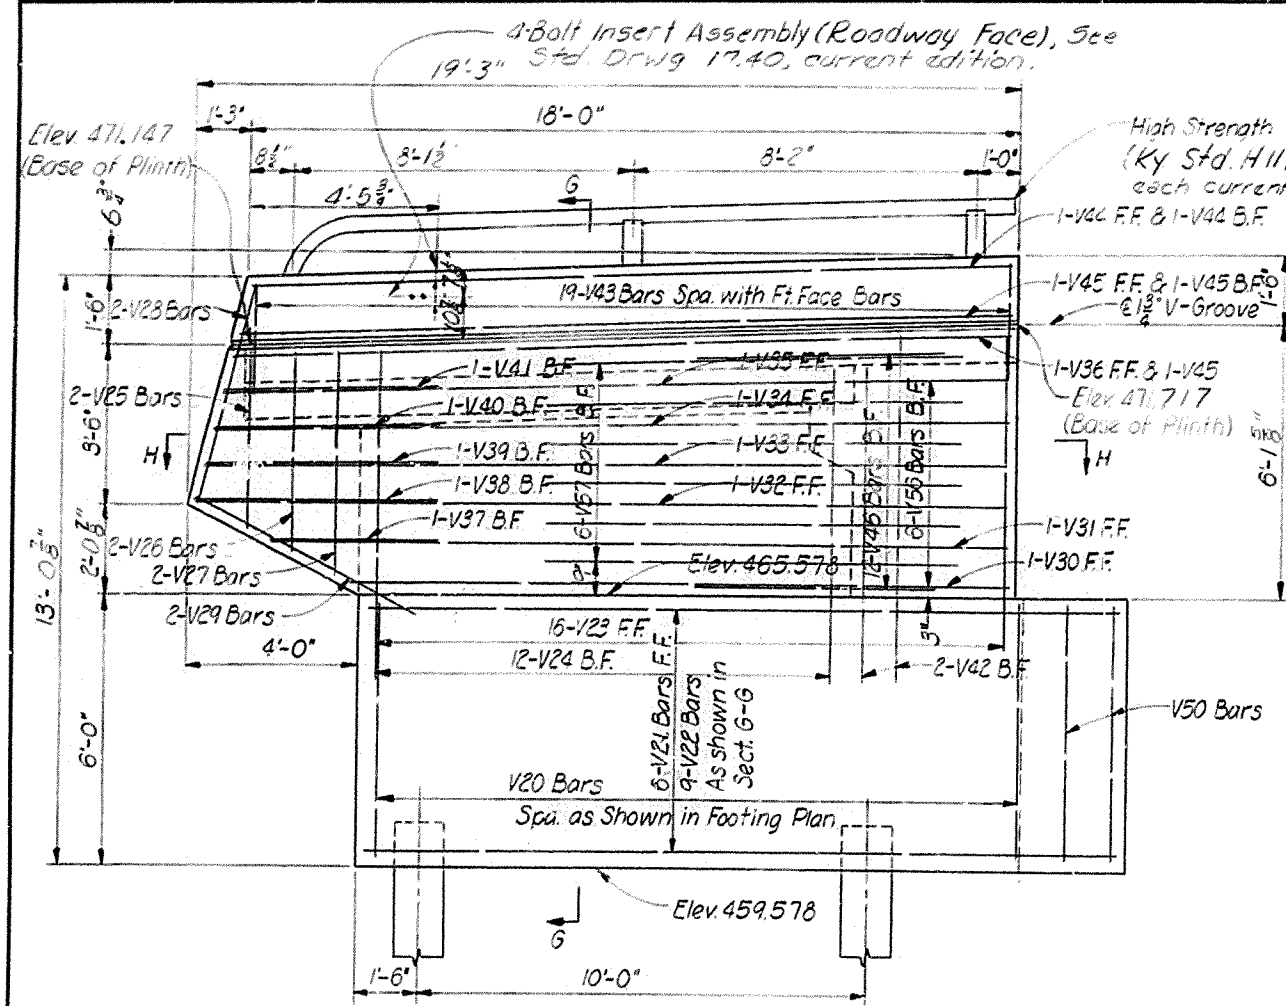


WINGWALL NO. 2 ELEVATION

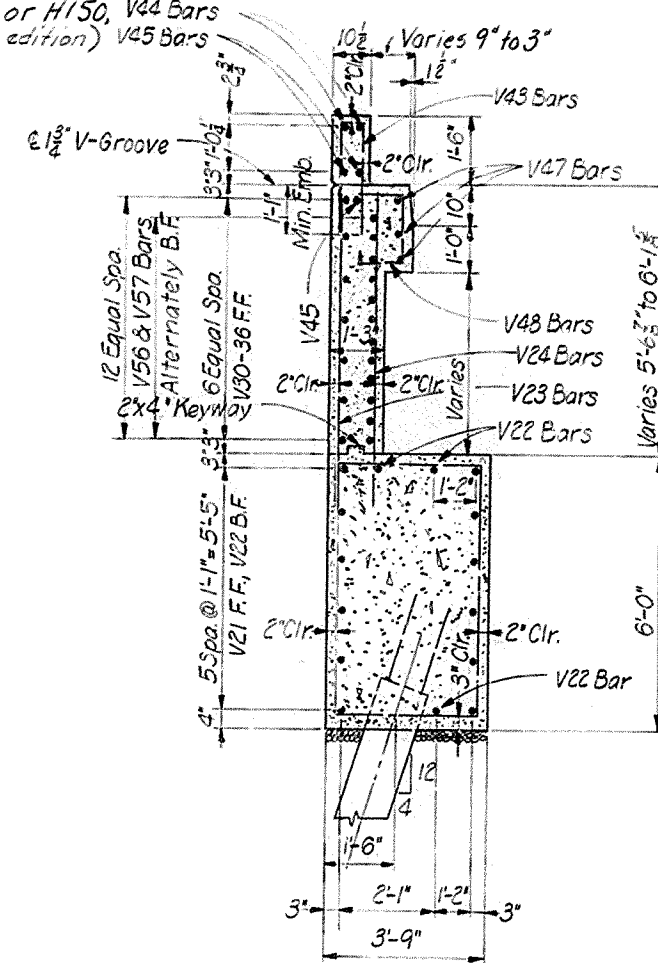


SECTION G-G

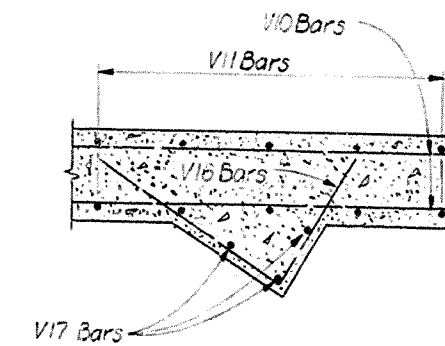


SECTION E-E

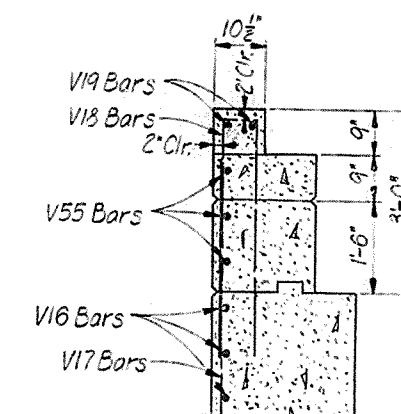


SECTION F-F

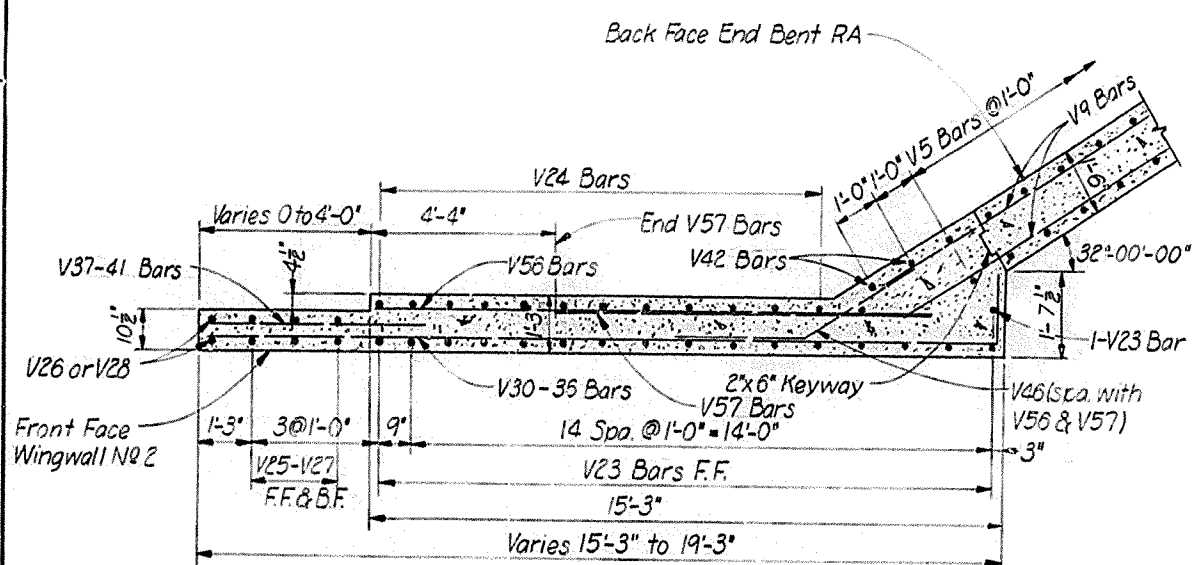

SECTION H-H

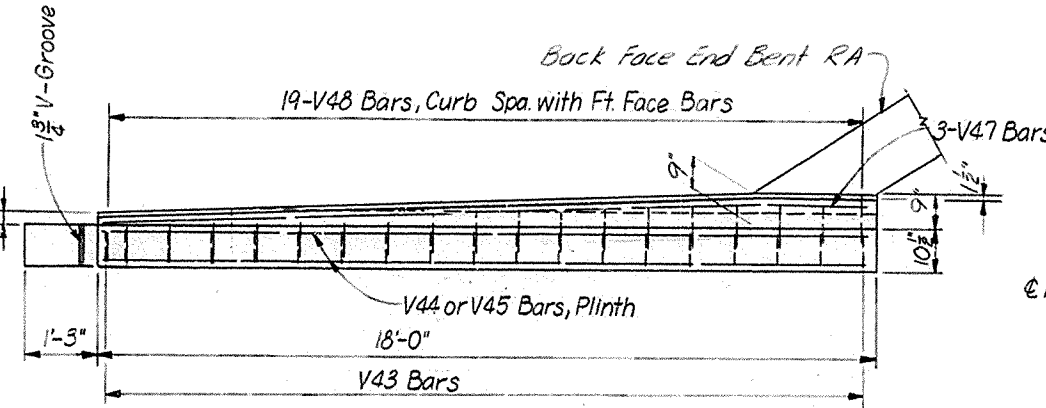

CURB PLAN

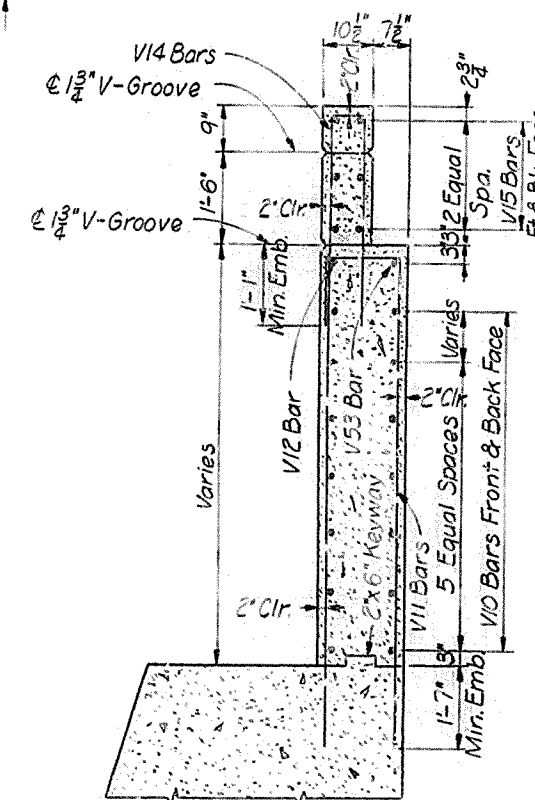

SECTION B-B

NOTES

F.F. denotes Front Face
B.F. denotes Back Face
E.F. denotes Each Face
For other End Bent notes see Sht. No. 12.





Work this sheet with Sheet No. 10

BRIDGE OVER NORTH WESTERN PARKWAY
AND 22ND STREET SHEET 11 OF 63

COMMONWEALTH OF KENTUCKY	
DEPARTMENT OF HIGHWAYS	
FRANKFORT COUNTY OF	
JEFFERSON	
164 CEDAR GROVE TERRACE TO 13TH STREET LOUISVILLE - LEXINGTON	
ROAD	S.P. 56-273-11L
STATION 146+90	PROJECT NO. 164-2(34)
BRIDGE NUMBER	DRAWING NO. 17123
	INDEX

END BENT RA

BRIDGE

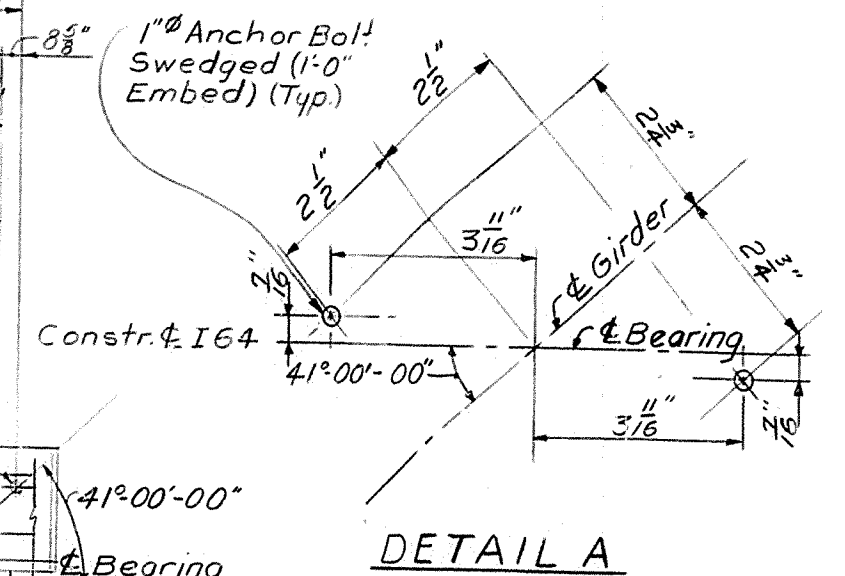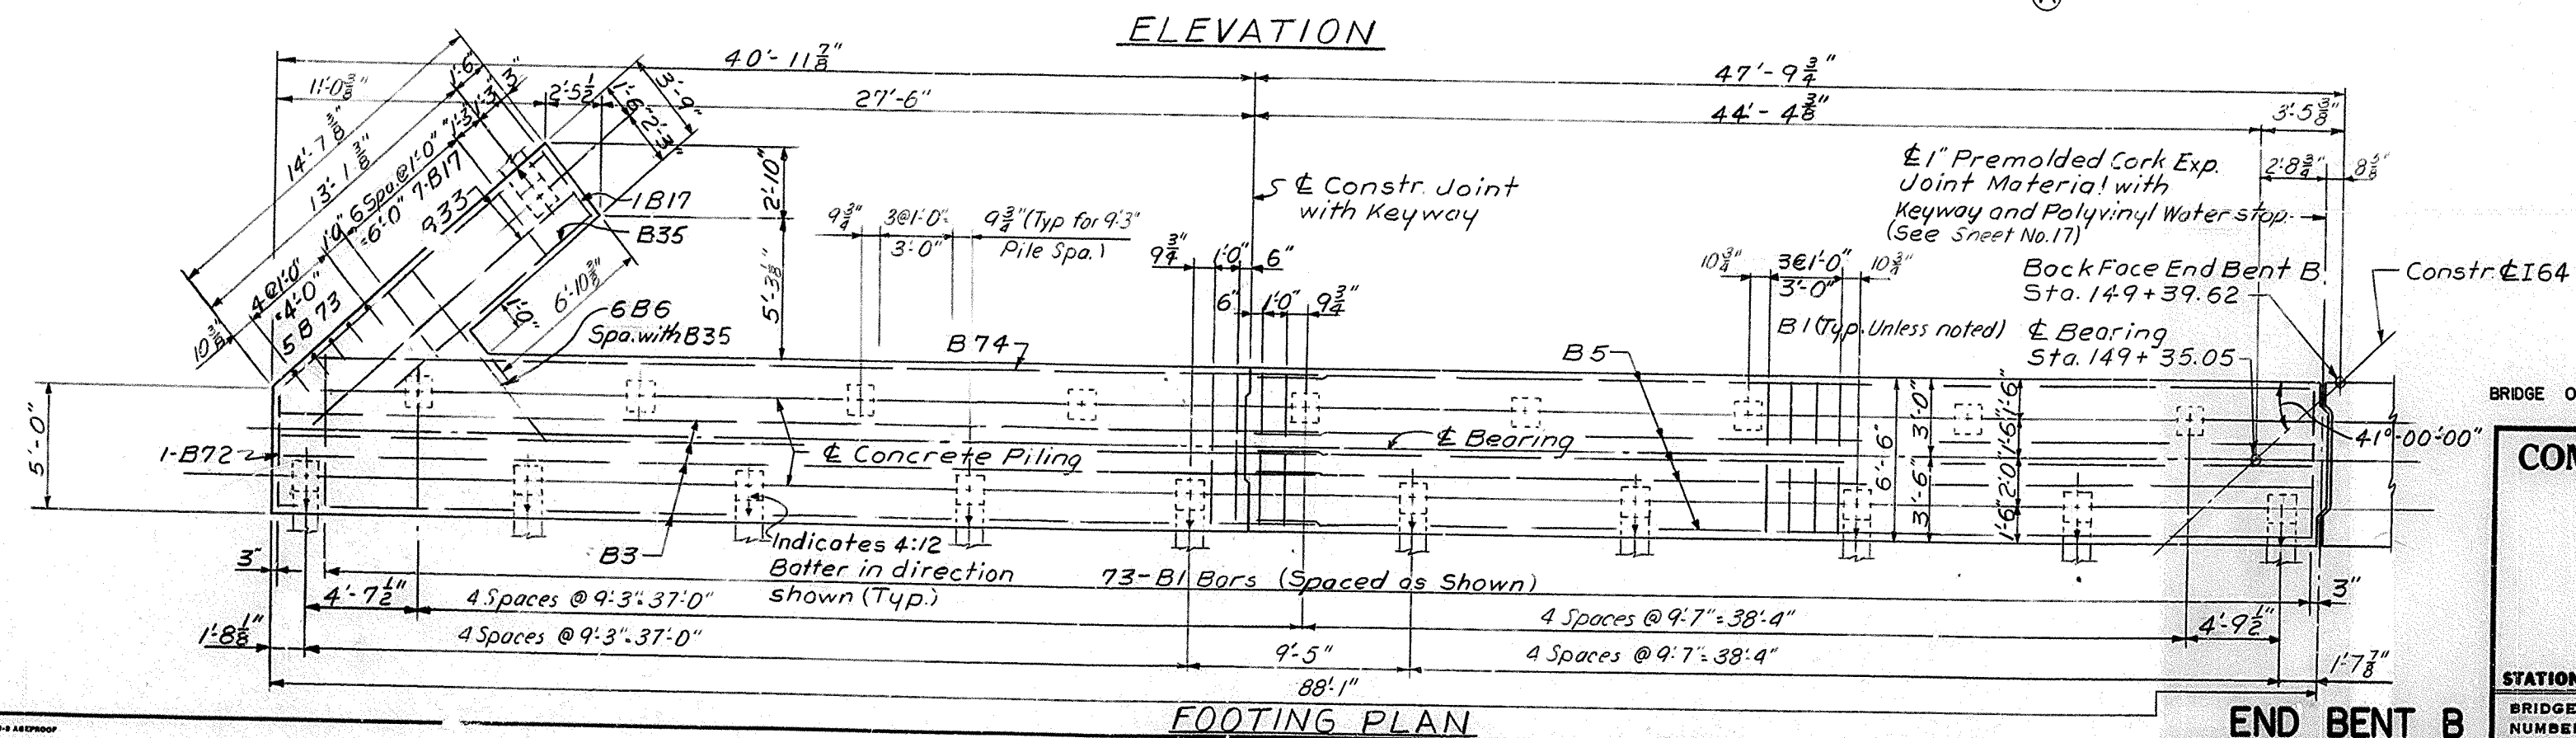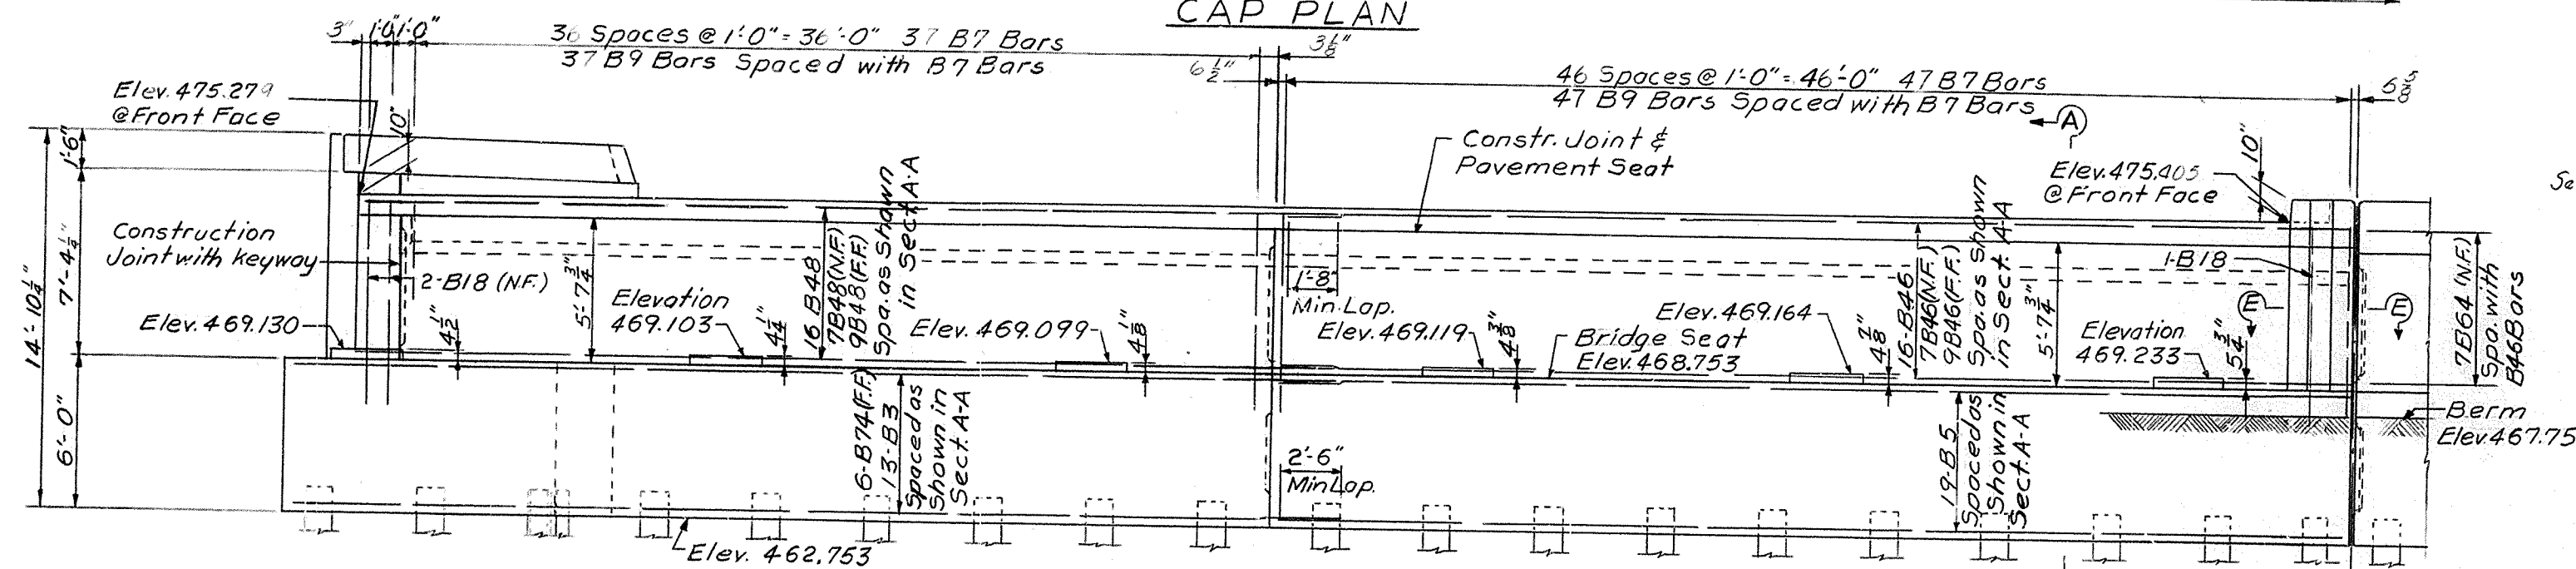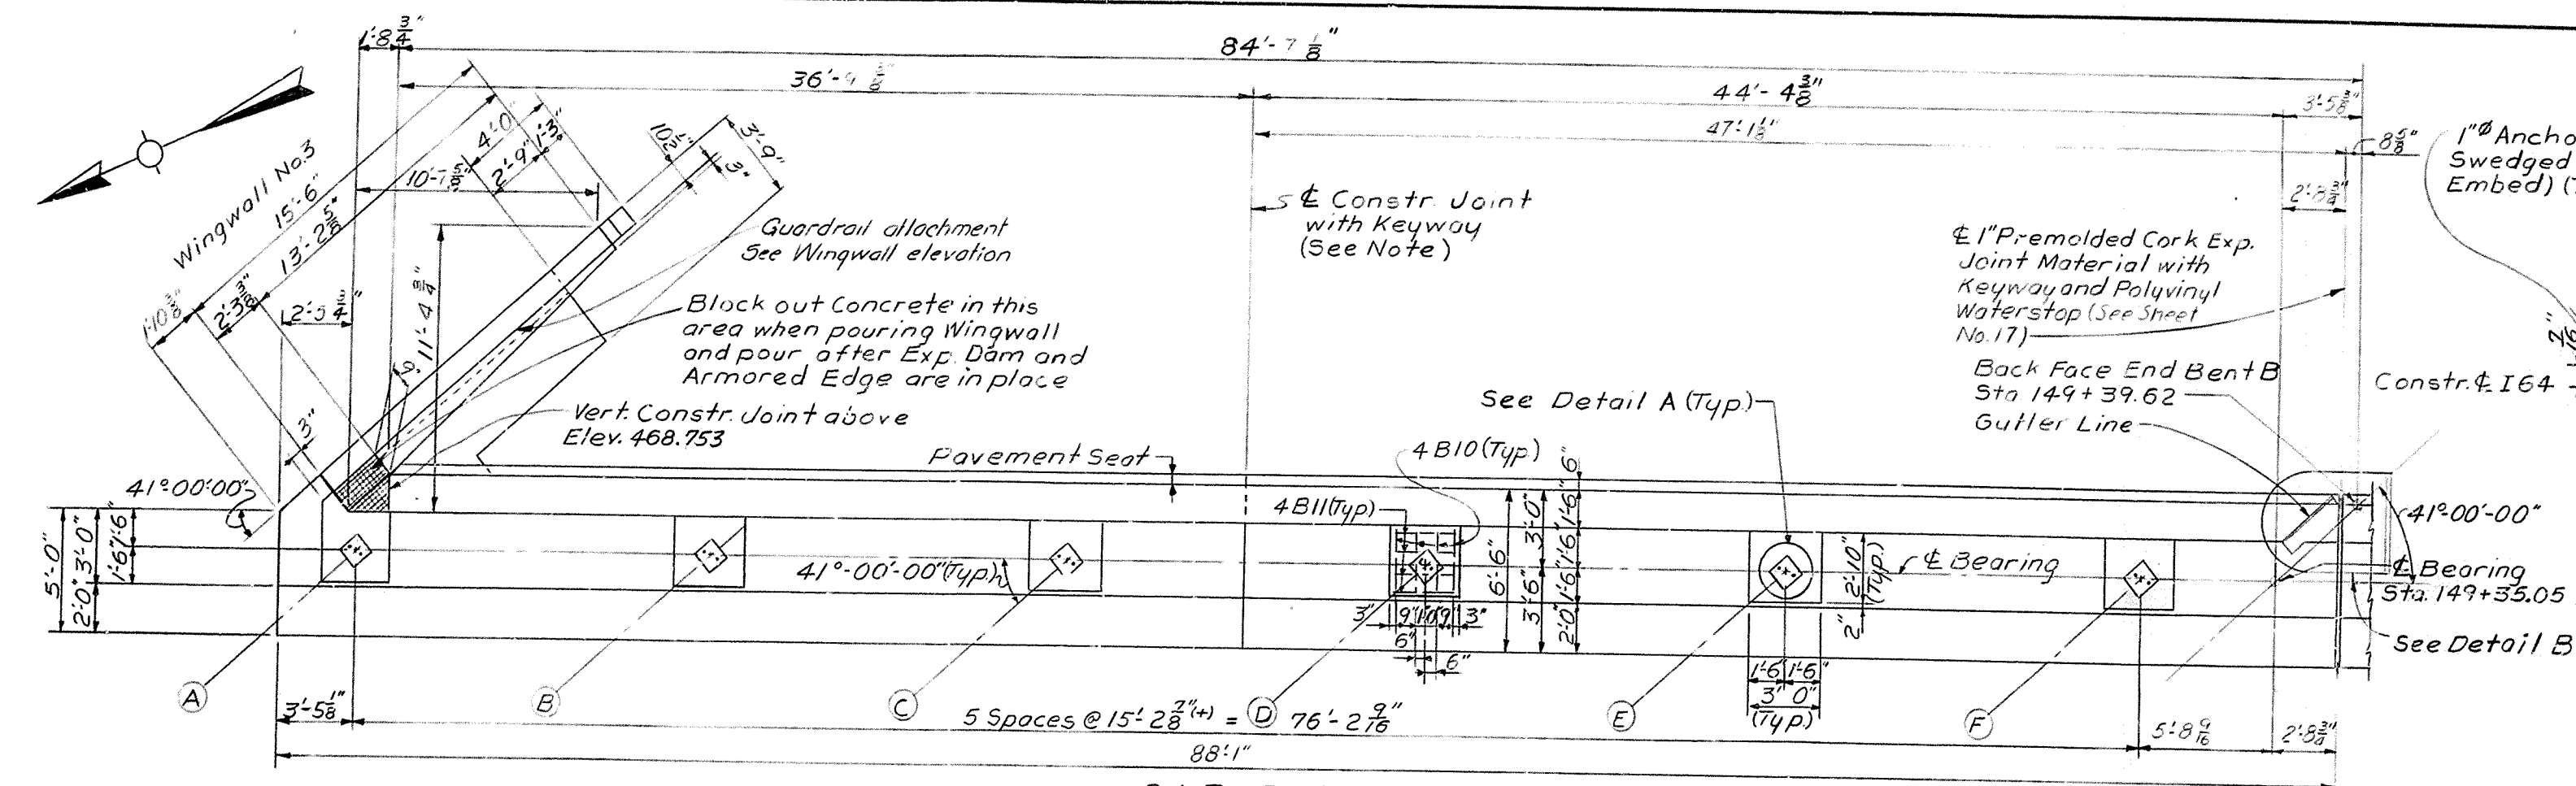

NOTES:

See Std. Dwg. SF2, current edition for construction of End Bent foundation and backfill.
Top of cap bars are to be located so as not to interfere with drilling of Anchor Bolt holes

For cored pilot hole thru embankment see General Notes.

Do not backfill above bridge seat until superstructure is in place.

See Construction Elevation Sheets
for elevations along backwall

For location of Load Test Pile see
Pile Record sheets No. 60 thru 64

N.F. denotes Near Face
F.F. denotes Far Face

E.F. denotes Each Face
Work this sheet with sheets
No. 13 and 14.

See Sheet No. 17 for keyway details of Expansion Joint and





Vertical Construction Joints
See Sheet No. 2 for Bill of

See Sheet No. 16 and 17 for
Incidental Quantities

BRIDGE OVER NORTH WESTERN PARKWAY
AND 22ND STREET

SHEET 12 OF 63

COMMONWEALTH OF KENTUCKY
DEPARTMENT OF HIGHWAYS
FRANKFORT
COUNTY OF
JEFFERSON
 I 64-CEDAR GROVE TERRACE TO 13TH STREET
 LOUISVILLE-LEXINGTON
ROAD S.P. 56-273-III

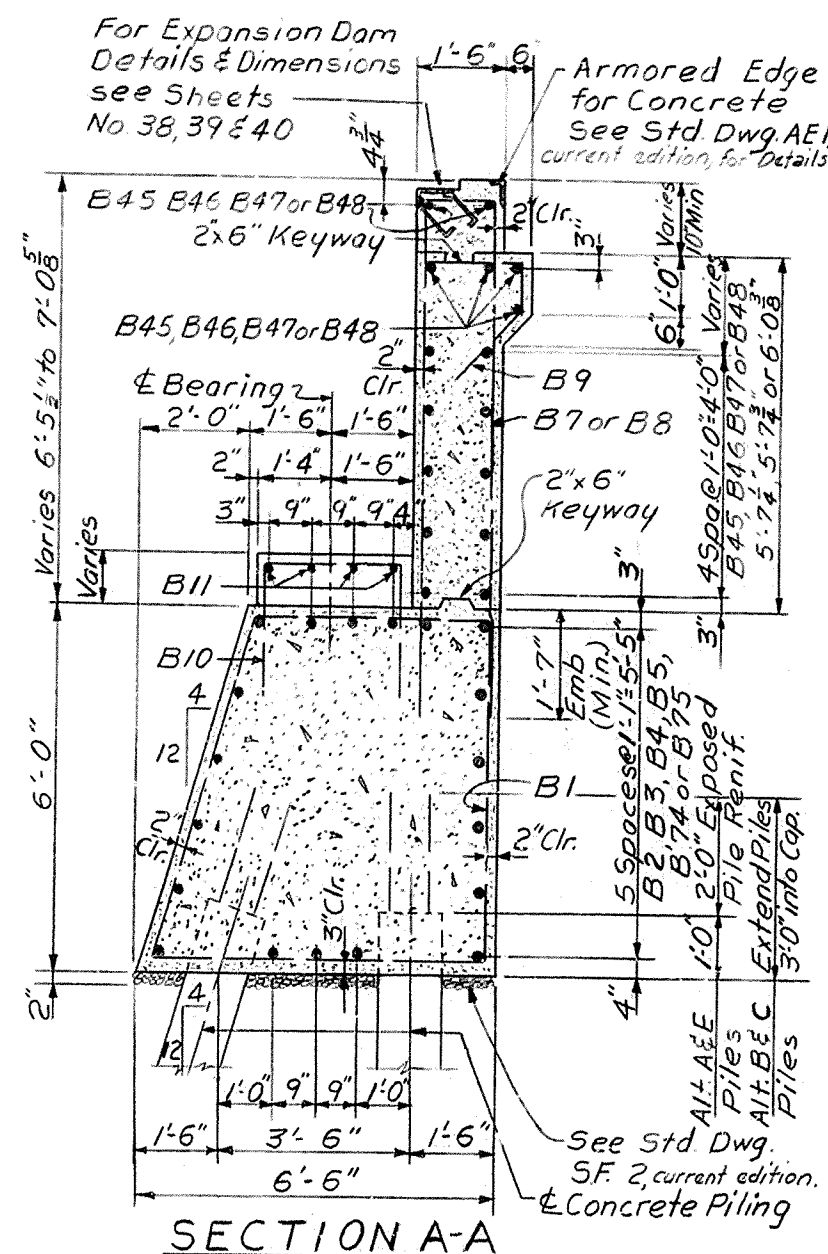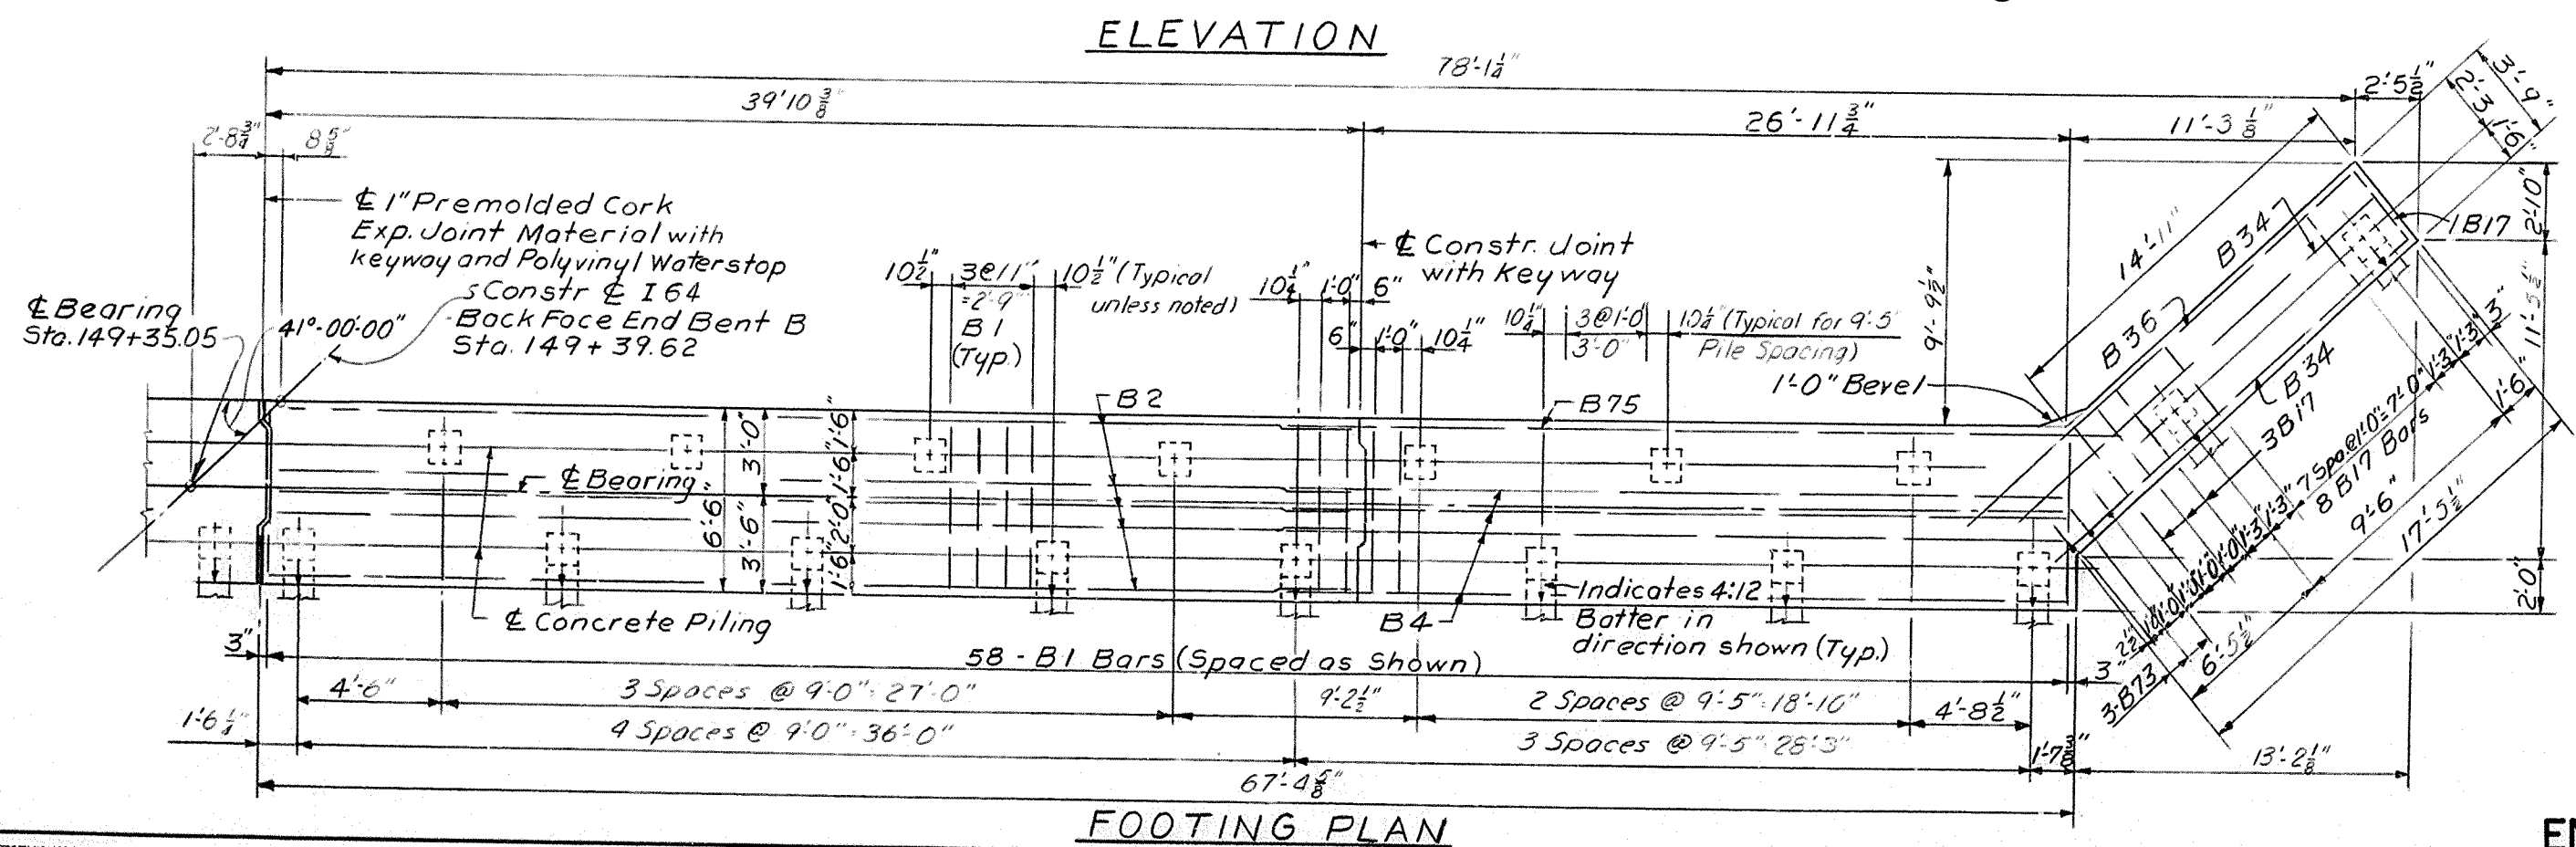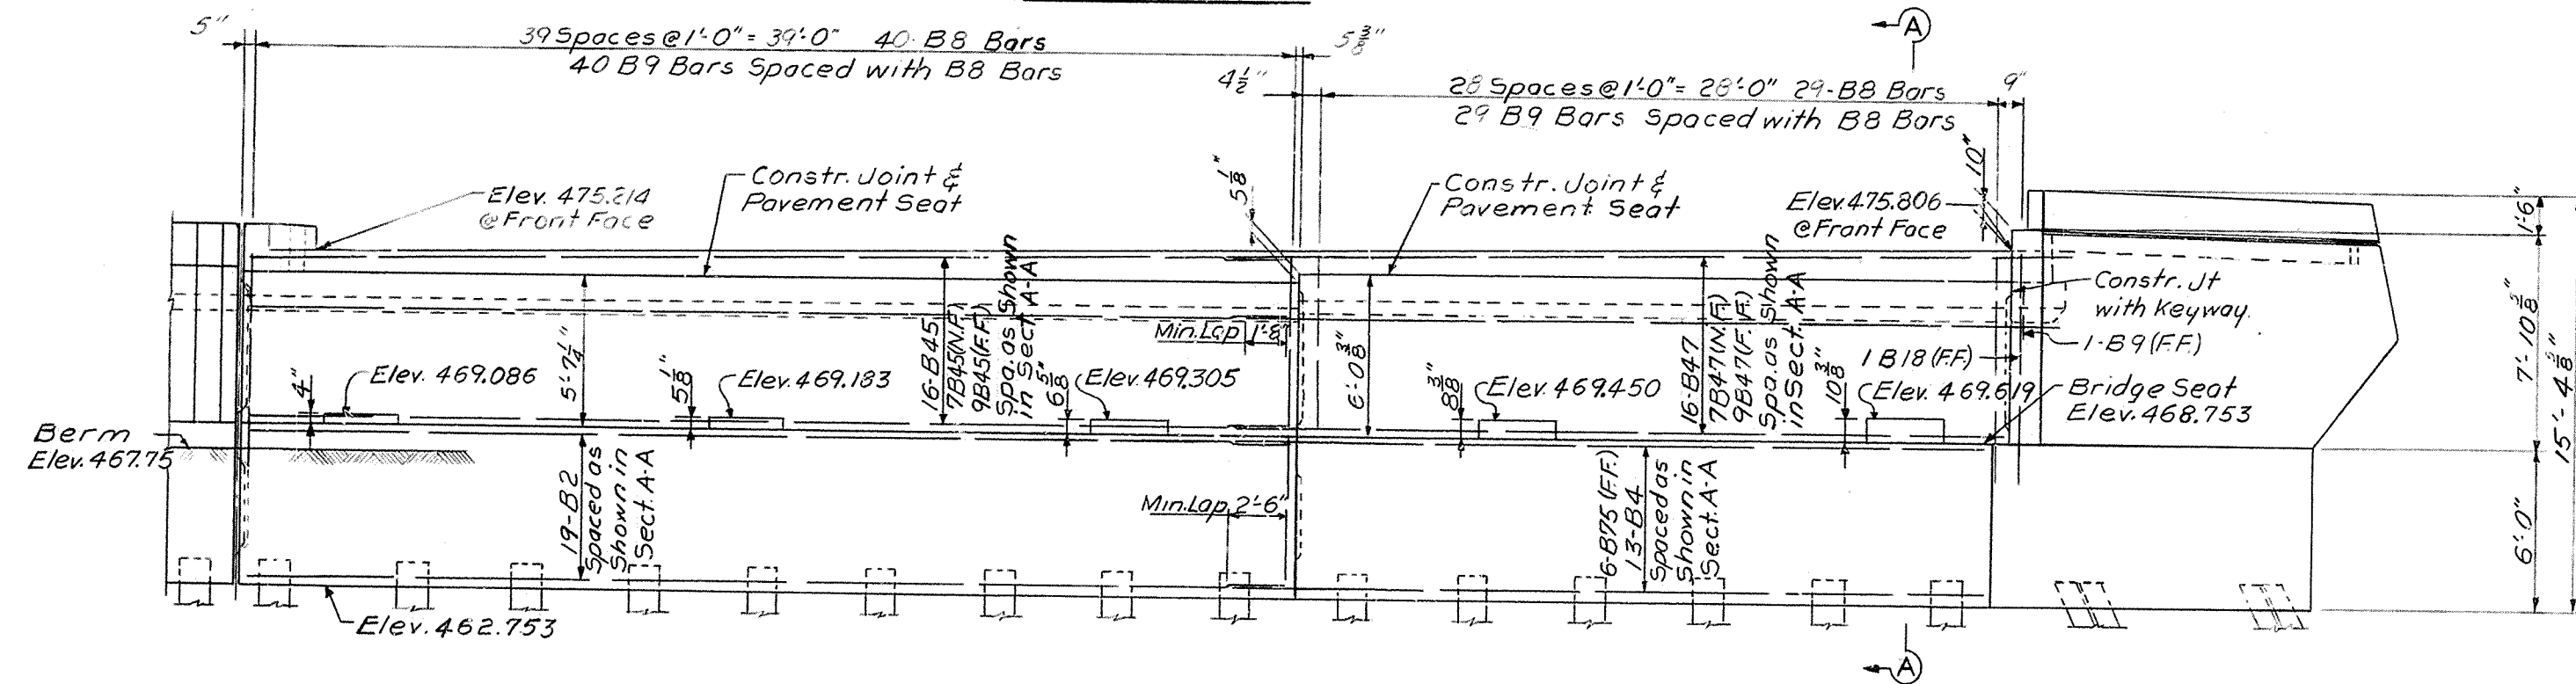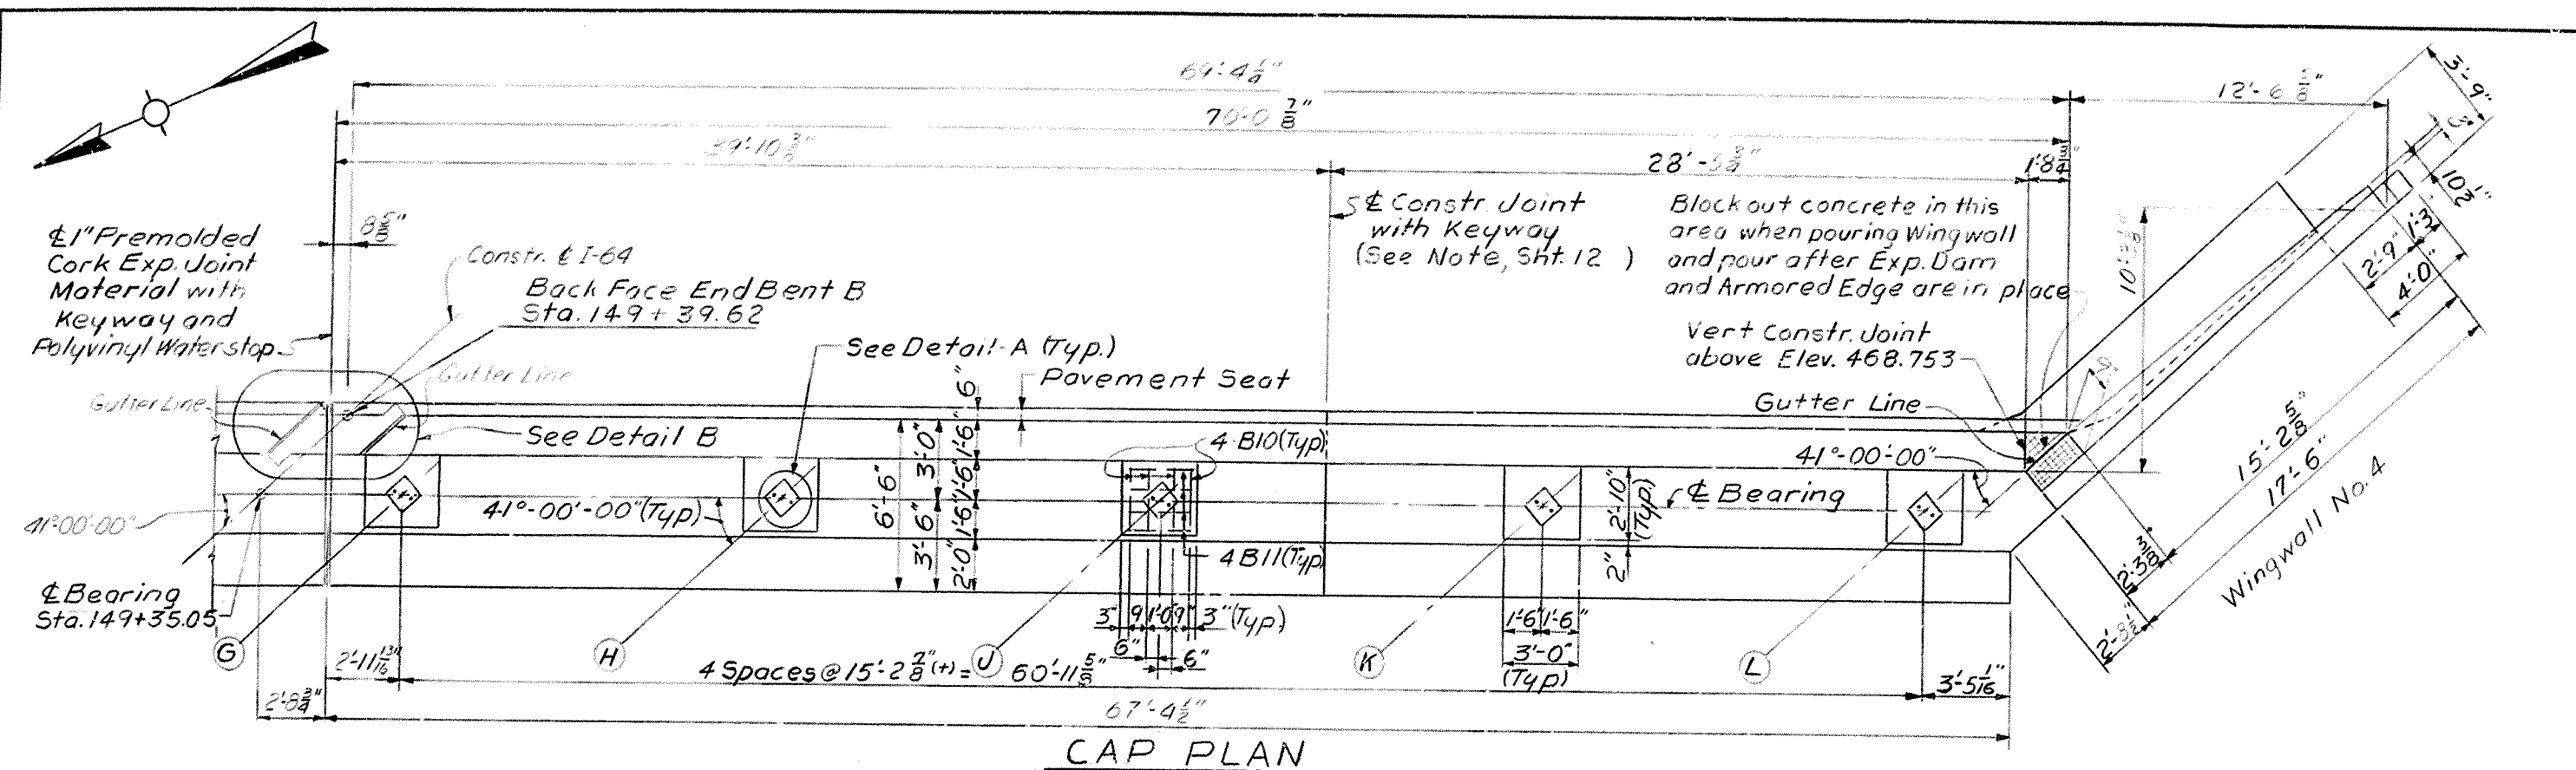

See Sheet No. 12 for notes
Work this Sheet with sheets No. 12 & 14

BRIDGE OVER NORTH WESTERN PARKWAY
AND 22ND STREET


SHEET 13 OF 63

COMMONWEALTH OF KENTUCKY
DEPARTMENT OF HIGHWAYS
FRANKFORT
COUNTY OF
JEFFERSON
164-CEDAR GROVE TERRACE TO 13TH STREET
LOUISVILLE-LEXINGTON
ROAD
STATION 146+90 **PROJECT NO. 164-2(34)1**
S.F. 56-273-11L





STATION 146+90		PROJECT NO. 164-2(34)1	
BRIDGE NUMBER		DRAWING NO 17123	INDEX

END BENT B




FED. ROAD DIST.	STATE	FED. AID PROJ. NO.	FISCAL YEAR	SHEET NO.	TOTAL SHEETS
7	KY.				

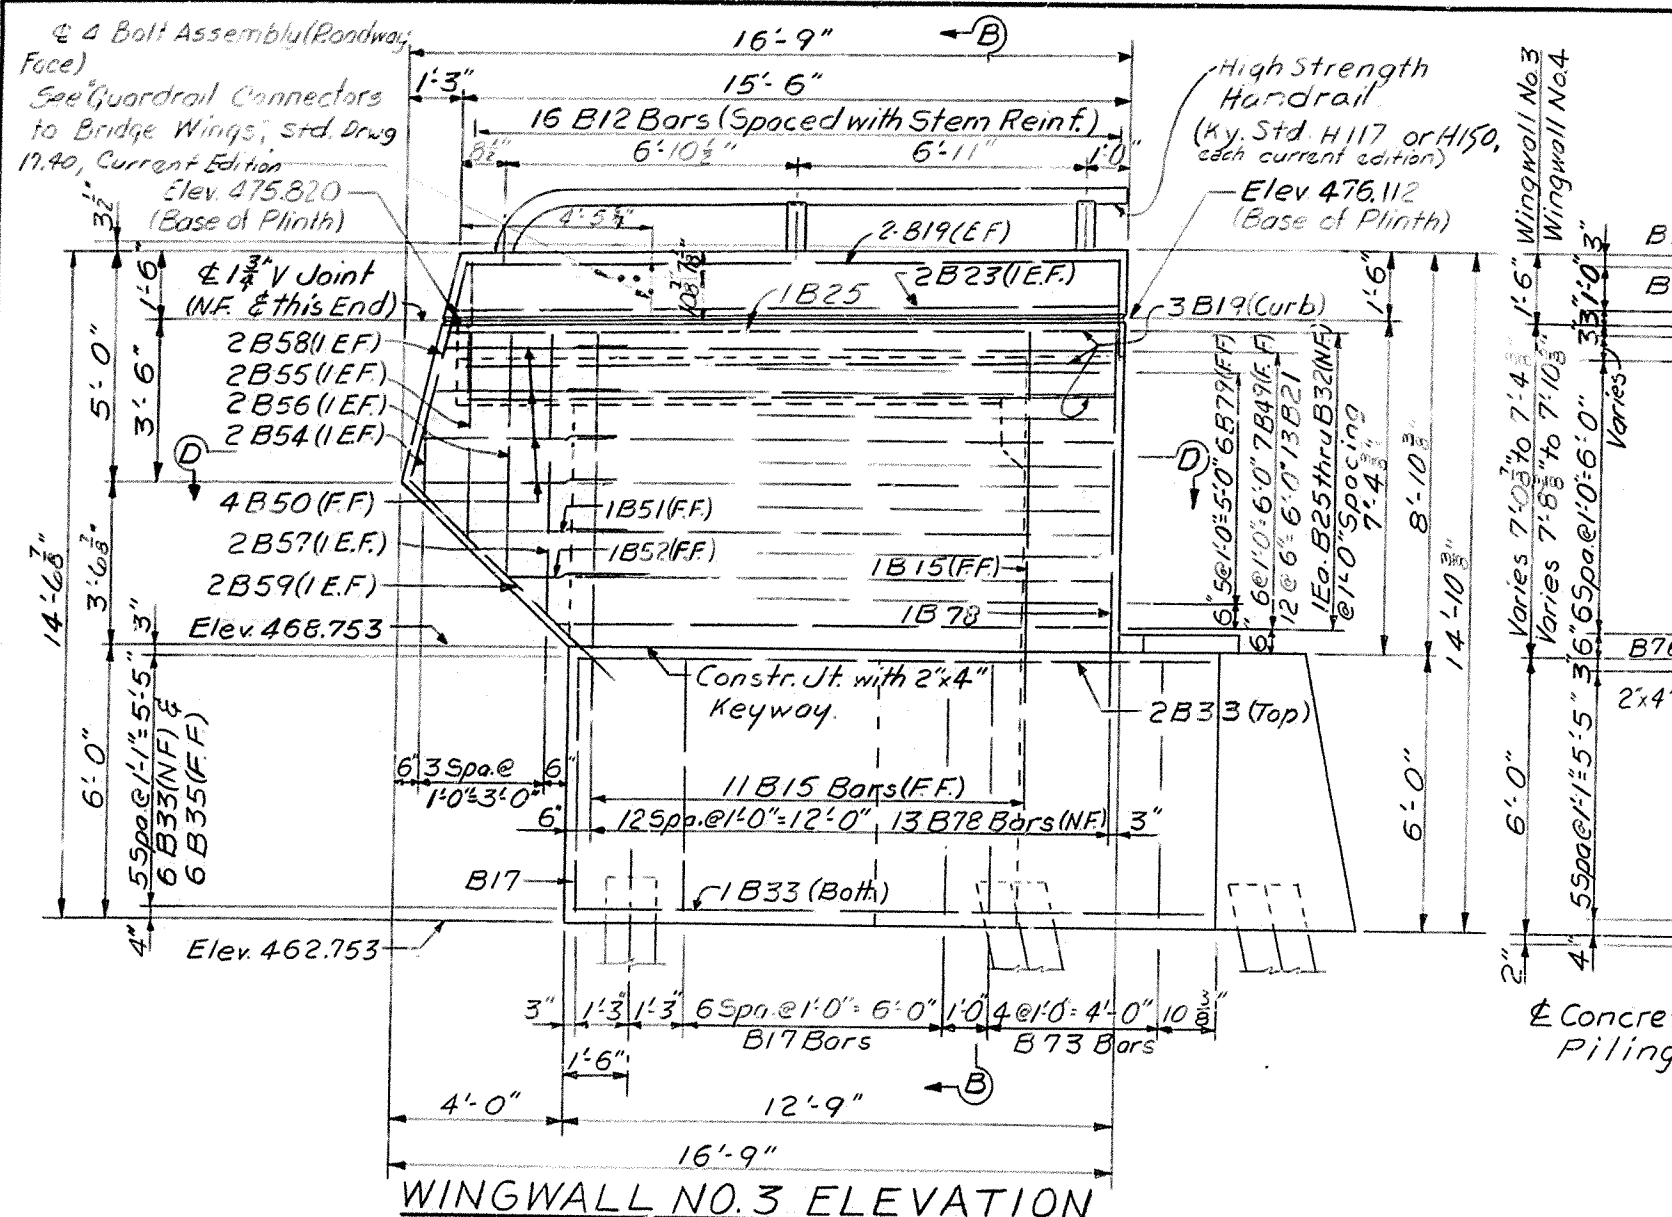

SECTION B-B

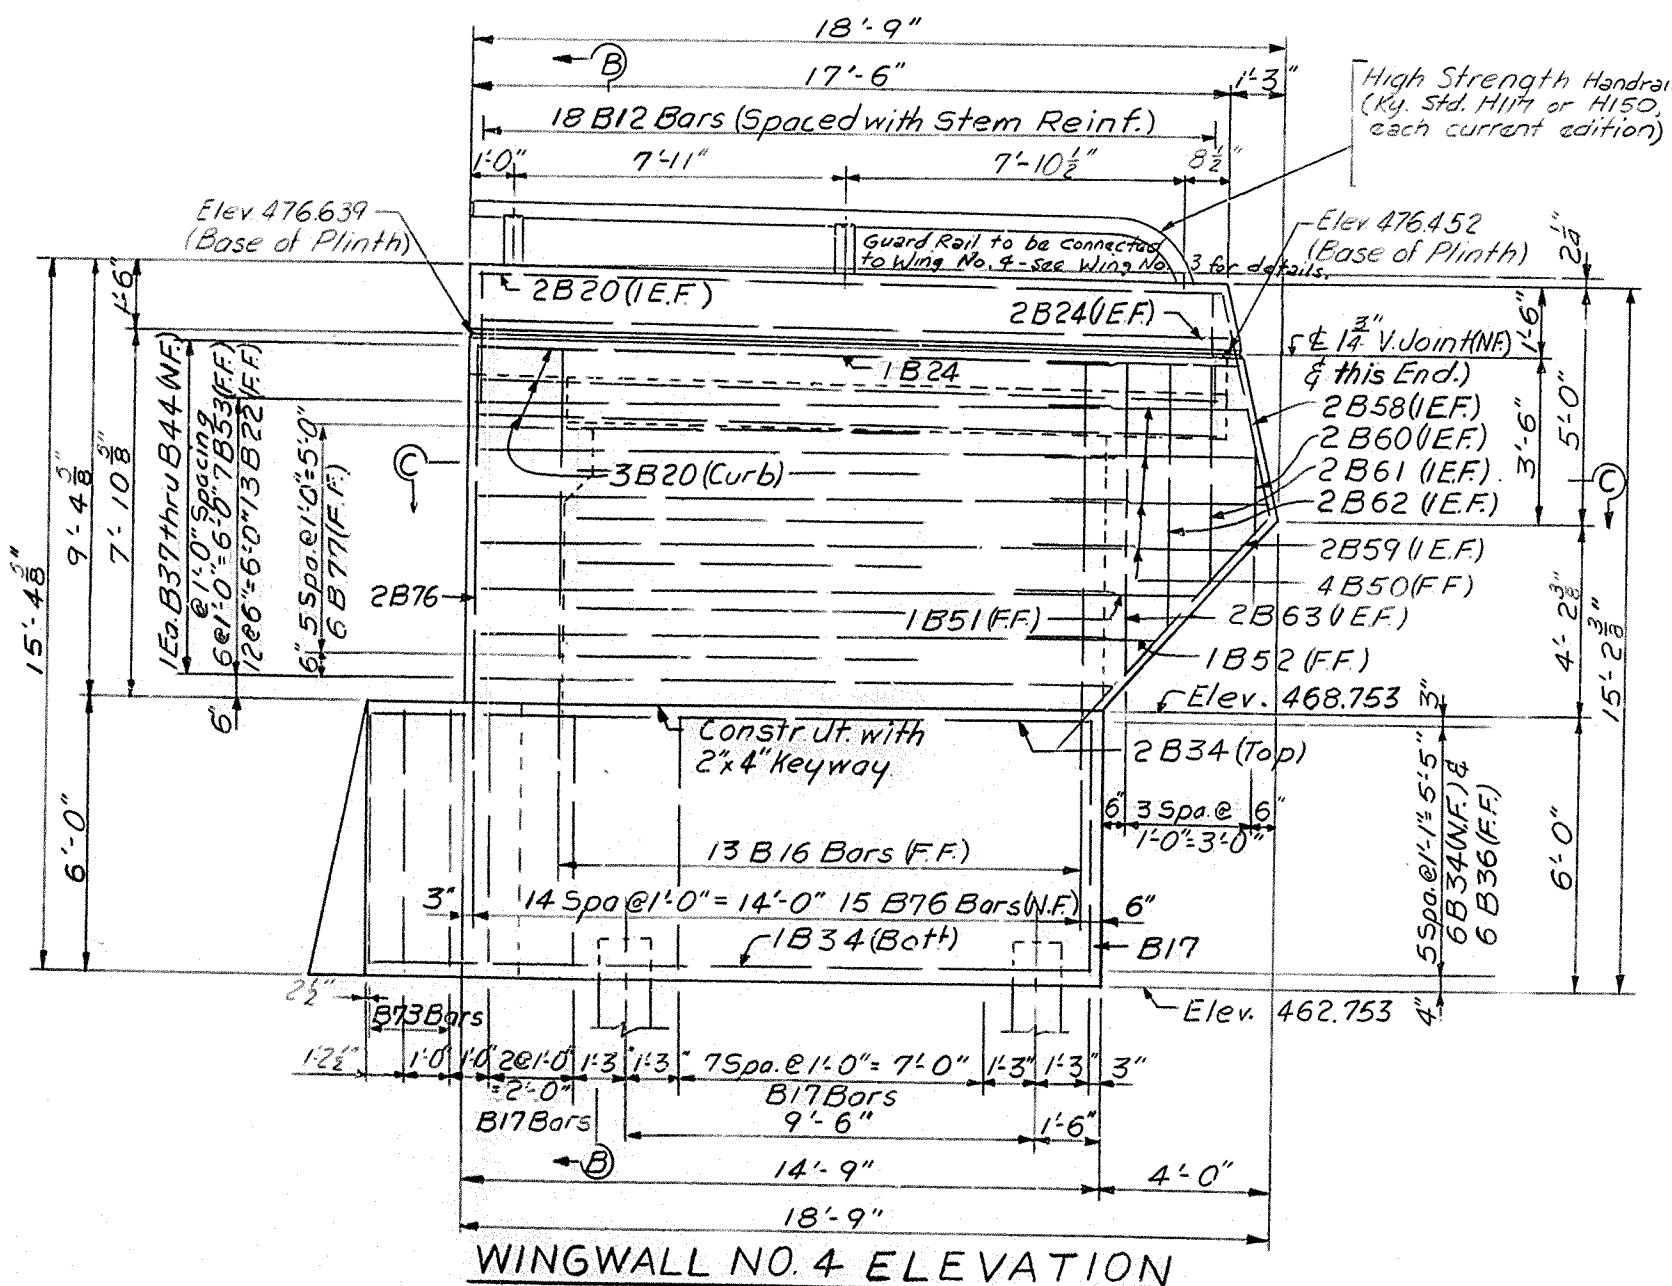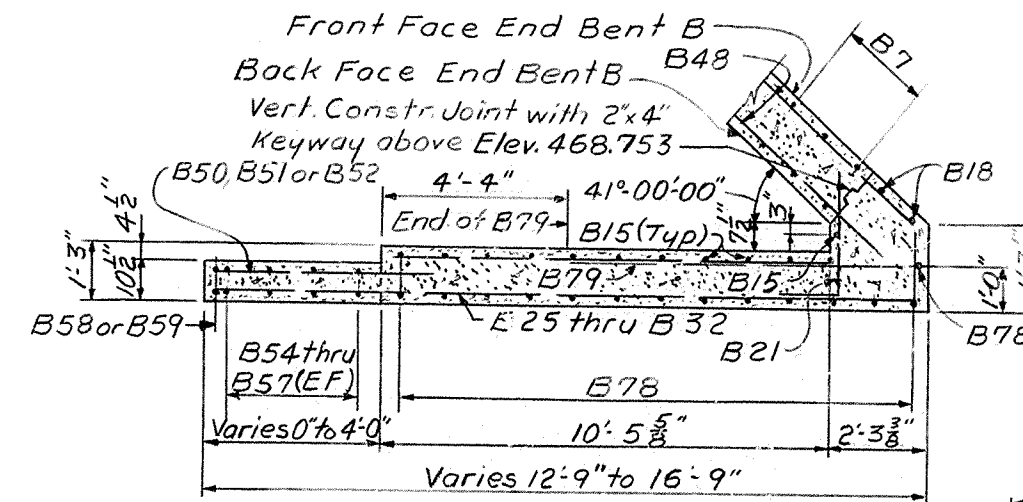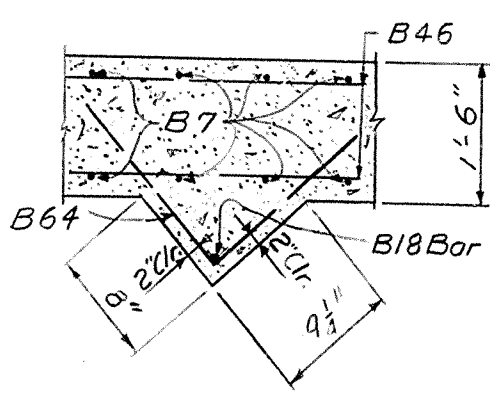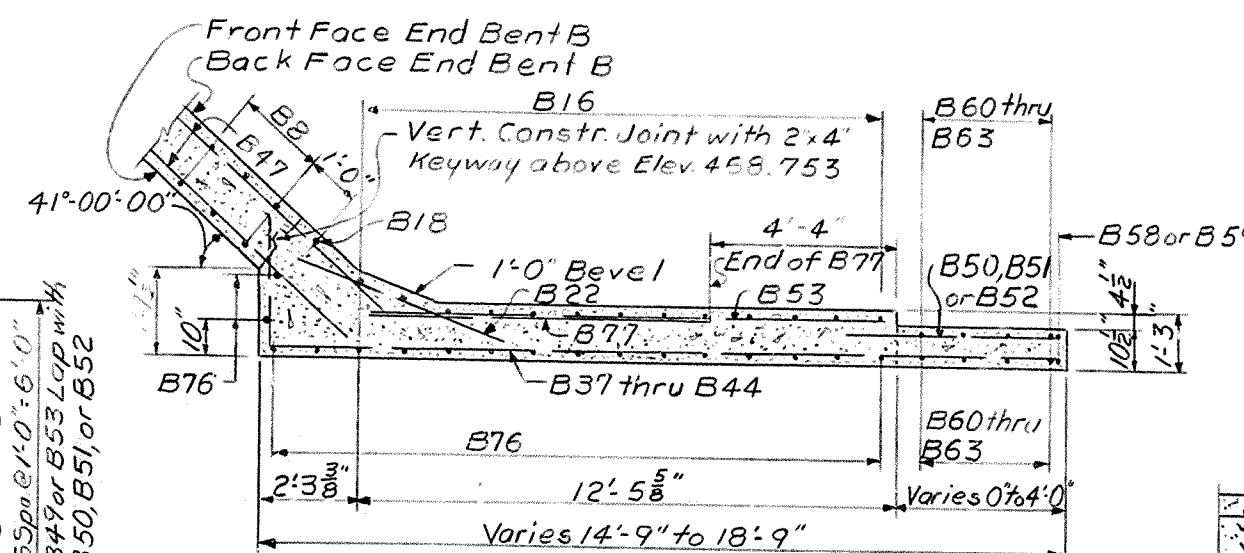










SAFETY CURB PLAN

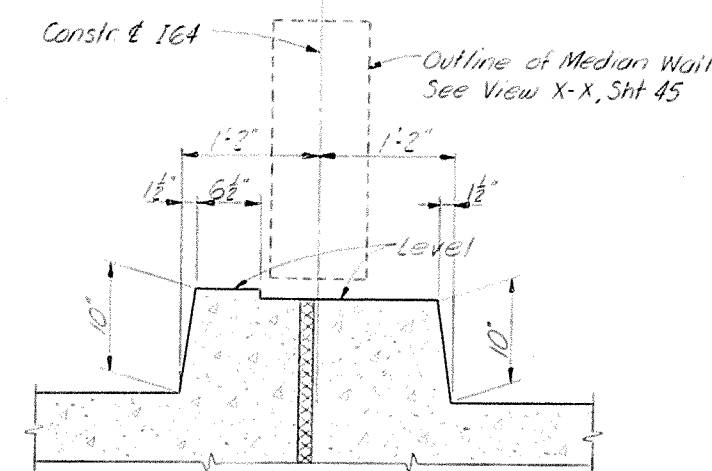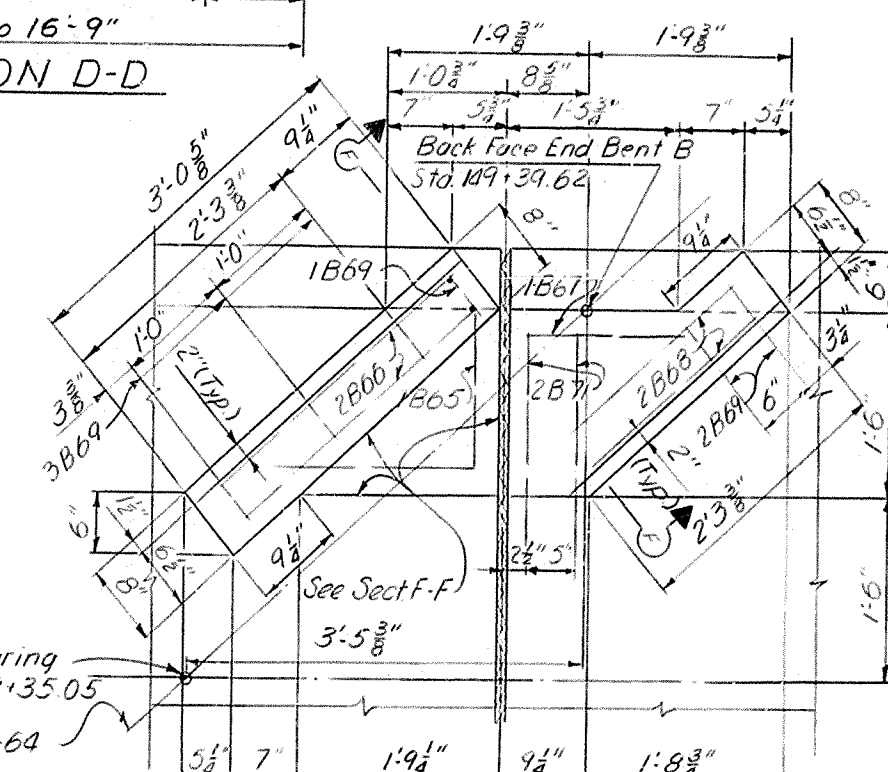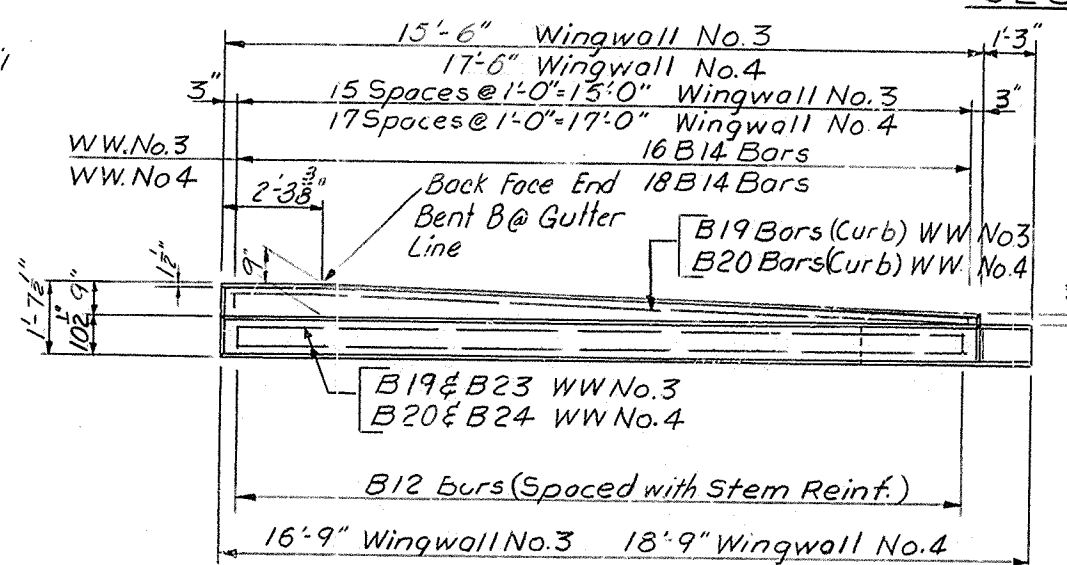

See Sheet No. 12 for Notes
Work this Sheet with Sheets No. 12 & 13
BRIDGE OVER NORTH WESTERN PARKWAY
AND 22ND STREET SHEET 14 OF 63

COMMONWEALTH OF KENTUCKY
DEPARTMENT OF HIGHWAYS
FRANKFORT
COUNTY OF
JEFFERSON
164 CEDAR GROVE TERRACE TO 13TH STREET
LOUISVILLE-LEXINGTON
ROAD
STATION 146+90 PROJECT NO. 164-2(34)1
BRIDGE NUMBER 17123

END BENT B

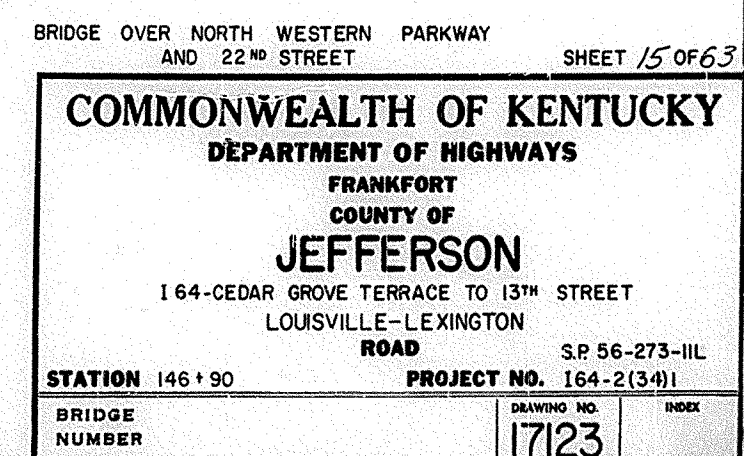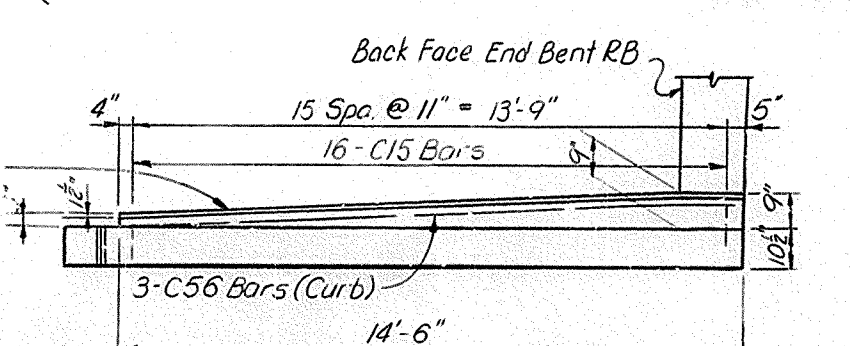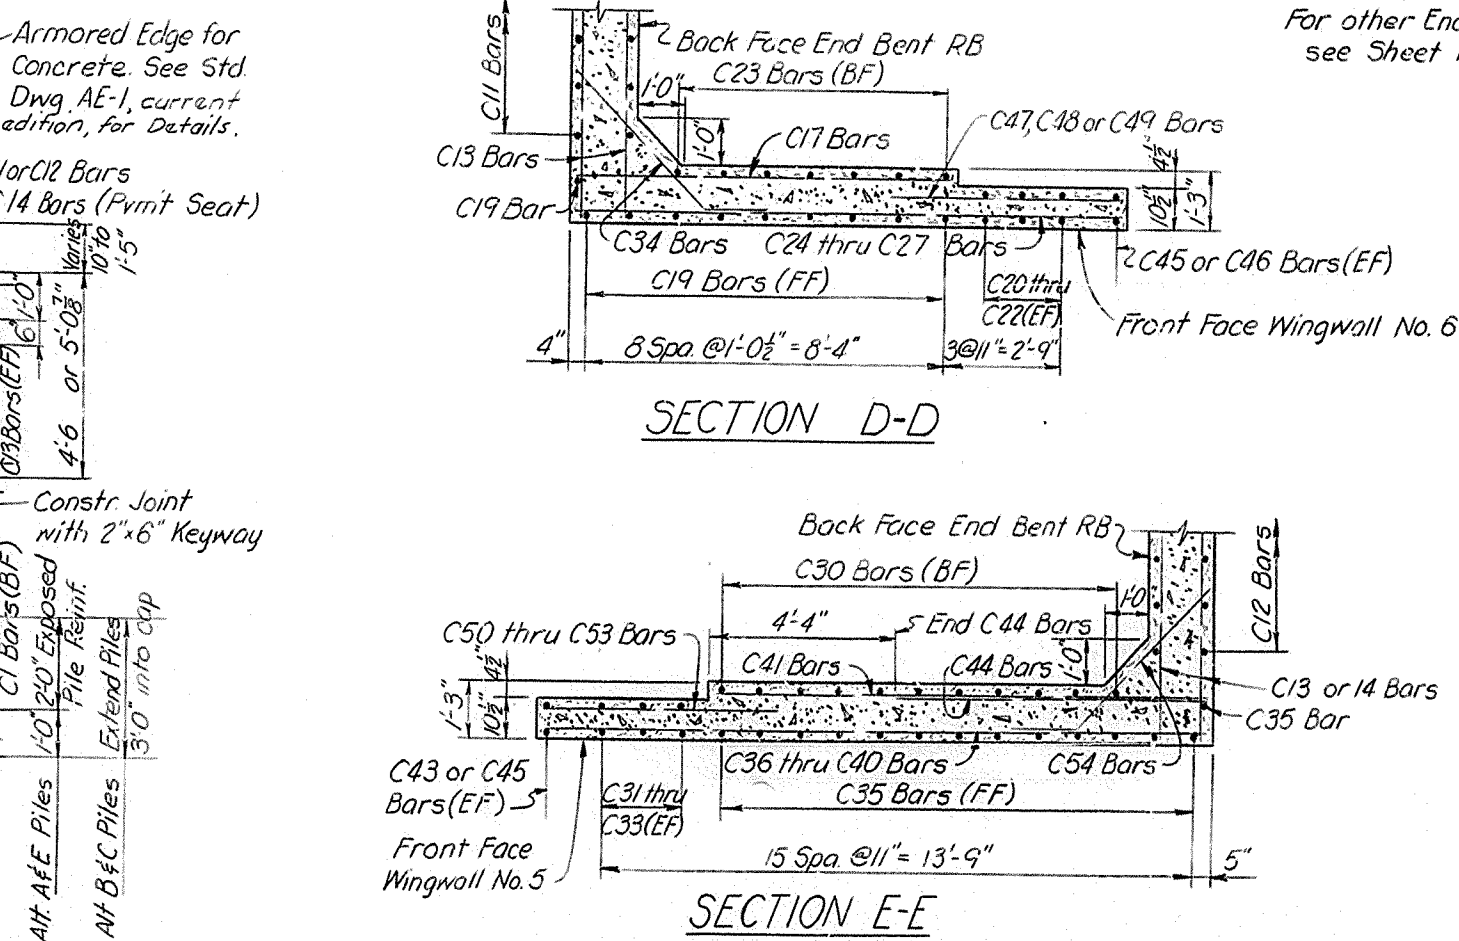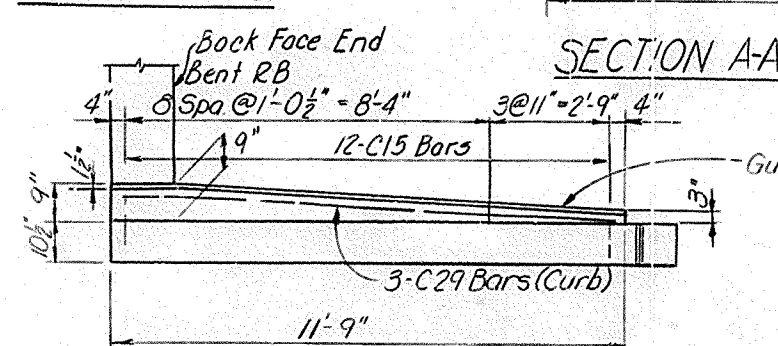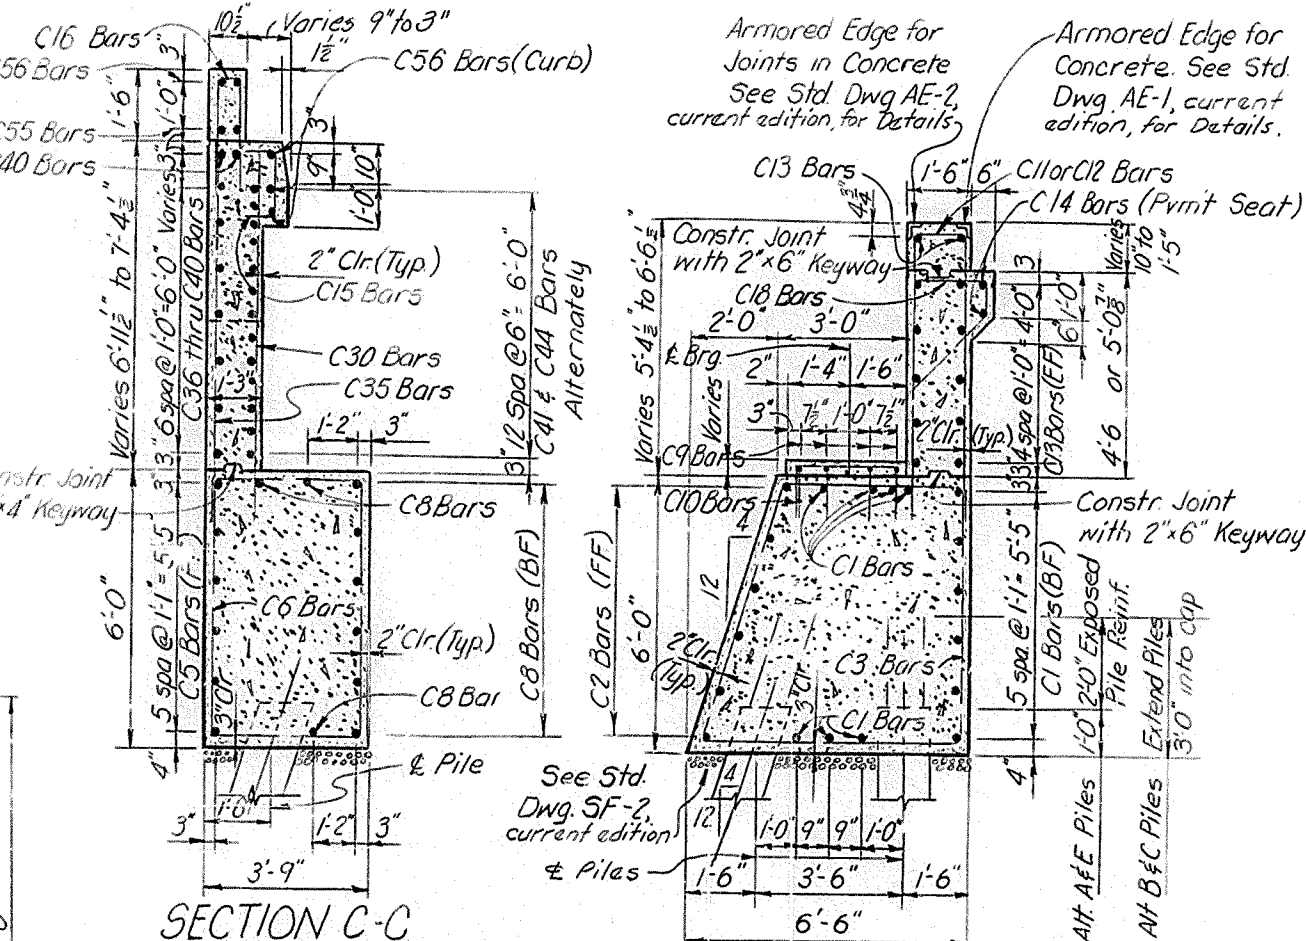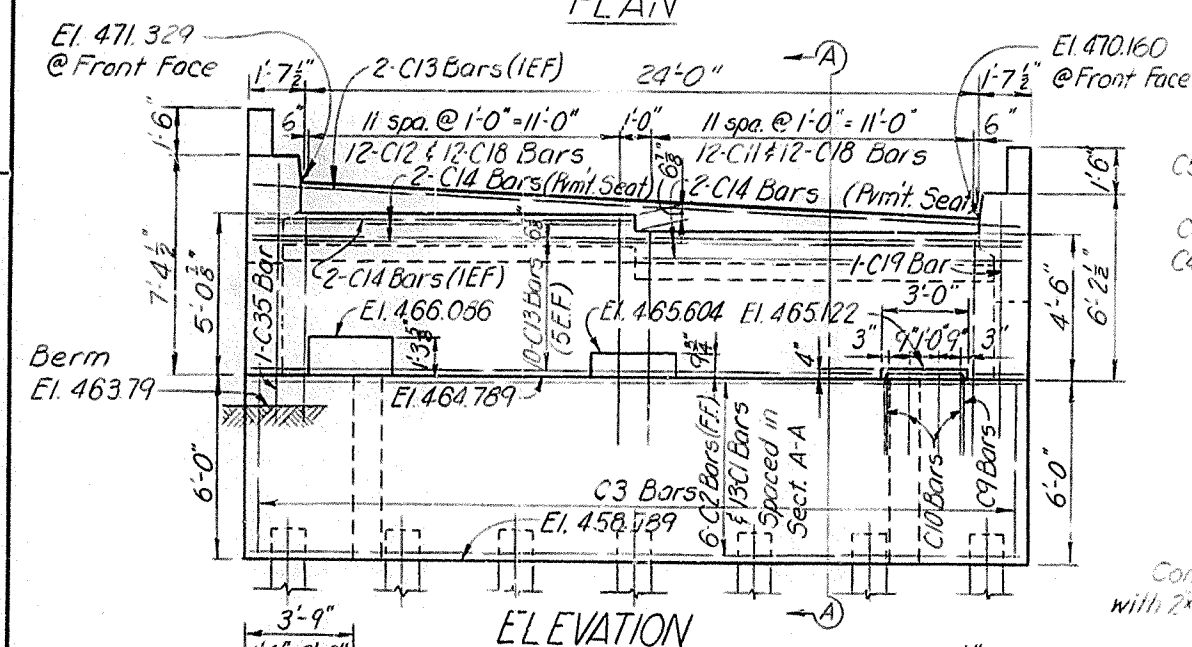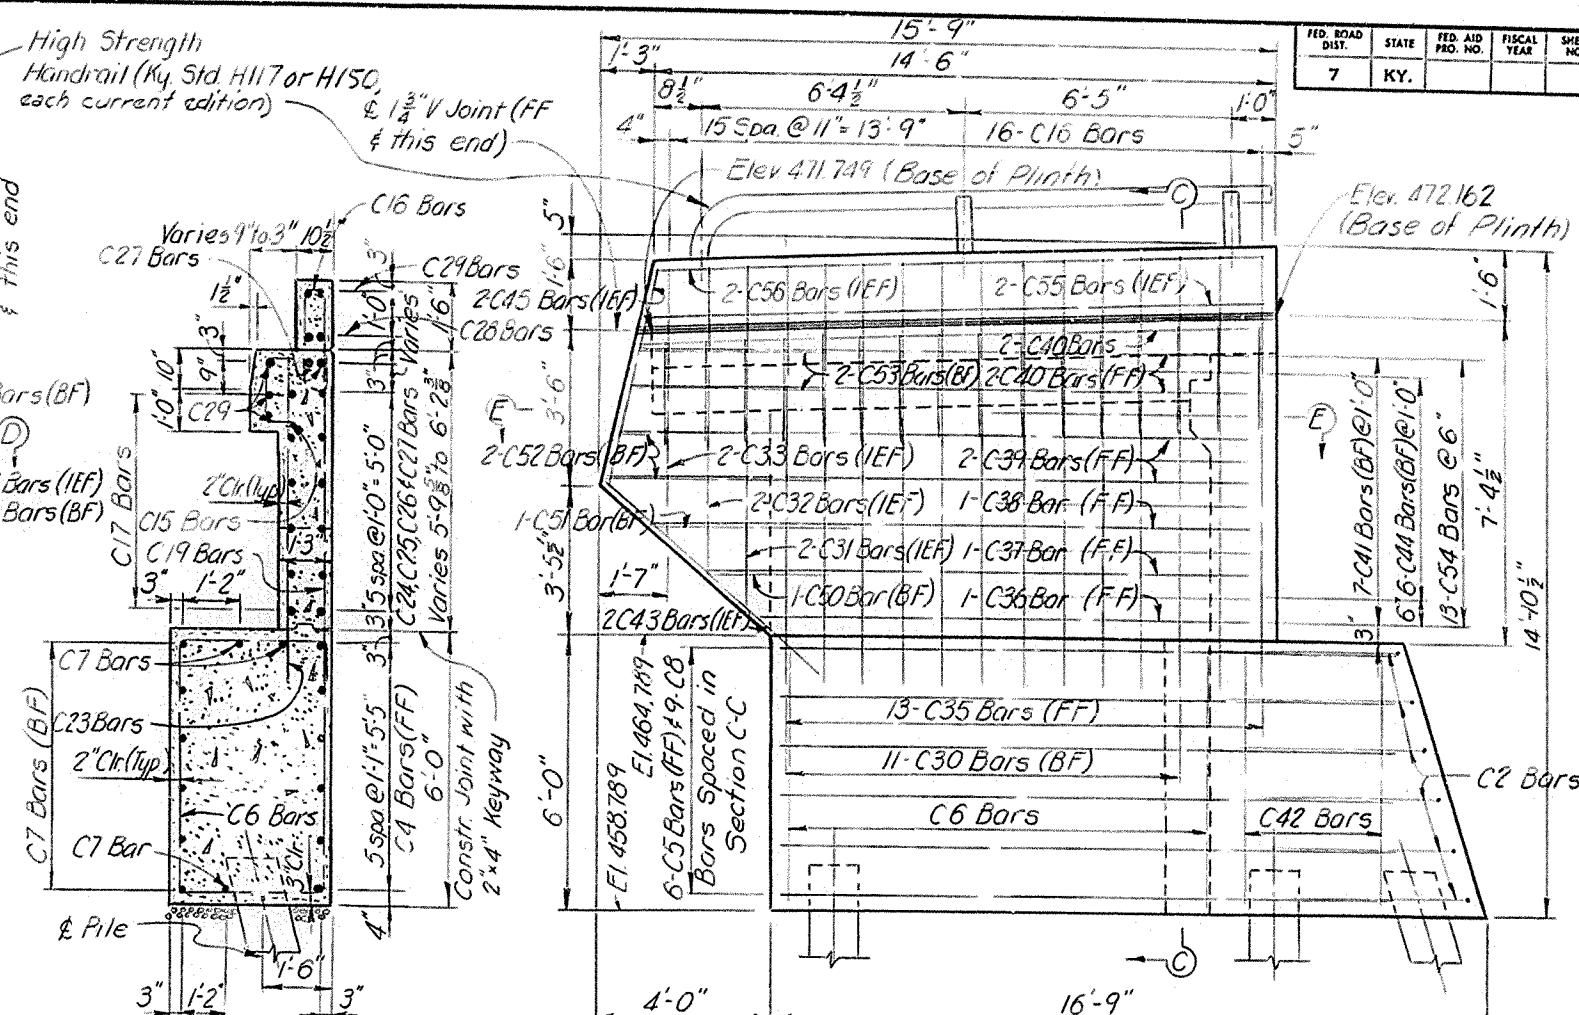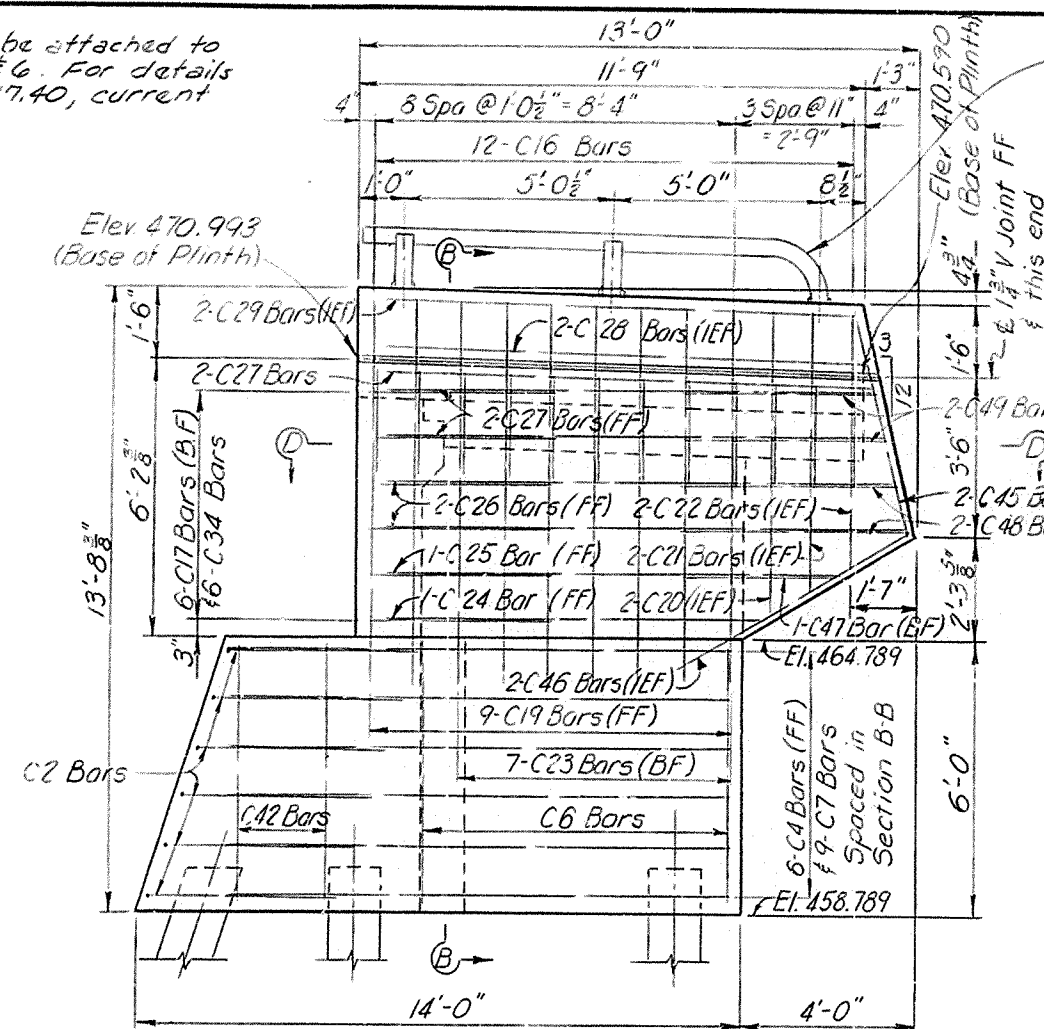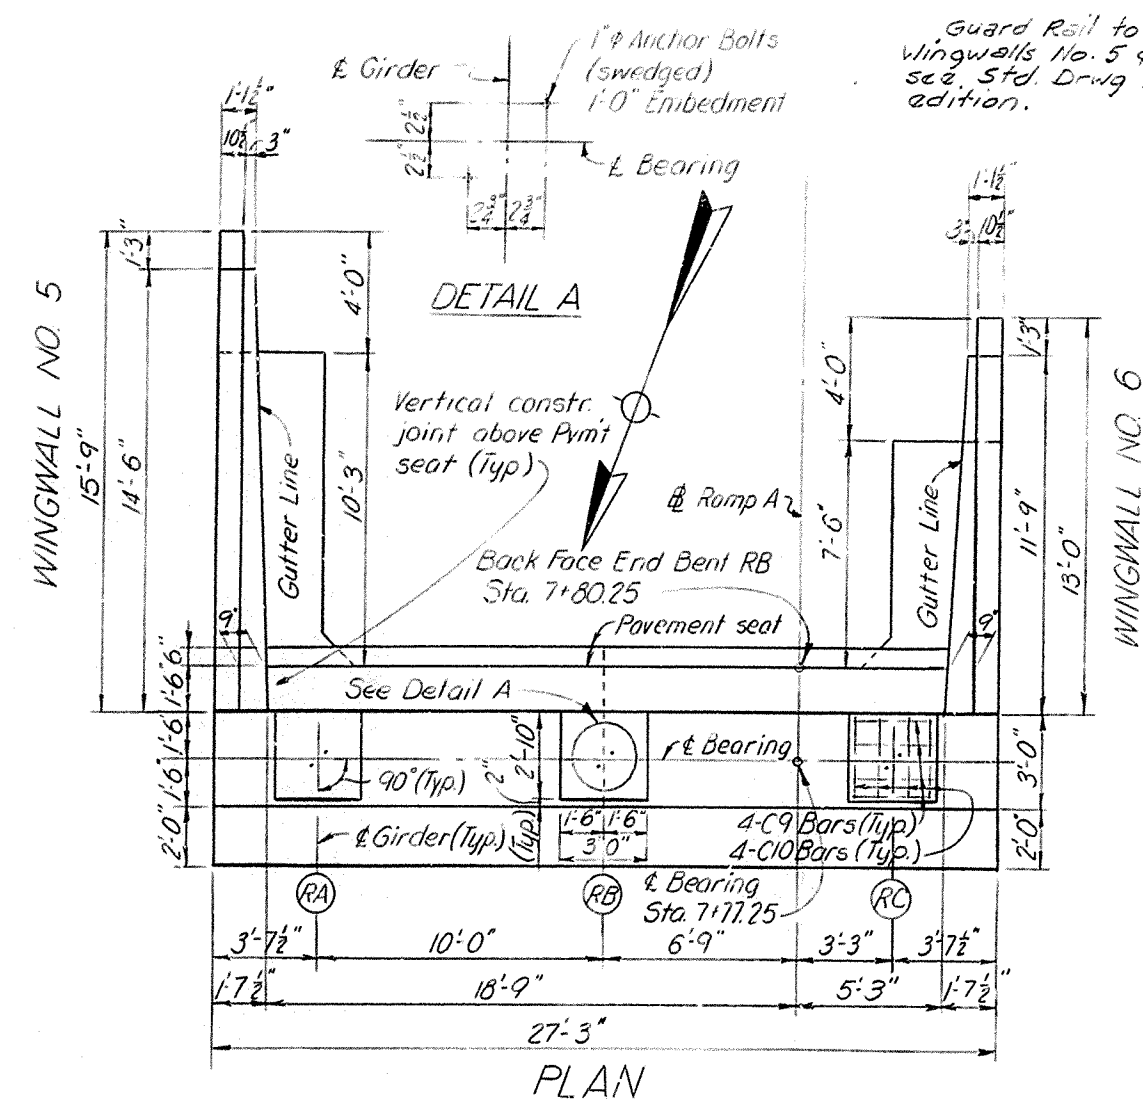

NOTES
FF denotes Front Face
BF denotes Back Face
EF denotes Each Face
For other End Bent Notes
see Sheet No. 12

BILL OF REINFORCEMENT — END BENTS

FED. ROAD DIST. NO.	STATE	FED. AID PROJ. NO.	FISCAL YEAR	SHEET NO.	TOTAL SHEETS
7	KY.				

MARK	TYPE	SIZE	LENGTH	NO. OF BARS	LOCATION
A1	30	5	13'-7"	61	Footing
A2	30	5	14'-1"	75	
A3	31	5	14'-11"	75	
A4	31	5	14'-1	61	Footing
A5	17	6	17'-2"	155	Back Wall
A6	16	5	4'-6"	160	Back Wall
A7	Str	6	36'-0"	21	Footing
A8	29	6	9'-4"	6	Footing
A9	24	4	4'-0"	7	Back Wall
A10	Str	6	33'-6"	1	Footing
A11		6	35'-6"	4	
A12		6	35'-6"	10	
A13		6	36'-6"	6	
A14		6	8'-9"	12	Footing
A15		4	36'-4"	14	Back Wall
A16		4	56'-0"	14	Back Wall
A17		6	43'-8"	14	Footing
A18		6	42'-9"	7	Footing
A19	Str	6	8'-6"	7	Footing
A20	17	4	5'-8"	52	Brg. Block
A21	17	4	5'-5"	52	Brg. Block
A22	Str	6	45'-6"	16	Footing
A23		6	42'-6"	5	Footing
A24		4	41'-4"	14	Back Wall
A25		4	44'-9"	14	Back Wall
A26		7	8'-9"	6	Wing Wall #1
A27		4	12'-0"	2	Back Wall
A28		4	9'-8"	24	
A29		4	12'-8"	2	
A30	Str	4	6'-2"	2	
A31	29	4	7'-3"	2	Back Wall
A32	32	5	22'-7"	1	Footing
A33	17	5	10'-0"	3	Footing
A34	23	5	21'-10"	10	Footing
A35	24	4	14'-6"	1	Wing Wall #1
A36		4	15'-8"	1	
A37		4	16'-9"	1	
A38		4	17'-10"	1	
A39		4	18'-3"	1	
A40		4	18'-0"	1	
A41		4	17'-9"	1	
A42	24	4	17'-7"	1	
A43	Str	7	12'-10"	7	
A44		4	2'-9"	1	
A45		4	3'-11"	1	
A46		4	5'-0"	1	
A47		4	5'-5"	1	
A48		4	5'-2"	1	
A49		4	4'-11"	1	
A50		4	8'-3"	15	
A51		4	6'-6"	2	
A52		4	5'-6"	2	
A53		4	4'-7"	2	
A54	Str	4	2'-6"	2	
A55	29	7	4'-9"	14	
A56	17	4	2'-10"	17	
A57	17	4	5'-5"	16	
A58	Str	4	15'-8"	3	
A59	Str	4	16'-0"	3	Wing Wall #1
A60	17	4	6'-2"	1	Back Wall

END BENT A

END BENT B

MARK	TYPE	SIZE	LENGTH	NO. OF BARS	LOCATION
A61	17	4	5'-5"	6	Back Wall
A62	Str	7	14'-1"	17	Footing
A63	Str	4	2'-4"	2	Back Wall
A64		4	1'-11"	2	
A65		4	8'-4"	1	
A66		4	1'-8"	1	
A67	Not Used				
A68	24	4	2'-11"	1	
A69	17	4	8'-5"	5	
A70	17	4	6'-11"	3	
A71	29	4	5'-7"	6	Back Wall
A72	Str	4	4'-10"	2	Wing Wall #1
A73		4	7'-6"	2	Wing Wall #1
A74		4	3'-6"	3	Back Wall
A75		4	3'-3"	2	
A76	Str	4	4'-7"	3	
A77	17	4	6'-5"	6	Back Wall
A78	Str	6	8'-8"	12	Wing Wall #1
A79	Str	4	15'-8"	2	Wing Wall #1
A80	17	6	19'-10"	3	Back Wall
A81	Str	4	6'-0"	13	
A82	Str	4	9'-4"	5	
A83	24	4	7'-0"	7	
A84	17	6	16'-6"	3	Back Wall
B1	32	5	22'-10"	131	Footing
B2	Str	6	39'-6"	19	
B3		6	43'-8"	13	
B4		6	30'-6"	13	
B5		6	46'-9"	19	
B6	Str	6	8'-0"	6	Footing
B7	17	6	17'-0"	84	Back Wall
B8	17	6	17'-10"	84	Back Wall
B9	16	5	4'-1"	154	Back Wall
B10	17	4	6'-5"	44	Brg. Block
B11	17	4	6'-8"	44	Brg. Block
B12	17	4	6'-1"	34	Wing Wall #3 & 4
B13	Not Used				
B14	17	4	2'-10"	34	Wing Wall #3 & 4
B15	Str	6	8'-10"	12	Wing Wall #3
B16	Str	6	9'-4"	13	Wing Wall #4
B17	23	5	19'-0"	20	Footing
B18	Str	6	8'-4"	4	Back Wall
B19	Str	4	15'-2"	5	Wing Wall #3
B20	Str	4	17'-2"	5	Wing Wall #4
B21	24	6	4'-3"	13	Wing Wall #3
B22	Str	7	5'-3"	13	Wing Wall #4
B23	Str	4	15'-6"	3	Wing Wall #3
B24	Str	4	17'-6"	3	Wing Wall #4
B25	24	4	14'-5"	1	Wing Wall #3
B26		4	15'-6"	1	
B27		4	16'-7"	1	
B28		4	17'-9"	1	
B29		4	17'-7"	1	
B30		4	17'-4"	1	
B31		4	17'-2"	1	
B32	24	4	15'-11"	1	Wing Wall #3
B33	Str	6	14'-1"	9	Footing
B34	Str	6	17'-9"	9	Footing
B35	Str	6	9'-6"	6	Footing

END BENT B

END BENT RA

MARK	TYPE	SIZE	LENGTH	NO OF BARS	LOCATION
B36	Str	6	19'-3"	6	Footing
B37	24	4	17'-8"	1	Wing Wall #4
B38		4	18'-8"	1	
B39		4	19'-8"	1	
B40		4	20'-8"	1	
B41		4	21'-1"	1	
B42		4	20'-10"	1	
B43		4	20'-7"	1	
B44	24	4	20'-4"	1	Wing Wall #2
B45	Str	4	39'-6"	16	Back Wall
B46		4	46'-9"	16	
B47		4	33'-0"	16	
B48		4	40'-5"	16	Back Wall
B49		6	12'-0"	7	Wing. Wall #3
B50		4	5'-3"	8	Wing Wall #3 & #4
B51		4	3'-9"	2	Wing Wall #3 & #2
B52		4	2'-9"	2	Wing Wall #3 & #2
B53		7	12'-6"	7	Wing Wall #2
B54		4	1'-8"	2	Wing Wall #3
B55		4	4'-6"	2	
B56		4	5'-4"	2	
B57		4	6'-4"	2	Wing Wall #3
B58		4	5'-0"	4	Wing Wall #3 & #2
B59		4	7'-0"	4	Wing Wall #3 & #4
B60		4	2'-0"	2	Wing Wall #2
B61		4	4'-10"	2	
B62		4	5'-10"	2	
B63	Str	4	6'-10"	2	Wing Wall #4
B64	24	4	4'-6"	7	Back Wall
B65	24	4	3'-3"	1	
B66	Str	4	2'-9"	2	
B67	Str	4	1'-8"	1	
B68	Str	4	2'-2"	2	
B69	17	4	4'-4"	6	
B70	Not Used				
B71	17	4	5'-2"	2	Back Wall
B72	32	5	19'-10"	1	Footing
B73	17	5	5'-7"	8	
B74	Str	6	42'-0"	6	
B75		6	32'-6"	6	Footing
B76		4	8'-10"	17	Wing Wall #4
B77		7	8'-0"	6	Wing Wall #4
B78		4	8'-4"	14	Wing Wall #3
B79	Str	6	7'-10"	6	Wing Wall #3
V1	Str	6	26'-9"	13	Footing
V2	Str	6	36'-3"	19	Footing
V3	Str	4	14'-11"	2	Back Wall
V4	32	5	22'-9"	50	Footing
V5	17	6	16'-10"	46	Back Wall
V6	17	4	6'-8"	12	Brg. Block
V7	17	4	6'-5"	12	Brg. Block
V8	16	5	4'-7"	46	Back Wall
V9	Str	4	31'-2"	14	
V10	Str	4	35'-6"	14	
V11	17	6	19'-8"	18	
V12	Str	4	17'-2"	1	
V13	17	4	5'-4"	4	Back Wall
V14	17	4	6'-11"	15	Wing Wall #2
V15	Str	4	15'-5"	6	Wing Wall #2


END BENT RA

END BENT RB

MARK	TYPE	SIZE	LENGTH	NO. OF BARS	LOCATION
V16	24	4	6'-0"	7	Back Wall
V17	Str	4	10'-8"	3	
V18	17	4	8'-5"	3	
V19	Str	4	2'-4"	2	Back Wall
V20	23	5	19'-0"	14	Footing
V21	Str	6	19'-2"	6	
V22		6	20'-5"	9	Footing
V23		4	7'-1"	17	Wing Wall #2
V24		6	7'-1"	12	
V25		4	3'-9"	2	
V26		4	4'-4"	2	
V27		4	4'-11"	2	
V28		4	4'-11"	2	
V29	Str	4	6'-6"	2	
V30	24	4	16'-7"	1	
V31		4	18'-4"	1	
V32		4	19'-11"	1	
V33		4	20'-3"	1	
V34		4	20'-1"	1	
V35		4	19'-10"	1	
V36	24	4	19'-8"	1	
V37	Str	4	3'-0"	1	
V38		4	4'-8"	1	
V39		4	4'-10"	1	
V40		4	4'-8"	1	
V41		4	4'-6"	1	
V42	Str	6	6'-9"	2	
V43	17	4	5'-5"	19	
V44	Str	4	17'-8"	2	
V45	Str	4	18'-0"	3	Wing Wall #2
V46	29	7	6'-0"	12	Back Wall
V47	Str	4	17'-8"	3	Wing Wall #2
V48	17	4	2'-10"	19	Wing Wall #2
V49	Str	6	28'-9"	6	Footing
V50	17	5	7'-7"	2	Footing
V51	Str	4	9'-8"	4	Back Wall
V52		4	12'-3"	2	
V53		4	18'-6"	1	
V54	Str	4	2'-9"	2	
V55	24	4	4'-4"	3	Back Wall
V56	Str	7	13'-6"	6	Wing Wall #2
V57	Str	7	9'-4"	6	Wing Wall #2
C1	Str	6	26'-11"	13	Footing
C2	17	6	35'-11"	6	
C3	32	5	22'-9"	20	
C4	Str	6	11'-9"	6	
C5	Str	6	14'-6"	6	
C6	23	5	19'-0"	17	
C7	Str	6	11'-0"	9	
C8	Str	6	13'-9"	9	Footing
C9	17	4	7'-2"	12	Brg. Block
C10		4	6'-11"	12	Brg. Block
C11		6	15'-6"	12	Back Wall
C12	17	6	16'-8"	12	
C13	Str	4	26'-11"	12	
C14	Str	4	13'-3"	6	Back Wall


END BENT RB

					7	KY.	
MARK	TYPE	SIZE	LENGTH	NO OF BARS	LOCATION		
C15	17	4	2'-10"	28	Wing Wall #5 & 6		
C16	17	4	5'-5"	28	Wing Wall #5 & 6		
C17	Str	7	8'-8"	6	Wing Wall #6		
C18	16	5	4'-1"	24	Back Wall		
C19	Str	4	7'-3"	10	Wing Wall #6		
C20		4	5'-1"	2			
C21		4	4'-6"	2			
C22		4	4'-0"	2			
C23		6	1'-8"	7			
C24		4	8'-10"	1			
C25		4	10'-8"	1			
C26		4	12'-4"	2			
C27		4	11'-10"	4			
C28		4	11'-9"	2			
C29		4	11'-5"	5	Wing Wall #6		
C30		6	8'-10"	11	Wing Wall #5		
C31		4	6'-0"	2			
C32		4	5'-2"	2			
C33	Str	4	4'-4"	2	Wing Wall #5		
C34	29	7	5'-8"	6	Wing Wall #6		
C35	Str	4	8'-4"	14	Wing Wall #5		
C36		4	11'-10"	1			
C37		4	13'-0"	1			
C38		4	14'-3"	1			
C39		4	15'-2"	2			
C40		4	14'-8"	4			
C41	Str	6	11'-5"	7	Wing Wall #5		
C42	17	5	7'-7"	8	Footing		
C43	Str	4	6'-6"	2	Wing Wall #5		
C44		6	7'-3"	6	Wing Wall #5		
C45		4	5'-0"	4	Wing Wall #5 & 6		
C46		4	6'-0"	2	Wing Wall #6		
C47		4	3'-8"	1			
C48		4	5'-4"	2			
C49		4	4'-9"	2	Wing Wall #6		
C50		4	3'-0"	1	Wing Wall #5		
C51		4	4'-3"	1			
C52		4	5'-3"	2			
C53	Str	4	4'-9"	2			
C54	29	6	5'-8"	13			
C55	Str	4	14'-6"	2			
C56	Str	4	14'-2"	5	Wing Wall #5		
	</						

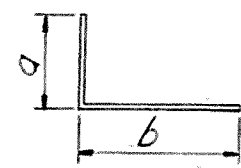


TYPE 24

Mark	a	b
A 9	2 0 2 0	
A 35	1 6 13 0	
A 36	1 6 14 2	
A 37	1 6 15 3	
A 38	1 6 16 4	
A 39	1 6 16 9	
A 40	1 6 16 6	
A 41	1 6 16 3	
A 42	1 6 16 1	
A 68	1 3 1 8	
A 83	2 6 4 6	
B 21	1 6 2 9	
B 25	1 5 13 0	
B 26	1 5 14 1	
B 27	1 5 15 2	
B 28	1 5 16 4	
B 29	1 5 16 2	
B 30	1 5 15 11	
B 31	1 5 15 9	
B 32	1 5 15 6	
B 37	2 10 14 10	
B 38	2 10 15 10	
B 39	2 10 16 10	
B 40	2 10 17 10	
B 41	2 10 18 3	
B 42	2 10 18 0	
B 43	2 10 17 9	
B 44	2 10 17 6	
B 64	2 3 2 3	
B 65	1 3 2 0	
V 16	2 6 3 6	
V 30	1 6 15 1	
V 31	1 6 16 10	
V 32	1 6 18 5	
V 33	1 6 18 9	
V 34	1 6 18 7	
V 35	1 6 18 4	
V 36	1 6 18 2	
V 55	2 0 2 4	

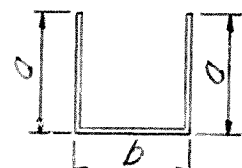


TYPE 17

Mark	a	b
A 5	8 0 1 2	
A 20	1 6 2 8	
A 21	1 6 2 5	
A 33	1 6 7 0	
A 57	2 5 0 6 1/2	
A 60	2 6 1 2	
A 61	2 6 0 4 1/2	
A 56	0 8 1 6	
A 69	3 11 0 6 1/2	
A 70	3 2 0 6 1/2	
A 77	2 6 1 5	
A 80	9 4 1 2	
A 84	7 8 1 2	
B 7	7 11 1 2	
B 8	8 4 1 2	
B 10	2 0 2 5	
B 11	2 0 2 8	
B 12	2 9 0 6 1/2	
B 14	0 8 1 6	
B 69	2 0 0 3 1/2	
B 71	2 0 1 2	
B 73	1 0 5 7	
V 5	7 10 1 2	
V 6	2 0 2 8	
V 7	2 0 2 5	
V 11	9 3 1 2	
V 13	2 6 0 3 1/2	
V 14	3 2 0 6 1/2	
V 18	3 11 0 6 1/2	
V 43	2 5 0 6 1/2	
V 48	0 8 1 6	
V 50	1 0 5 7	
C 2	4 6 26 11	
C 9	2 3 2 8	
C 10	2 3 2 5	
C 11	7 2 1 2	
C 12	7 9 1 2	
C 16	2 5 0 6 1/2	
C 42	1 0 5 7	
C 15	0 8 1 6	

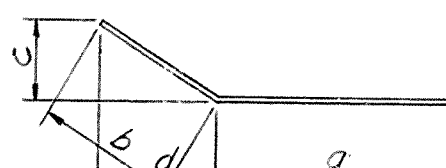


TYPE 29

Mark	a	b	c	d
A 8	6 2 3 2	1 0 1/2	2 11 3/4	
A 31	3 4 3 11	1 3 1/2	3 8	
A 55	3 3 1 6	0 11 1 2 1/4		
A 71	3 4 2 3	0 10 3/4	2 0 3/4	
V 46	3 0 3 0	1 7 1/2	2 6 1/2	
C 34	4 2 1 6	1 0 3/4	1 0 3/4	
C 54	4 2 1 6	1 0 3/4	1 0 3/4	

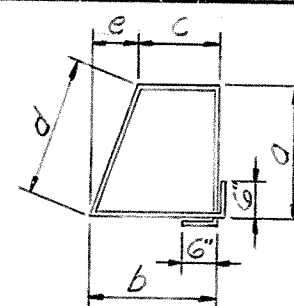


TYPE 32

Mark	a	b	c	d	e
A 32	7 0 4 8	2 9 1/2	7 3 1/2	1 10 1/2	
B 1	5 7 6 1	4 2 1/2	5 10 3/4	1 10 3/4	
B 72	5 7 4 7 1/4	2 8 1/2	5 10 3/4	1 10 3/4	
V 4	5 7 6 1	4 2 1/2	5 10 3/4	1 10 3/4	
C 3	5 7 6 1	4 2 1/2	5 10 3/4	1 10 3/4	

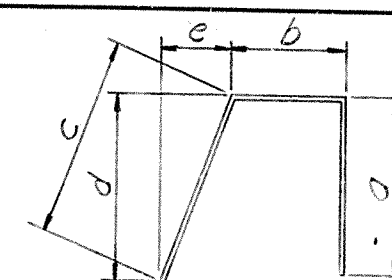


TYPE 31

Mark	a	b	c	d	e
A 3	5 3 4 2 1/2	5 5 5 2 1/4	1 4 1/2		
A 4	4 9 4 2 1/2	5 1 4 10 3/4	1 5		

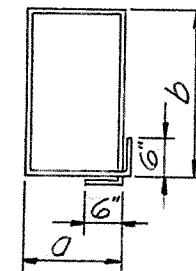


TYPE 23

Mark	a	b
A 34	3 5 7 0	
B 17	3 5 5 7	
V 20	3 5 5 7	
C 6	3 5 5 7	

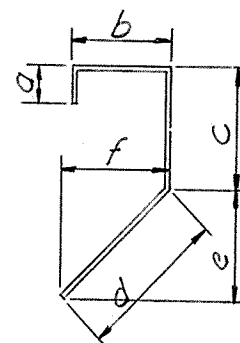


TYPE 16

Mark	a	b	c	d	e	f
A 6	0 6 1 8	0 8 1 8	1 2 1 2			
B 9	0 0 1 8	0 8 1 8	1 2 1 2			
V 8	0 6 1 8	0 9 1 8	1 2 1 2			
C 18	0 0 1 8	0 9 1 8	1 2 1 2			


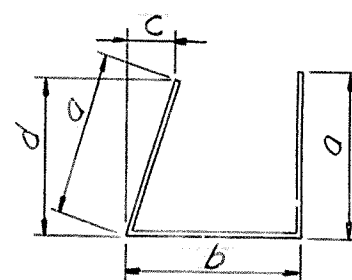


TYPE 30


Mark	a	b	c	d
A 1	3 9 6 1	1 2 1/4	3 6 3/4	
A 2	4 0 6 1	1 2 3 10		

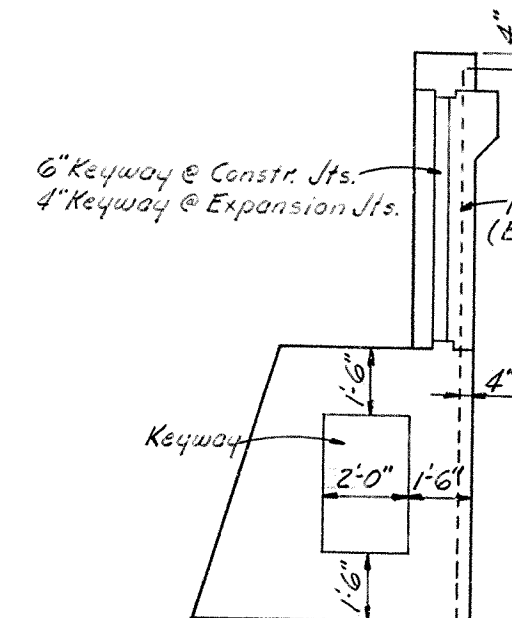

VERTICAL JOINT DETAILS
Typical, except as noted, for
Expansion Joints & Construction Joints.

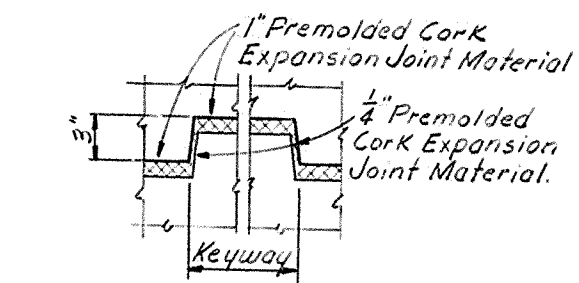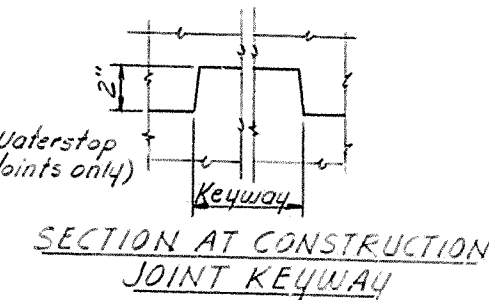

SECTION AT EXPANSION
JOINT KEYWAY

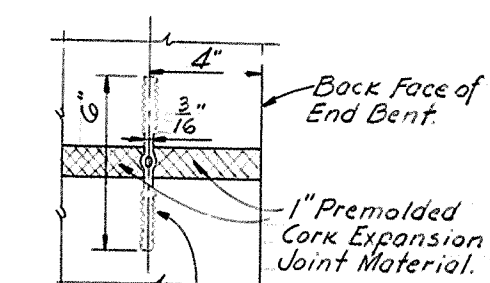

SECTION AT POLYVINYL
WATERSTOP

For Material Specifications and notes for Premolded Cork Expansion Joint Material see Kentucky Standard Drawing G354, current edition.

Polyvinyl Waterstop: The Polyvinyl Waterstop shall be manufactured from virgin Polyvinyl Chloride Plastic compound and shall not contain any scrap or reclaimed material. Any necessary splices of the material shall be accomplished in the field by heating the two ends to be spliced until gummy, pressing together across the full width, and allowing to cool. All splices shall be watertight across the full width.


No direct payment will be made for material or installation of Polyvinyl waterstop or Cork Expansion Joint Material. The cost of these items shall be included in the Unit Price Bids for Class "A" Concrete.

ESTIMATE OF QUANTITIES						
ITEM	UNIT	AMOUNT				TOTAL
		END BENT A	END BENT B	END BENT RA	END BENT RB	
Concrete, Class "A"	Cu. Yds.	2373	213.0	89.2	49.1	588.6
Concrete, Class "A A"	Cu. Yds.	71.1	75.5	22.3	18.8	197.7
Steel Reinforcement	Lbs.	18,479	17,681	7,699	4,706	48,565
Concrete Piling, Furnishing	Lin. Ft.	1452	1495	558	227	3,732
Concrete Piling, Driven	Lin. Ft.	1452	1495	558	227	3,732
Structure Excavation, Common	Cu. Yds.	660	630	245	175	1,710
End Bent Backfill	Cu. Yds.	215	240	100	85	640
High Strength Hardrail	Lin. Ft.	16.0	33.0	18.0	27.0	94.0

BRIDGE OVER NORTH WESTERN PARKWAY
AND 22ND STREET SHEET 17 OF 63

COMMONWEALTH OF KENTUCKY
DEPARTMENT OF HIGHWAYS
FRANKFORT
COUNTY OF
JEFFERSON
164-CEDAR GROVE TERRACE TO 13TH STREET
LOUISVILLE-LEXINGTON
ROAD
STATION 146+90 PROJECT NO. 164-2(34)1
S.P. 56-273-III
DRAWING NO. 17123 INDEX

END BENTS

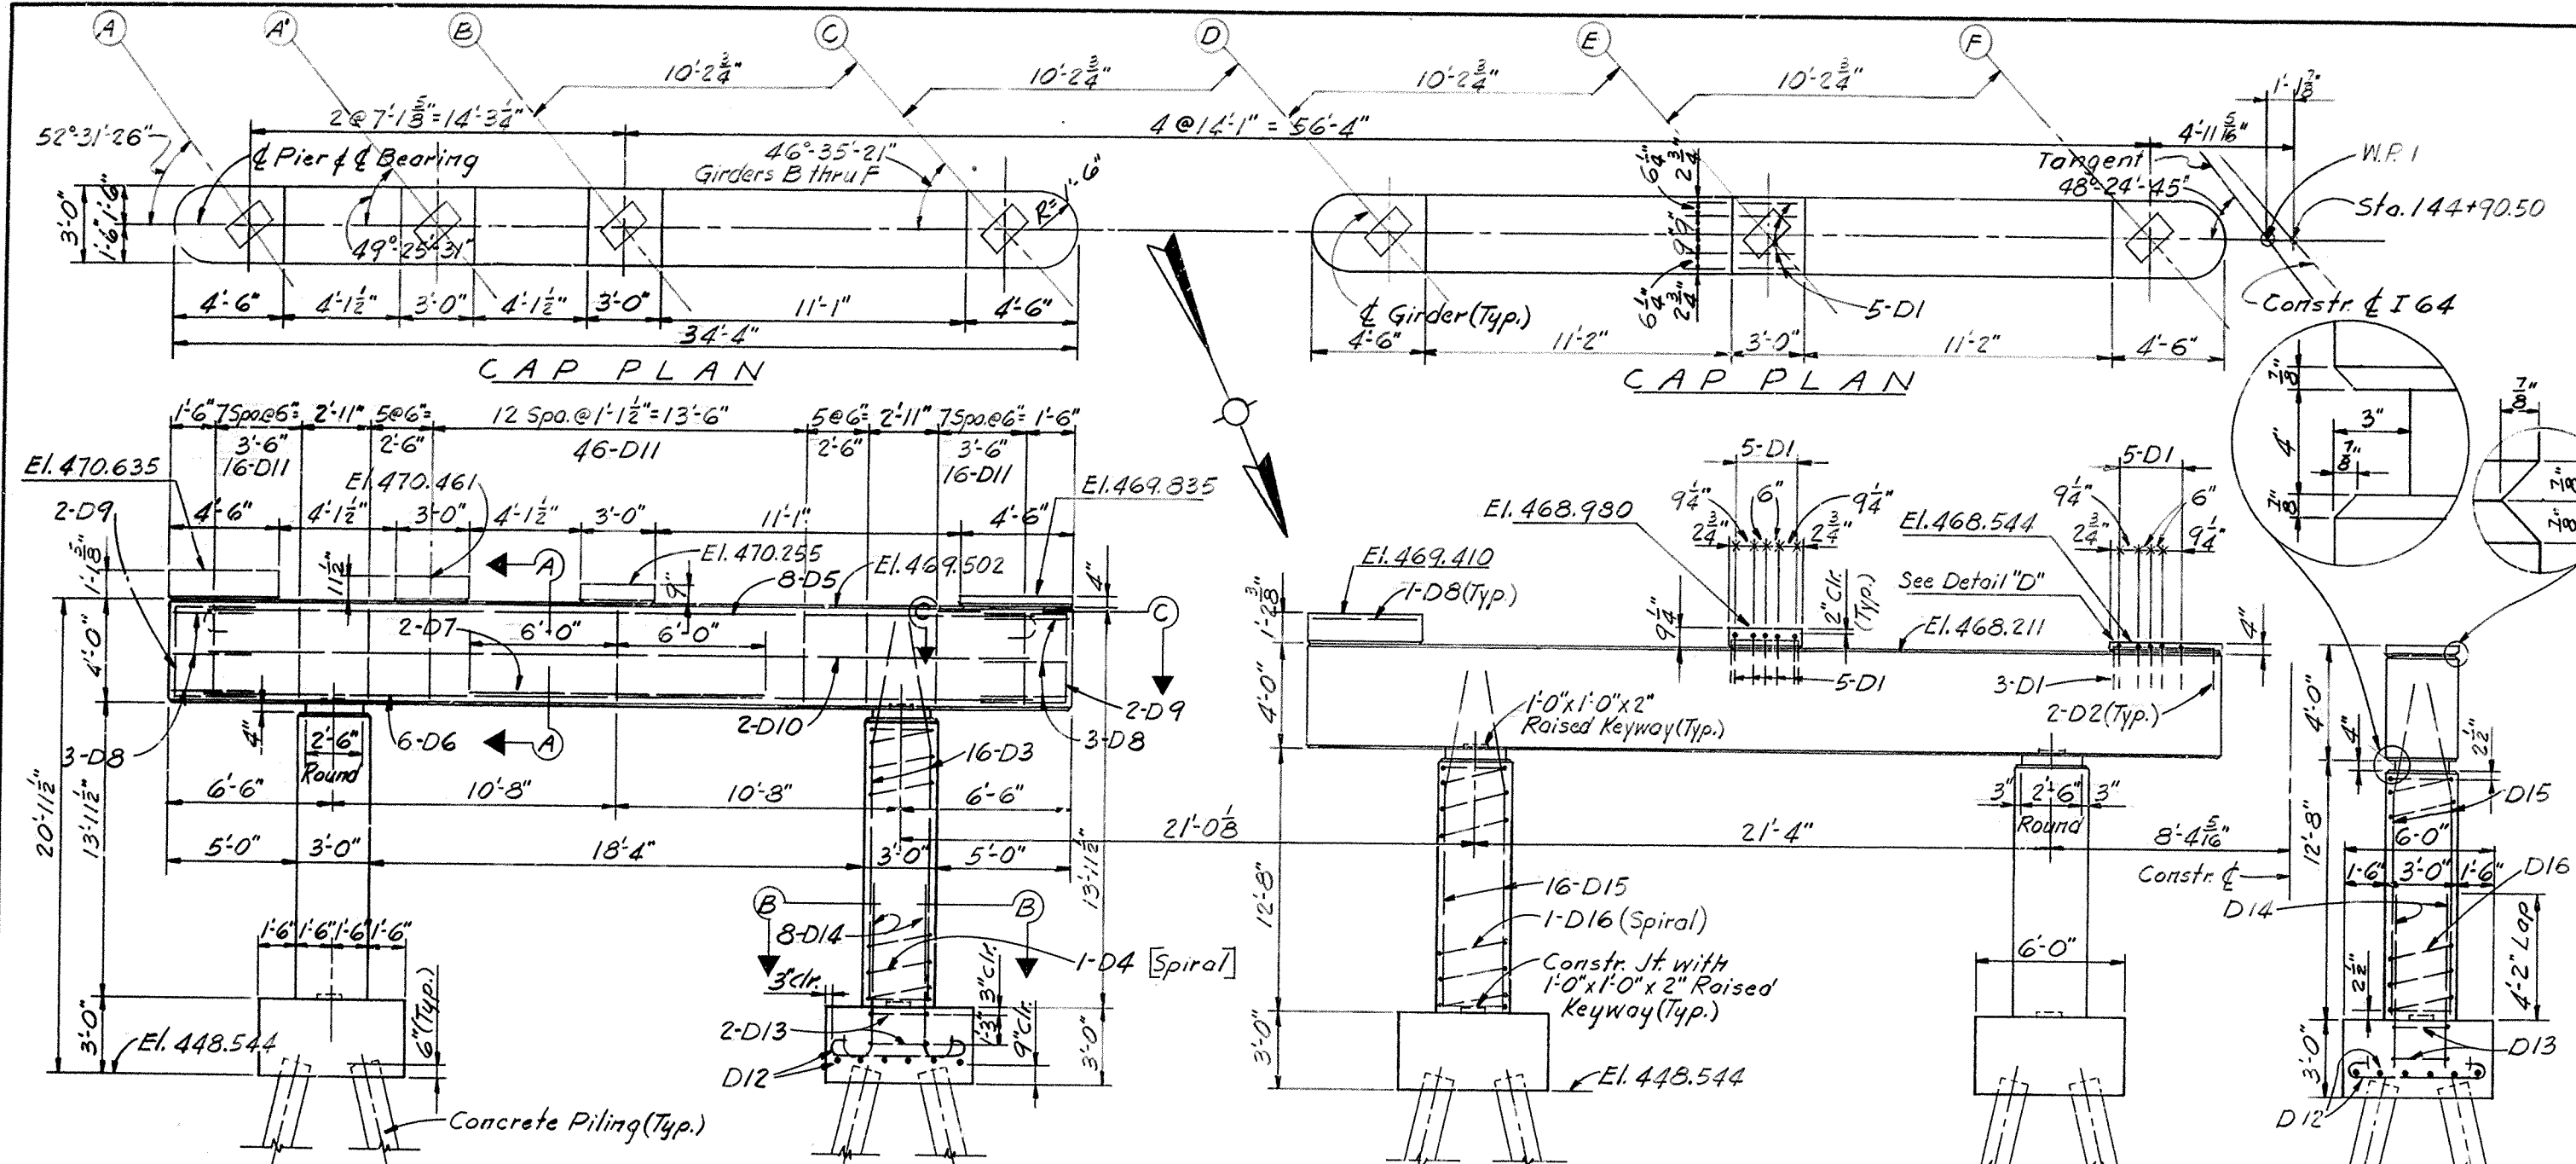

BILL OF REINFORCEMENT												
Mark	Type	Size	No.	Length		Location	a		b		C	
				Ft.	In.		Ft.	In.	Ft.	In.	Ft.	In.
D1	S10	4	62	7	0	Pad	2	8	2	2		
D2	S10	4	3	3	3	Pad	3	11	2	2		
D3	23	11	32	17	0	Col.	12	6				
D4	T5	4	2	134	4	Col.						
D5	!	11	16	34	6	Cap	31	4	1	0 $\frac{3}{4}$	1	2
D6	Str.	11	12	31	4	Cap						
D7	Str.	11	4	11	0	Cap						
D8	10	5	16	9	4	Cap & Pad	2	8	4	0	2	6 $\frac{3}{4}$
D9	S10	5	8	10	11	Cap	3	6 $\frac{3}{4}$	3	8		
D10	Str.	5	4	31	4	Cap						
D11	T2	5	156	11	7	Cap	1	7 $\frac{1}{2}$	3	8		
D12	1	6	48	6	0	Footing	5	6	0	6	0	6
D13	T3	4	8	9	8	Footing						
D14	22	10	32	7	8	Footing.	6	3	0	11 $\frac{1}{4}$	1	0 $\frac{1}{2}$
D15	23	11	32	15	8	Col.	11	2				
D16	T5	4	2	122	3	Col.						

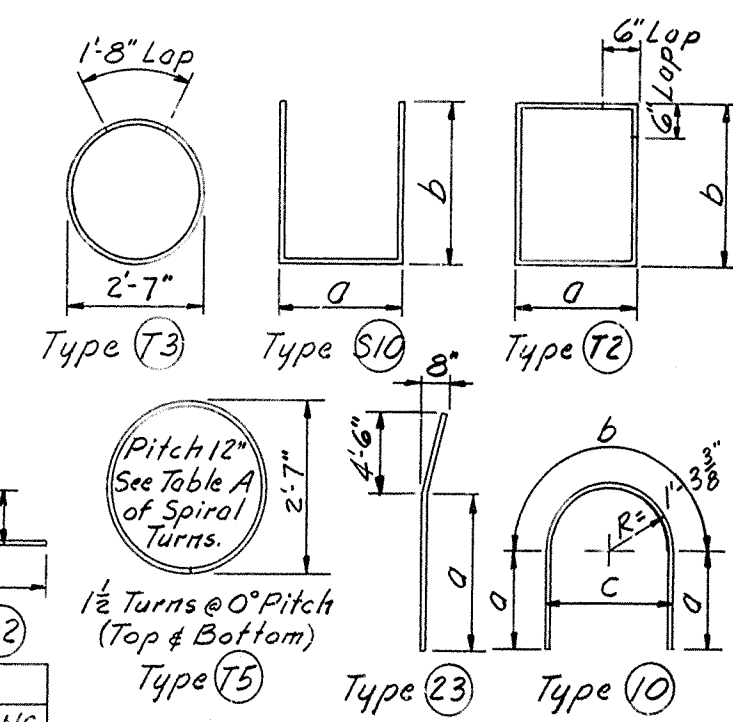


TABLE A	
MARK	TURNS
D4	$16\frac{1}{2}$
D16	15

NOTES: D16 15




Concrete Piles are to be driven to elevation and bearing capacity shown in General Notes. See Sheet No. 2


Bars in top of cap are to be accurately located in accordance with the plans so that they do not interfere with drilling of anchor bolt holes.

See Anchor Bolt detail and notes on Sheet No. 38


ESTIMATE OF QUANTITIES		
ITEM	UNIT	AMOUNT
Concrete Class "A"	Cu. Yds.	62.3
Steel Reinforcement	Lbs.	15,199
Concrete Piling, Furnishing	Lin. Ft.	410
Concrete Piling, Driving	Lin. Ft.	410
Structure Excavation, Common	Cu. Yds.	75

BRIDGE OVER NORTH WESTERN PARKWAY AND 22 ND STREET		SHEET 18 OF 33	
COMMONWEALTH OF KENTUCKY DEPARTMENT OF HIGHWAYS FRANKFORT COUNTY OF JEFFERSON			
164-CEDAR GROVE TERRACE TO 13TH STREET LOUISVILLE-LEXINGTON ROAD			
STATION 146+90		S.P. 56-273-III	
PROJECT NO. 164-2(34)1			
BRIDGE NUMBER	DRAWING NO. 17123	INDEX	

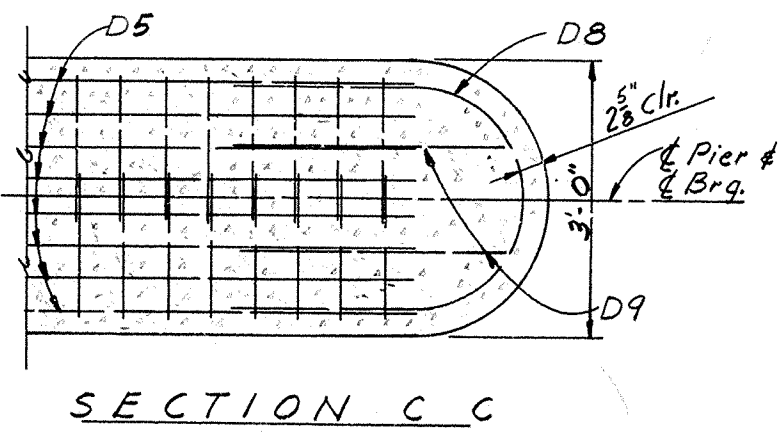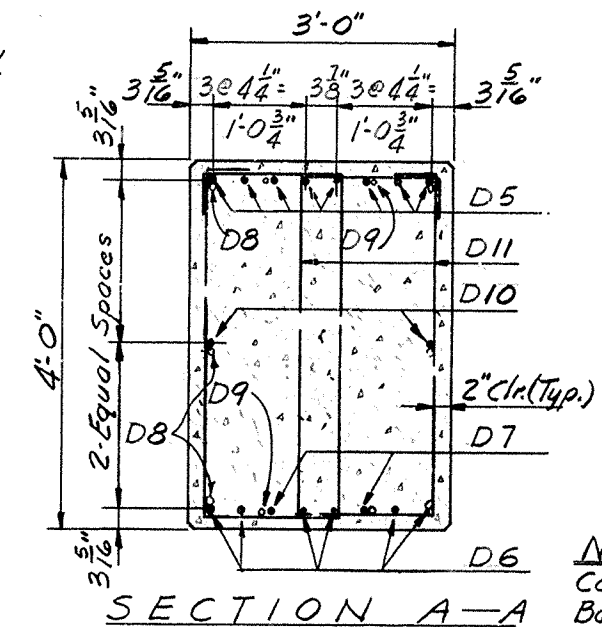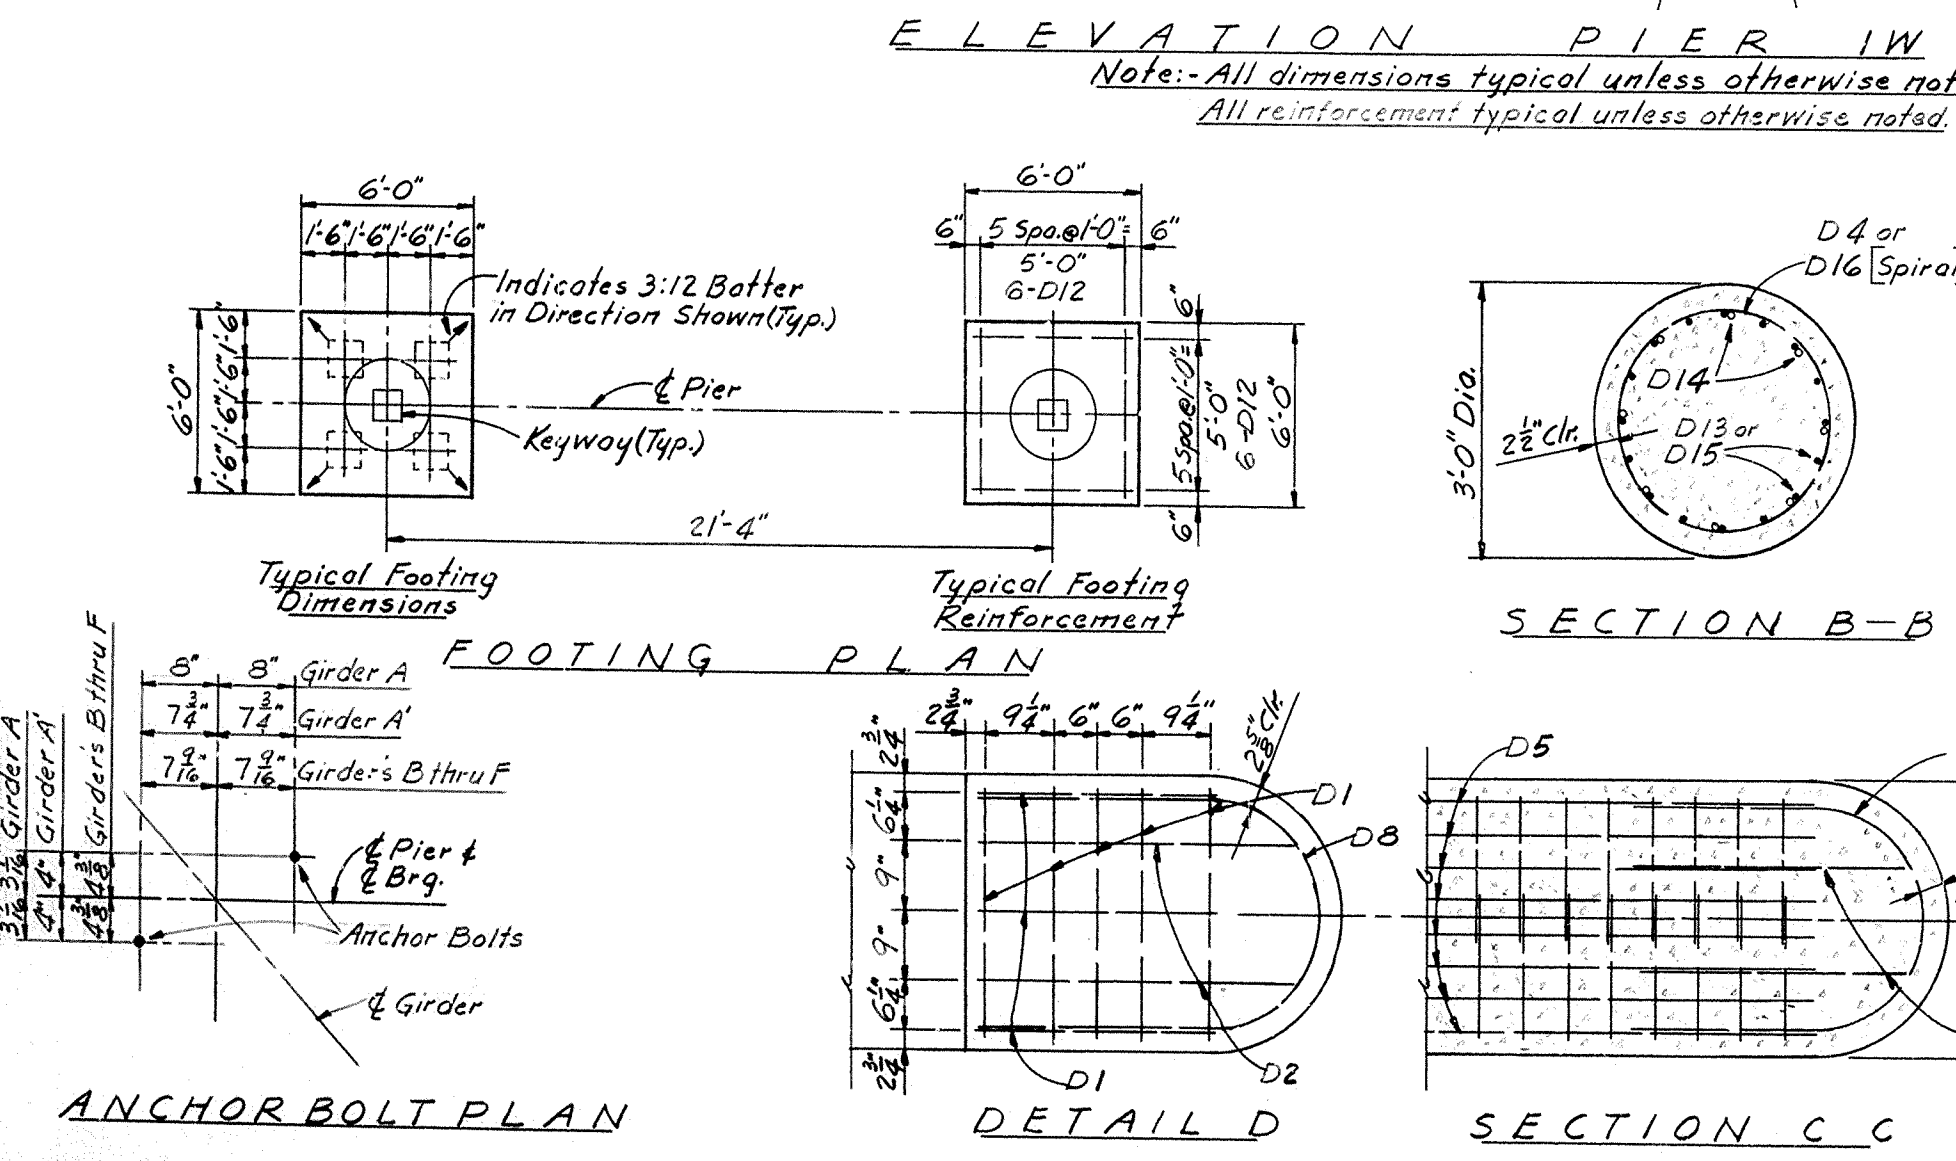


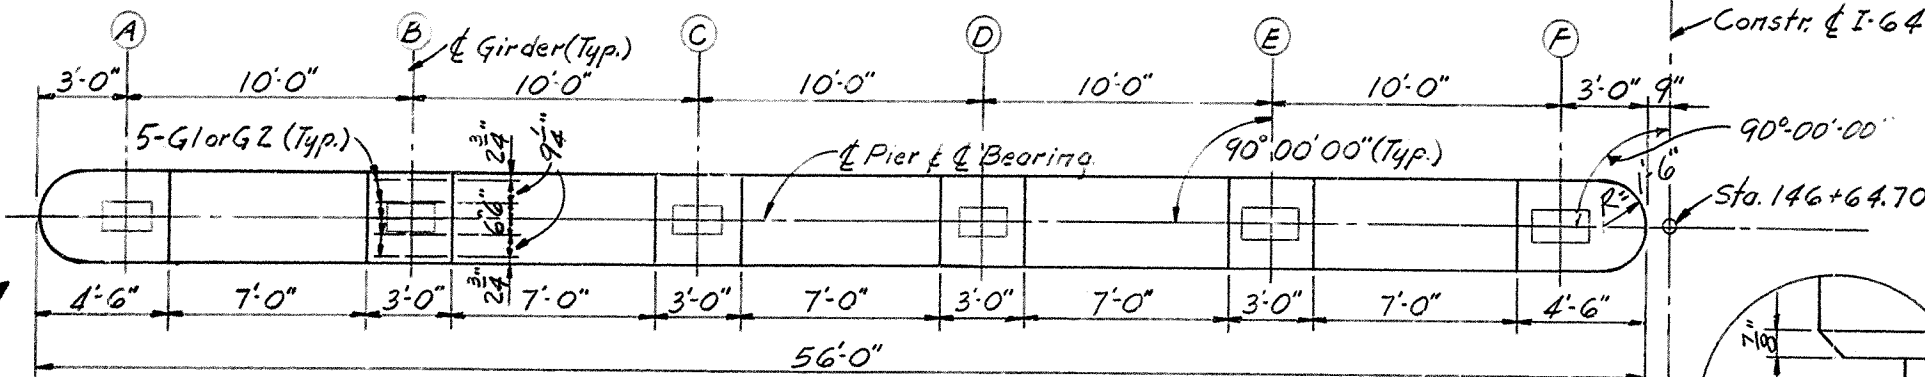


CAP PLAN

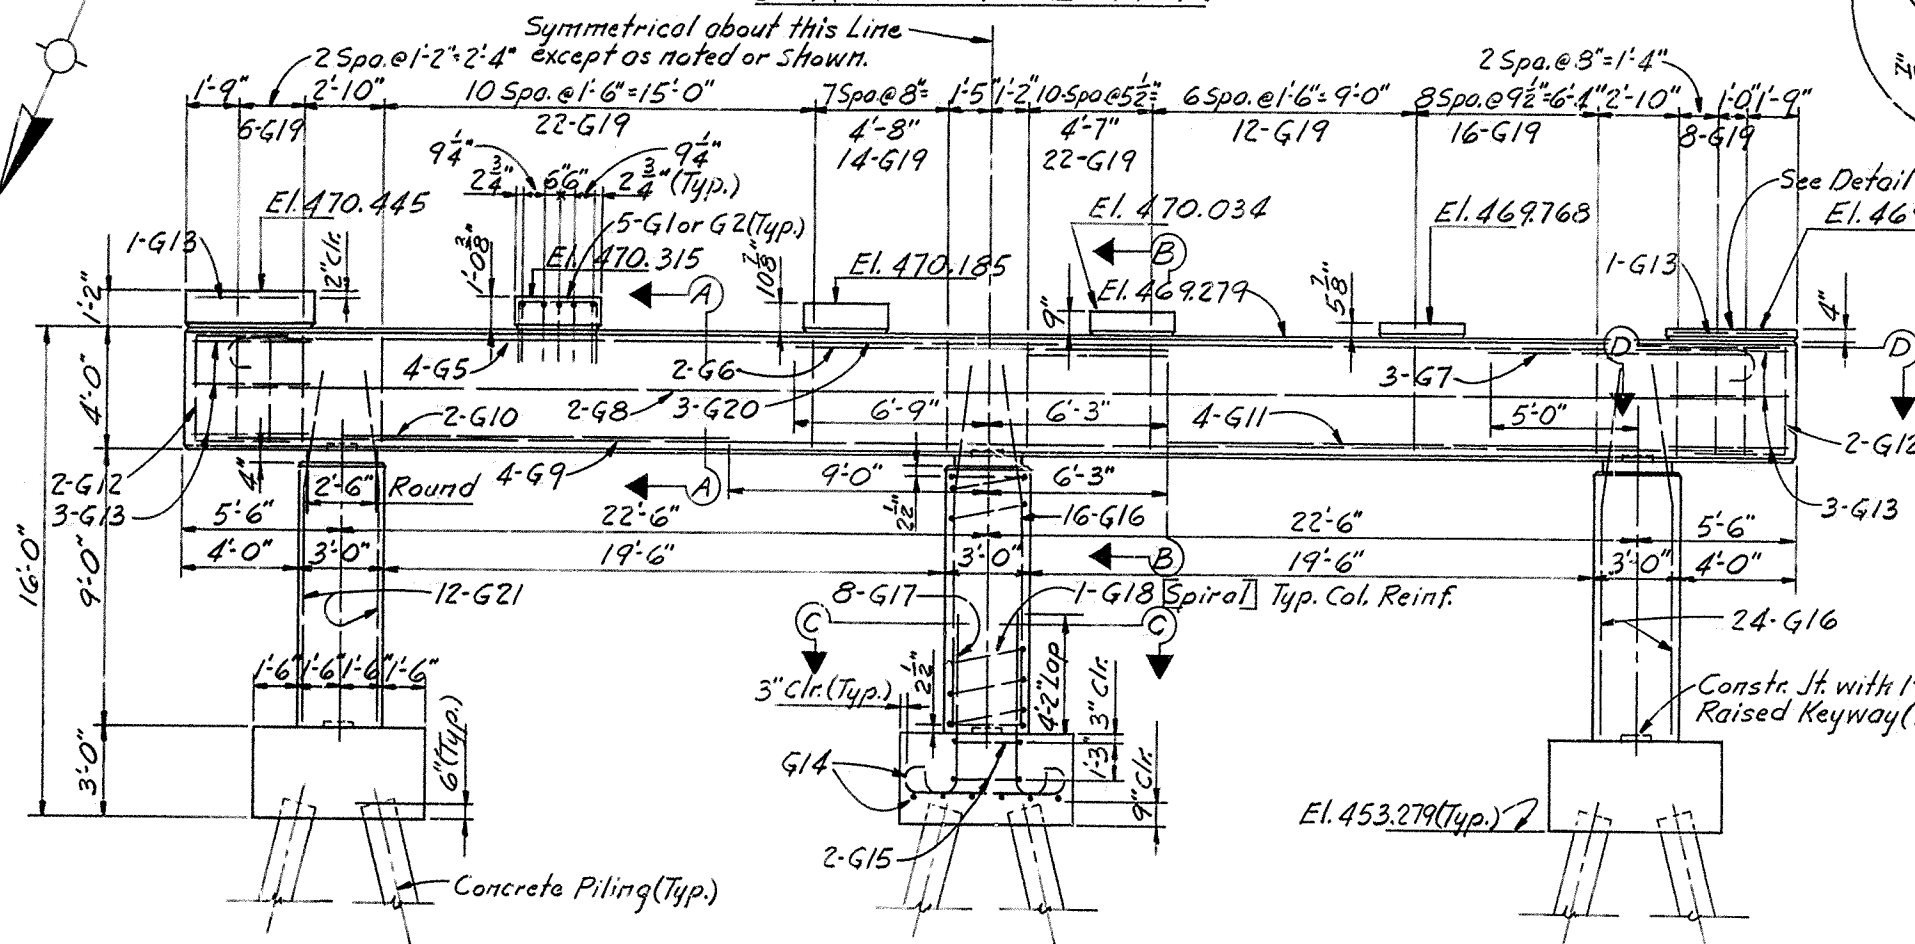


ELEVATION PIER 4W

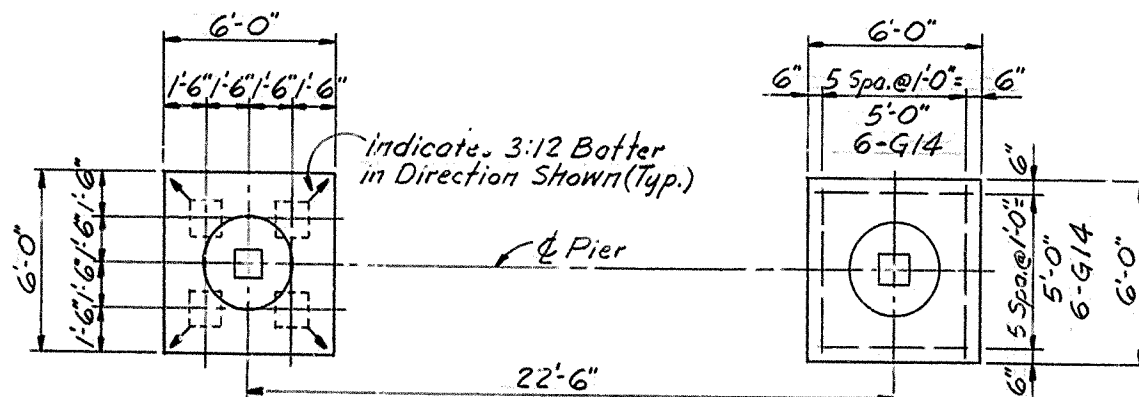


Typical Footing Dimensions
FOOTING
Typical Footing Reinforcement
PLAN

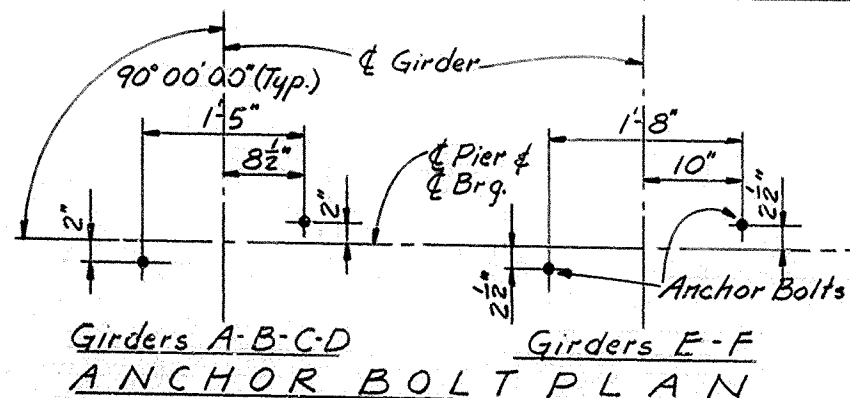

Girders A-B-C-D
ANCHOR BOLT PLAN
Girders E-F

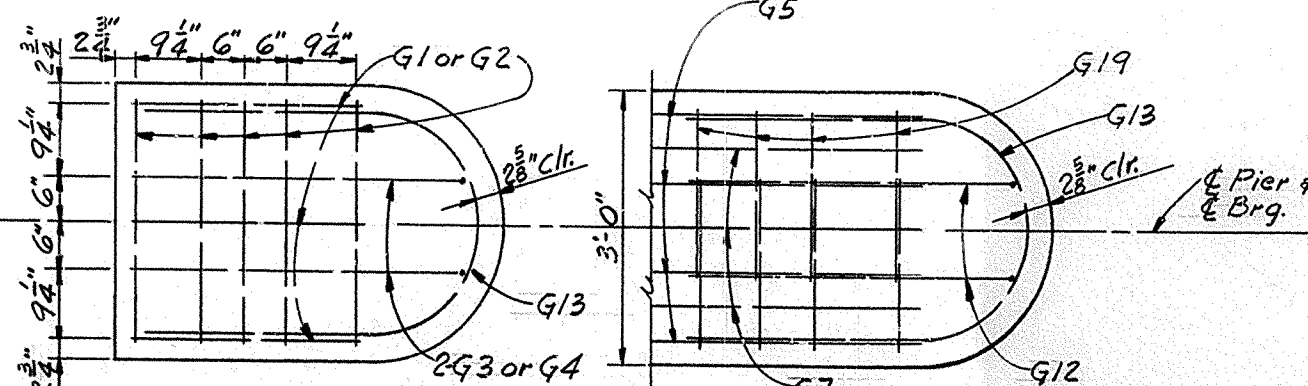


DETAIL E
SECTION D-D

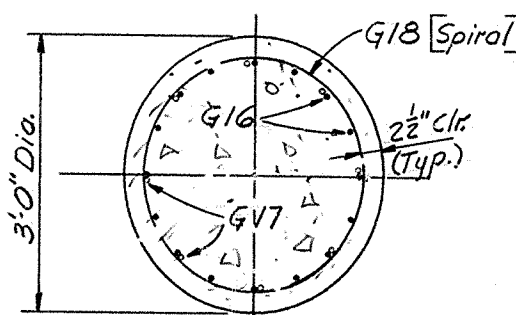


SECTION C-C
Typical-Except For G16 Bars

NOTES:


Concrete Piles are to be driven to the elevation and bearing capacity shown in General Notes. See Sheet No. 2
Bars in top of cap are to be accurately located in accordance with the plans so that they do not interfere with drilling of anchor bolt holes. See Anchor Bolt detail and Notes on Sheet No. 38

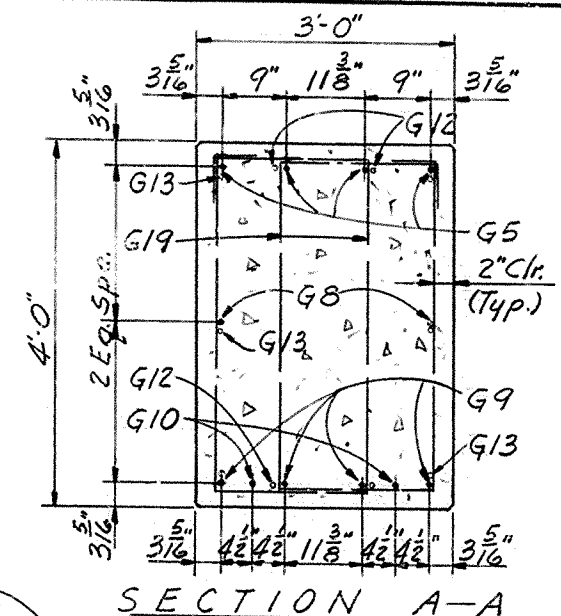


SECTION A-A

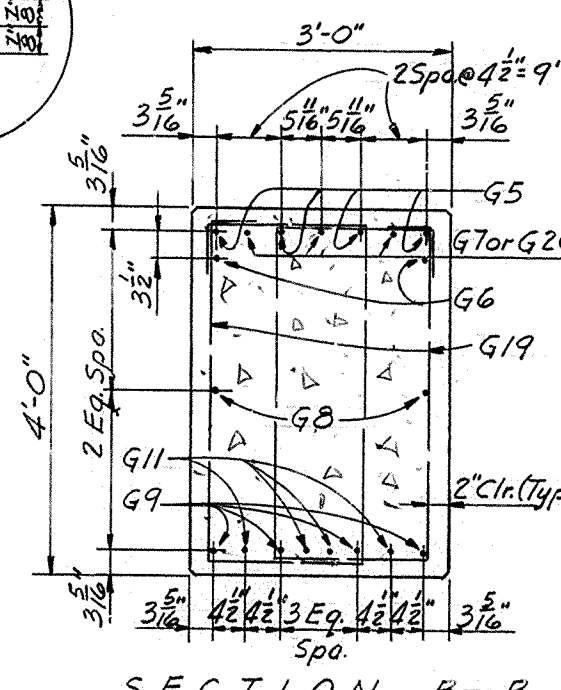

SECTION B-B

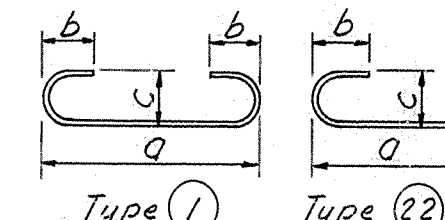

Type 1
Type 2

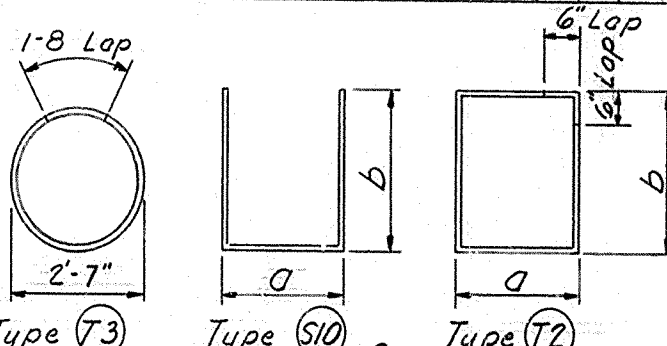

Type 3
Type 5
Type 10

+ G1 & G3 Bars for Pads @ Girders A-B-C
+ G2 & G4 Bars for Pads @ Girders D-E-F

BILL OF REINFORCEMENT

Mark	Type	Size	No.	Length Ft. In.	Location	A	B	C
						Ft. In.	Ft. In.	Ft. In.
+ G1	S10	4	28	6 10	Pad	2 8	2 1	
+ G2	S10	4	28	6 0	Pad	2 8	1 8	
+ G3	S10	4	2	8 1	Pad	3 11	2 1	
+ G4	S10	4	2	7 3	Pad	3 11	1 8	
G5	I	11	4	56 2	Cap	53 0	1 0 3/4	1 2
G6	Str.	9	2	13 0	Cap			
G7	22	11	3	10 7	Cap	9 0	1 0 3/4	1 2
G8	Str.	5	2	53 0	Cap			
G9	Str.	11	4	53 0	Cap			
G10	Str.	11	2	13 6	Cap			
G11	Str.	11	4	16 3	Cap			
G12	S10	5	4	10 11	Cap	3 4 3/4	3 8	
G13	10	5	8	9 4	Cap & Pad	2 8	4 0	2 6 1/2
G14	I	6	36	6 10	Footings	5 6	0 6	0 6
G15	T3	4	6	9 8	Footings			
G16	23	11	40	12 0	CoL	7 6	4 6	0 8
G17	22	10	24	7 8	CoL	6 3	0 11 1/4	1 0 1/2
G18	T5	4	3	93 6	CoL			
G19	T2	5	98	12 2	Cap	1 11	3 8	
G20	Str.	11	3	13 0	Cap			
G21	23	10	12	11 8	CoL	7 6	4 2	0 7

ESTIMATE OF QUANTITIES


ITEM	UNIT	AMOUNT
Concrete Class "A"	Cu. Yds.	45.7
Steel Reinforcement	Lbs.	9,551
Concrete Piling, Furnishing	Lin. Ft.	370
Concrete Piling, Driving	Lin. Ft.	370
Structure Excavation, Common	Cu. Yds.	43

BRIDGE OVER NORTH WESTERN PARKWAY AND 22ND STREET SHEET 20 OF 63


COMMONWEALTH OF KENTUCKY
DEPARTMENT OF HIGHWAYS
FRANKFORT
COUNTY OF
JEFFERSON
164 CEDAR GROVE TERRACE TO 13TH STREET
LOUISVILLE-LEXINGTON
ROAD
STATION 146+90 PROJECT NO. 164-2(34)1
BRIDGE NUMBER 17123

PIER 4W

BILL OF REINFORCEMENT												
Mark	Type	Size	No.	Length		Location	a		b		c	
				Ft.	In.		Ft.	In.	Ft.	In.	Ft.	In.
H1	S/O	4	52	6	4	Pad	2	8	1	10		
H2	S/O	4	8	7	7	Pad	3	11	1	10		
H3	T3	11	64	15	3	Col.	10	9				
H4	T5	4	4	118	0	Col.						
H5	1	11	16	36	8	Cap	33	6	1	0 $\frac{3}{4}$	1	2
H6	Str.	10	12	33	6	Cap						
H7	Str.	11	8	14	0	Cap						
H8	10	5	16	9	4	Cap & Pad	2	8	4	0	2	6 $\frac{3}{4}$
H9	S/O	5	8	10	11	Cap	3	6 $\frac{3}{4}$	3	8		
H10	Str.	5	4	33	6	Cap						
H11	T2	5	140	11	7	Cap	1	7 $\frac{1}{2}$	3	8		
H12	1	6	48	6	10	Footing	5	6	0	6	0	6
H13	T3	4	8	9	8	Footing						
H14	22	10	32	7	8	Col.	6	3	0	11 $\frac{1}{2}$	1	0 $\frac{1}{2}$

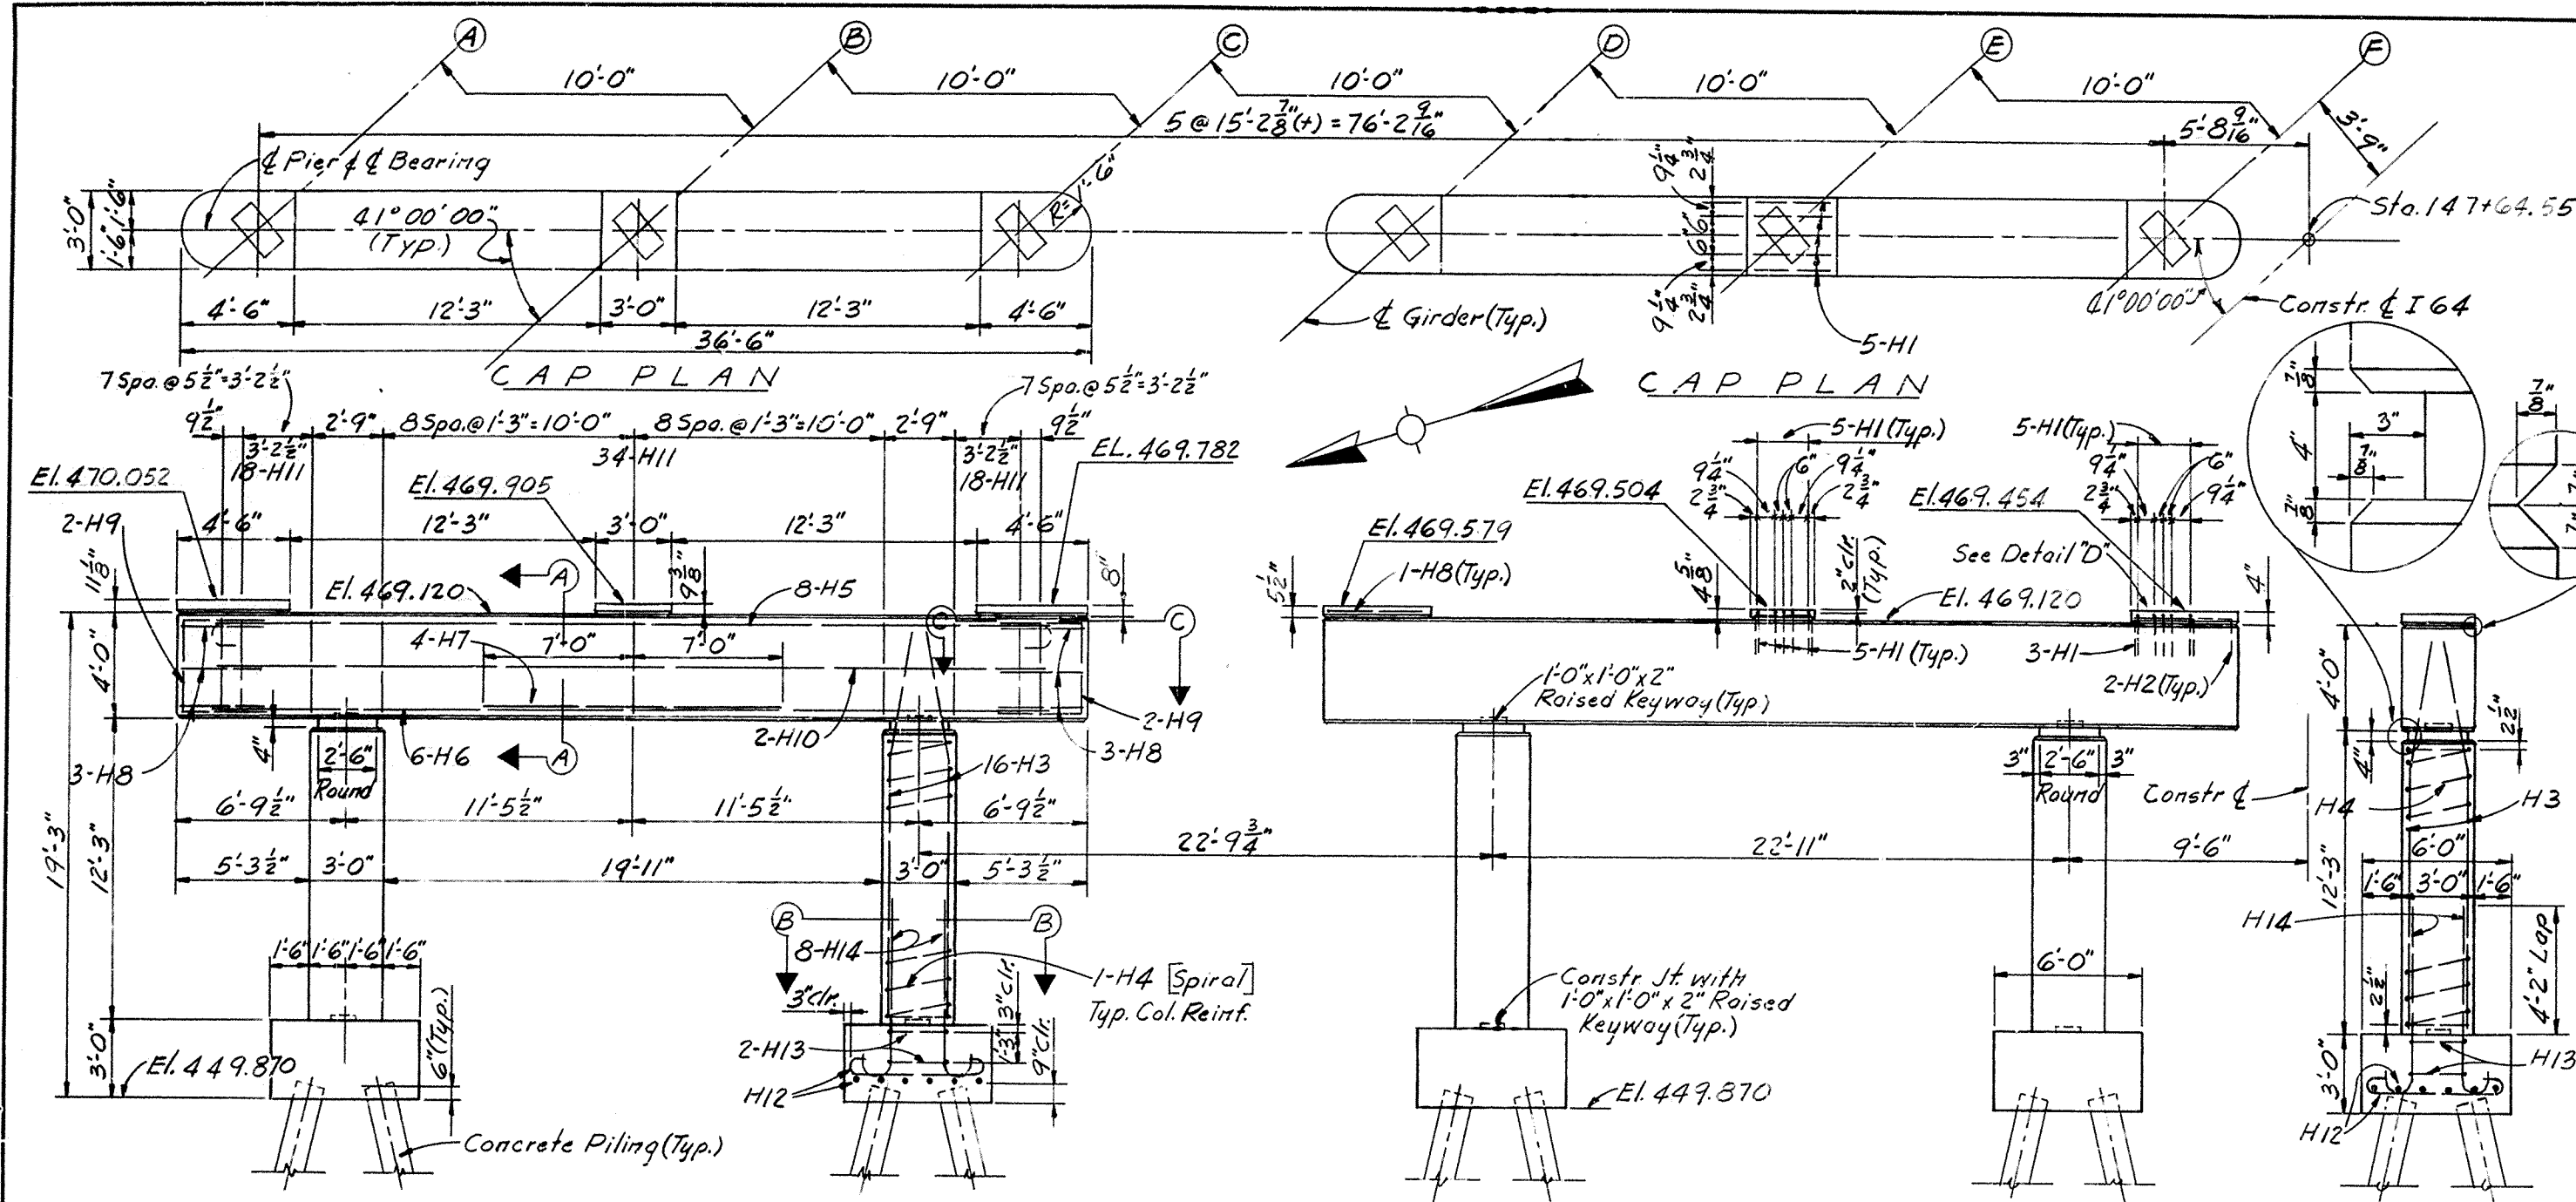


ELEVATION PIER 6W
Note:- All dimensions typical unless otherwise noted

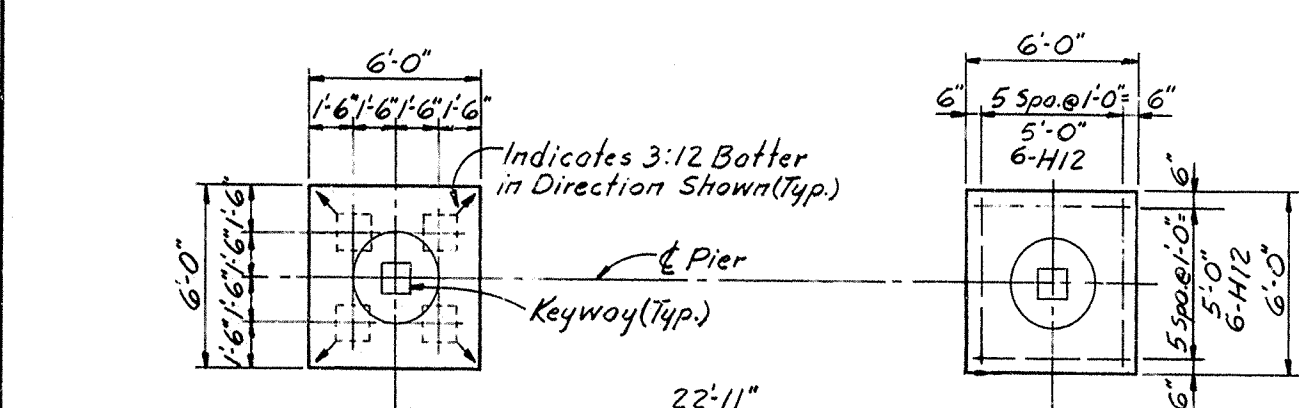


Typical Footing Dimensions

Typical Footing Reinforcement


FOOTING PLAN

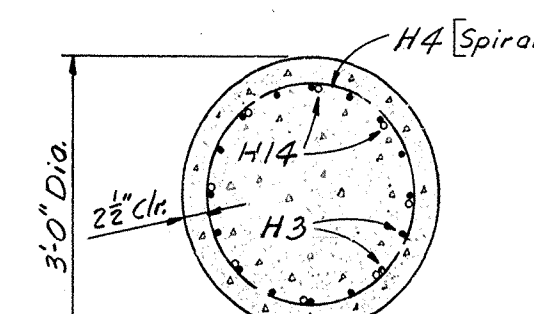

SECTION B-B

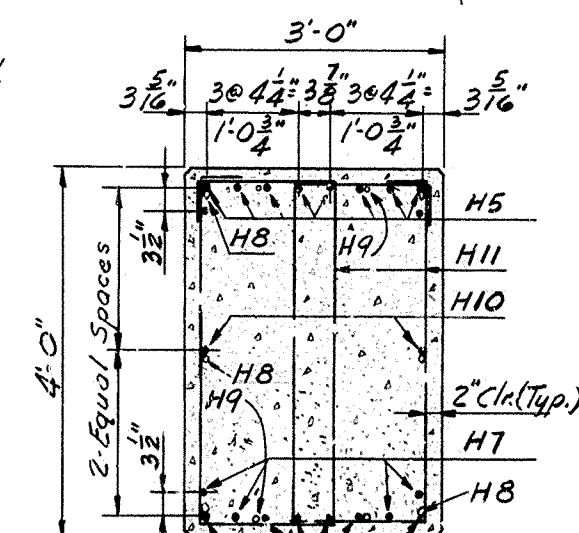

SECTION A-A

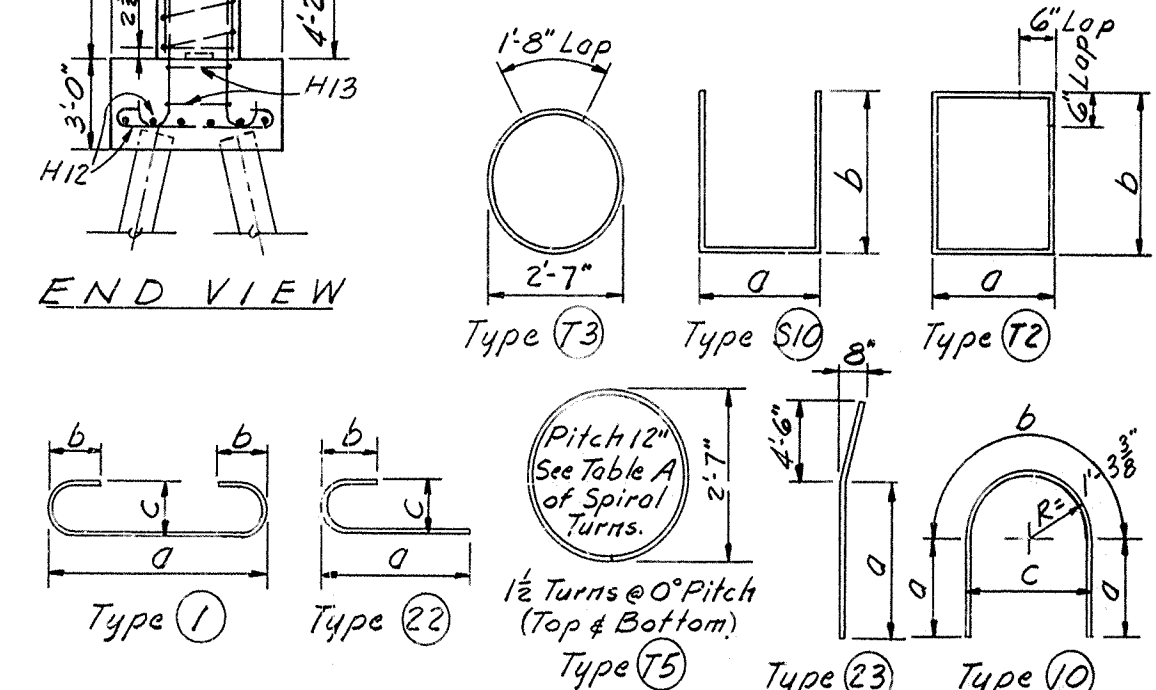

MARK	TURNS
J 4	14 $\frac{1}{2}$

TES:


crete Piles are to be driven to elevation and bearing capacity shown in General Notes. See Sheet No. 2 in top of cap are to be accurately located in accordance with the plans so that they do not interfere with drilling of anchor bolt holes.

Anchor Bolt detail and notes on Sheet No. 38


type (5)

TABLE A	
MARK	URNS
14	$14\frac{1}{2}$


ESTIMATE OF QUANTITIES		
ITEM	UNIT	AMOUNT
Concrete Class "A"	Cu. Yds.	62.0
Steel Reinforcement	Lbs.	14,882
Concrete Piling, Furnishing	Lin. Ft.	416
Concrete Piling, Driving	Lin. Ft.	416
Structure Excavation, Common	Cu. Yds.	86

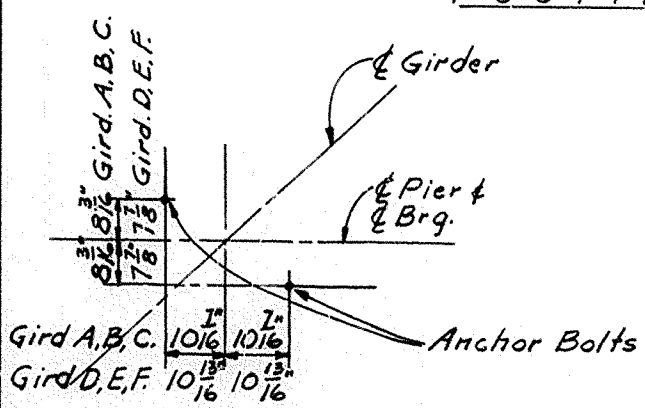

ANCHOR BOLT PLAN

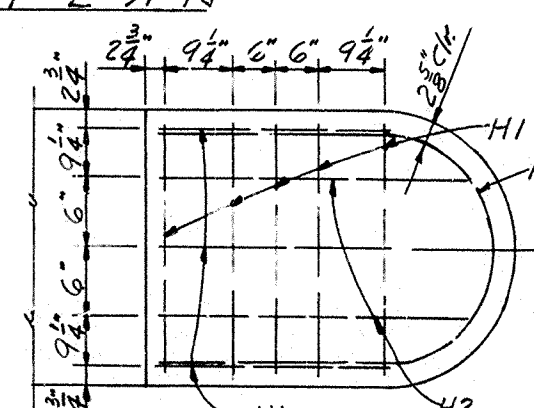

DETAIL D

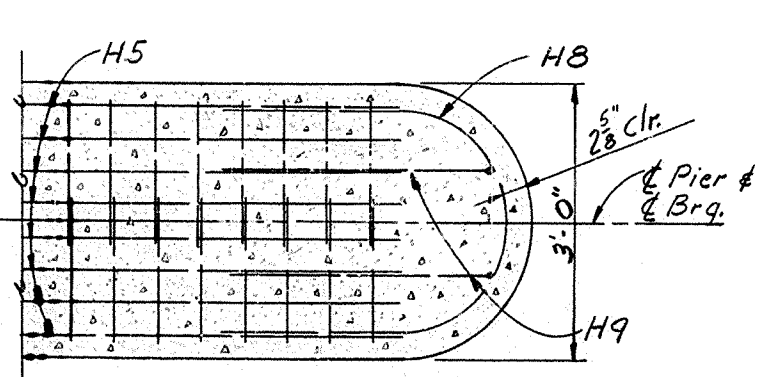

SECTION C C


ISSUED BY	DATE	SERVED	DATE
CHICKED BY	DATE	REMOVED	DATE
ISSUED BY	DATE	REMOVED	DATE

FED. ROAD DIST.	STATE	FED. AID PROJ. NO.	FISCAL YEAR	SHEET NO.	TOTAL SHEETS
7	KY.				

* Girders K, K', L
Girders G, H, J.

BILL OF REINFORCEMENT

Mark	Type	Size	No.	Length Ft. In.	Location	a Ft. In.	b Ft. In.	c Ft. In.
* K1	(S10)	4	28	6 4	Pad	2 8	1 11	
* K2	(S10)	4	2	6 4	Pad	3 10	1 3	
K3	(10)	5	8	9 5	Pad & Cap	2 8	4 1	2 7
K4	(22)	10	8	34 11	Cap	33 6	0 11 1/2	1 0 1/2
K5	Str.	5	4	32 5				
K6	Str.	9	8	24 6				
K7	(12)	4	118	11 7		1 7 1/2	3 8	
K8	(S10)	5	4	10 11	Cap	3 7	3 8	
K9	(15)	4	4	113 11	Col.			
K10	(23)	11	50	14 9	Col.	10 3	4 6	0 8
K11	(23)	10	16	14 5	Col.	10 3	4 2	0 7
K12	(13)	4	8	9 8	Footings			
K13	(22)	8	26	6 6		5 5	0 9	0 10
K14	(22)	10	16	7 8		6 3	0 11 1/2	1 0 1/2
K15	(1)	6	48	6 10	Footings	5 6	0 6	0 6
K16	(22)	10	4	24 0	Cap	27 7	0 11 1/2	1 0 1/2
K17	(22)	10	4	11 5	Cap	10 0	0 11 1/2	1 0 1/2
K18	Str.	9	8	42 1	Cap			
# K19	(S10)	4	28	9 0	Pad	2 8	3 2	
# K20	(S10)	4	2	10 2	Pad	3 10	3 2	

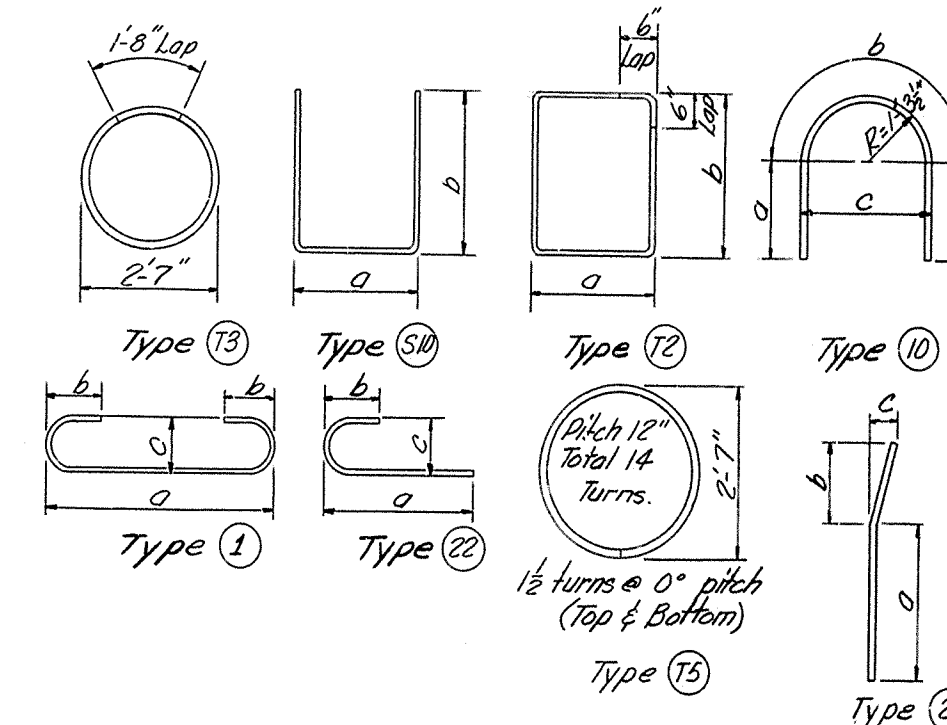


Notes:
Concrete Piles are to be driven to elevation and bearing capacity shown in General Notes. See Sheet 2.
Bars in top of cap are to be accurately located in accordance with the plans so that they do not interfere with drilling of anchor bolt holes.
See Anchor Bolt details and notes on Sheet 38.

BRIDGE OVER NORTH WESTERN PARKWAY AND 22ND STREET SHEET 23 OF 63


COMMONWEALTH OF KENTUCKY
DEPARTMENT OF HIGHWAYS
FRANKFORT
COUNTY OF
JEFFERSON
164 CEDAR GROVE TERRACE TO 13TH STREET
LOUISVILLE-LEXINGTON
ROAD
STATION 146+90 PROJECT NO. 164-2(34)1
BRIDGE NUMBER 17123

PIER 1E



ITEM	UNIT	AMOUNT
Concrete Class "A"	Cu Yds.	59.9
Steel Reinforcement	Lbs.	11,933
Concrete Piling, Furnishing	Lin. Ft.	384
Concrete Piling, Driving	Lin. Ft.	384
Structure Excavation, Common	Cu. Yds.	75

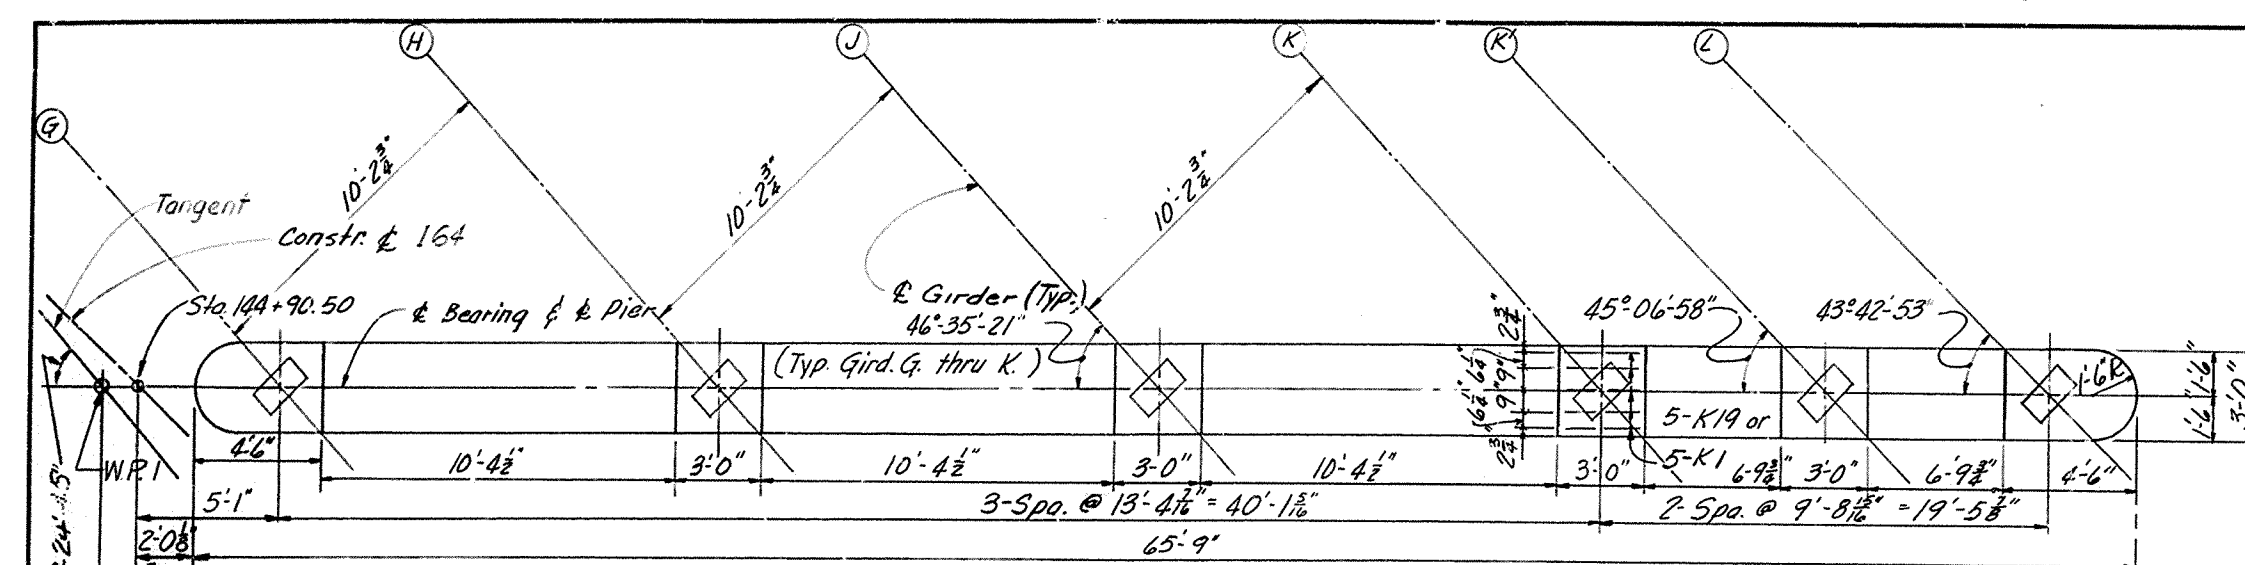

Pier Sym. About this Line Except as noted or Shown

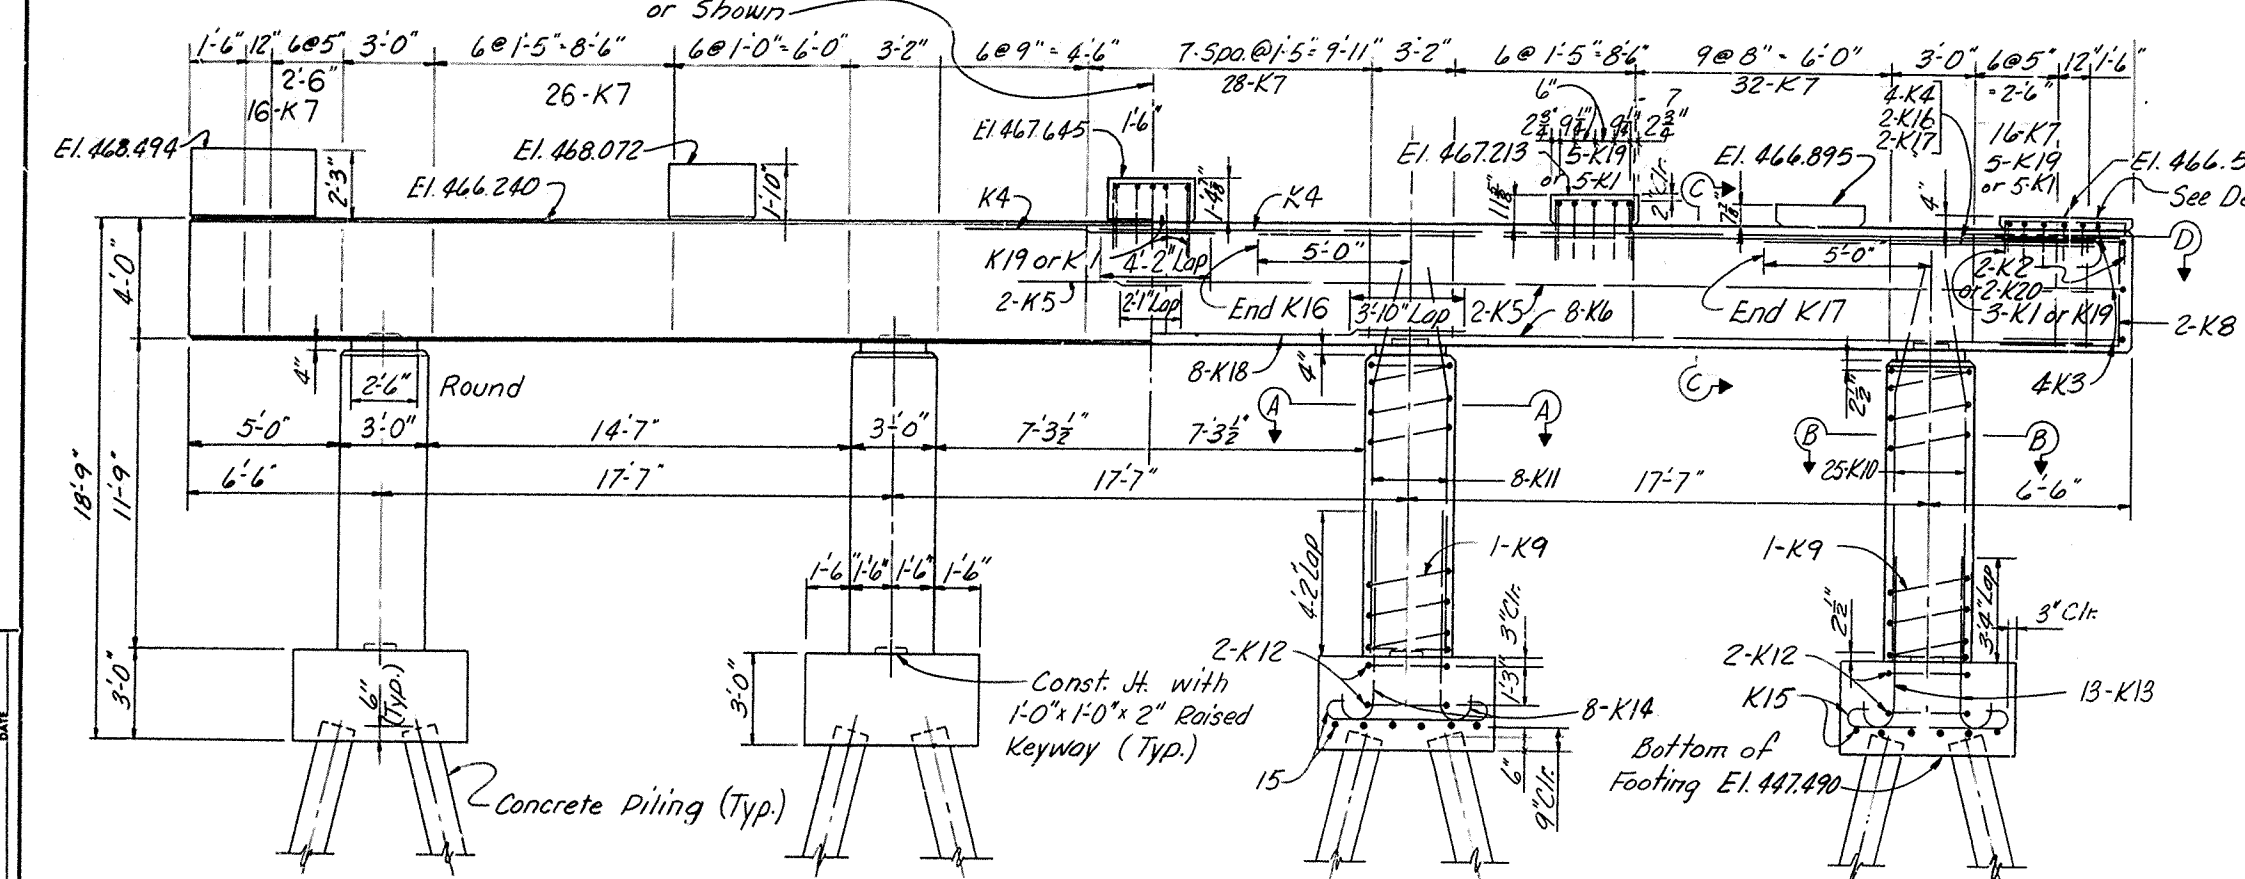

END VIEW

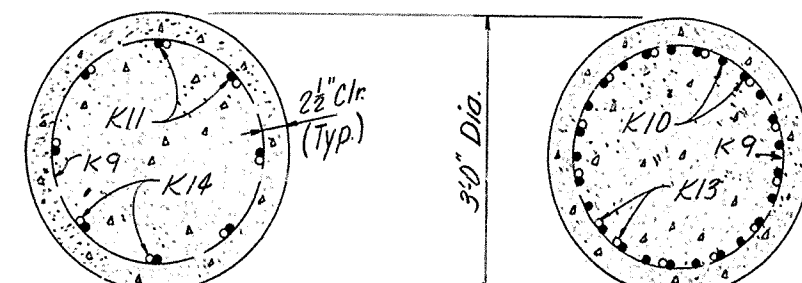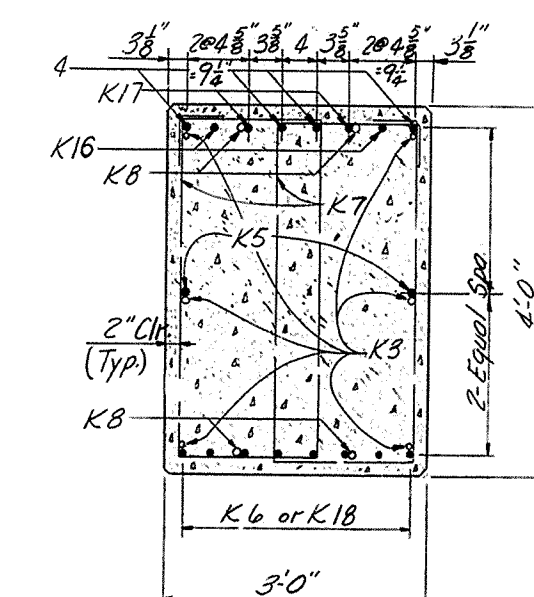


SECTION AA

SECTION B-B


SECTION GC

SECTION D-D

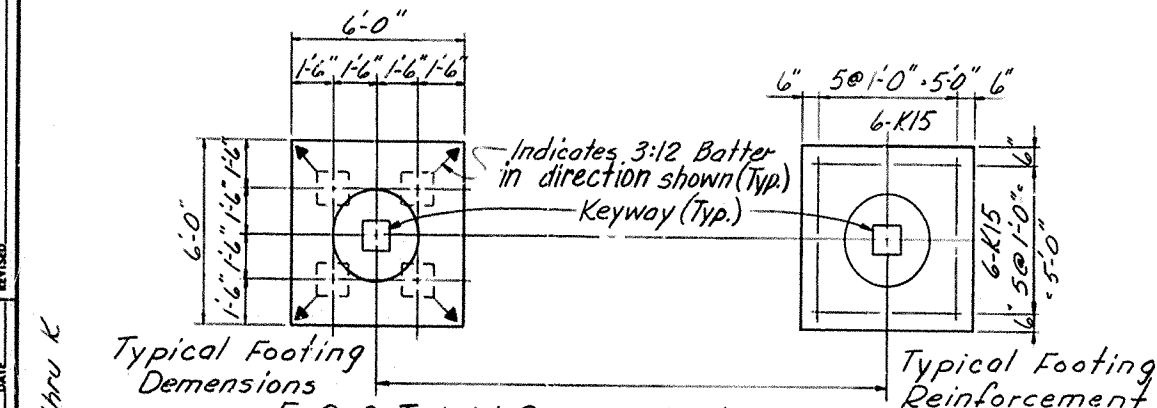

Typical Footing Dimensions











Typical Footing Reinforcement

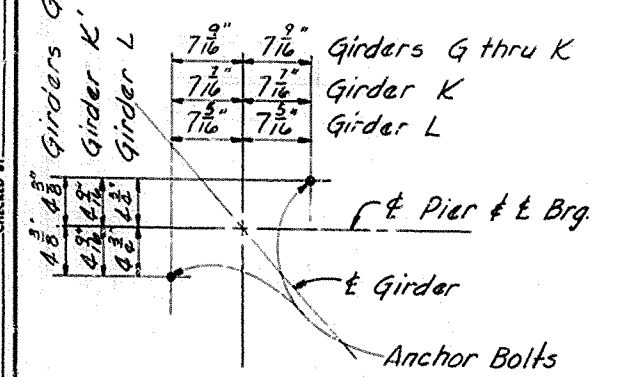


ANCHOR BOLT PLAN

DETAIL-E

DESIGNED BY: R. L. N. DATE: 3-66
CHECKED BY: M. E. DATE: 3-66
STATIONED BY: M. E. DATE: 3-66
TRACED BY: M. E. DATE: 3-66

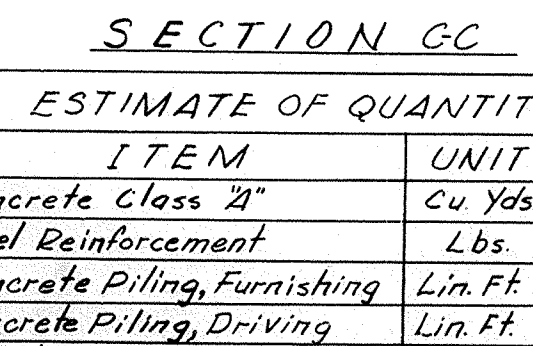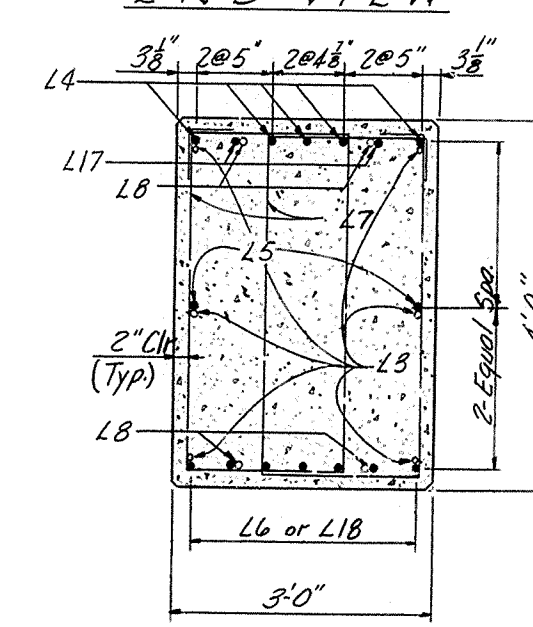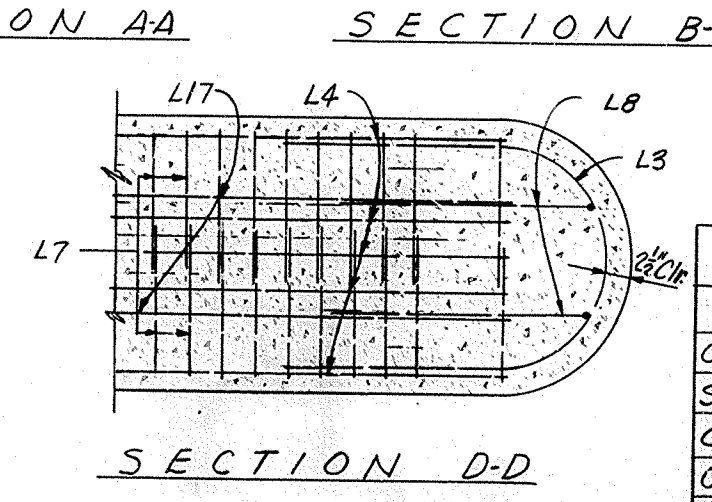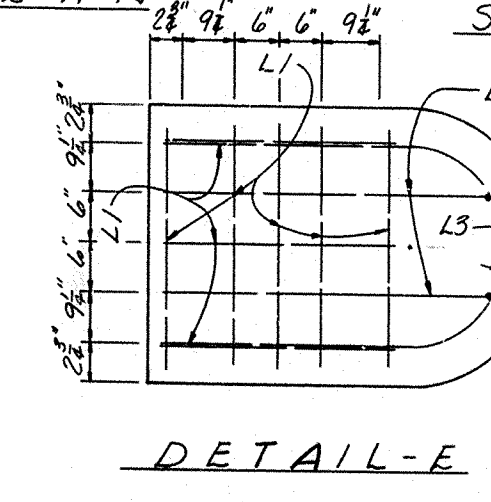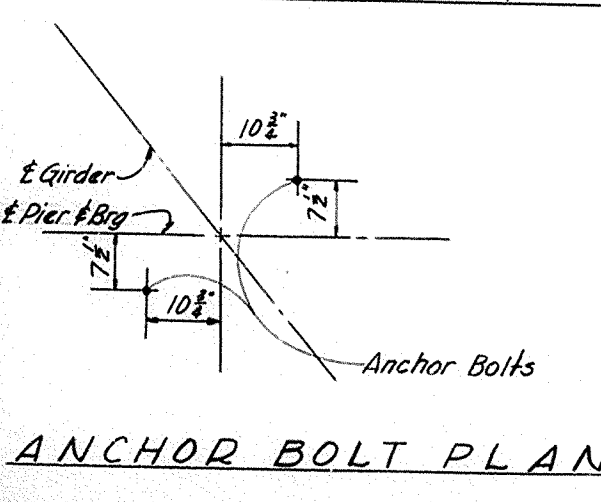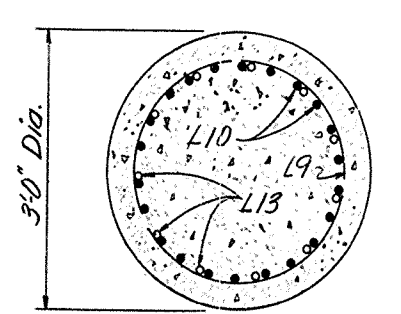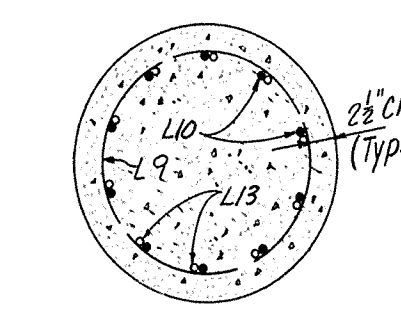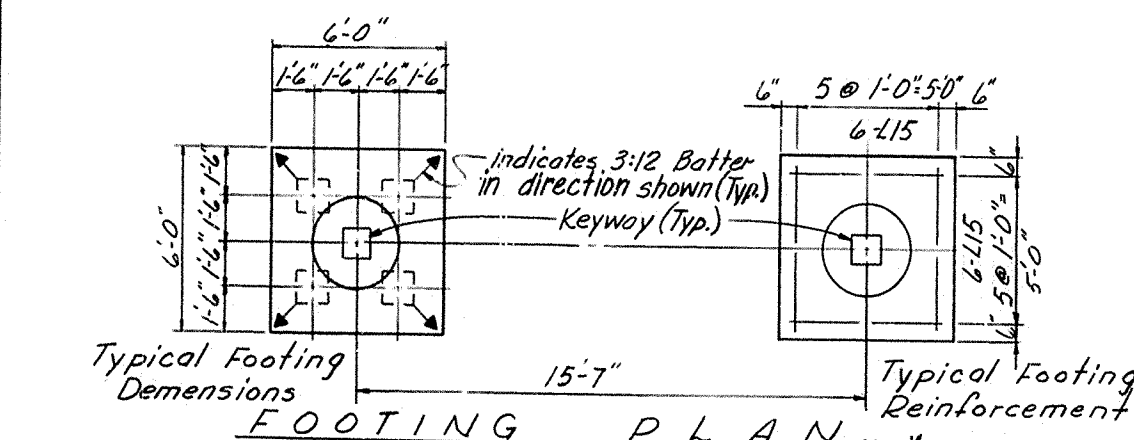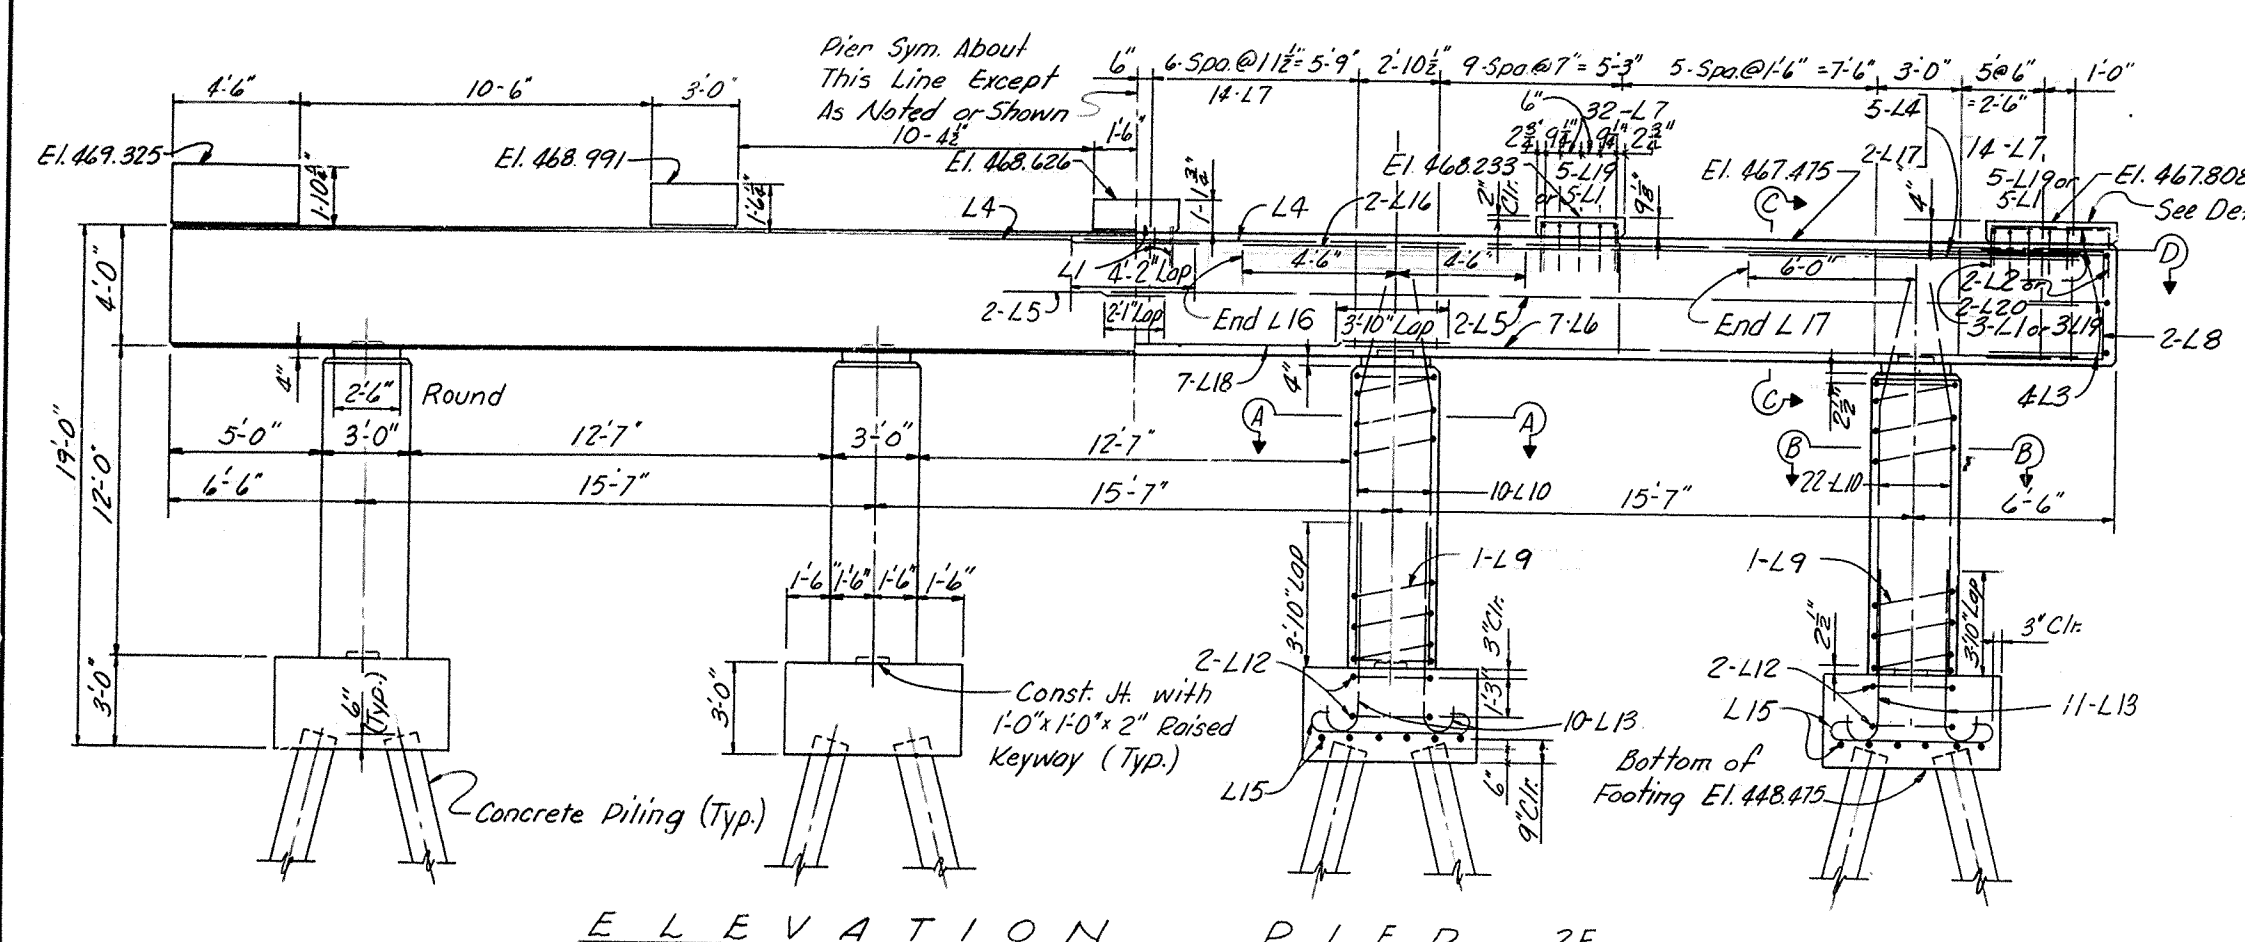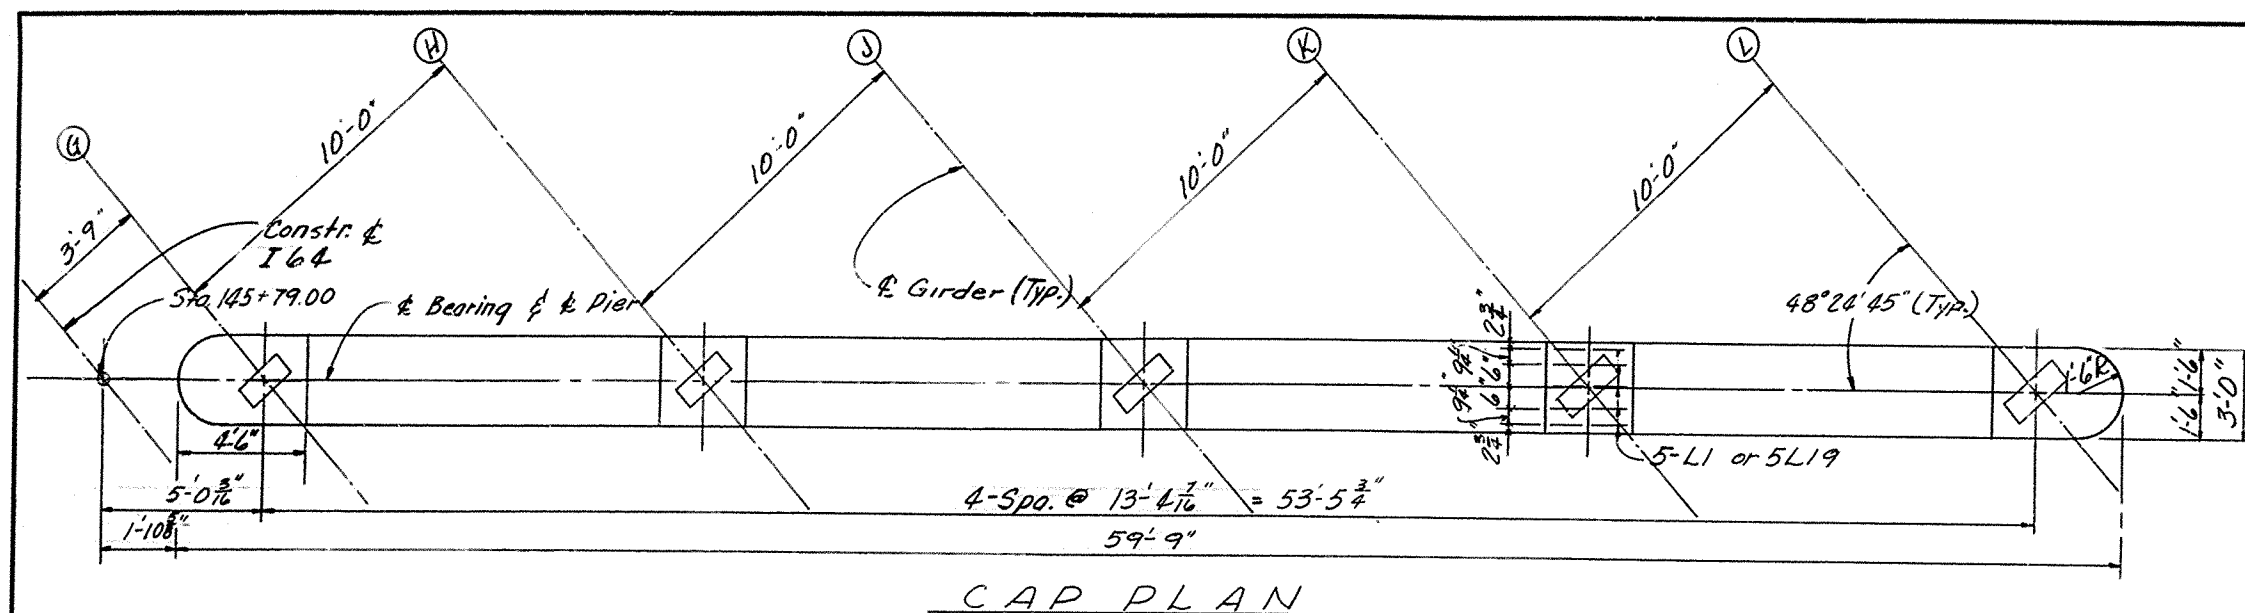

Mark	Type	Size	No.	Length Ft. In.	Location	a Ft. In.	b Ft. In.	c Ft. In.
* L1	(50)	4	18	6 0	Pad	2 8	1 8	
* L2	(50)	4	2	6 4	Pad	3 10	1 3	
L3	(10)	5	8	9 5	Pad & Cap	2 8	4 1	2 7
L4	(22)	10	10	31 11	Cap	30 6	0 11	1 0 1/2
L5	Str	5	4	29 5				
L6	Str	9	7	22 6				
L7	(72)	4	120	11 6		1 7	3 8	
L8	(50)	5	4	10 11	Cap	3 7	3 8	
L9	(15)	4	4	118 0	Column			
L10	(23)	11	64	15 0	Column	10 6	4 6	0 8
L12	(73)	4	8	9 8	Footing			
L13	(22)	9	42	7 2		5 11	0 10	0 11 1/2
L15	(1)	6	48	6 10	Footing	5 6	0 6	0 6
L16	Str	10	4	9 0	Cap			
L17	(22)	10	4	12 5	Cap	11 0	0 11	1 0 1/2
L18	Str	9	7	38 1	Cap			
* L19	(50)	4	28	8 2	Pad	2 8	2 9	
* L20	(50)	4	2	9 4	Pad	3 10	2 9	

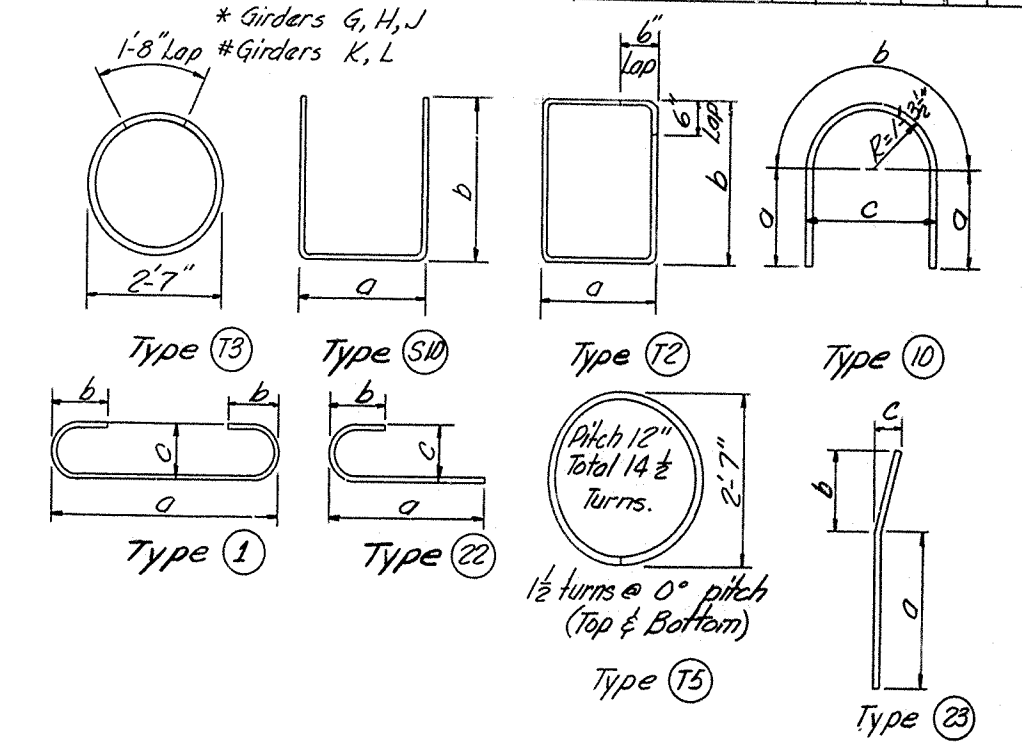

ITEM	UNIT	AMOUNT
Concrete Class 21"	Cu. Yds.	56.9
Steel Reinforcement	Lbs.	11,582
Concrete Piling, Furnishing	Lin. Ft.	400
Concrete Piling, Driving	Lin. Ft.	400
Structure Excavation, Common	Cu. Yds.	74

PIER 2E

BRIDGE OVER NORTH WESTERN PARKWAY
AND 22ND STREET





COMMONWEALTH OF KENTUCKY
DEPARTMENT OF HIGHWAYS
FRANKFORT
COUNTY OF
JEFFERSON
164 CEDAR GROVE TERRACE TO 13TH STREET
LOUISVILLE-LEXINGTON
ROAD

STATION 146+90 PROJECT NO. 164-2(34) I

BRIDGE NUMBER 17123



PIER 3E

이웃사랑의 노래. (M-8) 157200

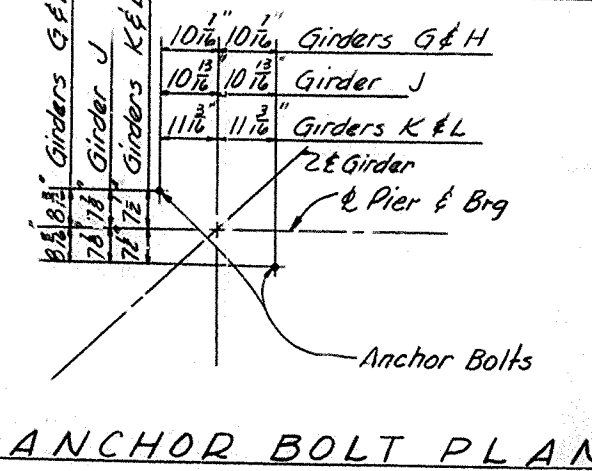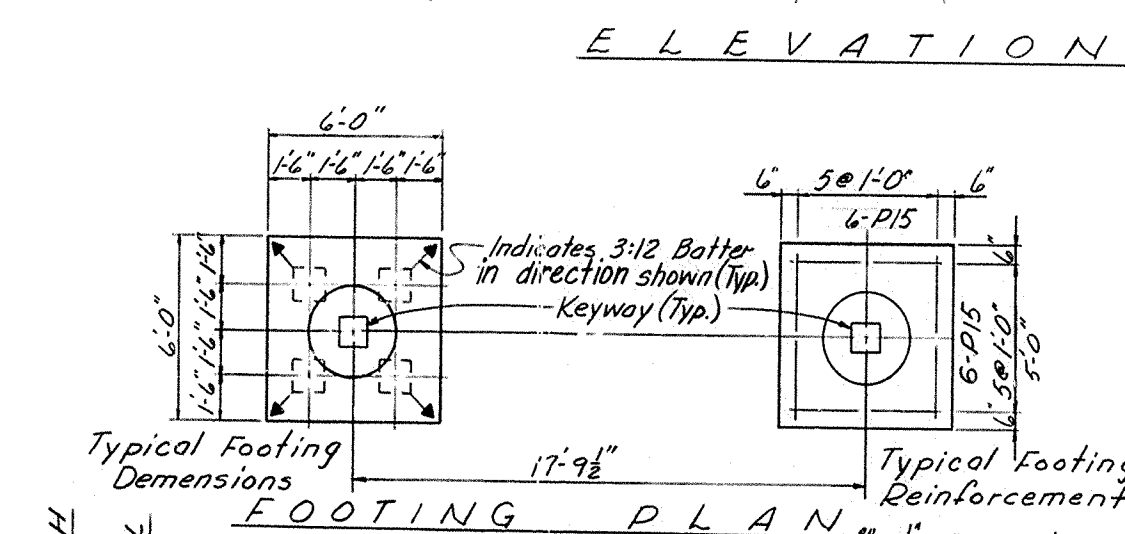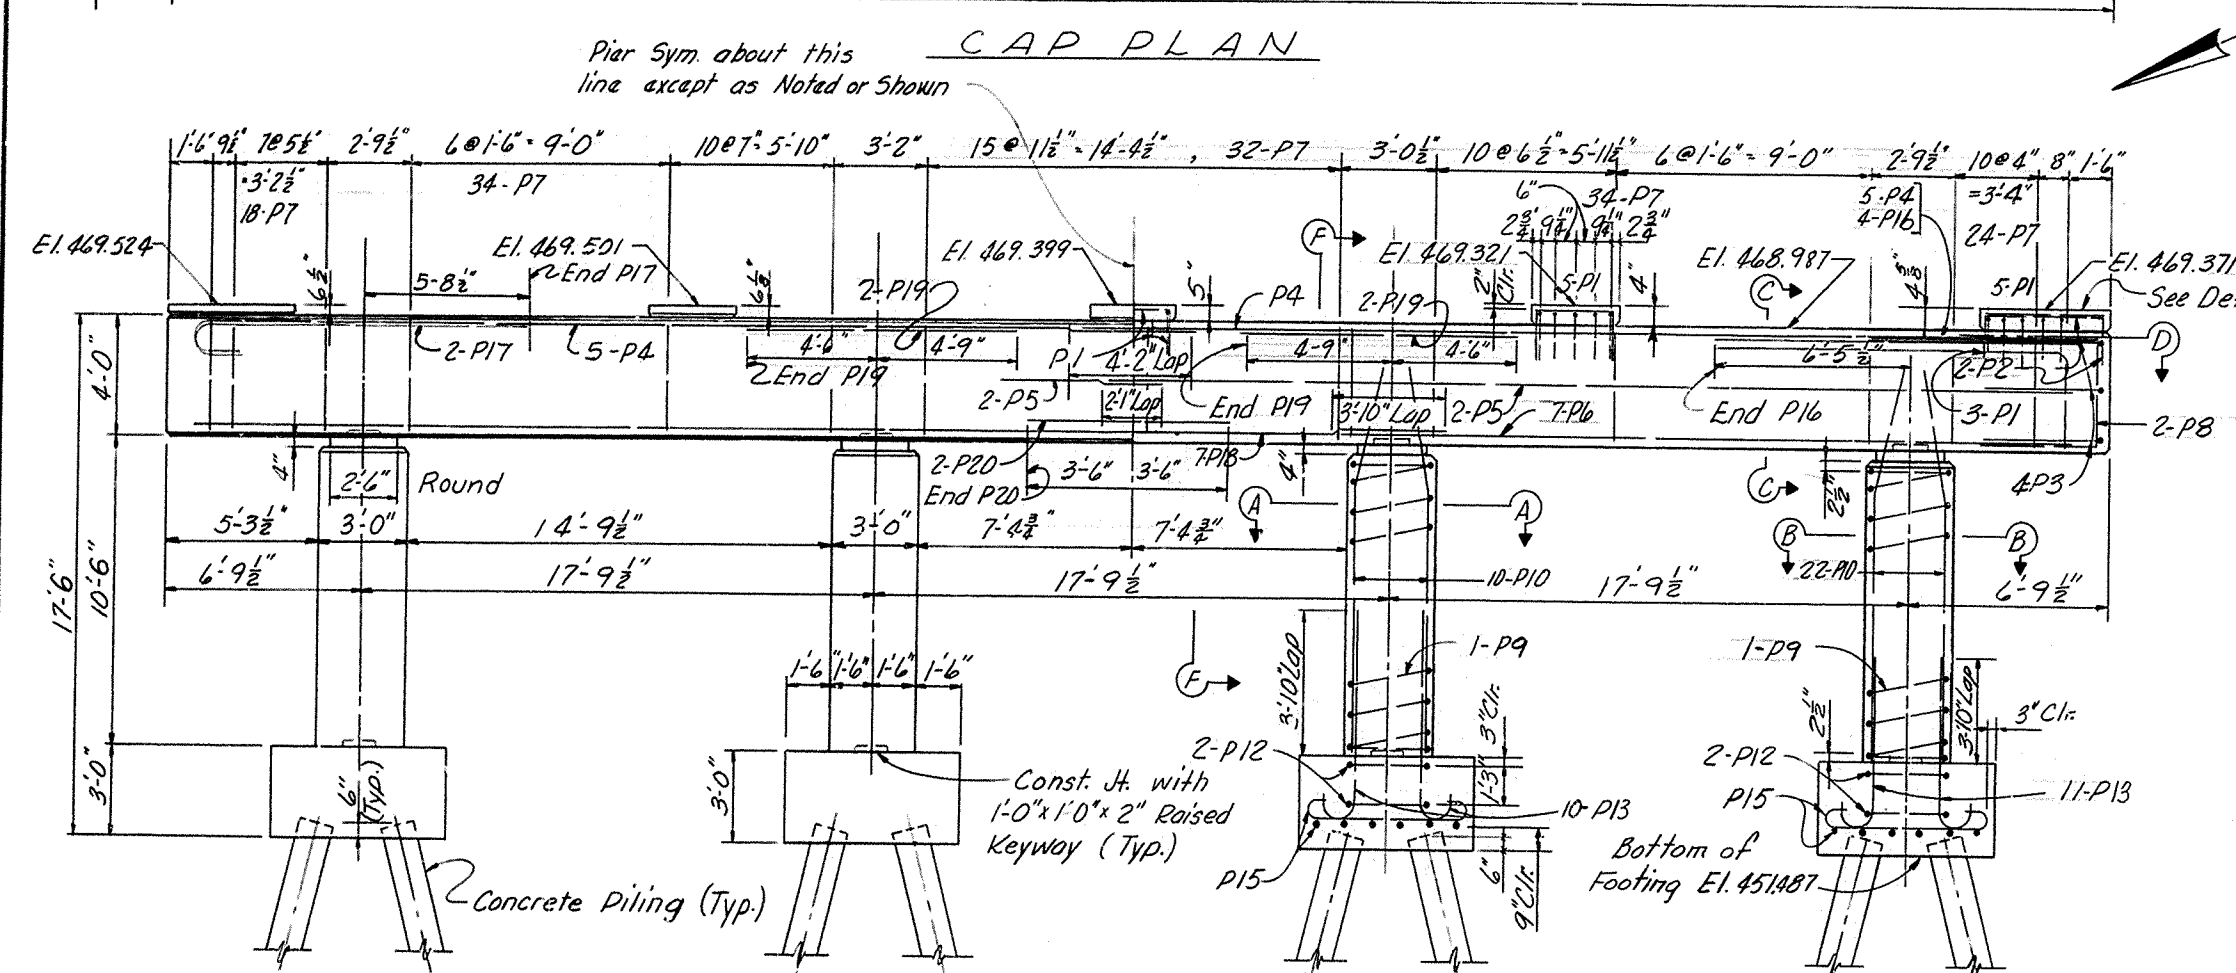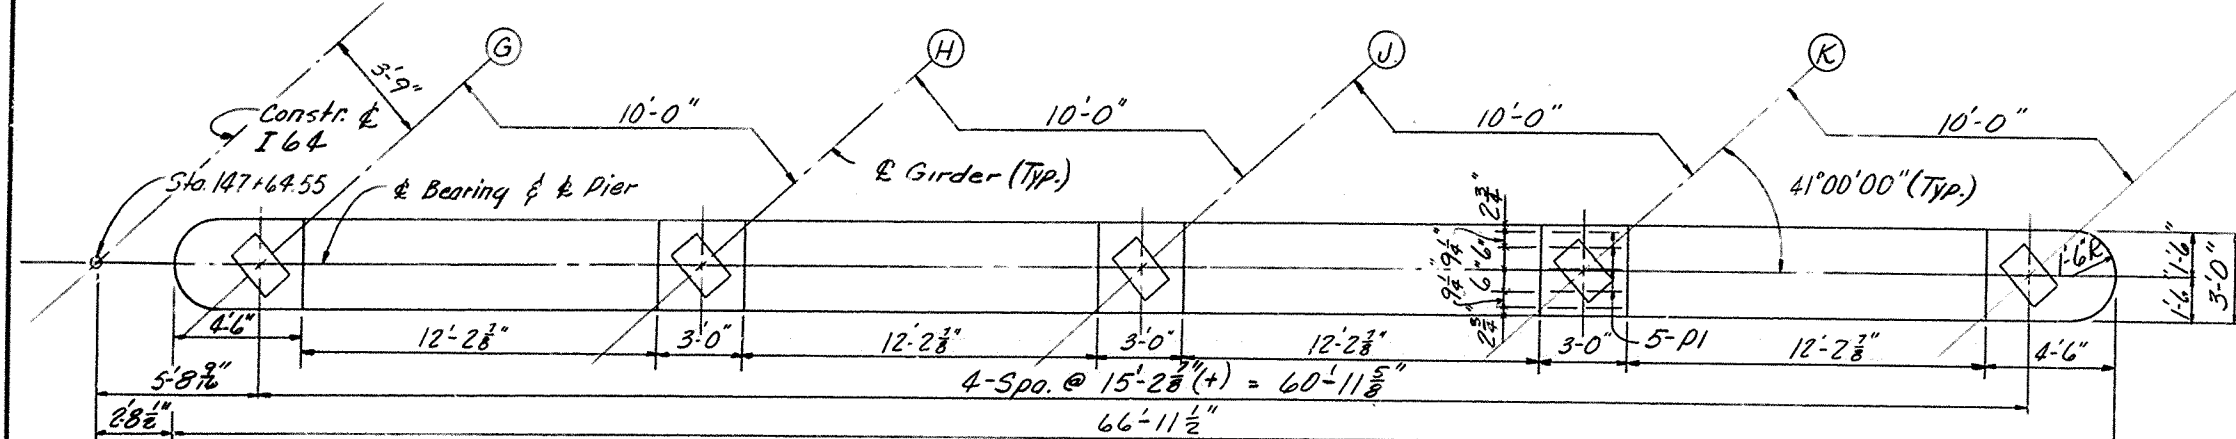


SECTION AA

SECTION B-B

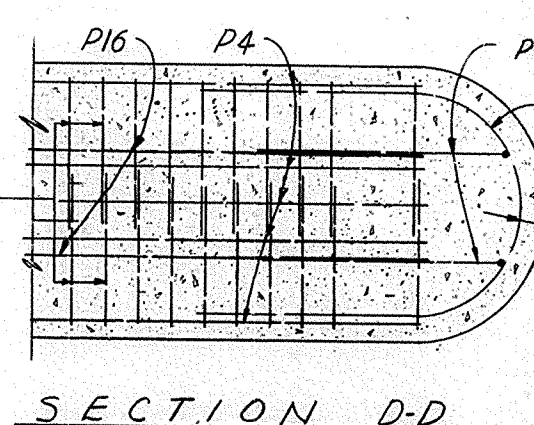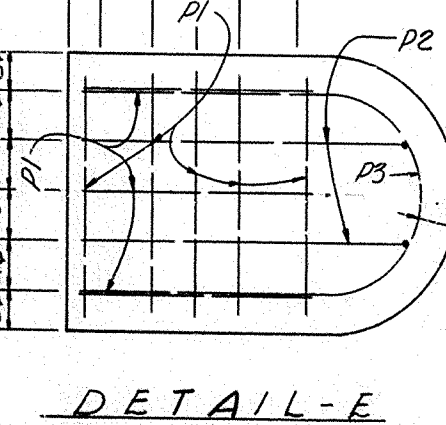


END VIEW

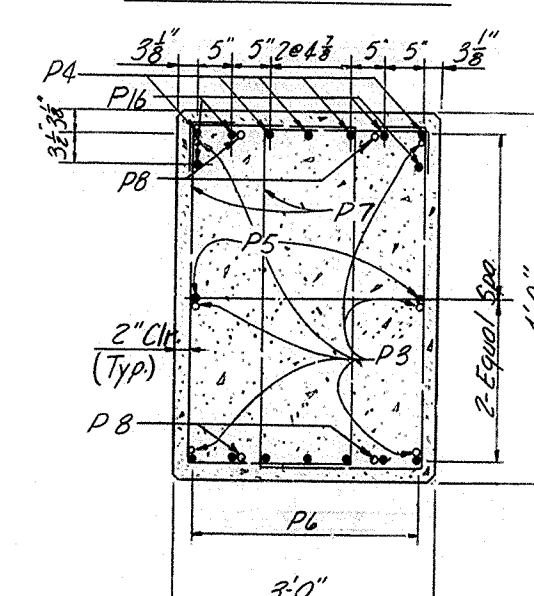

SECTION CC

ITEM	UNIT	AMOUNT
Concrete Class "A"	Cu Yds.	57.6
Steel Reinforcement	Lbs.	11,860
Concrete Piling, Furnishing	Lin. Ft.	458
Concrete Piling, Driving	Lin. Ft.	458
Structure Excavation, Common	Cu. Yds.	66

Mark	Type	Size	No.	Length FT. IN.	Location	a FT. IN.	b FT. IN.	c FT. IN.
P1	S10	4	46	5 8	Pod	2 8	1 6	
P2	S10	4	4	6 10	Pod	3 10	1 6	
P3	(10)	5	8	9 5	Pod & Cap	2 8	4 1	2 7
P4	(22)	10	10	35 6	Cap	3 4	1 0	1 1 1/2
P5	Str.	5	4	33 1				
P6	Str.	9	7	25 0				
P7	(12)	4	142	12 1		1 10 1/2	3 8	
P8	(S10)	5	4	10 11	Cap	3 7	3 8	
P9	(15)	4	4	10 8	Col.			
P10	(23)	11	64	13 6	Col.	9 0	4 6	0 8
P12	(13)	4	8	9 8	Footing			
P13	(22)	9	42	7 2		5 11	0 10 1/2	0 11 1/2
P15	(1)	6	48	6 10	Footing	5 6	0 6	0 6
P16	(22)	10	4	13 2	Cap	11 9	0 11 1/2	1 0 1/2
P17	(22)	10	2	12 5		11 0	0 11 1/2	1 0 1/2
P18	Str.	9	8	42 10				
P19	Str.	10	4	9 3				
P20	Str.	9	2	7 0	Cap			

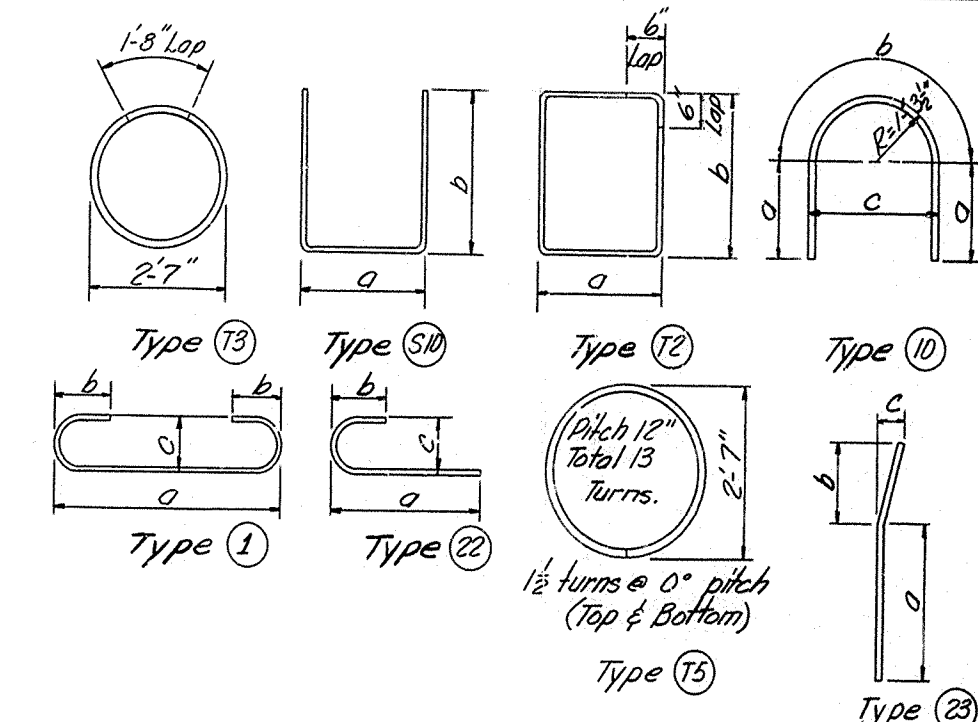

Notes:
Concrete Piles are to be driven to elevation and bearing capacity shown in General Notes, See Sheet 2.
Bars in top of cap are to be accurately located in accordance with the plans so that they do not interfere with drilling of anchor bolt holes.
See Anchor Bolt details and notes on Sheet 38.

BRIDGE OVER NORTH WESTERN PARKWAY AND 22ND STREET
SHEET 27 OF 63











COMMONWEALTH OF KENTUCKY
DEPARTMENT OF HIGHWAYS
FRANKFORT COUNTY OF
JEFFERSON
164 CEDAR GROVE TERRACE TO 13TH STREET
LOUISVILLE-LEXINGTON ROAD
S.P. 56-273-11L

STATION 146+90
BRIDGE NUMBER

PROJECT NO. 164-2(34) 1
DRAWING NO.
17123

PIER 6E

BILL OF REINFORCEMENT												
Mark	Type	Size	No.	Length		Location	a		b		c	
				FF	In		FF	In	FF	In		
51	50	4	46	6	0	Pod	2	8	1	8		
52	50	4	4	7	2	Pod	3	10	1	8		
53	10	5	8	4	5	Pod & Cap	2	8	4	1	2 7	
54	22	10	8	35	6	Cap	34	1	0	11½	1 0½	
55	Str.	5	4	33	1	Cap						
56	Str.	9	8	25	0	Cap						
57	22	4	140	11	7	Cap	1	7½	3	8		
58	50	5	4	10	11	Cap	3	7	3	8		
59	15	4	4	101	8	Column						
510	23	11	50	13	6	Column	9	0	4	6	0 8	
511	23	10	16	13	2	Column	9	0	4	2	0 7	
512	15	4	8	9	8	Footing						
513	22	8	26	6	6	Footing	5	5	0	9	0 10	
514	22	10	16	7	8	Footing	6	3	0	11½	1 0½	
515	①	6	48	6	10	Footing	5	6	0	6	0 6	
516	22	10	4	29	9	Cap	28	4	0	11½	1 0½	
517	22	10	4	12	5	Cap	11	0	0	11½	1 0½	
518	Str.	9	8	42	10	Cap						

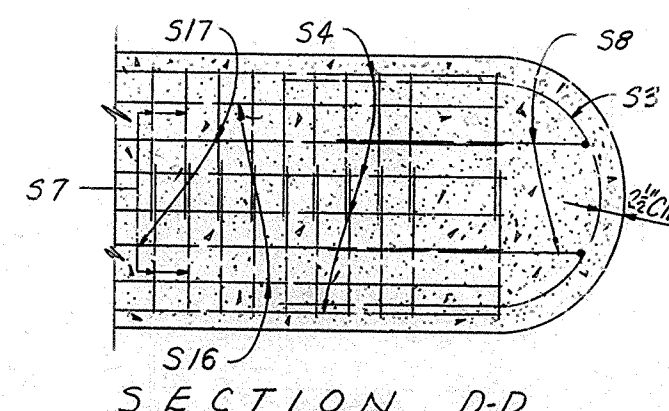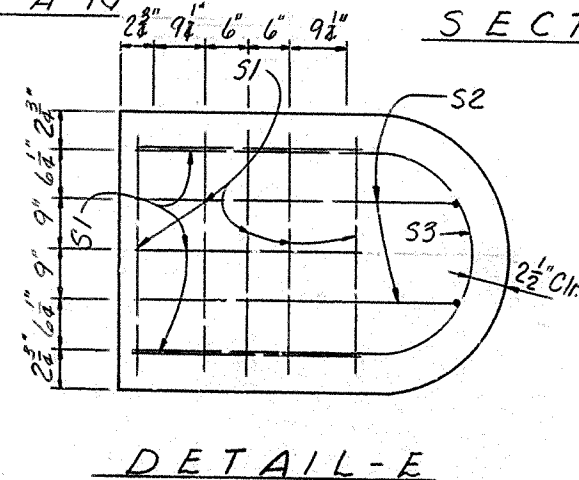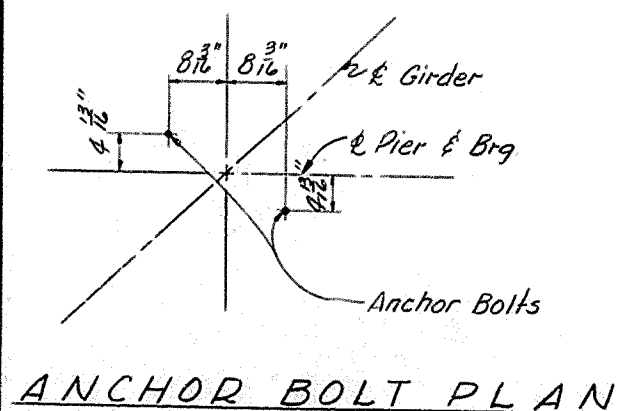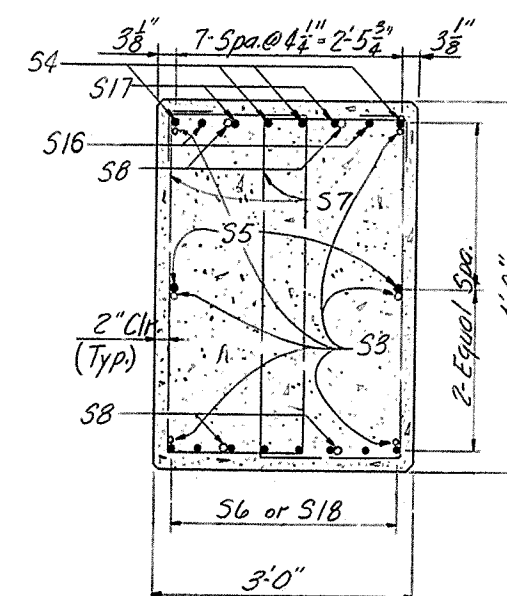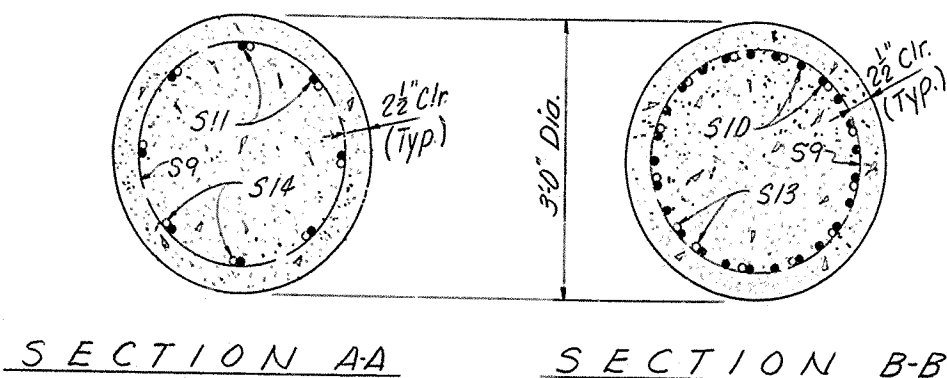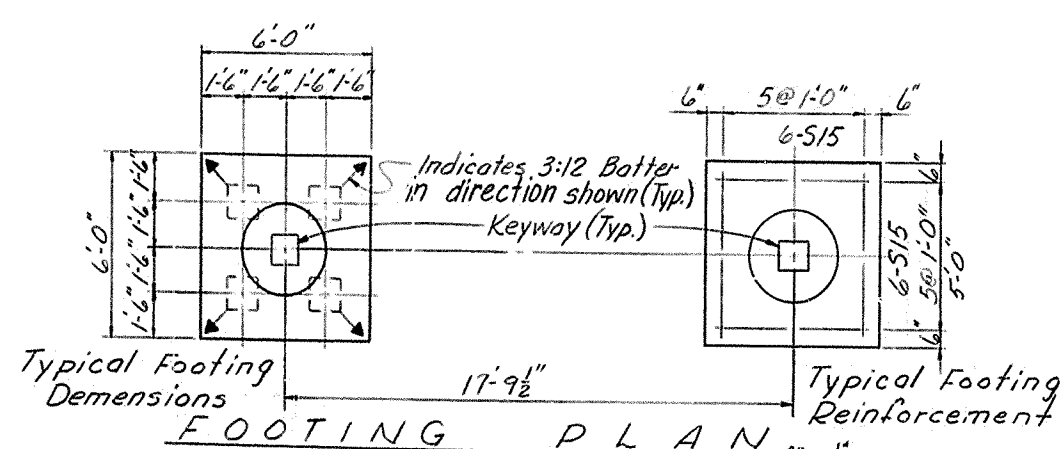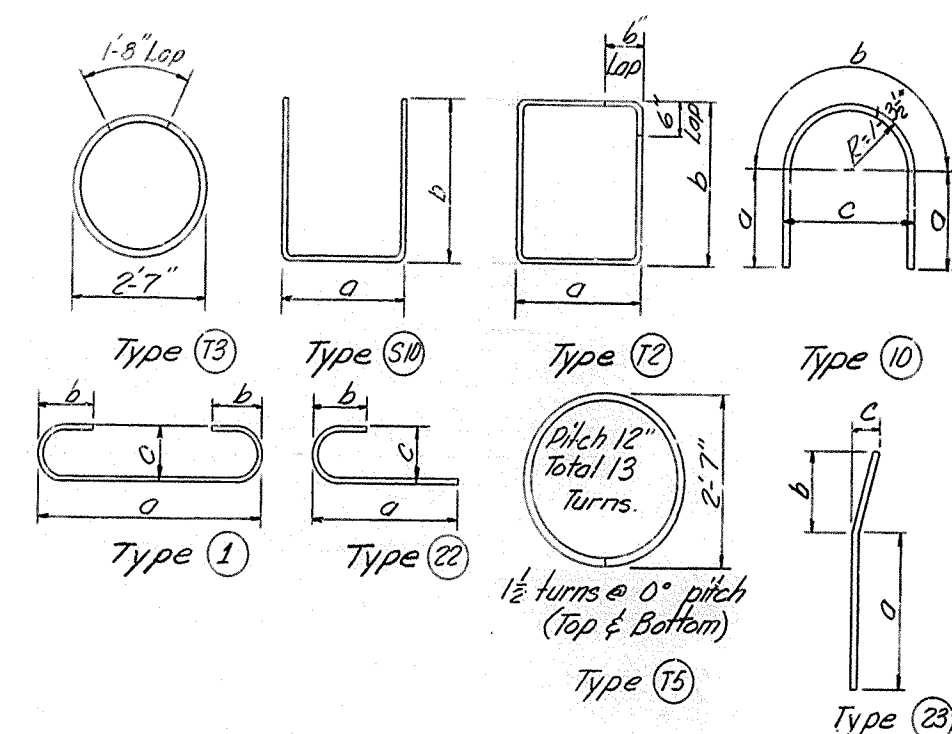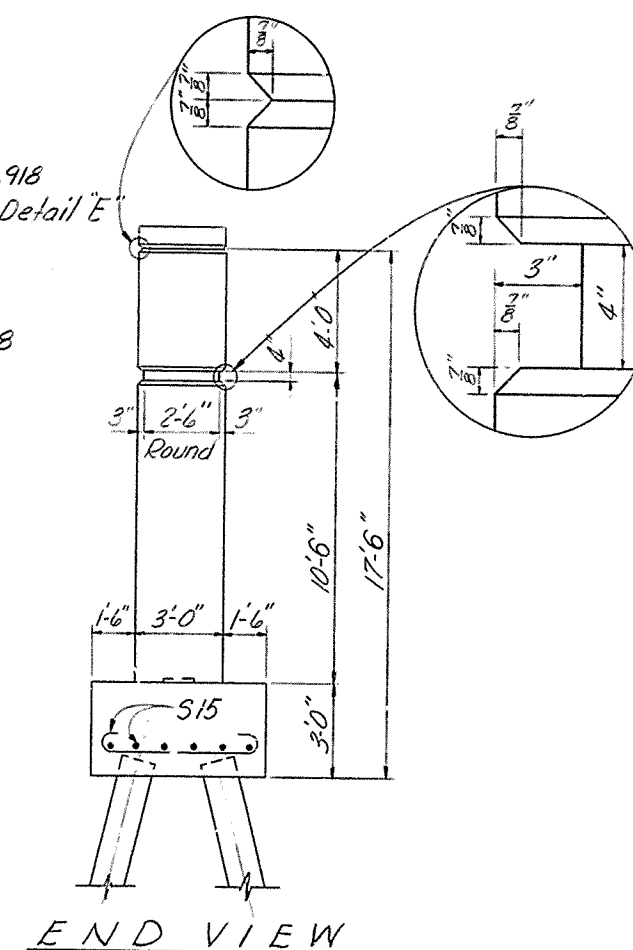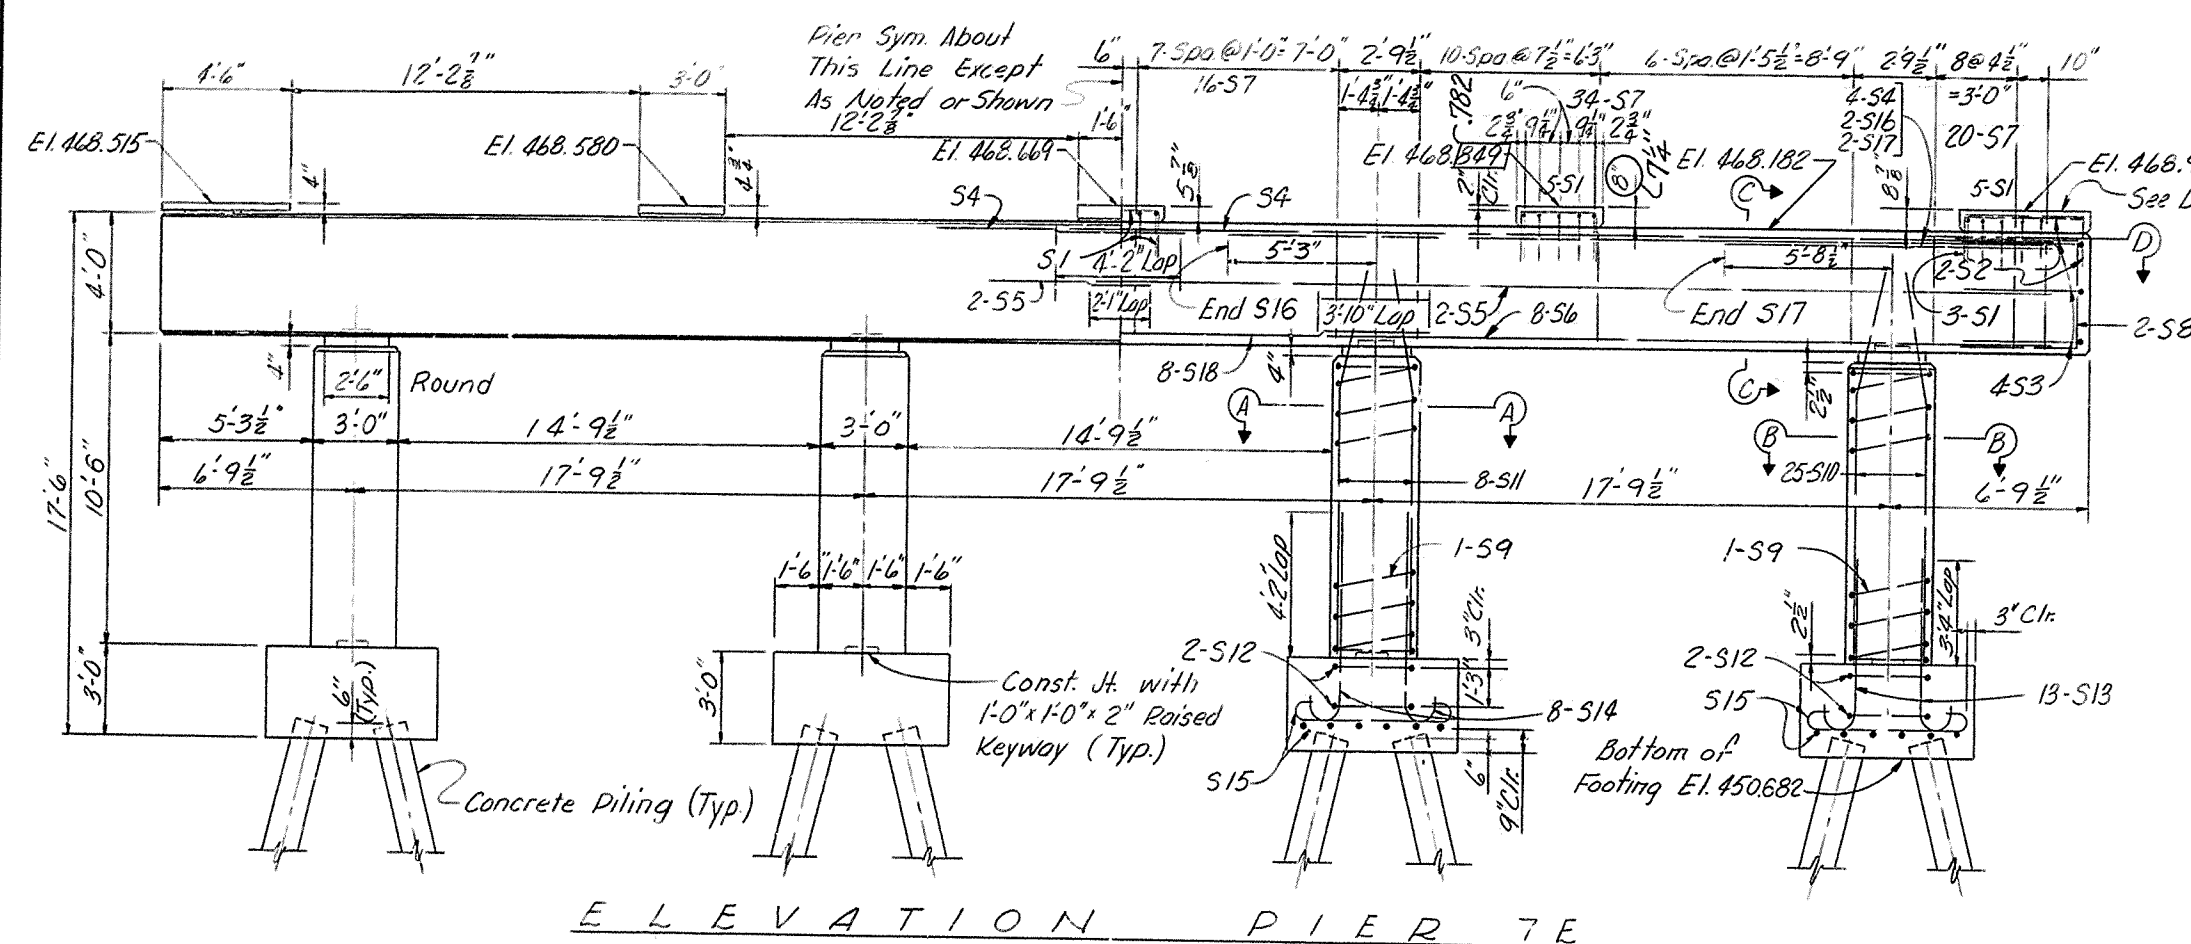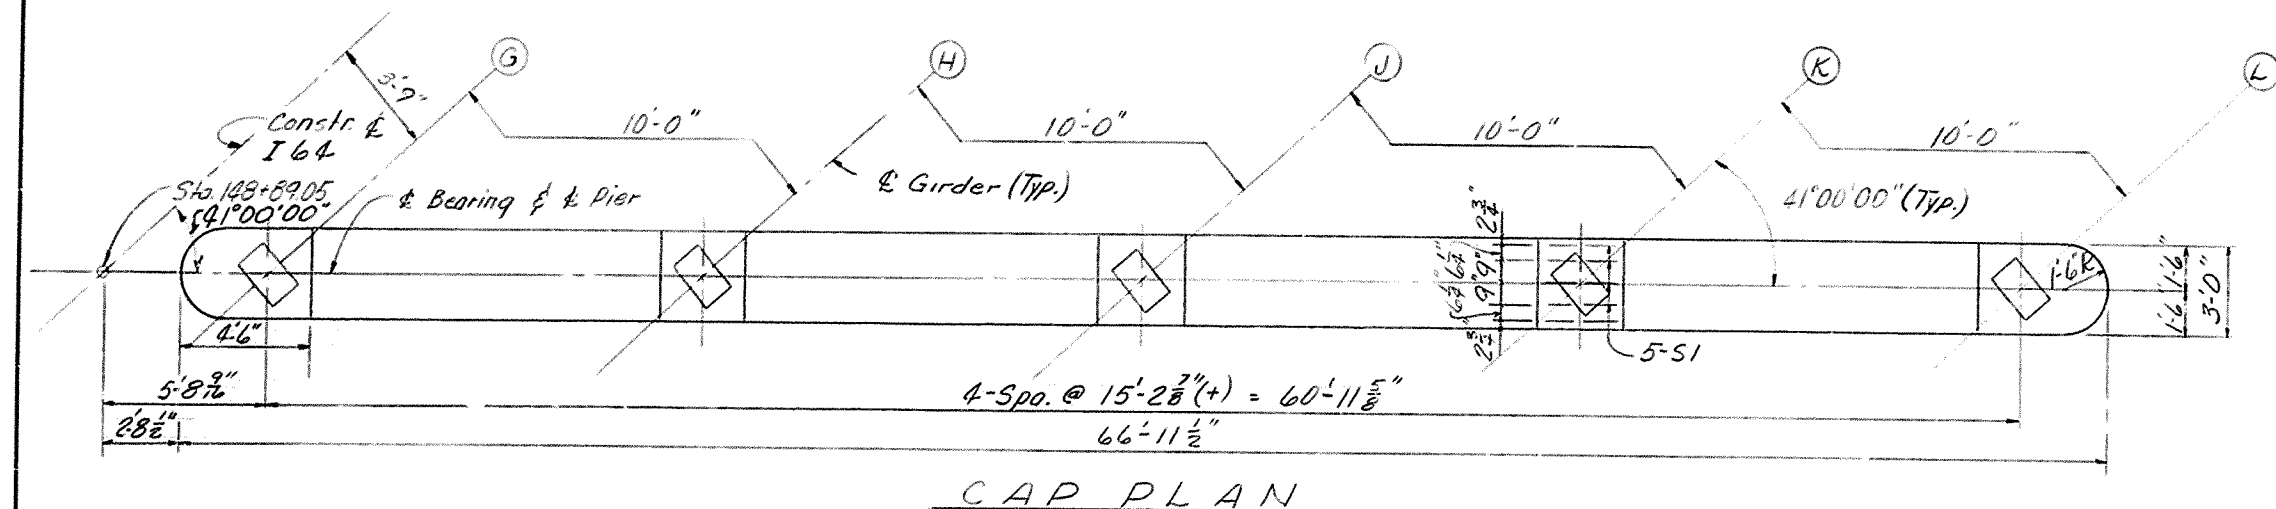


ESTIMATE OF QUANTITIES		
ITEM	UNIT	AMOUNT
Concrete Class "2"	Cu Yds.	57.7
Steel Reinforcement	Lbs.	11,630
Concrete Piling, Furnishing	Lin. Ft.	442
Concrete Piling, Driving	Lin. Ft.	442
Structure Excavation, Common	Cu Yds.	68

Notes:
Concrete Piles are to be driven to elevation and bearing capacity shown in General Notes, See Sheet 2
Bars in top of cap are to be accurately located in accordance with the plans so that they do not interfere with drilling of anchor bolt holes.
See Anchor Bolt details and notes on Sheet 38


BRIDGE OVER NORTH WESTERN PARKWAY
AND 22ND STREET

COMMONWEALTH OF KENTUCKY
DEPARTMENT OF HIGHWAYS
FRANKFORT
COUNTY OF
JEFFERSON
164-CEDAR GROVE TERRACE TO 13TH STREET
LOUISVILLE-LEXINGTON
ROAD
S.P. 56-273-11L
STATION 146+90 PROJECT NO. 164-2(34) I


PIER 7E

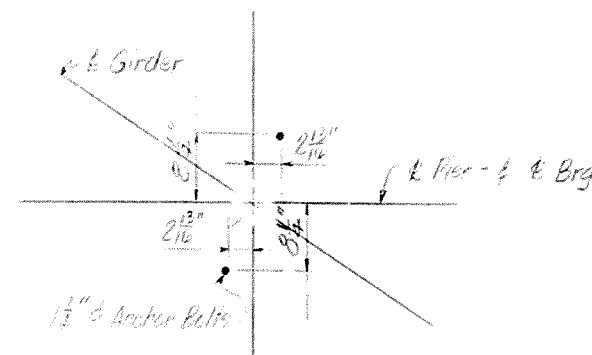

ANCHOR BOLT
PLAN

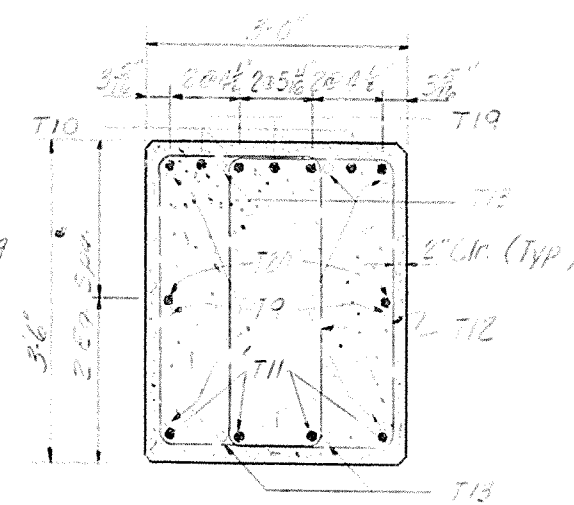
[illegible]

END VIEW

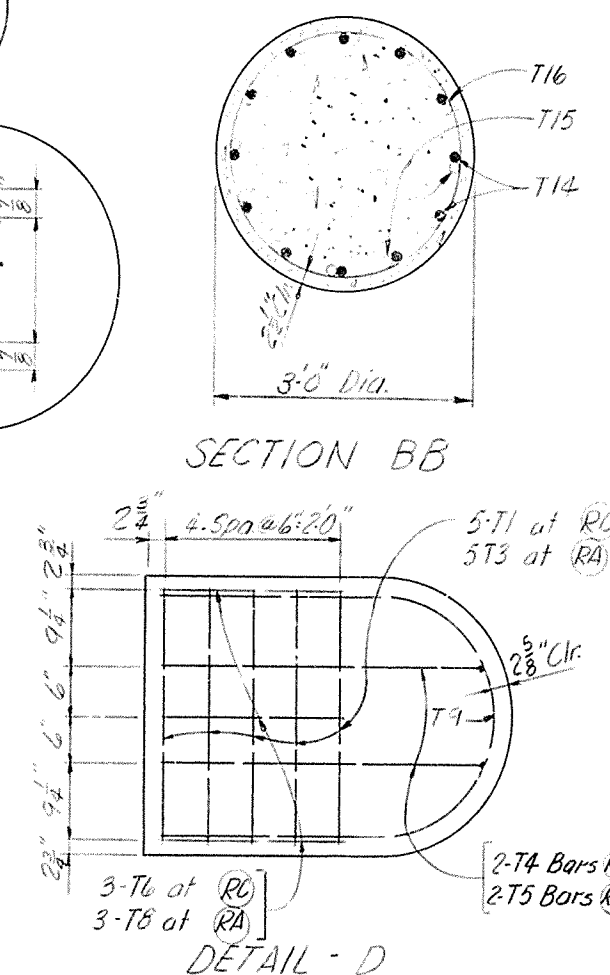

SECTION BB

DETAIL - D

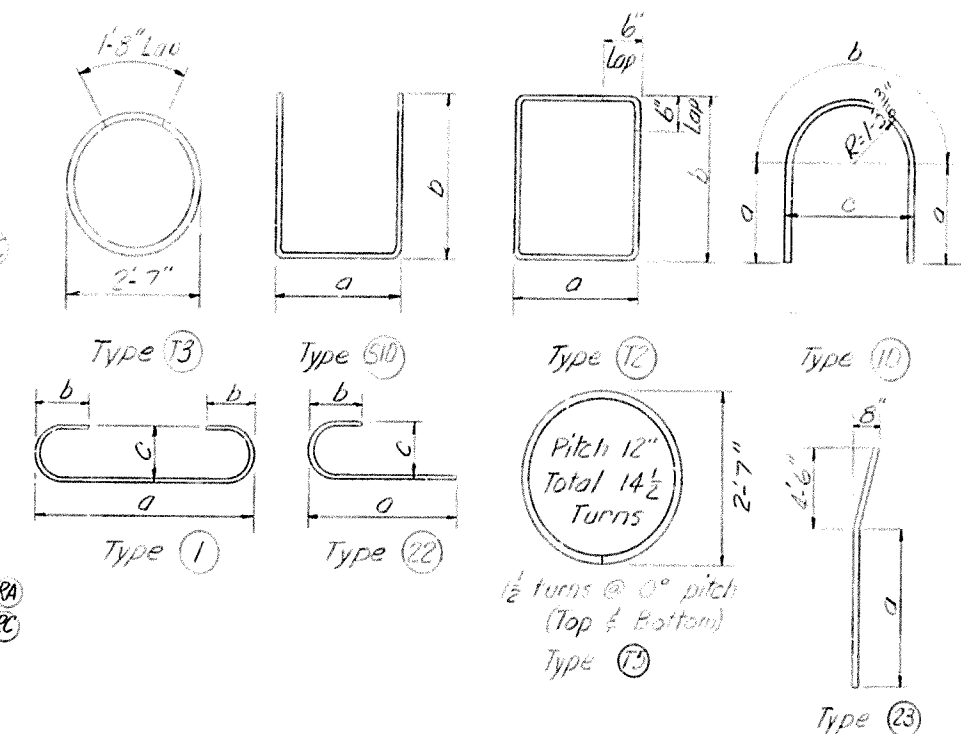


BRIDGE OVER NORTH WESTERN PARKWAY
AND 22ND STREET

SHEET 29 OF 63

ITEM	UNIT	AMOUNT
Concrete Class "2"	Cu Yds.	41.0
Steel Reinforcement	Lbs.	7838.77
Concrete Piling, Furnishing	Lin. Ft.	276
Concrete Piling, Driving	Lin. Ft.	276
Structure Excavation, Common	Cu Yds.	83

COMMONWEALTH OF KENTUCKY
DEPARTMENT OF HIGHWAYS
FRANKFORT
COUNTY OF
JEFFERSON
164-CEDAR GROVE TERRACE TO 13TH STREET
LOUISVILLE-LEXINGTON
ROAD
S.R. 56-273-IIL
STATION 146+90 **PROJECT NO.** 164-2(34) I

BRIDGE NUMBER	DRAWING NO.	INDEX
	17123	

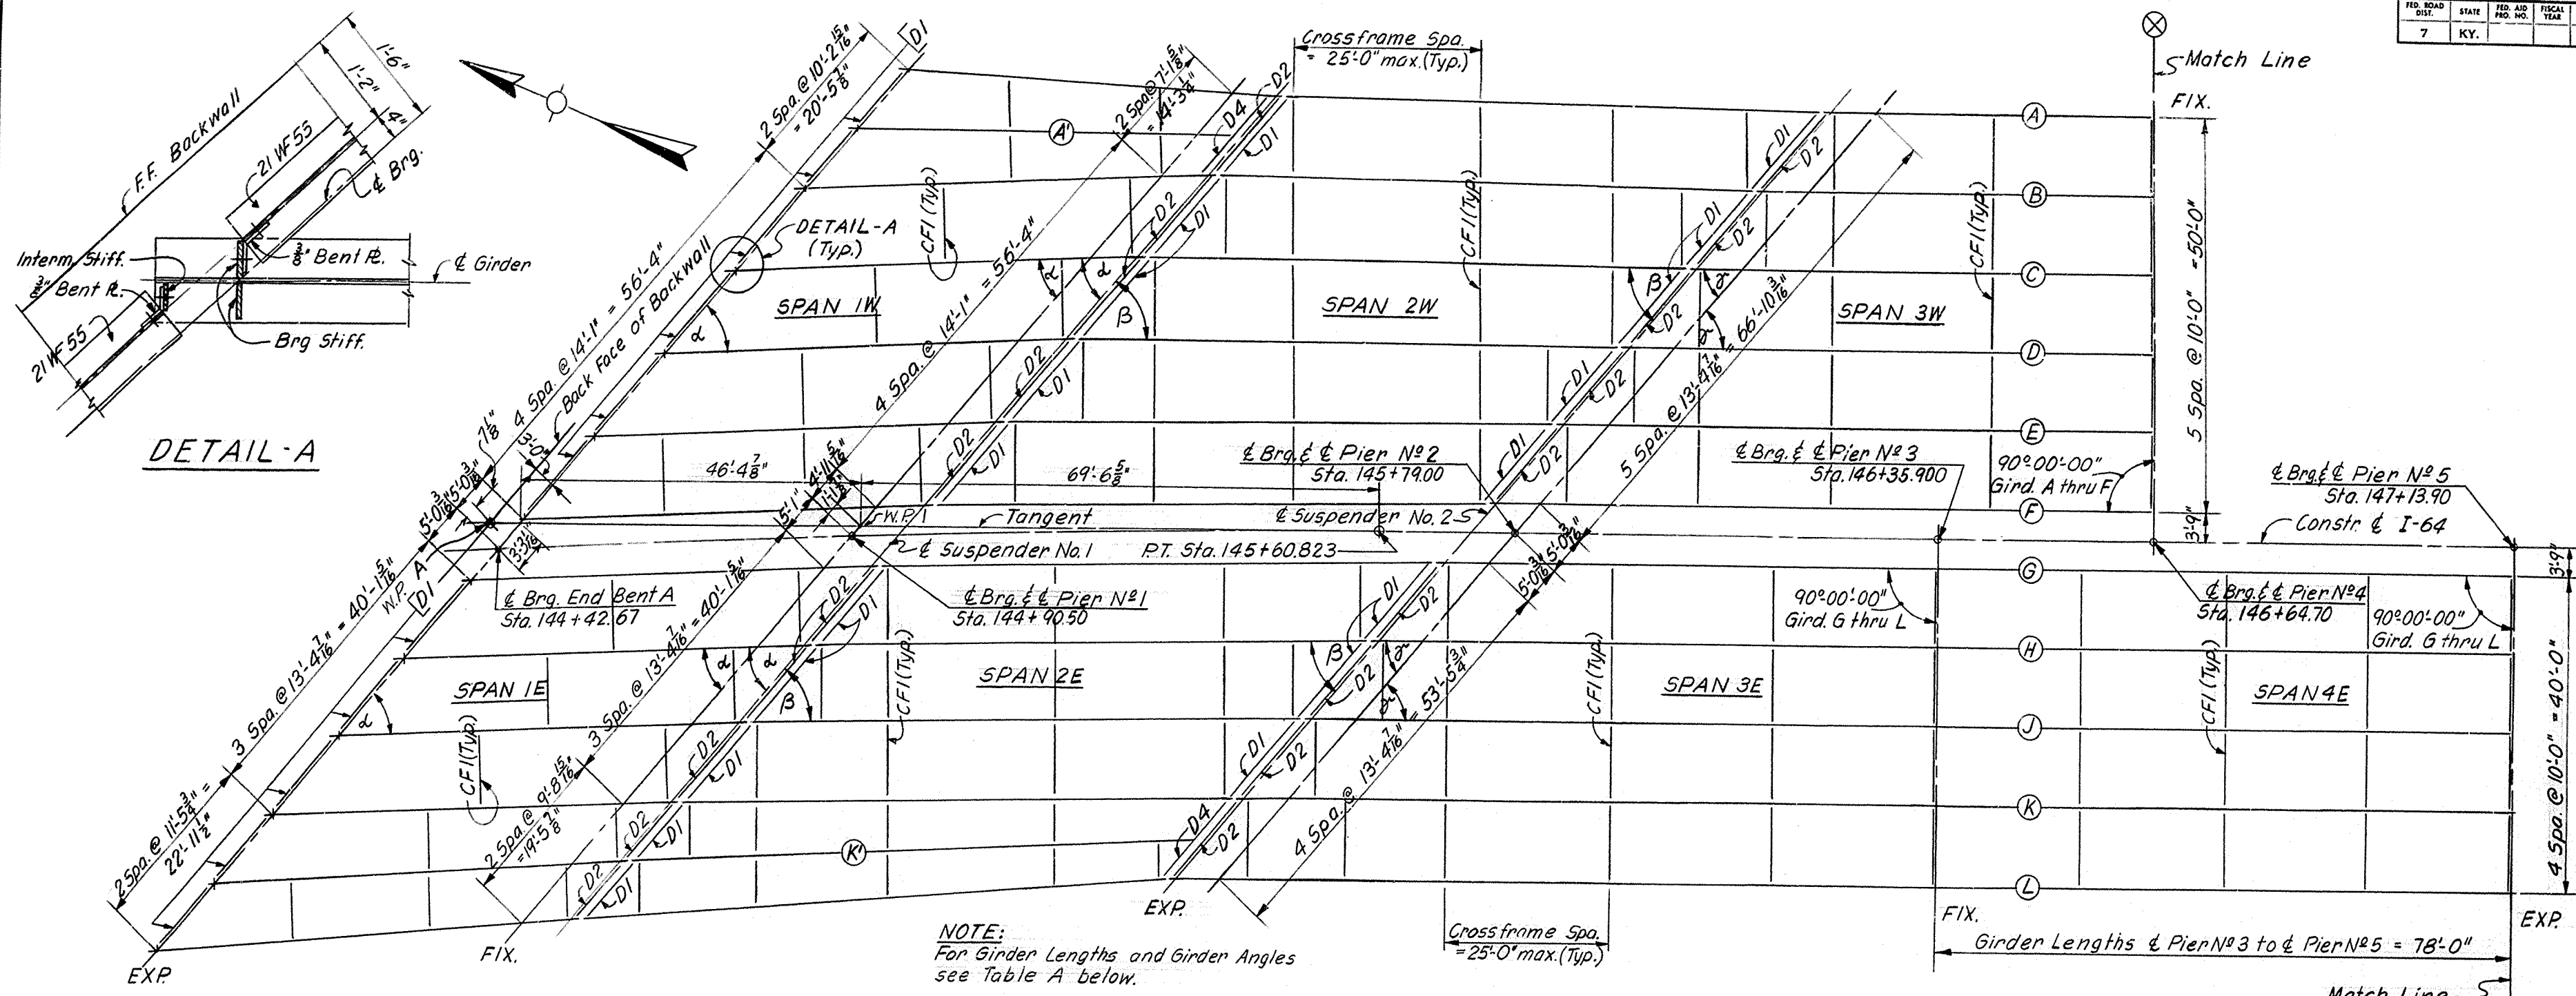

PARTIAL FRAMING PLAN

NOTES:

For Structural Steel Notes, see Sht. No. 3
 For Welding Notes, see Std. Dwg. AWS 2, current edition.
 For D1, D2, D4, & CFI, see Sht. No. 32
 For Expansion Dam Details see Shts. No. 39, 40 & 41
 For Suspender Details see Sht. No. 37
 All dimensions shown are horizontal and should be corrected for grade where applicable.
 Bolts: 7/8" A325 unless noted
 Holes: 1/8" unless noted
 All Steel A36 unless noted

TABLE A


GIRDER LENGTHS							GIRDER ANGLES			BEARING SHOES										
Girder	End Bent A to Pier N°1	Pier N°1 to Pier N°2	Susp. N°1 to Susp. N°2	Susp. N°2 to Pier N°2	Pier N°2 to Pier N°3	Pier N°3 to Pier N°4	α	β	γ	End-Bent A	Pier N°1	Pier N°2	Pier N°3	Pier N°4	Pier N°5	Pier N°6	Pier N°7	End-Bent B		
A	43'-8 3/8"	5'-8 1/8"	74'-4 1/8"	6'-0"	38'-0"	38'-0 1/8"	52°-31'-26"	49°-33'-15"	48°-24'-45"	E 100	F 225	E 225		F 225		E 275A	F 275A	E 100		
A'	45'-8 3/8"	5'-11 1/8"					49°-25'-31"													
B	47'-9 3/8"	6'-2 5/8"	74'-5 5/8"	6'-0"	46'-10 1/2"	49'-6 1/4"	46°-35'-21"	49°-30'-05"	48°-24'-45"			E 225		F 225		E 275A	F 275A	E .00		
C			74'-11 1/8"		55'-9"	61'-0 5/8"		49°-05'-12"						F 225		E 275A				
D			75'-4 13/16"		64'-7 1/2"	72'-6 5/8"		48°-40'-37"												
E			75'-10 1/2"		73'-6"	84'-0 3/8"		48°-16'-21"												
F			76'-4 1/2"		82'-4 1/8"	95'-6 7/8"		47°-52'-23"												
G			76'-4 1/2"		60'-2 3/4"	54'-11 3/16"								F 275B		E 300				
H			76'-4 1/2"		69'-1 1/4"	66'-5 5/8"								E 225	F 225		E 225	E 275A		
J			76'-4 1/2"		77'-11 3/4"	77'-11 3/4"								F 225		E 225	E 275A			
K	47'-9 3/8"	6'-2 5/8"	76'-4 1/2"	6'-0"	86'-10 3/8"	89'-5 7/8"	46°-35'-21"	47°-52'-23"	48°-24'-45"					F 250		E 275B	E 300			
K'	48'-11 3/8"	6'-4 3/8"	78'-3 3/8"				45°-06'-58"	46°-19'-60"						E 250	F 250		E 275B	E 325	F 275A	E 100
L	50'-2 1/2"	6'-6 1/8"	80'-3 1/8"	6'-0"	95'-8 11/16"	100'-11 3/4"	43°-42'-53"	44°-52'-07"	48°-24'-45"	E 100	F 225	E 250	F 250		E 275B	E 325	F 275A	E 100		

STRUCTURAL STEEL


BRIDGE OVER NORTH WESTERN PARKWAY AND 22ND STREET SHEET 31 OF 63

COMMONWEALTH OF KENTUCKY
 DEPARTMENT OF HIGHWAYS
 FRANKFORT
 COUNTY OF
JEFFERSON
 164 CEDAR GROVE TERRACE TO 13TH STREET
 LOUISVILLE-LEXINGTON ROAD
 STATION 146+90 PROJECT NO. 164-2(34)1


BRIDGE NUMBER 17123

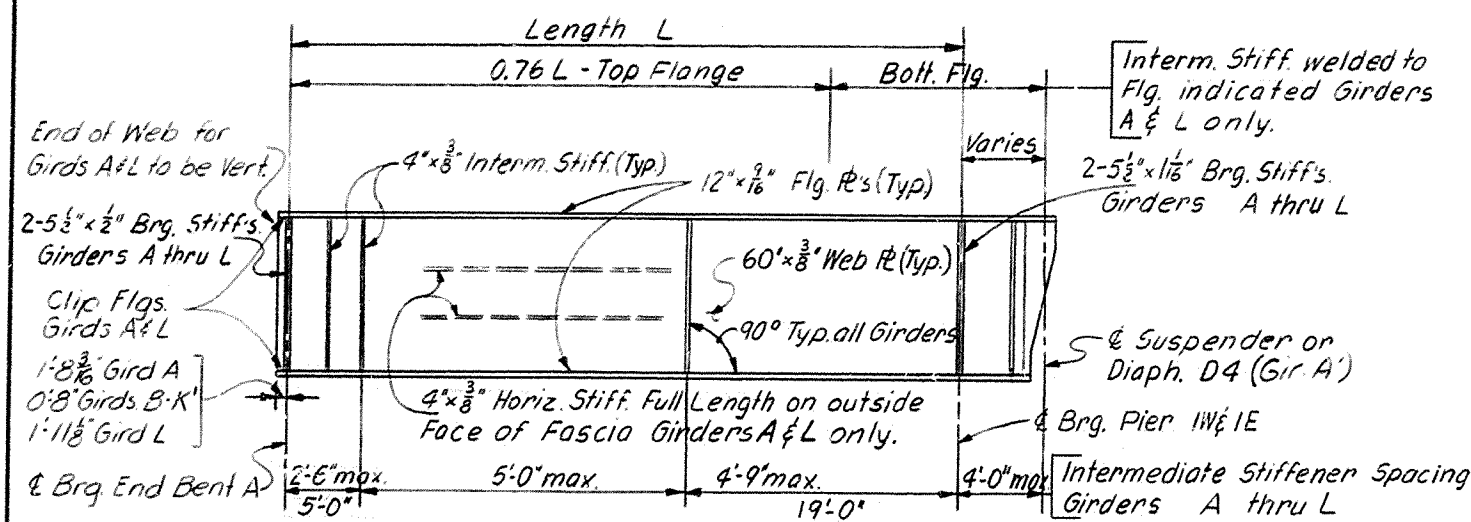


ELEVATION GIRDERS A THRU L
Span 1W & 1E

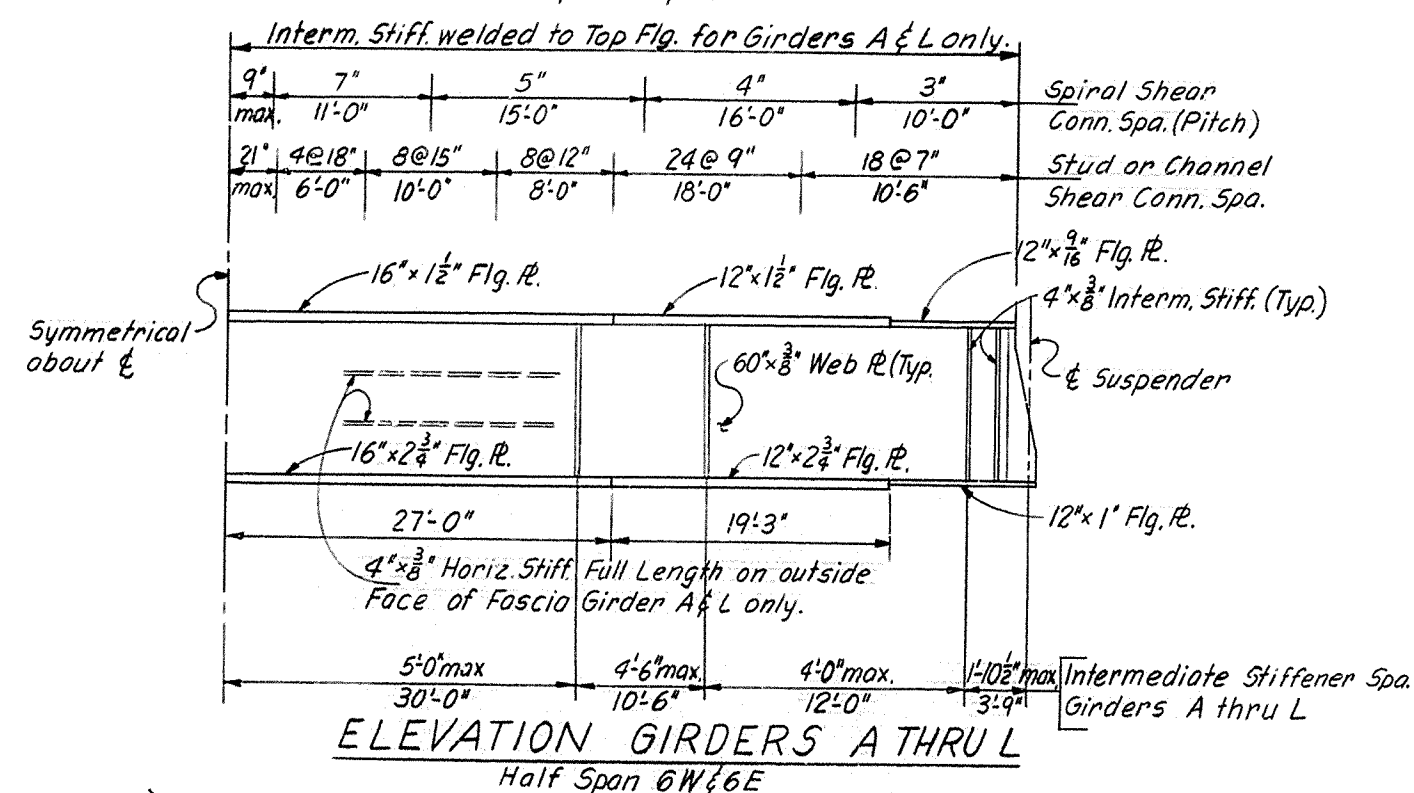


ELEVATION GIRDERS A THRU L
Half Span 6W & 6E

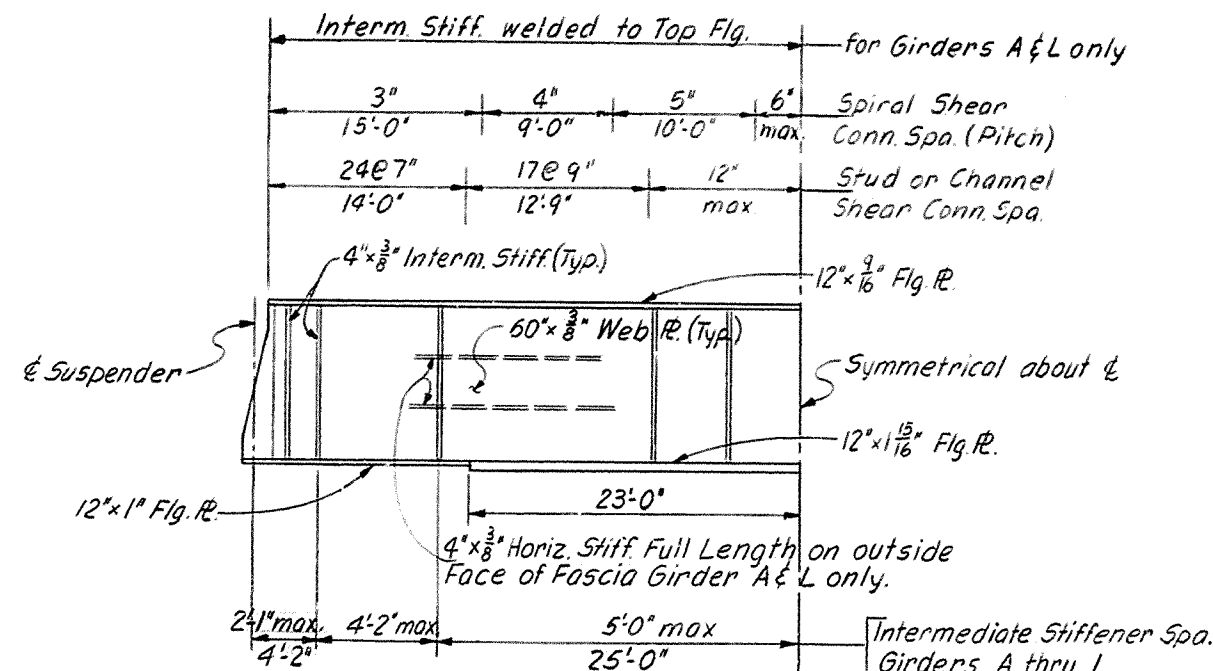


ELEVATION GIRDERS A THRU L
Half Span 2W & 2E

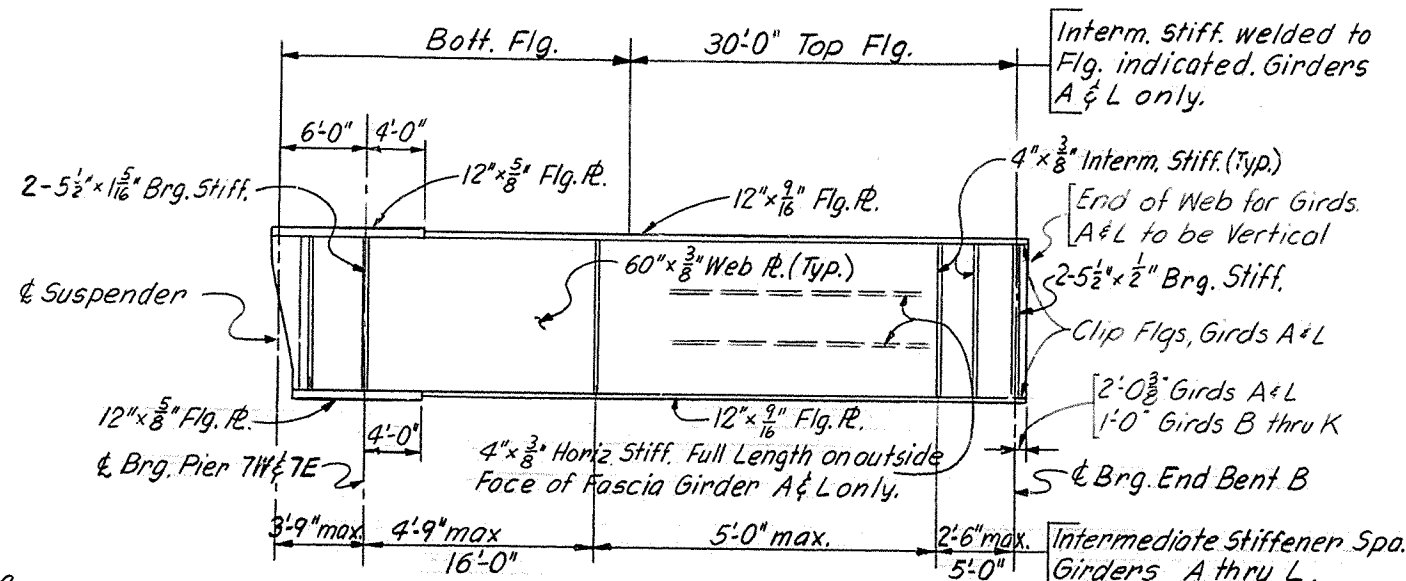


ELEVATION GIRDER A THRU L
Span 7W & 7E

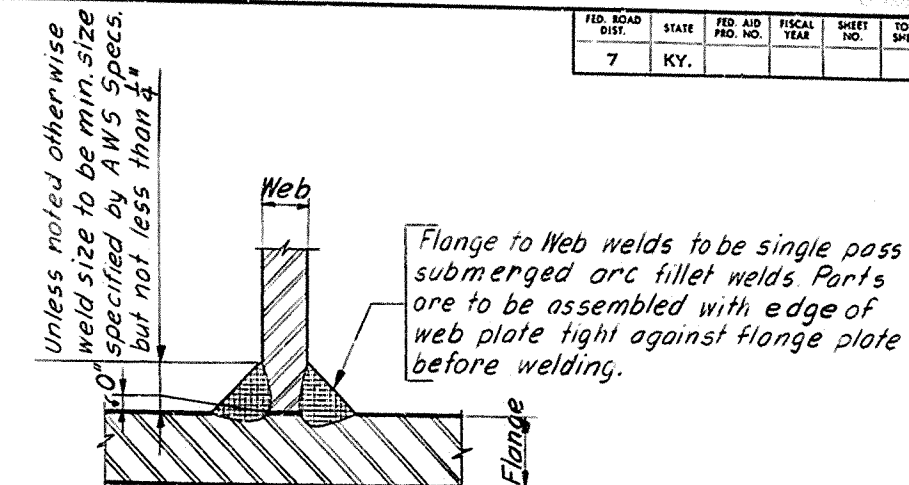


FLANGE TO WEB WELD

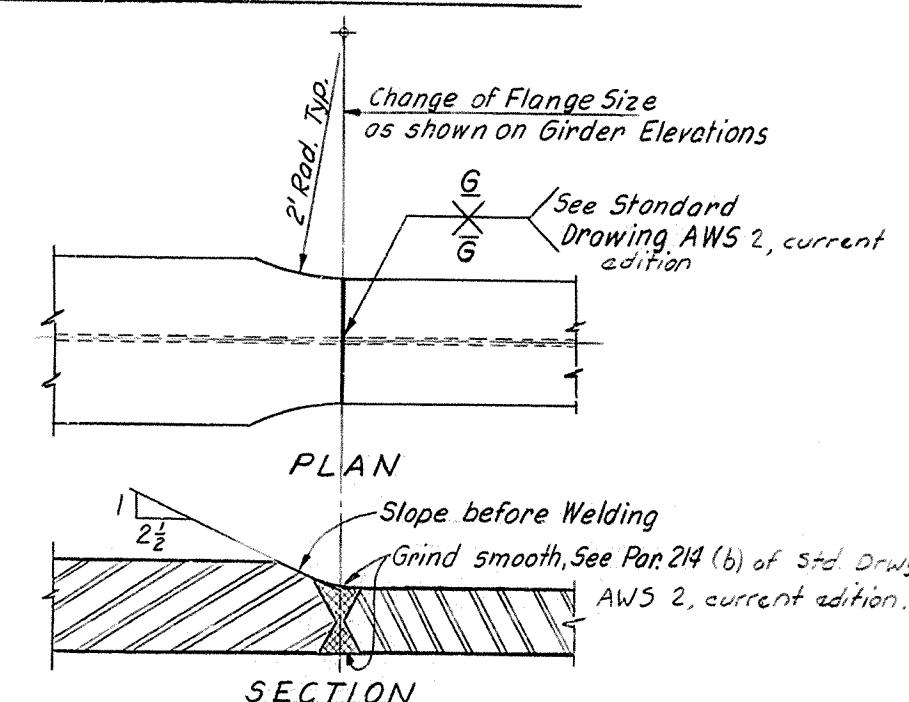

SHOP FLANGE SPLICE DETAIL

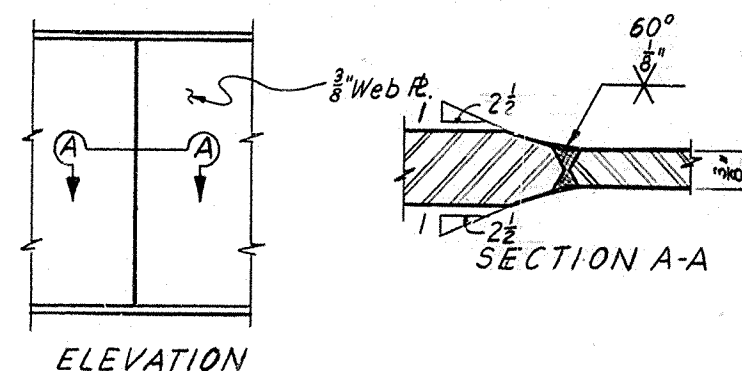


SHOP WEB SPLICE

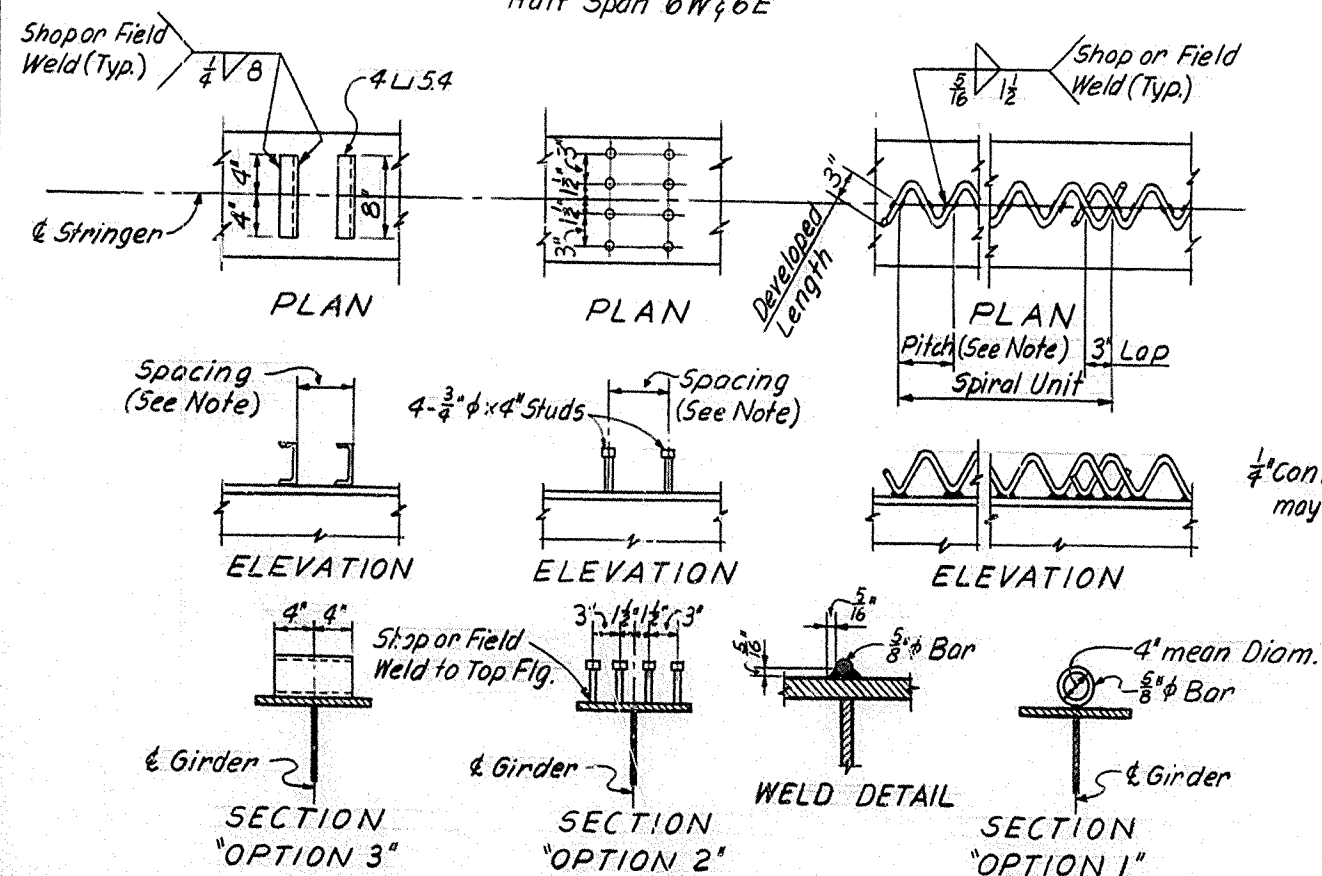


SHEAR CONNECTOR DETAILS

NOTE: Adjust Shear Connectors from the area of Type I & Type II Deck Drains.

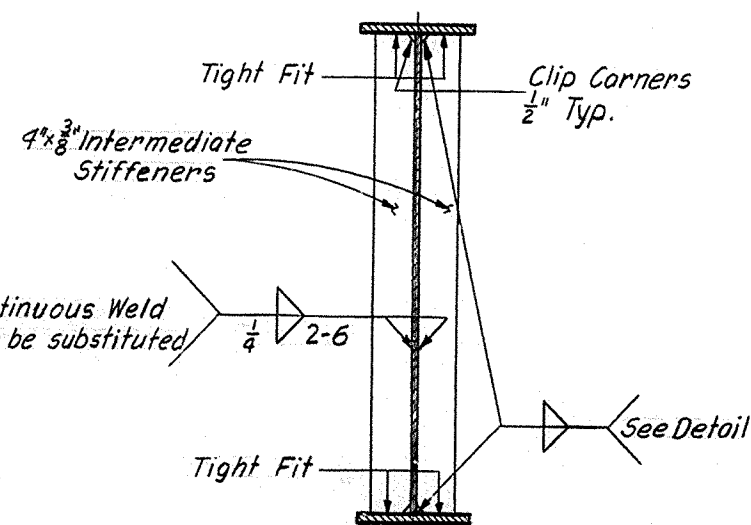


INTERMEDIATE STIFFENER DETAILS
INTERIOR GIRDERS



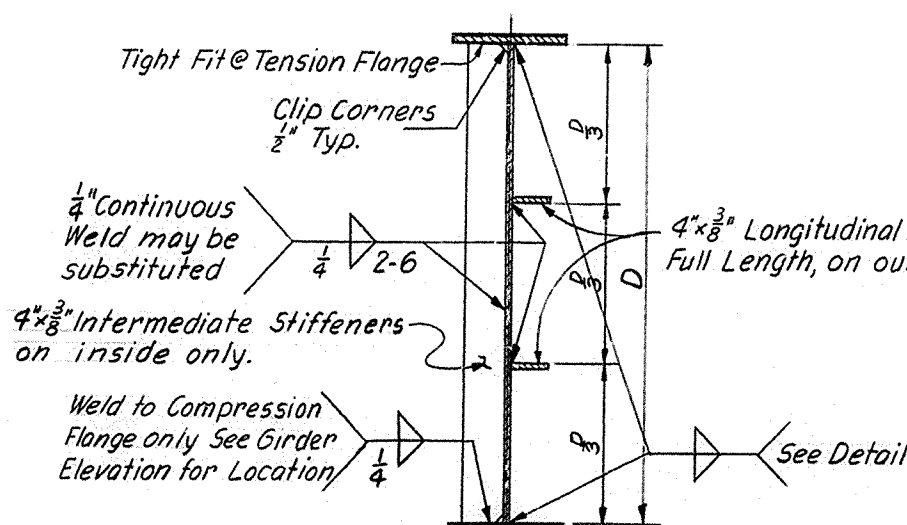


INTERMEDIATE STIFFENER DETAILS
FASCIA GIRDERS

STRUCTURAL STEEL

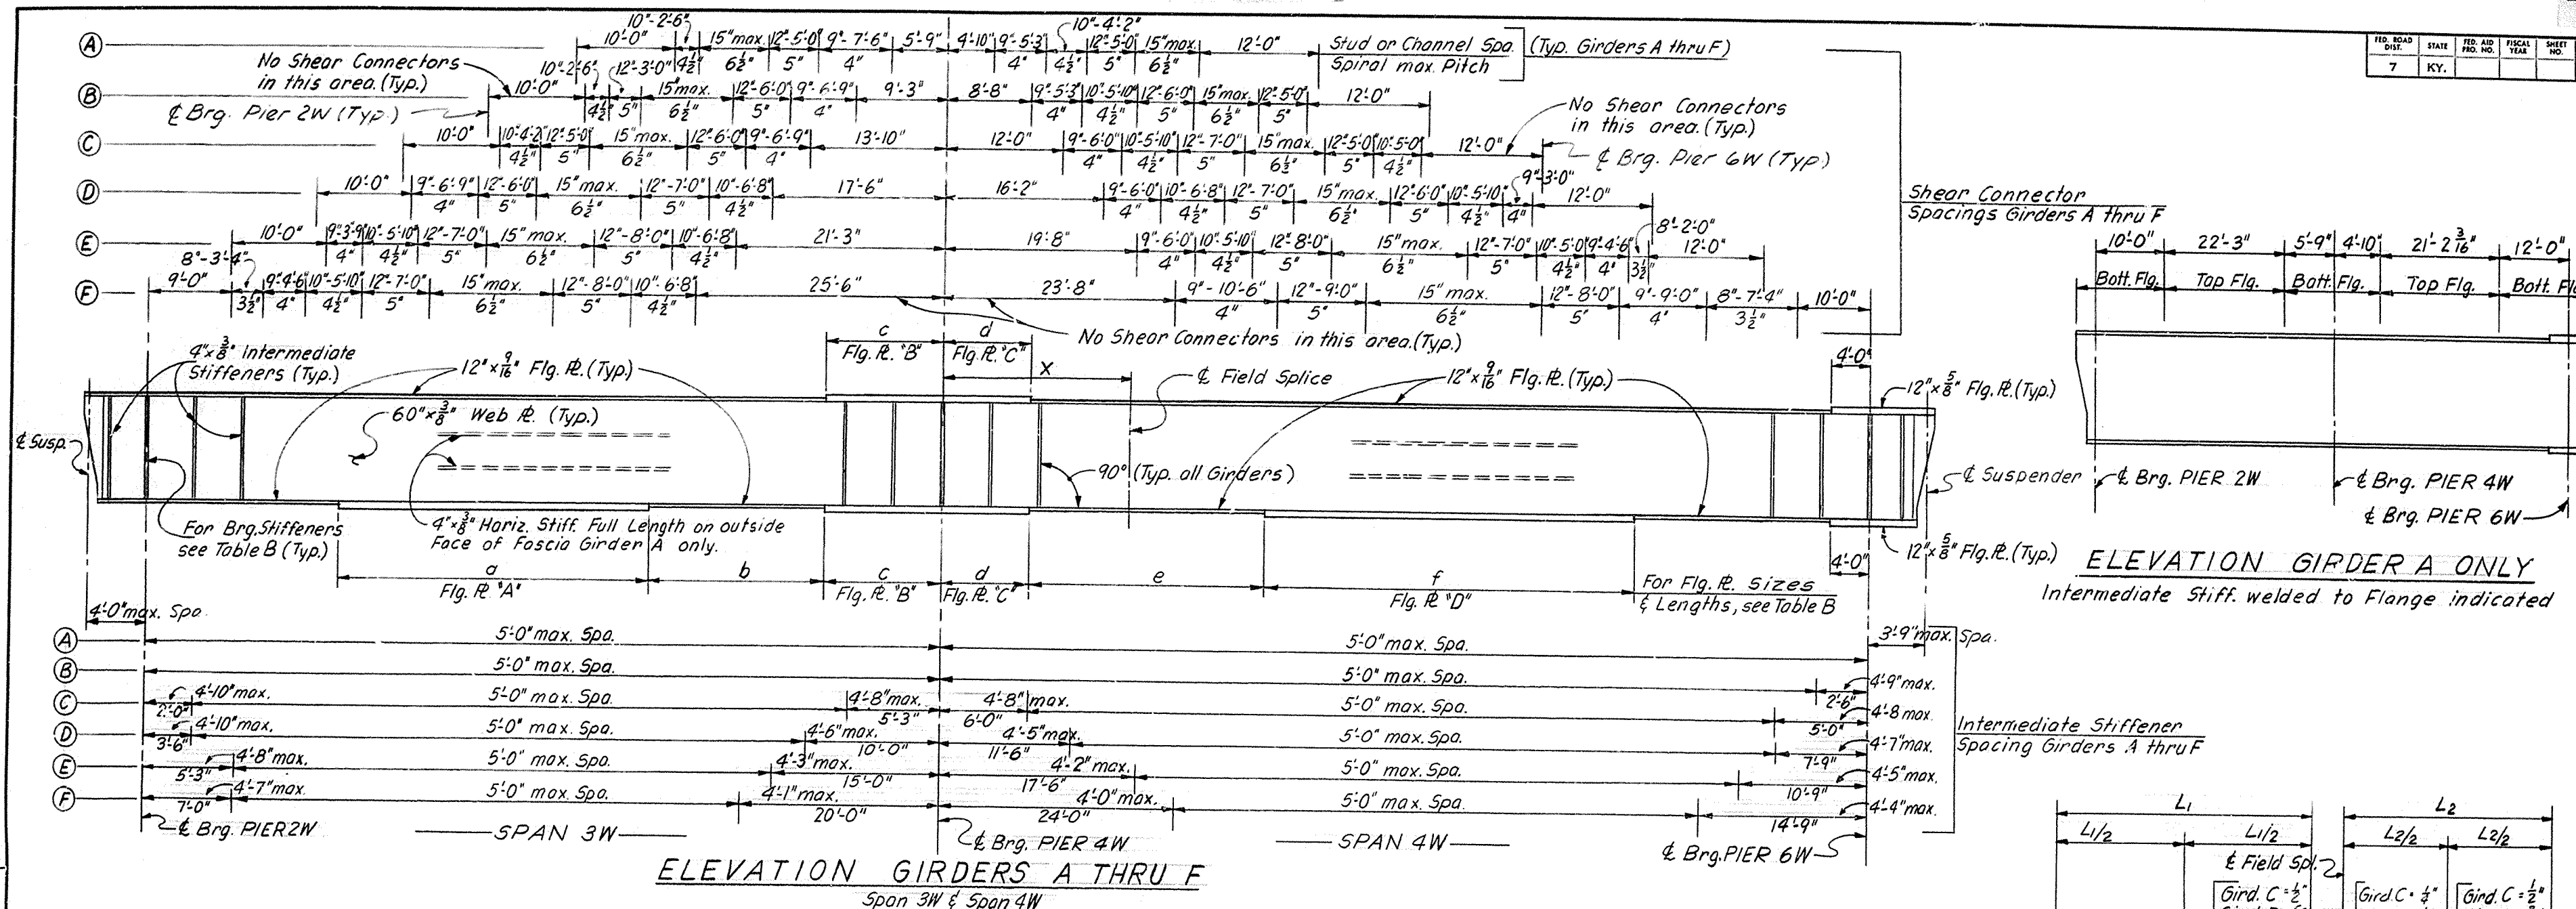


GIRDER	FLANGE PLATE SIZES				FLANGE PLATE LENGTHS						BEARING STIFFENERS			FIELD SPLICES
	"A"	"B"	"C"	"D"	a	b	c	d	e	f	Pier 2W	Pier 4W	Pier 6W	Dist. X
A	12" x 9/16"	12" x 9/16"	12" x 9/16"	12" x 9/16"	—	—	—	—	—	—	5 1/2" x 15/16"	5 1/2" x 1/2"	5 1/2" x 1 1/4"	—
B	12" x 9/16"	12" x 9/16"	12" x 9/16"	12" x 9/16"	—	—	—	—	—	—	5 1/2" x 15/16"	5 1/2" x 5/8"	5 1/2" x 5/16"	—
C	12" x 9/16"	12" x 9/16"	12" x 9/16"	12" x 9/16"	—	—	—	—	—	—	5 1/2" x 1"	5 1/2" x 13/16"	5 1/2" x 3/8"	12'-6"
D	12" x 9/16"	12" x 9/16"	12" x 9/16"	12" x 9/16"	—	—	7'-6"	6'-6"	—	—	5 1/2" x 1"	5 1/2" x 1"	5 1/2" x 3/8"	14'-6"
E	12" x 9/16"	16" x 15/16"	16" x 15/16"	12" x 15/16"	—	—	14'-0"	11'-0"	17'-0"	36'-0"	5 1/2" x 1 1/8"	7 1/2" x 3/8"	5 1/2" x 1 1/8"	17'-0"
F	12" x 9/16"	16" x 1 1/4"	16" x 1 1/4"	12" x 1 3/8"	33'-0"	8'-0"	20'-6"	17'-6"	14'-0"	41'-0"	5 1/2" x 1 1/8"	7 1/2" x 1 1/8"	5 1/2" x 1 1/2"	19'-0"

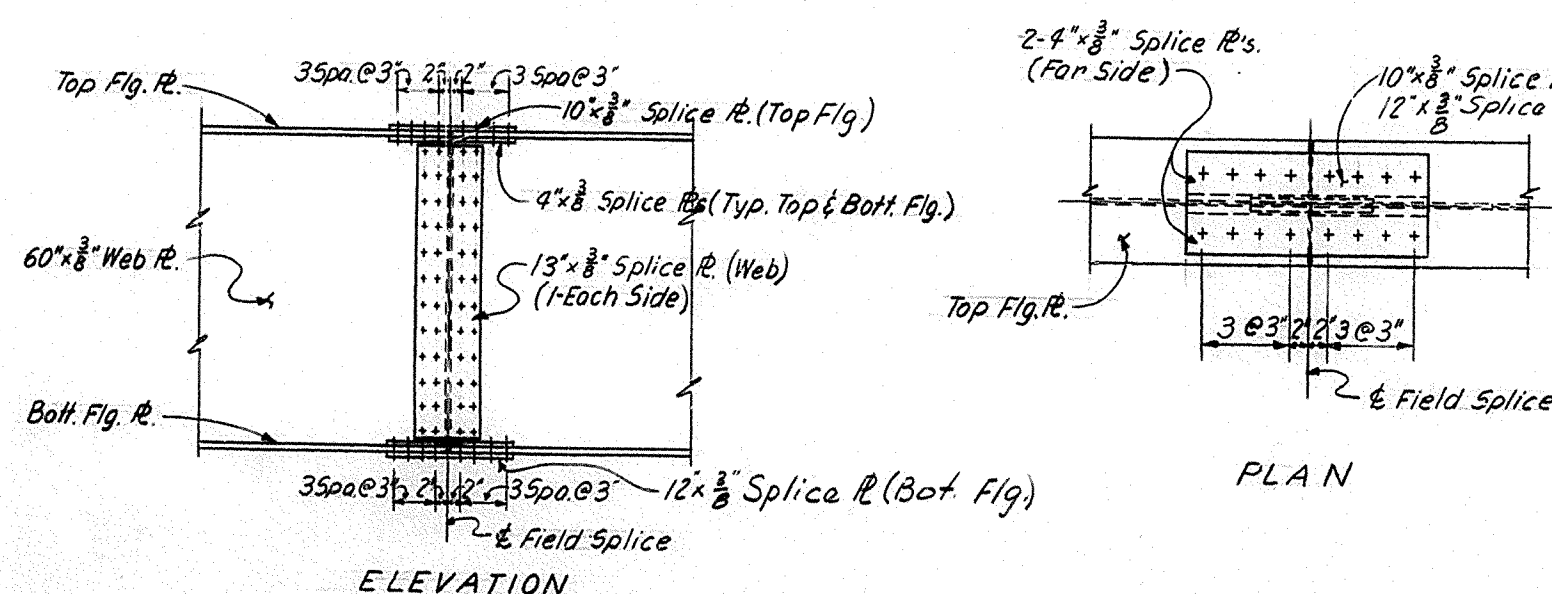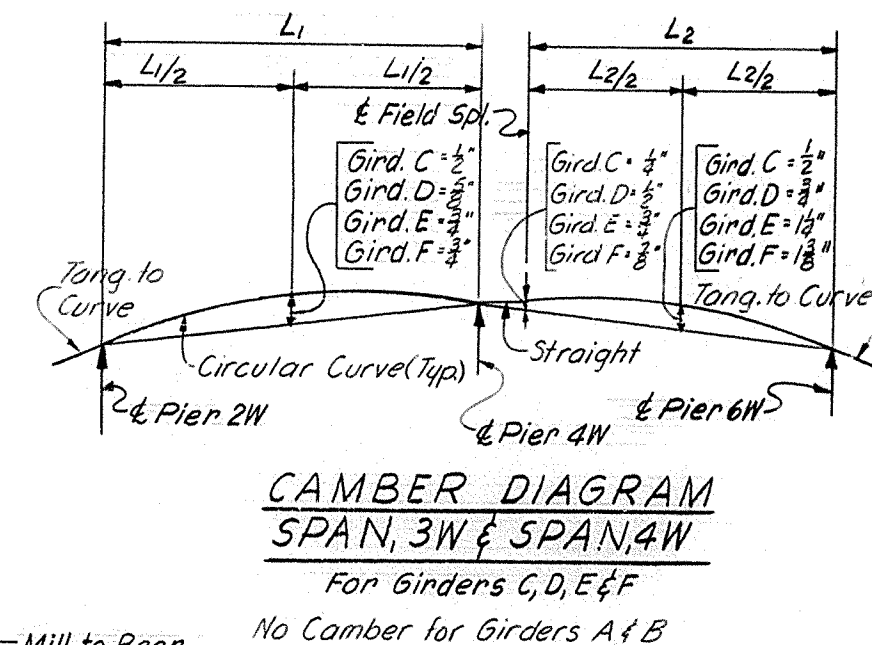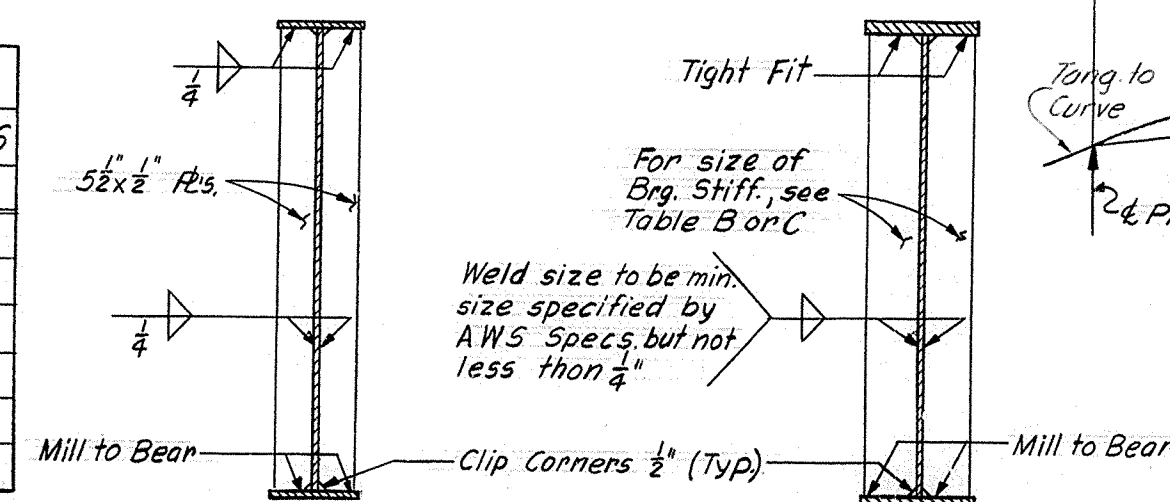

STRUCTURAL STEEL


BRIDGE OVER NORTH WESTERN PARKWAY AND 22ND STREET SHEET 34 OF 63

COMMONWEALTH OF KENTUCKY
DEPARTMENT OF HIGHWAYS
FRANKFORT
COUNTY OF
JEFFERSON
164 CEDAR GROVE TERRACE TO 13TH STREET
LOUISVILLE-LEXINGTON ROAD
STATION 146+90 PROJECT NO. 164-2(34)1
BRIDGE NUMBER 17123

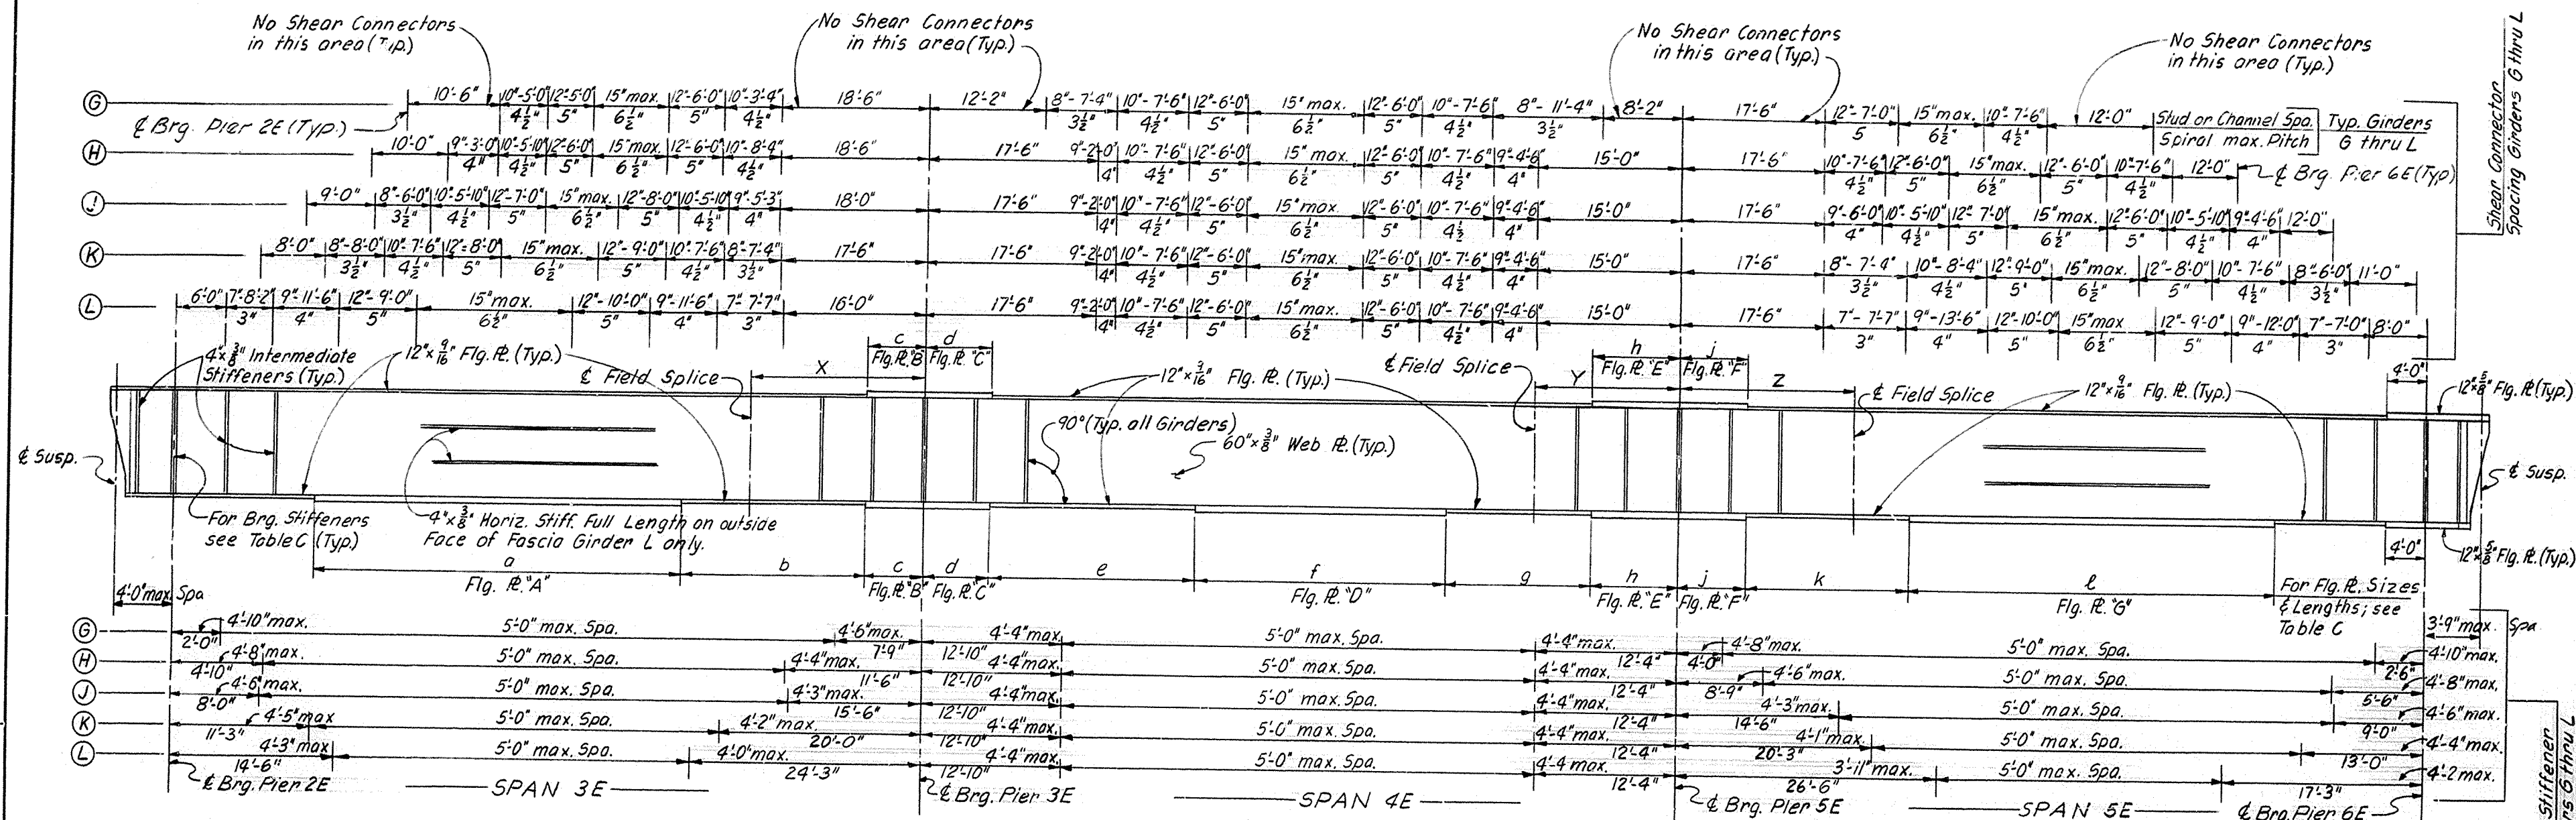


ELEVATION GIRDERS G THRU L
Span 3E, Span 4E & Span 5E

TABLE C																									
GIRDER	FLANGE PLATE SIZES						FLANGE PLATE LENGTHS										BEARING STIFFENERS				FIELD SPLICES				
	"A"	"B"	"C"	"D"	"E"	"F"	"G"	a	b	c	d	e	f	g	h	j	k	ℓ	Pier 2E	Pier 3E	Pier 5E	Pier 6E	X	Y	Z
G	12" × $\frac{9}{16}$ "	12" × $\frac{3}{4}$ "	12" × $\frac{3}{8}$ "	12" × $\frac{3}{4}$ "	12" × $\frac{9}{16}$ "	12" × $\frac{3}{8}$ "	12" × $\frac{9}{16}$ "	—	—	7'-0"	5'-6"	18'-6"	30'-0"	—	—	—	—	—	5½" × 1"	5½" × 1"	5½" × $\frac{7}{8}$ "	5½" × $1\frac{5}{8}$ "	18'-6"	8'-6"	—
H	12" × $\frac{9}{16}$ "	12" × $\frac{15}{16}$ "	12" × $\frac{15}{16}$ "	12" × $\frac{3}{8}$ "	12" × $\frac{13}{16}$ "	12" × $\frac{13}{16}$ "	12" × $\frac{9}{16}$ "	—	—	8'-0"	8'-0"	24'-0"	14'-0"	26'-0"	6'-0"	6'-0"	—	—	5½" × $1\frac{1}{8}$ "	5½" × $1\frac{1}{8}$ "	5½" × 1"	5½" × $1\frac{1}{8}$ "	18'-6"	15'-0"	—
J	12" × $\frac{7}{8}$ "	16" × $\frac{13}{16}$ "	16" × $\frac{13}{16}$ "	12" × $\frac{9}{16}$ "	16" × $\frac{13}{16}$ "	16" × $\frac{13}{16}$ "	12" × $\frac{13}{16}$ "	32'-0"	19'-0"	9'-0"	12'-0"	—	—	—	11'-0"	9'-0"	19'-0"	32'-0"	5½" × $1\frac{1}{8}$ "	7½" × $\frac{13}{16}$ "	7½" × $\frac{13}{16}$ "	5½" × $1\frac{1}{8}$ "	18'-0"	—	18'-0"
K	12" × $1\frac{1}{4}$ "	16" × $\frac{15}{16}$ "	16" × $\frac{15}{16}$ "	12" × $\frac{9}{16}$ "	16" × 1"	16" × 1"	12" × $1\frac{1}{4}$ "	46'-0"	15'-0"	10'-0"	15'-6"	—	—	—	16'-0"	11'-0"	14'-0"	47'-6"	5½" × $1\frac{1}{4}$ "	7½" × $\frac{7}{8}$ "	7½" × $\frac{7}{8}$ "	5½" × $1\frac{1}{4}$ "	17'-0"	—	17'-6"
L	12" × $1\frac{5}{8}$ "	16" × $1\frac{1}{8}$ "	16" × $1\frac{1}{8}$ "	12" × $\frac{9}{16}$ "	16" × $1\frac{1}{8}$ "	16" × $1\frac{3}{8}$ "	12" × $1\frac{3}{4}$ "	58'-0"	13'-0"	11'-0"	19'-0"	—	—	—	21'-0"	12'-0"	13'-0"	61'-0"	5½" × $1\frac{5}{8}$ "	7½" × $\frac{15}{16}$ "	7½" × 1"	5½" × $1\frac{9}{16}$ "	16'-0"	—	17'-0"

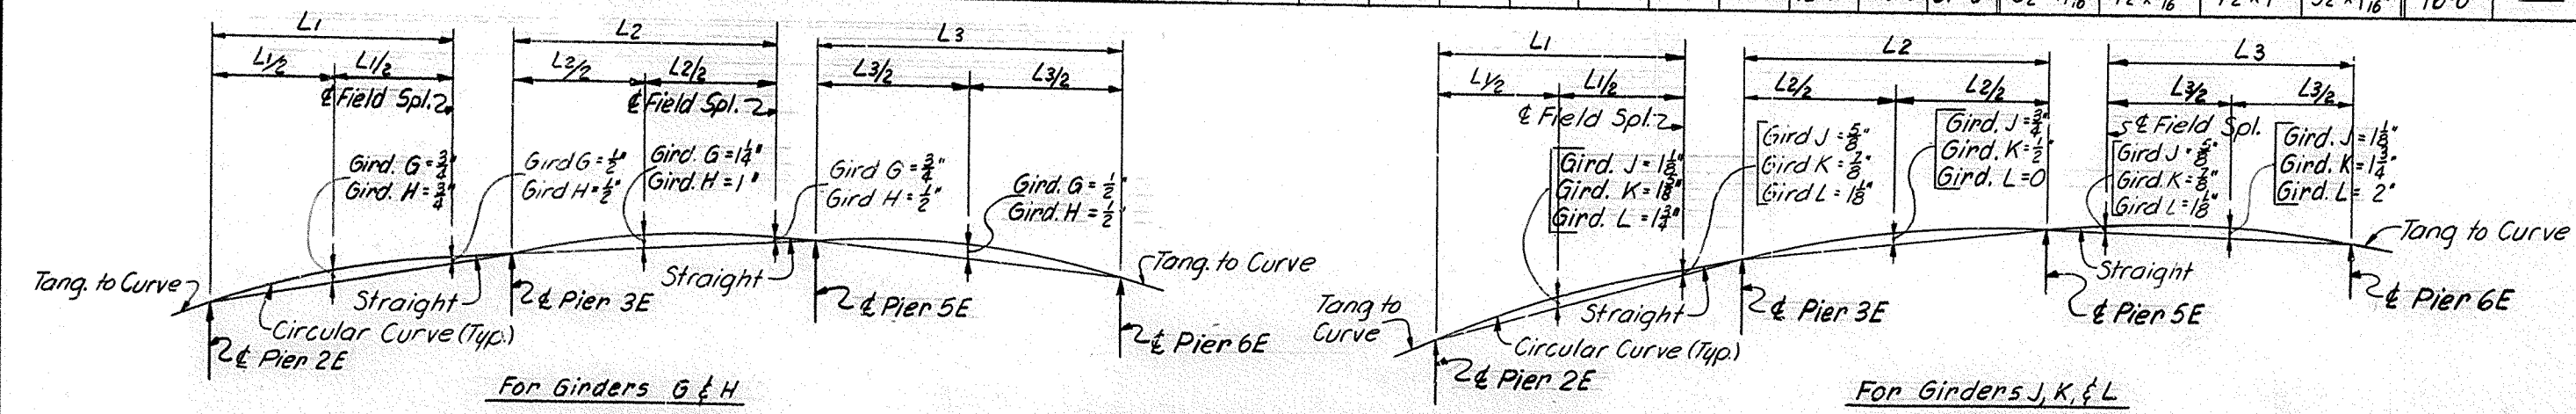

CAMBER DIAGRAMS
SPANS 3E, 4E & 5E

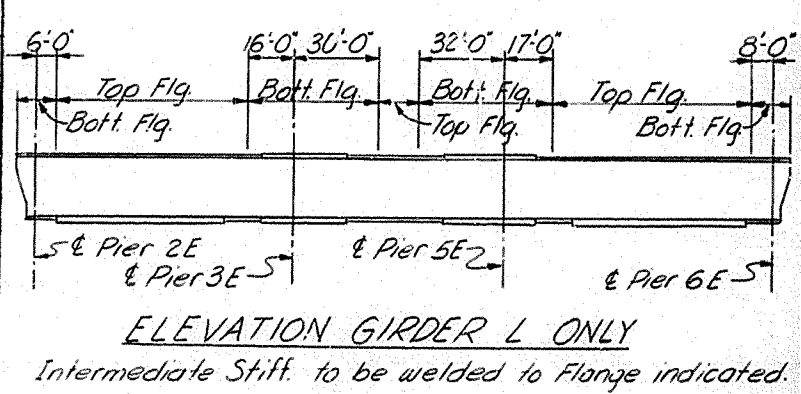


BRIDGE OVER NORTH WESTERN PARKWAY AND 22ND STREET SHEET 35 OF 63


COMMONWEALTH OF KENTUCKY
DEPARTMENT OF HIGHWAYS
FRANKFORT
COUNTY OF
JEFFERSON
164 CEDAR GROVE TERRACE TO 13TH STREET
LOUISVILLE-LEXINGTON
ROAD
STATION 146+90 PROJECT NO. 164-2(34)1
BRIDGE NUMBER 1723

STRUCTURAL STEEL

STRUCTURAL STEEL

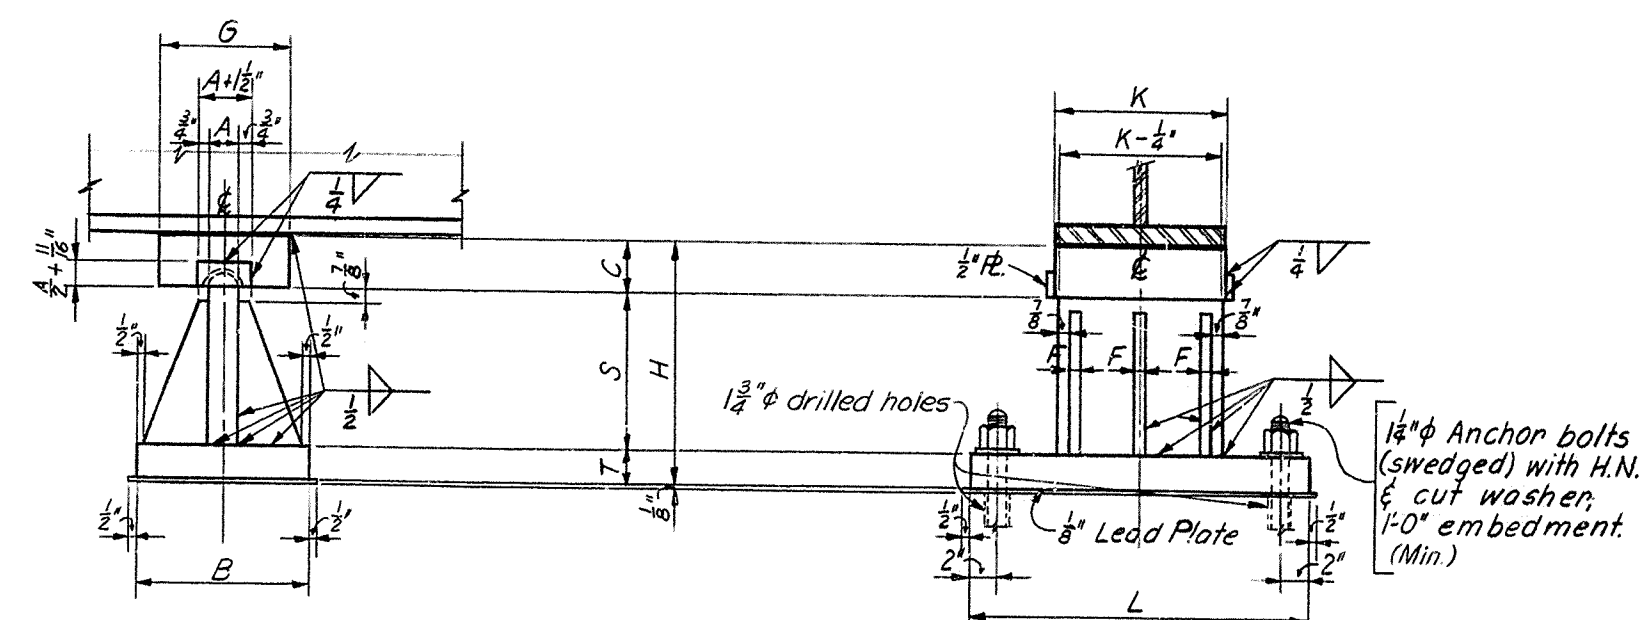

FIXED SHOE

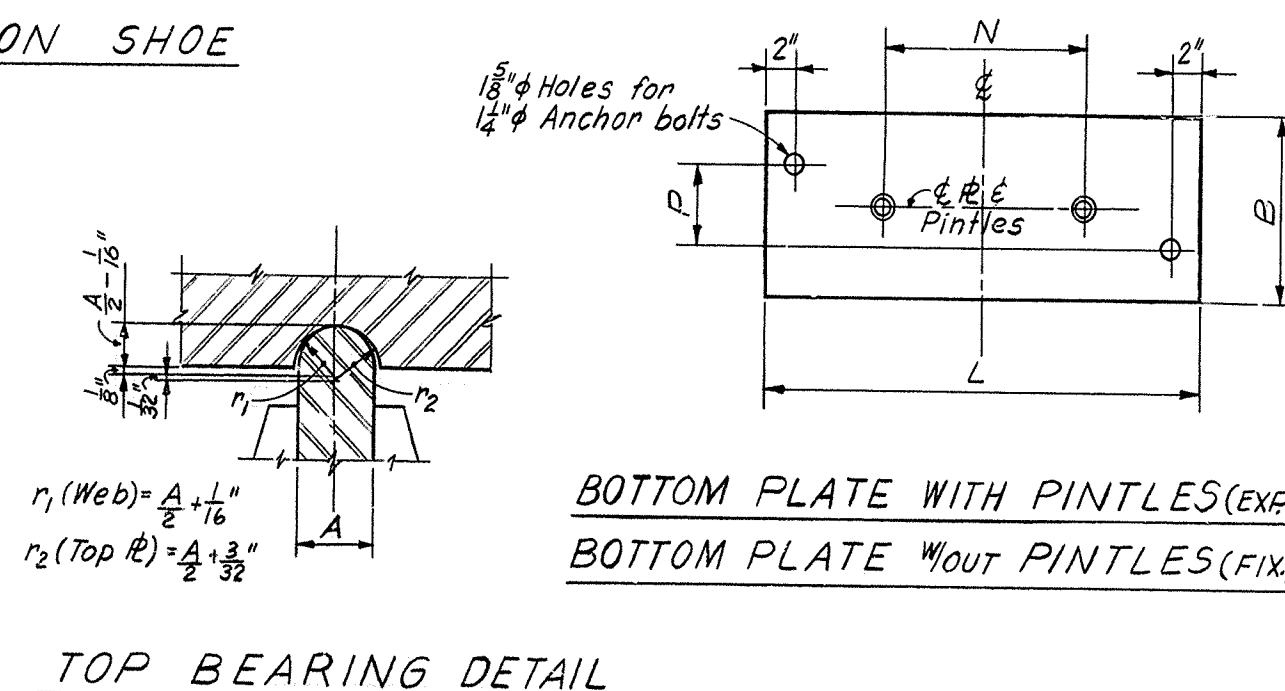

TOP BEARING DETAIL

Top Section: Plan Views

- F-100 (FIX):** Dimensions include 1'-0" overall width, 1" end offsets, 5" center-to-center spacing for holes, and 2 1/2" hole diameter. Holes are 1 1/2" diameter in the sole plate and masonry. The valve body is 12" x 12" x 1 1/2" and 12" x 10" x 1 1/2".
- E-100 (EXR):** Similar dimensions to F-100, but with 1 1/2" x 2" slots in the sole plate. The valve body is 12" x 12" x 1 1/2" and 12" x 10" x 1 1/2".

Bottom Section: Side Elevation Details

- F-100 (FIX):** Shows the valve assembly on a masonry foundation. Key components include: Beveled Sole Pl., Brg. Stiff., Fig. Pl., Masonry Pl., Lead Plate, 1" Anchor bolts (swaged) with H.N. & cut washer, 1'-0" embedment, 1 1/2" drilled holes, and 13" x 13" x 1/8" Lead Plate.
- E-100 (EXR):** Similar to F-100, but with 1 1/2" x 2" slots in the Fig. Pl. and Beveled Sole Pl.

BEARING DETAILS F-100 & E-100

BEARING DETAILS F-100 & E-100

The cost of lead required to set Anchor Bolts and the cost of drilling Anchor Bolt holes shall be included in the Lump Sum Bid for Structural Steel. The Contractors shall be responsible for keeping holes dry in wet and freezing weather. At the time of setting, Anchor Bolts are to be heated to a blue heat to assure free flow of lead to bottom of hole.






Shoe Weights shown include Lead Plates, Lead for Anchor Bolt Settings and Anchor Bolts.

STRUCTURAL STEEL

COMMONWEALTH OF KENTUCKY
DEPARTMENT OF HIGHWAYS
FRANKFORT
COUNTY OF
JEFFERSON
 I 64-CEDAR GROVE TERRACE TO 13TH STREET
 LOUISVILLE-LEXINGTON
ROAD
 S.P. 56-273-11L

STATION 146+90	PROJECT NO. 164-2(34)1	
BRIDGE NUMBER	DRAWING NO. 1723	INDEX

FED. ROAD DIST.	STATE	FED. AID PROJ. NO.	FISCAL YEAR	SHEET NO.	TOTAL SHEETS
7	KY.				

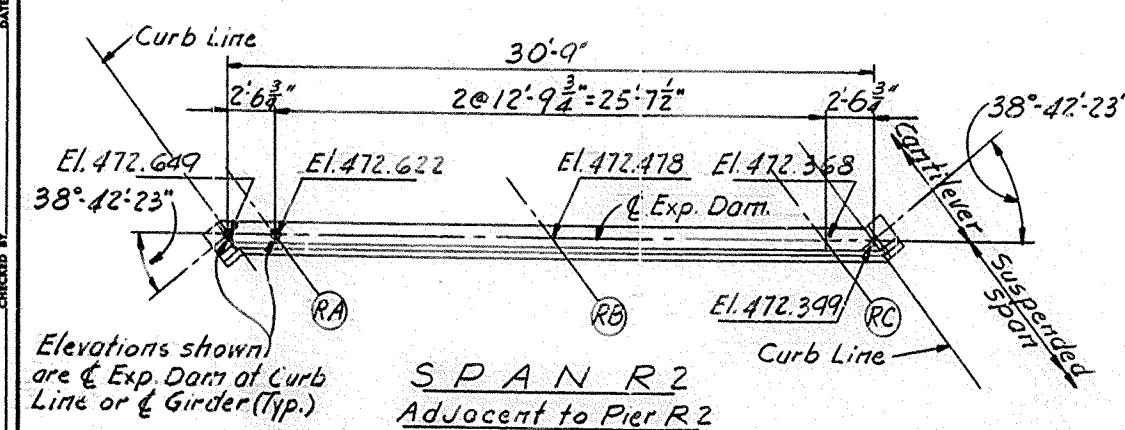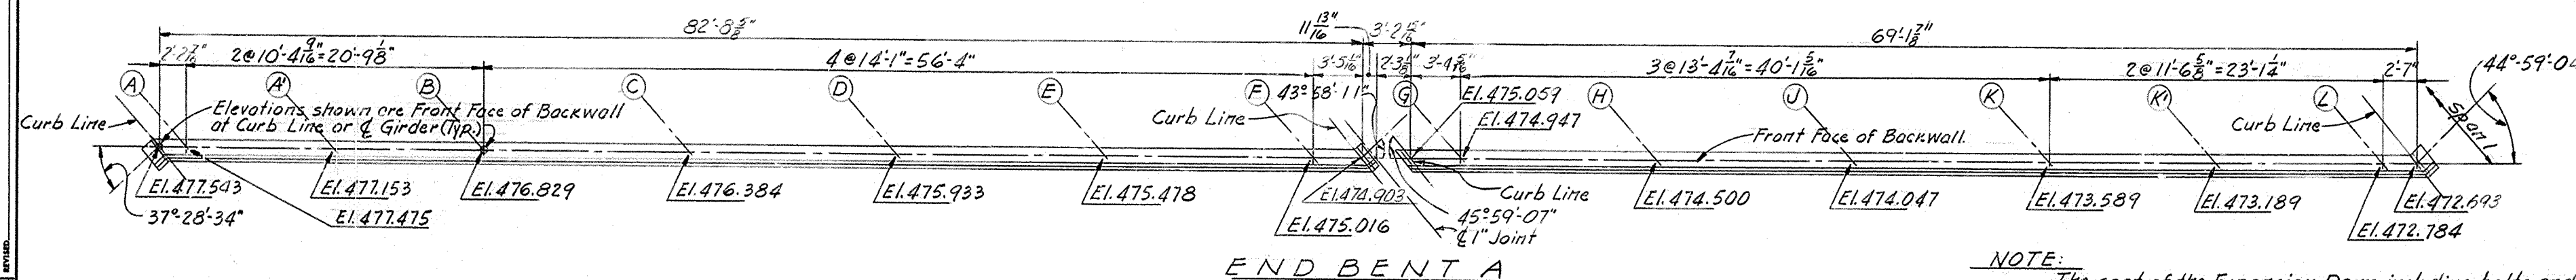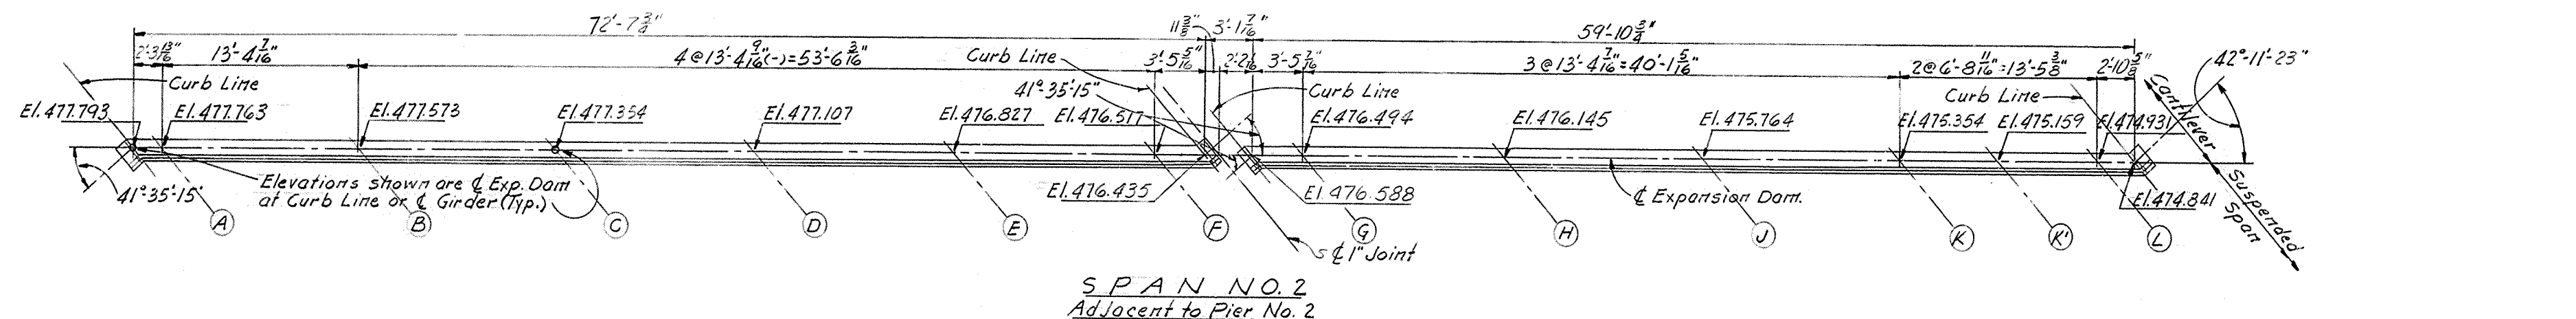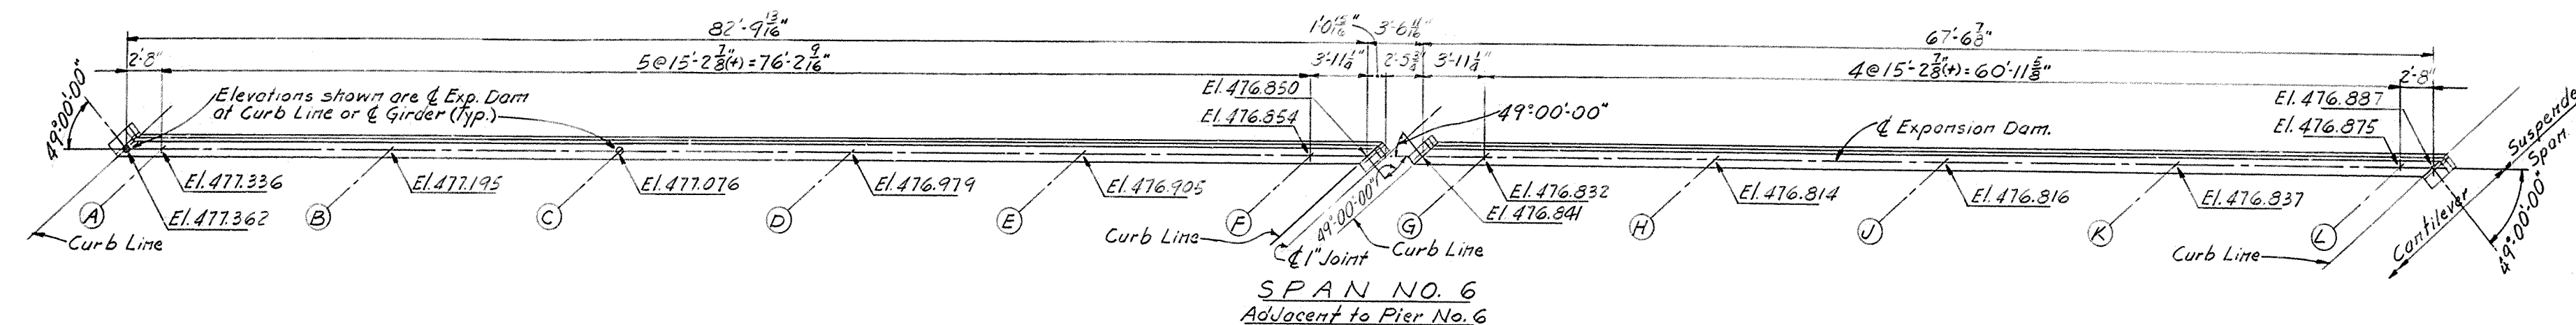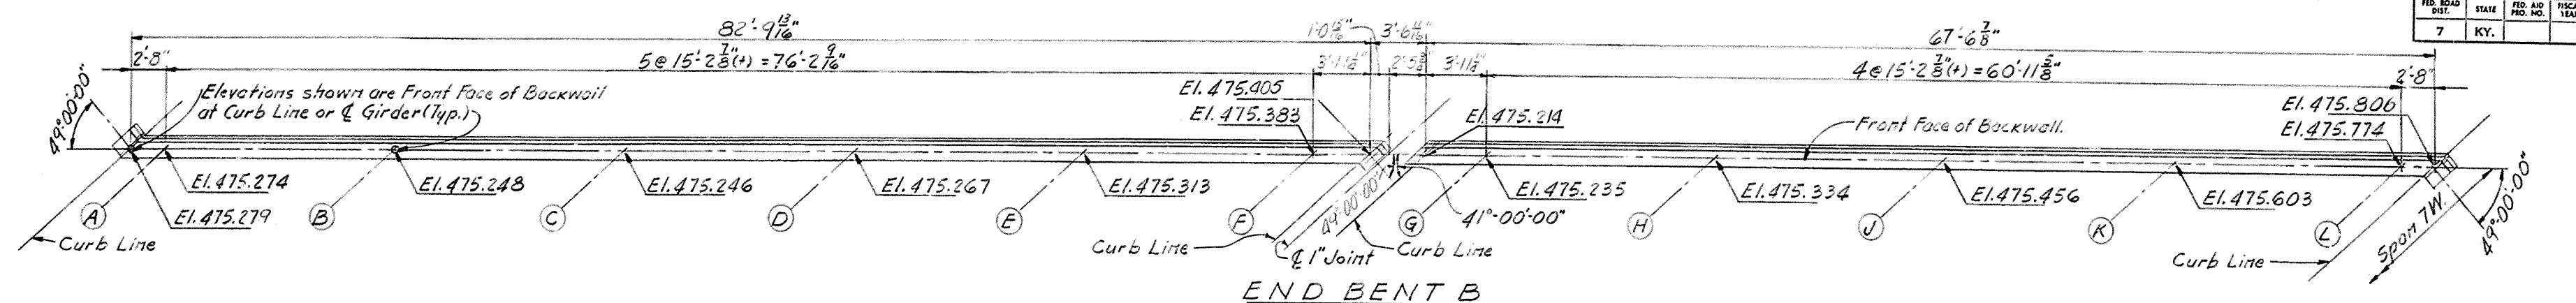

NOTE:


Elevations shown are screed Elevations and may be used for final erection of the Expansion Dams before the concrete slab is poured.

For details of Expansion Dams in Span No. 2, 6 & R2 see Sheet No. 40

For details of Expansion Dams at End Bents A, B & RA see Sheet No. 41

NOTE:

The cost of the Expansion Dams including bolts and nuts, shall be included in the lump sum bid for structural steel. Such payment shall be complete compensation for all materials, equipment, tools, labor, and incidentals to complete the work.

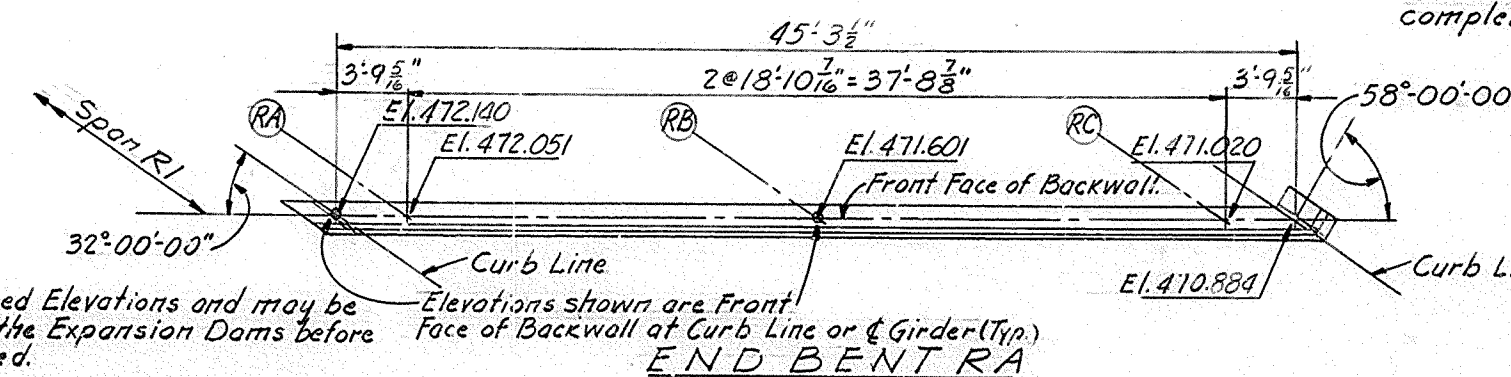

EXPANSION DAMS

BRIDGE OVER NORTH WESTERN PARKWAY AND 22ND STREET SHEET 39 OF 63

COMMONWEALTH OF KENTUCKY
DEPARTMENT OF HIGHWAYS
FRANKFORT
COUNTY OF
JEFFERSON

164 CEDAR GROVE TERRACE TO 13TH STREET
LOUISVILLE-LEXINGTON

ROAD S.P. 56-273-11L
STATION 146+90 PROJECT NO. 164-2(341)



BRIDGE NUMBER 17123 INDEX

[illegible]


NOTE:
To allow for temperatures other than 60°F, increase or decrease respectively the dimensions shown for 60°F by $\frac{1}{8}$ " for each 10° decrease or increase in temperature.
Plates must be true and free from Warp.
The Expansion Dams are to be assembled in the shop in their relative final positions and inspected for fit.
As an alternative the rear sealing compound retainer bar may be cut from a $2\frac{1}{2}$ " x $1\frac{3}{4}$ " bar in lieu of welding the two bars together.

EXPANSION DAM AT SUSPENDERS

DRAWING NO.
17123

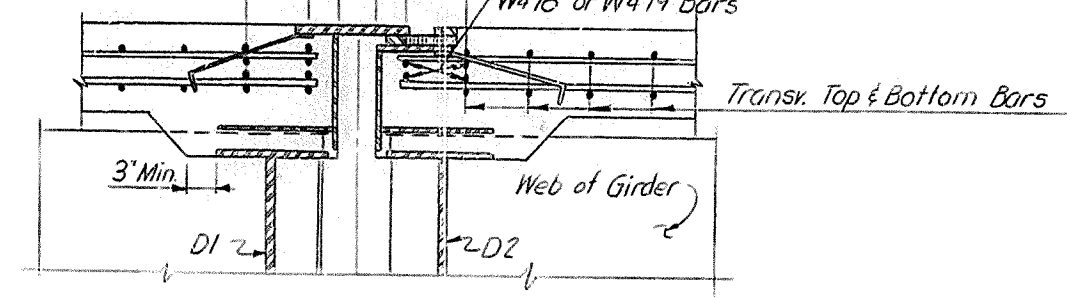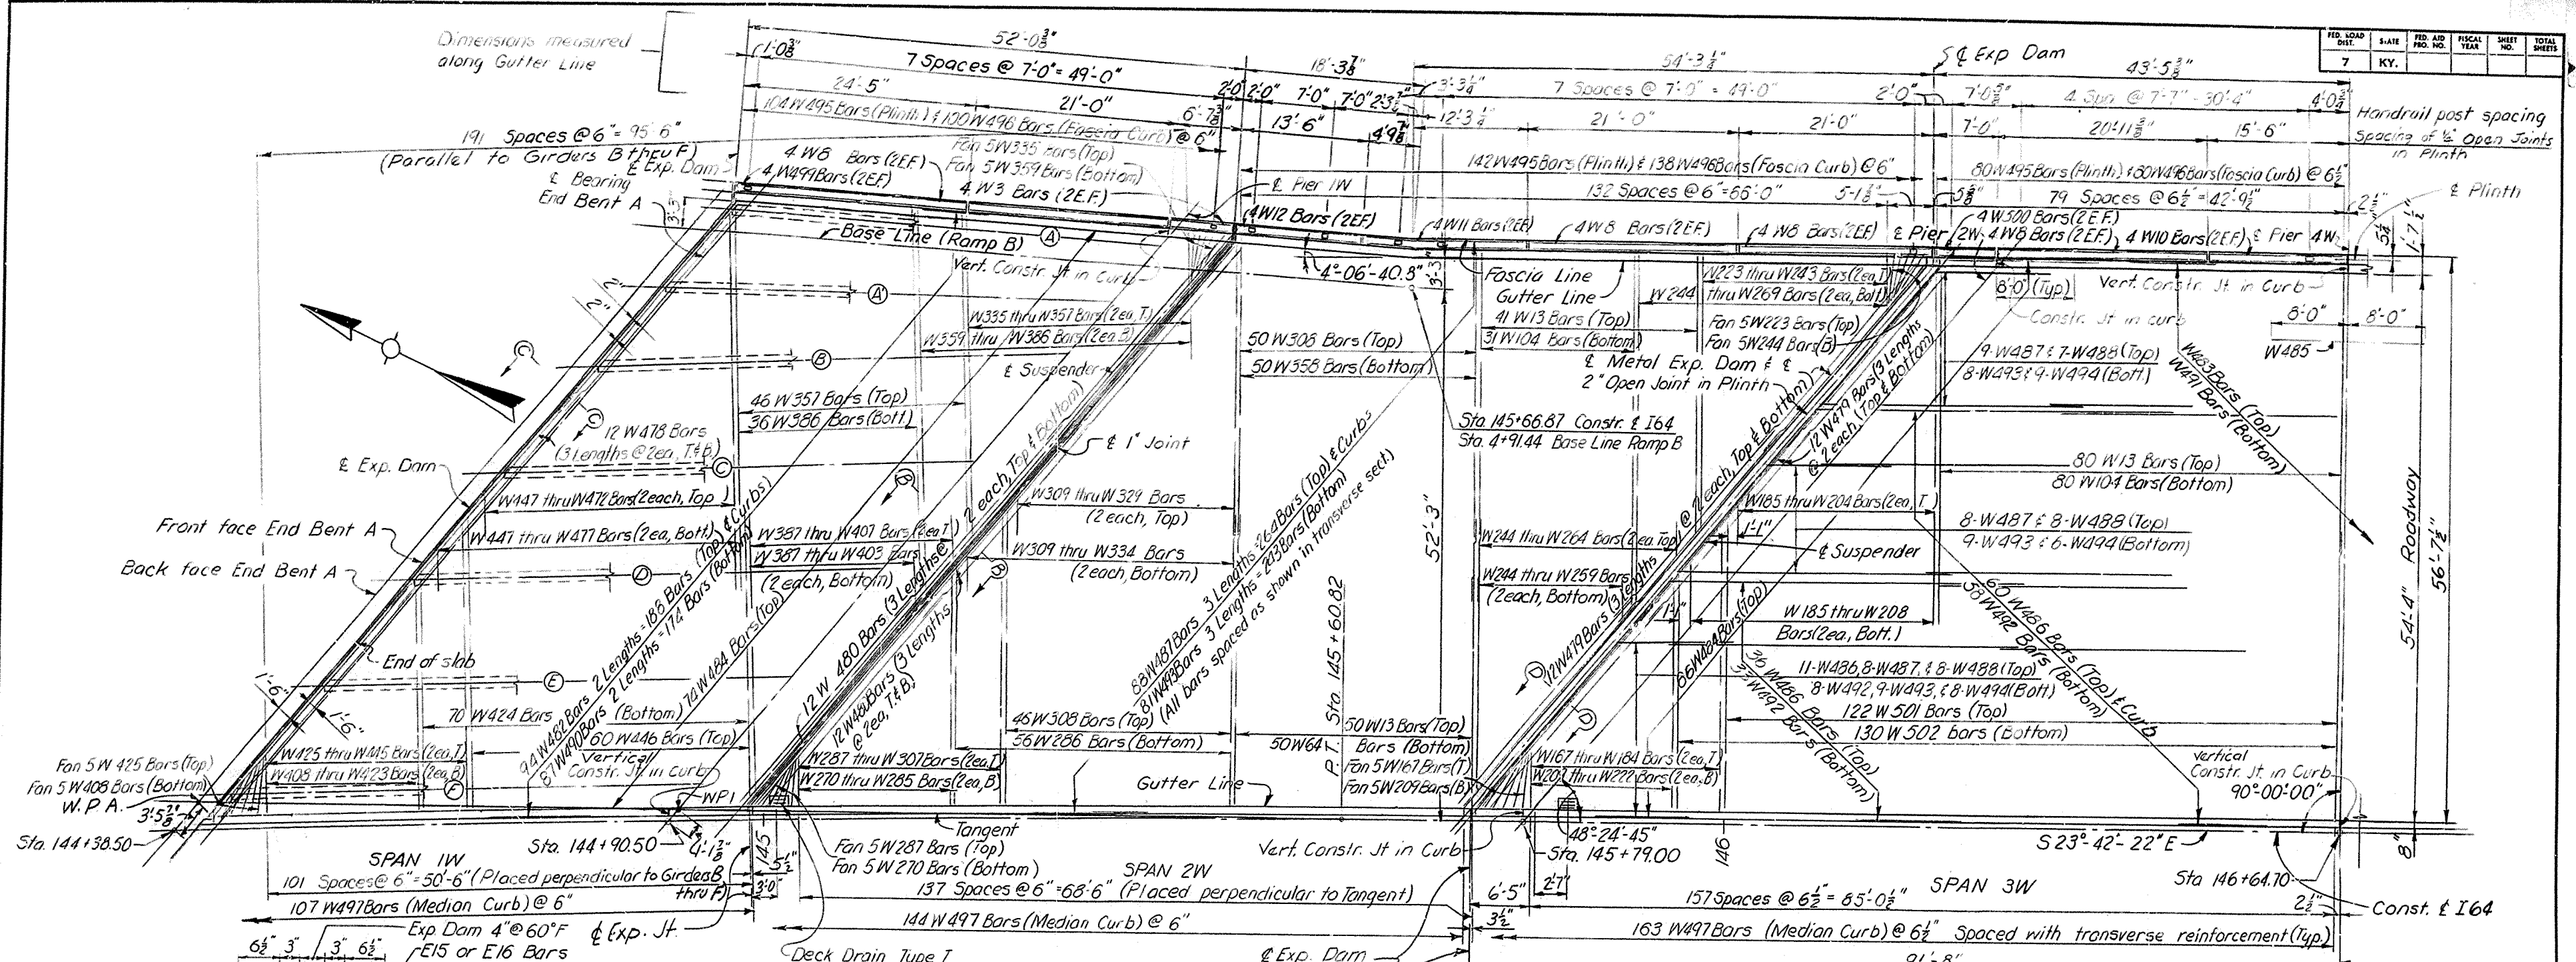

SECTION-DD

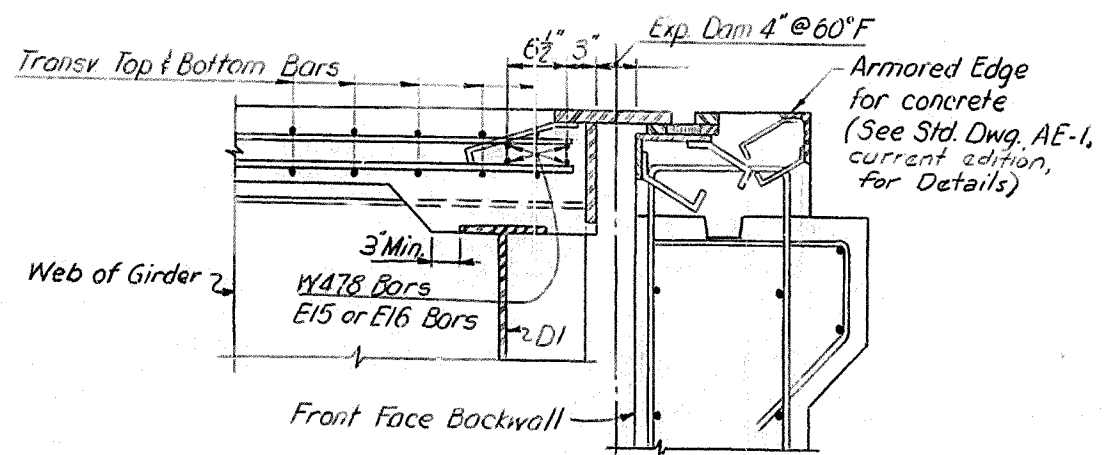

SECTION-CC

PLAN
164(WB)(SPANS 1W, 2W & 3W)

NOTES:

For Bill of Reinforcement, Bar Bending Details & Quantities see Sheets No. 48 thru 51.

For Deck Drain & Light Std. Support Reinforcement see Sheet No. 47.


For Expansion Dam Details see Sheets No. 39 thru 41.

For Guardrail Details see Sheet No. 54.

E.F. denotes Each Face.

When setting Deck Drains with Type 1 downspout connections, adjust position longitudinally to insure downspout is centered 5" from the face of Pier. See Sheet No. 52.

The transverse construction joints in the curbs at the piers shall be edged with an approved tool. The construction joints in the Median Wall at the piers shall have 1/2" V groove on sides and top.

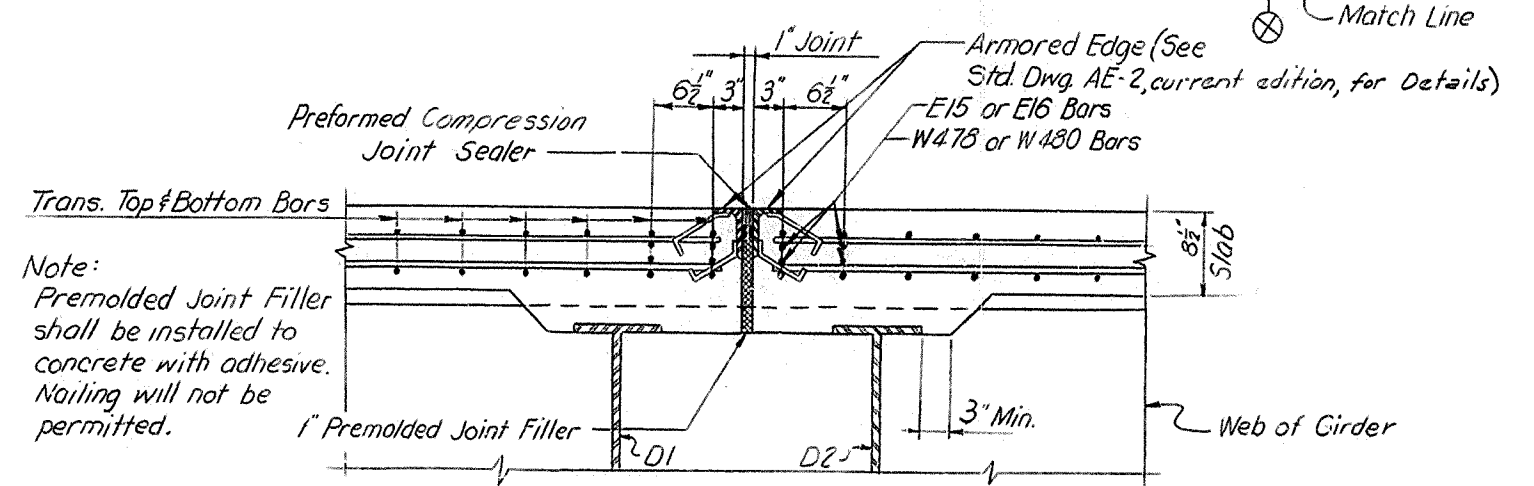

SECTION-BB

BRIDGE OVER NORTH WESTERN PARKWAY AND 22ND STREET SHEET 42 OF 63

COMMONWEALTH OF KENTUCKY

DEPARTMENT OF HIGHWAYS

FRANKFORT

COUNTY OF

JEFFERSON


164 CEDAR GROVE TERRACE TO 13TH STREET


LOUISVILLE-LEXINGTON ROAD

STATION 146 + 90 PROJECT NO. 164-2(34)1

BRIDGE NUMBER 17123


SUPERSTRUCTURE

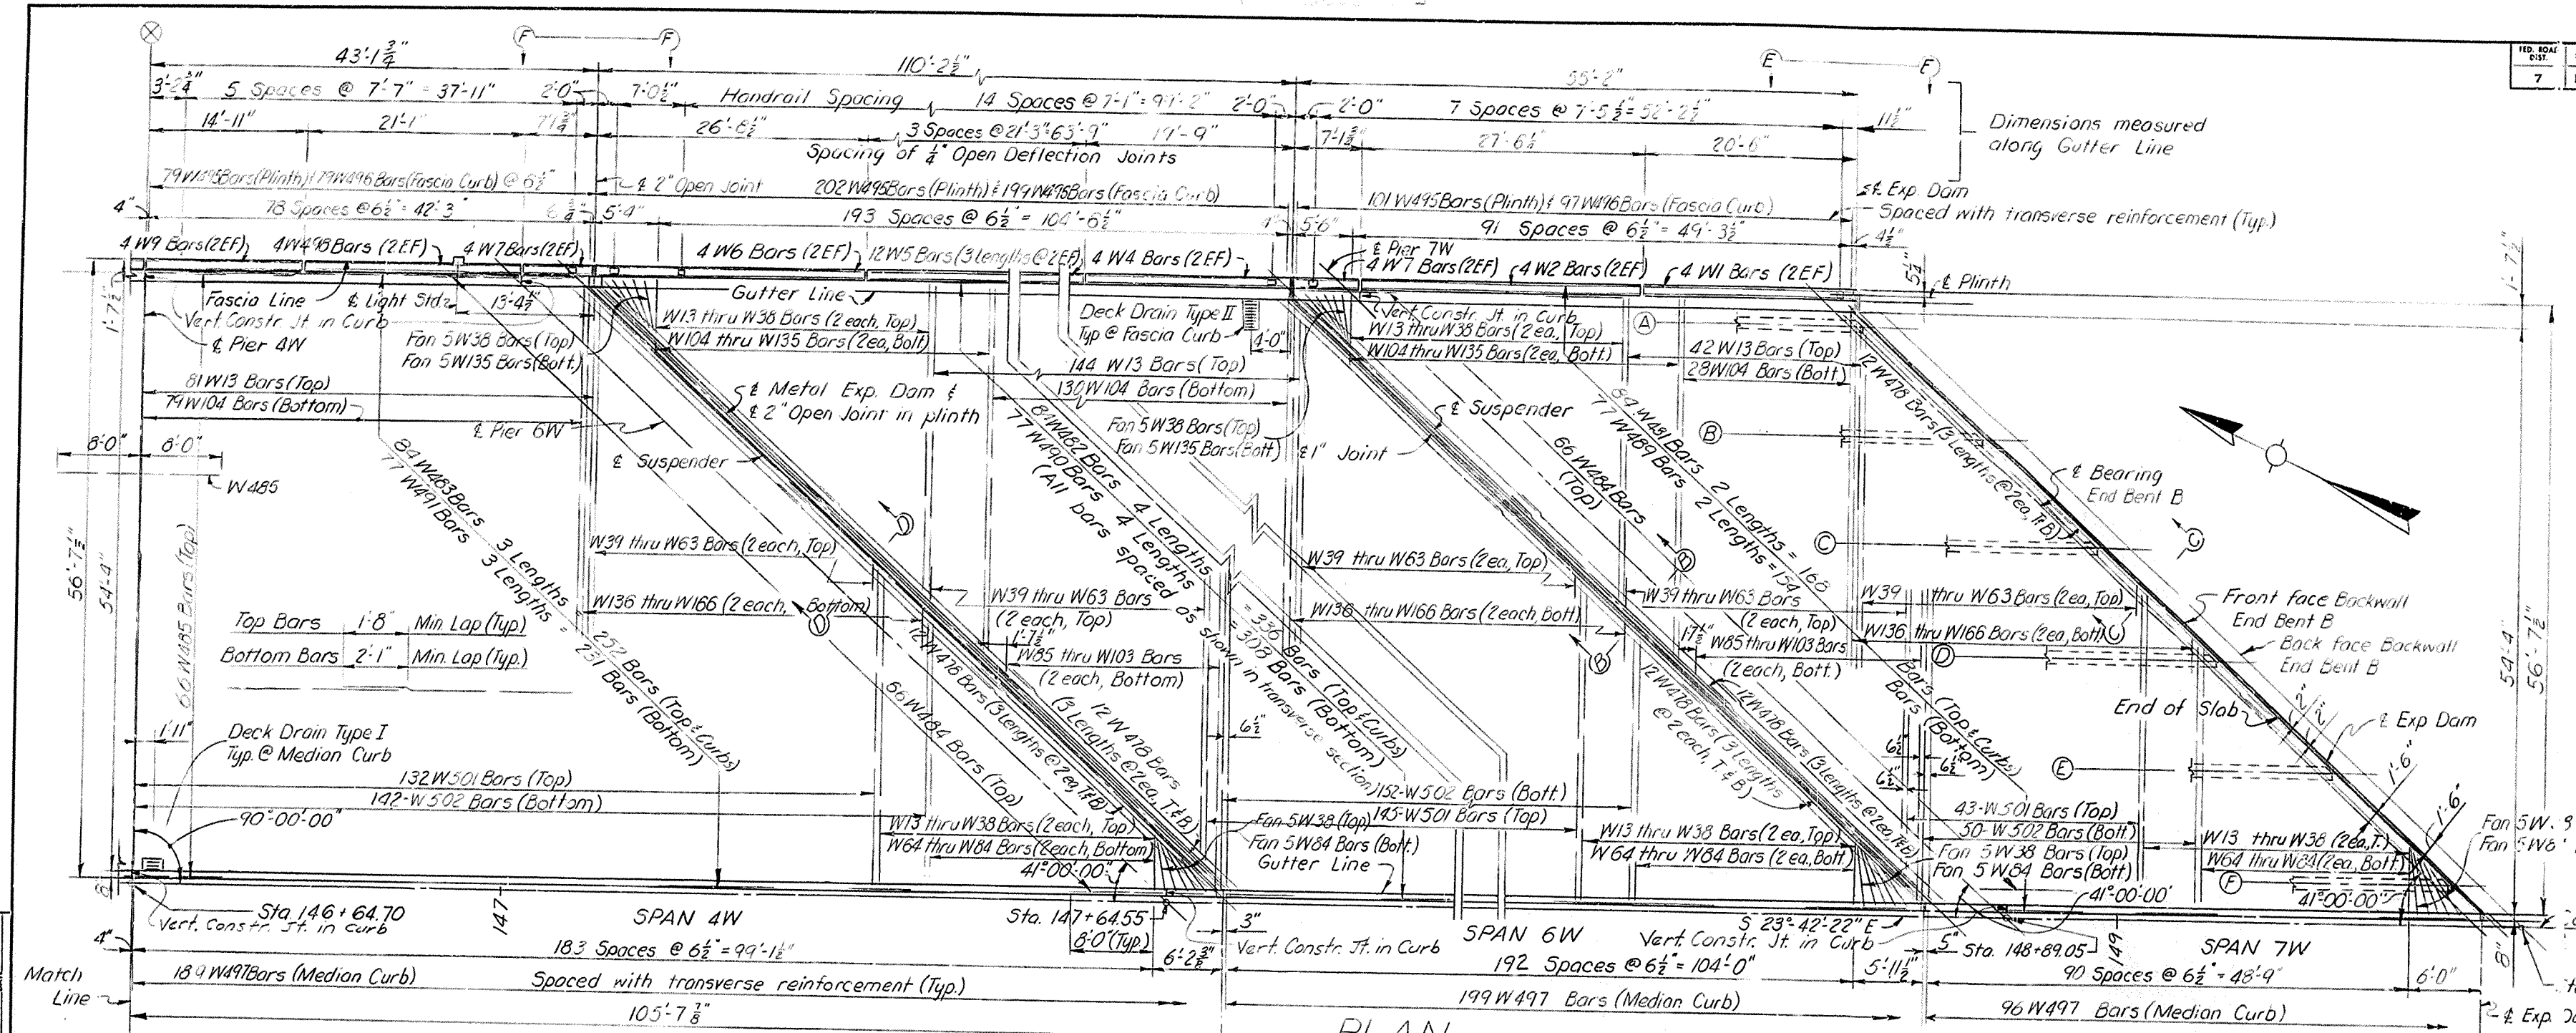

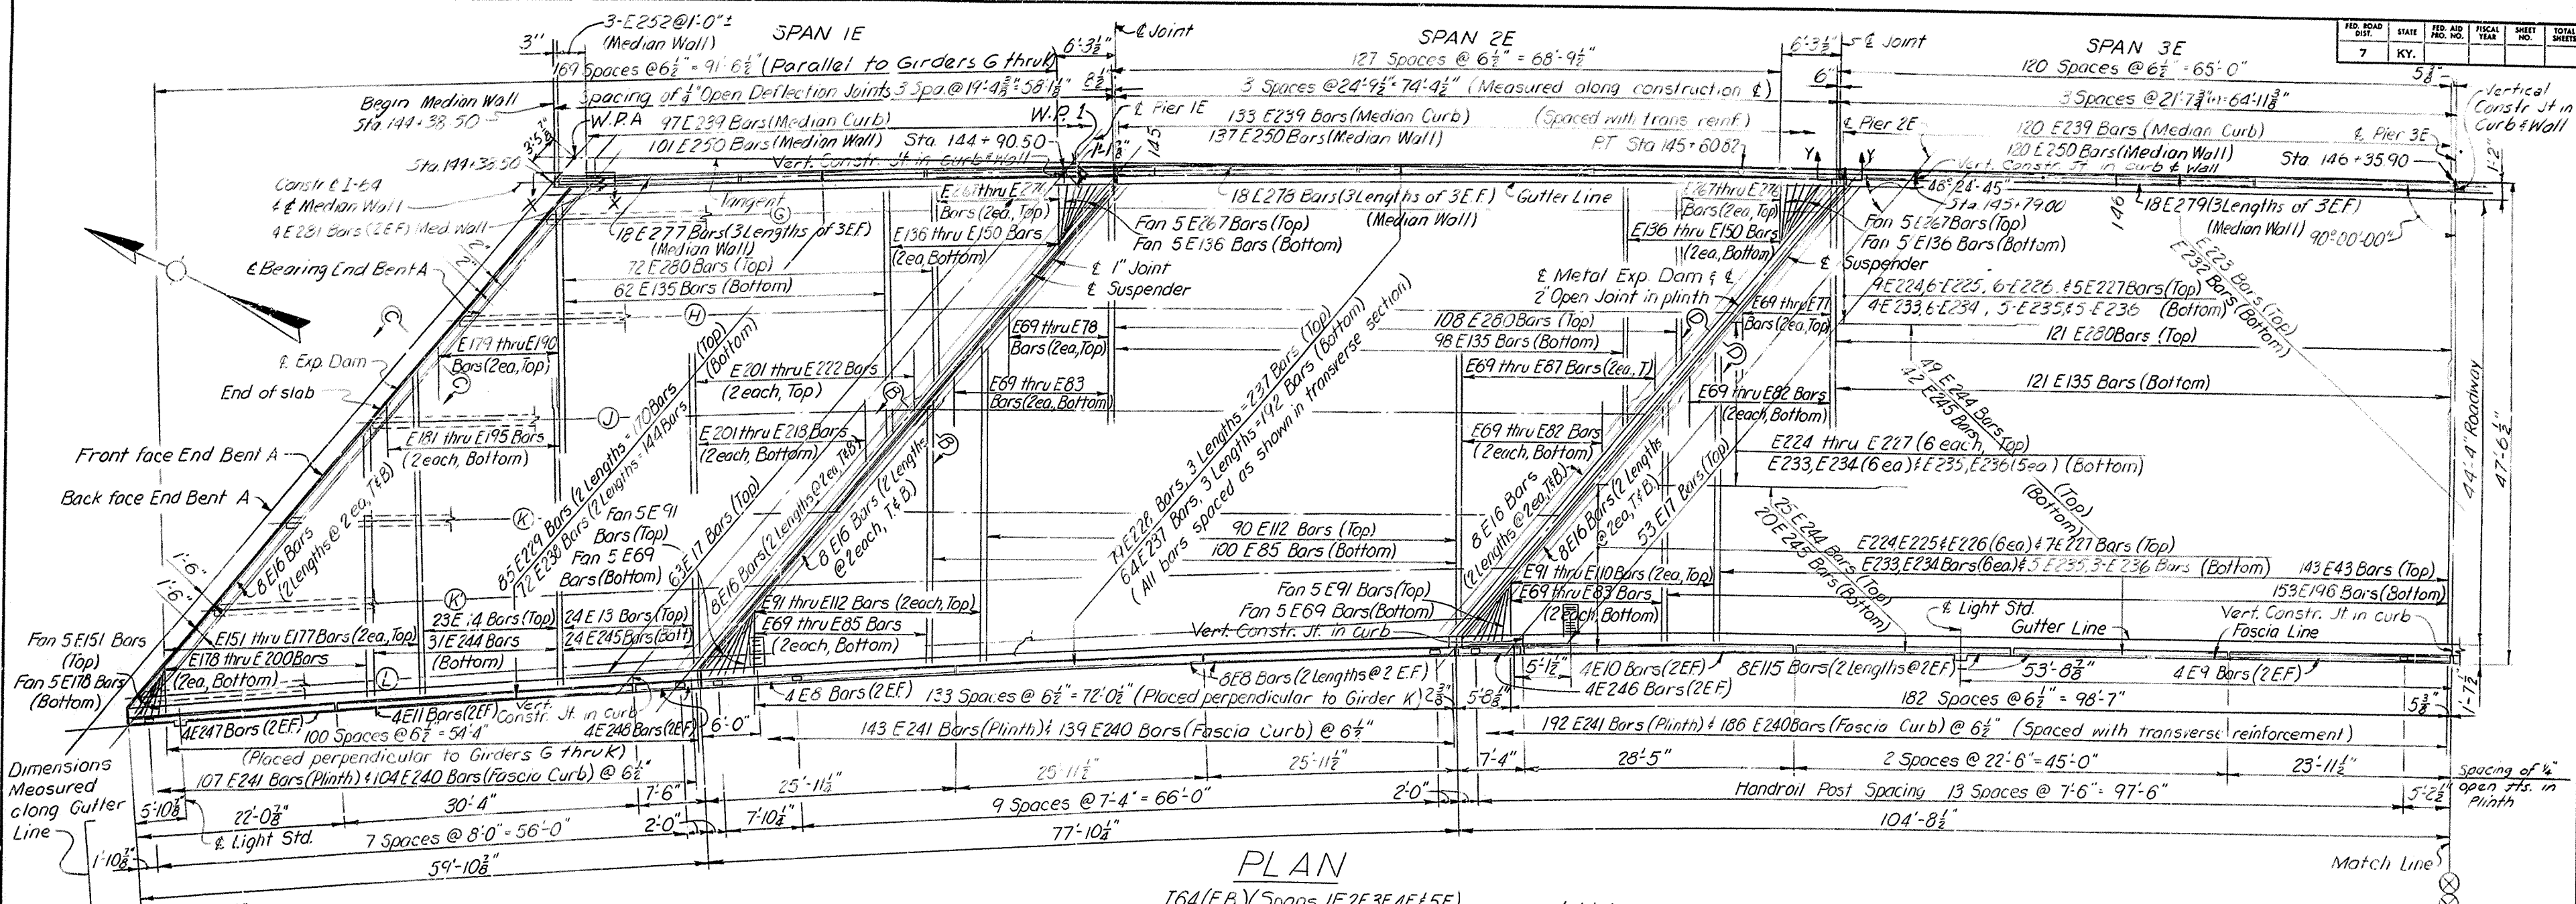

PLAN

I64 (E.B.) (Spans 1E, 2E, 3E, 4E & 5E)

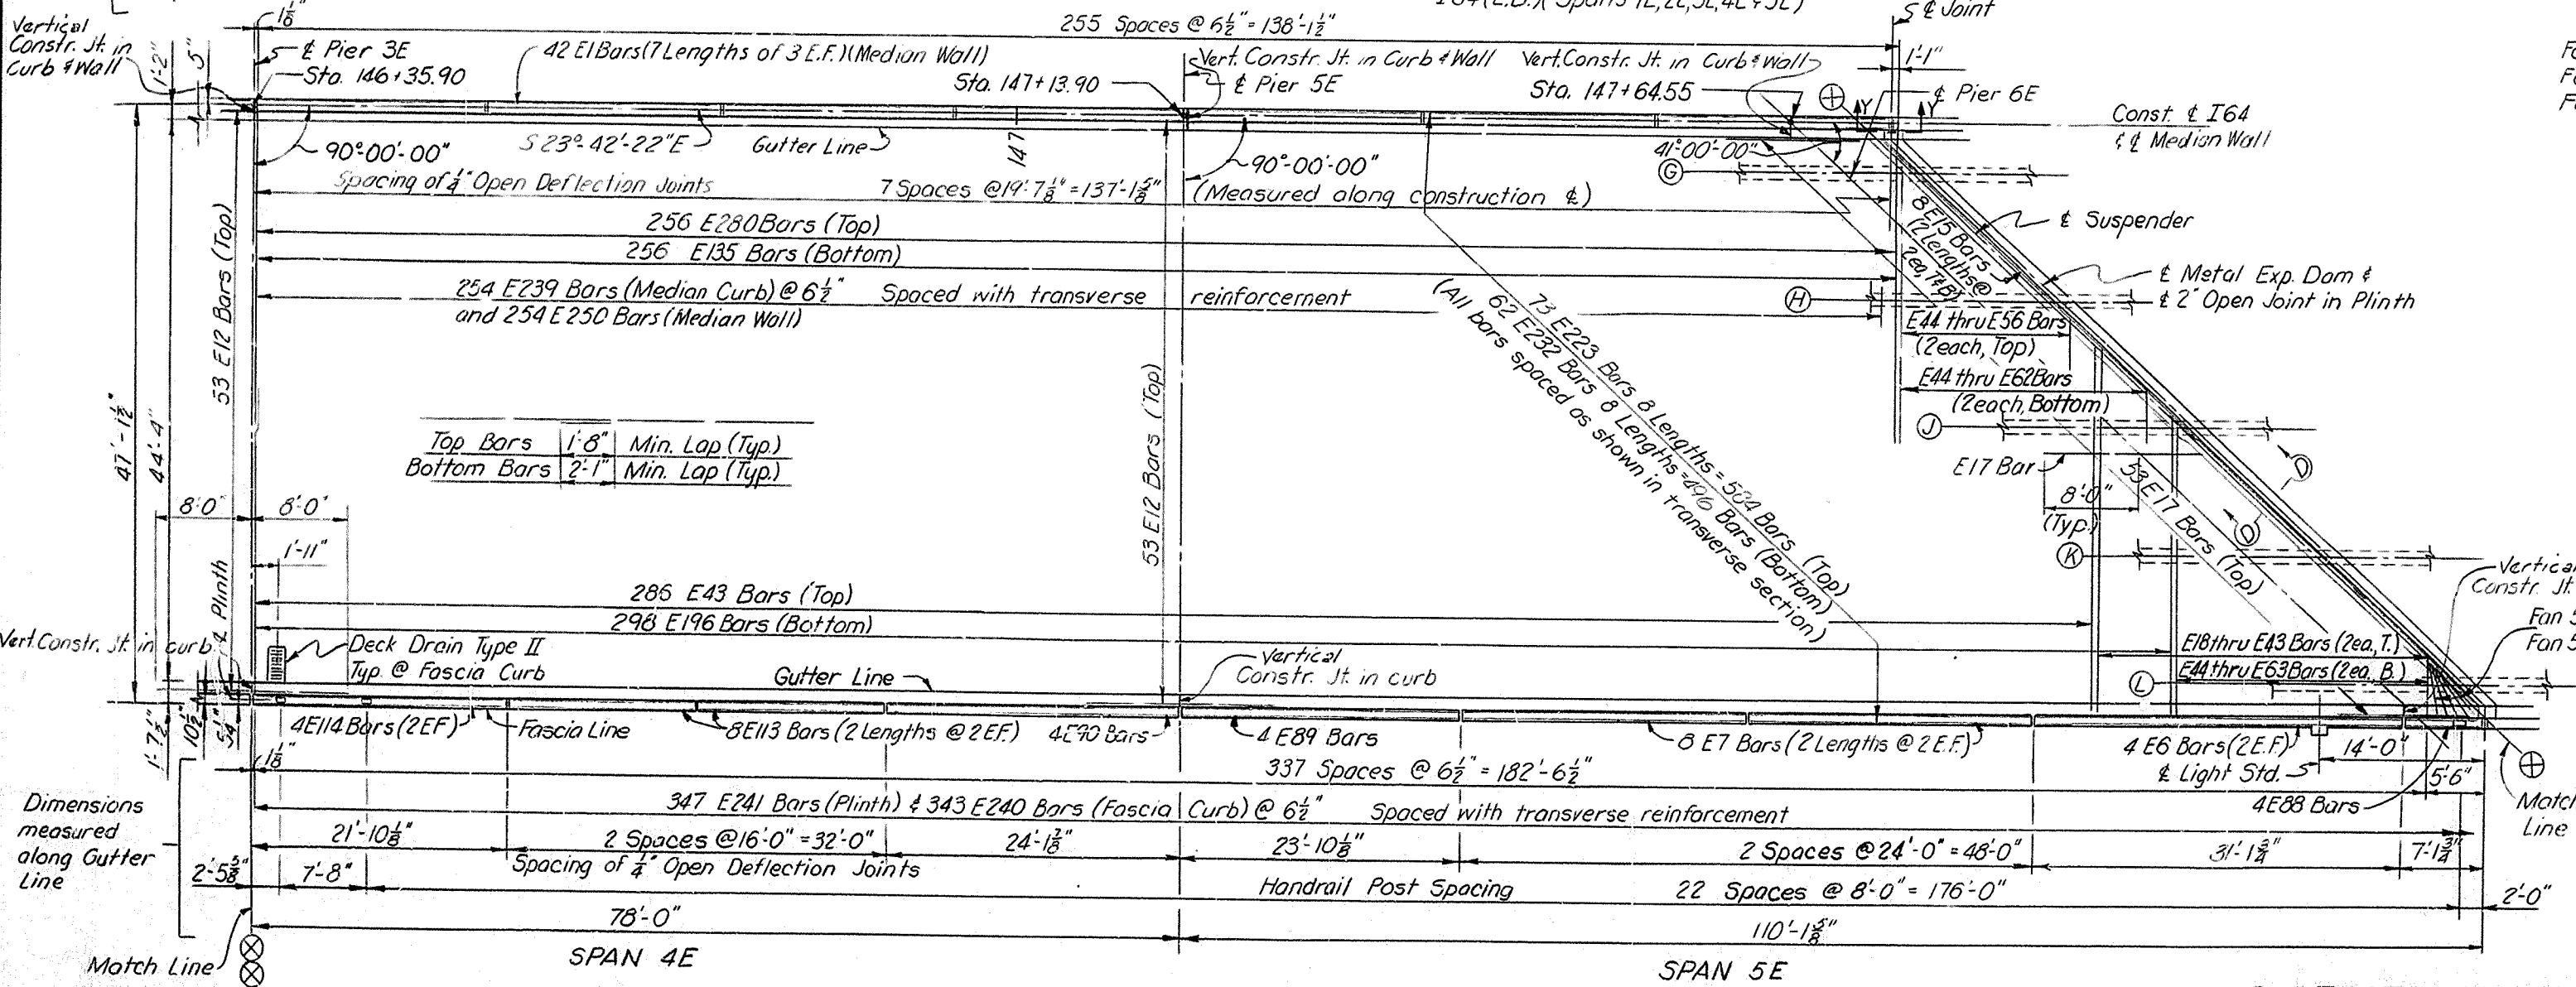

For notes see Sheet No. 42
For Sections B-B, C-C & D-D see Sheet No. 42
For Views X-X & Y-Y see Sheet No. 45


COMMONWEALTH OF KENTUCKY
DEPARTMENT OF HIGHWAYS
FRANKFORT
COUNTY OF
JEFFERSON
164 CEDAR GROVE TERRACE TO 13TH STREET
LOUISVILLE-LEXINGTON
ROAD

SHEET 44 OF 63

STATION 146+90 PROJECT NO. 164-2(34)1


BRIDGE NUMBER 17123

SUPERSTRUCTURE

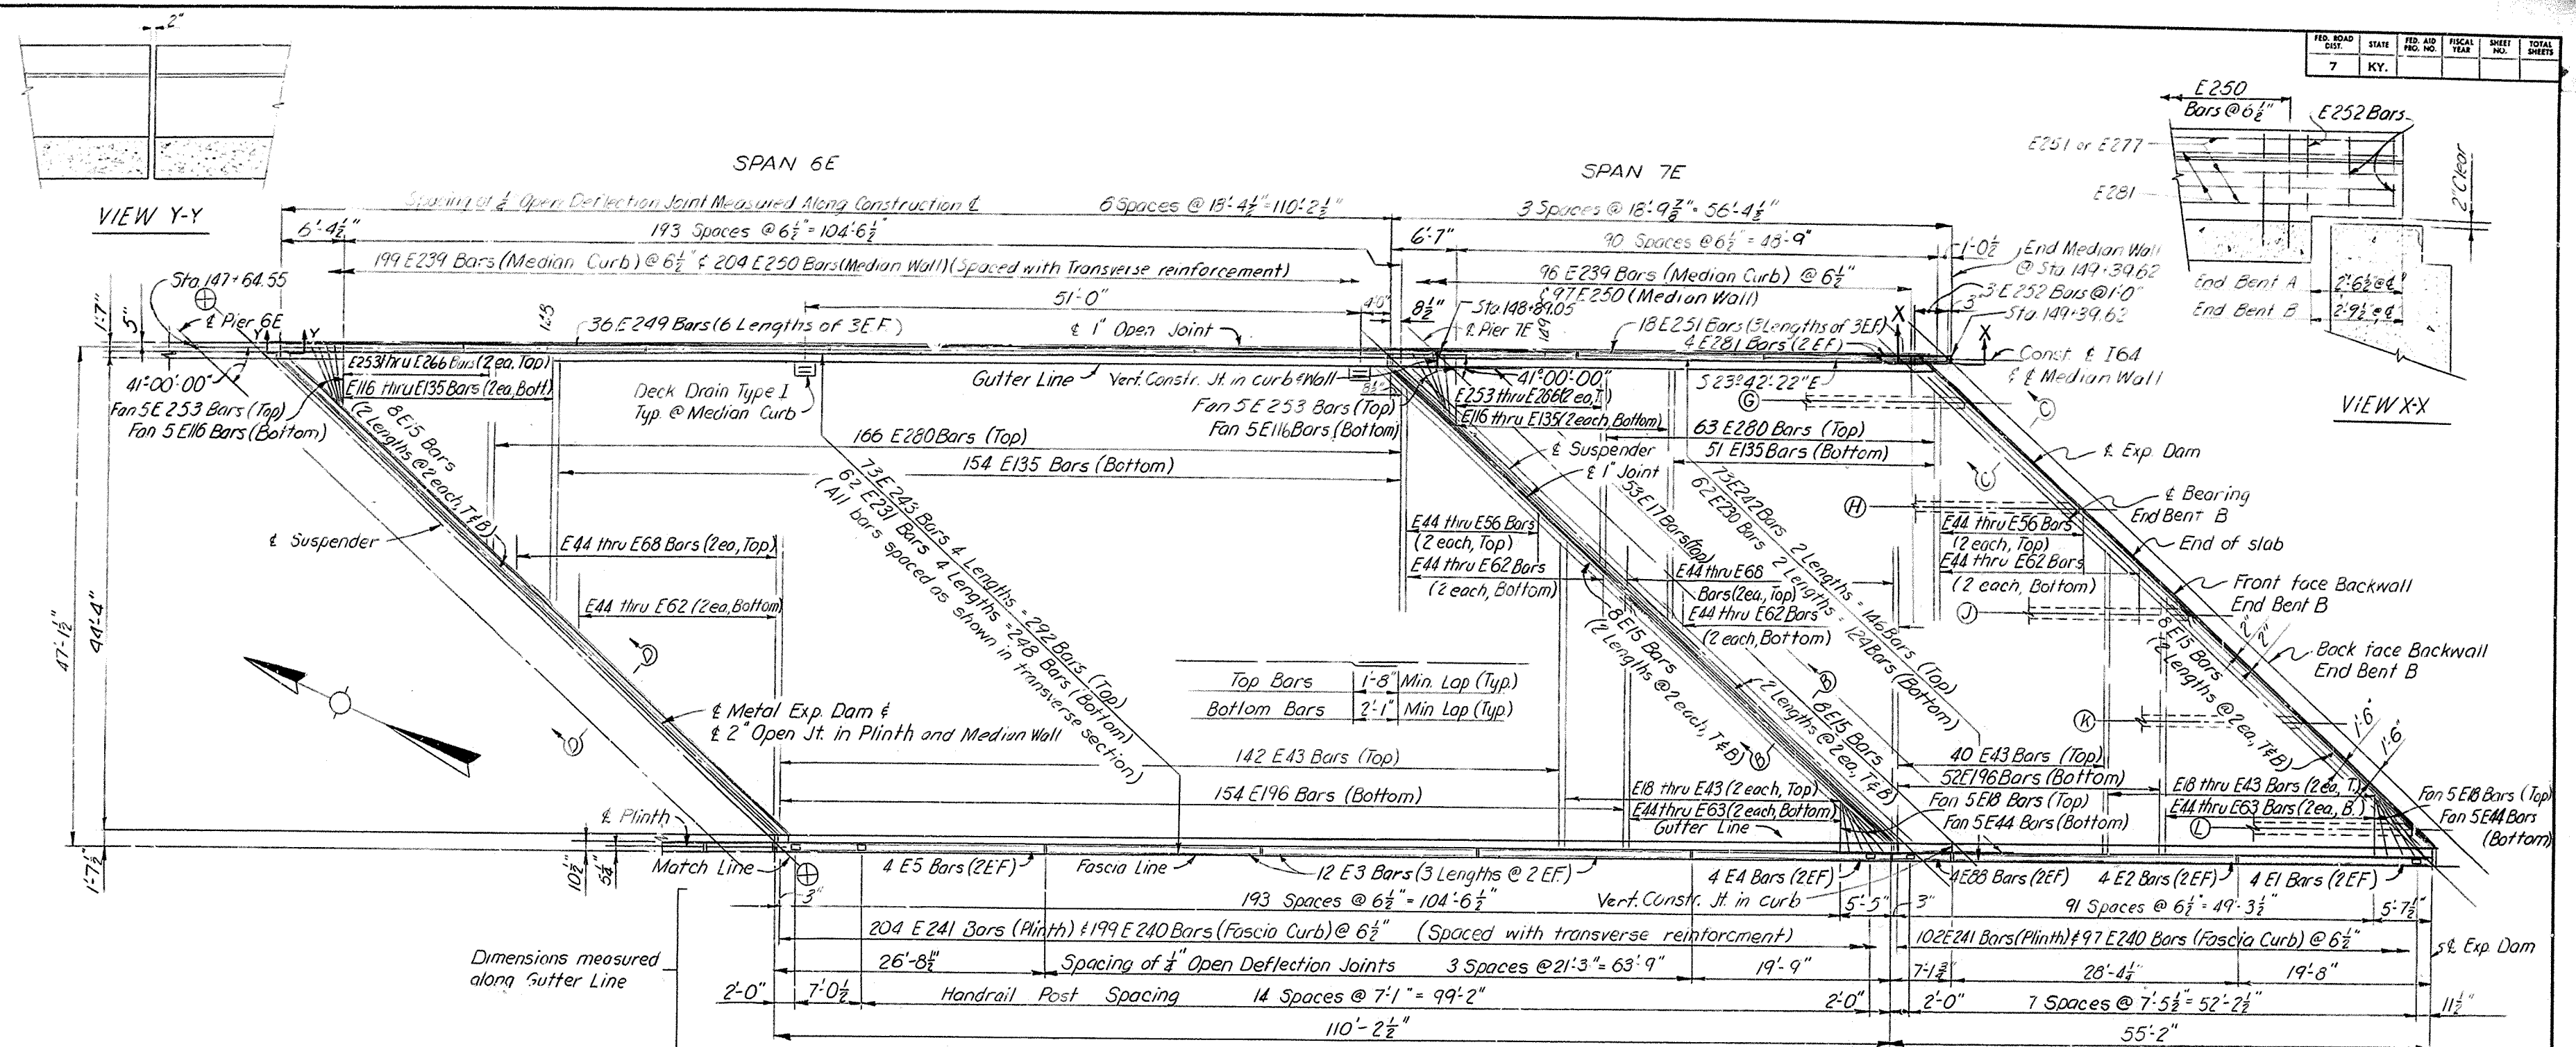

PLAN
I64(E.B.) (Spans 6E & 7E)

For notes see Sheet No. 42
For sections B-B, C-C & D-D see Sheet No. 42

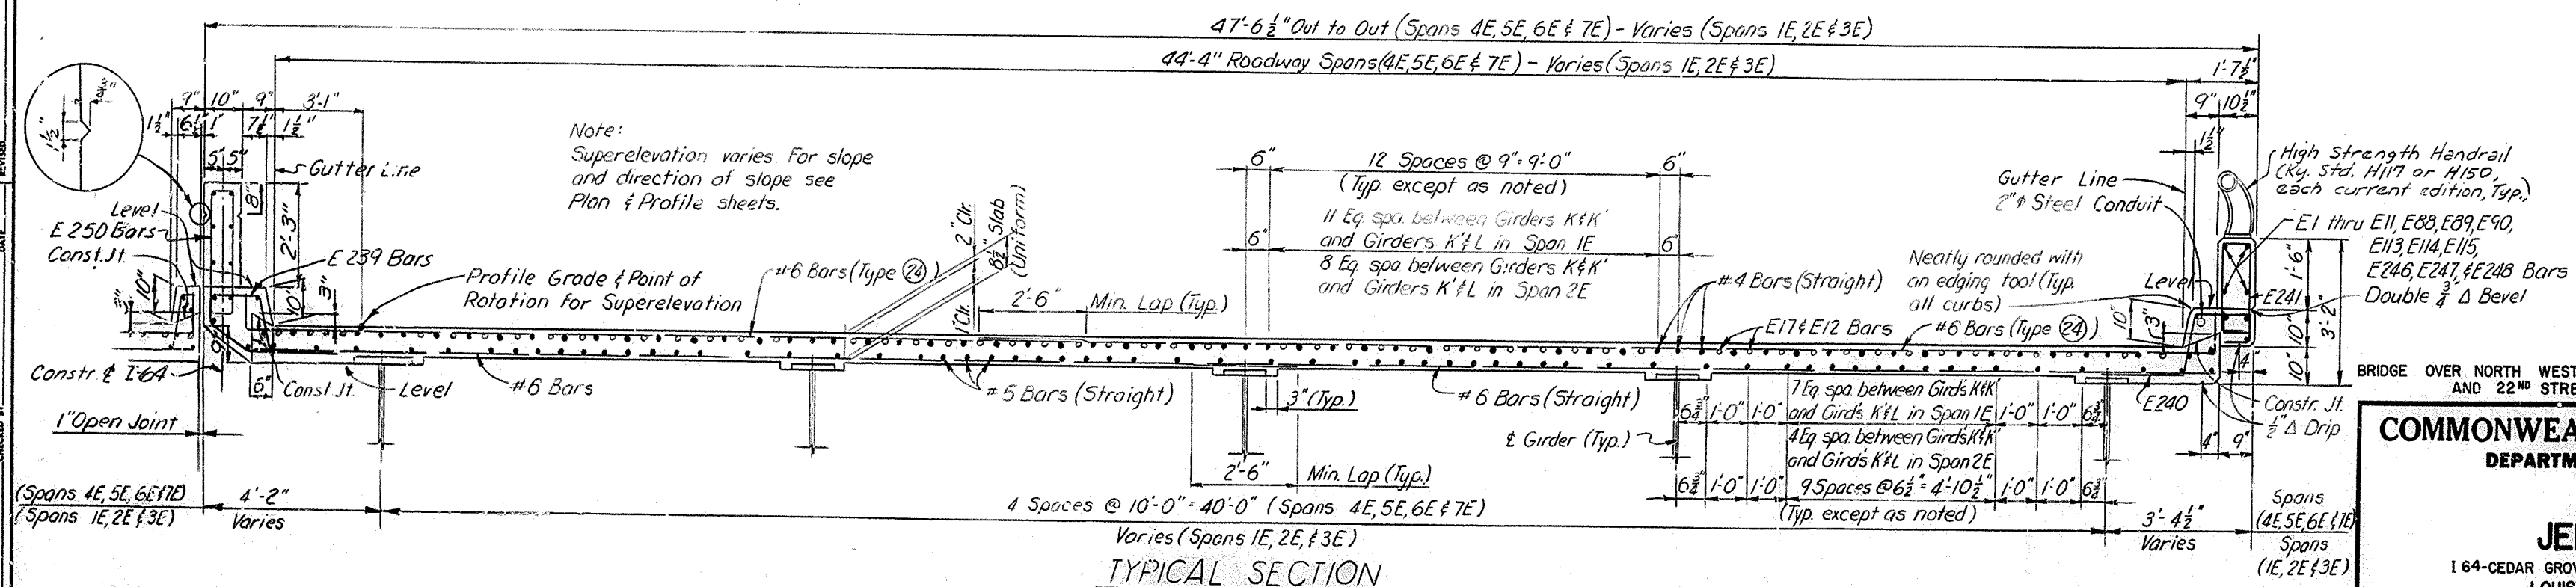









BRIDGE OVER NORTH WESTERN PARKWAY
AND 22ND STREET

SHEET 45 OF 63


COMMONWEALTH OF KENTUCKY
DEPARTMENT OF HIGHWAYS
FRANKFORT
COUNTY OF
JEFFERSON

STATION 146+90		PROJECT NO. 164-2(34)	
BRIDGE NUMBER		DRAWING NO.	INDEX
		1723	

SUPERSTRUCTURE

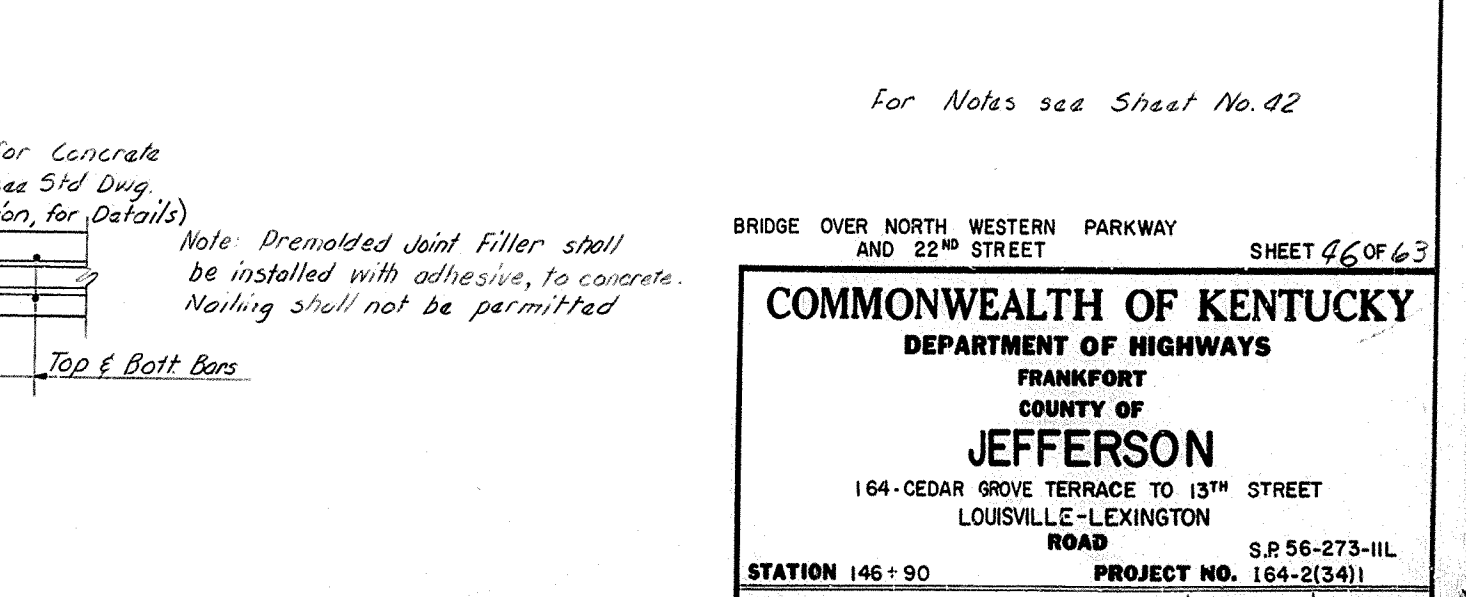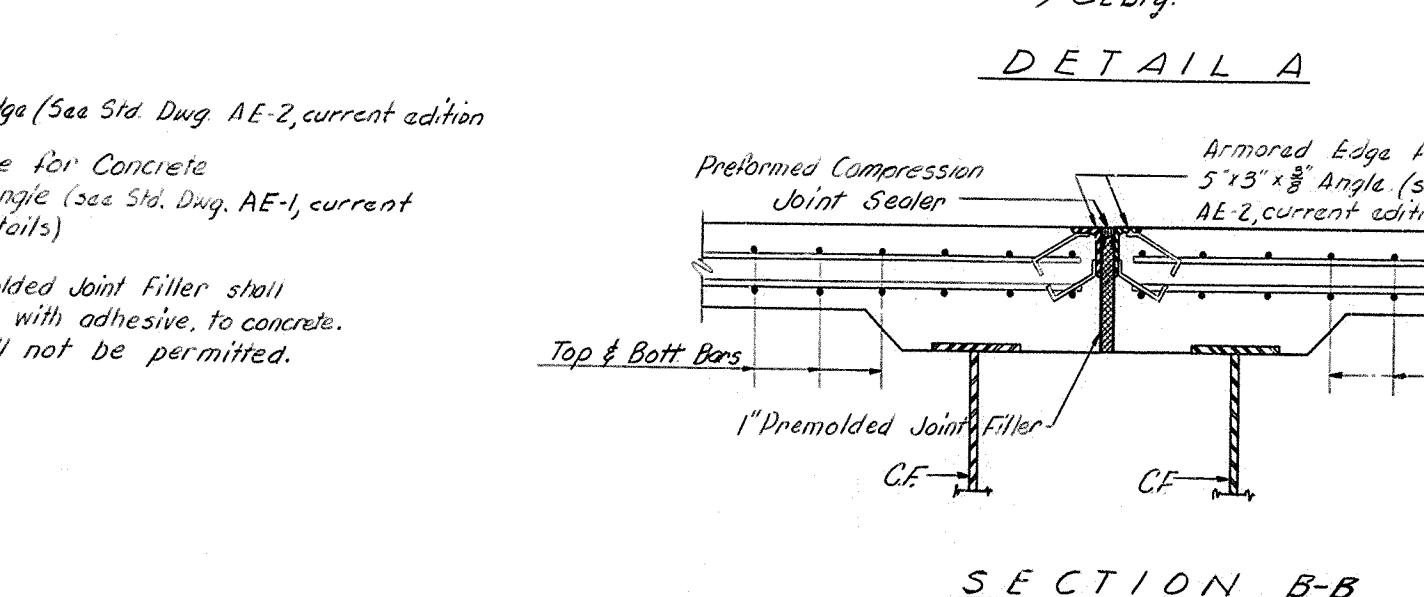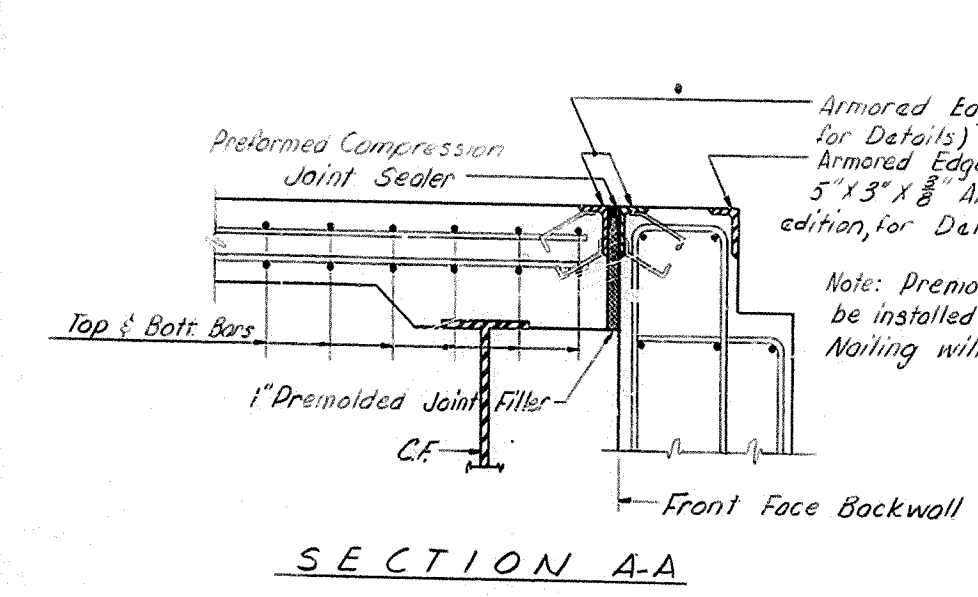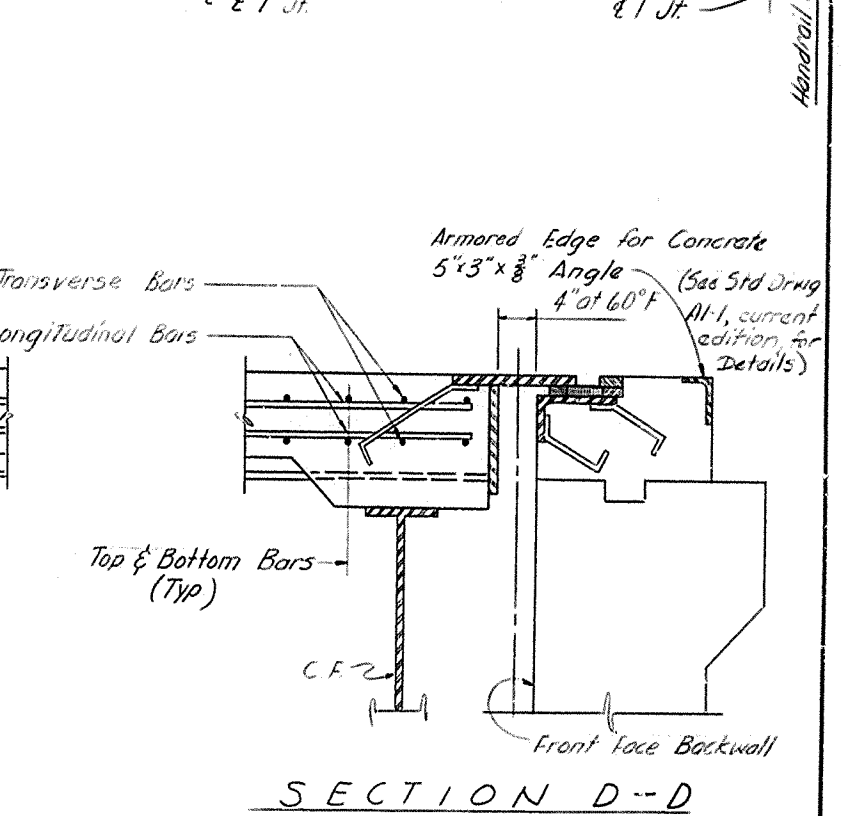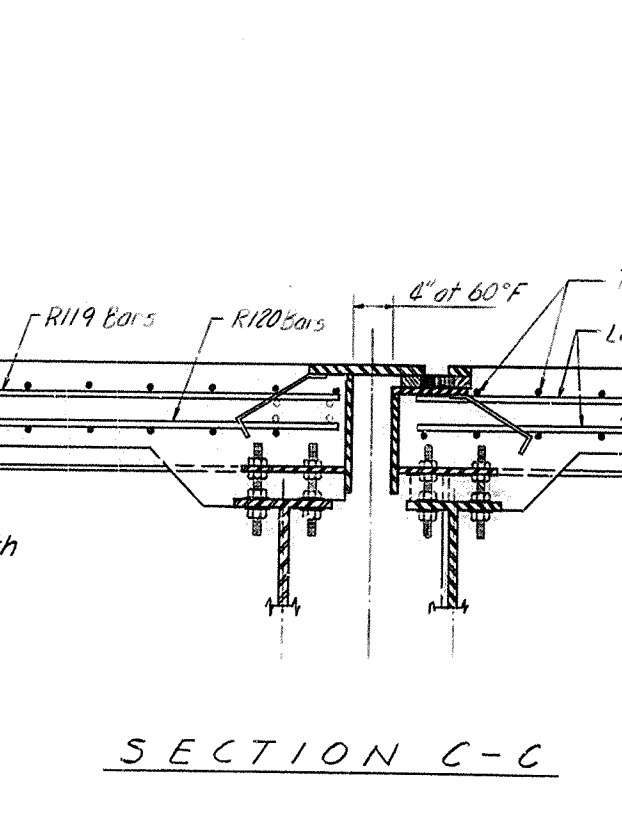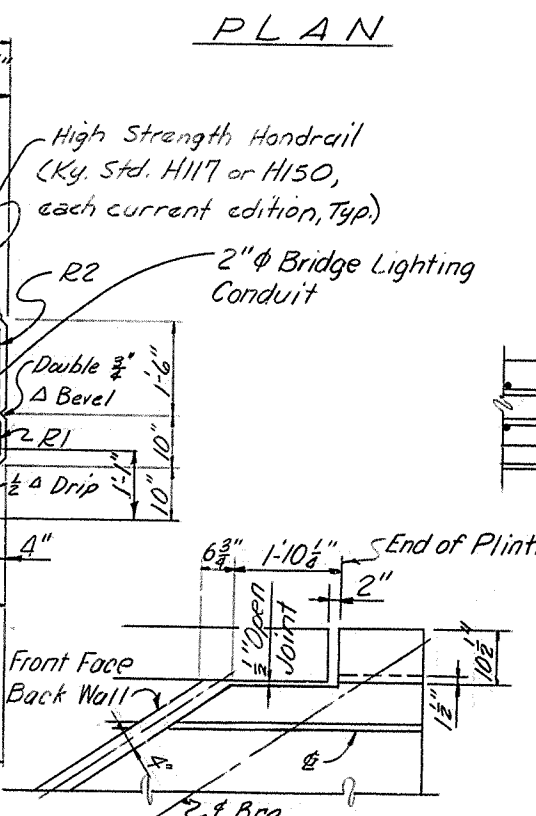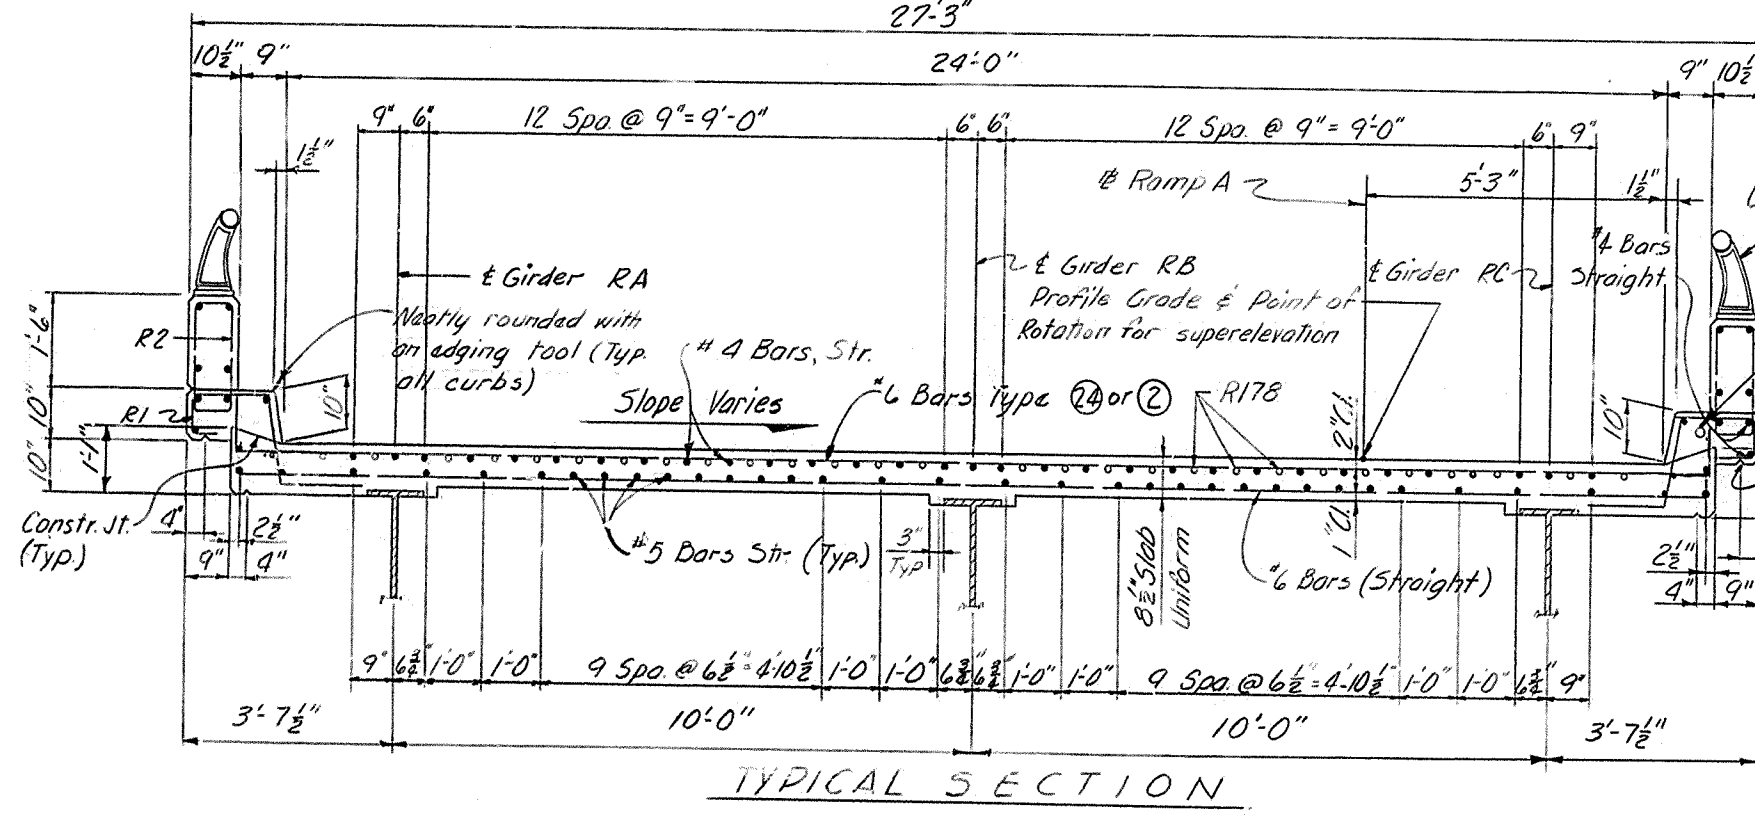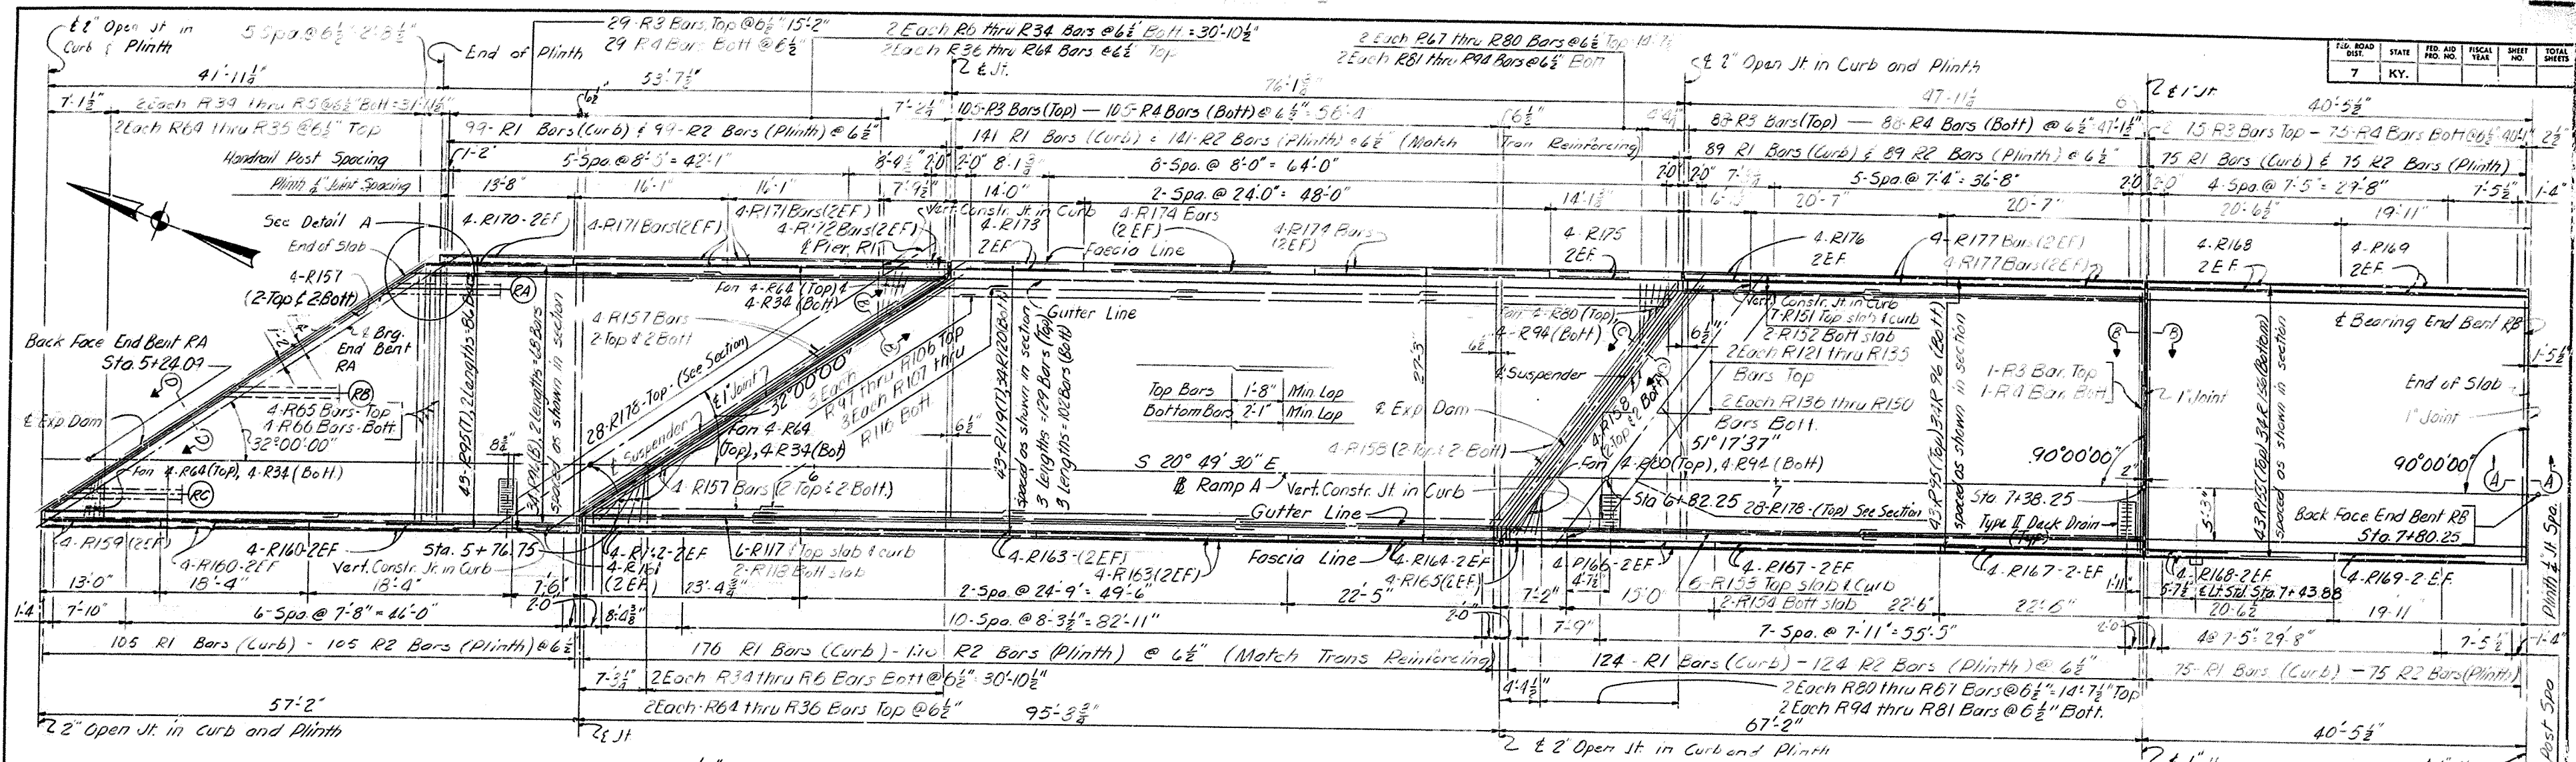


COMMONWEALTH OF KENTUCKY
DEPARTMENT OF HIGHWAYS
FRANKFORT COUNTY OF JEFFERSON
 164 CEDAR GROVE TERRACE TO 13TH STREET
 LOUISVILLE-LEXINGTON ROAD
 STATION 146+90 PROJECT NO. 164-2(34)1
 SHEET 46 OF 63
BRIDGE OVER NORTH WESTERN PARKWAY AND 22ND STREET
SUPERSTRUCTURE
 17123

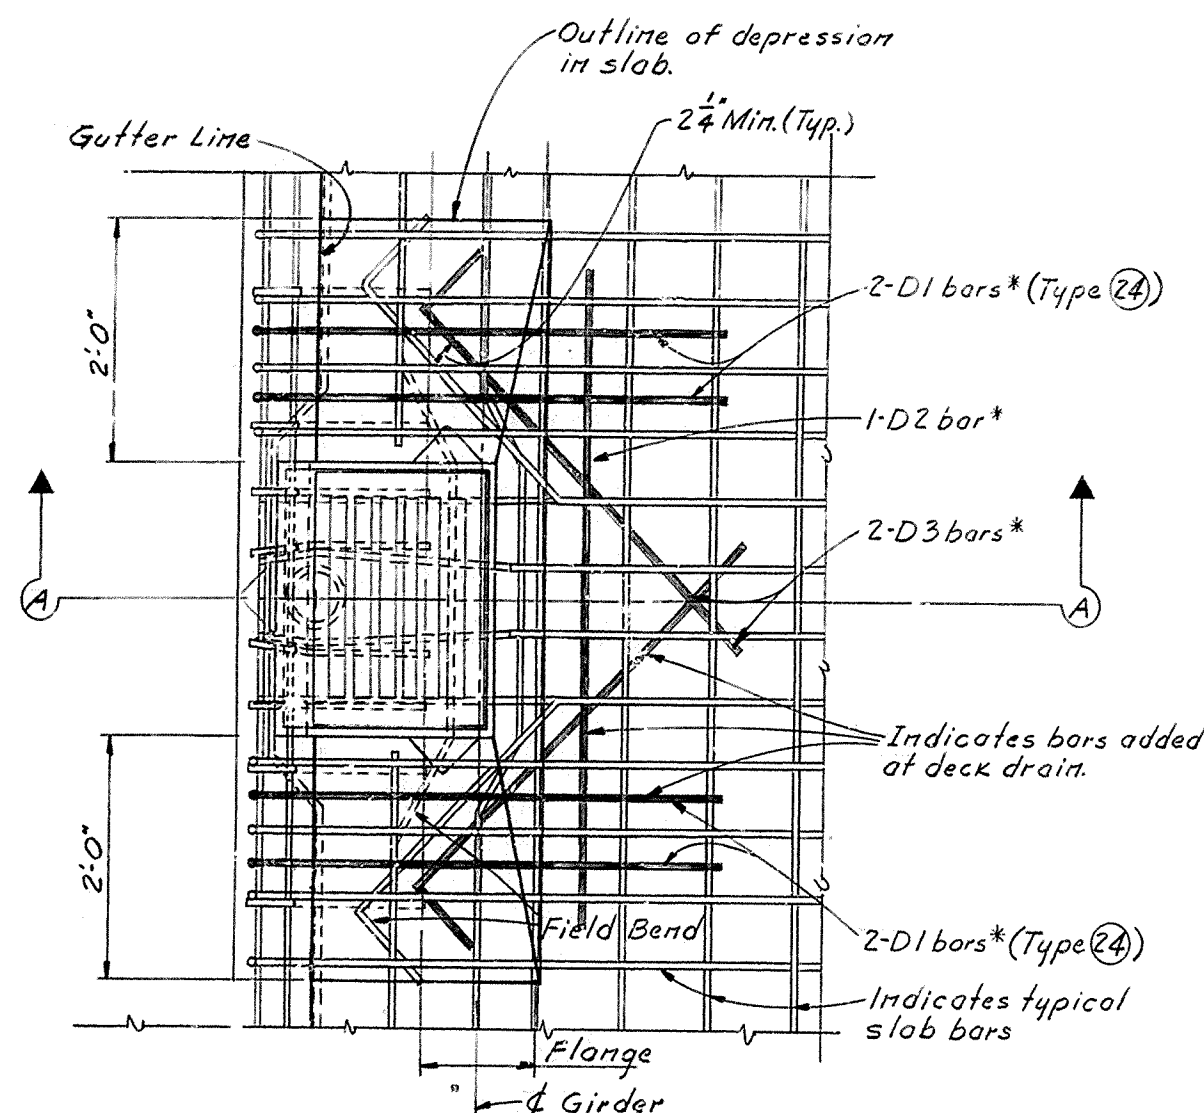


PLAN FOR REINFORCEMENT AT TYPE I DECK DRAIN

Cut or bend Longitudinal Reinforcing as shown or as necessary
Cut or bend Transverse steel as shown.
*Place near top of slab.

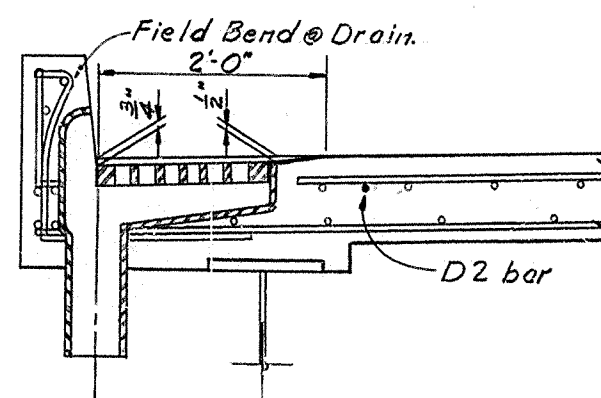


SECTION A A

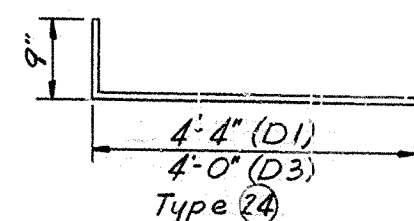


BILL OF REINFORCEMENT					
Mark	Type	Size	No.	Length Ft.	In.
D1	(24)	6	4	5	1
D2	Str.	6	1	5	6
D3	(24)	6	2	4	9

Note:
"Bill of Reinforcement" indicates the number required for each installation and bars are billed for construction with superstructure.

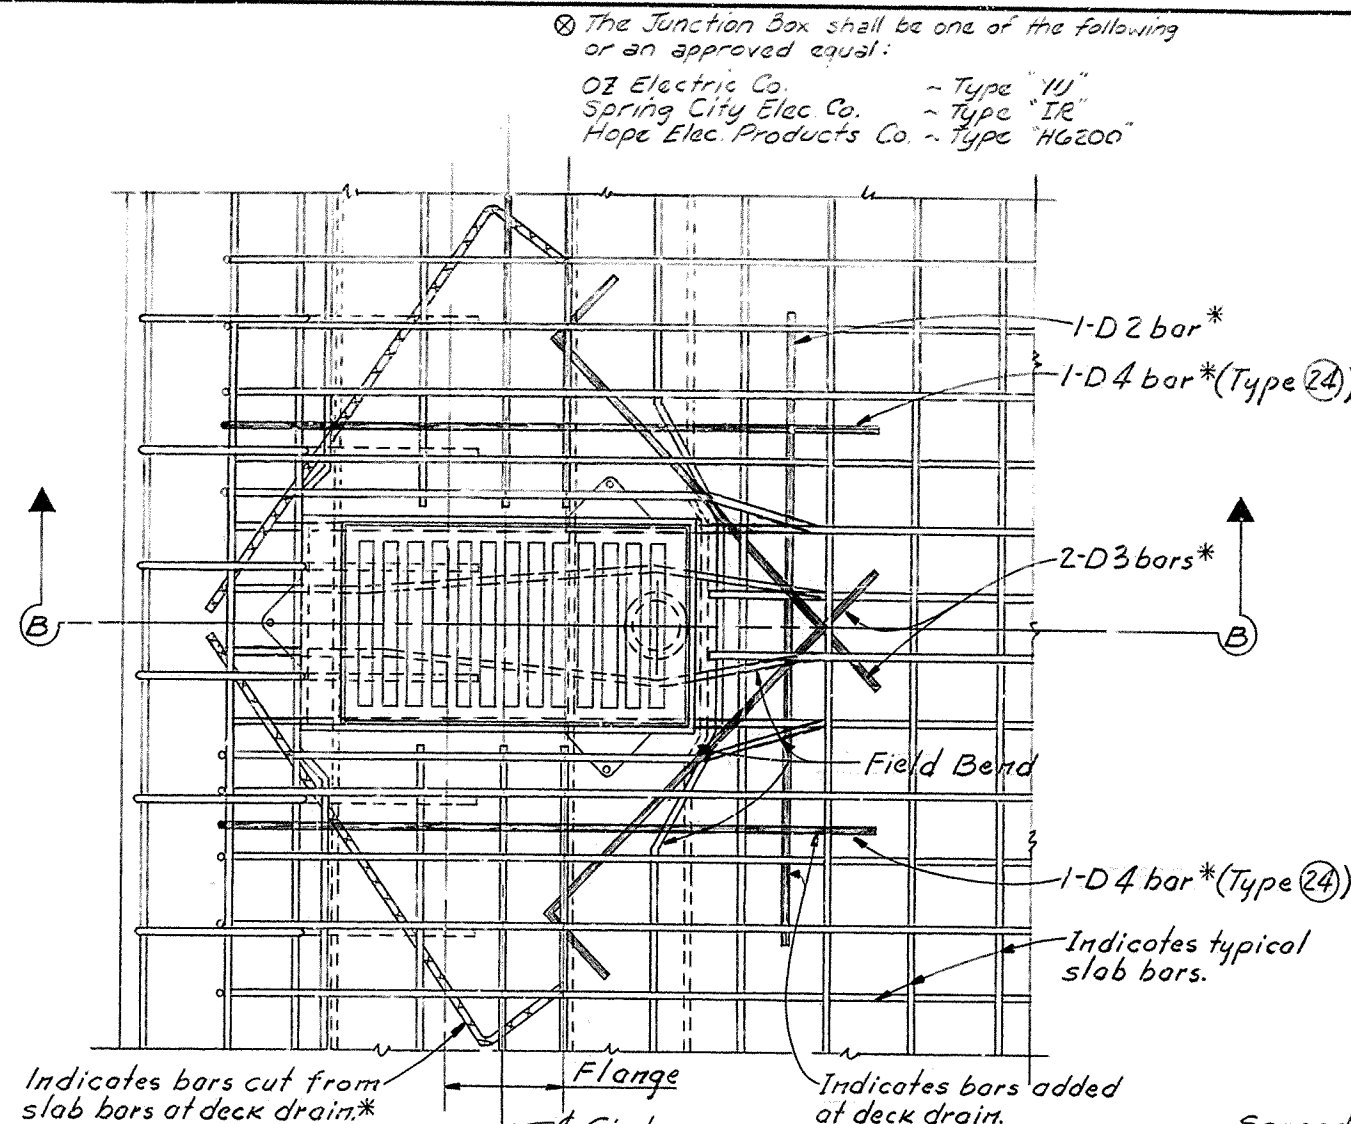


PLAN FOR REINFORCEMENT AT TYPE II DECK DRAIN


Cut or bend Longitudinal Reinforcing as shown or as necessary
Cut or bend Transverse steel as shown.
*Place near top of slab.

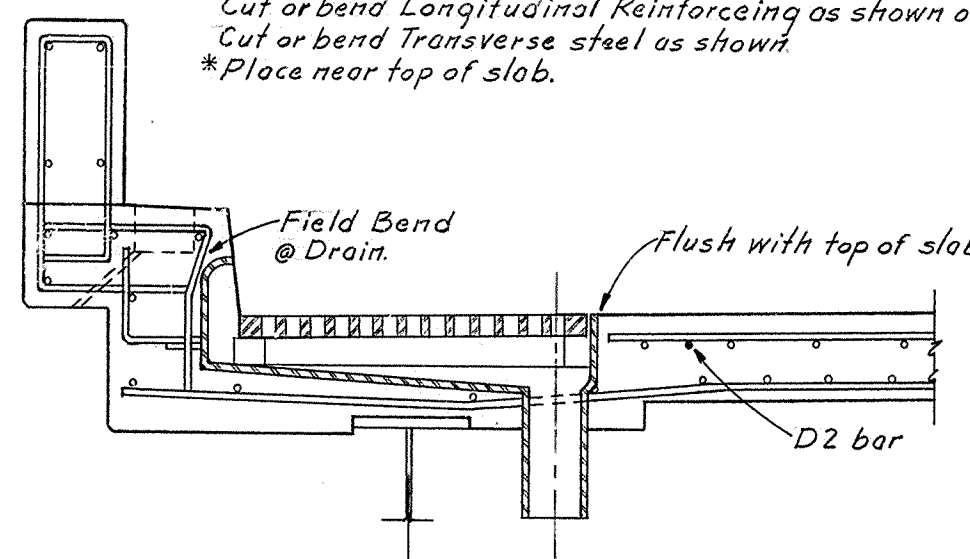


SECTION B B

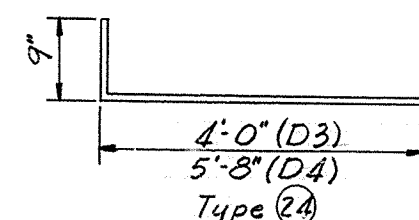

BILL OF REINFORCEMENT					
Mark	Type	Size	No.	Length Ft.	In.
D2	Str.	6	1	5	6
D3	(24)	6	2	4	9
D4	(24)	6	2	6	5

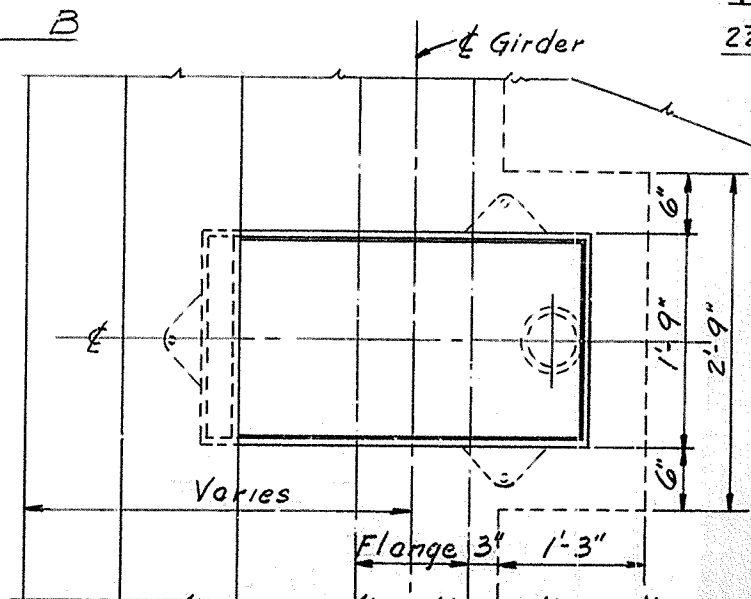


DETAIL OF CONCRETE HAUNCH AT TYPE II DECK DRAIN SUPERSTRUCTURE

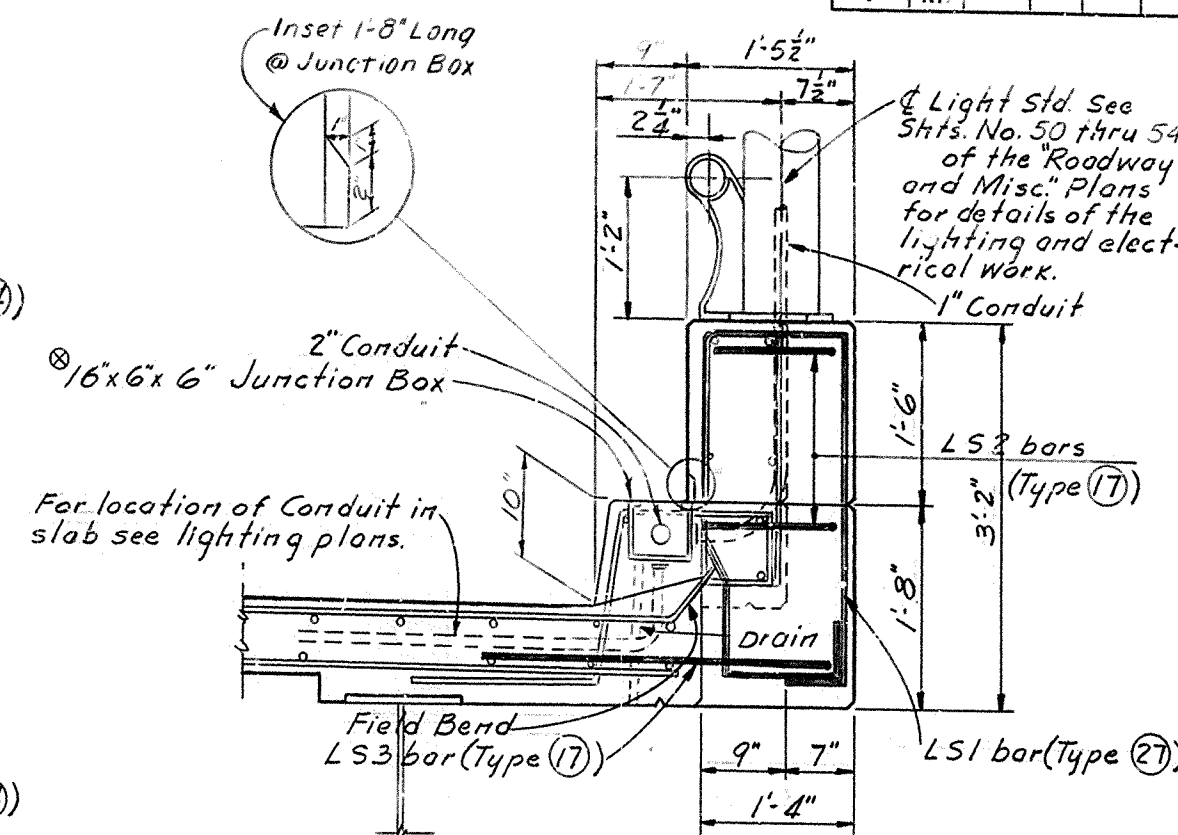

SECTION C C

Spread top curb bars to clear Junction Box

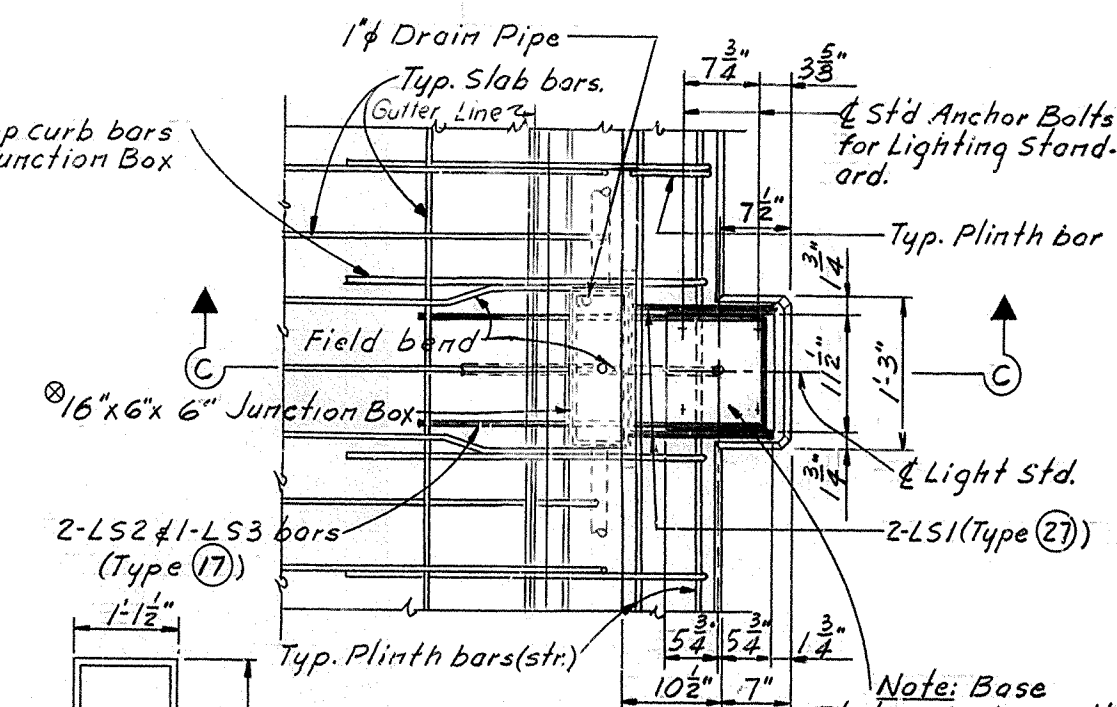

PLAN OF LIGHT STANDARD

Note: Base Plate & Anchor Bolt dimensions should be checked for specific make of Light Standard.

BILL OF REINFORCEMENT					
Mark	Type	Size	No.	Length Ft.	In.
LS1	(27)	4	2	8	8
LS2	(17)	4	2	2	11
LS3	(17)	4	1	6	11

BRIDGE OVER NORTH WESTERN PARKWAY AND 22ND STREET SHEET 470F63

COMMONWEALTH OF KENTUCKY
DEPARTMENT OF HIGHWAYS
FRANKFORT
COUNTY OF
JEFFERSON
164 CEDAR GROVE TERRACE TO 13TH STREET
LOUISVILLE-LEXINGTON ROAD
STATION 146+90 PROJECT NO. 164-2(34) SP 56-273-III
BRIDGE NUMBER DRAWING NO. 17123 INDEX

BILL OF REINFORCEMENT — SUPERSTRUCTURE

FED. ROAD DIST.	STATE	FED. AID NO.	FISCAL YEAR	SHEET NO.	TOTAL SHEETS
7	KY.				

MARK	TYPE	SIZE	LENGTH	NO. OF BARS	LOCATION
W1	Str.	4	20'-3"	4	Plinth
W2		4	27'-3"	4	
W3		4	3'-4"	4	
W4		4	19'-5"	4	
W5		4	20'-11"	12	
W6		4	26'-4"	4	
W7		4	6'-10"	8	
W8		4	20'-8"	16	
W9		4	14'-5"	4	
W10		4	15'-3"	4	
W11		4	16'-9"	4	
W12	Str.	4	13'-2"	4	Plinth
W13	24	6	29'-5"	303	Slab(Transverse)
W14		6	28'-3"	10	
W15		6	27'-4"	10	
W16		6	26'-5"	10	
W17		6	25'-5"	10	
W18		6	24'-6"	10	
W19		6	23'-7"	10	
W20		6	22'-7"	10	
W21		6	21'-8"	10	
W22		6	20'-4"	10	
W23		6	19'-10"	10	
W24		6	18'-10"	10	
W25		6	17'-11"	10	
W26		6	17'-0"	10	
W27		6	16'-1"	10	
W28		6	15'-2"	10	
W29		6	14'-2"	10	
W30		6	13'-3"	10	
W31		6	12'-4"	10	
W32		6	11'-4"	10	
W33		6	10'-5"	10	
W34		6	9'-6"	10	
W35		6	8'-7"	10	
W36		6	7'-7"	10	
W37		6	6'-8"	10	
W38	24	6	5'-9"	35	
W39	Str.	6	26'-9"	10	
W40		6	25'-10"	10	
W41		6	24'-11"	10	
W42		6	23'-11"	10	
W43		6	23'-0"	10	
W44		6	22'-1"	10	
W45		6	21'-2"	10	
W46		6	20'-2"	10	
W47		6	19'-3"	10	
W48		6	18'-4"	10	
W49		6	17'-4"	10	
W50		6	16'-5"	10	
W51		6	15'-6"	10	
W52		6	14'-7"	10	
W53		6	13'-7"	10	
W54		6	12'-8"	10	
W55		6	11'-9"	10	
W56		6	10'-10"	10	
W57		6	9'-10"	10	
W58		6	8'-11"	10	
W59		6	8'-0"	10	
W60	Str.	6	7'-1"	10	Slab(Transverse)

MARK	TYPE	SIZE	LENGTH	NO. OF BARS	LOCATION
W61	Str.	6	6'-2"	10	Slab(Transverse)
W62		6	5'-2"	10	
W63		6	4'-3"	10	
W64		6	23'-9"	6	
W65		6	22'-10"	6	
W66		6	21'-10"	6	
W67		6	20'-11"	6	
W68		6	20'-0"	6	
W69		6	19'-1"	6	
W70		6	18'-1"	6	
W71		6	17'-2"	6	
W72		6	16'-3"	6	
W73		6	15'-4"	6	
W74		6	14'-5"	6	
W75		6	13'-5"	6	
W76		6	12'-6"	6	
W77		6	11'-7"	6	
W78		6	10'-7"	6	
W79		6	9'-8"	6	
W80		6	8'-9"	6	
W81		6	7'-10"	6	
W82		6	6'-10"	6	
W83		6	5'-11"	6	
W84		6	5'-0"	21	
W85		6	21'-9"	4	
W86		6	20'-10"	4	
W87		6	19'-11"	4	
W88		6	18'-11"	4	
W89		6	18'-0"	4	
W90		6	17'-1"	4	
W91		6	16'-2"	4	
W92		6	15'-2"	4	
W93		6	14'-3"	4	
W94		6	13'-4"	4	
W95		6	12'-4"	4	
W96		6	11'-5"	4	
W97		6	10'-6"	4	
W98		6	9'-7"	4	
W99		6	8'-7"	4	
W100		6	7'-8"	4	
W101		6	6'-9"	4	
W102		6	5'-10"	4	
W103		6	4'-10"	4	
W104		6	33'-9"	352	
W105		6	32'-10"	4	
W106		6	31'-11"	4	
W107		6	31'-0"	4	
W108		6	30'-1"	4	
W109		6	29'-3"	4	
W110		6	28'-4"	4	
W111		6	27'-6"	4	
W112		6	26'-7"	4	
W113		6	25'-8"	4	
W114		6	24'-8"	4	
W115		6	23'-9"	4	
W116		6	22'-10"	4	
W117		6	21'-10"	4	
W118		6	20'-11"	4	
W119		6	20'-0"	4	
W120	Str.	6	19'-1"	4	Slab(Transverse)

MARK	TYPE	SIZE	LENGTH	NO. OF BARS	LOCATION
W121	Str.	6	18'-1"	4	Slab(Transverse)
W122		6	17'-2"	4	
W123		6	16'-3"	4	
W124		6	15'-4"	4	
W125		6	14'-5"	4	
W126		6	13'-5"	4	
W127		6	12'-6"	4	
W128		6	11'-7"	4	
W129		6	10'-7"	4	
W130		6	9'-8"	4	
W131		6	8'-9"	4	
W132		6	7'-10"	4	
W133		6	6'-10"	4	
W134		6	5'-11"	4	
W135		6	5'-0"	14	
W136		6	31'-9"	6	
W137		6	30'-10"	6	
W138		6	29'-11"	6	
W139		6	28'-11"	6	
W140		6	28'-0"	6	
W141		6	27'-1"	6	
W142		6	26'-2"	6	
W143		6	25'-2"	6	
W144		6	24'-3"	6	
W145		6	23'-4"	6	
W146		6	22'-4"	6	
W147		6	21'-5"	6	
W148		6	20'-6"	6	
W149		6	19'-7"	6	
W150		6	18'-7"	6	
W151		6	17'-8"	6	
W152		6	16'-9"	6	
W153		6	15'-10"	6	
W154		6	14'-10"	6	
W155		6	13'-11"	6	
W156		6	13'-0"	6	
W157		6	12'-1"	6	
W158		6	11'-2"	6	
W159		6	10'-2"	6	
W160		6	9'-3"	6	
W161		6	8'-4"	6	
W162		6	7'-5"	6	
W163		6	6'-5"	6	
W164		6	5'-6"	6	
W165		6	4'-7"	6	
W166	Str.	6	3'-9"	6	
W167	24	6	8'-5"	7	
W168		6	9'-7"	2	
W169		6	10'-10"	2	
W170		6	12'-1"	2	
W171		6	13'-3"	2	
W172		6	14'-6"	2	
W173		6	15'-9"	2	
W174		6	16'-11"	2	
W175		6	18'-2"	2	
W176		6	19'-5"	2	
W177		6	20'-7"	2	
W178		6	21'-10"	2	
W179		6	23'-1"	2	
W180	24	6	24'-3"	2	Slab(Transverse)

MARK	TYPE	SIZE	LENGTH	NO. OF BARS	LOCATION
W181	24	6	25'-6"	2	Slab(Transverse)
W182		6	26'-9"	2	
W183		6	27'-11"	2	
W184	24	6	29'-2"	2	
W185	Str.	6	4'-10"	4	
W186		6	6'-1"	4	
W187		6	7'-3"	4	
W188		6	8'-6"	4	
W189		6	9'-8"	4	
W190		6	10'-11"	4	
W191		6	12'-2"	4	
W192		6	13'-5"	4	
W193		6	14'-7"	4	
W194		6	15'-10"	4	
W195		6	17'-0"	4	
W196		6	18'-3"	4	
W197		6	19'-6"	4	
W198		6	20'-8"	4	
W199		6	21'-11"	4	
W200		6	23'-2"	4	
W201		6	24'-4"	4	
W202		6	25'-7"	4	
W203		6	26'-10"	4	
W204		6	28'-0"	4	
W205		6	29'-3"	2	
W206		6	30'-6"	2	
W207		6	31'-9"	2	
W208		6	32'-11"	2	
W209		6	7'-8"	7	
W210		6	8'-10"	2	
W211		6	10'-1"	2	
W212		6	11'-4"	2	
W213		6	12'-6"	2	
W214		6	13'-9"	2	
W215		6	15'-0"	2	
W216		6	16'-2"	2	
W217		6	17'-5"	2	
W218		6	18'-8"	2	
W219		6	19'-10"	2	
W220		6	21'-1"	2	
W221		6	22'-4"	2	
W222	Str.	6	23'-6"	2	
W223	24	6	6'-0"	7	
W224		6	7'-2"	2	
W225		6	8'-3"	2	
W226		6	9'-5"	2	
W227		6	10'-6"	2	
W228		6	11'-8"	2	
W229		6	12'-9"	2	
W230		6	13'-11"	2	
W231		6	15'-0"	2	
W232		6	16'-2"	2	
W233		6	17'-3"	2	
W234		6	18'-5"	2	
W235		6	19'-6"	2	
W236		6	20'-8"	2	
W237	24	6	21'-9"	2	Slab(Transverse)

					7	KY.	
WESTBOUND	MARK	TYPE	SIZE	LENGTH	NO. OF BARS	LOCATION	
	W238	24	6	22'-11"	2	Slab(Transverse)	
	W239	↑	6	24'-0"	2	↓	
	W240		6	25'-2"	2		
	W241		6	26'-3"	2		
	W242	↓	6	27'-5"	2		
	W243	24	6	28'-6"	2		
	W244	Str.	6	5'-3"	11		
	W245	↑	6	6'-5"	6		
	W246		6	7'-6"	6		
	W247		6	8'-8"	6		
	W248		6	9'-9"	6		
	W249		6	10'-11"	6		
	W250		6	12'-0"	6		
	W251		6	13'-2"	6		
	W252		6	14'-3"	6		
	W253		6	15'-5"	6		
	W254		6	16'-6"	6		
	W255		6	17'-8"	6		
	W256		6	18'-9"	6		
	W257		6	19'-11"	6		
	W258		6	21'-0"	6		
	W259		6	22'-2"	6		
	W260		6	23'-3"	4		
	W261		6	24'-5"	4		
	W262		6	25'-6"	4		
	W263		6	26'-8"	4		
	W264		6	27'-9"	4		
	W265		6	28'-11"	2		
	W266		6	30'-0"	2		
	W267		6	31'-2"	2		
	W268		6	32'-3"	2		
	W269		6	33'-5"	2		
	W270		6	7'-3"	7		
	W271		6	8'-4"	2		
	W272		6	9'-6"	2		
	W273		6	10'-7"	2		
	W274		6	11'-8"	2		
	W275		6	12'-10"	2		
	W276		6	13'-11"	2		
	W277		6	15'-0"	2		
	W278		6	16'-2"	2		
	W279		6	17'-3"	2		
	W280		6	18'-4"	2		
	W281		6	19'-5"	2		
	W282		6	20'-7"	2		
	W283	↑	6	21'-8"	2	↓	
	W284	Str.	6	22'-9"	2	Slab(Transverse)	

BILL OF REINFORCEMENT — SUPERSTRUCTURE

FED. ROAD DIST. STATE FED. AID PROJ. NO. FISCAL YEAR SHEET NO. TOTAL SHEETS
7 KY. 164-2(34) 1723 49 OF 63

MARK	TYPE	SIZE	LENGTH	NO. OF BARS	LOCATION
W285	Str	6	23'11"	2	Slab (Transverse)
W286	Str	6	25'0"	56	
W287	24	6	5'0"	7	
W288		6	7'1"	2	
W289		6	10'3"	2	
W290		6	11'4"	2	
W291		6	12'5"	2	
W292		6	13'7"	2	
W293		6	14'8"	2	
W294		6	15'9"	2	
W295		6	16'11"	2	
W296		6	15'0"	2	
W297		6	19'1"	2	
W298		6	20'2"	2	
W299		6	21'4"	2	
W300		6	22'5"	2	
W301		6	23'6"	2	
W302		6	24'8"	2	
W303		6	25'9"	2	
W304		6	26'10"	2	
W305		6	27'11"	2	
W306		6	29'1"	2	
W307		6	30'2"	2	
W308	24	6	30'3"	50	
W309	Str	6	5'0"	4	
W310		6	6'2"	4	
W311		6	7'3"	4	
W312		6	8'5"	4	
W313		6	9'7"	4	
W314		6	10'9"	4	
W315		6	11'10"	4	
W316		6	13'0"	4	
W317		6	14'2"	4	
W318		6	15'4"	4	
W319		6	16'5"	4	
W320		6	17'7"	4	
W321		6	18'9"	4	
W322		6	19'11"	4	
W323		6	21'0"	4	
W324		6	22'2"	4	
W325		6	23'4"	4	
W326		6	24'6"	4	
W327		6	25'7"	4	
W328		6	26'9"	4	
W329		6	27'11"	4	
W330		6	29'1"	2	
W331		6	30'2"	2	
W332		6	31'4"	2	
W333		6	32'6"	2	
W334	Str	6	33'3"	2	
W335	24	6	6'1"	7	
W336		6	7'3"	2	
W337		6	8'5"	2	
W338		6	9'7"	2	
W339		6	10'9"	2	
W340		6	11'11"	2	
W341		6	13'1"	2	
W342		6	14'4"	2	
W343		6	15'6"	2	
W344	24	6	16'8"	2	Slab (Transverse)

MARK	TYPE	SIZE	LENGTH	NO. OF BARS	LOCATION
W345	24	6	17'10"	2	Slab (Transverse)
W346		6	19'0"	2	
W347		6	20'2"	2	
W348		6	21'4"	2	
W349		6	22'6"	2	
W350		6	23'8"	2	
W351		6	24'10"	2	
W352		6	26'0"	2	
W353		6	27'2"	2	
W354		6	28'4"	2	
W355		6	29'6"	2	
W356		6	30'9"	2	
W357	24	6	31'11"	28	
W358	Str	6	35'0"	50	
W359		6	5'4"	7	
W360		6	6'6"	2	
W361		6	7'8"	2	
W362		6	8'10"	2	
W363		6	10'0"	2	
W364		6	11'2"	2	
W365		6	12'4"	2	
W366		6	13'7"	2	
W367		6	14'9"	2	
W368		6	15'11"	2	
W369		6	17'1"	2	
W370		6	18'3"	2	
W371		6	19'5"	2	
W372		6	20'7"	2	
W373		6	21'9"	2	
W374		6	22'11"	2	
W375		6	24'1"	2	
W376		6	25'3"	2	
W377		6	26'5"	2	
W378		6	27'7"	2	
W379		6	28'9"	2	
W380		6	30'0"	2	
W381		6	31'2"	2	
W382		6	32'4"	2	
W383		6	33'6"	2	
W384		6	34'8"	2	
W385		6	35'10"	2	
W386		6	36'8"	38	
W387		6	5'0"	4	
W388		6	6'2"	4	
W389		6	7'5"	4	
W390		6	8'7"	4	
W391		6	9'10"	4	
W392		6	11'0"	4	
W393		6	12'2"	4	
W394		6	13'5"	4	
W395		6	14'7"	4	
W396		6	15'10"	4	
W397		6	17'0"	4	
W398		6	18'2"	4	
W399		6	19'5"	4	
W400		6	20'7"	4	
W401		6	21'10"	4	
W402		6	23'0"	4	
W403		6	24'2"	4	
W404	Str	6	25'5"	2	Slab (Transverse)

MARK	TYPE	SIZE	LENGTH	NO. OF BARS	LOCATION
W405	Str	6	26'7"	2	Slab (Transverse)
W406		6	27'10"	2	
W407		6	29'0"	2	
W408		6	5'9"	7	
W409		6	6'11"	2	
W410		6	8'0"	2	
W411		6	9'2"	2	
W412		6	10'4"	2	
W413		6	11'5"	2	
W414		6	12'7"	2	
W415		6	13'9"	2	
W416		6	14'10"	2	
W417		6	16'0"	2	
W418		6	17'2"	2	
W419		6	18'3"	2	
W420		6	19'5"	2	
W421		6	20'7"	2	
W422		6	21'8"	2	
W423		6	22'10"	2	
W424	Str	6	24'11"	70	
W425	24	6	7'6"	7	
W426		6	8'8"	2	
W427		6	9'9"	2	
W428		6	10'11"	2	
W429		6	12'1"	2	
W430		6	13'2"	2	
W431		6	14'4"	2	
W432		6	15'6"	2	
W433		6	16'7"	2	
W434		6	17'9"	2	
W435		6	18'11"	2	
W436		6	20'0"	2	
W437		6	21'2"	2	
W438		6	22'4"	2	
W439		6	23'5"	2	
W440		6	24'7"	2	
W441		6	25'8"	2	
W442		6	26'10"	2	
W443		6	28'0"	2	
W444		6	29'1"	2	
W445		6	30'3"	2	
W446	24	6	31'5"	60	
W447	Str	6	5'0"	4	
W448		6	6'1"	4	
W449		6	7'2"	4	
W450		6	8'3"	4	
W451		6	9'4"	4	
W452		6	10'5"	4	
W453		6	11'6"	4	
W454		6	12'7"	4	
W455		6	13'7"	4	
W456		6	14'8"	4	
W457		6	15'9"	4	
W458		6	16'10"	4	
W459		6	17'11"	4	
W460		6	19'0"	4	
W461		6	20'1"	4	
W462		6	21'2"	4	
W463		6	22'3"	4	
W464	Str	6	23'4"	4	Slab (Transverse)

MARK	TYPE	SIZE	LENGTH	NO. OF BARS	LOCATION
W465	Str	6	24'5"	4	Slab (Transverse)
W466		6	25'6"	4	
W467		6	26'7"	4	
W468		6	27'8"	4	
W469		6	28'9"	4	
W470		6	29'0"	4	
W471		6	30'10"	4	
W472		6	31'11"	4	
W473		6	33'0"	2	
W474		6	34'1"	2	
W475		6	35'2"	2	
W476		6	36'3"	2	
W477		6	37'4"	2	Slab (Transverse)
W478		6	28'10"	72	along Exp. Dam & Jt.
W479		6	25'10"	24	along Exp. Dam & Jt.
W480		6	26'6"	24	along Exp. Dam & Jt.
W481		4	28'5"	168	Slab (Longitudinal)
W482		4	28'9"	524	
W483		4	31'0"	252	
W484		4	14'0"	272	
W485		4	16'0"	66	
W486		4	37'8"	107	
W487		4	25'2"	289	
W488		4	12'7"	23	
W489		5	28'8"	154	
W490		5	29'0"	482	
W491		5	31'5"	231	
W492		5	37'11"	99	
W493		5	25'5"	269	
W494	Str	5	12'10"	23	Slab (Longitudinal)
W495	23	4	5'9"	708	Plinth
W496	22	5	5'1"	695	Fascia Curb
W497	28	4	2'8"	898	Median Curb
W498	Str	4	20'10"	4	Plinth
W499	Str	4	24'2"	4	Plinth
W500	Str	4	6'8"	4	Plinth
W501	24	6	30'6"	492	Slab (Transverse)
W502	Str	6	24'6"	524	Slab (Transverse)
W503	24	6	31'3"	46	Slab (Transverse)

MARK	TYPE	SIZE	LENGTH	NO. OF BARS	LOCATION
E17	Str	4	14'0"	222	Slab (Longitudinal)
E18	24	6	6'0"	21	Slab (Transverse)
E19		6	6'11"	6	
E20		6	7'11"		
E21		6	8'9"		
E22		6	9'9"		
E23		6	10'8"		
E24		6	11'7"		
E25		6	12'7"		
E26		6	13'6"		
E27		6	14'5"		
E28		6	15'4"		
E29		6	16'4"		
E30		6	17'3"		
E31		6	18'2"	6	
E32		6	19'1"	6	
E33		6	20'1"	6	
E34		6	21'0"	6	
E35		6	21'11"	6	
E36		6	22'10"	6	
E37		6	23'9"	6	
E38		6	24'9"	6	
E39		6	25'8"	6	
E40		6	26'8"	6	
E41		6	27'7"	6	
E42		6	28'6"	6	
E43	24	6	29'8"	617	
E44	Str	6	5'3"	41	
E45		6	6'2"	26	
E46		6	7'2"	26	
E47		6	8'1"	26	
E48		6	9'0"	26	
E49		6	9'11"	26	
E50		6	10'10"	26	
E51		6	11'10"	26	
E52		6	12'9"	26	
E53		6	13'8"	26	
E54		6	14'7"	26	
E55		6	15'6"	26	
E56		6	16'5"	26	
E57		6	17'5"	20	
E58		6	18'4"	20	
E59		6	19'3"	20	
E60		6	20'2"	20	
E61		6	21'1"	20	
E62		6	22'1"	20	
E63	Str	6	23'0"	10	Slab (Transverse)

BRIDGE OVER NORTH WESTERN PARKWAY AND 22ND STREET SHEET 49 OF 63

COMMONWEALTH OF KENTUCKY
DEPARTMENT OF HIGHWAYS
FRANKFORT
COUNTY OF JEFFERSON
 164 CEDAR GROVE TERRACE TO 13TH STREET
 LOUISVILLE-LEXINGTON ROAD
 STATION 146+90 PROJECT NO. 164-2(

BILL OF REINFORCEMENT — SUPERSTRUCTURE

FED. ROAD DIST.	STATE	FED. AID PROJ. NO.	FISCAL YEAR	SHEET NO.	TOTAL SHEETS
7	KY.				

MARK	TYPE	SIZE	LENGTH	NO. OF BARS	LOCATION
E 64	Str.	6	24'-3"	4	Slab(Transverse)
E 65	↑	6	25'-2"	4	
E 66	↑	6	26'-1"	4	
E 67	↑	6	27'-1"	4	
E 68	↑	6	28'-0"	4	
E 69	↑	6	6'-0"	26	
E 70	↑	6	7'-3"	16	
E 71	↑	6	8'-6"	16	
E 72	↑	6	9'-9"	16	
E 73	↑	6	10'-11"	16	
E 74	↑	6	12'-2"	16	
E 75	↑	6	13'-4"	16	
E 76	↑	6	14'-7"	16	
E 77	↑	6	15'-10"	16	
E 78	↑	6	17'-0"	14	
E 79	↑	6	18'-3"	12	
E 80	↑	6	19'-6"	12	
E 81	↑	6	20'-8"	12	
E 82	↑	6	21'-11"	12	
E 83	↑	6	23'-2"	8	
E 84	↑	6	24'-4"	4	
E 85	↑	6	25'-7"	104	
E 86	↑	6	26'-10"	2	
E 87	↑	6	28'-0"	2	Slab(Transverse)
E 88	↑	4	6'-10"	8	Plinth
E 89	↑	4	23'-7"	4	Plinth
E 90	Str.	4	23'-11"	4	Plinth
E 91	24	6	6'-9"	14	Slab(Transverse)
E 92	↑	6	7'-11"	4	
E 93	↑	6	9'-0"	↑	
E 94	↑	6	10'-1"	↑	
E 95	↑	6	11'-3"	↑	
E 96	↑	6	12'-5"	↑	
E 97	↑	6	13'-6"	↑	
E 98	↑	6	14'-8"	↑	
E 99	↑	6	15'-9"	↑	
E 100	↑	6	16'-11"	↑	
E 101	↑	6	18'-1"	4	
E 102	↑	6	19'-2"	4	
E 103	↑	6	20'-3"	4	
E 104	↑	6	21'-5"	4	
E 105	↑	6	22'-7"	4	
E 106	↑	6	23'-8"	4	
E 107	↑	6	24'-9"	4	
E 108	↑	6	25'-11"	4	
E 109	↑	6	27'-0"	4	
E 110	↑	6	28'-2"	4	
E 111	↑	6	29'-4"	2	
E 112	24	6	30'-5"	92	Slab(Transverse)
E 113	Str.	4	15'-9"	3	Plinth
E 114	Str.	4	21'-7"	4	Plinth
E 115	Str.	4	22'-3"	8	Plinth
E 116	↑	6	6'-0"	14	Slab(Transverse)
E 117	↑	6	6'-11"	4	
E 118	↑	6	7'-11"	4	
E 119	↑	6	8'-10"	4	
E 120	↑	6	9'-10"	4	
E 121	↑	6	10'-9"	4	
E 122	↑	6	11'-9"	4	
E 123	Str.	6	12'-9"	4	Slab(Transverse)

MARK	TYPE	SIZE	LENGTH	NO. OF BARS	LOCATION
E 124	Str.	6	13'-5"	4	Slab(Transverse)
E 125	↑	6	14'-6"	4	
E 126	↑	6	15'-7"	4	
E 127	↑	6	16'-7"	4	
E 128	↑	6	17'-6"	4	
E 129	↑	6	18'-6"	4	
E 130	↑	6	19'-5"	4	
E 131	↑	6	20'-5"	4	
E 132	↑	6	21'-4"	4	
E 133	↑	6	22'-4"	4	
E 134	↑	6	23'-3"	4	
E 135	↑	6	24'-3"	746	
E 136	↑	6	7'-0"	14	
E 137	↑	6	8'-3"	4	
E 138	↑	6	9'-6"	4	
E 139	↑	6	10'-9"	4	
E 140	↑	6	11'-11"	4	
E 141	↑	6	13'-2"	4	
E 142	↑	6	14'-5"	4	
E 143	↑	6	15'-7"	4	
E 144	↑	6	16'-10"	4	
E 145	↑	6	17'-0"	4	
E 146	↑	6	17'-3"	4	
E 147	↑	6	20'-6"	4	
E 148	↑	6	21'-5"	4	
E 149	↑	6	22'-11"	4	
E 150	Str.	6	24'-2"	4	
E 151	24	6	6'-3"	7	
E 152	↑	6	7'-3"	2	
E 153	↑	6	8'-3"	2	
E 154	↑	6	9'-4"	2	
E 155	↑	6	10'-4"	2	
E 156	↑	6	11'-4"	2	
E 157	↑	6	12'-4"	2	
E 158	↑	6	13'-5"	2	
E 159	↑	6	14'-5"	2	
E 160	↑	6	15'-5"	2	
E 161	↑	6	16'-5"	2	
E 162	↑	6	17'-6"	2	
E 163	↑	6	18'-6"	2	
E 164	↑	6	19'-6"	2	
E 165	↑	6	20'-6"	2	
E 166	↑	6	21'-6"	2	
E 167	↑	6	22'-7"	2	
E 168	↑	6	23'-7"	2	
E 169	↑	6	24'-7"	2	
E 170	↑	6	25'-7"	2	
E 171	↑	6	26'-8"	2	
E 172	↑	6	27'-8"	2	
E 173	↑	6	28'-8"	2	
E 174	↑	6	29'-8"	2	
E 175	↑	6	30'-9"	2	
E 176	↑	6	31'-9"	2	
E 177	24	6	32'-9"	2	
E 178	Str.	6	5'-6"	7	
E 179	↑	6	6'-6"	4	
E 180	↑	6	7'-6"	4	
E 181	↑	6	8'-7"	6	
E 182	↑	6	9'-7"	6	
E 183	Str.	6	10'-7"	6	Slab(Transverse)


MARK	TYPE	SIZE	LENGTH	NO. OF BARS	LOCATION
E 184	Str.	6	11'-7"	6	Slab(Transverse)
E 185	↑	6	12'-8"	6	
E 186	↑	6	13'-8"	6	
E 187	↑	6	14'-8"	6	
E 188	↑	6	15'-8"	6	
E 189	↑	6	16'-9"	6	
E 190	↑	6	17'-9"	6	
E 191	↑	6	18'-9"	4	
E 192	↑	6	19'-9"	4	
E 193	↑	6	20'-9"	4	
E 194	↑	6	21'-10"	4	
E 195	↑	6	22'-10"	4	
E 196	↑	6	23'-10"	659	
E 197	↑	6	24'-10"	2	
E 198	↑	6	25'-11"	2	
E 199	↑	6	26'-11"	2	
E 200	↑	6	27'-11"	2	
E 201	↑	6	6'-0"	4	
E 202	↑	6	7'-2"	4	
E 203	↑	6	8'-3"	4	
E 204	↑	6	9'-5"	4	
E 205	↑	6	10'-7"	4	
E 206	↑	6	11'-9"	4	
E 207	↑	6	12'-10"	4	
E 208	↑	6	14'-0"	4	
E 209	↑	6	15'-2"	4	
E 210	↑	6	16'-3"	4	
E 211	↑	6	17'-5"	4	
E 212	↑	6	18'-7"	4	
E 213	↑	6	19'-9"	4	
E 214	↑	6	20'-10"	4	
E 215	↑	6	22'-0"	4	
E 216	↑	6	23'-2"	4	
E 217	↑	6	24'-3"	4	
E 218	↑	6	25'-5"	4	
E 219	↑	6	26'-7"	2	
E 220	↑	6	27'-9"	2	
E 221	↑	6	28'-10"	2	
E 222	↑	6	30'-0"	2	Slab(Transverse)
E 223	↑	4	26'-10"	584	Slab(Longitudinal)
E 224	↑	4	7'-10"	21	
E 225	↑	4	15'-8"	13	
E 226	↑	4	23'-6"	13	
E 227	↑	4	31'-4"	13	
E 228	↑	4	27'-0"	237	
E 229	↑	4	30'-8"	170	
E 230	↑	5	28'-6"	124	
E 231	↑	5	29'-1"	248	
E 232	↑	5	27'-6"	496	
E 233	↑	5	7'-11"	16	
E 234	↑	5	15'-10"	18	
E 235	↑	5	23'-9"	15	
E 236	↑	5	31'-8"	13	
E 237	↑	5	27'-4"	192	
E 238	Str.	5	30'-10"	144	Slab(Longitudinal)
E 239	30	5	7'-4"	899	Median Curb.
E 240	22	5	5'-1"	1068	Fascia Curb.
E 241	23	4	5'-9"	1095	Plinth
E 242	Str.	4	28'-3"	146	Slab(Longitudinal)
E 243	Str.	4	28'-9"	292	Slab(Longitudinal)

MARK	TYPE	SIZE	LENGTH	NO. OF BARS	LOCATION
E 244	Str.	4	31'-1"	103	Slab(Longitudinal)
E 245	↑	5	31'-6"	86	Slab(Longitudinal)
E 246	↑	4	7'-0"	4	Plinth
E 247	↑	4	21'-10"	4	Plinth
E 248	Str.	4	7'-2"	4	Plinth
E 249	Str.	4	18'-2"	36	Median Wall
E 250	23	4	7'-8"	913	Median Wall
E 251	Str.	4	18'-6"	15	Median Wall
E 252	23	4	5'-8"	6	Median Wall
Note: For additional Eastbound Bars see Sht. 51					
R 1	22	5	5'-1"	884	Curb
R 2	23	4	5'-9"	884	Plinth
R 3	2	6	27'-2"	302	Slab(Transverse)
R 4	Str.	6	25'-6"	302	
R 5	↑	6	24'-6"	2	
R 6	↑	6	23'-10"	6	
R 7	↑	6	23'-2"	6	
R 8	↑	6	22'-6"	6	
R 9	↑	6	21'-10"	6	
R 10	↑	6	21'-2"	6	
R 11	↑	6	20'-6"	6	
R 12	↑	6	19'-10"	6	
R 13	↑	6	19'-2"	6	
R 14	↑	6	18'-6"	6	
R 15	↑	6	17'-10"	6	
R 16	↑	6	17'-2"	6	
R 17	↑	6	16'-6"	6	
R 18	↑	6	15'-10"	6	
R 19	↑	6	15'-2"	6	
R 20	↑	6	14'-6"	6	
R 21	↑	6	13'-10"	6	
R 22	↑	6	13'-2"	6	
R 23	↑	6	12'-6"	6	
R 24	↑	6	11'-10"	6	
R 25	↑	6	11'-2"	6	
R 26	↑	6	10'-6"	6	
R 27	↑	6	9'-10"	6	
R 28	↑	6	9'-2"	6	
R 29	↑	6	8'-6"	6	
R 30	↑	6	7'-10"	6	
R 31	↑	6	7'-2"	6	
R 32	↑	6	6'-6"	6	
R 33	↑	6	5'-10"	6	
R 34	Str.	6	5'-2"	18	
R 35	24	6	25'-3"	2	
R 36	↑	6	24'-7"	6	
R 37	↑	6	23'-11"	6	
R 38	↑	6	23'-3"	6	
R 39	↑	6	22'-7"	6	
R 40	↑	6	21'-11"	6	
R 41	↑	6	21'-3"	6	
R 42	↑	6	20'-7"	6	
R 43	↑	6	19'-11"	6	
R 44	↑	6	19'-3"	6	
R 45	↑	6	18'-7"	6	
R 46	↑	6	17'-11"	6	
R 47	24	6	17'-3"	6	Slab(Transverse)


					7	KY.	PRO. NO.	YEAR	NO.
MARK	TYPE	SIZE	LENGTH	NO. OF BARS	LOCATION				
R 48	24	6	16'-7"	6	Slab(Transverse)				
R 49	↓	6	15'-11"	6	↓				
R 50		6	15'-5"	6					
R 51		6	14'-7"	6					
R 52		6	13'-11"	6					
R 53		6	13'-3"	6					
R 54		6	12'-7"	6					
R 55		6	11'-11"	6					
R 56		6	11'-3"	6					
R 57		6	10'-7"	6					
R 58		6	9'-11"	6					
R 59		6	9'-3"	6					
R 60		6	8'-7"	6					
R 61		6	7'-11"	6					
R 62		6	7'-2"	6					
R 63	↓	6	6'-7"	6					
R 64	24	6	5'-11"	13					
R 65	2	6	27'-0"	4					
R 66	Str.	6	25'-4"	4					
R 67	24	6	23'-9"	4					
R 68	↓	6	22'-4"	4					
R 69		6	21'-0"	4					
R 70		6	19'-8"	4					
R 71		6	19'-4"	4					
R 72		6	17'-0"	4					
R 73		6	15'-5"	4					
R 74		6	14'-4"	4					
R 75		6	13'-0"	4					
R 76		6	11'-8"	4					
R 77		6	10'-4"	4					
R 78		6	9'-0"	4					
R 79	↓	6	7'-8"	4					
R 80	24	6	6'-4"	12					
R 81	Str.	6	22'-11"	4					
R 82	↓	6	21'-7"	4					
R 83		6	20'-3"	4					
R 84		6	18'-11"	4					
R 85		6	17'-7"	4					
R 86		6	16'-3"	4					
R 87		6	14'-11"	4					
R 88		6	13'-7"	4					
R 89		6	12'-3"	4					
R 90		6	10'-11"	4					
R 91		6	9'-7"	4					
R 92		6	8'-3"	4					
R 93	↓	6	6'-11"	4	↓				
R 94	Str.	6	5'-7"	12	Slab(Transverse)				

FED. ROAD DIST.	STATE	FED. AID PRO. NO.	FISCAL YEAR	SHEET NO.	TOTAL SHEET
7	KY.				

Type 2

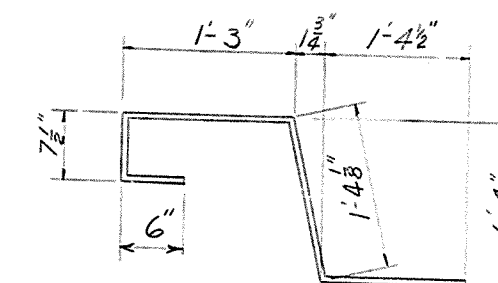


Type 22

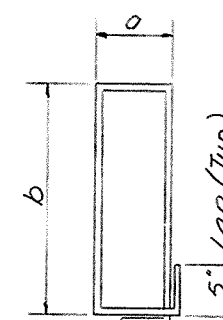


Type 23


MARK	a	b
E241	$7\frac{1}{2}$	1-10
W495	$7\frac{1}{2}$	1-10
E250	7	2-10
E252	7	1-10

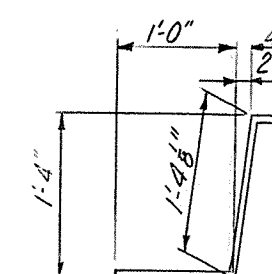

Type 28
(W497)

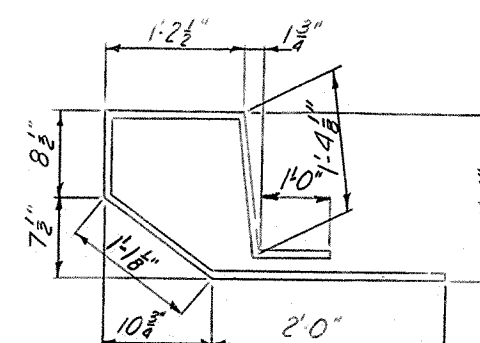

Type 30
(E239)

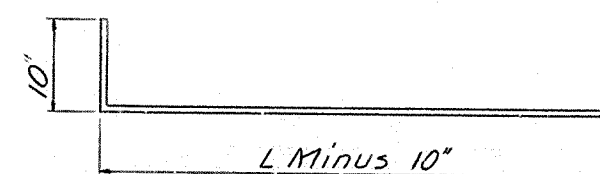

Type 24
(L = total length of Bor)

ITEM	UNIT	AMOUNT			
		Westbound	Eastbound	Ramp A	Total
Concrete Class AA	Cu.Yds.	739.3	838.3	223.0	1800.6
Steel Reinforcement	Lbs.	226,705	248,142	62,160	537,007
High Strength Handrail	Lin.Ft.	377.1	595.5	477.9	1,450.5
Protective Coating	Sq.Yds	2750	3512	848	7,110







MARK	TYPE	SIZE	LENGTH	NO. OF BARS	LOCATION
E253	24	6	7'-3"	14	Slab (Transverse)
E254	↑	↑	8'-4"	4	↑
E255			9'-4"	↑	
E256			10'-2"		
E257			11'-2"		
E258			12'-0"		
E259			13'-0"		
E260			14'-0"		
E261			15'-0"		
E262			15'-10"		
E263			16'-9"		
E264			17'-9"		
E265			18'-8"	↓	
E266			19'-7"	4	
E267			8'-2"	14	
E268			9'-4"	4	
E269			10'-5"	↑	
E270			11'-6"		
E271			12'-8"		
E272			13'-10"		
E273			15'-0"		
E274			16'-0"		
E275	↓	↓	17'-2"	↓	↓
E276	24	6	18'-9"	4	Slab (Transverse)
E277	Str.	4	19'-0"	18	Plinth
E278	Str.	4	24'-6"	18	Plinth
E279	Str.	4	21'-4"	18	Plinth
E280	24	6	20'-9"	786	Slab (Transverse)
E281	Str.	9	8'-0"	8	Median Wall

BRIDGE OVER NORTH WESTERN PARKWAY
AND 22ND STREET

COMMONWEALTH OF KENTUCKY
DEPARTMENT OF HIGHWAYS
FRANKFORT
COUNTY OF
JEFFERSON
164-CEDAR GROVE TERRACE TO 13TH STREET
LOUISVILLE-LEXINGTON
ROAD
STATION 146+90
PROJECT NO. S.P.56-273-III
164-2(34)I

SUPERSTRUCTURE




BRIDGE NUMBER	DRAWING NO. 17123	IND.
------------------	----------------------	------

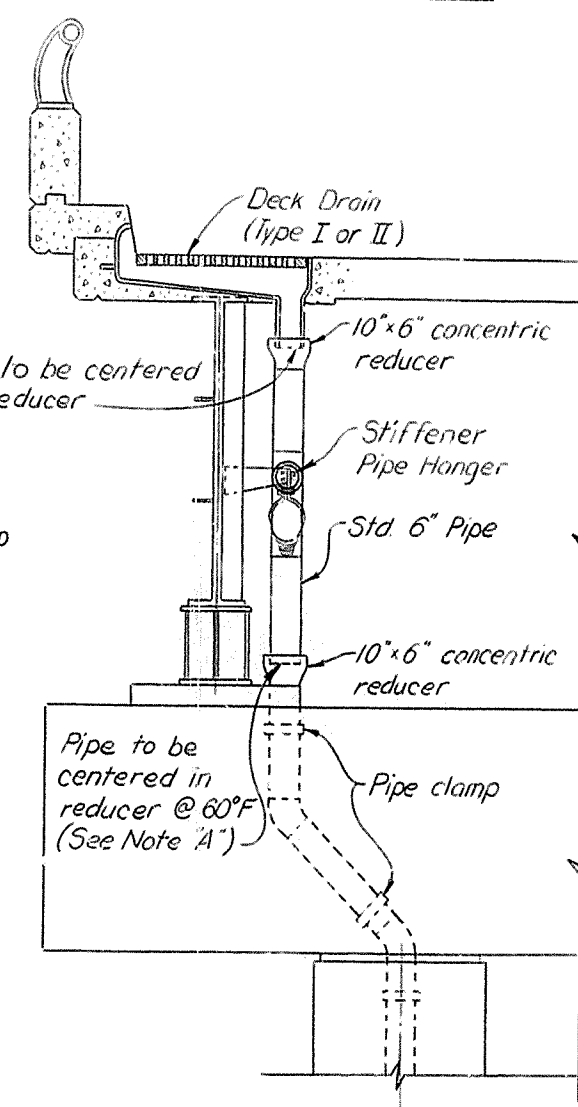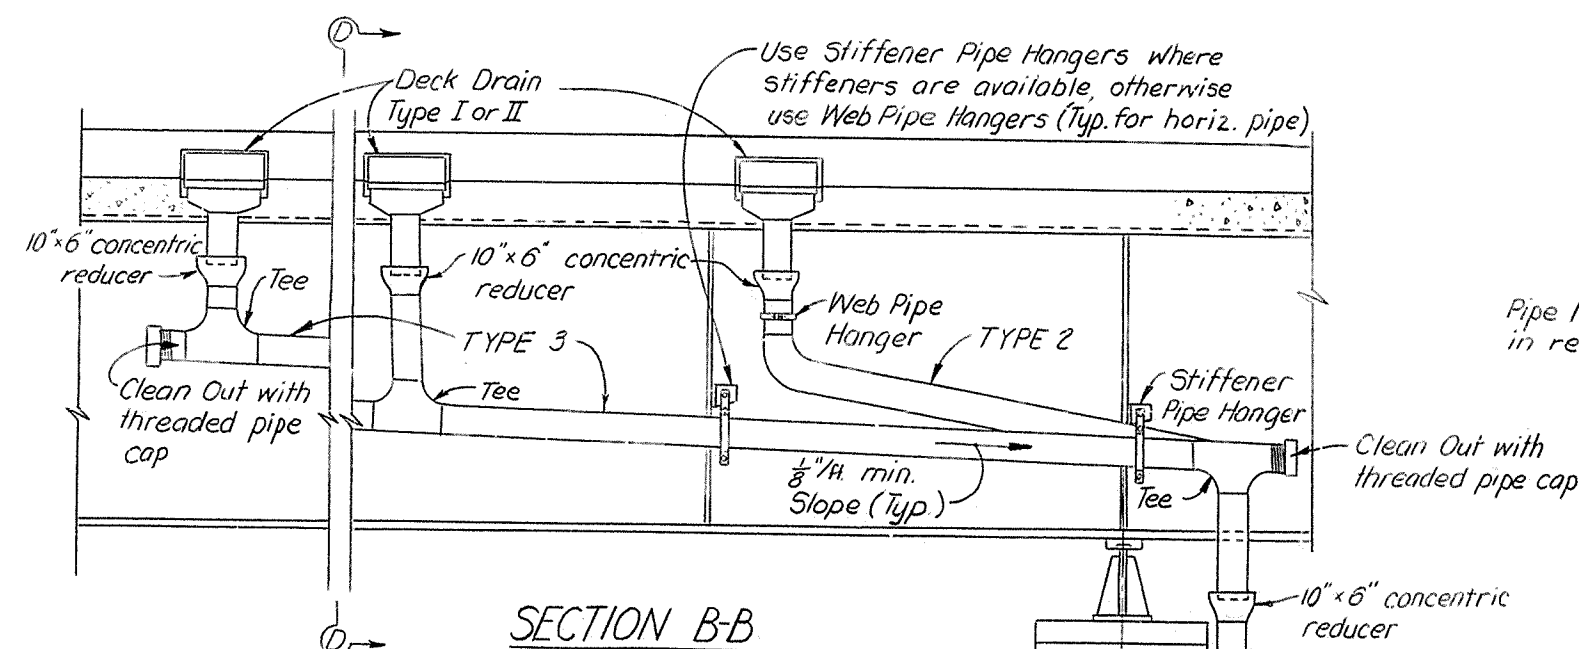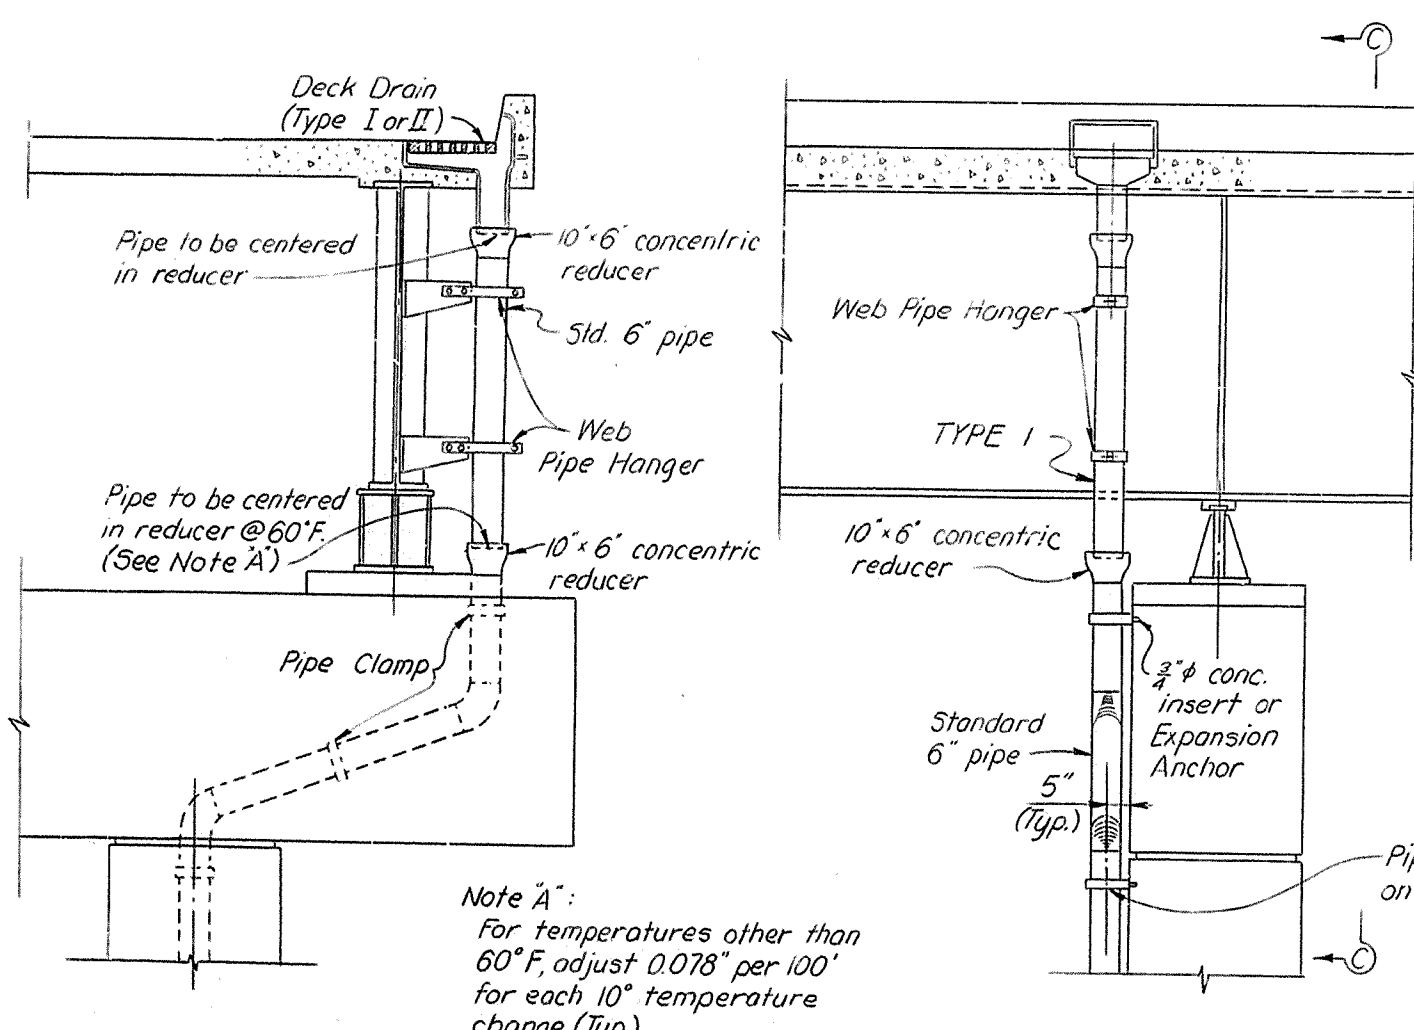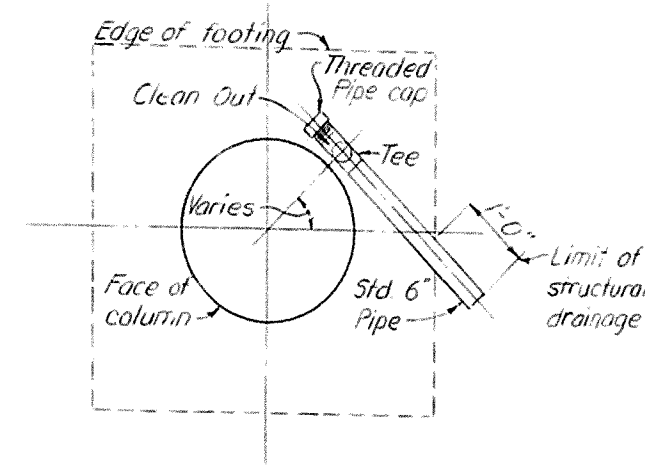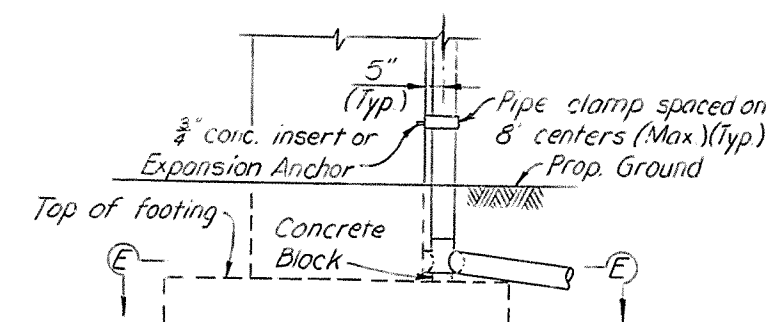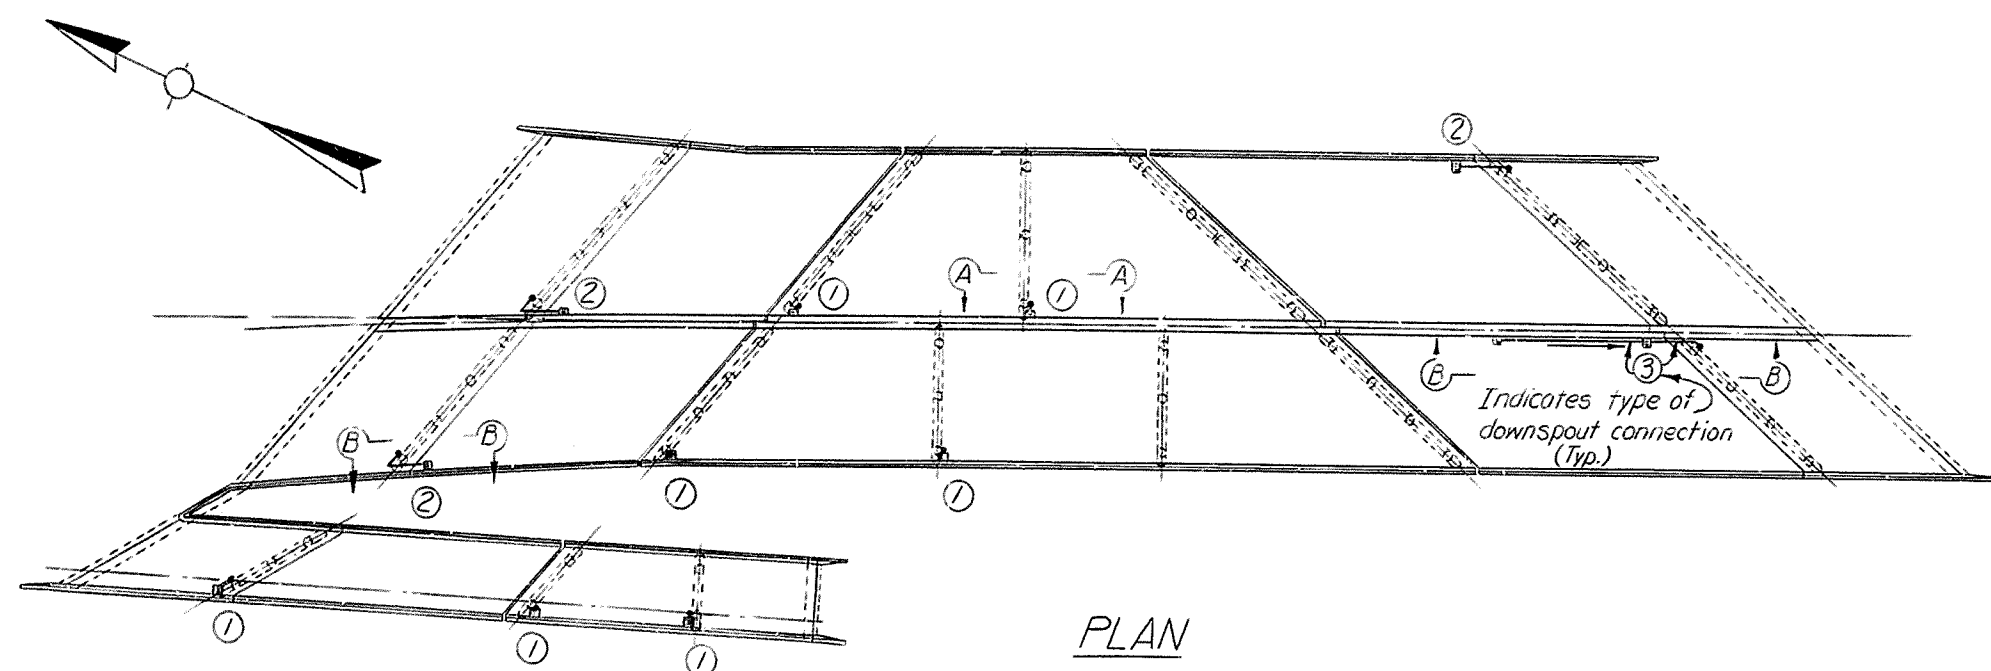

Note A:
For temperatures other than 60°F, adjust 0.078" per 100' for each 10° temperature change (Typ.)

SECTION C-C

SECTION A-A

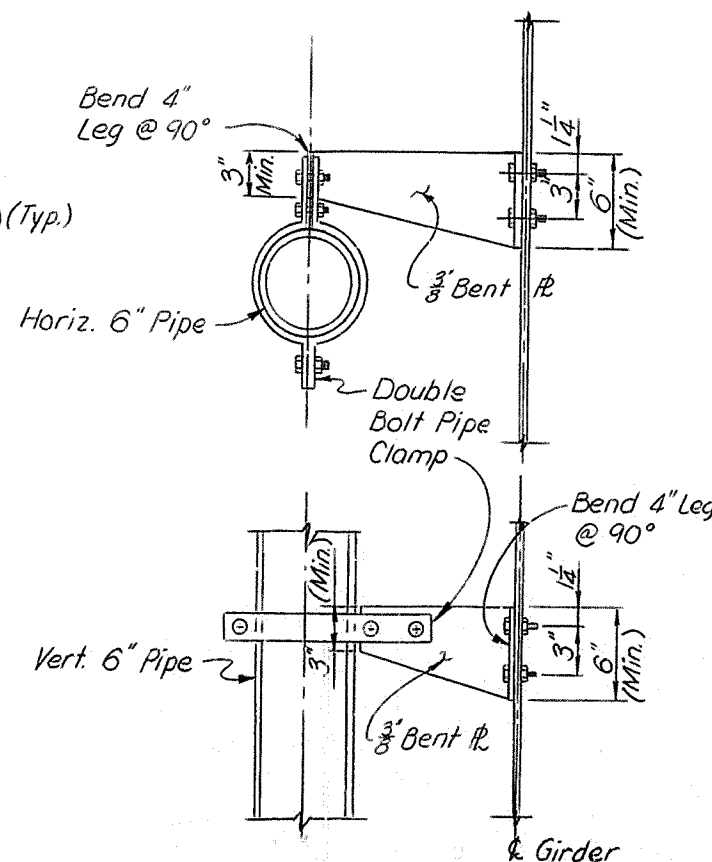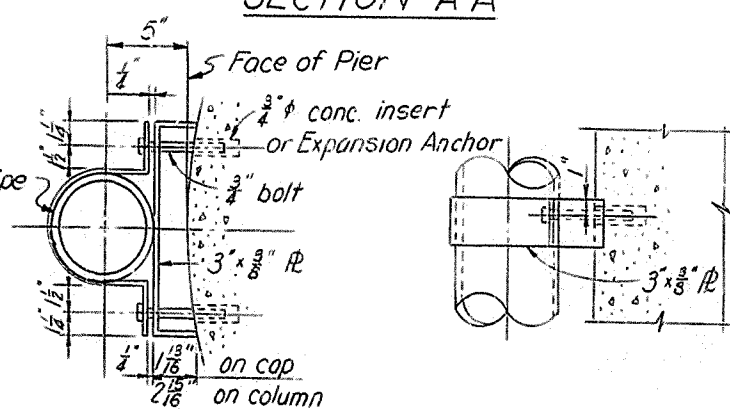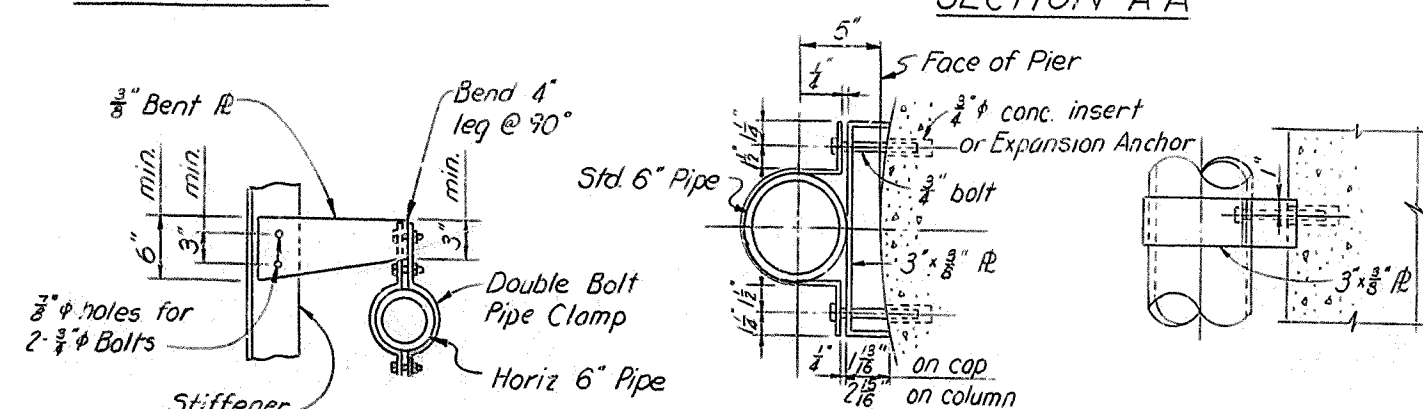


ESTIMATED QUANTITIES
6" Drain Pipe 405 Lin. Ft.

Notes:
All anchoring devices for pipe drains shall be so constructed as to be rattle free and secured against rotation or translation.
All pipe shall be supported every 10' maximum horizontally and 8' maximum vertically.
Pipe shall be cut & welded to field dimensions.
All pipe connections shall be leak proof.
For Material Specifications and other notes see General Notes, Sheet No. 2.
Shop drawings are required for drainage details.
Locate all downspouts on columns as shown in plan.


DRAIN DETAILS

BRIDGE OVER NORTH WESTERN PARKWAY AND 22ND STREET		SHEET 520F63
COMMONWEALTH OF KENTUCKY DEPARTMENT OF HIGHWAYS FRANKFORT COUNTY OF JEFFERSON 164 CEDAR GROVE TERRACE TO 13TH STREET LOUISVILLE-LEXINGTON ROAD		
STATION 146+90	PROJECT NO. 164-2(34)1	S.P. 56-273-11L
BRIDGE NUMBER	DRAWING NO. 17123	INDEX


FED. ROAD DIST.	STATE	FED. AID PROJ. NO.	FISCAL YEAR	SHEET NO.	TOTAL SHEETS
7	KY.				

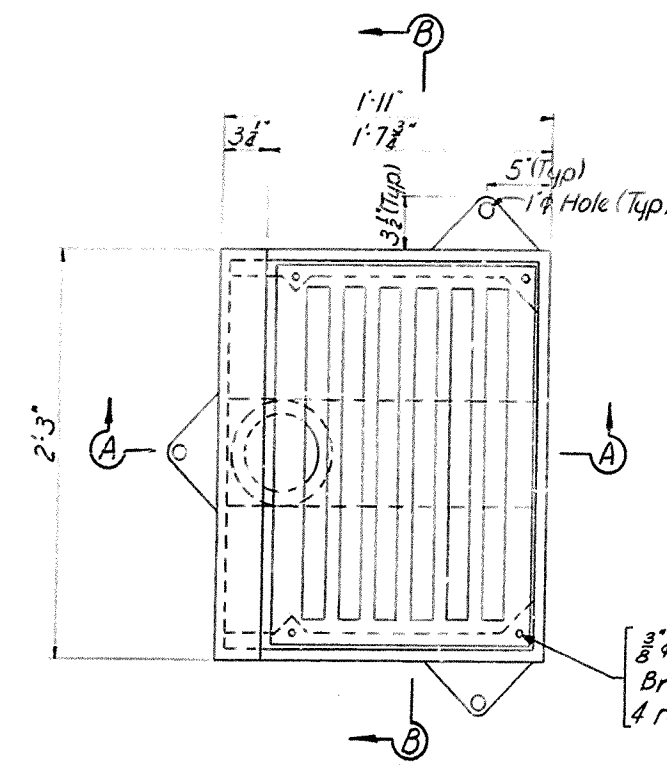


TYPE I DECK DRAIN
Drain Casting @ Median Curb

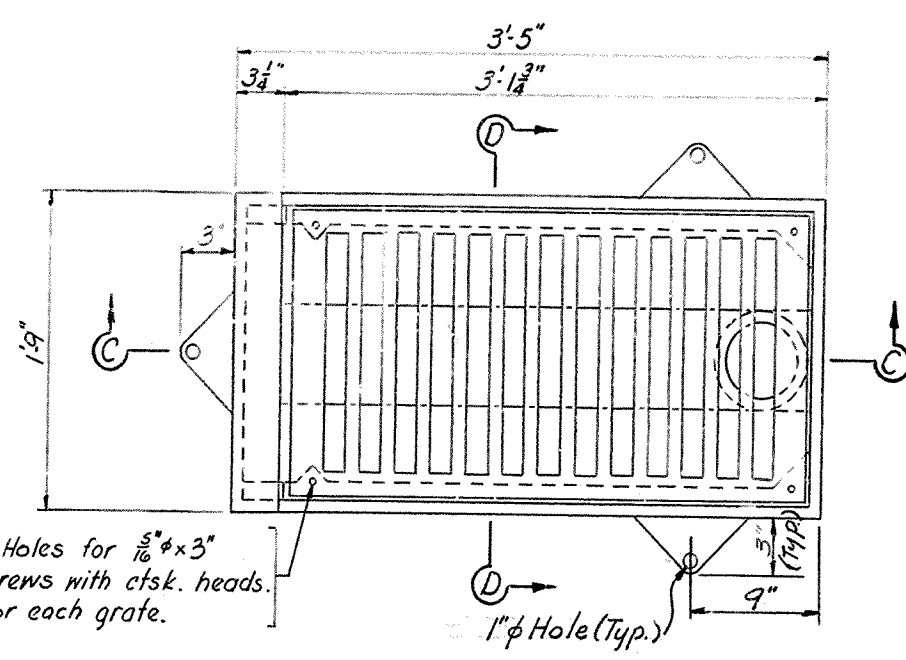


TYPE II DECK DRAIN
Drain Casting @ Fascia Curb

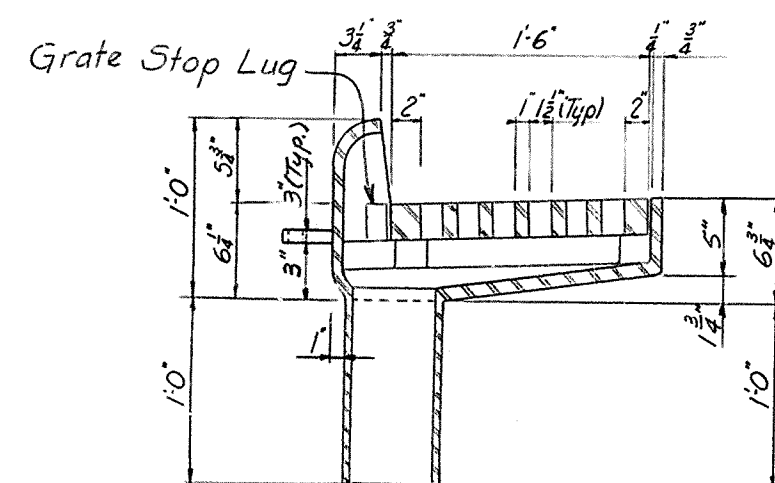


SECTION A-A

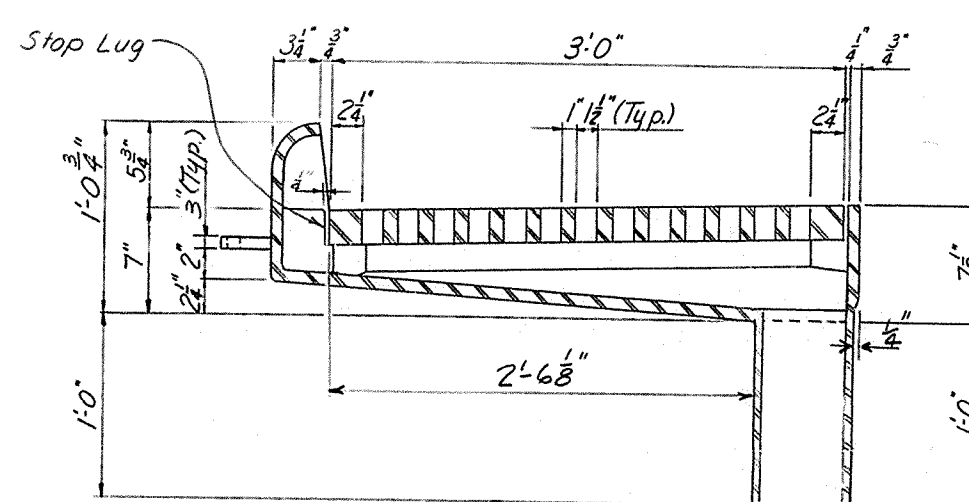

SECTION C-C

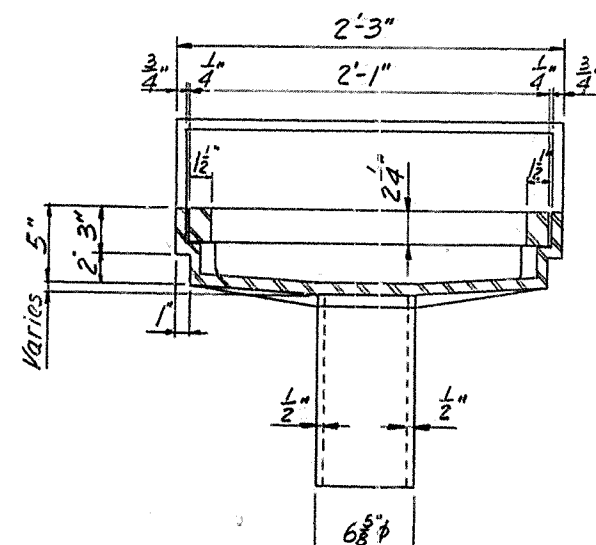

SECTION B-B

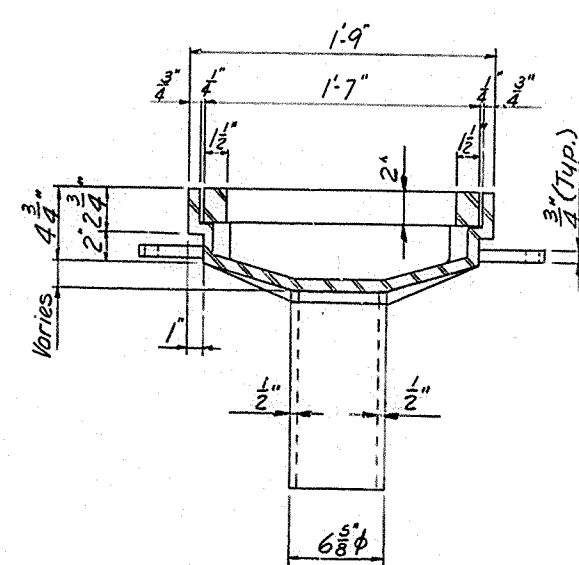

SECTION D-D

Wall thickness of castings
to be 3/4" except
down pipe.


Foundry Notes
Body of Drain Casting shall be Gray Cast Iron ASTM A48, Class No. 30A.
Drain Grates shall be Cast Steel, ASTM A27, Grade 70-36.
Fit grate to body and ship in place.
Form T-521 report of field inspection of castings is to be submitted to the laboratory.
Payment for drain castings will be included in lump sum bid price of Structural Steel.
For Surface Coating and Finish see Note Sheet.

BRIDGE OVER NORTH WESTERN PARKWAY
AND 22ND STREET SHEET 53 OF 63


COMMONWEALTH OF KENTUCKY	
DEPARTMENT OF HIGHWAYS	
FRANKFORT	
COUNTY OF	
JEFFERSON	
164-CEDAR GROVE TERRACE TO 13 TH STREET	
LOUISVILLE-LEXINGTON	
ROAD	
STATION 146+90	PROJECT NO. 164-2(541)
BRIDGE NUMBER	DRAWING NO. 17123
	INDEX

DRAIN DETAILS

SECTION	TABLE OF ELEVATIONS GIRDER A'		
	X	Y	Z
13	477.233		
14	477.325		
15	477.408		
16	477.439		
17	477.560		
18	477.606		
19	477.638		

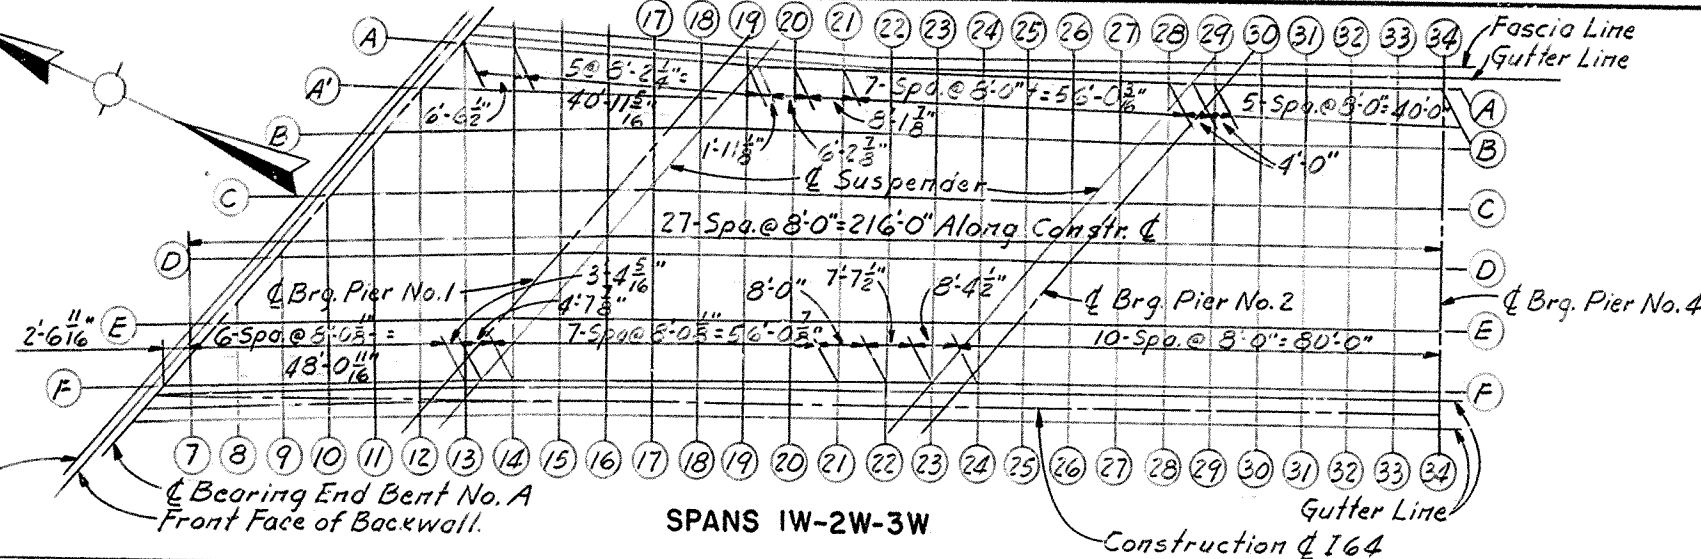

	END BENT A		PIER NO.1	PIER NO.2
	BACK FACE BACKWALL	FRONT FACE BACKWALL		
NORTH GUTTER	477.526	477.543	477.560	477.547
GIRDER A	477.458	477.475	477.492	477.496
GIRDER A'	477.131	477.153	477.175	477.623
GIRDER B	476.801	476.829	476.855	477.417
GIRDER C	476.356	476.384	476.411	477.365
GIRDER D	475.904	475.933	475.962	476.571
GIRDER E	475.447	475.478	475.507	476.141
GIRDER F	474.984	475.016	475.047	475.706
SOUTH GUTTER	474.871	474.903	474.935	475.594

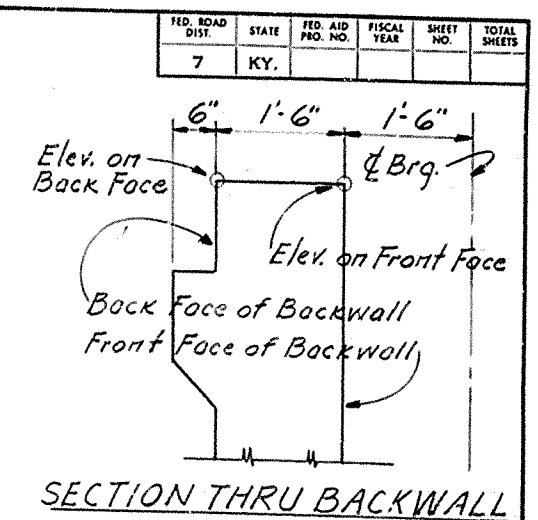

SECTION	TABLE OF ELEVATIONS															
	GIRDER A				GIRDER B			GIRDER C			GIRDER D			GIRDER E		
	W	X@GUTTER	Y	Z	X	Y	Z	X	Y	Z	X	Y	Z	X	Y	Z
7																
8																
9																
10																
11																
12																
13																
14	1'-9"	477.612														
15		477.681														
16		477.748														
17		477.804														
18		477.833														
19	1'-9"	477.848														
20	1'-5 3/8"	477.863														
21	1'	477.879														
22	8 3/8"	477.892														
23	10 1/2"	477.906														
24	1'-0 3/8"	477.911														
25	1'-2 1/4"	477.903														
26	1'-4 1/4"	477.882														
27	1'-6 1/8"	477.853														
28	1'-8"	477.814														
29	1'-9"	477.783														
30		477.761														
31		477.738														
32		477.709														
33		477.673														
34	1'-9"	477.630														
19 Susp. @ Pier No.1		477.845														
19 Susp. @ Pier No.2		477.793														

TABLE OF ELEVATIONS FOR CONTROL OF SLAB THICKNESS									
SLAB* CHECK POINT	TOP OF SLAB ELEVATION	BOTTOM OF SLAB ELEVATION	COMP. SLAB THICKNESS	SLAB CHECK POINT	TOP OF SLAB ELEVATION	BOTTOM OF SLAB ELEVATION	COMP. SLAB THICKNESS	SLAB CHECK POINT	TOP OF SLAB ELEVATION
EF 8	475.365			EF 21	476.598				
DE 10	475.904			DE 23	476.956				
EF 10	475.591			AB 24	477.764				
CD 11	476.330			BC 24	477.511				
BC 12	476.753			CD 24	477.242				
EF 12	475.802			EF 25	476.763				
DE 13	476.213			AB 26	477.732				
AA 14	477.439			DE 26	477.024				
AB 14	477.220			EF 27	476.860				
CD 14	476.636			CD 28	477.276				
BC 15	477.049			DE 28	477.087				
AA 16	477.591			AB 30	477.644				
AB 16	477.395			BC 30	477.471				
EF 16	476.217			CD 30	477.299				
DE 17	476.626			DE 30	477.129				
CD 18	477.009			EF 30	476.958				
BC 19	477.372			AB 33	477.579				
DE 19	476.791			BC 33	477.433				
EF 19	476.482			CD 33	477.291				
AB 21	477.726			DE 33	477.148				
BC 21	477.462			EF 33	477.006				
CD 21	477.184								
DE 21	476.891								

NOTE:
After the slab forms are erected and before the slab reinforcement is placed, the Resident Engineer shall take field elevations of the slab thickness check points and enter them in the table in the space provided. The slab thickness shall then be computed. If the computed slab thickness varies more than 1/2" from the plan thickness, allowing 3/8" of the slab span for deflection of the form work, the form shall be adjusted until the computed slab thickness is within the tolerance allowed.


* All slab check points are located midway between the two girders shown in the prefix, such as AB, and along the Section No. designated such as 33.

BRIDGE OVER NORTH WESTERN PARKWAY AND 22ND STREET SHEET 540F63


COMMONWEALTH OF KENTUCKY
DEPARTMENT OF HIGHWAYS
FRANKFORT
COUNTY OF
JEFFERSON
164 CEDAR GROVE TERRACE TO 13TH STREET
LOUISVILLE-LEXINGTON
ROAD
STATION 146+90 PROJECT NO. 164-2(34)I
BRIDGE NUMBER 17123

CONSTRUCTION ELEVATIONS

- Lay out Sections 1, 2, 3, etc. as shown in plan on the various Construction Elevation sheets.
- Center punch marks on top of Girders for elevation points.
- Read elevations on top of Girders as erected, after diaphragms and cross frames are in place and shoring and falsework are removed, but before forms are placed and before deck slab, walk, plinths, etc. are poured. These elevations are to be entered in table as elevation "Y".
- Compute Dimension "Z" (see Typical Sections). Top of concrete Elevation "X" minus Elevation "Y" equals Dimension "Z".
- Always measure from top of Girder to top of slab (Dimension "Z") for setting templates. DO NOT set templates by Elevation "X".
- Elevations "X" include calculated deflections due to weight of floor slab, walks, plinths, handrail, and median.
- Gutter line elevations (X@Gutter) contain the deflections of the adjacent Girder as shown in Typical Sections. Dimension "Z" will indicate the difference in elevation of the top of Girder at the center punch mark and the gutter line at a point measured along the section line Dimension "W" from the C of the Girder (center punch mark).

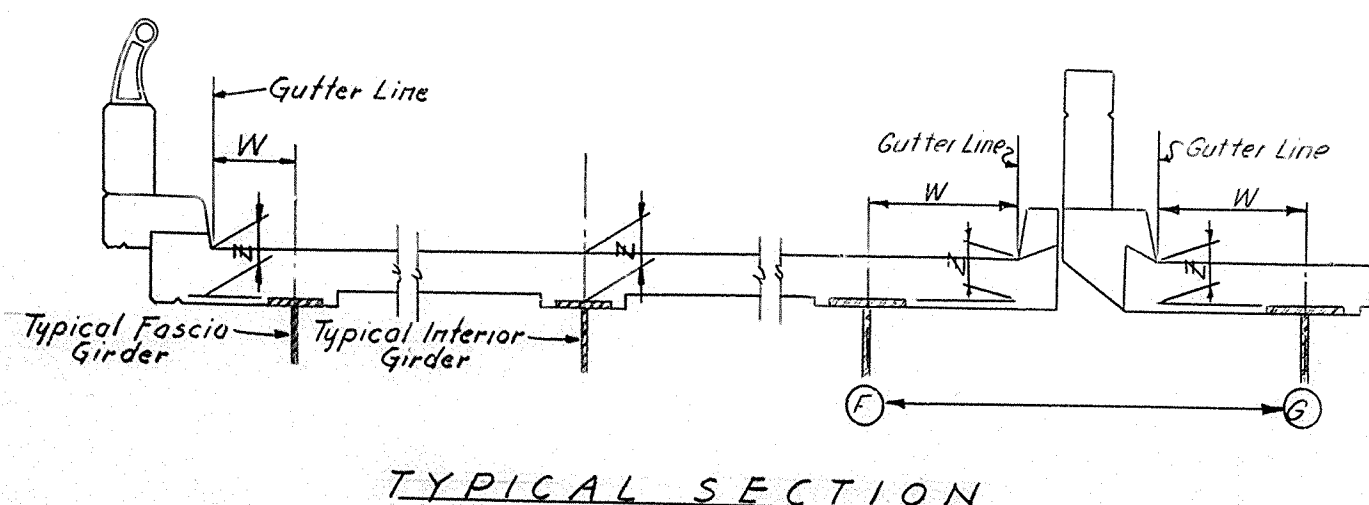

DESIGNED BY: L.M.H. CHECKED BY: L.M.H. DATE: 11/1/77
TRADED BY: L.M.H. CHECKED BY: L.M.H. DATE: 11/1/77
REVISIONS: 1. 11/1/77 L.M.H. 1. 11/1/77 L.M.H.

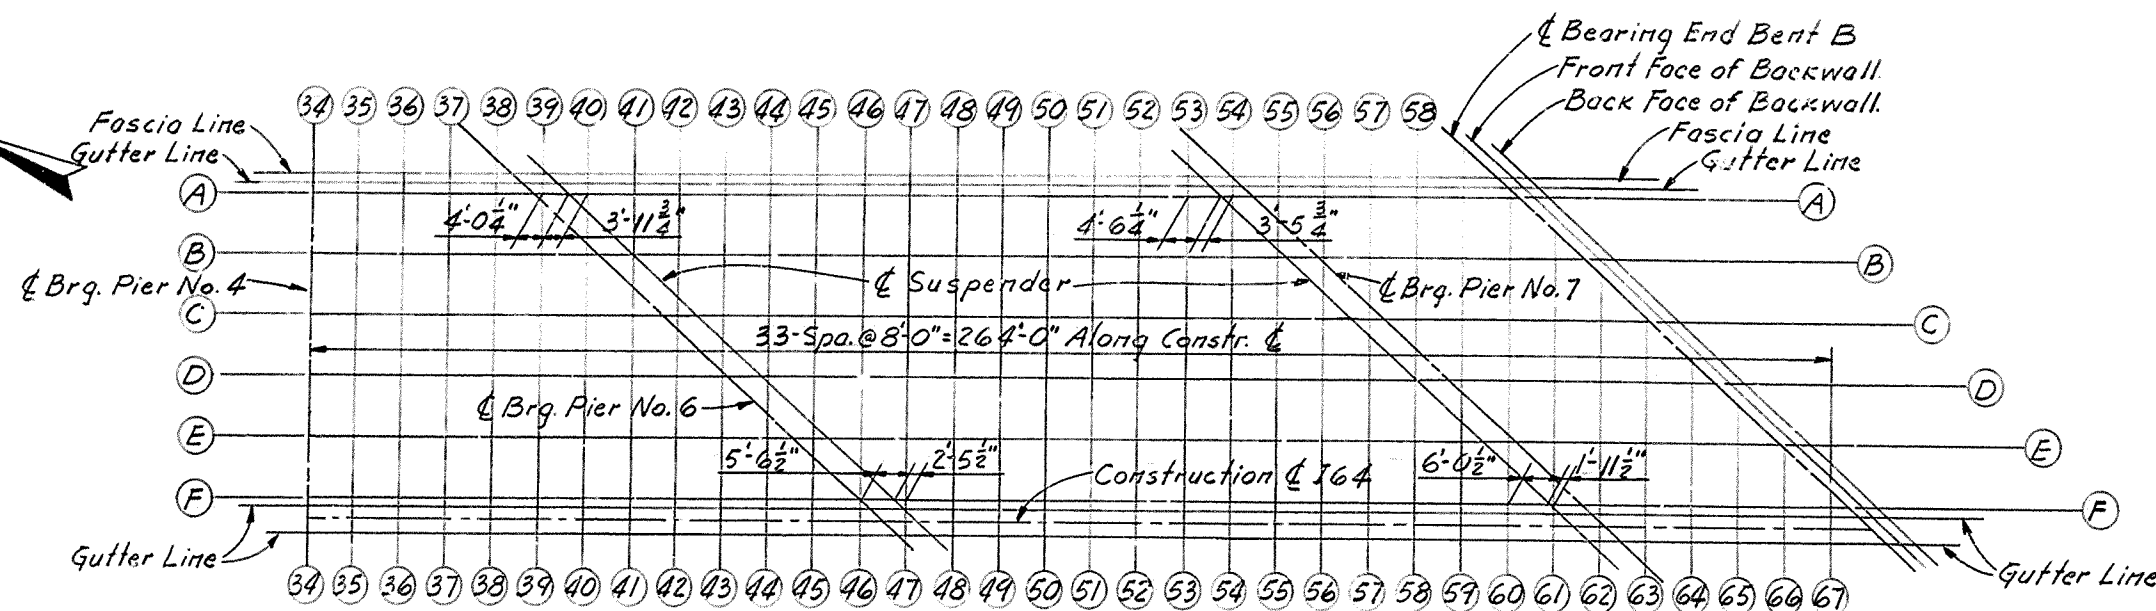

SPANS 4W-6W-7W

PIER NO.4	PIER NO.6	PIER NO.7	END BENT B		
CL BEARING	CL BEARING	CL BEARING	BACK FACE BACKWALL	FRONT FACE BACKWALL	CL BEARING
NORTH GUTTER 477.630	477.412	476.056	475.240	475.279	475.312
GIRDER A 477.606	477.386	476.044	475.230	475.274	475.313
GIRDER B 477.476	477.239	475.984	475.206	475.248	475.285
GIRDER C 477.346	477.116	475.948	475.206	475.246	475.281
GIRDER D 477.216	477.017	475.936	475.231	475.267	475.302
GIRDER E 477.086	476.942	475.949	475.279	475.313	475.346
GIRDER F 476.956	476.891	476.064	475.351	475.383	475.415
SOUTH GUTTER 476.923	476.883	475.999	475.373	475.405	475.436

SECTION	TABLE OF ELEVATIONS																			
	GIRDER A				GIRDER B			GIRDER C			GIRDER D			GIRDER E			GIRDER F			
	W	X@GUTTER	Y	Z	X	Y	Z	X	Y	Z	X	Y	Z	X	Y	Z	X@GUTTER	Y	Z	W
35	1'-9"	477.588			477.449			477.332			477.215			477.097			476.949			2'-7"
36		477.538			477.418			477.316			477.213			477.109			476.977			
37		477.484			477.381			477.294			477.205			477.119			477.011			
38		477.434			477.339			477.266			477.191			477.123			477.036			
39		477.383			477.292			477.230			477.171			477.117			477.050			
40		477.348			477.245			477.188			477.141			477.105			477.056			
41		477.322			477.200			477.143			477.105			477.081			477.050			
42		477.288			477.194			477.098			477.062			477.049			477.035			
43		477.246			477.175			477.080			477.019			477.008			477.010			
44		477.191			477.147			477.071			476.984			476.962			476.973			
45		477.127			477.109			477.052			476.986			476.922			476.931			
46		477.052			477.059			477.024			476.976			476.917			476.890			
47		476.964			476.992			476.985			476.960			476.919			476.867			
48		476.863			476.917			476.934			476.931			476.911			476.879			
49		476.752			476.831			476.871			476.891			476.892			476.883			
50		476.631			476.733			476.796			476.840			476.863			476.872			
51		476.500			476.619			476.708			476.775			476.822			476.855			
52		476.358			476.498			476.607			476.699			476.769			476.828			
53		476.206			476.364			476.495			476.609			476.704			476.789			
54		476.065			476.222			476.372			476.507			476.626			476.736			
55		475.941			476.069			476.240			476.396			476.536			476.673			
56		475.820			475.955			476.095			476.272			476.434			476.598			
57		475.697			475.840			475.968			476.138			476.322			476.510			
58		475.567			475.726			475.859			476.000			476.200			476.413			
59		475.431			475.606			475.750			475.898			476.065			476.306			
60		475.292			475.482			475.639			475.794			475.955			476.188			
61					475.351			475.523			475.691			475.857			476.076			
62								475.400			475.581			475.759			475.936			
63											475.467			475.659			475.848			
64											475.348			475.553			475.807			
65														475.440			475.711			
66																	475.610			
67	1'-9"																475.504			2'-7"
6 Susp. Pier 6		477.373			477.202			477.082			476.985			476.910			476.849			
6 Susp. Pier 7		476.140			476.070			476.030			476.012			476.023			476.067			

TABLE OF ELEVATIONS FOR CONTROL OF SLAB THICKNESS							
SLAB CHECK POINT	TOP OF SLAB ELEVATION	BOTTOM OF SLAB ELEVATION	COMP. SLAB THICKNESS	SLAB CHECK POINT	TOP OF SLAB ELEVATION	BOTTOM OF SLAB ELEVATION	COMP. SLAB THICKNESS
AB 35	477.508			EF 49	476.881		
BC 35	477.390			AB 52	476.438		
CD 35	477.273			BC 52	476.552		
DE 35	477.156			CD 52	476.653		
EF 35	477.037			DE 52	476.734		
AB 38	477.380			EF 52	476.782		
BC 38	477.302			BC 54	476.297		
CD 38	477.228			CD 55	476.318		
DE 38	477.157			DE 55	476.466		
EF 38	477.085			EF 55	476.582		
BC 40	477.216			AB 57	475.779		
CD 41	477.124			DE 57	476.230		
DE 41	477.093			BC 58	475.792		
EF 41	477.064			EF 58	476.280		
AB 43	477.205			AB 59	475.532		
BC 43	477.127			CD 59	475.824		
DE 43	477.013			BC 61	475.437		
EF 44	476.965			DE 61	475.774		
AB 46	477.055			CD 62	475.490		
BC 46	477.041			EF 62	475.849		
CD 46	477.000			DE 64	475.450		
DE 46	476.946			EF 65	475.548		
AB 49	476.797						
BC 49	476.851						
CD 49	476.881						
DE 49	476.891						


NOTE:
For notes concerning the use of this table see Sheet No. 54.
*All slab check points are located midway between the two girders shown in the prefix, such as AB, and along the Section No. designated, such as 35.
For Construction Notes and Typical Section see Sheet No. 54.

BRIDGE OVER NORTH WESTERN PARKWAY AND 22ND STREET SHEET 55 OF 63

COMMONWEALTH OF KENTUCKY
DEPARTMENT OF HIGHWAYS
FRANKFORT
COUNTY OF
JEFFERSON
164-CEDAR GROVE TERRACE TO 13TH STREET
LOUISVILLE-LEXINGTON
ROAD
STATION 146+90 PROJECT NO. 164-2(34)1
S.P. 56-273 ILL.
BRIDGE NUMBER 17123 INDEX

CONSTRUCTION ELEVATIONS

DESIGNED BY: L.M.H. CHECKED BY: D.M.B. & L.C. DATE: 4-29-79
TRACED BY: DATE: 4-29-79
REVISED: DATE: 4-29-79

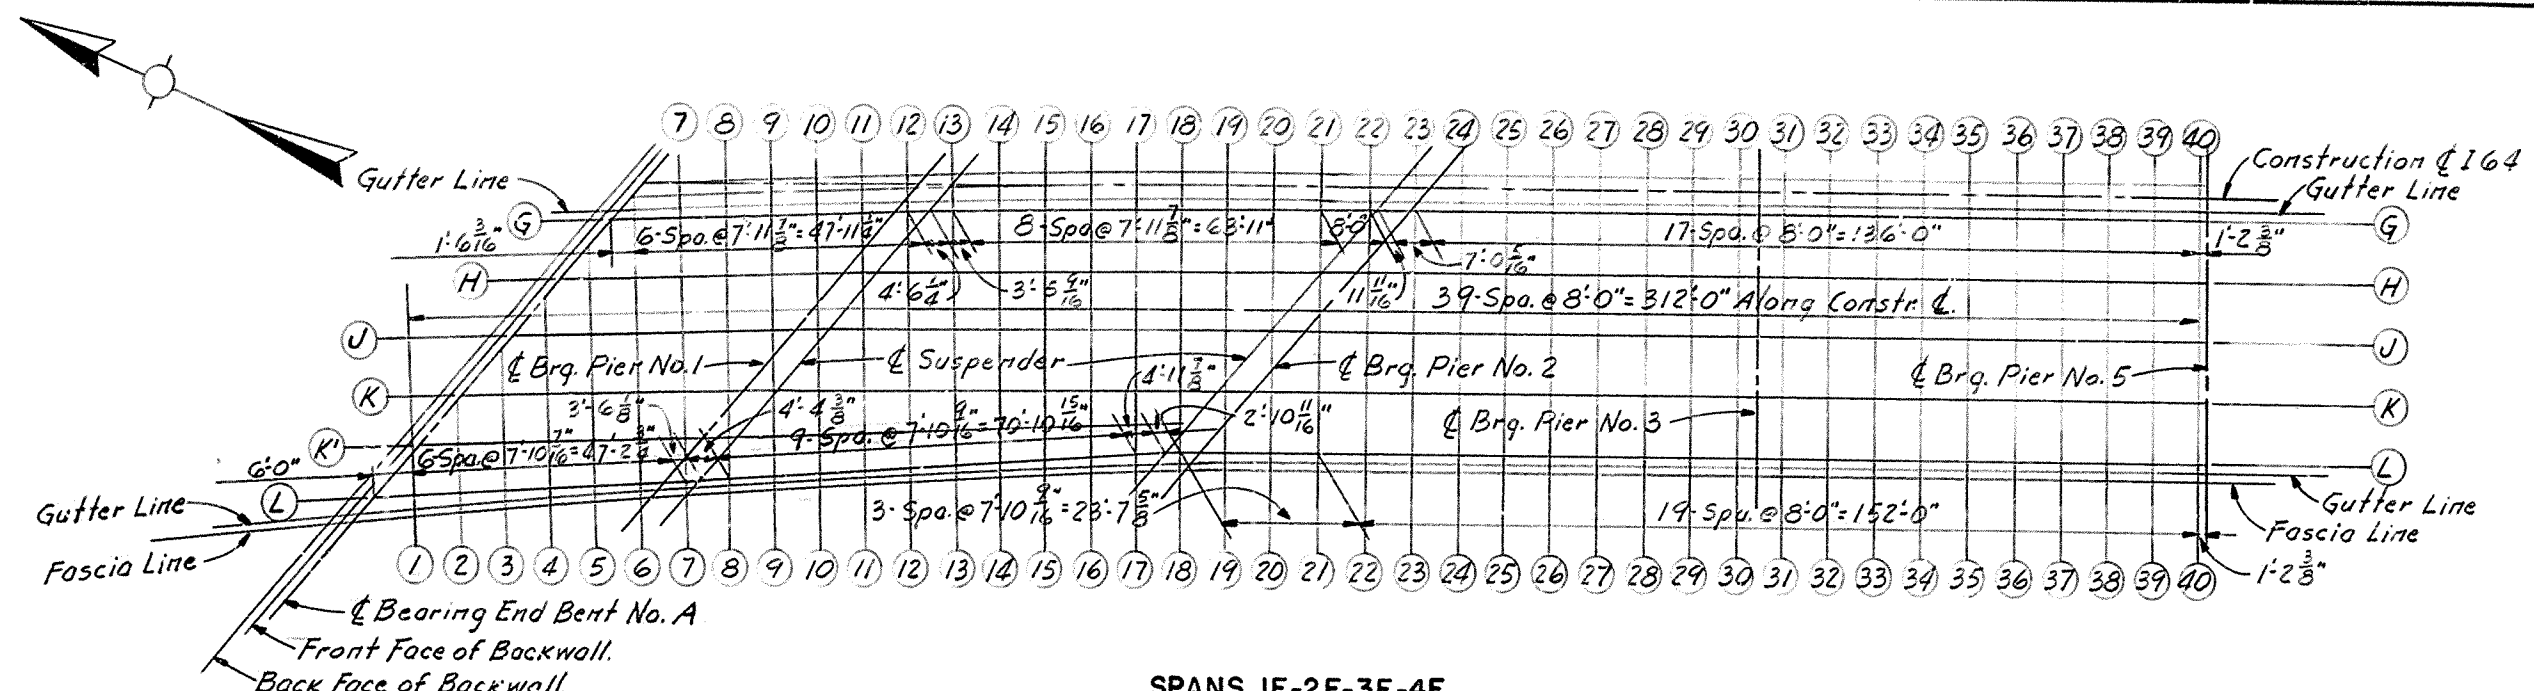

SPANS 1E-2E-3E-4E

	END BENT		PIER NO.1	PIER NO.2	PIER NO.3
	BACK FACE BACKWALL	FRONT FACE BACKWALL			
NORTH GUTTER	475.029	475.059	475.091	475.769	476.630
GIRDER G	474.915	474.947	474.979	475.656	476.549
GIRDER H	474.467	474.500	474.533	475.234	476.215
GIRDER J	474.013	474.047	474.081	474.807	475.850
GIRDER K	473.554	473.589	473.624	474.374	475.457
GIRDER K'	473.150	473.189	473.228	474.056	474.635
GIRDER L	472.742	472.784	472.826	473.735	475.032
SOUTH GUTTER	472.649	472.693	472.737	473.659	474.959

TABLE OF ELEVATIONS FOR CONTROL OF SLAB THICKNESS


SLAB* CHECK POINT	TOP OF SLAB ELEVATION	BOTTOM OF SLAB ELEVATION	COMP SLAB THNESS	SLAB CHECK POINT	TOP OF SLAB ELEVATION	BOTTOM OF SLAB ELEVATION	COMP SLAB THNESS
K'L 2	473.216			GH 23	476.435		
K'K' 3	473.605			HJ 23	476.198		
JK 4	474.010			JK 23	475.972		
K'L 4	473.498			KL 23	475.753		
HJ 6	474.562			GH 26	476.620		
K'L 6	473.763			HJ 26	476.418		
GH 7	474.983			JK 26	476.221		
JK 7	474.278			KL 26	476.026		
K'K' 7	474.113			GH 29	476.748		
HJ 9	474.907			HJ 29	476.569		
K'L 9	474.157			JK 29	476.391		
GH 10	475.318			KL 29	476.213		
K'K' 10	474.478			GH 32	476.863		
HJ 12	475.250			HJ 32	476.703		
JK 12	474.961			JK 32	476.541		
K'K' 12	474.714			KL 32	476.381		
K'L 12	474.529			GH 34	476.936		
GH 14	475.764			HJ 34	476.791		
HJ 14	475.478			JK 34	476.641		
JK 14	475.173			KL 34	476.494		
K'K' 14	474.917			GH 37	476.983		
K'L 14	474.734			HJ 37	476.872		
GH 17	476.049			JK 37	476.755		
HJ 17	475.740			KL 37	476.642		
JK 17	475.410			GH 39	476.975		
K'L 17	474.979			HJ 39	476.894		
HJ 19	475.878			JK 39	476.811		
GH 20	476.252			KL 39	476.729		
KL 20	475.387			K'K' 17	475.152		
JK 21	475.761			KL 21	475.517		

NOTE:
 * For notes concerning the use of this table, see Sheet No. 54. All slab check points are located midway between the two girders shown in the prefix, such as GH, and along the Section No. designated such as 34.
 For Construction Notes and Typical Section see Sheet No. 54.

COMMONWEALTH OF KENTUCKY
 DEPARTMENT OF HIGHWAYS
 FRANKFORT
 COUNTY OF
JEFFERSON
 164 CEDAR GROVE TERRACE TO 13TH STREET
 LOUISVILLE-LEXINGTON
 ROAD
 STATION 146+90
 PROJECT NO. 164-2(34)1
 BRIDGE NUMBER 17123

CONSTRUCTION ELEVATIONS

SECTION	TABLE OF ELEVATIONS															
	GIRDER G				GIRDER H			GIRDER J			GIRDER K			GIRDER K'		
	W	X@GUTTER	Y	Z	X	Y	Z	X	Y	Z	X	Y	Z	X	Y	Z
1																
2																
3																
4																
5																
6	2'-5 1/2"	475.080			474.713			474.159			473.862			473.342		1'-8 1/2"
7	2'-6 3/8"	475.207			474.834			474.411			474.103			473.483		1'-7 3/8"
8	2'-6 3/8"	475.328			474.948			474.531			474.226			473.193		1'-7 3/8"
9	2'-7 1/4"	475.443			475.060			474.643			474.340			473.335		1'-7 1/2"
10	2'-7 1/4"	475.551			475.166			474.754			474.450			473.470		1'-7 3/8"
11	2'-7 1/4"	475.654			475.273			474.864			474.576			473.602		1'-7 3/8"
12	2'-6 1/2"	475.757			475.381			474.988			474.701			473.732		1'-8 3/8"
13	2'-6 3/8"	475.869			475.512			475.113			474.810			473.871		1'-8 1/2"
14	2'-7 3/4"	475.990			475.623			475.230			474.917			474.015		1'-7 3/8"
15	2'-8 5/8"	476.101			475.731			475.333			475.014			474.150		1'-7 3/8"
16	2'-9 5/8"	476.201			475.822			475.428			475.099			474.277		1'-7 3/8"
17	2'-9 1/2"	476.292			475.900			475.512			475.176			474.393		1'-7 1/2"
18	2'-9 1/2"	476.369			475.977			475.581			475.239			474.499		1'-7 3/8"
19	2'-9 1/4"	476.435			476.039			475.652			475.312			474.595		1'-8 3/8"
20	2'-8 3/4"	476.487			476.105			475.717			475.391			474.684		1'-9 1/2"
21	2'-8 1/2"	476.531			476.154			475.785			475.515			474.760		1'-10 3/8"
22	2'-7 1/2"	476.564			476.154			475.885			475.638			474.826		2'-0 3/8"
23	2'-7 1/2"	476.620			476.233			475.987			475.753			474.928		1'-11 3/4"
24		476.679			476.313			476.083			475.862			475.070		1'-9 3/8"
25		476.731			476.389			476.170			475.960			475.213		1'-9"
26		476.777			476.458			476.249			476.047			475.353		
27		476.817			476.518			476.319			476.124			475.489		
28		476.850			476.571			476.378			476.191			475.607		
29		476.885			476.617			476.432			476.250			475.714		
30		476.918			476.658			476.480			476.302			475.808		
31		476.949			476.698			476.526			476.354			475.893		
32		476.966			476.741			476.574			476.406			475.966		
33		477.019			476.784			476.623			476.460			476.033		
34		477.046			476.829			476.671			476.514			476.092		
35		477.062			476.866			476.717			476.565			476.151		
36		477.070			476.895			476.755			476.616			476.212		
37		477.067			476.917			476.788			476.660			476.274		
38		477.056			476.930			476.814			476.697			476.336		
39		477.037			476.934			476.835			476.735			476.398		
40	2'-7"	477.017			476.936			476.870			476.806			476.457		

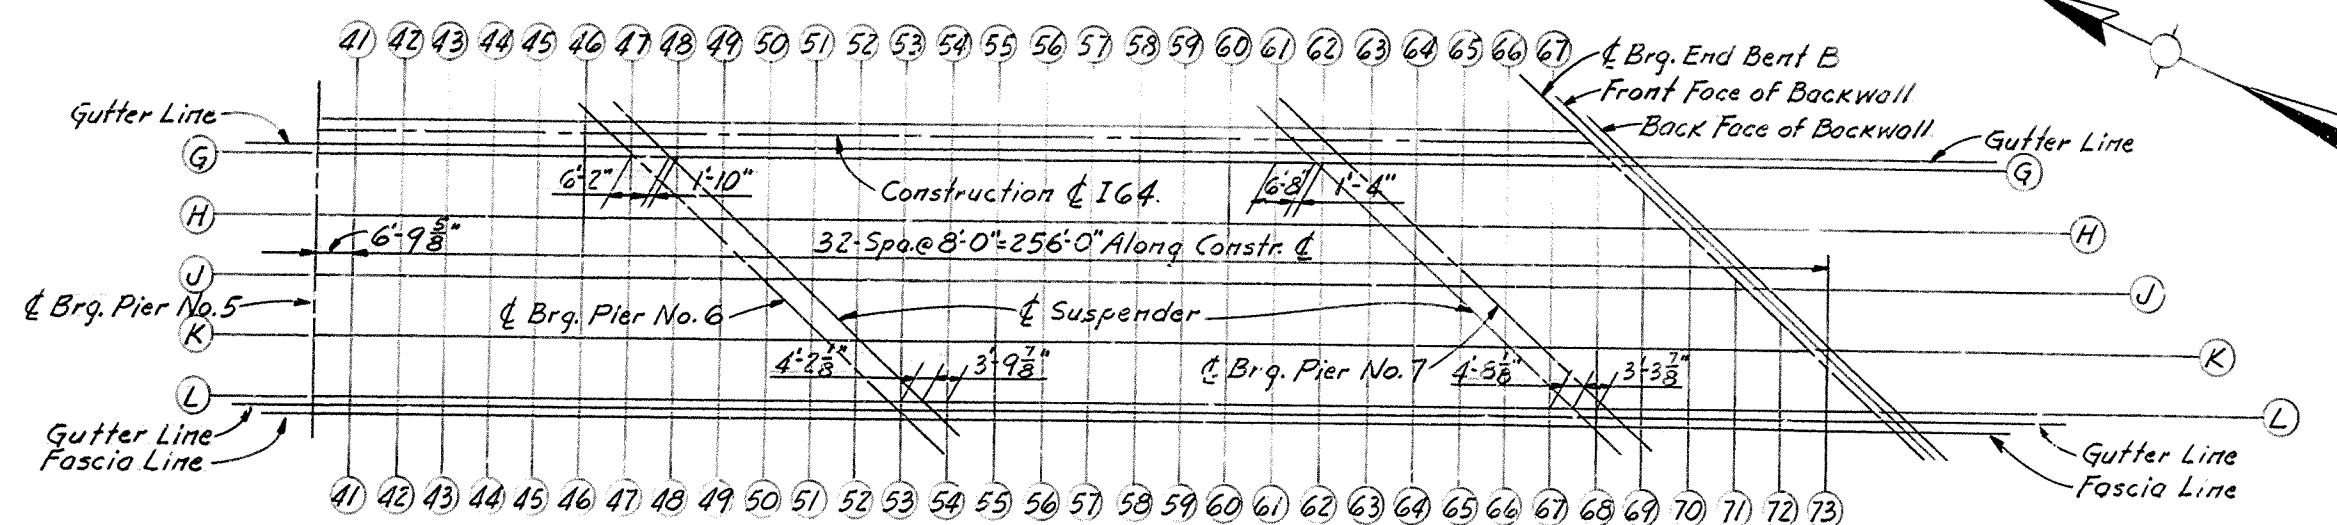

SPANS 5E-6E-7E

	PIER NO.5	PIER NO.6	PIER NO.7	END BENT B		
	CL BEARING	CL BEARING	CL BEARING	BACK FACE BACKWALL	FRONT FACE BACKWALL	CL BEARING
NORTH GUTTER	477.013	476.867	475.856	475.180	475.214	475.247
GIRDER G	476.997	476.857	475.869	475.202	475.235	475.269
GIRDER H	476.935	476.835	475.934	475.302	475.334	475.366
GIRDER J	476.873	476.837	476.023	475.426	475.456	475.487
GIRDER K	476.811	476.862	476.203	475.574	475.603	475.632
GIRDER L	476.749	476.912	476.272	475.746	475.774	475.801
SOUTH GUTTER	476.740	476.924	476.300	475.778	475.806	475.829

SECTION	TABLE OF ELEVATIONS																
	GIRDER G				GIRDER H			GIRDER J			GIRDER K			GIRDER L			
	W	X@GUTTER	Y	Z	X	Y	Z	X	Y	Z	X	Y	Z	X@GUTTER	Y	Z	W
41	2'-7"	477.001			476.937			476.890			476.844			476.791			1'-9"
42		476.981			476.939			476.910			476.882			476.855			
43		476.959			476.937			476.926			476.918			476.917			
44		476.935			476.931			476.937			476.948			476.969			
45		476.911			476.918			476.940			476.968			477.012			
46		476.885			476.894			476.932			476.976			477.044			
47		476.854			476.875			476.915			476.973			477.061			
48		476.831			476.848			476.892			476.960			477.066			
49		476.832			476.823			476.864			476.937			477.055			
50		476.824			476.827			476.835			476.908			477.028			
51		476.804			476.836			476.826			476.874			476.997			
52		476.774			476.833			476.841			476.841			476.960			
53		476.735			476.820			476.849			476.863			476.918			
54		476.685			476.796			476.847			476.880			476.908			
55		476.622			476.759			476.834			476.889			476.936			
56		476.546			476.710			476.809			476.888			476.953			
57		476.460			476.650			476.772			476.873			476.962			
58		476.364			476.574			476.723			476.847			476.959			
59		476.256			476.490			476.661			476.808			476.945			
60		476.138			476.393			476.587			476.758			476.921			
61		476.009			476.285			476.499			476.696			476.883			
62		475.879			476.169			476.401			476.621			476.835			
63		475.778			476.040			476.296			476.534			476.776			
64		475.678			475.936			476.179			476.438			476.707			
65		475.578			475.844			476.063			476.330			476.625			
66		475.472			475.753			475.976			476.213			476.535			
67		475.360			475.658			475.891			476.128			476.435			
68	2'-7"	475.244			475.557			475.803			476.047			476.339			
69					475.450			475.710			475.967			476.268			
70								475.612			475.882			476.196			
71								475.509			475.793			476.121			
72											475.696			476.040			
73														475.956			1'-9"
Cl Susp. @ Pier 1		475.840			475.316			474.890			474.463			473.759			
Cl Susp. @ Pier 2		476.587			476.154			475.776			475.366			474.852			
Cl Susp. @ Pier 6		476.847			476.832			476.820			476.841			476.889			
Cl Susp. @ Pier 7		475.930			476.004			476.089			476.198			476.355			

TABLE OF ELEVATIONS			
GIRDER K'			
SECTION	X	Y	Z
Cl Susp. @ Pier 1	474.153		
Cl Susp. @ Pier 2	475.172		


CONSTRUCTION ELEVATIONS

TABLE OF ELEVATIONS FOR CONTROL OF SLAB THICKNESS							
SLAB CHECK POINT	TOP OF SLAB ELEVATION	BOTTOM OF SLAB ELEVATION	COMP. SLAB THICKNESS	SLAB CHECK POINT	TOP OF SLAB ELEVATION	BOTTOM OF SLAB ELEVATION	COMP. SLAB THICKNESS
GH 42	476.955			JK 57	476.822		
HU 42	476.925			KL 57	476.910		
JK 42	476.896			GH 60	476.285		
KL 42	476.871			HU 60	476.490		
GH 45	476.914			JK 60	476.672		
HU 45	476.929			KL 60	476.827		
JK 45	476.954			HU 62	476.285		
KL 45	476.987			JK 63	476.415		
GH 47	476.867			KL 63	476.637		
HU 48	476.870			GH 65	475.738		
JK 48	476.926			KL 65	476.456		
KL 48	477.006			HU 66	475.864		
JK 50	476.871			GH 68	475.433		
KL 51	476.927			JK 68	475.925		
GH 51	476.818			HU 69	475.580		
HU 52	476.837			KL 69	476.095		
GH 54	476.743			JK 71	475.651		
HU 54	476.821			KL 72	475.842		
JK 54	476.863						
KL 55	476.908						
GH 57	476.565						
HU 57	476.711						

NOTE:
For notes concerning the use of this table, see Sheet No. 54.
* All slab check points are located midway between the two girders shown in the prefix, such as GH, and along the Section No. designated such as 42.
For Construction Notes and Typical Section see Sheet No. 54.

BRIDGE OVER NORTH WESTERN PARKWAY AND 22ND STREET SHEET 57 OF 63


COMMONWEALTH OF KENTUCKY DEPARTMENT OF HIGHWAYS		FRANKFORT	
		COUNTY OF JEFFERSON	
164 CEDAR GROVE TERRACE TO 13TH STREET		LOUISVILLE - LEXINGTON	
ROAD		SP56-273-III	
STATION 146+90		PROJECT NO. 164-2(34)1	
BRIDGE NUMBER		DRAWING NO. 17123 INDEX	

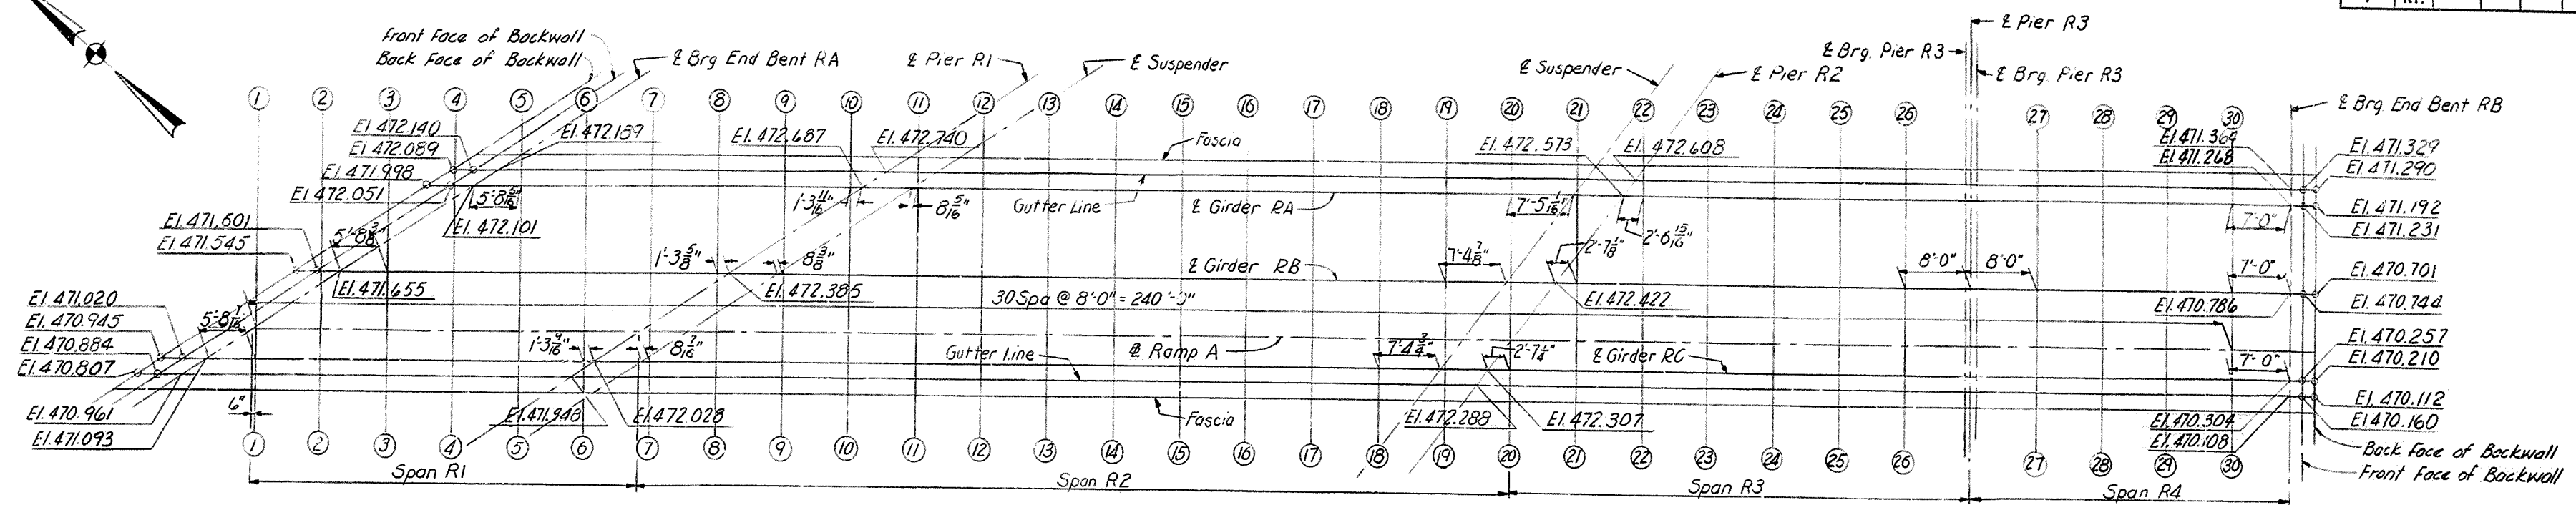

PLAN RAMP A


TABLE OF ELEVATIONS									
SECTION	GIRDER RA			GIRDER RB			GIRDER RC		
	X GUTTER	Y	Z	X	Y	Z	X GUTTER	Y	Z
1									471.197
2									471.392
3				471.764					471.569
4				471.913					471.722
5	472.234			472.051					471.856
6	472.362			472.173					471.978
7	472.474			472.277					472.006
8	472.567			472.370					472.247
9	472.644			472.459					472.378
10	472.708			472.575					472.484
11	472.767			472.670					472.566
12	472.856			472.744					472.624
13	472.922			472.794					472.657
14	472.967			472.817					472.663
15	472.983			472.816					472.642
16	472.975			472.789					472.598
17	472.939			472.738					472.528
18	472.878			472.664					472.435
19	472.800			472.568					472.323
20	472.737			472.465					472.247
21	472.653			472.399					472.163
22	472.601			472.325					472.063
23	472.537			472.237					471.948
24	472.463			472.135					471.813
25	472.373			472.011					471.654
26	472.265			471.870					471.474
27	472.143			471.711					471.279
28	472.016			471.556					471.093
29	471.875			471.384					470.891
30	471.715			471.194					470.670
31	471.535			470.983					470.432
32									
33									
TABLE OF ELEVATIONS FOR CONTROL OF SLAB THICKNESS							
SLAB CHECK POINT	TOP OF SLAB ELEVATION	BOTTOM OF SLAB ELEVATION	COMP. SLAB THICKNESS	SLAB CHECK POINT	TOP OF SLAB ELEVATION	BOTTOM OF SLAB ELEVATION	COMP. SLAB THICKNESS
BC 3	471.683			BC 18	472.568		
AB 5	472.127			BC 21	472.300		
BC 5	471.970			AB 22	472.440		
AB 7	472.359			BC 23	472.117		
BC 8	472.319			AB 25	472.162		
AB 10	472.630			BC 25	471.862		
BC 10	472.547			AB 27	471.748		
AB 12	472.790			BC 27	471.362		
BC 12	472.695			AB 30	471.213		
AB 15	472.886			BC 30	470.753		
BC 15	472.743						
AB 18	472.753						

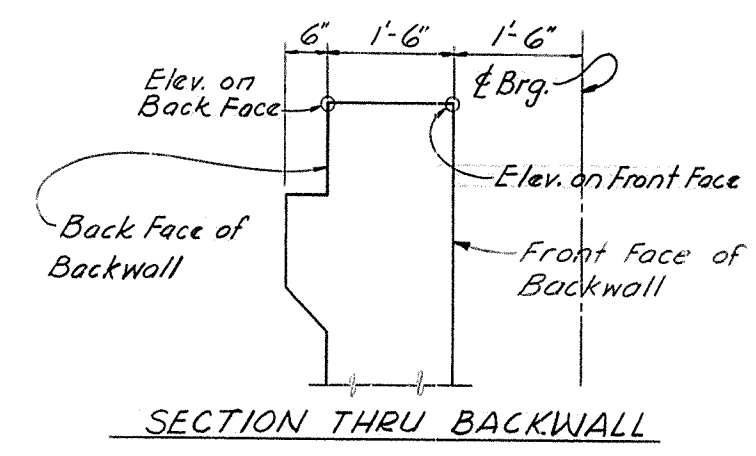

SECTION THRU BACKWALL

NOTE:
For notes concerning the use of this table see Sheet No. 54.
* All slab check points are located midway between the two girders shown in the prefix, such as AB, and along the Section No. designated such as 15.
For Construction Notes see Sheet No. 54.

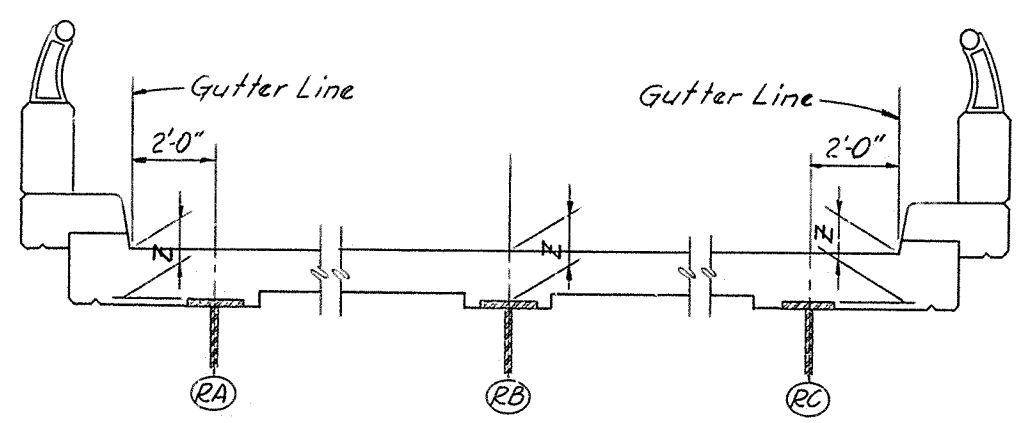

TYPICAL SECTION

BRIDGE OVER NORTH WESTERN PARKWAY
AND 22ND STREET


SHEET 580F63

COMMONWEALTH OF KENTUCKY
DEPARTMENT OF HIGHWAYS
FRANKFORT
COUNTY OF
JEFFERSON
164 CEDAR GROVE TERRACE TO 13TH STREET
LOUISVILLE-LEXINGTON
ROAD

STATION 146+90 PROJECT NO. 164-2(34)1

BRIDGE NUMBER 17123

CONSTRUCTION ELEVATIONS

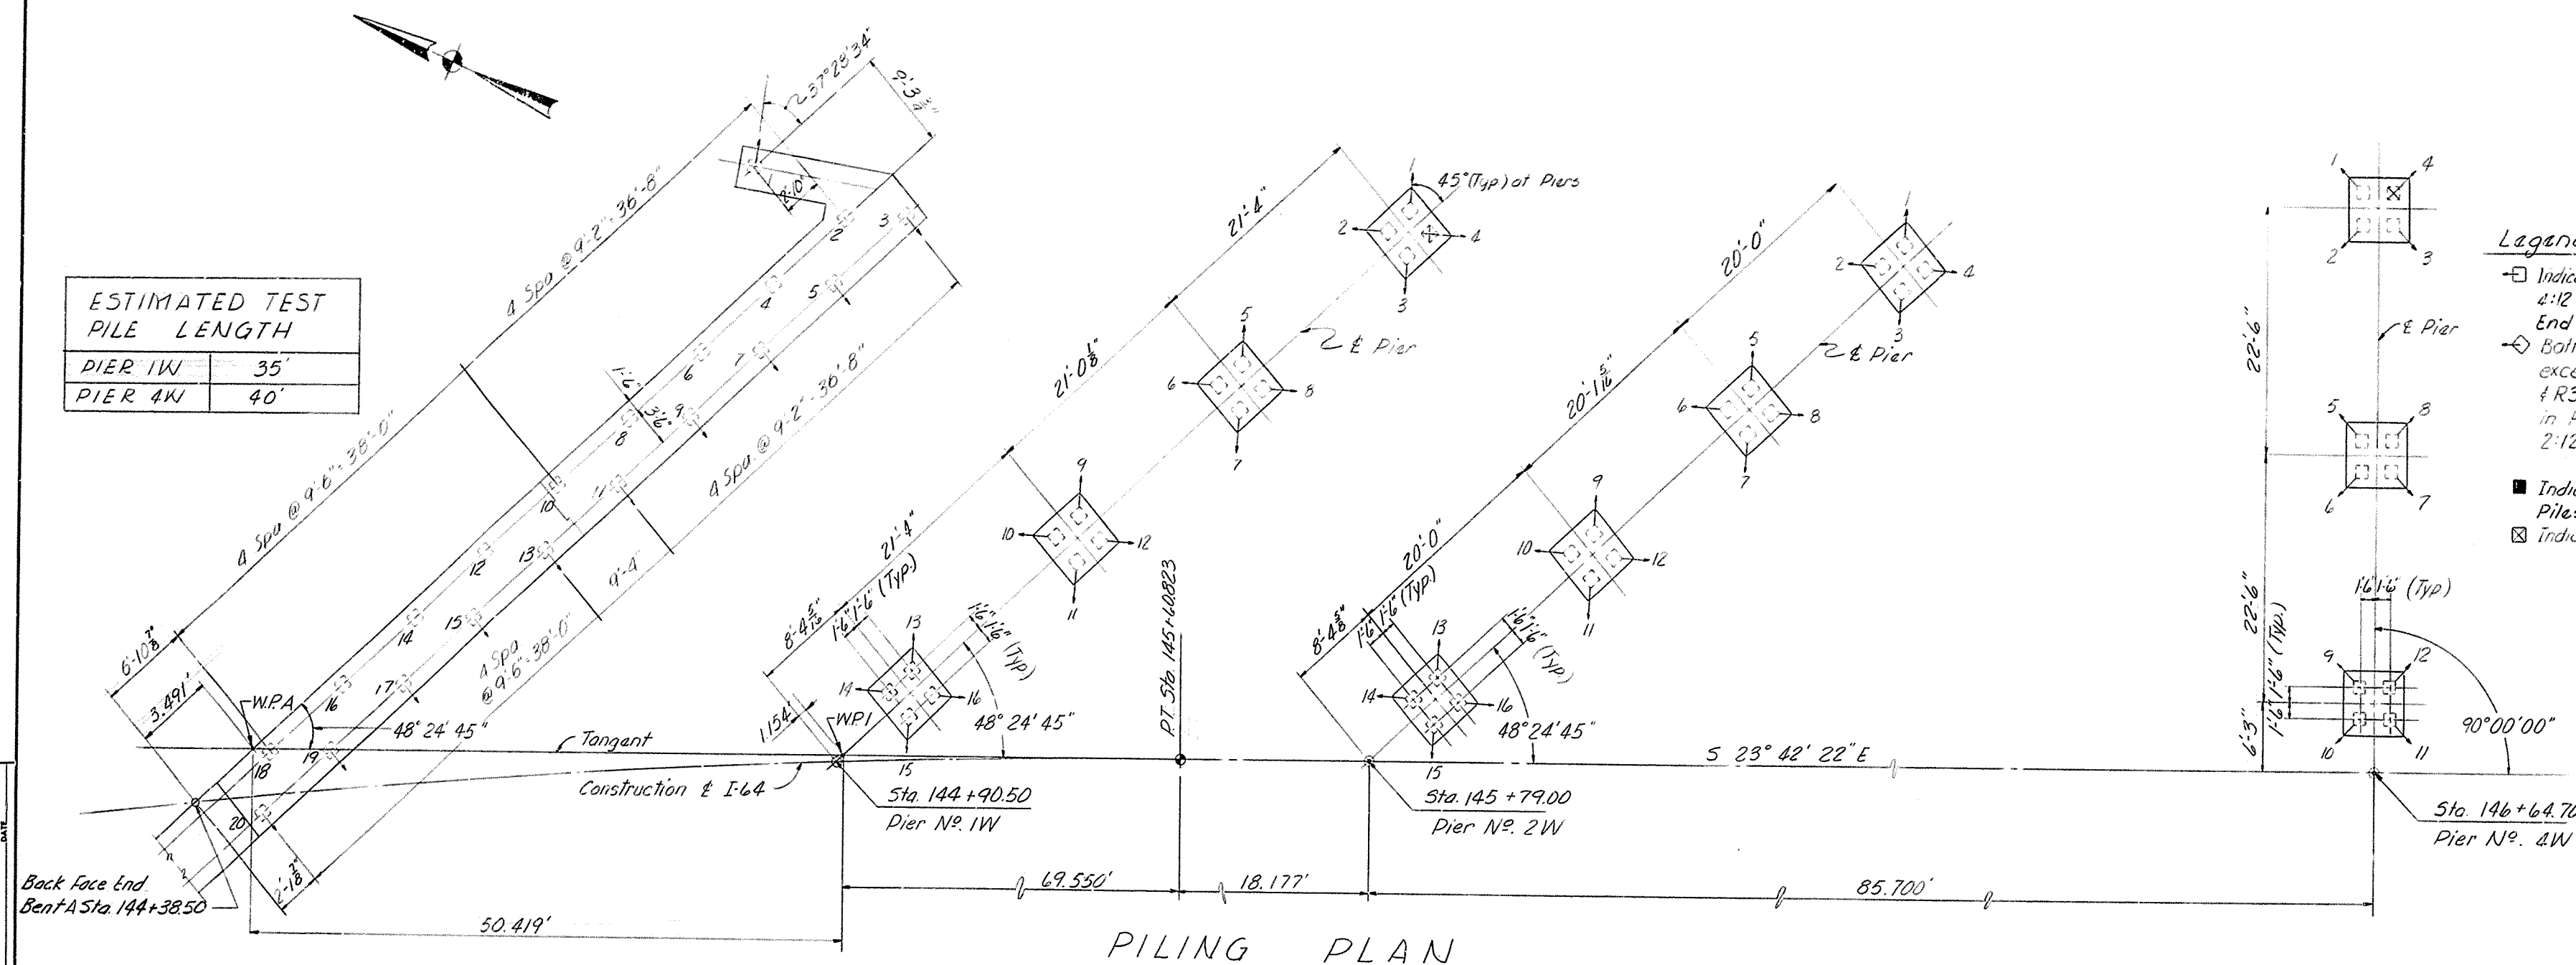

Legend:

- Indicates direction of 4:12 batter (Typ. for End Bents)
- ◇ Batter all piles 3:12 except in Piers R1 & R3. Batter piles in Piers R1 & R3 2:12.
- Indicates load test Piles
- Indicates Test Piles

PILING PLAN

END BENT A				
Pile No.	Cut-off Elevation	Tip of Pile Elevation As Driven	Length of Pile in Place	Calculated Bearing Capacity tons
1	464.662			
2				
3				
4				
5				
6				
7				
8				
9				
10				
11	464.662			
12	463.286			
13				
14				
15				
16				
17				
18				
19				
20	463.286			

PIER NO. 1W				
Pile No.	Cut-off Elevation	Tip of Pile Elevation As Driven	Length of Pile in Place	Calculated Bearing Capacity tons
1	449.044			
2				
3				
4				
5				
6				
7				
8				
9				
10				
11				
12				
13				
14				
15				
16	449.044			

PIER NO. 2W				
Pile No.	Cut-off Elevation	Tip of Pile Elevation As Driven	Length of Pile in Place	Calculated Bearing Capacity tons
1	450.120			
2				
3				
4				
5				
6				
7				
8	450.120			
9	450.119			
10				
11				
12				
13				
14				
15				
16	450.119			


PIER NO. 4W				
Pile No.	Cut-off Elevation	Tip of Pile Elevation As Driven	Length of Pile in Place	Calculated Bearing Capacity tons
1	453.779			
2				
3				
4				
5				
6				
7				
8				
9				
10				
11				
12	453.779			

Note:
This pile record does not replace other records of piles required to be kept and submitted by the Resident Engineer. After all piles have been driven, the Resident Engineer shall record tip of pile elevation as driven, the length of pile in place, and the calculated bearing capacity of each pile. He shall return one set of blueprints of the pile record sheet to the Director of Bridges, so that the data may be recorded on the original plans. Lengths of piles in place shown hereon are the actual lengths of piles in the finished structure below the cut-off elevation and are not necessary pay items.
Pile cut-off elevations for End Bents are for alternate A or E only. For Alternate B or C, add 2.0'

BRIDGE OVER NORTH WESTERN PARKWAY AND 22ND STREET SHEET 59 OF 63

COMMONWEALTH OF KENTUCKY
DEPARTMENT OF HIGHWAYS
FRANKFORT
COUNTY OF
JEFFERSON
164 CEDAR GROVE TERRACE TO 13TH STREET
LOUISVILLE-LEXINGTON ROAD
STATION 146+90 PROJECT NO. 164-2(34) I
BRIDGE NUMBER DRAWING NO. 17123 INDEX

PILE RECORD

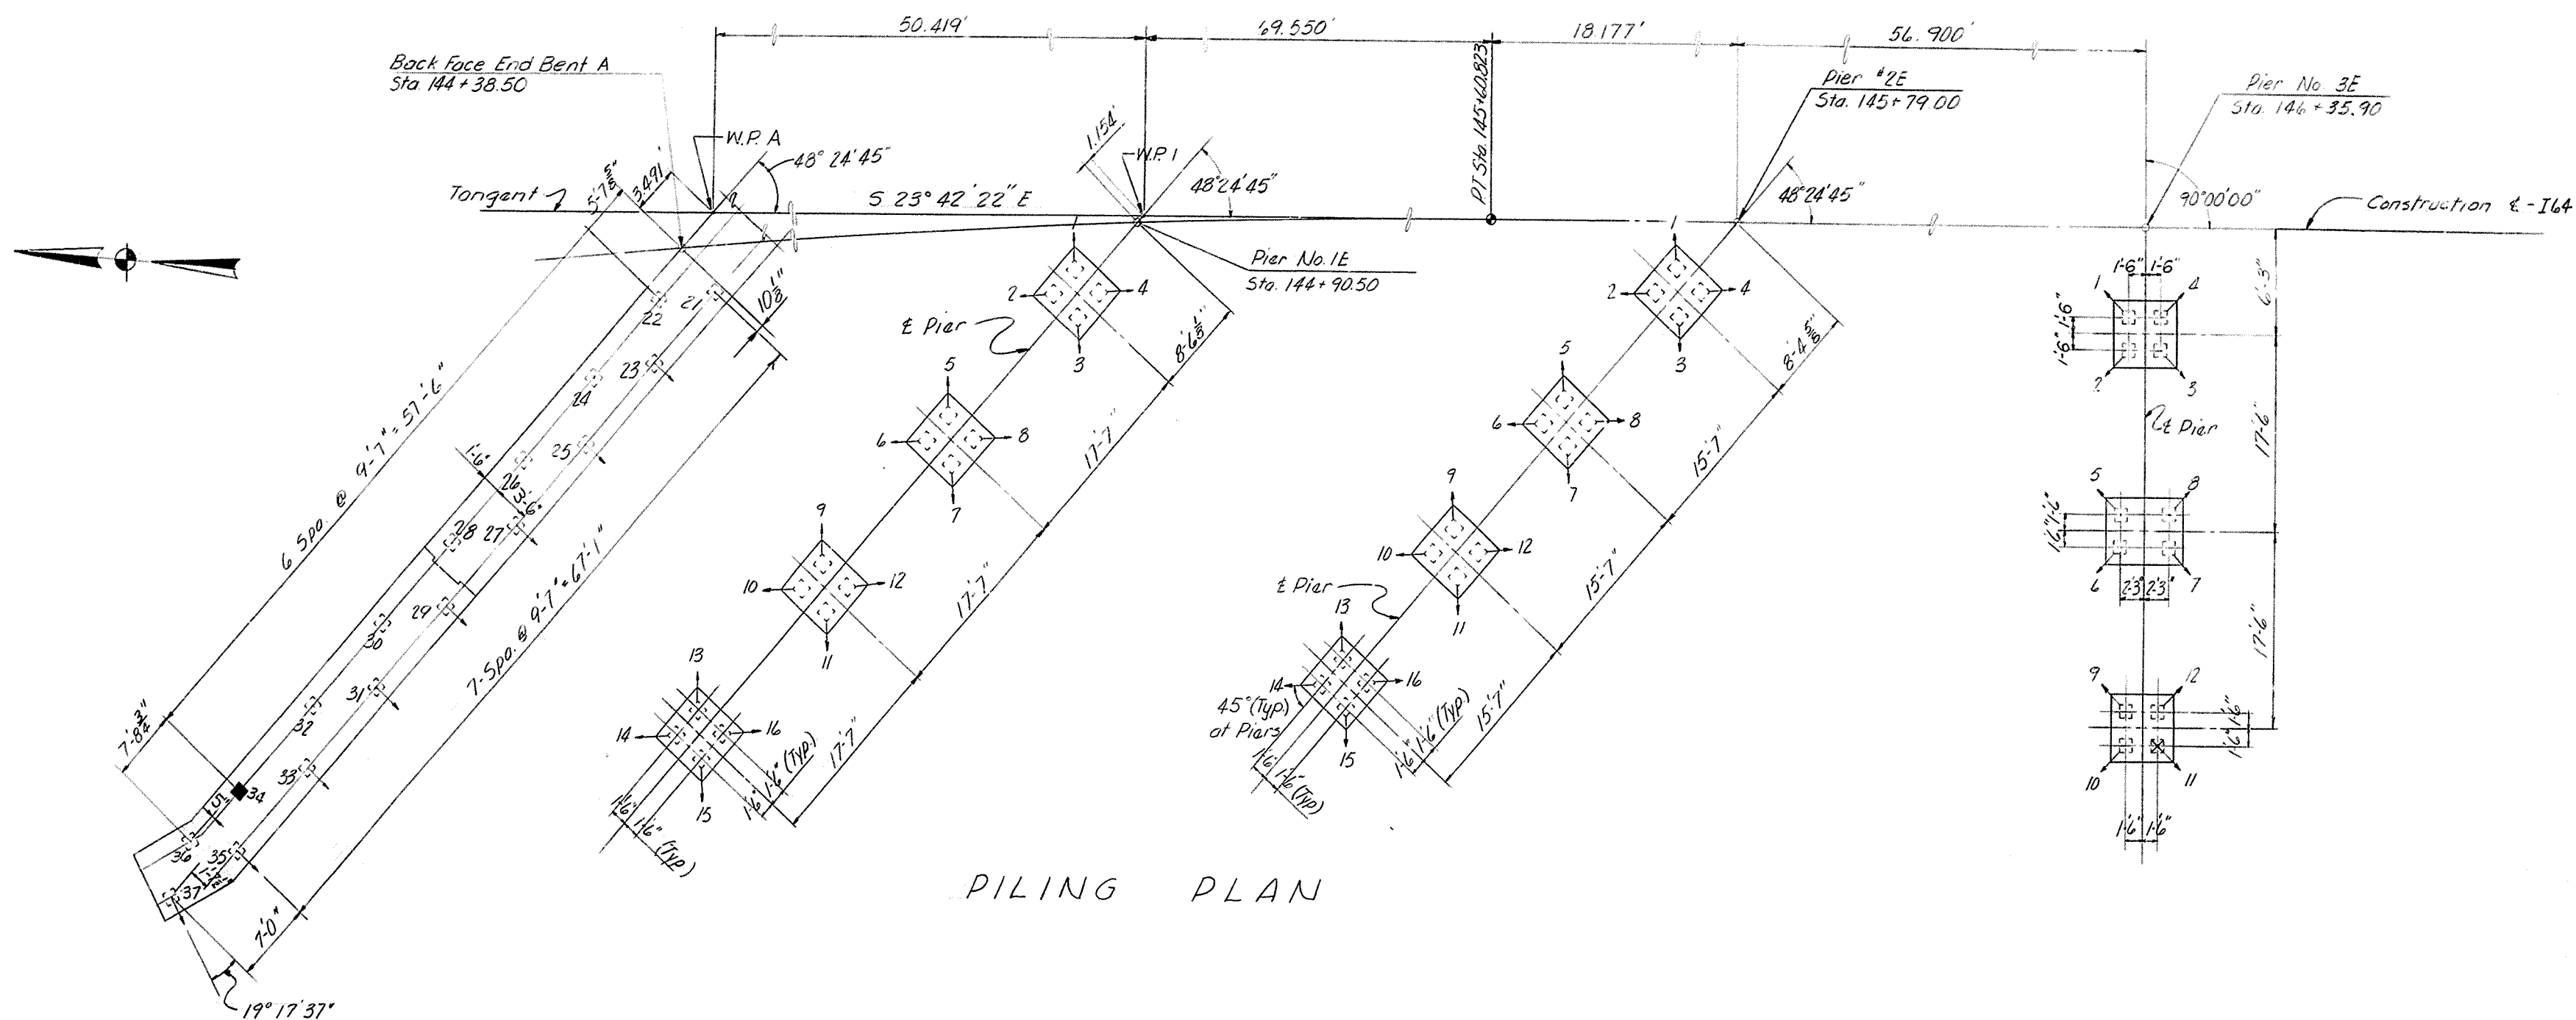

PILING PLAN

END BENT A				
Pile No.	Cut-off Elevation	Tip of Pile Elevation As Driven	Length of Pile in Place	Calculated Bearing Capacity-Tons
21	462.116			
22				
23				
24				
25				
26				
27				
28	462.116			
29	460.578			
30				
31				
32				
33				
34				
35				
36				
37	460.578			

PIER NO. 1E				
Pile No.	Cut-off Elevation	Tip of Pile Elevation As Driven	Length of Pile in Place	Calculated Bearing Capacity-Tons
1	447.990			
2				
3				
4				
5				
6				
7				
8				
9				
10				
11				
12				
13				
14				
15				
16	447.990			

PIER NO. 2E				
Pile No.	Cut-off Elevation	Tip of Pile Elevation As Driven	Length of Pile in Place	Calculated Bearing Capacity-Tons
1	448.975			
2				
3				
4				
5				
6				
7				
8				
9				
10				
11				
12				
13				
14				
15				
16	448.975			

PIER NO. 3E				
Pile No.	Cut-off Elevation	Tip of Pile Elevation As Driven	Length of Pile in Place	Calculated Bearing Capacity-Tons
1	454.159			
2				
3				
4				
5				
6				
7				
8				
9				
10				
11				
12	454.159			


ESTIMATED TEST PILE LENGTH	
END BENT A	46'
PIER 3E	40'

Note:
For Notes and Legend see Sheet 59.

PILE RECORD

BRIDGE OVER NORTH WESTERN PARKWAY AND 22 ND STREET		SHEET 600F63
COMMONWEALTH OF KENTUCKY DEPARTMENT OF HIGHWAYS FRANKFORT COUNTY OF JEFFERSON 164-CEDAR GROVE TERRACE TO 13 TH STREET LOUISVILLE-LEXINGTON ROAD		
STATION 146+90	PROJECT NO. 164-2(34)1	S.P. 56-273-III
BRIDGE NUMBER	DRAWING NO. 1723	INDEX

DESIGNED BY: NLE
CHECKED BY: R. LIN
DATE: 1-26-66
TRACED BY: NLE
DATE: 1-26-66

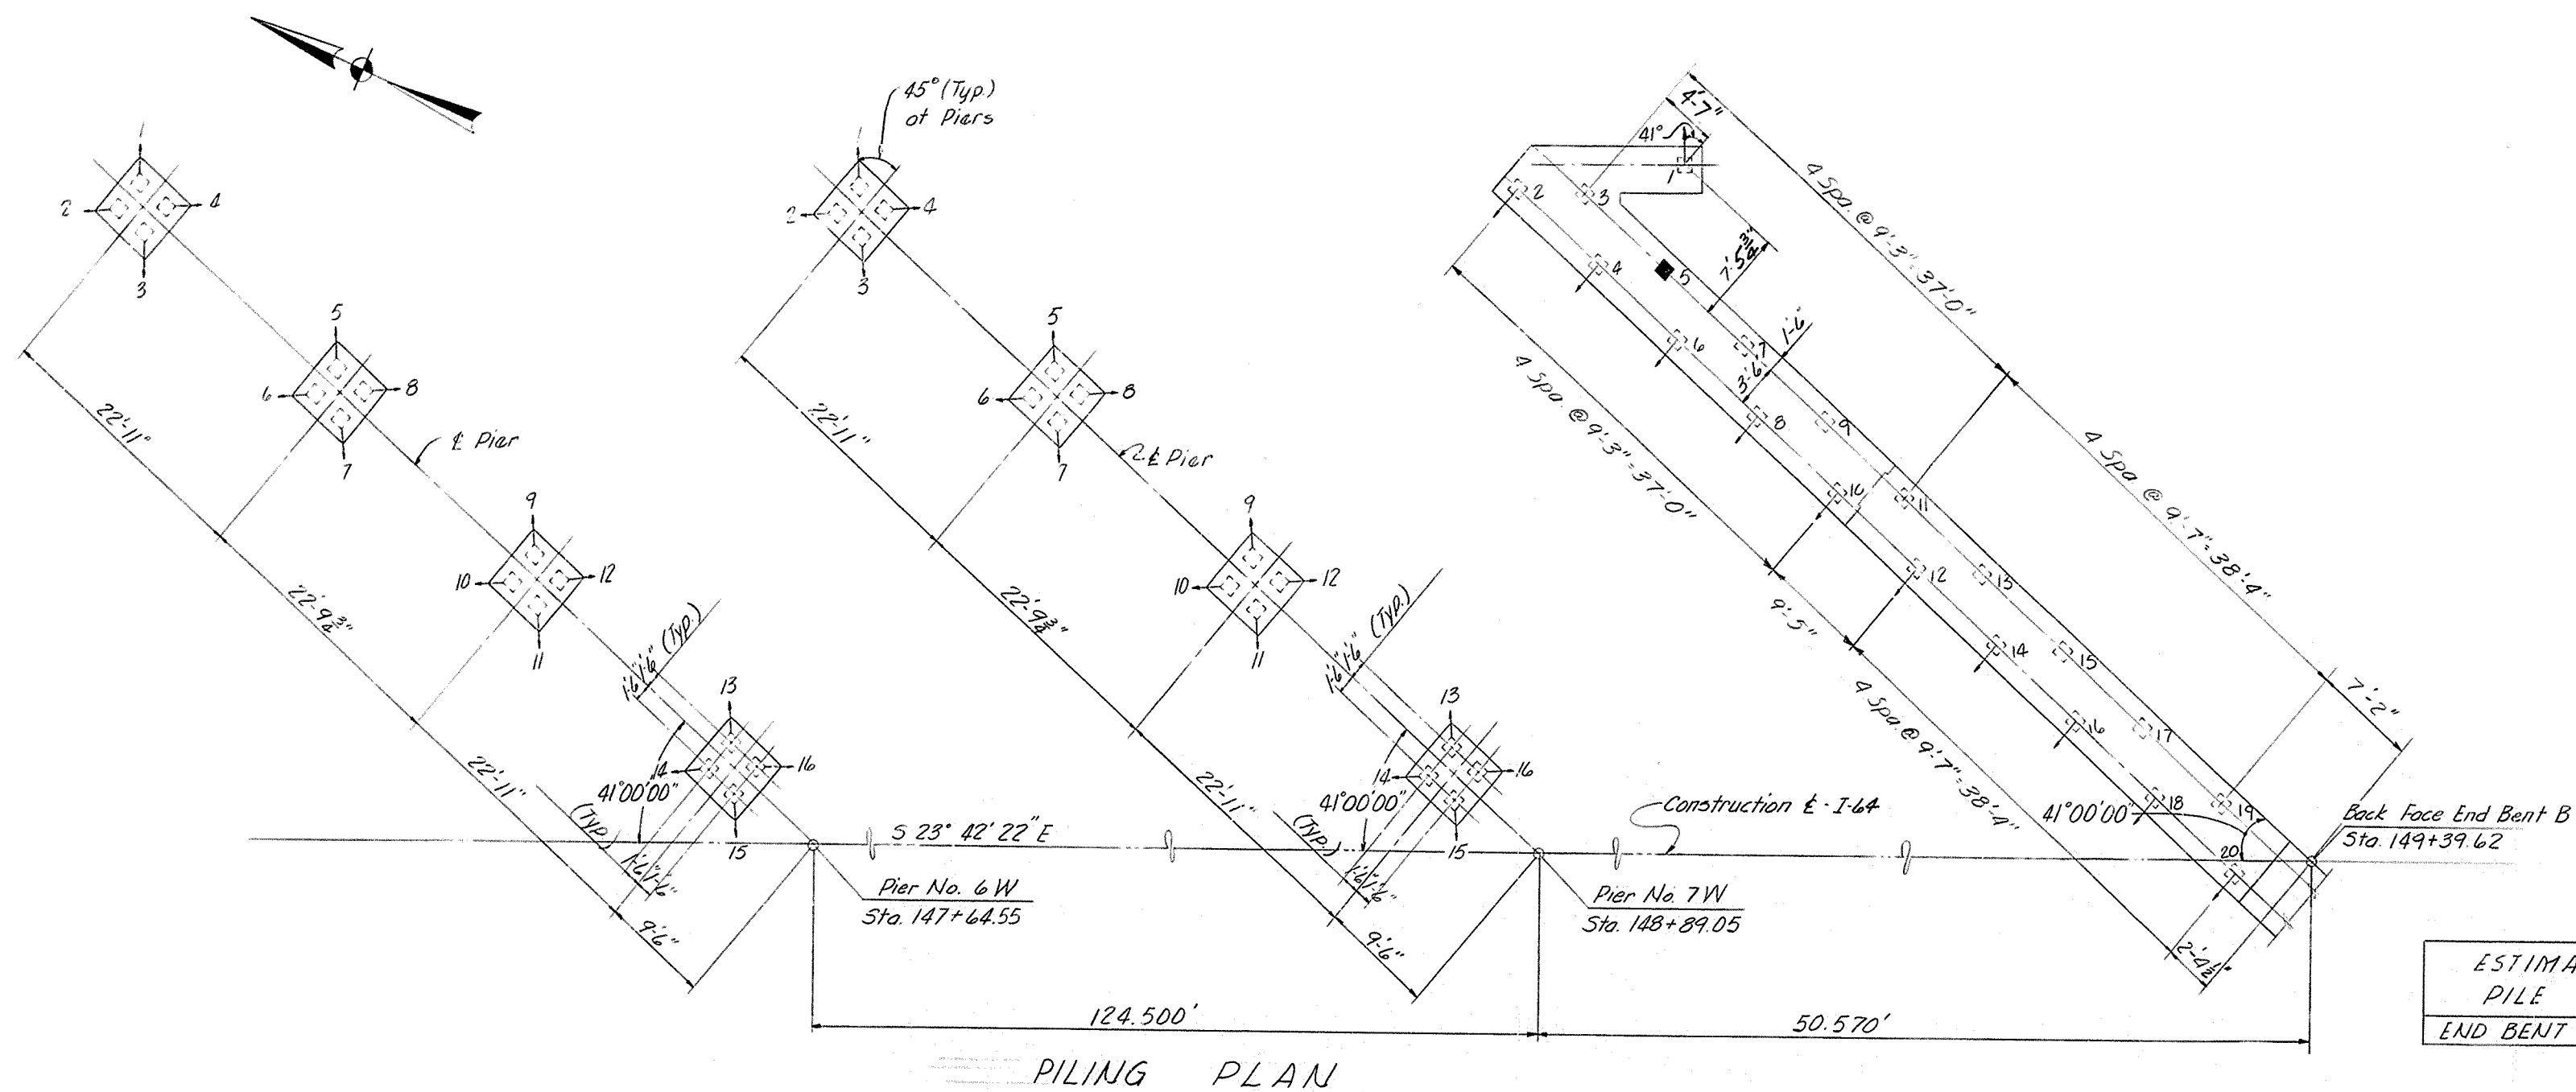

ESTIMATED TEST PILE LENGTH	
END BENT B	49'

PILING PLAN

PIER No. 6W				
Pile No.	Cut-off Elevation	Tip of Pile Elevation As Driven	Length of Pile in Place	Calculated Bearing Capacity, tons
1	450.370			
2				
3				
4				
5				
6				
7				
8				
9				
10				
11				
12				
13				
14				
15				
16	450.370			

PIER No. 7W				
Pile No.	Cut-off Elevation	Tip of Pile Elevation As Driven	Length of Pile in Place	Calculated Bearing Capacity, tons
1	450.500			
2				
3				
4				
5				
6				
7				
8				
9				
10				
11				
12				
13				
14				
15				
16	450.500			

END BENT B				
Pile No.	Cut-off Elevation	Tip of Pile Elevation As Driven	Length of Pile in Place	Calculated Bearing Capacity, tons
1	463.753			
2				
3				
4				
5				
6				
7				
8				
9				
10				
11				
12				
13				
14				
15				
16				
17				
18				
19				
20	463.753			

Note:
For Notes and Legend, see
Sht. 59.

PILE RECORD

BRIDGE OVER NORTH WESTERN PARKWAY
AND 22ND STREET

SHEET 61 OF 63

COMMONWEALTH OF KENTUCKY
DEPARTMENT OF HIGHWAYS
FRANKFORT
COUNTY OF
JEFFERSON
164 CEDAR GROVE TERRACE TO 13TH STREET
LOUISVILLE-LEXINGTON
ROAD

STATION 146+90
BRIDGE NUMBER

PROJECT NO. 164-2(34)
DRAWING NO. 17123
PAGE

S.P. 56-273-III

DESIGNED BY: JUE
CHECKED BY: R. LIN
DATE: 1-16-66
TRACED BY:
DATE:

REVISIONS:
REVISED: DATE: DATE:
REVISED: DATE: DATE:

ESTIMATED TEST PILE LENGTH	
PIER 6E	38'
PIER 7E	37'

PIER No. 6E				
Pile No	Cut-off Elevation	Tip of Pile Elevation As Driven	length of Pile in Place	Calculated Bearing Capacity-Tons
1	451.987			
2				
3				
4				
5				
6				
7				
8				
9				
10				
11				
12				
13				
14				
15				
16	451.987			

DIER No. 7E				
Pile No.	Cut-off Elevation	Tip of Pile Elevation As Driven	Length of Pile in Place	Calculated Bearing Capacity-ton
1	451.182			
2				
3				
4				
5				
6				
7				
8				
9				
10				
11				
12				
13				
14				
15				
16	451.182			

END BENT B				
Pile No.	Cut-off Elevation	Tip of Pile Elevation As Driven	Length of Pile in Place	Calculated Bearing Capacity-ton
21	463.753			
22				
23				
24				
25				
26				
27				
28				
29				
30				
31				
32				
33				
34				
35				
36				
37	463.753			

BRIDGE OVER NORTH WESTERN PARKWAY
AND 22ND STREET

SHEET 62 OF 63

COMMONWEALTH OF KENTUCKY
DEPARTMENT OF HIGHWAYS
FRANKFORT
COUNTY OF
JEFFERSON
164-CEDAR GROVE TERRACE TO 13TH STREET
LOUISVILLE-LEXINGTON
ROAD S.P.56-273-11L

STATION 146+90		PROJECT NO. 164-2(34)1	
BRIDGE NUMBER		DRAWING NO. 17123	INDEX

PILE RECORD

--	--	--	--	--	--



--	--	--	--	--	--

[illegible]

COMMONWEALTH OF KENTUCKY
DEPARTMENT OF HIGHWAYS

PILE RECORD

FBI 2500 100 17-01

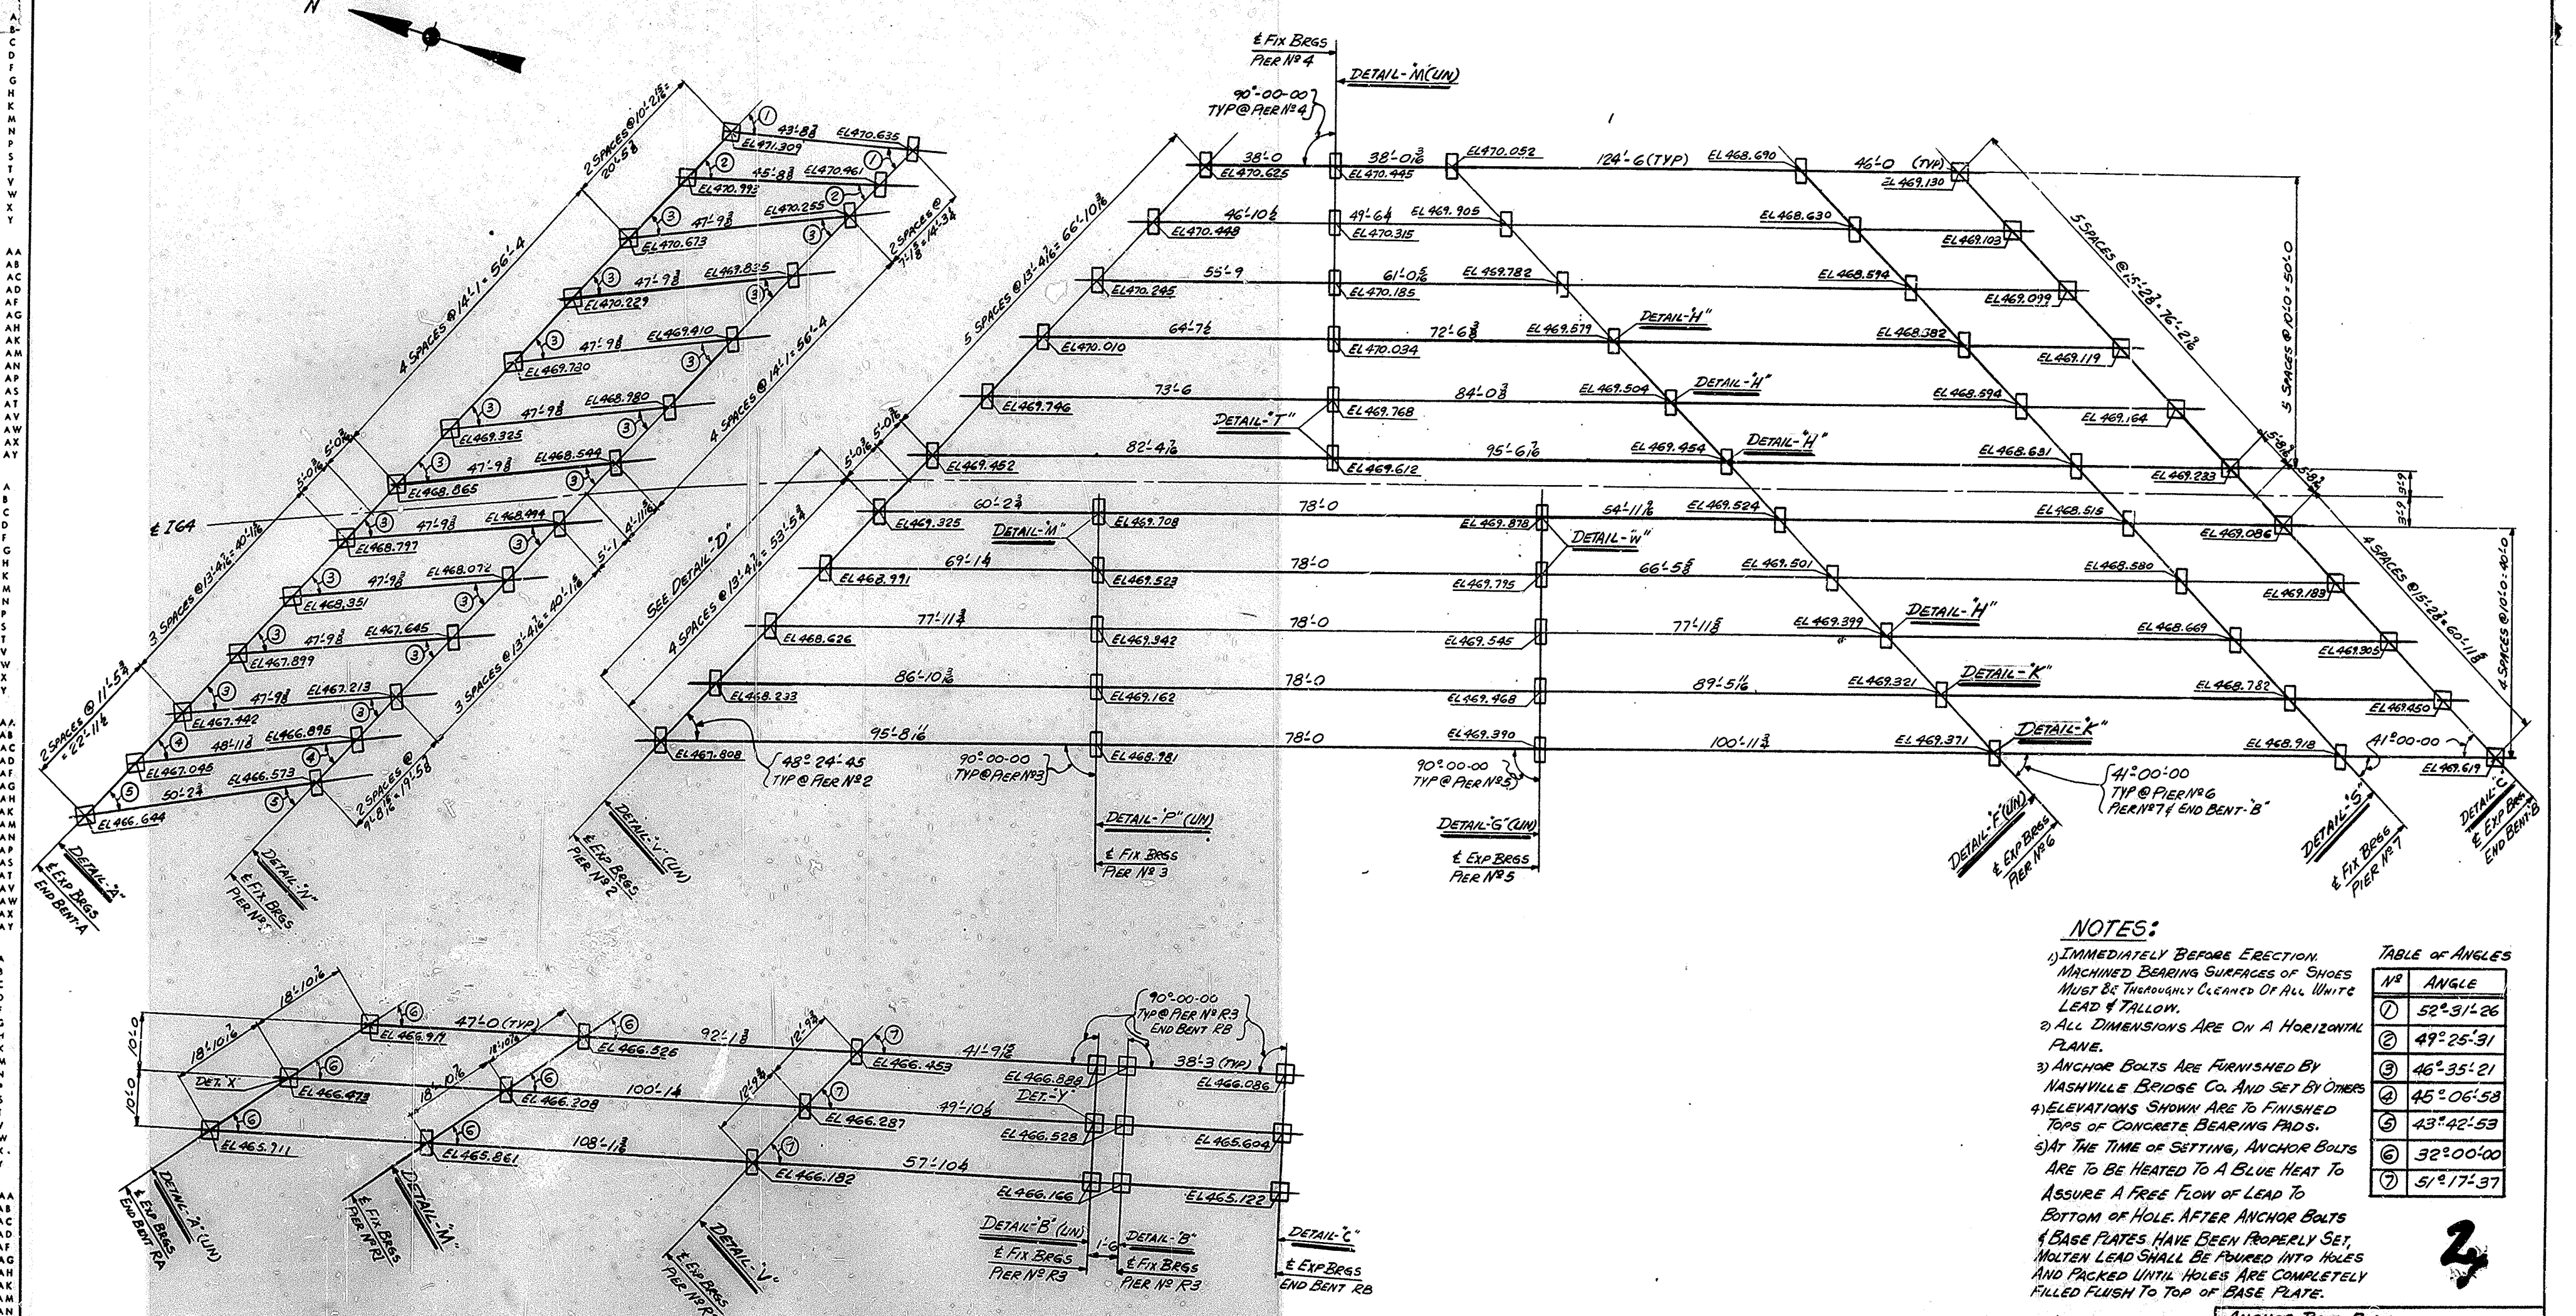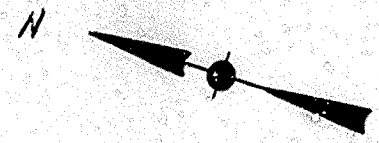

NOTES:

- 1) IMMEDIATELY BEFORE ERECTION, MACHINED BEARING SURFACES OF SHOES MUST BE THOROUGHLY CLEANED OF ALL WHITE LEAD & TALLOW.
- 2) ALL DIMENSIONS ARE ON A HORIZONTAL PLANE.
- 3) ANCHOR BOLTS ARE FURNISHED BY NASHVILLE BRIDGE CO. AND SET BY OTHERS.
- 4) ELEVATIONS SHOWN ARE TO FINISHED TOPS OF CONCRETE BEARING PADS.
- 5) AT THE TIME OF SETTING, ANCHOR BOLTS ARE TO BE HEATED TO A BLUE HEAT TO ASSURE A FREE FLOW OF LEAD TO BOTTOM OF HOLE. AFTER ANCHOR BOLTS & BASE PLATES HAVE BEEN PROPERLY SET, MOLTEN LEAD SHALL BE POURED INTO HOLES AND PACKED UNTIL HOLES ARE COMPLETELY FILLED FLUSH TO TOP OF BASE PLATE.

TABLE OF ANGLES	
Nº	ANGLE
1	52° 51' 26"
2	49° 25' 31"
3	46° 35' 21"
4	45° 06' 58"
5	43° 42' 53"
6	32° 00' 00"
7	51° 17' 37"


WORK THIS DWG. WITH DWG. E2

STA. 146+90
DRAWING 17123
LETTING DATE - MAY 29, 1969

NOTICE TO ERECTOR
The dimensions on this plan must be strictly adhered to in all masonry concrete and building construction, or the steelwork will not fit. Report any misfit, error or misunderstanding of requirements immediately to Nashville Bridge Company. Backcharges for corrective work or replaced materials will not be accepted unless expressly authorized by Nashville Bridge Company before any such costs are incurred.

APPROVED FOR SHOP
DATE 1/15/70
BY 1/15/70
REVISION NOTES
APPROVAL 1/2/70

ANCHOR BOLT PLAN BRIDGE OVER NORTHWESTERN PKWY & 22ND ST. DEPT. OF HIGHWAYS - COMMONWEALTH OF KENTUCKY JEFFERSON CO. FHP 1-64-2(73)2, SP56-8273-7181 CONTRACTOR: MATTINGLY BRIDGE CO.	
NASHVILLE BRIDGE COMPANY NASHVILLE, TENN.	
BESSEMER PLANT	
APPROVED FOR SHOP DATE 1/15/70 BY 1/15/70 REVISION NOTES APPROVAL 1/2/70	DRAWN BY DATE 10-15-69 IN CHARGE CHECKED BY DATE 11-16-69 DATE PRINTED
BILLS MATERIAL NO. CONT. C6736 S. O.	DRAWING NO. E1

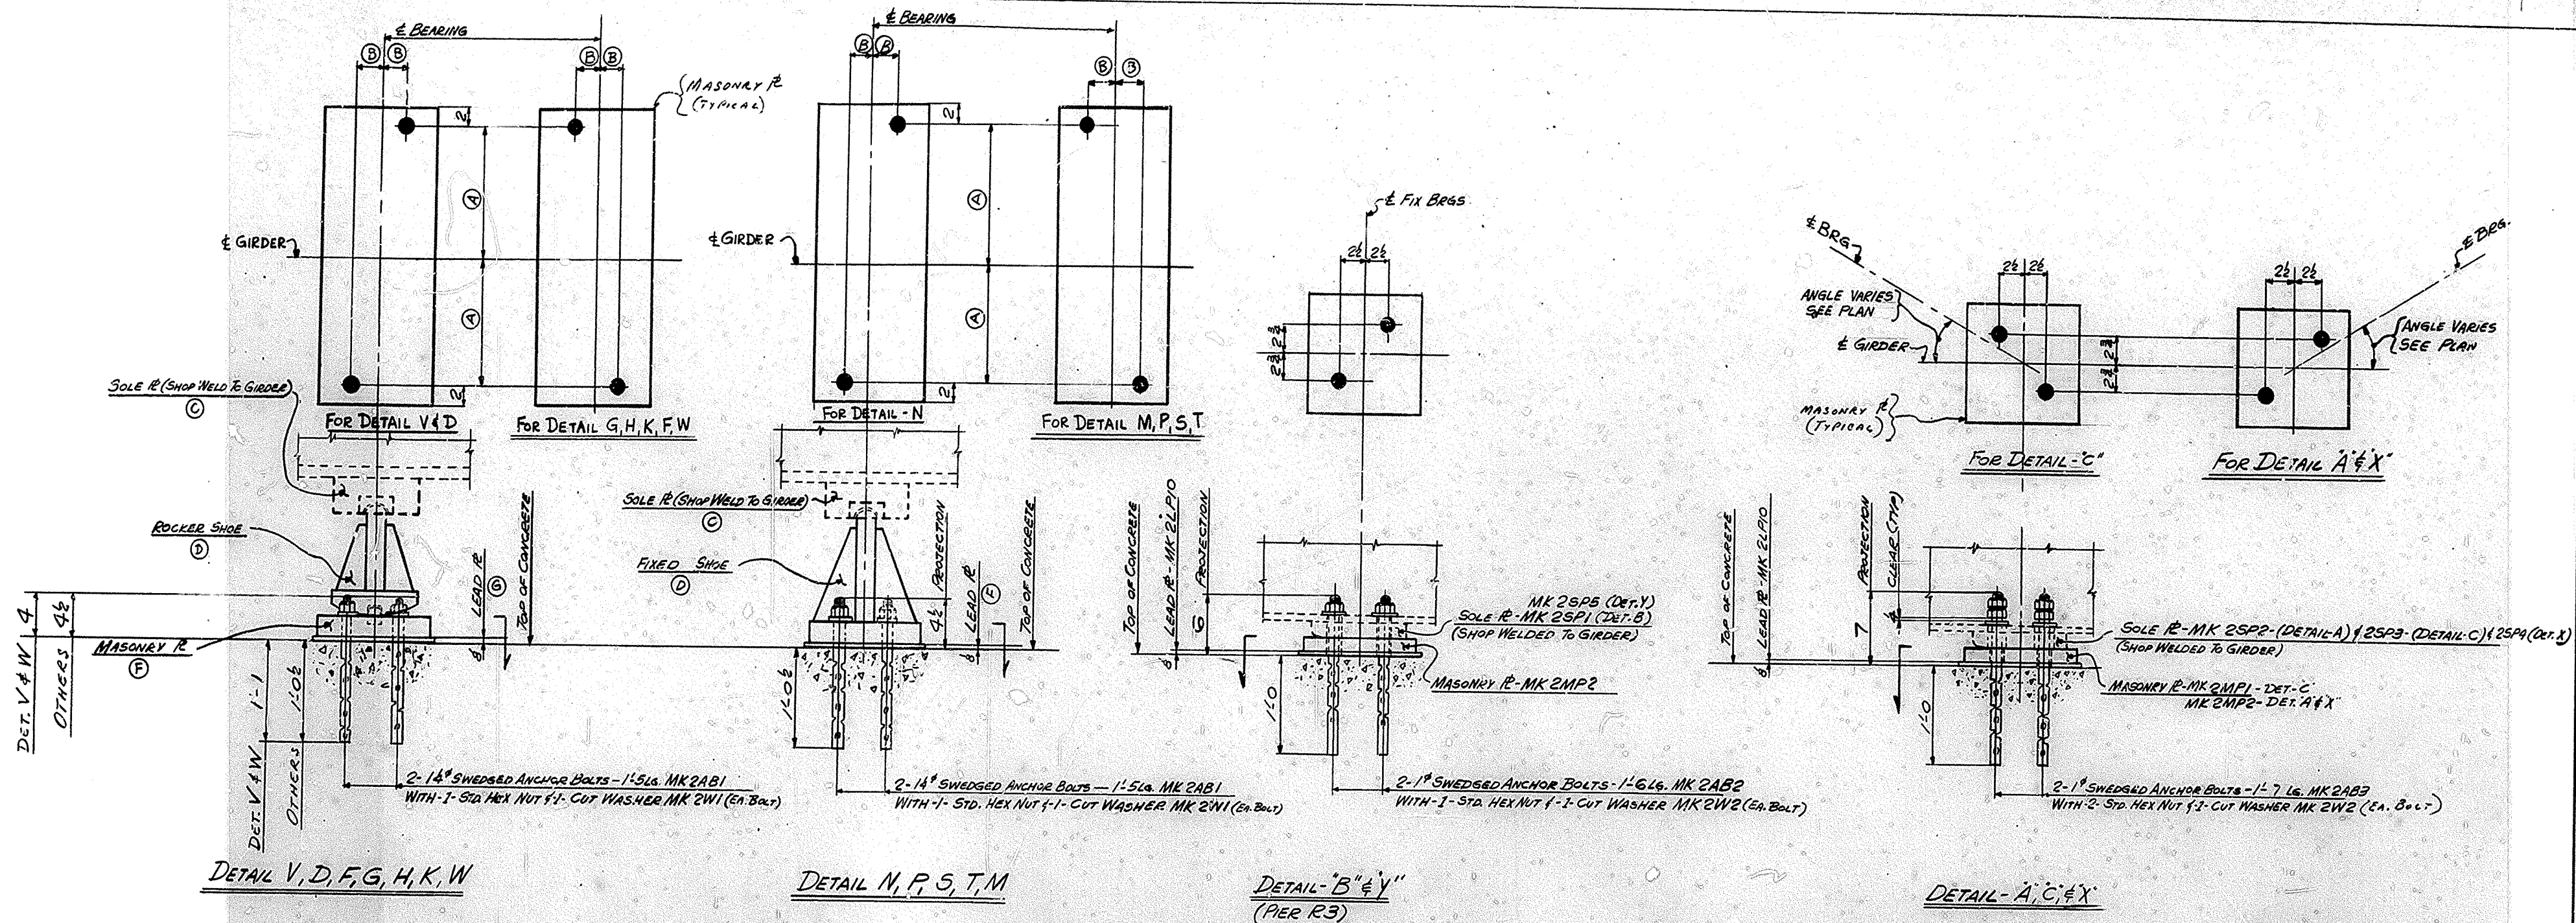

DETAIL V, D, F, G, H, K, W

DETAIL N, P, S, T, M

DETAIL B' & Y' (PER R3)

DETAIL A, C, & X

DETAIL	A	B	C	D	E	F
V	1-1	1 1/2	1SP1	1RS1	1MP1	2LP1
D	1-1	2	1SP2	1RS2	1MP2	2LP2
F	1-1	2 1/2	1SP2	1RS3	1MP3	2LP3
G	1-1	2 1/2	1SP3	1RS4	1MP3	2LP3
H	1-1	3	1SP4	1RS5	1MP4	2LP4
K	1-1	3 1/2	1SP4	1RS6	1MP5	2LP5
W	1-1	1 1/2	1SP1	1RS1	1MP6	2LP1

DETAIL	A	B	C	D	E
N	8 1/2	2	1SP1	1FS1	2LP6
P	10	2	1SP5	1FS2	2LP7
S	9	3	1SP2	1FS3	2LP8
T	10	2 1/2	1SP3	1FS4	2LP9
M	8 1/2	2	1SP1	1FS5	2LP6

WORK THIS DWG. WITH DWG. E2

NOTICE TO ERECTOR
The dimensions on this plan must be strictly adhered to in all masonry, concrete and building construction. If the steelwork will not fit, Report any misfit, error or misunderstanding of requirements immediately to Nashville Bridge Company. Backcharges for corrective work or replaced materials will not be accepted unless expressly authorized by Nashville Bridge Company before any such costs are incurred.

APPROVED FOR SHOP
DATE: 10/15/69
NAME: [Signature]
TITLE: CHIEF ENGINEER
REVISION NOTES
APPROVAL: 1/2/70

ANCHOR BOLT PLAN	
BRIDGE OVER NORTHEASTERN HWY 4 22 ND ST.	
DEPT. OF HIGHWAYS, COMMONWEALTH OF KENTUCKY	
JEFFERSON CO. FAP 1-64-2732, SPAG-8273-7LBI	
CONTRACTOR: MATTHEWS BRIDGE CO.	
NASHVILLE BRIDGE COMPANY	
NASHVILLE, TENN.	
BESSEMER PLANT	
REVISED BY: NONE	DRAWN BY: FK
HOLD: NONE	IN CHARGE: GUTH (PENSOR)
FIELD CORR: SEE GEN.	CHECKED BY: J.M.
FOR SEN.	DATE: 11/26/69
SHOP PART: 1/10	DATE PRINTED:
BILLS MATERIAL NO.	CONTRACT: C6736
	S.O.
	DRAWING NO. E2

A
B
C
D
E
F
G
H
K
M
N
P
S
T
V
W
X
Y


AA
AB
AC
AD
AE
AF
AG
AH
AK
AM
AN
AP
AS
AT
AV
AW
AX
AY

A
B
C
D
E
F
G
H
K
M
N
P
S
T
V
W
X
Y

AA
AB
AC
AD
AE
AF
AG
AH
AK
AM
AN
AP
AS
AT
AV
AW
AX
AY

A
B
C
D
E
F
G
H
K
M
N
P
S
T
V
W
X
Y

AA
AB
AC
AD
AE
AF
AG
AH
AK
AM
AN
AP
AS
AT
AV
AW
AX
AY

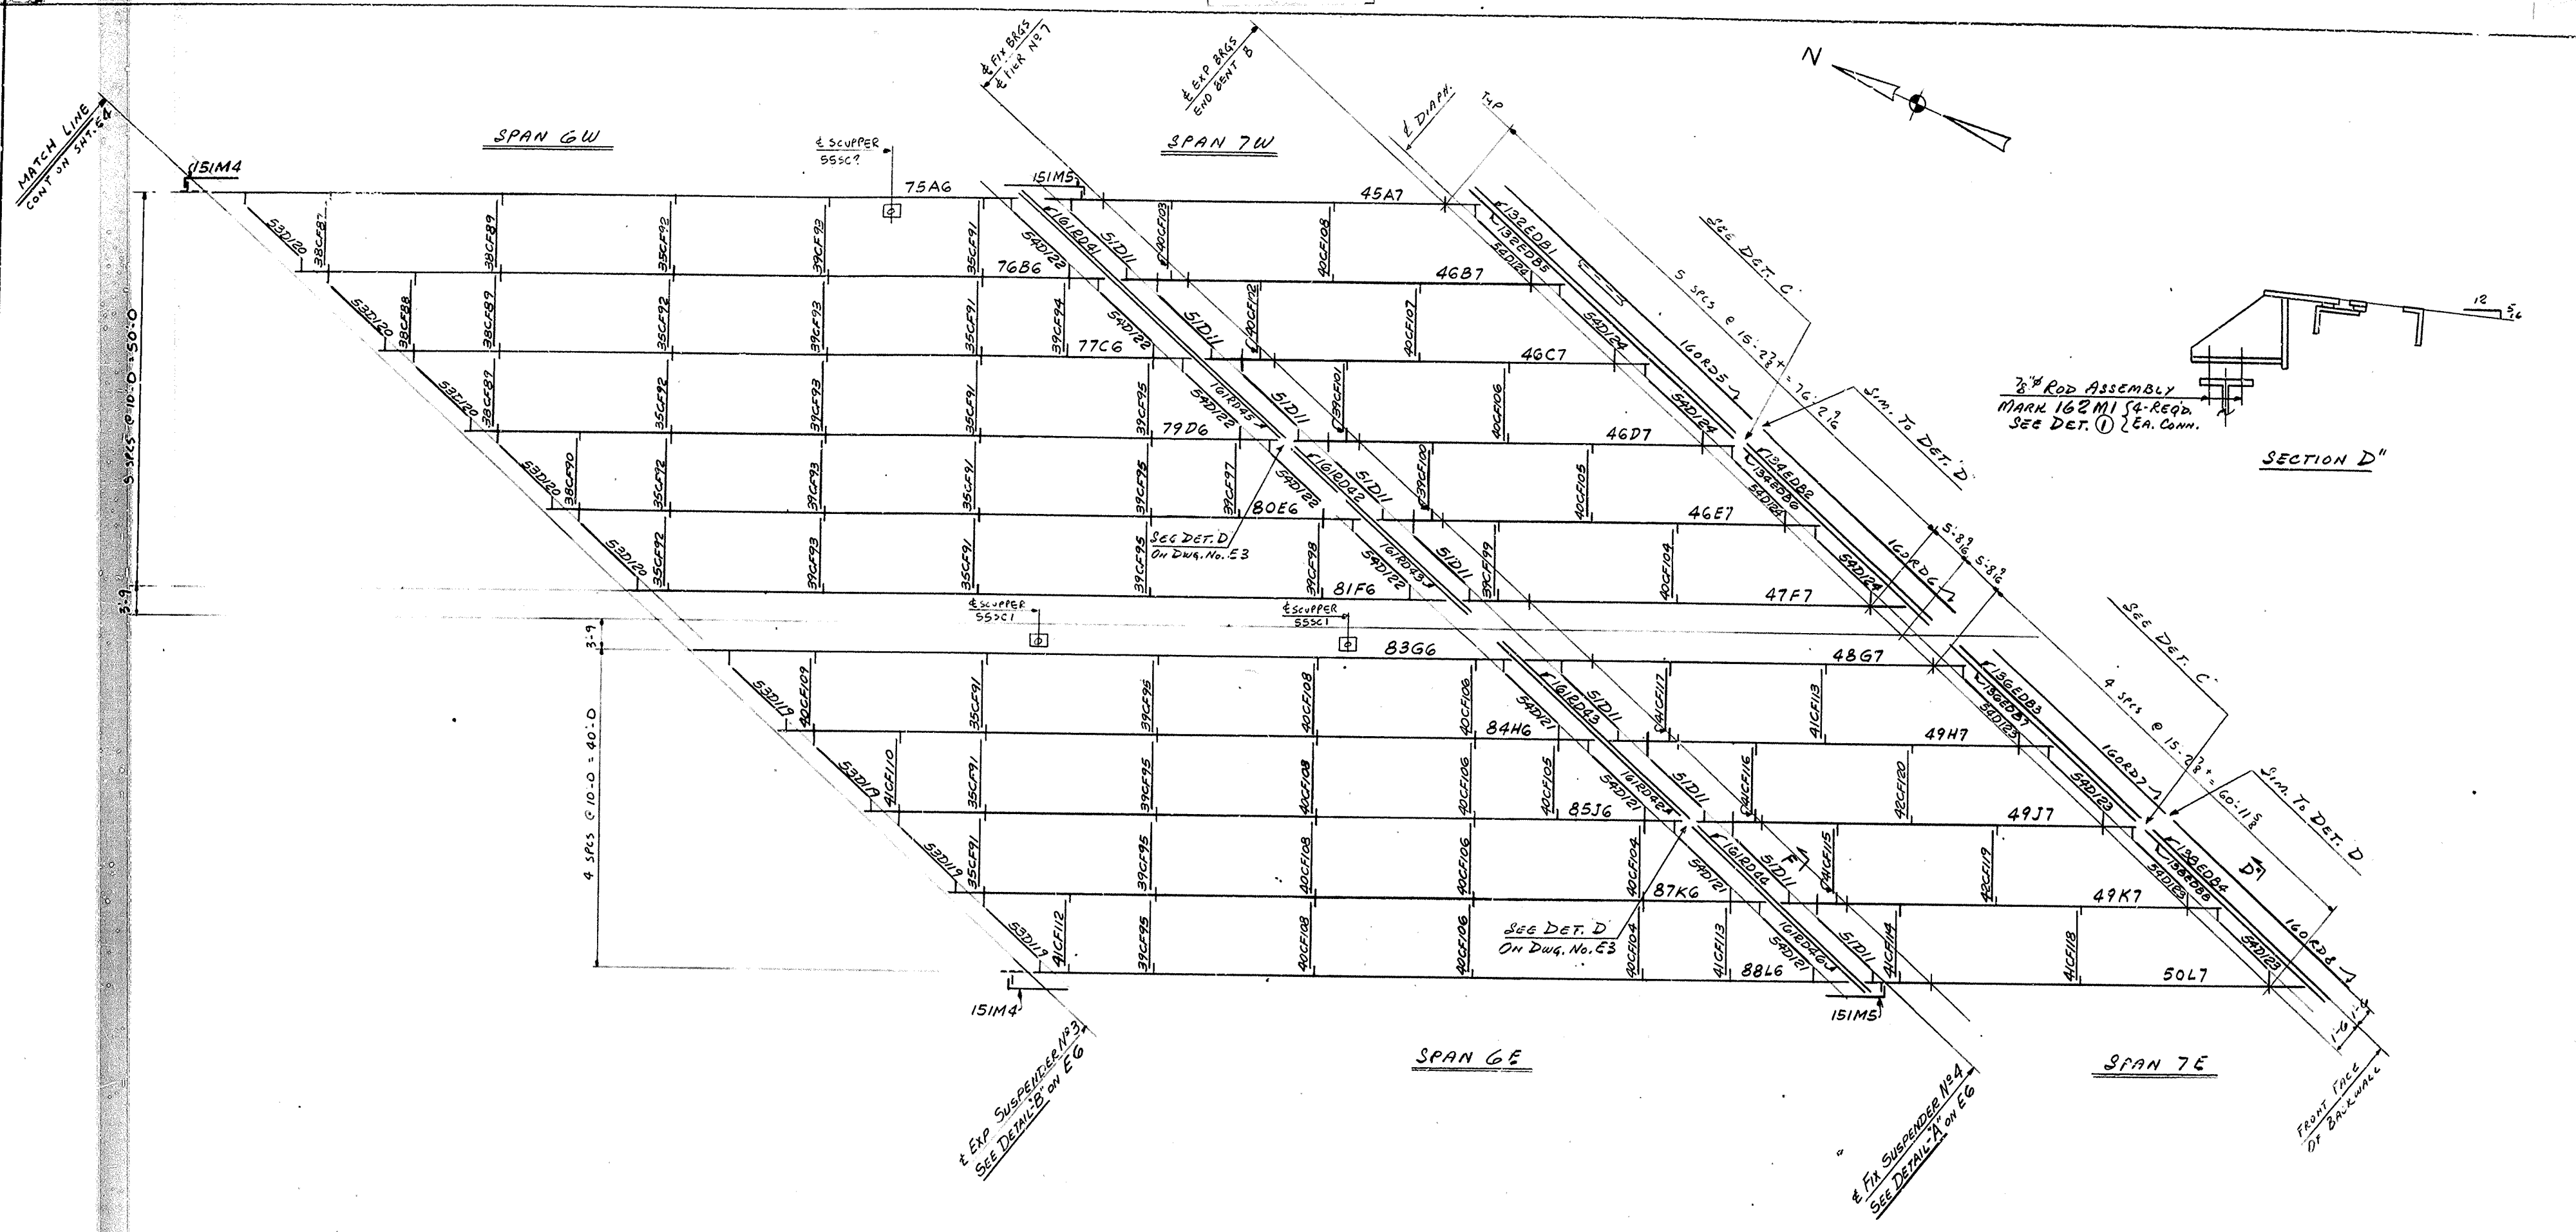

FRAMING PLAN




FOR DETAILS C, D, & ①, SEE DET. F
SEE DWG. NO. E3

NOTICE TO ERECTOR
The dimensions on this plan must be strictly adhered to in all masonry concrete and building construction, or the steelwork will not fit. Report any misfit, error or misunderstanding of requirements immediately to Nashville Bridge Company. Backcharges for corrective work or replaced materials will not be accepted unless expressly authorized by Nashville Bridge Company before any such costs are incurred.

APPROVED FOR SHOP
DATE: 1-11-69
BY: [Signature]
CHIEF ENGINEER
REVISION NOTES

FRAMING PLAN - SPANS 6W, 6E, 7W, 7E	
BRIDGE OVER NORTH WESTERN PARKWAY & 22 ND ST	
DEPT. OF HIGHWAYS - COMMONWEALTH OF KENTUCKY	
JEFFERSON CITY FILE # 44-27372; S.O.S. # 273-761	
CONTRACTOR: MATTINGLY BRIDGE CO.	
NASHVILLE BRIDGE COMPANY	
NASHVILLE, TENN.	
BESSEMER PLANT	
DATE: 1-11-69	DRAWN BY: [Signature]
HOLDER: [Signature]	OR NOTED: [Signature]
FIELD COMM. # 3058	CHECKED BY: [Signature]
SHOP PART: 116 GHI	DATE PRINTED: 1-8-70
BILLS MATERIAL NO.	CONT. C-6736
S. O. 65725/65728	DRAWING NO. E5

BRIDGE

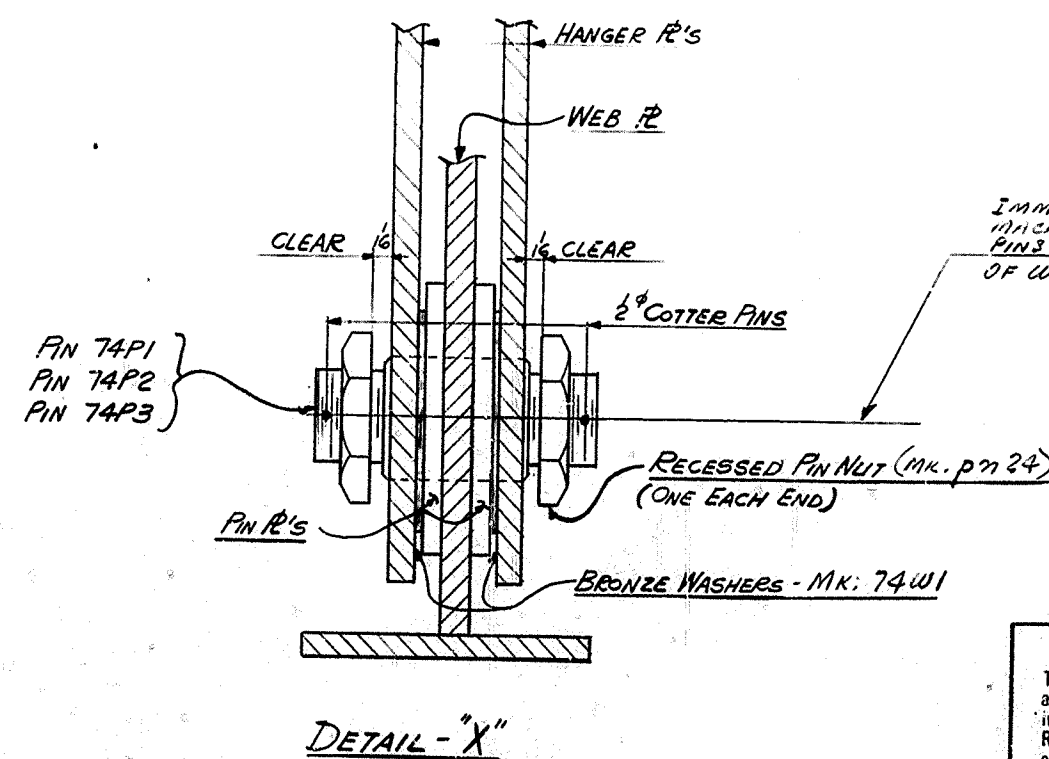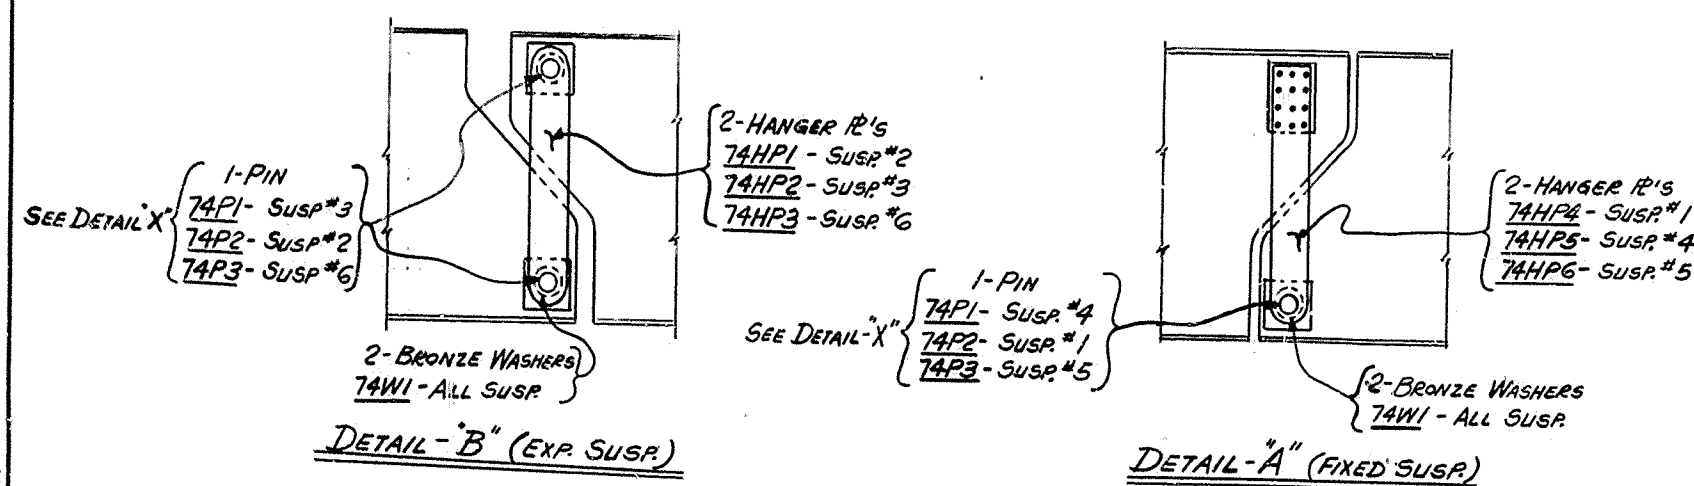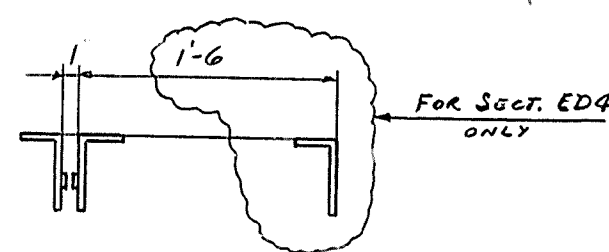

IMMEDIATELY BEFORE ERECTION —
MACHINED BEARING SURFACES OF ALL
PINS MUST BE THOROUGHLY CLEANED
OF WHITE LEAD AND TALLOW.

FOR SECTIONS ED1 & ED2
SEE DWG. No. E3

FRAMING PLAN - RAMP "A" SPANS R1, R2, R3, R4
BRIDGE OVER NORTH WESTERN PARKWAY & 22ND ST
DEPT. OF HIGHWAYS - COMMONWEALTH OF KENTUCKY
JEFFERSON CTY. FAP I-64-2(73)2 - SP56-8273-7LB1
CONTRACTOR: MATTINGLY BRIDGE CO.

NASHVILLE BRIDGE COMPANY
NASHVILLE, TENN.

NOTICE TO ERECTOR


The dimensions on this plan must be strictly adhered to in all masonry concrete and building construction, or the steelwork will not fit. Report any misfit, error or misunderstanding of requirements immediately to Nashville Bridge Company. Backcharges for corrective work or replaced materials will not be accepted unless expressly authorized by Nashville Bridge Company before any such costs are incurred.

APPROVED FOR SHOP	
WMF 6/70	CHIEF DRAFTSMAN
AKC 8/70	CHIEF ENGINEER
REVISION NOTES	

[REDACTED]		BESSEMER PLANT	
[REDACTED] OR NOTED		DRAWN BY <u>LT</u> DATE <u>9-11-69</u>	
HOLE IS <u>15</u> OR NOTED		IN CHARGE <u>GATTI (TEHSR)</u>	
FIELD CORR <u>RPHS</u>		CHECKED BY <u>VJM</u> DATE <u>1-8-70</u>	
SHOP PAINT <u>SEE G41</u>		DATE PRINTED	
FIELD <u>2</u>			
BILLS MATERIAL NO.		DRAWINGS NO.	
CONT. C-6736		E6	
S N 55725/ARSON			


A
B
C
D
E
F
G
H
K
M
N
P
S
T
V
W
X
Y

 AA
AB
AC
AD
AE
AF
AG
AH
AK
AL
AM
AN
AP
AQ
AR
AS
AT
AU
AV
AW
AX
AY

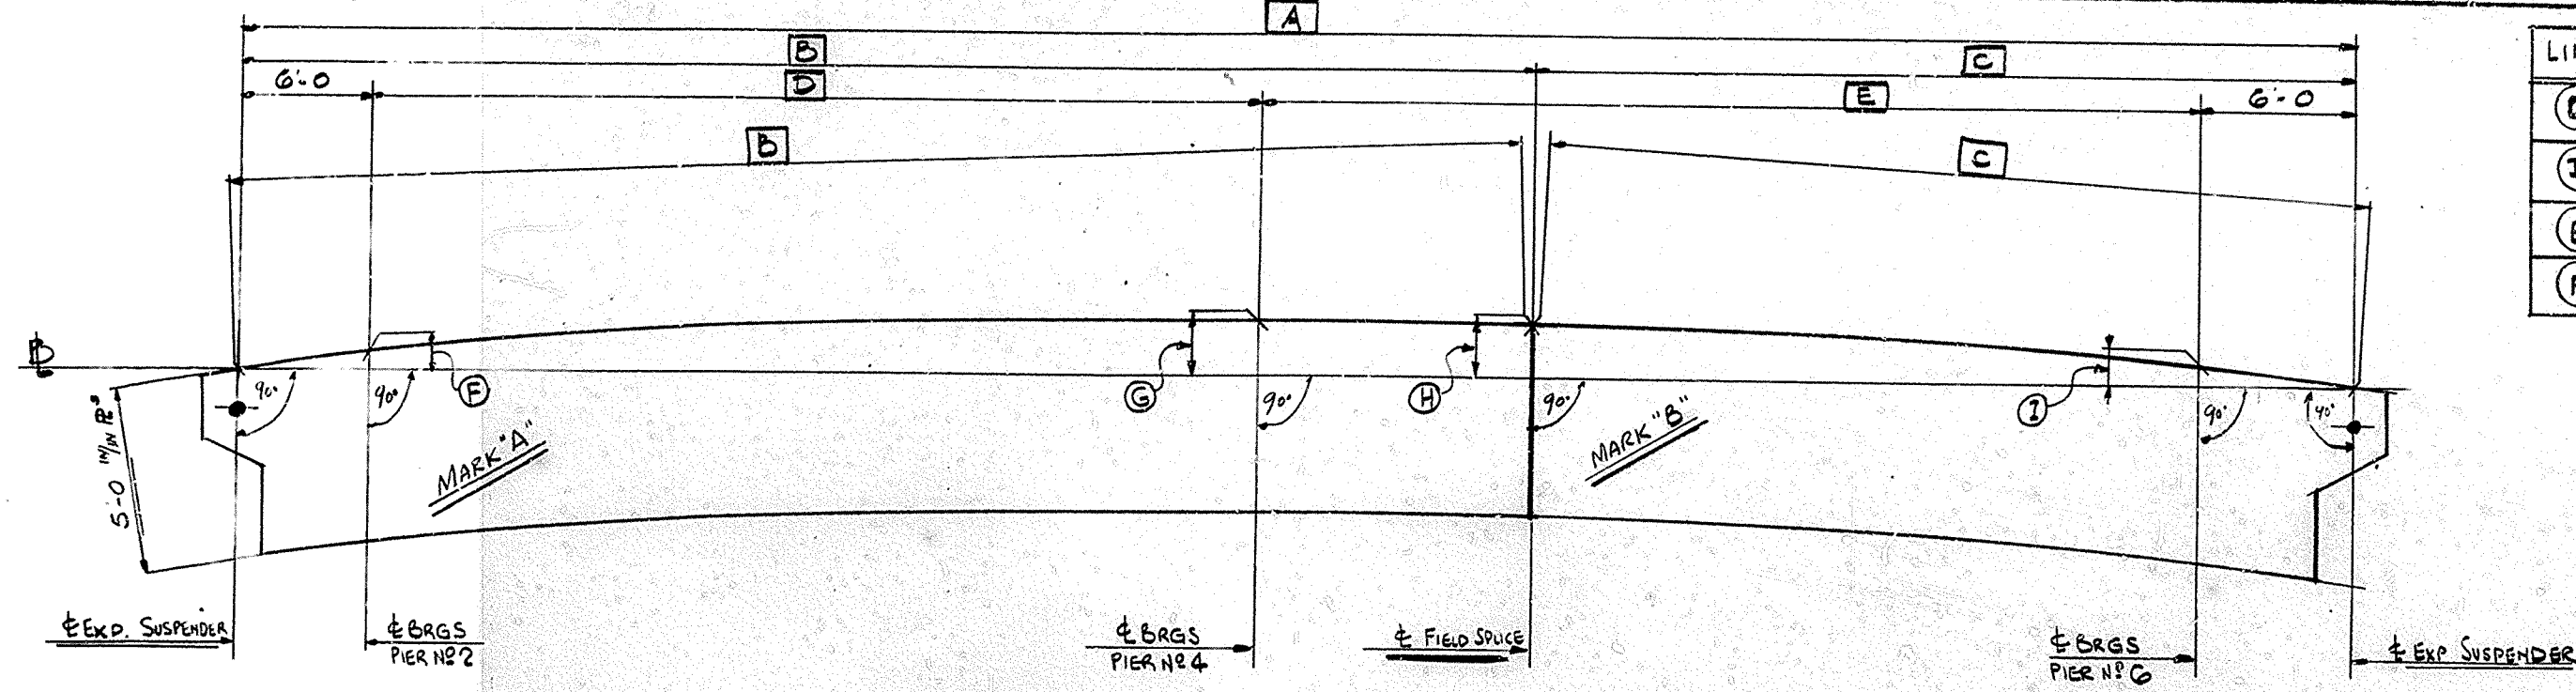

SHOP ASSEMBLY DIAGRAMS FOR LINES C, D, E, & F

LINE	MK "A"	MK "B"	A	B	C	D	E	F	G	H	I
C	148C3	100C4	128-9 1/2	74-3	54-6 1/2	55-9	61-0 1/2	4	1 1/2	1 1/2	3/4
D	149D3	102D4	149-1 1/2	95-1 1/2	64-0 3/8	64-7 1/2	72-6 3/8	5 1/2	2	2 1/2	1 1/2
E	150E3	103E4	169-6 3/8	96-6	73-0 3/8	73-6	84-0 3/8	3 1/2	2 1/2	2 1/2	1 1/2
F	152F3	104F4	189-10 3/8	107-6 1/2	87-6 1/2	82-4 1/2	95-6 1/2	1 1/2	3 1/2	3 1/2	1 1/2

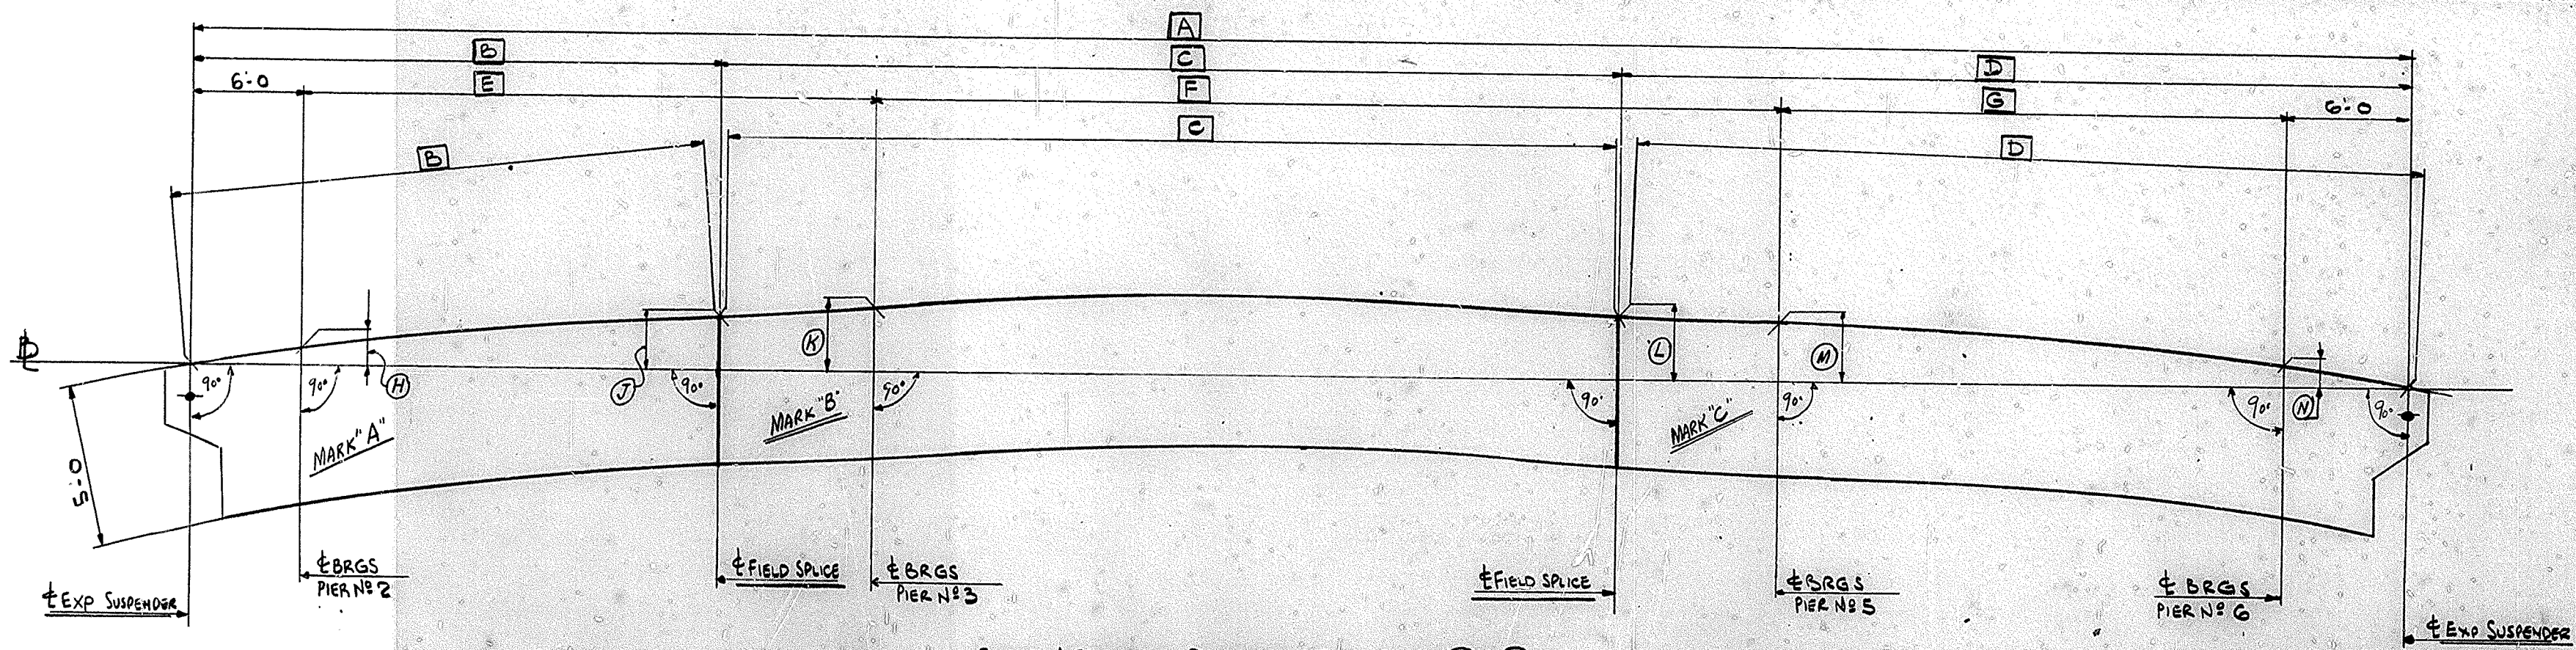

SHOP ASSEMBLY DIAGRAM FOR LINES G & H

LINE	MARK "A"	MARK "B"	MARK "C"	A	B	C	D	E	F	G	H	I	J	K	L	M	N
G	141G3	153G4	106G5	205-2 1/2	47-8 3/4	28-0	69-5 1/2	60-2 1/4	78-0	54-11 1/2	7 1/2	2 3/4	3 1/4	3 3/4	3 1/2	3 1/2	5 1/2
H	142H3	154H4	107H5	225-6 3/8	56-7 1/4	81-6	87-5 3/8	69-1 1/4	78-0	66-5 3/8	7 1/2	3 3/4	4 1/2	4 1/2	4	4	7 1/2


SHOP ASSEMBLY DIAGRAMS
 BRIDGE OVER NORTHWESTERN PKY & 77th STREET
 DEPT. OF HIGHWAYS - COMMONWEALTH OF KENTUCKY
 JEFFERSON COUNTY - PART 64-21732-SP56-2173-714
 CONTRACTOR: MATTHEW BRIDGE CO.

NASHVILLE BRIDGE COMPANY
 NASHVILLE, TENN.


APPROVED FOR SHOP		OR NOTED		DRAWN BY		DATE	
NVE/10/10		10/10/69		WJC		10/10/69	
CHIEF DRAFTSMAN		OR NOTED		CHECKED BY		DATE	
10/10/69		10/10/69		L.T.		10/10/69	
REVISION NOTES		FIELD CHG.		DATE PRINTED			
10/10/69		10/10/69		10/10/69			
BILL MATERIAL NO.		CONT. C6736		DRAWING NO.			
		S.O. B-5730		SA 1			



LINE	MARK "A"	MARK "B"	MARK "C"	A	B	C	D	E	F	G	H	J	K	L	M	N
(J)	143J3	156J4	108J5	245-11 $\frac{1}{2}$	65-11 $\frac{1}{8}$	113-1 $\frac{1}{8}$	65-11 $\frac{3}{4}$	71-11 $\frac{1}{2}$	78-0	77-11 $\frac{1}{16}$	5 $\frac{3}{8}$	4 $\frac{3}{4}$	5	4 $\frac{15}{16}$	4 $\frac{5}{8}$	$\frac{1}{2}$
(K)	145K3	157K4	110K5	266-4 $\frac{1}{16}$	75-10 $\frac{3}{8}$	112-5 $\frac{1}{8}$	77-11 $\frac{1}{16}$	86-10 $\frac{5}{16}$	78-0	89-5 $\frac{3}{4}$	3 $\frac{3}{4}$	5 $\frac{1}{2}$	6	6	6 $\frac{1}{16}$	11 $\frac{1}{16}$
(L)	146L3	158L4	111L5	286-8 $\frac{1}{16}$	85-8 $\frac{5}{16}$	110-11 $\frac{1}{8}$	89-1 $\frac{1}{8}$	95-5 $\frac{3}{8}$	78-0	100-11 $\frac{1}{2}$	1 $\frac{3}{16}$	7 $\frac{1}{4}$	7 $\frac{1}{2}$	7 $\frac{1}{2}$	7 $\frac{5}{8}$	1 $\frac{15}{16}$

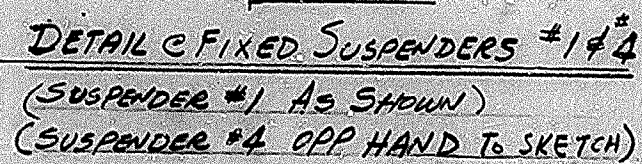


SUSP #	GRID #	"c"	"dg"	"a"	"b"	"h"	"K"	"m"
1	(A)	10	2 $\frac{5}{8}$	1-6 2	1-9	1-7 $\frac{1}{2}$	1-8 $\frac{3}{4}$	1-10 $\frac{5}{8}$
	(B)	10 2	3 $\frac{1}{2}$	1-7	1-8 $\frac{1}{2}$	1-8 $\frac{1}{2}$	1-7 $\frac{5}{8}$	1-11 $\frac{1}{8}$
	(C)		3 4			1-8 $\frac{1}{2}$	1-7 $\frac{1}{2}$	1-11 $\frac{1}{8}$
	(D)		3 $\frac{3}{4}$			1-8 $\frac{3}{4}$	1-7 $\frac{3}{4}$	1-11 $\frac{3}{8}$
	(E)		3 $\frac{7}{8}$			1-8 $\frac{7}{8}$	1-7 $\frac{7}{8}$	1-11 $\frac{7}{8}$
	(F)		3 2			1-8 $\frac{1}{2}$	1-7	2-0
	(K)		4 $\frac{1}{2}$			1-9 $\frac{1}{2}$	1-6 $\frac{3}{4}$	2-0 $\frac{5}{8}$
4	(L)	10 2	4 $\frac{1}{2}$	1-7	1-8 $\frac{1}{2}$	1-9 $\frac{1}{2}$	1-5 $\frac{1}{2}$	2-1 $\frac{5}{8}$
	(M)	1-0	3 $\frac{1}{2}$	1-8 $\frac{1}{2}$	1-7	1-10	1-5 $\frac{1}{2}$	2-1 $\frac{1}{2}$

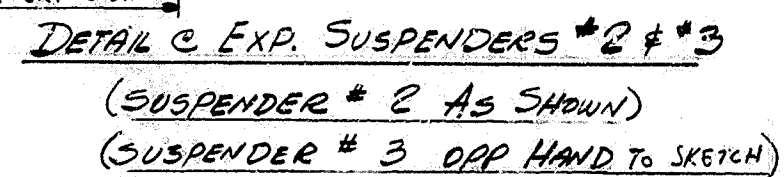


SUSP #	GIRD #	'f'	'g'	'm'	'p'	'r'	's'	't'
2	A10	9 13/16	7	1' 10 13/16	1' 11 5/16	1' 4 3/8	1' 5 1/2	1' 10
	C	9 3/8	(	1' 10 3/8	1' 11 3/8	1' 4 1/8	(	(
	D	10		1' 11	1' 11 1/2	1' 4		
	E	10 1/8		1' 11 1/8	1' 11 3/8	1' 3 15/16		
	F70K	10 1/8		1' 11 1/8	1' 10 3/8	1' 3 3/8		
	G	10 1/8	7	1' 11 13/16	2' 0 5/8	1' 3 3/8	1' 5 1/2	1' 10
3	A70L	11 1/2	8	2' 1 1/2	2' 2	1' 1 1/2	1' 6 1/2	1' 9

SHOP ASSEMBLY DIAGRAM	
BRIDGE OVER NORTHWESTERN PKWY # 2200 ST	
DEPARTMENT OF HIGHWAYS - COMMONWEALTH OF KENTUCKY	
JEFFERSON COUNTY - FAP: 1-64-21723-5856-2275-7491	
CONTRACTOR: MATTINSON BRIDGE COMPANY	
NASHVILLE BRIDGE COMPANY	
NASHVILLE, TENN.	
BESSEMER PLANT	
DATE: <u>12/16/68</u> OR ISSUED MOLE: <u>12/16/68</u> OR NOTED FIELD CODE: <u>204 H55</u> SHOP PART: <u>116 G 04</u> FIELD: <u>NOTES</u>	DRAWN BY: <u>WJG</u> DATE: <u>10/16/69</u> <u>WICKHAM CATT (CHECKED)</u> CHECKED BY: <u>CT</u> DATE: <u>10/22/69</u> DATE PRINTED: _____ FIELD: _____
BILLS MATERIAL NO.	CONT. C 673 G S.O. B-5730
	DRAWING NO. SA2


APPROVED FOR SHOP		BESSEMAN PLAN	
WMP 1/1/70	CHIEF DRAFTSMAN	RIVETS <i>WMP</i>	DRAWN BY <i>FR</i> DATE <i>10-17-70</i>
<i>SLK 1/2/70</i>	CHIEF ENGINEER	NUTS <i>HS</i>	<i>4</i> CHECKED <i>SALES</i> DATE <i>10-17-70</i>
WEL WELDING NOTES		FIELD CONN. <i>SEE SH</i>	CHECKED BY <i>VAN</i> DATE <i>11-24-70</i>
<i>Approved 1/2/70</i>		SHOP PAINT <i>1 FOR GEN</i>	DATE PRINTED
		FIELD <i>NOTES</i>	
BILLS MATERIAL NO.		CONT. <i>06736</i>	
<i>1A & 1B</i>		<i>SN R-5722</i>	

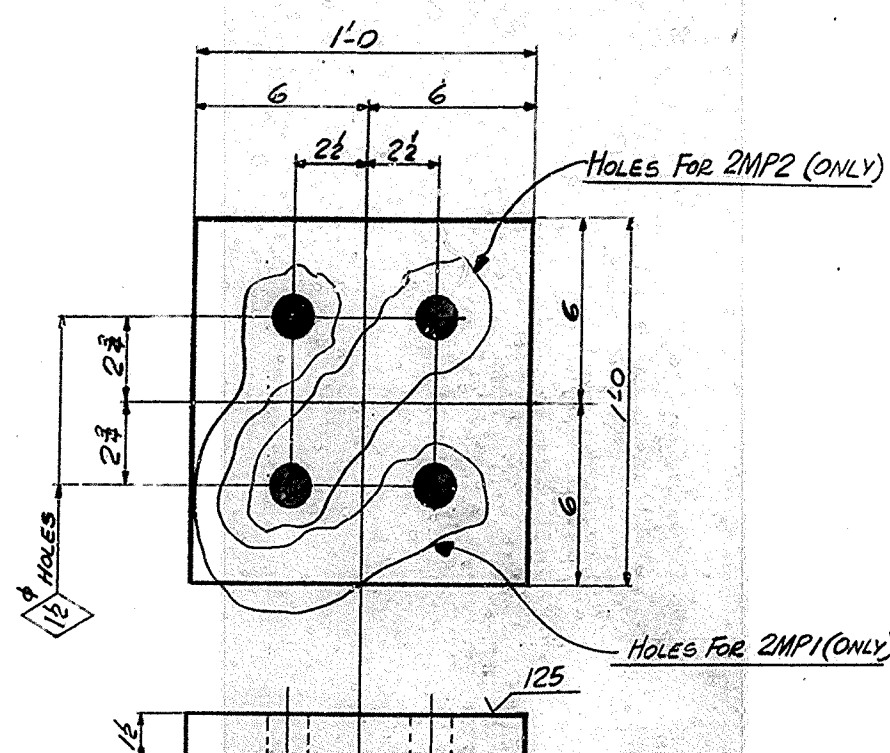

MAKE - 14 - MASONRY R's MK 2MP1
MAKE - 22 - MASONRY R's MK 2MP2

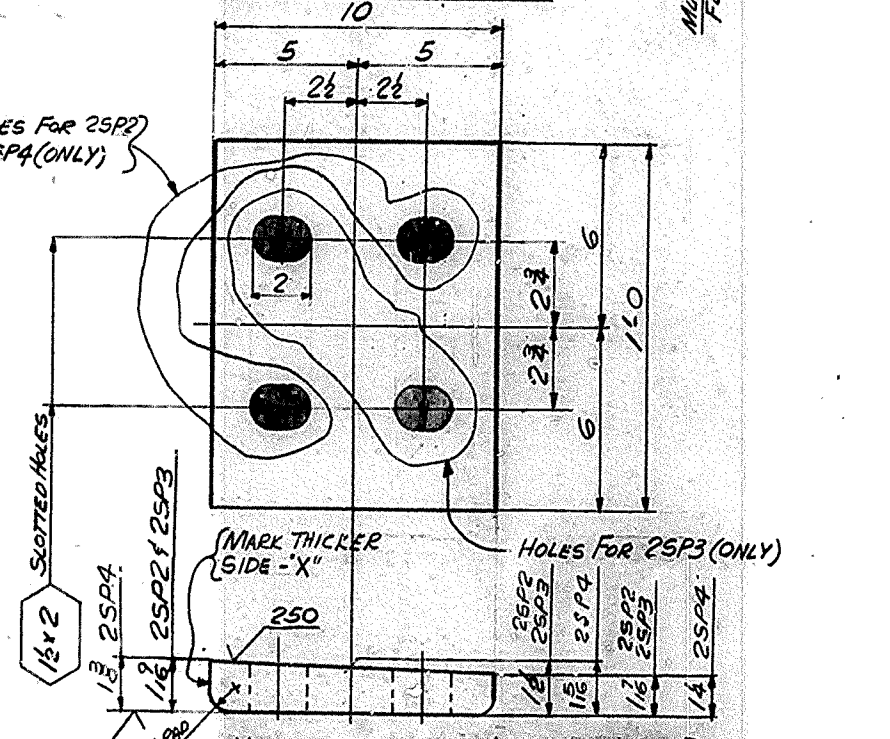


MAKE - 15 - SOLE R's MK 2SP2
MAKE - 14 - SOLE R's MK 2SP3
MAKE - ONE - SOLE R MK 2SP4

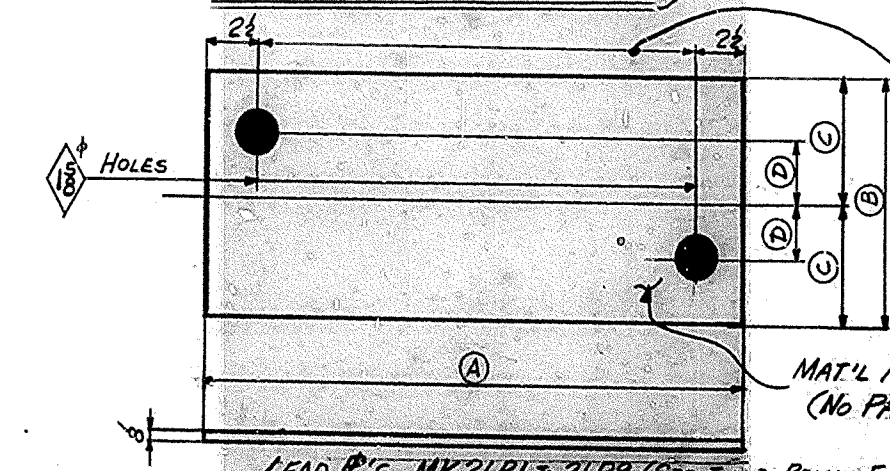


LEAD R's MK 2LP1 to 2LP9 (SEE TABLE BELOW FOR DIM.)


MARK	NO.	A	B	C	D	MARK	NO.	A	B	C	D
2LP1	11	2'-7	11	5 1/2	1 1/2	2LP6	22	1'-10	1'-0	6	2
2LP2	5	2'-7	1'-0	6	2	2LP7	3	2'-1	1'-0	6	2
2LP3	8	2'-7	1'-1	6 1/2	2 1/2	2LP8	11	1'-11	1'-2	7	3
2LP4	4	2'-7	1'-2	7	3	2LP9	2	2'-1	1'-1	6 1/2	2 1/2
2LP5	2	2'-7	1'-3	7 1/2	3 1/2						

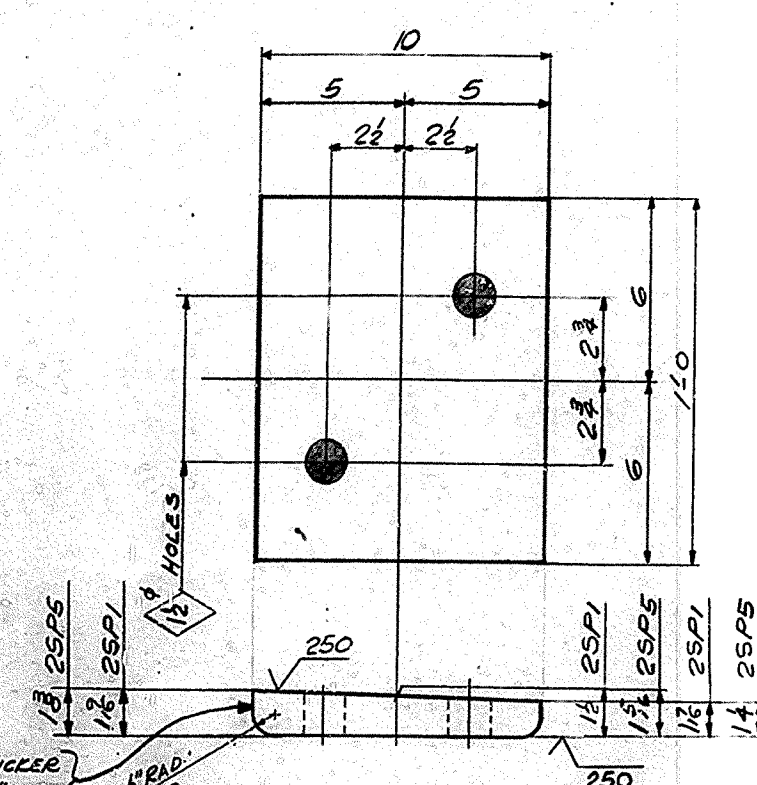


MAKE - 5 - SOLE R's MK 2SP1
MAKE - ONE - SOLE R MK 2SP5
(SHOP WELDED TO GIRDER - NO PAINT)

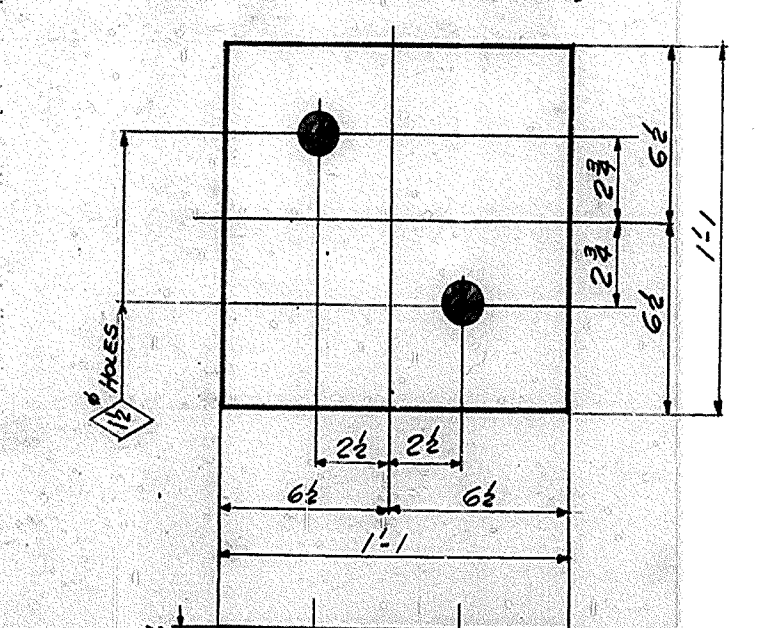

MAKE - 36 - LEAD R's MK 2LP10
(ASTM B29) - (NO PAINT)

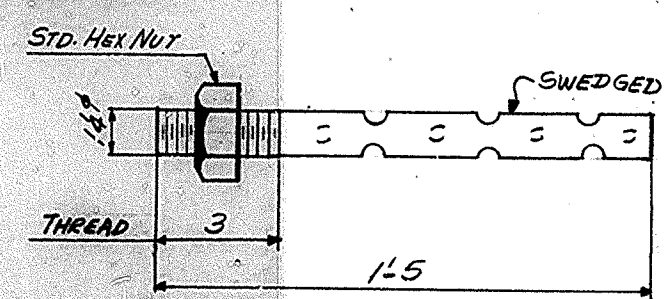


MAKE - 136 - ANCHOR BOLTS MK 2AB1
(NO PAINT)

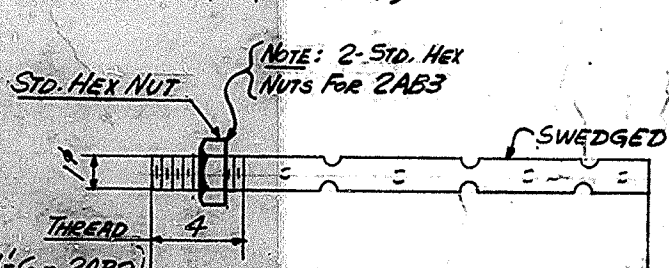


MAKE - 12 - ANCHOR BOLTS MK 2AB2
MAKE - 60 - ANCHOR BOLTS MK 2AB3

NASHVILLE BRIDGE COMPANY
COMMONWEALTH OF KENTUCKY, DEPT. OF HIGHWAYS, BRIDGE
OVER NORTHWESTERN PKWY & 22ND ST, JEFFERSON COUNTY

ITEM	SHIP	MARK	QUANTITY	SECTION	FINISHED LENGTH	FINISHED WIDTH	FINISHED THICKNESS	FINISHED WEIGHT	ITEM	SHIP	MARK	QUANTITY	SECTION	FINISHED LENGTH	FINISHED WIDTH	FINISHED THICKNESS	FINISHED WEIGHT
22	2MP1	22	1	R	12 x 12	1	0	1.0	22	2MP1	22	1	R	12 x 12	1	0	1.0
14	2MP1	14	1	R	12 x 12	1	0	1.0	14	2MP1	14	1	R	12 x 12	1	0	1.0
5	2SP1	5	1	R	10 x 1 1/2	1	0	1.0	5	2SP1	5	1	R	10 x 1 1/2	1	0	1.0
15	2SP2	15	1	R	10 x 1 1/2	1	0	1.0	15	2SP2	15	1	R	10 x 1 1/2	1	0	1.0
14	2SP3	14	1	R	10 x 1 1/2	1	0	1.0	14	2SP3	14	1	R	10 x 1 1/2	1	0	1.0
ONE	2SP4	ONE	1	R	10 x 1 1/2	1	0	1.0	ONE	2SP4	ONE	1	R	10 x 1 1/2	1	0	1.0
ONE	2SP5	ONE	1	R	10 x 1 1/2	1	0	1.0	ONE	2SP5	ONE	1	R	10 x 1 1/2	1	0	1.0
11	2LP1	11	1	R	11 x 8	2	7	2.7	11	2LP1	11	1	R	11 x 8	2	7	2.7
5	2LP2	5	1	R	12 x 8	2	7	2.7	5	2LP2	5	1	R	12 x 8	2	7	2.7
8	2LP3	8	1	R	13 x 8	2	7	2.7	8	2LP3	8	1	R	13 x 8	2	7	2.7
4	2LP4	4	1	R	14 x 8	2	7	2.7	4	2LP4	4	1	R	14 x 8	2	7	2.7
2	2LP5	2	1	R	15 x 8	2	7	2.7	2	2LP5	2	1	R	15 x 8	2	7	2.7
22	2LP6	22	1	R	12 x 8	2	1	1.0	22	2LP6	22	1	R	12 x 8	2	1	1.0
3	2LP7	3	1	R	12 x 8	2	1	1.0	3	2LP7	3	1	R	12 x 8	2	1	1.0
11	2LP8	11	1	R	14 x 8	1	1	1.1	11	2LP8	11	1	R	14 x 8	1	1	1.1
2	2LP9	2	1	R	13 x 8	2	1	1.1	2	2LP9	2	1	R	13 x 8	2	1	1.1
36	2LP10	36	1	R	13 x 8	1	1	1.1	36	2LP10	36	1	R	13 x 8	1	1	1.1
136	2AB1	136	1	R	14" DIA.	1	5	1.5	136	2AB1	136	1	R	14" DIA.	1	5	1.5
12	2AB2	12	1	R	1" DIA.	1	6	1.6	12	2AB2	12	1	R	1" DIA.	1	6	1.6
60	2AB3	60	1	R	1" DIA.	1	7	1.7	60	2AB3	60	1	R	1" DIA.	1	7	1.7
136	2W1	136	1	R	3" x 3"	0	3	0.3	136	2W1	136	1	R	3" x 3"	0	3	0.3
72	2W2	72	1	R	3" x 3"	0	3	0.3	72	2W2	72	1	R	3" x 3"	0	3	0.3
1140	LS			LEAD					1140	LS			LEAD				

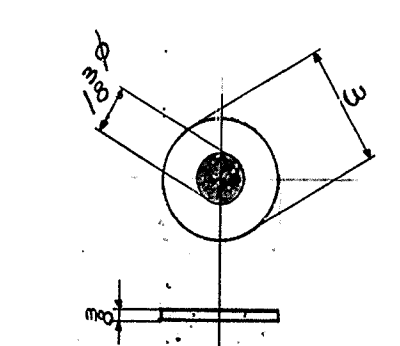

MAKE - 136 - WASHERS MK 2W1
(NO PAINT)

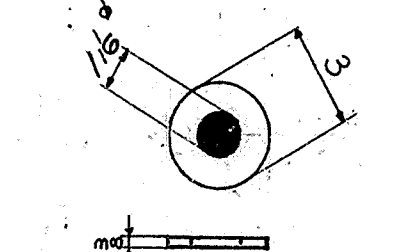

MAKE - 72 - WASHERS MK 2W2
(NO PAINT)

NOTES:
ALL SURFACE MARKED - WLT
ARE TO BE COATED WITH A HOT
MIXTURE OF WHITE LEAD & TALLOW
ALL OTHER SURFACES TO RECEIVE
ONE COAT OF SHOP PAINT.

NASHVILLE BRIDGE COMPANY
COMMONWEALTH OF KENTUCKY, DEPT. OF HIGHWAYS, BRIDGE
OVER NORTHWESTERN PKWY & 22ND ST, JEFFERSON COUNTY

ITEM	SHIP	MARK	QUANTITY	SECTION	FINISHED LENGTH	FINISHED WIDTH	FINISHED THICKNESS	FINISHED WEIGHT	ITEM	SHIP	MARK	QUANTITY	SECTION	FINISHED LENGTH	FINISHED WIDTH	FINISHED THICKNESS	FINISHED WEIGHT
13	IF51								13	IF51							
78	pad	R	4 x 7					0.88	78	pad	R	4 x 7					0.88
13	pad	R	7 1/2 x 2					0.11	13	pad	R	7 1/2 x 2					0.11
13	pad	R	11 x 2 1/2					1.9	13	pad	R	11 x 2 1/2					1.9
3	IF52								3	IF52							
18	pad	R	4 x 7					0.88	18	pad	R	4 x 7					0.88
3	pad	R	10 1/2 x 2					1.3	3	pad	R	10 1/2 x 2					1.3
3	pad	R	11 x 2					2.0	3	pad	R	11 x 2					2.0
11	IF53								11	IF53							
66	pad	R	5 x 7					0.93	66	pad	R	5 x 7					0.93
11	pad	R	11 1/2 x 2					0.11	11	pad	R	11 1/2 x 2					0.11
11	pad	R	13 x 2 1/2					1.10	11	pad	R	13 x 2 1/2					1.10
2	IF54								2	IF54							
12	pad	R	4 x 7					0.93	12	pad	R	4 x 7					0.93
2	pad	R	11 1/2 x 2					1.3	2	pad	R	11 1/2 x 2					1.3
2	pad	R	12 x 2					2.0	2	pad	R	12 x 2					2.0
9	IF55								9	IF55							
54	pad	R	4 x 7					0.88	54	pad	R	4 x 7					0.88
9	pad	R	7 1/2 x 2					0.11	9	pad	R	7 1/2 x 2					0.11
9	pad	R	11 x 2 1/2					1.9	9	pad	R	11 x 2 1/2					1.9

WORK THIS DWG WITH DWG #1

FOR GENERAL NOTES SEE DWG NO. 1
MAT'L ASTM A36 (UN)

APPROVED FOR SHOP
DATE 10/20/69
BY [Signature]
CHIEF ENGINEER

REVISION NOTES
1/2/70
APPROVED 1/2/70


BEARING DETAILS
BRIDGE OVER NORTHWESTERN PKWY & 22ND ST
DEPT. OF HIGHWAYS, COMMONWEALTH OF KENTUCKY
JEFFERSON CO. FAP 1-64-2 (23) 2; SP 56-6273-71 (1)
CONTRACTOR: MARTINISLY FIRM, GE CO.

NASHVILLE BRIDGE COMPANY
NASHVILLE, TENN.

BESSEMER PLANT

BILLS MATERIAL NO. 2
COUNT C6736
S.D. B-5729

DRAWING NO. 2

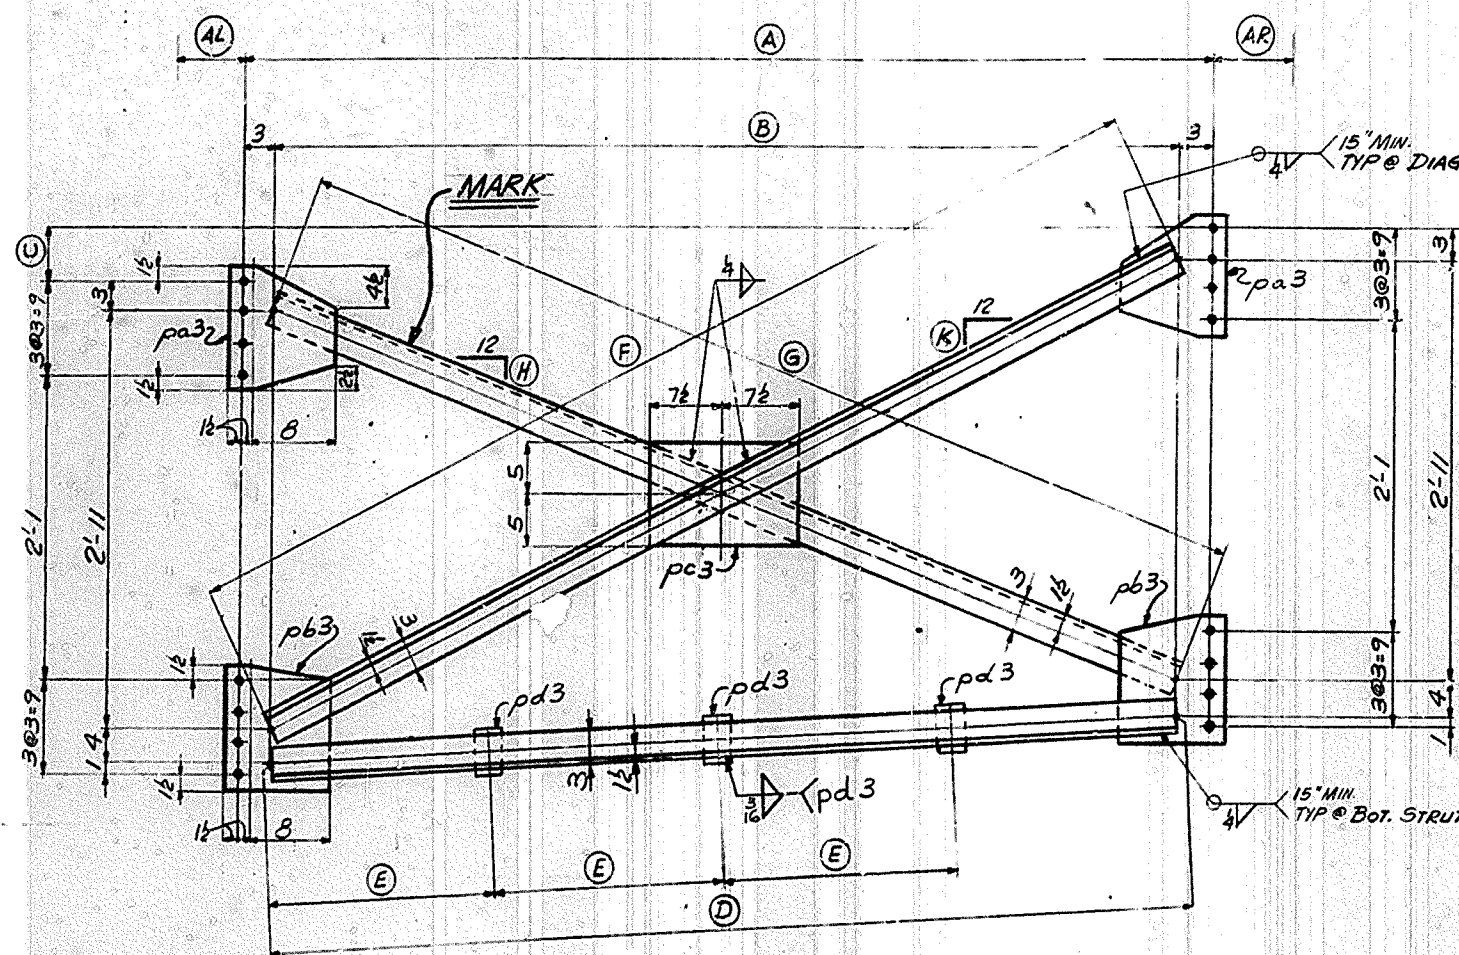

CROSS FRAMES MK 3CF1 TO 3CF8 (INCL)
(SEE TABLE BELOW FOR DIM.)

MARK	REQ'D	(A)	(B)	(C)	(D)	(E)	(F)	(G)	(H)	(I)	(J)	(K)
3CF1	10	9'-6 1/2"	9'-0 1/2"	1 1/8"	9'-0 1/2" (ac)	2'-3"	9'-6 1/8" (ac)	9'-5 1/2" (ab)	3 1/16"	4 1/16"	2 3/4"	2 3/4"
3CF2	2	9'-6 1/4"	9'-0 1/4"	1 1/8"	9'-0 1/4" (ad)	2'-3"	9'-6 1/8" (af)	9'-5 1/2" (ag)	3 1/16"	4 1/16"	3	2 3/4"
3CF3	ONE	9'-6 1/2"	9'-0 1/2"	2 1/8"	9'-0 1/2" (ac)	2'-3"	9'-6 1/8" (ah)	9'-5 1/2" (ak)	3 1/8"	4 1/8"	2 3/4"	2 3/4"
3CF4	ONE	9'-6 1/4"	9'-0 1/4"	2 1/4"	9'-0 1/4" (ad)	2'-3"	9'-6 1/8" (am)	9'-5 1/2" (an)	3 1/8"	4 1/8"	2 3/4"	3
3CF5	ONE	9'-6 1/4"	9'-0 1/4"	2 1/2"	9'-0 1/4" (ad)	2'-3"	9'-6 1/8" (ap)	9'-5 1/2" (as)	3 1/8"	4 1/8"	2 3/4"	3
3CF6	ONE	9'-6 1/2"	9'-0 1/2"	2 1/2"	9'-0 1/2" (ad)	2'-3"	9'-6 1/8" (av)	9'-5 1/2" (ag)	3 1/8"	4 1/8"	2 3/4"	2 3/4"
3CF7	2	9'-6 1/2"	9'-0 1/2"	3 1/8"	9'-0 1/2" (ad)	2'-3"	9'-7 1/8" (aw)	9'-5 1/2" (as)	3 1/2"	4 1/2"	2 3/4"	2 3/4"
3CF8	2	9'-6 1/8"	9'-0 1/8"	5 1/8"	9'-0 1/8" (aab)	2'-3"	9'-7 1/8" (ax)	9'-4 1/2" (ay)	3 1/8"	4 1/8"	2 3/4"	2 3/4"

NASHVILLE BRIDGE COMPANY											
COMMONWEALTH OF KENTUCKY, DEPT. OF HIGHWAYS, BRIDGE											
OVER NORTHWESTERN PKWY & 22 ND ST., JEFFERSON COUNTY											
FABRICATION BESSEMER PLANT											
MATERIAL ASTM A36											
ITEM	QUANTITY	DESCRIPTION	FINISHED LENGTH	FINISHED WEIGHT	ORDERED LENGTH	ORDERED WEIGHT	REMARKS	SECTION	FINISHED LENGTH	FINISHED WEIGHT	ORDERED LENGTH
10 3CF1	20	ac L 3x2 1/2 x 1/2	9' 0 1/2"	3905/132							
	10	aa L 3 1/2 x 3 x 3/8	9' 6 1/8"	3943/130							
	10	ab L 3 1/2 x 3 x 3/8	9' 5 1/2"	3943/130							
	20	pa3 R 11 x 8	1' 0"	3909/409							
	20	pb3 R 11 x 8	1' 0"	3909/409							
	10	pc3 R 10 x 8	1' 3"	3909/409							
	30	pd3 BR 1 1/2 x 8	0' 3 3/4"	3909/409							
2 3CF2	4	ad L 3x2 1/2 x 1/2	9' 0 1/2"	3905/132							
	2	af L 3 1/2 x 3 x 3/8	9' 6 1/8"	3943/130							
	2	ag L 3 1/2 x 3 x 3/8	9' 5 1/2"	3943/130							
	4	pa3 R 11 x 8	1' 0"	3909/409							
	4	pb3 R 11 x 8	1' 0"	3909/409							
	2	pc3 R 10 x 8	1' 3"	3909/409							
	6	pd3 BR 1 1/2 x 8	0' 3 3/4"	3909/409							
ONE 3CF3	2	ac L 3x2 1/2 x 1/2	9' 0 1/2"	3905/132							
	1	ah L 3 1/2 x 3 x 3/8	9' 6 1/8"	3943/130							
	1	ak L 3 1/2 x 3 x 3/8	9' 5 1/2"	3943/130							
	2	pa3 R 11 x 8	1' 0"	3909/409							
	2	pb3 R 11 x 8	1' 0"	3909/409							
	1	pc3 R 10 x 8	1' 3"	3909/409							
	3	pd3 BR 1 1/2 x 8	0' 3 3/4"	3909/409							
ONE 3CF4	2	ad L 3x2 1/2 x 1/2	9' 0 1/2"	3905/132							
	1	am L 3 1/2 x 3 x 3/8	9' 6 1/8"	3943/130							
	1	an L 3 1/2 x 3 x 3/8	9' 5 1/2"	3943/130							
	2	pa3 R 11 x 8	1' 0"	3909/409							
	2	pb3 R 11 x 8	1' 0"	3909/409							
	1	pc3 R 10 x 8	1' 3"	3909/409							
	3	pd3 BR 1 1/2 x 8	0' 3 3/4"	3909/409							
	4	afcd	21' 11"								
	4	afcd	21' 11"								
SHEET TOTAL											

NASHVILLE BRIDGE COMPANY											
COMMONWEALTH OF KENTUCKY, DEPT. OF HIGHWAYS, BRIDGE											
OVER NORTHWESTERN PKWY & 22 ND ST., JEFFERSON COUNTY											
FABRICATION BESSEMER PLANT											
MATERIAL ASTM A36											
ITEM	QUANTITY	DESCRIPTION	FINISHED LENGTH	FINISHED WEIGHT	ORDERED LENGTH	ORDERED WEIGHT	REMARKS	SECTION	FINISHED LENGTH	FINISHED WEIGHT	ORDERED LENGTH
ONE 3CF5	2	ad L 3x2 1/2 x 1/2	9' 0 1/2"	3905/132							
	1	av L 3 1/2 x 3 x 3/8	9' 6 1/8"	3943/130							
	1	as L 3 1/2 x 3 x 3/8	9' 5 1/2"	3943/130							
	2	pa3 R 11 x 8	1' 0"	3909/409							
	2	pb3 R 11 x 8	1' 0"	3909/409							
	1	pc3 R 10 x 8	1' 3"	3909/409							
	3	pd3 BR 1 1/2 x 8	0' 3 3/4"	3909/409							
2 3CF6	4	ad L 3x2 1/2 x 1/2	9' 0 1/2"	3905/132							
	1	av L 3 1/2 x 3 x 3/8	9' 6 1/8"	3943/130							
	1	ag L 3 1/2 x 3 x 3/8	9' 5 1/2"	3943/130							
	2	pa3 R 11 x 8	1' 0"	3909/409							
	2	pb3 R 11 x 8	1' 0"	3909/409							
	1	pc3 R 10 x 8	1' 3"	3909/409							
	3	pd3 BR 1 1/2 x 8	0' 3 3/4"	3909/409							
2 3CF7	4	ad L 3x2 1/2 x 1/2	9' 0 1/2"	3905/132							
	2	aw L 3 1/2 x 3 x 3/8	9' 7 1/8"	3943/130							
	2	as L 3 1/2 x 3 x 3/8	9' 5 1/2"	3943/130							
	4	pa3 R 11 x 8	1' 0"	3909/409							
	4	pb3 R 11 x 8	1' 0"	3909/409							
	2	pc3 R 10 x 8	1' 3"	3909/409							
	6	pd3 BR 1 1/2 x 8	0' 3 3/4"	3909/409							
2 3CF8	4	aab L 3x2 1/2 x 1/2	9' 0 1/2"	3905/132							
	2	ax L 3 1/2 x 3 x 3/8	9' 7 1/8"	3943/130							
	2	ay L 3 1/2 x 3 x 3/8	9' 5 1/2"	3943/130							
	4	pa3 R 11 x 8	1' 0"	3909/409							
	4	pb3 R 11 x 8	1' 0"	3909/409							
	2	pc3 R 10 x 8	1' 3"	3909/409							
	6	pd3 BR 1 1/2 x 8	0' 3 3/4"	3909/409							
	4	afcd	21' 11"								
	4	afcd	21' 11"								
SHEET TOTAL											

FOR GENERAL NOTES SEE DWG GNI
MATERIAL ASTM A36

12

CROSS FRAME DETAILS RAMP-A
BRIDGE OVER NORTHWESTERN PKWY & 22ND ST.
DEPT. OF HIGHWAYS, COMMONWEALTH OF KENTUCKY
JEFFERSON COUNTY, RAMP 16-1 (2011), SP56-213-111
CONTRACTOR: NASHVILLE BRIDGE CO.

NASHVILLE BRIDGE COMPANY
NASHVILLE, TENN.

APPROVED FOR SHOP
NIM 1/17/12
M 3/17/12

REVISION NOTES
1. SEE GNI

DATE PRINTED: 1/17/12

DATE: 1/17/12

BILL MATERIAL NO: 34938
CONT: C6736
S.O. B-5727

3



MARK	REQD	(A)	(B)	(C)	(D)	(E)	(F)	(G)	(H)	(K)	(L)	(M)
4CF1	ONE	7'-2 $\frac{1}{2}$	6'-8 $\frac{1}{2}$	2 $\frac{3}{8}$	6'-8 $\frac{1}{2}$ (aa)	1'-8	7'-10 $\frac{1}{2}$ (ab)	7'-7 $\frac{1}{2}$ (ac)	6' $\frac{1}{2}$	7' $\frac{1}{2}$	2 $\frac{3}{4}$	2 $\frac{3}{4}$
4CF2	ONE	6'-9 $\frac{1}{2}$	6'-3 $\frac{3}{8}$	2 $\frac{1}{16}$	6'-3 $\frac{3}{8}$ (ad)	1'-6 $\frac{1}{2}$	7'-6 (af)	7'-3 $\frac{3}{8}$ (ag)	7' $\frac{1}{2}$	7' $\frac{1}{2}$	2 $\frac{3}{4}$	2 $\frac{3}{4}$
4CF3	ONE	7'-1 $\frac{1}{2}$	6'-7 $\frac{1}{2}$	2 $\frac{1}{8}$	6'-7 $\frac{1}{2}$ (ah)	1'-7 $\frac{1}{4}$	7'-9 $\frac{1}{2}$ (ak)	7'-6 $\frac{1}{2}$ (am)	6' $\frac{1}{2}$	7 $\frac{1}{2}$	2 $\frac{3}{4}$	2 $\frac{3}{4}$
4CF4	3	9'-3 $\frac{1}{2}$	8'-9 $\frac{1}{2}$	3 $\frac{3}{8}$	8'-9 $\frac{1}{2}$ (an)	2'-2 $\frac{1}{4}$	9'-8 $\frac{1}{2}$ (ap)	9'-5 $\frac{1}{2}$ (as)	4' $\frac{1}{2}$	5' $\frac{1}{2}$	2 $\frac{3}{4}$	2 $\frac{3}{4}$
4CF5	ONE	6'-3 $\frac{1}{2}$	5'-9 $\frac{1}{2}$	2 $\frac{1}{2}$	5'-9 $\frac{1}{2}$ (at)	1'-5 $\frac{1}{4}$	7'-14 (av)	6'-10 $\frac{1}{2}$ (aw)	7' $\frac{1}{2}$	8' $\frac{1}{2}$	3	2 $\frac{3}{4}$
4CF6	ONE	6'-5 $\frac{1}{2}$	5'-11 $\frac{1}{2}$	2 $\frac{1}{2}$	5'-11 $\frac{1}{2}$ (ax)	1'-5 $\frac{1}{4}$	7'-3 (ay)	7'-0 $\frac{1}{2}$ (aab)	7' $\frac{1}{2}$	8' $\frac{1}{2}$	3	2 $\frac{3}{4}$
4CF7	3	9'-2 $\frac{3}{8}$	8'-8 $\frac{3}{8}$	3 $\frac{3}{8}$	8'-8 $\frac{3}{8}$ (aac)	2'-2	9'-3 $\frac{3}{8}$ (aad)	9'-5 $\frac{1}{2}$ (aaf)	4' $\frac{1}{2}$	5' $\frac{1}{2}$	3	2 $\frac{3}{4}$
4CF8	5	9'-9 $\frac{1}{2}$	9'-3 $\frac{1}{2}$	3 $\frac{1}{2}$	9'-3 $\frac{1}{2}$ (aag)	2'-3 $\frac{1}{4}$	10'-2 $\frac{1}{2}$ (aah)	9'-1 $\frac{1}{2}$ (aak)	4' $\frac{1}{2}$	5 $\frac{1}{2}$	2 $\frac{3}{4}$	2 $\frac{3}{4}$

SHOP ORDER NO. B5727		NORTHVILLE BRIDGE COMPANY										DRAWING NO. 4A	
WORK ORDER NO.		COMMONWEALTH OF KENTUCKY, DEPT. OF HIGHWAYS, BRIDGE										DRAWING NO. 4	
CONTRACT NO. C-6756		OVER NORTHWESTERN PKWY 122 ND ST., JEFFERSON COUNTY,											
		FABRICATION, BESSEMER PLANT											
ITEM				WEIGHTS BY				CHECKED BY					
SHIP	SHIPPING NAME	ITEM NAME	ASSEMBLY NAME	SECTION	FINISHED LENGTH FT. IN.	ORDERED LENGTH FT. IN.	P. R. NO.	ITEM NO.	REMARKS	SPECIF. WEIGHT	ASSEMBLY WEIGHT		
MAT'L ASTM A36													
ONE 4CF1													
GROSS FRAME													
	2	aa	L	3x24x $\frac{5}{8}$	6	8 $\frac{11}{16}$			3905/132				
	1	ab	L	3 $\frac{1}{2}$ x3x $\frac{5}{8}$	7	7 $\frac{15}{16}$			3943/130				
	1	ac	L	3 $\frac{1}{2}$ x3x $\frac{5}{8}$	7	7 $\frac{15}{16}$			3943/130				
	2	pa3	R	11x $\frac{5}{8}$	1	0	90	CUTS 2011	3909/409				
	2	pb3	R	11x $\frac{5}{8}$	1	0				409			
	1	pc3	R	10x $\frac{5}{8}$	1	3	88+38.3	CUTS 240		412			
	3	pd3	BR	1 $\frac{1}{2}$ x $\frac{5}{8}$	0	3 $\frac{1}{2}$			276	606			
ONE 4CF2													
GROSS FRAME													
	2	ad	L	3x24x $\frac{5}{8}$	6	8 $\frac{11}{16}$			3905/132				
	1	af	L	3 $\frac{1}{2}$ x3x $\frac{5}{8}$	7	7 $\frac{15}{16}$			3943/130				
	1	ag	L	3 $\frac{1}{2}$ x3x $\frac{5}{8}$	7	7 $\frac{15}{16}$			3943/130				
	2	pa3	R	11x $\frac{5}{8}$	1	0	90	CUTS 2011	3909/409				
	2	pb3	R	11x $\frac{5}{8}$	1	0				409			
	1	pc3	R	10x $\frac{5}{8}$	1	3	88+38.3	CUTS 240		412			
	3	pd3	BR	1 $\frac{1}{2}$ x $\frac{5}{8}$	0	3 $\frac{1}{2}$			276	606			
ONE 4CF3													
GROSS FRAME													
	2	ah	L	3x24x $\frac{5}{8}$	6	7 $\frac{15}{16}$			3905/132				
	1	ak	L	3 $\frac{1}{2}$ x3x $\frac{5}{8}$	7	7 $\frac{15}{16}$			3943/130				
	1	am	L	3 $\frac{1}{2}$ x3x $\frac{5}{8}$	7	7 $\frac{15}{16}$			3943/130				
	2	pa3	R	11x $\frac{5}{8}$	1	0	90	CUTS 2011	3909/409				
	2	pb3	R	11x $\frac{5}{8}$	1	0				409			
	1	pc3	R	10x $\frac{5}{8}$	1	3	88+38.3	CUTS 240		412			
	3	pd3	BR	1 $\frac{1}{2}$ x $\frac{5}{8}$	0	3 $\frac{1}{2}$			276	606			
3 4CF4													
GROSS FRAME													
	6	an	L	3x24x $\frac{5}{8}$	8	9 $\frac{5}{8}$			3905/132				
	3	ap	L	3 $\frac{1}{2}$ x3x $\frac{5}{8}$	9	8 $\frac{5}{8}$			3943/130				
	3	as	L	3 $\frac{1}{2}$ x3x $\frac{5}{8}$	9	8 $\frac{5}{8}$			3943/130				
	6	pa3	R	11x $\frac{5}{8}$	1	0	90	CUTS 2011	3909/409				
	6	pb3	R	11x $\frac{5}{8}$	1	0				409			
	3	pc3	R	10x $\frac{5}{8}$	1	3	88+38.3	CUTS 240		412			
	9	pd3	BR	1 $\frac{1}{2}$ x $\frac{5}{8}$	0	3 $\frac{1}{2}$			276	606			
				3 $\frac{1}{2}$ WFLD	9	4F							

WORK ORDER NO.
B-5727

CONTRACT NO.
C-6796

BRIDGE ENGINEERING COMPANY

CONSTRUCTION OF KENTUCKY, TEX. HIGHWAYS, BRIDGE

ONE INTERNATIONAL PARKWAY, 220 W. ST., JEFFERSON COUNTY

FABRICATION **BESSMER** PLANT

BILL NO.
48

DRAWING NO.
4

ITEM		WEIGHTS BY		CHECKED BY	
QTY	DESCRIPTION	WEIGHT	UNIT	WEIGHT	UNIT
MAT'L ASTM A36					
ONE-ACES					
2	ac L 3x24x8	5	96	3905	132
1	av L 3x13x8	7	14	3943	130
1	av L 3x13x8	6	104	3943	130
2	pa3 R 11x8	1	0	3909	409
2	pa3 R 11x8	1	0	3909	409
1	pc3 R 10x8	1	3	3943	130
3	pa3 BR 12x8	0	34	3943	130
ONE-ACES					
2	ax L 3x24x8	5	112	3905	132
1	ay L 3x13x8	7	3	3943	130
1	ay L 3x13x8	7	05	3943	130
2	pa3 R 11x8	1	0	3909	409
2	pa3 R 11x8	1	0	3909	409
1	pc3 R 10x8	1	3	3943	130
3	pa3 BR 12x8	0	34	3943	130
3 ACFT					
6	aa L 3x24x8	8	83	3905	132
3	aa L 3x13x8	9	88	3943	130
3	aa L 3x13x8	9	56	3943	130
6	pa3 R 11x8	1	0	3909	409
6	pa3 R 11x8	1	0	3909	409
3	pc3 R 10x8	1	3	3943	130
9	pa3 BR 12x8	0	34	3943	130
5 ACFT					
10	aa L 3x24x8	9	36	3905	132
5	aa L 3x13x8	10	26	3943	130
5	aa L 3x13x8	9	18	3943	130
10	pa3 R 11x8	1	0	3909	409
10	pa3 R 11x8	1	0	3909	409
5	pc3 R 10x8	1	3	3943	130
15	pa3 BR 12x8	0	34	3943	130
150 LF					

FOR GENERAL NOTES SEE DWG GN1
MATERIAL ASTM A36

CROSS FRAME DETAILS I-64
BRIDGE OVER HOCHSIEGERS POND # 225 ST.
 DEPT. OF HIGHWAYS, COMMONWEALTH OF KENTUCKY
 JEFFERSON CITY, TAP 154- (204), SP256-273-111
 CONTRACTOR: MATTHEWS BRIDGE CO.

NASHVILLE BRIDGE COMPANY
 NASHVILLE, TENN.

BUSSEMER PLANT

RIVETS *None* ☒ **OK** DATE *02-27-69*
 HOLES *None* ☒ **OK** *IN CHARGE: GATT. (T-153)*
 FILE NO. *159 USR*
 SHOP PLAN *528*
 FIELD *1*
 DATE PRINTED *1/24/69*

BILLS (MAT'LIAL NO.) **CONT. C6736** DRAWING NO.
44648 **S.O. B-5727** **4**



MARK	REQD	(A)	(B)	(C)	(D)	(E)	(F)	(G)	(H)	(K)	(AL)	(AR)
SCF9	ONE	5'-11 $\frac{1}{2}$	5'-5 $\frac{1}{2}$	2 $\frac{3}{4}$	5'-5 $\frac{1}{2}$ (2a)	1'-4 $\frac{1}{4}$	6'-10 (2b)	6'-7 $\frac{1}{4}$ (2c)	8 $\frac{1}{2}$	9 $\frac{1}{2}$	2 $\frac{3}{4}$	2 $\frac{3}{4}$
SCF10	ONE	6'-7 $\frac{1}{2}$	6'-1 $\frac{1}{8}$	2 $\frac{3}{4}$	6'-1 $\frac{1}{8}$ (2d)	1'-6 $\frac{1}{4}$	7'-4 $\frac{5}{8}$ (2f)	7'-1 $\frac{1}{2}$ (2g)	7 $\frac{1}{2}$	8 $\frac{1}{2}$	2 $\frac{3}{4}$	2 $\frac{3}{4}$
SCF11	4	9'-9 $\frac{1}{2}$	7'-3 $\frac{1}{2}$	3 $\frac{1}{2}$	9'-3 $\frac{1}{2}$ (2h)	2'-3 $\frac{3}{4}$	10'-2 $\frac{1}{2}$ (2k)	9'-1 $\frac{1}{2}$ (2m)	4 $\frac{1}{2}$	5 $\frac{1}{2}$	3	2 $\frac{3}{4}$
SCF12	ONE	4'-10 $\frac{1}{8}$	4'-4 $\frac{1}{2}$	2	4'-4 $\frac{1}{2}$ (2n)	1'-0 $\frac{1}{2}$	5'-11 $\frac{1}{2}$ (2p)	5'-8 $\frac{1}{2}$ (2s)	10 $\frac{3}{8}$	11 $\frac{1}{8}$	4 $\frac{1}{4}$	2 $\frac{3}{4}$
SCF13	ONE	5'-6 $\frac{1}{2}$	5'-0 $\frac{1}{2}$	2 $\frac{1}{2}$	5'-0 $\frac{1}{2}$ (2t)	1'-3	6'-5 $\frac{1}{2}$ (2v)	6'-2 $\frac{1}{2}$ (2w)	8 $\frac{1}{2}$	9 $\frac{1}{2}$	2 $\frac{3}{4}$	2 $\frac{3}{4}$
SCF14	ONE	6'-2 $\frac{3}{8}$	5'-8 $\frac{1}{8}$	2 $\frac{1}{2}$	5'-8 $\frac{1}{8}$ (2x)	1'-5	7'-0 $\frac{1}{2}$ (2y)	6'-9 $\frac{1}{2}$ (2ab)	7 $\frac{1}{2}$	8 $\frac{1}{2}$	2 $\frac{3}{4}$	2 $\frac{3}{4}$
SCF15	ONE	5'-9 $\frac{1}{2}$	5'-3 $\frac{1}{2}$	2 $\frac{3}{4}$	5'-3 $\frac{1}{2}$ (2ac)	1'-3 $\frac{3}{4}$	6'-8 $\frac{1}{2}$ (2ad)	6'-5 $\frac{1}{2}$ (2af)	8 $\frac{1}{2}$	9 $\frac{1}{2}$	2 $\frac{3}{4}$	2 $\frac{3}{4}$
SCF16	ONE	5'-4 $\frac{5}{8}$	4'-10 $\frac{1}{8}$	2 $\frac{1}{2}$	4'-10 $\frac{1}{8}$ (2ag)	1'-2 $\frac{1}{2}$	6'-4 $\frac{1}{2}$ (2ah)	6'-1 $\frac{1}{2}$ (2ak)	9 $\frac{1}{4}$	10 $\frac{1}{4}$	2 $\frac{3}{4}$	2 $\frac{3}{4}$

NASHVILLE BRIDGE COMPANY											
SHOP ORDER NO. B-5727		<u>COMMONWEALTH OF KENTUCKY, DEPT. OF HIGHWAYS, DIVISION</u>									
WORK ORDER NO.		<u>ONE NORTHWESTERN PKWY & 22ND ST., JEFFERSON COUNTY</u>									
CARTON NO. C6736		FABRICATION <u>BESSEMER</u> PLANT									
ITEM		WEIGHTS / FT				CHECKED BY					
QTY	SPACING FEET	ITEM NO.	SECTION	LENGTH FEET	WEIGHT LBS	WEIGHT LBS	WEIGHT LBS	WEIGHT LBS	WEIGHT LBS	WEIGHT LBS	WEIGHT LBS
MAT 457M A36											
ONE SC 73											
		2	a/c	L	3 x 26 1/2 x 8	5 3/8				3905	132
		1	a/v	L	3 1/2 x 3 x 8	6 5/8				3943	130
		1	a/w	L	3 1/2 x 3 x 8	6 2 1/2				3943	130
		2	pc3	R	11 x 8	1 0	82-38-3	2075-260	575	3909	409
		2	pc3	R	11 x 8	1 0					
		1	pc3	R	10 x 8	1 3	82-38-3	2075-260	575	412	
		3	pc3	BR	12 x 8	0 3 1/2				286	606
ONE SC 74											
		2	a/c	L	3 x 26 1/2 x 8	5 3/8				3905	132
		1	a/v	L	3 1/2 x 3 x 8	7 0 1/8				3943	130
		1	a/w	L	3 1/2 x 3 x 8	6 7 1/2				3943	130
		2	pc3	R	11 x 8	1 0	82-38-3	2075-260	575	3909	409
		2	pc3	R	11 x 8	1 0					
		1	pc3	R	10 x 8	1 3	82-38-3	2075-260	575	412	
		3	pc3	BR	12 x 8	0 3 1/2				286	606
ONE SC 75											
		2	a/c	L	3 x 26 1/2 x 8	5 3/8				3905	132
		1	a/v	L	3 1/2 x 3 x 8	6 8 1/8				3943	130
		1	a/w	L	3 1/2 x 3 x 8	6 5 1/2				3943	130
		2	pc3	R	11 x 8	1 0	82-38-3	2075-260	575	3909	409
		2	pc3	R	11 x 8	1 0					
		1	pc3	R	10 x 8	1 3	82-38-3	2075-260	575	412	
		3	pc3	BR	12 x 8	0 3 1/2				286	606
ONE SC 76											
		2	a/c	L	3 x 26 1/2 x 8	4 0 1/8				3905	132
		1	a/v	L	3 1/2 x 3 x 8	6 4 1/2				3943	130
		1	a/w	L	3 1/2 x 3 x 8	6 1 1/2				3943	130
		2	pc3	R	11 x 8	1 0	82-38-3	2075-260	575	3909	409
		2	pc3	R	11 x 8	1 0					
		1	pc3	R	10 x 8	1 3	82-38-3	2075-260	575	412	
		3	pc3	BR	12 x 8	0 3 1/2				286	606
						6 1/2					
						6 1/2					
						6 1/2					

FOR GENERAL NOTES SEE DWG GN
MATERIAL ASTM A36


CROSS FRAME DETAILS *I64*
BRIDGE OVER NORTHWESTERN PAWY & 22ND ST.
DEPT. OF HIGHWAYS, COMMONWEALTH OF KENTUCKY
JEFFERSON CITY, MAP I64-2 (241), SP55-273-11L
CONTRACTOR: MATTINGLY BRIDGE CO.

NASHVILLE BRIDGE COMPANY
NASHVILLE, TENN. BESSEMER PLANT



REVISED *None* ☒ DRAWN BY *CK* DATE *10-27-67*
HOLD *Yes* ☒ IN CHARGE *CHITTY (TANER)*
FIELD COR. *60 HSE*
CHECKED BY *VM* DATE *11/26/68*
SHOP PRINT *JGN* DATE PRINTED _____
FIELD *JGN*

BILLS MATERIAL NO. _____
SAF *2*

CONT. *C6736* DRAWING NO. _____
S.O.B-5727 *5*

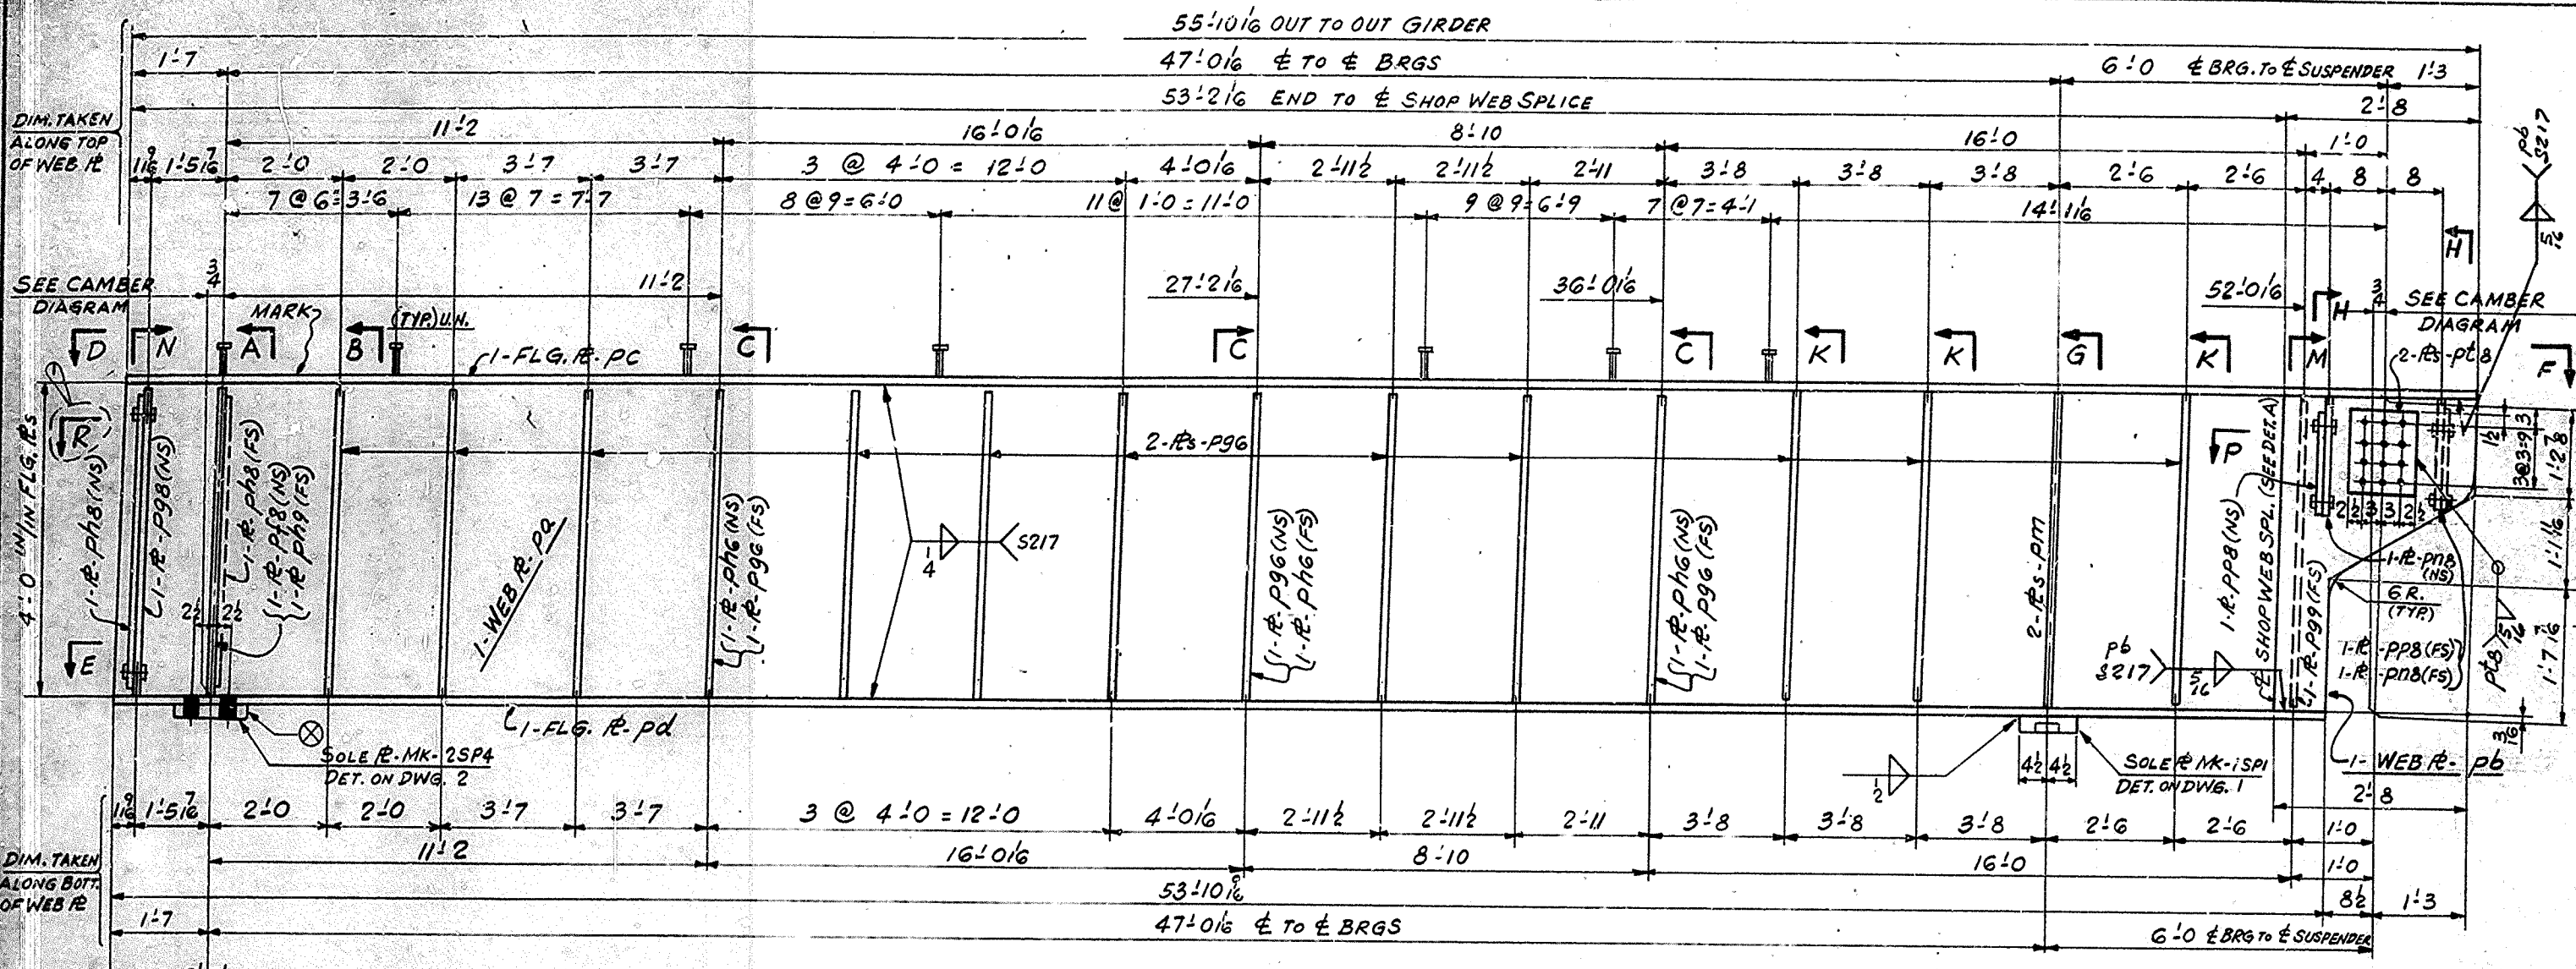

MAKE ONE GIRDER MK- 9RBI

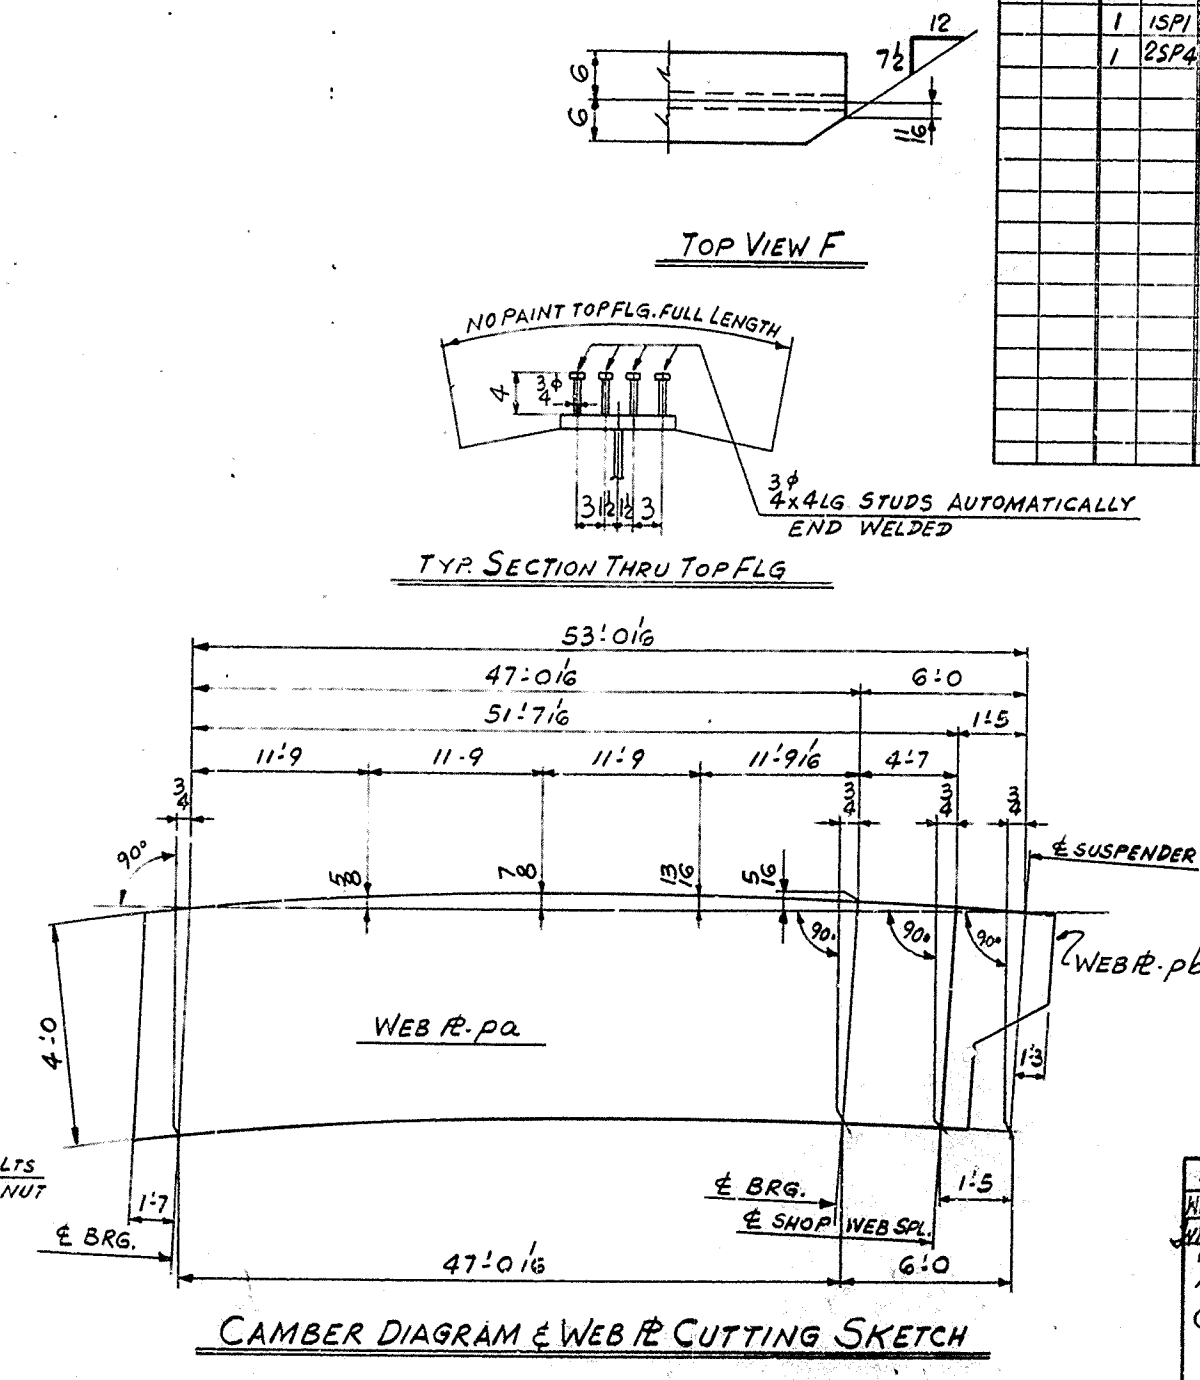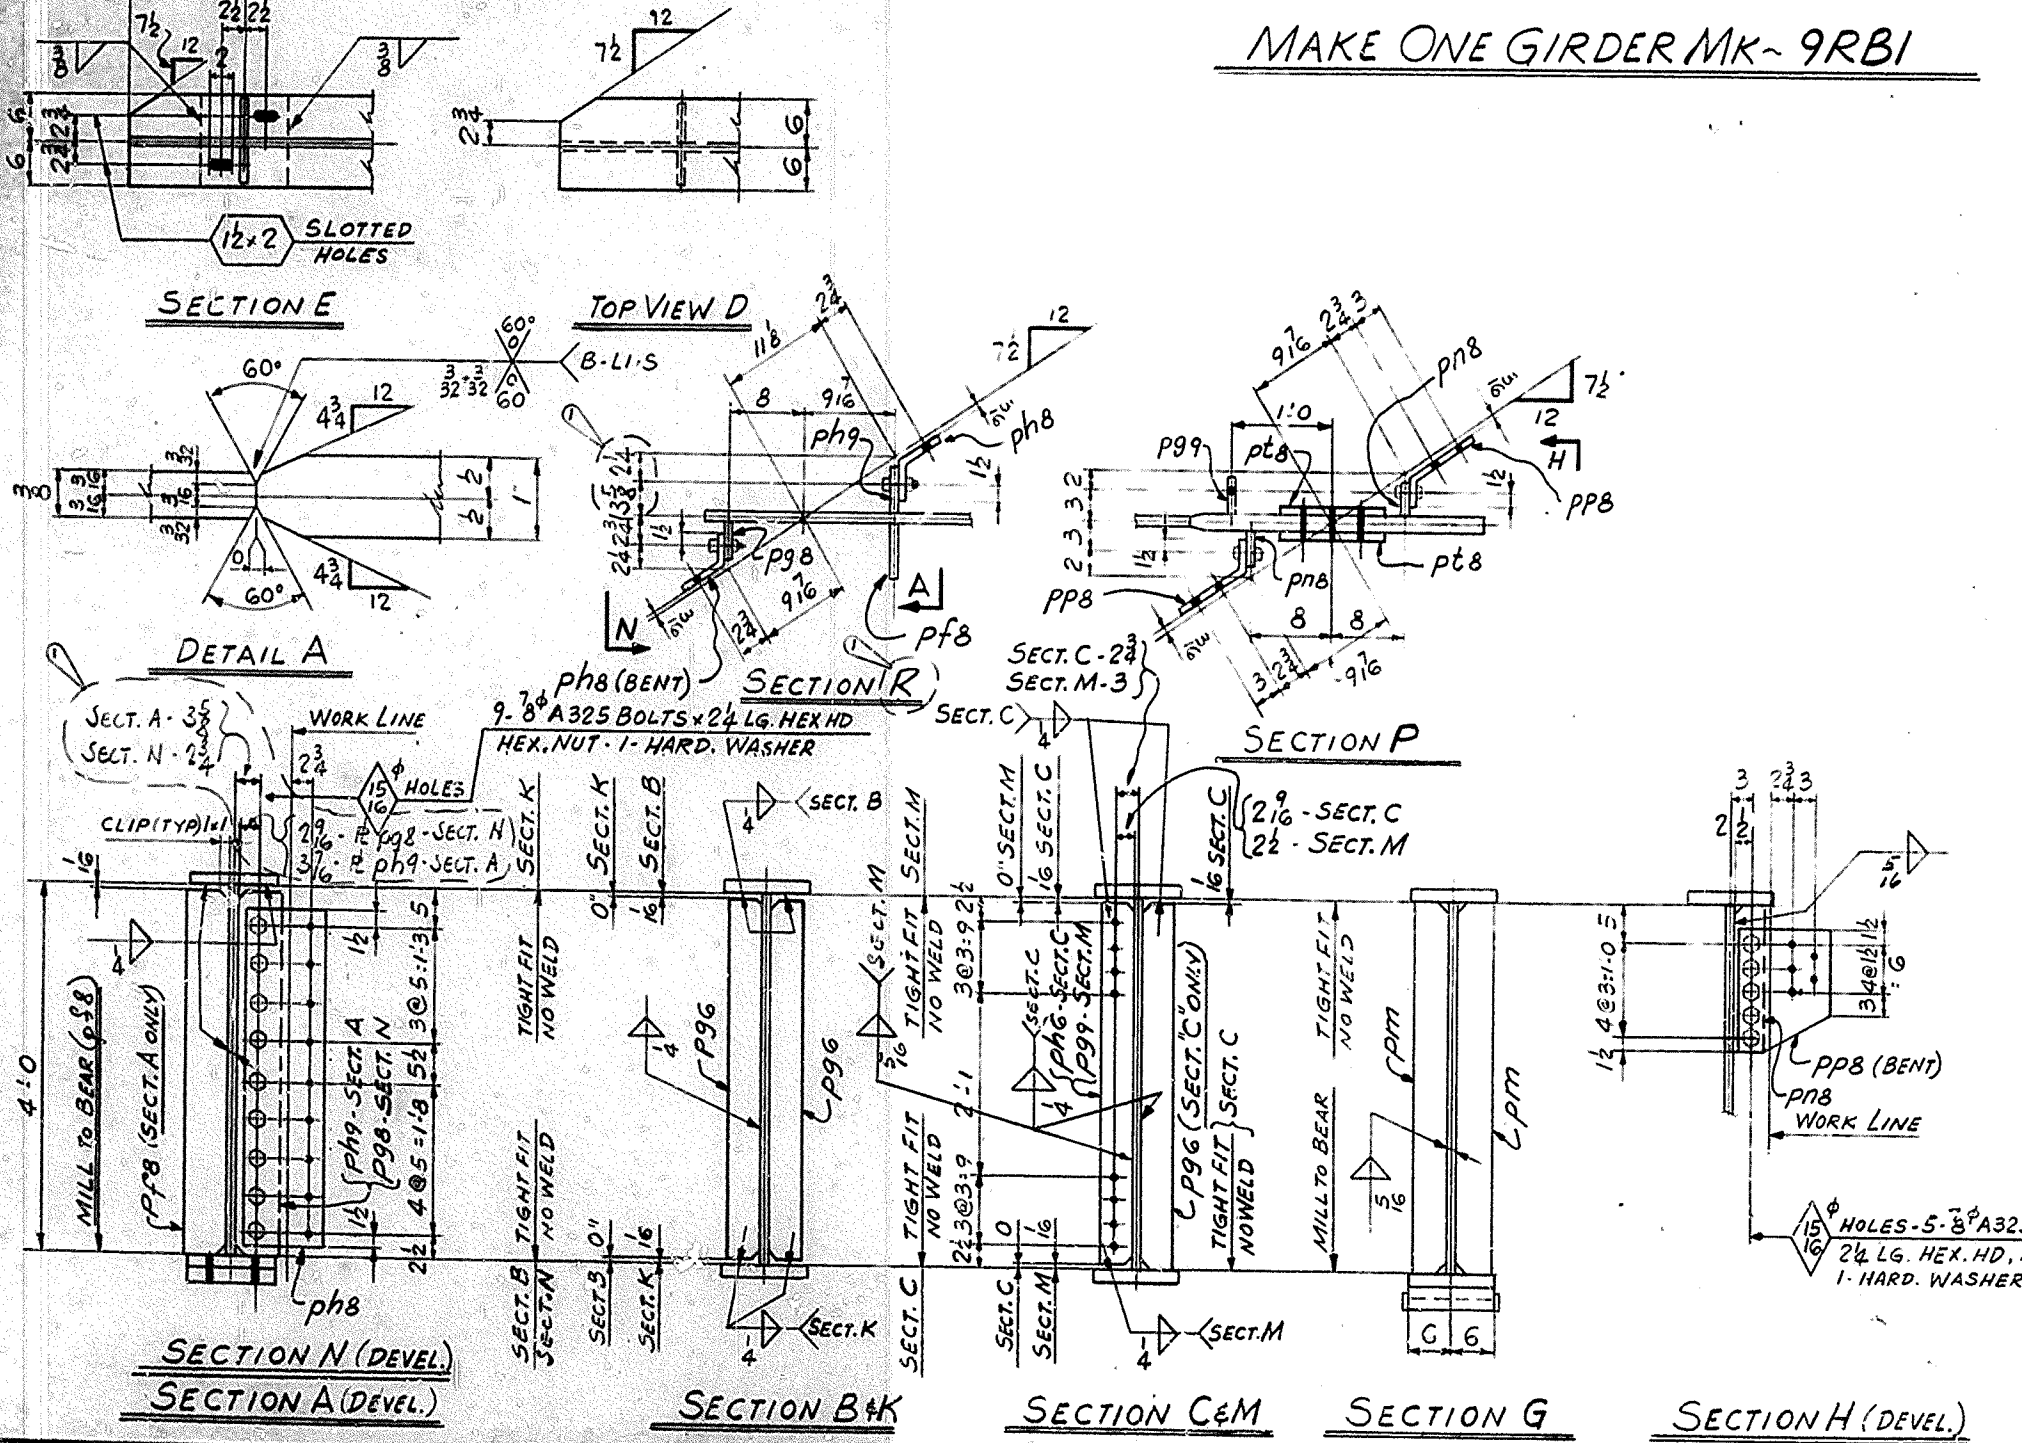

NASHVILLE BRIDGE COMPANY									
COMMONWEALTH OF KENTUCKY DEPT. OF HIGHWAYS, BRIDGE									
OVER NORTH WESTERN PARKWAY & 22ND ST. JEFFERSON COUNTY.									
FABRICATION <u>BESSEMER</u> PLANT									
CHECKED BY									
WEIGHTS BY									
ITEM									
ITEM	QUANTITY	UNIT	WEIGHT	REMARKS	SPEC.	W. PART	W. PART	W. PART	W. PART
MATERIAL ASTM-A36 (U.N.)									
ONE 9RBI GIRDER									
1	PR	R	48 3/4 x 3	53' 0"	48 3/4 x 3	53' 0"	48 3/4 x 3	53' 0"	48 3/4 x 3
1	PR	R	48 3/4 x 1	2' 8"	48 3/4 x 1	2' 8"	48 3/4 x 1	2' 8"	48 3/4 x 1
1	PC	R	12 x 3/4	53' 0"	12 x 3/4	53' 0"	12 x 3/4	53' 0"	12 x 3/4
1	PD	R	12 x 3/4	53' 0"	12 x 3/4	53' 0"	12 x 3/4	53' 0"	12 x 3/4
2	PH8	R	7 3/8 x 3	3' 7 1/2"	7 3/8 x 3	3' 7 1/2"	7 3/8 x 3	3' 7 1/2"	7 3/8 x 3
1	PH8	R	4 x 3	3' 11 1/2"	4 x 3	3' 11 1/2"	4 x 3	3' 11 1/2"	4 x 3
1	PH8	R	5 1/2 x 2	3' 11 1/2"	5 1/2 x 2	3' 11 1/2"	5 1/2 x 2	3' 11 1/2"	5 1/2 x 2
1	PH9	R	5 1/2 x 2	3' 11 1/2"	5 1/2 x 2	3' 11 1/2"	5 1/2 x 2	3' 11 1/2"	5 1/2 x 2
25	PP8	R	4 x 3/8	3' 11 1/2"	4 x 3/8	3' 11 1/2"	4 x 3/8	3' 11 1/2"	4 x 3/8
3	PH6	R	4 x 3/8	3' 11 1/2"	4 x 3/8	3' 11 1/2"	4 x 3/8	3' 11 1/2"	4 x 3/8
2	PM	R	5 1/2 x 1 1/2	4' 0"	5 1/2 x 1 1/2	4' 0"	5 1/2 x 1 1/2	4' 0"	5 1/2 x 1 1/2
1	PP8	R	4 x 3/8	3' 11 1/2"	4 x 3/8	3' 11 1/2"	4 x 3/8	3' 11 1/2"	4 x 3/8
2	PP8	R	10 1/2 x 3	1' 3"	10 1/2 x 3	1' 3"	10 1/2 x 3	1' 3"	10 1/2 x 3
2	PP8	R	4 x 3/8	1' 6 1/2"	4 x 3/8	1' 6 1/2"	4 x 3/8	1' 6 1/2"	4 x 3/8
2	PT8	R	11 x 2	1' 0"	11 x 2	1' 0"	11 x 2	1' 0"	11 x 2
28			1/2" BOLTS	0' 26'	1/2" BOLTS	0' 26'	1/2" BOLTS	0' 26'	1/2" BOLTS
28			HARD. WASHERS FOR 1/2" BOLTS		HARD. WASHERS FOR 1/2" BOLTS		HARD. WASHERS FOR 1/2" BOLTS		HARD. WASHERS FOR 1/2" BOLTS
224			3" STUDS	0' 4'	3" STUDS	0' 4'	3" STUDS	0' 4'	3" STUDS
1	ISP		SOLE PLATE		SOLE PLATE		SOLE PLATE		SOLE PLATE
1	RSP		SOLE PLATE		SOLE PLATE		SOLE PLATE		SOLE PLATE
SHEET TOTAL									


MATERIAL ASTM-A36 (U.N.)
FOR GENERAL NOTES SEE DWG. GNI
⊗ INDICATES THICKER SIDE OF SOLE PL.

APPROVED FOR SHOP
DATE 7/15/69
BY [Signature]
REVISION NOTES
APPL. CHG. 2/1/70
DATE 4/25/70


CHIEF DRAFTSMAN
CHIEF ENGINEER
FIELD COMM. H.S.B.
SHOP PAINT. SEE DWG. GNI
FIELD MATERIAL NO. 9
CONT. C6736
S.O. B5725
DRAWING NO. 9

DESIGNED BY G.D. DATE 10-15-69
IN CHARGE: GATTI/TENSON
CHECKED BY 1/71 DATE 12/2/69
DATE PRINTED


BRIDGE

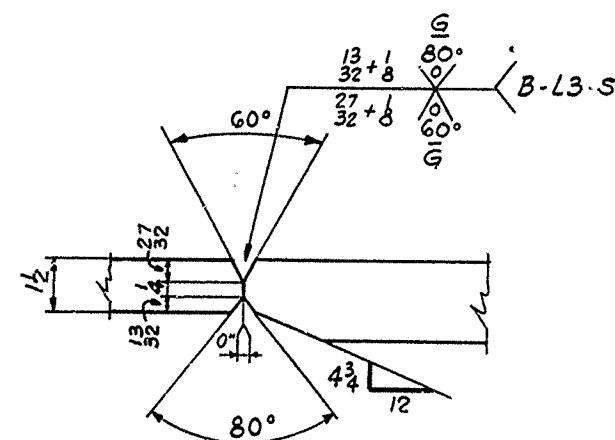

DETAIL E
(For 12RBI & 13RCI ONLY)

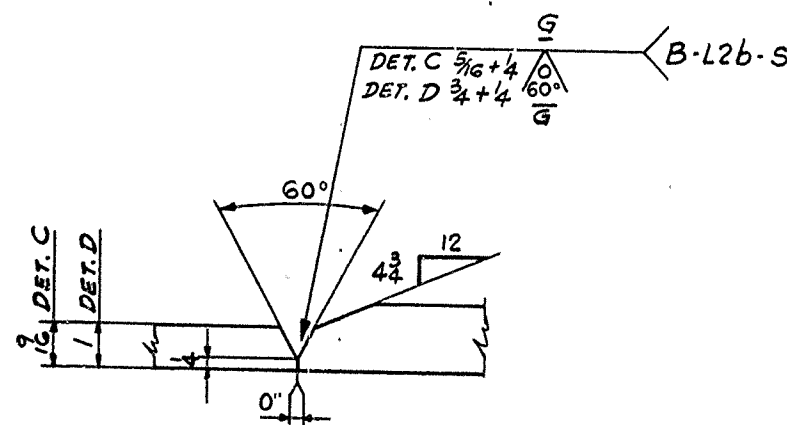

DETAIL "C"
DETAIL "D" (FOR IIRAI ONLY)

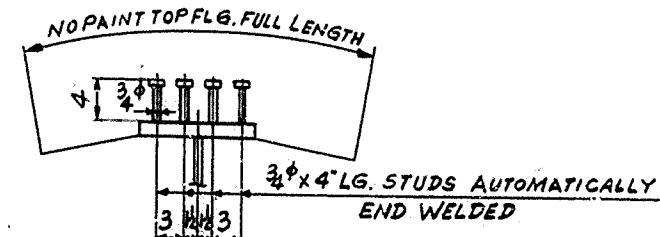

TYR. SECTION THRU TOP FLG.

NASHVILLE BRIDGE COMPANY

COMMONWEALTH OF KENTUCKY DEPT. OF HIGHWAYS

BRIDGE OVER NORTHWESTERN PARKWAY & 2ND ST. JEFFERSON COUNTY

BILL NO.
11
DRAWING NO.
11

SHOP ORDER NO.
B5725
WORK ORDER NO
C6736
CONTRACT NO.

FABRICATION BESSEMER PLANT

ITEM					WEIGHTS BY					CHECKED BY		
SHIP	SHIPPING	ITEM	ASSEMBLY	SHEET	SECTION	FINISHED	ORDERED	P. O.	ITEM	REMARKS	SPECIFY	AIRC
WARE	QUANT	QUANT	MARK			LENGTH	LENGTH	NO	NO		HEIGHT	WEIGHT
					MATERIAL	ASTM	A36	(U.N.)				
	</											

[illegible]

NASHVILLE BRIDGE COMPANY

SHOP ORDER NO.

B 5725

WORK ORDER NO.

COMMONWEALTH OF KENTUCKY DEPT. OF HIGHWAYS

BRIDGE OVER NORTH WESTERN PARKWAY #22ND ST. JEFFERSON CO.

CONTRACT NO.
C 5736

FABRICATION BESSEMER PLANT

BILL NO.
13
DRAWING NO.
13

ITEM				WEIGHTS BY				CHECKED BY			
SHIP	EXPENSE	ITEM	ASSEMBLY	SECTION	FINISHED	DESIGNED	ITEM	REMARKS	SPECIF.	A'S C	
MARK	NO.	NO.	NO.		LENGTH	LENGTH	NO.		WEIGHT	WEIGHT	
					FT. IN.	FT. IN.					
				MATERIAL	AS TM	AB ⁶	(U.N.)				
				GIRDER							
1/2		1	PA	R	3 1/2 x 1	4 0 3/4					
3/4		1	PB	R	4 9/16 x 3	46 0 3/4	3910 306	{ # 49 x 3/8 MATCH CUT / R. PA & PB 16		3/2	
1/4		1	PC	R	4 9/16 x 3	45 11/16	49 1/2 x 46 1/2 3908 539			3/4	
1/8		1	PD	R	3 1/2 x 1	4 0 4	3910 306	{ # 49 x 3/8 MATCH CUT / R. PA & PB 17		3/4	
1/16		1	PE	R	12 x 1 1/2	15 5/8	3910 336			3/2	
1/32		1	PF	R	12 x 1 1/2	15 5/8	3910 336			3/2	
1/64		1	PG	R	12 x 1 1/2	62 0	3910 336			3/2	
1/128		1	PH	R	12 x 1 1/2	15 5/8	3910 336			3/2	
1/256		1	PK	R	16 x 1 1/2	24 1/2	3910 336			3/2	
1/512		1	PL	R	16 x 2 1/2	49 0	3910 336			3/2	
1/1024		1	PN	R	16 x 1 1/2	24 1/2	3910 336			3/2	
1/2048		4	PE11	R	11 x 3/8	0 11	3910 336			3/2	
1/4096		22	PE6	R	4 x 3/8	3 11/16	3910 336	FIE		3/2	
1/8192		1	PE8	R	4 x 3/8	3 11/16	3910 336	FIE		3/2	
1/16384		1	PE8	R	7 1/8 x 3/8	3 7/8	3910 336	BENT		3/2	
1/32768		1	PE	R	7 1/8 x 3/8	3 7/8	3910 336	BENT		3/2	
1/65536		5	PE6	R	4 x 3/8	3 11/16	3910 336	FIE		3/2	
1/131072		8	PE	R	4 x 3/8	20 0	3910 336			3/2	
1/262144		2	PE	R	4 x 3/8	11 10/16	3910 336			3/2	
1/524288		4	PE11	R	12 x 1	0 4	3910 336			3/2	
1/1048576		1	PV	R	4 x 3/8	3 11/16	3910 336	(FIE)		3/2	
		18			7 1/8 BOLT HARD WASHERS FOR 2 IN. S.D.	0 24	26601 208	HEX. HD. ANCH. W/ (3/8)			
		18			3/4 P STUDS	0 4	27120301	A325 AUTO. ENDW. 2108			

SHEET TOTAL

WORK THIS DWG WITH DWGS.
11, 12, 13
FOR GENERAL NOTES SEE DWG GN1
MATL ASTM A36 (WN)

GIRDER DETAILS - SPAN R2 - RAMP A
BRIDGE OVER NORTH WESTERN PARKWAY 122 ST.
DEPT. OF HIGHWAYS COMMONWEALTH OF KENTUCKY
JEFFERSON COUNTY FAP 164 2(34) 1 5A 56-273-114
CONTRACTOR MATTINGLY BRIDGE CO.

NASHVILLE BRIDGE COMPANY
NASHVILLE, TENN.

APPROVED FOR SHOP	
WMF 2/12/78 JAK 2/15/78	CHIEF DRAFTSMAN CHIEF ENGINEER
REVISION NOTES	

DESIGN INFORMATION **BOSSEMER PLANT**


DESIGN: 5/16 OR NOTED G.D. DATE 10-21-69
HOLD: 5/16 OR NOTED IN CHARGE DATE (11/22)
FIELD CORR: G.H.S.B.
CHECKED BY V.M. DATE 12/2/69

SNOW PAINY } SEA
FIELD } GNI



BILLS MATERIAL NO.	CONT. C6736	DRAWING NO.
11, 12, 13	S. D. B5725	14





23

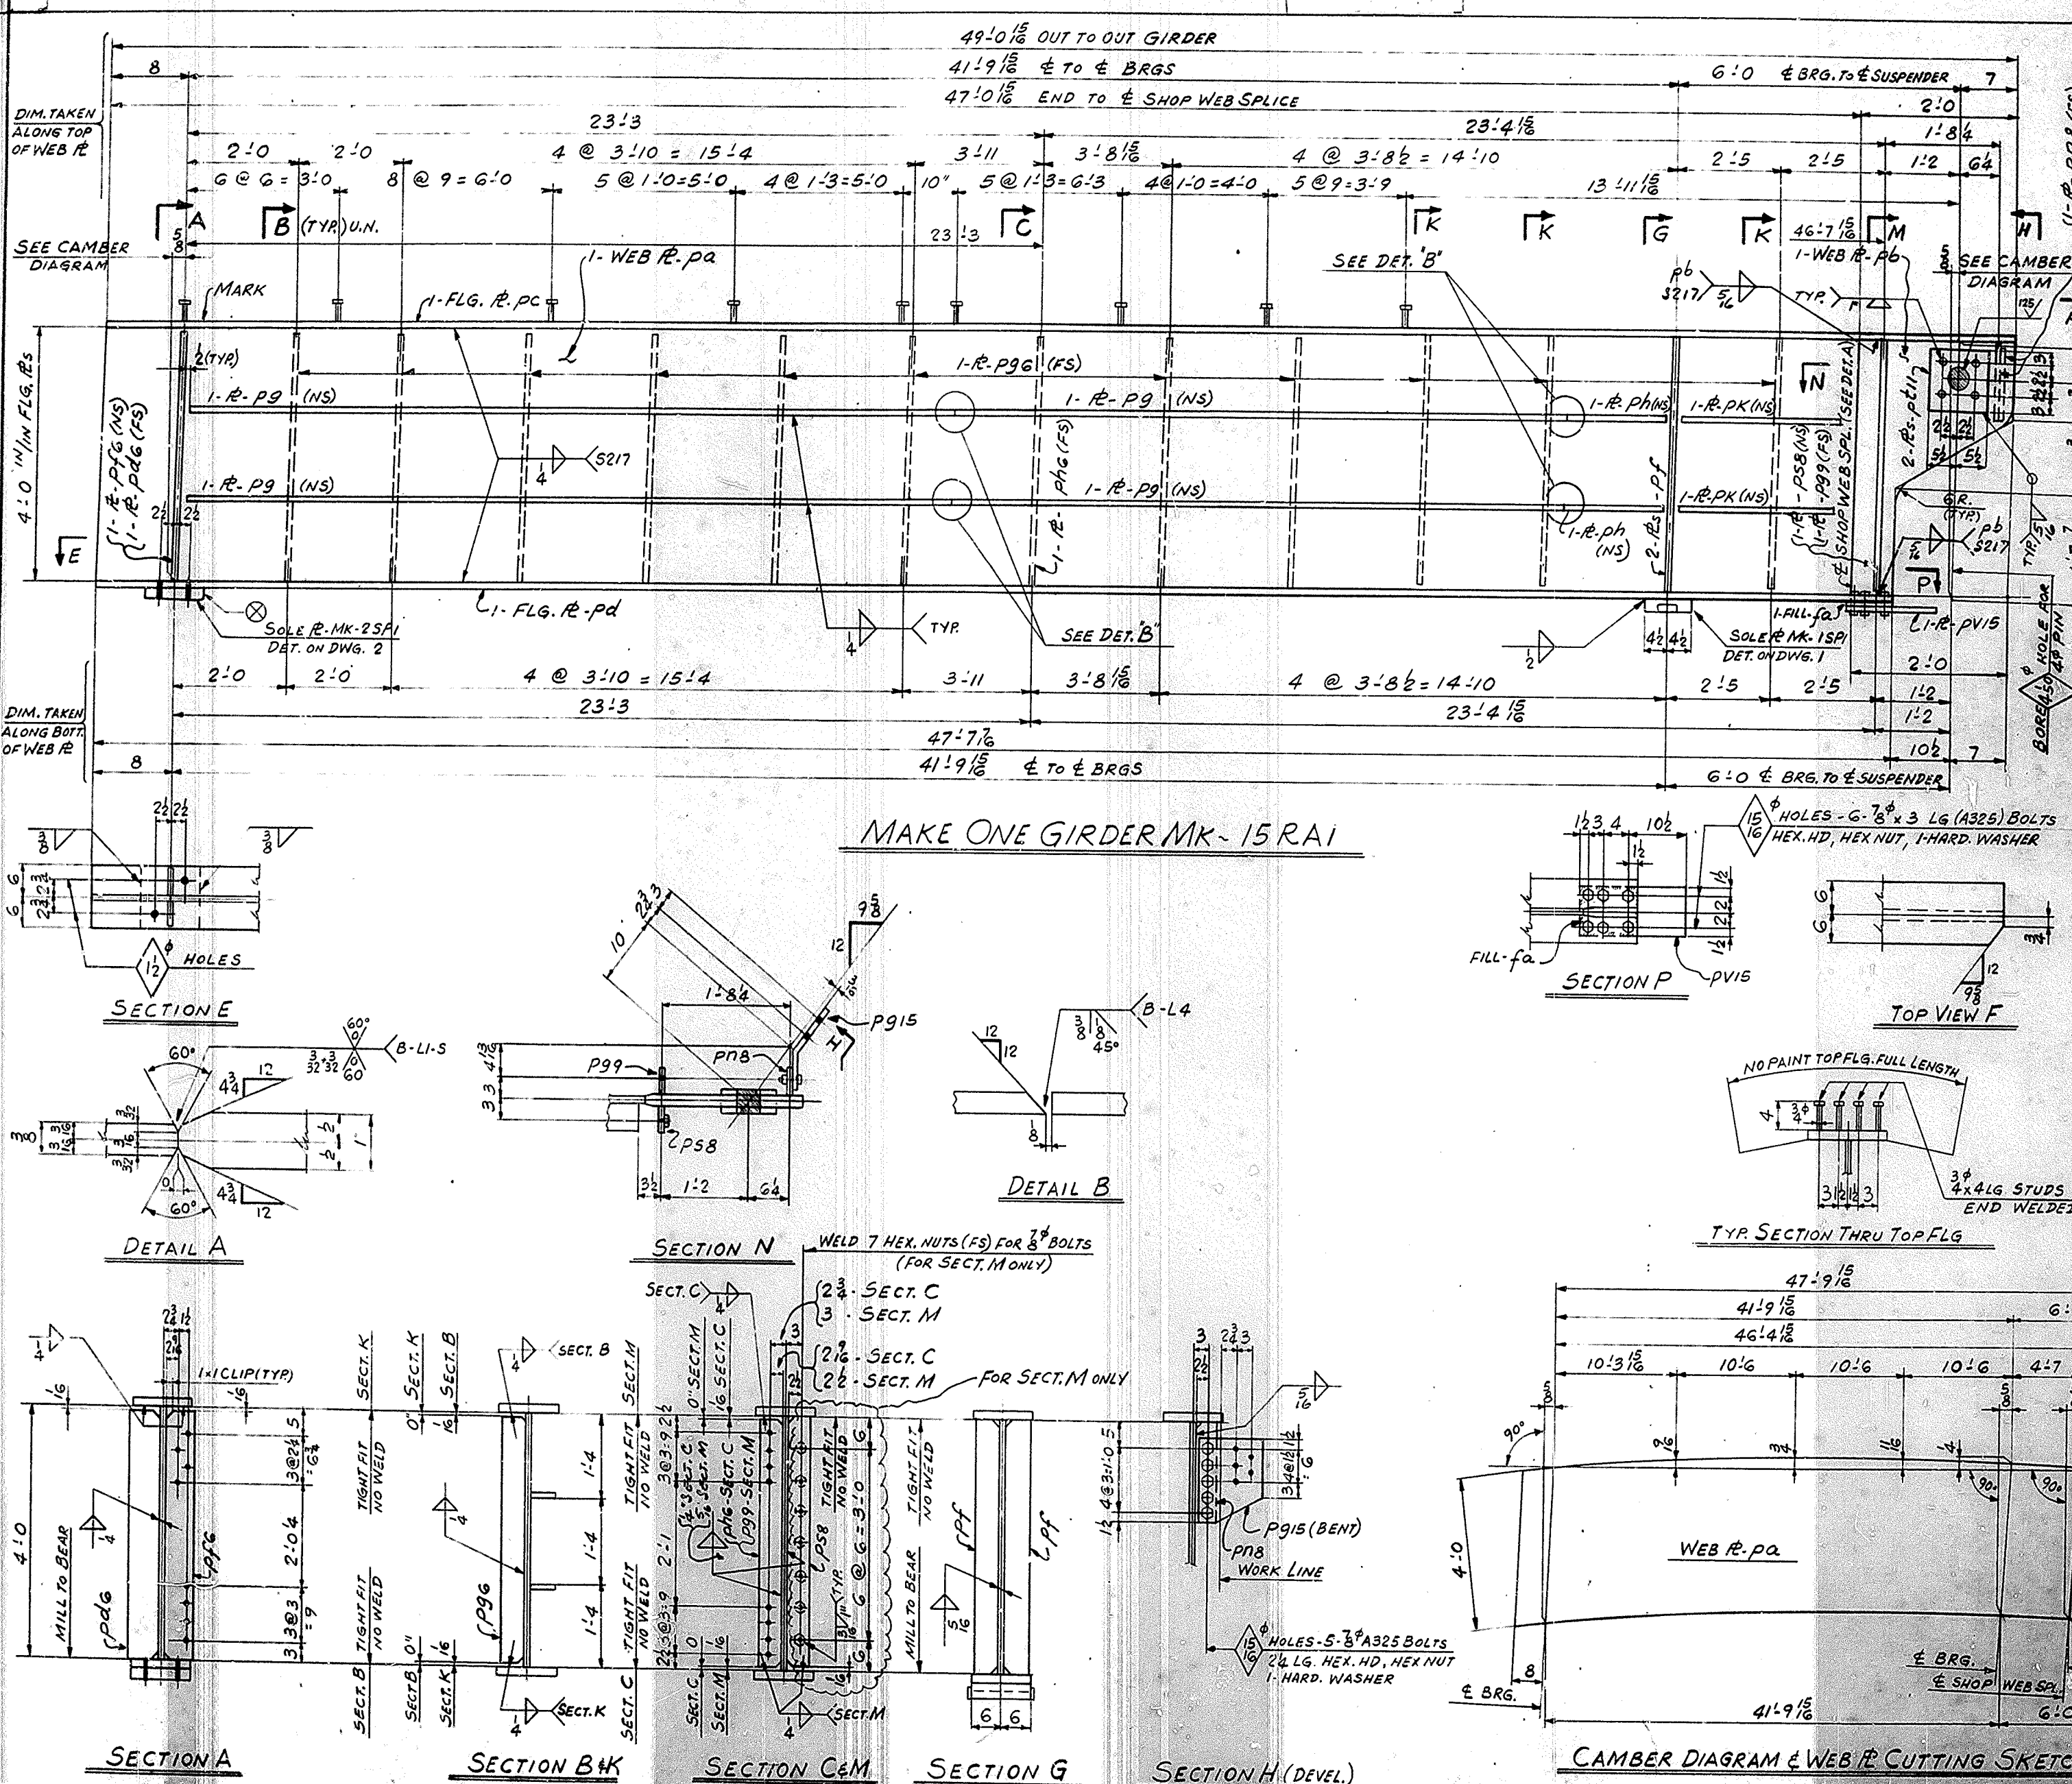

NASHVILLE BRIDGE COMPANY									
COMMONWEALTH OF KENTUCKY DEPT. OF HIGHWAYS, BRIDGE									
OVER NORTH WESTERN PARKWAY & 22 ND ST. JEFFERSON COUNTY									
FABRICATION <u>BESSEMER</u> PLANT									
SHEET TOTAL									
1	PA	R	48 3/4 x 3	47 1/2	49 x 47 1/2	3928	536		
1	PB	R	48 1/2 x 1	2 0		3910	304		
1	PC	R	12 x 3/4	49 0/8	73 3/4	3910	538		
1	PD	R	12 x 1 1/2	47 7/8	73 3/4	3910	538		
1	PE	R	5 1/2 x 3	3 1/8		3910	538		
1	PF	R	4 x 3	3 1/8		3910	538		
1	PG	R	4 x 3	3 1/8		3910	538		
1	PH	R	4 x 3	3 1/8		3910	538		
1	RS	R	4 x 3	3 1/8		3910	538		
1	RT	R	4 x 3	3 1/8		3910	538		
1	RU	R	4 x 3	3 1/8		3910	538		
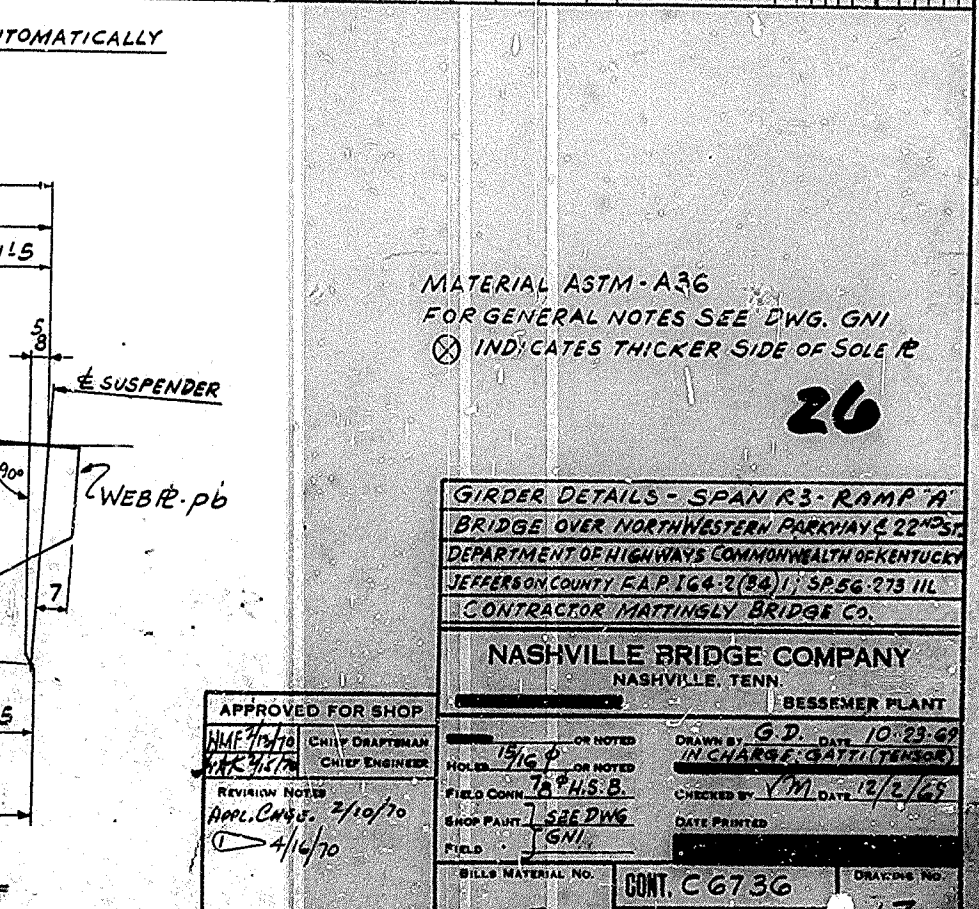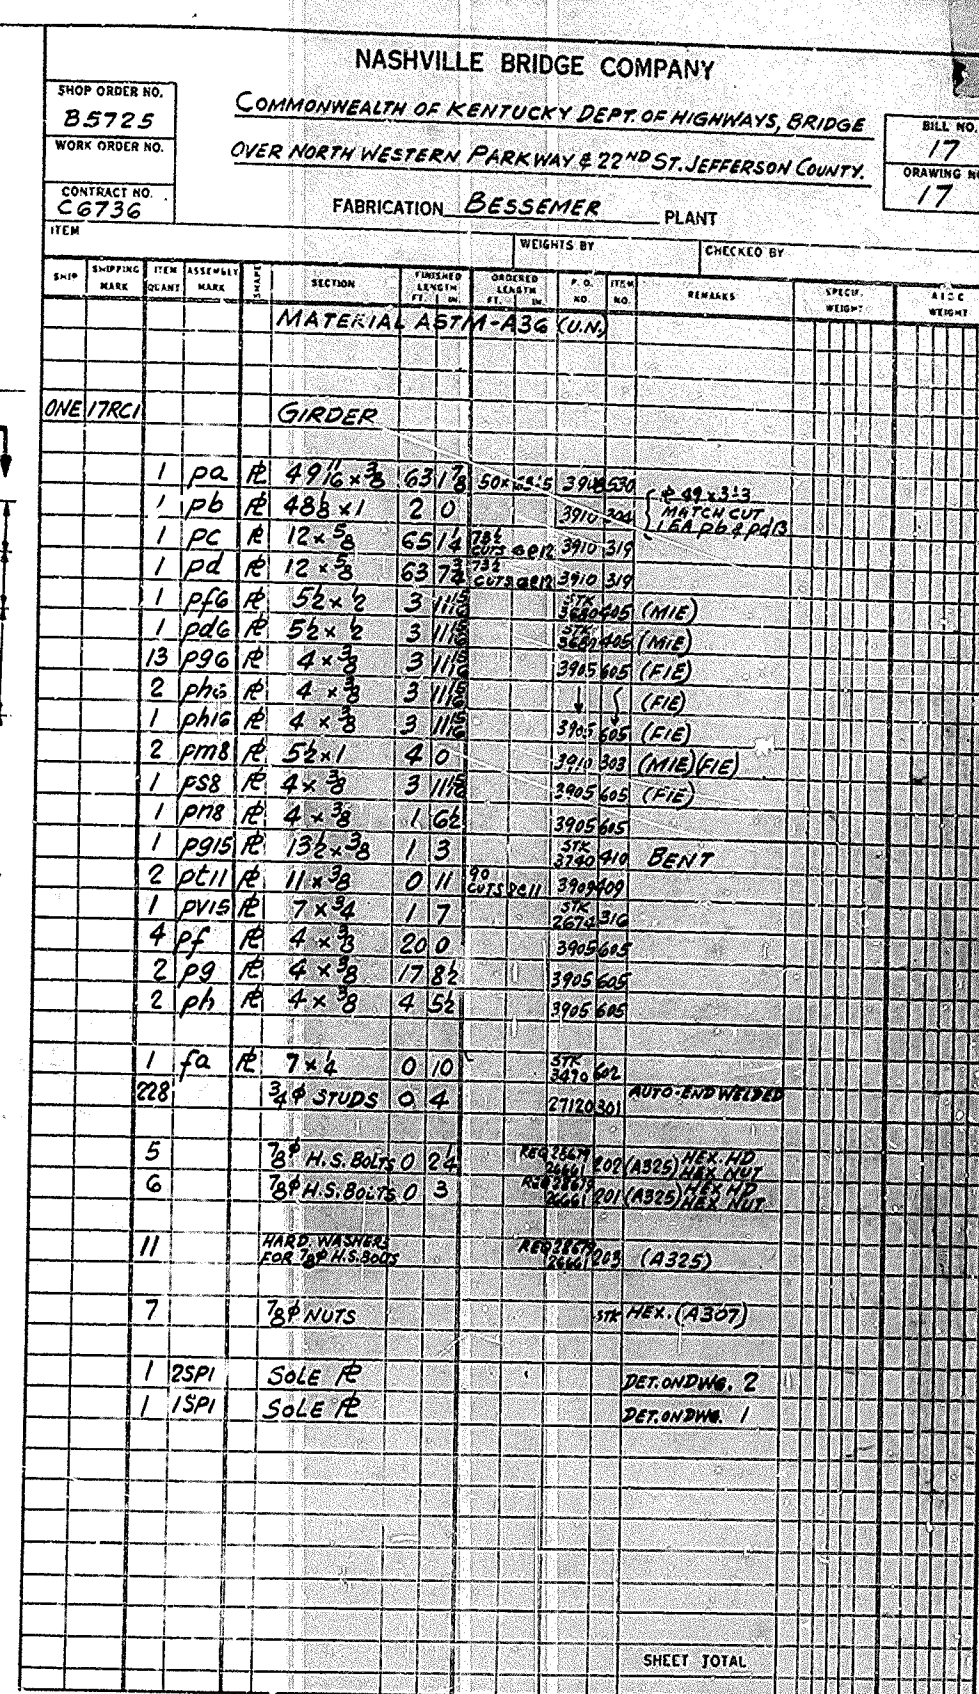

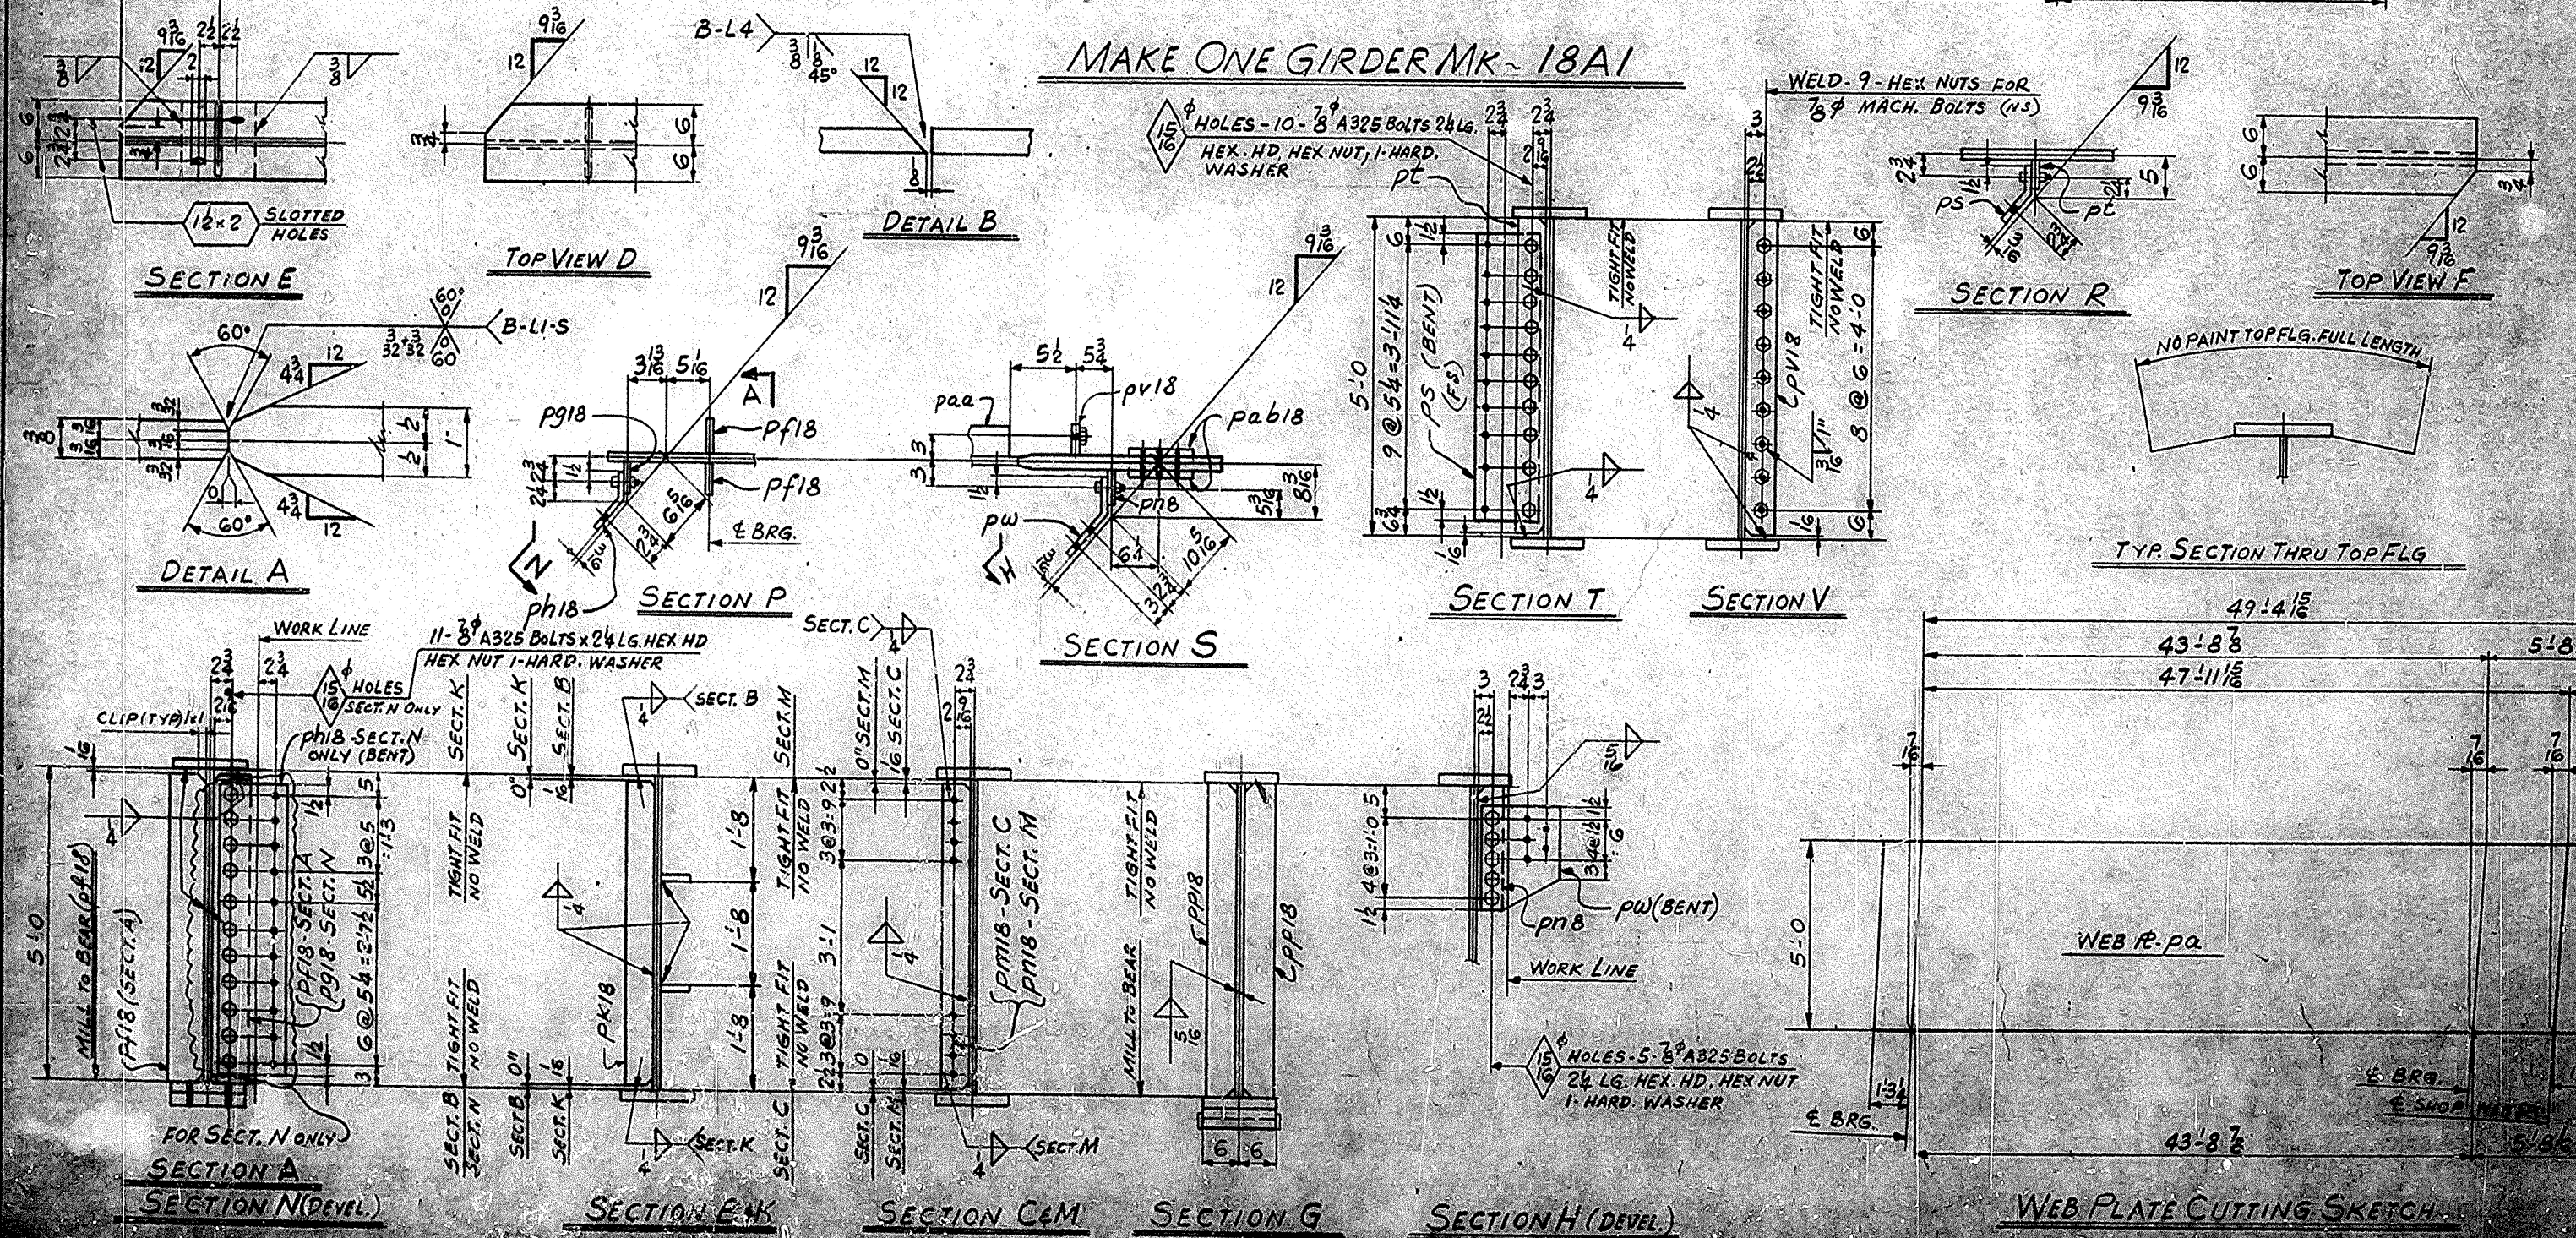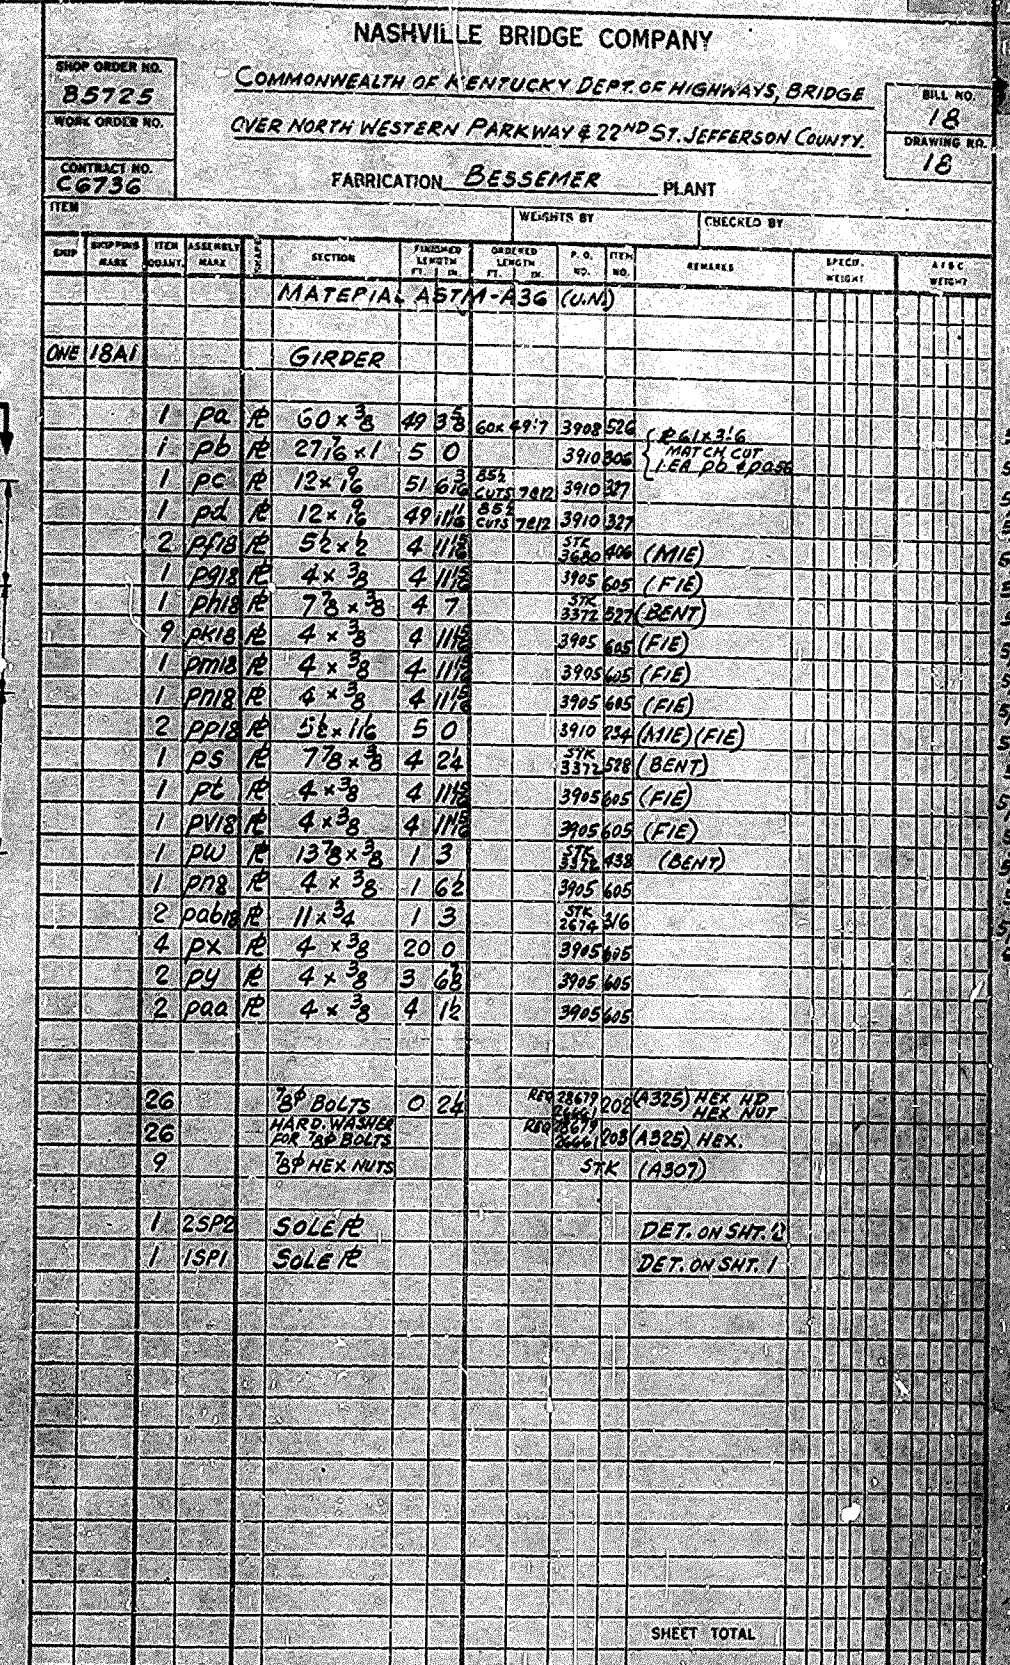



MATERIAL ASTM-A36 (U.N.)
FOR GENERAL NOTES SEE DWG. GNI
⊗ INDICATES THICKER SIDE OF SOLE PLATE

GIRDER DETAILS SPAN 1W
BRIDGE OVER NORTHWESTERN PARKWAY 22ND ST
DEPARTMENT OF HIGHWAYS COMMONWEALTH OF KENTUCKY
JEFFERSON COUNTY F.A.P. 164-2 (A) 3P56 273 IL
CONTRACTOR MATTINGLY BRIDGE CO


NASHVILLE BRIDGE COMPANY
NASHVILLE, TENN.

APPROVED FOR SHOP		DESIGNER PLANT	
NAME <i>W. H. H.</i>	CHARTERED <i>W. H. H.</i>	NAME <i>G. D.</i>	CHARTERED <i>W. H. H.</i>
ADDRESS <i>W. H. H.</i>	ADDRESS <i>W. H. H.</i>	ADDRESS <i>W. H. H.</i>	ADDRESS <i>W. H. H.</i>
DESIGNER PLANT	DESIGNER PLANT	DESIGNER PLANT	DESIGNER PLANT
DATE <i>3/19/60</i>	DATE <i>3/19/60</i>	DATE <i>3/19/60</i>	DATE <i>3/19/60</i>

BRIDGE

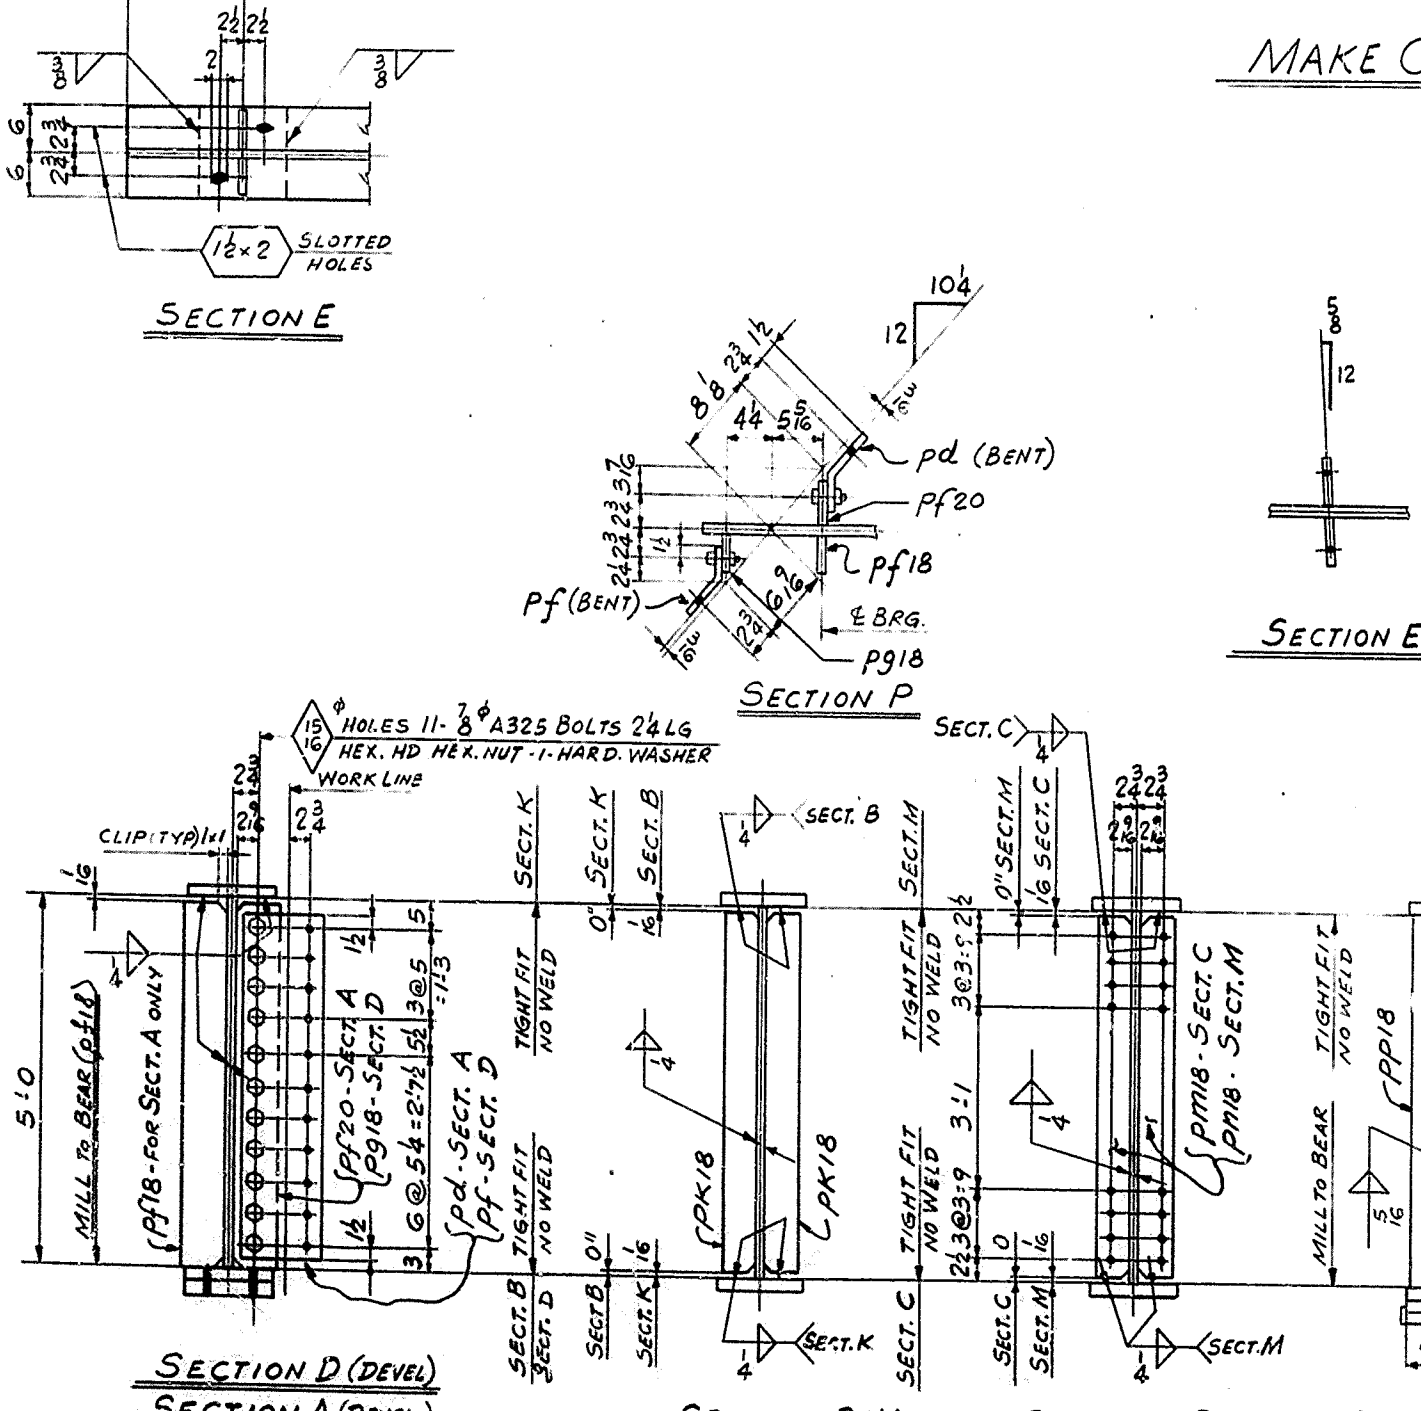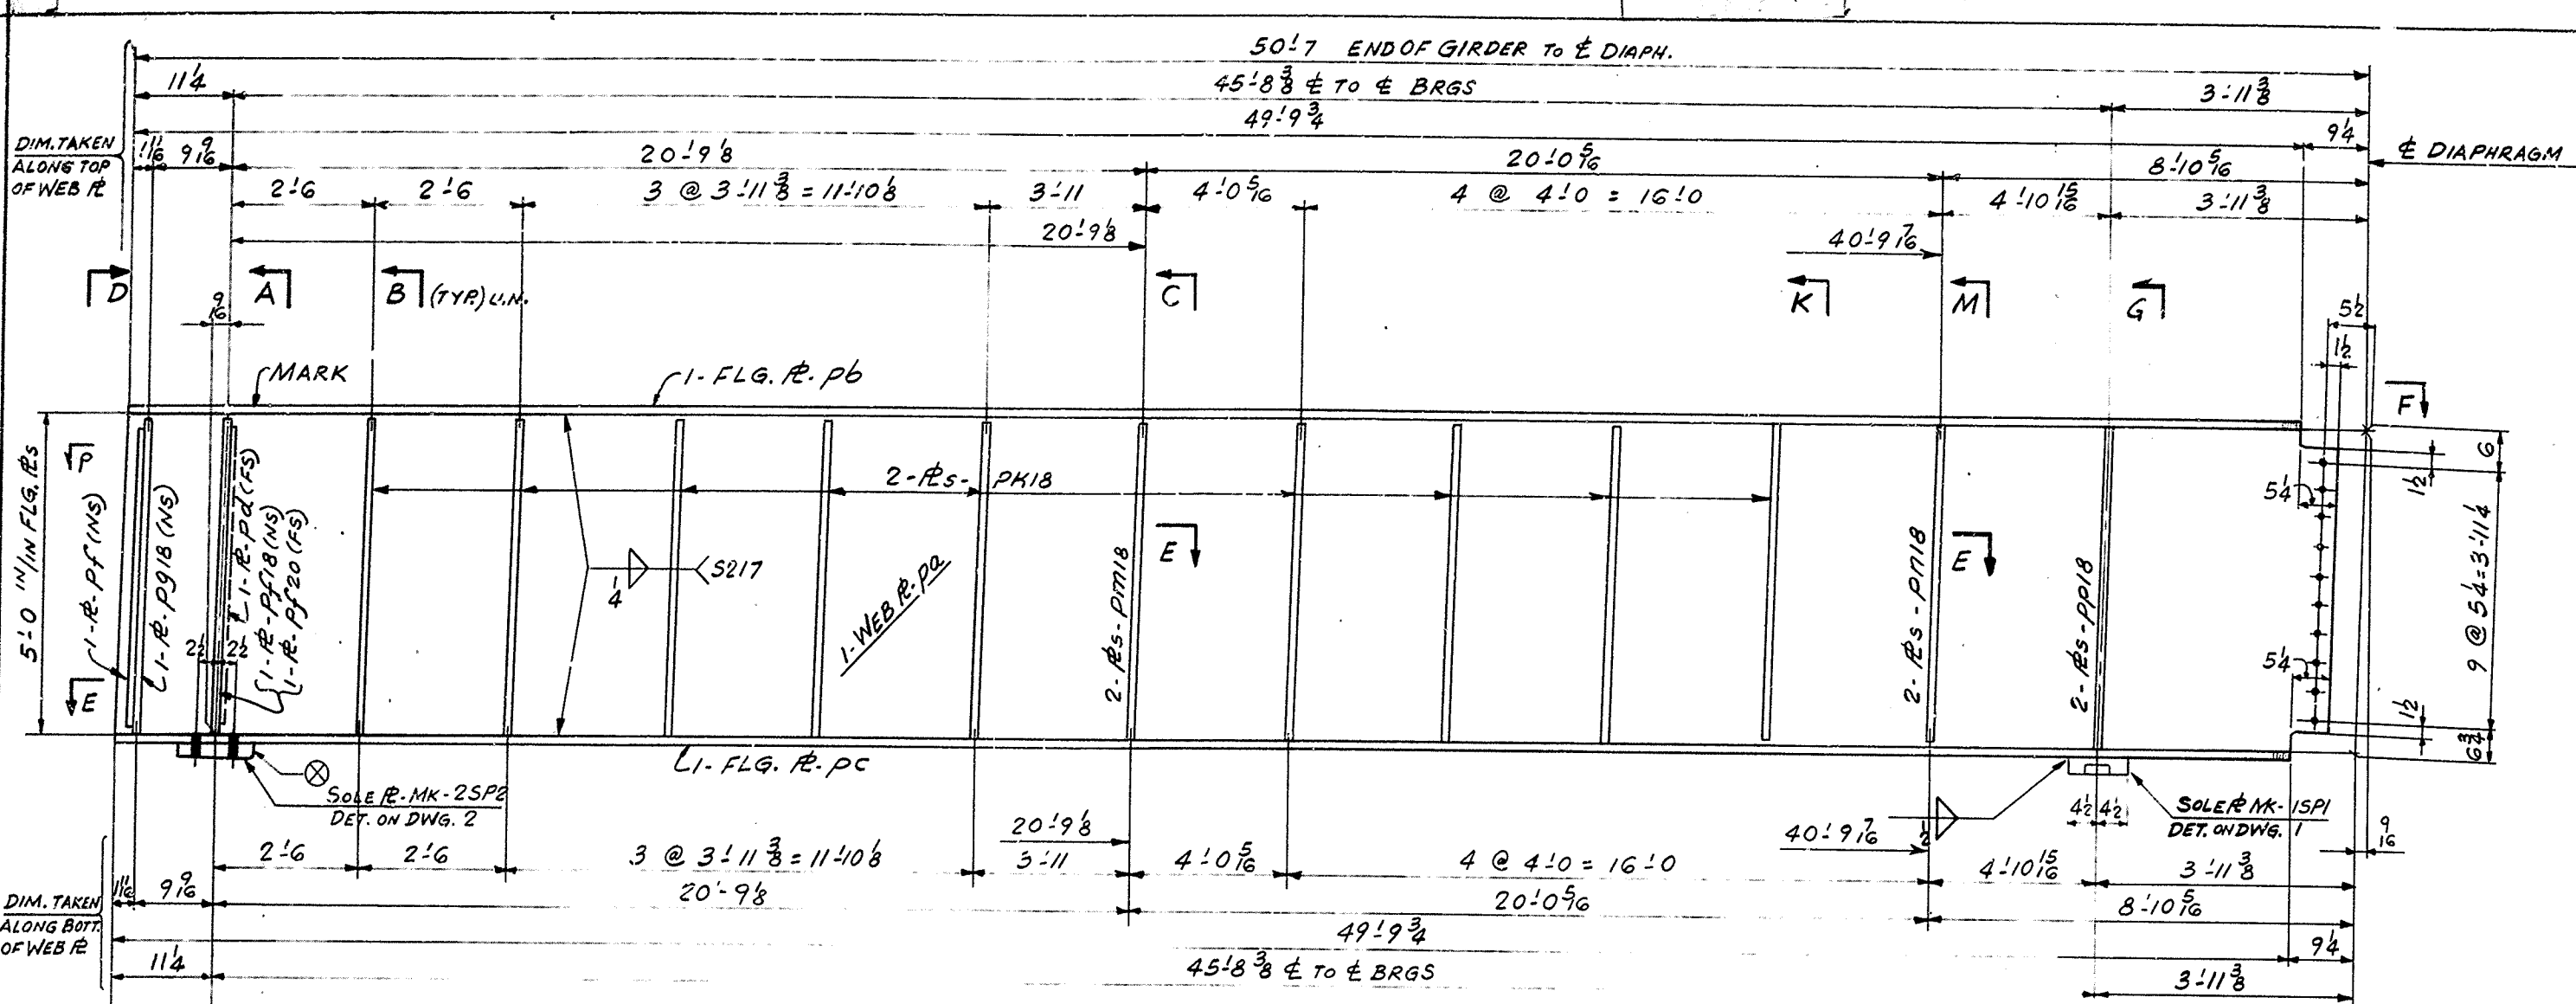

MAKE ONE GIRDER MK-19A1

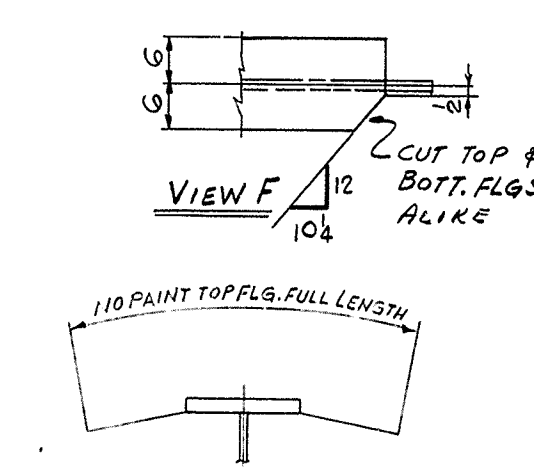

NASHVILLE BRIDGE COMPANY									
COMMONWEALTH OF KENTUCKY DEPT. OF HIGHWAYS BRIDGE									
OVER NORTH WESTERN PARKWAY & 22 ND ST. JEFFERSON COUNTY.									
FABRICATION BESSEMER PLANT									
SHEET TOTAL									
GIRDER									
1	PA	60 x 3/8	50.86	60 x 50.8	390.8	327			
1	PL	12 x 1/2	49.93	885	74.2	3910	327		
1	PC	12 x 1/2	49.93	885	74.2	3910	327		
1	PF	7 1/2 x 3/8	4.7	375	327				
1	PG18	4 x 3/8	4.11	375	327				
1	PK18	5 1/2 x 1/2	4.11	375	327				
1	PF20	5 1/2 x 1/2	4.11	375	327				
18	PK18	4 x 3/8	4.11	375	327				
2	PM18	4 x 3/8	4.11	375	327				
2	PM18	4 x 3/8	4.11	375	327				
2	PM18	5 1/2 x 1/2	5.0	3910	327				
1	PD	9 3/8 x 3/8	4.7	375	327				
1	2SP2	SOLE PL							
1	ISPI	SOLE PL							
22		6" BOLTS	0.24						
22		HARD WASHERS FOR 6" BOLTS							
4 WELD 454 LF.									
5/8 WELD 19 LF.									
3/8 WELD 2 LF.									
6 WELD 2 LF.									

MATERIAL ASTM-A36 (U.N.)
FOR GENERAL NOTES SEE DWG. GNI
⊗ INDICATES THICKER SIDE OF SOLE PL

28

GIRDER DETAILS SPAN 1E
BRIDGE OVER NORTHWESTERN PARKWAY & 22ND ST.
DEPARTMENT OF HIGHWAYS COMMONWEALTH OF KENTUCKY
JEFFERSON COUNTY F.A.P. 164-2(34)1; SP 56-273 ILL
CONTRACTOR MATTHEW BRIDGE CO.

NASHVILLE BRIDGE COMPANY
NASHVILLE, TENN.

BESSEMER PLANT


APPROVED FOR SHOP
DATE 11/1/69
BY G.D. CHIEF ENGINEER
DATE 11/1/69
BY G.D. CHIEF ENGINEER

REVISION NOTES
APPL. CHG. 2/1/70




FIELD CON. 1A U.S.B.
SHOP PAINT 1A U.S.B.
FIELD 1A U.S.B.

DATE 11/1/69
DATE PRINTED

BILLS MATERIAL NO. 19
CONT. C673G
S. O. B5725
DRAWING NO. 19

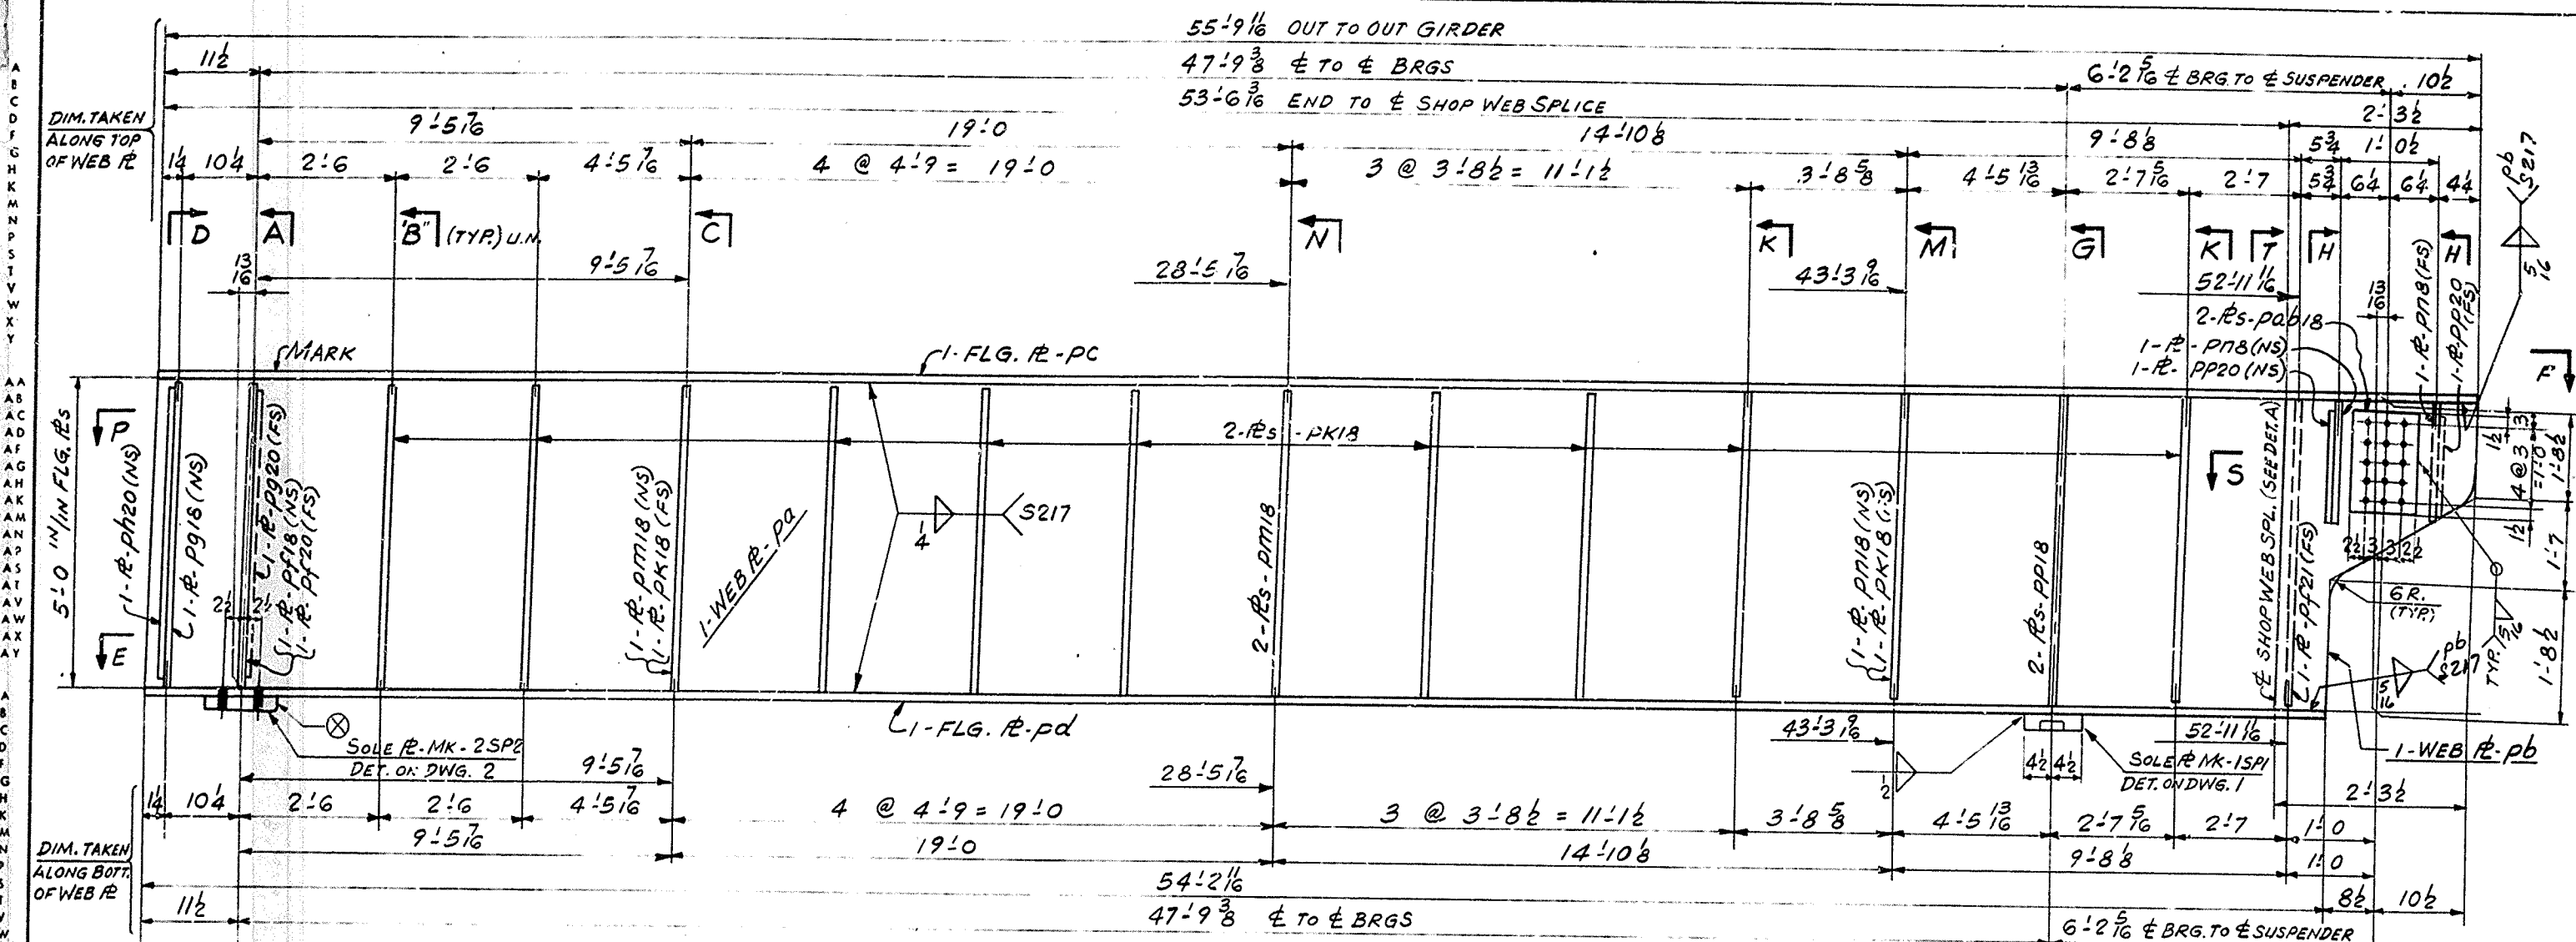

MAKE ONE GIRDER MK-22E1

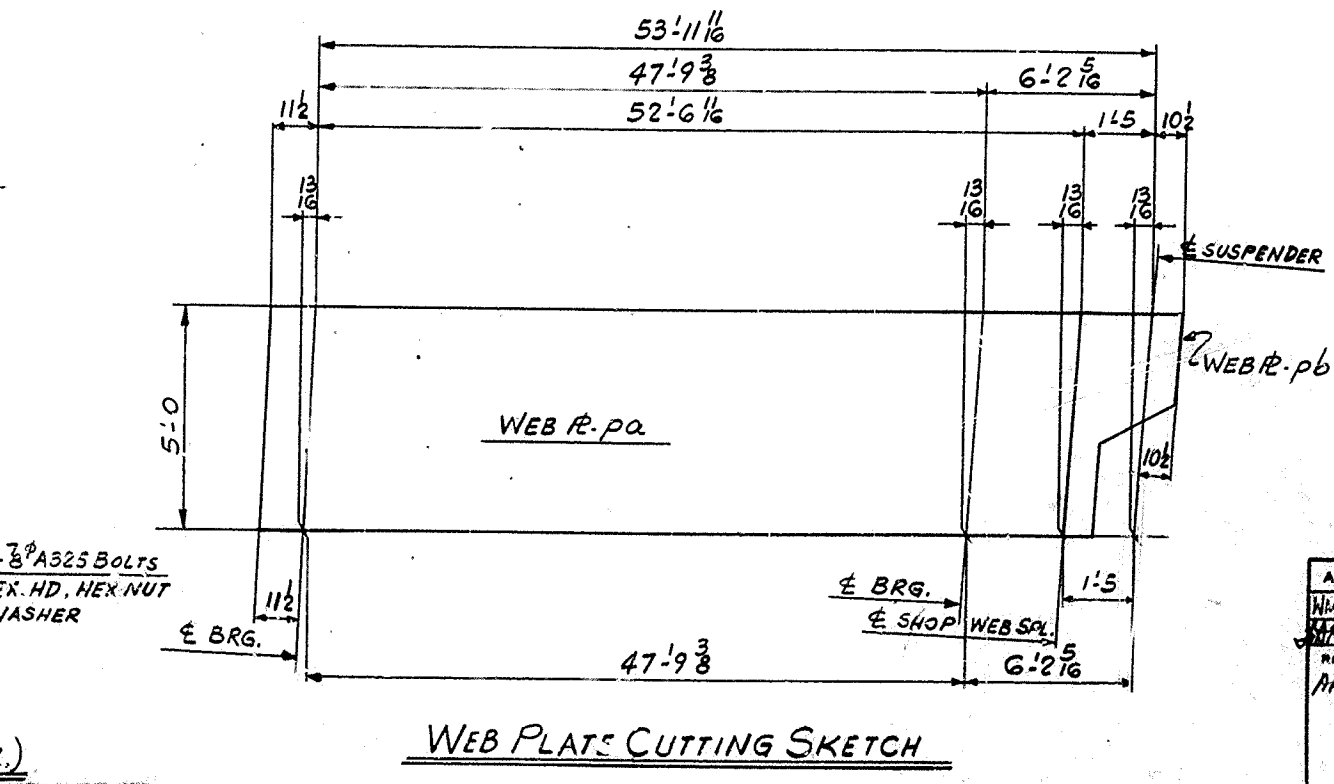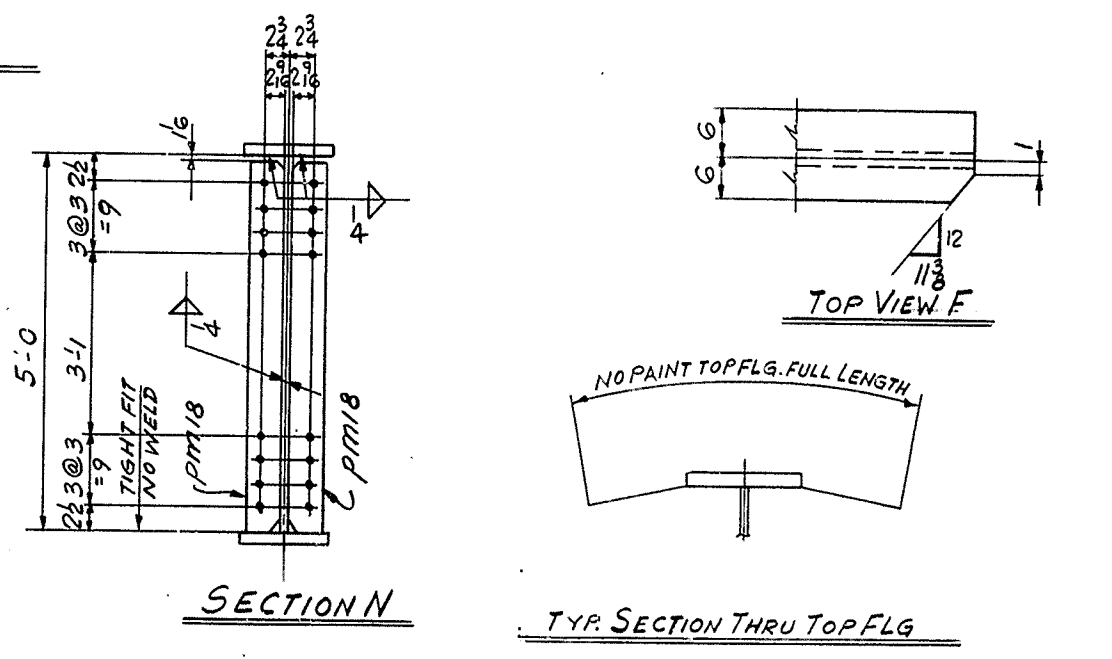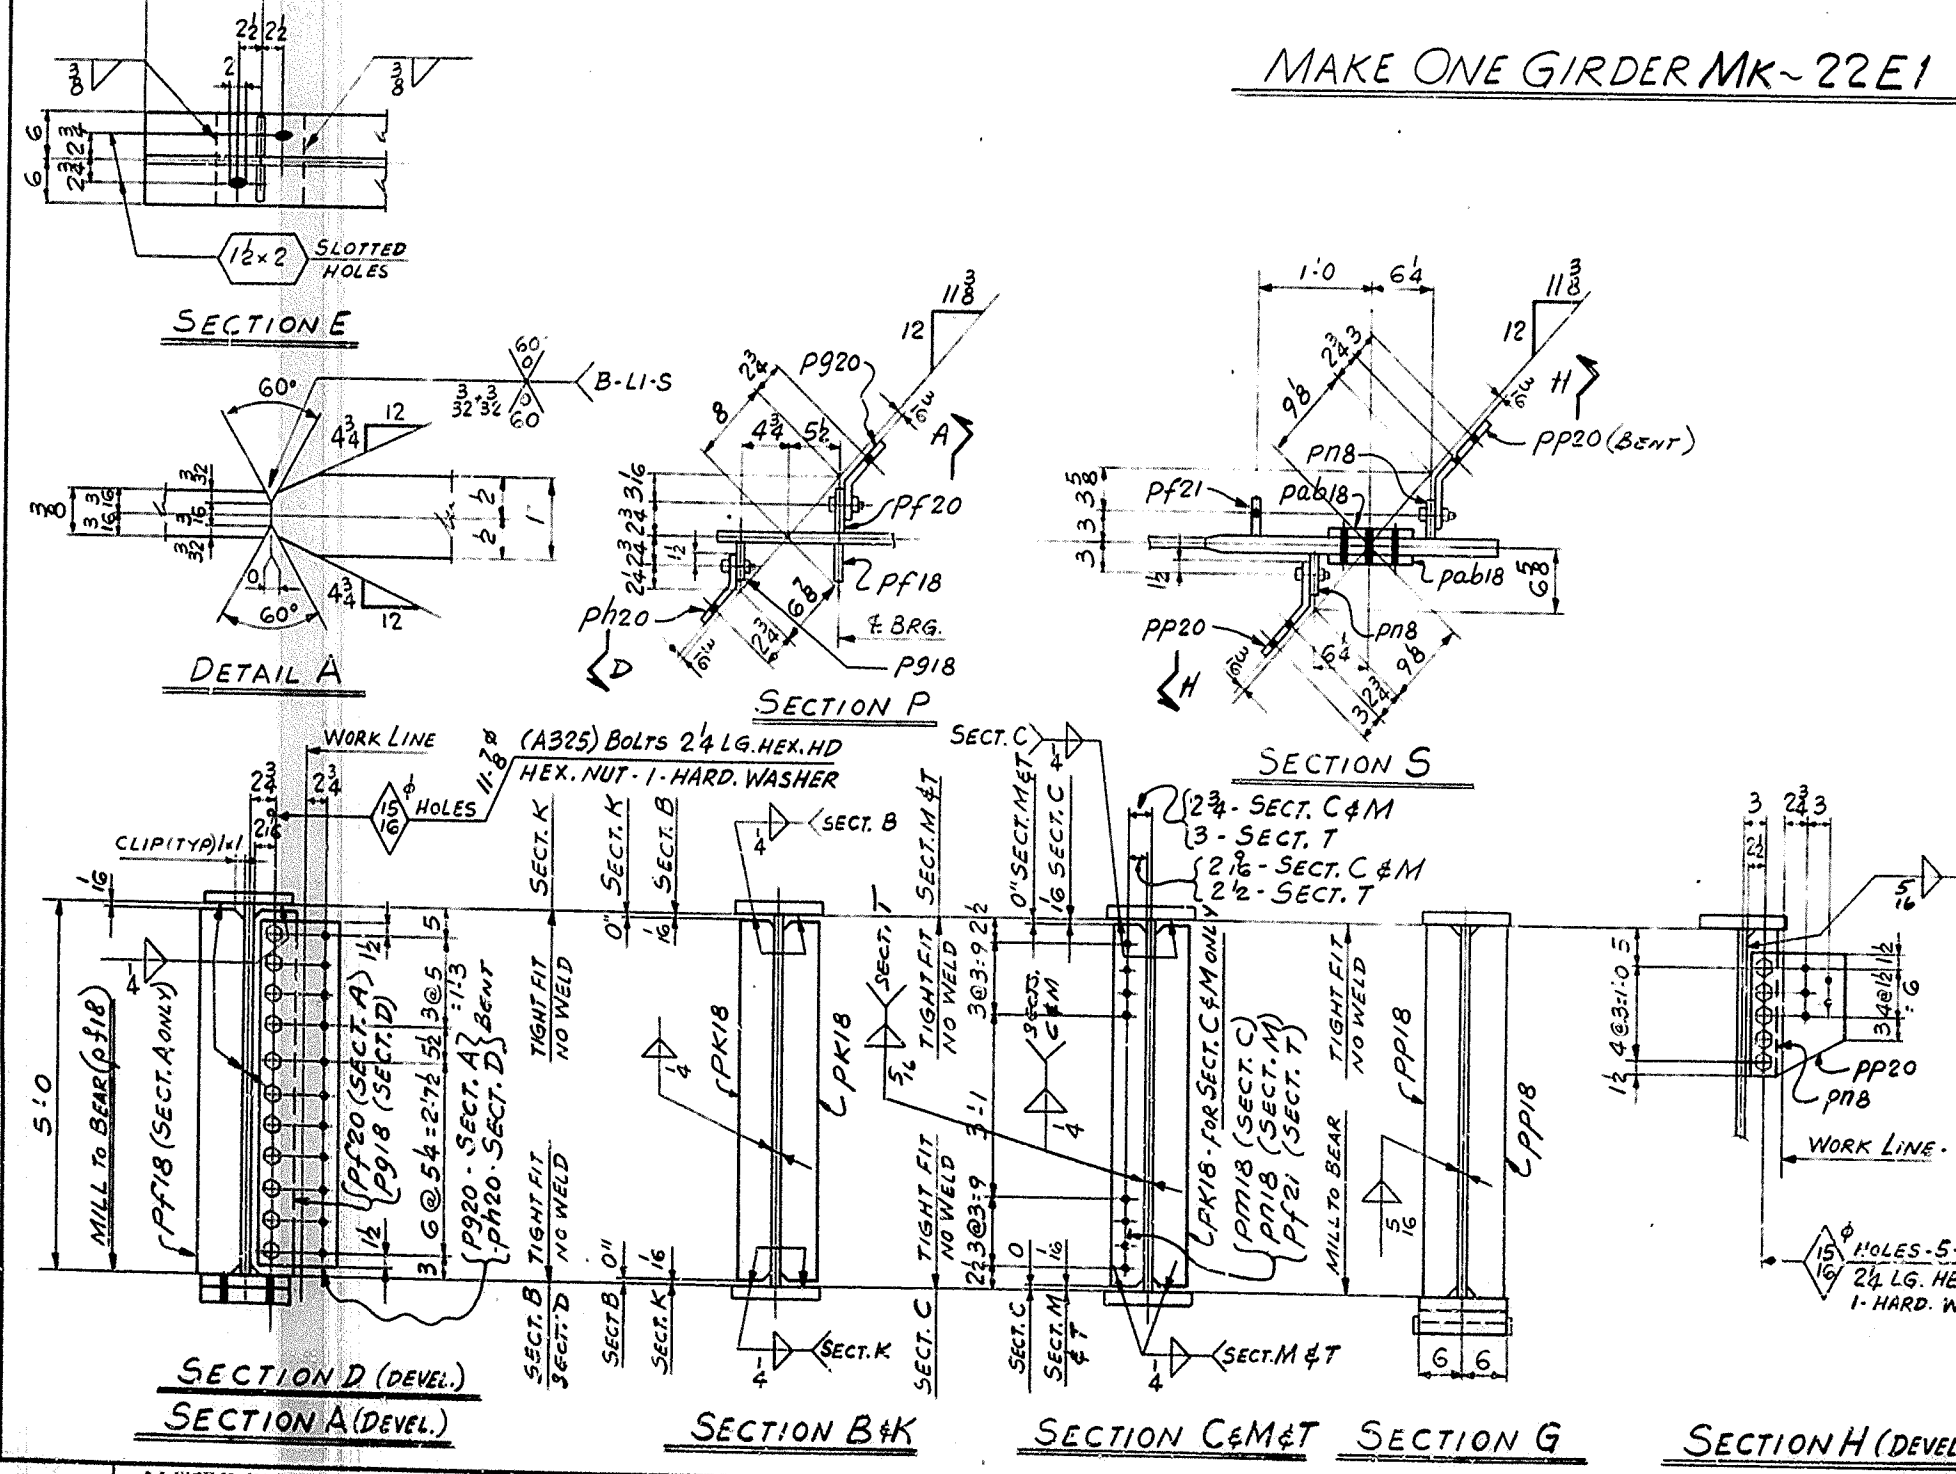

NASHVILLE BRIDGE COMPANY												
SHOP ORDER NO. B5725		COMMONWEALTH OF KENTUCKY DEPT. OF HIGHWAYS, BRIDGE										
WORK ORDER NO.		OVER NORTH WESTERN PARKWAY & 22 ND ST. JEFFERSON COUNTY.										
CONTRACT NO. C6736		FABRICATION <u>BESSEMER</u>				PLANT						
ITEM		WEIGHTS BY				CHECKED BY						
SHIP	SHIPPING	ITEM	ASSEMBLY	MARK	SECTION	CONCRETE	ORDERED	P. O.	ITEM	REMARKS	WEIGHT	WEIGHT
MADE	QUANT.	MARK				LENGTH	LENGTH	NO.	NO.			
						FT. IN.	FT. IN.					
					MATERIAL	A57M-A36	(10.4)					
ONE	22E1				GIRDER							
1	PA	R	60x ³ / ₈	53	7	60x53-10	3908	512		# SIX 3-6		5/4
1	pb	R	28 ¹ / ₂ x 1	5	0		3910	306		WITCH CUT		5/7
1	PC	R	12 x ¹ / ₂	55	9 1/2	88 1/2 x 55 1/2	3910	320		LEA. PG. & PD. 23		5/11
1	PD	R	12 x ¹ / ₂	54	2 1/2	88 1/2 x 54 1/2	3910	327				5/12
1	PH20	R	8 x ³ / ₈	4	7		3905	327		BENT		5/20
1	PH18	R	4 x ³ / ₈	4	1 1/2		3905	605		(FIE)		5/20
1	PH18	R	5 1/2 x 1/2	4	1 1/2		3905	406		(MIE)		5/20
1	PH20	R	5 1/2 x 1/2	4	1 1/2		3905	406		(MIE)		5/20
1	PH20	R	8 3/4 x ³ / ₈	4	7		3905	527		BENT		5/21
20	PH18	R	4 x ³ / ₈	4	1 1/2		3905	605		(FIE)		5/21
3	PH18	R	4 x ³ / ₈	4	1 1/2		3905	605		(FIE)		5/21
1	PH18	R	4 x ³ / ₈	4	1 1/2		3905	605		(FIE)		5/21
2	PH18	R	5 1/2 x 1/2	5	0		3910	334		(MIE) (FIE)		5/21
1	PH21	R	4 x ³ / ₈	4	1 1/2		3905	605		(FIE)		5/21
2	PH18	R	4 x ³ / ₈	1	6 1/2		3905	605		(FIE)		5/21
2	PH20	R	12 3/8 x ³ / ₈	1	3		3905	433		(BENT)		5/26
2	PH18	R	11 x 3/4	1	3		3905	316				5/27
1	ZSP	R	SOLE PL							DET. ON DWG. 2		5/28
1	ISI	R	SOLE PL							DET. ON DWG. 1		5/28
32			1 1/2" BOLTS	0	24		REQ 7867	208		(A325) HEX HD		5/28
							20661			HEX NUT		5/28
32			HARD WISHERS				REQ 7867	193		A325		5/28
			FOR 1 1/2" BOLTS				20661					5/28
SHEET TOTAL												

MATERIAL ASTM-A36 (U.N.)
FOR GENERAL NOTES SEE DWG. GNI
⊗ INDICATES THICKER SIDE OF SOLE PL





31

GIRDER DETAILS SPAN 1W
BRIDGE OVER NORTHWESTERN PARKWAY & 22ND ST.
DEPARTMENT OF HIGHWAYS COMMONWEALTH OF KENTUCKY
JEFFERSON COUNTY E.A.P. 164-2(36)1; SP 56-273 ILL
CONTRACTOR MATTHEWS BRIDGE CO.

NASHVILLE BRIDGE COMPANY
NASHVILLE, TENN.

APPROVED FOR SHOP
NVP 7/10/70 CHIEF DRAFTSMAN
NVP 7/10/70 CHIEF ENGINEER
REVISION NOTES
APPL. CHG. 2/10/70

OR NOTED
15 1/2\"/>

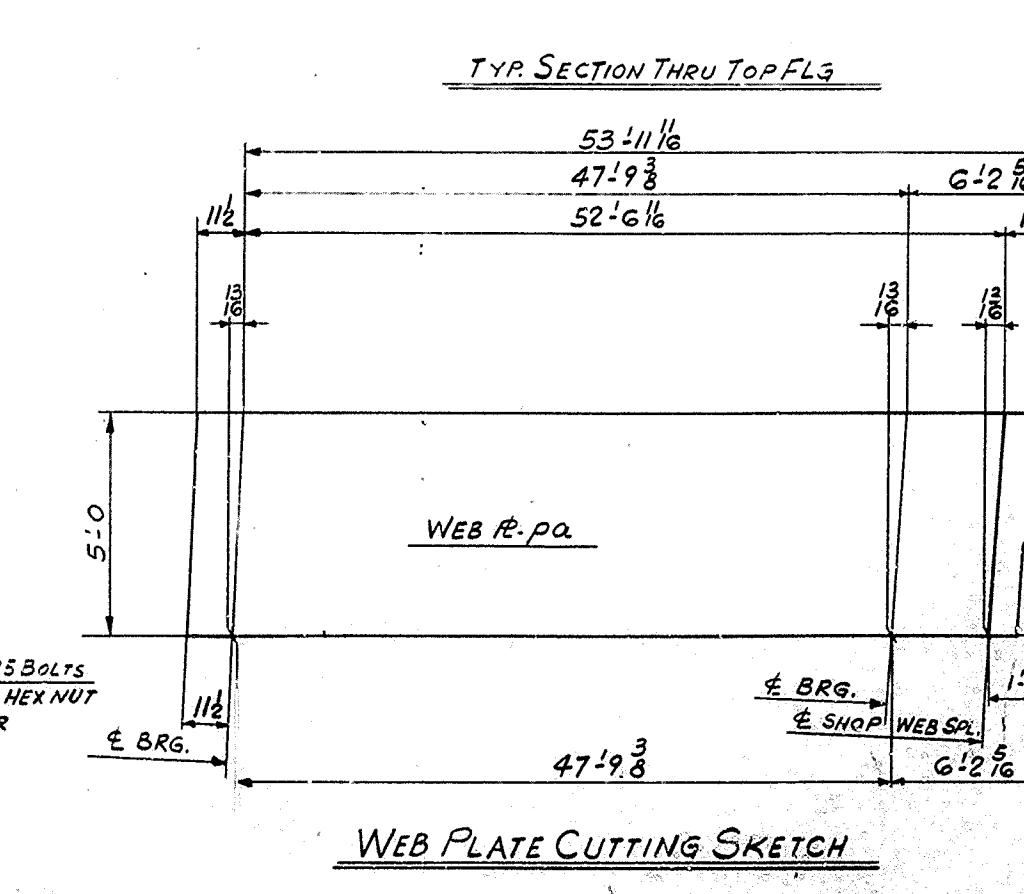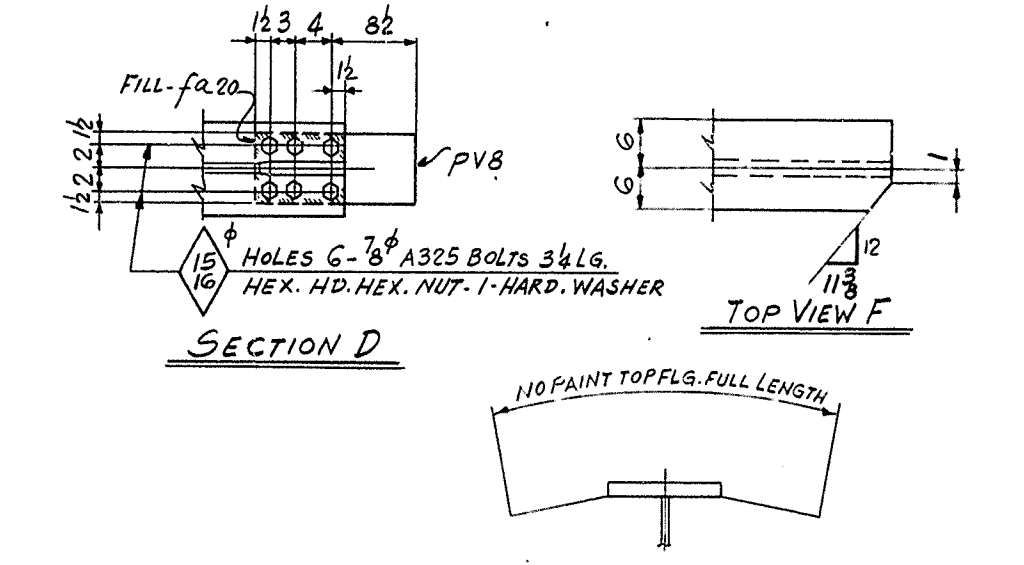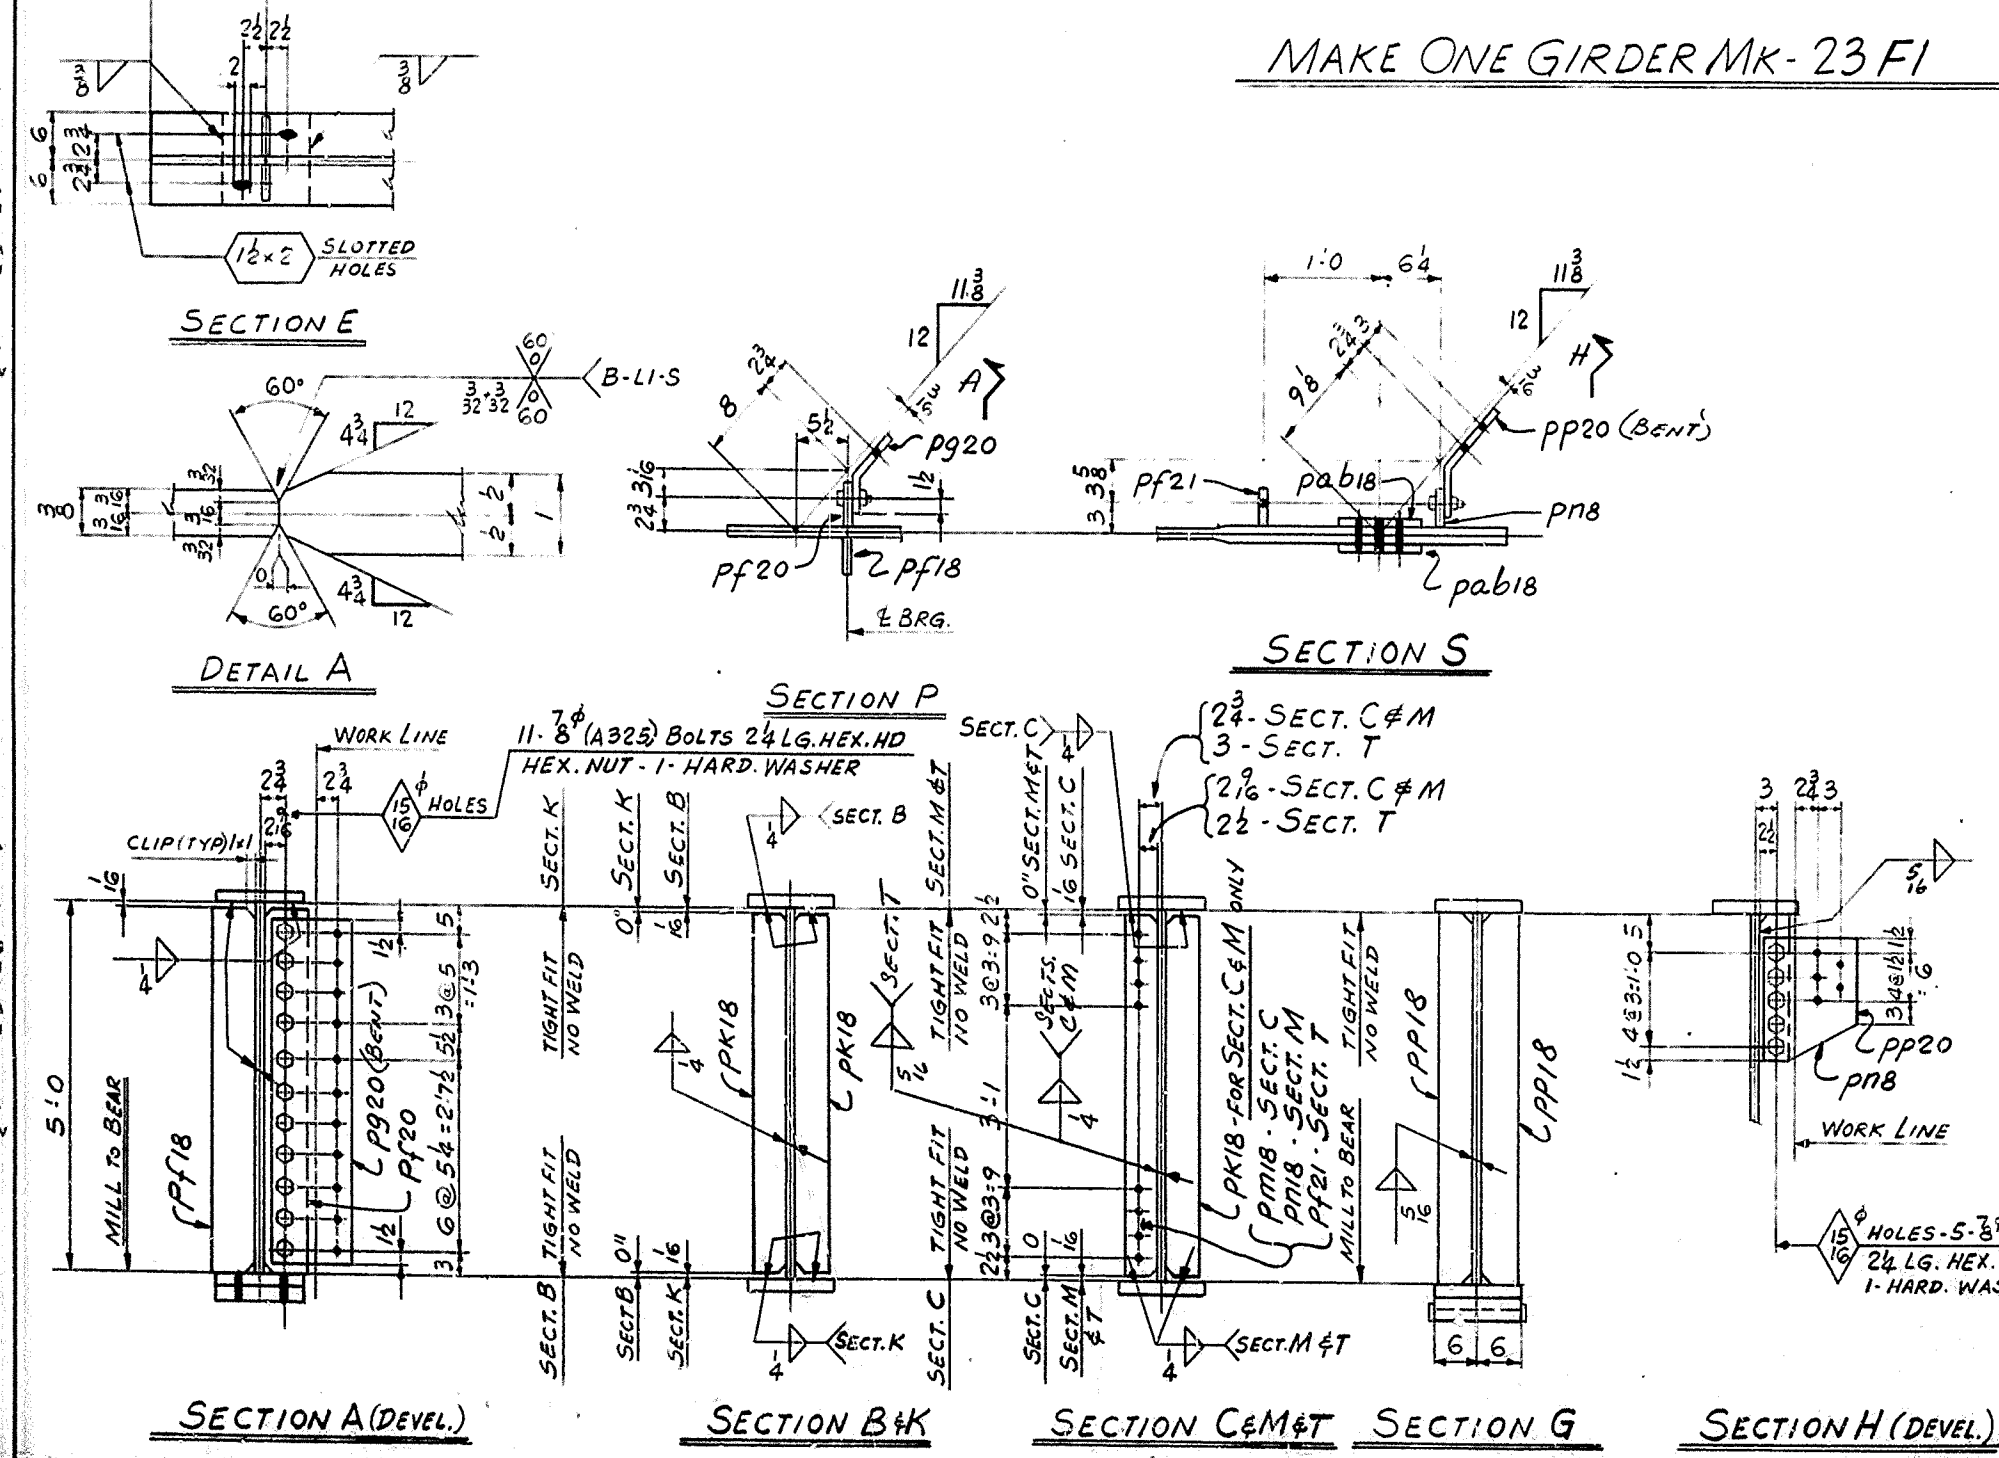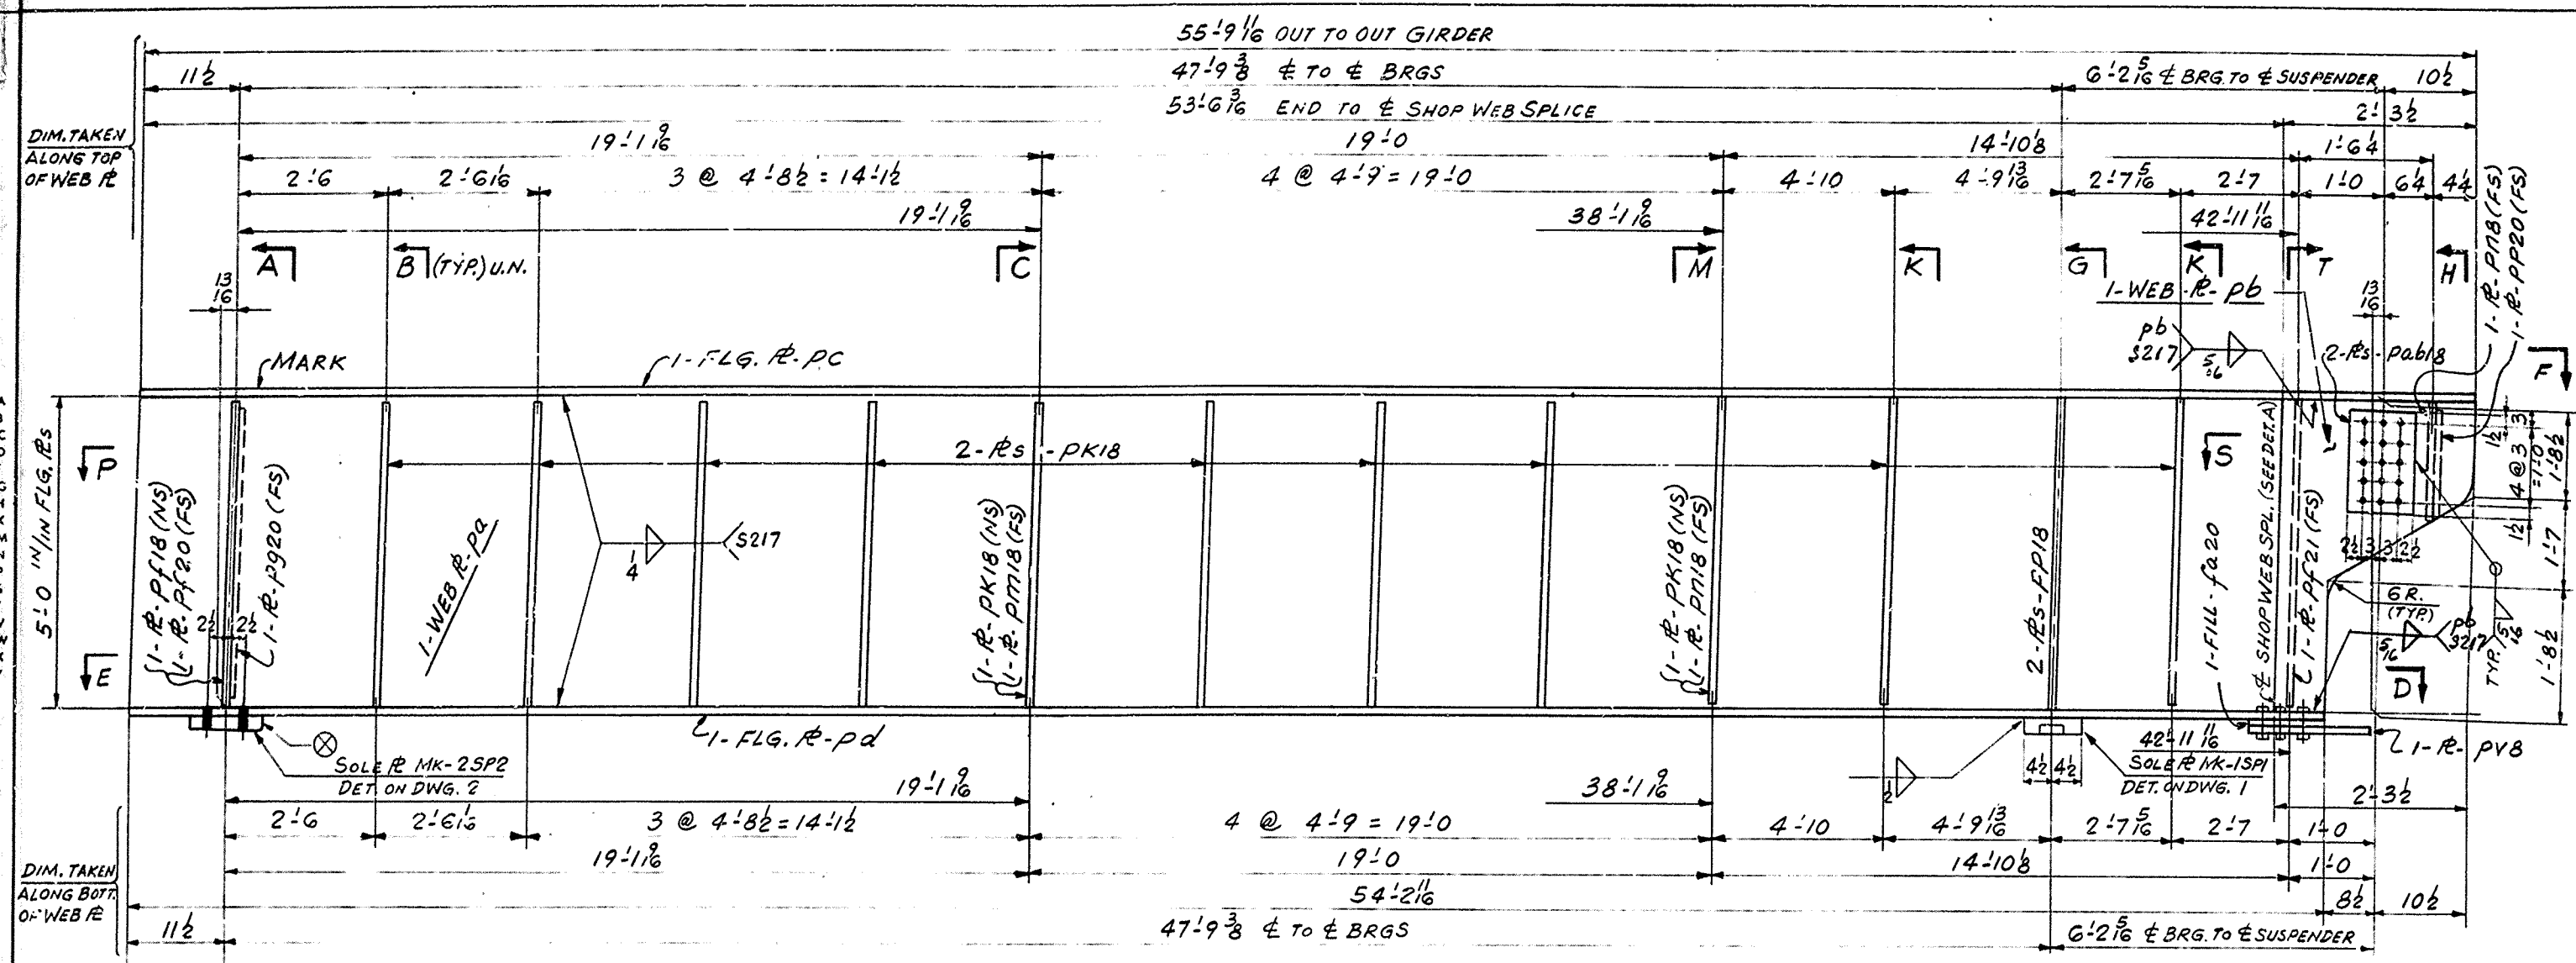

NASHVILLE BRIDGE COMPANY									
COMMONWEALTH OF KENTUCKY, DEPT. OF HIGHWAYS, BRIDGE									
OVER NORTH WESTERN PARKWAY & 2ND ST. JEFFERSON COUNTY									
FABRICATION BESSEMER PLANT									
BILL NO. 23									
DRAWING NO. 23									
CONTRACT NO. C6736									
ITEM									
QTY	DESCRIPTION	UNIT	ASSEMBLY	SECTION	FORWARD	REVERSE	REMARKS	DATE	BY
MATERIAL ASTM-A36 (U.N.)									
ONE 23 F1 GIRDER									
1	PA	R	60 x 3	53 7	60 x 53 10 3700 528	12-6	3-6		
1	pb	R	28 5/8 x 1	5 0	3910 308	12-6	3-6		
1	pc	R	12 x 1/2	55 9 1/2	3910 308	12-6	3-6		
1	pd	R	12 x 1/2	55 9 1/2	3910 308	12-6	3-6		
1	pf20	R	5 1/2 x 3	4 1 1/2	3910 308	12-6	3-6		
1	pf18	R	5 1/2 x 3	4 1 1/2	3910 308	12-6	3-6		
1	pp20	R	8 3/4 x 3	4 7	3910 308	12-6	3-6		
20	pk18	R	4 x 3/8	4 1 1/2	3910 308	12-6	3-6		
1	pm18	R	4 x 3/8	4 1 1/2	3910 308	12-6	3-6		
1	pn18	R	4 x 3/8	4 1 1/2	3910 308	12-6	3-6		
1	pf21	R	4 x 3/8	4 1 1/2	3910 308	12-6	3-6		
2	pv18	R	5 1/2 x 1 1/2	5 0	3910 308	12-6	3-6		
1	pn18	R	4 x 3/8	4 1 1/2	3910 308	12-6	3-6		
1	pp20	R	12 x 3/8	1 3	3910 308	12-6	3-6		
2	pv18	R	11 x 3/4	1 3	3910 308	12-6	3-6		
1	pv8	R	7 x 3/4	1 5	3910 308	12-6	3-6		
1	fp20	R	7 x 1/2	0 10	3910 308	12-6	3-6		
1	2SP2	SOLE R							
1	ISI	SOLE R							
10	78 BOLTS	0 24							
6	78 BOLTS	0 34							
22	HARD WASHERS FOR 78 BOLTS								
SHEET TOTAL									

MATERIAL ASTM-A36 (U.N.)
FOR GENERAL NOTES SEE DWG. GNI
⊗ INDICATES THICKER SIDE OF SOLE R

32

GIRDER DETAILS SPAN 1W
BRIDGE OVER NORTHWESTERN PARKWAY & 2ND ST.
DEPARTMENT OF HIGHWAYS COMMONWEALTH OF KENTUCKY
JEFFERSON COUNTY E.A.P. 164-2(34)11, SP56-273 ILL
CONTRACTOR MATTHEW L. BRIDGE CO.




NASHVILLE BRIDGE COMPANY
NASHVILLE, TENN.
BESSEMER PLANT

APPROVED FOR SHOP
NVE 1/15/70
JWC 1/15/70
REVISION NOTES
APPROVED 2/10/70

CHIEF ENGINEER
IN CHARGE GATTI (TENSOR)
CHECKED BY V.M. DATE 12/1/65
DATE PRINTED

BILLS MATERIAL NO. 23
CONT. C6736
S.O. B5725

DRAWING NO. 23

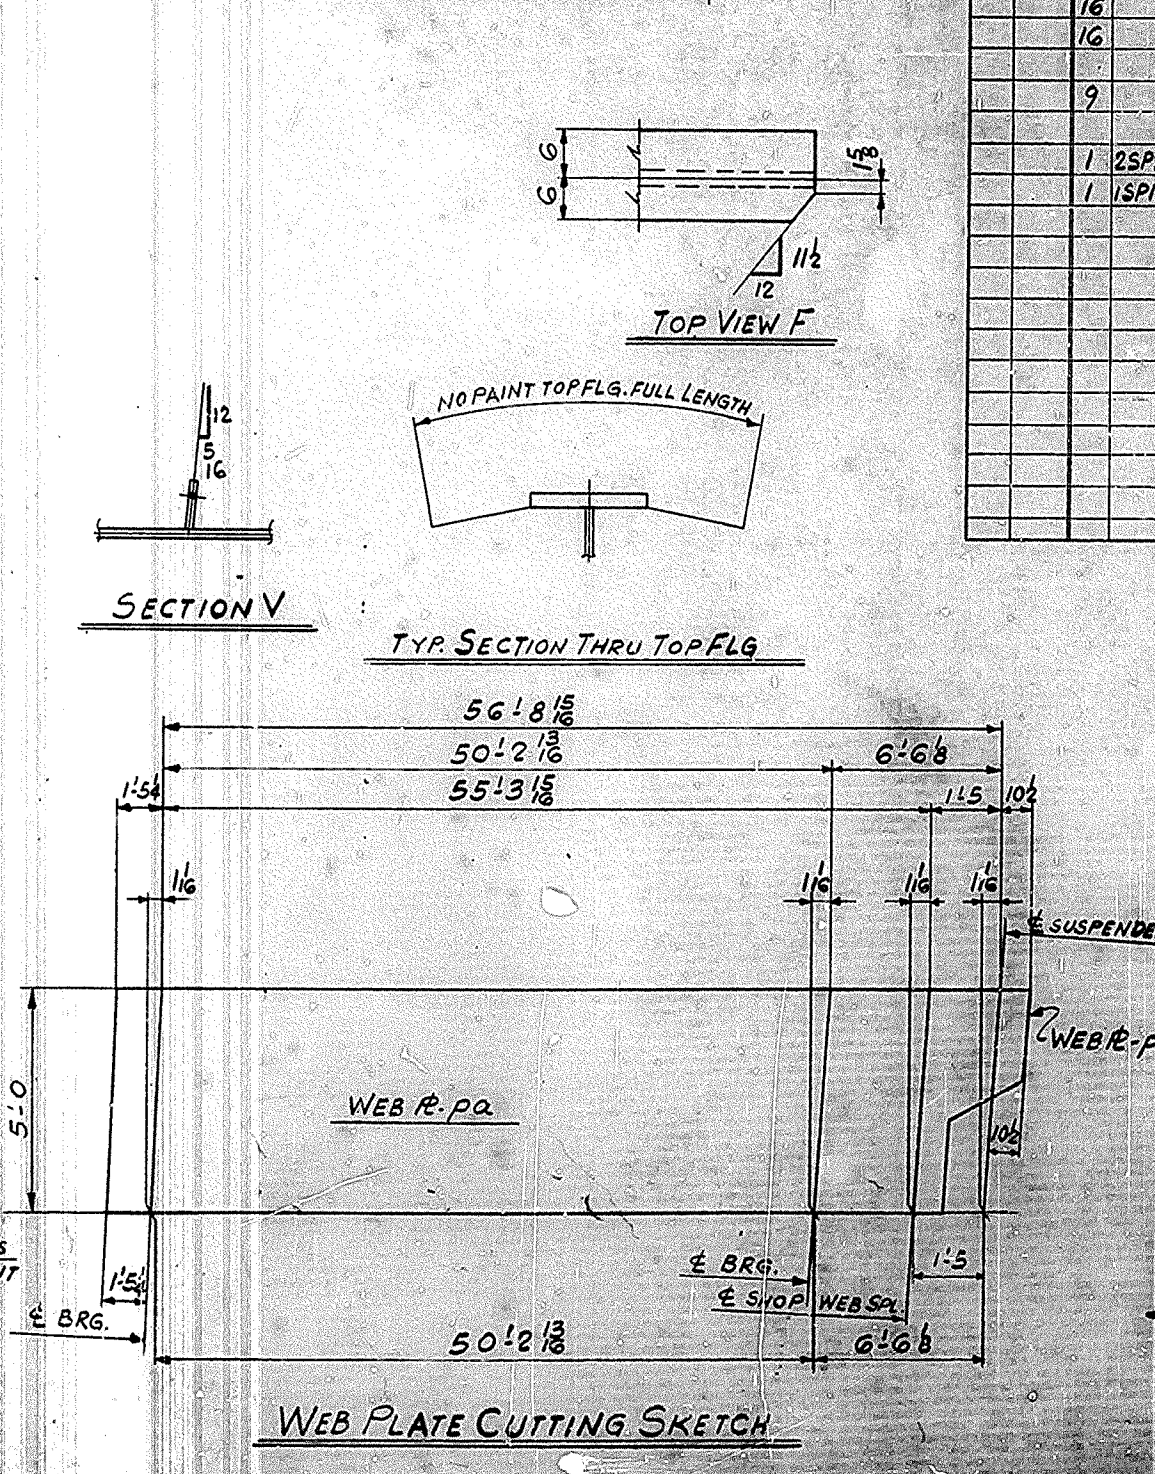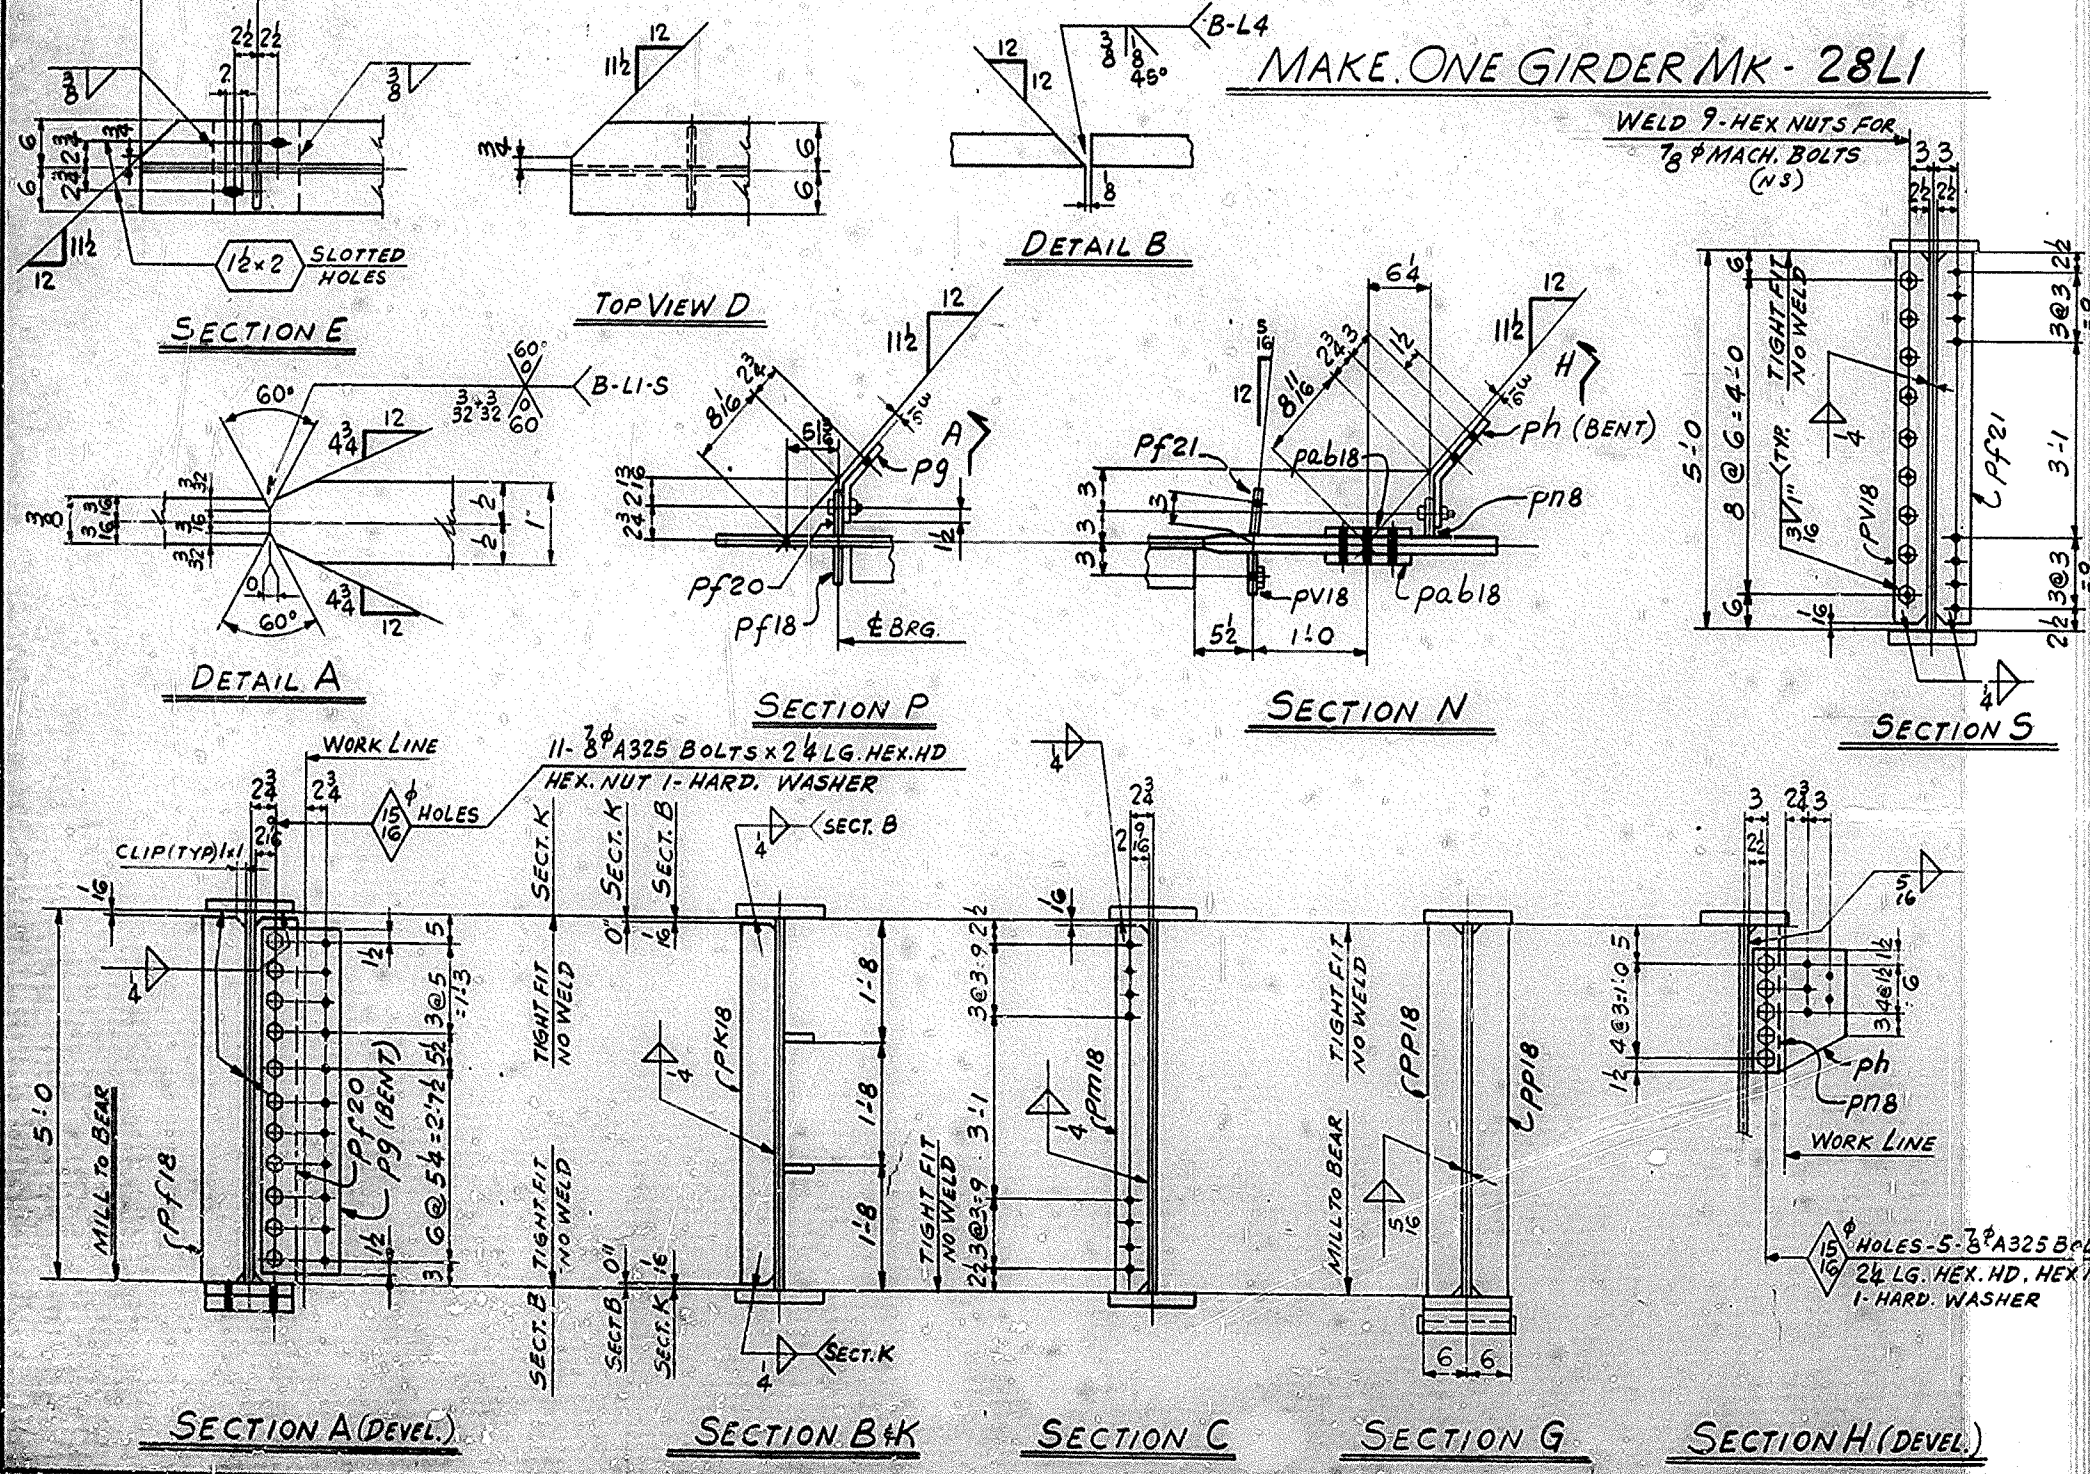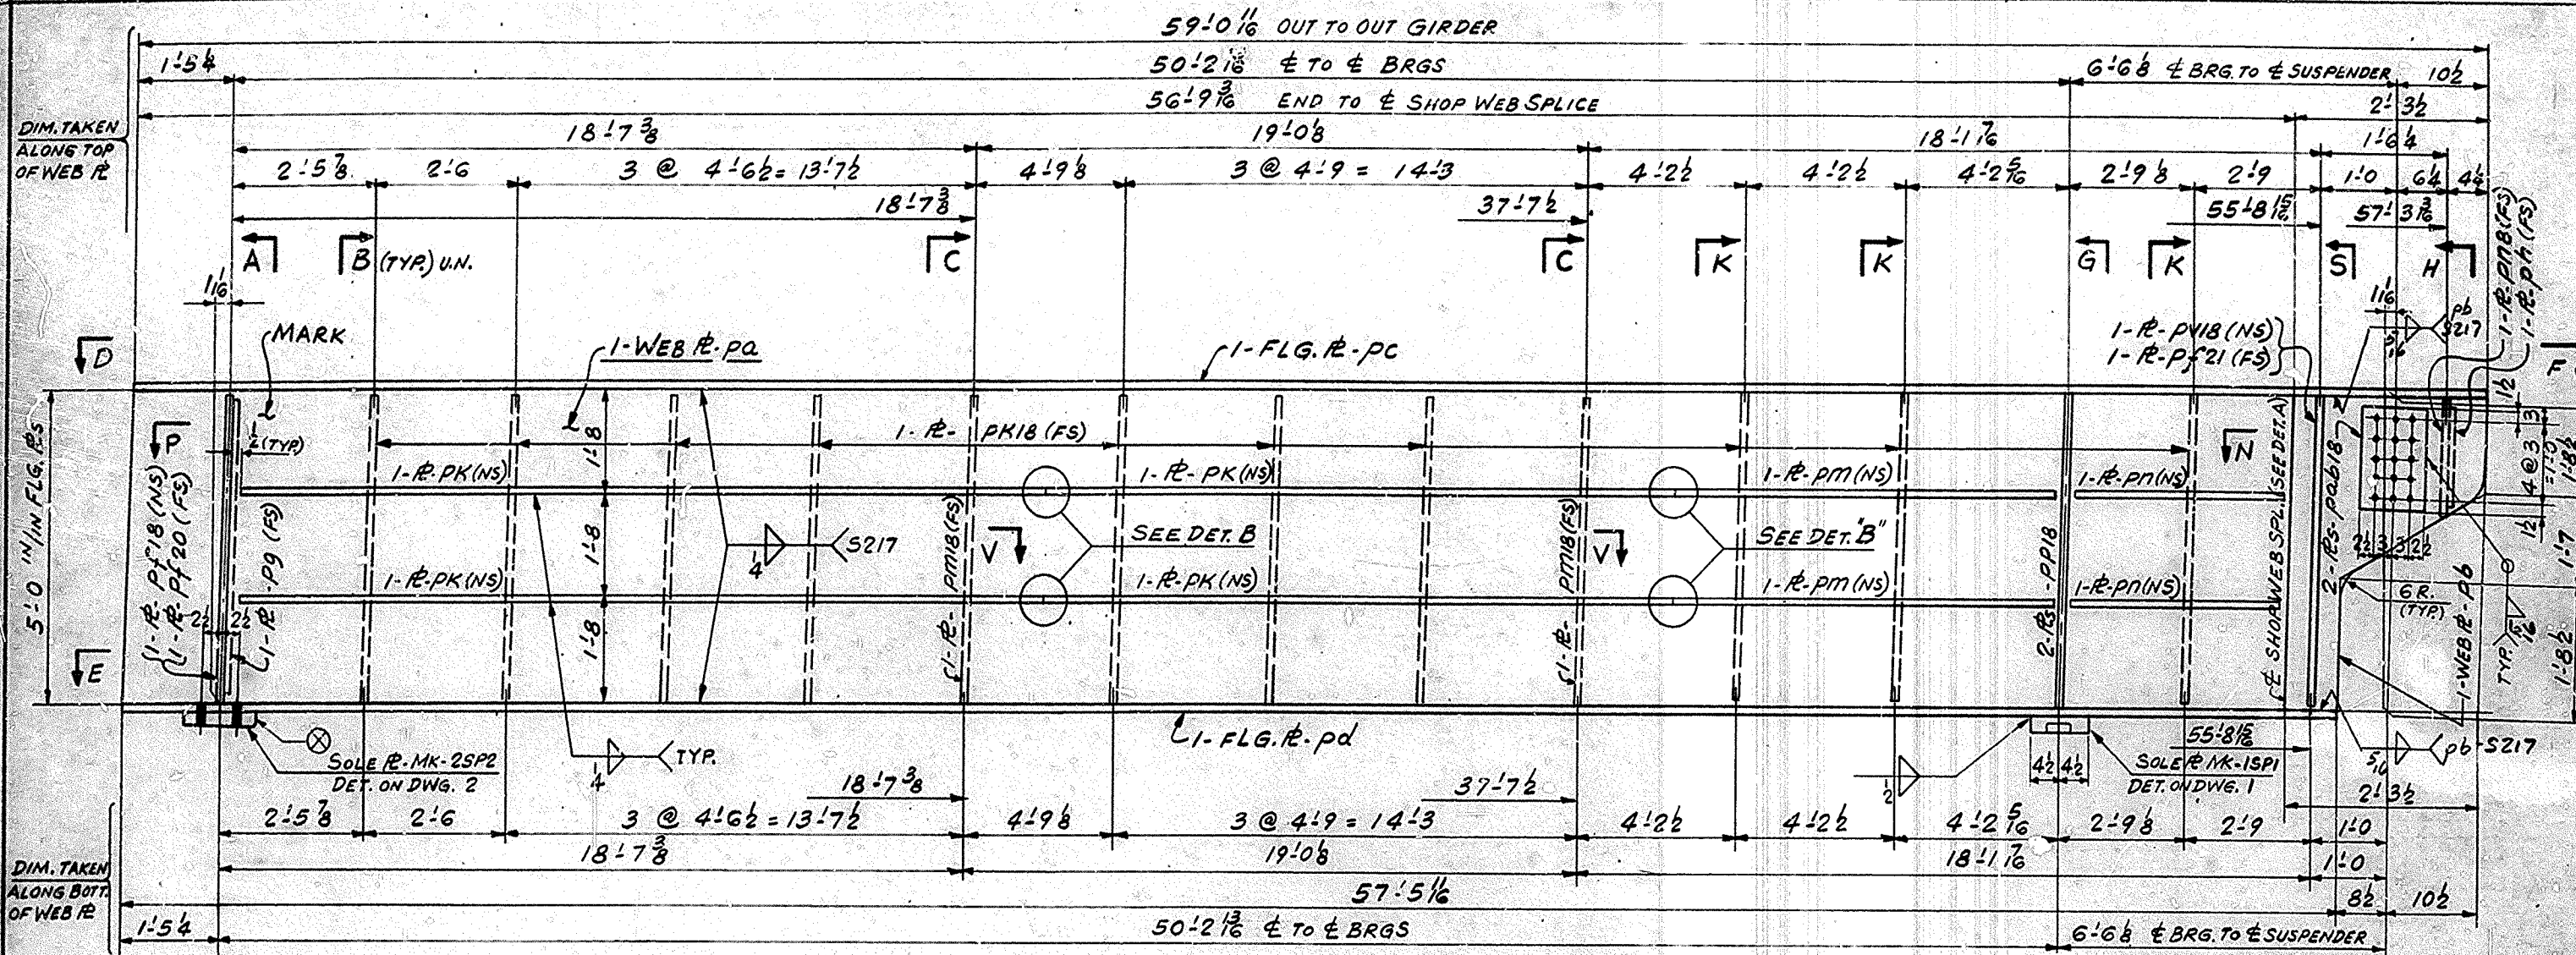

NASHVILLE BRIDGE COMPANY											
SHOP ORDER NO. 85725		COMMONWEALTH OF KENTUCKY DEPT. OF HIGHWAYS, BRIDGE									
WORK ORDER NO.		OVER NORTH WESTERN PARKWAY & 22 ND ST. JEFFERSON COUNTY.									
CONTRACT NO. C6736		FABRICATION <u>BESSEMER</u> PLANT									
ITEM											
WEIGHTS BY											
CHECKED BY											
SIZE	SHOPPING MARK	ITEM QUANTITY	ASSEMBLY MARK	SECTION	ORDERED LENGTH FT. IN.	ORDERED LENGTH FT. IN.	ITEM NO.	ITEM NO.	REMARKS	SPEC. WEIGHT	A13 C WEIGHT

MATERIAL ASTM-A36 (U.N.)
FOR GENERAL NOTES SEE DWG. GNI
⊗ INDICATES THICKER SIDE OF SOLE PLATE

37


GIRDER DETAILS SPAN 1E
BRIDGE OVER NORTHWESTERN PARKWAY & 22ND ST.
DEPARTMENT OF HIGHWAYS COMMONWEALTH OF KENTUCKY
JEFFERSON COUNTY F.P. 164-2 (S4); SP 56-113 HL
CONTRACTOR MATTHEWS BRIDGE CO.

NASHVILLE BRIDGE COMPANY
NASHVILLE, TENN. BESSEMER PLANT

APPROVED FOR SHOP
H.M. 10/16/65
H.L. 10/16/65
FIELD CHG. 10/16/65
APPL. CHG. 2/19/60

DATE 10-31-65
IN CHARGE GATTILUSO
CHECKED BY 1/24 DATE 12/9/65
DATE PRINTED

28 80 B5725 28

 

MARK	REQD	(A)	(B)	(C)	(D)	(E)	(F)	(G)	(H)	(K)	(AL)	(AR)
29CF17	ONE	4'-9 $\frac{3}{8}$	4'-3 $\frac{3}{8}$	1 $\frac{5}{8}$	4'-3 $\frac{3}{8}$ (ad)	1'-0 $\frac{3}{4}$	5'-10 $\frac{1}{8}$ (ab)	5'-8 $\frac{3}{8}$ (ac)	10 $\frac{3}{8}$	11 $\frac{1}{2}$	2 $\frac{3}{4}$	2 $\frac{3}{4}$
29CF18	ONE	4'-5 $\frac{3}{8}$	3'-11 $\frac{3}{8}$	1 $\frac{1}{8}$	3'-11 $\frac{3}{8}$ (ad)	11 $\frac{3}{4}$	5'-8 (af)	5'-5 $\frac{1}{2}$ (ag)	11 $\frac{1}{8}$	12		
29CF19	ONE	6'-4 $\frac{1}{2}$	5'-10 $\frac{1}{2}$	2 $\frac{1}{2}$	5'-10 $\frac{1}{2}$ (ah)	1'-5 $\frac{1}{2}$	7'-2 $\frac{1}{2}$ (ak)	6'-1 $\frac{1}{4}$ (am)	7 $\frac{1}{8}$	8 $\frac{1}{8}$		
29CF20	ONE	6'-1 $\frac{1}{8}$	5'-7 $\frac{1}{8}$	2 $\frac{1}{2}$	5'-7 $\frac{1}{8}$ (an)	1'-4 $\frac{3}{4}$	6'-11 $\frac{1}{8}$ (ap)	6'-8 $\frac{3}{8}$ (as)	7 $\frac{1}{2}$	8 $\frac{1}{2}$		
29CF21	ONE	5'-7 $\frac{3}{4}$	5'-1 $\frac{3}{4}$	2 $\frac{1}{8}$	5'-1 $\frac{3}{4}$ (at)	1'-3 $\frac{1}{4}$	6'-7 (av)	6'-4 $\frac{3}{8}$ (aw)	8 $\frac{1}{2}$	9 $\frac{1}{8}$		
29CF22	ONE	5'-0 $\frac{5}{8}$	4'-6 $\frac{5}{8}$	2 $\frac{1}{8}$	4'-6 $\frac{5}{8}$ (ax)	1'-1 $\frac{1}{2}$	6'-1 $\frac{1}{8}$ (ay)	5'-10 $\frac{1}{2}$ (azb)	9 $\frac{1}{8}$	10 $\frac{1}{8}$		
29CF23	11	9'-5 $\frac{1}{8}$	8'-11 $\frac{1}{8}$	3 $\frac{1}{8}$	8'-11 $\frac{1}{8}$ (aac)	2'-2 $\frac{3}{4}$	9'-10 $\frac{3}{8}$ (aad)	9'-7 $\frac{3}{8}$ (aaf)	4 $\frac{1}{8}$	5 $\frac{1}{8}$		
29CF24	ONE	9'-5 $\frac{1}{8}$	8'-11 $\frac{1}{8}$	3 $\frac{1}{8}$	8'-11 $\frac{1}{8}$ (aac)	2'-2 $\frac{3}{4}$	9'-10 $\frac{3}{8}$ (aag)	9'-8 (aah)	4 $\frac{3}{8}$	5 $\frac{3}{8}$	2 $\frac{3}{4}$	2 $\frac{3}{4}$

SHOP ORDER NO. B5727		WORK ORDER NO. 		CONTRACT NO. CG736		ITEM	
COMMONWEALTH of KENTUCKY, DEPT. OF HIGHWAYS, BRIDGE		OVER NORTHWESTERN PKWY & 22 ND ST., JEFFERSON COUNTY		FABRICATION BESSEMER		PLANT	
BILL 29		DRAWN 29		DATES BY		CHECKED BY	

MAT'L ASTM. A36

ONE 29CF17	CROSS FRAME	
2 aa L 3x26x ¹ / ₂	4 3 ¹ / ₈	3905 132
1 ab L 3 ¹ / ₂ x3x ³ / ₈	5 10 ¹ / ₈	3943 130
1 ac L 3 ¹ / ₂ x3x ³ / ₈	5 8 ¹ / ₈	↓ 130
2 pa3 PL 11x ³ / ₈	1 0	90 CUTS 8011 3909 409
2 pb3 PL 11x ³ / ₈	1 0	↓ 409
1 pc3 PL 10x ³ / ₈	1 3	82x36x3 CUTS 240 ↓ 412
3 pd3 BR 1 ¹ / ₂ x ³ / ₈	0 3 ¹ / ₈	STK 606 606

ONE 29CF18	CROSS FRAME	
2 ad L 3x26x ¹ / ₂	3 11 ¹ / ₈	3905 132
1 af L 3 ¹ / ₂ x3x ³ / ₈	5 8	3943 130
1 ag L 3 ¹ / ₂ x3x ³ / ₈	5 5 ¹ / ₈	↓ 130
2 pa3 PL 11x ³ / ₈	1 0	90 CUTS 8011 3909 409
2 pb3 PL 11x ³ / ₈	1 0	↓ 409
1 pc3 PL 10x ³ / ₈	1 3	82x36x3 CUTS 240 ↓ 412
3 pd3 BR 1 ¹ / ₂ x ³ / ₈	0 3 ¹ / ₈	STK 606 606

ONE 29CF19	CROSS FRAME	
2 ah L 3x26x ¹ / ₂	5 10 ¹ / ₈	3905 132
1 ak L 3 ¹ / ₂ x3x ³ / ₈	7 2 ¹ / ₈	3943 130
1 am L 3 ¹ / ₂ x3x ³ / ₈	6 11 ¹ / ₈	↓ 130
2 pa3 PL 11x ³ / ₈	1 0	90 CUTS 8011 3909 409
2 pb3 PL 11x ³ / ₈	1 0	↓ 409
1 pc3 PL 10x ³ / ₈	1 3	82x36x3 CUTS 240 ↓ 412
3 pd3 BR 1 ¹ / ₂ x ³ / ₈	0 3 ¹ / ₈	STK 606 606

ONE 29CF20	CROSS FRAME	
2 an L 3x26x ¹ / ₂	5 7 ¹ / ₈	3905 132
1 ap L 3 ¹ / ₂ x3x ³ / ₈	6 11 ¹ / ₈	3943 130
1 as L 3 ¹ / ₂ x3x ³ / ₈	6 8 ¹ / ₈	↓ 130
2 pa3 PL 11x ³ / ₈	1 0	90 CUTS 8011 3909 409
2 pb3 PL 11x ³ / ₈	1 0	↓ 409
1 pc3 PL 10x ³ / ₈	1 3	82x36x3 CUTS 240 ↓ 412
3 pd3 BR 1 ¹ / ₂ x ³ / ₈	0 3 ¹ / ₈	STK 606 606

NASHVILLE BRIDGE COMPANY										BILL NO. 29B DRAWING NO. 29	
SHOP ORDER NO. B-5727		COMMONWEALTH OF KENTUCKY, DEPT. OF HIGHWAYS, BRIDGES									
WORK ORDER NO.		OVER NORTHWESTERN PKWY & 22 ND ST., JEFFERSON COUNTY									
CONTRACT NO. CE736		FABRICATION BESSEMER				PLANT					
ITEM	SHIPPING MARK	ITEM QUANTITY	REMARKS	SECTION	FINISHED	STOCK	REMARKS	REMARKS	REMARKS	REMARKS	REMARKS
MAT'L ASTM A36											
ONE 29CF21 GROSS FRAME											
		2	at L 3x24x $\frac{1}{2}$	5 1 $\frac{1}{2}$			3905 132				
		1	av L 3 $\frac{1}{2}$ x3x $\frac{1}{8}$	6 7			3943 130				
		1	aw L 3 $\frac{1}{2}$ x3x $\frac{1}{8}$	6 4 $\frac{1}{2}$			1 130				
		2	pa3 R 11x $\frac{3}{8}$	1 0	²⁰	CUTS 8@11	3909 409				
		2	pb3 R 11x $\frac{3}{8}$	1 0			409				
		1	pc3 R 10x $\frac{3}{8}$	1 3	^{82x36-3}	CUTS 240	412				
		3	pd3 BR 1 $\frac{1}{2}$ x $\frac{3}{8}$	0 3 $\frac{1}{2}$			57 $\frac{1}{2}$ 606				
ONE 29CF22 GROSS FRAME											
		2	ax L 3x24x $\frac{1}{2}$	4 6 $\frac{1}{2}$			3905 132				
		1	ay L 3 $\frac{1}{2}$ x3x $\frac{1}{8}$	6 1 $\frac{1}{2}$			3943 130				
		1	aab L 3 $\frac{1}{2}$ x3x $\frac{1}{8}$	5 10 $\frac{1}{2}$			1 130				
		2	pa3 R 11x $\frac{3}{8}$	1 0	²⁰	CUTS 8@11	3909 409				
		2	pb3 R 11x $\frac{3}{8}$	1 0			409				
		1	pc3 R 10x $\frac{3}{8}$	1 3	^{82x36-3}	CUTS 240	412				
		3	pd3 BR 1 $\frac{1}{2}$ x $\frac{3}{8}$	0 3 $\frac{1}{2}$			57 $\frac{1}{2}$ 606				
11 29CF23 GROSS FRAME											
		22	aac L 3x24x $\frac{1}{2}$	8 11 $\frac{1}{2}$			3905 132				
		11	aad L 3 $\frac{1}{2}$ x3x $\frac{1}{8}$	9 10 $\frac{1}{2}$			3943 130				
		11	aaf L 3 $\frac{1}{2}$ x3x $\frac{1}{8}$	9 7 $\frac{1}{2}$			1 130				
		22	pa3 R 11x $\frac{3}{8}$	1 0	²⁰	CUTS 8@11	3909 409				
		22	pb3 R 11x $\frac{3}{8}$	1 0			409				
		11	pc3 R 10x $\frac{3}{8}$	1 3	^{82x36-3}	CUTS 240	412				
		33	pd3 BR 1 $\frac{1}{2}$ x $\frac{3}{8}$	0 3 $\frac{1}{2}$			57 $\frac{1}{2}$ 606				
ONE 29CF24 GROSS FRAME											
		2	aac L 3x24x $\frac{1}{2}$	8 11 $\frac{1}{2}$			3905 132				
		1	aag L 3 $\frac{1}{2}$ x3x $\frac{1}{8}$	9 10 $\frac{1}{2}$			3943 130				
		1	aah L 3 $\frac{1}{2}$ x3x $\frac{1}{8}$	9 8			1 130				
		2	pa3 R 11x $\frac{3}{8}$	1 0	²⁰	CUTS 8@11	3909 409				
		2	pb3 R 11x $\frac{3}{8}$	1 0			409				
		1	pc3 R 10x $\frac{3}{8}$	1 3	^{82x36-3}	CUTS 240	412				
		3	pd3 BR 1 $\frac{1}{2}$ x $\frac{3}{8}$	0 3 $\frac{1}{2}$			57 $\frac{1}{2}$ 606				

FOR GENERAL NOTES SEE DWG GNM
MATL ASTM A36

CROSS FRAME DETAILS		I64	
BRIDGE OVER NORTHWESTERN PKWY # 22 ND ST.			
DEPT. OF HIGHWAYS, COMMONWEALTH OF KENTUCKY			
JEFFERSON CTY. FHP 164-2 (3A), SP56-273-11L			
CONTRACTOR: MATTHEWS BRIDGE CO.			
NASHVILLE BRIDGE COMPANY			
NASHVILLE, TENN.			
[REDACTED]		BESSEMER PLANT	
RIVETS: <u>NONE</u>	DRIVEN BY: <u>FX</u>	DATE: <u>10-28-69</u>	
HOLE: <u>1/8"</u>	IN CHARGE: <u>GATTI, (TENN)</u>		
FIELD CON: <u>78</u>	NO. NOTED		
FIELD CON: <u>4158</u>	CHECKED BY: <u>VM</u>	DATE: <u>11/19/69</u>	
SHOP PAINT: <u>564</u>	DATE PRINTED		
FIELD: <u>2</u>			
BILLS MATERIAL: NO		DRAWING: NO	
29A & 29B		CONT. C6736	
		S.O. 8-5727	
		29	



MARK	REQD	A	B	C	D	E	F	G	H	K	AL	AP
30CF25	ONE	9'5 $\frac{1}{2}$	8'11 $\frac{1}{2}$	3 $\frac{5}{8}$	8'11 $\frac{1}{2}$ (aa)	2'2 $\frac{3}{4}$	9'10 $\frac{1}{2}$ (ab)	9'8 $\frac{1}{2}$ (ac)	4 $\frac{3}{8}$	5 $\frac{5}{8}$	2 $\frac{3}{4}$	2 $\frac{3}{4}$
30CF26		9'11 $\frac{1}{2}$	9'5 $\frac{1}{2}$	3 $\frac{7}{8}$	9'5 $\frac{1}{2}$ (ad)	2'4 $\frac{1}{2}$	10'4 $\frac{1}{2}$ (af)	10'1 $\frac{1}{2}$ (ag)	4 $\frac{7}{8}$	5 $\frac{7}{8}$		
30CF27		9'10 $\frac{1}{2}$	9'4 $\frac{1}{2}$	3 $\frac{5}{8}$	9'4 $\frac{1}{2}$ (ah)	2'4	10'3 $\frac{1}{2}$ (ak)	10'0 $\frac{1}{2}$ (am)	4 $\frac{5}{8}$	5 $\frac{7}{8}$		
30CF28		9'8 $\frac{5}{8}$	9'2 $\frac{5}{8}$	3 $\frac{7}{8}$	9'2 $\frac{5}{8}$ (an)	2'3 $\frac{1}{2}$	10'1 $\frac{1}{2}$ (ap)	9'10 $\frac{3}{4}$ (as)	4 $\frac{1}{2}$	5 $\frac{1}{2}$		
30CF29		9'6 $\frac{1}{2}$	9'0 $\frac{1}{2}$	3 $\frac{1}{2}$	9'0 $\frac{1}{2}$ (at)	2'3	9'11 $\frac{1}{2}$ (av)	9'9 (aw)	4 $\frac{3}{8}$	5 $\frac{1}{2}$		
30CF30		10'0 $\frac{1}{2}$	9'6 $\frac{1}{2}$	3 $\frac{15}{8}$	9'6 $\frac{1}{2}$ (ax)	2'4 $\frac{1}{2}$	10'5 $\frac{1}{2}$ (ay)	10'2 $\frac{1}{2}$ (az)	4 $\frac{1}{2}$	5 $\frac{5}{8}$		
30CF31		9'11 $\frac{1}{2}$	9'5 $\frac{1}{2}$	3 $\frac{7}{8}$	9'5 $\frac{1}{2}$ (ad)	2'4 $\frac{1}{2}$	10'4 $\frac{1}{2}$ (af)	10'1 $\frac{1}{2}$ (ag)	4 $\frac{7}{8}$	5 $\frac{7}{8}$		
30CF32	ONE	9'10 $\frac{1}{2}$	9'4 $\frac{1}{2}$	3 $\frac{5}{8}$	9'4 $\frac{1}{2}$ (ah)	2'4	10'3 (ac)	10'0 $\frac{1}{2}$ (ad)	4 $\frac{5}{8}$	5 $\frac{7}{8}$	2 $\frac{3}{4}$	2 $\frac{3}{4}$

SHOP ORDER NO. B5727		NASSHVILLE BRIDGE COMPANY															BILL NO. 30A	
WORK ORDER NO.		COMMONWEALTH OF KENTUCKY, DEPT. OF HIGHWAYS, BRIDGE															DRAWING 30	
CONTRACT NO. C6736		OVER NORTHWESTERN PKWY & 22 ND ST., JEFFERSON COUNTY																
		FABRICATION <u>BESSEMER</u> PLANT																
ITEM		QUANTITY BY										CHECKED BY						
SHIP	SHIP	ITEM	ASSEMBLY	SECTION	FINISHED	UNFINISHED	GRADED	NO	NO	NO	NO	NO	NO	NO	NO	NO	NO	
WEEK	WEEK	WEEK	WEEK	WEEK	WEEK	WEEK	WEEK	WEEK	WEEK	WEEK	WEEK	WEEK	WEEK	WEEK	WEEK	WEEK	WEEK	
MAT'Z ASTM A36																		
ONE 30GF25		CROSS FRAME																
		2	aa	L	3x24x $\frac{1}{2}$	8	11 $\frac{1}{2}$									3905	132	
		1	ab	L	3 $\frac{1}{2}$ x3x $\frac{3}{8}$	9	10 $\frac{1}{2}$									3943	130	
		1	ac	L	3 $\frac{1}{2}$ x3x $\frac{3}{8}$	9	3 $\frac{1}{2}$									1	130	
		2	pa3	R	11x $\frac{3}{8}$	1	0			90						3909	409	
		2	pb3	R	11x $\frac{3}{8}$	1	0									1	409	
		1	pc3	R	10x $\frac{3}{8}$	1	3			82x38-3						1	412	
		3	pd3	BR	1 $\frac{1}{2}$ x $\frac{3}{8}$	0	3 $\frac{1}{2}$			CUTS 260						27 $\frac{1}{2}$	606	
ONE 30GF26		CROSS FRAME																
		2	ad	L	3x24x $\frac{1}{2}$	9	5 $\frac{1}{2}$									3905	132	
		1	af	L	3 $\frac{1}{2}$ x3x $\frac{3}{8}$	10	4 $\frac{1}{2}$									3943	130	
		1	ag	L	3 $\frac{1}{2}$ x3x $\frac{3}{8}$	10	1 $\frac{1}{2}$									1	130	
		2	pa3	R	11x $\frac{3}{8}$	1	0			90						3909	409	
		2	pb3	R	11x $\frac{3}{8}$	1	0									1	409	
		1	pc3	R	10x $\frac{3}{8}$	1	3			82x38-3						1	412	
		3	pd3	BR	1 $\frac{1}{2}$ x $\frac{3}{8}$	0	3 $\frac{1}{2}$			CUTS 260						27 $\frac{1}{2}$	606	
ONE 30GF27		CROSS FRAME																
		2	ah	L	3x24x $\frac{1}{2}$	9	4 $\frac{1}{2}$									3905	132	
		1	ak	L	3 $\frac{1}{2}$ x3x $\frac{3}{8}$	10	3 $\frac{1}{2}$									3943	130	
		1	am	L	3 $\frac{1}{2}$ x3x $\frac{3}{8}$	10	0 $\frac{1}{2}$									1	130	
		2	pa3	R	11x $\frac{3}{8}$	1	0			90						3909	409	
		2	pb3	R	11x $\frac{3}{8}$	1	0									1	409	
		1	pc3	R	10x $\frac{3}{8}$	1	3			82x38-3						1	412	
		3	pd3	BR	1 $\frac{1}{2}$ x $\frac{3}{8}$	0	3 $\frac{1}{2}$			CUTS 260						27 $\frac{1}{2}$	606	
ONE 30GF28		CROSS FRAME																
		2	an	L	3x24x $\frac{1}{2}$	9	2 $\frac{1}{2}$									3905	132	
		1	ap	L	3 $\frac{1}{2}$ x3													

NASHVILLE BRIDGE COMPANY

SHOP ORDER NO.

B-5727

WORK ORDER NO.

CONTRACT NO.

C.6736

COMMONWEALTH OF KENTUCKY, DEPT. OF HIGHWAYS, BRIDGE

OVER NORTHWESTERN PKWY & 22ND ST., JEFFERSON COUNTY

FABRICATION BESSEMER

PLANT

BILL NO.

30B

DRAWING NO.

30

ITEM	SHOPPING NAME	ITEM COUNT	SECTION MAPS	SECTION	FINISHED LENGTH	DRAFTED LENGTH	#	ITEM	WEIGHT	SHEETS	SPEED WEIGHT	PISC WEIGHT

MAT'L ASTM A36

ONE 306F29

CROSS FRAME

2	at	L	3x2 1/2 x 1/2	9	0 1/2				3905	132		
1	av	L	3 1/2 x 3 x 1/2	9	1 1/2				3943	130		
1	aw	L	3 1/2 x 3 x 1/2	9	9				1	130		
2	pa3	R	11 x 3	1	0	no cuts	8011	3909	409			
2	pb3	R	11 x 3	1	0				409			
1	pc3	R	10 x 3	1	3	8 1/2 x 3 1/2	cuts	240	412			
3	pd3	BR	1 1/2 x 3	0	3 1/2				576	606		

ONE 306F30

CROSS FRAME

2	ax	L	3x2 1/2 x 1/2	9	6 1/2				3905	132		
1	ay	L	3 1/2 x 3 x 1/2	10	5 1/2				3943	130		
1	az6	L	3 1/2 x 3 x 1/2	10	24				1	130		
2	pa3	R	11 x 3	1	0	no cuts	8011	3909	409			
2	pb3	R	11 x 3	1	0				409			
1	pc3	R	10 x 3	1	3	8 1/2 x 3 1/2	cuts	240	412			
3	pd3	BR	1 1/2 x 3	0	3 1/2				576	606		

ONE 306F31

CROSS FRAME

2	ad	L	3x2 1/2 x 1/2	9	5 1/2				3905	132		
1	af	L	3 1/2 x 3 x 1/2	10	4 1/2				3943	130		
1	ag	L	3 1/2 x 3 x 1/2	10	1 1/2				1	130		
2	pa3	R	11 x 3	1	0	no cuts	8011	3909	409			
2	pb3	R	11 x 3	1	0				409			
1	pc3	R	10 x 3	1	3	8 1/2 x 3 1/2	cuts	240	412			
3	pd3	BR	1 1/2 x 3	0	3 1/2				576	606		

ONE 306F32

CROSS FRAME

2	ah	L	3x2 1/2 x 1/2	9	4 1/2				3905	132		
1	ac	L	3 1/2 x 3 x 1/2	10	3				3943	130		
1	ad	L	3 1/2 x 3 x 1/2	10	0 1/2				1	130		
2	pa3	R	11 x 3	1	0	no cuts	8011	3909	409			
2	pb3	R	11 x 3	1	0				409			
1	pc3	R	10 x 3	1	3	8 1/2 x 3 1/2	cuts	240	412			
3	pd3	BR	1 1/2 x 3	0	3 1/2				576	606		

SHEET TOTAL

FOR GENERAL NOTES SEE DWG GN1
MATERIAL ASTM A36


CROSS FRAME DETAILS 164
BRIDGE OVER NORTHWESTERN Pkwy @ 22nd ST.
DEPT. OF HIGHWAYS, COMMONWEALTH OF KENTUCKY
JEFFERSON CTY. MAP 266-2394, SP55-273-11L
CONTRACTOR: MATTINGLY Bridge Co.

NASHVILLE BRIDGE COMPANY
NASHVILLE, TENN. BESSEMER PLANT

RIVETS: NONE
HOLD: 1/2" ON NOTED
FIELD COU: 18 HSB
SHOP PART: 7 S66
FIELD: 1

DRAWN BY: FK DATE: 10-28-69
IN CHARGE: SATTI (TENSER)
CHECKED BY: Vm. DATE: 1/24/69
DATE PRINTED:

SHEET MATERIAL NO. 304 # 308
CONT. C6736
DRAWING NO. 30

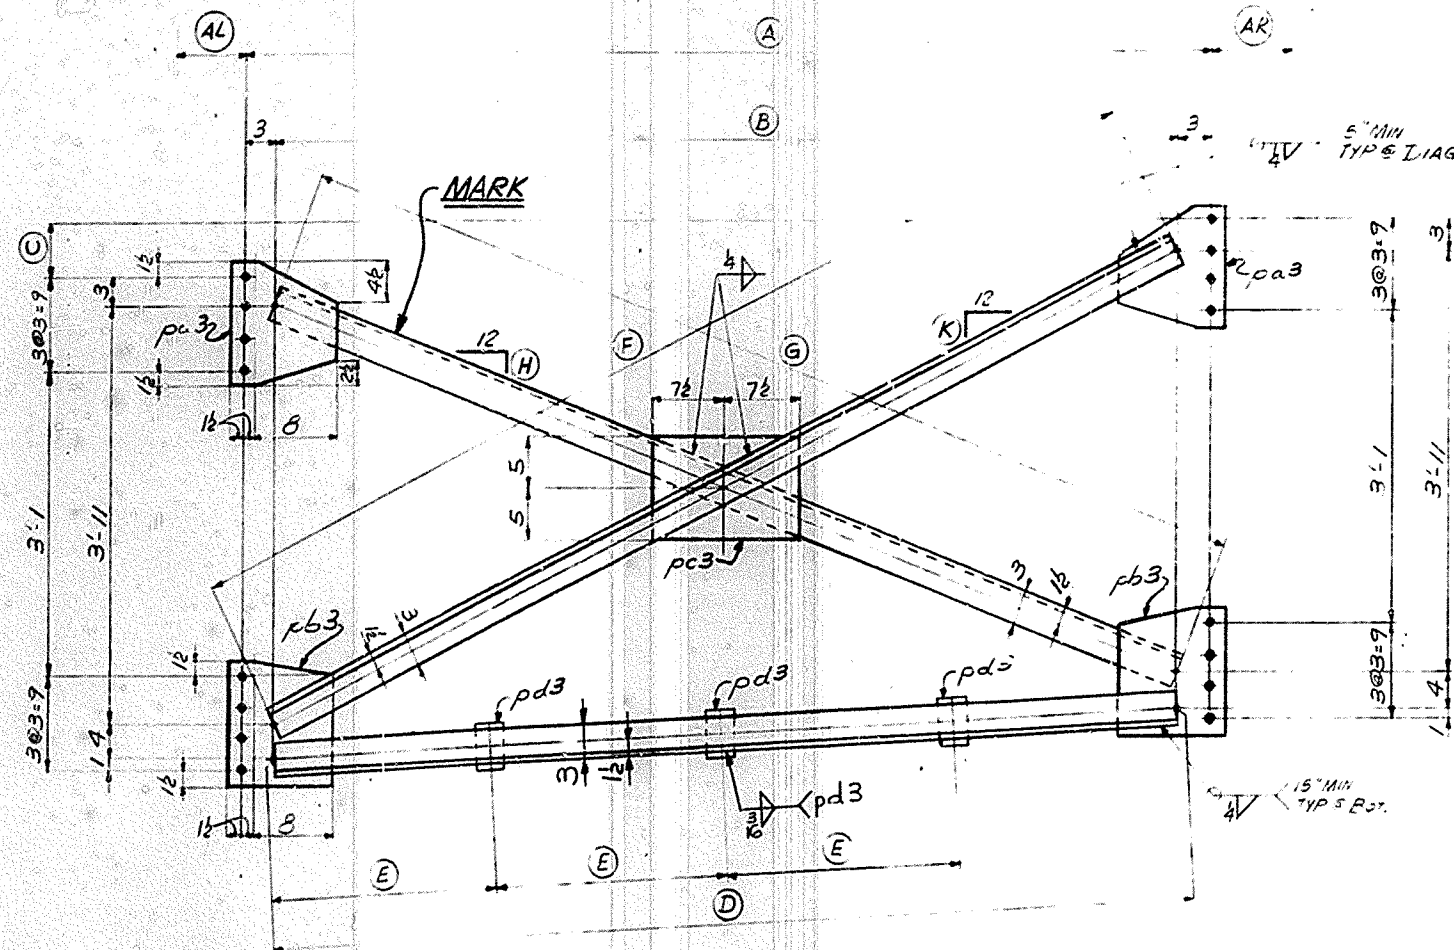

CROSS FRAMES MK 31CF33 TO 31CF40 (INCL)
(SEE TABLE BELOW FOR DIM.)

MARK	REQD	(A)	(B)	(C)	(D)	(E)	(F)	(G)	(H)	(I)	(J)	(K)	(L)	(M)	(N)	(O)	(P)	(Q)	(R)	(S)	(T)	(U)	(V)	(W)	(X)	(Y)	(Z)
31CF33	ONE	9'-8"	9'-2"	3'-8"	9'-2" (aa)	2'-3 1/2"	10'-0 1/2" (ab)	9'-10 3/8" (ac)	4'-1 1/8"	5'-2"	2'-3 1/2"	2'-3 1/2"															
31CF34		9'-7 1/4"	9'-1 1/4"	2'-1 1/2"	9'-1 1/4" (ad)	2'-3 1/4"	10'-0 1/4" (af)	9'-9 3/4" (ag)	4'-1 1/2"	5'-2"																	
31CF35		10'-1 1/2"	9'-7 1/2"	3'-1 1/2"	9'-7 1/2" (ah)	2'-4 3/4"	10'-0 1/2" (ak)	10'-3 1/2" (am)	4'-2"	5'-1 1/2"																	
31CF36		9'-11 1/2"	9'-5 1/2"	3'-8"	9'-5 1/2" (an)	2'-4 1/4"	10'-4 1/2" (ap)	10'-1 1/2" (as)	4'-2"	5'-3"																	
31CF37		9'-9 1/2"	9'-3 1/2"	3'-8"	9'-3 1/2" (ae)	2'-3 3/4"	10'-2 1/4" (av)	9'-11 1/2" (aw)	4'-3"	5'-3"																	
31CF38		9'-8"	9'-2"	2'-1 1/2"	9'-2" (aa)	2'-3 1/2"	10'-0 1/2" (ax)	9'-10 1/2" (ay)	4'-1 1/2"	5'-1 1/2"																	
31CF39		10'-2 1/2"	9'-8 1/2"	3'-8"	9'-8 1/2" (aab)	2'-5"	10'-6 1/2" (aac)	10'-3 3/4" (aad)	4'-7"	5'-4"																	
31CF40	ONE	10'-1 1/2"	9'-7 1/2"	3'-1 1/2"	9'-7 1/2" (ah)	2'-4 3/4"	10'-5 3/8" (af)	10'-3 1/2" (ag)	4'-2"	5'-4"	2'-3 1/2"	2'-3 1/2"															

NASHVILLE BRIDGE COMPANY		COMMONWEALTH OF KENTUCKY, DEPT. OF HIGHWAYS, BRIDGE		OVER NORTHWESTERN PKWY & 22 ND ST., JEFFERSON COUNTY		FABRICATION BESSEMER PLANT		MATERIAL ASTM A36	
SHOP ORDER NO.	B-5727	WORK ORDER NO.	C6736	CONTRACT NO.	164	ITEM			
CROSS FRAME									
ONE 31CF33	2 ad L 3x2 1/2x1/2	9 2	3905 132						
	1 ab L 3 1/2x3x3/8	10 0 1/2	3943 130						
	1 ac L 3 1/2x3x3/8	9 10 3/8	1 130						
	2 pa3 PL 11x8	1 0	3905 132						
	2 pb3 PL 11x8	1 0	3905 132						
	1 pc3 PL 10x8	1 3	3905 132						
	3 pd3 BR 1 1/2x8	0 3 3/4	3905 132						
ONE 31CF34	2 ad L 3x2 1/2x1/2	9 14	3905 132						
	1 af L 3 1/2x3x3/8	10 0 1/2	3943 130						
	1 ag L 3 1/2x3x3/8	9 9 3/8	1 130						
	2 pa3 PL 11x8	1 0	3905 132						
	2 pb3 PL 11x8	1 0	3905 132						
	1 pc3 PL 10x8	1 3	3905 132						
	3 pd3 BR 1 1/2x8	0 3 3/4	3905 132						
ONE 31CF35	2 ah L 3x2 1/2x1/2	9 7 1/2	3905 132						
	1 ak L 3 1/2x3x3/8	10 6	3943 130						
	1 am L 3 1/2x3x3/8	10 3	1 130						
	2 pa3 PL 11x8	1 0	3905 132						
	2 pb3 PL 11x8	1 0	3905 132						
	1 pc3 PL 10x8	1 3	3905 132						
	3 pd3 BR 1 1/2x8	0 3 3/4	3905 132						
ONE 31CF36	2 ah L 3x2 1/2x1/2	9 5 1/2	3905 132						
	1 ap L 3 1/2x3x3/8	10 4 1/2	3943 130						
	1 as L 3 1/2x3x3/8	10 1 1/8	1 130						
	2 pa3 PL 11x8	1 0	3905 132						
	2 pb3 PL 11x8	1 0	3905 132						
	1 pc3 PL 10x8	1 3	3905 132						
	3 pd3 BR 1 1/2x8	0 3 3/4	3905 132						

NASHVILLE BRIDGE COMPANY		COMMONWEALTH OF KENTUCKY, DEPT. OF HIGHWAYS, BRIDGE		OVER NORTHWESTERN PKWY & 22 ND ST., JEFFERSON COUNTY		FABRICATION BESSEMER PLANT		MATERIAL ASTM A36	
SHOP ORDER NO.	B-5727	WORK ORDER NO.	C6736	CONTRACT NO.	164	ITEM			
CROSS FRAME									
ONE 31CF37	2 ad L 3x2 1/2x1/2	9 3 1/2	3905 132						
	1 av L 3 1/2x3x3/8	10 2 1/2	3943 130						
	1 aw L 3 1/2x3x3/8	9 11 1/8	1 130						
	2 pa3 PL 11x8	1 0	3905 132						
	2 pb3 PL 11x8	1 0	3905 132						
	1 pc3 PL 10x8	1 3	3905 132						
	3 pd3 BR 1 1/2x8	0 3 3/4	3905 132						
ONE 31CF38	2 ad L 3x2 1/2x1/2	9 2	3905 132						
	1 ax L 3 1/2x3x3/8	10 0 1/2	3943 130						
	1 ay L 3 1/2x3x3/8	9 10 3/8	1 130						
	2 pa3 PL 11x8	1 0	3905 132						
	2 pb3 PL 11x8	1 0	3905 132						
	1 pc3 PL 10x8	1 3	3905 132						
	3 pd3 BR 1 1/2x8	0 3 3/4	3905 132						
ONE 31CF39	2 aab L 3x2 1/2x1/2	9 8 1/2	3905 132						
	1 aac L 3 1/2x3x3/8	10 6 1/2	3943 130						
	1 aad L 3 1/2x3x3/8	10 3 1/2	1 130						
	2 pa3 PL 11x8	1 0	3905 132						
	2 pb3 PL 11x8	1 0	3905 132						
	1 pc3 PL 10x8	1 3	3905 132						
	3 pd3 BR 1 1/2x8	0 3 3/4	3905 132						
ONE 31CF40	2 ah L 3x2 1/2x1/2	9 7 1/2	3905 132						
	1 aat L 3 1/2x3x3/8	10 5 1/2	3943 130						
	1 aag L 3 1/2x3x3/8	10 3 1/8	1 130						
	2 pa3 PL 11x8	1 0	3905 132						
	2 pb3 PL 11x8	1 0	3905 132						
	1 pc3 PL 10x8	1 3	3905 132						
	3 pd3 BR 1 1/2x8	0 3 3/4	3905 132						

FOR GENERAL NOTES SEE DWG GN1
MATERIAL ASTM A36

CROSS FRAME DETAILS 164
BRIDGE OVER NORTHWESTERN PKWY & 22ND ST.
DEPT. OF HIGHWAYS, COMMONWEALTH OF KENTUCKY
JEFFERSON COUNTY, MAP 164-2 (MAY 1956-273-111)
CONTRACTOR: MATTHEWS BRIDGE CO.

NASHVILLE BRIDGE COMPANY
NASHVILLE, TENN.
BESSEMER PLANT


APPROVED FOR SHOP
NMF/1/1/10 CHIEF DRAFTSMAN
NMF/1/1/10 CHIEF ENGINEER

FIELD NO. 164
FIELD DATE 1/24/57
FIELD CHECKED BY NMF/1/1/10
FIELD PRINTED BY NMF/1/1/10

REVISION NOTES
1. SEE GN1

BILLS MATERIAL NO. 31A/31B
CONT. C6736
S. O. B-5727

DRAWING NO. 31

 

MARK	READ	(A)	(B)	(C)	(D)	(E)	(F)	(G)	(H)	(K)	(AL)	(AR)
32CF41	ONE	9'11 $\frac{1}{16}$	9'5 $\frac{1}{16}$	3 $\frac{1}{16}$	9'5 $\frac{1}{16}$ (aa)	2'4 $\frac{1}{2}$	10'3 $\frac{1}{16}$ (ab)	10'1 $\frac{1}{4}$ (ac)	4 $\frac{5}{8}$	5 $\frac{1}{16}$	2 $\frac{3}{4}$	2 $\frac{3}{4}$
32CF42		9'9 $\frac{3}{16}$	9'3 $\frac{1}{16}$	2 $\frac{3}{8}$	9'3 $\frac{1}{16}$ (ad)	2'3 $\frac{3}{4}$	10'2 $\frac{1}{8}$ (af)	9'11 $\frac{5}{16}$ (ag)	4 $\frac{3}{4}$	5 $\frac{3}{8}$		
32CF43		9'8 $\frac{3}{8}$	9'2 $\frac{3}{4}$	2 $\frac{1}{16}$	9'2 $\frac{3}{4}$ (ah)	2'3 $\frac{1}{2}$	10'1 $\frac{1}{8}$ (ak)	9'11 $\frac{1}{4}$ (am)	4 $\frac{1}{16}$	5 $\frac{3}{8}$		
32CF44		9'9 $\frac{1}{16}$	9'3 $\frac{1}{16}$	3 $\frac{3}{16}$	9'3 $\frac{1}{16}$ (an)	2'3 $\frac{3}{4}$	10'2 $\frac{1}{16}$ (ap)	9'11 $\frac{1}{2}$ (as)	4 $\frac{1}{16}$	5 $\frac{1}{16}$		
32CF45		9'9 $\frac{1}{8}$	9'3 $\frac{1}{8}$	3 $\frac{1}{8}$	9'3 $\frac{1}{8}$ (at)	2'3 $\frac{3}{4}$	10'1 $\frac{1}{8}$ (av)	9'11 $\frac{1}{16}$ (aw)	4 $\frac{3}{4}$	5 $\frac{1}{16}$		
32CF46		9'8 $\frac{3}{8}$	9'2 $\frac{3}{8}$	2 $\frac{1}{16}$	9'2 $\frac{3}{8}$ (ax)	2'3 $\frac{1}{2}$	10'1 $\frac{1}{16}$ (ay)	9'11 $\frac{1}{16}$ (aab)	4 $\frac{3}{4}$	5 $\frac{3}{8}$		
32CF47		9'8 $\frac{1}{16}$	9'2 $\frac{1}{16}$	2 $\frac{1}{2}$	9'2 $\frac{1}{16}$ (aac)	2'3 $\frac{1}{2}$	10'1 $\frac{1}{4}$ (aad)	9'11 $\frac{1}{4}$ (am)	4 $\frac{1}{16}$	5 $\frac{3}{8}$		2 $\frac{3}{4}$
32CF48	ONE	9'6 $\frac{5}{16}$	9'0 $\frac{1}{16}$	3 $\frac{1}{16}$	9'0 $\frac{1}{16}$ (aaf)	2'3	9'11 $\frac{1}{2}$ (aag)	9'8 $\frac{3}{8}$ (aah)	4 $\frac{1}{16}$	5 $\frac{5}{8}$	2 $\frac{3}{4}$	3

SHOP ORDER NO.
B5727

WORK ORDER NO.

CONTRACT NO.
C6736

ITEM

NORTHWESTERN BRIDGE COMPANY

COMMONWEALTH of KENTUCKY, DEPT. OF HIGHWAYS, BRIDGE

OVER NORTHWESTERN PKWY @ 22ND ST., JEFFERSON COUNTY

FABRICATION BESSEMER PLANT

BILL
32 A
ORIG. NO.
32

SHIP. MARK	ITEM	ASSEMBLY MARK	SECTION	FINISHED LENGTH	ORDERED LENGTH	WEIGHT
MAT 4 ASTM 436						
ONE 32CF41						
GROSS FRAME						
2	a a	L	3 x 24 x 1/2	9 5/8		3705 132
1	a b	L	3 1/2 x 3 x 3/8	10 3/8		3743 130
1	a c	L	3 1/2 x 3 x 3/8	10 1/4		130
2	p a 3	R	11 x 3	1 0	3705 8011	3709 409
2	p b 3	R	11 x 3	1 0		409
1	p c 3	R	10 x 3	1 3	82 x 33-3 CUTS 240	412
3	p d 3	BR	12 x 3	0 3 1/2		576 606

ONE 32CF42						
GROSS FRAME						
2	a d	L	3 x 24 x 1/2	9 3/8		3705 132
1	a f	L	3 1/2 x 3 x 3/8	10 2 1/8		3743 130
1	a g	L	3 1/2 x 3 x 3/8	9 11 1/8		130
2	p a 3	R	11 x 3	1 0	3705 8011	3709 409
2	p b 3	R	11 x 3	1 0		409
1	p c 3	R	10 x 3	1 3	82 x 33-3 CUTS 240	412
3	p d 3	BR	12 x 3	0 3 1/2		576 606

ONE 32CF43						
GROSS FRAME						
2	a h	L	3 x 24 x 1/2	9 2 3/8		3705 132
1	a k	L	3 1/2 x 3 x 3/8	10 2 1/8		3743 130
1	a m	L	3 1/2 x 3 x 3/8	9 11 1/8		130
2	p a 3	R	11 x 3	1 0	3705 8011	3709 409
2	p b 3	R	11 x 3	1 0		409
1	p c 3	R	10 x 3	1 3	82 x 33-3 CUTS 240	412
3	p d 3	BR	12 x 3	0 3 1/2		576 606

ONE 32CF44						
GROSS FRAME						
2	a n	L	3 x 24 x 1/2	9 3/8		3705 132
1	a p	L	3 1/2 x 3 x 3/8	10 2 1/8		3743 130
1	a s	L	3 1/2 x 3 x 3/8	9 11 1/8		130
2	p a 3	R	11 x 3	1 0	3705 8011	3709 409
2	p b 3	R	11 x 3	1 0		409
1	p c 3	R	10 x 3	1 3	82 x 33-3 CUTS 240	412
3	p d 3	BR	12 x 3	0 3 1/2		576 606

NET TOTAL

SHOP ORDER NO. B-5727		NASHVILLE BRIDGE COMPANY		BILL NO. 32B	
WORK ORDER NO. C6736		COMMONWEALTH OF KENTUCKY, DEPT. OF HIGHWAYS, BRIDGE		DRAWING 32	
CONTRACT NO. C6736		OVER NORTHWESTERN PKWY & 22ND ST., JEFFERSON COUNTY		FABRICATION BESSEMER PLANT	
ITEM		WEIGHTS BY		CHECKED BY	
QTY	DESCRIPTION	SECTION	WEIGHT	QTY	WEIGHT
MAT'L ASTM A36					
ONE 32CF45 CROSS FRAME					
2	at L 3x24x $\frac{1}{2}$	9 28	3705 132		
1	av L 3x13x $\frac{1}{2}$	10 18	3743 130		
1	aw L 3x13x $\frac{1}{2}$	9 11 $\frac{1}{2}$	1 130		
2	pa3 R 11x8	1 0	20 36 @ 11 3709 407		
2	pb3 R 11x8	1 0	1 407		
1	pc3 R 10x8	1 3	82x38-3 CUTS 240	1	412
3	pd3 BR 12x8	0 33	57x 686 606		
ONE 32CF46 CROSS FRAME					
2	ax L 3x24x $\frac{1}{2}$	9 28	3705 132		
1	ay L 3x13x $\frac{1}{2}$	10 18	3743 130		
1	aab L 3x13x $\frac{1}{2}$	9 11 $\frac{1}{2}$	1 130		
2	pa3 R 11x8	1 0	20 36 @ 11 3709 407		
2	pb3 R 11x8	1 0	1 407		
1	pc3 R 10x8	1 3	82x38-3 CUTS 240	1	412
3	pd3 BR 12x8	0 33	57x 686 606		
ONE 32CF47 CROSS FRAME					
2	aac L 3x24x $\frac{1}{2}$	9 28	3705 132		
1	aad L 3x13x $\frac{1}{2}$	10 18	3743 130		
1	am L 3x13x $\frac{1}{2}$	9 11 $\frac{1}{2}$	1 130		
2	pa3 R 11x8	1 0	20 36 @ 11 3709 407		
2	pb3 R 11x8	1 0	1 407		
1	pc3 R 10x8	1 3	82x38-3 CUTS 240	1	412
3	pd3 BR 12x8	0 33	57x 686 606		
ONE 32CF48 CROSS FRAME					
2	aaf L 3x24x $\frac{1}{2}$	9 0 $\frac{1}{2}$	3705 132		
1	aag L 3x13x $\frac{1}{2}$	9 11 $\frac{1}{2}$	3743 130		
1	aah L 3x13x $\frac{1}{2}$	9 8 $\frac{1}{2}$	1 130		
2	pa3 R 11x8	1 0	20 36 @ 11 3709 407		
2	pb3 R 11x8	1 0	1 407		
1	pc3 R 10x8	1 3	82x38-3 CUTS 240	1	412
3	pd3 BR 12x8	0 33	57x 686 606		


FOR GENERAL NOTES SEE DWG GN1
MATERIAL - ASTM A36

CROSS FRAME DETAILS 164
BRIDGE OVER NORTHWESTERN PARK & 22ND ST.
DEPT. OF HIGHWAYS, COMMONWEALTH OF KENTUCKY
JEFFERSON CTY: FAD 164 - 2 (34), SP56-273-1111
CONTRACTOR: MATTHEWS BRIDGE CO.

NASHVILLE BRIDGE COMPANY
NASHVILLE, TENN BOSSEMER PLANT

RIVETS None DRAWN BY SK DATE 10-28-66
HOLDS 16 OR NOTED IN CHARGE: GATT (TENG)
FIELD CONT. 1/4 HSB CHECKED BY VM DATE 11/6/66
SHOP PLAN: 561 DATE PRINTED:
FIELD: GW

BILLS MATERIAL NO. 324432B CONT. C6736 DRAWING NO. 32
S.O. 8-5727

 

MARK	READ	(A)	(B)	(C)	(D)	(E)	(F)	(G)	(H)	(K)	(AL)	(AR)
33CF49	ONE	9'6 $\frac{2}{5}$	9'0 $\frac{1}{5}$	3 $\frac{3}{4}$	9'0 $\frac{1}{5}$ (aa)	2'3	9'11 $\frac{1}{8}$ (ab)	9'8 $\frac{15}{16}$ (ac)	4'1 $\frac{1}{2}$	5'6	2'3	2'3
33CF50	ONE	9'6 $\frac{2}{5}$	9'0 $\frac{1}{5}$	3'2	9'0 $\frac{1}{5}$ (ad)	2'3	9'11 $\frac{1}{8}$ (af)	9'8'16 (ag)	4'1 $\frac{1}{2}$	5'6	2'3	3
33CF51	ONE	9'6 $\frac{2}{5}$	9'0 $\frac{1}{5}$	34	9'0 $\frac{1}{5}$ (ad)	2'3	9'11 $\frac{1}{8}$ (ah)	9'8 $\frac{3}{4}$ (ak)	4'8	5'6	2'3	3
33CF52	3	9'6 $\frac{2}{5}$	9'0 $\frac{1}{5}$	3 $\frac{3}{4}$	9'0 $\frac{1}{5}$ (aa)	2'3	9'11 $\frac{1}{8}$ (am)	9'9'16 (an)	4'3	5'6	2'3	2'3
33CF53	ONE	9'6 $\frac{2}{5}$	9'0 $\frac{1}{5}$	3 $\frac{3}{4}$	9'0 $\frac{1}{5}$ (ad)	2'3	9'11 $\frac{1}{8}$ (ap)	9'8'12 (as)	4'8	5'6	2'3	3
33CF54	4	9'6 $\frac{2}{5}$	9'0 $\frac{1}{5}$	2'3	9'0 $\frac{1}{5}$ (aa)	2'3	9'11 $\frac{1}{8}$ (ah)	9'9'8 (ad)	4'8	5'6	2'3	2'3
33CF55	6	9'6 $\frac{2}{5}$	9'0 $\frac{1}{5}$	2'6	9'0 $\frac{1}{5}$ (aa)	2'3	9'11'14 (av)	9'9'16 (aw)	4'1 $\frac{1}{2}$	5'6	2'3	2'3
33CF56	2	8'1'1 $\frac{1}{2}$	8'5'6	2'6	8'5'6 (ax)	2'1'4	9'4'3 (ay)	9'3 (aab)	5'6	5'12	6'4	6'4

NASHVILLE BRIDGE COMPANY

SHIP ORDER NO.

B-5727

WORK ORDER NO.

CONTRACT NO.

C6736

ITEM

COMMONWEALTH OF KENTUCKY, DEPT. OF HIGHWAYS, BRIDGE

OVER NORTHWESTERN PKWY & 22ND ST., JEFFERSON COUNTY

FABRICATION BESSEMER

PLANT

OF CHS BY

CHECKED BY

BILL NO.

33 B

DRAWING

33

SHIP	LOADING	ITEM	SECTION	THICKNESS	AREA	WEIGHT	SPACING	REMARKS	STRENGTH	STRESS
DATE	DATE	NO.	NO.	IN.	SQ. IN.	LB.	IN.		PER IN.	PER IN.

MAX 4 ASTM A36

ONE 33GF53

CROSS FRAME

2 ad	L	3x24x $\frac{1}{2}$	9	0 $\frac{1}{8}$	3705	132
1 ap	L	3 $\frac{1}{2}$ x3x $\frac{1}{8}$	9	1 $\frac{1}{8}$	3743	90
1 as	L	3 $\frac{1}{2}$ x3x $\frac{1}{8}$	9	3 $\frac{1}{8}$	1	130
2 pa3	R	11x $\frac{1}{8}$	1	0	2015	8011 3709 407
2 pb3	R	11x $\frac{1}{8}$	1	0	1	407
1 pc3	R	10x $\frac{1}{8}$	1	3	82x38x3	412
3 pd3	BR	12x $\frac{1}{8}$	0	3 $\frac{1}{8}$	575	240 586 606

4 33GF54

CROSS FRAME

8 aa	L	3x24x $\frac{1}{2}$	9	0 $\frac{1}{8}$	3705	132
4 ah	L	3 $\frac{1}{2}$ x3x $\frac{1}{8}$	9	1 $\frac{1}{8}$	3743	90
4 at	L	3 $\frac{1}{2}$ x3x $\frac{1}{8}$	9	7 $\frac{1}{8}$	1	130
8 pa3	R	11x $\frac{1}{8}$	1	0	2015	8011 3709 407
8 pb3	R	11x $\frac{1}{8}$	1	0	1	407
4 pc3	R	10x $\frac{1}{8}$	1	3	82x38x3	412
12 pd3	BR	12x $\frac{1}{8}$	0	3 $\frac{1}{8}$	575	240 586 606

6 33GF55

CROSS FRAME

12 aa	L	3x24x $\frac{1}{2}$	9	0 $\frac{1}{8}$	3705	132
6 av	L	3 $\frac{1}{2}$ x3x $\frac{1}{8}$	9	1 $\frac{1}{8}$	3743	90
6 aw	L	3 $\frac{1}{2}$ x3x $\frac{1}{8}$	9	7 $\frac{1}{8}$	1	130
12 pa3	R	11x $\frac{1}{8}$	1	0	2015	8011 3709 407
12 pb3	R	11x $\frac{1}{8}$	1	0	1	407
6 pc3	R	10x $\frac{1}{8}$	1	3	82x38x3	412
18 pd3	BR	12x $\frac{1}{8}$	0	3 $\frac{1}{8}$	575	240 586 606

2 33GF56

CROSS FRAME

4 ax	L	3x24x $\frac{1}{2}$	8	5 $\frac{1}{8}$	3705	132
2 ay	L	3 $\frac{1}{2}$ x3x $\frac{1}{8}$	9	4 $\frac{1}{8}$	3743	90
2 aab	L	3 $\frac{1}{2}$ x3x $\frac{1}{8}$	9	3	1	130
4 pa3	R	11x $\frac{1}{8}$	1	0	2015	8011 3709 407
4 pb3	R	11x $\frac{1}{8}$	1	0	1	407
2 pc3	R	10x $\frac{1}{8}$	1	3	82x38x3	412
6 pd3	BR	12x $\frac{1}{8}$	0	3 $\frac{1}{8}$	575	240 586 606

SHEET TOTAL

FOR GENERAL NOTES SEE DWG GN1
MAT. ASTM A36


CROSS FRAME DETAILS I64
BRIDGE OVER NORTHWESTERN PONT. & 22ND ST.
DEPT. OF HIGHWAYS, COMMONWEALTH OF KENTUCKY
JEFFERSON CITY, PA. I64-2340 / SP56-273-111
CONTRACTOR: MATTINGLY BRIDGE CO.


NASHVILLE BRIDGE COMPANY
NASHVILLE, TENN.
BESSEMER PLANT

REVISED *10/16* ☒ OR NOTED
HOLE: *78*
FIELD CON: *10458*
SHOP PAINT: *566*
6411
FIELD: _____

DRAWN BY: *EK* DATE: *10-28-62*
IN CHARGE: *BATTISTONE*
CHECKED BY: *VJM* DATE: *11/8/62*
DATE PRINTED: _____

BILL MATERIAL NO. *33A-F-33B* CONT. *C6736* DRAWING NO. *33*
S. O. *B-5727*

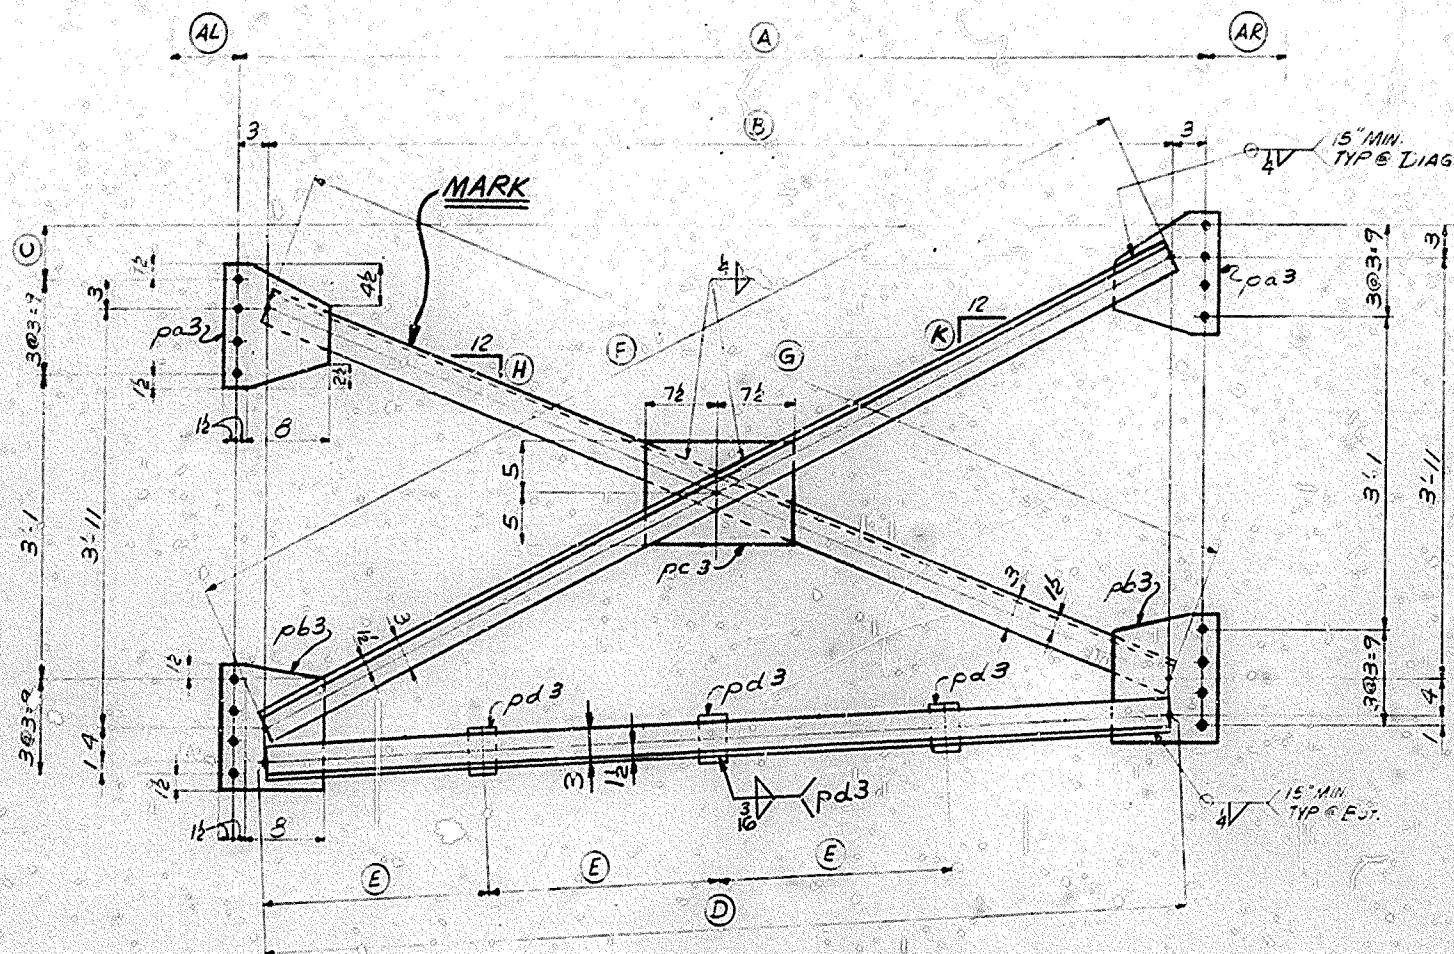

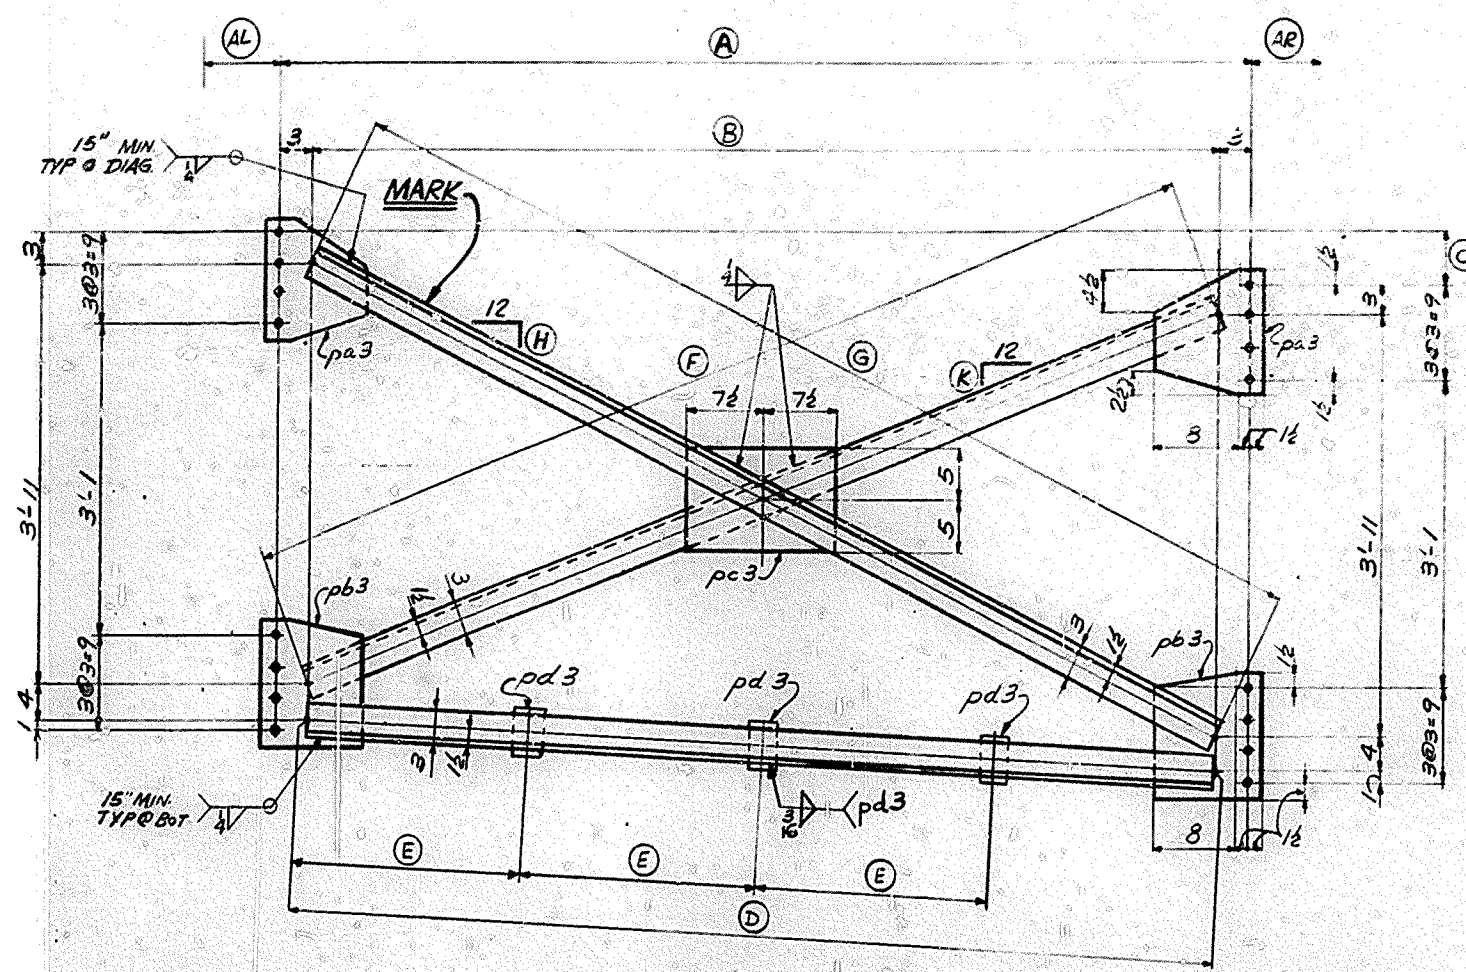

CROSS FRAMES MK 35CF66 TO 35CF71, 35CF91 & 35CF92
(SEE TABLE BELOW FOR DIM.)

MARK	REQD	A	B	C	D	E	F	G	H	K	AL	AR
35CF66	4	9'-6"	9'-0"	1/8"	9'-0" (aa)	2'-3"	9'-10 3/8" (ab)	9'-10 1/4" (ac)	5 3/8"	5 3/8"	2 3/4"	2 3/4"
35CF67	ONE	9'-6"	9'-0"	4"	9'-0" (ad)	2'-3"	9'-9 1/8" (af)	9'-10 1/8" (ag)	5 1/4"	5 3/8"	2 3/4"	3"
35CF68	2	9'-6"	9'-0"	7/8"	9'-0" (aa)	2'-3"	9'-10 1/8" (ah)	9'-10 7/8" (ak)	5 1/4"	5 1/8"	2 3/4"	2 3/4"
35CF69	ONE	9'-6"	9'-0"	7/8"	9'-0" (ad)	2'-3"	9'-9 1/8" (am)	9'-10 3/8" (an)	5 1/4"	5 1/8"	2 3/4"	3"
35CF70	ONE	9'-6"	9'-0"	5/8"	9'-0" (ad)	2'-3"	9'-9 3/8" (ap)	9'-10 1/4" (ac)	5 1/4"	5 1/8"	2 3/4"	3"
35CF71	ONE	9'-6"	9'-0"	1 3/8"	9'-0" (ad)	2'-3"	9'-9 1/8" (as)	9'-10 3/8" (at)	5 5/8"	5 1/8"	2 3/4"	3"
35CF91	8	9'-6"	9'-0"	1"	9'-0" (aa)	2'-3"	9'-9 7/8" (av)	9'-10 3/8" (aw)	5 5/8"	5 1/8"	2 3/4"	2 3/4"
35CF92	5	9'-6"	9'-0"	3/8"	9'-0" (aa)	2'-3"	9'-10 3/8" (ab)	9'-10 3/8" (ax)	5 3/8"	5 3/8"	2 3/4"	2 3/4"

NASHVILLE BRIDGE COMPANY											
SHOP ORDER NO. B-5727			COMMONWEALTH OF KENTUCKY, DEPT. OF HIGHWAYS, BRIDGE						BILL NO. 35A		
WORK ORDER NO. C6736			OVER NORTHWESTERN PKWY & 22ND ST., JEFFERSON COUNTY						DRAWING NO. 35		
CONTRACT NO. C6736			FABRICATION, BESSEMER PLANT						CHECKED BY		
ITEM	SECTION	QUANTITY	DESCRIPTION	UNIT	WEIGHTS BY	REMARKS	REVISION	DATE	BY	DATE	BY
MATERIAL ASTM A36											
4	35CF66	CROSS FRAME									
5	aa	L 3x22x1/2	9 0/8		3905 132						
4	ab	L 3x22x1/2	9 10/8		3943 130						
4	ac	L 3x22x1/2	9 10/8		1 130						
8	pa3	R 11x8	1 0		20 CUTS 8011 3909 409						
8	pb3	R 11x8	1 0		1 409						
4	pc3	R 10x8	1 3		82x38-3 CUTS 240	412					
12	pd3	BR 12x8	0 3 3/4		57K 686 606						
ONE	35CF67	CROSS FRAME									
2	ad	L 3x22x1/2	9 0/8		3905 132						
1	af	L 3x22x1/2	9 9/8		3943 130						
1	ag	L 3x22x1/2	9 10/8		1 130						
2	pa3	R 11x8	1 0		20 CUTS 8011 3909 409						
2	pb3	R 11x8	1 0		1 409						
1	pc3	R 10x8	1 3		82x38-3 CUTS 240	412					
3	pd3	BR 12x8	0 3 3/4		57K 686 606						
2	35CF68	CROSS FRAME									
4	aa	L 3x22x1/2	9 0/8		3905 132						
2	ah	L 3x22x1/2	9 10/8		3943 130						
2	ak	L 3x22x1/2	9 10/8		1 130						
4	pa3	R 11x8	1 0		20 CUTS 8011 3909 409						
4	pb3	R 11x8	1 0		1 409						
2	pc3	R 10x8	1 3		82x38-3 CUTS 240	412					
6	pd3	BR 12x8	0 3 3/4		57K 686 606						
ONE	35CF69	CROSS FRAME									
2	ad	L 3x22x1/2	9 0/8		3905 132						
1	am	L 3x22x1/2	9 9/8		3943 130						
1	an	L 3x22x1/2	9 10/8		1 130						
2	pa3	R 11x8	1 0		20 CUTS 8011 3909 409						
2	pb3	R 11x8	1 0		1 409						
1	pc3	R 10x8	1 3		82x38-3 CUTS 240	412					
3	pd3	BR 12x8	0 3 3/4		57K 686 606						

NASHVILLE BRIDGE COMPANY											
SHOP ORDER NO. B-5727			COMMONWEALTH OF KENTUCKY, DEPT. OF HIGHWAYS, BRIDGE						BILL NO. 35B		
WORK ORDER NO. C6736			OVER NORTHWESTERN PKWY & 22ND ST., JEFFERSON COUNTY						DRAWING NO. 35		
CONTRACT NO. C6736			FABRICATION, BESSEMER PLANT						CHECKED BY		
ITEM	SECTION	QUANTITY	DESCRIPTION	UNIT	WEIGHTS BY	REMARKS	REVISION	DATE	BY	DATE	BY
MATERIAL ASTM A36											
ONE	35CF70	CROSS FRAME									
2	ad	L 3x22x1/2	9 0/8		3905 132						
1	ap	L 3x22x1/2	9 9/8		3943 130						
1	ac	L 3x22x1/2	9 10/8		1 130						
2	pa3	R 11x8	1 0		20 CUTS 8011 3909 409						
2	pb3	R 11x8	1 0		1 409						
1	pc3	R 10x8	1 3		82x38-3 CUTS 240	412					
3	pd3	BR 12x8	0 3 3/4		57K 686 606						
ONE	35CF71	CROSS FRAME									
2	ad	L 3x22x1/2	9 0/8		3905 132						
1	as	L 3x22x1/2	9 9/8		3943 130						
1	at	L 3x22x1/2	9 10/8		1 130						
2	pa3	R 11x8	1 0		20 CUTS 8011 3909 409						
2	pb3	R 11x8	1 0		1 409						
1	pc3	R 10x8	1 3		82x38-3 CUTS 240	412					
3	pd3	BR 12x8	0 3 3/4		57K 686 606						
8	35CF91	CROSS FRAME									
16	aa	L 3x22x1/2	9 0/8		3905 132						
8	av	L 3x22x1/2	9 9/8		3943 130						
8	aw	L 3x22x1/2	9 10/8		1 130						
16	pa3	R 11x8	1 0		20 CUTS 8011 3909 409						
16	pb3	R 11x8	1 0		1 409						
8	pc3	R 10x8	1 3		82x38-3 CUTS 240	412					
24	pd3	BR 12x8	0 3 3/4		57K 686 606						
5	35CF92	CROSS FRAME									
10	aa	L 3x22x1/2	9 0/8		3905 132						
5	ab	L 3x22x1/2	9 10/8		3943 130						
5	ax	L 3x22x1/2	9 10/8		1 130						
10	pa3	R 11x8	1 0		20 CUTS 8011 3909 409						
10	pb3	R 11x8	1 0		1 409						
5	pc3	R 10x8	1 3		82x38-3 CUTS 240	412					
15	pd3	BR 12x8	0 3 3/4		57K 686 606						

FOR GENERAL NOTES, SEE DWG G-1
MATERIAL ASTM A36

CROSS FRAME DETAILS 164
BRIDGE OVER NORTHWESTERN PKWY & 22ND ST.
DEPT. OF HIGHWAYS, COMMONWEALTH OF KENTUCKY
JEFFERSON CITY, MAP 164-20(4), SP-55-213-111
CONTRACTOR: NASHVILLE BRIDGE CO.

NASHVILLE BRIDGE COMPANY
NASHVILLE, TENN.

APPROVED FOR SHOP
DATE: 10-27-69
BY: [Signature]
CHIEF ENGINEER

REVISION NOTES
NO. 1
DATE: 10/27/69
BY: [Signature]
CHIEF ENGINEER

NO. 2
DATE: 10/27/69
BY: [Signature]
CHIEF ENGINEER

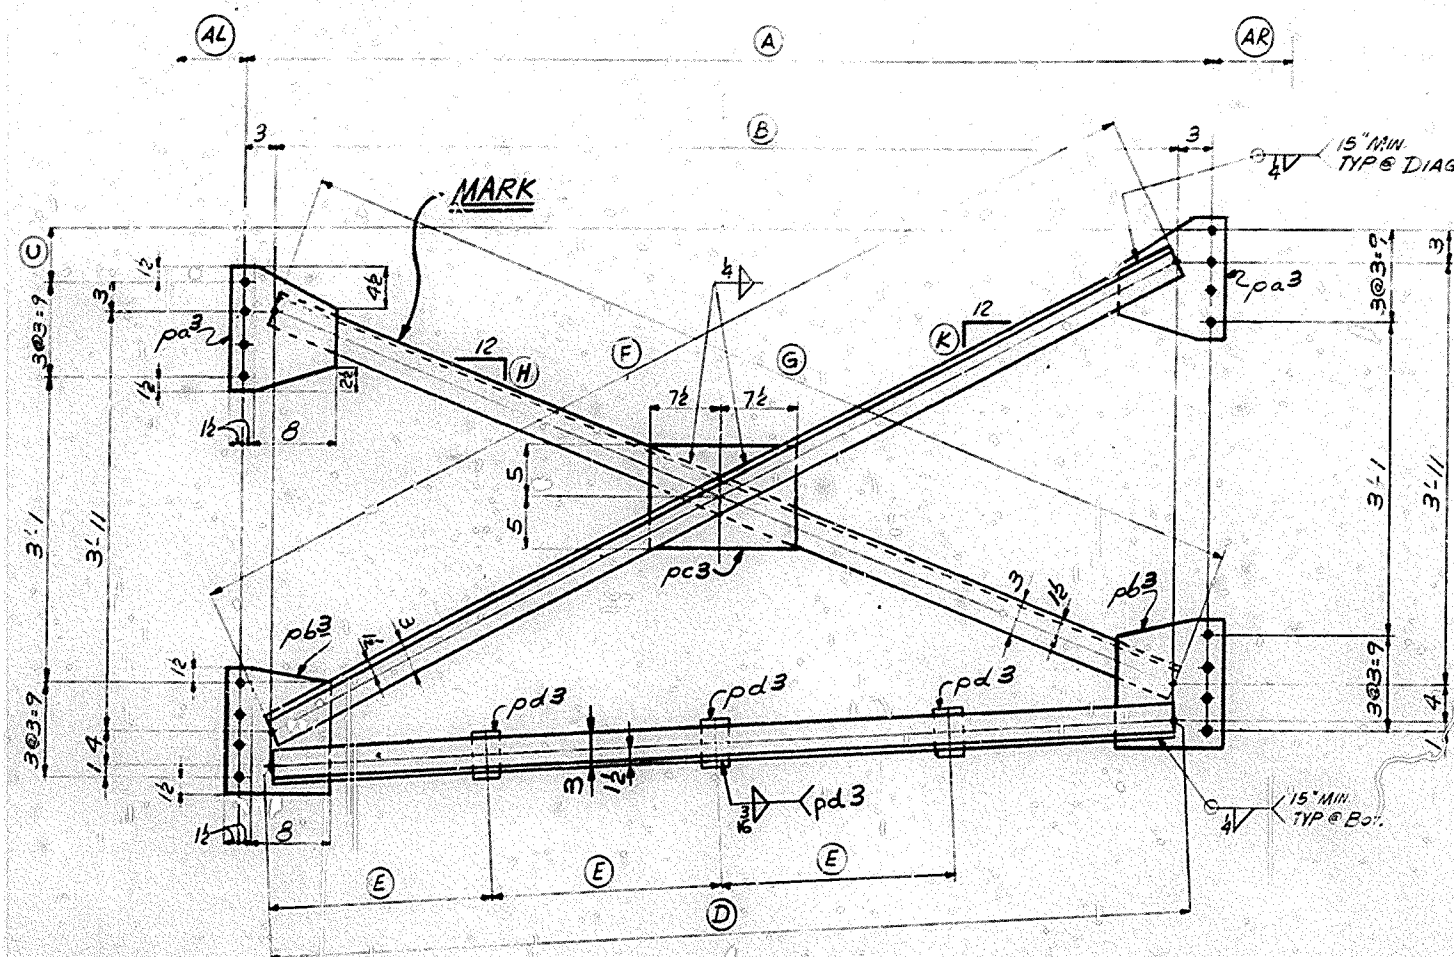

CROSS FRAMES-MK 36CF65 & 36CF72 TO 36CF78 (INCL.)
(SEE TABLE BELOW FOR DIM.)

MARK	REQD	(A)	(B)	(C)	(D)	(E)	(F)	(G)	(H)	(K)	(AL)	(AR)
36CF65	6	9'-6 1/2"	9'-0 1/2"	1 5/8"	9'-0 1/2" (aa)	2'-3"	9'-10 3/8" (ab)	9'-10 1/8" (ac)	5 1/8"	5 1/4"	2 3/4"	2 3/4"
36CF72	2	9'-6 1/2"	9'-0 1/2"	2 3/8"	9'-0 1/2" (ad)	2'-3"	9'-11 1/8" (af)	9'-8 3/8" (ag)	4 3/8"	5 1/2"	2 3/4"	3"
36CF73	ONE	9'-6 1/4"	9'-0 1/4"	2 1/8"	9'-0 1/4" (ah)	2'-3"	9'-11 1/8" (ah)	9'-9" (am)	4 1/8"	5 1/2"	2 3/4"	3"
36CF74	ONE	9'-6 1/4"	9'-0 1/4"	2 1/8"	9'-0 1/4" (ah)	2'-3"	9'-11" (am)	9'-9 1/8" (ap)	4 1/8"	5 1/2"	2 3/4"	3"
36CF75	4	9'-6 1/2"	9'-0 1/2"	2 1/4"	9'-0 1/2" (aa)	2'-3"	9'-11 1/8" (af)	9'-9 3/8" (as)	4 1/8"	5 1/8"	2 3/4"	2 3/4"
36CF76	ONE	9'-6 1/4"	9'-0 1/4"	2 1/4"	9'-0 1/4" (ah)	2'-3"	9'-10 1/8" (at)	9'-9 3/8" (av)	4 1/8"	5 1/8"	2 3/4"	3"
36CF77	5	9'-6 1/2"	9'-0 1/2"	1 15/16"	9'-0 1/2" (aa)	2'-3"	9'-11" (am)	9'-9 1/2" (aw)	5"	5 1/8"	2 3/4"	2 3/4"
36CF78	ONE	8'-11 1/2"	8'-5 1/2"	1 1/2"	8'-5 1/2" (ax)	2'-1 1/4"	9'-4 1/2" (ay)	9'-3 3/8" (az)	5 3/8"	5 3/4"	6 1/4"	6 1/4"

NASHVILLE BRIDGE COMPANY

SHOP ORDER NO. B5727
COMMONWEALTH OF KENTUCKY, DEPT. OF HIGHWAYS, BRIDGE
OVER NORTHWESTERN PKWY & 22ND ST., JEFFERSON COUNTY
CONTRACT NO. C6736
BILL NO. 36A
DRAWING NO. 36
FABRICATION BESSEMER PLANT

MAT'L ASTM A36

6	36CF65	CROSS FRAME
12	aa	L 3x2 1/2x1/8 9' 0 1/2" 3105 132
6	ab	L 3 1/2x3x3/8 9' 10 3/8" 3143 130
6	ac	L 3 1/2x3x3/8 9' 10 1/8" 130
12	pa3	11x8 1' 0 3/4" CUTS 8011 3109 409
12	pb3	11x8 1' 0 3/4" 409
6	pc3	10x8 1' 3 82x38-3 CUTS 240 412
18	pd3	12x8 0 3 3/4" 686 606

2	36CF72	CROSS FRAME
4	ad	L 3x2 1/2x1/8 9' 0 1/2" 3105 132
2	af	L 3 1/2x3x3/8 9' 11 1/8" 3143 130
2	ag	L 3 1/2x3x3/8 9' 8 3/8" 130
4	pa3	11x8 1' 0 3/4" CUTS 8011 3109 409
4	pb3	11x8 1' 0 3/4" 409
2	pc3	10x8 1' 3 82x38-3 CUTS 240 412
6	pd3	12x8 0 3 3/4" 686 606

ONE	36CF73	CROSS FRAME
2	ah	L 3x2 1/2x1/8 9' 0 1/4" 3105 132
1	ak	L 3 1/2x3x3/8 9' 11 1/8" 3143 130
1	am	L 3 1/2x3x3/8 9' 9" 130
2	pa3	11x8 1' 0 3/4" CUTS 8011 3109 409
2	pb3	11x8 1' 0 3/4" 409
1	pc3	10x8 1' 3 82x38-3 CUTS 240 412
3	pd3	12x8 0 3 3/4" 686 606

ONE	36CF74	CROSS FRAME
2	ah	L 3x2 1/2x1/8 9' 0 1/4" 3105 132
1	ak	L 3 1/2x3x3/8 9' 11 1/8" 3143 130
1	am	L 3 1/2x3x3/8 9' 9 1/8" 130
2	pa3	11x8 1' 0 3/4" CUTS 8011 3109 409
2	pb3	11x8 1' 0 3/4" 409
1	pc3	10x8 1' 3 82x38-3 CUTS 240 412
3	pd3	12x8 0 3 3/4" 686 606

SHEET TOTAL

NASHVILLE BRIDGE COMPANY

SHOP ORDER NO. B-5727
COMMONWEALTH OF KENTUCKY, DEPT. OF HIGHWAYS, BRIDGE
OVER NORTHWESTERN PKWY & 22ND ST., JEFFERSON COUNTY
CONTRACT NO. C6736
BILL NO. 36B
DRAWING NO. 36
FABRICATION BESSEMER PLANT

MAT'L ASTM A36

4	36CF75	CROSS FRAME
8	aa	L 3x2 1/2x1/8 9' 0 1/2" 3105 132
4	af	L 3 1/2x3x3/8 9' 11 1/8" 3143 130
4	as	L 3 1/2x3x3/8 9' 9 3/8" 130
8	pa3	11x8 1' 0 3/4" CUTS 8011 3109 409
8	pb3	11x8 1' 0 3/4" 409
4	pc3	10x8 1' 3 82x38-3 CUTS 240 412
12	pd3	12x8 0 3 3/4" 686 606

ONE	36CF76	CROSS FRAME
2	ah	L 3x2 1/2x1/8 9' 0 1/4" 3105 132
1	ak	L 3 1/2x3x3/8 9' 11 1/8" 3143 130
1	av	L 3 1/2x3x3/8 9' 9 3/8" 130
2	pa3	11x8 1' 0 3/4" CUTS 8011 3109 409
2	pb3	11x8 1' 0 3/4" 409
1	pc3	10x8 1' 3 82x38-3 CUTS 240 412
3	pd3	12x8 0 3 3/4" 686 606

5	36CF77	CROSS FRAME
10	aa	L 3x2 1/2x1/8 9' 0 1/2" 3105 132
5	af	L 3 1/2x3x3/8 9' 11 1/8" 3143 130
5	aw	L 3 1/2x3x3/8 9' 9 3/8" 130
10	pa3	11x8 1' 0 3/4" CUTS 8011 3109 409
10	pb3	11x8 1' 0 3/4" 409
5	pc3	10x8 1' 3 82x38-3 CUTS 240 412
15	pd3	12x8 0 3 3/4" 686 606

ONE	36CF78	CROSS FRAME
2	ax	L 3x2 1/2x1/8 8' 5 1/2" 3105 132
1	ay	L 3 1/2x3x3/8 9' 4 1/2" 3143 130
1	az	L 3 1/2x3x3/8 9' 3 3/8" 130
2	pa3	11x8 1' 0 3/4" CUTS 8011 3109 409
2	pb3	11x8 1' 0 3/4" 409
1	pc3	10x8 1' 3 82x38-3 CUTS 240 412
3	pd3	12x8 0 3 3/4" 686 606


SHEET TOTAL

FOR GENERAL NOTES SEE DWG G61
MAT'L ASTM A36

CROSS FRAME DETAILS 164
BRIDGE OVER NORTHWESTERN PKWY & 22ND ST.
DEPT. OF HIGHWAYS, COMMONWEALTH OF KENTUCKY
JEFFERSON CITY, MAP 164-2(34)1, SP56-213-111
CONTRACTOR: MATTHEWS BRIDGE CO.

NASHVILLE BRIDGE COMPANY
NASHVILLE, TENN.

APPROVED FOR SHOP	RIVETS NONE	DRAWN BY: EK DATE: 10-27-69
WME/10/21	1 1/2"	IN CHARGE: GATTLI (TENSOR)
10/1/69	10/1/69	
REVISION NOTES	FIELD CORR. 10/1/69	CHECKED BY: V.M. DATE: 11/14/69
	SHOP PAINT: 1 GWT	DATE PRINTED
	FIELD	
BILLS MATERIAL NO.	CONT. C6736	DRAWING NO.
36A/36B	S.O. B-5727	36

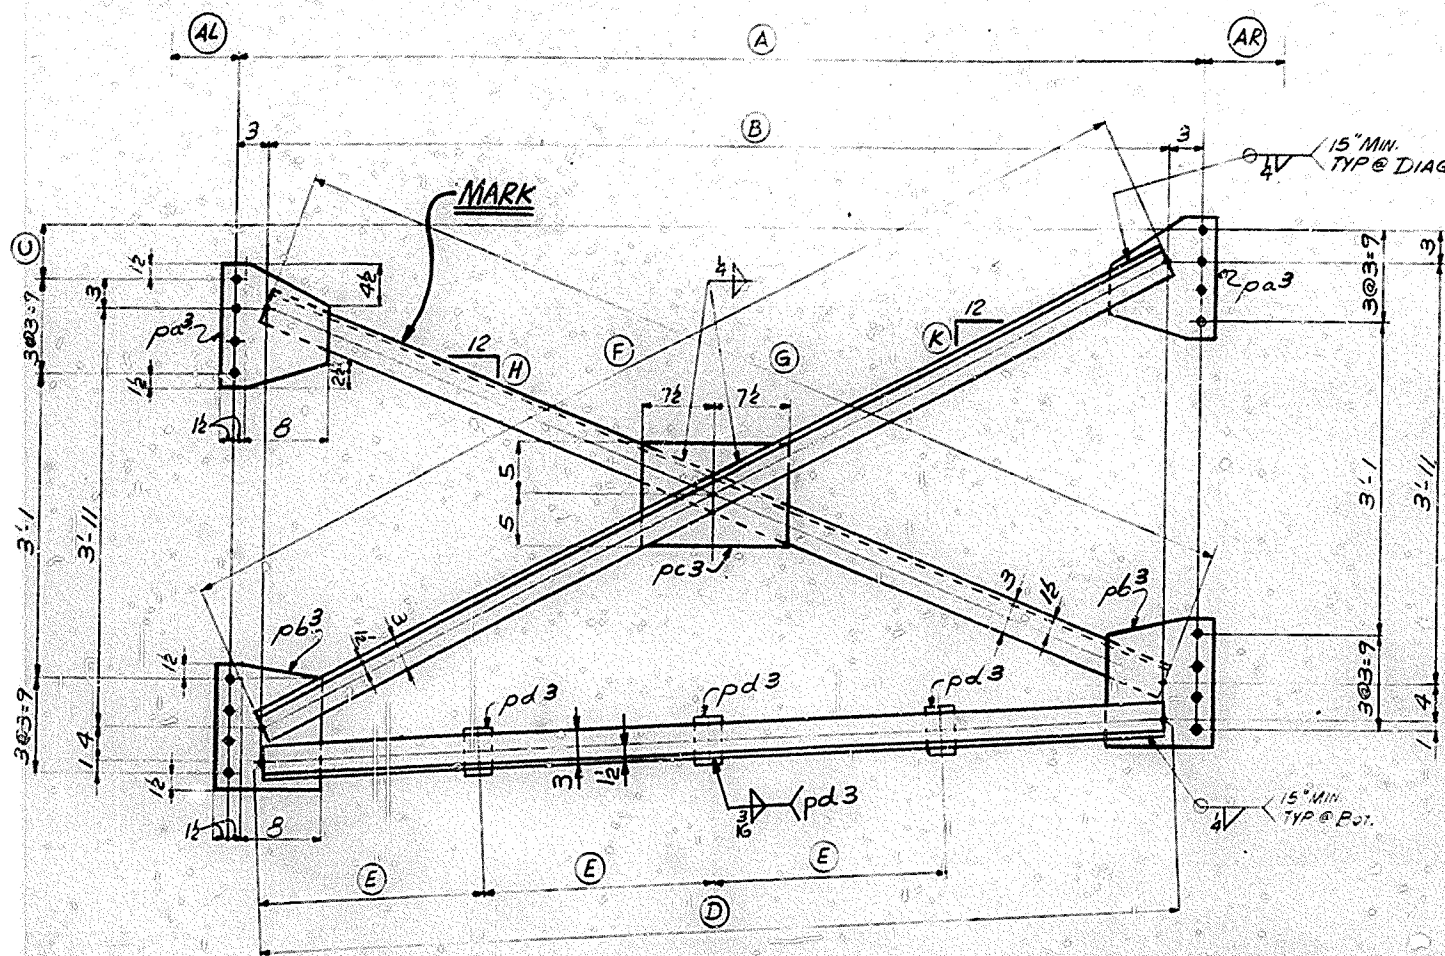

CROSS FRAMES MK 37CF79 TO 37CF86 (INCL)
(SEE TABLE BELOW FOR DIM.)

MARK	REQD	(A)	(B)	(C)	(D)	(E)	(F)	(G)	(H)	(K)	(L)	(M)
37CF79	ONE	9'-1 1/2	8'-7 1/2	1'-1 1/2	8'-7 1/2 (aa)	2'-1 1/4	7'-6 1/2 (ab)	9'-5 1/2 (ac)	5'-4	5'-8	6'-4	4'-4
37CF80	3	9'-3 1/2	8'-9 1/2	1'-1 1/2	8'-9 1/2 (ad)	2'-2 1/4	7'-8 1/2 (af)	9'-6 1/2 (ag)	5'-3 1/2	5'-6	4'-4	4'-4
37CF81	4	9'-6 1/2	9'-0 1/2	1'-1 1/2	9'-0 1/2 (ah)	2'-3	7'-10 1/2 (ak)	9'-7 1/2 (am)	5'-8	5'-10	2'-3	2'-3
37CF82	ONE	9'-6 1/2	9'-0 1/2	1'-1 1/2	9'-0 1/2 (an)	2'-3	7'-10 1/2 (ap)	9'-7 1/2 (as)	5'-8	5'-10	2'-3	3
37CF83		9'-6 1/2	9'-0 1/2	1'-1 1/2	9'-0 1/2 (at)	2'-3	7'-10 1/2 (av)	9'-7 1/2 (ax)	5'-8	5'-10	2'-3	3
37CF84		9'-6 1/2	9'-0 1/2	1'-1 1/2	9'-0 1/2 (aw)	2'-3	7'-10 1/2 (ay)	9'-7 1/2 (az)	5'-8	5'-10	2'-3	3
37CF85		9'-6 1/2	9'-0 1/2	1'-1 1/2	9'-0 1/2 (ba)	2'-3	7'-10 1/2 (bb)	9'-7 1/2 (bc)	5'-8	5'-10	2'-3	3
37CF86	ONE	9'-6 1/2	9'-0 1/2	1'-1 1/2	9'-0 1/2 (bd)	2'-3	7'-10 1/2 (be)	9'-7 1/2 (bf)	5'-8	5'-10	2'-3	3

NASHVILLE BRIDGE COMPANY

SHOP ORDER NO.
B5727

WORK ORDER NO.

CONTRACT NO.
C6736

COMMONWEALTH OF KENTUCKY, DEPT. OF HIGHWAYS, BRIDGE
OVER NORTHWESTERN PKWY & 22ND ST., JEFFERSON COUNTY

BILL NO.
37A
DRAWING NO.
37

FABRICATION BESSEMER PLANT

ITEM _____ OF CHITS BY _____ CHECKED BY _____

QTY	ITEM	DESCRIPTION	UNIT	WEIGHT	PRICE	TOTAL	REMARKS
-----	------	-------------	------	--------	-------	-------	---------

MAT'L ASTM A36

ONE 37CF79

CROSS FRAME

2	aa	L 3x2 1/2 x 1/2	8 7 1/2	3905	132
1	ab	L 3 1/2 x 3 x 3/8	9 6 1/2	3943	130
1	ac	L 3 1/2 x 3 x 3/8	9 5 1/2	1	130
2	pa3	11 x 8	1 0	82 x 35-3	3909 409
2	pb3	11 x 8	1 0	82 x 35-3	409
1	pc3	10 x 8	1 3	82 x 35-3	412
3	pd3	12 x 8	0 3 1/2	82 x 35-3	606

3 37CF80

CROSS FRAME

6	ad	L 3x2 1/2 x 1/2	8 9 1/2	3905	132
3	af	L 3 1/2 x 3 x 3/8	9 8 1/2	3943	130
3	ag	L 3 1/2 x 3 x 3/8	9 6 1/2	1	130
6	pa3	11 x 8	1 0	82 x 35-3	3909 409
6	pb3	11 x 8	1 0	82 x 35-3	409
3	pc3	10 x 8	1 3	82 x 35-3	412
9	pd3	12 x 8	0 3 1/2	82 x 35-3	606

4 37CF81

CROSS FRAME

8	ah	L 3x2 1/2 x 1/2	9 0 1/2	3905	132
4	ak	L 3 1/2 x 3 x 3/8	9 10 1/2	3943	130
4	am	L 3 1/2 x 3 x 3/8	9 7 1/2	1	130
8	pa3	11 x 8	1 0	82 x 35-3	3909 409
8	pb3	11 x 8	1 0	82 x 35-3	409
4	pc3	10 x 8	1 3	82 x 35-3	412
12	pd3	12 x 8	0 3 1/2	82 x 35-3	606

ONE 37CF82

CROSS FRAME

2	an	L 3x2 1/2 x 1/2	9 0 1/2	3905	132
1	ap	L 3 1/2 x 3 x 3/8	9 10 1/2	3943	130
1	as	L 3 1/2 x 3 x 3/8	9 7 1/2	1	130
2	pa3	11 x 8	1 0	82 x 35-3	3909 409
2	pb3	11 x 8	1 0	82 x 35-3	409
1	pc3	10 x 8	1 3	82 x 35-3	412
3	pd3	12 x 8	0 3 1/2	82 x 35-3	606

SHEET 1 OF 1

NASHVILLE BRIDGE COMPANY

SHOP ORDER NO.

B-5727

WORK ORDER NO.

CONTRACT NO.

C6736

COMMONWEALTH OF KENTUCKY, DEPT. OF HIGHWAYS, BRIDGE

OVER NORTHWESTERN PKWY & 22ND ST., JEFFERSON COUNTY

FABRICATION BESSEMER PLANT

BILL NO.

37B

DRAWING NO.

37

ITEM SHIPPING WEIGHT ITEM WEIGHT ITEM WEIGHT ITEM WEIGHT ITEM WEIGHT ITEM WEIGHT ITEM WEIGHT

MAT'L ASTM A36

ONE 37CF83

CROSS FRAME

2 an L 3x2 1/2 x 1/2 9 0 1/2 3905 132
1 at L 3 1/2 x 3 x 3/8 9 10 1/2 3943 130
1 av L 3 1/2 x 3 x 3/8 9 9 1/2 1 130
2 pa3 11 x 8 1 0 82 x 35-3 3909 409
2 pb3 11 x 8 1 0 82 x 35-3 409
1 pc3 10 x 8 1 3 82 x 35-3 412
3 pd3 12 x 8 0 3 1/2 82 x 35-3 606

ONE 37CF84

CROSS FRAME

2 an L 3x2 1/2 x 1/2 9 0 1/2 3905 132
1 aw L 3 1/2 x 3 x 3/8 9 10 1/2 3943 130
1 ax L 3 1/2 x 3 x 3/8 9 9 1/2 1 130
2 pa3 11 x 8 1 0 82 x 35-3 3909 409
2 pb3 11 x 8 1 0 82 x 35-3 409
1 pc3 10 x 8 1 3 82 x 35-3 412
3 pd3 12 x 8 0 3 1/2 82 x 35-3 606

ONE 37CF85

CROSS FRAME

2 an L 3x2 1/2 x 1/2 9 0 1/2 3905 132
1 ay L 3 1/2 x 3 x 3/8 9 10 1/2 3943 130
1 az L 3 1/2 x 3 x 3/8 9 9 1/2 1 130
2 pa3 11 x 8 1 0 82 x 35-3 3909 409
2 pb3 11 x 8 1 0 82 x 35-3 409
1 pc3 10 x 8 1 3 82 x 35-3 412
3 pd3 12 x 8 0 3 1/2 82 x 35-3 606

ONE 37CF86

CROSS FRAME

2 an L 3x2 1/2 x 1/2 9 0 1/2 3905 132
1 aac L 3 1/2 x 3 x 3/8 9 10 1/2 3943 130
1 aad L 3 1/2 x 3 x 3/8 9 10 1/2 1 130
2 pa3 11 x 8 1 0 82 x 35-3 3909 409
2 pb3 11 x 8 1 0 82 x 35-3 409
1 pc3 10 x 8 1 3 82 x 35-3 412
3 pd3 12 x 8 0 3 1/2 82 x 35-3 606

SHEET TOTAL

FOR GENERAL NOTES SEE JNG G-1
MATERIAL ASTM A36

CROSS FRAME DETAILS 164
BRIDGE OVER NORTHWESTERN PKWY & 22ND ST.
DEPT. OF HIGHWAYS, COMMONWEALTH OF KENTUCKY
JEFFERSON CITY, MAP 164-2 (341), SPEC. 313-114
CONTRACT NO. MATTHEWS BRIDGE CO.

NASHVILLE BRIDGE COMPANY
NASHVILLE, TENN.


APPROVED FOR SHOP: [Signature]
DATE: 10-27-69
BY: [Signature]
DATE: 10-27-69

REVISION NOTES: [Table with 2 columns: NO., DESCRIPTION]
1. [Description]
2. [Description]

SHOP PLANT: [Table with 2 columns: NO., DESCRIPTION]
1. [Description]
2. [Description]

BILLS MATERIAL NO. 37A/37B
CONT. C6736
S.O. B-5727

DRAWING NO. 37

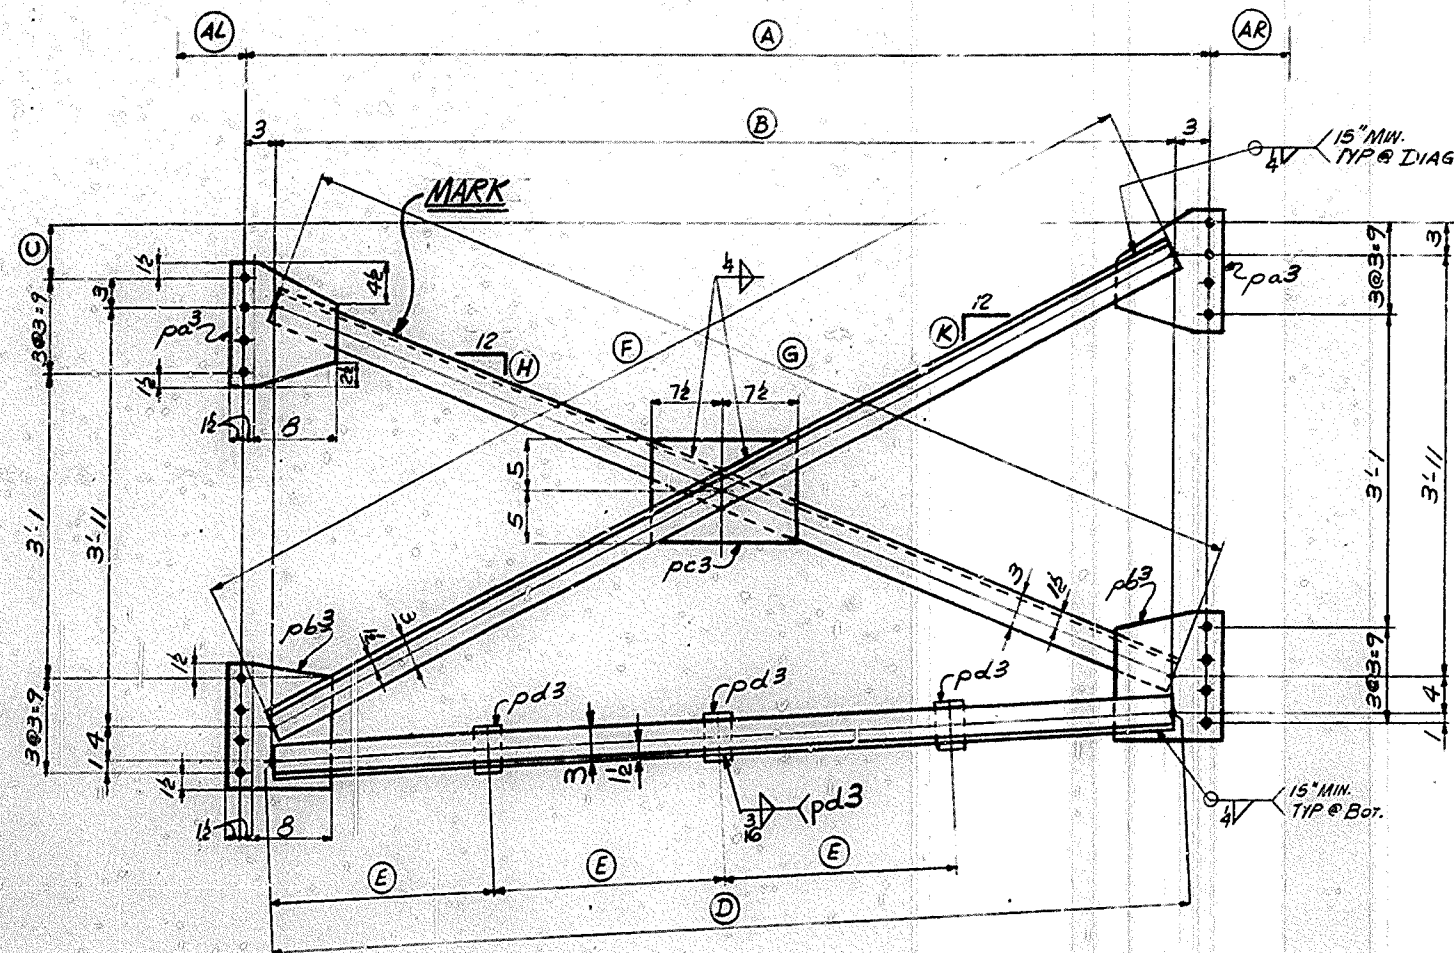

CROSS FRAMES MK 38CF87 TO 38CF90 (INCL)
(SEE TABLE BELOW FOR DIM.)

MARK	REQD	A	B	C	D	E	F	G	H	K	AL	AR
38CF87	ONE	9'-6 1/2"	9'-0 1/2"	1/8"	9'-0 1/2" (aa)	2'-3"	9'-10 1/2" (ab)	9'-10" (ac)	5 1/8"	5 1/4"	2 3/4"	2 3/4"
38CF88	ONE	9'-6 1/2"	9'-0 1/2"	3/8"	9'-0 1/2" (aa)	2'-3"	9'-10 3/8" (ad)	9'-10 1/6" (af)	5 1/8"	5 1/4"	2 3/4"	2 3/4"
38CF89	3	9'-6 1/2"	9'-0 1/2"	1/8"	9'-0 1/2" (aa)	2'-3"	9'-10 5/8" (ag)	9'-10 3/8" (ah)	5 1/8"	5 1/4"	2 3/4"	2 3/4"
38CF90	ONE	9'-6 1/2"	9'-0 1/2"	0	9'-0 1/2" (aa)	2'-3"	9'-10 1/4" (ai)	9'-10 1/4" (aj)	5 1/8"	5 1/6"	2 3/4"	2 3/4"

NASHVILLE BRIDGE COMPANY

SHOP ORDER NO.

B-5727

WORK ORDER NO.

C6736

CONTRACT NO.

C6736

COMMONWEALTH OF KENTUCKY, DEPT. OF HIGHWAYS, BRIDGE

ONE NORTHWESTERN PKWY & 22ND ST., JEFFERSON COUNTY

FABRICATION BESSEMER PLANT

BILL NO.

38

DRAWING NO.

38

ITEM

WEIGHTS BY

CHECKED BY

SHOP ORDER NO.	ITEM	SECTION	QUANTITY	UNIT	WEIGHT	SECTION	QUANTITY	UNIT	WEIGHT	SECTION	QUANTITY	UNIT	WEIGHT
				</									

FOR GENERAL NOTES SEE DWG G-1
MATERIAL ASTM A36

CROSS FRAME DETAILS I 64
BRIDGE OVER NORTHWESTERN PKWY & 22ND ST.
DEPT. OF HIGHWAYS, COMMONWEALTH OF KENTUCKY
JEFFERSON CITY, KY 40304-2000, SP56-275-116
CONTRACTOR: MATTHEWS BRIDGE CO.


NASHVILLE BRIDGE COMPANY
NASHVILLE, TENN.
BESSEMER PLANT

APPROVED FOR SHOP
DATE: 10/1/67
BY: [Signature]
CHECKED BY: [Signature]
REVISION NOTES

FIELD NO. 101
FIELD COM. 101
SHOP PAINT 101
FIELD 101

DATE: 10-1-67
CHECKED BY: [Signature]
DATE PRINTED

BILLS MATERIAL NO. 38
CONT. C6736
S.O. B-5727
DRAWING NO. 38

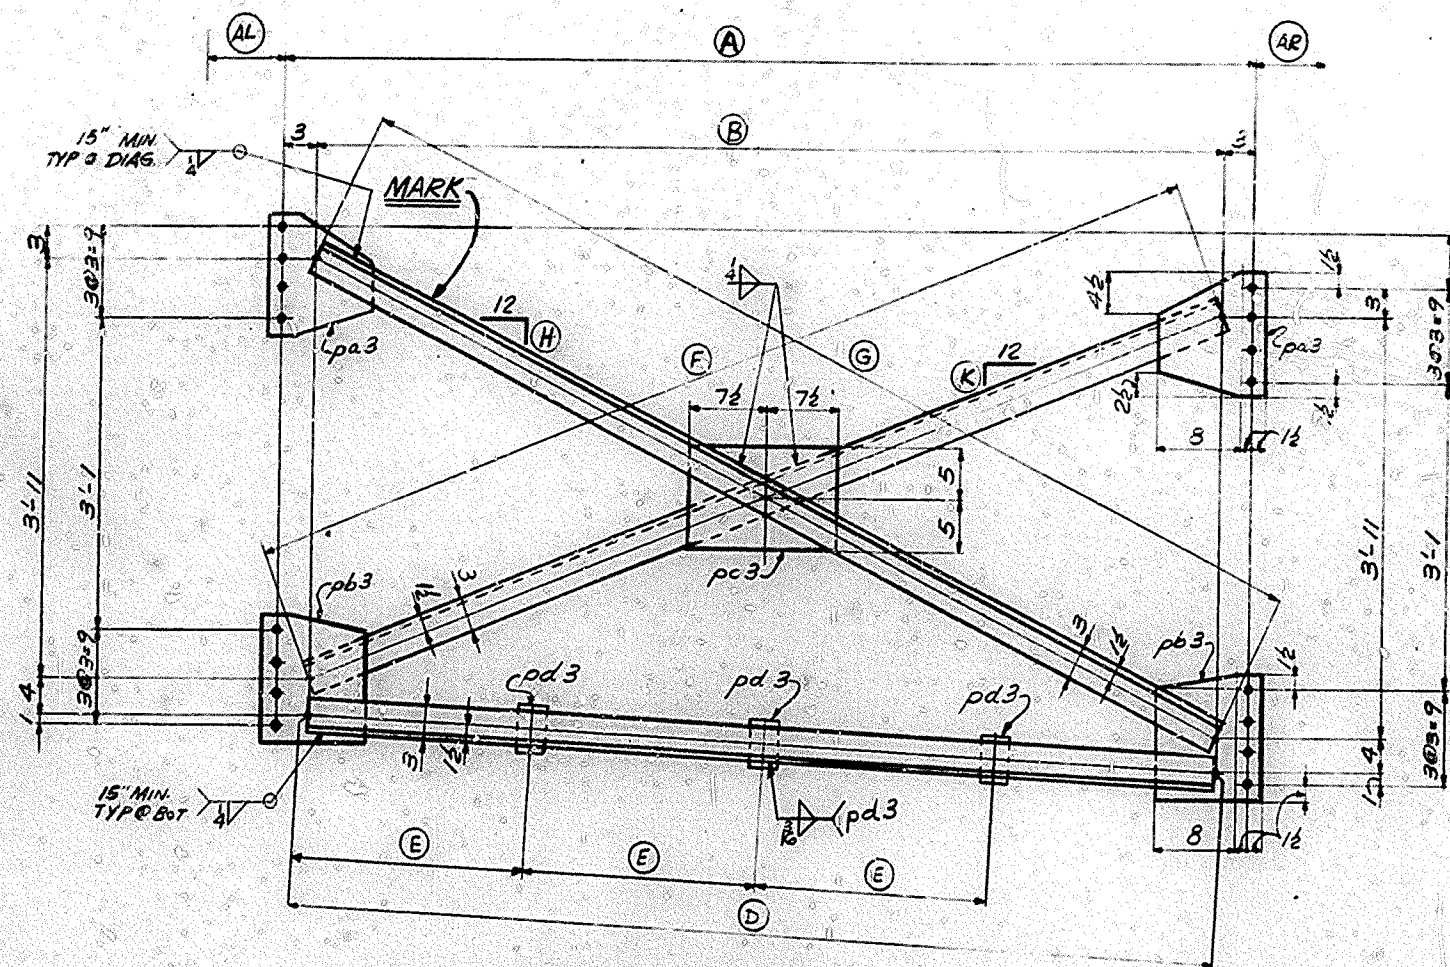

CROSS FRAMES MK 39CF93, 39CF94,
39CF95, AND 39CF97 TO 39CF101 (INCL)
(SEE TABLE BELOW FOR DIM.)

MARK	REQ'D	A	B	C	D	E	F	G	H	K	AL	AR
39CF93	5	9'-6 1/2"	9'-0 1/2"	1 1/8"	9'-0 1/2" (aa)	2'-3"	9'-10" (ab)	9'-10 1/2" (ac)	5 1/4"	5 1/8"	2 3/4"	2 3/4"
39CF94	ONE	9'-6 1/2"	9'-0 1/2"	1 1/8"	9'-0 1/2" (aa)	2'-3"	9'-9 3/4" (ad)	9'-10 1/2" (af)	5 1/8"	5 1/8"	2 3/4"	2 3/4"
39CF95	7	9'-6 1/2"	9'-0 1/2"	1 1/8"	9'-0 1/2" (aa)	2'-3"	9'-9 1/8" (ag)	9'-10 1/2" (ah)	5 3/8"	5 1/8"	2 3/4"	2 3/4"
39CF97	ONE	9'-6 1/2"	9'-0 1/2"	1 1/8"	9'-0 1/2" (aa)	2'-3"	9'-9 3/8" (ak)	9'-10 1/2" (am)	5 3/8"	5"	2 3/4"	2 3/4"
39CF98		9'-6 1/2"	9'-0 1/2"	1 1/8"	9'-0 1/2" (aa)	2'-3"	9'-9 1/2" (an)	9'-10 1/2" (ap)	5 3/8"	5"	2 3/4"	2 3/4"
39CF99		9'-6 1/2"	9'-0 1/2"	2"	9'-0 1/2" (as)	2'-3"	9'-9 1/4" (at)	9'-10 1/2" (ah)	5 1/8"	5"	3"	2 3/4"
39CF100		9'-6 1/2"	9'-0 1/2"	1 1/8"	9'-0 1/2" (as)	2'-3"	9'-9 1/2" (av)	9'-10 1/2" (af)	5 1/8"	5"	3"	2 3/4"
39CF101	ONE	9'-6 1/2"	9'-0 1/2"	1 1/8"	9'-0 1/2" (as)	2'-3"	9'-9 3/8" (aw)	9'-10 1/2" (ax)	5 3/8"	5"	3"	2 3/4"

NASHVILLE BRIDGE COMPANY

SHOP ORDER NO.

B5727

WORK ORDER NO.

C6736

CONTRACT NO.

C6736

COMMONWEALTH OF KENTUCKY, DEPT. OF HIGHWAYS, BRIDGE

OVER NORTHWESTERN PKWY & 22ND ST., JEFFERSON COUNTY

FABRICATION BESSEMER PLANT

BILL

39

DRAWING

39

WEIGHTS BY

CHECKED BY

ITEM	SHOP MARK	ITEM	ASSEMBLY	SECTION	FINISHED LENGTH	ORDERED LENGTH	P. D. NO.	ITEM NO.	REMARKS	SPEC. REQ.	PRICE	UNIT
------	-----------	------	----------	---------	-----------------	----------------	-----------	----------	---------	------------	-------	------

MAT'L ASTM A36

5 39CF93

CROSS FRAME

10 aa	L	3x2 1/2x 1/2	9' 0 1/2"				3905/132					
5 ab	L	3 1/2x3x 1/8	9' 10"				3943/130					
5 ac	L	3 1/2x3x 1/8	9' 10 1/2"				1/130					
10 pa3	R	11x 1/8	1' 0"				3909/409					
10 pb3	R	11x 1/8	1' 0"				407					
5 pc3	R	10x 1/8	1' 3"				412					
15 pd3	BR	1 1/2x 1/8	0' 3 3/4"				576/646					

ONE 39CF94

CROSS FRAME

2 aa	L	3x2 1/2x 1/2	9' 0 1/2"				3905/132					
1 ad	L	3 1/2x3x 1/8	9' 9 3/4"				3943/130					
1 af	L	3 1/2x3x 1/8	9' 10 1/2"				1/130					
2 pa3	R	11x 1/8	1' 0"				3909/409					
2 pb3	R	11x 1/8	1' 0"				407					
1 pc3	R	10x 1/8	1' 3"				412					
3 pd3	BR	1 1/2x 1/8	0' 3 3/4"				576/646					

7 39CF95

CROSS FRAME

14 aa	L	3x2 1/2x 1/2	9' 0 1/2"				3905/132					
7 ag	L	3 1/2x3x 1/8	9' 9 1/8"				3943/130					
7 ah	L	3 1/2x3x 1/8	9' 10 1/2"				1/130					
14 pa3	R	11x 1/8	1' 0"				3909/409					
14 pb3	R	11x 1/8	1' 0"				407					
7 pc3	R	10x 1/8	1' 3"				412					
21 pd3	BR	1 1/2x 1/8	0' 3 3/4"				576/646					

ONE 39CF97

CROSS FRAME

2 aa	L	3x2 1/2x 1/2	9' 0 1/2"				3905/132					
1 ak	L	3 1/2x3x 1/8	9' 9 3/8"				3943/130					
1 am	L	3 1/2x3x 1/8	9' 10 1/2"				1/130					
2 pa3	R	11x 1/8	1' 0"				3909/409					
2 pb3	R	11x 1/8	1' 0"				407					
1 pc3	R	10x 1/8	1' 3"				412					
3 pd3	BR	1 1/2x 1/8	0' 3 3/4"				576/646					


SHEET TOTAL

NASHVILLE BRIDGE COMPANY											
SHOP ORDER NO. B-5727				COMMONWEALTH OF KENTUCKY, DEPT. OF HIGHWAYS, BRIDGE							
WORK ORDER NO. C6736				OVER NORTHWESTERN PKWY & 22ND ST., JEFFERSON COUNTY							
CONTRACT NO. C6736				FABRICATION BESSEMER				PLANT			
ITEM											
WEIGHTS BY											
CHECKED BY											
SHOP MARK	ITEM	ASSEMBLY	SECTION	FINISHED LENGTH	ORDERED LENGTH	P. D. NO.	ITEM NO.	REMARKS	SPEC. REQ.	PRICE	UNIT
MATERIAL ASTM A36											
ONE 39CF98 CROSS FRAME											
	2 aa	L 3x2 1/2x 1/2	9' 0 1/2"				3905/132				
	1 an	L 3 1/2x3x 1/8	9' 9 3/8"				3943/130				
	1 ap	L 3 1/2x3x 1/8	9' 10 1/2"				1/130				
	2 pa3	R 11x 1/8	1' 0"				3909/409				
	2 pb3	R 11x 1/8	1' 0"				407				
	1 pc3	R 10x 1/8	1' 3"				412				
	3 pd3	BR 1 1/2x 1/8	0' 3 3/4"				576/646				
ONE 39CF99 CROSS FRAME											
	2 as	L 3x2 1/2x 1/2	9' 0 1/2"				3905/132				
	1 at	L 3 1/2x3x 1/8	9' 9 3/4"				3943/130				
	1 ah	L 3 1/2x3x 1/8	9' 10 1/2"				1/130				
	2 pa3	R 11x 1/8	1' 0"				3909/409				
	2 pb3	R 11x 1/8	1' 0"				407				
	1 pc3	R 10x 1/8	1' 3"				412				
	3 pd3	BR 1 1/2x 1/8	0' 3 3/4"				576/646				
ONE 39CF100 CROSS FRAME											
	2 as	L 3x2 1/2x 1/2	9' 0 1/2"				3905/132				
	1 av	L 3 1/2x3x 1/8	9' 9 3/8"				3943/130				
	1 af	L 3 1/2x3x 1/8	9' 10 1/2"				1/130				
	2 pa3	R 11x 1/8	1' 0"				3909/409				
	2 pb3	R 11x 1/8	1' 0"				407				
	1 pc3	R 10x 1/8	1' 3"				412				
	3 pd3	BR 1 1/2x 1/8	0' 3 3/4"				576/646				
ONE 39CF101 CROSS FRAME											
	2 as	L 3x2 1/2x 1/2	9' 0 1/2"				3905/132				
	1 aw	L 3 1/2x3x 1/8	9' 9 3/8"				3943/130				
	1 ax	L 3 1/2x3x 1/8	9' 10 1/2"				1/130				
	2 pa3	R 11x 1/8	1' 0"				3909/409				
	2 pb3	R 11x 1/8	1' 0"				407				
	1 pc3	R 10x 1/8	1' 3"				412				
	3 pd3	BR 1 1/2x 1/8	0' 3 3/4"				576/646				

FOR GENERAL NOTES SEE DWG. GN1
MATERIAL ASTM A36

CROSS FRAME DETAILS 164
BRIDGE OVER NORTHWESTERN PKWY & 22ND ST.
DEPT. OF HIGHWAYS, COMMONWEALTH OF KENTUCKY
JEFFERSON CO. MAP 164-2 (04) 1, SP56-273-111
CONTRACTOR: HATTINGLY BRIDGE CO.

NASHVILLE BRIDGE COMPANY			
APPROVED FOR SHOP		BESSEMER PLANT	
DESIGNED BY: <i>None</i>	CHECKED BY: <i>None</i>	DESIGNED BY: <i>None</i>	CHECKED BY: <i>None</i>
FIELD CORN: <i>56</i>	DATE: <i>10-21-67</i>	FIELD CORN: <i>56</i>	DATE: <i>10-21-67</i>
SHOP PLANT: <i>56</i>	DATE: <i>10-21-67</i>	SHOP PLANT: <i>56</i>	DATE: <i>10-21-67</i>
BILL NO. MATERIAL NO.	CONT. C6736	BILL NO. MATERIAL NO.	CONT. C6736
39A-39B	S. B-5727	39A-39B	S. B-5727

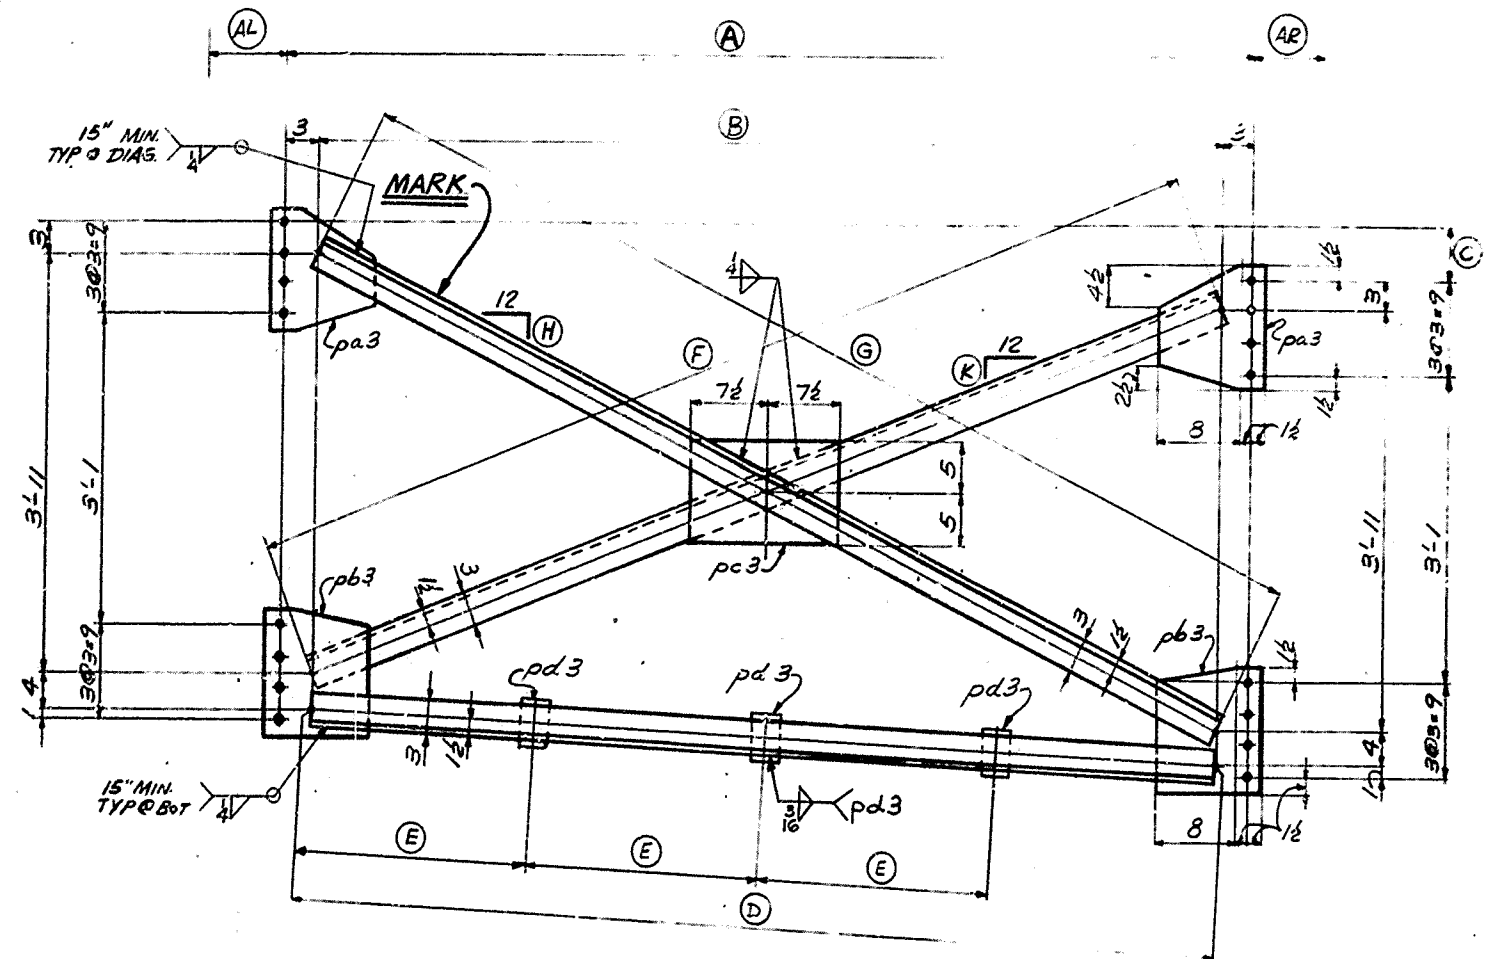

CROSS FRAMES MK 40CF102 TO 40CF109 (INCL)
(SEE TABLE BELOW FOR DIM.)

MARK	REQD	A	B	C	D	E	F	G	H	K	AL	AR
40CF102	ONE	9'-6 1/4"	9'-0 1/4"	1 1/8"	9'-0 1/4" (aa)	2'-3"	9'-9 1/8" (ab)	9'-10 1/8" (ac)	5 3/8"	5 1/8"	3"	2 3/4"
40CF103	ONE	9'-6 1/4"	9'-0 1/4"	1 1/8"	9'-0 1/4" (aa)	2'-3"	9'-9 1/8" (ad)	9'-10 1/8" (af)	5 3/8"	5 1/8"	3"	2 3/4"
40CF104	3	9'-6 1/2"	9'-0 1/2"	2 1/8"	9'-0 1/2" (ag)	2'-3"	9'-9 1/8" (ah)	9'-11 1/4" (ak)	5 1/2"	4 1/2"	2 3/4"	2 3/4"
40CF105	2	9'-6 1/2"	9'-0 1/2"	2 1/8"	9'-0 1/2" (ag)	2'-3"	9'-9 1/8" (am)	9'-11 1/4" (an)	5 1/2"	4 1/2"	2 3/4"	2 3/4"
40CF106	5	9'-6 1/2"	9'-0 1/2"	2 1/8"	9'-0 1/2" (ag)	2'-3"	9'-9 1/8" (ab)	9'-11 1/4" (ap)	5 1/2"	5"	2 3/4"	2 3/4"
40CF107	ONE	9'-6 1/2"	9'-0 1/2"	1 1/8"	9'-0 1/2" (ag)	2'-3"	9'-9 1/8" (ad)	9'-11" (as)	5 3/8"	5"	2 3/4"	2 3/4"
40CF108	5	9'-6 1/2"	9'-0 1/2"	1 1/8"	9'-0 1/2" (ag)	2'-3"	9'-9 1/8" (at)	9'-10 1/8" (av)	5 3/8"	5"	2 3/4"	2 3/4"
40CF109	ONE	9'-6 1/2"	9'-0 1/2"	1 1/8"	9'-0 1/2" (ag)	2'-3"	9'-10 1/8" (aw)	9'-10 1/8" (ax)	5 1/2"	5 1/8"	2 3/4"	2 3/4"

NASHVILLE BRIDGE COMPANY

SHOP ORDER NO.

B5727

WORK ORDER NO.

CONTRACT NO.

C6736

COMMONWEALTH of KENTUCKY, DEPT. OF HIGHWAYS, BRIDGE

OVER NORTHWESTERN PKWY & 22ND ST., JEFFERSON COUNTY

FABRICATION BESSEMER

PLANT

BILL NO.

40A

DRAWING

40

ITEM

WEIGHTS BY

CHECKED BY

SHIP	SUPPLY	ITEM	ASSEMBLY	SECTION	FINISHED	ORDERED	P. O.	N. O.	REMARKS	SPECIAL	NOTES
------	--------	------	----------	---------	----------	---------	-------	-------	---------	---------	-------

MAT'4 ASTM A36

ONE 40CF102

CROSS FRAME

2	aa	L 3x24x $\frac{1}{8}$	9'0 $\frac{1}{4}$ "				3705	132
1	ab	L 3x24x $\frac{1}{8}$	9'9 $\frac{1}{8}$ "				3743	130
1	ac	L 3x24x $\frac{1}{8}$	9'10 $\frac{1}{8}$ "					130
2	pa3	R 11x8	1'0"			90 CUTS 8011	3709	409
2	pb3	R 11x8	1'0"					409
1	pc3	R 10x8	1'3"			82x38 $\frac{1}{2}$ CUTS 240		412
3	pd3	BR 12x8	0'3 $\frac{3}{4}$ "				3705	406

ONE 40CF103

CROSS FRAME

2	aa	L 3x24x $\frac{1}{8}$	9'0 $\frac{1}{4}$ "				3705	132
1	ad	L 3x24x $\frac{1}{8}$	9'9 $\frac{1}{8}$ "				3743	130
1	af	L 3x24x $\frac{1}{8}$	9'10 $\frac{1}{8}$ "					130
2	pa3	R 11x8	1'0"			90 CUTS 8011	3709	409
2	pb3	R 11x8	1'0"					409
1	pc3	R 10x8	1'3"			82x38 $\frac{1}{2}$ CUTS 240		412
3	pd3	BR 12x8	0'3 $\frac{3}{4}$ "				3705	406

3 40CF104

CROSS FRAME

6	ag	L 3x24x $\frac{1}{8}$	9'0 $\frac{1}{2}$ "				3705	132
3	ah	L 3x24x $\frac{1}{8}$	9'9 $\frac{1}{8}$ "				3743	130
3	ak	L 3x24x $\frac{1}{8}$	9'11 $\frac{1}{4}$ "					130
6	pa3	R 11x8	1'0"			90 CUTS 8011	3709	409
6	pb3	R 11x8	1'0"					409
3	pc3	R 10x8	1'3"			82x38 $\frac{1}{2}$ CUTS 240		412
9	pd3	BR 12x8	0'3 $\frac{3}{4}$ "				3705	406

2 40CF105

CROSS FRAME

4	ag	L 3x24x $\frac{1}{8}$	9'0 $\frac{1}{2}$ "				3705	132
2	am	L 3x24x $\frac{1}{8}$	9'9 $\frac{1}{8}$ "				3743	130
2	an	L 3x24x $\frac{1}{8}$	9'11 $\frac{1}{4}$ "					130
4	pa3	R 11x8	1'0"			90 CUTS 8011	3709	409
4	pb3	R 11x8	1'0"					409
2	pc3	R 10x8	1'3"			82x38 $\frac{1}{2}$ CUTS 240		412
6	pd3	BR 12x8	0'3 $\frac{3}{4}$ "				3705	406

SHEET TOTAL

NASHVILLE BRIDGE COMPANY											
SHOP ORDER NO. B-5727				COMMONWEALTH OF KENTUCKY, DEPT. OF HIGHWAYS, BRIDGE						BILL NO. 40B	
WORK ORDER NO. C6736				OVER NORTHWESTERN PKWY & 22 ND ST., JEFFERSON COUNTY						DRAWING NO. 40	
CONTRACT NO. C6736				FABRICATION BESSEMER PLANT							
ITEM				WEIGHTS BY				CHECKED BY			
END	SHIPPING	ITEM	STANDARD	SECTION	QUANTITY	WEIGHT	P.C.	ITEM	WEIGHT	SPEED	WIND
NO.	NO.	NO.	NO.								
MAT'L ASTM A36											
5 40CF106 GROSS FRAME											
10	ag	L	3x24x1/8	9'0 1/2"		3705	132				
5	ab	L	3x24x1/8	9'9 1/8"		3743	130				
5	ap	L	3x24x1/8	9'11 1/4"			130				
10	pa3	R	11x8	1'0"	NO CURS 8/11	3705	132				
10	pb3	R	11x8	1'0"			130				
5	pc3	R	10x8	1'3"	82x36-3 CURS 240		412				
15	pd3	BR	12x8	0'3 3/4"		576	606				
ONE 40CF107 GROSS FRAME											
2	ag	L	3x24x1/8	9'0 1/2"		3705	132				
1	ad	L	3x24x1/8	9'9 1/8"		3743	130				
1	af	L	3x24x1/8	9'11 1/4"			130				
2	pa3	R	11x8	1'0"	NO CURS 8/11	3705	132				
2	pb3	R	11x8	1'0"			130				
1	pc3	R	10x8	1'3"	82x36-3 CURS 240		412				
3	pd3	BR	12x8	0'3 3/4"		576	606				
5 40CF108 GROSS FRAME											
10	ag	L	3x24x1/8	9'0 1/2"		3705	132				
5	ac	L	3x24x1/8	9'9 1/8"		3743	130				
5	av	L	3x24x1/8	9'11 1/4"			130				
10	pa3	R	11x8	1'0"	NO CURS 8/11	3705	132				
10	pb3	R	11x8	1'0"			130				
5	pc3	R	10x8	1'3"	82x36-3 CURS 240		412				
15	pd3	BR	12x8	0'3 3/4"		576	606				
ONE 40CF109 GROSS FRAME											
2	ag	L	3x24x1/8	9'0 1/2"		3705	132				
1	aw	L	3x24x1/8	9'9 1/8"		3743	130				
1	ax	L	3x24x1/8	9'11 1/4"			130				
2	pa3	R	11x8	1'0"	NO CURS 8/11	3705	132				
2	pb3	R	11x8	1'0"			130				
1	pc3	R	10x8	1'3"	82x36-3 CURS 240		412				
3	pd3	BR	12x8	0'3 3/4"		576	606				
SHEET TOTAL											

FOR GENERAL NOTES SEE DWG G-1
MATERIAL ASTM A36

CROSS FRAME DETAILS I-64
BRIDGE OVER NORTHWESTERN PKWY & 22ND ST.
DEPT. OF HIGHWAYS, COMMONWEALTH OF KENTUCKY
JEFFERSON COUNTY, MAP 164-2(34), SP56-273-111
CONTRACTOR: MATTHEWS BRIDGE CO.

NASHVILLE BRIDGE COMPANY
NASHVILLE, TENN.

BESSEMER PLANT


APPROVED FOR SHOP
DATE 10/27/67
BY J. H. B. JR.
REVISION NOTES

REVISIONS
1. CHANGE 3471 (P11800)
2. CHANGE 3471 (P11800)
FIELD CONT. 3471
SHOP PRINT 3471
FIELD 3471

BILL MATERIAL NO. 40A-40B
CONT. C6736
S.O. B-5727

DRAWING NO. 40

 

MARK	REQD	(A)	(B)	(C)	(D)	(E)	(F)	(G)	(H)	(X)	(L)	(M)
4ICF110	ONE	9'-6 1/2	9'-0 1/2	1 1/8	9'-0 1/2 (aa)	2'-3	9'-9 15/16 (ab)	9'-10 1/2 (ac)	5 1/4	5 1/8	2 3/4	2 3/4
4ICF112	ONE	9'-6 1/2	9'-0 1/2	1 1/8	9'-0 1/2 (aa)	2'-3	9'-9 15/16 (ad)	9'-10 1/2 (af)	5 5/8	5 1/8	2 3/4	2 3/4
4ICF113	2	9'-6 3/8	9'-0 1/8	2 1/8	9'-0 1/8 (ak)	2'-3	9'-9 3/8 (ag)	9'-11 1/8 (ah)	5 1/2	4 3/4	2 3/4	2 3/4
4ICF114	ONE	9'-6 5/8	9'-0 5/8	2 5/8	9'-0 5/8 (am)	2'-3	9'-8 3/8 (an)	9'-11 1/8 (ap)	5 1/8	4 3/4	3	2 3/4
4ICF115		9'-6 5/8	9'-0 5/8	2 3/4	9'-0 5/8 (am)	2'-3	9'-8 1/2 (as)	9'-11 1/8 (at)	5 1/2	4 15/16	3	2 3/4
4ICF116		9'-6 1/4	9'-0 1/4	2 1/2	9'-0 1/4 (av)	2'-3	9'-9 (aw)	9'-11 1/8 (ax)	5 1/2	4 3/4	3	2 3/4
4ICF117		9'-6 1/4	9'-0 1/4	2 5/8	9'-0 1/4 (av)	2'-3	9'-9 1/8 (ay)	9'-10 1/8 (ab)	5 1/2	4 15/16	3	2 3/4
4ICF118	ONE	9'-6 3/8	9'-0 1/8	3 3/8	9'-0 1/8 (ak)	2'-3	9'-8 15/16 (as)	9'-11 1/8 (ac)	5 1/8	4 13/16	2 3/4	2 3/4

SHOP ORDER NO
B-5727

WORK ORDER NO

CONTRACT NO
C6736

NASHVILLE BRIDGE COMPANY

COMMONWEALTH OF KENTUCKY, DEPT. OF HIGHWAYS, BRIDGE

OVER NORTHWESTERN PKWY & 22ND ST., JEFFERSON COUNTY

FABRICATION **BESSEMER** PLANT

BILL NO
41B


DRAWING NO
41

ITEM		WEIGHTS BY		CHECKED BY	
SNIP	MARK	CH	LEV	CH	LEV
NO	NO	NO	NO	NO	NO
MAT'L A57M A36					
ONE 41CF115 CROSS FRAME					
2	am	L	3x22x $\frac{1}{2}$	9 0 $\frac{1}{2}$	3905 132
1	as	L	3 $\frac{1}{2}$ x3x $\frac{3}{8}$	9 8 $\frac{1}{2}$	3943 130
1	at	L	3 $\frac{1}{2}$ x3x $\frac{3}{8}$	9 1 $\frac{1}{2}$	1 130
2	pa3	R	11x $\frac{3}{8}$	1 0	3909 409
2	pb3	R	11x $\frac{3}{8}$	1 0	1 409
1	pc3	R	10x $\frac{3}{8}$	1 3	412
3	pd3	BR	1 $\frac{1}{2}$ x $\frac{3}{8}$	0 3 $\frac{1}{2}$	576 606
ONE 41CF116 CROSS FRAME					
2	av	L	3x22x $\frac{1}{2}$	9 0 $\frac{1}{2}$	3905 132
1	aw	L	3 $\frac{1}{2}$ x3x $\frac{3}{8}$	9 9	3943 130
1	ax	L	3 $\frac{1}{2}$ x3x $\frac{3}{8}$	9 1 $\frac{1}{2}$	1 130
2	pa3	R	11x $\frac{3}{8}$	1 0	3909 409
2	pb3	R	11x $\frac{3}{8}$	1 0	1 409
1	pc3	R	10x $\frac{3}{8}$	1 3	412
3	pd3	BR	1 $\frac{1}{2}$ x $\frac{3}{8}$	0 3 $\frac{1}{2}$	576 606
ONE 41CF117 CROSS FRAME					
2	av	L	3x22x $\frac{1}{2}$	9 0 $\frac{1}{2}$	3905 132
1	ay	L	3 $\frac{1}{2}$ x3x $\frac{3}{8}$	9 9 $\frac{1}{2}$	3943 130
1	aab	L	3 $\frac{1}{2}$ x3x $\frac{3}{8}$	9 10 $\frac{1}{2}$	1 130
2	pa3	R	11x $\frac{3}{8}$	1 0	3909 409
2	pb3	R	11x $\frac{3}{8}$	1 0	1 409
1	pc3	R	10x $\frac{3}{8}$	1 3	412
3	pd3	BR	1 $\frac{1}{2}$ x $\frac{3}{8}$	0 3 $\frac{1}{2}$	576 606
ONE 41CF118 CROSS FRAME					
2	ak	L	3x22x $\frac{1}{2}$	9 0 $\frac{1}{2}$	3905 132
1	as	L	3 $\frac{1}{2}$ x3x $\frac{3}{8}$	9 8 $\frac{1}{2}$	3943 130
1	aac	L	3 $\frac{1}{2}$ x3x $\frac{3}{8}$	9 1 $\frac{1}{2}$	1 130
2	pa3	R	11x $\frac{3}{8}$	1 0	3909 409
2	pb3	R	11x $\frac{3}{8}$	1 0	1 409
1	pc3	R	10x $\frac{3}{8}$	1 3	412
3	pd3	BR	1 $\frac{1}{2}$ x $\frac{3}{8}$	0 3 $\frac{1}{2}$	576 606

SHEET TOTAL

FOR GENERAL NOTES SEE DWG GV1
MATL ASTM A36

CROSS FRAME DETAILS				I64	
BRIDGE OVER NORTHWESTERN Pkwy @ 22 nd St.					
DEPT. OF HIGHWAYS, COMMONWEALTH OF KENTUCKY					
JEFFERSON Cty. MAP I64-2(34), SP58-273-11					
CONTRACTOR: MATTHEWS BRIDGE CO.					
NASHVILLE BRIDGE COMPANY					
NASHVILLE, TENN.					
BESSEMER PLANT					
RIVERS	NONE		DRAWN BY	FK	DATE 0-29-69
NO. IN	26		BY CHARGE GATTI (TENN)		
FILE NO.	C-450		CHECKED BY	VPM	DATE 4/22/69
SUBS. PART	2		DATE PRINTED		
FILE	JEN				
BUILT MATERIAL NO.			CONT. C6736		DRAWING NO.
41A441B			S.O. B-5727		41

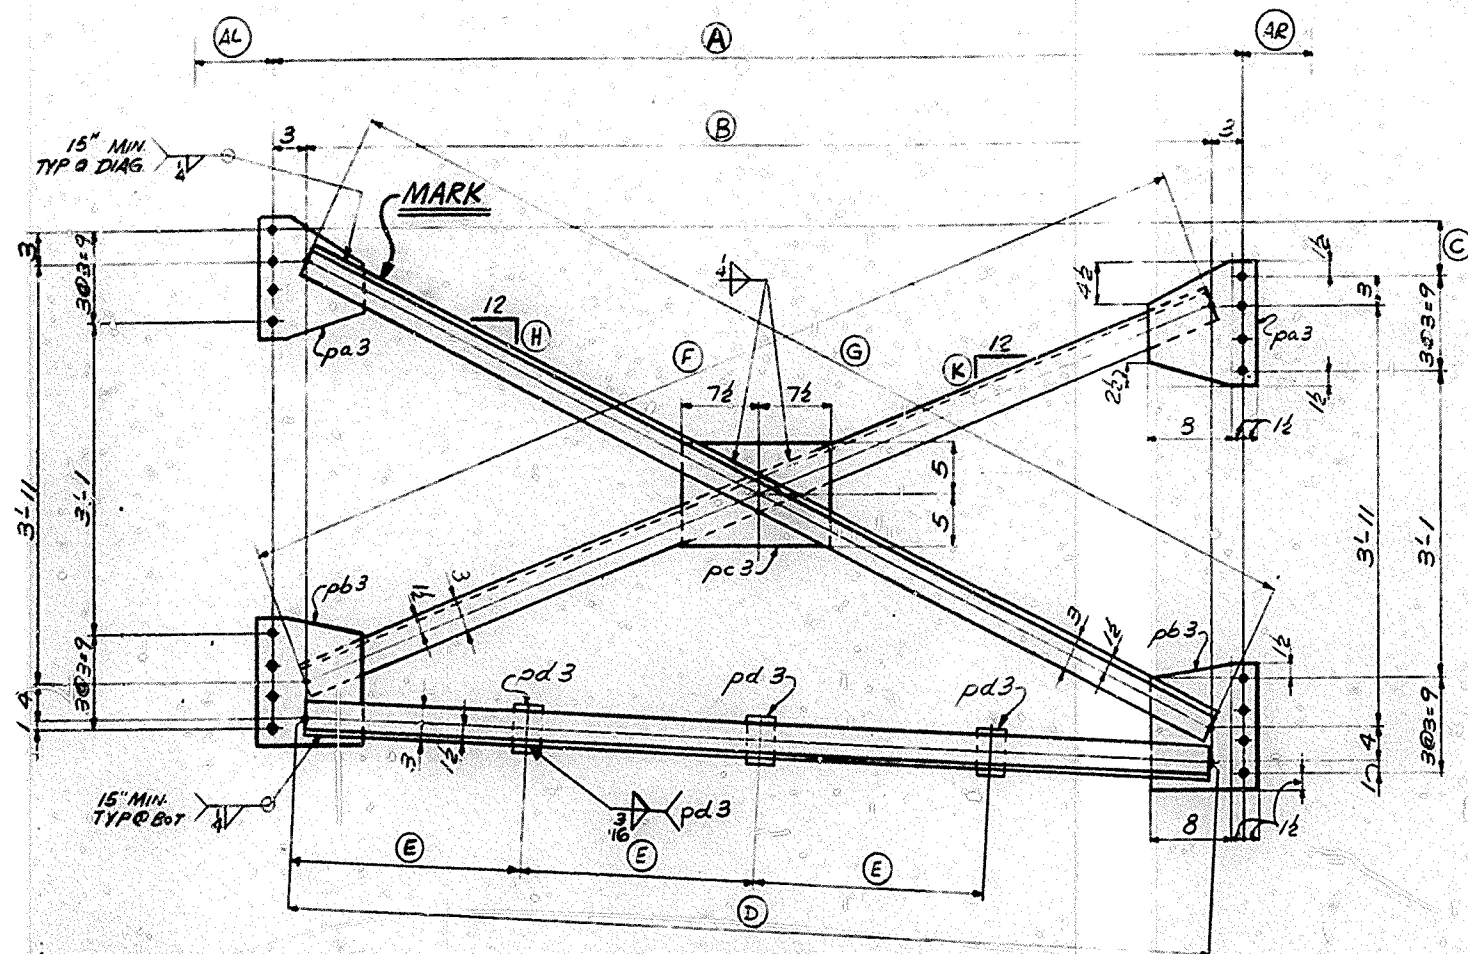

CROSS FRAMES MK 42CF119 & 42CF120
(SEE TABLE BELOW FOR DIM.)

MARK	REQD	(A)	(B)	(C)	(D)	(E)	(F)	(G)	(H)	(K)	(L)	(M)
42CF119	ONE	9'-6 1/2"	9'-0 1/2"	3 1/2"	9'-0 1/2" (aa)	2'-3"	9'-9" (ab)	9'-1 1/2" (ac)	5 1/2"	4 1/2"	2 3/4"	2 3/4"
42CF120	ONE	9'-6 1/2"	9'-0 1/2"	2 1/2"	9'-0 1/2" (aa)	2'-3"	9'-9 1/2" (ad)	9'-1 1/2" (af)	5 1/2"	4 1/2"	2 3/4"	2 3/4"

NASHVILLE BRIDGE COMPANY

SHOP ORDER NO.

B-5727

WORK ORDER NO.

CONTRACT NO.

C6736

COMMONWEALTH OF KENTUCKY, DEPT. OF HIGHWAYS, BRIDGE

OVER NORTHWESTERN PKWY & 22ND ST., JEFFERSON COUNTY

FABRICATION BESSEMER

PLANT

SHEET NO.

42

DRAWING NO.

42

ITEM

WEIGHTS BY

CHECKED BY

SPEC.	SHIPPING	ITEM	ASSEMBLY	QUANTITY	SECTION	LARGEST	COLLECTED	P.D.	ITEM	REMARKS	SPEC.	ATTN
MARK	MARK	MARK	MARK	MARK	MARK	MARK	MARK	MARK	MARK		MARK	MARK

MATERIAL ASTM A36

ONE 42CF119

CROSS FRAME

2 aa	L 3x24x $\frac{1}{2}$	9' 0"					3925	132
1 ab	L 3 $\frac{1}{2}$ x3x $\frac{3}{8}$	9' 9"					3145	130
1 ac	L 3 $\frac{1}{2}$ x3x $\frac{3}{8}$	9' 11 $\frac{1}{2}$ "					1	130
2 pa3	R 11x8	1' 0"				200	11	3909 407
2 pb3	R 11x8	1' 0"				1		407
1 pc3	R 10x8	1' 3"				82	58	3 412
3 pd3	BR 12x3	0' 3 $\frac{3}{4}$ "				514	606	

ONE 42CF120


CROSS FRAME

2 aa	L 3x24x $\frac{1}{2}$	9' 0"					3925	132
1 ad	L 3 $\frac{1}{2}$ x3x $\frac{3}{8}$	9' 9"					3145	130
1 af	L 3 $\frac{1}{2}$ x3x $\frac{3}{8}$	9' 11 $\frac{1}{2}$ "					1	130
2 pa3	R 11x8	1' 0"				200	11	3909 407
2 pb3	R 11x8	1' 0"				1		407
1 pc3	R 10x8	1' 3"				82	58	3 412
3 pd3	BR 12x3	0' 3 $\frac{3}{4}$ "				514	606	

SHEETS TOTAL

FOR GENERAL NOTES SEE Dwg GNA
MATERIAL ASTM A36

CROSS FRAME DETAILS			
BRIDGE OVER NORTHWESTERN PKWY & 22 ND ST.			
DEPT. OF HIGHWAYS, COMMONWEALTH OF KENTUCKY			
JEFFERSON CITY, IND. 16A-2 (34) 1, 5-25-2000			
CONTRACTOR: NASHVILLE BRIDGE CO.			
NASHVILLE BRIDGE COMPANY			
NASHVILLE, TENN.			
BESSEMER PLANT			
APPROVED FOR SHOP	DESIGNED BY	CHECKED BY	DATE
W. H. H. H.	W. H. H. H.	W. H. H. H.	1/1/25
FIELD CHG.	FIELD CHG.	FIELD CHG.	1/1/25
SHOP FILE	SHOP FILE	SHOP FILE	1/1/25
FILE	FILE	FILE	1/1/25
BULK MATERIAL NO.		42	
B-5727		42	

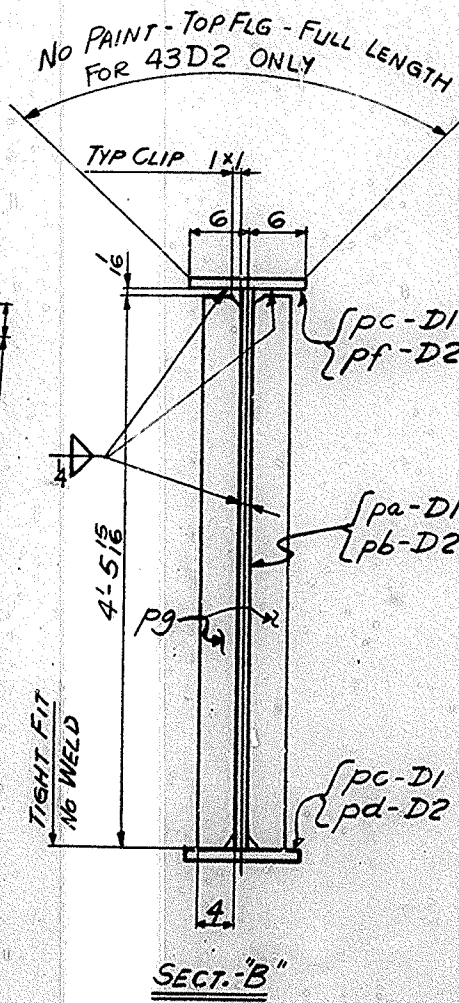

NASHVILLE BRIDGE COMPANY

SHOP ORDER NO.

B5726

WORK ORDER NO.

CONTRACT NO.

C6736

COMMONWEALTH OF KENTUCKY, DEPT. OF HIGHWAYS, BRIDGE
OVER NORTHWESTERN PKWY. #22 @ ST. JEFFERSON, COUNTY

FABRICATION **BESSEMER** PLANT

BILL NO.

43

DRAWING NO.



43

ITEM		WEIGHTS BY				CHECKED BY						
SHP	SHIPPING MARK	ITEM QUANT.	ASSEMBLY MARK	SIZE	SECTION	FABRICATED LENGTH FT. I. IN.	REQUIRED LENGTH FT. I. IN.	P. O. NO.	ITEM NO.	REMARKS	SPEED WEIGHT	AISC WEIGHT
					MAT'Z	ASTM	A36	(UN)				
ONE	43D1				DIAPHRAGM							
		ONE	pa	R	54 x 8	12 6 8		57K	529			
		2	pc	R	12 x 6	12 5 1/2		57E	405			
		ONE	pk	R	9 1/2 x 8	4 2 1/2		57K	410			
		ONE	ph	R	11 x 8	4 2 1/2	90 CUTS PER 11	57K	410			
		4	pg	BR	4 x 8	4 5 1/2		57K	605			
		10			H.S. BOLT	O 2 1/2		26461	203	NNH NNH (A325)		
		10			HARD WASH. FOR BOLT			1	203	(A325)		
ONE	43D2				DIAPHRAGM							
		ONE	p6	R	54 x 8	12 3 1/2		57K	529			
		ONE	pd	R	12 x 6	12 2		57K	405			
		ONE	pf	R	12 x 6	12 2		57K	405			
		ONE	ptm	R	9 1/2 x 8	4 2 1/2		57K	410			
		ONE	pp	R	11 x 8	4 2 1/2	90 CUTS PER 11	57K	410			
		4	pg	BR	4 x 8	4 5 1/2		57K	605			
		10			H.S. BOLT	O 2 1/2		26461	203	NNH NNH (A325)		
		10			HARD WASH. FOR BOLT			1	203	(A325)		

SHEET TOTAL

52

DIAPHRAGMS BRIDGE OVER NORTHWESTERN PKWY. E 22 ND ST. DEPT. OF HIGHWAYS, COMMONWEALTH OF KENTUCKY JEFFERSON CTY. MAP 1642 (341) - SP5C 273-11L CONTRACTOR: MATTHEW BRIDGE CO.	
NASHVILLE BRIDGE COMPANY NASHVILLE, TENN.	
APPROVED FOR SHOP DATE <u>4/10/70</u> CHIEF DRAFTSMAN <u>JAK 3/4/70</u> CHIEF ENGINEER REVISION NOTES <u>APR. CHGB 3/10/70</u>	DESIGNED PLANT RIVETS <u>3/16</u> HOLES <u>3/16</u> (SEE NOTE) FIELD COIL <u>3/16</u> SHOP PART <u>1</u> FIELD <u>1</u> BILLS MATERIAL NO. <u>43</u>
ORDER BY <u>FK</u> DATE <u>10-31-69</u> <u>IN CHARGE - SATTENBERG</u> QUANTITY BY <u>1/4</u> DATE <u>4/2/70</u> DATE ORDERED	
CONT. <u>C-6736</u> <u>S.O.B-5726</u>	

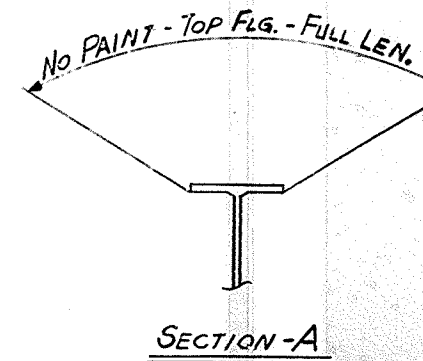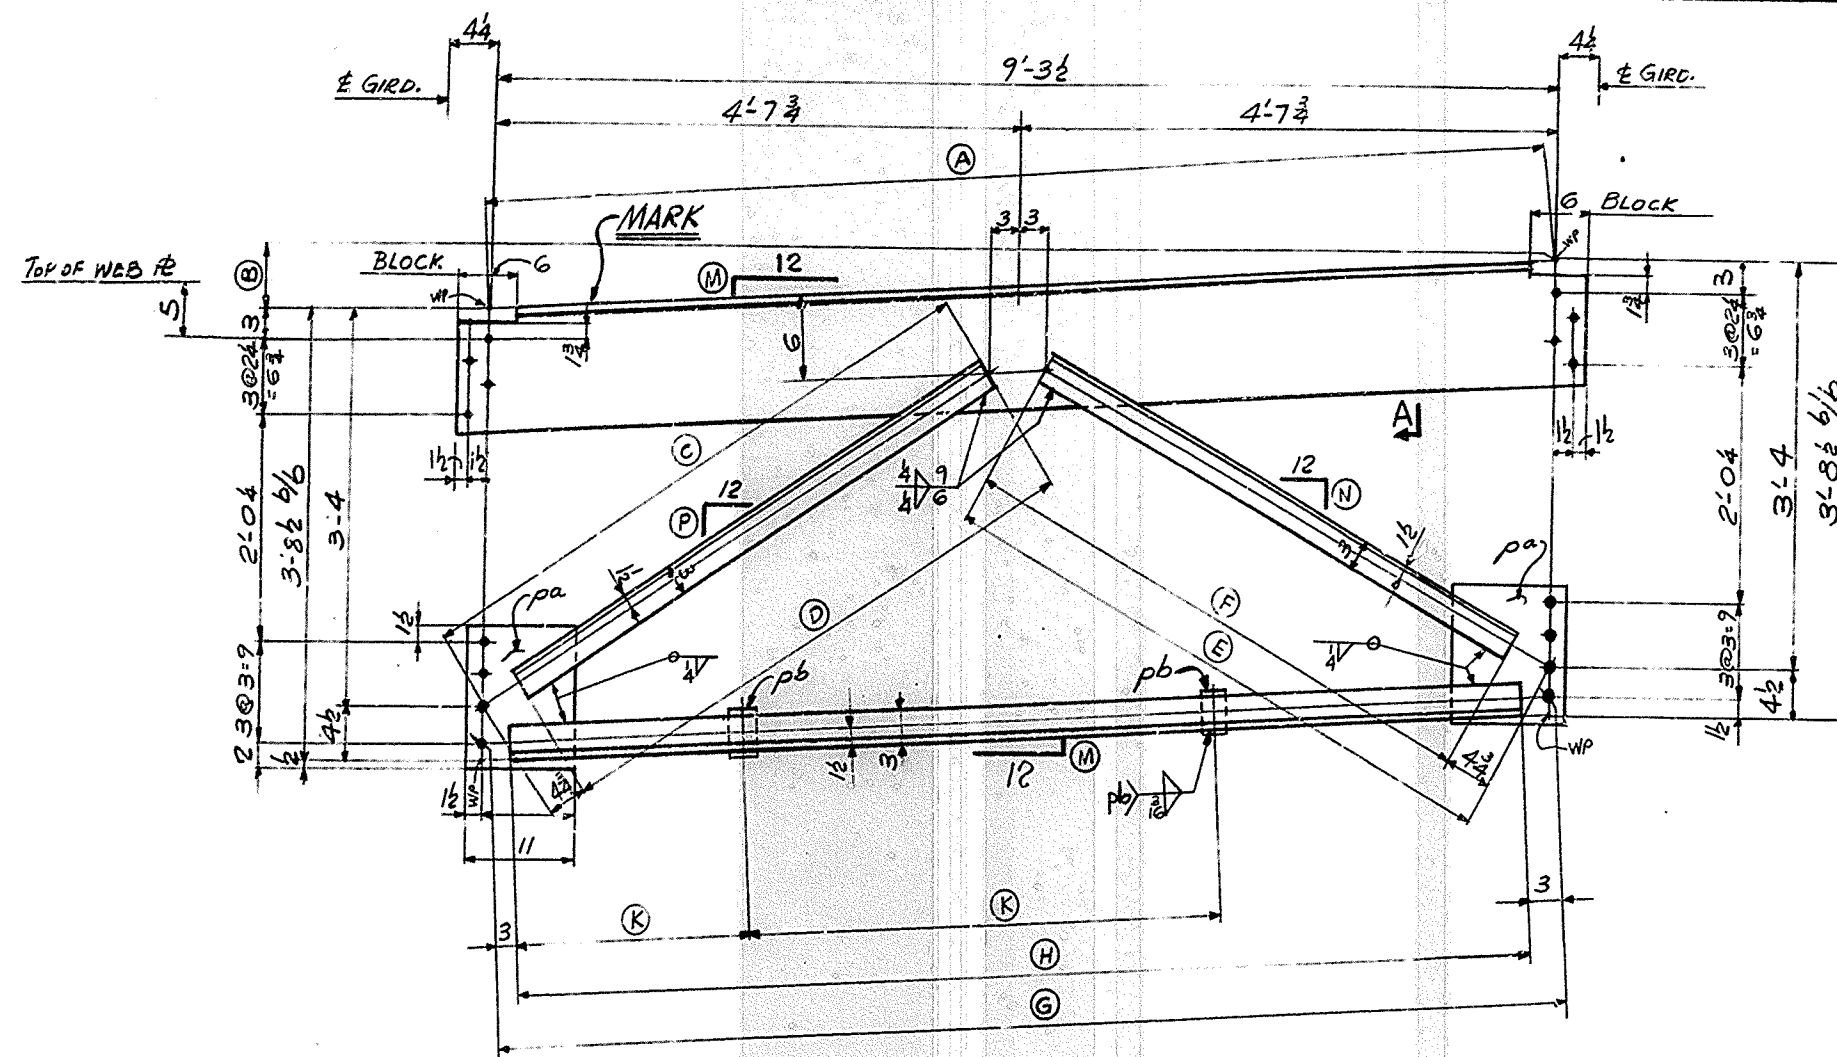

MAKE - 2 - K-FRAMES MK 44K1 (AS SHOWN)
 MAKE - 2 - K-FRAMES MK 44K2 (OPP HAND TO K1)
 MAKE - 2 - K-FRAMES MK 44K3 (AS SHOWN)
 (SEE TABLE FOR DIM.)

MARK	A	B	C	D	E	F	G	H	K	M	N	P
44K1	9'-3 3/8 (aa)	4 1/8	5'-3 3/8	4'-11 1/8 (ab)	5'-1 1/8	4'-8 1/8 (ac)	9'-3 3/8	8'-9 1/8 (ad)	2'-11	7 1/8	7 1/4	8 3/8
44K3	9'-3 3/8 (af)	5 1/8	5'-4 1/4	4'-11 1/2 (ag)	5'-1 1/8	4'-8 1/8 (ah)	9'-3 3/8	8'-9 3/8 (ak)	2'-11	8 1/8	7 1/8	8 3/8

NASHVILLE BRIDGE COMPANY											
COMMONWEALTH OF KENTUCKY, DEPT. OF HIGHWAYS, BRIDGE											
OVER NORTHWESTERN PKWY & 22 ND ST. JEFFERSON COUNTY											
FABRICATION BESSEMER PLANT											
BILL NO. 44											
DRAWING NO. 44											
CONTRACT NO. C-6736											
ITEM											
ALL MAT'L ASTM A36											
2 44K1 K-FRAME AS SHOWN											
2	aa	ST	12 WF 38	9 3/8	28'-11 1/2	3704	101				11/5
2	af	L	3 1/2 x 3 x 3/8	4 1/8		3743	130				11/6
2	ac	L	3 1/2 x 3 x 3/8	4 1/8		3743	130				11/6
4	ad	L	3 x 2 1/2 x 1/2	8 7/8		3743	130				11/7
4	pa	R	11 x 8	1 0 3/4	20'-0 1/2	3709	409				11/8
4	pb	BR	1 1/2 x 8	0 3/4		3743	130				11/6
2 44K2 K-FRAME OPP HAND TO K1											
2	aa	ST	12 WF 38	9 3/8	28'-11 1/2	3704	101				11/5
2	af	L	3 1/2 x 3 x 3/8	4 1/8		3743	130				11/6
2	ac	L	3 1/2 x 3 x 3/8	4 1/8		3743	130				11/6
4	ad	L	3 x 2 1/2 x 1/2	8 7/8		3743	130				11/7
4	pa	R	11 x 8	1 0 3/4	20'-0 1/2	3709	409				11/8
4	pb	BR	1 1/2 x 8	0 3/4		3743	130				11/6
2 44K3 K-FRAME AS SHOWN											
2	af	ST	12 WF 38	9 3/8	28'-11 1/2	3704	101				11/5
2	ag	L	3 1/2 x 3 x 3/8	4 1/8		3743	130				11/6
2	ah	L	3 1/2 x 3 x 3/8	4 1/8		3743	130				11/6
4	ak	L	3 x 2 1/2 x 1/2	8 7/8		3743	130				11/7
4	pa	R	11 x 8	1 0 3/4	20'-0 1/2	3709	409				11/8
4	pb	BR	1 1/2 x 8	0 3/4		3743	130				11/6
SHEET TOTAL											

NOTES:
 ALL MAT'L ASTM A36
 FOR GENERAL NOTES SEE GNI

53

DIAPHRAGMS RAMP
 BRIDGE OVER NORTHWESTERN PKWY & 22ND ST.
 DEPT. OF HIGHWAYS, COMMONWEALTH OF KENTUCKY
 JEFFERSON CTY. FAP 164-2 (B4), SP 56-273-111
 CONTRACTOR: MATTINGLY BRIDGE CO.

NASHVILLE BRIDGE COMPANY
 NASHVILLE, TENN.

APPROVED FOR SHOP	RIVETS: 1016	DRAWN BY: FK
FIELD COM: 12/15/53	HOLDER: 11/6	DATE: 11-3-59
FIELD: J SNI	CHECKED BY: 11/11/53	DATE: 11/11/53
BILLS MATERIAL NO. 44	CONT. C-6736	DRAWING NO. 44
	S.O. B-5726	



15' 1' 0"

3' 6"

SUSPENDER

2" WEB R. P. 6

14' 0"

5'

MATERIAL ASTM-A36 (U.N.I.)
FOR GENERAL NOTES SEE DWG. GNI
⊗ INDICATES THICKER SIDE OF SOLE PLATE

55

GIRDER DETAILS SPAN 7W
BRIDGE OVER NORTHWESTERN PARKWAY & 22ND ST.
DEPARTMENT OF HIGHWAYS COMMONWEALTH OF KENTUCKY
JEFFERSON COUNTY F.A.P. 164-2(34)1; SP 56-273 HL
CONTRACTOR MATTINGLY BRIDGE Co.

NASHVILLE BRIDGE COMPANY
NASHVILLE, TENN.

APPROVED FOR SHOP

CHIEF DRAFTSMAN
CHIEF ENGINEER

REVISION NOTES
APP. CNGF - 4/11/50

OR NOTED
OR NOTED

FIELD COR. 2A H.S.B.

SHOP PART. S&P&G

FIELD GNI

DESSEMER PLANT

DRAWN BY G.B. DATE 11-4-49
IN CHARGE GATTI (TENN.)

CHECKED BY V.M. DATE 12/17/49

DATES PRINTED





SKILL MATERIAL NO. 46

CONT. C6736





S.O. B5725

SKILLING NO. 46

BRIDGE

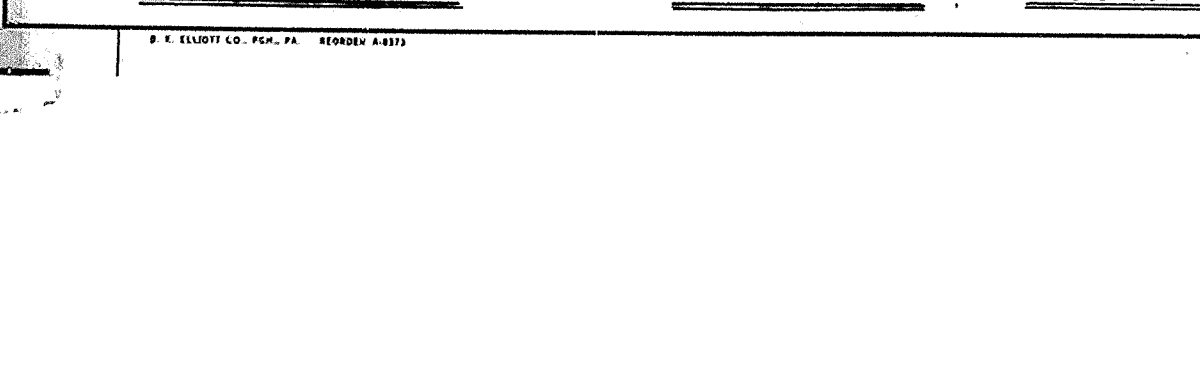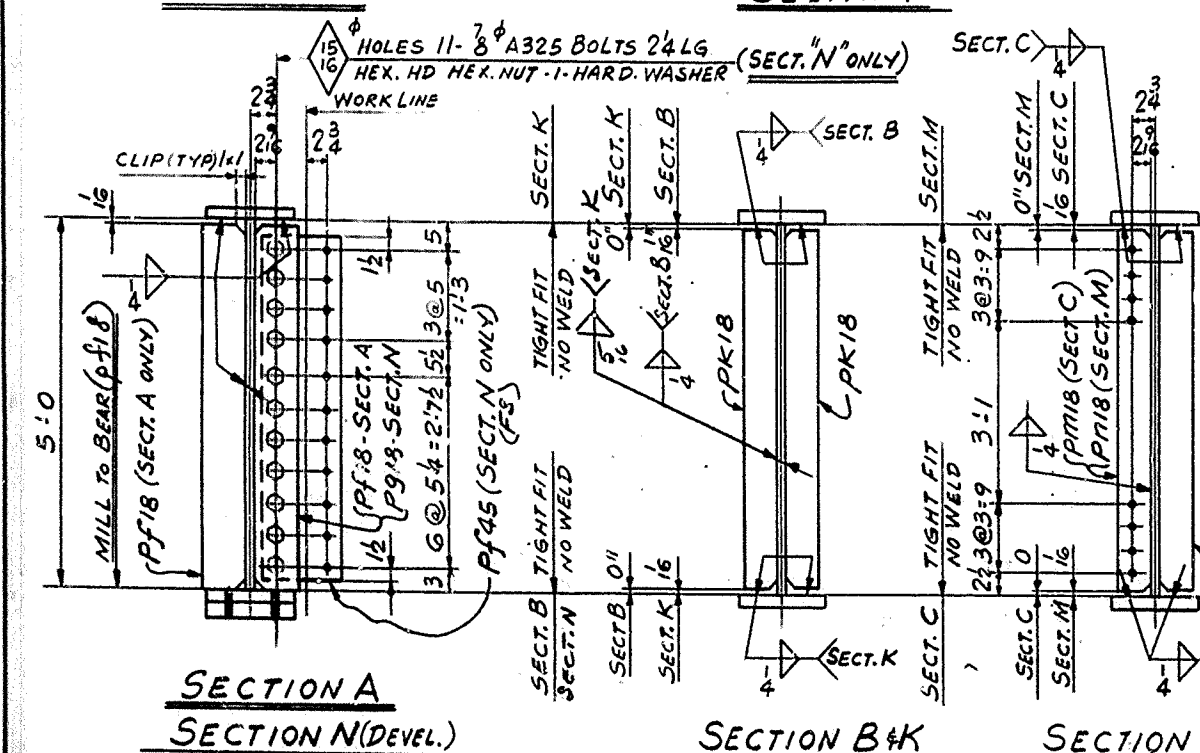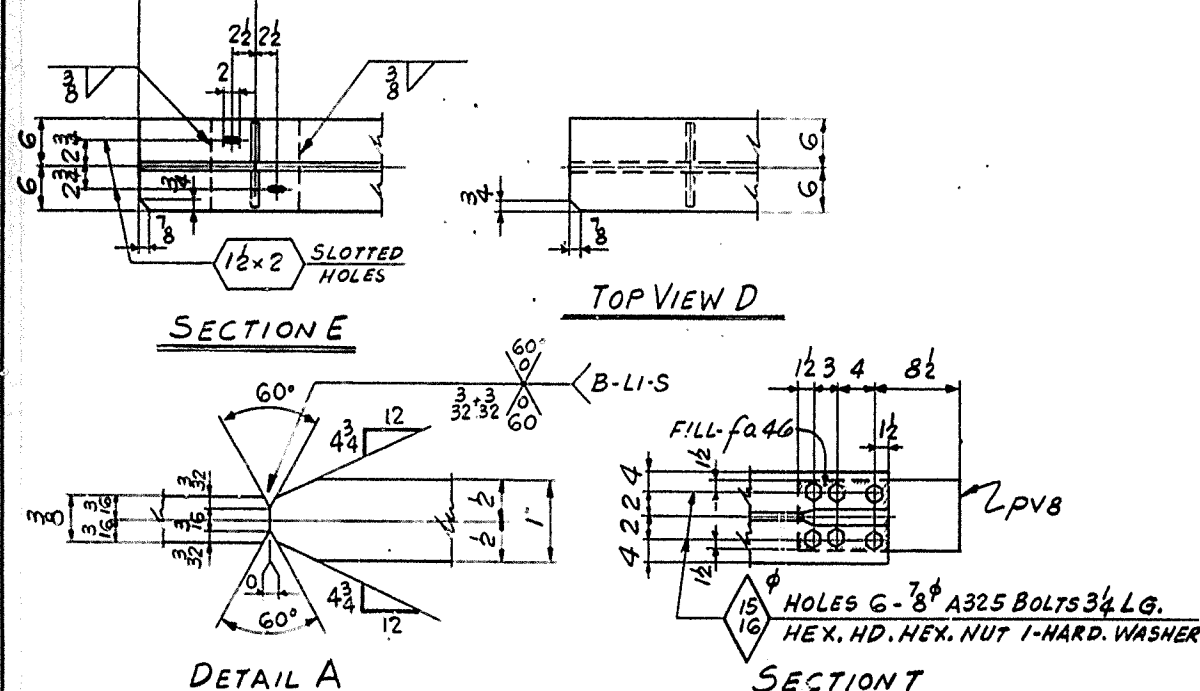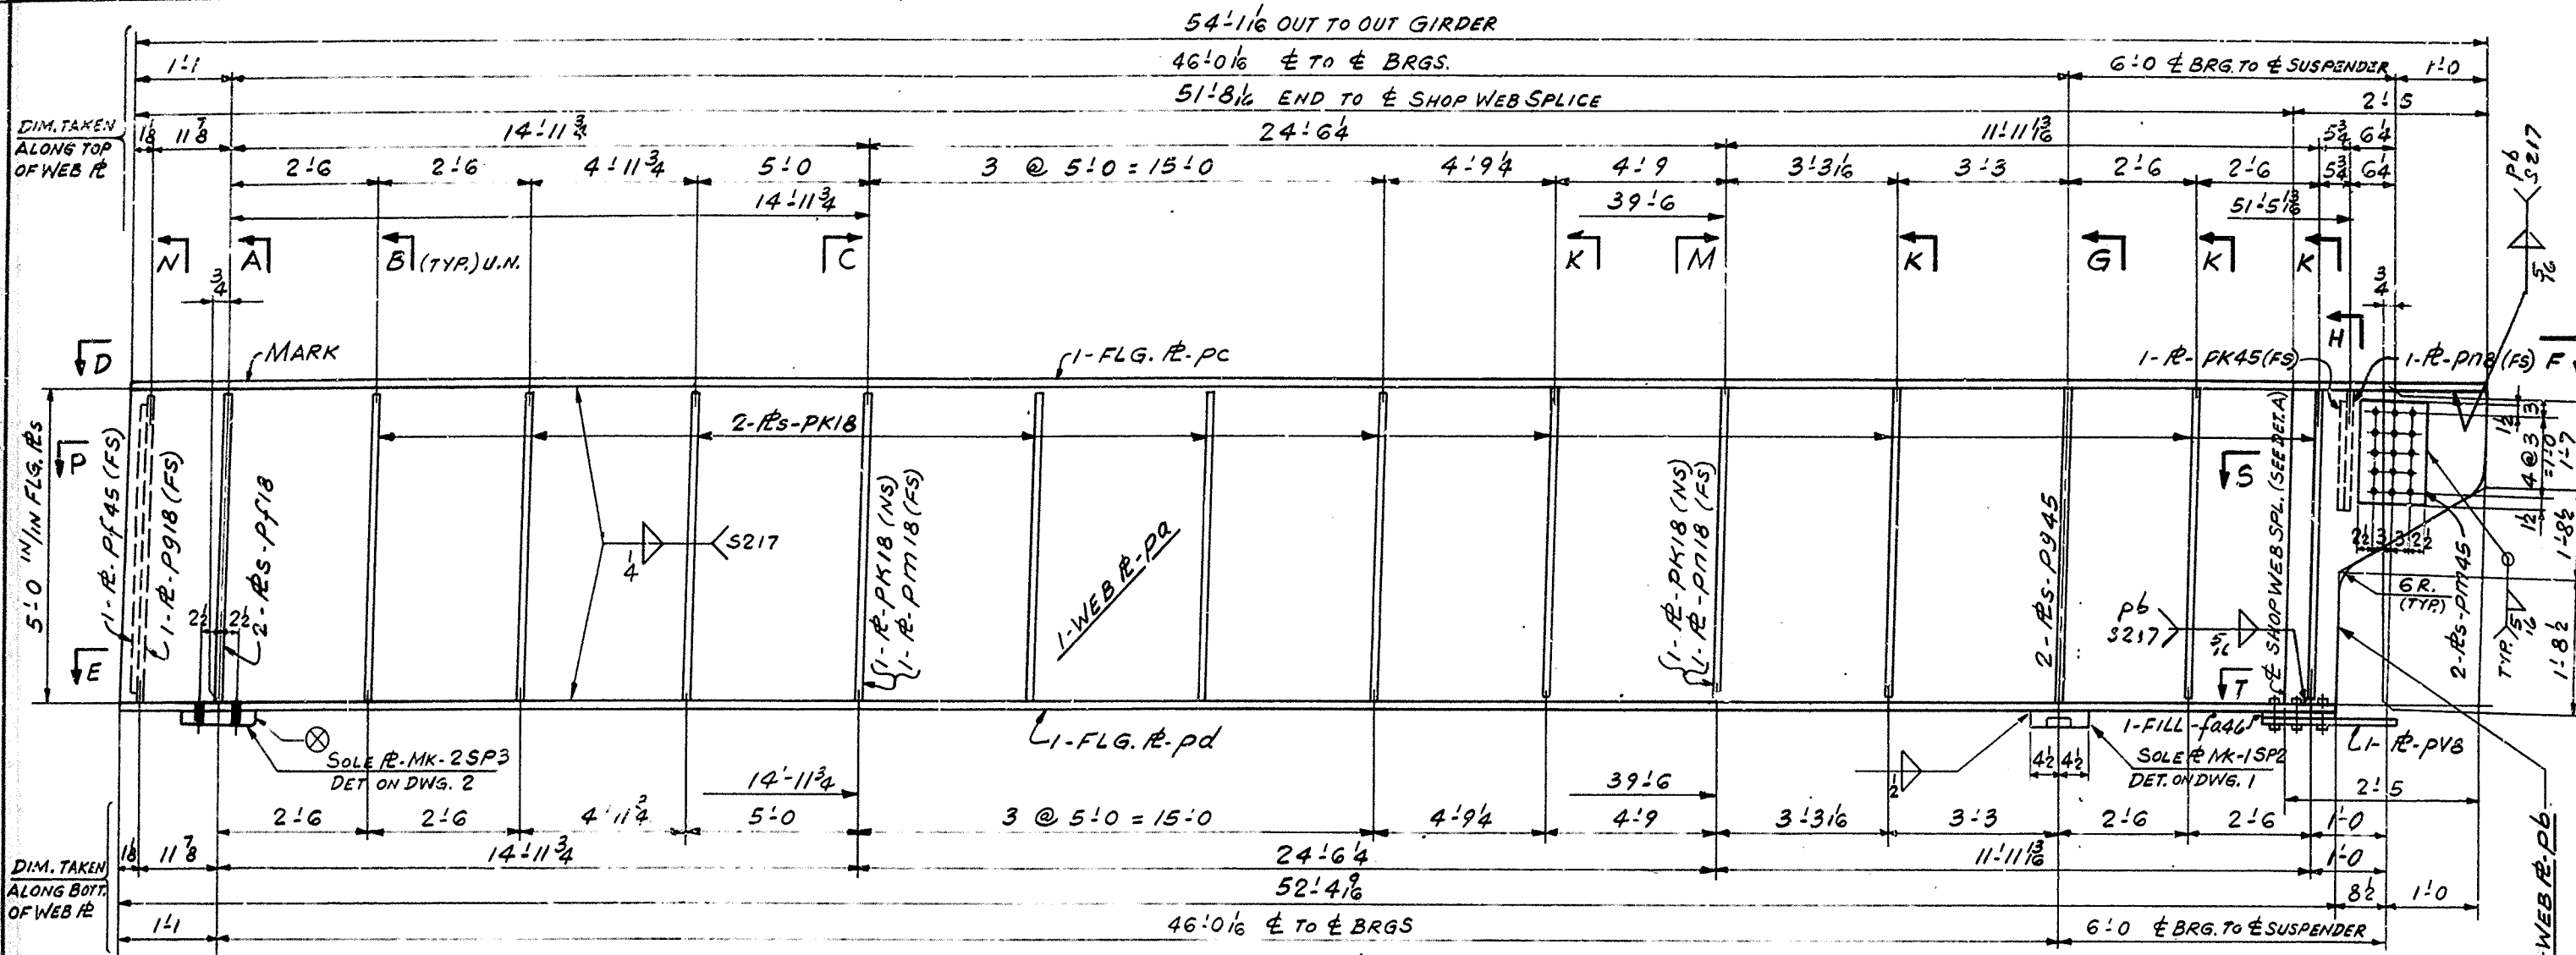

MAKE ONE GIRDER MK- 48G7

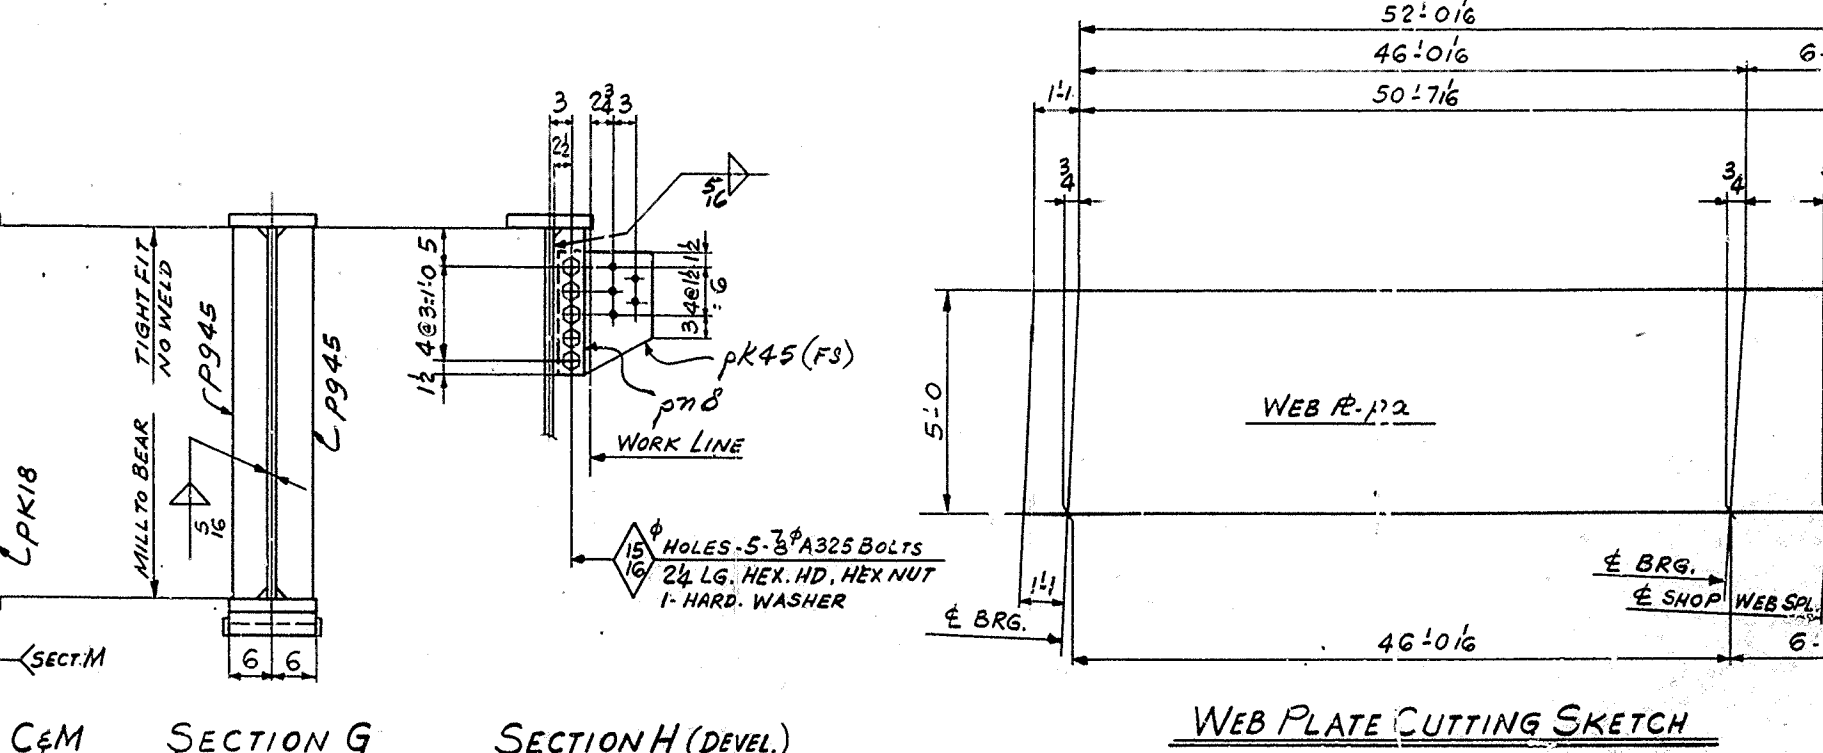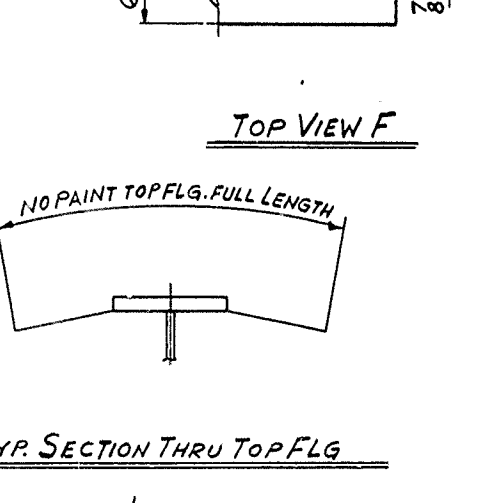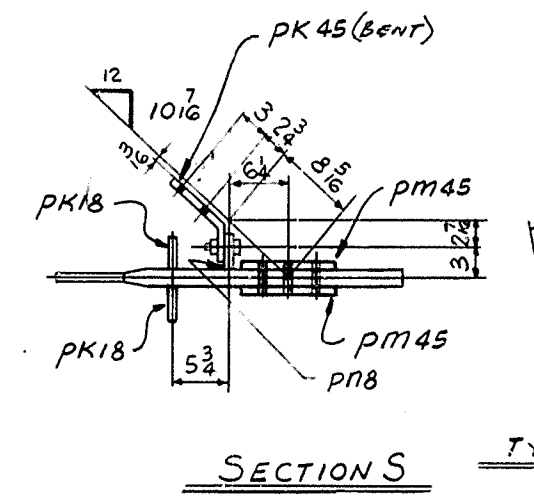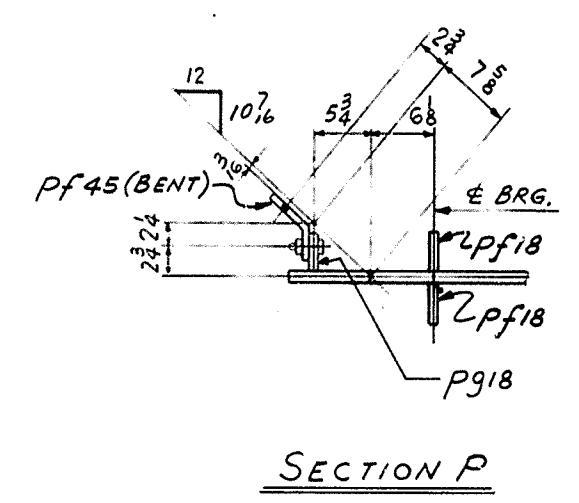

NASHVILLE BRIDGE COMPANY									
COMMONWEALTH OF KENTUCKY DEPT. OF HIGHWAYS, BRIDGE									
OVER NORTH WESTERN PARKWAY & 22ND ST. JEFFERSON COUNTY.									
FABRICATION BESSEMER PLANT									
CHECKED BY									
MATERIAL ASTM-A36 (U.N.)									
GIRDER									
ITEM	QUANTITY	UNIT	DESCRIPTION	REMARKS	WEIGHT	DATE	BY	DATE	BY
1	1	EA	60x38	51 83 60x52-0 3908 504	13/3				
1	1	EA	29x4x1	5 0 3910 306	13/4				
1	1	EA	12x5	54 116 85x54 3910 317	13/5				
1	1	EA	12x5	52 418 85x52 3910 317	13/6				
1	1	EA	7x8	4 7 3572 501	13/7				
1	1	EA	4x3	4 11/8 3908 605	13/8				
1	1	EA	5x2x2	4 11/8 3572 501	13/9				
1	1	EA	4x3	4 11/8 3908 605	13/10				
1	1	EA	4x3	4 11/8 3908 605	13/11				
MATERIAL ASTM-A36 (U.N.)
FOR GENERAL NOTES SEE DWG. GNI
⊗ INDICATES THICKER SIDE OF SOLE PLATE

57

GIRDER DETAILS SPAN 7'E
BRIDGE OVER NORTHWESTERN PARKWAY & 22ND ST.
DEPARTMENT OF HIGHWAYS COMMONWEALTH OF KENTUCKY
JEFFERSON COUNTY E.A.P. 164-2(32); SP. 56-273 ILL
CONTRACTOR MATTHEW BRIDGE CO.

NASHVILLE BRIDGE COMPANY
NASHVILLE, TENN.



BESSEMER PLANT

APPROVED FOR SHOP
DATE 11/10/69
BY G.D. DATE 11-5-69
IN CHARGE: GATTI (TENSOR)

REVISION NOTES
DATE 11/10/69
BY G.D. DATE 11-5-69
IN CHARGE: GATTI (TENSOR)

DATE PRINTED 12/17/69

BILLS MATERIAL NO. 48
CONT. C6736
S.O. B5725
DRAWING NO. 48

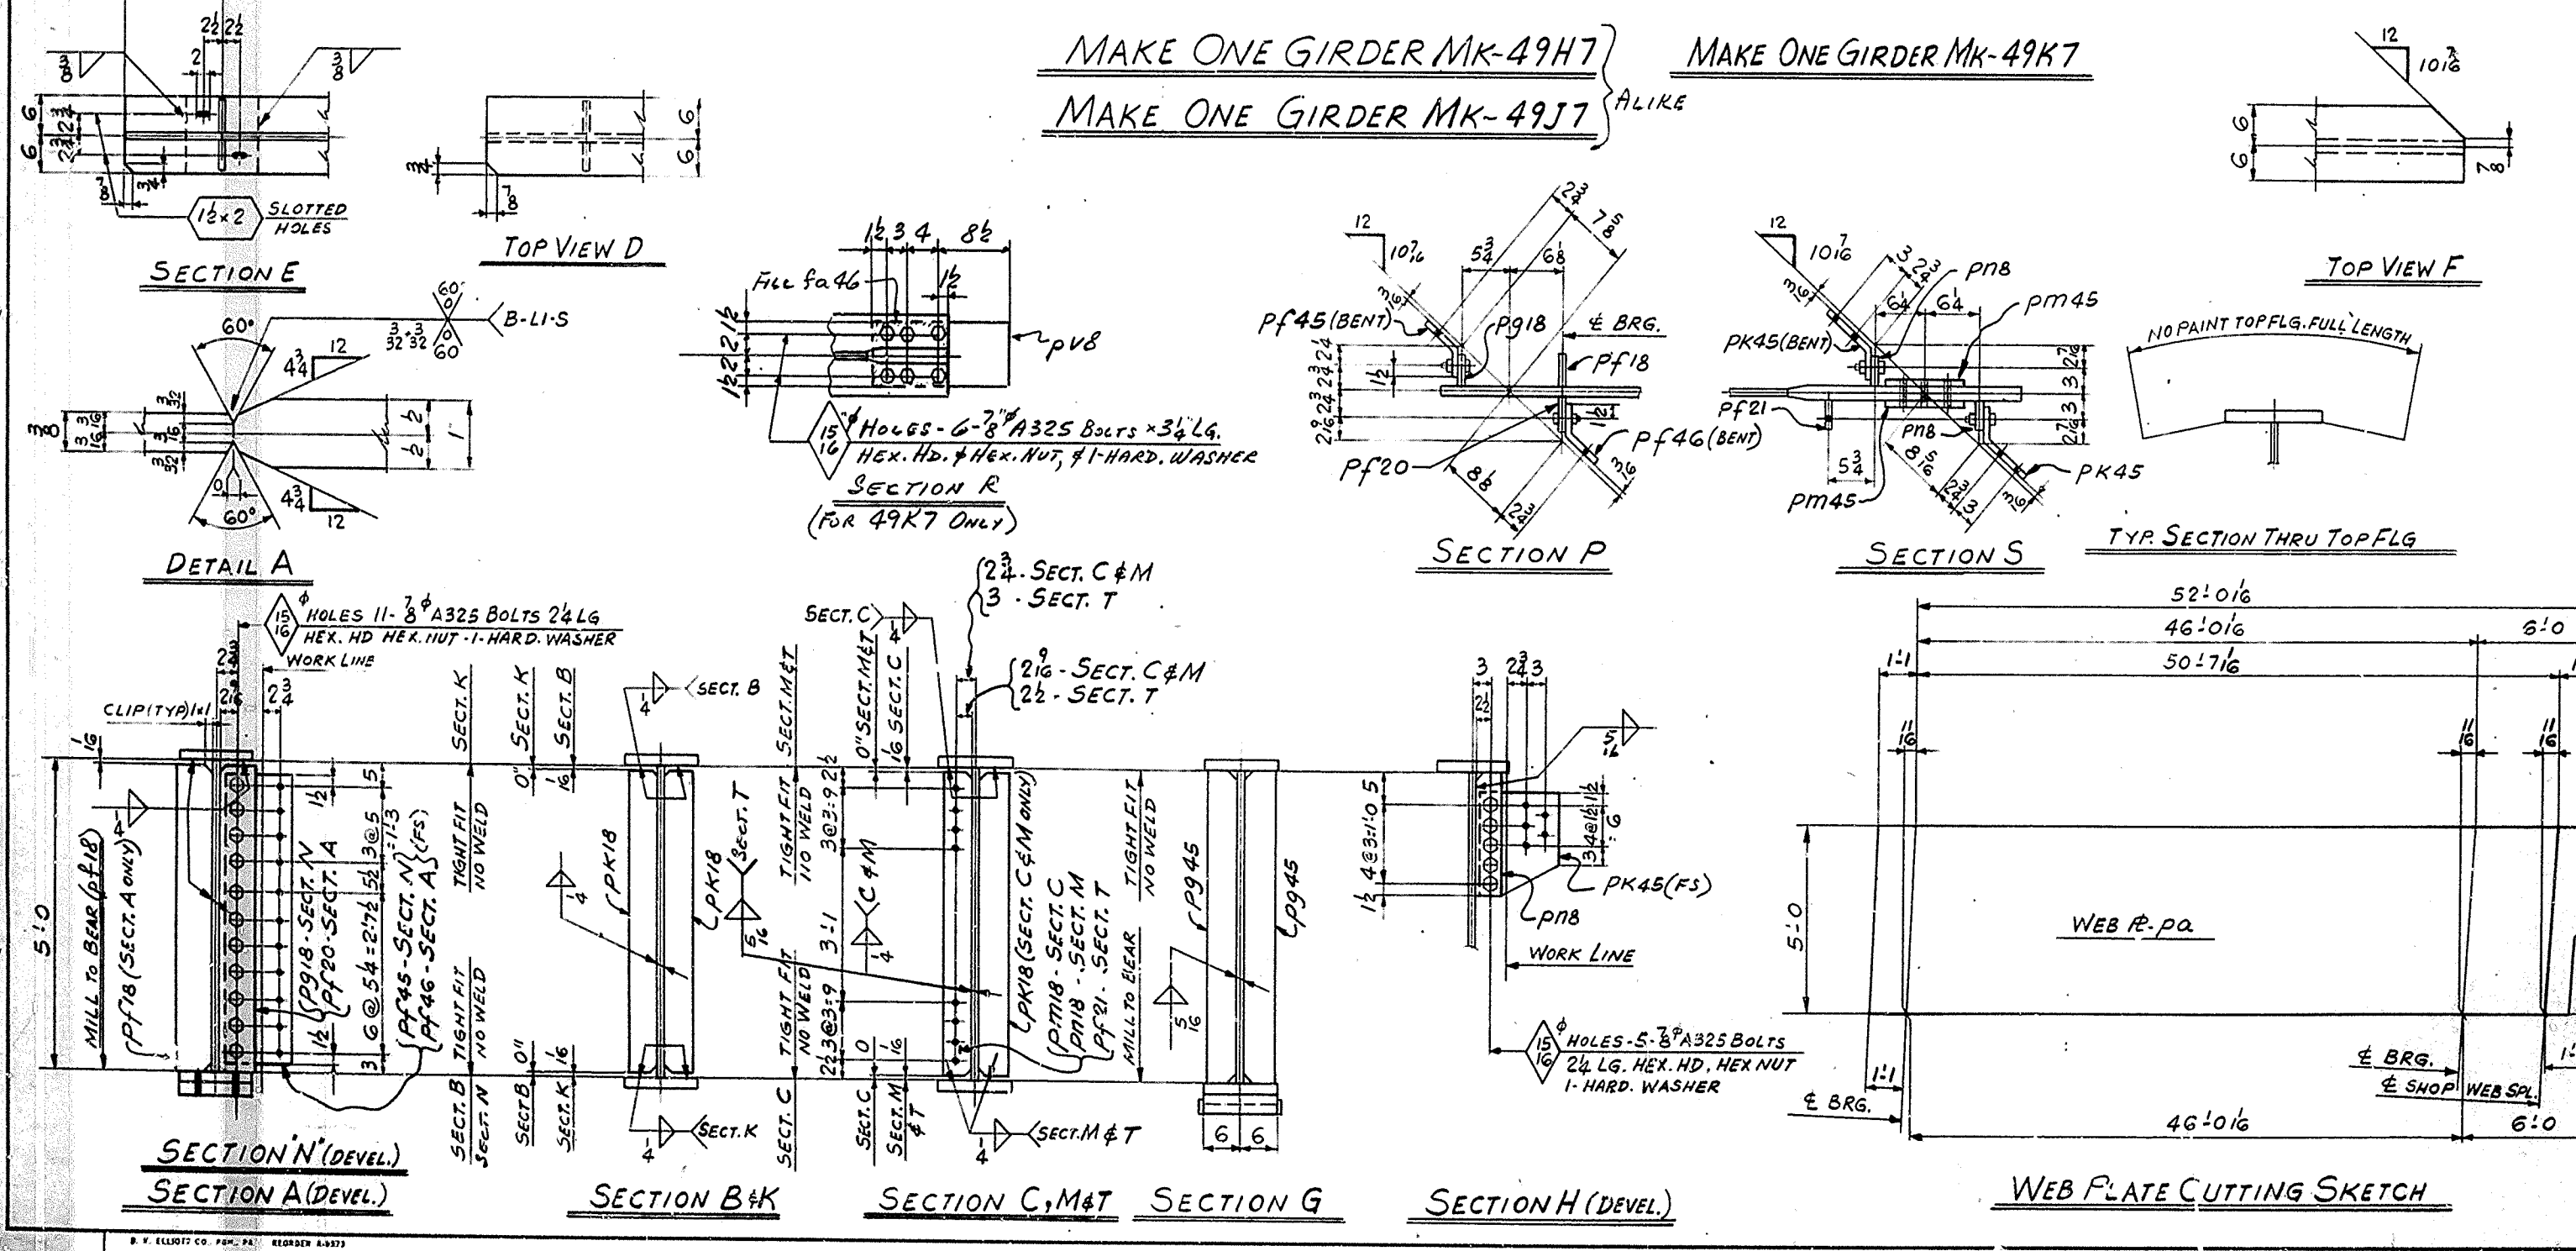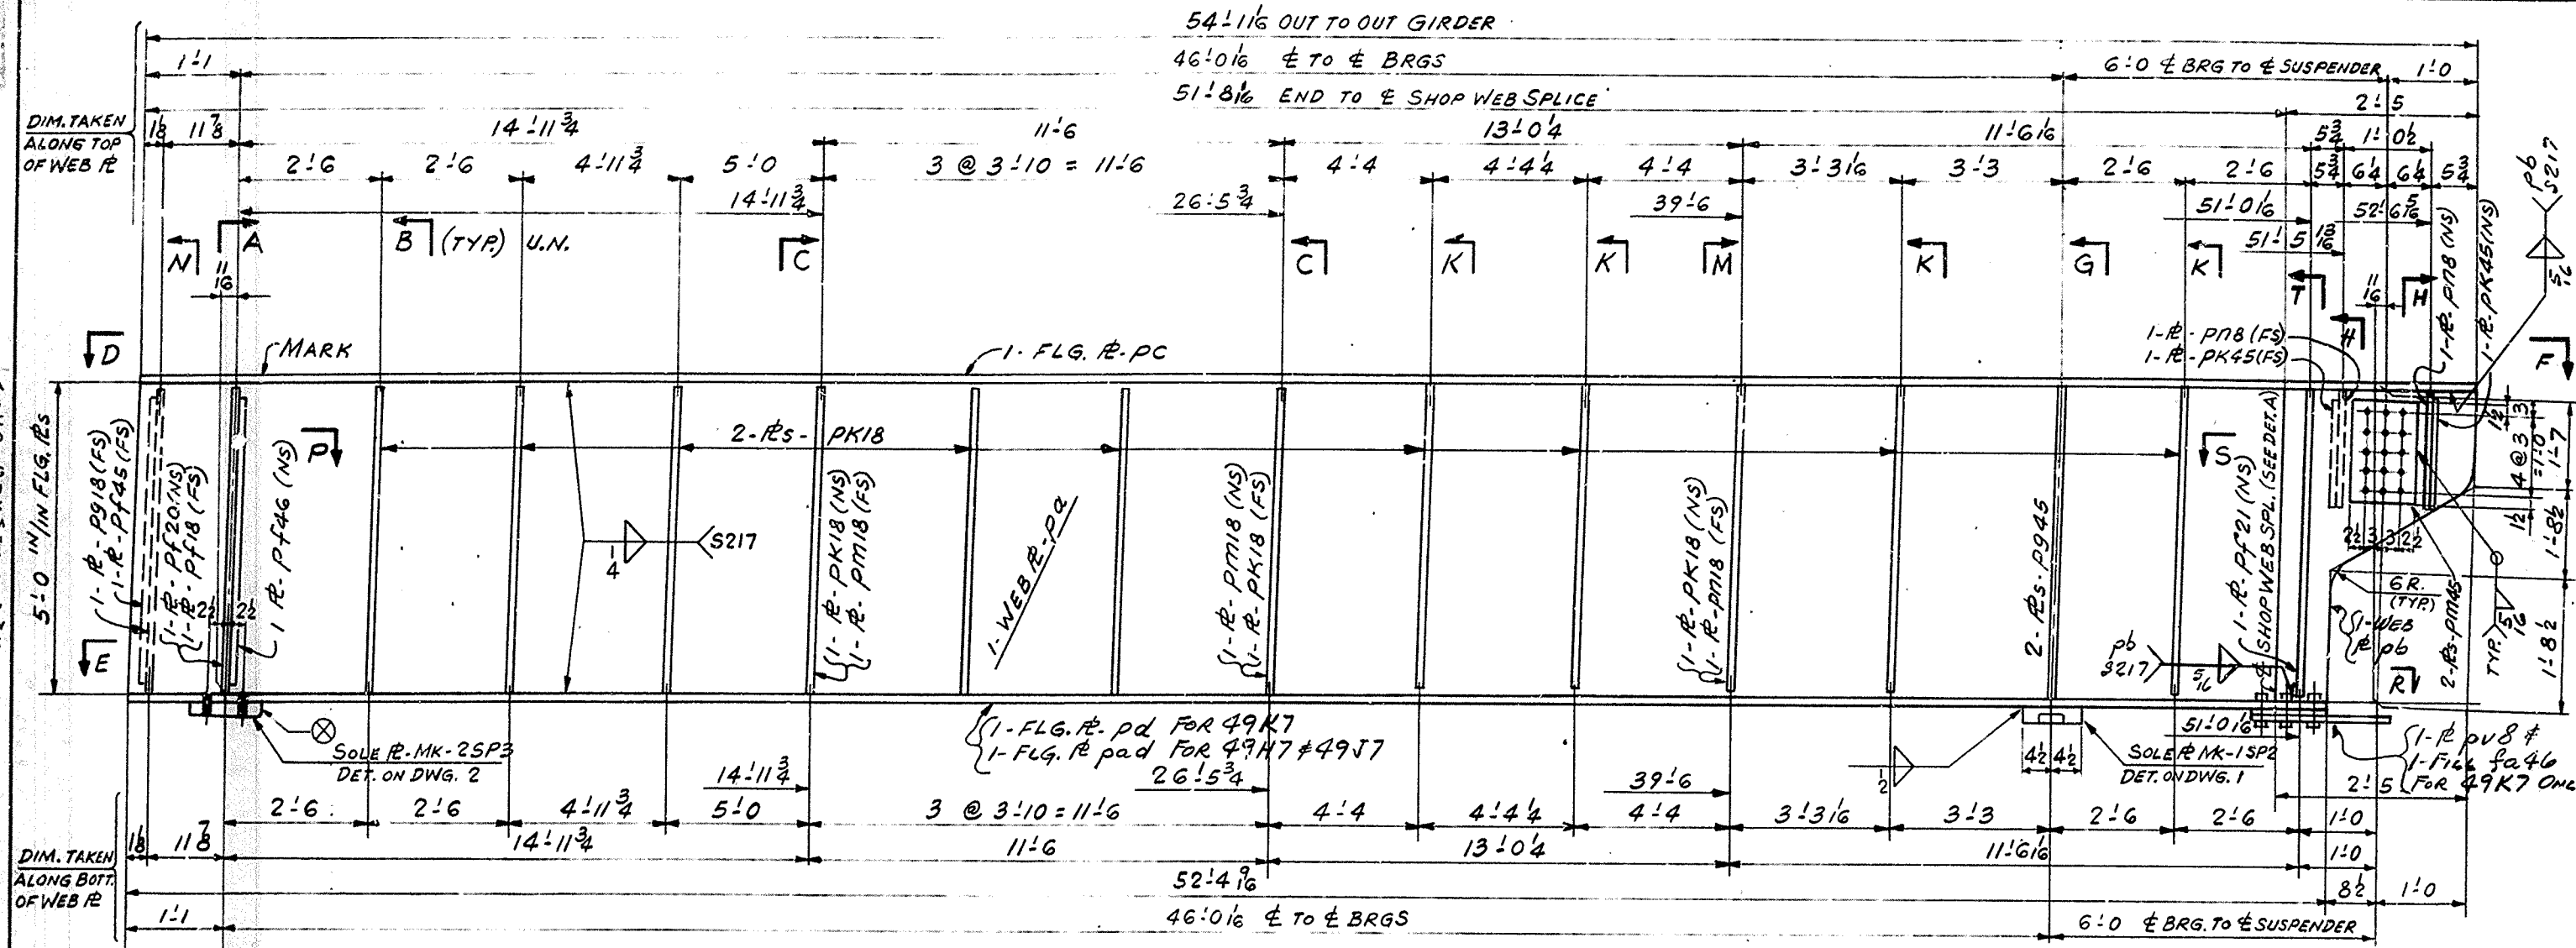

NASHVILLE BRIDGE COMPANY													
COMMONWEALTH OF KENTUCKY DEPT. OF HIGHWAYS, BRIDGE													
OVER NORTH WESTERN PARKWAY & 22 ND ST. JEFFERSON COUNTY.													
FABRICATION <u>BESSEMER</u> PLANT													
CONTRACT NO. C6736													
BILL NO. 49													
DRAWING NO. 49													
SHEET TOTAL													
ITEM													
WEIGHTS BY													
CHECKED BY													
SHIP	SHIPPING	ITEM	ASSEMBLY	2	SECTION	FINISHED	ORDERED	ITEM	P. O.	ITEM	REMARKS	SPRING	STEEL
DATE	WEIGHT	NO.	DATE	NO.		LENGTH	LENGTH	NO.	NO.	NO.		WEIGHT	WEIGHT
						FT. IN.	FT. IN.						
					MATERIAL								
					ASTM-A36 (U.N.)								
ONE 49H7					GIRDER								
ONE 49J7											ALIKE		
ONE 49K7													

MATERIAL ASTM-A36 (U.N.)
FOR GENERAL NOTES SEE DWG. GNI
⊗ INDICATES THICKER SIDE OF SOLE R

58


GIRDER DETAILS SPAN 7E
BRIDGE OVER NORTHWESTERN PARKWAY & 22ND ST.
DEPARTMENT OF HIGHWAYS COMMONWEALTH OF KENTUCKY
JEFFERSON COUNTY E.A.P. 16-2(34)11, SP. 56-273.11L
CONTRACTOR MATTHEWS BRIDGE CO.

NASHVILLE BRIDGE COMPANY
NASHVILLE, TENN.
BESSEMER PLANT


APPROVED FOR SHOP
H.M.E. 11/16/49
H.M.E. 11/16/49
REVISION NOTES
APPL. ENGS. 2/10/50

CHIEF ENGINEER
H.M.E. 11/16/49
H.M.E. 11/16/49
DATE 11-1-49
CHECKED BY
H.M.E. 11/16/49
DATE 12/1/49

BILLS MATERIAL NO. 49
CONT. C6736
S.O. B5725
DRAWING NO. 49

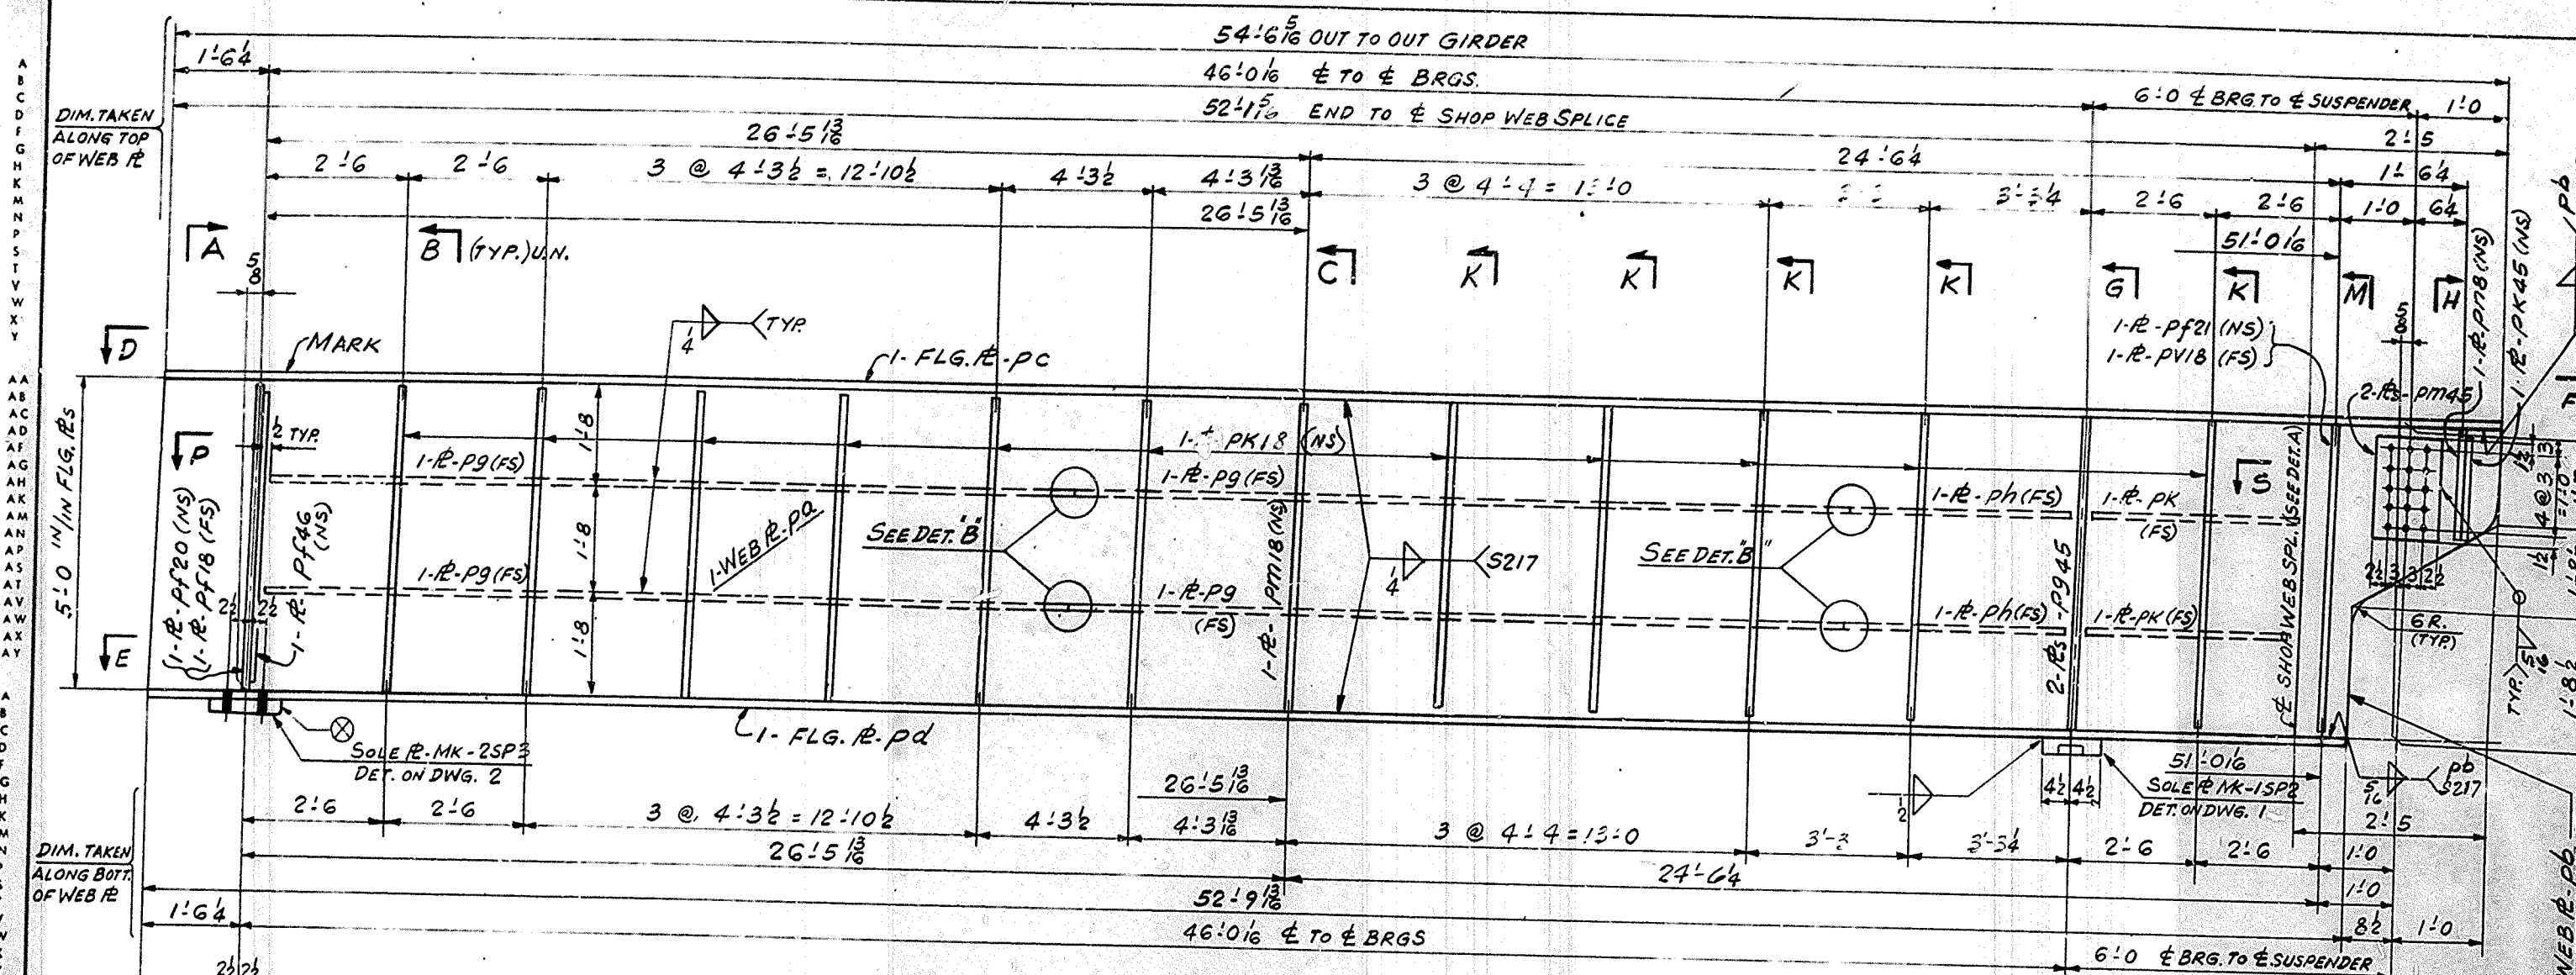

MAKE ONE GIRDER MK- 50L7

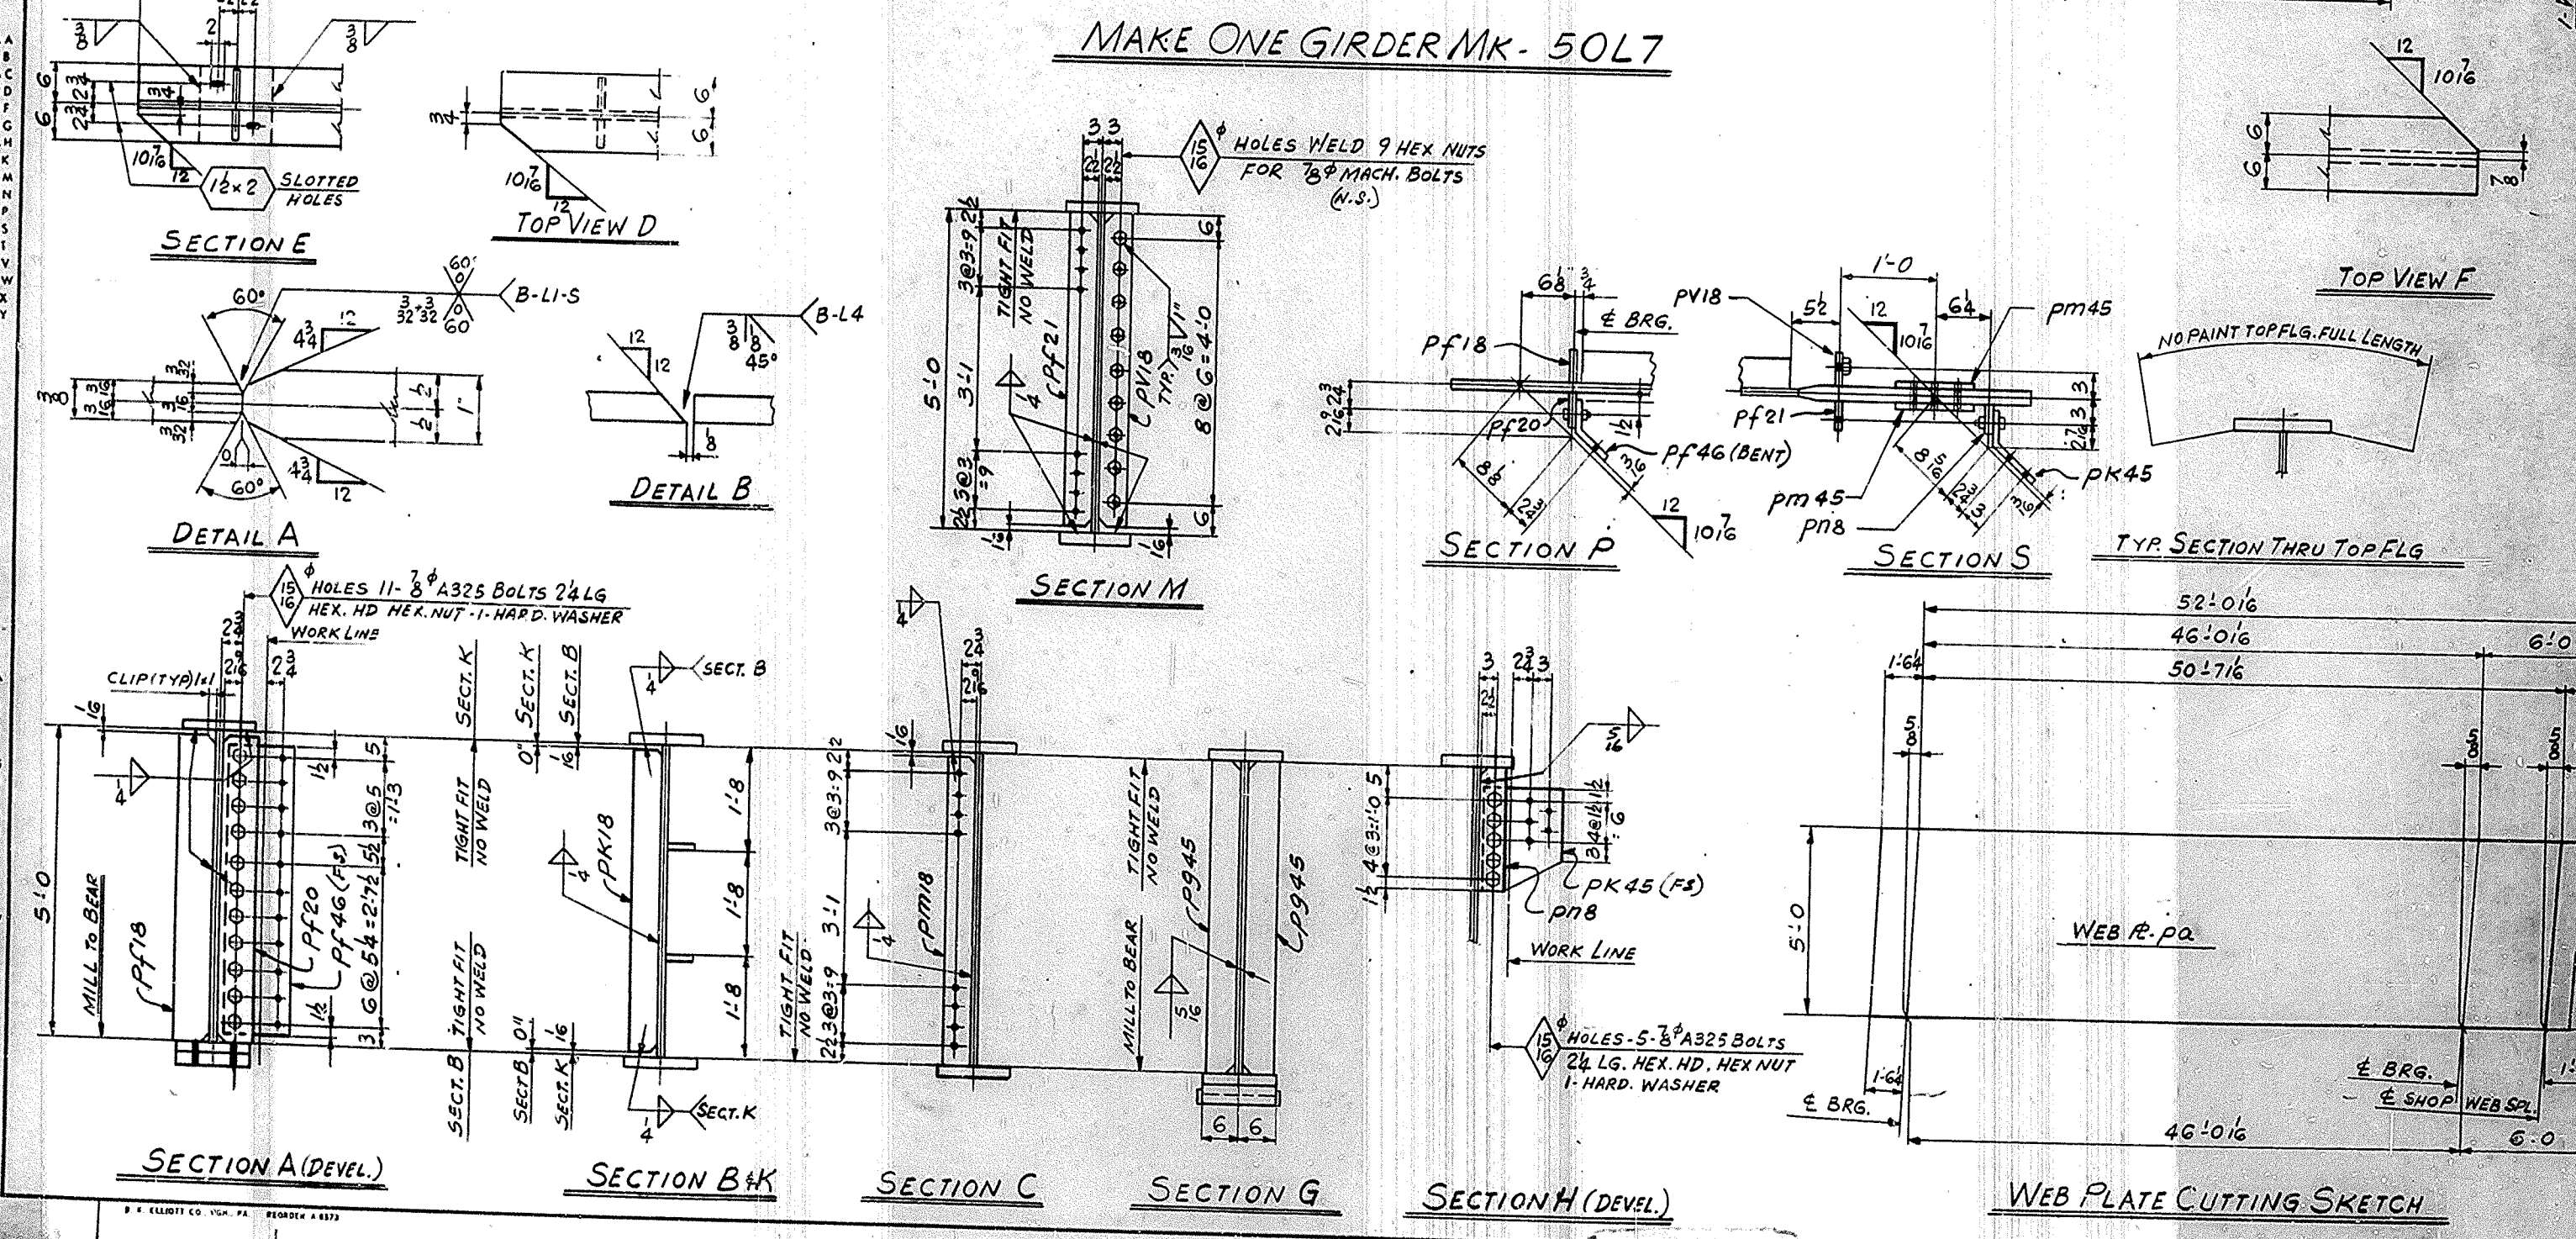

NASHVILLE BRIDGE COMPANY									
COMMONWEALTH OF KENTUCKY DEPT. OF HIGHWAYS, BRIDGE									
OVER NORTH WESTERN PARKWAY & 22 ND ST. JEFFERSON COUNTY.									
FABRICATION BESSEMER PLANT									
BILL NO. 50 DRAWING NO. 50									
SHEET TOTAL									
ONE 50L7	GIRDER								
1	PA	R	60 x 38	52	13	60 x 38	52	13	60 x 38
1	PB	R	29 1/2 x 1	5	0	29 1/2 x 1	5	0	29 1/2 x 1
1	PC	R	12 x 5	54	6	12 x 5	54	6	12 x 5
1	PD	R	12 x 5	52	9	12 x 5	52	9	12 x 5
4	PG	R	4 x 38	20	0	4 x 38	20	0	4 x 38
2	PH	R	4 x 38	5	7	4 x 38	5	7	4 x 38
2	PK	R	4 x 38	4	5	4 x 38	4	5	4 x 38
1	PD20	R	5 1/2 x 2	4	11	5 1/2 x 2	4	11	5 1/2 x 2
1	PD18	R	5 1/2 x 2	4	11	5 1/2 x 2	4	11	5 1/2 x 2
1	PD45	R	8 1/2 x 3	4	7	8 1/2 x 3	4	7	8 1/2 x 3
11	PM18	R	4 x 38	4	11	4 x 38	4	11	4 x 38
1	PM18	R	4 x 38	4	11	4 x 38	4	11	4 x 38
1	PM18	R	4 x 38	4	11	4 x 38	4	11	4 x 38
2	PM18	R	5 1/2 x 1 1/2	5	0	5 1/2 x 1 1/2	5	0	5 1/2 x 1 1/2
1	PM18	R	4 x 38	1	6	4 x 38	1	6	4 x 38
1	PM18	R	11 1/2 x 3	1	3	11 1/2 x 3	1	3	11 1/2 x 3
2	PM18	R	11 x 3	1	3	11 x 3	1	3	11 x 3
1	2SP3	SOLE R							
1	1SP2	SOLE R							
16	3/4" BOLTS		0	24		0	24		
16	HARD WASHERS FOR 3/4" BOLTS								
9	3/8" HEX NUTS								

MATERIAL ASTM-A36 (U.N.)
FOR GENERAL NOTES SEE DWG. GNI
⊗ INDICATES THICKER SIDE OF SOLE R


69

GIRDER DETAILS SPAN 7E
BRIDGE OVER NORTHWESTERN PARKWAY & 22ND ST.
DEPARTMENT OF HIGHWAYS COMMONWEALTH OF KENTUCKY
JEFFERSON COUNTY E.A.P. 164-2(34); SP 36 273 ILL.
CONTRACTOR MATTHEWS BRIDGE CO.

NASHVILLE BRIDGE COMPANY
NASHVILLE, TENN.


APPROVED FOR SHOP
G.D. DATE 11-5-69
IN CHARGE: GATTITZER
FIELD COMM. 12-8-69
SHOP PAINT 12-8-69
FIELD 12-8-69

BILL MATERIAL NO. 50
CONT. C6736
DRAWING NO. 50

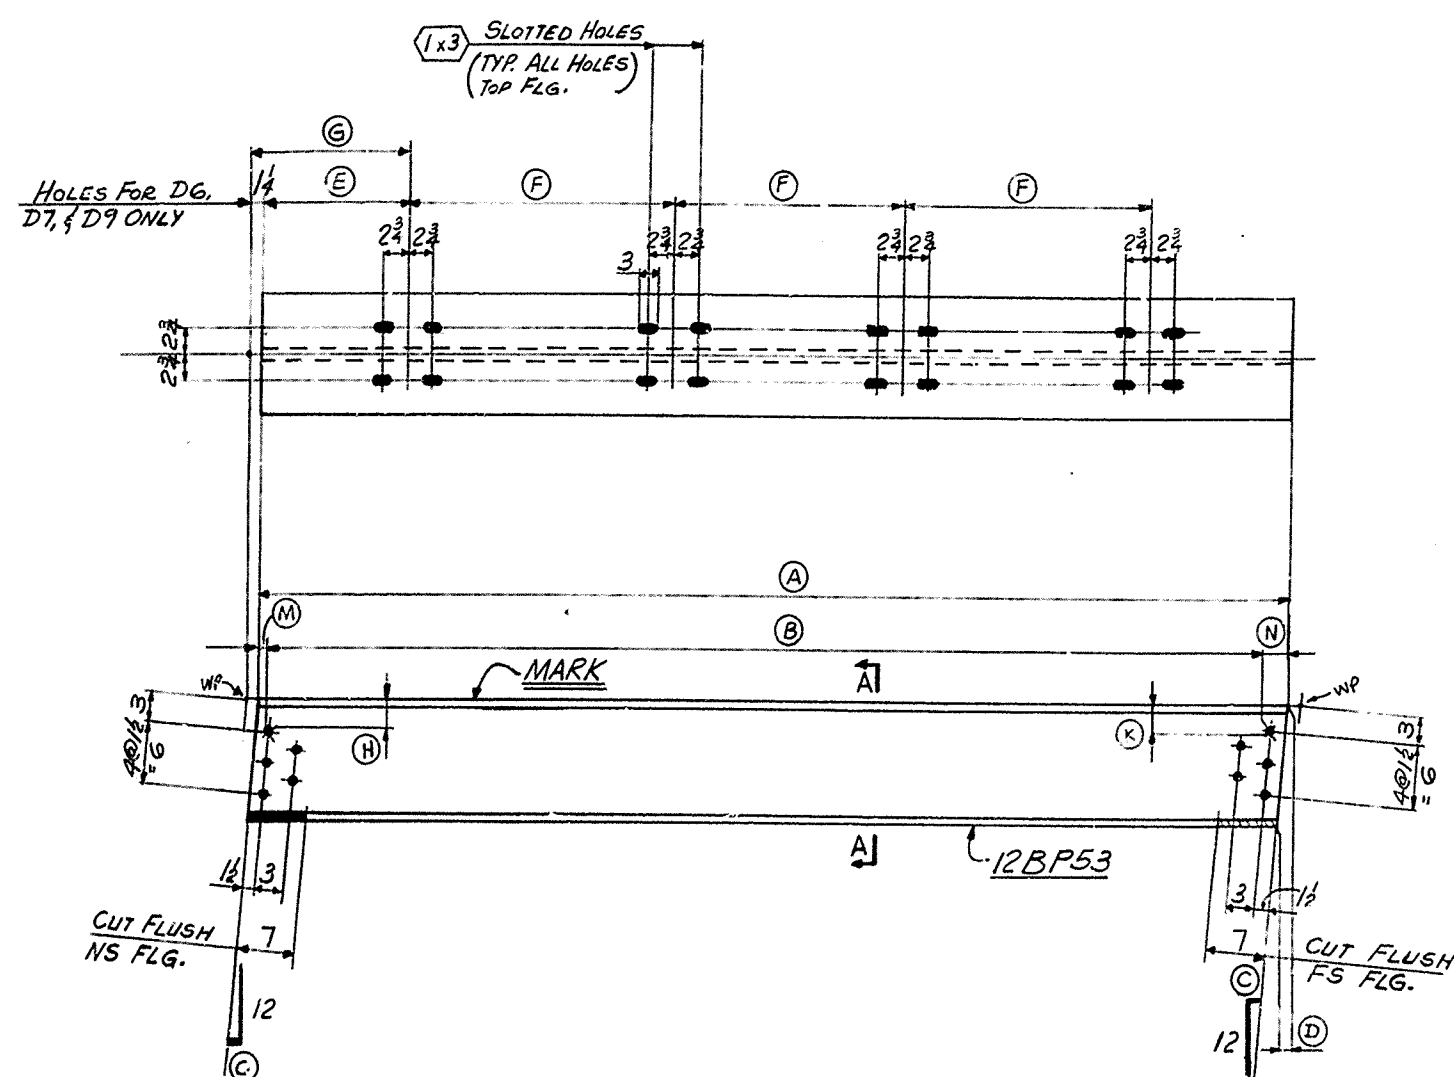
A
B
C
D
E
F
G
H
K
M
N
P
S
T
V
W
X
YAA
AB
AC
AD
AE
AF
AG
AH
AK
AL
AM
AN
AP
AS
AT
AV
AW
AX
AYA
B
C
D
E
F
G
H
K
M
N
P
S
T
V
W
X
YAA
AB
AC
AD
AE
AF
AG
AH
AK
AL
AM
AN
AP
AS
AT
AV
AW
AX
AYA
B
C
D
E
F
G
H
K
M
N
P
S
T
V
W
X
YAA
AB
AC
AD
AE
AF
AG
AH
AK
AL
AM
AN
AP
AS
AT
AV
AW
AX
AY

DIAPHRAGMS 51D1 to 51D9 (INCL)
(SEE TABLE BELOW FOR DIM.)

MARK	N ² REQD	A	B	C	D	E	F	G	H	K	M	N
51D1	ONE	7'-10 3/16	7'-7 3/16	7/16	7/16							
51D2	ONE	7'-9 3/4	7'-6 3/4	7/16	7/16							
51D3	3	11'-7 3/4	11'-4 3/4	7/16	7/16							
51D4	4	12'-4 5/16	12'-1 5/16	3/8	3/8							
51D5	ONE	11'-7 1/16	11'-4 1/16	5/16	5/16							
51D6	4	11'-7 7/8	11'-4 7/8	3/8	3/8	1'-4	3'-0	1'-5 1/4				
51D7	5	11'-7 1/16	11'-4 1/16	4/16	4/16	1'-4	3'-0	1'-5 1/4				
51D8	2	17'-1 1/16	16'-10 1/16	3/16	3/16				3/16	2 1/16	1 7/16	1 9/16
51D9	2	10'-11 1/4	10'-8 1/4	8/16	8/16	7/8	3'-0	9/8	3	3	1 1/2	1 1/2

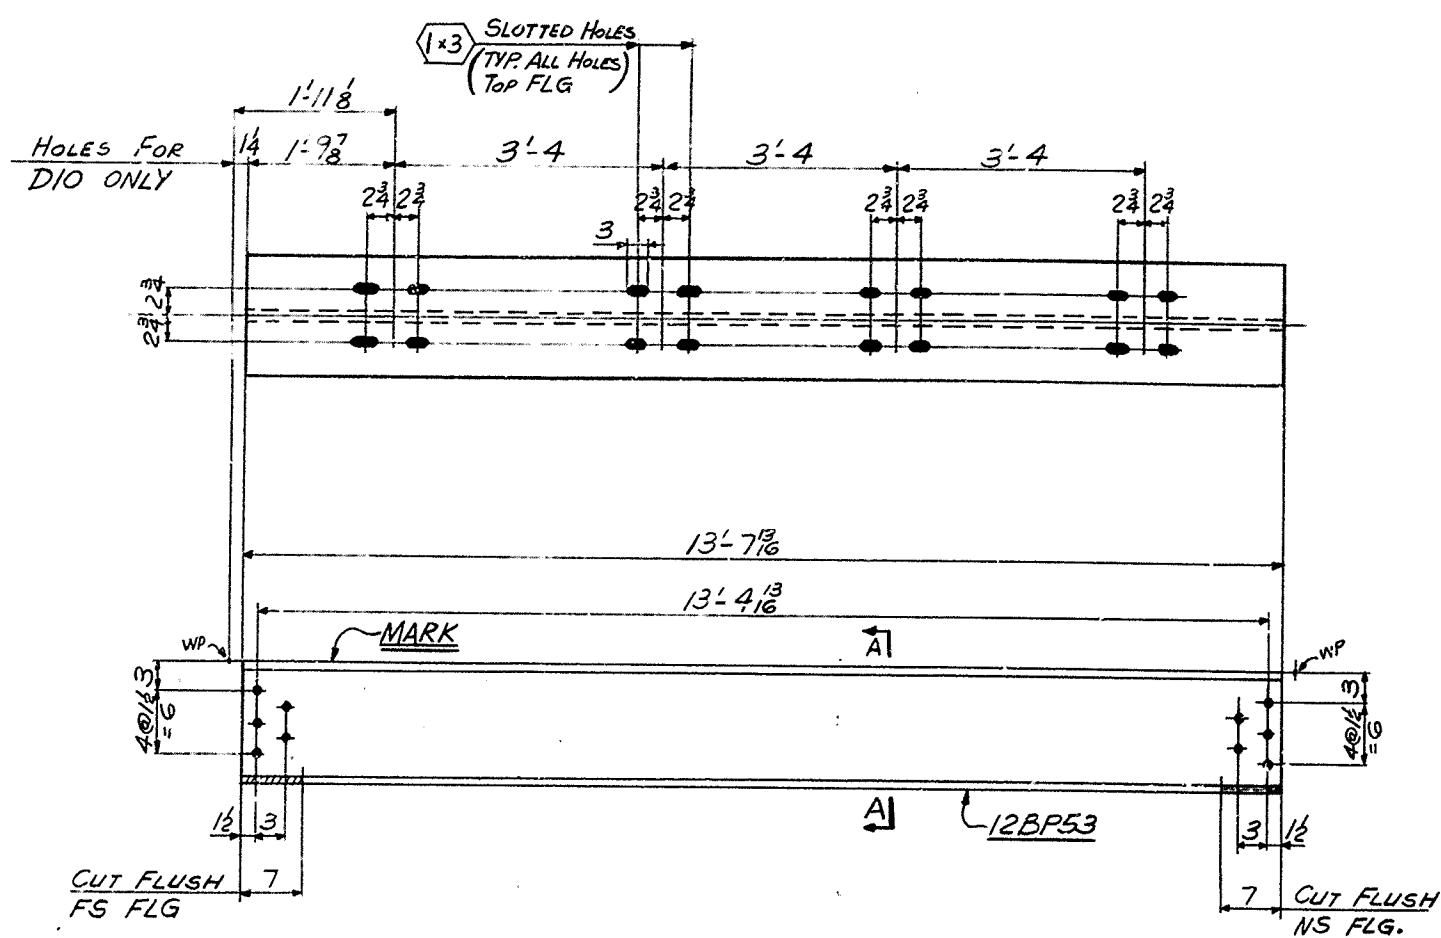

MAKE - 9 - DIAPHRAGMS MK 51D10
MAKE - 9 - DIAPHRAGMS MK 51D11

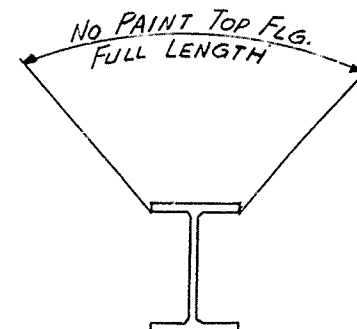

SECTION A-A

NASHVILLE BRIDGE COMPANY

SHOP ORDER NO.
B5726
WORK ORDER NO.
C6736

COMMONWEALTH OF KENTUCKY, DEPT. OF HIGHWAYS, BRIDGE
OVER NORTHWESTERN PKWY & 22ND ST., JEFFERSON COUNTY

BILL NO.
51
DRAWING NO.
51

FABRICATION **BESSEMER** PLANT

ITEM			WEIGHTS BY			PLANT			CHECKED BY		
SHIP	SHIPPING MARK	ITEM QTY	ASSEMBLY MARK	SECTION	INCHES LENGTH FT IN	CREATED LENGTH FT IN	P O NO.	ITEM NO.	EDWARDS	SPECIF WEIGHT	AISC WEIGHT
MAT'L ASTM A36											
ONE 51D1	ONE		BP 12 X 53	7	10 ³ / ₈		3704	107			
ONE 51D2	ONE			7	10 ³ / ₈			107			
3 51D3	3			11	8 ³ / ₈			107			
4 51D4	4			12	4 ¹ / ₈			107			
ONE 51D5	ONE			11	8			107			
4 51D6	4			11	7 ¹ / ₂			108			
5 51D7	5			11	7 ³ / ₈			108			
2 51D8	2			17	14			107			
2 51D9	2			10	11 ³ / ₈			109			
9 51D10	9			13	7 ¹³ / ₈			108			
9 51D11	9		BP 12 X 53	13	7 ³ / ₈		3704	108			
SHEET TOTAL											

NOTES:

ALL MAT'L ASTM A36
FOR GENERAL NOTES
SEE DWG # GN1

DIAPHRAGMS 164 & RAMP
BRIDGE OVER NORTHWESTERN PKWY & 22ND ST.
DEPT. OF HIGHWAYS, COMMONWEALTH OF KENTUCKY
JEFFERSON CTY., FAP 164-2(341), SPSC-273-11L
CONTRACTOR: MATTINGLY BRIDGE CO.

NASHVILLE BRIDGE COMPANY
NASHVILLE, TENN.

BESSEMER PLANT

APPROVED FOR SHOP

DATE 11-4-69

REVISION NOTES

REVISION NOTES

DATE 11-4-69

IN CHARGE - SATY (TEV506)

DATE 11-4-69

DATE 11-4-69

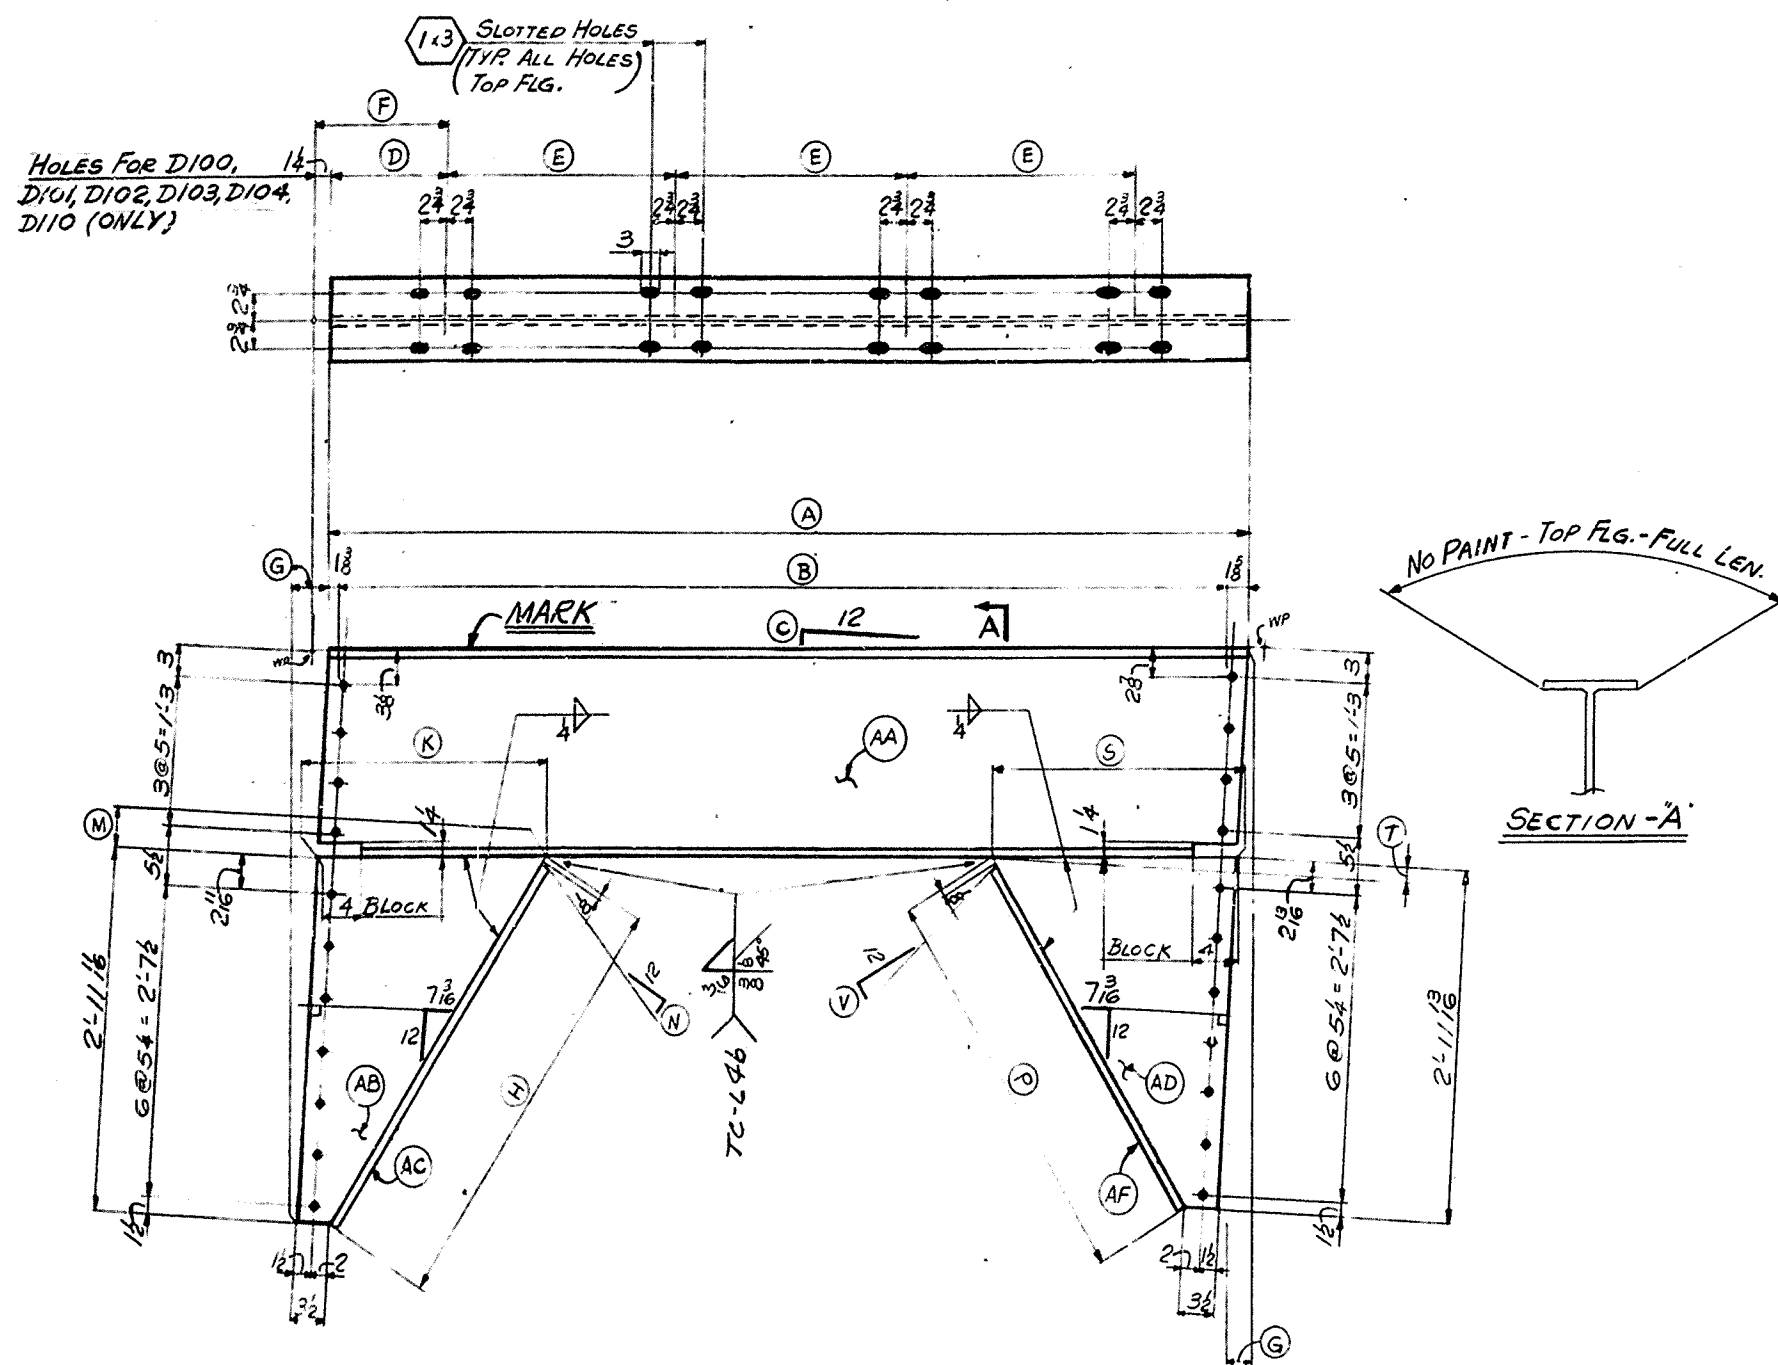

DIAPHRAGMS MK 52D100 TO 52D111 (INCL.)
(SEE TABLE FOR DIM.)

MARK	Nº Req'd	A	B	C	
52D100	ONE	10'-0 7/8"	9'-9 7/8"	7'	1'-3"	2'-6"	1'-4 1/4"	2 1/6"	3'-6 13/16"	2'-1 1/8"	1 5/8"	2 1/6"	3'-4 5/8"	2'-0 1/8"	1 5/8"	3 7/8"	wa	pa	ba	pb	bb											
52D101	ONE	10'-0 8/8"	9'-9 8/8"	7'	1'-3"	2'-6"	1'-4 1/4"	2 1/6"	3'-6 13/16"	2'-1 1/8"	1 5/8"	2 1/6"	3'-4 5/8"	2'-0 1/8"	1 5/8"	3 7/8"	wb	pa	ba	pb	bb											
52D102	3	11'-11 1/8"	11'-8 8/8"	7'	1'-5 1/2"	3'-0"	1'-6 3/4"	2 1/6"	3'-6 13/16"	2'-1 1/8"	1 5/8"	2 1/6"	3'-4 11/16"	2'-0 1/8"	1 5/8"	3 7/8"	wc	pa	ba	pc	bc											
52D103	4	12'-7 11/16"	12'-4 11/16"	7'	1'-4"	3'-4"	1'-5 1/4"	2 1/6"	3'-6 3/4"	2'-1 1/8"	1 5/8"	2 1/6"	3'-4 11/16"	2'-0 1/8"	1 5/8"	3 7/8"	wd	pd	bd	pf	bc											
52D104	ONE	8'-10 1/4"	8'-7 1/4"	7'	11"	2'-4"	1'-0 1/4"	1 5/8"	3'-6 3/4"	2'-1 1/2"	1 5/8"	2 1/6"	3'-4 3/4"	2'-0 1/8"	1 5/8"	3 7/8"	wf	pg	bd	ph	bf											
52D105	ONE	8'-10 3/8"	7'-9 3/8"	7'				2 1/6"	3'-6 3/4"	2'-1 1/8"	1 5/8"	2 1/6"	3'-4 11/16"	2'-0 1/8"	1 5/8"	3 7/8"	wg	ps	bd	pf	bc											
52D106	ONE	8'-1 1/4"	7'-10 1/4"	7'				2 1/6"	3'-6 3/4"	2'-1 1/8"	1 5/8"	2 1/6"	3'-4 11/16"	2'-0 1/8"	1 5/8"	3 7/8"	wh	pd	bd	pf	bc											
52D107	3	12'-0 1/2"	11'-9 1/2"	8'				1 5/8"	3'-6 3/4"	2'-1 1/2"	1 5/8"	2 1/6"	3'-4 3/4"	2'-0 1/8"	1 5/8"	3 7/8"	wk	pg	bd	ph	bf											
52D108	ONE	12'-8 3/8"	12'-5 3/8"	8'				1 5/8"	3'-6 11/16"	2'-1 1/2"	1 5/8"	2 1/6"	3'-4 3/4"	2'-0 1/8"	1 5/8"	3 7/8"	wm	pk	bg	ph	bf											
52D109	2	12'-9"	12'-6"	8'				1 5/8"	3'-6 11/16"	2'-1 1/2"	1 5/8"	2 1/6"	3'-4 13/16"	2'-0 1/8"	1 5/8"	3 7/8"	wn	pk	bg	pm	bh											
52D110	ONE	8'-10 1/8"	8'-7 1/8"	7'	11"	2'-4"	1'-0 1/4"	1 5/8"	3'-6 3/4"	2'-1 1/2"	1 5/8"	2 1/6"	3'-4 3/4"	2'-0 1/8"	1 5/8"	3 7/8"	wp	eg	bd	ph	bf											
52D111	ONE	12'-9 1/8"	12'-6 1/8"	8'				1 5/8"	3'-6 11/16"	2'-1 1/8"	1 5/8"	2 1/6"	3'-4 1/8"	2'-0 1/8"	1 5/8"	3 7/8"	ws	pn	bk	pp	bm											

NASHVILLE BRIDGE COMPANY									
COMMONWEALTH OF KENTUCKY, DEPT. OF HIGHWAYS, BRIDGE									
OVER NORTHWESTERN PKWY & 22 ND ST., JEFFERSON COUNTY									
SHOP ORDER NO. B-5726		BILL NO. 52A		DRAWING NO. 52					
WORK ORDER NO.		FABRICATION		BESSEMER		PLANT			
CONTRACT NO. C-6736		ITEM		QUANTITY		CHECKED BY			
ITEM		QUANTITY		CHECKED BY		CHECKED BY			
MAT'L ASTM A36									
ONE 52D100 DIAPHRAGM									
1 wa	WF	21WF55	10 1/8"	3904 102	10 1/8"	3904 102	10 1/8"	3904 102	10 1/8"
1 pa	PL	25 1/2" x 8"	3 0 1/2"	3740 410	3 0 1/2"	3740 410	3 0 1/2"	3740 410	3 0 1/2"
1 ba	BR	4 x 8	3 6 1/8"	3905 605	3 6 1/8"	3905 605	3 6 1/8"	3905 605	3 6 1/8"
1 pb	BR	24 1/2" x 8"	2 11 1/8"	3740 410	2 11 1/8"	3740 410	2 11 1/8"	3740 410	2 11 1/8"
1 bb	BR	4 x 8	3 4 1/8"	3905 605	3 4 1/8"	3905 605	3 4 1/8"	3905 605	3 4 1/8"
ONE 52D101 DIAPHRAGM									
1 wb	WF	21WF55	10 1/8"	3904 102	10 1/8"	3904 102	10 1/8"	3904 102	10 1/8"
1 pa	PL	25 1/2" x 8"	3 0 1/2"	3740 410	3 0 1/2"	3740 410	3 0 1/2"	3740 410	3 0 1/2"
1 ba	BR	4 x 8	3 6 1/8"	3905 605	3 6 1/8"	3905 605	3 6 1/8"	3905 605	3 6 1/8"
1 pb	BR	24 1/2" x 8"	2 11 1/8"	3740 410	2 11 1/8"	3740 410	2 11 1/8"	3740 410	2 11 1/8"
1 bb	BR	4 x 8	3 4 1/8"	3905 605	3 4 1/8"	3905 605	3 4 1/8"	3905 605	3 4 1/8"
3 52D102 DIAPHRAGM									
3 wc	WF	21WF55	11 1/8"	3904 106	11 1/8"	3904 106	11 1/8"	3904 106	11 1/8"
3 pa	PL	25 1/2" x 8"	3 0 1/2"	3740 410	3 0 1/2"	3740 410	3 0 1/2"	3740 410	3 0 1/2"
3 ba	BR	4 x 8	3 6 1/8"	3905 605	3 6 1/8"	3905 605	3 6 1/8"	3905 605	3 6 1/8"
3 pc	BR	24 1/2" x 8"	2 11 1/8"	3740 410	2 11 1/8"	3740 410	2 11 1/8"	3740 410	2 11 1/8"
3 bc	BR	4 x 8	3 4 1/8"	3905 605	3 4 1/8"	3905 605	3 4 1/8"	3905 605	3 4 1/8"
4 52D103 DIAPHRAGM									
4 wd	WF	21WF55	12 8/16"	3904 103	12 8/16"	3904 103	12 8/16"	3904 103	12 8/16"
4 pd	PL	25 1/2" x 8"	3 0 1/2"	3740 410	3 0 1/2"	3740 410	3 0 1/2"	3740 410	3 0 1/2"
4 bd	BR	4 x 8	3 6 1/8"	3905 605	3 6 1/8"	3905 605	3 6 1/8"	3905 605	3 6 1/8"
4 pf	BR	24 1/2" x 8"	2 11 1/8"	3740 410	2 11 1/8"	3740 410	2 11 1/8"	3740 410	2 11 1/8"
4 bc	BR	4 x 8	3 4 1/8"	3905 605	3 4 1/8"	3905 605	3 4 1/8"	3905 605	3 4 1/8"
ONE 52D104 DIAPHRAGM									
1 wf	WF	21WF55	8 11"	3904 104	8 11"	3904 104	8 11"	3904 104	8 11"
1 pg	PL	25 1/2" x 8"	3 0 1/2"	3740 410	3 0 1/2"	3740 410	3 0 1/2"	3740 410	3 0 1/2"
1 bd	BR	4 x 8	3 6 1/8"	3905 605	3 6 1/8"	3905 605	3 6 1/8"	3905 605	3 6 1/8"
1 ph	BR	24 1/2" x 8"	2 11 1/8"	3740 410	2 11 1/8"	3740 410	2 11 1/8"	3740 410	2 11 1/8"
1 bf	BR	4 x 8	3 4 1/8"	3905 605	3 4 1/8"	3905 605	3 4 1/8"	3905 605	3 4 1/8"
ONE 52D105 DIAPHRAGM									
1 wg	WF	21WF55	8 11 1/8"	3904 102	8 11 1/8"	3904 102	8 11 1/8"	3904 102	8 11 1/8"
1 ps	PL	25 1/2" x 8"	3 0 1/2"	3740 410	3 0 1/2"	3740 410	3 0 1/2"	3740 410	3 0 1/2"
1 bd	BR	4 x 8	3 6 1/8"	3905 605	3 6 1/8"	3905 605	3 6 1/8"	3905 605	3 6 1/8"
1 pf	BR	24 1/2" x 8"	2 11 1/8"	3740 410	2 11 1/8"	3740 410	2 11 1/8"	3740 410	2 11 1/8"
1 bc	BR	4 x 8	3 4 1/8"	3905 605	3 4 1/8"	3905 605	3 4 1/8"	3905 605	3 4 1/8"
SHEET TOTAL									

NASHVILLE BRIDGE COMPANY

SHOP ORDER NO.

B-5726

WORK ORDER NO.

CONTRACT NO.

C-6736

COMMONWEALTH OF KENTUCKY, DEPT. OF HIGHWAYS, BRIDGE

OVER NORTHWESTERN PKWY & 22ND ST., JEFFERSON COUNTY

FABRICATION **BESSEMER**

PLANT

OF CENTS BY

CHECKED BY

BILL NO.

52B

DRAWING NO.

52

ITEM

SPS

SHIPPING

MARK

DATE

PLATE

MARK

SECTION

1-1/2"

1-1/2"

MAT'L ASTM A36

ONE 52D106

DIAPHRAGM

1 wh WF 21WF55 8 2"
 1 pd PL 25 1/2" x 8 3 0 1/2"
 1 bd BR 4 x 8 3 6 1/8"
 1 pf PL 24 1/2" x 8 2 11 1/8"
 1 bc BR 4 x 8 3 4 1/8"

3904 102
 3740 410
 3905 605
 3740 410
 3905 605
 3740 410
 3905 605

R 37 x 5 1/2
 CUTS 2
 R 36 x 2 1/2
 CUTS 2

3 52D107

DIAPHRAGM

3 wk WF 21WF55 12 1 1/8"
 3 pg PL 25 1/2" x 8 3 0 1/2"
 3 bd BR 4 x 8 3 6 1/8"
 3 ph PL 24 1/2" x 8 2 11 1/8"
 3 bf BR 4 x 8 3 4 1/8"

3904 106
 3740 410
 3905 605
 3740 410
 3905 605

R 37 x 5 1/2
 CUTS 2
 R 36 x 2 1/2
 CUTS 2

ONE 52D108

DIAPHRAGM

1 wm WF 21WF55 12 9/16"
 1 pk PL 25 1/2" x 8 3 0 1/2"
 1 bg BR 4 x 8 3 6 1/8"
 1 ph PL 24 1/2" x 8 2 11 1/8"
 1 bf BR 4 x 8 3 4 1/8"

3904 103
 3740 410
 3905 605
 3740 410
 3905 605

R 37 x 2 1/2
 CUTS 2
 R 36 x 2 1/2
 CUTS 2

2 52D109

DIAPHRAGM

2 wn WF 21WF55 12 9/16"
 2 pk PL 25 1/2" x 8 3 0 1/2"
 2 bg BR 4 x 8 3 6 1/8"
 2 ph PL 24 1/2" x 8 2 11 1/8"
 2 bf BR 4 x 8 3 4 1/8"

3904 109
 3740 410
 3905 605
 3740 410
 3905 605

R 37 x 2 1/2
 CUTS 2
 R 36 x 2 1/2
 CUTS 2

ONE 52D110

DIAPHRAGM

1 wp WF 21WF55 8 1 1/2"
 1 pg PL 25 1/2" x 8 3 0 1/2"
 1 bd BR 4 x 8 3 6 1/8"
 1 ph PL 24 1/2" x 8 2 11 1/8"
 1 bf BR 4 x 8 3 4 1/8"

3904 104
 3740 410
 3905 605
 3740 410
 3905 605

R 37 x 2 1/2
 CUTS 2
 R 36 x 2 1/2
 CUTS 2

ONE 52D111


DIAPHRAGM

1 ws WF 21WF55 12 9/16"
 1 pn PL 25 1/2" x 8 3 0 1/2"
 1 bk BR 4 x 8 3 6 1/8"
 1 pp PL 24 1/2" x 8 2 11 1/8"
 1 bm BR 4 x 8 3 4 1/8"

3904 103
 3740 410
 3905 605
 3740 410
 3905 605

R 37 x 2 1/2
 CUTS 2
 R 36 x 2 1/2
 CUTS 2

SHEET TOTAL

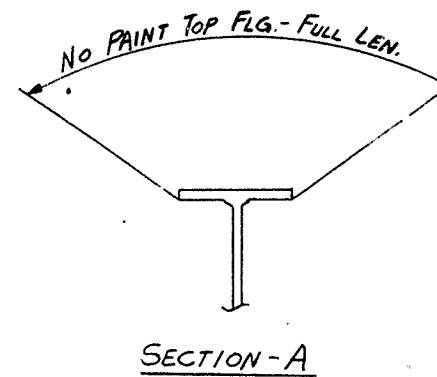

MARK	Nº Reg.D	A	B	C	D	E	F	G	H	I	J	K	L	M	N	O	P	Q	R	S	T	U	V	W	X	Y	Z
54D121	4	13 ¹ 9 ³ / ₁₆	13 ¹ 6 ³ / ₁₆	8				9 ¹ / ₁₆	3 ¹ 5 ⁷ / ₁₆	2 ¹ 0 ⁸ / ₁₆	1 ¹ / ₁₆	3 ⁸ / ₁₆	3 ¹ 5 ¹⁵ / ₁₆	2 ¹ 1 ⁸ / ₁₆	1 ¹ / ₁₆	2 ⁸ / ₁₆	wa	pa	ba	pb	bb						
54D122	5	13 ¹ 9 ³ / ₁₆	13 ¹ 6 ³ / ₁₆	0				0	3 ¹ 5 ¹¹ / ₁₆	2 ¹ 1 ¹ / ₁₆	0	3	3 ¹ 5 ¹¹ / ₁₆	2 ¹ 1 ¹ / ₁₆	0	3	wb	pc	bc	pd	bd						
54D123	4	13 ¹ 8 ¹¹ / ₁₆	13 ¹ 5 ¹¹ / ₁₆	8	1 ¹ 4	3 ¹ 8	1 ¹ 5 ⁴ / ₁₆	9 ¹ / ₁₆	3 ¹ 5 ⁸ / ₁₆	2 ¹ 0 ¹³ / ₁₆	1 ¹ / ₁₆	3 ³ / ₁₆	3 ¹ 6 ¹ / ₁₆	2 ¹ 1 ⁸ / ₁₆	1 ¹ / ₁₆	2 ⁸ / ₁₆	wc	pf	bf	pg	bg						
54D124	5	13 ¹ 8 ¹¹ / ₁₆	13 ¹ 5 ¹¹ / ₁₆	0	1 ¹ 4	3 ¹ 8	1 ¹ 5 ⁴ / ₁₆	8	3 ¹ 5 ⁸ / ₁₆	2 ¹ 0 ¹⁵ / ₁₆	1 ¹ / ₁₆	3	3 ¹ 5 ¹³ / ₁₆	2 ¹ 1 ¹ / ₁₆	1 ¹ / ₁₆	3	wd	ph	bh	pk	bk						

NASHVILLE BRIDGE COMPANY

SHOP ORDER NO.

B-5726

WORK ORDER NO.

CONTRACT NO.

C-6736

COMMONWEALTH OF KENTUCKY, DEPT. OF HIGHWAYS, BRIDGE

OVER NORTHWESTERN HWY #224E ST, JEFFERSON COUNTY

FABRICATION BESSEMER

PLANT

BILL NO.

54

DRAWING NO.

54

ITEM WEIGHTS BY CHECKED BY

QTY	SHIPPING MARK	ITEM QUANT	ASSEMBLY MARK	SECTION	FINISHED LENGTH IN FT.	UNFINISHED LENGTH IN FT.	# OF NO	FEET NO	REMARKS	SPECIF WEIGHT	AIRC WEIGHT
MAT'L ASTM A36											
4 54D121 DIAPHRAGM											
		4	WA	WF	21W55	13	9 1/2	41/10 CUTS 3	3904 105		
		4	PA	R	24 1/2 x 8	2	1 1/2	57K 3740 410	R 36 x 2 1/2 CUTS 2		
		4	BA	BR	4 x 8	3	5 1/2	57K 3705 605			
		4	PA	R	25 1/2 x 8	2	1 1/2	57K 3740 410	R 36 x 2 1/2 CUTS 2		
		4	BA	BR	4 x 8	3	5 1/2	57K 3705 605			
5 54D122 DIAPHRAGM											
		5	WA	WF	21W55	13	9 1/2	41/10 CUTS 3	3904 105		
		5	PA	R	25 x 8	2	1 1/2	57K 3740 410	R 36 x 2 1/2 CUTS 2		
		5	BA	BR	4 x 8	3	5 1/2	57K 3705 605			
		5	PA	R	25 x 8	2	1 1/2	57K 3740 410	R 36 x 2 1/2 CUTS 2		
		5	BA	BR	4 x 8	3	5 1/2	57K 3705 605			
4 54D123 DIAPHRAGM											
		4	WA	WF	21W55	13	8 1/2	41/10 CUTS 3	3904 105		
		4	PA	R	24 1/2 x 8	2	1 1/2	57K 3740 410	R 36 x 2 1/2 CUTS 2		
		4	BA	BR	4 x 8	3	5 1/2	57K 3705 605			
		4	PA	R	25 1/2 x 8	3	0 1/2	57K 3740 410	R 37 x 2 1/2 CUTS 2		
		4	BA	BR	4 x 8	3	5 1/2	57K 3705 605			
5 54D124 DIAPHRAGM											
		5	WA	WF	21W55	13	8 1/2	41/10 CUTS 3	3904 105		
		5	PA	R	24 1/2 x 8	2	1 1/2	57K 3740 410	R 36 x 2 1/2 CUTS 2		
		5	BA	BR	4 x 8	3	5 1/2	57K 3705 605			
		5	PA	R	25 x 8	2	1 1/2	57K 3740 410	R 36 x 2 1/2 CUTS 2		
		5	BA	BR	4 x 8	3	5 1/2	57K 3705 605			

SHEET TOTAL





63

FOR GENERAL NOTES SEE DWG GN1
MATL ASTM A36


APPROVED FOR SHOP JME/THTA CHIEF DRAFTER JME/THTA CHIEF ENGINEER REVISION NUMBER APRIL, CHGS. 2/4/60		DIAPHRAGMS BRIDGE OVER NORTHWESTERN PANY 182 ND ST. DEPT. OF HIGHWAYS, COMMONWEALTH OF KENTUCKY JEFFERSON CITY, PART 64 - 23641, 23556-23571-71L CONTRACTOR: MATTINGLY BRIDGE CO.	
JUNE 1960		NASHVILLE BRIDGE COMPANY NASHVILLE, TENN.	
JUNE 1960		DESIGNEER PLANT	
JUNE 1960		DRAWN BY: PK DATE: 11-6-60 IN CHARGE: J. H. B.	
JUNE 1960		CHECKED BY: V. H. L. DATE: 11/24/60	
JUNE 1960		DATE PRINTED:	
JUNE 1960		FIELD: J. H. B.	
JUNE 1960		BILLS MATERIAL NO. 54	
JUNE 1960		CONT. C6736 118-5726	

BRIDGE

1934 RM 140 11:4

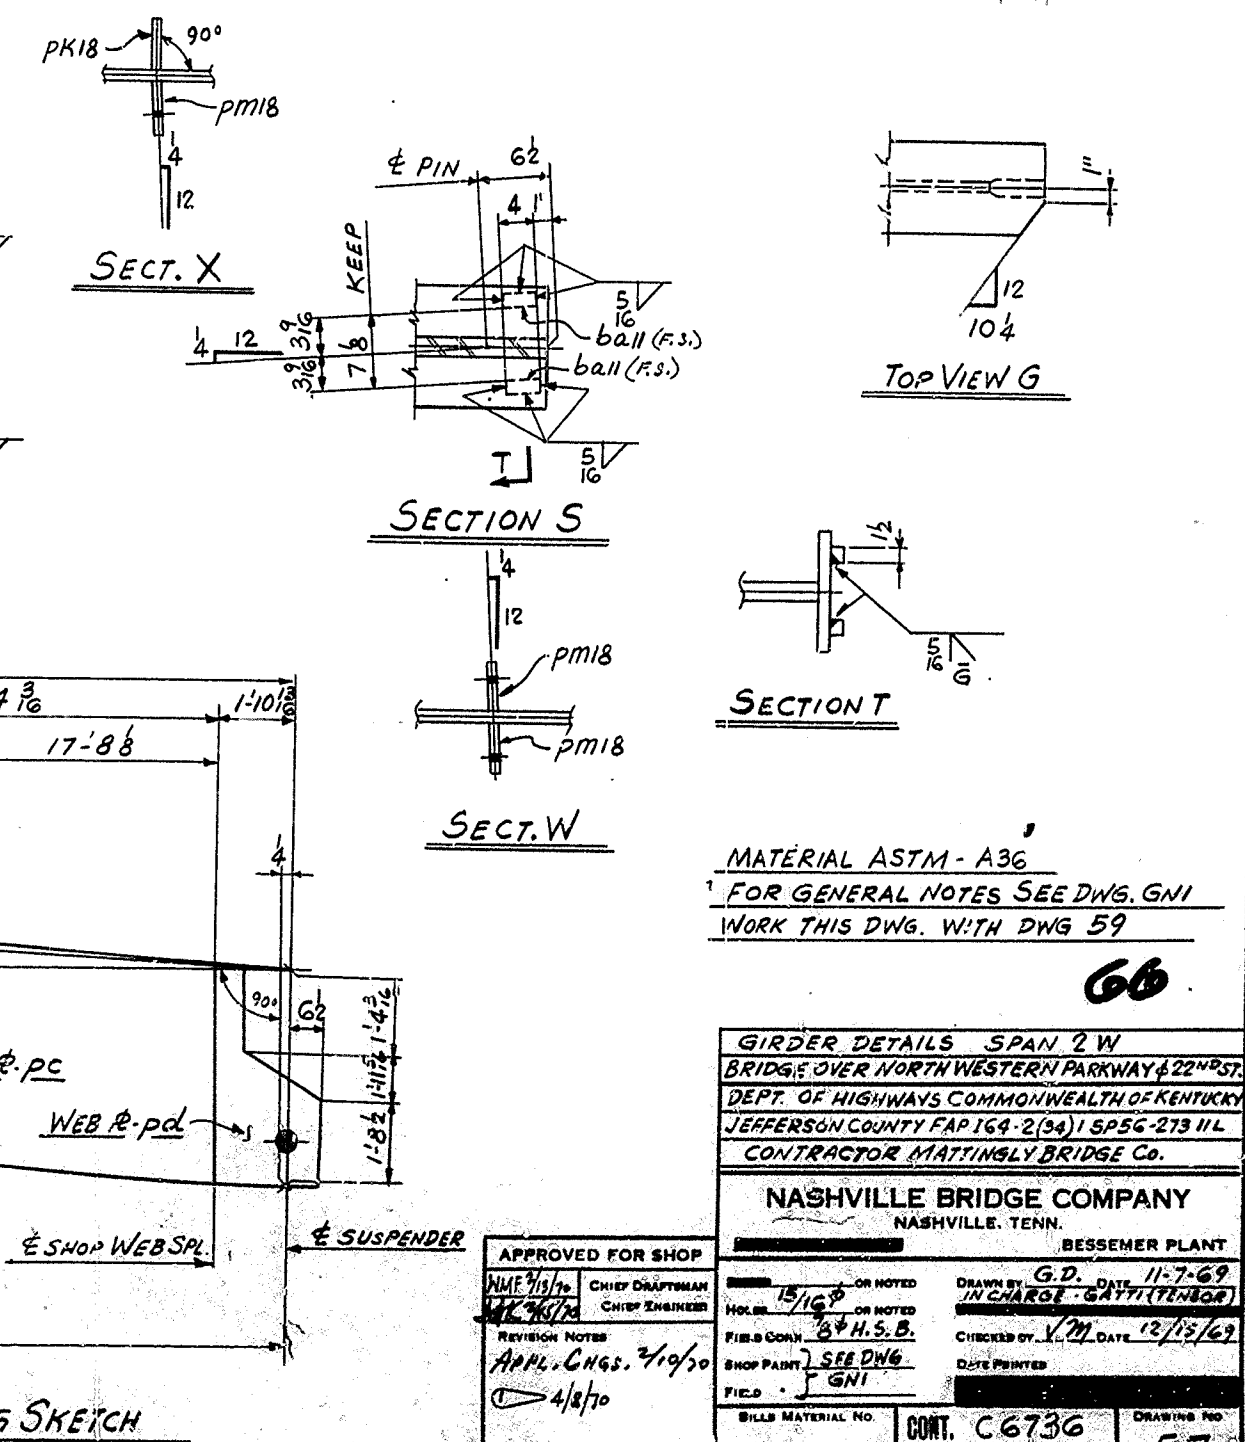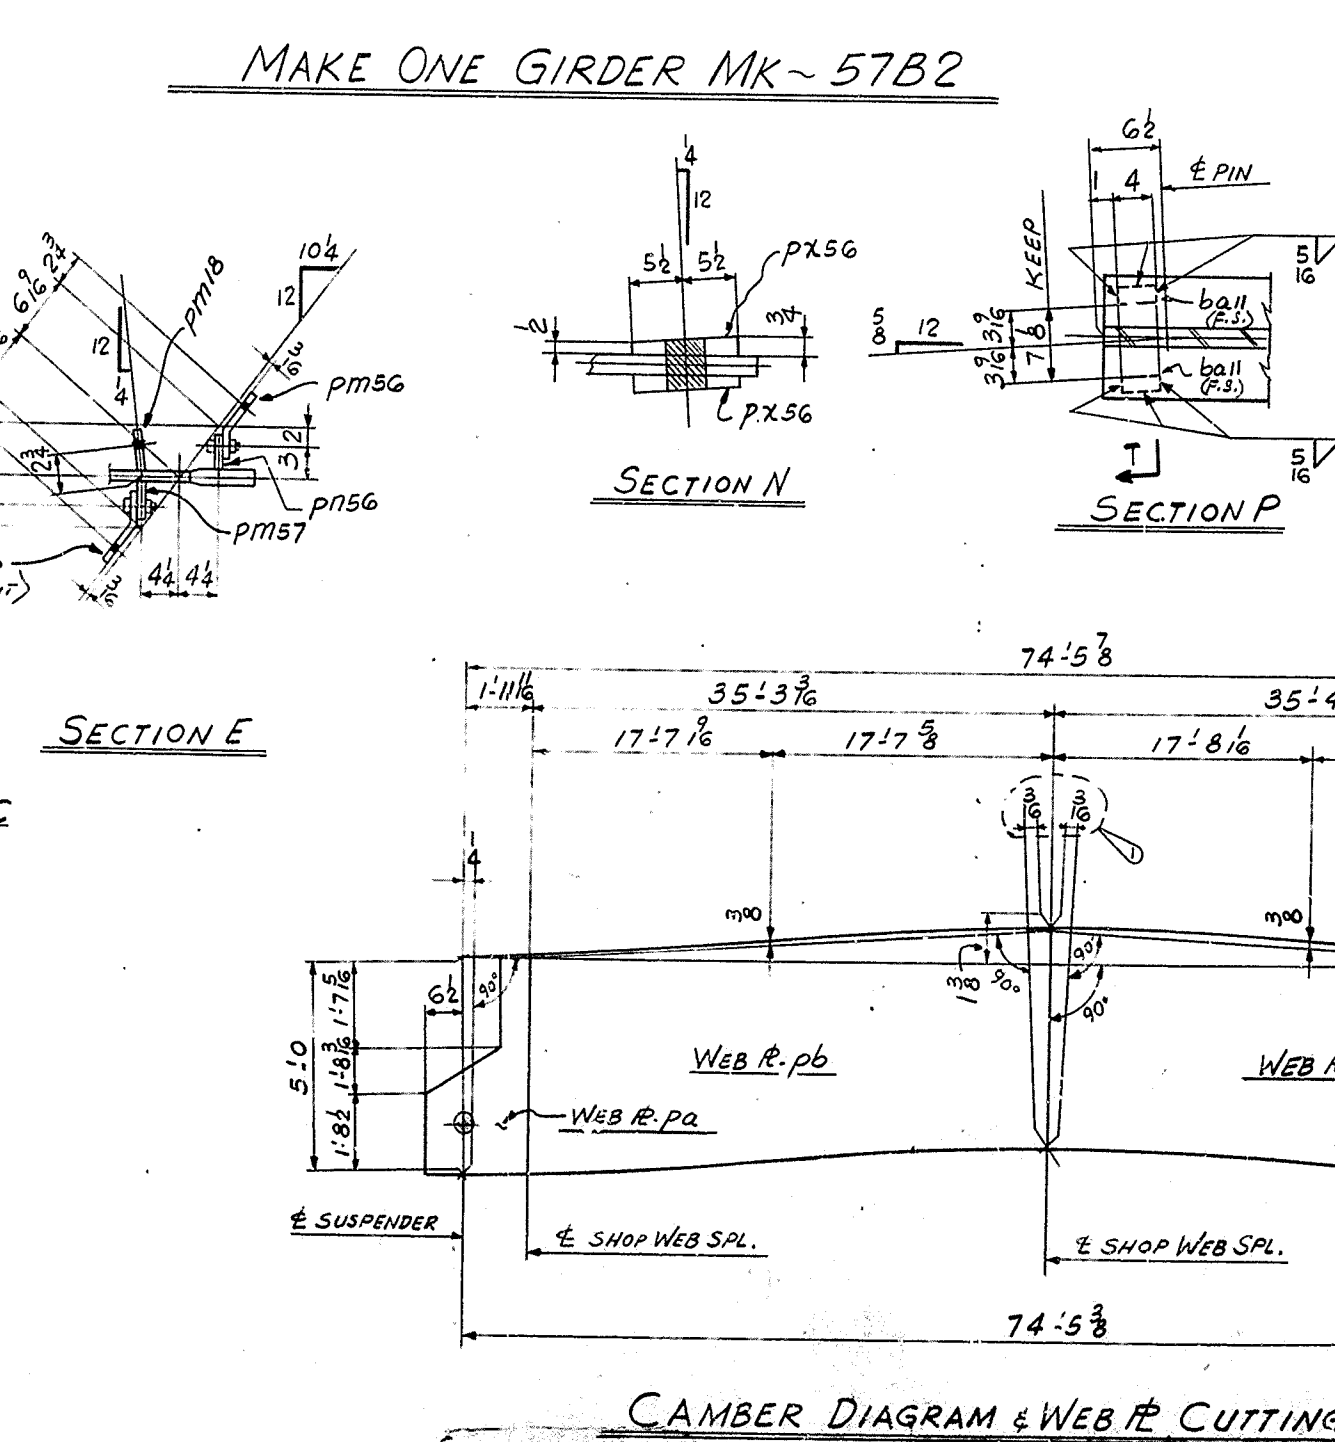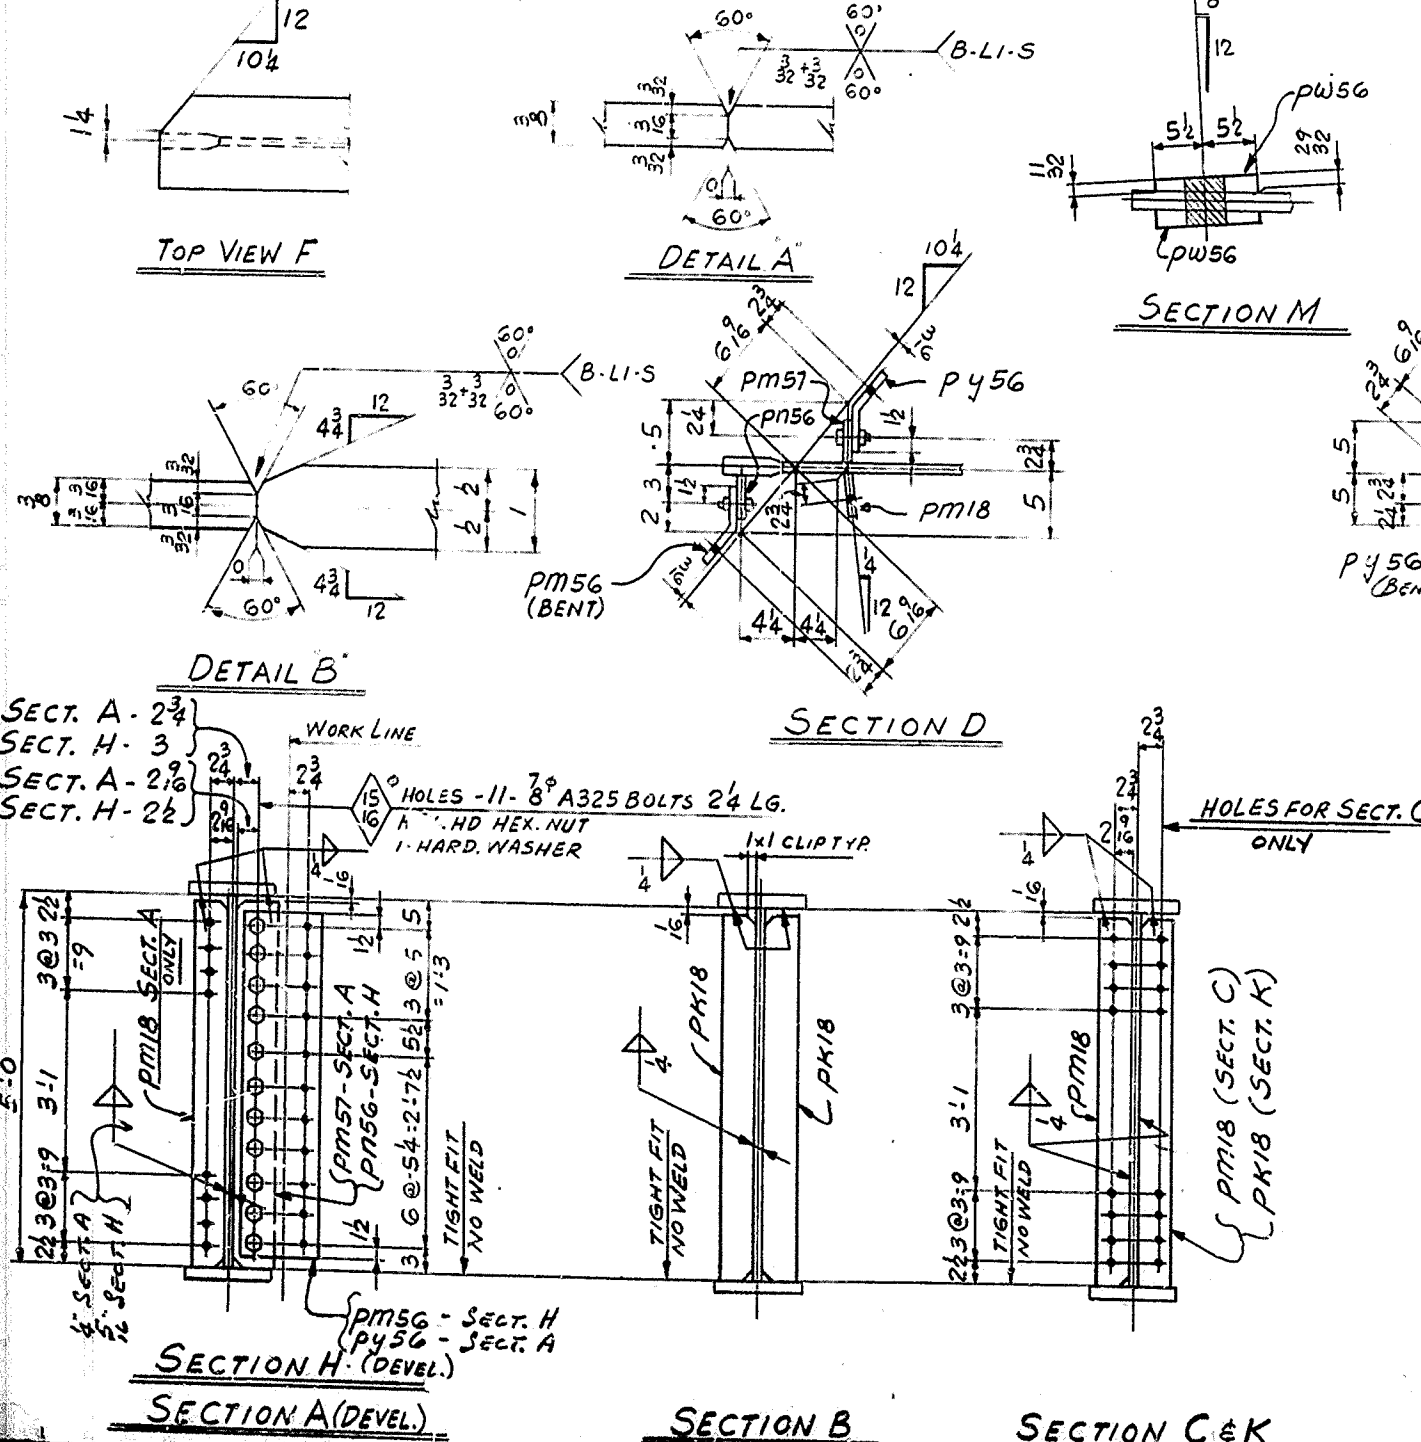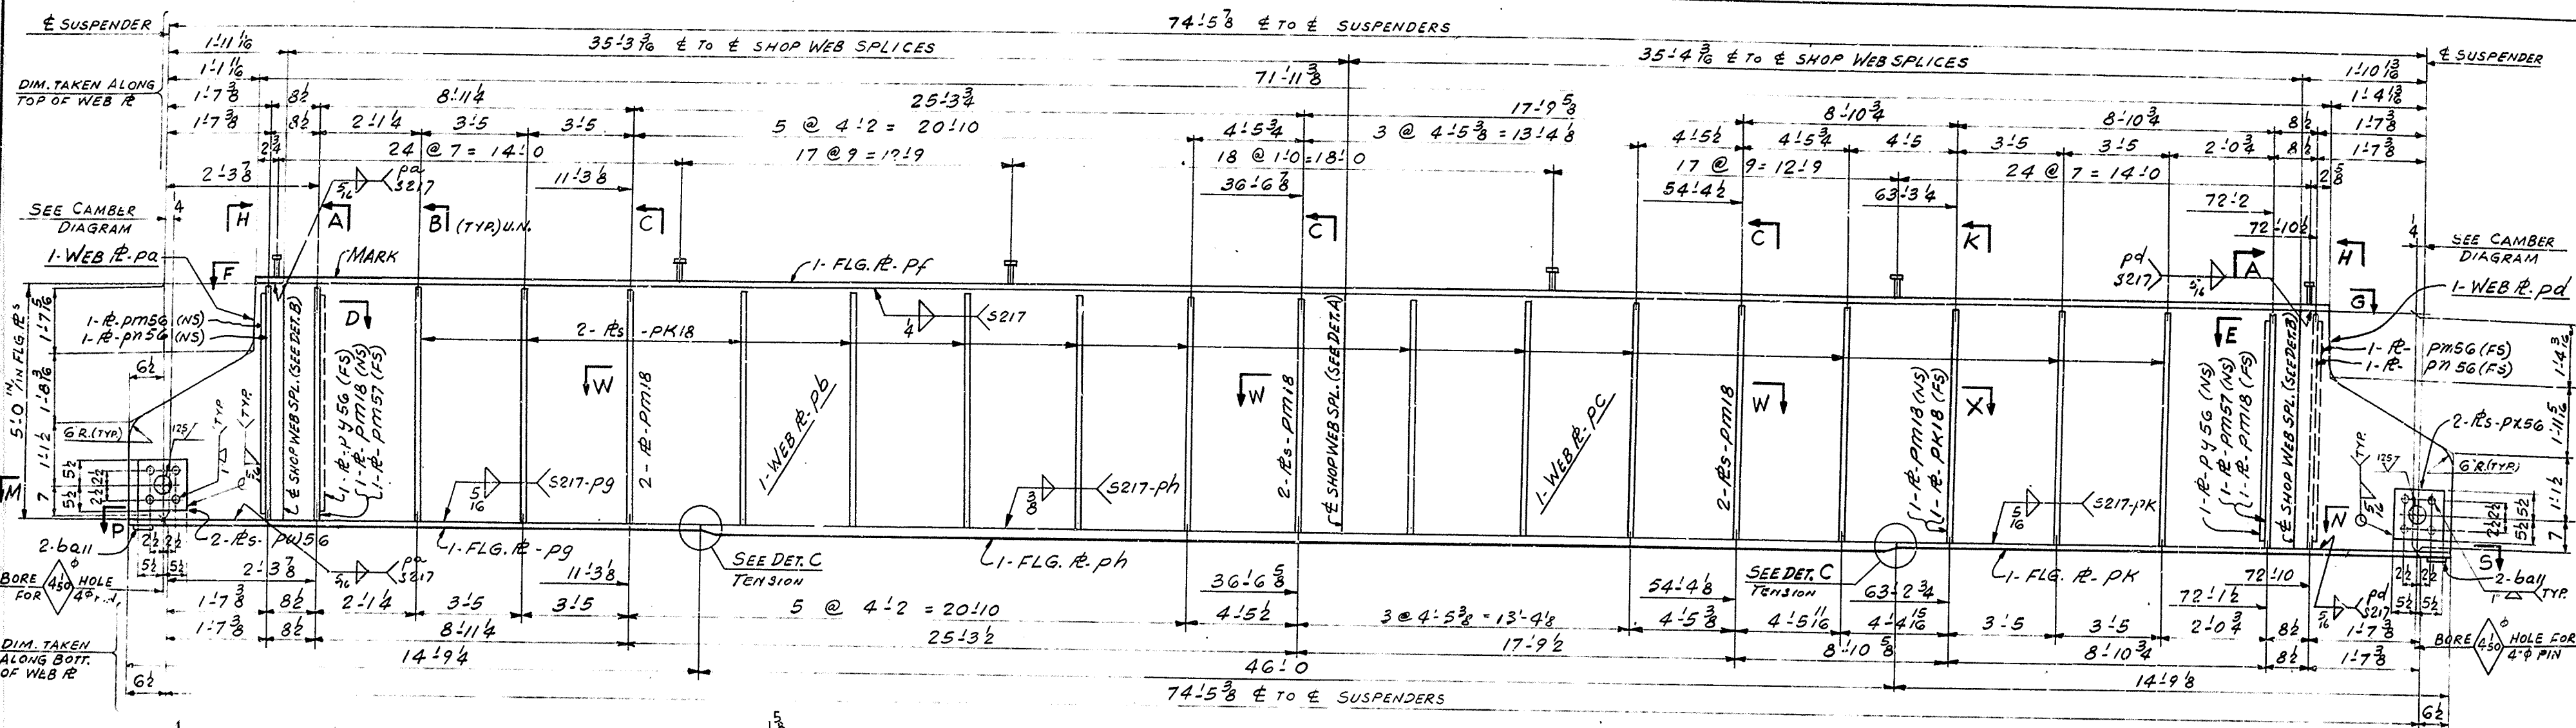

MAKE ONE GIRDER MK-57B2

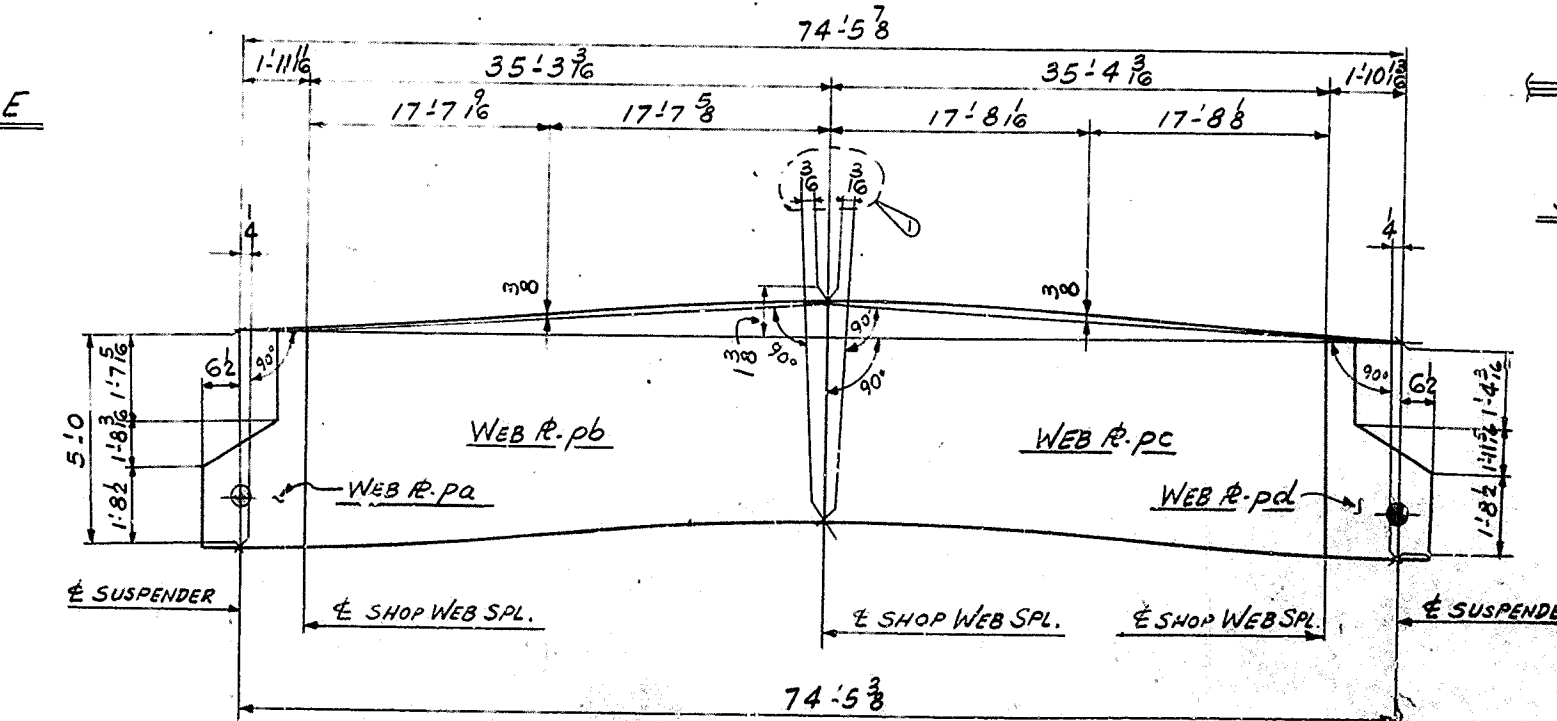

MATERIAL ASTM-A36
FOR GENERAL NOTES SEE DWS GNI
WORK THIS DWG. WITH DWG 59

GIRDER DETAILS SPAN 2 W
BRIDGE OVER NORTH WESTERN PARKWAY & 22ND ST.
DEPT. OF HIGHWAYS COMMONWEALTH OF KENTUCKY
JEFFERSON COUNTY FAP 164-2(54) SP56-273 11L
CONTRACTOR MATTHEWS BRIDGE CO.

APPROVED FOR SHOP		NASHVILLE BRIDGE COMPANY	
DATE 11/15/69	CHIEF ENGINEER	BESSEMER PLANT	
DATE 11/15/69	CHIEF ENGINEER	NASHVILLE, TENN.	
REVISION NOTES	DATE 12/15/69	DRAWN BY G.D. 11-7-69	
APPL. CHGS. 2/19/70	DATE PRINTED	CHECKED BY V.M. 12/15/69	
DATE 4/1/70		BILL MATERIAL NO. 57	
		CORT. C6736	
		DRAWING NO. 57	

AA
AB
AC
AD
AF
AG
AH
AK
AM
AN
AP
AS
AT
AV
AW
AX
AY

SHOP ORDER NO.
B 5725

WORK ORDER NO.

CONTRACT NO.
C6736

NASHVILLE BRIDGE COMPANY

COMMONWEALTH OF KENTUCKY DEPT. OF HIGHWAYS

BRIDGE OVER NORTH WESTERN PARKWAY & 22ND ST. JEFFERSON COUNTY

FABRICATION BESSEMER PLANT

BILL NO.
61

DRAWING NO.
61463

ITEM		WEIGHTS BY						CHECKED BY			
SHIP	SHOPS	ITEM	ASSEMBLY	SECTION	FINISHED	ORDERED	P.O.	ITEM	REMARKS	SPEL	AISC
MARK	NO.	NO.	MARK		WT. LB.	LENGTH	NO.	NO.		NO.	WEIGHT
				MATERIAL	ASTM-A36	(U.N.)					
GIRDER											
		1	pa	R	30 ³ / ₈ x 1	5 0	3910 326		617 3 ³ / ₈ G		
		1	pb	R	60 ³ / ₈ x 3	35 11 ³ / ₈	617 x 35 ³ / ₈	3908 428	WELDED CUT		
		1	pc	R	60 ³ / ₈ x 3	36 0 ³ / ₈	617 x 36 ³ / ₈	3908 428	1EA PR & PC 104		
		1	pd	R	30 ³ / ₈ x 1	5 0	3910 326		1EA 617 3 ³ / ₈ G		
		1	pf	R	12 x 1 ¹ / ₂	73 3 ³ / ₈	734 x 74 ³ / ₈	3910 329	MATCH CUT		
		1	pg	R	12 x 1	14 0 ³ / ₈	651 x 12 ³ / ₈	3910 302	1-ES-100 SCAPER		
		1	ph	R	12 x 1 ¹ / ₂	46 0	651 x 12 ³ / ₈	3910 214			
		1	pk	R	12 x 1	14 0 ³ / ₈	651 x 12 ³ / ₈	3910 302			
		2	pm	R	7 ⁵ / ₈ x 3	4 7	337 ⁵ / ₈ 528	(BENT)			
		2	pn56	R	4 x 3	4 11 ⁵ / ₈	3905 605	(FIE)			
		2	pm57	R	4 x 3	4 11 ⁵ / ₈					
		9	pm18	R	4 x 3	4 11 ⁵ / ₈					
		29	pk18	R	4 x 3	4 11 ⁵ / ₈	3905 605	(FIE)			
		2	pp	R	11 x 1 ³ / ₈ x 16	0 11	577 ³ / ₈ 329	BEVEL		FIN 8 ³ / ₈ R	
		2	ps	R	11 x 3	0 11	577 ³ / ₈ 328				
		2	px	R	7 ³ / ₈ x 3	4 7	337 ³ / ₈ 528	BENT			
		412			34 # STUDS	0 4	27120 361	AUTO-END WELDED			
		1	qga	R	12 x 1	0 8	SK				
		1	oka	R	12 x 1	0 8	SK				
		44			76 # BOLTS	0 24	26661 200	HEX HD			
		44			WASHERS		203	HEX NUT			
					FOR 76 # BOLTS						

3

SHEET TOTAL

NASHVILLE BRIDGE COMPANY

SHOP ORDER NO.
B 5725

WORK ORDER NO.

CONTRACT NO.
C-736

COMMONWEALTH OF KENTUCKY DEPT. OF HIGHWAYS

BRIDGE OVER NORTHWESTERN PARKWAY 622ND ST. JEFFERSON CO.

FABRICATION BESSEMER PLANT

BILL NO.

62

DRAWING NO.
62 & 63

ITEM WEIGHTS BY CHECKED 27


SNP	SHIPPING	ITEM	ASSEMBLY		SECTION	FINISHED	ORDERED	P. O.	ITEM	REMARKS	SPEC.	Q. T. C.
	BASE	QUANT.	PLATE			LENGTH	LENGTH	NO.	NO.		WEIGHT	WEIGHT

MATERIAL ASTM A36 (U.N.)

ONE 6222

GIRDER

1	PA	R	30 3/8 x 1	5	0	3918	306			R-2 3/8 x 3/8		
1	PB	R	60 3/8 x 3	36	0 3/8	3905	457			1/4" PL-2 3/8 x 3/8		
1	PC	R	60 3/8 x 3	36	3/4	3908	457			R-2 3/8 x 3/8		
1	PD	R	30 3/8 x 1	5	0	3910	306			1/4" PL-2 3/8 x 3/8		
1	PE	R	12 x 1 1/2	73	9 1/2	3910	306					
1	PF	R	12 x 1	15	8 1/2	3910	306					
1	PG	R	12 x 1 1/2	46	0	3910	306					
1	PH	R	12 x 1	15	8 1/2	3910	306					
1	PK	R	7 3/8 x 3	4	7	3905	528			(BENT)		
1	PM	R	4 x 3	4	1 1/2	3905	605			(FIB)		
1	PN	R	4 x 3	4	1 1/2	3905	605					
1	PO	R	4 x 3	4	1 1/2	3905	605					
1	PP	R	4 x 3	4	1 1/2	3905	605					
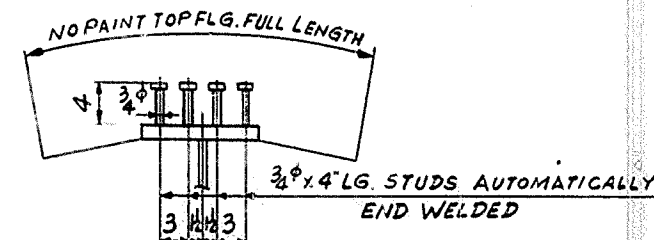

TYP. SECTION THRU TOP FLG

GIRDER DETAILS SPAN 2W
BRIDGE OVER NORTH WESTERN PARKWAY 22 ST.
DEPT. OF HIGHWAYS COMMONWEALTH OF KENTUCKY
JEFFERSON COUNTY FAP 164-2(34) SP86-273-116
CONTRACTOR MATTINGLY BRIDGE CO.

NASHVILLE BRIDGE COMPANY
NASHVILLE, TENN.

BESSEMER PLANT

INCHES	5/16" ☐ OR NOTED	DRAWN BY	G.D.	DATE	11-12-69
HOLE	☐ OR NOTED	IN CHARGE	GATTI	PER	PER
FIELD CORN	845.8	CHECKED BY	V.M.	DATE	12/15/69
SHOP PAINT	564	DATE PRINTED			
	GNI				

FILE NO.	DATE	BY	REMARKS
BILL MATERIAL NO	CONT.	C6736	DRAWING NO
60, 61, 62	S. O.	B5725	63

A
B
C
D
E
F
G
H
K
M
N
P
S
T
V
W
X
Y

AA
AB
AC
AD
AE
AF
AG
AH
AM
AN
AP
AS
AT
AV
AW
AX
AY

A
B
C
D
E
F
G
H
K
M
N
P
S
T
V
W
X
Y

AA
AB
AC
AD
AE
AF
AG
AH
AM
AN
AP
AS
AT
AV
AW
AX
AY

A
B
C
D
E
F
G
H
K
M
N
P
S
T
V
W
X
Y

AA
AB
AC
AD
AE
AF
AG
AH
AM
AN
AP
AS
AT
AV
AW
AX
AY

NASHVILLE BRIDGE COMPANY														
SHOP ORDER NO. B5725			COMMONWEALTH OF KENTUCKY DEPT. OF HIGHWAYS										BILL NO. 64	
WORK ORDER NO. C6736			BRIDGE OVER NORTHWESTERN PARKWAY & 22 ND ST. JEFFERSON COUNTY										DRAWING NO. 64 & 67	
CONTRACT NO. C6736			FABRICATION <u>BESSEMER</u> PLANT											
ITEM					WEIGHTS BY					CHECKED BY				
SHIP	SHIPPING	ITEM	ASSEMBLY	SECTION	FINISHED	ORDERED	P.O.	ITEM	REMARKS	SPECIF.	AT & C			
NAME	NAME	QUANT	NAME		LENGTH	LENGTH	NO.	NO.		WEIGHT	WEIGHT			
MATERIAL: ASTM A36 (U.N.)														
ONE 6466 GIRDER														
		1	PA	R	30 3/8 x 1	5 0		3910 306	R 61x3-6 MATCH CUT					
		1	PB	R	60 3/8 x 3	36 2 3/4		3908 427	1 EA. 1/2" x 3/4" PL 102					
		1	PC	R	60 3/8 x 3	36 3/4		3908 427						
		1	PD	R	30 3/8 x 1	5 0		3910 306	R 61x3-6 MATCH CUT					
		1	PF	R	12 x 1 1/2	73 9/16		3910 329	1 EA. 1/2" x 3/4" PL 102					
		1	PG	R	12 x 1	15 8 1/2		3910 302						
		1	PH	R	12 x 1 1/2	46 0		3910 214						
		1	PK	R	12 x 1	15 8 1/2		3910 302						
		1	PS62	R	7 3/8 x 3	4 7		3352 578	BENT					
		1	PS56	R	4 x 3	4 11/16		3905 605	(FIE)					
		1	PM57	R	4 x 3	4 11/16			(FIE)					
		4	PM18	R	4 x 3	4 11/16			(FIE)					
		33	PK18	R	4 x 3	4 11/16		3905 605	(FIE)					
		4	BA11	BM	1 1/2 x 1	0 4		3910 305						
		2	PS56	R	11 x 3/4 x 1/2	0 11		2672 316	BEV.					
		2	PS58	R	11 x 1/6 x 1/2	0 11		2672 316	BEV. FIN. & R					
		1	PP62	R	7 3/8 x 3	4 7		3352 578	BENT					
		412			3/4" STUDS	0 4		27120 301	AUTO. END WELDED					
		22			7/8" BOLTS	0 24		24661 208 (A325)	HEX. HD					
		22			HARD WASHERS FOR 7/8" BOLTS			208 (A325)	HEX. NUT					
SHEET TOTAL														

NASHVILLE BRIDGE COMPANY															
SHOP ORDER NO. B 5725			COMMONWEALTH OF KENTUCKY DEPT. OF HIGHWAYS										BILL NO. 65		
WORK ORDER NO.			BRIDGE OVER NORTH WESTERN PARKWAY & 22 ND ST. JEFFERSON COUNTY										DRAWING NO. 65 & 67		
CONTRACT NO. C6736			FABRICATION <u>BESSEMER</u> PLANT												
ITEM					WEIGHTS BY					CHECKED BY					
SHIP	SHIPPING	ITEM	ASSEMBLY	SECTION	FINISHED	ORDERED	P.O.	ITEM	REMARKS	SPECIF.	AT & C				
NAME	NAME	QUANT	NAME		LENGTH	LENGTH	NO.	NO.		WEIGHT	WEIGHT				
MATERIAL <u>ASTM-A36 (U.N.)</u>															
ONE 6542 GIRDER															
		1	PA	R	30 3/8 x 1	5 0		3910 306	R 61x3-6 MATCH CUT 1 EA. 1/2" x 3/4" PL 102						
		1	PB	R	60 3/8 x 3	36 2 3/4		612x36-6	3908 427						
		1	PC	R	60 3/8 x 3	36 3/4		612x36-6	3908 427						
		1	PD	R	30 3/8 x 1	5 0		3910 306	R 61x3-6 MATCH CUT 1 EA. 1/2" x 3/4" PL 102						
		1	PF	R	12 x 1/2	73 9/16		73 1/2 x 74 0 CUTS 6	3910 329						
		1	PG	R	12 x 1	15 8 1/2		55 1/2 x 70 1/2 CUTS 6	3910 302						
		1	PH	R	12 x 1 1/2	46 0		55 1/2 x 70 1/2 CUTS 6	3910 214						
		1	PK	R	12 x 1	15 8 1/2		55 1/2 x 70 1/2 CUTS 6	3910 302						
		2	PS62	R	7 3/8 x 3	4 7			3352 578 (BENT)						
		2	PS56	R	4 x 3	4 11 1/2			3905 605 (FIE)						
		2	PM57	R	4 x 3	4 11 1/2									
		9	PM18	R	4 x 3	4 11 1/2									
		29	PK18	R	4 x 3	4 11 1/2			3905 605 (FIE)						
		2	PS56	R	11 x 3/4 x 1/2	0 11			57 1/2 x 26 7/8 2672 316 BEV.						
		2	PS58	R	11 x 1/6 x 1/2	0 11			57 1/2 x 26 7/8 2672 316 BEV.						
		2	PP62	R	7 3/8 x 3	4 7			3352 578 (BENT)						
		412			3/4" STUDS	0 4			27120 301 AUTO. END WELDED						
		44			7/8" BOLTS	0 24			24661 208 (A325) HEX. HD						
		44			HARD WASHERS FOR 7/8" BOLTS				208 (A325)						
SHEET TOTAL															

NASHVILLE BRIDGE COMPANY

SHOP ORDER NO.
B5725

COMMONWEALTH OF KENTUCKY DEPT. OF HIGHWAYS

WORK ORDER NO.

BRIDGE OVER NORTHWESTERN PARKWAY & 22ND ST. JEFFERSON CO.

CONTRACT NO.
C6736

FABRICATION BESSEMER

PLANT

BILL NO.
66
DRAWING NO.
66&67

ITEM WEIGHTS BY CHECKED BY

EXP	SHIPPING	ITEM	ASSEMBLY	SECTION	FINISHED	ORDERED	P.O.	ITEM	REMARKS	SPECIF.	AT & C
NAME	NAME	QUANT	NAME		LENGTH	LENGTH	NO.	NO.		WEIGHT	WEIGHT


MATERIAL ASTM A36 (U.N.)

ONE 6672


GIRDER

1	PA	R	30 3/8 x 1	5 0		3910 306		R 61x3-6	MATCH CUT		
1	PB	R	60 3/8 x 3	36 2 3/4	61 x 36 1/2	3908 427		1 EA. 1/2" x 3/4" PL 102			
1	PC	R	60 3/8 x 3	36 3/4	61 x 36 1/2	3908 427					
1	PD	R	30 3/8 x 1	5 0		3910 306		R 61x3-6	MATCH CUT		
1	PF	R	12 x 1/2	73 9/16	73 1/2 x 74 1/2	3910 329		1 EA. 1/2" x 3/4" PL 102			
1	PG	R	12 x 1	15 8 1/2	84 1/2 x 85 1/2	3910 302					
1	PH	R	12 x 1 1/2	46 0	84 1/2 x 85 1/2	3910 214					
1	PK	R	12 x 1	15 8 1/2	84 1/2 x 85 1/2	3910 302					
2	PS62	R	7 3/8 x 3	4 7		3352 578		(BENT)			
2	PS56	R	4 x 3	4 11/16		3905 605		(FIE)			
2	PM57	R	4 x 3	4 11/16							
9	PM18	R	4 x 3	4 11/16							
27	PK18	R	4 x 3	4 11/16		3905 605		(FIE)			
2	PS56	R	11 x 3/4 x 1/2	0 11		2672 316		BEV.			
2	PS58	R	11 x 1/6 x 1/2	0 11		2672 316		BEV. FIN. & R			
2	PS62	R	7 3/8 x 3	4 7		3352 578		(BENT)			
412			3/4" STUDS	0 4		27120 301		AUTO. END WELDED			
44			7/8" BOLTS	0 24		24661 208 (A325)		HEX. HD			
44			HARD WASHERS FOR 7/8" BOLTS			208 (A325)		HEX. NUT			

SHEET TOTAL

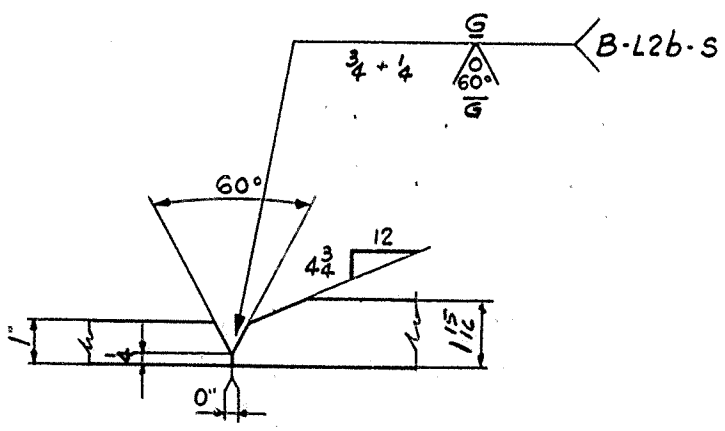

DETAIL "C"

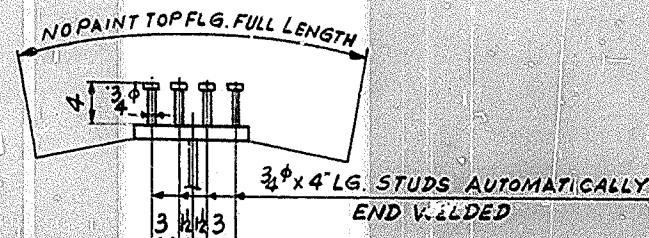

TYP. SECTION THRU TOP FLG.

WORK THIS DWG. WITH DWGS. 64, 65, 66
FOR GENERAL NOTES SEE DWG. 67
MATERIAL ASTM A36 (U.N.)

GIRDER DETAILS SPAN 2E
BRIDGE OVER NORTHWESTERN PARKWAY & 22ND ST.
DEPT. OF HIGHWAYS COMMONWEALTH OF KENTUCKY
JEFFERSON COUNTY FAP 164-2134 1 SP 56-113-11L
CONTRACTOR MATTINGLY BRIDGE CO.

NASHVILLE BRIDGE COMPANY
NASHVILLE, TENN.

APPROVED FOR SHOP
H.M.E./H.D. CHIEF ENGINEER
H.M.E./H.D. CHIEF ENGINEER
REVISION NOTES
AML. CHG. 2/10/70


BILL MATERIAL NO. 64.65.66
CONT. C6736
DRAWING NO. 67

A
B
C
D
E
F
G
H
I
J
K
L
M
N
P
Q
R
S
T
U
V
W
X
Y


NASHVILLE BRIDGE COMPANY										BILL NO 68	
SHOP ORDER NO. B5725		COMMONWEALTH OF KENTUCKY DEPT. OF HIGHWAYS								DRAWING NO 68 & 71	
WORK ORDER NO. C6736		BRIDGE OVER NORTHWESTERN PARKWAY & 22 ND ST. JEFFERSON COUNTY									
CONTRACT NO. C6736		FABRICATION <u>BESSEMER</u>				PLANT					
ITEM		WEIGHTS BY				CHECKED BY					
SHIP	ITEM	SECTION	FINISHED	ORDERED	P.O.	ITEM	REMARKS	SPEC.	BY	W.C.	
MARK	NO.		LENGTH	LENGTH	NO.	NO.					
		MATERIAL	ASTM	A36 (U.N.)							
ONE 68K2		GIRDER									
	1 PA	R 30 3/8 x 1	5 0	3910 306			R 61 x 3 1/2 MATCH CUT L.E.A. PA & PC 150				
	1 PB	R 60 3/8 x 3/8	36 2 3/8	612 x 36 1/2	3908 427						
	1 PC	R 60 3/8 x 3/8	36 3 4/8	612 x 36 1/2	3908 427						
	1 PD	R 30 3/8 x 1	5 0	3910 306			R 61 x 3 1/2 MATCH CUT L.E.A. PD & PC 150				
	1 PF	R 12 x 7/8	73 9 1/2	3910 309							
	1 PG	R 12 x 1	15 8 1/2	3910 302							
	1 PH	R 12 x 1 1/2	46 0	3910 214							
	1 PK	R 12 x 1	15 8 1/2	3910 302							
ONE	PP62	R 7 3/8 x 3/8	4 7	3372 528			BENT				
	2 PS62	R 7 3/8 x 3/8	4 7	3372 528			BENT				
	2 PM57	R 4 x 3/8	4 11 1/2	3905 605			(FIE)				
	2 PM56	R 4 x 3/8	4 11 1/2								
	3 PM18	R 4 x 3/8	4 11 1/2								
	28 PK18	R 4 x 3/8	4 11 1/2	3905 605			(FIE)				
	4 BA11	BAR 12 x 1	0 4	3910 305							
	2 PX56	R 11 x 3/4 x 1/2	0 11	2674 316			(BEV)				
	2 PSSR	R 11 x 3/4 x 1/2	0 11	2674 316			(BEV) FIN. 3/4"				
ONE	PX	R 7 3/8 x 3/8	4 7	3372 528			BENT				
	412	3/4" STUDS	0 4	2714 301			AUTO. END WELDED				
	44	7/8" BOLTS	0 24	2666 202			(A325) HEX HD				
	44	HARD WASHERS FOR 7/8" BOLTS		203 (A325)			HEX NUT				
SHEET TOTAL											

NASHVILLE BRIDGE COMPANY										BILL NO. 69	
SHOP ORDER NO. B5725		COMMONWEALTH OF KENTUCKY DEPT. OF HIGHWAYS								DRAWING NO. 69 & 71	
WORK ORDER NO. C6736		BRIDGE OVER NORTHWESTERN PARKWAY & 22 ND ST. JEFFERSON COUNTY									
CONTRACT NO. C6736		FABRICATION <u>BESSEMER</u>				PLANT					
ITEM						WEIGHTS BY		CHECKED BY			
SHIP	DRAWING	ITEM	ASSEMBLY	SECTION	ORDERED	ORDERED	P.O.	ITEM	REMARKS	SPEC.	BY
				MATERIAL	ASTM-A36	(U.N.)					
ONE	69K2			GIRDER							
		1	PA	R 31 5/8 x 1	5 0	3910 306			R 61 x 3 1/2 MATCH CUT L.E.A. PA & PC 150		
		1	PB	R 60 3/8 x 3/8	36 0 3/8	612 x 36 1/2	3908 427				
		1	PC	R 60 3/8 x 3/8	37 9 1/8	612 x 36 1/2	3908 427				
		1	PD	R 12 x 1 1/2	74 2 1/2	3910 328					
		1	PF	R 12 x 1	15 7 3/8	3910 302					
		1	PG	R 12 x 1 1/2	46 0	3910 214					
		1	PH	R 12 x 1	14 3 1/2	3910 303					
		1	PK	R 7 3/8 x 3/8	4 7	3372 528			BENT		
		1	PM	R 7 3/8 x 3/8	4 7	3372 528			BENT		
		1	PM57	R 4 x 3/8	4 11 1/2	3905 605			(FIE)		
		1	PM56	R 4 x 3/8	4 11 1/2						
		9	PM18	R 4 x 3/8	4 11 1/2						
		30	PK18	R 4 x 3/8	4 11 1/2	3905 605			(FIE)		
		2	PX56	R 11 x 3/4 x 1/2	0 11	2674 316			(BEV)		

NASHVILLE BRIDGE COMPANY										BILL NO. 70 DRAWING NO. 70 & 71	
SHOP ORDER NO. B 5725		COMMONWEALTH OF KENTUCKY DEPT. OF HIGHWAYS									
WORK ORDER NO. C6736		BRIDGE OVER NORTHWESTERN PARKWAY & 22 ND ST. JEFFERSON CO.									
CONTRACT NO. C6736		FABRICATION		BESSEMER		PLANT					
ITEM		WEIGHTS BY						CHECKED BY			
SHIP	SHIPPING MARK	ITEM NO.	SECTION	FINISHED LENGTH	ORDERED LENGTH	P.O. NO.	ITEM NO.	REMARKS	SPEC. WEIGHT	BY WEIGHT	
MATERIAL ASTM A36 (U.N.)											
ONE 70L2 GIRDER											
		1	PA	R 32 3/8 x 1	5 0		3910 306	R 61 x 3 1/2 MATCH CUT L.E.A. PA & PC 150			
		1	PB	R 60 3/8 x 3/8	38 1 1/8	612 x 38 1/2	3908 427				
		1	PC	R 60 3/8 x 3/8	38 1 1/8	612 x 38 1/2	3908 427				
		1	PD	R 31 3/8 x 1	5 0		3910 306	R 61 x 3 1/2 MATCH CUT L.E.A. PD & PC 150			
		1	PF	R 12 x 1 1/2	77 6 3/8	3910 328					
		1	PG	R 12 x 1	17 3		3910 305				
		1	PH	R 12 x 1 1/2	46 0	3910 214					
		1	PK	R 12 x 1	17 3		3910 305				
		1	PM	R 7 3/8 x 3/8	4 7	3372 528		(BENT)			
		1	PM57	R 4 x 3/8	4 11 1/2	3905 605		(FIE)			
		1	PM56	R 4 x 3/8	4 11 1/2						
		5	PM18	R 4 x 3/8	4 11 1/2						
		17	PK18	R 4 x 3/8	4 11 1/2	3905 605		(FIE)			
		6	PP	R 4 x 3/8	20 0						
		1	PS	R 4 x 3/8	16 0 1/2						
		1	PC	R 4 x 3/8	16 0 1/2						
		2	PX56	R 11 x 3/4 x 1/2	0 11	2674 316		(BEV)			
		2	PV	R 11 x 3/4 x 1/2	0 11	3910 303		(BEV) FIN. 1/2"			
		428	3/4" STUDS	0 4	2714 301			AUTO. END WELDED			
		22	7/8" BOLTS	0 24	2666 202			(A325) HEX. NUT			
		22	HARD WASHERS FOR 7/8" BOLTS		203 (A325)						
SHEET TOTAL											

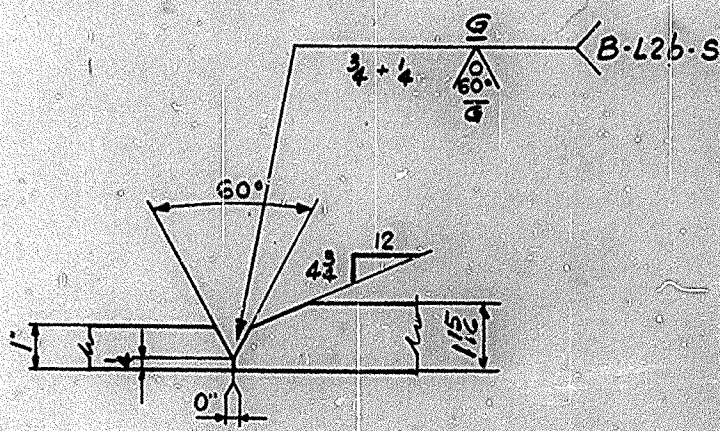

DETAIL C

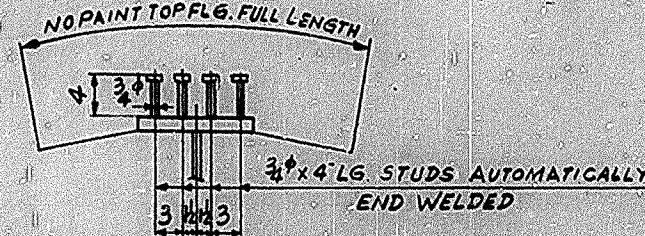


TYP. SECTION THRU TOP FLG.

WORK THIS DWG WITH DWGS.
68, 69, 70
FOR GENERAL NOTES SEE DWG GNA
MATL. ASTM A36 (U.N.)

80

APPROVED FOR SHOP		NASHVILLE BRIDGE COMPANY	
DATE: 7/14/70		NASHVILLE, TENN.	
BY: [Signature]		DESSEMER PLANT	
CHIEF DRAFTSMAN		DATE: 11-3-69	
CHIEF ENGINEER		IN CHARGE: GATTI (P. 100)	
REVISION NOTES		CHECKED BY: V.M.	
APPL. CHG. 2/19/70		DATE: 12/15/69	
7/14/70		DATE PRINTED	
BILL MATERIAL NO.		CONTRACT: C6736	
68, 69, 70		S.O. B5725	
		DRAWING NO. 71	



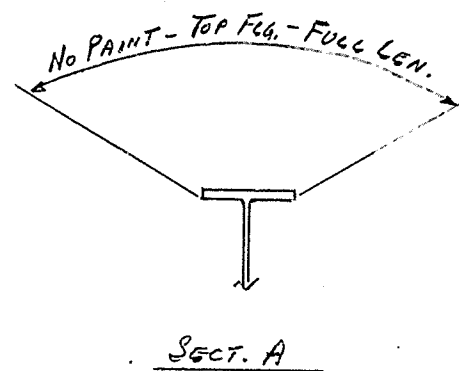


MARK	A	B	C	D	E	F	G	H	I	J	K	L	M	N	O	P	Q	R	S	T	U	V	W	X	Y	Z	
72D13	ONE	17-10 ¹ / ₁₆	16-10 ¹ / ₁₆	3 ³ / ₁₆			13 ¹³ / ₁₆	2-4 ¹ / ₁₆	1-6 ¹ / ₄	5 ⁵ / ₁₆	2 ² / ₃	2-3 ¹⁵ / ₁₆	1-5 ⁸ / ₁₆	5 ⁵ / ₁₆	3 ³ / ₁₆	wa	pa	ba	pb	bb							
72D14	ONE	17-1 ¹ / ₁₆	16-10 ¹ / ₁₆	3 ³ / ₁₆			11 ¹¹ / ₁₆	2-4 ⁸ / ₁₆	1-6 ¹ / ₄	4 ⁴ / ₁₆	2 ² / ₃	2-4 ¹ / ₁₆	1-5 ⁵ / ₁₆	4 ⁴ / ₁₆	3 ³ / ₁₆	wb	pc	bc	pd	bd							
72D15	ONE	11-6 ⁷ / ₁₆	11-3 ⁷ / ₁₆	8 ⁸ / ₁₆	11 ¹¹ / ₁₆	3-2 ² / ₁₆	1-0 ¹ / ₁₆	2 ² / ₁₆	1-6 ³ / ₁₆	3 ³ / ₁₆	2 ² / ₃	2-4 ⁸ / ₁₆	1-6 ¹ / ₁₆	10 ¹⁰ / ₁₆	3 ³ / ₁₆	wc	pf	bf	pg	bg							
72D16	ONE	11-6 ⁷ / ₁₆	11-3 ⁷ / ₁₆	8 ⁸ / ₁₆	11 ¹¹ / ₁₆	3-2 ² / ₁₆	1-0 ¹ / ₁₆	2 ² / ₁₆	1-6 ³ / ₁₆	4 ⁴ / ₁₆	2 ¹³ / ₁₆	2-4 ¹ / ₁₆	1-5 ¹⁵ / ₁₆	4 ⁴ / ₁₆	3 ³ / ₁₆	wd	ph	bh	pk	bk							

SHIP ORDER NO. B-5726		HANSHU BRIDGE COMPANY COMMONWEALTH OF KENTUCKY, DEPT. OF HIGHWAYS, BRIDGE OVER NORTHWESTERN PARKWAY 22 ND ST., JEFFERSON COUNTY				BILL NO. 72 DRAWING NO. 72	
WORK ORDER NO.		FABRICATION <u>BESSEMER</u> PLANT					
CONTRACT NO. C-6736		ITEM				CHECK BY	
MAT'L ASTM A36							
ONE 72D13 DIAPHRAGM							
	1 wa	WF	21WF55	17 1/8	3904 04		
	1 pa	R	18 1/2 x 3	2 0 1/2	57K 3740 410	R 25 x 1 1/2 CUTS 2	27
	1 ba	BR	4 x 3	2 4 1/2	3905 605		25
	1 pb	R	17 1/2 x 3	2 0 4	57K 3740 410	R 25 x 1 1/2 CUTS 2	27
	1 bb	BR	4 x 3	2 3 1/2	3905 605		25
ONE 72D14 DIAPHRAGM							
	1 vb	WF	21WF55	17 1/8	3904 04		27
	1 pc	R	18 1/2 x 3	2 0 4	57K 3740 410	R 25 x 1 1/2 CUTS 2	27
	1 bc	BR	4 x 3	2 4 1/2	3905 605		25
	1 pd	R	17 1/2 x 3	2 0 4	57K 3740 410	R 25 x 1 1/2 CUTS 2	27
	1 bd	BR	4 x 3	2 3 1/2	3905 605		25
ONE 72D15 DIAPHRAGM							
	1 wc	WF	21WF55	11 6 3/8	3904 02		22
	1 pt	R	18 1/2 x 3	2 0 1/2	57K 3740 410	R 25 x 1 1/2 CUTS 2	27
	1 bs	BR	4 x 3	2 4 1/2	3905 605		25
	1 pj	R	18 x 3	2 0 4	57K 3740 410	R 25 x 1 1/2 CUTS 2	27
	1 bj	BR	4 x 3	2 4	3905 605		25
ONE 72D16 DIAPHRAGM							
	1 wd	WF	21WF55	11 6 3/8	3904 02		22
	1 ph	R	18 1/2 x 3	2 0 1/2	57K 3740 410	R 25 x 1 1/2 CUTS 2	27
	1 bh	BR	4 x 3	2 4 1/2	3905 605		25
	1 pk	R	17 1/2 x 3	2 0 4	57K 3740 410	R 25 x 1 1/2 CUTS 2	27
	1 bk	BR	4 x 3	2 3 1/2	3905 605		25

81

FOR GENERAL NOTES SEE DWG GMS MAT. ASTM 236	DIAPHRAGMS		RAMP
	BRIDGE OVER NORTHWESTERN Pkwy f 22 nd ST.		
	DEPT. OF HIGHWAYS, COMMONWEALTH OF KENTUCKY		
	JEFFERSON CITY, FADTGA-3(34) - SP56-273-1/L		
CONTRACTOR: MATTHEWS BRIDGE CO.			
NASHVILLE BRIDGE COMPANY			
NASHVILLE, TENN.			
APPROVED FOR SHOP		BESSEMER PLANT	
RYER: <u>None</u>	CHIEF DRAFTSMAN	DRAWN BY: <u>EK</u>	DATE: <u>11-7-69</u>
HOLE: <u>9/8"</u>	CHIEF ENGINEER	IN CHARGE: <u>GATTI</u>	DATE: <u>11-7-69</u>
REVISION NOTES:	SHOP CORR: <u>7/8" HSB</u>	CHECKED BY: <u>1/M</u>	DATE: <u>11/14/69</u>
APPR: <u>2/10/70</u>	SHOP PAINT: <u>7 SEE</u>	DATE PRINTED:	
BILLS MATERIAL NO		CONT. <u>CG736</u>	
<u>72</u>		<u>S.O. B-5726</u>	
		<u>72</u>	

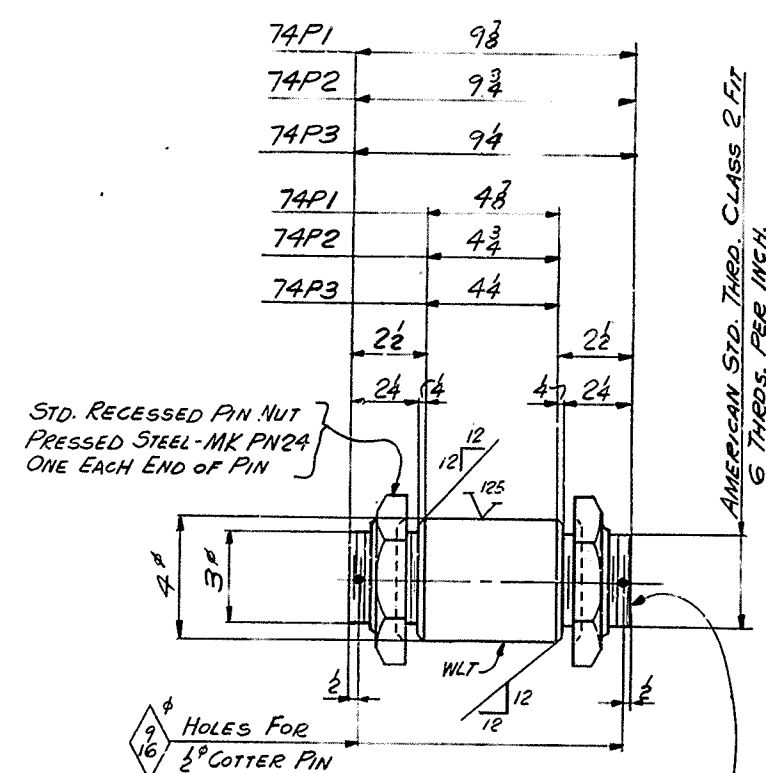 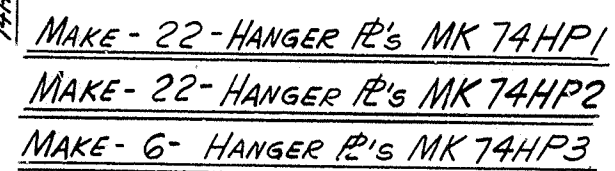

MAKE-33-PINS MK 74P1
MAKE-34-PINS MK 74P2
MAKE-9-PINS MK 74P3

(MAT'L ASTM A108)

NASHVILLE BRIDGE COMPANY

SHOP ORDER NO.

B5725

COMMONWEALTH OF KENTUCKY, DEPT. OF HIGHWAYS, BRIDGE

WORK ORDER NO.

OVER NORTHWESTERN PKWY & 22ND ST. JEFFERSON COUNTY

CONTRACT NO.

C-6736

FABRICATION **BESSEMER**

PLANT

BILL NO.

74

DRAWING NO.

74

ITEM WEIGHTS BY CHECKED BY

SNP	SHIPPING MARK	ITEM QUANT.	ASSEMBLY MARK	SECTION	FOUR-LET LENGTH FT. L IN.	QUOTED LENGTH FT. L IN.	P. O. NO.	ITEM NO.	REMARKS	SPEC. WEIGHT	A1 B C WEIGHT
-----	---------------	-------------	---------------	---------	---------------------------	-------------------------	-----------	----------	---------	--------------	---------------

MAR 2 ASTH A36 (LIN)

22	74HP1	22		R 9 x 1/6	4 9	83 CUTS	769	3710	233		
----	-------	----	--	-----------	-----	---------	-----	------	-----	--	--

22	74HP2	22		9 x 1/4	4 9			STC 2712	227		
----	-------	----	--	---------	-----	--	--	----------	-----	--	--

6	74HP3	6		9 x 1/6	3 9	83 CUTS	769	3710	233		
---	-------	---	--	---------	-----	---------	-----	------	-----	--	--

24	74HP4	24		9 x 1/6	4 9	83 CUTS	769	3710	233		
----	-------	----	--	---------	-----	---------	-----	------	-----	--	--

22	74HP5	22		9 x 1/4	4 9			STC 2712	227		
----	-------	----	--	---------	-----	--	--	----------	-----	--	--

6	74HP6	6		R 9 x 1/6	3 9	83 CUTS	769	3710	233		
---	-------	---	--	-----------	-----	---------	-----	------	-----	--	--

33	74P1	33		FIN 4 φ	0 9 8		R 27676 26741	101 A108	GE 1032	1016 1030	
----	------	----	--	---------	-------	--	---------------	----------	---------	-----------	--

34	74P2	34		FIN 4 φ	0 9 8		R 27676 26741	101 A108	GE 1032	1016 1030	
----	------	----	--	---------	-------	--	---------------	----------	---------	-----------	--

9	74P3	9		FIN 4 φ	0 9 4		R 27676 26741	101 A108	GE 1030	1016 1030	
---	------	---	--	---------	-------	--	---------------	----------	---------	-----------	--

152 PN 24

FIN

3" x 3" x 3/4"

ACCESSED PIN

R 27676 26741

101

A108

GE 1030

R 27676 26741

101

A108

GE 1030

R 27676 26741

101

A108

GE 1030

COTTER PIN (2" x 3/4")

R 27676 26741

101

A108

GE 1030

152	74H1	152		R 9 x 8			R 27676 27113	104 4 1/2" HOLE SH & E	104 1030	1016 1030	
-----	------	-----	--	---------	--	--	---------------	------------------------	----------	-----------	--


SHEET TOTAL

NOTES:


- 1) FOR GENERAL NOTES SEE DWG. GNI
- 2) MAT'L ASTM A36 (UN)
- 3) "WLT" - DENOTES ONE COAT OF HOT MIXTURE OF WHITE LEAD & TALLOW.

23


APPROVED FOR SHOP NMF 9/6/70 HAK 9/8/70 CHIEF DRAFTSMAN CHIEF ENGINEER		REVISION NOTES	
RIVETS <u>NONE</u> REQUIRED BOLTS <u>5/8"</u> OR NOTED FIELD CONN. <u>70" HSB</u> SHOP PAINT <u>2 SEE</u> FIELD <u>1 GFI</u>		DRAWN BY <u>FK</u> DATE <u>11-7-68</u> <u>IN CHARGE</u> <u>GATTI</u> <u>CHRYSLER</u> CHECKED BY <u>VM</u> DATE <u>1-9-70</u> DATED PRINTED: <u> </u>	
BILLS MATERIAL NO. <u>74</u>		CONT. <u>C-6736</u> <u>ON B-5721</u>	

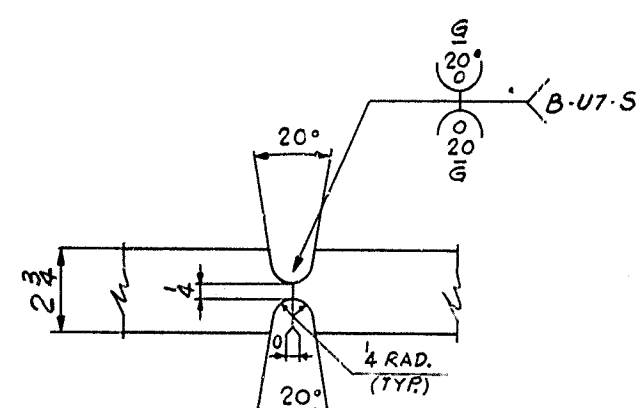

DETAIL F

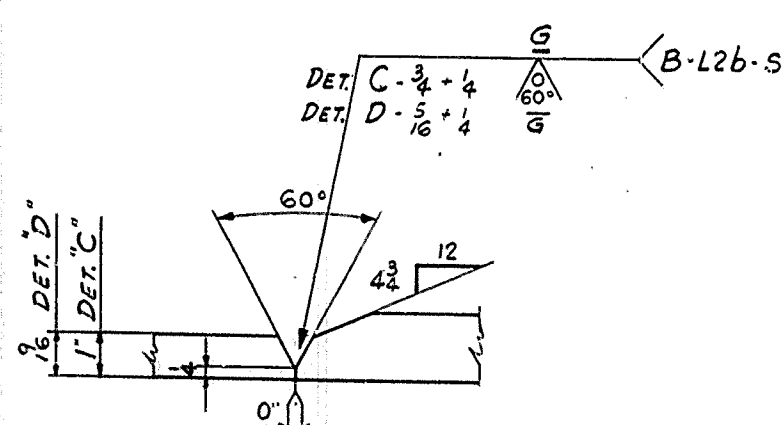

DETAIL "C" & "D"

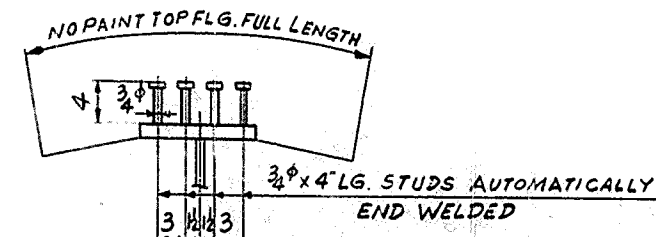

TYP. SECTION THRU TOP FLG.

SHOP ORDER NO.
B5725

WORK ORDER NO.

CONTRACT NO.
C6736

COMMONWEALTH OF KENTUCKY DEPT. OF HIGHWAYS

BRIDGE OVER NORTHWESTERN PARKWAY & 2ND ST. JEFFERSON COUNTY

FABRICATION BESSEMER PLANT

BILL NO.
75

DRAWING NO.
75 & 78

ITEM

QUANTITIES BY

CHECKED BY

SHIP

LOADING

ITEM

ASSEMBLY

DATE

SPEC.

INSTR.

SPEC.

INSTR.

SPEC.

INSTR.

SPEC.

INSTR.

MATERIAL

ASTM A36 (U.N.)

ONE

75AG

GIRDER

1


PA

R

32' 8" x 1

5

0

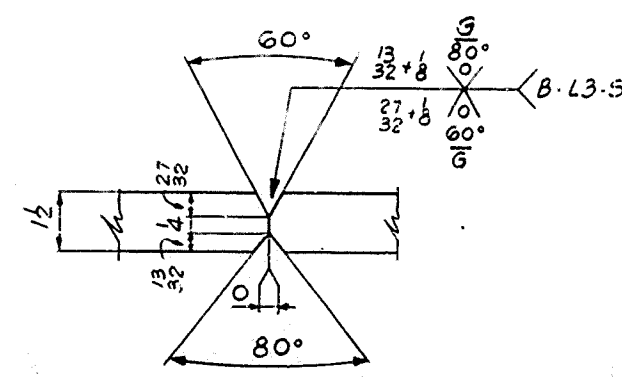

DETAIL E

NASHVILLE BRIDGE COMPANY

SHOP ORDER NO.
B 5725

WORK ORDER NO.

CONTRACT NO
C 6736

COMMONWEALTH OF KENTUCKY DEPT. OF HIGHWAYS

BRIDGE OVER NORTH WESTERN PARKWAY & 22ND ST, JEFFERSON COUNTY

BILL NO.
76

DRAWING NO.
76 & 7

FABRICATION. BESSEMER PLANT

ITEM		WEIGHTS BY		CHECKED BY								
S&P	SHAPING	EW	ASSEMBLY	SECTION	DESIGNED	CONCRETE	P	Q	TEN	REMARKS	STAY	STAY
MADE	PLAN	MADE			BY	BY						BEIGHT
MATERIAL ASTM-A 36 (U.N.)												
GIRDER												
016786G												
1	pa	R	2	32 1/2 x 1	5	0				3910 206		
										(R 61 x 3 1/2 MATCH CUT 1/2" EA. PA. & PC HO.		
1	pb	R	2	60 1/2 x 3/8	54	1 3/4	61 x 54 - 4			3908 137		
1	pc	R	2	60 1/2 x 3/8	54	1 3/4	61 x 54 - 4			3908 137		
										(R 61 x 3 1/2 MATCH CUT 1/2" EA. PA. & PC HO.		
1	pd	R	3	33 x 1	5	0				3910 306		
										(R 61 x 3 1/2 MATCH CUT 1/2" EA. PA. & PC HO.		
1	pf	R	2	12 x 1/2	8	3 1/2				3910 333		
2	pg	R	2	12 x 1/2	19	3				3910 220		
1	ph	R	2	16 x 1/2	54	0				3910 223		
1	pk	R	2	12 x 1/2	8	4 1/2				3910 333		
1	pm	R	2	12 x 1	10	6 1/2				3910 308		
2	pn	R	2	12 x 2 3/8	19	3				3910 208		
1	pp	R	2	16 x 2 3/8	54	0				3910 206		
1	ps	R	2	12 x 1	10	5 3/8				3910 303		
2	pl75	R	2	7 3/4 x 3/8	4	7				3910 527		
										(BENT)		
2	pl75	R	2	8 x 3/8	4	7				3910 527		
										(BENT)		
2	pm57	R	2	4 x 3/8	4	11 1/2				3905 205		
										(FIE)		
2	pm56	R	2	4 x 3/8	4	11 1/2				3905 205		
										(FIE)		
11	pm18	R	2	4 x 3/8	4	11 1/2				3905 205		
										(FIE)		
43	pm18	R	2	4 x 3/8	4	11 1/2				3905 205		
										(FIE)		
4	pm175	R	2	11 x 2	0	11				3910 305		
										(FIE)		
4	pm175	R	2	12 x 1	0	4				3910 305		
										(FIE)		
512	3/4"	STUDS	0	4						27120301		
										AUTO. END WELDED		
44	3/4"	BOLTS	0	24						26661208		
										(A325) HEX. HD HEX. NUT		
44	WASHERS	FOR 3/4"	0	24						26661208		
										(A325)		

SHEET TOTAL

SNOP ORDER NO.
B 5725

WORK ORDER NO.

CONTRACT NO.
C 6736

NASHVILLE BRIDGE COMPANY

COMMONWEALTH OF KENTUCKY DEPT OF HIGHWAYS

BRIDGE OVER NORTHWESTERN PARKWAY & 22ND ST. JEFFERSON CO.

FABRICATION BESSEMER PLANT

BILL NO.
77

DRAWING NO.
77-78

ITEM		WEIGHTS BY										CHECKED BY	
SHIP	LOADING	TYPE	DESIGN	SECTION	FINISHED	ORDERED	P. D.	ITEM	REMARKS	SPEC	AT&C		
NO.	NO.	CLAS.	NO.		LENG. FT. IN.	LENG. FT. IN.		NO.		WEIGHT	WEIGHT		
				MATERIAL	ASPM-ABG (U.N.)								
ONE 77CG GIRDER													
1	PA	R	32 6 x 1	5 0				3910 200	(R 61 x 3-6 MATCH CUT 1-6A-PL. 8 PCH)				
1	PB	R	60 1/2 x 3	54 13	61 x 54-4			3908 437					
1	PC	R	60 1/2 x 3	54 13	61 x 54-4			3908 437					
1	PD	R	33 x 1	5 0				3910 306	(R 61 x 3-6 MATCH CUT 1-6A-PL. 8 PCH)				
1	PF	R	12 x 1/2	8 33				3910 306					
2	PG	R	12 x 1/2	19 3	18 x 19-3			3910 220					
1	PH	R	16 x 1/2	54 0	16 x 54-2			3910 223					
1	PK	R	12 x 1/2	8 33				3910 306					
1	PM	R	12 x 1	10 63				3910 303					
2	PN	R	12 x 2 3/4	19 3	12 x 19-3			3910 203					
1	PP	R	16 x 2 3/4	54 0	16 x 54-2			3910 206					
1	PS	R	12 x 1	10 53				3910 303					
2	PL75	R	7 3/4 x 3	4 7				3910 571	(BENT)				
2	PV75	R	8 x 3	4 7				3910 571	(BENT)				
2	PM57	R	4 x 3	4 11 1/2				3905 615	(FIE)				
2	PM56	R	4 x 3	4 11 1/2									
1	PM18	R	4 x 3	4 11 1/2									
43	PK18	R	4 x 3	4 11 1/2				3905 605	(FIE)				
4	PM75	R	11 x 1/2	0 11				3910 203					
512			3/4" STUDS	0 4				27120 301	AUTO. END WELDED				
44			7/8" BOLTS	0 24				24661 208 (A325)	HEX. HD. HEX. NUT				
44			HARD WASHERS FOR 7/8" BOLTS					24661 208 (A325)					

SHEET TOTAL

WORK THIS DWG WITH DWGS.
75, 76, 77
FOR GENERAL NOTES SEE DWG 5N
MATL ASTM A36 (UN)

87

GIRDER DETAILS SPAN 6W
BRIDGE OVER NORTH WESTERN PARKWAY 622ND ST.
DEPT. OF HIGHWAYS COMMONWEALTH OF KENTUCKY
JEFFERSON COUNTY FAP 164-2(34) 1 SP56-273-11L
CONTRACTOR MATTINGLY BRIDGE CO.

NASHVILLE BRIDGE COMPANY	
NASHVILLE, TENN.	
BESSEMER PLANT	
ORDER NO. <u>5106</u> QUOTED ☒ OR NOTED ☐ MOBILE ☒ OR NOTED ☐ FIELD CONT. <u>845.8</u> FIELD CHART <u>568</u> FIELD PLAN <u>7561</u> SHEET <u>1</u>	DATED BY <u>G.D.</u> DATE <u>11/20/67</u> <u>IN CHARGE</u> <u>GATT</u> <u>11/20/67</u> CHECKED BY <u>V.H.</u> DATE <u>12/13/67</u> DATE PRINTED _____ FILE NO. _____
BILLS MATERIAL NO. <u>75,76,77</u>	CONT. <u>C6736</u> <u>S.D. B5725</u>
	DRAWING NO. <u>78</u>

A
B
C
D
E
F
G
H
I
J
K
L
M
N
P
Q
R
S
T
U
V
W
X
Y

AA
AB
AC
AD
AE
AF
AG
AH
AI
AJ
AK
AL
AM
AN
AO
AP
AQ
AR
AS
AT
AU
AV
AW
AX
AY

A
B
C
D
E
F
G
H
I
J
K
L
M
N
P
Q
R
S
T
U
V
W
X
Y

AA
AB
AC
AD
AE
AF
AG
AH
AI
AJ
AK
AL
AM
AN
AO
AP
AQ
AR
AS
AT
AU
AV
AW
AX
AY


NASHVILLE BRIDGE COMPANY																		
SHOP ORDER NO. B5725			COMMONWEALTH OF KENTUCKY DEPT. OF HIGHWAYS										BILL NO. 79					
WORK ORDER NO. C6736			BRIDGE OVER NORTHWESTERN PARKWAY & 22 ND ST. JEFFERSON COUNTY										DRAWING NO. 79 & 82					
CONTRACT NO. C6736			FABRICATION <u>BESSEMER</u>					PLANT										
ITEM															WEIGHTS BY		CHECKED BY	
ENP	SHIPPING MARK	1/4" QUANT	1/4" LATERAL WELD	1/4" WELD	SECTION	FINISHED LENGTH	FINISHED WIDTH	FINISHED THICKNESS	FINISHED WEIGHT	FINISHED WEIGHT	FINISHED WEIGHT	FINISHED WEIGHT	FINISHED WEIGHT	FINISHED WEIGHT	FINISHED WEIGHT	FINISHED WEIGHT	FINISHED WEIGHT	FINISHED WEIGHT
MATERIAL: ASTM-A36 (U.N.)																		
ONE 7906 GIRDER																		
1	pa	R	32 1/2 x 1	5 0					3910 306	{ R 61 x 3/8 MATCH CUT 1 EA. PA & PB 1/2								
1	pb	R	60 1/2 x 3/8	54 1/8	61 x 54 1/4	3908 437												
1	pc	R	60 1/2 x 3/8	54 1/8	61 x 54 1/4	3908 437												
1	pd	R	33 x 1	5 0					3910 306	{ R 61 x 3/8 MATCH CUT 1 EA. PD & PB 1/2								
1	pf	R	12 x 1/8	8 8 3/4					275 2630 333									
2	pg	R	12 x 1 1/2	19 3					3910 220									
1	ph	R	16 x 1 1/2	54 0					3910 223									
1	pk	R	12 x 1/8	8 8 3/4					275 2630 333									
1	pm	R	12 x 1	10 6 3/8					3910 301									
2	pn	R	12 x 2 3/4	19 3					3910 203									
1	pp	R	16 x 2 3/4	54 0					3910 204									
1	ps	R	12 x 1	10 5 3/8					3910 301									
2	pt75	R	7 3/4 x 3/8	4 7					3372 527 (BENT)									
2	pv75	R	8 x 3/8	4 7					3372 527 (BENT)									
2	pm57	R	4 x 3/8	4 11 1/8					3905 605 (FILE)									
2	pn56	R	4 x 3/8	4 11 1/8														
11	pm18	R	4 x 3/8	4 11 1/8														
43	pk18	R	4 x 3/8	4 11 1/8					3905 605 (FILE)									
4	pa075	R	11 x 1/2	0 11					3680 405									
512	3/4" STUDS	O	4						27190 301	AUTO. END WELDED								
44	7/8" BOLTS	O	24						26661 202 (A325)	HEX. HD HEX. NUT								
44	HARD WASHERS FOR 7/8" BOLTS								26661 203 (A325)									
SHEET TOTAL																		

NASHVILLE BRIDGE COMPANY														
SHOP ORDER NO. B5725			COMMONWEALTH OF KENTUCKY DEPT. OF HIGHWAYS										BILL NO. 80	
WORK ORDER NO. C6736			BRIDGE OVER NORTH WESTERN PARKWAY & 22 ND ST. JEFFERSON COUNTY										DRAWING NO. 80 & 82	
CONTRACT NO. C6736			FABRICATION <u>BESSEMER</u>					PLANT						
ITEM			WEIGHTS BY					CHECKED BY						
SHIP MARK	SHIPPING QUANT	ITEM MARK	ASSEMBLY MARK	SIZE	SECTION	FINISHED LENGTH FT. L. IN.	ORDERED LENGTH FT. L. IN.	# U NO	ITEM NO	REMARKS	ORDER REC'D	REC'D REMARK		
					MATERIAL	ASTM - A36	(U.N.)							
ONE 8006 GIRDER														
1	PA	R		32 1/2 x 1	5 0			3910	306	(R 61 x 3/8 MATCH CUT 1 EA. PA & PB 1/2)				
1	PB	R		60 1/2 x 3/8	54 1/8	61 x 54 1/4		3908	437					
1	PC	R		60 1/2 x 3/8	54 1/8	61 x 54 1/4		3908	437					
1	PD	R		33 x 1	5 0			3910	306	(R 61 x 3/8 MATCH CUT 1 EA. PD & PB 1/2)				
1	PF	R		12 x 1/8	8 8 3/4			375	2630 333					
2	P9	R		12 x 1 1/2	19 3	65 1/4 x 19 3/8 CUTS 4		3910	221					
1	PH	R		16 x 1 1/2	54 0	65 1/4 x 54 3/8 CUTS 4		3910	223					
1	PK	R		12 x 1/8	8 8 3/4			375	2630 333					
1	PM	R		12 x 1	10 6 3/8	98 CUTS 3		3910	301					
2	PN	R		12 x 2 3/4	19 3	74 1/2 x 19 3/8 CUTS 6		3910	203					
1	PP	R		16 x 2 3/4	54 0	65 1/4 x 54 3/8 CUTS 4		3910	204					
1	PS	R		12 x 1	10 5 3/8	98 CUTS 3		3910	301					
2	PT5	R		7 3/4 x 3/8	4 7			3372	527	(BENT)				
2	PV75	R		8 x 3/8	4 7			3372	527	(BENT)				
2	PM57	R		4 x 3/8	4 11 1/8			3905	605	(FILE)				
2	PN56	R		4 x 3/8	4 11 1/8									
11	PM18	R		4 x 3/8	4 11 1/8									
43	PK18	R		4 x 3/8	4 11 1/8			3905	605	(FILE)				
4	PA075	R		11 x 1/2	0 11			3680	405					
512				3/4" STUDS	0 4			27190	301	AUTO. END WELDED				
44				7/8" BOLTS	0 24			26661	202	(A325) HEX. HD. HEX. NUT				
44				HARD WASHERS FOR 7/8" BOLTS				26661	203	(A325)				
SHEET TOTAL														


NASHVILLE BRIDGE COMPANY														
SHOP ORDER NO. B 5725			COMMONWEALTH OF KENTUCKY DEPT. OF HIGHWAYS										BILL NO. 81	
WORK ORDER NO. C 6736			BRIDGE OVER NORTHWESTERN PARKWAY & 22 ND ST. JEFFERSON CO.										DRAWING NO. 81 & 82	
CONTRACT NO. C 6736			FABRICATION					BESSEMER					PLANT	
ITEM														
WEIGHTS BY														
CHECKED BY														
SHOP	SHOPPING	ITEM	ASSEMBLY	SECTION	FINISHED	ORDERED	P.O.	ITEM	REMARKS	SPEC.	WEIGHT	AIRC.		
NO.	NO.	NO.	NO.	NO.	NO.	NO.	NO.	NO.						
MATERIAL														
ASTM A36 (U.N.)														
ONE 8106 GIRDER														
1	PA	R	32 1/2 x 1	5 0		3910 306			(R 61 x 3/8 MATCH CUT 1 EA. PA & PB 1/2)					
1	PB	R	60 1/2 x 3/8	54 1/8	61 x 54 1/4	3908 437								
1	PC	R	60 1/2 x 3/8	54 1/8	61 x 54 1/4	3908 437			(R 61 x 3/8 MATCH CUT 1 EA. PD & PB 1/2)					
1	PD	R	33 x 1	5 0		3910 306								
1	PF	R	12 x 1/8	8 8 3/4		375 2630 333								
2	P9	R	12 x 1 1/2	19 3	855 x 19 1/2 CUTS 7	3910 220								
1	PH	R	16 x 1 1/2	54 0	652 x 54 1/8 CUTS 3	3910 223								
1	PK	R	12 x 1/8	8 8 3/4		375 2630 333								
1	PM	R	12 x 1	10 6 3/8	98 CUTS 8	3910 301								
2	PN	R	12 x 2 3/4	19 3	745 x 19 3/8 CUTS 1	3910 203								
1	PP	R	16 x 2 3/4	54 0	652 x 54 1/8 CUTS 4	3910 204								
1	PS	R	12 x 1	10 5 3/8	98 CUTS 8	3910 301								
1	PT5	R	7 3/4 x 3/8	4 7		375 3372 527			(BENT)					
1	PV75	R	8 x 3/8	4 7		375 3372 527			(BENT)					
1	PM57	R	4 x 3/8	4 11 1/8		3905 605			(FILE)					
1	PN56	R	4 x 3/8	4 11 1/8										
5	PM18	R	4 x 3/8	4 11 1/8										
50	PK18	R	4 x 3/8	4 11 1/8		3915 605			(FILE)					
4	PD075	R	11 x 2	0 11		3680 205								
4	6211	BAR	12 x 1	0 4		3910 305								
512			3/4" STUDS	0 4		21190 301			END-2 END WELDED					
22			3/8" BOLTS	0 24		26661 206			(A305) HEX. HD. HEX. NUT.					
22			HARD WASHERS FOR 3/8" BOLTS			26661 208			(A325)					
SHEET TOTAL														

A
B
C
D
E
F
G
H
K
M
N
P
S
T
V
W
X
Y
AA
AB
AC
AD
AE
AF
AG
AH
AK
AM
AN
AP
AS
AT
AV
AW
AX
AY
A
B
C
D
E
F
G
H
K
M
N
P
S
T
V
W
X
Y
AA
AB
AC
AD
AE
AF
AG
AH
AK
AM
AN
AP
AS
AT
AV
AW
AX
AY
A
B
C
D
E
F
G
H
K
M
N
P
S
T
V
W
X
Y
AA
AB
AC
AD
AE
AF
AG
AH
AK
AM
AN
AP
AS
AT
AV
AW
AX
AY


NASHVILLE BRIDGE COMPANY									
COMMONWEALTH OF KENTUCKY DEPT. OF HIGHWAYS									
SHOP ORDER NO.	B5725								
WORK ORDER NO.	BRIDGE OVER NORTHWESTERN PARKWAY & 22 ND ST. JEFFERSON COUNTY								
CONTRACT NO.	C 6736								
FABRICATION	BESSEMER								
PLANT									
ITEM									
SHIP	SHIPPING	ITEM	ASSEMBLY	SECTION	FINISHED	ORDERED	P. O.	ITEM	REMARKS
MARK	MARK	MARK	MARK	MARK	LENGTH	LENGTH	NO.	NO.	REMARKS
MATERIAL ASTM A36 (U.N.)									
ONE 8366 GIRDER									
1	PA	R	32 1/2 x 1	5 0	3910 306	3910 306			(R 61 x 3 1/2
1	PB	R	60 1/2 x 3	54 1 3/4	61 x 54 1/4	3908 437			MATCH CUT
1	PC	R	60 1/2 x 3	54 1 3/4	61 x 54 1/4	3908 437			1-PA-PB-PC
1	PD	R	32 1/2 x 1	5 0	3910 306	3910 306			(R 61 x 3 1/2
1	PF	R	12 x 1 1/2	8 8 3/4	3910 306	3910 306			MATCH CUT
2	P9	R	12 x 1 1/2	19 3	3910 221	3910 221			1-PA-PD-PF
1	PH	R	16 x 1 1/2	54 0	3910 223	3910 223			
1	PK	R	12 x 1 1/2	8 8 3/4	3910 306	3910 306			
1	PM	R	12 x 1	10 6 3/8	3910 301	3910 301			
2	PN	R	12 x 2 3/4	19 3	3910 225	3910 225			
1	PP	R	16 x 2 3/4	54 0	3910 204	3910 204			
1	PS	R	12 x 1	10 5 3/8	3910 301	3910 301			
1	PT75	R	7 3/4 x 3	4 7	3910 577	3910 577			(BENT)
1	PV75	R	8 x 3	4 7	3910 577	3910 577			(BENT)
1	PM57	R	4 x 3	4 11 1/8	3905 605	3905 605			(FIE)
1	PM56	R	4 x 3	4 11 1/8	3905 605	3905 605			(FIE)
5	PM18	R	4 x 3	4 11 1/8	3905 605	3905 605			(FIE)
50	PK18	R	4 x 3	4 11 1/8	3905 605	3905 605			(FIE)
4	PM18	R	11 x 2	0 11	3910 305	3910 305			
4	PM11	R	12 x 1	0 4	3910 305	3910 305			
512			3/4" STUDS	0 4	27120 301	27120 301			AUTO END WELDED
22			3/8" BOLTS	0 24	2661 202 (A325)	2661 202 (A325)			HEX HD HEX NUT
22			HARD WASHERS FOR 3/8" BOLTS		2661 203 (A325)	2661 203 (A325)			
SHEET TOTAL									

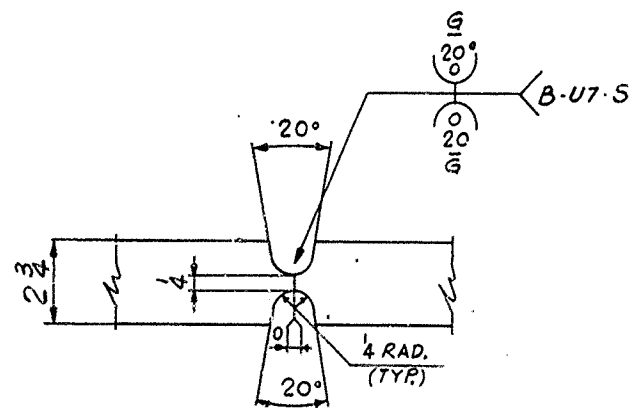

DETAIL F

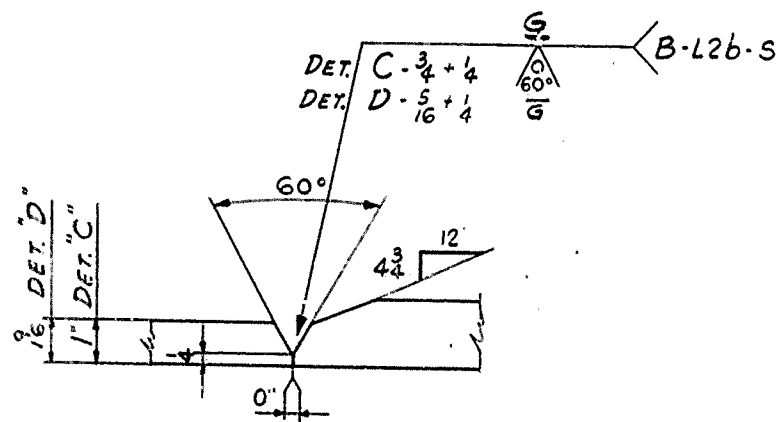


DETAIL C & D

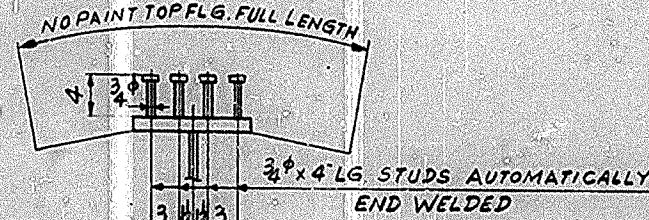

TYP SECTION THRU TOP FLG

NASHVILLE BRIDGE COMPANY									
COMMONWEALTH OF KENTUCKY DEPT. OF HIGHWAYS									
SHOP ORDER NO.	B5725								
WORK ORDER NO.	BRIDGE OVER NORTHWESTERN PARKWAY & 22 ND ST. JEFFERSON COUNTY								
CONTRACT NO.	C 6736								
FABRICATION	BESSEMER								
PLANT									
ITEM									
SHIP	SHIPPING	ITEM	ASSEMBLY	SECTION	FINISHED	ORDERED	P. O.	ITEM	REMARKS
MARK	MARK	MARK	MARK	MARK	LENGTH	LENGTH	NO.	NO.	REMARKS
MATERIAL ASTM A36 (U.N.)									
ONE 8446 GIRDER									
1	PA	R	32 x 1	5 0	3910 306	3910 306			(R 61 x 3 1/2
1	PB	R	60 1/2 x 3	54 1 3/4	61 x 54 1/4	3908 437			MATCH CUT
1	PC	R	60 1/2 x 3	54 1 3/4	61 x 54 1/4	3908 437			1-PA-PB-PC
1	PD	R	32 x 1	5 0	3910 306	3910 306			(R 61 x 3 1/2
1	PF	R	12 x 1 1/2	8 8 3/4	3910 306	3910 306			MATCH CUT
2	P9	R	12 x 1 1/2	19 3	3910 221	3910 221			1-PA-PD-PF
1	PH	R	16 x 1 1/2	54 0	3910 223	3910 223			
1	PK	R	12 x 1 1/2	8 8 3/4	3910 306	3910 306			
1	PM	R	12 x 1	10 6 3/8	3910 301	3910 301			
2	PN	R	12 x 2 3/4	19 3	3910 225	3910 225			
1	PP	R	16 x 2 3/4	54 0	3910 204	3910 204			
1	PS	R	12 x 1	10 5 3/8	3910 301	3910 301			
2	PT75	R	7 3/4 x 3	4 7	3910 577	3910 577			(BENT)
2	PV75	R	8 x 3	4 7	3910 577	3910 577			(BENT)
2	PM57	R	4 x 3	4 11 1/8	3905 605	3905 605			(FIE)
2	PM56	R	4 x 3	4 11 1/8	3905 605	3905 605			(FIE)
11	PM18	R	4 x 3	4 11 1/8	3905 605	3905 605			(FIE)
43	PK18	R	4 x 3	4 11 1/8	3905 605	3905 605			(FIE)
4	PM18	R	11 x 2	0 11	3910 305	3910 305			
512			3/4" STUDS	0 4	27120 301	27120 301			AUTO END WELDED
44			3/8" BOLTS	0 24	2661 202 (A325)	2661 202 (A325)			HEX HD HEX NUT
44			HARD WASHERS FOR 3/8" BOLTS		2661 203 (A325)	2661 203 (A325)			
SHEET TOTAL									

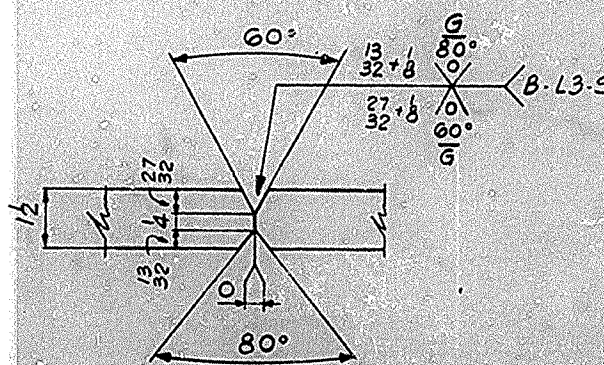

DETAIL E

NASHVILLE BRIDGE COMPANY									
COMMONWEALTH OF KENTUCKY DEPT. OF HIGHWAYS									
SHOP ORDER NO.	B5725								
WORK ORDER NO.	BRIDGE OVER NORTHWESTERN PARKWAY & 22 ND ST. JEFFERSON CO.								
CONTRACT NO.	C 6736								
FABRICATION	BESSEMER								
PLANT									
ITEM									
SHIP	SHIPPING	ITEM	ASSEMBLY	SECTION	FINISHED	ORDERED	P. O.	ITEM	REMARKS
MARK	MARK	MARK	MARK	MARK	LENGTH	LENGTH	NO.	NO.	REMARKS
MATERIAL ASTM A36 (U.N.)									
ONE 8516 GIRDER									
1	PA	R	32 1/2 x 1	5 0	3910 306	3910 306			(R 61 x 3 1/2
1	PB	R	60 1/2 x 3	54 1 3/4	61 x 54 1/4	3908 437			MATCH CUT
1	PC	R	60 1/2 x 3	54 1 3/4	61 x 54 1/4	3908 437			1-PA-PB-PC
1	PD	R	32 1/2 x 1	5 0	3910 306	3910 306			(R 61 x 3 1/2
1	PF	R	12 x 1 1/2	8 8 3/4	3910 306	3910 306			MATCH CUT
2	P9	R	12 x 1 1/2	19 3	3910 221	3910 221			1-PA-PD-PF
1	PH	R	16 x 1 1/2	54 0	3910 223	3910 223			
1	PK	R	12 x 1 1/2	8 8 3/4	3910 306	3910 306			
1	PM	R	12 x 1	10 6 3/8	3910 301	3910 301			
2	PN	R	12 x 2 3/4	19 3	3910 225	3910 225			
1	PP	R	16 x 2 3/4	54 0	3910 204	3910 204			
1	PS	R	12 x 1	10 5 3/8	3910 301	3910 301			
2	PT75	R	7 3/4 x 3	4 7	3910 577	3910 577			(BENT)
2	PV75	R	8 x 3	4 7	3910 577	3910 577			(BENT)
2	PM57	R	4 x 3	4 11 1/8	3905 605	3905 605			(FIE)
2	PM56	R	4 x 3	4 11 1/8	3905 605	3905 605			(FIE)
11	PM18	R	4 x 3	4 11 1/8	3905 605	3905 605			(FIE)
43	PK18	R	4 x 3	4 11 1/8	3905 605	3905 605			(FIE)
4	PM18	R	11 x 2	0 11	3910 305	3910 305			
512			3/4" STUDS	0 4	27120 301	27120 301			AUTO END WELDED
44			3/8" BOLTS	0 24	2661 202 (A325)	2661 202 (A325)			HEX HD HEX NUT
44			HARD WASHERS FOR 3/8" BOLTS		2661 203 (A325)	2661 203 (A325)			
SHEET TOTAL									

Work This DWG WITH DNGS.
83, 84 & 85
FOR GENERAL NOTES SEE DWG. G-1
MATERIAL ASTM A36 (U.N.)

GIRDER DETAILS SPAN 6 E
BRIDGE OVER NORTHWESTERN PARKWAY (22ND ST.)
DEPT. OF HIGHWAYS COMMONWEALTH OF KENTUCKY
JEFFERSON COUNTY (APR 16, 1964) SP36-278-11L
CONTRACTOR MATTHEW BRIDGE CO.

NASHVILLE BRIDGE COMPANY
NASHVILLE, TENN.






APPROVED FOR SHOP
DATE 11/10/67
BY 11/10/67

DESIGNED BY G.D. DATE 11-25-67
IN CHARGE BATH (TENN.)

FIELD COM. 8/15/68
CHECKED BY V.M. DATE 12/14/68

SHOP PAINT 7/5/68
DATE PRINTED 1/10/69

BILLS MATERIAL NO. 83, 84, 85
CONT. C6736
S.O. B5725

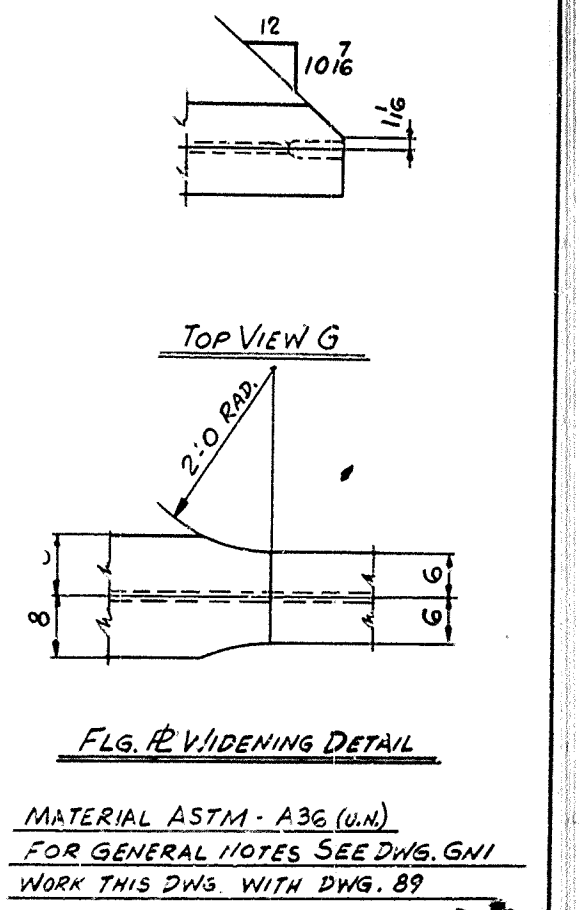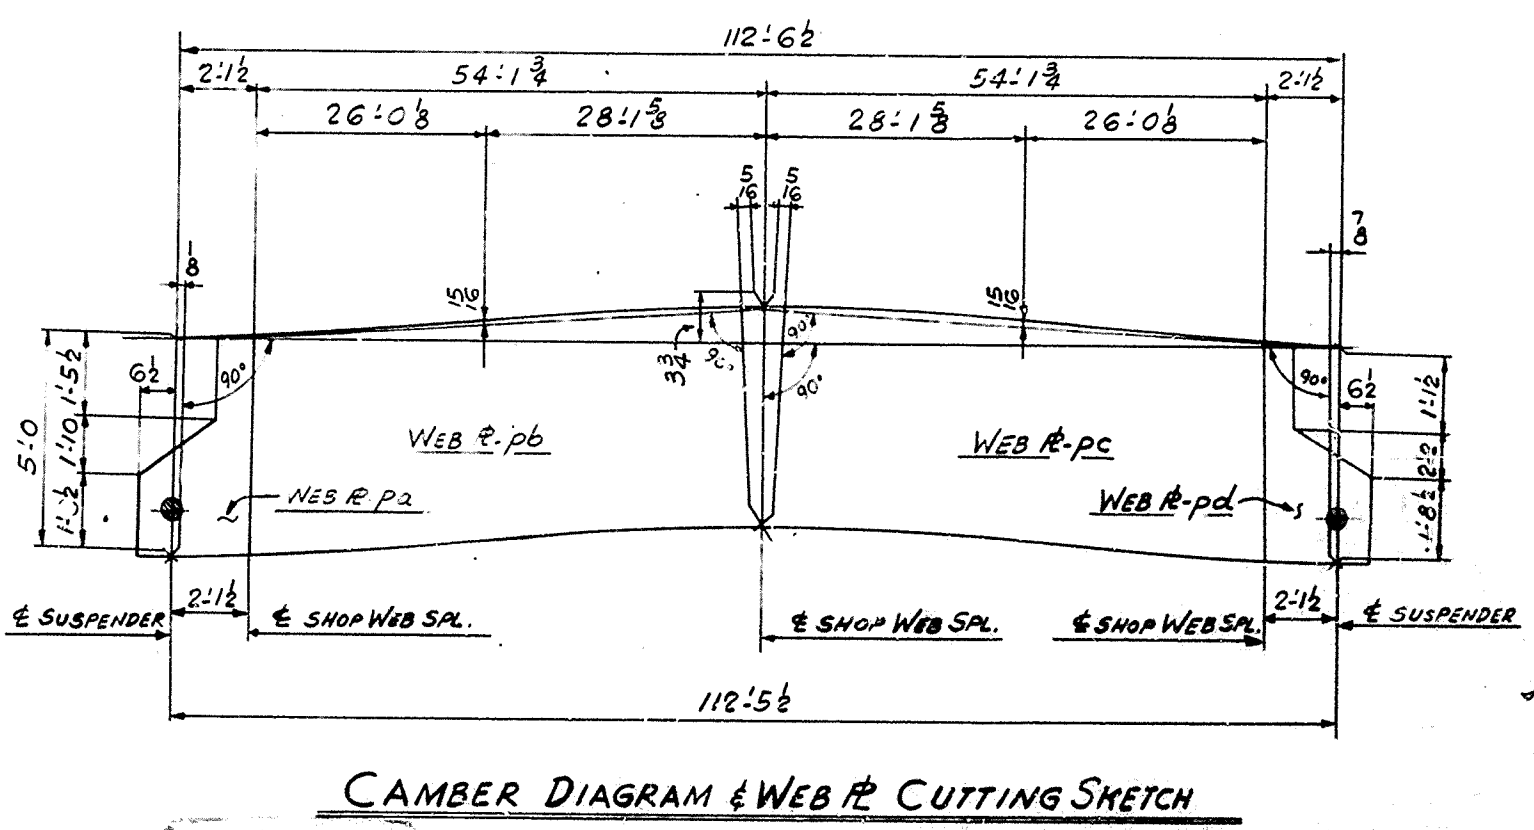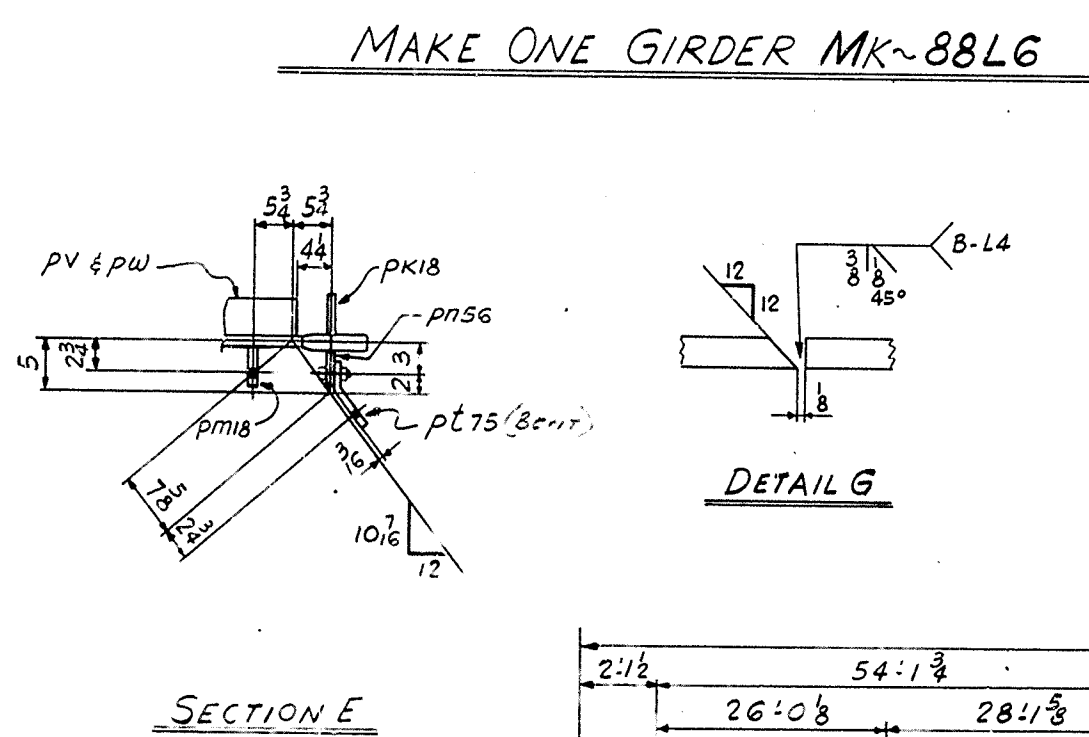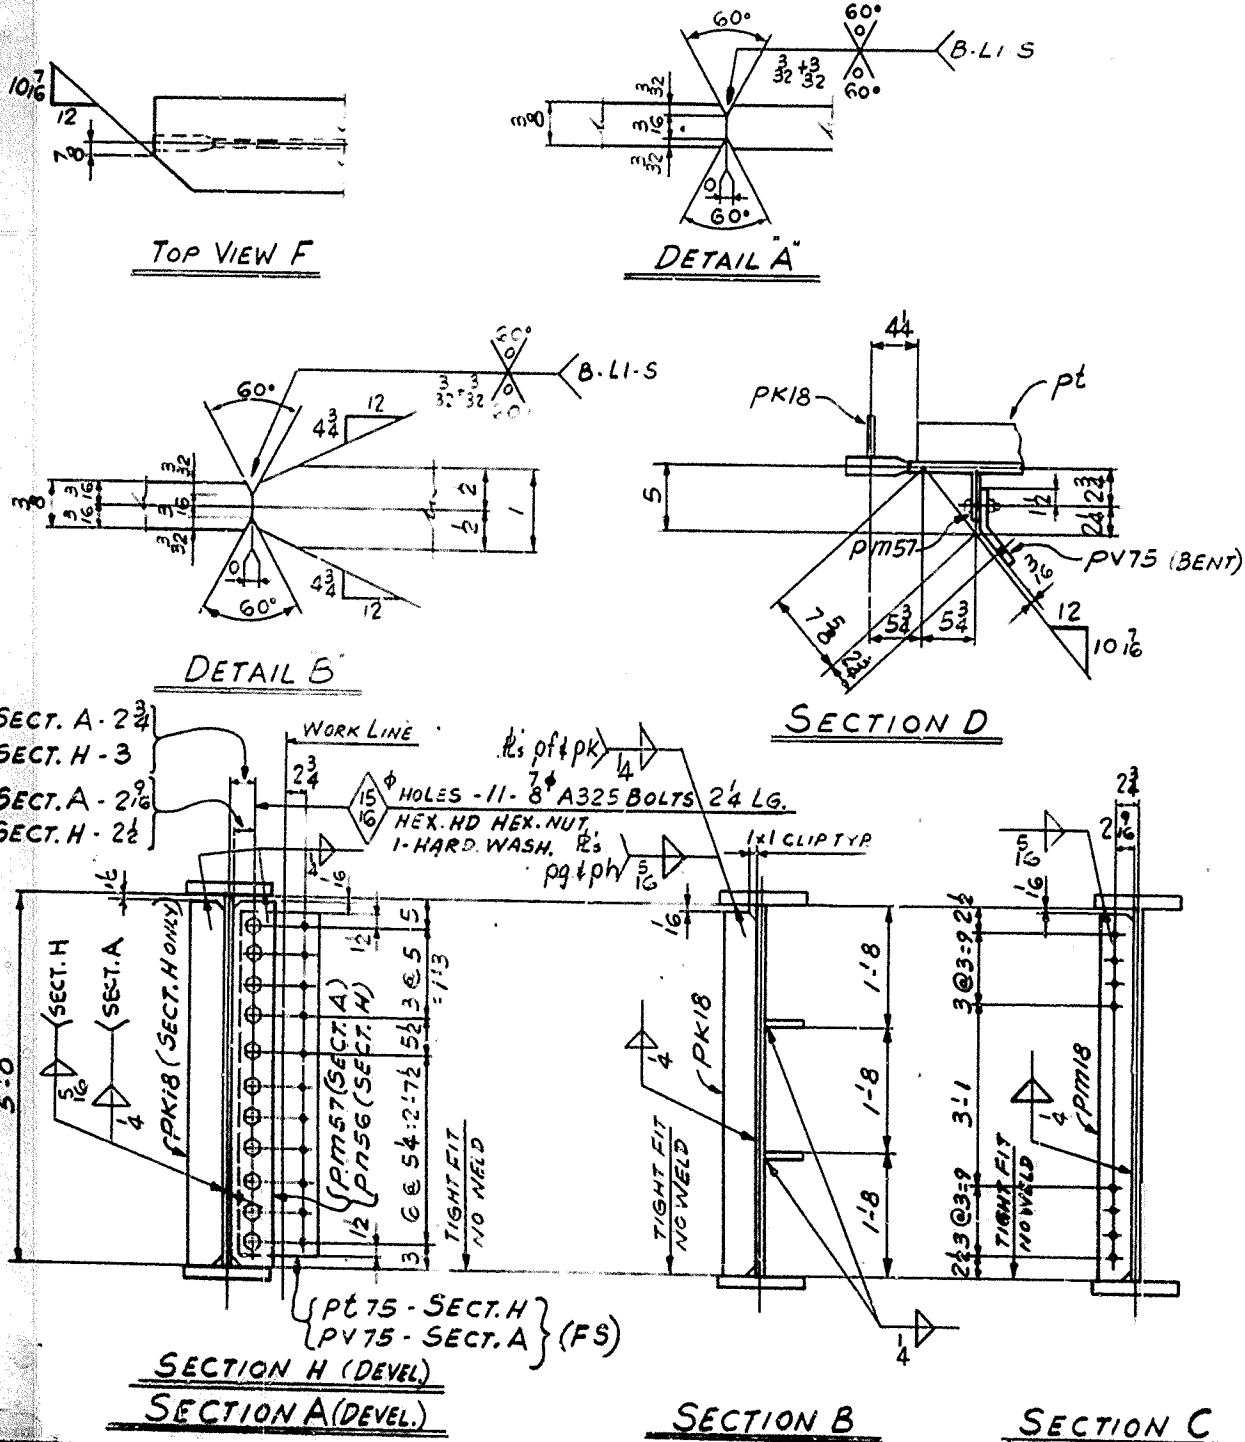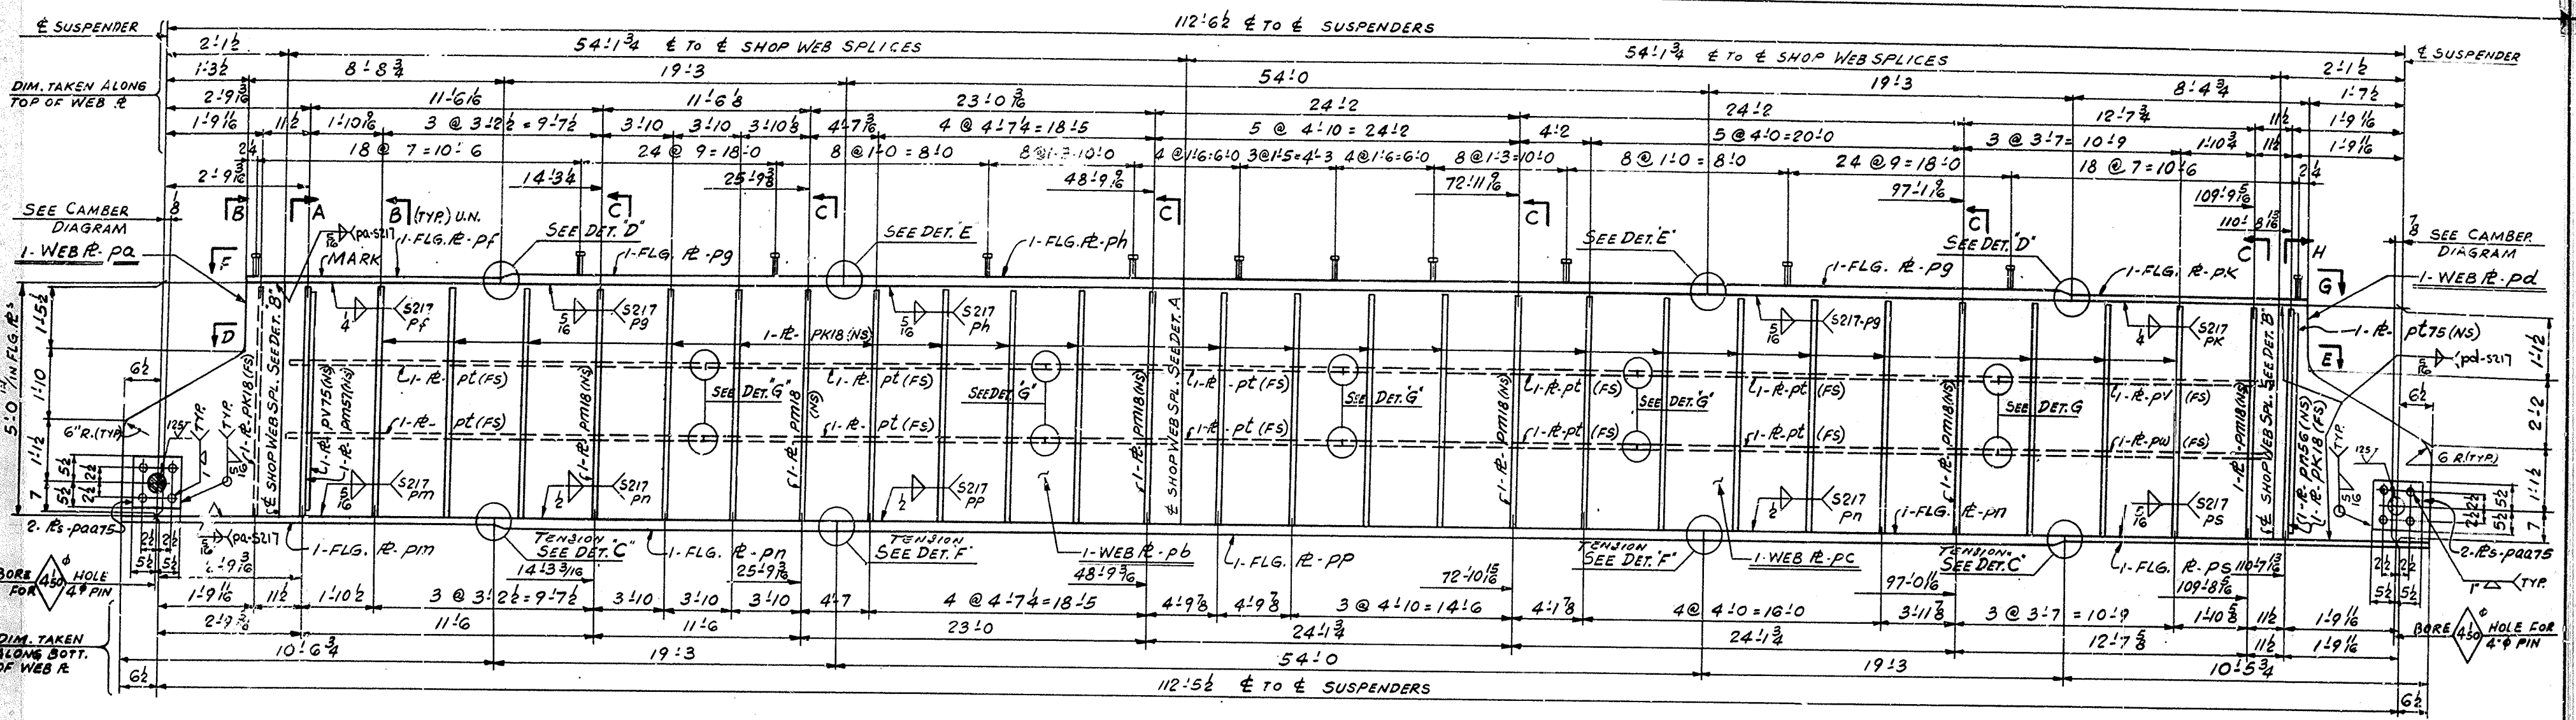

GIRDER DETAILS SPAN 66	
BRIDGE OVER NORTH WESTERN PARKWAY & 22ND ST.	
DEPT. OF HIGHWAYS COMMONWEALTH OF KENTUCKY	
JEFFERSON COUNTY FAP 164-2(2A) SP56-273 HL	
CONTRACTOR MATTHEWS BRIDGE CO.	
NASHVILLE BRIDGE COMPANY	
NASHVILLE, TENN.	
APPROVED FOR SHOP	DESIGNER PLANT
CHIEF ENGINEER	CHIEF DRAFTER
DATE: 11-26-69	DATE: 11-26-69
REVISION: 1	REVISION: 1
APPX. 2/10/70	DATE: 12/17/69
FILE: 1	FILE: 1
BILLS MATERIAL NO.	BILLS MATERIAL NO.
88	88
CONT. C6736	CONT. C6736
88	88

A
B
C
D
E
F
G
H
K
M
N
P
S
T
V
W
X
Y


AA
AB
AC
AD
AE
AF
AG
AH
AK
AL
AM
AN
AO
AP
AQ
AR
AS
AT
AU
AV
AW
AX
AY

A
B
C
D
E
F
G
H
K
M
N
P
S
T
V
W
X
Y


AA
AB
AC
AD
AE
AF
AG
AH
AK
AL
AM
AN
AO
AP
AQ
AR
AS
AT
AU
AV
AW
AX
AY

A
B
C
D
E
F
G
H
K
M
N
P
S
T
V
W
X
Y


AA
AB
AC
AD
AE
AF
AG
AH
AK
AL
AM
AN
AO
AP
AQ
AR
AS
AT
AU
AV
AW
AX
AY

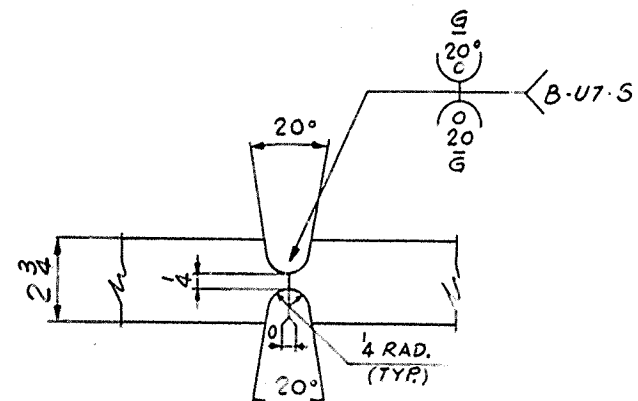


DETAIL F

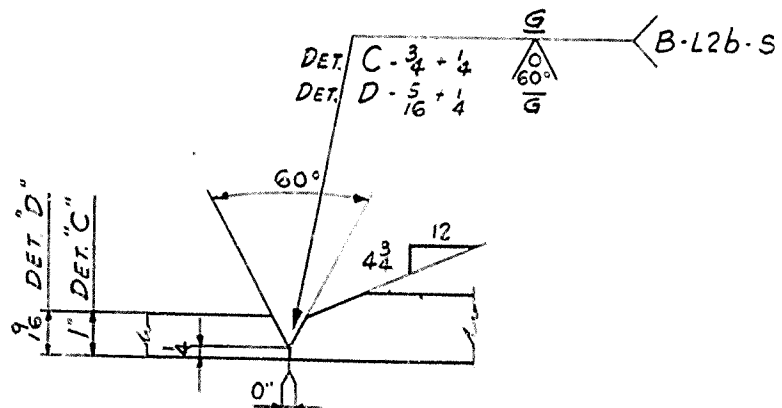

DETAIL C & D

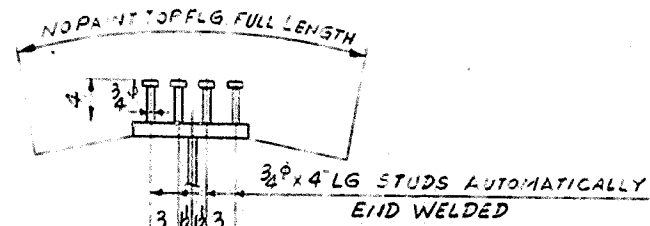

TYR SECTION THRU TOP FLG

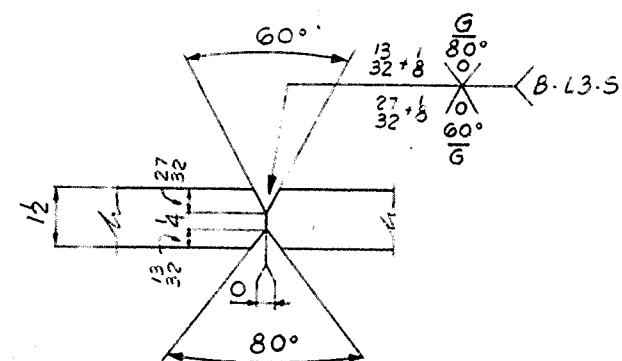

DETAIL E

NASHVILLE BRIDGE COMPANY									
SHOP ORDER NO. B 5725		COMMONWEALTH OF KENTUCKY DEPT. OF HIGHWAYS						BILL NO. 87	
WORK ORDER NO. C 6736		BRIDGE OVER NORTH WESTERN PARKWAY & 22 ND ST. JEFFERSON COUNTY						DRAWING NO. 87 & 89	
CONTRACT NO. C 6736		FABRICATION <u>BESSEMER</u> PLANT							
ITEM		WEIGHTS BY				CHECKED BY			
S.P.		S.P.F.		S.P.F.		S.P.F.		S.P.F.	
S.P.		S.P.F.		S.P.F.		S.P.F.		S.P.F.	
MATERIAL ASTM A36 (U.N.)									
ONE 87KG GIRDER									
1 Pa R 32 1/2 x 1 5 0 3910 306 (R 51 x 3/8 MATCH CUT 1-BA-P2, P2, P2, P2)									
1 Pb R 60 1/2 x 3/8 54 1/2 3908 437 (R 61 x 3/8 MATCH CUT 1-BA-P2, P2, P2, P2)									
1 Pc R 60 1/2 x 3/8 54 1/2 3908 437 (R 61 x 3/8 MATCH CUT 1-BA-P2, P2, P2, P2)									
1 Pd R 32 1/2 x 1 5 0 3910 306 (R 51 x 3/8 MATCH CUT 1-BA-P2, P2, P2, P2)									
1 Pf R 12 x 1/2 8 3/4 3910 301 (R 12 x 1/2 MATCH CUT 1-BA-P2, P2, P2, P2)									
2 Pg R 12 x 1/2 19 3 3910 221 (R 12 x 1/2 MATCH CUT 1-BA-P2, P2, P2, P2)									
1 Ph R 16 x 1/2 54 0 3910 223 (R 16 x 1/2 MATCH CUT 1-BA-P2, P2, P2, P2)									
1 Pk R 12 x 1/2 8 3/4 3910 301 (R 12 x 1/2 MATCH CUT 1-BA-P2, P2, P2, P2)									
1 Pm R 12 x 1/2 10 6 3/4 3910 301 (R 12 x 1/2 MATCH CUT 1-BA-P2, P2, P2, P2)									
2 Pn R 12 x 1/2 19 3 3910 221 (R 12 x 1/2 MATCH CUT 1-BA-P2, P2, P2, P2)									
1 Pp R 16 x 1/2 54 0 3910 223 (R 16 x 1/2 MATCH CUT 1-BA-P2, P2, P2, P2)									
1 Ps R 12 x 1/2 10 6 3/4 3910 301 (R 12 x 1/2 MATCH CUT 1-BA-P2, P2, P2, P2)									
2 Pt R 12 x 1/2 19 3 3910 221 (R 12 x 1/2 MATCH CUT 1-BA-P2, P2, P2, P2)									
2 Pv R 12 x 1/2 19 3 3910 221 (R 12 x 1/2 MATCH CUT 1-BA-P2, P2, P2, P2)									
2 Pw R 12 x 1/2 19 3 3910 221 (R 12 x 1/2 MATCH CUT 1-BA-P2, P2, P2, P2)									
11 Px R 12 x 1/2 19 3 3910 221 (R 12 x 1/2 MATCH CUT 1-BA-P2, P2, P2, P2)									
43 Py R 12 x 1/2 19 3 3910 221 (R 12 x 1/2 MATCH CUT 1-BA-P2, P2, P2, P2)									
4 Pz R 12 x 1/2 19 3 3910 221 (R 12 x 1/2 MATCH CUT 1-BA-P2, P2, P2, P2)									
4 ba R 12 x 1/2 19 3 3910 221 (R 12 x 1/2 MATCH CUT 1-BA-P2, P2, P2, P2)									
512 3/4" STUDS 0 4 27120 301 AUTO. END WELDED									
44 7/8" BOLTS 0 24 26661 202 (A325) HEX. HD. NUT									
44 HARD WASHERS FOR 7/8" BOLTS 26661 203 (A325)									
SHEET TOTAL									

NASHVILLE BRIDGE COMPANY										
SHOP ORDER NO. B 5725		COMMONWEALTH OF KENTUCKY DEPT. OF HIGHWAYS						BILL NO. 88		
WORK ORDER NO.		BRIDGE OVER NORTHWESTERN PARKWAY & 22 ND ST. JEFFERSON CO.						DRAWING NO. 88 & 89		
CONTRACT NO. C 6736		FABRICATION BESSEMER				PLANT				
ITEM		WEIGHTS BY				CHECKED BY				
ENP	SHIPPING MARK	ITEM NO.	ASSEMBLY MARK	SECTION	FINISHED LENGTH IN.	UNFINISHED LENGTH IN.	ITEM NO.	GENERAL	STEEL WEIGHT	STEEL WEIGHT
				MATERIAL	ASTM-A36 (U. N.)					
	ONE 88LT			GIRDER						
3/4		1	pa	R	32 1/2 x 1	5 0		3910 306	(R 61 x 3/8 MATCH CUT 1 1/2" PLATE & 1/2")	
1/2		1	pb	R	60 1/2 x 3/8	54 1/2		61 x 54 1/2	3908 437	
1/2		1	pc	R	60 1/2 x 3/8	54 1/2		61 x 54 1/2	3908 437	(R 61 x 3/8 MATCH CUT 1 1/2" PLATE & 1/2")
1/2		1	pd	R	32 1/2 x 1	5 0		3910 306		
1/1		1	pf	R	12 x 1/2	8 8 3/4		3910 306		
2/6		2	pg	R	12 x 1/2	19 3		3910 221		
3/4		1	ph	R	16 x 1/2	54 0		3910 223		
3/7		1	pk	R	12 x 1/2	8 4 3/4		3910 301		
1/8		1	pm	R	12 x 1	10 6 3/4		3910 301		
3/5		2	pn	R	12 x 2 3/4	19 3		3910 221		
2/3		1	pp	R	16 x 2 3/4	54 0		3910 223		
1/8		1	ps	R	12 x 1	10 5 3/4		3910 301		
3/4		1	pts	R	7 3/4 x 3/8	4 7		3910 301		
1/4		1	pv	R	8 x 3/8	4 7		3910 301		
1/11		1	pnsg	R	4 x 3/8	4 11 1/2		3910 301		
		1	pmst	R	4 x 3/8	4 11 1/2		3910 301		
		6	pm13	R	4 x 3/8	4 11 1/2		3910 301		
		23	pk18	R	4 x 3/8	4 11 1/2		3910 301		
1/2		10	pt	R	4 x 3/8	20 0		3910 301		
1/3		1	pv	R	4 x 3/8	8 11 1/2		3910 301		
		1	pw	R	4 x 3/8	8 13 3/8		3910 301		
		4	pa275	R	11 x 1/2	0 11		3910 301		
		512			3/4" STUDS	0 4		27120 301	AUTO. END WELDED	
		22			7/8" BOLTS	0 24		26661 202	(A325) HEX. HD. NUT	
		22			HARD WASHERS FOR 7/8" BOLTS			26661 203	(A325)	
SHEET TOTAL										

WORK THIS DRAWING WITH DGS.
87 & 88
FOR GENERAL NOTES SEE DGS. 87 & 88
MATERIAL ASTM A36 (U.N.)

GIRDER DETAILS SPAN 6E
BRIDGE OVER NORTH WESTERN PARKWAY & 22ND ST.
DEPT. OF HIGHWAYS COMMONWEALTH OF KENTUCKY
JEFFERSON COUNTY / MAP 164-2 (34) / SP 26-273-111
CONTRACTOR MATTHEW BRIDGE CO.



NASHVILLE BRIDGE COMPANY
NASHVILLE, TENN.
BESSEMER PLANT

APPROVED FOR SHOP
H.M.F. 11/16/69
H.M.F. 11/16/69
H.M.F. 11/16/69

REVISION NOTES
APPR. 11/10/70

DESIGNED BY G.D. DATE 11-26-69
CHECKED BY H.M.F. DATE 11-26-69
FIELD CHECKED BY H.M.F. DATE 11-26-69
SHOP PAINTED BY H.M.F. DATE 11-26-69
FIELD PAINTED BY H.M.F. DATE 11-26-69


BILLS MATERIAL NO. 87 & 88
CONT. C 6736
S.D. B 5725
DRAWING NO. 89

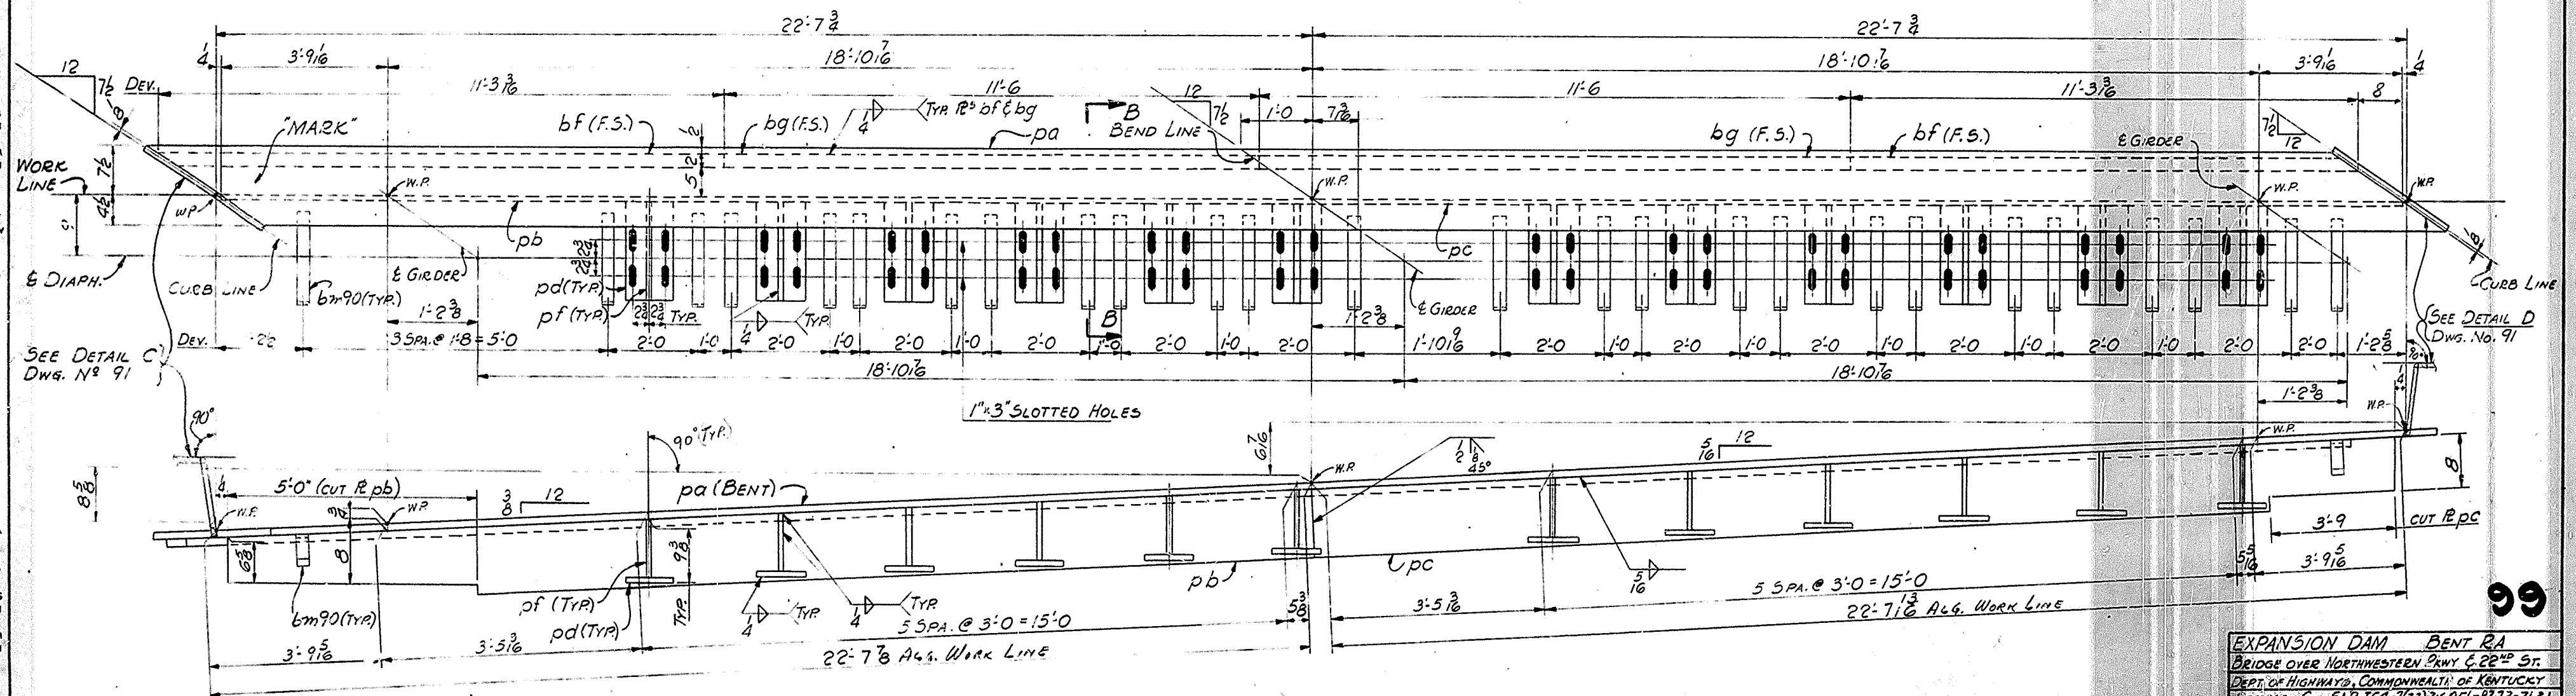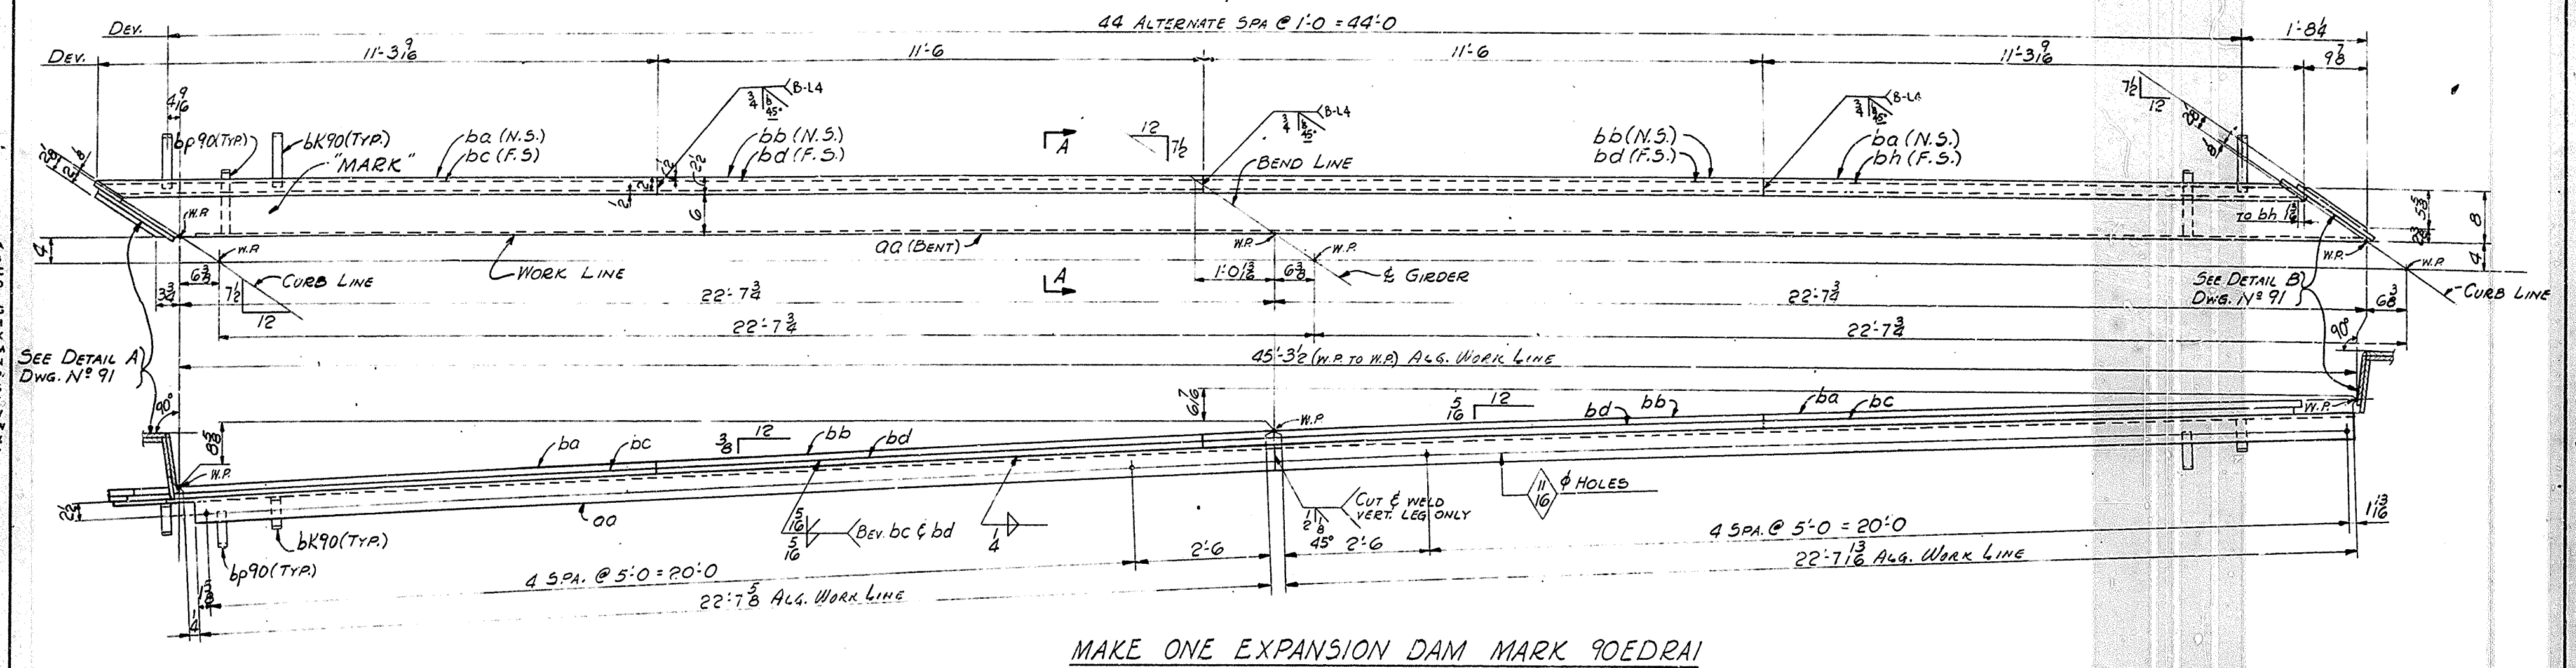


NOTES:
ALL MATERIAL ASTM A36.
FOR GENERAL NOTES SEE DWG. G/1
EXPANSION DAMS ARE TO BE ASSEMBLED IN THE SHOP IN THEIR
RELATIVE FINAL POSITION AND INSPECTED FOR FIT.
WORK THIS DWG. WITH DWG. 9/1.

MAKE ONE EXPANSION DAM MARK 90EDRA2


APPROVED FOR SHOP DATE <u>4/10/69</u> SHOP DRAFTERMAN <u>4/10/69</u> CHIEF ENGINEER REVISION NOTE APPR. <u>2/10/70</u>		EXPANSION DAM BENT RA BRIDGE OVER NORTHWESTERN PKWY E 22 ND ST. DEPT. OF HIGHWAYS, COMMONWEALTH OF KENTUCKY JEFFERSON CTY., FAP 164 2032, SP5U-7273-7L31 CONTRACTOR: MATTINGLY BRIDGE CO.	
NASHVILLE BRIDGE COMPANY NASHVILLE, TENN.		BESSEMER PLANT	
ORDER NO. <u>1-555</u> HOLE <u>A2</u> AS NOTED FIELD CORR. <u>30</u> FIELD POINT <u>1 SEE GNI</u> FIELD # <u>1</u>	DRAWN BY <u>J.B.</u> DATE <u>11/26/69</u> IN CHARGE: <u>GATTI (TENSIO)</u> CHECKED BY <u>V.M.</u> DATE <u>12/3/69</u> DATE PRINTED <u>12/3/69</u>	BILL'S MATERIAL NO. <u>90</u> CONT. <u>CG736</u> <u>80 2-5728</u> DRAWING NO. <u>90</u>	

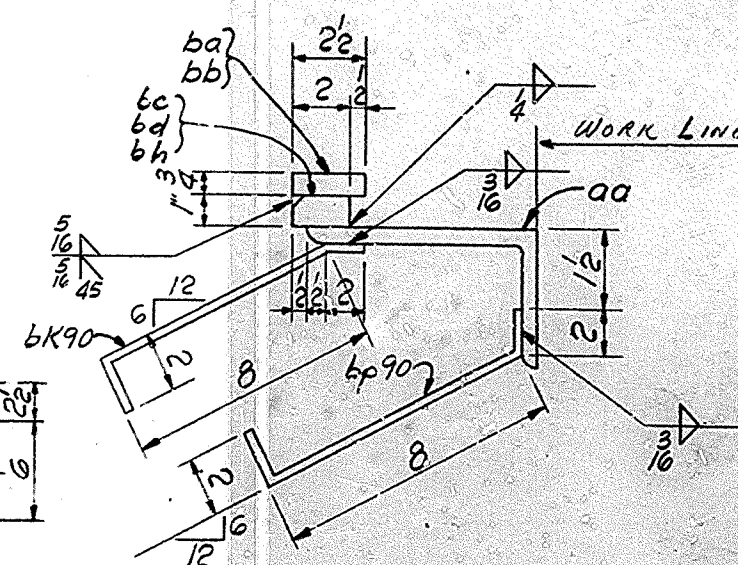


SECTION A-A

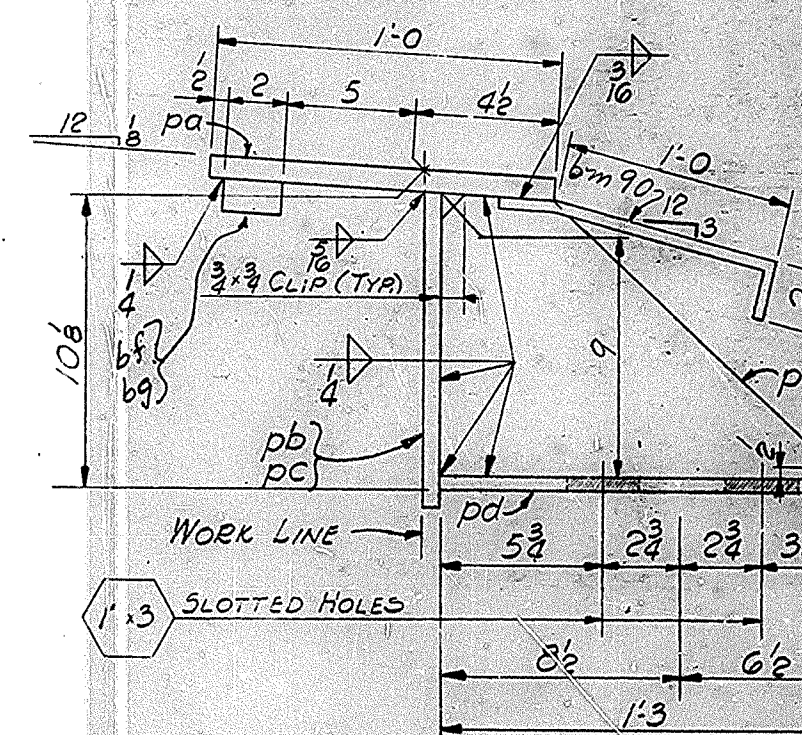


SECTION B-B

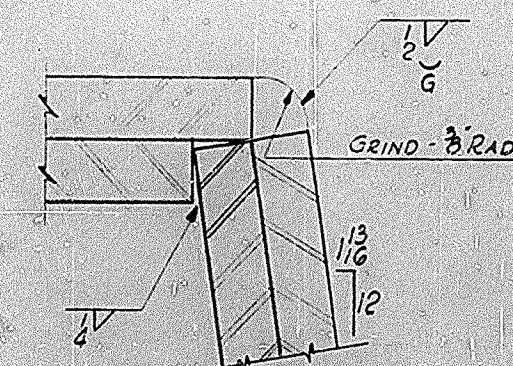

DETAIL X

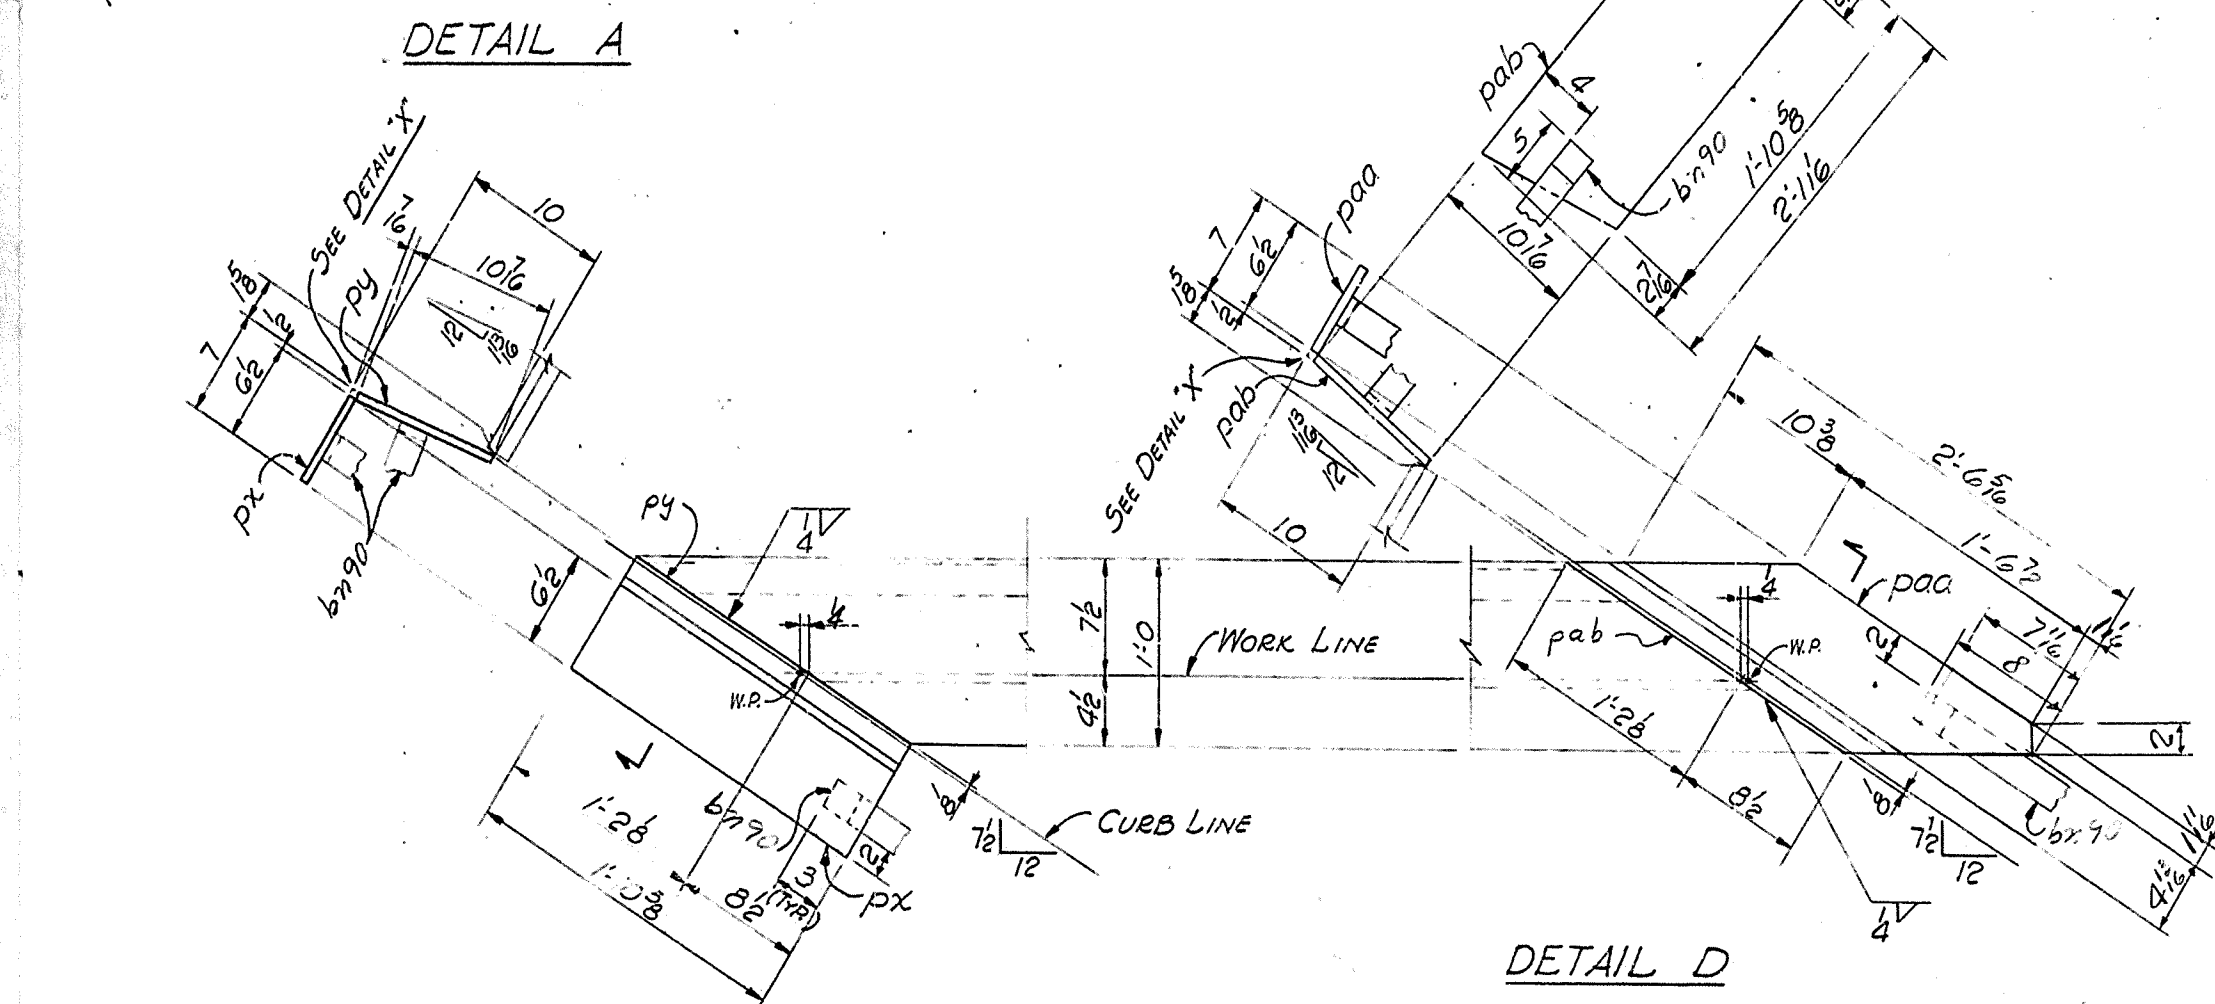

DETAIL D

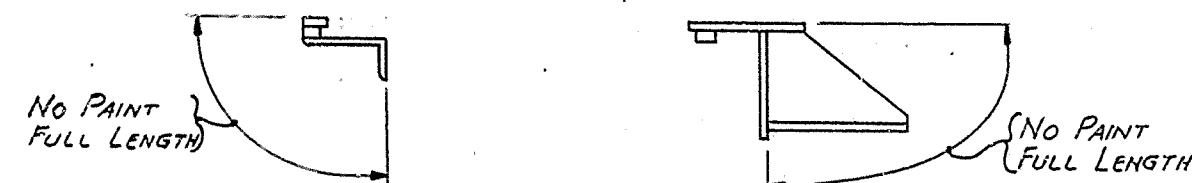

PAINT SKETCHES

NOTES:
ALL MATERIAL ASTM A36.
FOR GENERAL NOTES SEE DWG. GNI.
WORK THIS DWG. WITH DWG. 90.

NASHVILLE BRIDGE COMPANY

SHIP ORDER NO.

B-5728

WORK ORDER NO.

C6736

CONTRACT NO.

C6736

COMMONWEALTH OF KENTUCKY, DEPT. OF HIGHWAYS, BRIDGE

OVER NORTHWESTERN PKWY & 22ND ST. JEFFERSON COUNTY

FABRICATION BESSEMER

PLANT

BILL NO.

90

DRAWING NO.

90 E 91

ITEMS						WEIGHTS BY		CHECKED BY			
SHIP	SHIPPING APPC	ITEM QUANTITY	ASSEMBLY NAME	SECTION	FINISHED LENGTH IN.	ORDERED LENGTH IN.	P. & NO.	ITEM NO.	REMARKS	SPECIF. WEIGHT	AIRC WEIGHT
ONE		90E	DRA1	MAT. 157 IN. 136							
				EXPANSION DAM							
		ONE	aa	L	8' x 4' x 2	465 1/2		57K	2490	112	BENT
		2	ba	R	2' x 2' x 2	11 3/8		9713	401		
		2	bb	R	2' x 2' x 2	11 5/8			400		
		ONE	bc	R	2' x 1'	11 3/4			400		
		2	bd	R	2' x 1'	11 6			400		
		ONE	pk	R	6' x 2'	1 2 1/2		57K	3680	404	
		ONE	pm	R	4' x 6' x 2	0 6 3/8			404		
		ONE	pn	R	4' x 6' x 2	0 10 1/2			404		
		ONE	pp	R	11' x 3' x 2	1 2 1/2			404		
		ONE	ps	R	6' x 2'	1 7 1/2			404		
		ONE	pt	R	2' x 2' x 2	1 4 1/2			404		
		ONE	py	R	7' x 2' x 2	0 10 1/2			404		
		ONE	pu	R	11' x 3' x 2	1 5 1/2			404		
		24	bk90	R	1' x 3' x 3	1 0		57K	1626	604	BENT
		22	bp90	R	1' x 3' x 3	1 0			604	BENT	
		3	b790	R	1' x 3' x 3	1 4			404	BENT	
		ONE	bh	R	2' x 1'	11 2 1/2		3913	403		
ONE		90E	DRA2	EXPANSION DAM							
		ONE	pa	R	12' x 3'	46 0 3/8	7 1/2	57K	3910	313	BENT
		ONE	pb	R	10' x 2'	22 7 1/2		2910	401		
		ONE	pc	R	10' x 2'	22 7 1/2			401		
		12	pd	R	8' x 3'	1 3	82	1080	3209	413	
		12	pe	R	9' x 3'	1 3	85	1094	411		
		2	bf	R	2' x 1'	11 3 1/2		2913	403		
		2	bg	R	2' x 1'	11 6			403		
		ONE	px	R	6' x 2' x 2	1 10 1/2		57K	3680	404	
		ONE	py	R	10' x 2' x 2	1 10 1/2			404		
		ONE	pa	R	6' x 2' x 2	2 4 3/8			404		
		ONE	pab	R	10' x 2' x 2	2 11 1/2			404		
		4	b790	R	1' x 3' x 3	1 4		57K	1626	604	BENT
		28	b790	R	1' x 3' x 3	1 4			604	BENT	

SHEET TOTAL


100

EXPANSION DAM BENT RA
BRIDGE OVER NORTHWESTERN PKWY & 22ND ST.
DEPT. OF HIGHWAYS, COMMONWEALTH OF KENTUCKY
JEFFERSON CITY, F.A.P. 16-17312; SP56-173-74B1
CONTRACTOR: MATTHEWS BRIDGE CO.


NASHVILLE BRIDGE COMPANY
NASHVILLE, TENN.

APPROVED FOR SHOP		DESIGN ENGINEER		BESSENER PLANT	
DATE <u>2/10/74</u>	BY <u>CHIEF DRAFTSMAN</u>	DATE <u>2/10/74</u>	BY <u>CHIEF ENGINEER</u>	DATE <u>2/10/74</u>	BY <u>CHIEF ENGINEER</u>
REVISION NOTES		FIELD CHECK		CHECKED BY <u>VJM</u> DATE <u>2/10/74</u>	
Appx <u>2/10/74</u>		Shop Paper <u>See GNI</u>		DATE PLANTED	


FILE #	DATE	TIME
90	DET. C6736	Drawing No.
	118-5328	91

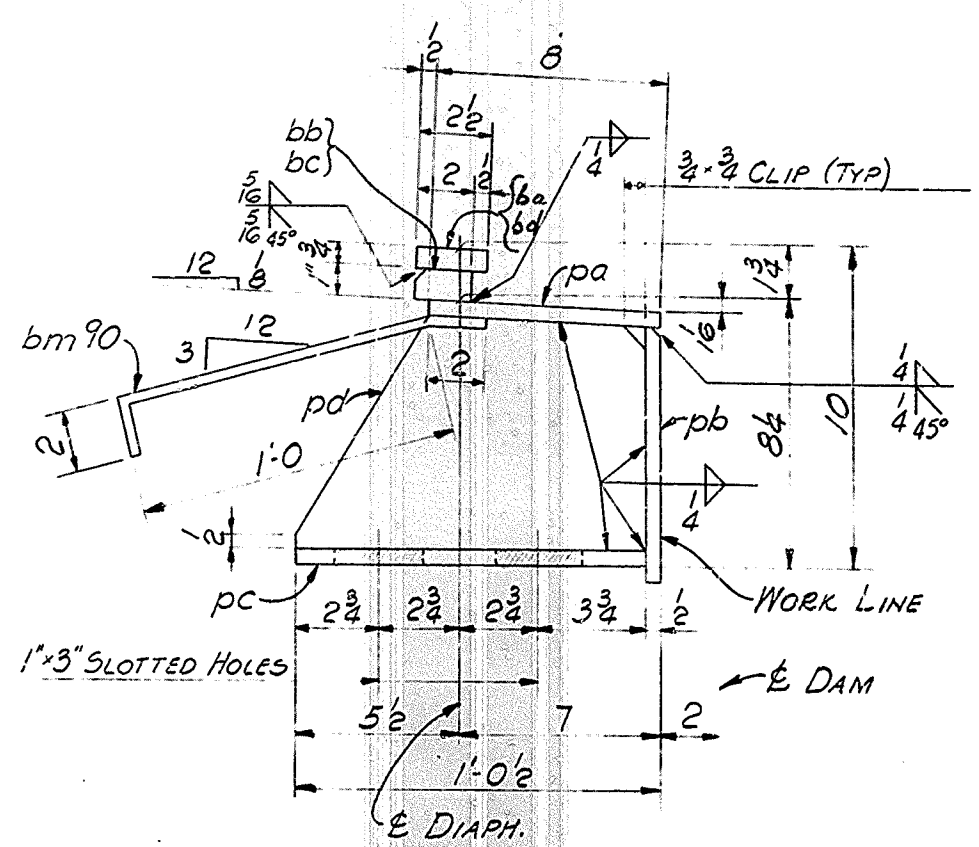


SECTION A-A

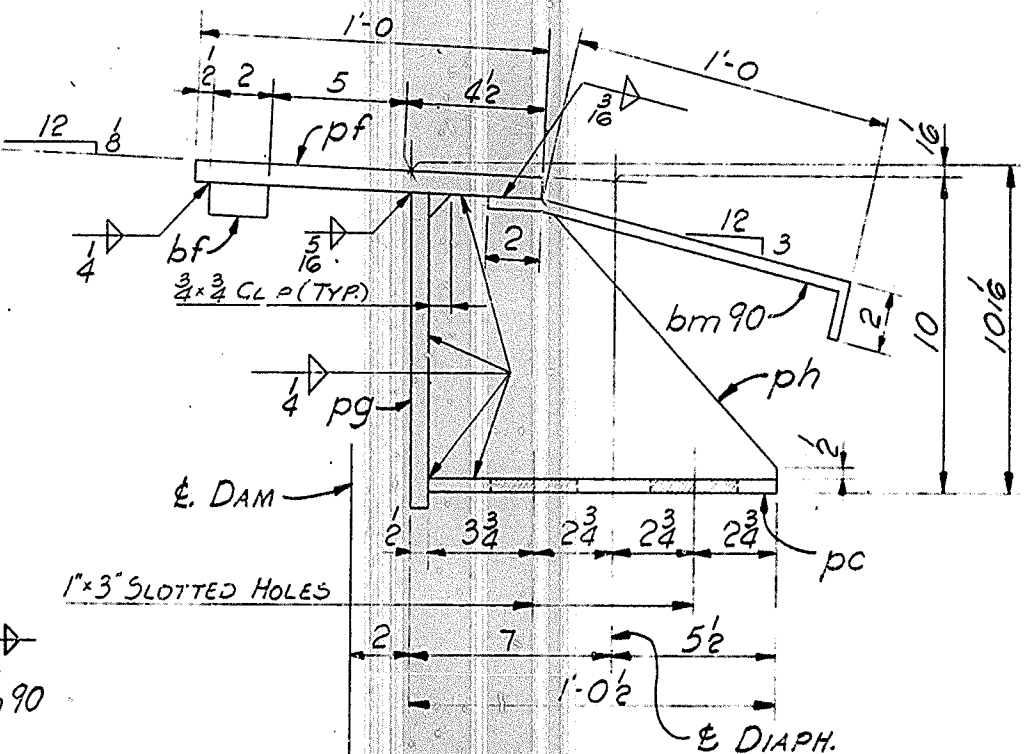


SECTION B-B

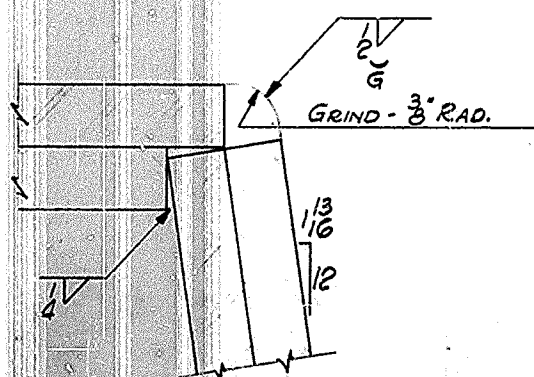

DETAIL X

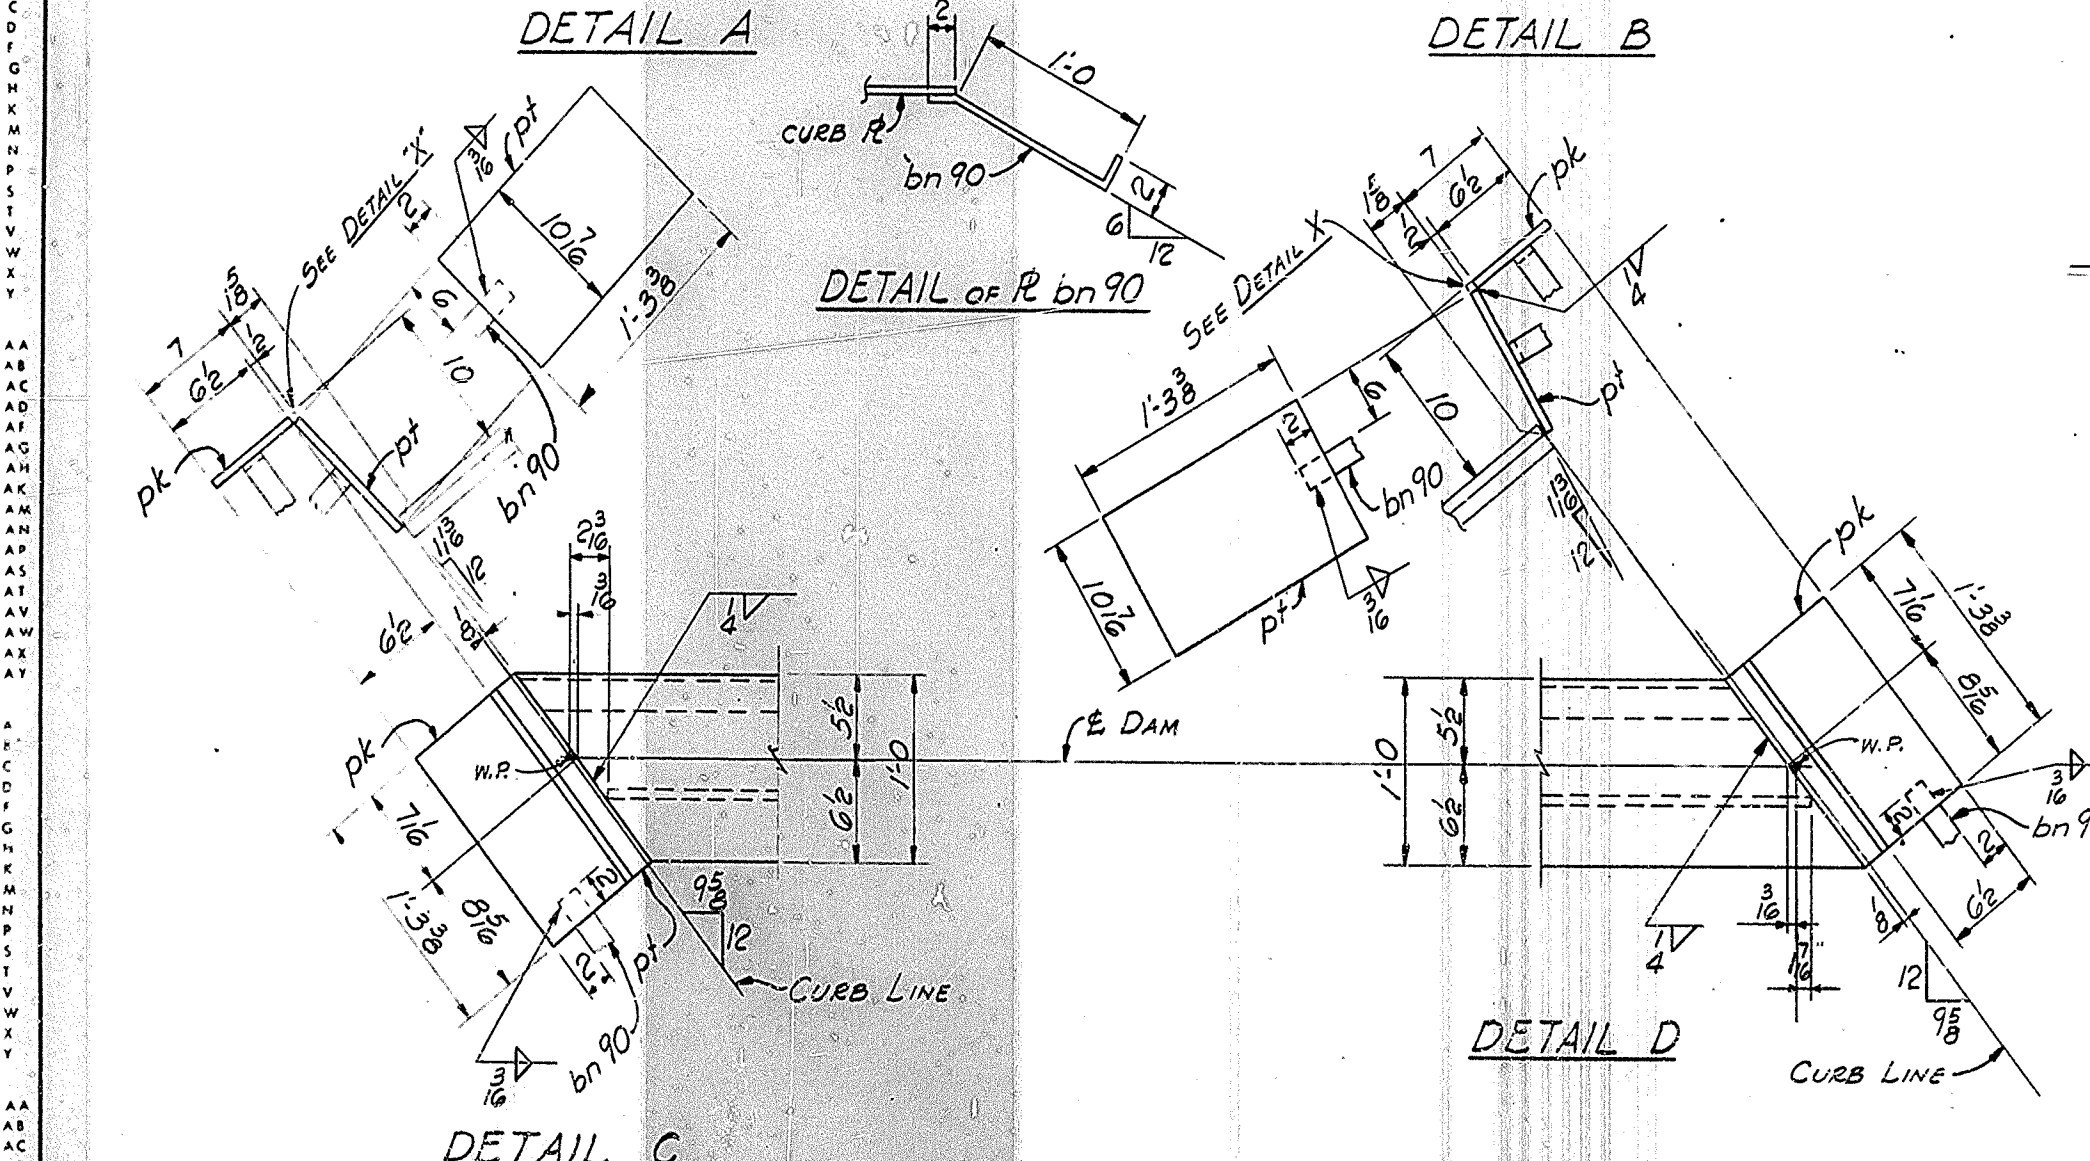

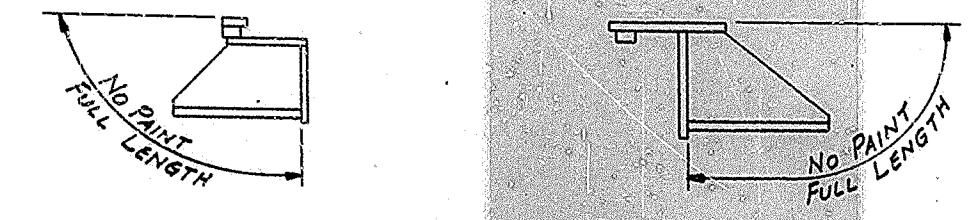

PAINT SKETCHES

NOTES:
ALL MATERIAL ASTM A36.
FOR GENERAL NOTES SEE DWG. NO. GNI.
WORK THIS DWG. WITH DWG. NO. 92.

NASHVILLE BRIDGE COMPANY

SHOP ORDER NO.

B-5728

WORK ORDER NO.

CONTRACT NO.

C6736

COMMONWEALTH OF KENTUCKY, DEPT. OF HIGHWAYS, BRIDGE

OVER NORTHWESTERN PKWY. E 22ND ST. JEFFERSON COUNTY

FABRICATION BESSEMER

PLANT

BILL NO.

92

DRAWING NO.

92 & 93

ITEM WEIGHTS BY CHECKED BY

SHIP	SHOP LINE	ITEM	ASSEMBLY	SECTION	FORWATER	ORDERED	P O	ITEM	REMARKS	SPEC	WGT	WGT
MARK	QUANT	MADE	TYPE		LENGTH	LENGTH	NO	NO		WEIGHT		
					FT. IN.	FT. IN.						

ONE	92E	DR1		MAT. ASTM A36								
				EXPANSION DAM								
		ONE	pa	R	8' x 2'	31	6 1/2					26
		ONE	pb	R	8' x 2'	30	11 3/8					28
			pc	R	8' x 3'	1	0					28
			pd	R	7' 3" x 3'	1	0					28
		ONE	pm	R	6' x 2'	0	9 3/8					28
			pn	R	3' 6" x 2'	0	10 1/2					28
			pp	R	3' 6" x 2'	0	10 1/2					28
		ONE	ps	R	9' 3" x 2'	0	11 1/2					28
		ONE	pv	R	6' x 2'	0	10 3/8					28
		ONE	px	R	10' 3" x 2'	0	11 1/2					28
		ONE	ba	R	2' 6" x 3'	15	5 1/2					28
		ONE	ba	R	2' 6" x 3'	15	5 1/2					28
		ONE	bb	R	2' x 1'	15	5 1/2					28
		ONE	bc	R	2' x 1'	15	5 1/2					28
		20	bn90	R	1 1/2' x 3'	1	4					28
		2	bn70	R	1 1/2' x 3'	1	4					28

ONE	92B	DR2		EXPANSION DAM								
				EXPANSION DAM								
		ONE	pf	R	12' x 3'	31	6 1/2					26
		ONE	pg	R	10' x 2'	30	11 3/8					28
			ph	R	8' 3" x 3'	1	0					28
			pc	R	8' x 3'	1	0					28
			pk	R	6' 2' x 2'	1	5 3/8					28
			pt	R	10' 6" x 2'	1	3 3/8					28
			bf	R	2' x 1'	15	5 1/2					28
		20	bn90	R	1 1/2' x 3'	1	4					28
		2	bn70	R	1 1/2' x 3'	1	4					28

SHEET TOTAL

102

EXPANSION DAM BENT. R2
BRIDGE OVER NORTHWESTERN PKWY E 22ND ST.
DEPT. OF HIGHWAYS, COMMONWEALTH OF KENTUCKY
JEFFERSON CTY. F.A.P. 164-2732; 5P56-2173/MS.
CONTRACTOR: MATTINGLY BRIDGE CO.

NASHVILLE BRIDGE COMPANY
NASHVILLE, TENN.
BESSEMER PLANT

APPROVED FOR SHOP	
WME 3/6/70 HAC 3/10	CHIEF DRAFTSMAN CHIEF ENGINEER
REVISION NOTES	


OP	BESSEMER PLANT	
MAN	DRAWN BY <u>J.B. DATE <u>12-4-69</u></u>	
NEED	IN CHARGE <u>GATTI (TENSOR)</u>	
	HOLE <u>12</u>	OR NOTED
	FIELD CONN. <u>1</u>	CHECKED BY <u>VM</u> DATE <u>1/23/70</u>
	SNOP PAINT <u>SEE GNI</u>	DATE PRINTED

FIELD	CONT. C 6730	DRAWING NO.
BILL MATERIAL NO.	S. O. B-5728	93


A
B
C
D
E
F
G
H
K
M
N
P
S
T
V
W
X
Y

AA
AB
AC
AD
AE
AF
AG
AH
AK
AL
AM
AN
AP
AQ
AR
AS
AT
AV
AW
AX
AY


AA
AB
AC
AD
AE
AF
AG
AH
AK
AL
AM
AN
AP
AQ
AR
AS
AT
AV
AW
AX
AY

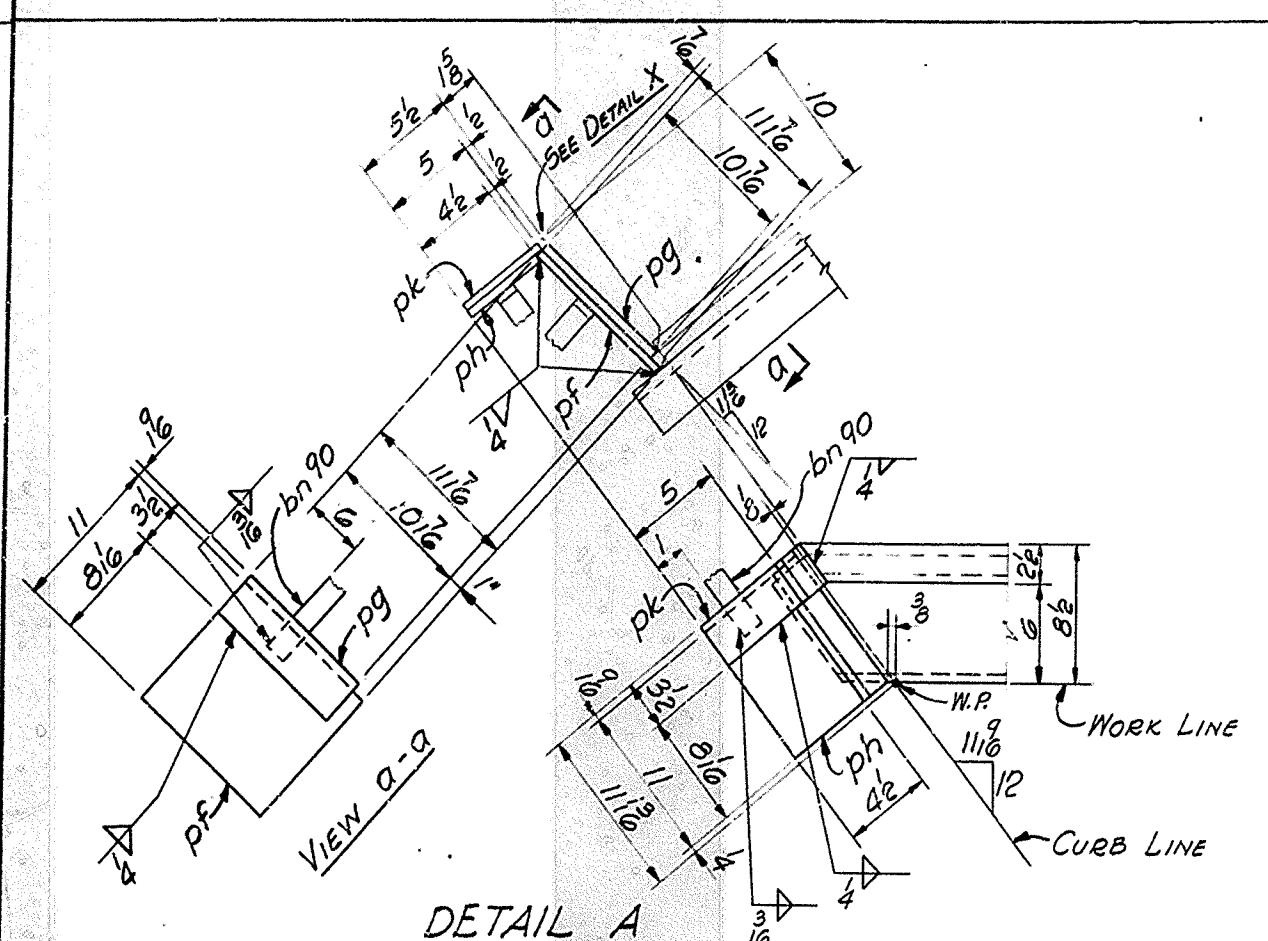


DETAIL A

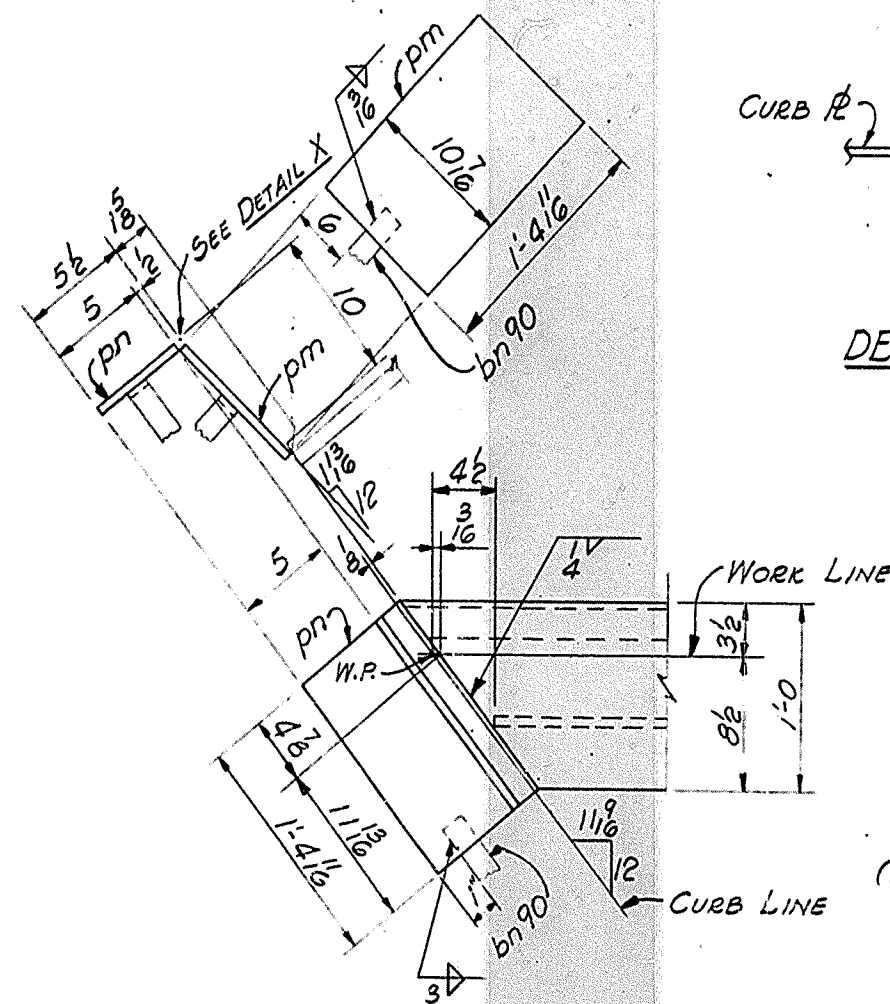


DETAIL B

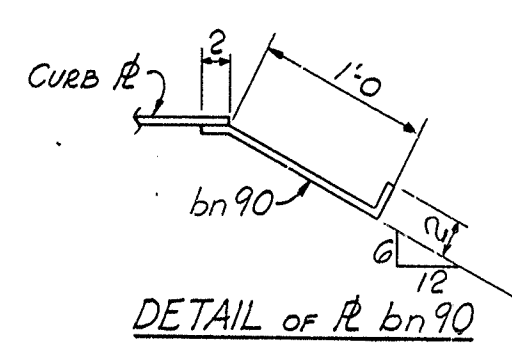

DETAIL of R bn90

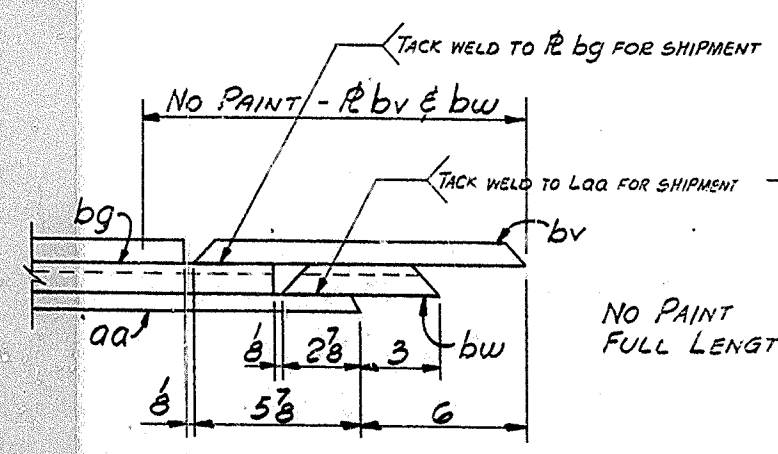


DETAIL Y

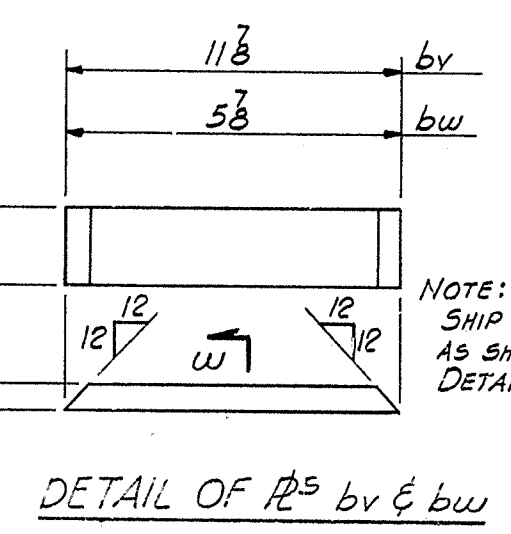


DETAIL OF R5 bv & bw


NOTE:
SHIP R5 bv & bw
AS SHOWN ON
DETAIL Y.

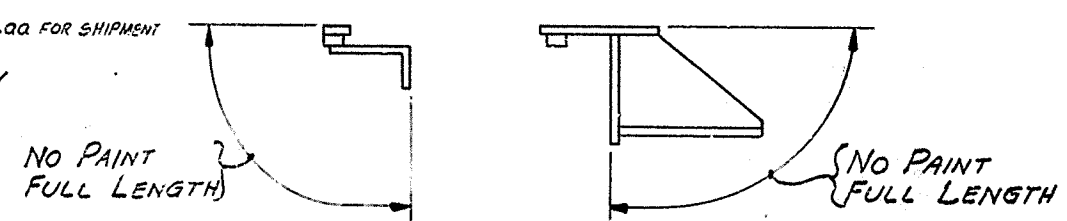


PAINT SKETCHES

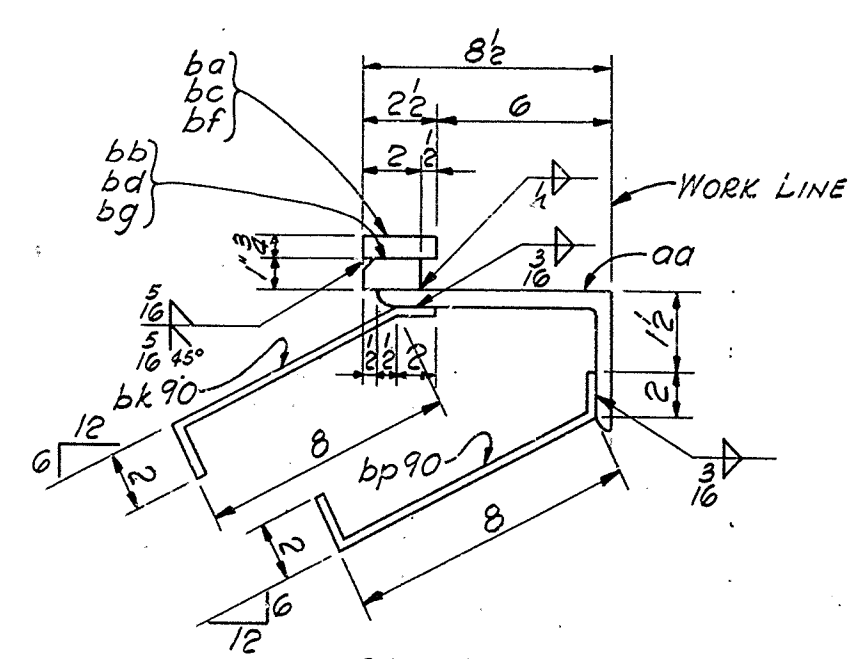

SECTION A-A

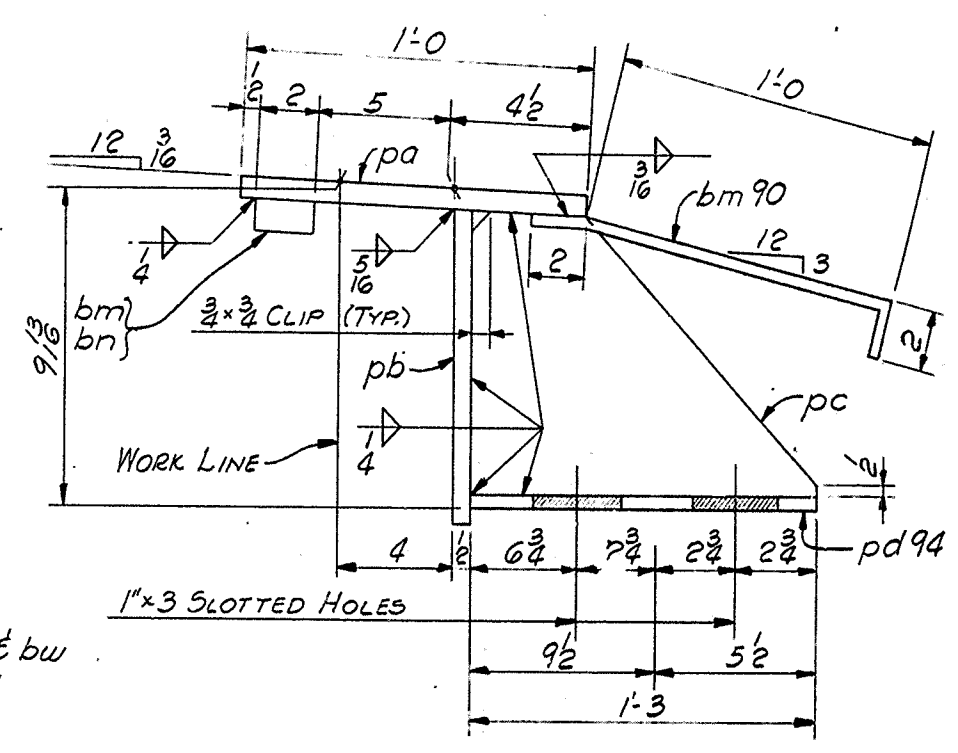

SECTION B-B

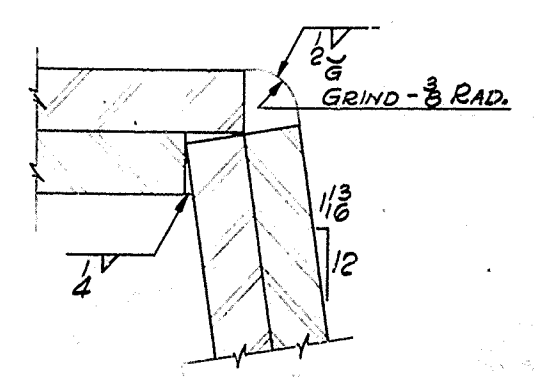

DETAIL X

NOTES:
ALL MATERIAL ASTM A36.
FOR GENERAL NOTES SEE DWG. GNI.
WORK THIS DWG. WITH DWG. N2 96.

NASHVILLE BRIDGE COMPANY											
SHOP ORDER NO. B-5728		COMMONWEALTH OF KENTUCKY, DEPT. OF HIGHWAYS, BRIDGE						BILL NO. 96			
WORK ORDER NO. C 6736		OVER NORTHWESTERN PKWY & 22ND ST. JEFFERSON COUNTY						DRAWING NO. 96 & 97			
CONTRACT NO. C 6736		FABRICATION <u>BESSEMER</u> PLANT									
ITEM		WEIGHTS BY				CHECKED BY					
SHIP	SHIPPING MARK	PIER COUNT	ALUMEN MARK	SECTION	THICKNESS IN.	ORDERED LENGTH FT.	P. O. NO.	ITEM NO.	REMARKS	SPECIF. REMARK	AT/C WEIGHT
ONE	96ED43			MAT ASTM A36							
				EXPANSION DAM							
ONE	aa	L		8x4x2	47	6 3/8	375	110			
ONE	pf	R		11x2	0	11/6	375	400			
ONE	pg	R		3 1/2 x 2	0	10 1/2	400				
ONE	ph	R		4 1/2 x 2	0	11	400				
ONE	pk	R		3 1/2 x 2	0	5	400				
ONE	ba	1/4		2 1/2 x 3/4	16	11 1/2	3913	600			
ONE	bb	1/4		2 x 1	16	11 1/2	600				
ONE	bc	1/4		2 1/2 x 3/4	14	11 1/2	600				
ONE	bd	1/4		2 x 1	14	11 1/2	600				
ONE	bf	1/4		2 1/2 x 3/4	15	0	600				
ONE	bg	1/4		2 x 1	15	3	600				
24	bp90	1/4		1 1/2 x 3/8	1	0	375	600	BENT		
23	bk90	1/4		1 1/2 x 3/8	1	0	600		BENT		
2	bn90	1/4		1 1/2 x 3/8	1	4	600		BENT		
ONE	bv	1/4		2 1/2 x 3/4	0	11 1/2	3913	600			
ONE	bw	1/4		2 x 1	0	5 3/8	3913	600			
ONE	96ED47			EXPANSION DAM							
ONE	pa	R		12 x 2	47	0 3/8	3910	313			
ONE	pb	R		10 x 2	46	5/6	3910	401			
12	pc	R		8 3/8 x 3/8	1	3	3904	411			
12	pd94	R		8 x 3/8	1	3	3909	913			
ONE	pm	R		10 1/2 x 2	1	4 1/6	3600	404			
ONE	pn	R		5 x 2	1	4 1/6	3600	404			
ONE	bm	1/4		2 x 1	15	3 1/4	3913	600			
2	bn	1/4		2 x 1	15	3	3913	600			
26	bm90	1/4		1 1/2 x 3/8	1	4	375	600	BENT		
2	bn90	1/4		1 1/2 x 3/8	1	4	375	600	BENT		
SHEET TOTAL											

EXPANSION DAM BENT. A
BRIDGE OVER NORTHWESTERN PKWY & 22ND ST.
DEPT. OF HIGHWAYS, COMMONWEALTH OF KENTUCKY
JEFFERSON CITY, F.A.P. 164-2(73)2/SP56-1273-7LB1
CONTRACTOR: MATTHEW BRIDGE CO.

NASHVILLE BRIDGE COMPANY
NASHVILLE, TENN.

APPROVED FOR SHOP
DATE 1/16/70
REVISION NOTES

DRAWN BY JLB DATE 12-10-69
CHECKED BY YJM DATE 1-23-70
DATE PAINTED


BILLS MATERIAL NO. 96
CONT. C 6736
DRAWING NO. 97

A
B
C
D
E
F
G
H
K
M
N
P
S
T
V
W
X
Y


NASHVILLE BRIDGE COMPANY										BILL NO. 98	
SHOP ORDER NO. B5725		COMMONWEALTH OF KENTUCKY DEPT. OF HIGHWAYS								DRAWING NO. 984101	
WORK ORDER NO. C6736		BRIDGE OVER NORTHWESTERN PARKWAY & 22 ND ST. JEFFERSON COUNTY									
CONTRACT NO. C6736		FABRICATION <u>BESSEMER</u>				PLANT					
ITEM					WEIGHTS BY				CHECKED BY		
SHIP	SHIPPING	ITEM	ASSEMBLY	SECTION	FINISHED	ORDERED	P.O.	ITEM	REMARKS	SPEC	AISC
NAME	QUANT	NAME	NAME		LENGTH	LENGTH	NO.	NO.		WEIGHT	WEIGHT
					FT. IN.	FT. IN.					
MATERIAL ASTM-A36 (U.N.)											
ONE 98A3 GIRDER											
		1	pa	R	24 1/2 x 1	5 0	3910 306		(R 61 x 3 1/2 MATCH CUT 1/2" PA, 24 1/2" 287)		
		1	pb	R	60 1/2 x 3	55 7	61 x 55 1/2 3908 435				
		1	pc	R	60 3/8 x 3	29 7 1/2	61 x 29 1/2 3908 516				
		1	pd	R	25 1/4 x 1	5 0	3910 306		(R 61 x 3 1/2 MATCH CUT 1/2" PA, 24 1/2" 287)		
		1	pf	R	12 x 1 1/2	78 7	73 1/2 3910 328				
		1	pg	R	12 x 1 1/2	77 1	73 1/2 3910 328				
		1	ph	R	12 x 3	10 8 1/2	3910 328				
		1	pk	R	12 x 3	9 2 1/2	3910 328				
		2	pf21	R	4 x 3	4 11 1/2	3905 605 (FIE)				
		2	pv18	R	4 x 3	4 11 1/2	3905 605 (FIE)				
		16	pk18	R	4 x 3	4 11 1/2	3905 605 (FIE)				
		2	pm18	R	5 1/2 x 1 1/2	5 0	3910 307 (MIE) (FIE)				
		2	pm18	R	4 x 3	4 11 1/2	3905 605 (FIE)				
		1	pp	R	5 1/2 x 2	5 0	3905 605 (MIE) (FIE)				
		1	ps	R	5 1/2 x 2	5 0	3905 605 (MIE) (FIE)				
		2	pn	R	5 1/2 x 1 1/2	5 0	3910 230 (MIE) (FIE)				
		1	pv18	R	12 5/8 x 3	1 3	3372 438 (BENT)				
		2	pn8	R	4 x 3	1 6 1/2	3905 605				
		1	pv18	R	11 x 3	1 3	3372 438 (BENT)				
		2	pv18	R	11 x 3	0 11	3372 438				
		2	pv18	R	11 x 2	0 11	3372 438				
		2	pv18	R	4 x 3	4 5 1/2	3905 605				
		2	py	R	4 x 3	18 10 1/2					
		2	par	R	4 x 3	18 11 1/4					
		2	pac	R	4 x 3	18 11 1/4					
		2	pad	R	4 x 3	4 5 1/2	3905 605				
		2	isp1	SOLE R					DET. ON SH. #1		
		1	isp2	SOLE R					DET. ON SH. #1		
		18		7/8" HEX NUTS			STR (A307)				
		10		7/8" BOLTS	0 24		7661202 (A325) HEX. HD				
		10		HARD WASHERS FOR 7/8" BOLTS			S 208 (A325) HEX. NUT				
		196		3/4" STUDS	0 4		2710301 AUTO- END WELDED				
SHEET TOTAL											

NASHVILLE BRIDGE COMPANY											
SHOP ORDER NO. B 5725		COMMONWEALTH OF KENTUCKY DEPT. OF HIGHWAYS						BILL NO. 99			
WORK ORDER NO.		BRIDGE OVER NORTH WESTERN PARKWAY & 22 ND ST. JEFFERSON COUNTY						DRAWING NO. 994101			
CONTRACT NO. C 6736		FABRICATION		BESSEMER		PLANT					
ITEM					WEIGHTS BY				CHECKED BY		
SHIP	SHIPPING NAME	ITEM QUANT	ASSEMBLY NAME	SECTION	FINISHED LENGTH FT. IN.	ORDERED LENGTH FT. IN.	P.O. NO.	ITEM NO.	REMARKS	SHIP REMARKS	SHIP REMARKS
MATERIAL ASTM-A36 (U.N.)											
ONE 99B3 GIRDER											
		1	pa	R	24 3/8 x 1	5 0	3910 306		R 61 x 3/8 MATCH CUT 1/2" PA. & 288		
		1	pb	R	61 x 3/8	64 5 1/2	61 x 64 1/2	3908 438			
		1	pc	R	60 3/8 x 3	41 1 1/2	61 x 41 1/2	3908 509			
		1	pd	R	25 3/8 x 1	5 0	3910 306		R 61 x 3/8 MATCH CUT 1/2" PA. & 288		
		1	pf	R	12 x 3/8	65 0	73 1/2 CUTS 64 1/2	3910 328			
		1	pg	R	12 x 3/8	63 6	73 1/2 CUTS 64 1/2	3910 328			
		1	ph	R	12 x 3	44 7 1/2	61 CUTS 59 1/2	3910 321			
		1	pk	R	12 x 3	43 1 1/2	61 CUTS 59 1/2	3910 321			
		2	pf21	R	4 x 3/8	4 11 1/2		3905 605	(FIE)		
		2	pv18	R	12 3/8 x 3	1 3		3372 438	(BENT)		
		4	pn8	R	4 x 3/8	1 6 1/2		3905 605			
		2	pv18	R	11 x 3/8	1 3		3372 438	(BENT)		
		2	pv18	R	11 x 3/8	0 11		3372 438			
		2	pv18	R	11 x 2	0 11		3372 438			
		2	pv18	R	7 x 3/8	1 7		3372 438			
		1	pv20	R	7 x 1/2	0 10		3910 323			
		1	pv20	R	7 x 1/2	0 10		3910 321			
		38	pk18	R	4 x 3/8	4 11 1/2		3905 605	(FIE)		
		2	pv18	R	5 1/2 x 1 1/2	5 0		3910 307	(FIE) (MIE)		
		4	pn18	R	4 x 3/8	4 11 1/2		3905 605	(FIE)		
		4	pm18	R	4 x 3/8	4 11 1/2		3905 605	(FIE)		
		2	pv18	R	5 1/2 x 3	5 0		3910 321	(MIE) (FIE)		
		2	pv18	R	5 1/2 x 1 1/2	5 0		3372 438	(MIE) (FIE)		
		2	ISP1	SOLE R					DET. ON SH. #1		
		1	ISP2	SOLE R					DET. ON SH. #1		
		248		3/4" STUDS	0 4		27190 301		AUTO- END WELDED		
		20		7/8" BOLTS	0 24		7661202 (A325)		HEX. HD		
		12		7/8" BOLTS	0 34		206 (A325)		HEX. NUT		
		32		HARD WASHERS FOR 7/8" BOLTS			7661203 (A325)		HEX. HD		
SHEET TOTAL											

NASHVILLE BRIDGE COMPANY										BILL NO. 100	
SHOP ORDER NO. B5725		COMMONWEALTH OF KENTUCKY DEPT. OF HIGHWAYS								DRAWING NO. 1004101	
WORK ORDER NO. C6736		BRIDGE OVER NORTHWESTERN PARKWAY & 22 ND ST. JEFFERSON CO.									
CONTRACT NO. C6736		FABRICATION		BESSEMER		PLANT					
ITEM					WEIGHTS BY			CHECKED BY			
QTY	SHIPPING	ITEM	ASSEMBLY	SECTION	FINISHED	ORDERED	P.O.	ITEM	REMARKS	SPEC.	AISC
NAME	QUANT	NAME	NAME		LENGTH	LENGTH	NO.	NO.		STEEL	STEEL
MATERIAL ASTM-A36 (U.N.)											
ONE 100C4 GIRDER											
		1	pa	R	60 1/2 x 3	53 1 1/2	61 x 53 1/2	3908 501			
		1	pb	R	25 1/4 x 1	5 0		3910 306			
		1	pc	R	12 x 3	55 2 1/2	233 203 56 1/2	3910 320			
		1	pd	R	12 x 3	53 7 1/2	233 203 56 1/2	3910 320			
		2	pf21	R	13 x 3	4 10		3905 605			
		1	pv18	R	10 x 3	2 1		3372 438			
		4	pn18	R	4 x 3	2 1		3905 605			
		1	pv18	R	12 x 3	2 1		3905 605			
		2	pv18	R	5 1/2 x 1 1/2	5 0		3910 307 (FIE) (MIE)			
		21	pk18	R	4 x 3	4 11 1/2		3905 605 (FIE)			
		4	pn18	R	4 x 3	4 11 1/2					
		1	pv18	R	4 x 3	4 11 1/2					
		2	pv18	R	11 x 3	1 3		3372 438 (BENT)			
		2	pv18	R	4 x 3	1 6 1/2		3905 605			
		2	pv18	R	11 x 2	0 11		3372 438			
		10			7/8" BOLTS	0 24		7661202 (A325) HEX. HD			
		10			HARD WASHERS FOR 7/8" BOLTS			S 208 (A325)			
		156			3/4" STUDS	0 4		2710301 AUTO. END WELDED			
		1	isp2		SOLE R						
									DET. ON SH. #1		
SHEET TOTAL											

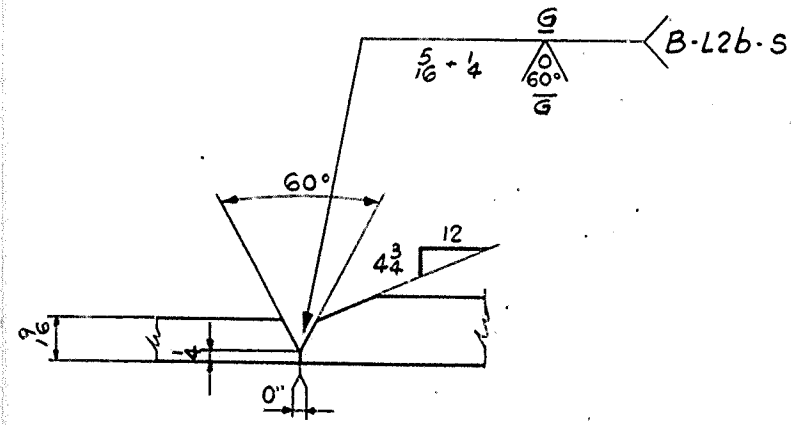

DETAIL C
(FOR GIR. 98A3 & 99B3 ONLY)

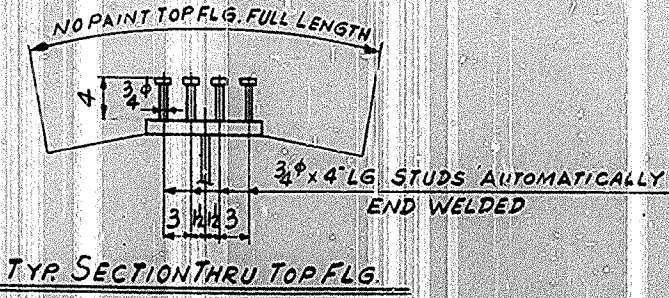

TYP. SECTION THRU TOP FLG.

WORK THIS DWG WITH DWGS.
98, 99 & 100
FOR GENERAL NOTES SEE DWG GNI
MATERIAL ASTM A36 (U.N.)

110

GIRDER DETAILS SPAN 344W
BRIDGE OVER NORTHWESTERN PARKWAY & 22ND ST.
DEPT. OF HIGHWAYS COMMONWEALTH OF KENTUCKY
JEFFERSON COUNTY MAP 164.3 (78)2-105-2011-741
CONTRACTOR MATTINGLY BRIDGE CO.

NASHVILLE BRIDGE COMPANY
NASHVILLE, TENN.
BESSEMER PLANT

APPROVED FOR SHOP
DATE 12/16/70
BY G.D. OR NOTED
DATE 12/16/70
BY G.D. OR NOTED










REVISION NOTES
1. SEE GNI

DATE PRINTED
12/30/70

BILLS MATERIAL NO.
98, 99 & 100

CONT C6736
S.O. B5725

101

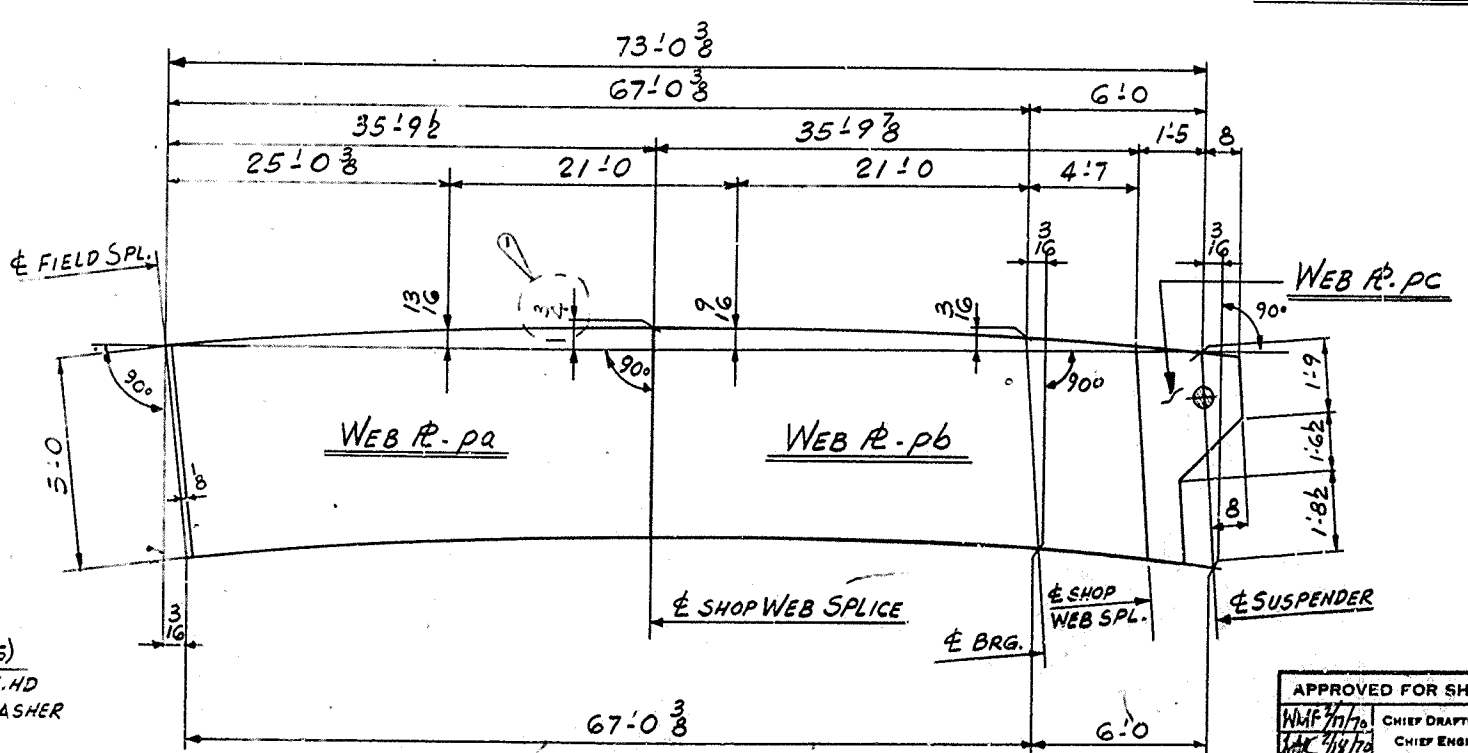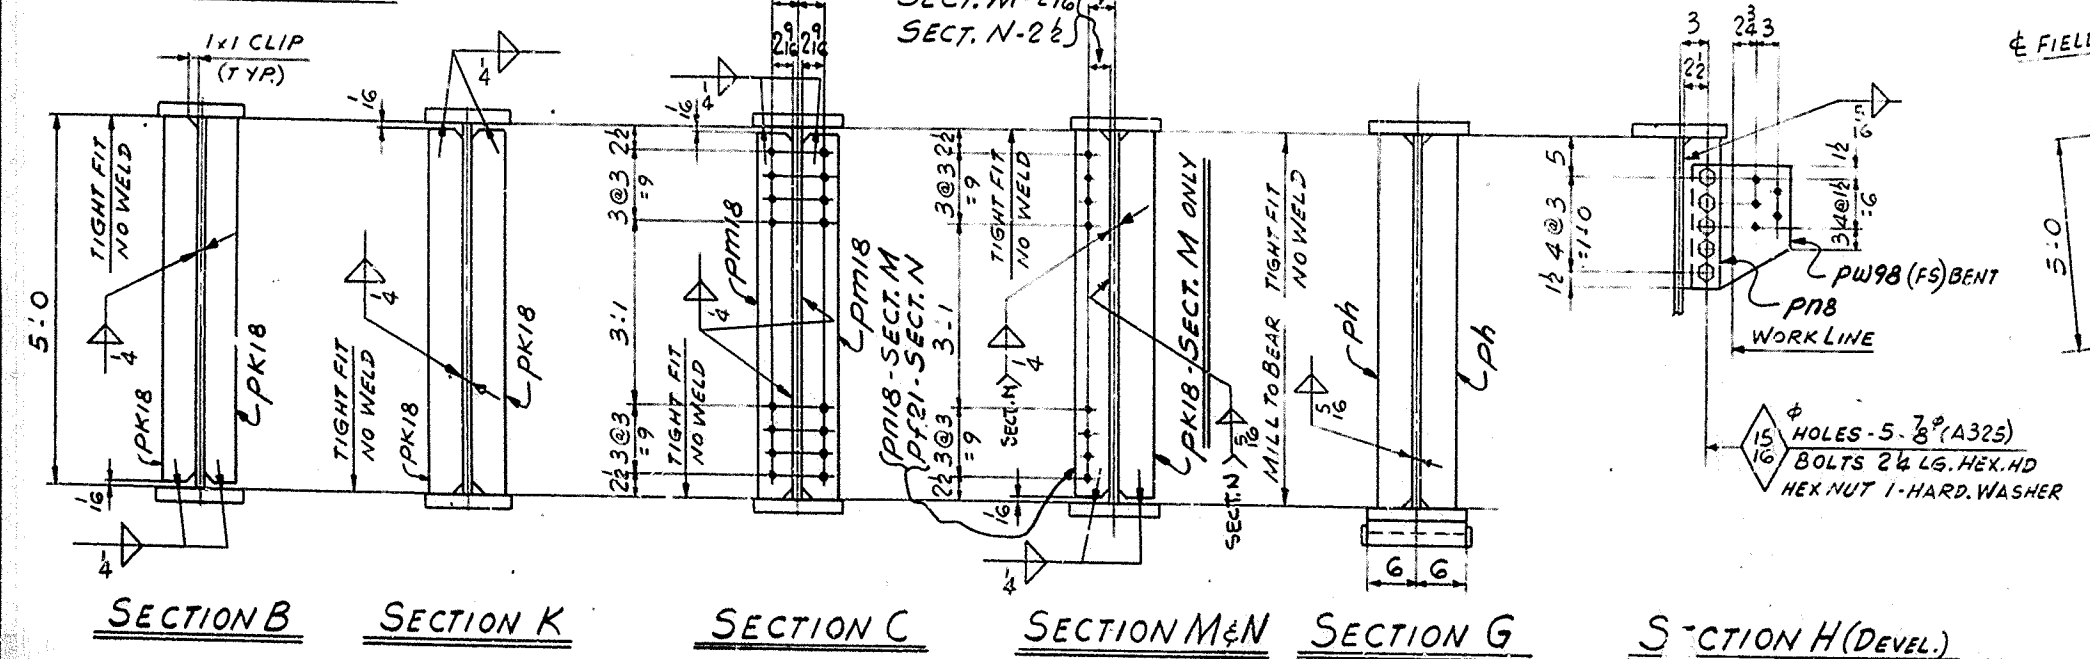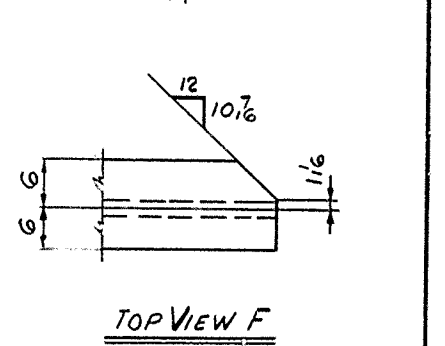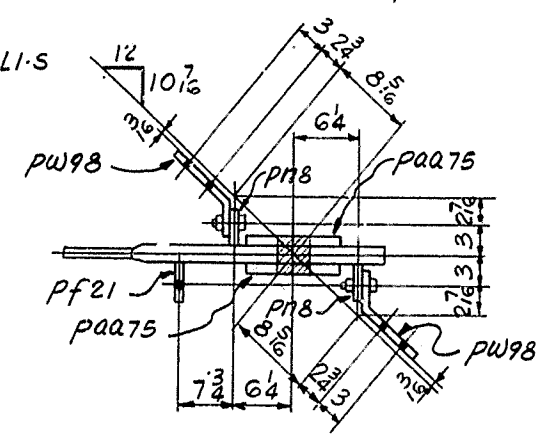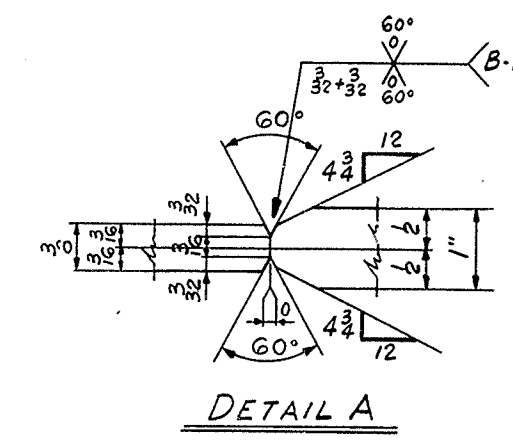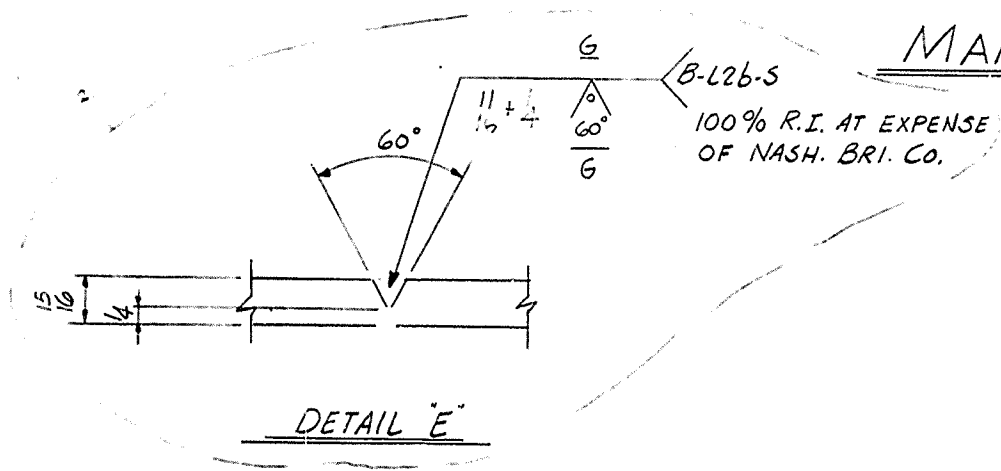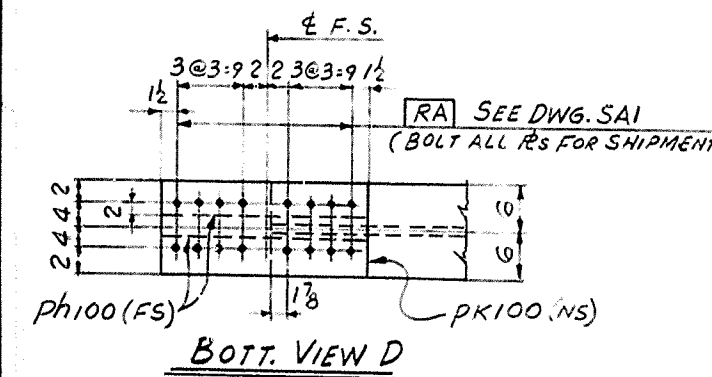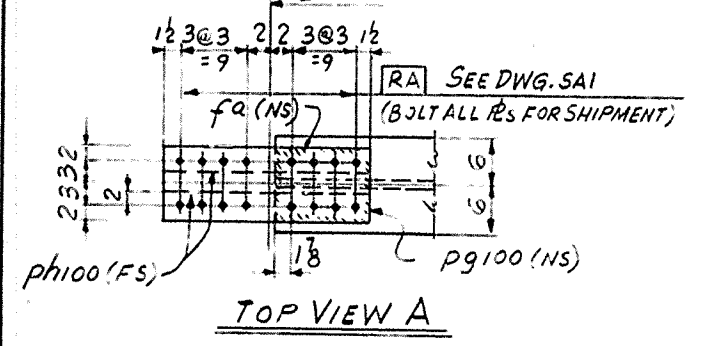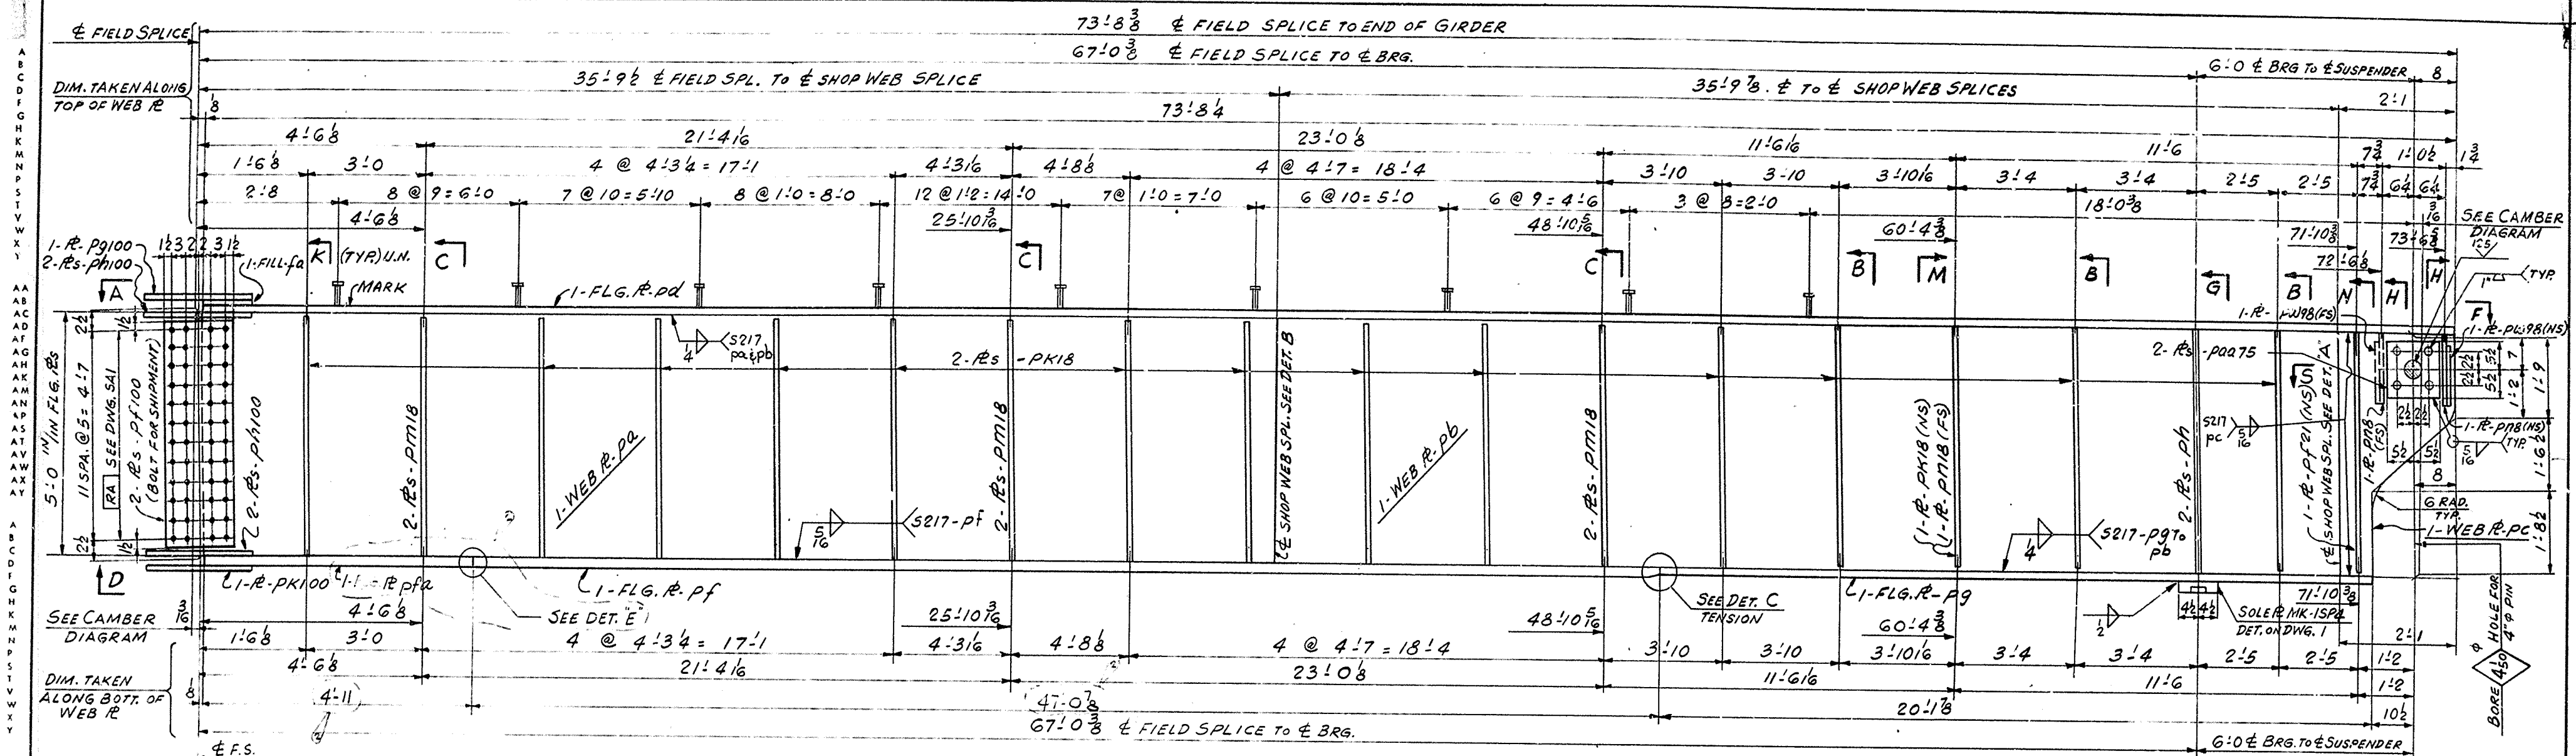


MATERIAL ASTM - A36 (U.S.)
FOR GENERAL NOTES SEE DWG. GNI
WORK THIS DWG. WITH DWG. 105

112
GIRDER DETAILS SPAN 4W
BRIDGE OVER NORTHWESTERN PARKWAY (22' 0" SPAN)
DEPARTMENT OF HIGHWAYS COMMONWEALTH OF KENTUCKY
JEFFERSON COUNTY F.A.P. 164-2(13)2, 1256(2)13-740
CONTRACTOR: MATTHEW BRIDGE CO.





NASHVILLE BRIDGE COMPANY
NASHVILLE, TENN.


APPROVED FOR SHOP
DATE: 12/5/69
BY: [Signature]
REVISION NOTES
APR. 2/10/70
3/4/70
4/3/70

DESIGNED BY: G.D. DATE: 12-5-69
IN CHARGE: GATTI/TENSOR
CHECKED BY: [Signature] DATE: 12/30/69
DATE PRINTED: [Blank]
BILL MATERIAL NO: 103
CONT. C6736
S.O. B5725
DRAWING NO: 103

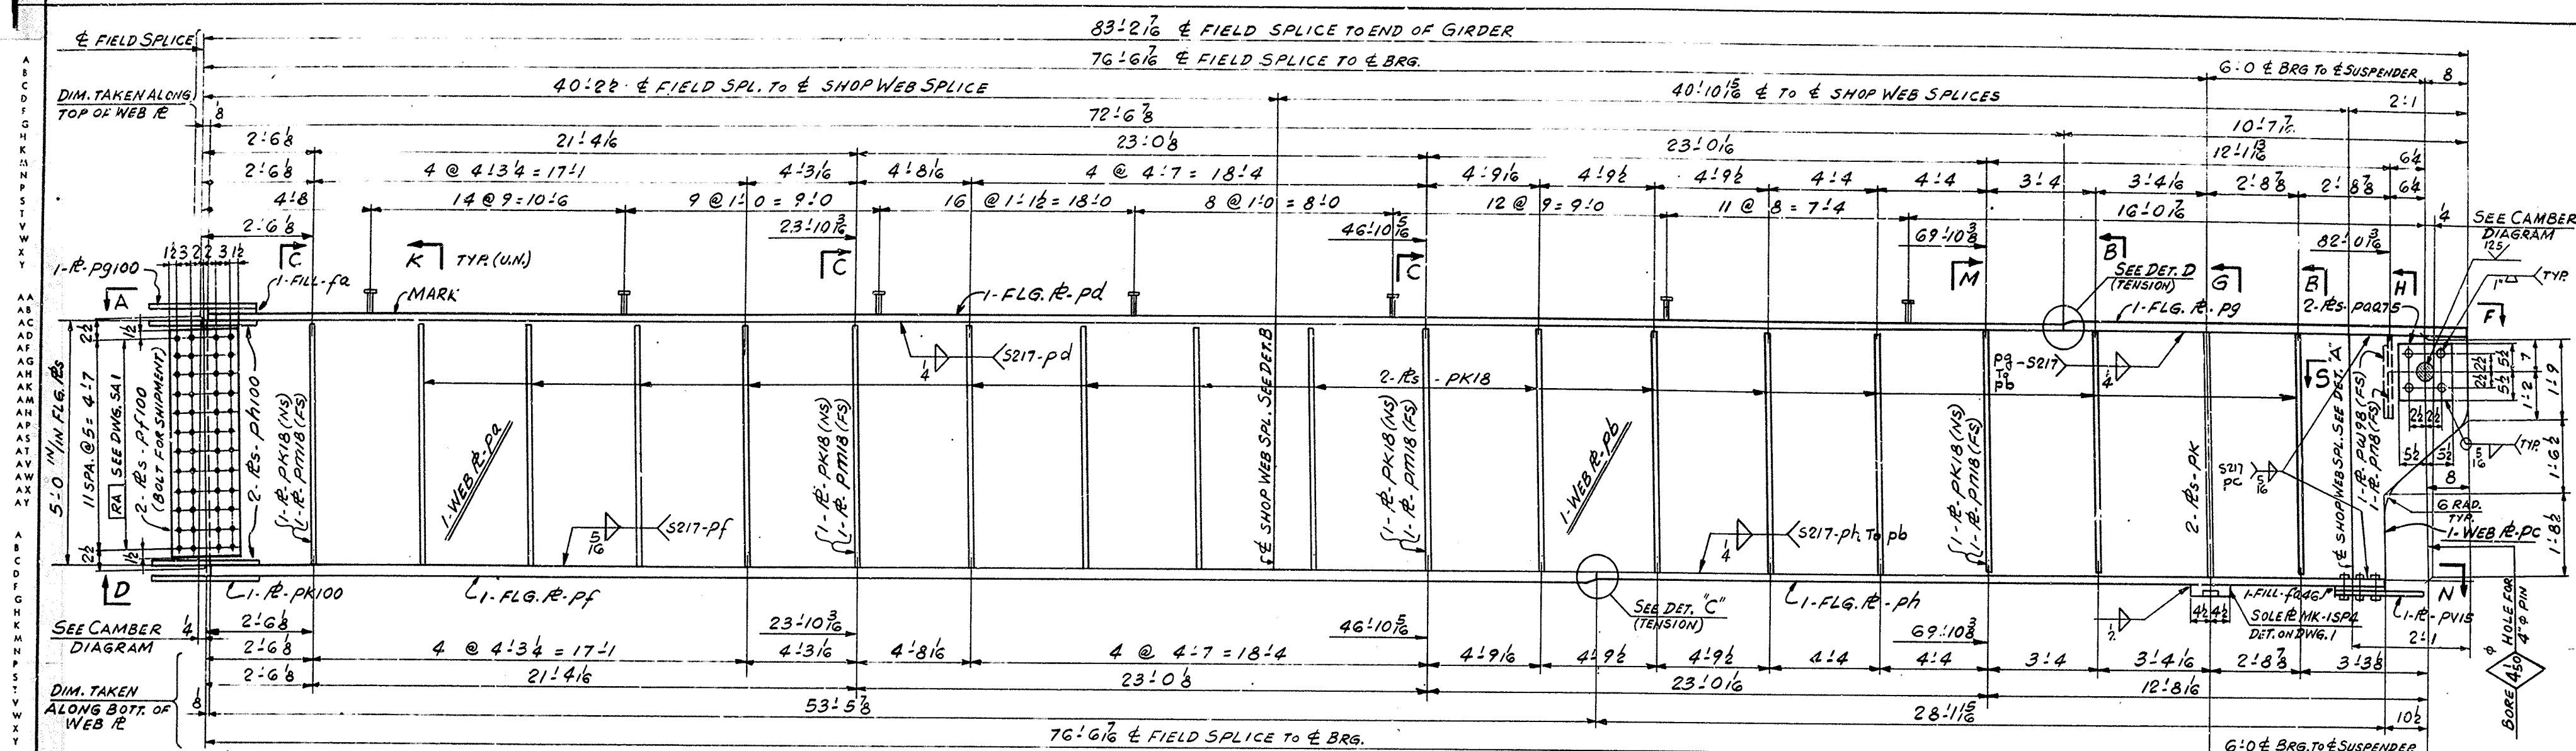


MAKE ONE GIRDER MK. 104F4

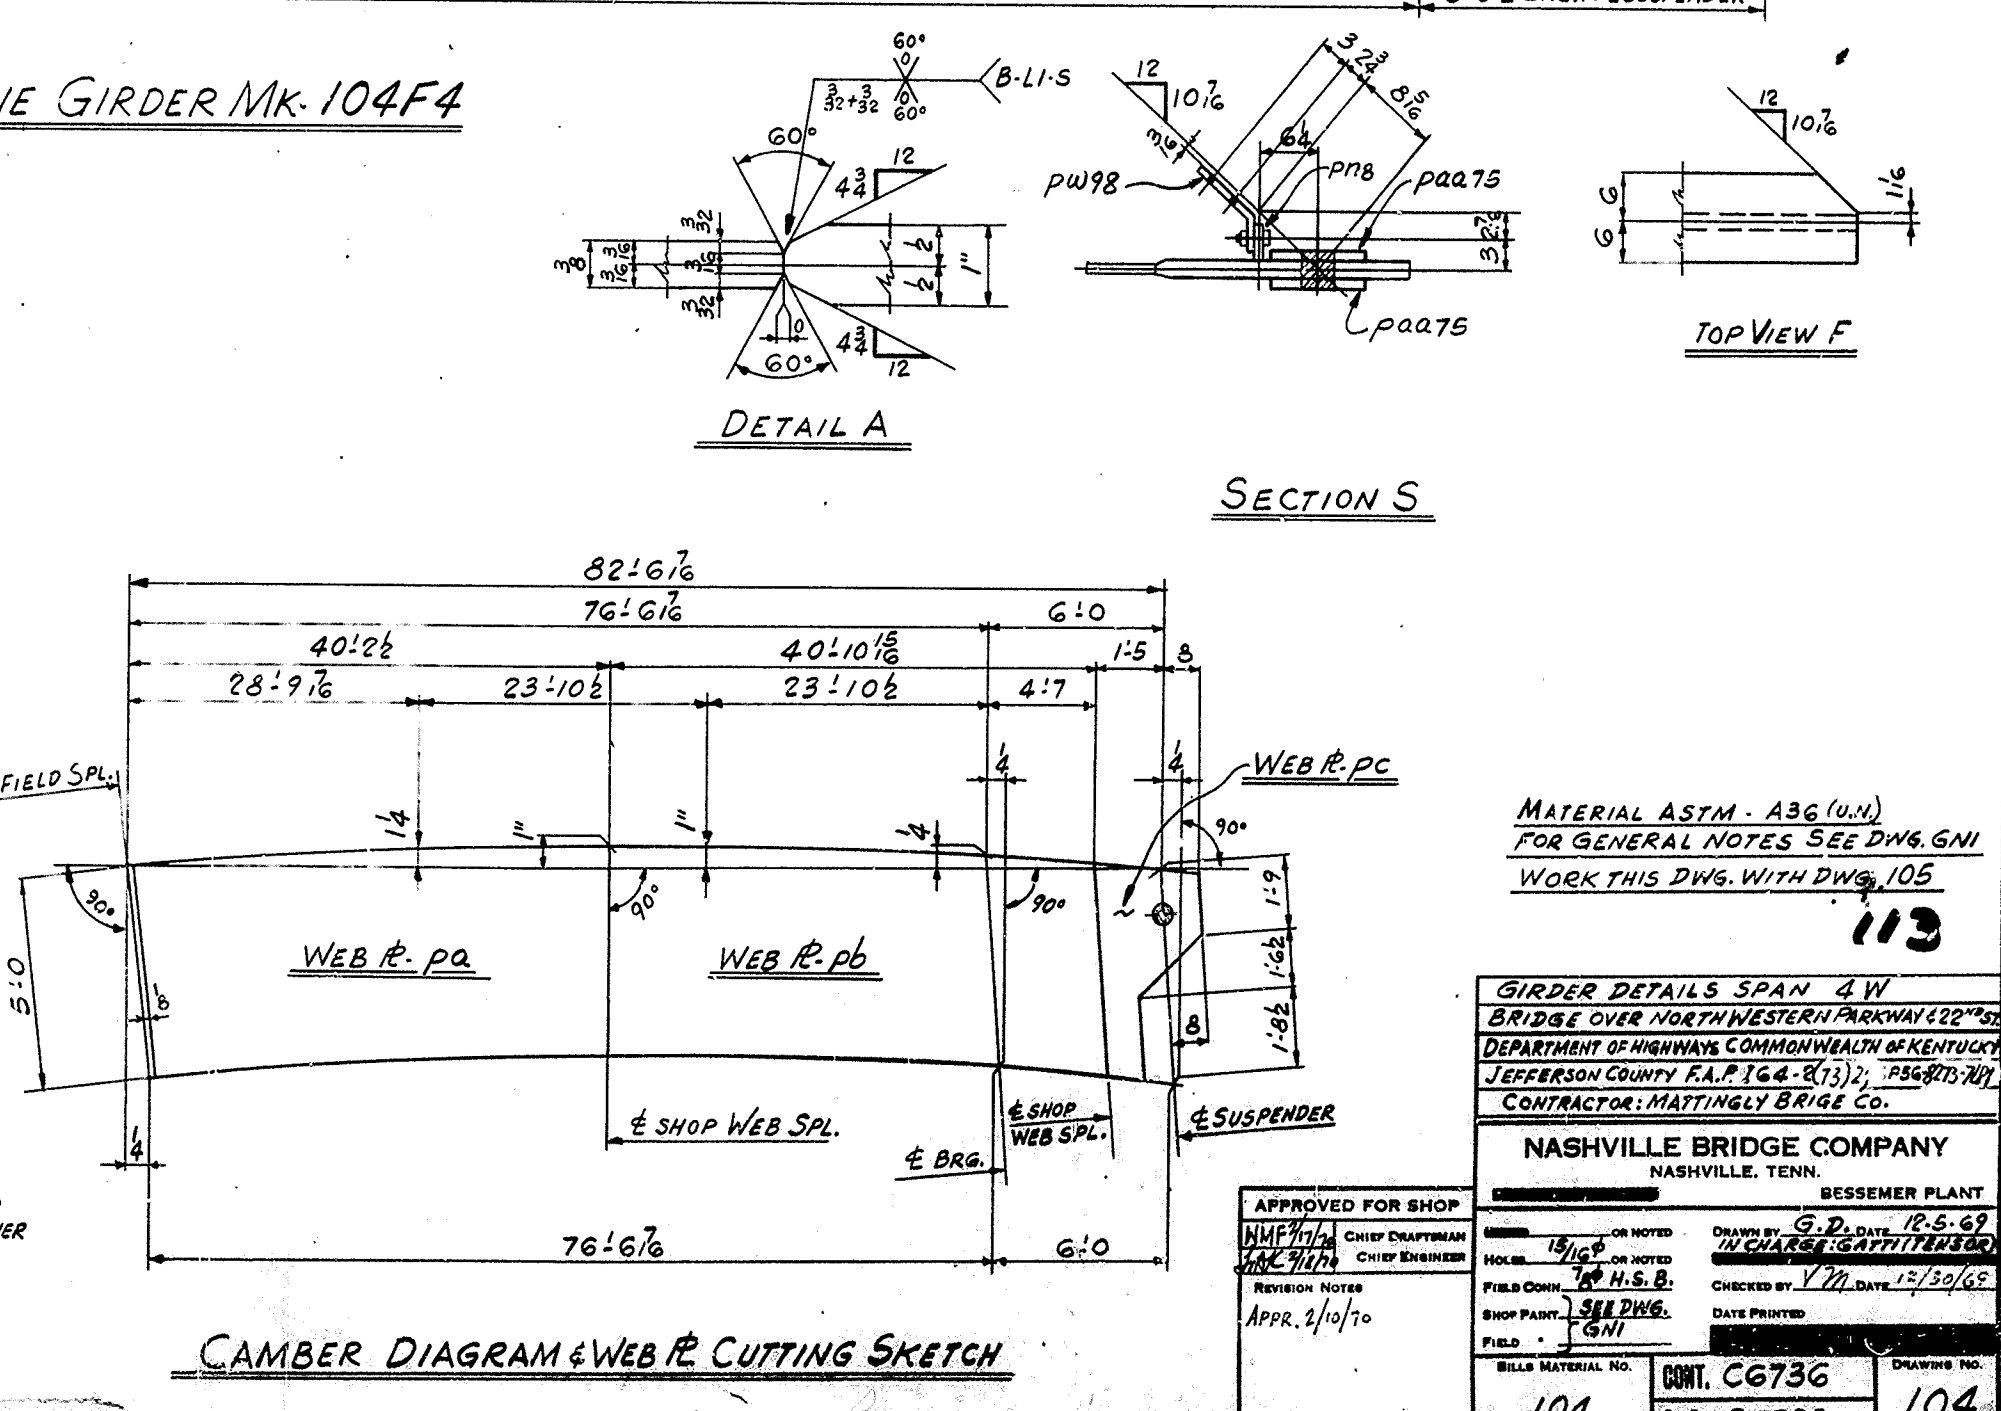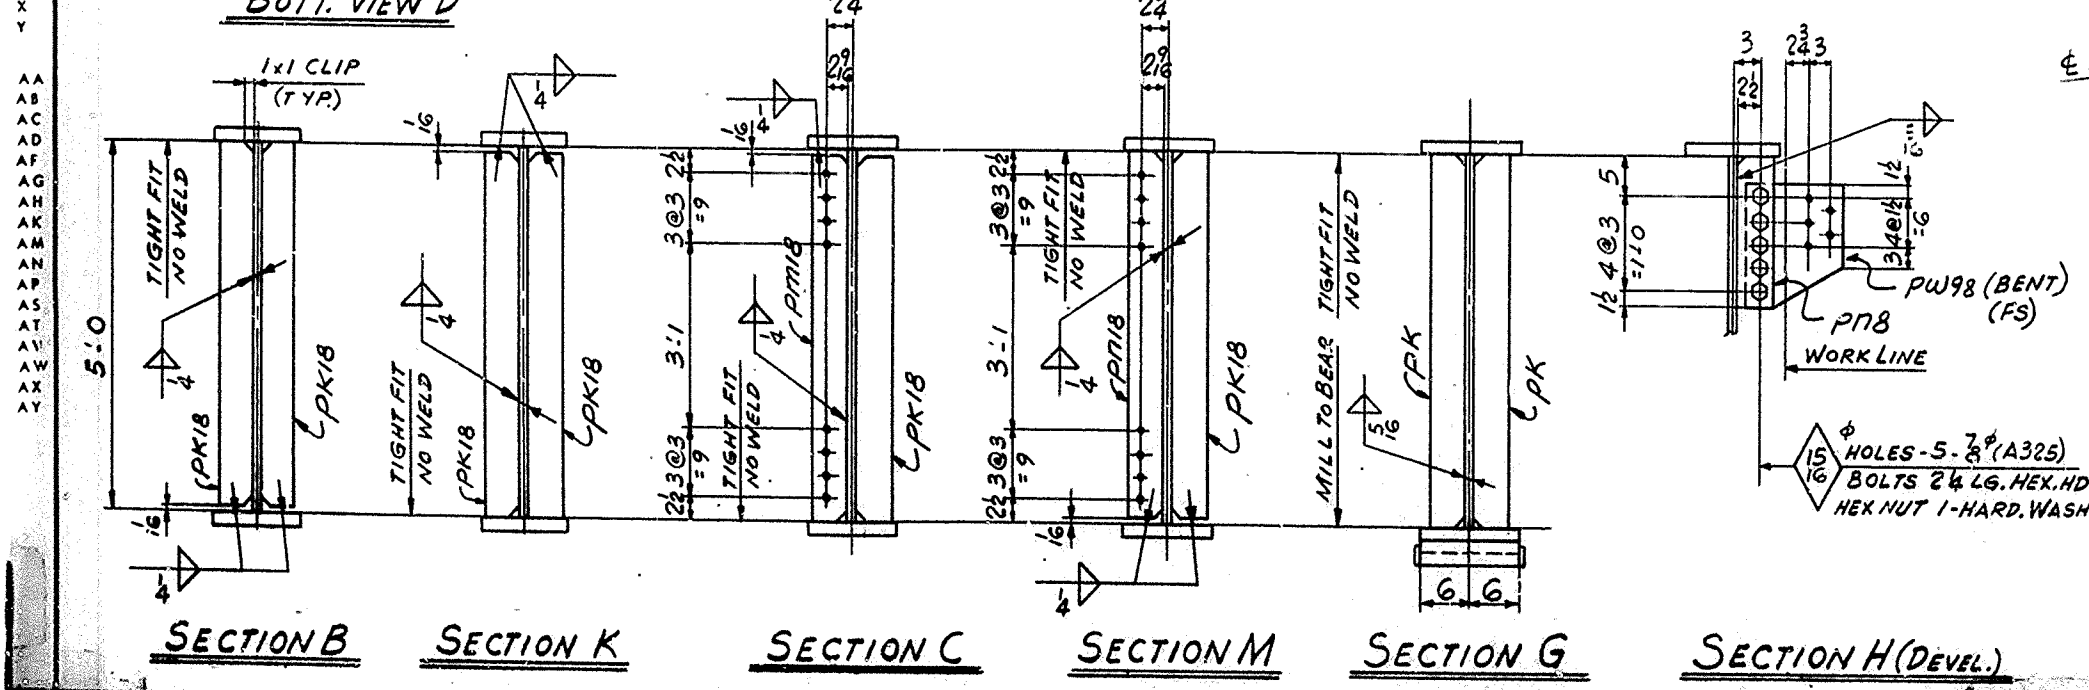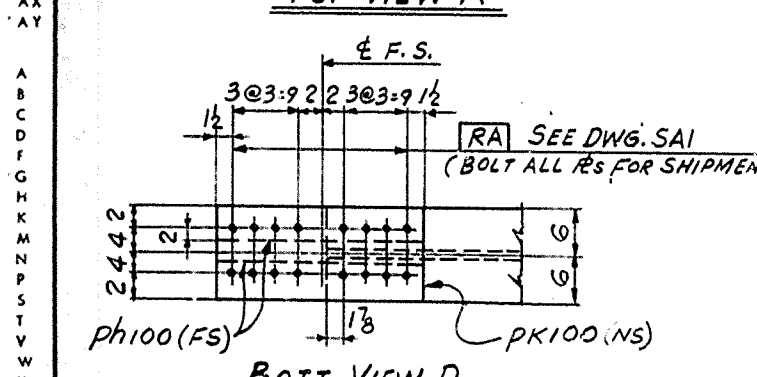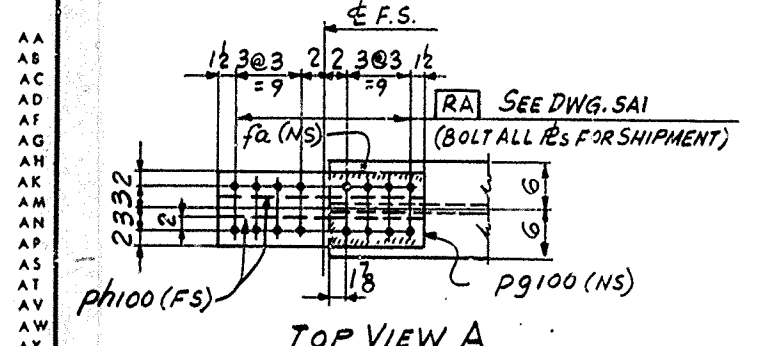







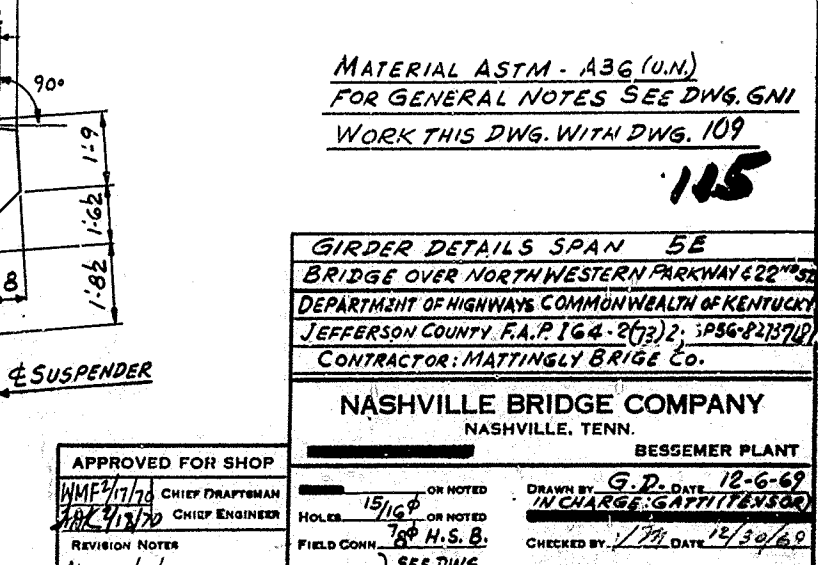


CAMBER DIAGRAM & WEB R CUTTING SKETCH

A B C D E F G H I J K L M N O P Q R S T U V W X Y
AA AB AC AD AE AF AG AH AI AJ AK AL AM AN AP AS AT AV AW AX AY
A B C D E F G H I J K L M N O P Q R S T U V W X Y
AA AB AC AD AE AF AG AH AI AJ AK AL AM AN AP AS AT AV AW AX AY
A B C D E F G H I J K L M N O P Q R S T U V W X Y
AA AB AC AD AE AF AG AH AI AJ AK AL AM AN AP AS AT AV AW AX AY

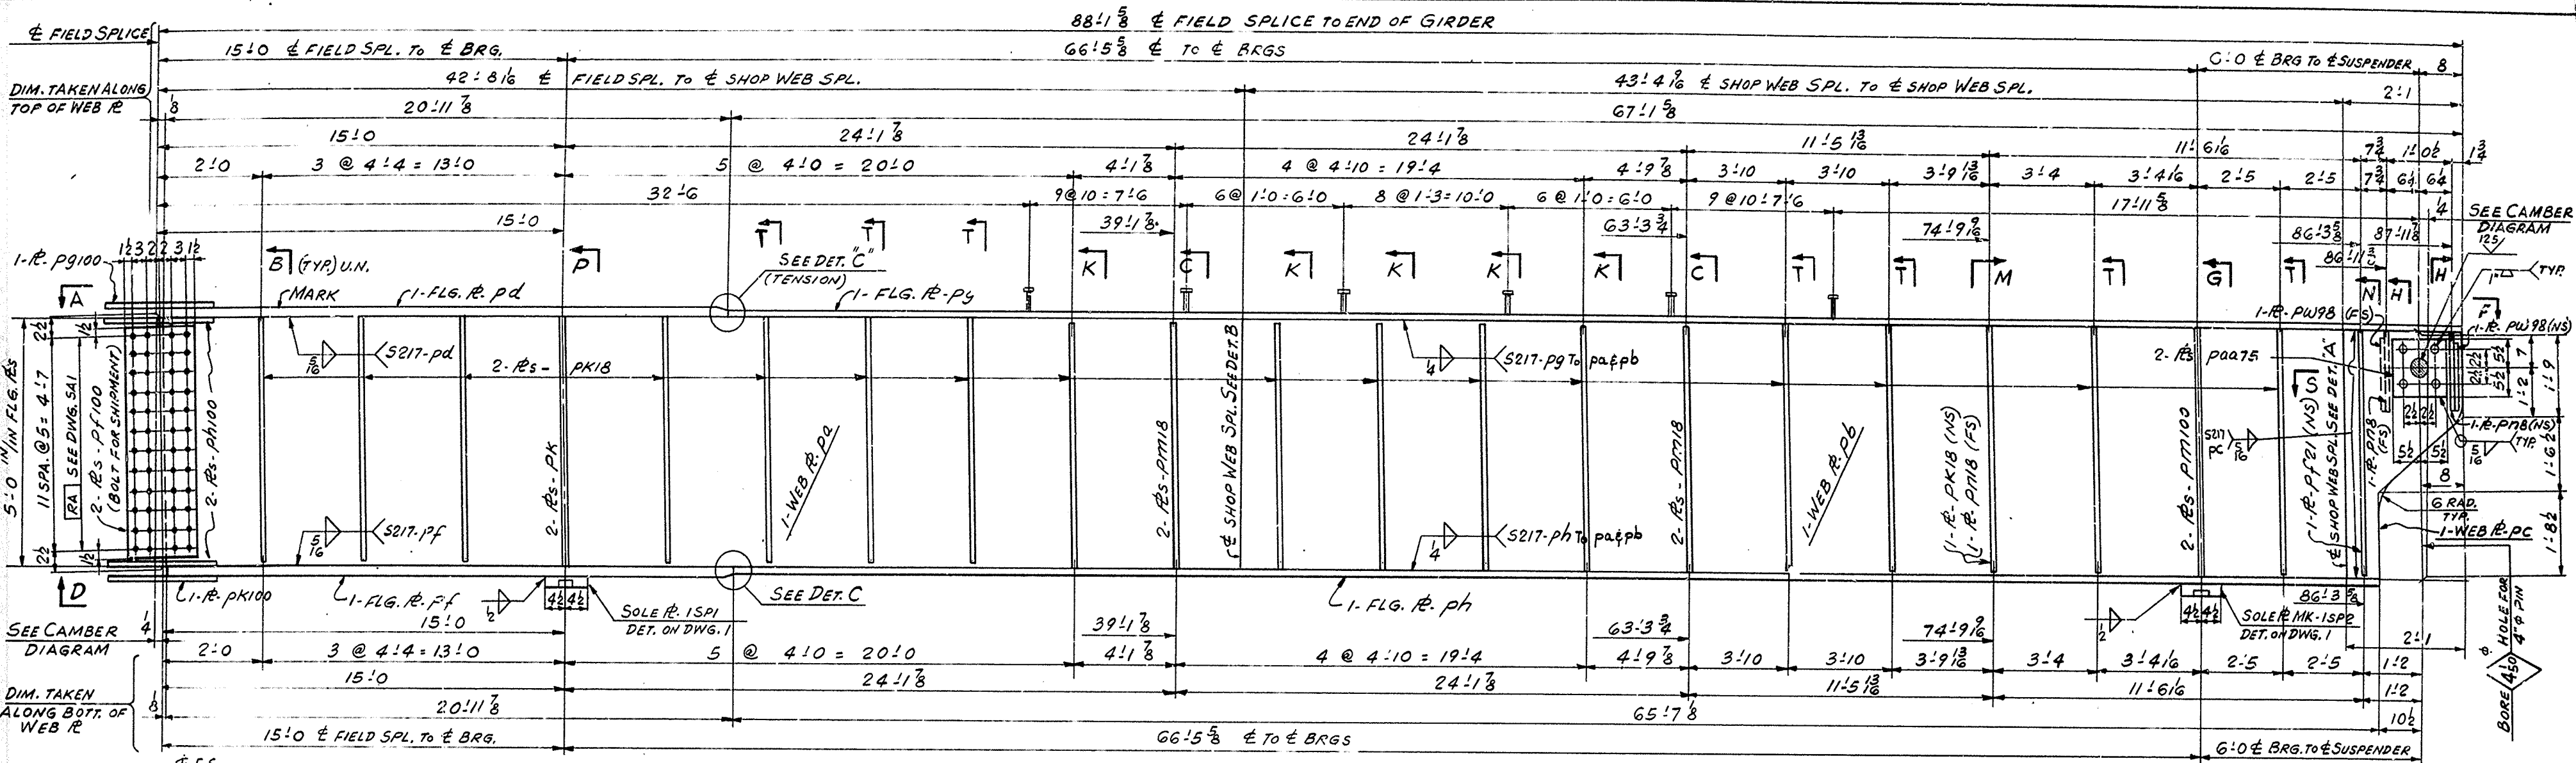

MAKE ONE GIRDER MK. 107H5

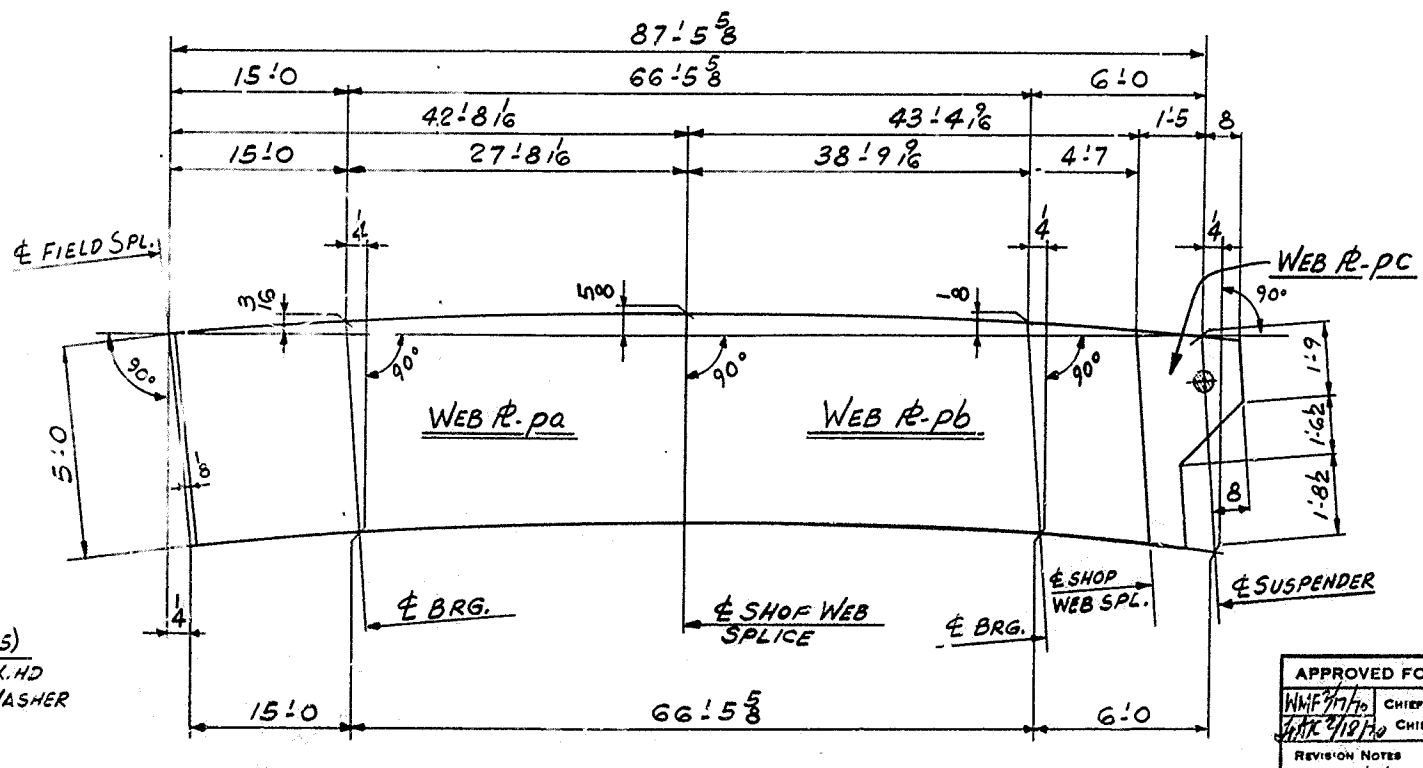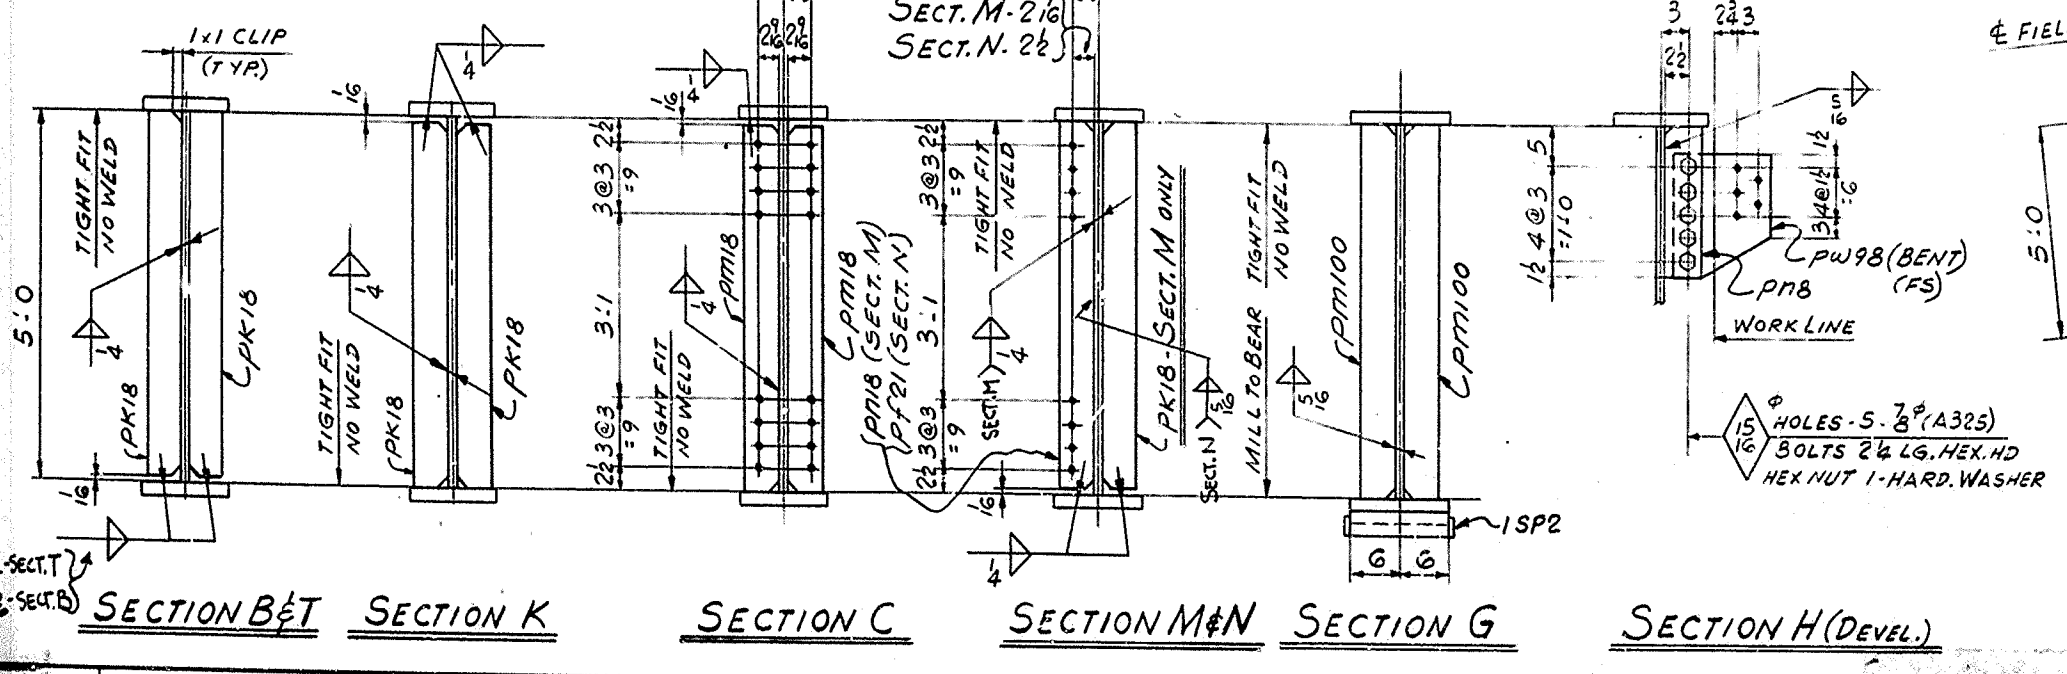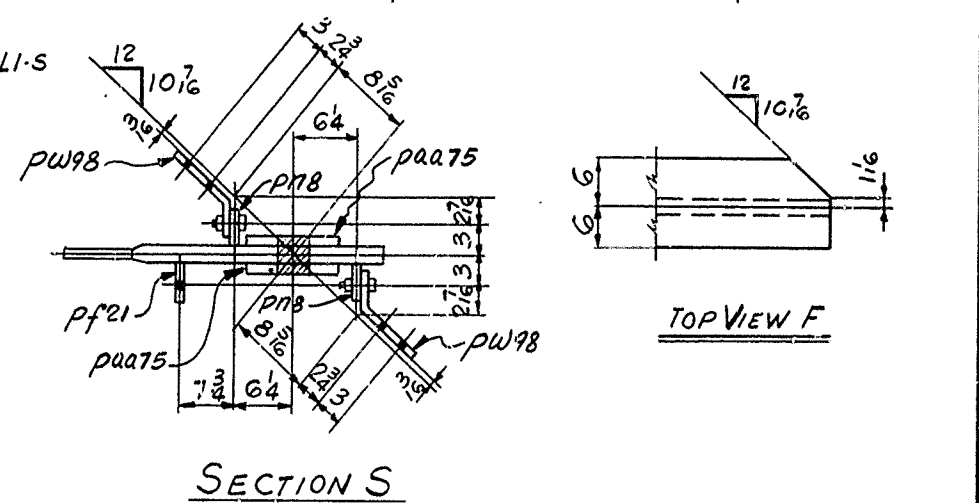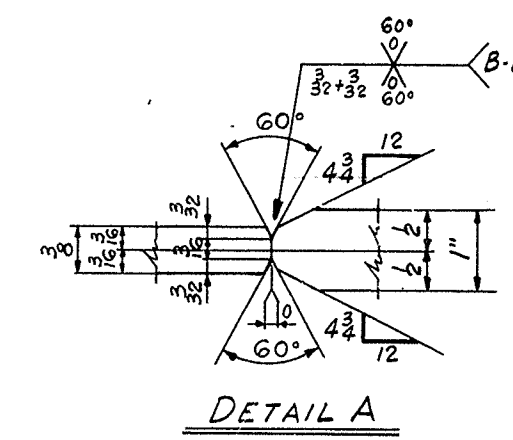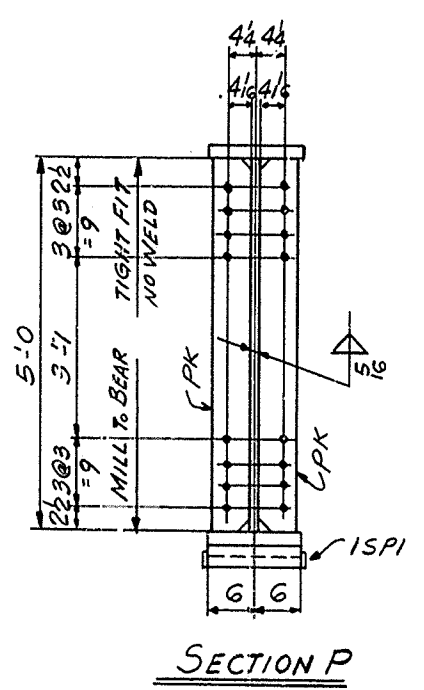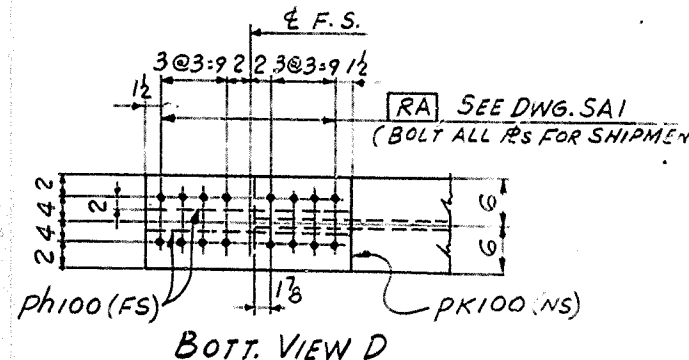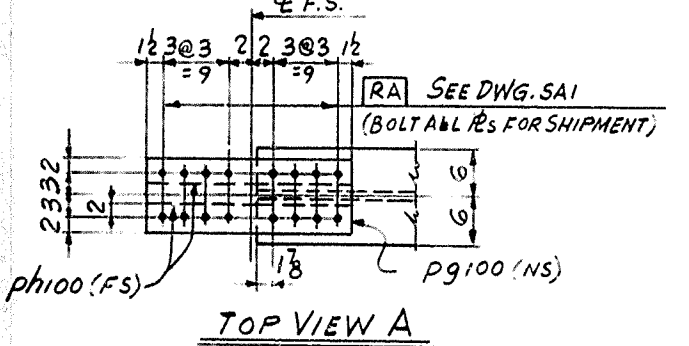

MATERIAL ASTM - A96 (U.N.)
FOR GENERAL NOTES SEE DWG. GNI
WORK THIS DWG. WITH DWG. 109




GIRDER DETAILS SPAN 5E
BRIDGE OVER NORTHWESTERN PARKWAY 22' 0" WIDE
DEPARTMENT OF HIGHWAYS COMMONWEALTH OF KENTUCKY
JEFFERSON COUNTY F.A.P. 164-2(73)2; SP54(27)104
CONTRACTOR: MATTHEW BRICE CO.

NASHVILLE BRIDGE COMPANY
NASHVILLE, TENN.




APPROVED FOR SHOP
DATE: 12/10/70
BY: [Signature]

BESSEMER PLANT
DATE: 12-8-69
IN CHARGE: [Signature]

CONT. C6736
S.D. B5725
DRAWING NO. 107

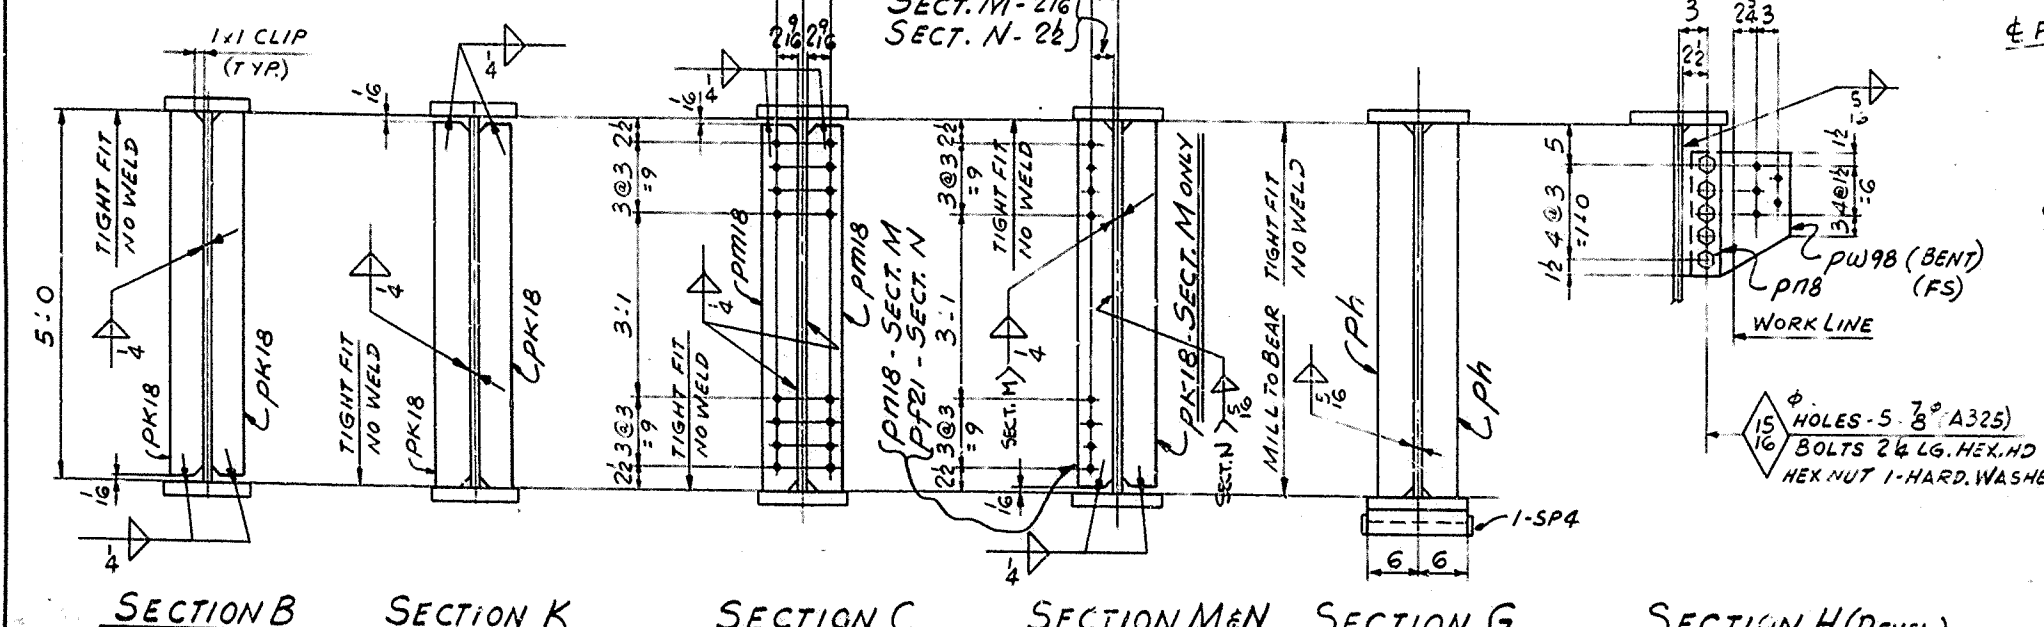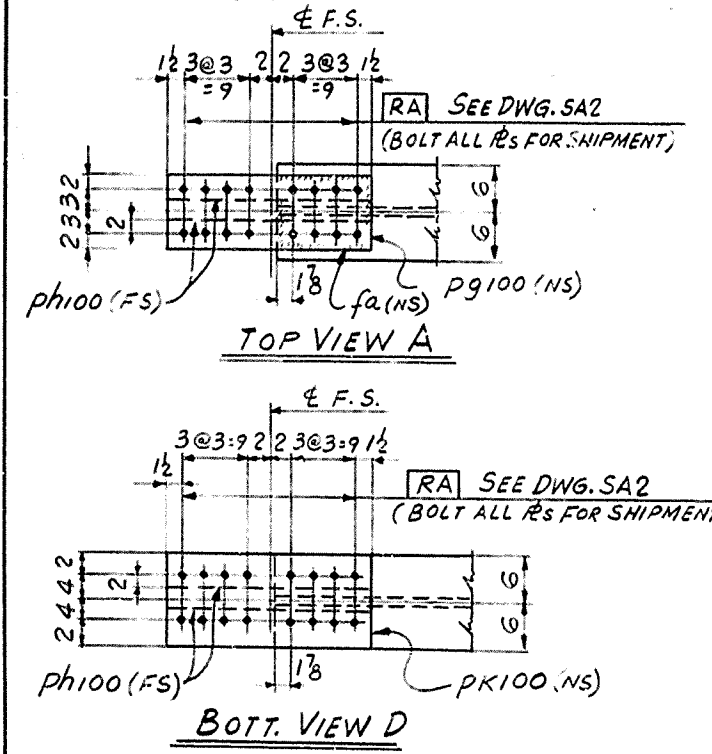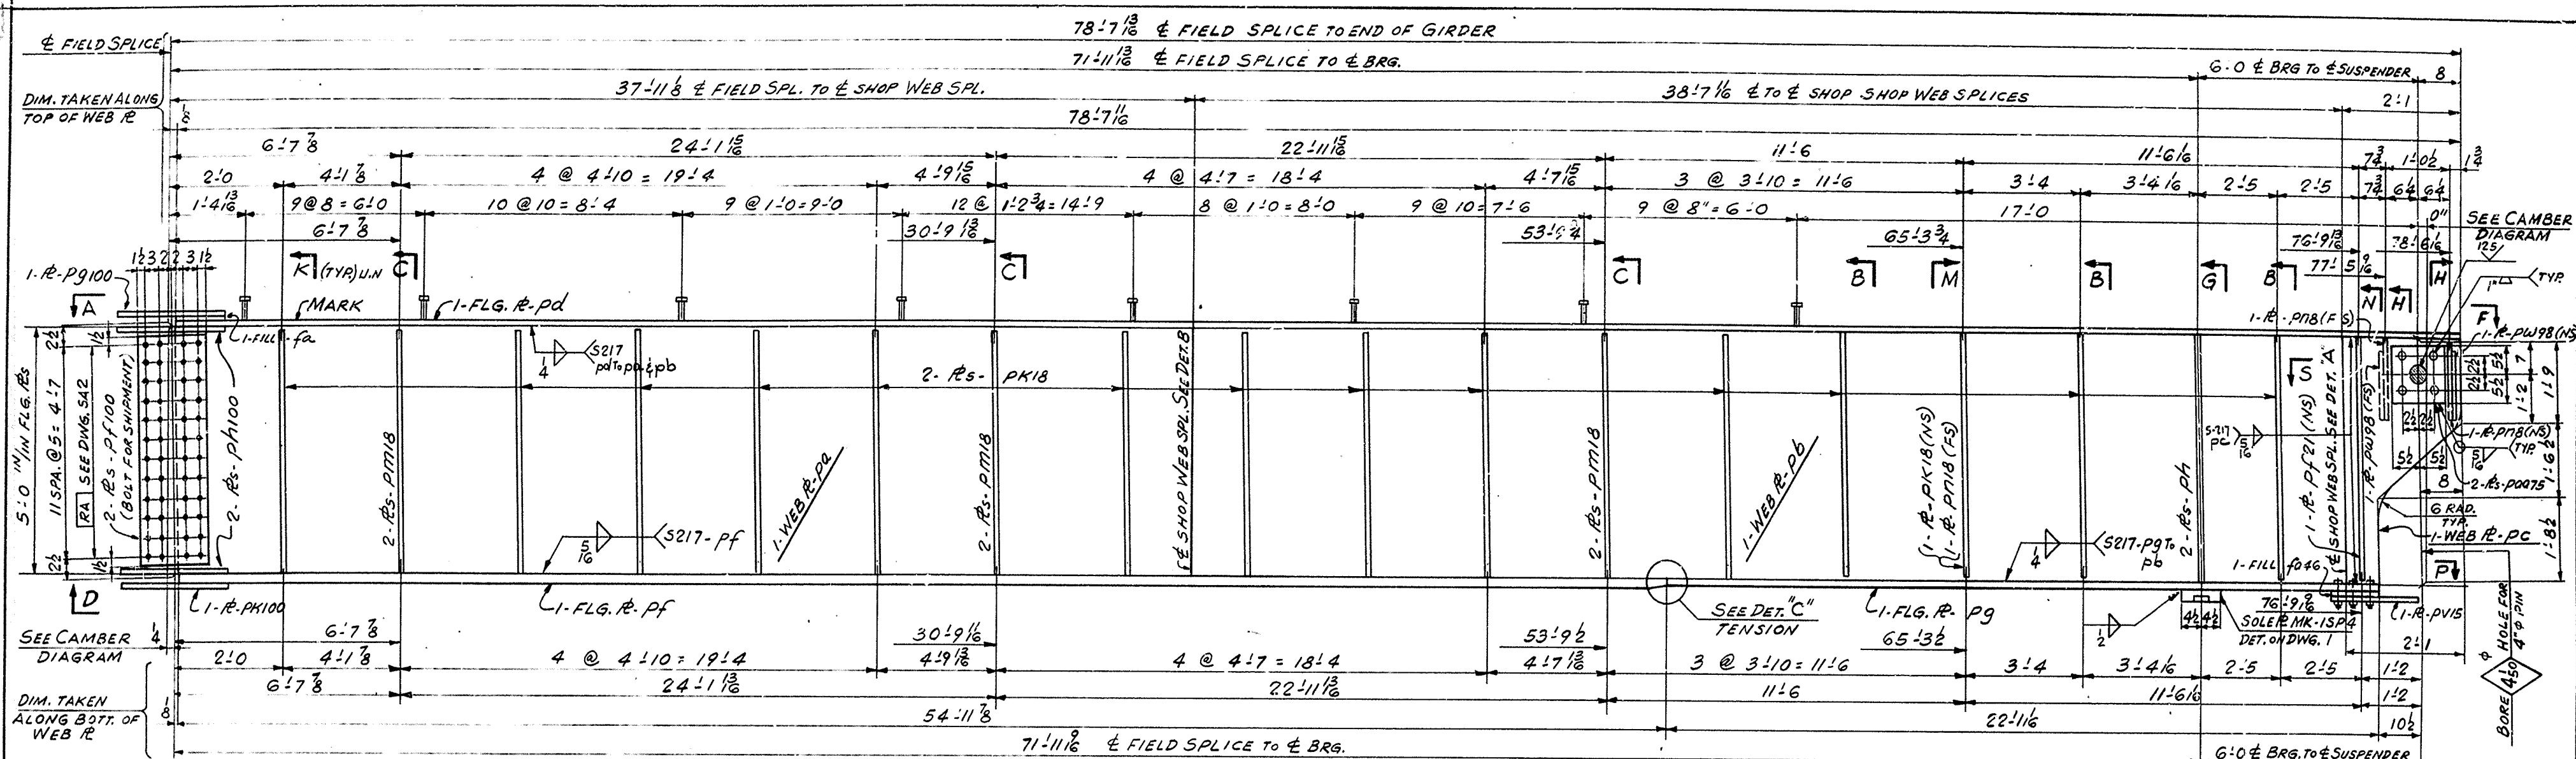


MAKE ONE GIRDER MK. 110K5

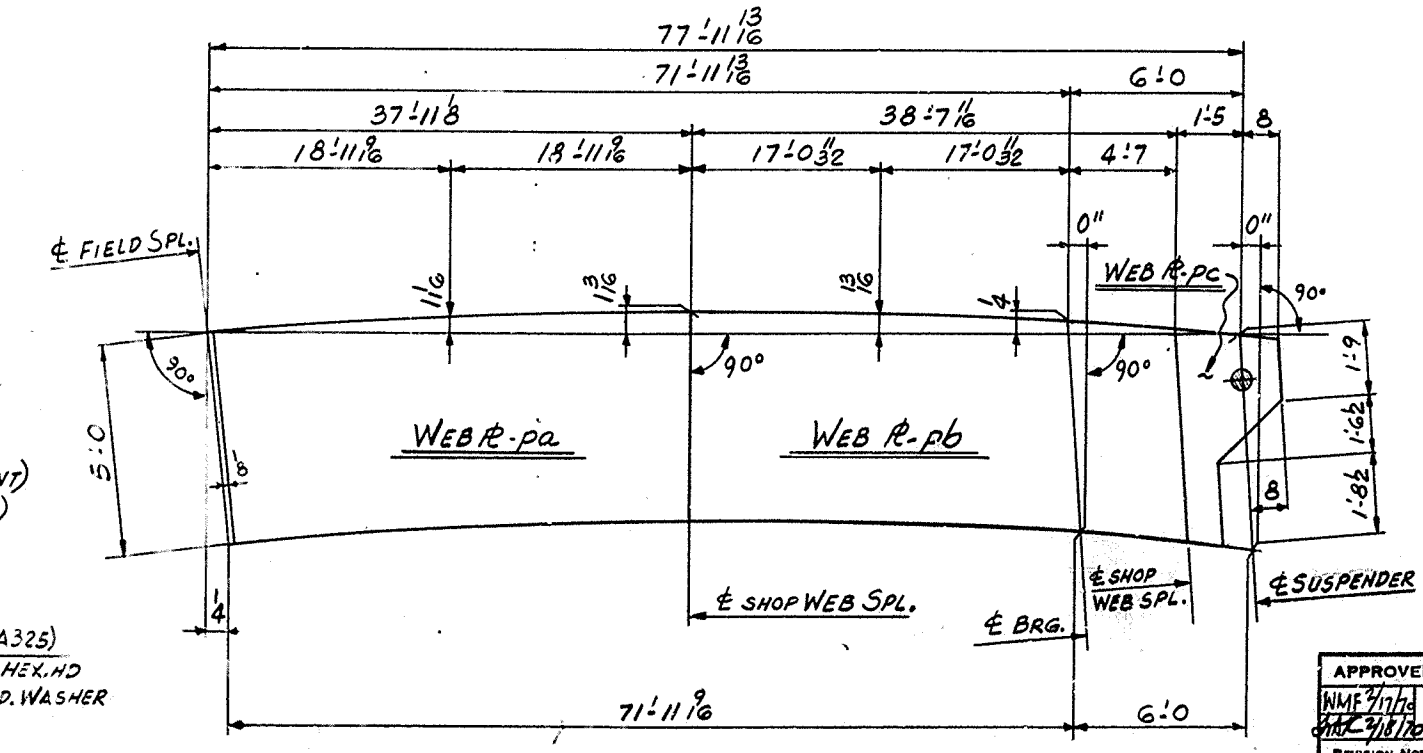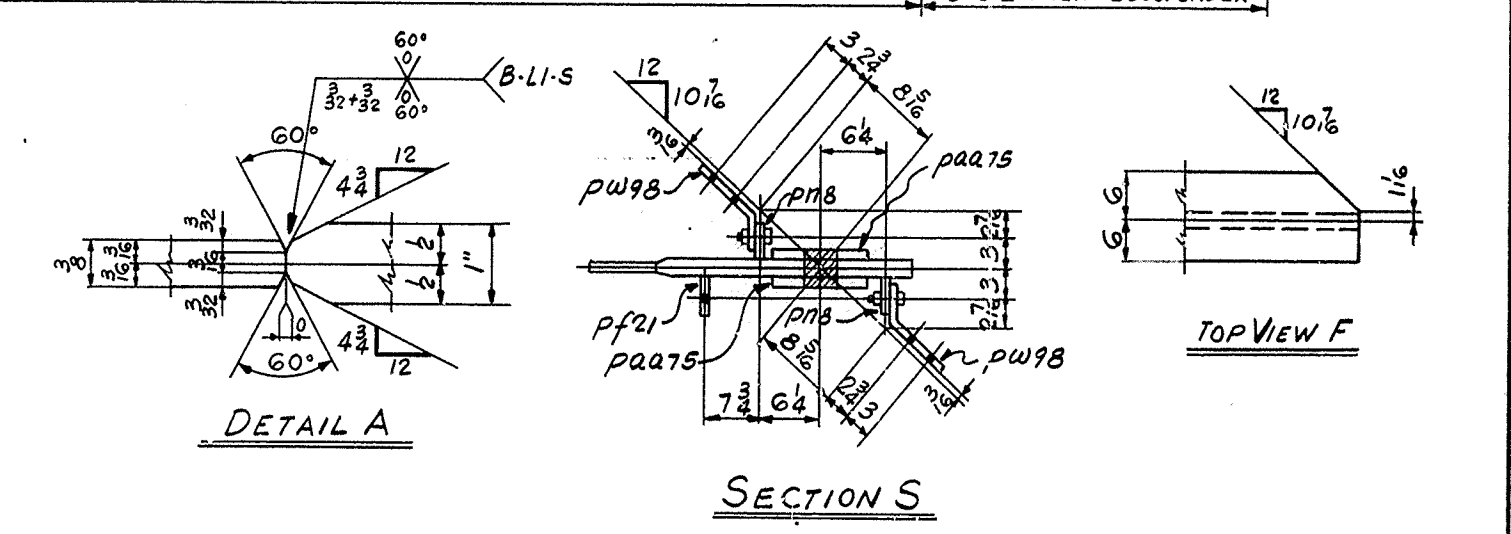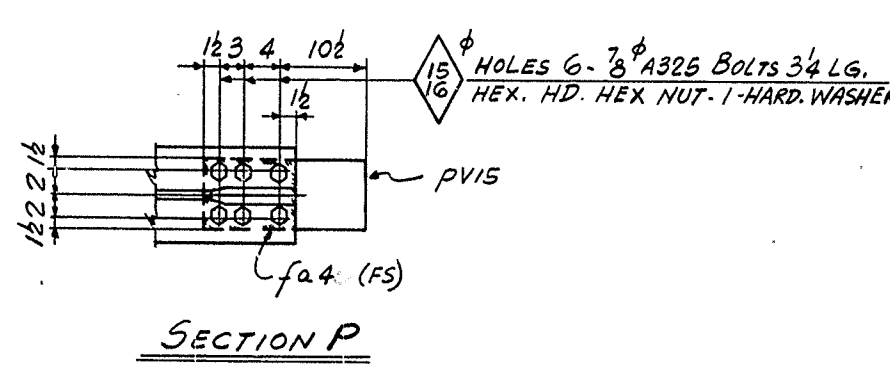


MATERIAL ASTM - A36 (U.S.)
FOR GENERAL NOTES SEE DWG. GNI
WORK THIS DWG. WITH DWG. 140

GIRDER DETAILS SPAN 5E BRIDGE OVER NORTHWESTERN PARKWAY 22' 2 1/2' DEPARTMENT OF HIGHWAYS COMMONWEALTH OF KENTUCKY JEFFERSON COUNTY F.A.P. 164-2(13)2 SP56 2/23/70 CONTRACTOR: MATTINGLY BRIDGE CO.	
NASHVILLE BRIDGE COMPANY NASHVILLE, TENN.	
BESSEMER PLANT	
APPROVED FOR SHOP DATE 2/11/70 BY [Signature]	OR NOTED DATE 2/11/70 BY [Signature]
REVISION NOTES APPR. 2/11/70	CHECKED BY [Signature] DATE PRINTED 12/30/69
BILLS MATERIAL NO. 110	DRAWING NO. 110

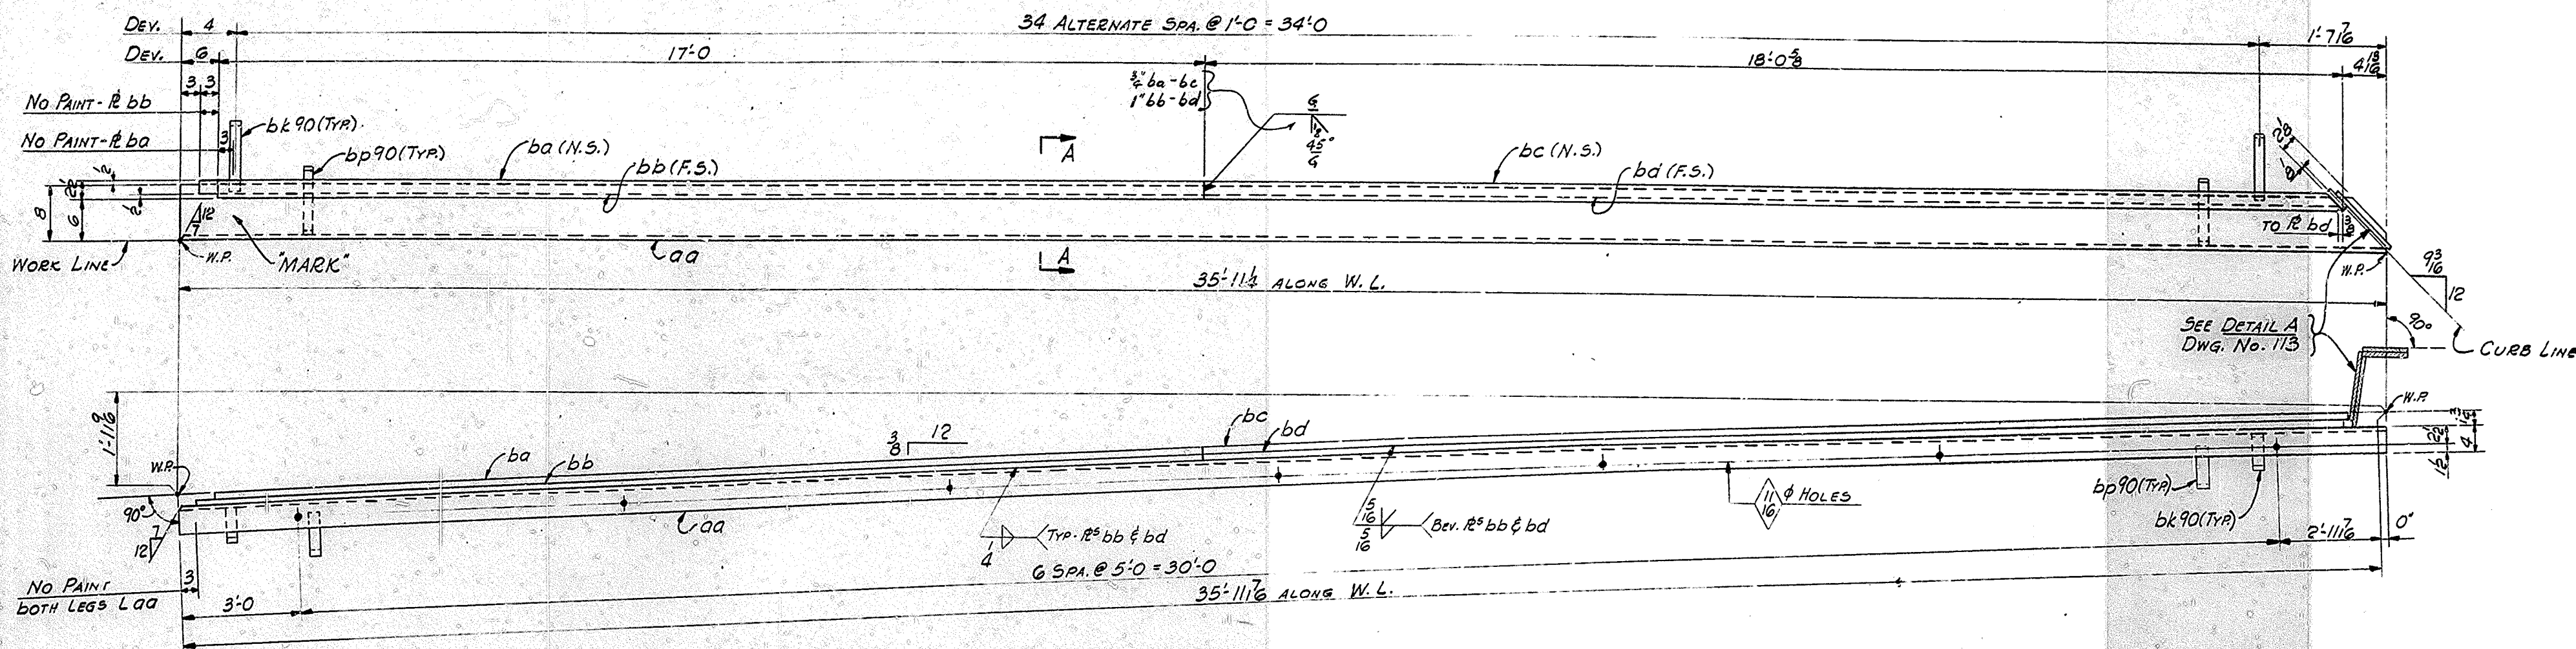

MAKE ONE EXPANSION DAM MARK 112EDA4

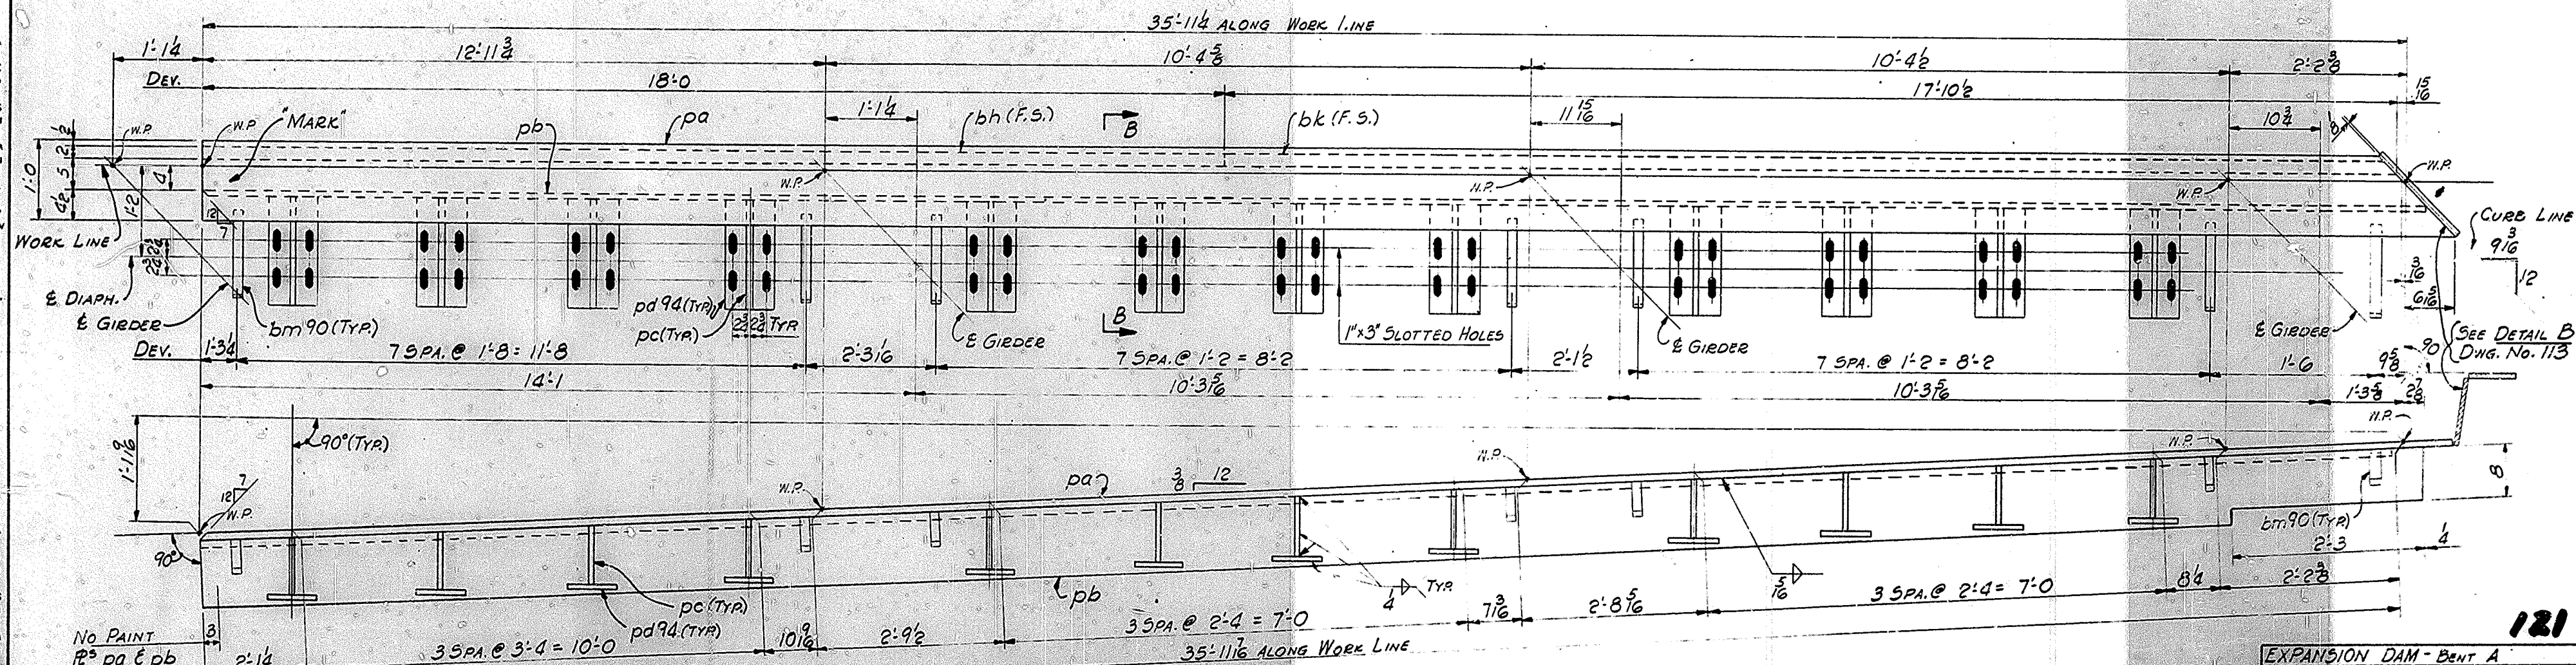


MAKE ONE EXPANSION DAM MARK 112EDAB

NOTES:
ALL MATERIAL ASTM A36.
FOR GENERAL NOTES SEE DWG. GNI.
EXPANSION DAMS ARE TO BE ASSEMBLED IN THE SHOP IN THEIR
RELATIVE FINAL POSITION AND INSPECTED FOR FIT.
WORK THIS DWG. WITH DWG. 113

121
EXPANSION DAM - BENT A
BRIDGE OVER NORTHWESTERN PKWY @ 22ND ST.
DEPT. OF HIGHWAYS, COMMONWEALTH OF KENTUCKY
JACKSON KY. F.A.P. 166-217312-5F52-5723-TLBI
CONTRACTOR: MATTINGLY BRIDGE CO.

NASHVILLE BRIDGE COMPANY
NASHVILLE, TENN.


APPROVED FOR SHOP		DESIGNER PLANT	
DATE: 1/2/10	CHIEF DRAFTSMAN	DATE: 1/2/10	CHIEF ENGINEER
11/2/10	AS NOTED	11/2/10	AS NOTED
REVISION NOTED	FIELD CORR.	REVISION NOTED	FIELD CORR.
DATE: 3/5/10	DATE: 3/5/10	DATE: 3/5/10	DATE: 3/5/10
BILLS MATERIAL NO.		BILLS MATERIAL NO.	
112	CONT. C6736	112	CONT. C6736
S. O. B-5728		S. O. B-5728	

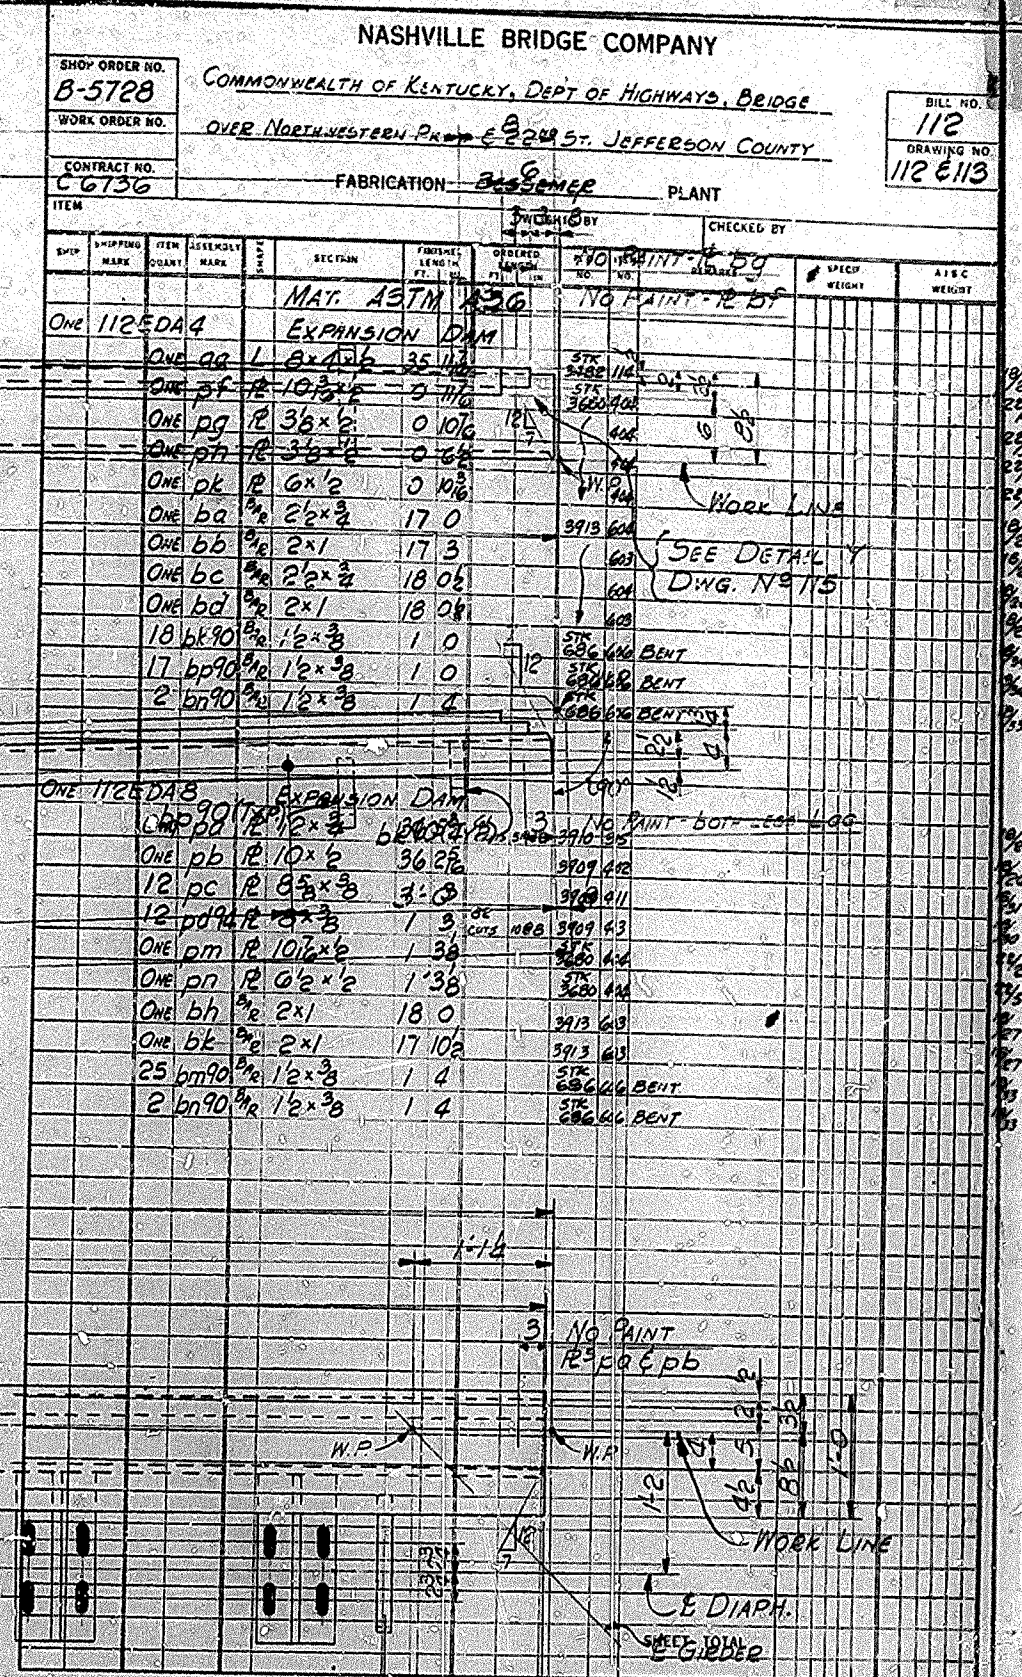


MAKES ONE EXPANSION DAM MARK 1:4EDA5
ALL MATERIAL AS SHOWN
FOR GENERAL NOTES SEE DWG. CNI.
WORK THIS DWG. WITH DWG. 112.

[illegible]


BRIDGE

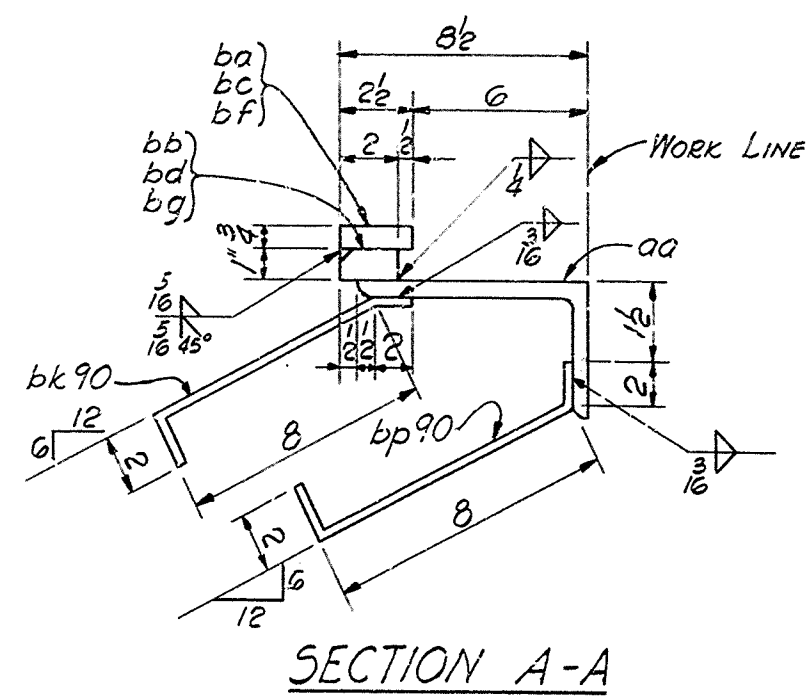


SECTION A-A

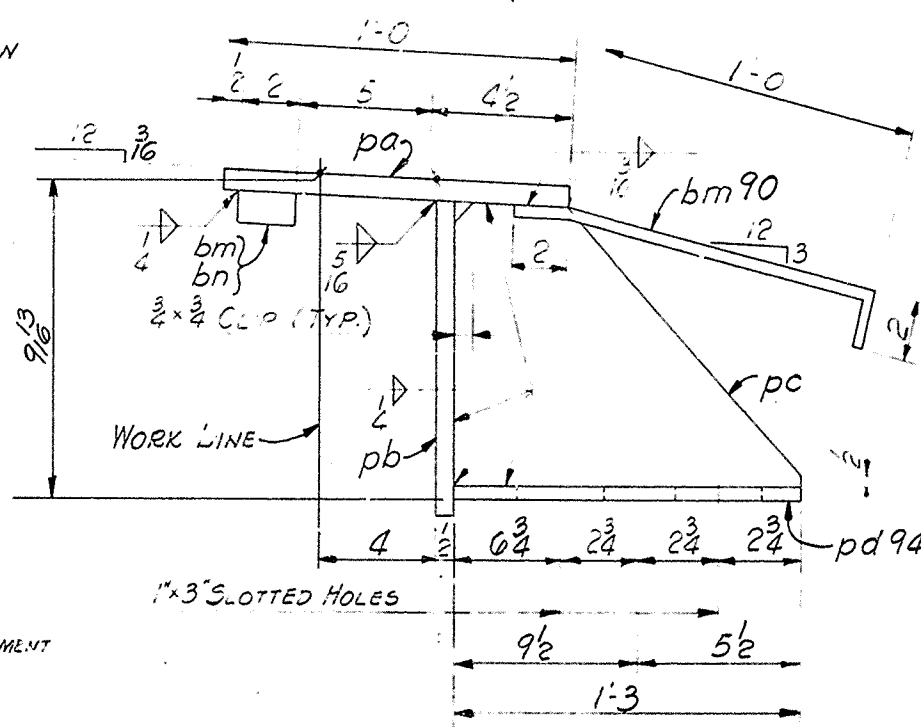


SECTION B-B

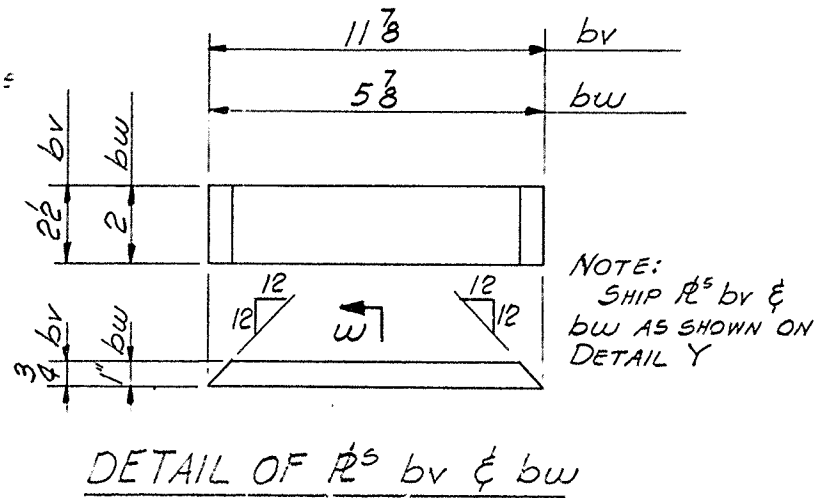


DETAIL OF $\dot{P}^s$ by ξ by bw

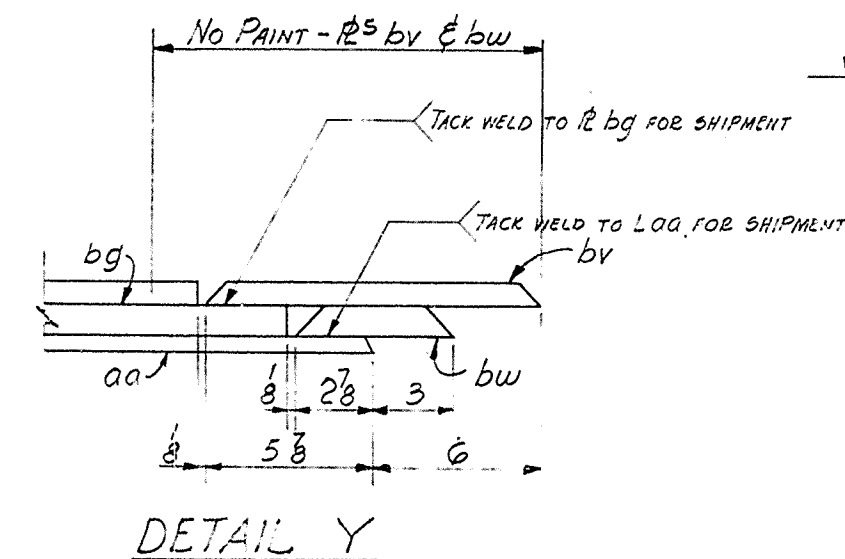

DETAIL Y

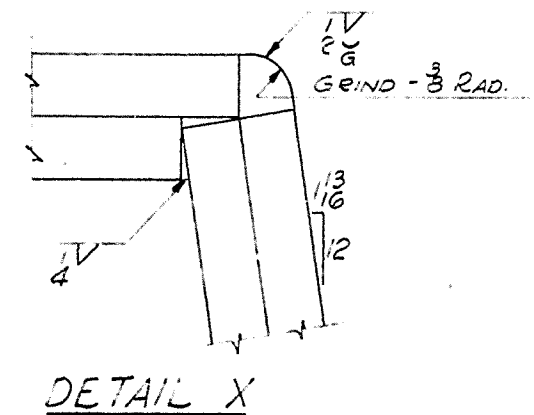

DETAIL X

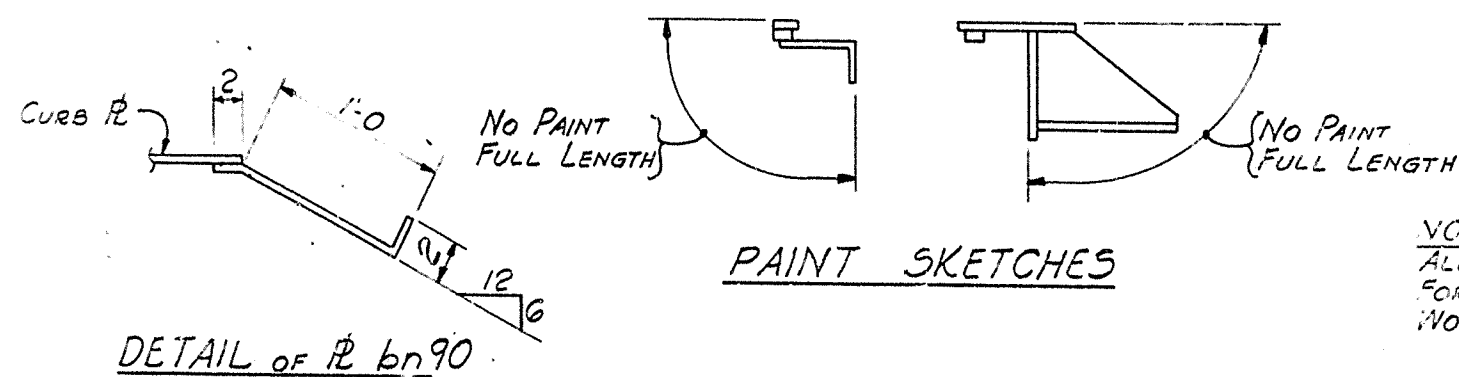

PAINT SKETCHES

NOTES:
ALL MATERIAL ASTM A36.
FOR GENERAL NOTES SEE DWG. G.N.
WORK THIS DWG WITH DWG. 114.

NASHVILLE BRIDGE COMPANY

SHOP ORDER NO.

B-5728

COMMONWEALTH OF KENTUCKY, DEPT. OF HIGHWAYS, BRIDGE

WORK ORDER NO.

OVER NORTHWESTERN PKWY & 22ND ST. JEFFERSON COUNTY

BILL NO.

114

DRAWING NO.

114 & 115

CONTRACT NO.

C-6736

FABRICATION BESSEMER

PLANT

ITEM

WEIGHTS BY

CHECKED BY


SHP	SHIPPING WEIG	TEN TENS	ASSEMBLY WEIG	SECTION	FINISHED DIM'N	UNFINISHED DIM'N	P	T	THICKNESS	RADIUS	STOCK BELOW
ONE 114 ADAI MAT ASTM A36 EXPANSION DAM											
ONE	aa	L	8"x4"x2	40	11 3/4						STK 3402 113
ONE	pf	R	11"x2	0	11 1/2						3400 414
ONE	pg	R	3 1/2"x2	0	10 1/2						404
ONE	ph	R	6"x2	0	11						404
ONE	pk	R	3 1/2"x2	0	6 1/2						404
ONE	ba	%	22"x2	13	4 1/2						3913 604
ONE	bb	%	2"x1	13	4 1/2						603
ONE	bc	%	22"x2	13	5 1/2						604
ONE	bd	%	2"x1	13	5 1/2						603
ONE	bf	%	22"x2	13	6						604
ONE	bg	%	2"x1	13	9						603
20	bp90	%	12"x3	1	0						STK 496 606 BENT
20	bk90	%	12"x3	1	0						STK 606 606 BENT
2	bn90	%	12"x3	1	4						STK 606 606 BENT
ONE	bv	%	22"x2	0	11 1/2						3913 604
ONE	bw	%	2"x1	0	5 1/2						3913 603
ONE 114 EDA5 EXPANSION DAM											
ONE	pa	R	12"x2	40	4 1/2						STK 3910 401
ONE	pb	R	10"x2	39	9 1/2						3909 411
12	pc	R	8 3/4"x3	1	3						3909 413
12	pd94	R	8"x3	1	3						3909 413
ONE	pni	R	10 1/2"x2	1	5						3400 404
ONE	pn	R	62"x2	1	5						3400 404
ONE	bm	%	2"x1	13	4 1/2						3913 603
2	bn	%	2"x1	13	6						3913 603
28	bn90	%	12"x3	1	4						STK 606 606 BENT
2	bn90	%	12"x3	1	4						STK 606 606 BENT

SHEET TOTAL

EXPANSION DAM Bent A
BRIDGE OVER NORTHWESTERN PKWY E 22ND ST.
DEPT OF HIGHWAYS, COMMONWEALTH OF KENTUCKY
JEFFERSON CITY, F.A.P. IGA-2792; 5056-8273-7LBI
CONTRACTOR: MATTINGLY BRIDGE CO.

NASHVILLE BRIDGE COMPANY
NASHVILLE, TENN

APPROVED FOR SHOP <i>NMF 2/2/70</i> <i>SH 2/2/70</i>		BESSMER PLANT DRAWN BY <i>U.B</i> DATE <i>12-11-69</i>	
CHIEF DRAFTSMAN CHIEF ENGINEER		MOLES <i>12</i> REELED AS NOTED	
REVISION NOTES		CHECKED BY <i>U/M</i> DATE <i>4/23/70</i>	
FIELD CONT. SHOP PAINT		DATE PAINTED	
FIELD *		BILL MATERIAL NO.	
114		CONT. C 6736	
S. O. B-5728		115	

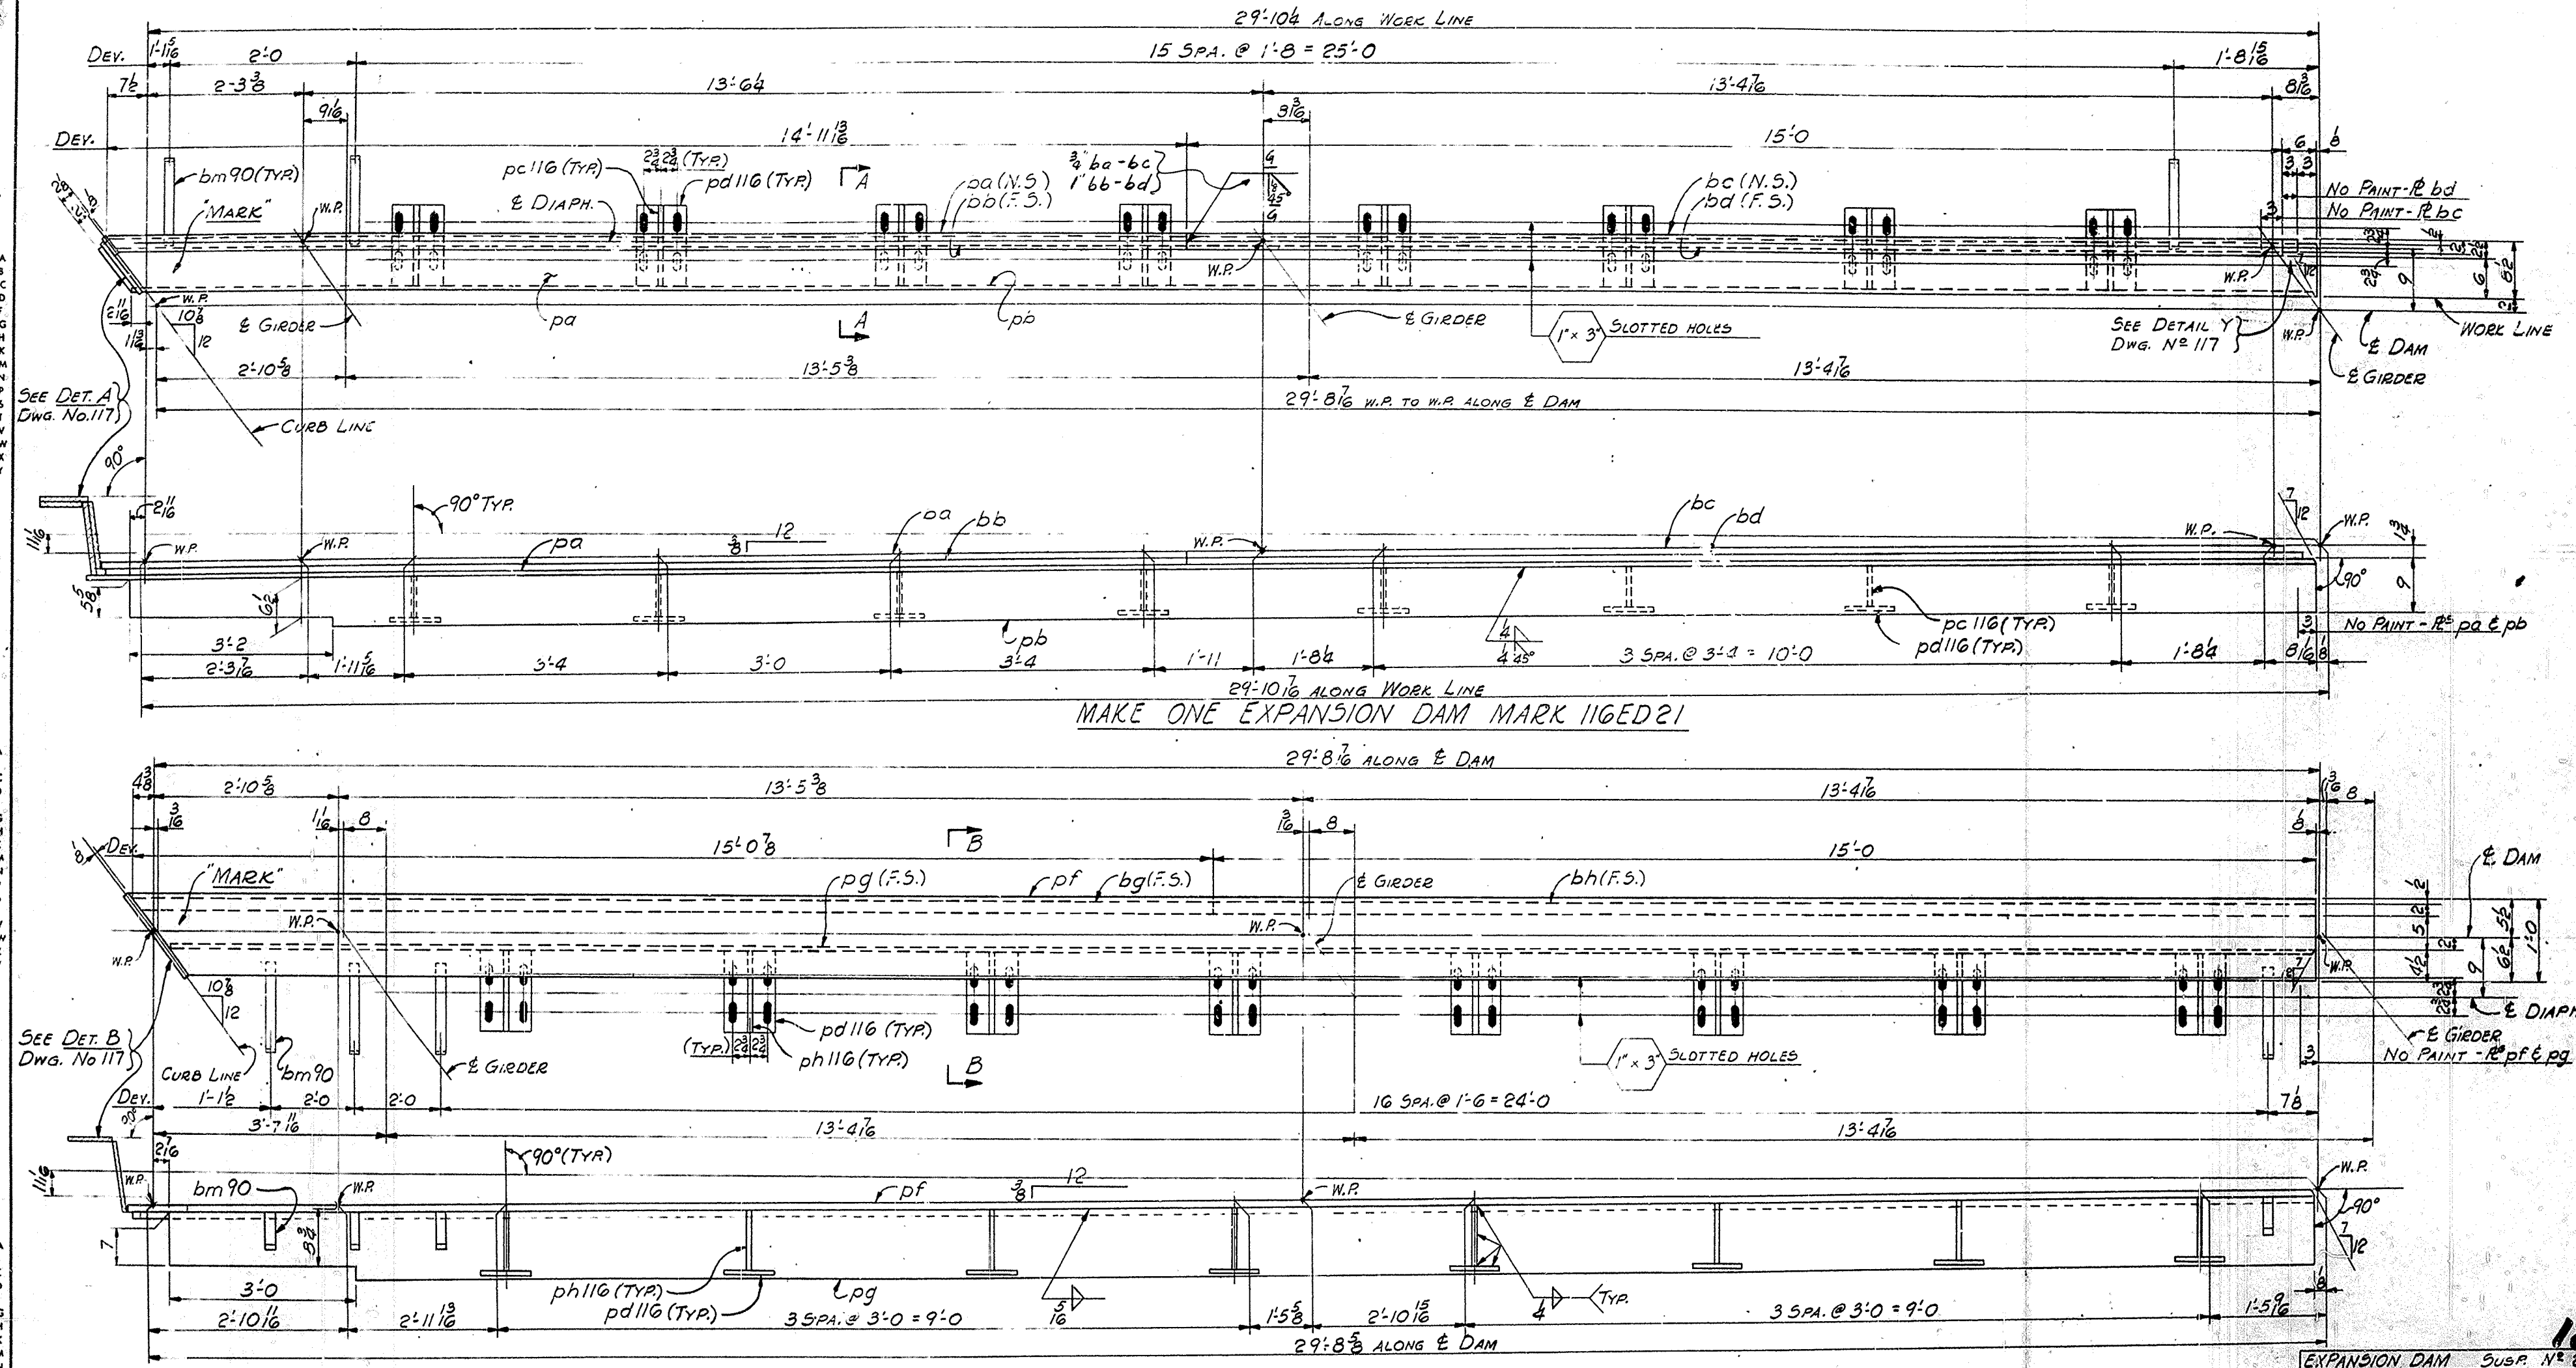

NOTES:
 ALL MATERIAL ASTM A36.
 FOR GENERAL NOTES SEE DWG. No. GNI.
 EXPANSION DAMS ARE TO BE ASSEMBLED IN THE SHOP
 IN THEIR RELATIVE FINAL POSITION AND INSPECTED FOR FIT.
 WORK THIS DWG. WITH DWG. No. 117.







MAKE ONE EXPANSION DAM MARK 116ED25

125


EXPANSION DAM SUB. N° 2	
BRIDGE OVER NORTHWESTERN HWY & 22 ND ST.	
DEPT. OF HIGHWAYS, COMMONWEALTH OF KENTUCKY	
JEFFERSON CTR. F.A.P. 164-2(73)2; SP5L-P273-7L01	
CONTRACTOR: MATTINGLY BRIDGE CO.	
NASHVILLE BRIDGE COMPANY	
NASHVILLE, TENN.	
BESSEMER PLANT	
APPROVED FOR SHOP	DATE: 12-15-69
IN CHARGE	IN CHARGE (TENSORS)
REVISION NOTES	CHECKED BY: VTH DATE: 12/15/69
APPR. 3/5/70	DATE PRINTED
BILL MATERIAL NO.	CONT. 66730
116	S.O.B-5728
	116

BRIDGE

PAINT SKETCHES

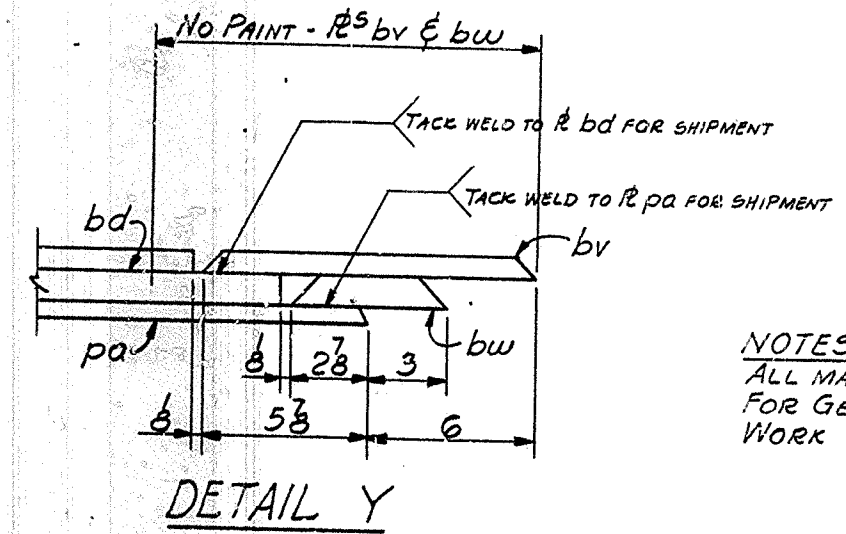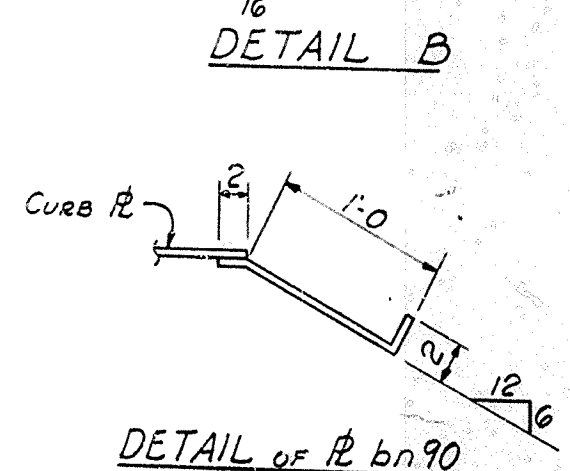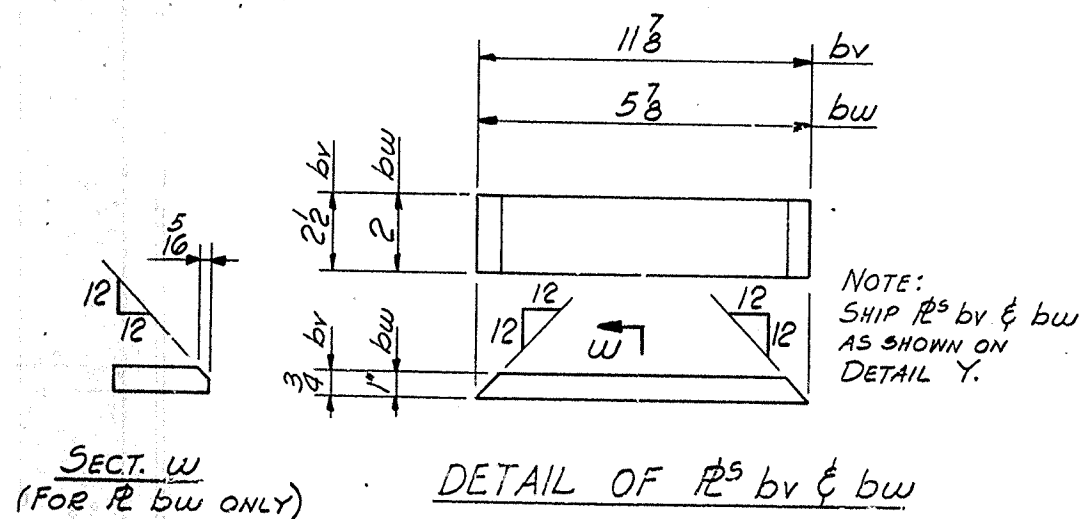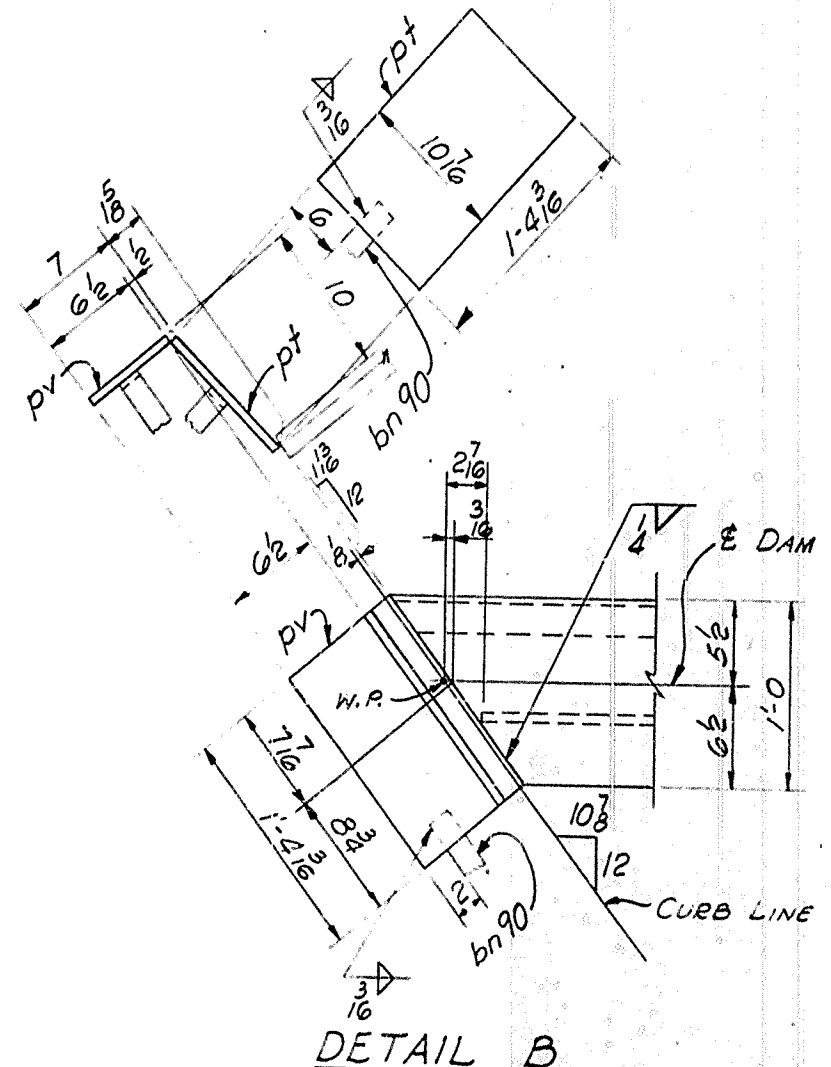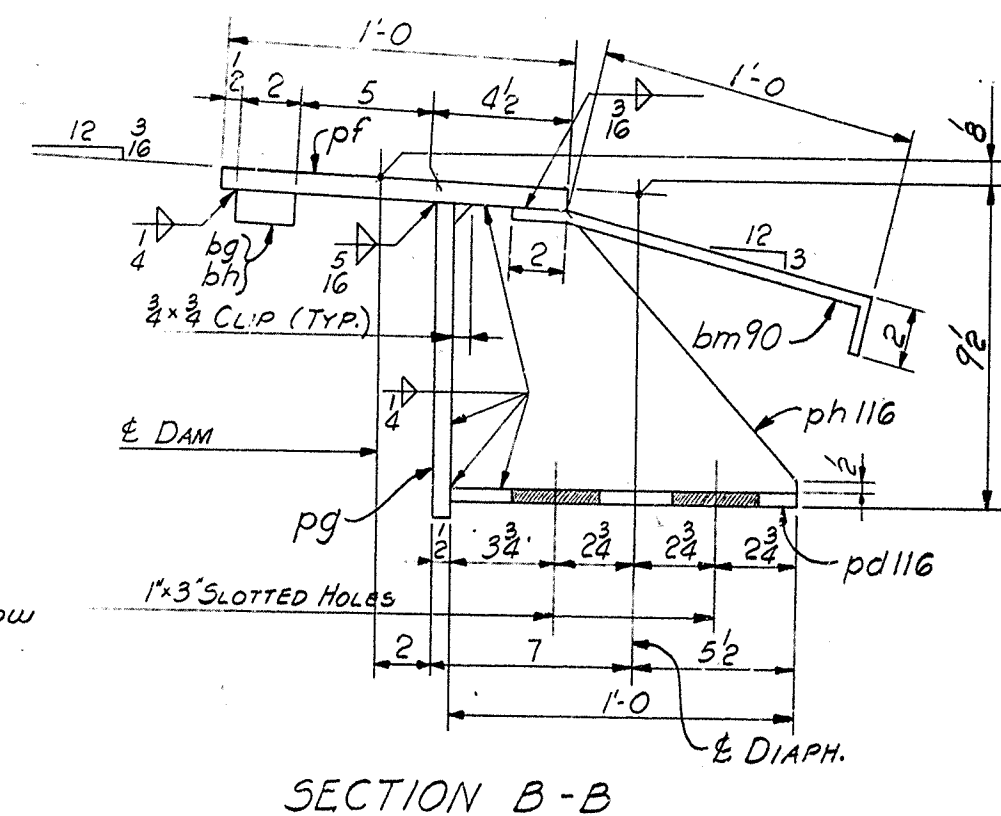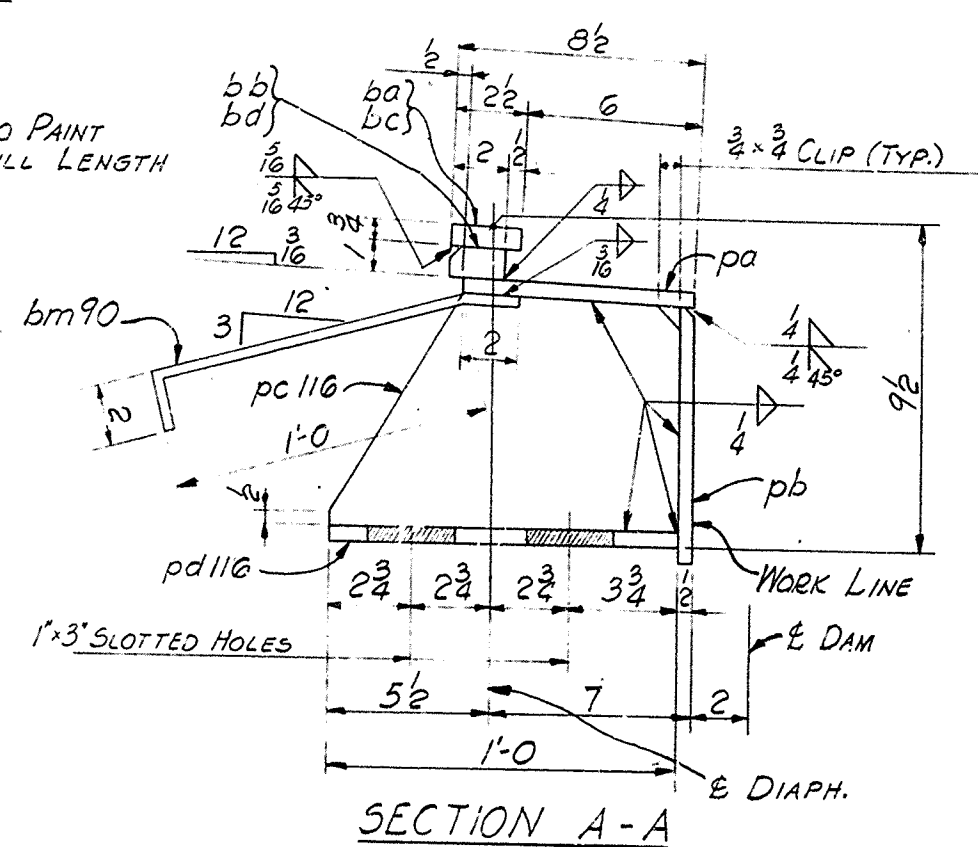

NOTES:
ALL MATERIAL ASTM A36.
FOR GENERAL NOTES SEE DWG. GNI.
WORK THIS DWG. WITH DWG. 116

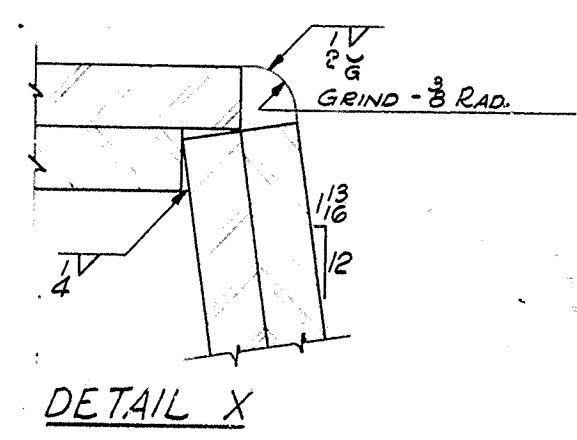


NASHVILLE BRIDGE COMPANY										BILL NO.	
SHIP ORDER NO.		COMMONWEALTH OF KENTUCKY, DEPT. OF HIGHWAYS, BRIDGE								116	
WORK ORDER NO.		OVER NORTHWESTERN PKWY & 22 ND ST. JEFFERSON COUNTY								DRAWING NO.	
CONTRACT NO.		FABRICATION				BESSEMER		PLANT		116 & 117	
ITEM		WEIGHTS BY				CHECKED BY					
SHIP	STIFFING	ITEM	ASSEMBLY	SECTION	FINISHED	ORDERED	P.O.	ITEM	REMARKS	SPEC'D	AS'CD
NO.	NO.	NO.	NO.	NO.	LENGTH	LENGTH	NO.	NO.		WEIGHT	WEIGHT
					FT. IN.	FT. IN.					
ONE	116	D21		MAT. A57M	436						
				EXPANSION DAM							
		ONE	pg	R	6x2	30	6 1/2				
		ONE	pb	R	8 1/2 x 2	30	1				
		B	pg	R	6 3/4 x 3	1	0				
		B	pg	R	8 x 3	1	0				
		ONE	pm	R	3 3/8 x 2	0	1 1/2				
		ONE	pn	R	10 1/2 x 2	0	1 1/2				
		ONE	pp	R	3 3/8 x 2	0	6 1/2				
		ONE	p3	R	6 x 2	0	10 1/2				
		ONE	ba	R	2 1/2 x 2	14	1 1/2				
		ONE	bb	R	2 x 1	14	1 1/2				
		ONE	bc	R	2 1/2 x 2	15	0				
		ONE	bd	R	2 x 1	15	3				
		18	bm	R	1 1/2 x 3	1	4				
		2	bn	R	1 1/2 x 3	1	4				
		ONE	bw	R	2 1/2 x 2	0	1 1/2				
		ONE	bw	R	2 x 1	0	5 1/2				
ONE	116	D25		EXPANSION DAM							
		ONE	pf	R	12 x 2	30	1 1/2				
		ONE	pg	R	10 x 2	29	6 1/2				
		B	pg	R	8 x 3	1	0				
		B	pg	R	8 3/4 x 3	1	0				
		ONE	pi	R	10 1/2 x 2	1	1 1/2				
		ONE	py	R	6 1/2 x 2	1	4 1/2				
		19	bm	R	1 1/2 x 3	1	4				
		ONE	bg	R	2 x 1	15	0 1/2				
		ONE	bt	R	2 x 1	15	0				
		2	bn	R	1 1/2 x 3	1	4				

EXPANSION DAM - SUSP. N° 2
BRIDGE OVER NORTHWESTERN PKWY & 22ND ST.
DEPT. OF HIGHWAYS, COMMONWEALTH OF KENTUCKY
JEFFERSON CTY. F.A.P. 164-2(2)3; SP56-8273-7LB1
CONTRACTOR: MATTINGLY BRIDGE CO.

NASHVILLE BRIDGE COMPANY
NASHVILLE, TENN.

APPROVED FOR SHOP		BESSEMER PLANT	
NAME <u>W. C. HARRIS</u> DATE <u>1/10/70</u>	CHIEF DRAFTSMAN CHIEF ENGINEER	MOLES <u>12</u> NOTED	DRAWN BY <u>J. B. DODD</u> IN CHARGE OF SHOP <u>W. C. HARRIS</u>
REVISION NOTES		FIELD CORR. <u>SEE GNI</u> SHOP PAINT. <u>SEE GNI</u> FIELD *	CHECKED BY <u>V. M.</u> DATE <u>1/23/70</u> DATE NOTED
BILLS MATERIAL NO.		CONT. <u>C6736</u>	DRAWING NO.
<u>116</u>		<u>SNA-572B</u>	<u>117</u>

BRIDGE

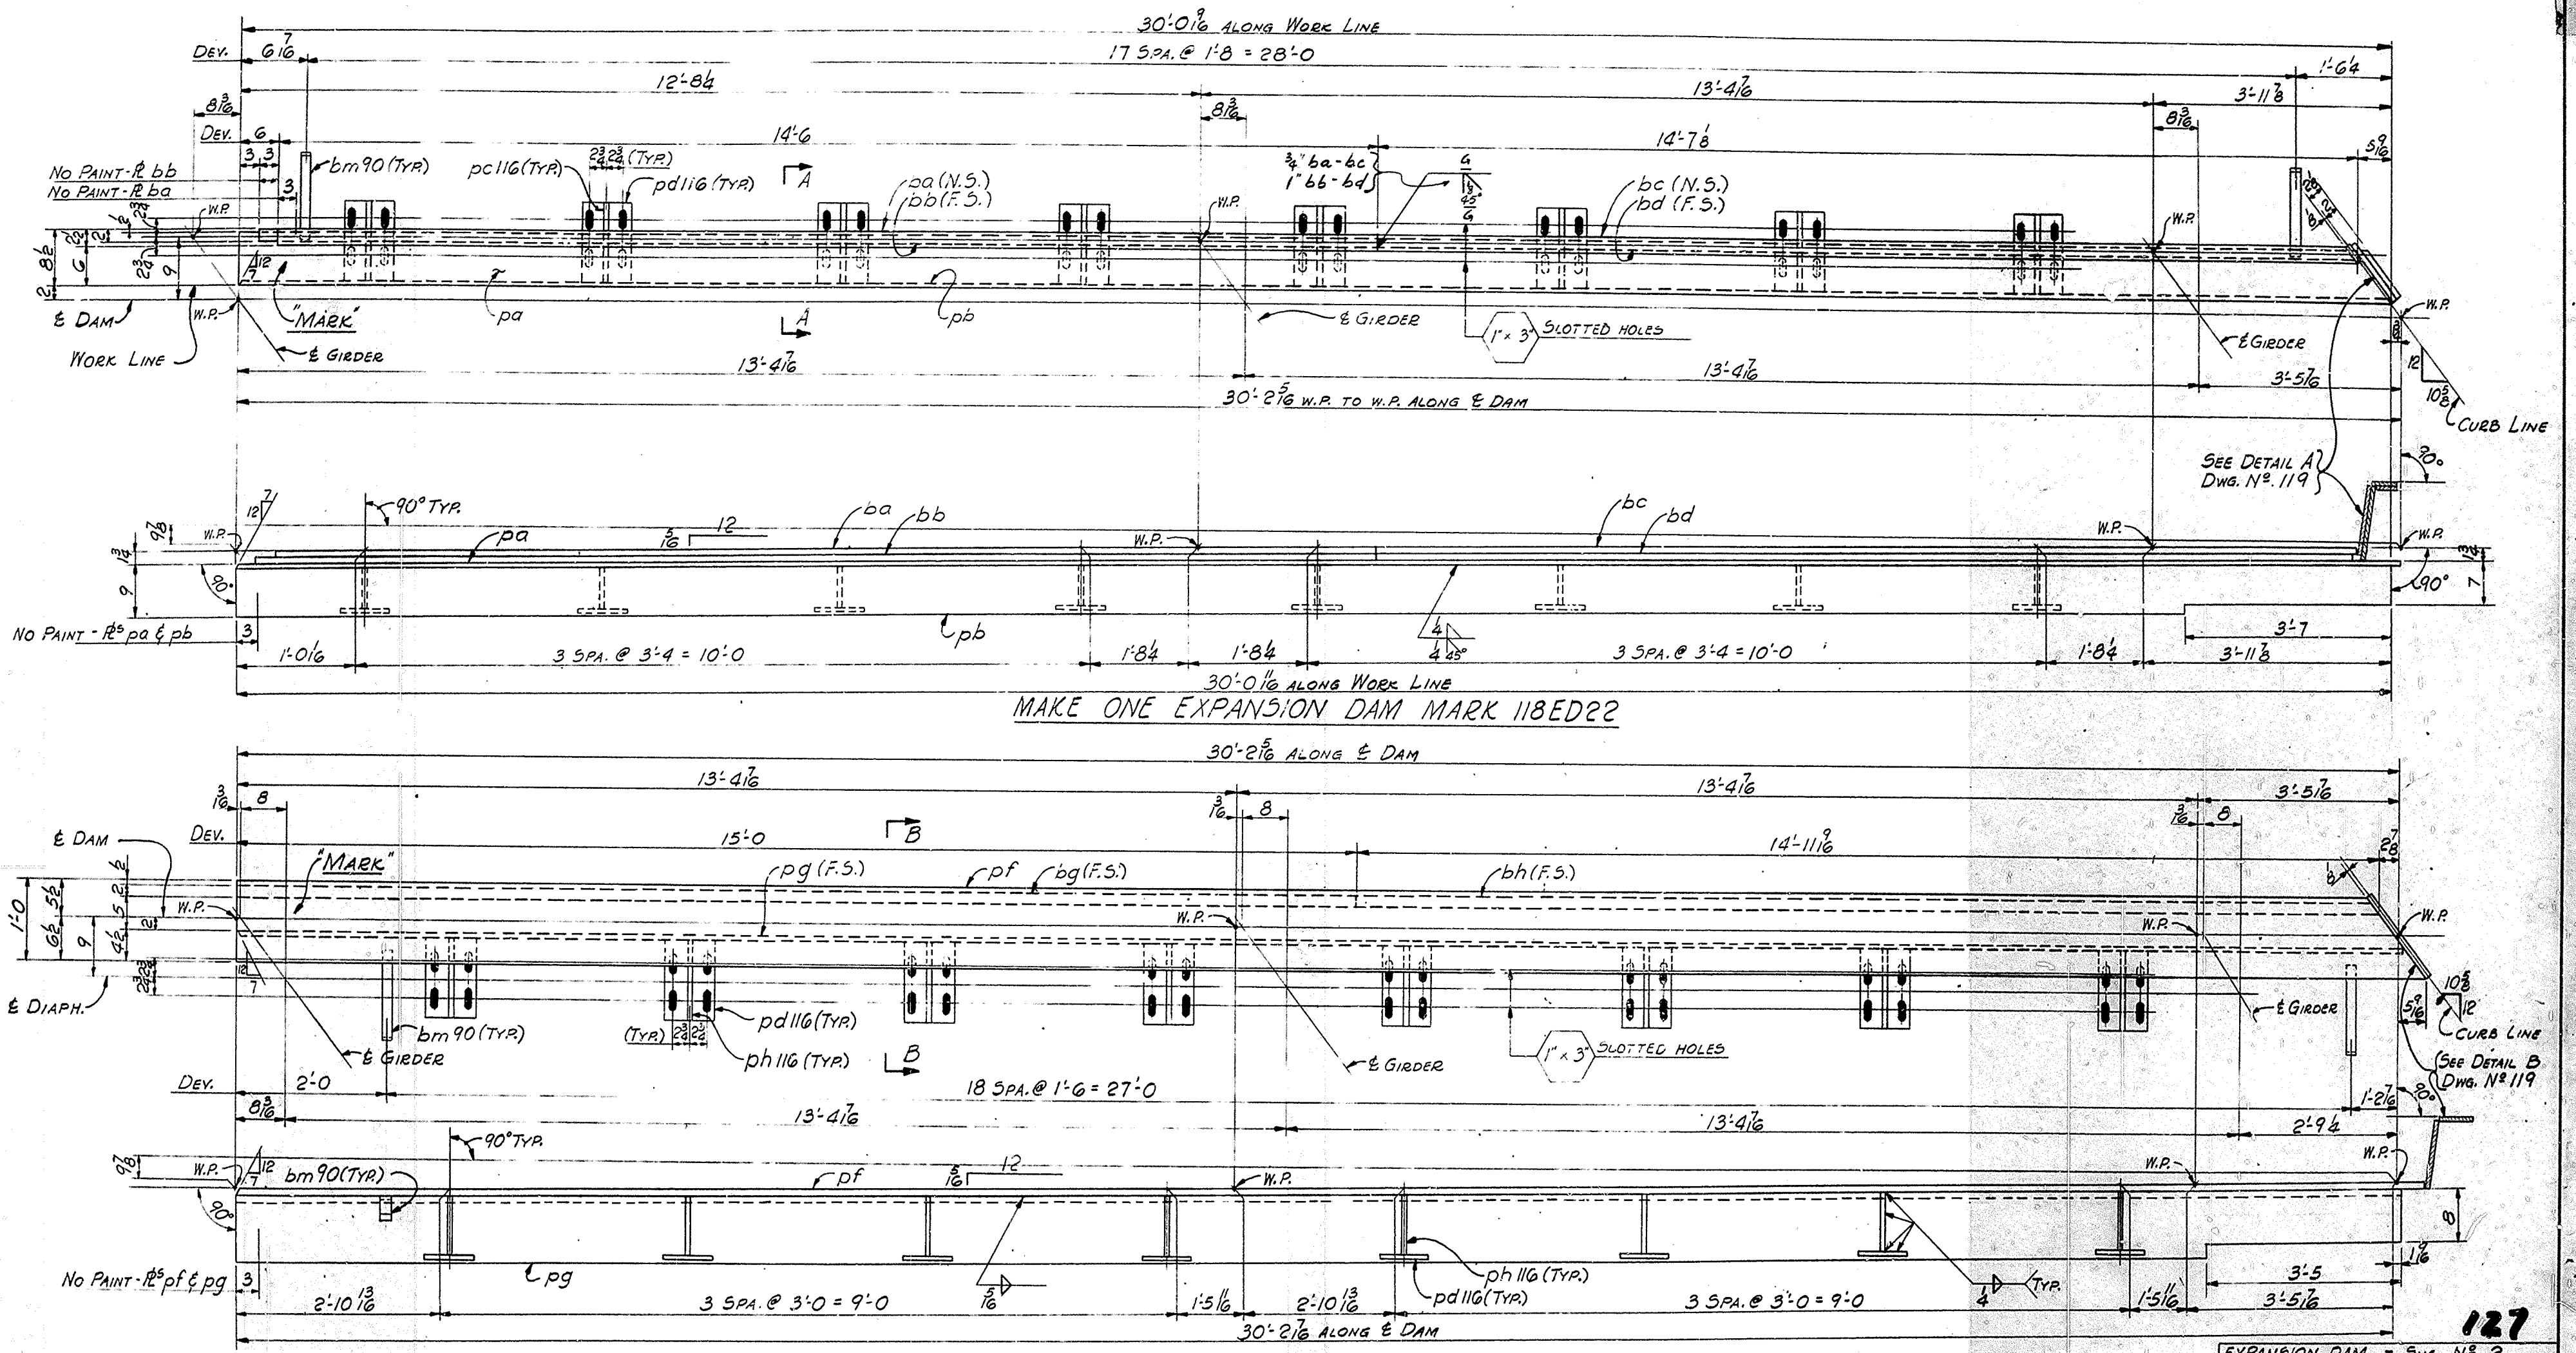

NOTES:
 ALL MATERIAL ASTM A36.
 FOR GENERAL NOTES SEE DWG. NO. GNI.
 EXPANSION DAMS ARE TO BE ASSEMBLED IN THE SHOP
 IN THEIR RELATIVE FINAL POSITION AND INSPECTED FOR FIT.
 WORK THIS DWG. WITH DWG. NO. 119.

MAKE ONE EXPANSION DAM MARK 118ED26

127

EXPANSION DAM - SUS. N^o 2
 BRIDGE OVER NORTHWESTERN HWY & 22nd ST.
 DEPT. OF HIGHWAYS, COMMONWEALTH OF KENTUCKY
 JEFFERSON CITY, KENT. MAP 164-2(13) 2:SP86-8873-7LB1
 CONTRACTOR: MATTINGLY BRIDGE CO.

NASHVILLE BRIDGE COMPANY
 NASHVILLE, TENN.

APPROVED FOR SHOP
 DATE 3/6/70
 REVISION NOTES
 1. 3/6/70

CHIEF DRAFTSMAN
 CHIEF ENGINEER




DATE 12-17-69
 IN CHARGE: GATTI (164-2)
 CHECKED BY: 1/21 DATE 1/23/70
 DATE PRINTED

BILLS MATERIAL NO.
 118




CONT. C6736
 S. O. B-5728

DRAWING NO.
 118

BRIDGE

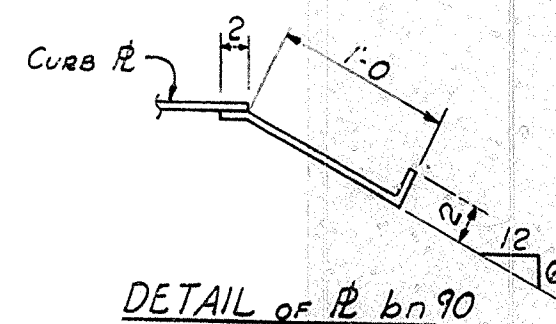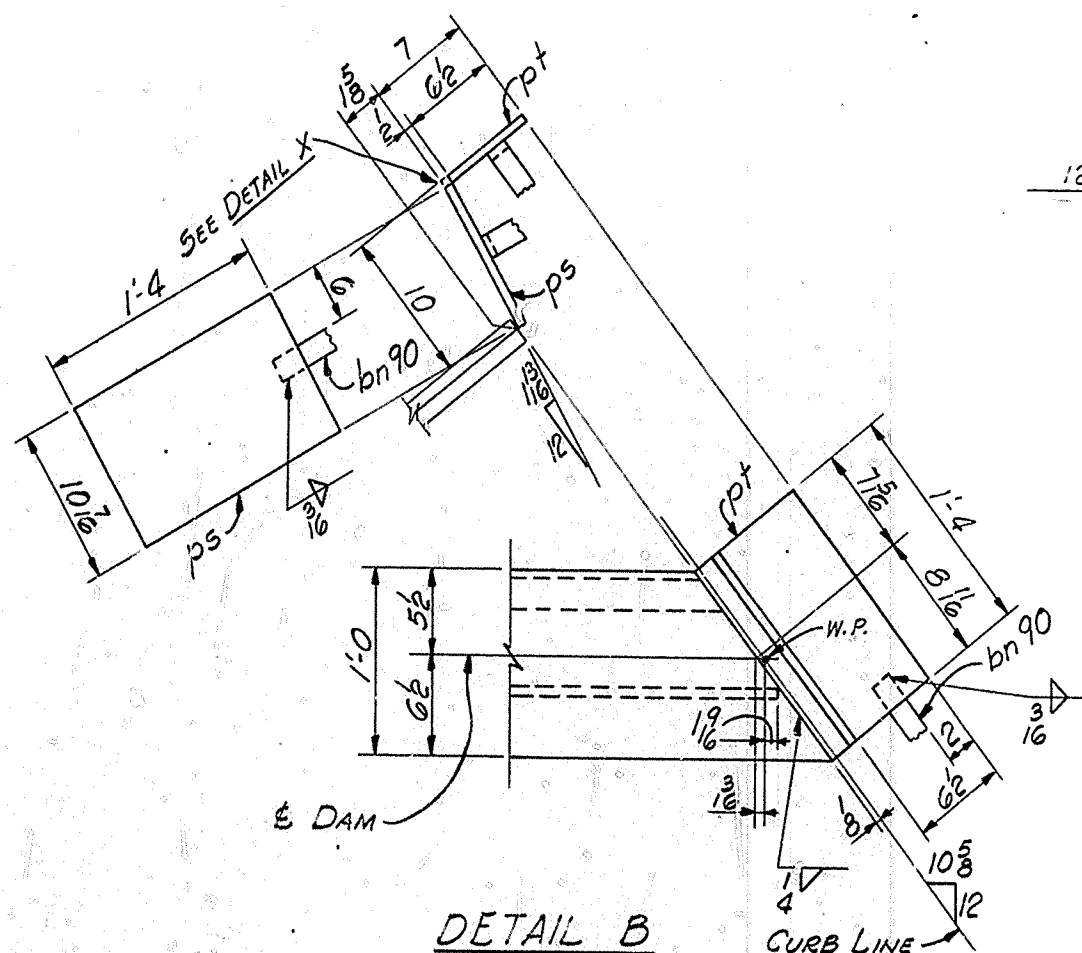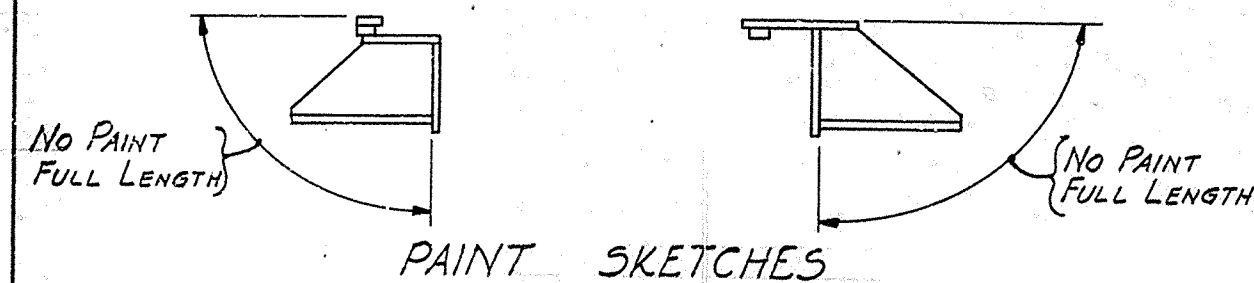

NOTES:
ALL MATERIAL ASTM A36.
FOR GENERAL NOTES SEE DWG. GNI.
WORK THIS DWG. WITH DWG. 118.

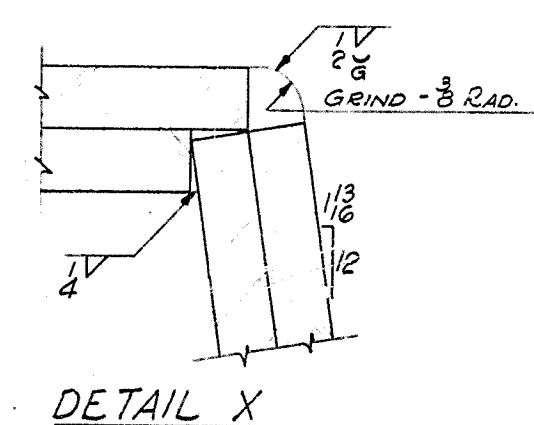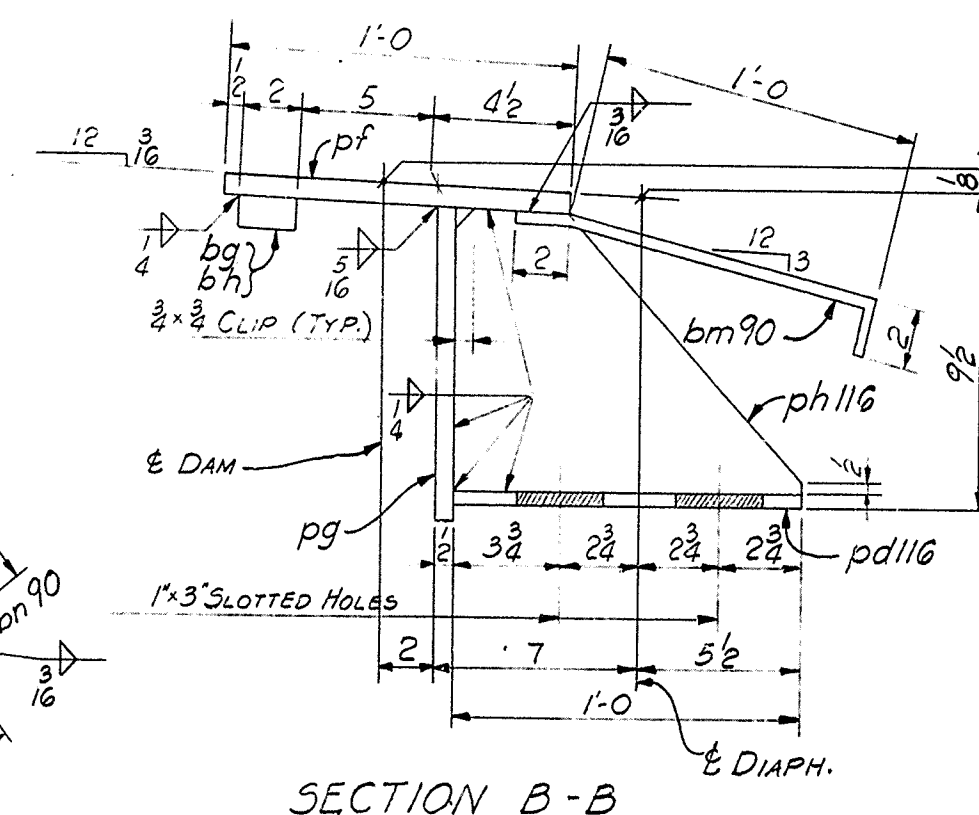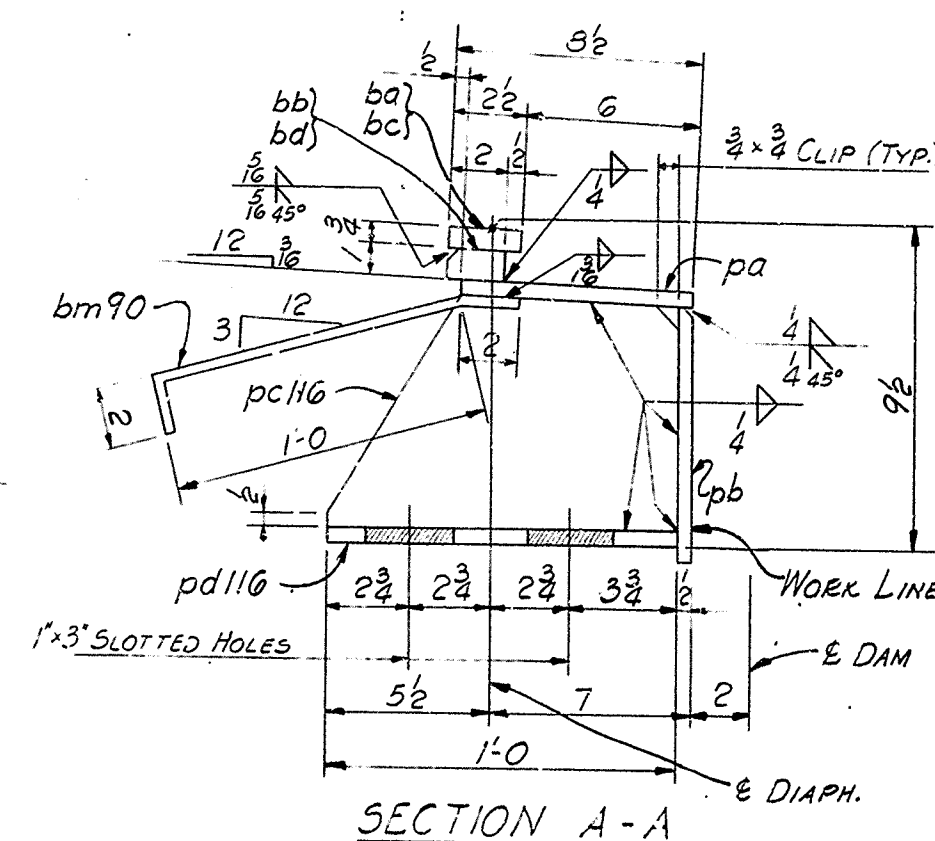

NASHVILLE BRIDGE COMPANY									
SHOP ORDER NO. B-5728		COMMONWEALTH OF KENTUCKY, DEPT. OF HIGHWAYS, BRIDGE							
WORK ORDER NO. C.G.736		OVER NORTHWESTERN PKWY & 22 ND ST. JEFFERSON COUNTY							
CONTRACT NO. 118		FABRICATION BESSEMER PLANT							
ITEM		WEIGHTS BY		CHECKED BY					
ITEM		SECTION	QUANTITY	UNIT	WEIGHT	REMARKS	SPEC.	WEIGHT	REMARKS
ONE 118ED22 EXPANSION DAM									
ONE	pa	8x2	30	2 1/2	390	403			
ONE	pb	8x2	30	2 1/2	390	403			
ONE	pc	8x2	30	2 1/2	390	403			
ONE	pd	8x2	30	2 1/2	390	403			
ONE	pe	8x2	30	2 1/2	390	403			
ONE	pf	8x2	30	2 1/2	390	403			
ONE	pg	8x2	30	2 1/2	390	403			
ONE	ph	8x2	30	2 1/2	390	403			
ONE	pi	8x2	30	2 1/2	390	403			
ONE	pj	8x2	30	2 1/2	390	403			
ONE	pk	8x2	30	2 1/2	390	403			
ONE	pl	8x2	30	2 1/2	390	403			
ONE	pm	8x2	30	2 1/2	390	403			
ONE	pn	8x2	30	2 1/2	390	403			
ONE	po	8x2	30	2 1/2	390	403			
ONE	pp	8x2	30	2 1/2	390	403			
ONE	ba	2x2	14	9	3913	604			
ONE	bb	2x1	14	9	3913	604			
ONE	bc	2x2	14	9	3913	604			
ONE	bd	2x1	14	9	3913	604			
ONE	bm	12x3	1	4	375	686			
ONE	bn	12x3	1	4	375	686			
ONE 118ED26 EXPANSION DAM									
ONE	pf	12x3	30	8	3910	312			
ONE	pg	10x2	30	4	375	274			
ONE	ph	8x3	1	0	375	274			
ONE	pi	8x3	1	0	375	274			
ONE	pj	8x3	1	0	375	274			
ONE	pk	8x3	1	0	375	274			
ONE	pl	8x3	1	0	375	274			
ONE	pm	8x3	1	0	375	274			
ONE	pn	8x3	1	0	375	274			
ONE	po	8x3	1	0	375	274			
ONE	pp	8x3	1	0	375	274			
ONE	ba	2x1	15	0	3913	603			
ONE	bb	2x1	14	11 1/2	3913	603			
ONE	bm	12x3	1	4	375	686			
ONE	bn	12x3	1	4	375	686			
SHEET TOTAL									

128

EXPANSION DAM - SUS. N^o 2
BRIDGE OVER NORTHWESTERN PKWY & 22ND ST.
DEPT. OF HIGHWAYS, COMMONWEALTH OF KENTUCKY
JEFFERSON CITY, F.A.P. 164-2(13)2:SP56-1271 7L81
CONTRACTOR: HATTINGLY BRIDGE CO.


NASHVILLE BRIDGE COMPANY
NASHVILLE, TENN.

APPROVED FOR SHOP
H.M.F. 1/10/50 CHIEF DRAFTSMAN
H.M.F. 1/10/50 CHIEF ENGINEER

REVISION NOTES
FIELD CORR. SEE GNI
SHOP PAINT
FIELD

DRAWN BY: J.B. DATE: 12-17-69
CHECKED BY: J.M. DATE: 1/23/70
DATE PRINTED

BILLS MATERIAL NO. 118
S.D. C.G.736
S.D. B-5728
DRAWING NO. 119

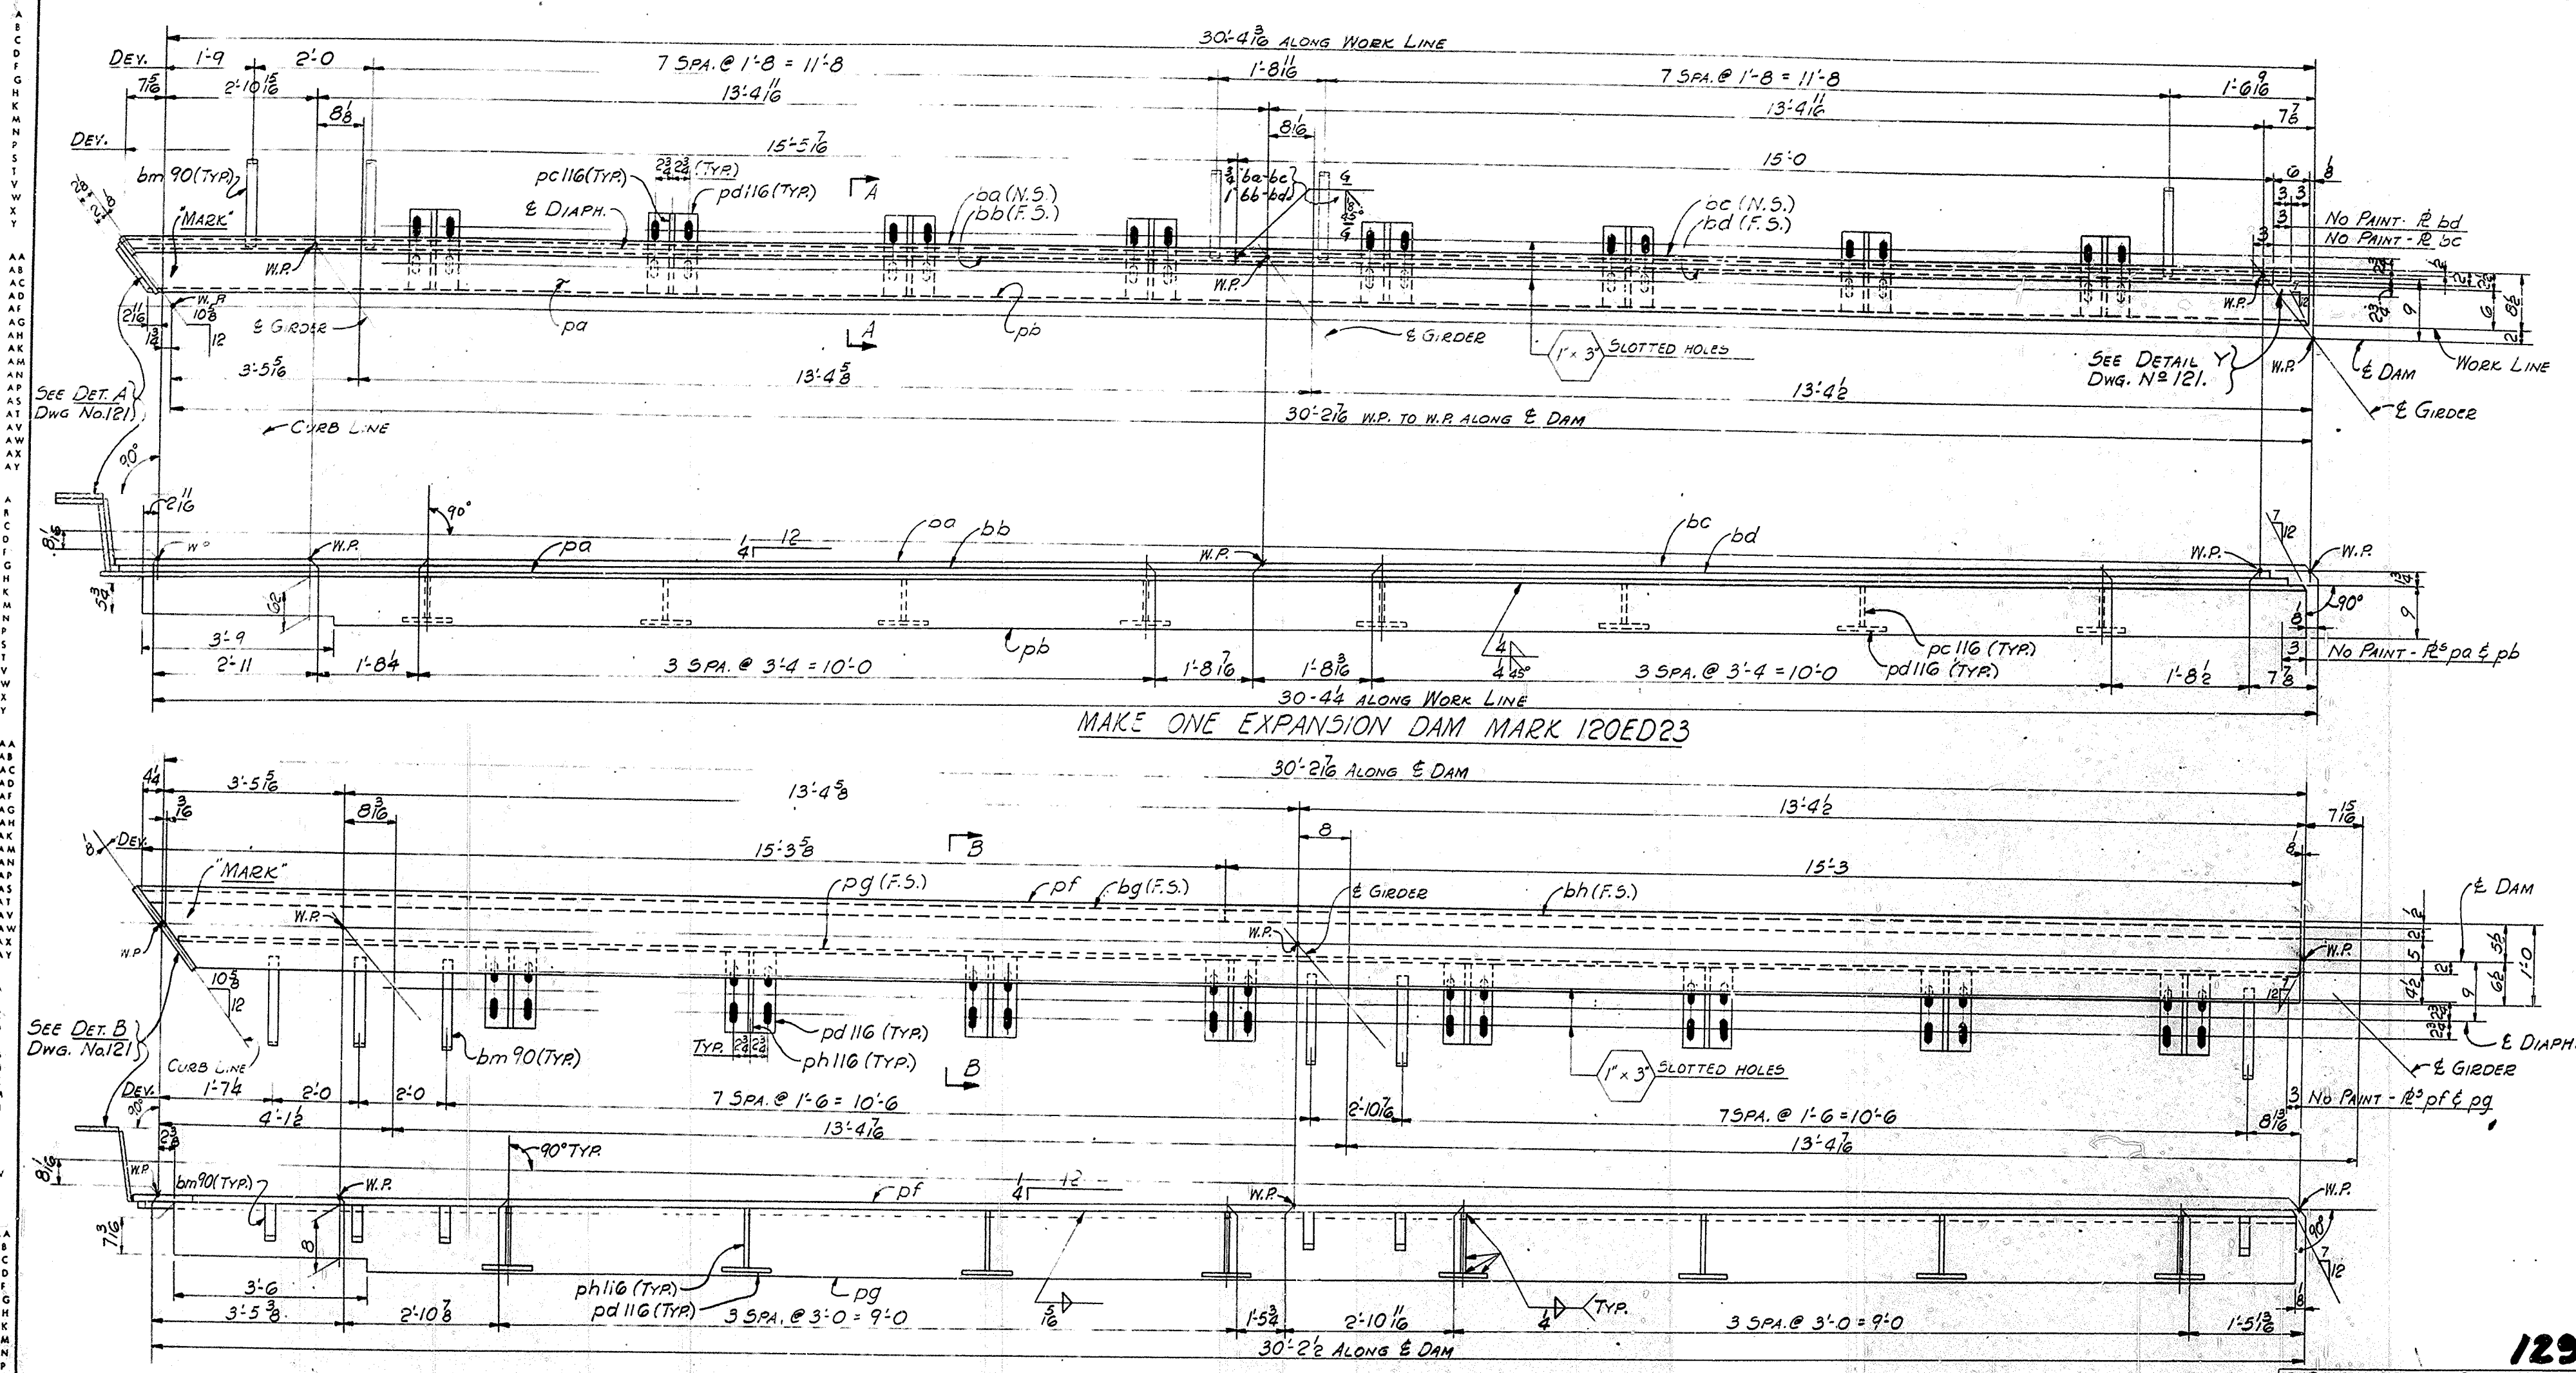

129

NOTES:
ALL MATERIAL ASTM A36.
FOR GENERAL NOTES SEE DWG. No. GNI.
EXPANSION DAMS ARE TO BE ASSEMBLED IN THE SHOP
IN THEIR RELATIVE FINAL POSITION AND INSPECTED FOR FIT.
WORK THIS DWG. WITH DWG. No. 121.

MAKE ONE EXPANSION DAM MARK 120ED27

EXPANSION DAM - SUBN^o 2
BRIDGE OVER NORTHWESTERN HWY & 22ND ST.
DEPT. OF HIGHWAYS, COMMONWEALTH OF KENTUCKY
JEFFERSON CTY. FAP: 64-2173; 5-5, 1213-7LBI
CONTRACTOR: MATTINGLY BRIDGE CO.

NASHVILLE BRIDGE COMPANY
NASHVILLE, TENN. BESSEMER PLANT.

APPROVED FOR SHOP		DATE: 12-16-69	
CHIEF DRAFTSMAN	CHIEF ENGINEER	IN CHARGE: GATN (12/16/69)	
REVISION NOTES	APPR. 1/5/70	CHECKED BY: V.M. DATE: 1/23/70	DATE PRINTED
BILL MATERIAL NO.	120	CONT. C6736	120
		S.O.B-5728	

BRIDGE

A
B
C
D
E
F
G
H
K
M
N
P
S
T
V
W
X
Y


AA
AB
AC
AD
AE
AF
AG
AH
AK
AM
AN
AP
AS
AT
AV
AW
AX
AY

A
B
C
D
E
F
G
H
K
M
N
P
S
T
V
W
X
Y


AA
AB
AC
AD
AE
AF
AG
AH
AK
AM
AN
AP
AS
AT
AV
AW
AX
AY

A
B
C
D
E
F
G
H
K
M
N
P
S
T
V
W
X
Y


AA
AB
AC
AD
AE
AF
AG
AH
AK
AM
AN
AP
AS
AT
AV
AW
AX
AY

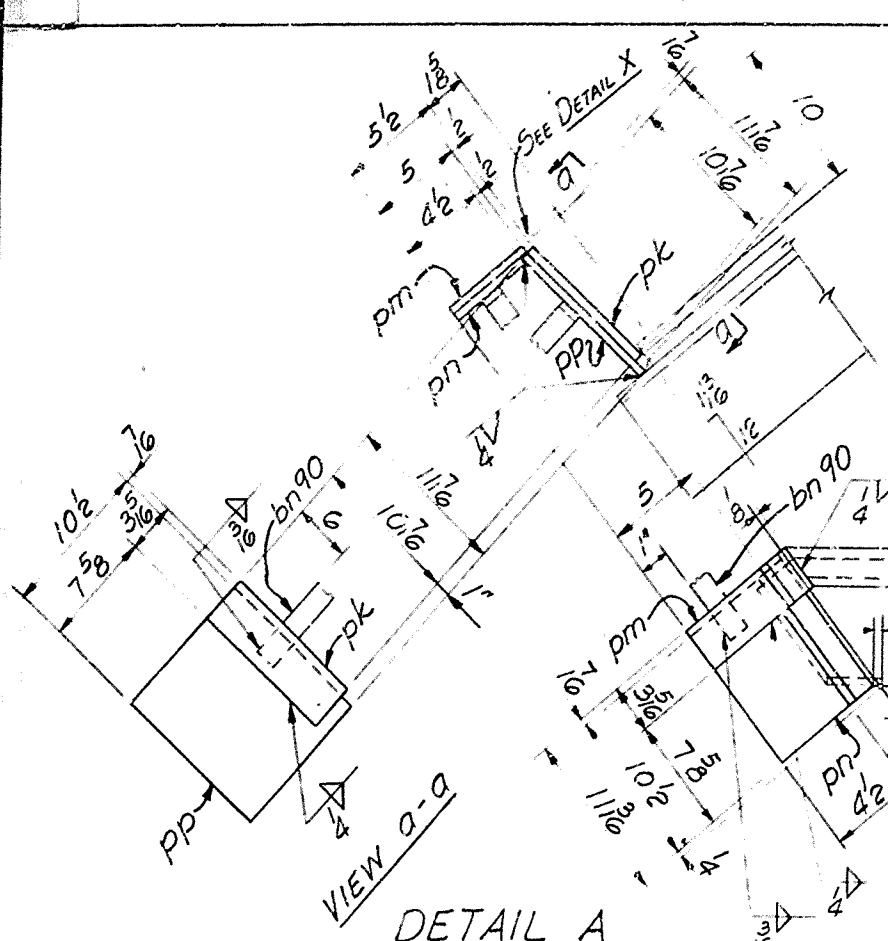


DETAIL A

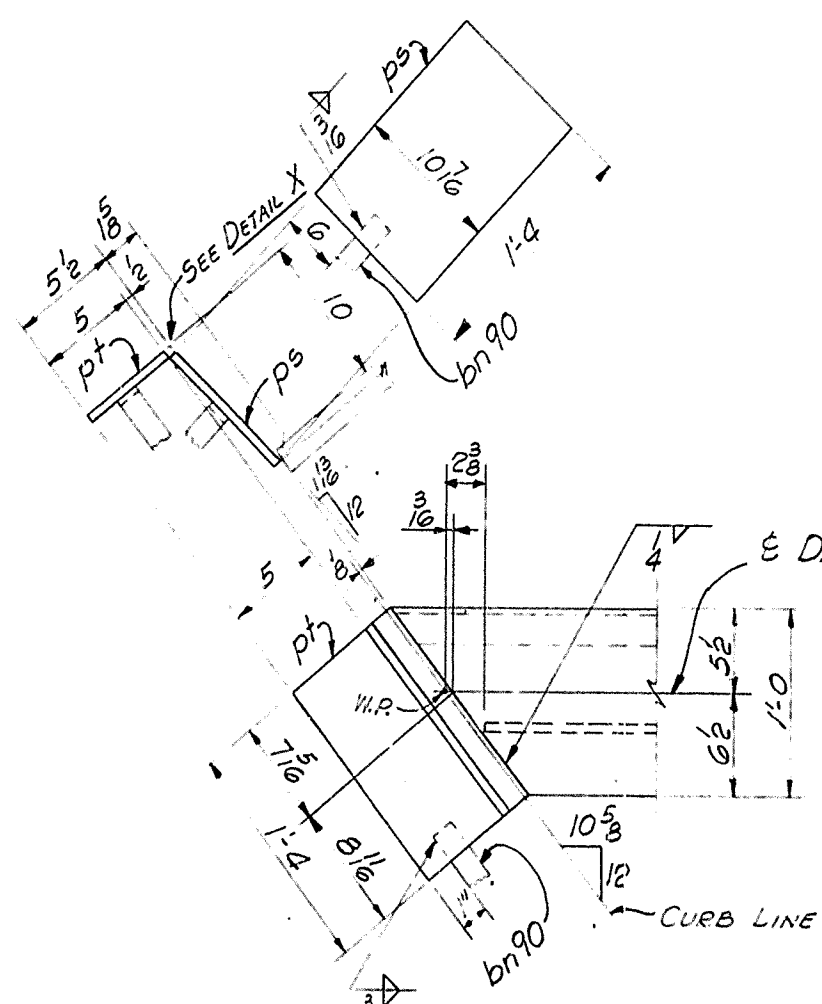


DETAIL B

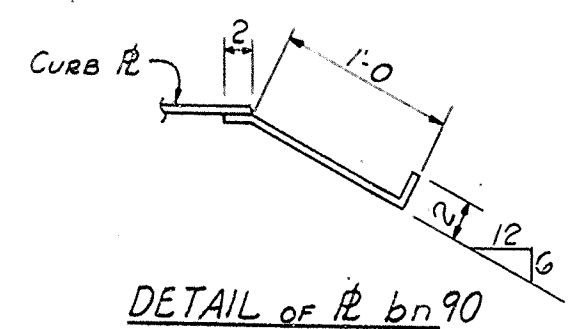

DETAIL of R bn 90

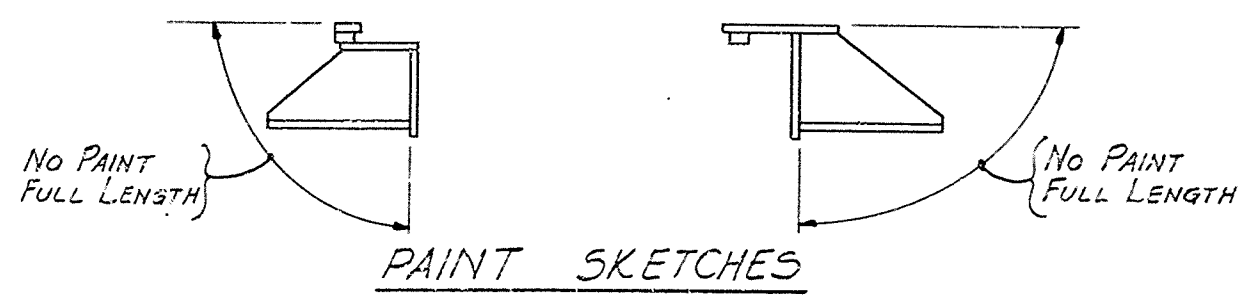


PAINT SKETCHES

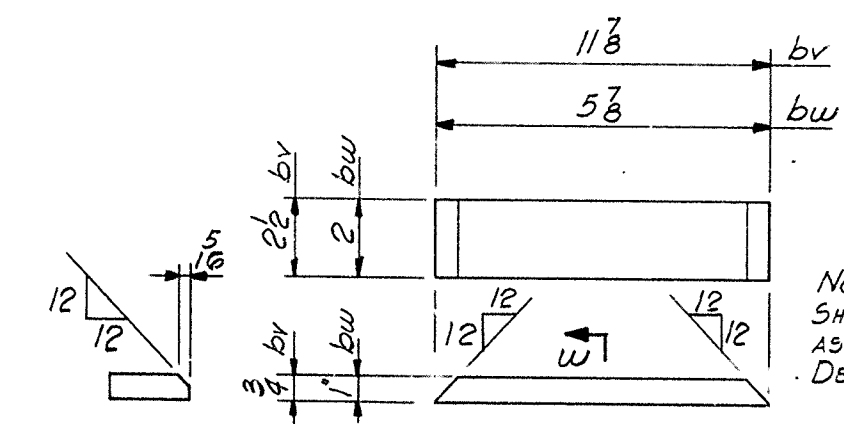


DETAIL OF R^S bv & bw

SECT. W
FOR R^S bw ONLY

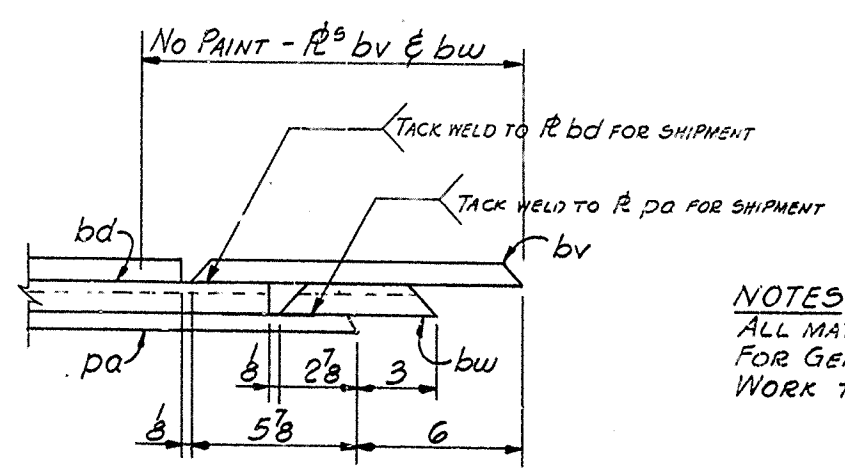


DETAIL Y


NOTES:
ALL MATERIAL ASTM A36.
FOR GENERAL NOTES SEE DWG. GNI.
WORK THIS DWG. WITH DWG. 120

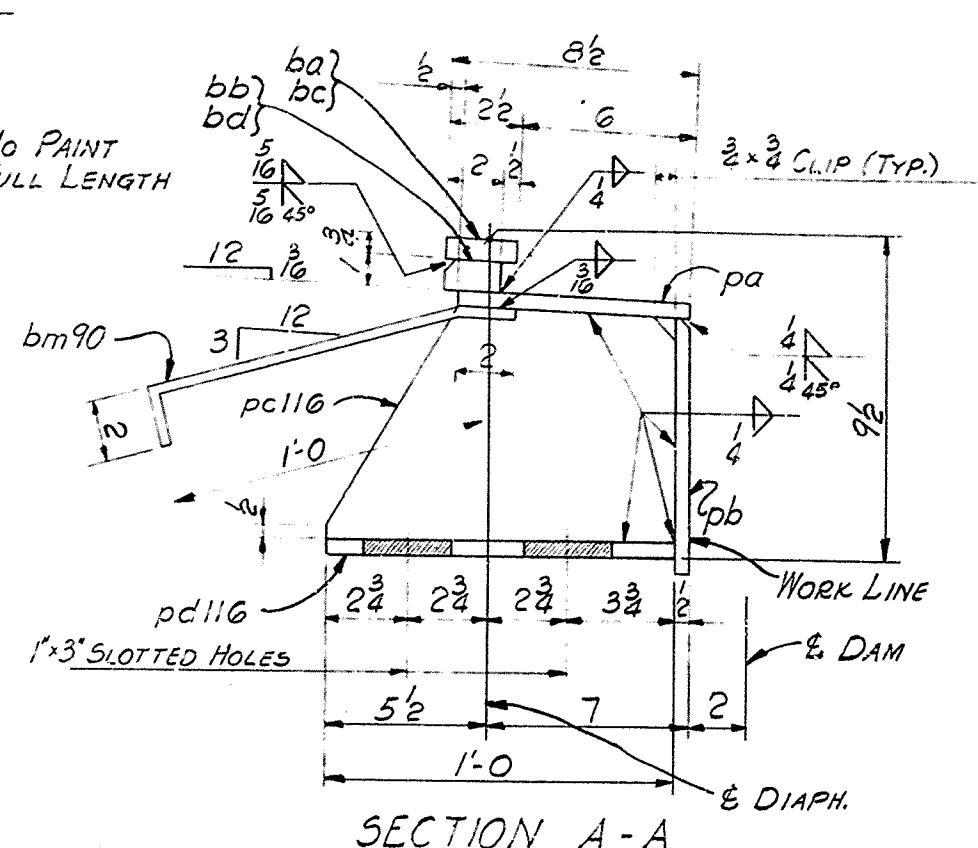

SECTION A-A

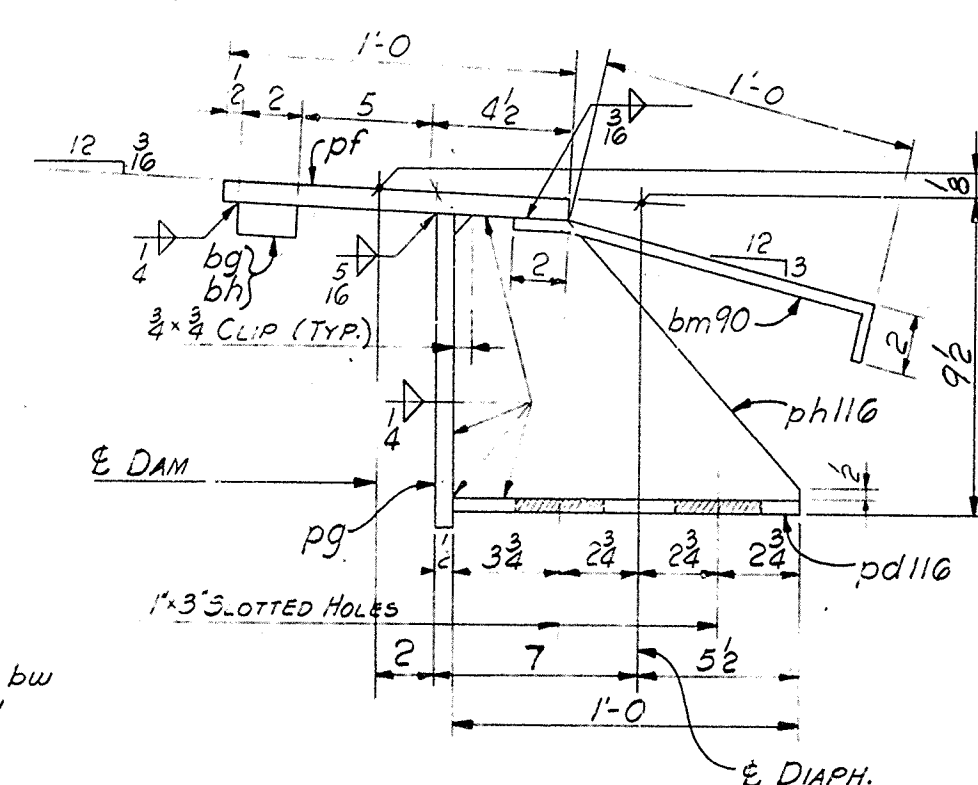

SECTION B-B

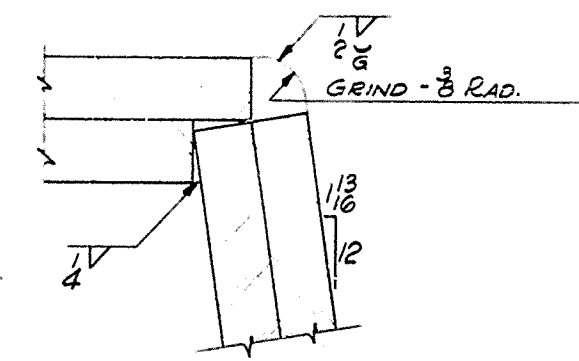

DETAIL X

NASHVILLE BRIDGE COMPANY													
SHOP ORDER NO. B-5728		COMMONWEALTH OF KENTUCKY, DEPT. OF HIGHWAYS, BRIDGE										BILL NO. 120	
WORK ORDER NO. C 6736		OVER NORTHWESTERN PKWY & 22ND ST. JEFFERSON COUNTY										DRAWING NO. 120 E 121	
CONTRACT NO. C 6736		FABRICATION BESSEMER PLANT											
ITEM			WEIGHTS BY			CHECKED BY							
SHIP MARK	QUANTITY	ITEM NUMBER	SECTION	FINISHED LENGTH FT. IN.	COILED LENGTH FT. IN.	P NO.	ITEM NO.	REMARKS	SPEED WEIGHT	AISC WEIGHT			
ONE 120 E 23 MAT. ASTM A36 EXPANSION DAM													
ONE	pa	R	8x2	31 0/16			3913	403			1 1/2		
ONE	pb	R	8x2	30 0/16				403			1 1/2		
8	pc	R	8x3	1 0				411			1 1/2		
8	pd	R	8x3	1 0	82 500 1/2			413			1 1/2		
ONE	pk	R	3x2	0 1/2			376	3600	404		2 1/2		
ONE	pm	R	3x2	0 5				404			2 1/2		
ONE	pn	R	4x2	0 10/16				404			2 1/2		
ONE	pp	R	10x2	0 11/16				404			2 1/2		
ONE	ba	R	2x2	15 5/16			3913	603			1 1/2		
ONE	bb	R	2x1	15 4/16				603			1 1/2		
ONE	bc	R	2x2	15 0				603			1 1/2		
ONE	bd	R	2x1	15 3				603			1 1/2		
17	bm90	R	1x2	1 4			376	606	606	BENT	1 1/2		
2	bn90	R	1x2	1 4			376	606	606	BENT	1 1/2		
ONE	bv	R	2x2	0 1/8			3913	603			1 1/2		
ONE	bw	R	2x1	0 5/8			3913	603			1 1/2		
ONE 120 E 27 EXPANSION DAM													
ONE	pf	R	12x2	30 7/16	85 1/2 CUTS	3910	3910	3910			1 1/2		
ONE	pg	R	10x2	30 0			376	407			1 1/2		
8	ph	R	8x3	1 0	82 CUTS	100 0	3909	413			1 1/2		
8	pi	R	8x3	1 0			3909	411			1 1/2		
ONE	ps	R	10x2	1 4			3680	404			2 1/2		
ONE	pt	R	5x2	1 4			376	404			2 1/2		
ONE	bg	R	2x1	15 3/8			3913	603			1 1/2		
ONE	bh	R	2x1	15 3			3913	603			1 1/2		
18	bm90	R	1x2	1 4			376	606	606	BENT	1 1/2		
2	bn90	R	1x2	1 4			376	606	606	BENT	1 1/2		


SHEET TOTAL

EXPANSION DAM - SUBN 2
BRIDGE OVER NORTHWESTERN PKWY & 22ND ST.
DEPT. OF HIGHWAYS, COMMONWEALTH OF KENTUCKY
JEFFERSON CITY, F.A.P. 164-2(13)2, 5(13)6, 2(13)7, 7(13)8
CONTRACTOR: MATTHEW BRIDGE CO.

APPROVED FOR SHOP	CHIEF ENGINEER	DATE	12-16-69
REVISION NOTES	FIELD CORN	DATE	1/23/70
SHOP PAINT	DATE PRINTED		
BILLS MATERIAL NO.	CONT. C 6736	DRAWING NO.	121
120	S. O. B-5728		

BRIDGE

AA
AC
AD
AF
AG
AH
AK
AL
AN
AP
AS
AT
AV
AW
AX
AY

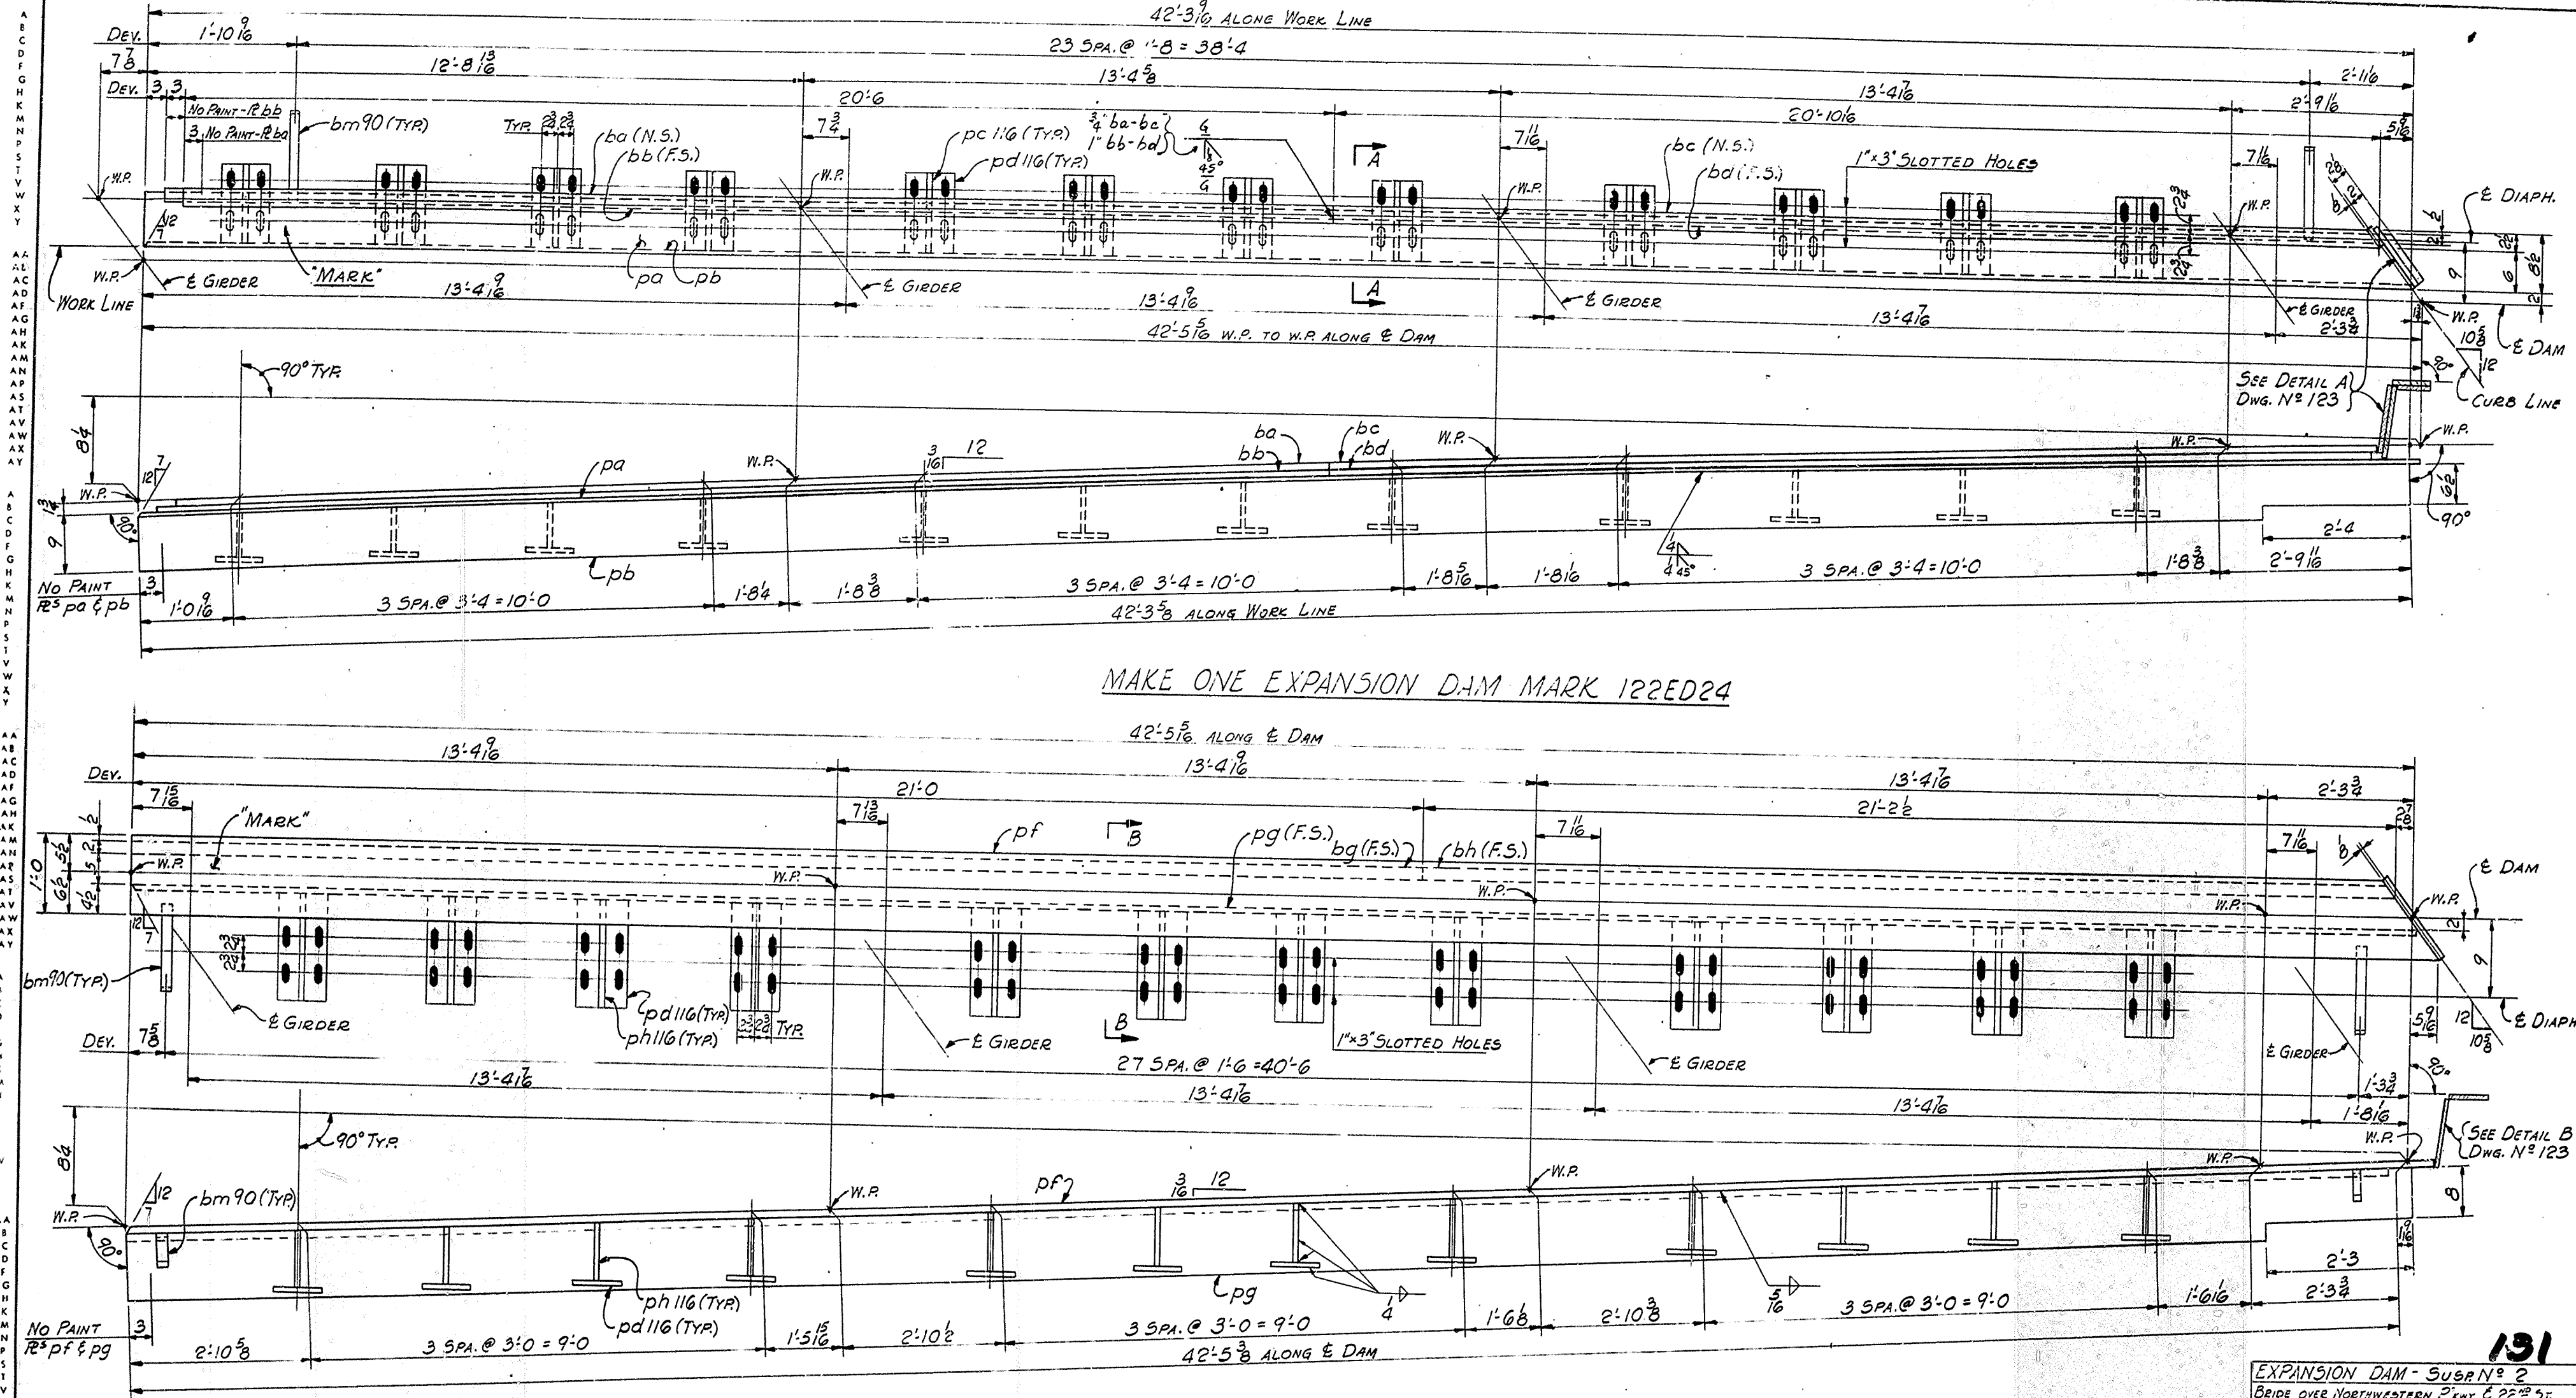

NOTES:
ALL MATERIAL ASTM A36.
FOR GENERAL NOTES SEE DWG. GNI.
EXPANSION DAMS ARE TO BE ASSEMBLED IN THE S-CO IN THE R
RELATIVE FINAL POSITION AND INSPECTED FOR F.T.
WORK THIS DWG. WITH DWG. 123.

MAKE ONE EXPANSION DAM MARK 122ED28







EXPANSION DAM - SUBP 2
BRIDGE OVER NORTHWESTERN PKWY & 22ND ST.
DEPT OF HIGHWAYS, COMMONWEALTH OF KENTUCKY
JEFFERSON CITY, F.A.P. 164-2(13)1; SP36 7213-1181
CONTRACTOR: MATTINGLY BRIDGE CO

NASHVILLE BRIDGE COMPANY
NASHVILLE, TENN.

APPROVED FOR SHOP
DATE: 3/5/70
APP. 3/5/70

BESSEMER PLANT
DRAWN BY: J.B. DATE: 12-19-69
IN CHARGE: GATTI (TENSOR)
FIELD COIN: 38
CHECKED BY: VM DATE: 1/23/70
DATE PRINTED

DRAWING NO. 122
CONT. C6736
S. O. B-5728

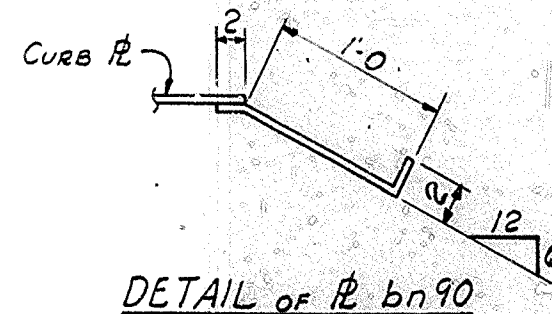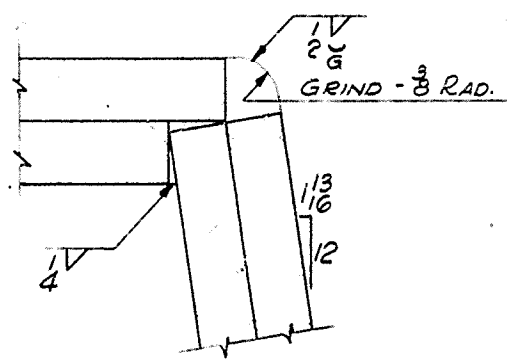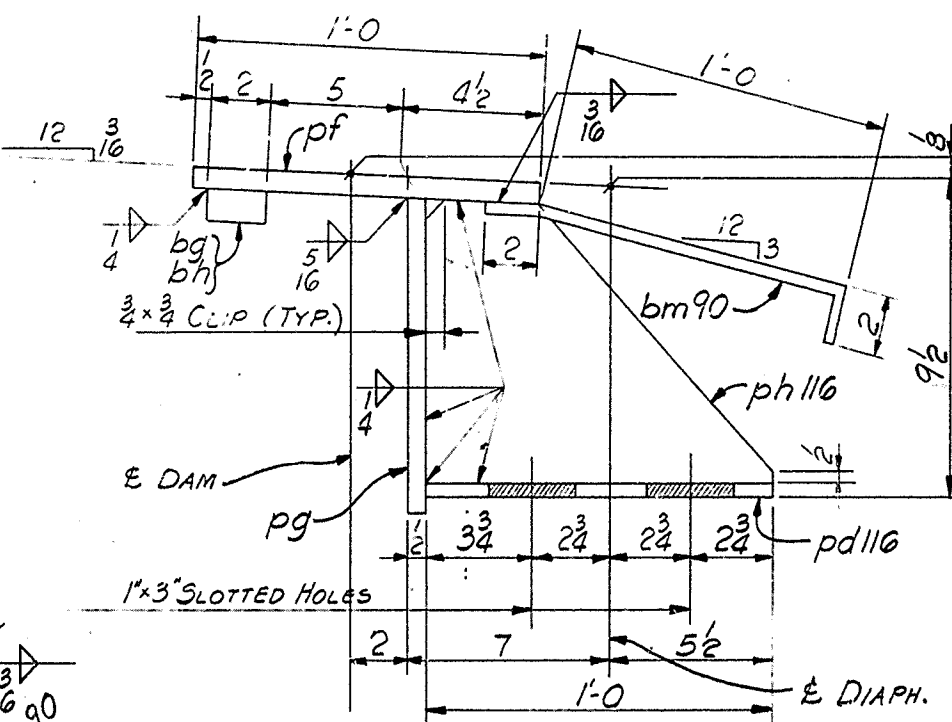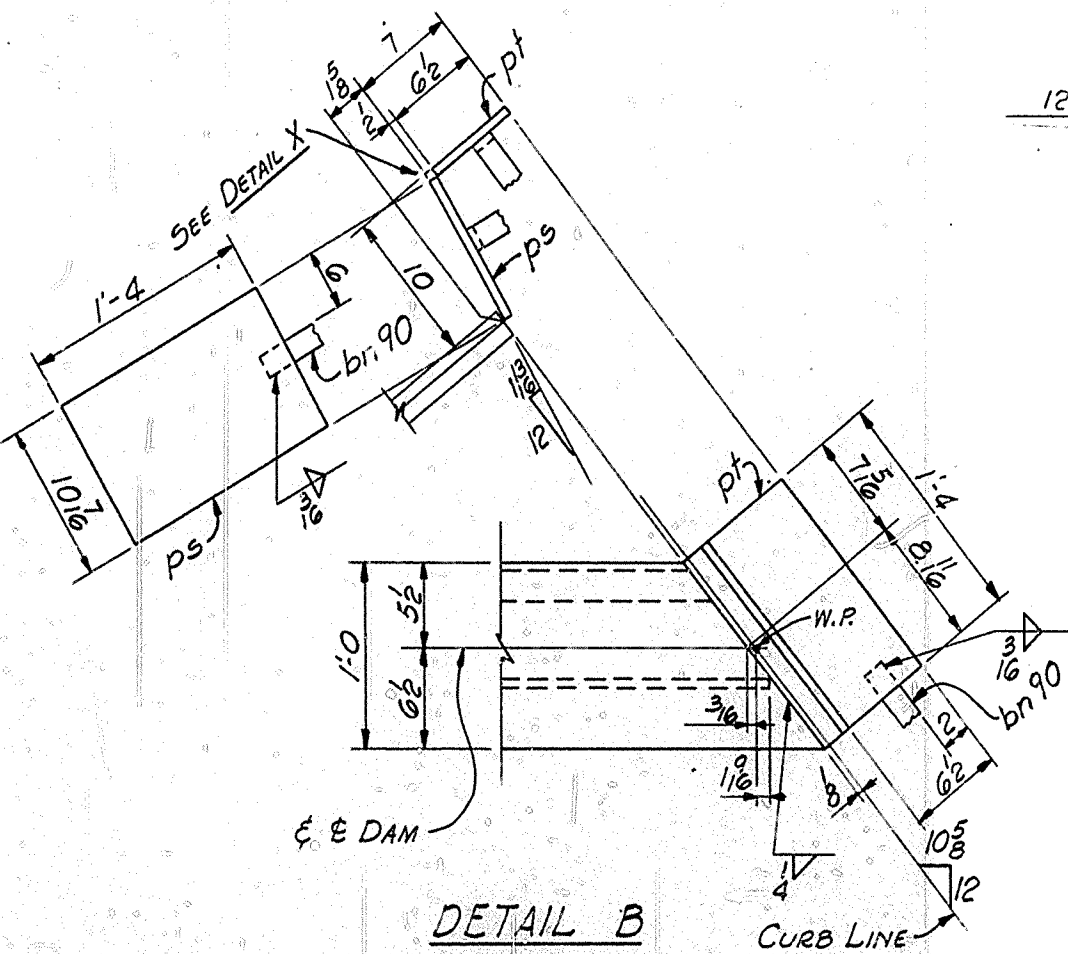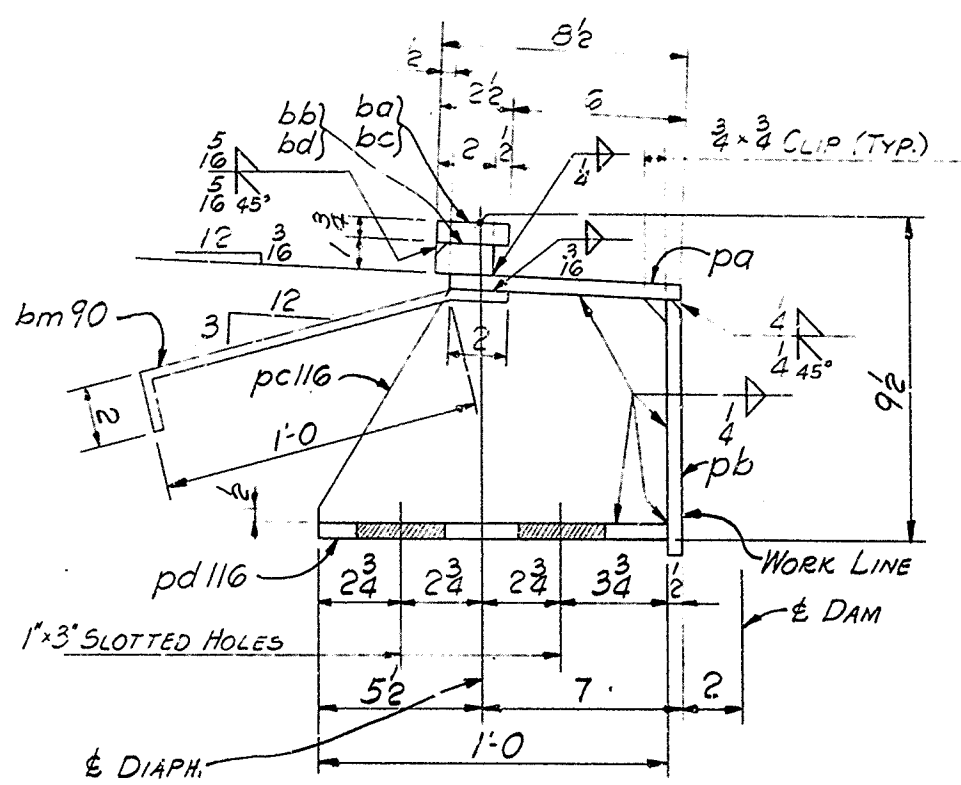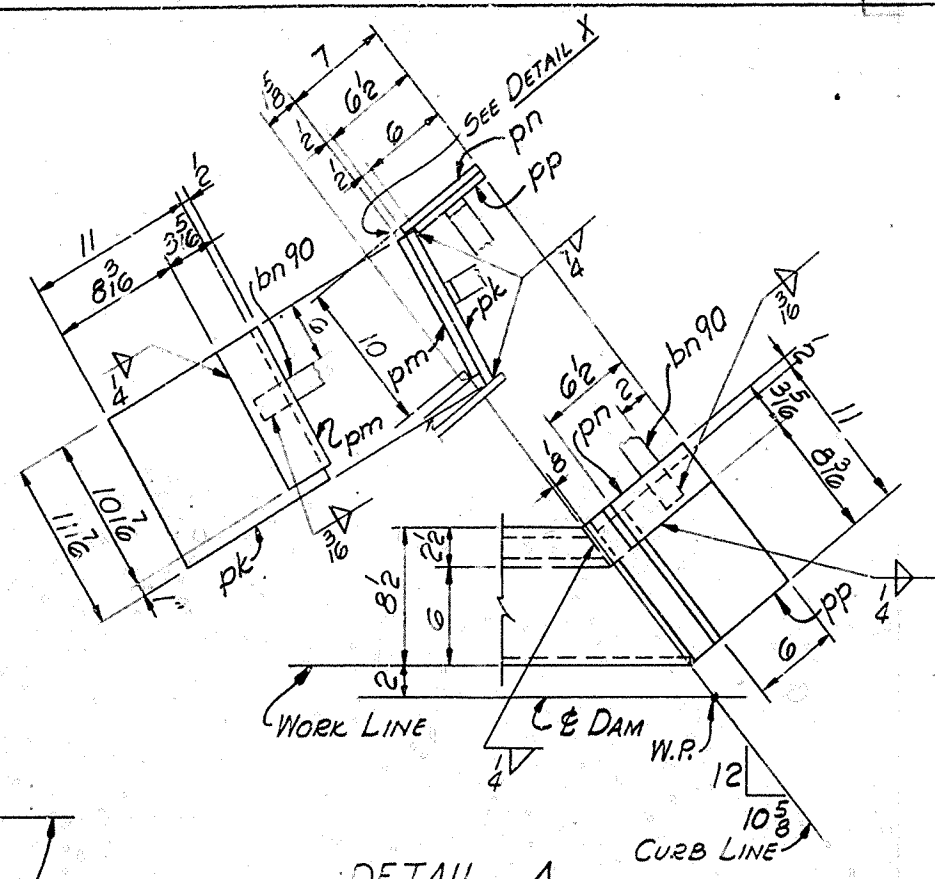

NOTES:
ALL MATERIAL ASTM A36.
FOR GENERAL NOTES SEE DWG. GNI.
WORK THIS DWG. WITH DWG. 122.

NASHVILLE BRIDGE COMPANY											
SHOP ORDER NO. B-5728			COMMONWEALTH OF KENTUCKY, DEPT. OF HIGHWAYS, BRIDGE						BILL NO. 122		
WORK ORDER NO. C 6736			OVER NORTHWESTERN PKWY & 22ND ST. JEFFERSON COUNTY						DRAWING NO. 122 & 123		
CONTRACT NO. C 6736			FABRICATION BESSEMER PLANT								
ITEM											
SHIPPING		ITEM		ASSEMBLY		SECTION		FINISHED		CHECKED BY	
NO.	MARK	QUANT.	MARK	QUANT.	SECTION	FINISHED	LENGTH	NO.	MARK	REMARKS	WEIGHT
ONE 122ED24 MAT ASTM A36 EXPANSION DAM											
ONE	pa	1	8x2	42.56				3910	44		
ONE	pb	1	8x2	42.56				3910	44		
12	116	1	6x3	1.0				3909	411		
12	116	1	8x3	1.0				3909	411		
ONE	pk	1	11x2	0.116				3909	411		
ONE	pm	1	3x2	0.10				3909	402		
ONE	pn	1	3x2	0.10				3909	402		
ONE	pp	1	6x2	0.11				3909	402		
ONE	ba	1	2x2	20.6				3913	603		
ONE	bb	1	2x1	20.9				3913	603		
ONE	bc	1	2x2	20.9				3913	603		
ONE	bd	1	2x1	20.9				3913	603		
28	bn90	1	12x3	1.4				3913	603		
2	bn90	1	12x3	1.4				3913	603		
ONE 122ED28 EXPANSION DAM											
ONE	pf	1	12x2	42.10				3910	313		
ONE	pg	1	10x2	42.6				3910	401		
12	116	1	8x3	1.0				3909	411		
12	116	1	8x3	1.0				3909	411		
ONE	ps	1	10x2	1.4				3909	402		
ONE	pt	1	6x2	1.4				3913	603		
ONE	ba	1	2x1	21.0				3913	603		
ONE	bb	1	2x1	21.2				3913	603		
28	bn90	1	12x3	1.4				3913	603		
2	bn90	1	12x3	1.4				3913	603		
SHEET TOTAL											

132

EXPANSION DAM - SUBP. N° 2
BRIDGE OVER NORTHWESTERN PKWY & 22ND ST.
DEPT. OF HIGHWAYS, COMMONWEALTH OF KENTUCKY
JEFFERSON CITY, P.A.P. 164-21732-15L-7123-71.01
CONTRACTOR: MATTHEW BRIDGE CO.








NASHVILLE BRIDGE COMPANY
NASHVILLE, TENN.

APPROVED FOR SHOP
DATE: 12/19/69
BY: JLB

REVISION NOTES
1. CHANGE FROM 12/19/69 TO 12/19/69
2. CHANGE FROM 12/19/69 TO 12/19/69

CONTRACT NO. C 6736
S. O. B-5728

DRAWING NO. 123

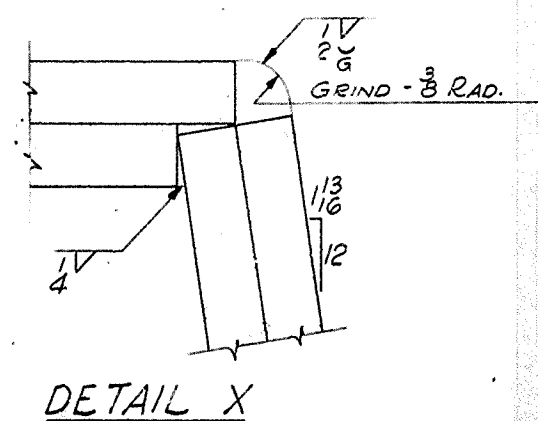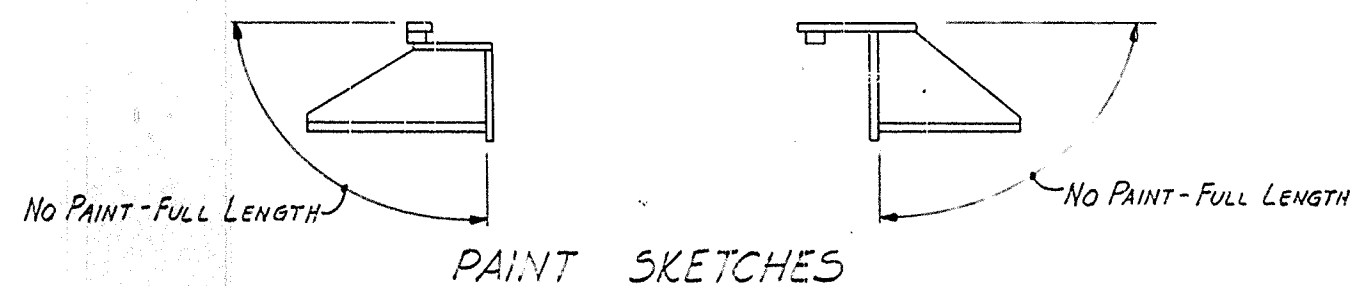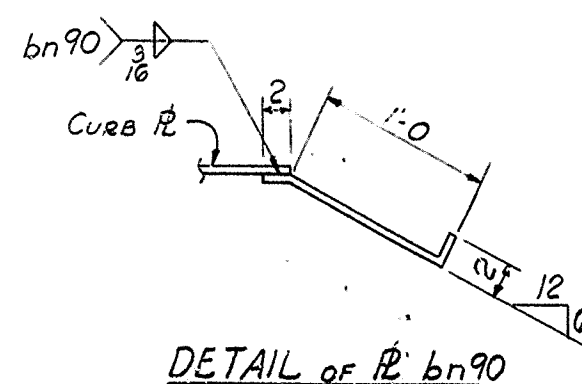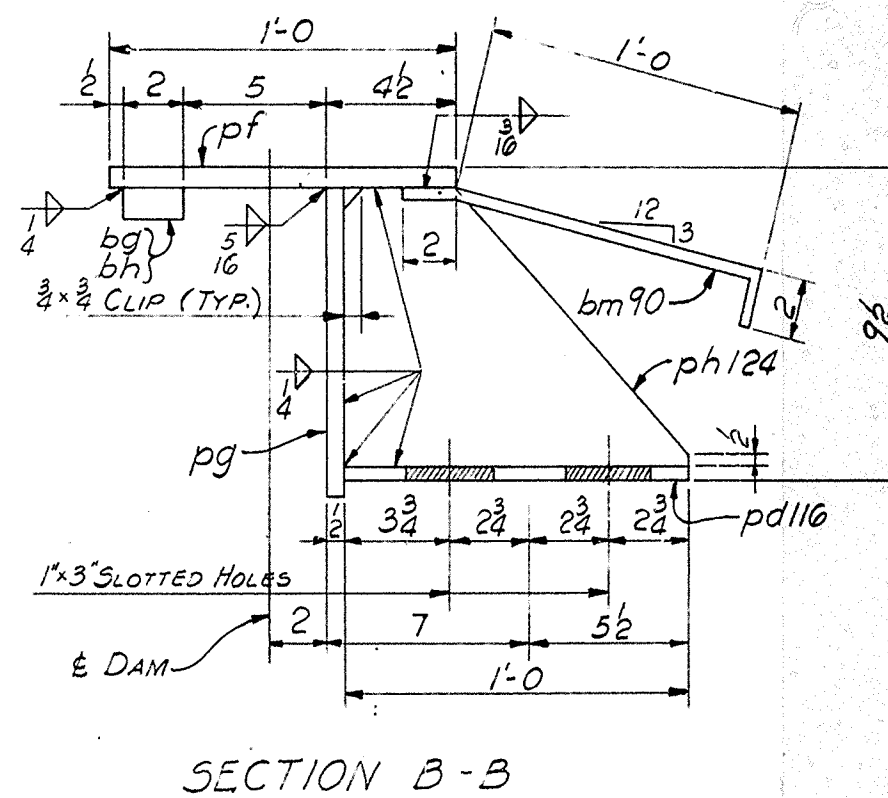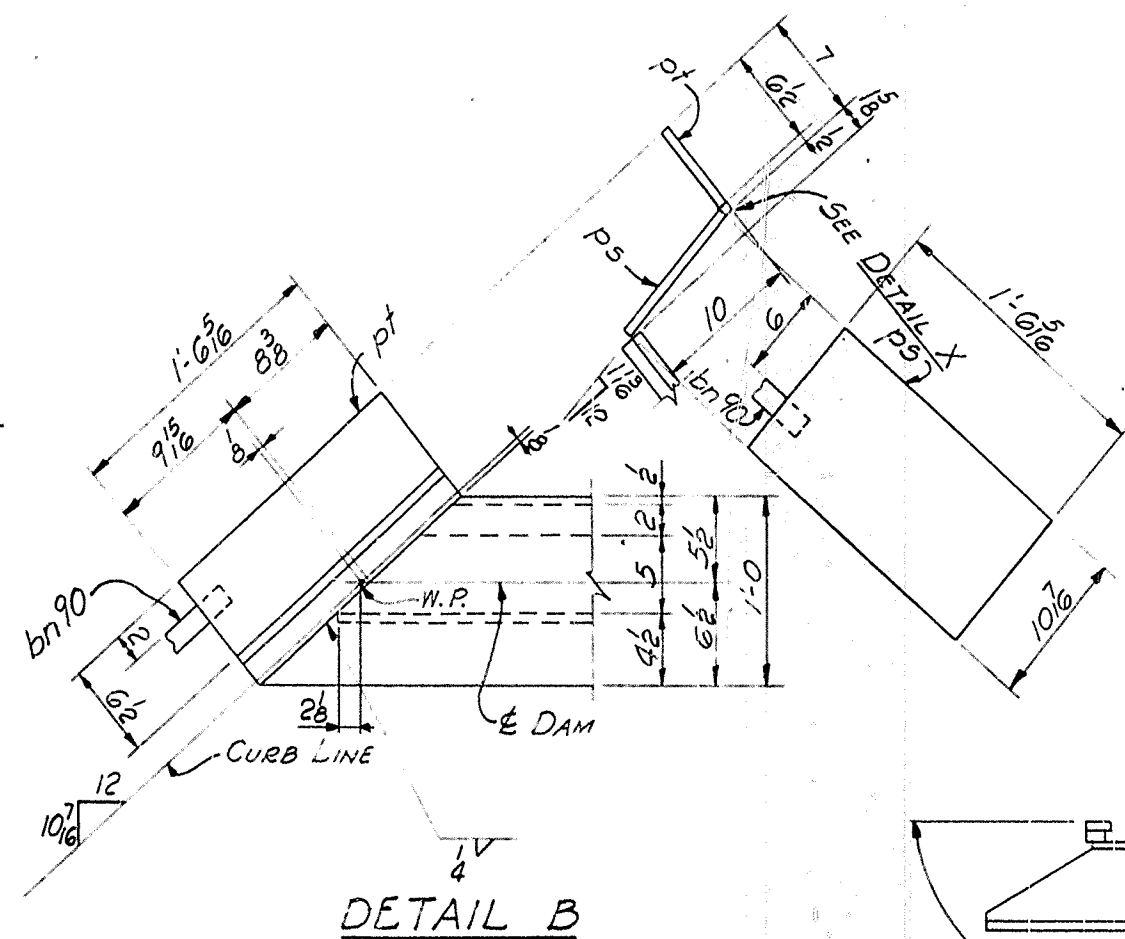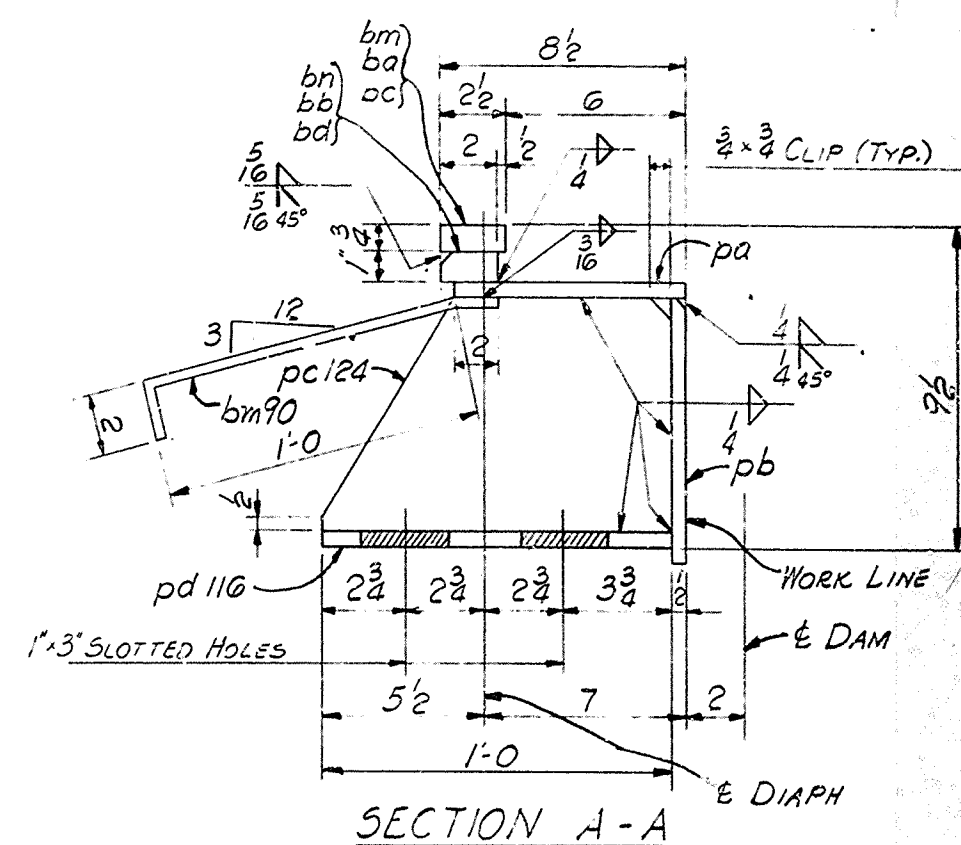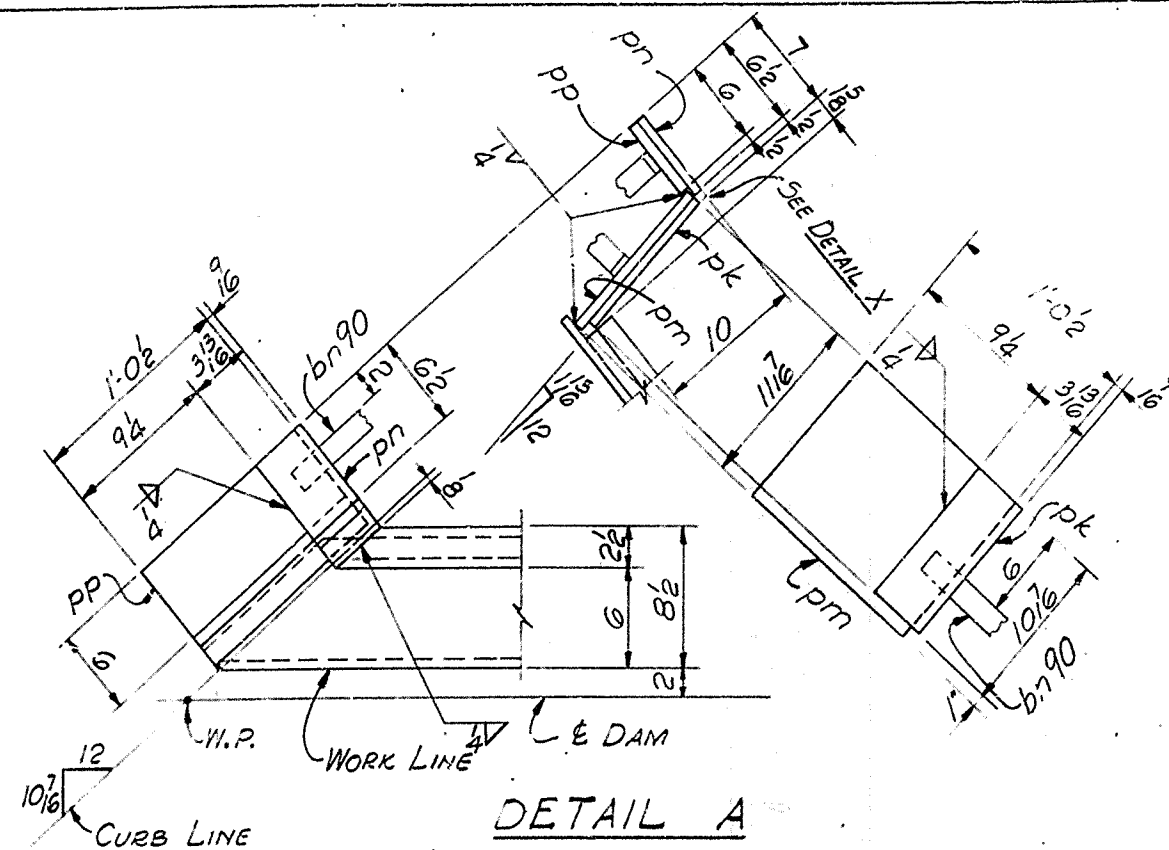

NOTES:
ALL MATERIAL ASTM A36.
FOR GENERAL NOTES SEE DWG. GNI.
WORK THIS DWG. WITH DWG. 124.

NASHVILLE BRIDGE COMPANY

SHOP ORDER NO.

B-5728

WORK ORDER NO.

CONTRACT NO.

CG736

COMMONWEALTH OF KENTUCKY, DEPT. OF HIGHWAYS, BRIDGE

OVER NORTHWESTERN PKWY & 22ND ST. JEFFERSON COUNTY

FABRICATION BESSEMER

PLANT

BILL NO.

124

DRAWING NO.

124 & 122

ITEM WEIGHTS BY CHECKED BY

SHIP	SHIPPING	ITEM	ASSEMBLY	SHAFT	SECTION	FOSTER	ORDERED	P. O.	ITEM	REMARKS	SPEC	AYSC
MARK	MARK	NO.	MARK			LENGTH	LENGTH	NO.	NO.		WEIGHT	WEIGHT
						FT. IN.	FT. IN.					

ONE 124 EL 31 MAT. 197M A3G

EXPANSION DAM

ONE PA 12 8x2 40 2 3 3910 401

ONE PB 12 8 1/2 x 2 18 2 6 3910 401

12 PB 12 6 3/4 x 3 1 0 3909 411

12 PB 12 8 x 3 1 0 3909 413

ONE PC 12 3 1/2 x 2 0 10 2680 406

ONE PM 12 1 1/2 x 2 1 0 414

ONE PM 12 3 1/2 x 2 0 6 414

ONE PP 12 6 x 2 1 0 406

ONE BA 3/4 2 1/2 x 3 15 7 3913 406

ONE BB 3/4 2 x 1 15 8 406

ONE BC 3/4 2 1/2 x 3 15 7 406

ONE BD 3/4 2 x 1 15 7 406

ONE BM 3/4 2 1/2 x 3 15 8 406

ONE BN 3/4 2 x 1 15 11 406

26 BM 70 3/4 1 1/2 x 3 1 4 2680 406 BENT

2 BN 70 3/4 1 1/2 x 3 1 4 2680 406 BENT

ONE 124 ED 35 EXPANSION DAM

ONE PF 12 10 x 3 49 10 3910 406

ONE PG 12 10 x 3 48 8 3910 401

12 PB 12 8 x 3 1 0 3909 413

12 PB 12 8 3/4 x 3 1 0 3909 411

ONE PS 12 10 1/2 x 2 1 6 3910 406

ONE PT 12 6 x 2 1 0 2680 406

ONE BQ 3/4 2 x 1 16 16 3913 406

2 BH 3/4 2 x 1 16 0 3913 406

29 BM 70 3/4 1 1/2 x 3 1 4 2680 406 BENT

2 BN 70 3/4 1 1/2 x 3 1 4 2680 406 BENT

SHEET TOTAL

134

EXPANSION DAM - SUSP. N^o 3
BRIDGE OVER NORTHWESTERN PKWY & 22nd ST
DEPT. OF HIGHWAYS, COMMONWEALTH OF KENTUCKY
JEFFERSON CTY. F.A.P. 164-2738; SPSL-1273-7L
CONTRACTOR: MATTINGLY BRIDGE CO.

NASHVILLE BRIDGE COMPANY
NASHVILLE, TENN.

APPROVED FOR SHCP		DESIGNER PLANT	
NAME <i>WESLEY</i>	CAD DRAFTER CAREY ENGLISH	DATE <i>11/5/70</i>	<i>11/2/70</i>
REVISION NOTES	NO. <i>12</i>	CHECKED BY <i>Vm</i>	DATE PRINTED <i>11/2/70</i>
BILL MATERIAL NO.		CONT. <i>C 6736</i>	
<i>124</i>		<i>112-5728</i>	
		<i>125</i>	



NOTES:
ALL MATERIAL ASTM A36.
FOR GENERAL NOTES SEE DWG. NO. GNI.
EXPANSION DAMS ARE TO BE ASSEMBLED IN THE SHOP
IN THEIR RELATIVE FINAL POSITION AND INSPECTED FOR FIT.
WORK THIS DWG. WITH DWG. NO. 127.

MAKE ONE EXPANSION DAM MARK 126ED36


EXPANSION DAM - SUBP. N° 3
BRIDGE OVER NORTHWESTERN HWY & 22ND ST.
DEPT. OF HIGHWAYS, COMMONWEALTH OF KENTUCKY
JEFFERSON CITY, KAN. 66101
CONTRACTOR: MATTINGLY BRIDGE CO.

NASHVILLE BRIDGE COMPANY
NASHVILLE, TENN.

APPROVED FOR SHOP		DATE: 1/18/70	
WME/100	CHIEF DRAFTSMAN	DATE: 1/18/70	IN CHARGE: GUTH (126ED32)
WME/100	CHIEF ENGINEER	DATE: 1/18/70	IN CHARGE: GUTH (126ED32)
REVISION NOTES		CHECKED BY: VM DATE: 1/24/70	
APR. 3/5/70		DATE PRINTED	
FIELD		BILL MATERIAL NO.	
126		CONT. C6736	
		S.D.B-5728	
		126	


NO PAINT - FULL LENGTH

PAINT SKETCHES



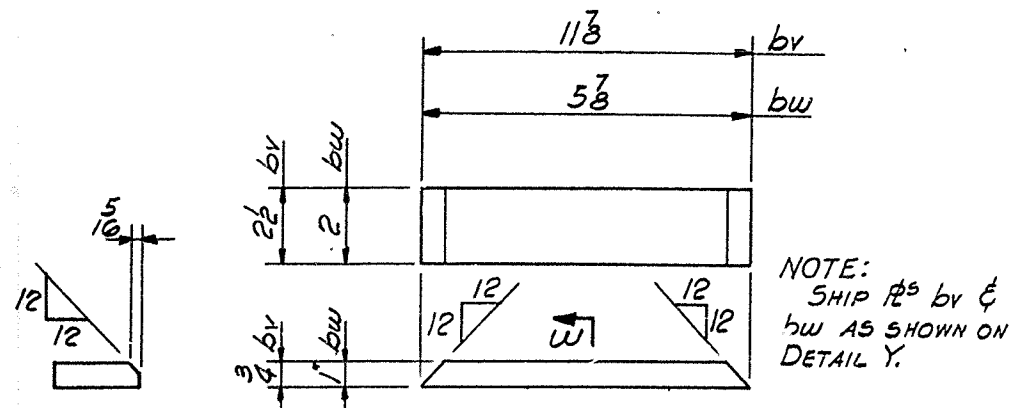


NOTE:
SHIP ~~PLS~~ BY ~~C~~
HOW AS SHOWN ON
DETAIL Y.


SECT. W
FOR P bw ONLY

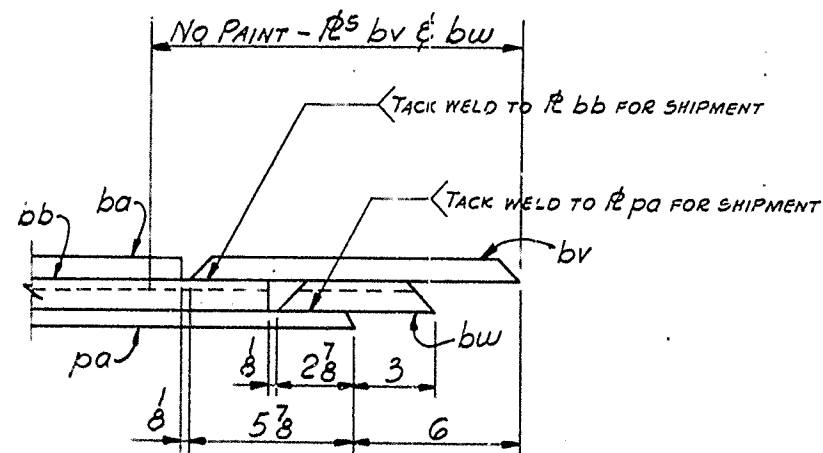


DETAIL Y

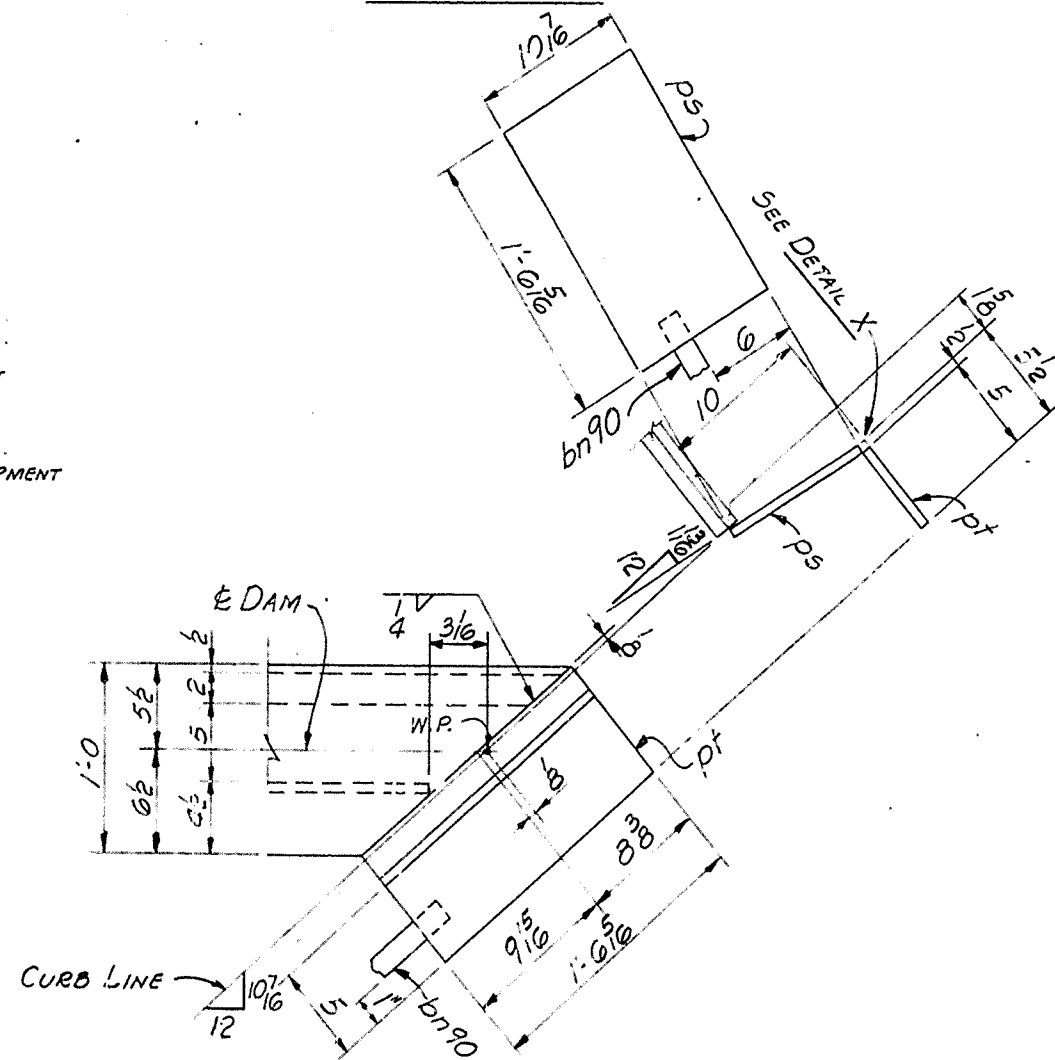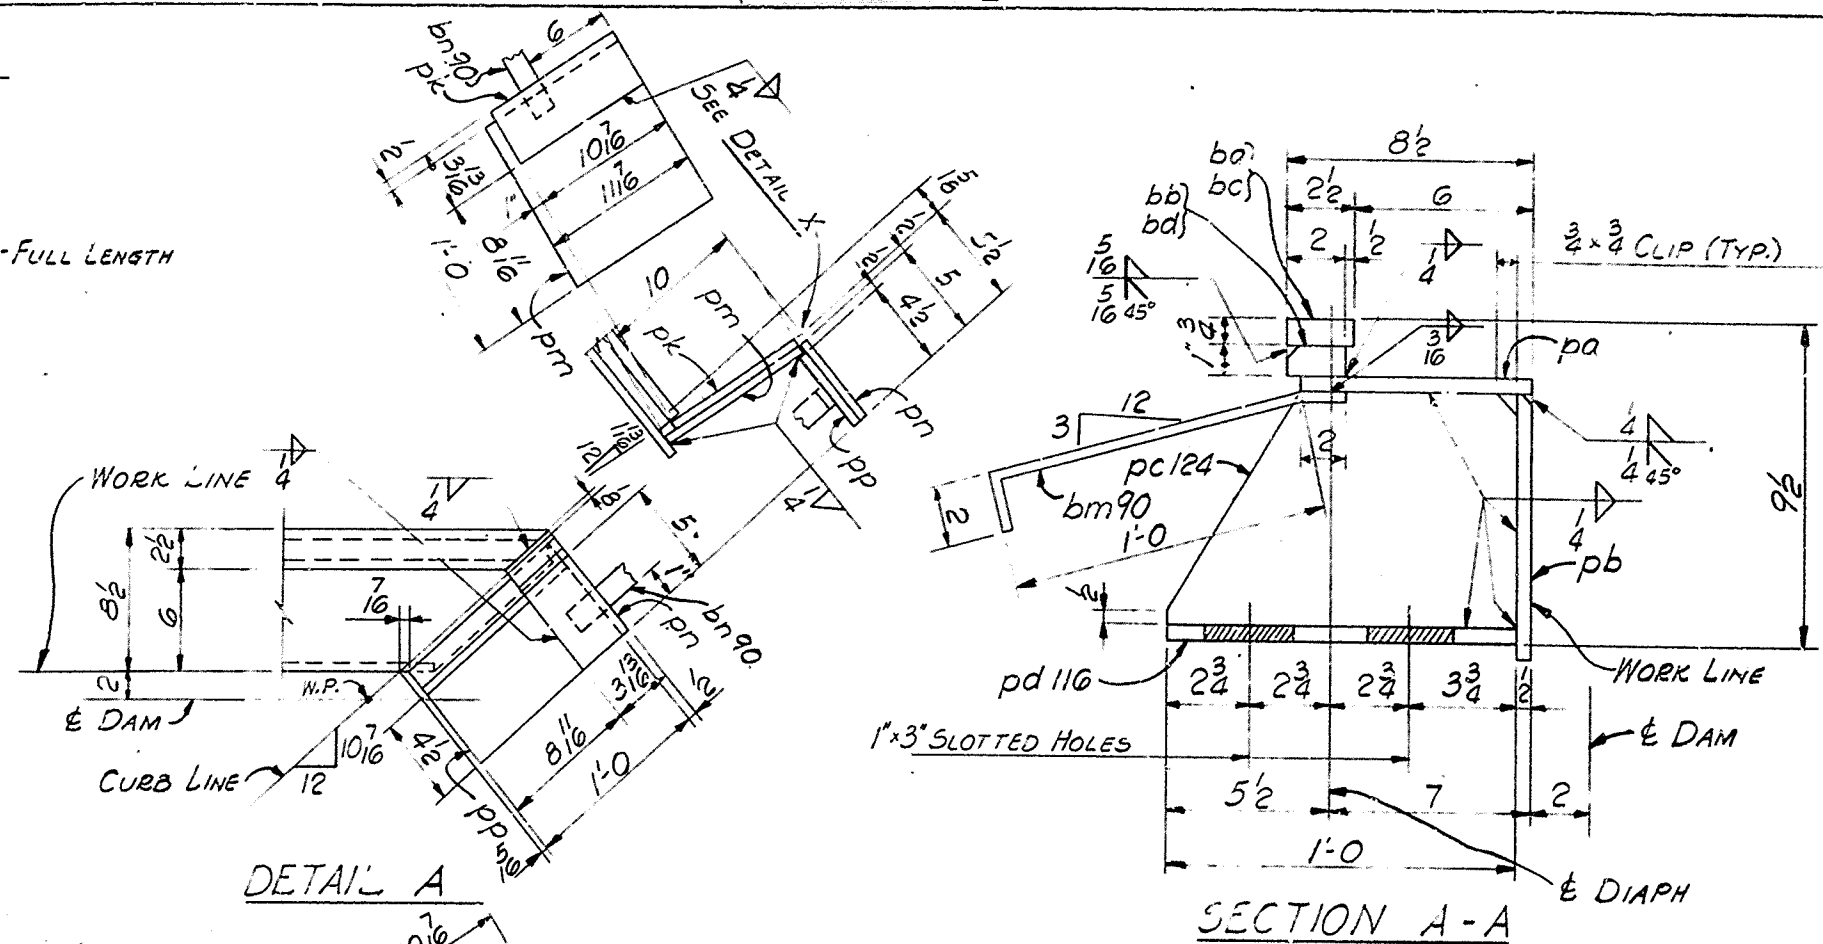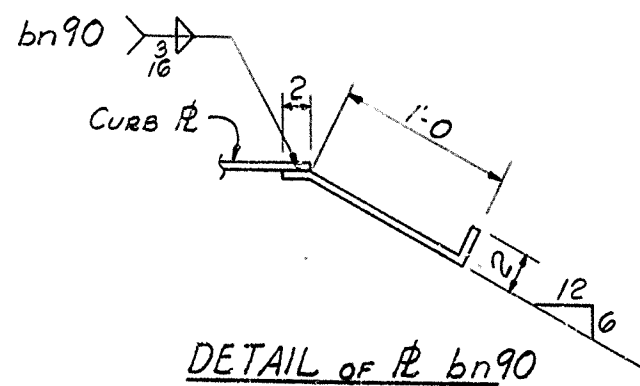

DETAIL B

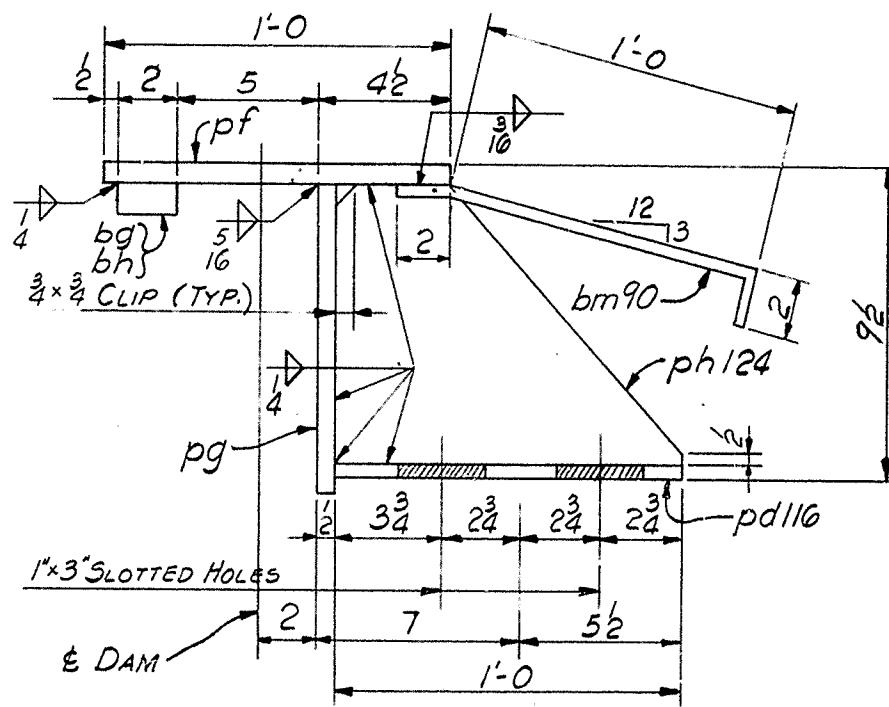

SECTION B-B

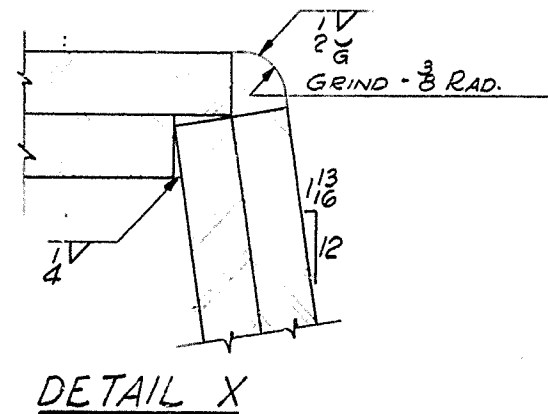

DETAIL X

NOTES:
ALL MATERIAL ASTM A36.
FOR GENERAL NOTES SEE DWG. GN1.
WORK THIS DWG. WITH DWG. 126.

NASHVILLE BRIDGE COMPANY

SHOP ORDER NO. B-5728
COMMONWEALTH OF KENTUCKY, DEPT. OF HIGHWAYS, BRIDGE
WORK ORDER NO. OVER NORTHWESTERN PKWY & 22ND ST. JEFFERSON COUNTY
CONTRACT NO. C6736
FABRICATION BESSEMER PLANT

SHEET NO.
126
DRAWING NO.
26 & 127

ITEM		WEIGHTS BY				CHECKED BY					
SHIP MARK	SHIPPING QUANTITY	ITEM QUANTITY	ITEM WEIGHT	SECTION	FINISHED LENGTH FT.	ORDERED LENGTH FT.	P.O. NO.	ITEM NO.	REMARKS	SPEED WEIGHT	WIND WEIGHT
ONE 12G	ED 32			MAT. 45TM	43G						
				EXPANSION DAM							
ONE	PD	R	8' x 2'	35 5 1/2			3705	402			
ONE	PD	R	8' x 2'	34 10 1/2			3705	402			
ONE	PD	R	6' x 2'	1 0			3705	411			
ONE	PD	R	8' x 2'	1 0	SE CUTS 1080		3707	413			
ONE	PD	R	3' x 2'	0 10 1/2			3707	404			
ONE	PD	R	1' x 2'	1 0			3707	414			
ONE	PD	R	3' x 2'	0 5			3707	404			
ONE	PD	R	4' x 2'	1 0			3707	404			
ONE	PD	R	2' x 2'	17 6			3713	405			
ONE	PD	R	2' x 1'	17 9			3713	405			
ONE	PD	R	2' x 2'	17 4 1/2			3713	405			
ONE	PD	R	2' x 1'	17 4 1/2			3713	405			
ONE	PD	R	1' x 2'	1 4			3713	405	BENT		
ONE	PD	R	1' x 2'	1 4			3713	405	BENT		
ONE	PD	R	2' x 2'	0 11 1/2			3713	405			
ONE	PD	R	2' x 1'	0 5 1/2			3713	405			
ONE 12G	ED 32			EXPANSION DAM							
ONE	PD	R	1' x 2'	34 11 1/2	SE CUTS 1080		3710	315			
ONE	PD	R	10' x 2'	34 11 1/2			3709	402			
ONE	PD	R	8' x 2'	1 0	SE CUTS 1080		3709	413			
ONE	PD	R	8' x 2'	1 0			3709	411			
ONE	PD	R	10' x 2'	1 0 1/2			3709	404			
ONE	PD	R	5' x 2'	1 0 1/2			3709	404			
ONE	PD	R	2' x 1'	17 6			3713	405			
ONE	PD	R	2' x 1'	17 4 1/2			3713	405			
ONE	PD	R	1' x 2'	1 4			3713	405	BENT		
ONE	PD	R	1' x 2'	1 4			3713	405	BENT		

SHEET TOTAL

SHEET TOTAL



EXPANSION DAM - SUSP. # 3
BRIDGE OVER NORTHWESTERN PKWY & 22ND ST.
DEPT. OF HIGHWAYS, COMMONWEALTH OF KENTUCKY
JEFFERSON CTY. F.A.P. 164-2(73)2; SP56-1273-7LBI
CONTRACTOR: MATTINGLY BRIDGE CO.

NASHVILLE BRIDGE COMPANY
NASHVILLE, TENN.

APPROVED FOR SHOP		BESSEMER PLANT.	
NMF 1/26 1/28/70 REVISION NOTES	CHIEF DRAFTSMAN CHIEF ENGINEER	DRAWN BY: L.B. SMITH (2-29-69) IN CHARGE: GATTI (TENSER) CHECKED BY: V.M. DATE: 1/26/70	
MODEL: 12 AND NOTES		DATE PRINTED:	
FIELD COPIES SHOP DRAWING FIELD: SEE GNI			
BICLAR MATERIAL NO.		CONT. C6736	DRAWING NO.
126		S.D. A-5728	127

BIGLE MATERIAL NO.	CONT. C 6736	DRAWING NO.
126	S. J. B-5728	127

A
B
C
D
E
F
G
H
K
M
N
P
S
T
V
W
X
Y
 AA
AB
AC
AD
AE
AF
AG
AH
AK
AL
AM
AN
AP
AQ
AR
AS
AT
AU
AV
AW
AX
AY
 BA
BB
BC
BD
BE
BF
BG
BH
BI
BJ
BK
BL
BM
BN
BO
BP
BQ
BR
BS
BT
BU
BV
BW
BX
BY
 CA
CB
CC
CD
CE
CF
CG
CH
CI
CJ
CK
CL
CM
CN
CO
CP
CQ
CR
CS
CT
CU
CV
CW
CX
CY
 DA
DB
DC
DD
DE
DF
DG
DH
DI
DJ
DK
DL
DM
DN
DO
DP
DQ
DR
DS
DT
DU
DV
DW
DX
DY
 EA
EB
EC
ED
EE
EF
EG
EH
EI
EJ
EK
EL
EM
EN
EO
EP
EQ
ER
ES
ET
EU
EV
EW
EX
EY
 FA
FB
FC
FD
FE
FF
FG
FH
FI
FJ
FK
FL
FM
FN
FO
FP
FQ
FR
FS
FT
FU
FV
FW
FX
FY
 GA
GB
GC
GD
GE
GF
GG
GH
GI
GJ
GK
GL
GM
GN
GO
GP
GQ
GR
GS
GT
GU
GV
GW
GX
GY
 HA
HB
HC
HD
HE
HF
HG
HH
HI
HJ
HK
HL
HM
HN
HO
HP
HQ
HR
HS
HT
HU
HV
HW
HX
HY
 IA
IB
IC
ID
IE
IF
IG
IH
II
IJ
IK
IL
IM
IN
IO
IP
IQ
IR
IS
IT
IU
IV
IW
IX
IY
 JA
JB
JC
JD
JE
JF
JG
JH
JI
JJ
JK
JL
JM
JN
JO
JP
JQ
JR
JS
JT
JU
JV
JW
JX
JY
 KA
KB
KC
KD
KE
KF
KG
KH
KI
KJ
KL
KM
KN
KO
KP
KQ
KR
KS
KT
KU
KV
KW
KX
KY
 LA
LB
LC
LD
LE
LF
LG
LH
LI
LJ
LK
LL
LM
LN
LO
LP
LQ
LR
LS
LT
LU
LV
LW
LX
LY
 MA
MB
MC
MD
ME
MF
MG
MH
MI
MJ
MK
ML
MN
MO
MP
MQ
MR
MS
MT
MU
MV
MW
MX
MY
 NA
NB
NC
ND
NE
NF
NG
NH
NI
NJ
NK
NL
NM
NN
NO
NP
NQ
NR
NS
NT
NU
NV
NW
NX
NY
 OA
OB
OC
OD
OE
OF
OG
OH
OI
OJ
OK
OL
OM
ON
OO
OP
OQ
OR
OS
OT
OU
OV
OW
OX
OY
 PA
PB
PC
PD
PE
PF
PG
PH
PI
PJ
PK
PL
PM
PN
PO
PP
PQ
PR
PS
PT
PU
PV
PW
PX
PY
 QA
QB
QC
QD
QE
QF
QG
QH
QI
QJ
QK
QL
QM
QN
QO
QP
QQ
QR
QS
QT
QU
QV
QW
QX
QY
 RA
RB
RC
RD
RE
RF
RG
RH
RI
RJ
RK
RL
RM
RN
RO
RP
RQ
RR
RS
RT
RU
RV
RW
RX
RY
 SA
SB
SC
SD
SE
SF
SG
SH
SI
SJ
SK
SL
SM
SN
SO
SP
SQ
SR
SS
ST
SU
SV
SW
SX
SY
 TA
TB
TC
TD
TE
TF
TG
TH
TI
TJ
TK
TL
TM
TN
TO
TP
TQ
TR
TS
TT
TU
TV
TW
TX
TY
 UA
UB
UC
UD
UE
UF
UG
UH
UI
UJ
UK
UL
UM
UN
UO
UP
UQ
UR
US
UT
UU
UV
UW
UX
UY
 VA
VB
VC
VD
VE
VF
VG
VH
VI
VJ
VK
VL
VM
VN
VO
VP
VQ
VR
VS
VT
VU
VV
VW
VX
VY
 WA
WB
WC
WD
WE
WF
WG
WH
WI
WJ
WK
WL
WM
WN
WO
WP
WQ
WR
WS
WT
WU
WV
WW
WX
WY
 XA
XB
XC
XD
XE
XF
XG
XH
XI
XJ
XK
XL
XM
XN
XO
XP
XQ
XR
XS
XT
XU
XV
XW
XX
XY
 YA
YB
YC
YD
YE
YF
YG
YH
YI
YJ
YK
YL
YM
YN
YO
YP
YQ
YR
YS
YT
YU
YV
YW
YX
YY

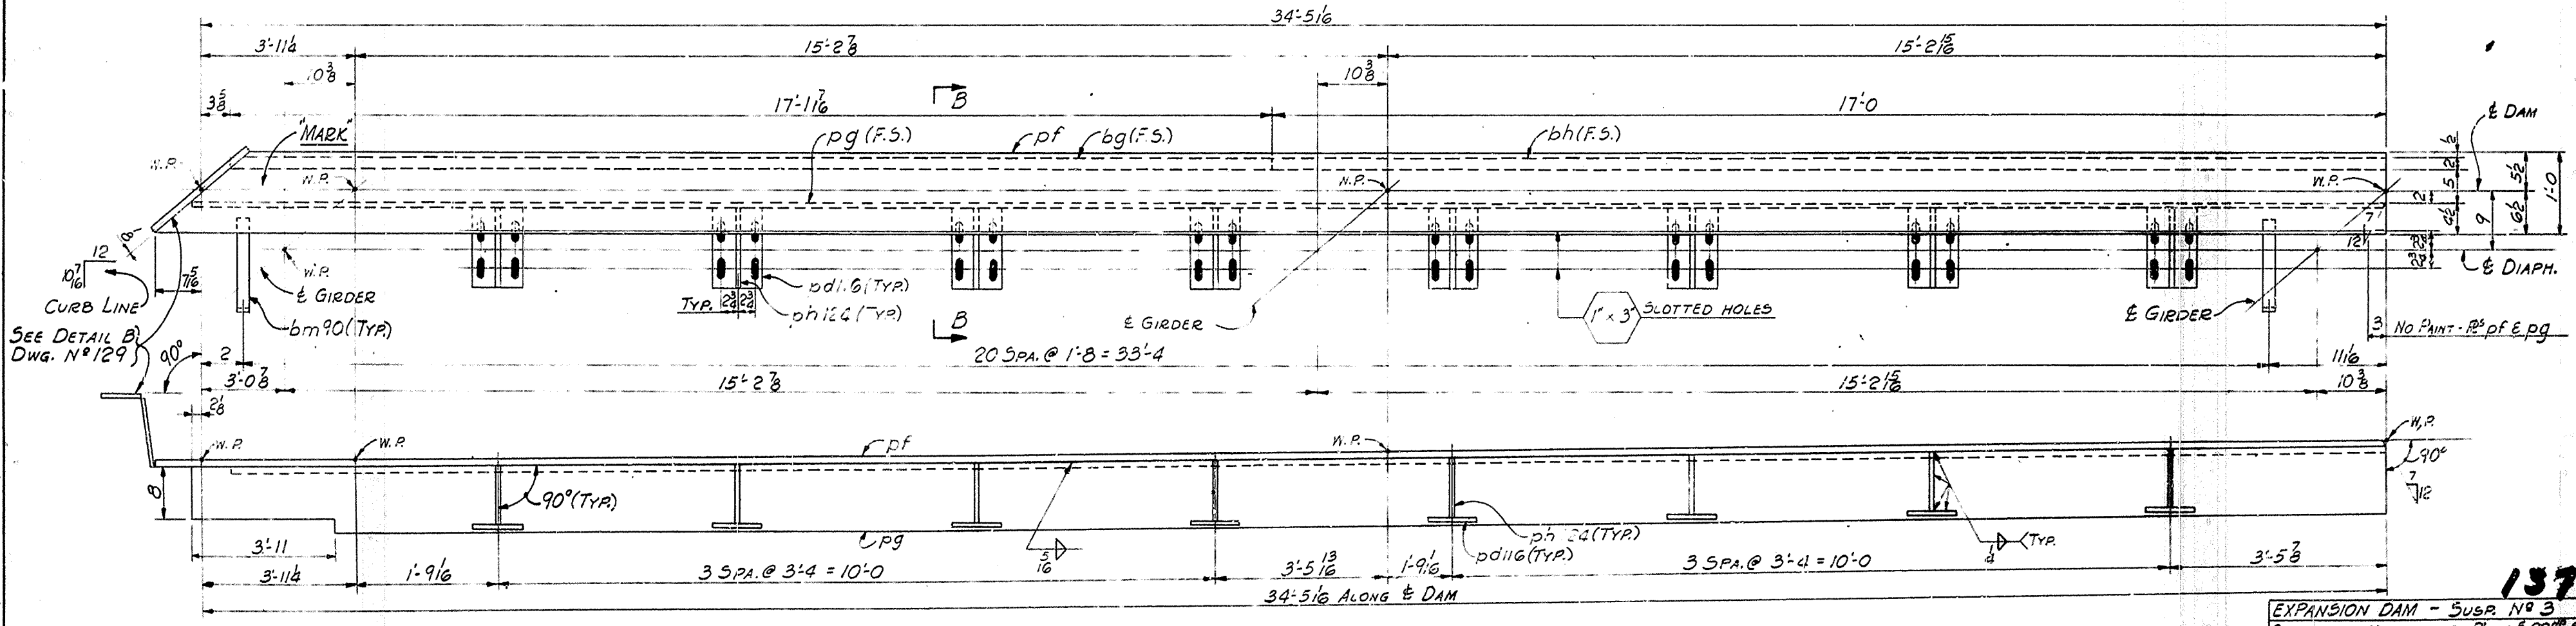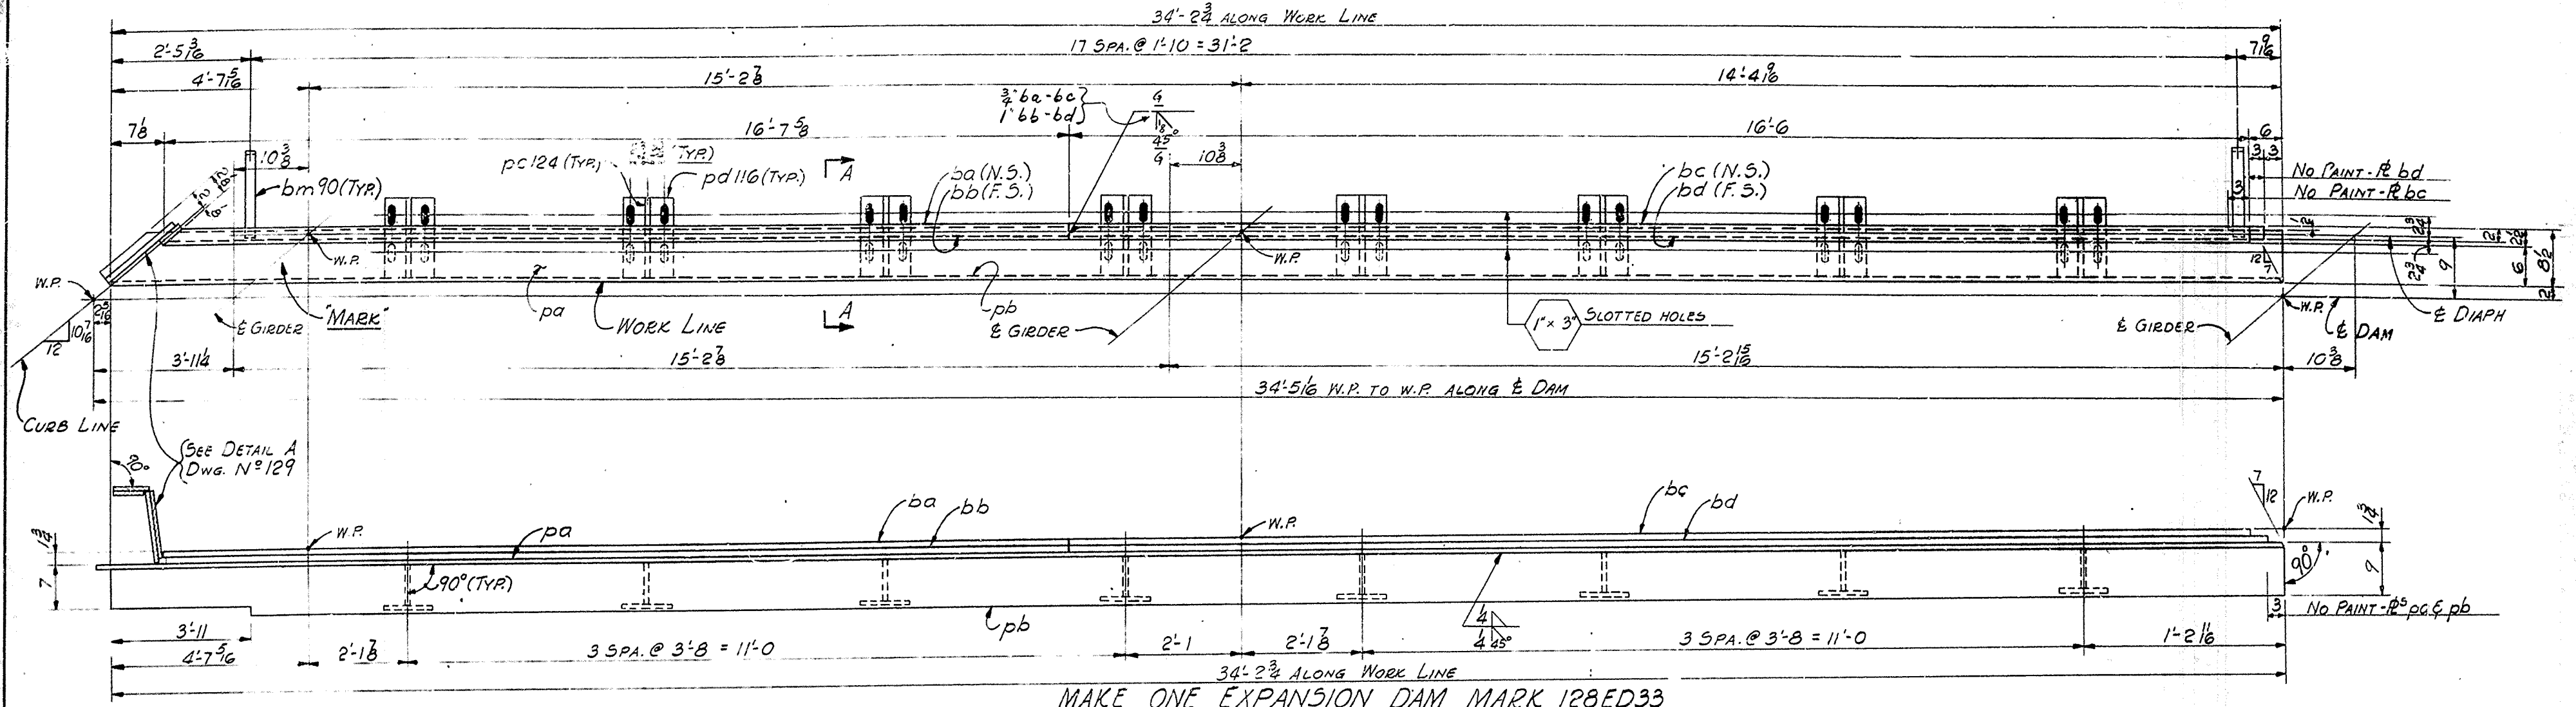

NOTES:
 ALL MATERIAL ASTM A36.
 FOR GENERAL NOTES SEE DWG. NO. GNI.
 EXPANSION DAMS ARE TO BE ASSEMBLED IN THE SHOP
 IN THEIR RELATIVE FINAL POSITION AND INSPECTED FOR FIT.
 WORK THIS DWG. WITH DWG. NO. 129

MAKE ONE EXPANSION DAM MARK 128ED37

137

EXPANSION DAM - SUBR. NO. 3
 BRIDGE OVER NORTHWESTERN HWY & 22ND ST.
 DEPT. OF HIGHWAYS, COMMONWEALTH OF KENTUCKY
 JEFFERSON CITY, K.P. 1642(13)2:3856-8273-74B1
 CONTRACTOR: MATTINGLY BRIDGE CO.

NASHVILLE BRIDGE COMPANY
 NASHVILLE, TENN.

APPROVED FOR SHOP
 DATE: 1/15/70
 HOLE: AS NOTED
 FIELD: 1/24/70
 SHOP: 1/24/70
 FIELD: 1/24/70

REVISION NOTES
 APPR. 3/5/70

BILLS MATERIAL NO. 128
 CONT. C6736
 S. O. B-5728
 DRAWING NO. 128

BRIDGE

A
B
C
D
E
F
G
H
K
M
N
P
S
T
V
W
X
Y







AA
AB
AC
AD
AE
AG
AH
AK
AM
AN
AP
AS
AT
AV
AW
AX
AY

A
B
C
D
E
F
G
H
K
M
N
P
S
T
V
W
X
Y

AA
AB
AC
AD
AE
AG
AH
AK
AM
AN
AP
AS
AT
AV
AW
AX
AY

A
B
C
D
E
F
G
H
K
M
N
P
S
T
V
W
X
Y

AA
AB
AC
AD
AE
AG
AH
AK
AM
AN
AP
AS
AT
AV
AW
AX
AY

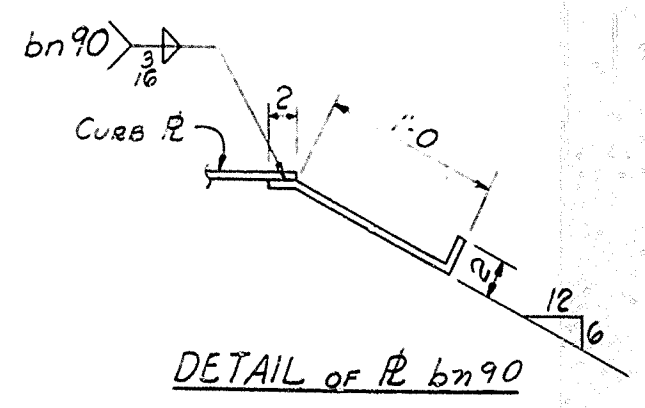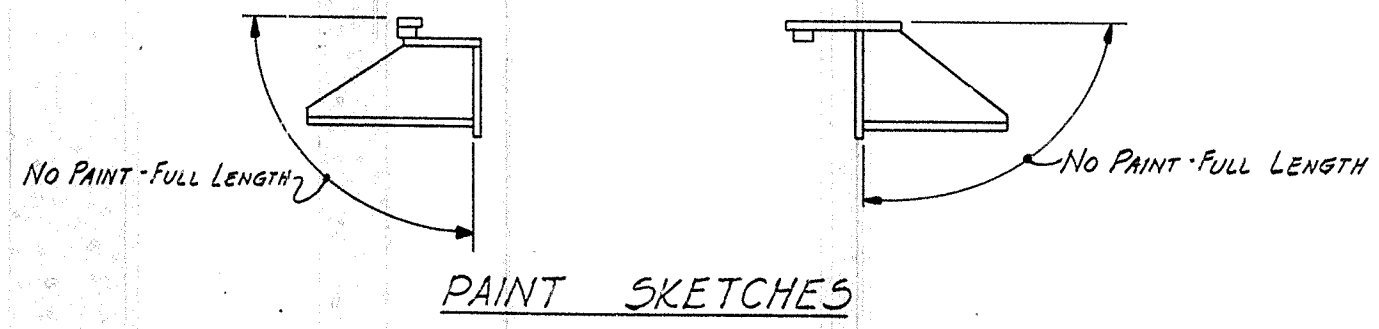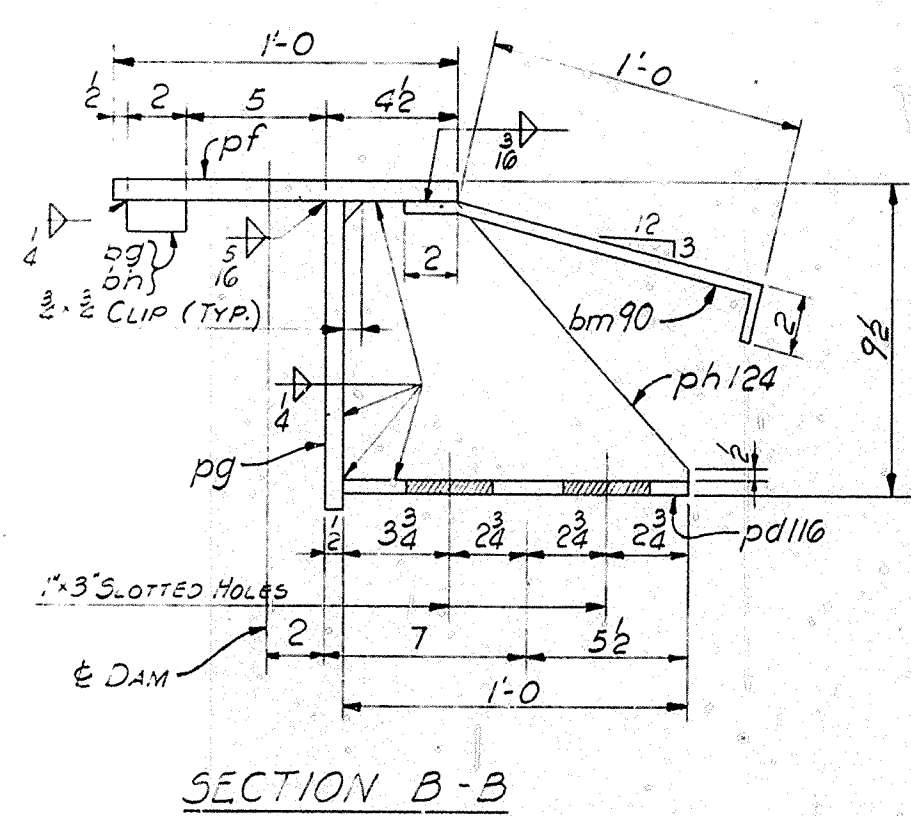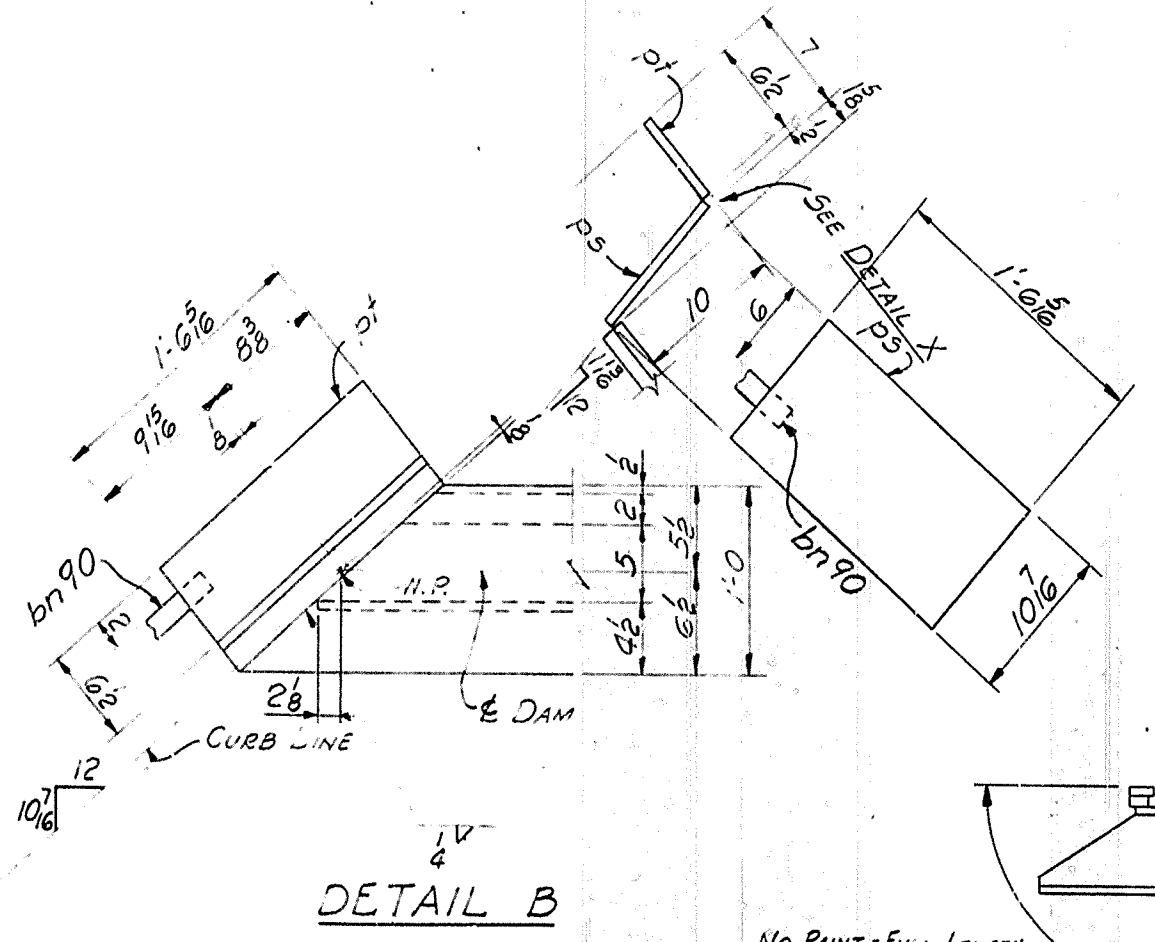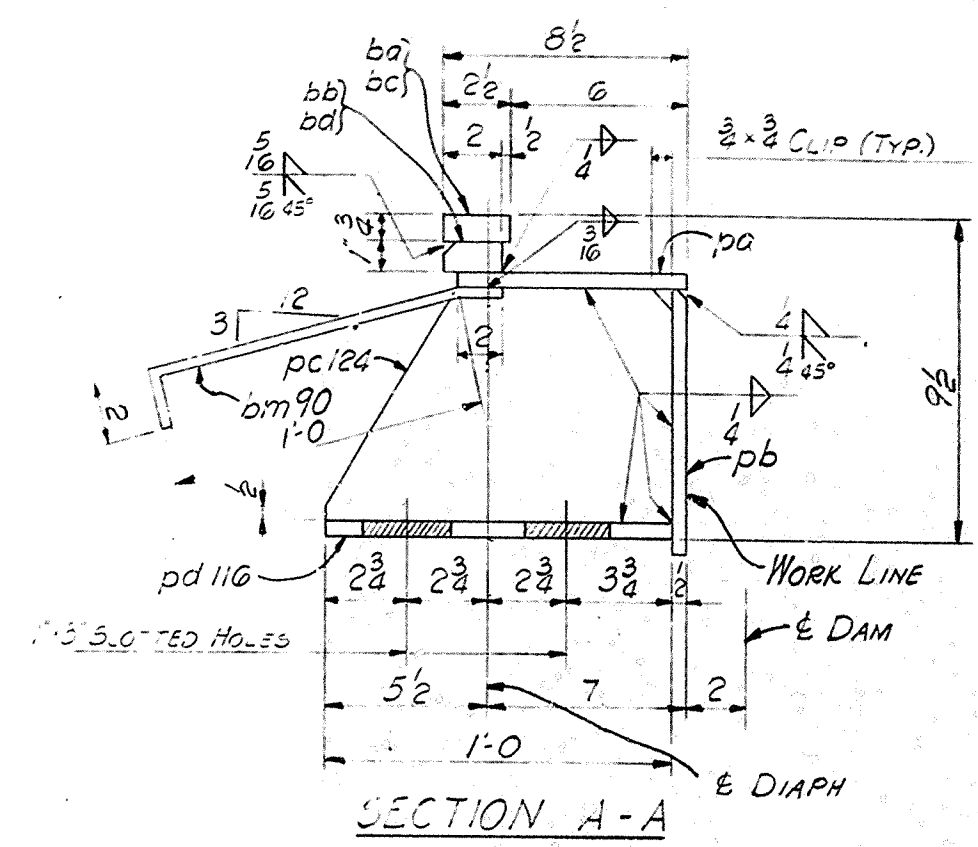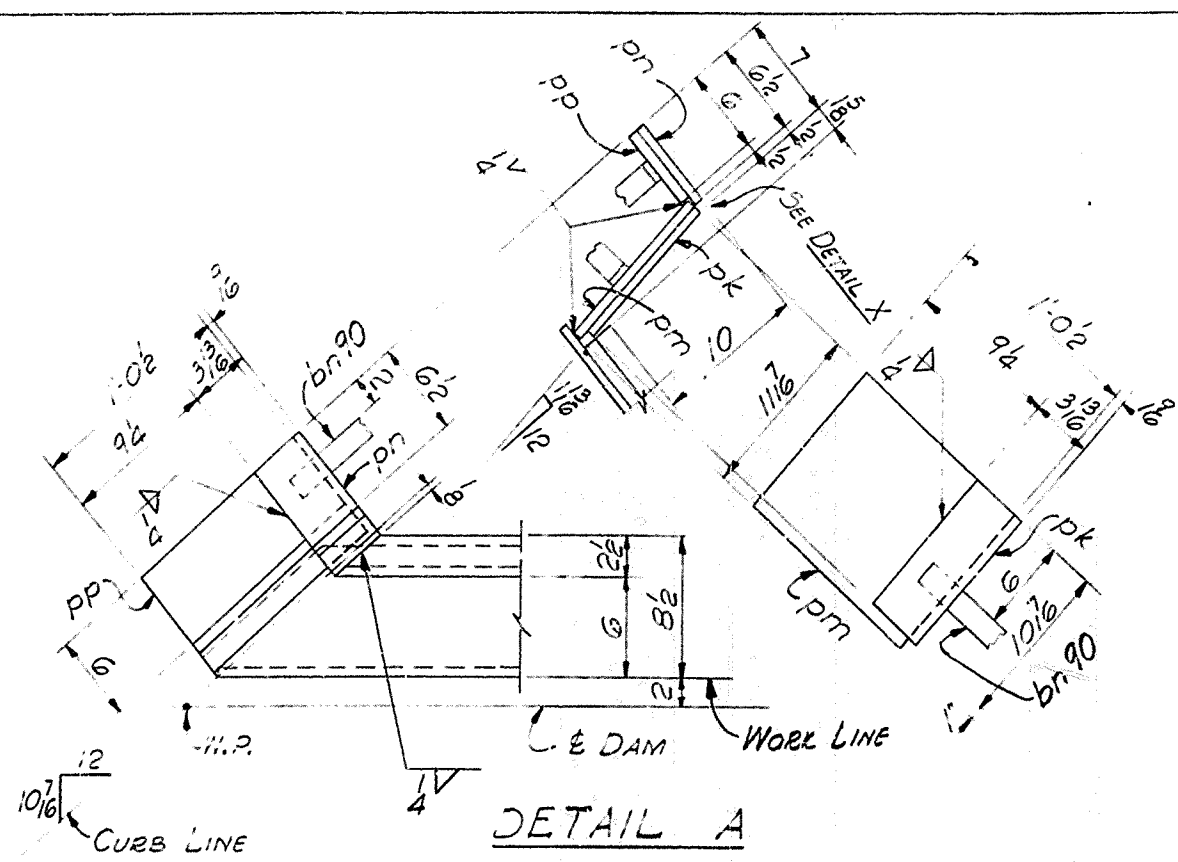



NOTES:
ALL MATERIAL ASTM A36.
FOR GENERAL NOTES SEE DWG. GNI.
WORK THIS DWG. WITH DWG. 128.

NASHVILLE BRIDGE COMPANY										BILL NO. 128			
SHOP ORDER NO. B-5728		COMMONWEALTH OF KENTUCKY, DEPT. OF HIGHWAYS, BRIDGE								DRAWING NO. 128 & 129			
WORK ORDER NO. 6736		OVER NORTHWESTERN PKWY & 22 ND ST. JEFFERSON COUNTY											
CONTRACT NO. 6736		FABRICATION, <u>BESSEMER</u> PLANT											
ITEM										WEIGHTS BY		CHECKED BY	
SHIP	SHIPPING	ITEM	QUANTITY	ASSEMBLY	SECTION	FINISHED	ORDERED	P. O.	ITEM	REMARKS	SPECIFY	WEIGHT	WEIGHT
MARK	MARK	MARK	MARK	MARK	MARK	LENGTH	LENGTH	NO.	NO.				
						FT. IN.	FT. IN.						
ONE 128 ED33 MAT. ASTM A36 EXPANSION DAM													
		ONE	pa	R	8x2	32	42		3909	402			
		ONE	pb	R	8x2	34	23		3909	402			
		ONE	pc	R	6x2	1	0		3909	411			
		ONE	pd	R	8x2	1	0		3909	413			
		ONE	pe	R	3 1/2 x 2	0	10 1/2		3909	404			
		ONE	pf	R	1 1/2 x 2	1	0 1/2		3909	404			
		ONE	pg	R	3 1/2 x 2	0	6 1/2		3909	404			
		ONE	ph	R	6 x 2	1	0 1/2		3909	404			
		ONE	pi	R	2 1/2 x 2	16	7 1/2		3909	404			
		ONE	bj	R	2 x 1	16	6 1/2		3909	404			
		ONE	bc	R	2 1/2 x 2	16	6		3909	404			
		ONE	bd	R	2 x 1	16	9		3909	404			
		18	bn 90	R	1 1/2 x 3	1	4		3909	404			
		2	bn 90	R	1 1/2 x 3	1	4		3909	404			
ONE 128 ED37 EXPANSION DAM													
		ONE	pf	R	12 x 4	35	0 1/2		3909	402			
		ONE	pg	R	10 x 2	34	7 1/2		3909	402			
		ONE	ph	R	8 x 2	1	0		3909	411			
		ONE	pi	R	8 3/4 x 2	1	0		3909	411			
		ONE	ps	R	10 1/2 x 2	1	6 1/2		3909	404			
		ONE	pt	R	6 1/2 x 2	1	6 1/2		3909	404			
		ONE	bj	R	2 x 1	17	1 1/2		3909	404			
		ONE	bn 90	R	1 1/2 x 3	1	4		3909	404			
		2	bn 90	R	1 1/2 x 3	1	4		3909	404			
SHEET TOTAL													

EXPANSION DAM - SUSP. NO. 3
BRIDGE OVER NORTHWESTERN PKWY. & 22ND ST.
DEPT. OF HIGHWAYS, COMMONWEALTH OF KENTUCKY
JEFFERSON CITY, P.A.P. 164-2(73)2; SP56-1273-7181
CONTRACTOR: MATTHEW BRIDGE CO.

APPROVED FOR SHOP		NASHVILLE BRIDGE COMPANY	
CHIEF DRAFTSMAN		NASHVILLE, TENN.	
CHIEF ENGINEER		FABRICATION PLANT	
HOLD: 12		DRAWN BY: J.B. DATE: 1/15/70	
FIELD CORN:		IN CHARGE: GATH (1/15/70)	
SHOP PAINT: SEE GNI		CHECKED BY: V.M. DATE: 1/26/70	
FIELD:		DATE PRINTED:	
BILLS MATERIAL NO. 128		CONT. C 6736	
128		S.O. B-5728	
		129	


PAINT SKETCHES

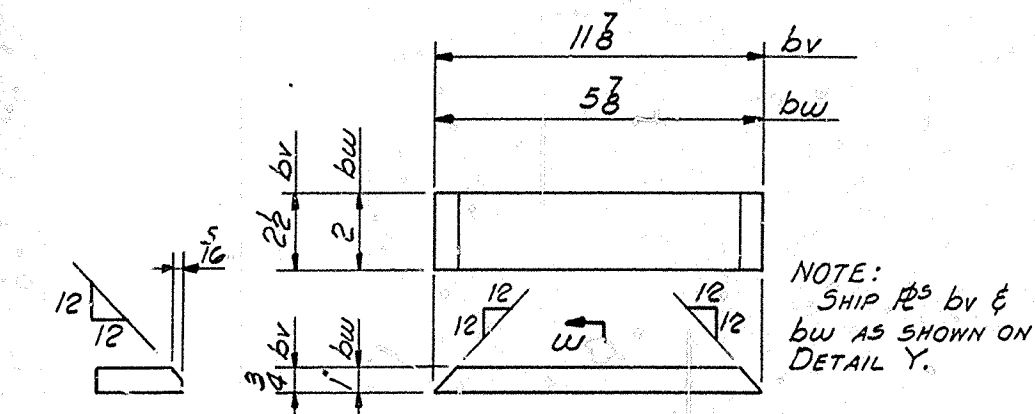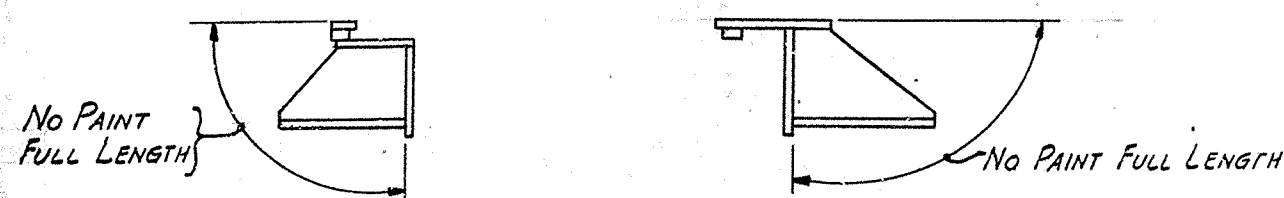


NOTE:
SHIP ~~RS~~ bv &
bw AS SHOWN ON
DETAIL Y.

SECT. W
FOR P b/w ONLY


DETAIL OF ϕ^s by ξ by bw

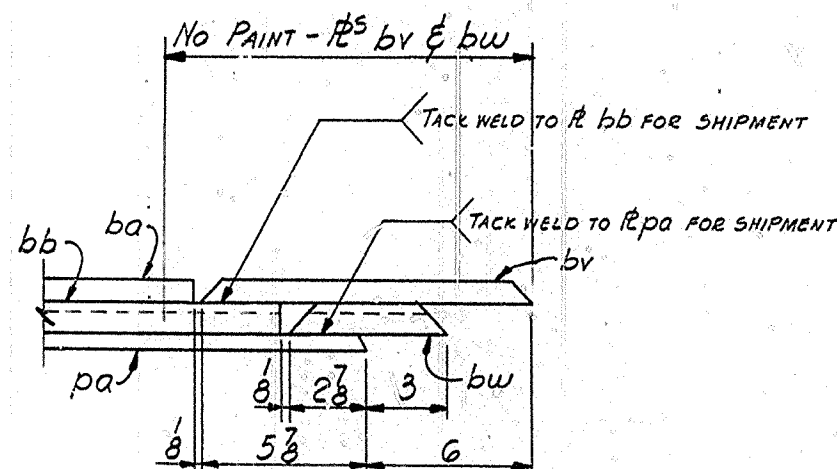


DETAIL Y

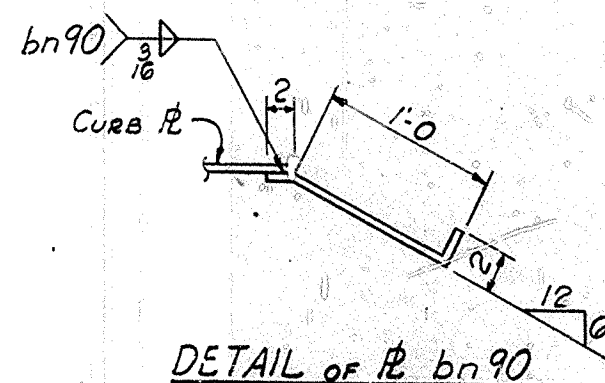


DETAIL OF ₱ bn 90

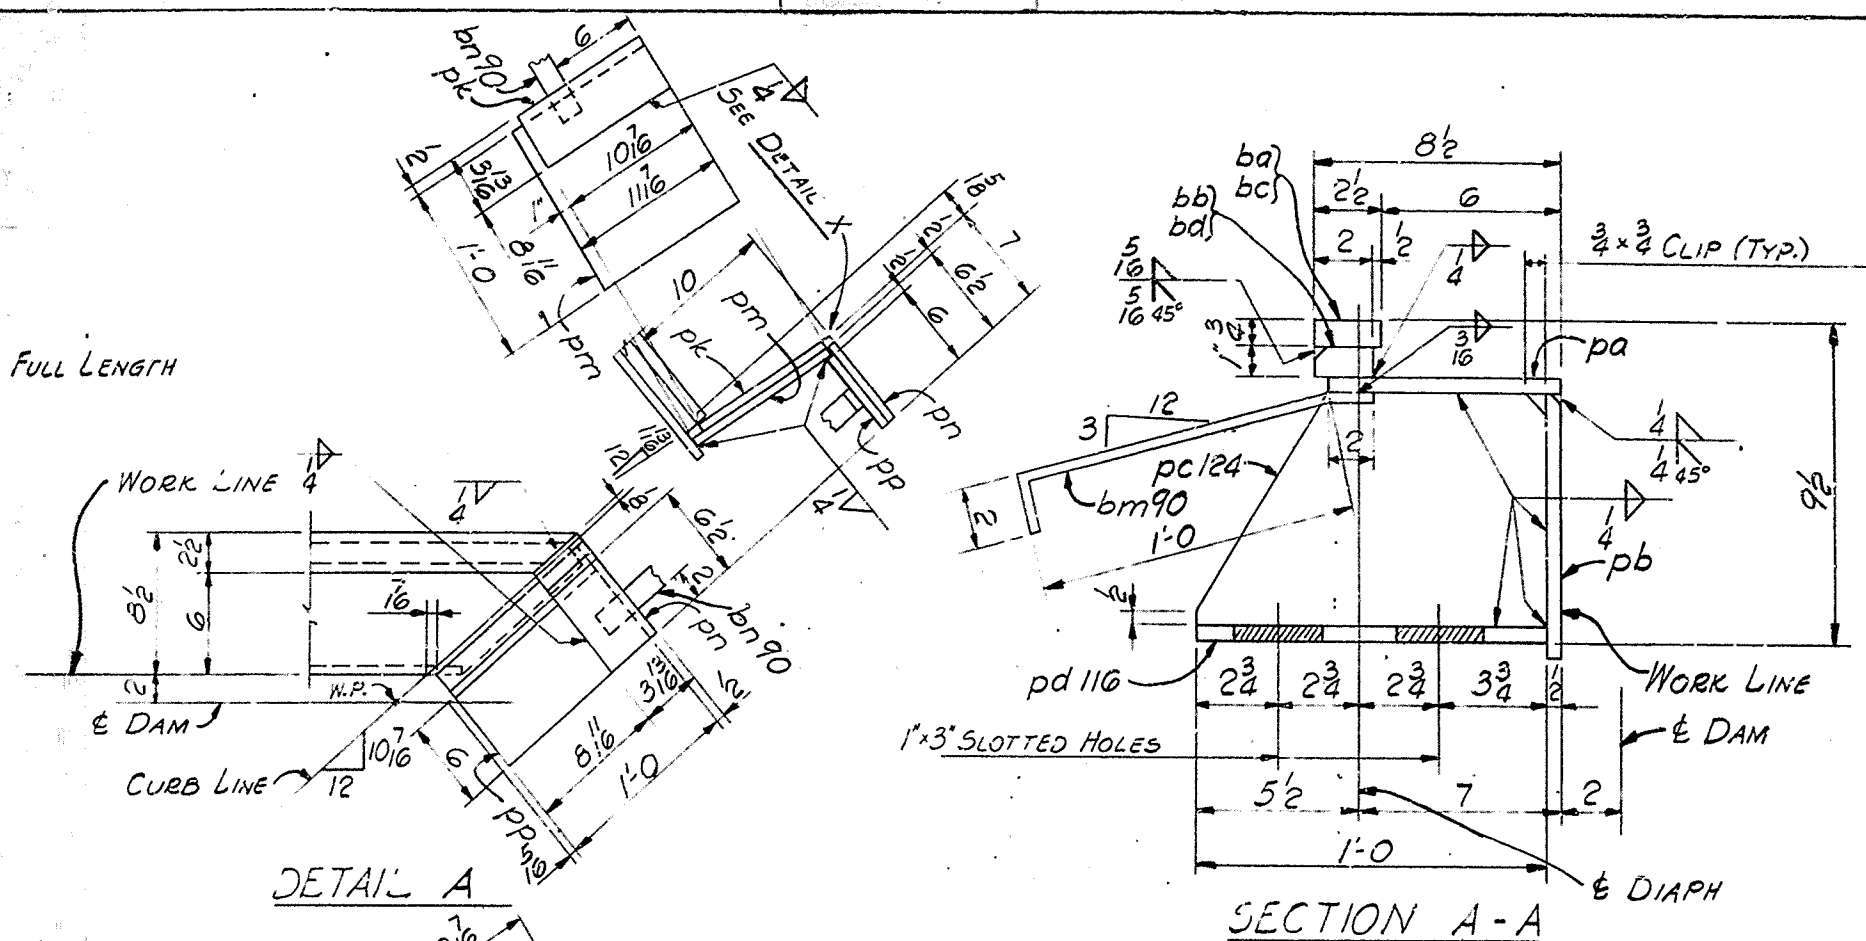


SECTION A-A

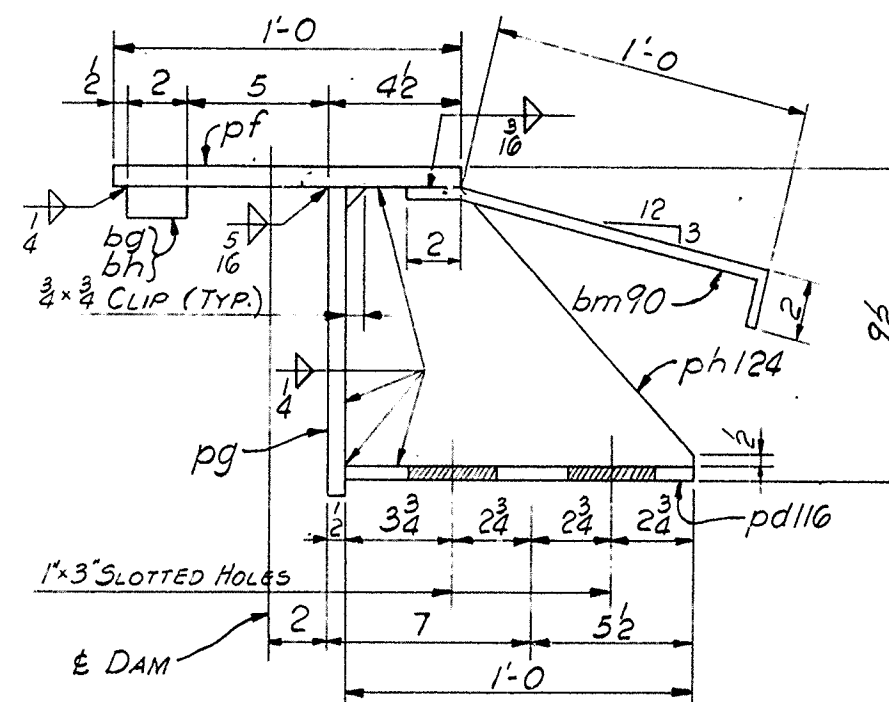

SECTION B-B

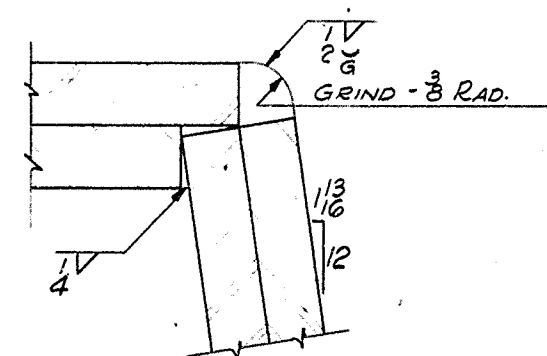

DETAIL X

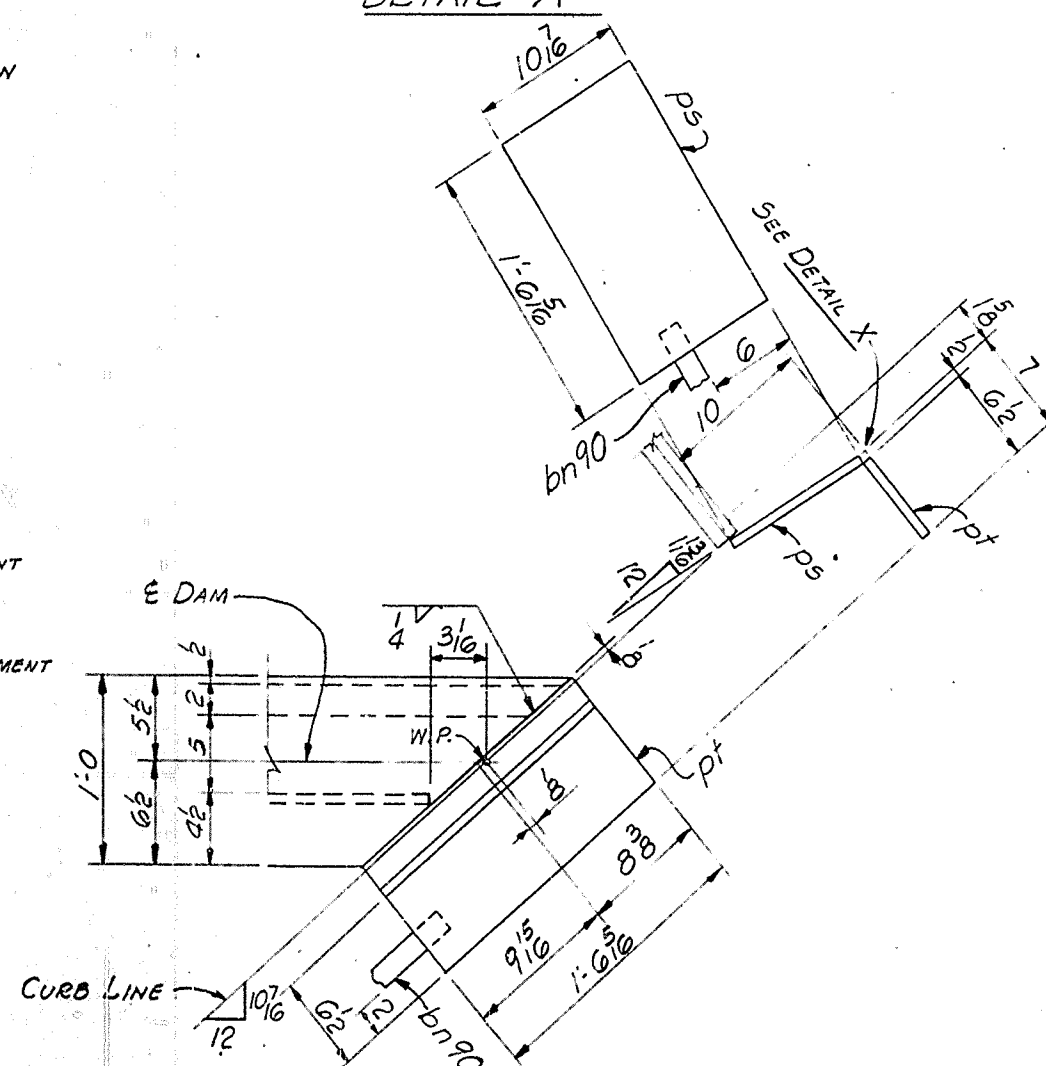

DETAIL B

NOTES:
ALL MATERIAL ASTM A36.
FOR GENERAL NOTES SEE DWG. GN1.
WORK THIS DWG. WITH DWG. 130.

NASHVILLE BRIDGE COMPANY

SHOP ORDER NO.

B-5728

WORK ORDER NO.

CONTRACT NO.

C 6736

COMMONWEALTH OF KENTUCKY, DEPT. OF HIGHWAYS, BRIDGE

OVER NORTHWESTERN PKWY @ 22ND ST. JEFFERSON COUNTY

FABRICATION BESSEMER PLANT

BILL NO.

130

DRAWING NO.

130 #131

ITEM WEIGHTS BY CHECKED BY

SHIP	SHIPPING TAXES	ITEM QUANTITY	ASSEMBLY MARK	SECTION	FINISHED LENGTH FT. IN.	ORDERED LENGTH FT. IN.	P. O. NO.	ITEM NO.	REMARKS	SPEC'D WEIGHT	AIRC WEIGHT
------	-------------------	------------------	------------------	---------	-------------------------------	------------------------------	--------------	-------------	---------	------------------	----------------


MAT. ASTM A36											
ONE	130	ED 34		EXPANSION DAM							
		ONE	pa	R	8 x 2	34 2 1/2					
		ONE	pb	R	8 1/2 x 2	33 7/16					
		ONE	pc	R	6 3/4 x 3	1 0					
		ONE	pd	R	8 x 3	1 0					
		ONE	pe	R	3 1/2 x 2	0 19/16					
		ONE	pf	R	1 1/2 x 2	1 0					
		ONE	pg	R	3 1/2 x 2	0 6 1/2					
		ONE	ph	R	6 x 2	1 0					
		ONE	pi	R	2 2 x 2	16 9					
		ONE	pj	R	2 x 1	17 0					
		ONE	pk	R	2 2 x 2	16 10 1/2					
		ONE	pl	R	2 x 1	16 9 1/2					
		ONE	pm	R	1 2 x 3	1 4					
		ONE	pn	R	1 2 x 3	1 4					
		ONE	po	R	2 2 x 2	0 11 1/2					
		ONE	pp	R	2 x 1	0 5 1/2					
		ONE	pq	R	2 x 1	0 5 1/2					
		ONE	pr	R	2 x 1	0 5 1/2					
140


EXPANSION DAM - SUSP. N^o 3
BRIDGE OVER NORTHWESTERN PKWY & 22ND ST.
DEPT. OF HIGHWAYS, COMMONWEALTH OF KENTUCKY
JEFFERSON, CTY. F.A.P. I64-2(73)2; SP56-P273-71B1
CONTRACTOR: MATTINGLY BRIDGE CO.

NASHVILLE BRIDGE COMPANY
NASHVILLE, TENN.


APPROVED FOR SHOP		RESSEMER PLANT	
NAME <i>W. L. W.</i>	CHIEF DRAFTSMAN	DRAWN BY <i>W. L. W.</i> DATE <i>1/22/70</i>	
<i>1/14/70</i>	CHIEF ENGINEER	<i>12</i> CHECKED BY <i>G. P. W.</i> DATE <i>1/22/70</i>	
REVISION NOTES		FIELD OFFICE	CHECKED BY <i>W. M.</i> DATE <i>1/22/70</i>
		FIELD PRINT	DATE PRINTED
		FIELD	
BILL OF MATERIAL NO.		CONT. C-675	DRAWING NO.
<i>130</i>		S. O. B-5728	<i>131</i>

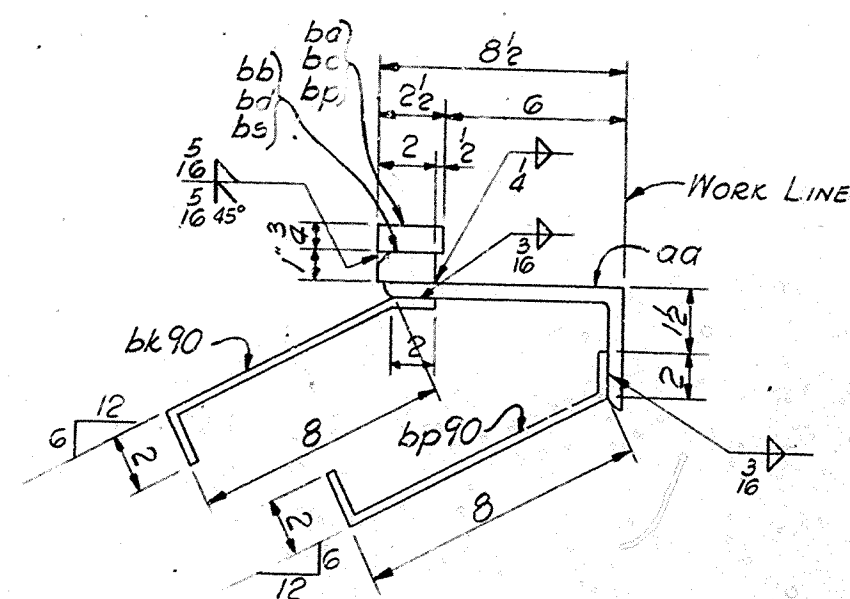


SECTION A-A

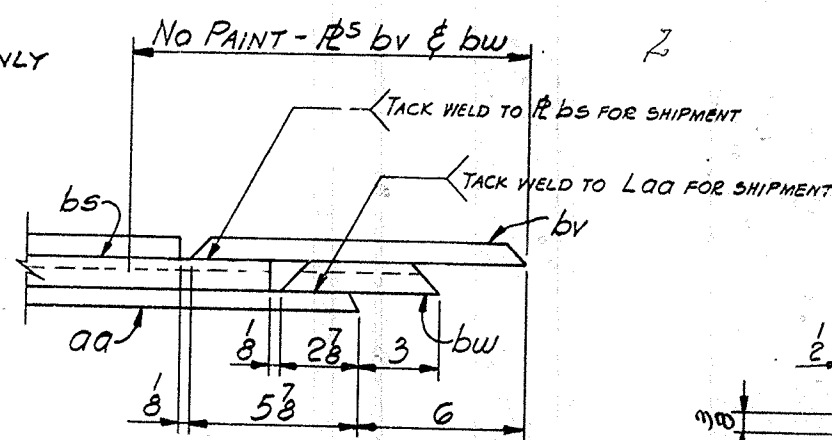


DETAIL Y

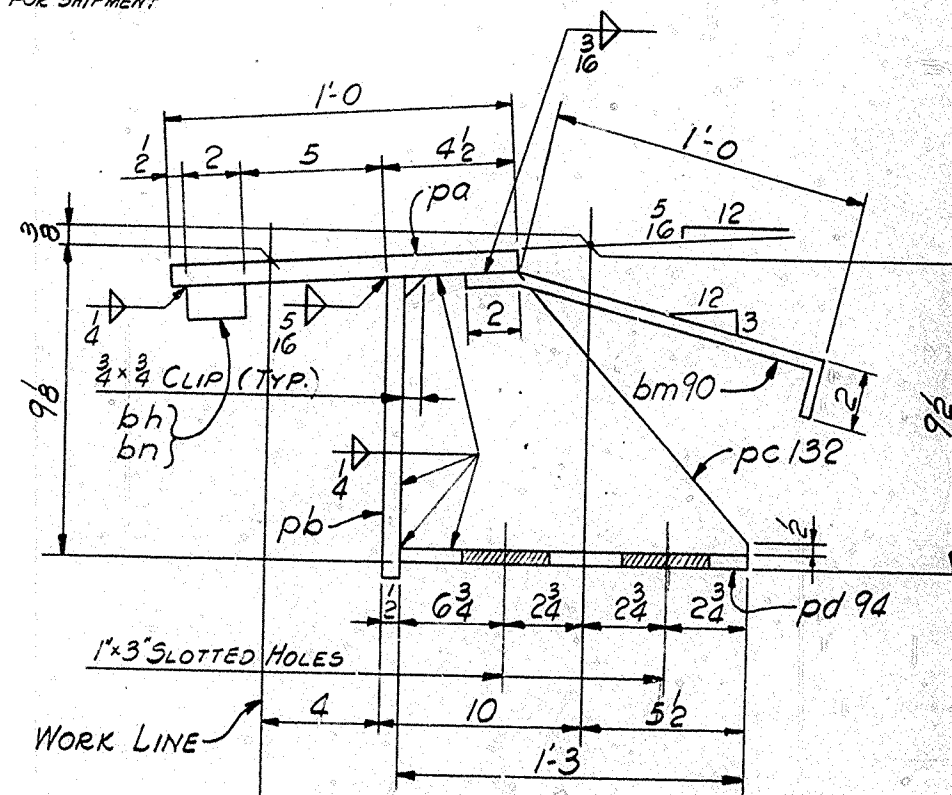

SECTION B-B

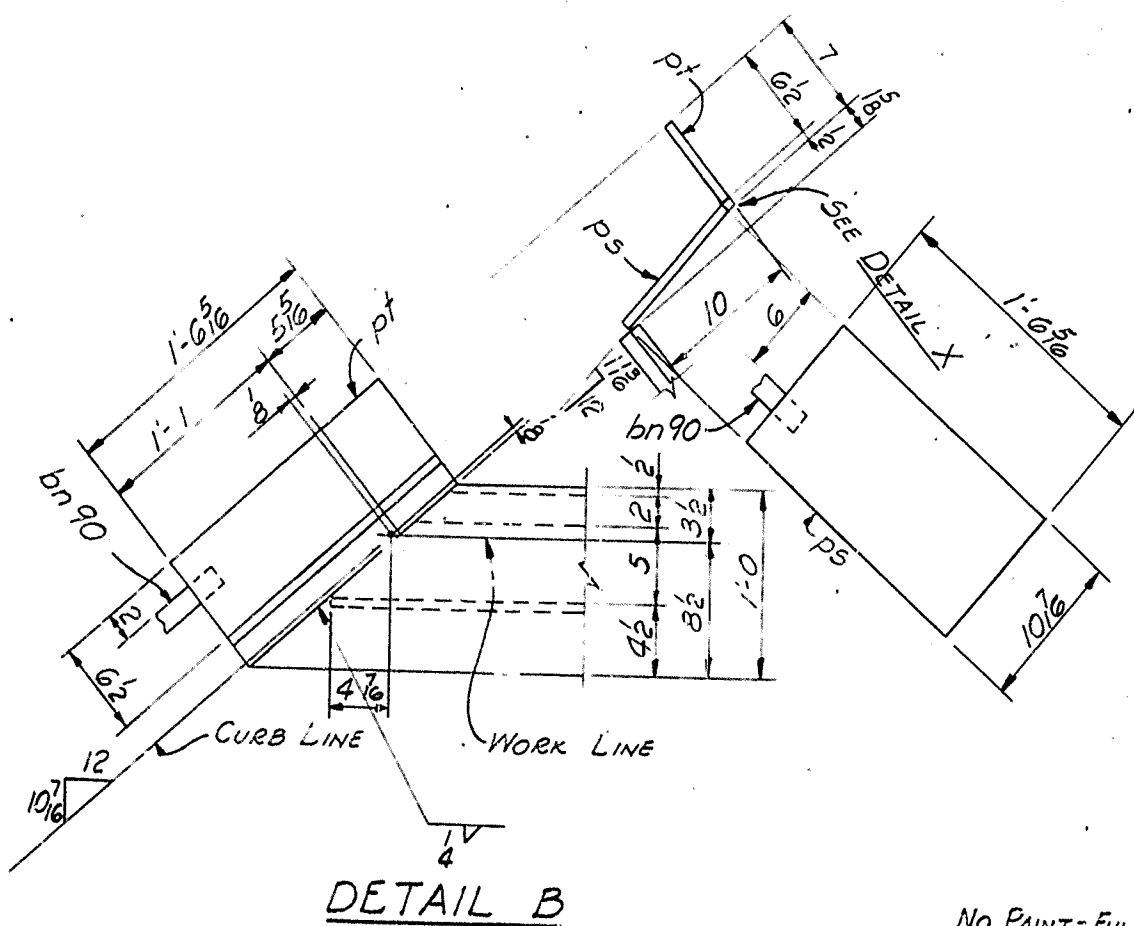

DETAIL B

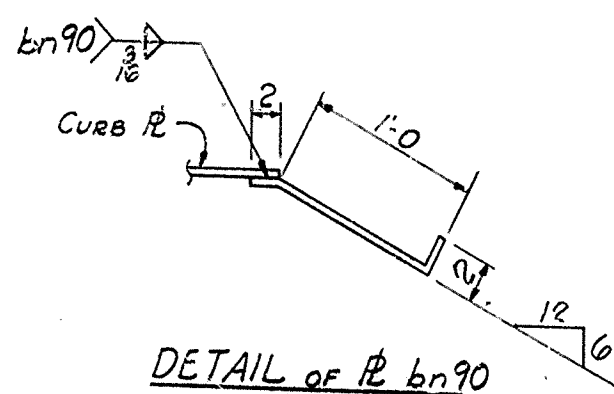

DETAIL OF ₱ bn 90

NO PAINT-FULL LENGTH

✓ NO PAINT - FULL LENGTH

PAINT SKETCHES

DETAIL X

NOTES:
ALL MATERIAL ASTM A36.
FOR GENERAL NOTES SEE DWG. GNI.
WORK THIS DWG. WITH DWG. 132.

NASHVILLE BRIDGE COMPANY

SHOP ORDER NO.
B-572A
WORK ORDER NO.

COMMONWEALTH OF KENTUCKY, DEPT. OF HIGHWAYS, BRIDGE
OVER NORTHWESTERN HWY & 22ND ST. JEFFERSON COUNTY

BILL NO.
132

DRAWING NO.

132 #193

CONTRACT NO.
C 6736

FABRICATION **BESSEMER**

PLANT

ITEM

WEIGHTS BY

CHECKED BY

END	SHIPPING MARK	ITEM QUANT	ASSEMBLY MARK	SECTION	FINISHED LENGTH FT. IN.	GROUPED LENGTH FT. IN.	A.G. NO.	ITEM NO.	REMARKS	SPECIF. WEIGHT	ATC WEIGHT
ONE	192	EDB1		MAT. A37M	436						
		ONE	ga	L	8'x4'x2	47 0 1/2					
		ONE	pk	R	3 1/2'x2	0 10 1/2	575	111			
		ONE	pm	R	1 1/2'x2	1 0 1/2	575	404			
		ONE	pn	R	3 1/2'x2	0 6 1/2					
		ONE	pp	R	6'x2	1 0 1/2					
		ONE	ba	pk	2'x2'x3	15 3 1/2					
		ONE	bb	pk	2'x1	15 2 1/2					
		ONE	bc	pk	2'x2'x3	15 3 1/2					
		ONE	bd	pk	2'x1	15 3 1/2					
		ONE	bd	pk	2'x2'x3	15 4					
		ONE	bs	pk	2'x1	15 7					
		23	bk90	pk	12'x3	1 0	575				
		23	bo90	pk	12'x3	1 0					
		2	bn90	pk	12'x3	1 4					
		ONE	bv	pk	2'x2'x3	0 11 1/2					
		ONE	bw	pk	2'x1	0 5 1/2					

ONE 32 EDB5

EXPANSION DAM


ONE	pd	R	12'x3	47 10 1/2	33	
ONE	pe	R	10'x2	47 5	33	
12	pe	R	8'x3	1 3	33	
12	pe	R	8'x3	1 3	33	
ONE	ps	R	10 1/2'x2	1 6 1/2	33	
ONE	pt	R	6'x2'x2	1 6 1/2	33	
ONE	bh	pk	2'x1	15 7 1/2	33	
2	bn	pk	2'x1	15 8	33	
25	bn90	pk	12'x3	1 4	33	
2	bn90	pk	12'x3	1 4	33	

SHEET TOTAL


EXPANSION DAM - END BENT B
BRIDGE OVER NORTHWESTERN PKWY E 22ND ST.
DEPT. OF HIGHWAYS, COMMONWEALTH OF KENTUCKY
JEFFERSON CTY. F.A.R. 164-2713-2-SP56-8273-7101
CONTRACTOR: MATTINGLY BRIDGE CO.

NASHVILLE BRIDGE COMPANY
NASHVILLE, TENN.

APPROVED FOR SHGP		DESSEMER PLANT	
NIP 546 NIP 547 NIP 548	CHIEF DRAFTSMAN CHIEF SWINGMAN	CHINA INDIA FIELD CODE SHOP PLANT FIELD	DRAWS DATE 1-10-70 CHECKED BY J.M. DATE 1-20-70 DATE PRINTED
REVISION NOTES		} SEE GNI BILL MATERIAL NO. 132	
		MNT. C 0736 11A-5720	DRAWING NO. 133

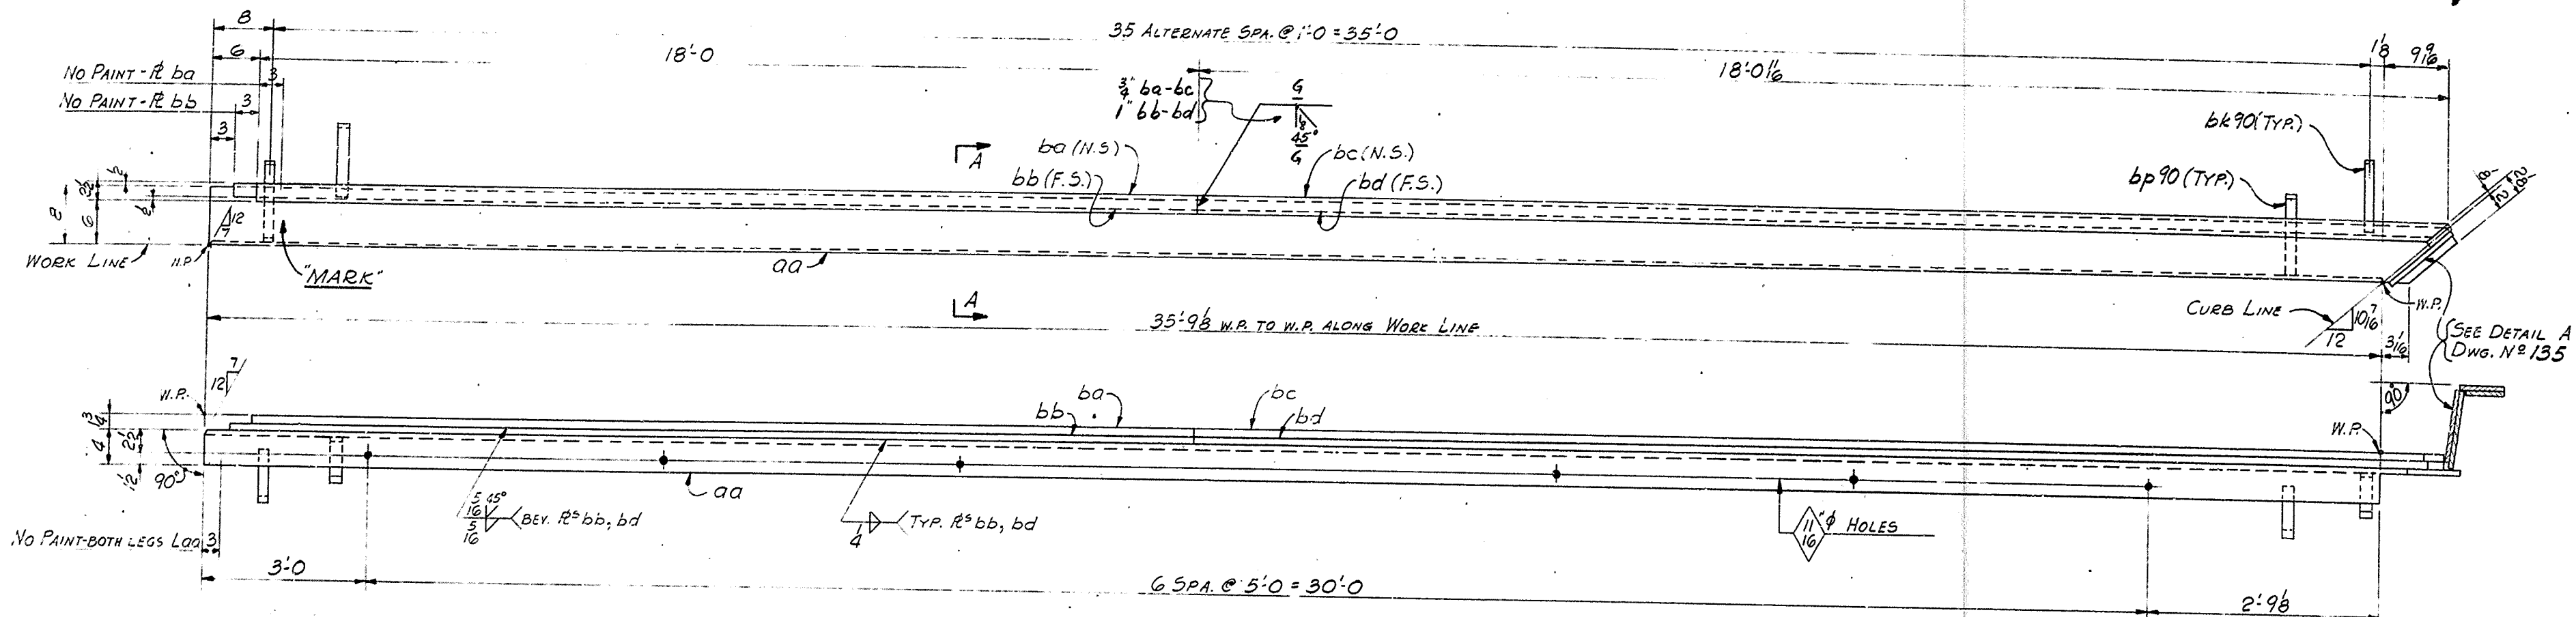

MAKE ONE EXPANSION DAM MARK 134EDB2

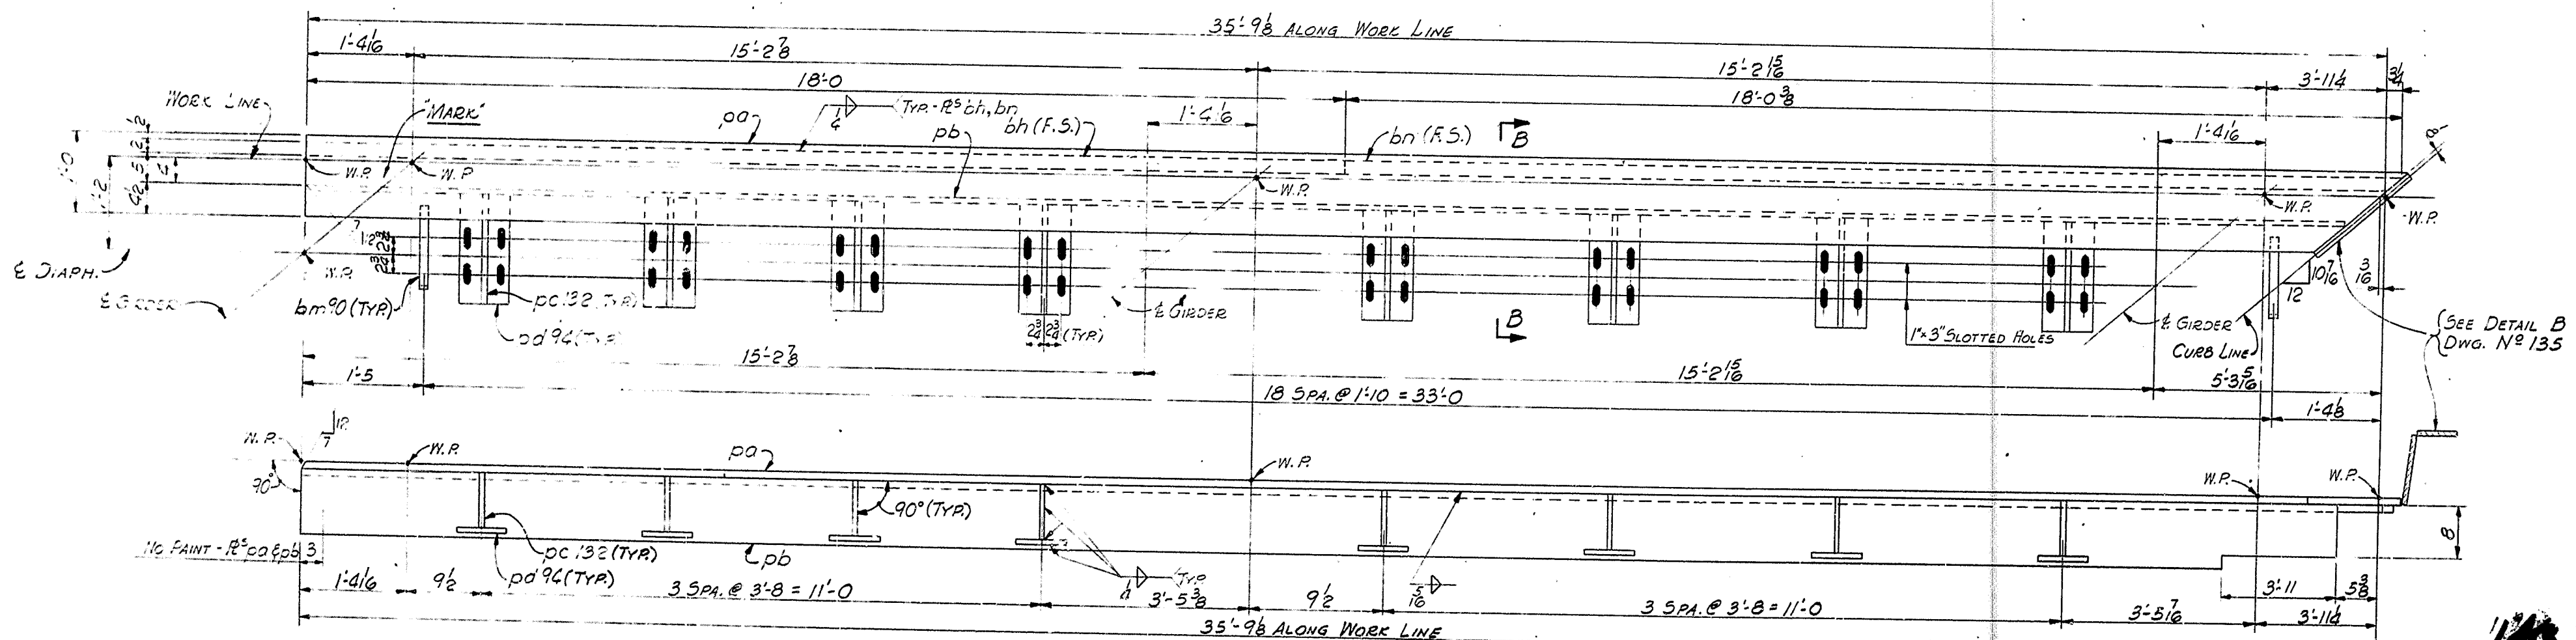


MAKE ONE EXPANSION DAM MARK 134EDB6




NOTES:
ALL MATERIAL ASTM A36.
FOR GENERAL NOTES SEE DWG. GNI
EXPANSION DAMS ARE TO BE ASSEMBLED IN THE SHOP IN THEIR
RELATIVE FINAL POSITION AND INSPECTED FOR FIT.
WORK THIS DWG. WITH DWG. 135.

EXPANSION DAM - END BENT B
BRIDGE OVER NORTHWESTERN PKWY @ 22ND ST.
DEPT. OF HIGHWAYS, COMMONWEALTH OF KENTUCKY
JEFFERSON CITY, K.P. 164-2173 R-SP56-8273-7L81
CONTRACTOR: MATTINSLEY BRIDGE CO.


NASHVILLE BRIDGE COMPANY NASHVILLE, TENN.		BESSEMER PLANT	
APPROVED FOR SHOP	DATE 1-9-70	DRYED BY J.B.	DATE 1-9-70
WME 1/16	CHIEF DRAFTSMAN	W.C. HARRIS	CHIEF ENGINEER
WME 1/16	CHIEF ENGINEER	W.C. HARRIS	CHIEF ENGINEER
FIELD CORR. 1/16	NOTED	FIELD CORR. 1/16	NOTED
REVISION NOTE	DATE	REVISION NOTE	DATE
WME 1/16	1/16	WME 1/16	1/16
FIELD	DATE PRINTED	FIELD	DATE PRINTED
BILLS MATERIAL NO.	CONT. C6736	BILLS MATERIAL NO.	CONT. C6736
134	S.O. B-5728	134	S.O. B-5728

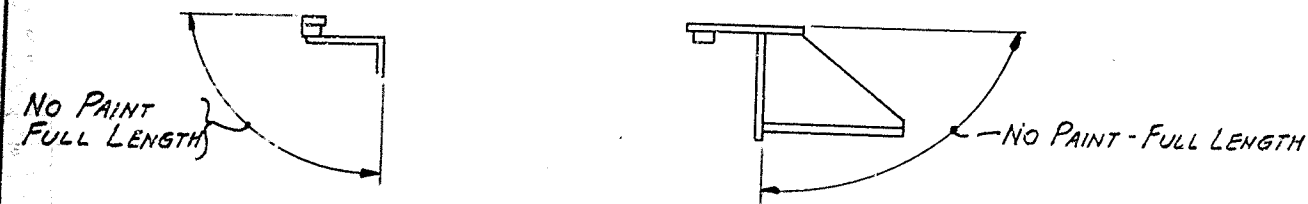

PAINT SKETCHES

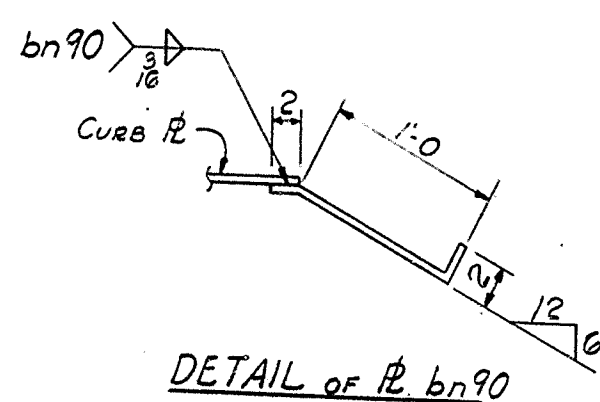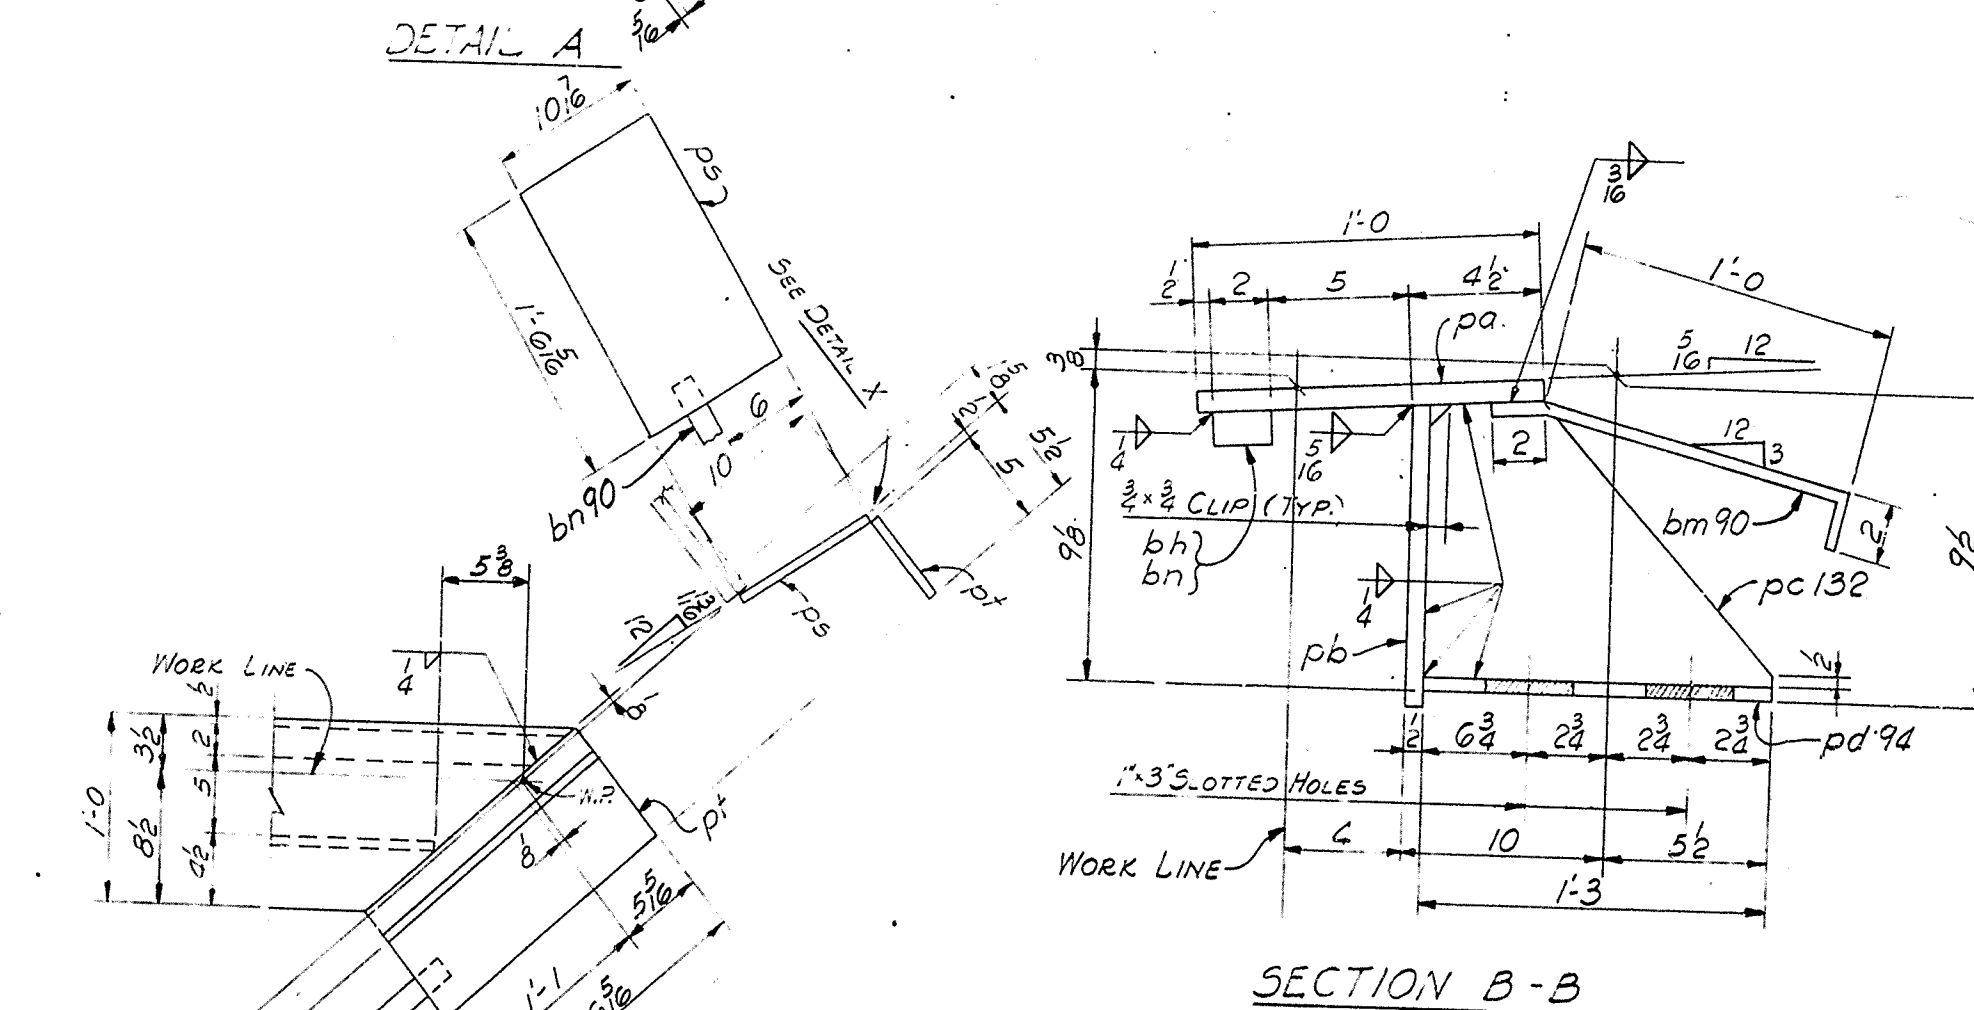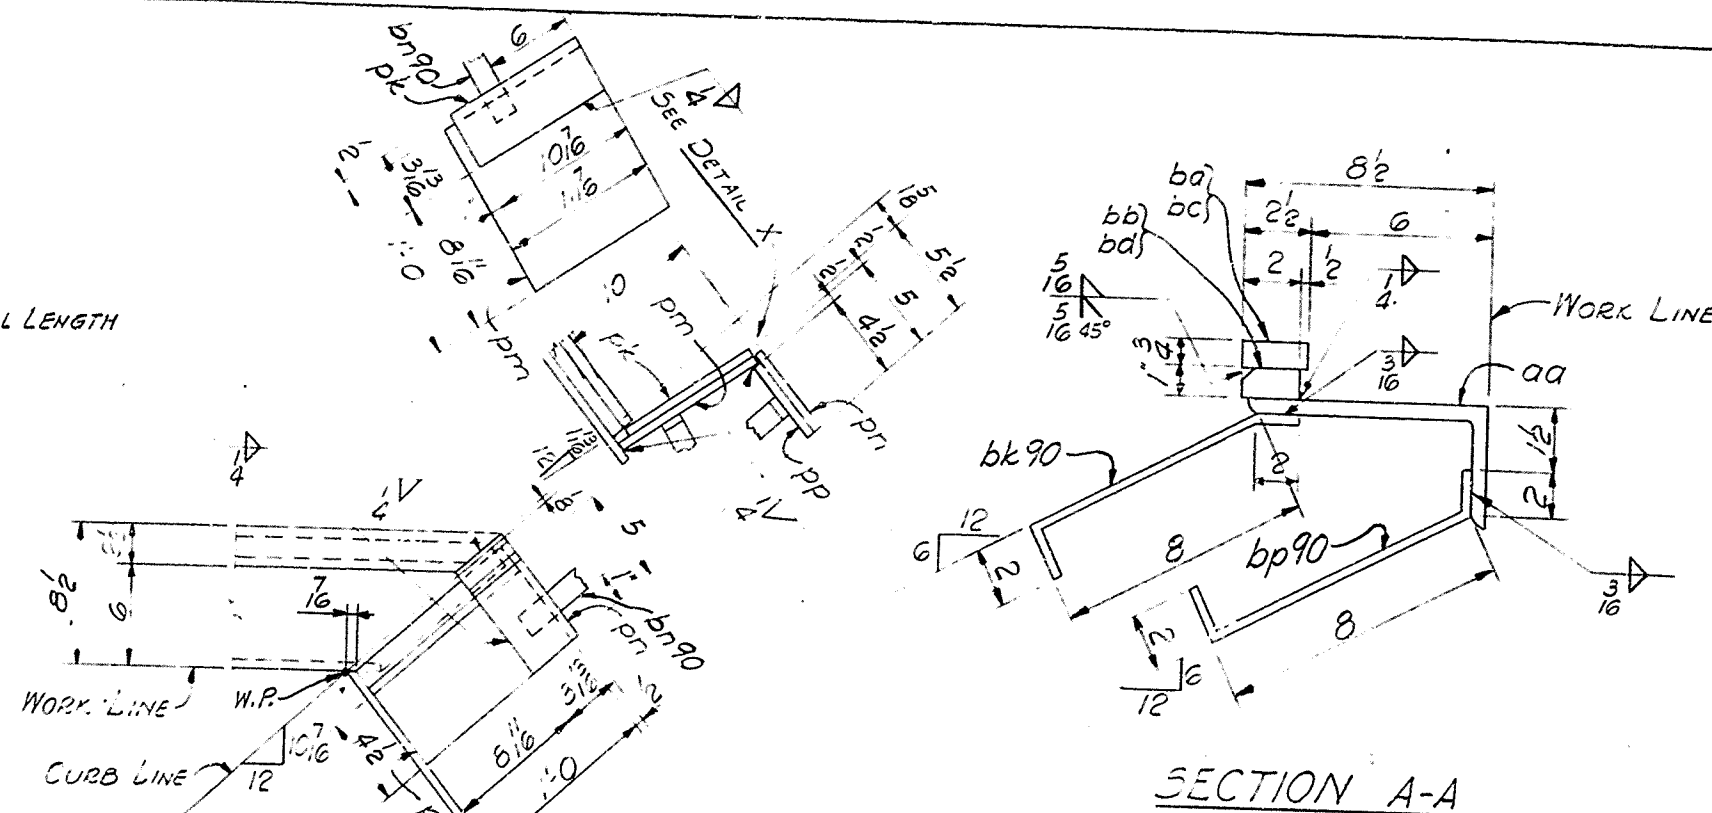

NOTES:
ALL MATERIAL ASTM A36.
FOR GENERAL NOTES SEE DWG. GNI.
WORK THIS DWG. WITH DWG. 134.

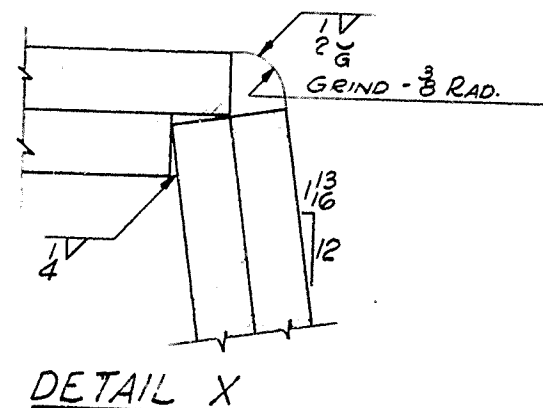






NASHVILLE BRIDGE COMPANY											
SHOP ORDER NO. B-5728		COMMONWEALTH OF KENTUCKY, DEPT. OF HIGHWAYS, BRIDGE									
WORK ORDER NO.		OVER NORTHWESTERN PKWY & 22 ND ST. JEFFERSON COUNTY									
CONTRACT NO. C6736		BILL NO. 134									
		DRAWING NO. 134 & 135									
FABRICATION <u>BESSEMER</u> PLANT											
ITEM											
WEIGHTS BY											
CHECKED BY											
SHIP MARK	ITEM QUANTITY	ASSEMBLY MARK	SHAPE	SECTION	FINISHED LENGTH FT. X IN.	ORDERED LENGTH FT. X IN.	P. L. NO	ITEM NO	REMARKS	SPEED WEIGHT	AISC WEIGHT
ONE	134	EDB2		MAT ASTM A36							
		ONE	ga	L 8x4x2	3673						
		ONE	pk	R 3 1/2 x 2	0 10 1/2						
		ONE	pm	R 1 1/2 x 2	1 0						
		ONE	pn	R 3 1/2 x 2	0 5						
		ONE	pp	R 4 1/2 x 2	1 0						
		ONE	bq	R 2 1/2 x 2	18 0						
		ONE	bd	R 2 x 1	18 3						
		ONE	bc	R 2 1/2 x 2	18 0 1/2						
		ONE	br	R 2 x 1	18 0						
		18	bk90	R 1 1/2 x 3	1 0						
		18	bp90	R 1 1/2 x 3	1 0						
		2	bn90	R 1 1/2 x 3	1 4						
ONE	134	EDB6		EXPANSION DAM							
		ONE	pa	R 12 x 3	36 0 1/2						
		ONE	pb	R 10 x 2	35 3 1/2						
		8	pc	R 8 1/2 x 3	1 3						
		8	pd	R 8 x 3	1 3						
		ONE	pe	R 10 1/2 x 2	1 6 1/2						
		ONE	pf	R 5 x 2	1 6 1/2						
		ONE	pg	R 2 x 1	18 0						
		ONE	ph	R 2 x 1	18 0						
		19	pm90	R 1 1/2 x 3	1 4						
		2	pn90	R 1 1/2 x 3	1 4						
SHEET TOTAL											

EXPANSION DAM - END BENT B
BRIDGE OVER NORTHWESTERN PKWY & 22ND ST.
DEPT. OF HIGHWAYS, COMMONWEALTH OF KENTUCKY
JEFFERSON COUNTY, F.A.P. 164-21792-592-8879-TL-D
CONTRACTOR: MATTHEW BRIDGE CO.




NASHVILLE BRIDGE COMPANY
NASHVILLE, TENN.

APPROVED FOR SHOP	CHIEF DRAFTSMAN	DATE	1-9-70
CHIEF ENGINEER	DATE	1-9-70	
REVISION NOTES	FIELD CONF.	DATE	1/26/70
SHOP PAINT	DATE	1/26/70	
FIELD	DATE	1/26/70	
BILLED MATERIAL NO.			

A
B
C
D
E
F
G
H
I
J
K
L
M
N
O
P
Q
R
S
T
U
V
W
X
Y

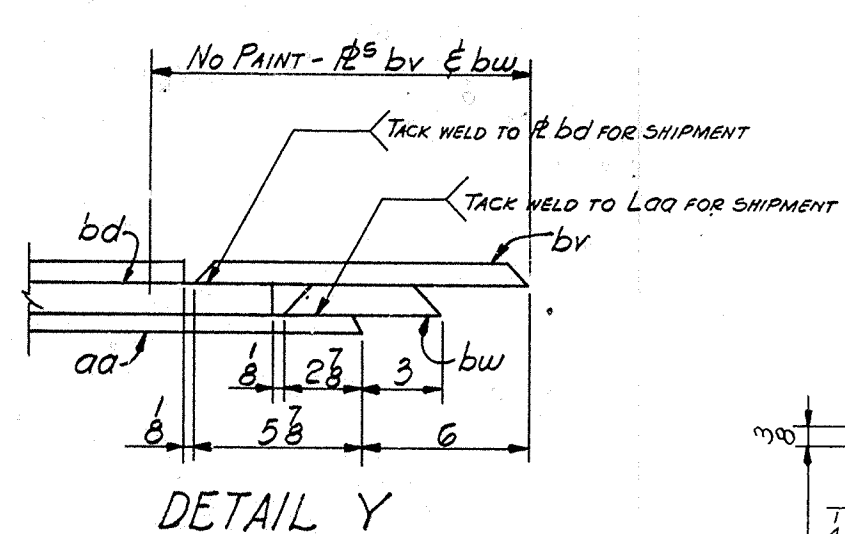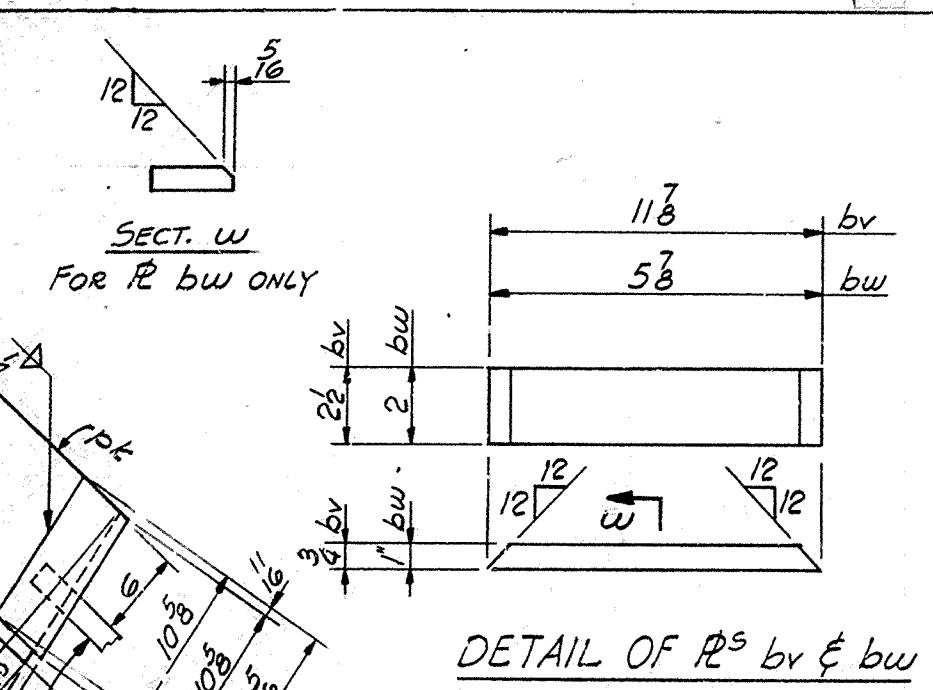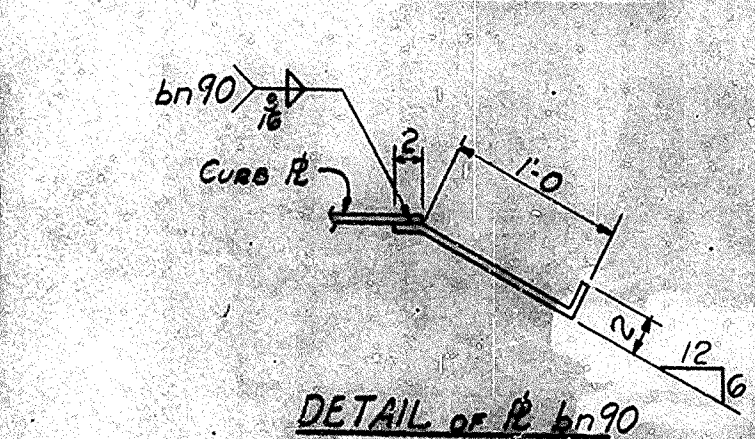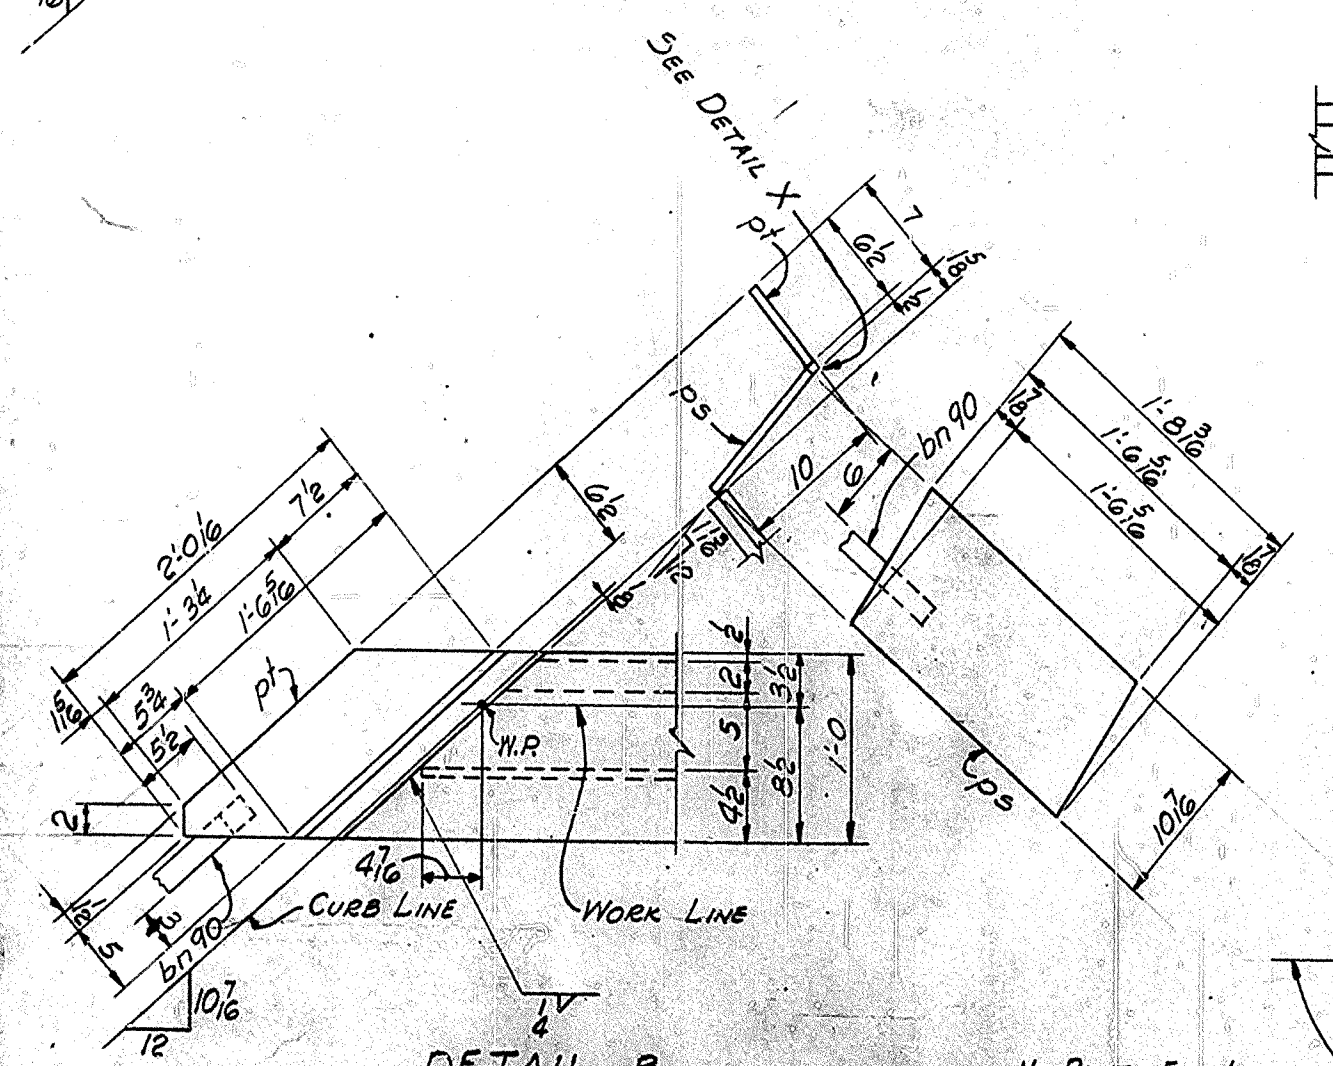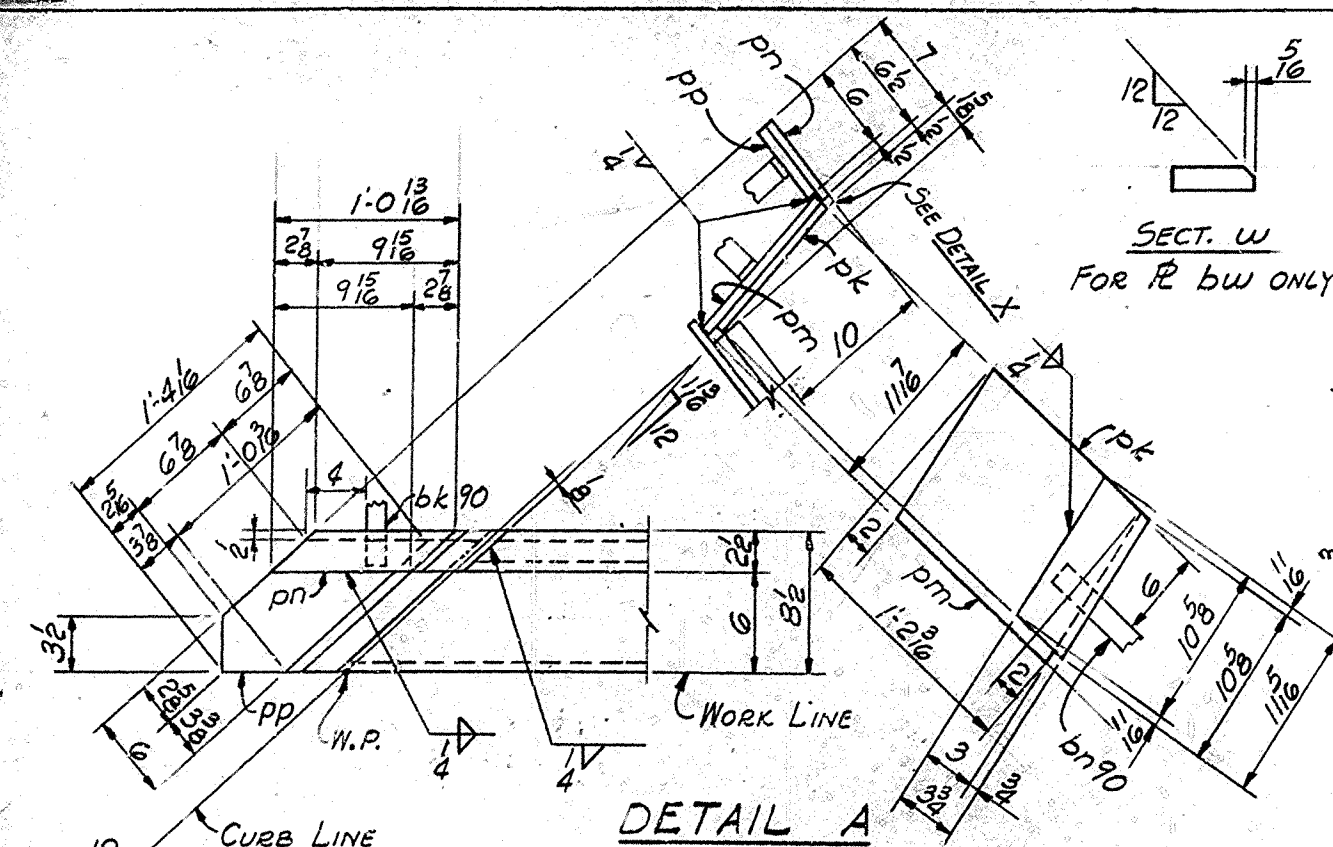

NOTES:
ALL MATERIAL ASTM A36.
FOR GENERAL NOTES SEE DWG. GNI.
WORK THIS DWG. WITH DWG. 136.

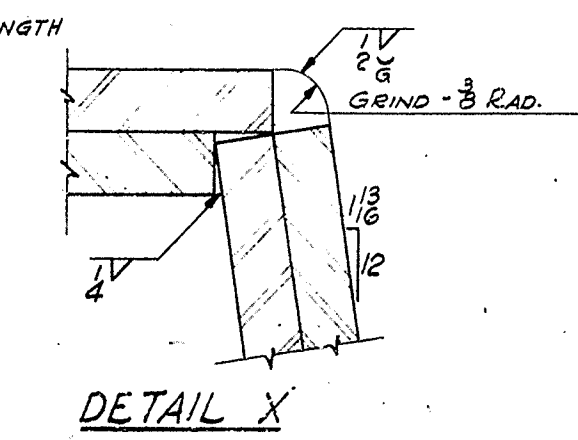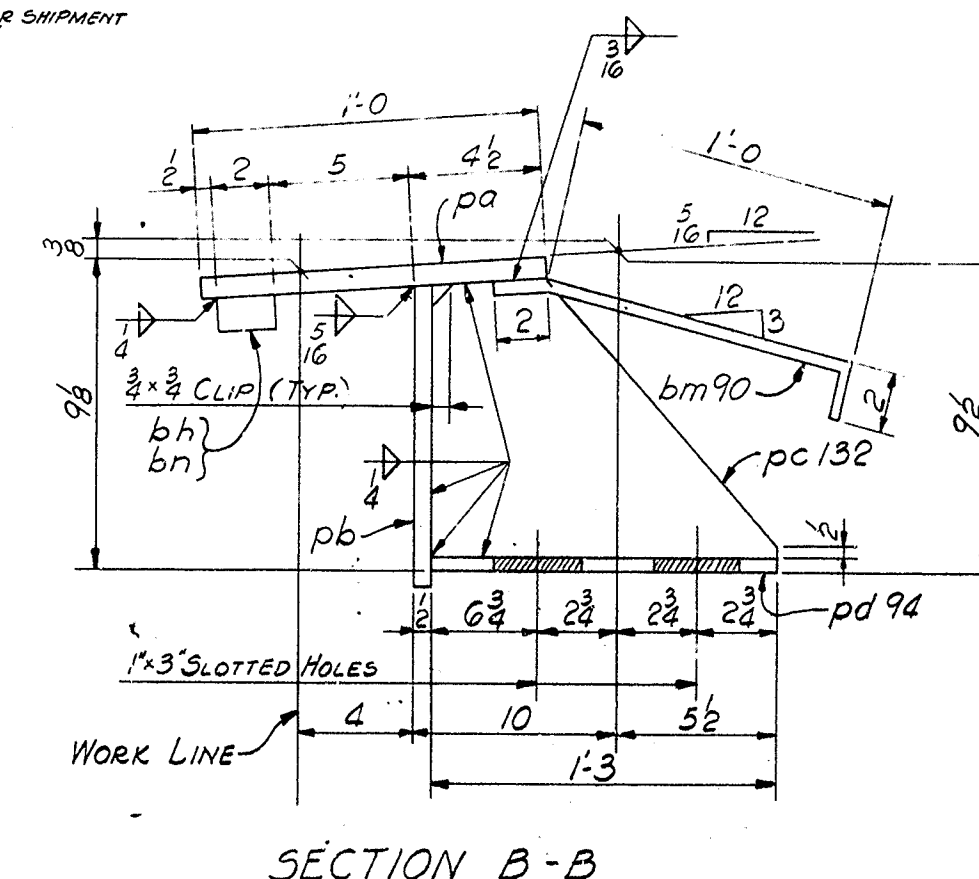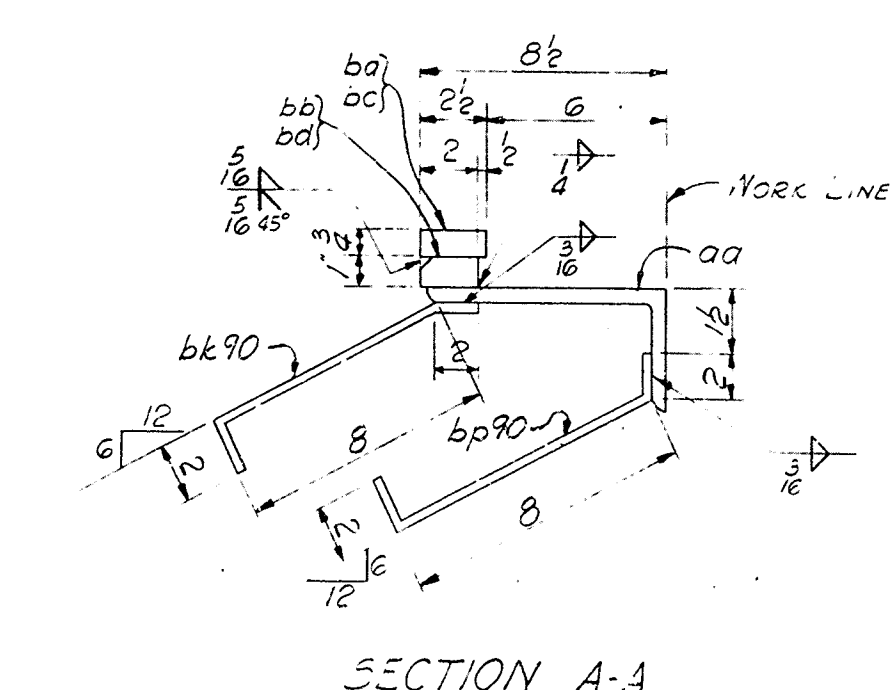

NASHVILLE BRIDGE COMPANY									
COMMONWEALTH OF KENTUCKY, DEPT. OF HIGHWAYS, BRIDGE									
OVER NORTHWESTERN PKWY & 22 ND ST. JEFFERSON COUNTY									
CONTRACT NO. C 6736									
FABRICATION BESSEMER PLANT									
ITEM									
NO.	ITEM	QUANTITY	UNIT	WEIGHTS BY	CHECKED BY	REMARKS	DATE	BY	REMARKS
ONE 136	EDB3	EXPANSION DAM							
ONE	aa	L 8x4x2	133	0.3					
ONE	pb	R 3x2x2	0	11/8					
ONE	pm	R 11/4x2	1	2 3/8					
ONE	pn	R 2x2x2	1	9/8					
ONE	pp	R 6x2	1	4 1/2					
ONE	ba	R 2x2x2	15	11/8					
ONE	bb	R 2x1	15	11/8					
ONE	bc	R 2x2x2	10	0					
ONE	bd	R 2x1	10	3					
17	bk90	R 12x3	1	0					
10	bp90	R 12x3	1	0					
ONE	bn90	R 12x3	1	4					
ONE	bv	R 2x2x2	0	11/8					
ONE	bw	R 2x1	0	5/8					
ONE 136	EDB7	EXPANSION DAM							
ONE	pa	R 12x3	33	10 3/4					
ONE	pb	R 10x2	33	5 1/2					
8	ps	R 8x3	1	3					
8	pt	R 8x3	1	3					
ONE	ps	R 10 1/2x2	1	8 1/2					
ONE	pt	R 6 1/2x2	2	0 1/2					
ONE	bh	R 2x1	16	5 1/2					
ONE	bn	R 2x1	16	6					
2	bn90	R 12x3	1	4					
18	bn110	R 12x3	1	4					
SHEET TOTAL									

EXPANSION DAM - END BENT B
BRIDGE OVER NORTHWESTERN PKWY & 22ND ST.
DEPT. OF HIGHWAYS, COMMONWEALTH OF KENTUCKY
JEFFERSON CITY, KENTUCKY
CONTRACTOR: MATTHEW BRIDGE CO.

NASHVILLE BRIDGE COMPANY
NASHVILLE, TENN.


APPROVED FOR SHOP:
DATE: 1/16/12
BY: [Signature]
CHIEF ENGINEER

FIELD COMM: [Signature]
DATE: 1/16/12


SHOP PAINT: [Signature]
DATE: 1/16/12

BILLS MATERIAL NO. 136
CONT. C 6736
S.O. B-5728

BRIDGE

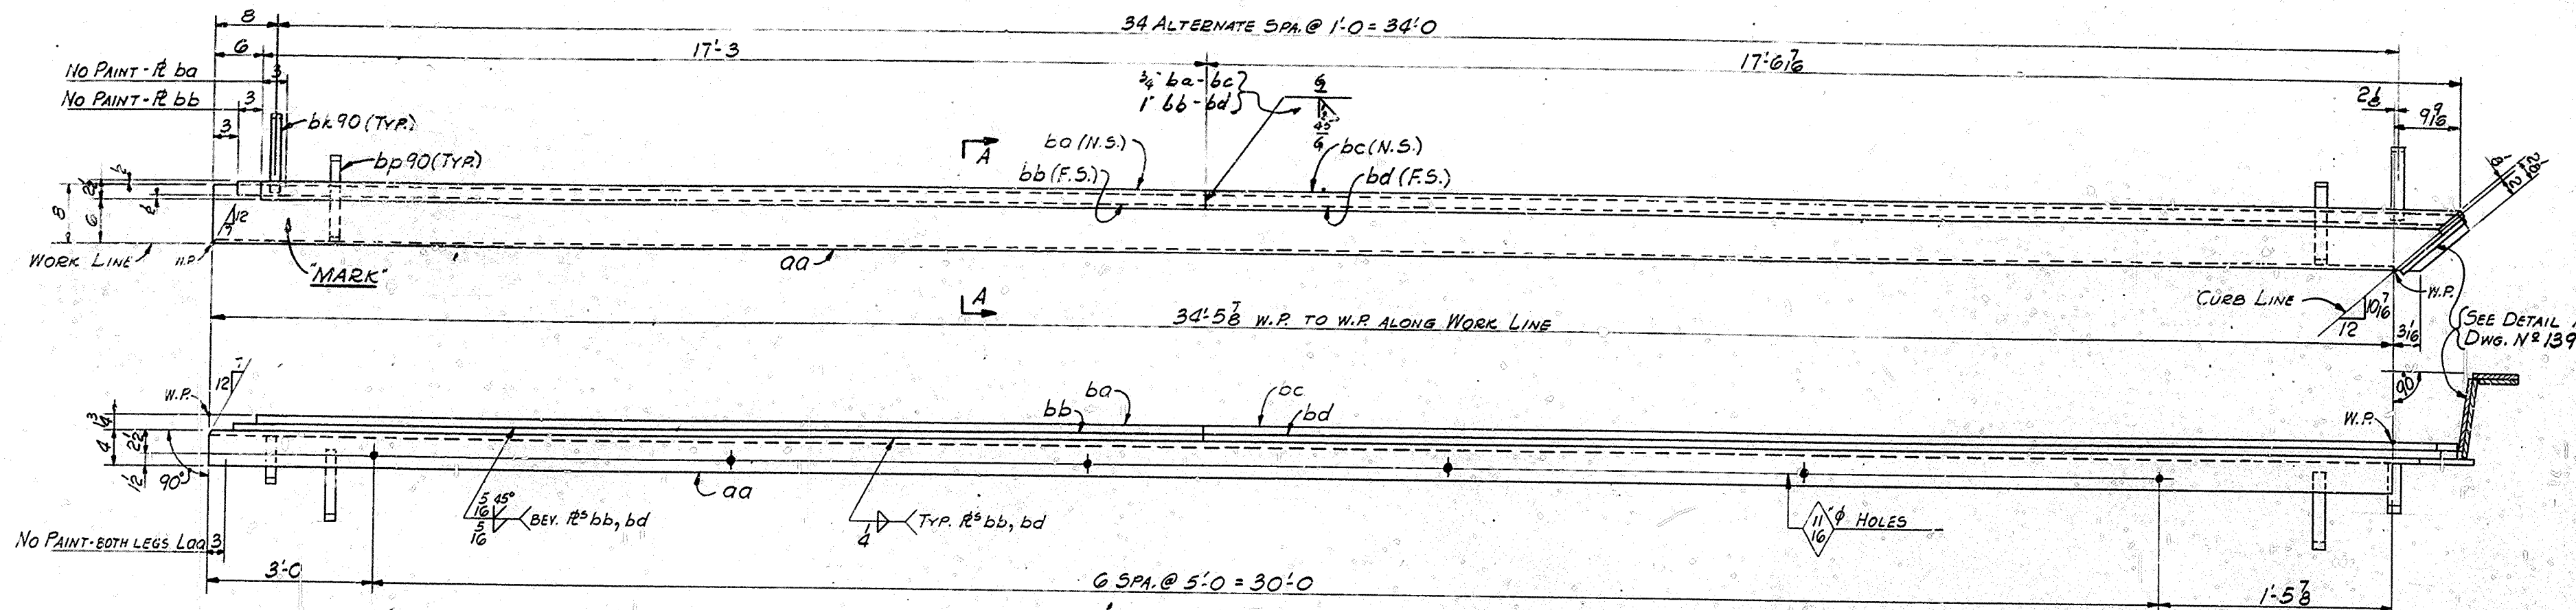

MAKE ONE EXPANSION DAM MARK 138EDB4

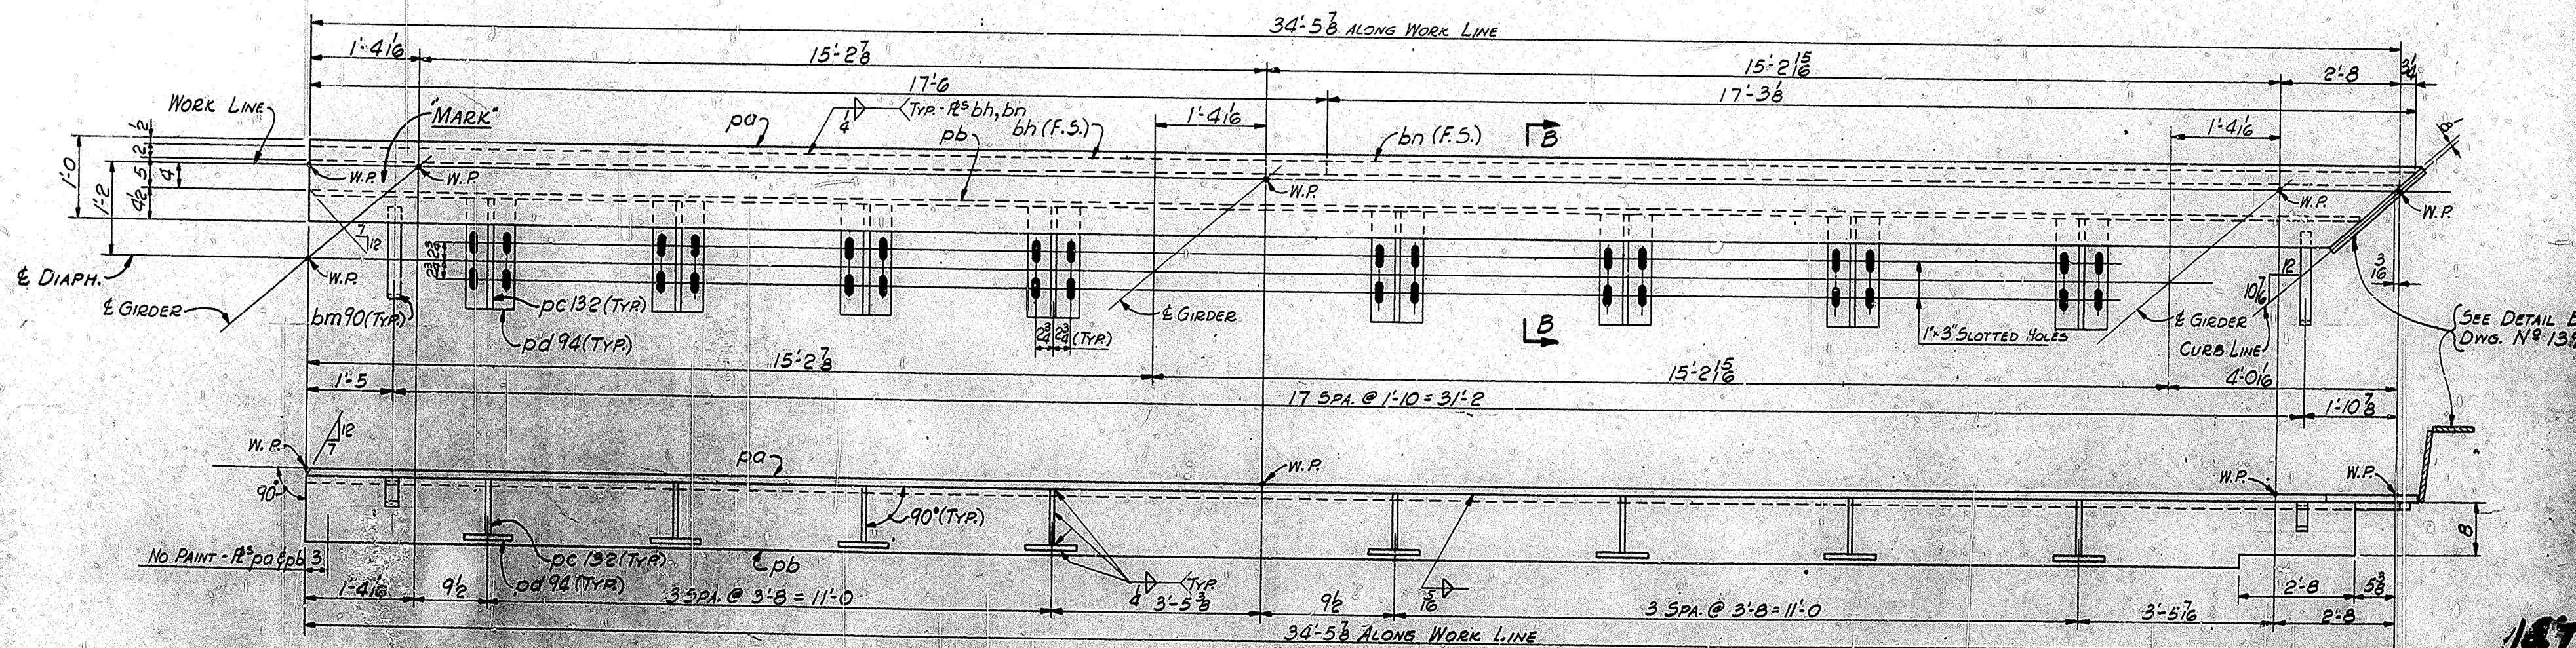

MAKE ONE EXPANSION DAM MARK 138EDB8

NOTES:
ALL MATERIAL ASTM A36.
FOR GENERAL NOTES SEE DWG. GNI
EXPANSION DAMS ARE TO BE ASSEMBLED IN THE SHOP IN THEIR
RELATIVE FINAL POSITION AND INSPECTED FOR FIT.
WORK THIS DWG. WITH DWG. 139.

147
EXPANSION DAM - END BENT B
BRIDGE OVER NORTHWESTERN PKWY & 22ND ST.
DEPT. OF HIGHWAYS, COMMONWEALTH OF KENTUCKY
JEFFERSON Cty., F.P. 164-2(15)2-SP5G-BETS-71.81
CONTRACTOR: MATTHEW BRIDGE CO.

NASHVILLE BRIDGE COMPANY
NASHVILLE, TENN.

APPROVED FOR SHOP

DATE: 1/5/70
BY: [Signature]
CHECKED BY: [Signature]
REVISION: NONE
DATE: 1/5/70

138
CONT. 66736
S.O. B5728

AA
AB
AC
AD
AE
AG
AH
AK
AM
AN
AP
AS
AT
AV
AW
AX
AY

SHOP ORDER NO.
B 5725

WORK ORDER NO.

CONTACT NO.
C 5736

NORTHWEST BRIDGE COMPANY

COMMONWEALTH OF KENTUCKY DEPT. OF HIGHWAYS

BRIDGE OVER NORTH WESTERN PARKWAY # 22ND ST. JEFFERSON COUNTY

FABRICATION BESSEMER PLANT

BILL NO.
110

DRAWING NO.
110 #14

DATE: 11-1-54 WEIGHTS BY: ONECKER

ITEM	QUANTITY	DESCRIPTION	UNIT	PRICE	TOTAL	REMARKS
MATERIAL ASTM-A36 (U.M.)						
GIRDER						
1	pa	R 61 ³ / ₈ x 38 ³ / ₄	37.11	61 ³ / ₈ x 38 ³ / ₄	3908 424	
1	pb	R 61 ³ / ₈ x 38 ³ / ₄	38.71 ¹ / ₂	61 ³ / ₈ x 38 ³ / ₄	3908 423	
1	pc	R 25 x 1	5 0	3910 306		61 ³ / ₈ x 3 ¹ / ₂ MATCH CUT
1	pd	R 12 x 5 ³ / ₈	78.71 ¹ / ₂	73 ¹ / ₂ x 28-10 CUTS 6	3910 318	1 EA. PC & PD 76
1	pf	R 12 x 14	54.11 ³ / ₈		3910 230	
1	pg	R 12 x 5 ³ / ₈	22 11 ⁶ / ₈	61 CUTS 5 @ 12	3910 321	
2	ph	R 13 x 3	4 10		3905 408	
1	pi	R 10 x 3	2 1		3905 410	
4	pk	R 4 x 3	2 1		3905 605	
1	pl	R 12 x 3	2 1		3905 410	
27	pm	R 4 x 3	4 11 ⁵ / ₈		3905 605 (FIE)	
6	pn	R 4 x 3	4 11 ⁵ / ₈			
1	po	R 4 x 3	4 11 ⁵ / ₈			
1	pp	R 4 x 3	4 11 ⁵ / ₈			
2	ph	R 5 ¹ / ₂ x 12	5 0		3910 223 (FIE)	
2	pi	R 11 x 3	1 3		3905 428 (BENT)	
2	pk	R 4 x 3	1 6 ¹ / ₂		3905 605	
2	pl	R 11 x 4	0 11		3905 405	
1	pm	R 7 x 3 ¹ / ₄	1 7		3905 316	
1	pn	R 7 x 6	0 10		3910 401	
1	po	R 10 x 3	1 0 ³ / ₈		3905 410	
268		3/4" STUDS	0 4		2750 301	WELD END WELDED
10		7/8" BOLTS	0 24		2461 202 (A325)	HEX HD
6		7/8" BOLTS	0 34		2461 206 (A325)	HEX HD NUT
16		HARD WASHERS FOR 7/8" BOLTS			2461 203 (A325)	
1	ISP4	SOLE PL				DET. ON DWG. 1

SHEET TOTAL

NASHVILLE BRIDGE COMPANY

SHOP ORDER NO.
B 5725

WORK ORDER NO.

CONTRACT NO.
C6736

ITEM

COMMONWEALTH OF KENTUCKY DEPT. OF HIGHWAYS

BRIDGE OVER NORTHWESTERN PARKWAY & 22ND ST. JEFFERSON CO.

FABRICATION **BESSEMER** PLANT

BILL NO.
111




DRAWING NO.
111 & 140

WEIGHTS BY

CHECKED BY







QTY	UNIT	SECTION	PAVEMENT	INCREASD	P. G.	ITEM	REMARKS	SPECIF.	REMARKS
			THICKNESS	THICKNESS				REMARKS	
MATERIAL ASPM-AB6									
ONE INLS GIRDER									
7/3	1	PA	R	62 1/2 x 3/8	43.108	62 1/2 x 44 1/2	3908 415		
7/34	1	PB	R	62 1/2 x 3/8	44.7 3/8	62 1/2 x 44 1/2	3908 414		
7/2	1	PC	R	25 x 1	5 0		3910 306		(R 61 x 3 1/2 MATCH CUT 1 EA. P&F 0077)
10/7	1	PD	R	12 x 1 1/2	6.8 11 3/8	23 1/2 x 6 3/4	3910 331		
10/9	1	PF	WH	12 x 1 3/4	6.8 11 3/8		3914 216		
10/8	1	P9	R	12 x 5/8	20.18	21	3910 321		
11/7	1	PH	R	12 x 5/8	21.7 3/8		3910 321		
11/8	2	PH100	R	13 x 3/8	4.10		3910 321		
11/10	1	PH100	R	10 x 3/8	2 1		3910 321		
11/9	4	PH100	R	4 x 3/8	2 1		3905 605		
11/10	1	PH100	R	12 x 3/8	2 1		3910 410		
11/10	17	PH18	R	4 x 3/8	4 11 1/2		3905 605 (FIE)		
11/10	3	PH18	R	4 x 3/8	4 11 1/2		(FIE)		
11/10	1	PH18	R	4 x 3/8	4 11 1/2		(FIE)		
11/10	2	PH	R	5 1/2 x 1 1/2	5 0		3910 219 (MIE) (FIE)		
11/7	8	PH	R	4 x 3/8	20 0		3905 605		
11/6	2	PH	R	4 x 3/8	3 28		3905 605		
11/6	2	PH	R	4 x 3/8	4 54		3905 605		
11/21	1	PH88	R	11 x 3/8	1 3		3914 438 (BENT)		
11/22	1	PH8	R	4 x 3/8	1 62		3905 605		
11/22	2	PH875	R	11 x 1/2	0 11		3905 405		
11/22	1	PH	R	10 x 5/8	1 0 3/4		3914 322		
11/22	1	PH18	R	4 x 3/8	4 11 1/2		3905 605 (FIE)		
364				3/8" STUDS	0 4		2710 301		NOTE END WELDER
1	ISPA			SOLE PL					DEF. ON DWG. 1
5				3/8" BOLTS	0 24		2661 202		HEX. HD. HEX NUT (A325)
5				HARD WASHER FOR TOP BOLTS			2661 203 (A325)		
9				3/8" HEX NUTS			STK (A307) FOR 3/8" MATCH BOLTS		

SHEET TOTAL

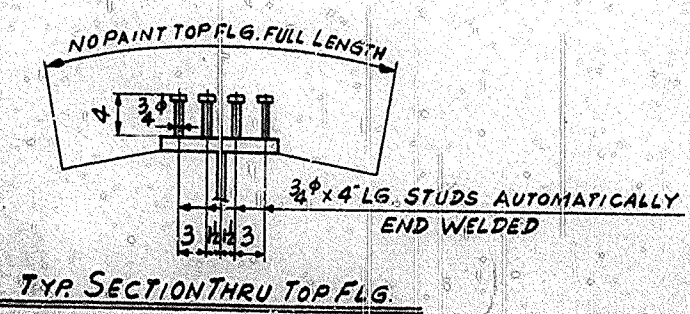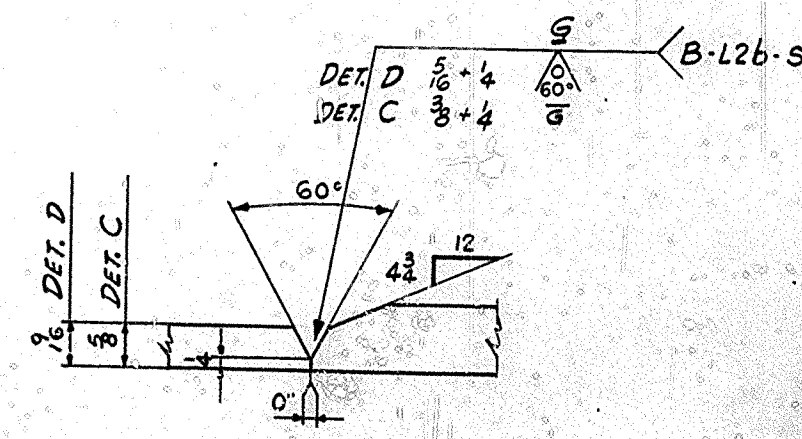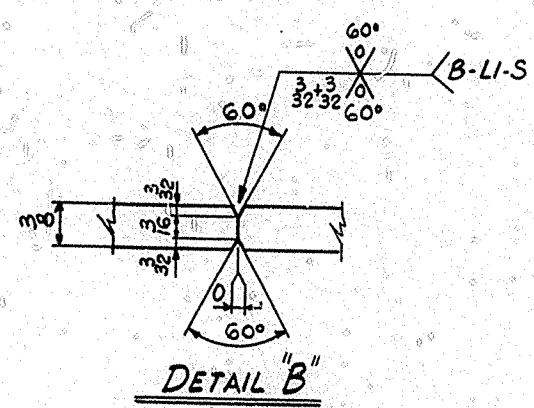

WORK THIS DWG WITH DWGS.
110 & 111
FOR GENERAL NOTES SEE DWG GN1
MATL ASTM A36 (UN)

GIRDER DETAILS SPAN 5E		775	
BRIDGE OVER NORTHWESTERN PARKWAY #223			
DEPT. OF HIGHWAYS COMMONWEALTH OF KENTUCKY			
JEFFERSON COUNTY / MAP 164-2 (3) / SP56-2173-241			
CONTRACTOR WATTLING BRIDGE CO.			
NASHVILLE BRIDGE COMPANY		BESSEMER PLANT	
NASHVILLE, TENN.		G.D. DATE 12/10/69	
☐ AS NOTED 15/16" OR NOTED HOLE: 3 H.S.B. FIELD CON: 4 H.S.B. SHOP PAINT: 5E FIELD: GEN		DRAWN BY: G.D. DATE 12/10/69 CHECKED BY: J.M. DATE 12/10/69 DATE PRINTED:	
BILLS MATERIAL NO.		DRAWING NO.	
1104 / 111		140	
CONT. C6736			
S.O. 85725			

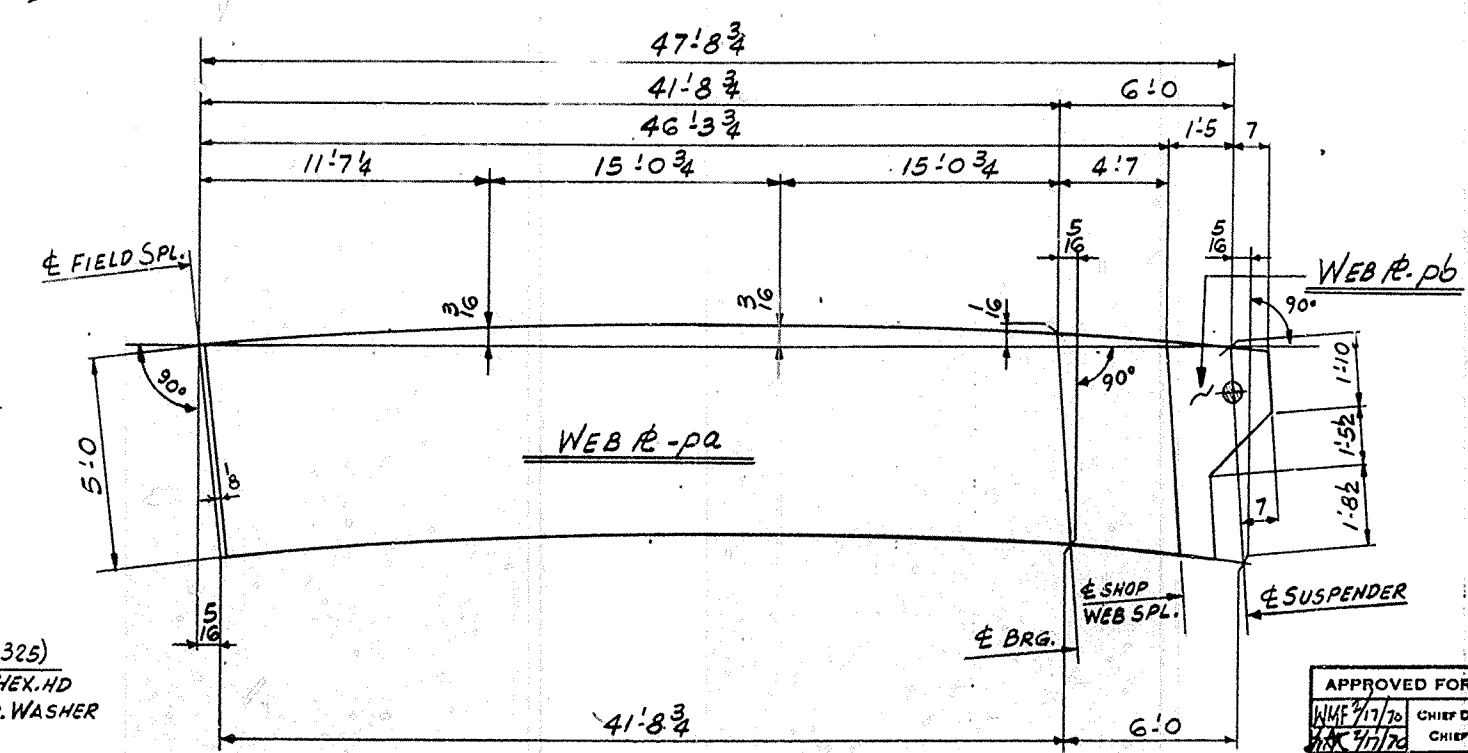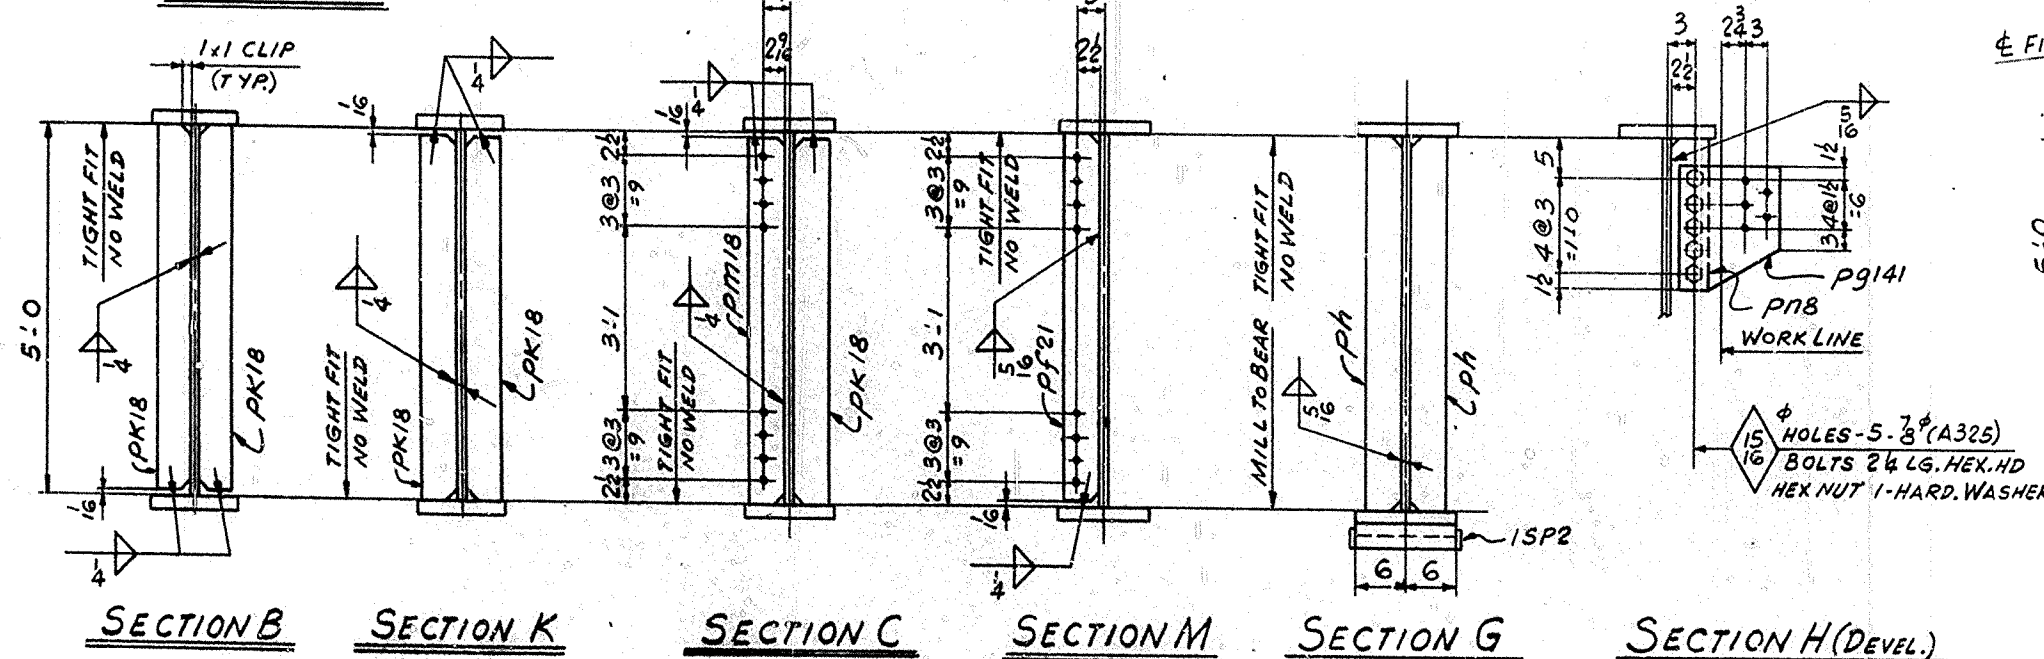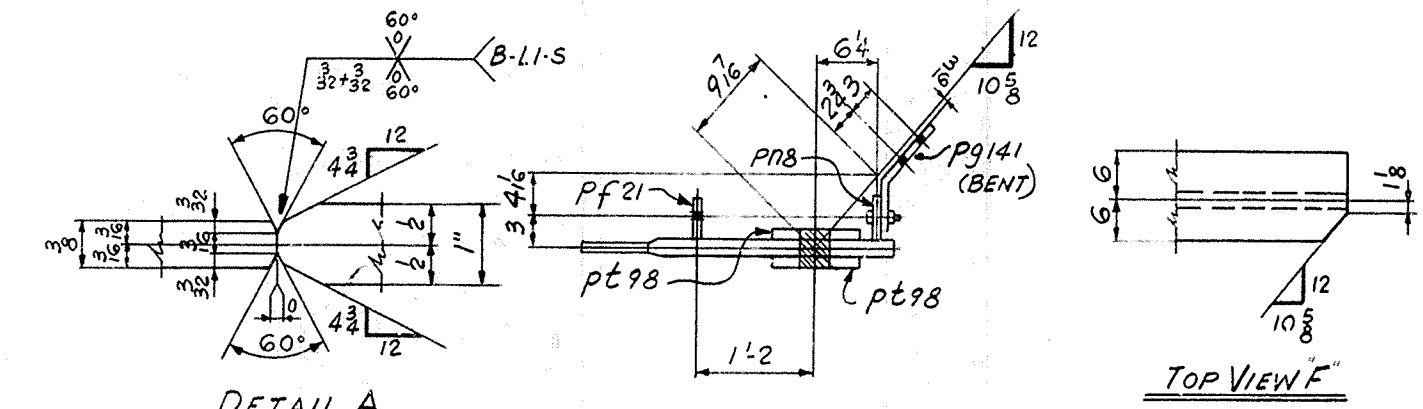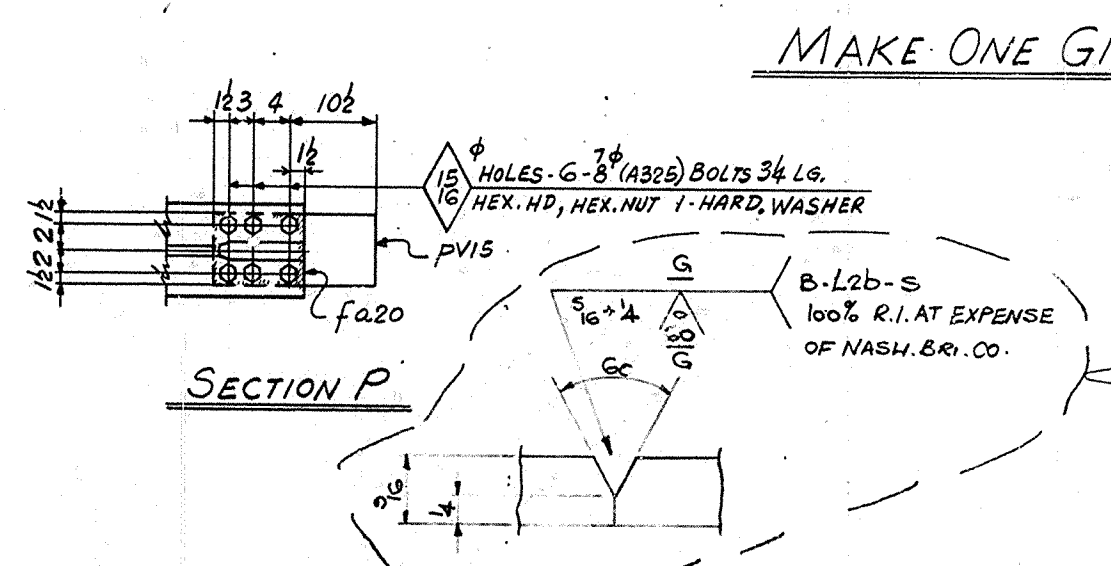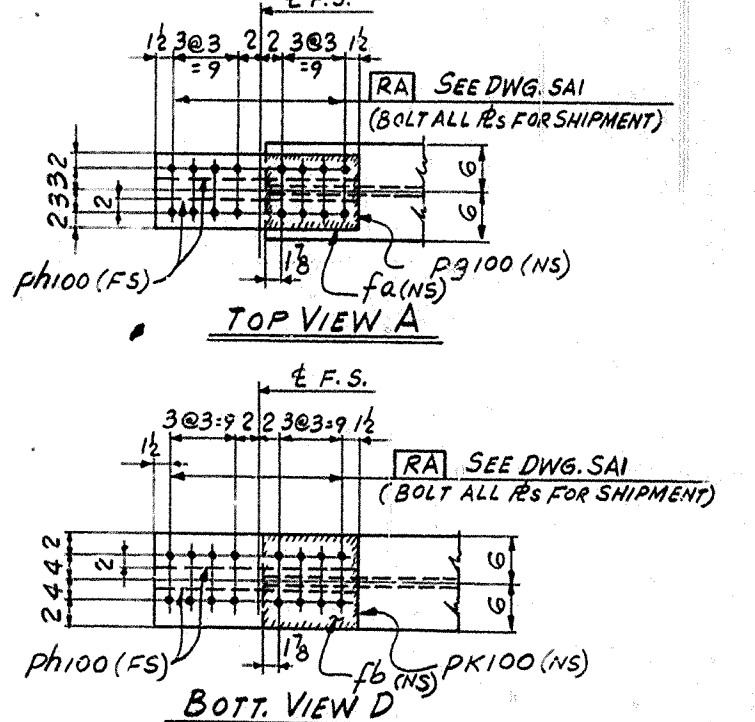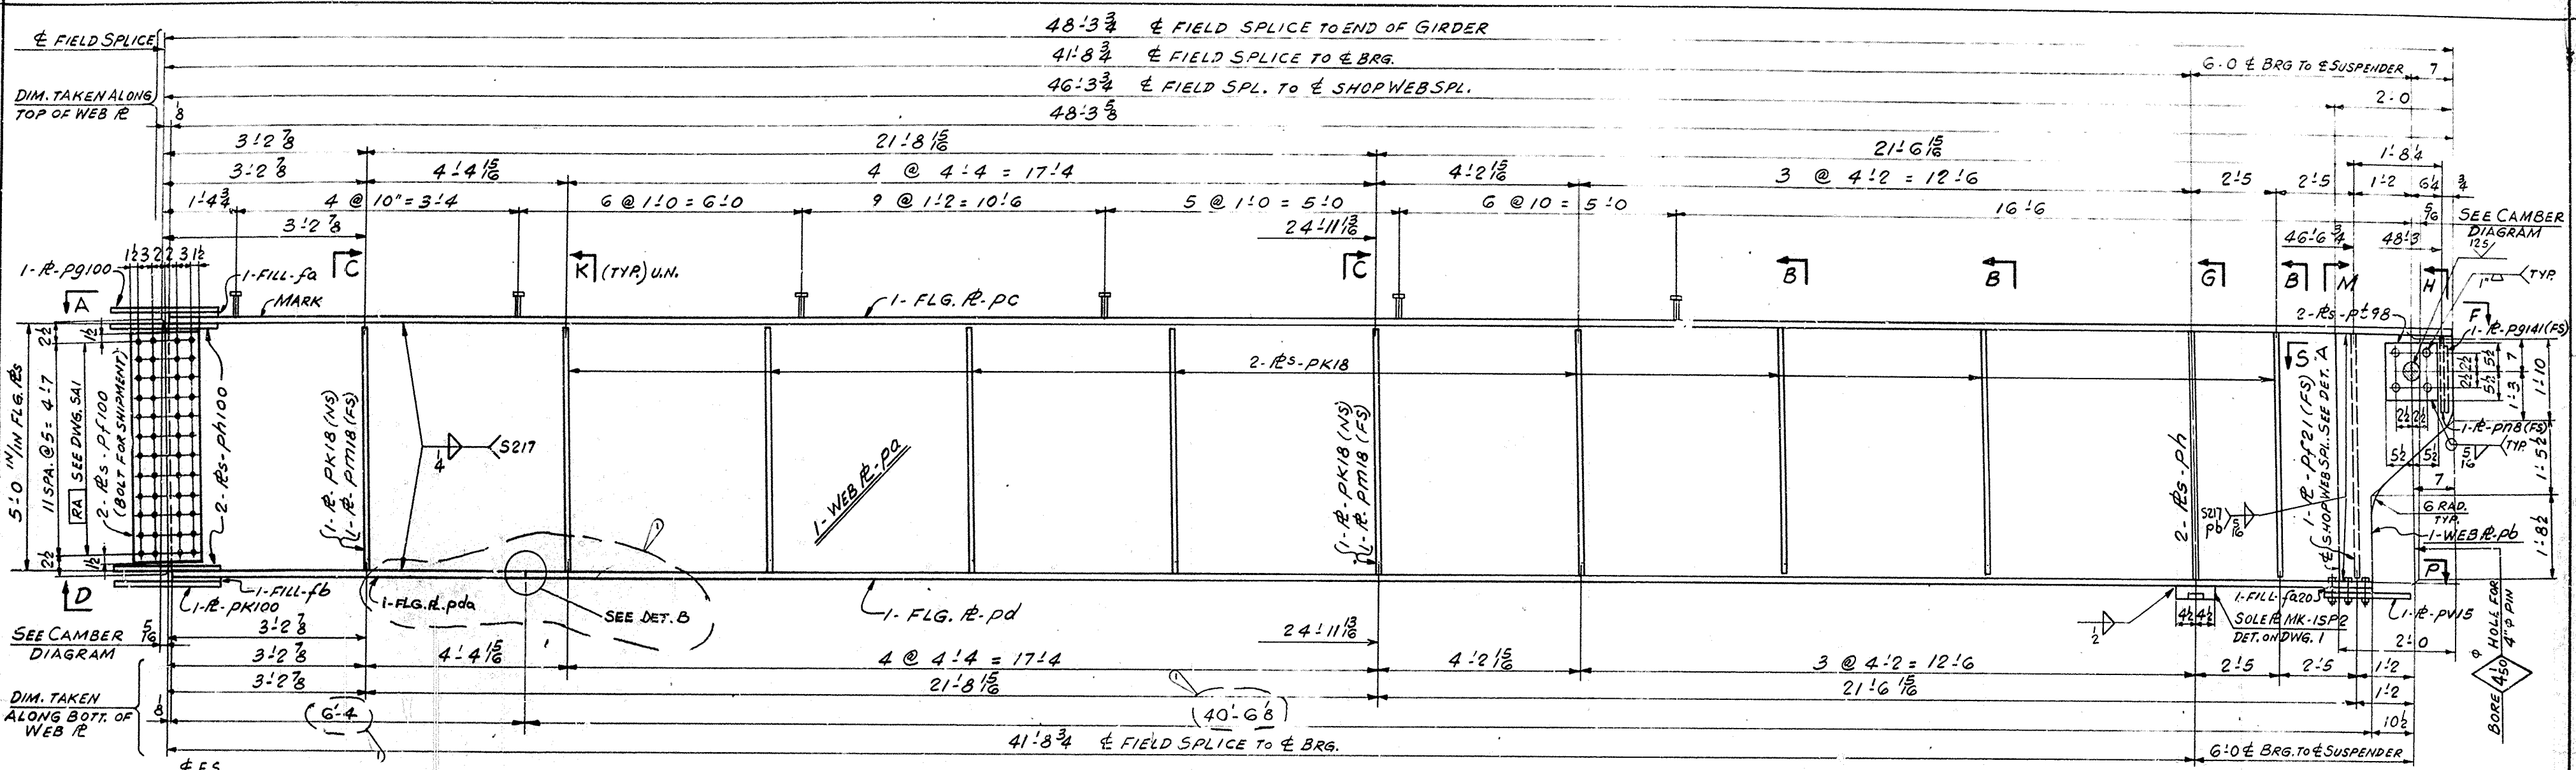

MATERIAL ASTM - A36 (U.N.)
FOR GENERAL NOTES SEE DWG. GNI
WORK THIS DWG. WITH DWG. 144

150

GIRDER DETAILS SPAN 3E
BRIDGE OVER NORTH WESTERN PARKWAY 422'±
DEPARTMENT OF HIGHWAYS COMMONWEALTH OF KENTUCKY
JEFFERSON COUNTY F.A.P. 21732545-2173251
CONTRACTOR: MATTINGLY BRIDGE CO.

NASHVILLE BRIDGE COMPANY
NASHVILLE, TENN.

BESSCHER PLANT




APPROVED FOR SHOP
DATE 7/1/70
H.S.B.
REVISION NOTES
APPD. 2/10/70
4/30/70

CHIEF ENGINEER
H.S.B.
CHECKED BY
DATE PRINTED




CONTRACT NO. CG736
S.O. B5725

DRAWING NO. 141

BRIDGE

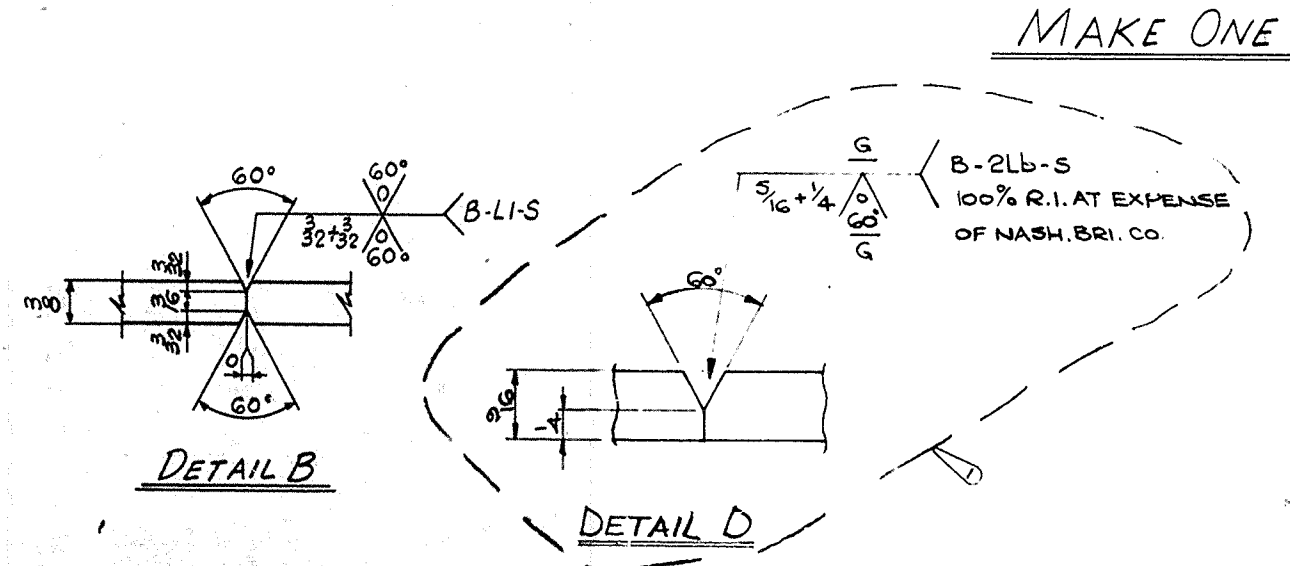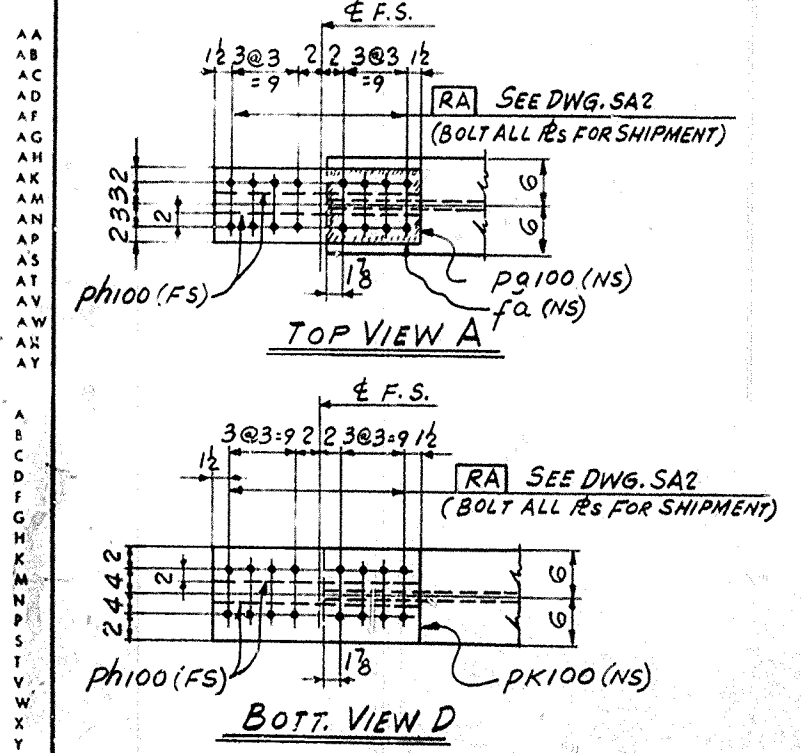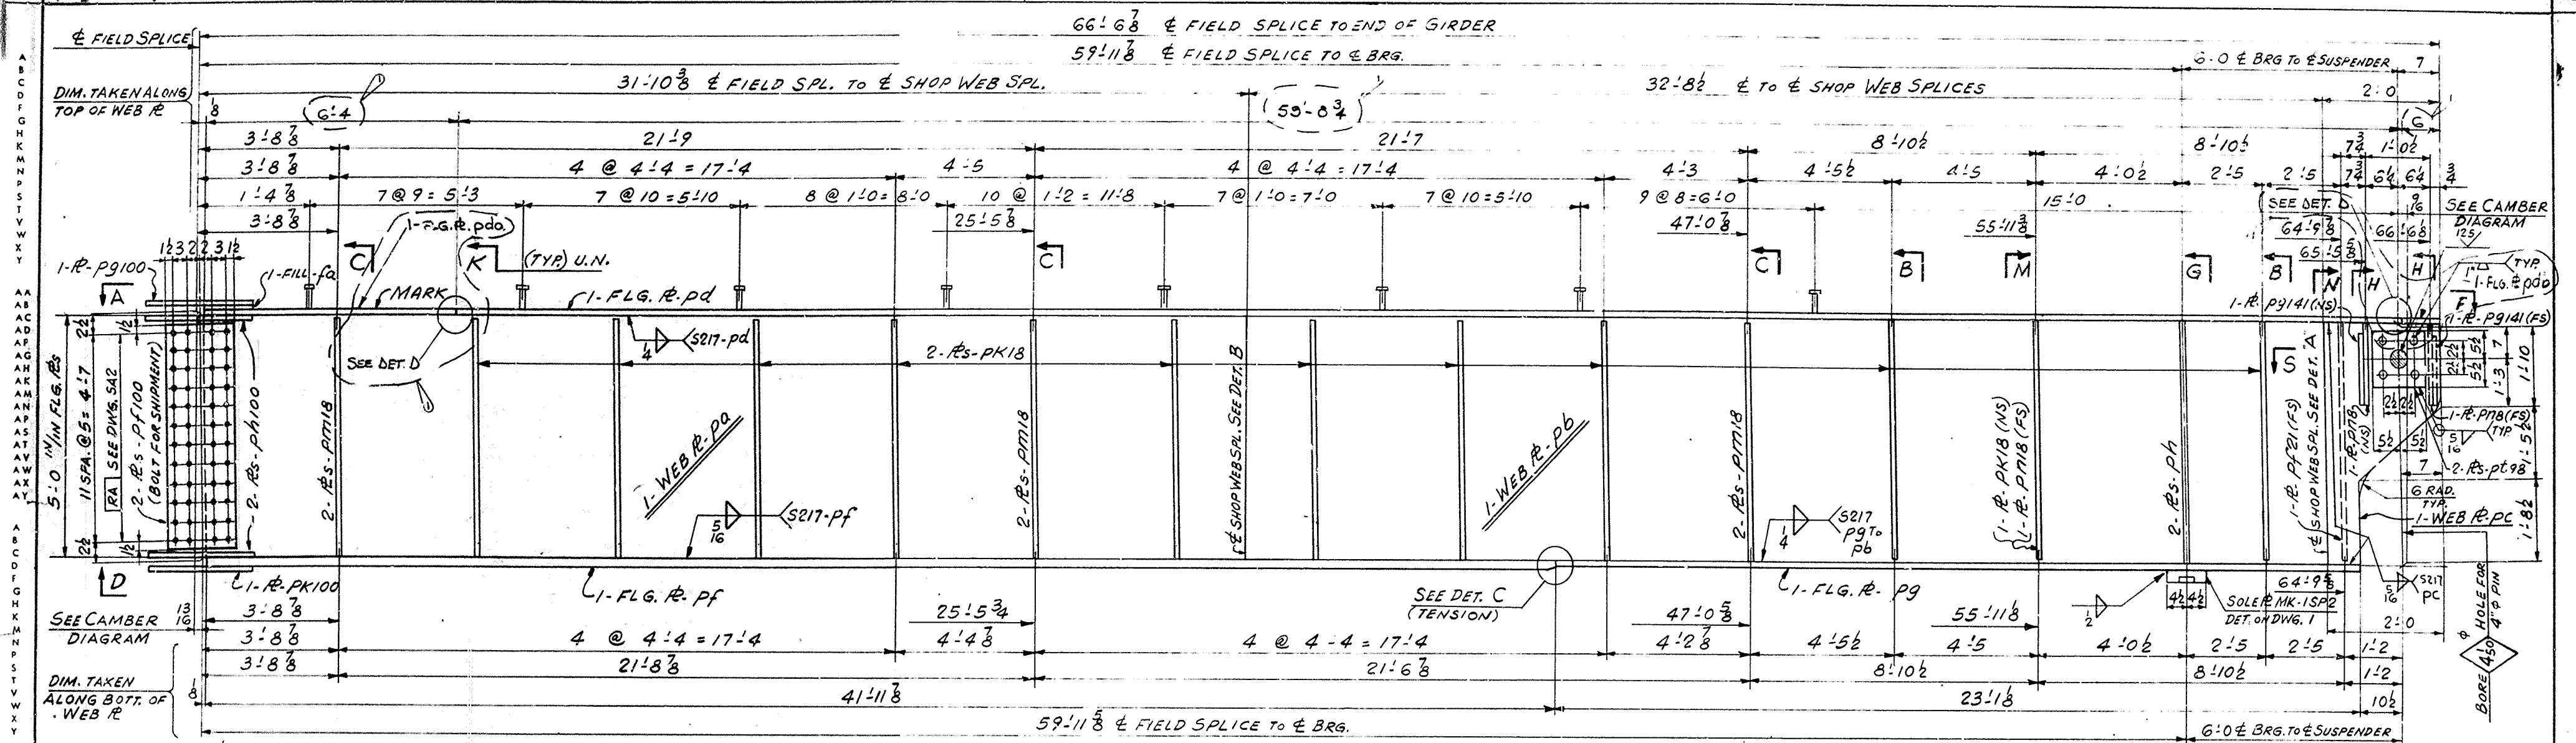

MAKE ONE GIRDER MK. 143J3

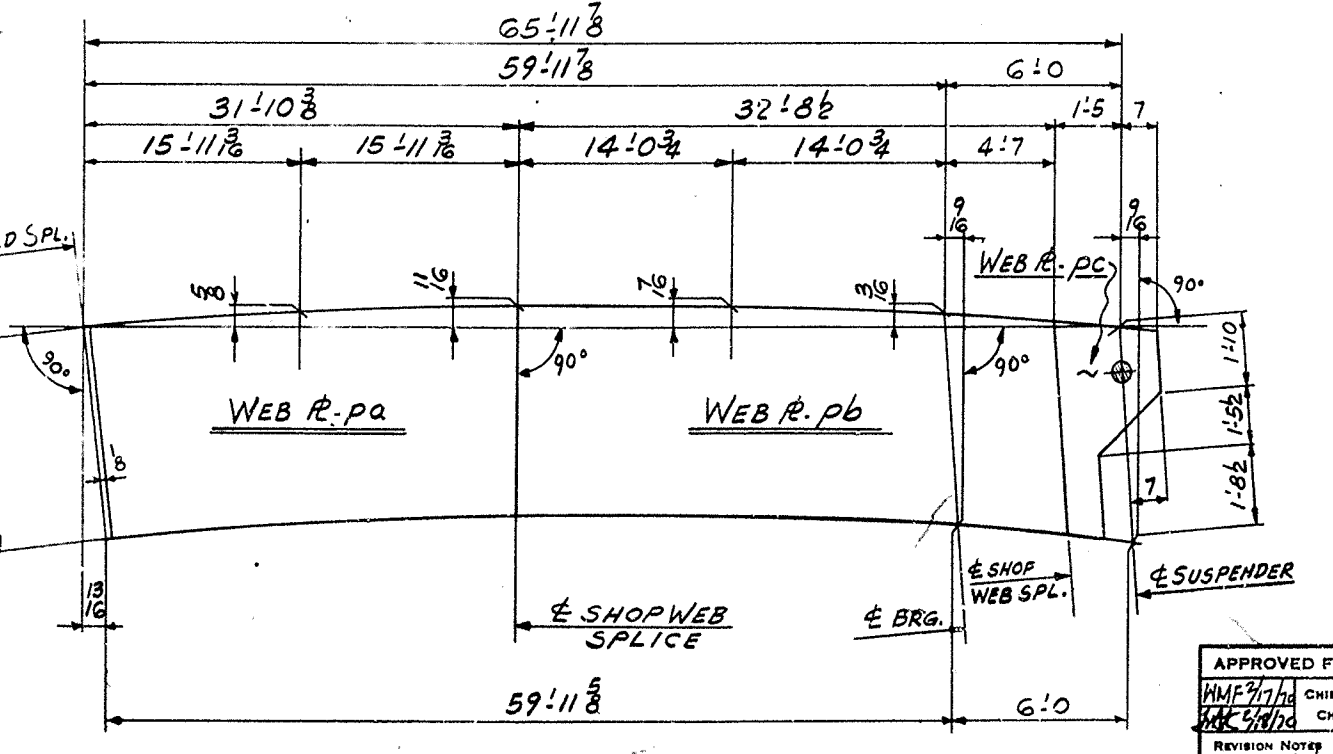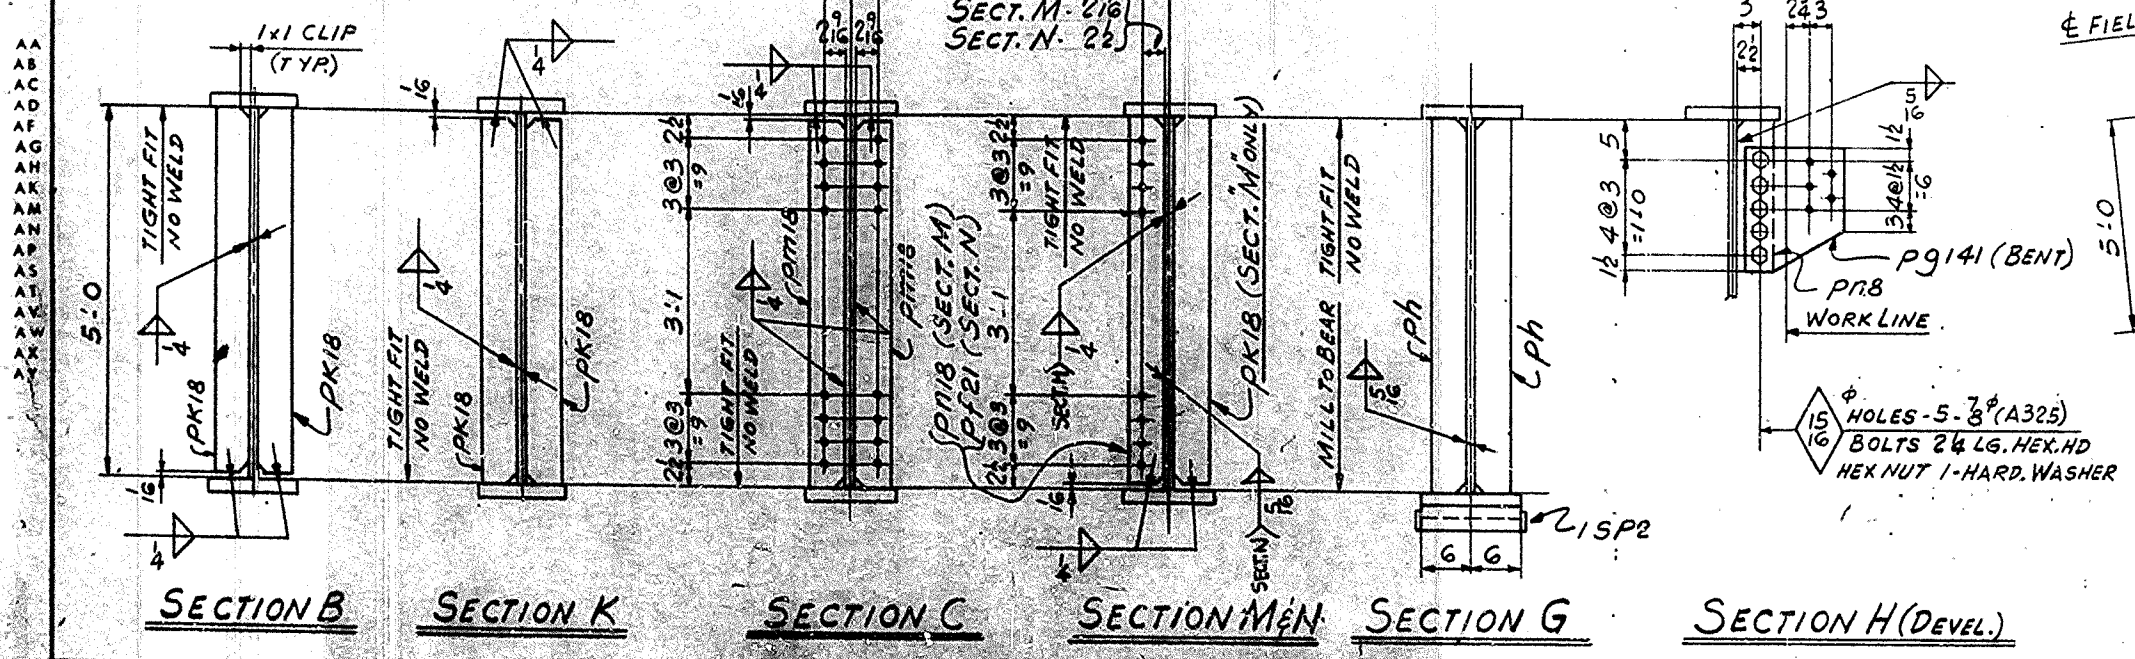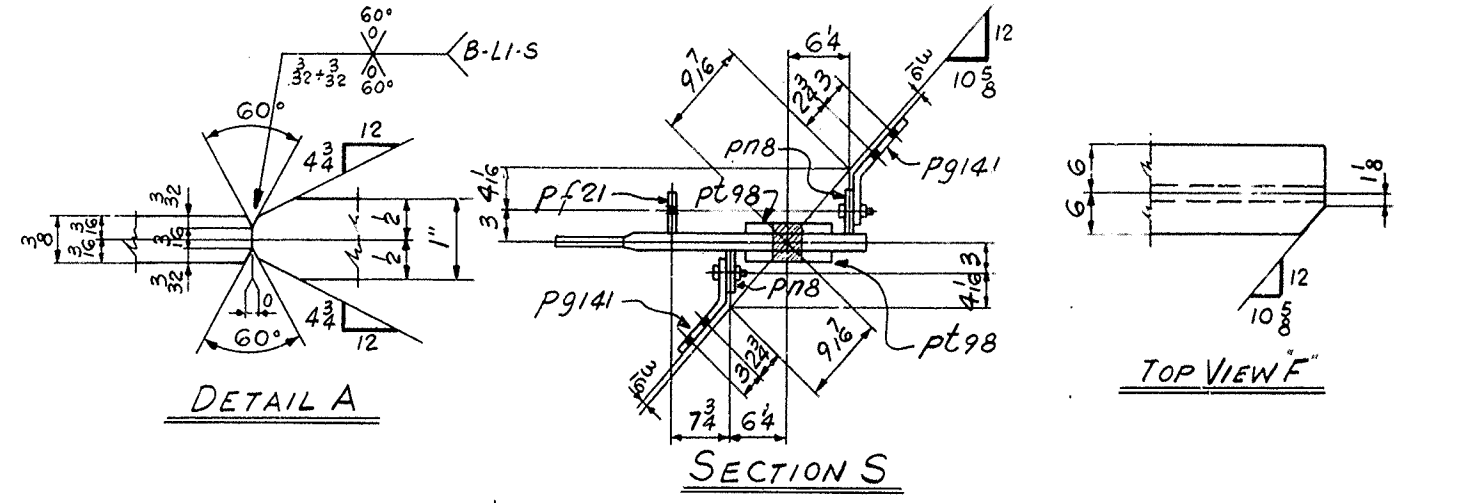

MATERIAL ASTM - A36 (U.N.)
FOR GENERAL NOTES SEE DWG. GNI
WORK THIS DWG. WITH DWG. 144

152

GIRDER DETAILS SPAN 3E
BRIDGE OVER NORTH WESTERN PARKWAY 22ND ST.
DEPARTMENT OF HIGHWAYS COMMONWEALTH OF KENTUCKY
JEFFERSON COUNTY E.A.P. 12-12-72, S.A.S. 12-12-72
CONTRACTOR: MATTHEW BAIGER CO.

NASHVILLE BRIDGE COMPANY
NASHVILLE, TENN.

BESSEMER PLANT

APPROVED FOR SHOP
H.M.P. 12/11/72
H.S.B. 12/11/72

OR NOTED
H.M.P. 12/11/72
H.S.B. 12/11/72

REVISION NOTES
APPR. 2/10/70
4/30/70

DATE PRINTED
12/11/72

BILLS MATERIAL NO.
143

CONT. C6736
S.O. B5725

DRAWING NO.
143

BRIDGE

NASHVILLE BRIDGE COMPANY														
SHOP ORDER NO. B5725			COMMONWEALTH OF KENTUCKY DEPT. OF HIGHWAYS										BILL NO. 141	
WORK ORDER NO. C6736			BRIDGE OVER NORTHWESTERN PARKWAY & 22 ND ST. JEFFERSON COUNTY										DRAWING NO. 141 & 144	
CONTRACT NO. C6736			FABRICATION <u>BESSEMER</u> PLANT											
ITEM			WEIGHTS BY					CHECKED BY						
SHOP	SHIPPING	ITEM	ASSEMBLY	SECTION	FINISHED	ORDERED	QTY	NO.	REMARKS	SPEC.	WEIGHT	WEIGHT	WEIGHT	WEIGHT
MARK	MARK	MARK	MARK	MARK	MARK	MARK	MARK	MARK	MARK	MARK	MARK	MARK	MARK	MARK
MATERIAL <u>ASTM A36 (U.N.)</u>														
ONE 141B3 GIRDER														
1	PA	R	60 1/2 x 3	46 3/8	61 x 46 3/8	3908	504		R 61 x 3 1/8					
1	PB	R	24 1/2 x 1	5 0		3910	306		MATCH FOR 1-PA-PB & PD					
1	PC	R	12 x 1/2	48 3/8	23 1/2	3910	332							
1	PD	R	12 x 1/2	40 6 1/8	23 1/2	3910	332							
1	PF100	R	10 x 3/8	2 1		3905	410							
2	PF100	R	13 x 3/8	4 10		3905	408							
4	PH100	R	4 x 3/8	2 1		3905	605							
1	PH100	R	12 x 3/8	2 1		3905	410							
18	PH18	R	4 x 3/8	4 11 1/2		3905	605		(FIE)					
2	PH18	R	4 x 3/8	4 11 1/2		3905	605		(FIE)					
1	PF21	R	4 x 3/8	4 11 1/2		3905	605		(FIE)					
2	PH	R	5 1/2 x 1	5 0		3910	304		(MIS) (FIE)					
1	PG141	R	12 3/4 x 3	1 3		3905	438		(BENT)					
1	PH18	R	4 x 3/8	1 6 1/2		3905	605							
2	PH18	R	11 x 3/8	0 11		3905	322							
1	PH15	R	7 x 3/4	1 7		3905	316							
1	FA20	R	7 x 1/2	0 10		3910	323							
1	FA	R	10 x 3/16	1 0 3/8		3905	614							
1	FB	R	12 x 3/16	1 0 3/8		3905	614							
1	PD6	R	12 x 3/16	6 4		STK.								
124			3/4" STUDS	0 4		27120	301		AUTO. END WELDED					
5			7/8" BOLTS	0 24		26661	202		(A325) HEX HD					
6			7/8" BOLTS	0 34		26661	202		HEX NUT					
11			HARD WASHERS FOR 7/8" BOLTS			26661	203		(A325)					
1	ISP2		SOLE PL						DET. ON DWG. 1					
SHEET TOTAL														

NASHVILLE BRIDGE COMPANY

SHOP ORDER NO.
B 5725

WORK ORDER NO.

CONTRACT NO.
C 6736

COMMONWEALTH OF KENTUCKY DEPT. OF HIGHWAYS

BRIDGE OVER NORTHWESTERN PARKWAY & 22ND ST. JEFFERSON COUNTY

BILL NO.
142

DRAWING NO.
142 & 144

FABRICATION BESSEMER PLANT

ITEM WEIGHTS BY CHECKED BY

SHOP	SHIPPING	ITEM	ASSEMBLY	SECTION	FINISHED	ORDERED	QTY	NO.	REMARKS	WEIGHTS BY	CHECKED BY	WEIGHT	WEIGHT	WEIGHT
MARK	MARK	MARK	MARK	MARK	MARK	MARK	MARK	MARK	MARK	MARK	MARK	MARK	MARK	MARK

MATERIAL ASTM A36 (U.N.)

ONE 142H3

GIRDER

1	PA	R	60 3/8 x 3	55 2 1/8	61 x 55 2 1/8	3908	436		R 61 x 3 1/8					
1	PB	R	24 1/2 x 1	5 0		3910	304							
1	PC	R	12 x 1/2	57 2 1/8	23 1/2	3910	325							
1	PD	R	12 x 1/2	55 8 1/8	23 1/2	3910	326							
18	PH18	R	4 x 3/8	4 11 1/2		3905	605		(FIE)					
4	PH18	R	4 x 3/8	4 11 1/2		3905	605		(FIE)					
2	PH18	R	4 x 3/8	4 11 1/2		3905	605		(FIE)					
1	PF21	R	4 x 3/8	4 11 1/2		3905	605		(FIE)					
2	PH	R	5 1/2 x 1 1/8	5 0		3910	334		(MIE) (FIE)					
2	PF100	R	13 x 3/8	4 10		3905	408							
1	PH100	R	10 x 3/8	2 1		3905	410							
4	PH100	R	4 x 3/8	2 1		3905	605							
1	PH100	R	12 x 3/8	2 1		3905	410							
2	PH141	R	12 3/4 x 3	1 3		3905	438		(BENT)					
2	PH18	R	4 x 3/8	1 6 1/2		3905	605							
2	PH18	R	11 x 3/8	0 11		3905	322							
1	FA	R	10 x 3/8	1 0 3/8		3905	410							
1	FB	R	12 x 3/8	1 0 3/8		3905	410							

168 3/4" STUDS 0 4 27120 301 AUTO. END WELDED


10 7/8" BOLTS 0 24 26661 202 (A325) HEX. HD

10 HARD WASHERS FOR 7/8" BOLTS 26661 203 (A325) HEX. HD


1 ISP2 SOLE PL DET. ON DWG. 1

SHEET TOTAL

NASHVILLE BRIDGE COMPANY														
SHOP ORDER NO. B 5725			COMMONWEALTH OF KENTUCKY DEPT. OF HIGHWAYS										BILL NO. 143	
WORK ORDER NO. C 6736			BRIDGE OVER NORTHWESTERN PARKWAY & 22 ND ST. JEFFERSON CO.										DRAWING NO. 143 & 144	
CONTRACT NO. C 6736			FABRICATION <u>BESSEMER</u> PLANT											
ITEM			WEIGHTS BY										CHECKED BY	
QTY	SHOPPING MARK	ITEM MARK	ASSEMBLY MARK	SECTION	FINISHED LENGTH IN FT. & IN.	ORDERED LENGTH IN FT. & IN.	QTY	P.O. NO.	ITEM NO.	REMARKS	APPROX. WEIGHT	APPROX. WEIGHT		
MATERIAL ASTM A36 (U.N.)														
ONE 143J3 GIRDER														
1	PA	R	60 1/2 x 3	31 10 1/2	61 x 32 1/2	3908	515							
1	PB	R	60 1/2 x 3	32 9 1/2	61 x 32 1/2	3908	514			R 61 x 3 1/2				
1	PC	R	24 1/2 x 1	5 0		3910	306			MATCH CUT 1 EA-PC & PARQ				
1	PD	R	12 x 3/8	50 8 3/8	50 8 3/8	3910	331							
1	PF	R	12 x 3/8	4 11 1/2		3914	308							
1	PG	R	12 x 1/2	23 1/8	23 1/8	3910	331							
2	PH100	R	13 x 3/8	4 10		3905	408							
1	PH100	R	10 x 3/8	2 1		3905	410							
4	PH100	R	4 x 3/8	2 1		3905	605							
1	PH100	R	12 x 3/8	2 1		3905	410							
6	PH18	R	4 x 3/8	4 11 1/2		3905	605		(FIE)					
1	PH18	R	4 x 3/8	4 11 1/2		3905	605		(FIE)					
1	PF21	R	4 x 3/8	4 11 1/2		3905	605		(FIE)					
21	PH18	R	4 x 3/8	4 11 1/2		3905	605		(FIE)					
2	PH141	R	12 3/4 x 3	1 3		3905	438		BENT					
2	PH18	R	4 x 3/8	1 6 1/2		3905	605							
2	PH18	R	11 x 3/8	0 11		3905	322							
1	FA	R	10 x 4	1 0 3/8		3905	605							
2	PH	R	5 1/2 x 1 1/8	5 0		3910	330		(MIE) (FIE)					
1	PD6	R	12 x 3/16	6 4		STK								
224			3/4" STUDS	0 4		27120	301		AUTO. END WELDED					
10			7/8" BOLTS	0 24		STK								
10			HARD WASHERS FOR 7/8" BOLTS			26661	202		HEX HD					
							203		(A325)					
1	ISP2		SOLE PL						DET. ON DWG. 1					
SHEET TOTAL														

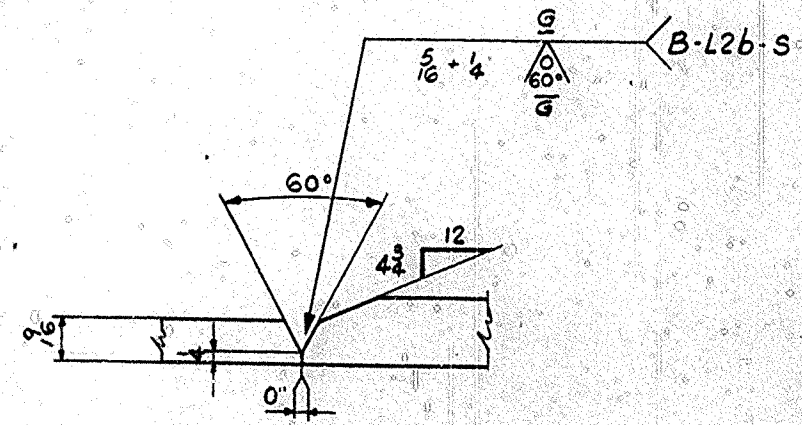

DETAIL "C"
(FOR GIRDER 143J3 ONLY)

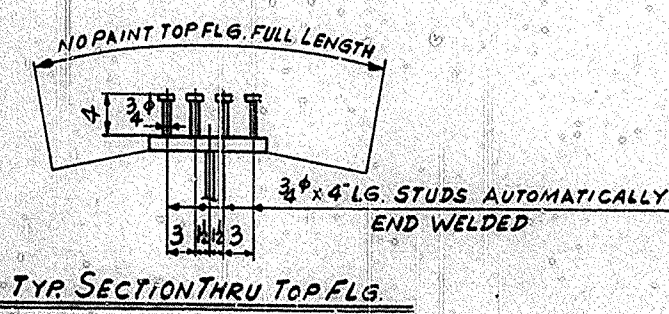

TYP. SECTION THRU TOP FLG.

WORK THIS DWG WITH DWGS.
141, 142, 143
FOR GENERAL NOTES SEE DWG GN1
MATERIAL ASTM A36 (U.N.)

153

GIRDER DETAILS SPAN 3E
BRIDGE OVER NORTHWESTERN PARKWAY & 22ND ST.
DEPT. OF HIGHWAYS COMMONWEALTH OF KENTUCKY
JEFFERSON COUNTY FAP 162 2/13/54 S&S 8213-7LBN
CONTRACTOR MATTHEW BRIDGE CO.

NASHVILLE BRIDGE COMPANY
NASHVILLE, TENN.

BESSEMER PLANT


APPROVED FOR SHOP
DATE 12/12/69
BY G.D. DATE 12/12/69
IN CHARGE - BATT. (TENN.)

REVISION NOTES
1. 4/30/70







FIELD CONT. 756
SHOP PAINT 756
FIELD 756

BILL MATERIAL NO. 141, 142, 143
CONT. C6736
S. O. B5725

DRAWING NO. 144

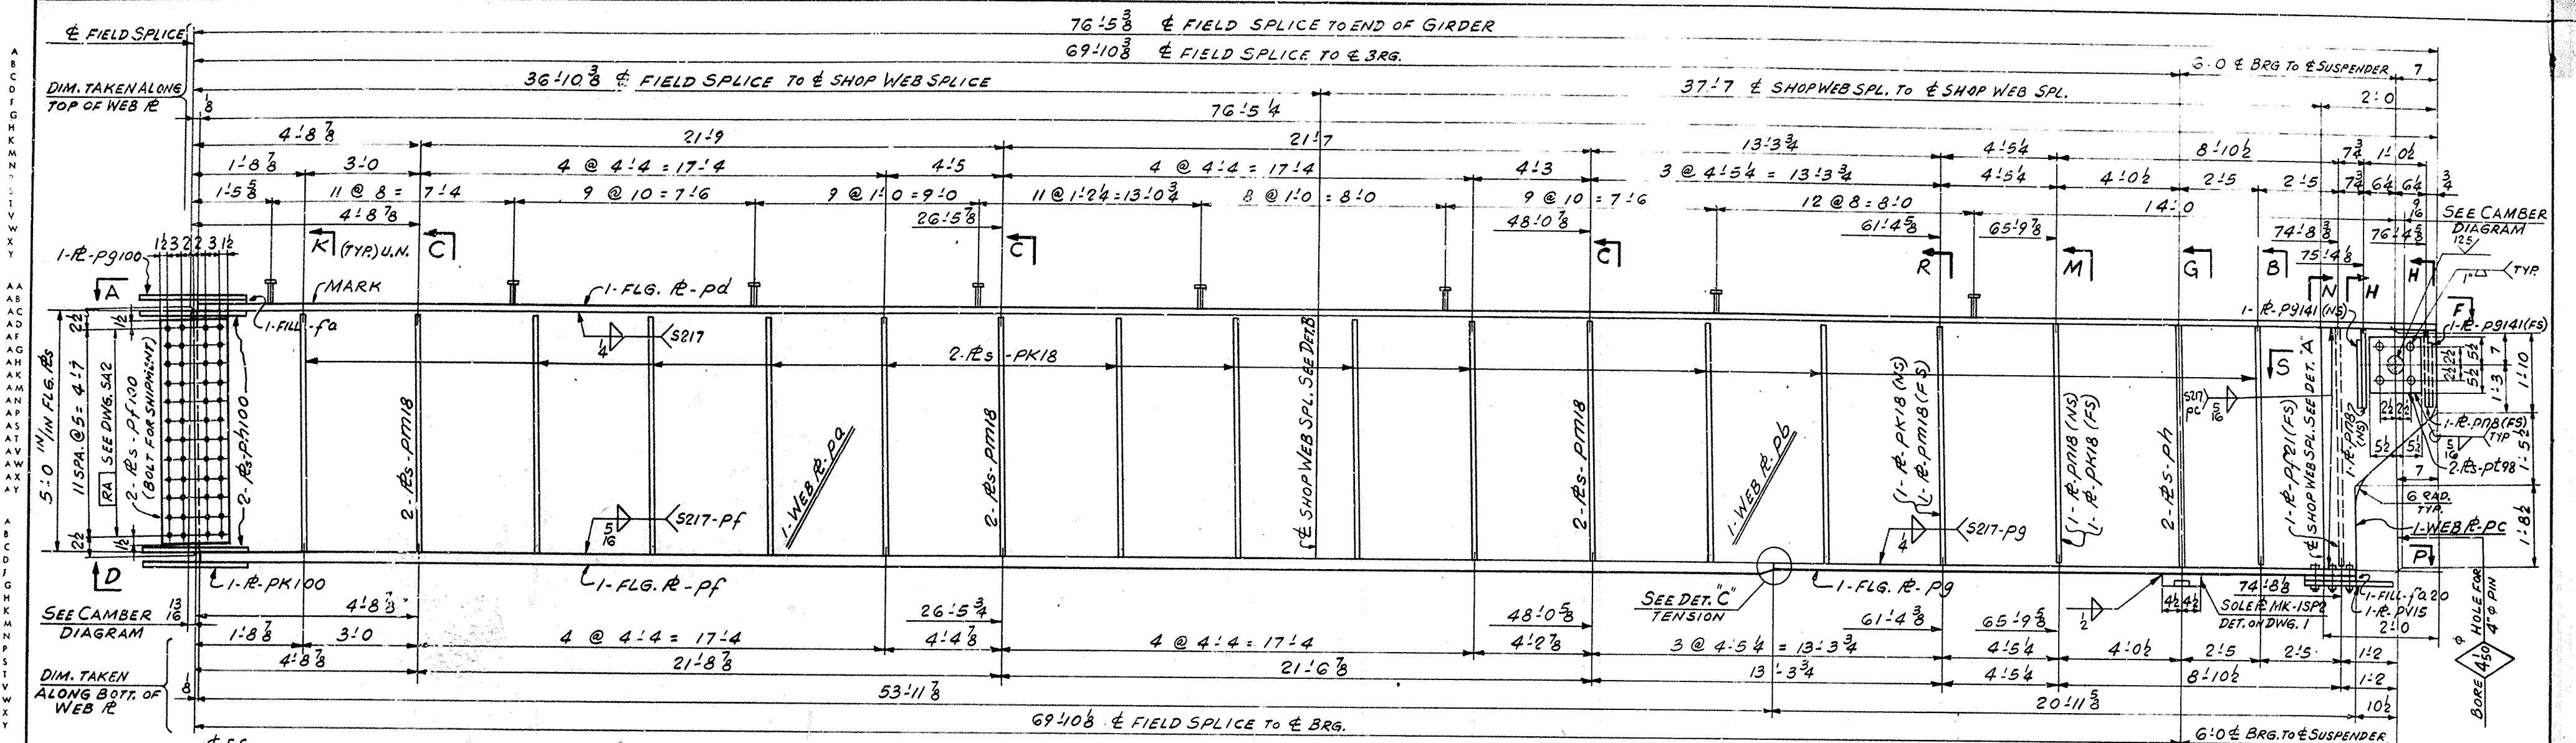

MAKE ONE GIRDER MK-145K3

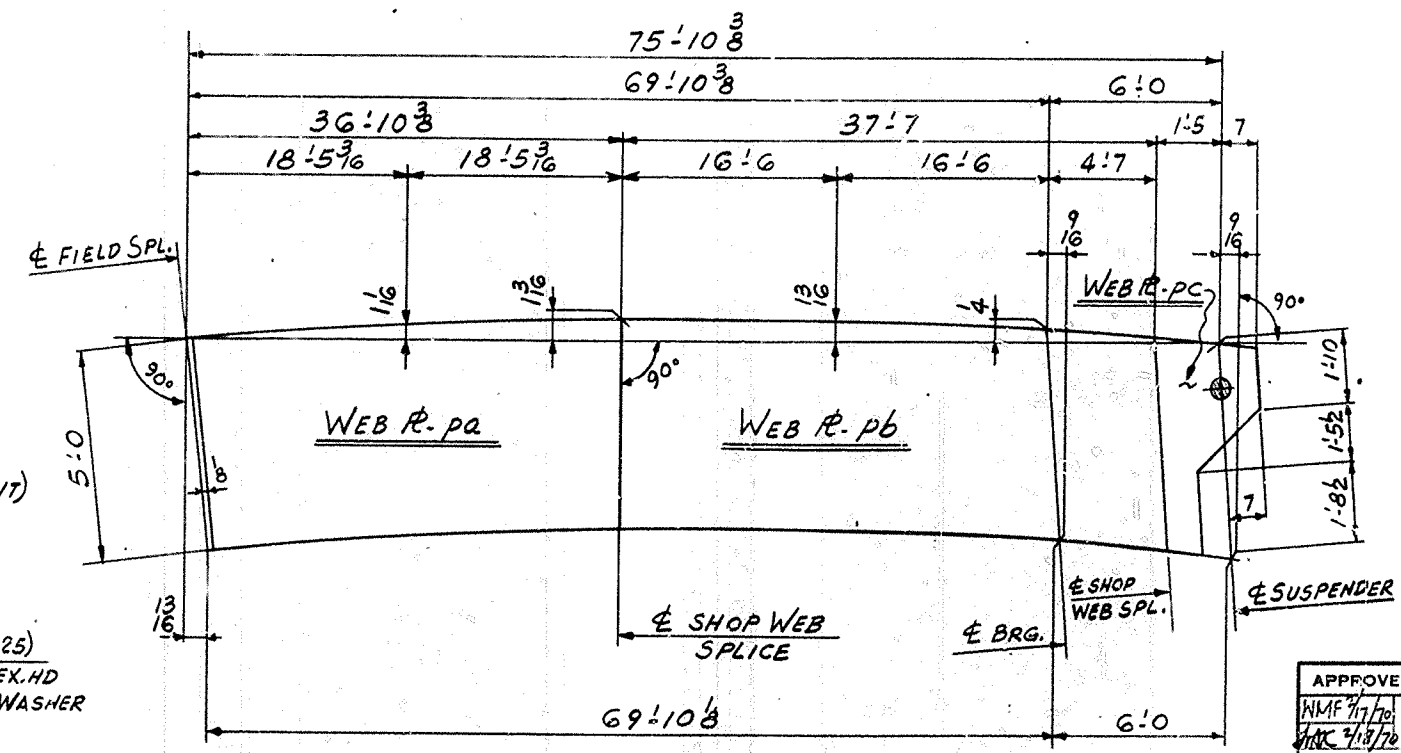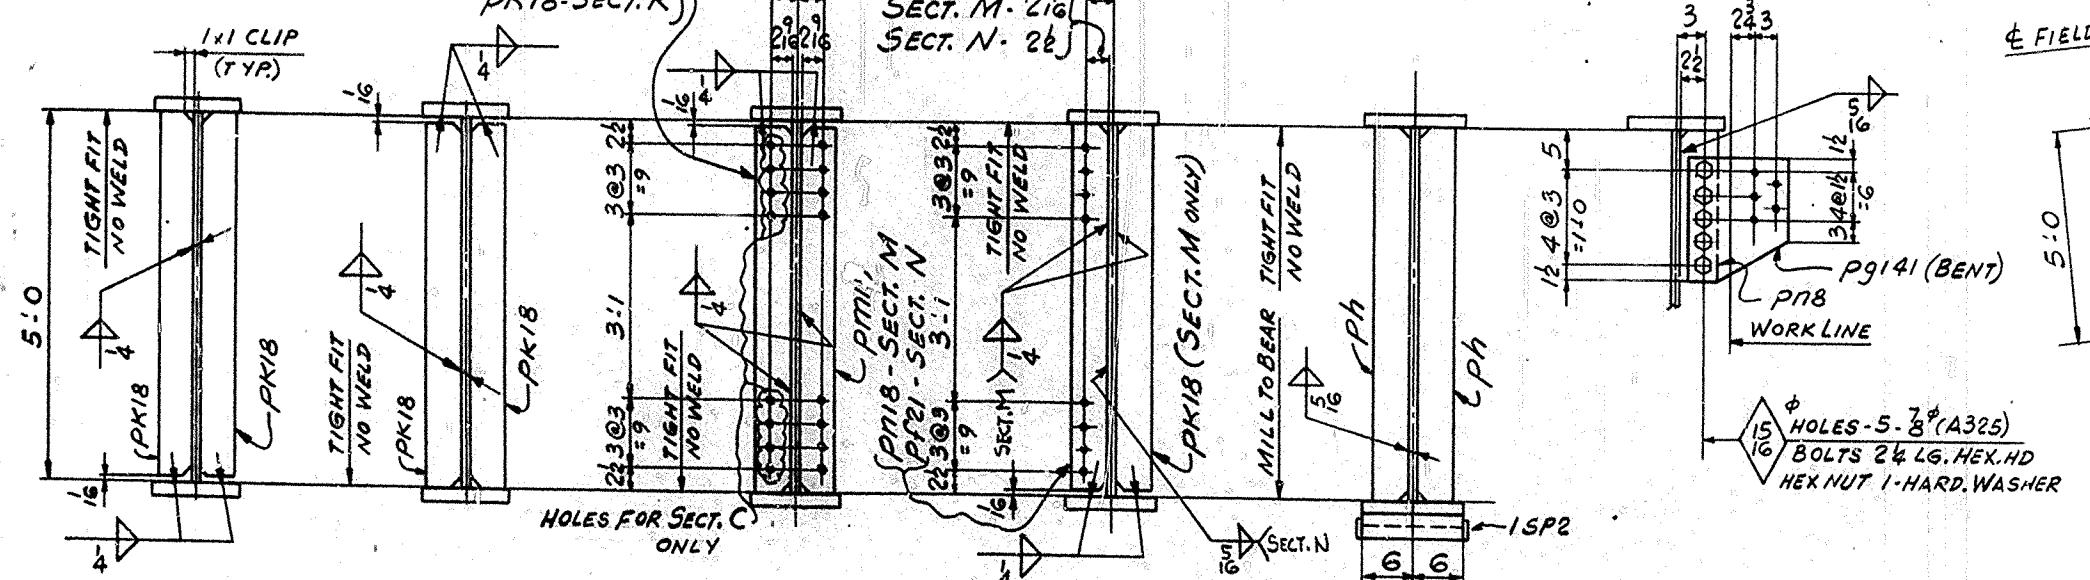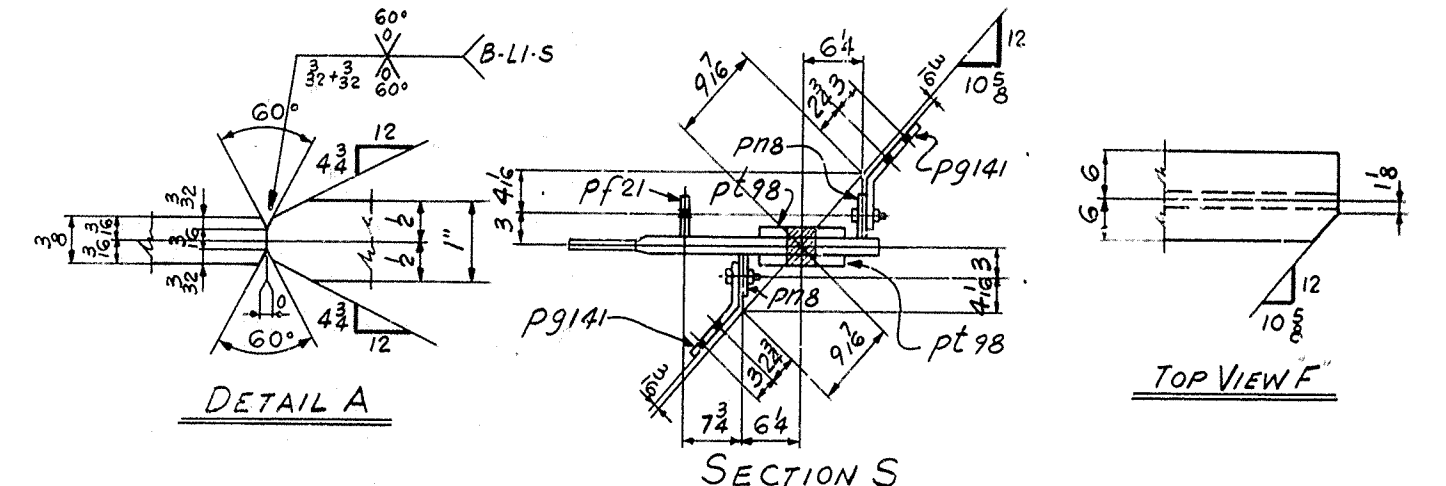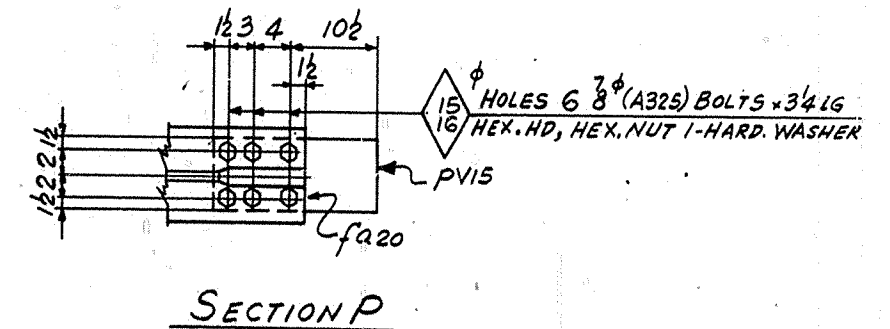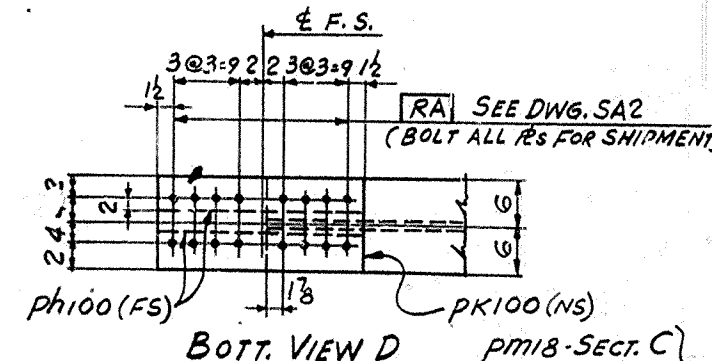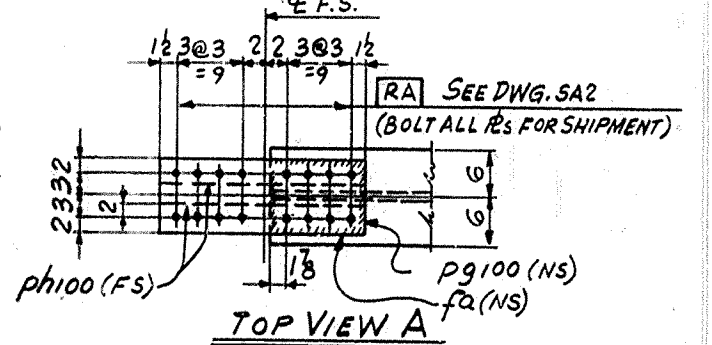

MATERIAL ASTM - A36 (U.N.)
FOR GENERAL NOTES SEE DWG. GNI
WORK THIS DWG. WITH DWG. 147

GIRDER DETAILS SPAN 3E
BRIDGE OVER NORTHWESTERN PARKWAY 622'±
DEPARTMENT OF HIGHWAYS COMMONWEALTH OF KENTUCKY
JEFFERSON COUNTY F.A.P. 164 2(13), 3(1), 2(75)-7(8)
CONTRACTOR: MATTHEW BRIDGE CO.

NASHVILLE BRIDGE COMPANY		BESSEMER PLANT	
NASHVILLE, TENN.			
APPROVED FOR SHOP	OR NOTED	DRAWN BY	DATE
H.M.E. 7/7/70	15/10/70	G.D.	12-12-69
REVISION	BY	IN CHARGE	
1. SEE DWG. GNI	H.S.B.	G.D.	
2. SEE DWG. GNI			
3. SEE DWG. GNI			
BRIDGE

NASHVILLE BRIDGE COMPANY									
SHOP ORDER NO. B 5725		COMMONWEALTH OF KENTUCKY DEPT. OF HIGHWAYS						BILL NO. 145	
WORK ORDER NO.		BRIDGE OVER NORTH WESTERN PARKWAY & 22 ND ST. JEFFERSON COUNTY						DRAWING NO. 145 & 147	
CONTRACT NO. C 6736		FABRICATION <u>BESSEMER</u>				PLANT			
ITEM		QUANTITIES BY				CHECKED BY			
SHIP	QUANTITY	UNIT	REMARKS	SECTION	QUANTITY	UNIT	REMARKS	SECTION	QUANTITY

NASHVILLE BRIDGE COMPANY

SHOP ORDER NO.

B 5725

WORK ORDER NO.

CONTRACT NO.

C 6736

ITEM

COMMONWEALTH OF KENTUCKY DEPT. OF HIGHWAYS

BRIDGE OVER NORTHWESTERN PARKWAY & 22ND ST. JEFFERSON CO.

FABRICATION BESSEMER PLANT

QUANTITIES BY

CHECKED BY

BILL NO.

146

DRAWING NO.

146 & 147

ITEM	QUANTITY	UNIT	SECTION	DETAIL	REMARKS	PRICE	AMOUNT
------	----------	------	---------	--------	---------	-------	--------

MATERIAL ASTM A36 (UN)

ONE 146L3

GIRDER

7/31	1	pa	R	6 1/2 x 3	41 9 1/2	62 x 42 1/2	3908 417
7/30	1	pb	R	6 1/2 x 3	42 6 1/2	62 x 42 1/2	3908 416
7/2	1	pc	R	24 1/2 x 1	5 0	3910 306	
10/13	1	pd	R	12 x 1/2	67 11 1/2	3910 306	
10/10	1	pe	R	12 x 1/2	18 3 1/2	3910 306	
10/11	1	pf	R	12 x 1/2	67 11 1/2	3910 306	
10/17	1	ph	R	12 x 1/2	16 10 1/2	3910 306	
10/18	2	pi	R	13 x 3/8	4 10	3905 605	
10/19	1	pi	R	10 x 3/8	2 1	3905 605	
10/20	4	ph	R	4 x 3/8	2 1	3905 605	
10/21	1	ph	R	12 x 3/8	2 1	3905 605	
10/22	2	pk	R	5 1/2 x 1 1/2	5 0	3910 230 (FIE)	
10/23	14	pk	R	4 x 3/8	4 11 1/2	3905 605 (FIE)	
10/24	4	pn	R	4 x 3/8	4 11 1/2	3905 605 (FIE)	
10/25	1	pn	R	4 x 3/8	4 11 1/2	3905 605 (FIE)	
10/26	1	pn	R	4 x 3/8	4 11 1/2	3905 605 (FIE)	
10/27	1	pn	R	4 x 3/8	4 11 1/2	3905 605 (FIE)	
10/28	1	pn	R	12 3/4 x 3	1 3	3905 605 (BENT)	
10/29	1	pn	R	4 x 3/8	1 6 1/2	3905 605	
10/30	2	pn	R	11 x 3/8	0 11	3905 605	
11/1	6	pn	R	4 x 3/8	20 0	3905 605	
11/2	2	pn	R	4 x 3/8	18 11 1/2	3905 605	
11/3	2	pp	R	4 x 3/8	4 5 1/2	3905 605	
25/10	1	fa	R	10 x 2	1 0 3/8	3905 605	

R 6 1/2 x 3/8
MATCH CUT
1/4" PL PLAYS

734
CURS GBR

3710 331

3710 333

3914 218

3910 332

372 372

3905 408





3740 410

3905 605

3740 410

372 372

3905 605 (FIE)

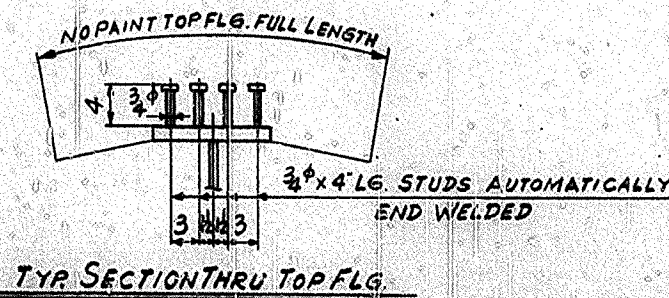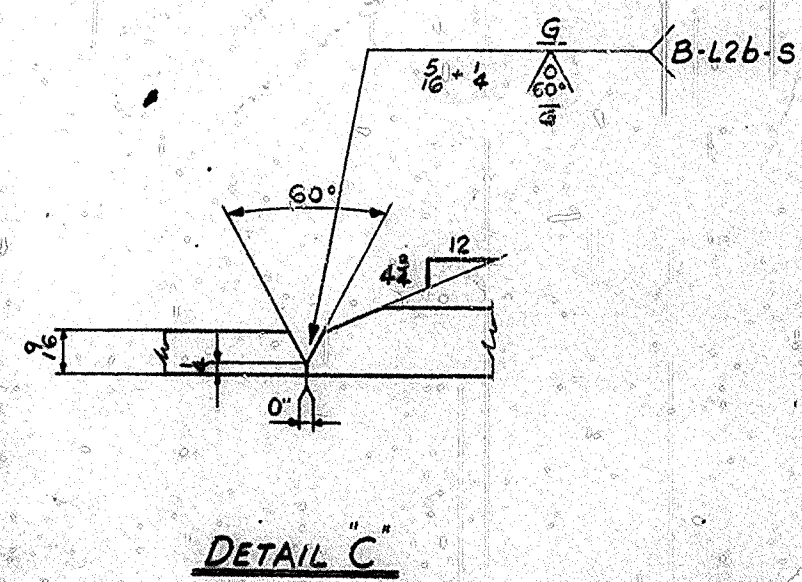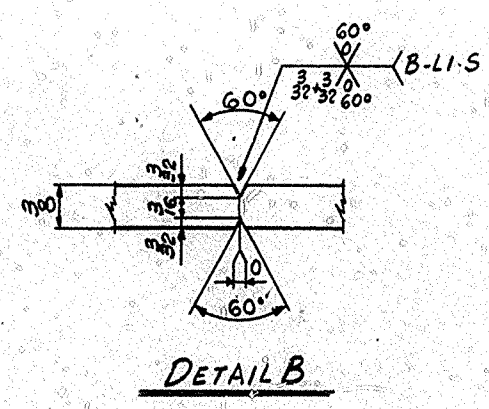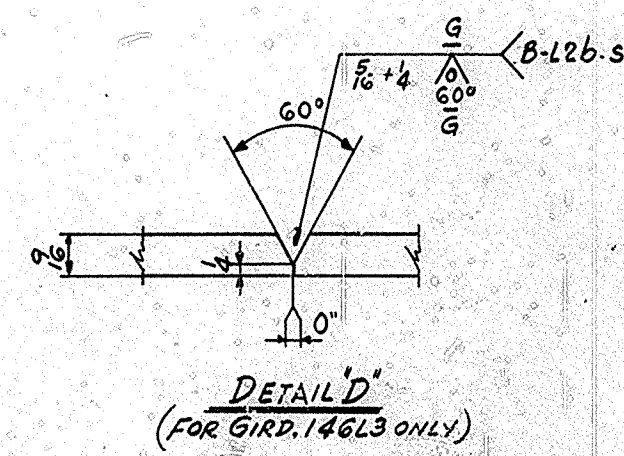

WORK THIS DWG WITH DWGS.
145 & 146
FOR GENERAL NOTES SEE DWG G-1
MATL ASTM A36 (UN)

GIRDER DETAILS SPAN 3E
BRIDGE OVER NORTH WESTERN PARKWAY & 22ND ST.
DEPT. OF HIGHWAYS COMMONWEALTH OF KENTUCKY
JEFFERSON COUNTY FAP 161 2713 1/2; SP5L 2713-7LBI
CONTRACTOR MATTHEW BRIDGE CO.

NASHVILLE BRIDGE COMPANY
NASHVILLE, TENN.

APPROVED FOR SHOP
15/16/69
1/16/70
1/16/70

CHIEF DRAFTER
CHIEF ENGINEER
REVISION NOTES

DATE NOTED
DATE NOTED
DATE NOTED


DATE PRINTED
DATE PRINTED
DATE PRINTED

BILL & MATERIAL NO.
145 & 146

CONT. C6736
S.O. B5725


147

A
B
C
D
E
F
G
H
I
J
K
L
M
N
O
P
Q
R
S
T
U
V
W
X
Y

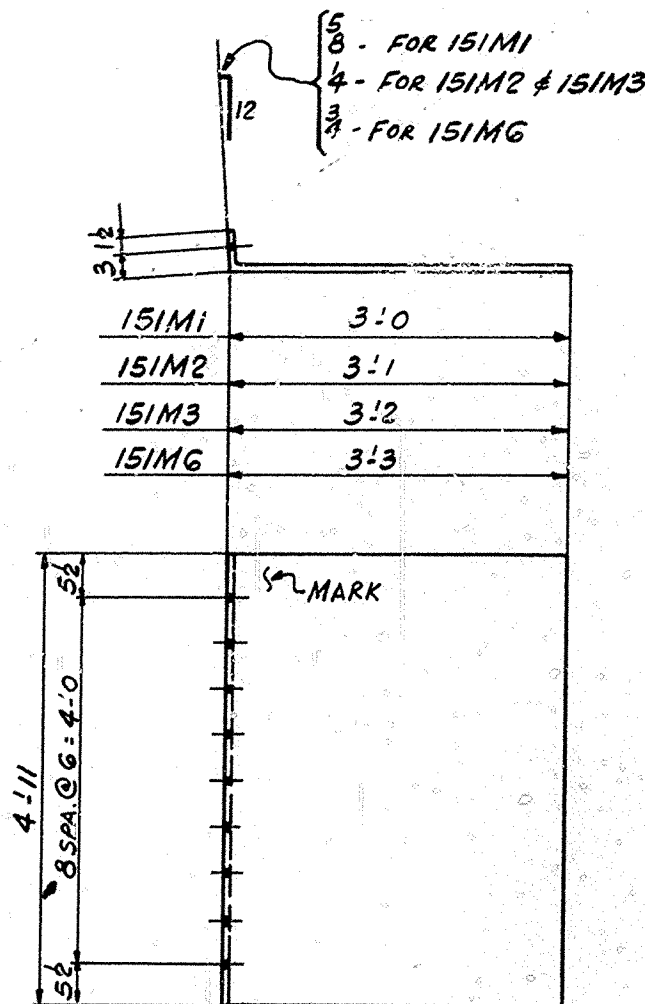


MAKE ONE PLATE MK-151M1
MAKE ONE PLATE MK-151M2
MAKE ONE PLATE MK-151M3
MAKE ONE PLATE MK-151MG

BENT

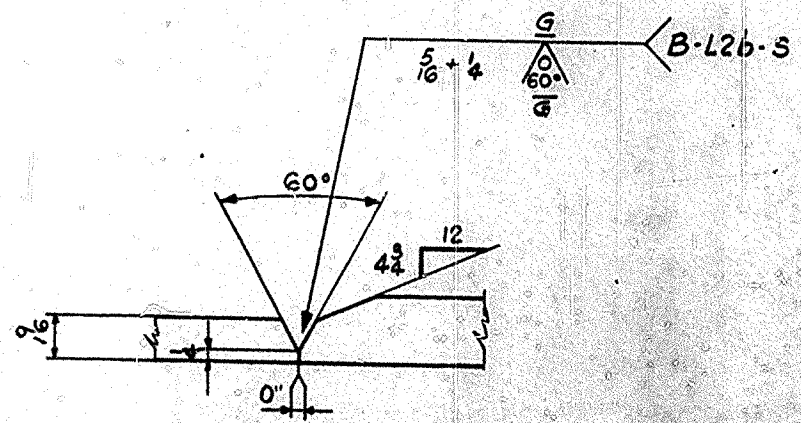


DETAIL C
(FOR GIRDER 149D3 & 150E3 ONLY)

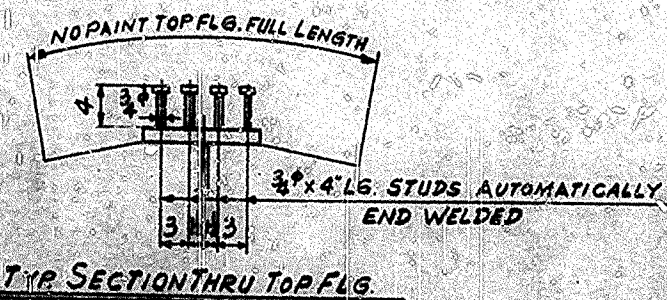

NASHVILLE BRIDGE COMPANY														
COMMONWEALTH OF KENTUCKY DEPT. OF HIGHWAYS					BRIDGE OVER NORTHWESTERN PARKWAY & 22 ND ST. JEFFERSON COUNTY					BILL NO. 148 DRAWING NO. 148 & 151				
SHOP ORDER NO. B5725					FABRICATION <u>BESSEMER</u> PLANT					CONTRACT NO. C 6736				
WORK ORDER NO.					ITEM					CHECKED BY				
SNP	SUPPLY	ITEM	ASSEMBLY	SECTION	QUANTITY	ORDERED	UNIT	PRICE	PER	REMARKS	DATE	BY	REMARKS	DATE
							</							

NASHVILLE BRIDGE COMPANY																			
COMMONWEALTH OF KENTUCKY DEPT. OF HIGHWAYS										BILL NO. 149									
BRIDGE OVER NORTH WESTERN PARKWAY & 22 ND ST. JEFFERSON COUNTY										DRAWING NO. 149 & 151									
CONTRACT NO. C 6736										FABRICATION <u>BESSEMER</u> PLANT									
ITEM										WEIGHTS BY					CHECKED BY				
SHIP	SHIPPING MARK	ITEM NO.	QUANTITY	ASSEMBLY NAME	SECTION	INSTEAD OF	ORDERED	W.T.	W.T.	W.T.	W.T.	W.T.	W.T.	W.T.					
MATERIAL ASTM-A36 (U.N.)																			
ONE 149D3 GIRDER																			
1	PA	R	60 1/2 x 3	41 5/8	61 x 41-8	3908	508												
1	PB	R	60 1/2 x 3	42 2 3/8	61 x 42-5	3908	507												
1	PC	R	24 1/2 x 1	5 0		3910	306												
1	PD	R	12 x 1 1/2	21 1 1/2		3910	311												
1	PF	R	12 x 1 1/2	21 1 1/2		3910	311												
1	P9	R	12 x 1 1/2	63 8 1/2	73 1/2	602	3910	304											
1	PH	R	12 x 1 1/2	62 3	65 1/2	602-5	3910	325											
30	PK18	R	4 x 3	4 1 1/2	60 1/2	3905	605												
4	PM18	R	4 x 3	4 1 1/2															
2	PM18	R	4 x 3	4 1 1/2															
1	PF21	R	4 x 3	4 1 1/2															
2	PH14	R	5 1/2 x 1	5 0															
2	PK	R	5 1/2 x 1	5 0															
2	P9141	R	12 3/4 x 3	1 3															
2	PM18	R	4 x 3	1 6 1/2															
2	PL98	R	11 x 3	0 11															
160	3/4" STUDS	0 4																	
2	ISPI	SOLE PL																	
10	7/8" BOLTS	0 24																	
10	HARD WASHER FOR 7/8" BOLTS																		
SHEET TOTAL																			

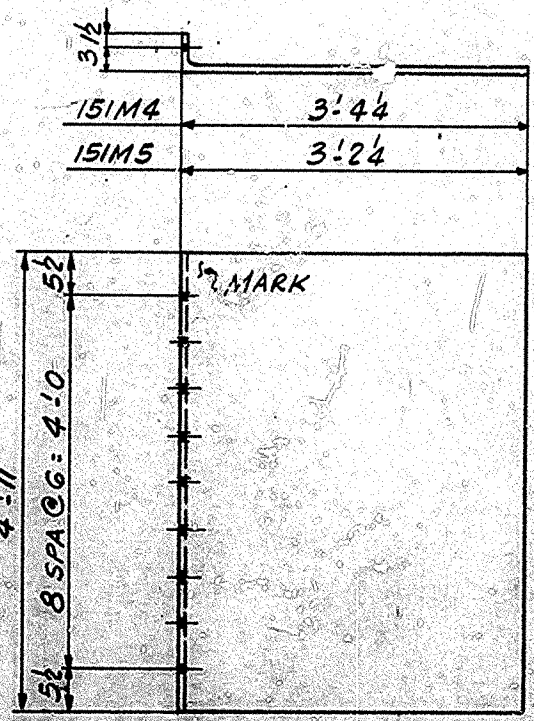

MAKE 2 PLATES MK-151M4
MAKE 2 PLATES MK-151M5

NASHVILLE BRIDGE COMPANY														
SHOP ORDER NO. B 5725					COMMONWEALTH OF KENTUCKY DEPT. OF HIGHWAYS					BILL NO. 150				
WORK ORDER NO.					BRIDGE OVER NORTHWESTERN PARKWAY & 22 ND ST. JEFFERSON CO.					DRAWING NO. 150 & 151				
CONTRACT NO. C 6736					FABRICATION BESSEMER PLANT									
ITEM					WEIGHTS BY					CHECKED BY				
SHIP	SHOPPING	ITEM	ASSEMBLY	MARK	SECTION	FINISHED	ORDERED	P. O.	ITEM	REMARKS	SPECIFICATION	WEIGHT	WEIGHT	
MARK	MARK	QUANT.	MARK			LENGTH	LENGTH	NO.	NO.					
						FEET IN.	FEET IN.							
MATERIAL ASTM A36 (U.N.)														
ONE 150E3 GIRDER														
7/11		1	PA	R	60 1/2 x 3	47 2 3/8	61 x 47 1/4	3908	503					
7/10		1	PB	R	60 1/2 x 3	47 10 3/8	61 x 48 1/2	3908	508	(R) 61 x 3 3/8				
7/2		1	PC	R	24 1/2 x 1	5 0		3910	306	WATER CUT				
8/20		1	PD	R	12 x 1/2	30 1 1/2		3910	311	(L) 61-PC #2468				
8/19		1	PF	R	12 x 1/2	66 1 1/2	73 1/2 CUTS, GATE	3910	311					
8/19		1	P9	R	12 x 1/2	30 1 1/2		3910	307					
8/22		1	PH	R	12 x 1/2	64 7 1/2	73 1/2 x 68 1/2	3910	314					
11/16		35	PK18	R	4 x 3	4 1 1/2		3905	605	(FIE)				
11/16		6	PM18	R	4 x 3	4 1 1/2								
11/16		1	PM18	R	4 x 3	4 1 1/2								
10/25		1	PF21	R	4 x 3	4 1 1/2		3905	605	(FIE)				
10/20		2	PK	R	7 1/2 x 3	5 0		3774	309	(FIE) (MIE)				
11/27		2	PM18	R	5 1/2 x 1 1/2	5 0		3910	334	(FIE) (MIE)				
11/26		2	P9141	R	12 3/4 x 3	1 3		3372	438	(BENT)				
11/24		2	PM18	R	4 x 3	1 6 1/2		3905	605					
		2	PL98	R	11 x 3	0 11		3774	322					
		180	3/4" STUDS	0 4				27120	301	NOT END WELDED				
		1	ISP3	SOLE PL						DET. ON DWG. 1				
		1	ISPI	SOLE PL						DET. ON DWG. 1				
		10	7/8" BOLTS	0 24				2466	1208 (A325) HEK. HD					
		10	HARD WASHER FOR 7/8" BOLTS					2466	1208 (A325)					
SHEET TOTAL														

WORK THIS DWG WITH DWGS.
148, 149 & 150.
FOR GENERAL NOTES SEE DWG GNI
MATERIAL ASTM A36 (U.N.)

APPROVED FOR SHOP

DATE 11/16/11

REVISION NOTES

CHIEF ENGINEER

DATE 11/16/11

REVISION NOTES

CHIEF ENGINEER

DATE 11/16/11

REVISION NOTES

GIRDER DETAILS SPAN 3W

BRIDGE OVER NORTHWESTERN PARKWAY & 22ND ST. JEFFERSON COUNTY

DEPT. OF HIGHWAYS COMMONWEALTH OF KENTUCKY

JEFFERSON COUNTY MAP 1-1-2(132), SP. 1-1-2(132)

CONTRACTOR MATTHEW BRIDGE CO.

NASHVILLE BRIDGE COMPANY

NASHVILLE, TENN.






BRIDGE CO.

BILLS MATERIAL

148, 149, 150

151


BRIDGE

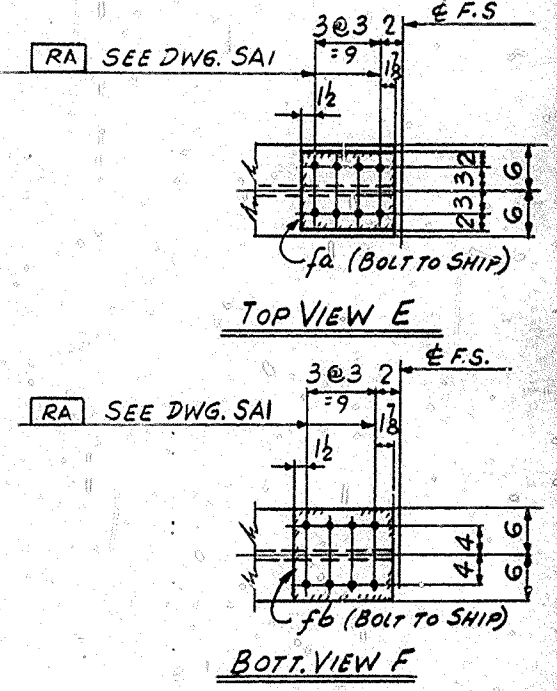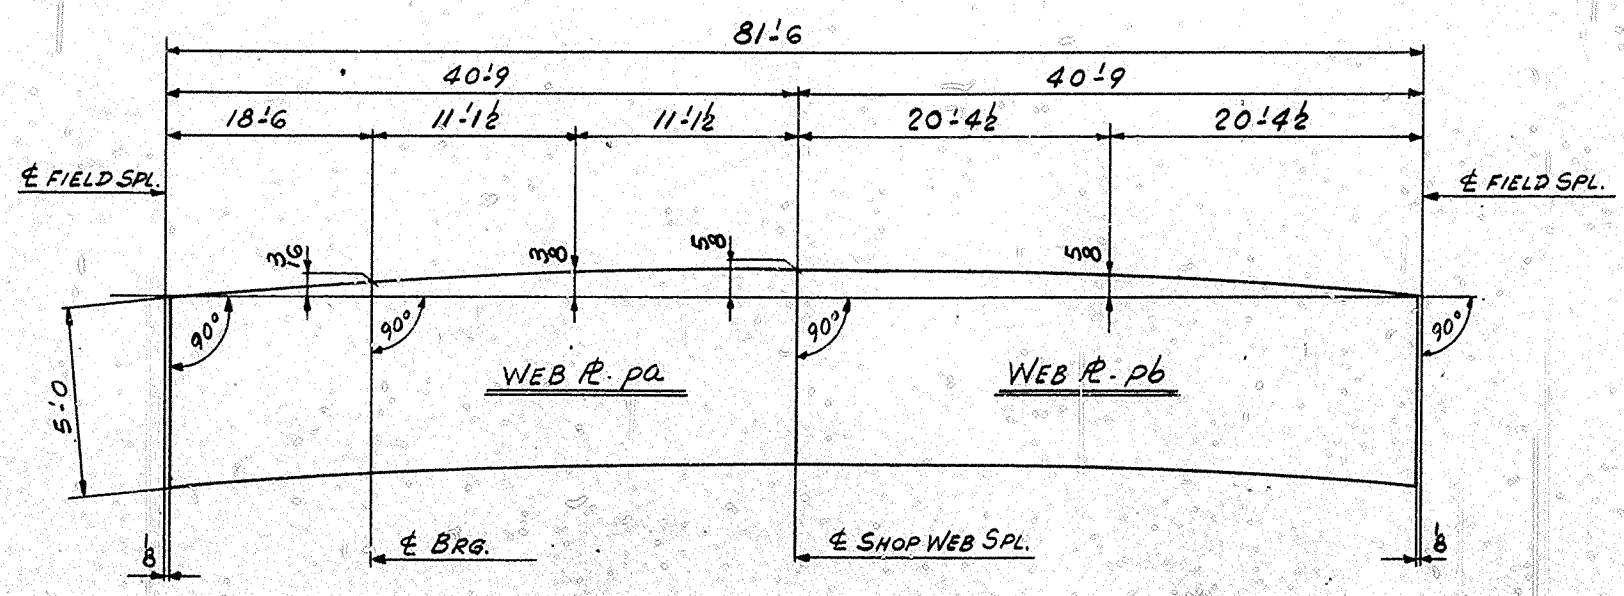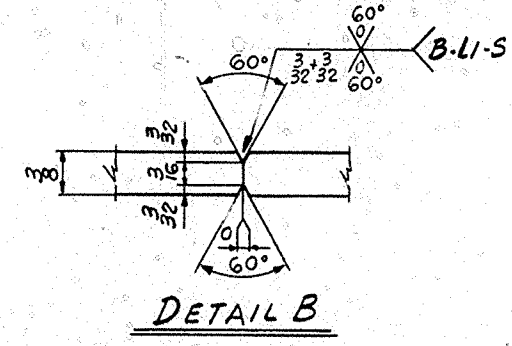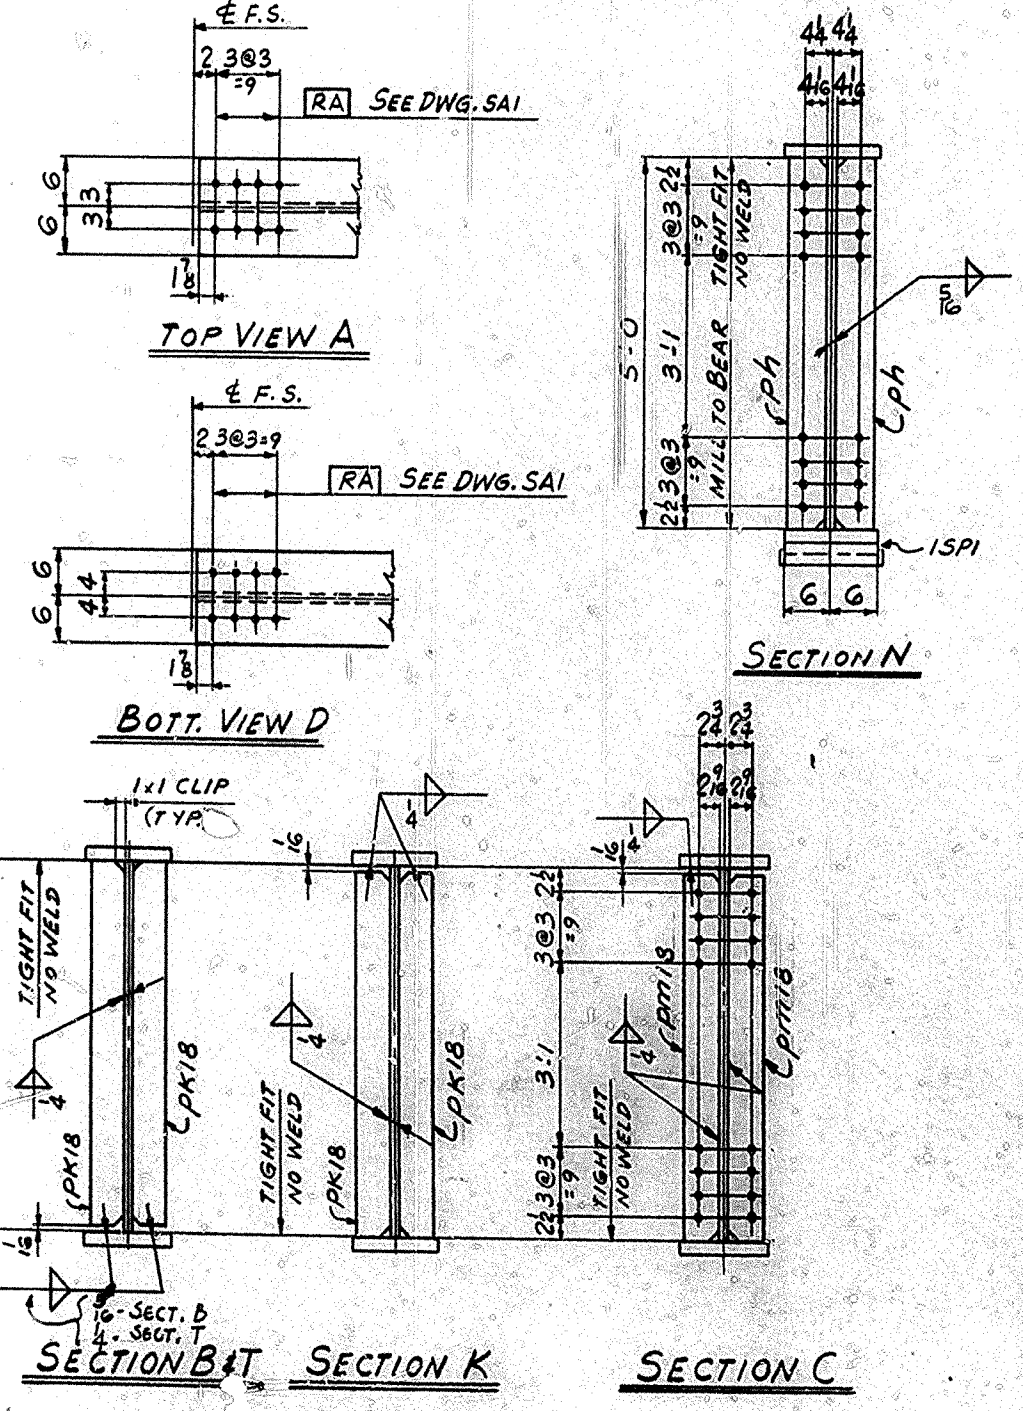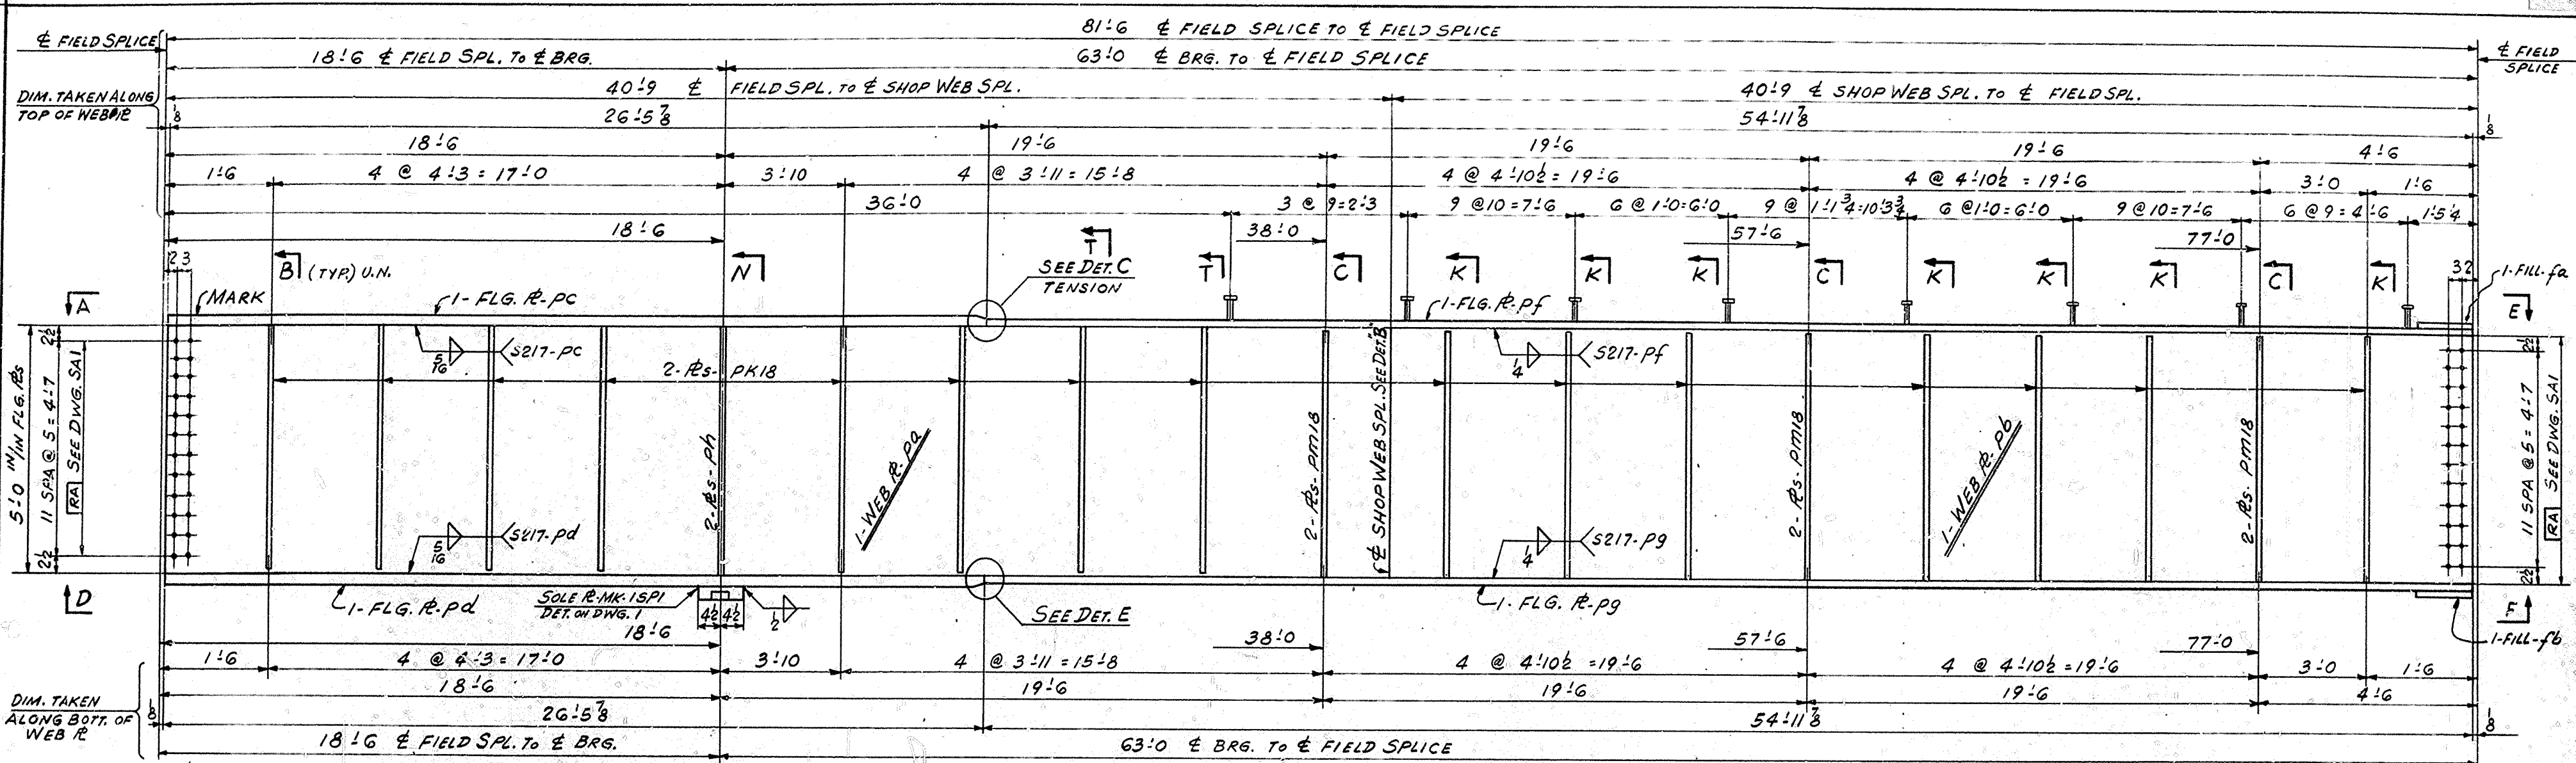





MATERIAL ASTM - A36 (U.N.)
 FOR GENERAL NOTES SEE DWG. GNI
 WORK THIS DWG. WITH DWG. 155

GIRDER DETAILS SPAN 4E BRIDGE OVER NORTH WESTERN PARKWAY 22' 0" 22' 0" DEPARTMENT OF HIGHWAYS COMMONWEALTH OF KENTUCKY JEFFERSON COUNTY F.M.P. 16+21.75 R.S. 16+21.75-70 CONTRACTOR: MATTHEW BRIDGE CO.	
NASHVILLE BRIDGE COMPANY NASHVILLE, TENN.	
APPROVED FOR SHOP DATE 12/19/69 H.S.B.	DESIGNED BY DATE 12/19/69 H.S.B.
CHECKED BY DATE 1/7/70 H.S.B.	DATE PRINTED
BILL OF MATERIAL NO. 154	CONT. C6736 S.O. B5725

BRIDGE

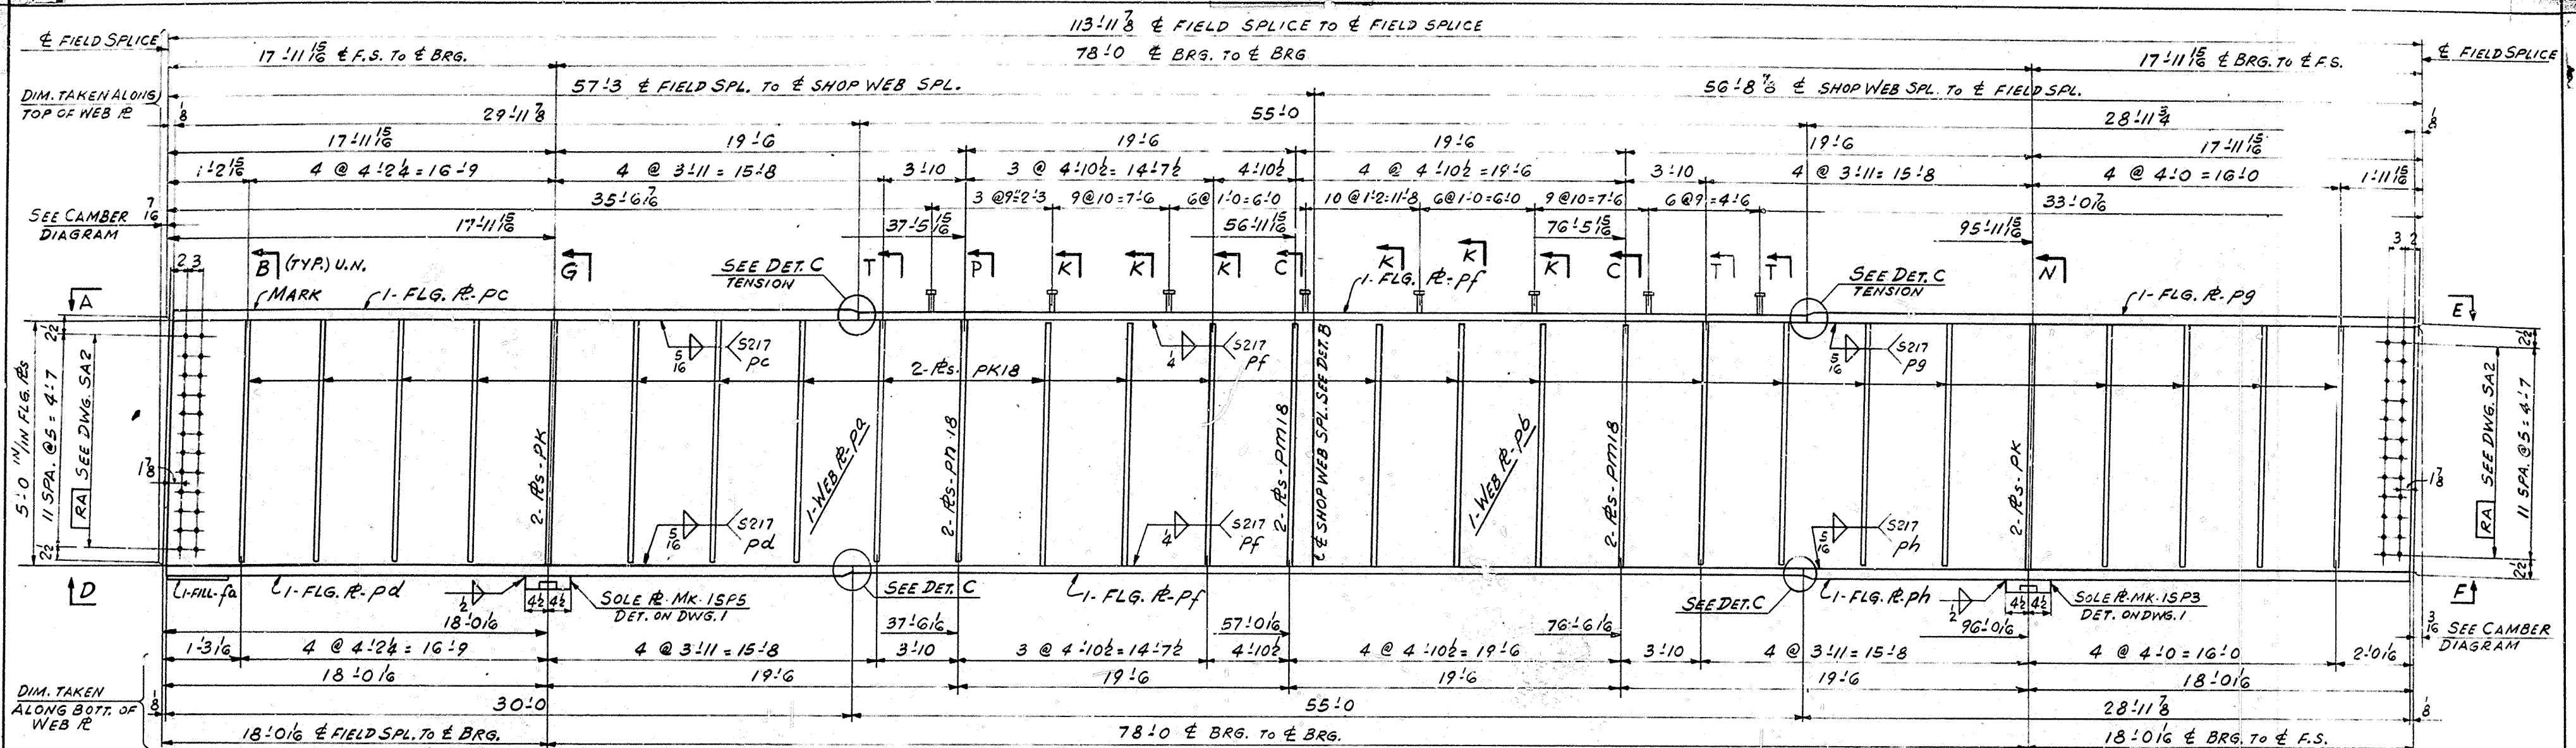

MAKE ONE GIRDER MK. 156J4

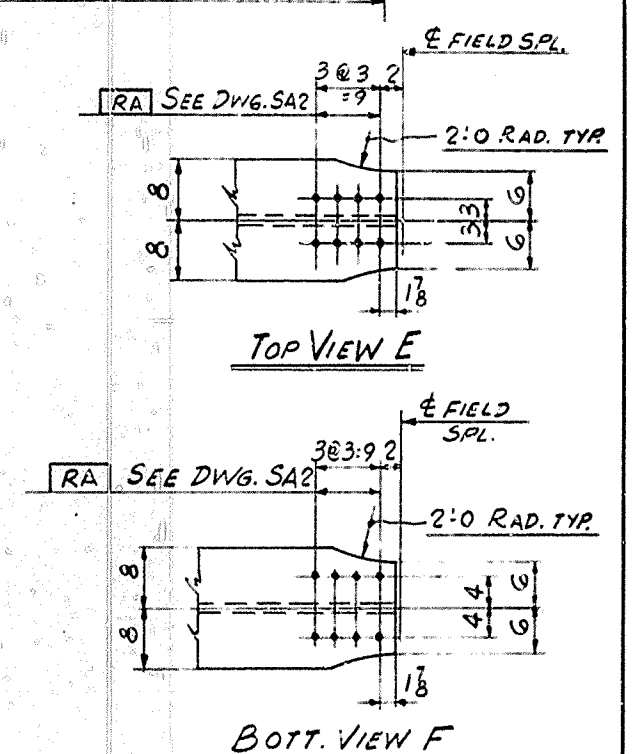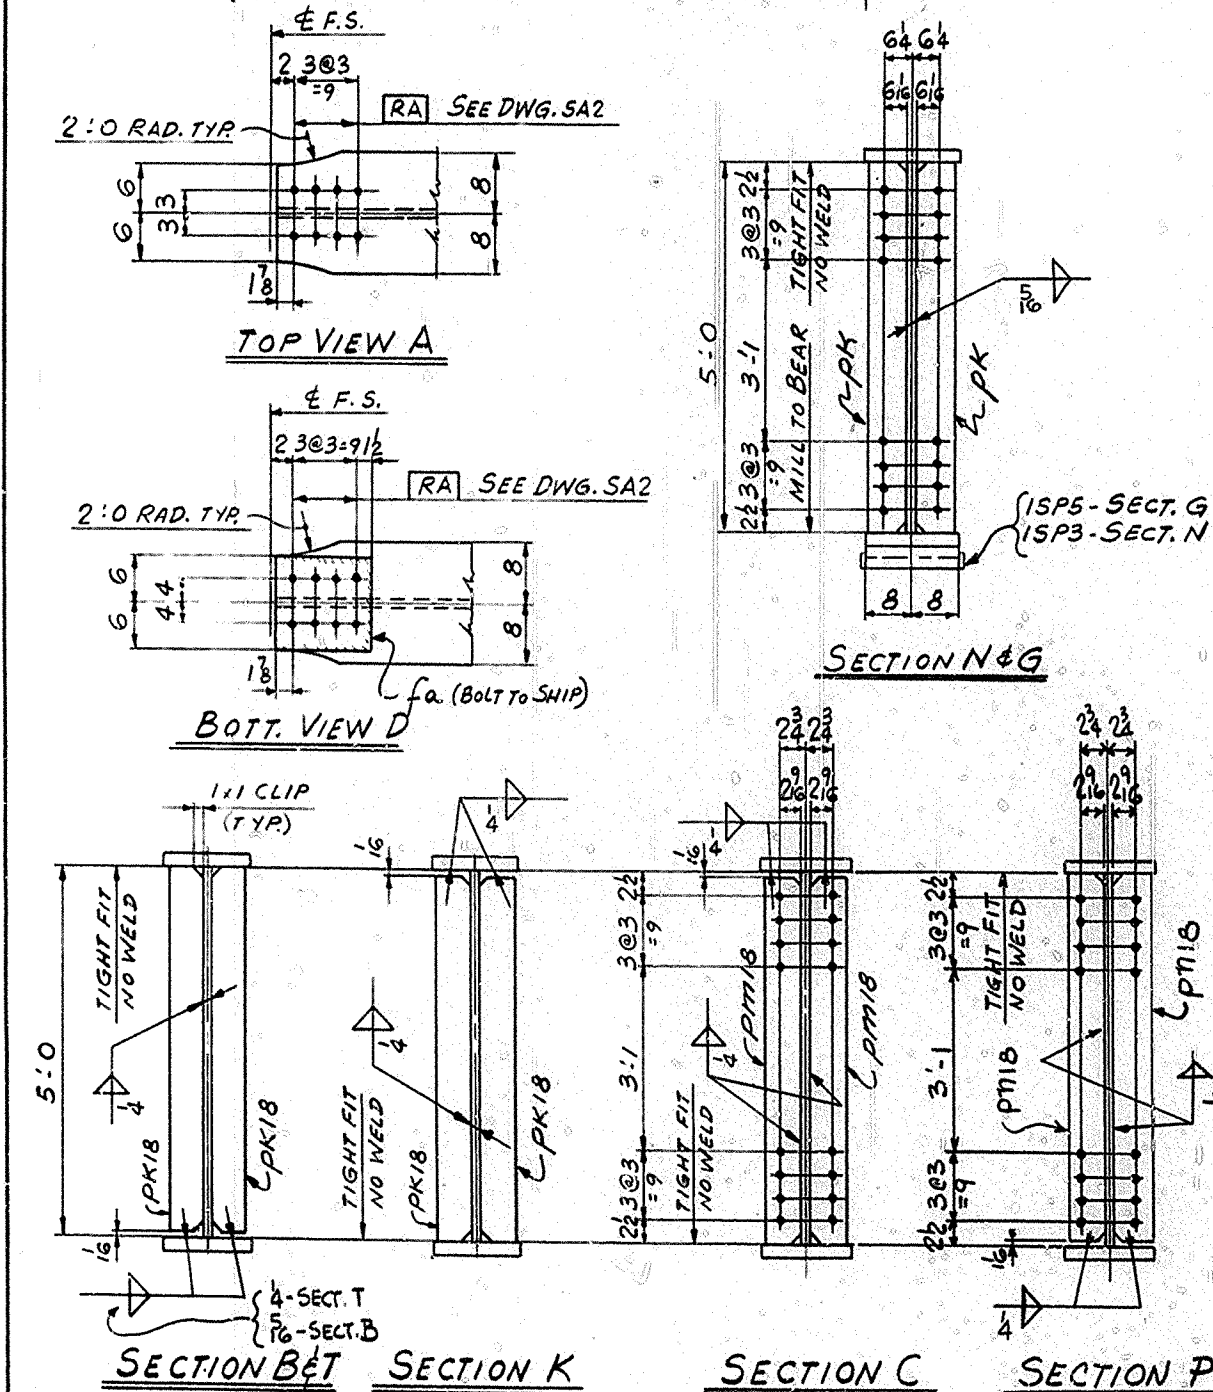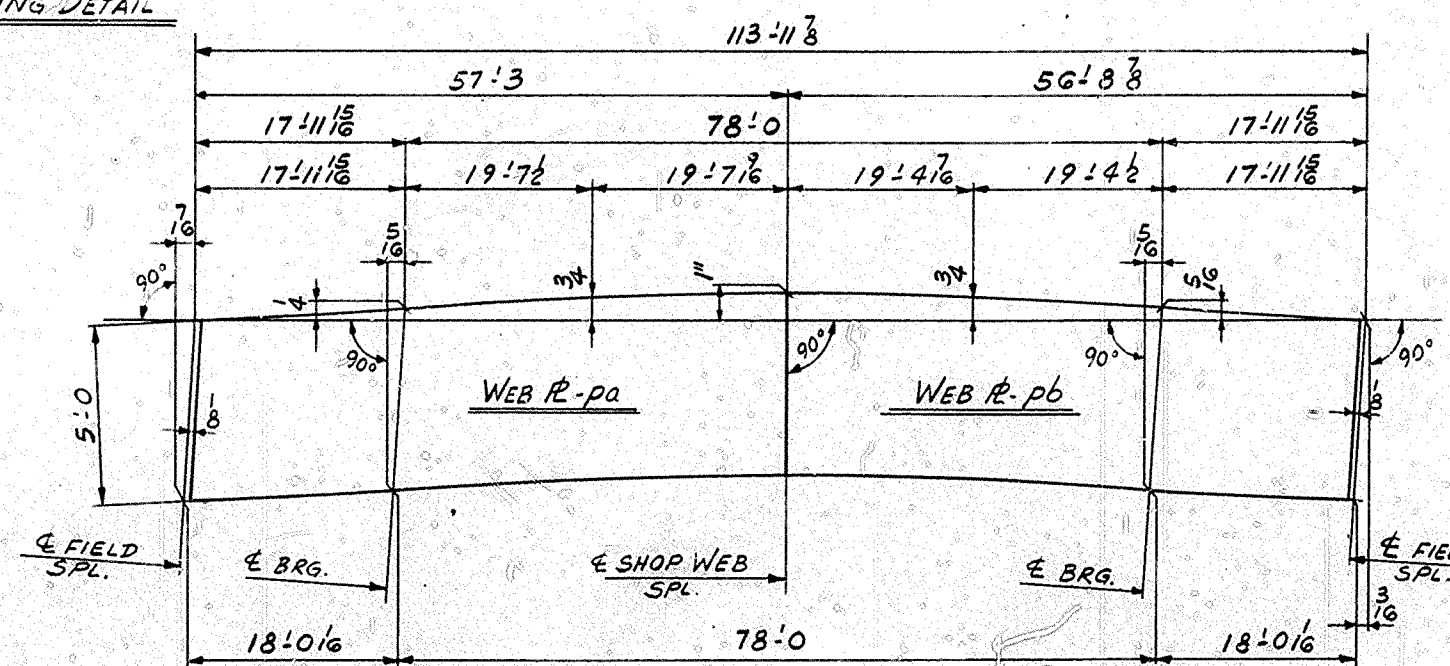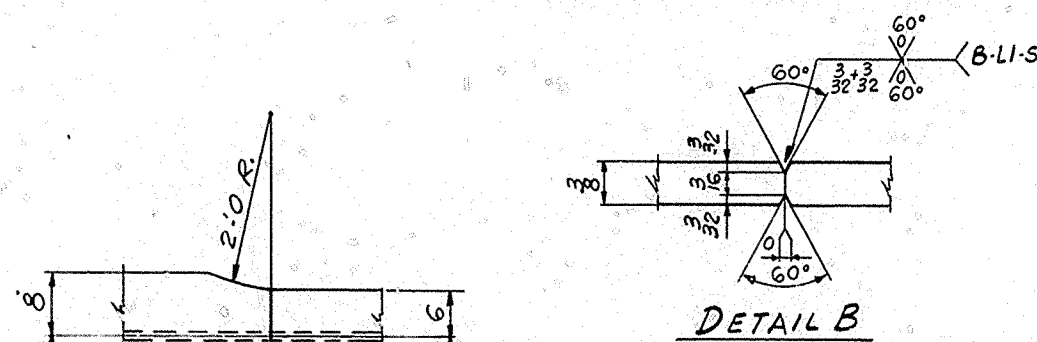

MATERIAL ASTM - A36 (U.N.)
FOR GENERAL NOTES SEE DWG. GNI
WORK THIS DWG. WITH DWG. 159






GIRDER DETAILS SPAN 4E
BRIDGE OVER NORTHWESTERN PARKWAY 222ND ST.
DEPARTMENT OF HIGHWAYS COMMONWEALTH OF KENTUCKY
JEFFERSON COUNTY F.A.P. 164 2(13)2-SB55 273/281
CONTRACTOR: MATTHEW BRIGE CO.

NASHVILLE BRIDGE COMPANY		NASHVILLE, TENN.	
☐ OR NOTED ☒ 15/100		BESSEMER PLANT	
☐ OR NOTED ☒ H. B. S.B.		G. D. DATE: 12-23-69 DRAWN BY: GATTI/TENOR	
FIELD CONN. SEE PWS.		CHECKED BY: VM DATE: 1/7/70	
FIELD NO. 521		DATE PRINTED	
BILLS MATERIAL NO.		DRAWINGS PROJ.	
156		156	
CONT. C6736			
S. O. B5725			

BRIDGE

SHOP ORDER NO. B 5725		NORTHWESTERN BRIDGE COMPANY		B. I. N. 157	
WORK ORDER NO. C 6736		COMMONWEALTH OF KENTUCKY DEPT. OF HIGHWAYS		BRIDGE NO. 157 #15	
CONTRACT NO. C 6736		BRIDGE OVER NORTH WESTERN PARKWAY E 22 ND ST. JEFFERSON COUNTY		157 #15	
ITEM		FABRICATION		PLANT	
WEIGHTS BY		CHECKED BY		DATE	
MATERIAL		ASTM - A36			
ONE 157K6 GIRDER					
1	pa	R	60 $\frac{1}{2}$ x $\frac{3}{8}$	5634	60 $\frac{1}{2}$ x 56 $\frac{1}{2}$ 4 3908 518
1	pb	R	60 $\frac{1}{2}$ x $\frac{3}{8}$	562 $\frac{1}{2}$	60 $\frac{1}{2}$ x 56 $\frac{1}{2}$ 4 3908 518
1	pc	R	16 x $\frac{1}{2}$	32 58	3910 307
1	pd	R	16 x $\frac{1}{2}$	32 6	3910 307
2	pf	R	12 x $\frac{1}{2}$	46 6	3910 332
1	pg	R	16 x 1	33 5 $\frac{3}{4}$	3910 305
1	ph	R	16 x 1	33 5 $\frac{3}{4}$	3910 305
44	pr18	R	4 x $\frac{3}{8}$	4 11 $\frac{1}{2}$	3905 605 (FIE)
4	pk	R	72 x $\frac{1}{2}$	5 0	3790 399 (MIE) (FIE)
2	pm18	R	4 x $\frac{3}{8}$	4 11 $\frac{1}{2}$	3905 605 (FIE)
1	fa	R	12 x $\frac{1}{2}$	1 0 $\frac{3}{8}$	3795 601
1	fb	R	12 x $\frac{1}{2}$	1 0 $\frac{3}{8}$	3795 602
4	pt18	R	4 x $\frac{3}{8}$	4 11 $\frac{1}{2}$	3905 605 (FIE)
200			$\frac{3}{4}$ P STUDS	0 4	37120 301 WELD END WELDED
1	ISPS		SOLE R		} DET. ON DWG. 1
1	ISPS		SOLE R		

BRIDGE

  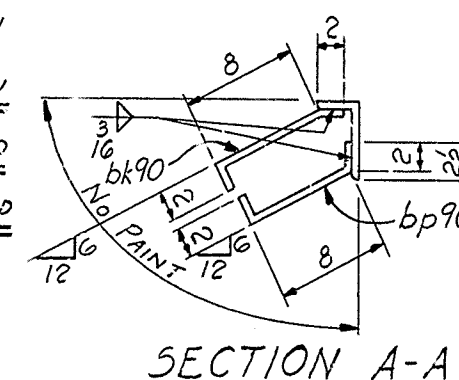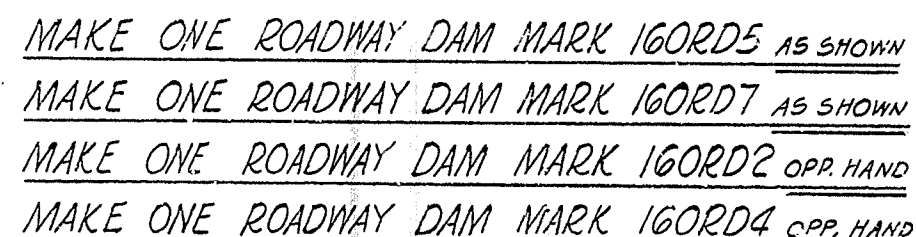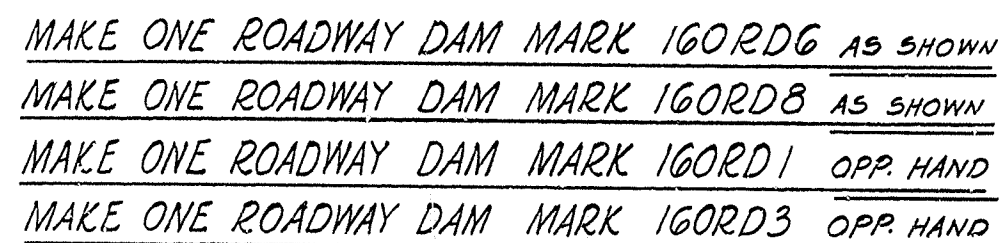

SECTION B-B

DIMENSIONS AND DETAILS SIMILAR TO SECT. A-A EXCEPT AS SHOWN.

NASHVILLE BRIDGE COMPANY

SHOP ORDER NO.
B-5728

WORK ORDER NO.

CONTRACT NO.
C-6736

COMMONWEALTH OF KENTUCKY, DEPT. OF HIGHWAYS, BRIDGE OVER

NORTHWESTERN PKWY & 22ND ST. JEFFERSON COUNTY

FABRICATION BESSEMER PLANT

BILL NO.

160

DRAWING NO.

160

ITEM		WEIGHTS BY		CHECKED BY									
SHOP	DRIVING	ITEM	ASSEMBLY	SECTION	TOUGHENED	SHOULDER	P. O.	ITEM	REMARKS	SPEED	AIRC	WEIGHT	
MARK	MARK	QUANTITY	MARK		LENGTH	LENGTH	NO.	NO.		WEIGHT	WEIGHT		
					FT. & IN.	FT. & IN.							
MAT. A57M A36													
ONE	160	ONE		L 5x3x3/8	36 1/8	36 1/8			3926 125 AS SHOWN				2 1/2
	RDG			18 bk 90	3/8	22x3/8	1	0	3919 607 BENT				
				18 bp 90	3/8	22x3/8	1	0	3919 607 BENT				
ONE	160	ONE		L 5x3x3/8	34 1/8	34 1/8			3926 125 AS SHOWN				2 1/2
	R20			17 bk 90	3/8	22x3/8	1	0	3919 607 BENT				
				18 bp 90	3/8	22x3/8	1	0	3919 607 BENT				
ONE	160	ONE		L 5x3x3/8	40 3/8	40 3/8			3926 125 OPP. HAND				19 1/2
	R21			20 bk 90	3/8	22x3/8	1	0	3919 607 BENT				
				20 bp 90	3/8	22x3/8	1	0	3919 607 BENT				
ONE	160	ONE		L 5x3x3/8	46 1/8	46 1/8			3926 125 OPP. HAND				19 1/2
	R23			23 bk 90	3/8	22x3/8	1	0	3919 607 BENT				
				24 bp 90	3/8	22x3/8	1	0	3919 607 BENT				
ONE	160	ONE		L 5x3x3/8	46 1/8	46 1/8			3926 125 AS SHOWN				2 1/2
	R25			23 bk 90	3/8	22x3/8	1	0	3919 607 BENT				
				23 bp 90	3/8	22x3/8	1	0	3919 607 BENT				
ONE	160	ONE		L 5x3x3/8	32 1/8	32 1/8			3926 125 AS SHOWN				2 1/2
	R27			16 bk 90	3/8	22x3/8	1	0	3919 607 BENT				
				16 bp 90	3/8	22x3/8	1	0	3919 607 BENT				
ONE	160	ONE		L 5x3x3/8	29 1/8	29 1/8			3926 125 OPP. HAND				2 1/2
	R22			14 bk 90	3/8	22x3/8	1	0	3919 607 BENT				
				14 bp 90	3/8	22x3/8	1	0	3919 607 BENT				
ONE	160	ONE		L 5x3x3/8	36 3/8	36 3/8			3926 125 OPP. HAND				19 1/2
	R24			18 bk 90	3/8	22x3/8	1	0	3919 607 BENT				
				17 bp 90	3/8	22x3/8	1	0	3919 607 BENT				
ONE	160	ONE		L 5x3x3/8	45 8/8	45 8/8			3926 125 BENT				2 1/2
	R29			23 bk 90	3/8	22x3/8	1	0	3919 607 BENT				
				22 bp 90	3/8	22x3/8	1	0	3919 607 BENT				
4	160	4		L 5x3x3/8	24	24			3926 119				2 1/2
	R519			48 bk 90	3/8	22x3/8	1	0	3919 607 BENT				
				48 bp 90	3/8	22x3/8	1	0	3919 607 BENT				
				4 6c	3/8	1"x3/8"	24	0	3919 607 BENT				
ONE	160	ONE		L 5x3x3/8	24	24			3926 125 SHOP SPACE TO SUIT HOVL				2 1/2
	R280			12 bk 90	3/8	22x3/8	1	0	3919 607 BENT				
				12 bp 90	3/8	22x3/8	1	0	3919 607 BENT				

SHEET TOTAL

ROADWAY DAMS		BRIDGE OVER NORTHWESTERN PKWY & 22ND ST.	
DEPT. OF HIGHWAYS, COMMONWEALTH OF KENTUCKY		JEFFERSON CITY, KAP. 64-2719-2; SP56-8273-7LBI	
CONTRACTOR: MATTHEWS		BRIDGE CO.	
NASHVILLE BRIDGE COMPANY			
NASHVILLE, TENN.			
VESSEMER PLANT		VESSEMER PLANT	
RIVETS: <u>NONE</u> OR NOTED	DRAWN BY: <u>L.B.</u> DATE: <u>1-12-70</u>	IN CHARGE: <u>GATTI (12503)</u>	
HOLDS: <u>NONE</u> OR NOTED	CHECKED BY: <u>V.M.</u> DATE: <u>1/26/70</u>		
SHOP PAINT: } <u>SEE G/11</u>	DATE PRINTED:		
FIELD :			
BILLS MATERIAL NO.	CONT. <u>C6736</u>	DRAWING NO.	
<u>160</u>	S.O. <u>B-5728</u>	<u>160</u>	

B
C
D
E
F
G
H
K
M
N
P
S
T
V
W
X
Y


AA
AB
AC
AD
AE
AF
AG
AH
AM
AN
AP
AS
AT
AV
AW
AX
AY

B
C
D
E
F
G
H
K
M
N
P
S
T
V
W
X
Y

AA
AB
AC
AD
AE
AF
AG
AH
AM
AN
AP
AS
AT
AV
AW
AX
AY


B
C
D
E
F
G
H
K
M
N
P
S
T
V
W
X
Y

AA
AB
AC
AD
AE
AF
AG
AH
AM
AN
AP
AS
AT
AV
AW
AX
AY

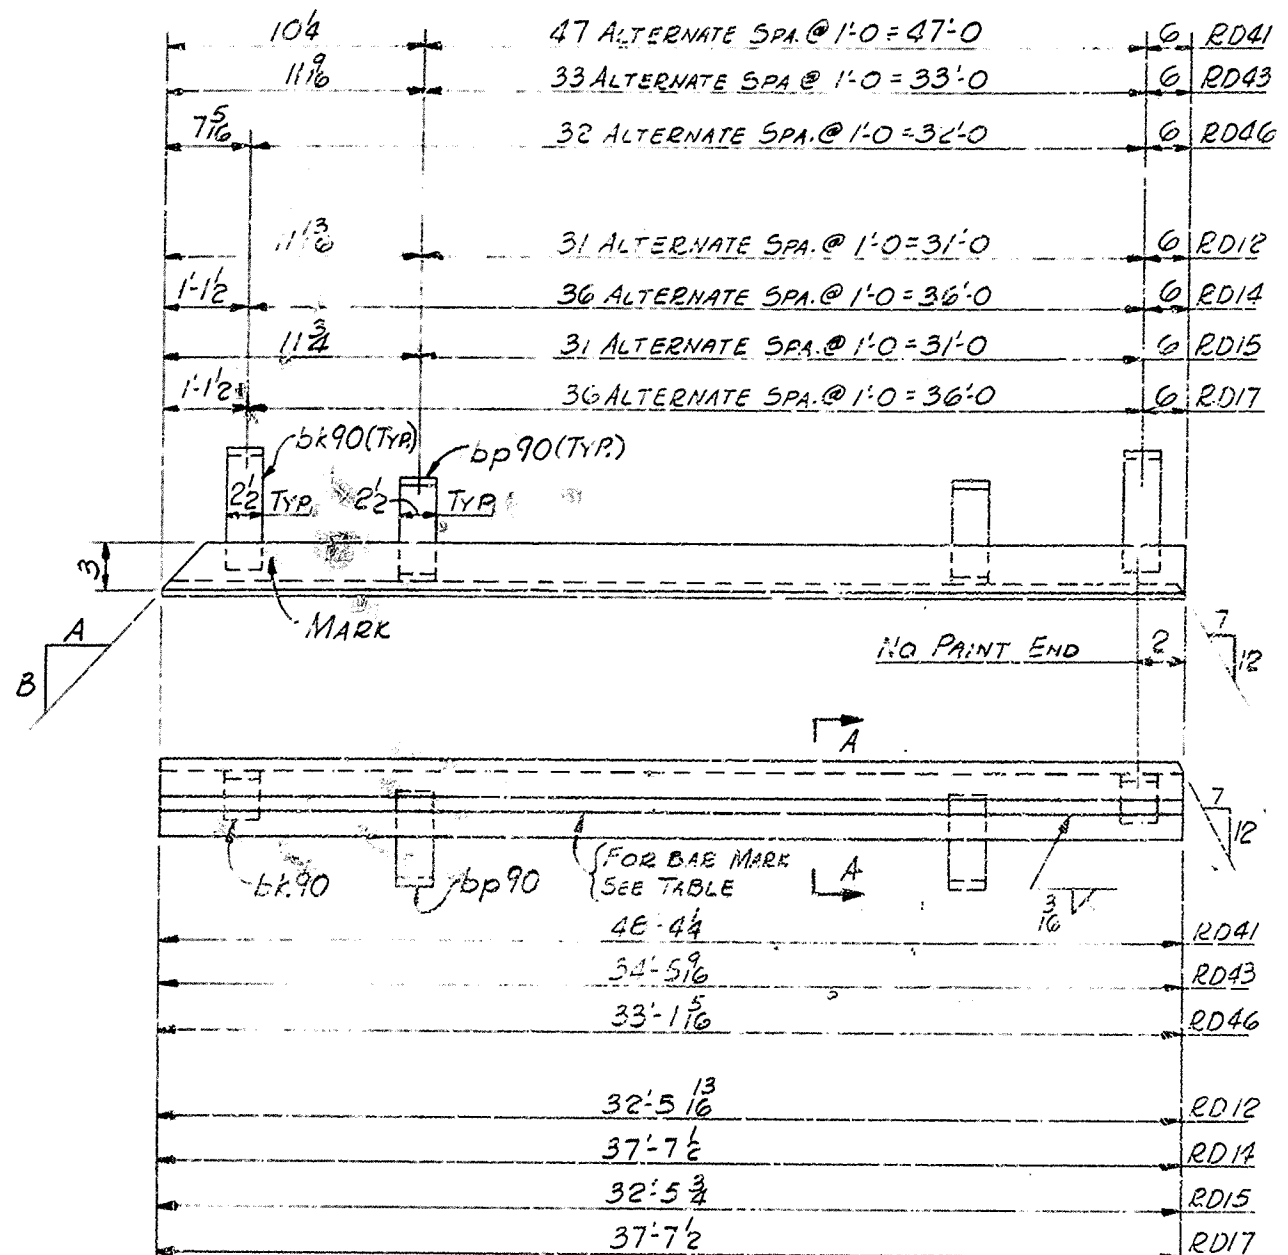


MARK	A	B	BAR MARK
RD11	11 1/2	12	bc
RD12	11 1/2	12	bd
RD13	11 1/2	12	bf
RD14	9 3/4	12	bg
RD15	11 1/2	12	bh
RD16	11 1/2	12	bk
RD17	11 1/2	12	bm
RD41			bp
RD42			bs
RD43	12	10 1/2	bt
RD44			bv
RD45			bw
RD46			bx


MAKE ONE ROADWAY DAM MARK 161RD41 AS SHOWN
MAKE 2 ROADWAY DAMS MARK 161RD43 AS SHOWN
MAKE ONE ROADWAY DAM MARK 161RD46 AS SHOWN
MAKE ONE ROADWAY DAM MARK 161RD12 OPP. HAND
MAKE ONE ROADWAY DAM MARK 161RD14 OPP. HAND
MAKE ONE ROADWAY DAM MARK 161RD15 OPP. HAND
MAKE ONE ROADWAY DAM MARK 161RD17 OPP. HAND

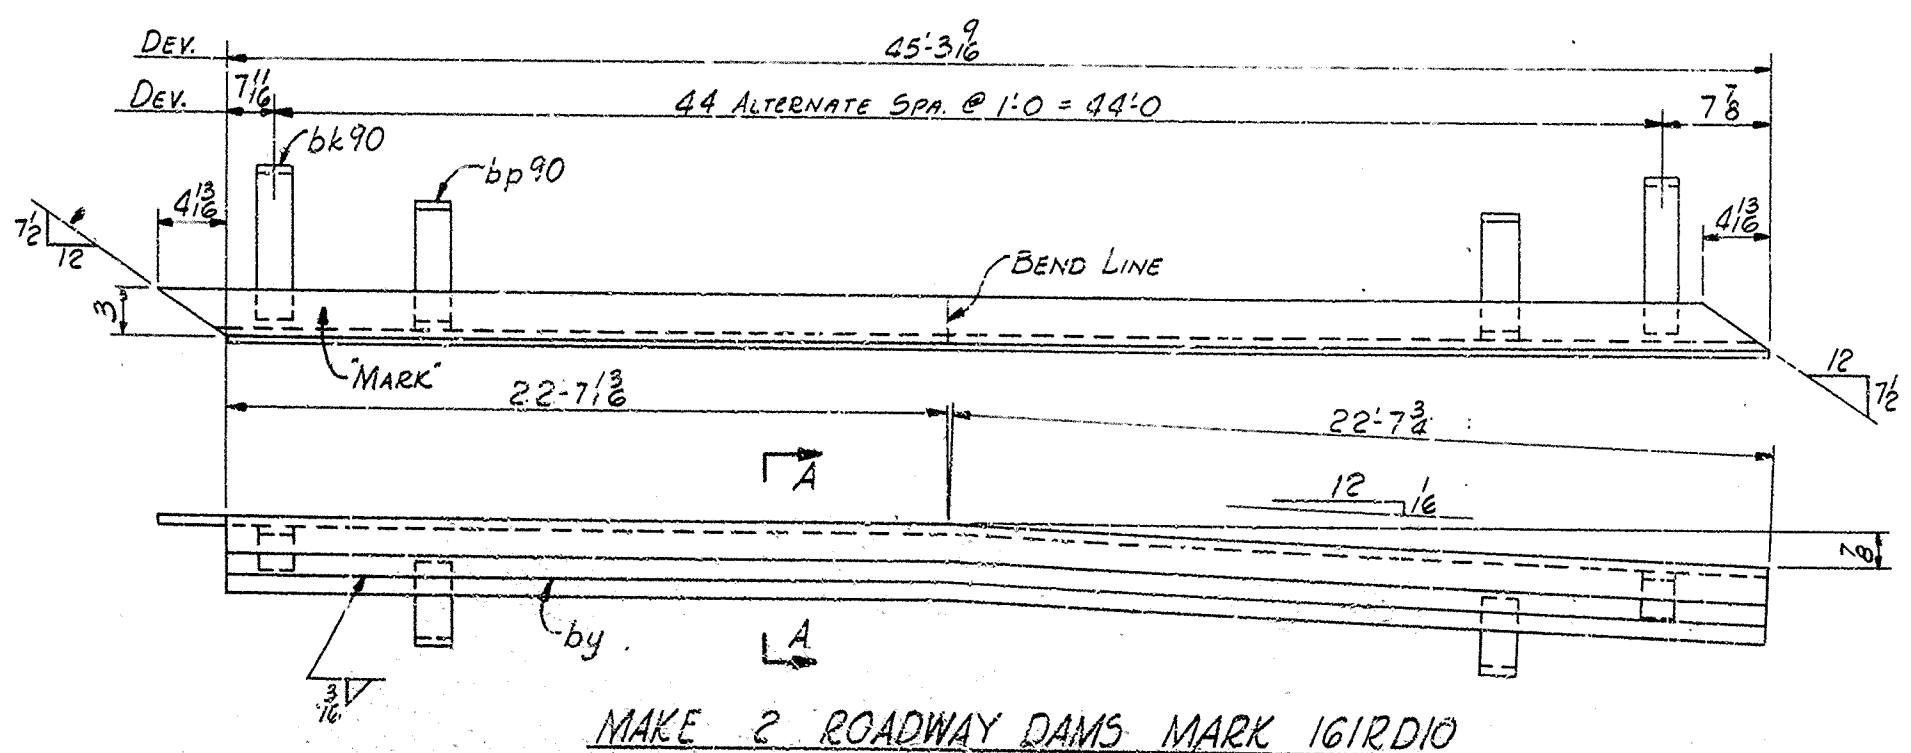

MAKE 2 ROADWAY DAMS MARK 161RD10

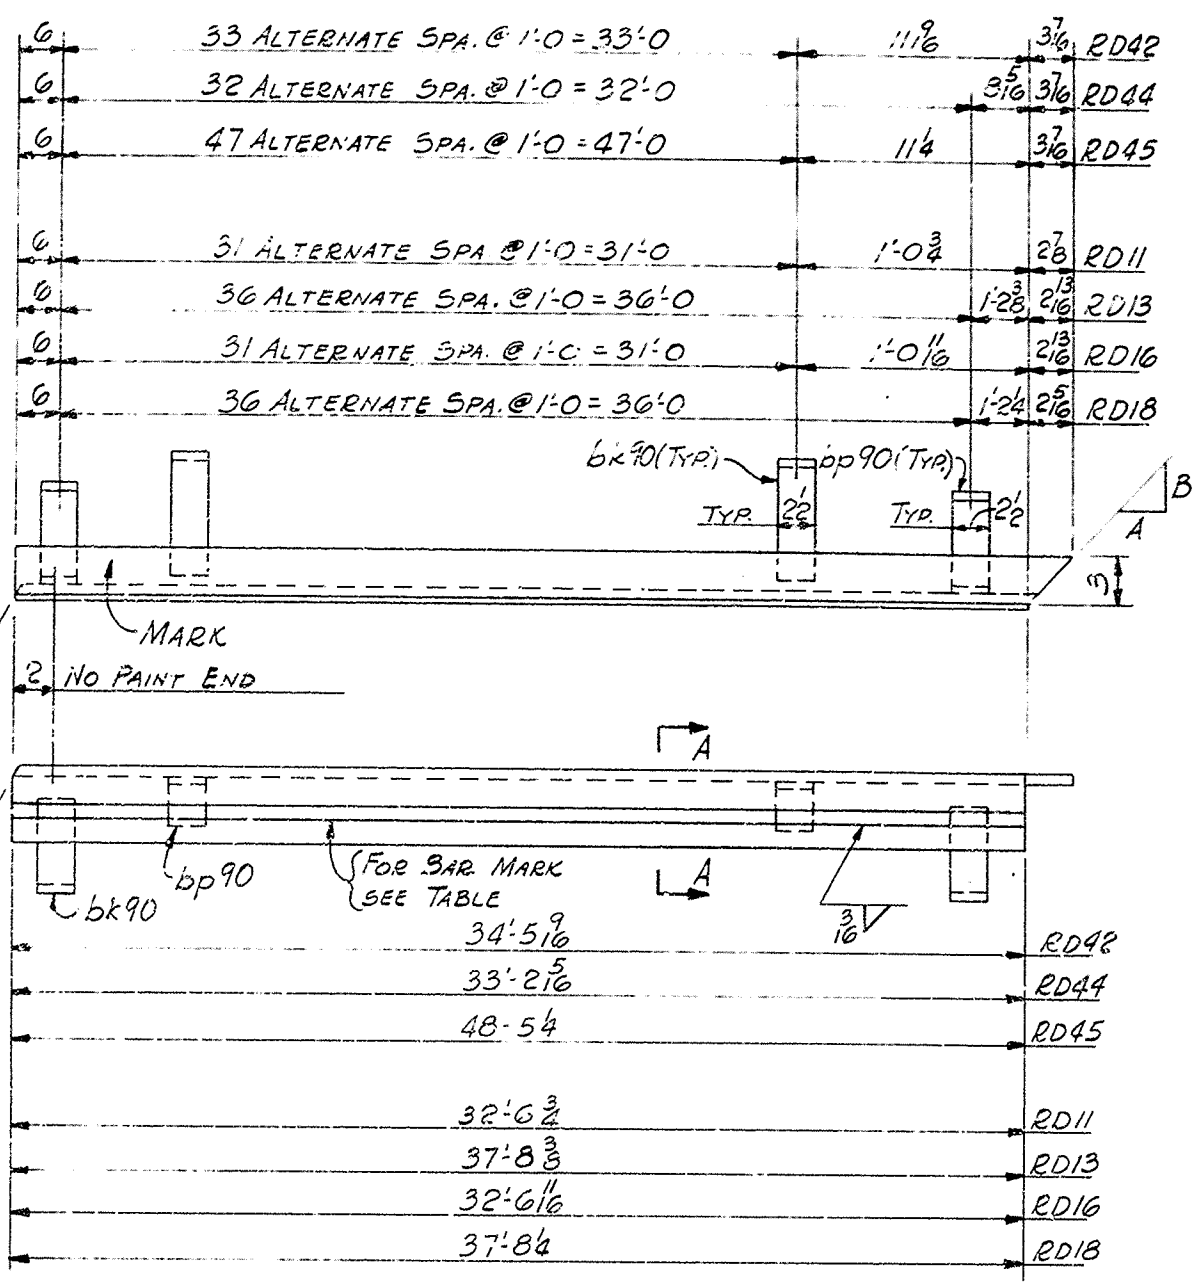

MAKE 2 ROADWAY DAMS MARK 161RD42 AS SHOWN
MAKE ONE ROADWAY DAM MARK 161RD44 AS SHOWN
MAKE ONE ROADWAY DAM MARK 161RD45 AS SHOWN
MAKE ONE ROADWAY DAM MARK 161RD11 OPP. HAND
MAKE ONE ROADWAY DAM MARK 161RD13 OPP. HAND
MAKE ONE ROADWAY DAM MARK 161RD16 OPP. HAND
MAKE ONE ROADWAY DAM MARK 161RD18 OPP. HAND

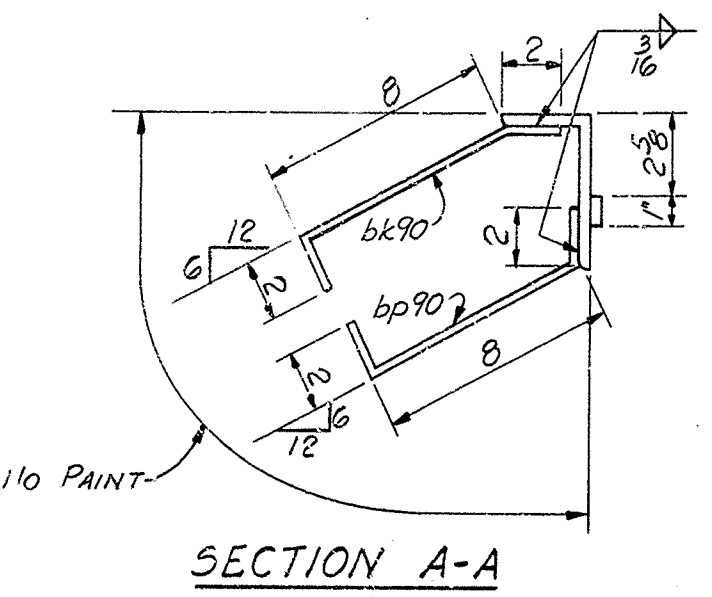

SECTION A-A

NOTES
ALL MATERIAL ASTM A36.
FOR GENERAL NOTES SEE DWG. GNI.

NASHVILLE BRIDGE COMPANY									
COMMONWEALTH OF KENTUCKY, DEPT. OF HIGHWAYS, BRIDGES OVER									
NORTHWESTERN PKWY & 22ND ST. JEFFERSON COUNTY									
FABRICATION BESSEMER PLANT									
CONTRACT NO. C6736									
BILL NO. 161									
DRAWING NO. 161									
CHECKED BY									
ITEM	QUANTITY	UNIT	SECTION	ITEM	QUANTITY	UNIT	SECTION	ITEM	QUANTITY
ONE	101	RD41	ONE	101	RD42	ONE	101	RD43	ONE
ONE	101	RD44	ONE	101	RD45	ONE	101	RD46	ONE
ONE	101	RD12	ONE	101	RD13	ONE	101	RD14	ONE
ONE	101	RD15	ONE	101	RD16	ONE	101	RD17	ONE
ONE	101	RD18	ONE	101	RD19	ONE	101	RD20	ONE
ONE	101	RD249	ONE	101	RD250	ONE	101	RD251	ONE

ROADWAY DAMS
BRIDGE OVER NORTHWESTERN PKWY & 22ND ST
DEPT. OF HIGHWAYS, COMMONWEALTH OF KENTUCKY
JEFFERSON CITY, KY 40402
CONTRACTOR: MATTHEWS BRIDGE CO.

APPROVED FOR SHOP		BESSEMER PLANT	
DATE 1/13/70	CHIEF ENGINEER	DATE 1/13/70	CHIEF ENGINEER
DATE 1/13/70	CHIEF ENGINEER	DATE 1/13/70	CHIEF ENGINEER
REVISION NOTES		REVISION NOTES	
FIELD CONN. SEE GNI		FIELD CONN. SEE GNI	
SHOP PAINT. SEE GNI		SHOP PAINT. SEE GNI	
BILL MATERIAL NO. 161		BILL MATERIAL NO. 161	
CONT. C6736		CONT. C6736	
S. O. B-5728		S. O. B-5728	
DRAWING NO. 161		DRAWING NO. 161	