


SOUTH APPROACH
INDEX OF PLANS
SHEET NO. TITLE

- 1 INDEX AND TITLE SHEET
- 2 ESTIMATED QUANTITIES
- 3 GENERAL NOTES
- 4 STRUCTURAL STEEL NOTES
- 5 PLAN & PROFILE
- 6 LOG OF BORINGS
- 7 HYDROGRAPH
- 8 LAYOUT
- 9 PIER 1S
- 10 PIER 1S
- 11 PIERS 2S & 3S
- 12 PIER 2S
- 13 PIER 3S
- 14 BILL OF REINFORCEMENT-PIERS
- 15 ABUTMENT
- 16 ABUTMENT
- 17 BILL OF REINFORCEMENT-ABUTMENT
- 18 FRAMING PLAN-UNIT 1S
- 19 GIRDERS
- 20 GIRDER DETAILS
- 21 FLOORBEAMS
- 22 FLOORBEAM & DIAPHRAGMS
- 23 STRINGERS & DIAPHRAGMS
- 24 EXPANSION DAM
- 25 BEARING SHOES
- 26 SLAB DETAILS-UNIT 1S
- 27 SLAB DETAILS-UNIT 1S
- 28 SLAB DETAILS-UNIT 1S
- 29 DRAINAGE DETAILS
- 30 BILL OF REINFORCEMENT-SUPERSTRUCTURE
- 31 CONSTRUCTION ELEVATIONS-UNIT 1S
- 32 CONSTRUCTION ELEVATIONS-UNIT 1S
- 33 CONSTRUCTION ELEVATIONS-UNIT 1S
- 34 CONSTRUCTION PERMIT INFORMATION
- 35 CONSTRUCTION PERMIT INFORMATION
- 36 RIGHT-OF-WAY STRIP MAP
- 37 CONSTRUCTION PERMIT INFORMATION

COMMONWEALTH OF KENTUCKY
STATE OF INDIANA
STATE HIGHWAY DEPARTMENTS

PLAN AND PROFILE OF PROPOSED
STATE HIGHWAY
BOONE COUNTY
PROJECT 1-275-9 (21) 10

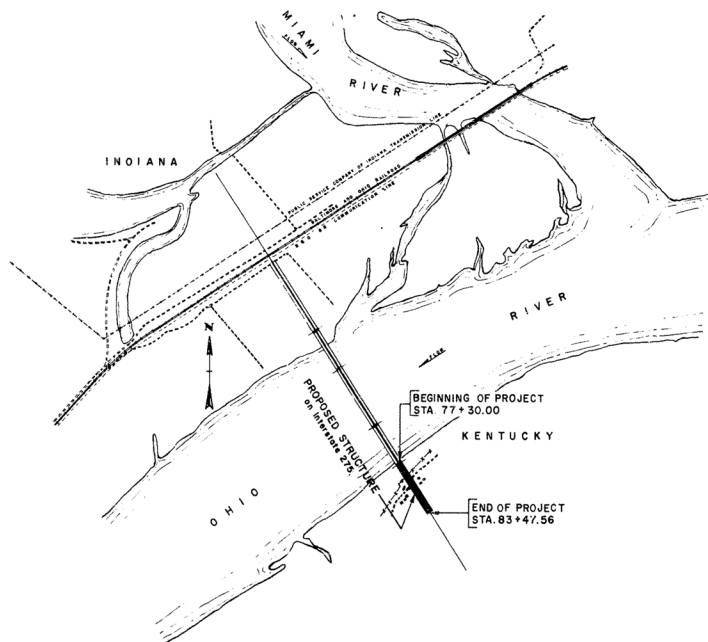

LAYOUT MAP

SCALE IN FEET
GROSS LENGTH 617.56 LIN. FT. 0.117 MILES
NET LENGTH 617.56 LIN. FT. 0.117 MILES

FILE NO.	STATE	DATE	YEAR	SHEET NO.	TOTAL SHEETS
1-275-9	KY & IND.				

RECOMMENDED FOR APPROVAL
HAZELET AND ERDAL
CONSULTING ENGINEERS
FILE NO. 872-10

DATE June 4, 1968



APPROVED BY KENTUCKY DEPARTMENT OF HIGHWAYS

STATE HIGHWAY ENGINEER DATE 6/6/68

COMMISSIONER OF HIGHWAYS DATE 6/12/68

APPROVED BY INDIANA STATE HIGHWAY COMMISSION

DATE 6-20-68

CHAIRMAN DATE 6-20-68

U.S. DEPARTMENT OF TRANSPORTATION
FEDERAL HIGHWAY ADMINISTRATION
APPROVED 19

DIVISION ENGINEER

KENTUCKY DEPARTMENT OF HIGHWAYS
INDIANA STATE HIGHWAY COMMISSION
PROJECT 1-275-9 (21) 10
BRIDGE OVER OHIO RIVER ON I 275
BETWEEN BOONE COUNTY, KENTUCKY AND
DEARBORN COUNTY, INDIANA

STATION 60+38.56

HAZELET & ERDAL
Consulting Engineers
File No. 872-10

BRIDGE
NUMBER

DRAWING NO.
17209

INDEX

Sheet 37 Added 11/24/70 RDS

BRIDGE

ESTIMATED QUANTITIES

DESCRIPTION	SHEET NUMBER		CONCRETE CLASS "A" (Cu. Yds.)	CONCRETE CLASS "AA" (Cu. Yds.)	STEEL REINFORCEMENT (Lbs.)	STRUCTURAL STEEL (Lump Sum)	HIGH ST. SMTH HANDRAIL (Lin. Ft.)	PROTECT COAT Linseed Oil (Sq. Yds.)	6" Ø DRAIN PIPE (Lin. Ft.)	STRUCTURE EXCAVATION		END BENT BACKFILL (Cu. Yds.)	6" PERFORATED DRAIN PIPE (Lin. Ft.)	2" Ø Steel Conduit (Lump Sum)	PROTECT COAT Styrene Butadiene (Gals.)
	DETAIL	QUANTITY								COMMON (Cu. Yds.)	SOLID ROCK (Cu. Yds.)				
PIER 15	9, 10, 14	10	937.6	947.5	126,011					675	270				3
PIER 25	11, 12, 14	12	677.5	687.5	82,666					510	195				3
PIER 35	11, 13, 14	13	404.9	409.5	52,608					950	270				2
ABUTMENT	15 thru 17	16	121.1	117.4	17,170		74			95	195	385	200		4
STRUCTURAL STEEL	18 thru 25	-				Lump Sum									
SUPERSTRUCTURE	26 thru 30	30		1,209.0	293,460		1,233	4078						Lump Sum	54
DRAINAGE	29	30							63						
TOTALS			2141.1	1,324.4	572,133	Lump Sum	1,307	4078	63	1,730	890	385	200	Lump Sum	66

2,223.9

NOTES:

- For General Notes See Sheet 3.
- ① STRUCTURAL STEEL Approximately 1,464,700 Lbs. included in lump sum bid for Structural Steel.
- Approximate Estimate of Structural Steel does not include overrun or weld material.
- ② Approximately 650 Lin. Ft. included in Lump Sum bid for 2" Ø Steel Conduit.

SPECIAL PROVISIONS

- No. 8-A Linseed Oil Protective Coating
- No. 12 Joint Sealing Compound
- No. 32-B Membrane Curing of Concrete Structures
- No. 35-B Class "AA" Concrete
- No. 36-A Self-Retarding Admixtures for Concrete
- No. 77-B Styrene-Butadiene Protective Coating
- No. 79 Concrete Bridge Deck Finishing Machine
- No. 80-A Blast Cleaning and Painting Structural Steel

SPECIAL NOTES

For Welding Structural Steel

REFERENCES

(Standard Drawings listed are current edition and are to be used with these plans)

AEI-D Armored Edge for Concrete

H17E High-Strength Aluminum Handrail

1151a Perforated Pipe Standards

SF2B Details for Placing End Bent Backfill and Earth Core

1740a Guard Rail Connectors to Bridge Wings

BILL OF INCIDENTAL MATERIALS

ITEM	AMT.	DESCRIPTION	LOCATION
1" x 3/8" Joint Sealing Compound (Lin. Ft.)	56		Superstructure Exp. Dam @ Abut.
#6 Coarse Aggregate (Cu. Yds.)	30		6" Perforated Drain Pipe Behind Abut.
4-Bolt Insert Assembly	2	See S11.6/17 and Std. Drawing 1740, current edition	Abutment Wing Walls

NOTE:

The Bill of Incidental Material is approximate only, and the Contractor is responsible for furnishing enough material to complete the work according to the plans and specifications. The cost of these items is to be included in the unit price bid for Class "AA" Concrete.

SHEET 2

KENTUCKY DEPARTMENT OF HIGHWAYS INDIANA STATE HIGHWAY COMMISSION

PROJECT 1 275-9 (10)
BRIDGE OVER OHIO RIVER ON I 275
BETWEEN BOONE COUNTY, KENTUCKY AND
DEARBORN COUNTY, INDIANA

STATION 80 + 38.56

SOUTH APPROACH
ESTIMATED QUANTITIES

HAZELET & ERDAL Consulting Engineers P.O. No. 9728	BRIDGE NUMBER	DRAWING NO. 17209	INDEX
--	---------------	----------------------	-------

BRIDGE

REV.	DATE	BY	CHKD.	APP'D.	NOTES
7	NY				

ESTIMATED QUANTITIES

DESCRIPTION	SHEET NUMBER DETAIL	QUANTITY	CONCRETE CLASS "A" (Cu. Yds.)	CONCRETE CLASS "AA" (Cu. Yds.)	STEEL REIN- FORCEMENT (Lbs.)	STRUCTURAL STEEL (Lump Sum)	HIGH-STRENGTH HANDRAIL (Lin. Ft.)	PROTECT COAT Linseed Oil (Sq. Yds.)	6" DRAIN PIPE (Lin. Ft.)	STRUCTURE EXCAVATION COMASTON (Cu. Yds.)	SOLID ROCK (Cu. Yds.)	END BENT BACKFILL (Cu. Yds.)	6" PERFORATED DRAIN PIPE (Lin. Ft.)	2" Steel Conduit (Lump Sum)	PROTECT COAT Styrene - Butadiene (Gals.)
PIER 1S	9,10,14	10	937.6		126,011					675	270				3
PIER 2S	11,12,14	12	677.5		82,666					510	155				3
PIER 3S	11,13,14	13	404.9		52,606					950	270				2
ABUTMENT	15 thru 17	16	121.1	111.4	17,490		79			95	195	385	200		4
STRUCTURAL STEEL	18 thru 25	-				Lump Sum									
SUPERSTRUCTURE	26 thru 30	30		1,209.0	299,460		1,233	4,078						Lump Sum	54
DRAINAGE	29	30							63						
TOTALS			2141.1	1,320.4	578,433	Lump Sum	1,307	4,078	63	1,730	690	385	200	Lump Sum	66

NOTES:

For General Notes See Sheet 3.
 ① STRUCTURAL STEEL Approximately 1,464,700 Lbs. included
 in lump sum bid for Structural Steel.
 Approximate Estimate of Structural Steel does not
 include overrun or weld material.

② Approximately 650 Lin. Ft. included in Lump Sum
 bid for 2" Steel Conduit.

SPECIAL PROVISIONS

No. 8-A Linseed Oil Protective Coating
 No. 12 Joint Sealing Compound
 No. 30-B Membrane Curing of Concrete Structures
 No. 35-B Class "AA" Concrete
 No. 36-A Set-Retarding Admixtures for Concrete
 No. 77-B Styrene-Butadiene Protective Coating
 No. 79 Concrete Bridge Deck Finishing Machine
 No. 80-A Blast Cleaning and Painting Structural Steel

SPECIAL NOTES

For Welding Structural Steel

REFERENCES

(Standard Drawings listed are current edition and are to
 be used with these plans)

AEI-D Armored Edge for Concrete

HIITE High-Strength Aluminum Handrail
 11.51-a Perforated Pipe Standards
 SFE-B Details for Paving End Bent, Backfill and Earth Core
 17.40a Guard Rail Connectors to Bridge Wings

BILL OF INCIDENTAL MATERIALS

ITEM	AMT.	DESCRIPTION	LOCATION
1"x3 1/2" Joint Sealing Compound (Lin. Ft.)	56		Superstructure Exp. Dam @ Abut.
* 6 Coarse Aggregate (Cu. Yds.)	30		6" Perforated Drain Pipe behind Abut.
4-Bolt Insert Assembly	2	See Sh. 16/17 and Std. Drawing 17.40, current edition	Abutment wing walls

NOTE:

The Bill of Incidental Material is approximate only,
 and the Contractor is responsible for furnishing
 enough material to complete the work according
 to the plans and specifications. The cost of these
 items is to be included in the unit price bid for
 Class "AA" Concrete.

SHEET 2

KENTUCKY DEPARTMENT OF HIGHWAYS INDIANA STATE HIGHWAY COMMISSION

PROJECT 1-275-9 (1.0)
 BRIDGE OVER OHIO RIVER ON I 275
 BETWEEN BOONE COUNTY, KENTUCKY AND
 DEARBORN COUNTY, INDIANA

STATION 80 + 38.56

HAZELT & ERDAL
 Consulting Engineers
 P.O. Box 1725

BRIDGE
 NUMBER

DRAWING NO. INDEX
 17209

SOUTH APPROACH
 ESTIMATED QUANTITIES

BRIDGE

SPECIFICATIONS: Kentucky Department of Highways, Standard Specifications for Road and Bridge Construction, current edition with revisions; Special Notes, and Special Provisions shall apply to this project.

DESIGN LOADS: Bridge designed for HS20-A Loading as specified in 1993 AASHTO Specifications, including Interim Specifications for 1991, 1992, 1993 and 1994, and the proposed Section 8 for Structural Steel Design dated September 1, 1995, or alternate loading of two 24 kip axles spaced 4 feet apart, whichever produces the greater load. Dead load includes 20 pounds per square foot of roadway surface allowance for future wearing surface.

DESIGN STRESSES: For reinforced concrete:

Class "AA" Concrete:	Class "A" Concrete:
$f'_c = 20,000$ psi. $u = 200$ psi.	$f'_c = 20,000$ psi. $u = 200$ psi.
$f'_c = 4,000$ psi. for embedment	$f'_c = 3,000$ psi. for embedment
$u = 1,000$ psi. for 2x, n = 8	$u = 1,200$ psi. for 2x, n = 10
$f'_c = 1,200$ psi. for slab design.	
For Structural Steel, $f_y = 20,000$ psi. for A 36 Steel.	

WIND LOADS: This structure is designed using wind loads based on a wind velocity of 100 miles per hour.

FOUNDATION PRESSURE: Abutment and pier footings are designed for a maximum foundation pressure on the gray shale of 10,000 pounds per square foot of bearing area. This maximum is for Group I Loads with increases allowed for other loading groups in accordance with AASHTO Article 1.4.1.

COORDINATION WITH CONTRACTORS ON ADJACENT PROJECTS: In addition to the requirements of Article 1.5.6 of the Standard Specifications, this Contractor shall coordinate his work with that of Contractors on adjacent sections of this Project.

STRUCTURE EXCAVATION - SOLID ROCK: All the provisions of Articles 105.1.2a and 105.3.3 of the Standard Specifications shall apply except as herein modified.

Pier 15, 25, 35 and the abutment shall be founded in sound solid rock.

When excavation for each footing has been completed down to the presumably suitable rock foundation level required, the footing area shall be explored by the Contractor who shall obtain cores not less than one and one-half (1½) inches in diameter not less than ten (10) feet into the rock in accordance with ASTM D 2113. Such core drillings shall be located in each of the four corners of every pier footing (8 in. per pier) and at the centerline of each girder and as close to the toe of the abutment as practical (2 cores at abutment). The cores so taken shall be recovered, identified and logged on a plan and core log and made available for inspection as directed by the Engineer for determination of the final elevation for each pier and abutment foundation.

If any of the rock cores of ten (10) feet depth do not indicate sound, solid rock at least five (5) feet thick in that depth, the Contractor shall continue drilling in that hole until he has bored not less than five (5) feet into a solid rock foundation material, unless the Engineer directs the drilling be stopped at a higher elevation.

If the rock cores as described in the foregoing paragraphs indicate that a suitable foundation level has been reached, the footing area shall be cleaned as described below.

In the event that the rock cores specified above indicate unsound rock, soft layers of shale, weathered shale, layers of clay, or other soft material beneath the top layer or ledges of the rock which is unsuitable for any foundation in the opinion of the Engineer, the Contractor shall excavate the layers of rock and the unsuitable material down to sound, solid rock which in the opinion of the Engineer is suitable for the foundation.

After the final elevation for the footing has been reached and all excavation completed, the rock surface shall be cleaned thoroughly and the silt and debris removed by methods satisfactory to the Engineer. After cleaning of excavated area, and prior to placing of concrete foundation, the area shall be carefully inspected.

The work of cleaning the excavation, drilling and preserving rock cores and costs incidental thereto, as specified, will not be paid for separately, but will be included in the contract unit price per cubic yard for "Structure Excavation - Solid Rock".

DECK GRABBS: The cost of this item is to be included in the "Lump Sum" bid price for Structural Steel.

PLACING FILL: The fill at the abutment shall be placed in accordance with the Standard Drawing, "Standard Details for Placing End Backfill and Earth Core".

CONSTRUCTION IDENTIFICATION: The names of the prime contractor and the sub-contractor shall be imprinted in the concrete with one inch letters at a location designated by the Engineer. The Contractor shall furnish all plans, permit, and labor necessary to do the work for which no direct payment will be made.

CONTROL OF THE WORK: In addition to the requirements of Article 1.5.9 of the Standard Specifications, subsequent to the Engineer's, stating the reference lines, centerline or base lines for the various roadway elements of this project, the Contractor shall stake out and verify the locations of each substructure unit for agreement with the positions shown in the plans. Prior to fabrication of the structural steel, the Contractor shall again verify the locations of each substructure unit and the dimensions between centerlines of piers and between centerlines of columns to insure correct fit of the steelwork. In the event a discrepancy is found in any dimension, the Engineer shall be notified at once and no further work will be permitted until the discrepancy is corrected.

CONCRETE: Class "AA" Concrete is to be used throughout for superstructure and for all portions of the abutment backfill and wingwalls above the top of the footings. Class "A" Concrete is to be used in all other parts of the substructure.

CIRCULAR SECTION REINFORCED CONCRETE COLUMNS: This note modifies the requirements of Article 403.3.6 and 404.3.1 for pier columns of this project. The concrete shall be placed, finished and cured as specified in Article 404.3.1 except as required by the following:

- All forms for the circular section columns shall be made of metal or shall be plastic or plastic-lined so as to give the surface a true, smooth cylindrical shape free from fins, joints, and irregularities.
- The concrete shall be placed in, and carefully vibrated against the forms to assure smooth surfaces without voids, honeycomb, air pockets or irregularities in the surface.
- A rubbed surface finish will not be required for the columns as specified in Article 403.3.6-C. Instead, the surface shall be finished as specified in Article 403.3.6-B.

No extra payment will be made to the Contractor for the use of metal, plastic or plastic-lined forms, nor for placing or finishing the concrete. The cost of furnishing the forms, placing the concrete, and finishing as specified shall be included in the unit price bid for Class "A" Concrete.

CONCRETE FINISH: Exposed surfaces of concrete on pilings, curbs, median and abutment wingwalls shall be given a rubbed surface finish in accordance with Article 403.3.6-C of the Standard Specifications. Should it be necessary to grind the concrete in order to secure a straight line, and the grinding exposes the coarse aggregate in any section, then that section will not be acceptable and shall be removed and replaced. When forms are not held to true lines and grades within the limits set out in PERMISSIBLE VARIATIONS or if the finish does not meet the minimum requirements of workmanship, the sections involved shall be removed and replaced.

SLAB FORMS: Stay-in-place forms will not be permitted for the concrete bridge floors.

BEVELED EDGES: All exposed edges shall be beveled 7/8" unless otherwise shown.

PERMISSIBLE VARIATIONS: The lines of the finished concrete, except bridge floors, shall not vary more than 1/4 inch in ten feet as measured from a straight edge, or vary from plan lines more than 0.1 percent of the distance between the extremities of the unit considered.

Any variations in excess of those permitted above will be, at the discretion of the Engineer, cause either for rejection and removal of the work as set out in Article 1.5.12 of the Standard Specifications, or for a deduction from the monies due or which may become due the Contractor in an amount calculated by multiplying the volume of concrete in the portion of the structure in which such variation occurs by the unit bid price for concrete.

REINFORCEMENT: Dimensions shown from face of concrete to bars are to center of bars unless noted as clear distance. Spacing of bars is from center to center of bars.

SPIRAL TIES - PIER COLUMNS: Splices for spiral ties where desired by the Contractor shall be made with a minimum of one and one-half turns of spiral. No additional payment will be made for these splices, but the cost will be considered incidental to the cost of the developed length of spiral shown on the plans. Spiral ties shall meet the requirements of Article 641.5.0 of the Standard Specifications. See Note, "ALTERNATE TO SPIRAL REINFORCEMENT" this sheet.

JOINT SEALING COMPOUND: The cost of this item is to be included in the unit price bid for Class "AA" Concrete.

CONCRETE PLACEMENT: After a given pour has been completed, concrete in an adjacent pour shall not be started until the previously placed concrete has cured for the time required for "Slab and Girder Spans, Over 20 Ft. Span" as specified in Table of Article 403.3.5-f of the Standard Specifications.

SET RETARDING ADMIXTURE FOR CONCRETE: An approved admixture shall be added to the concrete for the bridge floor slabs to delay the initial set of the concrete so as to permit the placement and finishing of concrete in all spans of a continuous pour in a single continuous operation. The admixture and its use shall conform to the Special Provision for "Set Retarding Admixtures for Concrete". The amount of delay shall be dependent on the quantity of admixture, and the quantity of admixture used shall be carefully determined on the basis of temperature, relative humidity, and conditions and required placing time. The retarding action shall delay the initial set in each span until after the next adjacent span in the same continuous unit has been placed. The Contractor shall secure the Engineer's approval of the quantities of admixture to be used for each placement.

STRUCTURAL STEEL: See Sheet No. 4 for "Structural Steel Notes".

PROHIBITED FIELD WELDING: Except as shown on the plans, no welding of any nature shall be performed on the load carrying members of the bridge without the written consent of the Director, Division of Bridges, or his authorized representative, and then only in the manner and at the locations designated in the authorization.

CONTINUOUS STEEL GIRDERS: Girders which do not conform to plan camber and grade in the erected position shall be considered as requiring an adjustment in depth of concrete haunch over the steel supporting members, at no additional cost to the State. Temporary supports or shoring will not be permitted under the steel girders when taking top of steel elevations or when placing the concrete floor slab.

DRAIN PIPE: This is in addition to the requirements of the Standard Specifications for pipe material. The drain pipes for the bridge floor drainage shall be one of the following types:

- Wrought Iron Pipe shall be standard weight, black pipe in accordance with the current edition of ASTM A 72.
- Continuous Weld or Seamless Steel Pipe shall be standard weight, black pipe conforming with the applicable provisions of the current edition of ASTM A 53. It shall be weldable alloy steel containing a minimum of 0.75 percent copper and 1.5 percent nickel, by weight. It shall have the following minimum mechanical properties:
Tensile strength 50,000 psi.
Yield strength 37,000 psi.
Elongation in 2 inches 38 percent

The pipe shall be at the size shown on the plans and shall be painted in accordance with the Special Provision for Blast Cleaning and Painting Structural Steel.

The drain pipe will be measured in lineal feet on the centerline of the pipe. This item will be paid for at the unit price bid per lineal foot, which price shall include and be full payment for furnishing and installing, complete in place and accepted, all materials including acid materials and welding, brackets, pipe clamps and hangers, fittings, connections, hardware and tools, paint and painting equipment, and incidentals necessary to complete the work.

CONSTRUCTION NOTE: Plans for the erection of the structure and for the cofferdams specified in the following note shall be submitted for approval to the Department of Highways.

The Contractor's attention is referred to Article 1.7.15 and to Article 1.7.18 of the Standard Specifications.

COFFERDAMS: Cofferdams or sheeting may be necessary for the construction of piers as specified in the Standard Specifications. The cost of cofferdams or sheeting will not be paid for separately, but will be included in the unit price bid for "Structure Excavation - Common".

CONSTRUCTION PHOTOGRAPHS: During all periods when construction work is under way, the Contractor shall take or have taken by a competent commercial photographer at least four (4) photographs each month showing progress and details of the work. Photographs shall be made with high quality camera and developed, printed and enlarged in such a manner as to produce first class professional results.

One (1) photograph shall be taken from at or about the same point each month so as to show the piers in elevation, including cofferdams, falsework, and other temporary construction. If necessary to clearly indicate the status of work, this picture may be made in two or more parts and then assembled. If material changes in the status of work occur over a short period of time, additional progress photographs are to be taken as directed by the Engineer.

The remaining monthly photographs are to be taken of critical and important phases of construction as directed by the Engineer.

All photographs are to be 8" x 10", properly identified, dated and mounted on linen with a hinged margin suitable for binding. Three (3) sets of such photographs shall be delivered to the Engineer promptly each month along with the negatives thereof which shall become the property of the State with full and unrestricted reproduction rights.

No direct payment shall be made for Construction Photographs, and the cost of same shall be included in the prices bid for pay items.

**SOUTH APPROACH
GENERAL NOTES**

NO.	DATE	BY	REVISION	REASON	DATE	BY	REVISION	REASON	DATE	BY	REVISION	REASON
1	7/1	REV.										

WEDGE DRILLING POSTS: Aluminum bridge railing posts shall meet the requirements of A.A.S.T.M. Specification B-137, current edition.

ALTERNATE TO SPIRAL REINFORCEMENT: Single hoop ties made of No. 5 deformed bars meeting the requirements of the Standard Specifications, Article 641.5.0, may be used in the pier columns in lieu of the 5/8" φ plain bar spirals detailed in the plans. The hoop ties shall conform to the detail shown as Figure A below, and shall be spaced 12" apart which is equal to the pitch of the spirals. No additional payment will be made for the hoop ties, but the pay weight allowed shall be the plan quantity for the spiral tie reinforcement.



FALSERWORK PLANS: The contractor shall submit to the Division of Construction for submission to U. S. Coast Guard for approval and temporary navigation lighting requirements seven (7) sets of preliminary falsework plans showing the plan, elevation, and location of any and all cofferdams, temporary falsework and other obstructions to be used in connection with the construction of this bridge. One copy showing requested alterations, if any, will be returned to the Contractor by the Division of Construction. The Contractor shall submit to the Division of Construction five (5) sets of final falsework plans for final distribution.

LINESED OIL PROTECTIVE COATING: Linefeed Oil Protective Coating shall be applied in accordance with the Special Provision, except that it shall only be applied to the bridge deck between the gutter lines and shall not be applied until after the styrene-butadiene protective coating has been applied to the curbs and pilings.

STYRENE-BUTADIENE PROTECTIVE COATING: The protective coating shall be applied in accordance with the Special Provision and, in addition, to the vertical and horizontal surfaces of the median wall and tops of pier columns and top surfaces of wingwalls.

SHEET 5

**KENTUCKY DEPARTMENT OF HIGHWAYS
INDIANA STATE HIGHWAY COMMISSION**

PROJECT 1275-0 ()
BRIDGE OVER OHIO RIVER ON I 275
BETWEEN BOONE COUNTY, KENTUCKY AND
DEARBORN COUNTY, INDIANA

STATION 80+36.56

HAZLET & ERD: Consulting Engineers
File No. RTD

BRIDGE NUMBER

DRAWING NO.
17209

INDEX

These notes are modifications of and additions to Section 400 of the Kentucky Department of Highways Standard Specifications for Road and Bridge Construction, Division, Section and Article numbers and letters appearing herein refer to portions of the Standard Specifications bearing the same designation.

MATERIAL SPECIFICATIONS: The following A.S.T.M. Designations shall govern the material furnished:

- A27-65 Carbon Steel Castings, Grade 70-30.
- A36-69 Structural Steel, for all steel unless noted otherwise on the plans.
- A48-64 Gray Iron Castings (Class 30 A).
- A108-69 Cold Finished Carbon Steel Bars and Shafting (Grade 1016 to 1020).
- A580-69 High Strength Low Alloy Structural Steel, Resistance to Atmospheric Corrosion of approximately 4 times carbon steel.
- A307-68 Low Carbon Threaded Fasteners where High Strength Bolts are NOT designated.
- A325-68 High Strength Steel Bolts, Nuts and Plain Hardened Washers.
- A441-68 High Strength Low Alloy Structural Steel.

829-55(1988) Sheet Lead and Pig Lead.
SHOP DETAIL DRAWINGS: The Contractor shall submit shop detail drawings of all structural steel to the Bridge Engineer for approval in accordance with the Standard Specifications. After the fabrication is completed and accepted for shipment, the Contractor shall furnish the Department one full set of linen or drafting film tracings of approved correct shop drawings including the welding procedures. No direct payment will be made for the record tracings, but the cost shall be included in the lump sum bid for "Structural Steel".

Any material ordered or work done by the Contractor before the shop drawings, including the welding procedures, are approved shall be at his own risk. Qualification Test of all welding procedures shall be completed by the Contractor and approved by the Engineer prior to the final approval of shop drawings and start of fabrication.

DESIGN: Shop welded construction is intended for all built-up members unless otherwise indicated. High Strength Bolts will be used for shop and field connections unless shown otherwise on the plans.

SHOP ASSEMBLY: Holes for field bolted splices of continuous girders shall be sub-punched and reamed, or drilled, while assembled. Each continuous girder unit shall be completely shop assembled with parts adjusted to line, elevations, camber, and fit for drilling and reaming.

Girders shall remain assembled for inspection by the Department of Highways Inspector and are to be match-marked while assembled. Other field bolted connections shall be drilled or reamed in the shop with connecting parts assembled or shall be drilled or reamed to a metal template without assembly.

Connections for the diaphragms, expansion joints and other minor members may be punched or drilled full size without assembly, subject to the requirements in the Standard Specifications for general reaming.

In lieu of sub-punching or sub-drilling holes and reaming to full size with the parts assembled, electronic computer controlled drills may be used to drill holes full size. Holes drilled by this method shall be located within a tolerance of 5/1000 inch and eighty-five percent (85%) of the holes in any contiguous group shall show no offset greater than 1/32 inch between adjacent thicknesses of metal. The Contractor shall submit to the Engineer for approval his proposed procedure for drilling the holes and assuring correct fit of the members. If the Contractor uses manual tape or computer controlled drills, shop assembly of at least twenty-five percent (25%) of the girder splices and at least ten percent (10%) of the floorbeam and bracket connections will be required as proof of accurate fit. In the event holes do not match as prescribed for the assembled pieces, all girder splices shall be assembled and reamed to fit and all floorbeam connections reamed to metal templates.

HIGH STRENGTH BOLTED CONNECTIONS: These are designed as friction type connections. All high strength bolted connections shall be in accordance with Article 408.3.1-f of the Standard Specifications except as noted herein. Unless otherwise noted, high strength bolts shall be 7/8" ϕ and open holes shall be 15/16" ϕ .

Bolt, nut and washer dimensions shall conform with paragraphs 2 (b), 2 (c), and 2 (e) respectively of the "Specifications for Structural Joints Using ASTM A325 and A490 Bolts", approved by the Research Council on Riveted and Bolted Structural Joints of the Engineering Foundation, September 1, 1955. (This requires the use of heavy hex structural bolts and nuts and slightly smaller hardened washers than given by Table III of the Standard Specifications.)

Installation shall be performed using the turn-of-nut method described in "Specifications for Structural Joints Using ASTM A325 or A490 Bolts" noted above, and the Standard Specifications.

DIMENSIONS: Dimensions shown on the plans are for a normal temperature of 80 degrees Fahrenheit with dead load on the structure. Taps used by the Contractor, including the structures steel fabricator and erector, shall have been calibrated correctly with the U. S. Bureau of Standards to insure correct fit of the steelwork.

MISFITS: With prior approval of the Engineer, the correction of minor misfits involving hairless amounts of reaming, cutting and chipping will be considered a legitimate part of the erection. However, any error in the shop fabrication or deformation resulting from handling and transportation which prevents the proper assembling and fitting up of parts by the moderate use of drive pins or by a moderate amount of reaming and slight chipping or cutting, shall be reported immediately to the Inspector and his approval of the method of correction obtained. The correction shall be made in his presence.

BLAST CLEANING AND PAINTING: All structural steel shall be cleaned and painted in accordance with the Special Provision for Blast Cleaning and Painting Structural Steel, current edition.

Exterior surfaces of the cast iron drain body which will be in contact with concrete shall not be painted or coated and shall be free from rust, mold sand or other foreign material. Other surfaces which will not be in contact with concrete shall be painted as required for Structural steel.

WELDS: All welding shall conform to "Specifications for Welded Highway and Railway Bridges (AWS D2.0-83) of the American Welding Society, Special Notes for welding structural steel, and the Plans. No field welding will be allowed except as shown on the Plans. See note, PROHIBITED FIELD WELDING on the General Notes Sheet.

GIRDER AND FLOORBEAM WEB PLATES: Web plates shall be cut to provide for camber as indicated on the plans. Optional shop welded web plate splices may be made by the Contractor as noted on the Plans and shall be located on the shop details. Such splices will not be paid for, but the cost thereof shall be included in the lump sum price bid for "Structural Steel."

GIRDER FLANGES: Prior to approval of the shop detail drawings, the Contractor may request permission from the Engineer to extend a thicker flange plate in the direction of a smaller to eliminate one or more butt welded flange splices. No extra payment will be made for the additional steel weight.

MILL TEST REPORTS: The Contractor shall furnish five (5) copies of mill orders, change orders, mill shipping statements, notarized mill test reports, fabricator's shop bills (if not attached to drawings) and shipping statements to the Engineer for all structural steel material. The notarized mill test reports shall show that all materials conform to the Standard Specifications.

FLAME CUTTING: Flame cutting shall be in accordance with Article 408.3.1-H.2 of the Standard Specifications except the roughness requirements for flame cut surfaces and repairs to such surfaces shall be as required by AWS D2.0-83, Subsection 302.

The net width of plates shall not be reduced by the repair of cracks, notches, and surface roughness at sections opposite bolt holes which would reduce the edge distances to less than the minimum required by Article 1.8.34 of AASHTO proposed Section B.

ERECTION: Each continuous girder unit has fixed bearings at three consecutive piers. The steel will be fabricated for erection at 60 degrees Fahrenheit. The bearings are to be placed the proper distance apart. If the girders are erected at some other temperature, provisions shall be made to deflect the piers so that the sole plates and shoes mate.

PAYMENT: The lump sum bid for Structural Steel includes and shall be full compensation for preparing shop detail and erection drawings, furnishing, fabricating, transporting, placing and erecting all materials, drilling anchor bolt holes and leading in anchor bolts, furnishing paint and painting, furnishing linen or drafting film tracings of shop detail and erection drawings, and all labor, equipment, tools and incidentals necessary to complete the structure in accordance with the plans and specifications. The lump "Structural Steel" shall also include high strength bolts, washers, welding, and welding materials, pig lead and lead plates, anchor bolts, extension end bolts and nuts, cast iron drains with cast steel grates and miscellaneous materials necessary to complete the steelwork.

Payment changes for Structural Steel because of plan changes ordered by the Engineer shall be computed at a unit price rate based on the lump sum bid divided by the total estimated weight of Structural Steel listed in the plans.

STEEL FINISH: Steel bearing surfaces in contact shall be finished in accordance with Article 408.3.1-H of the Specifications.

ADDITIONAL FIELD SPLICES: If additional field splices are permitted they shall be at the Contractor's expense and shall be included in the "Lump Sum" bid for Structural Steel.

STRUCTURAL STEEL SUBSTITUTION: A588 steel may be used wherever A441 steel is called for in these plans if the Contractor so desires.

SOUTH APPROACH STRUCTURAL STEEL NOTES

SHEET 4

KENTUCKY DEPARTMENT OF HIGHWAYS INDIANA STATE HIGHWAY COMMISSION

PROJECT 1275-9 (30
BRIDGE OVER OHIO RIVER ON 1275
BETWEEN BOONE COUNTY, KENTUCKY AND
DEARBORN COUNTY, INDIANA






STATION 80+38.56

HAZELT & REDAL
Consulting Engineers
File No. 8728

BRIDGE
NUMBER

DRAWING NO.
17209

INDEX

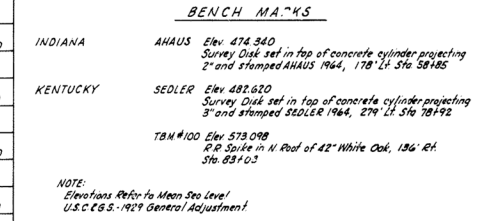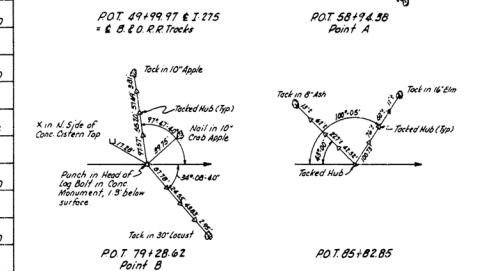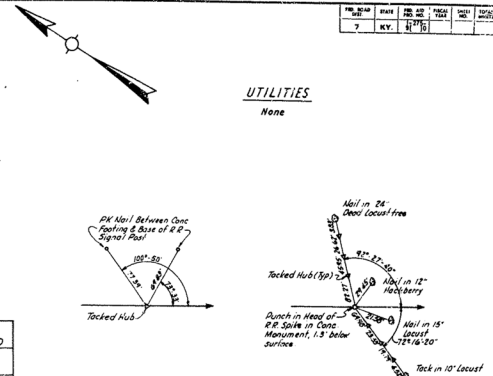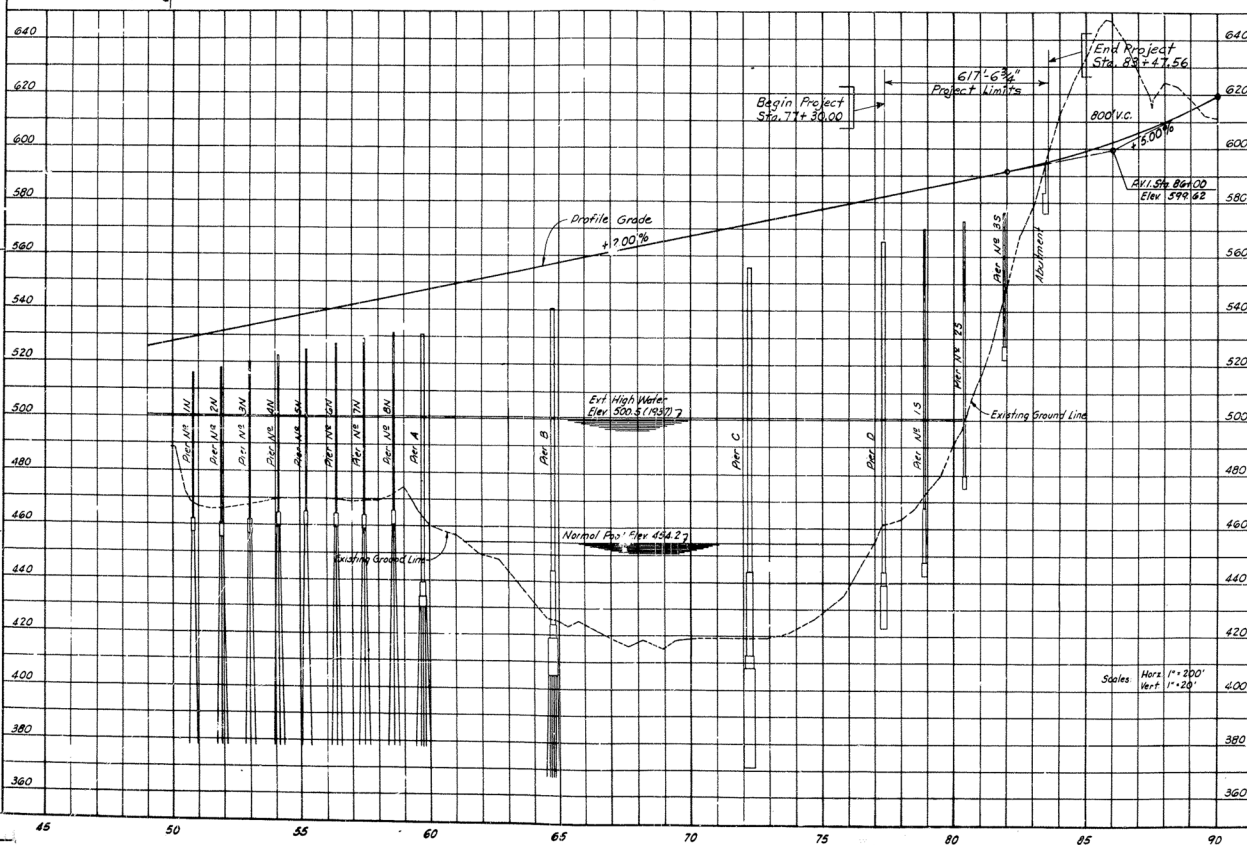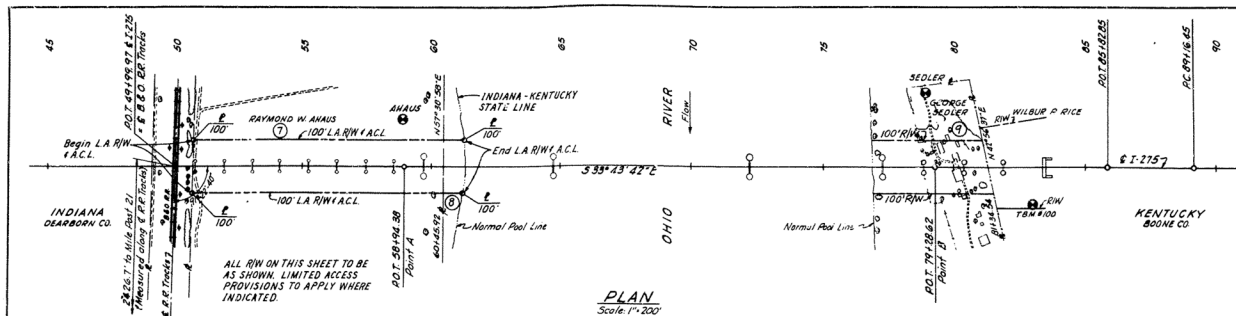


SOUTH APPROACH
PLAN & PROFILE

KENTUCKY DEPARTMENT OF HIGHWAYS INDIANA STATE HIGHWAY COMMISSION			
PROJECT 1 275-9 () 0 BRIDGE OVER OHIO RIVER ON I 275 BETWEEN BOONE COUNTY, KENTUCKY AND DEARBORN COUNTY, INDIANA			
STATION 80+38.56			
HAZELTINE & KENDAL Consulting Engineers File No. 8750	BRIDGE NUMBER	DRAWING NO. 17209	INDEX

BRIDGE

FINAL
REVISION
DATE
BY
REASON
NO.

1933-1937
1938-1942
1943-1947
1948-1952
1953-1957
1958-1962
1963-1967
1968-1970

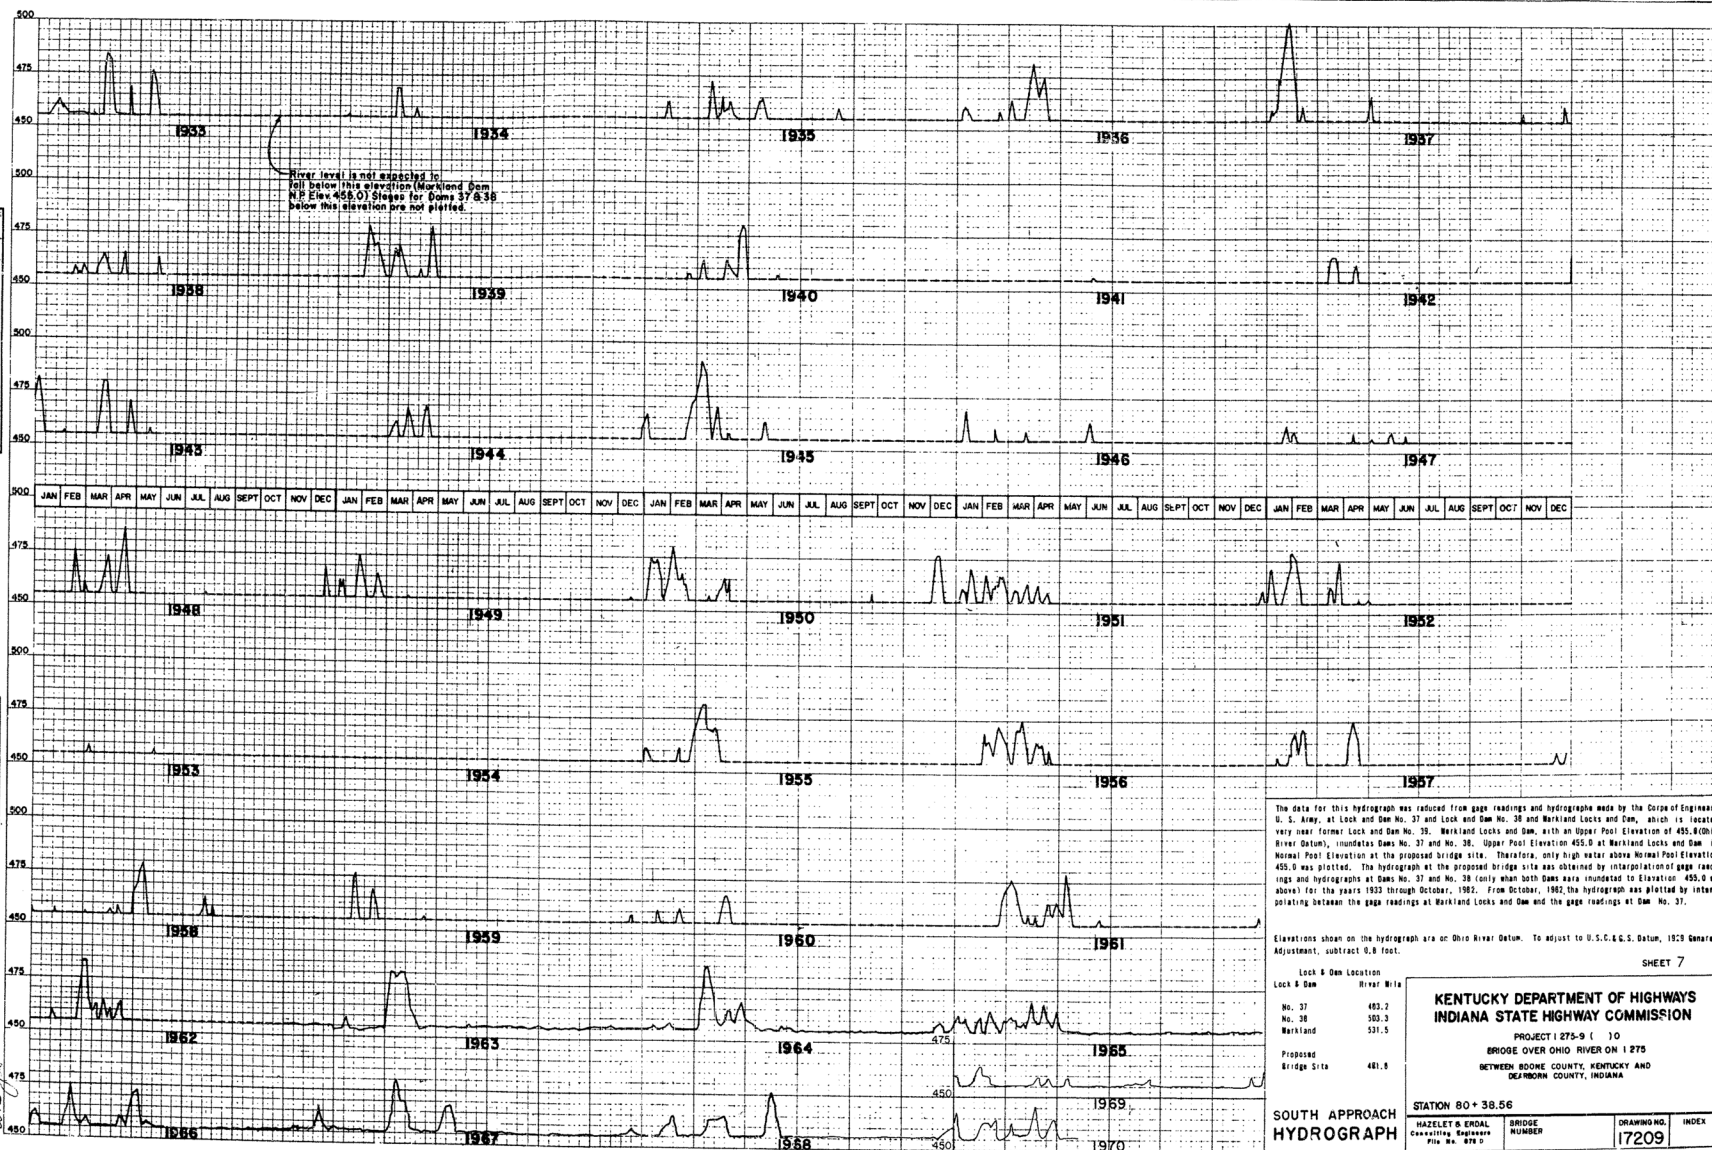

The data for this hydrograph was reduced from gage readings and hydrographs made by the Corps of Engineers U. S. Army, at Lock and Dam No. 37 and Lock and Dam No. 38 and Markland Locks and Dam, which is located very near former Lock and Dam No. 35. Markland Locks and Dam, with an Upper Pool Elevation of 455.6 (Ohio River Datum), inundates Dams No. 37 and No. 38. Upper Pool Elevation 455.0 at Markland Locks and Dam is Normal Pool Elevation at the proposed bridge site. Therefore, only high water above Normal Pool Elevation 455.0 was plotted. The hydrograph at the proposed bridge site was obtained by interpolation of gage readings and hydrographs at Dams No. 37 and No. 38 (only when both Dams have inundated to Elevation 455.0 or above) for the years 1933 through October, 1962. From October, 1962, the hydrograph was plotted by interpolating between the gage readings at Markland Locks and Dam and the gage readings at Dam No. 37.

Elevations shown on the hydrograph are on Ohio River Datum. To adjust to U.S.C. & G.S. Datum, 1929 General Adjustment, subtract 0.6 foot.

Lock & Dam Location	River Mile
Lock & Dam	
No. 37	483.2
No. 38	503.3
Markland	531.5
Proposed Bridge Site	481.8

KENTUCKY DEPARTMENT OF HIGHWAYS INDIANA STATE HIGHWAY COMMISSION

PROJECT 1 275-9 (10
BRIDGE OVER OHIO RIVER ON I 275
BETWEEN BOONE COUNTY, KENTUCKY AND
DEARBORN COUNTY, INDIANA

STATION 80+38.56

SOUTH APPROACH
HYDROGRAPH

HAZELTINE & ERDAL
ENGINEERING
P.O. Box 878 D






BRIDGE
NUMBER

DRAWING NO.
17209

INDEX

PLATE 2 CROSS SECTION 1-1 & 2-2
NATIONAL TRACING PAPER DIVISION
WASHINGTON, D.C.

BRIDGE

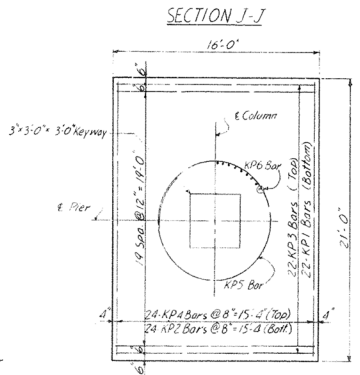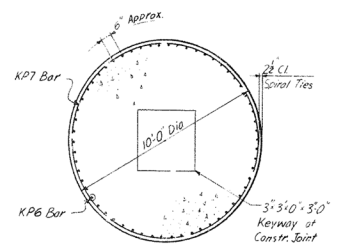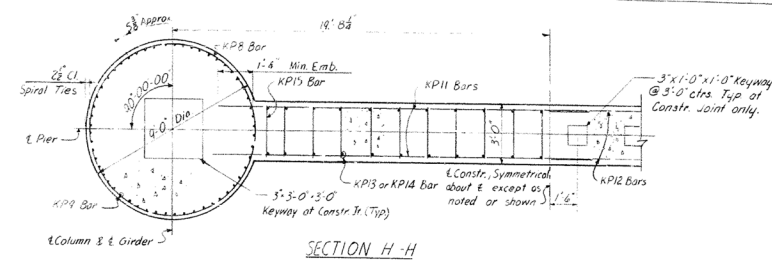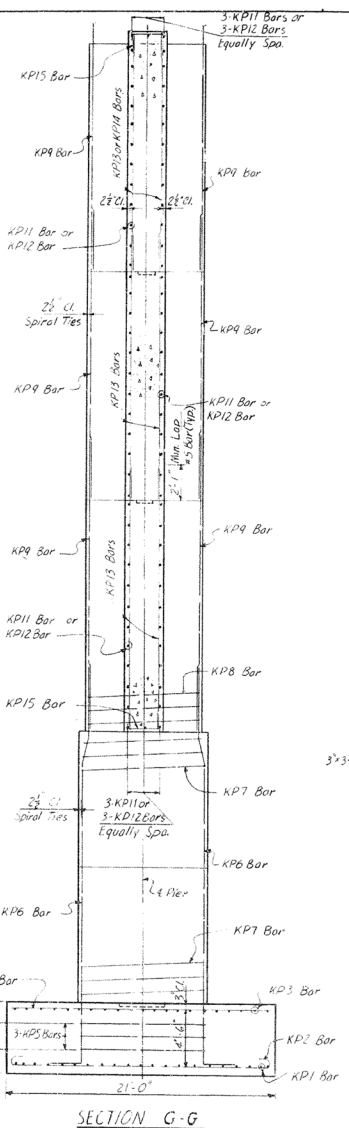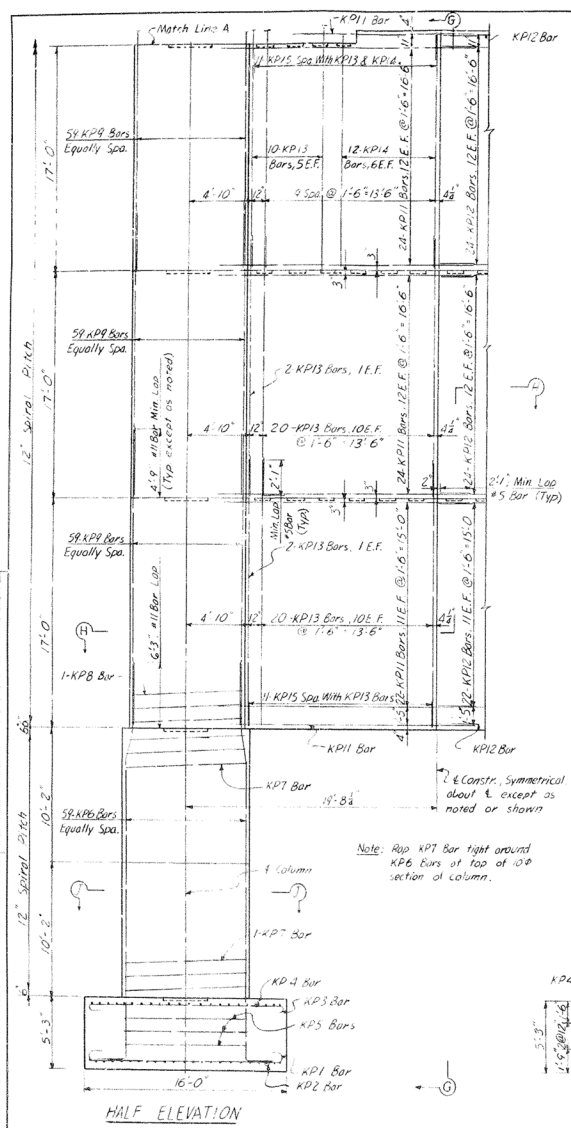

ESTIMATE OF QUANTITIES			
Steel Reinforcement	Lbs.		126,911
Concrete Class "A"	Cu. Yds.		937.6
Structure Excavation - Common	Cu. Yds.		675
Structure Excavation - Solid Rock	Cu. Yds.		270
Protective Coating - Styrene-Butadiene	(Gals.)		3

Note: Work this sheet with sheets 9 & 14.

Pier Notes:

3" clear cover to main reinforcing bars, and 2 1/2" to tie bars shall be maintained throughout except as noted. All keyways are depressed keyways. E.F. denotes each face. For reinforcing bar details see sheet 14. For general notes see sheet 3.

SOUTH APPROACH
PIER 1S

KENTUCKY DEPARTMENT OF HIGHWAYS
INDIANA STATE HIGHWAY COMMISSION





PROJECT 1275-9 (30)
BRIDGE OVER OHIO RIVER ON I 175
BETWEEN BOONE COUNTY, KENTUCKY AND
SEABORN COUNTY, INDIANA

STATION 80+38.56

HAZELT & FREDAL Consulting Engineers File No. 8720	BRIDGE NUMBER 17209	INDEX
--	---------------------------	-------

BRIDGE

Checked by J.W.A. 11/1/81
 Drawn by J.W.A. 11/1/81
 Scale 1" = 1'-0"
 Date 11/1/81
 Project 1275-0-1
 Station 80+38.56
 Bridge Over Ohio River on I-275
 Between Boone County, Kentucky and
 Dearborn County, Indiana

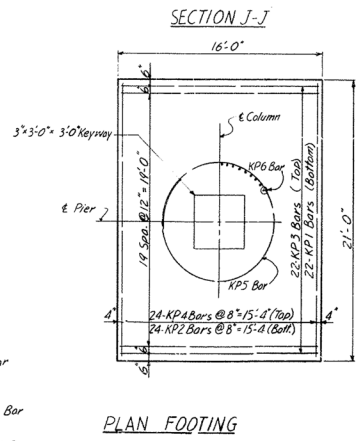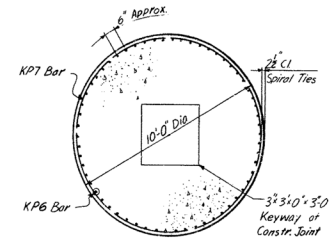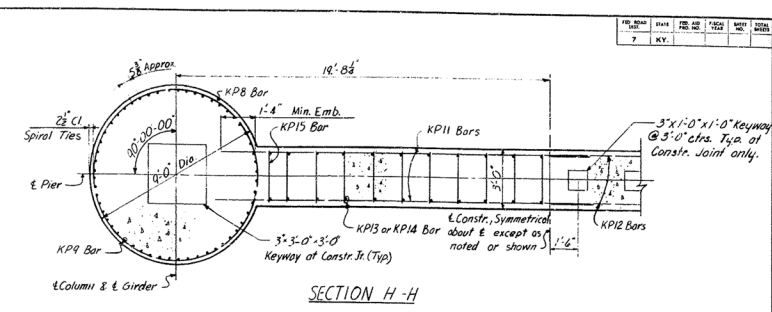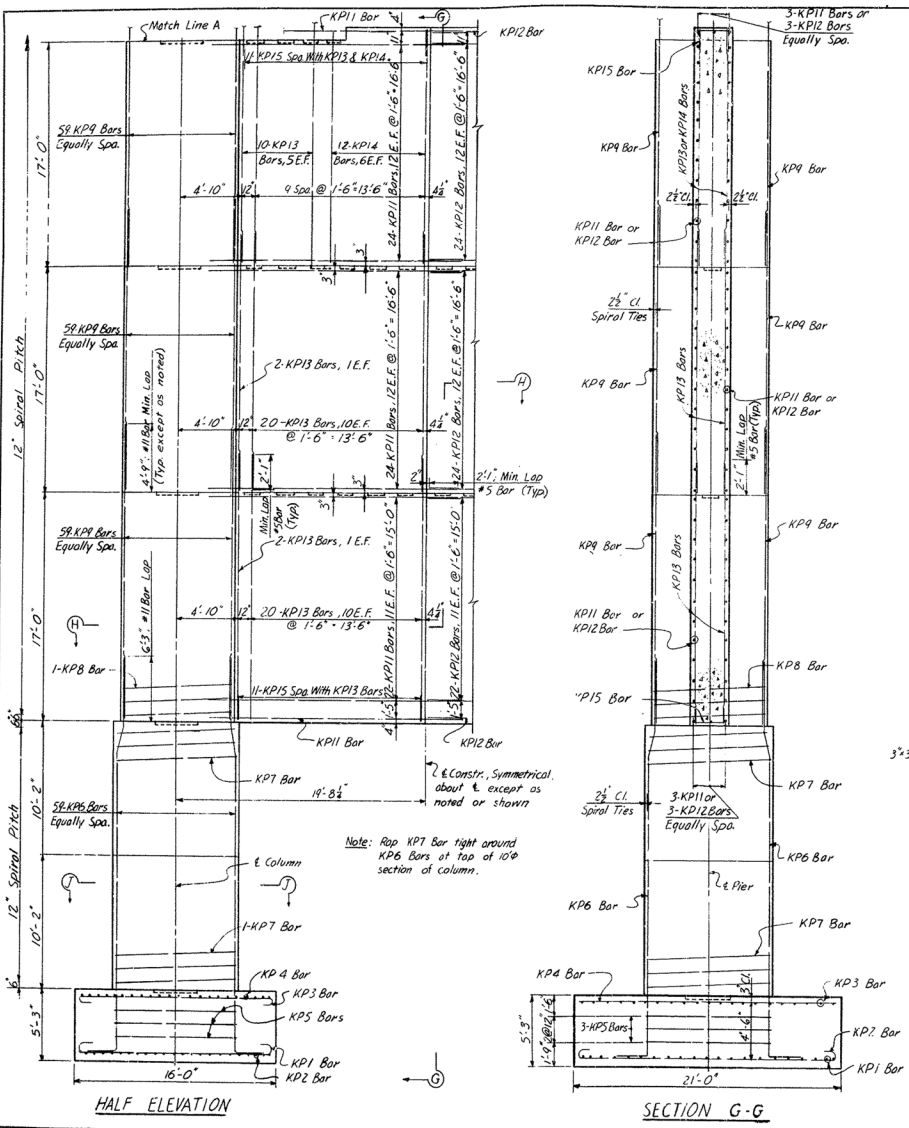

ESTIMATE OF QUANTITIES		
Steel Reinforcement	lbs.	126,011
Concrete Class "A"	Cu. Yds.	937.6
Structure Excavation - Common	Cu. Yds.	675
Structure Excavation - Solid Rock	Cu. Yds.	270
Protective Coating - Styrene Butadiene	(Gals)	3

Note: Work this sheet with sheets 9 & 14.

Pier Notes:

3" clear cover to main reinforcing bars, and 2 1/2" to tie bars shall be maintained throughout except as noted.

All keyways are depressed keyways.

E.F. denotes each face.

For reinforcing bar details see sheet 14.

For general notes see sheet 3.

**SOUTH APPROACH
PIER 1S**

KENTUCKY DEPARTMENT OF HIGHWAYS

INDIANA STATE HIGHWAY COMMISSION

PROJECT 1275-0-1

BRIDGE OVER OHIO RIVER ON I-275

BETWEEN BOONE COUNTY, KENTUCKY AND

DEARBORN COUNTY, INDIANA

STATION 80+38.56

HAZLET & ERDAL

Consulting Engineers







File No. 87-20

BRIDGE NUMBER

1720S

DRAWING NO.

INDEX

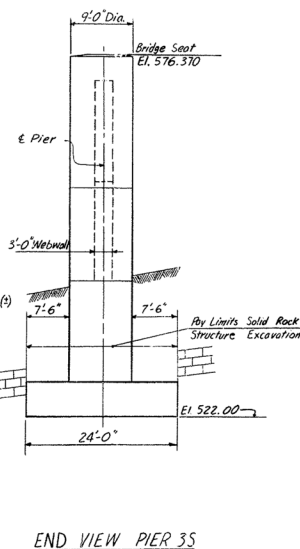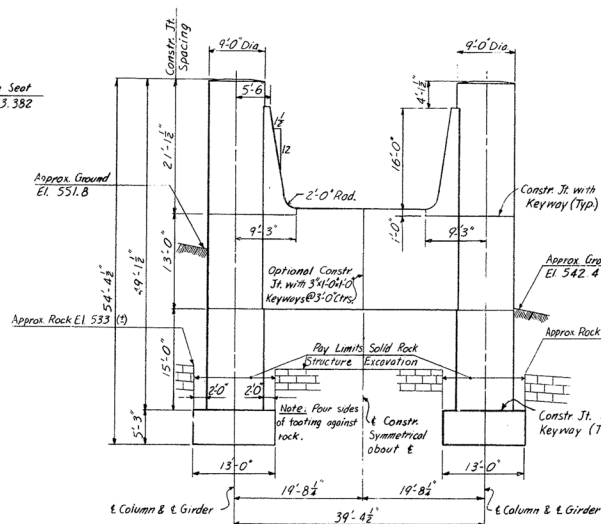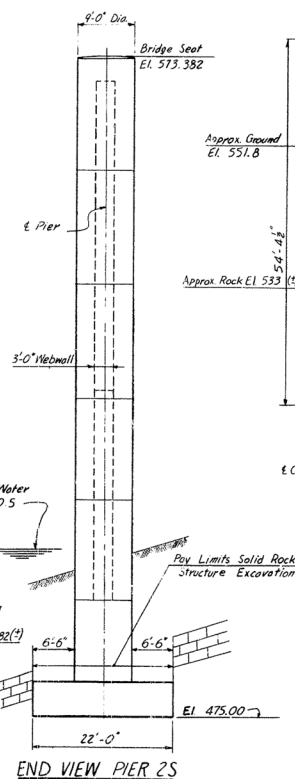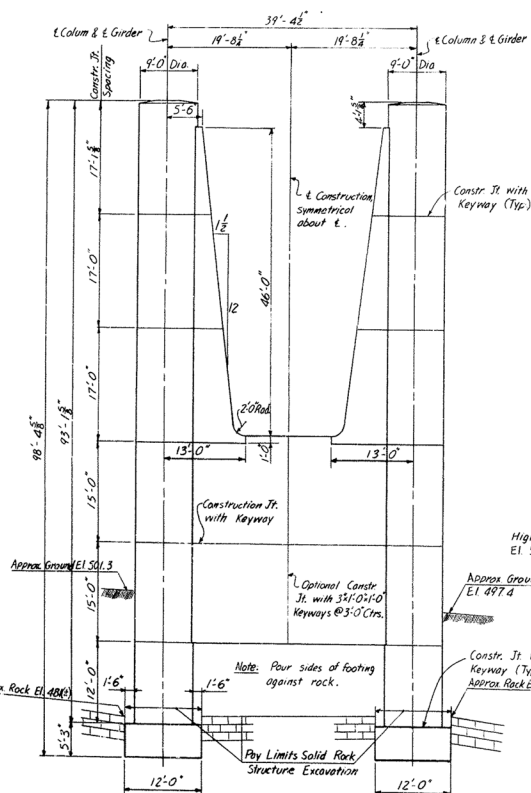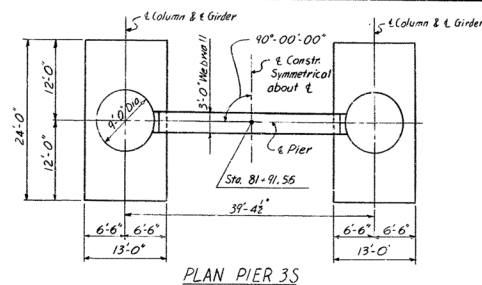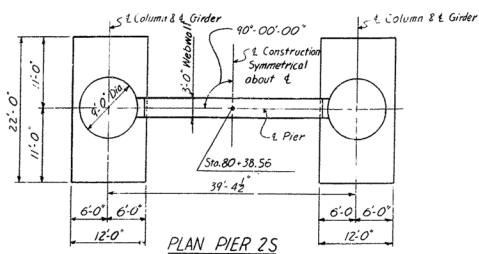

Notes:
Work this sheet with Sheets
12, 13 & 14.

SOUTH APPROACH
PIERS 2S & 3S


KENTUCKY DEPARTMENT OF HIGHWAYS
INDIANA STATE HIGHWAY COMMISSION

PROJECT 1275-9 () 0
BRIDGE OVER OHIO RIVER ON I 275
BETWEEN BOONE COUNTY, KENTUCKY AND
DEARBORN COUNTY, INDIANA


STATION 80 + 38.56

HAZELET & ERDAL Consulting Engineers File No. 8727	BRIDGE NUMBER
--	------------------


DRAWING NO. 17209	INDEX
-----------------------------	-------

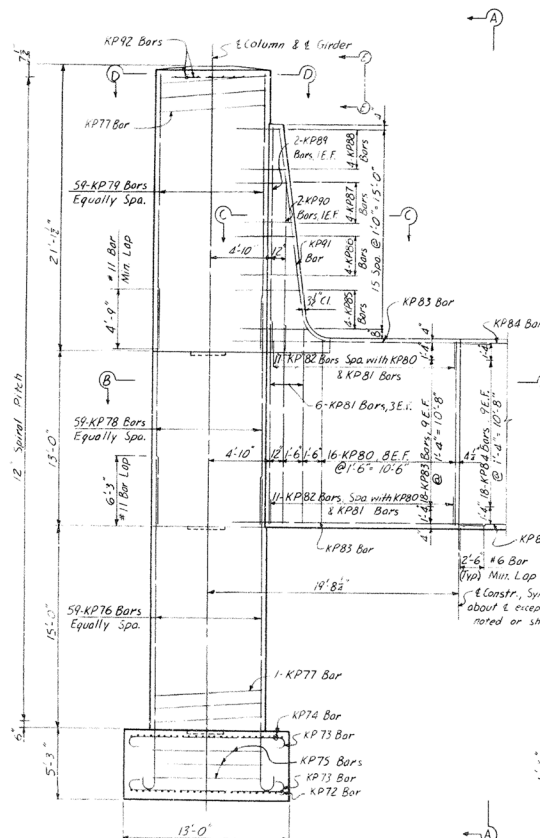


HALF ELEVATION

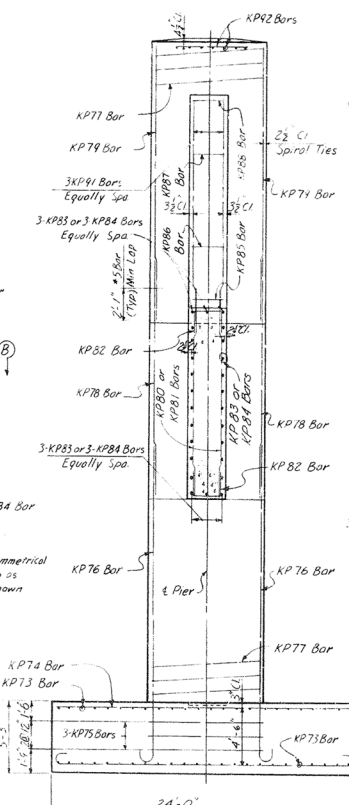


SECTION A-A

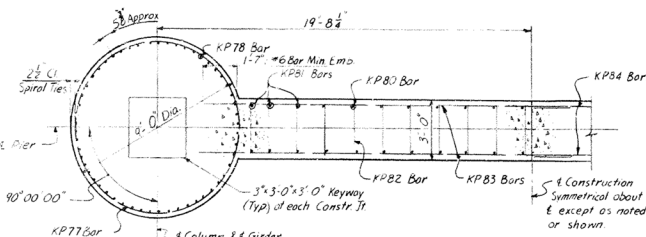


SECTION B-B

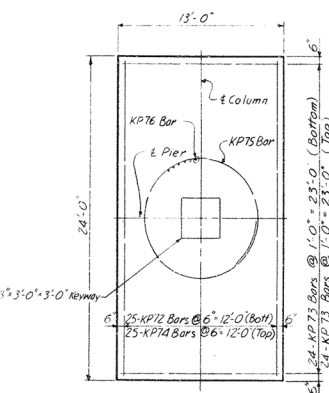


PLAN FOOTING

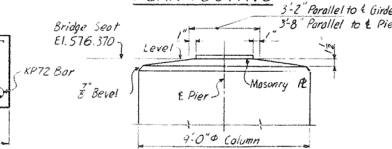

VIEW E-E

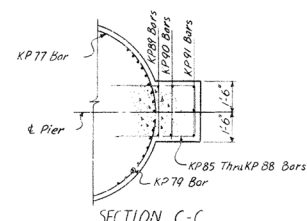

SECTION C-C

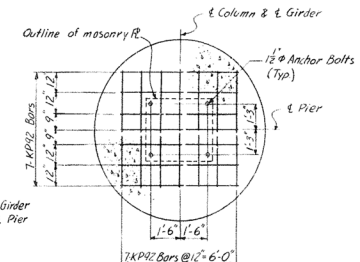

SECTION D-D

ESTIMATE OF QUANTITIES			
Steel Reinforcement	Lbs.	52,606	
Concrete Class "A"	Cu Yds.	404.9	
Structure Excavation - Common	Cu Yds.	450	
Structure Excavation - Solid Rock	Cu Yds.	270	
Protective Coating - Styrene-Butadiene	Gals.	2	

Notes:
For pier notes see sheet 10.
Work this sheet with sheets 11 & 14.

SOUTH APPROACH
PIER 35


KENTUCKY DEPARTMENT OF HIGHWAYS
INDIANA STATE HIGHWAY COMMISSION
PROJECT 1275-9 (10
BRIDGE OVER OHIO RIVER ON 1275
BETWEEN BOONE COUNTY, KENTUCKY AND
DEARBORN COUNTY, INDIANA

STATION 80+36.56
HAZELET & EDDY
Consulting Engineers
File No. 8720


BRIDGE
NUMBER
17209

DRAWING NO.
INDEX


BRIDGE

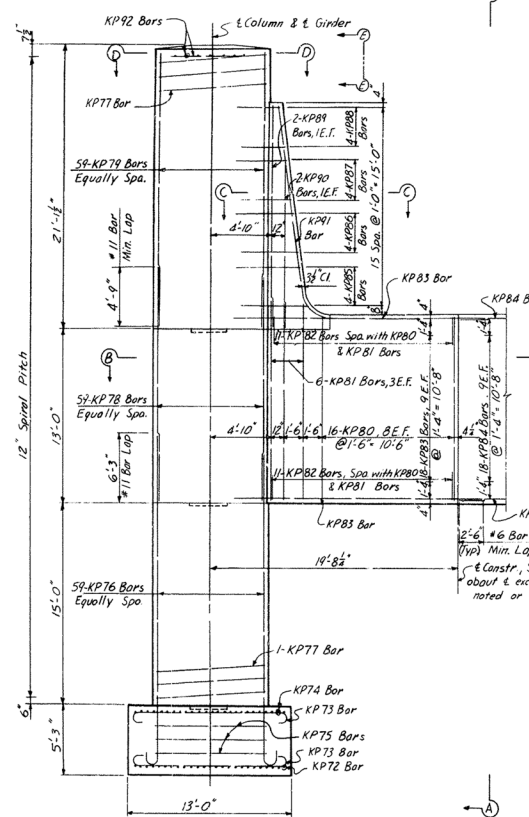


HALF ELEVATION

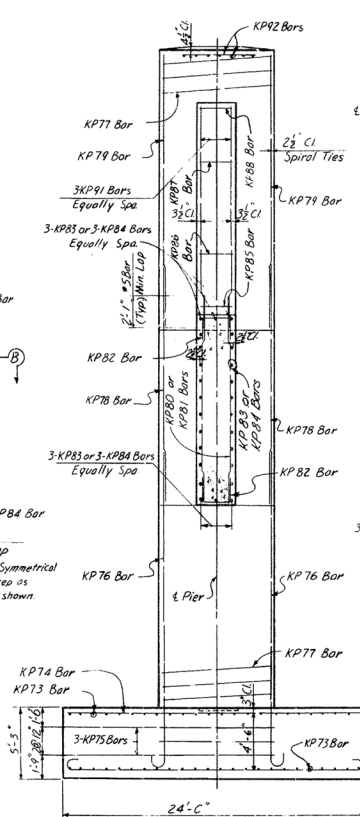


SECTION A-A

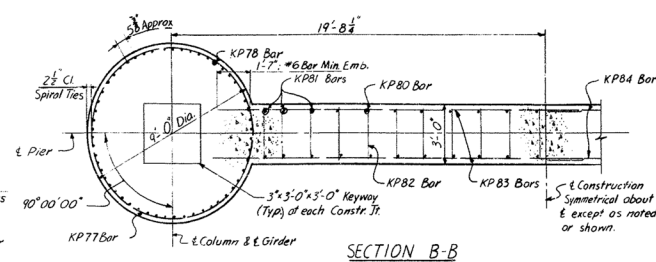


SECTION B-B

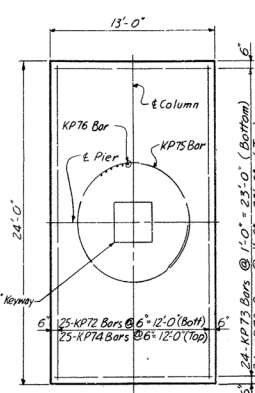


PLAN FOOTING

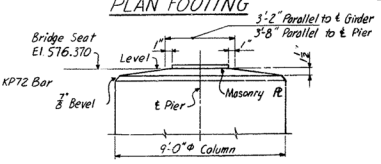

VIEW E-E

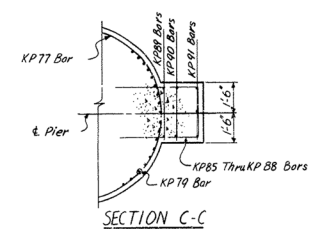

SECTION C-C

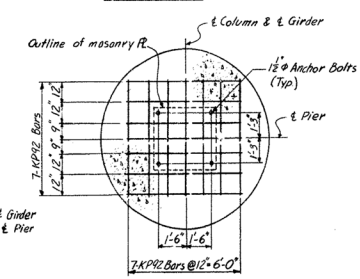

SECTION D-D

ESTIMATE OF QUANTITIES			
Steel Reinforcement	Lbs.	52,606	
Concrete Class "A"	Cu Yds	404.9	
Structure Excavation - Common	Cu Yds	450	
Structure Excavation - Solid Rock	Cu Yds	270	
Protective Coating - Styrene-Butadiene	Gals.	2	

Notes:
For pier notes see sheet 10.
Work this sheet with sheets 11 & 14.

SOUTH APPROACH
PIER 3S

KENTUCKY DEPARTMENT OF HIGHWAYS
INDIANA STATE HIGHWAY COMMISSION

PROJECT 1 275-9 () 30
BRIDGE OVER OHIO RIVER ON I 275
BETWEEN BOONE COUNTY, KENTUCKY AND
DEARBORN COUNTY, INDIANA

STATION 80+38.56

HAZLET & ENDAL
Consulting Engineers
File No. 8720

BRIDGE
NUMBER

DRAWING NO.
17209

INDEX

BILL OF REINFORCEMENT-PIER 1S


Mark	Type	Size	No. of Bars	Length	Dim a	Dim b	Dim c	Location
				ft. in.	ft. in.	ft. in.	ft. in.	
KP1	(1)	#9	44	17 0	15 6	0 10 1/4	0 11 1/4	Footings
KP2	(1)	#11	48	24 1	20 6	1 2	1 5	"
KP3	(1)	#5	44	16 8	15 6	0 5	0 5	"
KP4	str	#6	48	20 6	20 6			"
KP5	(73)	#5	6	32 1	9 7			"
KP6	(21)	#11	118	33 9	See Bar Bending Details			Column
KP7	(5)	#8 Bar	2	65 9	1 9	7		Column-Ties
KP8	(13)	#8 Bar	2	27 9 1/2	11 8	7		" - "
KP9	str	#11	590	21 9	21 9			Column
KP10	str	#11	118	16 9	16 9			"
KP11	str	#5	76	20 0	20 0			Wall
KP12	str	#5	76	18 0	18 0			"
KP13	str	#5	138	19 1	19 1			Wall & Rib
KP14	str	#5	24	17 6	17 6			Wall
KP15	(50)	#4	44	5 6	2 6	1 6	1 6	"
KP16	(50)	#4	16	19 0	2 6	8 3	8 3	Rib
KP17	(50)	#4	16	17 0	2 6	7 3	7 3	"
KP18	(50)	#4	18	15 0	2 6	6 3	6 3	"
KP19	(50)	#4	16	13 0	2 6	5 3	5 3	"
KP20	(50)	#4	26	10 6	2 6	4 0	4 0	"
KP21	(26)	#5	6	19 7	16 6	2 4	3 1	"
KP22	str	#5	22	12 9	12 9			"
KP23	str	#5	28	6 0	6 0			Column

BILL OF REINFORCEMENT-PIER 2S

Mark	Type	Size	No. of Bars	Length	Dim a	Dim b	Dim c	Location
				ft. in.	ft. in.	ft. in.	ft. in.	
KP32	(1)	#10	46	24 9	21 6	1 0 3/4	1 3/4	Footings
KP33	(1)	#5	88	12 8	11 6	0 5	0 5	"
KP34	str	#5	24	21 6	21 6			"
KP35	(73)	#5	6	28 11	8 7			"
KP36	(31)	#11	118	25 0	23 2	1 2	1 5	Column
KP37	(75)	#8 Bar	2	25 50	0 8	7		Column-Ties
KP38	str	#10	236	19 2	19 2			Column
KP39	str	#10	236	21 2	21 2			"
KP40	str	#10	118	16 6	16 6			"
KP41	str	#5	46	18 0	18 0			Wall
KP42	str	#5	64	17 1	17 1			"
KP43	str	#5	24	15 6	15 6			"
KP44	(50)	#4	44	5 6	2 6	1 6	1 6	"
KP45	str	#5	46	20 0	20 0			"
KP46	str	#5	30	19 1	19 1			"
KP47	str	#5	22	12 6	12 6			Rib
KP48	(26)	#5	6	19 7	16 6	2 4	3 1	"
KP49	(50)	#4	16	19 0	2 6	8 3	8 3	"
KP50	(50)	#4	16	17 0	2 6	7 3	7 3	"
KP51	(50)	#4	18	15 0	2 6	6 3	6 3	"
KP52	(50)	#4	16	13 0	2 6	5 3	5 3	"
KP53	(50)	#4	26	10 6	2 6	4 0	4 0	"
KP54	str	#5	24	6 0	6 0			Column

BILL OF REINFORCEMENT-PIER 3S

Mark	Type	Size	No. of Bars	Length	Dim a	Dim b	Dim c	Location
				ft. in.	ft. in.	ft. in.	ft. in.	
KP72	(1)	#11	50	27 0	23 6	1 2	1 5	Footings
KP73	(1)	#5	96	13 8	12 6	0 5	0 5	"
KP74	str	#6	50	23 6	23 6			"
KP75	(73)	#5	6	28 11	8 7			"
KP76	(31)	#11	118	27 10	26 0	1 2	1 5	Column
KP77	(75)	#8 Bar	2	13 6 1/2	9 8	7		Column-Ties
KP78	str	#11	118	17 9	17 9			Column
KP79	str	#9	118	19 8	19 8			"
KP80	str	#5	32	13 6	13 6			Wall
KP81	str	#5	12	15 1	15 1			"
KP82	(50)	#4	44	5 6	2 6	1 6	1 6	"
KP83	str	#6	24	20 0	20 0			"
KP84	str	#6	24	18 0	18 0			"
KP85	(50)	#4	8	12 6	2 6	5 0	5 0	Rib
KP86	(50)	#4	8	10 6	2 6	4 0	4 0	"
KP87	(50)	#4	8	9 6	2 6	3 6	3 6	"
KP88	(50)	#4	8	8 6	2 6	3 0	3 0	"
KP89	str	#5	4	16 6	16 6			"
KP90	str	#5	4	13 9	13 9			"
KP91	(26)	#5	6	17 4	14 0	2 4	3 4	"
KP92	str	#5	28	6 0	6 0			Column

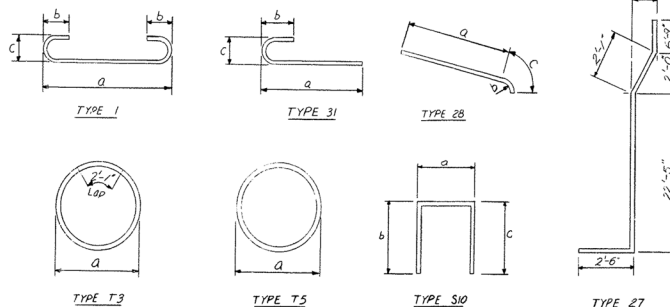

BAR BENDING DETAILS

Notes:
All bar dimensions are out to out.
1/2 turns @ 0" pitch shall be provided
at each end of the spiral ties
(KP7, KP8, KP37 & KP77). See
General notes on Sheet 3 for Material
Specifications and requirements for
splicing Spiral ties.

SHEET/4

SOUTH APPROACH BILL OF REINFORCEMENT PIERS

STATION 80+38.56
HAZELET & ENDAL
Consulting Engineers
File No. 872-D

KENTUCKY DEPARTMENT OF HIGHWAYS
INDIANA STATE HIGHWAY COMMISSION
PROJECT 1275-9 (10
BRIDGE OVER OHIO RIVER ON I 275
BETWEEN BOONE COUNTY, KENTUCKY AND
DEARBORN COUNTY, INDIANA

BRIDGE
NUMBER
17209
INDEX




DESIGNED BY: J.E.C.
CHECKED BY: J.E.C.
DATE: 11/1/78
BY: J.E.C.



BILL OF REINFORCEMENT-ABUTMENT

Mark	Type	Size	No. of Bars	Length	Dim a	Dim b	Dim c	Dim d	Location
KB1	(30)	#8	50	14 5	6 0	8 5			Abut Footing
KB2	(30)	#8	54	11 11	6 0	11 11			"
KB3	str	#5	54	8 0					Backwall
KB4	str	#5	54	14 0					"
KB5	str	#5	13	35 3					Abut Footing
KB6	str	#5	13	33 2					"
KB7	(30)	#5	56	8 3	1 9	6 6			"
KB8	str	#5	26	32 8					Backwall
KB9	str	#5	26	34 9					"
KB10	(30)	#5	48	7 6	1 2	3 2	3 2		"
KB11	(29)	#5	50	5 11	1 8	1 2	1 9	1 4	"
KB12	str	#8	12	5 7					Wingwall Footing
KB13	str	#8	16	10 1					"
KB14	str	#5	16	8 2					Wingwall
KB15	str	#5	16	15 9					"
KB16	str	#5	82	4 2					Footings
KB17	(12)	#5	16	6 0	1 3	1 3	1 8	2 6	Wingwall & Curb
KB18	(30)	#6	68	3 6	0 6 1/2	2 11 1/2	2 11 1/2		Wingwall & Plinth
KB19	(30)	#6	32	9 1	0 7	8 6			Wingwall Footing
KB20	str	#5	14	12 0					"
KB21	str	#7	40	8 0					"
KB22	str	#5	20	8 4					Wingwall
KB23	str	#5	20	14 0					"
KB24	(12)	#5	20	5 9	0 9	1 0	1 8	2 6	Wingwall & Curb
KB25	str	#5	8	11 7					Plinth
KB26	(12)	#5	14	5 6	0 0	0 9	1 8	2 6	Wingwall & Curb
KB27	(30)	#6	42	8 1	0 7	7 6			Wingwall Footing
KB28	str	#5	12	12 6					"
KB29	str	#6	26	7 6					"
KB30	str	#5	14	6 10					Wingwall
KB31	str	#5	14	12 4					"
KB32	str	#5	8	14 2					Plinth
KB33	(30)	#6	26	7 1	0 7	6 6			Wingwall Footing
KB34	str	#5	10	7 6					"
KB35	str	#5	8	1 7					Plinth
KB36	str	#5	8	8 8					Wingwall
KB37	str	#5	4	20 8					"
KB38	str	#5	20	28 6					"
KB39	str	#5	4	30 7					"
KB40	str	#5	4	33 7					"
KB41	str	#5	10	2 6					Wingwall & Curb
KB42	str	#5	10	35 2					Wingwall
KB43	str	#5	2	5 2					"
KB44	str	#5	2	4 6					"
KB45	str	#5	2	3 11					"
KB46	str	#5	2	3 3					"
KB47	str	#5	2	3 4					"
KB48	str	#5	2	8 8					"
KB49	(30)	#5	2	9 6	0 9	8 9			"
KB50	(30)	#5	2	11 4	2 7	6 9			"
KB51									NOT USED
KB52									NOT USED
KB53	str	#5	22	3 6					Wingwall Footing
KB54	str	#5	34	3 5					"
KB55	str	#5	8	8 6					Plinth
KB56	str	#5	8	8 0					Wingwall

Mark	Type	Size	No. of Bars	Length	Dim a	Dim b	Dim c	Dim d	Location
KB57	str	#5	4	5 6					Wingwall
KB58	str	#5	2	2 1					"
KB59	str	#5	2	1 5					"
KB60	(30)	#5	8	6 5	3 1	1 8	1 8		Abut Footing
KB61	(30)	#5	8	7 0	3 8	1 8	1 8		"
KB62	(23)	#5	2	7 10					Backwall & Med
KB63	(30)	#5	4	9 6	1 2	4 2	4 2		"
KB64	(30)	#5	4	9 6	6 0	3 6			Abut Footing
KB65	(30)	#5	4	9 1	1 8	3 8 1/2	3 8 1/2		Backwall & Curb
KB66	(27)	#5	4	7 4					"

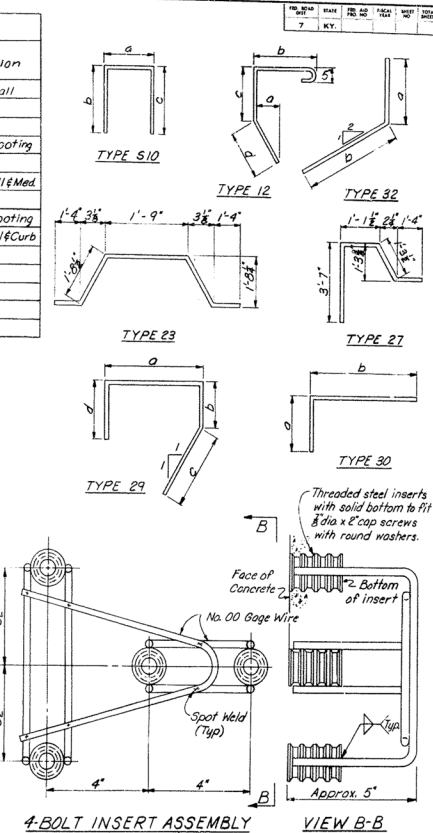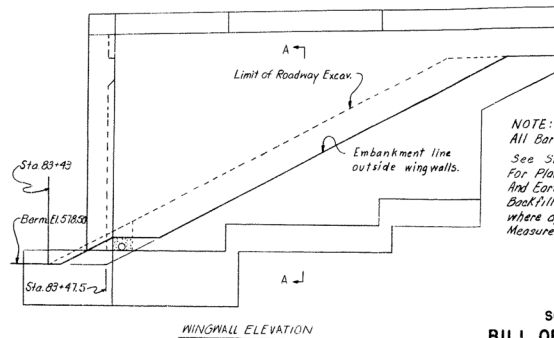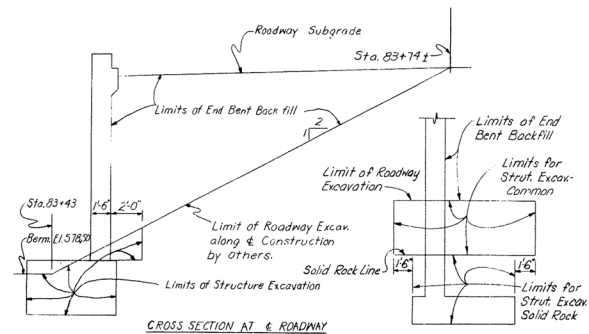

NOTE:
All Bar Dimensions are out to out.
See Std. Dwg. "Details for Placing End Bent Backfill and Earth Core" for End Bent Backfill Construction, Methods where applicable, Materials, Measurement and Payment.

NOTE: For details and specifications of 4-Bolt Insert Assembly not shown see Std. Drawing 11.40, current edition.



SOUTH APPROACH
BILL OF REINFORCEMENT
ABUTMENT

KENTUCKY DEPARTMENT OF HIGHWAYS
INDIANA STATE HIGHWAY COMMISSION
PROJECT 1255 (10
BRIDGE OVER OHIO RIVER ON I 275
BETWEEN BOONE COUNTY, KENTUCKY AND
DEARBORN COUNTY, INDIANA

STATION 80+38.56
HAZLET & BRAD
Consulting Engineers
File No. 8720

SHEET 17

BRIDGE NUMBER
DRAWING NO.
17209

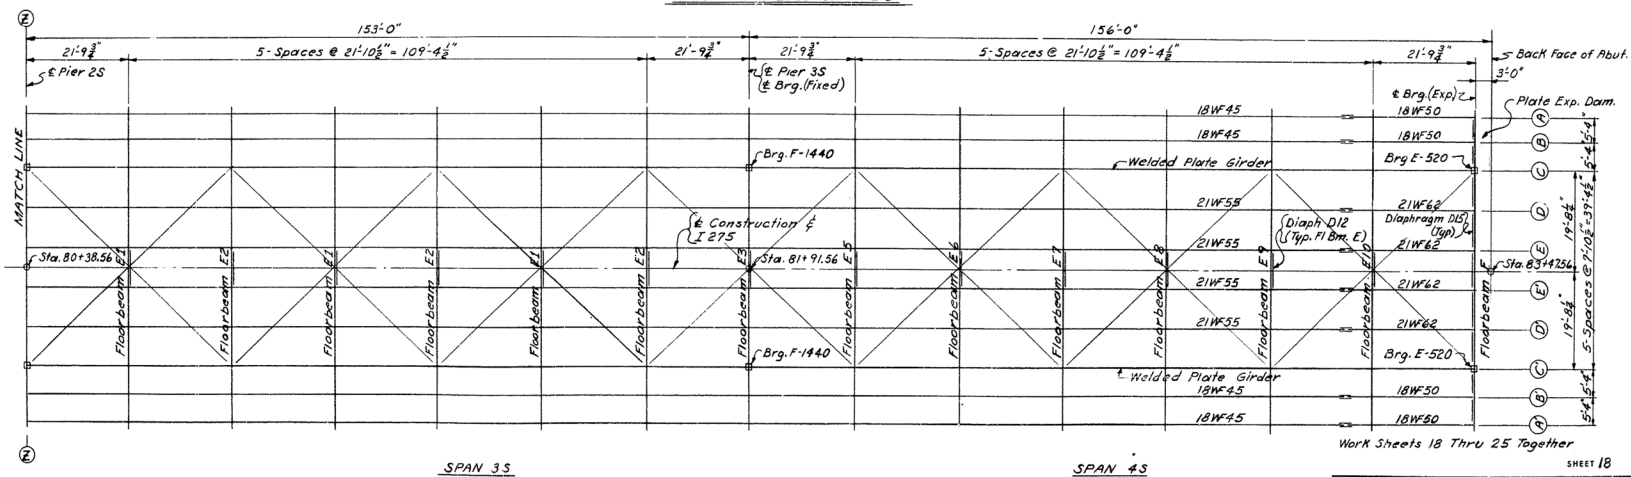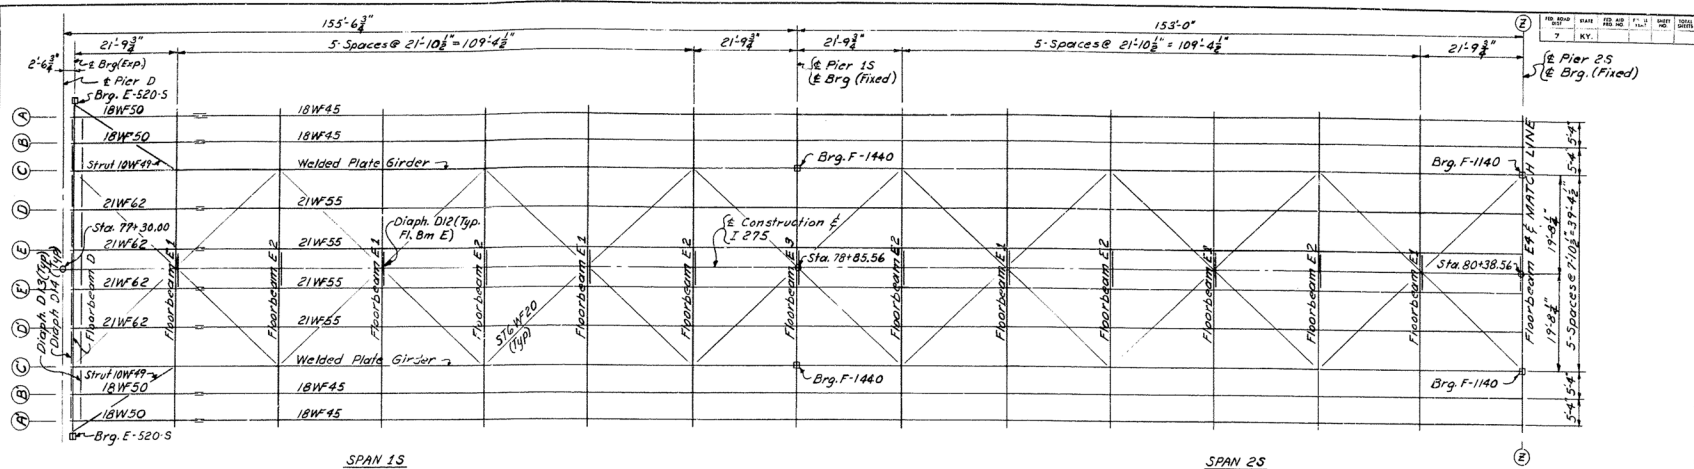

Notes:
 For Structural Steel Notes see Sheet 4.
 For General Notes see Sheet 3.
 Steel A36, U.N.
 Bolts A325 Friction type H.S. U.N.
 Notes A36 U.N.
 All dimensions shown are horizontal. These should be corrected for grade where applicable.

See Special Note for Welding
 Structural Steel
 For Brg. Details see Sheet 25.
 All floorbeam webs and stiffeners are to be truly vertical.

SOUTH APPROACH
 FRAMING PLAN
 UNIT 1S

KENTUCKY DEPARTMENT OF HIGHWAYS
 INDIANA STATE HIGHWAY COMMISSION

PROJECT 1 275-9 (10)
 BRIDGE OVER OHIO RIVER ON I 275
 BETWEEN BOONE COUNTY, KENTUCKY AND
 DEARBORN COUNTY, INDIANA

STATION 80+38.56


SCALE & LEGAL
 Consulting Engineers
 File No. 872D

BRIDGE
 NUMBER

DRAWING NO.
 17209





INDEX

BRIDGE

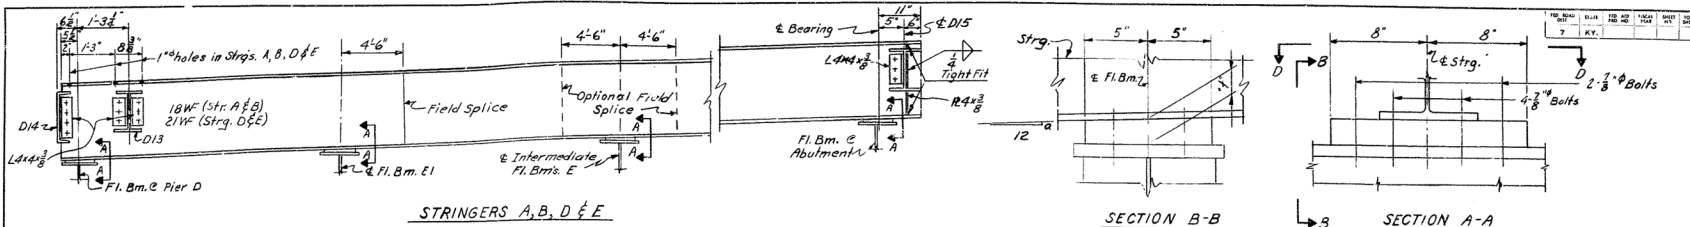

BEVELED FILL R SLOPE ("a" in Inches)										
Fl. beam	D	E1 thru E4	E5	E6	E7	E8	E9	E10	F	
"a"	4	4	4	4	4	4	4	4	4	

BEVELED FILL R THICKNESS ("t" in Inches)					
Stringer	A	B	D	E	
18W50	18W45	18W50	18W45	21W62	21W55
"t"	8	15	12	1 1/2	1 1/2

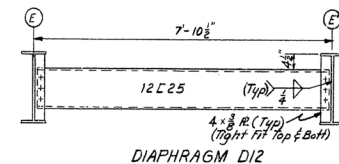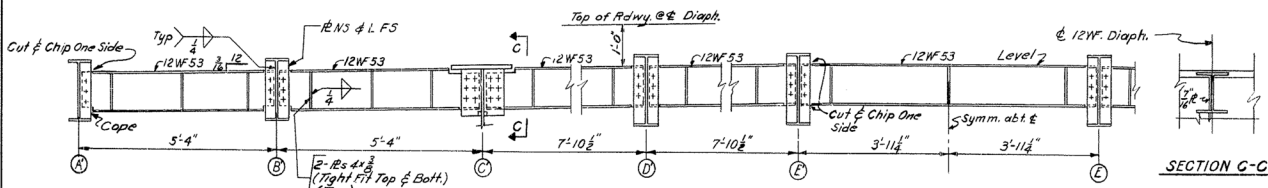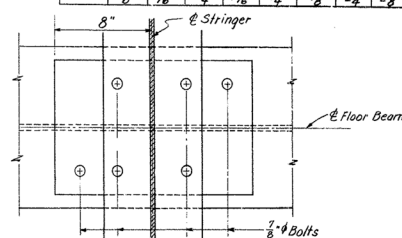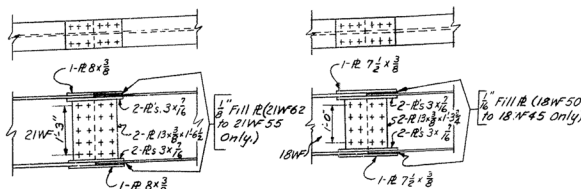

Natural camber of stringers to be up.

Work Sheets 18 Thru. 25 Together.

SHEET 23

KENTUCKY DEPARTMENT OF HIGHWAYS
INDIANA STATE HIGHWAY COMMISSION
PROJECT 1 275-9 (10
BRIDGE OVER OHIO RIVER ON I 275
BETWEEN BOONE COUNTY, KENTUCKY AND
DEARBORN COUNTY, INDIANA

STATION 80+38.56


SOUTH APPROACH
STRINGERS & DIAPHRAGMS

HAZELT & ERDAL
Consulting Engineers
File No. 892-D


BRIDGE
NUMBER
17209

INDEX


NO.	DATE	BY	CHKD.	APP'D.	REVISION
7	KY.				

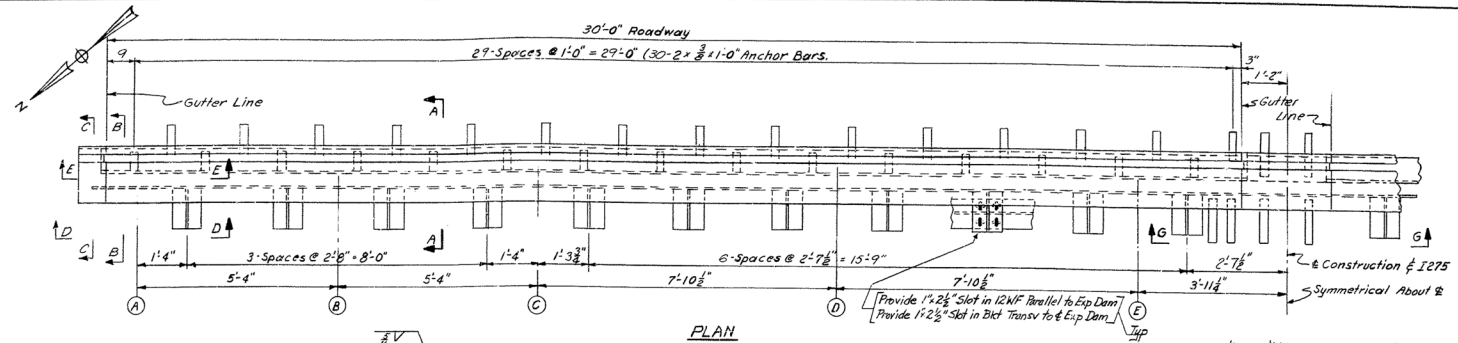


PLAN

 


WELDING DETAILS

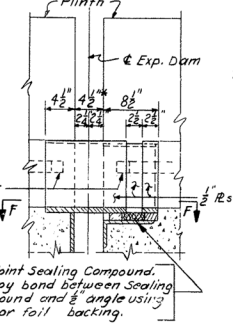


SECTION B-B

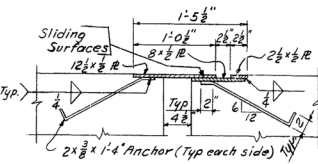

SECTION C-C

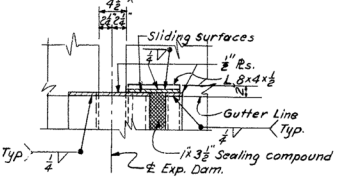

SECTION F-F

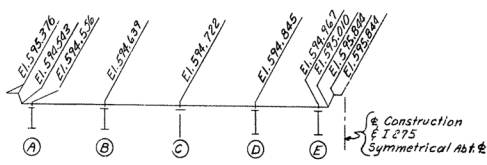


Note: Elevations are given on Expansion Dam. See adjustment note on Construction Elevation Sheet. Field welding shall be performed only after the dam is completely erected and adjusted for crown and grade of roadway.

ELEVATIONS


Note: Plates must be true and free from warp. Cold applied, elastomeric type joint sealing compound shall conform to the special provisions for this material. Special Provisions govern material requirements, sampling and testing, application and payment. The vertical edges of steel bars which require bonding to joint sealing compound shall receive neither shop nor field paint. Before applying joint sealing compound, vertical edges of steel bars shall be cleaned to bare metal.

Expansion Dams shall be completely assembled in shop to crown and grade of roadway to assure fit and movement at sliding surfaces.


* This dimension to be maintained at normal temperature of 60°F. Adjust if temp. differs by 1/8" for each 10°F. temperature change.

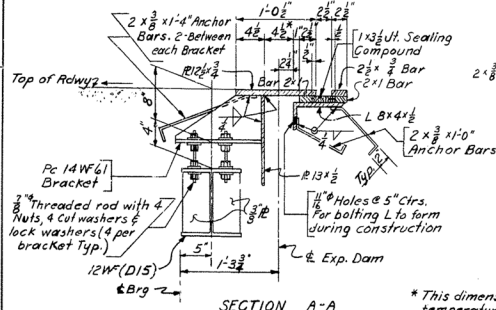


SECTION A-A

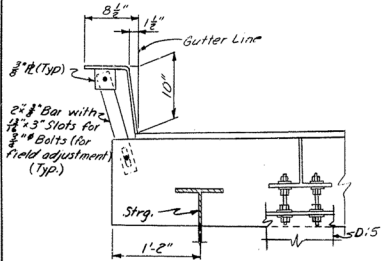

SECTION D-D

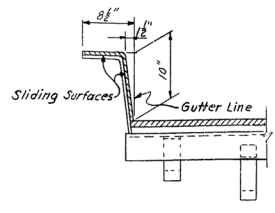

SECTION E-E














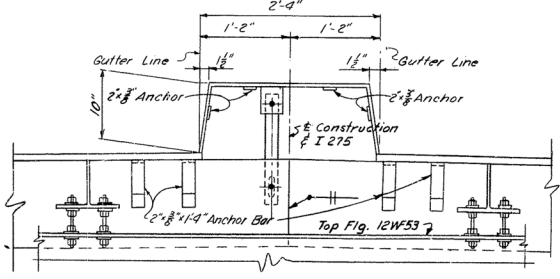


SECTION G-G

SOUTH APPROACH
EXPANSION DAM

Work Sheets 18 Thru 25 Together
SHEET 24

KENTUCKY DEPARTMENT OF HIGHWAYS INDIANA STATE HIGHWAY COMMISSION PROJECT 1 275-9 (10) BRIDGE OVER OHIO RIVER ON I 275 BETWEEN BOONE COUNTY, KENTUCKY AND CLARKE COUNTY, INDIANA	
STATION 80+38.56 HAZELT & BREAL Consulting Engineers File No. 275-D	BRIDGE NUMBER 17209

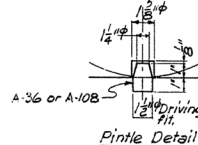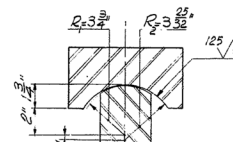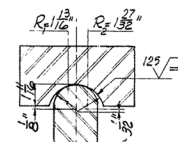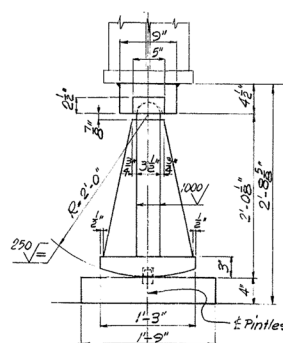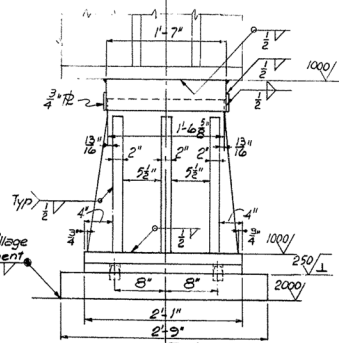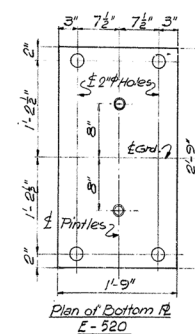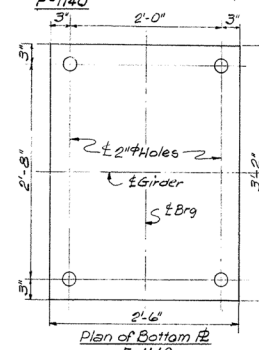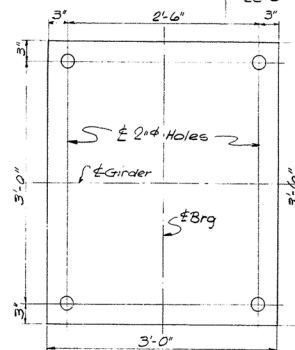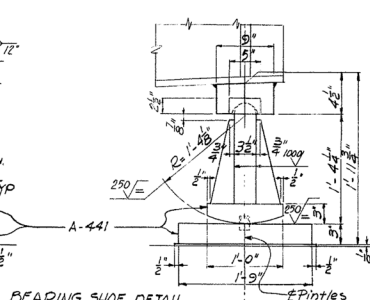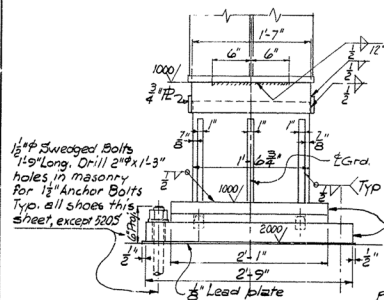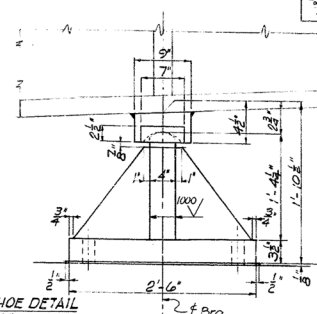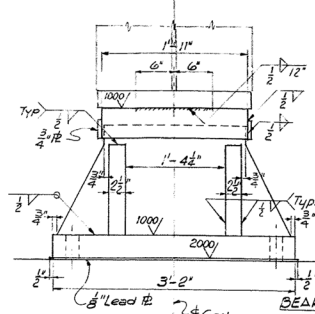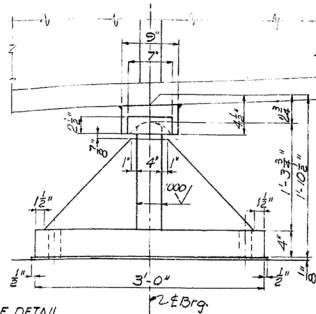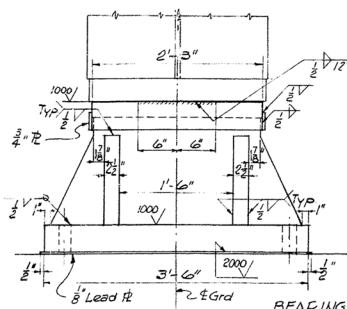

ANCHOR BOLTS: Holes of depth and dimensions shown on the Plans shall be drilled for anchor bolts by the Structural Steel contractor who shall be responsible for keeping holes dry in wet and freezing weather. After the base plates are properly set and anchor bolts are placed in drilled holes, molten lead shall be poured in the holes and pecked until holes are completely filled flush to top of base plates. At the time of setting, anchor bolts are to be heated to a blue heat to assure free flow of lead to bottom of hole.

**SOUTH APPROACH
BEARING SHOES**

NOTES:

For Anchor bolt location see substructure plan.
For Bearing shoe location see Framing plan.

WHITE LEAD & TALLOW: Finished surfaces of structural steel formed by Ready R_1 & R_2 shall be coated with white lead & tallow in accordance with the current Standard Specifications of the Kentucky Department of Highways.

SCRIBING: At each bearing the centerlines in both directions are to be scribed on all matching parts to facilitate proper field erection.

MATERIALS: All steel A-36 u.n.

FINISH SYMBOLS: For machine finish symbols see ANSI A 46.1 - Current Edition.

Work Sheets 18 thru 25 together.

SHEET 25

SHEET 25

KENTUCKY DEPARTMENT OF HIGHWAYS
INDIANA STATE HIGHWAY COMMISSION

PROJECT 1 275-9 () 0
BRIDGE OVER OHIO RIVER ON I 275
BETWEEN JOONE COUNTY, KENTUCKY AND
DEARBORN COUNTY, INDIANA


STATION 80+38.56

HAZELET & ERDAL
Consulting Engineers
511-41-3700

BRIDGE NUMBER	
------------------	--

DRAWING NO.
17209


INDEX

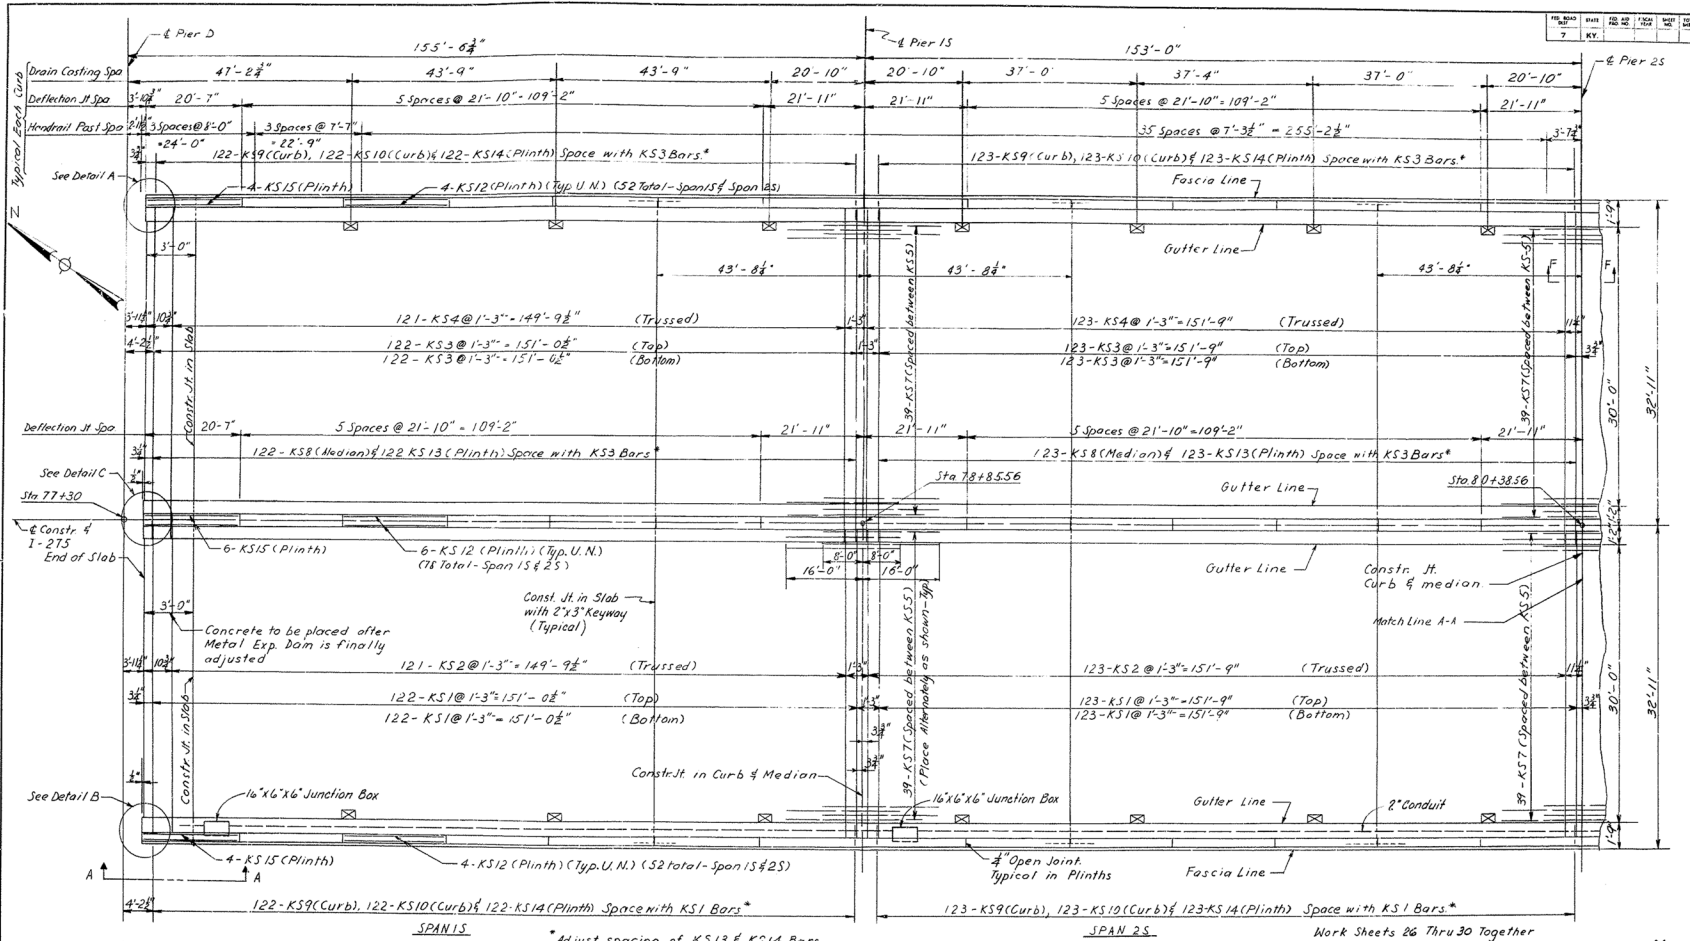

* Adjust spacing of KS13 & KS14 Bars at plinth joints to provide 3" min. and 5" max. End clearance

PLAN - UNIT 1S

NOTE:
See Sheet No. 30 for Slab Placing Sequence and Notes & Specifications for 2" Steel Conduit.

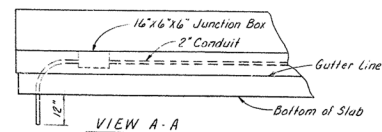

SOUTH APPROACH SLAB DETAILS UNIT 1S

KENTUCKY DEPARTMENT OF HIGHWAYS INDIANA STATE HIGHWAY COMMISSION

PROJECT 1275-9 (10)
BRIDGE OVER OHIO RIVER ON I 275
BETWEEN BOONE COUNTY, KENTUCKY AND
DEARBORN COUNTY, INDIANA


STATION 80+38.56

HAZLET & BEAL
Consulting Engineers
File No. 872D

BRIDGE
NUMBER

DRAWING NO.
17209

INDEX

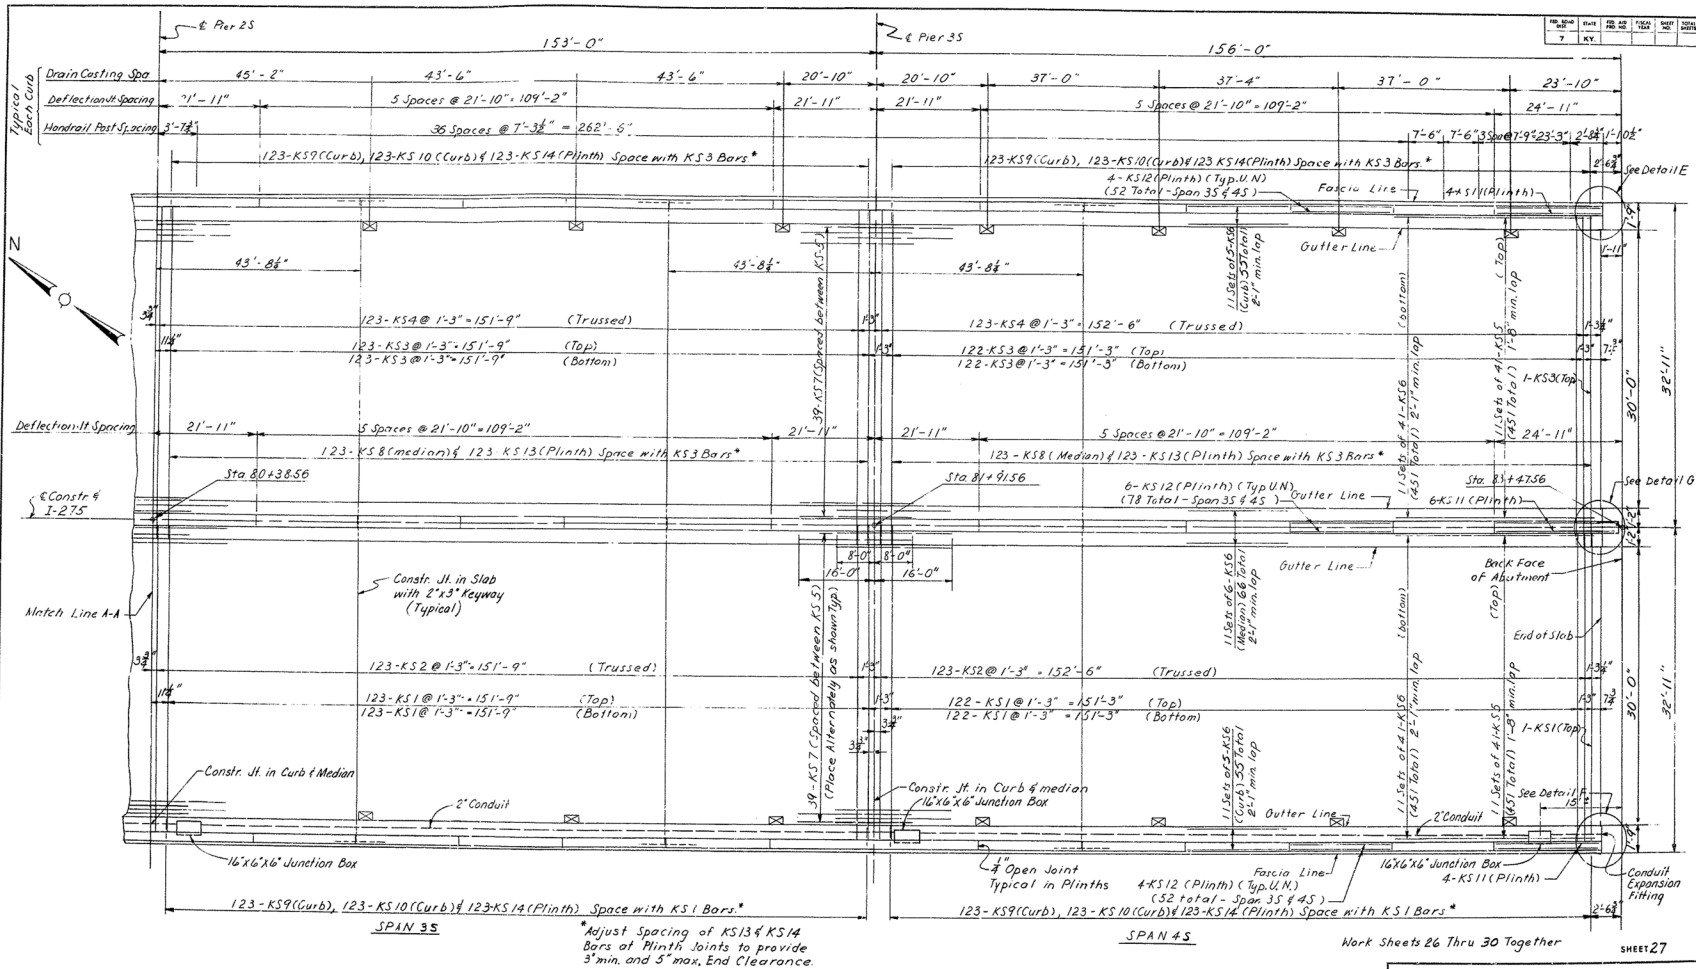

PLAN-UNIT 1S

SOUTH APPROACH
SLAB DETAILS
UNIT 1S

KENTUCKY DEPARTMENT OF HIGHWAYS
INDIANA STATE HIGHWAY COMMISSION

PROJECT 1275-9 () 0
BRIDGE OVER OHIO RIVER ON I 275
BETWEEN BOONE COUNTY, KENTUCKY AND
DEARBORN COUNTY, INDIANA

STATION 80+38.56


HAZLET & BREAL Consulting Engineers File No. 873D	BRIDGE NUMBER	INDEX 17209
---	------------------	----------------

SHEET 27

Work Sheets 26 Thru 30 Together


SPAN 4S

SPAN 3S

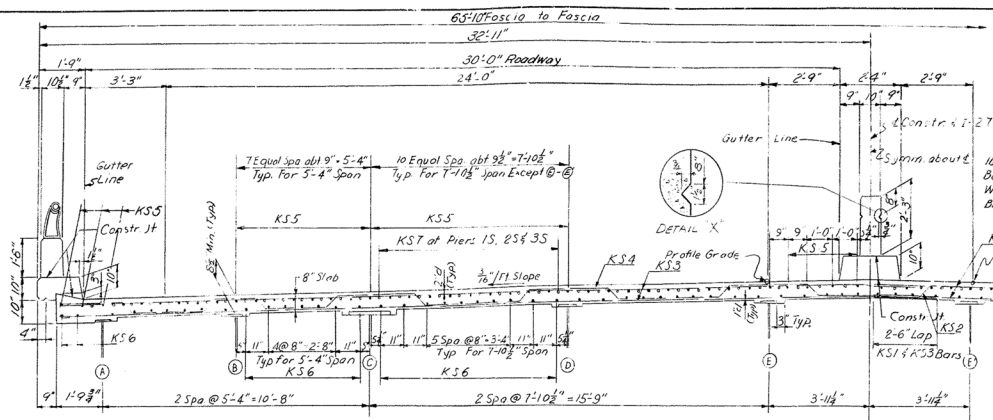


TYPICAL SECTION

Note:
The top transverse reinforcement in the roadway slabs shall be anchored to the forms with a tie down device at 10 feet centers. The Contractor shall submit the proposed anchor to the Engineer for approval.

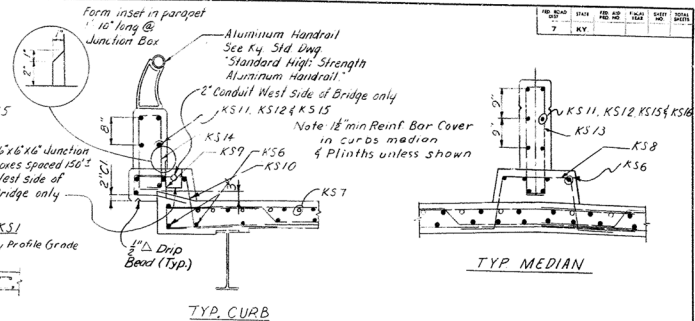


TYP. CURB

TYP. MEDIAN

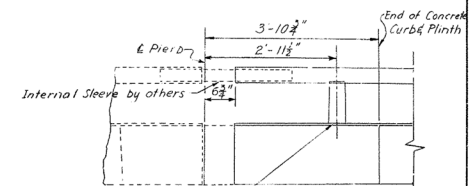

HANDRAIL DETAIL AT PIER D

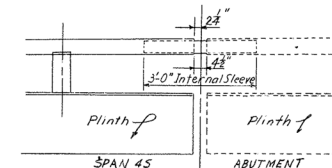

HANDRAIL DETAIL AT ABUTMENT

Work Sheets 26 Thru 30 Together

SHEET 28


KENTUCKY DEPARTMENT OF HIGHWAYS
INDIANA STATE HIGHWAY COMMISSION
PROJECT 1275-2 (30
BRIDGE OVER OHIO RIVER ON I-275
BETWEEN BOONE COUNTY, KENTUCKY AND
DEARBORN COUNTY, INDIANA

SOUTH APPROACH
SLAB DETAILS
UNIT IS


STATION 80+38.56	BRIDGE NUMBER	DRAWING NO.	INDEX
HAZELT & BODAL Consulting Engineers File No. 8725		17209	

BRIDGE


NO.	REV.	DATE	BY	CHKD.	APP'D.
7		KY			

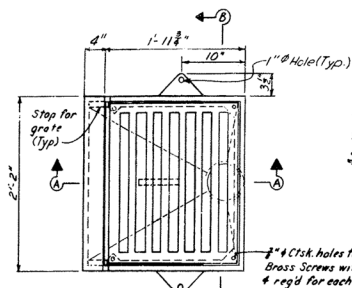


DECK DRAIN

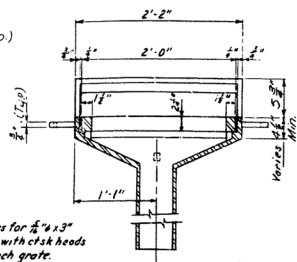


SECTION B-B

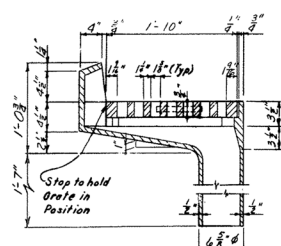


SECTION A-A

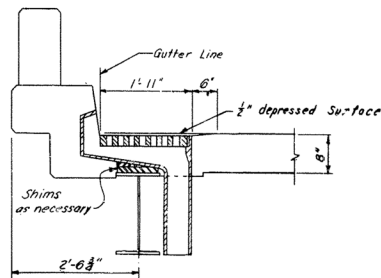


SECTION THRU DRAIN
AT MID-POINT BETWEEN FL BMS
(8 Req'd)

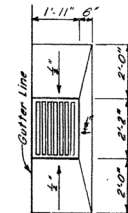


PLAN OF SLAB AT DRAIN
Depress drain 1/2" as shown

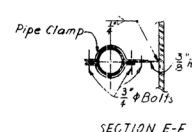


SECTION E-E

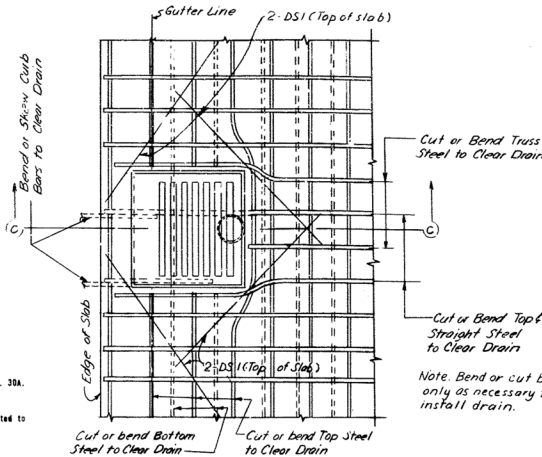


PLAN FOR REINFORCEMENT AT DECK DRAIN

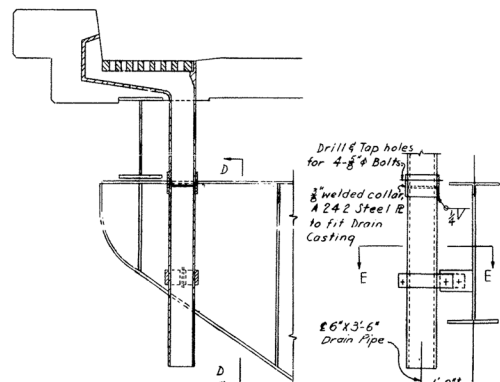

SECTION THRU DRAIN
AT FLOOR BEAM
(20 Req'd)

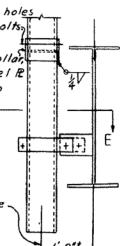

SECTION D-D

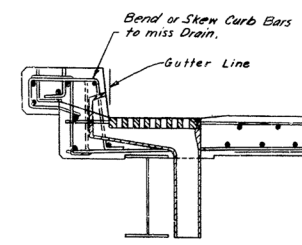

SECTION C-C

BILL OF REINFORCEMENT					
Mark	Type	Size	No.	Length	
DSI	Str.	6	4	4	0

Note: "Bill of Reinforcement" indicates the number required for each installation and bars billed for construction with superstructure

Note: 6" drain pipe will be paid for at the unit price bid for "6" diameter Drain Pipe" which price shall include and be full payment for furnishing and installing, complete in place and accepted, all materials including weld material and welding, brackets, pipe clamps and hangers, fittings, connections, hardware and tools, paint and painting, equipment and incidentals necessary to complete the work.

Work Sheets 26 Thru 30 Together

SHEET 29


KENTUCKY DEPARTMENT OF HIGHWAYS
INDIANA STATE HIGHWAY COMMISSION

PROJECT 1275-9 (10
BRIDGE OVER OHIO RIVER ON I 275
BETWEEN BOONE COUNTY, KENTUCKY AND
DEARBORN COUNTY, INDIANA

STATION 80+38.56	HAZLET & REDAL Consulting Engineers File No. 872 D	BRIDGE NUMBER	DRAWING NO. 17209	INDEX
------------------	--	------------------	----------------------	-------

SOUTH APPROACH
DRAINAGE DETAILS

BILL OF REINFORCEMENT — SUPERSTRUCTURE						
MARK	TYPE	SIZE	No. of BARS	LENGTH	LOCATION	
				Ft	In.	
KS1	Str	#6	981	31	10	Slab Transverse
KS2	22	#6	490	39	4	
KS3	Str	#6	981	34	8	
KS4	22	#6	490	36	0	
KS5	Str	#4	902	57	2	Slab longitudinal
KS6	Str	#5	1078	57	7	Slab & Median longit.
KS7	Str	#4	234	24	0	Slab longitudinal
KS8	23	#5	491	7	0	Median Transverse
KS9	24	#6	982	3	1	Curb Transverse
KS10	25	#7	982	6	8	Curb Transverse
KS11	Str	#4	14	22	9	Plinth longitudinal
KS12	Str	#4	364	21	7	Plinth longitudinal
KS13	26	#6	491	7	5	Plinth Transverse
KS14	26	#6	982	5	8	Plinth Transverse
KS15	Str	#4	14	20	4	Plinth longitudinal
KS16	Str	#6	3	8	6	Plinth longitudinal
KS17	26	#4	2	5	0	Plinth Transverse
DS1	Str	#6	112	4	0	Drain

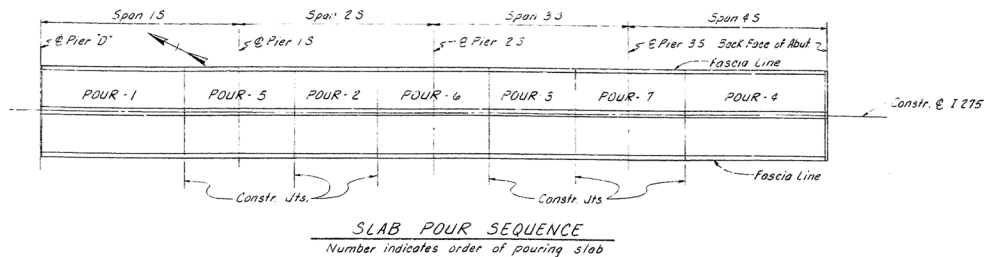

SLAB POUR SEQUENCE
Number indicates order of pouring slab

NOTES AND SPECIFICATIONS FOR 2" STEEL CONDUIT

STANDARDS: The following Specifications and Standards become a part of the following Specifications and the Plans.

Kentucky Department of Highways Standard Specifications, current edition with revisions and special provisions.
National Electrical Code, latest issue.
Standards of the Utility Company (Union Light, Heat and Power Co., Cincinnati, Ohio).



SCOPE OF WORK: The work shall include furnishing and installing steel conduit, junction boxes and expansion fittings in accordance with the specifications and plans.

MATERIAL: The Contractor shall provide in triplicate descriptive literature or drawings (furnished by the manufacturers) of all materials used, for approval, prior to commencement of work. Exceptions to materials specified may be taken only with the prior written approval of the Engineer.


CONDUIT: All rigid steel conduit shall be galvanized inside and out, and shall conform to the Underwriters Laboratories' requirements for rigid metallic conduit. All conduit installations shall conform to the provisions of the National Electric Code unless otherwise specified in these plans. The ends of all the conduits shall be reamed to remove burrs and rough edges. Damaged portions of the galvanized coating and untreated threads resulting from field cuts shall be painted with an approved rust-inhibitive paint. Slip joints will be permitted for coupling rigid conduit to junction boxes. When a standard coupling cannot be used for coupling rigid conduit, an approved threaded union coupling shall be used. All conduit threads shall be painted with white lead when fitted up. Conduit bungs shall have a radius of not less than twelve (12) times the nominal diameter of the conduit, unless otherwise directed. The total bending in any run of conduit shall not exceed 180°. Conduit which will not be subject to regular pressure from traffic shall be laid to a depth of not less than eighteen inches (18") below grade.

JUNCTION BOX: Junction Boxes on bridge shall be 8" wide x 8" deep and 10" long. Flush mounting, inside flange recessed cover galvanized cast iron weather-proof box. Q2 Type "YU", Spring City Type "18", Hope Type H200, or approved equal.


EXPANSION FITTING: Conduit expansion fittings shall be Crouse-Hinds Type X1641 with G2100 bonding jumper, Q2 Type EX200 with B11520-24 bonding jumper, Spring City Type EF200 with E1200 bonding jumper, or approved equal.

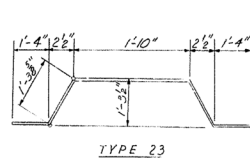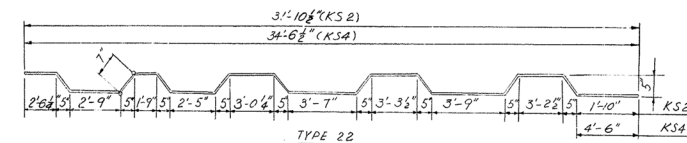


TYPE 22

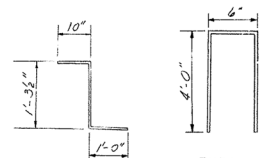

TYPE 24

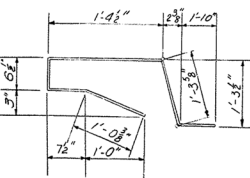

TYPE 25

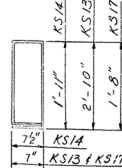

TYPE 26

ESTIMATE OF QUANTITIES		
ITEM	UNIT	AMOUNT UNIT IS
Concrete, Class "AA"	Cu Yds.	1209.0
Steel Reinforcement	Lbs.	293,660
High-Strength Handrail	Lin. Ft.	1,233
Protective Coating - Linseed Oil	Sq. Yds.	4,078
6" Diameter Drain Pipe	Lin. Ft.	63
Protective Coating - Styrene Butadiene	(Gal)	54

Work Sheet 26 Thru 30 Together

SHEET 30

KENTUCKY DEPARTMENT OF HIGHWAYS
INDIANA STATE HIGHWAY COMMISSION

PROJECT 1275-9 (1)
BRIDGE OVER OHIO RIVER ON I 275
BETWEEN BOONE COUNTY, KENTUCKY AND
DEARBORN COUNTY, INDIANA

STATION 30+38.56

SOUTH APPROACH
BILL OF REINFORCEMENT
SUPERSTRUCTURE


HAZELLET & BORDAL
Consulting Engineers
P.O. Box 8730

BRIDGE
NUMBER


DRAWING NO.

INDEX


17209

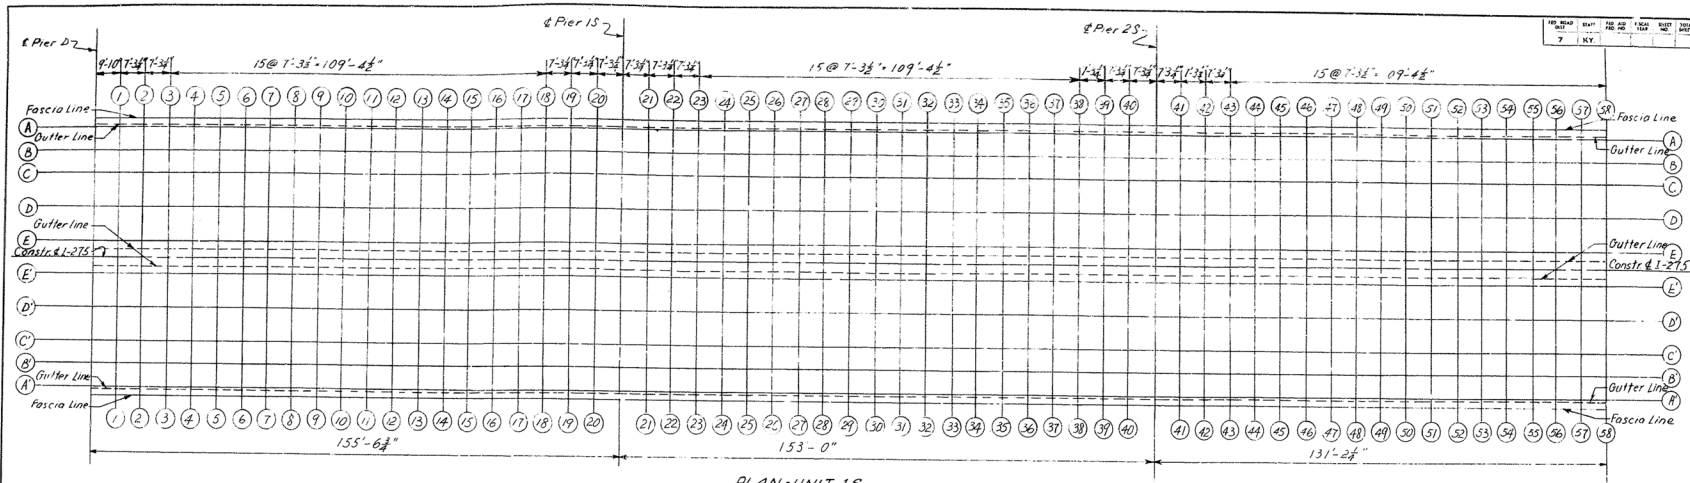

PLAN - UNIT 1S

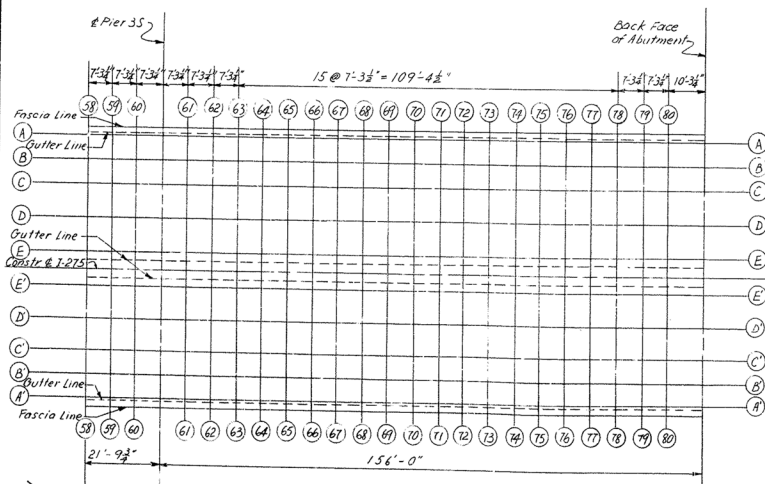

PLAN - UNIT 1S

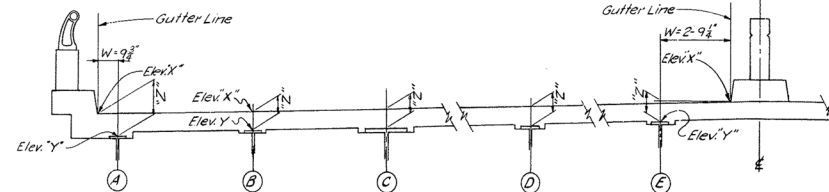

TYPICAL SECTION

CONSTRUCTION NOTES FOR LINES
A THRU E AND A' THRU E'

1. Lay out Sections ①-①, ②-② etc. as shown in plan on the various Construction Elevations Sheets. Center-punch marks on top of girders and stringers for elevation points.
2. Read elevations on top of girders and stringers as erected, after diaphragms are in place and shoring and falsework removed but before forms are placed and before deck slab, curbs, median, etc. are poured. These elevations are to be entered in the table as Elevation "Y".
3. Compute Dimension "Z" (see Typical Section). Top of concrete Elevation "X" minus Elevation "Y" equals Dimension "Z".
4. Always measure from top of steel to top of slab (Dimension "Z") for setting templates. DO NOT set templates by Elevation "X".
5. Elevation "X" includes calculated deflections due to weight of floor slab, curbs, plinths, handrail and median.
6. Gutter line elevations ("X" @ Gutter) contain the deflections of the adjacent stringer as shown in Typical Section. Dimension "Z" will indicate the difference in elevation of the top of steel at the center-punch mark and the gutter line of a point measured along the section line. The Gutter Line is "W" distance from the G. of stringers.
7. Contractor shall adjust elevations of the top of metal expansion dam with adjacent elevations of completed slab so as to eliminate deviations in elevations.

Work sheets 31 thru 33 together

SHEET 31

KENTUCKY DEPARTMENT OF HIGHWAYS
INDIANA STATE HIGHWAY COMMISSION

PROJECT 1275-9 1 15
BRIDGE OVER OHIO RIVER ON I 275
BETWEEN BOONE COUNTY, KENTUCKY AND
DEARBORN COUNTY, INDIANA

STATION 60+38.56

HAZLET & REDAL
Consulting Engineers
File No. 8720

BRIDGE
NUMBER

DRAWING NO.
17209

INDEX

SOUTH APPROACH
CONSTRUCTION ELEVATIONS
UNIT 1S

BRIDGE

UNIT 15 - NORTH BOUND

TABLE OF ELEVATIONS FOR UNIT

SECTION	STRINGER A			STRINGER B			GIRDER C			STRINGER D			STRINGER E		
	X@Gutter	Y	Z	X	Y	Z	X	Y	Z	X	Y	Z	X@Gutter	Y	Z
1-1	582.031			582.132			582.214			582.349			582.519		
2-2	200			.297			.377			.508			.678		
3-3	.363			.456			.537			.663					
4-4	.523			.616			.696			.823			.982.992		
5-5	.680			.773			.853			.980			.983.149		
6-6	.832			.926			.983.008			.983.135			.302		
7-7	.982.987			.983.080			.159			.287			.433		
8-8	.983.135			.228			.307			.435			.603		
9-9	.278			.371			.453			.579			.747		
10-10	.424			.518			.597			.724			.883.893		
11-11	.565			.659			.738			.863.865			.884.034		
12-12	.701			.794			.873			.984.002			.170		
13-13	.840			.933			.984.012			.139			.308		
14-14	.983.974			.984.068			.147			.274			.443		
15-15	.984.104			.198			.280			.405			.574		
16-16	.239			.333			.412			.539			.708		
17-17	.371			.464			.543			.671			.839		
18-18	.501			.594			.676			.801			.984.970		
19-19	.639			.732			.811			.984.988			.985.107		
20-20	.984.725			.984.868			.984.947			.985.074			.985.243		
21-21	.985.055			.985.148			.985.227			.985.355			.985.523		
22-22	.200			.293			.373			.500			.669		
23-23	.345			.438			.520			.645			.814		
24-24	.498			.591			.670			.797			.985.566		
25-25	.649			.742			.822			.985.949			.986.118		
26-26	.799			.892			.985.974			.986.100			.268		
27-27	.985.955			.986.048			.986.127			.254			.423		
28-28	.986.107			.201			.280			.407			.576		
29-29	.256			.349			.431			.557			.725		
30-30	.408			.502			.581			.708			.886.877		
31-31	.557			.651			.730			.857			.987.026		
32-32	.701			.794			.876			.987.001			.170		
33-33	.847			.940			.987.020			.147			.315		
34-34	.986.989			.987.082			.162			.289			.458		
35-35	.987.127			.220			.302			.427			.596		
36-36	.269			.362			.442			.569			.737		
37-37	.408			.501			.580			.708			.887.878		
38-38	.544			.637			.719			.845			.988.013		
39-39	.687			.780			.859			.987.986			.153		
40-40	.987.829			.987.922			.988.002			.988.129			.988.297		
41-41	.988.120			.988.213			.988.292			.988.420			.988.588		
42-42	.268			.362			.441			.568			.737		
43-43	.417			.510			.592			.717			.888.886		
44-44	.572			.665			.745			.869.872			.989.040		
45-45	.725			.818			.898.897			.989.025			.173		
46-46	.988.874			.989.967			.989.049			.175			.343		
47-47	.989.028			.989.122			.201			.328			.497		
48-48	.989.178			.989.271			.989.350			.989.478			.989.646		

Work sheets 31 thru 33 together

SHEET 32

KENTUCKY DEPARTMENT OF HIGHWAYS
INDIANA STATE HIGHWAY COMMISSIONPROJECT 1275-9 ()
BRIDGE OVER OHIO RIVER ON I 275
BETWEEN BOONE COUNTY, KENTUCKY AND
DEARBORN COUNTY, INDIANASOUTH APPROACH
CONSTRUCTION ELEVATIONS
UNIT 15STATION 80+38.56
HAZLET & BRAD
Consulting Engineers
File No. 872-DBRIDGE
NUMBERDRAWING NO. INDEX
17209

BRIDGE

UNIT 15 - SOUTH BOUND

TABLE OF ELEVATIONS FOR UNIT

SECTION	STRINGER A'			STRINGER B'			GIRDER C'			STRINGER D'			STRINGER E'		
	X@Gutter	Y	Z	X	Y	Z	X	Y	Z	X	Y	Z	X@Gutter	Y	Z
1-1	582.031			582.132			582.214			582.349			582.519		
2-2	.200			.297			.377			.508			.678		
3-3	.363			.456			.537			.663			.832		
4-4	.523			.616			.696			.823			.992		
5-5	.680			.773			.853			.980			.149		
6-6	.832			.926			.1008			.133			.302		
7-7	582.987			583.080			.159			.287			.455		
8-8	583.135			.228			.307			.435			.603		
9-9	.278			.371			.453			.579			.747		
10-10	.424			.518			.597			.724			.893		
11-11	.565			.659			.738			.865			.1034		
12-12	.701			.794			.873			.1002			.170		
13-13	.840			.933			.1012			.139			.308		
14-14	583.974			584.068			.147			.274			.443		
15-15	584.104			.198			.280			.405			.574		
16-16	.239			.333			.412			.539			.708		
17-17	.371			.464			.543			.671			.839		
18-18	.501			.594			.676			.801			.970		
19-19	.639			.732			.811			.938			.1107		
20-20	584.775			584.868			.947			.1074			.1743		
21-21	585.035			.585.148			.585.227			.585.355			.585.523		
22-22	.200			.293			.373			.500			.669		
23-23	.345			.438			.520			.645			.814		
24-24	.498			.591			.670			.797			.966		
25-25	.649			.742			.822			.949			.1118		
26-26	.799			.892			.974			.1100			.268		
27-27	585.955			586.048			.127			.254			.423		
28-28	586.107			.201			.280			.407			.576		
29-29	.256			.349			.431			.557			.725		
30-30	.408			.502			.581			.708			.877		
31-31	.557			.651			.730			.857			.1026		
32-32	.701			.794			.876			.1001			.170		
33-33	.847			.940			.1020			.147			.315		
34-34	586.789			.587.082			.162			.289			.458		
35-35	587.127			.220			.302			.427			.596		
36-36	.269			.362			.442			.569			.737		
37-37	.408			.501			.580			.708			.876		
38-38	.544			.637			.719			.845			.1013		
39-39	.687			.780			.859			.986			.1155		
40-40	587.829			.587.922			.588.002			.588.129			.588.277		
41-41	588.120			.588.213			.588.292			.588.420			.588.588		
42-42	.268			.362			.441			.568			.737		
43-43	.417			.510			.592			.717			.886		
44-44	.572			.665			.745			.872			.1040		
45-45	.725			.818			.897			.1025			.193		
46-46	588.874			.588.967			.589.049			.115			.343		
47-47	589.028			.589.122			.201			.328			.497		
48-48	589.178			.589.271			.589.350			.589.478			.589.646		

Work sheets 31 thru 33 together

SHEET 33

KENTUCKY DEPARTMENT OF HIGHWAYS
INDIANA STATE HIGHWAY COMMISSION
PROJECT 1234 (L 19)
BRIDGE OVER OHIO RIVER ON I 275
BETWEEN BOONE COUNTY, KENTUCKY AND
DEARBORN COUNTY, INDIANA

SOUTH APPROACH
CONSTRUCTION ELEVATIONS
UNIT 15

STATION 80+38.56

HAZELT & REBAL
Consulting Engineers
P.O. Box 8750BRIDGE
NUMBER
DRAWING NO.
17209

INDEX

BRIDGE

U. S. ARMY ENGINEER DISTRICT, LOUISVILLE

COMMONWEALTH OF KENTUCKY
Department of Highways
Frankfort, Kentucky
ATTN: D. S. Bray, State Highway Engineer

23 November 1964

Commonwealth of Kentucky
Department of Highways
Frankfort, Kentucky
ATTN: D. S. Bray, State Highway Engineer

Centlemen:

Your application to construct a highway bridge across the Ohio River near Lawrenceburg, Indiana, dated 20 August 1964, is approved.

In compliance with your request there is inclosed an instrument of approval issued by direction of the Secretary of the Army, dated 12 November 1964, authorizing the construction of a highway bridge across the Ohio River at Mile 491.6 near Lawrenceburg, Indiana. Should changes in the location or plans of the structure or work become necessary, revised plans shall be submitted to this office for approval before construction is commenced.

Please inform this office, as early as possible, the actual date upon which construction will begin and also the date when all physical work is completed. The latter information should also state whether or not the structure has been completed in accordance with the terms of the instrument and approved plans. It is requested that this office be furnished, when available, a set of the detailed construction plans of the project.

Very truly yours,

Incl. Instrument of Approval w/Plans attached.

Major, Corps of Engineers
Deputy District Engineer

Proposed Bridge across Ohio River
near Lawrenceburg, Indiana
Mile 491.6

Kentucky Department of Highways
Commonwealth of Kentucky
Frankfort, Kentucky

PRINCIPLES OF FACT

1. The proposed bridge is a fixed structure across the Ohio River between Boone County, Kentucky and Dearborn County, Indiana at Mile 491.6 below Pittsburgh, Pennsylvania about 1.4 miles upstream from Lawrenceburg, Indiana. The structure will consist of three steel truss spans, 500 feet, 750 feet, center to center of piers respectively, with fill and traffic work approaches. The main channel span is about mid-river will provide a horizontal clearance of 720 feet (clear opening). The minimum vertical clearance provided at the low point of steel at the north or Indiana end of the bridge will be 74.3 feet above normal pool level, which is 25 feet above the 1927 high water.

2. The proposed highway bridge does not replace any other structure but is an additional link in the interstate highway system in the area.

3. A preliminary conference was held in the office of Haelet & Erdal, Consulting Engineers for the applicant in Louisville, Kentucky, on 5 August 1964, to discuss navigation clearances to be provided in the proposed structure. Those attending represented the following:

Indiana State Highway Commission
Kentucky Department of Highways
Bureau of Public Roads, Indiana & Kentucky Division
Corps of Engineers
American Commercial Lines, Inc.
The Ohio River Company
Hastings Valley Bridge Line Co.
Haelet & Erdal
Number of Bridge Clearance
Committee - American
Waterway Operators

The clearances and pier locations as shown on the plans accompany this application are those agreed upon by all concerned at this conference.

4. The present governing bridge clearances on the waterway are horizontal clearance of 361.3 feet in the span of the Pennsylvania Railroad bridge across the Louisville Portland Canal, N. 604.4, and vertical clearance of 69.8 feet at low point of steel with bridge in raised position.

5. No preliminary investigation has been made in this case, by the District Engineer since it is believed that the bridge proposed has adequate clearances for any foreseeable navigation and flood control purposes. There are no established standard bridge clearances on the Ohio River.

6. A notice of public hearing to consider the application and plans was issued on 27 August 1964. A public hearing was held at Burlington, Kentucky on 29 September 1964. The hearing was attended by 16 interested parties. Two prepared statements favoring the proposed construction were received and accompany this report on this application.

7. The principal method of handling traffic on the Ohio River is in tow of rafts and cargo barges propelled by towboats. These barges vary in size. Those used in long haul tow by the large common carriers are principally 26 feet wide to a draft of 9 feet or more. They may be rafted into tows of from 1 to 27 or more in width and not over 1300 feet in length. Towed tows are about 150 feet long of from 12,000 to 25,000 tons. It is not likely that the above size of tow stacks tow of somewhat greater length and width than mentioned above may be used.

The traffic which passed the site of the proposed bridge in 1963 amounted to approximately 20,400,000 tons, as compared with about 26,400,000 tons at Paducah, Kentucky; about 27,700,000 tons at Louisville, Kentucky and about 20,100,000 tons at Cincinnati, Ohio. The tonnage at the bridge site was composed principally of iron, steel, petroleum products, coal, coke, chemicals, sand, gravel, stone, sulphur and miscellaneous commodities.

8. The potential commercial, industrial and physical development along the Ohio River is steadily increasing and will create a further demand for river transportation for any commodities not now being shipped by water. It is believed that the proposed bridge is suitably located and provides adequate navigation clearances; it will not constitute an unreasonable hazard or menace to increased navigation and therefore, will have no adverse effect on prospective development of the area.

9. Requirements of minimum clearance: A large percentage of the low boats operating on the Ohio River in the vicinity of the proposed bridge range in height of 20 feet to 40 feet. At maximum loading stage of the new lowland dam there will be a minimum clearance of 32.0 feet available in the proposed bridge. The vertical clearance proposed in the structure will not restrict or hamper the operations of the larger class of tows. During extreme high river stages such as in 1937 and 1943 there is no navigation in the reach of the river due to the fact that most of the terminal landings are inundated.

10. The bridge is designed for increased road traffic on the interstate highway system of Kentucky and Indiana. The bridge is proposed to be built to have sufficient floodway openings to adequately pass any flood that reasonably may be expected to occur. The navigation clearances provided are believed ample for present boating needs and for any foreseeable navigation purposes.

11. The criteria used in establishing the minimum vertical clearance of 74.3 feet above normal pool level in this bridge is based on the grade and elevation of Interstate 75 at this particular site. The grade is more or less level by the roadway project immediately south of the bridge. The high bluffs above the river and the deep cuts necessary result in a grade which is higher than would be necessary for navigational purposes. The 720 feet clear channel width in the mid-river span was considered solely clearance by representatives of the National Bridge Committee of the American Waterways Operators, Inc. Therefore, there is no justification for an increase in cost of construction, operation and maintenance of the bridge to provide increased clearances for any foreseeable prospective navigation.

12. Other pertinent data: None.

13. Conclusion:

a. The proposed bridge is within the legally navigable portion of the Ohio River.

b. Approval of the location and plans of the proposed bridge is required by the Secretary of the Army and the Chief of Engineers.

c. The structure is authorized by the General Bridge Act of 1946, subject to the approval of the location and plans.

d. The application and description of the proposed bridge was duly publicized; a public hearing was held on 29 September 1964.

e. No protests were received from navigation or other interests.

f. That the clearances provided for the structure are sufficient for present navigation in this reach of the river and will not adversely affect any possible future navigation.

g. The bridge will have no adverse effect on flood heights or the passage of drift.

From the foregoing facts I find that the approval of the proposed plans should be recommended to the Secretary of the Army in the best interests of the general public.

Witness my hand and seal of the U. S. Army Engineer District at Louisville, Kentucky, this 23rd day of November, 1964.

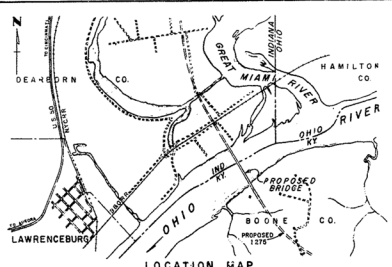

PROPOSED BRIDGE OVER
OHIO RIVER
BOONE CO., KY.-DEARBORN CO., IND.
APPLICATION BY
KENTUCKY DEPT. OF HIGHWAYS
SHEET #1 of 2 DATE: 8-20-64

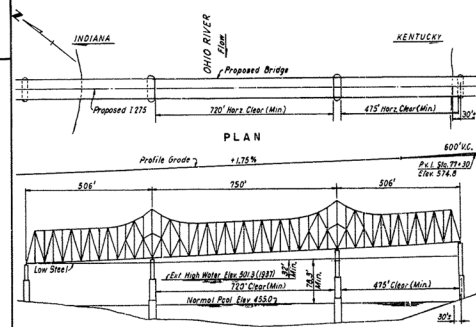

PROPOSED BRIDGE OVER
OHIO RIVER
BOONE CO., KY.-DEARBORN CO., IND.
APPLICATION BY
KENTUCKY DEPT. OF HIGHWAYS
SHEET 2 of 2 DATE: 8-20-64

SHEET 3 of 4

COMMONWEALTH OF KENTUCKY
DEPARTMENT OF HIGHWAYS
FRANKFORT
PROJECT 1275-9-1 JO
BRIDGE OVER OHIO RIVER ON 1275
BETWEEN BOONE COUNTY, KENTUCKY AND
DEARBORN COUNTY, INDIANA

STATION 80+38.56
BRIDGE NUMBER
17209

SOUTH APPROACH
CONSTRUCTION PERMIT INFORMATION



DEPARTMENT OF TRANSPORTATION
UNITED STATES COAST GUARD

ADDRESS ONLY TO:
COMMANDANT
U.S. COAST GUARD
WASHINGTON, D.C.
20391

INSTRUMENT

18 NOV 1967

WHEREAS by an instrument signed on 5 November 1964 and 12 November 1964, the Chief of Engineers and the Secretary of the Army approved the map of location and plans of a bridge to be constructed by the Kentucky Department of Highways across the Ohio River near Lawrenceburg, Indiana, under authority of the General Bridge Act of 1964;

AND WHEREAS condition 3 of said instrument of approval fixed the times for commencing and completing construction of said bridge at 12 November 1966 and 12 November 1969;

AND WHEREAS the times for commencing and completing construction have been previously extended to 12 November 1967 and 12 November 1969;

AND WHEREAS construction of said bridge has not been commenced;

AND WHEREAS the functions, powers and duties of the Chief of Engineers and the Secretary of the Army under the General Bridge Act of 1964 have been transferred to not vested in the Secretary of Transportation by section 6(a)(6)(C) of the Department of Transportation Act (80 Stat. 951) and delegated to the Secretary of Transportation to the Commandant of the Coast Guard in title 47 Code of Federal Regulations, part 1;

AND WHEREAS the - KENTUCKY DEPARTMENT OF HIGHWAYS - now request that the times for commencing and completing construction of said bridge be extended;

NOW THEREFORE, This is to certify that the times for commencing and completing construction of said bridge are hereby extended to 12 November 1968 and 12 November 1970, all other conditions of the previous instrument of approval remaining unchanged, except condition 4 which is modified as follows:

4. No deviation from the approved plans shall be made either before or after completion of the structure unless the modification of said plans has previously been submitted to and received the approval of the Commandant of the Coast Guard.

W. J. Smith
W. J. SMITH
Admiral, U. S. Coast Guard
Commandant



DEPARTMENT OF THE ARMY
LOUISVILLE DISTRICT CORPS OF ENGINEERS
P. O. BOX 94 830 WEST BROADWAY
LOUISVILLE, KENTUCKY 40201

IN REPLY, REFER TO: OKLOP-AM (Bridge Over Ohio River
Near Lawrenceburg, Ind. MI 491.6)

12 December 1967

Commonwealth of Kentucky
Department of Highways
Frankfort, Kentucky 40601

ATTN: Mr. Charles G. Cook, Director
Division of Bridges

Gentlemen:

Reference your letter dated 19 October 1967 requesting an extension of time to the original instrument of the Approval of Location and Plans of Bridge across the Ohio River near Lawrenceburg, Indiana.

Inclosed is an instrument dated 29 November 1967, issued by the Department of Transportation, United States Coast Guard, extending the time of commencing and completing construction of said bridge to 12 November 1968 and 12 November 1970 respectively. This instrument shall become a part of the original instrument approved 12 November 1964.

Acknowledgment of receipt of this instrument is requested.

Very truly yours,

John E. Blizot
JOHN E. BLIZOT
Chief, Operations Division

Enc
As stated

Copy furnished:

Commander, 2nd Coast Guard District (a)
1320 Market Street - Federal Bldg.
St. Louis, Mo. 63103



DEPARTMENT OF THE ARMY
LOUISVILLE DISTRICT CORPS OF ENGINEERS
P. O. BOX 94 830 WEST BROADWAY
LOUISVILLE, KENTUCKY 40201

IN REPLY, REFER TO: OKLOP-AM (Bridge Over Ohio River Near
Lawrenceburg, Ind. - MI's 491.6)

11 March 1968

Commonwealth of Kentucky
Department of Highways
Frankfort, Kentucky

ATTN: Mr. Guy E. Vassant, Jr.,
Director, Division of Bridges

Gentlemen:

Reference is made to your letter of 4 March 1968, requesting an extension of time for commencing and completing construction of a highway bridge across the Ohio River, 491.6 miles below Pittsburgh, Pennsylvania near Lawrenceburg, Indiana.

Condition 3 of the instrument of Approval of the Location and plans of the bridge, signed by the Chief of Engineers and the Secretary of the Army on 5 November 1964 and 12 November 1964, fixed the times for commencing and completing construction of the bridge at 12 November 1966 and 12 November 1968.

This is to certify that by authority of the Secretary of the Army and the Chief of Engineers, the times for commencing and completing construction of the bridge are extended to 12 November 1969 and 12 November 1969, all other conditions of the original instrument of Approval remaining unchanged.

V. Rorer
V. RORER
Colonel, Corps of Engineers
District Engineer


SHEET 55

COMMONWEALTH OF KENTUCKY
DEPARTMENT OF HIGHWAYS
FRANKFORT
PROJECT 1275-9 (10
BRIDGE OVER OHIO RIVER ON 1275
BETWEEN BOONE COUNTY, KENTUCKY AND
DEARBORN COUNTY, INDIANA

STATION 80+38.56

SOUTH APPROACH
CONSTRUCTION PERMIT INFORMATION

BRIDGE NUMBER	DRAWING NO.	DATE
	17209	

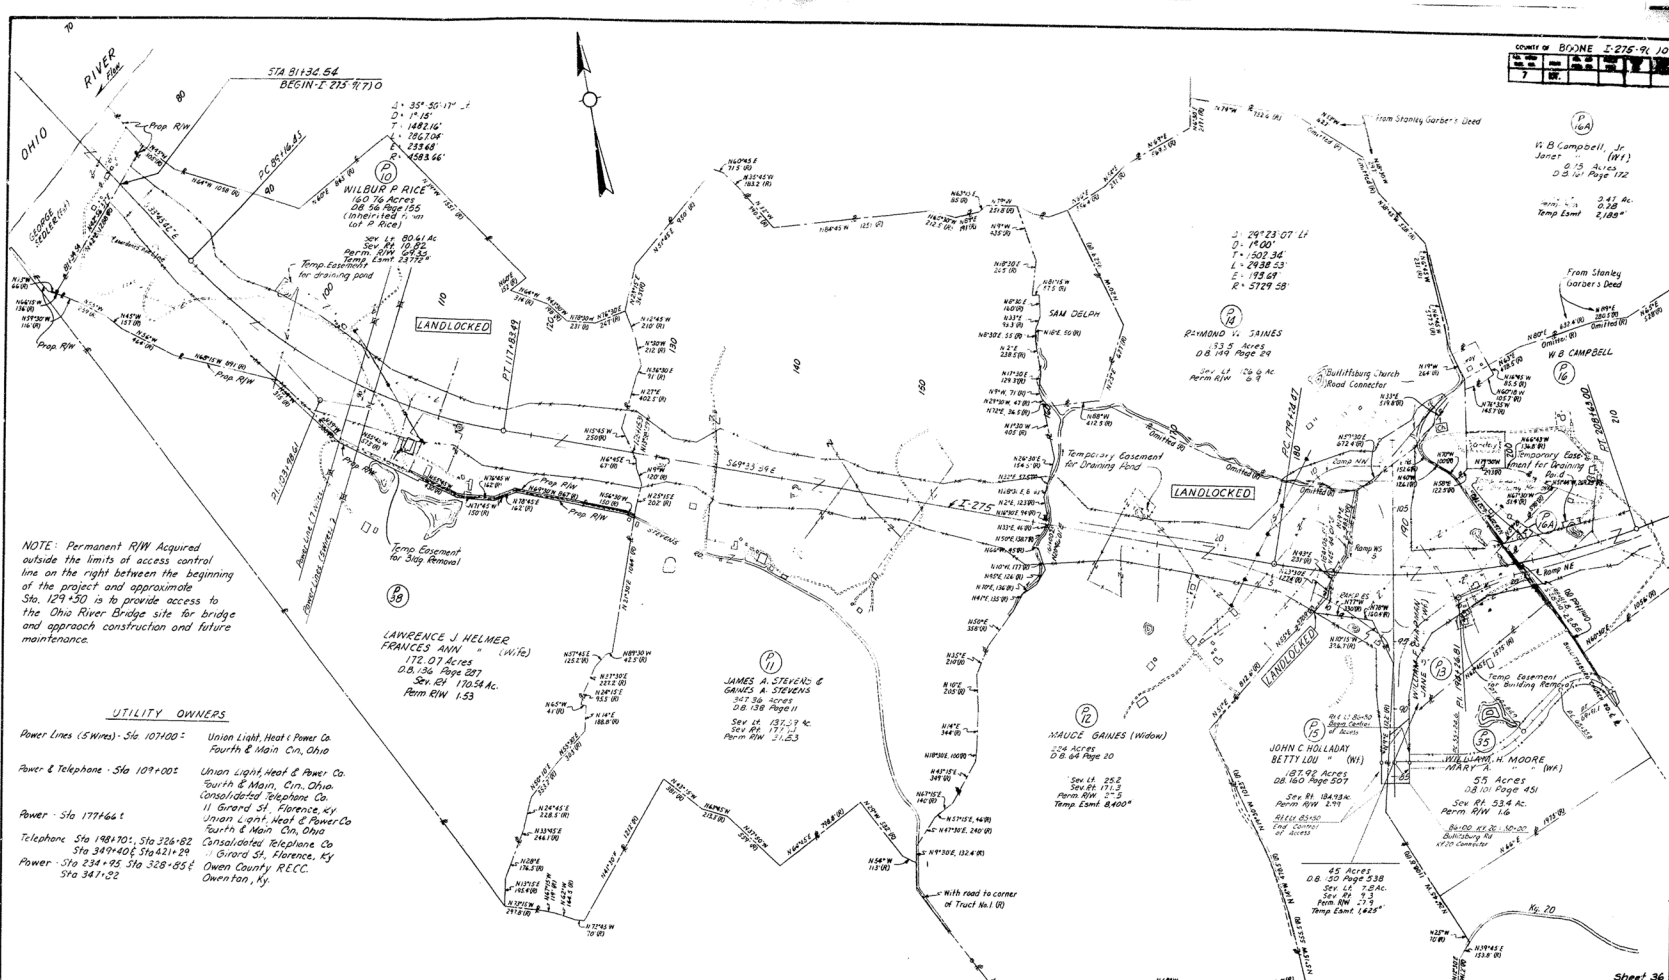

NOTE: Permanent R/W Acquired outside the limits of access control line on the right between the beginning of the project and approximate Sta. 129+30 is to provide access to the Ohio River Bridge site for bridge and approach construction and future maintenance.

UTILITY OWNERS
Power Lines (5 Wires) - Sta 107+00: Union Light, Heat & Power Co.
Fourth & Main Cn, Ohio
Power & Telephone - Sta 107+00: Union Light, Heat & Power Co.
Fourth & Main, Cin. Ohio
Consolidated Telephone Co.
11 Girard St. Florence, Ky.
Power - Sta 177+66: Union Light, Heat & Power Co.
Fourth & Main Cn, Ohio
Consolidated Telephone Co.
Telephone - Sta 184+70: Sta 326+82
Sta 349+40: Sta 421+28
Power - Sta 234+95 Sta 328+85: Owen County RECC.
Sta 347+22: Owen Tn, Ky.

COMMONWEALTH OF KENTUCKY
DEPARTMENT OF HIGHWAYS
FRANKFORT
COUNTY OF
BOONE
INTERSTATE 275

1-275-91.10
SP 8-680

DATE
17209

SCALE: 1"=400'

RIGHT-OF-WAY PLANS
FOR INFORMATION ONLY

County of Boone
District of 10
Sheet 10 of 10



DEPARTMENT OF TRANSPORTATION
UNITED STATES COAST GUARD

Acting only to
COMMANDER (Encl)
Second Coast Guard District
Federal Bldg.
1500 Market St.
St. Louis, Mo. 63103

3371
04 NOV 1970

Mr. Charles D. Cook
Director, Division of Bridges
Commonwealth of Kentucky
Department of Highways
Frankfort, Kentucky 40601

Re: Proposed Interstate Route No. 275 Bridge across the
Ohio River, Mile 491.6, near Lawrenceburg, Indiana

Dear Mr. Cook:

Your application dated 29 July 1970 requesting an extension
of time for completing the construction of the above-referenced
proposed bridge has been approved by the Commandant, U. S.
Coast Guard, Washington, D. C. The time for completing construction
has been extended to 12 November 1972. The instrument of
approval, Amendment to Bridge Permit No. 125-6/a dated 15 October
1970, is enclosed.

We should be kept informed concerning the status of the construction
of the proposed bridge. Upon completion of the work furnish a
certification as to whether or not the bridge was constructed in
accordance with the approved plans and conditions in the Permit.
It would be appreciated, also, if you will furnish us two 8 x 10-inch
black and white glossy photographs of the completed structure showing
the bridge from abutment to abutment.

Your attention is invited to Condition No. 3 in the Amendment
to Bridge Permit which requires your compliance with the
provisions of any law or regulation under the jurisdiction of
the Federal Water Quality Administration. Enclosed for your
information is a copy of a letter dated 8 September 1971 from
that agency listing the recommended conditions for this work.

The plans for any temporary structures in the water used in
building the bridge should be submitted to us for approval. Your
cooperation will be appreciated.

Very truly yours,

[Signature]
Commander, U. S. Coast Guard
Chief, Aide to Navigation Branch
By direction of the District Commander

Encl: (1) USCG Amendment to Bridge Permit No. 125-6/a dtd 15 Oct 70
(2) Ltr dtd 8 Sept 70 from WQIA, PQIA



UNITED STATES
DEPARTMENT OF THE INTERIOR
FEDERAL WATER POLLUTION CONTROL ADMINISTRATION
Ohio Area Region, Room 1017, Federal Building
550 Main Street, Cincinnati, Ohio 45202

September 8, 1970

RECEIVED
SEP 10 1970
BRIDGE DIVISION

In reply refer to:
CG-13

Commander (cc-1)
Second Coast Guard District
Federal Building
1500 Market Street
St. Louis, Missouri 63103

Dear Sir:

We hereby acknowledge receipt of your letter dated 12 August 1970
regarding a request for a time extension for completing construction of
the referenced bridge across the Ohio River by the Kentucky Department
of Highways. We have reviewed the water pollution potential connected
with the construction of the bridge and the possible effects on water
quality of the watercourse. We recommend that if a time extension is
granted, it shall be subject to the following conditions:

1. Permittee will investigate for water supply intakes, or other
activities immediately downstream which may be affected by suspended
solids and turbidity increases caused by work in the watercourse.
He will give notice before beginning work in the watercourse in
sufficient time to allow the activities to prepare for any temporary
change in water quality.
2. Excavation, dredging or filling in the watercourse will be done
so as to minimize increases in suspended solids and turbidity which
may degrade water quality and damage aquatic life outside the immediate
area of operation.
3. Deposition of dredged or excavated materials on shore, and all
excavation operations on shore will be carried out in such a way that
sediment runoff and soil erosion to the watercourse are controlled and
minimized. Spoil materials from watercourse or on shore operations,
including sludge deposits, will not be dumped into the watercourse.
4. Temporary sanitary facilities, for use during construction only,
will be of the portable type rather than dug pit privies.
5. Permittee will employ measures to prevent or control spills from
fuels or lubricants to keep them out of the watercourse.



DEPARTMENT OF TRANSPORTATION
UNITED STATES COAST GUARD

AMENDMENT TO BRIDGE PERMIT
(125-6/a)

15 October 1970

WHEREAS by a permit issued on 12 November 1966, as amended 11
March 1968, the Secretary of the Army approved the map of location and
plans of a bridge to be constructed by the Commonwealth of Kentucky
across the Ohio River near Lawrenceburg, Indiana, under authority of
the General Bridge Act of 1966;

AND WHEREAS condition 3 of said permit, as amended, fixed the time
for completing construction of said bridge at 12 November 1968;

AND WHEREAS the functions, powers and duties of the Secretary of the
Army under the General Bridge Act of 1966 were transferred to and vested
in the Secretary of Transportation by Section 6(g)(6)(C) of the Depart-
ment of Transportation Act (80 Stat. 931) and have been delegated by the
Secretary to the Commandant, U. S. Coast Guard by Section 1.46(c) of
Title 46 Code of Federal Regulations, and by permit issued 29 November
1967, the Commandant extended the time for completing construction of
said bridge to 12 November 1970;

AND WHEREAS the - COMMONWEALTH OF KENTUCKY - now requests that the
time for completing the construction of said bridge be further extended;

NOW THEREFORE, This is to certify that the time for completing con-
struction of said bridge is hereby extended. In granting this time
extension, all conditions to which the original permit, as amended, was
subject are considered by the following conditions:

1. No deviation from the approved plans shall be made either before
or after completion of the structure unless the modification of said
plans has previously been submitted to and received the approval of the
Commandant.
2. All work shall be so conducted that the free navigation of the
waterway is not unreasonably interfered with and the present navigable
depths are not impaired. The construction of falsework, piers or
other obstructions, if required, shall be accomplished in accordance
with plans submitted to and approved by the Commandant, Second Coast Guard
District. The channel or channels through the structure shall be promptly
cleared of all obstructions placed therein or caused by the construction
of the bridge to the satisfaction of the District Commander, when in his
judgment the construction work has reached a point where such action
should be taken, and in any case not later than ninety days after the
bridge has been opened to traffic.

Commander (cc-1)
St. Louis, Missouri

September 8, 1970
Page 2

4. Upon completion of earthwork operations, all fills in the water-
course or on shore and other areas on shore disturbed during construction
will be seeded, riprapped or given some other type of protection from
subsequent soil erosion.

If a time extension is granted on this application, please send a copy
of correspondence to this effect to Mr. Burton R. Alvord, Department of
the Interior Regional Coordinator, Room 215, 2510 Dempster Street, Des
Plaines, Illinois 60018.

Sincerely yours,

[Signature]
E. P. Baker, Jr., F.E., Chief
Federal Activities Branch

cc:
E. M. Earl
R. H. Wood
W. R. Mosker, PQIA, Evansville
R. C. Phipps, Ky, WPC
Alton J. Cramer
R. A. Poles, Ind. SPCB
Alton J. Meier

AMENDMENT TO BRIDGE PERMIT: Bridge constructed by Commonwealth of
(125-6/a) Kentucky across the Ohio River near
Lawrenceburg, Indiana

3. Issuance of this permit does not relieve the permittee of the
obligation or responsibility for compliance with the provisions of any
other law or regulation as may be under the jurisdiction of the Federal
Water Quality Administration or any other federal, state or local authority
having cognizance of any aspect of the location, construction or main-
tenance of said bridge.

4. Clearance gauges shall be installed and maintained in a good
legible condition by and at the expense of the owner of the bridge. The
Commandant, Second Coast Guard District will specify the type of gauges
and location in which they are to be installed.

5. The approval hereby granted shall cease and be null and void
unless construction of the bridge is completed by 12 November 1972.

H. D. M70
Captain, U. S. Coast Guard
Chief, Aide to Navigation Division

SHEET 37

KENTUCKY DEPARTMENT OF HIGHWAYS
INDIANA STATE HIGHWAY COMMISSION

PROJECT 1 275-9 (10)
BRIDGE OVER OHIO RIVER ON I 275
BETWEEN BOONE COUNTY, KENTUCKY AND
DEARBORN COUNTY, INDIANA

STATION 80+38.56

WATERWAY & BRIDGE
CONSTRUCTION PERMIT
FILE NO. 872 D

DRAWING NO. 17209
INDEX

SOUTH APPROACH
CONSTRUCTION PERMIT INFORMATION