SIGNING

ESTIMATE OF QUANTITIES

ITEM	CODE NUMBER	UNIT	I-265	KY 841	KY 1934												PROJECT TOTALS
			QUANTITY														
GROUND MOUNTED SIGN SUPPORTS																	
① TYPE C	6441	LBS.	2,696	3,702													6,398
FOOTINGS FOR SIGNS																	
CONCRETE - CLASS 'A' FOR SIGNS	6490	CU.YD.	13.74	17.10	0.46												31.30
REINFORCEMENT STEEL	6491	LBS.	582	1,082													1,664
SIGN BASE MATERIAL																	
ALUMINUM																	
② PANEL SIGNS	6405	SQ. FT.	13,985	6,041	748												20,774
SHEETING SIGNS																	
0.125 GAUGE	6407	SQ. FT.	982.5	255	30												1,267.5
STEEL POST ④⑤																	
TYPE 1	6410	LIN. FT.	224	28	28												280
⑥ MILE MARKERS	6412	EACH	58														58
REFERENCE MARKERS	4903	EACH	20														20
⑨ TYPE D	21596ND	EACH	16	2	2												20
MISCELLANEOUS																	
REMOVE SIGN SUPPORT BEAM	06451	EACH	10	14	2												26
⑩ ROADWAY CROSS SECTION	20419ND	EACH	3	6													9
BARRIER WALL POST	20912ND	EACH	10														10
BARCODE SIGN INVENTORY	24631EC	EACH	98	48	5												151
OBJECT MARKER TYPE 1	24640ED	EACH	18	2	2												22
SIGN OVERLAY	25002EC	SQ. FT.	46														46
REMOVE SIGN	21373ND	EACH	86	50	5												141

NOTES:

(1) PAYMENT FOR GROUND MOUNTED SIGN SUPPORTS TYPE A AND TYPE C SHALL BE BASED ON THE NOMINAL WEIGHT OF THE BEAMS. THE NECESSARY GALVANIZING, HARDWARE, ETC. IS TO BE CONSIDERED INCIDENTAL. QUANTITIES FOR TYPE C SUPPORTS SHALL INCLUDE ALL NECESSARY HARDWARE TO FORM COMPLETE BREAK-AWAY BEAMS. SEE PANEL SIGN DETAIL SHEET.

(2) QUANTITY SHALL INCLUDE ALL COPY AND HARDWARE NECESSARY TO FORM COMPLETE SIGNS. NO DEDUCTION IN AREA IS TO BE MADE FOR ROUNDING OF CORNERS.

(3) WITH PERMISSION OF THE ENGINEER, SHEETING SIGNS ON THE RAMPS AND SIDE ROADS MAY BE MOVED TO BE COMPATIBLE WITH THE EXISTING SIGNS.

(4) QUANTITY IS ESTIMATED. THE EXACT LENGTH SHALL BE DETERMINED BY THE CONTRACTOR AND APPROVED BY THE ENGINEER.

(5) WHERE REQUIRED, BRACING FOR SHEETING SIGNS SHALL BE INCIDENTAL TO STEEL POSTS. SEE SHEETING SIGN DETAIL SHEET.

(6) QUANTITY SHALL INCLUDE BOTH POST AND SIGNS.

(7) ALL MATERIALS REMOVED AND NOT REUSED, SUCH AS SIGNS, SIGN LIGHTS, SIGN SUPPORTS, ETC. SHALL BECOME THE PROPERTY OF THE CONTRACTOR.

(8) THE REMOVAL OF ALL TYPE I OR II POSTS AND ALL SHEETING SIGNS SHALL BE INCIDENTAL TO THE PROJECT WITH NO ADDITIONAL PAYMENT BEING ALLOWED. ALL MATERIAL SHALL BE STORED IN ACCORDANCE WITH NOTE (7) ABOVE.

(9) QUANTITY SHALL INCLUDE ALL MATERIAL NECESSARY TO FORM A COMPLETE BREAK-AWAY ASSEMBLY. TYPE 1 POSTS AND CONCRETE SHALL BE PAID SEPARATELY. SEE SHEETING SIGN DETAIL SHEET.

(10) CROSS SECTIONS ARE FOR SIGNS THAT ARE BEING CONSTRUCTED ON NEW BEAMS AND GROUND MOUNTED SIGN SUPPORTS.

COMMONWEALTH OF KENTUCKY
DEPARTMENT OF HIGHWAYS

KENTUCKY TRANSPORTATION CABINET

DRAWING TITLE: SIGN SUMMARY OF QUANTITIES

NOT TO SCALE

FD52 056 0265 010-035
NH 2653(044)

PLAN APPROVED BY: STATE HIGHWAY ENGINEER — DATE: 10-30-25

ITEM NO. 5-591.00 COUNTY OF JEFFERSON

SHEET NO. T1

SIGNING SPECIFICATION NOTES

THE FOLLOWING PUBLICATIONS ARE APPLICABLE TO THE WORK DESCRIBED HEREIN:

KENTUCKY DEPARTMENT OF HIGHWAYS STANDARD SPECIFICATIONS FOR ROAD AND BRIDGE CONSTRUCTION (CURRENT EDITION)
STANDARD HIGHWAY SIGNS AND MARKINGS (CURRENT EDITION) -- FEDERAL HIGHWAY ADMINISTRATION
MANUAL ON UNIFORM TRAFFIC CONTROL DEVICES (CURRENT EDITION) -- FEDERAL HIGHWAY ADMINISTRATION

SCOPE OF WORK

TO FURNISH, FABRICATE AND ERECT IN PLACE ALL MATERIALS NECESSARY TO FORM COMPLETED SIGNS AS INDICATED AT LOCATIONS DESCRIBED ELSEWHERE IN THESE PLANS. NEW SIGNS ARE TO BE INSTALLED AT EXISTING LOCATIONS UNLESS OTHERWISE NOTED ON THE PLANS.

SIGN SUBSTRATES

SIGN SUBSTRATES SHALL CONFORM TO SECTION 833 OF KENTUCKY'S STANDARD SPECIFICATIONS FOR ROAD AND BRIDGE CONSTRUCTION (CURRENT EDITION) AND THESE PLANS. PANEL SIGNS SHALL BE LABELED AS P-#. SHEETING SIGNS SHALL BE LABELED AS S-#.

SIGN MATERIALS

SIGN SHEETING:

SIGN SHEETING SHALL CONFORM TO SECTION 830 OF KENTUCKY'S STANDARD SPECIFICATIONS FOR ROAD AND BRIDGE CONSTRUCTION (CURRENT EDITION) AND THESE PLANS. ONLY SHEETING ON THE DEPARTMENT'S LIST OF APPROVED MATERIALS SHALL BE USED.

ALL RETROREFLECTIVE MATERIALS SHALL BE FABRICATED AND ASSEMBLED IN ACCORDANCE WITH MANUFACTURER'S SPECIFICATIONS AND/OR RECOMMENDATIONS.

PERMANENT SIGNS AND SIGN COMPONENTS SHALL BE FABRICATED USING TYPE XI SHEETING:

THE FOLLOWING SIGNS SHALL BE FABRICATED USING TYPE XI FLUORESCENT YELLOW SHEETING:
- HORIZONTAL ALIGNMENT SIGNS AND PLAQUES
- ALL ADVISORY SPEED PLAQUES
- WARNING MESSAGES ON PANEL SIGNS

THE FOLLOWING SIGNS SHALL BE FABRICATED USING TYPE XI FLUORESCENT YELLOW-GREEN SHEETING:
- ALL SCHOOL AND SCHOOL BUS WARNING SIGNS.
- BICYCLE WARNING SIGNS AND 'SHARE THE ROAD' PLAQUES OR DIAGONAL DOWNWARD POINTING ARROW PLAQUES THAT SUPPLEMENT BICYCLE WARNING SIGNS.
- PEDESTRIAN WARNING SIGNS AND DIAGONAL DOWNWARD POINTING ARROW PLAQUES THAT SUPPLEMENT PEDESTRIAN WARNING SIGNS
- IN-STREET PEDESTRIAN CROSSING (R1-6) SIGNS AND OVERHEAD PEDESTRIAN CROSSING (R1-9) SIGNS
- SUPPLEMENTAL PLAQUES TO ANY OF THE PREVIOUSLY LISTED FLUORESCENT YELLOW-GREEN SIGNS LISTED ABOVE

ALL OTHER PERMANENT SIGNS (INCLUDING THE BACKGROUNDS OF PANEL SIGNS) SHALL BE FABRICATED USING TYPE XI SHEETING.

LETTERS, SYMBOLS, AND BORDERS:

PANEL OVERLAY SECTIONS SHALL BE AFFIXED WITH A "POP" RIVET WITH A MINIMUM DIAMETER OF 3/16 INCH, AND THE LENGTH SHALL BE AS NECESSARY TO PROPERLY APPLY COPY IN A WORKMANLIKE MANNER.

HARDWARE:

ALL HARDWARE FOR THE ASSEMBLY OF PANEL SIGNS AND THE ATTACHMENT OF THESE SIGNS TO THEIR SUPPORTS SHALL BE AS RECOMMENDED BY THE PANEL MANUFACTURER. PLACEMENT OF POST CLIP SHALL BE AS SHOWN ON THE SIGNING MISCELLANEOUS DETAIL SHEET.

ALL HARDWARE FOR THE ERECTION OF SHEETING SIGNS SHALL BE CADMIUM PLATED STEEL IN ACCORDANCE WITH ASTM B-776 AND ASTM A-307.

FONTS:

STANDARD ALPHABETS SHALL BE USED FOR ALL LEGENDS ON PANEL GUIDE SIGNS.

GROUND-MOUNTED SIGN SUPPORTS

GENERAL:

ALL SIGNS SHALL BE POSITIONED AS SHOWN ON THE POSITIONING DETAIL SHEET. ALL BEAMS AND POSTS SHALL BE OF SUFFICIENT LENGTHS TO EXTEND FROM THE TOP OF THE SIGN TO THE REQUIRED BASE EMBEDMENT. EXISTING I-BEAMS ON WHICH SHEETING SIGNS ARE ATTACHED SHALL BE REMOVED AND REPLACED WITH TYPE I OR TYPE II POSTS, UNLESS THEY ARE LOCATED BEHIND GUARDRAIL.

BEAMS:

ALL BEAMS SHALL BE EITHER TYPE "A" (STANDARD BEAM INSTALLATION) OR TYPE "C" (BREAKAWAY SIGN POST SUPPORT SYSTEM INSTALLATION). TYPE "A" BEAMS ARE SHOWN ON THE PANEL SIGN DETAIL SHEET, AND THE TYPE "C" BEAMS ARE SHOWN ON THE BREAKAWAY SIGN SUPPORT SYSTEM FOR "C" BEAM SHEET. ONLY BREAKAWY (TYPE "C") BEAM SUPPORT SYSTEMS ON THE DEPARTMENT'S LIST OF APPROVED MATERIALS SHALL BE USED. THE TYPE AND SIZE OF BEAM TO BE USED SHALL BE INDICATED FOR EACH PANEL SIGN ON THE SIGN DETAIL SHEETS. BEAM LENGTHS INCLUDED IN THESE PLANS ARE FOR INFORMATIONAL PURPOSES ONLY. THE CONTRACTOR SHALL TAKE FIELD MEASUREMENTS AT EACH SIGN LOCATION AND CROSS SECTIONS SHALL BE DEVELOPED TO VERIFY BEAM LENGTHS, WITH ANY DISCREPANCIES BROUGHT TO THE ATTENTION OF THE ENGINEER FOR RESOLUTION.

STEEL POSTS:

TYPE I STEEL POSTS SHALL BE EITHER STANDARD INSTALLATION IN SOIL, WITH SOIL STABILIZER, OR TYPE "D" (BREAKAWAY SIGN POST SUPPORT SYSTEM INSTALLATION). ONLY BREAKAWAY TYPE "D" POST SYSTEMS ON THE DEPARTMENT'S LIST OF APPROVED MATERIALS SHALL BE USED. BRACING, IF REQUIRED, SHALL BE INCIDENTAL TO TYPE I POST.

TYPE II POST SHALL BE STANDARD INSTALLATION IN SOIL WITH A SOIL STABILIZER. INSTALLATION PROCEDURES AND BRACING REQUIREMENTS ARE DETAILED ON THE SHEETING SIGN DETAIL SHEET.

ALL STEEL POSTS SHALL MEET THE REQUIREMENTS OF SECTION 832 OF THE STANDARD SPECIFICATIONS FOR ROAD AND BRIDGE CONSTRUCTION.

MILEPOST MARKERS AND ENHANCED REFERENCE MARKERS

MILEPOST MARKERS AND ENHANCED REFERENCE LOCATION SIGNS SHALL CONFORM TO THE GENERAL REQUIREMENTS SET FORTH IN THE MANUAL ON UNIFORM TRAFFIC CONTROL DEVICES (CURRENT EDITION). ADDTIONAL REQUIREMENTS ARE GIVEN ON THE SIGNING POSITIONING DETAIL SHEET AND ENHANCED REFERENCE LOCATION SIGNS DETAIL SHEET.

MEDIAN CROSSOVER SIGNS

THE CONTRACTOR SHALL INSTALL 48" X 48", "NO U TURN" SIGNS (R3-4) AT EACH MEDIAN CROSSOVER. THIS IS TO BE DONE WHETHER ALL NEEDED INSTALLATIONS ARE MENTIONED IN THE FOLLOWING SHEETS OR NOT. AT CROSSOVERS ON MEDIANS SIXTY FEET (60') WIDE OR LESS, THE SIGNS SHALL BE MOUNTED PERPENDICULAR TO THE ROADWAY ON THE SAME POSTS IN THE CENTER OF THE MEDIAN, ONE FACING TRAFFIC IN EACH DIRECTION. AT CROSSOVERS ON MEDIANS OVER SIXTY FEET (60') WIDE, THE SIGNS SHALL BE MOUNTED PERPENDICULAR TO THE ROADWAY ON SEPARATE POSTS AT THE MEDIAN SHOULDER ON THE FAR SIDE OF THE CROSSOVER, ONE FACING TRAFFIC IN EACH DIRECTION. FOR ADDITIONAL GUIDANCE, SEE SEPIA DRAWING FOR FLEXIBLE DELINEATOR POST ARRANGEMENT FOR INTERCHANGE RAMPS AND CROSSOVERS.

CONCRETE BASES

ALL CONCRETE BASES SHALL BE OF CLASS "A" CONCRETE FOR SIGNS AND SHALL BE AS SHOWN ELSEWHERE IN THESE PLANS.
EXCAVATION NECESSARY TO CONSTRUCT BASES AND FOOTINGS IS INCIDENTAL TO THE COST OF CLASS "A" CONCRETE FOR SIGNS.

CONCRETE BASES (CONTINUED)

WHERE THE REMOVAL OF OVERHEAD STRUCTURE CONCRETE BASE IS CALLED FOR, THE BASE IS TO BE REMOVED TO A MINIMUM OF ONE FOOT (1') BELOW THE GROUND LINE, BACKFILLED TO EXISTING GROUND LINE, AND THE DISTURBED AREAS RESEEDED.

WHERE THE REMOVAL OF BEAM SIGN SUPPORTS IS CALLED FOR, THE BEAM AND ANY CONCRETE PROJECTING ABOVE THE GROUND LINE ARE TO BE CUT OFF A MINIMUM OF ONE FOOT (1') BELOW EXISTING GROUND LINE OR THE ENTIRE BEAM AND CONCRETE BASE ARE TO BE REMOVED COMPLETELY AND BACKFILLED TO EXISTING GROUND LINE.

SAMPLES, TESTING, ETC.

BEFORE BEGINNING INSTALLATION, THE CONTRACTOR SHALL FURNISH TO THE PROJECT ENGINEER DRAWINGS, DESCRIPTIONS, MANUFACTURER'S CUTS ETC. FOR WRITTEN APPROVAL OF ALL MATERIALS TO BE USED. MILL TEST REPORTS FOR BEAMS, STEEL PANELS, AND EACH DIFFERENT GAUGE OF ALUMINUM OR STEEL SHEETING USED MUST BE SUBMITTED TO THE DIVISION OF CONSTRUCTION AND APPROVED PRIOR TO ERECTION.

MISCELLANEOUS

THE COST FOR REMOVING EXISTING PANEL SIGNS SHALL BE INCIDENTAL TO THE COST OF THE PROJECT.

ON SHEETING SIGNS WHERE THERE ARE MORE THAN ONE SIGN ASSEMBLY MOUNTED BESIDE EACH OTHER, THE POSTS SHALL BE SPACED TO PROVIDE APPROXIMATELY SIX INCHES (6") OF SPACING BETWEEN SIGNS.

CLEARING AND GRUBBING, AND TREE TRIMMING, WHEN REQUIRED FOR CONSTRUCTION OR VISIBILITY OF SIGNS, SHALL BE INCIDENTAL TO THE CONTRACT.

SIGN COVERING IS NOT RECOMMENDED. HOWEVER, IF IT IS ABSOLUTELY NECESSARY TO COVER THE SIGN FACE TEMPORARILY FOLLOWING ERECTION, USE CAUTION SINCE SOME COVERINGS MAY CAUSE PERMANENT DAMAGE TO THE SIGN FACE FOLLOWING EXPOSURE TO MOISTURE, SUNLIGHT, ETC. POROUS CLOTH OR GEOTEXTILE FABRIC COVERS WHICH ARE FOLDED OVER THE SIGN EDGES AND SECURED AT THE BACK OF THE SIGN HAVE BEEN USED SUCCESSFULLY FOR LIMITED PERIODS. DO NOT USE TAPE, PAPER, PLASTIC, OR SHEET METAL COVERS. ANY SIGNS THAT ARE DAMAGED AS A RESULT OF COVERING SHALL BE REPLACED BY THE CONTRACTOR AT NO ADDITIONAL COST TO THE DEPARTMENT.

TYPE I AND II STEEL POSTS IN SOIL SHALL BE DRIVEN 32" TO 34" BELOW THE GROUND LINE AS SHOWN. HOWEVER, IF SOLID ROCK IS ENCOUNTERED, THE CONTRACTOR SHALL DRILL HOLES OF THE REQUIRED DEPTH INTO THE ROCK AND BACKFILL WITH CONCRETE. THE COST SHALL BE INCIDENTAL TO STEEL POST, AND SOIL STABILIZERS WILL NOT BE REQUIRED.

ANY AREA DISTURBED SHALL BE SIDE GRADED TO THE EXISTING SLOPES AND RESEEDED AS DIRECTED BY THE ENGINEER, AT NO ADDITIONAL COST TO THE DEPARTMENT.

INSTALLATION OF ADVISORY EXIT AND RAMP SPEED SIGNS (W13-2 AND W13-3) SHALL CONFORM TO THE MANUAL ON UNIFORM TRAFFIC CONTROL DEVICES (MUTCD).

THE COST FOR SIGN BRACKETS AND ANY OTHER HARDWARE REQUIRED TO ATTACH NEW SIGNS ON EXISTING TRUSSES AND CANTILEVERS SHALL BE INCLUDED IN THE UNIT PRICE OF SIGN BASE MATERIAL FOR PANEL SIGNS.

DUPLICATE SIGNS SHALL NOT BE DISPLAYED DURING THE CONSTRUCTION OF THIS PROJECT.

SHEETING SIGNS (D1-1, D1-2, D1-3) EQUAL TO OR LESS THAN 72" X 42" REQUIRE TWO TYPE I OR TYPE II POSTS.


THE HORIZONTAL CLEARANCE "X" ON ALL THE SHEETING SIGNS SHOULD BE A MINIMUM OF 6' FROM THE EDGE OF THE SHOULDER TO THE EDGE OF THE SIGN OR A MINIMUM OF 12' FROM THE EDGE OF THE SIGN TO THE EDGE OF THE TRAVELLED WAY AS SHOWN IN THE SIGNING POSITIONING DETAIL SHEET.

IF ANY SIGN IS LOCATED NEAR A LUMINAIRE OR ANOTHER POLE, IT SHALL BE INSTALLED IN ADVANCE OF THE POLE SO THAT THE MOTORISTS VIEW OF THE SIGN WILL NOT BE OBSTRUCTED.

SIGNS THAT DO NOT COMPLY WITH THE MUTCD SHALL BE REMOVED BY THE CONTRACTOR AS APPROVED AND DIRECTED BY THE ENGINEER.

BID ITEM "SIGN OVERLAY" IS INTENDED TO BE A PERMANENT DECAL THAT MUST BE PLACED ON THE EXISTING SIGN IN ORDER TO COVER THE EXISTING SIGN MESSAGE AND UPDATE IT TO THE PROPOSED MESSAGE, AS INDICATED IN THE PLANS.

MILEPOST MARKERS

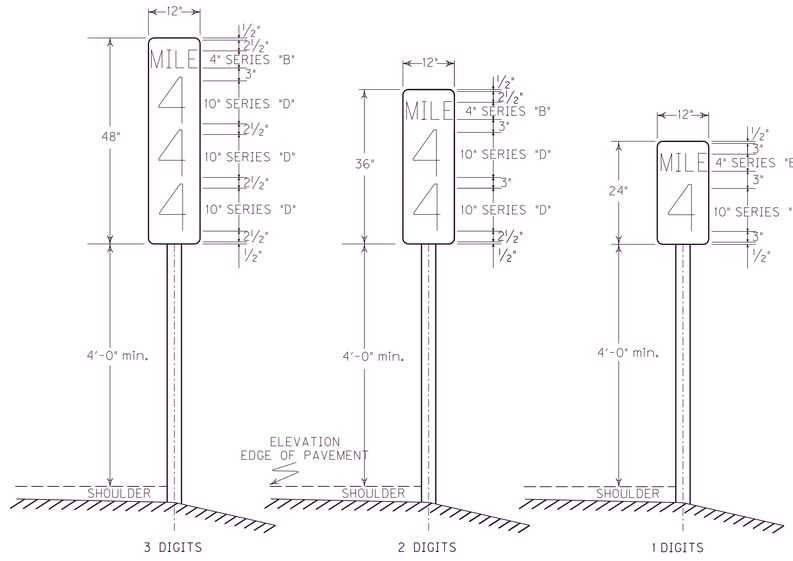

TYPICAL SIGN PANEL DIMENSIONS AND MILEPOST LOCATIONS

MILE POST NUMBER	MILE POINT NB/SB LANES
0	0.00
1	1.00
2	2.00
3	3.00
4	4.00
5	5.00
6	6.00
7	7.00
8	8.00
9	9.00
10	10.00
11	11.00
12	12.00
13	13.00
14	14.00

MILE POST NUMBER	MILE POINT NB/SB LANES
15	15.00
16	16.00
17	17.00
18	18.00
19	19.00
20	20.00
21	21.00
22	22.00
23	23.00
24	24.00
25	25.00
26	26.00
27	27.00
28	28.00

NOTES: MILE POINTS ARE FOR BOTH DIRECTIONS OF TRAVEL.


PLACE NEW MILE MARKERS AT PROPOSED MILE POINTS. REMOVE OLD MILE MARKERS THAT ARE LOCATED AT EXISTING MILE POINTS. BOTH PROPOSED AND EXISTING MILE POINTS ARE SHOWN ON THE PLAN SHEETS.

ENHANCED REFERENCE MARKER SIGN LOCATIONS

REFERENCE MARKER	MILE POINT NB/SB LANES
24.8	24.80
25.0	25.00
25.2	25.20
25.4	25.40
25.6	25.60
25.8	25.80
26.0	26.00
26.2	26.20
26.4	26.40
26.6	26.60


NOTE: SEE SHEET T-XX FOR ENHANCED REFERENCE MARKER DETAILS

PANEL SIGNS

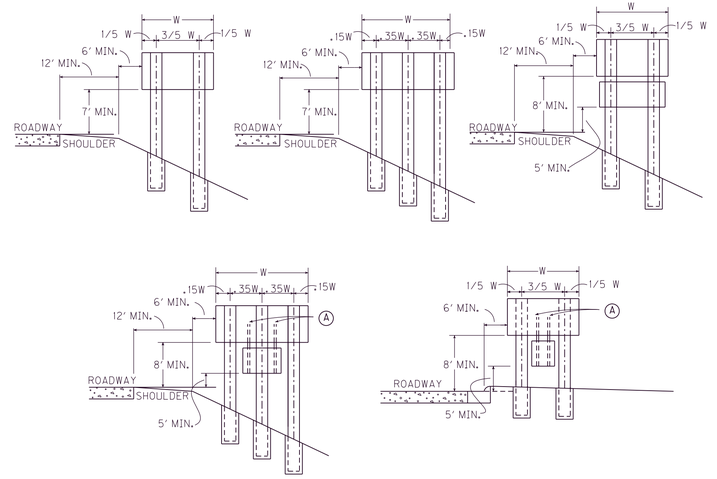


Ⓐ ATTACHMENT OF SECONDARY SIGN TO MAJOR SIGN IS TO BE MADE WITH TWO (2) 3" X 3" X 3/16" ANGLES OF SUFFICIENT LENGTH TO EXTEND FROM THE LOWER EDGE OF THE SECONDARY SIGN TO AT LEAST THREE FEET UP THE BACK OF THE MAJOR SIGN. A MINIMUM OF ONE POST CLIP PER FOOT SHALL BE USED IN ATTACHING EXTRUSIONS TO EACH ANGLE.


SHEETING SIGNS

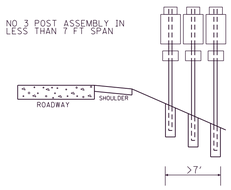

RURAL APPLICATIONS

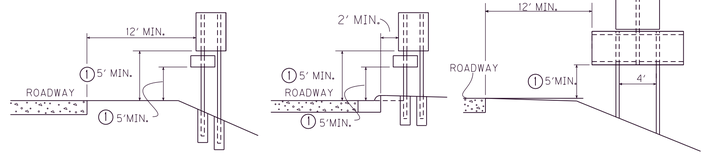


URBAN APPLICATIONS

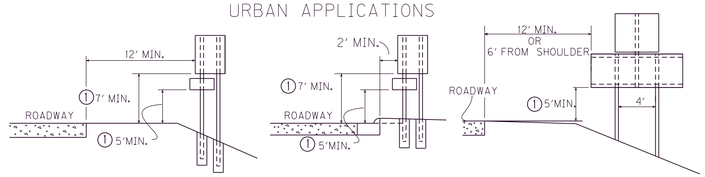

NOTE: SHOULD A SIGN BE LOCATED AT A POINT WHERE GUARDRAIL IS CALLED FOR OR EXISTING, ALL SIGN SUPPORTS SHALL BE PLACED BEHIND THE GUARDRAIL AND LATERAL OFFSET SHALL BE MEASURED FROM THE GUARDRAIL.

① NOT TO EXCEED 8' IN URBAN AREAS AND 6' IN RURAL AREAS UNLESS SPECIFIED BY THE ENGINEER

ORIENTATION ANGLE

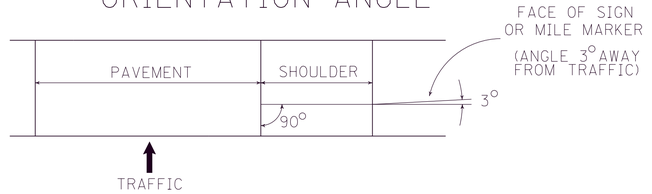

COMMONWEALTH OF KENTUCKY
DEPARTMENT OF HIGHWAYS
TEAM KENTUCKY TRANSPORTATION CABINET


DRAWING TITLE: SIGN POSITIONING DETAIL SHEET


ITEM NO. 5-591.00
COUNTY OF JEFFERSON
SHEET NO. T3

SAMPLES OF TYPICAL SPECIFIC SERVICE (LOGO) SIGNS

MAINLINE SIGNS



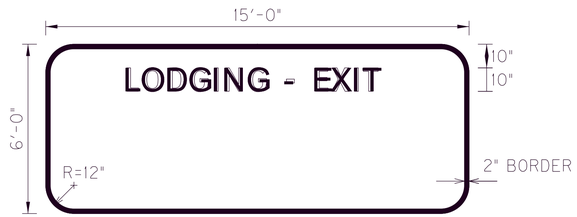

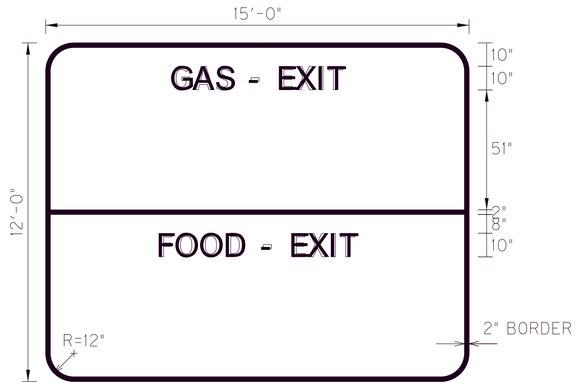

SPECIAL NOTES

ALL SIGNS SHALL BE PANEL TYPE SIGNS AND THE BACKGROUND COLOR SHALL BE BLUE WITH A WHITE RETROREFLECTORIZED BORDER OF THE SPECIFIED WIDTH. THE WORDS "TOURIST ATTRACTIONS", "GAS", "FOOD", "LODGING", "CAMPING", "ATTRACTION", AND DIRECTIONAL INFORMATION SHALL BE IN WHITE RETROREFLECTORIZED 10 INCH (10") CAPITAL LETTERS AND NUMBERS FOR THE MAINLINE SIGNS, AND 6 INCH (6") CAPITAL LETTERS FOR THE RAMP SIGNS. BORDER AND COPY SHALL BE DEMOUNTABLE.

SIGN PANELS WITH LEGEND SHALL BE FABRICATED WITH THE LEGEND AS SHOWN ON THE PLANS.

SIGN PANEL FACES SHALL BE COMPOSED OF RETROREFLECTIVE SHEETING AS SPECIFIED ON THE SIGNING SPECIFICATIONS SHEETS.

ALL SIGNS SHALL BE FABRICATED AND CONSTRUCTED IN A NEAT, WORKMANLIKE MANNER. SIGNS SHALL BE FREE OF CRACKS, TEARS, WRINKLES, BLISTERS, RIDGES, HUMPS, DISCOLORATION, BUCKLES, AND WARPS AND SHALL PRESENT A SMOOTH LIGHT SURFACE OF UNIFORM COLOR.

NOTIFY THE FOLLOWING CONTRACTOR WHEN WORK BEGINS ON SPECIFIC SERVICE (LOGO) SIGNS:

KENTUCKY LOGOS, INC.
2129 COMMERCIAL DRIVE
SUITE C
FRANKFORT, KY 40601
(800) 469-5646
(859) 227-0802

ALL SIGNS SHALL BE POSITIONED AS SHOWN ON THE SIGNING POSITIONING DETAIL SHEET. ALL BEAMS SHALL BE OF SUFFICIENT LENGTHS TO EXTEND FROM THE TOP OF THE SIGN TO THE REQUIRED BASE EMBEDMENT.

WHERE THERE ARE CURBS ON RAMPS, THE LATERAL CLEARANCE "X" SHALL BE AT LEAST 6 FEET (6') FROM THE FACE OF THE CURB.

ALL SIGNS ARE TO BE LOCATED AT THE APPROXIMATE STATIONS LISTED, AND THE EXACT LOCATION FOR EACH SIGN SHALL BE DETERMINED BY THE CONTRACTOR AND APPROVED BY THE ENGINEER. SIGNS LOCATED BEHIND GUARDRAIL SHALL BE MOUNTED ON TYPE "A" BEAMS; OTHERWISE, TYPE "C" BEAMS SHALL BE UTILIZED.

SIGNS ERECTED ON THE MAINLINE SHOULD HAVE AT LEAST 800 FEET (800') OF SPACE BETWEEN EACH SIGN. SIGNS ERECTED ON THE RAMPS SHOULD BE SPACED AT LEAST 100 FEET (100') FROM THE EXIT GORE SIGN, FROM THE RAMP TERMINAL, AND FROM EACH OTHER.


IF ANY SIGN IS LOCATED NEAR A LUMINAIRE OR OTHER POLE, IT SHALL BE INSTALLED IN ADVANCE OF THE POLE SO THAT THE MOTORISTS VIEW OF THE SIGN WILL NOT BE OBSTRUCTED.


IF ANY EXISTING SIGNS ARE TO BE OUT OF SERVICE FOR MORE THAN ONE WORK SHIFT, THEY SHALL BE TEMPORARILY RELOCATED AT THE SAME FUNCTIONAL LOCATION BY THE CONTRACTOR, WITH THE APPROVAL OF THE ENGINEER AND AT NO ADDITIONAL COST TO THE DEPARTMENT.


THE EXISTING LOGO PANELS SHALL BE REMOVED AND AFFIXED TO THE NEW PANEL SIGN, WITH THE COST INCIDENTAL TO PANEL SIGNS. INSTALLATION OF PERMANENT SIGNS SHALL BE PAID FOR AS:


GMSS TYPE "A" (LBS)
OR GMSS TYPE "C" (LBS)
AND PANEL SIGNS (SQ FT)

RAMP SIGNS

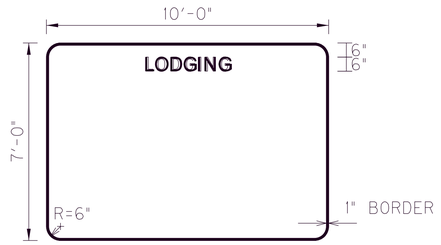

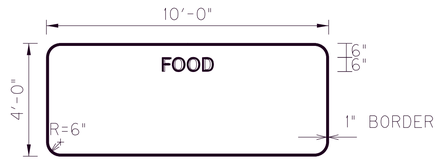

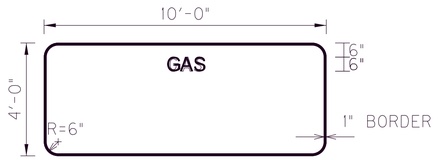


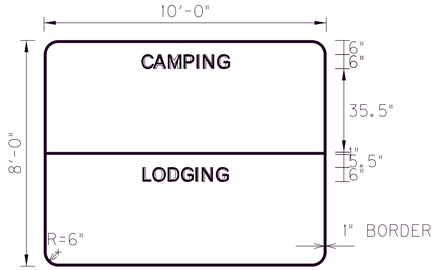


COMMONWEALTH OF KENTUCKY
DEPARTMENT OF HIGHWAYS
TEAM KENTUCKY TRANSPORTATION CABINET


DRAWING TITLE: SPECIFIC SERVICE (LOGO)

ITEM NO. 5-591.00
COUNTY OF JEFFERSON
SHEET NO. T4

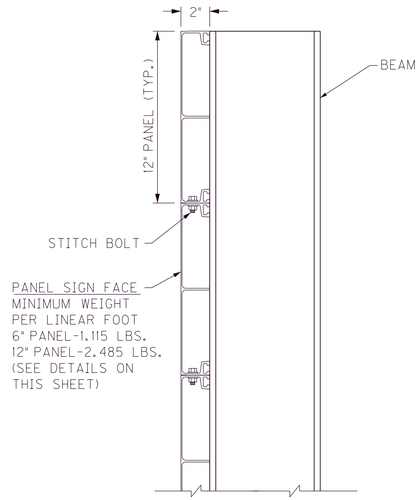


SECTION "A-A"

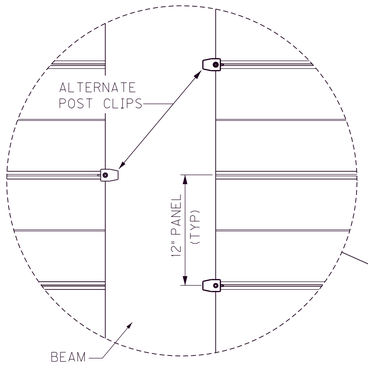

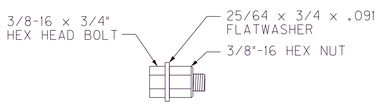

STITCH BOLT DETAIL

NOTE:
THE COST FOR ATTACHING EXIT NUMBER SIGN SHALL BE INCLUDED IN THE BID ITEM FOR SIGN BASE MATERIAL FOR PANEL SIGNS AND SHALL INCLUDE ALL Z-BRACKETS AND HARDWARE.

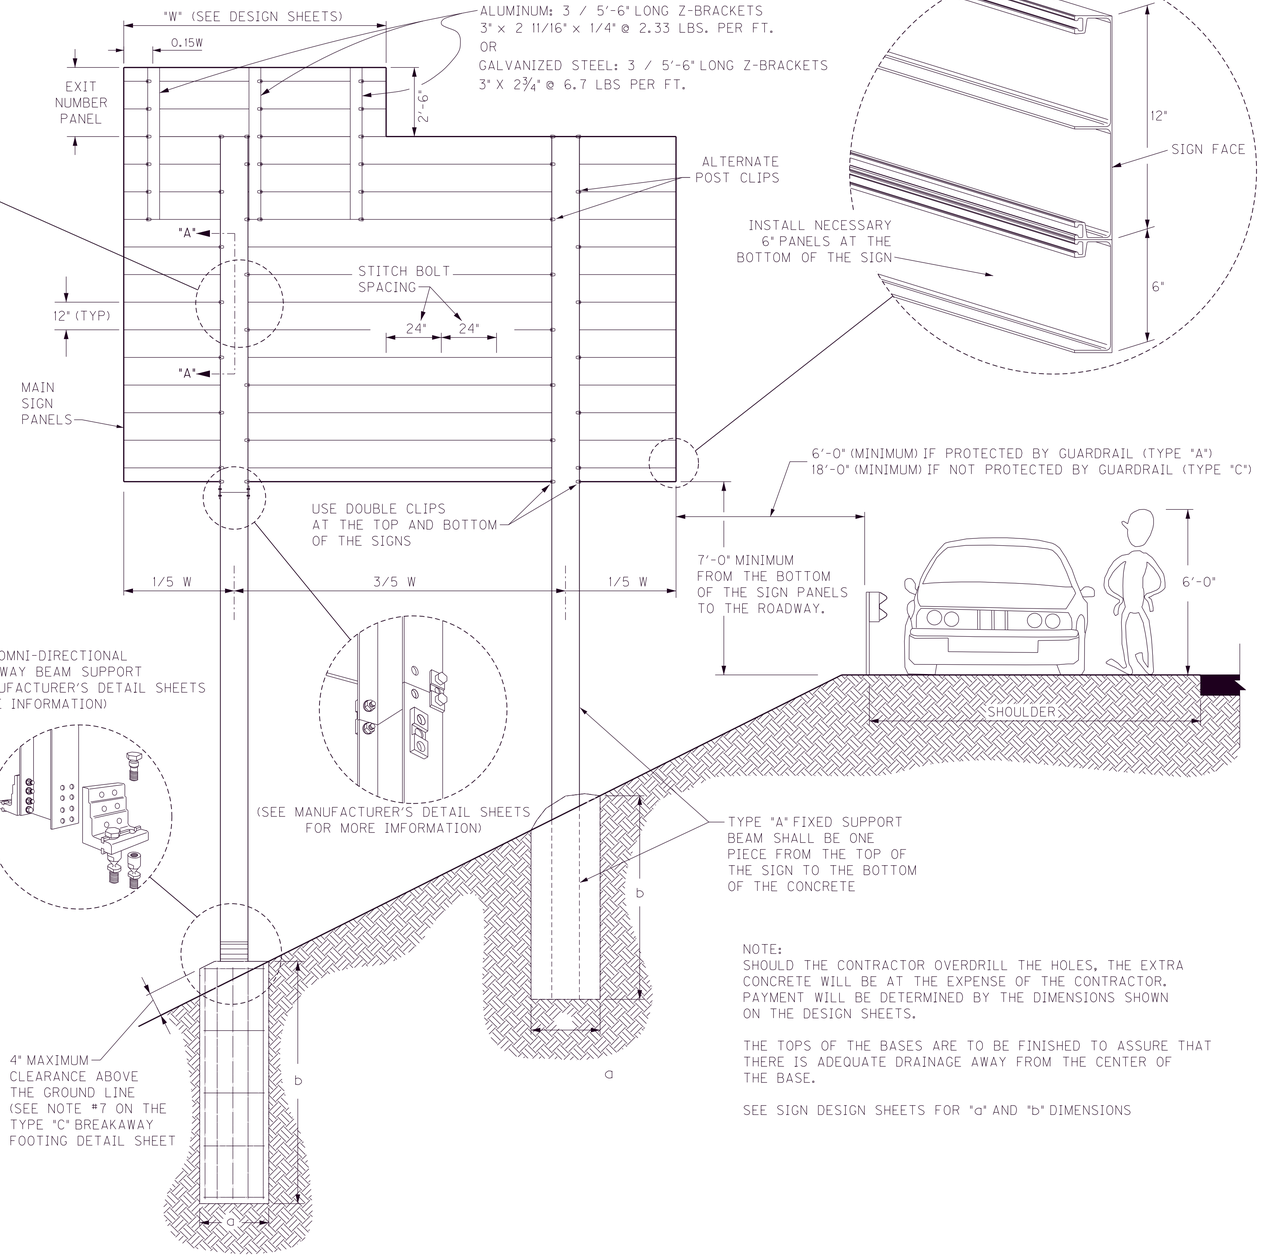


NOTE:
SHOULD THE CONTRACTOR OVERDRILL THE HOLES, THE EXTRA CONCRETE WILL BE AT THE EXPENSE OF THE CONTRACTOR. PAYMENT WILL BE DETERMINED BY THE DIMENSIONS SHOWN ON THE DESIGN SHEETS.


THE TOPS OF THE BASES ARE TO BE FINISHED TO ASSURE THAT THERE IS ADEQUATE DRAINAGE AWAY FROM THE CENTER OF THE BASE.

SEE SIGN DESIGN SHEETS FOR "a" AND "b" DIMENSIONS


MINIMUM WEIGHT PER LINEAR FOOT
6" PANEL - 1.115 LBS.
12" PANEL - 2.485 LBS.

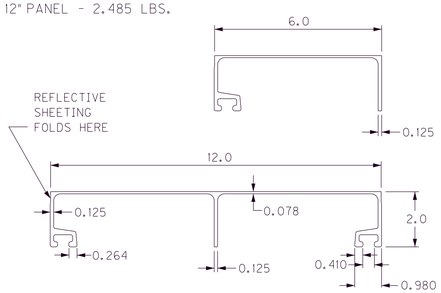


ALUMINUM PANEL DETAILS

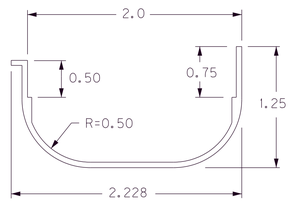


EDGE MOLDING DETAIL

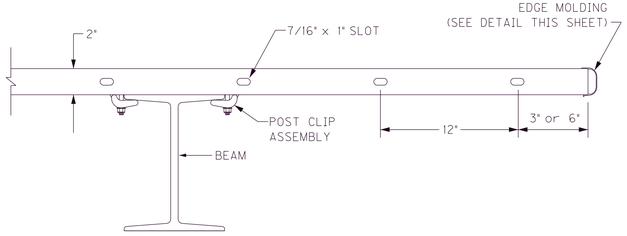

TOP VIEW OF PANEL SIGN

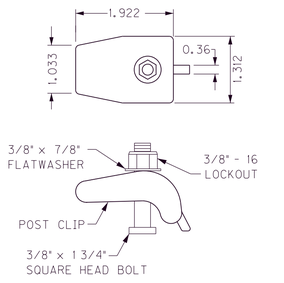


POST CLIP ASSEMBLY

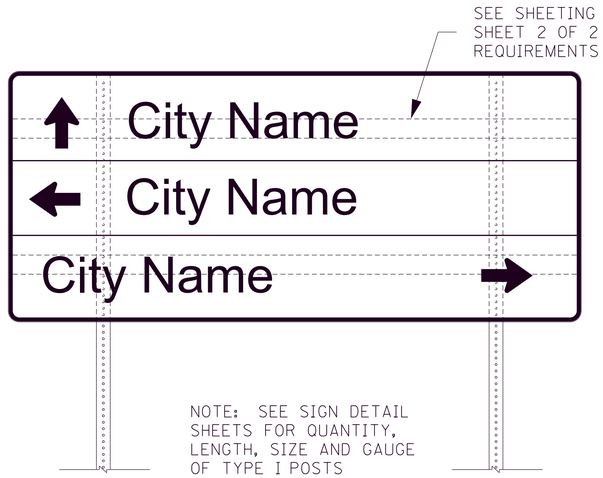


SEE SHEETING SIGN DETAIL SHEET 2 OF 2 FOR BRACING REQUIREMENTS

NOTE: SEE SIGN DETAIL SHEETS FOR QUANTITY, LENGTH, SIZE AND GAUGE OF TYPE I POSTS

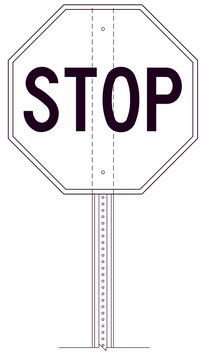

TRAFFIC FLOW


PLAN VIEW
NOT TO SCALE

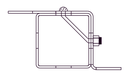

PLAN VIEW
NOT TO SCALE




PLAN VIEW
NOT TO SCALE

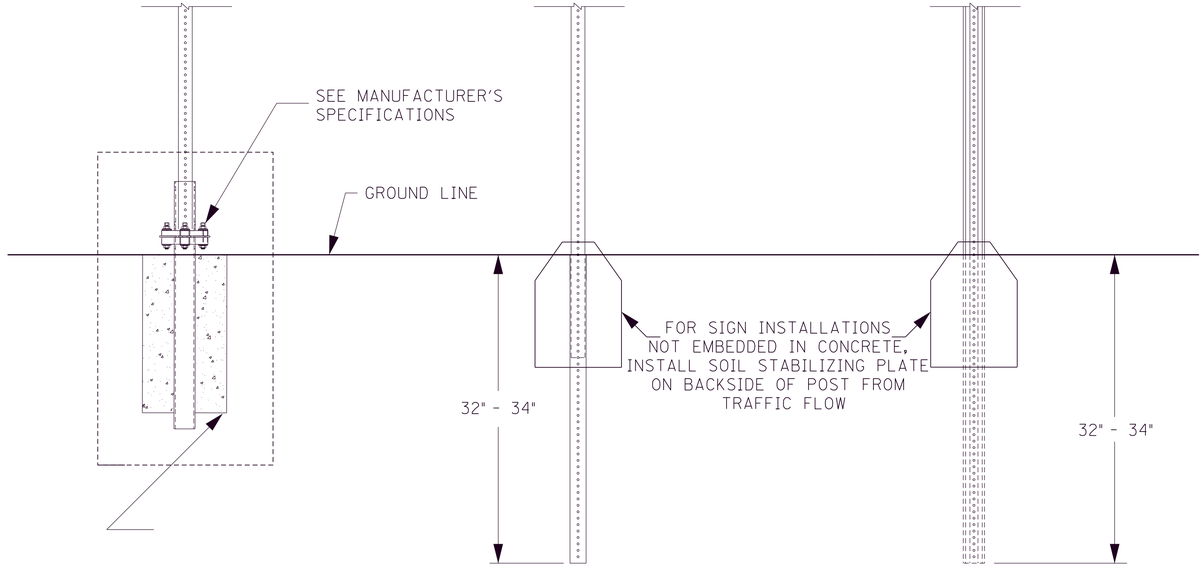


TYPE I
SQUARE TUBING POST
WITH TYPE "D" SUPPORT

TYPE I
SQUARE TUBING POST
WITH SOIL STABILIZER


TYPE II
CHANNEL POST
WITH SOIL STABILIZER

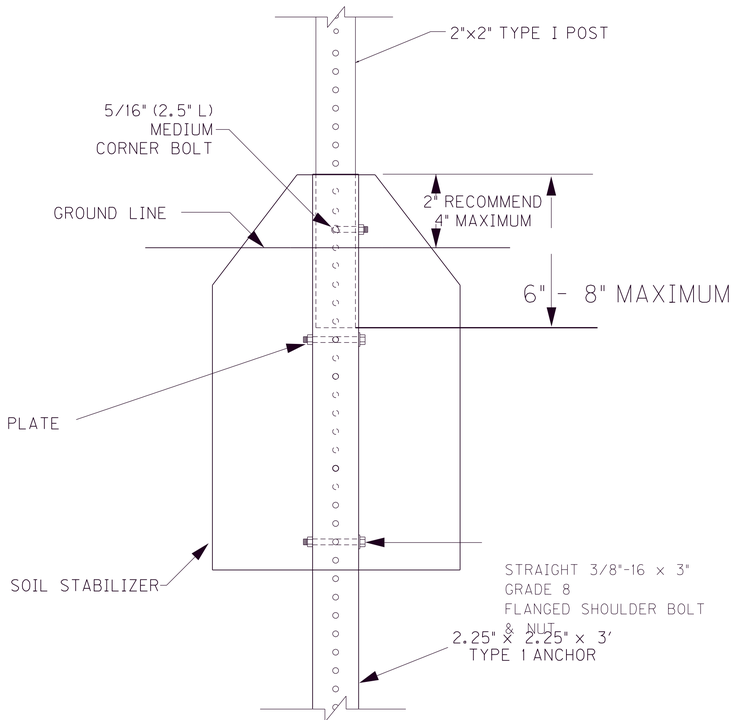

SOIL STABILIZER DETAIL
FOR TYPE I POST

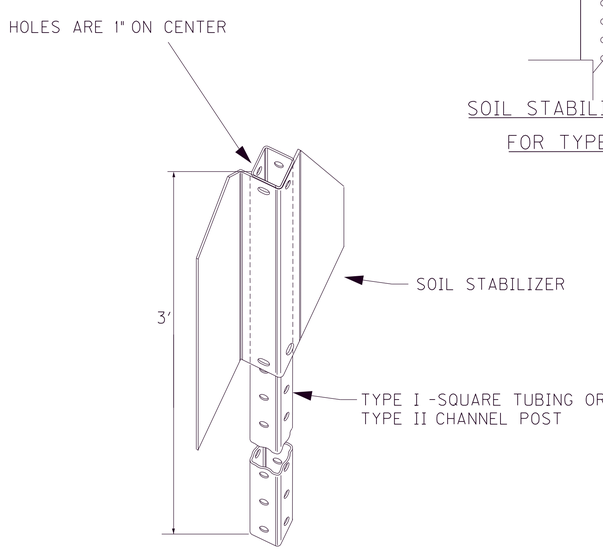

SOIL STABILIZER DETAIL

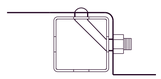

TRAFFIC FLOW

PLAN VIEW
NOT TO SCALE


COMMONWEALTH OF KENTUCKY
DEPARTMENT OF HIGHWAYS
KENTUCKY TRANSPORTATION CABINET

DRAWING TITLE: SHEETING SIGN DETAIL 1 OF 2


NTS

ITEM NO. 5-591.00
COUNTY OF JEFFERSON
SHEET NO. T6

FOR ATTACHMENT OF SIGNS
LESS THAN 72" IN WIDTH
USING MANUFACTURED 3/8" HOLES
ACCORDING TO 2004 STANDARD
HIGHWAY SIGNS BLANK
STANDARDS
PGS 7-1 THRU 7-6

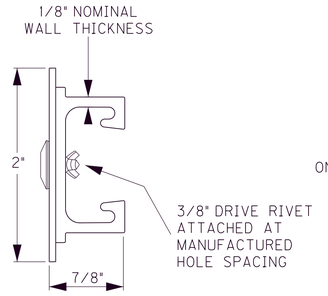


SIGN BRACE

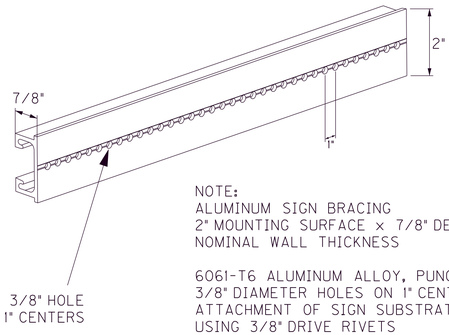

NOTE:
ALUMINUM SIGN BRACING
2" MOUNTING SURFACE x 7/8" DEPTH x 1/8"
NOMINAL WALL THICKNESS


6061-T6 ALUMINUM ALLOY, PUNCHED WITH
3/8" DIAMETER HOLES ON 1" CENTERS FOR
ATTACHMENT OF SIGN SUBSTRATE
USING 3/8" DRIVE RIVETS

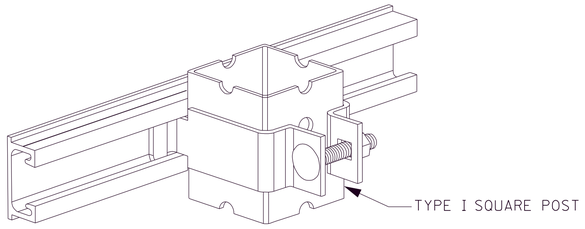


SQUARE POST CLAMP & BRACE

FOR ATTACHMENT OF SIGNS
GREATER THAN, OR EQUAL TO,
72" IN WIDTH.

RIVETS SHALL BE COLOR CODED
TO MATCH SHEETING IN ORDER
TO MINIMIZE GLARE FROM RIVETS

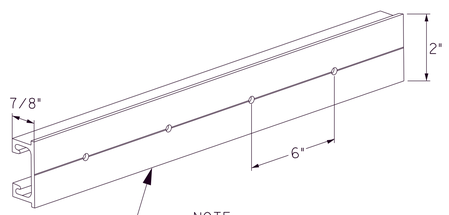

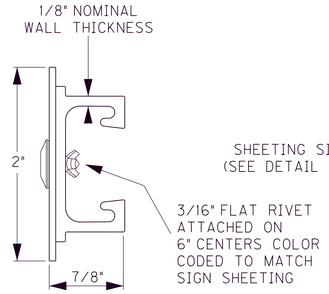


SHEETING SIGN BRACING
(SEE DETAIL THIS SHEET)

3/16" FLAT RIVET
ATTACHED ON
6" CENTERS COLOR
CODED TO MATCH
SIGN SHEETING


SIGN BRACE

NOTE:
ALUMINUM SIGN BRACING
2" MOUNTING SURFACE x 7/8" DEPTH x 1/8"
NOMINAL WALL THICKNESS

6061-T6 ALUMINUM ALLOY, PUNCHED WITH
3/16" DIAMETER HOLES ON 6" CENTERS FOR
ATTACHMENT OF SIGN SUBSTRATE USING RIVETS

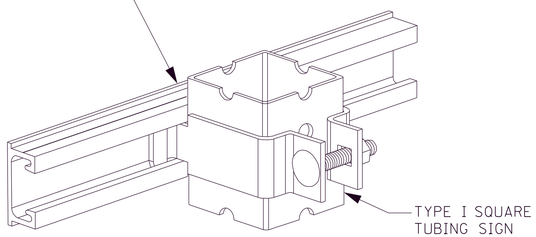


SQUARE POST CLAMP & BRACE

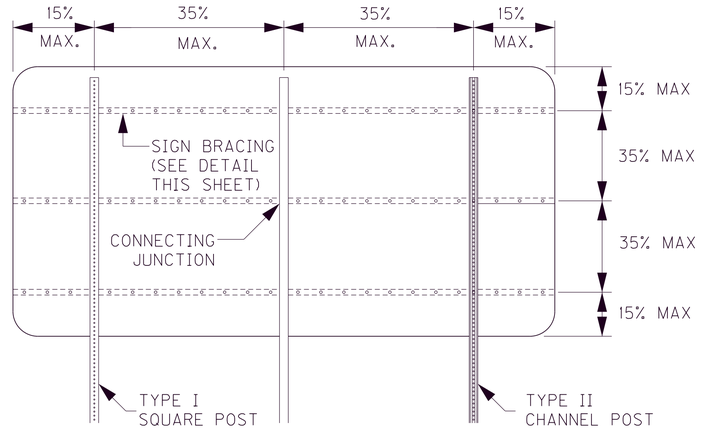

3 POST - BRACING DIAGRAM

NOTE:
1. MAXIMUM AREA
PER CONNECTING
JUNCTION = 16 SQ. FT.

2. BRACING SHOULD NOT BE
SPLICED WITHIN 6" OF A BRACE
TO POST JUNCTION.

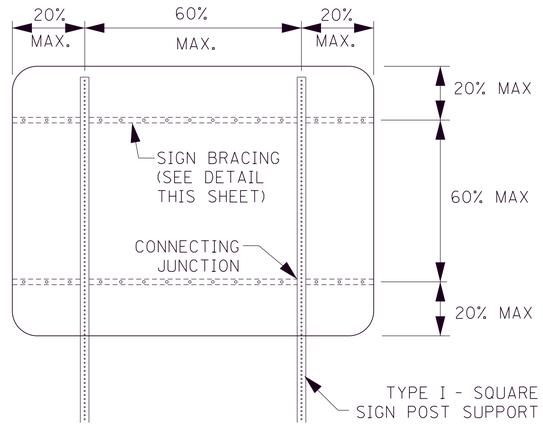

2 POST - BRACING DIAGRAM

NOTE:
USE OF SIGN BRACING NOT SHOWN ON THIS SHEET MAY BE PERMITTED
BY PROJECT ENGINEER AND/OR DISTRICT TRAFFIC ENGINEER.

COMMONWEALTH OF KENTUCKY
DEPARTMENT OF HIGHWAYS
KENTUCKY TRANSPORTATION CABINET


DRAWING TITLE: SHEETING SIGN DETAIL 2 OF 2

NTS


ITEM NO. 5-591.00
COUNTY OF JEFFERSON
SHEET NO. T7

CHANNEL POST DETAILS


TYPE "B" CONCRETE BASE

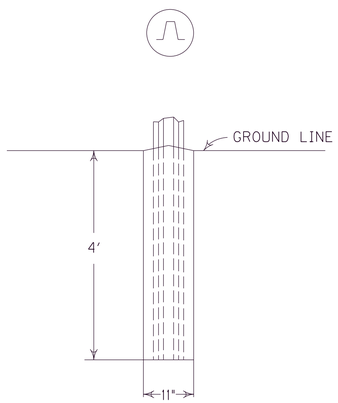

TYPE "C" DRIVEN BASE

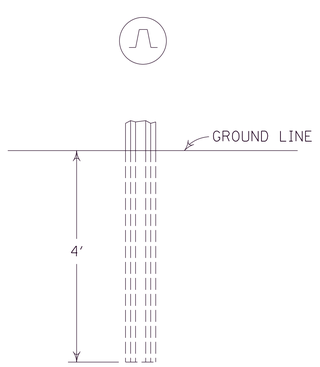


TYPE "D" PIPE BASE

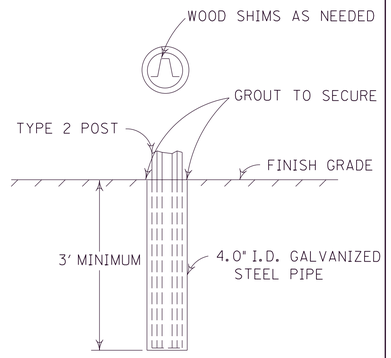

THE COST FOR 4.0" I.D. GALVANIZED STEEL PIPE FOR TYPE "D" BASE AND THE WORK FOR THE INSTALLATION SHALL BE INCLUDED IN THE BID ITEM FOR STEEL POST TYPE 2.


DETAIL FOR EXIT NUMBER SIGN ATTACHMENT AND TYPICAL POST CLIP ARRANGEMENT

ALUMINUM: 3-5'6" LONG Z-BRACKETS
3" X 2 11/16 " @ 2.33 LBS. PER FT.
OR
GALVANIZED STEEL: 3-5'6" LONG Z-BRACKETS
3" X 2 3/4" @ 6.7 LBS PER FT.

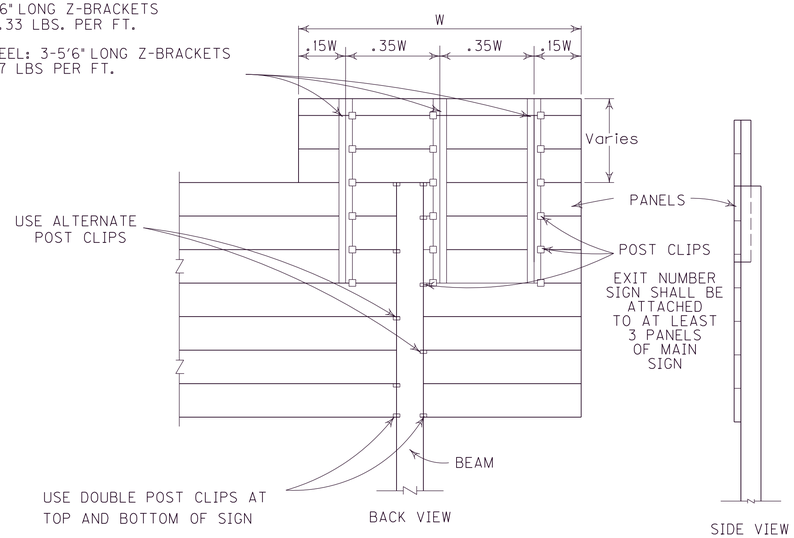


NOTE: THE COST FOR ATTACHING AN EXIT NUMBER SIGN SHALL BE INCLUDED IN THE BID ITEM FOR SIGN BASE MATERIAL FOR PANEL SIGNS AND SHALL INCLUDE ALL Z-BRACKETS AND HARDWARE.
THE EXIT NUMBER SIGN SHALL BE INSTALLED OVER THE LEFT OR RIGHT SIDE OF THE SIGN AS SHOWN ON THE PLANS.

PANEL DETAILS

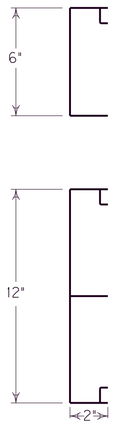


MINIMUM WEIGHT PER LINEAR FOOT
6" PANEL - 1.115 LBS.
12" PANEL - 2.485 LBS.

TYPICAL SECTIONS
ALUMINUM SIGN PANEL EXTRUSIONS

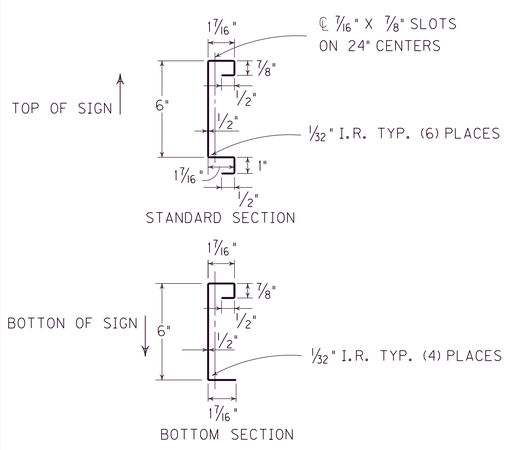


TYPICAL SECTIONS
STEEL SIGN PANEL EXTRUSIONS

TYPICAL BEAM WITH TYPE "A" CONCRETE BASE DETAIL

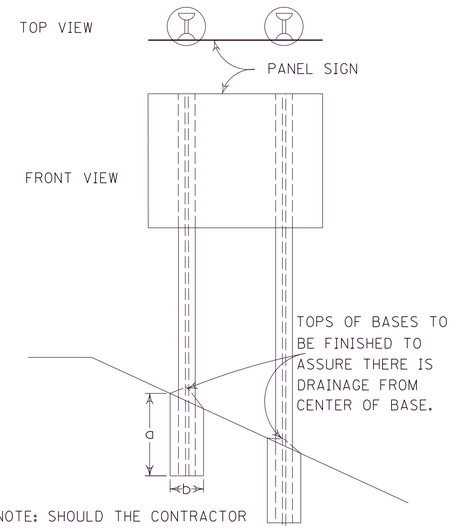

NOTE: SHOULD THE CONTRACTOR OVERDRILL THE HOLE, EXTRA CONCRETE WILL BE AT THE CONTRACTOR'S EXPENSE. PAYMENT WILL BE DETERMINED BY THE "a" DIMENSION.

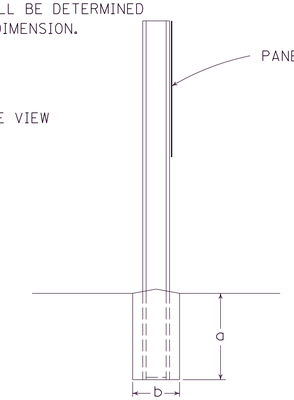


NOT


COMMONWEALTH OF KENTUCKY
DEPARTMENT OF HIGHWAYS
TEAM KENTUCKY TRANSPORTATION CABINET

DRAWING TITLE: GEN MISC POSTS DETAIL SHEET

ITEM NO. 5-591.00
COUNTY OF JEFFERSON
SHEET NO. T8

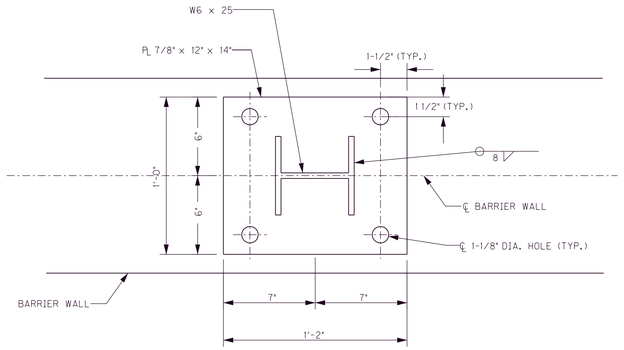

PLAN VIEW DETAIL

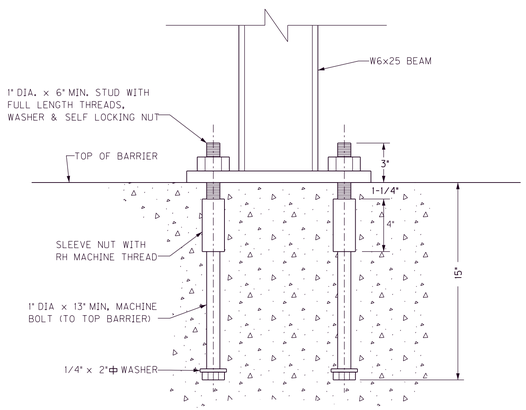


ANCHOR DETAIL

GENERAL NOTES:
POST CLIPS, BRACKETS AND SIGN TO BE CAPABLE OF SUSTAINING 20 LBS. PER SQUARE FOOT OF SIGN AREA.

THE COST FOR MAKING THE WALL POST AND ANY HARDWARE REQUIRED TO COMPLETE THE INSTALLATION SHALL BE INCLUDED IN THE COST OF BARRIER WALL POST.


ANCHOR ALTERNATIVES:
DRILL 1-3/8" O X 14" HOLE FOR #8 X 16" REINFORCING BAR WITH 1" X 4" MACHINE THREADS. BOND ANCHORS IN HOLE WITH POLYESTER RESIN.

MATERIAL SPECIFICATIONS:
ALL STEEL TO BE FROM ASTM A572. ALL HOLES SHALL BE DRILLED. PLATE CUTS SHALL BE SAW CUT AND ALL EDGES GROUND SMOOTH. BOLT MATERIALS SHALL BE ASTM A307 OR EQUIVALENT AND BE GALVANIZED. GALVANIZE AFTER FABRICATION PER ASTM A123.

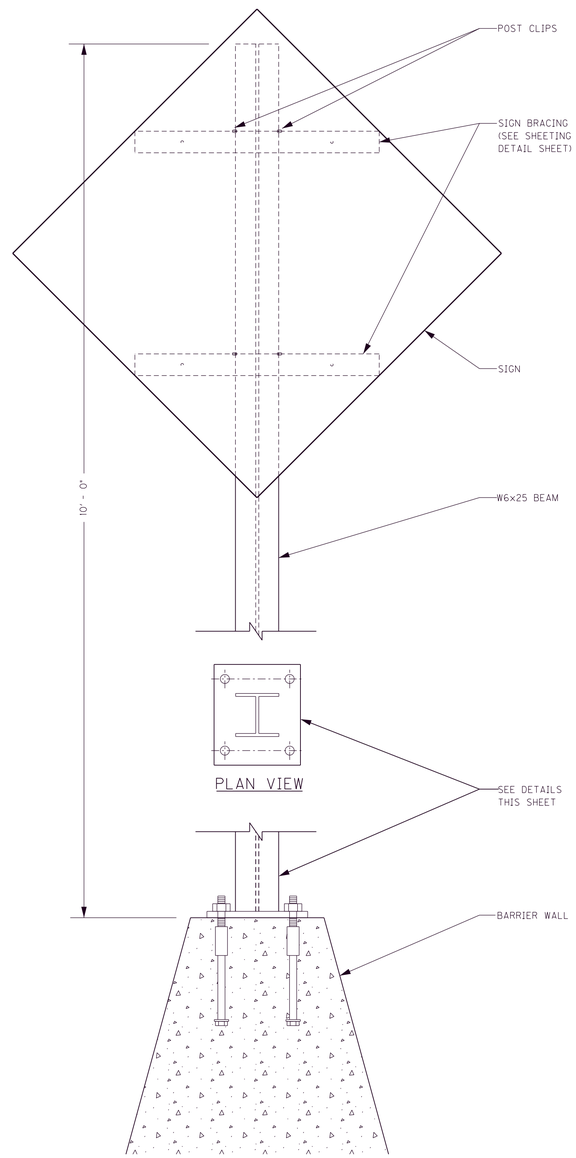


BARRIER WALL POST


USE 5/16" LARGE CORNER BOLT
FOR 3" ANCHOR WITH
WASHERS & HEX-JAM NUT

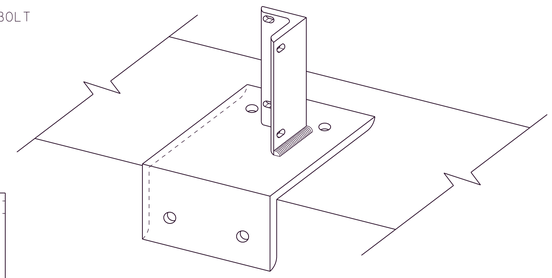

ISOMETRIC VIEW

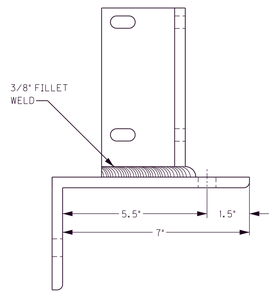

RIGHT SIDE

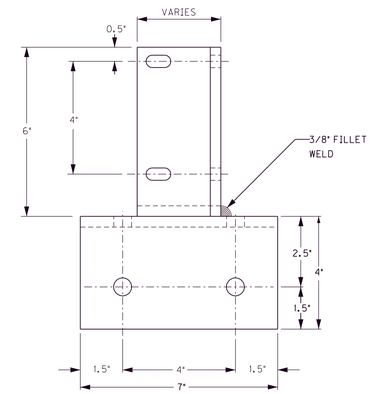

FRONT

NOTES:
ALL ROUND HOLES 5/8" O AND ALL OBLONG HOLES ARE 7/16" X 7/8".


ALL HARDWARE SHALL BE GALVANIZED STEEL OR STAINLESS STEEL AS SPECIFIED.

ALL WORK AND MATERIALS SHALL BE IN ACCORDANCE WITH STANDARD SPECIFICATIONS.

ATTACH TO BARRIER WALL USING 1/2" X 13 TPI GRADE 8 BOLTS WITH CONCRETE ANCHOR.


IF GALVANIZE COATING IS DAMAGED, TREAT WITH COLD GALVANIZING COMPOUND SPRAY.


MATERIALS:
ASTM A36 STRUCTURAL ANGLE, 3/8" THICK WITH 3/8" FILLET WELD.

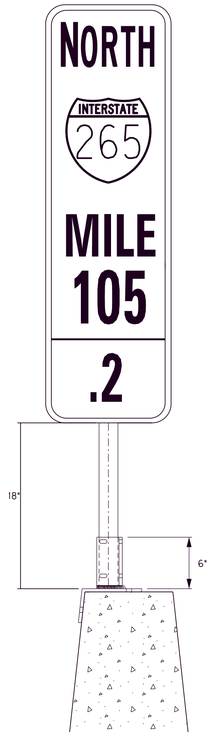

BARRIER MOUNTING BRACKET
WITH ENHANCED REFERENCE
LOCATION SIGN
(BLUE BACKGROUND)

THE COST FOR MAKING THE WALL POST AND ANY HARDWARE REQUIRED TO COMPLETE THE INSTALLATION SHALL BE INCLUDED IN THE COST OF BARRIER WALL POST.

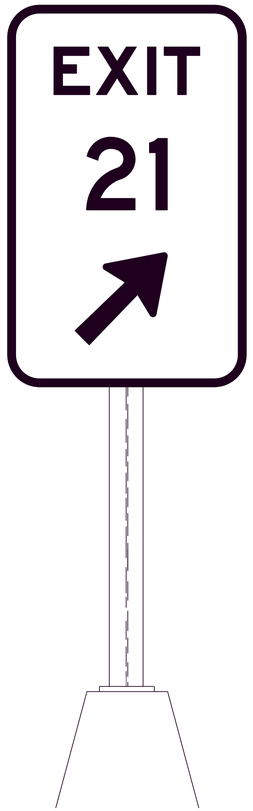

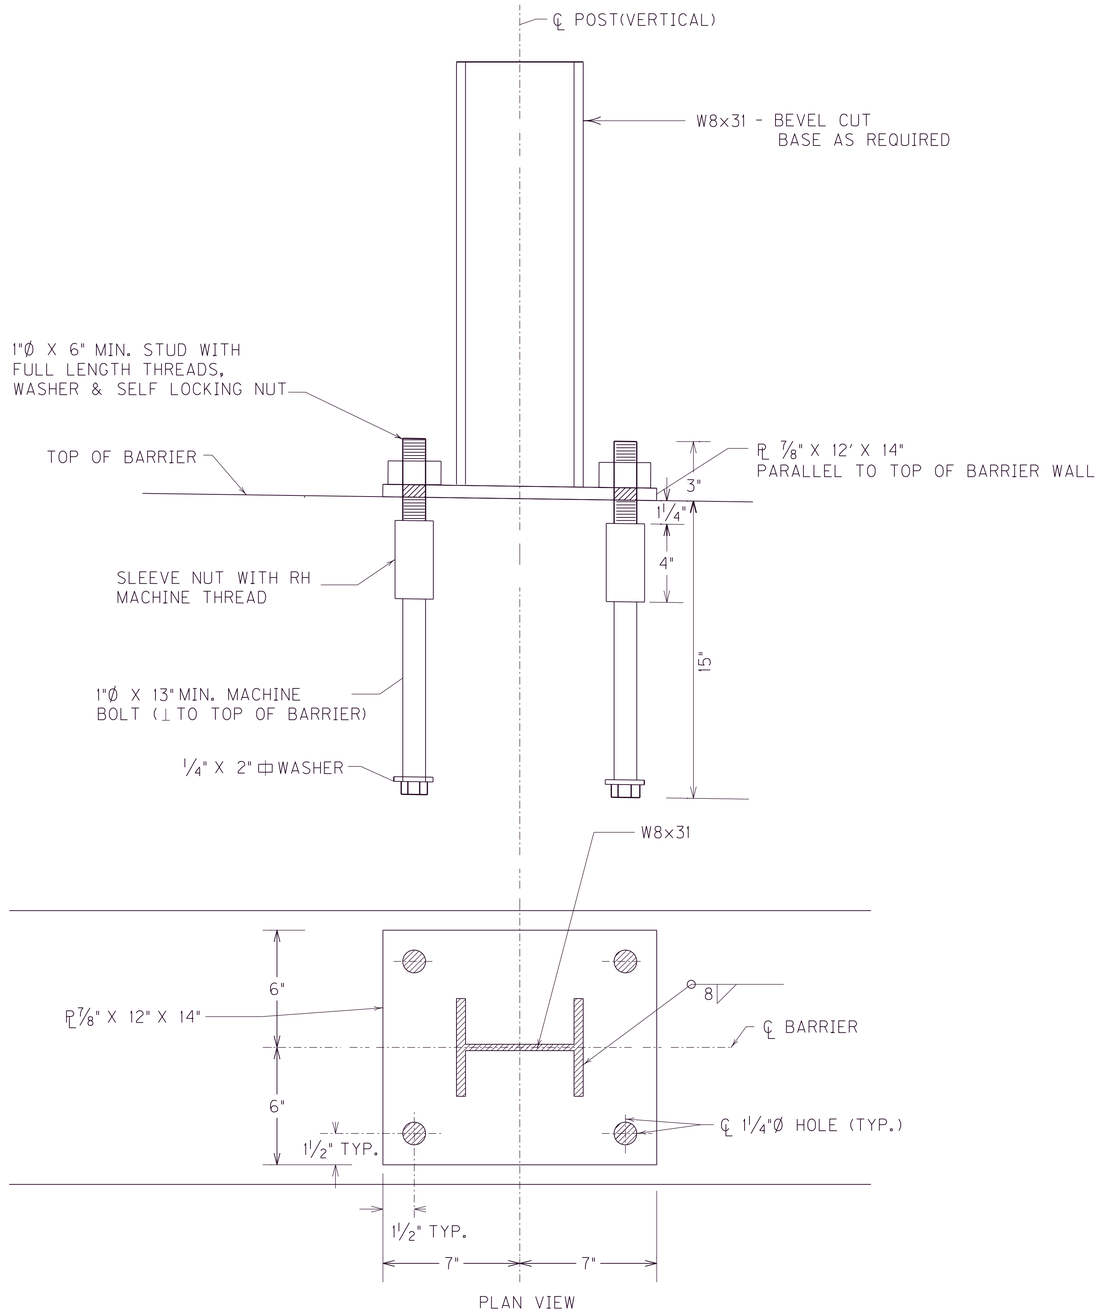

BARRIER WALL POST

ANCHOR ALTERNATIVES

DRILL 1 3/8"Ø X 14" HOLE FOR #29 X 16" REINFORCING BAR WITH 1" X 4" MACHINE THREADS. BOND ANCHORS IN HOLE WITH POLYESTER RESIN.

MATERIAL SPECIFICATIONS

ALL STEEL TO BE FROM ASTM A572. GALVANIZE AFTER FABRICATION PER ASTM A123. ALL HOLES SHALL BE DRILLED. PLATE CUTS SHALL BE SAW CUT AND ALL EDGES GROUND SMOOTH. BOLT MATERIALS SHALL BE ASTM A307 OR EQUIVALENT AND BE GALVANIZED.


BEAM ATTACHMENT

SEE SIGNING MISCELLANEOUS DETAIL SHEET FOR THE POST CLIP ARRANGEMENT.

COMMONWEALTH OF KENTUCKY
DEPARTMENT OF HIGHWAYS
TEAM KENTUCKY TRANSPORTATION CABINET

DRAWING TITLE: MEDIAN BARRIER WALL POST DETAIL


ITEM NO. 5-591.00
COUNTY OF JEFFERSON
SHEET NO. T10

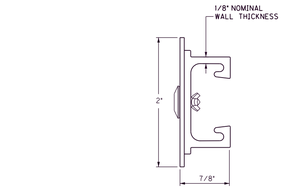

SIGN BRACE

SQUARE POST CLAMP:
11 GA. TYPE 304, #2B FINISHED STAINLESS STEEL WITH STAINLESS STEEL CARRIAGE BOLT.


CLAMPS CAN BE TWIST LOCKED INTO PLACE WITHOUT SLIDING THE CLAMPS FROM AN OPEN END OF THE CHANNEL BRACE.

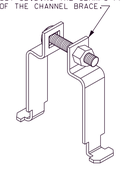


SQUARE POST CLAMP

NOTE:

1. MAXIMUN AREA PER CONNECTING JUNCTION = 16 SQ. FT.
2. BRACING SHOULD NOT BE SPLICED WITHIN 6" OF A BRACE TO POST JUNCTION.

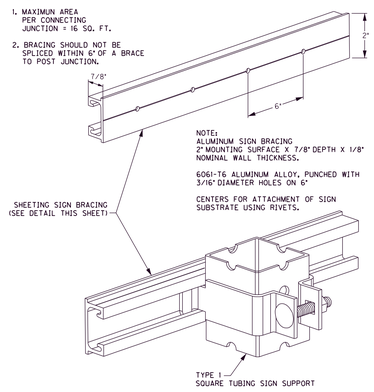

SQUARE POST CLAMP & BRACE

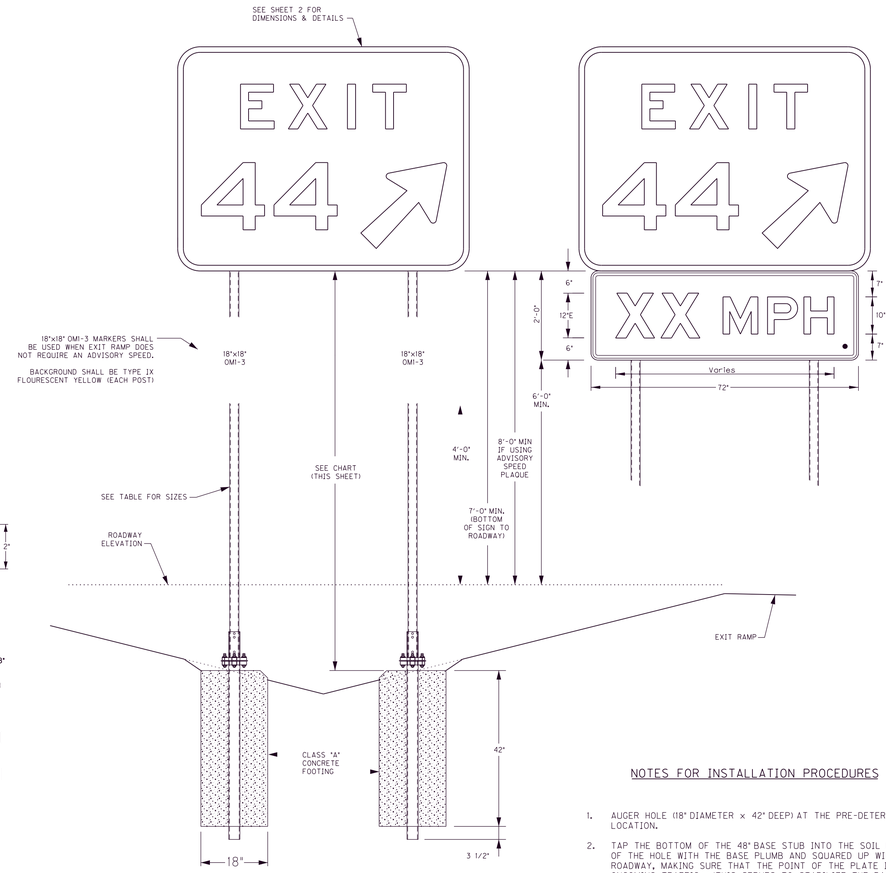


STANDARD EXIT GORE SIGN INSTALLATION


E13-1P ADVISORY SPEED PLAQUE SHALL BE USED WHEN REQUIRED ON AN EXIT RAMP.

BACKGROUND SHALL BE TYPE IX FLOURESCENT YELLOW.

NOTE: DO NOT USE THE OMI-3 MARKERS IF USING THE ADVISORY SPEED PLAQUE

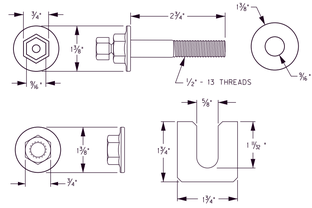


TORQUE FREE MATCH PLATE HARDWARE

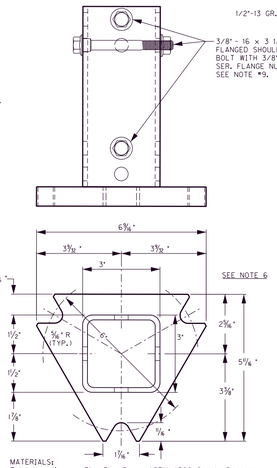

MATERIALS:
Tube receiver - 3" x 3" x 7 ga. ASTM A500 Grade B tube
Plate - ASTM A572 grade 50

TOP POST RECEIVER / FOR
2 - 1/2 " SQUARE POST

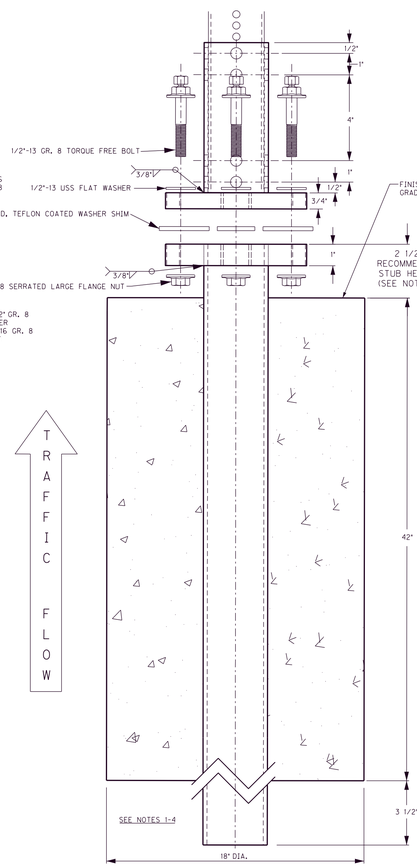

TYPE "D" SUPPORT

OMNI-DIRECTIONAL BREAK-A-WAY FOR TYPE I POSTS


NOTES FOR INSTALLATION PROCEDURES

1. AUGER HOLE (18" DIAMETER x 42" DEEP) AT THE PRE-DETERMINED LOCATION.
2. TAP THE BOTTOM OF THE 48" BASE STUB INTO THE SOIL IN THE BOTTOM OF THE HOLE WITH THE BASE PLUMB AND SQUARED UP WITH THE ROADWAY, MAKING SURE THAT THE POINT OF THE PLATE IS FACING ONCOMING TRAFFIC. (THIS SERVES TO STABILIZE THE BASE WHILE POURING THE CONCRETE AS WELL AS TO ALLOW FOR WATER DRAINAGE BELOW THE CONCRETE FOOTING.)
3. DEPTH OF INBEDMENT TO LEAVE 2-1/2" FROM THE GRADE TO THE TOP OF THE BASE.
4. ALLOW CONCRETE TO CURE AT LEAST 5 DAYS BEFORE ERECTING SIGN.
5. PLACE 1 EACH TEFLON COATED WASHER SHIM ON EACH OF THE 3 NOTCHED POINTS, WITH THE OPEN SIDE FACING TOWARDS THE CENTER OF THE TRIANGLE.
6. PLACE TOP POST RECEIVER ON TO THE BASE AND WASHER SHIMS SO THAT THE SIGN POST IS IN THE CORRECT POSITION FOR SIGN VISIBILITY.
7. PLACE 1 EACH ½" WASHER ONTO TORQUE FREE BOLT AND PLACE IN EACH NOTCHED POINT OF THE TRIANGLE. PUSH EACH TEFLON COATED WASHER SHIM AGAINST THE SHANK OF EACH BOLT AND FINGER TIGHTEN ½" FLANGED LOCK NUT.
8. FULLY TIGHTEN, THEN LOOSEN, ALL THREE TORQUE FREE BOLTS USING THE LARGER 3/4" HEX HEAD. COMPLETE BY TIGHTENING EACH BOLT USING THE SMALLER 9/16" HEX HEAD UNTIL IT TWISTS OFF.


   •NOTE: SECONDARY HEAD WILL TWIST OFF AT DESIRED TORQUE LEVEL.
9. INSERT SIGN SUPPORT INTO THE TUBULAR PORTION OF TOP POST RECEIVER AND SECURE WITH 3 EACH 3/8"-16 x 3-1/2" GRADE 8 FLANGED SHOULDER BOLTS AND FLANGED NUTS.

   •NOTE: WHERE HIGHER WINDLOAD IS DESIRED, INSERT THE NEXT SIZE SMALLER SQUARE POST INSIDE BOTTOM OF MAIN UPRIGHT POST.

   •NOTE: ON MULTI-LEG INSTALLATIONS, BE SURE THAT ALL ANCHORS ARE SQUARED AND LINED UP WITH EACH OTHER.
10. TYPE D BREAKAWAY SIGN SUPPORT SYSTEMS FOR TYPE I POSTS SHALL BE SELECTED FROM THE KENTUCKY DEPARTMENT OF HIGHWAYS' LIST OF APPROVED MATERIALS, OR AN APPROVED EQUAL. ACCEPTABLE ALTERNATES SHALL BE APPROVED BY THE DIVISION OF TRAFFIC OPERATIONS AND FHWA PRIOR TO INSTALLATION.

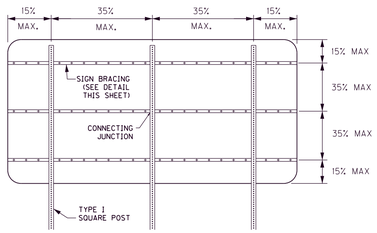


3 POST - BRACING DIAGRAM

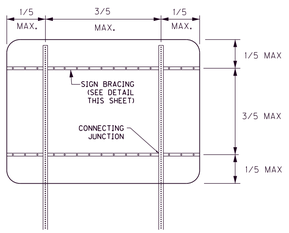

2 POST - BRACING DIAGRAM

• 2¼" x 12 GA. MAY BE INSERTED INTO 2½" x 12 GA. FOR ADDITIONAL WINDLOAD.

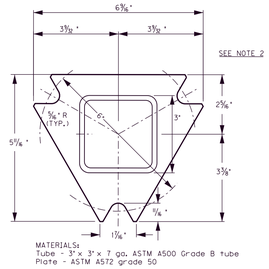

MATERIALS:
Tube - 3" x 3" x 7 ga. ASTM A500 Grade B tube
Plate - ASTM A572 grade 50

BOTTOM BASE CONCRETE STUB


EXIT GORE SIGNS				
	SIGN SIZE	NUMBER OF SUPPORTS	POST GAUGE	POST LENGTH FROM GROUND TO BOTTOM OF SIGN
2 DIGITS	5' x 6'	2 POSTS	12	12'
3 DIGITS	5' x 7.5'	2 POSTS	12	8' MAX
		3 POSTS	12	14' MAX
4 DIGITS	5' x 9'	3 POSTS	12	10 1/2 ' MAX


COMMONWEALTH OF KENTUCKY
DEPARTMENT OF HIGHWAYS
TEAM KENTUCKY TRANSPORTATION CABINET

DRAWING TITLE: GORE SIGN SHEETING DETAIL 1

NOT TO SCALE

ITEM NO. 5-591.00
COUNTY OF JEFFERSON
SHEET NO. T11

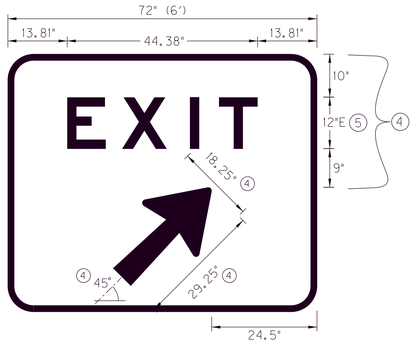

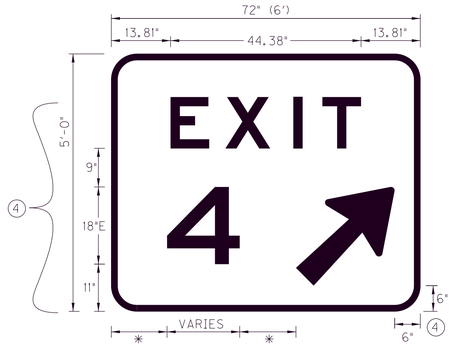





GENERAL NOTES:


1. BORDER RADIUS SHALL BE 6"
2. BORDER THICKNESS SHALL BE 1.5 INCH.
3. ✳ - INDICATES THAT THE EXIT NUMBER & SUFFIX (IF USED) SHOULD BE CENTERED BETWEEN THE EDGE OF THE SIGN AND THE ARROW AS SHOWN.


(4) DIMENSION SHALL BE UTILIZED FOR EACH DESIGN UNLESS OTHERWISE SHOWN.

(5) INCREASE CHARACTER SPACING 225% AS SHOWN PER DIMENSIONS.

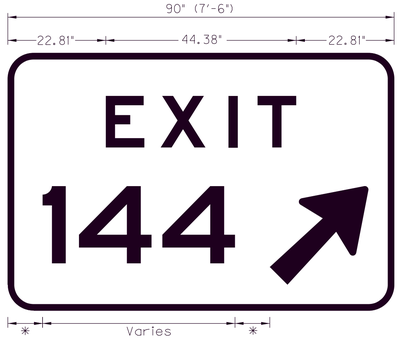


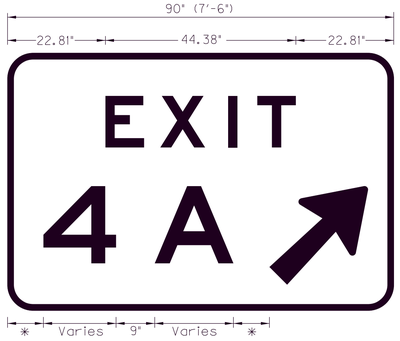


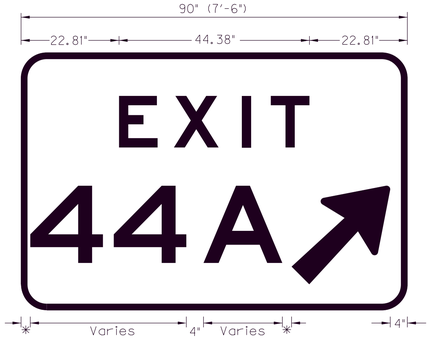


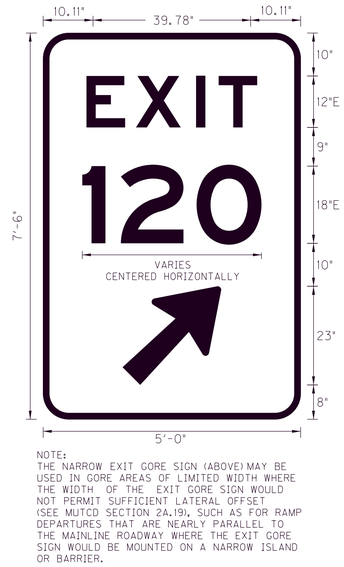

NOTE:
THE NARROW EXIT GORE SIGN (ABOVE) MAY BE USED IN GORE AREAS OF LIMITED WIDTH WHERE THE WIDTH OF THE EXIT GORE SIGN WOULD NOT PERMIT SUFFICIENT LATERAL OFFSET (SEE MUTCD SECTION 2A.19), SUCH AS FOR RAMP DEPARTURES THAT ARE NEARLY PARALLEL TO THE MAINLINE ROADWAY WHERE THE EXIT GORE SIGN WOULD BE MOUNTED ON A NARROW ISLAND OR BARRIER.

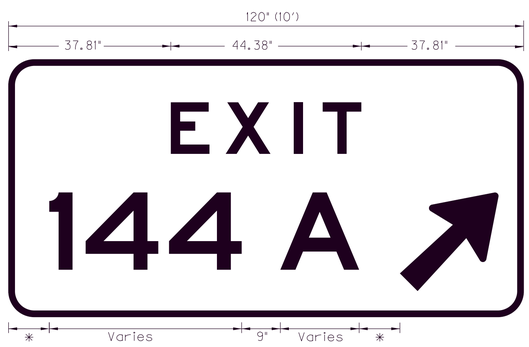

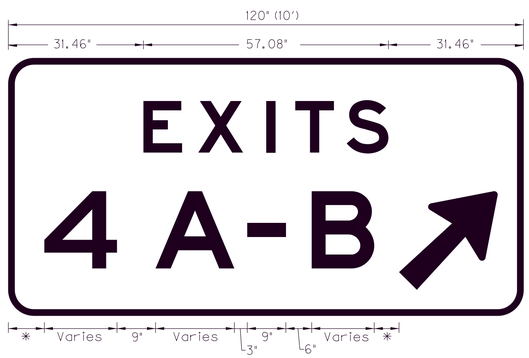

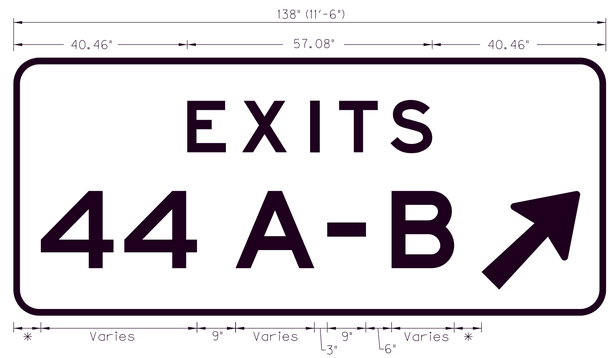

COMMONWEALTH OF KENTUCKY
DEPARTMENT OF HIGHWAYS
TEAM KENTUCKY TRANSPORTATION CABINET

DRAWING TITLE: GORE SIGN SHEETING DETAIL 2

NOT TO SCALE

ITEM NO. 5-591.00
COUNTY OF JEFFERSON
SHEET NO. T12



P-1A
KY 1934 EB; 2.44 MILES PRIOR
TO EX. MP 0.0 ON KY 841
REMOVE EXISTING PANEL SIGN.
CONSTRUCT PR. PANEL SIGN ON EX. BEAMS

P-1B
KY 1934 EB; 1.44 MILES PRIOR
TO EX. MP 0.0 ON KY 841
REMOVE EXISTING PANEL SIGN.
CONSTRUCT PR. PANEL SIGN ON EX. BEAMS

P-2A
KY 1934 EB; 0.34 MILES PRIOR
TO EX. MP 0.0 ON KY 841
REMOVE EXISTING PANEL SIGN
CONSTRUCT PR. PANEL SIGN ON EX. TRUSS

P-2B
KY 1934 EB; 0.34 MILES PRIOR
TO EX. MP 0.0 ON KY 841
REMOVE EXISTING PANEL SIGN
CONSTRUCT PR. PANEL SIGN ON EX. TRUSS

S-1
KY 1934 EB; 0.25 MILES PRIOR
TO EX. MP 0.0 ON KY 841
REMOVE EX. SHEET SIGN, BEAMS, & GMSS
CONSTRUCT PR. SHEET SIGN & 2 OBJECT MARKERS
TYPE 1 (OM1-3) ON NEW POSTS WITH TYPE D
BREAKAWAY SUPPORTS

COMMONWEALTH OF KENTUCKY
DEPARTMENT OF HIGHWAYS
TEAM KENTUCKY TRANSPORTATION CABINET

DRAWING TITLE: KY 1934 - Plan

HORIZONTAL SCALE
SCALE: 1"=100'

0' 100' 200' 400'

ITEM NO. 5-591.00
COUNTY OF Jefferson
SHEET NO. T13

OpenRoads Designer v10.12.02.4
USER: abaker
FILE NAME: G:\ENGR_SIGNING_I-265\ELECTRONIC ENGINEERING DATA\SHEETS\SIGNING\PLAN\I-265_PLAN_MP0.0-MP2.1.DGN



COMMONWEALTH OF KENTUCKY
DEPARTMENT OF HIGHWAYS
TEAM KENTUCKY TRANSPORTATION CABINET

DRAWING TITLE: KY 841 - Plan

HORIZONTAL SCALE
SCALE: 1"=100'

0′ 100′ 200′ 400′

EX MP 0.0 to EX MP 0.4

ITEM NO. 5-591.00
COUNTY OF Jefferson
SHEET NO. T14

OpenRoads Designer v10.12.02.4
USER: abaker
FILE NAME: G:\ENGR_SIGNING_I-265\ELECTRONIC ENGINEERING DATA\SHEETS\SIGNING\PLAN\I-265_PLAN_MP0.0-MP2.1.DGN

EX MP 0.4

EX MP 0.5

EX MP 0.6

EX MP 0.7

EX MP 0.8

EX MP 0.9



P-3
KY 841 EB; EX. MP 0.86
REMOVE EXISTING PANEL SIGN.
CONSTRUCT PR. PANEL SIGN ON EX. BEAMS

COMMONWEALTH OF KENTUCKY
DEPARTMENT OF HIGHWAYS

TEAM KENTUCKY
TRANSPORTATION CABINET

DRAWING TITLE: KY 841 - Plan

HORIZONTAL SCALE
SCALE: 1"=100'

0′ 100′ 200′ 400′

EX MP 0.4 to EX MP 0.9

ITEM NO. 5-591.00

COUNTY OF Jefferson

SHEET NO. T15

OpenRoads Designer v10.12.02.4

USER: abaker

FILE NAME: G:\ENGR_SIGNING_I-265\ELECTRONIC ENGINEERING DATA\SHEETS\SIGNING\PLAN\I-265_PLAN_MP0.0-MP2.1.DGN



COMMONWEALTH OF KENTUCKY
DEPARTMENT OF HIGHWAYS

TEAM KENTUCKY

DRAWING TITLE: KY 841 - Plan

HORIZONTAL SCALE
SCALE: 1"=100'

0' 100' 200' 400'

EX MP 1.0 to EX MP 1.5

ITEM NO. 5-591.00

COUNTY OF Jefferson

SHEET NO. T16

OpenRoads Designer v10.12.02.4

USER: abaker

FILE NAME: G:\ENGR_SIGNING_I-265\ELECTRONIC ENGINEERING DATA\SHEETS\SIGNING\PLAN\I-265_PLAN_MP0.0-MP2.1.DGN



COMMONWEALTH OF KENTUCKY
DEPARTMENT OF HIGHWAYS

TEAM KENTUCKY TRANSPORTATION CABINET

DRAWING TITLE: KY 841 - Plan

HORIZONTAL SCALE
SCALE: 1"=100'

0' 100' 200' 400'

EX MP 1.5 to EX MP 2.1

ITEM NO. 5-591.00

COUNTY OF Jefferson

SHEET NO. T17

OpenRoads Designer v10.12.02.4

USER: abaker

FILE NAME: G:\ENGR_SIGNING_I-265\ELECTRONIC ENGINEERING DATA\SHEETS\SIGNING\PLAN\I-265_PLAN_MP0.0-MP2.1.DGN

EX MP 2.1

EX MP 2.2

EX MP 2.3

EX MP 2.4

EX MP 2.5

EX MP 2.6

P-36
KY 841 WB: EX. MP 2.27
REMOVE EX. PANEL SIGN
CONSTRUCT PR. PANEL SIGN ON EX. BEAMS





P-5
KY 841 EB; EX. MP 2.52
REMOVE EX. PANEL SIGN, BEAMS, & GMSS
KY 841 EB; EX. MP 2.13
CONSTRUCT PR. PANEL SIGN ON NEW BEAMS
WITH GMSS TYPE C



P-6A
KY 841 EB; EX. MP 2.37
REMOVE EX. PANEL SIGN, BEAMS, & GMSS
CONSTRUCT PR. PANEL SIGN ON NEW BEAMS
WITH GMSS TYPE C



P-6B
KY 841 EB; EX. MP 2.53
REMOVE EX. PANEL SIGN, BEAMS, & GMSS.
CONSTRUCT PR. PANEL SIGN ON NEW
BEAMS WITH GMSS TYPE C
REMOVE EX. SHEET SIGN AT EX. MP 2.48

COMMONWEALTH OF KENTUCKY
DEPARTMENT OF HIGHWAYS

TEAM KENTUCKY

DRAWING TITLE: KY 841 - Plan

HORIZONTAL SCALE
SCALE: 1"=100'

0′ 100′ 200′ 400′

EX MP 2.0 to EX MP 2.6

ITEM NO. 5-591.00

COUNTY OF Jefferson

SHEET NO. T18

OpenRoads Designer v10.12.02.4

USER: abaker

FILE NAME: G:\ENGR_SIGNING_I-265\ELECTRONIC ENGINEERING DATA\SHEETS\SIGNING\PLAN\I-265_PLAN_MP2.1-MP4.9.DGN

EX MP 2.7

EX MP 2.8

EX MP 2.9

EX MP 3.0

EX MP 3.1

EX MP 3.2

Stonestreet Rd

P-7
KY 841 EB; EX. MP 2.74
REMOVE EX. PANEL SIGN.
CONSTRUCT PR. PANEL SIGN ON EX. BEAMS

EXIT

S-2
KY 841 EB; EX. MP 2.89
REMOVE EX. SHEET SIGN.
CONSTRUCT PR. SHEET SIGN ON EX. POSTS
REUSE EX. OBJECT MARKERS TYPE 1 (OM1-3)

COMMONWEALTH OF KENTUCKY
DEPARTMENT OF HIGHWAYS

TEAM KENTUCKY TRANSPORTATION CABINET

DRAWING TITLE: KY 841 - Plan

HORIZONTAL SCALE
SCALE: 1"=100'

0' 100' 200' 400'

EX MP 2.7 to EX MP 3.2

ITEM NO. 5-591.00

COUNTY OF Jefferson

SHEET NO. T19

OpenRoads Designer v10.12.02.4

USER: abaker

FILE NAME: G:\ENGR_SIGNING_I-265\ELECTRONIC ENGINEERING DATA\SHEETS\SIGNING\PLAN\I-265_PLAN_MP2.1-MP4.9.DGN



COMMONWEALTH OF KENTUCKY
DEPARTMENT OF HIGHWAYS
TEAM KENTUCKY TRANSPORTATION CABINET

DRAWING TITLE: KY 841 - Plan

HORIZONTAL SCALE
SCALE: 1"=100'

0' 100' 200' 400'

EX MP 3.3 to EX MP 3.8

ITEM NO. 5-591.00
COUNTY OF Jefferson
SHEET NO. T20

OpenRoads Designer v10.12.02.4

USER: abaker

FILE NAME: G:\ENGR_SIGNING_I-265\ELECTRONIC ENGINEERING DATA\SHEETS\SIGNING\PLAN\I-265_PLAN_MP2.1-MP4.9.DGN



COMMONWEALTH OF KENTUCKY
DEPARTMENT OF HIGHWAYS

TEAM KENTUCKY TRANSPORTATION CABINET

DRAWING TITLE: KY 841 - Plan

HORIZONTAL SCALE
SCALE: 1"=100'

0' 100' 200' 400'

EX MP 3.8 to EX MP 4.3

ITEM NO. 5-591.00

COUNTY OF Jefferson

SHEET NO. T21

OpenRoads Designer v10.12.02.4

USER: abaker

FILE NAME: G:\ENGR_SIGNING_I-265\ELECTRONIC ENGINEERING DATA\SHEETS\SIGNING\PLAN\I-265_PLAN_MP2.1-MP4.9.DGN



COMMONWEALTH OF KENTUCKY
DEPARTMENT OF HIGHWAYS

TEAM KENTUCKY TRANSPORTATION CABINET

DRAWING TITLE: KY 841 - Plan

HORIZONTAL SCALE
SCALE: 1"=100'

0′ 100′ 200′ 400′

EX MP 4.4 to EX MP 4.9

ITEM NO. 5-591.00

COUNTY OF Jefferson

SHEET NO. T22

OpenRoads Designer v10.12.02.4

USER: abaker

FILE NAME: G:\ENGR_SIGNING_I-265\ELECTRONIC ENGINEERING DATA\SHEETS\SIGNING\PLAN\I-265_PLAN_MP2.1-MP4.9.DGN



COMMONWEALTH OF KENTUCKY
DEPARTMENT OF HIGHWAYS

TEAM KENTUCKY TRANSPORTATION CABINET

DRAWING TITLE: KY 841 - Plan

HORIZONTAL SCALE
SCALE: 1"=100'

0' 100' 200' 400'

EX MP 5.0 to EX MP 5.5

ITEM NO. 5-591.00

COUNTY OF Jefferson

SHEET NO. T23

OpenRoads Designer v10.12.02.4

USER: abaker

FILE NAME: G:\ENGR_SIGNING_I-265\ELECTRONIC ENGINEERING DATA\SHEETS\SIGNING\PLAN\I-265_PLAN_MP4.9-MP7.7.DGN



COMMONWEALTH OF KENTUCKY
DEPARTMENT OF HIGHWAYS

TEAM KENTUCKY

DRAWING TITLE: KY 841 - Plan

HORIZONTAL SCALE
SCALE: 1"=100'

0' 100' 200' 400'

EX MP 5.5 to EX MP 6.0

ITEM NO. 5-591.00

COUNTY OF Jefferson

SHEET NO. T24

OpenRoads Designer v10.12.02.4

USER: abaker

FILE NAME: G:\ENGR_SIGNING_I-265\ELECTRONIC ENGINEERING DATA\SHEETS\SIGNING\PLAN\I-265_PLAN_MP4.9-MP7.7.DGN



COMMONWEALTH OF KENTUCKY
DEPARTMENT OF HIGHWAYS

TEAM KENTUCKY
TRANSPORTATION CABINET

DRAWING TITLE: KY 841 - Plan

HORIZONTAL SCALE
SCALE: 1"=100'

0' 100' 200' 400'

EX MP 6.0 to EX MP 6.6

ITEM NO. 5-591.00

COUNTY OF Jefferson

SHEET NO. T25

OpenRoads Designer v10.12.02.4

USER: abaker

FILE NAME: G:\ENGR_SIGNING_I-265\ELECTRONIC ENGINEERING DATA\SHEETS\SIGNING\PLAN\I-265_PLAN_MP4.9-MP7.7.DGN



COMMONWEALTH OF KENTUCKY
DEPARTMENT OF HIGHWAYS

TEAM KENTUCKY TRANSPORTATION CABINET

DRAWING TITLE: KY 841 - Plan

HORIZONTAL SCALE
SCALE: 1"=100'

0' 100' 200' 400'

EX MP 6.7 to EX MP 7.2

ITEM NO. 5-591.00

COUNTY OF Jefferson

SHEET NO. T26

OpenRoads Designer v10.12.02.4

USER: abaker

FILE NAME: G:\ENGR_SIGNING_I-265\ELECTRONIC ENGINEERING DATA\SHEETS\SIGNING\PLAN\I-265_PLAN_MP4.9-MP7.7.DGN

EX MP 7.2

EX MP 7.3

EX MP 7.4

EX MP 7.5

EX MP 7.6

EX MP 7.7

P-14
KY 841 EB; EX. MP 7.35
REMOVE EX. PANEL SIGN.
CONSTRUCT PR. PANEL SIGN ON EX. BEAMS

S-4
KY 841 EB; EX. MP 7.51
REMOVE EX. SHEET SIGN.
CONSTRUCT PR. SHEET SIGN ON EX. POSTS
REUSE EX. OBJECT MARKERS TYPE 1 (OM1-3)

COMMONWEALTH OF KENTUCKY
DEPARTMENT OF HIGHWAYS

TEAM KENTUCKY
TRANSPORTATION CABINET

DRAWING TITLE: KY 841 - Plan

HORIZONTAL SCALE
SCALE: 1"=100'

0' 100' 200' 400'

EX MP 7.2 to EX MP 7.7

ITEM NO. 5-591.00

COUNTY OF Jefferson

SHEET NO. T27

OpenRoads Designer v10.12.02.4

USER: abaker

FILE NAME: G:\ENGR_SIGNING_I-265\ELECTRONIC ENGINEERING DATA\SHEETS\SIGNING\PLAN\I-265_PLAN_MP4.9-MP7.7.DGN



COMMONWEALTH OF KENTUCKY
DEPARTMENT OF HIGHWAYS

TEAM KENTUCKY TRANSPORTATION CABINET

DRAWING TITLE: KY 841 - Plan

HORIZONTAL SCALE
SCALE: 1"=100'

0' 100' 200' 400'

EX MP 7.8 to EX MP 8.3

ITEM NO. 5-591.00

COUNTY OF Jefferson

SHEET NO. T28

OpenRoads Designer v10.12.02.4

USER: abaker

FILE NAME: G:\ENGR_SIGNING_I-265\ELECTRONIC ENGINEERING DATA\SHEETS\SIGNING\PLAN\I-265_PLAN_MP7.7-MP 10.6.DGN

EX MP 8.4

EX MP 8.5

EX MP 8.6

EX MP 8.7

EX MP 8.8

EX MP 8.9

Louisville
Nashville
1 MILE
65
INTERSTATE
EXITS 0 A-B

P-15
KY 841 EB; EX. MP 8.43
REMOVE EX. PANEL SIGN FROM EX. CANTILEVER
CONSTRUCT PR. PANEL SIGN ON EX. CANTILEVER

COMMONWEALTH OF KENTUCKY
DEPARTMENT OF HIGHWAYS

TEAM KENTUCKY
TRANSPORTATION CABINET

DRAWING TITLE: KY 841 - Plan

HORIZONTAL SCALE
SCALE: 1"=100'

0' 100' 200' 400'

EX MP 8.4 to EX MP 8.9

ITEM NO. 5-591.00

COUNTY OF Jefferson

SHEET NO. T29

OpenRoads Designer v10.12.02.4

USER: abaker

FILE NAME: G:\ENGR_SIGNING_I-265\ELECTRONIC ENGINEERING DATA\SHEETS\SIGNING\PLAN\I-265_PLAN_MP7.7-MP 10.6.DGN



COMMONWEALTH OF KENTUCKY
DEPARTMENT OF HIGHWAYS
TEAM KENTUCKY TRANSPORTATION CABINET

DRAWING TITLE: KY 841 - Plan

HORIZONTAL SCALE
SCALE: 1"=100'

0′ 100′ 200′ 400′

EX MP 8.9 to EX MP 9.5

ITEM NO. 5-591.00
COUNTY OF Jefferson
SHEET NO. T30

OpenRoads Designer v10.12.02.4
USER: abaker
FILE NAME: G:\ENGR_SIGNING_I-265\ELECTRONIC ENGINEERING DATA\SHEETS\SIGNING\PLAN\I-265_PLAN_MP7.7-MP 10.6.DGN

EX MP 9.5


EX MP 9.6

EX MP 9.7

EX MP 9.8

EX MP 9.9

EX MP 10.0

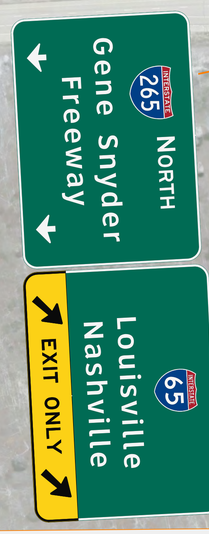




P-18 & P-19
KY 841 EB; EX. MP 9.70
REMOVE EX. PANEL SIGNS FROM EX. TRUSS
CONSTRUCT PR. PANEL SIGNS ON EX. TRUSS



S-60
KY 841 EB; EX. MP 9.77
REMOVE EX. SHEET SIGN
CONSTRUCT PR. SHEET SIGN ON EX. POSTS
REUSE EX. OBJECT MARKERS TYPE 1 (OM1-3)



P-19A
KY 841 EB; EX. MP 9.78
REMOVE EX. PANEL SIGN FROM EX. BEAMS
CONSTRUCT PR. PANEL SIGN ON EX. BEAMS

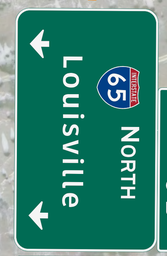



P-20 & P-21
KY 841 EB; EX. MP 9.85
REMOVE EX. PANEL SIGNS FROM EX. TRUSS
CONSTRUCT PR. PANEL SIGNS ON EX. TRUSS



COMMONWEALTH OF KENTUCKY
DEPARTMENT OF HIGHWAYS

TEAM KENTUCKY TRANSPORTATION CABINET

DRAWING TITLE: KY 841 - Plan

HORIZONTAL SCALE
SCALE: 1"=100'

0' 100' 200' 400'

EX MP 9.5 to EX MP 10.0

ITEM NO. 5-591.00

COUNTY OF Jefferson

SHEET NO. T31

OpenRoads Designer v10.12.02.4

USER: abaker

FILE NAME: G:\ENGR_SIGNING_I-265\ELECTRONIC ENGINEERING DATA\SHEETS\SIGNING\PLAN\I-265_PLAN_MP7.7-MP 10.6.DGN



COMMONWEALTH OF KENTUCKY
DEPARTMENT OF HIGHWAYS

TEAM KENTUCKY TRANSPORTATION CABINET

DRAWING TITLE: KY 841 - Plan

HORIZONTAL SCALE
SCALE: 1"=100'

0' 100' 200' 400'

EX MP 10.1 to EX MP 10.6

ITEM NO. 5-591.00

COUNTY OF Jefferson

SHEET NO. T32

OpenRoads Designer v10.12.02.4

USER: abaker

FILE NAME: G:\ENGR_SIGNING_I-265\ELECTRONIC ENGINEERING DATA\SHEETS\SIGNING\PLAN\I-265_PLAN_MP7.7-MP 10.6.DGN

EX MP 10.6

PR MP 0.4

EX MP 10.7

PR MP 0.5

EX MP 10.8

PR MP 0.6

EX MP 10.9

PR MP 0.7

EX MP 11.0

PR MP 0.8

EX MP 11.1

PR MP 0.9

EX MP 11.2

EXIT 0B
NORTH
65
Louisville
EXIT ONLY

EXIT 0A
SOUTH
65
Nashville
1/4 MILE

WEST
841
Gene Snyder
Freeway

P-187
I-265 SB; EX. MP 10.67
REMOVE EX. PANEL SIGN FROM EX. TRUSS
CONSTRUCT PR. PANEL SIGN ON EX. TRUSS

P-186
I-265 SB; EX. MP 10.67
REMOVE EX. PANEL SIGN FROM EX. TRUSS
CONSTRUCT PR. PANEL SIGN ON EX. TRUSS

P-185
I-265 SB; EX. MP 10.67
REMOVE EX. PANEL SIGN FROM EX. TRUSS
CONSTRUCT PR. PANEL SIGN ON EX. TRUSS

P-182
I-265 SB; EX. MP 10.95
REMOVE EX. PANEL SIGNS FROM EX. TRUSS
CONSTRUCT PR. PANEL SIGN ON EX. TRUSS

EXIT 0B
NORTH
65
Louisville
EXIT ONLY

EXIT 0A
SOUTH
65
Nashville
3/4 MILE

P-181
I-265 SB; EX. MP 11.06
REMOVE EX. PANEL SIGN
CONSTRUCT PR. PANEL SIGN ON EX. BEAMS

Elizabethtown
EXIT 0A

EXIT ONLY
61
Preston Hwy
1/2 MILE
EXIT 1

P-40
I-265 NB; EX. MP 10.84
REMOVE EX. PANEL SIGN FROM EX. CANTILEVER
CONSTRUCT PR. PANEL SIGN ON EX. CANTILEVER

EXIT ONLY
61
Preston Hwy
EXIT 1

P-41
I-265 NB; EX. MP 11.06
REMOVE EX. PANEL SIGN FROM EX. CANTILEVER
CONSTRUCT PR. PANEL SIGN ON EX. CANTILEVER

COMMONWEALTH OF KENTUCKY
DEPARTMENT OF HIGHWAYS
TEAM KENTUCKY TRANSPORTATION CABINET

DRAWING TITLE: I-265 - Plan

HORIZONTAL SCALE
SCALE: 1"=100'

0' 100' 200' 400'

EX MP 10.6 to EX MP 11.2

ITEM NO. 5-591.00
COUNTY OF Jefferson
SHEET NO. T33

OpenRoads Designer v10.12.02.4

USER: abaker

FILE NAME: G:\ENGR_SIGNING_I-265\ELECTRONIC ENGINEERING DATA\SHEETS\SIGNING\PLAN\I-265_PLAN_MP10.6-MP13.4.DGN

P-179
I-265 SB; EX. MP 11.20
REMOVE EX. PANEL SIGN FROM EX. TRUSS
CONSTRUCT PR. PANEL SIGN ON EX. TRUSS

EXIT 0B
NORTH
65
Louisville
1/2 MILE
EXIT ONLY
EXIT 0A
SOUTH
65
Nashville
1 MILE

PR MP 0.9
EX MP 11.2
PR MP 1.0
EX MP 11.3
PR MP 1.1
EX MP 11.4
PR MP 1.2
EX MP 11.5
PR MP 1.3
EX MP 11.6
PR MP 1.4
EX MP 11.7
PR MP 1.5
EX MP 11.8

P-42
I-265 NB; EX. MP 11.35
REMOVE EX. PANEL SIGNS FROM EX. CANTILEVER
CONSTRUCT PR. PANEL SIGNS ON EX. CANTILEVER

P-43
I-265 NB; EX. MP 11.35
REMOVE EX. PANEL SIGNS FROM EX. CANTILEVER
CONSTRUCT PR. PANEL SIGNS ON EX. CANTILEVER

INTERSTATE
265
NORTH
Gene Snyder
Freeway

EXIT ONLY
61
Preston Hwy
EXIT 1

EXIT
1

S-10
I-265 NB; EX. MP 11.43
REMOVE EX. SHEET SIGN
CONSTRUCT PR. SHEET SIGN ON EX. POSTS
REUSE EX. OBJECT MARKERS TYPE 1 (OM1-3)

COMMONWEALTH OF KENTUCKY
DEPARTMENT OF HIGHWAYS
TEAM KENTUCKY TRANSPORTATION CABINET

DRAWING TITLE: I-265 - Plan

HORIZONTAL SCALE
SCALE: 1"=100'

0' 100' 200' 400'

EX MP 11.2 to EX MP 11.7

ITEM NO. 5-591.00
COUNTY OF Jefferson
SHEET NO. T34

OpenRoads Designer v10.12.02.4
USER: abaker
FILE NAME: G:\ENGR_SIGNING_I-265\ELECTRONIC ENGINEERING DATA\SHEETS\SIGNING\PLAN\I-265_PLAN_MP10.6-MP13.4.DGN



COMMONWEALTH OF KENTUCKY
DEPARTMENT OF HIGHWAYS

TEAM KENTUCKY

DRAWING TITLE: I-265 - Plan

HORIZONTAL SCALE
SCALE: 1"=100'

0′ 100′ 200′ 400′

EX MP 11.8 to EX MP 12.3

ITEM NO. 5-591.00


COUNTY OF Jefferson

SHEET NO. T35

OpenRoads Designer v10.12.02.4

USER: abaker

FILE NAME: G:\ENGR_SIGNING_I-265\ELECTRONIC ENGINEERING DATA\SHEETS\SIGNING\PLAN\I-265_PLAN_MP10.6-MP13.4.DGN

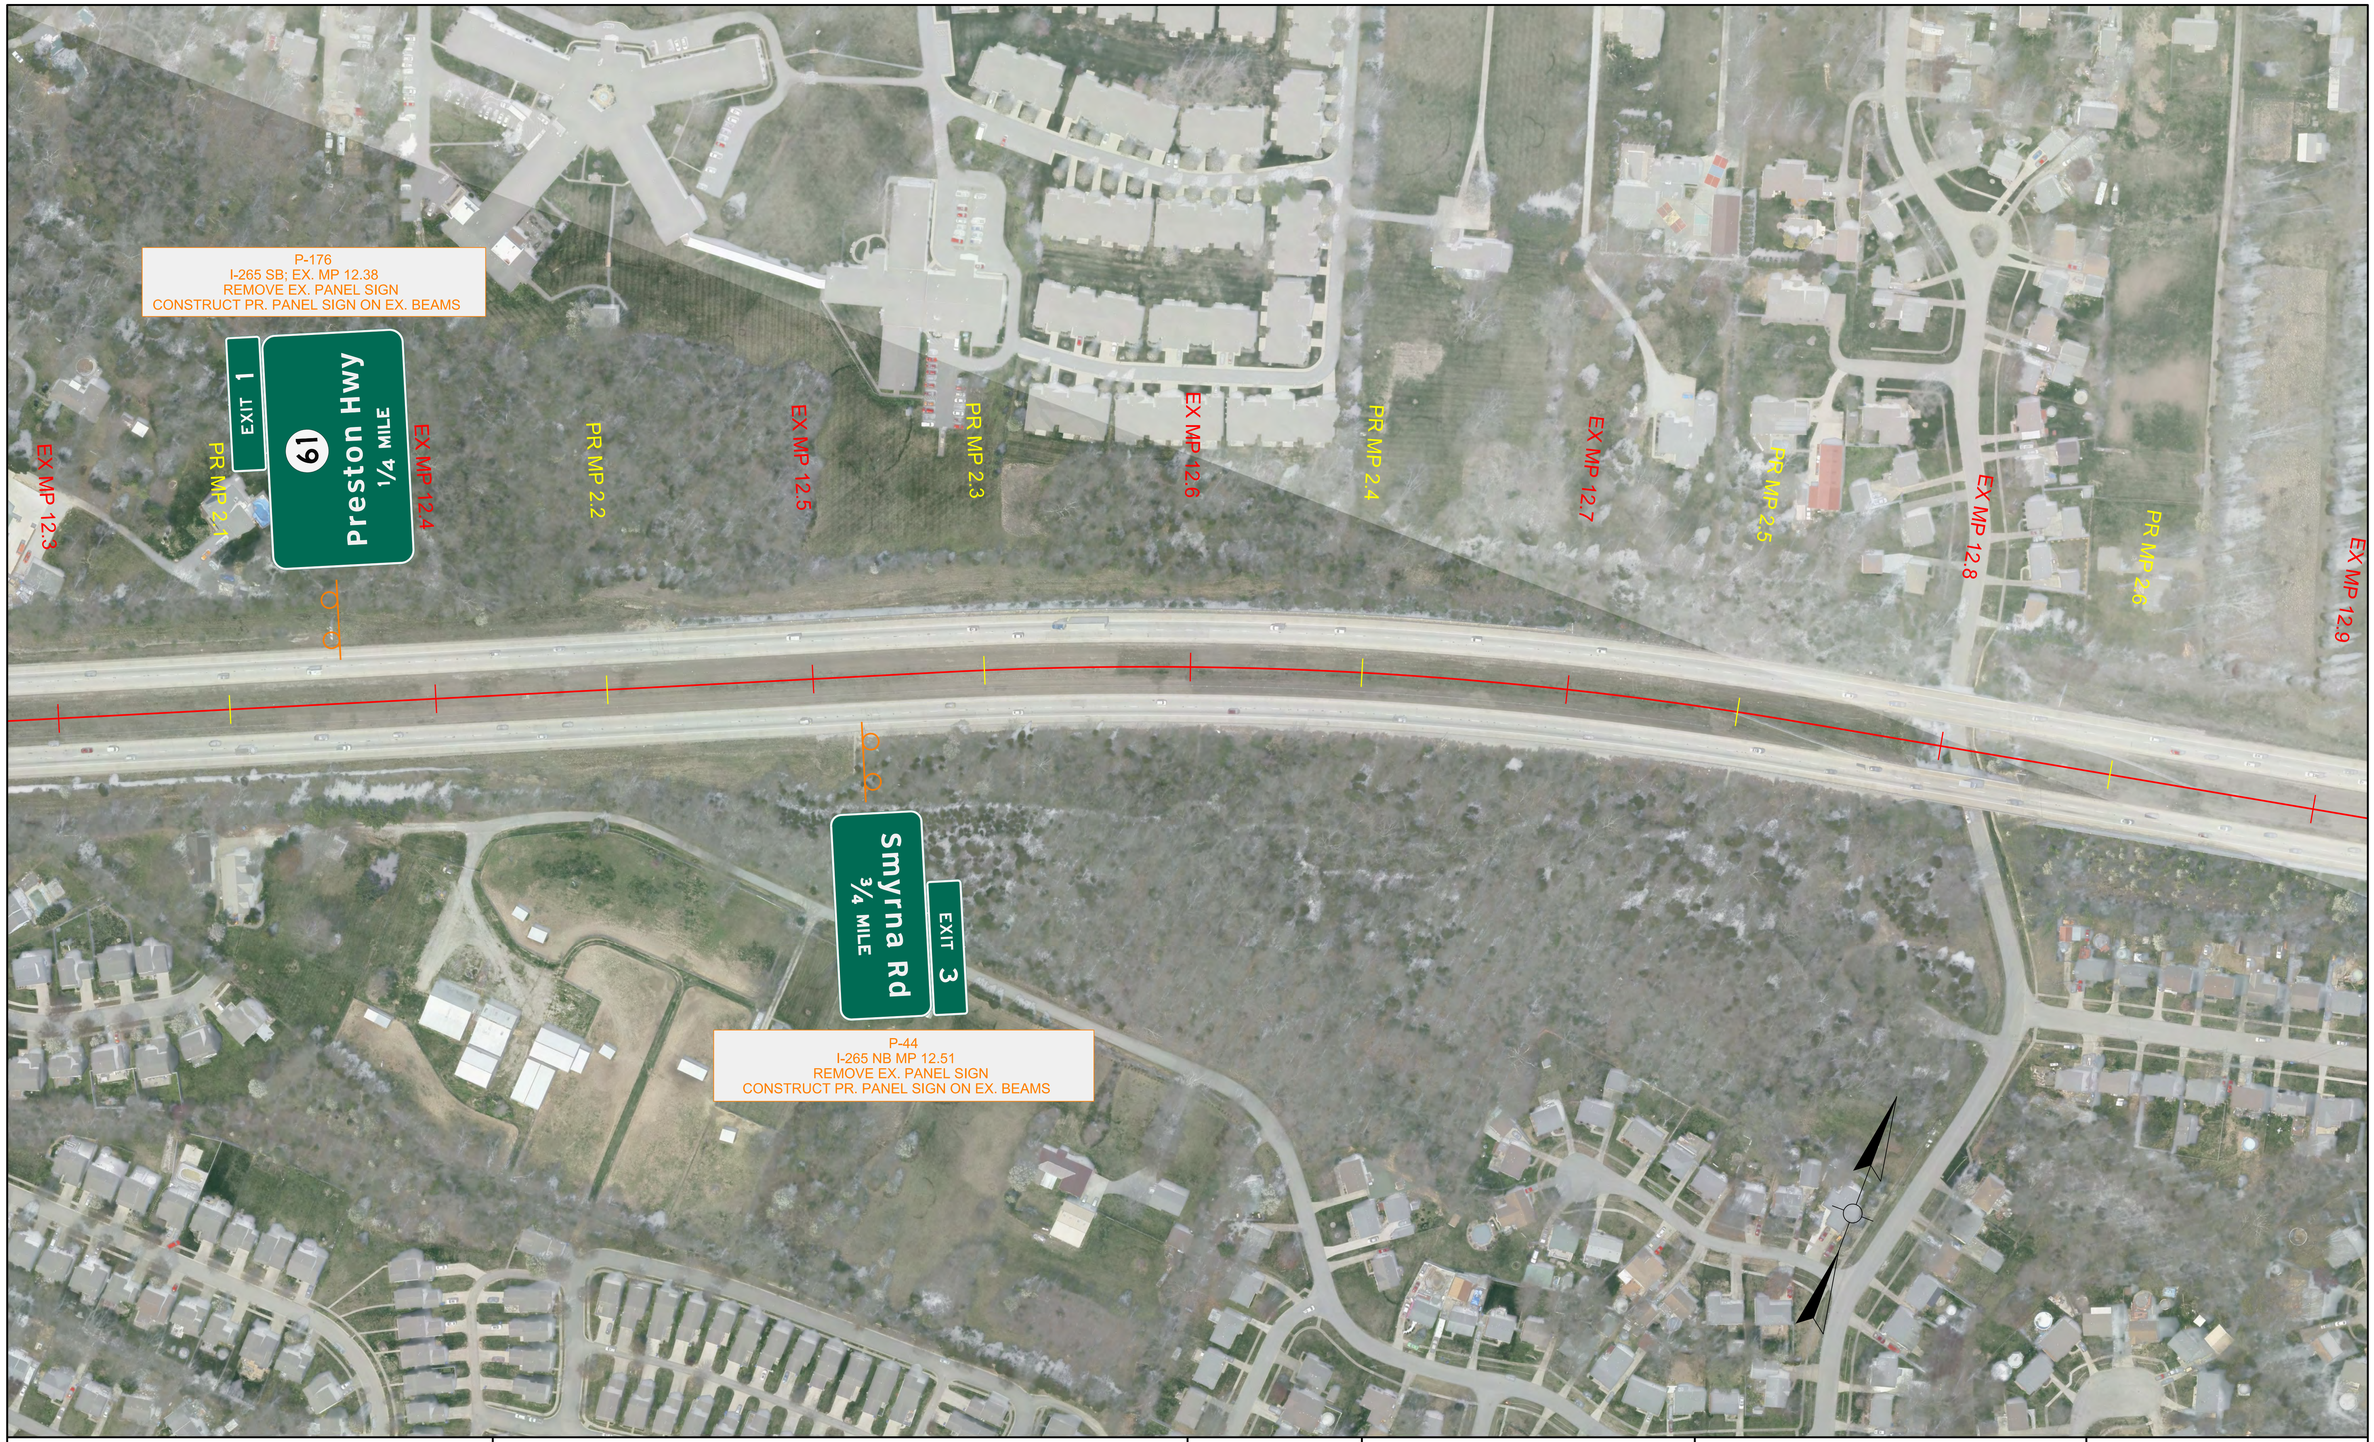

COMMONWEALTH OF KENTUCKY
DEPARTMENT OF HIGHWAYS

TEAM KENTUCKY TRANSPORTATION CABINET

DRAWING TITLE: I-265 - Plan

HORIZONTAL SCALE
SCALE: 1"=100'

0' 100' 200' 400'

EX MP 12.3 to EX MP 12.9

ITEM NO. 5-591.00

COUNTY OF Jefferson

SHEET NO. T36

OpenRoads Designer v10.12.02.4

USER: abaker

FILE NAME: G:\ENGR_SIGNING_I-265\ELECTRONIC ENGINEERING DATA\SHEETS\SIGNING\PLAN\I-265_PLAN_MP10.6-MP13.4.DGN

EX MP 12.9
PR MP 2.7
EX MP 13.0
PR MP 2.8
EX MP 13.1
PR MP 2.9
EX MP 13.2
PR MP 3.0
EX MP 13.3
PR MP 3.1
EX MP 13.4
PR MP 3.2

P-174
I-265 SB; EX. MP 13.03
REMOVE EX. PANEL SIGN
CONSTRUCT PR. PANEL SIGN ON EX. BEAMS

EXIT 1
61
Preston Hwy
1 MILE

Smyrna Rd
1/4 MILE
EXIT 3

P-46
I-265 NB; EX. MP 12.97
REMOVE EX. PANEL SIGN FROM EX. CANTILEVER
CONSTRUCT PR. PANEL SIGN ON EX. CANTILEVER

Smyrna Rd
EXIT 3

P-47
I-265 NB; EX. MP 13.22
REMOVE EX. PANEL SIGN FROM EX. CANTILEVER
CONSTRUCT PR. PANEL SIGN ON EX. CANTILEVER

EXIT 3

S-11
I-265 NB; EX. MP 13.34
REMOVE EX. SHEET SIGN.
CONSTRUCT PR. SHEET SIGN ON EX. POSTS
ADD 2 OBJECT MARKERS TYPE 1 (OM1-3)

COMMONWEALTH OF KENTUCKY
DEPARTMENT OF HIGHWAYS
TEAM KENTUCKY TRANSPORTATION CABINET

DRAWING TITLE: I-265 - Plan

HORIZONTAL SCALE
SCALE: 1"=100'

0' 100' 200' 400'

EX MP 12.9 to EX MP 13.4

ITEM NO. 5-591.00
COUNTY OF Jefferson
SHEET NO. T37

OpenRoads Designer v10.12.02.4
USER: abaker
FILE NAME: G:\ENGR_SIGNING_I-265\ELECTRONIC ENGINEERING DATA\SHEETS\SIGNING\PLAN\I-265_PLAN_MP10.6-MP13.4.DGN



COMMONWEALTH OF KENTUCKY
DEPARTMENT OF HIGHWAYS

TEAM KENTUCKY
TRANSPORTATION CABINET

DRAWING TITLE: I-265 - Plan

HORIZONTAL SCALE
SCALE: 1"=100'

0′ 100′ 200′ 400′

EX MP 13.5 to EX MP 14.0

ITEM NO. 5-591.00

COUNTY OF Jefferson

SHEET NO. T38

OpenRoads Designer v10.12.02.4

USER: abaker

FILE NAME: G:\ENGR_SIGNING_I-265\ELECTRONIC ENGINEERING DATA\SHEETS\SIGNING\PLAN\I-265_PLAN_MP13.4-MP16.2.DGN

EX MP 14.0
PR MP 3.8
EX MP 14.1
PR MP 3.9
EX MP 14.2
PR MP 4.0
EX MP 14.3
PR MP 4.1
EX MP 14.4
PR MP 4.2
EX MP 14.5
PR MP 4.3
EX MP 14.6

P-171
I-265 SB; EX. MP 14.34
REMOVE EX. PANEL SIGN FROM EX. BRIDGE MOUNT
CONSTRUCT PR. PANEL SIGN ON EX. BRIDGE MOUNT

EXIT 3
Smyrna Rd
1/2 MILE

EXIT 4
864
Beulah Church Road
1/4 MILE

P-49
I-265 NB; EX. MP 14.58
REMOVE EX. PANEL SIGN
CONSTRUCT PR. PANEL SIGN ON EX. BEAMS

COMMONWEALTH OF KENTUCKY
DEPARTMENT OF HIGHWAYS
TEAM KENTUCKY TRANSPORTATION CABINET

DRAWING TITLE: I-265 - Plan

HORIZONTAL SCALE
SCALE: 1"=100'

0' 100' 200' 400'

EX MP 14.0 to EX MP 14.6

ITEM NO. 5-591.00
COUNTY OF Jefferson
SHEET NO. T39

OpenRoads Designer v10.12.02.4
USER: abaker
FILE NAME: G:\ENGR_SIGNING_I-265\ELECTRONIC ENGINEERING DATA\SHEETS\SIGNING\PLAN\I-265_PLAN_MP13.4-MP16.2.DGN

EX MP 14.6
PR MP 4.4
EX MP 14.7
PR MP 4.5
EX MP 14.8
PR MP 4.6
EX MP 14.9
PR MP 4.7
EX MP 15.0
PR MP 4.8
EX MP 15.1
PR MP 4.9

P-170
I-265 SB; EX. MP 14.82
DO NOT DISTURB PANEL
REPLACE EX. EXIT PLAQUE WITH
PR. EXIT PLAQUE WITH UPDATED EXIT NUMBER

EXIT 3
Smyrna Rd
1 MILE

I-265 NB; EX. MP 14.68
REMOVE EX. SHEET SIGN READING,
"LOUISVILLE BIBLE COLLEGE NEXT RIGHT"

Beulah Church Road
864
EXIT 4

P-50
I-265 NB; EX. MP 14.89
DO NOT DISTURB PANEL
REPLACE EX. EXIT PLAQUE WITH
PR. EXIT PLAQUE WITH UPDATED EXIT NUMBER

EXIT 4

S-12
I-265 NB; EX. MP 15.02
REMOVE EX. SHEET SIGN, BEAMS, AND GMSS
CONSTRUCT PR. SHEET SIGN & 2 OBJECT MARKERS
TYPE 1 (OM1-3) ON TYPE D BREAKAWAY SUPPORTS

COMMONWEALTH OF KENTUCKY
DEPARTMENT OF HIGHWAYS
TEAM KENTUCKY TRANSPORTATION CABINET

DRAWING TITLE: I-265 - Plan

HORIZONTAL SCALE
SCALE: 1"=100'

0' 100' 200' 400'

EX MP 14.6 to EX MP 15.1

ITEM NO. 5-591.00
COUNTY OF Jefferson
SHEET NO. T40



COMMONWEALTH OF KENTUCKY
DEPARTMENT OF HIGHWAYS

TEAM KENTUCKY TRANSPORTATION COST

DRAWING TITLE: I-265 - Plan

HORIZONTAL SCALE
SCALE: 1"=100'

0' 100' 200' 400'

EX MP 15.2 to EX MP 15.7

ITEM NO. 5-591.00

COUNTY OF Jefferson

SHEET NO. T41

OpenRoads Designer v10.12.02.4

USER: abaker

FILE NAME: G:\ENGR_SIGNING_I-265\ELECTRONIC ENGINEERING DATA\SHEETS\SIGNING\PLAN\I-265_PLAN_MP13.4-MP16.2.DGN



COMMONWEALTH OF KENTUCKY
DEPARTMENT OF HIGHWAYS
TEAM KENTUCKY TRANSPORTATION CABINET

DRAWING TITLE: I-265 - Plan


HORIZONTAL SCALE
SCALE: 1"=100'

0' 100' 200' 400'

EX MP 15.7 to EX MP 16.3

ITEM NO. 5-591.00
COUNTY OF Jefferson
SHEET NO. T42

OpenRoads Designer v10.12.02.4
USER: abaker
FILE NAME: G:\ENGR_SIGNING_I-265\ELECTRONIC ENGINEERING DATA\SHEETS\SIGNING\PLAN\I-265_PLAN_MP13.4-MP16.2.DGN

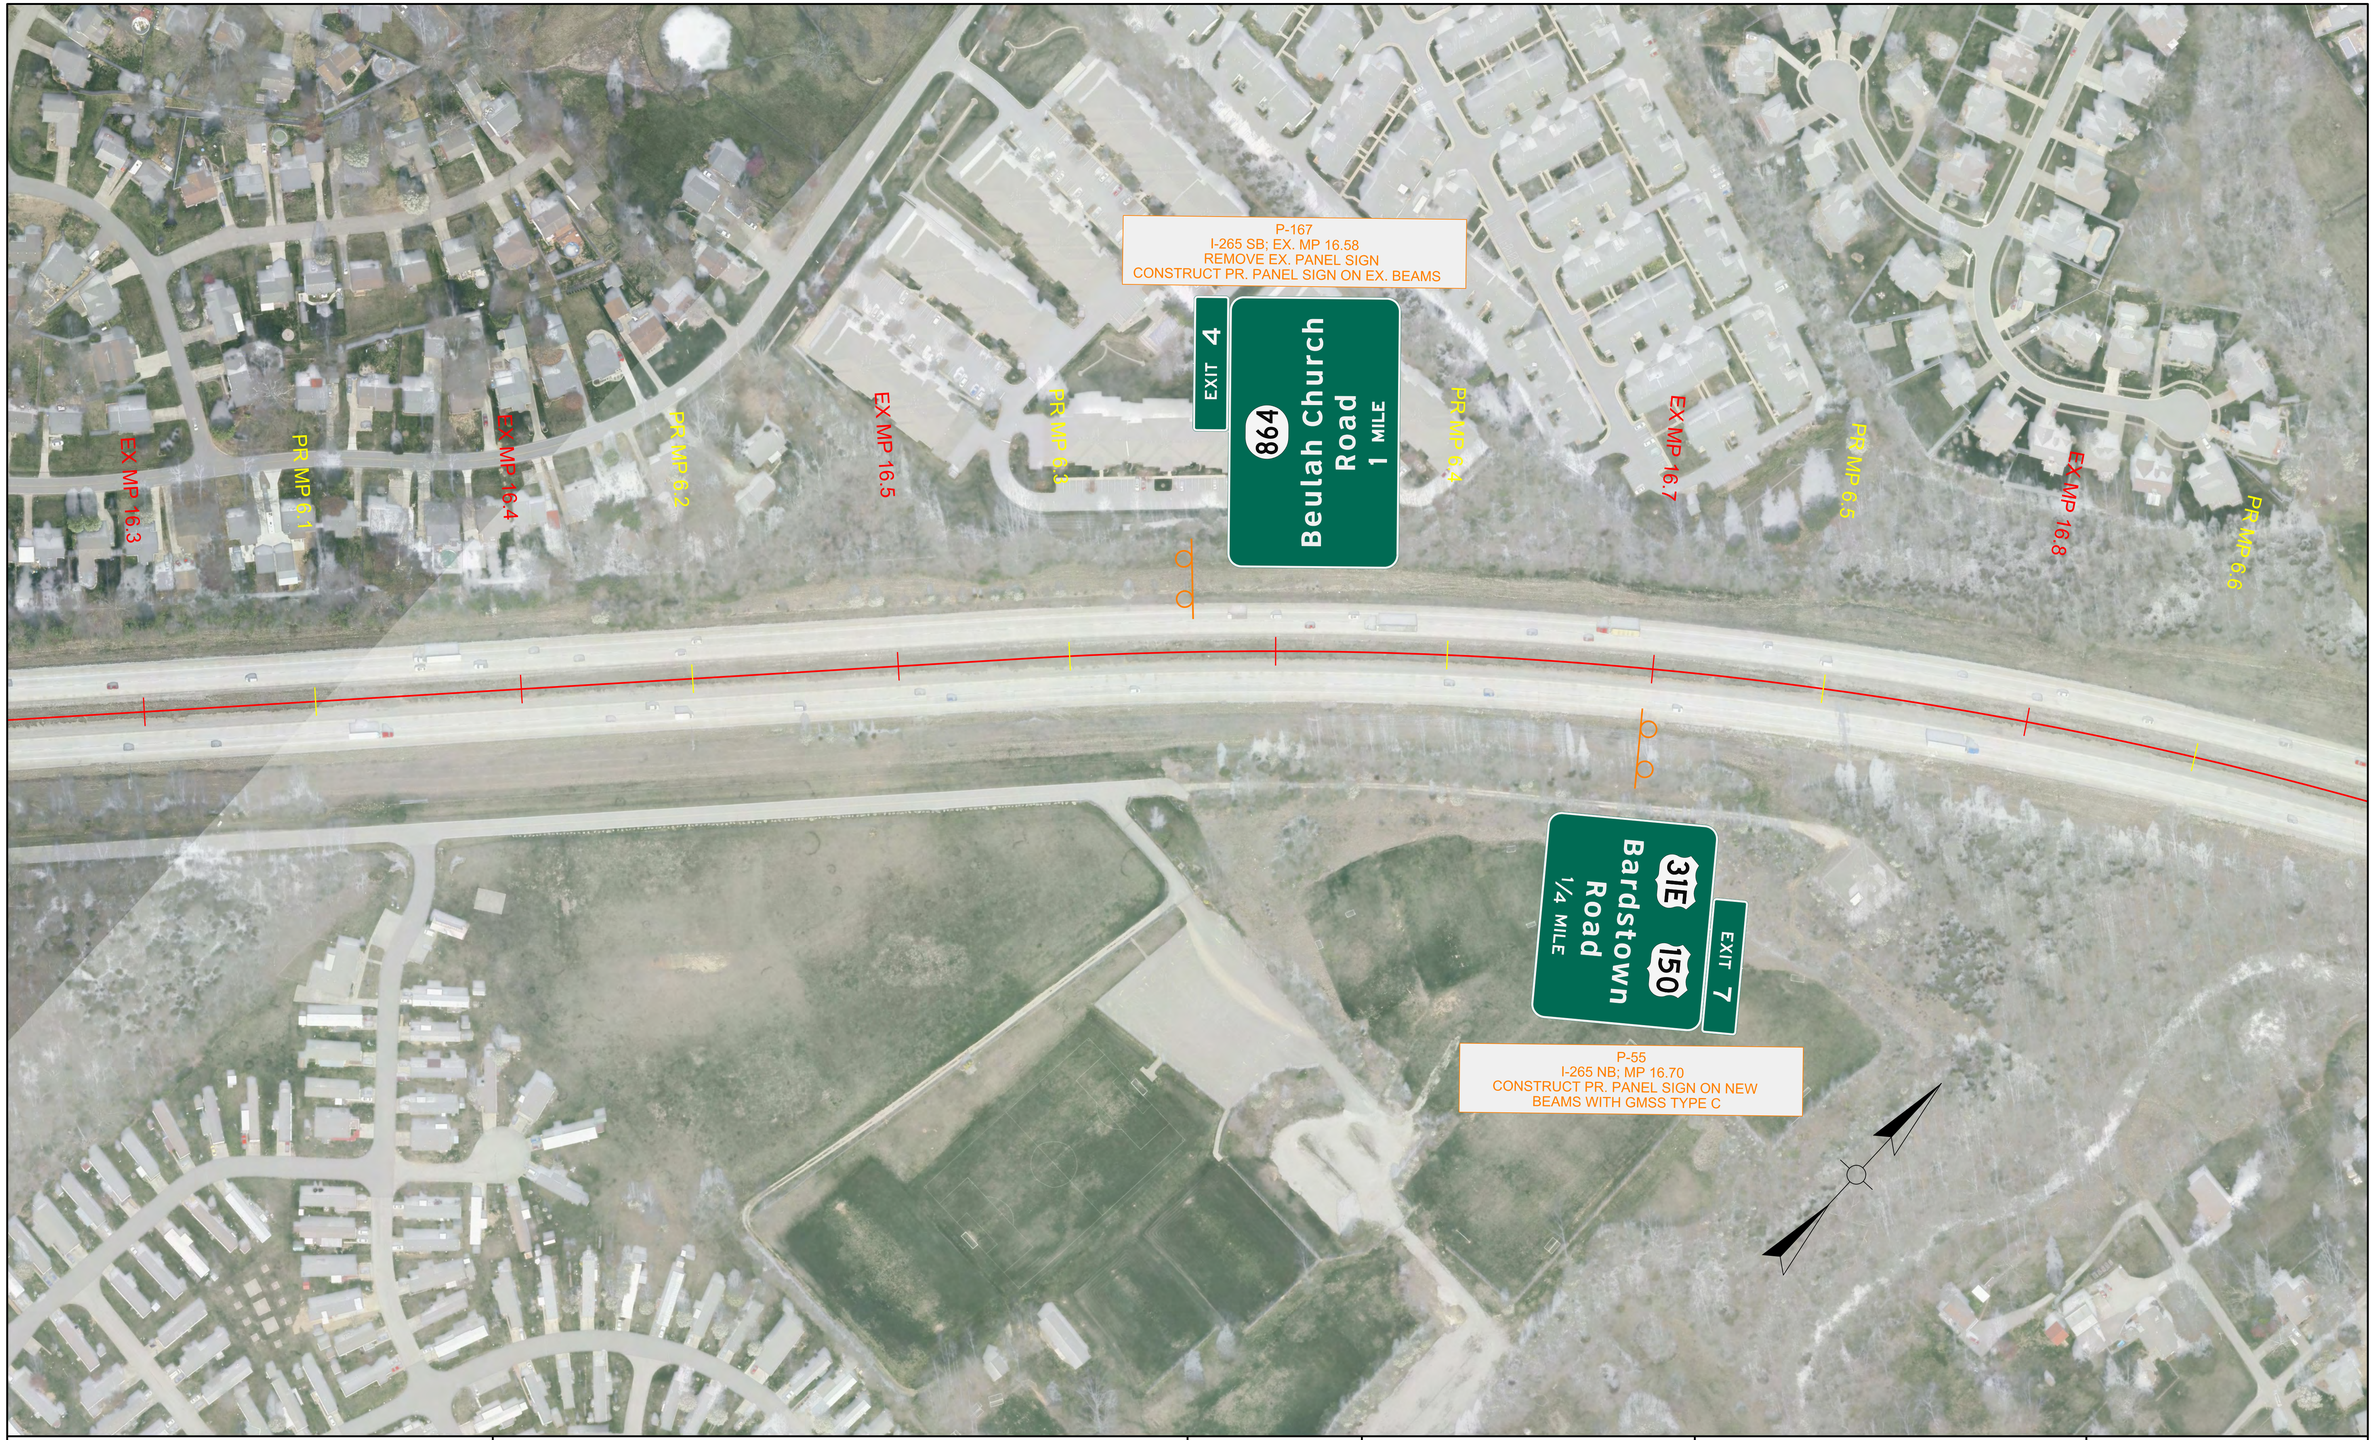

COMMONWEALTH OF KENTUCKY
DEPARTMENT OF HIGHWAYS

TEAM KENTUCKY TRANSPORTATION CABINET

DRAWING TITLE: I-265 - Plan

HORIZONTAL SCALE
SCALE: 1"=100'

0' 100' 200' 400'

EX MP 16.3 to EX MP 16.8

ITEM NO. 5-591.00

COUNTY OF Jefferson

SHEET NO. T43

OpenRoads Designer v10.12.02.4

USER: abaker

FILE NAME: G:\ENGR_SIGNING_I-265\ELECTRONIC ENGINEERING DATA\SHEETS\SIGNING\PLAN\I-265_PLAN_MP16.2-MP19.1.DGN

EX MP 16.9
PR MP 6.6
PR MP 6.7
EX MP 17.0
PR MP 6.8
EX MP 17.1
PR MP 6.9
EX MP 17.2
PR MP 7.0
EX MP 17.3
PR MP 7.1
EX MP 17.4

P-56
I-265 NB; EX. MP 16.92
REMOVE EX. PANEL SIGN
CONSTRUCT PR. PANEL SIGN ON EX. BEAMS

S-13
I-265 NB; EX. MP 17.05
REMOVE EX. SHEET SIGN, BEAMS, & GMSS
CONSTRUCT PR. SHEET SIGN & 2 OBJECT MARKERS
TYPE 1 (OM1-3) ON NEW POSTS WITH
TYPE D BREAKAWAY SUPPORTS

COMMONWEALTH OF KENTUCKY
DEPARTMENT OF HIGHWAYS

TEAM KENTUCKY TRANSPORTATION CABINET

DRAWING TITLE: I-265 - Plan


HORIZONTAL SCALE
SCALE: 1"=100'

0' 100' 200' 400'

EX MP 16.9 to EX MP 17.4

ITEM NO. 5-591.00
COUNTY OF Jefferson
SHEET NO. T44

OpenRoads Designer v10.12.02.4
USER: abaker
FILE NAME: G:\ENGR_SIGNING_I-265\ELECTRONIC ENGINEERING DATA\SHEETS\SIGNING\PLAN\I-265_PLAN_MP16.2-MP19.1.DGN

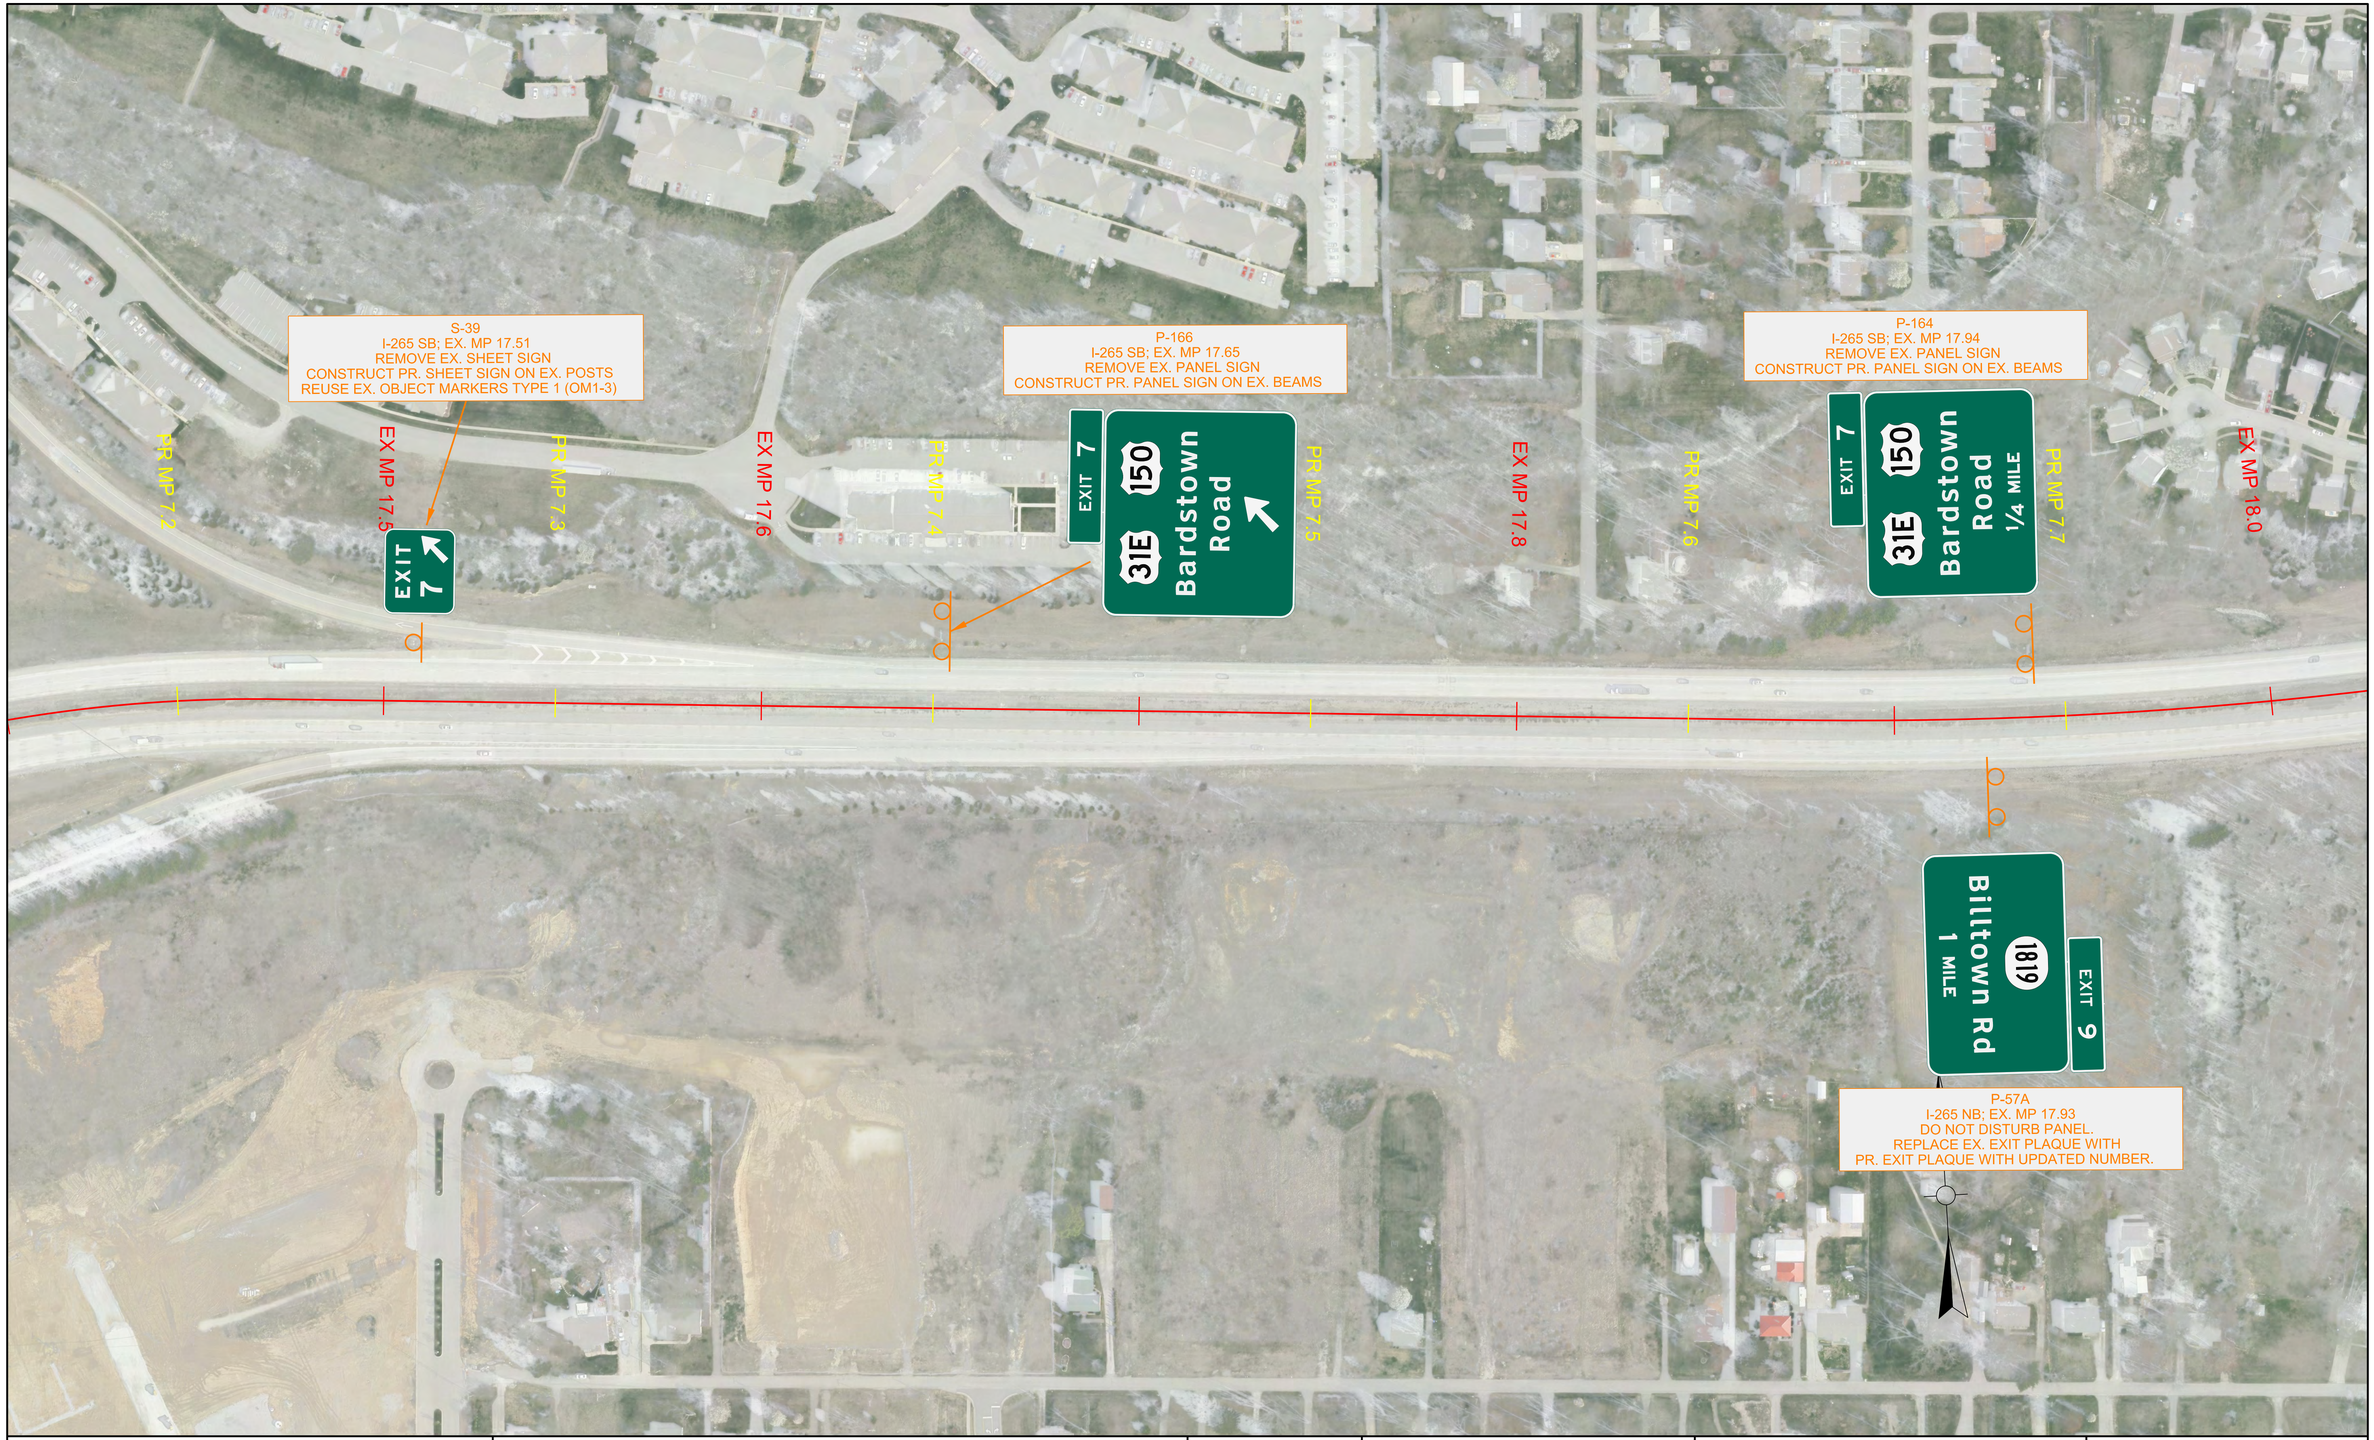

COMMONWEALTH OF KENTUCKY
DEPARTMENT OF HIGHWAYS

TEAM KENTUCKY TRANSPORTATION CABINET

DRAWING TITLE: I-265 - Plan

HORIZONTAL SCALE
SCALE: 1"=100'

0' 100' 200' 400'

EX MP 17.5 to EX MP 18.0

ITEM NO. 5-591.00


COUNTY OF Jefferson

SHEET NO. T45

OpenRoads Designer v10.12.02.4

USER: abaker

FILE NAME: G:\ENGR_SIGNING_I-265\ELECTRONIC ENGINEERING DATA\SHEETS\SIGNING\PLAN\I-265_PLAN_MP16.2-MP19.1.DGN

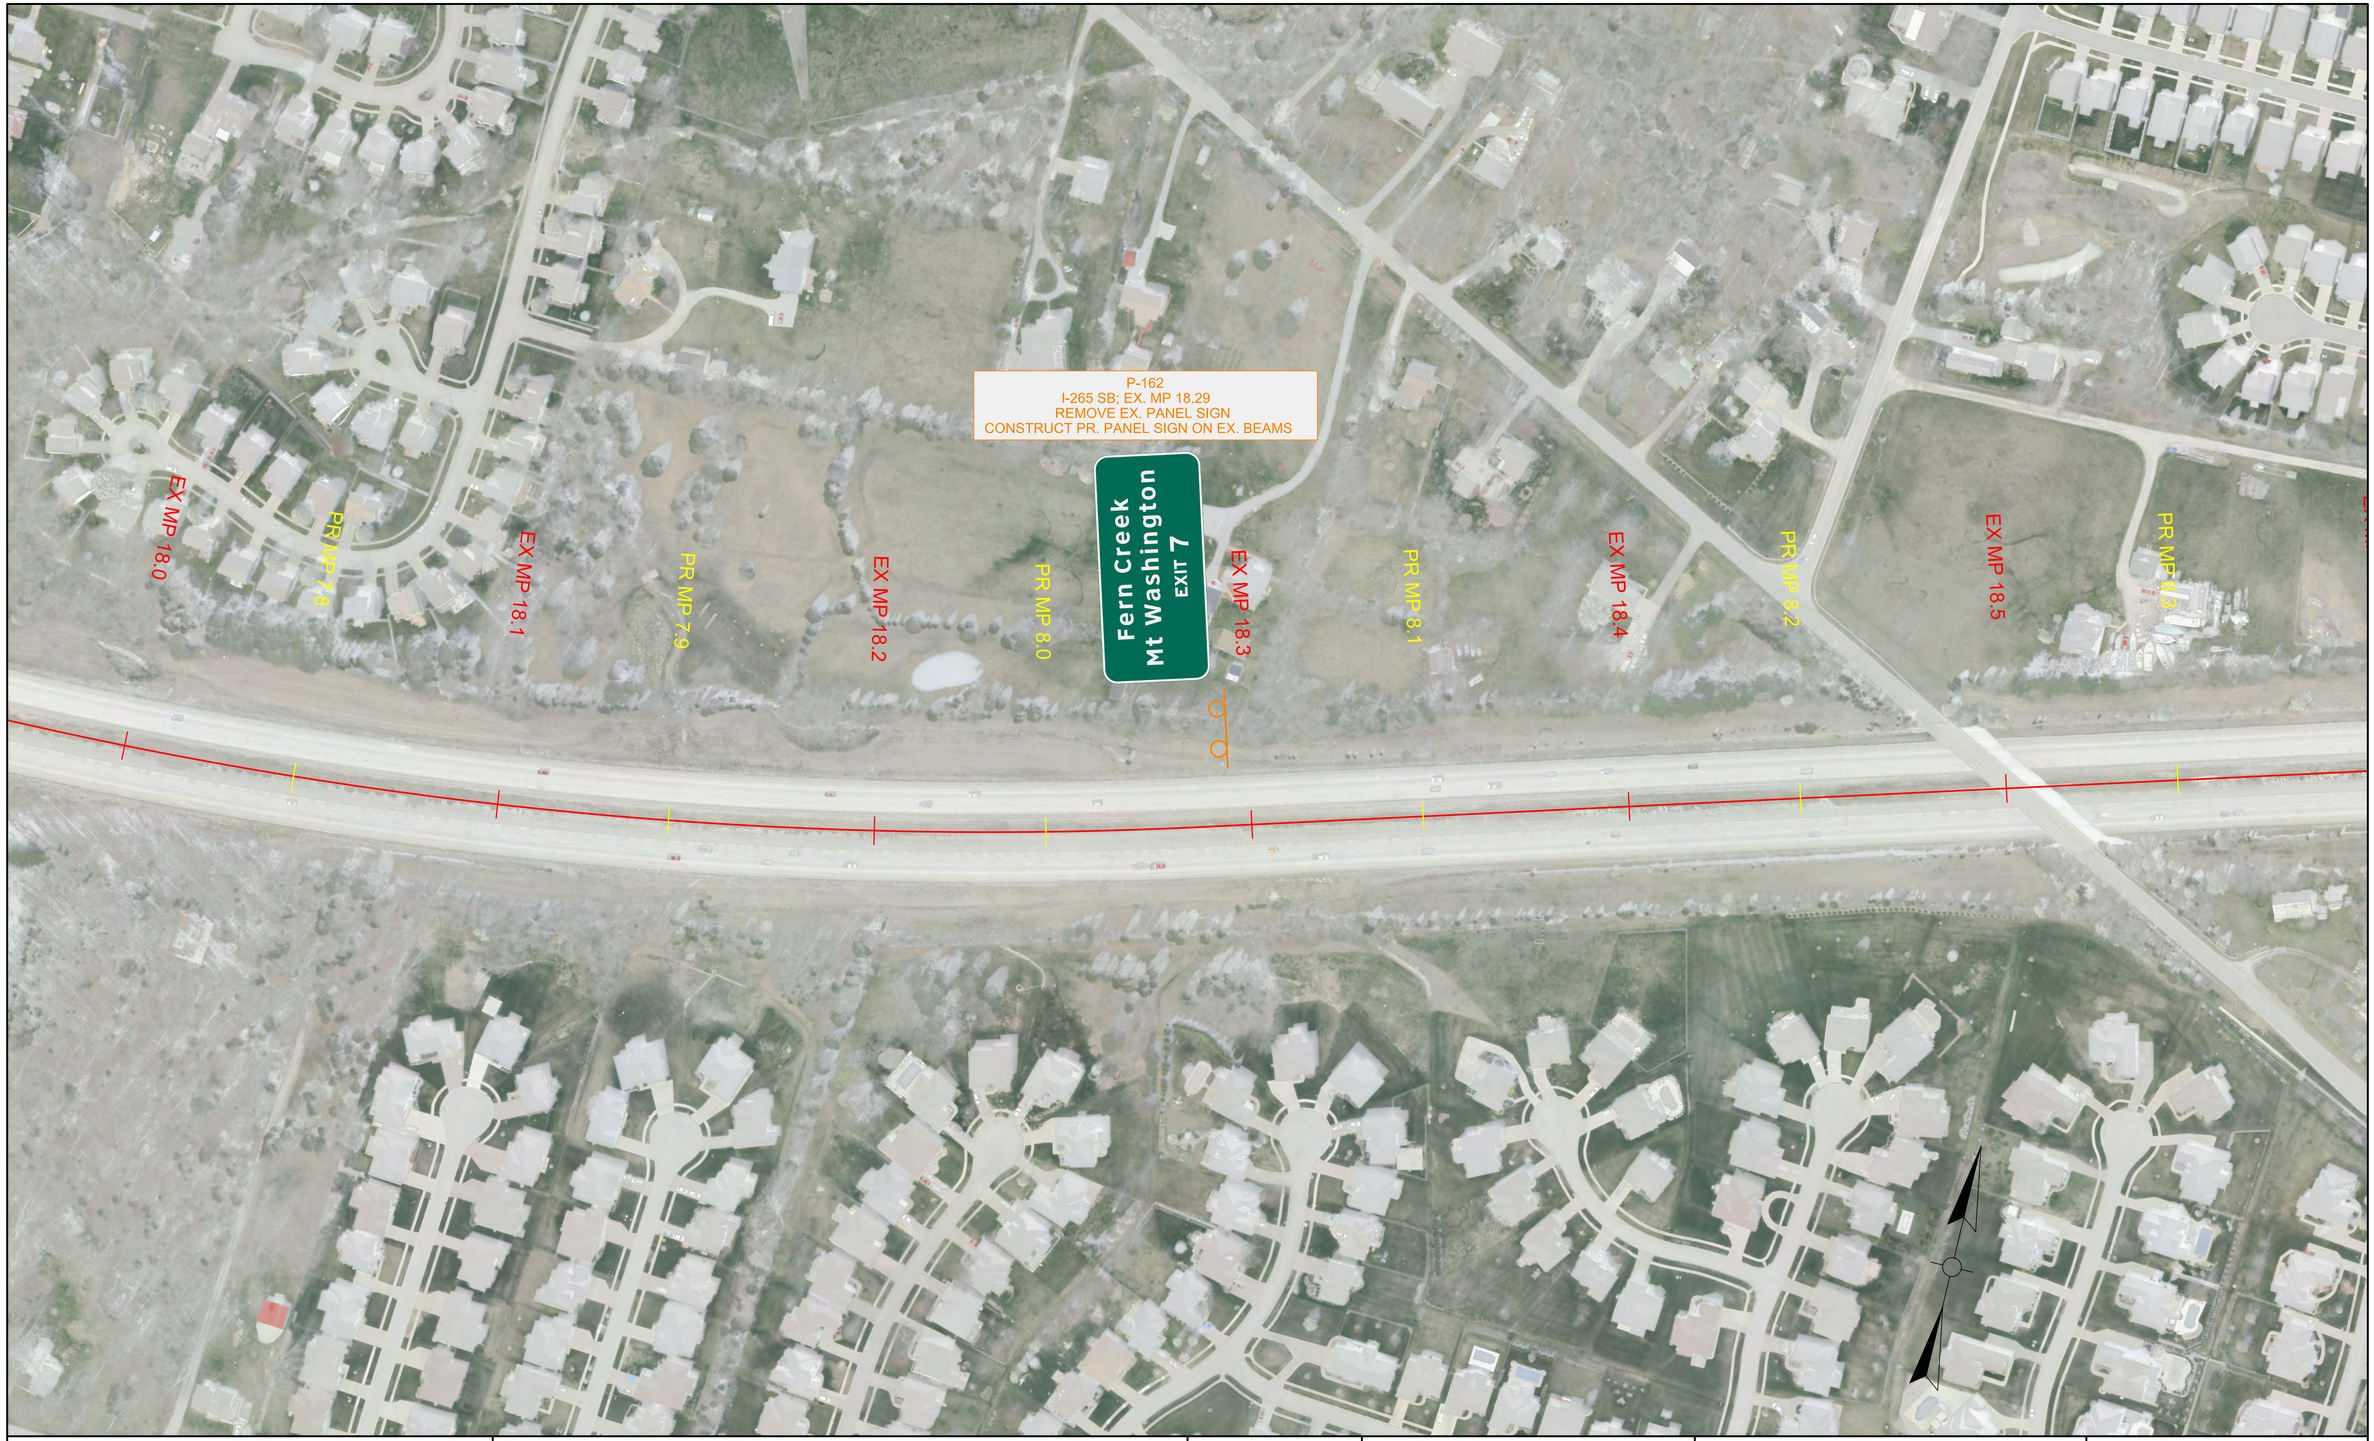

COMMONWEALTH OF KENTUCKY
DEPARTMENT OF HIGHWAYS

TEAM KENTUCKY TRANSPORTATION CABINET

DRAWING TITLE: I-265 - Plan

HORIZONTAL SCALE
SCALE: 1"=100'

0' 100' 200' 400'

EX MP 18.0 to EX MP 18.5

ITEM NO. 5-591.00

COUNTY OF Jefferson

SHEET NO. T46

OpenRoads Designer v10.12.02.4

USER: abaker

FILE NAME: G:\ENGR_SIGNING_I-265\ELECTRONIC ENGINEERING DATA\SHEETS\SIGNING\PLAN\I-265_PLAN_MP16.2-MP19.1.DGN

P-161
I-265 SB; EX. MP 18.66
REMOVE EX. PANEL SIGN
CONSTRUCT PR. PANEL SIGN ON EX. BEAMS

EXIT 7
31E 150
Bardstown Road
1 MILE

PR MP 8.3
EX MP 18.6
PR MP 8.4
EX MP 18.7
PR MP 8.5
EX MP 18.8
PR MP 8.6
EX MP 18.9
PR MP 8.7
EX MP 19.0
PR MP 8.8
EX MP 19.1
PR MP 8.9

Billtown Rd
1819
1/4 MILE
EXIT 9

P-57
I-265 NB; EX. MP 18.71
REMOVE EX. PANEL SIGN
CONSTRUCT PR. PANEL SIGN ON EX. BEAMS

Billtown Rd
1819
EXIT 9

P-59
I-265 NB; EX. MP 19.00
REMOVE EX. PANEL SIGN
CONSTRUCT PR. PANEL SIGN ON EX. BEAMS

COMMONWEALTH OF KENTUCKY
DEPARTMENT OF HIGHWAYS
TEAM KENTUCKY TRANSPORTATION CABINET

DRAWING TITLE: I-265 - Plan

HORIZONTAL SCALE
SCALE: 1"=100'

0' 100' 200' 400'

EX MP 18.6 to EX MP 19.1

ITEM NO. 5-591.00
COUNTY OF Jefferson
SHEET NO. T47

OpenRoads Designer v10.12.02.4
USER: abaker
FILE NAME: G:\ENGR_SIGNING_I-265\ELECTRONIC ENGINEERING DATA\SHEETS\SIGNING\PLAN\I-265_PLAN_MP16.2-MP19.1.DGN



COMMONWEALTH OF KENTUCKY
DEPARTMENT OF HIGHWAYS

TEAM KENTUCKY

DRAWING TITLE: I-265 - Plan

HORIZONTAL SCALE
SCALE: 1"=100'

0' 100' 200' 400'

EX MP 19.2 to EX MP 19.7

ITEM NO. 5-591.00

COUNTY OF Jefferson

SHEET NO. T48

OpenRoads Designer v10.12.02.4

USER: abaker

FILE NAME: G:\ENGR_SIGNING_I-265\ELECTRONIC ENGINEERING DATA\SHEETS\SIGNING\PLAN\I-265_PLAN_MP19.1-MP21.9.DGN

P-159
I-265 SB; EX. MP 19.77
REMOVE EX. PANEL SIGN
CONSTRUCT PR. PANEL SIGN ON EX. BEAMS

EXIT 9
1819
Billtown Rd

P-158
I-265 SB; EX. MP 20.06
REMOVE EX. PANEL SIGN
CONSTRUCT PR. PANEL SIGN ON EX. BEAMS

EXIT 9
1819
Billtown Rd
1/4 MILE

EX MP 19.7
PR MP 9.5
EX MP 19.8
PR MP 9.6
EX MP 19.9
PR MP 9.7
EX MP 20.0
PR MP 9.8
EX MP 20.1
PR MP 9.9
EX MP 20.2
PR MP 10.0

COMMONWEALTH OF KENTUCKY
DEPARTMENT OF HIGHWAYS
TEAM KENTUCKY TRANSPORTATION CABINET

DRAWING TITLE: I-265 - Plan

HORIZONTAL SCALE
SCALE: 1"=100'

0' 100' 200' 400'

EX MP 19.7 to EX MP 20.2

ITEM NO. 5-591.00
COUNTY OF Jefferson
SHEET NO. T49

OpenRoads Designer v10.12.02.4
USER: abaker
FILE NAME: G:\ENGR_SIGNING_I-265\ELECTRONIC ENGINEERING DATA\SHEETS\SIGNING\PLAN\I-265_PLAN_MP19.1-MP21.9.DGN

PR MP 10.0
EX MP 20.3
PR MP 10.1
EX MP 20.4
PR MP 10.2
EX MP 20.5
PR MP 10.3
EX MP 20.6
PR MP 10.4
EX MP 20.7
PR MP 10.5
EX MP 20.8
PR MP 10.6

P-156
I-265 SB; EX. MP 20.80
REMOVE EX. PANEL SIGN
CONSTRUCT PR. PANEL SIGN ON EX. BEAMS

EXIT 9
1819
Billtown Rd
1 MILE

EXIT 12
155
Taylorsville Road
Jeffersontown
2 MILES

P-60
I-265 NB; EX. MP 20.78
REMOVE EX. PANEL SIGN
CONSTRUCT PR. PANEL SIGN ON EX. BEAMS

COMMONWEALTH OF KENTUCKY
DEPARTMENT OF HIGHWAYS
TEAM KENTUCKY TRANSPORTATION CABINET

DRAWING TITLE: I-265 - Plan

HORIZONTAL SCALE
SCALE: 1"=100'

0' 100' 200' 400'

EX MP 20.3 to EX MP 20.08

ITEM NO. 5-591.00
COUNTY OF Jefferson
SHEET NO. T50

OpenRoads Designer v10.12.02.4
USER: abaker
FILE NAME: G:\ENGR_SIGNING_I-265\ELECTRONIC ENGINEERING DATA\SHEETS\SIGNING\PLAN\I-265_PLAN_MP19.1-MP21.9.DGN

EX MP 21.4

PR MP 11.2

EX MP 21.5

PR MP 11.3

EX MP 21.6

PR MP 11.4

EX MP 21.7

PR MP 11.5

EX MP 21.8

PR MP 11.6

EX MP 21.9

PR MP 11.7

The Parklands of Floyds Fork

Taylorsville Lake State Park

EXIT 12

P-61
I-265 NB; EX. MP 21.59
DO NOT REPLACE PANEL. PLACE A BROWN SIGN OVERLAY WITH THE NUMBER "12" IN WHITE LETTERING OVER THE "23" TO UPDATE THE EXIT NUMBER ON THIS SIGN.

155

Taylorsville Road

Jeffersontown

1 MILE

EXIT 12

P-62
I-265 NB; EX. MP 21.78
REMOVE EX. PANEL SIGN
CONSTRUCT PR. PANEL SIGN ON EX. BEAMS

COMMONWEALTH OF KENTUCKY
DEPARTMENT OF HIGHWAYS

TEAM KENTUCKY
TRANSPORTATION CABINET

DRAWING TITLE: I-265 - Plan

HORIZONTAL SCALE
SCALE: 1"=100'

0' 100' 200' 400'

EX MP 21.4 to EX MP 21.9

ITEM NO. 5-591.00

COUNTY OF Jefferson

SHEET NO. T51

OpenRoads Designer v10.12.02.4

USER: abaker

FILE NAME: G:\ENGR_SIGNING_I-265\ELECTRONIC ENGINEERING DATA\SHEETS\SIGNING\PLAN\I-265_PLAN_MP19.1-MP21.9.DGN



COMMONWEALTH OF KENTUCKY
DEPARTMENT OF HIGHWAYS
TEAM KENTUCKY TRANSPORTATION CABINET

DRAWING TITLE: I-265 - Plan

HORIZONTAL SCALE
SCALE: 1"=100'

0' 100' 200' 400'

EX MP 22.5 to EX MP 23.1

ITEM NO. 5-591.00
COUNTY OF Jefferson
SHEET NO. T52

OpenRoads Designer v10.12.02.4
USER: abaker
FILE NAME: G:\ENGR_SIGNING_I-265\ELECTRONIC ENGINEERING DATA\SHEETS\SIGNING\PLAN\I-265_PLAN_MP21.9-MP24.8.DGN



COMMONWEALTH OF KENTUCKY
DEPARTMENT OF HIGHWAYS

TEAM KENTUCKY
TRANSPORTATION CABINET

DRAWING TITLE: I-265 - Plan

HORIZONTAL SCALE
SCALE: 1"=100'

0′ 100′ 200′ 400′

EX MP 23.1 to EX MP 23.7

ITEM NO. 5-591.00

COUNTY OF Jefferson

SHEET NO. T53

OpenRoads Designer v10.12.02.4

USER: abaker

FILE NAME: G:\ENGR_SIGNING_I-265\ELECTRONIC ENGINEERING DATA\SHEETS\SIGNING\PLAN\I-265_PLAN_MP21.9-MP24.8.DGN

P-153
I-265 SB; EX. MP 23.91
REMOVE EX. PANEL SIGN
CONSTRUCT PR. PANEL SIGN ON EX. TRUSS

I-265 SB; EX. MP 24.07
REMOVE EX. PANEL SIGN, BEAMS,
AND GROUND MOUNTED SIGN SUPPORTS

P-67
I-265 NB; EX. MP 24.01
REMOVE EX. PANEL SIGN
CONSTRUCT PR. PANEL SIGN ON EX. BEAMS

MP 23.7
PR MP 13.5
EX MP 23.8
PR MP 13.6
EX MP 23.9
PR MP 13.7
EX MP 24.0
PR MP 13.8
EX MP 24.1
PR MP 13.9
EX MP 24.2
PR MP 14.0

COMMONWEALTH OF KENTUCKY
DEPARTMENT OF HIGHWAYS
TEAM KENTUCKY

DRAWING TITLE: I-265 - Plan

HORIZONTAL SCALE
SCALE: 1"=100'

0' 100' 200' 400'

EX MP 23.7 to EX MP 24.2

ITEM NO. 5-591.00
COUNTY OF Jefferson
SHEET NO. T54

OpenRoads Designer v10.12.02.4
USER: abaker
FILE NAME: G:\ENGR_SIGNING_I-265\ELECTRONIC ENGINEERING DATA\SHEETS\SIGNING\PLAN\I-265_PLAN_MP21.9-MP24.8.DGN

P-150
I-265 SB; EX. MP 24.40
REMOVE EX. PANEL SIGN
CONSTRUCT PR. PANEL SIGN ON EX. TRUSS

P-149
I-265 SB; MP 24.51
REMOVE EX. PANEL SIGN
CONSTRUCT PR. PANEL SIGN ON EX. BEAMS

EXIT 12
Taylorsville Road
155
Jeffersontown
1 MILE
EXIT ONLY
SOUTH
265
Gene Snyder Freeway

Taylorsville Lake State Park
EXIT 12

PR MP 14.0
EX MP 24.3
PR MP 14.1
EX MP 24.4
PR MP 14.2
EX MP 24.5
PR MP 14.3
EX MP 24.6
PR MP 14.4
EX MP 24.7
PR MP 14.5
EX MP 24.8

COMMONWEALTH OF KENTUCKY
DEPARTMENT OF HIGHWAYS
TEAM KENTUCKY TRANSPORTATION CABINET

DRAWING TITLE: I-265 - Plan

HORIZONTAL SCALE
SCALE: 1"=100'

0' 100' 200' 400'

EX MP 24.3 - EX MP 24.8

ITEM NO. 5-591.00
COUNTY OF Jefferson
SHEET NO. T55

OpenRoads Designer v10.12.02.4
USER: abaker
FILE NAME: G:\ENGR_SIGNING_I-265\ELECTRONIC ENGINEERING DATA\SHEETS\SIGNING\PLAN\I-265_PLAN_MP21.9-MP24.8.DGN

EX MP 24.8

PR MP 14.6

EX MP 24.9

PR MP 14.7

EX MP 25.0

PR MP 14.8

EX MP 25.1

PR MP 14.9

EX MP 25.2

PR MP 15.0

EX MP 25.3

PR MP 15.1

EX MP 25.4

S-54
I-265 SB; MP 25.38
REMOVE EX. SHEEET SIGN
CONSTRUCT PR. SHEET SIGN ON EX. POSTS
REUSE EX. ADVISORY SPEED PLAQUE

EXIT 15A

P-69
I-265 NB; MP 24.90
REMOVE EX. PANEL SIGN.
CONSTRUCT PR. PANEL SIGN ON EX. TRUSS

P-70
I-265 NB; MP 24.90
REMOVE EX. PANEL SIGN.
CONSTRUCT PR. PANEL SIGN ON EX. TRUSS

S-51
I-265 NB; MP 25.11
REMOVE EX. SHEET SIGN
CONSTRUCT PR. SHEET SIGN ON EX. POSTS
REUSE EX. OBJECT MARKERS TYPE 1 (OM1-3)

S-52
I-265 NB; MP 25.27
REMOVE EX. SHEET SIGN
CONSTRUCT PR. SHEET SIGN ON EX. POSTS
REUSE EX. OBJECT MARKERS TYPE 1 (OM1-3)

P-71
I-265 NB; MP 25.01
DO NOT CONSTRUCT PANEL. REPLACE EX. EXIT PLAQUE
WITH PR. EXIT PLAQUE WITH UPDATED EXIT NUMBER.
COVER THE ROUTE SHIELDS AND CARDINAL DIRECTION ON
LEFT SIDE OF SIGN WITH A GREEN SIGN OVERLAY THAT
CONTAINS THE I-265 SHIELD AND
CARDINAL DIRECTION "NORTH".

P-73
I-265 NB; MP 25.18
DO NOT CONSTRUCT PANEL. REPLACE EX. EXIT PLAQUE
WITH PR. EXIT PLAQUE WITH UPDATED EXIT NUMBER.
COVER THE ROUTE SHIELDS AND CARDINAL DIRECTION ON
LEFT SIDE OF SIGN WITH A GREEN STICKER THAT CONTAINS
THE I-265 SHIELD AND CARDINAL DIRECTION "NORTH".

P-72
I-265 NB; MP 25.01
DO NOT DISTURB PANEL
REPLACE EX. EXIT PLAQUE WITH
PR. EXIT PLAQUE WITH UPDATED EXIT NUMBER

COMMONWEALTH OF KENTUCKY
DEPARTMENT OF HIGHWAYS
TEAM KENTUCKY

DRAWING TITLE: I-265 - Plan

HORIZONTAL SCALE
SCALE: 1"=100'

0' 100' 200' 400'

EX MP 24.8 to EX MP 25.4

ITEM NO. 5-591.00
COUNTY OF Jefferson
SHEET NO. T56

OpenRoads Designer v10.12.02.4
USER: abaker
FILE NAME: G:\ENGR_SIGNING_I-265\ELECTRONIC ENGINEERING DATA\SHEETS\SIGNING\PLAN\I-265_PLAN_MP24.8-MP27.6.DGN

COMMONWEALTH OF KENTUCKY
DEPARTMENT OF HIGHWAYS

TEAM KENTUCKY

DRAWING TITLE: I-265 - Plan

HORIZONTAL SCALE
SCALE: 1"=100'

0' 100' 200' 400'

EX MP 25.4 to EX MP 25.9

ITEM NO. 5-591.00

COUNTY OF Jefferson

SHEET NO. T57

OpenRoads Designer v10.12.02.4

USER: abaker

FILE NAME: G:\ENGR_SIGNING_I-265\ELECTRONIC ENGINEERING DATA\SHEETS\SIGNING\PLAN\I-265_PLAN_MP24.8-MP27.6.DGN



COMMONWEALTH OF KENTUCKY
DEPARTMENT OF HIGHWAYS
TEAM KENTUCKY TRANSPORTATION CABINET

DRAWING TITLE: I-265 - Plan


HORIZONTAL SCALE
SCALE: 1"=100'

0′ 100′ 200′ 400′

EX MP 26.0 to EX MP 26.5

ITEM NO. 5-591.00
COUNTY OF Jefferson
SHEET NO. T58

OpenRoads Designer v10.12.02.4
USER: abaker
FILE NAME: G:\ENGR_SIGNING_I-265\ELECTRONIC ENGINEERING DATA\SHEETS\SIGNING\PLAN\I-265_PLAN_MP24.8-MP27.6.DGN

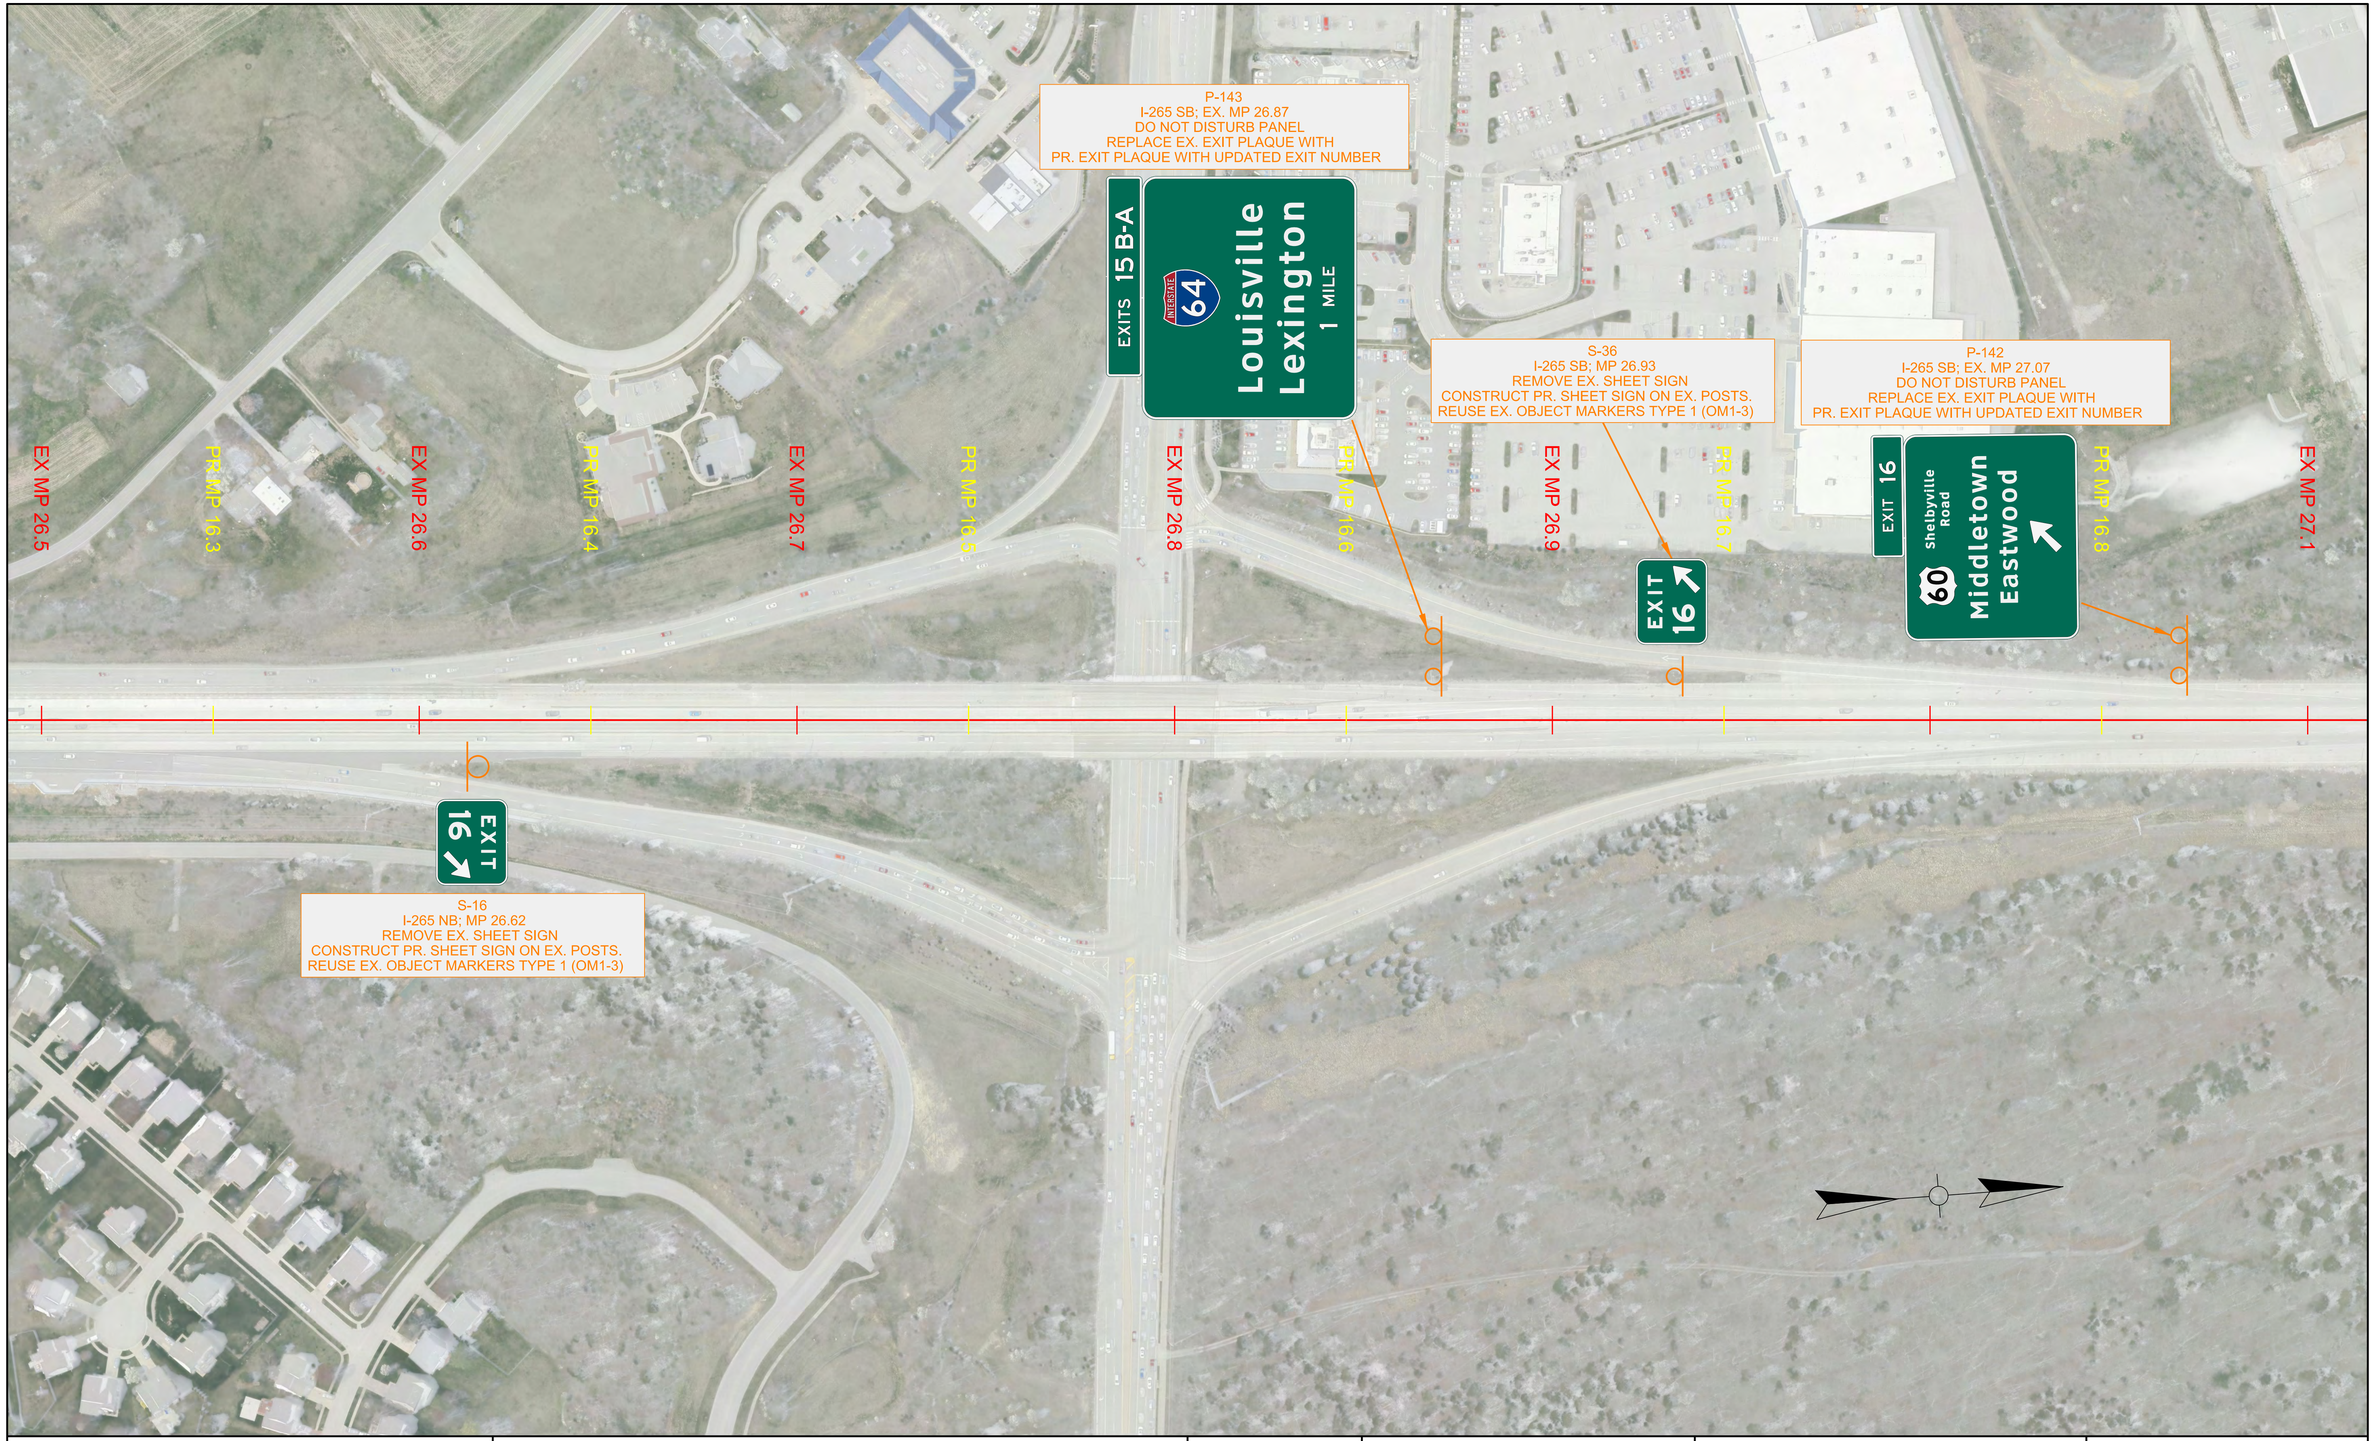

COMMONWEALTH OF KENTUCKY
DEPARTMENT OF HIGHWAYS
TEAM KENTUCKY TRANSPORTATION CABINET

DRAWING TITLE: I-265 - Plan

HORIZONTAL SCALE
SCALE: 1"=100'

0' 100' 200' 400'

EX MP 26.5 to EX MP 27.1

ITEM NO. 5-591.00
COUNTY OF Jefferson
SHEET NO. T59

OpenRoads Designer v10.12.02.4

USER: abaker

FILE NAME: G:\ENGR_SIGNING_I-265\ELECTRONIC ENGINEERING DATA\SHEETS\SIGNING\PLAN\I-265_PLAN_MP24.8-MP27.6.DGN



COMMONWEALTH OF KENTUCKY
DEPARTMENT OF HIGHWAYS

TEAM KENTUCKY

DRAWING TITLE: I-265 - Plan

HORIZONTAL SCALE
SCALE: 1"=100'

0' 100' 200' 400'

EX MP 27.1 to EX MP 27.6

ITEM NO. 5-591.00

COUNTY OF Jefferson

SHEET NO. T60

OpenRoads Designer v10.12.02.4

USER: abaker

FILE NAME: G:\ENGR_SIGNING_I-265\ELECTRONIC ENGINEERING DATA\SHEETS\SIGNING\PLAN\I-265_PLAN_MP24.8-MP27.6.DGN



COMMONWEALTH OF KENTUCKY
DEPARTMENT OF HIGHWAYS

TEAM KENTUCKY TRANSPORTATION CABINET

DRAWING TITLE: I-265 - Plan

HORIZONTAL SCALE
SCALE: 1"=100'

0' 100' 200' 400'

EX MP 27.7 to EX MP 28.2

ITEM NO. 5-591.00

COUNTY OF Jefferson

SHEET NO. T61

OpenRoads Designer v10.12.02.4

USER: abaker

FILE NAME: G:\ENGR_SIGNING_I-265\ELECTRONIC ENGINEERING DATA\SHEETS\SIGNING\PLAN\I-265_PLAN_MP27.6-MP30.4.DGN



COMMONWEALTH OF KENTUCKY
DEPARTMENT OF HIGHWAYS

TEAM KENTUCKY

DRAWING TITLE: I-265 - Plan

HORIZONTAL SCALE
SCALE: 1"=100'

0' 100' 200' 400'

EX MP 28.2 to EX MP 28.8

ITEM NO. 5-591.00

COUNTY OF Jefferson

SHEET NO. T62

OpenRoads Designer v10.12.02.4

USER: abaker

FILE NAME: G:\ENGR_SIGNING_I-265\ELECTRONIC ENGINEERING DATA\SHEETS\SIGNING\PLAN\I-265_PLAN_MP27.6-MP30.4.DGN



COMMONWEALTH OF KENTUCKY
DEPARTMENT OF HIGHWAYS

TEAM KENTUCKY TRANSPORTATION CABINET

DRAWING TITLE: I-265 - Plan

HORIZONTAL SCALE
SCALE: 1"=100'

0' 100' 200' 400'

EX MP 28.8 to EX MP 29.3

ITEM NO. 5-591.00


COUNTY OF Jefferson

SHEET NO. T63

OpenRoads Designer v10.12.02.4

USER: abaker

FILE NAME: G:\ENGR_SIGNING_I-265\ELECTRONIC ENGINEERING DATA\SHEETS\SIGNING\PLAN\I-265_PLAN_MP27.6-MP30.4.DGN

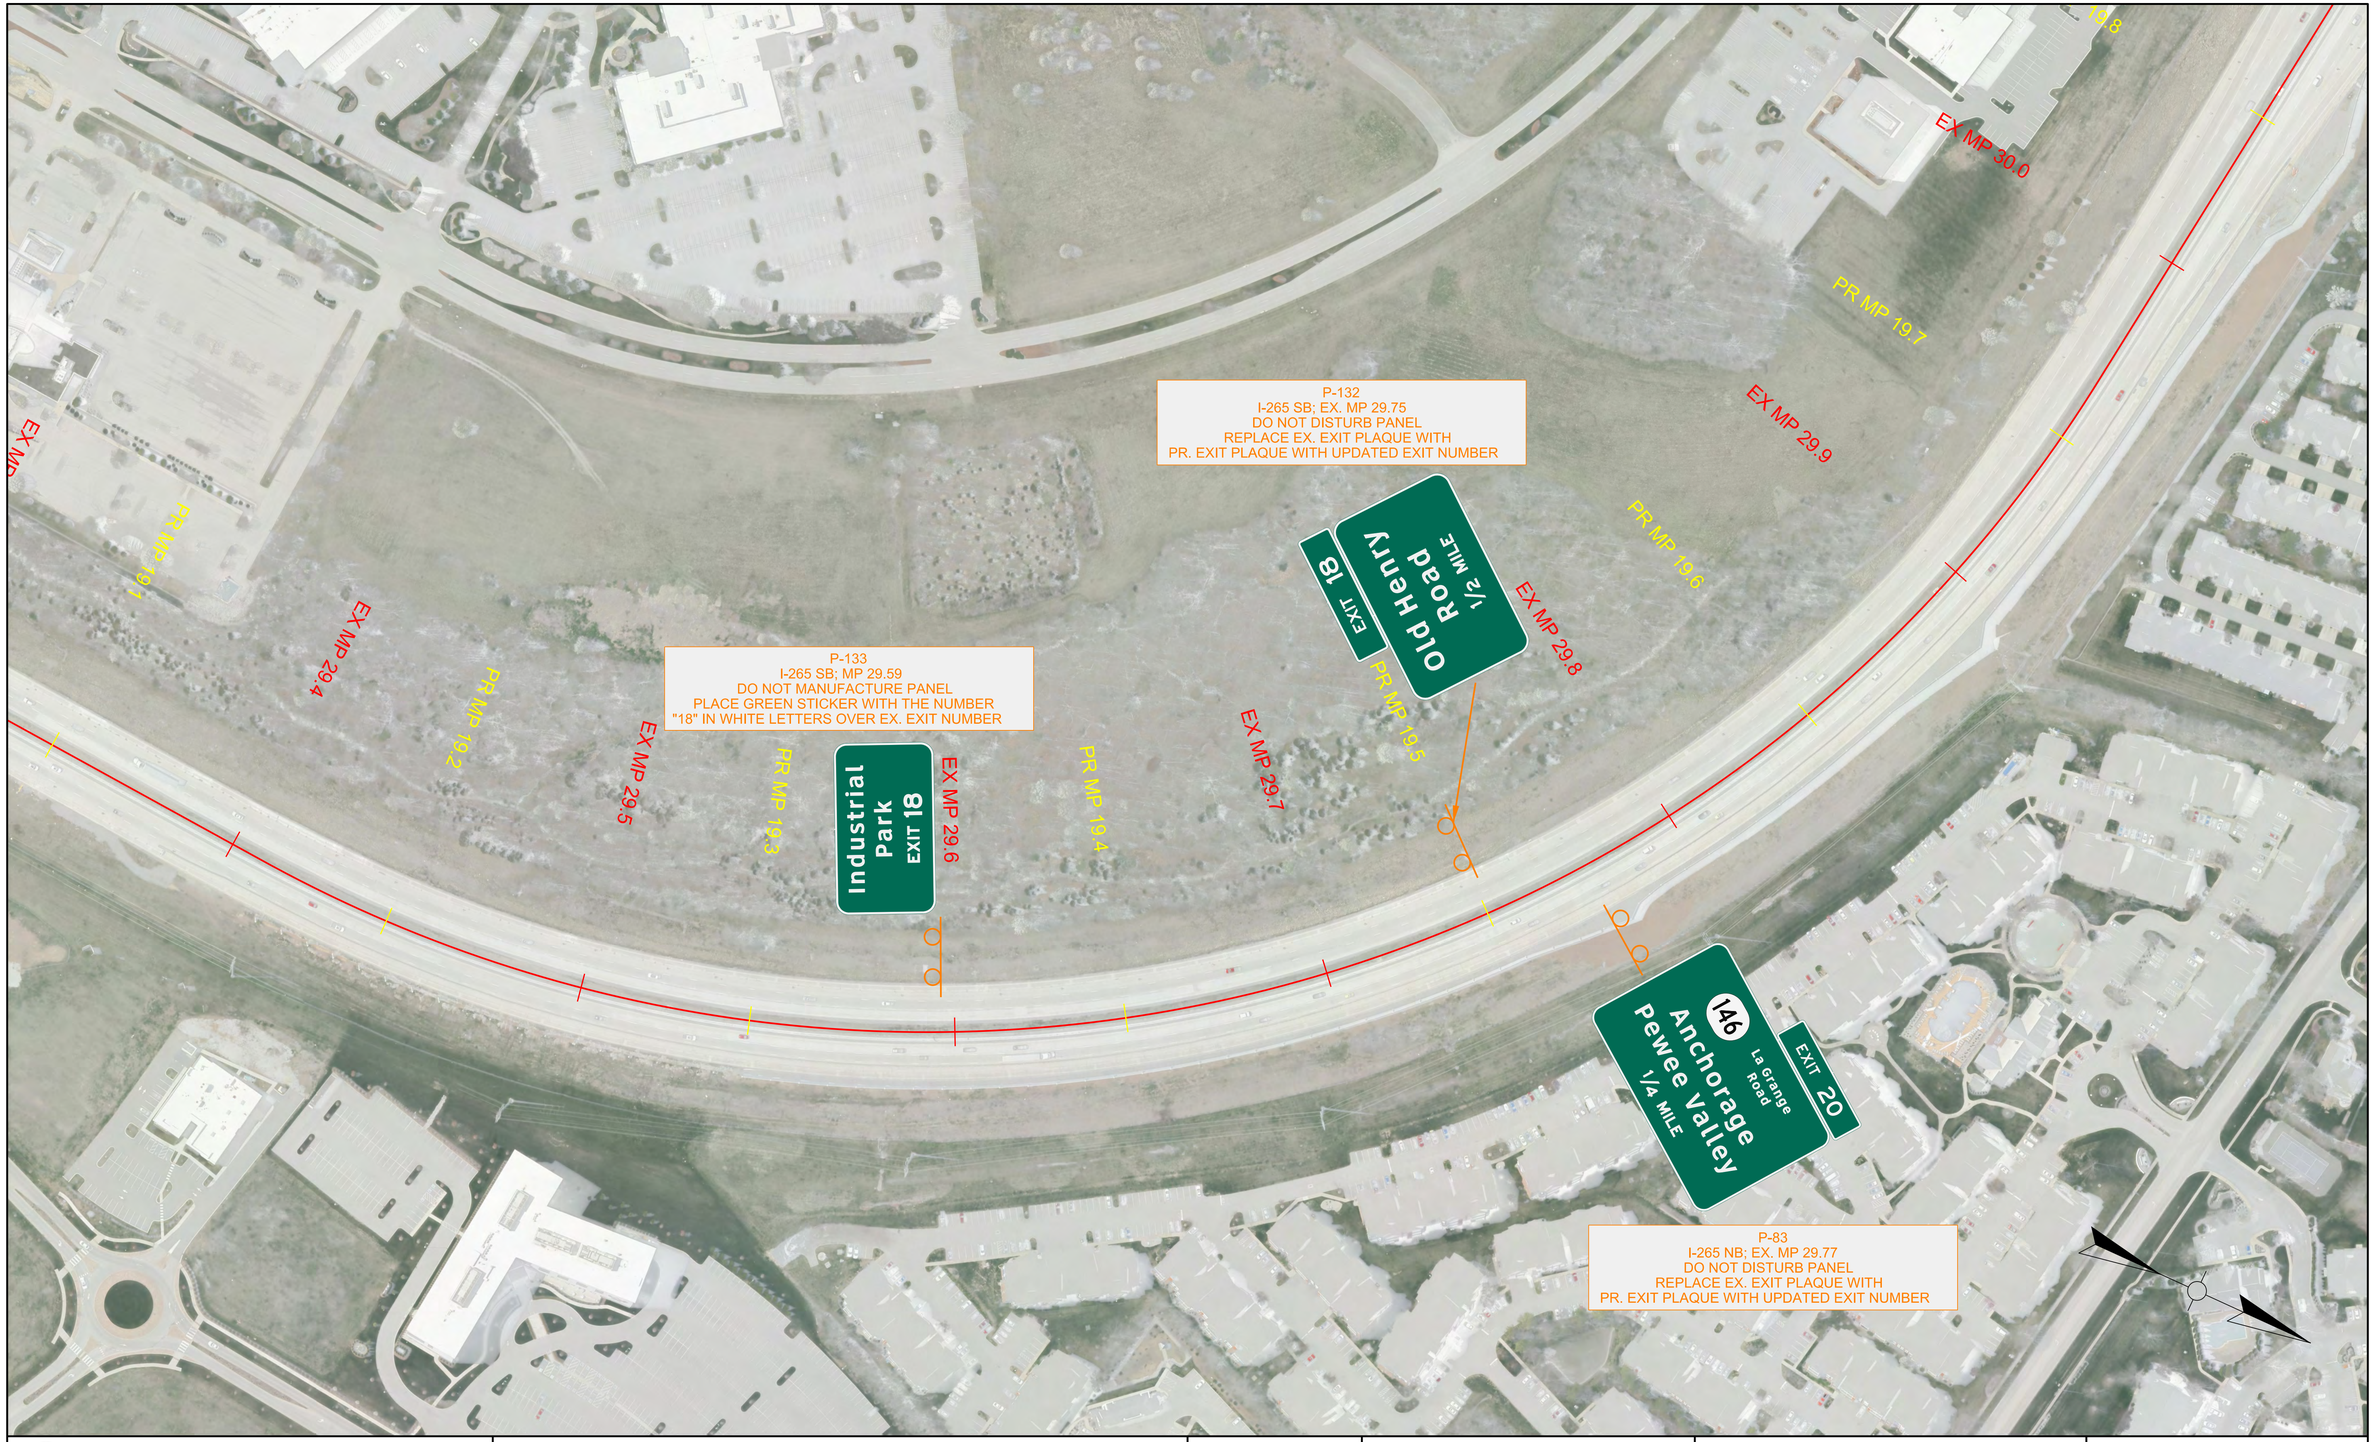

COMMONWEALTH OF KENTUCKY
DEPARTMENT OF HIGHWAYS

TEAM KENTUCKY TRANSPORTATION CABINET

DRAWING TITLE: I-265 - Plan

HORIZONTAL SCALE
SCALE: 1"=100'

0' 100' 200' 400'

EX MP 29.4 to EX MP 30.0

ITEM NO. 5-591.00

COUNTY OF Jefferson

SHEET NO. T64

OpenRoads Designer v10.12.02.4

USER: abaker

FILE NAME: G:\ENGR_SIGNING_I-265\ELECTRONIC ENGINEERING DATA\SHEETS\SIGNING\PLAN\I-265_PLAN_MP27.6-MP30.4.DGN



COMMONWEALTH OF KENTUCKY
DEPARTMENT OF HIGHWAYS
TEAM KENTUCKY TRANSPORTATION CABINET

DRAWING TITLE: I-265 - Plan

HORIZONTAL SCALE
SCALE: 1"=100'

0' 100' 200' 400'

EX MP 29.9 to EX MP 30.5

ITEM NO. 5-591.00
COUNTY OF Jefferson
SHEET NO. T65

OpenRoads Designer v10.12.02.4
USER: abaker
FILE NAME: G:\ENGR_SIGNING_I-265\ELECTRONIC ENGINEERING DATA\SHEETS\SIGNING\PLAN\I-265_PLAN_MP27.6-MP30.4.DGN

P-129
I-265 SB; EX. MP 31.13
DO NOT DISTURB PANEL
REPLACE EX. EXIT PLAQUE WITH
PR. EXIT PLAQUE WITH UPDATED EXIT NUMBER

EXIT 20
La Grange Road
146
Anchorage
Pewee Valley
1/2 MILE

EX MP 31.2
PR MP 20.9
EX MP 31.3
PR MP 21.0

P-128
I-265 SB; EX. MP 31.39
DO NOT DISTURB PANEL
REPLACE EX. EXIT PLAQUE WITH
PR. EXIT PLAQUE WITH UPDATED EXIT NUMBER

EXIT 20
La Grange Road
146
Anchorage
Pewee Valley
1 MILE

EX MP 31.4
PR MP 21.1
PR MP 21.2
EX MP 31.5
PR MP 21.3
EX MP 31.6
PR MP 21.4

EXIT 22
Westport Rd
1 MILE
(147)

P-86
I-265 NB; EX. MP 31.45
DO NOT DISTURB PANEL
REPLACE EX. EXIT PLAQUE WITH
PR. EXIT PLAQUE WITH UPDATED EXIT NUMBER

COMMONWEALTH OF KENTUCKY
DEPARTMENT OF HIGHWAYS
TEAM KENTUCKY TRANSPORTATION CABINET

DRAWING TITLE: XXXX

HORIZONTAL SCALE
SCALE: 1"=100'

0′ 100′ 200′ 400′

STA. 1640+00.00 TO STA. 1670+00.00

ITEM NO. 5-591.00
COUNTY OF Jefferson
SHEET NO. T66

OpenRoads Designer v10.12.02.4
USER: abaker
FILE NAME: G:\ENGR_SIGNING_I-265\ELECTRONIC ENGINEERING DATA\SHEETS\SIGNING\PLAN\I-265_PLAN_MP30.4-MP33.3.DGN

EX MP 32.2

PR MP 21.9

EX MP 32.1

PR MP 21.8

EX MP 32.0

PR MP 21.7

EX MP 31.9

PR MP 21.6

EX MP 31.8

PR MP 21.5

EX MP 31.7

PR MP 21.4

Westport Rd
1/2 MILE
(447)
EXIT 22

P-88
I-265 NB; EX. MP 31.80
CONSTRUCT PR. PANEL SIGN ON
NEW BEAMS WITH GMSS TY. C

Chamberlain Ln
E.P. "Tom" Sawyer
State Park
EXIT 22

P-89
I-265 NB; EX. MP 32.03
REMOVE EX. PANEL SIGN
CONSTRUCT PR. PANEL SIGN ON EX. BEAMS

COMMONWEALTH OF KENTUCKY
DEPARTMENT OF HIGHWAYS

TEAM KENTUCKY
TRANSPORTATION COUNCIL

DRAWING TITLE: XXXX

HORIZONTAL SCALE
SCALE: 1"=100'

0' 100' 200' 400'

STA. 1670+00.00 TO STA. 1700+00.00

ITEM NO. 5-591.00

COUNTY OF Jefferson

SHEET NO. T67

OpenRoads Designer v10.12.02.4

USER: abaker

FILE NAME: G:\ENGR_SIGNING_I-265\ELECTRONIC ENGINEERING DATA\SHEETS\SIGNING\PLAN\I-265_PLAN_MP30.4-MP33.3.DGN

EX MP 32.2
PR MP 22.0
EX MP 32.3
PR MP 22.1
EX MP 32.4
PR MP 22.2
EX MP 32.5
PR MP 22.3
EX MP 32.6
PR MP 22.4
EX MP 32.7
PR MP 22.5

P-92
I-265 NB; EX. MP 32.44
DO NOT DISTURB PANEL
REPLACE EX. EXIT PLAQUE WITH
PR. EXIT PLAQUE WITH UPDATED EXIT NUMBER

P-91
I-265 NB; EX. MP 32.44
DO NOT DISTURB PANEL
REPLACE EX. EXIT PLAQUE WITH
PR. EXIT PLAQUE WITH UPDATED EXIT NUMBER

22 Brownsboro Road
Crestwood
1¼ MILES
EXIT 23

1447
Westport Rd
EXIT 22

EXIT 22

S-19
I-265 NB; MP 32.55
REMOVE EX. SHEET SIGN,
CONSTRUCT PR. SHEET SIGN ON EX. POSTS.
ADD 2 OBJECT MARKERS TYPE 1 (OM1-3)

COMMONWEALTH OF KENTUCKY
DEPARTMENT OF HIGHWAYS
TEAM KENTUCKY Transportation Plan Update

DRAWING TITLE: XXXX

HORIZONTAL SCALE
SCALE: 1"=100'

0′ 100′ 200′ 400′

STA. 1700+00.00 TO STA. 1730+00.00

ITEM NO. 5-591.00
COUNTY OF Jefferson
SHEET NO. T68

OpenRoads Designer v10.12.02.4
USER: abaker
FILE NAME: G:\ENGR_SIGNING_I-265\ELECTRONIC ENGINEERING DATA\SHEETS\SIGNING\PLAN\I-265_PLAN_MP30.4-MP33.3.DGN

S-33
I-265 SB; MP 32.85
REMOVE EX. SHEET SIGN
CONSTRUCT PR. SHEET SIGN ON EX. POSTS
REUSE EX. OBJECT MARKERS TYPE 1 (OM1-3)

P-127
I-265 SB; EX. MP 32.93
DO NOT DISTURB PANEL
REPLACE EX. EXIT PLAQUE WITH
PR. EXIT PLAQUE WITH UPDATED EXIT NUMBER

P-126
I-265 SB; EX. MP 33.28
DO NOT MANUFACTURE PANEL
PLACE A BROWN SIGN OVERLAY WITH THE NUMBER "22"
IN WHITE LETTERING OVER THE EXISTING EXIT NUMBER

P-93
I-265 NB; EX. MP 32.97
REMOVE EX. PANEL SIGN & GMSS
LOCATED BEHIND NOISE WALL.
I-265 NB; EX. MP 32.81
CONSTRUCT PR. PANEL SIGN ON NEW BEAMS
WITH GMSS TYPE C JUST BEFORE NOISE WALL.

EXIT 22
SOUTH
265
Gene Snyder Freeway
1447
Westport Rd
Chamberlain Ln
EXIT ONLY
EXIT 22
E.P. "Tom" Sawyer State Park
EXIT 22
HOSPITAL
EXIT 23

PR MP 22.5
EX MP 32.8
PR MP 22.6
PR MP 22.7
EX MP 33.0
PR MP 22.8
EX MP 33.1
PR MP 22.9
EX MP 33.2
PR MP 23.0
PR MP 23.1

COMMONWEALTH OF KENTUCKY
DEPARTMENT OF HIGHWAYS
TEAM KENTUCKY TRANSPORTATION CABINET

DRAWING TITLE: XXXX

HORIZONTAL SCALE
SCALE: 1"=100'
0' 100' 200' 400'

STA. 1730+00.00 TO STA. 1760+00.00

ITEM NO. 5-591.00
COUNTY OF Jefferson
SHEET NO. T69

OpenRoads Designer v10.12.02.4
USER: abaker
FILE NAME: G:\ENGR_SIGNING_I-265\ELECTRONIC ENGINEERING DATA\SHEETS\SIGNING\PLAN\I-265_PLAN_MP30.4-MP33.3.DGN

P-125
I-265 SB; EX. MP 33.48
DO NOT DISTURB PANEL
REPLACE EX. EXIT PLAQUE WITH
PR. EXIT PLAQUE WITH UPDATED EXIT NUMBER

EXIT 22
South
265
Gene Snyder Freeway
1447
Westport Rd
Chamberlain Ln
1/2 MILE
EXIT ONLY

PR MP 23.1
EX MP 33.4
PR MP 23.2
EX MP 33.5
PR MP 23.3
EX MP 33.6
PR MP 23.4
EX MP 33.7
PR MP 23.5
EX MP 33.8
PR MP 23.6
EX MP 33.9

P-94A
I-265 NB; EX. MP 33.67
DO NOT DISTURB PANEL
REPLACE EX. EXIT PLAQUE WITH
PR. EXIT PLAQUE WITH UPDATED EXIT NUMBER

P-94B
I-265 NB; EX. MP 33.67
DO NOT DISTURB PANEL
REPLACE EX. EXIT PLAQUE WITH
PR. EXIT PLAQUE WITH UPDATED EXIT NUMBER

Cincinnati
Louisville
3/4 MILE
71
EXITS 24 A-B

22
Brownsboro Road
Crestwood
EXIT 23

EXIT 23

S-20
I-265 NB; EX. MP 33.76
REMOVE EX. SHEET SIGN
CONSTRUCT PR. SHEET SIGN ON EX. POSTS
REUSE EX. OBJECT MARKERS TYPE 1 (OM1-3)

COMMONWEALTH OF KENTUCKY
DEPARTMENT OF HIGHWAYS
TEAM KENTUCKY

DRAWING TITLE: I-265 - Plan

HORIZONTAL SCALE
SCALE: 1"=100'

0' 100' 200' 400'

EX MP 33.4 to EX MP 33.9

ITEM NO. 5-591.00
COUNTY OF Jefferson
SHEET NO. T70

OpenRoads Designer v10.12.02.4
USER: abaker
FILE NAME: G:\ENGR_SIGNING_I-265\ELECTRONIC ENGINEERING DATA\SHEETS\SIGNING\PLAN\I-265_PLAN_MP33.3-MP36.1.DGN



COMMONWEALTH OF KENTUCKY
DEPARTMENT OF HIGHWAYS

TEAM KENTUCKY

DRAWING TITLE: I-265 - Plan

HORIZONTAL SCALE
SCALE: 1"=100'

0' 100' 200' 400'

EX MP 33.9 to EX MP 34.4

ITEM NO. 5-591.00


COUNTY OF Jefferson

SHEET NO. T71

OpenRoads Designer v10.12.02.4

USER: abaker

FILE NAME: G:\ENGR_SIGNING_I-265\ELECTRONIC ENGINEERING DATA\SHEETS\SIGNING\PLAN\I-265_PLAN_MP33.3-MP36.1.DGN

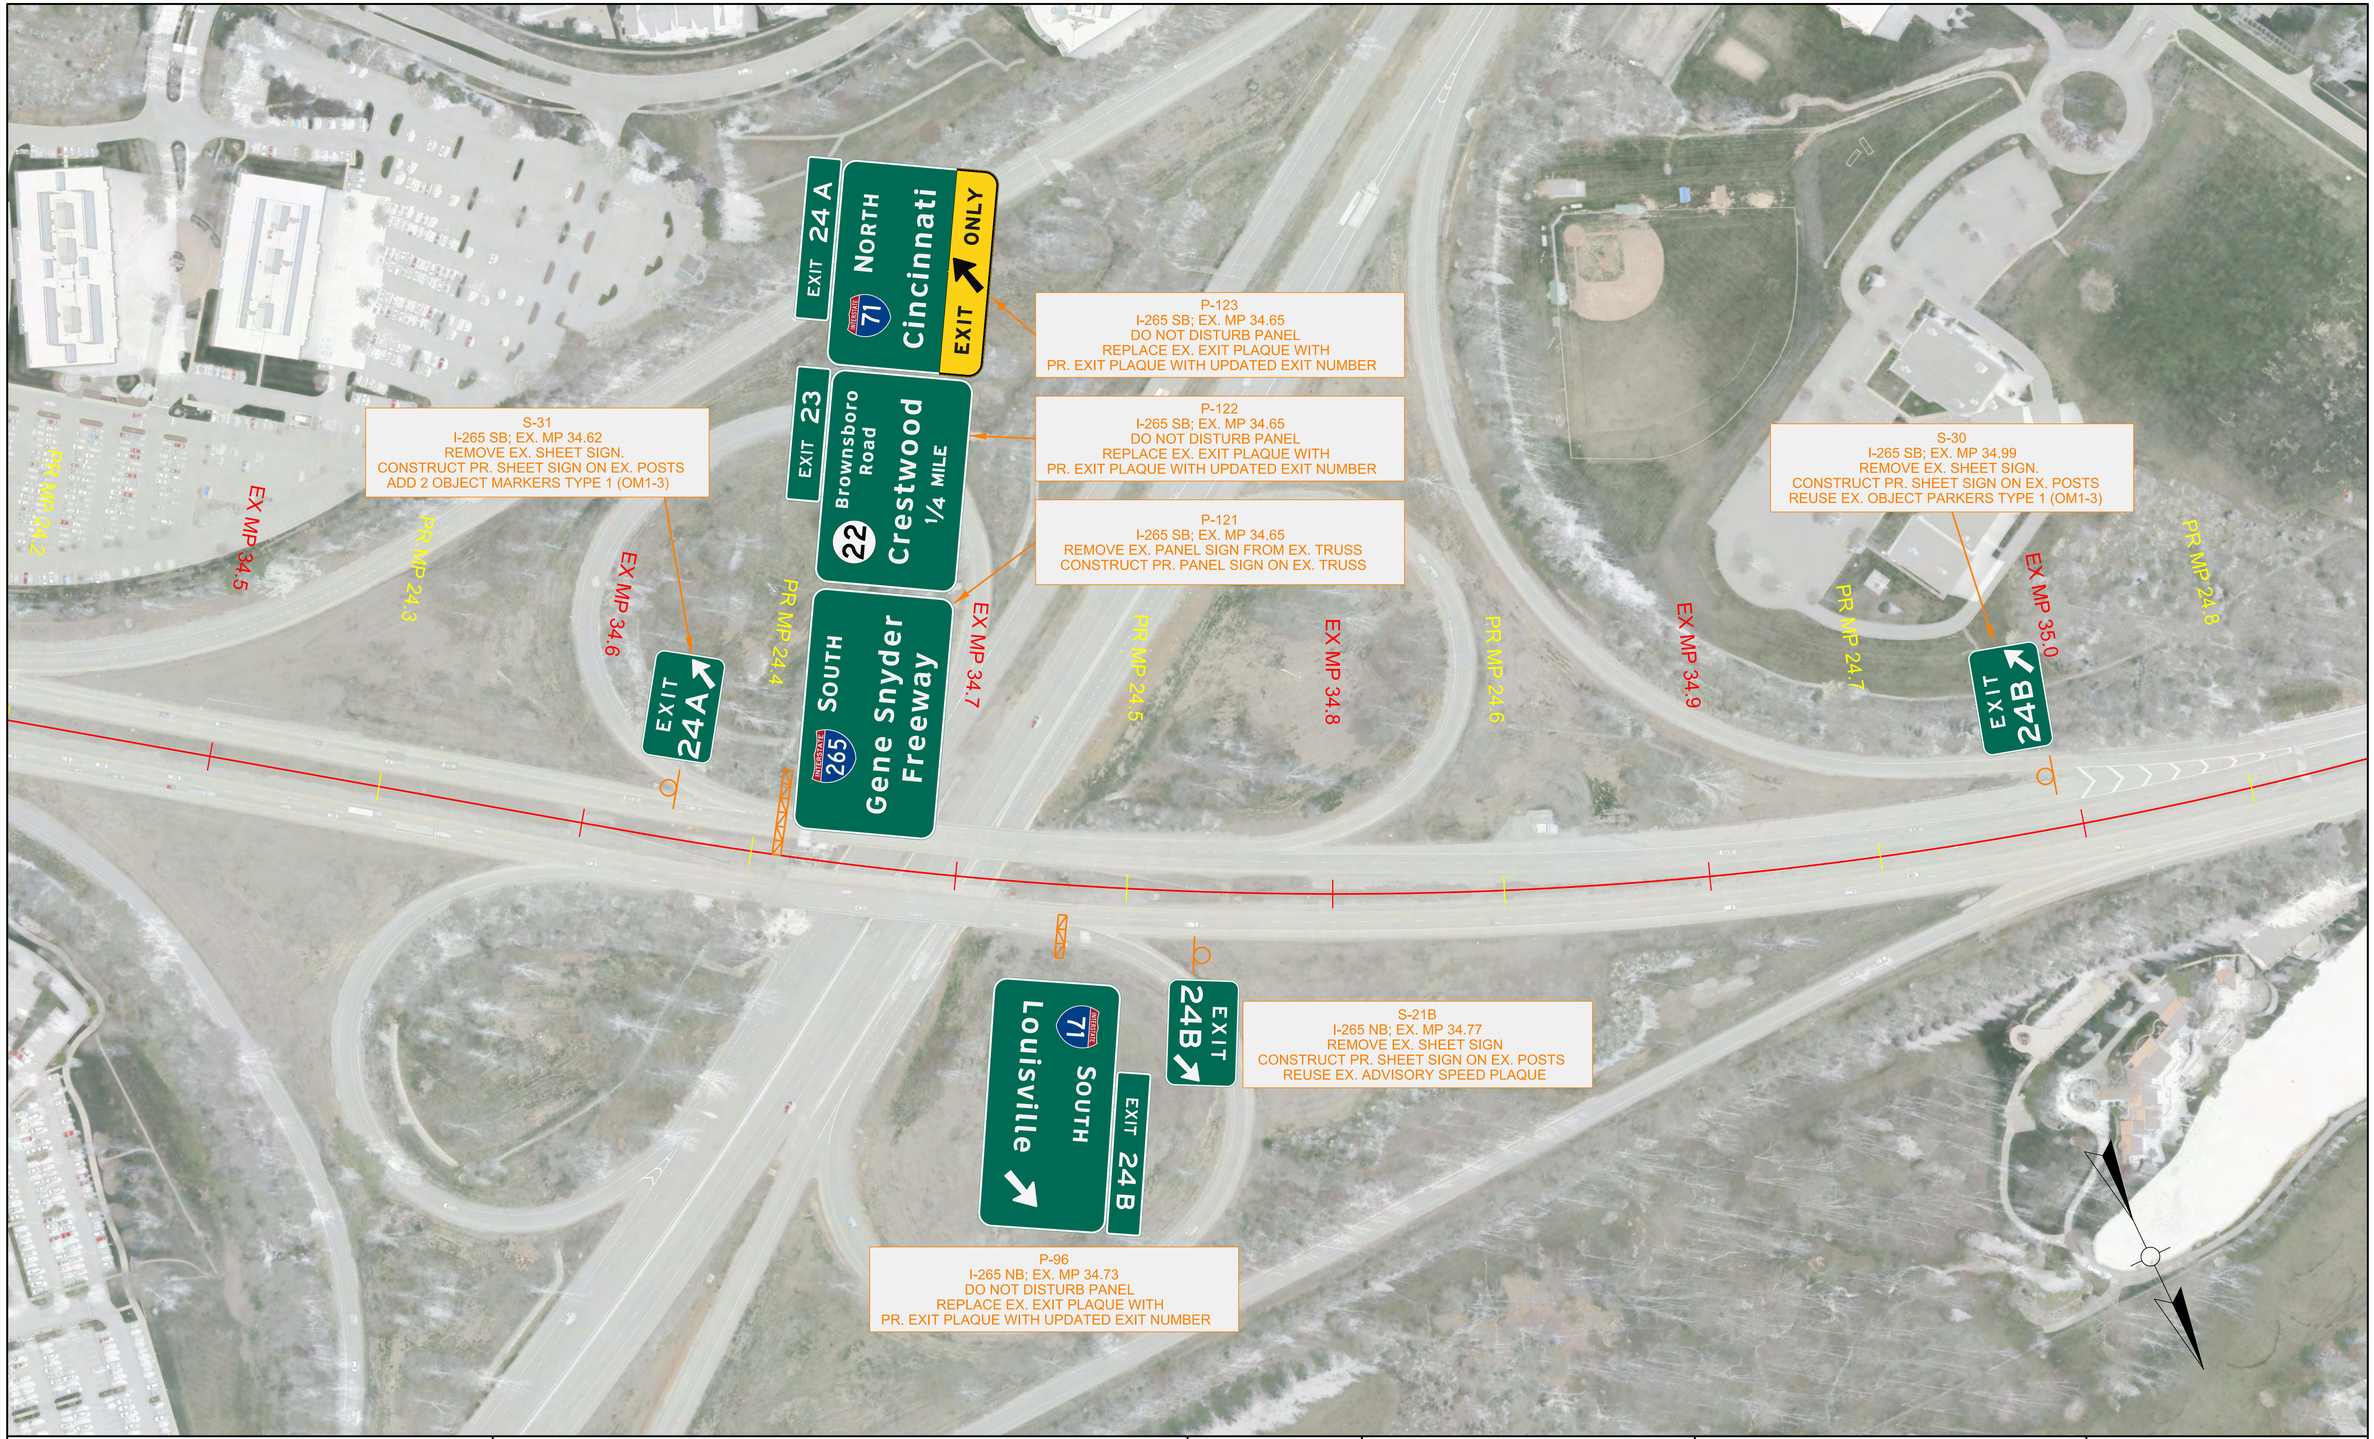

COMMONWEALTH OF KENTUCKY
DEPARTMENT OF HIGHWAYS

TEAM KENTUCKY TRANSPORTATION CABINET

DRAWING TITLE: I-265 - Plan

HORIZONTAL SCALE
SCALE: 1"=100'

0' 100' 200' 400'

EX MP 34.5 to EX MP 35.0

ITEM NO. 5-591.00

COUNTY OF Jefferson

SHEET NO. T72

OpenRoads Designer v10.12.02.4

USER: abaker

FILE NAME: G:\ENGR_SIGNING_I-265\ELECTRONIC ENGINEERING DATA\SHEETS\SIGNING\PLAN\I-265_PLAN_MP33.3-MP36.1.DGN

EXIT 24 B
SOUTH
71
Louisville
EXIT ONLY

EXIT 24 A
NORTH
71
Cincinnati
3/4 MILE

SOUTH
265
Gene Snyder
Freeway

P-120
I-265 SB; EX. MP 35.06
DO NOT DISTURB PANEL
REPLACE EX. EXIT PLAQUE WITH
PR. EXIT PLAQUE WITH UPDATED EXIT NUMBER

P-119
I-265 SB; EX. MP 35.06
DO NOT DISTURB PANEL
REPLACE EX. EXIT PLAQUE WITH
PR. EXIT PLAQUE WITH UPDATED EXIT NUMBER

I-265 SB; EX. MP 35.06
DO NOT MANUFACTURE PANEL
REMOVE EX. PANEL SIGN FROM EX. TRUSS
THIS SIGN WILL NOT BE REPLACED

PR MP 24.8
PR MP 24.9
EX MP 35.2
PR MP 25.0
EX MP 35.3
PR MP 25.1
EX MP 35.4
PR MP 25.2
EX MP 35.5
PR MP 25.3
EX MP 35.6

EXIT ONLY
42
Prospect
1 MILE
LAST EXIT
BEFORE TOLL
EXIT 26

P-97
I-265 NB; EX. MP 35.45
DO NOT DISTURB PANEL
REPLACE EX. EXIT PLAQUE WITH
PR. EXIT PLAQUE WITH UPDATED EXIT NUMBER

COMMONWEALTH OF KENTUCKY
DEPARTMENT OF HIGHWAYS
TEAM KENTUCKY TRANSPORTATION CABINET

DRAWING TITLE: I-265 - Plan

HORIZONTAL SCALE
SCALE: 1"=100'

0' 100' 200' 400'

EX MP 35.1 to EX MP 35.6

ITEM NO. 5-591.00
COUNTY OF Jefferson
SHEET NO. T73

OpenRoads Designer v10.12.02.4
USER: abaker
FILE NAME: G:\ENGR_SIGNING_I-265\ELECTRONIC ENGINEERING DATA\SHEETS\SIGNING\PLAN\I-265_PLAN_MP33.3-MP36.1.DGN

EXIT 24 B
SOUTH
71
Louisville
1/2 MILE
EXIT ONLY

EXIT 24 A
NORTH
71
Cincinnati
3/4 MILE

P-117
I-265 SB; EX. MP 35.64
DO NOT DISTURB PANEL
REPLACE EX. EXIT PLAQUE WITH
PR. EXIT PLAQUE WITH UPDATED EXIT NUMBER

P-116
I-265 SB; EX. MP 35.64
DO NOT DISTURB PANEL
REPLACE EX. EXIT PLAQUE WITH
PR. EXIT PLAQUE WITH UPDATED EXIT NUMBER

P-115
I-265 SB; EX. MP 36.13
DO NOT DISTURB PANEL
REPLACE EX. EXIT PLAQUE WITH
PR. EXIT PLAQUE WITH UPDATED EXIT NUMBER

EXITS 24 B-A
71
Louisville
Cincinnati
1 MILE

EXIT 26
LAST EXIT
BEFORE TOLL

EXIT ONLY
42
Prospect

P-98
I-265 NB; EX. MP 35.96
DO NOT DISTURB PANEL
REPLACE EX. EXIT PLAQUE WITH
PR. EXIT PLAQUE WITH UPDATED EXIT NUMBER

EX MP 35.6
PR MP 25.4
EX MP 35.7
PR MP 25.5
EX MP 35.8
PR MP 25.6
EX MP 35.9
PR MP 25.7
EX MP 36.0
PR MP 25.8
PR MP 25.9
EX MP 36.2

COMMONWEALTH OF KENTUCKY
DEPARTMENT OF HIGHWAYS
TEAM KENTUCKY TRANSPORTATION CABINET

DRAWING TITLE: I-265 - Plan

HORIZONTAL SCALE
SCALE: 1"=100'

0' 100' 200' 400'

EX MP 35.6 to EX MP 36.1

ITEM NO. 5-591.00
COUNTY OF Jefferson
SHEET NO. T74

OpenRoads Designer v10.12.02.4
USER: abaker
FILE NAME: G:\ENGR_SIGNING_I-265\ELECTRONIC ENGINEERING DATA\SHEETS\SIGNING\PLAN\I-265_PLAN_MP33.3-MP36.1.DGN

EX MP 36.2
PR MP 26.0
EX MP 36.3
PR MP 26.1
EX MP 36.4
PR MP 26.2
EX MP 36.5
PR MP 26.3
EX MP 36.6
PR MP 26.4
EX MP 36.7
PR MP 26.5

EXIT ONLY
42
Prospect
LAST EXIT BEFORE TOLL
EXIT 26

P-99
I-265 NB; EX. MP 36.43
DO NOT DISTURB PANEL
REPLACE EX. EXIT PLAQUE WITH
PR. EXIT PLAQUE WITH UPDATED EXIT NUMBER

EXIT 26

S-22
I-265 NB; MP 36.58
REMOVE EX. SHEET SIGN
CONSTRUCT PR. SHEET SIGN ON EX. POSTS
REUSE EX. OBJECT MARKERS TYPE 1 (OM1-3)

COMMONWEALTH OF KENTUCKY
DEPARTMENT OF HIGHWAYS
TEAM KENTUCKY TRANSPORTATION CABINET

DRAWING TITLE: I-265 - Plan


HORIZONTAL SCALE
SCALE: 1"=100'

0' 100' 200' 400'

EX MP 36.2 to EX MP 36.7

ITEM NO. 5-591.00
COUNTY OF Jefferson
SHEET NO. T75

OpenRoads Designer v10.12.02.4
USER: abaker
FILE NAME: G:\ENGR_SIGNING_I-265\ELECTRONIC ENGINEERING DATA\SHEETS\SIGNING\PLAN\I-265_PLAN_MP36.1-MP38.8.DGN

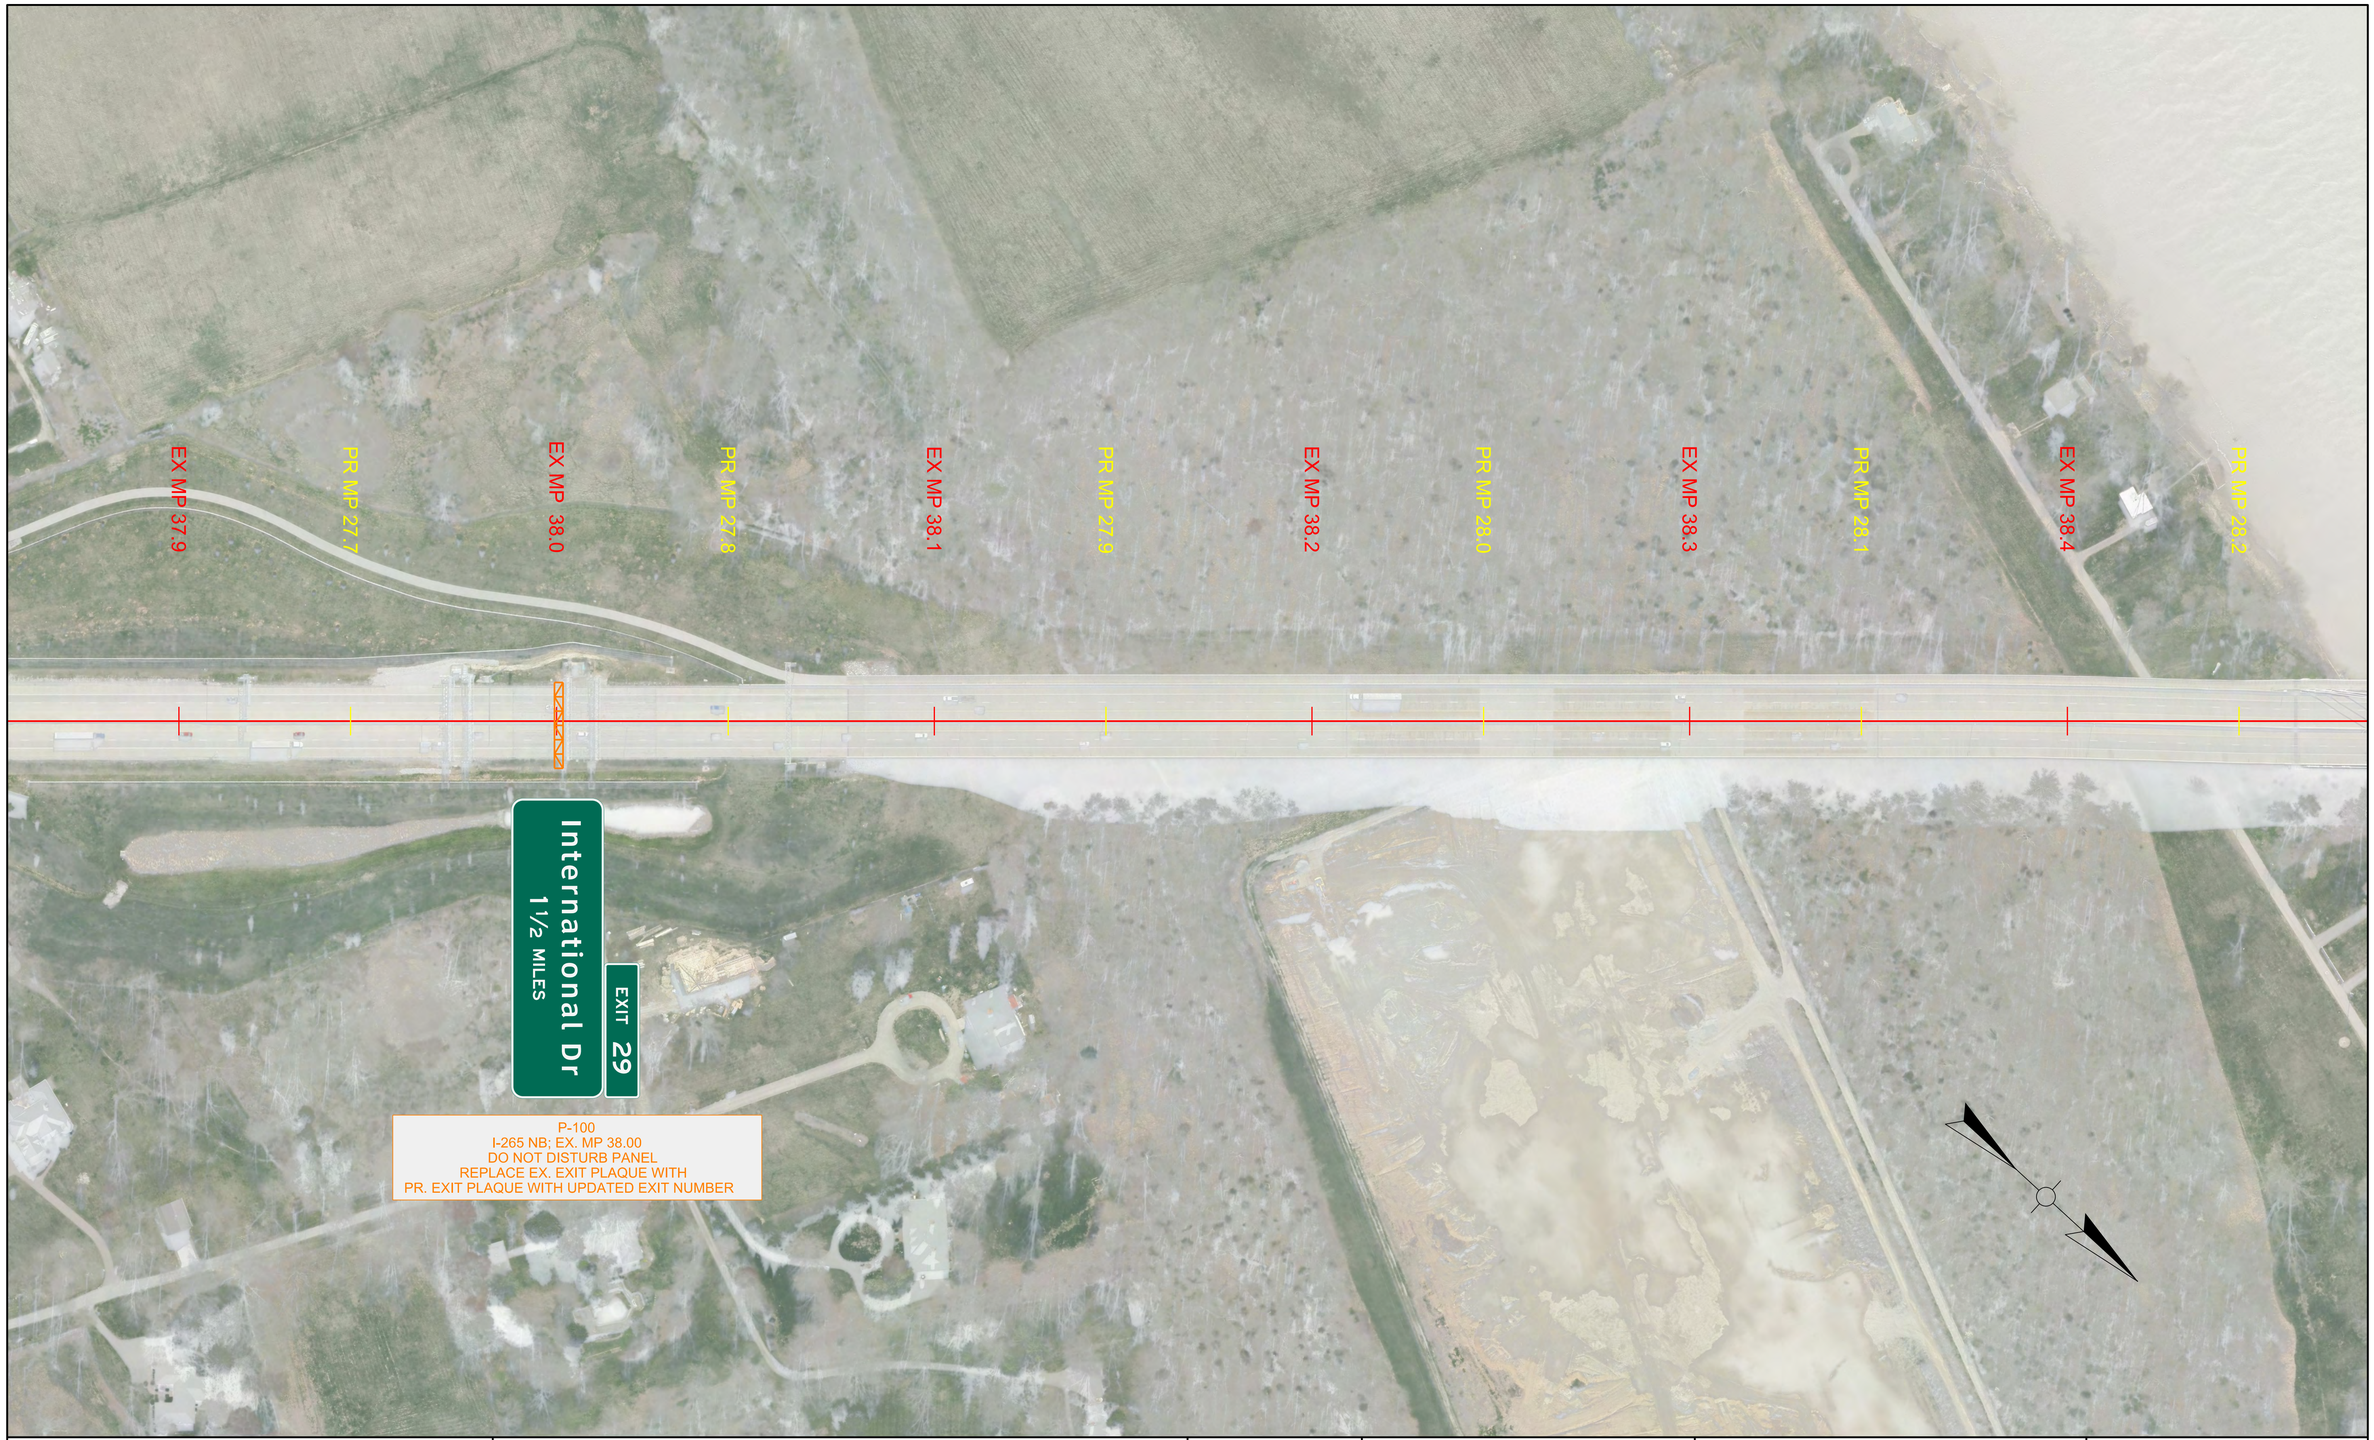

COMMONWEALTH OF KENTUCKY
DEPARTMENT OF HIGHWAYS
TEAM KENTUCKY TRANSPORTATION CABINET

DRAWING TITLE: I-265 - Plan


HORIZONTAL SCALE
SCALE: 1"=100'

0' 100' 200' 400'

EX MP 37.9 to EX MP 38.4

ITEM NO. 5-591.00
COUNTY OF Jefferson
SHEET NO. T76

OpenRoads Designer v10.12.02.4 USER: abaker FILE NAME: G:\ENGR_SIGNING_I-265\ELECTRONIC ENGINEERING DATA\SHEETS\SIGNING\PLAN\I-265_PLAN_MP36.1-MP38.8.DGN

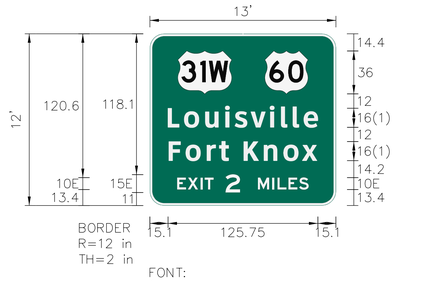

FONT:
(1) ClearviewHwy-5-W

Panel Style: guide_fwy_intermediate.ssi
M.U.T.C.D.: 2023 Edition

SIGN INFORMATION	
SIGN NUMBER	P-1A
QUANTITY	1
WIDTH	13'-0"
HEIGHT	12'-0"
AREA (Sq. Ft.)	156.0
BORDER WIDTH	2"
BORDER RADII	12"
PANEL COLOR	GREEN
LEGEND/BORDER COLOR	WHITE/WHITE
MILE POINT (EX.)	2.44 MI. PRIOR TO MP 0.0 ON KY 841
PANEL MATERIAL	REFLECTIVE
LEGEND MATERIAL	REFLECTIVE

SIGN LOCATION / SUPPORT	
ROAD	KY 1934
TRAFFIC DIRECTION	EB
SIDE OF ROAD	RT
MOUNTING STYLE	EXISTING BEAMS
BEAM MATERIAL	
BEAM SIZE	
BEAM/POST LENGTH	1 =
BEAM/POST LENGTH	2 =
BEAM/POST LENGTH	3 =
BEAM/POST LENGTH	4 =
CONC "a" =	__ Cu. Yds.
CONC "b" =	

SUPPORT TYPE
"A"= FIXED BEAMS
"C"= OMNI-DIRECTIONAL BREAK-AWAY
"D"= BREAK-AWAY SUPPORT WITH TY.1 POST

HORIZONTAL CLEARANCE	__' LEFT	
	__' RIGHT	

SYMBOL	X	Y	WIDTH	HEIGHT
M1-4	23.5	93.6	45	36
M1-4	96.5	93.6	36	36



FONT:
(1) ClearviewHwy-5-W

Panel Style: guide_fwy_intermediate.ssi
M.U.T.C.D.: 2023 Edition


SIGN INFORMATION	
SIGN NUMBER	P-1B
QUANTITY	1
WIDTH	13'-0"
HEIGHT	12'-0"
AREA (Sq. Ft.)	156.0
BORDER WIDTH	2"
BORDER RADII	12"
PANEL COLOR	GREEN
LEGEND/BORDER COLOR	WHITE/WHITE
MILE POINT (EX.)	1.44 MI. PRIOR TO MP 0.0 ON KY 841
PANEL MATERIAL	REFLECTIVE
LEGEND MATERIAL	REFLECTIVE

SIGN LOCATION / SUPPORT	
ROAD	KY 1934
TRAFFIC DIRECTION	EB
SIDE OF ROAD	RT
MOUNTING STYLE	EXISTING BEAMS
BEAM MATERIAL	
BEAM SIZE	
BEAM/POST LENGTH	1 =
BEAM/POST LENGTH	2 =
BEAM/POST LENGTH	3 =
BEAM/POST LENGTH	4 =
CONC "a" =	__ Cu. Yds.
CONC "b" =	

SUPPORT TYPE
"A"= FIXED BEAMS
"C"= OMNI-DIRECTIONAL BREAK-AWAY
"D"= BREAK-AWAY SUPPORT WITH TY.1 POST

HORIZONTAL CLEARANCE	__' LEFT	
	__' RIGHT	

SYMBOL	X	Y	WIDTH	HEIGHT
M1-4	23.5	93.6	45	36
M1-4	96.5	93.6	36	36

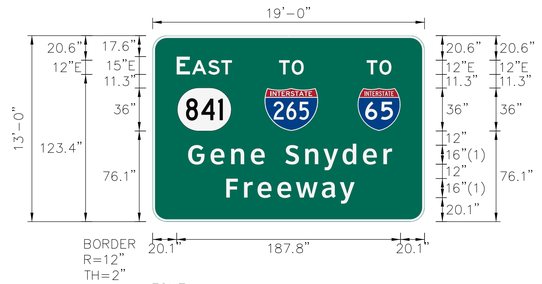

FONT:
(1) ClearviewHwy-5-W

Panel Style: guide_exp_overhead.ssi
M.U.T.C.D.: 2009 Edition


SIGN INFORMATION	
SIGN NUMBER	P-2A
QUANTITY	1
WIDTH	19'-0"
HEIGHT	13'-0"
AREA (Sq. Ft.)	247.0
BORDER WIDTH	2"
BORDER RADII	12"
PANEL COLOR	GREEN
LEGEND/BORDER COLOR	WHITE/WHITE
MILE POINT (EX.)	0.34 MI. PRIOR TO MP 0.0 ON KY 841
PANEL MATERIAL	REFLECTIVE
LEGEND MATERIAL	REFLECTIVE

SIGN LOCATION / SUPPORT	
ROAD	KY 1934
TRAFFIC DIRECTION	EB
SIDE OF ROAD	OH
MOUNTING STYLE	EXISTING TRUSS
BEAM MATERIAL	
BEAM SIZE	
BEAM/POST LENGTH	1 =
BEAM/POST LENGTH	2 =
BEAM/POST LENGTH	3 =
BEAM/POST LENGTH	4 =
CONC "a" =	-.-- Cu. Yds.
CONC "b" =	

SUPPORT TYPE
"A"= FIXED BEAMS
"C"= OMNI-DIRECTIONAL BREAK-AWAY
"D"= BREAK-AWAY SUPPORT WITH TY.1 POST

HORIZONTAL CLEARANCE	__' LEFT	
	__' RIGHT	

SYMBOL	X	Y	WIDTH	HEIGHT
M1-5	20.8	76.1	45	36
M1-1	93.8	76.1	45	36
M1-1	171.9	76.1	36	36

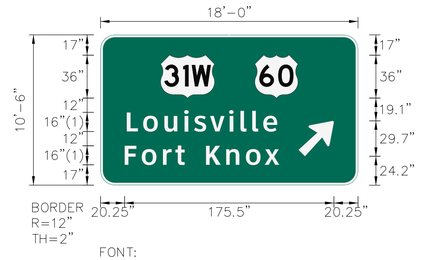

FONT:
(1) ClearviewHwy-5-W

Panel Style: guide_exp_overhead.ssi
M.U.T.C.D.: 2009 Edition

SIGN INFORMATION	
SIGN NUMBER	P-2B
QUANTITY	1
WIDTH	18'-0"
HEIGHT	10'-6"
AREA (Sq. Ft.)	189.0
BORDER WIDTH	2"
BORDER RADII	12"
PANEL COLOR	GREEN
LEGEND/BORDER COLOR	WHITE/WHITE
MILE POINT (EX.)	0.34 MI. PRIOR TO MP 0.0 ON KY 841
PANEL MATERIAL	REFLECTIVE
LEGEND MATERIAL	REFLECTIVE

SIGN LOCATION / SUPPORT	
ROAD	KY 1934
TRAFFIC DIRECTION	EB
SIDE OF ROAD	OH
MOUNTING STYLE	EXISTING TRUSS
BEAM MATERIAL	
BEAM SIZE	
BEAM/POST LENGTH	1 =
BEAM/POST LENGTH	2 =
BEAM/POST LENGTH	3 =
BEAM/POST LENGTH	4 =
CONC "a" =	-.-- Cu. Yds.
CONC "b" =	

SUPPORT TYPE
"A"= FIXED BEAMS
"C"= OMNI-DIRECTIONAL BREAK-AWAY
"D"= BREAK-AWAY SUPPORT WITH TY.1 POST

HORIZONTAL CLEARANCE	__' LEFT	
	__' RIGHT	

SYMBOL	X	Y	WIDTH	HEIGHT
M1-4	50.5	73.0	45	36
M1-4	129.5	73.0	36	36
AR_Ty.A	166.0	24.1	24.0	37.8



Panel Style: guide_exp_gore.ssi
M.U.T.C.D.: 2009 Edition


SIGN INFORMATION	
SIGN NUMBER	S-1
QUANTITY	1
WIDTH	6'-0"
HEIGHT	5'-0"
AREA (Sq. Ft.)	30.0
BORDER WIDTH	1.5"
BORDER RADII	8"
PANEL COLOR	GREEN
LEGEND/BORDER COLOR	WHITE/WHITE
MILE POINT (EX.)	0.25 MI. PRIOR TO MP 0.0 ON KY 841
PANEL MATERIAL	REFLECTIVE
LEGEND MATERIAL	REFLECTIVE

SIGN LOCATION / SUPPORT	
ROAD	KY 1934
TRAFFIC DIRECTION	EB
SIDE OF ROAD	RT (GORE)
MOUNTING STYLE	NEW POSTS
BEAM MATERIAL	
BEAM SIZE	
BEAM/POST LENGTH	1 =
BEAM/POST LENGTH	2 =
BEAM/POST LENGTH	3 =
BEAM/POST LENGTH	4 =
CONC "a" = 1.5	0.46 Cu. Yds.
CONC "b" = 3.5	

SUPPORT TYPE D
"A"= FIXED BEAMS
"C"= OMNI-DIRECTIONAL BREAK-AWAY
"D"= BREAK-AWAY SUPPORT WITH TY.1 POST

HORIZONTAL CLEARANCE	__' LEFT	
	__' RIGHT	

SYMBOL	X	Y	WIDTH	HEIGHT
AR_Ty.A	24.5	6.0	18.2	29.2

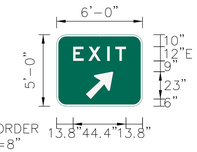

Panel Style: guide_exp_gore.ssi
M.U.T.C.D.: 2009 Edition

SIGN INFORMATION	
SIGN NUMBER	S-8
QUANTITY	1
WIDTH	6'-0"
HEIGHT	5'-0"
AREA (Sq. Ft.)	30.0
BORDER WIDTH	1.5"
BORDER RADII	8"
PANEL COLOR	GREEN
LEGEND/BORDER COLOR	WHITE/WHITE
MILE POINT (EX.)	MP 0.19
PANEL MATERIAL	REFLECTIVE
LEGEND MATERIAL	REFLECTIVE

SIGN LOCATION / SUPPORT	
ROAD	KY 841
TRAFFIC DIRECTION	WB
SIDE OF ROAD	LT (GORE)
MOUNTING STYLE	NEW POSTS
BEAM MATERIAL	
BEAM SIZE	
BEAM/POST LENGTH	1 =
BEAM/POST LENGTH	2 =
BEAM/POST LENGTH	3 =
BEAM/POST LENGTH	4 =
CONC "a" = 1.5	0.46 Cu. Yds.
CONC "b" = 3.5	

SUPPORT TYPE D
"A"= FIXED BEAMS
"C"= OMNI-DIRECTIONAL BREAK-AWAY
"D"= BREAK-AWAY SUPPORT WITH TY.1 POST

HORIZONTAL CLEARANCE	__' LEFT	
	__' RIGHT	

SYMBOL	X	Y	WIDTH	HEIGHT
AR_Ty.A	24.5	6.0	18.2	29.2

GENERAL NOTES

COMMONWEALTH OF KENTUCKY
DEPARTMENT OF HIGHWAYS
TEAM KENTUCKY TRANSPORTATION CABINET

DRAWING TITLE: SIGN DETAIL SHEET

ITEM NO. 5-591.00
COUNTY OF JEFFERSON
SHEET NO. T77



FONT:
(1) ClearviewHwy-5-W

Panel Style: guide_exp_overhead.ssi
M.U.T.C.D.: 2009 Edition

SIGN INFORMATION	
SIGN NUMBER	P-39A
QUANTITY	1
WIDTH	14'-0"
HEIGHT	10'-5"
AREA (Sq. Ft.)	147.0
BORDER WIDTH	2"
BORDER RADII	12"
PANEL COLOR	GREEN
LEGEND/BORDER COLOR	WHITE/WHITE
MILE POINT (EX.)	MP 0.26
PANEL MATERIAL	REFLECTIVE
LEGEND MATERIAL	REFLECTIVE

SIGN LOCATION / SUPPORT	
ROAD	KY 841
TRAFFIC DIRECTION	WB
SIDE OF ROAD	OH
MOUNTING STYLE	EXISTING TRUSS
BEAM MATERIAL	
BEAM SIZE	
BEAM/POST LENGTH	1 =
BEAM/POST LENGTH	2 =
BEAM/POST LENGTH	3 =
BEAM/POST LENGTH	4 =
CONC "a" =	__ Cu. Yds.
CONC "b" =	

SUPPORT TYPE
"A"= FIXED BEAMS
"C"= OMNI-DIRECTIONAL BREAK-AWAY
"D"= BREAK-AWAY SUPPORT WITH TY.1 POST

HORIZONTAL CLEARANCE	__' LEFT / __' RIGHT			
SYMBOL	X	Y	WIDTH	HEIGHT
M1-5	29.9	73.0	45	36



FONT:
(1) ClearviewHwy-5-W


Panel Style: guide_exp_overhead.ssi
M.U.T.C.D.: 2009 Edition

SIGN INFORMATION	
SIGN NUMBER	P-39B
QUANTITY	1
WIDTH	18'-0"
HEIGHT	10'-5"
AREA (Sq. Ft.)	189.0
BORDER WIDTH	2"
BORDER RADII	12"
PANEL COLOR	GREEN
LEGEND/BORDER COLOR	WHITE/WHITE
MILE POINT (EX.)	MP 0.26
PANEL MATERIAL	REFLECTIVE
LEGEND MATERIAL	REFLECTIVE

SIGN LOCATION / SUPPORT	
ROAD	KY 841
TRAFFIC DIRECTION	WB
SIDE OF ROAD	OH
MOUNTING STYLE	EXISTING TRUSS
BEAM MATERIAL	
BEAM SIZE	
BEAM/POST LENGTH	1 =
BEAM/POST LENGTH	2 =
BEAM/POST LENGTH	3 =
BEAM/POST LENGTH	4 =
CONC "a" =	-.- Cu. Yds.
CONC "b" =	

SUPPORT TYPE
"A"= FIXED BEAMS
"C"= OMNI-DIRECTIONAL BREAK-AWAY
"D"= BREAK-AWAY SUPPORT WITH TY.1 POST

HORIZONTAL CLEARANCE	__' LEFT / __' RIGHT			
SYMBOL	X	Y	WIDTH	HEIGHT
M1-4	50.5	73.0	45	36
M1-4	129.5	73.0	36	36
AR_Ty.A	166.0	24.1	24.0	37.8

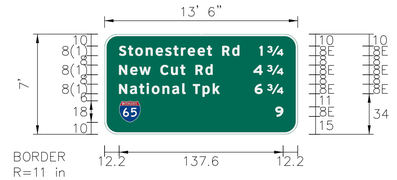

FONT:
(1) ClearviewHwy-5-W


Panel Style: guide_exp_distance.ssi
M.U.T.C.D.: 2009 Edition

SIGN INFORMATION	
SIGN NUMBER	P-3
QUANTITY	1
WIDTH	13'-6"
HEIGHT	7'-0"
AREA (Sq. Ft.)	94.5
BORDER WIDTH	2"
BORDER RADII	12"
PANEL COLOR	GREEN
LEGEND/BORDER COLOR	WHITE/WHITE
MILE POINT (EX.)	MP 0.86
PANEL MATERIAL	REFLECTIVE
LEGEND MATERIAL	REFLECTIVE

SIGN LOCATION / SUPPORT	
ROAD	KY 841
TRAFFIC DIRECTION	EB
SIDE OF ROAD	RT
MOUNTING STYLE	EXISTING POSTS
BEAM MATERIAL	
BEAM SIZE	
BEAM/POST LENGTH	1 =
BEAM/POST LENGTH	2 =
BEAM/POST LENGTH	3 =
BEAM/POST LENGTH	4 =
CONC "a" =	-.- Cu. Yds.
CONC "b" =	

SUPPORT TYPE
"A"= FIXED BEAMS
"C"= OMNI-DIRECTIONAL BREAK-AWAY
"D"= BREAK-AWAY SUPPORT WITH TY.1 POST

HORIZONTAL CLEARANCE	__' LEFT / __' RIGHT			
SYMBOL	X	Y	WIDTH	HEIGHT

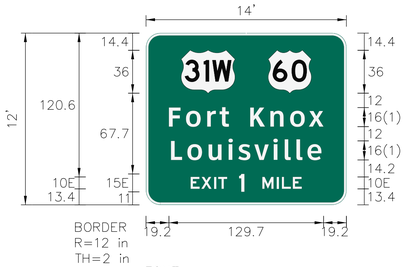

FONT:
(1) ClearviewHwy-5-W

Panel Style: guide_fwy_intermediate.ssi
M.U.T.C.D.: 2009 Edition

SIGN INFORMATION	
SIGN NUMBER	P-38
QUANTITY	1
WIDTH	14'-0"
HEIGHT	12'-0"
AREA (Sq. Ft.)	168.0
BORDER WIDTH	2"
BORDER RADII	12"
PANEL COLOR	GREEN
LEGEND/BORDER COLOR	WHITE/WHITE
MILE POINT (EX.)	MP 1.30
PANEL MATERIAL	REFLECTIVE
LEGEND MATERIAL	REFLECTIVE

SIGN LOCATION / SUPPORT	
ROAD	KY 841
TRAFFIC DIRECTION	WB
SIDE OF ROAD	LT
MOUNTING STYLE	EXISTING POSTS
BEAM MATERIAL	
BEAM SIZE	
BEAM/POST LENGTH	1 =
BEAM/POST LENGTH	2 =
BEAM/POST LENGTH	3 =
BEAM/POST LENGTH	4 =
CONC "a" =	-.- Cu. Yds.
CONC "b" =	

SUPPORT TYPE
"A"= FIXED BEAMS
"C"= OMNI-DIRECTIONAL BREAK-AWAY
"D"= BREAK-AWAY SUPPORT WITH TY.1 POST

HORIZONTAL CLEARANCE	__' LEFT / __' RIGHT			
SYMBOL	X	Y	WIDTH	HEIGHT
M1-4	29.5	93.6	45	36
M1-4	102.5	93.6	36	36



FONT:
(1) ClearviewHwy-5-W

Panel Style: guide_fwy_supplemental.ssi
M.U.T.C.D.: 2023 Edition

SIGN INFORMATION	
SIGN NUMBER	P-37
QUANTITY	1
WIDTH	15'-0"
HEIGHT	9'-6"
AREA (Sq. Ft.)	142.5
BORDER WIDTH	2"
BORDER RADII	12"
PANEL COLOR	GREEN
LEGEND/BORDER COLOR	WHITE/WHITE
MILE POINT (EX.)	MP 1.52
PANEL MATERIAL	REFLECTIVE
LEGEND MATERIAL	REFLECTIVE

SIGN LOCATION / SUPPORT	
ROAD	KY 841
TRAFFIC DIRECTION	WB
SIDE OF ROAD	LT
MOUNTING STYLE	EXISTING POSTS
BEAM MATERIAL	
BEAM SIZE	
BEAM/POST LENGTH	1 =
BEAM/POST LENGTH	2 =
BEAM/POST LENGTH	3 =
BEAM/POST LENGTH	4 =
CONC "a" =	__ Cu. Yds.
CONC "b" =	

SUPPORT TYPE
"A"= FIXED BEAMS
"C"= OMNI-DIRECTIONAL BREAK-AWAY
"D"= BREAK-AWAY SUPPORT WITH TY.1 POST

HORIZONTAL CLEARANCE	__' LEFT / __' RIGHT			
SYMBOL	X	Y	WIDTH	HEIGHT



FONT:
(1) ClearviewHwy-5-W

Panel Style: guide_fwy_intermediate.ssi
M.U.T.C.D.: 2009 Edition

SIGN INFORMATION	
SIGN NUMBER	P-4
QUANTITY	1
WIDTH	20'-0"
HEIGHT	6'-6"
AREA (Sq. Ft.)	130.0
BORDER WIDTH	2"
BORDER RADII	12"
PANEL COLOR	GREEN
LEGEND/BORDER COLOR	WHITE/WHITE
MILE POINT (EX.)	MP 1.63
PANEL MATERIAL	REFLECTIVE
LEGEND MATERIAL	REFLECTIVE

SIGN LOCATION / SUPPORT	
ROAD	KY 841
TRAFFIC DIRECTION	EB
SIDE OF ROAD	RT
MOUNTING STYLE	EXISTING POSTS
BEAM MATERIAL	
BEAM SIZE	
BEAM/POST LENGTH	1 =
BEAM/POST LENGTH	2 =
BEAM/POST LENGTH	3 =
BEAM/POST LENGTH	4 =
CONC "a" =	-.- Cu. Yds.
CONC "b" =	

SUPPORT TYPE
"A"= FIXED BEAMS
"C"= OMNI-DIRECTIONAL BREAK-AWAY
"D"= BREAK-AWAY SUPPORT WITH TY.1 POST

HORIZONTAL CLEARANCE	__' LEFT / __' RIGHT			
SYMBOL	X	Y	WIDTH	HEIGHT

GENERAL NOTES

COMMONWEALTH OF KENTUCKY
DEPARTMENT OF HIGHWAYS
TEAM KENTUCKY TRANSPORTATION CABINET

DRAWING TITLE: SIGN DETAIL SHEET

ITEM NO. 5-591.00
COUNTY OF JEFFERSON
SHEET NO. T78



FONT:
(1) ClearviewHwy-5-W

Panel Style: guide_fwy_intermediate.ssi
M.U.T.C.D.: 2009 Edition

SIGN INFORMATION	
SIGN NUMBER	P-5
QUANTITY	1
WIDTH	20'-0"
HEIGHT	6'-6"
AREA (Sq. Ft.)	130.0
BORDER WIDTH	2"
BORDER RADII	12"
PANEL COLOR	BLUE
LEGEND/BORDER COLOR	WHITE/WHITE
MILE POINT (EX.)	MP 2.13
PANEL MATERIAL	REFLECTIVE
LEGEND MATERIAL	REFLECTIVE

SIGN LOCATION / SUPPORT		
ROAD		KY 841
TRAFFIC DIRECTION		EB
SIDE OF ROAD		RT
MOUNTING STYLE		NEW POSTS
BEAM MATERIAL		
BEAM SIZE		W8X18
BEAM/POST LENGTH	1 =	15.5
BEAM/POST LENGTH	2 =	17.5
BEAM/POST LENGTH	3 =	
BEAM/POST LENGTH	4 =	
CONC "a" =	2.5	2.54 Cu. Yds.
CONC "b" =	7	

SUPPORT TYPE C				
"A"= FIXED BEAMS "C"= OMNI-DIRECTIONAL BREAK-AWAY "D"= BREAK-AWAY SUPPORT WITH TY.1 POST				
HORIZONTAL CLEARANCE	__' LEFT 18' RIGHT			
SYMBOL	X	Y	WIDTH	HEIGHT




FONT:
(1) ClearviewHwy-5-W

Panel Style: guide_fwy_intermediate.ssi
M.U.T.C.D.: 2009 Edition

SIGN INFORMATION	
SIGN NUMBER	P-36
QUANTITY	1
WIDTH	14'-0"
HEIGHT	12'-0"
AREA (Sq. Ft.)	168.0
BORDER WIDTH	2"
BORDER RADII	12"
PANEL COLOR	GREEN
LEGEND/BORDER COLOR	WHITE/WHITE
MILE POINT (EX.)	MP 2.27
PANEL MATERIAL	REFLECTIVE
LEGEND MATERIAL	REFLECTIVE

SIGN LOCATION / SUPPORT	
ROAD	KY 841
TRAFFIC DIRECTION	WB
SIDE OF ROAD	LT
MOUNTING STYLE	EXISTING BEAMS
BEAM MATERIAL	
BEAM SIZE	
BEAM/POST LENGTH	1 =
BEAM/POST LENGTH	2 =
BEAM/POST LENGTH	3 =
BEAM/POST LENGTH	4 =
CONC "a" =	__ Cu. Yds.
CONC "b" =	

SUPPORT TYPE				
"A"= FIXED BEAMS "C"= OMNI-DIRECTIONAL BREAK-AWAY "D"= BREAK-AWAY SUPPORT WITH TY.1 POST				
HORIZONTAL CLEARANCE	__' LEFT __' RIGHT			
SYMBOL	X	Y	WIDTH	HEIGHT
M1-4	29.5	93.6	45	36
M1-4	102.5	93.6	36	36

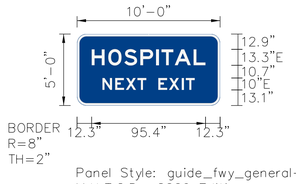

Panel Style: guide_fwy_general-services.ssi
M.U.T.C.D.: 2009 Edition

SIGN INFORMATION	
SIGN NUMBER	P-6A
QUANTITY	1
WIDTH	10'-0"
HEIGHT	5'-0"
AREA (Sq. Ft.)	50.0
BORDER WIDTH	2"
BORDER RADII	8"
PANEL COLOR	BLUE
LEGEND/BORDER COLOR	WHITE/WHITE
MILE POINT (EX.)	MP 2.37
PANEL MATERIAL	REFLECTIVE
LEGEND MATERIAL	REFLECTIVE

SIGN LOCATION / SUPPORT		
ROAD		KY 841
TRAFFIC DIRECTION		EB
SIDE OF ROAD		RT
MOUNTING STYLE		NEW BEAMS
BEAM MATERIAL		
BEAM SIZE		W6X9
BEAM/POST LENGTH	1 =	14.0
BEAM/POST LENGTH	2 =	13.0
BEAM/POST LENGTH	3 =	
BEAM/POST LENGTH	4 =	
CONC "a" =	2	1.16 Cu. Yds.
CONC "b" =	5	

SUPPORT TYPE C				
"A"= FIXED BEAMS "C"= OMNI-DIRECTIONAL BREAK-AWAY "D"= BREAK-AWAY SUPPORT WITH TY.1 POST				
HORIZONTAL CLEARANCE	__' LEFT 18' RIGHT			
SYMBOL	X	Y	WIDTH	HEIGHT



FONT:
(1) ClearviewHwy-5-W

Panel Style: guide_fwy_supplemental.ssi
M.U.T.C.D.: 2023 Edition

SIGN INFORMATION	
SIGN NUMBER	P-6B
QUANTITY	1
WIDTH	21'-6"
HEIGHT	8'-6"
AREA (Sq. Ft.)	182.8
BORDER WIDTH	2"
BORDER RADII	12"
PANEL COLOR	GREEN
LEGEND/BORDER COLOR	WHITE/WHITE
MILE POINT (EX.)	MP 2.53
PANEL MATERIAL	REFLECTIVE
LEGEND MATERIAL	REFLECTIVE

SIGN LOCATION / SUPPORT		
ROAD		KY 841
TRAFFIC DIRECTION		EB
SIDE OF ROAD		RT
MOUNTING STYLE		NEW BEAMS
BEAM MATERIAL		
BEAM SIZE		W10X22
BEAM/POST LENGTH	1 =	18.5
BEAM/POST LENGTH	2 =	16.5
BEAM/POST LENGTH	3 =	
BEAM/POST LENGTH	4 =	
CONC "a" =	3	4.18 Cu. Yds.
CONC "b" =	8	

SUPPORT TYPE C				
"A"= FIXED BEAMS "C"= OMNI-DIRECTIONAL BREAK-AWAY "D"= BREAK-AWAY SUPPORT WITH TY.1 POST				
HORIZONTAL CLEARANCE	__' LEFT 18' RIGHT			
SYMBOL	X	Y	WIDTH	HEIGHT




FONT:
(1) ClearviewHwy-5-W

Panel Style: guide_fwy_intermediate.ssi
M.U.T.C.D.: 2009 Edition

SIGN INFORMATION	
SIGN NUMBER	P-7
QUANTITY	1
WIDTH	20'-0"
HEIGHT	7'-6"
AREA (Sq. Ft.)	150.0
BORDER WIDTH	2"
BORDER RADII	12"
PANEL COLOR	GREEN
LEGEND/BORDER COLOR	WHITE/WHITE
MILE POINT (EX.)	MP 2.74
PANEL MATERIAL	REFLECTIVE
LEGEND MATERIAL	REFLECTIVE

SIGN LOCATION / SUPPORT		
ROAD		KY 841
TRAFFIC DIRECTION		EB
SIDE OF ROAD		RT
MOUNTING STYLE		EXISTING POSTS
BEAM MATERIAL		
BEAM SIZE		
BEAM/POST LENGTH	1 =	
BEAM/POST LENGTH	2 =	
BEAM/POST LENGTH	3 =	
BEAM/POST LENGTH	4 =	
CONC "a" =		__ Cu. Yds.
CONC "b" =		

SUPPORT TYPE				
"A"= FIXED BEAMS "C"= OMNI-DIRECTIONAL BREAK-AWAY "D"= BREAK-AWAY SUPPORT WITH TY.1 POST				
HORIZONTAL CLEARANCE	__' LEFT __' RIGHT			
SYMBOL	X	Y	WIDTH	HEIGHT
AR_Ty.A	105.1	16.1	24.0	37.8

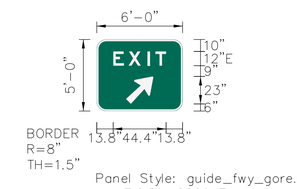

Panel Style: guide_fwy_gore.ssi
M.U.T.C.D.: 2009 Edition

SIGN INFORMATION	
SIGN NUMBER	S-2
QUANTITY	1
WIDTH	6'-0"
HEIGHT	5'-0"
AREA (Sq. Ft.)	30.0
BORDER WIDTH	1.5"
BORDER RADII	8"
PANEL COLOR	GREEN
LEGEND/BORDER COLOR	WHITE/WHITE
MILE POINT (EX.)	MP 2.89
PANEL MATERIAL	REFLECTIVE
LEGEND MATERIAL	REFLECTIVE

SIGN LOCATION / SUPPORT		
ROAD		KY 841
TRAFFIC DIRECTION		EB
SIDE OF ROAD		RT (GORE)
MOUNTING STYLE		EXISTING POSTS
BEAM MATERIAL		
BEAM SIZE		
BEAM/POST LENGTH	1 =	
BEAM/POST LENGTH	2 =	
BEAM/POST LENGTH	3 =	
BEAM/POST LENGTH	4 =	
CONC "a" =		
CONC "b" =		

SUPPORT TYPE				
"A"= FIXED BEAMS "C"= OMNI-DIRECTIONAL BREAK-AWAY "D"= BREAK-AWAY SUPPORT WITH TY.1 POST				
HORIZONTAL CLEARANCE	__' LEFT __' RIGHT			
SYMBOL	X	Y	WIDTH	HEIGHT
AR_Ty.A	24.5	6.0	18.2	29.2

GENERAL NOTES


COMMONWEALTH OF KENTUCKY
DEPARTMENT OF HIGHWAYS

TEAM KENTUCKY TRANSPORTATION CABINET

DRAWING TITLE: SIGN DETAIL SHEET

ITEM NO. 5-591.00
COUNTY OF JEFFERSON
SHEET NO. T79

GENERAL NOTES

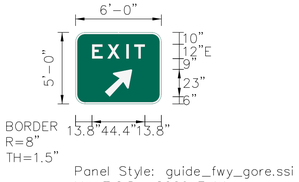

Panel Style: guide_fwy_gore.ssi
M.U.T.C.D.: 2009 Edition

SIGN INFORMATION	
SIGN NUMBER	S-7
QUANTITY	1
WIDTH	6'-0"
HEIGHT	5'-0"
AREA (Sq. Ft.)	30.0
BORDER WIDTH	1.5"
BORDER RADII	8"
PANEL COLOR	GREEN
LEGEND/BORDER COLOR	WHITE/WHITE
MILE POINT (EX.)	MP 3.35
PANEL MATERIAL	REFLECTIVE
LEGEND MATERIAL	REFLECTIVE

SIGN LOCATION / SUPPORT	
ROAD	KY 841
TRAFFIC DIRECTION	WB
SIDE OF ROAD	LT (GORE)
MOUNTING STYLE	EXISTING POSTS
BEAM MATERIAL	
BEAM SIZE	
BEAM/POST LENGTH	1 =
BEAM/POST LENGTH	2 =
BEAM/POST LENGTH	3 =
BEAM/POST LENGTH	4 =
CONC "a" =	
CONC "b" =	

SUPPORT TYPE
"A"= FIXED BEAMS
"C"= OMNI-DIRECTIONAL BREAK-AWAY
"D"= BREAK-AWAY SUPPORT WITH TY.1 POST

HORIZONTAL CLEARANCE	__' LEFT / __' RIGHT			
SYMBOL	X	Y	WIDTH	HEIGHT
AR_Ty.A	24.5	6.0	18.2	29.2



FONT:
(1) ClearviewHwy-5-W

Panel Style: guide_fwy_intermediate.ssi
M.U.T.C.D.: 2009 Edition

SIGN INFORMATION	
SIGN NUMBER	P-35
QUANTITY	1
WIDTH	16'-0"
HEIGHT	10'-0"
AREA (Sq. Ft.)	160.0
BORDER WIDTH	2"
BORDER RADII	12"
PANEL COLOR	GREEN
LEGEND/BORDER COLOR	WHITE/WHITE
MILE POINT (EX.)	MP 3.50
PANEL MATERIAL	REFLECTIVE
LEGEND MATERIAL	REFLECTIVE

SIGN LOCATION / SUPPORT	
ROAD	KY 841
TRAFFIC DIRECTION	WB
SIDE OF ROAD	LT
MOUNTING STYLE	EXISTING BEAMS
BEAM MATERIAL	
BEAM SIZE	
BEAM/POST LENGTH	1 =
BEAM/POST LENGTH	2 =
BEAM/POST LENGTH	3 =
BEAM/POST LENGTH	4 =
CONC "a" =	-.- Cu. Yds.
CONC "b" =	

SUPPORT TYPE
"A"= FIXED BEAMS
"C"= OMNI-DIRECTIONAL BREAK-AWAY
"D"= BREAK-AWAY SUPPORT WITH TY.1 POST

HORIZONTAL CLEARANCE	__' LEFT / __' RIGHT			
SYMBOL	X	Y	WIDTH	HEIGHT
AR_Ty.A	81.1	17.1	24.0	37.8



FONT:
(1) ClearviewHwy-5-W


Panel Style: guide_fwy_distance.ssi
M.U.T.C.D.: 2009 Edition

SIGN INFORMATION	
SIGN NUMBER	P-8
QUANTITY	1
WIDTH	12'-0"
HEIGHT	5'-6"
AREA (Sq. Ft.)	66.0
BORDER WIDTH	2"
BORDER RADII	10"
PANEL COLOR	GREEN
LEGEND/BORDER COLOR	WHITE/WHITE
MILE POINT (EX.)	MP 3.68
PANEL MATERIAL	REFLECTIVE
LEGEND MATERIAL	REFLECTIVE

SIGN LOCATION / SUPPORT	
ROAD	KY 841
TRAFFIC DIRECTION	EB
SIDE OF ROAD	RT
MOUNTING STYLE	EXISTING POSTS
BEAM MATERIAL	
BEAM SIZE	
BEAM/POST LENGTH	1 =
BEAM/POST LENGTH	2 =
BEAM/POST LENGTH	3 =
BEAM/POST LENGTH	4 =
CONC "a" =	-.- Cu. Yds.
CONC "b" =	

SUPPORT TYPE
"A"= FIXED BEAMS
"C"= OMNI-DIRECTIONAL BREAK-AWAY
"D"= BREAK-AWAY SUPPORT WITH TY.1 POST

HORIZONTAL CLEARANCE	__' LEFT / __' RIGHT			
SYMBOL	X	Y	WIDTH	HEIGHT

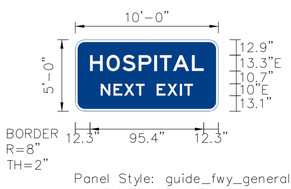

Panel Style: guide_fwy_general-services.ssi
M.U.T.C.D.: 2009 Edition

SIGN INFORMATION	
SIGN NUMBER	P-34
QUANTITY	1
WIDTH	10'-0"
HEIGHT	5'-0"
AREA (Sq. Ft.)	50.0
BORDER WIDTH	2"
BORDER RADII	8"
PANEL COLOR	BLUE
LEGEND/BORDER COLOR	WHITE/WHITE
MILE POINT (EX.)	MP 3.80
PANEL MATERIAL	REFLECTIVE
LEGEND MATERIAL	REFLECTIVE

SIGN LOCATION / SUPPORT	
ROAD	KY 841
TRAFFIC DIRECTION	WB
SIDE OF ROAD	LT
MOUNTING STYLE	EXISTING BEAMS
BEAM MATERIAL	
BEAM SIZE	
BEAM/POST LENGTH	1 =
BEAM/POST LENGTH	2 =
BEAM/POST LENGTH	3 =
BEAM/POST LENGTH	4 =
CONC "a" =	__ Cu. Yds.
CONC "b" =	

SUPPORT TYPE
"A"= FIXED BEAMS
"C"= OMNI-DIRECTIONAL BREAK-AWAY
"D"= BREAK-AWAY SUPPORT WITH TY.1 POST

HORIZONTAL CLEARANCE	__' LEFT / __' RIGHT			
SYMBOL	X	Y	WIDTH	HEIGHT



FONT:
(1) ClearviewHwy-5-W


Panel Style: guide_fwy_intermediate.ssi
M.U.T.C.D.: 2009 Edition

SIGN INFORMATION	
SIGN NUMBER	P-33
QUANTITY	1
WIDTH	16'-0"
HEIGHT	8'-6"
AREA (Sq. Ft.)	136.0
BORDER WIDTH	2"
BORDER RADII	12"
PANEL COLOR	GREEN
LEGEND/BORDER COLOR	WHITE/WHITE
MILE POINT (EX.)	MP 3.97
PANEL MATERIAL	REFLECTIVE
LEGEND MATERIAL	REFLECTIVE

SIGN LOCATION / SUPPORT	
ROAD	KY 841
TRAFFIC DIRECTION	WB
SIDE OF ROAD	LT
MOUNTING STYLE	EXISTING BEAMS
BEAM MATERIAL	
BEAM SIZE	
BEAM/POST LENGTH	1 =
BEAM/POST LENGTH	2 =
BEAM/POST LENGTH	3 =
BEAM/POST LENGTH	4 =
CONC "a" =	-.- Cu. Yds.
CONC "b" =	

SUPPORT TYPE
"A"= FIXED BEAMS
"C"= OMNI-DIRECTIONAL BREAK-AWAY
"D"= BREAK-AWAY SUPPORT WITH TY.1 POST

HORIZONTAL CLEARANCE	__' LEFT / __' RIGHT			
SYMBOL	X	Y	WIDTH	HEIGHT

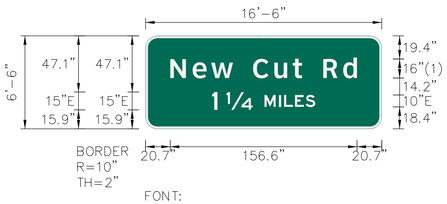

FONT:
(1) ClearviewHwy-5-W

Panel Style: guide_fwy_intermediate.ssi
M.U.T.C.D.: 2009 Edition

SIGN INFORMATION	
SIGN NUMBER	P-9
QUANTITY	1
WIDTH	16'-6"
HEIGHT	6'-6"
AREA (Sq. Ft.)	107.3
BORDER WIDTH	2"
BORDER RADII	10"
PANEL COLOR	GREEN
LEGEND/BORDER COLOR	WHITE/WHITE
MILE POINT (EX.)	MP 4.28
PANEL MATERIAL	REFLECTIVE
LEGEND MATERIAL	REFLECTIVE

SIGN LOCATION / SUPPORT	
ROAD	KY 841
TRAFFIC DIRECTION	EB
SIDE OF ROAD	RT
MOUNTING STYLE	EXISTING POSTS
BEAM MATERIAL	
BEAM SIZE	
BEAM/POST LENGTH	1 =
BEAM/POST LENGTH	2 =
BEAM/POST LENGTH	3 =
BEAM/POST LENGTH	4 =
CONC "a" =	-.- Cu. Yds.
CONC "b" =	

SUPPORT TYPE
"A"= FIXED BEAMS
"C"= OMNI-DIRECTIONAL BREAK-AWAY
"D"= BREAK-AWAY SUPPORT WITH TY.1 POST

HORIZONTAL CLEARANCE	__' LEFT / __' RIGHT			
SYMBOL	X	Y	WIDTH	HEIGHT

COMMONWEALTH OF KENTUCKY
DEPARTMENT OF HIGHWAYS
TEAM KENTUCKY TRANSPORTATION CABINET

DRAWING TITLE: SIGN DETAIL SHEET

ITEM NO. 5-591.00
COUNTY OF JEFFERSON
SHEET NO. T80



BORDER
R=12 in
TH=2 in

FONT:
(1) ClearviewHwy-5-W

Panel Style: guide_fwy_intermediate.ssi
M.U.T.C.D.: 2009 Edition

SIGN INFORMATION	
SIGN NUMBER	P-32
QUANTITY	1
WIDTH	16'-0"
HEIGHT	8'-6"
AREA (Sq. Ft.)	136.0
BORDER WIDTH	2"
BORDER RADII	12"
PANEL COLOR	GREEN
LEGEND/BORDER COLOR	WHITE/WHITE
MILE POINT (EX.)	MP 4.46
PANEL MATERIAL	REFLECTIVE
LEGEND MATERIAL	REFLECTIVE

SIGN LOCATION / SUPPORT		
ROAD		KY 841
TRAFFIC DIRECTION		WB
SIDE OF ROAD		LT
MOUNTING STYLE		EXISTING BEAMS
BEAM MATERIAL		
BEAM SIZE		W10X22
BEAM/POST LENGTH	1 =	17.5
BEAM/POST LENGTH	2 =	17.5
BEAM/POST LENGTH	3 =	
BEAM/POST LENGTH	4 =	
CONC "a" =	3	4.18 Cu. Yds.
CONC "b" =	8	

SUPPORT TYPE C				
"A"= FIXED BEAMS "C"= OMNI-DIRECTIONAL BREAK-AWAY "D"= BREAK-AWAY SUPPORT WITH TY.1 POST				
HORIZONTAL CLEARANCE	__' LEFT 18' RIGHT			
SYMBOL	X	Y	WIDTH	HEIGHT



BORDER
R=12"
TH=2"

FONT:
(1) ClearviewHwy-5-W

Panel Style: guide_fwy_recreational.ssi
M.U.T.C.D.: 2009 Edition

SIGN INFORMATION	
SIGN NUMBER	P-10
QUANTITY	1
WIDTH	21'-0"
HEIGHT	7'-0"
AREA (Sq. Ft.)	147.0
BORDER WIDTH	2"
BORDER RADII	12"
PANEL COLOR	BROWN
LEGEND/BORDER COLOR	WHITE/WHITE
MILE POINT (EX.)	MP 4.92
PANEL MATERIAL	REFLECTIVE
LEGEND MATERIAL	REFLECTIVE

SIGN LOCATION / SUPPORT		
ROAD		KY 841
TRAFFIC DIRECTION		EB
SIDE OF ROAD		RT
MOUNTING STYLE		NEW BEAMS
BEAM MATERIAL		
BEAM SIZE		
BEAM/POST LENGTH	1 =	
BEAM/POST LENGTH	2 =	
BEAM/POST LENGTH	3 =	
BEAM/POST LENGTH	4 =	
CONC "a" =		
CONC "b" =		

SUPPORT TYPE				
"A"= FIXED BEAMS "C"= OMNI-DIRECTIONAL BREAK-AWAY "D"= BREAK-AWAY SUPPORT WITH TY.1 POST				
HORIZONTAL CLEARANCE	__' LEFT __' RIGHT			
SYMBOL	X	Y	WIDTH	HEIGHT

SIGN INFORMATION	
SIGN NUMBER	
QUANTITY	
WIDTH	
HEIGHT	
AREA (Sq. Ft.)	
BORDER WIDTH	
BORDER RADII	
PANEL COLOR	
LEGEND/BORDER COLOR	
MILE POINT (EX.)	
PANEL MATERIAL	
LEGEND MATERIAL	

SIGN LOCATION / SUPPORT		
ROAD		
TRAFFIC DIRECTION		
SIDE OF ROAD		
MOUNTING STYLE		
BEAM MATERIAL		
BEAM SIZE		
BEAM/POST LENGTH	1 =	
BEAM/POST LENGTH	2 =	
BEAM/POST LENGTH	3 =	
BEAM/POST LENGTH	4 =	
CONC "a" =		-.-- Cu. Yds.
CONC "b" =		

SUPPORT TYPE				
"A"= FIXED BEAMS "C"= OMNI-DIRECTIONAL BREAK-AWAY "D"= BREAK-AWAY SUPPORT WITH TY.1 POST				
HORIZONTAL CLEARANCE	__' LEFT __' RIGHT			
SYMBOL	X	Y	WIDTH	HEIGHT

SIGN INFORMATION	
SIGN NUMBER	
QUANTITY	
WIDTH	
HEIGHT	
AREA (Sq. Ft.)	
BORDER WIDTH	
BORDER RADII	
PANEL COLOR	
LEGEND/BORDER COLOR	
MILE POINT (EX.)	
PANEL MATERIAL	
LEGEND MATERIAL	

SIGN LOCATION / SUPPORT		
ROAD		
TRAFFIC DIRECTION		
SIDE OF ROAD		
MOUNTING STYLE		
BEAM MATERIAL		
BEAM SIZE		
BEAM/POST LENGTH	1 =	
BEAM/POST LENGTH	2 =	
BEAM/POST LENGTH	3 =	
BEAM/POST LENGTH	4 =	
CONC "a" =		-.-- Cu. Yds.
CONC "b" =		

SUPPORT TYPE				
"A"= FIXED BEAMS "C"= OMNI-DIRECTIONAL BREAK-AWAY "D"= BREAK-AWAY SUPPORT WITH TY.1 POST				
HORIZONTAL CLEARANCE	__' LEFT __' RIGHT			
SYMBOL	X	Y	WIDTH	HEIGHT

SIGN INFORMATION	
SIGN NUMBER	
QUANTITY	
WIDTH	
HEIGHT	
AREA (Sq. Ft.)	
BORDER WIDTH	
BORDER RADII	
PANEL COLOR	
LEGEND/BORDER COLOR	
MILE POINT (EX.)	
PANEL MATERIAL	
LEGEND MATERIAL	

SIGN LOCATION / SUPPORT		
ROAD		
TRAFFIC DIRECTION		
SIDE OF ROAD		
MOUNTING STYLE		
BEAM MATERIAL		
BEAM SIZE		
BEAM/POST LENGTH	1 =	
BEAM/POST LENGTH	2 =	
BEAM/POST LENGTH	3 =	
BEAM/POST LENGTH	4 =	
CONC "a" =		-.-- Cu. Yds.
CONC "b" =		

SUPPORT TYPE				
"A"= FIXED BEAMS "C"= OMNI-DIRECTIONAL BREAK-AWAY "D"= BREAK-AWAY SUPPORT WITH TY.1 POST				
HORIZONTAL CLEARANCE	__' LEFT __' RIGHT			
SYMBOL	X	Y	WIDTH	HEIGHT

GENERAL NOTES

COMMONWEALTH OF KENTUCKY
DEPARTMENT OF HIGHWAYS
TEAM KENTUCKY TRANSPORTATION CABINET

DRAWING TITLE: SIGN DETAIL SHEET

ITEM NO. 5-591.00
COUNTY OF JEFFERSON
SHEET NO. T81



FONT:
(1) ClearviewHwy-5-W

Panel Style: guide_fwy_overhead.ssi
M.U.T.C.D.: 2009 Edition

SIGN INFORMATION	
SIGN NUMBER	P-11
QUANTITY	1
WIDTH	16'-6"
HEIGHT	6'-6"
AREA (Sq. Ft.)	107.3
BORDER WIDTH	2"
BORDER RADII	10"
PANEL COLOR	GREEN
LEGEND/BORDER COLOR	WHITE/WHITE
MILE POINT (EX.)	MP 5.41
PANEL MATERIAL	REFLECTIVE
LEGEND MATERIAL	REFLECTIVE

SIGN LOCATION / SUPPORT	
ROAD	KY 841
TRAFFIC DIRECTION	EB
SIDE OF ROAD	OH
MOUNTING STYLE	EX. BRIDGE MOUNT
BEAM MATERIAL	
BEAM SIZE	
BEAM/POST LENGTH	1 =
BEAM/POST LENGTH	2 =
BEAM/POST LENGTH	3 =
BEAM/POST LENGTH	4 =
CONC "a" =	__ Cu. Yds.
CONC "b" =	

SUPPORT TYPE
"A"= FIXED BEAMS
"C"= OMNI-DIRECTIONAL BREAK-AWAY
"D"= BREAK-AWAY SUPPORT WITH TY.1 POST

HORIZONTAL CLEARANCE	__' LEFT
	__' RIGHT

SYMBOL	X	Y	WIDTH	HEIGHT



FONT:
(1) ClearviewHwy-5-W

Panel Style: guide_exp_distance.ssi
M.U.T.C.D.: 2009 Edition


SIGN INFORMATION	
SIGN NUMBER	P-31
QUANTITY	1
WIDTH	12'-6"
HEIGHT	4'-0"
AREA (Sq. Ft.)	50.0
BORDER WIDTH	1.5"
BORDER RADII	6"
PANEL COLOR	GREEN
LEGEND/BORDER COLOR	WHITE/WHITE
MILE POINT (EX.)	MP 5.46
PANEL MATERIAL	REFLECTIVE
LEGEND MATERIAL	REFLECTIVE

SIGN LOCATION / SUPPORT	
ROAD	KY 841
TRAFFIC DIRECTION	WB
SIDE OF ROAD	LT
MOUNTING STYLE	EXISTING BEAMS
BEAM MATERIAL	
BEAM SIZE	
BEAM/POST LENGTH	1 =
BEAM/POST LENGTH	2 =
BEAM/POST LENGTH	3 =
BEAM/POST LENGTH	4 =
CONC "a" =	-.- Cu. Yds.
CONC "b" =	

SUPPORT TYPE
"A"= FIXED BEAMS
"C"= OMNI-DIRECTIONAL BREAK-AWAY
"D"= BREAK-AWAY SUPPORT WITH TY.1 POST

HORIZONTAL CLEARANCE	__' LEFT
	__' RIGHT

SYMBOL	X	Y	WIDTH	HEIGHT

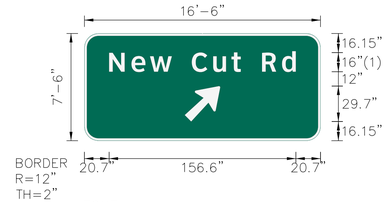

FONT:
(1) ClearviewHwy-5-W

Panel Style: guide_fwy_intermediate.ssi
M.U.T.C.D.: 2009 Edition


SIGN INFORMATION	
SIGN NUMBER	P-12
QUANTITY	1
WIDTH	16'-6"
HEIGHT	7'-6"
AREA (Sq. Ft.)	123.8
BORDER WIDTH	2"
BORDER RADII	12"
PANEL COLOR	GREEN
LEGEND/BORDER COLOR	WHITE/WHITE
MILE POINT (EX.)	MP 5.67
PANEL MATERIAL	REFLECTIVE
LEGEND MATERIAL	REFLECTIVE

SIGN LOCATION / SUPPORT	
ROAD	KY 841
TRAFFIC DIRECTION	EB
SIDE OF ROAD	RT
MOUNTING STYLE	EXISTING BEAMS
BEAM MATERIAL	
BEAM SIZE	
BEAM/POST LENGTH	1 =
BEAM/POST LENGTH	2 =
BEAM/POST LENGTH	3 =
BEAM/POST LENGTH	4 =
CONC "a" =	-.- Cu. Yds.
CONC "b" =	

SUPPORT TYPE
"A"= FIXED BEAMS
"C"= OMNI-DIRECTIONAL BREAK-AWAY
"D"= BREAK-AWAY SUPPORT WITH TY.1 POST

HORIZONTAL CLEARANCE	__' LEFT
	__' RIGHT

SYMBOL	X	Y	WIDTH	HEIGHT
AR_Ty.A	84.1	16.1	24.0	37.8

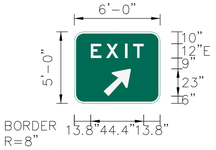

Panel Style: guide_fwy_gore.ssi
M.U.T.C.D.: 2009 Edition


SIGN INFORMATION	
SIGN NUMBER	S-3
QUANTITY	1
WIDTH	6'-0"
HEIGHT	5'-0"
AREA (Sq. Ft.)	30.0
BORDER WIDTH	1.5"
BORDER RADII	8"
PANEL COLOR	GREEN
LEGEND/BORDER COLOR	WHITE/WHITE
MILE POINT (EX.)	MP 5.80
PANEL MATERIAL	REFLECTIVE
LEGEND MATERIAL	REFLECTIVE

SIGN LOCATION / SUPPORT	
ROAD	KY 841
TRAFFIC DIRECTION	EB
SIDE OF ROAD	RT (GORE)
MOUNTING STYLE	EXISTING POSTS
BEAM MATERIAL	
BEAM SIZE	
BEAM/POST LENGTH	1 =
BEAM/POST LENGTH	2 =
BEAM/POST LENGTH	3 =
BEAM/POST LENGTH	4 =
CONC "a" =	
CONC "b" =	

SUPPORT TYPE
"A"= FIXED BEAMS
"C"= OMNI-DIRECTIONAL BREAK-AWAY
"D"= BREAK-AWAY SUPPORT WITH TY.1 POST

HORIZONTAL CLEARANCE	__' LEFT
	__' RIGHT

SYMBOL	X	Y	WIDTH	HEIGHT
AR_Ty.A	24.5	6.0	18.2	29.2

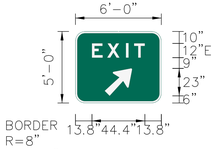

Panel Style: guide_fwy_gore.ssi
M.U.T.C.D.: 2009 Edition


SIGN INFORMATION	
SIGN NUMBER	S-6
QUANTITY	1
WIDTH	6'-0"
HEIGHT	5'-0"
AREA (Sq. Ft.)	30.0
BORDER WIDTH	1.5"
BORDER RADII	8"
PANEL COLOR	GREEN
LEGEND/BORDER COLOR	WHITE/WHITE
MILE POINT (EX.)	MP 6.25
PANEL MATERIAL	REFLECTIVE
LEGEND MATERIAL	REFLECTIVE

SIGN LOCATION / SUPPORT	
ROAD	KY 841
TRAFFIC DIRECTION	WB
SIDE OF ROAD	LT (GORE)
MOUNTING STYLE	EXISTING POSTS
BEAM MATERIAL	
BEAM SIZE	
BEAM/POST LENGTH	1 =
BEAM/POST LENGTH	2 =
BEAM/POST LENGTH	3 =
BEAM/POST LENGTH	4 =
CONC "a" =	
CONC "b" =	

SUPPORT TYPE
"A"= FIXED BEAMS
"C"= OMNI-DIRECTIONAL BREAK-AWAY
"D"= BREAK-AWAY SUPPORT WITH TY.1 POST

HORIZONTAL CLEARANCE	__' LEFT
	__' RIGHT

SYMBOL	X	Y	WIDTH	HEIGHT
AR_Ty.A	24.5	6.0	18.2	29.2

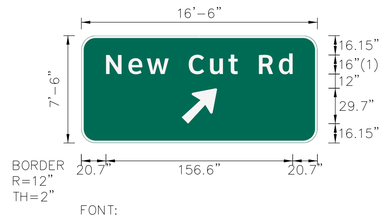

FONT:
(1) ClearviewHwy-5-W

Panel Style: guide_fwy_intermediate.ssi
M.U.T.C.D.: 2009 Edition

SIGN INFORMATION	
SIGN NUMBER	P-30
QUANTITY	1
WIDTH	16'-6"
HEIGHT	7'-6"
AREA (Sq. Ft.)	123.8
BORDER WIDTH	2"
BORDER RADII	12"
PANEL COLOR	GREEN
LEGEND/BORDER COLOR	WHITE/WHITE
MILE POINT (EX.)	MP 6.40
PANEL MATERIAL	REFLECTIVE
LEGEND MATERIAL	REFLECTIVE

SIGN LOCATION / SUPPORT	
ROAD	KY 841
TRAFFIC DIRECTION	WB
SIDE OF ROAD	LT
MOUNTING STYLE	NEW BEAMS
BEAM MATERIAL	
BEAM SIZE	W8X21
BEAM/POST LENGTH	1 = 16.5
BEAM/POST LENGTH	2 = 18.5
BEAM/POST LENGTH	3 =
BEAM/POST LENGTH	4 =
CONC "a" = 2.5	2.54 Cu. Yds.
CONC "b" = 7	

SUPPORT TYPE C
"A"= FIXED BEAMS
"C"= OMNI-DIRECTIONAL BREAK-AWAY
"D"= BREAK-AWAY SUPPORT WITH TY.1 POST

HORIZONTAL CLEARANCE	__' LEFT
	18' RIGHT

SYMBOL	X	Y	WIDTH	HEIGHT
AR_Ty.A	84.1	16.1	24.0	37.8

GENERAL NOTES

COMMONWEALTH OF KENTUCKY
DEPARTMENT OF HIGHWAYS
TEAM KENTUCKY TRANSPORTATION CABINET

DRAWING TITLE: SIGN DETAIL SHEET

ITEM NO. 5-591.00
COUNTY OF JEFFERSON
SHEET NO. T82

OpenRoads Designer v10.12.02.4
USER: abaker
FILE NAME: G:\ENGR_SIGNING_I-265\ELECTRONIC ENGINEERING DATA\SHEETS\SIGNING\DETAILS\I-265_DETAIL_MP4.9-MP7.7.DGN



FONT:
(1) ClearviewHwy-5-W

Panel Style: guide_fwy_recreational.ssi
M.U.T.C.D.: 2009 Edition

SIGN INFORMATION	
SIGN NUMBER	P-29
QUANTITY	1
WIDTH	21'-0"
HEIGHT	7'-0"
AREA (Sq. Ft.)	147.0
BORDER WIDTH	2"
BORDER RADII	12"
PANEL COLOR	BROWN
LEGEND/BORDER COLOR	WHITE/WHITE
MILE POINT (EX.)	MP 6.56
PANEL MATERIAL	REFLECTIVE
LEGEND MATERIAL	REFLECTIVE

SIGN LOCATION / SUPPORT		
ROAD	KY 841	
TRAFFIC DIRECTION	WB	
SIDE OF ROAD	LT	
MOUNTING STYLE	NEW BEAMS	
BEAM MATERIAL		
BEAM SIZE	W8X18	
BEAM/POST LENGTH	1 =	16.0
BEAM/POST LENGTH	2 =	18.0
BEAM/POST LENGTH	3 =	
BEAM/POST LENGTH	4 =	
CONC "a" =	2.5	2.54 Cu. Yds.
CONC "b" =	7	

SUPPORT TYPE	C			
"A"= FIXED BEAMS "C"= OMNI-DIRECTIONAL BREAK-AWAY "D"= BREAK-AWAY SUPPORT WITH TY.1 POST				
HORIZONTAL CLEARANCE	__' LEFT 18' RIGHT			
SYMBOL	X	Y	WIDTH	HEIGHT



FONT:
(1) ClearviewHwy-5-W

Panel Style: guide_fwy_intermediate.ssi
M.U.T.C.D.: 2009 Edition

SIGN INFORMATION	
SIGN NUMBER	P-13
QUANTITY	1
WIDTH	17'-0"
HEIGHT	10'-0"
AREA (Sq. Ft.)	170.0
BORDER WIDTH	2"
BORDER RADII	12"
PANEL COLOR	GREEN
LEGEND/BORDER COLOR	WHITE/WHITE
MILE POINT (EX.)	MP 6.64
PANEL MATERIAL	REFLECTIVE
LEGEND MATERIAL	REFLECTIVE

SIGN LOCATION / SUPPORT	
ROAD	KY 841
TRAFFIC DIRECTION	EB
SIDE OF ROAD	RT
MOUNTING STYLE	EXISTING BEAMS
BEAM MATERIAL	
BEAM SIZE	
BEAM/POST LENGTH	1 =
BEAM/POST LENGTH	2 =
BEAM/POST LENGTH	3 =
BEAM/POST LENGTH	4 =
CONC "a" =	__ Cu. Yds.
CONC "b" =	

SUPPORT TYPE				
"A"= FIXED BEAMS "C"= OMNI-DIRECTIONAL BREAK-AWAY "D"= BREAK-AWAY SUPPORT WITH TY.1 POST				
HORIZONTAL CLEARANCE	__' LEFT __' RIGHT			
SYMBOL	X	Y	WIDTH	HEIGHT
M1-5	79.5	67.8	45	36



FONT:
(1) ClearviewHwy-5-W

Panel Style: guide_fwy_overhead.ssi
M.U.T.C.D.: 2009 Edition

SIGN INFORMATION	
SIGN NUMBER	P-28
QUANTITY	1
WIDTH	16'-6"
HEIGHT	6'-6"
AREA (Sq. Ft.)	107.3
BORDER WIDTH	2"
BORDER RADII	12"
PANEL COLOR	GREEN
LEGEND/BORDER COLOR	WHITE/WHITE
MILE POINT (EX.)	MP 6.65
PANEL MATERIAL	REFLECTIVE
LEGEND MATERIAL	REFLECTIVE

SIGN LOCATION / SUPPORT		
ROAD	KY 841	
TRAFFIC DIRECTION	WB	
SIDE OF ROAD	LT	
MOUNTING STYLE	EXISTING BEAMS	
BEAM MATERIAL		
BEAM SIZE		
BEAM/POST LENGTH	1 =	
BEAM/POST LENGTH	2 =	
BEAM/POST LENGTH	3 =	
BEAM/POST LENGTH	4 =	
CONC "a" =		__ Cu. Yds.
CONC "b" =		

SUPPORT TYPE				
"A"= FIXED BEAMS "C"= OMNI-DIRECTIONAL BREAK-AWAY "D"= BREAK-AWAY SUPPORT WITH TY.1 POST				
HORIZONTAL CLEARANCE	__' LEFT __' RIGHT			
SYMBOL	X	Y	WIDTH	HEIGHT



FONT:
(1) ClearviewHwy-5-W

Panel Style: guide_fwy_overhead.ssi
M.U.T.C.D.: 2009 Edition

SIGN INFORMATION	
SIGN NUMBER	P-27
QUANTITY	1
WIDTH	16'-6"
HEIGHT	6'-6"
AREA (Sq. Ft.)	107.3
BORDER WIDTH	2"
BORDER RADII	12"
PANEL COLOR	GREEN
LEGEND/BORDER COLOR	WHITE/WHITE
MILE POINT (EX.)	MP 7.16
PANEL MATERIAL	REFLECTIVE
LEGEND MATERIAL	REFLECTIVE

SIGN LOCATION / SUPPORT		
ROAD	KY 841	
TRAFFIC DIRECTION	WB	
SIDE OF ROAD	LT	
MOUNTING STYLE	EXISTING BEAMS	
BEAM MATERIAL		
BEAM SIZE		
BEAM/POST LENGTH	1 =	
BEAM/POST LENGTH	2 =	
BEAM/POST LENGTH	3 =	
BEAM/POST LENGTH	4 =	
CONC "a" =		__ Cu. Yds.
CONC "b" =		

SUPPORT TYPE				
"A"= FIXED BEAMS "C"= OMNI-DIRECTIONAL BREAK-AWAY "D"= BREAK-AWAY SUPPORT WITH TY.1 POST				
HORIZONTAL CLEARANCE	__' LEFT __' RIGHT			
SYMBOL	X	Y	WIDTH	HEIGHT




FONT:
(1) ClearviewHwy-5-W

Panel Style: guide_fwy_intermediate.ssi
M.U.T.C.D.: 2009 Edition

SIGN INFORMATION	
SIGN NUMBER	P-14
QUANTITY	1
WIDTH	17'-0"
HEIGHT	11'-6"
AREA (Sq. Ft.)	195.5
BORDER WIDTH	2"
BORDER RADII	12"
PANEL COLOR	GREEN
LEGEND/BORDER COLOR	WHITE/WHITE
MILE POINT (EX.)	MP 7.35
PANEL MATERIAL	REFLECTIVE
LEGEND MATERIAL	REFLECTIVE

SIGN LOCATION / SUPPORT		
ROAD	KY 841	
TRAFFIC DIRECTION	EB	
SIDE OF ROAD	RT	
MOUNTING STYLE	EXISTING BEAMS	
BEAM MATERIAL		
BEAM SIZE		
BEAM/POST LENGTH	1 =	
BEAM/POST LENGTH	2 =	
BEAM/POST LENGTH	3 =	
BEAM/POST LENGTH	4 =	
CONC "a" =		4.72 Cu. Yds.
CONC "b" =		

SUPPORT TYPE				
"A"= FIXED BEAMS "C"= OMNI-DIRECTIONAL BREAK-AWAY "D"= BREAK-AWAY SUPPORT WITH TY.1 POST				
HORIZONTAL CLEARANCE	__' LEFT __' RIGHT			
SYMBOL	X	Y	WIDTH	HEIGHT
M1-5	79.5	85.8	45	36
AR_Ty.A	87.1	16.0	24.0	37.8

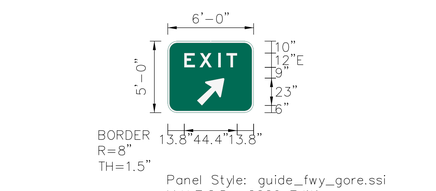

Panel Style: guide_fwy_gore.ssi
M.U.T.C.D.: 2009 Edition

SIGN INFORMATION	
SIGN NUMBER	S-4
QUANTITY	1
WIDTH	6'-0"
HEIGHT	5'-0"
AREA (Sq. Ft.)	30.0
BORDER WIDTH	1.5"
BORDER RADII	8"
PANEL COLOR	GREEN
LEGEND/BORDER COLOR	WHITE/WHITE
MILE POINT (EX.)	MP 7.51
PANEL MATERIAL	REFLECTIVE
LEGEND MATERIAL	REFLECTIVE

SIGN LOCATION / SUPPORT		
ROAD	KY 841	
TRAFFIC DIRECTION	EB	
SIDE OF ROAD	RT (GORE)	
MOUNTING STYLE	EXISTING POSTS	
BEAM MATERIAL		
BEAM SIZE		
BEAM/POST LENGTH	1 =	
BEAM/POST LENGTH	2 =	
BEAM/POST LENGTH	3 =	
BEAM/POST LENGTH	4 =	
CONC "a" =		
CONC "b" =		


SUPPORT TYPE				
"A"= FIXED BEAMS "C"= OMNI-DIRECTIONAL BREAK-AWAY "D"= BREAK-AWAY SUPPORT WITH TY.1 POST				
HORIZONTAL CLEARANCE	__' LEFT __' RIGHT			
SYMBOL	X	Y	WIDTH	HEIGHT
AR_Ty.A	24.5	6.0	18.2	29.2

GENERAL NOTES

COMMONWEALTH OF KENTUCKY
DEPARTMENT OF HIGHWAYS
TEAM KENTUCKY TRANSPORTATION CABINET

DRAWING TITLE: SIGN DETAIL SHEET

ITEM NO. 5-591.00
COUNTY OF JEFFERSON
SHEET NO. T83

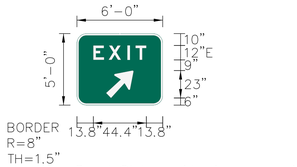

Panel Style: guide_fwy_gore.ssi
M.U.T.C.D.: 2009 Edition

SIGN INFORMATION	
SIGN NUMBER	S-5
QUANTITY	1
WIDTH	6'-0"
HEIGHT	5'-0"
AREA (Sq. Ft.)	30.0
BORDER WIDTH	1.5"
BORDER RADII	8"
PANEL COLOR	GREEN
LEGEND/BORDER COLOR	WHITE/WHITE
MILE POINT (EX.)	MP 7.89
PANEL MATERIAL	REFLECTIVE
LEGEND MATERIAL	REFLECTIVE

SIGN LOCATION / SUPPORT	
ROAD	KY 841
TRAFFIC DIRECTION	WB
SIDE OF ROAD	LT (GORE)
MOUNTING STYLE	EXISTING POSTS
BEAM MATERIAL	
BEAM SIZE	
BEAM/POST LENGTH	1 =
BEAM/POST LENGTH	2 =
BEAM/POST LENGTH	3 =
BEAM/POST LENGTH	4 =
CONC "a" =	__ Cu. Yds.
CONC "b" =	

SUPPORT TYPE				
"A"= FIXED BEAMS "C"= OMNI-DIRECTIONAL BREAK-AWAY "D"= BREAK-AWAY SUPPORT WITH TY.1 POST				
HORIZONTAL CLEARANCE	__' LEFT __' RIGHT			
SYMBOL	X	Y	WIDTH	HEIGHT
AR_Ty.A	24.5	6.0	18.2	29.2



FONT:
(1) ClearviewHwy-5-W

Panel Style: guide_fwy_intermediate.ssi
M.U.T.C.D.: 2009 Edition

SIGN INFORMATION	
SIGN NUMBER	P-26
QUANTITY	1
WIDTH	17'-0"
HEIGHT	11'-6"
AREA (Sq. Ft.)	195.5
BORDER WIDTH	2"
BORDER RADII	12"
PANEL COLOR	GREEN
LEGEND/BORDER COLOR	WHITE/WHITE
MILE POINT (EX.)	MP 7.98
PANEL MATERIAL	REFLECTIVE
LEGEND MATERIAL	REFLECTIVE

SIGN LOCATION / SUPPORT	
ROAD	KY 841
TRAFFIC DIRECTION	WB
SIDE OF ROAD	OH
MOUNTING STYLE	EXISTING CANTILEVER
BEAM MATERIAL	
BEAM SIZE	
BEAM/POST LENGTH	1 =
BEAM/POST LENGTH	2 =
BEAM/POST LENGTH	3 =
BEAM/POST LENGTH	4 =
CONC "a" =	__ Cu. Yds.
CONC "b" =	

SUPPORT TYPE				
"A"= FIXED BEAMS "C"= OMNI-DIRECTIONAL BREAK-AWAY "D"= BREAK-AWAY SUPPORT WITH TY.1 POST				
HORIZONTAL CLEARANCE	__' LEFT __' RIGHT			
SYMBOL	X	Y	WIDTH	HEIGHT
M1-5	79.5	85.8	45	36
AR_Ty.A	87.1	16.0	24.0	37.8



FONT:
(1) ClearviewHwy-5-W

Panel Style: guide_fwy_intermediate.ssi
M.U.T.C.D.: 2009 Edition

SIGN INFORMATION	
SIGN NUMBER	P-25B
QUANTITY	1
WIDTH	17'-0"
HEIGHT	10'-0"
AREA (Sq. Ft.)	170.0
BORDER WIDTH	2"
BORDER RADII	12"
PANEL COLOR	GREEN
LEGEND/BORDER COLOR	WHITE/WHITE
MILE POINT (EX.)	MP 8.33
PANEL MATERIAL	REFLECTIVE
LEGEND MATERIAL	REFLECTIVE

SIGN LOCATION / SUPPORT	
ROAD	KY 841
TRAFFIC DIRECTION	WB
SIDE OF ROAD	OH
MOUNTING STYLE	EXISTING CANTILEVER
BEAM MATERIAL	
BEAM SIZE	
BEAM/POST LENGTH	1 =
BEAM/POST LENGTH	2 =
BEAM/POST LENGTH	3 =
BEAM/POST LENGTH	4 =
CONC "a" =	-.-- Cu. Yds.
CONC "b" =	

SUPPORT TYPE				
"A"= FIXED BEAMS "C"= OMNI-DIRECTIONAL BREAK-AWAY "D"= BREAK-AWAY SUPPORT WITH TY.1 POST				
HORIZONTAL CLEARANCE	__' LEFT __' RIGHT			
SYMBOL	X	Y	WIDTH	HEIGHT
M1-5	79.5	67.8	45	36

Panel Style: tab1.bsi
M.U.T.C.D.: 2009 Edition



FONT:
(1) ClearviewHwy-5-W

Panel Style: guide_fwy_overhead.ssi
M.U.T.C.D.: 2009 Edition

SIGN INFORMATION	
SIGN NUMBER	P-15
QUANTITY	1
WIDTH	14'-0"
HEIGHT	12'-0"
AREA (Sq. Ft.)	203.0
BORDER WIDTH	2"
BORDER RADII	12"
PANEL COLOR	GREEN
LEGEND/BORDER COLOR	WHITE/WHITE
MILE POINT (EX.)	MP 8.43
PANEL MATERIAL	REFLECTIVE
LEGEND MATERIAL	REFLECTIVE

SIGN LOCATION / SUPPORT	
ROAD	KY 841
TRAFFIC DIRECTION	EB
SIDE OF ROAD	OH
MOUNTING STYLE	EXISTING CANTILEVER
BEAM MATERIAL	
BEAM SIZE	
BEAM/POST LENGTH	1 =
BEAM/POST LENGTH	2 =
BEAM/POST LENGTH	3 =
BEAM/POST LENGTH	4 =
CONC "a" =	__ Cu. Yds.
CONC "b" =	

SUPPORT TYPE				
"A"= FIXED BEAMS "C"= OMNI-DIRECTIONAL BREAK-AWAY "D"= BREAK-AWAY SUPPORT WITH TY.1 POST				
HORIZONTAL CLEARANCE	__' LEFT __' RIGHT			
SYMBOL	X	Y	WIDTH	HEIGHT
M1-1	66.0	93.6	36	36



FONT:
(1) ClearviewHwy-5-W

Panel Style: guide_fwy_intermediate.ssi
M.U.T.C.D.: 2009 Edition

SIGN INFORMATION	
SIGN NUMBER	P-25A
QUANTITY	1
WIDTH	17'-0"
HEIGHT	10'-0"
AREA (Sq. Ft.)	170.0
BORDER WIDTH	2"
BORDER RADII	12"
PANEL COLOR	GREEN
LEGEND/BORDER COLOR	WHITE/WHITE
MILE POINT (EX.)	MP 9.03
PANEL MATERIAL	REFLECTIVE
LEGEND MATERIAL	REFLECTIVE

SIGN LOCATION / SUPPORT	
ROAD	KY 841
TRAFFIC DIRECTION	WB
SIDE OF ROAD	LT
MOUNTING STYLE	EXISTING BEAMS
BEAM MATERIAL	
BEAM SIZE	
BEAM/POST LENGTH	1 =
BEAM/POST LENGTH	2 =
BEAM/POST LENGTH	3 =
BEAM/POST LENGTH	4 =
CONC "a" =	-.-- Cu. Yds.
CONC "b" =	

SUPPORT TYPE				
"A"= FIXED BEAMS "C"= OMNI-DIRECTIONAL BREAK-AWAY "D"= BREAK-AWAY SUPPORT WITH TY.1 POST				
HORIZONTAL CLEARANCE	__' LEFT __' RIGHT			
SYMBOL	X	Y	WIDTH	HEIGHT
M1-5	79.5	67.8	45	36

Panel Style: tab1.bsi
M.U.T.C.D.: 2009 Edition



FONT:
(1) ClearviewHwy-5-W

Panel Style: guide_fwy_overhead.ssi
M.U.T.C.D.: 2009 Edition

SIGN INFORMATION	
SIGN NUMBER	P-16
QUANTITY	1
WIDTH	14'-0"
HEIGHT	12'-0"
AREA (Sq. Ft.)	203.0
BORDER WIDTH	2"
BORDER RADII	12"
PANEL COLOR	GREEN
LEGEND/BORDER COLOR	WHITE/WHITE
MILE POINT (EX.)	MP 9.12
PANEL MATERIAL	REFLECTIVE
LEGEND MATERIAL	REFLECTIVE

SIGN LOCATION / SUPPORT	
ROAD	KY 841
TRAFFIC DIRECTION	EB
SIDE OF ROAD	OH
MOUNTING STYLE	EXISTING CANTILEVER
BEAM MATERIAL	
BEAM SIZE	
BEAM/POST LENGTH	1 =
BEAM/POST LENGTH	2 =
BEAM/POST LENGTH	3 =
BEAM/POST LENGTH	4 =
CONC "a" =	-.-- Cu. Yds.
CONC "b" =	


SUPPORT TYPE				
"A"= FIXED BEAMS "C"= OMNI-DIRECTIONAL BREAK-AWAY "D"= BREAK-AWAY SUPPORT WITH TY.1 POST				
HORIZONTAL CLEARANCE	__' LEFT __' RIGHT			
SYMBOL	X	Y	WIDTH	HEIGHT
M1-1	66.0	93.6	36	36

GENERAL NOTES

COMMONWEALTH OF KENTUCKY
DEPARTMENT OF HIGHWAYS
TEAM KENTUCKY. Transportation Cabinet

DRAWING TITLE: SIGN DETAIL SHEET

ITEM NO. 5-591.00
COUNTY OF JEFFERSON
SHEET NO. T84

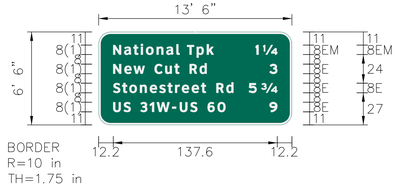

FONT:
(1) ClearviewHwy-5-W

Panel Style: guide_exp_distance.ssi
M.U.T.C.D.: 2009 Edition

SIGN INFORMATION	
SIGN NUMBER	P-24
QUANTITY	1
WIDTH	13'-6"
HEIGHT	6'-6"
AREA (Sq. Ft.)	87.8
BORDER WIDTH	1.75"
BORDER RADII	10"
PANEL COLOR	GREEN
LEGEND/BORDER COLOR	WHITE/WHITE
MILE POINT (EX.)	MP 9.32
PANEL MATERIAL	REFLECTIVE
LEGEND MATERIAL	REFLECTIVE

SIGN LOCATION / SUPPORT	
ROAD	KY 841
TRAFFIC DIRECTION	WB
SIDE OF ROAD	LT
MOUNTING STYLE	EXISTING BEAMS
BEAM MATERIAL	
BEAM SIZE	
BEAM/POST LENGTH	1 =
BEAM/POST LENGTH	2 =
BEAM/POST LENGTH	3 =
BEAM/POST LENGTH	4 =
CONC "a" =	-.- Cu. Yds.
CONC "b" =	

SUPPORT TYPE				
*A"= FIXED BEAMS *C"= OMNI-DIRECTIONAL BREAK-AWAY *D"= BREAK-AWAY SUPPORT WITH TY.1 POST				
HORIZONTAL CLEARANCE	__' LEFT __' RIGHT			
SYMBOL	X	Y	WIDTH	HEIGHT

Panel Style: tab1.bsi
M.U.T.C.D.: 2009 Edition




FONT:
(1) ClearviewHwy-5-W

Panel Style: guide_fwy_overhead.ssi
M.U.T.C.D.: 2009 Edition

SIGN INFORMATION	
SIGN NUMBER	P-17
QUANTITY	1
WIDTH	14'-0"
HEIGHT	12'-0"
AREA (Sq. Ft.)	203.0
BORDER WIDTH	2"
BORDER RADII	12"
PANEL COLOR	GREEN
LEGEND/BORDER COLOR	WHITE/WHITE
MILE POINT (EX.)	MP 9.40
PANEL MATERIAL	REFLECTIVE
LEGEND MATERIAL	REFLECTIVE

SIGN LOCATION / SUPPORT	
ROAD	KY 841
TRAFFIC DIRECTION	EB
SIDE OF ROAD	OH
MOUNTING STYLE	EXISTING CANTILEVER
BEAM MATERIAL	
BEAM SIZE	
BEAM/POST LENGTH	1 =
BEAM/POST LENGTH	2 =
BEAM/POST LENGTH	3 =
BEAM/POST LENGTH	4 =
CONC "a" =	-.- Cu. Yds.
CONC "b" =	

SUPPORT TYPE				
*A"= FIXED BEAMS *C"= OMNI-DIRECTIONAL BREAK-AWAY *D"= BREAK-AWAY SUPPORT WITH TY.1 POST				
HORIZONTAL CLEARANCE	__' LEFT __' RIGHT			
SYMBOL	X	Y	WIDTH	HEIGHT
M1-1	66.0	93.6	36	36

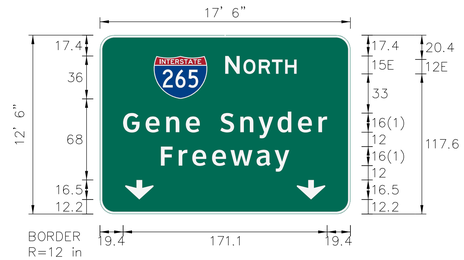

FONT:
(1) ClearviewHwy-5-W

Panel Style: guide_fwy_overhead.ssi
M.U.T.C.D.: 2009 Edition

SIGN INFORMATION	
SIGN NUMBER	P-18
QUANTITY	1
WIDTH	17'-6"
HEIGHT	12'-6"
AREA (Sq. Ft.)	218.8
BORDER WIDTH	2"
BORDER RADII	12"
PANEL COLOR	GREEN
LEGEND/BORDER COLOR	WHITE/WHITE
MILE POINT (EX.)	MP 9.70
PANEL MATERIAL	REFLECTIVE
LEGEND MATERIAL	REFLECTIVE

SIGN LOCATION / SUPPORT	
ROAD	KY 841
TRAFFIC DIRECTION	EB
SIDE OF ROAD	OH
MOUNTING STYLE	EXISTING TRUSS
BEAM MATERIAL	
BEAM SIZE	
BEAM/POST LENGTH	1 =
BEAM/POST LENGTH	2 =
BEAM/POST LENGTH	3 =
BEAM/POST LENGTH	4 =
CONC "a" =	-.- Cu. Yds.
CONC "b" =	

SUPPORT TYPE				
*A"= FIXED BEAMS *C"= OMNI-DIRECTIONAL BREAK-AWAY *D"= BREAK-AWAY SUPPORT WITH TY.1 POST				
HORIZONTAL CLEARANCE	__' LEFT __' RIGHT			
SYMBOL	X	Y	WIDTH	HEIGHT
M1-1	45.0	96.6	45	36
AR_Down	21.0	12.1	24.0	16.5
AR_Down	165.0	12.1	24.0	16.5

Panel Style: tab1.bsi
M.U.T.C.D.: 2009 Edition



FONT:
(1) ClearviewHwy-5-W


Panel Style: guide_fwy_overhead.ssi
M.U.T.C.D.: 2009 Edition

SIGN INFORMATION	
SIGN NUMBER	P-19
QUANTITY	1
WIDTH	17'-6"
HEIGHT	13'-0"
AREA (Sq. Ft.)	262.5
BORDER WIDTH	2"
BORDER RADII	12"
PANEL COLOR	GREEN
LEGEND/BORDER COLOR	WHITE/WHITE
MILE POINT (EX.)	MP 9.70
PANEL MATERIAL	REFLECTIVE
LEGEND MATERIAL	REFLECTIVE

SIGN LOCATION / SUPPORT	
ROAD	KY 841
TRAFFIC DIRECTION	EB (RAMP)
SIDE OF ROAD	OH
MOUNTING STYLE	EXISTING TRUSS
BEAM MATERIAL	
BEAM SIZE	
BEAM/POST LENGTH	1 =
BEAM/POST LENGTH	2 =
BEAM/POST LENGTH	3 =
BEAM/POST LENGTH	4 =
CONC "a" =	-.- Cu. Yds.
CONC "b" =	

SUPPORT TYPE	A			
*A"= FIXED BEAMS *C"= OMNI-DIRECTIONAL BREAK-AWAY *D"= BREAK-AWAY SUPPORT WITH TY.1 POST				
HORIZONTAL CLEARANCE	__' LEFT __' RIGHT			
SYMBOL	X	Y	WIDTH	HEIGHT
M1-1	87.0	105.0	36	36
AR_Ty.A	19.9	6.6	20.0	31.5
AR_Ty.A	165.3	6.6	20.0	31.5

Panel Style: tab1.bsi
M.U.T.C.D.: 2009 Edition

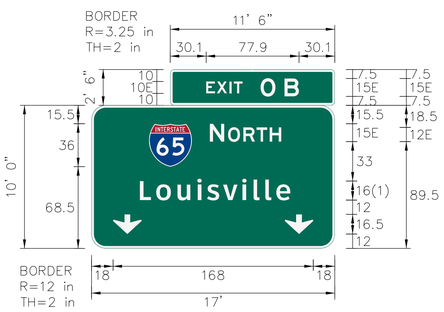

FONT:
(1) ClearviewHwy-5-W

Panel Style: guide_fwy_overhead.ssi
M.U.T.C.D.: 2009 Edition

SIGN INFORMATION	
SIGN NUMBER	P-20
QUANTITY	1
WIDTH	17'-0"
HEIGHT	10'-0"
AREA (Sq. Ft.)	198.8
BORDER WIDTH	2"
BORDER RADII	12"
PANEL COLOR	GREEN
LEGEND/BORDER COLOR	WHITE/WHITE
MILE POINT (EX.)	MP 9.85
PANEL MATERIAL	REFLECTIVE
LEGEND MATERIAL	REFLECTIVE

SIGN LOCATION / SUPPORT	
ROAD	KY 841
TRAFFIC DIRECTION	EB (RAMP)
SIDE OF ROAD	OH
MOUNTING STYLE	EXISTING TRUSS
BEAM MATERIAL	
BEAM SIZE	
BEAM/POST LENGTH	1 =
BEAM/POST LENGTH	2 =
BEAM/POST LENGTH	3 =
BEAM/POST LENGTH	4 =
CONC "a" =	-.- Cu. Yds.
CONC "b" =	

SUPPORT TYPE				
*A"= FIXED BEAMS *C"= OMNI-DIRECTIONAL BREAK-AWAY *D"= BREAK-AWAY SUPPORT WITH TY.1 POST				
HORIZONTAL CLEARANCE	__' LEFT __' RIGHT			
SYMBOL	X	Y	WIDTH	HEIGHT
M1-1	48.1	68.5	36	36
AR_Down	18.0	12.0	24.0	16.5
AR_Down	162.0	12.0	24.0	16.5

Panel Style: tab1.bsi
M.U.T.C.D.: 2009 Edition



FONT:
(1) ClearviewHwy-5-W

Panel Style: guide_fwy_overhead.ssi
M.U.T.C.D.: 2009 Edition

SIGN INFORMATION	
SIGN NUMBER	P-21
QUANTITY	1
WIDTH	13'-6"
HEIGHT	11'-0"
AREA (Sq. Ft.)	177.3
BORDER WIDTH	2"
BORDER RADII	12"
PANEL COLOR	GREEN
LEGEND/BORDER COLOR	WHITE/WHITE
MILE POINT (EX.)	MP 9.85
PANEL MATERIAL	REFLECTIVE
LEGEND MATERIAL	REFLECTIVE

SIGN LOCATION / SUPPORT	
ROAD	KY 841
TRAFFIC DIRECTION	EB (RAMP)
SIDE OF ROAD	OH
MOUNTING STYLE	EXISTING TRUSS
BEAM MATERIAL	
BEAM SIZE	
BEAM/POST LENGTH	1 =
BEAM/POST LENGTH	2 =
BEAM/POST LENGTH	3 =
BEAM/POST LENGTH	4 =
CONC "a" =	__ Cu. Yds.
CONC "b" =	

SUPPORT TYPE				
*A"= FIXED BEAMS *C"= OMNI-DIRECTIONAL BREAK-AWAY *D"= BREAK-AWAY SUPPORT WITH TY.1 POST				
HORIZONTAL CLEARANCE	__' LEFT __' RIGHT			
SYMBOL	X	Y	WIDTH	HEIGHT
M1-1	25.7	83.5	36	36
AR_Ty.A	66.1	13.8	20.0	31.5

GENERAL NOTES

COMMONWEALTH OF KENTUCKY
DEPARTMENT OF HIGHWAYS
TEAM KENTUCKY TRANSPORTATION CABINET

DRAWING TITLE: SIGN DETAIL SHEET

ITEM NO. 5-591.00
COUNTY OF JEFFERSON
SHEET NO. T85



Panel Style: guide_exp_gore.ssi
M.U.T.C.D.: 2009 Edition

SIGN INFORMATION	
SIGN NUMBER	S-45
QUANTITY	1
WIDTH	9'-0"
HEIGHT	5'-0"
AREA (Sq. Ft.)	45.0
BORDER WIDTH	1.5"
BORDER RADII	8"
PANEL COLOR	GREEN
LEGEND/BORDER COLOR	WHITE/WHITE
MILE POINT (EX.)	MP 10.15
PANEL MATERIAL	REFLECTIVE
LEGEND MATERIAL	REFLECTIVE

SIGN LOCATION / SUPPORT	
ROAD	KY 841
TRAFFIC DIRECTION	WB
SIDE OF ROAD	LT (GORE)
MOUNTING STYLE	EXISTING POSTS
BEAM MATERIAL	
BEAM SIZE	
BEAM/POST LENGTH	1 =
BEAM/POST LENGTH	2 =
BEAM/POST LENGTH	3 =
BEAM/POST LENGTH	4 =
CONC "a" =	
CONC "b" =	

SUPPORT TYPE				
"A"= FIXED BEAMS "C"= OMNI-DIRECTIONAL BREAK-AWAY "D"= BREAK-AWAY SUPPORT WITH TY.1 POST				
HORIZONTAL CLEARANCE	__' LEFT __' RIGHT			
SYMBOL	X	Y	WIDTH	HEIGHT
AR_Ty.A	79.0	6.0	18.2	29.2



FONT:
(1) ClearviewHwy-5-W

Panel Style: guide_fwy_overhead.ssi
M.U.T.C.D.: 2009 Edition

SIGN INFORMATION	
SIGN NUMBER	P-22
QUANTITY	1
WIDTH	18'-0"
HEIGHT	10'-6"
AREA (Sq. Ft.)	189.0
BORDER WIDTH	2"
BORDER RADII	12"
PANEL COLOR	GREEN
LEGEND/BORDER COLOR	WHITE/WHITE
MILE POINT (EX.)	MP 10.18
PANEL MATERIAL	REFLECTIVE
LEGEND MATERIAL	REFLECTIVE

SIGN LOCATION / SUPPORT	
ROAD	KY 841
TRAFFIC DIRECTION	WB
SIDE OF ROAD	OH
MOUNTING STYLE	EXISTING TRUSS
BEAM MATERIAL	
BEAM SIZE	
BEAM/POST LENGTH	1 =
BEAM/POST LENGTH	2 =
BEAM/POST LENGTH	3 =
BEAM/POST LENGTH	4 =
CONC "a" =	-.- Cu. Yds.
CONC "b" =	

SUPPORT TYPE				
"A"= FIXED BEAMS "C"= OMNI-DIRECTIONAL BREAK-AWAY "D"= BREAK-AWAY SUPPORT WITH TY.1 POST				
HORIZONTAL CLEARANCE	__' LEFT __' RIGHT			
SYMBOL	X	Y	WIDTH	HEIGHT
M1-5	53.6	74.3	45	36

Panel Style: tab1.bsi
M.U.T.C.D.: 2009 Edition



FONT:
(1) ClearviewHwy-5-W

Panel Style: guide_fwy_overhead.ssi
M.U.T.C.D.: 2009 Edition

SIGN INFORMATION	
SIGN NUMBER	P-23
QUANTITY	1
WIDTH	13'-6"
HEIGHT	12'-0"
AREA (Sq. Ft.)	190.8
BORDER WIDTH	2"
BORDER RADII	12"
PANEL COLOR	GREEN
LEGEND/BORDER COLOR	WHITE/WHITE
MILE POINT (EX.)	MP 10.18
PANEL MATERIAL	REFLECTIVE
LEGEND MATERIAL	REFLECTIVE

SIGN LOCATION / SUPPORT	
ROAD	KY 841
TRAFFIC DIRECTION	WB
SIDE OF ROAD	OH
MOUNTING STYLE	EXISTING TRUSS
BEAM MATERIAL	
BEAM SIZE	
BEAM/POST LENGTH	1 =
BEAM/POST LENGTH	2 =
BEAM/POST LENGTH	3 =
BEAM/POST LENGTH	4 =
CONC "a" =	__ Cu. Yds.
CONC "b" =	

SUPPORT TYPE				
"A"= FIXED BEAMS "C"= OMNI-DIRECTIONAL BREAK-AWAY "D"= BREAK-AWAY SUPPORT WITH TY.1 POST				
HORIZONTAL CLEARANCE	__' LEFT __' RIGHT			
SYMBOL	X	Y	WIDTH	HEIGHT
M1-1	25.6	90.1	45	36
AR_Ty.A	66.1	20.4	24.0	37.8




Panel Style: guide_exp_gore.ssi
M.U.T.C.D.: 2009 Edition

SIGN INFORMATION	
SIGN NUMBER	S-44
QUANTITY	1
WIDTH	9'-0"
HEIGHT	5'-0"
AREA (Sq. Ft.)	45.0
BORDER WIDTH	1.5"
BORDER RADII	8"
PANEL COLOR	GREEN
LEGEND/BORDER COLOR	WHITE/WHITE
MILE POINT (EX.)	MP 10.52
PANEL MATERIAL	REFLECTIVE
LEGEND MATERIAL	REFLECTIVE

SIGN LOCATION / SUPPORT	
ROAD	I-265
TRAFFIC DIRECTION	SB
SIDE OF ROAD	LT (GORE)
MOUNTING STYLE	NEW POSTS
BEAM MATERIAL	
BEAM SIZE	
BEAM/POST LENGTH	1 =
BEAM/POST LENGTH	2 =
BEAM/POST LENGTH	3 =
BEAM/POST LENGTH	4 =
CONC "a" = 1.5	0.46 Cu. Yds.
CONC "b" = 3.5	

SUPPORT TYPE D				
"A"= FIXED BEAMS "C"= OMNI-DIRECTIONAL BREAK-AWAY "D"= BREAK-AWAY SUPPORT WITH TY.1 POST				
HORIZONTAL CLEARANCE	__' LEFT __' RIGHT			
SYMBOL	X	Y	WIDTH	HEIGHT
AR_Ty.A	79.0	6.0	18.2	29.2

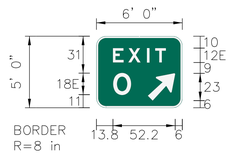

Panel Style: guide_fwy_gore.ssi
M.U.T.C.D.: 2009 Edition

SIGN INFORMATION	
SIGN NUMBER	S-60
QUANTITY	1
WIDTH	6'-0"
HEIGHT	5'-0"
AREA (Sq. Ft.)	30.0
BORDER WIDTH	1.5"
BORDER RADII	8"
PANEL COLOR	GREEN
LEGEND/BORDER COLOR	WHITE/WHITE
MILE POINT (EX.)	9.77
PANEL MATERIAL	REFLECTIVE
LEGEND MATERIAL	REFLECTIVE

SIGN LOCATION / SUPPORT	
ROAD	I-265
TRAFFIC DIRECTION	EB
SIDE OF ROAD	RT (GORE)
MOUNTING STYLE	EXISTING POSTS
BEAM MATERIAL	
BEAM SIZE	
BEAM/POST LENGTH	1 =
BEAM/POST LENGTH	2 =
BEAM/POST LENGTH	3 =
BEAM/POST LENGTH	4 =
CONC "a" =	
CONC "b" =	

SUPPORT TYPE				
"A"= FIXED BEAMS "C"= OMNI-DIRECTIONAL BREAK-AWAY "D"= BREAK-AWAY SUPPORT WITH TY.1 POST				
HORIZONTAL CLEARANCE	__' LEFT __' RIGHT			
SYMBOL	X	Y	WIDTH	HEIGHT



FONT:
(1) ClearviewHwy-5-W

Panel Style: guide_fwy_supplemental.ssi
M.U.T.C.D.: 2023 Edition

SIGN INFORMATION	
SIGN NUMBER	P-19A
QUANTITY	1
WIDTH	15'-6"
HEIGHT	5'-6"
AREA (Sq. Ft.)	85.3
BORDER WIDTH	2"
BORDER RADII	9"
PANEL COLOR	GREEN
LEGEND/BORDER COLOR	WHITE/WHITE
MILE POINT (EX.)	MP 9.81
PANEL MATERIAL	REFLECTIVE
LEGEND MATERIAL	REFLECTIVE

SIGN LOCATION / SUPPORT	
ROAD	KY 841
TRAFFIC DIRECTION	EB (RAMP)
SIDE OF ROAD	RT
MOUNTING STYLE	EXISTING BEAMS
BEAM MATERIAL	
BEAM SIZE	
BEAM/POST LENGTH	1 =
BEAM/POST LENGTH	2 =
BEAM/POST LENGTH	3 =
BEAM/POST LENGTH	4 =
CONC "a" =	-.- Cu. Yds.
CONC "b" =	

SUPPORT TYPE				
"A"= FIXED BEAMS "C"= OMNI-DIRECTIONAL BREAK-AWAY "D"= BREAK-AWAY SUPPORT WITH TY.1 POST				
HORIZONTAL CLEARANCE	__' LEFT __' RIGHT			
SYMBOL	X	Y	WIDTH	HEIGHT

GENERAL NOTES

COMMONWEALTH OF KENTUCKY
DEPARTMENT OF HIGHWAYS
TEAM KENTUCKY TRANSPORTATION CABINET

DRAWING TITLE: SIGN DETAIL SHEET

ITEM NO. 5-591.00
COUNTY OF JEFFERSON
SHEET NO. T86



FONT:
(1) ClearviewHwy-5-W

Panel Style: guide_fwy_overhead.ssi
M.U.T.C.D.: 2009 Edition

SIGN INFORMATION	
SIGN NUMBER	
QUANTITY	
WIDTH	
HEIGHT	
AREA (Sq. Ft.)	
BORDER WIDTH	
BORDER RADII	
PANEL COLOR	
LEGEND/BORDER COLOR	
MILE POINT (EX.)	
PANEL MATERIAL	
LEGEND MATERIAL	

SIGN LOCATION / SUPPORT	
ROAD	
TRAFFIC DIRECTION	
SIDE OF ROAD	
MOUNTING STYLE	
BEAM MATERIAL	
BEAM SIZE	
BEAM/POST LENGTH	1 =
BEAM/POST LENGTH	2 =
BEAM/POST LENGTH	3 =
BEAM/POST LENGTH	4 =
CONC "a" =	--- Cu. Yds.
CONC "b" =	

SUPPORT TYPE				
"A"= FIXED BEAMS "C"= OMNI-DIRECTIONAL BREAK-AWAY "D"= BREAK-AWAY SUPPORT WITH TY.1 POST				
HORIZONTAL CLEARANCE	__' LEFT __' RIGHT			
SYMBOL	X	Y	WIDTH	HEIGHT



FONT:
(1) ClearviewHwy-5-W

Panel Style: guide_fwy_overhead.ssi
M.U.T.C.D.: 2009 Edition

SIGN INFORMATION	
SIGN NUMBER	P-185
QUANTITY	1
WIDTH	17'-0"
HEIGHT	10'-6"
AREA (Sq. Ft.)	178.5
BORDER WIDTH	2"
BORDER RADII	12"
PANEL COLOR	GREEN
LEGEND/BORDER COLOR	WHITE/WHITE
MILE POINT (EX.)	MP 10.67
PANEL MATERIAL	REFLECTIVE
LEGEND MATERIAL	REFLECTIVE

SIGN LOCATION / SUPPORT	
ROAD	I-265
TRAFFIC DIRECTION	SB
SIDE OF ROAD	OH
MOUNTING STYLE	EXISTING TRUSS
BEAM MATERIAL	
BEAM SIZE	
BEAM/POST LENGTH	1 =
BEAM/POST LENGTH	2 =
BEAM/POST LENGTH	3 =
BEAM/POST LENGTH	4 =
CONC "a" =	-.- Cu. Yds.
CONC "b" =	

SUPPORT TYPE				
"A"= FIXED BEAMS "C"= OMNI-DIRECTIONAL BREAK-AWAY "D"= BREAK-AWAY SUPPORT WITH TY.1 POST				
HORIZONTAL CLEARANCE	__' LEFT __' RIGHT			
SYMBOL	X	Y	WIDTH	HEIGHT
M1-5	45.6	74.3	45	36

SIGN INFORMATION	
SIGN NUMBER	P-186
QUANTITY	1
WIDTH	13'-6"
HEIGHT	10'-0"
AREA (Sq. Ft.)	163.8
BORDER WIDTH	2"
BORDER RADII	12"
PANEL COLOR	GREEN
LEGEND/BORDER COLOR	WHITE/WHITE
MILE POINT (EX.)	MP 10.67
PANEL MATERIAL	REFLECTIVE
LEGEND MATERIAL	REFLECTIVE

SIGN LOCATION / SUPPORT	
ROAD	I-265
TRAFFIC DIRECTION	SB
SIDE OF ROAD	OH
MOUNTING STYLE	EXISTING TRUSS
BEAM MATERIAL	
BEAM SIZE	
BEAM/POST LENGTH	1 =
BEAM/POST LENGTH	2 =
BEAM/POST LENGTH	3 =
BEAM/POST LENGTH	4 =
CONC "a" =	__ Cu. Yds.
CONC "b" =	

SUPPORT TYPE				
"A"= FIXED BEAMS "C"= OMNI-DIRECTIONAL BREAK-AWAY "D"= BREAK-AWAY SUPPORT WITH TY.1 POST				
HORIZONTAL CLEARANCE	__' LEFT __' RIGHT			
SYMBOL	X	Y	WIDTH	HEIGHT
M1-1	24.1	69.1	36	36




FONT:
(1) ClearviewHwy-5-W

Panel Style: guide_fwy_overhead.ssi
M.U.T.C.D.: 2009 Edition

SIGN INFORMATION	
SIGN NUMBER	P-187
QUANTITY	1
WIDTH	17'-6"
HEIGHT	11'-0"
AREA (Sq. Ft.)	221.3
BORDER WIDTH	2"
BORDER RADII	12"
PANEL COLOR	GREEN
LEGEND/BORDER COLOR	WHITE/WHITE
MILE POINT (EX.)	MP 10.67
PANEL MATERIAL	REFLECTIVE
LEGEND MATERIAL	REFLECTIVE

SIGN LOCATION / SUPPORT	
ROAD	I-265
TRAFFIC DIRECTION	SB
SIDE OF ROAD	OH
MOUNTING STYLE	EXISTING TRUSS
BEAM MATERIAL	
BEAM SIZE	
BEAM/POST LENGTH	1 =
BEAM/POST LENGTH	2 =
BEAM/POST LENGTH	3 =
BEAM/POST LENGTH	4 =
CONC "a" =	-.- Cu. Yds.
CONC "b" =	

SUPPORT TYPE				
"A"= FIXED BEAMS "C"= OMNI-DIRECTIONAL BREAK-AWAY "D"= BREAK-AWAY SUPPORT WITH TY.1 POST				
HORIZONTAL CLEARANCE	__' LEFT __' RIGHT			
SYMBOL	X	Y	WIDTH	HEIGHT
M1-1	45.8	80.2	36	36
AR_Ty.A	19.9	6.6	20.0	31.5
AR_Ty.A	165.3	6.6	20.0	31.5

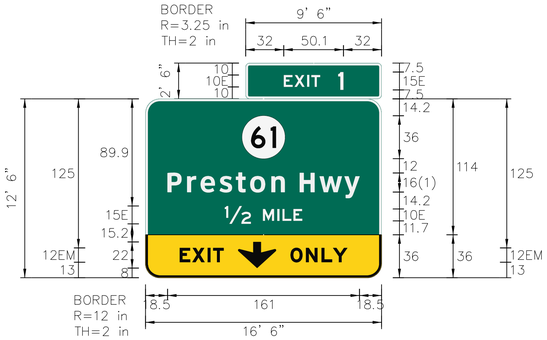


FONT:
(1) ClearviewHwy-5-W

Panel Style: guide_fwy_intermediate.ssi
M.U.T.C.D.: 2023 Edition

SIGN INFORMATION	
SIGN NUMBER	P-40
QUANTITY	1
WIDTH	16'-6"
HEIGHT	12'-6"
AREA (Sq. Ft.)	230.0
BORDER WIDTH	2"
BORDER RADII	12"
PANEL COLOR	GREEN
LEGEND/BORDER COLOR	WHITE/WHITE
MILE POINT (EX.)	MP 10.84
PANEL MATERIAL	REFLECTIVE
LEGEND MATERIAL	REFLECTIVE

SIGN LOCATION / SUPPORT	
ROAD	I-265
TRAFFIC DIRECTION	NB
SIDE OF ROAD	OH
MOUNTING STYLE	EXISTING CANTILEVER
BEAM MATERIAL	
BEAM SIZE	
BEAM/POST LENGTH	1 =
BEAM/POST LENGTH	2 =
BEAM/POST LENGTH	3 =
BEAM/POST LENGTH	4 =
CONC "a" =	__ Cu. Yds.
CONC "b" =	

SUPPORT TYPE				
"A"= FIXED BEAMS "C"= OMNI-DIRECTIONAL BREAK-AWAY "D"= BREAK-AWAY SUPPORT WITH TY.1 POST				
HORIZONTAL CLEARANCE	__' LEFT __' RIGHT			
SYMBOL	X	Y	WIDTH	HEIGHT
M1-5	81.0	99.9	36	36
AR_Down	77.6	8.0	32.0	22.0

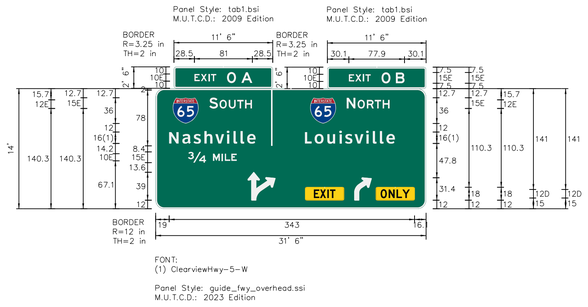

SIGN INFORMATION	
SIGN NUMBER	P-182
QUANTITY	1
WIDTH	31'-6"
HEIGHT	14'-0"
AREA (Sq. Ft.)	498.5
BORDER WIDTH	2"
BORDER RADII	12"
PANEL COLOR	GREEN
LEGEND/BORDER COLOR	WHITE/WHITE
MILE POINT (EX.)	MP 10.95
PANEL MATERIAL	REFLECTIVE
LEGEND MATERIAL	REFLECTIVE

SIGN LOCATION / SUPPORT	
ROAD	I-265
TRAFFIC DIRECTION	SB
SIDE OF ROAD	OH
MOUNTING STYLE	EXISTING TRUSS
BEAM MATERIAL	
BEAM SIZE	
BEAM/POST LENGTH	1 =
BEAM/POST LENGTH	2 =
BEAM/POST LENGTH	3 =
BEAM/POST LENGTH	4 =
CONC "a" =	__ Cu. Yds.
CONC "b" =	

SUPPORT TYPE				
"A"= FIXED BEAMS "C"= OMNI-DIRECTIONAL BREAK-AWAY "D"= BREAK-AWAY SUPPORT WITH TY.1 POST				
HORIZONTAL CLEARANCE	__' LEFT __' RIGHT			
SYMBOL	X	Y	WIDTH	HEIGHT
M1-1	23.6	119.3	36	36
M1-1	215.7	119.3	36	36
APL_ThrRt	128.9	12.0	16.3	39.0
APL_Rt	272.9	12.0	16.3	31.4

GENERAL NOTES


COMMONWEALTH OF KENTUCKY
DEPARTMENT OF HIGHWAYS

TEAM KENTUCKY TRANSPORTATION CABINET

DRAWING TITLE: SIGN DETAIL SHEET

ITEM NO. 5-591.00
COUNTY OF JEFFERSON
SHEET NO. T87

Panel Style: tab1.bsi
M.U.T.C.D.: 2009 Edition

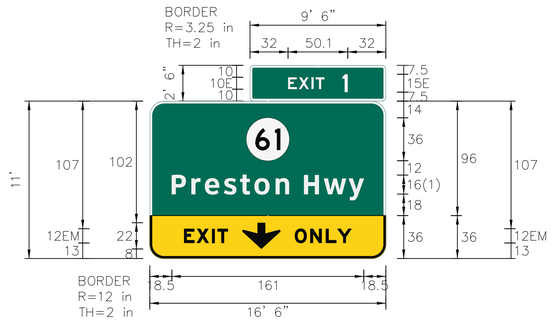

FONT:
(1) ClearviewHwy-5-W

Panel Style: guide_fwy_intermediate.ssi
M.U.T.C.D.: 2023 Edition

SIGN INFORMATION	
SIGN NUMBER	P-41
QUANTITY	1
WIDTH	16'-6"
HEIGHT	11'-0"
AREA (Sq. Ft.)	205.3
BORDER WIDTH	2"
BORDER RADII	12"
PANEL COLOR	GREEN
LEGEND/BORDER COLOR	WHITE/WHITE
MILE POINT (EX.)	MP 11.06
PANEL MATERIAL	REFLECTIVE
LEGEND MATERIAL	REFLECTIVE

SIGN LOCATION / SUPPORT	
ROAD	I-265
TRAFFIC DIRECTION	NB
SIDE OF ROAD	OH
MOUNTING STYLE	EXISTING CANTILEVER
BEAM MATERIAL	
BEAM SIZE	
BEAM/POST LENGTH	1 =
BEAM/POST LENGTH	2 =
BEAM/POST LENGTH	3 =
BEAM/POST LENGTH	4 =
CONC "a" =	-.- Cu. Yds.
CONC "b" =	

SUPPORT TYPE
"A"= FIXED BEAMS
"C"= OMNI-DIRECTIONAL BREAK-AWAY
"D"= BREAK-AWAY SUPPORT WITH TY.1 POST

HORIZONTAL CLEARANCE	__' LEFT / __' RIGHT			
SYMBOL	X	Y	WIDTH	HEIGHT
M1-5	81.0	82.0	36	36
AR_Down	77.6	8.0	32.0	22.0

Panel Style: tab1.bsi
M.U.T.C.D.: 2009 Edition



FONT:
(1) ClearviewHwy-5-W

Panel Style: guide_fwy_supplemental.ssi
M.U.T.C.D.: 2023 Edition


SIGN INFORMATION	
SIGN NUMBER	P-181
QUANTITY	1
WIDTH	15'-6"
HEIGHT	5'-6"
AREA (Sq. Ft.)	85.3
BORDER WIDTH	2"
BORDER RADII	9"
PANEL COLOR	GREEN
LEGEND/BORDER COLOR	WHITE/WHITE
MILE POINT (EX.)	MP 11.06
PANEL MATERIAL	REFLECTIVE
LEGEND MATERIAL	REFLECTIVE

SIGN LOCATION / SUPPORT	
ROAD	I-265
TRAFFIC DIRECTION	SB
SIDE OF ROAD	LT
MOUNTING STYLE	EXISTING BEAMS
BEAM MATERIAL	
BEAM SIZE	
BEAM/POST LENGTH	1 =
BEAM/POST LENGTH	2 =
BEAM/POST LENGTH	3 =
BEAM/POST LENGTH	4 =
CONC "a" =	-.- Cu. Yds.
CONC "b" =	

SUPPORT TYPE
"A"= FIXED BEAMS
"C"= OMNI-DIRECTIONAL BREAK-AWAY
"D"= BREAK-AWAY SUPPORT WITH TY.1 POST

HORIZONTAL CLEARANCE	__' LEFT / __' RIGHT			
SYMBOL	X	Y	WIDTH	HEIGHT

Panel Style: tab1.bsi
M.U.T.C.D.: 2009 Edition

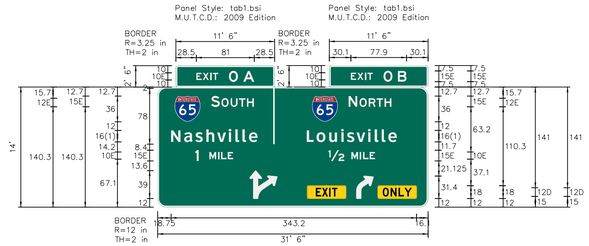

FONT:
(1) ClearviewHwy-5-W

Panel Style: guide_fwy_overhead.ssi
M.U.T.C.D.: 2023 Edition

SIGN INFORMATION	
SIGN NUMBER	P-179
QUANTITY	1
WIDTH	31'-6"
HEIGHT	14'-0"
AREA (Sq. Ft.)	498.5
BORDER WIDTH	2"
BORDER RADII	12"
PANEL COLOR	GREEN
LEGEND/BORDER COLOR	WHITE/WHITE
MILE POINT (EX.)	MP 11.20
PANEL MATERIAL	REFLECTIVE
LEGEND MATERIAL	REFLECTIVE

SIGN LOCATION / SUPPORT	
ROAD	I-265
TRAFFIC DIRECTION	SB
SIDE OF ROAD	OH
MOUNTING STYLE	EXISTING TRUSS
BEAM MATERIAL	
BEAM SIZE	
BEAM/POST LENGTH	1 =
BEAM/POST LENGTH	2 =
BEAM/POST LENGTH	3 =
BEAM/POST LENGTH	4 =
CONC "a" =	__ Cu. Yds.
CONC "b" =	

SUPPORT TYPE
"A"= FIXED BEAMS
"C"= OMNI-DIRECTIONAL BREAK-AWAY
"D"= BREAK-AWAY SUPPORT WITH TY.1 POST

HORIZONTAL CLEARANCE	__' LEFT / __' RIGHT			
SYMBOL	X	Y	WIDTH	HEIGHT
M1-1	23.6	119.3	36	36
M1-1	215.7	119.3	36	36
APL_ThrRt	128.9	12.0	16.3	39.0
APL_Rt	272.9	12.0	16.3	31.4

Panel Style: tab1.bsi
M.U.T.C.D.: 2009 Edition



FONT:
(1) ClearviewHwy-5-W

Panel Style: guide_fwy_overhead.ssi
M.U.T.C.D.: 2023 Edition


SIGN INFORMATION	
SIGN NUMBER	P-42
QUANTITY	1
WIDTH	17'-0"
HEIGHT	12'-6"
AREA (Sq. Ft.)	212.5
BORDER WIDTH	2"
BORDER RADII	12"
PANEL COLOR	GREEN
LEGEND/BORDER COLOR	WHITE/WHITE
MILE POINT (EX.)	MP 11.35
PANEL MATERIAL	REFLECTIVE
LEGEND MATERIAL	REFLECTIVE

SIGN LOCATION / SUPPORT	
ROAD	I-265
TRAFFIC DIRECTION	NB
SIDE OF ROAD	OH
MOUNTING STYLE	EXISTING TRUSS
BEAM MATERIAL	
BEAM SIZE	
BEAM/POST LENGTH	1 =
BEAM/POST LENGTH	2 =
BEAM/POST LENGTH	3 =
BEAM/POST LENGTH	4 =
CONC "a" =	-.- Cu. Yds.
CONC "b" =	

SUPPORT TYPE
"A"= FIXED BEAMS
"C"= OMNI-DIRECTIONAL BREAK-AWAY
"D"= BREAK-AWAY SUPPORT WITH TY.1 POST

HORIZONTAL CLEARANCE	__' LEFT / __' RIGHT			
SYMBOL	X	Y	WIDTH	HEIGHT
M1-1	42.0	96.0	45	36
AR_Down	18.0	11.6	24.0	16.5
AR_Down	162.0	11.6	24.0	16.5

Panel Style: tab1.bsi
M.U.T.C.D.: 2009 Edition

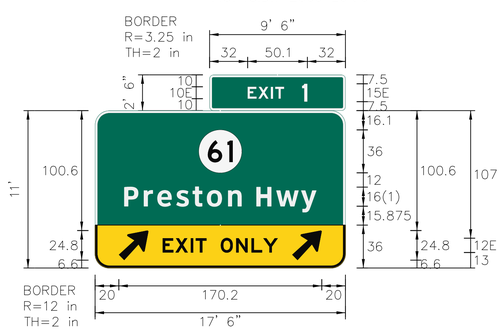

FONT:
(1) ClearviewHwy-5-W

Panel Style: guide_fwy_overhead.ssi
M.U.T.C.D.: 2023 Edition


SIGN INFORMATION	
SIGN NUMBER	P-43
QUANTITY	1
WIDTH	17'-6"
HEIGHT	11'-0"
AREA (Sq. Ft.)	216.3
BORDER WIDTH	2"
BORDER RADII	12"
PANEL COLOR	GREEN
LEGEND/BORDER COLOR	WHITE/WHITE
MILE POINT (EX.)	MP 11.35
PANEL MATERIAL	REFLECTIVE
LEGEND MATERIAL	REFLECTIVE

SIGN LOCATION / SUPPORT	
ROAD	I-265
TRAFFIC DIRECTION	NB
SIDE OF ROAD	OH
MOUNTING STYLE	EXISTING TRUSS
BEAM MATERIAL	
BEAM SIZE	
BEAM/POST LENGTH	1 =
BEAM/POST LENGTH	2 =
BEAM/POST LENGTH	3 =
BEAM/POST LENGTH	4 =
CONC "a" =	__ Cu. Yds.
CONC "b" =	

SUPPORT TYPE
"A"= FIXED BEAMS
"C"= OMNI-DIRECTIONAL BREAK-AWAY
"D"= BREAK-AWAY SUPPORT WITH TY.1 POST

HORIZONTAL CLEARANCE	__' LEFT / __' RIGHT			
SYMBOL	X	Y	WIDTH	HEIGHT
M1-5	87.0	79.9	36	36
AR_Ty.A	19.9	6.6	20.0	31.5
AR_Ty.A	165.3	6.6	20.0	31.5

Panel Style: tab1.bsi
M.U.T.C.D.: 2009 Edition

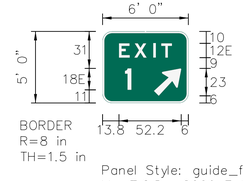

Panel Style: guide_fwy_gore.ssi
M.U.T.C.D.: 2009 Edition

SIGN INFORMATION	
SIGN NUMBER	S-10
QUANTITY	1
WIDTH	6'-0"
HEIGHT	5'-0"
AREA (Sq. Ft.)	30.0
BORDER WIDTH	1.5"
BORDER RADII	8"
PANEL COLOR	GREEN
LEGEND/BORDER COLOR	WHITE/WHITE
MILE POINT (EX.)	MP 11.43
PANEL MATERIAL	REFLECTIVE
LEGEND MATERIAL	REFLECTIVE

SIGN LOCATION / SUPPORT	
ROAD	I-265
TRAFFIC DIRECTION	NB
SIDE OF ROAD	RT (GORE)
MOUNTING STYLE	NEW POSTS
BEAM MATERIAL	
BEAM SIZE	
BEAM/POST LENGTH	1 =
BEAM/POST LENGTH	2 =
BEAM/POST LENGTH	3 =
BEAM/POST LENGTH	4 =
CONC "a" =	
CONC "b" =	

SUPPORT TYPE
"A"= FIXED BEAMS
"C"= OMNI-DIRECTIONAL BREAK-AWAY
"D"= BREAK-AWAY SUPPORT WITH TY.1 POST


HORIZONTAL CLEARANCE	__' LEFT / __' RIGHT			
SYMBOL	X	Y	WIDTH	HEIGHT
AR_Ty.A	43.0	6.0	18.2	29.2

GENERAL NOTES

COMMONWEALTH OF KENTUCKY
DEPARTMENT OF HIGHWAYS
TEAM KENTUCKY TRANSPORTATION CABINET

DRAWING TITLE: SIGN DETAIL SHEET

ITEM NO. 5-591.00
COUNTY OF JEFFERSON
SHEET NO. T88

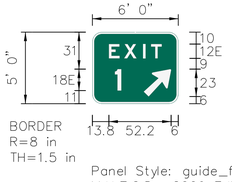

Panel Style: guide_fwy_gore.ssi
M.U.T.C.D.: 2009 Edition

SIGN INFORMATION	
SIGN NUMBER	S-42
QUANTITY	1
WIDTH	6'-0"
HEIGHT	5'-0"
AREA (Sq. Ft.)	30.0
BORDER WIDTH	1.5"
BORDER RADII	8"
PANEL COLOR	GREEN
LEGEND/BORDER COLOR	WHITE/WHITE
MILE POINT (EX.)	MP 11.93
PANEL MATERIAL	REFLECTIVE
LEGEND MATERIAL	REFLECTIVE

SIGN LOCATION / SUPPORT	
ROAD	I-265
TRAFFIC DIRECTION	SB
SIDE OF ROAD	LT (GORE)
MOUNTING STYLE	NEW POSTS
BEAM MATERIAL	
BEAM SIZE	
BEAM/POST LENGTH	1 =
BEAM/POST LENGTH	2 =
BEAM/POST LENGTH	3 =
BEAM/POST LENGTH	4 =
CONC "a" =	0.46 CU YD
CONC "b" =	

SUPPORT TYPE	D			
"A"= FIXED BEAMS "C"= OMNI-DIRECTIONAL BREAK-AWAY "D"= BREAK-AWAY SUPPORT WITH TY.1 POST				
HORIZONTAL CLEARANCE	__' LEFT __' RIGHT			
SYMBOL	X	Y	WIDTH	HEIGHT
AR_Ty.A	43.0	6.0	18.2	29.2

Panel Style: tab1.bsi
M.U.T.C.D.: 2009 Edition



FONT:
(1) ClearviewHwy-5-W


Panel Style: guide_fwy_overhead.ssi
M.U.T.C.D.: 2009 Edition

SIGN INFORMATION	
SIGN NUMBER	P-177
QUANTITY	1
WIDTH	14'-0"
HEIGHT	12'-6"
AREA (Sq. Ft.)	210.0
BORDER WIDTH	2"
BORDER RADII	12"
PANEL COLOR	GREEN
LEGEND/BORDER COLOR	WHITE/WHITE
MILE POINT (EX.)	MP 12.01
PANEL MATERIAL	REFLECTIVE
LEGEND MATERIAL	REFLECTIVE

SIGN LOCATION / SUPPORT	
ROAD	I-265
TRAFFIC DIRECTION	SB
SIDE OF ROAD	OH
MOUNTING STYLE	OVERHEAD TRUSS
BEAM MATERIAL	
BEAM SIZE	
BEAM/POST LENGTH	1 =
BEAM/POST LENGTH	2 =
BEAM/POST LENGTH	3 =
BEAM/POST LENGTH	4 =
CONC "a" =	__ Cu. Yds.
CONC "b" =	

SUPPORT TYPE				
"A"= FIXED BEAMS "C"= OMNI-DIRECTIONAL BREAK-AWAY "D"= BREAK-AWAY SUPPORT WITH TY.1 POST				
HORIZONTAL CLEARANCE	__' LEFT __' RIGHT			
SYMBOL	X	Y	WIDTH	HEIGHT
M1-1	66.0	96.6	36	36

Panel Style: tab1.bsi
M.U.T.C.D.: 2009 Edition

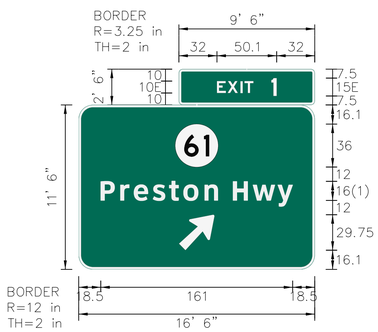

FONT:
(1) ClearviewHwy-5-W


Panel Style: guide_fwy_overhead.ssi
M.U.T.C.D.: 2009 Edition

SIGN INFORMATION	
SIGN NUMBER	P-178
QUANTITY	1
WIDTH	16'-6"
HEIGHT	11'-6"
AREA (Sq. Ft.)	213.5
BORDER RADII	12"
PANEL COLOR	GREEN
LEGEND/BORDER COLOR	WHITE/WHITE
MILE POINT (EX.)	MP 12.01
PANEL MATERIAL	REFLECTIVE
LEGEND MATERIAL	REFLECTIVE

SIGN LOCATION / SUPPORT	
ROAD	I-265
TRAFFIC DIRECTION	SB
SIDE OF ROAD	OH
MOUNTING STYLE	EXISTING TRUSS
BEAM MATERIAL	
BEAM SIZE	
BEAM/POST LENGTH	1 =
BEAM/POST LENGTH	2 =
BEAM/POST LENGTH	3 =
BEAM/POST LENGTH	4 =
CONC "a" =	__ Cu. Yds.
CONC "b" =	

SUPPORT TYPE				
"A"= FIXED BEAMS "C"= OMNI-DIRECTIONAL BREAK-AWAY "D"= BREAK-AWAY SUPPORT WITH TY.1 POST				
HORIZONTAL CLEARANCE	__' LEFT __' RIGHT			
SYMBOL	X	Y	WIDTH	HEIGHT
M1-5	79.5	85.8	36	36
AR_Ty.A	81.0	85.9	24.0	37.8

Panel Style: tab1.bsi
M.U.T.C.D.: 2009 Edition

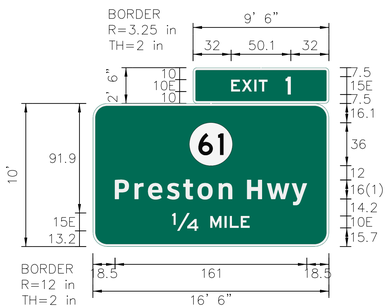

FONT:
(1) ClearviewHwy-5-W


Panel Style: guide_fwy_intermediate.ssi
M.U.T.C.D.: 2009 Edition

SIGN INFORMATION	
SIGN NUMBER	P-176
QUANTITY	1
WIDTH	16'-5"
HEIGHT	10'-0"
AREA (Sq. Ft.)	188.8
BORDER WIDTH	12"
BORDER RADII	WHITE
PANEL COLOR	GREEN
LEGEND/BORDER COLOR	WHITE/WHITE
MILE POINT (EX.)	MP 12.38
PANEL MATERIAL	REFLECTIVE
LEGEND MATERIAL	REFLECTIVE

SIGN LOCATION / SUPPORT	
ROAD	I-265
TRAFFIC DIRECTION	SB
SIDE OF ROAD	LT
MOUNTING STYLE	EXISTING BEAMS
BEAM MATERIAL	
BEAM SIZE	
BEAM/POST LENGTH	1 =
BEAM/POST LENGTH	2 =
BEAM/POST LENGTH	3 =
BEAM/POST LENGTH	4 =
CONC "a" =	-.- Cu. Yds.
CONC "b" =	

SUPPORT TYPE				
"A"= FIXED BEAMS "C"= OMNI-DIRECTIONAL BREAK-AWAY "D"= BREAK-AWAY SUPPORT WITH TY.1 POST				
HORIZONTAL CLEARANCE	__' LEFT __' RIGHT			
SYMBOL	X	Y	WIDTH	HEIGHT
M1-5	81.0	67.8	36	36

Panel Style: tab1.bsi
M.U.T.C.D.: 2009 Edition

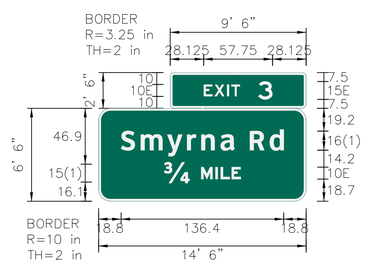

FONT:
(1) ClearviewHwy-5-W


Panel Style: guide_fwy_intermediate.ssi
M.U.T.C.D.: 2023 Edition

SIGN INFORMATION	
SIGN NUMBER	P-44
QUANTITY	1
WIDTH	14'-6"
HEIGHT	6'-6"
AREA (Sq. Ft.)	118.0
BORDER WIDTH	2"
BORDER RADII	12"
PANEL COLOR	GREEN
LEGEND/BORDER COLOR	WHITE/WHITE
MILE POINT (EX.)	MP 12.51
PANEL MATERIAL	REFLECTIVE
LEGEND MATERIAL	REFLECTIVE

SIGN LOCATION / SUPPORT	
ROAD	I-265
TRAFFIC DIRECTION	NB
SIDE OF ROAD	RT
MOUNTING STYLE	EXISTING BEAMS
BEAM MATERIAL	
BEAM SIZE	
BEAM/POST LENGTH	1 =
BEAM/POST LENGTH	2 =
BEAM/POST LENGTH	3 =
BEAM/POST LENGTH	4 =
CONC "a" =	-.- Cu. Yds.
CONC "b" =	

SUPPORT TYPE				
"A"= FIXED BEAMS "C"= OMNI-DIRECTIONAL BREAK-AWAY "D"= BREAK-AWAY SUPPORT WITH TY.1 POST				
HORIZONTAL CLEARANCE	__' LEFT __' RIGHT			
SYMBOL	X	Y	WIDTH	HEIGHT

Panel Style: tab1.bsi
M.U.T.C.D.: 2009 Edition

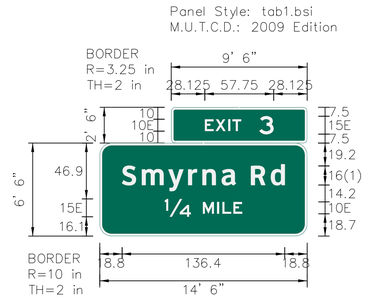

FONT:
(1) ClearviewHwy-5-W

Panel Style: guide_fwy_overhead.ssi
M.U.T.C.D.: 2023 Edition

SIGN INFORMATION	
SIGN NUMBER	P-46
QUANTITY	1
WIDTH	14'-6"
HEIGHT	6'-6"
AREA (Sq. Ft.)	118.0
BORDER WIDTH	2"
BORDER RADII	12"
PANEL COLOR	GREEN
LEGEND/BORDER COLOR	WHITE/WHITE
MILE POINT (EX.)	MP 12.97
PANEL MATERIAL	REFLECTIVE
LEGEND MATERIAL	REFLECTIVE

SIGN LOCATION / SUPPORT	
ROAD	I-265
TRAFFIC DIRECTION	NB
SIDE OF ROAD	OH
MOUNTING STYLE	EXISTING CANTILEVER
BEAM MATERIAL	
BEAM SIZE	
BEAM/POST LENGTH	1 =
BEAM/POST LENGTH	2 =
BEAM/POST LENGTH	3 =
BEAM/POST LENGTH	4 =
CONC "a" =	__ Cu. Yds.
CONC "b" =	

SUPPORT TYPE				
"A"= FIXED BEAMS "C"= OMNI-DIRECTIONAL BREAK-AWAY "D"= BREAK-AWAY SUPPORT WITH TY.1 POST				
HORIZONTAL CLEARANCE	__' LEFT __' RIGHT			
SYMBOL	X	Y	WIDTH	HEIGHT


GENERAL NOTES

COMMONWEALTH OF KENTUCKY
DEPARTMENT OF HIGHWAYS
TEAM KENTUCKY

DRAWING TITLE: SIGN DETAIL SHEET

ITEM NO. 5-591.00
COUNTY OF JEFFERSON
SHEET NO. T89

Panel Style: tab1.bsi
M.U.T.C.D.: 2009 Edition

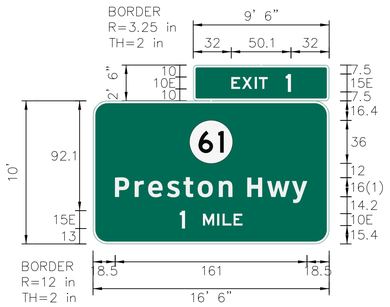

FONT:
(1) ClearviewHwy-5-W

Panel Style: guide_fwy_intermediate.ssi
M.U.T.C.D.: 2009 Edition


SIGN INFORMATION	
SIGN NUMBER	P-174
QUANTITY	1
WIDTH	16'-5"
HEIGHT	10'-0"
AREA (Sq. Ft.)	188.8
BORDER WIDTH	2"
BORDER RADII	12"
PANEL COLOR	GREEN
LEGEND/BORDER COLOR	WHITE/WHITE
MILE POINT (EX.)	MP 13.03
PANEL MATERIAL	REFLECTIVE
LEGEND MATERIAL	REFLECTIVE

SIGN LOCATION / SUPPORT	
ROAD	I-265
TRAFFIC DIRECTION	SB
SIDE OF ROAD	LT
MOUNTING STYLE	EXISTING BEAMS
BEAM MATERIAL	
BEAM SIZE	
BEAM/POST LENGTH	1 =
BEAM/POST LENGTH	2 =
BEAM/POST LENGTH	3 =
BEAM/POST LENGTH	4 =
CONC "a" =	__ Cu. Yds.
CONC "b" =	

SUPPORT TYPE
"A"= FIXED BEAMS
"C"= OMNI-DIRECTIONAL BREAK-AWAY
"D"= BREAK-AWAY SUPPORT WITH TY.1 POST

HORIZONTAL CLEARANCE	__' LEFT / __' RIGHT			
SYMBOL	X	Y	WIDTH	HEIGHT
M1-5	81.0	67.8	36	36

Panel Style: tab1.bsi
M.U.T.C.D.: 2009 Edition

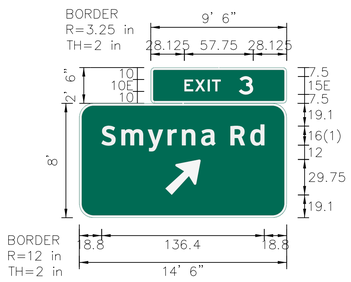

FONT:
(1) ClearviewHwy-5-W


Panel Style: guide_fwy_overhead.ssi
M.U.T.C.D.: 2023 Edition

SIGN INFORMATION	
SIGN NUMBER	P-47
QUANTITY	1
WIDTH	14'-6"
HEIGHT	8'-0"
AREA (Sq. Ft.)	139.8
BORDER WIDTH	2"
BORDER RADII	12"
PANEL COLOR	GREEN
LEGEND/BORDER COLOR	WHITE/WHITE
MILE POINT (EX.)	MP 13.22
PANEL MATERIAL	REFLECTIVE
LEGEND MATERIAL	REFLECTIVE

SIGN LOCATION / SUPPORT	
ROAD	I-265
TRAFFIC DIRECTION	NB
SIDE OF ROAD	OH
MOUNTING STYLE	EXISTING CANTILEVER
BEAM MATERIAL	
BEAM SIZE	
BEAM/POST LENGTH	1 =
BEAM/POST LENGTH	2 =
BEAM/POST LENGTH	3 =
BEAM/POST LENGTH	4 =
CONC "a" =	__ Cu. Yds.
CONC "b" =	

SUPPORT TYPE
"A"= FIXED BEAMS
"C"= OMNI-DIRECTIONAL BREAK-AWAY
"D"= BREAK-AWAY SUPPORT WITH TY.1 POST

HORIZONTAL CLEARANCE	__' LEFT / __' RIGHT			
SYMBOL	X	Y	WIDTH	HEIGHT
AR_Ty.A	72.1	19.1	24.0	37.8

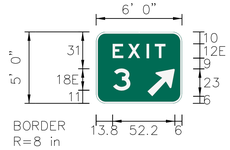

Panel Style: guide_fwy_gore.ssi
M.U.T.C.D.: 2009 Edition

SIGN INFORMATION	
SIGN NUMBER	S-11
QUANTITY	1
WIDTH	6'-0"
HEIGHT	5'-0"
AREA (Sq. Ft.)	30.0
BORDER WIDTH	1.5"
BORDER RADII	8"
PANEL COLOR	GREEN
LEGEND/BORDER COLOR	WHITE/WHITE
MILE POINT (EX.)	MP 13.34
PANEL MATERIAL	REFLECTIVE
LEGEND MATERIAL	REFLECTIVE

SIGN LOCATION / SUPPORT	
ROAD	I-265
TRAFFIC DIRECTION	NB
SIDE OF ROAD	RT (GORE)
MOUNTING STYLE	NEW POSTS
BEAM MATERIAL	
BEAM SIZE	
BEAM/POST LENGTH	1 =
BEAM/POST LENGTH	2 =
BEAM/POST LENGTH	3 =
BEAM/POST LENGTH	4 =
CONC "a" =	
CONC "b" =	

SUPPORT TYPE
"A"= FIXED BEAMS
"C"= OMNI-DIRECTIONAL BREAK-AWAY
"D"= BREAK-AWAY SUPPORT WITH TY.1 POST

HORIZONTAL CLEARANCE	__' LEFT / __' RIGHT			
SYMBOL	X	Y	WIDTH	HEIGHT
AR_Ty.A	43.0	6.0	18.2	29.2

GENERAL NOTES

SIGN INFORMATION	
SIGN NUMBER	
QUANTITY	
WIDTH	
HEIGHT	
AREA (Sq. Ft.)	
BORDER WIDTH	
BORDER RADII	
PANEL COLOR	
LEGEND/BORDER COLOR	
MILE POINT (EX.)	
PANEL MATERIAL	
LEGEND MATERIAL	

SIGN LOCATION / SUPPORT	
ROAD	
TRAFFIC DIRECTION	
SIDE OF ROAD	
MOUNTING STYLE	
BEAM MATERIAL	
BEAM SIZE	
BEAM/POST LENGTH	1 =
BEAM/POST LENGTH	2 =
BEAM/POST LENGTH	3 =
BEAM/POST LENGTH	4 =
CONC "a" =	__ Cu. Yds.
CONC "b" =	

SUPPORT TYPE
"A"= FIXED BEAMS
"C"= OMNI-DIRECTIONAL BREAK-AWAY
"D"= BREAK-AWAY SUPPORT WITH TY.1 POST

HORIZONTAL CLEARANCE	__' LEFT / __' RIGHT			
SYMBOL	X	Y	WIDTH	HEIGHT

SIGN INFORMATION	
SIGN NUMBER	
QUANTITY	
WIDTH	
HEIGHT	
AREA (Sq. Ft.)	
BORDER WIDTH	
BORDER RADII	
PANEL COLOR	
LEGEND/BORDER COLOR	
MILE POINT (EX.)	
PANEL MATERIAL	
LEGEND MATERIAL	

SIGN LOCATION / SUPPORT	
ROAD	
TRAFFIC DIRECTION	
SIDE OF ROAD	
MOUNTING STYLE	
BEAM MATERIAL	
BEAM SIZE	
BEAM/POST LENGTH	1 =
BEAM/POST LENGTH	2 =
BEAM/POST LENGTH	3 =
BEAM/POST LENGTH	4 =
CONC "a" =	__ Cu. Yds.
CONC "b" =	

SUPPORT TYPE
"A"= FIXED BEAMS
"C"= OMNI-DIRECTIONAL BREAK-AWAY
"D"= BREAK-AWAY SUPPORT WITH TY.1 POST

HORIZONTAL CLEARANCE	__' LEFT / __' RIGHT			
SYMBOL	X	Y	WIDTH	HEIGHT

SIGN INFORMATION	
SIGN NUMBER	
QUANTITY	
WIDTH	
HEIGHT	
AREA (Sq. Ft.)	
BORDER WIDTH	
BORDER RADII	
PANEL COLOR	
LEGEND/BORDER COLOR	
MILE POINT (EX.)	
PANEL MATERIAL	
LEGEND MATERIAL	

SIGN LOCATION / SUPPORT	
ROAD	
TRAFFIC DIRECTION	
SIDE OF ROAD	
MOUNTING STYLE	
BEAM MATERIAL	
BEAM SIZE	
BEAM/POST LENGTH	1 =
BEAM/POST LENGTH	2 =
BEAM/POST LENGTH	3 =
BEAM/POST LENGTH	4 =
CONC "a" =	-.-- Cu. Yds.
CONC "b" =	

SUPPORT TYPE
"A"= FIXED BEAMS
"C"= OMNI-DIRECTIONAL BREAK-AWAY
"D"= BREAK-AWAY SUPPORT WITH TY.1 POST


HORIZONTAL CLEARANCE	__' LEFT / __' RIGHT			
SYMBOL	X	Y	WIDTH	HEIGHT

COMMONWEALTH OF KENTUCKY
DEPARTMENT OF HIGHWAYS
TEAM KENTUCKY TRANSPORTATION CABINET

DRAWING TITLE: SIGN DETAIL SHEET

ITEM NO. 5-591.00
COUNTY OF JEFFERSON
SHEET NO. T90

OpenRoads Designer v10.12.02.4
USER: abaker
FILE NAME: G:\ENGR_SIGNING_I-265\ELECTRONIC ENGINEERING DATA\SHEETS\SIGNING\DETAILS\I-265_DETAIL_MP10.6-MP13.4.DGN

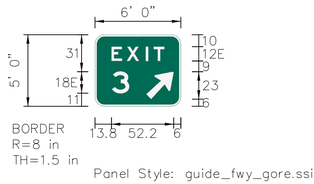

Panel Style: guide_fwy_gore.ssi
M.U.T.C.D.: 2009 Edition

SIGN INFORMATION	
SIGN NUMBER	S-41
QUANTITY	1
WIDTH	6'-0"
HEIGHT	5'-0"
AREA (Sq. Ft.)	30.0
BORDER WIDTH	1.5"
BORDER RADII	6"
PANEL COLOR	GREEN
LEGEND/BORDER COLOR	WHITE/WHITE
MILE POINT (EX.)	13.74
PANEL MATERIAL	REFLECTIVE
LEGEND MATERIAL	REFLECTIVE

SIGN LOCATION / SUPPORT	
ROAD	I-265
TRAFFIC DIRECTION	SB
SIDE OF ROAD	LT (GORE)
MOUNTING STYLE	EXISTING POSTS
BEAM MATERIAL	
BEAM SIZE	
BEAM/POST LENGTH	1 =
BEAM/POST LENGTH	2 =
BEAM/POST LENGTH	3 =
BEAM/POST LENGTH	4 =
CONC "a" =	
CONC "b" =	

SUPPORT TYPE
"A"= FIXED BEAMS
"C"= OMNI-DIRECTIONAL BREAK-AWAY
"D"= BREAK-AWAY SUPPORT WITH TY.1 POST

HORIZONTAL CLEARANCE	__' LEFT	
	__' RIGHT	

SYMBOL	X	Y	WIDTH	HEIGHT
AR_Ty.A	43.0	6.0	18.2	29.2

SIGN INFORMATION	
SIGN NUMBER	
QUANTITY	
WIDTH	
HEIGHT	
AREA (Sq. Ft.)	
BORDER WIDTH	
BORDER RADII	
PANEL COLOR	
LEGEND/BORDER COLOR	
MILE POINT (EX.)	
PANEL MATERIAL	
LEGEND MATERIAL	


SIGN LOCATION / SUPPORT	
ROAD	
TRAFFIC DIRECTION	
SIDE OF ROAD	
MOUNTING STYLE	
BEAM MATERIAL	
BEAM SIZE	
BEAM/POST LENGTH	1 =
BEAM/POST LENGTH	2 =
BEAM/POST LENGTH	3 =
BEAM/POST LENGTH	4 =
CONC "a" =	-.- Cu. Yds.
CONC "b" =	

SUPPORT TYPE
"A"= FIXED BEAMS
"C"= OMNI-DIRECTIONAL BREAK-AWAY
"D"= BREAK-AWAY SUPPORT WITH TY.1 POST

HORIZONTAL CLEARANCE	__' LEFT	
	__' RIGHT	

SYMBOL	X	Y	WIDTH	HEIGHT

Panel Style: tab1.bsi
M.U.T.C.D.: 2009 Edition

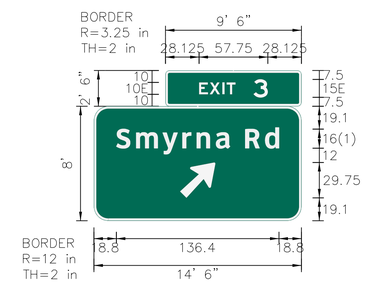

FONT:
(1) ClearviewHwy-5-W

Panel Style: guide_fwy_intermediate.ssi
M.U.T.C.D.: 2009 Edition

SIGN INFORMATION	
SIGN NUMBER	P-172
QUANTITY	1
WIDTH	14'-6"
HEIGHT	8'-0"
AREA (Sq. Ft.)	139.8
BORDER WIDTH	2"
BORDER RADII	12"
PANEL COLOR	GREEN
LEGEND/BORDER COLOR	WHITE/WHITE
MILE POINT (EX.)	MP 13.87
PANEL MATERIAL	REFLECTIVE
LEGEND MATERIAL	REFLECTIVE

SIGN LOCATION / SUPPORT	
ROAD	I-265
TRAFFIC DIRECTION	SB
SIDE OF ROAD	LT
MOUNTING STYLE	EXISTING BEAMS
BEAM MATERIAL	
BEAM SIZE	
BEAM/POST LENGTH	1 =
BEAM/POST LENGTH	2 =
BEAM/POST LENGTH	3 =
BEAM/POST LENGTH	4 =
CONC "a" =	-.- Cu. Yds.
CONC "b" =	


SUPPORT TYPE
"A"= FIXED BEAMS
"C"= OMNI-DIRECTIONAL BREAK-AWAY
"D"= BREAK-AWAY SUPPORT WITH TY.1 POST

HORIZONTAL CLEARANCE	__' LEFT	
	__' RIGHT	

SYMBOL	X	Y	WIDTH	HEIGHT
AR_Ty.A	72.1	19.1	24.0	37.8

GENERAL NOTES

Panel Style: tab1.bsi
M.U.T.C.D.: 2009 Edition

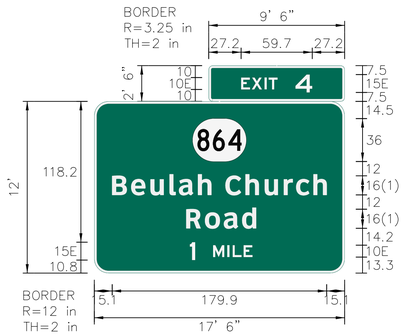

FONT:
(1) ClearviewHwy-5-W-R

Panel Style: guide_fwy_intermediate.ssi
M.U.T.C.D.: 2023 Edition

SIGN INFORMATION	
SIGN NUMBER	P-48
QUANTITY	1
WIDTH	17'-6"
HEIGHT	12'-0"
AREA (Sq. Ft.)	233.8
BORDER WIDTH	2"
BORDER RADII	12"
PANEL COLOR	GREEN
LEGEND/BORDER COLOR	WHITE/WHITE
MILE POINT (EX.)	MP 13.93
PANEL MATERIAL	REFLECTIVE
LEGEND MATERIAL	REFLECTIVE


SIGN LOCATION / SUPPORT	
ROAD	I-265
TRAFFIC DIRECTION	NB
SIDE OF ROAD	RT
MOUNTING STYLE	EXISTING BEAMS
BEAM MATERIAL	
BEAM SIZE	
BEAM/POST LENGTH	1 =
BEAM/POST LENGTH	2 =
BEAM/POST LENGTH	3 =
BEAM/POST LENGTH	4 =
CONC "a" =	__ Cu. Yds.
CONC "b" =	

SUPPORT TYPE
"A"= FIXED BEAMS
"C"= OMNI-DIRECTIONAL BREAK-AWAY
"D"= BREAK-AWAY SUPPORT WITH TY.1 POST

HORIZONTAL CLEARANCE	__' LEFT	
	__' RIGHT	

SYMBOL	X	Y	WIDTH	HEIGHT
M1-5	82.5	93.6	45	36

Panel Style: tab1.bsi
M.U.T.C.D.: 2009 Edition

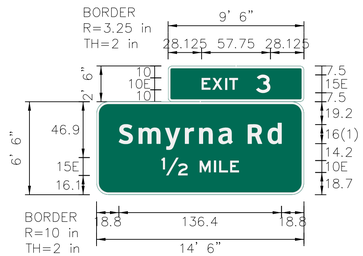

FONT:
(1) ClearviewHwy-5-W

Panel Style: guide_fwy_intermediate.ssi
M.U.T.C.D.: 2009 Edition

SIGN INFORMATION	
SIGN NUMBER	P-171
QUANTITY	1
WIDTH	14'-6"
HEIGHT	6'-6"
AREA (Sq. Ft.)	118.0
BORDER WIDTH	2"
BORDER RADII	10"
PANEL COLOR	GREEN
LEGEND/BORDER COLOR	WHITE/WHITE
MILE POINT (EX.)	MP 14.34
PANEL MATERIAL	REFLECTIVE
LEGEND MATERIAL	REFLECTIVE


SIGN LOCATION / SUPPORT	
ROAD	I-265
TRAFFIC DIRECTION	SB
SIDE OF ROAD	OH
MOUNTING STYLE	EX. BRIDGE MOUNT
BEAM MATERIAL	
BEAM SIZE	
BEAM/POST LENGTH	1 =
BEAM/POST LENGTH	2 =
BEAM/POST LENGTH	3 =
BEAM/POST LENGTH	4 =
CONC "a" =	-.- Cu. Yds.
CONC "b" =	

SUPPORT TYPE
"A"= FIXED BEAMS
"C"= OMNI-DIRECTIONAL BREAK-AWAY
"D"= BREAK-AWAY SUPPORT WITH TY.1 POST

HORIZONTAL CLEARANCE	__' LEFT	
	__' RIGHT	

SYMBOL	X	Y	WIDTH	HEIGHT

Panel Style: tab1.bsi
M.U.T.C.D.: 2009 Edition

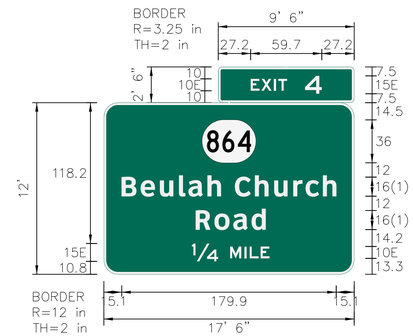

FONT:
(1) ClearviewHwy-5-W-R

Panel Style: guide_fwy_intermediate.ssi
M.U.T.C.D.: 2023 Edition

SIGN INFORMATION	
SIGN NUMBER	P-49
QUANTITY	1
WIDTH	17'-6"
HEIGHT	12'-0"
AREA (Sq. Ft.)	233.8
BORDER WIDTH	2"
BORDER RADII	12"
PANEL COLOR	GREEN
LEGEND/BORDER COLOR	WHITE/WHITE
MILE POINT (EX.)	MP 14.58
PANEL MATERIAL	REFLECTIVE
LEGEND MATERIAL	REFLECTIVE

SIGN LOCATION / SUPPORT	
ROAD	I-265
TRAFFIC DIRECTION	NB
SIDE OF ROAD	RT
MOUNTING STYLE	EXISTING BEAMS
BEAM MATERIAL	
BEAM SIZE	
BEAM/POST LENGTH	1 =
BEAM/POST LENGTH	2 =
BEAM/POST LENGTH	3 =
BEAM/POST LENGTH	4 =
CONC "a" =	-.- Cu. Yds.
CONC "b" =	

SUPPORT TYPE
"A"= FIXED BEAMS
"C"= OMNI-DIRECTIONAL BREAK-AWAY
"D"= BREAK-AWAY SUPPORT WITH TY.1 POST

HORIZONTAL CLEARANCE	__' LEFT	
	__' RIGHT	

SYMBOL	X	Y	WIDTH	HEIGHT
M1-5	82.5	93.6	45	36


COMMONWEALTH OF KENTUCKY
DEPARTMENT OF HIGHWAYS
TEAM KENTUCKY TRANSPORTATION CABINET

DRAWING TITLE: SIGN DETAIL SHEET

ITEM NO. 5-591.00
COUNTY OF JEFFERSON
SHEET NO. T91

DO NOT MANUFACTURE PANEL. THIS SIGN IS TO HAVE THE EXIT PLAQUE REPLACED AND UPDATED WITH THE NEW EXIT NUMBER.

Panel Style: tab1.bsi
M.U.T.C.D.: 2009 Edition

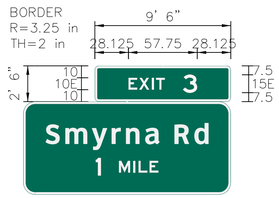

SIGN INFORMATION		
SIGN NUMBER		P-170
QUANTITY		1
EXIT PLAQUE	WIDTH	9'-6"
	HEIGHT	2'-6"
AREA (Sq. Ft.)		23.8
BORDER WIDTH		2"
BORDER RADII		3.25"
PANEL COLOR		GREEN
LEGEND/BORDER COLOR		WHITE/WHITE
MILE POINT (EX.)		MP 14.82
PANEL MATERIAL		REFLECTIVE
LEGEND MATERIAL		REFLECTIVE

SIGN LOCATION / SUPPORT	
ROAD	I-265
TRAFFIC DIRECTION	SB
SIDE OF ROAD	LT
MOUNTING STYLE	EXISTING BEAMS
BEAM MATERIAL	
BEAM SIZE	
BEAM/POST LENGTH	1 =
BEAM/POST LENGTH	2 =
BEAM/POST LENGTH	3 =
BEAM/POST LENGTH	4 =
CONC "a" =	-.- Cu. Yds.
CONC "b" =	

SUPPORT TYPE				
"A"= FIXED BEAMS "C"= OMNI-DIRECTIONAL BREAK-AWAY "D"= BREAK-AWAY SUPPORT WITH TY.1 POST				
HORIZONTAL CLEARANCE	__' LEFT __' RIGHT			
SYMBOL	X	Y	WIDTH	HEIGHT

DO NOT MANUFACTURE PANEL. THIS SIGN IS TO HAVE THE EXIT PLAQUE REPLACED AND UPDATED WITH THE NEW EXIT NUMBER.


Panel Style: tab1.bsi
M.U.T.C.D.: 2009 Edition



SIGN INFORMATION		
SIGN NUMBER		P-50
QUANTITY		1
EXIT PLAQUE	WIDTH	9'-6"
	HEIGHT	2'-6"
AREA (Sq. Ft.)		23.8
BORDER WIDTH		2"
BORDER RADII		12"
PANEL COLOR		GREEN
LEGEND/BORDER COLOR		WHITE/WHITE
MILE POINT (EX.)		MP 14.89
PANEL MATERIAL		REFLECTIVE
LEGEND MATERIAL		REFLECTIVE

SIGN LOCATION / SUPPORT	
ROAD	I-265
TRAFFIC DIRECTION	NB
SIDE OF ROAD	RT
MOUNTING STYLE	EXISTING BEAMS
BEAM MATERIAL	
BEAM SIZE	
BEAM/POST LENGTH	1 =
BEAM/POST LENGTH	2 =
BEAM/POST LENGTH	3 =
BEAM/POST LENGTH	4 =
CONC "a" =	-.- Cu. Yds.
CONC "b" =	

SUPPORT TYPE				
"A"= FIXED BEAMS "C"= OMNI-DIRECTIONAL BREAK-AWAY "D"= BREAK-AWAY SUPPORT WITH TY.1 POST				
HORIZONTAL CLEARANCE	__' LEFT __' RIGHT			
SYMBOL	X	Y	WIDTH	HEIGHT

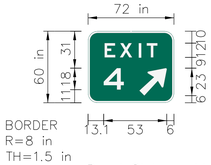


Panel Style: guide_fwy_gore.ssi
M.U.T.C.D.: 2009 Edition

SIGN INFORMATION		
SIGN NUMBER		S-12
QUANTITY		1
WIDTH		6'-0"
HEIGHT		5'-0"
AREA (Sq. Ft.)		30.0
BORDER WIDTH		1.5"
BORDER RADII		8"
PANEL COLOR		GREEN
LEGEND/BORDER COLOR		WHITE/WHITE
MILE POINT (EX.)		15.02
PANEL MATERIAL		REFLECTIVE
LEGEND MATERIAL		REFLECTIVE

SIGN LOCATION / SUPPORT	
ROAD	I-265
TRAFFIC DIRECTION	NB
SIDE OF ROAD	RT (GORE)
MOUNTING STYLE	NEW POSTS
BEAM MATERIAL	
BEAM SIZE	
BEAM/POST LENGTH	1 =
BEAM/POST LENGTH	2 =
BEAM/POST LENGTH	3 =
BEAM/POST LENGTH	4 =
CONC "a" =	0.46 Cu. Yds.
CONC "b" =	

SUPPORT TYPE	D			
"A"= FIXED BEAMS "C"= OMNI-DIRECTIONAL BREAK-AWAY "D"= BREAK-AWAY SUPPORT WITH TY.1 POST				
HORIZONTAL CLEARANCE	__' LEFT __' RIGHT			
SYMBOL	X	Y	WIDTH	HEIGHT
AR_Ty.A	43.0	6.0	18.2	29.2

GENERAL NOTES

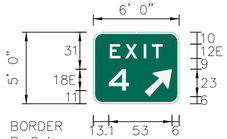


Panel Style: guide_fwy_gore.ssi
M.U.T.C.D.: 2009 Edition

SIGN INFORMATION		
SIGN NUMBER		S-40
QUANTITY		1
WIDTH		6'-0"
HEIGHT		5'-0"
AREA (Sq. Ft.)		30.0
BORDER WIDTH		1.5"
BORDER RADII		8"
PANEL COLOR		GREEN
LEGEND/BORDER COLOR		WHITE/WHITE
MILE POINT (EX.)		15.39
PANEL MATERIAL		REFLECTIVE
LEGEND MATERIAL		REFLECTIVE

SIGN LOCATION / SUPPORT	
ROAD	I-265
TRAFFIC DIRECTION	SB
SIDE OF ROAD	LT (GORE)
MOUNTING STYLE	EXISTING POSTS
BEAM MATERIAL	
BEAM SIZE	
BEAM/POST LENGTH	1 =
BEAM/POST LENGTH	2 =
BEAM/POST LENGTH	3 =
BEAM/POST LENGTH	4 =
CONC "a" =	
CONC "b" =	

SUPPORT TYPE				
"A"= FIXED BEAMS "C"= OMNI-DIRECTIONAL BREAK-AWAY "D"= BREAK-AWAY SUPPORT WITH TY.1 POST				
HORIZONTAL CLEARANCE	__' LEFT __' RIGHT			
SYMBOL	X	Y	WIDTH	HEIGHT
AR_Ty.A	43.0	6.0	18.2	29.2

Panel Style: tab1.bsi
M.U.T.C.D.: 2009 Edition

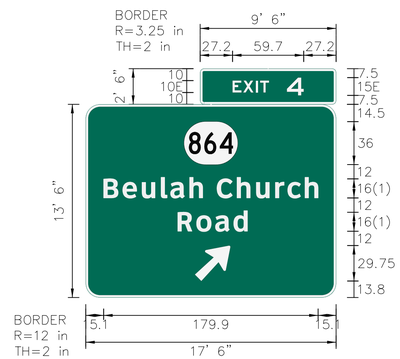

FONT:
(1) ClearviewHwy-5-W-R


Panel Style: guide_fwy_intermediate.ssi
M.U.T.C.D.: 2023 Edition

SIGN INFORMATION		
SIGN NUMBER		P-169
QUANTITY		1
WIDTH		17'-6"
HEIGHT		13'-6"
AREA (Sq. Ft.)		260.0
BORDER WIDTH		2"
BORDER RADII		12"
PANEL COLOR		GREEN
LEGEND/BORDER COLOR		WHITE/WHITE
MILE POINT (EX.)		MP 15.51
PANEL MATERIAL		REFLECTIVE
LEGEND MATERIAL		REFLECTIVE

SIGN LOCATION / SUPPORT	
ROAD	I-265
TRAFFIC DIRECTION	SB
SIDE OF ROAD	LT
MOUNTING STYLE	EXISTING BEAMS
BEAM MATERIAL	
BEAM SIZE	
BEAM/POST LENGTH	1 =
BEAM/POST LENGTH	2 =
BEAM/POST LENGTH	3 =
BEAM/POST LENGTH	4 =
CONC "a" =	-.- Cu. Yds.
CONC "b" =	

SUPPORT TYPE				
"A"= FIXED BEAMS "C"= OMNI-DIRECTIONAL BREAK-AWAY "D"= BREAK-AWAY SUPPORT WITH TY.1 POST				
HORIZONTAL CLEARANCE	__' LEFT __' RIGHT			
SYMBOL	X	Y	WIDTH	HEIGHT
M1-5	82.5	111.6	45	36
AR_Ty.A	91.6	13.8	24.0	37.8

Panel Style: tab1.bsi
M.U.T.C.D.: 2009 Edition

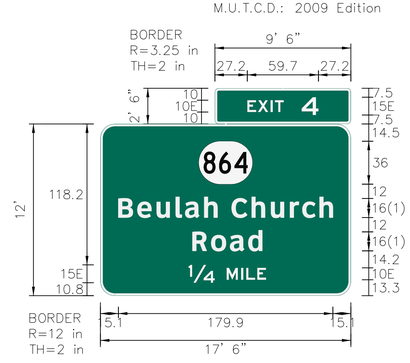

FONT:
(1) ClearviewHwy-5-W-R

Panel Style: guide_fwy_intermediate.ssi
M.U.T.C.D.: 2023 Edition

SIGN INFORMATION		
SIGN NUMBER		P-168
QUANTITY		1
WIDTH		17'-6"
HEIGHT		12'-0"
AREA (Sq. Ft.)		233.8
BORDER WIDTH		2"
BORDER RADII		12"
PANEL COLOR		GREEN
LEGEND/BORDER COLOR		WHITE/WHITE
MILE POINT (EX.)		MP 15.82
PANEL MATERIAL		REFLECTIVE
LEGEND MATERIAL		REFLECTIVE

SIGN LOCATION / SUPPORT	
ROAD	I-265
TRAFFIC DIRECTION	SB
SIDE OF ROAD	LT
MOUNTING STYLE	EXISTING BEAMS
BEAM MATERIAL	
BEAM SIZE	
BEAM/POST LENGTH	1 =
BEAM/POST LENGTH	2 =
BEAM/POST LENGTH	3 =
BEAM/POST LENGTH	4 =
CONC "a" =	__ Cu. Yds.
CONC "b" =	

SUPPORT TYPE				
"A"= FIXED BEAMS "C"= OMNI-DIRECTIONAL BREAK-AWAY "D"= BREAK-AWAY SUPPORT WITH TY.1 POST				
HORIZONTAL CLEARANCE	__' LEFT __' RIGHT			
SYMBOL	X	Y	WIDTH	HEIGHT
M1-5	82.5	93.6	45	36


COMMONWEALTH OF KENTUCKY
DEPARTMENT OF HIGHWAYS

TEAM KENTUCKY TRANSPORTATION CABINET

DRAWING TITLE: SIGN DETAIL SHEET

ITEM NO. 5-591.00
COUNTY OF JEFFERSON
SHEET NO. T92

Panel Style: tab1.bsi
M.U.T.C.D.: 2009 Edition

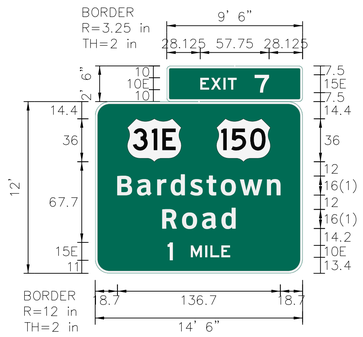

FONT:
(1) ClearviewHwy-5-W

Panel Style: guide_fwy_intermediate.ssi
M.U.T.C.D.: 2023 Edition

SIGN INFORMATION	
SIGN NUMBER	P-52
QUANTITY	1
WIDTH	14'-6"
HEIGHT	12'-0"
AREA (Sq. Ft.)	280.3
BORDER WIDTH	2"
BORDER RADII	12"
PANEL COLOR	GREEN
LEGEND/BORDER COLOR	WHITE/WHITE
MILE POINT (EX.)	MP 15.93
PANEL MATERIAL	REFLECTIVE
LEGEND MATERIAL	REFLECTIVE

SIGN LOCATION / SUPPORT	
ROAD	I-265
TRAFFIC DIRECTION	NB
SIDE OF ROAD	RT
MOUNTING STYLE	EXISTING BEAMS
BEAM MATERIAL	
BEAM SIZE	
BEAM/POST LENGTH	1 =
BEAM/POST LENGTH	2 =
BEAM/POST LENGTH	3 =
BEAM/POST LENGTH	4 =
CONC "a" =	-.- Cu. Yds.
CONC "b" =	

SUPPORT TYPE
"A"= FIXED BEAMS
"C"= OMNI-DIRECTIONAL BREAK-AWAY
"D"= BREAK-AWAY SUPPORT WITH TY.1 POST

HORIZONTAL CLEARANCE	__' LEFT / __' RIGHT			
SYMBOL	X	Y	WIDTH	HEIGHT
M1-4	27.1	93.6	45	36
M1-4	101.9	93.6	45	36



FONT:
(1) ClearviewHwy-5-W

Panel Style: guide_fwy_supplemental.ssi
M.U.T.C.D.: 2023 Edition

SIGN INFORMATION	
SIGN NUMBER	P-53
QUANTITY	1
WIDTH	16'-0"
HEIGHT	7'-6"
AREA (Sq. Ft.)	280.3
BORDER WIDTH	2"
BORDER RADII	12"
PANEL COLOR	GREEN
LEGEND/BORDER COLOR	WHITE/WHITE
MILE POINT (EX.)	MP 16.09
PANEL MATERIAL	REFLECTIVE
LEGEND MATERIAL	REFLECTIVE

SIGN LOCATION / SUPPORT	
ROAD	I-265
TRAFFIC DIRECTION	NB
SIDE OF ROAD	RT
MOUNTING STYLE	EXISTING BEAMS
BEAM MATERIAL	
BEAM SIZE	
BEAM/POST LENGTH	1 =
BEAM/POST LENGTH	2 =
BEAM/POST LENGTH	3 =
BEAM/POST LENGTH	4 =
CONC "a" =	__ Cu. Yds.
CONC "b" =	

SUPPORT TYPE
"A"= FIXED BEAMS
"C"= OMNI-DIRECTIONAL BREAK-AWAY
"D"= BREAK-AWAY SUPPORT WITH TY.1 POST

HORIZONTAL CLEARANCE	__' LEFT / __' RIGHT			
SYMBOL	X	Y	WIDTH	HEIGHT

GENERAL NOTES

SIGN INFORMATION	
SIGN NUMBER	
QUANTITY	
WIDTH	
HEIGHT	
AREA (Sq. Ft.)	
BORDER WIDTH	
BORDER RADII	
PANEL COLOR	
LEGEND/BORDER COLOR	
MILE POINT (EX.)	
PANEL MATERIAL	
LEGEND MATERIAL	

SIGN LOCATION / SUPPORT	
ROAD	
TRAFFIC DIRECTION	
SIDE OF ROAD	
MOUNTING STYLE	
BEAM MATERIAL	
BEAM SIZE	
BEAM/POST LENGTH	1 =
BEAM/POST LENGTH	2 =
BEAM/POST LENGTH	3 =
BEAM/POST LENGTH	4 =
CONC "a" =	-.- Cu. Yds.
CONC "b" =	

SUPPORT TYPE
"A"= FIXED BEAMS
"C"= OMNI-DIRECTIONAL BREAK-AWAY
"D"= BREAK-AWAY SUPPORT WITH TY.1 POST

HORIZONTAL CLEARANCE	__' LEFT / __' RIGHT			
SYMBOL	X	Y	WIDTH	HEIGHT

SIGN INFORMATION	
SIGN NUMBER	
QUANTITY	
WIDTH	
HEIGHT	
AREA (Sq. Ft.)	
BORDER WIDTH	
BORDER RADII	
PANEL COLOR	
LEGEND/BORDER COLOR	
MILE POINT (EX.)	
PANEL MATERIAL	
LEGEND MATERIAL	

SIGN LOCATION / SUPPORT	
ROAD	
TRAFFIC DIRECTION	
SIDE OF ROAD	
MOUNTING STYLE	
BEAM MATERIAL	
BEAM SIZE	
BEAM/POST LENGTH	1 =
BEAM/POST LENGTH	2 =
BEAM/POST LENGTH	3 =
BEAM/POST LENGTH	4 =
CONC "a" =	-.- Cu. Yds.
CONC "b" =	

SUPPORT TYPE
"A"= FIXED BEAMS
"C"= OMNI-DIRECTIONAL BREAK-AWAY
"D"= BREAK-AWAY SUPPORT WITH TY.1 POST

HORIZONTAL CLEARANCE	__' LEFT / __' RIGHT			
SYMBOL	X	Y	WIDTH	HEIGHT

SIGN INFORMATION	
SIGN NUMBER	
QUANTITY	
WIDTH	
HEIGHT	
AREA (Sq. Ft.)	
BORDER WIDTH	
BORDER RADII	
PANEL COLOR	
LEGEND/BORDER COLOR	
PANEL MATERIAL	
LEGEND MATERIAL	

SIGN LOCATION / SUPPORT	
ROAD	
TRAFFIC DIRECTION	
SIDE OF ROAD	
MOUNTING STYLE	
BEAM MATERIAL	
BEAM SIZE	
BEAM/POST LENGTH	1 =
BEAM/POST LENGTH	2 =
BEAM/POST LENGTH	3 =
BEAM/POST LENGTH	4 =
CONC "a" =	-.- Cu. Yds.
CONC "b" =	

SUPPORT TYPE
"A"= FIXED BEAMS
"C"= OMNI-DIRECTIONAL BREAK-AWAY
"D"= BREAK-AWAY SUPPORT WITH TY.1 POST

HORIZONTAL CLEARANCE	__' LEFT / __' RIGHT			
SYMBOL	X	Y	WIDTH	HEIGHT


COMMONWEALTH OF KENTUCKY
DEPARTMENT OF HIGHWAYS
TEAM KENTUCKY TRANSPORTATION CABINET

DRAWING TITLE: SIGN DETAIL SHEET

ITEM NO. 5-591.00
COUNTY OF JEFFERSON
SHEET NO. T93

OpenRoads Designer v10.12.02.4 USER: abaker FILE NAME: G:\ENGR_SIGNING_I-265\ELECTRONIC ENGINEERING DATA\SHEETS\SIGNING\DETAILS\I-265_DETAIL_MP13.4-MP16.2.DGN

Panel Style: tab1.bsi
M.U.T.C.D.: 2009 Edition

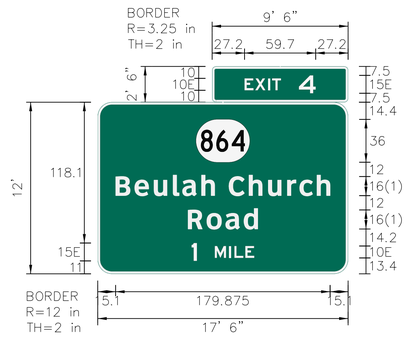

FONT:
(1) ClearviewHwy-5-W-R

Panel Style: guide_fwy_intermediate.ssi
M.U.T.C.D.: 2009 Edition

SIGN INFORMATION	
SIGN NUMBER	P-167
QUANTITY	1
WIDTH	17'-6"
HEIGHT	12'-0"
AREA (Sq. Ft.)	233.8
BORDER WIDTH	2"
BORDER RADII	12"
PANEL COLOR	GREEN
LEGEND/BORDER COLOR	WHITE/WHITE
MILE POINT (EX.)	MP 16.58
PANEL MATERIAL	REFLECTIVE
LEGEND MATERIAL	REFLECTIVE


SIGN LOCATION / SUPPORT	
ROAD	I-265
TRAFFIC DIRECTION	SB
SIDE OF ROAD	LT
MOUNTING STYLE	EXISTING BEAMS
BEAM MATERIAL	
BEAM SIZE	
BEAM/POST LENGTH 1 =	
BEAM/POST LENGTH 2 =	
BEAM/POST LENGTH 3 =	
BEAM/POST LENGTH 4 =	
CONC "a" =	-.- Cu. Yds.
CONC "b" =	

SUPPORT TYPE
"A"= FIXED BEAMS
"C"= OMNI-DIRECTIONAL BREAK-AWAY
"D"= BREAK-AWAY SUPPORT WITH TY.1 POST

HORIZONTAL CLEARANCE	__' LEFT
	__' RIGHT

SYMBOL	X	Y	WIDTH	HEIGHT
M1-5	82.5	93.6	45	36

Panel Style: tab1.bsi
M.U.T.C.D.: 2009 Edition

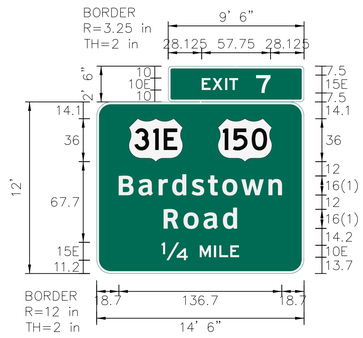

FONT:
(1) ClearviewHwy-5-W

Panel Style: guide_fwy_intermediate.ssi
M.U.T.C.D.: 2023 Edition


SIGN INFORMATION	
SIGN NUMBER	P-55
QUANTITY	1
WIDTH	14'-6"
HEIGHT	12'-0"
AREA (Sq. Ft.)	197.8
BORDER WIDTH	2"
BORDER RADII	12"
PANEL COLOR	GREEN
LEGEND/BORDER COLOR	WHITE/WHITE
MILE POINT (EX.)	MP 16.70
PANEL MATERIAL	REFLECTIVE
LEGEND MATERIAL	REFLECTIVE

SIGN LOCATION / SUPPORT		
ROAD	I-265	
TRAFFIC DIRECTION	NB	
SIDE OF ROAD	RT	
MOUNTING STYLE	NEW BEAMS	
BEAM MATERIAL		
BEAM SIZE	W14X30	
BEAM/POST LENGTH 1 =	21.0	
BEAM/POST LENGTH 2 =	23.0	
BEAM/POST LENGTH 3 =		
BEAM/POST LENGTH 4 =		
CONC "a" = 3	4.72 Cu. Yds.	
CONC "b" = 9		

SUPPORT TYPE C
"A"= FIXED BEAMS
"C"= OMNI-DIRECTIONAL BREAK-AWAY
"D"= BREAK-AWAY SUPPORT WITH TY.1 POST

HORIZONTAL CLEARANCE	__' LEFT
	18' RIGHT

SYMBOL	X	Y	WIDTH	HEIGHT
M1-4	27.1	93.6	45	36
M1-4	101.9	93.6	45	36

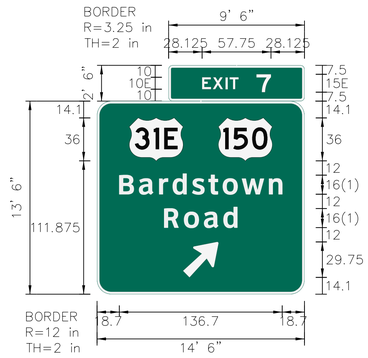

FONT:
(1) ClearviewHwy-5-W

Panel Style: guide_fwy_intermediate.ssi
M.U.T.C.D.: 2023 Edition


SIGN INFORMATION	
SIGN NUMBER	P-56
QUANTITY	1
WIDTH	14'-6"
HEIGHT	13'-6"
AREA (Sq. Ft.)	219.5
BORDER WIDTH	2"
BORDER RADII	12"
PANEL COLOR	GREEN
LEGEND/BORDER COLOR	WHITE/WHITE
MILE POINT (EX.)	MP 16.92
PANEL MATERIAL	REFLECTIVE
LEGEND MATERIAL	REFLECTIVE

SIGN LOCATION / SUPPORT	
ROAD	I-265
TRAFFIC DIRECTION	NB
SIDE OF ROAD	RT
MOUNTING STYLE	EXISTING BEAMS
BEAM MATERIAL	
BEAM SIZE	
BEAM/POST LENGTH 1 =	
BEAM/POST LENGTH 2 =	
BEAM/POST LENGTH 3 =	
BEAM/POST LENGTH 4 =	
CONC "a" =	__ Cu. Yds.
CONC "b" =	

SUPPORT TYPE
"A"= FIXED BEAMS
"C"= OMNI-DIRECTIONAL BREAK-AWAY
"D"= BREAK-AWAY SUPPORT WITH TY.1 POST

HORIZONTAL CLEARANCE	__' LEFT
	__' RIGHT

SYMBOL	X	Y	WIDTH	HEIGHT
M1-4	27.1	111.9	45	36
M1-4	101.9	111.9	45	36
AR_Ty.A	72.1	14.1	24.0	37.8

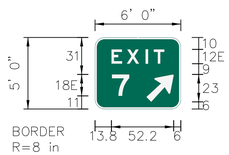

Panel Style: guide_fwy_gore.ssi
M.U.T.C.D.: 2009 Edition


SIGN INFORMATION	
SIGN NUMBER	S-13
QUANTITY	1
WIDTH	6'-0"
HEIGHT	5'-0"
AREA (Sq. Ft.)	30.0
BORDER WIDTH	1.5"
BORDER RADII	8"
PANEL COLOR	GREEN
LEGEND/BORDER COLOR	WHITE/WHITE
MILE POINT (EX.)	MP 17.05
PANEL MATERIAL	REFLECTIVE
LEGEND MATERIAL	REFLECTIVE

SIGN LOCATION / SUPPORT	
ROAD	I-265
TRAFFIC DIRECTION	NB
SIDE OF ROAD	RT (GORE)
MOUNTING STYLE	NEW POSTS
BEAM MATERIAL	
BEAM SIZE	
BEAM/POST LENGTH 1 =	
BEAM/POST LENGTH 2 =	
BEAM/POST LENGTH 3 =	
BEAM/POST LENGTH 4 =	
CONC "a" = 1.5	0.46 Cu. Yd.
CONC "b" = 3.5	

SUPPORT TYPE D
"A"= FIXED BEAMS
"C"= OMNI-DIRECTIONAL BREAK-AWAY
"D"= BREAK-AWAY SUPPORT WITH TY.1 POST

HORIZONTAL CLEARANCE	__' LEFT
	__' RIGHT

SYMBOL	X	Y	WIDTH	HEIGHT
AR_Ty.A	43.0	6.0	18.2	29.2

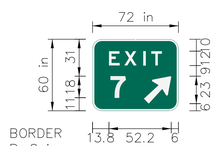

Panel Style: guide_fwy_gore.ssi
M.U.T.C.D.: 2009 Edition


SIGN INFORMATION	
SIGN NUMBER	S-39
QUANTITY	1
WIDTH	6'-0"
HEIGHT	5'-0"
AREA (Sq. Ft.)	30
BORDER WIDTH	2"
BORDER RADII	12"
PANEL COLOR	GREEN
LEGEND/BORDER COLOR	WHITE/WHITE
MILE POINT (EX.)	17.51
PANEL MATERIAL	REFLECTIVE
LEGEND MATERIAL	REFLECTIVE

SIGN LOCATION / SUPPORT	
ROAD	I-265
TRAFFIC DIRECTION	SB
SIDE OF ROAD	LT (GORE)
MOUNTING STYLE	EXISTING POSTS
BEAM MATERIAL	
BEAM SIZE	
BEAM/POST LENGTH 1 =	
BEAM/POST LENGTH 2 =	
BEAM/POST LENGTH 3 =	
BEAM/POST LENGTH 4 =	
CONC "a" =	
CONC "b" =	

SUPPORT TYPE
"A"= FIXED BEAMS
"C"= OMNI-DIRECTIONAL BREAK-AWAY
"D"= BREAK-AWAY SUPPORT WITH TY.1 POST

HORIZONTAL CLEARANCE	__' LEFT
	__' RIGHT

SYMBOL	X	Y	WIDTH	HEIGHT
AR_Ty.A	43.0	6.0	18.2	29.2

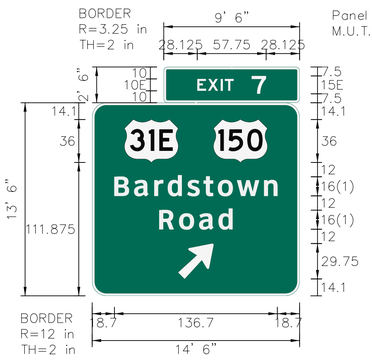

Panel Style: tab1.bsi
M.U.T.C.D.: 2009 Edition

FONT:
(1) ClearviewHwy-5-W

Panel Style: guide_fwy_intermediate.ssi
M.U.T.C.D.: 2023 Edition

SIGN INFORMATION	
SIGN NUMBER	P-166
QUANTITY	1
WIDTH	14'-6"
HEIGHT	13'-6"
AREA (Sq. Ft.)	219.5
BORDER WIDTH	2"
BORDER RADII	12"
PANEL COLOR	GREEN
LEGEND/BORDER COLOR	WHITE/WHITE
MILE POINT (EX.)	MP 17.65
PANEL MATERIAL	REFLECTIVE
LEGEND MATERIAL	REFLECTIVE

SIGN LOCATION / SUPPORT	
ROAD	I-265
TRAFFIC DIRECTION	SB
SIDE OF ROAD	LT
MOUNTING STYLE	EXISTING BEAMS
BEAM MATERIAL	
BEAM SIZE	
BEAM/POST LENGTH 1 =	
BEAM/POST LENGTH 2 =	
BEAM/POST LENGTH 3 =	
BEAM/POST LENGTH 4 =	
CONC "a" =	0.46 Cu. Yds.
CONC "b" =	

SUPPORT TYPE
"A"= FIXED BEAMS
"C"= OMNI-DIRECTIONAL BREAK-AWAY
"D"= BREAK-AWAY SUPPORT WITH TY.1 POST

HORIZONTAL CLEARANCE	__' LEFT
	__' RIGHT

SYMBOL	X	Y	WIDTH	HEIGHT
M1-4	27.1	111.9	45	36
M1-4	101.9	111.9	45	36
AR_Ty.A	72.1	14.1	24.0	37.8


GENERAL NOTES

COMMONWEALTH OF KENTUCKY
DEPARTMENT OF HIGHWAYS
TEAM KENTUCKY TRANSPORTATION CABINET

DRAWING TITLE: SIGN DETAIL SHEET

ITEM NO. 5-591.00
COUNTY OF JEFFERSON
SHEET NO. T94

Panel Style: tab1.bsi
M.U.T.C.D.: 2009 Edition

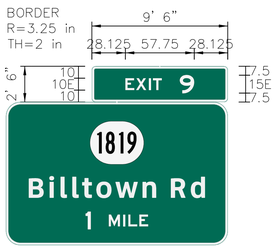


SIGN INFORMATION		
SIGN NUMBER		P-57A
QUANTITY		1
EXIT PLAQUE	WIDTH	9'-6"
	HEIGHT	2'-6"
AREA (Sq. Ft.)		23.8
BORDER WIDTH		2"
BORDER RADII		12"
PANEL COLOR		GREEN
LEGEND/BORDER COLOR		WHITE/WHITE
MILE POINT (EX.)		MP 17.93
PANEL MATERIAL		REFLECTIVE
LEGEND MATERIAL		REFLECTIVE

SIGN LOCATION / SUPPORT	
ROAD	I-265
TRAFFIC DIRECTION	NB
SIDE OF ROAD	RT
MOUNTING STYLE	EXISTING BEAMS
BEAM MATERIAL	
BEAM SIZE	
BEAM/POST LENGTH	1 =
BEAM/POST LENGTH	2 =
BEAM/POST LENGTH	3 =
BEAM/POST LENGTH	4 =
CONC "a" =	__ Cu. Yds.
CONC "b" =	

SUPPORT TYPE				
"A"= FIXED BEAMS "C"= OMNI-DIRECTIONAL BREAK-AWAY "D"= BREAK-AWAY SUPPORT WITH TY.1 POST				
HORIZONTAL CLEARANCE		__' LEFT __' RIGHT		
SYMBOL	X	Y	WIDTH	HEIGHT

Panel Style: tab1.bsi
M.U.T.C.D.: 2009 Edition

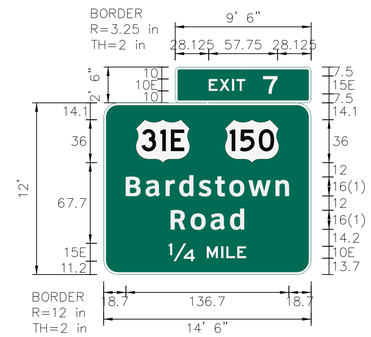

FONT:
(1) ClearviewHwy-5-W


Panel Style: guide_fwy_intermediate.ssi
M.U.T.C.D.: 2023 Edition

SIGN INFORMATION	
SIGN NUMBER	P-164
QUANTITY	1
WIDTH	14'-6"
HEIGHT	12'-0"
AREA (Sq. Ft.)	197.8
BORDER WIDTH	2"
BORDER RADII	12"
PANEL COLOR	GREEN
LEGEND/BORDER COLOR	WHITE/WHITE
MILE POINT (EX.)	MP 17.94
PANEL MATERIAL	REFLECTIVE
LEGEND MATERIAL	REFLECTIVE

SIGN LOCATION / SUPPORT	
ROAD	I-265
TRAFFIC DIRECTION	SB
SIDE OF ROAD	LT
MOUNTING STYLE	EXISTING BEAMS
BEAM MATERIAL	
BEAM SIZE	
BEAM/POST LENGTH	1 =
BEAM/POST LENGTH	2 =
BEAM/POST LENGTH	3 =
BEAM/POST LENGTH	4 =
CONC "a" =	__ Cu. Yds.
CONC "b" =	

SUPPORT TYPE				
"A"= FIXED BEAMS "C"= OMNI-DIRECTIONAL BREAK-AWAY "D"= BREAK-AWAY SUPPORT WITH TY.1 POST				
HORIZONTAL CLEARANCE		__' LEFT __' RIGHT		
SYMBOL	X	Y	WIDTH	HEIGHT
M1-4	27.1	93.6	45	36
M1-4	101.9	93.6	45	36

Panel Style: tab1.bsi
M.U.T.C.D.: 2009 Edition

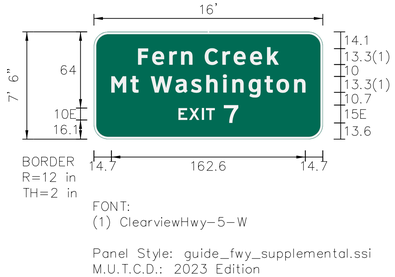

FONT:
(1) ClearviewHwy-5-W

Panel Style: guide_fwy_supplemental.ssi
M.U.T.C.D.: 2023 Edition


SIGN INFORMATION	
SIGN NUMBER	P-162
QUANTITY	1
WIDTH	16'-0"
HEIGHT	7'-6"
AREA (Sq. Ft.)	120.0
BORDER WIDTH	2"
BORDER RADII	12"
PANEL COLOR	BROWN
LEGEND/BORDER COLOR	WHITE/WHITE
MILE POINT (EX.)	18.29
PANEL MATERIAL	REFLECTIVE
LEGEND MATERIAL	REFLECTIVE

SIGN LOCATION / SUPPORT	
ROAD	I-265
TRAFFIC DIRECTION	SB
SIDE OF ROAD	LT
MOUNTING STYLE	EXISTING BEAMS
BEAM MATERIAL	
BEAM SIZE	
BEAM/POST LENGTH	1 =
BEAM/POST LENGTH	2 =
BEAM/POST LENGTH	3 =
BEAM/POST LENGTH	4 =
CONC "a" =	__ Cu. Yds.
CONC "b" =	

SUPPORT TYPE				
"A"= FIXED BEAMS "C"= OMNI-DIRECTIONAL BREAK-AWAY "D"= BREAK-AWAY SUPPORT WITH TY.1 POST				
HORIZONTAL CLEARANCE		__' LEFT __' RIGHT		
SYMBOL	X	Y	WIDTH	HEIGHT

GENERAL NOTES

Panel Style: tab1.bsi
M.U.T.C.D.: 2009 Edition

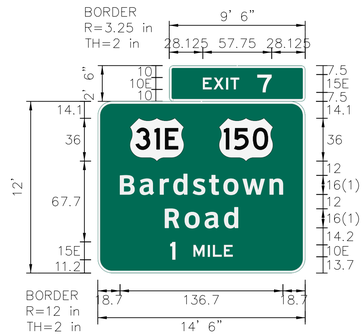

FONT:
(1) ClearviewHwy-5-W


Panel Style: guide_fwy_intermediate.ssi
M.U.T.C.D.: 2023 Edition

SIGN INFORMATION	
SIGN NUMBER	P-161
QUANTITY	2
WIDTH	14'-6"
HEIGHT	12'-0"
AREA (Sq. Ft.)	197.8
BORDER WIDTH	2"
BORDER RADII	12"
PANEL COLOR	GREEN
LEGEND/BORDER COLOR	WHITE/WHITE
MILE POINT (EX.)	MP 18.66
PANEL MATERIAL	REFLECTIVE
LEGEND MATERIAL	REFLECTIVE

SIGN LOCATION / SUPPORT	
ROAD	I-265
TRAFFIC DIRECTION	SB
SIDE OF ROAD	LT
MOUNTING STYLE	EXISTING BEAMS
BEAM MATERIAL	
BEAM SIZE	
BEAM/POST LENGTH	1 =
BEAM/POST LENGTH	2 =
BEAM/POST LENGTH	3 =
BEAM/POST LENGTH	4 =
CONC "a" =	-.-- Cu. Yds.
CONC "b" =	

SUPPORT TYPE				
"A"= FIXED BEAMS "C"= OMNI-DIRECTIONAL BREAK-AWAY "D"= BREAK-AWAY SUPPORT WITH TY.1 POST				
HORIZONTAL CLEARANCE		__' LEFT __' RIGHT		
SYMBOL	X	Y	WIDTH	HEIGHT
M1-4	27.1	93.6	45	36
M1-4	101.9	93.6	45	36

Panel Style: tab1.bsi
M.U.T.C.D.: 2009 Edition

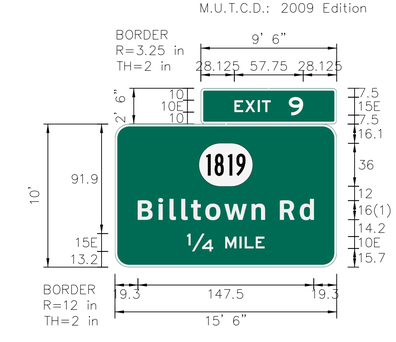

FONT:
(1) ClearviewHwy-5-W

Panel Style: guide_fwy_intermediate.ssi
M.U.T.C.D.: 2023 Edition

SIGN INFORMATION	
SIGN NUMBER	P-57B
QUANTITY	1
WIDTH	15'-6"
HEIGHT	10'-0"
AREA (Sq. Ft.)	178.8
BORDER WIDTH	2"
BORDER RADII	12"
PANEL COLOR	GREEN
LEGEND/BORDER COLOR	WHITE/WHITE
MILE POINT (EX.)	MP 18.71
PANEL MATERIAL	REFLECTIVE
LEGEND MATERIAL	REFLECTIVE

SIGN LOCATION / SUPPORT	
ROAD	I-265
TRAFFIC DIRECTION	NB
SIDE OF ROAD	RT
MOUNTING STYLE	EXISTING BEAMS
BEAM MATERIAL	
BEAM SIZE	
BEAM/POST LENGTH	1 =
BEAM/POST LENGTH	2 =
BEAM/POST LENGTH	3 =
BEAM/POST LENGTH	4 =
CONC "a" =	-.-- Cu. Yds.
CONC "b" =	

SUPPORT TYPE				
"A"= FIXED BEAMS "C"= OMNI-DIRECTIONAL BREAK-AWAY "D"= BREAK-AWAY SUPPORT WITH TY.1 POST				
HORIZONTAL CLEARANCE		__' LEFT __' RIGHT		
SYMBOL	X	Y	WIDTH	HEIGHT
M1-5	70.5	67.9	45	36

Panel Style: tab1.bsi
M.U.T.C.D.: 2009 Edition



FONT:
(1) ClearviewHwy-5-W

Panel Style: guide_fwy_intermediate.ssi
M.U.T.C.D.: 2023 Edition

SIGN INFORMATION	
SIGN NUMBER	P-59
QUANTITY	1
WIDTH	15'-6"
HEIGHT	11'-6"
AREA (Sq. Ft.)	202.0
BORDER WIDTH	2"
BORDER RADII	12"
PANEL COLOR	GREEN
LEGEND/BORDER COLOR	WHITE/WHITE
MILE POINT (EX.)	MP 19.00
PANEL MATERIAL	REFLECTIVE
LEGEND MATERIAL	REFLECTIVE

SIGN LOCATION / SUPPORT	
ROAD	I-265
TRAFFIC DIRECTION	NB
SIDE OF ROAD	RT
MOUNTING STYLE	EXISTING BEAMS
BEAM MATERIAL	
BEAM SIZE	
BEAM/POST LENGTH	1 =
BEAM/POST LENGTH	2 =
BEAM/POST LENGTH	3 =
BEAM/POST LENGTH	4 =
CONC "a" =	-.-- Cu. Yds.
CONC "b" =	

SUPPORT TYPE				
"A"= FIXED BEAMS "C"= OMNI-DIRECTIONAL BREAK-AWAY "D"= BREAK-AWAY SUPPORT WITH TY.1 POST				
HORIZONTAL CLEARANCE		__' LEFT __' RIGHT		
SYMBOL	X	Y	WIDTH	HEIGHT
M1-5	70.5	85.9	45	36
AR_Ty.A	78.1	16.1	24.0	37.8

COMMONWEALTH OF KENTUCKY
DEPARTMENT OF HIGHWAYS

TEAM KENTUCKY TRANSPORTATION CABINET

DRAWING TITLE: SIGN DETAIL SHEET

ITEM NO. 5-591.00
COUNTY OF JEFFERSON
SHEET NO. T95



Panel Style: guide_fwy_gore.ssi
M.U.T.C.D.: 2009 Edition

SIGN INFORMATION	
SIGN NUMBER	S-14
QUANTITY	1
WIDTH	6'-0"
HEIGHT	5'-0"
AREA (Sq. Ft.)	30.0
BORDER WIDTH	1.5"
BORDER RADII	8"
PANEL COLOR	GREEN
LEGEND/BORDER COLOR	WHITE/WHITE
MILE POINT (EX.)	MP 19.14
PANEL MATERIAL	REFLECTIVE
LEGEND MATERIAL	REFLECTIVE

SIGN LOCATION / SUPPORT	
ROAD	I-265
TRAFFIC DIRECTION	NB
SIDE OF ROAD	RT (GORE)
MOUNTING STYLE	NEW POSTS
BEAM MATERIAL	
BEAM SIZE	
BEAM/POST LENGTH	1 =
BEAM/POST LENGTH	2 =
BEAM/POST LENGTH	3 =
BEAM/POST LENGTH	4 =
CONC "a" = 1.5	0.46 Cu. Yds.
CONC "b" = 3.5	

SUPPORT TYPE	D			
"A"= FIXED BEAMS "C"= OMNI-DIRECTIONAL BREAK-AWAY "D"= BREAK-AWAY SUPPORT WITH TY.1 POST				
HORIZONTAL CLEARANCE	__' LEFT __' RIGHT			
SYMBOL	X	Y	WIDTH	HEIGHT
AR_Ty.A	43.0	6.0	18.2	29.2




Panel Style: guide_fwy_gore.ssi
M.U.T.C.D.: 2009 Edition

SIGN INFORMATION	
SIGN NUMBER	S-38
QUANTITY	1
WIDTH	6'-0"
HEIGHT	5'-0"
AREA (Sq. Ft.)	30.0
BORDER WIDTH	1.5"
BORDER RADII	8"
PANEL COLOR	GREEN
LEGEND/BORDER COLOR	WHITE/WHITE
MILE POINT (EX.)	19.58
PANEL MATERIAL	REFLECTIVE
LEGEND MATERIAL	REFLECTIVE

SIGN LOCATION / SUPPORT	
ROAD	I-265
TRAFFIC DIRECTION	SB
SIDE OF ROAD	LT (GORE)
MOUNTING STYLE	NEW POSTS
BEAM MATERIAL	
BEAM SIZE	
BEAM/POST LENGTH	1 =
BEAM/POST LENGTH	2 =
BEAM/POST LENGTH	3 =
BEAM/POST LENGTH	4 =
CONC "a" = 1.5	0.46 Cu. Yds.
CONC "b" = 3.5	

SUPPORT TYPE	D			
"A"= FIXED BEAMS "C"= OMNI-DIRECTIONAL BREAK-AWAY "D"= BREAK-AWAY SUPPORT WITH TY.1 POST				
HORIZONTAL CLEARANCE	__' LEFT __' RIGHT			
SYMBOL	X	Y	WIDTH	HEIGHT
AR_Ty.A	43.0	6.0	18.2	29.2

Panel Style: tab1.bsi
M.U.T.C.D.: 2009 Edition

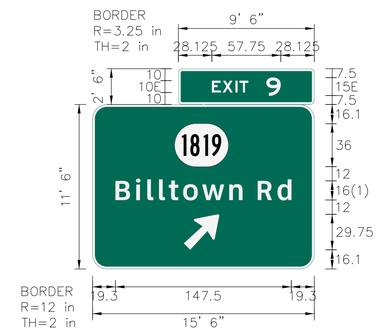

FONT:
(1) ClearviewHwy-5-W


Panel Style: guide_fwy_intermediate.ssi
M.U.T.C.D.: 2009 Edition

SIGN INFORMATION	
SIGN NUMBER	P-159
QUANTITY	2
WIDTH	15'-6"
HEIGHT	11'-6"
AREA (Sq. Ft.)	202.1
BORDER RADII	2"
PANEL COLOR	GREEN
LEGEND/BORDER COLOR	WHITE/WHITE
MILE POINT (EX.)	MP 19.77
PANEL MATERIAL	REFLECTIVE
LEGEND MATERIAL	REFLECTIVE

SIGN LOCATION / SUPPORT	
ROAD	I-265
TRAFFIC DIRECTION	SB
SIDE OF ROAD	LT
MOUNTING STYLE	EXISTING BEAMS
BEAM MATERIAL	
BEAM SIZE	
BEAM/POST LENGTH	1 =
BEAM/POST LENGTH	2 =
BEAM/POST LENGTH	3 =
BEAM/POST LENGTH	4 =
CONC "a" =	__ Cu. Yds.
CONC "b" =	

SUPPORT TYPE				
"A"= FIXED BEAMS "C"= OMNI-DIRECTIONAL BREAK-AWAY "D"= BREAK-AWAY SUPPORT WITH TY.1 POST				
HORIZONTAL CLEARANCE	__' LEFT __' RIGHT			
SYMBOL	X	Y	WIDTH	HEIGHT
M1-5	70.5	85.9	45	36
AR_Ty.A	78.1	16.1	24.0	37.8

Panel Style: tab1.bsi
M.U.T.C.D.: 2009 Edition

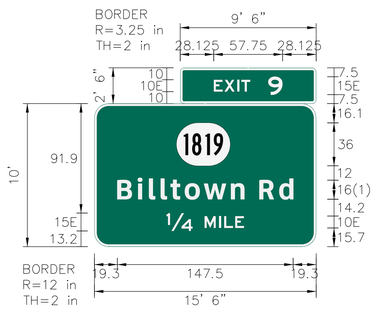

FONT:
(1) ClearviewHwy-5-W


Panel Style: guide_fwy_intermediate.ssi
M.U.T.C.D.: 2009 Edition

SIGN INFORMATION	
SIGN NUMBER	P-158
QUANTITY	1
WIDTH	15'-6"
HEIGHT	10'-0"
AREA (Sq. Ft.)	178.8
BORDER WIDTH	2"
BORDER RADII	12"
PANEL COLOR	GREEN
LEGEND/BORDER COLOR	WHITE/WHITE
MILE POINT (EX.)	20.06
PANEL MATERIAL	REFLECTIVE
LEGEND MATERIAL	REFLECTIVE

SIGN LOCATION / SUPPORT	
ROAD	I-265
TRAFFIC DIRECTION	SB
SIDE OF ROAD	LT
MOUNTING STYLE	EXISTING BEAMS
BEAM MATERIAL	
BEAM SIZE	
BEAM/POST LENGTH	1 =
BEAM/POST LENGTH	2 =
BEAM/POST LENGTH	3 =
BEAM/POST LENGTH	4 =
CONC "a" =	-.- Cu. Yds.
CONC "b" =	

SUPPORT TYPE				
"A"= FIXED BEAMS "C"= OMNI-DIRECTIONAL BREAK-AWAY "D"= BREAK-AWAY SUPPORT WITH TY.1 POST				
HORIZONTAL CLEARANCE	__' LEFT __' RIGHT			
SYMBOL	X	Y	WIDTH	HEIGHT
M1-5	70.5	67.9	45	36

Panel Style: tab1.bsi
M.U.T.C.D.: 2009 Edition

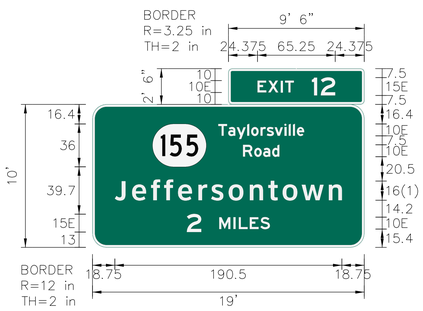

FONT:
(1) ClearviewHwy-5-W


Panel Style: guide_fwy_intermediate.ssi
M.U.T.C.D.: 2023 Edition

SIGN INFORMATION	
SIGN NUMBER	P-60
QUANTITY	1
WIDTH	19'-0"
HEIGHT	10'-0"
AREA (Sq. Ft.)	213.8
BORDER WIDTH	2"
BORDER RADII	12"
PANEL COLOR	GREEN
LEGEND/BORDER COLOR	WHITE/WHITE
MILE POINT (EX.)	MP 20.78
PANEL MATERIAL	REFLECTIVE
LEGEND MATERIAL	REFLECTIVE

SIGN LOCATION / SUPPORT	
ROAD	I-265
TRAFFIC DIRECTION	NB
SIDE OF ROAD	RT
MOUNTING STYLE	EXISTING BEAMS
BEAM MATERIAL	
BEAM SIZE	
BEAM/POST LENGTH	1 =
BEAM/POST LENGTH	2 =
BEAM/POST LENGTH	3 =
BEAM/POST LENGTH	4 =
CONC "a" =	-.- Cu. Yds.
CONC "b" =	

SUPPORT TYPE				
"A"= FIXED BEAMS "C"= OMNI-DIRECTIONAL BREAK-AWAY "D"= BREAK-AWAY SUPPORT WITH TY.1 POST				
HORIZONTAL CLEARANCE	__' LEFT __' RIGHT			
SYMBOL	X	Y	WIDTH	HEIGHT
M1-5	50.4	67.6	45	36

Panel Style: tab1.bsi
M.U.T.C.D.: 2009 Edition

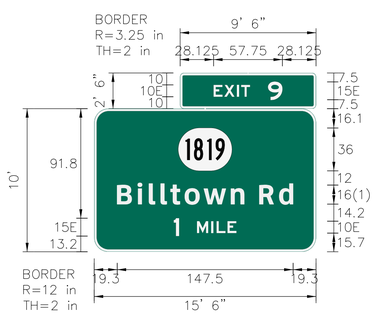

FONT:
(1) ClearviewHwy-5-W

Panel Style: guide_fwy_intermediate.ssi
M.U.T.C.D.: 2009 Edition

SIGN INFORMATION	
SIGN NUMBER	P-156
QUANTITY	1
WIDTH	15'-6"
HEIGHT	10'-0"
AREA (Sq. Ft.)	178.8
BORDER WIDTH	2"
BORDER RADII	12"
PANEL COLOR	GREEN
LEGEND/BORDER COLOR	WHITE/WHITE
MILE POINT (EX.)	20.80
PANEL MATERIAL	REFLECTIVE
LEGEND MATERIAL	REFLECTIVE

SIGN LOCATION / SUPPORT	
ROAD	I-265
TRAFFIC DIRECTION	SB
SIDE OF ROAD	LT
MOUNTING STYLE	EXISTING BEAMS
BEAM MATERIAL	
BEAM SIZE	
BEAM/POST LENGTH	1 =
BEAM/POST LENGTH	2 =
BEAM/POST LENGTH	3 =
BEAM/POST LENGTH	4 =
CONC "a" =	-.- Cu. Yds.
CONC "b" =	

SUPPORT TYPE				
"A"= FIXED BEAMS "C"= OMNI-DIRECTIONAL BREAK-AWAY "D"= BREAK-AWAY SUPPORT WITH TY.1 POST				
HORIZONTAL CLEARANCE	__' LEFT __' RIGHT			
SYMBOL	X	Y	WIDTH	HEIGHT
M1-5	70.5	67.9	45	36

GENERAL NOTES

COMMONWEALTH OF KENTUCKY
DEPARTMENT OF HIGHWAYS
TEAM KENTUCKY TRANSPORTATION CABINET


DRAWING TITLE: SIGN DETAIL SHEET

ITEM NO. 5-591.00
COUNTY OF JEFFERSON
SHEET NO. T96

DO NOT MANUFACTURE PANEL. PLACE A BROWN "12" STICKER ON TOP OF THE "23" TO UPDATE THE EXIT NUMBER.



Panel Style: tab1.bsi
M.U.T.C.D.: 2009 Edition

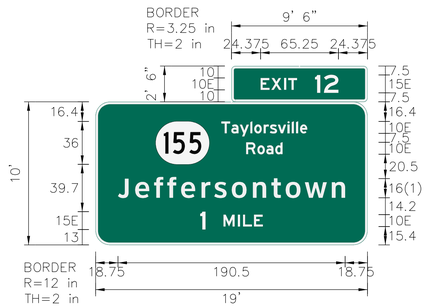

FONT:
(1) ClearviewHwy-5-W

Panel Style: guide_fwy_intermediate.ssi
M.U.T.C.D.: 2023 Edition

GENERAL NOTES

SIGN INFORMATION	
SIGN NUMBER	P-61
QUANTITY	
WIDTH	
HEIGHT	
AREA (Sq. Ft.)	
BORDER WIDTH	
BORDER RADII	
PANEL COLOR	
LEGEND/BORDER COLOR	
MILE POINT (EX.)	MP 21.59
PANEL MATERIAL	REFLECTIVE
LEGEND MATERIAL	REFLECTIVE

SIGN LOCATION / SUPPORT	
ROAD	I-265
TRAFFIC DIRECTION	NB
SIDE OF ROAD	RT
MOUNTING STYLE	EXISTING BEAMS
BEAM MATERIAL	
BEAM SIZE	
BEAM/POST LENGTH	1 =
BEAM/POST LENGTH	2 =
BEAM/POST LENGTH	3 =
BEAM/POST LENGTH	4 =
CONC "a" =	-.- Cu. Yds.
CONC "b" =	

SUPPORT TYPE
"A"= FIXED BEAMS
"C"= OMNI-DIRECTIONAL BREAK-AWAY
"D"= BREAK-AWAY SUPPORT WITH TY.1 POST

HORIZONTAL CLEARANCE	__' LEFT
	__' RIGHT

SYMBOL	X	Y	WIDTH	HEIGHT

SIGN INFORMATION	
SIGN NUMBER	P-62
QUANTITY	1
WIDTH	19'-0"
HEIGHT	10'-0"
AREA (Sq. Ft.)	213.8
BORDER WIDTH	2"
BORDER RADII	12"
PANEL COLOR	GREEN
LEGEND/BORDER COLOR	WHITE/WHITE
MILE POINT (EX.)	MP 21.78
PANEL MATERIAL	REFLECTIVE
LEGEND MATERIAL	REFLECTIVE

SIGN LOCATION / SUPPORT	
ROAD	I-265
TRAFFIC DIRECTION	NB
SIDE OF ROAD	RT
MOUNTING STYLE	EXISTING BEAMS
BEAM MATERIAL	
BEAM SIZE	
BEAM/POST LENGTH	1 =
BEAM/POST LENGTH	2 =
BEAM/POST LENGTH	3 =
BEAM/POST LENGTH	4 =
CONC "a" =	__ Cu. Yds.
CONC "b" =	

SUPPORT TYPE
"A"= FIXED BEAMS
"C"= OMNI-DIRECTIONAL BREAK-AWAY
"D"= BREAK-AWAY SUPPORT WITH TY.1 POST

HORIZONTAL CLEARANCE	__' LEFT
	__' RIGHT

SYMBOL	X	Y	WIDTH	HEIGHT
M1-5	50.4	67.6	45	36

SIGN INFORMATION	
SIGN NUMBER	
QUANTITY	
WIDTH	
HEIGHT	
AREA (Sq. Ft.)	
BORDER WIDTH	
BORDER RADII	
PANEL COLOR	
LEGEND/BORDER COLOR	
MILE POINT (EX.)	
PANEL MATERIAL	
LEGEND MATERIAL	

SIGN LOCATION / SUPPORT	
ROAD	
TRAFFIC DIRECTION	
SIDE OF ROAD	
MOUNTING STYLE	
BEAM MATERIAL	
BEAM SIZE	
BEAM/POST LENGTH	1 =
BEAM/POST LENGTH	2 =
BEAM/POST LENGTH	3 =
BEAM/POST LENGTH	4 =
CONC "a" =	-.- Cu. Yds.
CONC "b" =	

SUPPORT TYPE
"A"= FIXED BEAMS
"C"= OMNI-DIRECTIONAL BREAK-AWAY
"D"= BREAK-AWAY SUPPORT WITH TY.1 POST

HORIZONTAL CLEARANCE	__' LEFT
	__' RIGHT

SYMBOL	X	Y	WIDTH	HEIGHT

SIGN INFORMATION	
SIGN NUMBER	
QUANTITY	
WIDTH	
HEIGHT	
AREA (Sq. Ft.)	
BORDER WIDTH	
BORDER RADII	
PANEL COLOR	
LEGEND/BORDER COLOR	
MILE POINT (EX.)	
PANEL MATERIAL	
LEGEND MATERIAL	

SIGN LOCATION / SUPPORT	
ROAD	
TRAFFIC DIRECTION	
SIDE OF ROAD	
MOUNTING STYLE	
BEAM MATERIAL	
BEAM SIZE	
BEAM/POST LENGTH	1 =
BEAM/POST LENGTH	2 =
BEAM/POST LENGTH	3 =
BEAM/POST LENGTH	4 =
CONC "a" =	-.- Cu. Yds.
CONC "b" =	

SUPPORT TYPE
"A"= FIXED BEAMS
"C"= OMNI-DIRECTIONAL BREAK-AWAY
"D"= BREAK-AWAY SUPPORT WITH TY.1 POST

HORIZONTAL CLEARANCE	__' LEFT
	__' RIGHT

SYMBOL	X	Y	WIDTH	HEIGHT

SIGN INFORMATION	
SIGN NUMBER	
QUANTITY	
WIDTH	
HEIGHT	
AREA (Sq. Ft.)	
BORDER WIDTH	
BORDER RADII	
PANEL COLOR	
LEGEND/BORDER COLOR	
MILE POINT (EX.)	
PANEL MATERIAL	
LEGEND MATERIAL	

SIGN LOCATION / SUPPORT	
ROAD	
TRAFFIC DIRECTION	
SIDE OF ROAD	
MOUNTING STYLE	
BEAM MATERIAL	
BEAM SIZE	
BEAM/POST LENGTH	1 =
BEAM/POST LENGTH	2 =
BEAM/POST LENGTH	3 =
BEAM/POST LENGTH	4 =
CONC "a" =	-.- Cu. Yds.
CONC "b" =	

SUPPORT TYPE
"A"= FIXED BEAMS
"C"= OMNI-DIRECTIONAL BREAK-AWAY
"D"= BREAK-AWAY SUPPORT WITH TY.1 POST

HORIZONTAL CLEARANCE	__' LEFT
	__' RIGHT


SYMBOL	X	Y	WIDTH	HEIGHT

COMMONWEALTH OF KENTUCKY
DEPARTMENT OF HIGHWAYS
TEAM KENTUCKY TRANSPORTATION CABINET

DRAWING TITLE: SIGN DETAIL SHEET

ITEM NO. 5-591.00
COUNTY OF JEFFERSON
SHEET NO. T97

OpenRoads Designer v10.12.02.4
USER: abaker
FILE NAME: G:\ENGR_SIGNING_I-265\ELECTRONIC ENGINEERING DATA\SHEETS\SIGNING\DETAILS\I-265_DETAIL_MP19.1-MP21.9.DGN

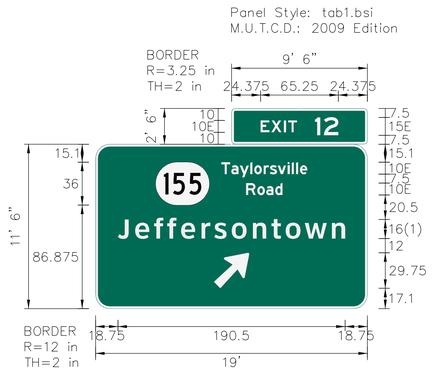

FONT:
(1) ClearviewHwy-5-W


Panel Style: guide_fwy_intermediate.ssi
M.U.T.C.D.: 2023 Edition

SIGN INFORMATION	
SIGN NUMBER	P-65
QUANTITY	1
WIDTH	19'-0"
HEIGHT	11'-6"
AREA (Sq. Ft.)	242.3
BORDER WIDTH	2"
BORDER RADII	12"
PANEL COLOR	GREEN
LEGEND/BORDER COLOR	WHITE/WHITE
MILE POINT (EX.)	MP 22.75
PANEL MATERIAL	REFLECTIVE
LEGEND MATERIAL	REFLECTIVE

SIGN LOCATION / SUPPORT	
ROAD	I-265
TRAFFIC DIRECTION	NB
SIDE OF ROAD	RT
MOUNTING STYLE	EXISTING BEAMS
BEAM MATERIAL	
BEAM SIZE	
BEAM/POST LENGTH	1 =
BEAM/POST LENGTH	2 =
BEAM/POST LENGTH	3 =
BEAM/POST LENGTH	4 =
CONC "a" =	__ Cu. Yds.
CONC "b" =	

SUPPORT TYPE
"A"= FIXED BEAMS
"C"= OMNI-DIRECTIONAL BREAK-AWAY
"D"= BREAK-AWAY SUPPORT WITH TY.1 POST

HORIZONTAL CLEARANCE	__' LEFT / __' RIGHT			
SYMBOL	X	Y	WIDTH	HEIGHT
M1-5	50.4	86.9	45	36
AR_Ty.A	99.1	17.1	24.0	37.8

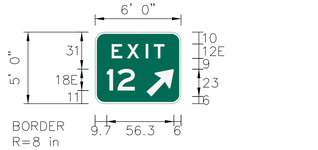


Panel Style: guide_fwy_gore.ssi
M.U.T.C.D.: 2009 Edition

SIGN INFORMATION	
SIGN NUMBER	S-15
QUANTITY	1
WIDTH	6'-0"
HEIGHT	5'-0"
AREA (Sq. Ft.)	30.0
BORDER WIDTH	1.5"
BORDER RADII	8"
PANEL COLOR	GREEN
LEGEND/BORDER COLOR	WHITE/WHITE
MILE POINT (EX.)	MP 22.91
PANEL MATERIAL	REFLECTIVE
LEGEND MATERIAL	REFLECTIVE

SIGN LOCATION / SUPPORT	
ROAD	I-265
TRAFFIC DIRECTION	NB
SIDE OF ROAD	RT (GORE)
MOUNTING STYLE	EXISTING POSTS
BEAM MATERIAL	
BEAM SIZE	
BEAM/POST LENGTH	1 =
BEAM/POST LENGTH	2 =
BEAM/POST LENGTH	3 =
BEAM/POST LENGTH	4 =
CONC "a" =	
CONC "b" =	

SUPPORT TYPE
"A"= FIXED BEAMS
"C"= OMNI-DIRECTIONAL BREAK-AWAY
"D"= BREAK-AWAY SUPPORT WITH TY.1 POST

HORIZONTAL CLEARANCE	__' LEFT / __' RIGHT			
SYMBOL	X	Y	WIDTH	HEIGHT
AR_Ty.A	43.0	6.0	18.2	29.2

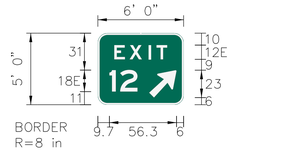


Panel Style: guide_fwy_gore.ssi
M.U.T.C.D.: 2009 Edition

SIGN INFORMATION	
SIGN NUMBER	S-37
QUANTITY	1
WIDTH	6'-0"
HEIGHT	5'-0"
AREA (Sq. Ft.)	30.0
BORDER WIDTH	1.5"
BORDER RADII	8"
PANEL COLOR	GREEN
LEGEND/BORDER COLOR	WHITE/WHITE
MILE POINT (EX.)	MP 23.28
PANEL MATERIAL	REFLECTIVE
LEGEND MATERIAL	REFLECTIVE

SIGN LOCATION / SUPPORT	
ROAD	I-265
TRAFFIC DIRECTION	SB
SIDE OF ROAD	LT (GORE)
MOUNTING STYLE	EXISTING POSTS
BEAM MATERIAL	
BEAM SIZE	
BEAM/POST LENGTH	1 =
BEAM/POST LENGTH	2 =
BEAM/POST LENGTH	3 =
BEAM/POST LENGTH	4 =
CONC "a" =	
CONC "b" =	

SUPPORT TYPE
"A"= FIXED BEAMS
"C"= OMNI-DIRECTIONAL BREAK-AWAY
"D"= BREAK-AWAY SUPPORT WITH TY.1 POST

HORIZONTAL CLEARANCE	__' LEFT / __' RIGHT			
SYMBOL	X	Y	WIDTH	HEIGHT
AR_Ty.A	43.0	6.0	18.2	29.2

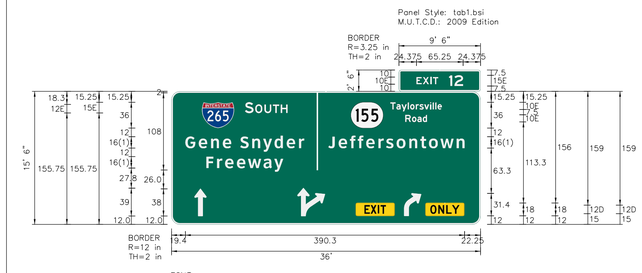

FONT:
(1) ClearviewHwy-5-W

Panel Style: guide_fwy_overhead_arrow-per-lane.ssi
M.U.T.C.D.: 2009 Edition

SIGN INFORMATION	
SIGN NUMBER	P-155
QUANTITY	1
WIDTH	36'-0"
HEIGHT	15'-6"
AREA (Sq. Ft.)	581.8
BORDER WIDTH	2"
BORDER RADII	12"
PANEL COLOR	GREEN
LEGEND/BORDER COLOR	WHITE/WHITE
MILE POINT (EX.)	MP 23.40
PANEL MATERIAL	REFLECTIVE
LEGEND MATERIAL	REFLECTIVE

SIGN LOCATION / SUPPORT	
ROAD	I-265
TRAFFIC DIRECTION	SB
SIDE OF ROAD	OH
MOUNTING STYLE	EXISTING TRUSS
BEAM MATERIAL	
BEAM SIZE	
BEAM/POST LENGTH	1 =
BEAM/POST LENGTH	2 =
BEAM/POST LENGTH	3 =
BEAM/POST LENGTH	4 =
CONC "a" =	-.- Cu. Yds.
CONC "b" =	

SUPPORT TYPE
"A"= FIXED BEAMS
"C"= OMNI-DIRECTIONAL BREAK-AWAY
"D"= BREAK-AWAY SUPPORT WITH TY.1 POST

HORIZONTAL CLEARANCE	__' LEFT / __' RIGHT			
SYMBOL	X	Y	WIDTH	HEIGHT
M1-1	42.2	134.7	45	36
M1-5	250.9	134.7	45	36
APL_Thru	32.3	12.0	16.3	39.0
APL_ThrRt	176.3	12.0	16.3	39.0
APL_Rt	320.3	12.0	16.3	31.4



Panel Style: tab1.bsi
M.U.T.C.D.: 2009 Edition

FONT:
(1) ClearviewHwy-5-W


Panel Style: guide_fwy_advance_b.ssi
M.U.T.C.D.: 2023 Edition

SIGN INFORMATION	
SIGN NUMBER	P-66
QUANTITY	1
WIDTH	17'-0"
HEIGHT	14'-6"
AREA (Sq. Ft.)	281.5
BORDER WIDTH	2"
BORDER RADII	12"
PANEL COLOR	GREEN
LEGEND/BORDER COLOR	WHITE/WHITE
MILE POINT (EX.)	MP 23.59
PANEL MATERIAL	REFLECTIVE
LEGEND MATERIAL	REFLECTIVE

SIGN LOCATION / SUPPORT	
ROAD	I-265
TRAFFIC DIRECTION	NB
SIDE OF ROAD	RT
MOUNTING STYLE	NEW BEAMS
BEAM MATERIAL	
BEAM SIZE	W--X--
BEAM/POST LENGTH	1 = --
BEAM/POST LENGTH	2 = --
BEAM/POST LENGTH	3 =
BEAM/POST LENGTH	4 =
CONC "a" = --	
CONC "b" = --	-.- Cu. Yds.

SUPPORT TYPE C
"A"= FIXED BEAMS
"C"= OMNI-DIRECTIONAL BREAK-AWAY
"D"= BREAK-AWAY SUPPORT WITH TY.1 POST

HORIZONTAL CLEARANCE	__' LEFT / 18' RIGHT			
SYMBOL	X	Y	WIDTH	HEIGHT
M1-1	78.0	111.4	48	48

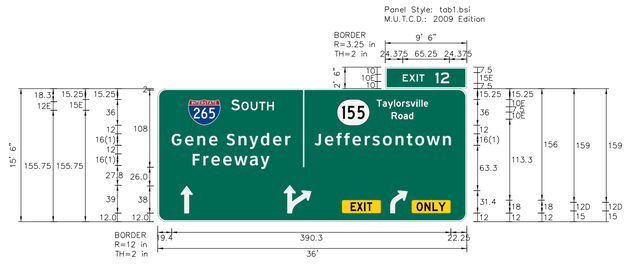

FONT:
(1) ClearviewHwy-5-W

Panel Style: guide_fwy_overhead_arrow-per-lane.ssi
M.U.T.C.D.: 2009 Edition

SIGN INFORMATION	
SIGN NUMBER	P-153
QUANTITY	1
WIDTH	36'-0"
HEIGHT	15'-6"
AREA (Sq. Ft.)	581.8
BORDER WIDTH	2"
BORDER RADII	12"
PANEL COLOR	GREEN
LEGEND/BORDER COLOR	WHITE/WHITE
MILE POINT (EX.)	MP 23.91
PANEL MATERIAL	REFLECTIVE
LEGEND MATERIAL	REFLECTIVE

SIGN LOCATION / SUPPORT	
ROAD	I-265
TRAFFIC DIRECTION	SB
SIDE OF ROAD	OH
MOUNTING STYLE	EXISTING TRUSS
BEAM MATERIAL	
BEAM SIZE	
BEAM/POST LENGTH	1 =
BEAM/POST LENGTH	2 =
BEAM/POST LENGTH	3 =
BEAM/POST LENGTH	4 =
CONC "a" =	__ Cu. Yds.
CONC "b" =	

SUPPORT TYPE
"A"= FIXED BEAMS
"C"= OMNI-DIRECTIONAL BREAK-AWAY
"D"= BREAK-AWAY SUPPORT WITH TY.1 POST

HORIZONTAL CLEARANCE	__' LEFT / __' RIGHT			
SYMBOL	X	Y	WIDTH	HEIGHT
M1-1	42.2	134.7	45	36
M1-5	250.9	134.7	45	36
APL_Thru	32.3	12.0	16.3	39.0
APL_ThrRt	176.3	12.0	16.3	39.0
APL_Rt	320.3	12.0	16.3	31.4

GENERAL NOTES

COMMONWEALTH OF KENTUCKY
DEPARTMENT OF HIGHWAYS
TEAM KENTUCKY TRANSPORTATION CABINET

DRAWING TITLE: SIGN DETAIL SHEET

ITEM NO. 5-591.00
COUNTY OF JEFFERSON
SHEET NO. T98



Panel Style: tab1.bsi
M.U.T.C.D.: 2009 Edition


FONT:
(1) ClearviewHwy-5-W

Panel Style: guide_fwy_advance_b.ssi
M.U.T.C.D.: 2023 Edition

SIGN INFORMATION	
SIGN NUMBER	P-67
QUANTITY	1
WIDTH	17'-0"
HEIGHT	14'-0"
AREA (Sq. Ft.)	281.5
BORDER WIDTH	2"
BORDER RADII	12"
PANEL COLOR	GREEN
LEGEND/BORDER COLOR	WHITE/WHITE
MILE POINT (EX.)	MP 24.01
PANEL MATERIAL	REFLECTIVE
LEGEND MATERIAL	REFLECTIVE

SIGN LOCATION / SUPPORT		
ROAD	I-265	
TRAFFIC DIRECTION	NB	
SIDE OF ROAD	RT	
MOUNTING STYLE	NEW BEAMS	
BEAM MATERIAL		
BEAM SIZE	W--X--	
BEAM/POST LENGTH	1 =	--
BEAM/POST LENGTH	2 =	--
BEAM/POST LENGTH	3 =	
BEAM/POST LENGTH	4 =	
CONC "a" =	--	__ Cu. Yds.
CONC "b" =	--	

SUPPORT TYPE	A			
"A"= FIXED BEAMS "C"= OMNI-DIRECTIONAL BREAK-AWAY "D"= BREAK-AWAY SUPPORT WITH TY.1 POST				
HORIZONTAL CLEARANCE	__' LEFT 6' RIGHT			
SYMBOL	X	Y	WIDTH	HEIGHT
M1-1	78.0	111.4	48	48

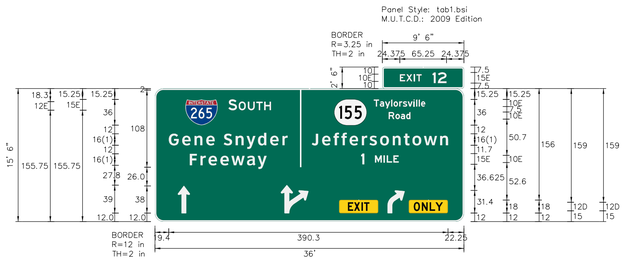


FONT:
(1) ClearviewHwy-5-W

Panel Style: guide_fwy_overhead_arrow-per-lane.ssi
M.U.T.C.D.: 2009 Edition

SIGN INFORMATION	
SIGN NUMBER	P-150
QUANTITY	1
WIDTH	36'-0"
HEIGHT	15'-6"
AREA (Sq. Ft.)	581.8
BORDER WIDTH	2"
BORDER RADII	12"
PANEL COLOR	GREEN
LEGEND/BORDER COLOR	WHITE/WHITE
MILE POINT (EX.)	MP 24.40
PANEL MATERIAL	REFLECTIVE
LEGEND MATERIAL	REFLECTIVE

SIGN LOCATION / SUPPORT		
ROAD	I-265	
TRAFFIC DIRECTION	SB	
SIDE OF ROAD	OH	
MOUNTING STYLE	EXISTING TRUSS	
BEAM MATERIAL		
BEAM SIZE		
BEAM/POST LENGTH	1 =	
BEAM/POST LENGTH	2 =	
BEAM/POST LENGTH	3 =	
BEAM/POST LENGTH	4 =	
CONC "a" =	-.--	Cu. Yds.
CONC "b" =		

SUPPORT TYPE				
"A"= FIXED BEAMS "C"= OMNI-DIRECTIONAL BREAK-AWAY "D"= BREAK-AWAY SUPPORT WITH TY.1 POST				
HORIZONTAL CLEARANCE	__' LEFT __' RIGHT			
SYMBOL	X	Y	WIDTH	HEIGHT
M1-1	42.2	134.7	45	36
M1-5	250.9	134.7	45	36
APL_Thru	32.3	12.0	16.3	39.0
APL_ThrRt	176.3	12.0	16.3	39.0
APL_Rt	320.3	12.0	16.3	31.4

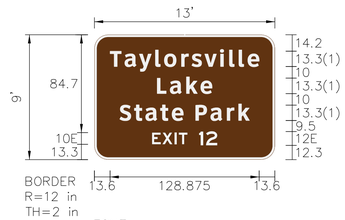

FONT:
(1) ClearviewHwy-5-W

Panel Style: guide_fwy_recreational.ssi
M.U.T.C.D.: 2009 Edition

SIGN INFORMATION	
SIGN NUMBER	P-149
QUANTITY	1
WIDTH	13'-0"
HEIGHT	9'-0"
AREA (Sq. Ft.)	117.0
BORDER WIDTH	1.5"
BORDER RADII	6"
PANEL COLOR	BROWN
LEGEND/BORDER COLOR	WHITE/WHITE
MILE POINT (EX.)	24.51
PANEL MATERIAL	REFLECTIVE
LEGEND MATERIAL	REFLECTIVE

SIGN LOCATION / SUPPORT		
ROAD	I-265	
TRAFFIC DIRECTION	SB	
SIDE OF ROAD	LT	
MOUNTING STYLE	EXISTING BEAMS	
BEAM MATERIAL		
BEAM SIZE		
BEAM/POST LENGTH	1 =	
BEAM/POST LENGTH	2 =	
BEAM/POST LENGTH	3 =	
BEAM/POST LENGTH	4 =	
CONC "a" =	-.--	Cu. Yds.
CONC "b" =		

SUPPORT TYPE				
"A"= FIXED BEAMS "C"= OMNI-DIRECTIONAL BREAK-AWAY "D"= BREAK-AWAY SUPPORT WITH TY.1 POST				
HORIZONTAL CLEARANCE	__' LEFT __' RIGHT			
SYMBOL	X	Y	WIDTH	HEIGHT

SIGN INFORMATION	
SIGN NUMBER	
QUANTITY	
WIDTH	
HEIGHT	
AREA (Sq. Ft.)	
BORDER WIDTH	
BORDER RADII	
PANEL COLOR	
LEGEND/BORDER COLOR	
MILE POINT (EX.)	
PANEL MATERIAL	
LEGEND MATERIAL	

SIGN LOCATION / SUPPORT		
ROAD		
TRAFFIC DIRECTION		
SIDE OF ROAD		
MOUNTING STYLE		
BEAM MATERIAL		
BEAM SIZE		
BEAM/POST LENGTH	1 =	
BEAM/POST LENGTH	2 =	
BEAM/POST LENGTH	3 =	
BEAM/POST LENGTH	4 =	
CONC "a" =	-.--	Cu. Yds.
CONC "b" =		

SUPPORT TYPE				
"A"= FIXED BEAMS "C"= OMNI-DIRECTIONAL BREAK-AWAY "D"= BREAK-AWAY SUPPORT WITH TY.1 POST				
HORIZONTAL CLEARANCE	__' LEFT __' RIGHT			
SYMBOL	X	Y	WIDTH	HEIGHT

SIGN INFORMATION	
SIGN NUMBER	
QUANTITY	
WIDTH	
HEIGHT	
AREA (Sq. Ft.)	
BORDER WIDTH	
BORDER RADII	
PANEL COLOR	
LEGEND/BORDER COLOR	
MILE POINT (EX.)	
PANEL MATERIAL	
LEGEND MATERIAL	

SIGN LOCATION / SUPPORT		
ROAD		
TRAFFIC DIRECTION		
SIDE OF ROAD		
MOUNTING STYLE		
BEAM MATERIAL		
BEAM SIZE		
BEAM/POST LENGTH	1 =	
BEAM/POST LENGTH	2 =	
BEAM/POST LENGTH	3 =	
BEAM/POST LENGTH	4 =	
CONC "a" =	-.--	Cu. Yds.
CONC "b" =		

SUPPORT TYPE				
"A"= FIXED BEAMS "C"= OMNI-DIRECTIONAL BREAK-AWAY "D"= BREAK-AWAY SUPPORT WITH TY.1 POST				
HORIZONTAL CLEARANCE	__' LEFT __' RIGHT			
SYMBOL	X	Y	WIDTH	HEIGHT

GENERAL NOTES


COMMONWEALTH OF KENTUCKY
DEPARTMENT OF HIGHWAYS
TEAM KENTUCKY TRANSPORTATION CABINET

DRAWING TITLE: SIGN DETAIL SHEET

ITEM NO. 5-591.00
COUNTY OF JEFFERSON
SHEET NO. T99

OpenRoads Designer v10.12.02.4
USER: abaker
FILE NAME: G:\ENGR_SIGNING_I-265\ELECTRONIC ENGINEERING DATA\SHEETS\SIGNING\DETAILS\I-265_DETAIL_MP21.9-MP24.8.DGN

Panel Style: tab1.bsi
M.U.T.C.D.: 2009 Edition

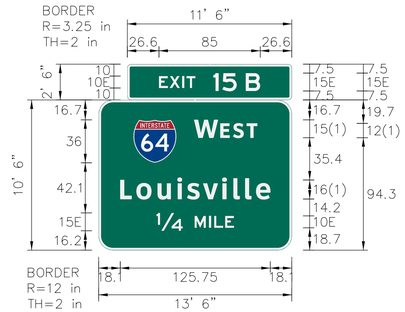

FONT:
(1) ClearviewHwy-5-W

Panel Style: guide_fwy_overhead.ssi
M.U.T.C.D.: 2023 Edition

SIGN INFORMATION	
SIGN NUMBER	P-69
QUANTITY	1
WIDTH	13'-6"
HEIGHT	10'-6"
AREA (Sq. Ft.)	170.5
BORDER WIDTH	2"
BORDER RADII	12"
PANEL COLOR	GREEN
LEGEND/BORDER COLOR	WHITE/WHITE
MILE POINT (EX.)	MP 24.90
PANEL MATERIAL	REFLECTIVE
LEGEND MATERIAL	REFLECTIVE

SIGN LOCATION / SUPPORT	
ROAD	I-265
TRAFFIC DIRECTION	NB
SIDE OF ROAD	OH
MOUNTING STYLE	EXISTING TRUSS
BEAM MATERIAL	
BEAM SIZE	
BEAM/POST LENGTH	1 =
BEAM/POST LENGTH	2 =
BEAM/POST LENGTH	3 =
BEAM/POST LENGTH	4 =
CONC "a" =	__ Cu. Yds.
CONC "b" =	

SUPPORT TYPE
"A"= FIXED BEAMS
"C"= OMNI-DIRECTIONAL BREAK-AWAY
"D"= BREAK-AWAY SUPPORT WITH TY.1 POST

HORIZONTAL CLEARANCE	__' LEFT __' RIGHT


SYMBOL	X	Y	WIDTH	HEIGHT
M1-1	29.1	73.3	36	36

DO NOT MANUFACTURE PANEL. THIS SIGN IS TO HAVE THE EXIT PLAQUE REPLACED AND UPDATED WITH THE NEW EXIT NUMBER.

Panel Style: tab1.bsi
M.U.T.C.D.: 2009 Edition



Panel Style: tab1.bsi
M.U.T.C.D.: 2009 Edition

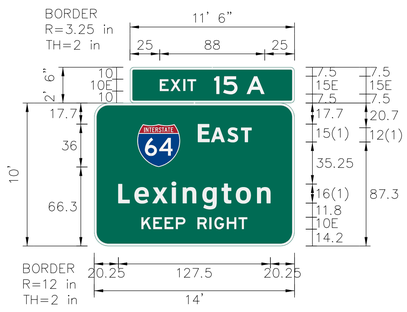

FONT:
(1) ClearviewHwy-5-W

Panel Style: guide_fwy_overhead.ssi
M.U.T.C.D.: 2023 Edition

SIGN INFORMATION	
SIGN NUMBER	P-70
QUANTITY	1
WIDTH	14'-0"
HEIGHT	10'-0"
AREA (Sq. Ft.)	168.8
BORDER WIDTH	2"
BORDER RADII	12"
PANEL COLOR	GREEN
LEGEND/BORDER COLOR	WHITE/WHITE
MILE POINT (EX.)	MP 24.90
PANEL MATERIAL	REFLECTIVE
LEGEND MATERIAL	REFLECTIVE


SIGN LOCATION / SUPPORT	
ROAD	I-265
TRAFFIC DIRECTION	NB
SIDE OF ROAD	OH
MOUNTING STYLE	EXISTING TRUSS
BEAM MATERIAL	
BEAM SIZE	
BEAM/POST LENGTH	1 =
BEAM/POST LENGTH	2 =
BEAM/POST LENGTH	3 =
BEAM/POST LENGTH	4 =
CONC "a" =	-.- Cu. Yds.
CONC "b" =	

SUPPORT TYPE
"A"= FIXED BEAMS
"C"= OMNI-DIRECTIONAL BREAK-AWAY
"D"= BREAK-AWAY SUPPORT WITH TY.1 POST

HORIZONTAL CLEARANCE	__' LEFT __' RIGHT

SYMBOL	X	Y	WIDTH	HEIGHT
M1-1	36.1	66.3	36	36

DO NOT MANUFACTURE PANEL. THIS SIGN IS TO HAVE THE EXIT PLAQUE REPLACED AND UPDATED WITH THE NEW EXIT NUMBER. COVER THE ROUTE SHIELDS AND CARDINAL DIRECTION ON LEFT SIDE OF SIGN WITH A GREEN OVERLAY THAT CONTAINS THE I-265 SHIELD AND CARDINAL DIRECTION "NORTH".

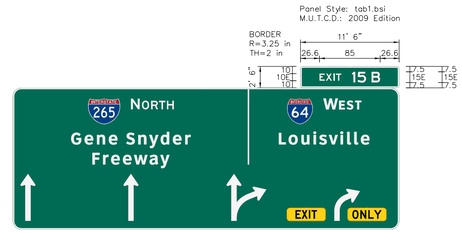

SIGN INFORMATION		
SIGN NUMBER		P-71
QUANTITY		1
EXIT PLAQUE	WIDTH	11'-6"
	HEIGHT	2'-6"
AREA (Sq. Ft.)		28.8
BORDER WIDTH		2"
BORDER RADII		3.25"
PANEL COLOR		GREEN
LEGEND/BORDER COLOR		WHITE/WHITE
MILE POINT (EX.)		MP 25.01
PANEL MATERIAL		REFLECTIVE
LEGEND MATERIAL		REFLECTIVE

SIGN LOCATION / SUPPORT	
ROAD	I-265
TRAFFIC DIRECTION	NB
SIDE OF ROAD	OH
MOUNTING STYLE	EXISTING TRUSS
BEAM MATERIAL	
BEAM SIZE	
BEAM/POST LENGTH	1 =
BEAM/POST LENGTH	2 =
BEAM/POST LENGTH	3 =
BEAM/POST LENGTH	4 =
CONC "a" =	-.- Cu. Yds.
CONC "b" =	

SUPPORT TYPE
"A"= FIXED BEAMS
"C"= OMNI-DIRECTIONAL BREAK-AWAY
"D"= BREAK-AWAY SUPPORT WITH TY.1 POST

HORIZONTAL CLEARANCE	__' LEFT __' RIGHT

SYMBOL	X	Y	WIDTH	HEIGHT
M1-1	105.1	147.0	45	36

DO NOT MANUFACTURE PANEL. THIS SIGN IS TO HAVE THE EXIT PLAQUE REPLACED AND UPDATED WITH THE NEW EXIT NUMBER.

Panel Style: tab1.bsi
M.U.T.C.D.: 2009 Edition


SIGN INFORMATION	
SIGN NUMBER	S-51
QUANTITY	1
WIDTH	7'-6"
HEIGHT	5'-0"
AREA (Sq. Ft.)	37.5
BORDER WIDTH	1.5"
BORDER RADII	8"
PANEL COLOR	GREEN
LEGEND/BORDER COLOR	WHITE/WHITE
MILE POINT (EX.)	MP 25.11
PANEL MATERIAL	REFLECTIVE
LEGEND MATERIAL	REFLECTIVE

SIGN LOCATION / SUPPORT	
ROAD	I-265
TRAFFIC DIRECTION	NB
SIDE OF ROAD	RT (GORE)
MOUNTING STYLE	EXISTING POSTS
BEAM MATERIAL	
BEAM SIZE	
BEAM/POST LENGTH	1 =
BEAM/POST LENGTH	2 =
BEAM/POST LENGTH	3 =
BEAM/POST LENGTH	4 =
CONC "a" =	
CONC "b" =	

SUPPORT TYPE
"A"= FIXED BEAMS
"C"= OMNI-DIRECTIONAL BREAK-AWAY
"D"= BREAK-AWAY SUPPORT WITH TY.1 POST


HORIZONTAL CLEARANCE	__' LEFT __' RIGHT

SYMBOL	X	Y	WIDTH	HEIGHT
AR_Ty.A	63.0	6.0	18.2	29.2

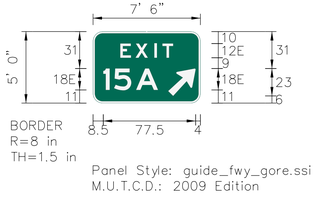

Panel Style: guide_fwy_gore.ssi
M.U.T.C.D.: 2009 Edition

DO NOT MANUFACTURE PANEL. THIS SIGN IS TO HAVE THE EXIT PLAQUE REPLACED AND UPDATED WITH THE NEW EXIT NUMBER. COVER THE ROUTE SHIELDS AND CARDINAL DIRECTION ON LEFT SIDE OF SIGN WITH A GREEN OVERLAY THAT CONTAINS THE I-265 SHIELD AND CARDINAL DIRECTION "NORTH".

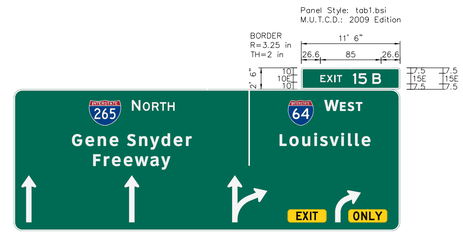

SIGN INFORMATION		
SIGN NUMBER		P-73
QUANTITY		1
EXIT PLAQUE	WIDTH	11'-6"
	HEIGHT	2'-6"
AREA (Sq. Ft.)		28.8
BORDER WIDTH		2"
BORDER RADII		3.25"
PANEL COLOR		GREEN
LEGEND/BORDER COLOR		WHITE/WHITE
MILE POINT (EX.)		MP 25.18
PANEL MATERIAL		REFLECTIVE
LEGEND MATERIAL		REFLECTIVE

SIGN LOCATION / SUPPORT	
ROAD	I-265
TRAFFIC DIRECTION	NB
SIDE OF ROAD	OH
MOUNTING STYLE	EXISTING TRUSS
BEAM MATERIAL	
BEAM SIZE	
BEAM/POST LENGTH	1 =
BEAM/POST LENGTH	2 =
BEAM/POST LENGTH	3 =
BEAM/POST LENGTH	4 =
CONC "a" =	-.- Cu. Yds.
CONC "b" =	

SUPPORT TYPE
"A"= FIXED BEAMS
"C"= OMNI-DIRECTIONAL BREAK-AWAY
"D"= BREAK-AWAY SUPPORT WITH TY.1 POST

HORIZONTAL CLEARANCE	__' LEFT __' RIGHT


SYMBOL	X	Y	WIDTH	HEIGHT
M1-1	105.1	147.0	45	36

GENERAL NOTES

COMMONWEALTH OF KENTUCKY
DEPARTMENT OF HIGHWAYS
TEAM KENTUCKY TRANSPORTATION CABINET

DRAWING TITLE: SIGN DETAIL SHEET

ITEM NO. 5-591.00
COUNTY OF JEFFERSON
SHEET NO. T100

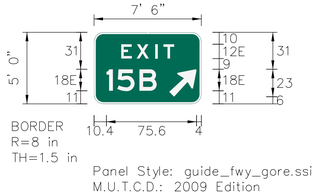


Panel Style: guide_fwy_gore.ssi
M.U.T.C.D.: 2009 Edition

SIGN INFORMATION	
SIGN NUMBER	S-52
QUANTITY	1
WIDTH	7'-6"
HEIGHT	5'-0"
AREA (Sq. Ft.)	37.5
BORDER WIDTH	1.5"
BORDER RADII	8"
PANEL COLOR	GREEN
LEGEND/BORDER COLOR	WHITE/WHITE
MILE POINT (EX.)	MP 25.27
PANEL MATERIAL	REFLECTIVE
LEGEND MATERIAL	REFLECTIVE

SIGN LOCATION / SUPPORT	
ROAD	I-265
TRAFFIC DIRECTION	NB
SIDE OF ROAD	RT (GORE)
MOUNTING STYLE	EXISTING POSTS
BEAM MATERIAL	
BEAM SIZE	
BEAM/POST LENGTH	1 =
BEAM/POST LENGTH	2 =
BEAM/POST LENGTH	3 =
BEAM/POST LENGTH	4 =
CONC "a" =	
CONC "b" =	

SUPPORT TYPE				
"A"= FIXED BEAMS "C"= OMNI-DIRECTIONAL BREAK-AWAY "D"= BREAK-AWAY SUPPORT WITH TY.1 POST				
HORIZONTAL CLEARANCE	__' LEFT			
	__' RIGHT			
SYMBOL	X	Y	WIDTH	HEIGHT
AR_Ty.A	63.0	6.0	18.2	29.2

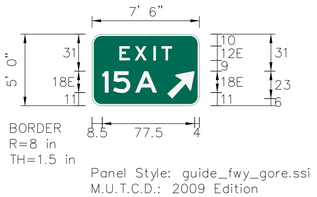

Panel Style: guide_fwy_gore.ssi
M.U.T.C.D.: 2009 Edition


SIGN INFORMATION	
SIGN NUMBER	S-54
QUANTITY	1
WIDTH	7'-6"
HEIGHT	5'-0"
AREA (Sq. Ft.)	37.5
BORDER WIDTH	1.5"
BORDER RADII	8"
PANEL COLOR	GREEN
LEGEND/BORDER COLOR	WHITE/WHITE
MILE POINT (EX.)	MP 25.38
PANEL MATERIAL	REFLECTIVE
LEGEND MATERIAL	REFLECTIVE

SIGN LOCATION / SUPPORT	
ROAD	I-265
TRAFFIC DIRECTION	SB
SIDE OF ROAD	LT (GORE)
MOUNTING STYLE	NEW POSTS
BEAM MATERIAL	
BEAM SIZE	
BEAM/POST LENGTH	1 =
BEAM/POST LENGTH	2 =
BEAM/POST LENGTH	3 =
BEAM/POST LENGTH	4 =
CONC "a" = 1.5	0.46 Cu. Yds.
CONC "b" = 3.5	

SUPPORT TYPE	D			
"A"= FIXED BEAMS "C"= OMNI-DIRECTIONAL BREAK-AWAY "D"= BREAK-AWAY SUPPORT WITH TY.1 POST				
HORIZONTAL CLEARANCE	__' LEFT			
	__' RIGHT			
SYMBOL	X	Y	WIDTH	HEIGHT
AR_Ty.A	63.0	6.0	18.2	29.2

DO NOT MANUFACTURE PANEL. THIS SIGN IS TO HAVE THE EXIT PLAQUE REPLACED AND UPDATED WITH THE NEW EXIT NUMBER.

Panel Style: tab1.bsi
M.U.T.C.D.: 2009 Edition

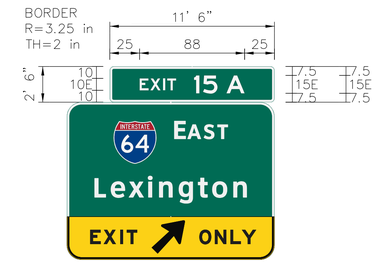


SIGN INFORMATION		
SIGN NUMBER		P-148
QUANTITY		1
EXIT PLAQUE	WIDTH	11'-0"
	HEIGHT	2'-6"
AREA (Sq. Ft.)		28.8
BORDER WIDTH		2"
BORDER RADII		3.25"
PANEL COLOR		GREEN
LEGEND/BORDER COLOR		WHITE/WHITE
MILE POINT (EX.)		MP 25.41
PANEL MATERIAL		REFLECTIVE
LEGEND MATERIAL		REFLECTIVE

SIGN LOCATION / SUPPORT	
ROAD	I-265
TRAFFIC DIRECTION	SB
SIDE OF ROAD	OH
MOUNTING STYLE	EXISTING CANTILEVER
BEAM MATERIAL	
BEAM SIZE	
BEAM/POST LENGTH	1 =
BEAM/POST LENGTH	2 =
BEAM/POST LENGTH	3 =
BEAM/POST LENGTH	4 =
CONC "a" =	-.-- Cu. Yds.
CONC "b" =	

SUPPORT TYPE				
"A"= FIXED BEAMS "C"= OMNI-DIRECTIONAL BREAK-AWAY "D"= BREAK-AWAY SUPPORT WITH TY.1 POST				
HORIZONTAL CLEARANCE	__' LEFT			
	__' RIGHT			
SYMBOL	X	Y	WIDTH	HEIGHT

GENERAL NOTES

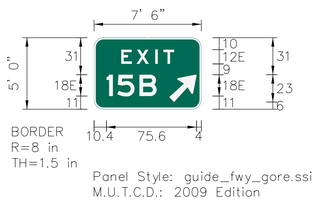

Panel Style: guide_fwy_gore.ssi
M.U.T.C.D.: 2009 Edition

SIGN INFORMATION	
SIGN NUMBER	S-53
QUANTITY	1
WIDTH	7'-6"
HEIGHT	5'-0"
AREA (Sq. Ft.)	37.5
BORDER WIDTH	1.5"
BORDER RADII	8"
PANEL COLOR	GREEN
LEGEND/BORDER COLOR	WHITE/WHITE
MILE POINT (EX.)	MP 25.69
PANEL MATERIAL	REFLECTIVE
LEGEND MATERIAL	REFLECTIVE

SIGN LOCATION / SUPPORT	
ROAD	I-265
TRAFFIC DIRECTION	SB
SIDE OF ROAD	LT (GORE)
MOUNTING STYLE	EXISTING POSTS
BEAM MATERIAL	
BEAM SIZE	
BEAM/POST LENGTH	1 =
BEAM/POST LENGTH	2 =
BEAM/POST LENGTH	3 =
BEAM/POST LENGTH	4 =
CONC "a" =	
CONC "b" =	

SUPPORT TYPE				
"A"= FIXED BEAMS "C"= OMNI-DIRECTIONAL BREAK-AWAY "D"= BREAK-AWAY SUPPORT WITH TY.1 POST				
HORIZONTAL CLEARANCE	__' LEFT			
	__' RIGHT			
SYMBOL	X	Y	WIDTH	HEIGHT
AR_Ty.A	63.0	6.0	18.2	29.2



FONT:
(1) ClearviewHwy-5-W

Panel Style: guide_fwy_overhead.ssi
M.U.T.C.D.: 2009 Edition

SIGN INFORMATION	
SIGN NUMBER	P-146
QUANTITY	1
WIDTH	17'-0"
HEIGHT	10'-0"
AREA (Sq. Ft.)	170.0
BORDER WIDTH	2"
BORDER RADII	12"
PANEL COLOR	GREEN
LEGEND/BORDER COLOR	WHITE/WHITE
MILE POINT (EX.)	MP 25.85
PANEL MATERIAL	REFLECTIVE
LEGEND MATERIAL	REFLECTIVE


SIGN LOCATION / SUPPORT	
ROAD	I-265
TRAFFIC DIRECTION	SB
SIDE OF ROAD	OH
MOUNTING STYLE	EXISTING TRUSS
BEAM MATERIAL	
BEAM SIZE	
BEAM/POST LENGTH	1 =
BEAM/POST LENGTH	2 =
BEAM/POST LENGTH	3 =
BEAM/POST LENGTH	4 =
CONC "a" =	__ Cu. Yds.
CONC "b" =	

SUPPORT TYPE				
"A"= FIXED BEAMS "C"= OMNI-DIRECTIONAL BREAK-AWAY "D"= BREAK-AWAY SUPPORT WITH TY.1 POST				
HORIZONTAL CLEARANCE	__' LEFT			
	__' RIGHT			
SYMBOL	X	Y	WIDTH	HEIGHT
M1-1	42.1	69.0	45	36

DO NOT MANUFACTURE PANEL. THIS SIGN IS TO HAVE THE EXIT PLAQUE REPLACED AND UPDATED WITH THE NEW EXIT NUMBER.

Panel Style: tab1.bsi
M.U.T.C.D.: 2009 Edition

Panel Style: tab1.bsi
M.U.T.C.D.: 2009 Edition

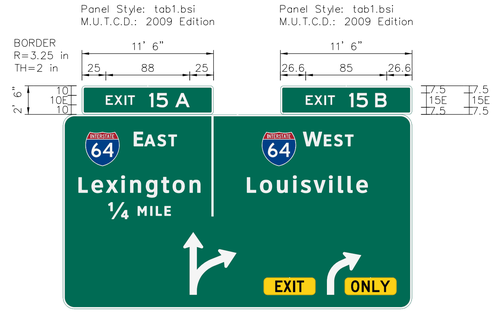

SIGN INFORMATION		
SIGN NUMBER		P-147
QUANTITY		1
EXIT PLAQUE	WIDTH	11'-6"
	HEIGHT	2'-6"
AREA (Sq. Ft.)		57.5
BORDER WIDTH		2"
BORDER RADII		3.25"
PANEL COLOR		GREEN
LEGEND/BORDER COLOR		WHITE/WHITE
MILE POINT (EX.)		MP 25.85
PANEL MATERIAL		REFLECTIVE
LEGEND MATERIAL		REFLECTIVE

SIGN LOCATION / SUPPORT	
ROAD	I-265
TRAFFIC DIRECTION	SB
SIDE OF ROAD	OH
MOUNTING STYLE	EXISTING TRUSS
BEAM MATERIAL	
BEAM SIZE	
BEAM/POST LENGTH	1 =
BEAM/POST LENGTH	2 =
BEAM/POST LENGTH	3 =
BEAM/POST LENGTH	4 =
CONC "a" =	__ Cu. Yds.
CONC "b" =	

SUPPORT TYPE				
"A"= FIXED BEAMS "C"= OMNI-DIRECTIONAL BREAK-AWAY "D"= BREAK-AWAY SUPPORT WITH TY.1 POST				
HORIZONTAL CLEARANCE	__' LEFT			
	__' RIGHT			
SYMBOL	X	Y	WIDTH	HEIGHT

COMMONWEALTH OF KENTUCKY
DEPARTMENT OF HIGHWAYS

TEAM KENTUCKY TRANSPORTATION CABINET

DRAWING TITLE: SIGN DETAIL SHEET

ITEM NO. 5-591.00
COUNTY OF JEFFERSON
SHEET NO. T101



FONT:
(1) ClearviewHwy-5-W

Panel Style: guide_fwy_overhead.ssi
M.U.T.C.D.: 2009 Edition

SIGN INFORMATION	
SIGN NUMBER	P-74A
QUANTITY	1
WIDTH	17'-0"
HEIGHT	10'-0"
AREA (Sq. Ft.)	170.0
BORDER WIDTH	2"
BORDER RADII	12"
PANEL COLOR	GREEN
LEGEND/BORDER COLOR	WHITE/WHITE
MILE POINT (EX.)	MP 25.91
PANEL MATERIAL	REFLECTIVE
LEGEND MATERIAL	REFLECTIVE

SIGN LOCATION / SUPPORT	
ROAD	I-265
TRAFFIC DIRECTION	NB
SIDE OF ROAD	OH
MOUNTING STYLE	EXISTING TRUSS
BEAM MATERIAL	
BEAM SIZE	
BEAM/POST LENGTH	1 =
BEAM/POST LENGTH	2 =
BEAM/POST LENGTH	3 =
BEAM/POST LENGTH	4 =
CONC "a" =	-.- Cu. Yds.
CONC "b" =	

SUPPORT TYPE
"A"= FIXED BEAMS
"C"= OMNI-DIRECTIONAL BREAK-AWAY
"D"= BREAK-AWAY SUPPORT WITH TY.1 POST

HORIZONTAL CLEARANCE: __' LEFT / __' RIGHT

SYMBOL	X	Y	WIDTH	HEIGHT
M1-1	42.1	69.0	45	36

DO NOT MANUFACTURE PANEL. THIS SIGN IS TO HAVE THE EXIT PLAQUE REPLACED AND UPDATED WITH THE NEW EXIT NUMBER.

Panel Style: tab1.bsi
M.U.T.C.D.: 2009 Edition



SIGN INFORMATION		
SIGN NUMBER		P-74B
QUANTITY		1
EXIT PLAQUE	WIDTH	9'-6"
	HEIGHT	2'-6"
AREA (Sq. Ft.)		23.8
BORDER WIDTH		2"
BORDER RADII		3.25"
PANEL COLOR		GREEN
LEGEND/BORDER COLOR		WHITE/WHITE
MILE POINT (EX.)		MP 25.91
PANEL MATERIAL		REFLECTIVE
LEGEND MATERIAL		REFLECTIVE

SIGN LOCATION / SUPPORT	
ROAD	I-265
TRAFFIC DIRECTION	NB
SIDE OF ROAD	OH
MOUNTING STYLE	EXISTING TRUSS
BEAM MATERIAL	
BEAM SIZE	
BEAM/POST LENGTH	1 =
BEAM/POST LENGTH	2 =
BEAM/POST LENGTH	3 =
BEAM/POST LENGTH	4 =
CONC "a" =	__ Cu. Yds.
CONC "b" =	


SUPPORT TYPE
"A"= FIXED BEAMS
"C"= OMNI-DIRECTIONAL BREAK-AWAY
"D"= BREAK-AWAY SUPPORT WITH TY.1 POST

HORIZONTAL CLEARANCE: __' LEFT / __' RIGHT

SYMBOL	X	Y	WIDTH	HEIGHT

DO NOT MANUFACTURE PANEL. THIS SIGN IS TO HAVE THE EXIT PLAQUE REPLACED AND UPDATED WITH THE NEW EXIT NUMBER.

Panel Style: tab1.bsi
M.U.T.C.D.: 2009 Edition

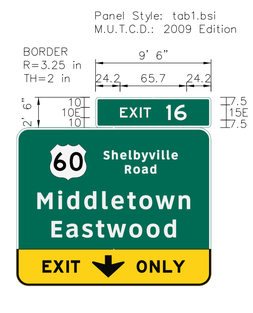

SIGN INFORMATION		
SIGN NUMBER		P-75
QUANTITY		1
EXIT PLAQUE	WIDTH	9'-6"
	HEIGHT	2'-6"
AREA (Sq. Ft.)		23.8
BORDER WIDTH		2"
BORDER RADII		3.25"
PANEL COLOR		GREEN
LEGEND/BORDER COLOR		WHITE/WHITE
MILE POINT (EX.)		MP 26.18
PANEL MATERIAL		REFLECTIVE
LEGEND MATERIAL		REFLECTIVE

SIGN LOCATION / SUPPORT	
ROAD	I-265
TRAFFIC DIRECTION	NB
SIDE OF ROAD	OH
MOUNTING STYLE	EXISTING CANTILEVER
BEAM MATERIAL	
BEAM SIZE	
BEAM/POST LENGTH	1 =
BEAM/POST LENGTH	2 =
BEAM/POST LENGTH	3 =
BEAM/POST LENGTH	4 =
CONC "a" =	__ Cu. Yds.
CONC "b" =	

SUPPORT TYPE
"A"= FIXED BEAMS
"C"= OMNI-DIRECTIONAL BREAK-AWAY
"D"= BREAK-AWAY SUPPORT WITH TY.1 POST

HORIZONTAL CLEARANCE: __' LEFT / __' RIGHT

SYMBOL	X	Y	WIDTH	HEIGHT

GENERAL NOTES



FONT:
(1) ClearviewHwy-5-W

Panel Style: guide_fwy_overhead.ssi
M.U.T.C.D.: 2009 Edition

SIGN INFORMATION	
SIGN NUMBER	P-144
QUANTITY	1
WIDTH	17'-0"
HEIGHT	10'-0"
AREA (Sq. Ft.)	170.0
BORDER WIDTH	2"
BORDER RADII	12"
PANEL COLOR	GREEN
LEGEND/BORDER COLOR	WHITE/WHITE
MILE POINT (EX.)	MP 26.25
PANEL MATERIAL	REFLECTIVE
LEGEND MATERIAL	REFLECTIVE

SIGN LOCATION / SUPPORT	
ROAD	I-265
TRAFFIC DIRECTION	SB
SIDE OF ROAD	OH
MOUNTING STYLE	EXISTING TRUSS
BEAM MATERIAL	
BEAM SIZE	
BEAM/POST LENGTH	1 =
BEAM/POST LENGTH	2 =
BEAM/POST LENGTH	3 =
BEAM/POST LENGTH	4 =
CONC "a" =	-.- Cu. Yds.
CONC "b" =	

SUPPORT TYPE
"A"= FIXED BEAMS
"C"= OMNI-DIRECTIONAL BREAK-AWAY
"D"= BREAK-AWAY SUPPORT WITH TY.1 POST


HORIZONTAL CLEARANCE: __' LEFT / __' RIGHT

SYMBOL	X	Y	WIDTH	HEIGHT
M1-1	42.1	69.0	45	36

DO NOT MANUFACTURE PANEL. THIS SIGN IS TO HAVE THE EXIT PLAQUE REPLACED AND UPDATED WITH THE NEW EXIT NUMBER.

Panel Style: tab1.bsi
M.U.T.C.D.: 2009 Edition

Panel Style: tab1.bsi
M.U.T.C.D.: 2009 Edition

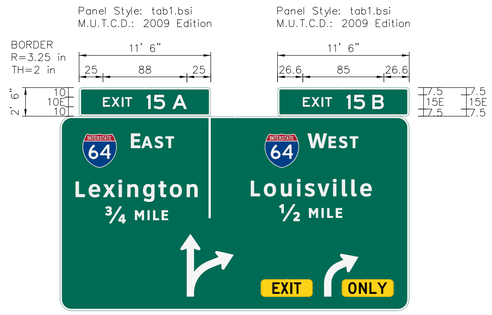

SIGN INFORMATION		
SIGN NUMBER		P-145
QUANTITY		2
EXIT PLAQUE	WIDTH	11'-6"
	HEIGHT	2'-6"
AREA (Sq. Ft.)		57.5
BORDER WIDTH		2"
BORDER RADII		3.25"
PANEL COLOR		GREEN
LEGEND/BORDER COLOR		WHITE/WHITE
MILE POINT (EX.)		MP 26.25
PANEL MATERIAL		REFLECTIVE
LEGEND MATERIAL		REFLECTIVE

SIGN LOCATION / SUPPORT	
ROAD	I-265
TRAFFIC DIRECTION	SB
SIDE OF ROAD	OH
MOUNTING STYLE	EXISTING TRUSS
BEAM MATERIAL	
BEAM SIZE	
BEAM/POST LENGTH	1 =
BEAM/POST LENGTH	2 =
BEAM/POST LENGTH	3 =
BEAM/POST LENGTH	4 =
CONC "a" =	-.- Cu. Yds.
CONC "b" =	

SUPPORT TYPE
"A"= FIXED BEAMS
"C"= OMNI-DIRECTIONAL BREAK-AWAY
"D"= BREAK-AWAY SUPPORT WITH TY.1 POST

HORIZONTAL CLEARANCE: __' LEFT / __' RIGHT

SYMBOL	X	Y	WIDTH	HEIGHT



FONT:
(1) ClearviewHwy-5-W

Panel Style: guide_fwy_overhead.ssi
M.U.T.C.D.: 2009 Edition

SIGN INFORMATION	
SIGN NUMBER	P-76A
QUANTITY	1
WIDTH	17'-0"
HEIGHT	10'-0"
AREA (Sq. Ft.)	170.0
BORDER WIDTH	2"
BORDER RADII	12"
PANEL COLOR	GREEN
LEGEND/BORDER COLOR	WHITE/WHITE
MILE POINT (EX.)	MP 26.50
PANEL MATERIAL	REFLECTIVE
LEGEND MATERIAL	REFLECTIVE

SIGN LOCATION / SUPPORT	
ROAD	I-265
TRAFFIC DIRECTION	NB
SIDE OF ROAD	OH
MOUNTING STYLE	EXISTING TRUSS
BEAM MATERIAL	
BEAM SIZE	
BEAM/POST LENGTH	1 =
BEAM/POST LENGTH	2 =
BEAM/POST LENGTH	3 =
BEAM/POST LENGTH	4 =
CONC "a" =	-.- Cu. Yds.
CONC "b" =	

SUPPORT TYPE
"A"= FIXED BEAMS
"C"= OMNI-DIRECTIONAL BREAK-AWAY
"D"= BREAK-AWAY SUPPORT WITH TY.1 POST

HORIZONTAL CLEARANCE: __' LEFT / __' RIGHT

SYMBOL	X	Y	WIDTH	HEIGHT
M1-1	42.1	69.0	45	36

COMMONWEALTH OF KENTUCKY
DEPARTMENT OF HIGHWAYS
TEAM KENTUCKY TRANSPORTATION CABINET

DRAWING TITLE: SIGN DETAIL SHEET

ITEM NO. 5-591.00
COUNTY OF JEFFERSON
SHEET NO. T102

DO NOT MANUFACTURE PANEL. THIS SIGN IS TO HAVE THE EXIT PLAQUE REPLACED AND UPDATED WITH THE NEW EXIT NUMBER.



SIGN INFORMATION		
SIGN NUMBER		P-76B
QUANTITY		1
EXIT PLAQUE	WIDTH	9'-6"
	HEIGHT	2'-6"
AREA (Sq. Ft.)		23.8
BORDER WIDTH		2"
BORDER RADII		3.25"
PANEL COLOR		GREEN
LEGEND/BORDER COLOR		WHITE/WHITE
MILE POINT (EX.)		MP 26.50
PANEL MATERIAL		REFLECTIVE
LEGEND MATERIAL		REFLECTIVE


SIGN LOCATION / SUPPORT	
ROAD	I-265
TRAFFIC DIRECTION	NB
SIDE OF ROAD	OH
MOUNTING STYLE	EXISTING TRUSS
BEAM MATERIAL	
BEAM SIZE	
BEAM/POST LENGTH	1 =
BEAM/POST LENGTH	2 =
BEAM/POST LENGTH	3 =
BEAM/POST LENGTH	4 =
CONC "a" =	__ Cu. Yds.
CONC "b" =	

SUPPORT TYPE

"A"= FIXED BEAMS
"C"= OMNI-DIRECTIONAL BREAK-AWAY
"D"= BREAK-AWAY SUPPORT WITH TY.1 POST

HORIZONTAL CLEARANCE	__' LEFT
	__' RIGHT

SYMBOL	X	Y	WIDTH	HEIGHT

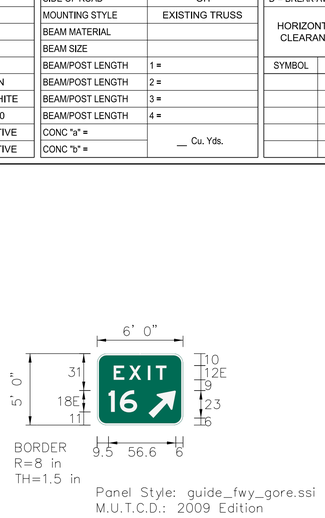

SIGN INFORMATION		
SIGN NUMBER		S-36
QUANTITY		1
WIDTH		6'-0"
HEIGHT		5'-0"
AREA (Sq. Ft.)		30.0
BORDER WIDTH		1.5"
BORDER RADII		8"
PANEL COLOR		GREEN
LEGEND/BORDER COLOR		WHITE/WHITE
MILE POINT (EX.)		MP 26.93
PANEL MATERIAL		REFLECTIVE
LEGEND MATERIAL		REFLECTIVE

SIGN LOCATION / SUPPORT	
ROAD	I-265
TRAFFIC DIRECTION	SB
SIDE OF ROAD	LT (GORE)
MOUNTING STYLE	EXISTING POSTS
BEAM MATERIAL	
BEAM SIZE	
BEAM/POST LENGTH	1 =
BEAM/POST LENGTH	2 =
BEAM/POST LENGTH	3 =
BEAM/POST LENGTH	4 =
CONC "a" =	__ Cu. Yds.
CONC "b" =	


SUPPORT TYPE

"A"= FIXED BEAMS
"C"= OMNI-DIRECTIONAL BREAK-AWAY
"D"= BREAK-AWAY SUPPORT WITH TY.1 POST

HORIZONTAL CLEARANCE	__' LEFT
	__' RIGHT

SYMBOL	X	Y	WIDTH	HEIGHT
AR_Ty.A	43.0	6.0	18.2	29.2

DO NOT MANUFACTURE PANEL. THIS SIGN IS TO HAVE THE EXIT PLAQUE REPLACED AND UPDATED WITH THE NEW EXIT NUMBER.

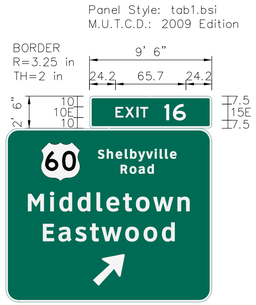

SIGN INFORMATION		
SIGN NUMBER		P-142
QUANTITY		1
EXIT PLAQUE	WIDTH	9'-6"
	HEIGHT	2'-6"
AREA (Sq. Ft.)		23.8
BORDER WIDTH		2"
BORDER RADII		3.25"
PANEL COLOR		GREEN
LEGEND/BORDER COLOR		WHITE/WHITE
MILE POINT (EX.)		MP 27.07
PANEL MATERIAL		REFLECTIVE
LEGEND MATERIAL		REFLECTIVE

SIGN LOCATION / SUPPORT	
ROAD	I-265
TRAFFIC DIRECTION	SB
SIDE OF ROAD	LT
MOUNTING STYLE	EXISTING BEAMS
BEAM MATERIAL	
BEAM SIZE	
BEAM/POST LENGTH	1 =
BEAM/POST LENGTH	2 =
BEAM/POST LENGTH	3 =
BEAM/POST LENGTH	4 =
CONC "a" =	__ Cu. Yds.
CONC "b" =	

SUPPORT TYPE C

"A"= FIXED BEAMS
"C"= OMNI-DIRECTIONAL BREAK-AWAY
"D"= BREAK-AWAY SUPPORT WITH TY.1 POST

HORIZONTAL CLEARANCE	__' LEFT
	18' RIGHT

SYMBOL	X	Y	WIDTH	HEIGHT

DO NOT MANUFACTURE PANEL. THIS SIGN IS TO HAVE THE EXIT PLAQUE REPLACED AND UPDATED WITH THE NEW EXIT NUMBER.



FONT:
(1) ClearviewHwy-5-W

Panel Style: guide_fwy_advance_b.ssi
M.U.T.C.D.: 2023 Edition

SIGN INFORMATION		
SIGN NUMBER		P-143
QUANTITY		1
WIDTH		17'-0"
HEIGHT		15'-0"
AREA (Sq. Ft.)		290.0
BORDER WIDTH		2"
BORDER RADII		12"
PANEL COLOR		GREEN
LEGEND/BORDER COLOR		WHITE/WHITE
MILE POINT (EX.)		MP 26.87
PANEL MATERIAL		REFLECTIVE
LEGEND MATERIAL		REFLECTIVE

SIGN LOCATION / SUPPORT	
ROAD	I-265
TRAFFIC DIRECTION	SB
SIDE OF ROAD	LT
MOUNTING STYLE	NEW BEAMS
BEAM MATERIAL	
BEAM SIZE	W--X--
BEAM/POST LENGTH	1 = --
BEAM/POST LENGTH	2 = --
BEAM/POST LENGTH	3 =
BEAM/POST LENGTH	4 =
CONC "a" = --	-.-- Cu. Yds.
CONC "b" = --	


SUPPORT TYPE C

"A"= FIXED BEAMS
"C"= OMNI-DIRECTIONAL BREAK-AWAY
"D"= BREAK-AWAY SUPPORT WITH TY.1 POST

HORIZONTAL CLEARANCE	__' LEFT
	18' RIGHT

SYMBOL	X	Y	WIDTH	HEIGHT
M1-1	78.0	114.3	48	48

DO NOT MANUFACTURE PANEL. THIS SIGN IS TO HAVE THE EXIT PLAQUE REPLACED AND UPDATED WITH THE NEW EXIT NUMBER.

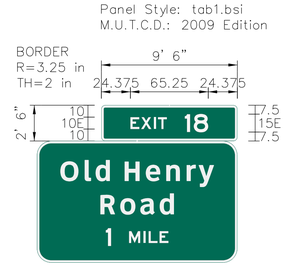

SIGN INFORMATION		
SIGN NUMBER		P-77
QUANTITY		1
EXIT PLAQUE	WIDTH	9'-6"
	HEIGHT	2'-6"
AREA (Sq. Ft.)		23.8
BORDER WIDTH		2"
BORDER RADII		3.25"
PANEL COLOR		GREEN
LEGEND/BORDER COLOR		WHITE/WHITE
MILE POINT (EX.)		MP 27.42
PANEL MATERIAL		REFLECTIVE
LEGEND MATERIAL		REFLECTIVE

SIGN LOCATION / SUPPORT	
ROAD	I-265
TRAFFIC DIRECTION	NB
SIDE OF ROAD	RT
MOUNTING STYLE	EXISTING BEAMS
BEAM MATERIAL	
BEAM SIZE	
BEAM/POST LENGTH	1 =
BEAM/POST LENGTH	2 =
BEAM/POST LENGTH	3 =
BEAM/POST LENGTH	4 =
CONC "a" =	-.-- Cu. Yds.
CONC "b" =	

SUPPORT TYPE

"A"= FIXED BEAMS
"C"= OMNI-DIRECTIONAL BREAK-AWAY
"D"= BREAK-AWAY SUPPORT WITH TY.1 POST

HORIZONTAL CLEARANCE	__' LEFT
	__' RIGHT

SYMBOL	X	Y	WIDTH	HEIGHT

GENERAL NOTES

COMMONWEALTH OF KENTUCKY
DEPARTMENT OF HIGHWAYS

TEAM KENTUCKY TRANSPORTATION CABINET

DRAWING TITLE: SIGN DETAIL SHEET

ITEM NO. 5-591.00
COUNTY OF JEFFERSON
SHEET NO. T103

OpenRoads Designer v10.12.02.4
USER: abaker
FILE NAME: G:\ENGR_SIGNING_I-265\ELECTRONIC ENGINEERING DATA\SHEETS\SIGNING\DETAILS\I-265_DETAIL_MP24.8-MP27.6.DGN

DO NOT MANUFACTURE PANEL. PLACE A GREEN OVERLAY WITH THE NUMBER "18" IN FONT "E" WHITE LETTERING OVER THE EXISTING EXIT NUMBER TO UPDATE THE EXIT NUMBER ON THIS SIGN.



SIGN INFORMATION	
SIGN NUMBER	P-78
QUANTITY	1
WIDTH	
HEIGHT	
AREA (Sq. Ft.)	
BORDER WIDTH	
BORDER RADII	
PANEL COLOR	GREEN
LEGEND/BORDER COLOR	WHITE/WHITE
MILE POINT (EX.)	MP 27.57
PANEL MATERIAL	REFLECTIVE
LEGEND MATERIAL	REFLECTIVE

SIGN LOCATION / SUPPORT	
ROAD	I-265
TRAFFIC DIRECTION	NB
SIDE OF ROAD	RT
MOUNTING STYLE	EXISTING BEAMS
BEAM MATERIAL	
BEAM SIZE	
BEAM/POST LENGTH	1 =
BEAM/POST LENGTH	2 =
BEAM/POST LENGTH	3 =
BEAM/POST LENGTH	4 =
CONC "a" =	-.– Cu. Yds.
CONC "b" =	

SUPPORT TYPE

"A"= FIXED BEAMS
"C"= OMNI-DIRECTIONAL BREAK-AWAY
"D"= BREAK-AWAY SUPPORT WITH TY.1 POST

HORIZONTAL CLEARANCE	__' LEFT
	__' RIGHT

SYMBOL	X	Y	WIDTH	HEIGHT

SIGN INFORMATION	
SIGN NUMBER	
QUANTITY	
WIDTH	
HEIGHT	
AREA (Sq. Ft.)	
BORDER WIDTH	
BORDER RADII	
PANEL COLOR	
LEGEND/BORDER COLOR	
STATION(S)	
PANEL MATERIAL	
LEGEND MATERIAL	

SIGN LOCATION / SUPPORT	
ROAD	
TRAFFIC DIRECTION	
SIDE OF ROAD	
MOUNTING STYLE	
BEAM MATERIAL	
BEAM SIZE	
BEAM/POST LENGTH	1 =
BEAM/POST LENGTH	2 =
BEAM/POST LENGTH	3 =
BEAM/POST LENGTH	4 =
CONC "a" =	__ Cu. Yds.
CONC "b" =	

SUPPORT TYPE

"A"= FIXED BEAMS
"C"= OMNI-DIRECTIONAL BREAK-AWAY
"D"= BREAK-AWAY SUPPORT WITH TY.1 POST

HORIZONTAL CLEARANCE	__' LEFT
	__' RIGHT

SYMBOL	X	Y	WIDTH	HEIGHT

SIGN INFORMATION	
SIGN NUMBER	
QUANTITY	
WIDTH	
HEIGHT	
AREA (Sq. Ft.)	
BORDER WIDTH	
BORDER RADII	
PANEL COLOR	
LEGEND/BORDER COLOR	
STATION(S)	
PANEL MATERIAL	
LEGEND MATERIAL	

SIGN LOCATION / SUPPORT	
ROAD	
TRAFFIC DIRECTION	
SIDE OF ROAD	
MOUNTING STYLE	
BEAM MATERIAL	
BEAM SIZE	
BEAM/POST LENGTH	1 =
BEAM/POST LENGTH	2 =
BEAM/POST LENGTH	3 =
BEAM/POST LENGTH	4 =
CONC "a" =	__ Cu. Yds.
CONC "b" =	

SUPPORT TYPE

"A"= FIXED BEAMS
"C"= OMNI-DIRECTIONAL BREAK-AWAY
"D"= BREAK-AWAY SUPPORT WITH TY.1 POST

HORIZONTAL CLEARANCE	__' LEFT
	__' RIGHT

SYMBOL	X	Y	WIDTH	HEIGHT

SIGN INFORMATION	
SIGN NUMBER	
QUANTITY	
WIDTH	
HEIGHT	
AREA (Sq. Ft.)	
BORDER WIDTH	
BORDER RADII	
PANEL COLOR	
LEGEND/BORDER COLOR	
STATION(S)	
PANEL MATERIAL	
LEGEND MATERIAL	

SIGN LOCATION / SUPPORT	
ROAD	
TRAFFIC DIRECTION	
SIDE OF ROAD	
MOUNTING STYLE	
BEAM MATERIAL	
BEAM SIZE	
BEAM/POST LENGTH	1 =
BEAM/POST LENGTH	2 =
BEAM/POST LENGTH	3 =
BEAM/POST LENGTH	4 =
CONC "a" =	__ Cu. Yds.
CONC "b" =	

SUPPORT TYPE

"A"= FIXED BEAMS
"C"= OMNI-DIRECTIONAL BREAK-AWAY
"D"= BREAK-AWAY SUPPORT WITH TY.1 POST

HORIZONTAL CLEARANCE	__' LEFT
	__' RIGHT

SYMBOL	X	Y	WIDTH	HEIGHT

SIGN INFORMATION	
SIGN NUMBER	
QUANTITY	
WIDTH	
HEIGHT	
AREA (Sq. Ft.)	
BORDER WIDTH	
BORDER RADII	
PANEL COLOR	
LEGEND/BORDER COLOR	
STATION(S)	
PANEL MATERIAL	
LEGEND MATERIAL	

SIGN LOCATION / SUPPORT	
ROAD	
TRAFFIC DIRECTION	
SIDE OF ROAD	
MOUNTING STYLE	
BEAM MATERIAL	
BEAM SIZE	
BEAM/POST LENGTH	1 =
BEAM/POST LENGTH	2 =
BEAM/POST LENGTH	3 =
BEAM/POST LENGTH	4 =
CONC "a" =	__ Cu. Yds.
CONC "b" =	

SUPPORT TYPE

"A"= FIXED BEAMS
"C"= OMNI-DIRECTIONAL BREAK-AWAY
"D"= BREAK-AWAY SUPPORT WITH TY.1 POST

HORIZONTAL CLEARANCE	__' LEFT
	__' RIGHT

SYMBOL	X	Y	WIDTH	HEIGHT

SIGN INFORMATION	
SIGN NUMBER	
QUANTITY	
WIDTH	
HEIGHT	
AREA (Sq. Ft.)	
BORDER WIDTH	
BORDER RADII	
PANEL COLOR	
LEGEND/BORDER COLOR	
STATION(S)	
PANEL MATERIAL	
LEGEND MATERIAL	

SIGN LOCATION / SUPPORT	
ROAD	
TRAFFIC DIRECTION	
SIDE OF ROAD	
MOUNTING STYLE	
BEAM MATERIAL	
BEAM SIZE	
BEAM/POST LENGTH	1 =
BEAM/POST LENGTH	2 =
BEAM/POST LENGTH	3 =
BEAM/POST LENGTH	4 =
CONC "a" =	__ Cu. Yds.
CONC "b" =	

SUPPORT TYPE

"A"= FIXED BEAMS
"C"= OMNI-DIRECTIONAL BREAK-AWAY
"D"= BREAK-AWAY SUPPORT WITH TY.1 POST

HORIZONTAL CLEARANCE	__' LEFT
	__' RIGHT

SYMBOL	X	Y	WIDTH	HEIGHT

GENERAL NOTES

COMMONWEALTH OF KENTUCKY
DEPARTMENT OF HIGHWAYS

TEAM KENTUCKY TRANSPORTATION CABINET


DRAWING TITLE: SIGN DETAIL SHEET

ITEM NO. 5-591.00

COUNTY OF JEFFERSON

SHEET NO. T104

DO NOT MANUFACTURE PANEL. THIS SIGN IS TO HAVE THE EXIT PLAQUE REPLACED AND UPDATED WITH THE NEW EXIT NUMBER.

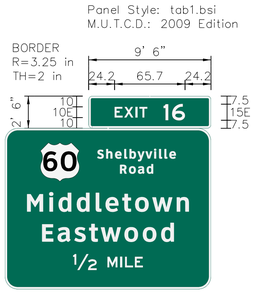

SIGN INFORMATION		
SIGN NUMBER		P-138
QUANTITY		1
EXIT PLAQUE	WIDTH	9'-6"
	HEIGHT	2'-6"
AREA (Sq. Ft.)		23.8
BORDER WIDTH		2"
BORDER RADII		3.25"
PANEL COLOR		GREEN
LEGEND/BORDER COLOR		WHITE/WHITE
MILE POINT (EX.)		MP 27.67
PANEL MATERIAL		REFLECTIVE
LEGEND MATERIAL		REFLECTIVE

SIGN LOCATION / SUPPORT	
ROAD	I-265
TRAFFIC DIRECTION	SB
SIDE OF ROAD	LT
MOUNTING STYLE	EXISTING BEAMS
BEAM MATERIAL	
BEAM SIZE	
BEAM/POST LENGTH	1 =
BEAM/POST LENGTH	2 =
BEAM/POST LENGTH	3 =
BEAM/POST LENGTH	4 =
CONC "a" =	-.- Cu. Yds.
CONC "b" =	

SUPPORT TYPE

"A"= FIXED BEAMS
"C"= OMNI-DIRECTIONAL BREAK-AWAY
"D"= BREAK-AWAY SUPPORT WITH TY.1 POST

HORIZONTAL CLEARANCE	__' LEFT / __' RIGHT

SYMBOL	X	Y	WIDTH	HEIGHT

DO NOT MANUFACTURE PANEL. PLACE A BROWN OVERLAY WITH THE NUMBER "16" IN WHITE LETTERING OVER THE EXISTING EXIT NUMBER TO UPDATE THE EXIT NUMBER ON THIS SIGN.



SIGN INFORMATION	
SIGN NUMBER	P-137
QUANTITY	0
WIDTH	
HEIGHT	
AREA (Sq. Ft.)	
BORDER WIDTH	
BORDER RADII	
PANEL COLOR	BROWN
LEGEND/BORDER COLOR	WHITE/WHITE
MILE POINT (EX.)	MP 28.12
PANEL MATERIAL	REFLECTIVE
LEGEND MATERIAL	REFLECTIVE

SIGN LOCATION / SUPPORT	
ROAD	I-265
TRAFFIC DIRECTION	SB
SIDE OF ROAD	LT
MOUNTING STYLE	EXISTING BEAMS
BEAM MATERIAL	
BEAM SIZE	
BEAM/POST LENGTH	1 =
BEAM/POST LENGTH	2 =
BEAM/POST LENGTH	3 =
BEAM/POST LENGTH	4 =
CONC "a" =	-.- Cu. Yds.
CONC "b" =	

SUPPORT TYPE

"A"= FIXED BEAMS
"C"= OMNI-DIRECTIONAL BREAK-AWAY
"D"= BREAK-AWAY SUPPORT WITH TY.1 POST

HORIZONTAL CLEARANCE	__' LEFT / __' RIGHT

SYMBOL	X	Y	WIDTH	HEIGHT

DO NOT MANUFACTURE PANEL. THIS SIGN IS TO HAVE THE EXIT PLAQUE REPLACED AND UPDATED WITH THE NEW EXIT NUMBER.

SIGN INFORMATION	
SIGN NUMBER	
QUANTITY	
WIDTH	
HEIGHT	
AREA (Sq. Ft.)	
BORDER WIDTH	
BORDER RADII	
PANEL COLOR	
LEGEND/BORDER COLOR	
MILE POINT (EX.)	
PANEL MATERIAL	
LEGEND MATERIAL	

SIGN LOCATION / SUPPORT	
ROAD	
TRAFFIC DIRECTION	
SIDE OF ROAD	
MOUNTING STYLE	
BEAM MATERIAL	
BEAM SIZE	
BEAM/POST LENGTH	1 =
BEAM/POST LENGTH	2 =
BEAM/POST LENGTH	3 =
BEAM/POST LENGTH	4 =
CONC "a" =	-.- Cu. Yds.
CONC "b" =	


SUPPORT TYPE

"A"= FIXED BEAMS
"C"= OMNI-DIRECTIONAL BREAK-AWAY
"D"= BREAK-AWAY SUPPORT WITH TY.1 POST

HORIZONTAL CLEARANCE	__' LEFT / __' RIGHT

SYMBOL	X	Y	WIDTH	HEIGHT

DO NOT MANUFACTURE PANEL. THIS SIGN IS TO HAVE THE EXIT PLAQUE REPLACED AND UPDATED WITH THE NEW EXIT NUMBER.

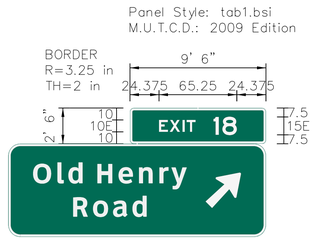

SIGN INFORMATION		
SIGN NUMBER		P-81
QUANTITY		1
EXIT PLAQUE	WIDTH	9'-6"
	HEIGHT	2'-6"
AREA (Sq. Ft.)		23.8
BORDER WIDTH		2"
BORDER RADII		3.25"
PANEL COLOR		GREEN
LEGEND/BORDER COLOR		WHITE/WHITE
MILE POINT (EX.)		MP 28.42
PANEL MATERIAL		REFLECTIVE
LEGEND MATERIAL		REFLECTIVE

SIGN LOCATION / SUPPORT	
ROAD	I-265
TRAFFIC DIRECTION	NB
SIDE OF ROAD	RT
MOUNTING STYLE	EXISTING BEAMS
BEAM MATERIAL	
BEAM SIZE	
BEAM/POST LENGTH	1 =
BEAM/POST LENGTH	2 =
BEAM/POST LENGTH	3 =
BEAM/POST LENGTH	4 =
CONC "a" =	-.- Cu. Yds.
CONC "b" =	


SUPPORT TYPE

"A"= FIXED BEAMS
"C"= OMNI-DIRECTIONAL BREAK-AWAY
"D"= BREAK-AWAY SUPPORT WITH TY.1 POST

HORIZONTAL CLEARANCE	__' LEFT / __' RIGHT

SYMBOL	X	Y	WIDTH	HEIGHT

DO NOT MANUFACTURE PANEL. THIS SIGN IS TO HAVE THE EXIT PLAQUE REPLACED AND UPDATED WITH THE NEW EXIT NUMBER.

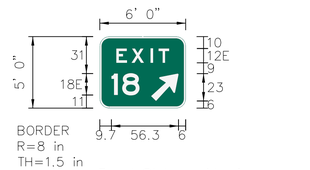

SIGN INFORMATION	
SIGN NUMBER	S-17
QUANTITY	1
WIDTH	6'-0"
HEIGHT	5'-0"
AREA (Sq. Ft.)	30.0
BORDER WIDTH	1.5"
BORDER RADII	8"
PANEL COLOR	GREEN
LEGEND/BORDER COLOR	WHITE/WHITE
MILE POINT (EX.)	MP 28.57
PANEL MATERIAL	REFLECTIVE
LEGEND MATERIAL	REFLECTIVE

SIGN LOCATION / SUPPORT	
ROAD	I-265
TRAFFIC DIRECTION	NB
SIDE OF ROAD	RT (GORE)
MOUNTING STYLE	EXISTING POSTS
BEAM MATERIAL	
BEAM SIZE	
BEAM/POST LENGTH	1 =
BEAM/POST LENGTH	2 =
BEAM/POST LENGTH	3 =
BEAM/POST LENGTH	4 =
CONC "a" =	
CONC "b" =	

SUPPORT TYPE

"A"= FIXED BEAMS
"C"= OMNI-DIRECTIONAL BREAK-AWAY
"D"= BREAK-AWAY SUPPORT WITH TY.1 POST

HORIZONTAL CLEARANCE	__' LEFT / __' RIGHT

SYMBOL	X	Y	WIDTH	HEIGHT
AR_Ty.A	43.0	6.0	18.2	29.2

GENERAL NOTES

COMMONWEALTH OF KENTUCKY
DEPARTMENT OF HIGHWAYS


TEAM KENTUCKY TRANSPORTATION CABINET

DRAWING TITLE: SIGN DETAIL SHEET

ITEM NO. 5-591.00
COUNTY OF JEFFERSON
SHEET NO. T105

OpenRoads Designer v10.12.02.4
USER: abaker
FILE NAME: G:\ENGR_SIGNING_I-265\ELECTRONIC ENGINEERING DATA\SHEETS\SIGNING\DETAILS\I-265_DETAIL_MP27.6-MP30.4.DGN

DO NOT MANUFACTURE PANEL. THIS SIGN IS TO HAVE THE EXIT PLAQUE REPLACED AND UPDATED WITH THE NEW EXIT NUMBER.

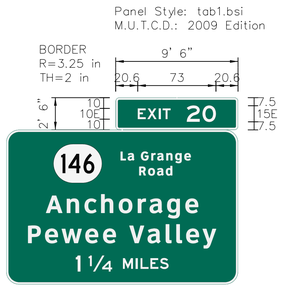


SIGN INFORMATION		
SIGN NUMBER		P-82
QUANTITY		1
EXIT PLAQUE	WIDTH	9'-6"
	HEIGHT	2'-6"
AREA (Sq. Ft.)		23.8
BORDER WIDTH		2"
BORDER RADII		3.25"
PANEL COLOR		GREEN
LEGEND/BORDER COLOR		WHITE/WHITE
MILE POINT (EX.)		MP 28.72
PANEL MATERIAL		REFLECTIVE
LEGEND MATERIAL		REFLECTIVE

SIGN LOCATION / SUPPORT	
ROAD	I-265
TRAFFIC DIRECTION	NB
SIDE OF ROAD	OH
MOUNTING STYLE	EX. BRIDGE MOUNT
BEAM MATERIAL	
BEAM SIZE	
BEAM/POST LENGTH	1 =
BEAM/POST LENGTH	2 =
BEAM/POST LENGTH	3 =
BEAM/POST LENGTH	4 =
CONC "a" =	-.- Cu. Yds.
CONC "b" =	

SUPPORT TYPE				
"A"= FIXED BEAMS "C"= OMNI-DIRECTIONAL BREAK-AWAY "D"= BREAK-AWAY SUPPORT WITH TY.1 POST				
HORIZONTAL CLEARANCE	__' LEFT __' RIGHT			
SYMBOL	X	Y	WIDTH	HEIGHT

DO NOT MANUFACTURE PANEL. THIS SIGN IS TO HAVE THE EXIT PLAQUE REPLACED AND UPDATED WITH THE NEW EXIT NUMBER.

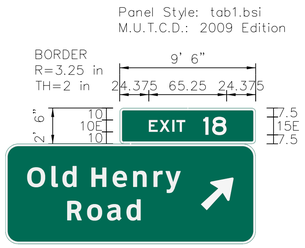


SIGN INFORMATION		
SIGN NUMBER		P-135
QUANTITY		1
EXIT PLAQUE	WIDTH	9'-6"
	HEIGHT	2'-6"
AREA (Sq. Ft.)		23.8
BORDER WIDTH		2"
BORDER RADII		3.25"
PANEL COLOR		GREEN
LEGEND/BORDER COLOR		WHITE/WHITE
MILE POINT (EX.)		MP 29.08
PANEL MATERIAL		REFLECTIVE
LEGEND MATERIAL		REFLECTIVE

SIGN LOCATION / SUPPORT	
ROAD	I-265
TRAFFIC DIRECTION	SB
SIDE OF ROAD	LT
MOUNTING STYLE	EXISTING BEAMS
BEAM MATERIAL	
BEAM SIZE	
BEAM/POST LENGTH	1 =
BEAM/POST LENGTH	2 =
BEAM/POST LENGTH	3 =
BEAM/POST LENGTH	4 =
CONC "a" =	__ Cu. Yds.
CONC "b" =	

SUPPORT TYPE				
"A"= FIXED BEAMS "C"= OMNI-DIRECTIONAL BREAK-AWAY "D"= BREAK-AWAY SUPPORT WITH TY.1 POST				
HORIZONTAL CLEARANCE	__' LEFT __' RIGHT			
SYMBOL	X	Y	WIDTH	HEIGHT

DO NOT MANUFACTURE PANEL. THIS SIGN IS TO HAVE THE EXIT PLAQUE REPLACED AND UPDATED WITH THE NEW EXIT NUMBER.

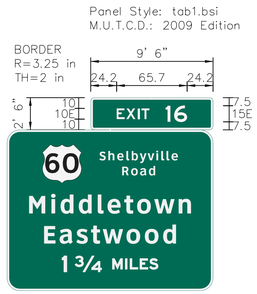

SIGN INFORMATION		
SIGN NUMBER		P-136
QUANTITY		1
EXIT PLAQUE	WIDTH	9'-6"
	HEIGHT	2'-6"
AREA (Sq. Ft.)		23.8
BORDER WIDTH		2"
BORDER RADII		3.25"
PANEL COLOR		GREEN
LEGEND/BORDER COLOR		WHITE/WHITE
MILE POINT (EX.)		MP 28.74
PANEL MATERIAL		REFLECTIVE
LEGEND MATERIAL		REFLECTIVE

SIGN LOCATION / SUPPORT	
ROAD	I-265
TRAFFIC DIRECTION	SB
SIDE OF ROAD	OH
MOUNTING STYLE	EX. BRIDGE MOUNT
BEAM MATERIAL	
BEAM SIZE	
BEAM/POST LENGTH	1 =
BEAM/POST LENGTH	2 =
BEAM/POST LENGTH	3 =
BEAM/POST LENGTH	4 =
CONC "a" =	__ Cu. Yds.
CONC "b" =	

SUPPORT TYPE				
"A"= FIXED BEAMS "C"= OMNI-DIRECTIONAL BREAK-AWAY "D"= BREAK-AWAY SUPPORT WITH TY.1 POST				
HORIZONTAL CLEARANCE	__' LEFT __' RIGHT			
SYMBOL	X	Y	WIDTH	HEIGHT

DO NOT MANUFACTURE PANEL. PLACE A GREEN OVERLAY WITH THE NUMBER "18" IN FONT "E" WHITE LETTERING OVER THE EXISTING EXIT NUMBER TO UPDATE THE EXIT NUMBER ON THIS SIGN.




SIGN INFORMATION		
SIGN NUMBER		P-133
QUANTITY		0
WIDTH		
HEIGHT		
AREA (Sq. Ft.)		
BORDER WIDTH		
BORDER RADII		
PANEL COLOR		GREEN
LEGEND/BORDER COLOR		WHITE/WHITE
MILE POINT (EX.)		MP 29.59
PANEL MATERIAL		REFLECTIVE
LEGEND MATERIAL		REFLECTIVE

SIGN LOCATION / SUPPORT	
ROAD	I-265
TRAFFIC DIRECTION	SB
SIDE OF ROAD	LT
MOUNTING STYLE	EXISTING BEAMS
BEAM MATERIAL	
BEAM SIZE	
BEAM/POST LENGTH	1 =
BEAM/POST LENGTH	2 =
BEAM/POST LENGTH	3 =
BEAM/POST LENGTH	4 =
CONC "a" =	__ Cu. Yds.
CONC "b" =	

SUPPORT TYPE				
"A"= FIXED BEAMS "C"= OMNI-DIRECTIONAL BREAK-AWAY "D"= BREAK-AWAY SUPPORT WITH TY.1 POST				
HORIZONTAL CLEARANCE	__' LEFT __' RIGHT			
SYMBOL	X	Y	WIDTH	HEIGHT

DO NOT MANUFACTURE PANEL. THIS SIGN IS TO HAVE THE EXIT PLAQUE REPLACED AND UPDATED WITH THE NEW EXIT NUMBER.

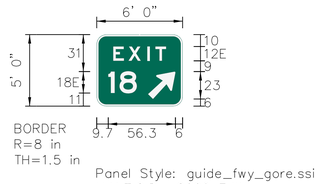

SIGN INFORMATION		
SIGN NUMBER		S-35
QUANTITY		1
WIDTH		6'-0"
HEIGHT		5'-0"
AREA (Sq. Ft.)		30.0
BORDER WIDTH		1.5"
BORDER RADII		8"
PANEL COLOR		GREEN
LEGEND/BORDER COLOR		WHITE/WHITE
MILE POINT (EX.)		MP 28.93
PANEL MATERIAL		REFLECTIVE
LEGEND MATERIAL		REFLECTIVE

SIGN LOCATION / SUPPORT	
ROAD	I-265
TRAFFIC DIRECTION	SB
SIDE OF ROAD	LT (GORE)
MOUNTING STYLE	NEW POSTS
BEAM MATERIAL	
BEAM SIZE	
BEAM/POST LENGTH	1 =
BEAM/POST LENGTH	2 =
BEAM/POST LENGTH	3 =
BEAM/POST LENGTH	4 =
CONC "a" = 1.5	0.46 Cu. Yds.
CONC "b" = 3.5	

SUPPORT TYPE	D			
"A"= FIXED BEAMS "C"= OMNI-DIRECTIONAL BREAK-AWAY "D"= BREAK-AWAY SUPPORT WITH TY.1 POST				
HORIZONTAL CLEARANCE	__' LEFT __' RIGHT			
SYMBOL	X	Y	WIDTH	HEIGHT
AR_Ty.A	43.0	6.0	18.2	29.2

DO NOT MANUFACTURE PANEL. THIS SIGN IS TO HAVE THE EXIT PLAQUE REPLACED AND UPDATED WITH THE NEW EXIT NUMBER.



SIGN INFORMATION		
SIGN NUMBER		P-132
QUANTITY		1
EXIT PLAQUE	WIDTH	9'-6"
	HEIGHT	2'-6"
AREA (Sq. Ft.)		23.8
BORDER WIDTH		2"
BORDER RADII		3.25"
PANEL COLOR		GREEN
LEGEND/BORDER COLOR		WHITE/WHITE
MILE POINT (EX.)		MP 29.75
PANEL MATERIAL		REFLECTIVE
LEGEND MATERIAL		REFLECTIVE

SIGN LOCATION / SUPPORT	
ROAD	I-265
TRAFFIC DIRECTION	SB
SIDE OF ROAD	LT
MOUNTING STYLE	EXISTING BEAMS
BEAM MATERIAL	
BEAM SIZE	
BEAM/POST LENGTH	1 =
BEAM/POST LENGTH	2 =
BEAM/POST LENGTH	3 =
BEAM/POST LENGTH	4 =
CONC "a" =	-.- Cu. Yds.
CONC "b" =	

SUPPORT TYPE				
"A"= FIXED BEAMS "C"= OMNI-DIRECTIONAL BREAK-AWAY "D"= BREAK-AWAY SUPPORT WITH TY.1 POST				
HORIZONTAL CLEARANCE	__' LEFT __' RIGHT			
SYMBOL	X	Y	WIDTH	HEIGHT


GENERAL NOTES

COMMONWEALTH OF KENTUCKY
DEPARTMENT OF HIGHWAYS
TEAM KENTUCKY TRANSPORTATION CABINET

DRAWING TITLE: SIGN DETAIL SHEET

ITEM NO. 5-591.00
COUNTY OF JEFFERSON
SHEET NO. T106

DO NOT MANUFACTURE PANEL. THIS SIGN IS TO HAVE THE EXIT PLAQUE REPLACED AND UPDATED WITH THE NEW EXIT NUMBER.

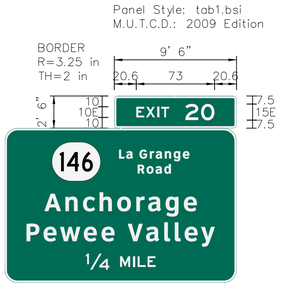

SIGN INFORMATION		
SIGN NUMBER		P-83
QUANTITY		1
EXIT PLAQUE	WIDTH	9'-6"
	HEIGHT	2'-6"
AREA (Sq. Ft.)		23.8
BORDER WIDTH		2"
BORDER RADII		3.25"
PANEL COLOR		GREEN
LEGEND/BORDER COLOR		WHITE/WHITE
MILE POINT (EX.)		MP 29.77
PANEL MATERIAL		REFLECTIVE
LEGEND MATERIAL		REFLECTIVE


SIGN LOCATION / SUPPORT	
ROAD	I-265
TRAFFIC DIRECTION	NB
SIDE OF ROAD	OH
MOUNTING STYLE	EXISTING BEAMS
BEAM MATERIAL	
BEAM SIZE	
BEAM/POST LENGTH	1 =
BEAM/POST LENGTH	2 =
BEAM/POST LENGTH	3 =
BEAM/POST LENGTH	4 =
CONC "a" =	-.- Cu. Yds.
CONC "b" =	

SUPPORT TYPE
"A"= FIXED BEAMS
"C"= OMNI-DIRECTIONAL BREAK-AWAY
"D"= BREAK-AWAY SUPPORT WITH TY.1 POST

HORIZONTAL CLEARANCE	__' LEFT
	__' RIGHT

SYMBOL	X	Y	WIDTH	HEIGHT

DO NOT MANUFACTURE PANEL. THIS SIGN IS TO HAVE THE EXIT PLAQUE REPLACED AND UPDATED WITH THE NEW EXIT NUMBER.

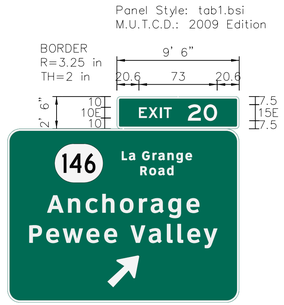


SIGN INFORMATION		
SIGN NUMBER		P-84
QUANTITY		1
EXIT PLAQUE	WIDTH	9'-6"
	HEIGHT	2'-6"
AREA (Sq. Ft.)		23.8
BORDER WIDTH		2"
BORDER RADII		3.25"
PANEL COLOR		GREEN
LEGEND/BORDER COLOR		WHITE/WHITE
MILE POINT (EX.)		MP 30.03
PANEL MATERIAL		REFLECTIVE
LEGEND MATERIAL		REFLECTIVE

SIGN LOCATION / SUPPORT	
ROAD	I-265
TRAFFIC DIRECTION	NB
SIDE OF ROAD	OH
MOUNTING STYLE	EXISTING BEAMS
BEAM MATERIAL	
BEAM SIZE	
BEAM/POST LENGTH	1 =
BEAM/POST LENGTH	2 =
BEAM/POST LENGTH	3 =
BEAM/POST LENGTH	4 =
CONC "a" =	__ Cu. Yds.
CONC "b" =	

SUPPORT TYPE
"A"= FIXED BEAMS
"C"= OMNI-DIRECTIONAL BREAK-AWAY
"D"= BREAK-AWAY SUPPORT WITH TY.1 POST

HORIZONTAL CLEARANCE	__' LEFT
	__' RIGHT

SYMBOL	X	Y	WIDTH	HEIGHT

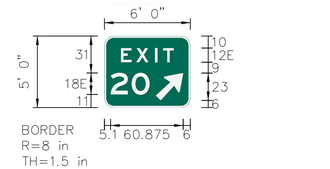

SIGN INFORMATION		
SIGN NUMBER		S-18
QUANTITY		1
WIDTH		6'-0"
HEIGHT		5'-0"
AREA (Sq. Ft.)		30.0
BORDER WIDTH		1.5"
BORDER RADII		8"
PANEL COLOR		GREEN
LEGEND/BORDER COLOR		WHITE/WHITE
MILE POINT (EX.)		MP 30.13
PANEL MATERIAL		REFLECTIVE
LEGEND MATERIAL		REFLECTIVE

SIGN LOCATION / SUPPORT	
ROAD	I-265
TRAFFIC DIRECTION	NB
SIDE OF ROAD	RT (GORE)
MOUNTING STYLE	EXISTING POSTS
BEAM MATERIAL	
BEAM SIZE	
BEAM/POST LENGTH	1 =
BEAM/POST LENGTH	2 =
BEAM/POST LENGTH	3 =
BEAM/POST LENGTH	4 =
CONC "a" =	
CONC "b" =	


SUPPORT TYPE
"A"= FIXED BEAMS
"C"= OMNI-DIRECTIONAL BREAK-AWAY
"D"= BREAK-AWAY SUPPORT WITH TY.1 POST

HORIZONTAL CLEARANCE	__' LEFT
	__' RIGHT

SYMBOL	X	Y	WIDTH	HEIGHT
AR_Ty.A	43.0	6.0	18.2	29.2

GENERAL NOTES

DO NOT MANUFACTURE PANEL. THIS SIGN IS TO HAVE THE EXIT PLAQUE REPLACED AND UPDATED WITH THE NEW EXIT NUMBER.

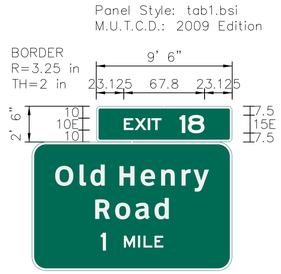


SIGN INFORMATION		
SIGN NUMBER		P-131
QUANTITY		1
EXIT PLAQUE	WIDTH	9'-6"
	HEIGHT	2'-6"
AREA (Sq. Ft.)		23.8
BORDER WIDTH		2"
BORDER RADII		3.25"
PANEL COLOR		GREEN
LEGEND/BORDER COLOR		WHITE/WHITE
MILE POINT (EX.)		MP 30.26
PANEL MATERIAL		REFLECTIVE
LEGEND MATERIAL		REFLECTIVE

SIGN LOCATION / SUPPORT	
ROAD	I-265
TRAFFIC DIRECTION	SB
SIDE OF ROAD	LT
MOUNTING STYLE	EXISTING BEAMS
BEAM MATERIAL	
BEAM SIZE	
BEAM/POST LENGTH	1 =
BEAM/POST LENGTH	2 =
BEAM/POST LENGTH	3 =
BEAM/POST LENGTH	4 =
CONC "a" =	-.- Cu. Yds.
CONC "b" =	

SUPPORT TYPE
"A"= FIXED BEAMS
"C"= OMNI-DIRECTIONAL BREAK-AWAY
"D"= BREAK-AWAY SUPPORT WITH TY.1 POST

HORIZONTAL CLEARANCE	__' LEFT
	__' RIGHT

SYMBOL	X	Y	WIDTH	HEIGHT

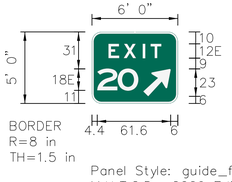

SIGN INFORMATION		
SIGN NUMBER		S-34
QUANTITY		1
WIDTH		6'-0"
HEIGHT		5'-0"
AREA (Sq. Ft.)		30.0
BORDER WIDTH		1.5"
BORDER RADII		8"
PANEL COLOR		GREEN
LEGEND/BORDER COLOR		WHITE/WHITE
MILE POINT (EX.)		MP 30.34
PANEL MATERIAL		REFLECTIVE
LEGEND MATERIAL		REFLECTIVE


SIGN LOCATION / SUPPORT	
ROAD	I-265
TRAFFIC DIRECTION	SB
SIDE OF ROAD	LT (GORE)
MOUNTING STYLE	EXISTING POSTS
BEAM MATERIAL	
BEAM SIZE	
BEAM/POST LENGTH	1 =
BEAM/POST LENGTH	2 =
BEAM/POST LENGTH	3 =
BEAM/POST LENGTH	4 =
CONC "a" =	
CONC "b" =	

SUPPORT TYPE
"A"= FIXED BEAMS
"C"= OMNI-DIRECTIONAL BREAK-AWAY
"D"= BREAK-AWAY SUPPORT WITH TY.1 POST

HORIZONTAL CLEARANCE	__' LEFT
	__' RIGHT

SYMBOL	X	Y	WIDTH	HEIGHT
AR_Ty.A	43.0	6.0	18.2	29.2

DO NOT MANUFACTURE PANEL. THIS SIGN IS TO HAVE THE EXIT PLAQUE REPLACED AND UPDATED WITH THE NEW EXIT NUMBER.

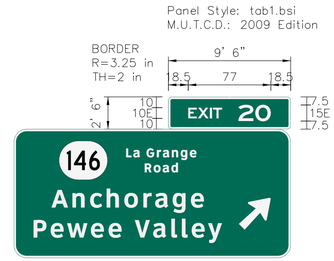

SIGN INFORMATION		
SIGN NUMBER		P-130
QUANTITY		2
EXIT PLAQUE	WIDTH	9'-6"
	HEIGHT	2'-6"
AREA (Sq. Ft.)		23.8
BORDER WIDTH		2"
BORDER RADII		3.25"
PANEL COLOR		GREEN
LEGEND/BORDER COLOR		WHITE/WHITE
MILE POINT (EX.)		MP 30.47
PANEL MATERIAL		REFLECTIVE
LEGEND MATERIAL		REFLECTIVE

SIGN LOCATION / SUPPORT	
ROAD	I-265
TRAFFIC DIRECTION	SB
SIDE OF ROAD	OH
MOUNTING STYLE	EXISTING CANTILEVER
BEAM MATERIAL	
BEAM SIZE	
BEAM/POST LENGTH	1 =
BEAM/POST LENGTH	2 =
BEAM/POST LENGTH	3 =
BEAM/POST LENGTH	4 =
CONC "a" =	-.- Cu. Yds.
CONC "b" =	

SUPPORT TYPE
"A"= FIXED BEAMS
"C"= OMNI-DIRECTIONAL BREAK-AWAY
"D"= BREAK-AWAY SUPPORT WITH TY.1 POST

HORIZONTAL CLEARANCE	__' LEFT
	__' RIGHT

SYMBOL	X	Y	WIDTH	HEIGHT


COMMONWEALTH OF KENTUCKY
DEPARTMENT OF HIGHWAYS
TEAM KENTUCKY TRANSPORTATION CABINET

DRAWING TITLE: SIGN DETAIL SHEET

ITEM NO. 5-591.00
COUNTY OF JEFFERSON
SHEET NO. T107

DO NOT MANUFACTURE PANEL. THIS SIGN IS TO HAVE THE EXIT PLAQUE REPLACED AND UPDATED WITH THE NEW EXIT NUMBER.

Panel Style: tab1.bsi
M.U.T.C.D.: 2009 Edition

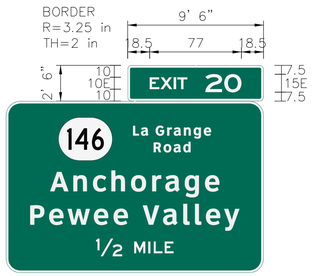

SIGN INFORMATION	
SIGN NUMBER	P-129
QUANTITY	1
EXIT PLAQUE WIDTH	9'-6"
EXIT PLAQUE HEIGHT	2'-6"
AREA (Sq. Ft.)	23.8
BORDER WIDTH	2"
BORDER RADII	3.25"
PANEL COLOR	GREEN
LEGEND/BORDER COLOR	WHITE/WHITE
MILE POINT (EX.)	MP 31.13
PANEL MATERIAL	REFLECTIVE
LEGEND MATERIAL	REFLECTIVE

SIGN LOCATION / SUPPORT	
ROAD	I-265
TRAFFIC DIRECTION	SB
SIDE OF ROAD	LT
MOUNTING STYLE	EXISTING BEAMS
BEAM MATERIAL	
BEAM SIZE	
BEAM/POST LENGTH	1 =
BEAM/POST LENGTH	2 =
BEAM/POST LENGTH	3 =
BEAM/POST LENGTH	4 =
CONC "a" =	__ Cu. Yds.
CONC "b" =	

SUPPORT TYPE				
"A"= FIXED BEAMS "C"= OMNI-DIRECTIONAL BREAK-AWAY "D"= BREAK-AWAY SUPPORT WITH TY.1 POST				
HORIZONTAL CLEARANCE	__' LEFT 18' RIGHT			
SYMBOL	X	Y	WIDTH	HEIGHT

DO NOT MANUFACTURE PANEL. THIS SIGN IS TO HAVE THE EXIT PLAQUE REPLACED AND UPDATED WITH THE NEW EXIT NUMBER.

Panel Style: tab1.bsi
M.U.T.C.D.: 2009 Edition




SIGN INFORMATION	
SIGN NUMBER	P-128
QUANTITY	1
EXIT PLAQUE WIDTH	9'-6"
EXIT PLAQUE HEIGHT	2'-6"
AREA (Sq. Ft.)	23.8
BORDER WIDTH	2"
BORDER RADII	3.25"
PANEL COLOR	GREEN
LEGEND/BORDER COLOR	WHITE/WHITE
MILE POINT (EX.)	MP 31.39
PANEL MATERIAL	REFLECTIVE
LEGEND MATERIAL	REFLECTIVE

SIGN LOCATION / SUPPORT	
ROAD	I-265
TRAFFIC DIRECTION	SB
SIDE OF ROAD	OH
MOUNTING STYLE	EXISTING CANTILEVER
BEAM MATERIAL	
BEAM SIZE	
BEAM/POST LENGTH	1 =
BEAM/POST LENGTH	2 =
BEAM/POST LENGTH	3 =
BEAM/POST LENGTH	4 =
CONC "a" =	-.- Cu. Yds.
CONC "b" =	

SUPPORT TYPE				
"A"= FIXED BEAMS "C"= OMNI-DIRECTIONAL BREAK-AWAY "D"= BREAK-AWAY SUPPORT WITH TY.1 POST				
HORIZONTAL CLEARANCE	__' LEFT __' RIGHT			
SYMBOL	X	Y	WIDTH	HEIGHT

DO NOT MANUFACTURE PANEL. THIS SIGN IS TO HAVE THE EXIT PLAQUE REPLACED AND UPDATED WITH THE NEW EXIT NUMBER.

Panel Style: tab1.bsi
M.U.T.C.D.: 2009 Edition

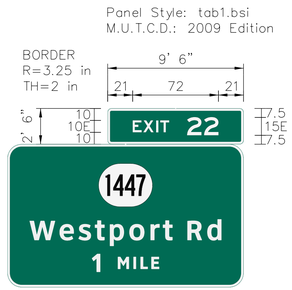

SIGN INFORMATION	
SIGN NUMBER	P-86
QUANTITY	1
EXIT PLAQUE WIDTH	9'-6"
EXIT PLAQUE HEIGHT	2'-6"
AREA (Sq. Ft.)	23.8
BORDER WIDTH	2"
BORDER RADII	3.25"
PANEL COLOR	GREEN
LEGEND/BORDER COLOR	WHITE/WHITE
MILE POINT (EX.)	MP 31.45
PANEL MATERIAL	REFLECTIVE
LEGEND MATERIAL	REFLECTIVE

SIGN LOCATION / SUPPORT	
ROAD	I-265
TRAFFIC DIRECTION	NB
SIDE OF ROAD	RT
MOUNTING STYLE	EXISTING BEAMS
BEAM MATERIAL	
BEAM SIZE	
BEAM/POST LENGTH	1 =
BEAM/POST LENGTH	2 =
BEAM/POST LENGTH	3 =
BEAM/POST LENGTH	4 =
CONC "a" =	__ Cu. Yds.
CONC "b" =	

SUPPORT TYPE				
"A"= FIXED BEAMS "C"= OMNI-DIRECTIONAL BREAK-AWAY "D"= BREAK-AWAY SUPPORT WITH TY.1 POST				
HORIZONTAL CLEARANCE	__' LEFT __' RIGHT			
SYMBOL	X	Y	WIDTH	HEIGHT

GENERAL NOTES

Panel Style: tab1.bsi
M.U.T.C.D.: 2009 Edition




FONT:
(1) ClearviewHwy-5-W

Panel Style: guide_fwy_overhead.ssi
M.U.T.C.D.: 2023 Edition

SIGN INFORMATION	
SIGN NUMBER	P-88
QUANTITY	1
WIDTH	16'-0"
HEIGHT	10'-0"
AREA (Sq. Ft.)	183.8
BORDER WIDTH	2"
BORDER RADII	12"
PANEL COLOR	GREEN
LEGEND/BORDER COLOR	WHITE/WHITE
MILE POINT (EX.)	MP 31.80
PANEL MATERIAL	REFLECTIVE
LEGEND MATERIAL	REFLECTIVE

SIGN LOCATION / SUPPORT		
ROAD	I-265	
TRAFFIC DIRECTION	NB	
SIDE OF ROAD	RT	
MOUNTING STYLE	NEW BEAMS	
BEAM MATERIAL		
BEAM SIZE	W12X26	
BEAM/POST LENGTH	1 =	19.0
BEAM/POST LENGTH	2 =	21.0
BEAM/POST LENGTH	3 =	
BEAM/POST LENGTH	4 =	
CONC "a" =	3	4.18 Cu. Yds.
CONC "b" =	8	

SUPPORT TYPE	C			
"A"= FIXED BEAMS "C"= OMNI-DIRECTIONAL BREAK-AWAY "D"= BREAK-AWAY SUPPORT WITH TY.1 POST				
HORIZONTAL CLEARANCE	__' LEFT 18' RIGHT			
SYMBOL	X	Y	WIDTH	HEIGHT
M1-5	73.5	67.9	45	36

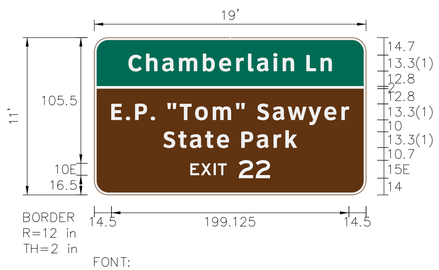

FONT:
(1) ClearviewHwy-5-W

Panel Style: guide_fwy_recreational.ssi
M.U.T.C.D.: 2023 Edition


SIGN INFORMATION	
SIGN NUMBER	P-89
QUANTITY	1
WIDTH	19'-0"
HEIGHT	11'-0"
AREA (Sq. Ft.)	209.0
BORDER WIDTH	2"
BORDER RADII	12"
PANEL COLOR	GREEN/BROWN
LEGEND/BORDER COLOR	WHITE/WHITE
MILE POINT (EX.)	MP 32.03
PANEL MATERIAL	REFLECTIVE
LEGEND MATERIAL	REFLECTIVE

SIGN LOCATION / SUPPORT	
ROAD	I-265
TRAFFIC DIRECTION	NB
SIDE OF ROAD	RT
MOUNTING STYLE	EXISTING BEAMS
BEAM MATERIAL	
BEAM SIZE	
BEAM/POST LENGTH	1 =
BEAM/POST LENGTH	2 =
BEAM/POST LENGTH	3 =
BEAM/POST LENGTH	4 =
CONC "a" =	-.- Cu. Yds.
CONC "b" =	

SUPPORT TYPE				
"A"= FIXED BEAMS "C"= OMNI-DIRECTIONAL BREAK-AWAY "D"= BREAK-AWAY SUPPORT WITH TY.1 POST				
HORIZONTAL CLEARANCE	__' LEFT __' RIGHT			
SYMBOL	X	Y	WIDTH	HEIGHT

DO NOT MANUFACTURE PANEL. THIS SIGN IS TO HAVE THE EXIT PLAQUE REPLACED AND UPDATED WITH THE NEW EXIT NUMBER.

Panel Style: tab1.bsi
M.U.T.C.D.: 2009 Edition

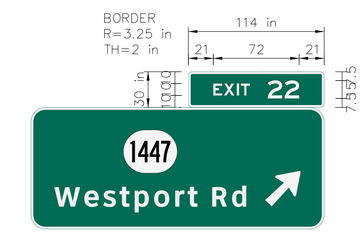

SIGN INFORMATION	
SIGN NUMBER	P-91
QUANTITY	1
EXIT PLAQUE WIDTH	9'-6"
EXIT PLAQUE HEIGHT	2'-6"
AREA (Sq. Ft.)	23.8
BORDER WIDTH	2"
BORDER RADII	3.25"
PANEL COLOR	GREEN
LEGEND/BORDER COLOR	WHITE/WHITE
MILE POINT (EX.)	MP 32.44
PANEL MATERIAL	REFLECTIVE
LEGEND MATERIAL	REFLECTIVE

SIGN LOCATION / SUPPORT	
ROAD	I-265
TRAFFIC DIRECTION	NB
SIDE OF ROAD	OH
MOUNTING STYLE	EXISTING TRUSS
BEAM MATERIAL	
BEAM SIZE	
BEAM/POST LENGTH	1 =
BEAM/POST LENGTH	2 =
BEAM/POST LENGTH	3 =
BEAM/POST LENGTH	4 =
CONC "a" =	-.- Cu. Yds.
CONC "b" =	

SUPPORT TYPE				
"A"= FIXED BEAMS "C"= OMNI-DIRECTIONAL BREAK-AWAY "D"= BREAK-AWAY SUPPORT WITH TY.1 POST				
HORIZONTAL CLEARANCE	__' LEFT __' RIGHT			
SYMBOL	X	Y	WIDTH	HEIGHT

COMMONWEALTH OF KENTUCKY
DEPARTMENT OF HIGHWAYS
TEAM KENTUCKY

DRAWING TITLE: SIGN DETAIL SHEET

ITEM NO. 5-591.00
COUNTY OF JEFFERSON
SHEET NO. T108

DO NOT MANUFACTURE PANEL. THIS SIGN IS TO HAVE THE EXIT PLAQUE REPLACED AND UPDATED WITH THE NEW EXIT NUMBER.

Panel Style: tab1.bsi
M.U.T.C.D.: 2009 Edition




SIGN INFORMATION	
SIGN NUMBER	P-92
QUANTITY	1
EXIT PLAQUE WIDTH	9'-6"
EXIT PLAQUE HEIGHT	2'-6"
AREA (Sq. Ft.)	23.8
BORDER WIDTH	2"
BORDER RADII	3.25"
PANEL COLOR	GREEN
LEGEND/BORDER COLOR	WHITE/WHITE
MILE POINT (EX.)	MP 32.44
PANEL MATERIAL	REFLECTIVE
LEGEND MATERIAL	REFLECTIVE

SIGN LOCATION / SUPPORT	
ROAD	I-265
TRAFFIC DIRECTION	NB
SIDE OF ROAD	OH
MOUNTING STYLE	EXISTING TRUSS
BEAM MATERIAL	
BEAM SIZE	
BEAM/POST LENGTH 1 =	
BEAM/POST LENGTH 2 =	
BEAM/POST LENGTH 3 =	
BEAM/POST LENGTH 4 =	
CONC "a" =	__ Cu. Yds.
CONC "b" =	

SUPPORT TYPE				
"A"= FIXED BEAMS "C"= OMNI-DIRECTIONAL BREAK-AWAY "D"= BREAK-AWAY SUPPORT WITH TY.1 POST				
HORIZONTAL CLEARANCE	__' LEFT __' RIGHT			
SYMBOL	X	Y	WIDTH	HEIGHT

DO NOT MANUFACTURE PANEL. THIS SIGN IS TO HAVE THE EXIT PLAQUE REPLACED AND UPDATED WITH THE NEW EXIT NUMBER.

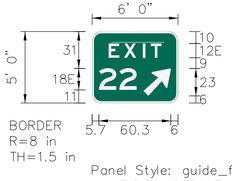


Panel Style: guide_fwy_gore.ssi
M.U.T.C.D.: 2009 Edition

SIGN INFORMATION	
SIGN NUMBER	S-19
QUANTITY	1
WIDTH	6'-0"
HEIGHT	5'-0"
AREA (Sq. Ft.)	30.0
BORDER WIDTH	1.5"
BORDER RADII	8"
PANEL COLOR	GREEN
LEGEND/BORDER COLOR	WHITE/WHITE
MILE POINT (EX.)	MP 32.55
PANEL MATERIAL	REFLECTIVE
LEGEND MATERIAL	REFLECTIVE

SIGN LOCATION / SUPPORT	
ROAD	I-265
TRAFFIC DIRECTION	NB
SIDE OF ROAD	RT (GORE)
MOUNTING STYLE	EXISTING POSTS
BEAM MATERIAL	
BEAM SIZE	
BEAM/POST LENGTH 1 =	
BEAM/POST LENGTH 2 =	
BEAM/POST LENGTH 3 =	
BEAM/POST LENGTH 4 =	
CONC "a" =	
CONC "b" =	

SUPPORT TYPE				
"A"= FIXED BEAMS "C"= OMNI-DIRECTIONAL BREAK-AWAY "D"= BREAK-AWAY SUPPORT WITH TY.1 POST				
HORIZONTAL CLEARANCE	__' LEFT __' RIGHT			
SYMBOL	X	Y	WIDTH	HEIGHT
AR_Ty.A	43.0	6.0	18.2	29.2

DO NOT MANUFACTURE PANEL. PLACE A BROWN STICKER WITH THE NUMBER "22" IN FONT "E" WHITE LETTERING OVER THE EXISTING EXIT NUMBER TO UPDATE THE EXIT NUMBER ON THIS SIGN.

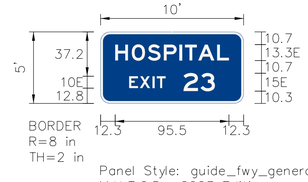

Panel Style: guide_fwy_general-services.ssi
M.U.T.C.D.: 2023 Edition


SIGN INFORMATION	
SIGN NUMBER	P-93
QUANTITY	1
WIDTH	10'-0"
HEIGHT	5'-0"
AREA (Sq. Ft.)	50.0
BORDER WIDTH	2"
BORDER RADII	8"
PANEL COLOR	BLUE
LEGEND/BORDER COLOR	WHITE/WHITE
MILE POINT (EX.)	MP 32.81
PANEL MATERIAL	REFLECTIVE
LEGEND MATERIAL	REFLECTIVE


SIGN LOCATION / SUPPORT	
ROAD	I-265
TRAFFIC DIRECTION	NB
SIDE OF ROAD	RT
MOUNTING STYLE	NEW BEAMS
BEAM MATERIAL	
BEAM SIZE	W6X12
BEAM/POST LENGTH 1 =	13.0
BEAM/POST LENGTH 2 =	15.0
BEAM/POST LENGTH 3 =	
BEAM/POST LENGTH 4 =	
CONC "a" = 2	1.16 Cu. Yds.
CONC "b" = 5	

SUPPORT TYPE C				
"A"= FIXED BEAMS "C"= OMNI-DIRECTIONAL BREAK-AWAY "D"= BREAK-AWAY SUPPORT WITH TY.1 POST				
HORIZONTAL CLEARANCE	__' LEFT 18' RIGHT			
SYMBOL	X	Y	WIDTH	HEIGHT

DO NOT MANUFACTURE PANEL. THIS SIGN IS TO HAVE THE EXIT PLAQUE REPLACED AND UPDATED WITH THE NEW EXIT NUMBER.

Panel Style: tab1.bsi
M.U.T.C.D.: 2009 Edition

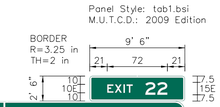

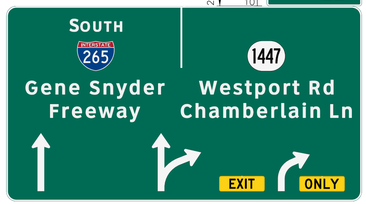


SIGN INFORMATION	
SIGN NUMBER	P-126
QUANTITY	1
WIDTH	19'-0"
HEIGHT	7'-6"
AREA (Sq. Ft.)	142.5
BORDER WIDTH	2"
BORDER RADII	12"
PANEL COLOR	BROWN
LEGEND/BORDER COLOR	WHITE/WHITE
MILE POINT (EX.)	MP 33.28
PANEL MATERIAL	REFLECTIVE
LEGEND MATERIAL	REFLECTIVE

SIGN LOCATION / SUPPORT	
ROAD	I-265
TRAFFIC DIRECTION	SB
SIDE OF ROAD	LT
MOUNTING STYLE	EXISTING BEAMS
BEAM MATERIAL	
BEAM SIZE	
BEAM/POST LENGTH 1 =	
BEAM/POST LENGTH 2 =	
BEAM/POST LENGTH 3 =	
BEAM/POST LENGTH 4 =	
CONC "a" =	-.-- Cu. Yds.
CONC "b" =	

SUPPORT TYPE				
"A"= FIXED BEAMS "C"= OMNI-DIRECTIONAL BREAK-AWAY "D"= BREAK-AWAY SUPPORT WITH TY.1 POST				
HORIZONTAL CLEARANCE	__' LEFT __' RIGHT			
SYMBOL	X	Y	WIDTH	HEIGHT



GENERAL NOTES

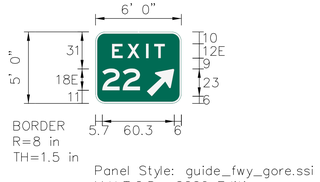

Panel Style: guide_fwy_gore.ssi
M.U.T.C.D.: 2009 Edition

SIGN INFORMATION	
SIGN NUMBER	S-33
QUANTITY	1
WIDTH	6'-0"
HEIGHT	5'-0"
AREA (Sq. Ft.)	30.0
BORDER WIDTH	1.5"
BORDER RADII	8"
PANEL COLOR	GREEN
LEGEND/BORDER COLOR	WHITE/WHITE
MILE POINT (EX.)	MP 32.85
PANEL MATERIAL	REFLECTIVE
LEGEND MATERIAL	REFLECTIVE

SIGN LOCATION / SUPPORT	
ROAD	I-265
TRAFFIC DIRECTION	SB
SIDE OF ROAD	LT (GORE)
MOUNTING STYLE	EXISTING POSTS
BEAM MATERIAL	
BEAM SIZE	
BEAM/POST LENGTH 1 =	
BEAM/POST LENGTH 2 =	
BEAM/POST LENGTH 3 =	
BEAM/POST LENGTH 4 =	
CONC "a" =	
CONC "b" =	

SUPPORT TYPE				
"A"= FIXED BEAMS "C"= OMNI-DIRECTIONAL BREAK-AWAY "D"= BREAK-AWAY SUPPORT WITH TY.1 POST				
HORIZONTAL CLEARANCE	__' LEFT __' RIGHT			
SYMBOL	X	Y	WIDTH	HEIGHT
AR_Ty.A	43.0	6.0	18.2	29.2


SIGN INFORMATION	
SIGN NUMBER	P-127
QUANTITY	1
EXIT PLAQUE WIDTH	9'-6"
EXIT PLAQUE HEIGHT	2'-6"
AREA (Sq. Ft.)	23.8
BORDER WIDTH	2"
BORDER RADII	3.25"
PANEL COLOR	GREEN
LEGEND/BORDER COLOR	WHITE/WHITE
MILE POINT (EX.)	MP 32.93
PANEL MATERIAL	REFLECTIVE
LEGEND MATERIAL	REFLECTIVE

SIGN LOCATION / SUPPORT	
ROAD	I-265
TRAFFIC DIRECTION	SB
SIDE OF ROAD	OH
MOUNTING STYLE	EXISTING TRUSS
BEAM MATERIAL	
BEAM SIZE	
BEAM/POST LENGTH 1 =	
BEAM/POST LENGTH 2 =	
BEAM/POST LENGTH 3 =	
BEAM/POST LENGTH 4 =	
CONC "a" =	__ Cu. Yds.
CONC "b" =	

SUPPORT TYPE				
"A"= FIXED BEAMS "C"= OMNI-DIRECTIONAL BREAK-AWAY "D"= BREAK-AWAY SUPPORT WITH TY.1 POST				
HORIZONTAL CLEARANCE	__' LEFT __' RIGHT			
SYMBOL	X	Y	WIDTH	HEIGHT

DO NOT MANUFACTURE PANEL. THIS SIGN IS TO HAVE THE EXIT PLAQUE REPLACED AND UPDATED WITH THE NEW EXIT NUMBER.

Panel Style: tab1.bsi
M.U.T.C.D.: 2009 Edition

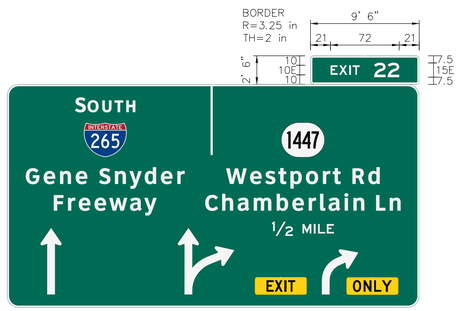

SIGN INFORMATION		
SIGN NUMBER		P-125
QUANTITY		1
EXIT PLAQUE	WIDTH	9'-6"
	HEIGHT	2'-6"
AREA (Sq. Ft.)		23.8
BORDER WIDTH		2"
BORDER RADII		3.25"
PANEL COLOR		GREEN
LEGEND/BORDER COLOR		WHITE/WHITE
MILE POINT (EX.)		MP 33.48
PANEL MATERIAL		REFLECTIVE
LEGEND MATERIAL		REFLECTIVE

SIGN LOCATION / SUPPORT	
ROAD	I-265
TRAFFIC DIRECTION	SB
SIDE OF ROAD	OH
MOUNTING STYLE	EXISTING TRUSS
BEAM MATERIAL	
BEAM SIZE	
BEAM/POST LENGTH	1 =
BEAM/POST LENGTH	2 =
BEAM/POST LENGTH	3 =
BEAM/POST LENGTH	4 =
CONC "a" =	__ Cu. Yds.
CONC "b" =	

SUPPORT TYPE				
"A"= FIXED BEAMS "C"= OMNI-DIRECTIONAL BREAK-AWAY "D"= BREAK-AWAY SUPPORT WITH TY.1 POST				
HORIZONTAL CLEARANCE	__' LEFT			
	__' RIGHT			
SYMBOL	X	Y	WIDTH	HEIGHT

Panel Style: tab1.bsi
M.U.T.C.D.: 2009 Edition



FONT:
(1) ClearviewHwy-5-W

Panel Style: guide_fwy_overhead.ssi
M.U.T.C.D.: 2023 Edition

SIGN INFORMATION		
SIGN NUMBER		P-94A
QUANTITY		1
WIDTH		14'-0"
HEIGHT		12'-0"
AREA (Sq. Ft.)		203.0
BORDER WIDTH		2"
BORDER RADII		12"
PANEL COLOR		GREEN
LEGEND/BORDER COLOR		WHITE/WHITE
MILE POINT (EX.)		MP 33.67
PANEL MATERIAL		REFLECTIVE
LEGEND MATERIAL		REFLECTIVE

SIGN LOCATION / SUPPORT	
ROAD	I-265
TRAFFIC DIRECTION	NB
SIDE OF ROAD	OH
MOUNTING STYLE	EXISTING TRUSS
BEAM MATERIAL	
BEAM SIZE	
BEAM/POST LENGTH	1 =
BEAM/POST LENGTH	2 =
BEAM/POST LENGTH	3 =
BEAM/POST LENGTH	4 =
CONC "a" =	__ Cu. Yds.
CONC "b" =	

SUPPORT TYPE				
"A"= FIXED BEAMS "C"= OMNI-DIRECTIONAL BREAK-AWAY "D"= BREAK-AWAY SUPPORT WITH TY.1 POST				
HORIZONTAL CLEARANCE	__' LEFT			
	__' RIGHT			
SYMBOL	X	Y	WIDTH	HEIGHT
M1-1	69.0	93.8	36	36

Panel Style: tab1.bsi
M.U.T.C.D.: 2009 Edition



FONT:
(1) ClearviewHwy-5-W

Panel Style: guide_fwy_overhead.ssi
M.U.T.C.D.: 2023 Edition

SIGN INFORMATION		
SIGN NUMBER		P-94B
QUANTITY		1
WIDTH		19'-6"
HEIGHT		8'-6"
AREA (Sq. Ft.)		185.3
BORDER WIDTH		2"
BORDER RADII		12"
PANEL COLOR		GREEN
LEGEND/BORDER COLOR		WHITE/WHITE
MILE POINT (EX.)		MP 33.67
PANEL MATERIAL		REFLECTIVE
LEGEND MATERIAL		REFLECTIVE


SIGN LOCATION / SUPPORT	
ROAD	I-265
TRAFFIC DIRECTION	NB
SIDE OF ROAD	OH
MOUNTING STYLE	EXISTING TRUSS
BEAM MATERIAL	
BEAM SIZE	
BEAM/POST LENGTH	1 =
BEAM/POST LENGTH	2 =
BEAM/POST LENGTH	3 =
BEAM/POST LENGTH	4 =
CONC "a" =	-.-- Cu. Yds.
CONC "b" =	

SUPPORT TYPE				
"A"= FIXED BEAMS "C"= OMNI-DIRECTIONAL BREAK-AWAY "D"= BREAK-AWAY SUPPORT WITH TY.1 POST				
HORIZONTAL CLEARANCE	__' LEFT			
	__' RIGHT			
SYMBOL	X	Y	WIDTH	HEIGHT
M1-5	28.4	50.9	36	36
AR_Ty.A	179.8	36.1	24.0	37.8

GENERAL NOTES

DO NOT MANUFACTURE PANEL. THIS SIGN IS TO HAVE THE EXIT PLAQUE REPLACED AND UPDATED WITH THE NEW EXIT NUMBER.

Panel Style: guide_fwy_gore.ssi
M.U.T.C.D.: 2009 Edition

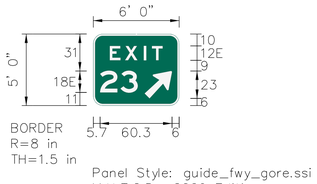

SIGN INFORMATION		
SIGN NUMBER		S-20
QUANTITY		1
WIDTH		6'-0"
HEIGHT		5'-0"
AREA (Sq. Ft.)		30.0
BORDER WIDTH		1.5"
BORDER RADII		8"
PANEL COLOR		GREEN
LEGEND/BORDER COLOR		WHITE/WHITE
MILE POINT (EX.)		MP 33.76
PANEL MATERIAL		REFLECTIVE
LEGEND MATERIAL		REFLECTIVE

SIGN LOCATION / SUPPORT	
ROAD	I-265
TRAFFIC DIRECTION	NB
SIDE OF ROAD	RT (GORE)
MOUNTING STYLE	EXISTING POSTS
BEAM MATERIAL	
BEAM SIZE	
BEAM/POST LENGTH	1 =
BEAM/POST LENGTH	2 =
BEAM/POST LENGTH	3 =
BEAM/POST LENGTH	4 =
CONC "a" =	
CONC "b" =	

SUPPORT TYPE				
"A"= FIXED BEAMS "C"= OMNI-DIRECTIONAL BREAK-AWAY "D"= BREAK-AWAY SUPPORT WITH TY.1 POST				
HORIZONTAL CLEARANCE	__' LEFT			
	__' RIGHT			
SYMBOL	X	Y	WIDTH	HEIGHT
AR_Ty.A	43.0	6.0	18.2	29.2

DO NOT MANUFACTURE PANEL. THIS SIGN IS TO HAVE THE EXIT PLAQUE REPLACED AND UPDATED WITH THE NEW EXIT NUMBER.

Panel Style: tab1.bsi
M.U.T.C.D.: 2009 Edition




SIGN INFORMATION		
SIGN NUMBER		P-101
QUANTITY		1
EXIT PLAQUE	WIDTH	14'-0"
	HEIGHT	2'-6"
AREA (Sq. Ft.)		35.0
BORDER WIDTH		2"
BORDER RADII		3.25"
PANEL COLOR		GREEN
LEGEND/BORDER COLOR		WHITE/WHITE
MILE POINT (EX.)		MP 34.09
PANEL MATERIAL		REFLECTIVE
LEGEND MATERIAL		REFLECTIVE

SIGN LOCATION / SUPPORT	
ROAD	I-265
TRAFFIC DIRECTION	NB
SIDE OF ROAD	RT
MOUNTING STYLE	EXISTING BEAMS
BEAM MATERIAL	
BEAM SIZE	
BEAM/POST LENGTH	1 =
BEAM/POST LENGTH	2 =
BEAM/POST LENGTH	3 =
BEAM/POST LENGTH	4 =
CONC "a" =	-.- Cu. Yds.
CONC "b" =	

SUPPORT TYPE				
"A"= FIXED BEAMS "C"= OMNI-DIRECTIONAL BREAK-AWAY "D"= BREAK-AWAY SUPPORT WITH TY.1 POST				
HORIZONTAL CLEARANCE	__' LEFT			
	__' RIGHT			
SYMBOL	X	Y	WIDTH	HEIGHT

Panel Style: guide_fwy_gore.ssi
M.U.T.C.D.: 2009 Edition

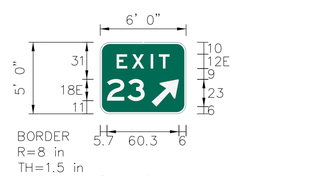

SIGN INFORMATION		
SIGN NUMBER		S-32
QUANTITY		1
WIDTH		6'-0"
HEIGHT		5'-0"
AREA (Sq. Ft.)		30.0
BORDER WIDTH		1.5"
BORDER RADII		8"
PANEL COLOR		GREEN
LEGEND/BORDER COLOR		WHITE/WHITE
MILE POINT (EX.)		MP 34.17
PANEL MATERIAL		REFLECTIVE
LEGEND MATERIAL		REFLECTIVE

SIGN LOCATION / SUPPORT	
ROAD	I-265
TRAFFIC DIRECTION	SB
SIDE OF ROAD	LT (GORE)
MOUNTING STYLE	EXISTING POSTS
BEAM MATERIAL	
BEAM SIZE	
BEAM/POST LENGTH	1 =
BEAM/POST LENGTH	2 =
BEAM/POST LENGTH	3 =
BEAM/POST LENGTH	4 =
CONC "a" =	
CONC "b" =	

SUPPORT TYPE				
"A"= FIXED BEAMS "C"= OMNI-DIRECTIONAL BREAK-AWAY "D"= BREAK-AWAY SUPPORT WITH TY.1 POST				
HORIZONTAL CLEARANCE	__' LEFT			
	__' RIGHT			
SYMBOL	X	Y	WIDTH	HEIGHT
AR_Ty.A	43.0	6.0	18.2	29.2


COMMONWEALTH OF KENTUCKY
DEPARTMENT OF HIGHWAYS
TEAM KENTUCKY TRANSPORTATION CABINET

DRAWING TITLE: SIGN DETAIL SHEET

ITEM NO. 5-591.00
COUNTY OF JEFFERSON
SHEET NO. T110

OpenRoads Designer v10.12.02.4
USER: abaker
FILE NAME: G:\ENGR_SIGNING_I-265\ELECTRONIC ENGINEERING DATA\SHEETS\SIGNING\DETAILS\I-265_DETAIL_MP33.3-MP36.1.DGN

DO NOT MANUFACTURE PANEL. THIS SIGN IS TO HAVE THE EXIT PLAQUE REPLACED AND UPDATED WITH THE NEW EXIT NUMBER.

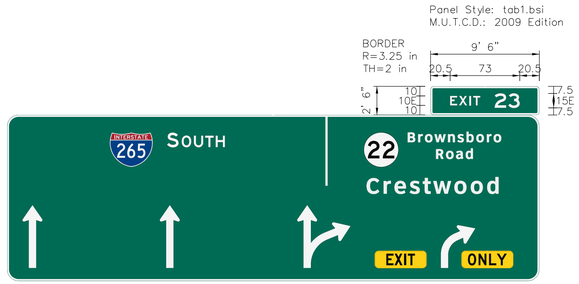

SIGN INFORMATION		
SIGN NUMBER		P-124
QUANTITY		1
EXIT PLAQUE	WIDTH	9'-6"
	HEIGHT	2'-6"
AREA (Sq. Ft.)		23.8
BORDER WIDTH		2"
BORDER RADII		3.25"
PANEL COLOR		GREEN
LEGEND/BORDER COLOR		WHITE/WHITE
MILE POINT (EX.)		MP 34.25
PANEL MATERIAL		REFLECTIVE
LEGEND MATERIAL		REFLECTIVE

SIGN LOCATION / SUPPORT	
ROAD	I-265
TRAFFIC DIRECTION	SB
SIDE OF ROAD	OH
MOUNTING STYLE	EXISTING TRUSS
BEAM MATERIAL	
BEAM SIZE	
BEAM/POST LENGTH	1 =
BEAM/POST LENGTH	2 =
BEAM/POST LENGTH	3 =
BEAM/POST LENGTH	4 =
CONC "a" =	-.- Cu. Yds.
CONC "b" =	

SUPPORT TYPE
"A"= FIXED BEAMS
"C"= OMNI-DIRECTIONAL BREAK-AWAY
"D"= BREAK-AWAY SUPPORT WITH TY.1 POST

HORIZONTAL CLEARANCE: __' LEFT / __' RIGHT

SYMBOL	X	Y	WIDTH	HEIGHT

DO NOT MANUFACTURE PANEL. THIS SIGN IS TO HAVE THE EXIT PLAQUE REPLACED AND UPDATED WITH THE NEW EXIT NUMBER.



SIGN INFORMATION		
SIGN NUMBER		P-95A
QUANTITY		1
EXIT PLAQUE	WIDTH	11'-6"
	HEIGHT	2'-6"
AREA (Sq. Ft.)		28.8
BORDER WIDTH		2"
BORDER RADII		3.25"
PANEL COLOR		GREEN
LEGEND/BORDER COLOR		WHITE/WHITE
MILE POINT (EX.)		MP 34.36
PANEL MATERIAL		REFLECTIVE
LEGEND MATERIAL		REFLECTIVE

SIGN LOCATION / SUPPORT	
ROAD	I-265
TRAFFIC DIRECTION	NB
SIDE OF ROAD	OH
MOUNTING STYLE	OVERHEAD TRUSS
BEAM MATERIAL	
BEAM SIZE	
BEAM/POST LENGTH	1 =
BEAM/POST LENGTH	2 =
BEAM/POST LENGTH	3 =
BEAM/POST LENGTH	4 =
CONC "a" =	__ Cu. Yds.
CONC "b" =	

SUPPORT TYPE
"A"= FIXED BEAMS
"C"= OMNI-DIRECTIONAL BREAK-AWAY
"D"= BREAK-AWAY SUPPORT WITH TY.1 POST

HORIZONTAL CLEARANCE: __' LEFT / __' RIGHT

SYMBOL	X	Y	WIDTH	HEIGHT

DO NOT MANUFACTURE PANEL. THIS SIGN IS TO HAVE THE EXIT PLAQUE REPLACED AND UPDATED WITH THE NEW EXIT NUMBER.



SIGN INFORMATION		
SIGN NUMBER		P-95B
QUANTITY		1
EXIT PLAQUE	WIDTH	11'-6"
	HEIGHT	2'-6"
AREA (Sq. Ft.)		28.8
BORDER WIDTH		2"
BORDER RADII		3.25"
PANEL COLOR		GREEN
LEGEND/BORDER COLOR		WHITE/WHITE
MILE POINT (EX.)		MP 34.36
PANEL MATERIAL		REFLECTIVE
LEGEND MATERIAL		REFLECTIVE


SIGN LOCATION / SUPPORT	
ROAD	I-265
TRAFFIC DIRECTION	NB
SIDE OF ROAD	OH
MOUNTING STYLE	OVERHEAD TRUSS
BEAM MATERIAL	
BEAM SIZE	
BEAM/POST LENGTH	1 =
BEAM/POST LENGTH	2 =
BEAM/POST LENGTH	3 =
BEAM/POST LENGTH	4 =
CONC "a" =	-.- Cu. Yds.
CONC "b" =	

SUPPORT TYPE
"A"= FIXED BEAMS
"C"= OMNI-DIRECTIONAL BREAK-AWAY
"D"= BREAK-AWAY SUPPORT WITH TY.1 POST

HORIZONTAL CLEARANCE: __' LEFT / __' RIGHT

SYMBOL	X	Y	WIDTH	HEIGHT

GENERAL NOTES

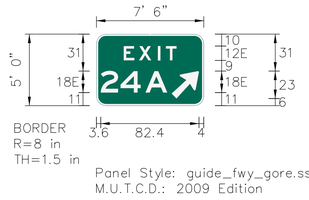


SIGN INFORMATION	
SIGN NUMBER	S-21A
QUANTITY	1
WIDTH	7'-6"
HEIGHT	5'-0"
AREA (Sq. Ft.)	37.5
BORDER WIDTH	2"
BORDER RADII	12"
PANEL COLOR	GREEN
LEGEND/BORDER COLOR	WHITE/WHITE
MILE POINT (EX.)	MP 34.46
PANEL MATERIAL	REFLECTIVE
LEGEND MATERIAL	REFLECTIVE

SIGN LOCATION / SUPPORT	
ROAD	I-265
TRAFFIC DIRECTION	NB
SIDE OF ROAD	RT (GORE)
MOUNTING STYLE	EXISTING POSTS
BEAM MATERIAL	
BEAM SIZE	
BEAM/POST LENGTH	1 =
BEAM/POST LENGTH	2 =
BEAM/POST LENGTH	3 =
BEAM/POST LENGTH	4 =
CONC "a" =	
CONC "b" =	

SUPPORT TYPE
"A"= FIXED BEAMS
"C"= OMNI-DIRECTIONAL BREAK-AWAY
"D"= BREAK-AWAY SUPPORT WITH TY.1 POST

HORIZONTAL CLEARANCE: __' LEFT / __' RIGHT

SYMBOL	X	Y	WIDTH	HEIGHT
AR_Ty.A	63.0	6.0	18.2	29.2

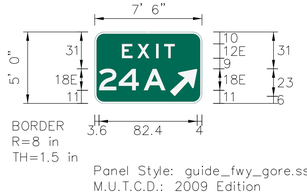

SIGN INFORMATION	
SIGN NUMBER	S-31
QUANTITY	1
WIDTH	7'-6"
HEIGHT	5'-0"
AREA (Sq. Ft.)	37.5
BORDER WIDTH	1.5"
BORDER RADII	8"
PANEL COLOR	GREEN
LEGEND/BORDER COLOR	WHITE/WHITE
MILE POINT (EX.)	MP 34.62
PANEL MATERIAL	REFLECTIVE
LEGEND MATERIAL	REFLECTIVE

SIGN LOCATION / SUPPORT	
ROAD	I-265
TRAFFIC DIRECTION	SB
SIDE OF ROAD	LT (GORE)
MOUNTING STYLE	EXISTING POSTS
BEAM MATERIAL	
BEAM SIZE	
BEAM/POST LENGTH	1 =
BEAM/POST LENGTH	2 =
BEAM/POST LENGTH	3 =
BEAM/POST LENGTH	4 =
CONC "a" =	
CONC "b" =	

SUPPORT TYPE
"A"= FIXED BEAMS
"C"= OMNI-DIRECTIONAL BREAK-AWAY
"D"= BREAK-AWAY SUPPORT WITH TY.1 POST

HORIZONTAL CLEARANCE: __' LEFT / __' RIGHT

SYMBOL	X	Y	WIDTH	HEIGHT
AR_Ty.A	63.0	6.0	18.2	29.2



SIGN INFORMATION	
SIGN NUMBER	P-121
QUANTITY	1
WIDTH	17'-0"
HEIGHT	10'-0"
AREA (Sq. Ft.)	170.0
BORDER WIDTH	2"
BORDER RADII	12"
PANEL COLOR	GREEN
LEGEND/BORDER COLOR	WHITE/WHITE
MILE POINT (EX.)	MP 34.65
PANEL MATERIAL	REFLECTIVE
LEGEND MATERIAL	REFLECTIVE

SIGN LOCATION / SUPPORT	
ROAD	I-265
TRAFFIC DIRECTION	SB
SIDE OF ROAD	OH
MOUNTING STYLE	EXISTING TRUSS
BEAM MATERIAL	
BEAM SIZE	
BEAM/POST LENGTH	1 =
BEAM/POST LENGTH	2 =
BEAM/POST LENGTH	3 =
BEAM/POST LENGTH	4 =
CONC "a" =	-.- Cu. Yds.
CONC "b" =	

SUPPORT TYPE
"A"= FIXED BEAMS
"C"= OMNI-DIRECTIONAL BREAK-AWAY
"D"= BREAK-AWAY SUPPORT WITH TY.1 POST

HORIZONTAL CLEARANCE: __' LEFT / __' RIGHT

SYMBOL	X	Y	WIDTH	HEIGHT
M1-1	40.6	69.0	45	36

COMMONWEALTH OF KENTUCKY
DEPARTMENT OF HIGHWAYS
TEAM KENTUCKY TRANSPORTATION CABINET

DRAWING TITLE: SIGN DETAIL SHEET

ITEM NO. 5-591.00
COUNTY OF JEFFERSON
SHEET NO. T111

OpenRoads Designer v10.12.02.4
USER: abaker
FILE NAME: G:\ENGR_SIGNING_I-265\ELECTRONIC ENGINEERING DATA\SHEETS\SIGNING\DETAILS\I-265_DETAIL_MP33.3-MP36.1.DGN

DO NOT MANUFACTURE PANEL. THIS SIGN IS TO HAVE THE EXIT PLAQUE REPLACED AND UPDATED WITH THE NEW EXIT NUMBER.



SIGN INFORMATION		
SIGN NUMBER		P-122
QUANTITY		1
EXIT PLAQUE	WIDTH	9'-6"
	HEIGHT	2'-6"
AREA (Sq. Ft.)		23.8
BORDER WIDTH		2"
BORDER RADII		3.25"
PANEL COLOR		GREEN
LEGEND/BORDER COLOR		WHITE/WHITE
MILE POINT (EX.)		MP 34.65
PANEL MATERIAL		REFLECTIVE
LEGEND MATERIAL		REFLECTIVE


SIGN LOCATION / SUPPORT	
ROAD	I-265
TRAFFIC DIRECTION	SB
SIDE OF ROAD	OH
MOUNTING STYLE	EXISTING TRUSS
BEAM MATERIAL	
BEAM SIZE	
BEAM/POST LENGTH	1 =
BEAM/POST LENGTH	2 =
BEAM/POST LENGTH	3 =
BEAM/POST LENGTH	4 =
CONC "a" =	-.- Cu. Yds.
CONC "b" =	

SUPPORT TYPE
"A"= FIXED BEAMS
"C"= OMNI-DIRECTIONAL BREAK-AWAY
"D"= BREAK-AWAY SUPPORT WITH TY.1 POST

HORIZONTAL CLEARANCE: __' LEFT / __' RIGHT

SYMBOL	X	Y	WIDTH	HEIGHT

DO NOT MANUFACTURE PANEL. THIS SIGN IS TO HAVE THE EXIT PLAQUE REPLACED AND UPDATED WITH THE NEW EXIT NUMBER.

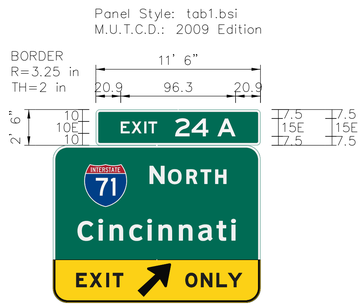

SIGN INFORMATION		
SIGN NUMBER		P-123
QUANTITY		1
EXIT PLAQUE	WIDTH	11'-6"
	HEIGHT	2'-6"
AREA (Sq. Ft.)		28.8
BORDER WIDTH		2"
BORDER RADII		3.25"
PANEL COLOR		GREEN
LEGEND/BORDER COLOR		WHITE/WHITE
MILE POINT (EX.)		MP 34.65
PANEL MATERIAL		REFLECTIVE
LEGEND MATERIAL		REFLECTIVE

SIGN LOCATION / SUPPORT	
ROAD	I-265
TRAFFIC DIRECTION	SB
SIDE OF ROAD	OH
MOUNTING STYLE	EXISTING TRUSS
BEAM MATERIAL	
BEAM SIZE	
BEAM/POST LENGTH	1 =
BEAM/POST LENGTH	2 =
BEAM/POST LENGTH	3 =
BEAM/POST LENGTH	4 =
CONC "a" =	-.- Cu. Yds.
CONC "b" =	

SUPPORT TYPE
"A"= FIXED BEAMS
"C"= OMNI-DIRECTIONAL BREAK-AWAY
"D"= BREAK-AWAY SUPPORT WITH TY.1 POST

HORIZONTAL CLEARANCE: __' LEFT / __' RIGHT

SYMBOL	X	Y	WIDTH	HEIGHT

DO NOT MANUFACTURE PANEL. THIS SIGN IS TO HAVE THE EXIT PLAQUE REPLACED AND UPDATED WITH THE NEW EXIT NUMBER.



SIGN INFORMATION		
SIGN NUMBER		P-96
QUANTITY		1
EXIT PLAQUE	WIDTH	11'-6"
	HEIGHT	2'-6"
AREA (Sq. Ft.)		28.8
BORDER WIDTH		2"
BORDER RADII		3.25"
PANEL COLOR		GREEN
LEGEND/BORDER COLOR		WHITE/WHITE
MILE POINT (EX.)		MP 34.73
PANEL MATERIAL		REFLECTIVE
LEGEND MATERIAL		REFLECTIVE

SIGN LOCATION / SUPPORT	
ROAD	I-265
TRAFFIC DIRECTION	NB
SIDE OF ROAD	OH
MOUNTING STYLE	EXISTING CANTILEVER
BEAM MATERIAL	
BEAM SIZE	
BEAM/POST LENGTH	1 =
BEAM/POST LENGTH	2 =
BEAM/POST LENGTH	3 =
BEAM/POST LENGTH	4 =
CONC "a" =	__ Cu. Yds.
CONC "b" =	


SUPPORT TYPE
"A"= FIXED BEAMS
"C"= OMNI-DIRECTIONAL BREAK-AWAY
"D"= BREAK-AWAY SUPPORT WITH TY.1 POST

HORIZONTAL CLEARANCE: __' LEFT / __' RIGHT

SYMBOL	X	Y	WIDTH	HEIGHT

GENERAL NOTES

DO NOT MANUFACTURE PANEL. THIS SIGN IS TO HAVE THE EXIT PLAQUE REPLACED AND UPDATED WITH THE NEW EXIT NUMBER.

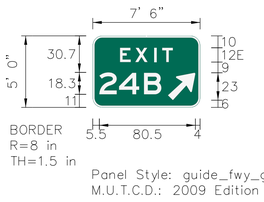

Panel Style: guide_fwy_gore.ssi
M.U.T.C.D.: 2009 Edition


SIGN INFORMATION	
SIGN NUMBER	S-21B
QUANTITY	1
WIDTH	7'-6"
HEIGHT	5'-0"
AREA (Sq. Ft.)	37.5
BORDER WIDTH	2"
BORDER RADII	12"
PANEL COLOR	GREEN
LEGEND/BORDER COLOR	WHITE/WHITE
MILE POINT (EX.)	MP 34.77
PANEL MATERIAL	REFLECTIVE
LEGEND MATERIAL	REFLECTIVE

SIGN LOCATION / SUPPORT	
ROAD	I-265
TRAFFIC DIRECTION	NB
SIDE OF ROAD	RT (GORE)
MOUNTING STYLE	EXISTING POSTS
BEAM MATERIAL	
BEAM SIZE	
BEAM/POST LENGTH	1 =
BEAM/POST LENGTH	2 =
BEAM/POST LENGTH	3 =
BEAM/POST LENGTH	4 =
CONC "a" =	
CONC "b" =	

SUPPORT TYPE
"A"= FIXED BEAMS
"C"= OMNI-DIRECTIONAL BREAK-AWAY
"D"= BREAK-AWAY SUPPORT WITH TY.1 POST

HORIZONTAL CLEARANCE: __' LEFT / __' RIGHT

SYMBOL	X	Y	WIDTH	HEIGHT
AR_Ty.A	63.0	6.0	18.2	29.2

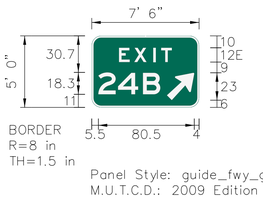

Panel Style: guide_fwy_gore.ssi
M.U.T.C.D.: 2009 Edition

SIGN INFORMATION	
SIGN NUMBER	S-30
QUANTITY	1
WIDTH	7'-6"
HEIGHT	5'-0"
AREA (Sq. Ft.)	37.5
BORDER WIDTH	2"
BORDER RADII	12"
PANEL COLOR	GREEN
LEGEND/BORDER COLOR	WHITE/WHITE
MILE POINT (EX.)	MP 34.99
PANEL MATERIAL	REFLECTIVE
LEGEND MATERIAL	REFLECTIVE

SIGN LOCATION / SUPPORT	
ROAD	I-265
TRAFFIC DIRECTION	SB
SIDE OF ROAD	LT (GORE)
MOUNTING STYLE	EXISTING POSTS
BEAM MATERIAL	
BEAM SIZE	
BEAM/POST LENGTH	1 =
BEAM/POST LENGTH	2 =
BEAM/POST LENGTH	3 =
BEAM/POST LENGTH	4 =
CONC "a" =	
CONC "b" =	

SUPPORT TYPE
"A"= FIXED BEAMS
"C"= OMNI-DIRECTIONAL BREAK-AWAY
"D"= BREAK-AWAY SUPPORT WITH TY.1 POST

HORIZONTAL CLEARANCE: __' LEFT / __' RIGHT

SYMBOL	X	Y	WIDTH	HEIGHT
AR_Ty.A	63.0	6.0	18.2	29.2

DO NOT MANUFACTURE PANEL. THIS SIGN IS TO HAVE THE EXIT PLAQUE REPLACED AND UPDATED WITH THE NEW EXIT NUMBER.



SIGN INFORMATION		
SIGN NUMBER		P-119
QUANTITY		1
EXIT PLAQUE	WIDTH	11'-6"
	HEIGHT	2'-6"
AREA (Sq. Ft.)		28.8
BORDER WIDTH		2"
BORDER RADII		3.25"
PANEL COLOR		GREEN
LEGEND/BORDER COLOR		WHITE/WHITE
MILE POINT (EX.)		MP 35.06
PANEL MATERIAL		REFLECTIVE
LEGEND MATERIAL		REFLECTIVE

SIGN LOCATION / SUPPORT	
ROAD	I-265
TRAFFIC DIRECTION	SB
SIDE OF ROAD	OH
MOUNTING STYLE	EXISTING TRUSS
BEAM MATERIAL	
BEAM SIZE	
BEAM/POST LENGTH	1 =
BEAM/POST LENGTH	2 =
BEAM/POST LENGTH	3 =
BEAM/POST LENGTH	4 =
CONC "a" =	0.46 Cu. Yds.
CONC "b" =	

SUPPORT TYPE
"A"= FIXED BEAMS
"C"= OMNI-DIRECTIONAL BREAK-AWAY
"D"= BREAK-AWAY SUPPORT WITH TY.1 POST

HORIZONTAL CLEARANCE: __' LEFT / __' RIGHT


SYMBOL	X	Y	WIDTH	HEIGHT

COMMONWEALTH OF KENTUCKY
DEPARTMENT OF HIGHWAYS
TEAM KENTUCKY TRANSPORTATION CABINET

DRAWING TITLE: SIGN DETAIL SHEET

ITEM NO. 5-591.00
COUNTY OF JEFFERSON
SHEET NO. T112

DO NOT MANUFACTURE PANEL. THIS SIGN IS TO HAVE THE EXIT PLAQUE REPLACED AND UPDATED WITH THE NEW EXIT NUMBER.

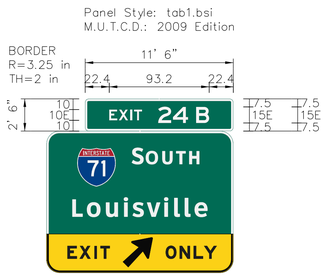

SIGN INFORMATION		
SIGN NUMBER		P-120
QUANTITY		1
EXIT PLAQUE	WIDTH	11'-6"
	HEIGHT	2'-6"
AREA (Sq. Ft.)		28.8
BORDER WIDTH		2"
BORDER RADII		3.25"
PANEL COLOR		GREEN
LEGEND/BORDER COLOR		WHITE/WHITE
MILE POINT (EX.)		MP 35.06
PANEL MATERIAL		REFLECTIVE
LEGEND MATERIAL		REFLECTIVE

SIGN LOCATION / SUPPORT	
ROAD	I-265
TRAFFIC DIRECTION	SB
SIDE OF ROAD	OH
MOUNTING STYLE	EXISTING TRUSS
BEAM MATERIAL	
BEAM SIZE	
BEAM/POST LENGTH	1 =
BEAM/POST LENGTH	2 =
BEAM/POST LENGTH	3 =
BEAM/POST LENGTH	4 =
CONC "a" =	-.- Cu. Yds.
CONC "b" =	

SUPPORT TYPE

"A"= FIXED BEAMS
"C"= OMNI-DIRECTIONAL BREAK-AWAY
"D"= BREAK-AWAY SUPPORT WITH TY.1 POST

HORIZONTAL CLEARANCE	__' LEFT
	__' RIGHT

SYMBOL	X	Y	WIDTH	HEIGHT

DO NOT MANUFACTURE PANEL. THIS SIGN IS TO HAVE THE EXIT PLAQUE REPLACED AND UPDATED WITH THE NEW EXIT NUMBER.



SIGN INFORMATION		
SIGN NUMBER		P-97
QUANTITY		1
EXIT PLAQUE	WIDTH	9'-6"
	HEIGHT	2'-6"
AREA (Sq. Ft.)		23.8
BORDER WIDTH		2"
BORDER RADII		3.25"
PANEL COLOR		GREEN
LEGEND/BORDER COLOR		WHITE/WHITE
MILE POINT (EX.)		MP 35.45
PANEL MATERIAL		REFLECTIVE
LEGEND MATERIAL		REFLECTIVE

SIGN LOCATION / SUPPORT	
ROAD	I-265
TRAFFIC DIRECTION	NB
SIDE OF ROAD	OH
MOUNTING STYLE	EXISTING TRUSS
BEAM MATERIAL	
BEAM SIZE	
BEAM/POST LENGTH	1 =
BEAM/POST LENGTH	2 =
BEAM/POST LENGTH	3 =
BEAM/POST LENGTH	4 =
CONC "a" =	-.- Cu. Yds.
CONC "b" =	

SUPPORT TYPE

"A"= FIXED BEAMS
"C"= OMNI-DIRECTIONAL BREAK-AWAY
"D"= BREAK-AWAY SUPPORT WITH TY.1 POST

HORIZONTAL CLEARANCE	__' LEFT
	__' RIGHT

SYMBOL	X	Y	WIDTH	HEIGHT

DO NOT MANUFACTURE PANEL. THIS SIGN IS TO HAVE THE EXIT PLAQUE REPLACED AND UPDATED WITH THE NEW EXIT NUMBER.



SIGN INFORMATION		
SIGN NUMBER		P-116
QUANTITY		1
EXIT PLAQUE	WIDTH	11'-6"
	HEIGHT	2'-6"
AREA (Sq. Ft.)		28.8
BORDER WIDTH		2"
BORDER RADII		3.25"
PANEL COLOR		GREEN
LEGEND/BORDER COLOR		WHITE/WHITE
MILE POINT (EX.)		MP 35.64
PANEL MATERIAL		REFLECTIVE
LEGEND MATERIAL		REFLECTIVE

SIGN LOCATION / SUPPORT	
ROAD	I-265
TRAFFIC DIRECTION	SB
SIDE OF ROAD	OH
MOUNTING STYLE	EXISTING TRUSS
BEAM MATERIAL	
BEAM SIZE	
BEAM/POST LENGTH	1 =
BEAM/POST LENGTH	2 =
BEAM/POST LENGTH	3 =
BEAM/POST LENGTH	4 =
CONC "a" =	-.- Cu. Yds.
CONC "b" =	

SUPPORT TYPE


"A"= FIXED BEAMS
"C"= OMNI-DIRECTIONAL BREAK-AWAY
"D"= BREAK-AWAY SUPPORT WITH TY.1 POST

HORIZONTAL CLEARANCE	__' LEFT
	__' RIGHT

SYMBOL	X	Y	WIDTH	HEIGHT

GENERAL NOTES

DO NOT MANUFACTURE PANEL. THIS SIGN IS TO HAVE THE EXIT PLAQUE REPLACED AND UPDATED WITH THE NEW EXIT NUMBER.

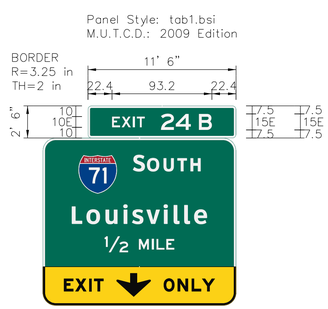

SIGN INFORMATION		
SIGN NUMBER		P-117
QUANTITY		1
EXIT PLAQUE	WIDTH	11'-6"
	HEIGHT	2'-6"
AREA (Sq. Ft.)		28.8
BORDER WIDTH		2"
BORDER RADII		3.25"
PANEL COLOR		GREEN
LEGEND/BORDER COLOR		WHITE/WHITE
MILE POINT (EX.)		MP 35.64
PANEL MATERIAL		REFLECTIVE
LEGEND MATERIAL		REFLECTIVE

SIGN LOCATION / SUPPORT	
ROAD	I-265
TRAFFIC DIRECTION	SB
SIDE OF ROAD	OH
MOUNTING STYLE	EXISTING TRUSS
BEAM MATERIAL	
BEAM SIZE	
BEAM/POST LENGTH	1 =
BEAM/POST LENGTH	2 =
BEAM/POST LENGTH	3 =
BEAM/POST LENGTH	4 =
CONC "a" =	__ Cu. Yds.
CONC "b" =	


SUPPORT TYPE

"A"= FIXED BEAMS
"C"= OMNI-DIRECTIONAL BREAK-AWAY
"D"= BREAK-AWAY SUPPORT WITH TY.1 POST

HORIZONTAL CLEARANCE	__' LEFT
	__' RIGHT

SYMBOL	X	Y	WIDTH	HEIGHT

DO NOT MANUFACTURE PANEL. THIS SIGN IS TO HAVE THE EXIT PLAQUE REPLACED AND UPDATED WITH THE NEW EXIT NUMBER.

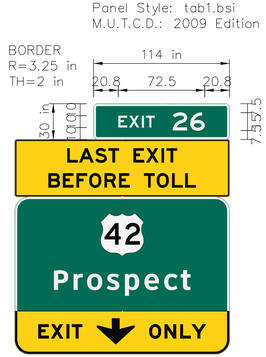

SIGN INFORMATION		
SIGN NUMBER		P-98
QUANTITY		1
EXIT PLAQUE	WIDTH	9'-6"
	HEIGHT	2'-6"
AREA (Sq. Ft.)		23.8
BORDER WIDTH		2"
BORDER RADII		3.25"
PANEL COLOR		GREEN
LEGEND/BORDER COLOR		WHITE/WHITE
MILE POINT (EX.)		MP 35.96
PANEL MATERIAL		REFLECTIVE
LEGEND MATERIAL		REFLECTIVE

SIGN LOCATION / SUPPORT	
ROAD	I-265
TRAFFIC DIRECTION	NB
SIDE OF ROAD	RT
MOUNTING STYLE	EXISTING TRUSS
BEAM MATERIAL	
BEAM SIZE	
BEAM/POST LENGTH	1 =
BEAM/POST LENGTH	2 =
BEAM/POST LENGTH	3 =
BEAM/POST LENGTH	4 =
CONC "a" =	__ Cu. Yds.
CONC "b" =	

SUPPORT TYPE

"A"= FIXED BEAMS
"C"= OMNI-DIRECTIONAL BREAK-AWAY
"D"= BREAK-AWAY SUPPORT WITH TY.1 POST

HORIZONTAL CLEARANCE	__' LEFT
	__' RIGHT

SYMBOL	X	Y	WIDTH	HEIGHT

DO NOT MANUFACTURE PANEL. THIS SIGN IS TO HAVE THE EXIT PLAQUE REPLACED AND UPDATED WITH THE NEW EXIT NUMBER.



SIGN INFORMATION		
SIGN NUMBER		P115
QUANTITY		1
EXIT PLAQUE	WIDTH	14'-0"
	HEIGHT	2'-6"
AREA (Sq. Ft.)		35.0
BORDER WIDTH		2"
BORDER RADII		3.25"
PANEL COLOR		GREEN
LEGEND/BORDER COLOR		WHITE/WHITE
MILE POINT (EX.)		MP 36.13
PANEL MATERIAL		REFLECTIVE
LEGEND MATERIAL		REFLECTIVE

SIGN LOCATION / SUPPORT	
ROAD	I-265
TRAFFIC DIRECTION	SB
SIDE OF ROAD	OH
MOUNTING STYLE	EXISTING CANTILEVER
BEAM MATERIAL	
BEAM SIZE	
BEAM/POST LENGTH	1 =
BEAM/POST LENGTH	2 =
BEAM/POST LENGTH	3 =
BEAM/POST LENGTH	4 =
CONC "a" =	__ Cu. Yds.
CONC "b" =	

SUPPORT TYPE

"A"= FIXED BEAMS
"C"= OMNI-DIRECTIONAL BREAK-AWAY
"D"= BREAK-AWAY SUPPORT WITH TY.1 POST

HORIZONTAL CLEARANCE	__' LEFT
	__' RIGHT

SYMBOL	X	Y	WIDTH	HEIGHT

COMMONWEALTH OF KENTUCKY
DEPARTMENT OF HIGHWAYS

TEAM KENTUCKY TRANSPORTATION CABINET

DRAWING TITLE: SIGN DETAIL SHEET


ITEM NO. 5-591.00

COUNTY OF JEFFERSON

SHEET NO. T113

DO NOT MANUFACTURE PANEL. THIS SIGN IS TO HAVE THE EXIT PLAQUE REPLACED AND UPDATED WITH THE NEW EXIT NUMBER.

Panel Style: tab1.bsi
M.U.T.C.D.: 2009 Edition

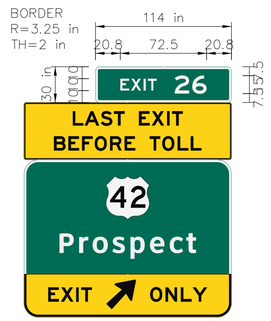

SIGN INFORMATION		
SIGN NUMBER		P-99
QUANTITY		1
EXIT PLAQUE	WIDTH	9'-6"
	HEIGHT	2'-6"
AREA (Sq. Ft.)		23.8
BORDER WIDTH		2"
BORDER RADII		3.25"
PANEL COLOR		GREEN
LEGEND/BORDER COLOR		WHITE/WHITE
MILE POINT (EX.)		MP 36.43
PANEL MATERIAL		REFLECTIVE
LEGEND MATERIAL		REFLECTIVE

SIGN LOCATION / SUPPORT	
ROAD	I-265
TRAFFIC DIRECTION	NB
SIDE OF ROAD	RT
MOUNTING STYLE	EXISTING CANTILEVER
BEAM MATERIAL	
BEAM SIZE	
BEAM/POST LENGTH	1 =
BEAM/POST LENGTH	2 =
BEAM/POST LENGTH	3 =
BEAM/POST LENGTH	4 =
CONC "a" =	-.- Cu. Yds.
CONC "b" =	

SUPPORT TYPE
"A"= FIXED BEAMS
"C"= OMNI-DIRECTIONAL BREAK-AWAY
"D"= BREAK-AWAY SUPPORT WITH TY.1 POST

HORIZONTAL CLEARANCE	__' LEFT
	__' RIGHT

SYMBOL	X	Y	WIDTH	HEIGHT


SIGN INFORMATION	
SIGN NUMBER	
QUANTITY	
WIDTH	
HEIGHT	
AREA (Sq. Ft.)	
BORDER WIDTH	
BORDER RADII	
PANEL COLOR	
LEGEND/BORDER COLOR	
MILE POINT (EX.)	
PANEL MATERIAL	
LEGEND MATERIAL	

SIGN LOCATION / SUPPORT	
ROAD	
TRAFFIC DIRECTION	
SIDE OF ROAD	
MOUNTING STYLE	
BEAM MATERIAL	
BEAM SIZE	
BEAM/POST LENGTH	1 =
BEAM/POST LENGTH	2 =
BEAM/POST LENGTH	3 =
BEAM/POST LENGTH	4 =
CONC "a" =	__ Cu. Yds.
CONC "b" =	

SUPPORT TYPE
"A"= FIXED BEAMS
"C"= OMNI-DIRECTIONAL BREAK-AWAY
"D"= BREAK-AWAY SUPPORT WITH TY.1 POST

HORIZONTAL CLEARANCE	__' LEFT
	__' RIGHT

SYMBOL	X	Y	WIDTH	HEIGHT

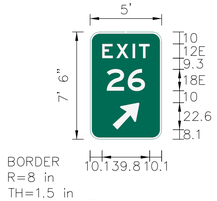

Panel Style: guide_fwy_gore.ssi
M.U.T.C.D.: 2009 Edition

SIGN INFORMATION		
SIGN NUMBER		S-22
QUANTITY		1
WIDTH		5'-0"
HEIGHT		7'-6"
AREA (Sq. Ft.)		37.5
BORDER WIDTH		1.5"
BORDER RADII		8"
PANEL COLOR		GREEN
LEGEND/BORDER COLOR		WHITE/WHITE
MILE POINT (EX.)		MP 36.58
PANEL MATERIAL		REFLECTIVE
LEGEND MATERIAL		REFLECTIVE

SIGN LOCATION / SUPPORT	
ROAD	I-265
TRAFFIC DIRECTION	NB
SIDE OF ROAD	RT (GORE)
MOUNTING STYLE	EXISTING POSTS
BEAM MATERIAL	
BEAM SIZE	
BEAM/POST LENGTH	1 =
BEAM/POST LENGTH	2 =
BEAM/POST LENGTH	3 =
BEAM/POST LENGTH	4 =
CONC "a" =	
CONC "b" =	

SUPPORT TYPE
"A"= FIXED BEAMS
"C"= OMNI-DIRECTIONAL BREAK-AWAY
"D"= BREAK-AWAY SUPPORT WITH TY.1 POST

HORIZONTAL CLEARANCE	__' LEFT
	__' RIGHT

SYMBOL	X	Y	WIDTH	HEIGHT
AR_Ty.A	18.7	8.1	18.2	29.2

SIGN INFORMATION		
SIGN NUMBER		
QUANTITY		
WIDTH		
HEIGHT		
AREA (Sq. Ft.)		
BORDER WIDTH		
BORDER RADII		
PANEL COLOR		
LEGEND/BORDER COLOR		
MILE POINT (EX.)		
PANEL MATERIAL		
LEGEND MATERIAL		

SIGN LOCATION / SUPPORT	
ROAD	
TRAFFIC DIRECTION	
SIDE OF ROAD	
MOUNTING STYLE	
BEAM MATERIAL	
BEAM SIZE	
BEAM/POST LENGTH	1 =
BEAM/POST LENGTH	2 =
BEAM/POST LENGTH	3 =
BEAM/POST LENGTH	4 =
CONC "a" =	__ Cu. Yds.
CONC "b" =	


SUPPORT TYPE
"A"= FIXED BEAMS
"C"= OMNI-DIRECTIONAL BREAK-AWAY
"D"= BREAK-AWAY SUPPORT WITH TY.1 POST

HORIZONTAL CLEARANCE	__' LEFT
	__' RIGHT

SYMBOL	X	Y	WIDTH	HEIGHT

DO NOT MANUFACTURE PANEL. THIS SIGN IS TO HAVE THE EXIT PLAQUE REPLACED AND UPDATED WITH THE NEW EXIT NUMBER.

Panel Style: tab1.bsi
M.U.T.C.D.: 2009 Edition

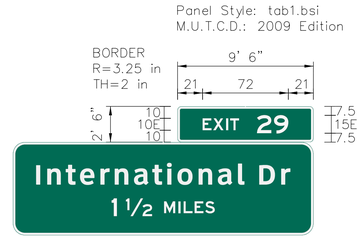

SIGN INFORMATION		
SIGN NUMBER		P-100
QUANTITY		1
EXIT PLAQUE	WIDTH	9'-6"
	HEIGHT	2'-6"
AREA (Sq. Ft.)		23.8
BORDER WIDTH		2"
BORDER RADII		3.25"
PANEL COLOR		GREEN
LEGEND/BORDER COLOR		WHITE/WHITE
MILE POINT (EX.)		MP 38.00
PANEL MATERIAL		REFLECTIVE
LEGEND MATERIAL		REFLECTIVE

SIGN LOCATION / SUPPORT	
ROAD	I-265
TRAFFIC DIRECTION	NB
SIDE OF ROAD	OH
MOUNTING STYLE	EXISTING TRUSS
BEAM MATERIAL	
BEAM SIZE	
BEAM/POST LENGTH	1 =
BEAM/POST LENGTH	2 =
BEAM/POST LENGTH	3 =
BEAM/POST LENGTH	4 =
CONC "a" =	__ Cu. Yds.
CONC "b" =	

SUPPORT TYPE
"A"= FIXED BEAMS
"C"= OMNI-DIRECTIONAL BREAK-AWAY
"D"= BREAK-AWAY SUPPORT WITH TY.1 POST

HORIZONTAL CLEARANCE	__' LEFT
	__' RIGHT

SYMBOL	X	Y	WIDTH	HEIGHT

SIGN INFORMATION		
SIGN NUMBER		
QUANTITY		
WIDTH		
HEIGHT		
AREA (Sq. Ft.)		
BORDER WIDTH		
BORDER RADII		
PANEL COLOR		
LEGEND/BORDER COLOR		
MILE POINT (EX.)		
PANEL MATERIAL		
LEGEND MATERIAL		

SIGN LOCATION / SUPPORT	
ROAD	
TRAFFIC DIRECTION	
SIDE OF ROAD	
MOUNTING STYLE	
BEAM MATERIAL	
BEAM SIZE	
BEAM/POST LENGTH	1 =
BEAM/POST LENGTH	2 =
BEAM/POST LENGTH	3 =
BEAM/POST LENGTH	4 =
CONC "a" =	-.- Cu. Yds.
CONC "b" =	

SUPPORT TYPE
"A"= FIXED BEAMS
"C"= OMNI-DIRECTIONAL BREAK-AWAY
"D"= BREAK-AWAY SUPPORT WITH TY.1 POST

HORIZONTAL CLEARANCE	__' LEFT
	__' RIGHT

SYMBOL	X	Y	WIDTH	HEIGHT

GENERAL NOTES

COMMONWEALTH OF KENTUCKY
DEPARTMENT OF HIGHWAYS
TEAM KENTUCKY TRANSPORTATION CABINET

DRAWING TITLE: SIGN DETAIL SHEET

ITEM NO. 5-591.00
COUNTY OF JEFFERSON
SHEET NO. T114