COUNTY OF	ITEM NO.	SHEET NO.
MORGAN/ MAGOFFIN	10-126.50	R1

INDEX OF SHEETS

SHEET NO.	DESCRIPTION
R1	LAYOUT SHEET
R2	TYPICAL SECTIONS
R3-R22	PLAN AND PROFILE SHEETS
R23	RIGHT OF WA SUMMARY SHEET
R24-R26	RIGHT OF WAY STRIP MAP SHEETS
R27	DETAIL SHEET - WASTE AREA
R28-R33	COORDINATE CONTROL SHEETS

SHEETS NOT INCLUDED IN TOTAL SHEETS

R2A-R2E

STANDARD DRAWINGS

NUMBER

PROPOSED

MATERIAL	QUANTITY
60-2	1
50-2	1
45-2	1
40-4	1
35-4	59
30-4	1
MR1-1	62
GUY-DOWN	67
OVERHEAD-GUY	57
GRD-ROD	3
STRAND-10	15,782'
SR-5B92MT-048	5,020'
SR-5B92MT-072	13,842'

POLES INVOLVED


POLES ON PUBLIC	24
POLES ON PRIVATE	56
TOTAL POLES INVOLVED	80

BILLING PERCENTAGE IS 56/80 = 70%

Commonwealth of Kentucky
DEPARTMENT OF HIGHWAYS

PLANS OF PROPOSED PROJECT

MOUNTAIN PARKWAY WIDENING
MORGAN/MAGOFFIN COUNTY
RIGHT OF WAY PLANS

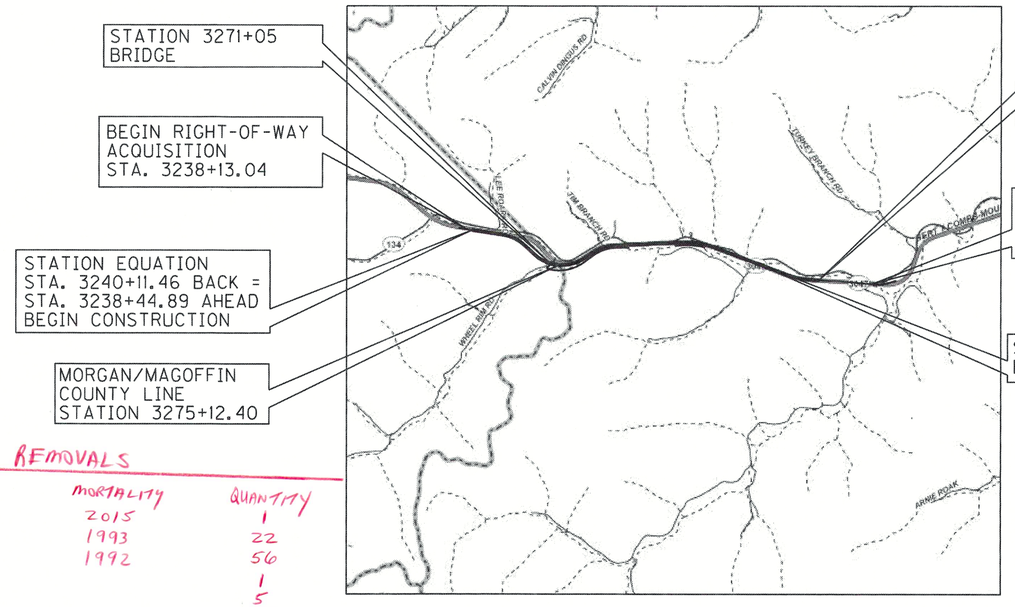

0' 2640' 5280' 10560'

SCALE IN FEET

LAYOUT MAP

REMOVALS

MATERIAL	MORTALITY	QUANTITY
35-4	2015	1
35-4	1993	22
35-4	1992	56
EXP1-1		1
EXP1-3/4		5
EXP0-5/8		45
GUY-DOWN		53
STRAND-10	1993	15,430'
AT-3BT2BT-024	1993	15,430'
SR-5B92MT-048	2014	11,492'

RIGHT OF WAY PLANS

THIS PROJECT IS A FULLY CONTROLLED ACCESS HIGHWAY.

APRIL 15, 2015

DESIGN CRITERIA

CLASS OF HIGHWAY	INTERSTATE
TYPE OF TERRAIN	MOUNTAINOUS
DESIGN SPEED	65 MPH
REQUIRED NPSD	645
REQUIRED PSD	N/A
LEVEL OF SERVICE	
ADT PRESENT (2010)	5,000/6,700
ADT FUTURE (2030)	6,900/10,300
DHV	1,550 (2030)
D %	
T %	

GEOGRAPHIC COORDINATES

LATITUDE 37 DEGREES 44 MINUTES 47 SECONDS NORTH
LONGITUDE 83 DEGREES 13 MINUTES 59 SECONDS WEST

DESIGNED

% RESTRICTED SD

LEVEL OF SERVICE

MAX. DISTANCE W/O PASSING

PROJECT	MORGAN COUNTY	MAGOFFIN COUNTY	
LENGTH 13,555.11 LIN. FT. 2.567 MILES	LENGTH 3667.51 LIN. FT. 0.695 MILES	LENGTH 9887.60 LIN. FT. 1.873 MILES	LENGTH LIN. FT. MILES
DEDUCTED FOR EQUALITIES 166.57 LIN. FT. NOT INCLUDED	DEDUCTED FOR EQUALITIES 166.57 LIN. FT. NOT INCLUDED	ADDED DEDUCTED FOR EQUALITIES LIN. FT. NOT INCLUDED	ADDED DEDUCTED FOR EQUALITIES LIN. FT. NOT INCLUDED
RAILROAD CROSSINGS NO. LIN. FT.	RAILROAD CROSSINGS NO. LIN. FT.	RAILROAD CROSSINGS NO. LIN. FT.	RAILROAD CROSSINGS NO. LIN. FT.
BRIDGES 360.93, 189.47 LIN. FT.	BRIDGES 360.93 LIN. FT.	BRIDGES 189.47 LIN. FT.	BRIDGES LIN. FT.

Commonwealth of Kentucky
DEPARTMENT OF HIGHWAYS
COUNTY OF

MORGAN / MAGOFFIN

ITEM NO. 10-126.50

PROJECT NUMBER: FD52 1550 C121 E143 NH0061046

LETTING DATE:

RECOMMENDED BY: MARSHALL CARRIER, PE, PROJECT MANAGER — DATE:

PLAN APPROVED BY: STEVE WADDLE, PE, STATE HIGHWAY ENGINEER — DATE:

EA Partners, PLC
CIVIL ENGINEERS • LAND SURVEYORS • LANDSCAPE ARCHITECTS
311 WALL STREET
LEXINGTON, KENTUCKY 40513
PHONE (859) 296-9869
FACSIMILE (859) 296-9887

STATE OF KENTUCKY
ROBERT DARIN HENSLEY
24,263
LICENSED PROFESSIONAL ENGINEER

Digitally signed by R. Darin Hensley
DN: cn=R. Darin Hensley, o=EA Partners, ou=EA, email=rhensley@eapartners.com, c=US
Date: 2015.04.15 11:31:41 -04'00'

FILE NAME: J:\11204\ROADWAY\FINAL_RW_LAYOUT.DGN
USER: dhensley
DATE PLOTTED: April 15, 2015
E-SHEET NAME:
MicroStation v8.11.7.180


COUNTY OF	ITEM NO.	SHEET NO.
MORGAN	10-126.50	R3

CONVENTIONAL SIGNS

SURVEY LINE
GRADE LINE
GROUND LINE
COUNTY LINE
CORPORATE LIMITS
EXIST. PROPERTY LINE
EXIST. RIGHT OF WAY & PROPERTY LINE
PROPOSED RIGHT OF WAY
RIGHT OF WAY MONUMENT
BENCH MARK
EXISTING R/W MARKER
RIGHT OF WAY MONUMENT EXISTING/PROPOSED
UTILITY TEST HOLE
EXISTING ROAD
RAILROAD
FENCE (CONTROLLED ACCESS)
FENCE (EXCEPT STONE AND HEDGE)
TREE LINE
TREES
PIPE CULVERT
CULVERT
BRIDGE
BUILDINGS
GUARDRAIL

	EXISTING	PROPOSED
LIGHTING POLE		
POWER POLE		
JOINT POWER & TELEPHONE POLE		
TELEPHONE & TELEGRAPH POLE		
ANCHOR, POWER OR TELEPHONE		
STUB POWER		
STUB TELEPHONE		
WATER MAIN	WM	6" WM
GAS MAIN	GM	6" GM
TELEPHONE DUCT	T	T
ELECTRIC DUCT	E	E
DIRECT BURIAL TV CABLE	TV	TV
SANITARY SEWER (WITH MANHOLE)	SAN	SAN
STORM SEWER (WITH MANHOLE)	STORM	STORM
DIRECT BURIAL ELECTRIC CABLE	E	E
DIRECT BURIAL TELEPHONE CABLE	T	T
OVERHEAD WIRE		
TRAFFIC LIGHTS		
ELECTRIC MANHOLE	EMH	EMH
TELEPHONE MANHOLE	TMH	TMH

STONE FENCE
HEDGE FENCE
SWAMP OR MARSH
SPRINGS
SINKHOLE
QUARRY SITE
BLUE LINE STREAM
INTERMITTENT STREAM OR DITCH
LAKES OR PONDS
REGULATED FLOODWAY
NORTH POINT

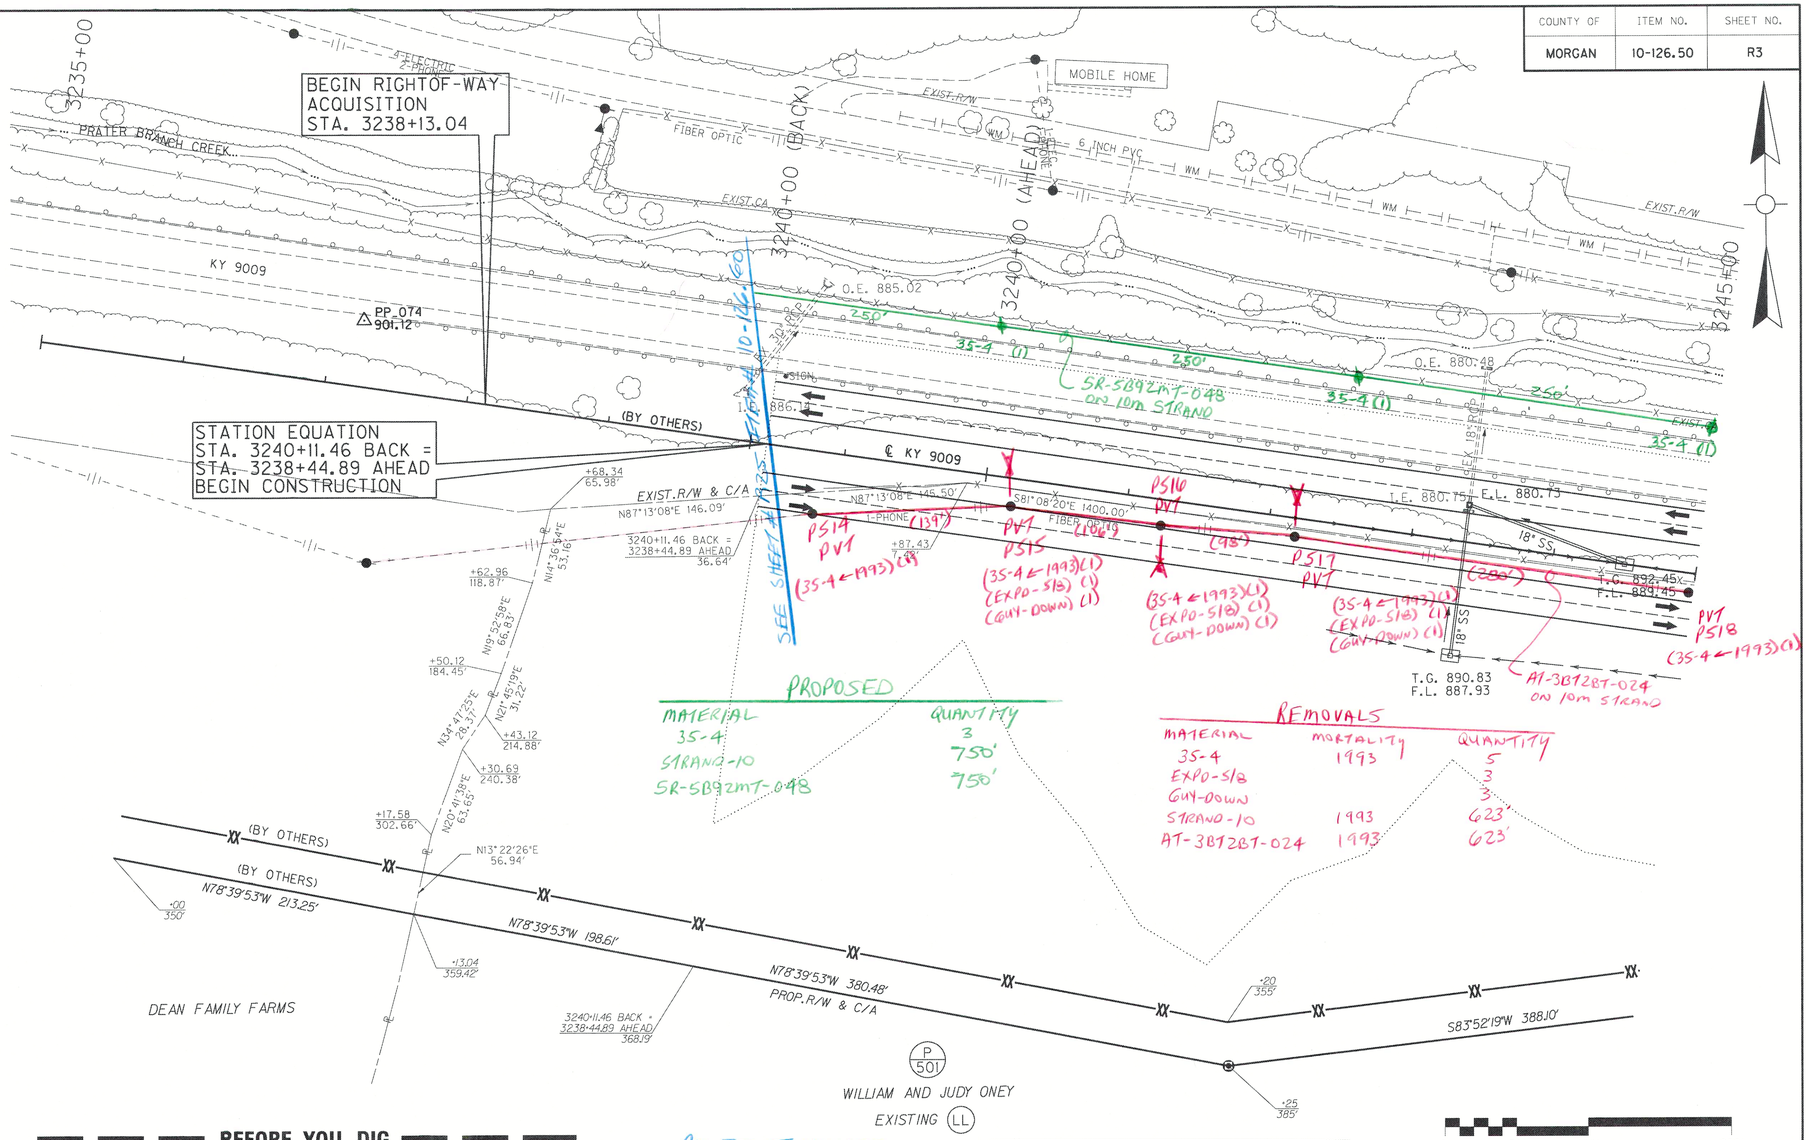

PROPOSED

MATERIAL	QUANTITY
35-4	3
STRAND-10	750'
5R-5B92MT-048	750'

REMOVALS

MATERIAL	MORTALITY	QUANTITY
35-4	1993	5
EXPO-5/8		3
GUY-DOWN		3
STRAND-10	1993	623'
AT-3B72BT-024	1993	623'

0' 50' 100' 200'

SCALE: 1"=50'

BEFORE YOU DIG

The contractor is instructed to call 1-800-752-6007 to reach KY 811, the one-call system for information on the location of existing underground utilities. The call is to be placed a minimum of two (2) and no more than ten (10) business days prior to excavation. The contractor should be aware that owners of underground facilities are not required to be members of the KY 811 one-call Before-U-Dig (BUD) service. The contractor must coordinate excavation with the utility owners, including those whom do not subscribe to KY 811. It may be necessary for the contractor to contact the County Court Clerk to determine what utility companies have facilities in the area.

POLES INVOLVED	
POLES ON PUBLIC	0
POLES ON PRIVATE	5
TOTAL POLES INVOLVED	5

RIGHT OF WAY PLANS

UTILITY OWNERS

Magoffin County Water District
P.O. Box 47
Salyersville, KY 41465-0047
Alan McCarty
(606) 349-6812

Morgan County Water District
1009 Highway 172
West Liberty, KY 41472
Steve Pelfrey
(606) 743-1204

Foothills Rural Telephone/Magoffin Co.
P.O. Box 240
Staffordsville, KY 41256
Shawn Thompson
(606) 297-3501

Mountain Telephone/Morgan Co.
P.O. Box 399, 405 Main Street
West Liberty, KY 41472
Rick Pelfrey
(606) 743-3121

AT&T Kentucky
894 East Main St. Ext.
Georgetown, KY 40324
Frank A. Ambrose, P.E.
(502) 867-8240

Mountain Telecommunications/Morgan Co.
P.O. Box 399, 405 Main Street
West Liberty, KY 41472
Matt Daniels
(606) 743-3121

Licking Valley RECC
271 Main Street, P.O. Box 605
West Liberty, Kentucky 41472
Tommy Conley
(606) 743-3179

DESIGNED BY: EA PARTNERS, PLC
DATE SUBMITTED:

Commonwealth of Kentucky
DEPARTMENT OF HIGHWAYS
COUNTY OF
MORGAN / MAGOFFIN

PROJECT NUMBERS: FD52 1550 C121 E143
6170804D NH0061046

STA. 3240+00 TO STA. 3245+00

FILE NAME: J:\1204\ROADWAY\PLAN_SHEETS\PS_3240.DGN
USER: RSTANLEY
DATE PLOTTED: April 15, 2015
E-SHEET NAME:
MicroStation v8.5.2.35

COUNTY OF	ITEM NO.	SHEET NO.
MORGAN	10-126.50	R5

WILLIAM AND JUDY ONEY

TELEPHONE JUNCTION

SIGN

SHED

EXIST.R/W

WM

KY 134

OH. FIBER OPTIC

UN. FIBER OPTIC

PRATER BRANCH CREEK

6 INCH PVC

4-ELEC.

2-PHONE

FIBER OPTIC

EXIST.CA

3250+00

3245+00

O.E. 874.74

O.E. 872.46

O.E. 888.30

I.E. 879.12

I.E. 874.07

I.E. 903.30

30" PIPE

EX. 24" RCP

30" RCP

KY 9009

℄ KY 9009

250'

275'

12-29-49

887.65

35-4 (1)

200'

200'

EXPD-5/8 (1)

GUY-DOWN (1)

MR1-1 (1)

SR-5B92MT-048 ON 10m STRAND

A1-3BT2BT-024 ON 10m STRAND

PI 3254+82.80

S69°45'18"E 298.34'

S69°45'18"E 5.05'

+66.64 80.68'

+81.66 38.92'

O.E. 904.00

EXIST.R/W & CA

EXIST.R/W & C/A

S75°22'24"E 451.91'

+71.29 81.87'

(232')

(343')

(439')

(186')

(154')

(105')

(96')

PVT P519 (35-4 ← 1993) (1)

PVT P520 (35-4 ← 1993) (1) (EXPD-5/8) (1) (GUY-DOWN) (1)

PVT P521 (35-4 ← 1993) (1) (EXPD-3/4) (1) (GUY-DOWN)

PVT P522 (35-4 ← 1993) (1) (EXPD-5/8) (1) (GUY-DOWN)

PVT P523 (35-4 ← 1993) (1) (EXPD-5/8) (1) (GUY-DOWN) (1)

PVT P524 (35-4 ← 1993) (1) (EXPD-5/8) (1) (GUY-DOWN) (1)

PVT P525 (35-4 ← 1993) (1) (EXPD-5/8) (1) (GUY-DOWN) (1)

S81°08'20"E 1400.00'

FIBER OPTIC

T-PHONE

TS 3248+54.64

SC 3251+89.64

CS 3257+46.16

3260+00

T.G. 933.56

F.L. 927.53

T.G. 931.12

F.L. 928.12

30" WS

P 502

RUSSELL AND PEGGY MINIX

POLES INVOLVED

POLES ON PUBLIC	0
POLES ON PRIVATE	7
TOTAL POLES INVOLVED	7

+35 175'

+40 165'

+50 195'

+90 255'

+00 285'

+25 205'

N77°58'37"W 446.99'

S67°50'23"W 1749.3'

PROP.R/W & C/A

N39°41'35"W 565.59'

PROP.R/W & C/A

N39°41'35"W 143.61'

+87.47 410.39'

S15°21'42"W 530.25'

PROP.TEMP.EASE.

P 501

WILLIAM AND JUDY ONEY

EXISTING (LL)

PROPOSED

MATERIAL	QUANTITY
35-4	6
MR1-1	3
GUY-DOWN	3
STRAND-10	1,525'
SR-5B92MT-048	1,725'

REMOVALS

MATERIAL	MORTALITY	QUANTITY
35-4	1993	7
EXPT-3/4		1
EXPD-5/8		5
GUY-DOWN		6
STRAND-10	1993	1555'
AT-3BT2BT-024	1993	1555'

PI STA. 3254+82.80
Δ= 34°30'50"
Ts= 628.16'
Ls= 335.00'
Lc= 556.52'
θs= 6°29'04"
LT= 223.48'
ST= 111.80'
R= 1480.00'
E= 73.07'
e=0.08%
Runoff= SEE CROSS SECTIONS
Runout= SEE CROSS SECTIONS

FOR ADDITIONAL RIGHT OF WAY INFORMATION OUTSIDE OF THE SHEET LIMITS, SEE THE RIGHT OF WAY STRIP MAP SHEETS.

RIGHT OF WAY PLANS

0' 50' 100' 200'

SCALE: 1"=50'

STA. 3245+00 TO STA. 3260+00

FILE NAME: J:\11204\ROADWAY\PLAN_SHEETS\PS_3245.DGN
USER: dhensley
DATE PLOTTED: April 15, 2015
E-SHEET NAME:
MicroStation v8.11.7.180

COUNTY OF	ITEM NO.	SHEET NO.
MORGAN	10-126.50	R7

FILE NAME: J:\1204\ROADWAY\PLAN SHEETS\PS_3260.DGN
USER: dhensley
DATE PLOTTED: April 15, 2015
E-SHEET NAME:
MicroStation v8.11.7.180

PI STA. = 3275+93.12
Δ = 78°00'59"
Ts = 1369.18'
Ls = 335.00'
Lc = 1080.66'
D = 3°29'04"
L = 2223.48'
ST = 111.80'
R = 1480.00'
E = 428.91'
e = 0.08'
Runoff = SEE CROSS SECTIONS
Runout = SEE CROSS SECTIONS

KY 9009

℄ KY 9009

ST 3260+81.16
TS 3262+23.94
SC 3265+58.94

RUSSELL AND PEGGY MINIX

ORPHA CRASE, JR.

LISHA BANKS

FREDERICK SISTERS INVESTMENTS, LLC

WHEELRIM RD

WHEELRIM FORK

MAGOFFIN MORGAN

FIBER OPTIC

I-PHONE

EXIST. R/W & C/A

PROP. R/W & C/A

CHANNEL CHANGE NO. 1

STA. = 106+15.69 CHANNEL CHANGE NO. 1
STA. 3271+55, 220.7' RT ℄ KY 9009

(A) N80°05'10"E 51.13'
(B) N75°11'06"E 43.05'
(C) R 24.41 ARC 16.45 S50°43'11"W 16.14'
(D) R 62.78 ARC 81.04 S63°40'24"W 75.53'
(E) N85°26'37"W 41.09'
(F) N63°33'28"W 40.93'
(G) N78°49'24"W 24.80'
(H) N86°27'06"W 16.46'
(I) R 15.50 ARC 15.85 S65°33'22"W 15.17'
(J) S22°50'01"W 10.35'
(K) S36°38'03"W 12.20'
(L) R 12.06 ARC 20.01 S18°56'47"E 17.79'
(M) R 19.52 ARC 23.97 S06°24'39"E 22.49'
(N) S66°59'54"W 25.83'
(O) R 9.04 ARC 17.87 N61°23'22"W 15.10'
(P) R 19.64 ARC 25.18 N39°33'35"W 23.97'
(Q) R 11.45 ARC 17.99 S66°36'53"W 16.20'
(R) S36°53'32"W 6.45'
(S) R 57.48 ARC 51.03 S86°07'37"W 49.37'
(T) N45°41'25"W 23.58'
(U) N66°28'04"W 27.17'
(V) N54°45'43"W 35.32'
(W) R 24.76 ARC 39.67 S88°07'43"W 35.56'
(X) R 33.56 ARC 18.58 S30°25'33"W 18.35'
(Y) R 26.03 ARC 19.83 N87°46'08"W 19.35'
(Z) R 65.67 ARC 21.85 S87°21'58"W 21.75'
(AA) R 17.83 ARC 18.40 N87°32'45"W 17.59'
(BB) N60°28'43"W 47.90'
(CC) R 78.42 ARC 27.80 N80°26'06"W 27.65'
(DD) R 54.33 ARC 38.21 S60°24'28"W 37.43'
(EE) S42°36'51"W 13.65'
(FF) S65°46'20"W 17.62'
(GG) S64°34'15"E 268.44'
(HH) N56°13'50"W 0.43'
(II) N66°21'00"E 48.26'

PROPOSED

MATERIAL	QUANTITY
35-4	6
30-4	1
MRI-1	8
GUY-DOWN	8
OVERHEAD-GUY	57'
STRAND-10	1,540'
SR-5B92MT-048	1,080'
SR-5B92MT-072	1,100'

REMOVALS

MATERIAL	MORTALITY	QUANTITY
35-4	1993	2
35-4	1992	7
EXPT-3/4		2
EXPD-5/8		5
GUY-DOWN		7
STRAND-10	1993	1575'
AT-3BT2BT-024	1993	1575'
SR-5B92MT-048	2014	589'

POLES INVOLVED

POLES ON PUBLIC	1
POLES ON PRIVATE	8
TOTAL POLES INVOLVED	9

RIGHT OF WAY PLANS

SEE CHANNEL CHANGE NO. 1 PLANS FOR DETAILED INFORMATION

SCALE: 1"=50'

0' 50' 100' 200'

STA. 3260+00 TO STA. 3275+00

COUNTY OF	ITEM NO.	SHEET NO.
MORGAN/ MAGOFFIN	10-126.50	R9

PI STA. 3275+93.12
Δ= 78°01'59"
Ts= 1369.18'
Ls= 335.00'
Lc= 1680.66'
θs= 6°29.04"
LT= 223.48'
ST= 111.80'
R= 1480.00'
E= 428.91'
e= 0.08%
Runoff= SEE CROSS SECTIONS
Runout= SEE CROSS SECTIONS

P 502

RUSSELL AND PEGGY MINIX

POLES INVOLVED
POLES ON PUBLIC 7
POLES ON PRIVATE 0
POLES INVOLVED 7

MORGAN/MAGOFFIN COUNTY LINE STA. 3275+12.40

3275+00 3280+00 3285+00 3290+00

FIBER OPTIC 4-ELEC. 2-PHONE 4 INCH PVC WM EXIST. R/W EXIST. CA I.E. 900.21 O.E. 886.47 I.E. 883.61 I.E. 880.59 O.E. 873.96 O.E. 871.10 I.E. 869.00 I.E. 866.38 KY 134 KY 9009 I-PHONE (163') (214')-PHONE (250') (206') (228') (250') JOHNSON CREEK BARN

35-4 (1) MRI-1 (1) GUY-DOWN (1)
220' 200' 240' 365' 210' 195'
35-4 (1) MRI-1 (2) GUY-DOWN (2)
SR-5B92M7-072 ON 10m STRAND
(35-4 ← 1992) (1) (EXPO-5/8) (1) (GUY-DOWN) (1)
PUB P535 PUB P536 PUB P537 PUB P538 PUB P539 PUB P540 PUB P541 (35-4 ← 2015) (1)
A-3B72B7-024 SR-5B92M7-048 LASHED TOGETHER ON 10m STRAND

+47.35 41.51' +67.33 66.80' +67.84 68.80' +70.36 68.00' +58.13 88.60' +32.89 114.82' +92.40 75.85' +70.62 103.89' +98.06 66.84' +46.53 77.37' +85.93 91.82' +30.72 119.35' +00.65 134.13' +66.93 117.95' +10.02 119.91' +90.87 112.31' +93.54 176.84' +82.31 67.35' +03.72 69.81' +90.87 112.31' +59.10 71.59' +39.52 73.46' +28.41 73.68' +10.43 75.17' +39.38 471.57'

N85°44'23"E 363.5' N77°08'52"W 42.22' S57°01'18"W 45.61' R 1540' N74°38'32"E 398.90' S64°37'21"W 536.17' S64°37'21"W 361.64' S14°50'40"E 299.95' N89°25'55"W 320.71' S58°57'05"W 124.91' N56°49'42"E 714.85' S43°43'31"W 602.00'

P 503 FREDERICK SISTERS INVESTMENTS, LLC MORGAN MAGOFFIN

P 504 JIMMY NEICE

CHANNEL CHANGE NO. 1

PROPOSED

MATERIAL	QUANTITY
35-4	6
MRI-1	5
GUY-DOWN	5
STRAND-10	1,430'
SR-5B92M7-072	1,430'

REMOVALS

MATERIAL	MORTALITY	QUANTITY
35-4	1992	6
EXPO-5/8		4
GUY-DOWN	1993	4
STRAND-10	1993	1487'
A-3B72B7-024	2014	1487'
SR-5B92M7-048	2015	1487'
35-4		1

SEE CHANNEL CHANGE NO. 1 PLANS FOR DETAILED INFORMATION

(A) S85°08'08"W 18.95'
(B) S88°01'30"W 11.66'
(C) S83°17'25"W 20.63
(D) S70°58'28"W 9.57'
(E) S84°28'21"W 12.51'
(F) N86°56'01"W 22.53'
(G) N77°08'52"W 22.02'
(H) S70°10'00"W 25.20'
(I) S85°35'54"W 36.85'
(J) S72°04'11"W 19.33'
(K) N53°38'20"W 25.52'
(L) S71°37'34"W 21.44'
(M) S30°46'48"W 16.76'
(N) S39°15'26"W 20.30'
(O) S08°30'23"W 17.37'
(P) S18°12'14"W 10.75'
(Q) N85°44'23"E 51.97'
(R) S70°58'28"W 2.75'
(S) S17°10'07"E 2.06'
(T) N85°44'23"E 45.04'
(U) S41°12'21"E 32.65'

PI STA. 3292+01.68
Δ= 32°12'26"
Ts= 595.62'
Ls= 335.00'
Lc= 496.94'
θs= 6°29.04"
LT= 223.48'
ST= 111.80'
R= 1480.00'
E= 63.73'
e= 0.08%
Runoff= SEE CROSS SECTIONS
Runout= SEE CROSS SECTIONS

RIGHT OF WAY PLANS

0' 50' 100' 200'

SCALE: 1"=50'

STA. 3275+00 TO STA. 3290+00

FILE NAME: J:\12041\ROADWAY\PLAN_SHEETS\PS_3275.DGN
USER: dhensley
DATE PLOTTED: April 15, 2015
E-SHEET NAME:
MicroStation v8.11.7.180

COUNTY OF	ITEM NO.	SHEET NO.
MAGOFFIN	10-126.50	R11

ASHLAND PATRICK
MYRTLE PATRICK

JOHNNIE PATRICK
BEATRICE PATRICK
TIM STANLEY
TERESA STANLEY
UNRECORDED LAND CONTRACT

JANE PARMETER

CARL & LESLIE WATKINS

WILLIS & VIRGINA BLAIR

RONALD RISNER
DONNA REED

MAXINE STEPHENS

JOHNNIE PATRICK
BEATRICE PATRICK
TIM STANLEY
TERESA STANLEY
UNRECORDED LAND CONTRACT

JOHNNIE PATRICK & WIFE
EARL R. HOLBROOK & WIFE

RHONDA CONLEY

NICOLE RISNER

KY 134

KY 9009

JOHNSON CREEK

CHANNEL CHANGE NO. 1

MARVIN AND ROSA LEE PERKINS

JIMMY NEICE

POLES INVOLVED

POLES ON PUBLIC	6
POLES ON PRIVATE	1
TOTAL POLES INVOLVED	7

REMOVALS

MATERIAL	MORTALITY	QUANTITY
0.35-4	1992	7
EXPT-1		1
EXPT-3/4		4
EXPD-5/8		7
GUY-DOWN		1506'
STRAND-10	1993	1506'
AT-3BT2BT-024	1993	1506'
SR-5B92MT-048	2014	

AT-3BT2BT-024
SR-5B92MT-048
LASHED TOGETHER
ON 10m STRAND

SR-5B92MT-072
ON 10m STRAND

PROPOSED

MATERIAL	QUANTITY
35-4	6
MRI-1	10
GUY-DOWN	10
STRAND-10	1,875'
SR-5B92MT-072	2,395'

PI STA. 3292+01.68
Δ= 32°12'26"
Ts= 595.62'
Ls= 335.00'
Lc= 496.94'
Rs= 6°29'04"
LT= 223.48'
ST= 111.80'
R= 1480.00'
E= 83.73'
e= 0.08%
Runoff= SEE CROSS SECTIONS
Runout= SEE CROSS SECTIONS

(A) N56°49'42"E 1.93'
(B) S74°03'59"E 158.11'
(C) N63°00'52"E 216.07'
(D) N87°28'41"E 568.07'

SEE CHANNEL CHANGE NO. 1 PLANS FOR DETAILED INFORMATION

PAVEMENT OVERLAY

SCALE: 1"=50'

RIGHT OF WAY PLANS

STA. 3290+00 TO STA. 3305+00

FILE NAME: J:\1204\ROADWAY\PLAN SHEETS\PS_3290.DGN
USER: dhensley
DATE PLOTTED: April 15, 2015
E-SHEET NAME:
MicroStation v8.11.7.180

COUNTY OF	ITEM NO.	SHEET NO.
MAGOFFIN	10-126.50	R13

MAXINE STEPHENS

WENDELL AND MAURINE ARNETT LIFE ESTATE

DUANE ARNETT

3305+00 3310+00 3315+00 3320+00

3-ELEC. 1-PHONE 2-ELEC. 1-ELEC. EXIST. R/W

1 STORY FRAME MOBILE HOME MOBILE HOME MOBILE HM RUIN

POLES INVOLVED

POLES ON PUBLIC	1
POLES ON PRIVATE	6
TOTAL POLES INVOLVED	7

KY 134 4 INCH PVC WM POST SIGN EXIST.CA

I.E. 872.53 I.E. 870.76 I.E. 884.08 O.E. 866.39 T.C. 869.75 F.L. 865.44 M-P #533 867.11

O.E. 866.31 I.E. 865.77 T.C. 869.95 F.L. 865.77 O.E. 866.74 I.E. 866.60 T.C. 870.30 F.L. 866.77 KY 9009 ℄ KY 9009 N 87° 29' 29" E T.C. 867.79 F.L. 863.62 O.E. 863.46

O.E. 864.46 T.C. 868.46 F.L. 864.74 F.L. 860.60 O.E. 860.13 F.L. 857.46

PVT P549 PVT P550 PVT P551 PVT P552 PVT P553 PVT P554 PUB P555

AT-3BT2BT-024 SR-5B12MT-048 LASHED TOGETHER on 10m STRAND

(35-4 ← 1992) (1) (EXPO-5/8) (1) (GUY-DOWN) (1) (211') FIBER OPTIC (219') 1-PHONE (35-4 ← 1992) (1) (237') (35-4 ← 1992) (1) (229') (35-4 ← 1992) (1) (264') (35-4 ← 1992) (1) (203') (35-4 ← 1992) (1) (EXPO-5/8) (1) (GUY-DOWN) (1)

36" SS 18" SS 24" SS

A B C D E F G H I J K L

+87.36 128.42' +05.34 132.94' +86.42 132.86' +13.60 131.72' +00 100' +00 130' +00 735' +05 105' +17.26 37.77' +05.63 86.85' +49.61 169.42' +90.35 237.08' +05 105' +90 235' +98.05 315.56' +38.46 243.85' +04.79 237.70'

225' 280' 260' 300' 200' 200'

S87°43'48"W 413.61' PROP.R/W & C/A 35-4 (1) 200' LOOP

S87°43'48"W 272.82' JOHNSON CREEK

S87°43'48"W 18.92'

S87°43'48"W 494.66' PROP.R/W & C/A 35-4 (1) SR-5B92MT-072 ON 10m STRAND

N64°45'0"W 214.71' PROP.R/W & C/A 35-4 (1) MR1-1 (2) GUY-DOWN (2)

N82°09'29"W 15.03'

STA. 3318+50.00 108.0' RT.

SEE CHANNEL CHANGE NO. 2 PLANS FOR DETAILED INFORMATION

CHANNEL CHANGE NO.2

P 508 P 507 P 506 P 516

MARVIN AND ROSA LEE PERKINS (LL)

MARVIN AND ROSA LEE PERKINS EXISTING (LL)

WENDELL AND MAURINE ARNETT LIFE ESTATE

MARVIN AND ROSA LEE PERKINS

WENDELL AND MAURINE ARNETT LIFE ESTATE MARVIN AND ROSA LEE PERKINS

2 STORY FRAME BARN BARN 1-ELEC. 2-PHONE

MARVIN PERKINS RD. PP-080 873.65

A	N87°28'41"E 568.07'
B	S08°34'28"W 95.58'
C	N87°28'41"E 685.29'
D	N09°26'38"E 4.54'
E	S78°24'38"E 18.54'
F	S30°33'05"E 93.55'
G	S77°54'17"E 3.75'
H	S41°43'04"E 87.88'
I	S62°05'42"W 0.42'
J	N62°05'42"E 65.96'
K	S87°40'20"E 1270.51'
L	S62°05'42"W 94.29'

PROPOSED

MATERIAL	QUANTITY
35-4	6
MR1-1	3
GUY-DOWN	3
STRAND-10	1,365'
SR-5B92MT-072	1,765'

REMOVALS

MATERIAL	MORTALITY	QUANTITY
35-4	1992	7
EXPO-5/8		3
GUY-DOWN		3
STRAND-10	1993	1575'
AT-3BT2BT-024	1993	1515'
SR-5B92MT-048	2014	1515'

RIGHT OF WAY PLANS

0' 50' 100' 200'

PAVEMENT OVERLAY

SCALE: 1"=50'

STA. 3305+00 TO STA. 3320+00

MicroStation v8.11.7.180 E-SHEET NAME: USER: dhensley DATE PLOTTED: April 15, 2015 FILE NAME: J:\1204\ROADWAY\PLAN_SHEETS\PS_3305.DGN

COUNTY OF	ITEM NO.	SHEET NO.
MAGOFFIN	10-126.50	R15

POLES INVOLVED

POLES ON PUBLIC	5
POLES ON PRIVATE	1
TOTAL POLES INVOLVED	6

REMOVALS

MATERIAL	MORTALITY	QUANTITY
35-4	1992	6
EXPO-518		6
GUY-DOWN		6
STRAND-10	1993	1590'
AT-3472BT-024	1993	1590'
SR-5B92MT-048	2014	1798'

PROPOSED

MATERIAL	QUANTITY
35-4	7
MR1-1	6
GUY-DOWN	6
STRAND-10	1,625'
SR-5B92MT-072	1,625'

I STORY BRICK
DUANE ARNETT
P 507
3-ELEC.
I-PHONE
POST
SIGN
SD
CHURCH
KENTUCKY DISTRICT COUNCIL ASSEMBLIES OF GOD
1-ELEC.
CEMETERY
RANDOLPH ARNETT
COLLIE ARNETT
EXIST.R/W
I.E. 851.25
4 INCH PVC
WM
KY 134
EXT 10'X4.5' RCBC
O.E. 850.74
3320+00
3325+00
3330+00
3335+00
R 503.74 ARC 378.23
N88°09'57"E 369.40'
EXIST.& PROP.R/W
N23°34'56"W 14.46'
N88°37'50"W 464.74'
EXIST.R/W & CA
S70°19'21"E 107.45'
I.E. 849.74
PI 3327+68.26
69.16' LT
KY 9009
N 87°29'29" E
T.G. 860.38
P.I. 859.38
F.L. 849.08
O.E. 849.47
JOHNSON CREEK
STA. 3322+00.00
98.0' RT.
STA. 3325+00.00
102.0' RT.
STA. 3327+00.00
100.0' RT.
PUB P550 (35-4 ← 1992 (1) (EXPO-518) (1) (GUY-DOWN) (1))
PUB P557 (35-4 ← 1992 (1) (EXPO-518) (1) (GUY-DOWN) (1))
PUB P558 (35-4 ← 1992 (1) (EXPO-518) (1) (GUY-DOWN) (1))
PUB P559 (35-4 ← 1992 (1) (EXPO-518) (1) (GUY-DOWN) (1))
PUB P560 (35-4 ← 1992 (1) (EXPO-518) (1) (GUY-DOWN) (1))
PUB P561 (35-4 ← 1992 (1) (EXPO-518) (1) (GUY-DOWN) (1))
200 FIBER LOOP HERE
CHANNEL CHANGE NO. 2
STA. 3328+50.00
99.0' RT.
MARVIN PERKINS RD.
S87°40'20"E 1270.51'
S87°38'45"E 93.92'
N67°38'45"E 93.92'
N82°09'29"W 489.71'
PROP.R/W & C/A
S82°48'36"W 366.72'
S82°29'46"W 220.84'
N65°15'17"W 838.48'
SC 3323+42.25
ST 3334+77.92
CS 3331+77.92
SR-5B92MT-072 ON 10m STRAND
260'
150'
175'
280'
220'
215'
35-4 (1)
MR1-1 (2)
GUY-DOWN (2)
SEE CHANNEL CHANGE NO. 2 PLANS FOR DETAILED INFORMATION
WENDELL AND MAURINE ARNETT LIFE ESTATE
P 508
WENDELL AND MAURINE ARNETT LIFE ESTATE
PI STA. 3327+68.26
Δ= 23°14'20"
Ts= 726.01'
Ls= 300.00'
Lc= 835.67'
θs= 3°04'10"
LT= 200.03'
ST= 100.03'
R= 2800.00'
E= 59.95'
e= 0.066'
Runoff= 300'
Runout= 90.91'
A N76°43'24"E 35.21'
B S76°43'24"W 37.54'
C N82°49'22"E 31.04'
D S82°49'22"W 32.82'
E S89°19'42"E 35.87'
F N89°19'42"W 37.19'
G N85°30'16"W 62.47'
H N83°20'43"W 115.42'
I S73°19'47"E 27.76'
J N73°19'47"W 30.44'
K N62°11'40"W 43.54'
L S62°11'40"E 43.50'
M S67°48'56"E 25.20'
N N67°48'56"W 22.37'
O N78°20'28"W 53.89'
P S78°20'28"E 54.01'
Q S68°27'59"E 37.35'
R N68°27'59"W 40.36'
S N61°07'55"W 38.39'
T S61°07'55"E 9.64'
PP-082 864.91
BARN
MOBILE HOME
SHEILA ARCHER
P 515
2-ELEC.
3-ELEC.
M-P-534 861.96
I.E. 854.30
I.E. 851.60
O.E. 855.41
O.E. 852.89
O.E. 851.36
O.E. 850.58
O.E. 850.11
REMOVE AT-3472BT-024 SR-5B92MT-048 LASHED TOGETHER
PROPOSED 48 FIBER OPTIC
PV1 P561 (35-4 ← 1992 (1) (EXPO-518) (1) (GUY-DOWN) (1))
PP-081 861.96
MARVIN PERKINS RD.
JOHNSON CREEK
SCALE: 1"=50'
0' 50' 100' 200'

RIGHT OF WAY PLANS

STA. 3320+00 TO STA. 3335+00

MicroStation v8.11.7.180 | E-SHEET NAME: | USER: dhensley DATE PLOTTED: April 15, 2015 | FILE NAME: J:\11204\ROADWAY\PLAN_SHEETS\PS_3320.DGN

COUNTY OF	ITEM NO.	SHEET NO.
MAGOFFIN	10-126.50	R17

P 515 SHEILA ARCHER

P 509 TIM CARTY

REMOVALS

MATERIAL	MORTALITY	QUANTITY
35-4	1992	7
EXPO-518		2
GUY-DOWN		2
STRAND-10	1993	1398'
AT-387ZBT-024	1993	1398'
SR-5B92MT-072	2014	1598'

POLES INVOLVED

POLES ON PUBLIC	0
POLES ON PRIVATE	7
TOTAL POLES INVOLVED	7

3335+00 3340+00 3345+00 3350+00

KY 134 S83°16'09"E 87.60'

PROP.R/W & C/A

CEMETERY S50°32'17"E 95.03'

KY 9009

S 69°16'11" E

S69°40'53"E 1400.41' (262')

N68°15'17"W 838.48'

N69°22'33"W 601.76'

N69°22'33"W 364.24'

AT-387ZBT-024 SR-5B92MT-072 LASHED TOGETHER ON 10m STRAND

SR-5B92MT-072 ON 10m STRAND

35-4 (1) 200' LOOP

MRI-1 (1) GUY-DOWN (1)

MRI-1 (1) GUY-DOWN (2)

35-4 (1) MRI-1 (2) GUY-DOWN (2) 270'

PVT P562 (35-4 ← 1992) (1) (EXPO-518) (1) (GUY-DOWN) (1)

PVT P563 (35-4 ← 1992) (1)

PVT P564 (35-4 ← 1992) (1)

PVT P565 (35-4 ← 1992) (1)

PVT P566 (35-4 ← 1992) (1) (EXPO-518) (1) (GUY-DOWN) (1)

PVT P567 (35-4 ← 1992) (1)

PVT P568 (35-4 ← 1992) (1)

FIBER SPLICE

(273') (198') FIBER OPTIC (199') (251') (213')

P 508 WENDELL AND MAURINE ARNETT LIFE ESTATE

P 509 TIM CARTY

P 509-L JEFF MULLINS

MARVIN PERKINS RD.

JOHNSON CREEK

LONG BRANCH ROAD

PROPOSED

MATERIAL	QUANTITY
GO-2	1
35-4	5
MRI-1	6
GUY-DOWN	7
STRAND-10	1,647'
SR-5B92MT-072	2,047'

(A) S69°40'53"E 40.41'
(B) S65°04'33"E 402.87'
(C) S44°14'28"W 93.92'
(D) N62°11'14"W 97.32'
(E) N71°13'17"W 78.47'

PAVEMENT OVERLAY

RIGHT OF WAY PLANS

0' 50' 100' 200'

SCALE: 1"=50'

STA. 3335+00 TO STA. 3350+00

MicroStation v8.11.7.180 E-SHEET NAME: USER: dhensley DATE PLOTTED: April 15, 2015 FILE NAME: J:\11204\ROADWAY\PLAN_SHEETS\PS_3335.DGN

COUNTY OF	ITEM NO.	SHEET NO.
MAGOFFIN	10-126.50	R19

RIGHT OF WAY PLANS

SCALE: 1"=50'

STA. 3350+00 TO STA. 3365+00

PAVEMENT OVERLAY

0' 50' 100' 200'

PI STA. 3366+16.57
Δ= 17°16'56"
Ts= 590.89'
Ls= 300.00'
Lc= 574.73'
θs= 2°57'49"
LT= 200.03'
ST= 100.03'
R= 2900.00'
E= 34.60'
e= 0.066%
Runoff= 300'
Runout= 90.91'

PROPOSED

MATERIAL	QUANTITY
40-4	1
35-4	6
MRI-1	8
GUY-DOWN	9
STRAND-10	1,565'
SR-5B92MT-072	1,885'

REMOVALS

MATERIAL	MORTALITY	QUANTITY
35-4	1992	10
EXPD-5/8		5
GUY-DOWN		5
STRAND-10	1993	1644'
AT-3BT2BT-024	1993	1644'
SR-5B92MT-048	2014	1644'

POLES INVOLVED

POLES ON PUBLIC	4
POLES ON PRIVATE	6
TOTAL POLES INVOLVED	10

HELEN JOE REED
STEPHEN C. REED
HELEN REED
ALLIE AND JOHN PERKINS
MICHAEL ARNETT
KY 134
KY 9009
JOHNSON CREEK
LONG BRANCH ROAD
1 STORY HOME
SHED
EXIST. R/W
EXIST. R/W &CA
EXIST. CA
PROP. R/W & C/A
TEMPORARY TIE NO. 2
SR-5B92MT-072 ON 10M STRAND
AT-3BT2BT-024 SR-5B92MT-048 LASHED TOGETHER ON 10M STRAND
NEW FIBER SPLICE
N69°33'54"W 312.00'
N49°23'34"W 691.18'
N63°40'35"W 73.62'
N63°40'35"W 28.15'
N84°14'53"W 669.86'
S 69°16'11" E
S69°18'44"E 555.86'
S50°42'44"E 219.46'
S77°19'46"E 1291.80'
N31°02'14"E 16.63'
N52°20'39"E 79.86'
3350+00
3355+00
3360+00
3365+00

FILE NAME: J:\1120A\ROADWAY\PLAN_SHEETS\PS_3350.DGN
USER: dhensley
DATE PLOTTED: April 15, 2015
E-SHEET NAME:
MicroStation v8.11.7.180

COUNTY OF	ITEM NO.	SHEET NO.
MAGOFFIN	10-126.50	R21

PI STA. 3366+16.57
Δ= 17°16'56"
Ts= 590.89'
Ls= 300.00'
Lc= 574.73'
θs= 2°57'49"
Lt= 200.03'
ST= 100.03'
R= 2900.00'
E= 34.60'
e= 0.066%
Runoff= 300'
Runout= 90.91'

POLES INVOLVED

POLES ON PUBLIC	0
POLES ON PRIVATE	8
TOTAL POLES INVOLVED	8

3365+00
3370+00
3375+00
CAROLYN SUE ONEY
GARY ONEY
KY 134
JOHNSON CREEK
EXIST. R/W
EXIST. CA
4 INCH PVC WM
1-PHONE
2-ELEC.
3-ELEC.
FIBER OPTIC
EXIST. R/W & C/A
℄ KY 9009
S 69°16'11" E
PI 3366+16.57
℄ TEMPORARY TIE NO. 2
S77°19'46"E 1291.80'
S 86°33'07" E
N85°35'23"E 618.32'
S82°28'03"W 638.97'
PROP. R/W & C/A
N84°14'53"W 669.86'
N63°01'58"W 115.84'
N63°02'02"W 588.92'
O.E. 847.53
O.E. 841.97
I.E. 842.53
T.G. 872.04
F.L. 869.04
F.L. 842.56
T.G. 867.10
F.L. 862.10
CS 3369+00.41
3372+00.41
PP 086
871.82
SIGN
END CONSTRUCTION
STA. 3374+00
(P 511) MICHAEL ARNETT

35-4 (1)
MRI-1 (1)
GUY-DOWN (1)
250'
275'
200' LOOP
50-2 (1)
MRI-1 (2)
GUY-DOWN (4)
SR-5B92MT-072
ON 10M STRAND
NEW FIBER SPLICE
EXISTING
AT-3BT2BT-024
SR-5B92MT-048
LASHED TOGETHER
ON 10M STRAND
AT-3BT2BT-024
SR-5B92MT-048
LASHED TOGETHER
ON 10M STRAND

PVT P579 (35-4 ← 1992) (1)
PVT P580 (35-4 ← 1992) (1) (EXPD-5/8) (1) (GUY-DOWN) (1)
PVT P581 (35-4 ← 1992) (1)
PVT P582
PVT P583
PVT P584
PVT P585 (35-4 ← 1993) (1)
PVT P586
(35-4 ← 1993) (1) (EXPT-3/4) (1) (GUY-DOWN) (2)
(35-4 ← 1992) (1) (EXPD-5/8) (1) (GUY-DOWN) (1)
(35-4 ← 1992) (1) (EXPD-5/8) (1) (GUY-DOWN) (1)

35-4 (1)
MRI-1 (1)
GUY-DOWN (2)

REMOVALS

MATERIAL	MORTALITY	QUANTITY
35-4	1992	6
35-4	1993	2
EXPT-3/4		1
EXPD-5/8		4
GUY-DOWN		6
STRAND-10	1993	1113'
AT-3BT2BT-024	1993	1113'
SR-5B92MT-048	2014	1313'

PROPOSED

MATERIAL	QUANTITY
50-2	1
35-4	5
MRI-1	8
GUY-DOWN	10
STRAND-10	1,295'
SR-5B92MT-072	1,595'

RIGHT OF WAY PLANS

FOR ADDITIONAL RIGHT OF WAY INFORMATION OUTSIDE OF THE SHEET LIMITS, SEE THE RIGHT OF WAY STRIP MAP SHEETS.

0' 50' 100' 200'

SCALE: 1"=50'

STA. 3365+00 TO STA. 3377+00

MicroStation v8.11.7.180 | E-SHEET NAME: | USER: dhensley DATE PLOTTED: April 15, 2015 | FILE NAME: J:\11204\ROADWAY\PLAN_SHEETS\PS_3365.DGN

COUNTY OF	ITEM NO.	SHEET NO.
MORGAN	10-126.60	R25

RIGHT OF WAY PLANS

REMOVALS

MATERIAL	MORTALITY	QUANTITY
35-4	1993	6
EXPD-5/8		4
GUY-DOWN		4
STRAND-10	1993	1,136'
AT-3BT2BT-024	1993	1,136'

PROPOSED

MATERIAL	QUANTITY
45-2	1
35-4	4
MR1-1	7
GUY-DOWN	8
STRAND-10	1,165'
SR-5B92MT-048	1,465'

KY 134 EAST
PI 47+91.34
Delta = 54°17'56" LT.
T = 171.79'
L = 317.48'
R = 335.00'
E = 41.48'
e = 6.6%
Runoff = 276'
Runout = 84'

PI 48+61.90

STA 48+85
BEGIN CONST.

Ex. R/W LINE

KY 134

Ex. 36" RCP

CONST. 18 LF. OF EDGE KEY

PC 46+19.54

EX. & PROP. C/A & R/W LINE

45-2 (1)
MR1-1 (2)
GUY-DOWN (3)

200' LOOP
35-4 (1)
MR1-1 (1)
GUY-DOWN (1)

35-4 (1)
MR1-1 (1)
GUY-DOWN (1)

PI 3235+53.66

35-4 (1)
MR1-1 (1)
GUY-DOWN (1)

Ex. & Prop. C/A & R/W LINE

END RW
STA. 3238+68.34

PRATER BRANCH CREEK

JOHNSON BR.

PCC 49+37.02

STA. 3225+00

MATCHLINE STA. 3225+00

CONST. FENCE

M-P 525
931.04

CONST. OBJECT MARKER TY. 2

S 49°15'01" E

S 58°24'14" E
108.49'

+30 ET
TY. 2A

24'

N 35°47'18" E 111.54'

2' FB. DT.

8" GH. CHG.

CONST. FENCE

COMMONWEALTH OF KENTUCKY
TRACT 1214 E-1
DB. 100, PG. 310

N 84°33'54" W 116.31'

N 40°18'14" W 44.21'

PROP. C/A & R/W LINE

STA. 3225+31.89 ML. =
CONST. TWIN 100' - 100'
TY. IV PCIB BRIDGES
@ 9° SK. RT.

P 616
DEAN FAMILY FARMS, LLC

PI 3229+09.25

MAINLINE
PI 3229+09.25
Delta = 31°56'47" LT.
T = 679.82'
L = 1324.23'
R = 2375.00'
E = 95.38'
e = 6.6%
Runoff = 276'
Runout = 84'

POLES INVOLVED

POLES ON PUBLIC	0
POLES ON PRIVATE	7
TOTAL POLES INVOLVED	7

Ex. R/W LINE

N 45°53'32" W 411.00'

PROP. C/A & R/W LINE

100' LOOP NEW FIBER SPLICE (115')

PVT P507

EXISTING AT-3BT2BT-024 ON 10m STRAND

MR1-1 (2)
GUY-DOWN (2)
(EXPD-5/8) (1)
(GUY-DOWN) (1)

S 81°11'48" E

PVT P508
(35-4 ← 1993) (1)
(EXPD-5/8) (1)
(GUY-DOWN) (1)

(138') S 69°06'46" E 579.87'

PVT P509
(35-4 ← 1993) (1)

Ex. C/A & R/W LINE

(192')

PVT P510
(35-4 ← 1993) (1)

(123')

PVT P511
(35-4 ← 1993) (1)

(165')

PVT P512
(35-4 ← 1993) (1)
(EXPD-5/8) (1)
(GUY-DOWN) (1)

AT-3BT2BT-024 ON 10m STRAND

SR-5B92MT-048 ON 10m STRAND

Ex. 24" RCP

Ex. OE 899.74

Ex. IE 901.42

M-P 526
901.12

S 81°11'48" E

S 80°36'52" E 512.47'
Ex. C/A & R/W LINE

N85°48'25"E
22.57'

(143')

PVT P513

S 14°36'54" W
53.16'

(35-4 ← 1993) (1)
(EXPD-5/8) (1)
(GUY-DOWN) (1)

S 19°52'58" W
66.83'

S 34°47'25" W
28.37'

S 21°45'19" W
31.22'

S 20°41'38" W
63.65'

S 13°22'26" W
56.94'

Ex. 30" RCP
IE 886.08

Ex. OE 886.18

35-4 (1) Ex. 30" RCP

P 616
DEAN FAMILY FARMS, LLC

PARCEL TO BE OBTAINED ON ADJACENT CONTRACT

CONST. FENCE (BY OTHERS)

PROP. C/A & R/W LINE (BY OTHERS)

N 7°07'50" W 506.60'

PROP. C/A & R/W LINE

N 78°39'53" W 213.25'

PROP. C/A & R/W LINE

EQUATION: BK. = AHD.
STA. 3240+11.46
STA. 3238+44.89

SEE SHEET R3 FOR CONTINUATION

0' 50' 100' 200'

SCALE: 1" = 50'

MOUNTAIN PARKWAY
PLAN SHEET
STA. 3225+00 to STA. 3240+00

FILE NAME: G:\ENGR\HD\202.00\SUBMITTALS\REVISED RW PLANS TO GEC 3-31-15\R25 3225PL.DGN
USER: jmeyer
DATE PLOTTED: April 2, 2015
E-SHEET NAME:
MicroStation v8.11.7.180