Commonwealth of Kentucky
DEPARTMENT OF HIGHWAYS

CR 1004 – BEECH CREEK RD.

CLAY COUNTY

Item No. 11–80254.00

LEGEND

PROPOSED ROADWAY PAVEMENT	PROPOSED RIGHT OF WAY
EXISTING RIGHT OF WAY	PROPOSED TEMPORARY EASEMENT
PROPERTY LINE	PROPOSED PERMANENT EASEMENT
EXISTING PERMANENT EASEMENT	PROPOSED CONSTRUCTION LIMITS
PROPOSED DRAINAGE FEATURES	FEMA 100-YEAR FLOODPLAIN

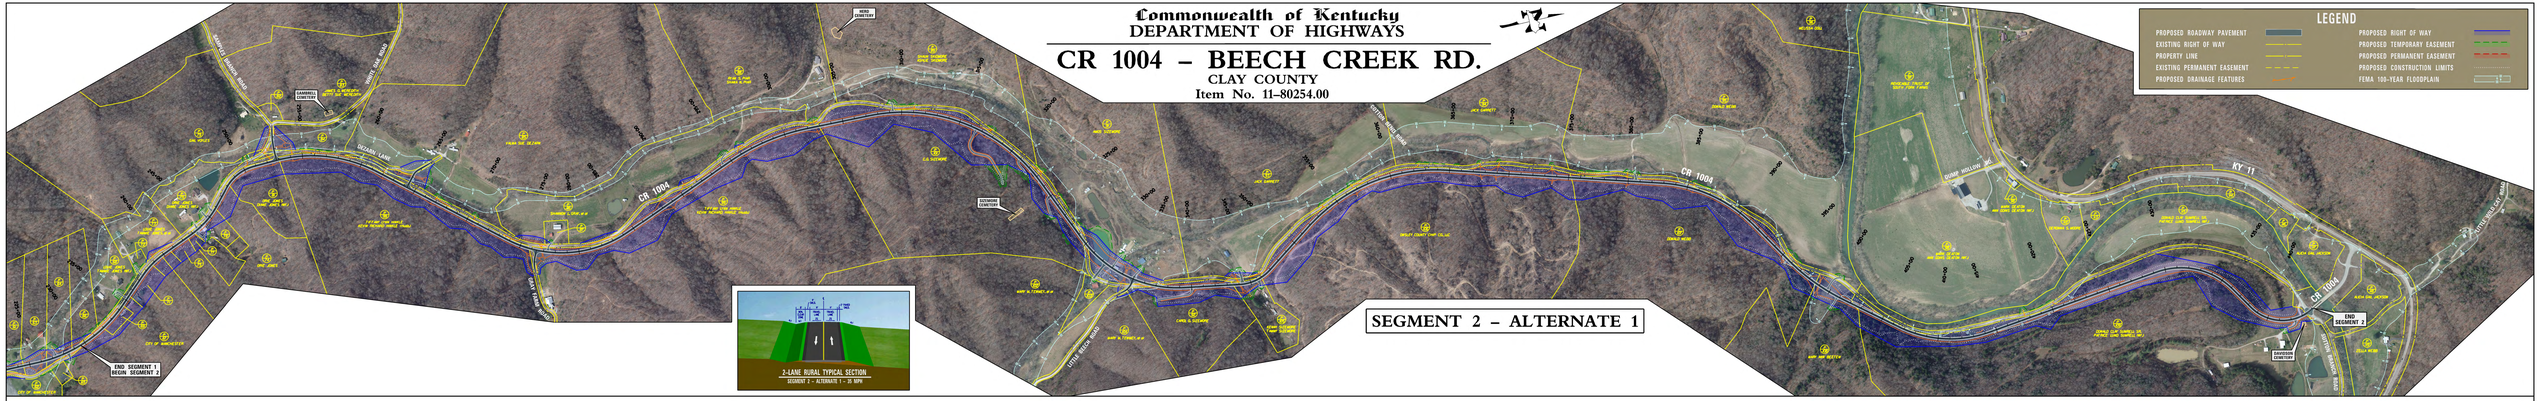

SEGMENT 2 – ALTERNATE 1

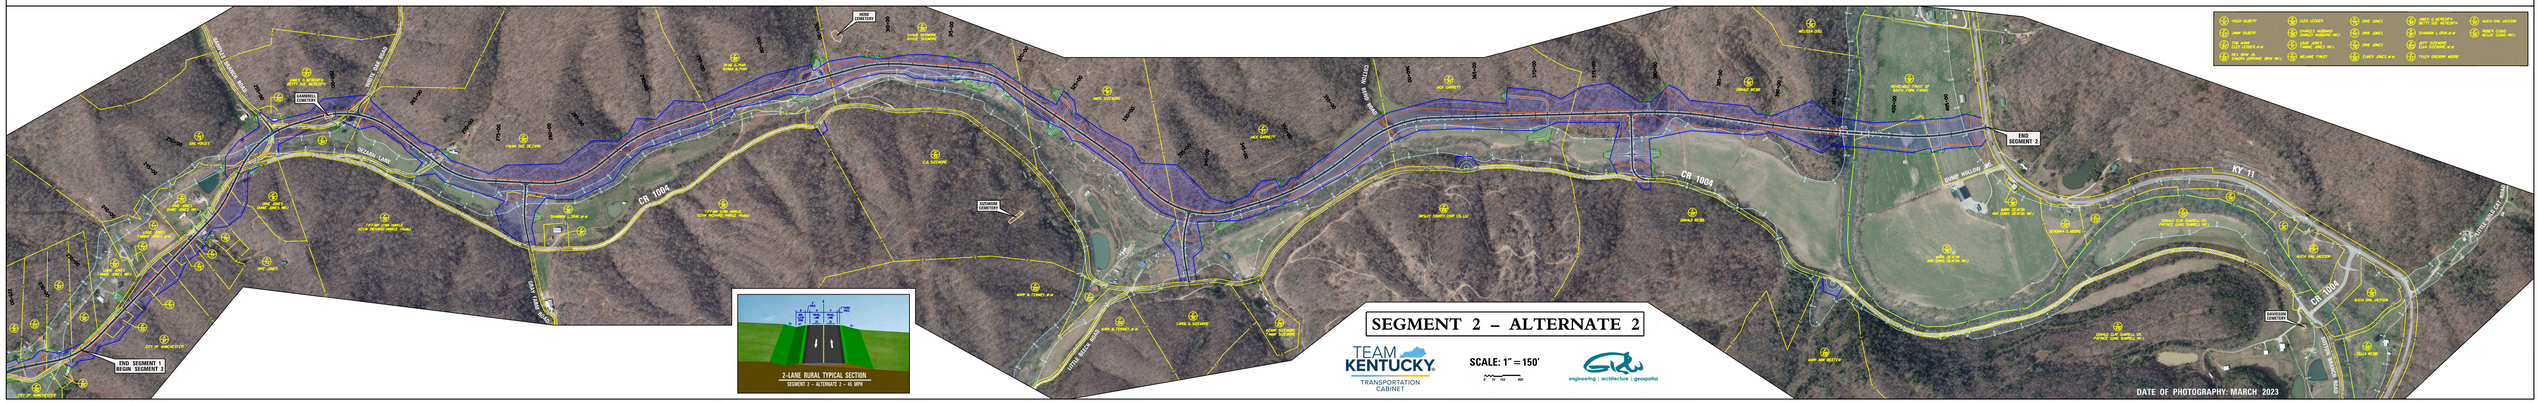

SEGMENT 2 – ALTERNATE 2

TEAM KENTUCKY
TRANSPORTATION CABINET

SCALE: 1" = 150'

engineering | architecture | geospatial

DATE OF PHOTOGRAPHY: MARCH 2023