GREEN COUNTY – KY 61

EXHIBIT FOR RIGHT OF WAY INFORMATION MEETING

Kentucky UNBRIDLED SPIRIT

KENTUCKY TRANSPORTATION CABINET

AEI AMERICAN ENGINEERS, INC. DESIGNING YOUR FUTURE www.aei.cc

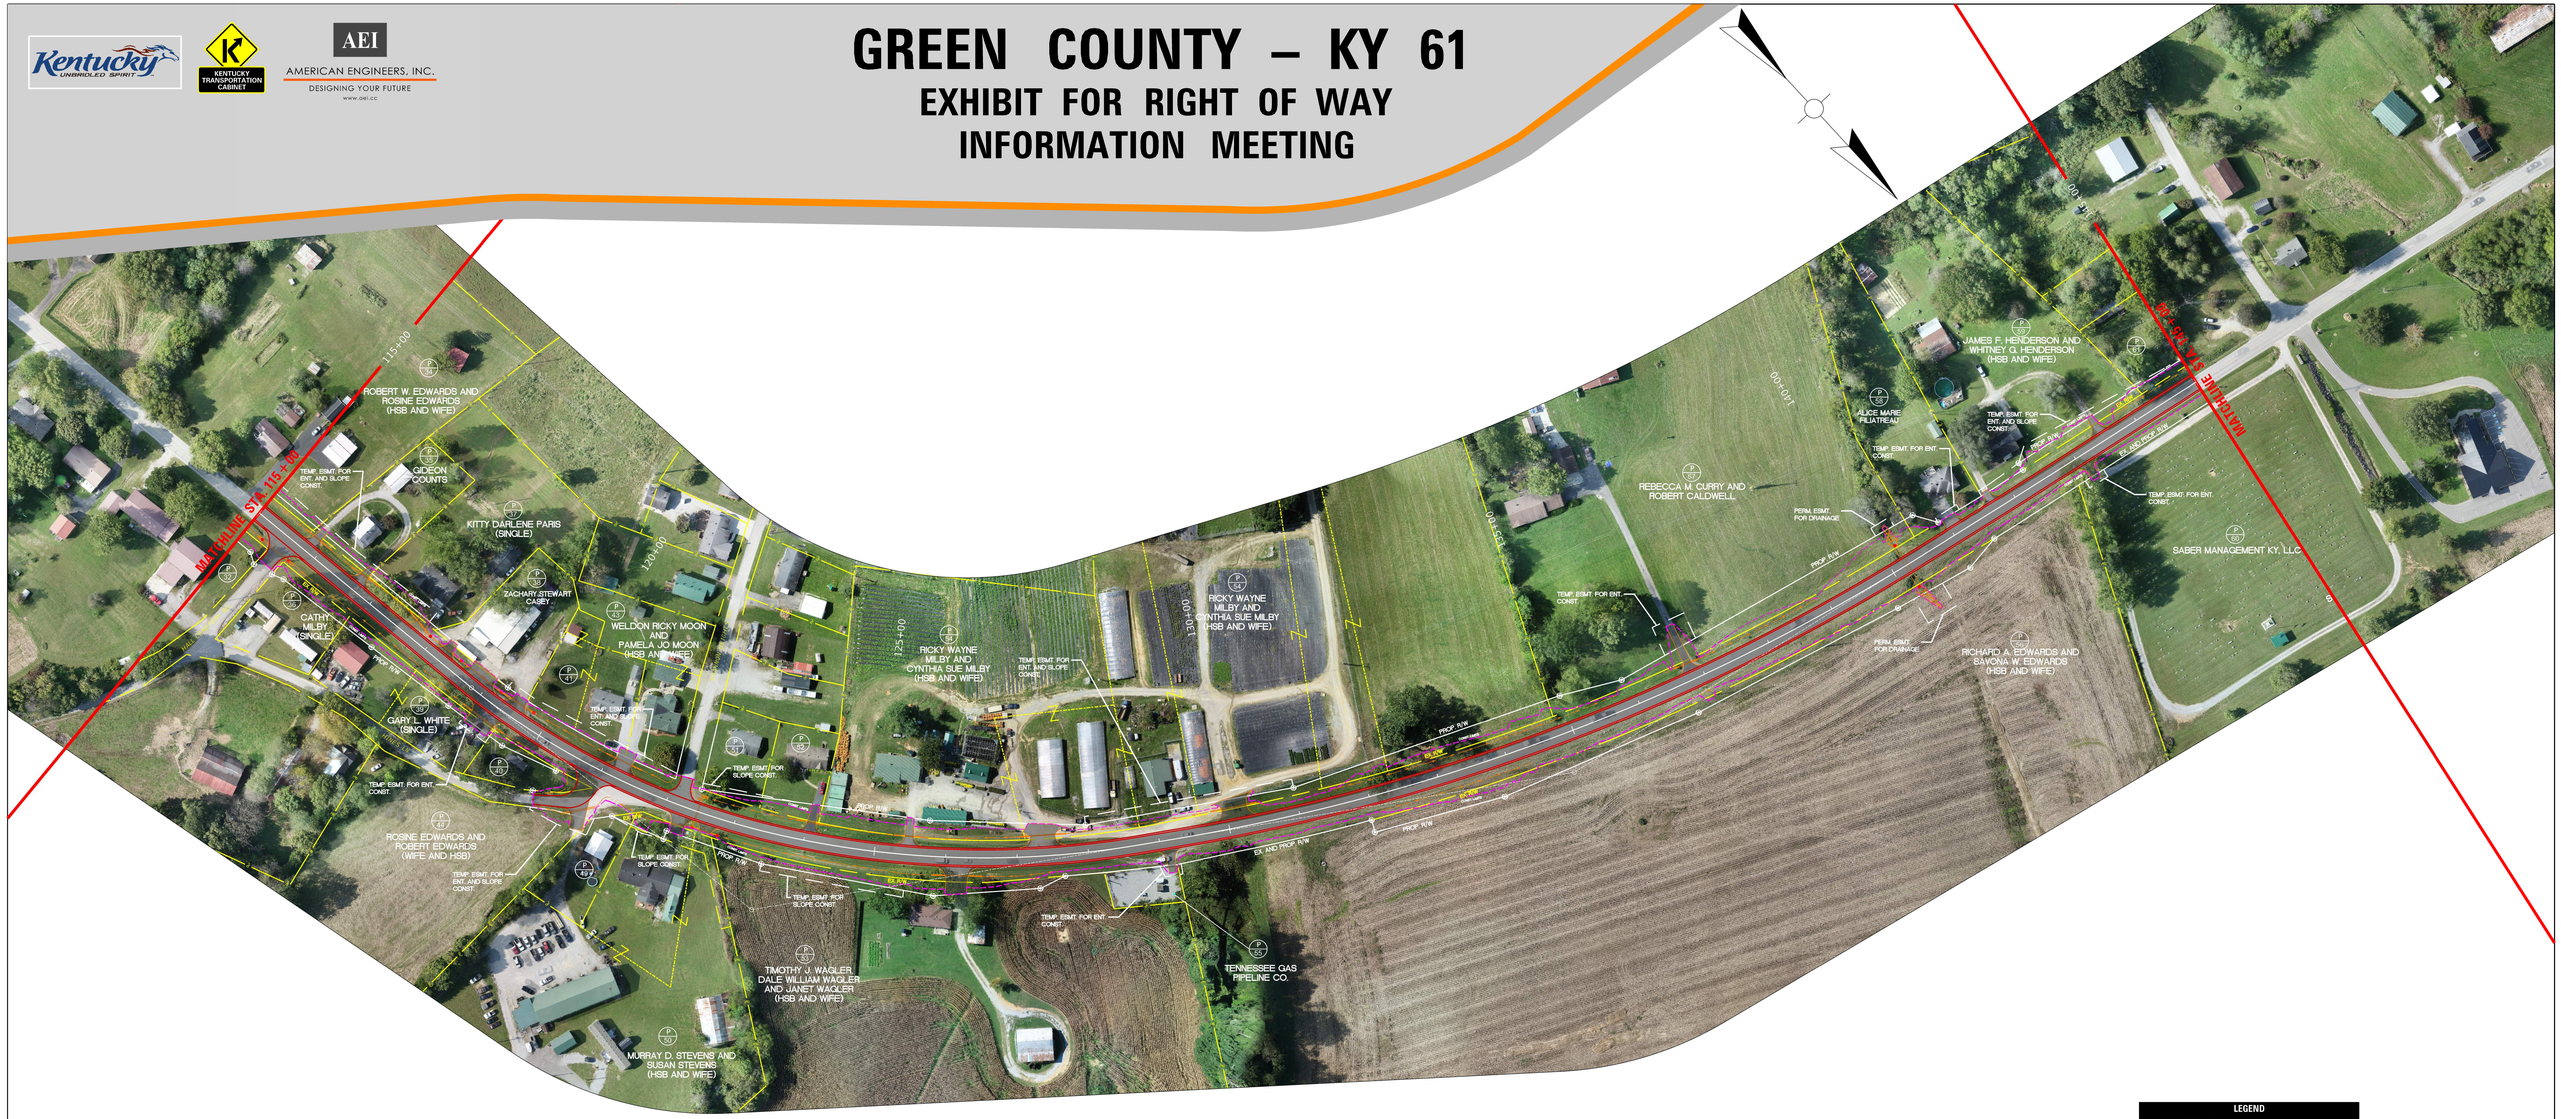

P 32	KEITH WHITLOW D/B/A WHITLOW TRUCKING	P 51	CALVIN DURRETT
P 40	BEN MONTGOMERY & LINDA MONTGOMERY (HSB & WIFE)	P 52	VIRGLE TAYLOR WRIGHT, ET UX
P 41	W.L. WALKER & KATHY WALKER (HSB & WIFE)	P 61	KENNETH SKAGGS & PRICILLIA SKAGGS (HSB & WIFE)
P 48	CAROL M. REGAL		

LEGEND

- EX. PROPERTY LINE
- EX. LOT LINE
- PROPOSED RIGHT OF WAY LINE
- PROPOSED EASEMENT
- CONSTRUCTION LIMITS
- PROPOSED ROADWAY
- PROPOSED SHOULDER
- REMOVE PAVEMENT

SCALE: 1"=50'

0' 50' 100' 200'

KY 61
STA. 115+00 TO STA. 145+00