COUNTY OF	ITEM NO.	SHEET NO.
MEADE BRECKINRIDGE	4-8703.00	1

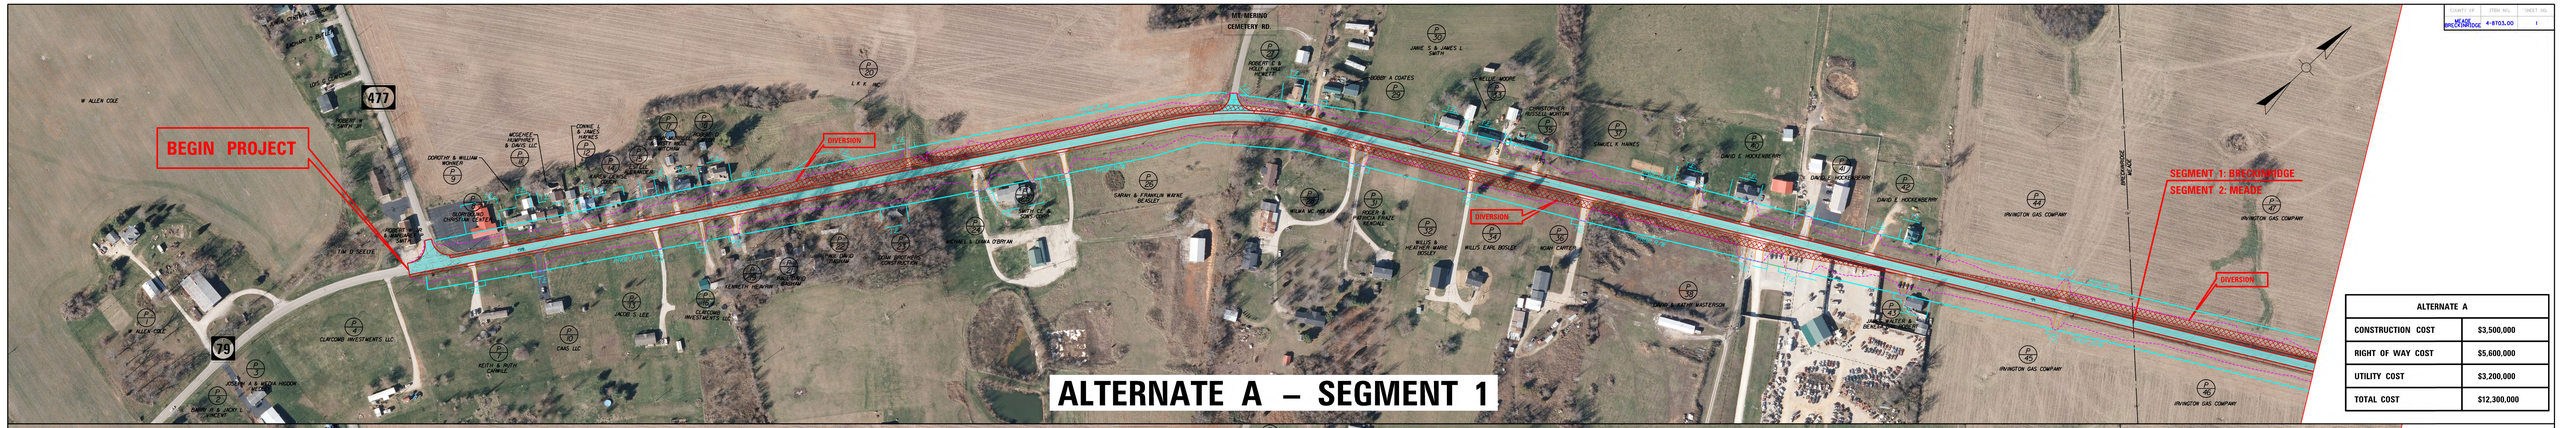

ALTERNATE A	
CONSTRUCTION COST	$3,500,000
RIGHT OF WAY COST	$5,600,000
UTILITY COST	$3,200,000
TOTAL COST	$12,300,000

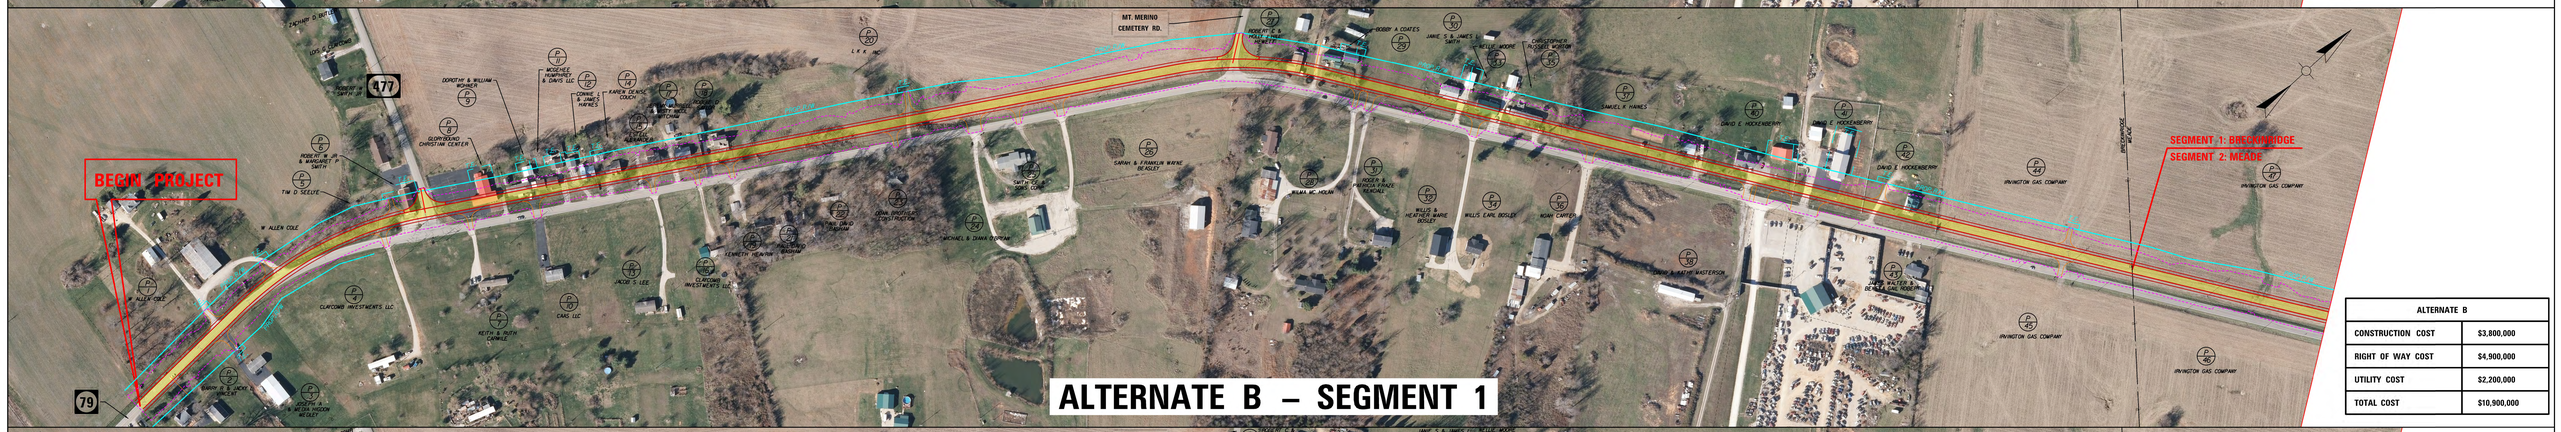

ALTERNATE B	
CONSTRUCTION COST	$3,800,000
RIGHT OF WAY COST	$4,900,000
UTILITY COST	$2,200,000
TOTAL COST	$10,900,000

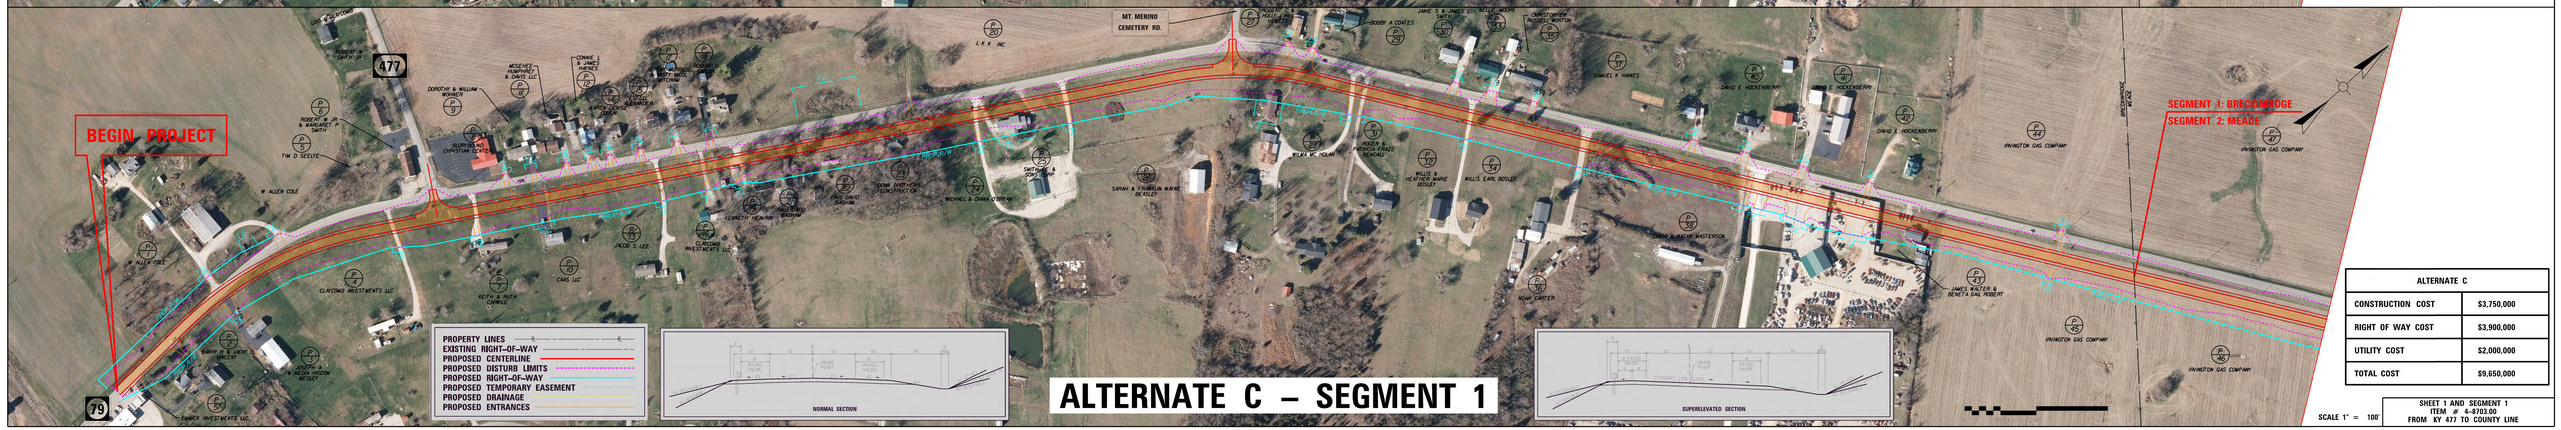

ALTERNATE C	
CONSTRUCTION COST	$3,750,000
RIGHT OF WAY COST	$3,900,000
UTILITY COST	$2,000,000
TOTAL COST	$9,650,000

SCALE 1" = 100'

SHEET 1 AND SEGMENT 1
ITEM # 4-8703.00
FROM KY 477 TO COUNTY LINE