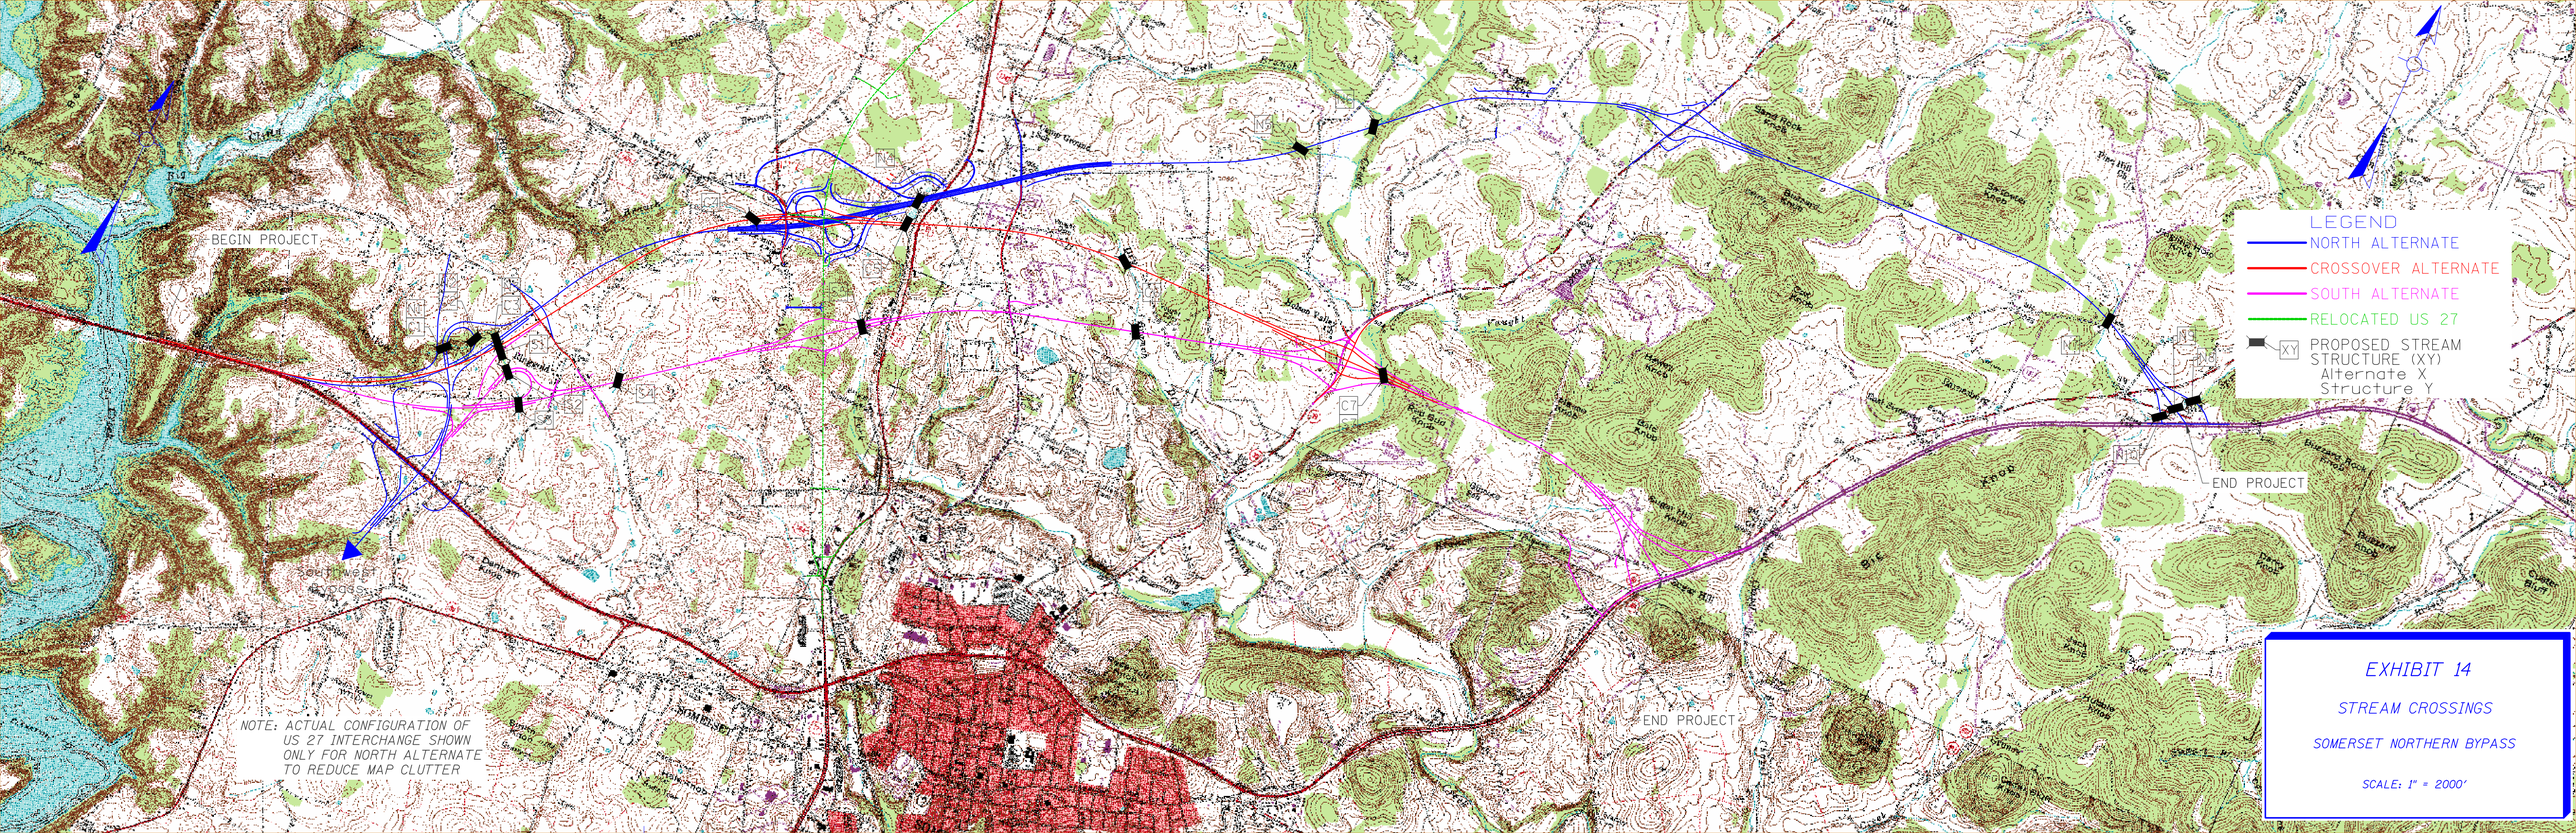
BEGIN PROJECT
END PROJECT
END PROJECT
LEGEND
NORTH ALTERNATE
CROSSOVER ALTERNATE
SOUTH ALTERNATE
RELOCATED US 27
XY
PROPOSED STREAM STRUCTURE (XY)
Alternate X
Structure Y
NOTE: ACTUAL CONFIGURATION OF US 27 INTERCHANGE SHOWN ONLY FOR NORTH ALTERNATE TO REDUCE MAP CLUTTER
EXHIBIT 14
STREAM CROSSINGS
SOMERSET NORTHERN BYPASS
SCALE: 1" = 2000'