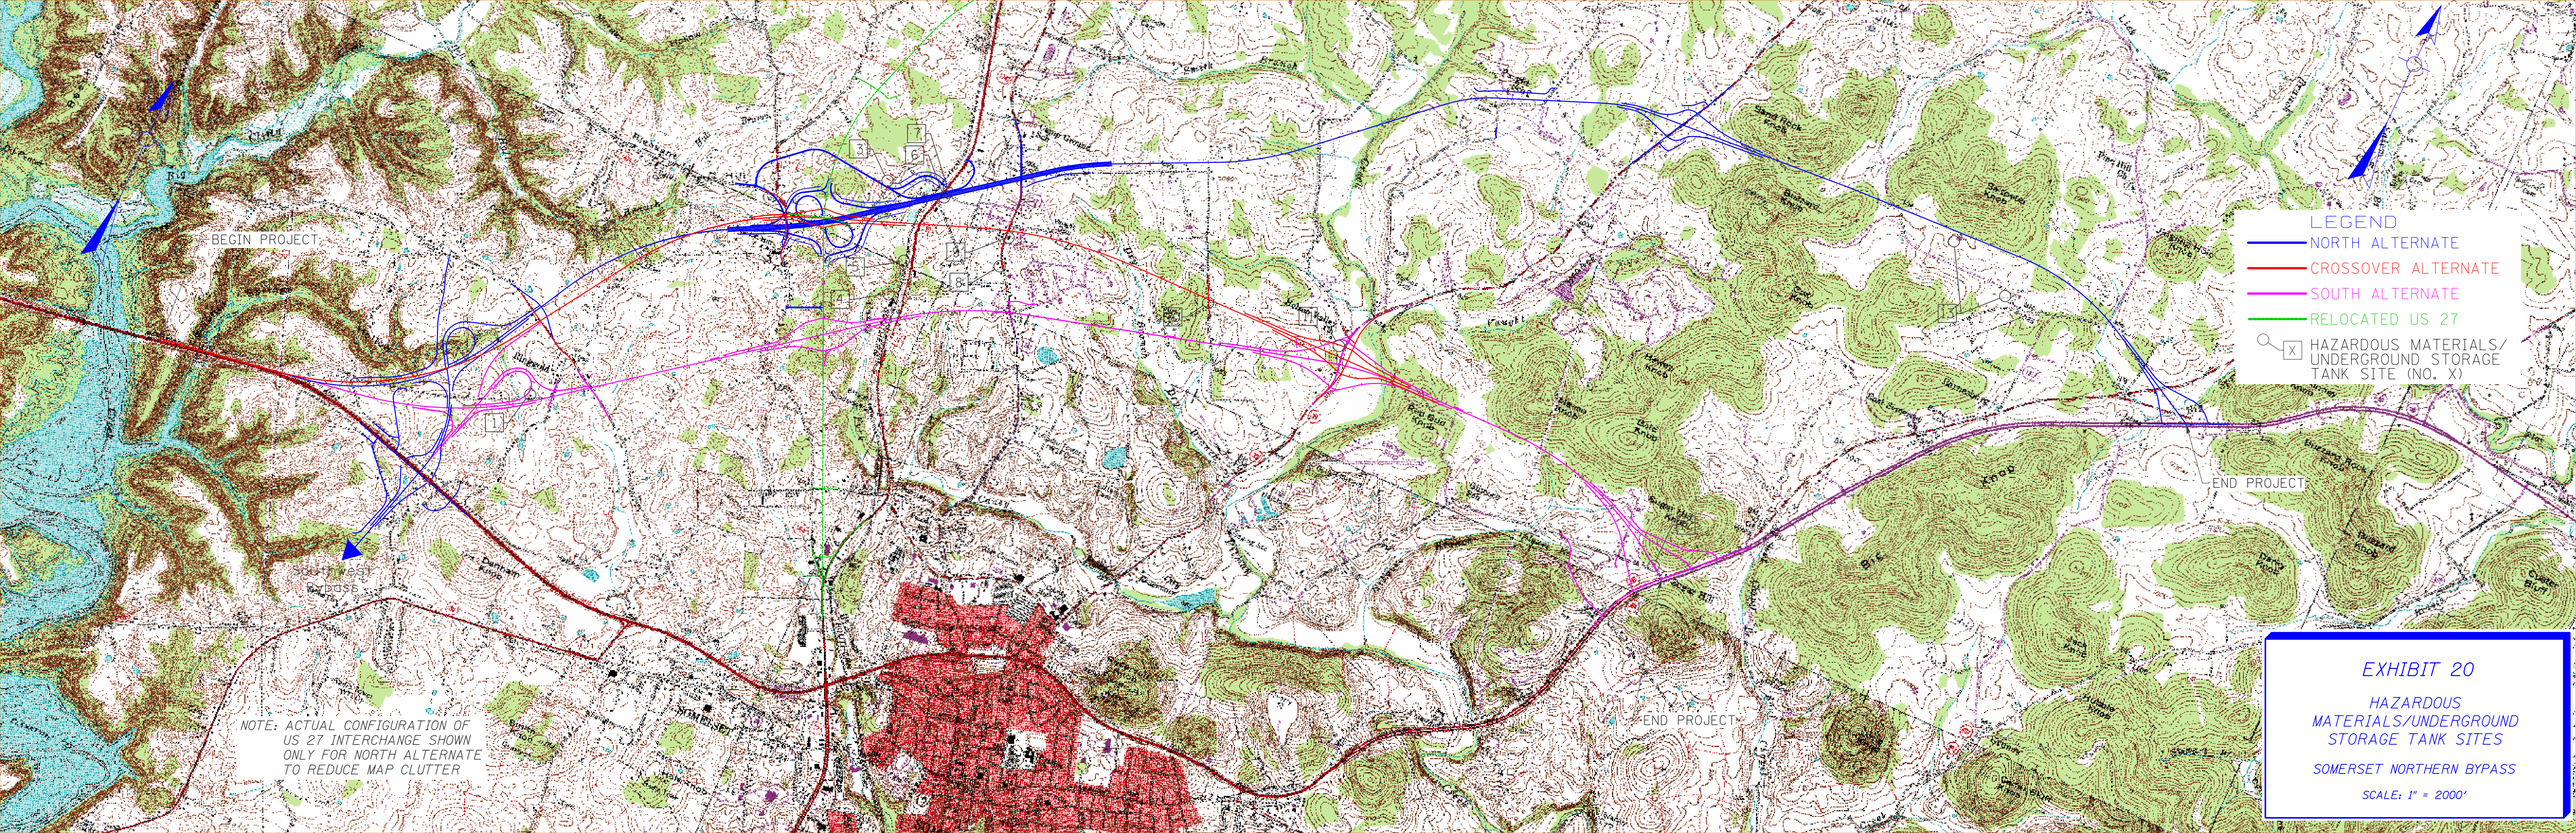
BEGIN PROJECT
END PROJECT
END PROJECT
Southwest Bypass
SOMERSET
LEGEND
NORTH ALTERNATE
CROSSOVER ALTERNATE
SOUTH ALTERNATE
RELOCATED US 27
HAZARDOUS MATERIALS/ UNDERGROUND STORAGE TANK SITE (NO. X)
NOTE: ACTUAL CONFIGURATION OF US 27 INTERCHANGE SHOWN ONLY FOR NORTH ALTERNATE TO REDUCE MAP CLUTTER
EXHIBIT 20
HAZARDOUS MATERIALS/UNDERGROUND STORAGE TANK SITES
SOMERSET NORTHERN BYPASS
SCALE: 1" = 2000'