# TAPERING OF THICK OVERLAYS

## (PROJECT TERMINI, BRIDGE ENDS AND CLEARANCE UNDER STRUCTURES)

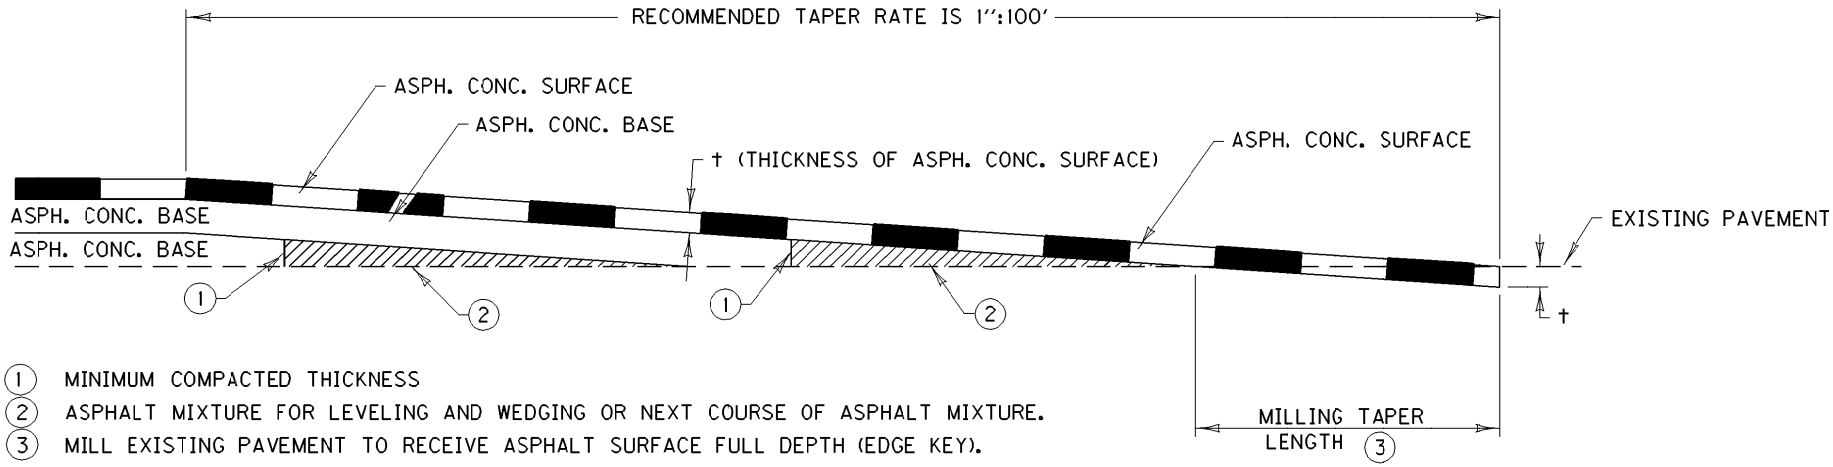


1. MINIMUM COMPACTED THICKNESS
2. ASPHALT MIXTURE FOR LEVELING AND WEDGING OR NEXT COURSE OF ASPHALT MIXTURE.
3. MILL EXISTING PAVEMENT TO RECEIVE ASPHALT SURFACE FULL DEPTH (EDGE KEY).

DRAWING NOT TO SCALE

EXHIBIT 600-06

2-4-2004