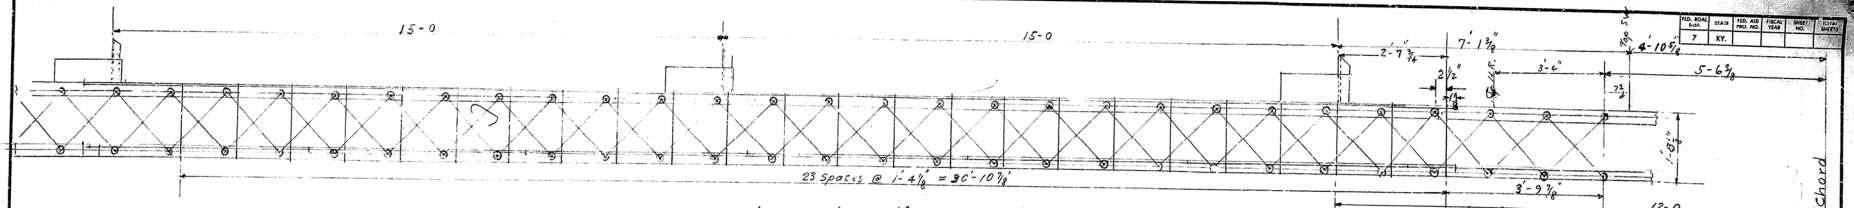

View showing Ladder Rungs projected on strut U38-L38

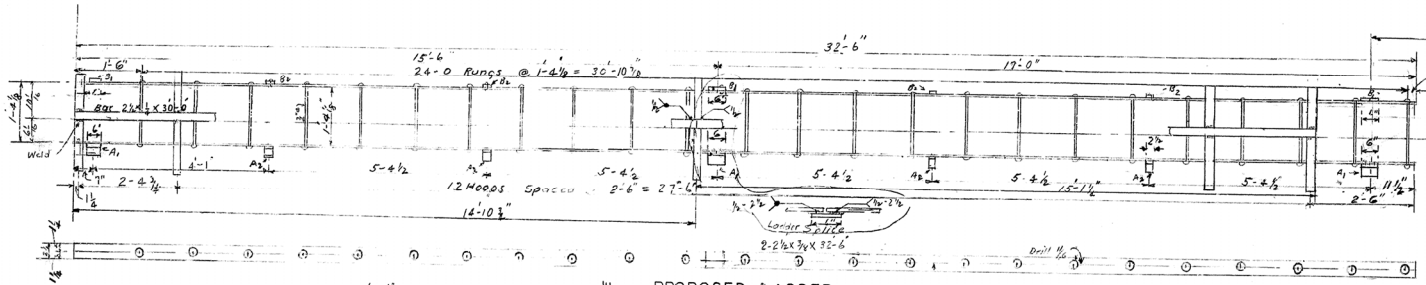

← Indiana

Note:- All fabrications and Erection fastenings to be welded connections. Rungs are to be made as shown. All welds to be ¼" fillet welds.

PROPOSED LADDER

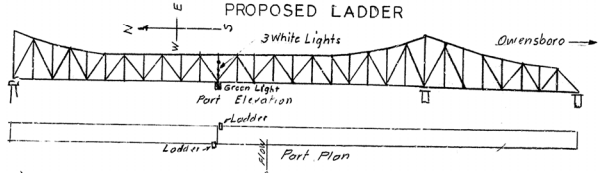

SKETCH SHOWING LADDER LOCATION

BILL OF MATERIA FOR ONE LADDER (TWO REQUIRED)

2 Bars 2½"x⅜"x 32'-6" (17'-0"+15'-6)
1 Hoop Bar 2½"x½"x 30'-0" (15-1⅞"+14'-10⅞")
24 Rungs (See Detail)
3 A_1 Angle 8"x4"x ⅞"x ½"
4 A_2 " " 7" " 2½"
3 B_1 PL 6"x½"x 1'-2"
4 B_2 PL 2½"x½"x 0'-10"
13 Hoops (See Detail)

APPROXIMATE WEIGHT OF STRUCTURAL STEEL = 1250#

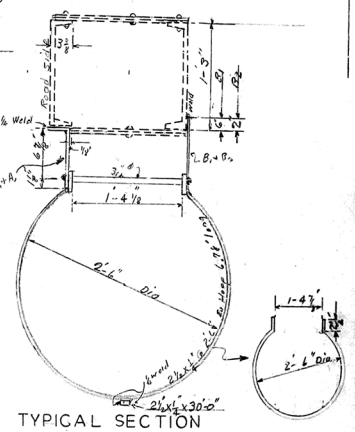

TYPICAL SECTION

ESTIMATE OF QUANTITIES

Structural Steel (Two Ladders) Lump Sum.

GENERAL NOTE

[illegible]

Proposed ladders, main channel Navigation Lights

COMMONWEALTH OF KENTUCKY
DEPARTMENT OF HIGHWAYS
FRANKFORT
COUNTY OF
DAVIESS
OWENSBORO BRIDGE
ROAD
STATION PROJECT NO.
BRIDGE NUMBER MP 30-737-1 DRAWING NO. 12993 SHEET

JUL 23 1959