PRELIMINARY PR
ALONG

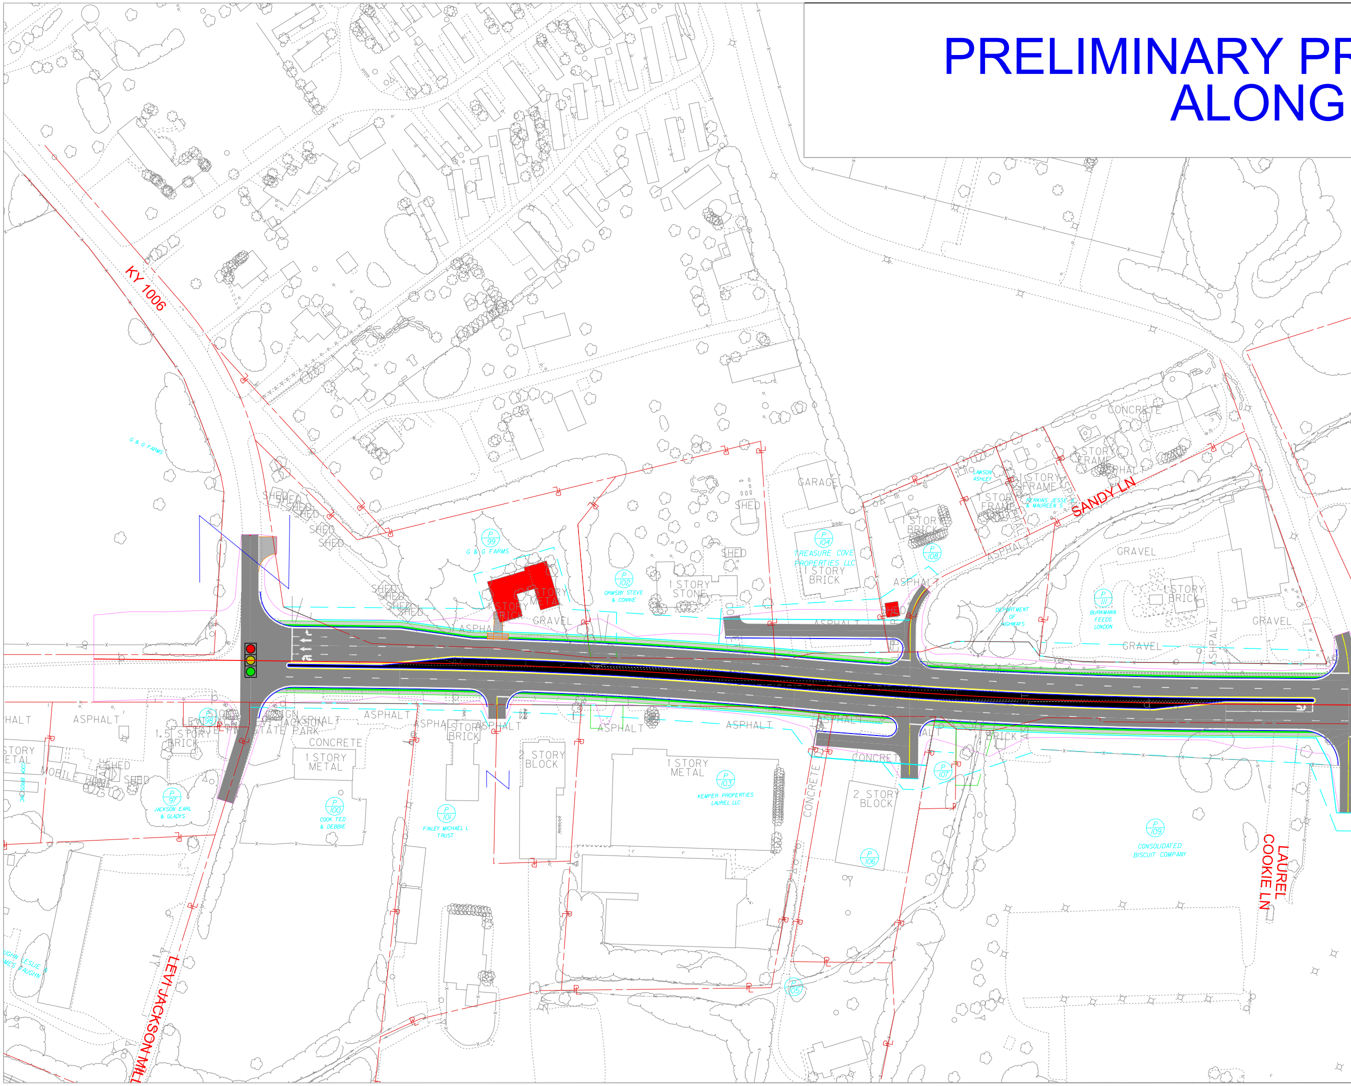
KY 1006
G & G FARMS
SHED
SHED
SHED
SHED
SHED
SHED
SHED
P 99
G & G FARMS
1 STORY METAL
1 STORY BRICK
ASPHALT
GRAVEL
P 102
ORMSBY STEVE & CONNIE
1 STORY STONE
SHED
SHED
GARAGE
P 104
TREASURE COVE PROPERTIES LLC
1 STORY BRICK
1 STORY BRICK
P 108
LAWSON ASHLEY
1 STORY FRAME
1 STORY FRAME
PERKINS JESSE A & MAUREEN S
1 STORY FRAME
ASPHALT
ASPHALT
ASPHALT
SANDY LN
CONCRETE
ASPHALT
SHED
ASPHALT
DEPARTMENT OF HIGHWAYS
GRAVEL
P 111
BURKMANN FEEDS LONDON
1 STORY BRICK
GRAVEL
GRAVEL
ASPHALT
GRAVEL
ASPHALT
ASPHALT
STORY METAL
COOK BROS INC
MOBILE HOME
GARAGE
SHED
SHED
P 98
SIGN
SIGN
LEVI JACKSON STATE PARK
LEVI JACKSON STATE PARK
1.5 STORY BRICK
P 97
JACKSON EARL & GLADYS
ASPHALT
CONCRETE
1 STORY METAL
P 100
COOK TED & DEBBIE
ASPHALT
ASPHALT
1 STORY BRICK
P 101
FINLEY MICHAEL L TRUST
ASPHALT
2 STORY BLOCK
ASPHALT
1 STORY METAL
P 103
KEMPER PROPERTIES LAUREL LLC
ASPHALT
CONCRETE
CONCRETE
2 STORY BLOCK
P 106
P 105
ASPHALT
BRICK
P 107
P 109
CONSOLIDATED BISCUIT COMPANY
LAUREL COOKIE LN
LEVI JACKSON MILL
VAUGHN LESLIE JAMES VAUGHN

ROPOSED IMPROVEMENTS
EXISTING U.S. 25

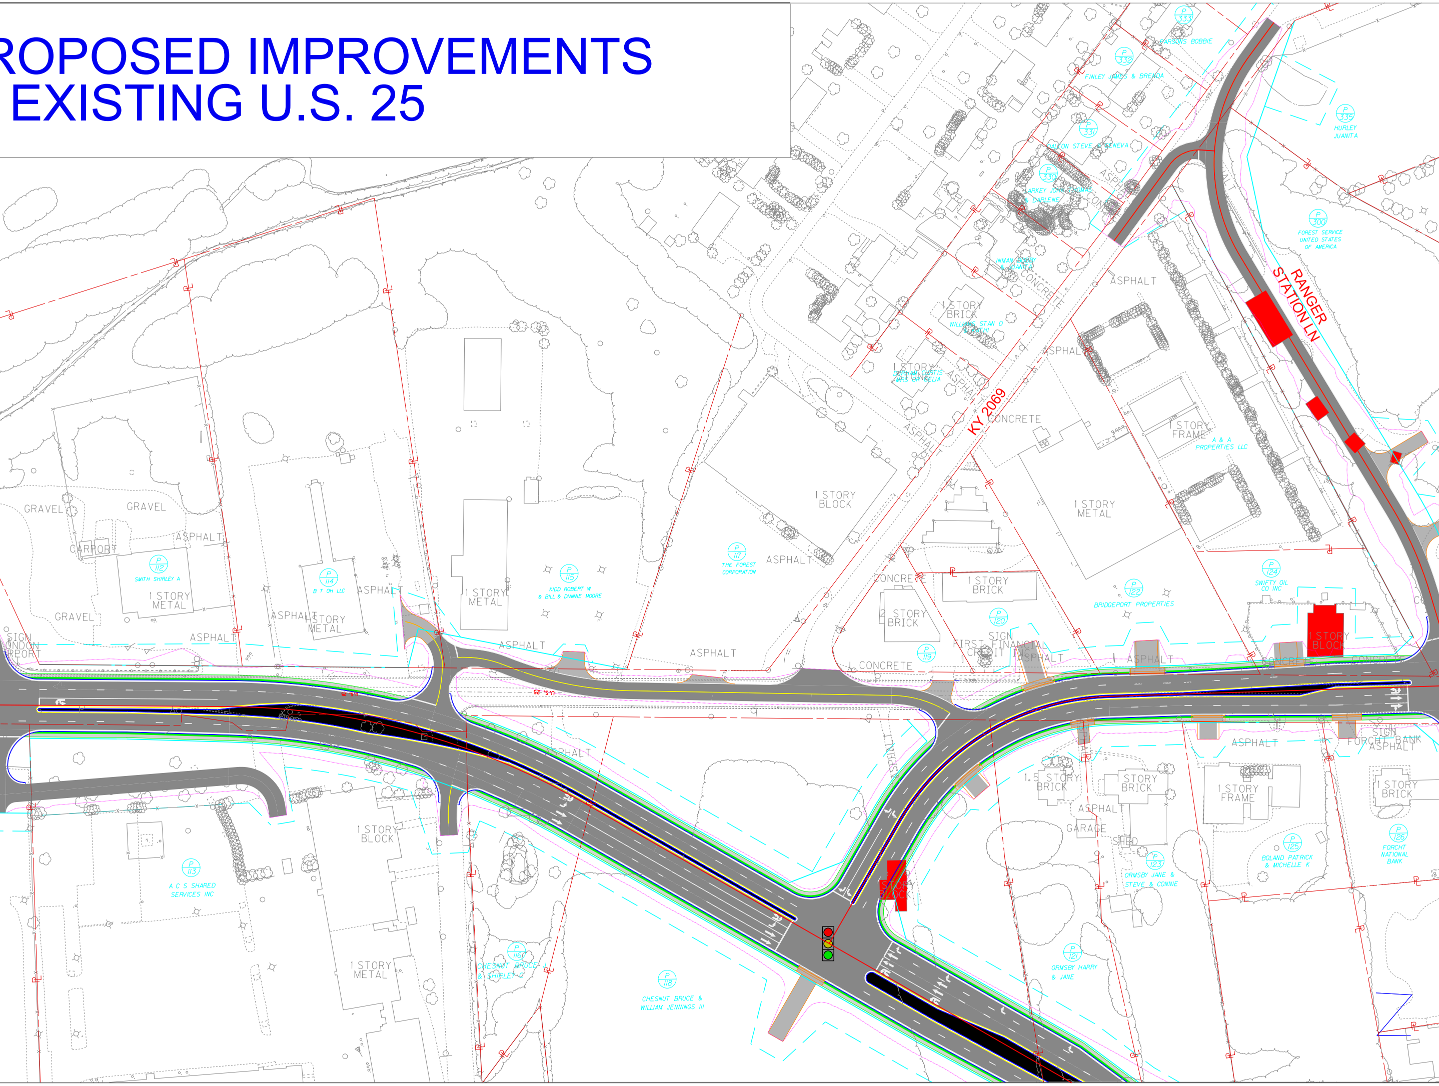
RANGER STATION LN
KY 2069
U.S. 25
ASPHALT
CONCRETE
GRAVEL
CARPORT
1 STORY METAL
1 STORY BLOCK
1 STORY BRICK
2 STORY BRICK
1 STORY FRAME
1.5 STORY BRICK
STORY BRICK
GARAGE
SHED
SIGN
FIRST FINANCIAL CREDIT INC.
FORCHT BANK
SMITH SHIRLEY A
B T OH LLC
KIDD ROBERT W & BILL & DIANNE MOORE
THE FOREST CORPORATION
BRIDGEPORT PROPERTIES
SWIFTY OIL CO INC
A & A PROPERTIES LLC
FOREST SERVICE UNITED STATES OF AMERICA
HURLEY JUANITA
FINLEY JAMES & BRENDA
A C S SHARED SERVICES INC
CHESNUT BRUCE & SHIRLEY
CHESNUT BRUCE & WILLIAM JENNINGS III
ORMSBY HARRY & JANE
ORMSBY JANE & STEVE & CONNIE
BOLAND PATRICK & MICHELLE K
FORCHT NATIONAL BANK
P 112
P 113
P 114
P 115
P 116
P 117
P 118
P 119
P 120
P 121
P 122
P 123
P 124
P 125
P 126
P 300
P 330
P 331
P 332
P 333
P 335

PRELIMINARY PR
ALONG

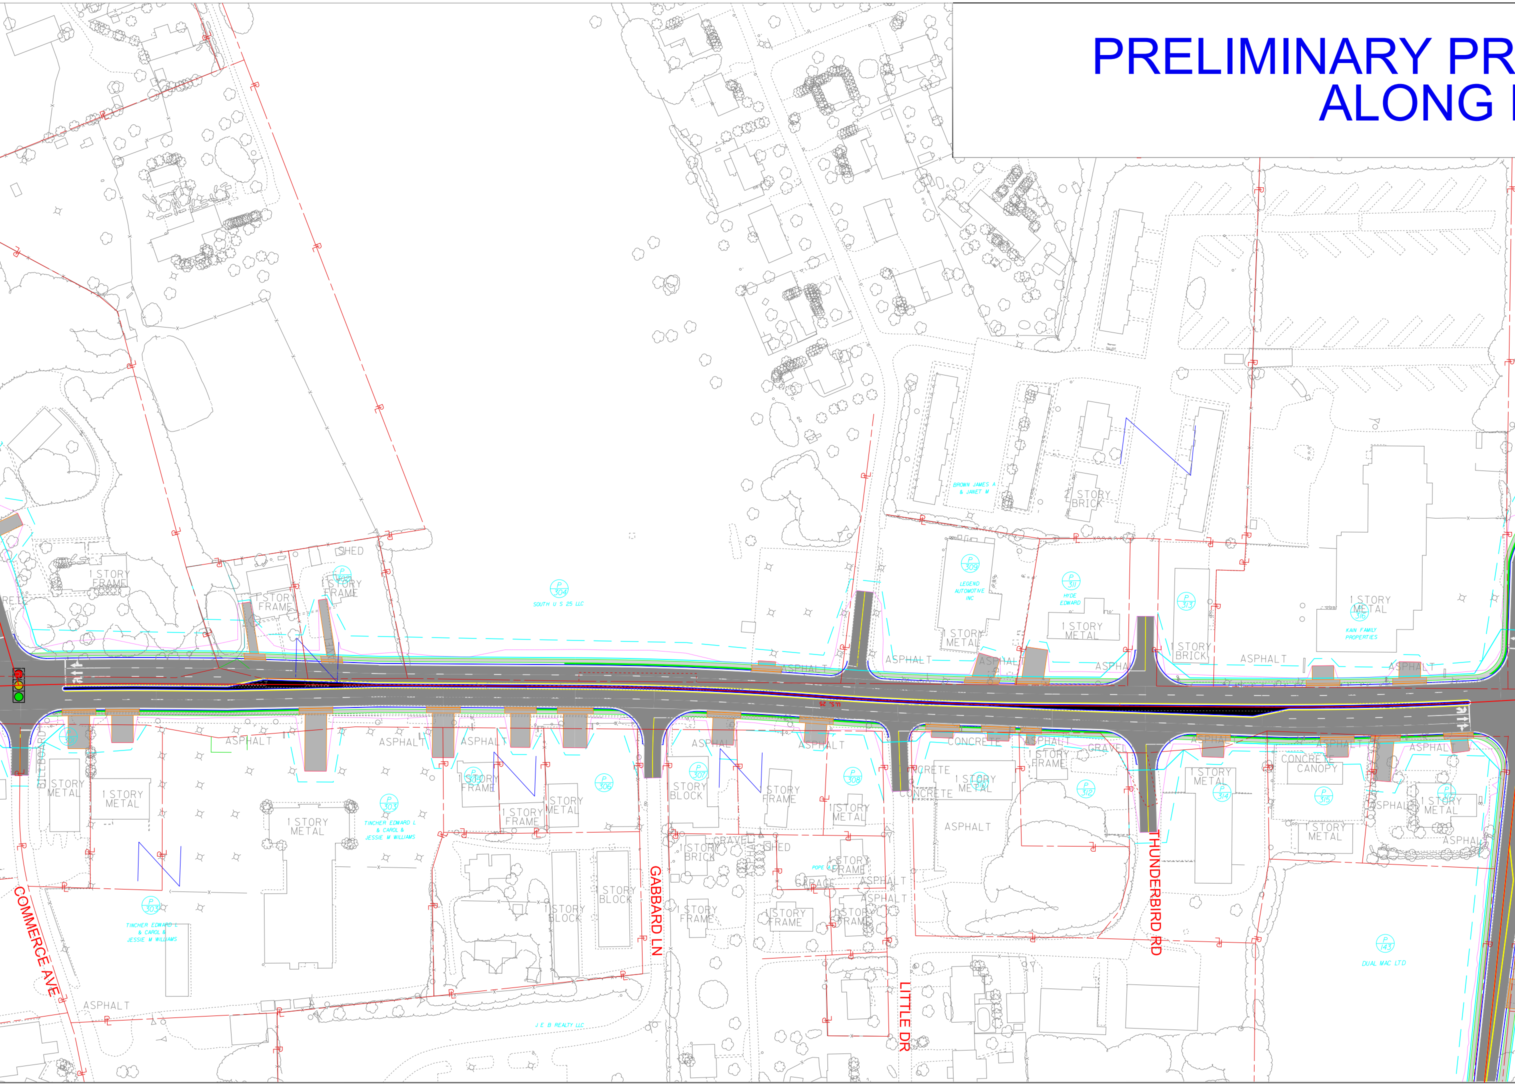

COMMERCE AVE
GABBARD LN
LITTLE DR
THUNDERBIRD RD
U.S. 25
BILLBOARD
SHED
1 STORY FRAME
1 STORY METAL
1 STORY BLOCK
1 STORY BRICK
2 STORY BRICK
ASPHALT
CONCRETE
GRAVEL
GARAGE
CONCRETE CANOPY
P 301
P 302
P 303
P 304
P 305
P 306
P 307
P 308
P 309
P 310
P 311
P 312
P 313
P 314
P 315
P 316
P 317
P 143
SOUTH U S 25 LLC
TINCHER EDWARD L & CAROL & JESSIE M WILLIAMS
J E B REALTY LLC
BROWN JAMES A & JANET M
LEGEND AUTOMOTIVE INC
HYDE EDWARD
KAIN FAMILY PROPERTIES
POPE
DUAL MAC LTD

OPOSED IMPROVEMENTS
EXISTING U.S. 25

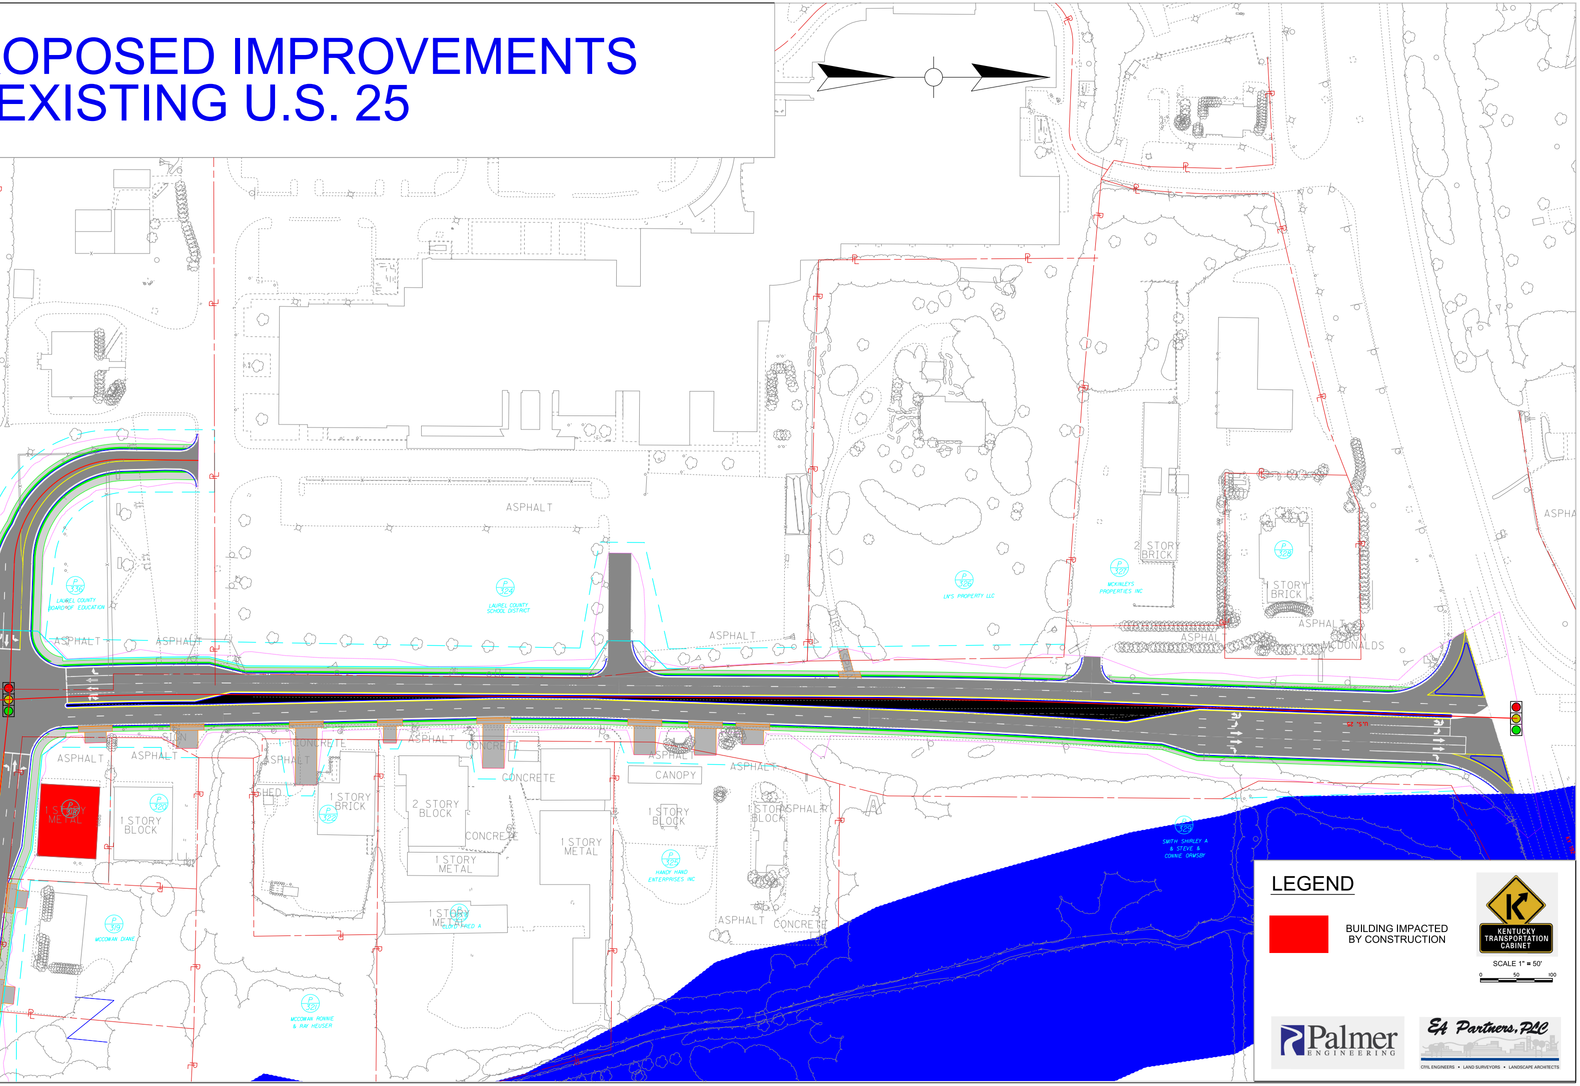
ASPHALT
P 330
LAUREL COUNTY BOARD OF EDUCATION
P 324
LAUREL COUNTY SCHOOL DISTRICT
P 326
LN'S PROPERTY LLC
2 STORY BRICK
P 327
MCKINLEYS PROPERTIES INC
P 328
1 STORY BRICK
SIGN
MCDONALDS
U.S. 25
SIGN
CONCRETE
SHED
1 STORY METAL
P 318
1 STORY BLOCK
P 320
1 STORY BRICK
P 322
2 STORY BLOCK
1 STORY METAL
1 STORY METAL
P 323
CLOYD FRED A
CANOPY
1 STORY BLOCK
P 325
HANDY HAND ENTERPRISES INC
1 STORY BLOCK
P 329
SMITH SHIRLEY A & STEVE & CONNIE ORMSBY
P 319
MCCOWAN DIANE
P 321
MCCOWAN RONNIE & RAY HEUSER

LEGEND

🟥 BUILDING IMPACTED BY CONSTRUCTION

KENTUCKY TRANSPORTATION CABINET

SCALE 1" = 50'

0 50 100

Palmer ENGINEERING

EA Partners, PLC

CIVIL ENGINEERS • LAND SURVEYORS • LANDSCAPE ARCHITECTS