

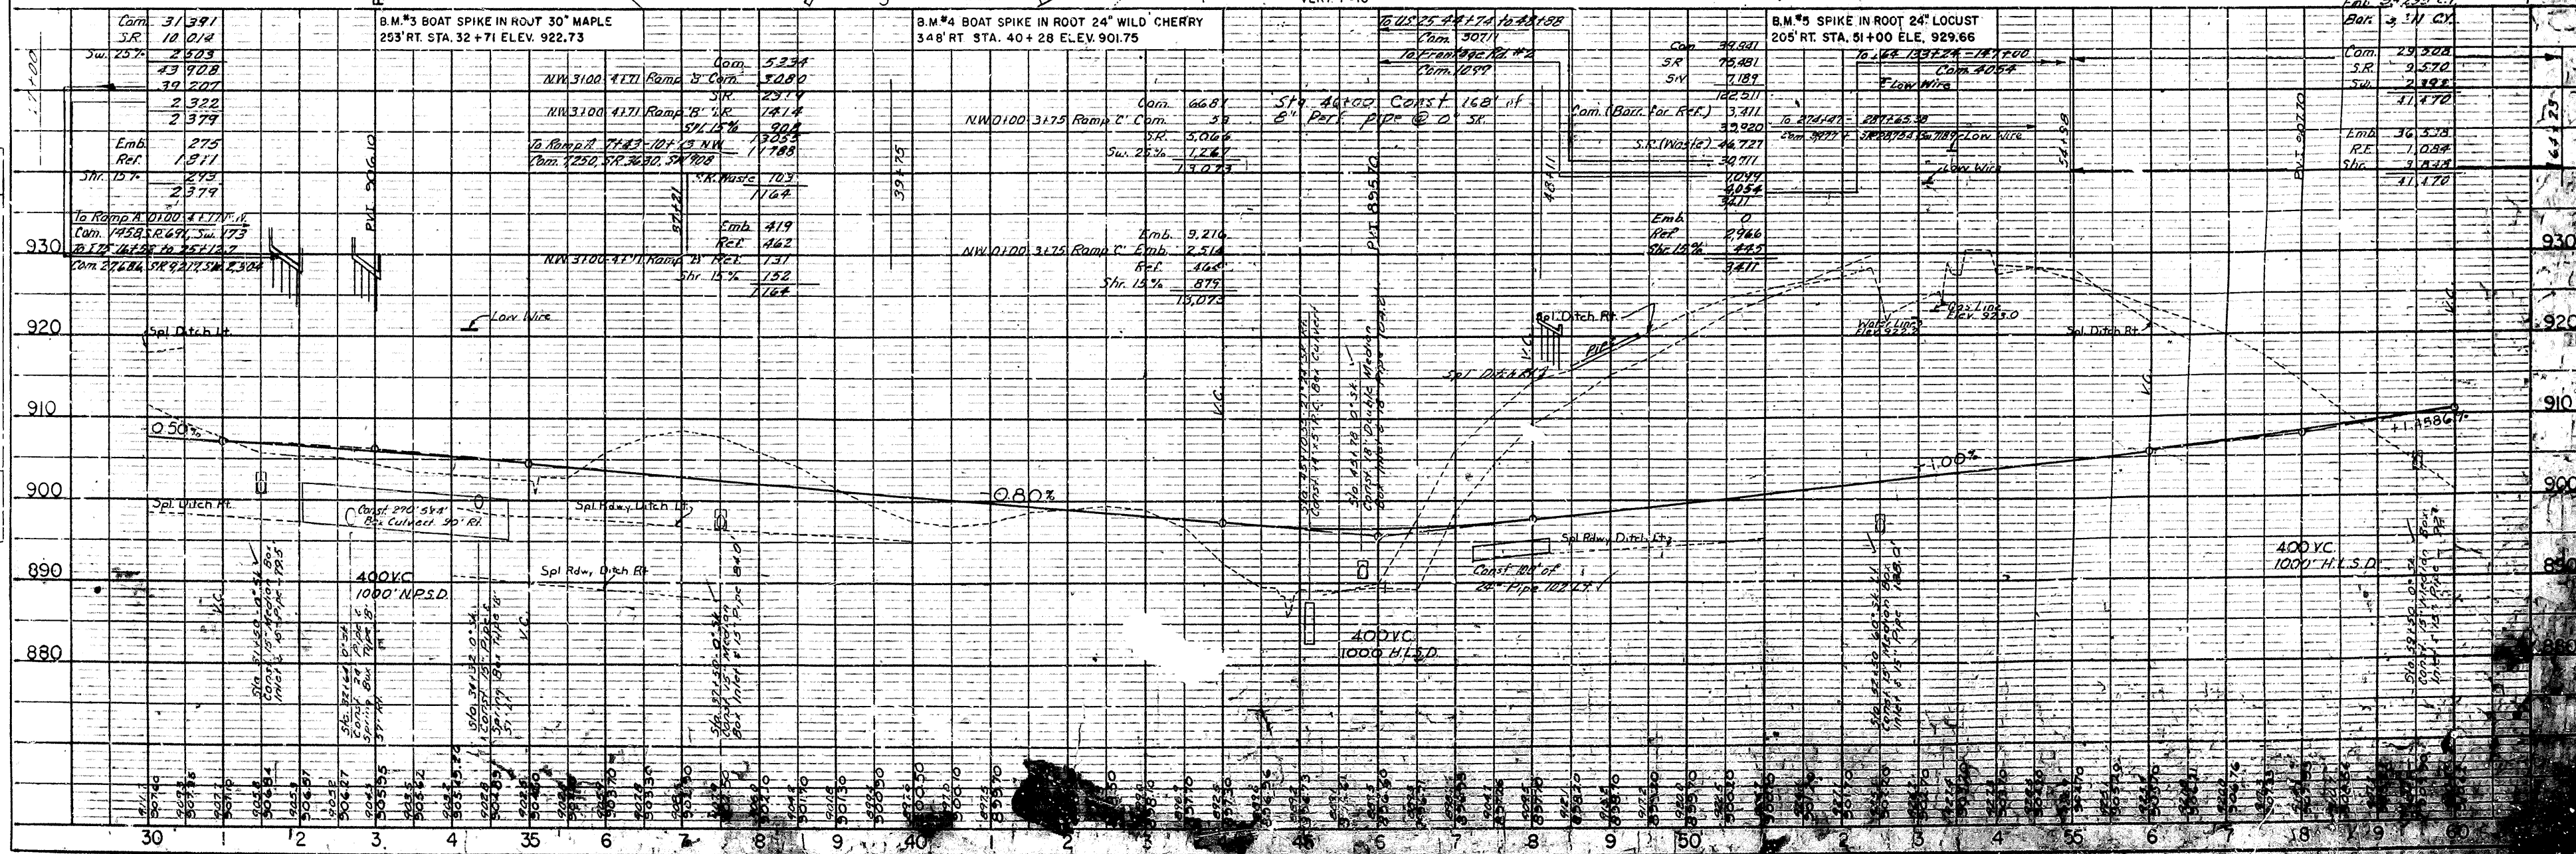
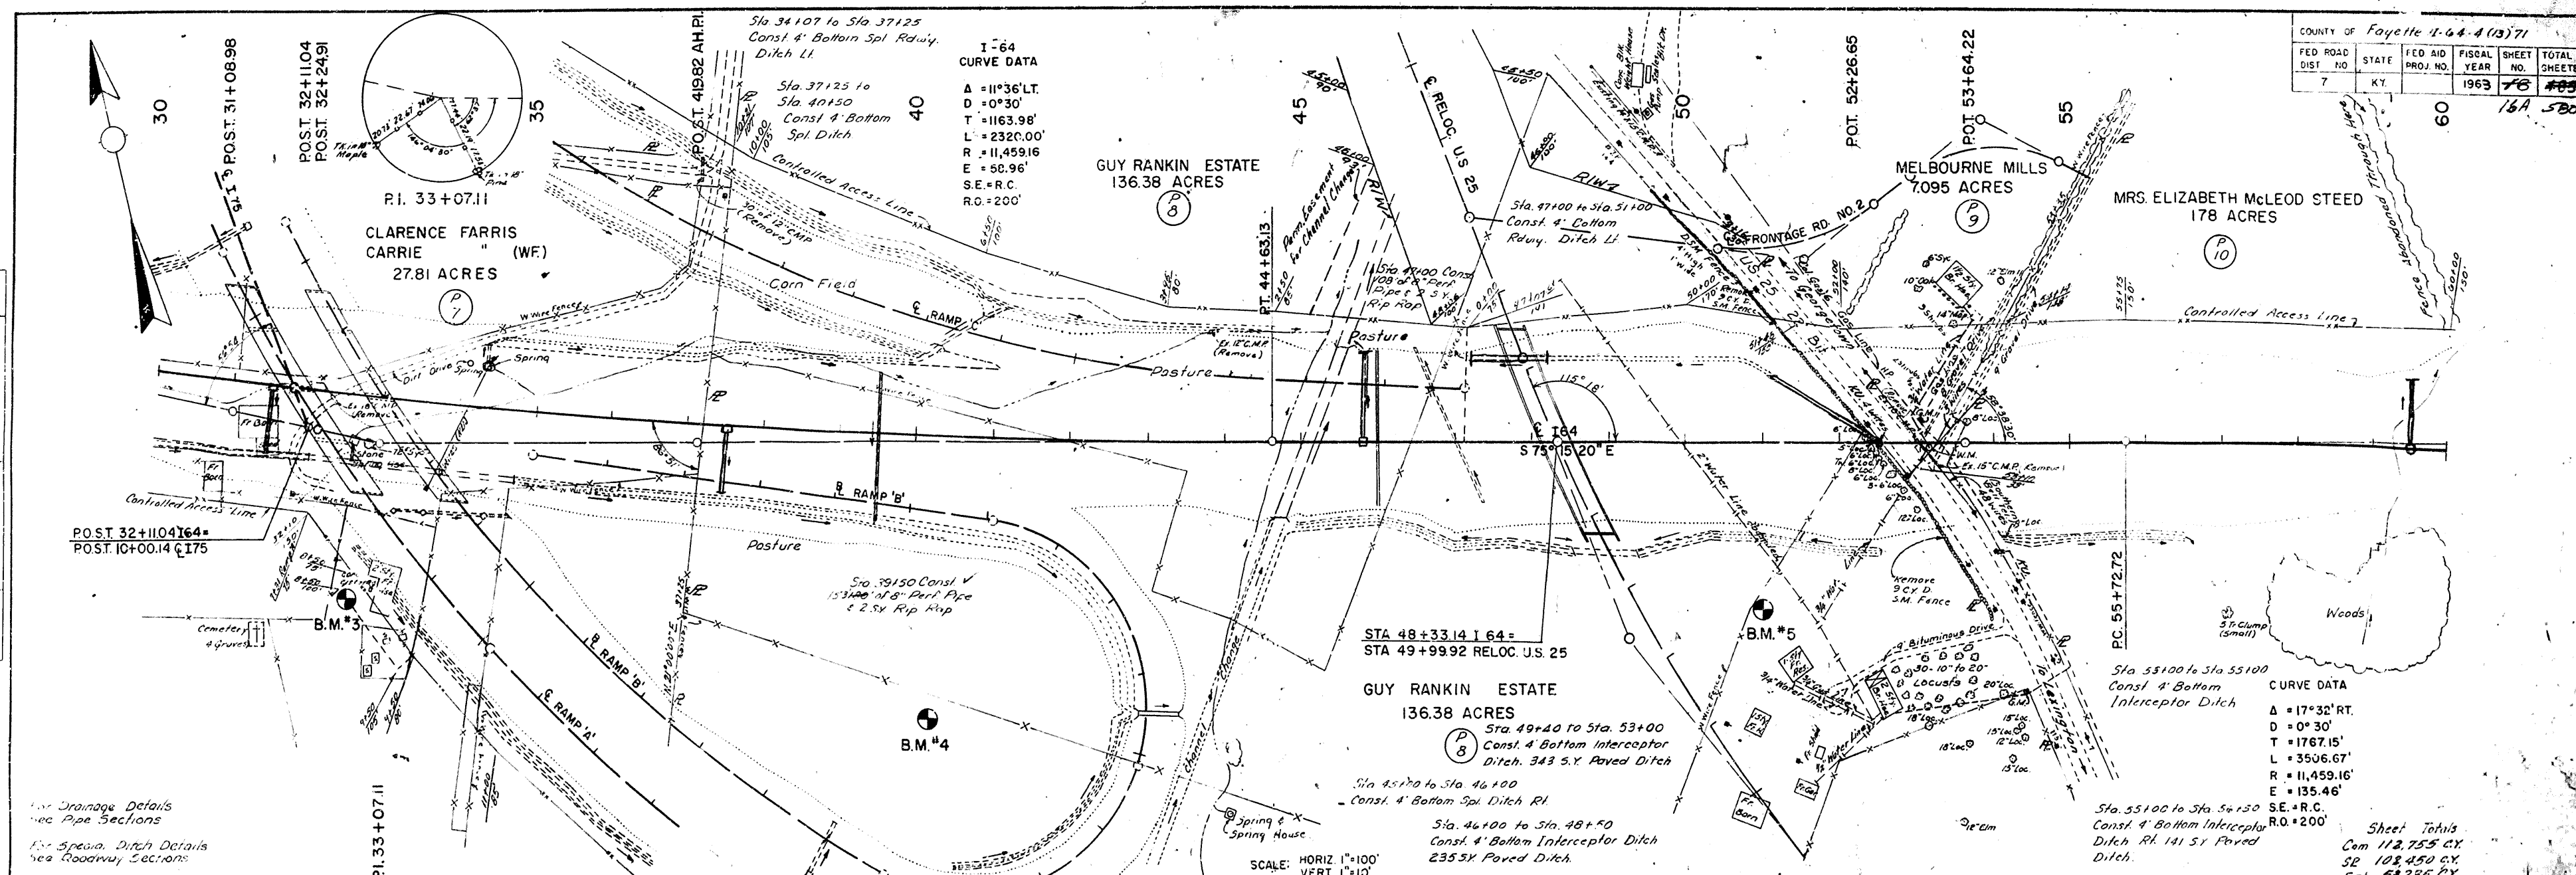


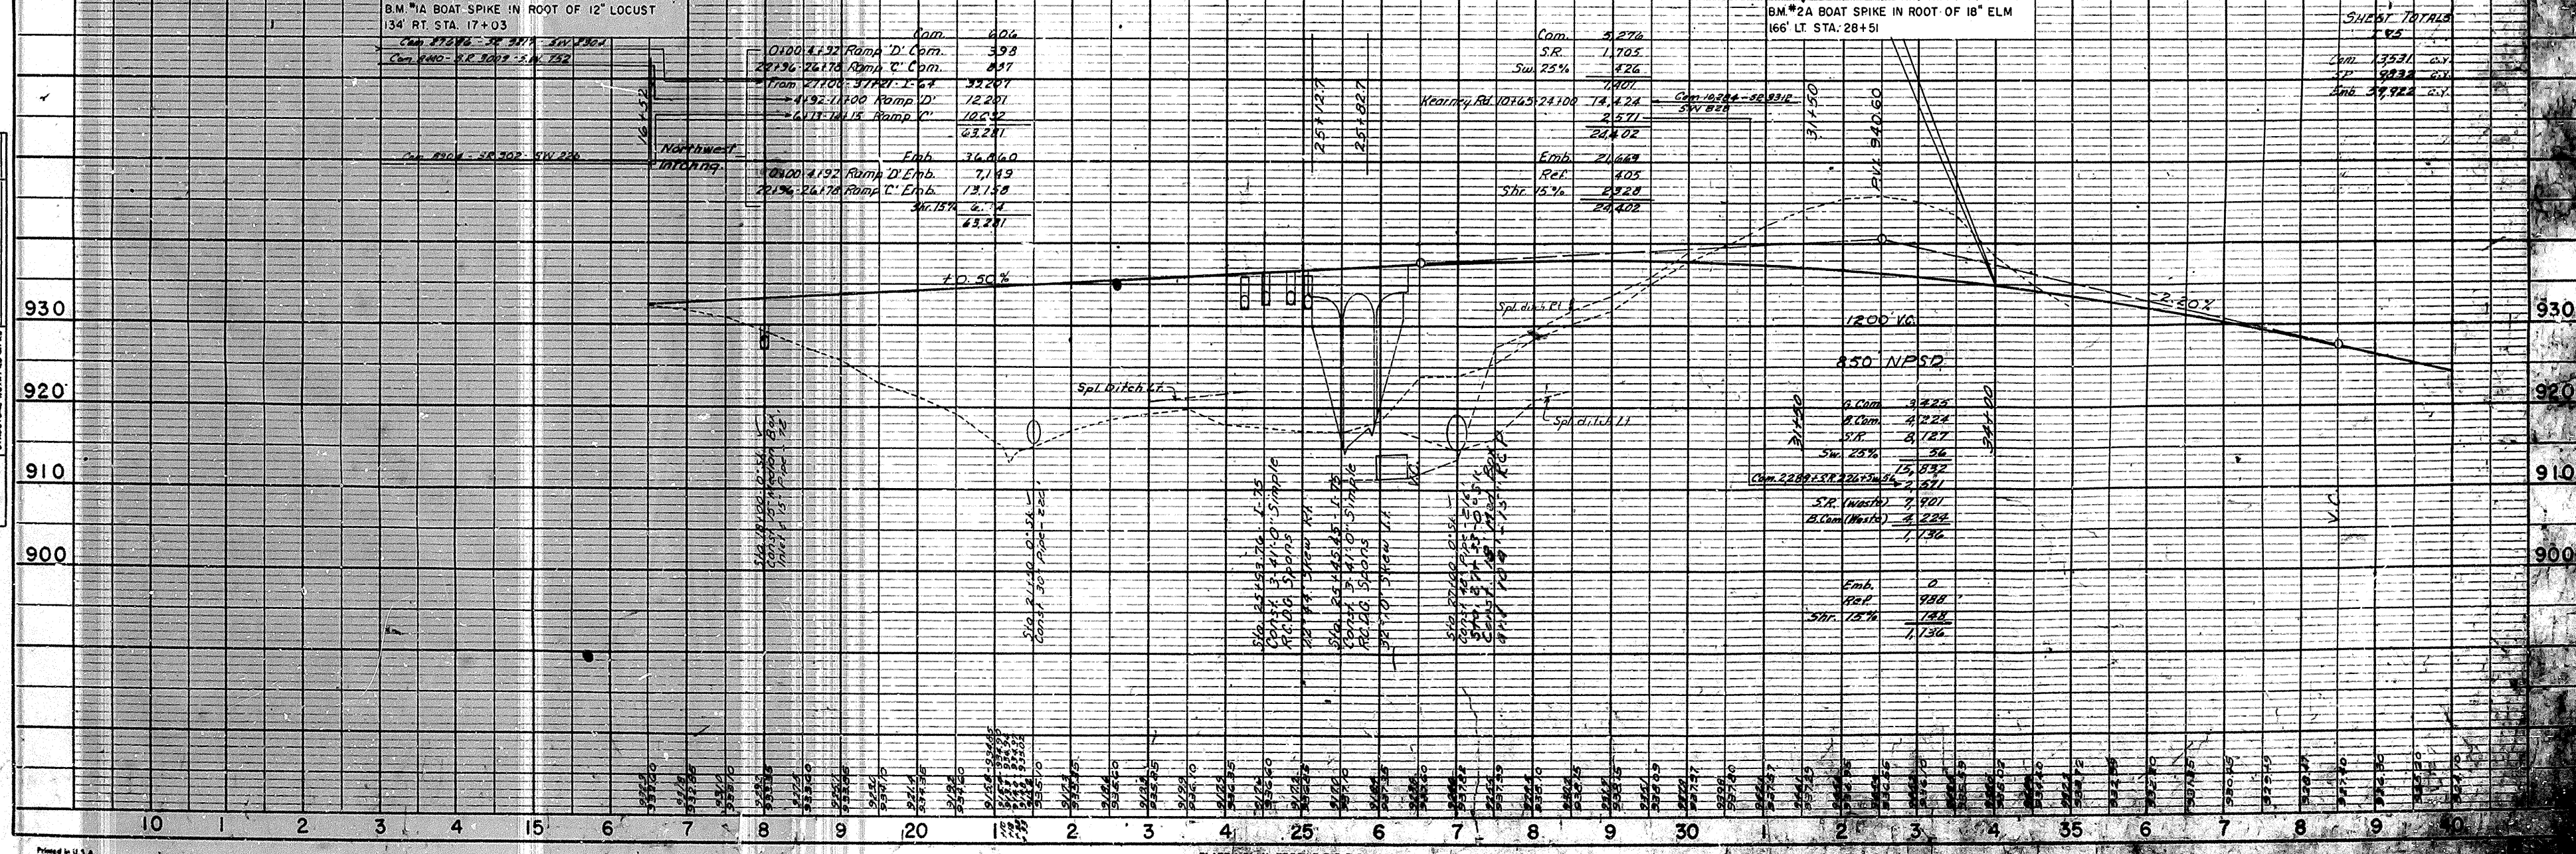

COUNTY OF Fayette 1-64-4(13)71					
FED. ROAD DIST. NO.	STATE	FED. AID PROJ. NO.	FISCAL YEAR	SHEET NO.	TOTAL SHEETS
7	KY.		1963	26	485



PLAN	DATE	BY
DESIGNED		
CHECKED		
NOTED		
DATE		

PROFILE	DATE	BY
DESIGNED		
CHECKED		
NOTED		
DATE		

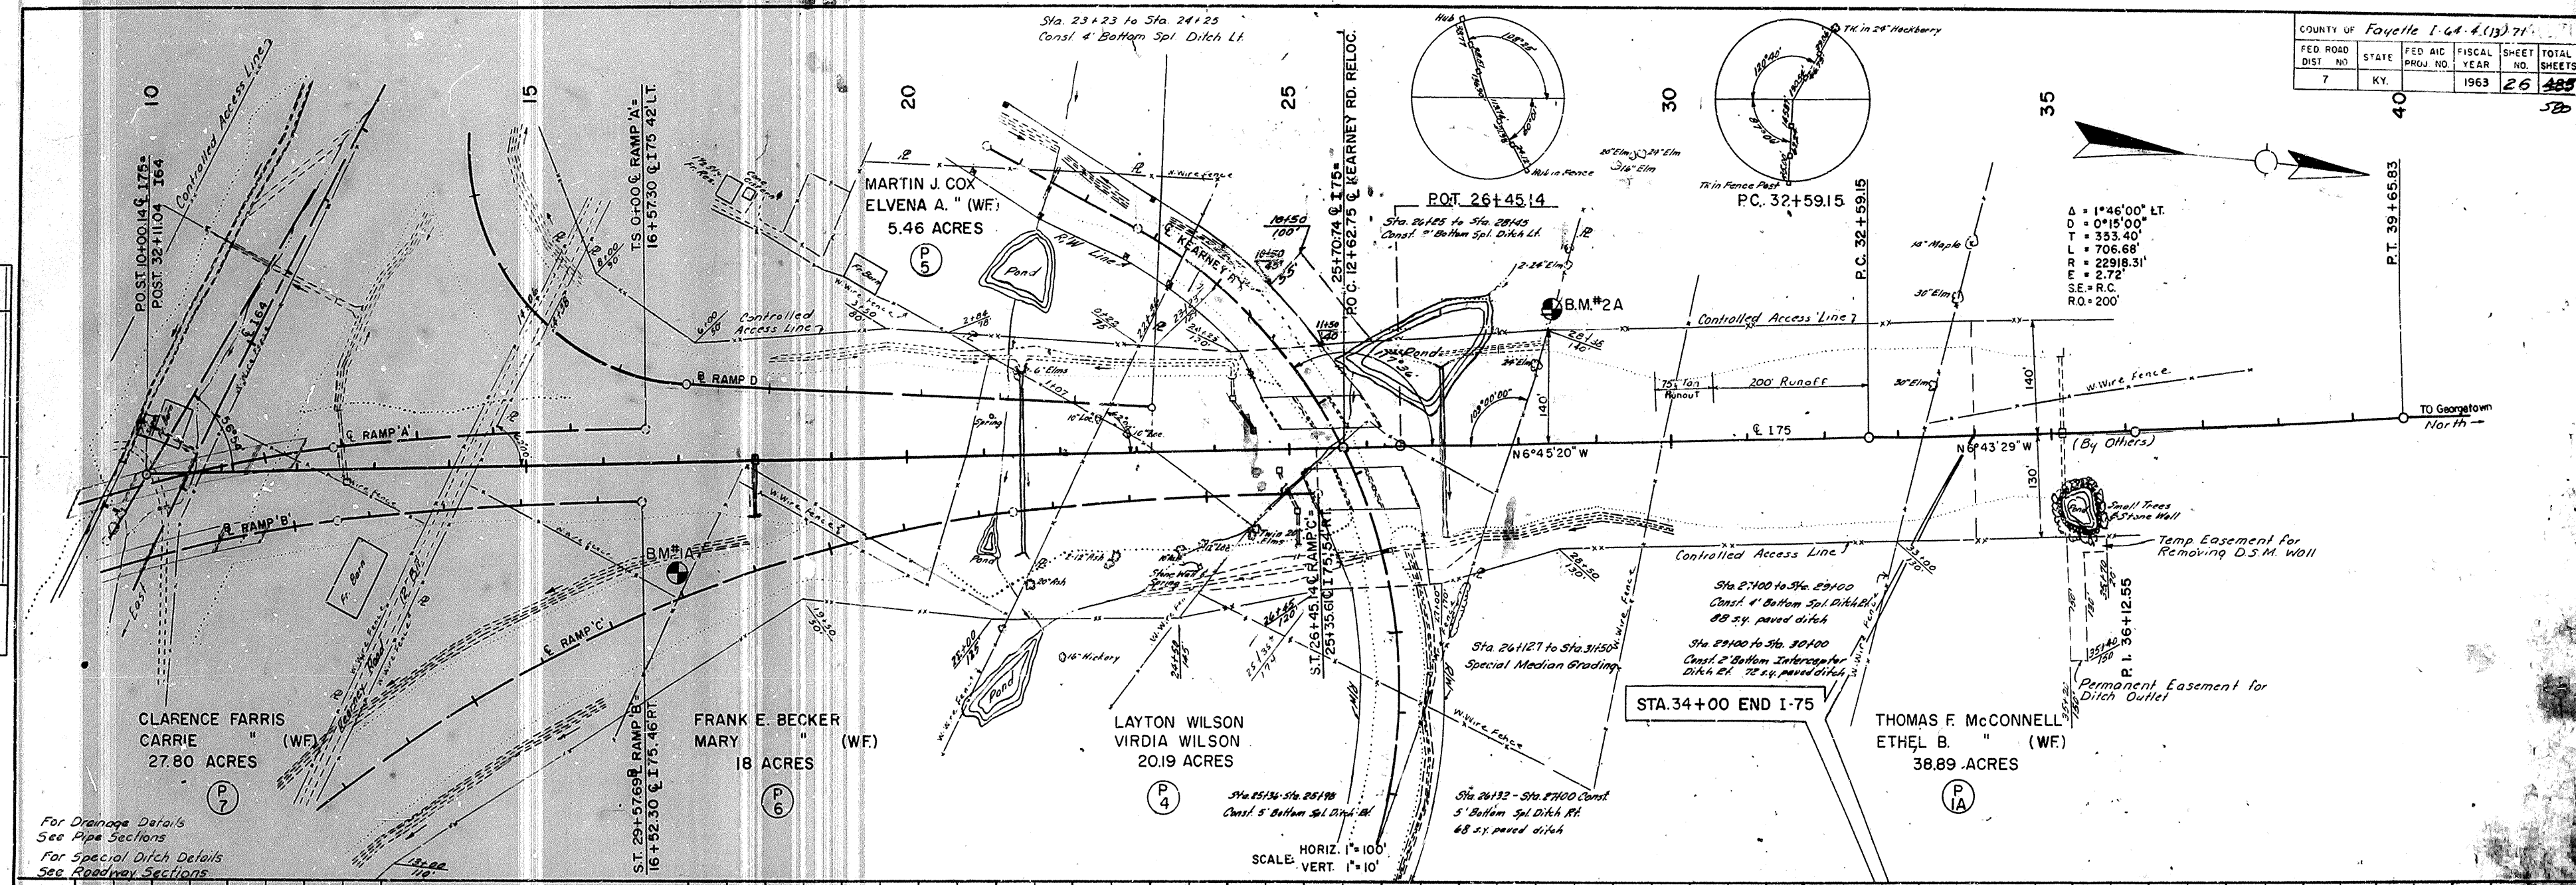

SP 34-204-10

COUNTY OF Fayette I-64-4(13)71					
FED. ROAD DIST. NO.	STATE	FED. AID PROJ. NO.	FISCAL YEAR	SHEET NO.	TOTAL SHEETS
7	KY.		1963	27	488

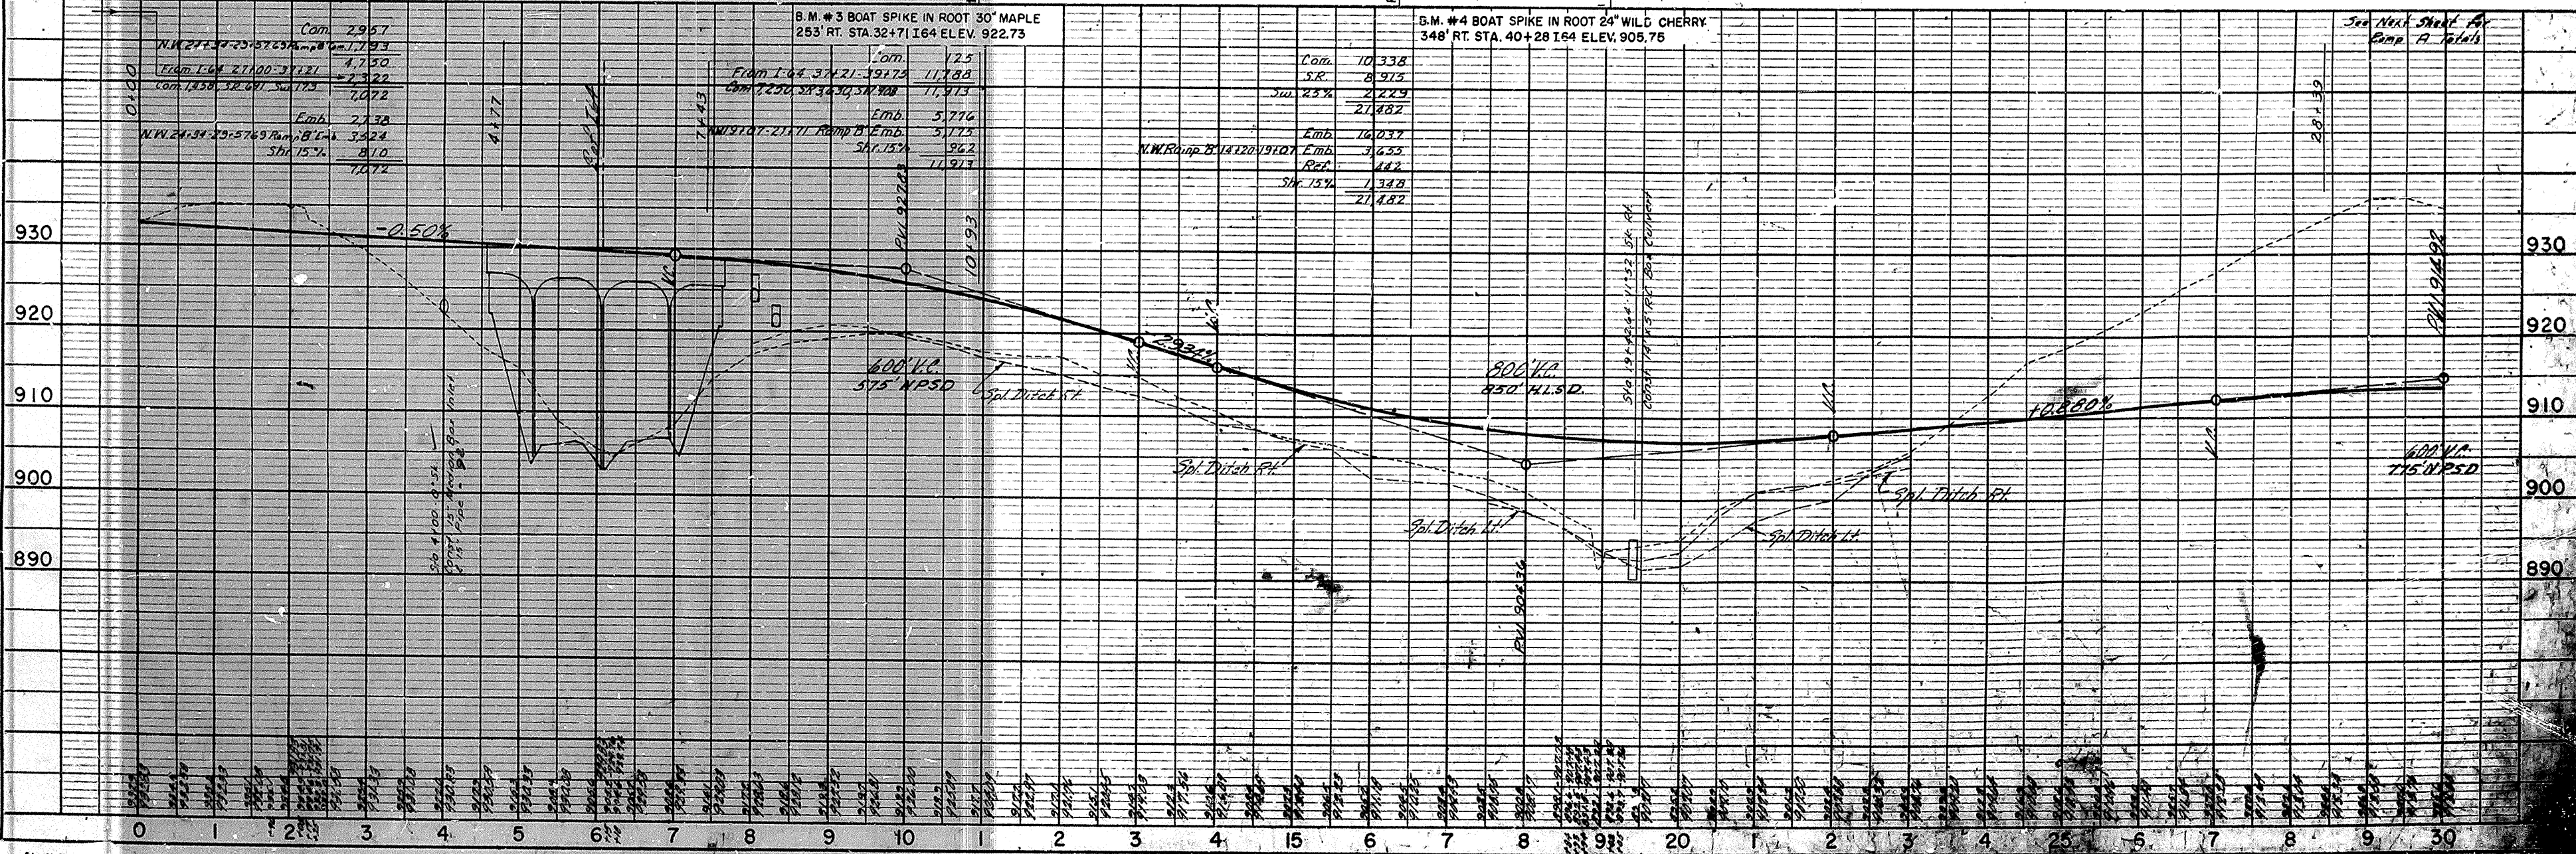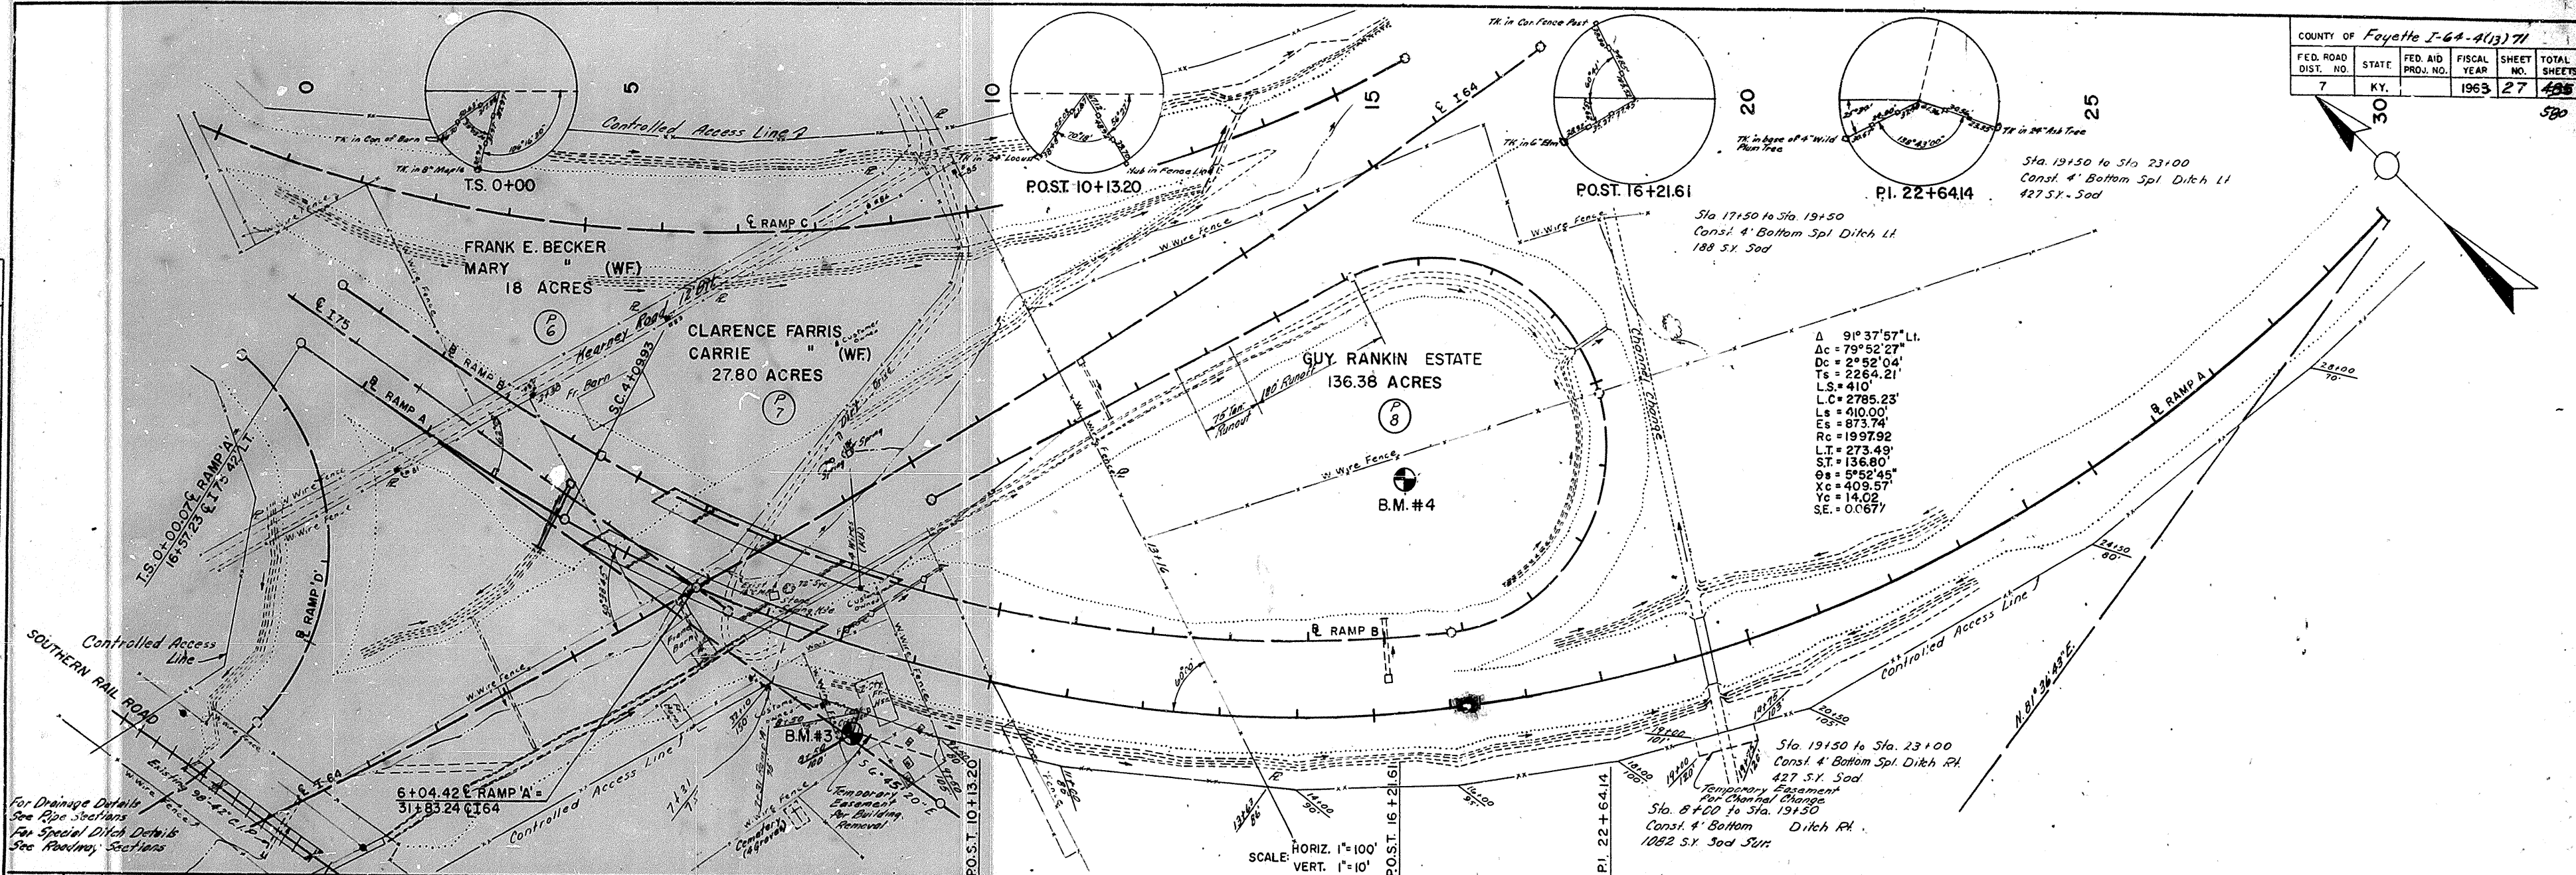

PLAN	DATE
NO. 10	

PROFILE	DATE
NO. 10	

PLATE 1 PLAN - PROFILE B.P.R. STANDARD

SP 30-234-10