

COMMONWEALTH OF KENTUCKY
DEPARTMENT OF HIGHWAYS
TEAM KENTUCKY TRANSPORTATION CABINET

DRAWING TITLE:


HORIZONTAL SCALE
SCALE: 1" = 5'


0' 5' 10' 20'


STA. 4000+00.00 TO STA. 4001+00.00

ITEM NO. COUNTY OF

SHEET NO. 4000+00.00

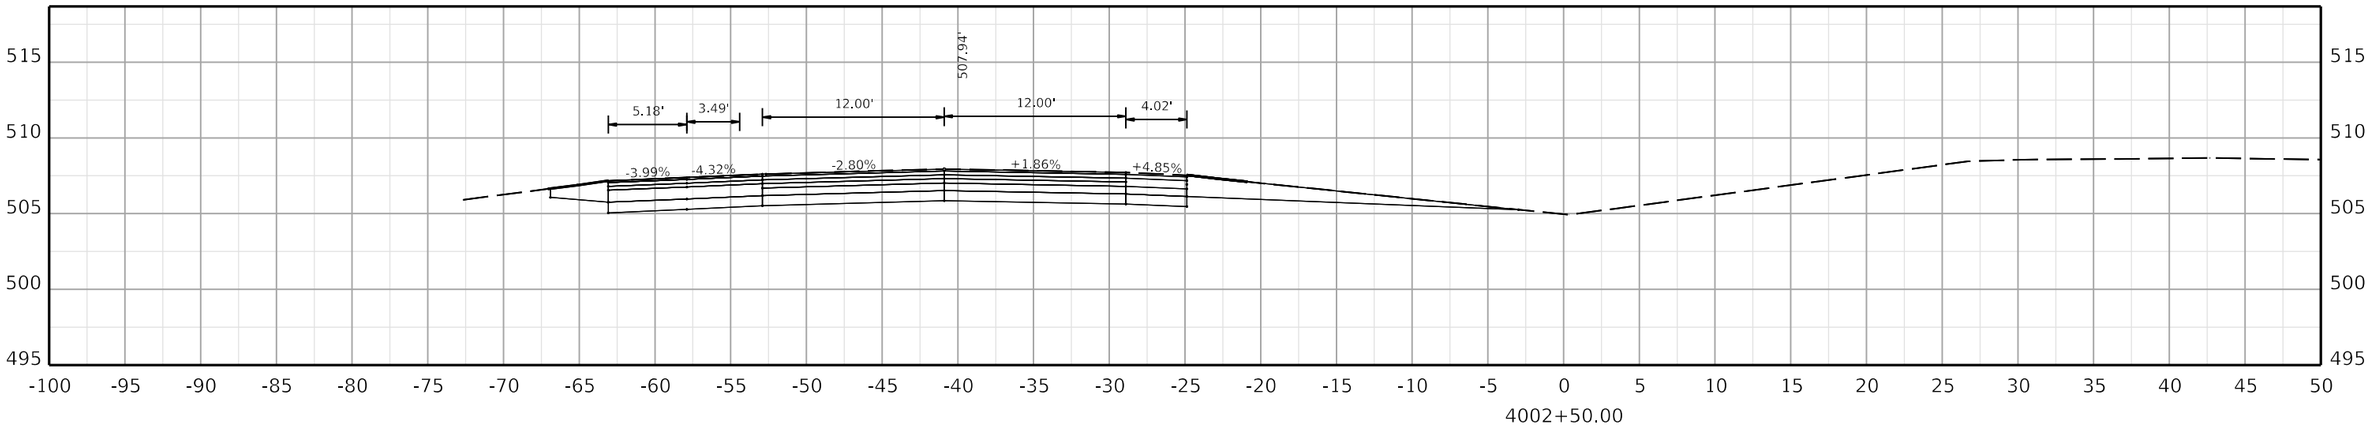

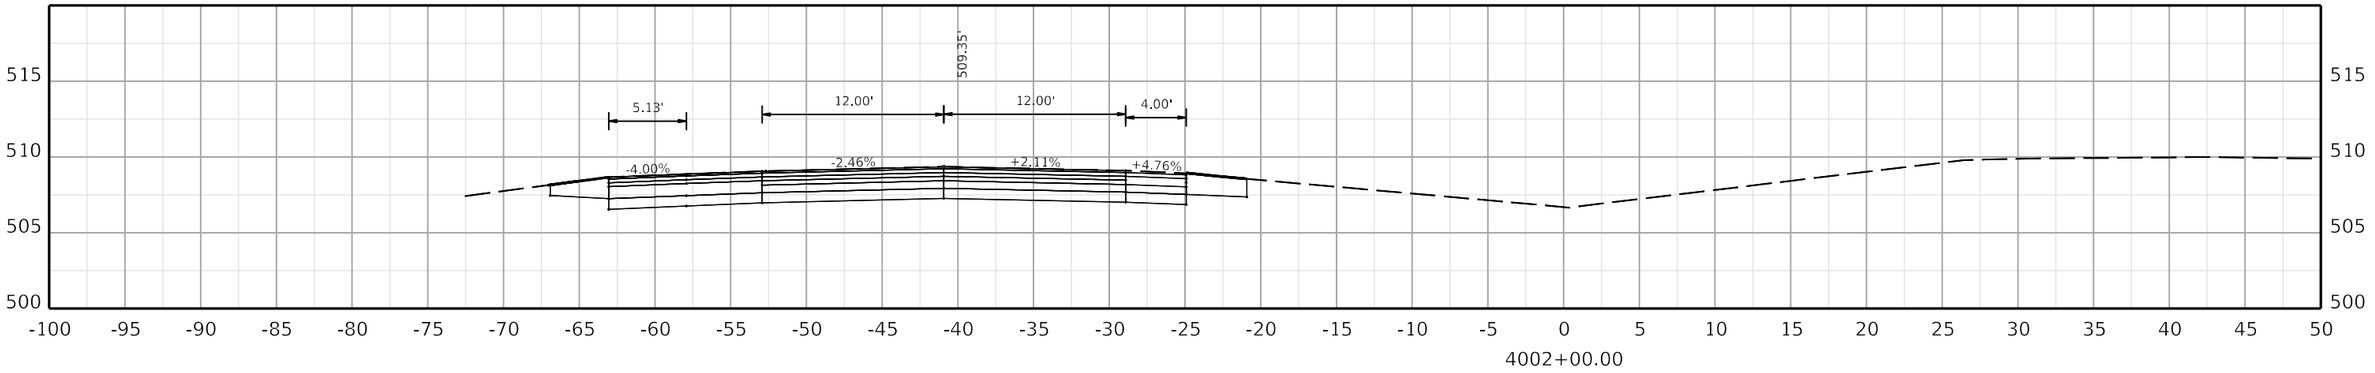

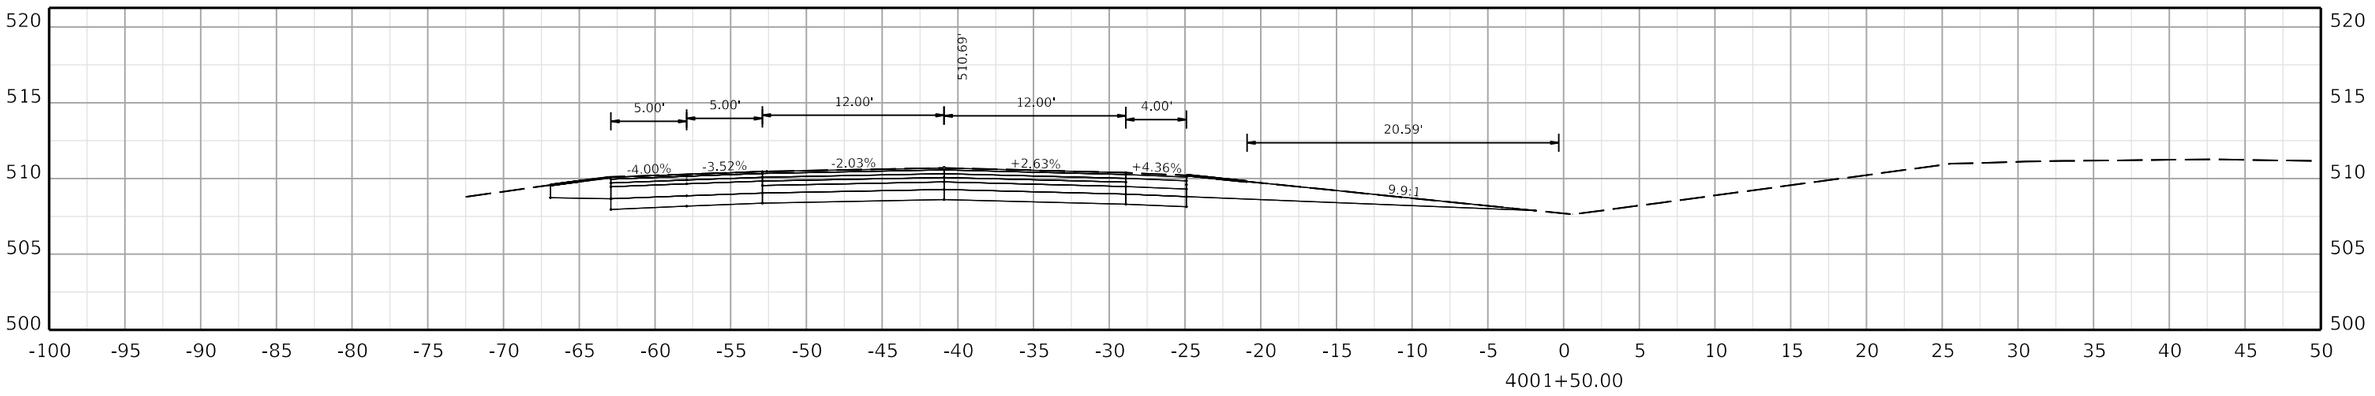

COMMONWEALTH OF KENTUCKY
DEPARTMENT OF HIGHWAYS
TEAM KENTUCKY

DRAWING TITLE:


HORIZONTAL SCALE
SCALE: 1" = 5'


0' 5' 10' 20'


STA. 4001+50.00 TO STA. 4002+50.00

ITEM NO. COUNTY OF

SHEET NO. 4001+50.00

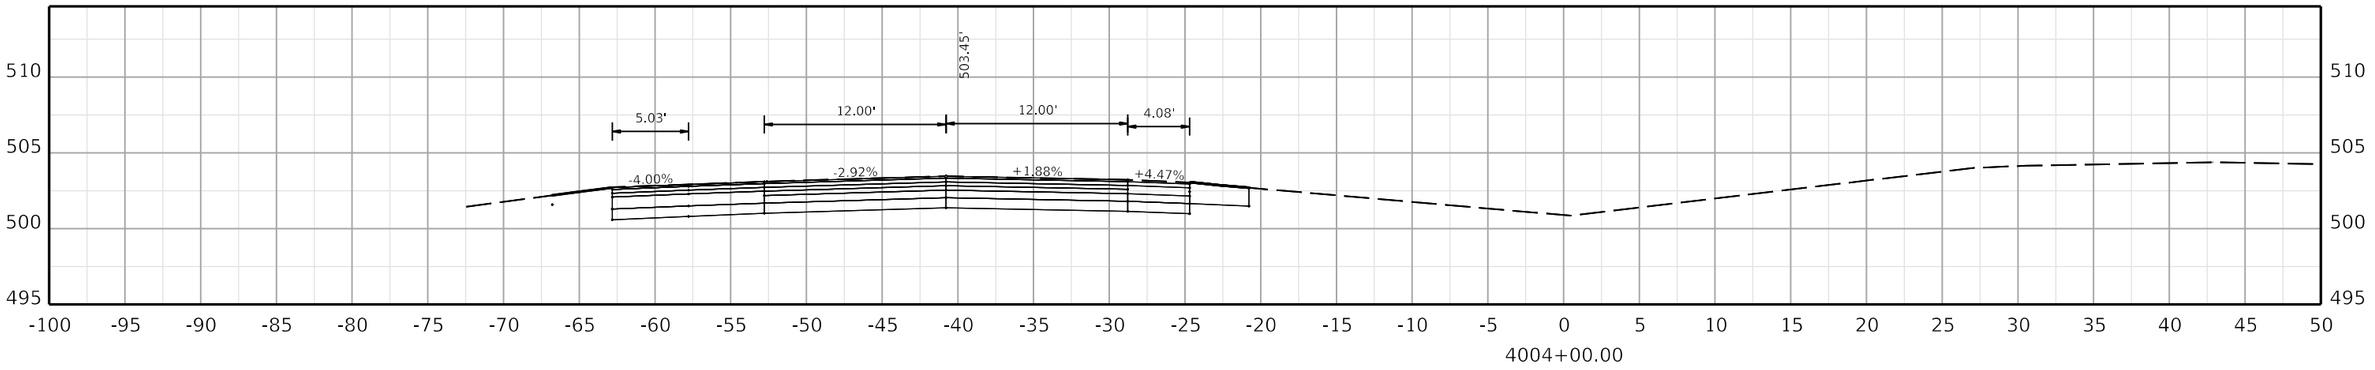

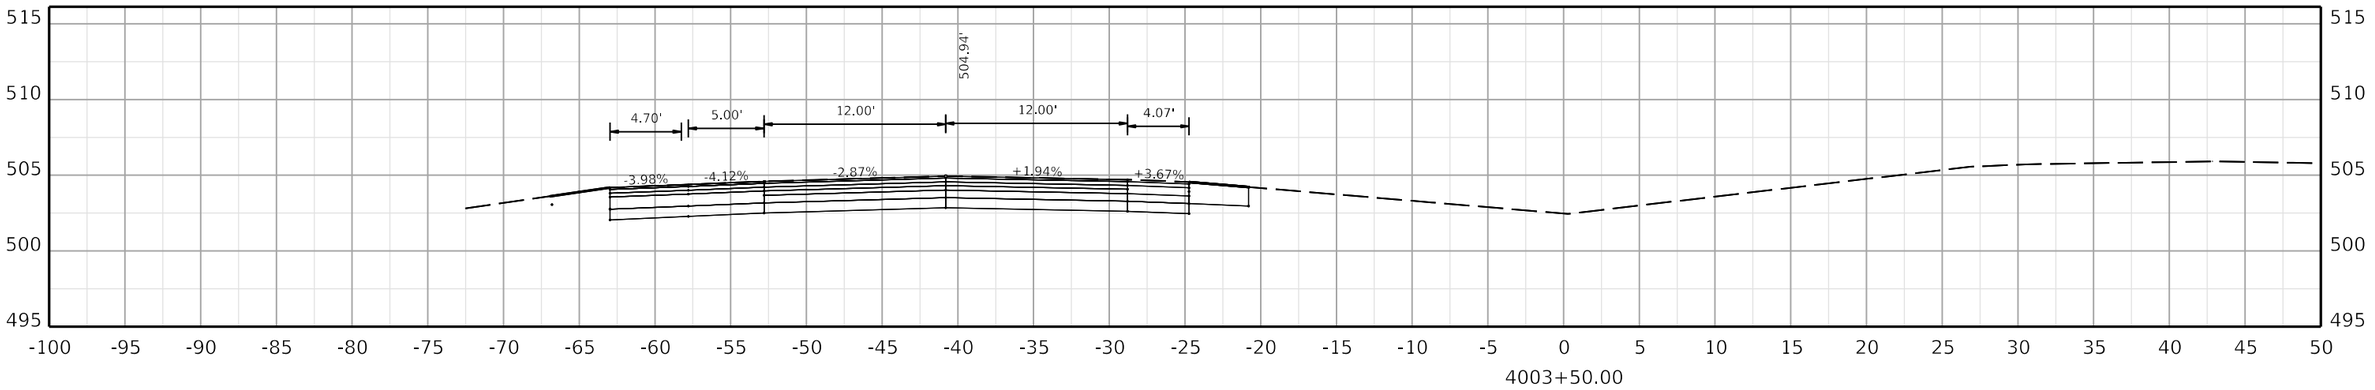

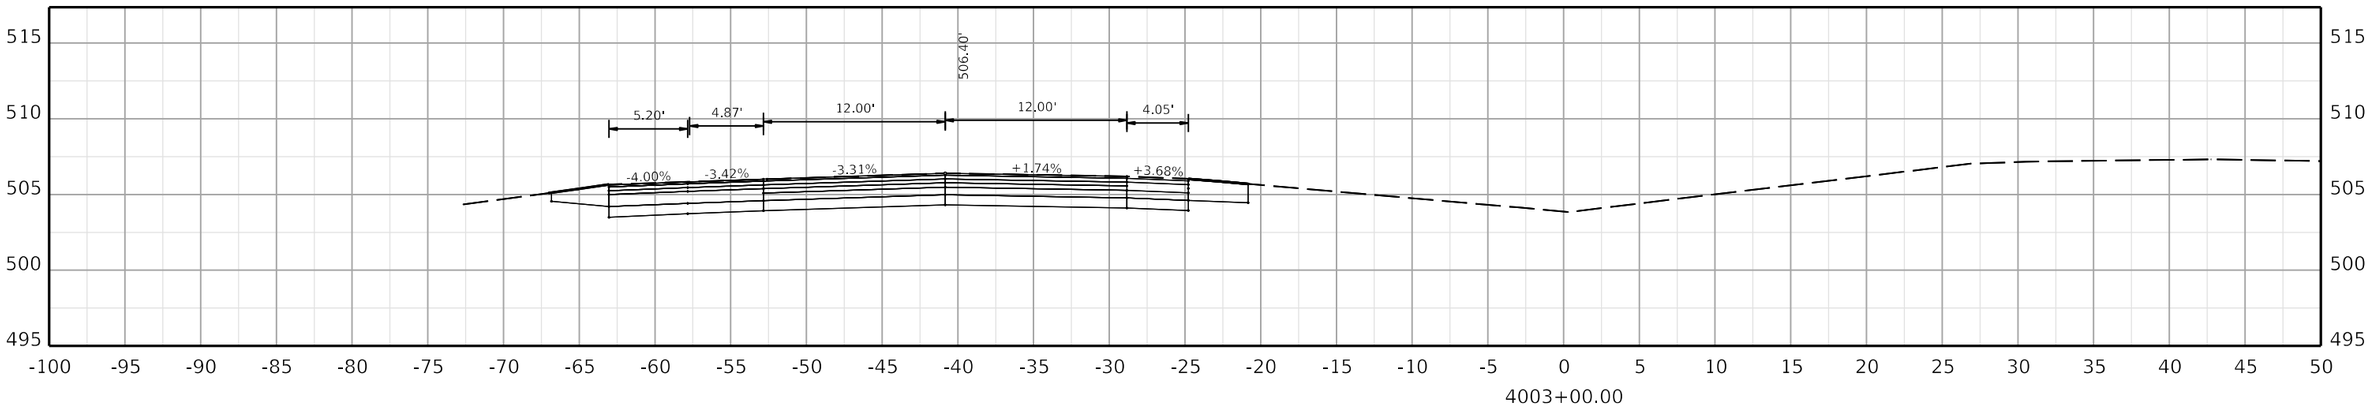

COMMONWEALTH OF KENTUCKY
DEPARTMENT OF HIGHWAYS

TEAM KENTUCKY

DRAWING TITLE:

HORIZONTAL SCALE
SCALE: 1" = 5'

0' 5' 10' 20'

STA. 4003+00.00 TO STA. 4004+00.00


ITEM NO. COUNTY OF


SHEET NO.
4003+00.00


OpenRoads Designer v10.12.02.4

USER: USLR095925

FILE NAME: C:\BMS\WSP-US-PW-02\D0932959\CORR_I-24W_ASPHALT_PAVING_SEGMENT1_XSEC.DGN

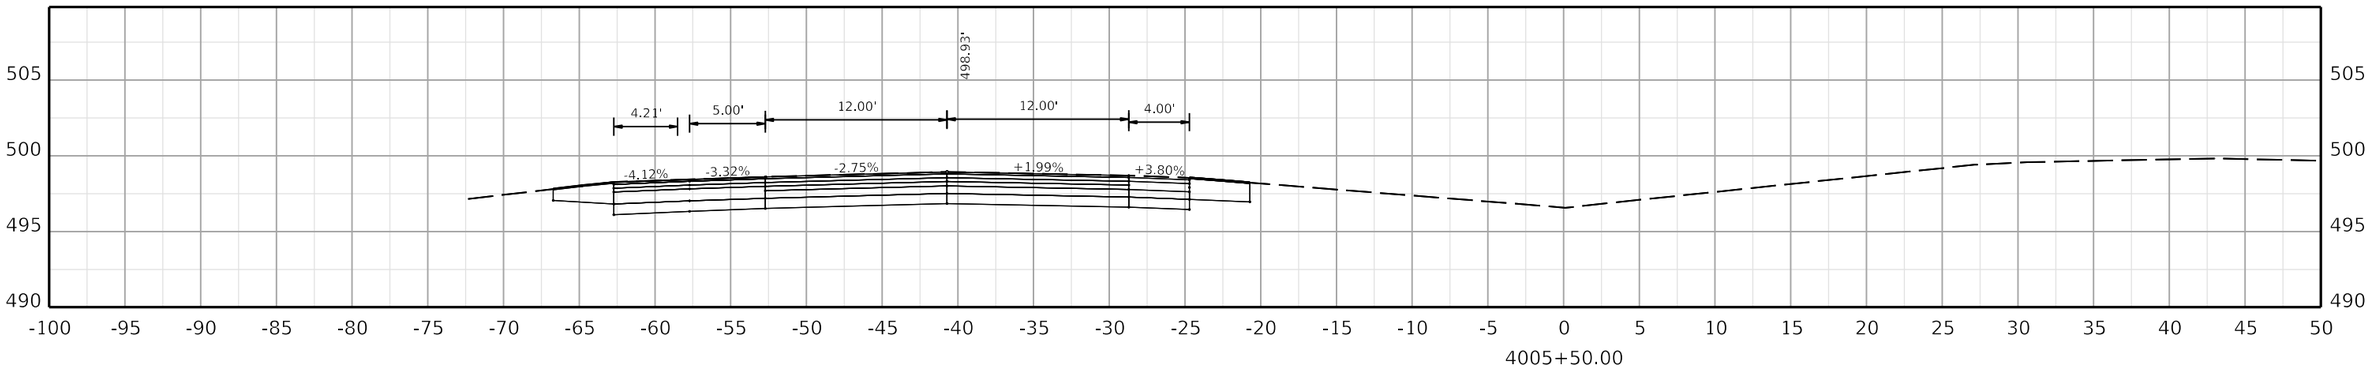

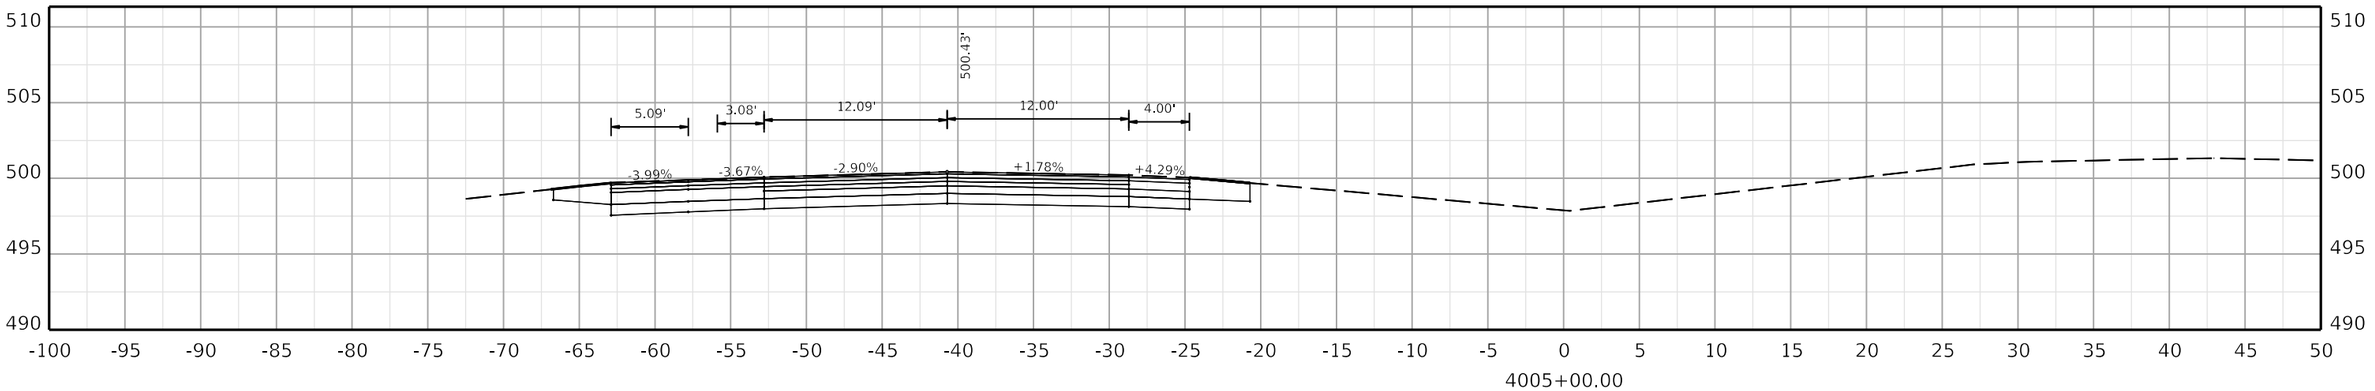

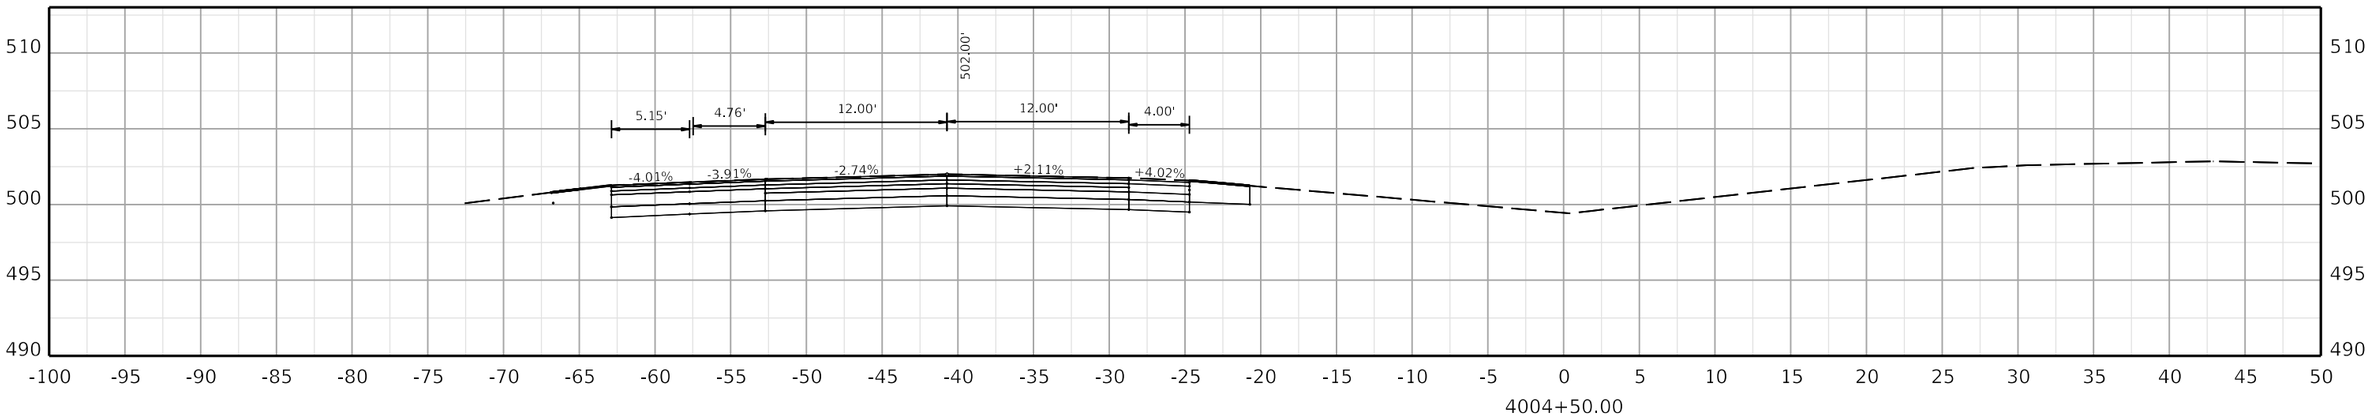

COMMONWEALTH OF KENTUCKY
DEPARTMENT OF HIGHWAYS
TEAM KENTUCKY TRANSPORTATION CABINET

DRAWING TITLE:


HORIZONTAL SCALE
SCALE: 1" = 5'


0' 5' 10' 20'


STA. 4004+50.00 TO STA. 4005+50.00

ITEM NO. COUNTY OF

SHEET NO.
4004+50.00

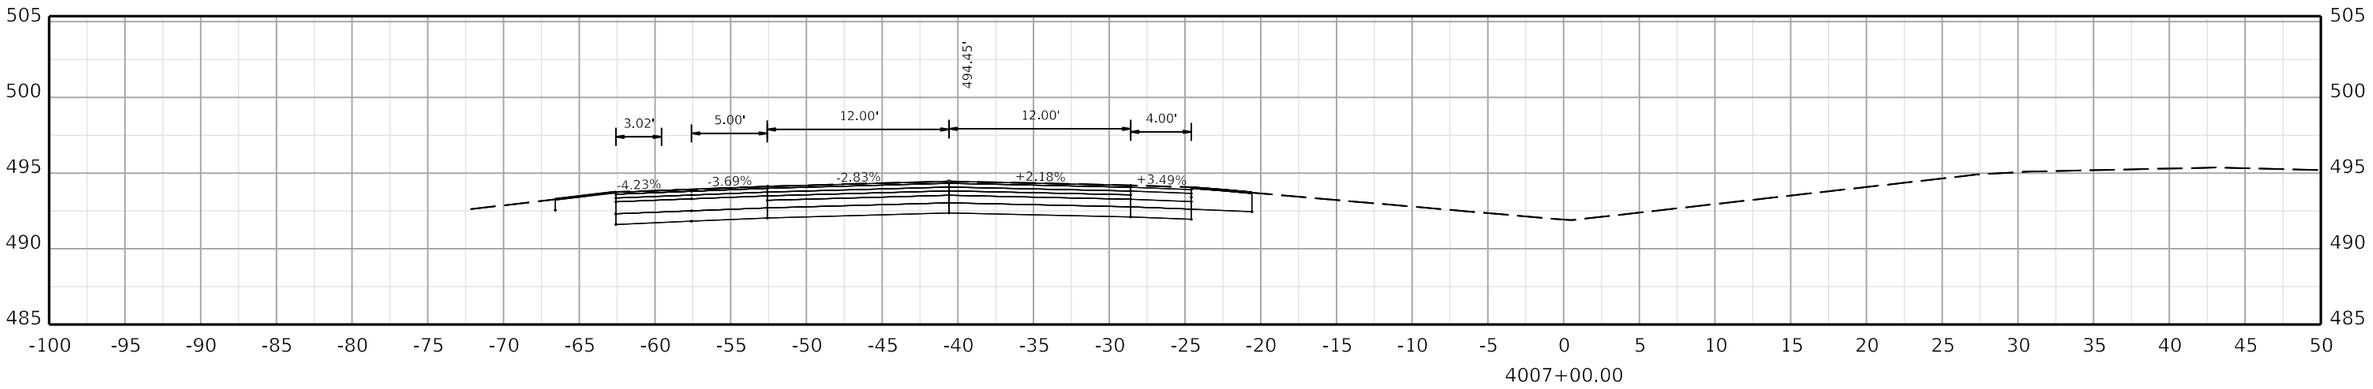

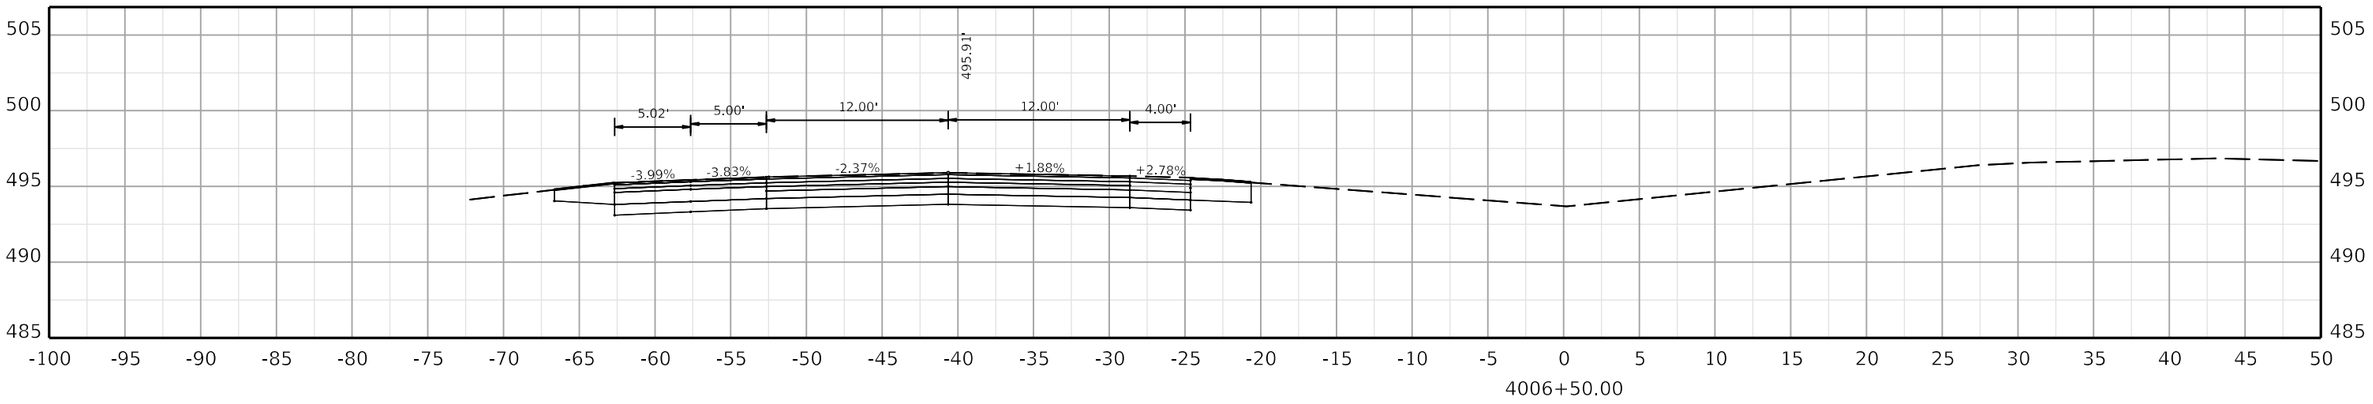

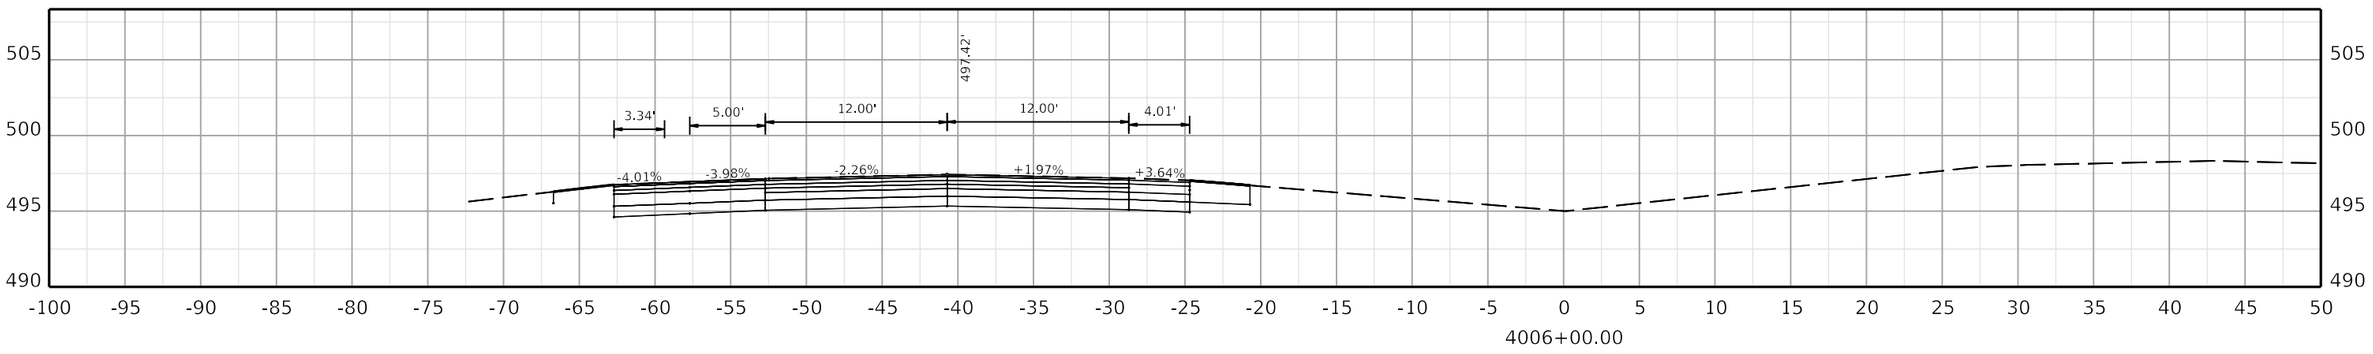

COMMONWEALTH OF KENTUCKY
DEPARTMENT OF HIGHWAYS
TEAM KENTUCKY TRANSPORTATION CABINET

DRAWING TITLE:


HORIZONTAL SCALE
SCALE: 1" = 5'


0' 5' 10' 20'


STA. 4006+00.00 TO STA. 4007+00.00

ITEM NO. COUNTY OF

SHEET NO.
4006+00.00

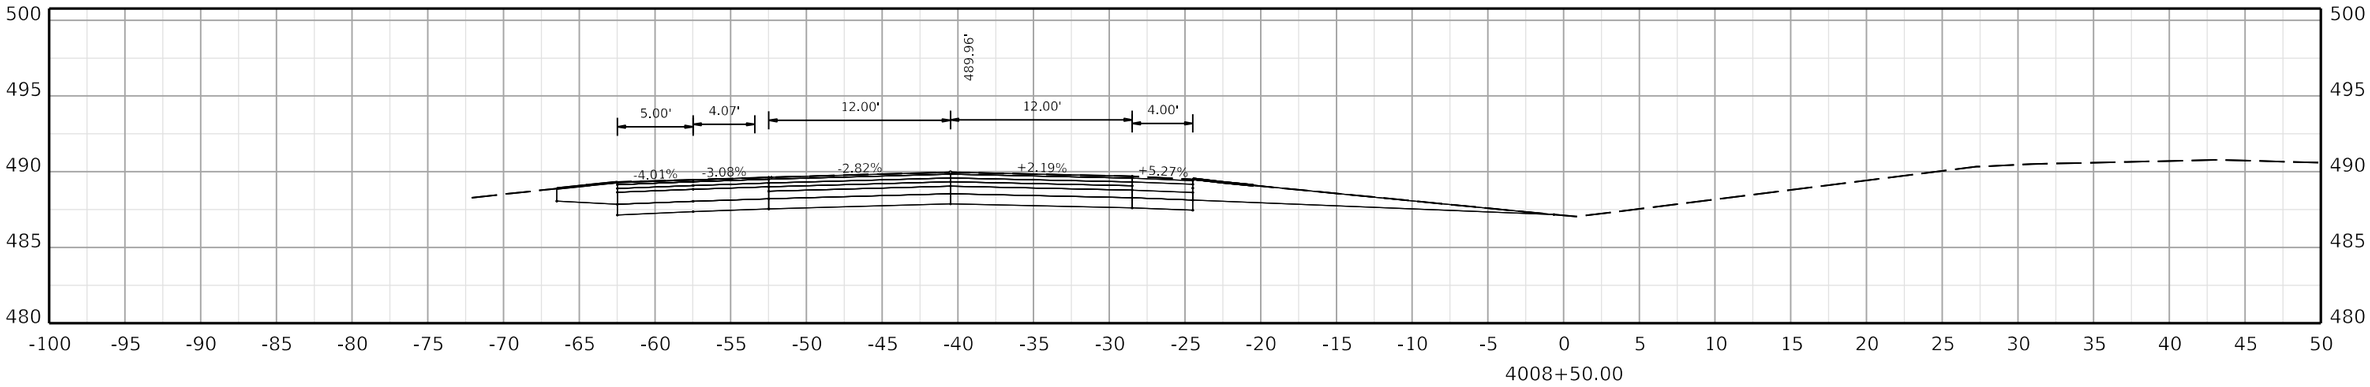

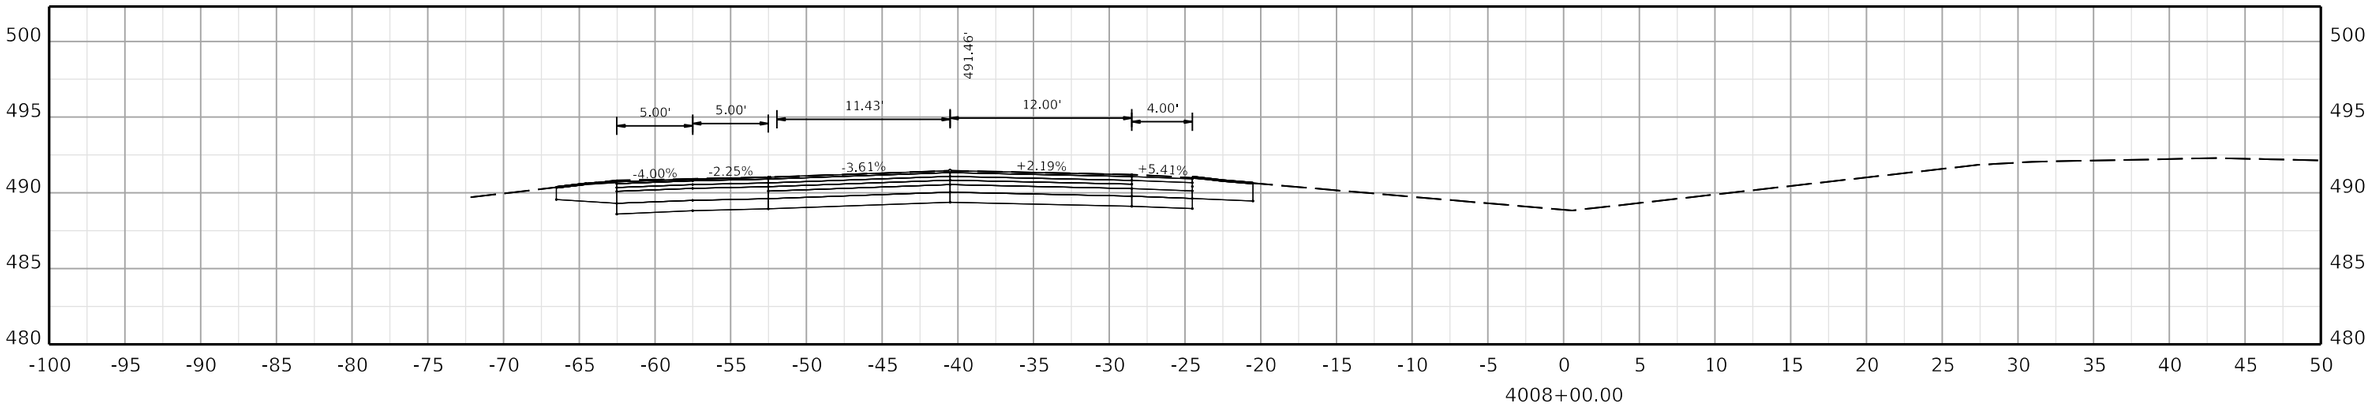

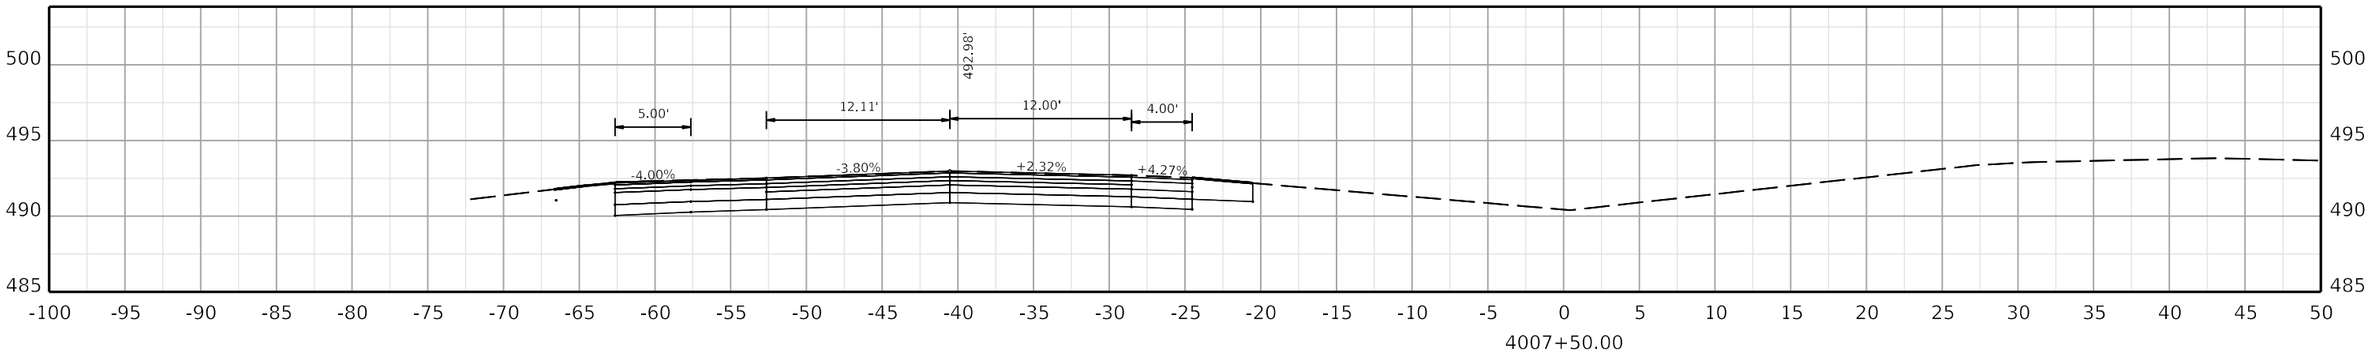

COMMONWEALTH OF KENTUCKY
DEPARTMENT OF HIGHWAYS
TEAM KENTUCKY TRANSPORTATION COMPANY

DRAWING TITLE:


HORIZONTAL SCALE
SCALE: 1" = 5'


0' 5' 10' 20'


STA. 4007+50.00 TO STA. 4008+50.00

ITEM NO. COUNTY OF

SHEET NO.
4007+50.00

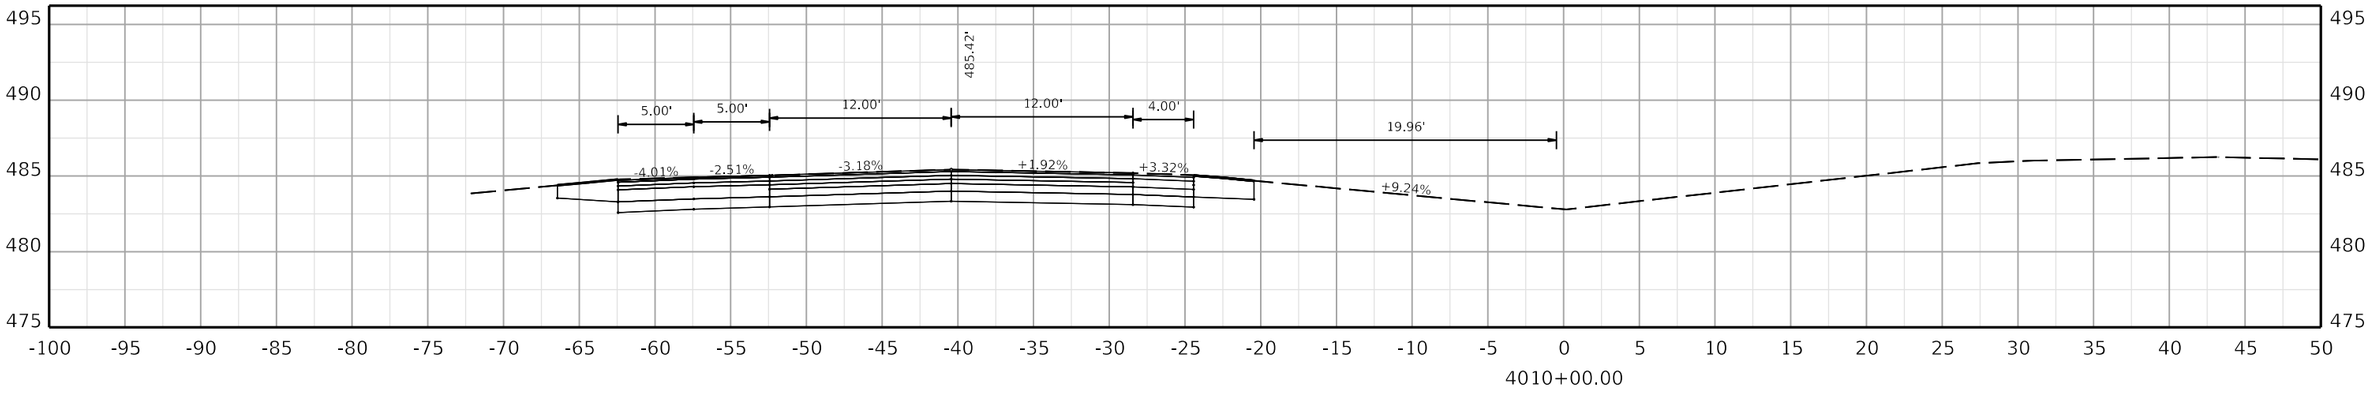

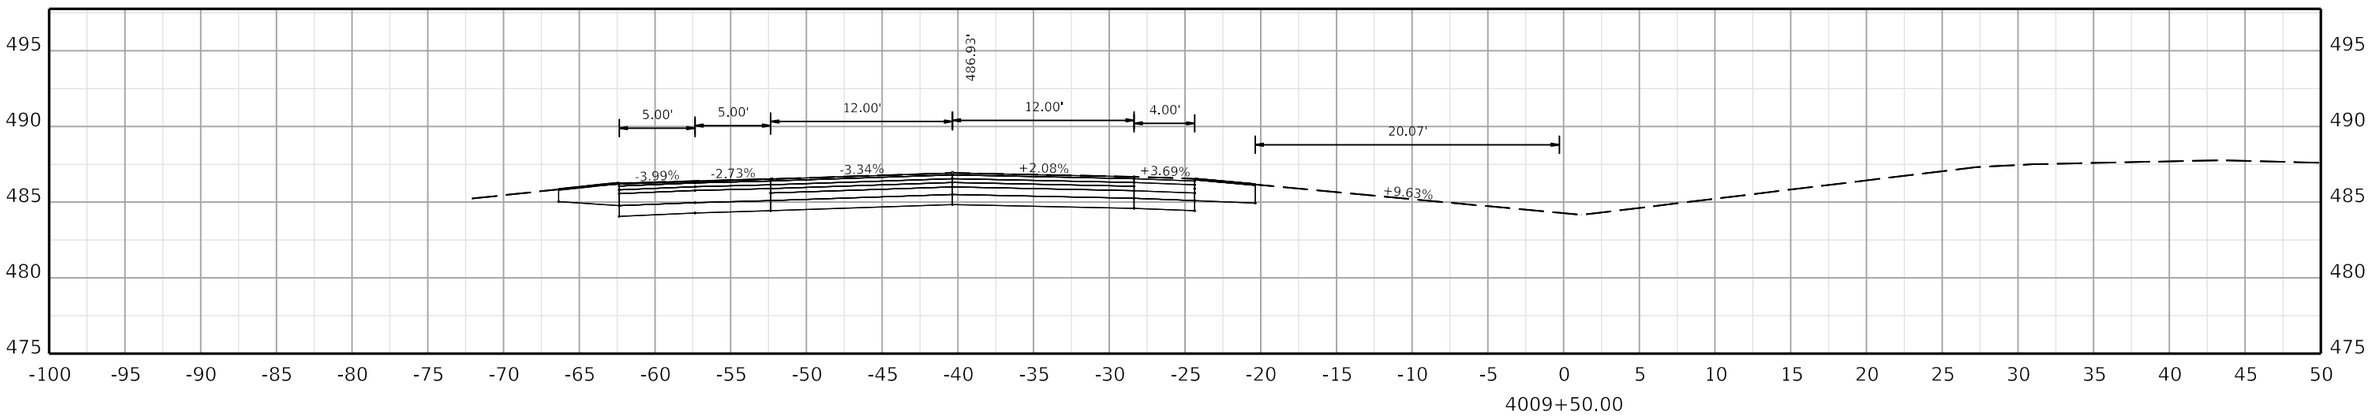

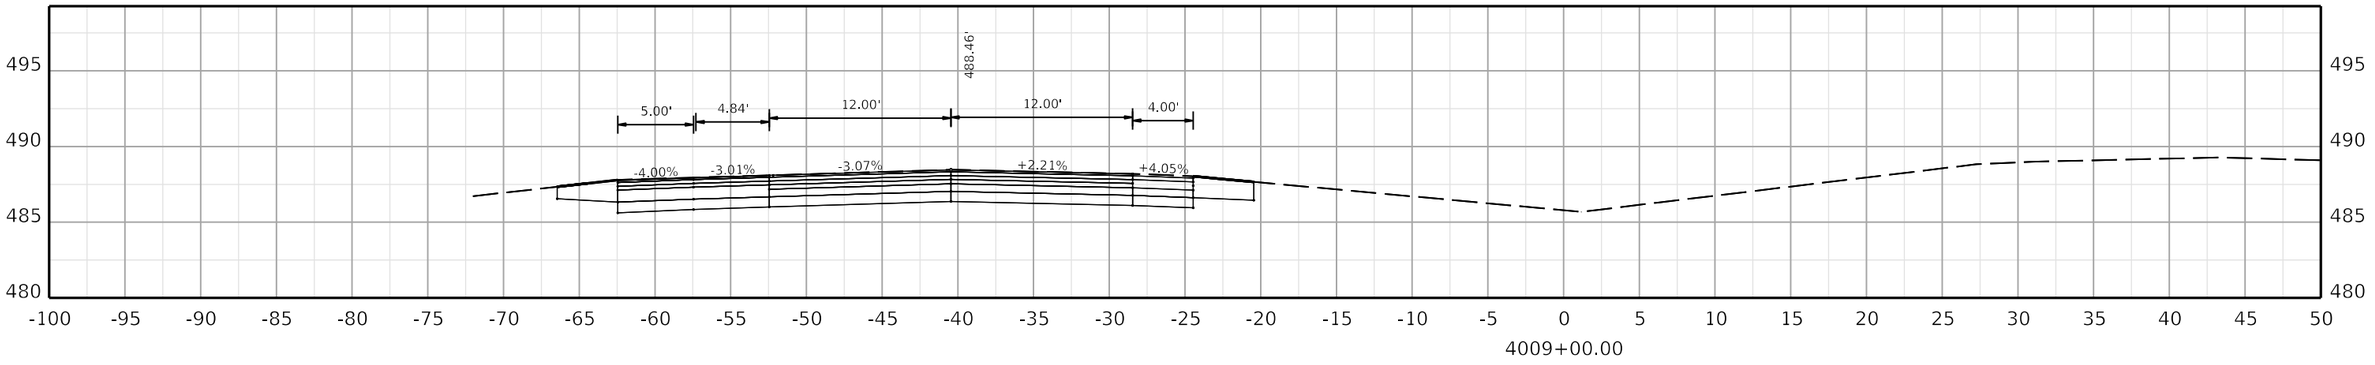

COMMONWEALTH OF KENTUCKY
DEPARTMENT OF HIGHWAYS
TEAM KENTUCKY

DRAWING TITLE:


HORIZONTAL SCALE
SCALE: 1" = 5'


0' 5' 10' 20'


STA. 4009+00.00 TO STA. 4010+00.00

ITEM NO. COUNTY OF

SHEET NO.
4009+00.00

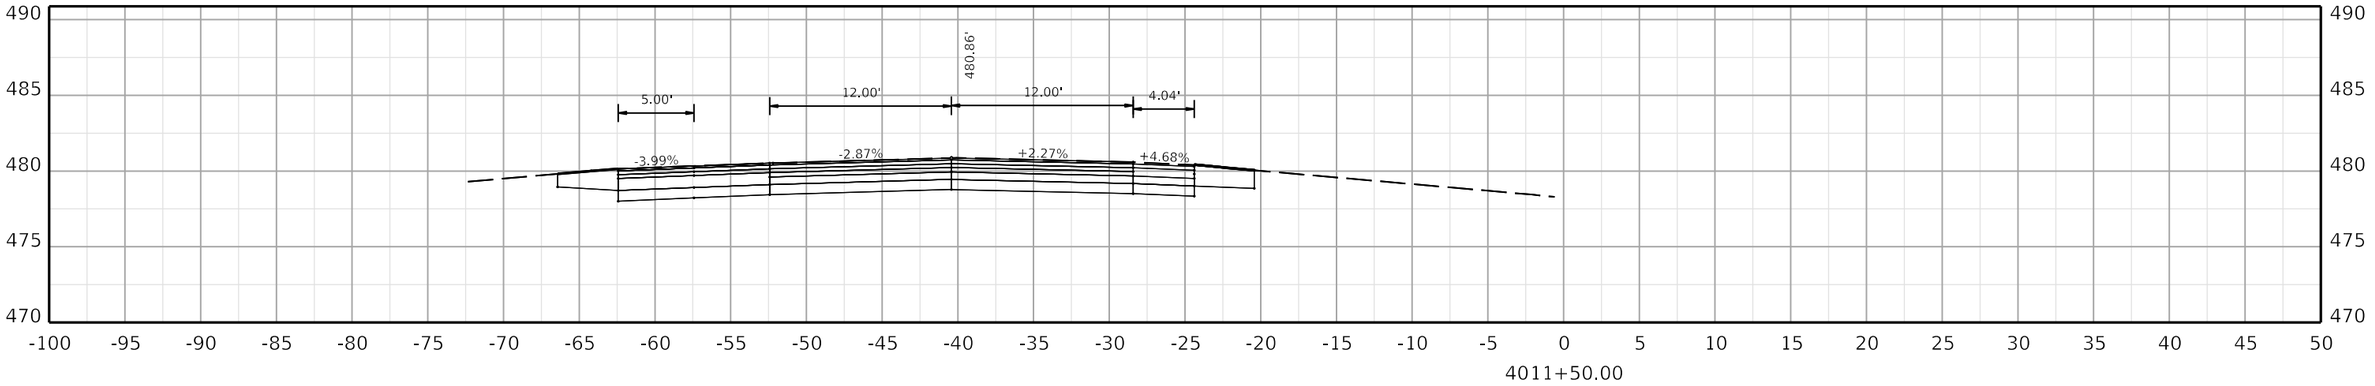

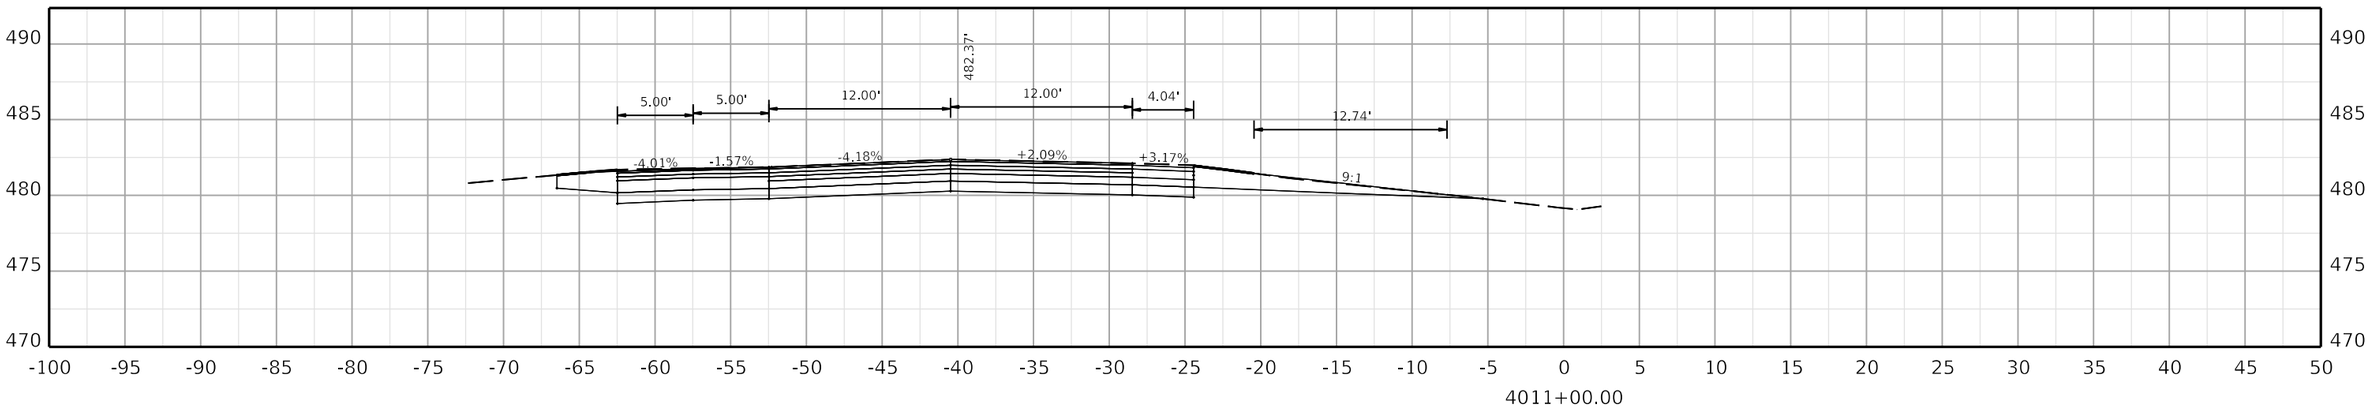

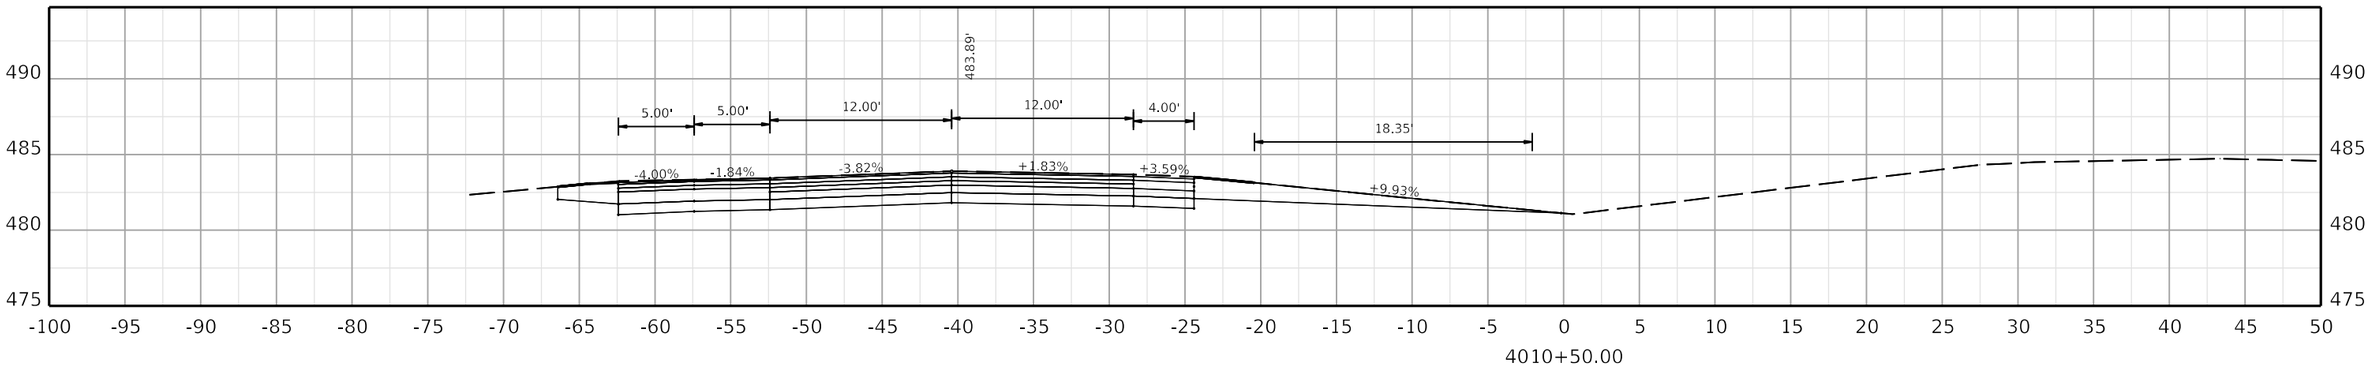

COMMONWEALTH OF KENTUCKY
DEPARTMENT OF HIGHWAYS

TEAM KENTUCKY

DRAWING TITLE:


HORIZONTAL SCALE
SCALE: 1" = 5'


0' 5' 10' 20'


STA. 4010+50.00 TO STA. 4011+50.00

ITEM NO. COUNTY OF

SHEET NO.
4010+50.00

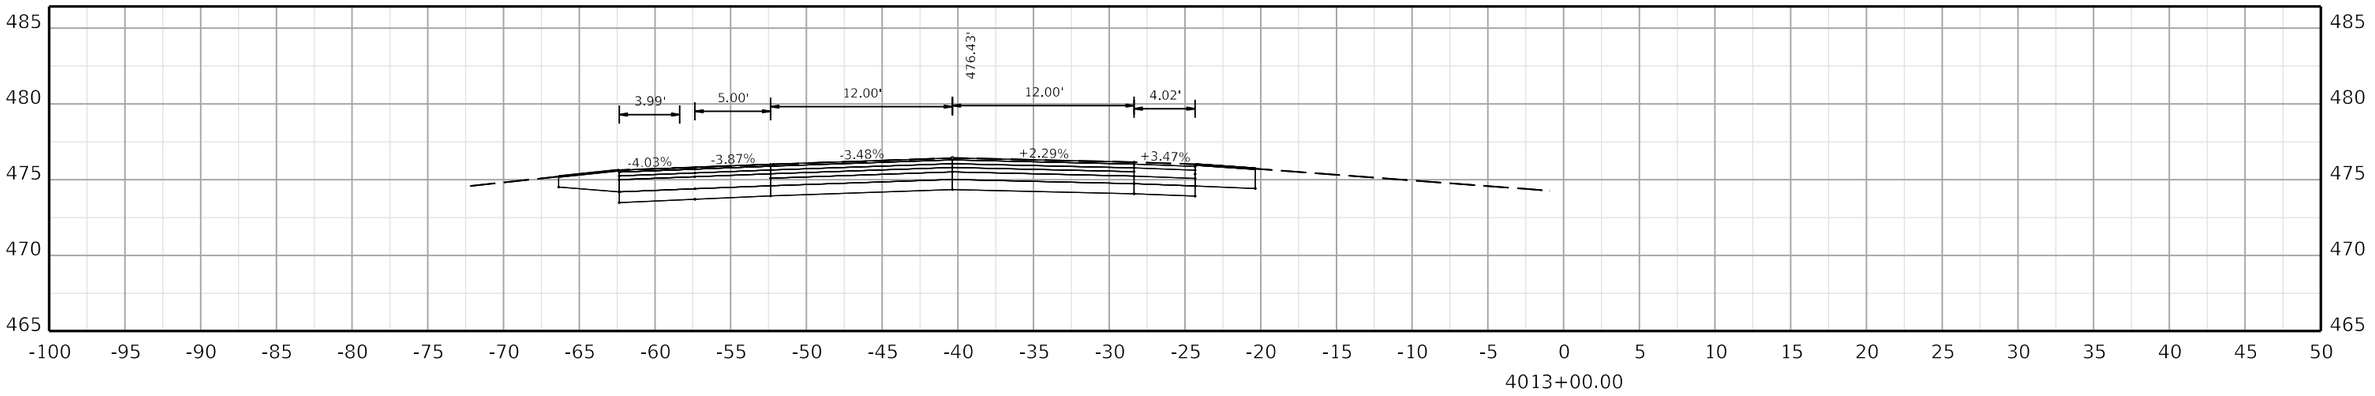

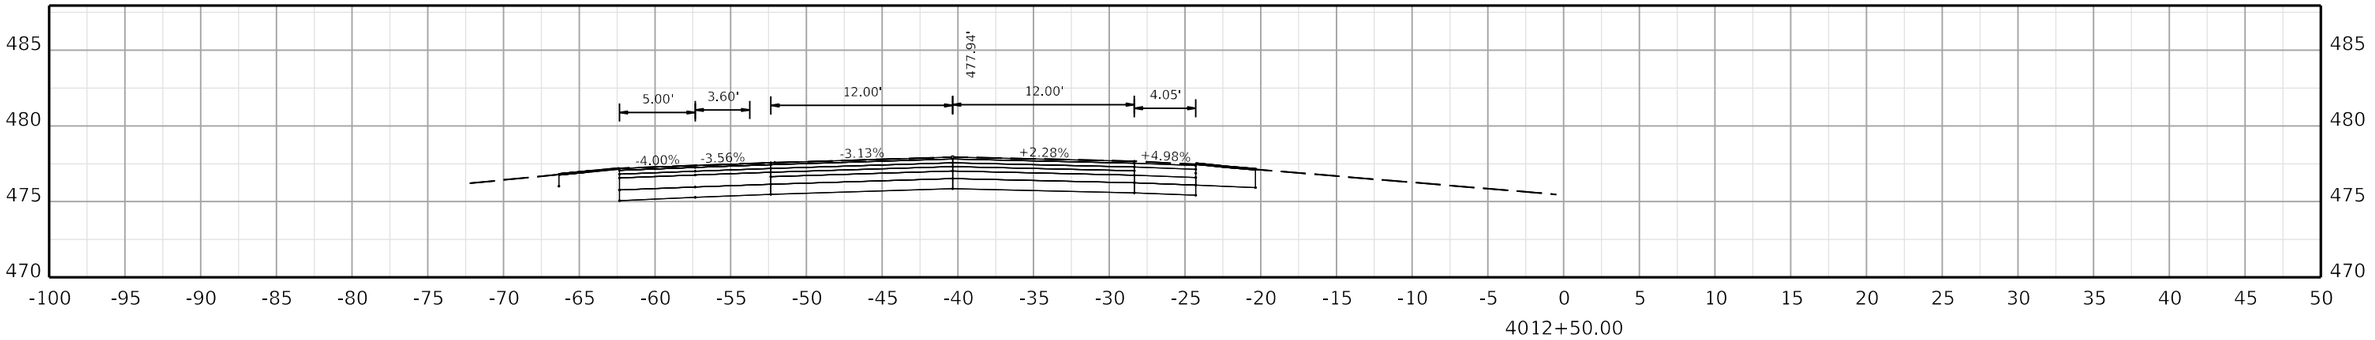

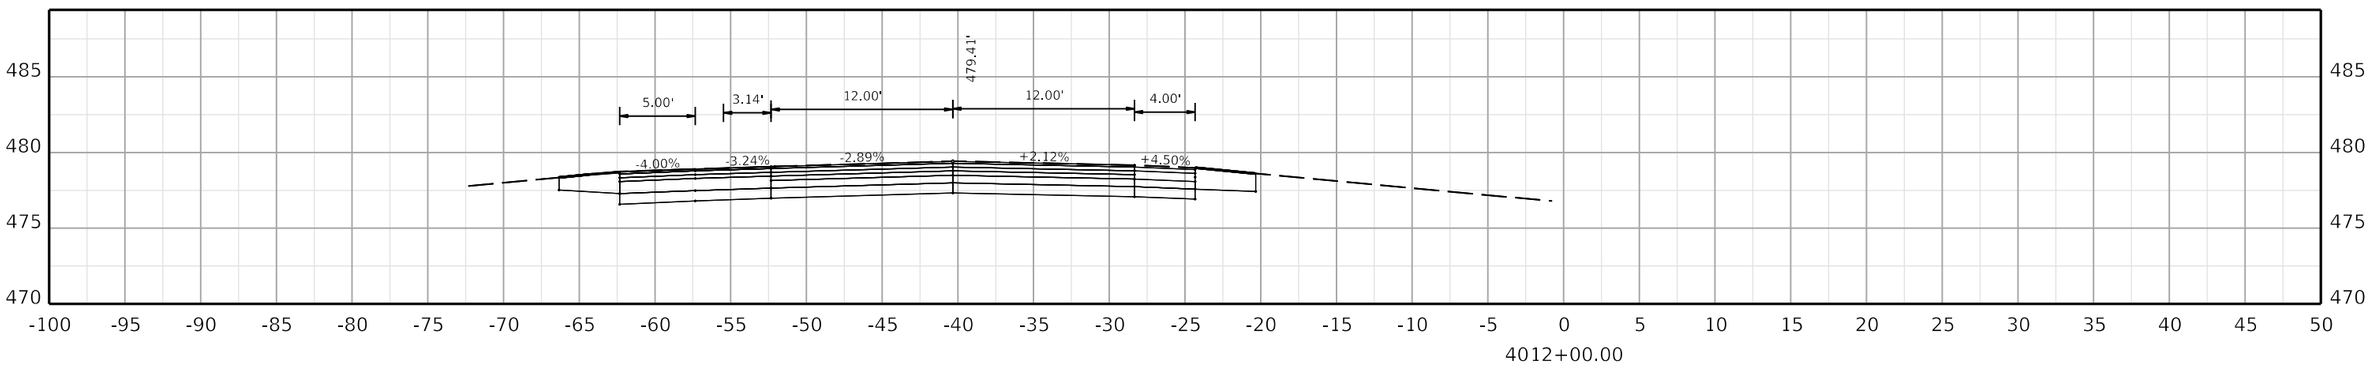

COMMONWEALTH OF KENTUCKY
DEPARTMENT OF HIGHWAYS
TEAM KENTUCKY TRANSPORTATION CABINET

DRAWING TITLE:


HORIZONTAL SCALE
SCALE: 1" = 5'


0' 5' 10' 20'


STA. 4012+00.00 TO STA. 4013+00.00

ITEM NO. COUNTY OF

SHEET NO.
4012+00.00

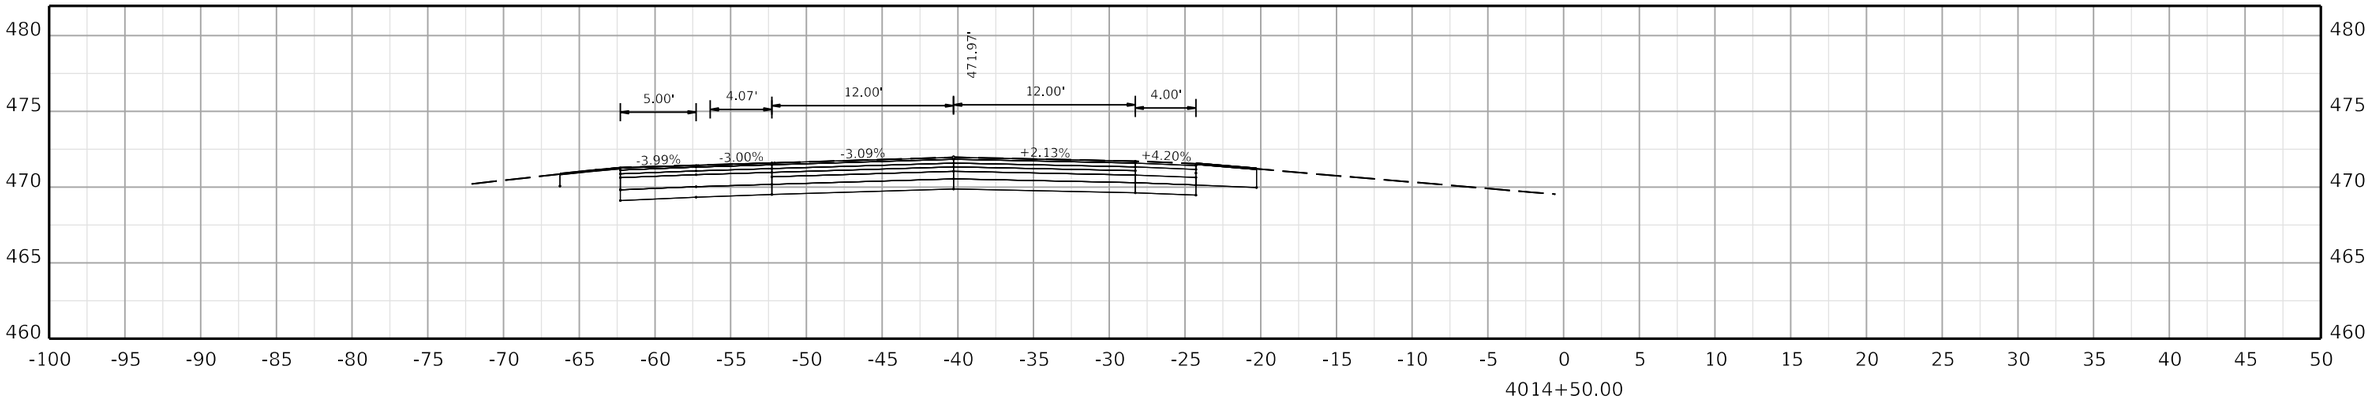

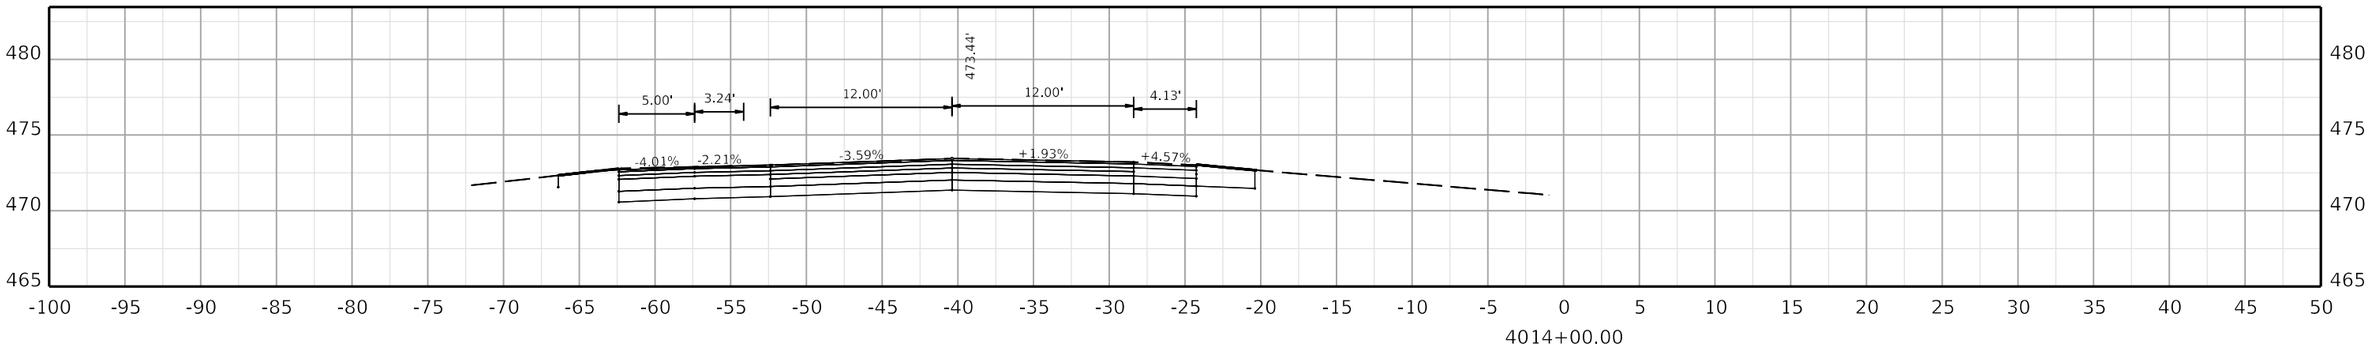

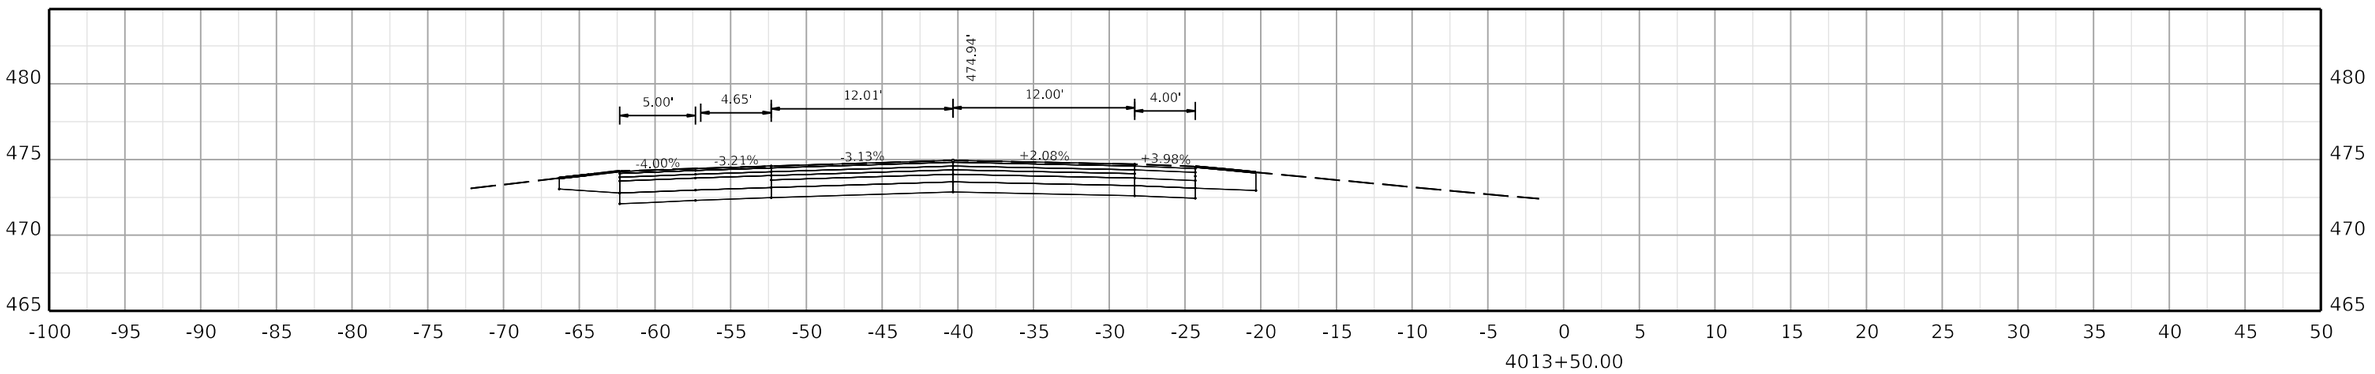

COMMONWEALTH OF KENTUCKY
DEPARTMENT OF HIGHWAYS

TEAM KENTUCKY

DRAWING TITLE:


HORIZONTAL SCALE
SCALE: 1" = 5'


0' 5' 10' 20'


STA. 4013+50.00 TO STA. 4014+50.00

ITEM NO. COUNTY OF

SHEET NO.
4013+50.00

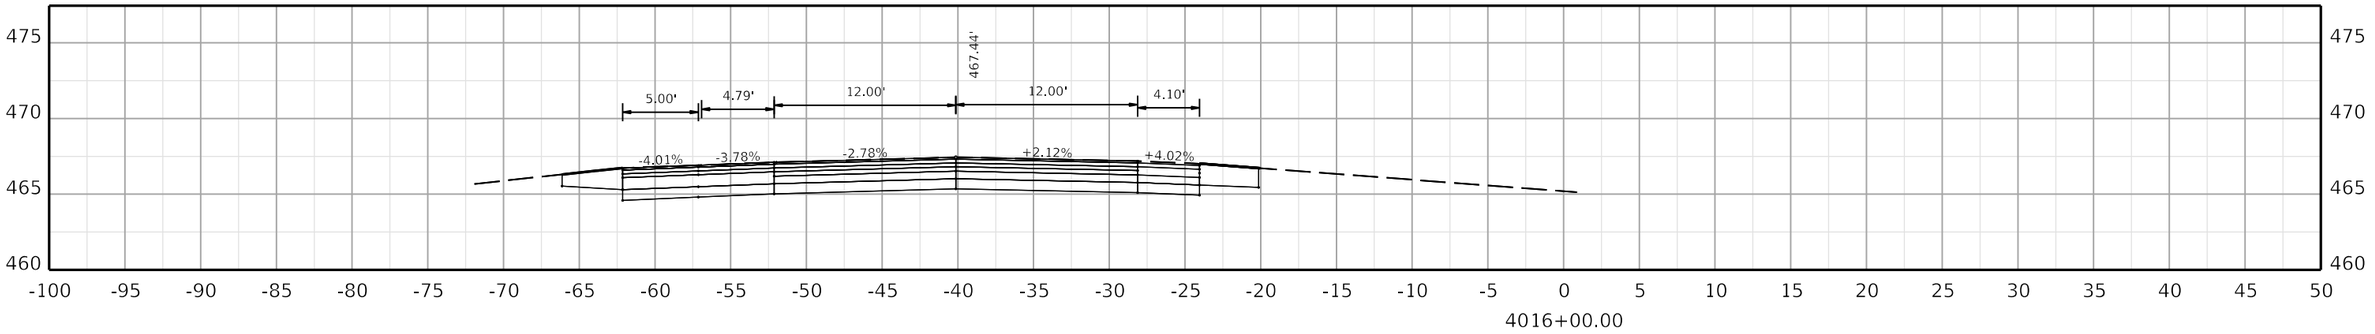

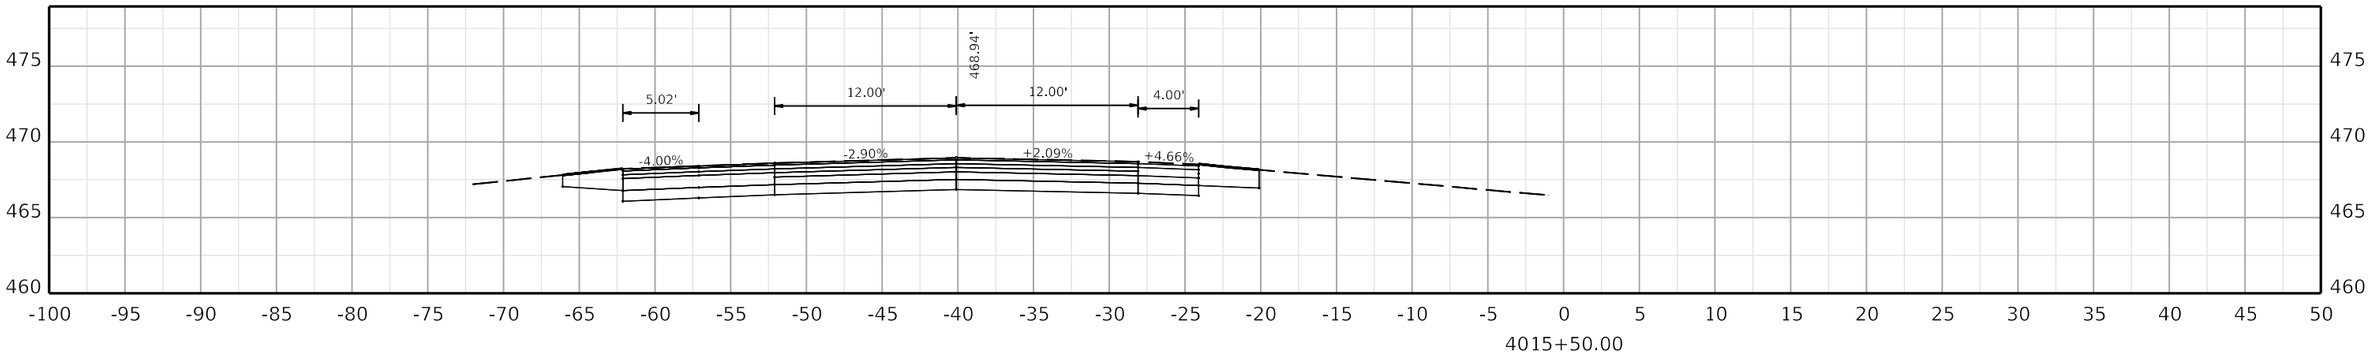

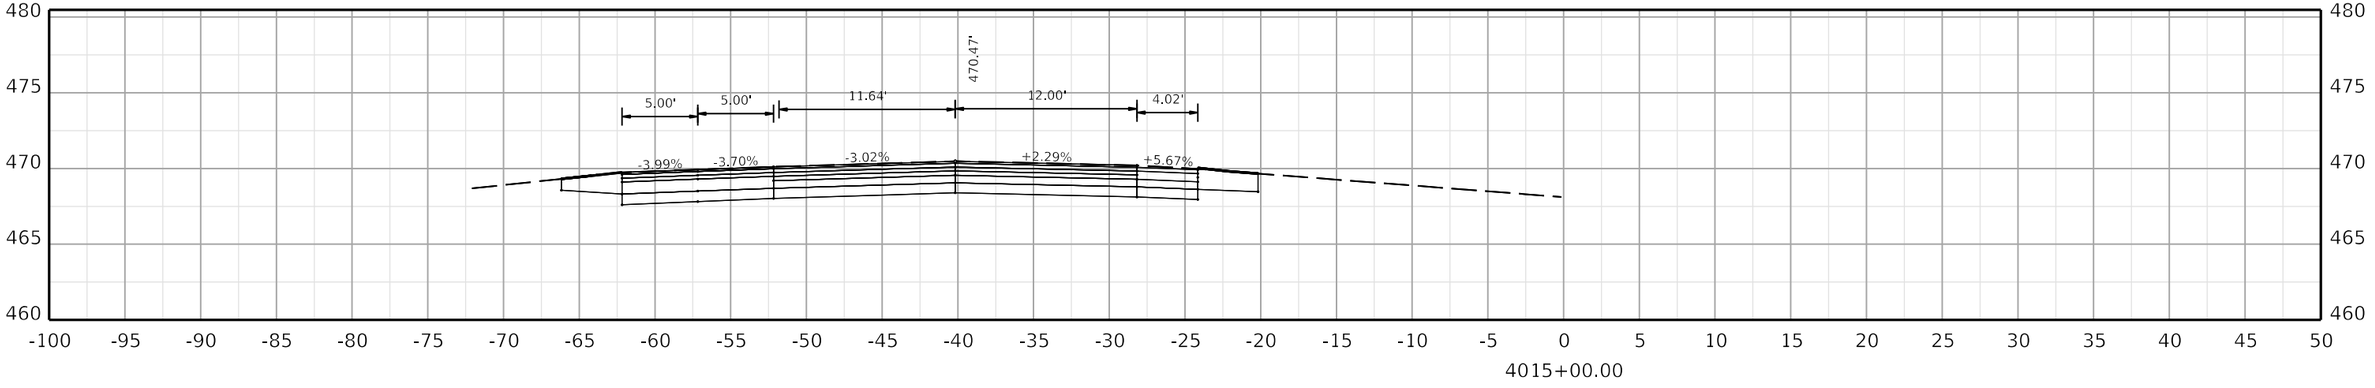

COMMONWEALTH OF KENTUCKY
DEPARTMENT OF HIGHWAYS

TEAM KENTUCKY TRANSPORTATION CABINET

DRAWING TITLE:


HORIZONTAL SCALE
SCALE: 1" = 5'


0' 5' 10' 20'


STA. 4015+00.00 TO STA. 4016+00.00

ITEM NO. COUNTY OF

SHEET NO.
4015+00.00

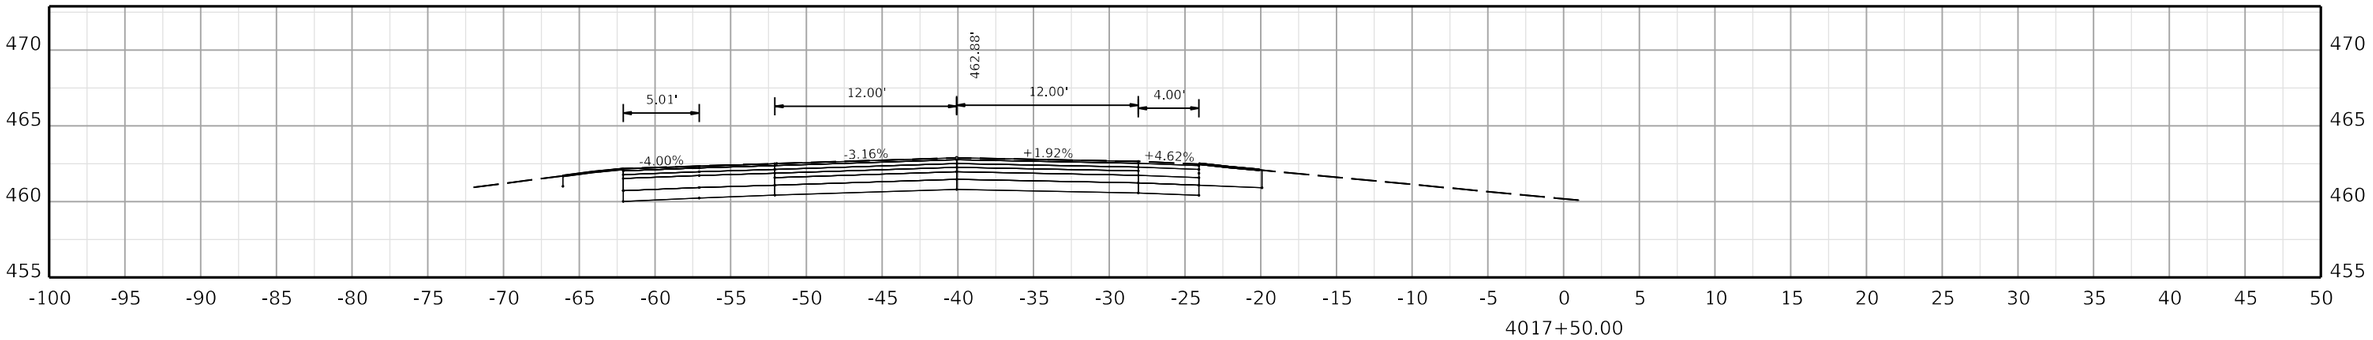

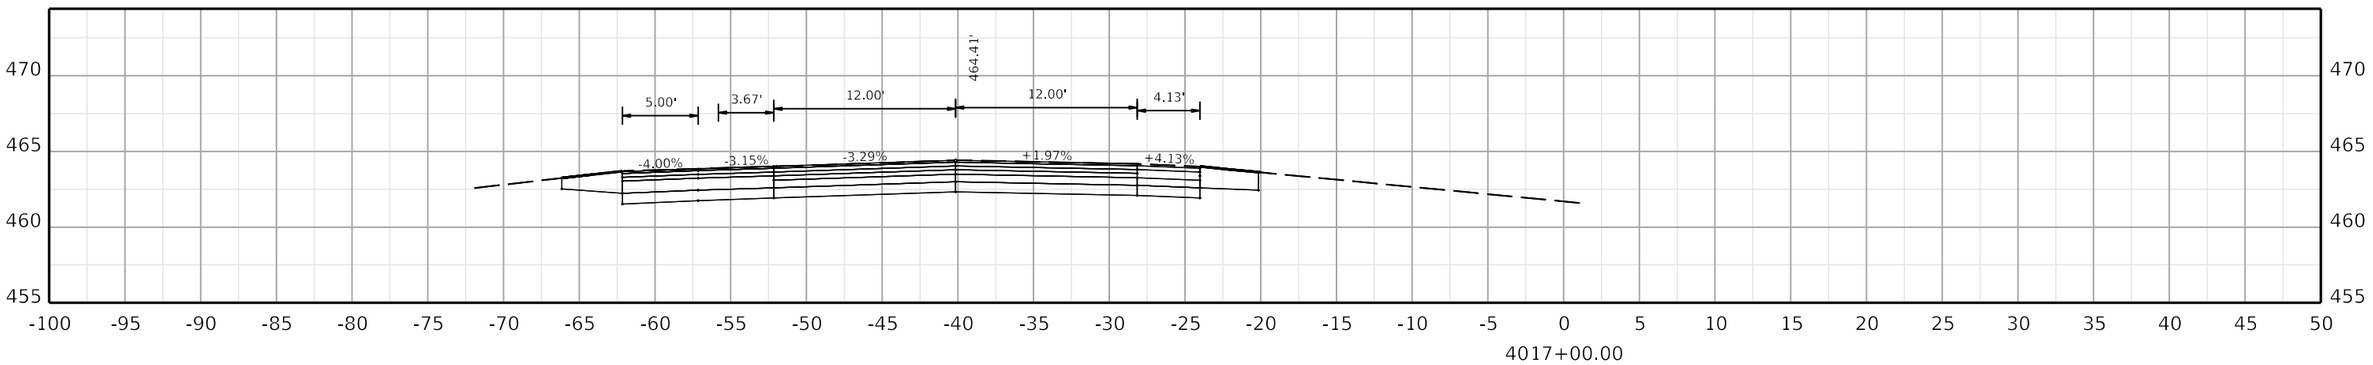

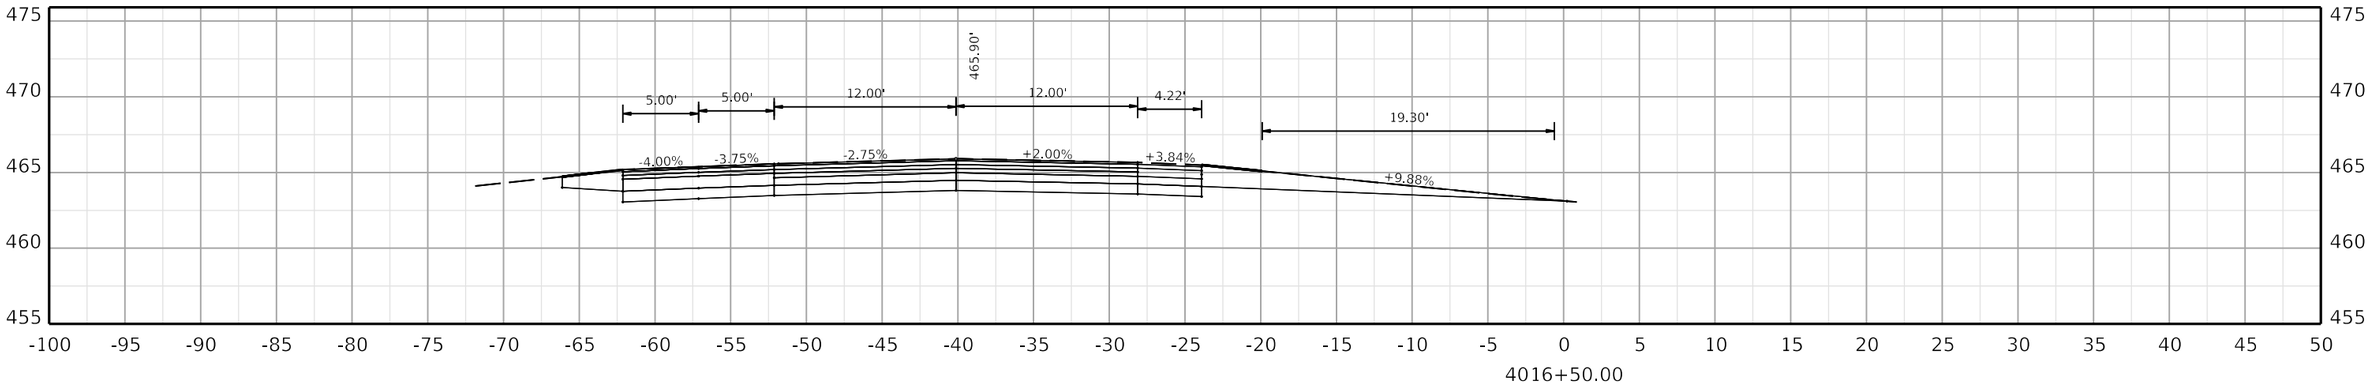

COMMONWEALTH OF KENTUCKY
DEPARTMENT OF HIGHWAYS
TEAM KENTUCKY

DRAWING TITLE:


HORIZONTAL SCALE
SCALE: 1" = 5'


0' 5' 10' 20'


STA. 4016+50.00 TO STA. 4017+50.00

ITEM NO. COUNTY OF

SHEET NO.
4016+50.00

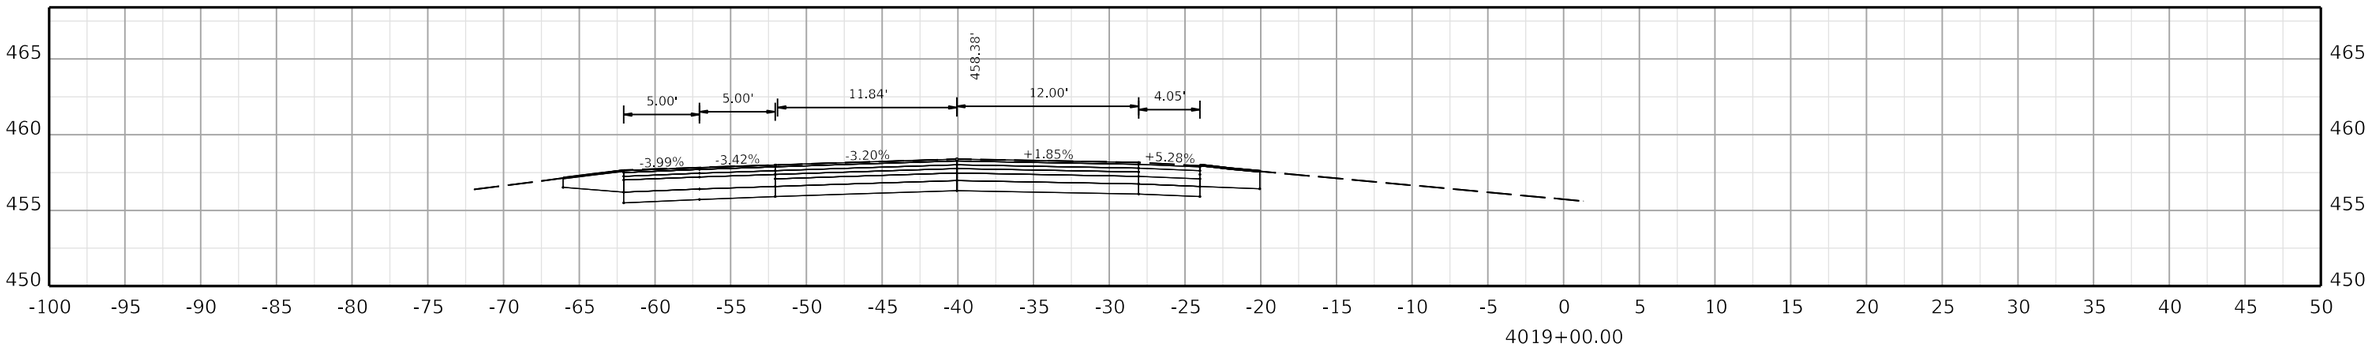

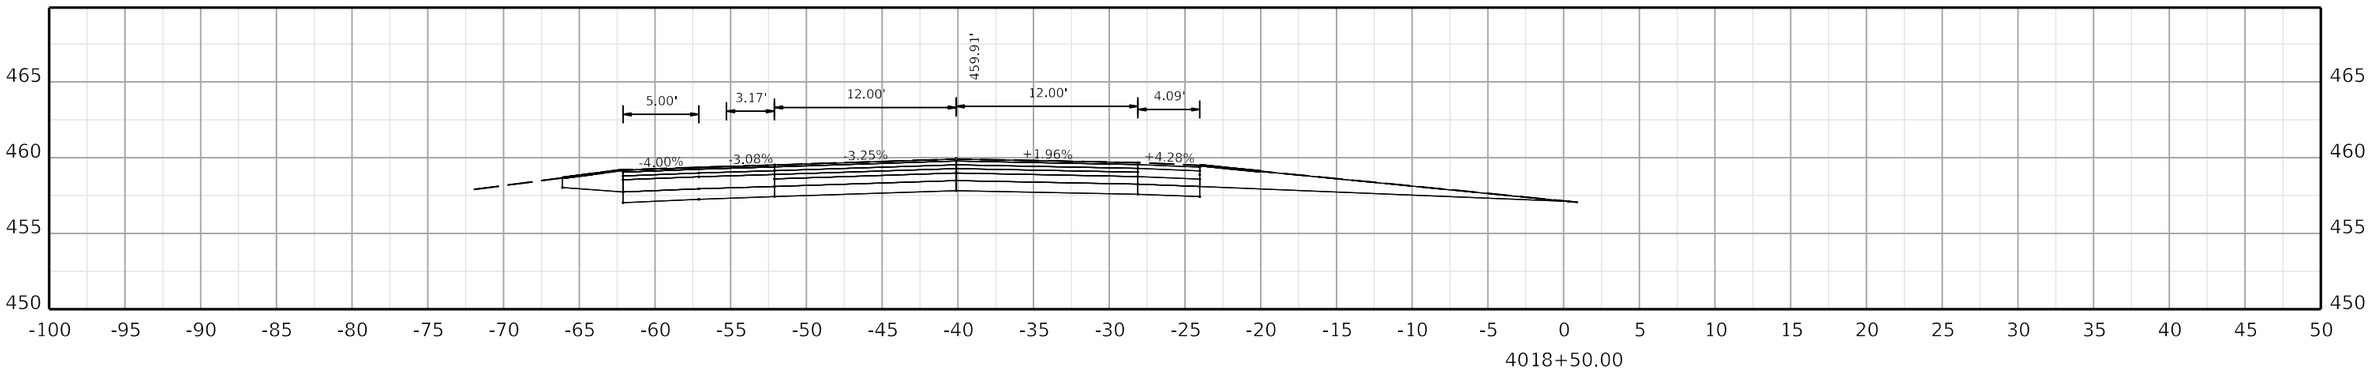

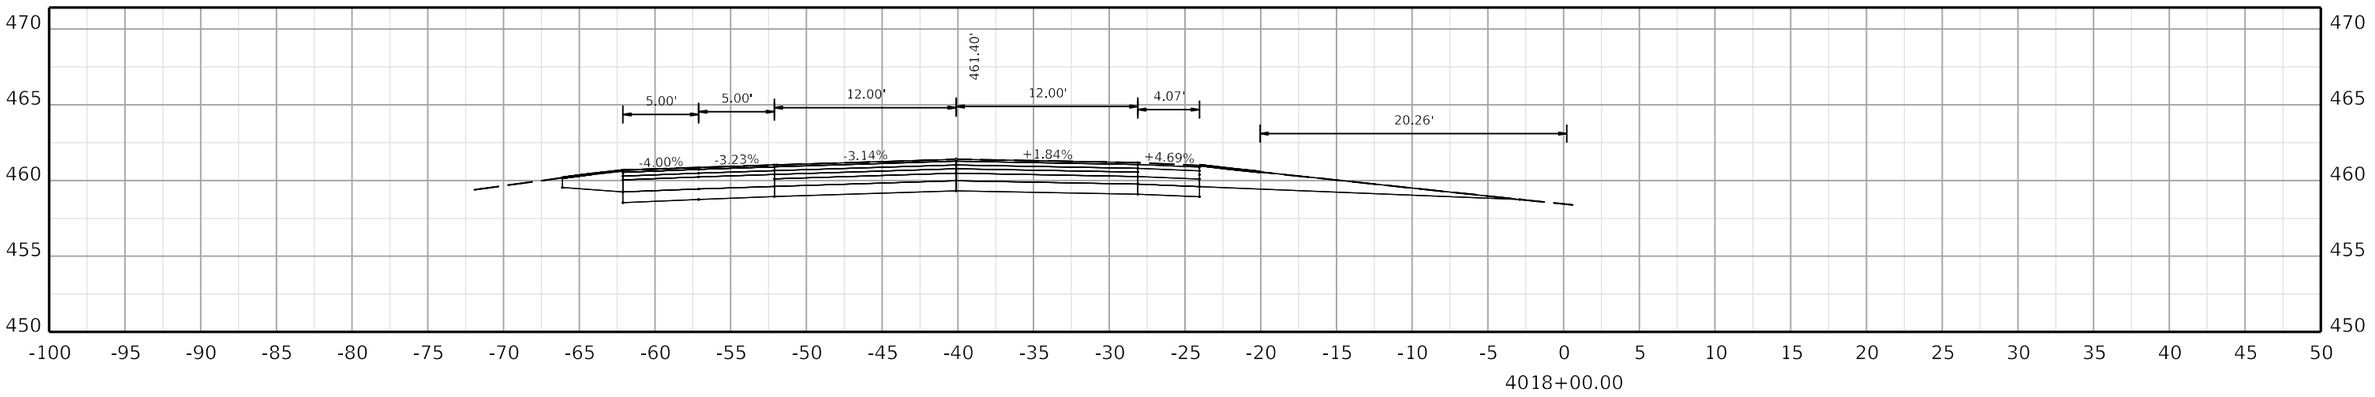

COMMONWEALTH OF KENTUCKY
DEPARTMENT OF HIGHWAYS

TEAM KENTUCKY

DRAWING TITLE:


HORIZONTAL SCALE
SCALE: 1" = 5'


0' 5' 10' 20'


STA. 4018+00.00 TO STA. 4019+00.00

ITEM NO. COUNTY OF

SHEET NO. 4018+00.00

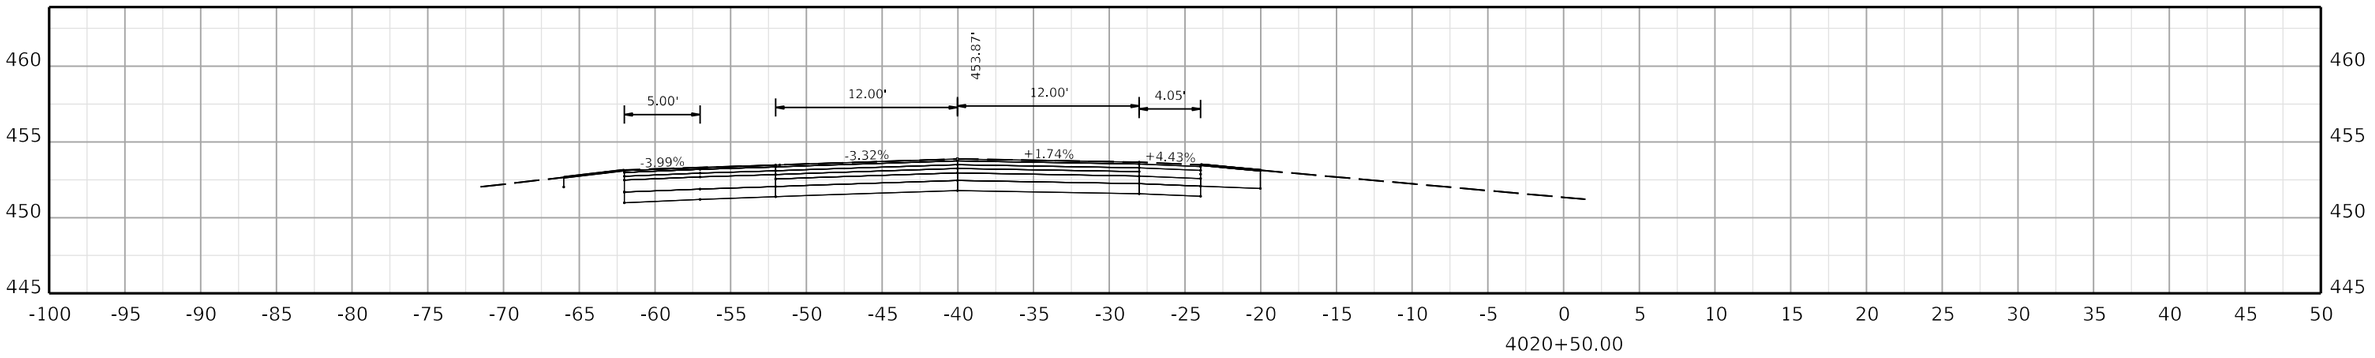

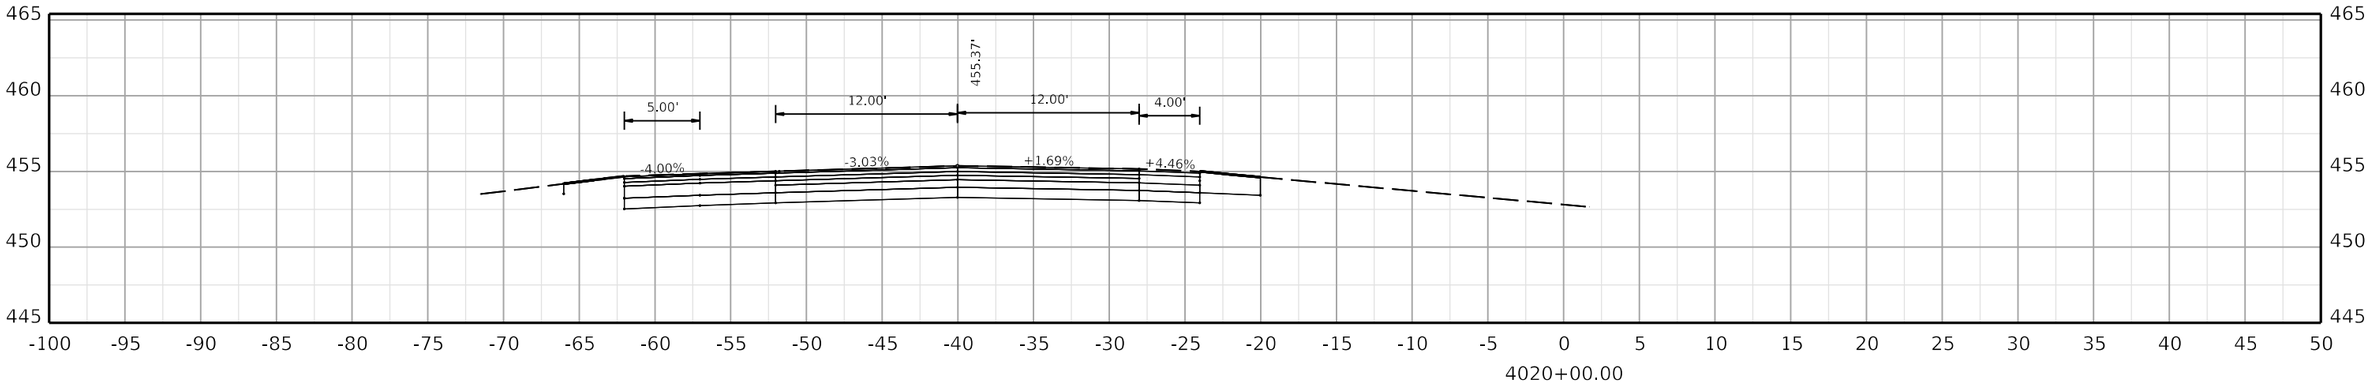

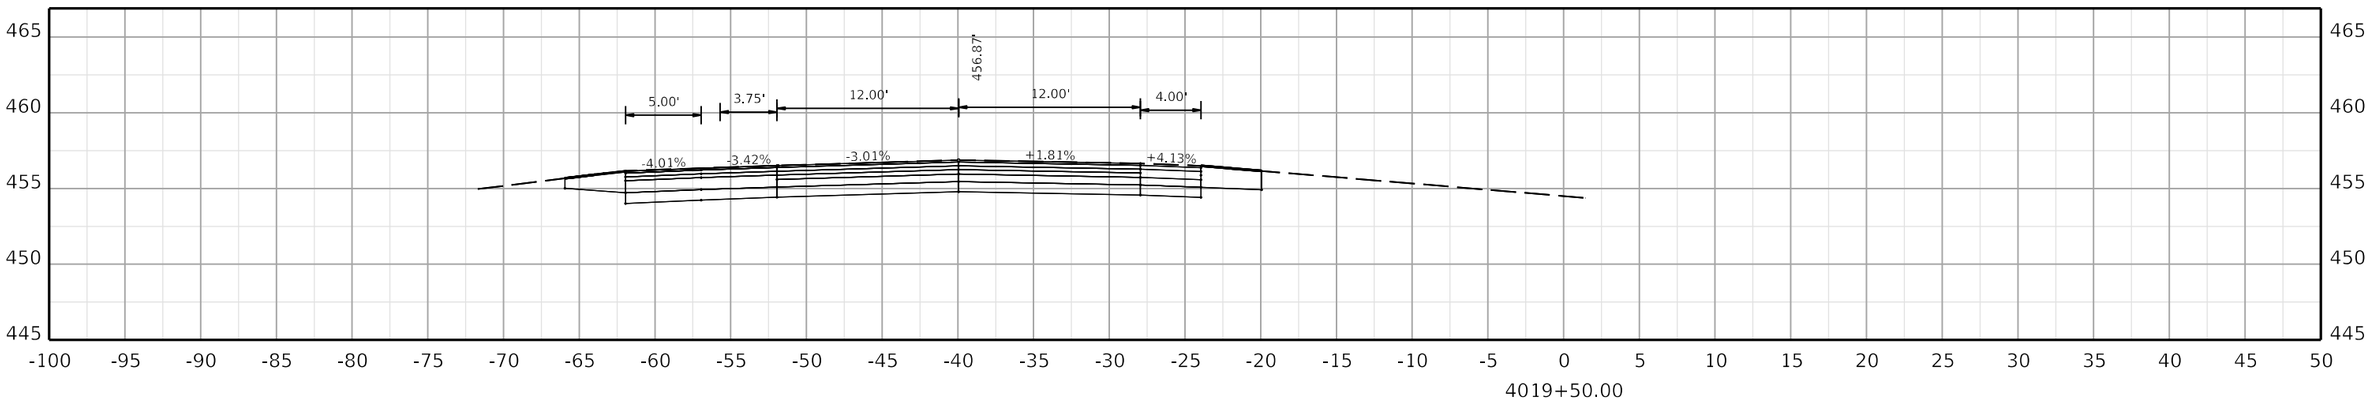

COMMONWEALTH OF KENTUCKY
DEPARTMENT OF HIGHWAYS
TEAM KENTUCKY

DRAWING TITLE:


HORIZONTAL SCALE
SCALE: 1" = 5'


0' 5' 10' 20'


STA. 4019+50.00 TO STA. 4020+50.00

ITEM NO. COUNTY OF

SHEET NO.
4019+50.00

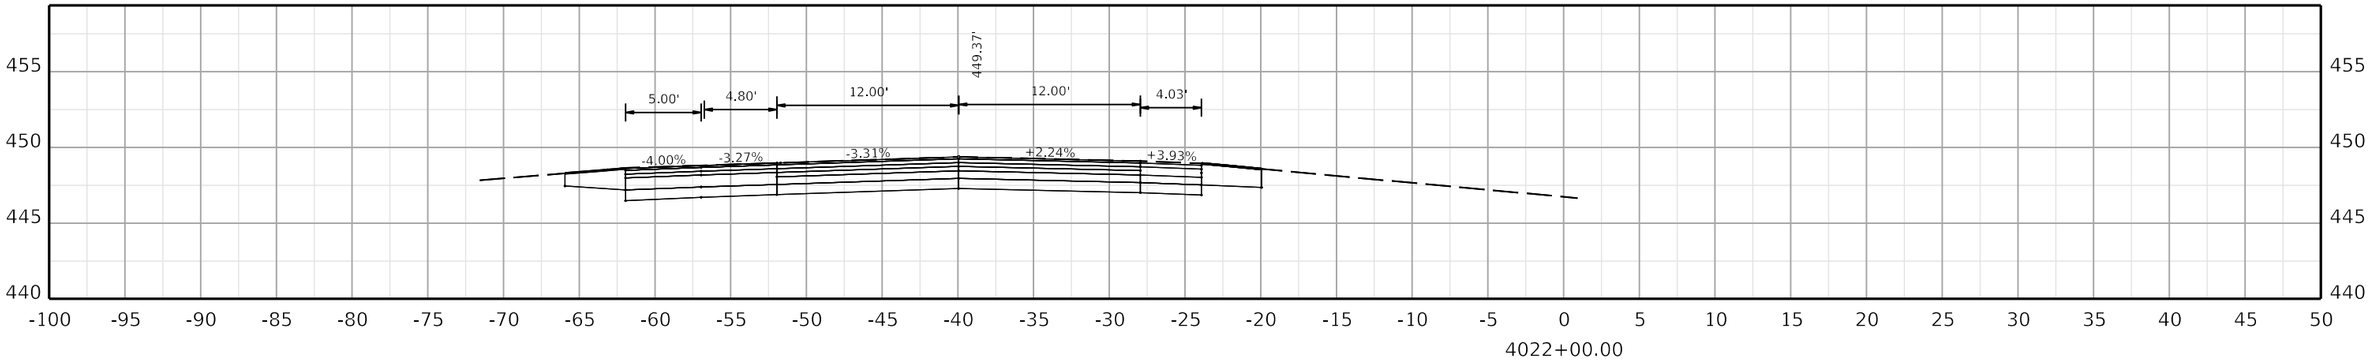

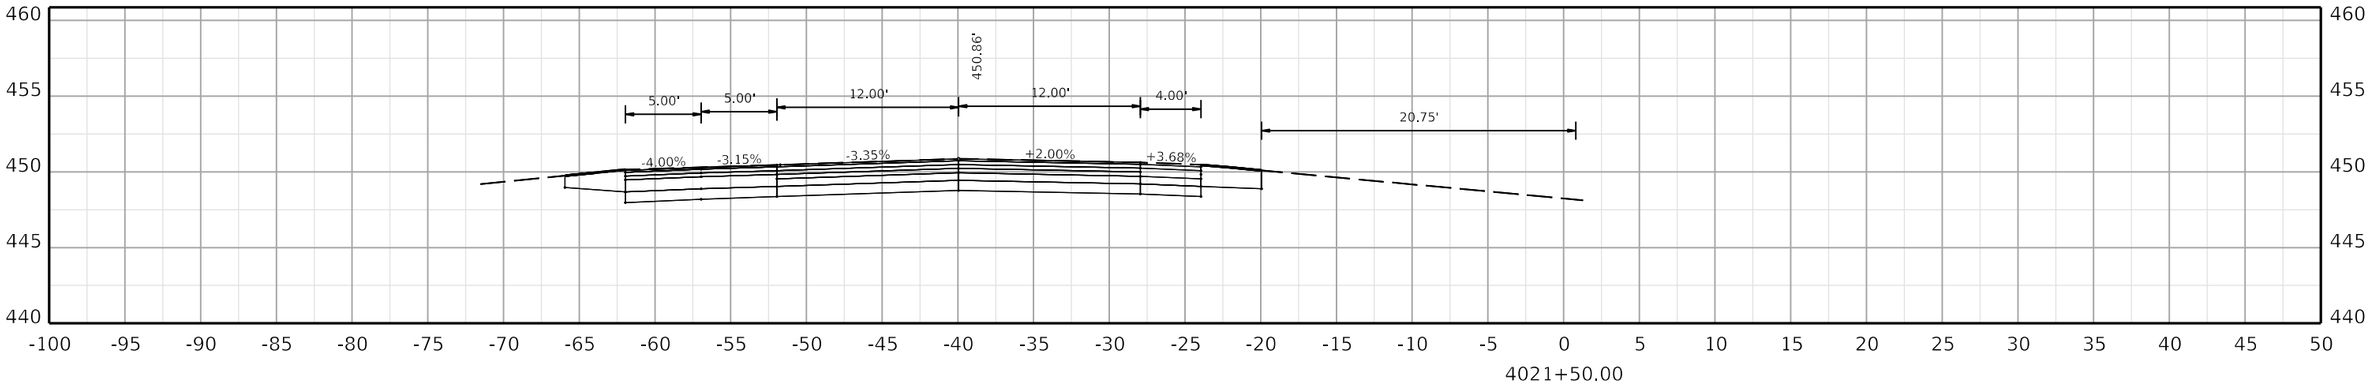

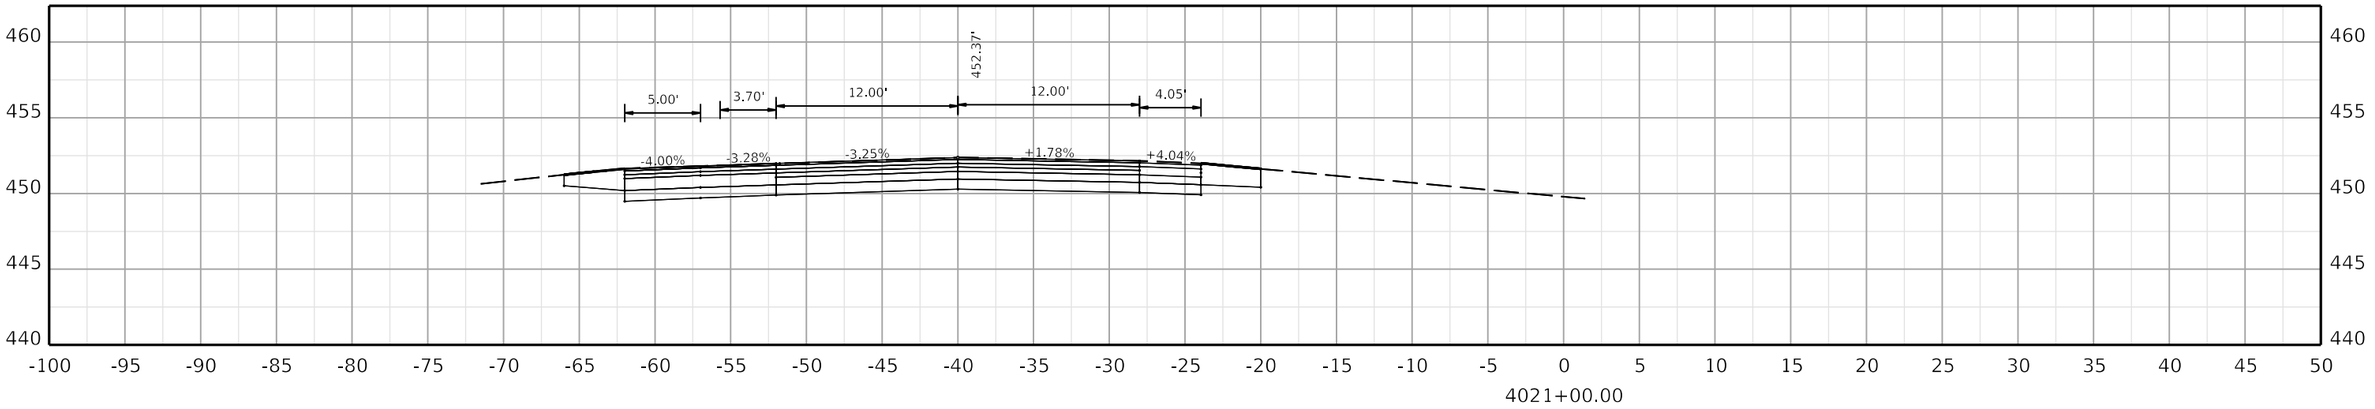

COMMONWEALTH OF KENTUCKY
DEPARTMENT OF HIGHWAYS

TEAM KENTUCKY

DRAWING TITLE:


HORIZONTAL SCALE
SCALE: 1" = 5'


0' 5' 10' 20'


STA. 4021+00.00 TO STA. 4022+00.00

ITEM NO. COUNTY OF

SHEET NO.
4021+00.00

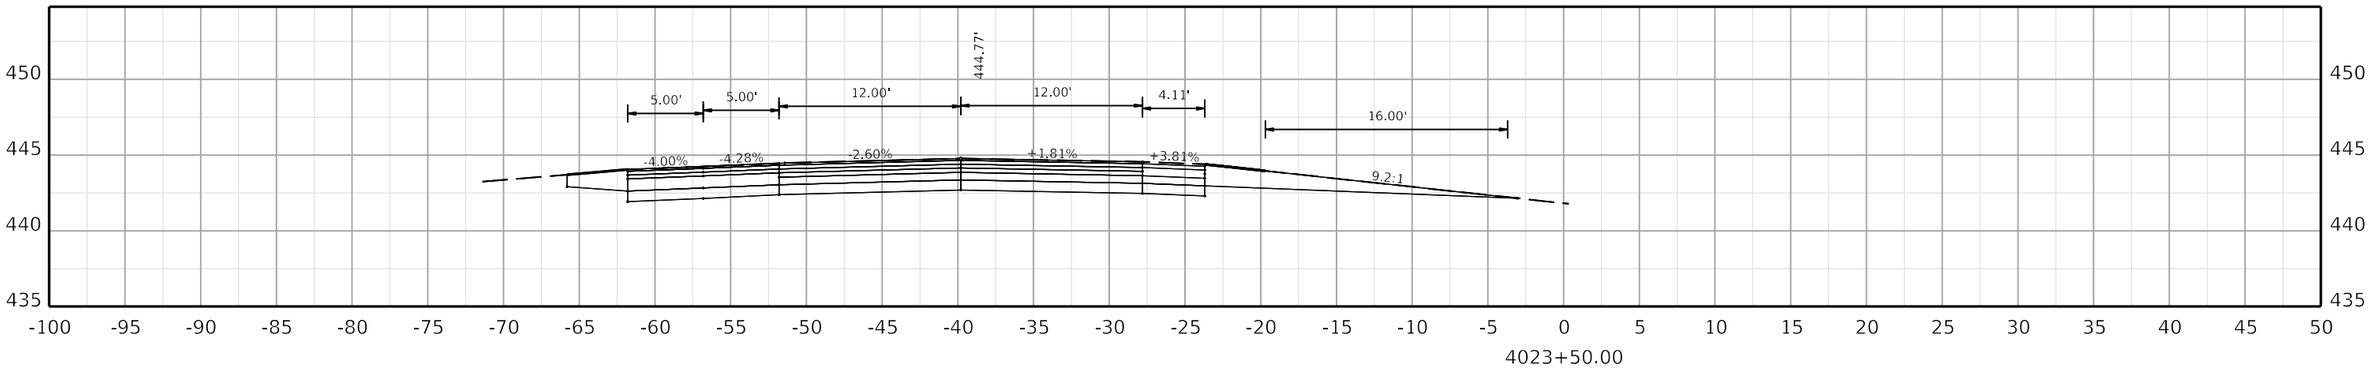

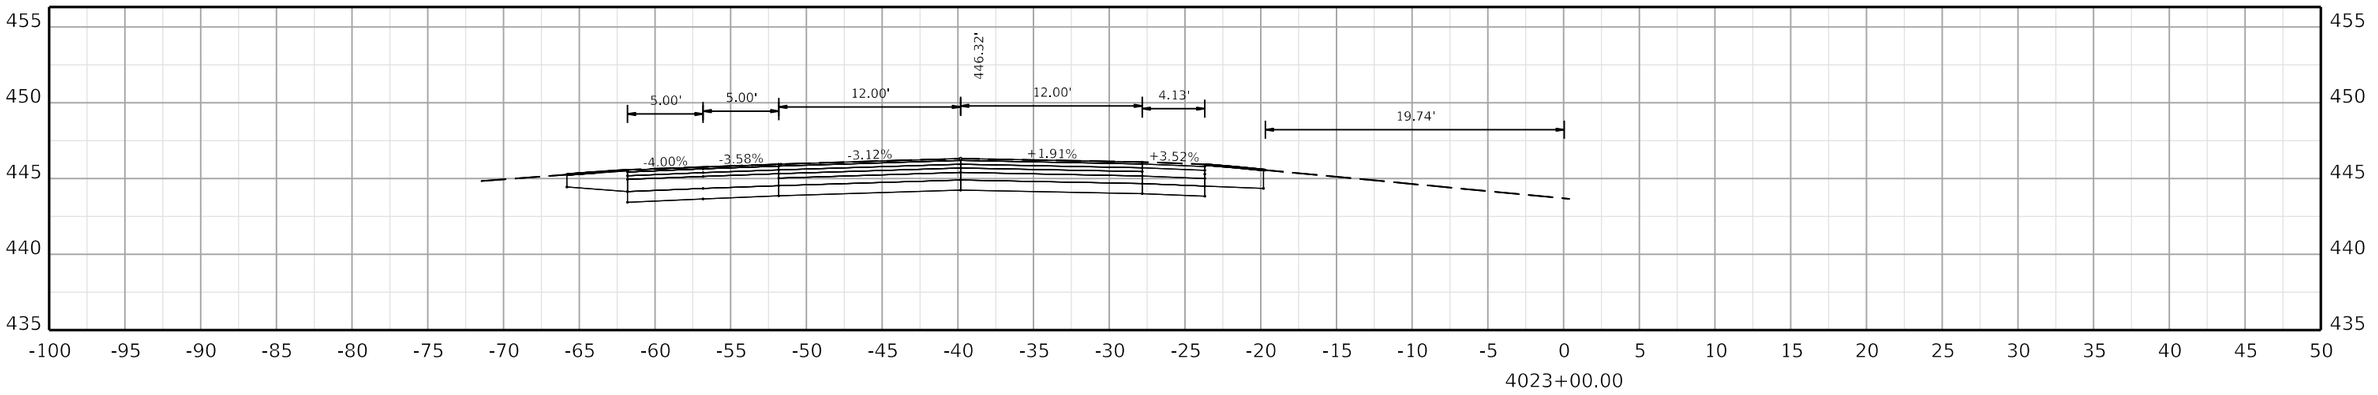

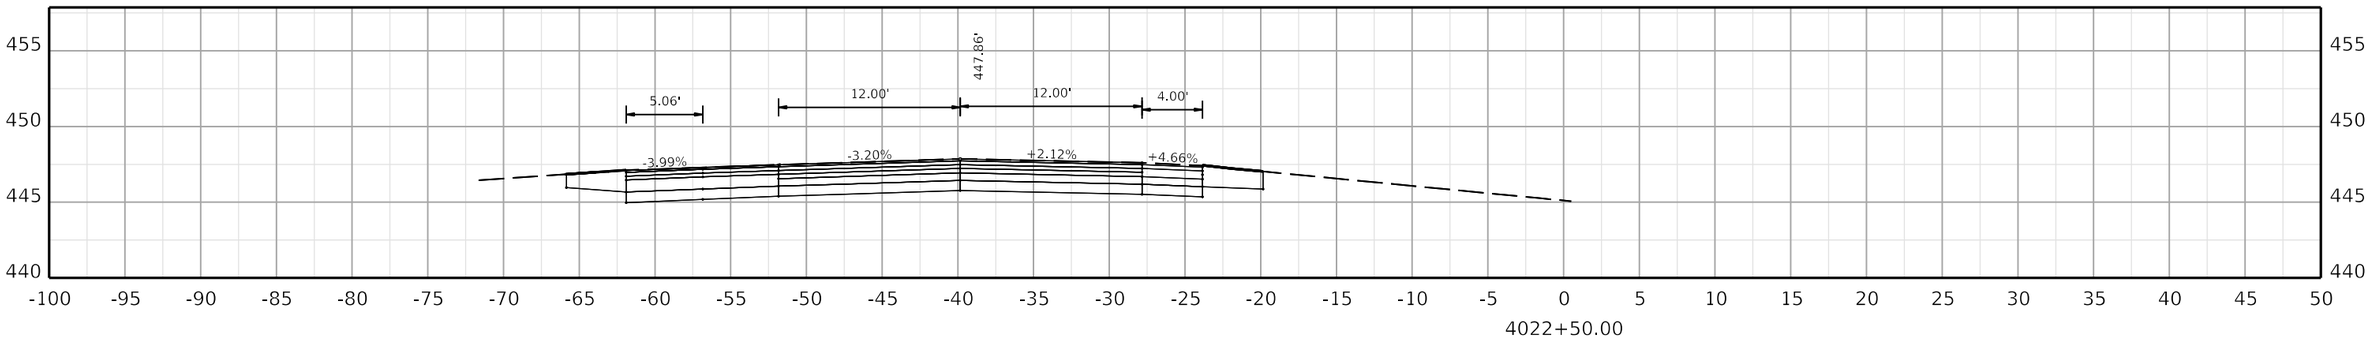

COMMONWEALTH OF KENTUCKY
DEPARTMENT OF HIGHWAYS
TEAM KENTUCKY TRANSPORTATION CABINET

DRAWING TITLE:


HORIZONTAL SCALE
SCALE: 1" = 5'


0' 5' 10' 20'


STA. 4022+50.00 TO STA. 4023+50.00

ITEM NO. COUNTY OF

SHEET NO.
4022+50.00

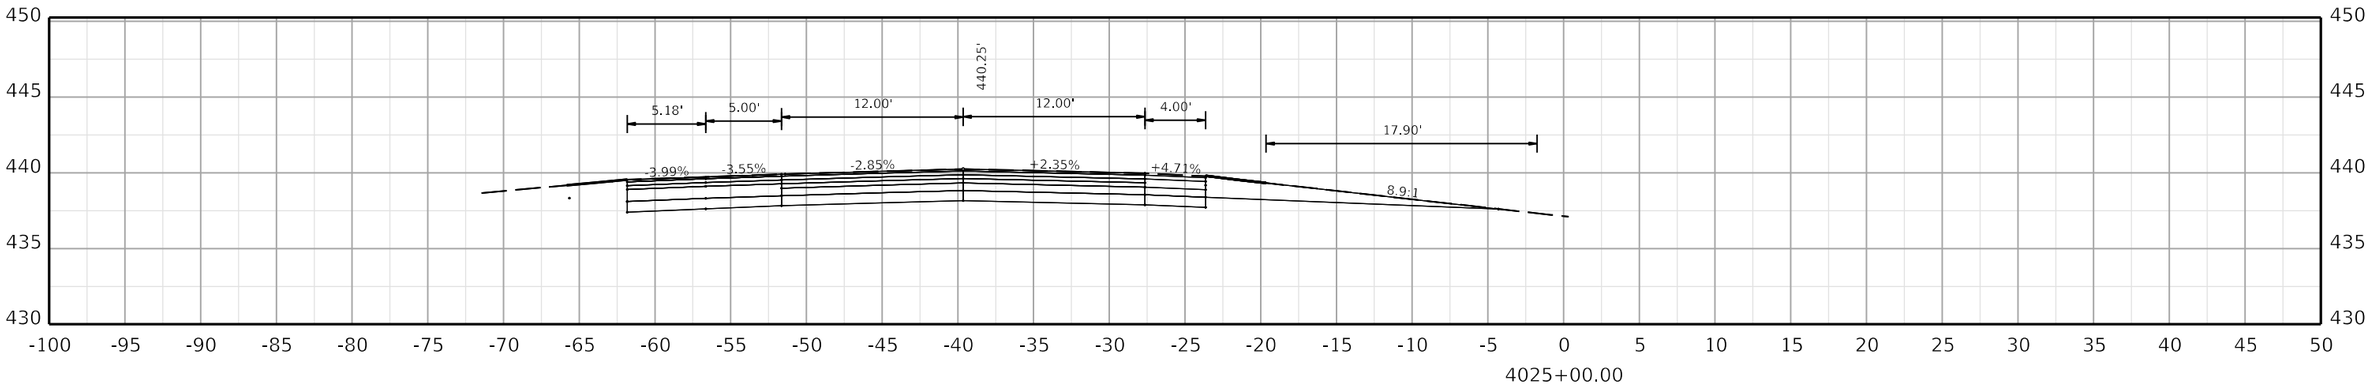

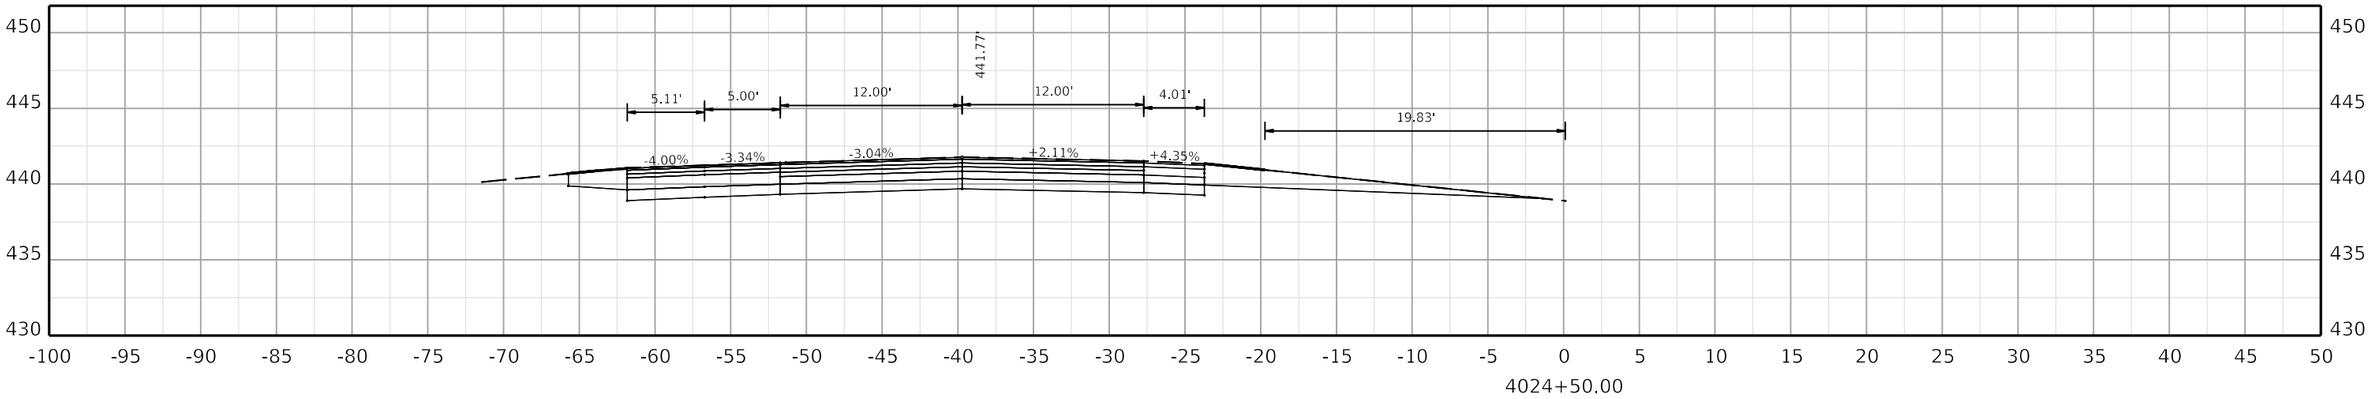

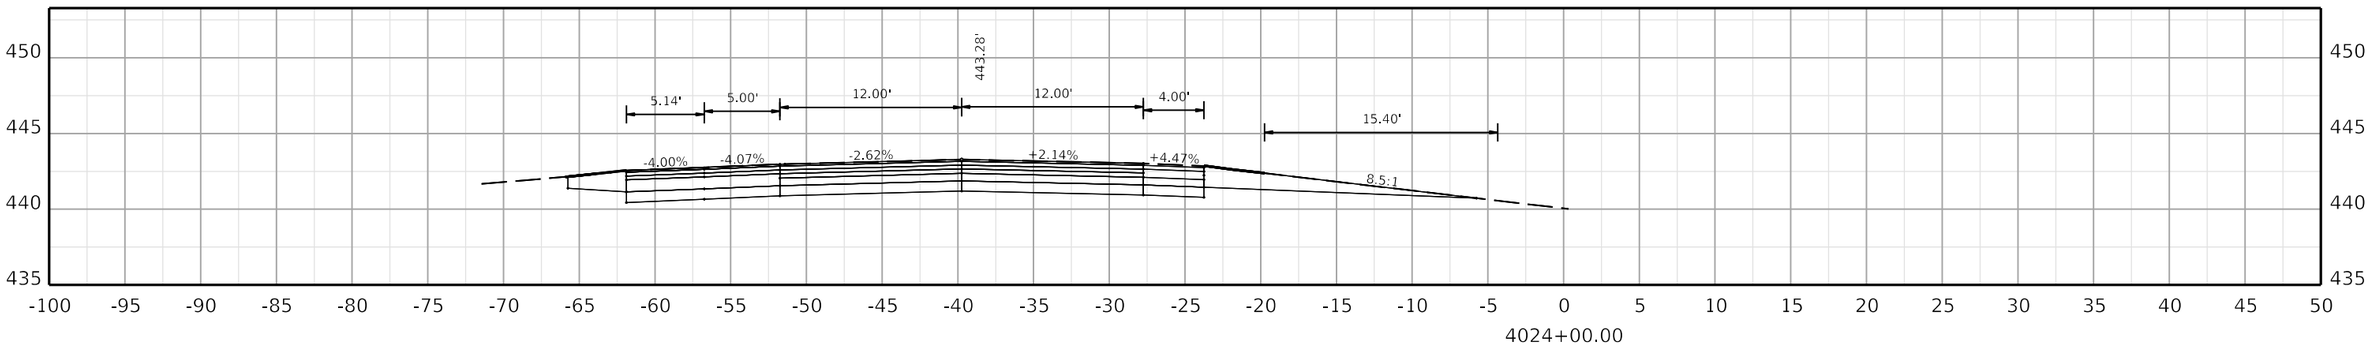

COMMONWEALTH OF KENTUCKY
DEPARTMENT OF HIGHWAYS
TEAM KENTUCKY

DRAWING TITLE:

HORIZONTAL SCALE
SCALE: 1" = 5'

0' 5' 10' 20'

STA. 4024+00.00 TO STA. 4025+00.00


ITEM NO. COUNTY OF


SHEET NO.
4024+00.00


OpenRoads Designer v10.12.02.4

USER: garrisonbj

FILE NAME: C:\BMS\WSP-US-PW-02\D0932959\CORR_I-24W_ASPHALT_PAVING_SEGMENT1_XSEC.DGN

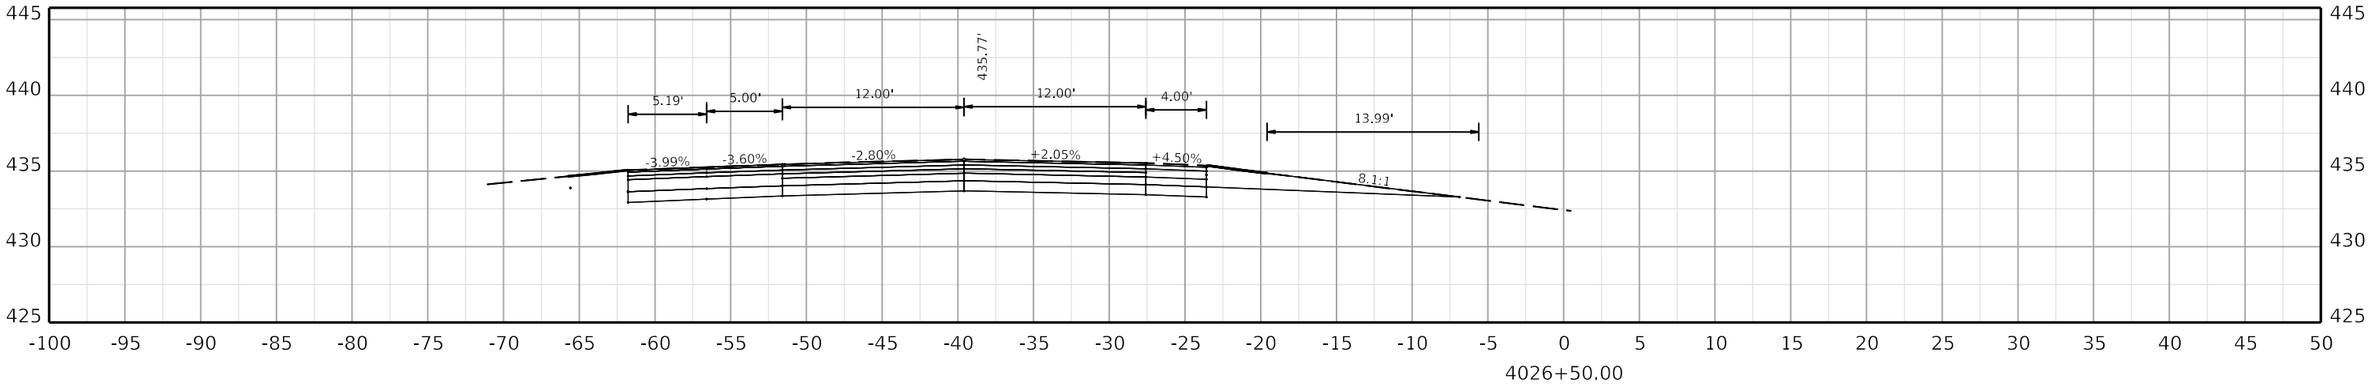

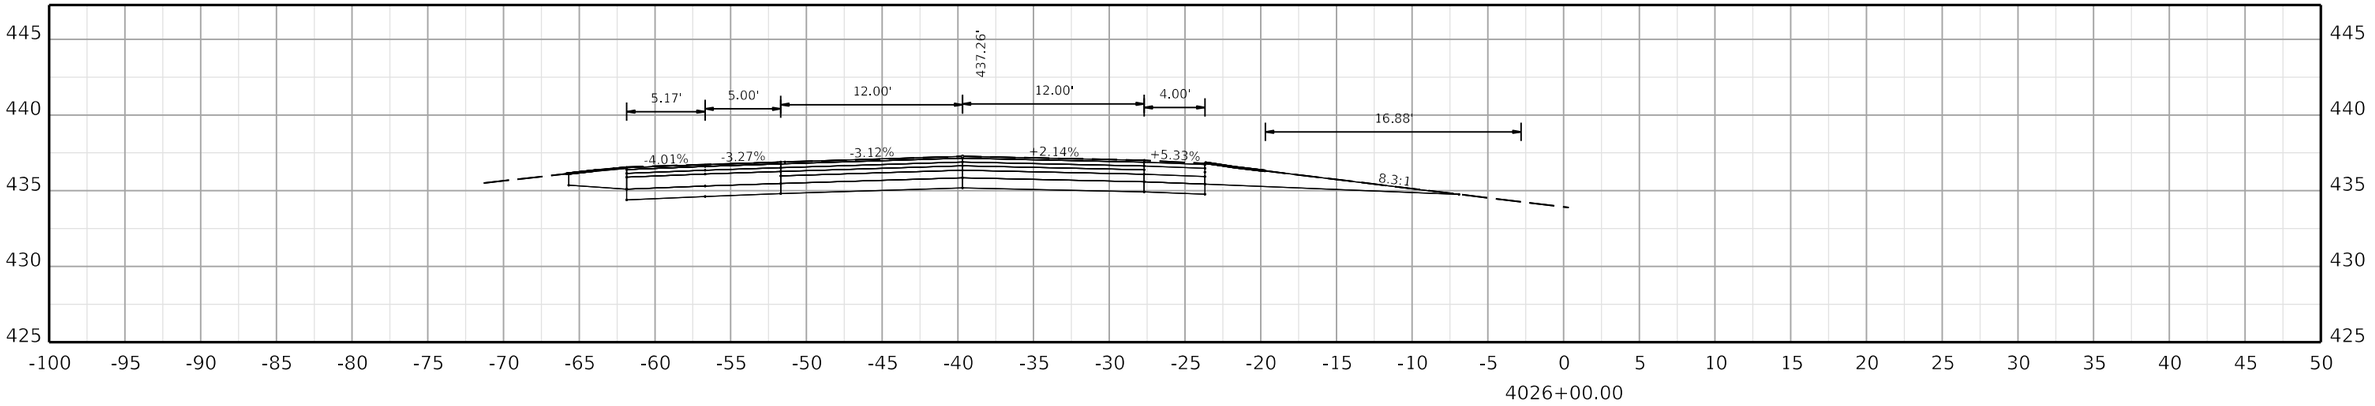

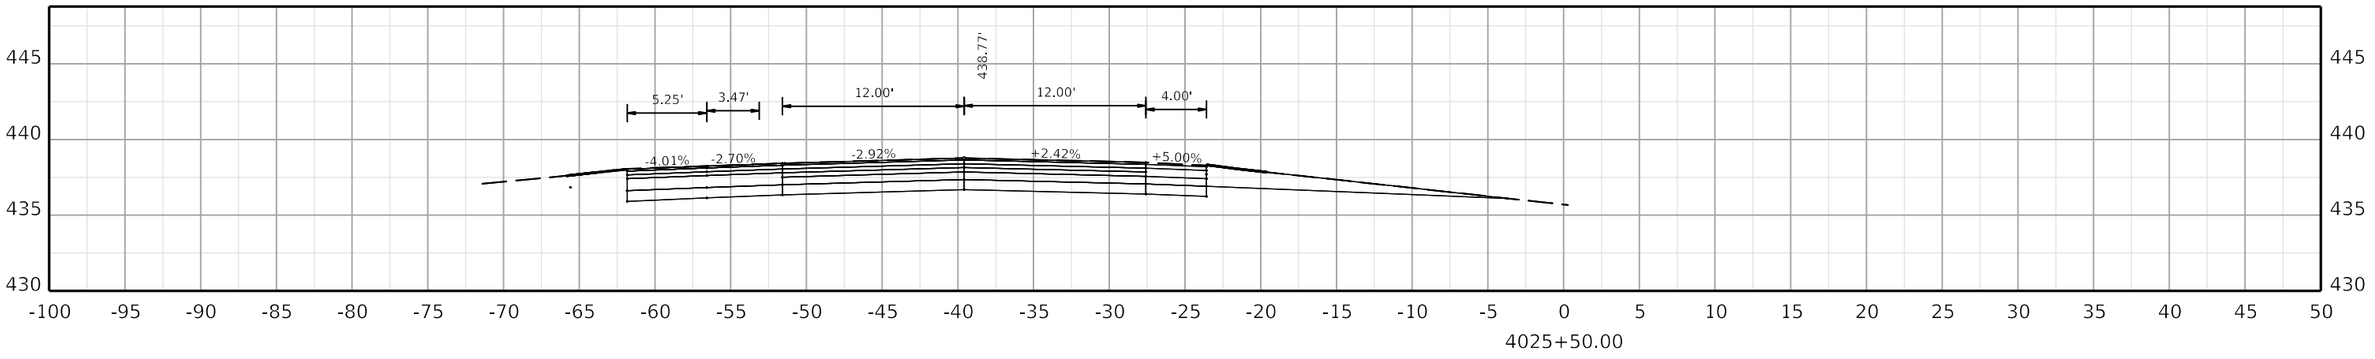

COMMONWEALTH OF KENTUCKY
DEPARTMENT OF HIGHWAYS

TEAM KENTUCKY TRANSPORTATION CABINET

DRAWING TITLE:


HORIZONTAL SCALE
SCALE: 1" = 5'


0' 5' 10' 20'


STA. 4025+50.00 TO STA. 4026+50.00

ITEM NO. COUNTY OF

SHEET NO.
4025+50.00

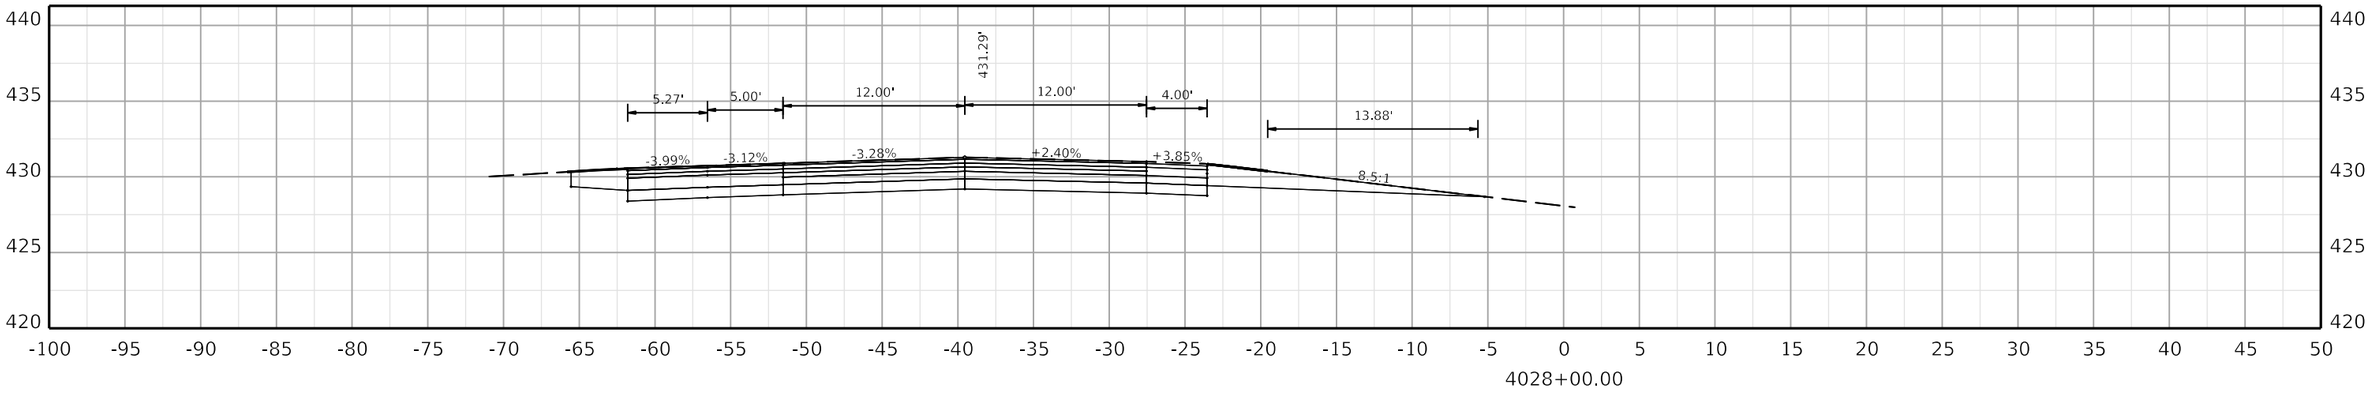

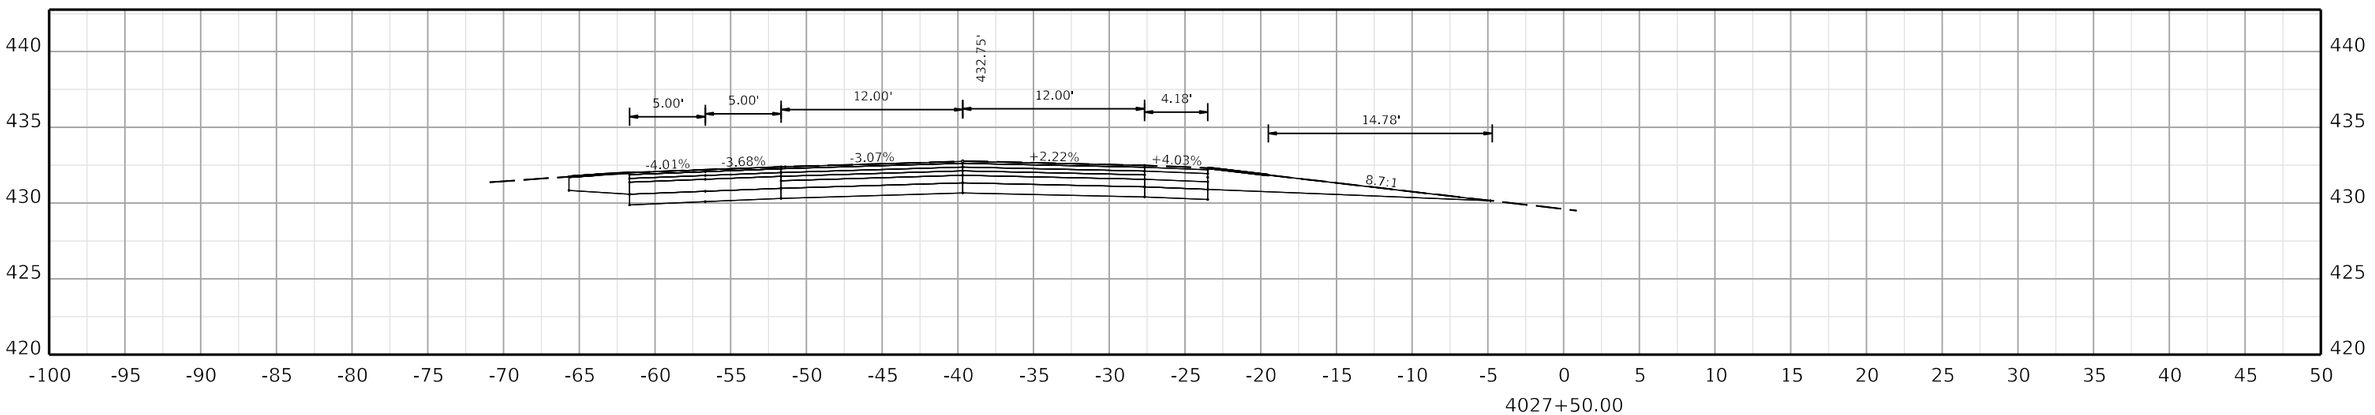

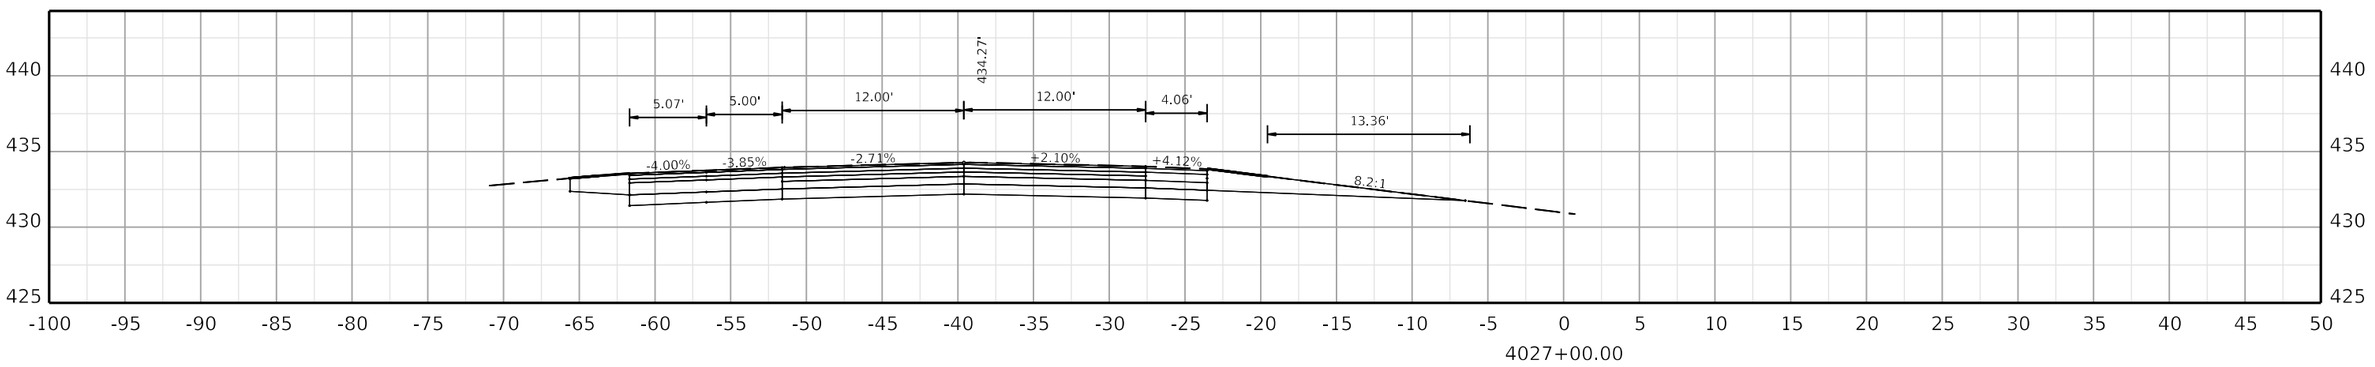

COMMONWEALTH OF KENTUCKY
DEPARTMENT OF HIGHWAYS
TEAM KENTUCKY TRANSPORTATION CABINET

DRAWING TITLE:


HORIZONTAL SCALE
SCALE: 1" = 5'


0' 5' 10' 20'


STA. 4027+00.00 TO STA. 4028+00.00

ITEM NO. COUNTY OF

SHEET NO.
4027+00.00

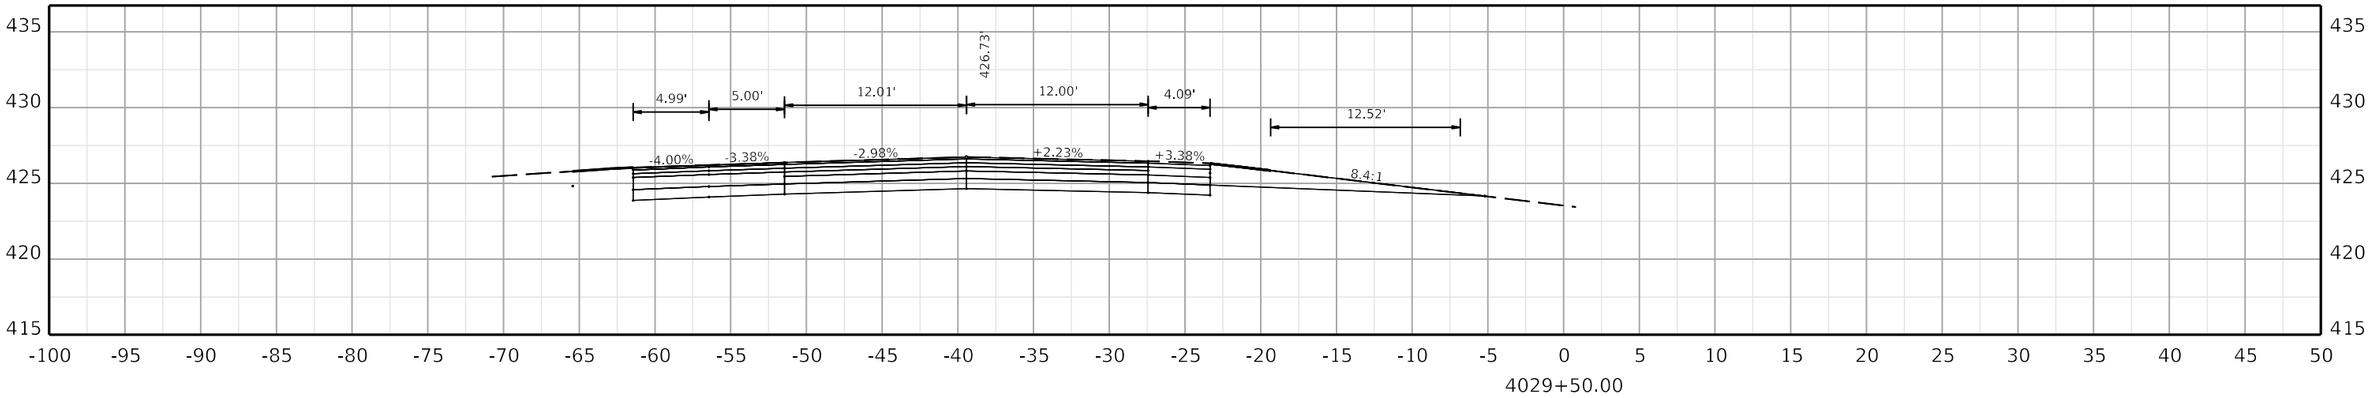

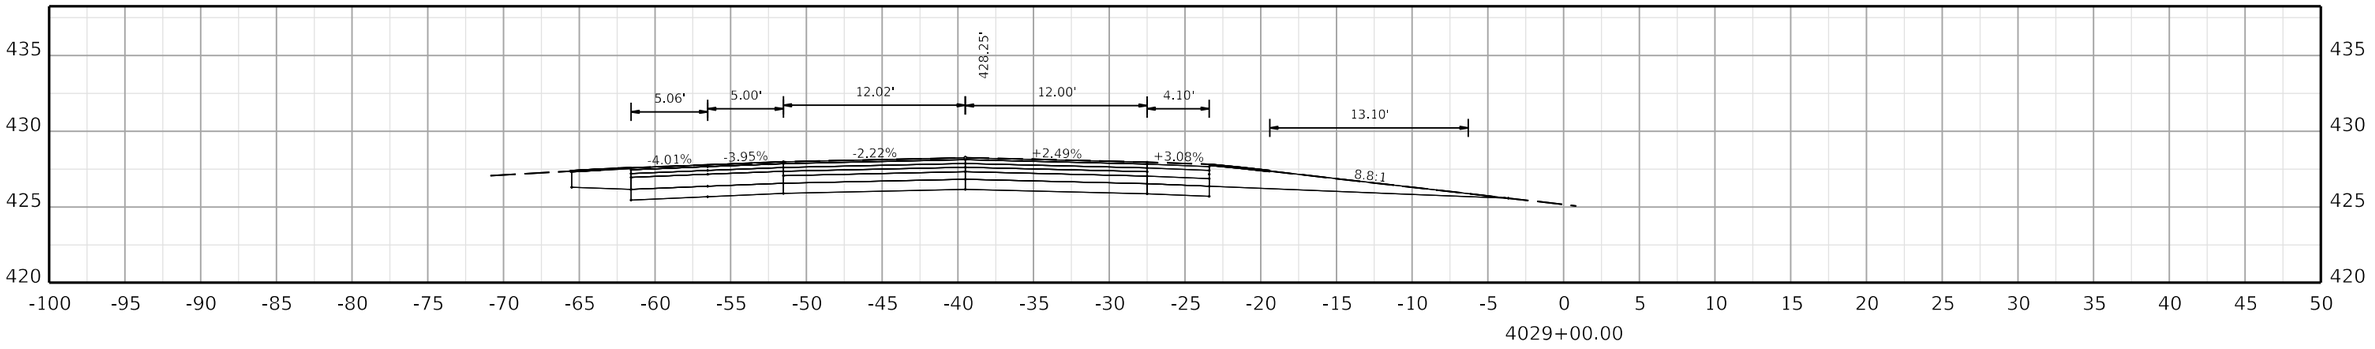

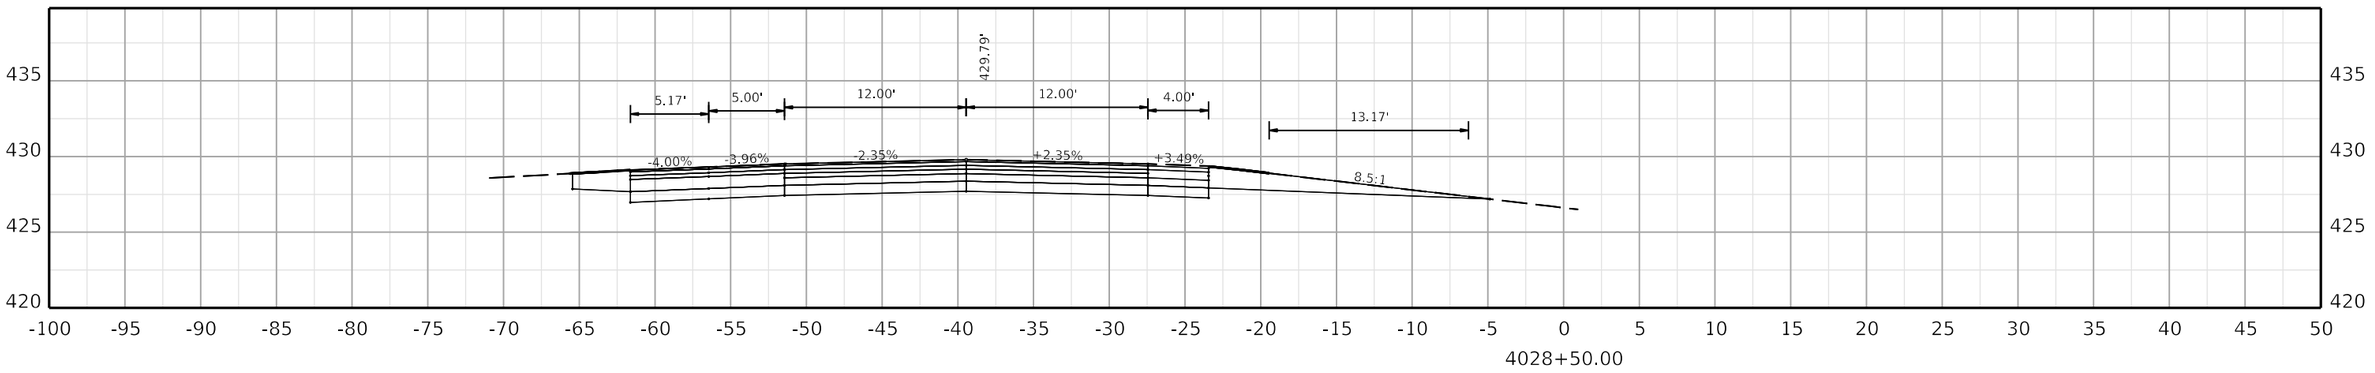

COMMONWEALTH OF KENTUCKY
DEPARTMENT OF HIGHWAYS
TEAM KENTUCKY TRANSPORTATION CABINET

DRAWING TITLE:


HORIZONTAL SCALE
SCALE: 1" = 5'


0' 5' 10' 20'


STA. 4028+50.00 TO STA. 4029+50.00

ITEM NO. COUNTY OF

SHEET NO.
4028+50.00

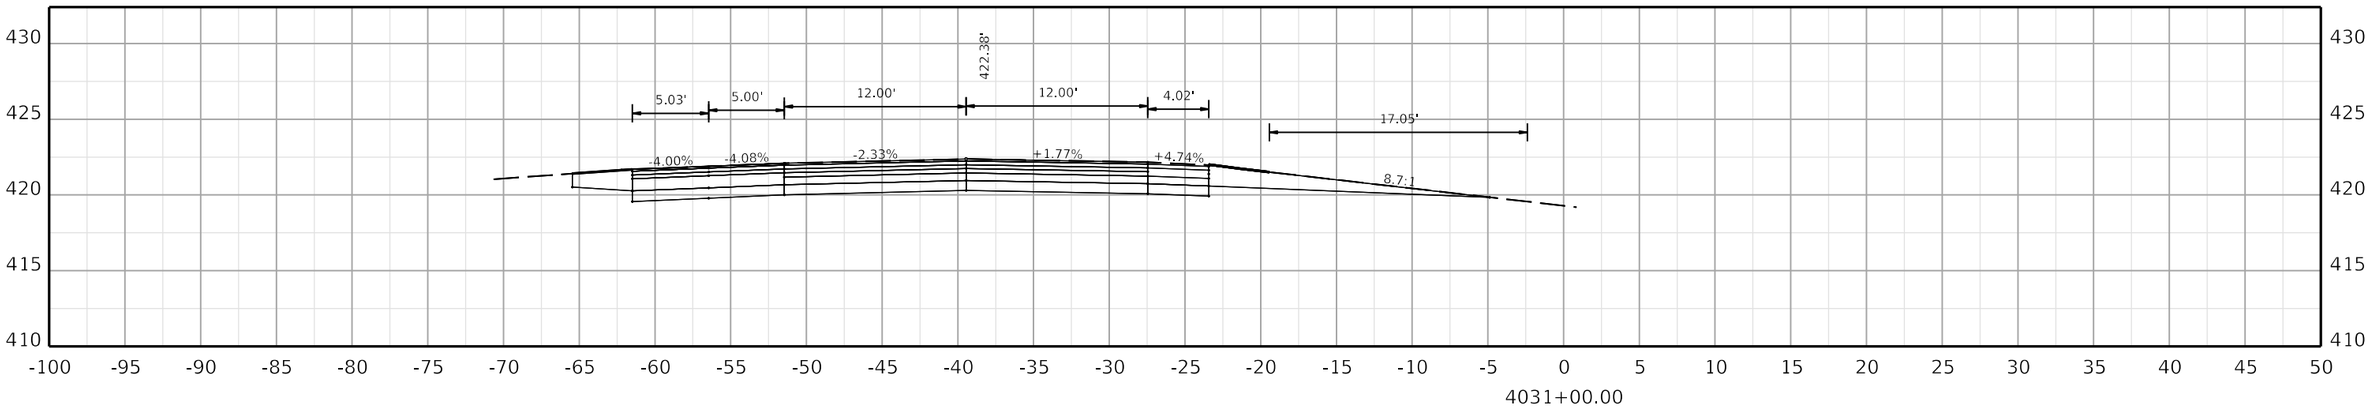

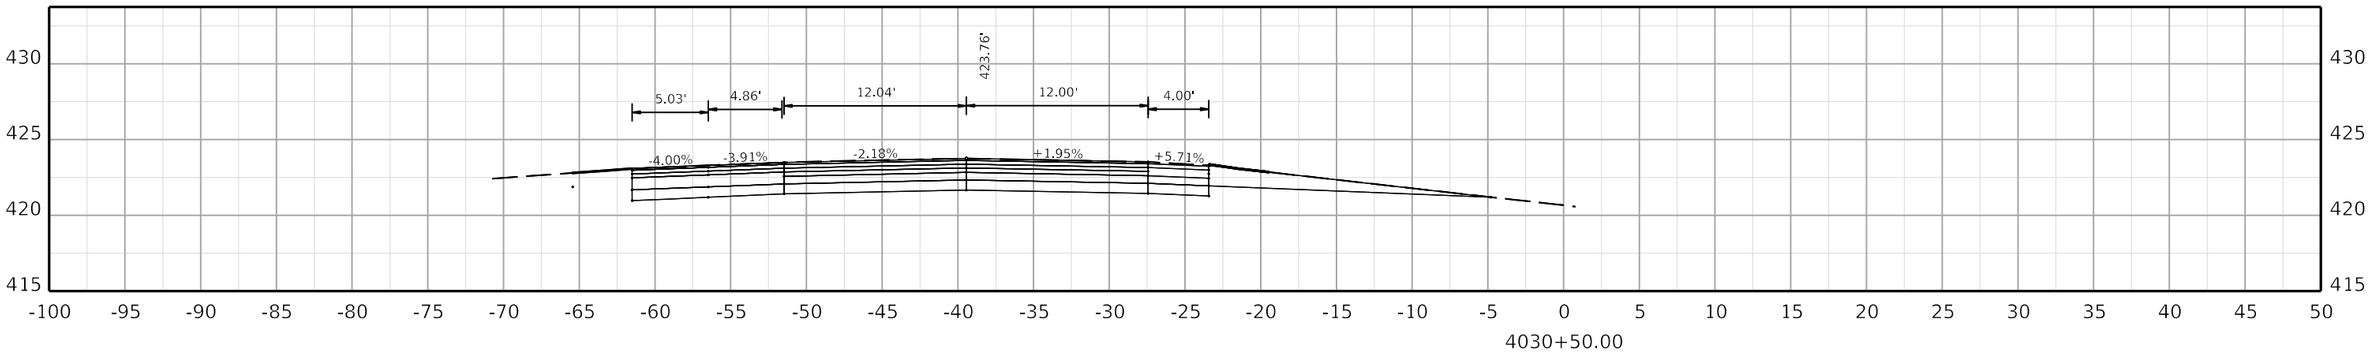

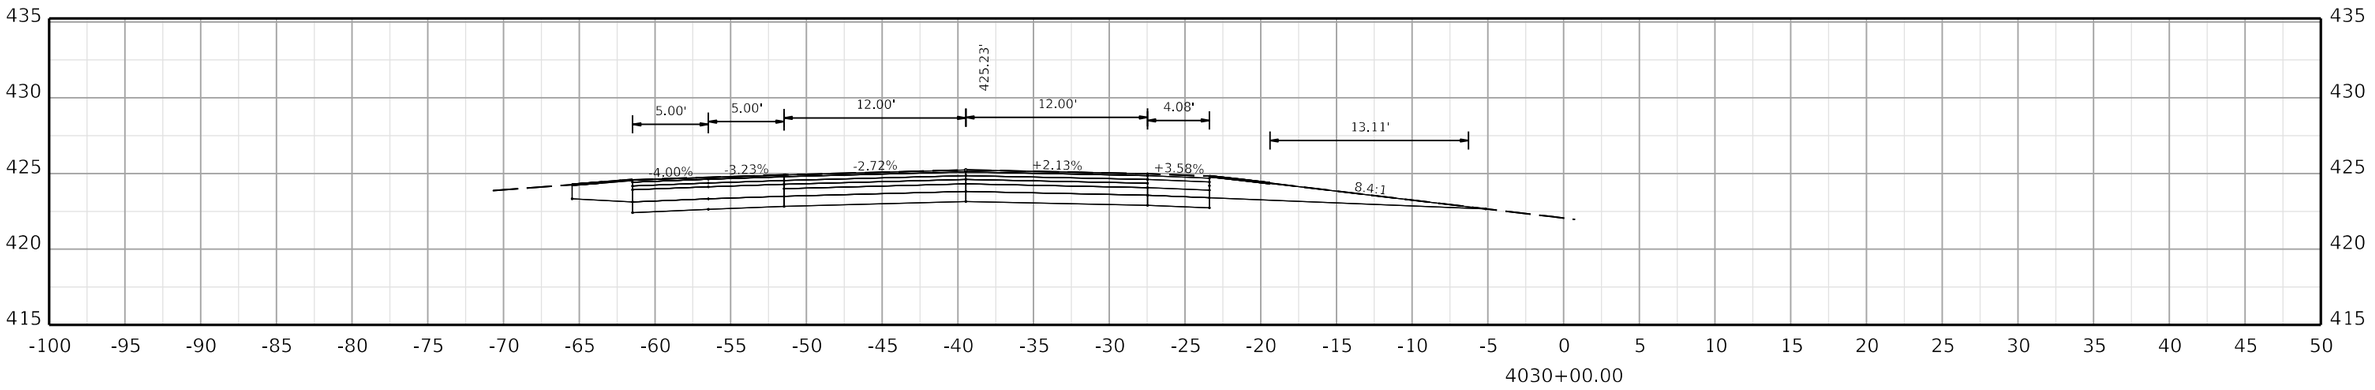

COMMONWEALTH OF KENTUCKY
DEPARTMENT OF HIGHWAYS
TEAM KENTUCKY TRANSPORTATION CABINET

DRAWING TITLE:

HORIZONTAL SCALE
SCALE: 1" = 5'


0' 5' 10' 20'


STA. 4030+00.00 TO STA. 4031+00.00


ITEM NO. COUNTY OF

SHEET NO. 4030+00.00

OpenRoads Designer v10.12.02.4 USER: USLR095925 FILE NAME: C:\BMS\WSP-US-PW-02\D0932959\CORR_I-24W_ASPHALT_PAVING_SEGMENT1_XSEC.DGN

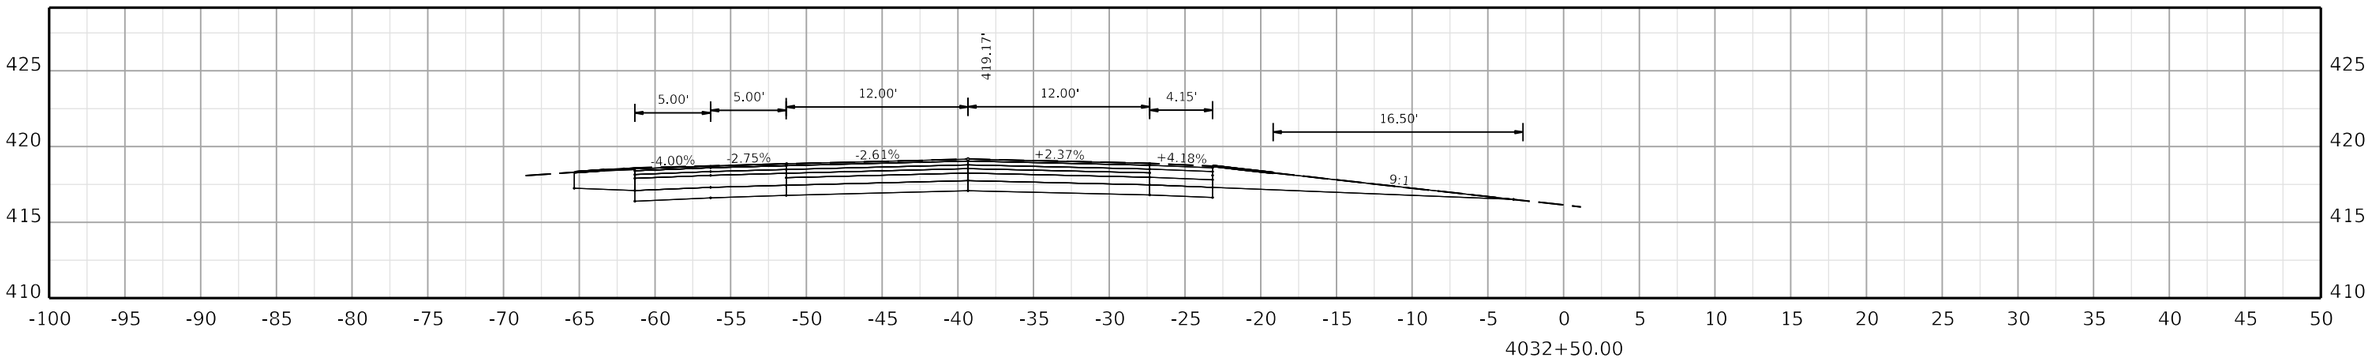

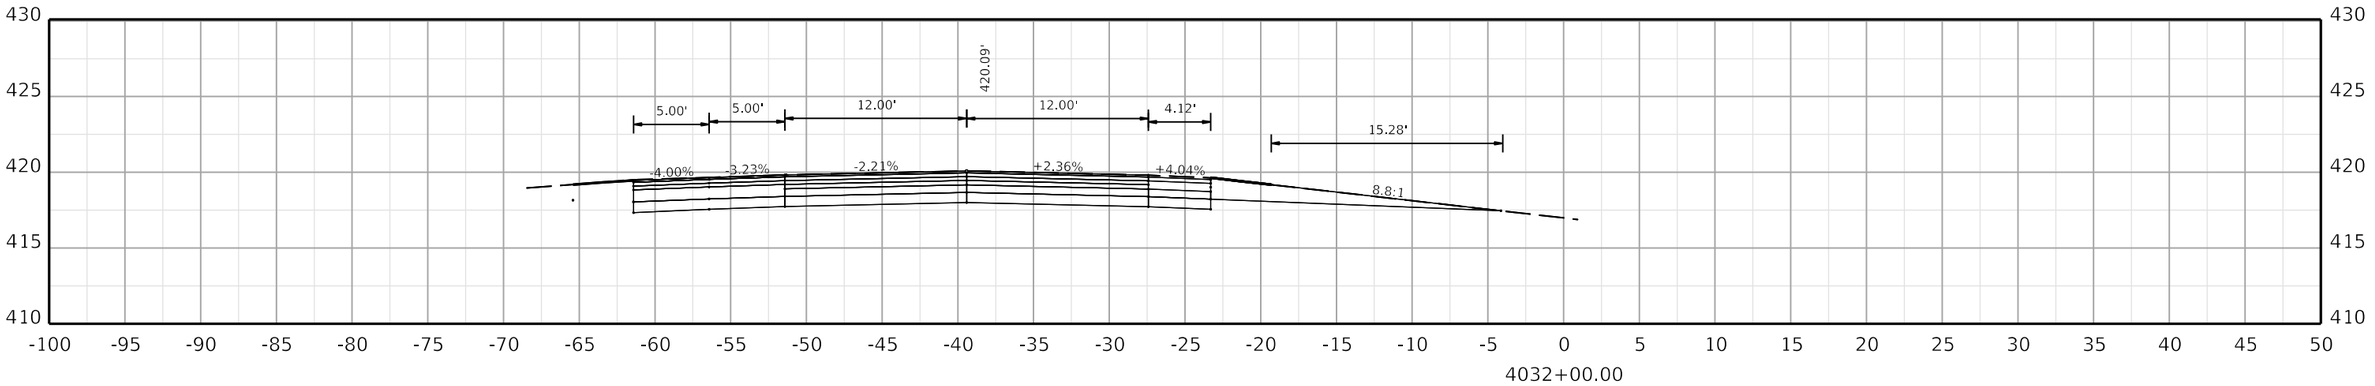

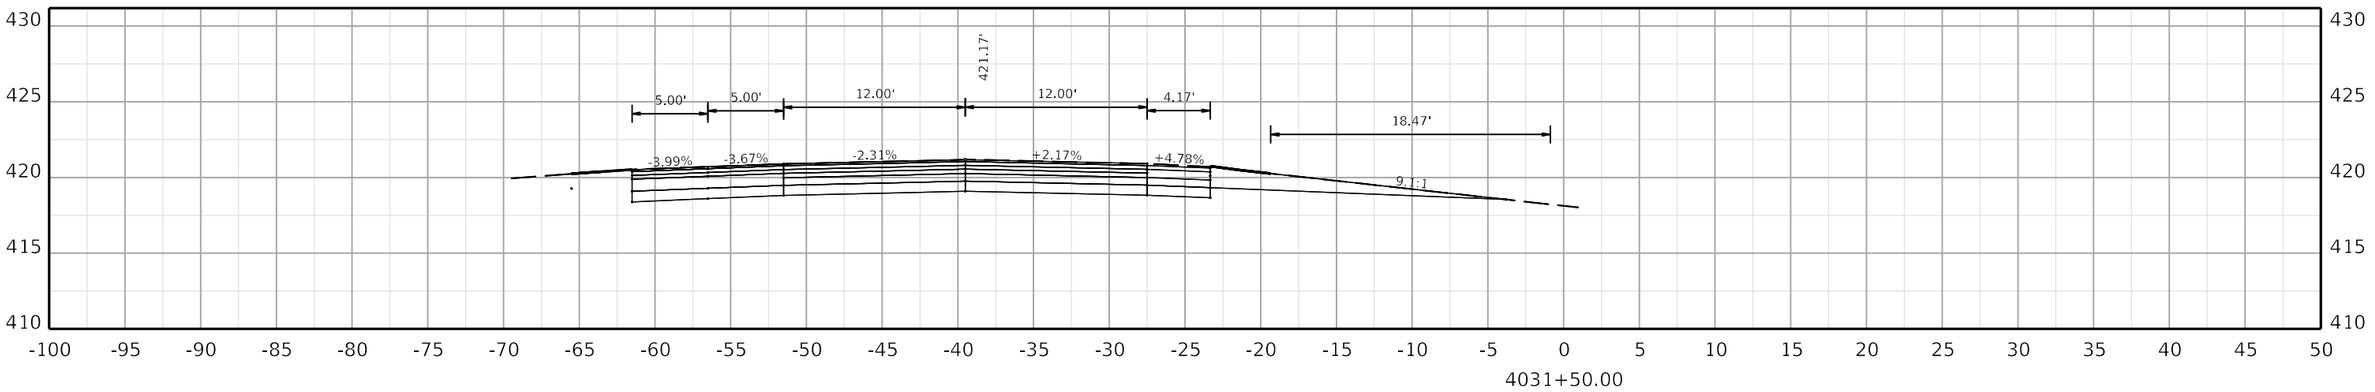

COMMONWEALTH OF KENTUCKY
DEPARTMENT OF HIGHWAYS

TEAM KENTUCKY

DRAWING TITLE:


HORIZONTAL SCALE
SCALE: 1" = 5'


0' 5' 10' 20'


STA. 4031+50.00 TO STA. 4032+50.00

ITEM NO. COUNTY OF

SHEET NO.
4031+50.00

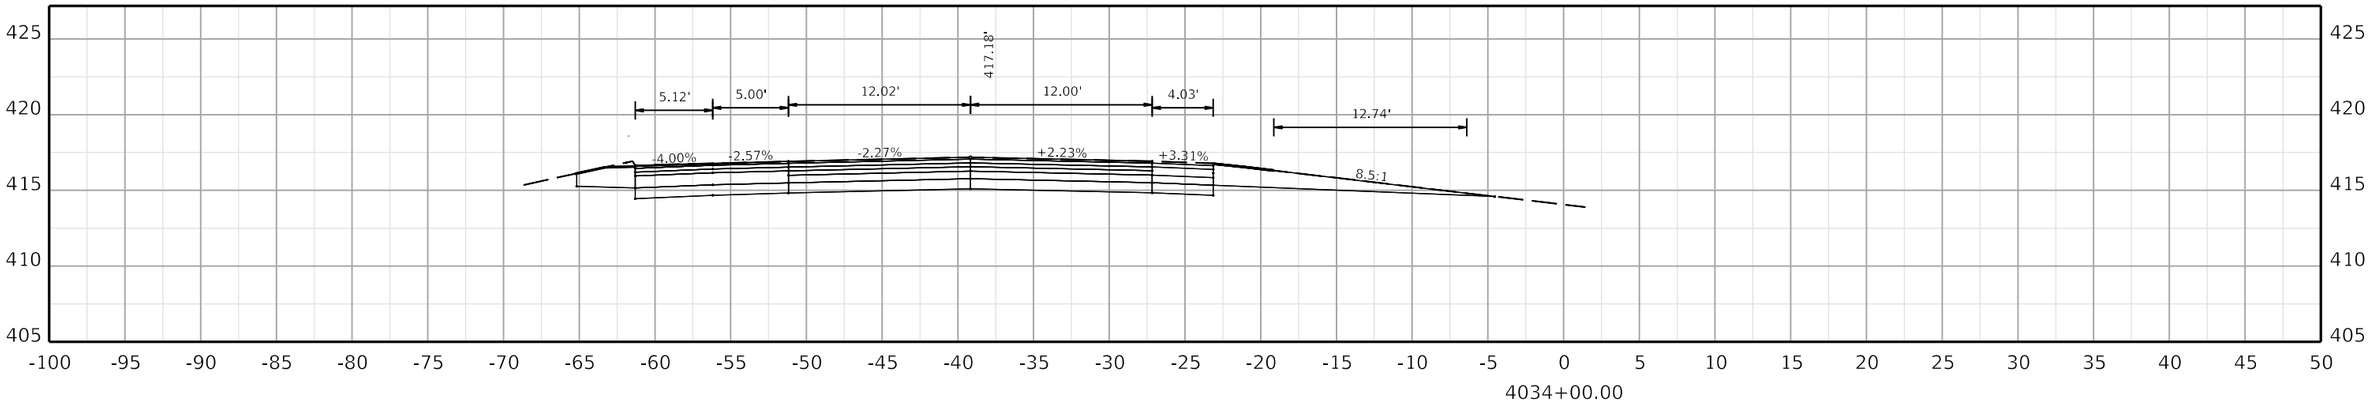

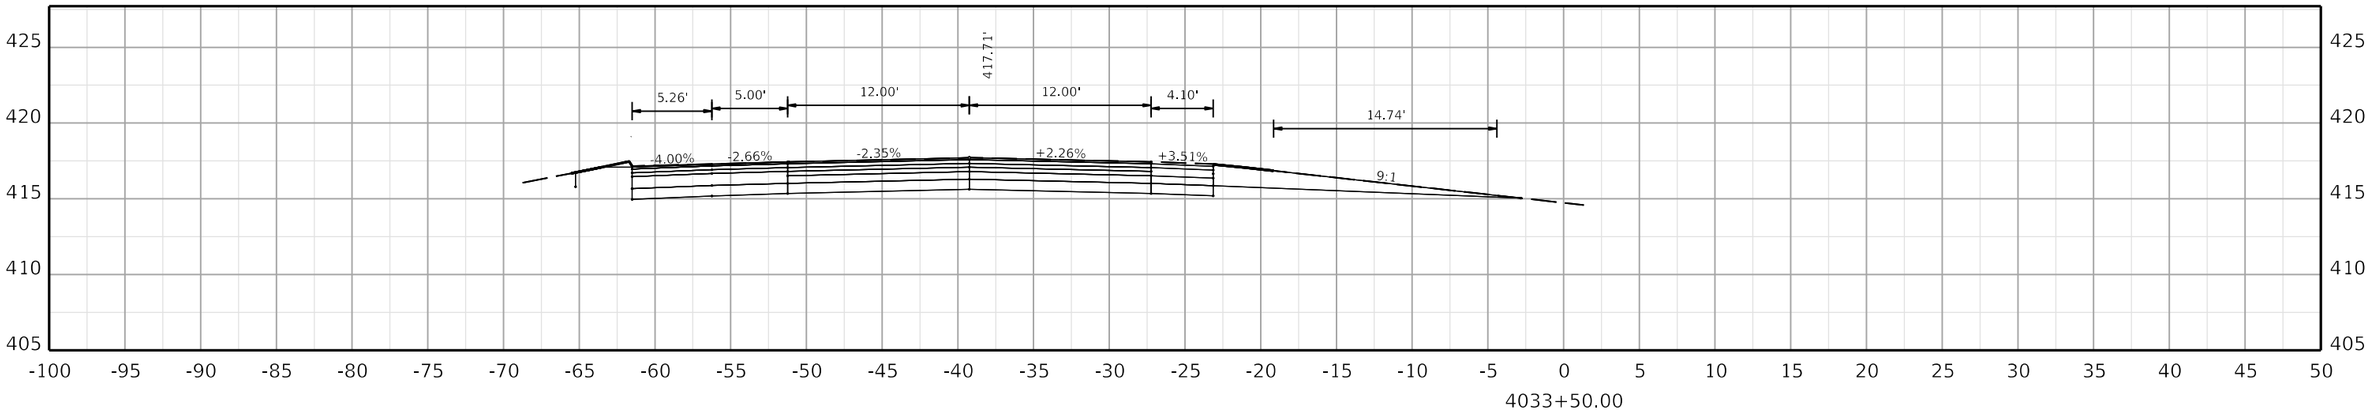

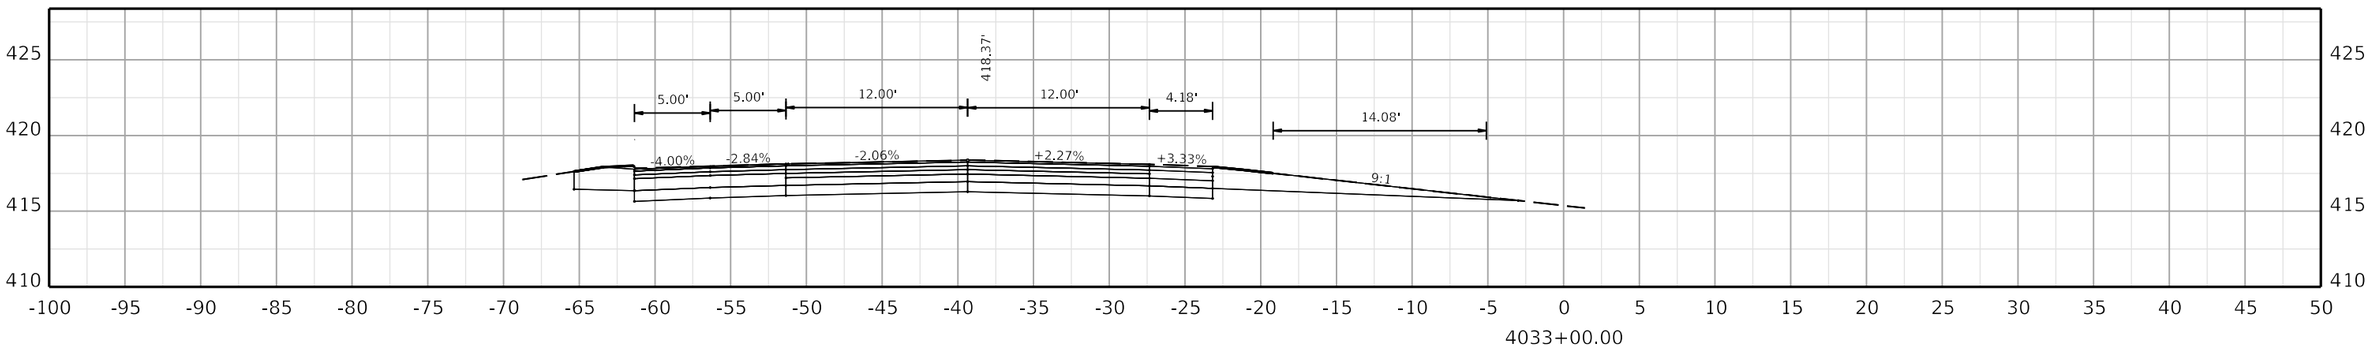

COMMONWEALTH OF KENTUCKY
DEPARTMENT OF HIGHWAYS
TEAM KENTUCKY

DRAWING TITLE:

HORIZONTAL SCALE
SCALE: 1" = 5'

0' 5' 10' 20'

STA. 4033+00.00 TO STA. 4034+00.00


ITEM NO. COUNTY OF


SHEET NO. 4033+00.00


OpenRoads Designer v10.12.02.4

USER: USLR095925

FILE NAME: C:\BMS\WSP-US-PW-02\D0932959\CORR_I-24W_ASPHALT_PAVING_SEGMENT1_XSEC.DGN

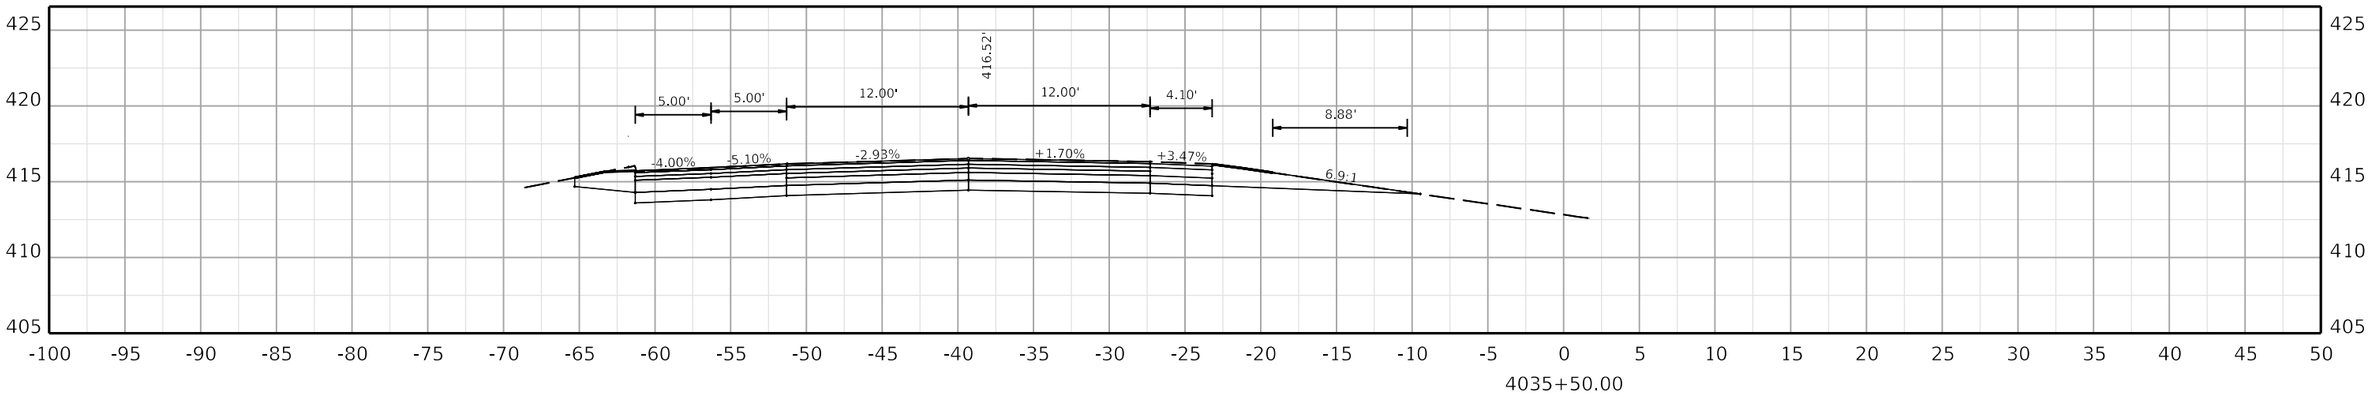

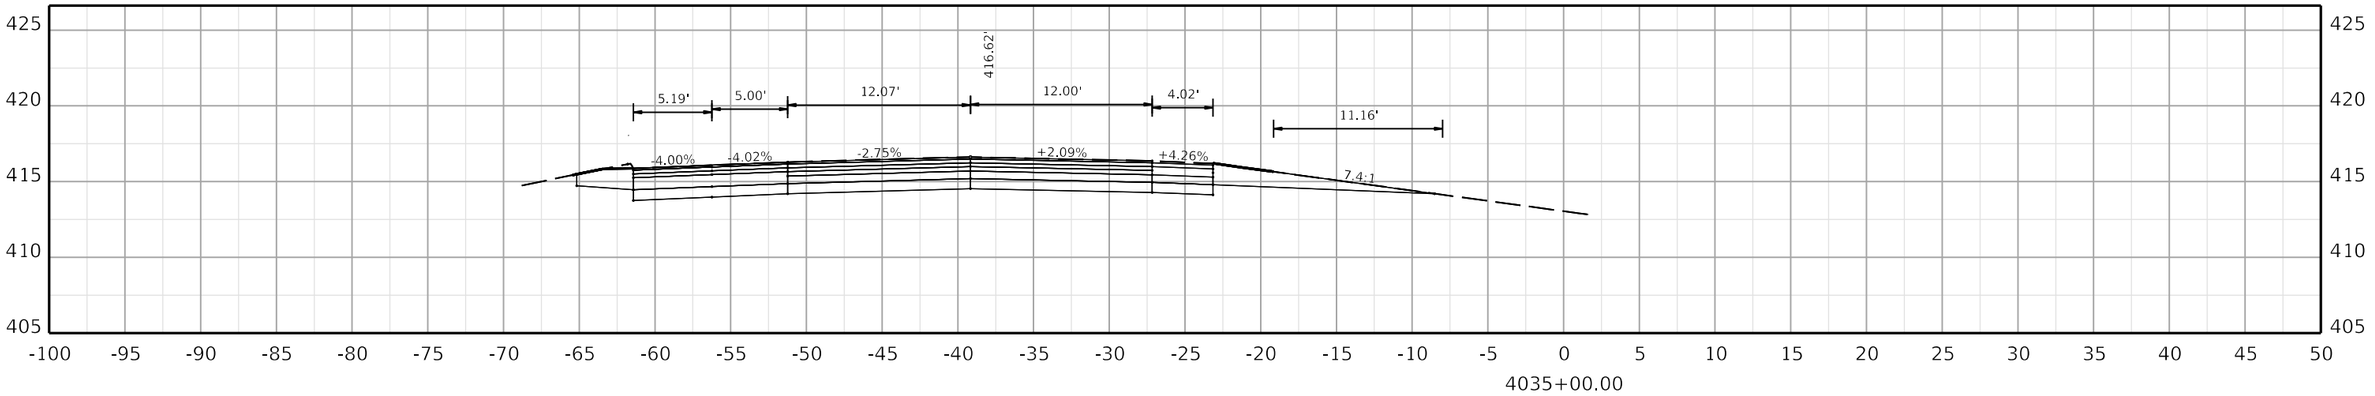

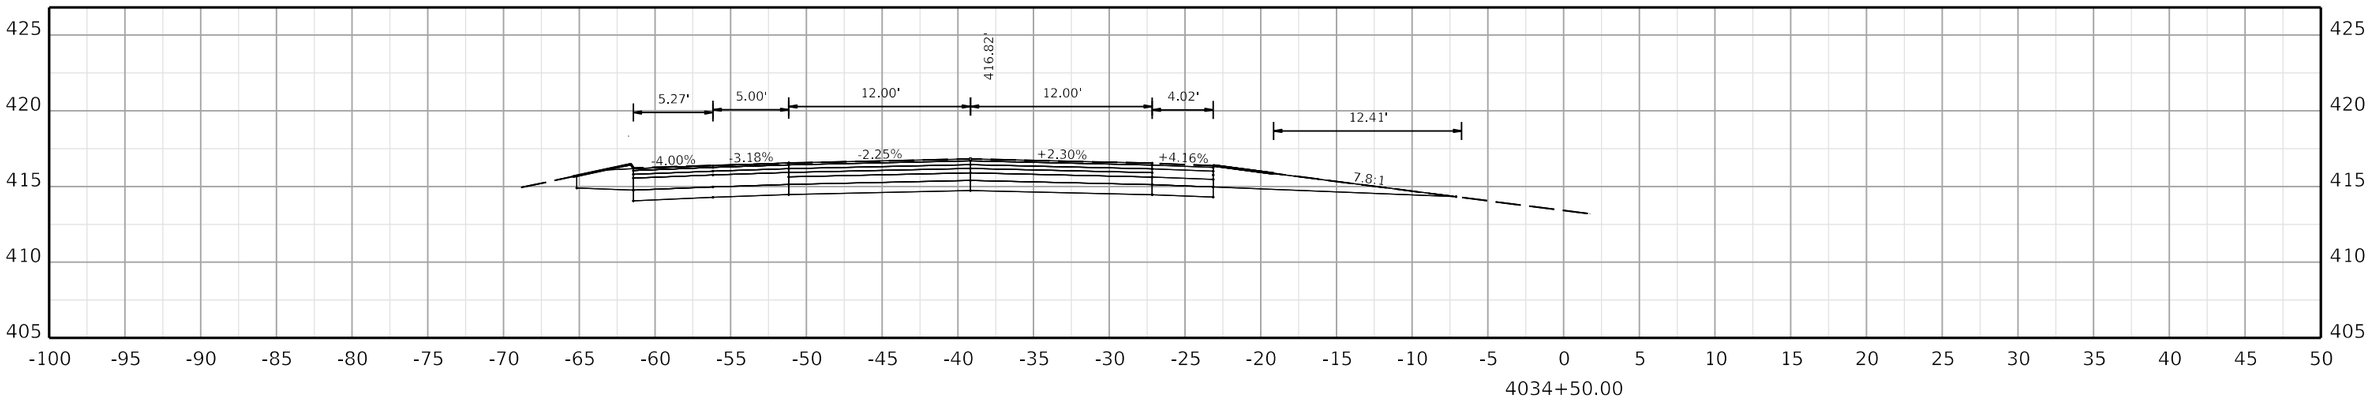

COMMONWEALTH OF KENTUCKY
DEPARTMENT OF HIGHWAYS

TEAM KENTUCKY

DRAWING TITLE:


HORIZONTAL SCALE
SCALE: 1" = 5'


0' 5' 10' 20'


STA. 4034+50.00 TO STA. 4035+50.00

ITEM NO. COUNTY OF

SHEET NO.
4034+50.00

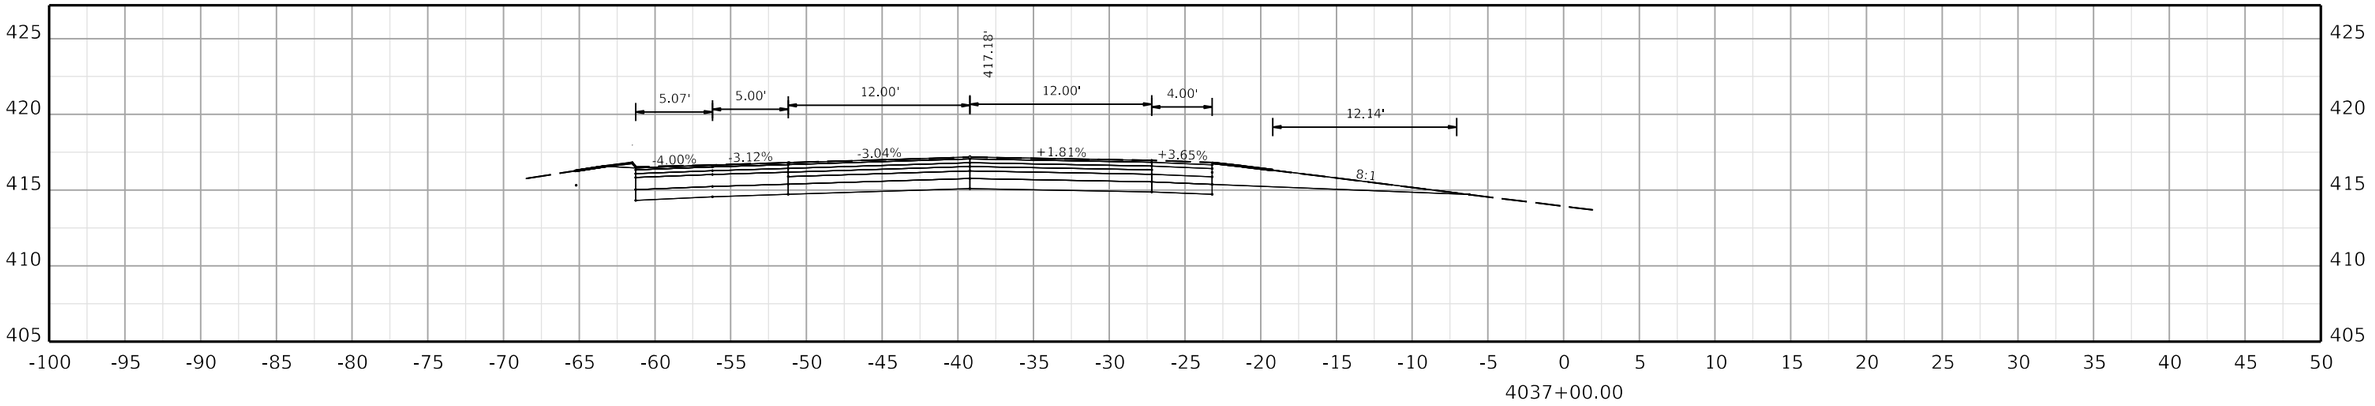

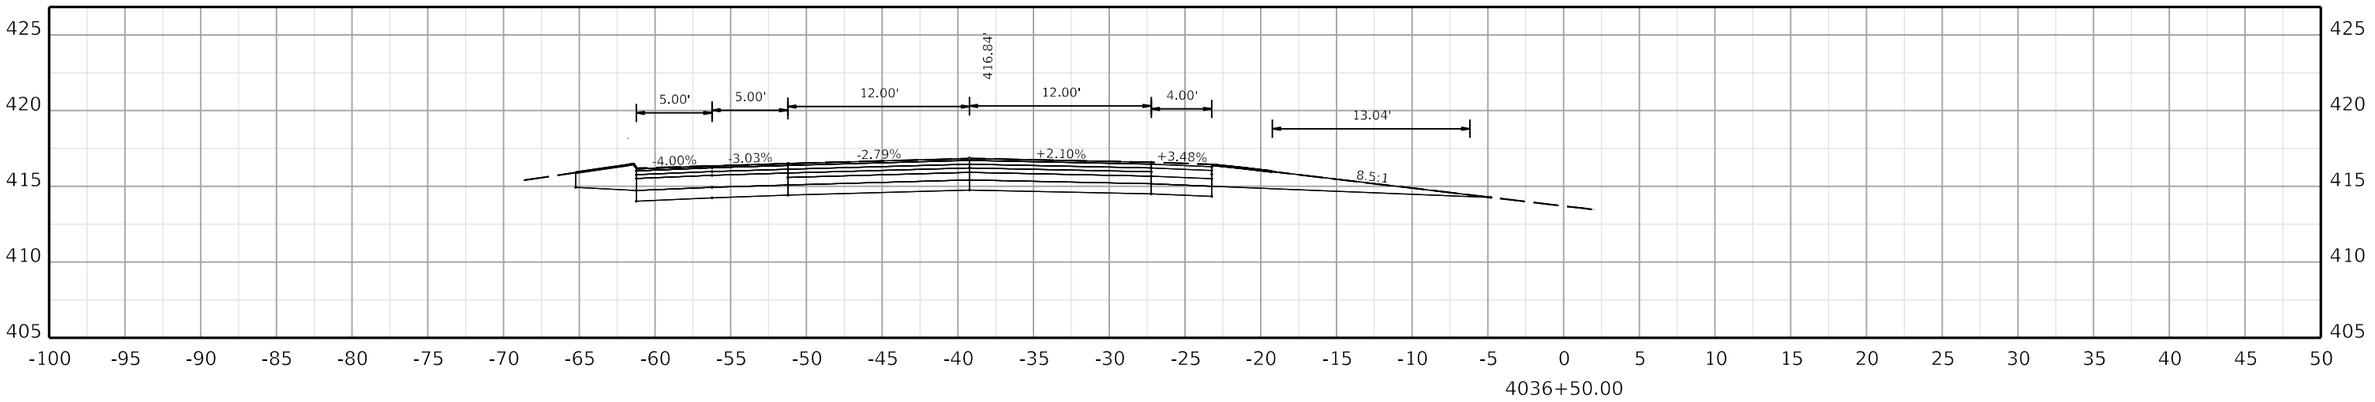

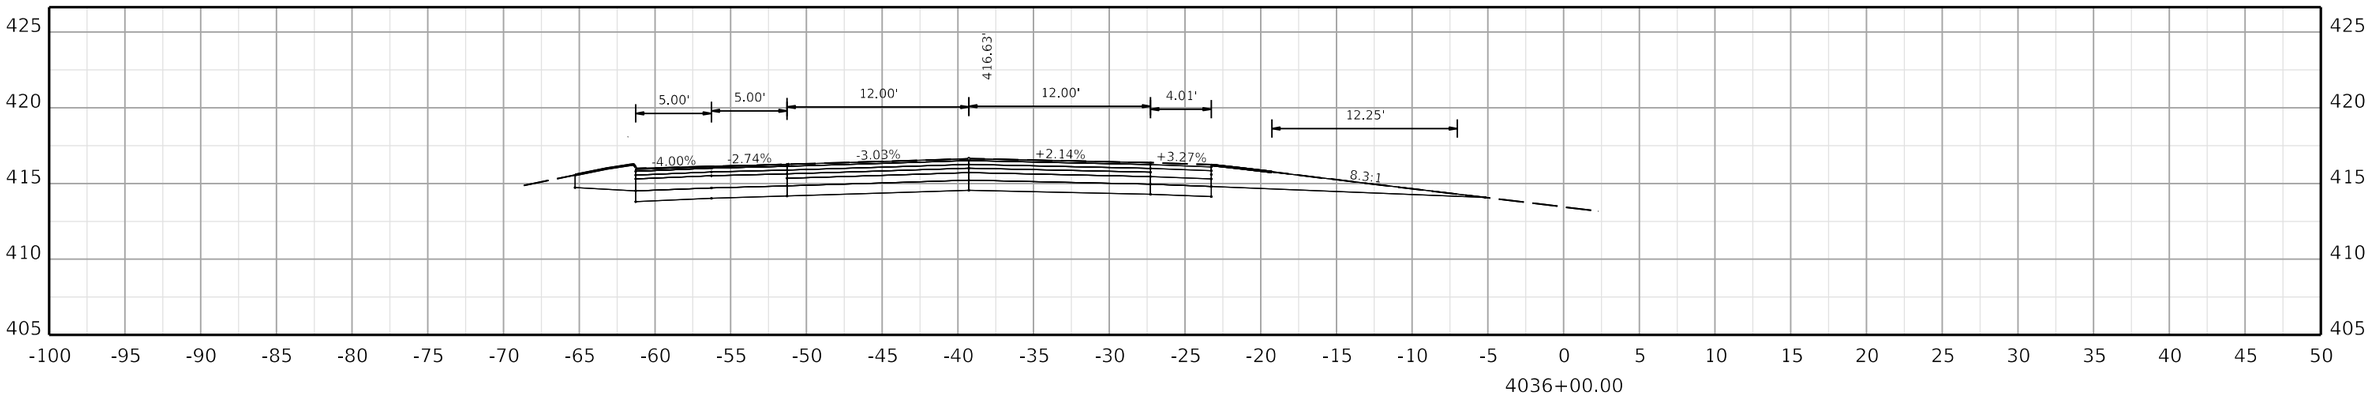

COMMONWEALTH OF KENTUCKY
DEPARTMENT OF HIGHWAYS
TEAM KENTUCKY

DRAWING TITLE:

HORIZONTAL SCALE
SCALE: 1" = 5'


0' 5' 10' 20'


STA. 4036+00.00 TO STA. 4037+00.00


ITEM NO. COUNTY OF

SHEET NO. 4036+00.00

OpenRoads Designer v10.12.02.4 USER: USLR095925 FILE NAME: C:\BMS\WSP-US-PW-02\D0932959\CORR_I-24W_ASPHALT_PAVING_SEGMENT1_XSEC.DGN

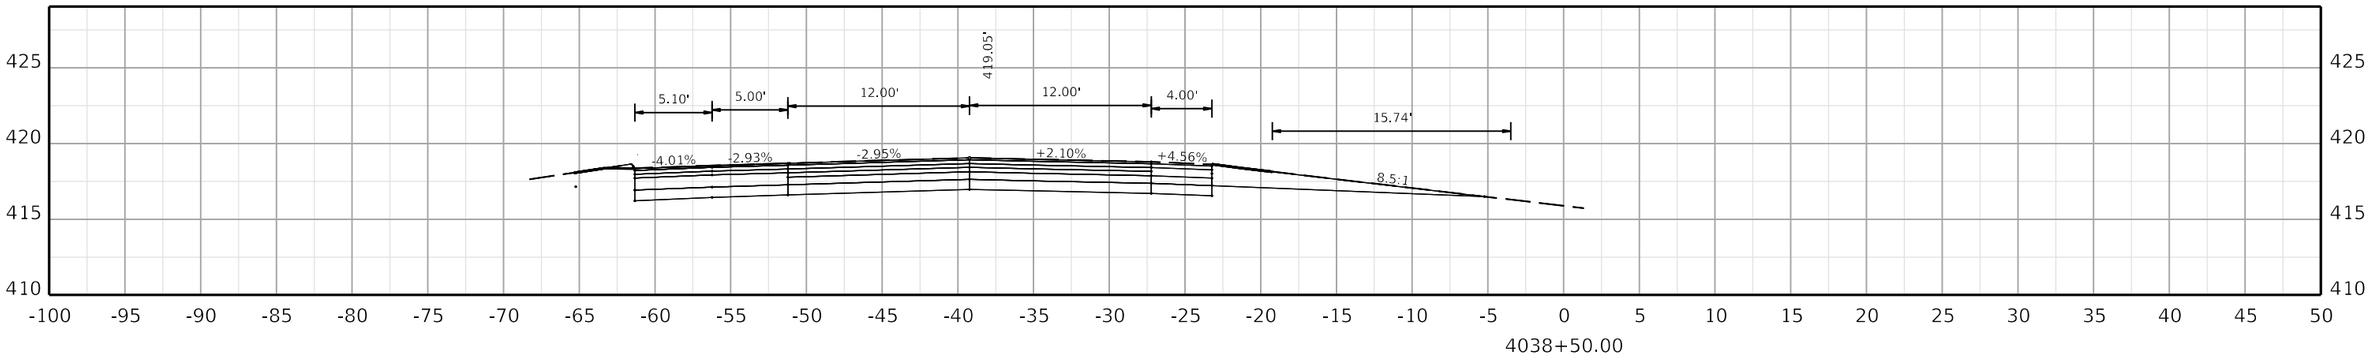

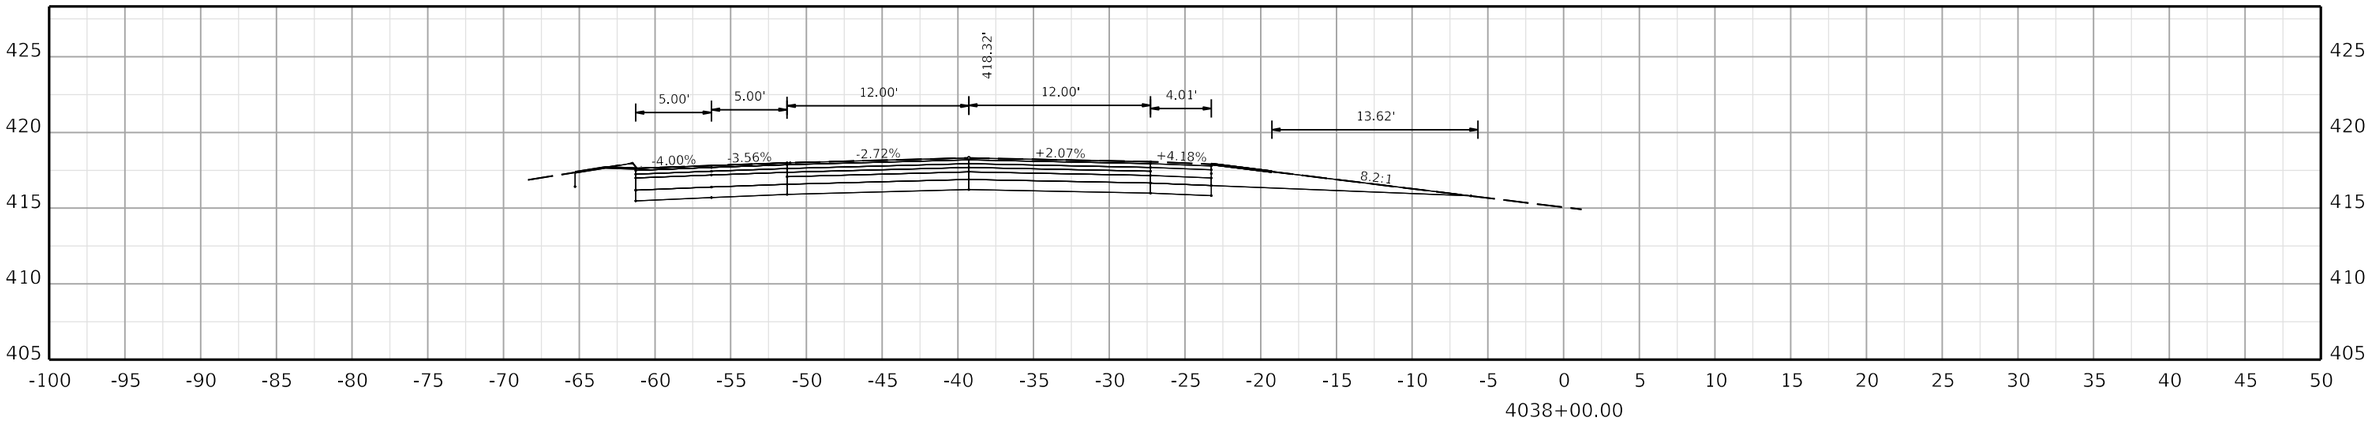

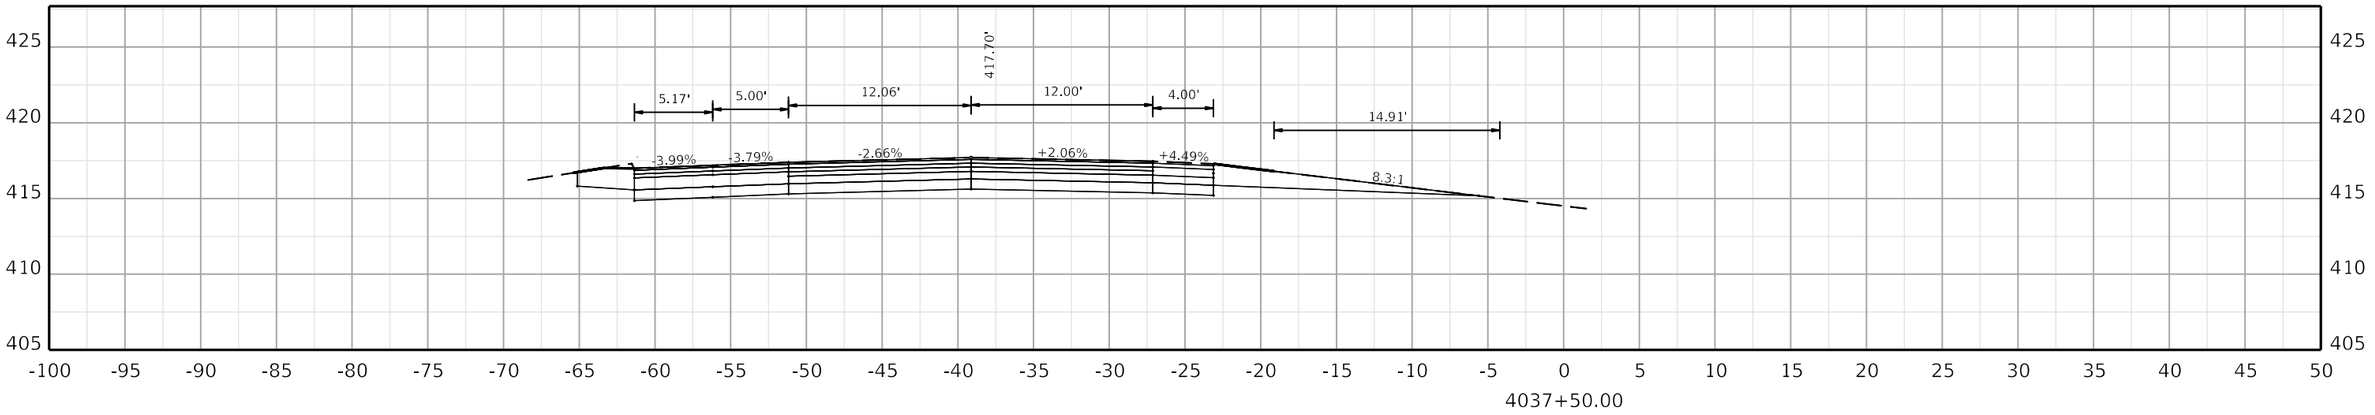

COMMONWEALTH OF KENTUCKY
DEPARTMENT OF HIGHWAYS
TEAM KENTUCKY TRANSPORTATION COMPANY

DRAWING TITLE:

HORIZONTAL SCALE
SCALE: 1" = 5'


0' 5' 10' 20'


STA. 4037+50.00 TO STA. 4038+50.00


ITEM NO. COUNTY OF

SHEET NO. 4037+50.00

OpenRoads Designer v10.12.02.4 USER: USLR095925 FILE NAME: C:\BMS\WSP-US-PW-02\D0932959\CORR_I-24W_ASPHALT_PAVING_SEGMENT1_XSEC.DGN

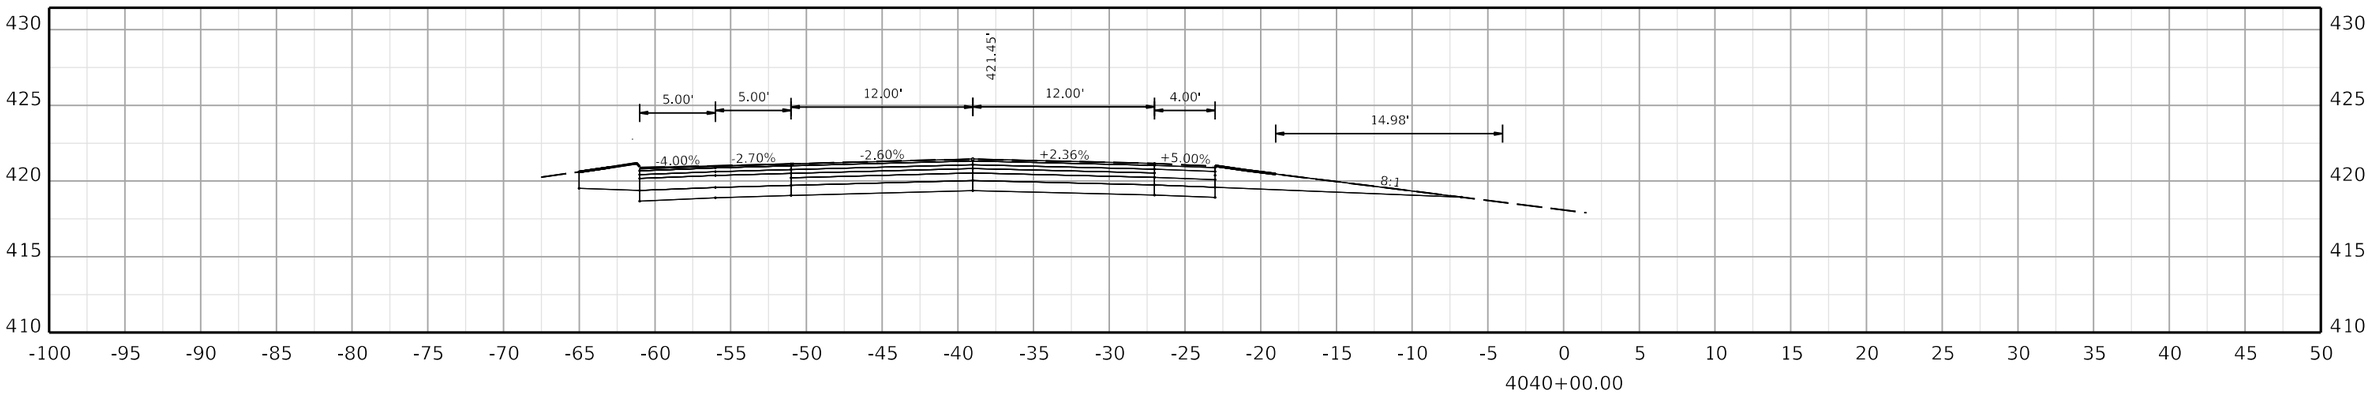

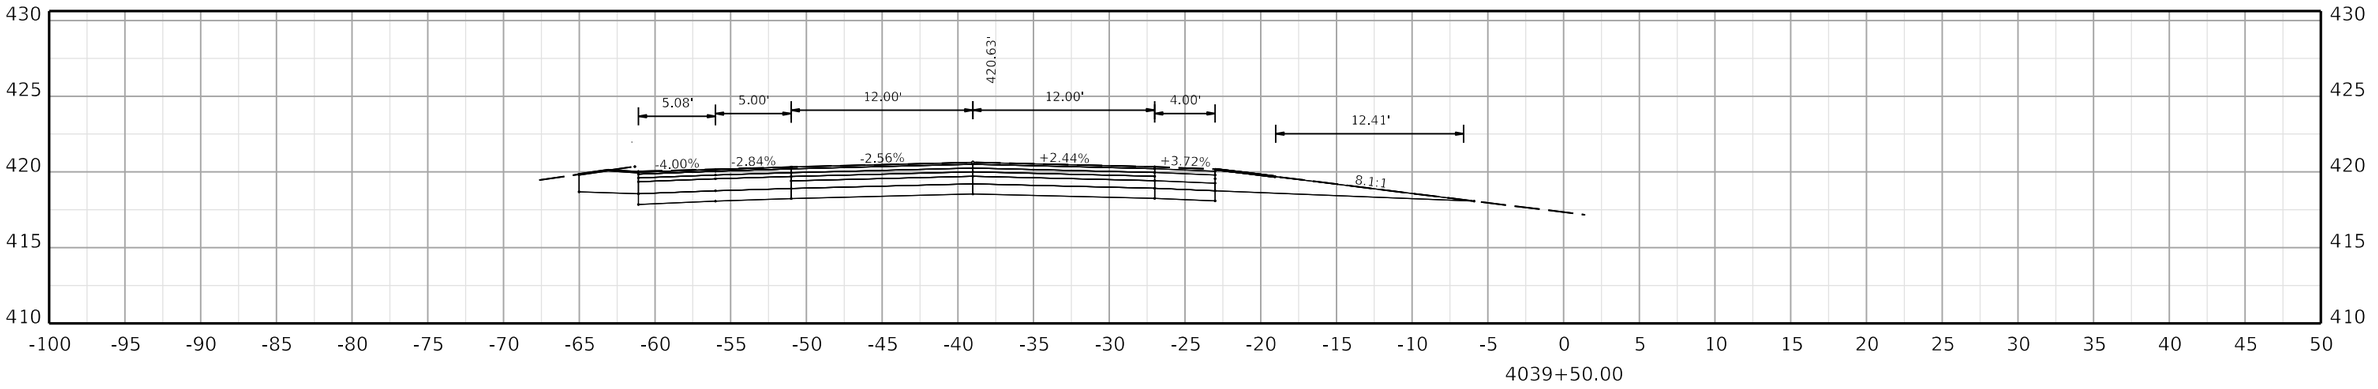

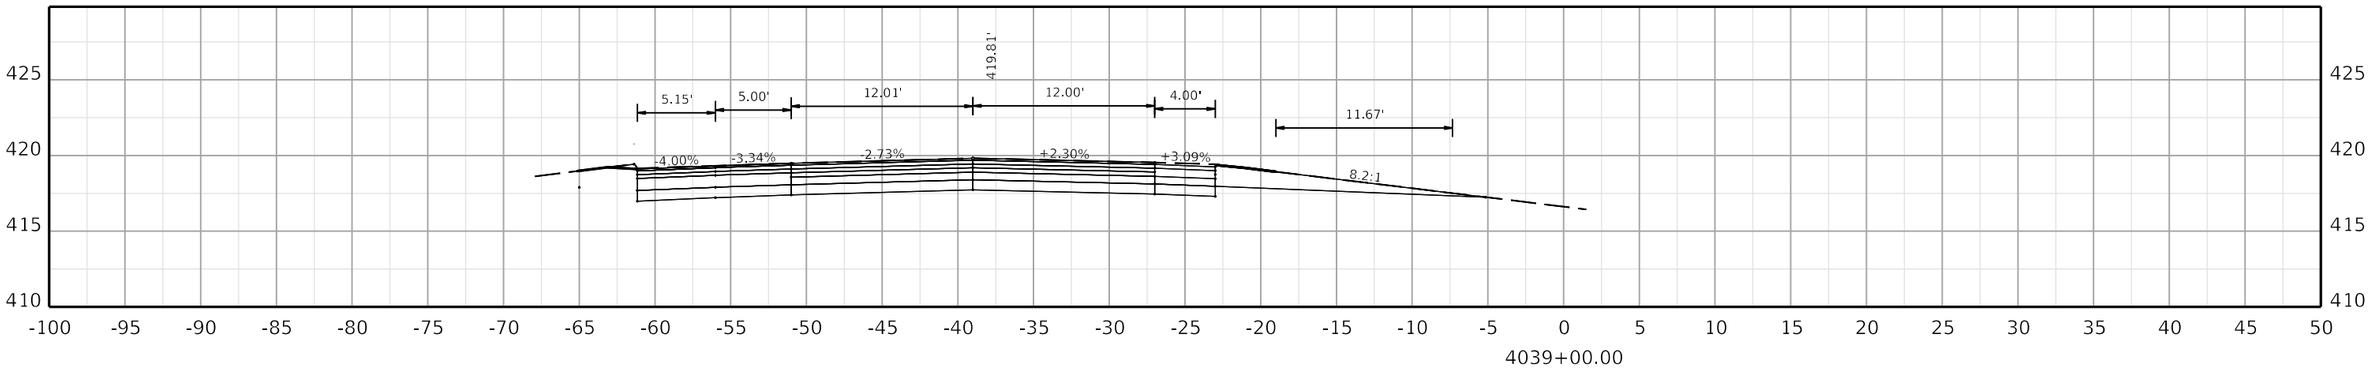

COMMONWEALTH OF KENTUCKY
DEPARTMENT OF HIGHWAYS

TEAM KENTUCKY

DRAWING TITLE:


HORIZONTAL SCALE
SCALE: 1" = 5'


0' 5' 10' 20'


STA. 4039+00.00 TO STA. 4040+00.00

ITEM NO. COUNTY OF

SHEET NO.
4039+00.00

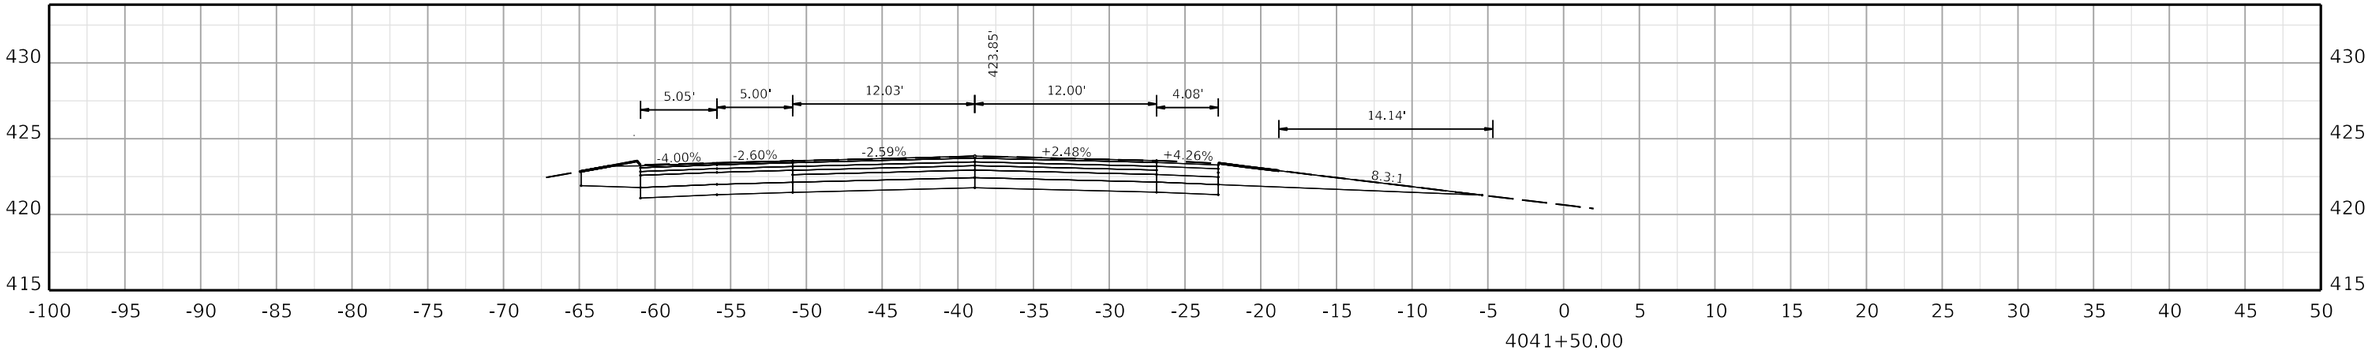

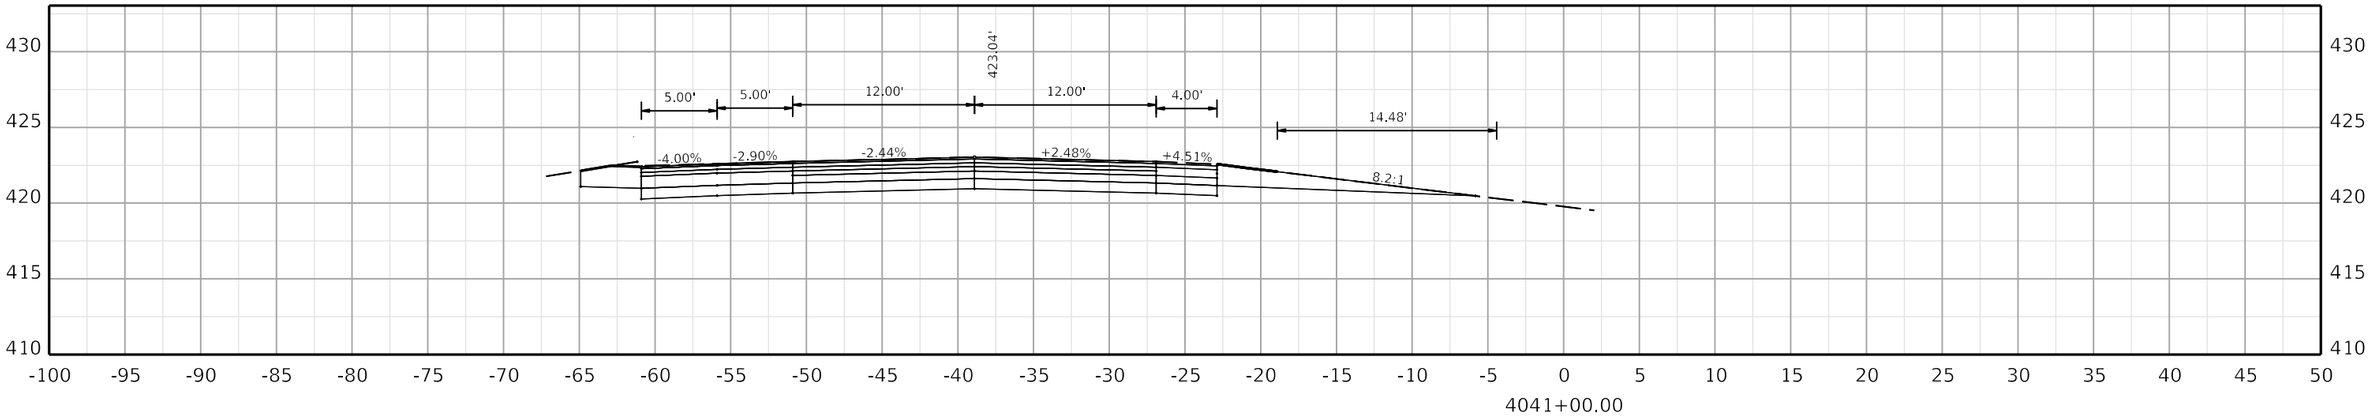

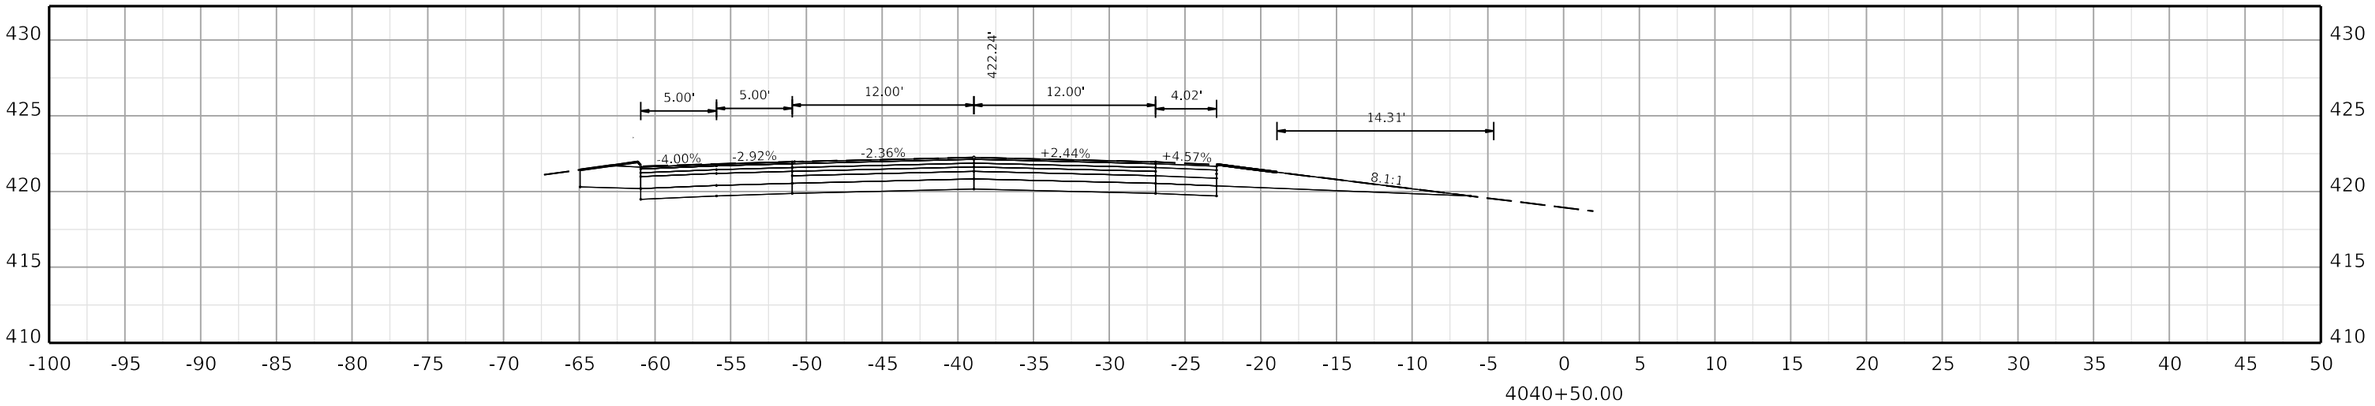

COMMONWEALTH OF KENTUCKY
DEPARTMENT OF HIGHWAYS

TEAM KENTUCKY
TRANSPORTATION CABINET

DRAWING TITLE:


HORIZONTAL SCALE
SCALE: 1" = 5'


0' 5' 10' 20'


STA. 4040+50.00 TO STA. 4041+50.00

ITEM NO. COUNTY OF

SHEET NO.
4040+50.00

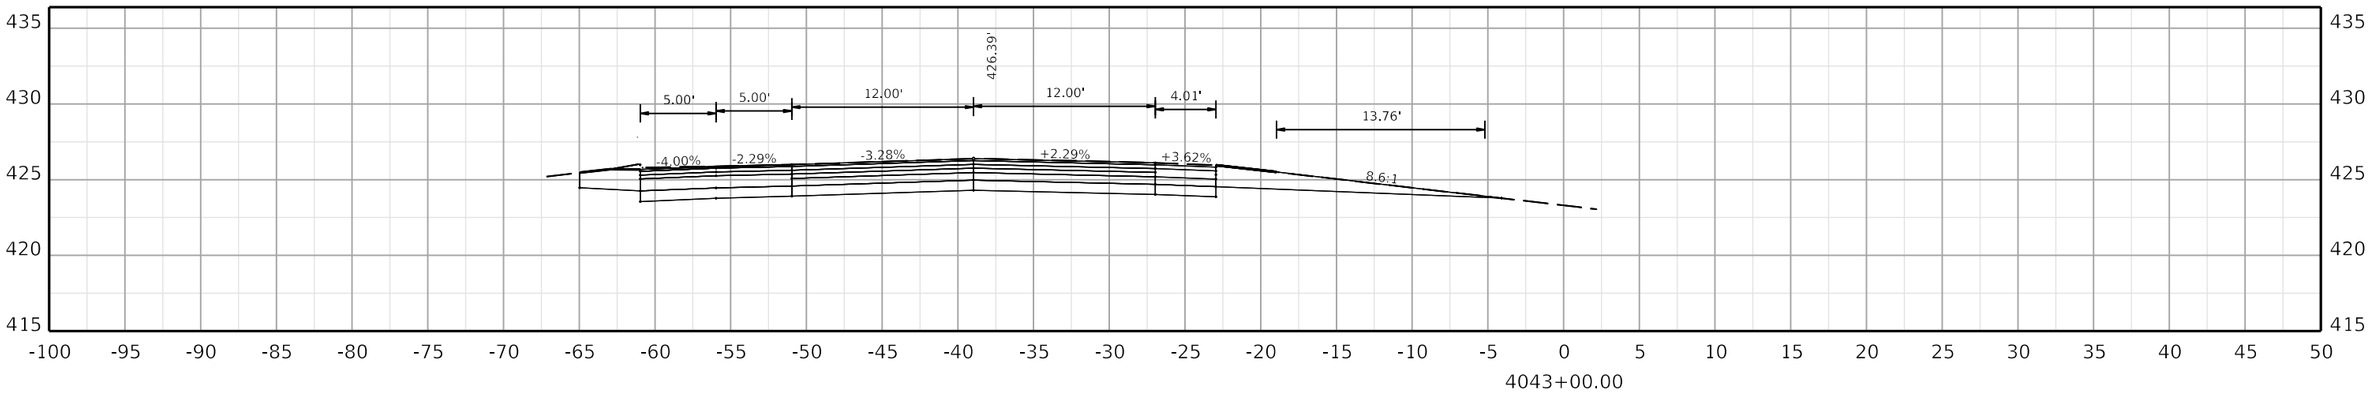

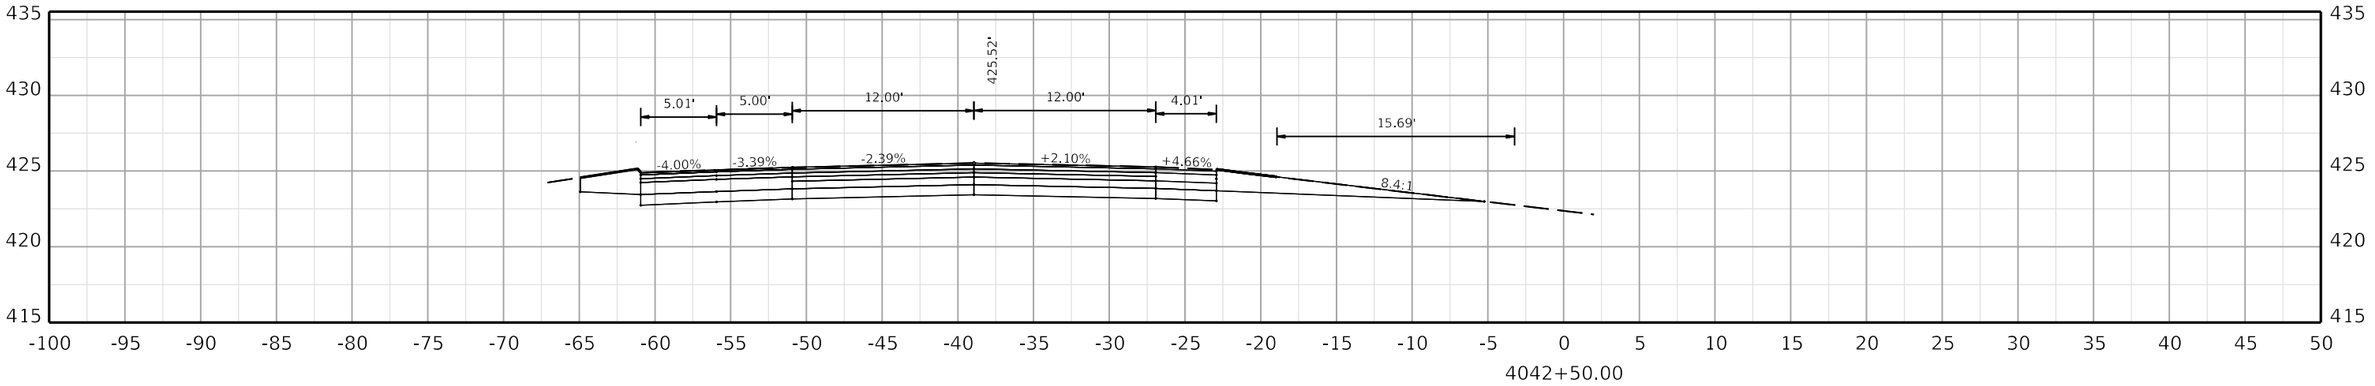

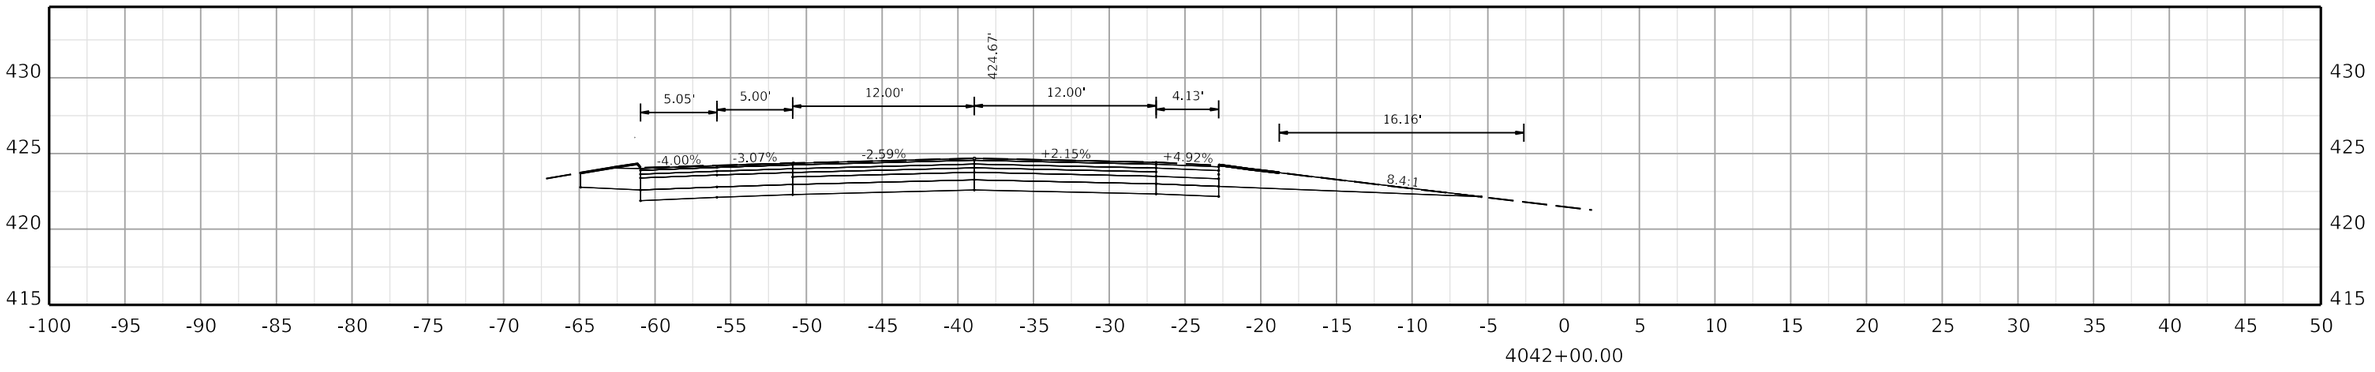

COMMONWEALTH OF KENTUCKY
DEPARTMENT OF HIGHWAYS
TEAM KENTUCKY

DRAWING TITLE:

HORIZONTAL SCALE
SCALE: 1" = 5'

0' 5' 10' 20'

STA. 4042+00.00 TO STA. 4043+00.00


ITEM NO. COUNTY OF


SHEET NO. 4042+00.00


OpenRoads Designer v10.12.02.4

USER: USLR095925

FILE NAME: C:\BMS\WSP-US-PW-02\D0932959\CORR_I-24W_ASPHALT_PAVING_SEGMENT1_XSEC.DGN

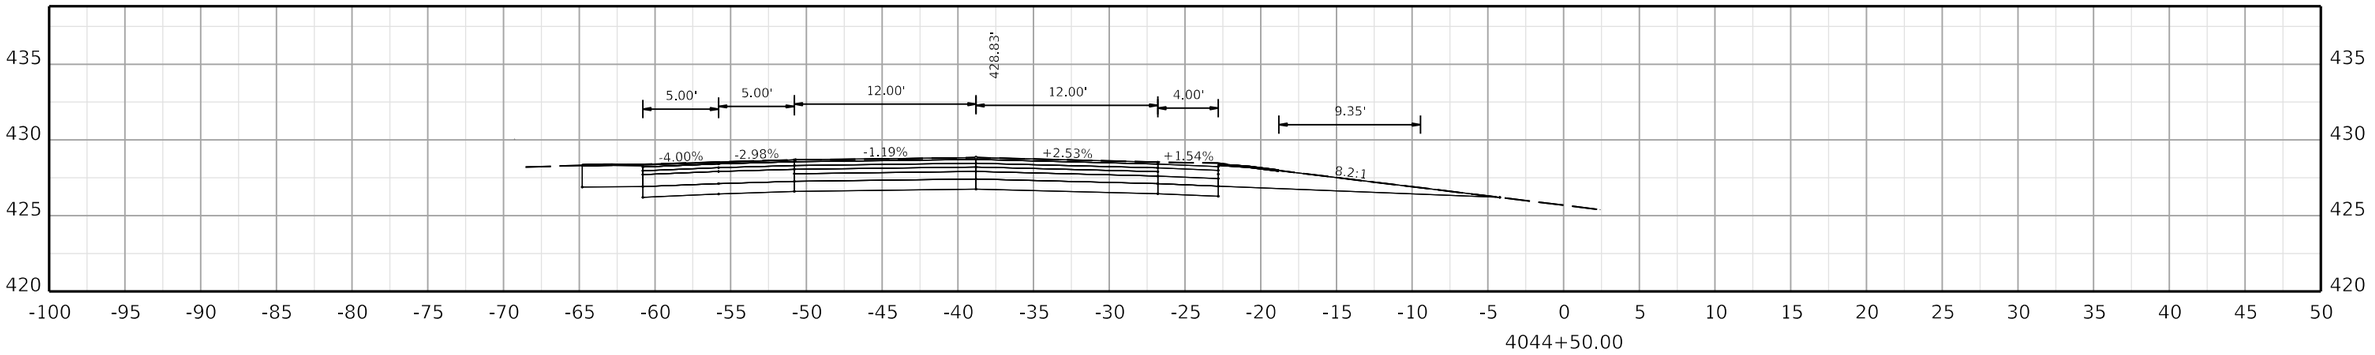

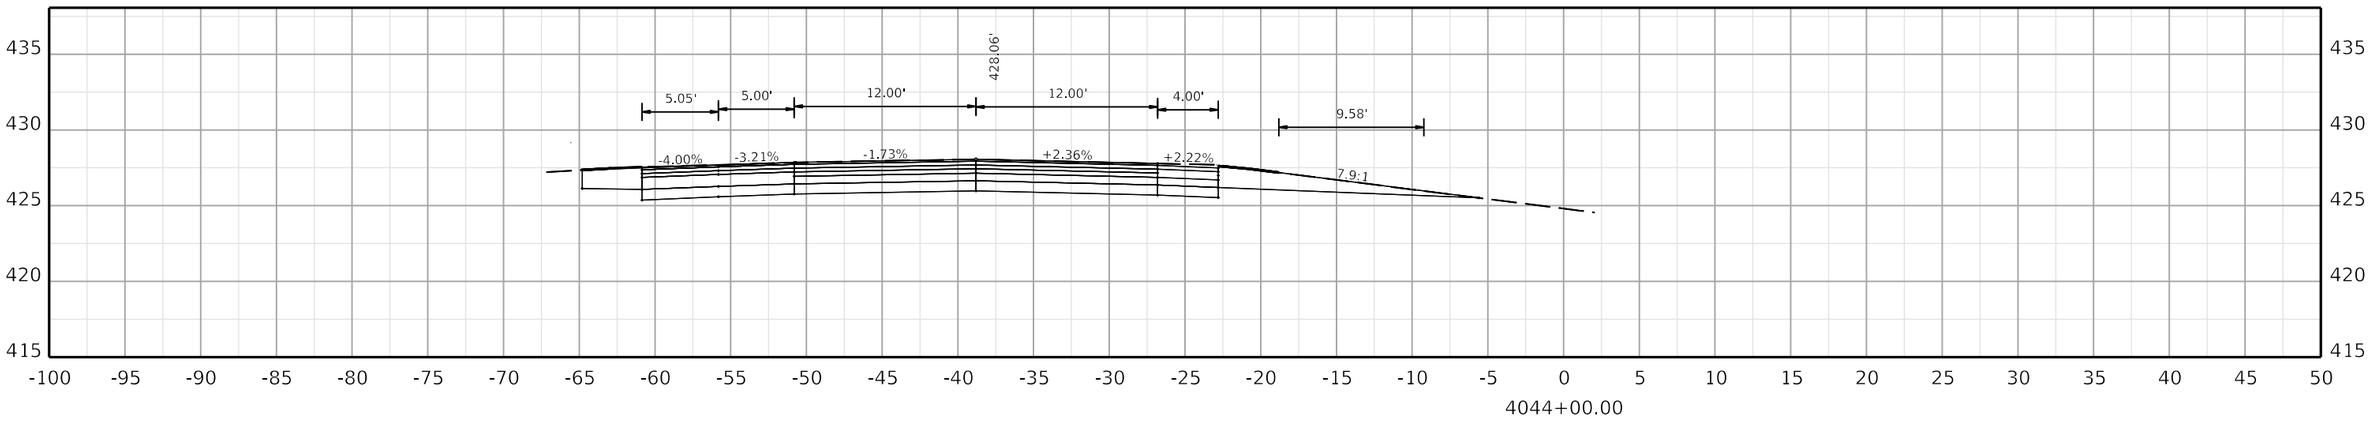

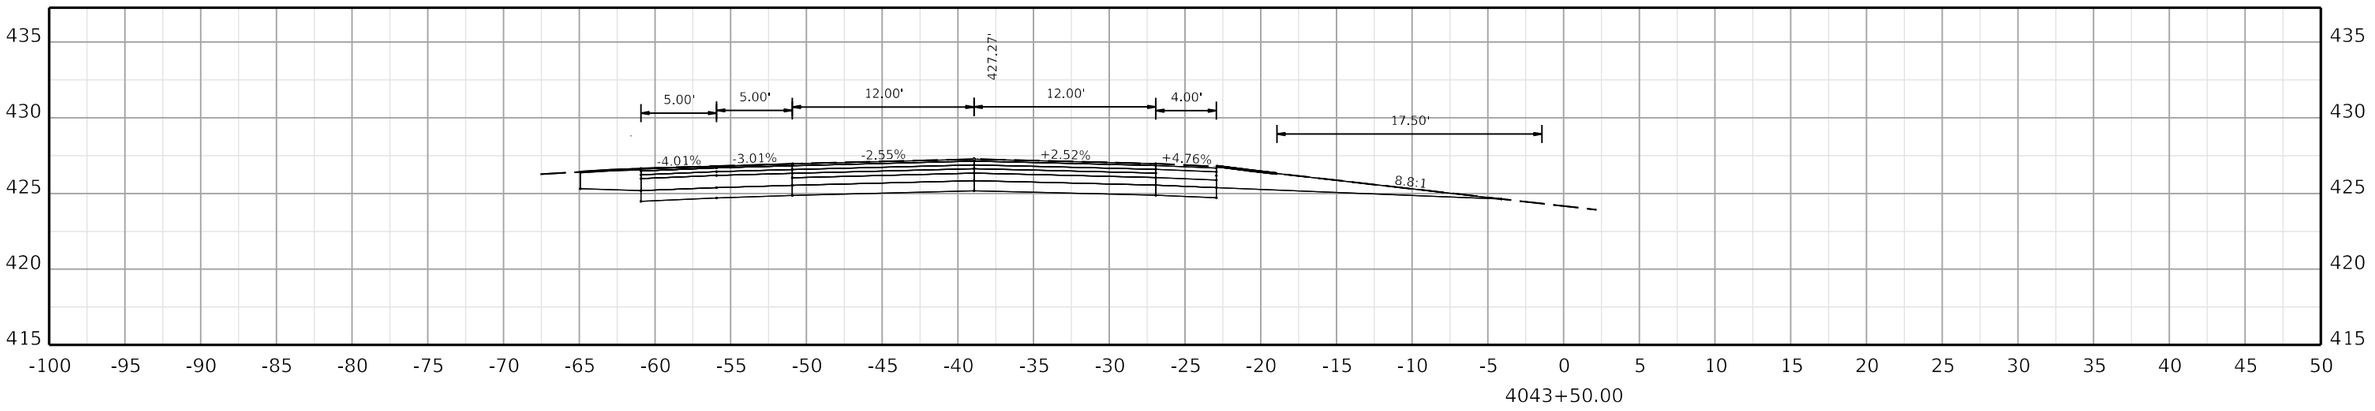

COMMONWEALTH OF KENTUCKY
DEPARTMENT OF HIGHWAYS
TEAM KENTUCKY TRANSPORTATION CABINET

DRAWING TITLE:


HORIZONTAL SCALE
SCALE: 1" = 5'


0' 5' 10' 20'


STA. 4043+50.00 TO STA. 4044+50.00

ITEM NO. COUNTY OF

SHEET NO. 4043+50.00

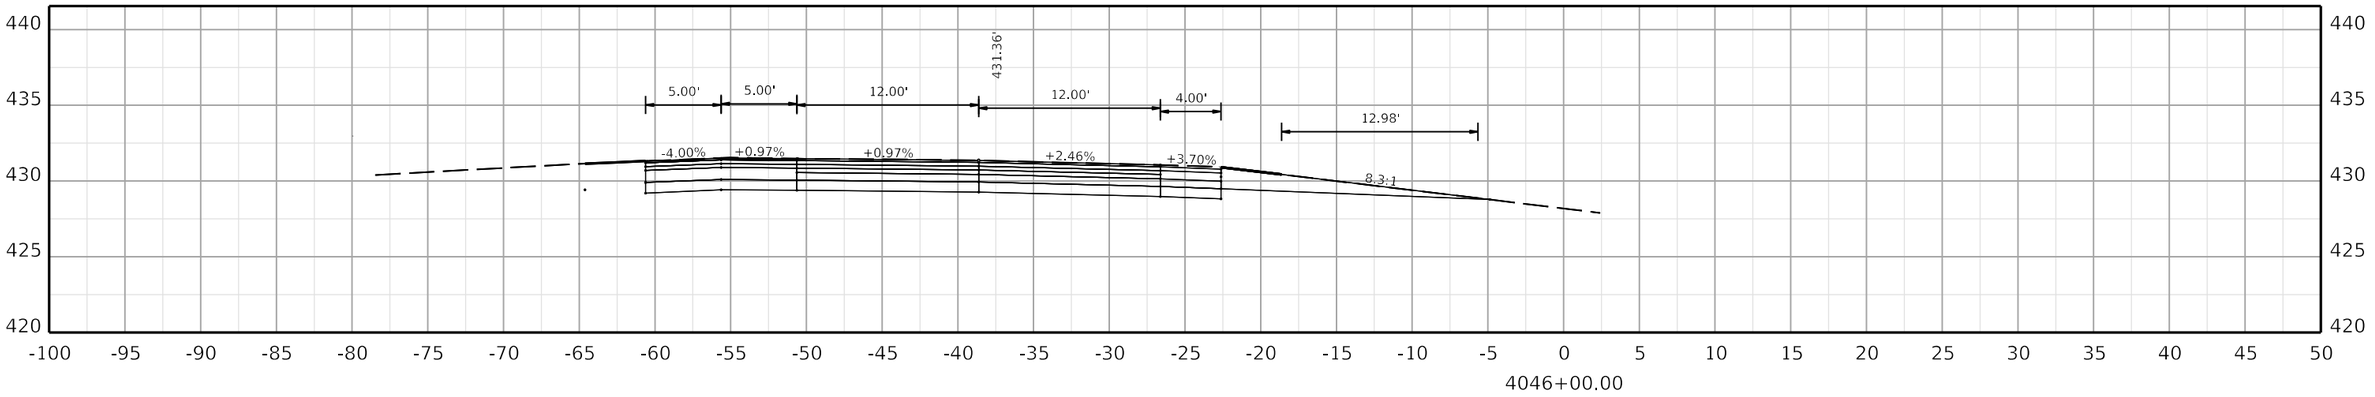

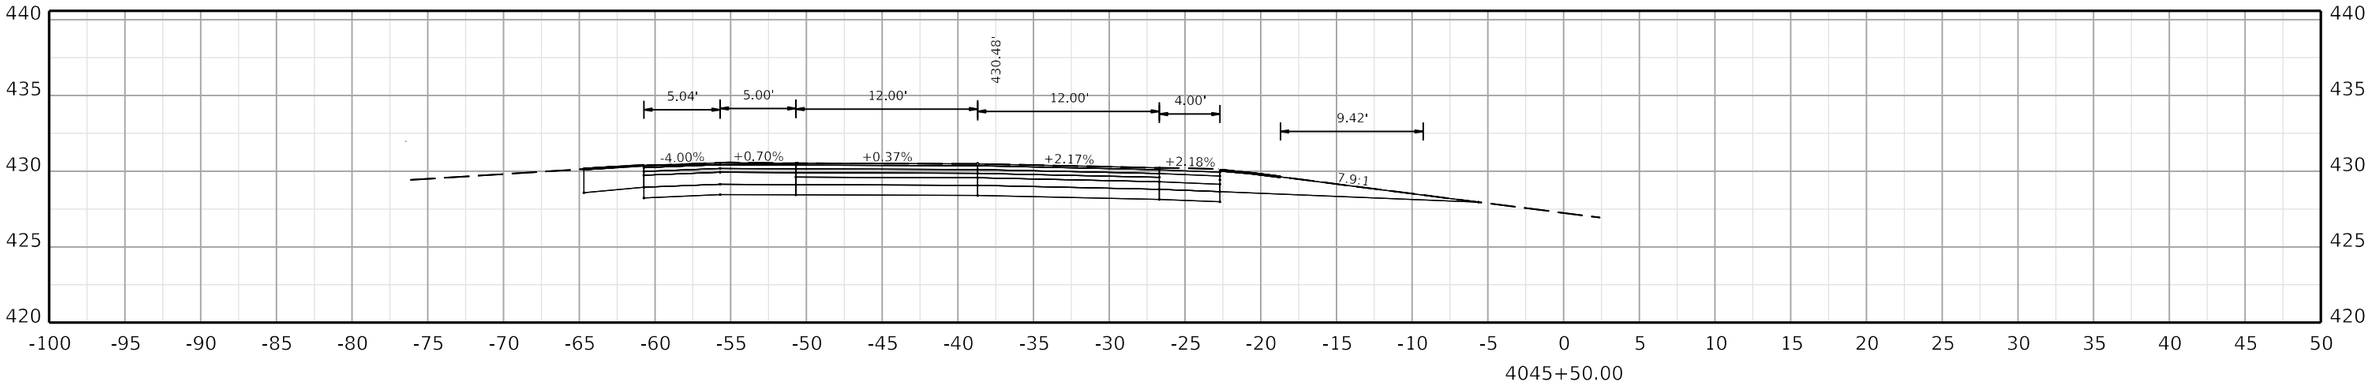

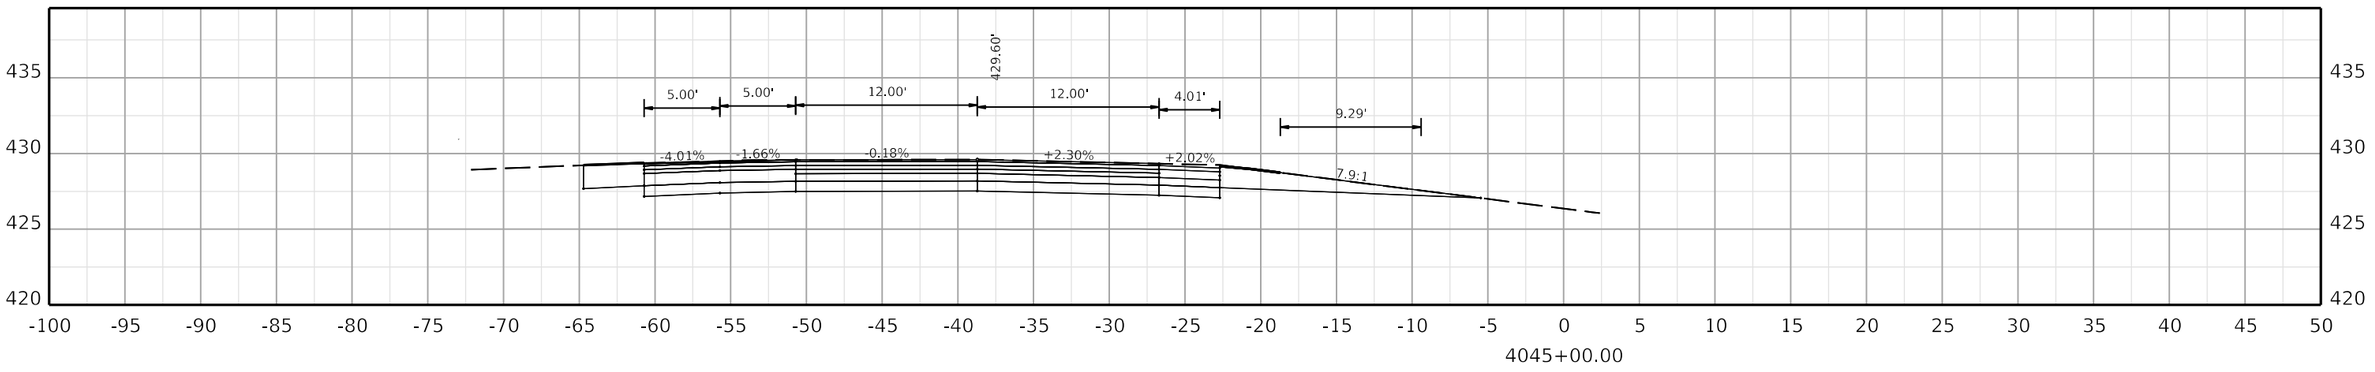

COMMONWEALTH OF KENTUCKY
DEPARTMENT OF HIGHWAYS
TEAM KENTUCKY

DRAWING TITLE:


HORIZONTAL SCALE
SCALE: 1" = 5'


0' 5' 10' 20'


STA. 4045+00.00 TO STA. 4046+00.00

ITEM NO. COUNTY OF

SHEET NO.
4045+00.00

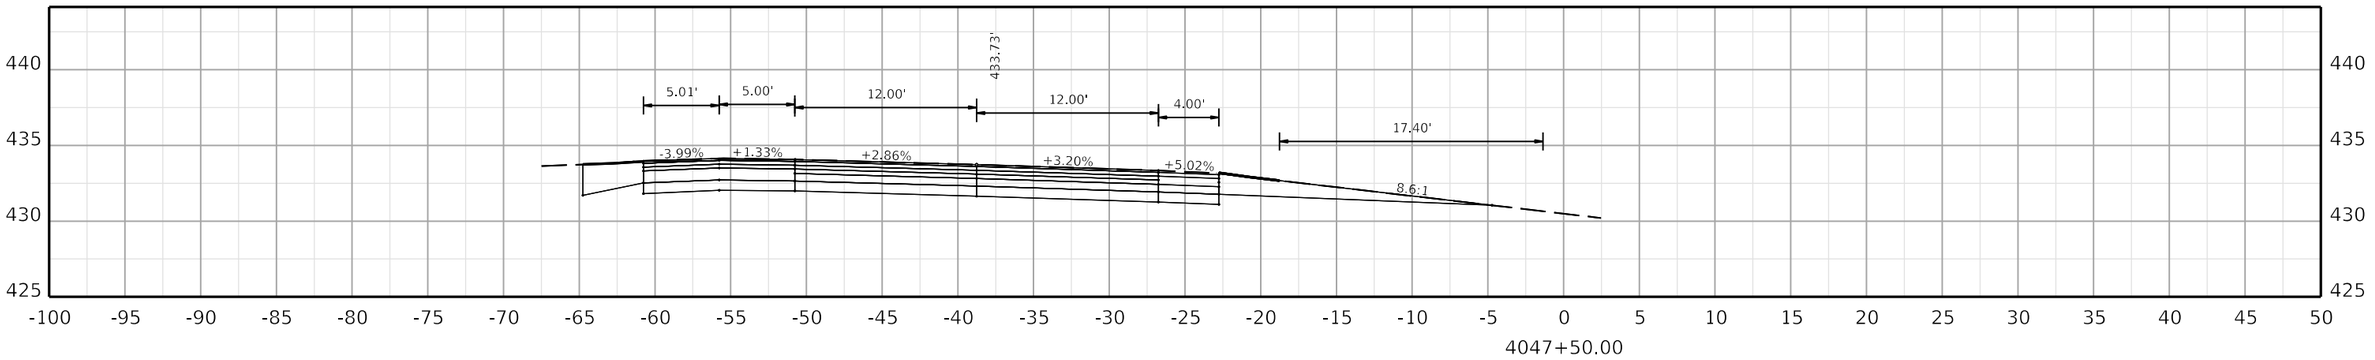

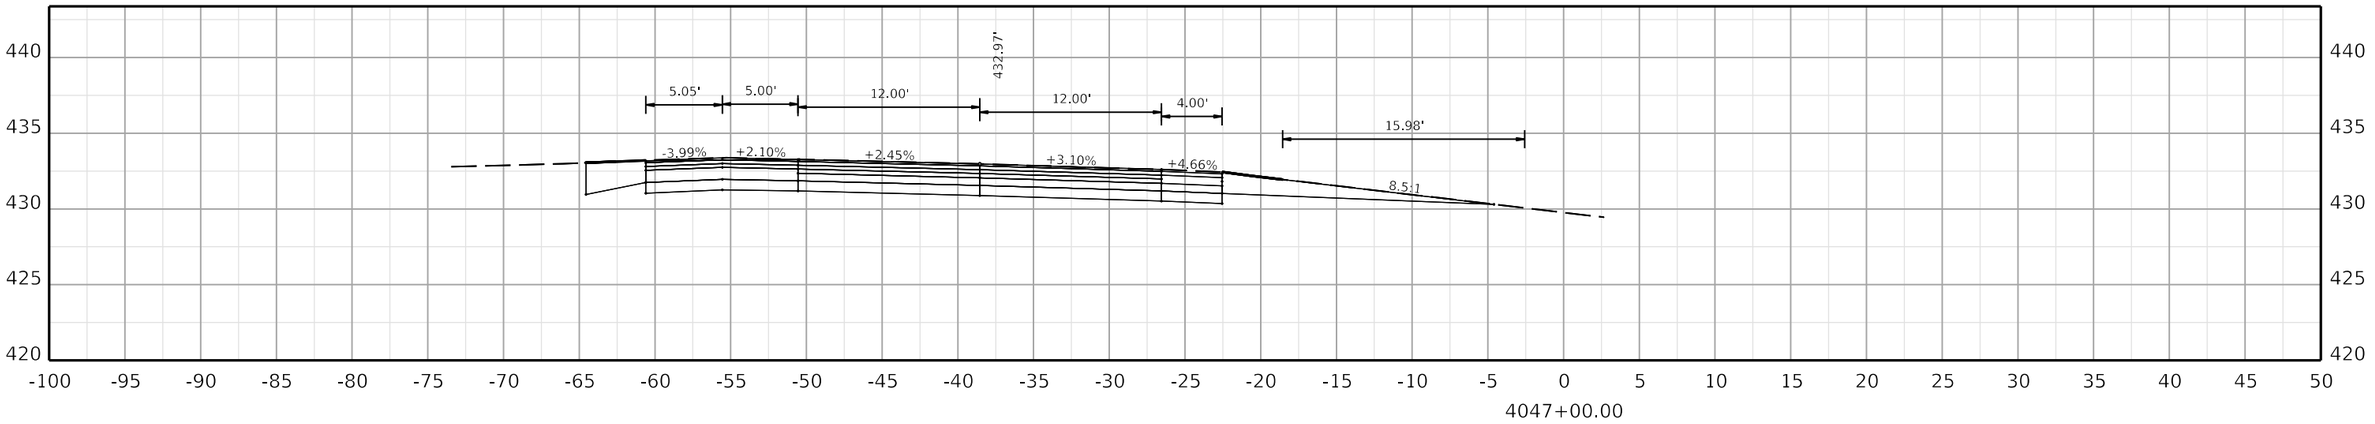

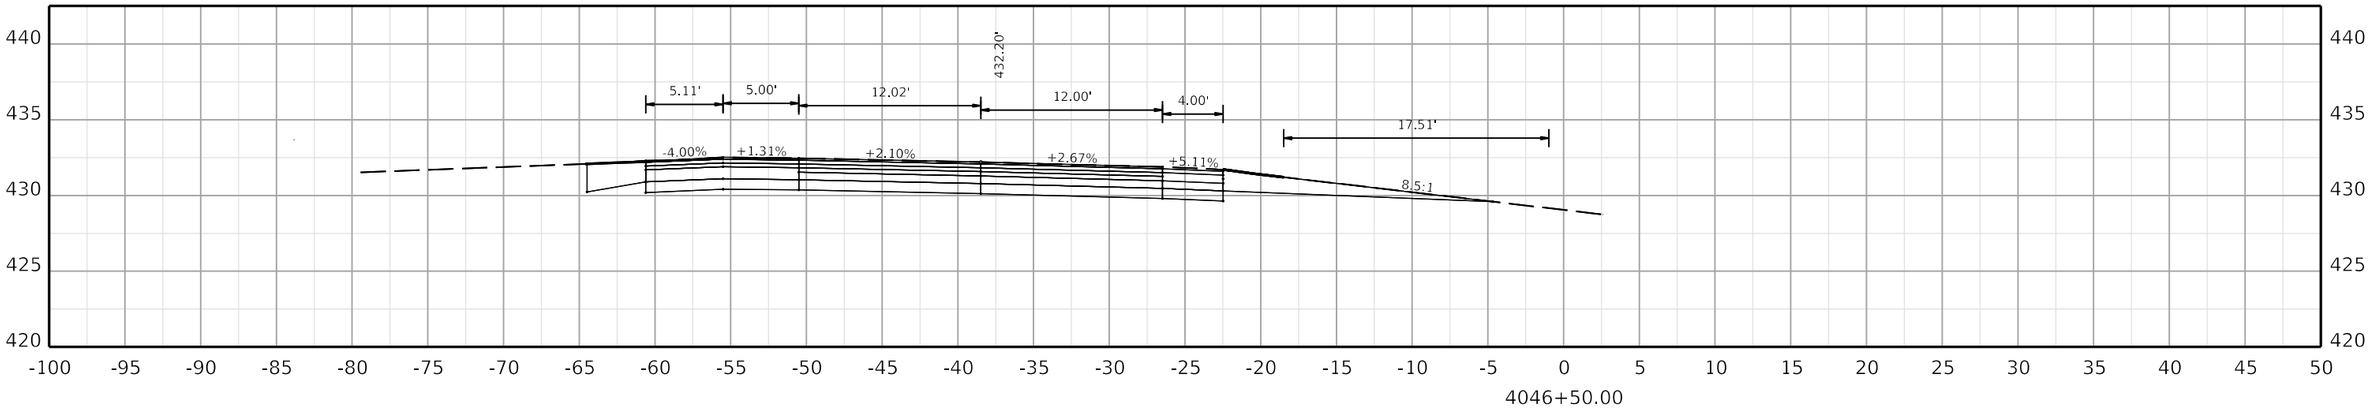

COMMONWEALTH OF KENTUCKY
DEPARTMENT OF HIGHWAYS

TEAM KENTUCKY

DRAWING TITLE:


HORIZONTAL SCALE
SCALE: 1" = 5'


0' 5' 10' 20'


STA. 4046+50.00 TO STA. 4047+50.00

ITEM NO. COUNTY OF

SHEET NO.
4046+50.00

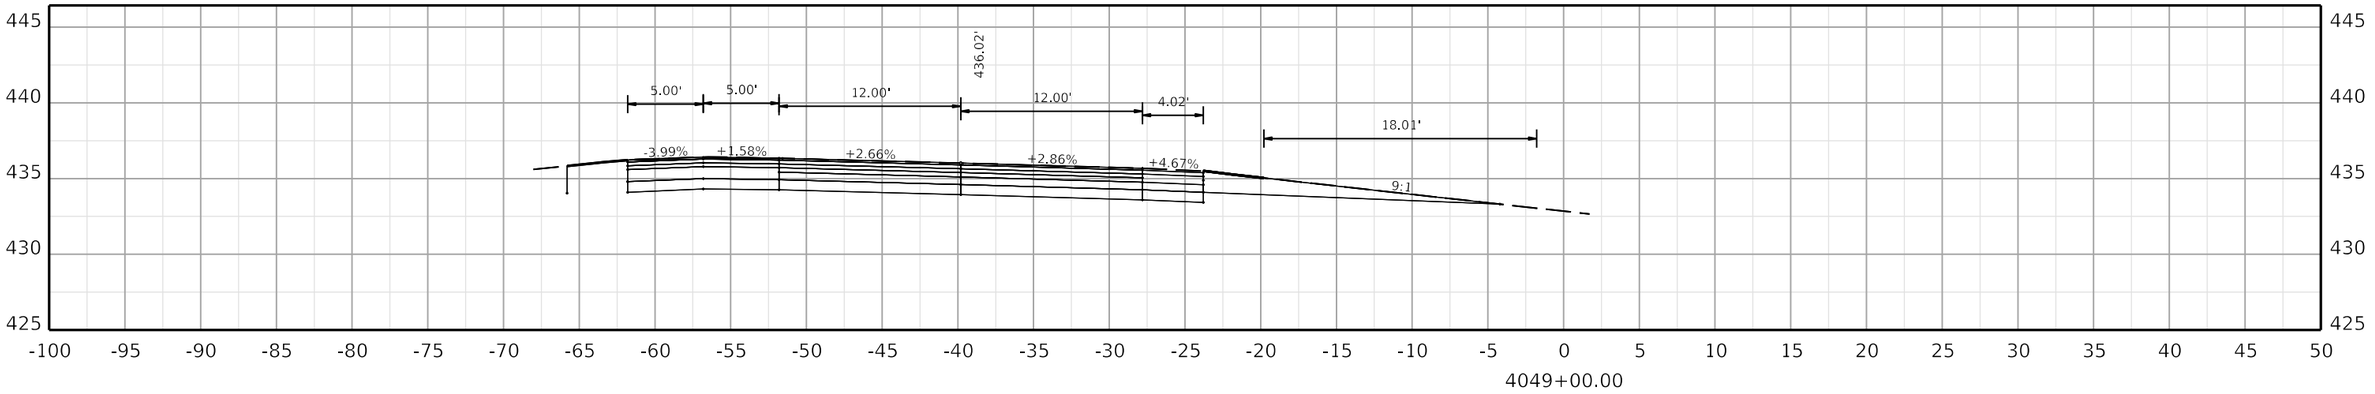

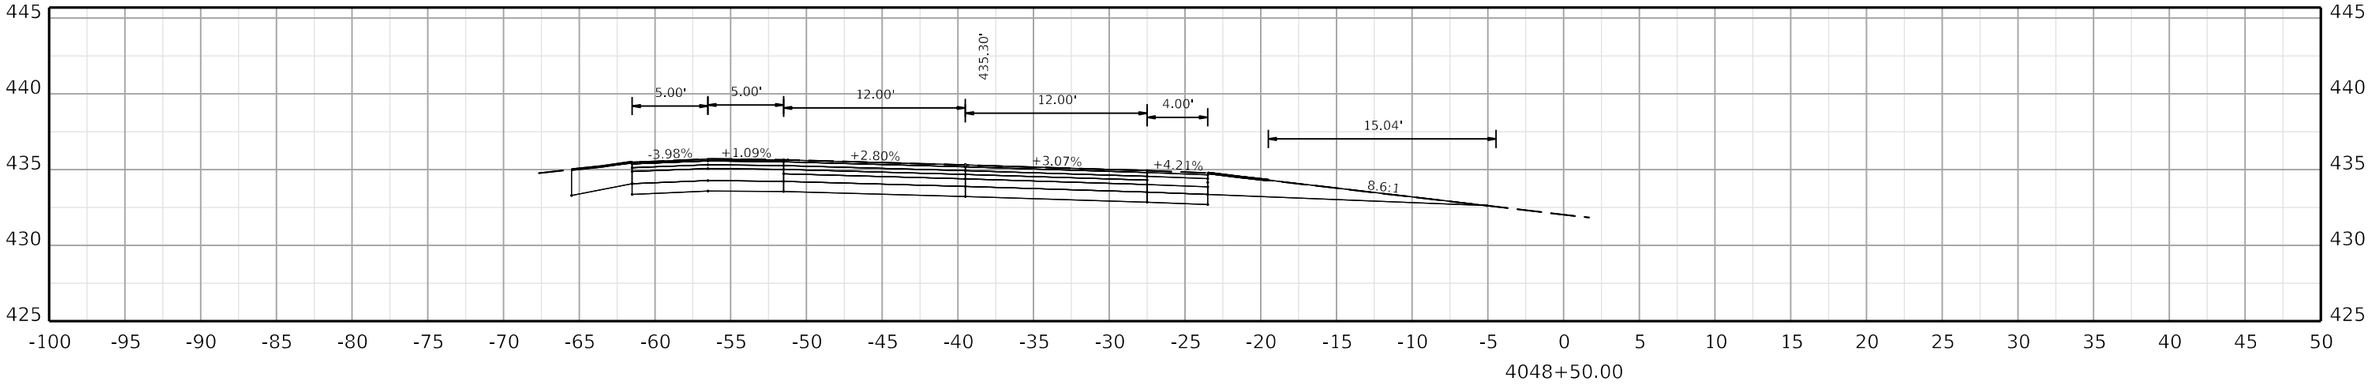

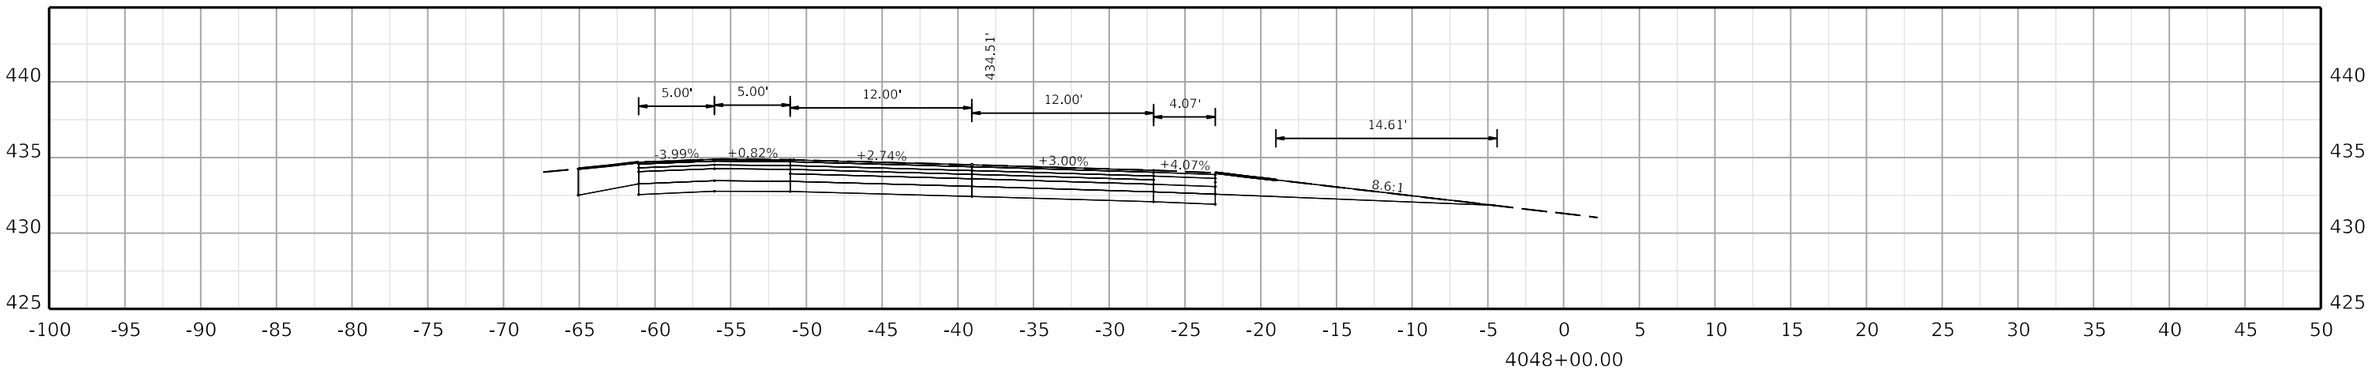

COMMONWEALTH OF KENTUCKY
DEPARTMENT OF HIGHWAYS

TEAM KENTUCKY

DRAWING TITLE:

HORIZONTAL SCALE
SCALE: 1" = 5'


0' 5' 10' 20'


STA. 4048+00.00 TO STA. 4049+00.00


ITEM NO. COUNTY OF

SHEET NO.
4048+00.00

OpenRoads Designer v10.12.02.4 USER: USLR095925 FILE NAME: C:\BMS\WSP-US-PW-02\D0932959\CORR_I-24W_ASPHALT_PAVING_SEGMENT1_XSEC.DGN

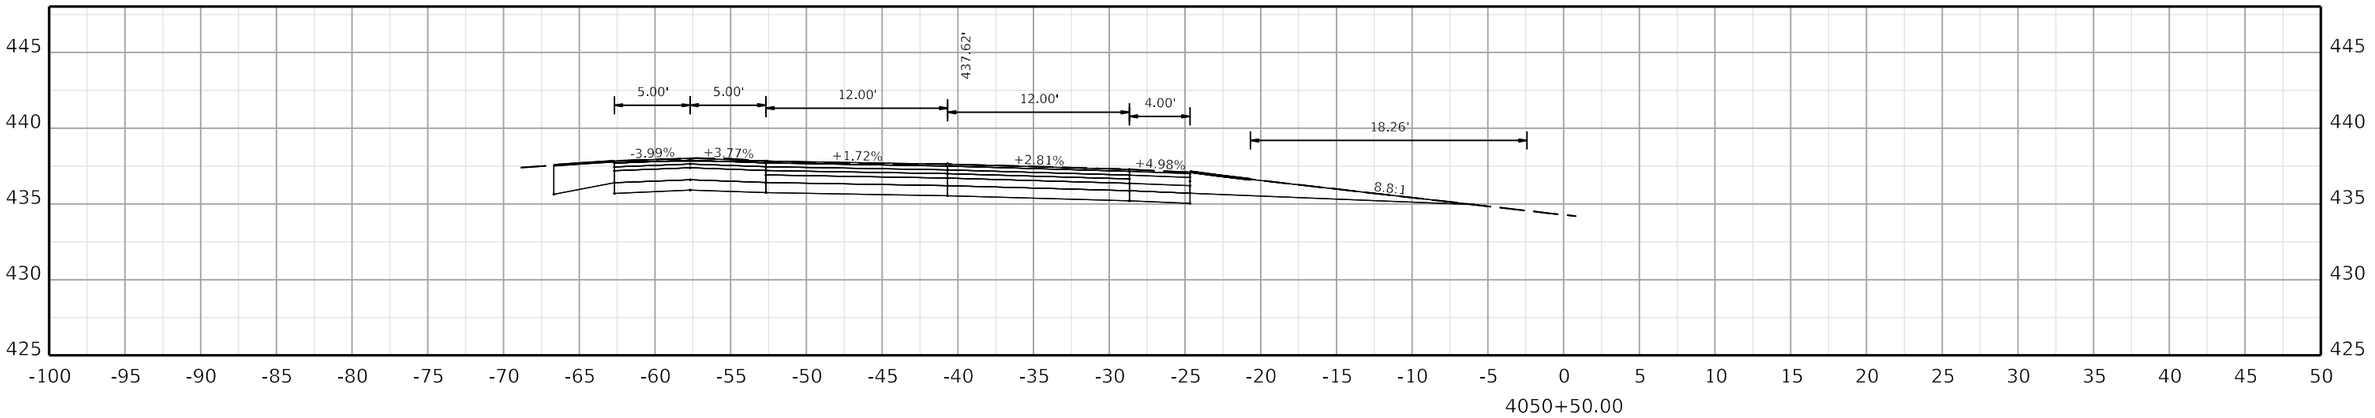

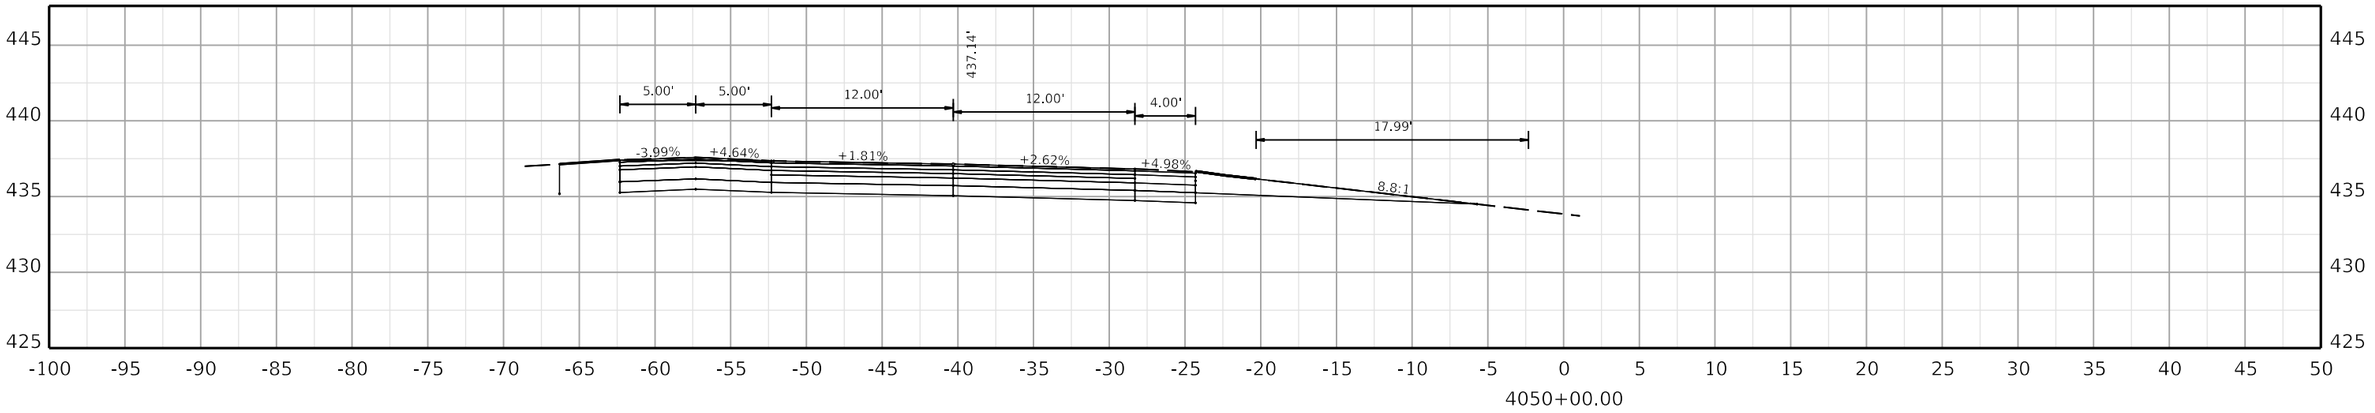

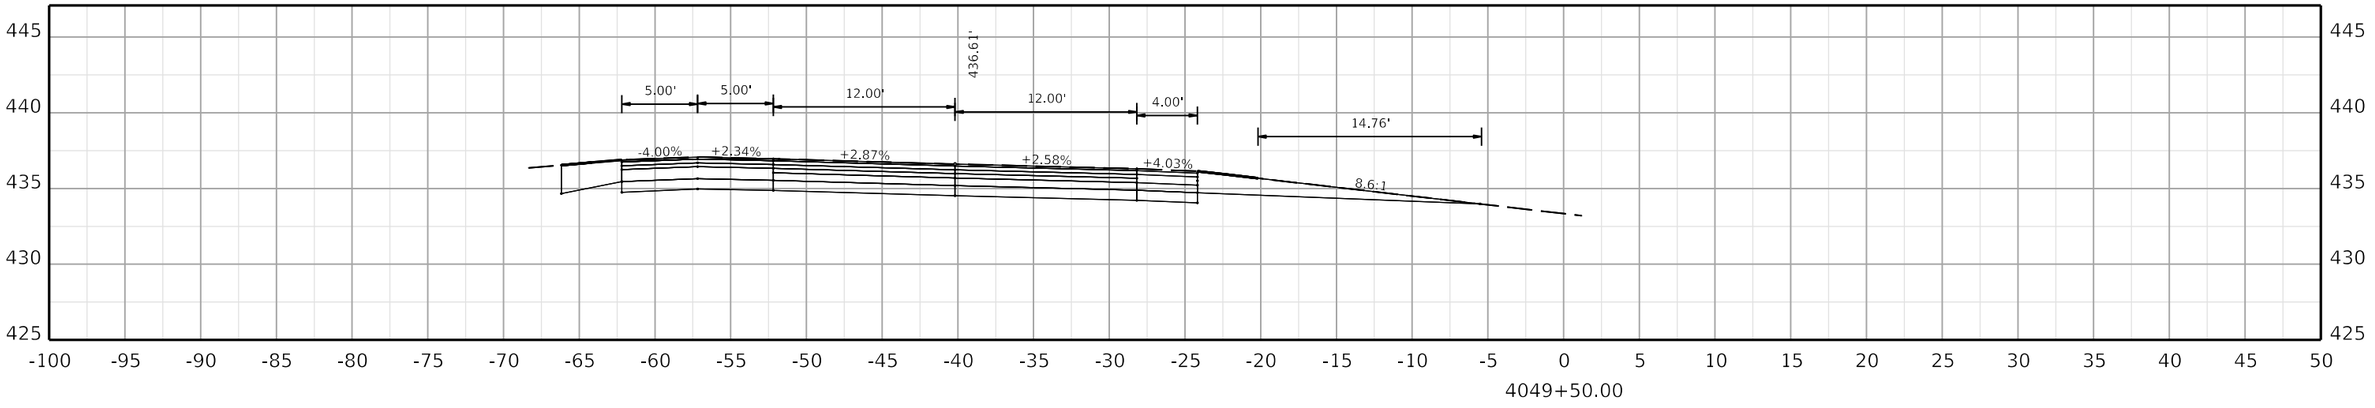

COMMONWEALTH OF KENTUCKY
DEPARTMENT OF HIGHWAYS
TEAM KENTUCKY TRANSPORTATION CABINET

DRAWING TITLE:


HORIZONTAL SCALE
SCALE: 1" = 5'


0' 5' 10' 20'


STA. 4049+50.00 TO STA. 4050+50.00

ITEM NO. COUNTY OF

SHEET NO. 4049+50.00

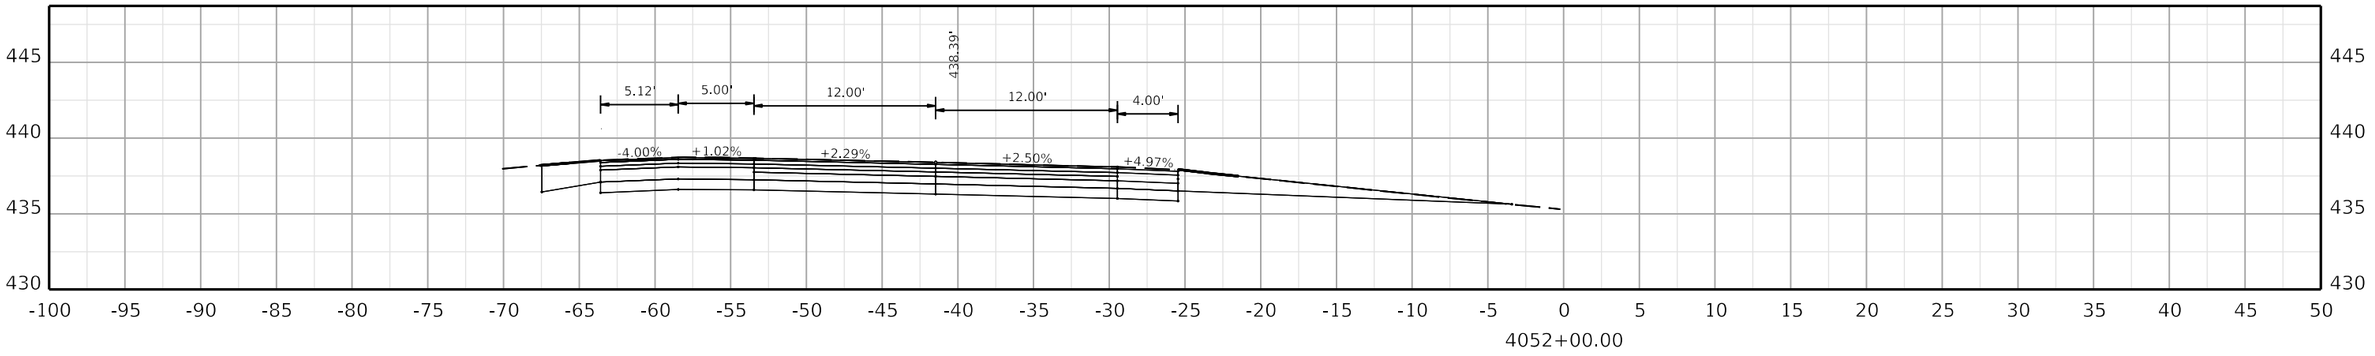

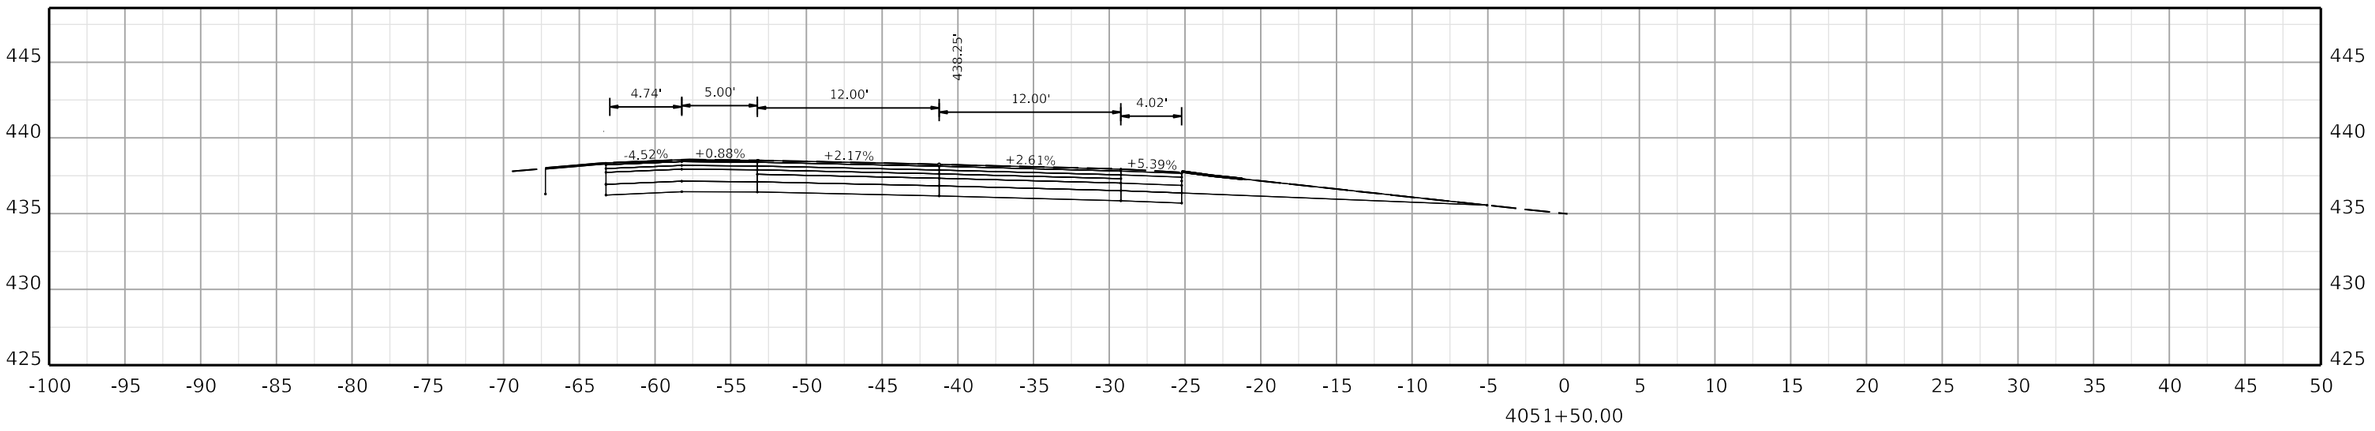

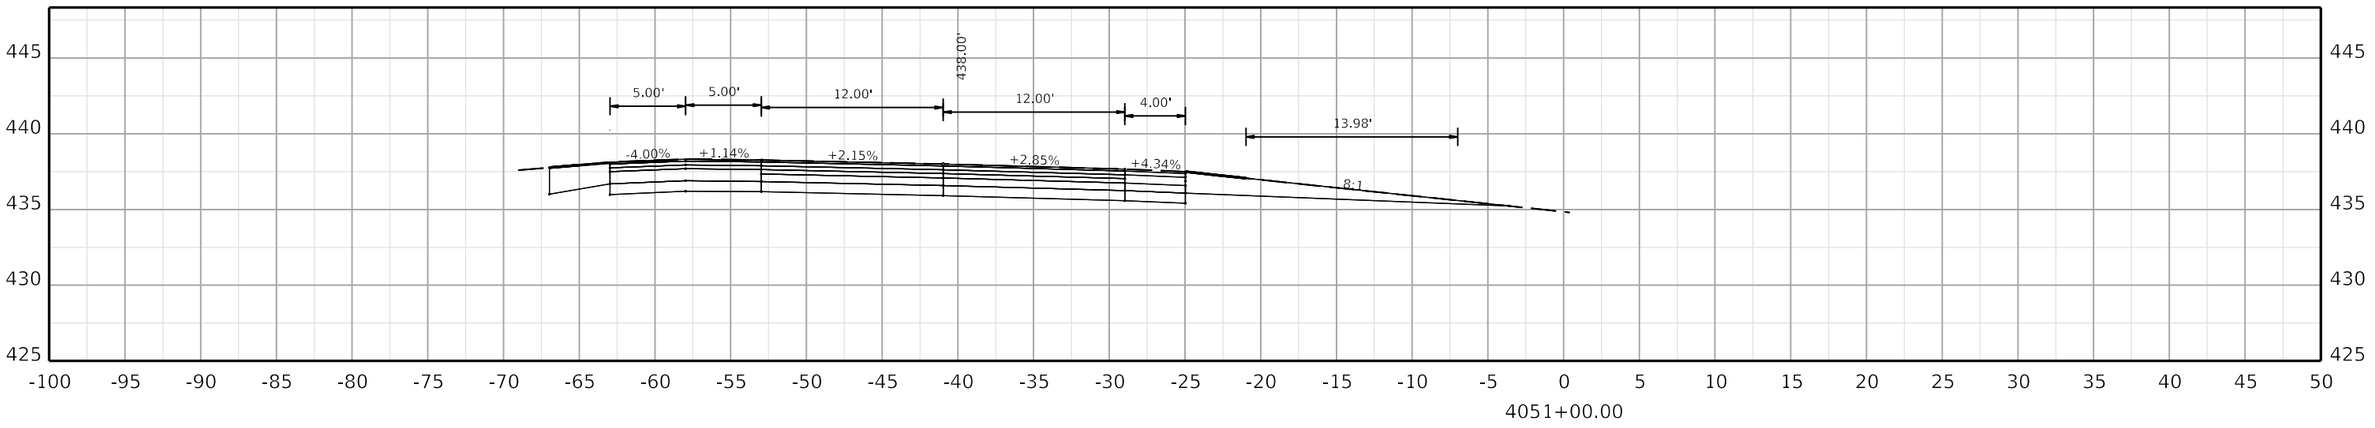

COMMONWEALTH OF KENTUCKY
DEPARTMENT OF HIGHWAYS
TEAM KENTUCKY TRANSPORTATION CABINET

DRAWING TITLE:


HORIZONTAL SCALE
SCALE: 1" = 5'


0' 5' 10' 20'


STA. 4051+00.00 TO STA. 4052+00.00

ITEM NO. COUNTY OF

SHEET NO.
4051+00.00

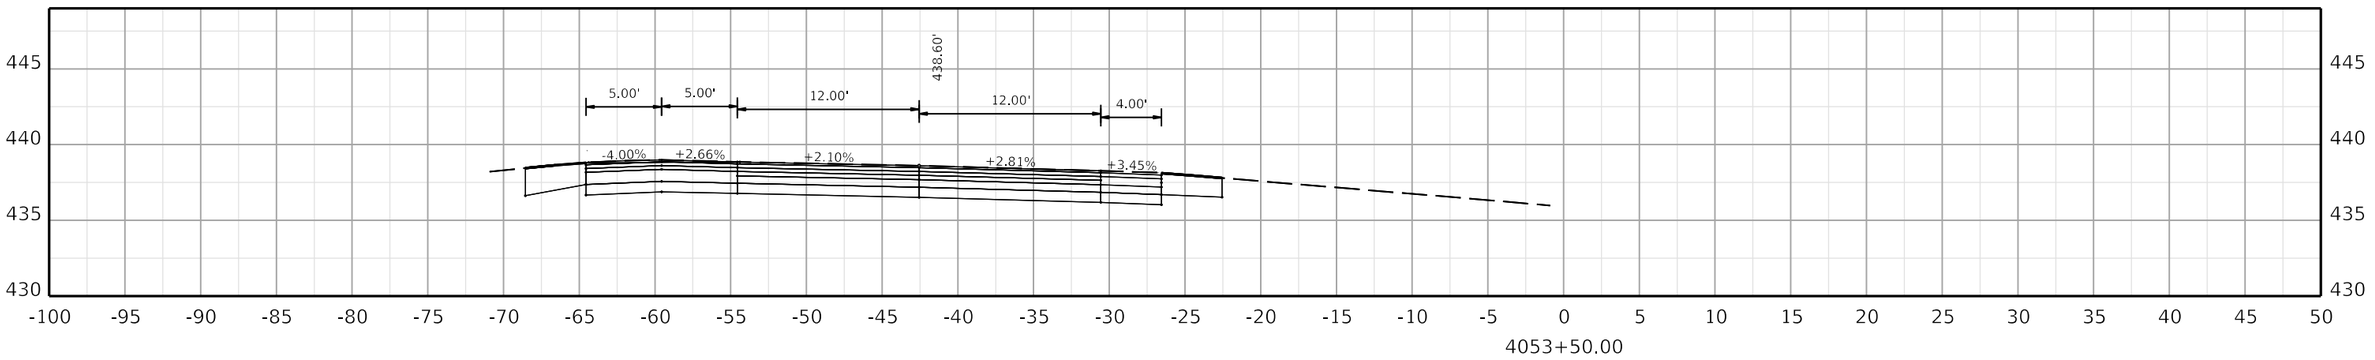

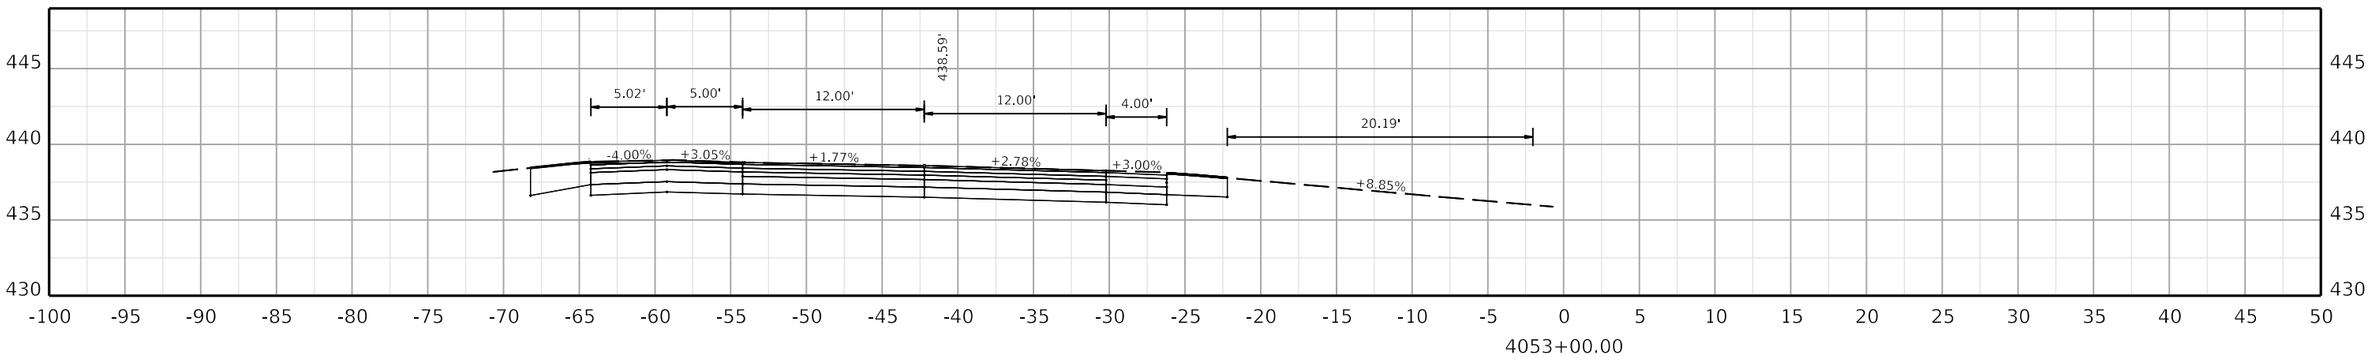

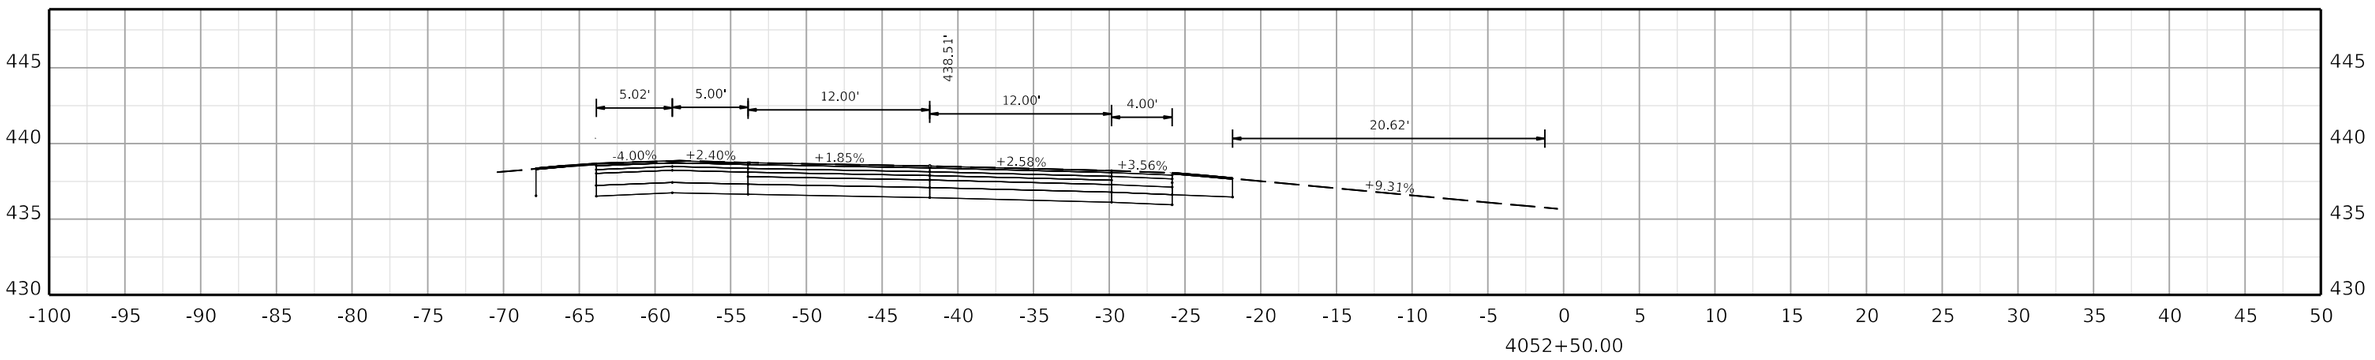

COMMONWEALTH OF KENTUCKY
DEPARTMENT OF HIGHWAYS
TEAM KENTUCKY

DRAWING TITLE:


HORIZONTAL SCALE
SCALE: 1" = 5'


0' 5' 10' 20'


STA. 4052+50.00 TO STA. 4053+50.00

ITEM NO. COUNTY OF

SHEET NO.
4052+50.00

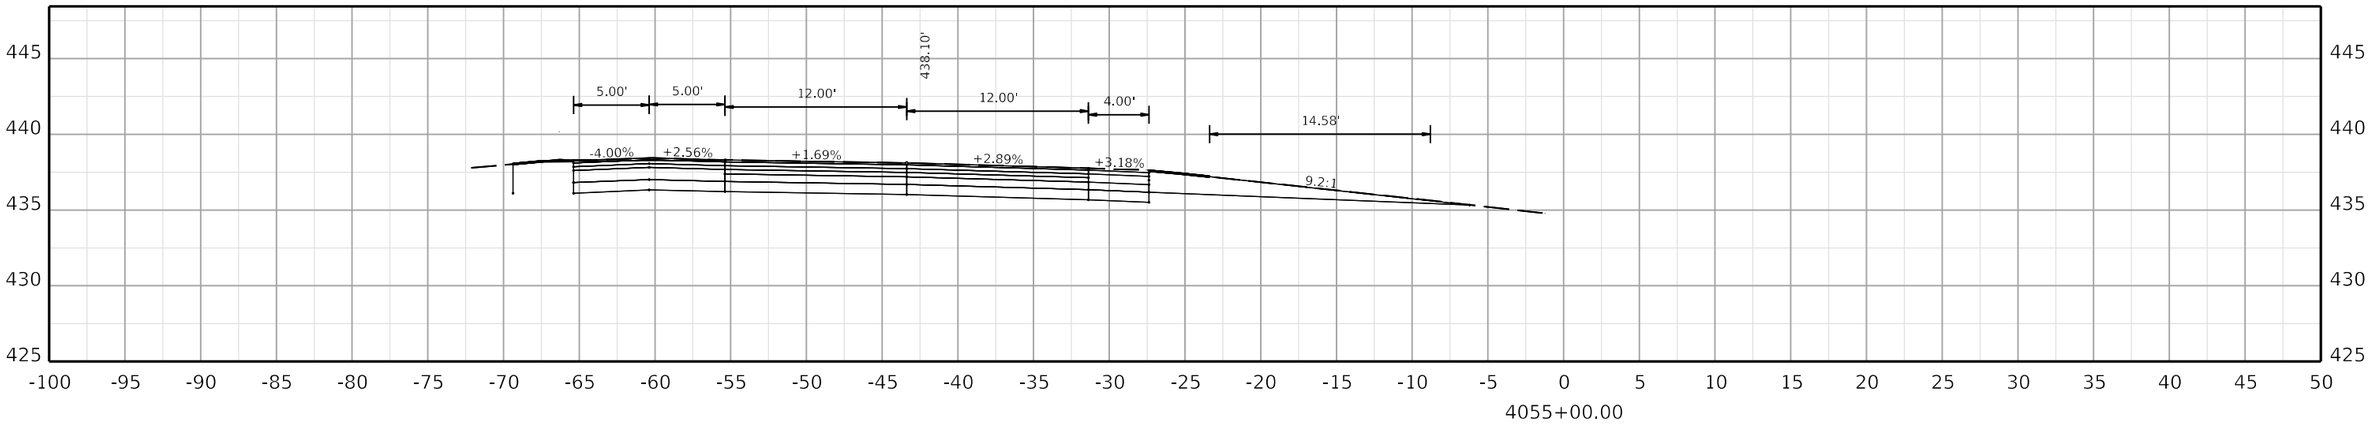

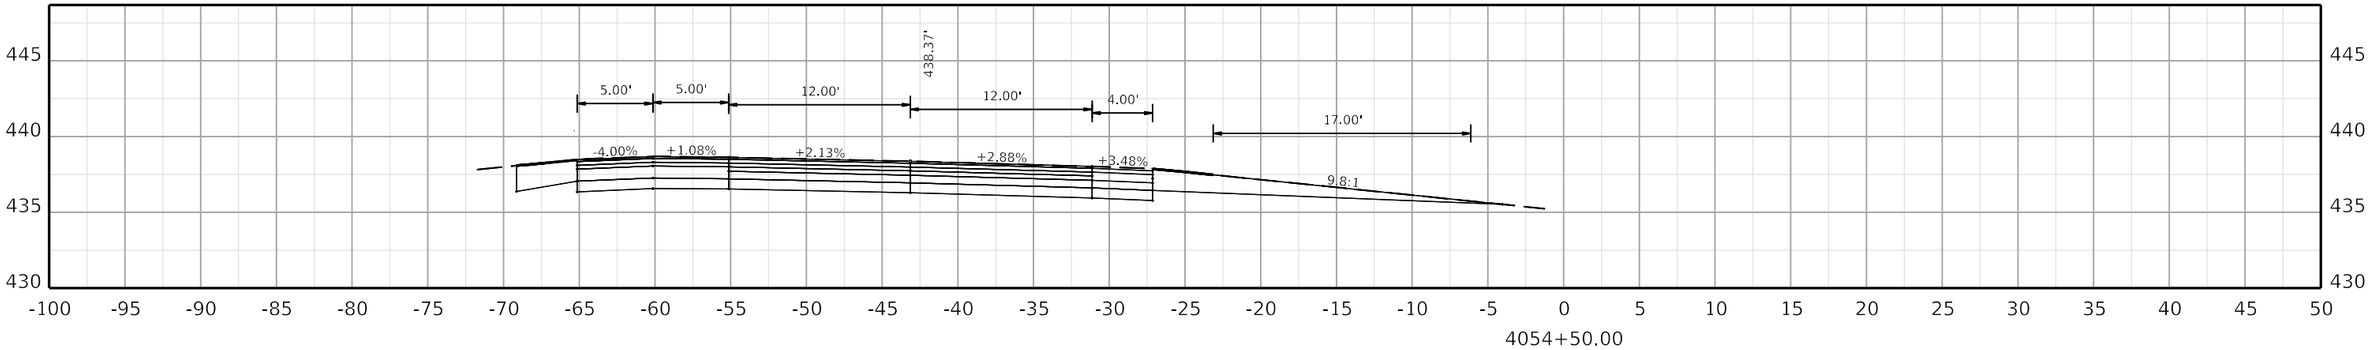

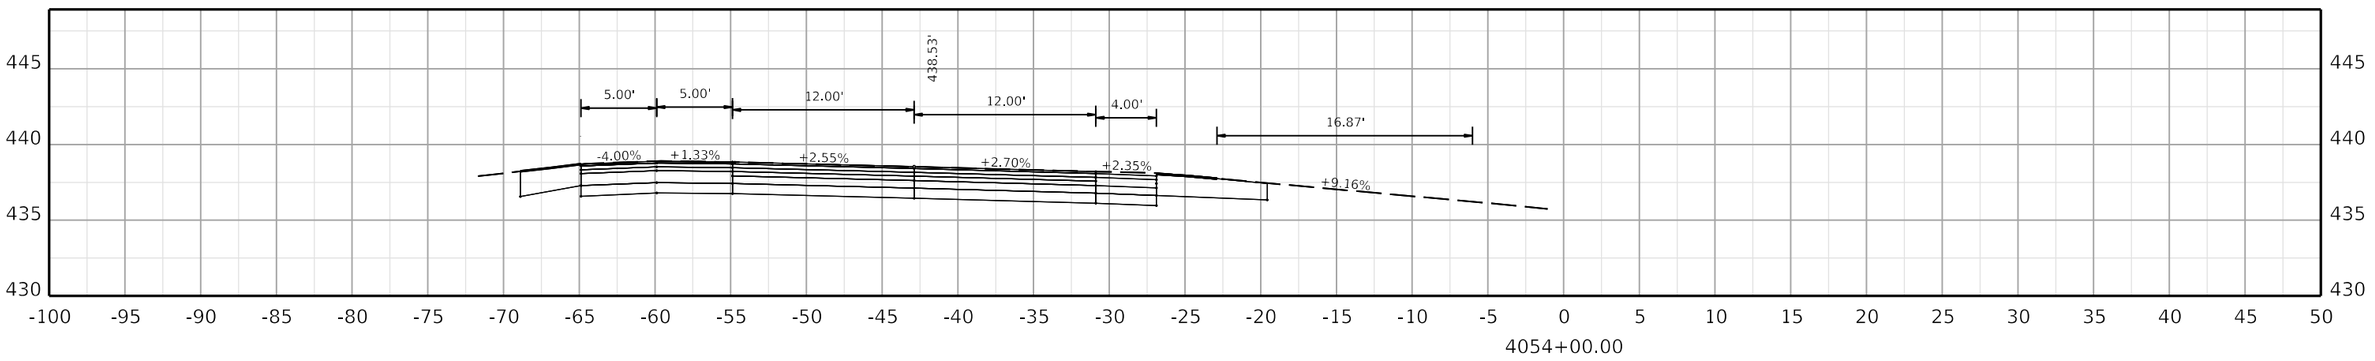

COMMONWEALTH OF KENTUCKY
DEPARTMENT OF HIGHWAYS
TEAM KENTUCKY

DRAWING TITLE:


HORIZONTAL SCALE
SCALE: 1" = 5'


0' 5' 10' 20'


STA. 4054+00.00 TO STA. 4055+00.00

ITEM NO. COUNTY OF

SHEET NO.
4054+00.00

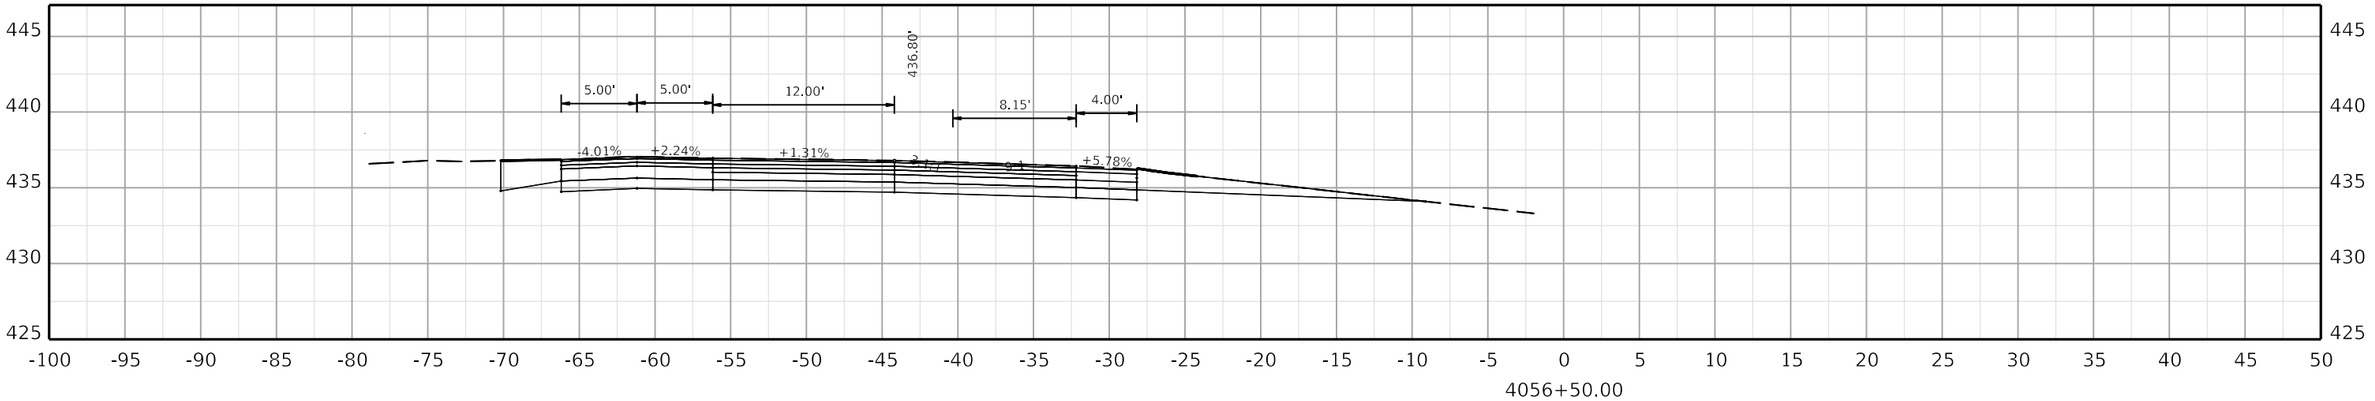

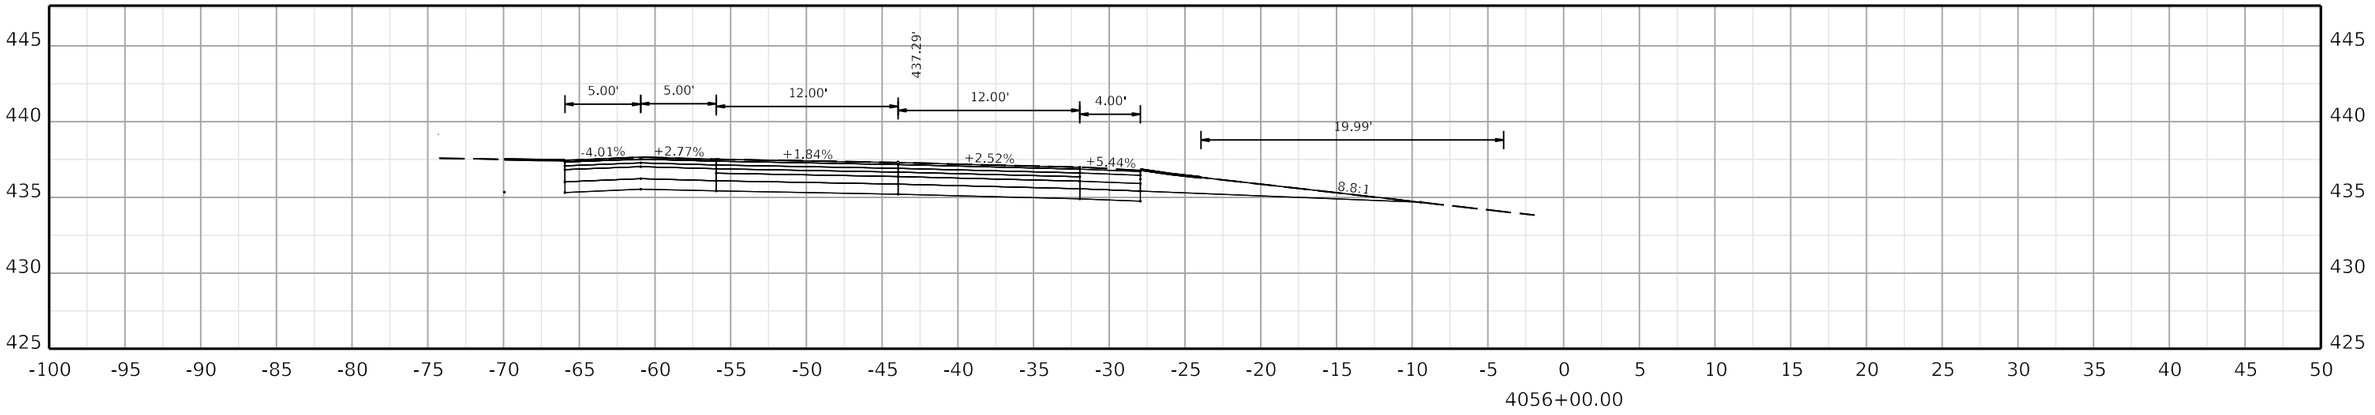

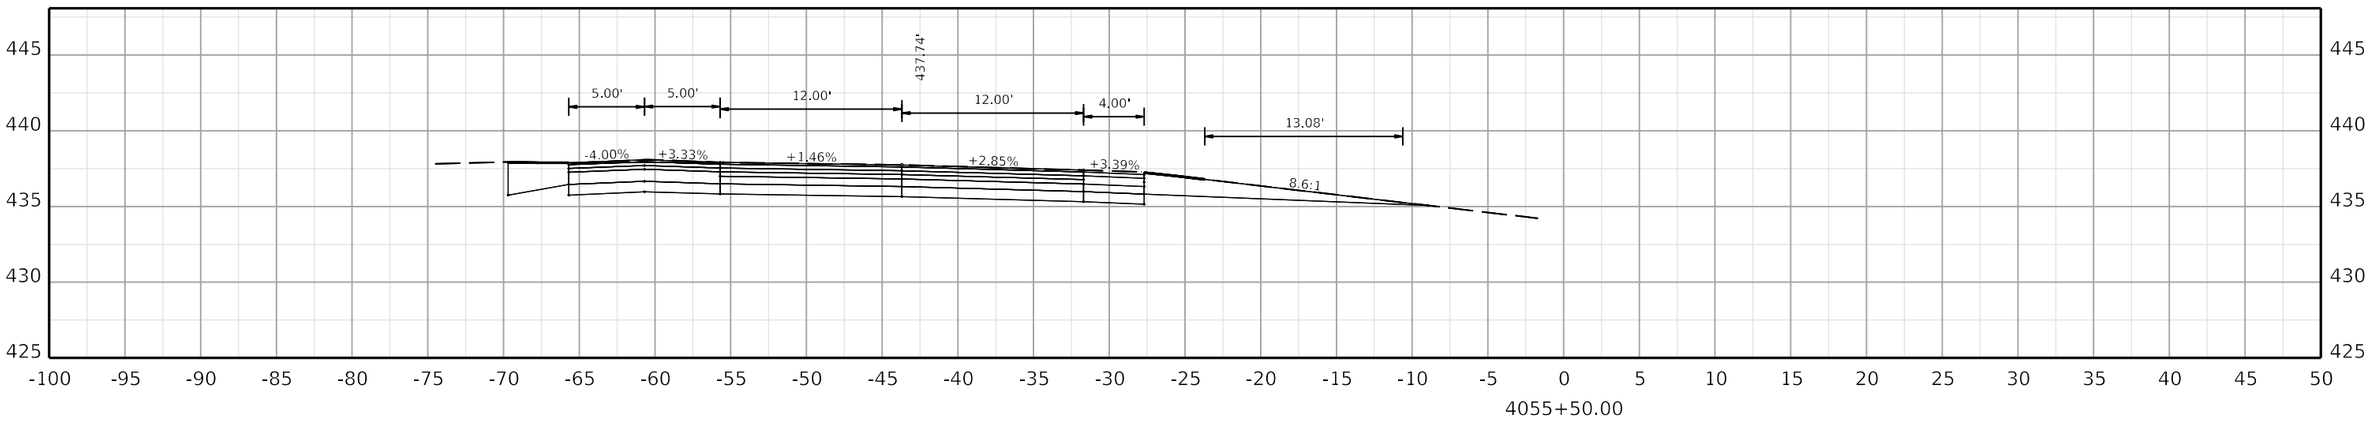

COMMONWEALTH OF KENTUCKY
DEPARTMENT OF HIGHWAYS
TEAM KENTUCKY

DRAWING TITLE:


HORIZONTAL SCALE
SCALE: 1" = 5'


0' 5' 10' 20'


STA. 4055+50.00 TO STA. 4056+50.00

ITEM NO. COUNTY OF

SHEET NO.
4055+50.00

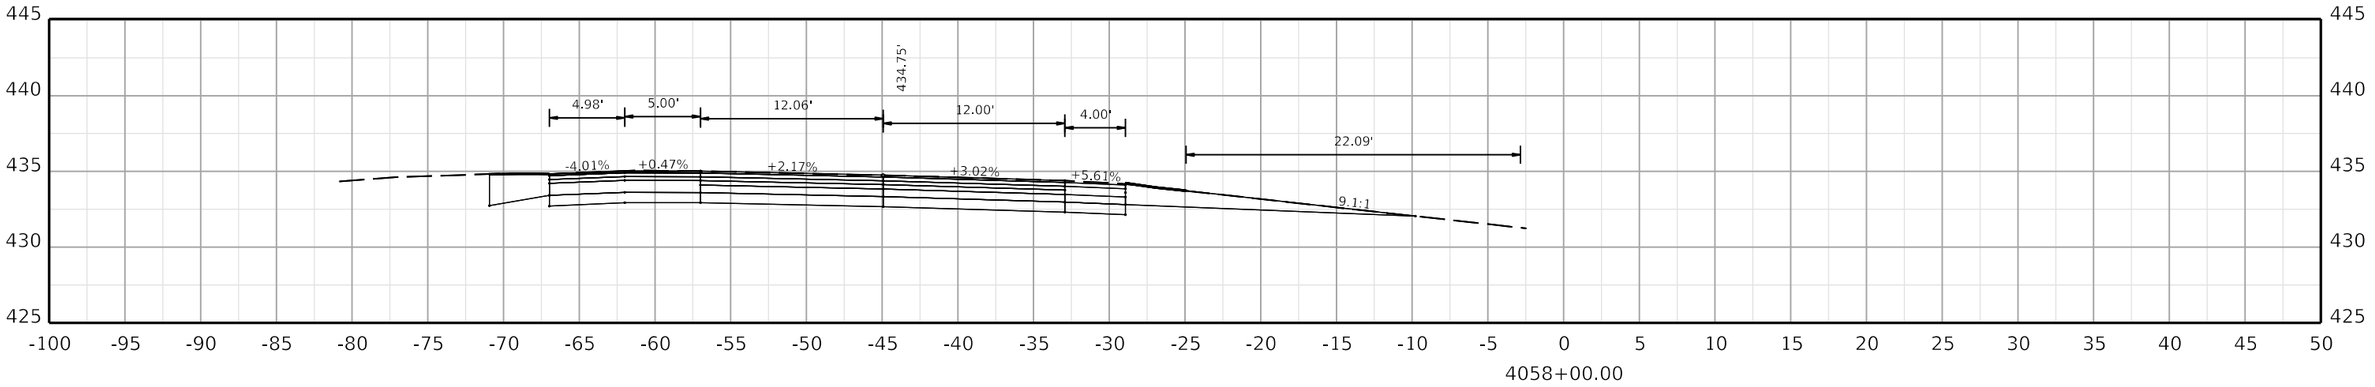

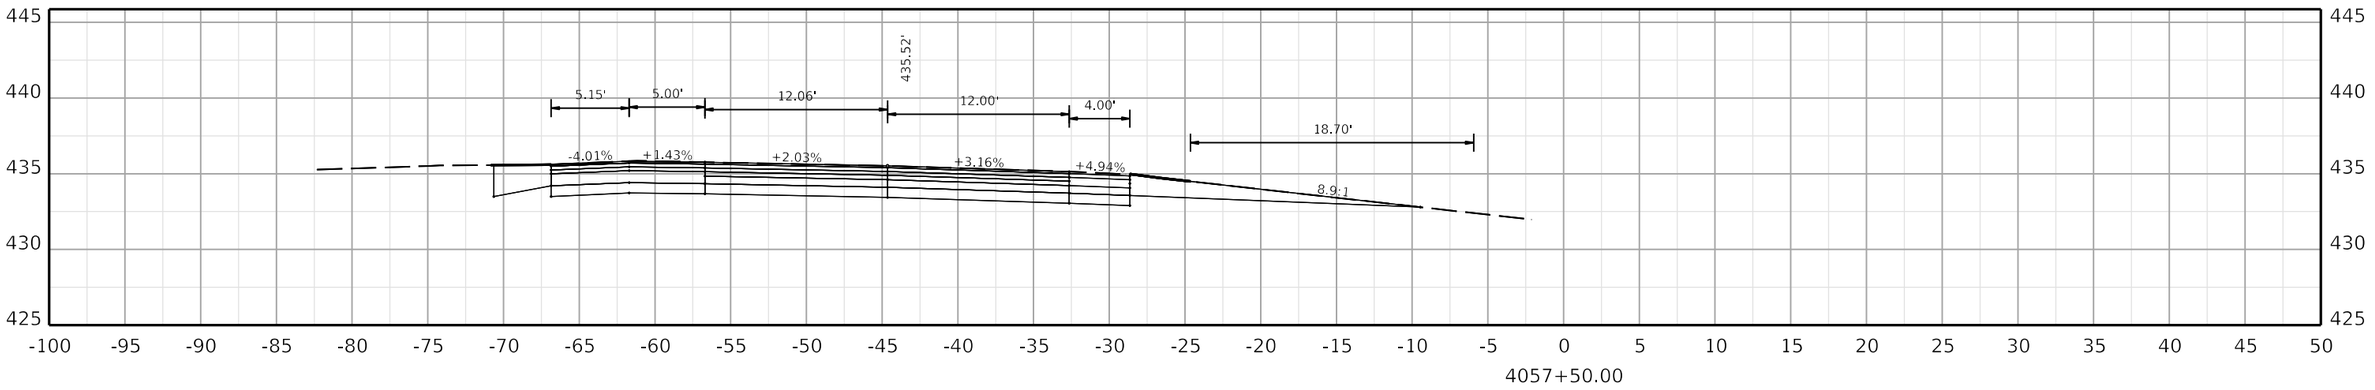

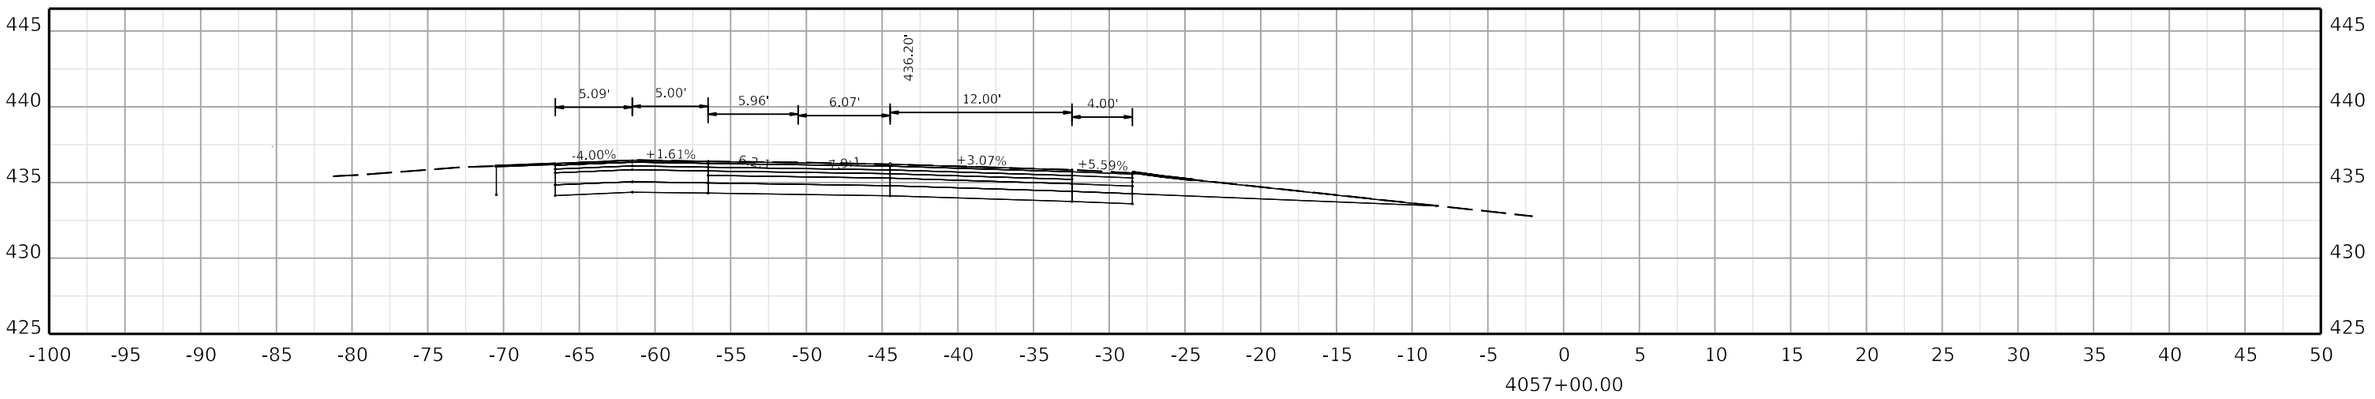

COMMONWEALTH OF KENTUCKY
DEPARTMENT OF HIGHWAYS
TEAM KENTUCKY TRANSPORTATION CABINET

DRAWING TITLE:


HORIZONTAL SCALE
SCALE: 1" = 5'


0' 5' 10' 20'

STA. 4057+00.00 TO STA. 4058+00.00

ITEM NO. COUNTY OF

SHEET NO.
4057+00.00

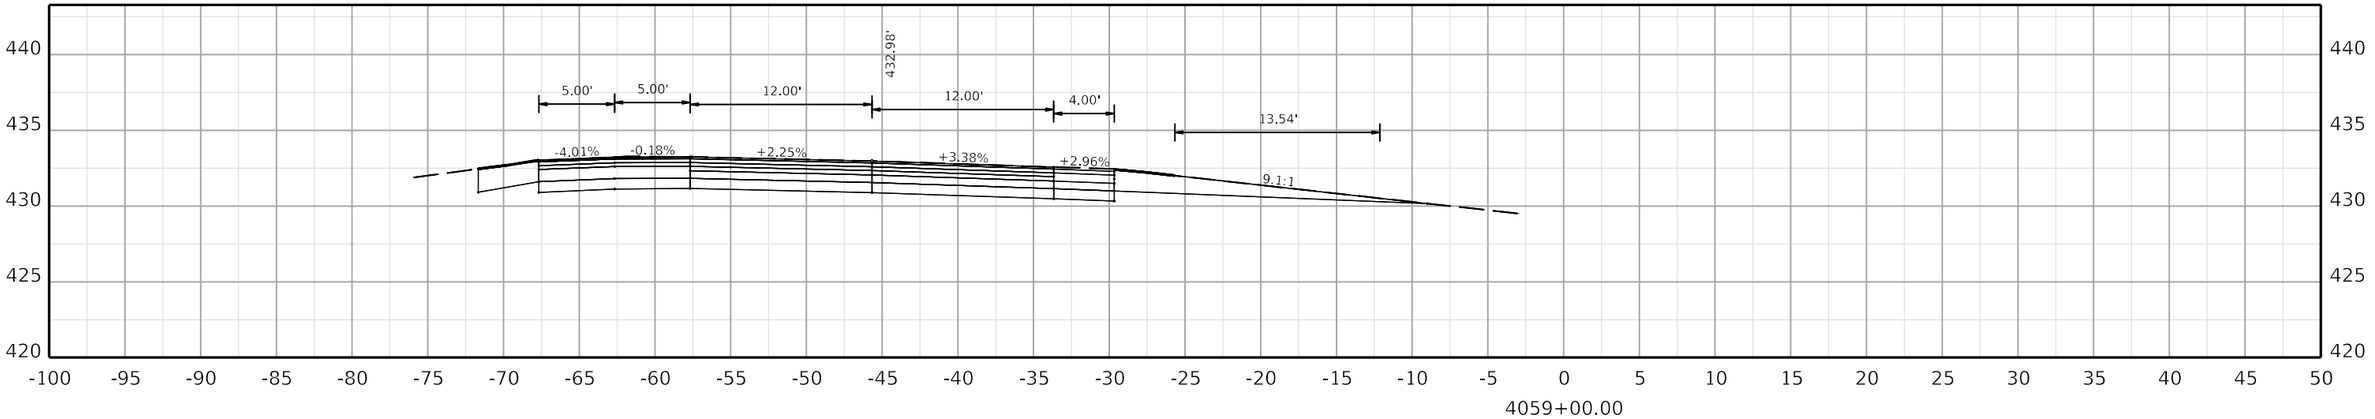

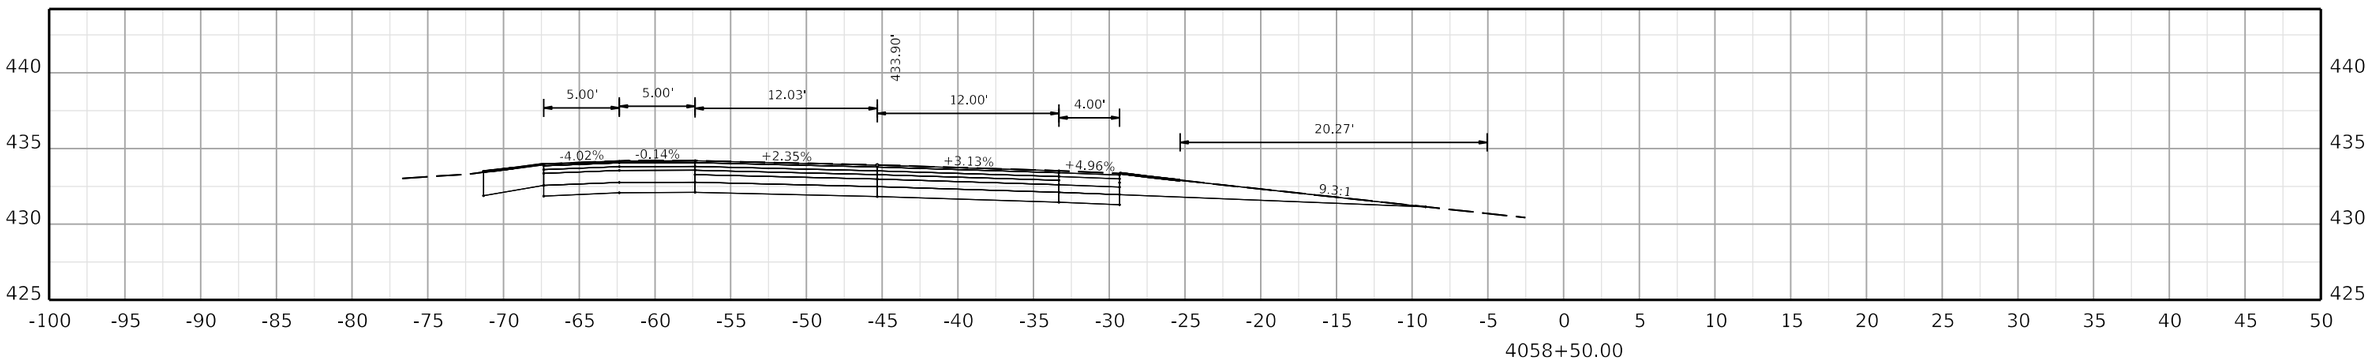

COMMONWEALTH OF KENTUCKY
DEPARTMENT OF HIGHWAYS
TEAM KENTUCKY

DRAWING TITLE:


HORIZONTAL SCALE
SCALE: 1" = 5'


0' 5' 10' 20'


STA. 4058+50.00 TO STA. 4059+00.00

ITEM NO. COUNTY OF

SHEET NO.
4058+50.00

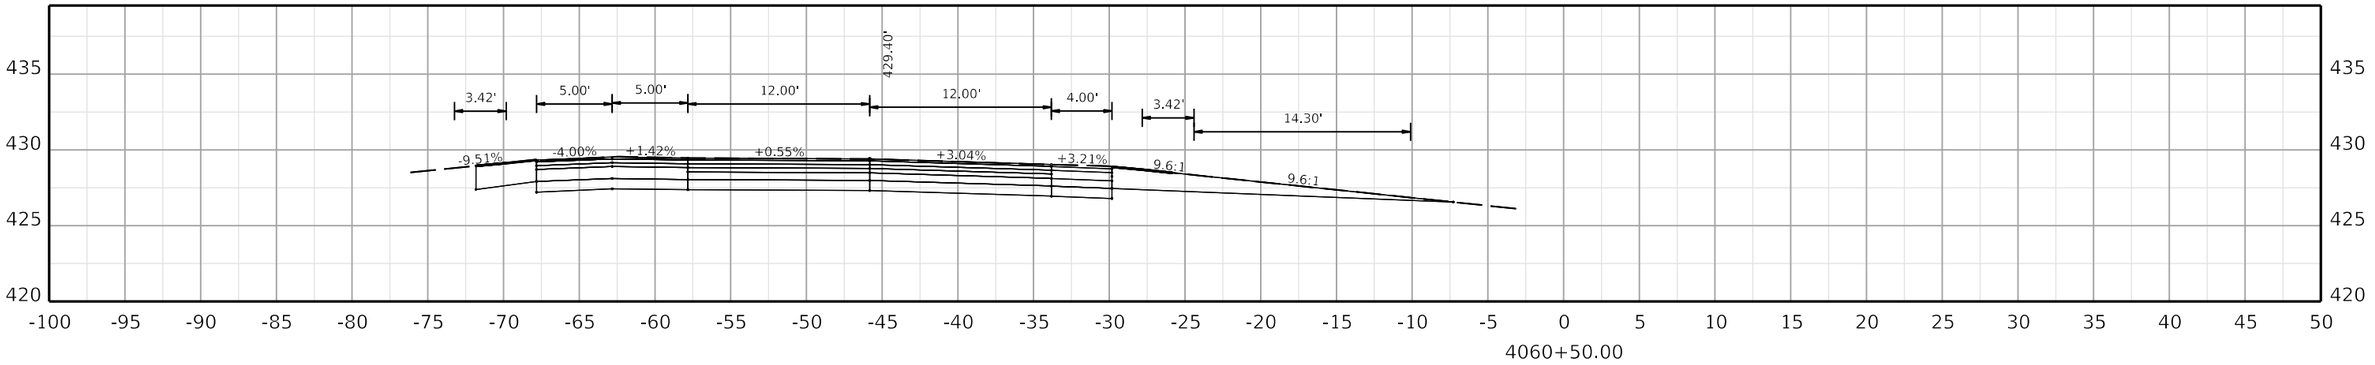

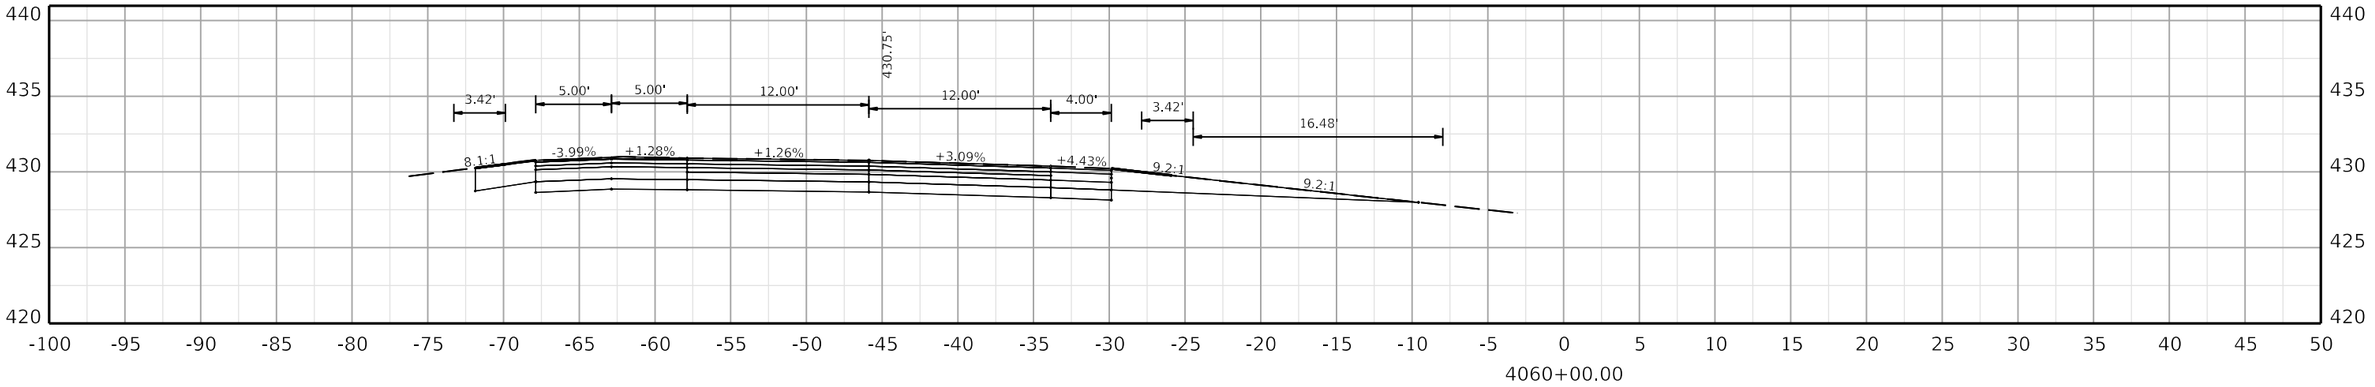

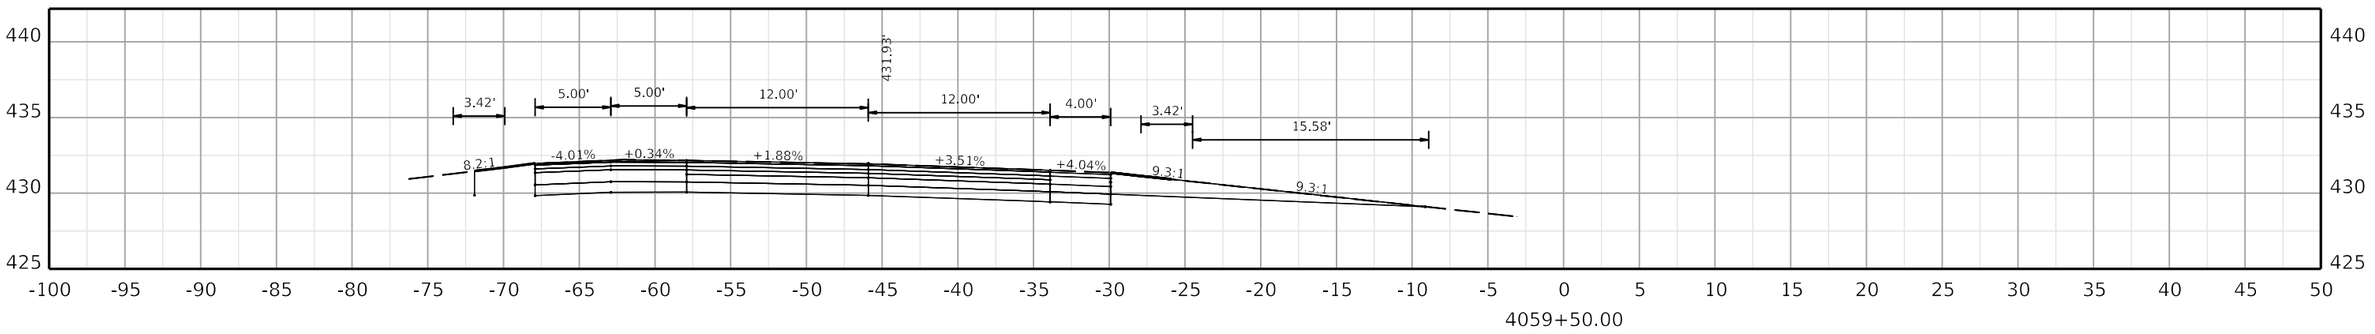

COMMONWEALTH OF KENTUCKY
DEPARTMENT OF HIGHWAYS

TEAM KENTUCKY

DRAWING TITLE:


HORIZONTAL SCALE
SCALE: 1" = 5'


0' 5' 10' 20'


STA. 4059+50.00 TO STA. 4060+50.00

ITEM NO. COUNTY OF

SHEET NO.
4059+50.00

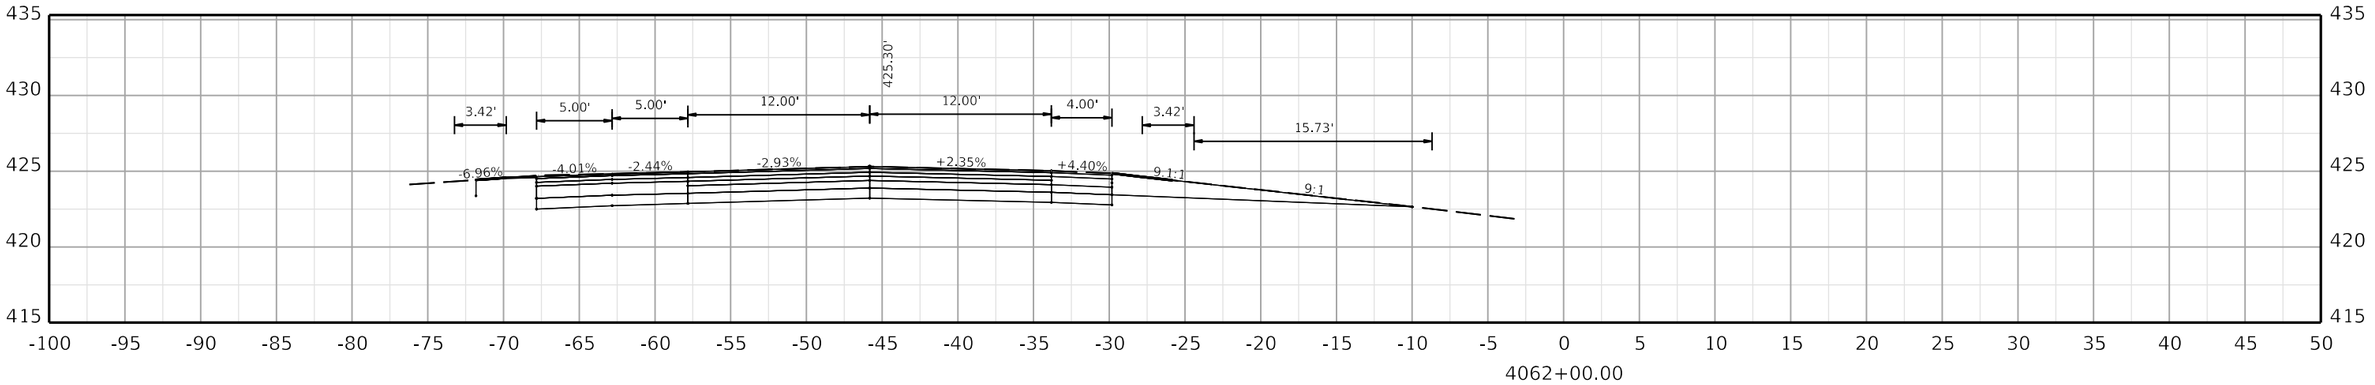

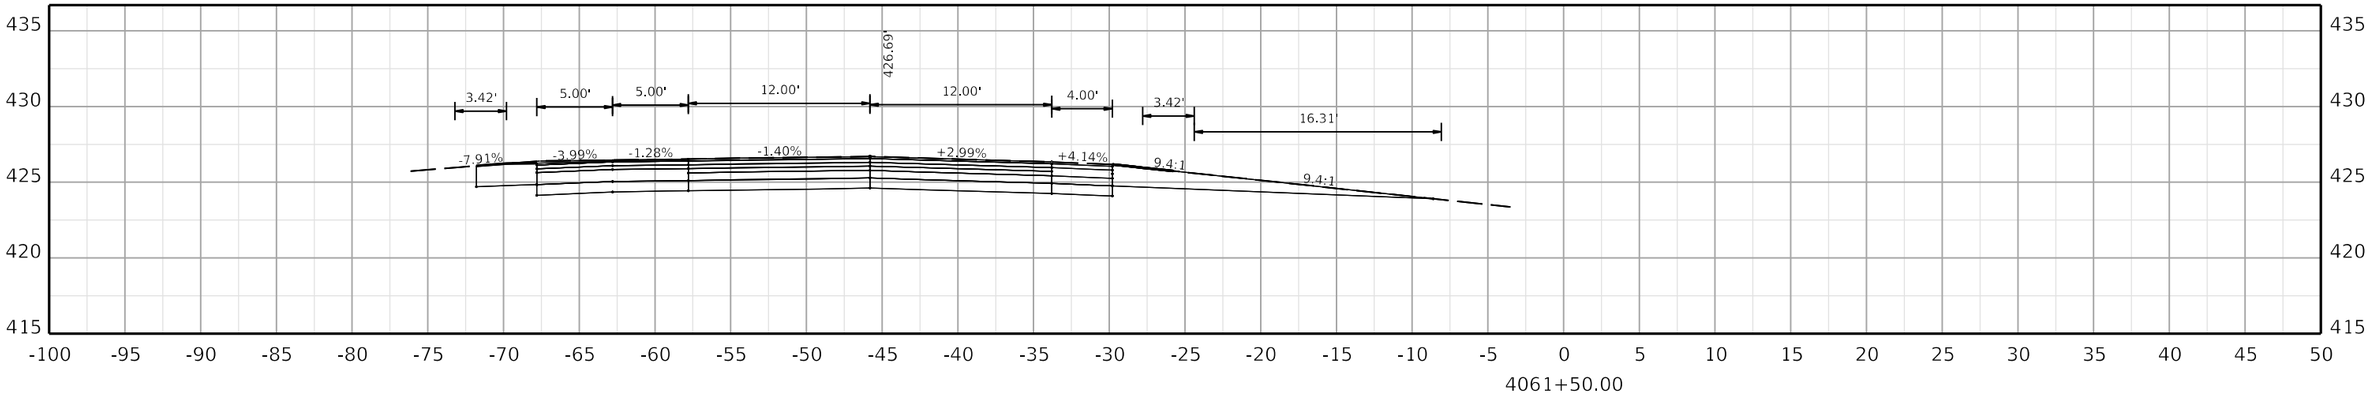

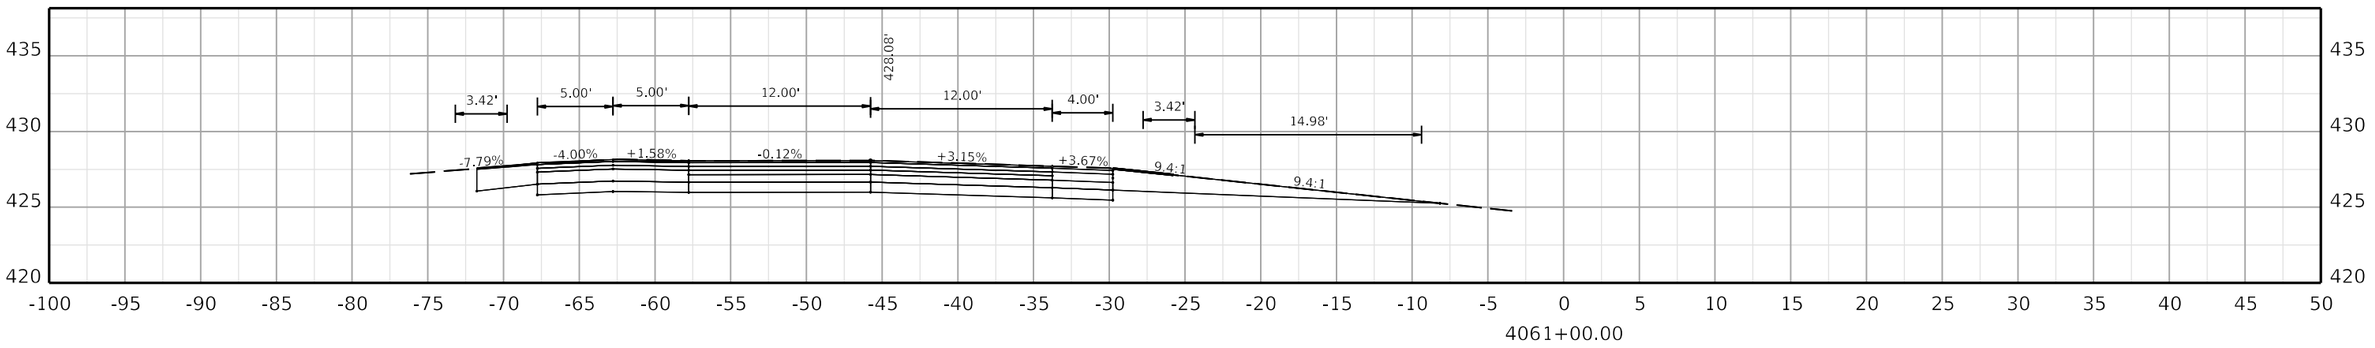

COMMONWEALTH OF KENTUCKY
DEPARTMENT OF HIGHWAYS
TEAM KENTUCKY TRANSPORTATION CABINET

DRAWING TITLE:


HORIZONTAL SCALE
SCALE: 1" = 5'


0' 5' 10' 20'


STA. 4061+00.00 TO STA. 4062+00.00

ITEM NO. COUNTY OF

SHEET NO.
4061+00.00

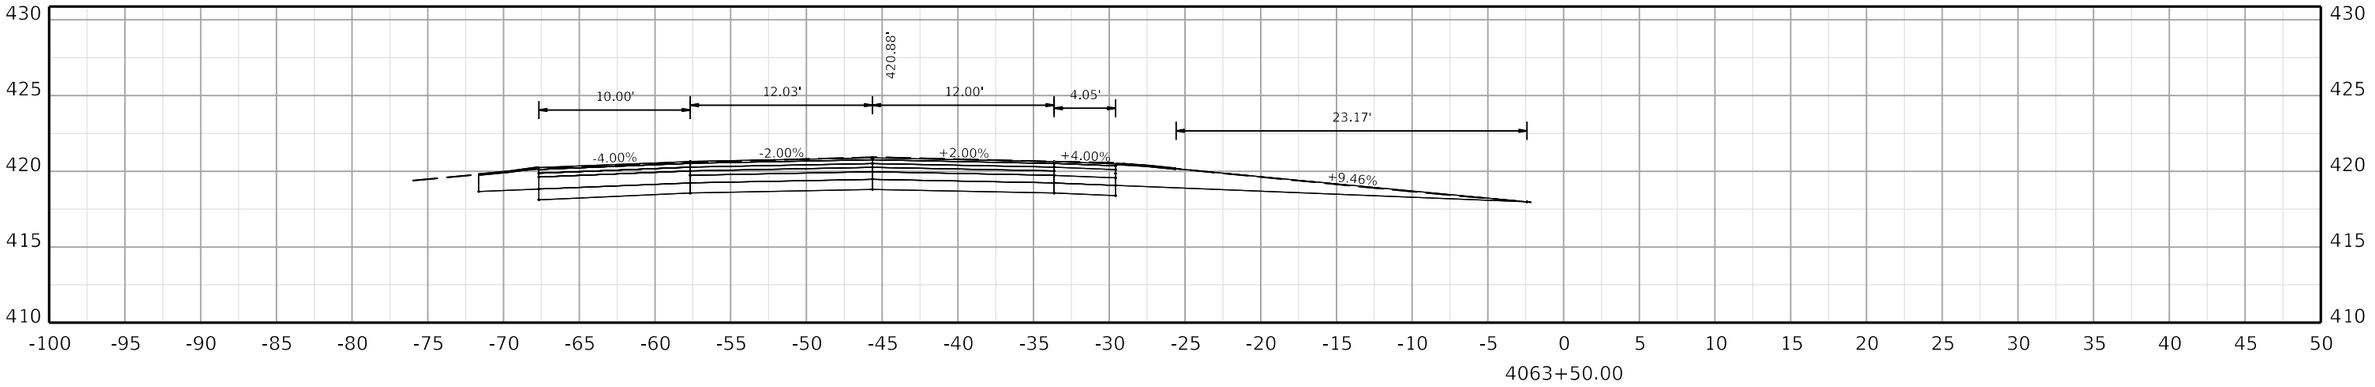

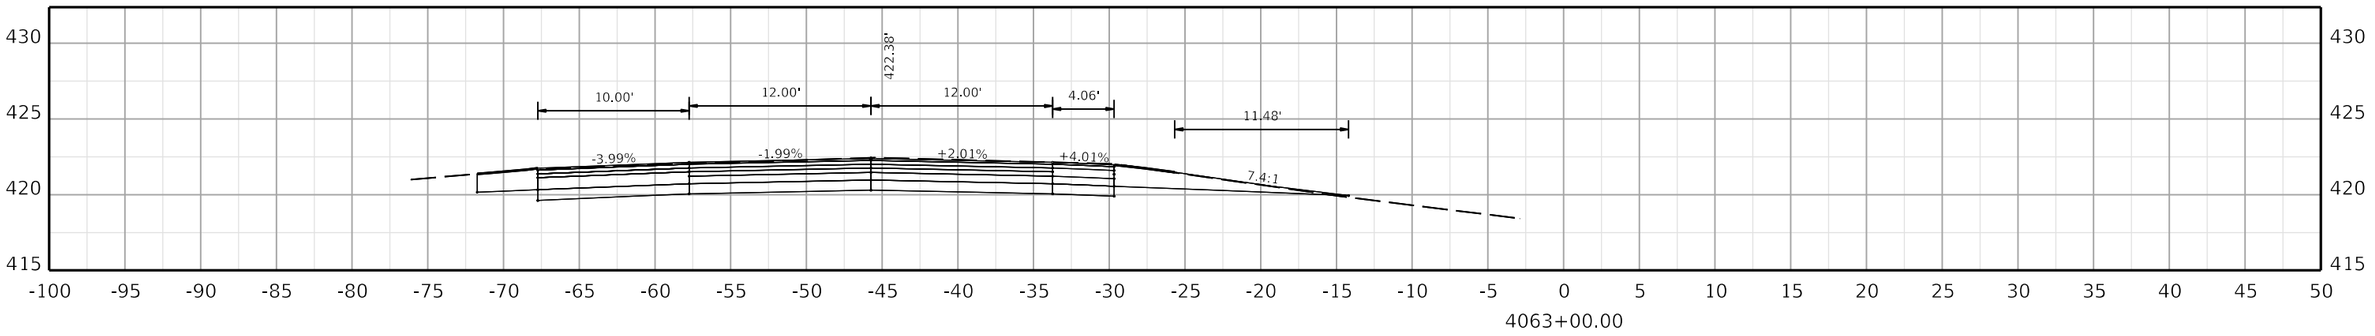

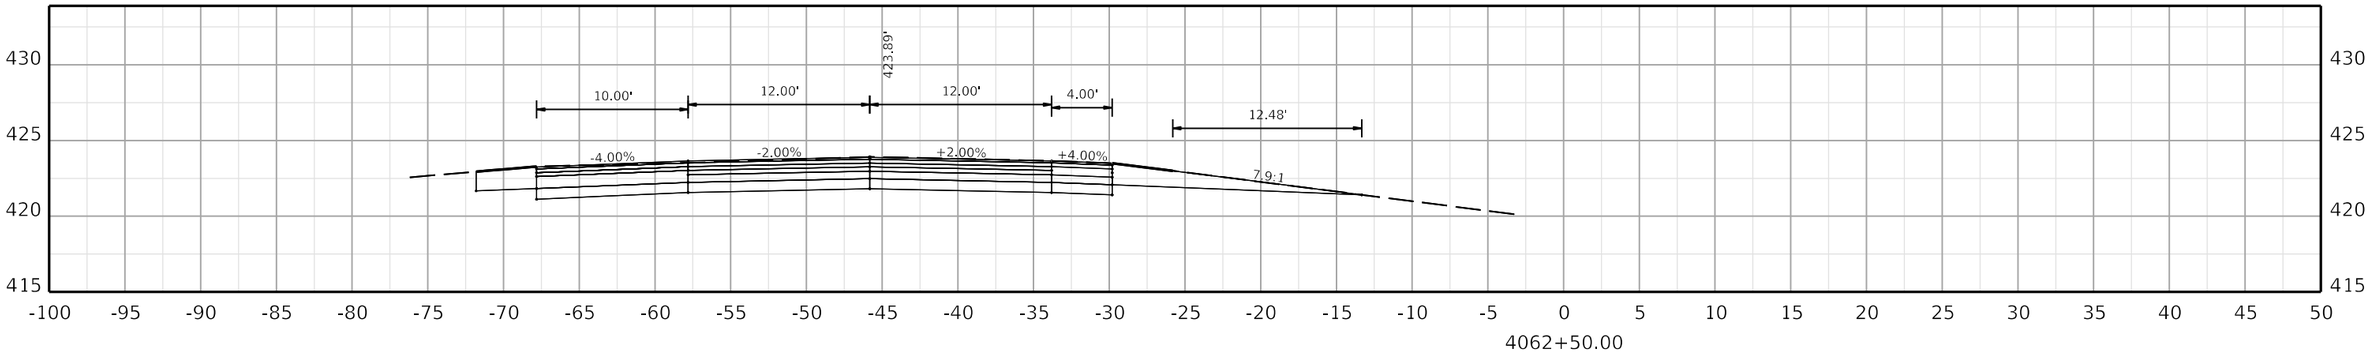

COMMONWEALTH OF KENTUCKY
DEPARTMENT OF HIGHWAYS
TEAM KENTUCKY

DRAWING TITLE:


HORIZONTAL SCALE
SCALE: 1" = 5'


0' 5' 10' 20'


STA. 4062+50.00 TO STA. 4063+50.00

ITEM NO. COUNTY OF

SHEET NO.
4062+50.00

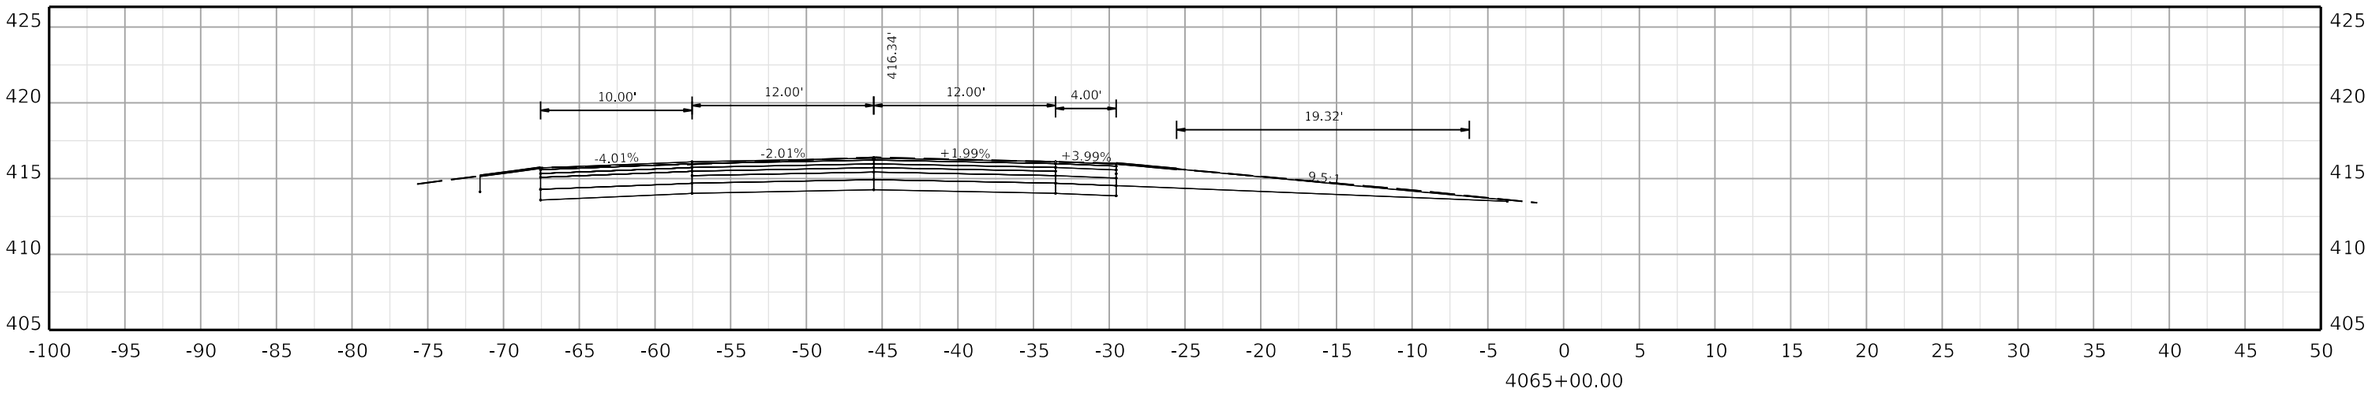

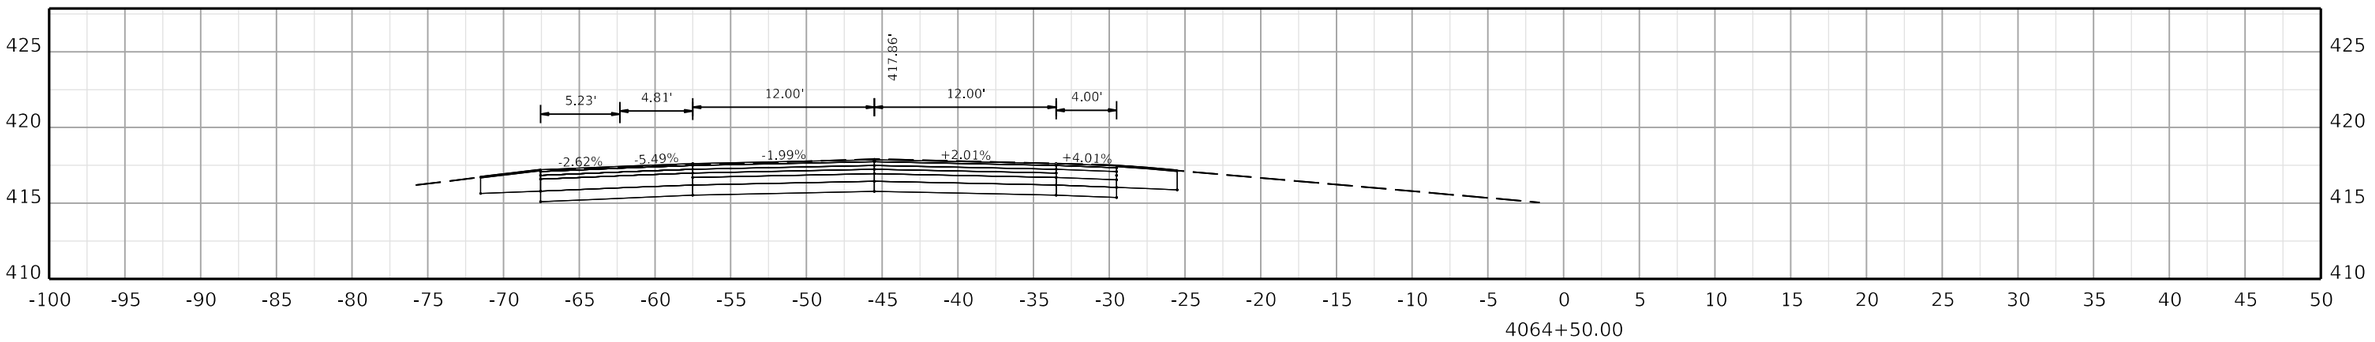

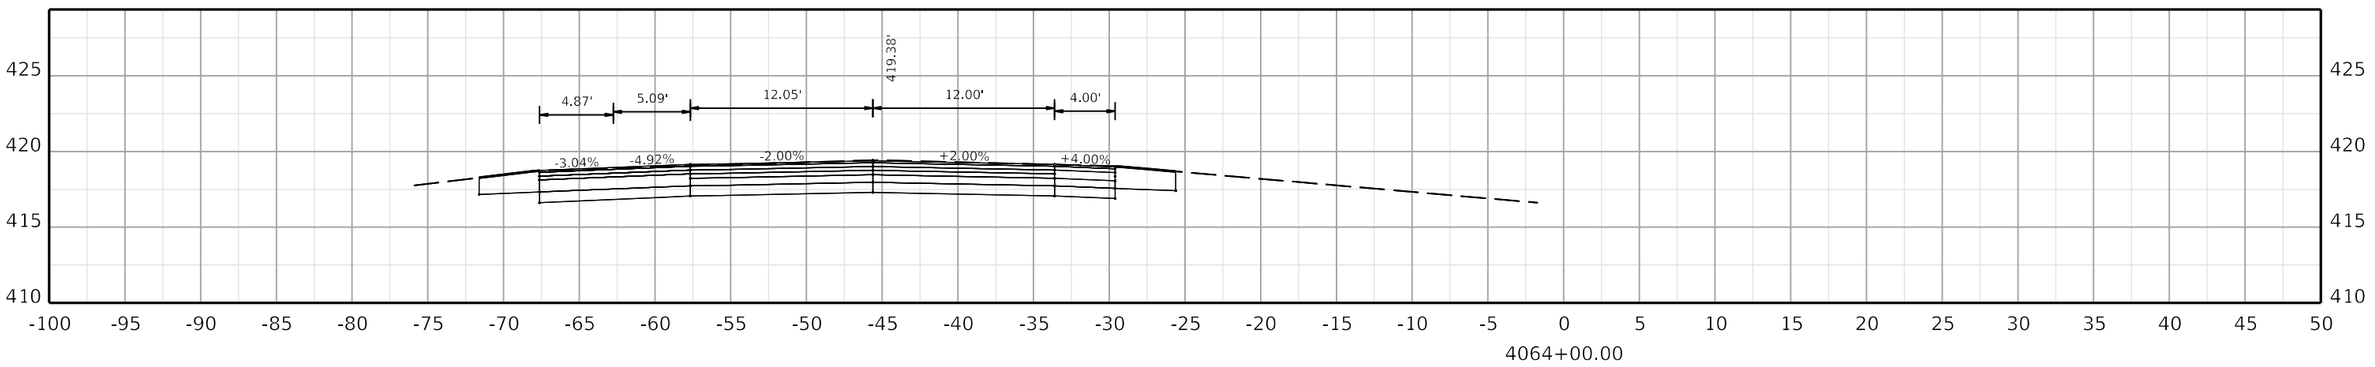

COMMONWEALTH OF KENTUCKY
DEPARTMENT OF HIGHWAYS
TEAM KENTUCKY TRANSPORTATION CABINET

DRAWING TITLE:


HORIZONTAL SCALE
SCALE: 1" = 5'


0' 5' 10' 20'


STA. 4064+00.00 TO STA. 4065+00.00

ITEM NO. COUNTY OF

SHEET NO. 4064+00.00

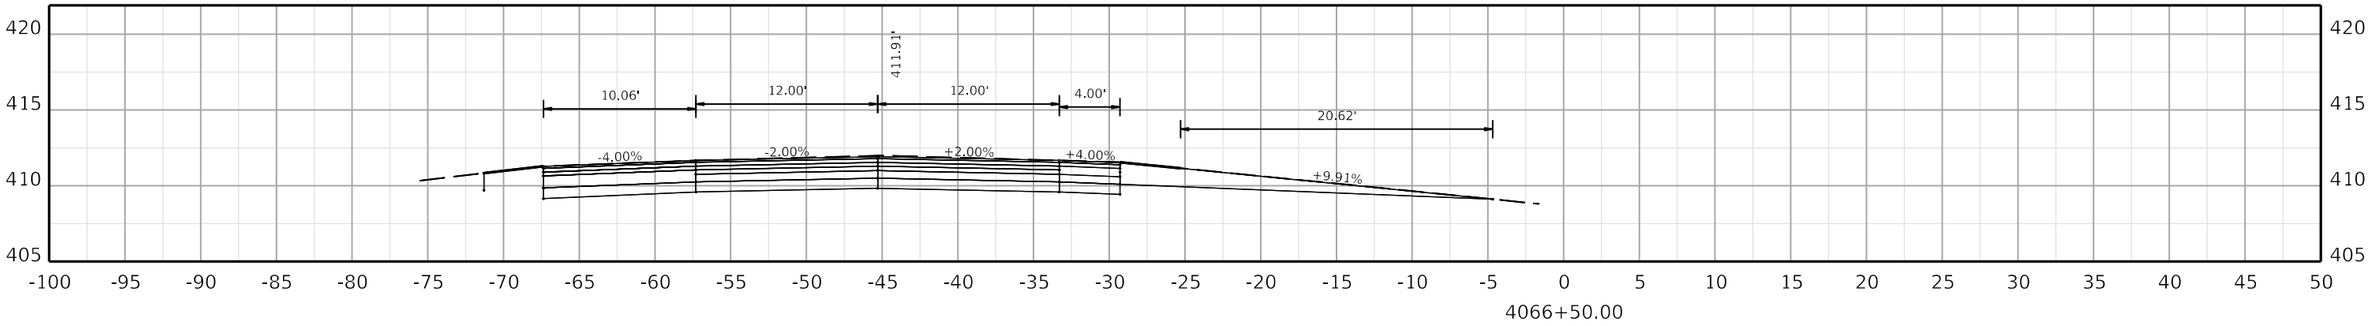

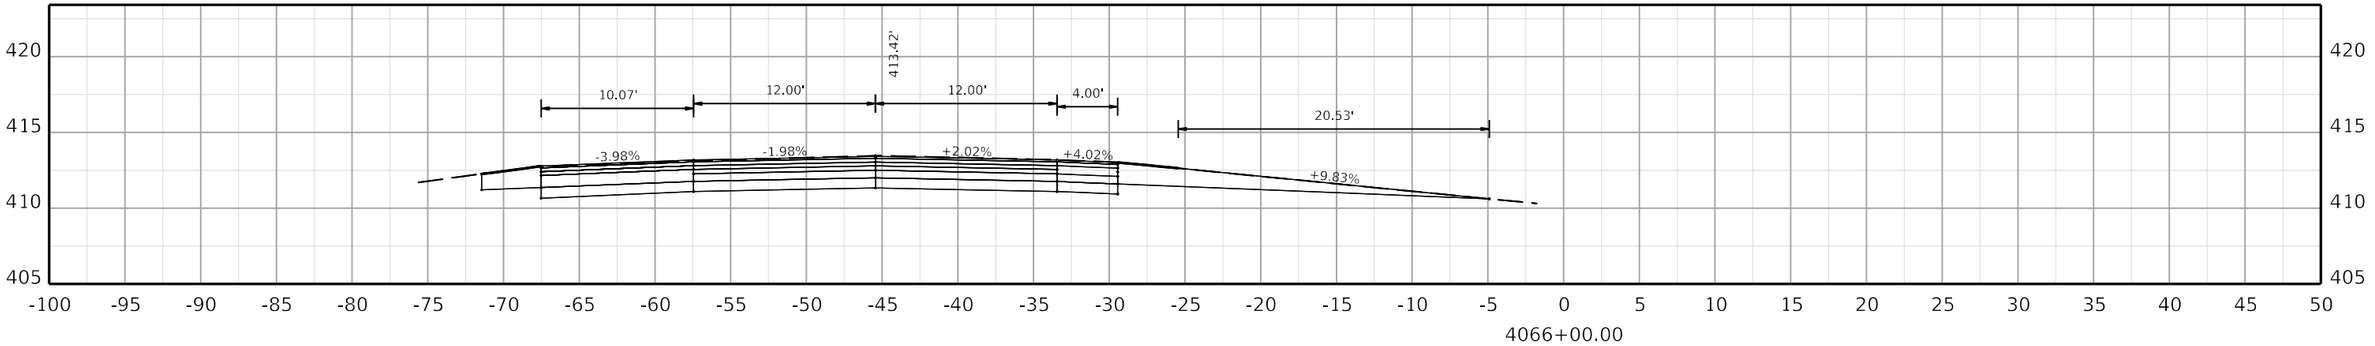

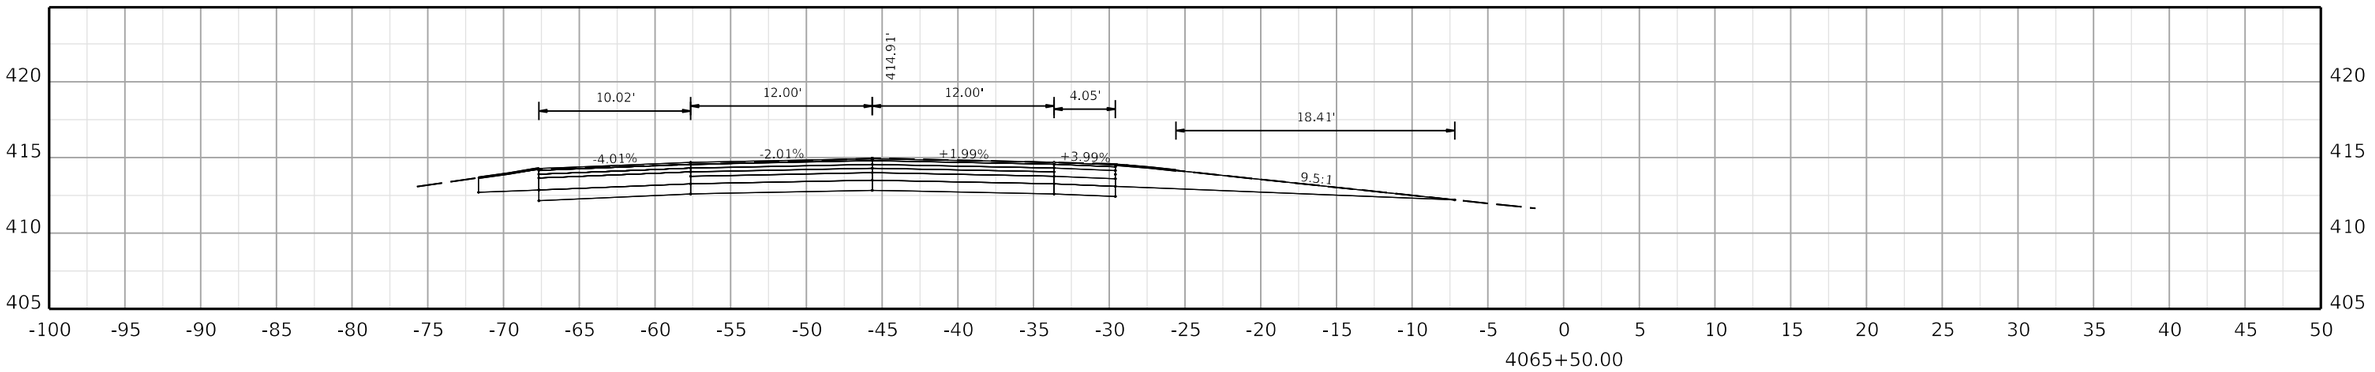

COMMONWEALTH OF KENTUCKY
DEPARTMENT OF HIGHWAYS

TEAM KENTUCKY

DRAWING TITLE:


HORIZONTAL SCALE
SCALE: 1" = 5'


0' 5' 10' 20'


STA. 4065+50.00 TO STA. 4066+50.00

ITEM NO. COUNTY OF

SHEET NO.
4065+50.00

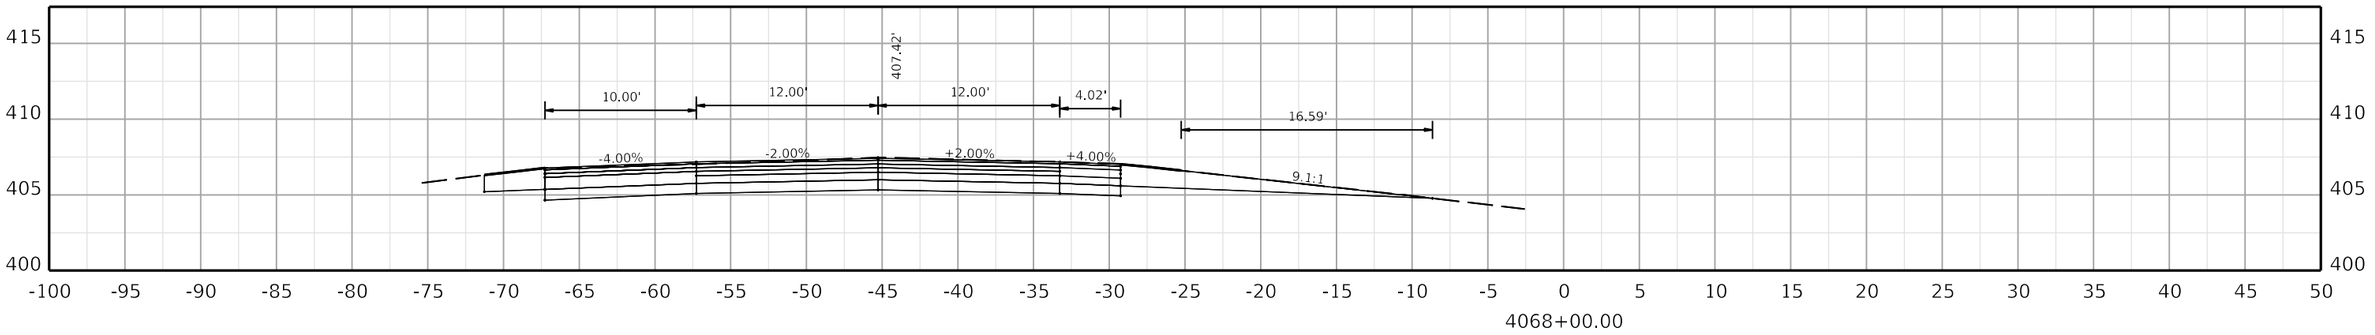

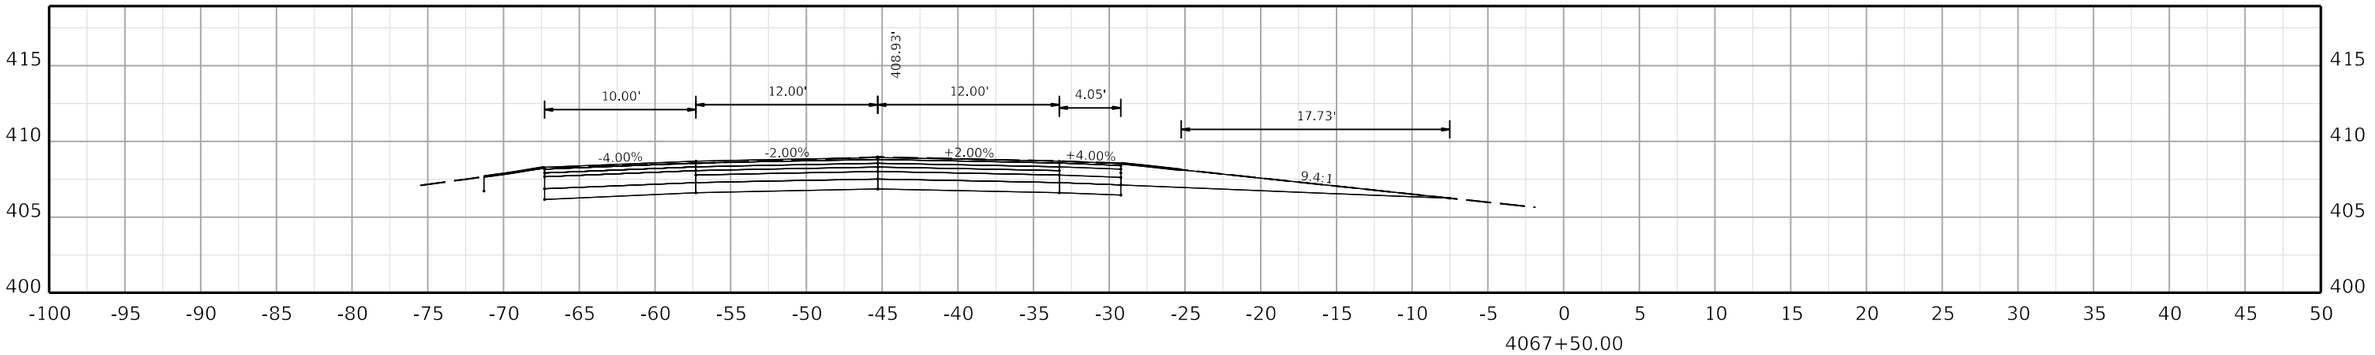

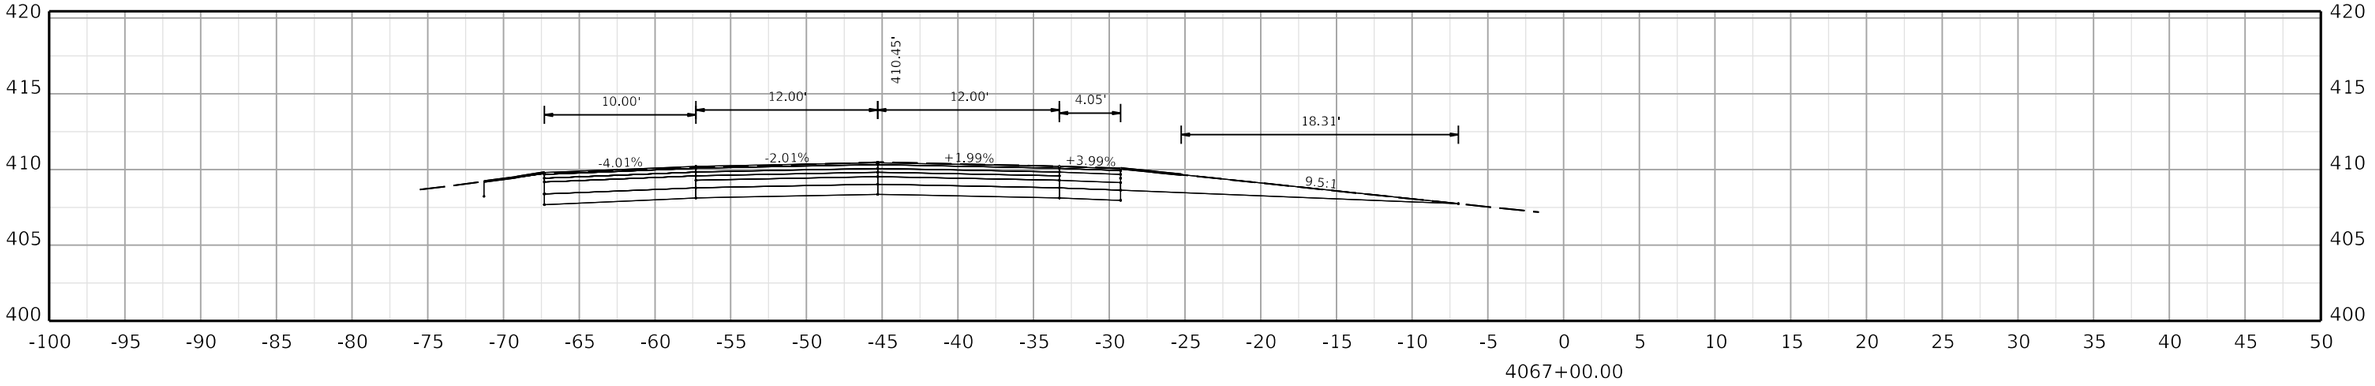

COMMONWEALTH OF KENTUCKY
DEPARTMENT OF HIGHWAYS

TEAM KENTUCKY TRANSPORTATION CABINET

DRAWING TITLE:


HORIZONTAL SCALE
SCALE: 1" = 5'


0' 5' 10' 20'


STA. 4067+00.00 TO STA. 4068+00.00

ITEM NO. COUNTY OF

SHEET NO.
4067+00.00

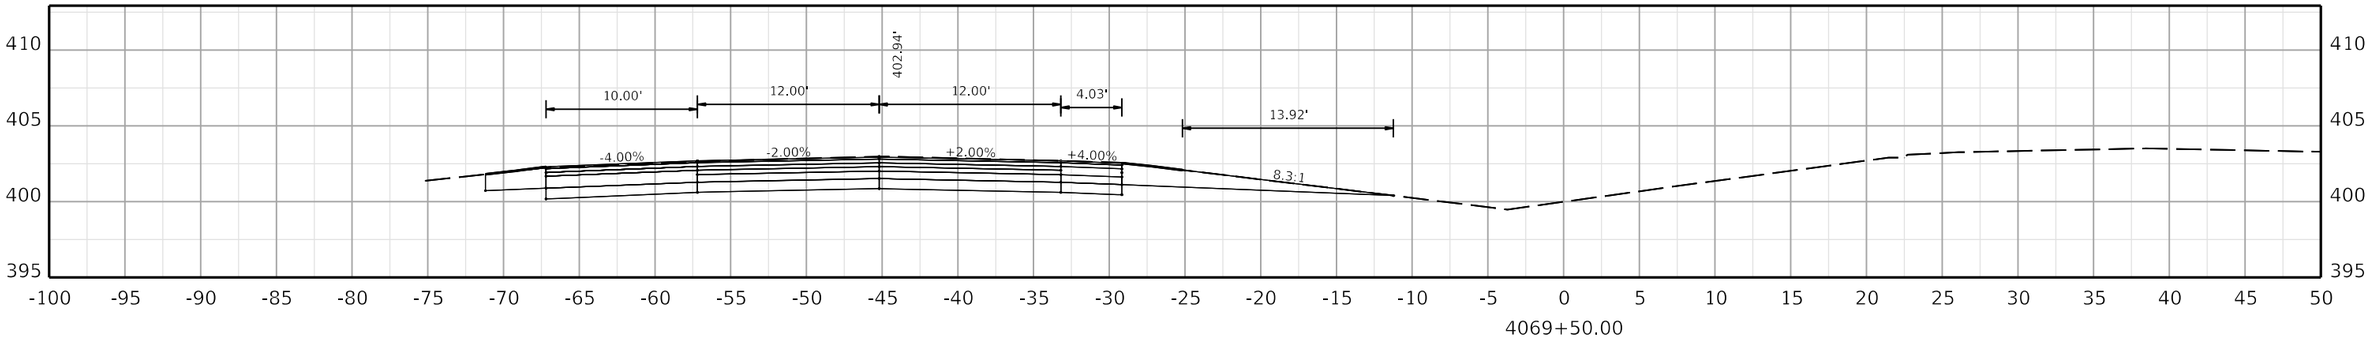

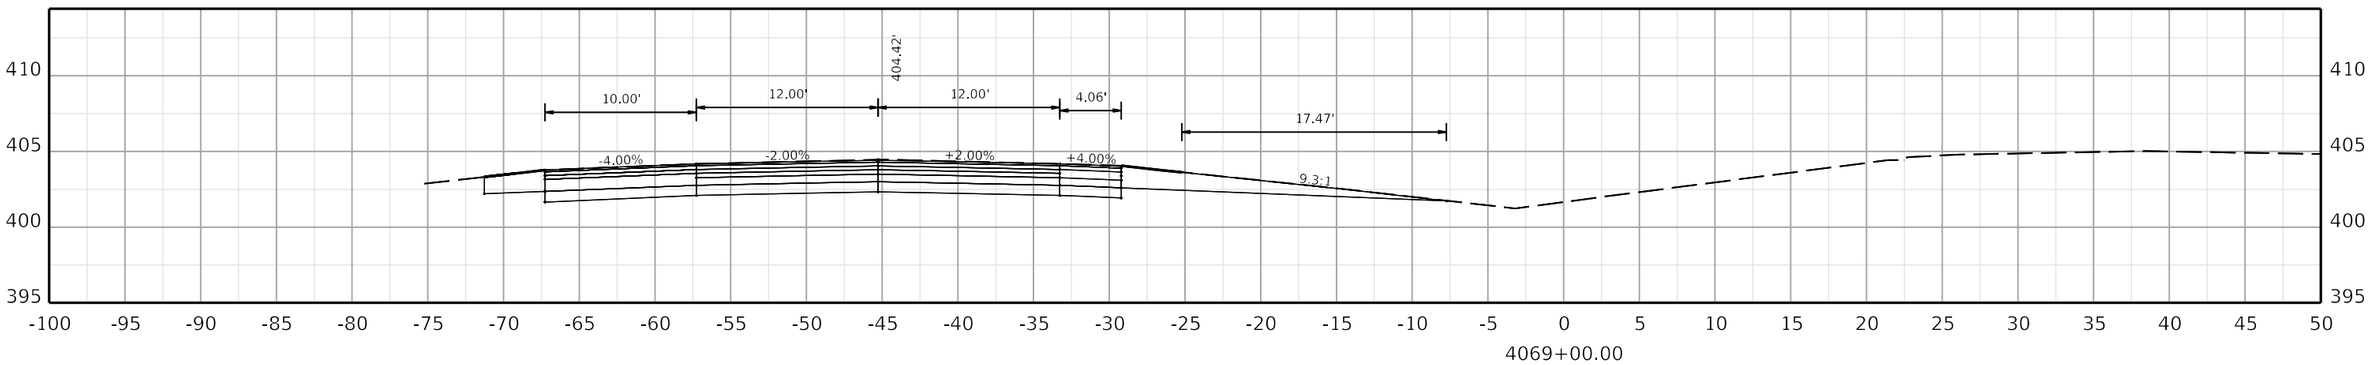

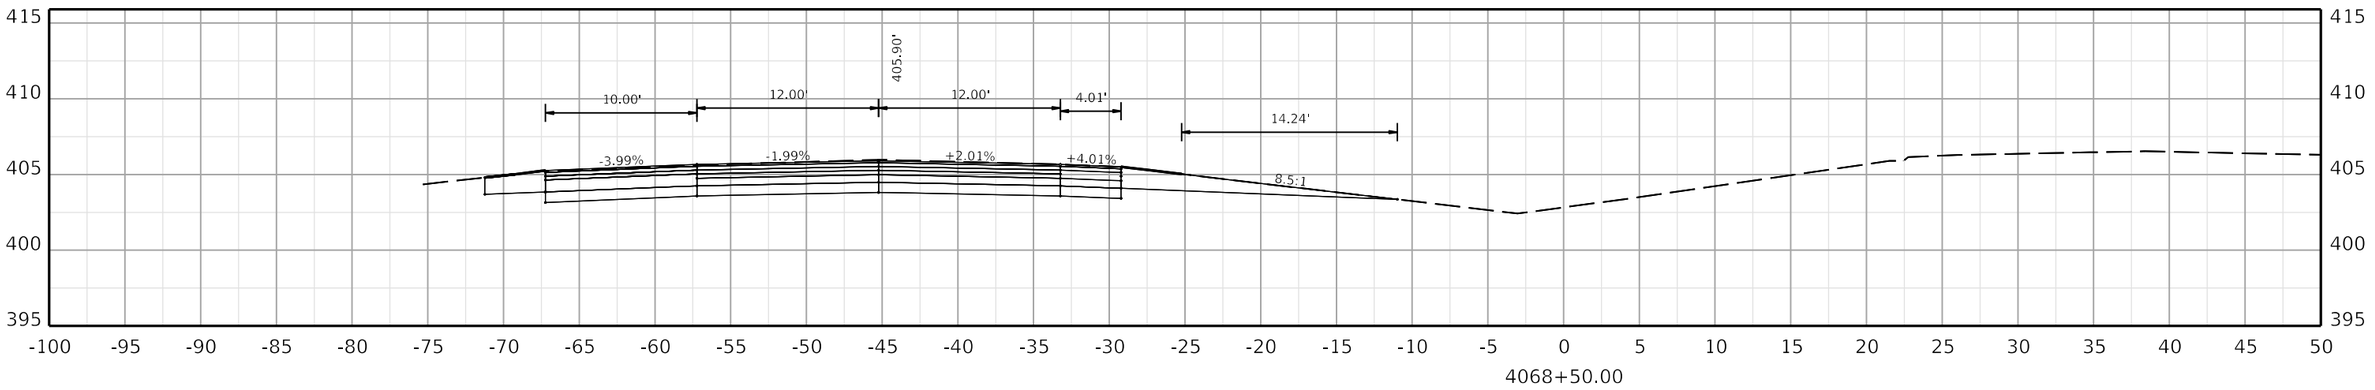

COMMONWEALTH OF KENTUCKY
DEPARTMENT OF HIGHWAYS
TEAM KENTUCKY

DRAWING TITLE:


HORIZONTAL SCALE
SCALE: 1" = 5'


0' 5' 10' 20'


STA. 4068+50.00 TO STA. 4069+50.00

ITEM NO. COUNTY OF

SHEET NO. 4068+50.00

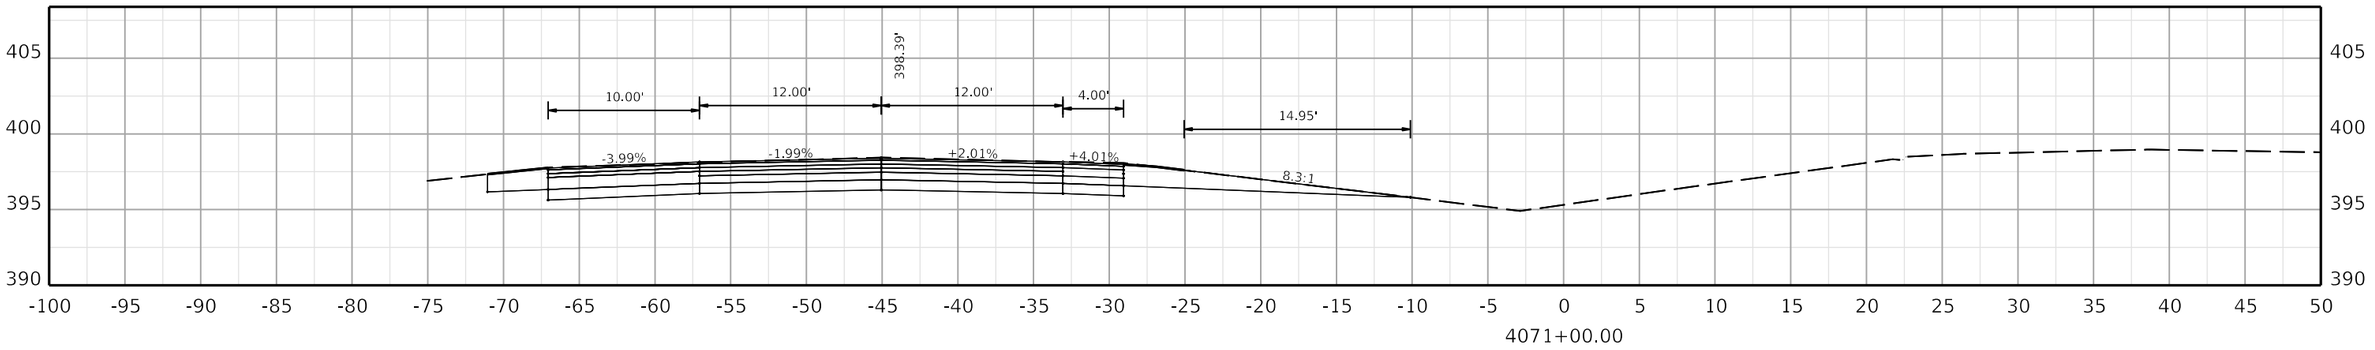

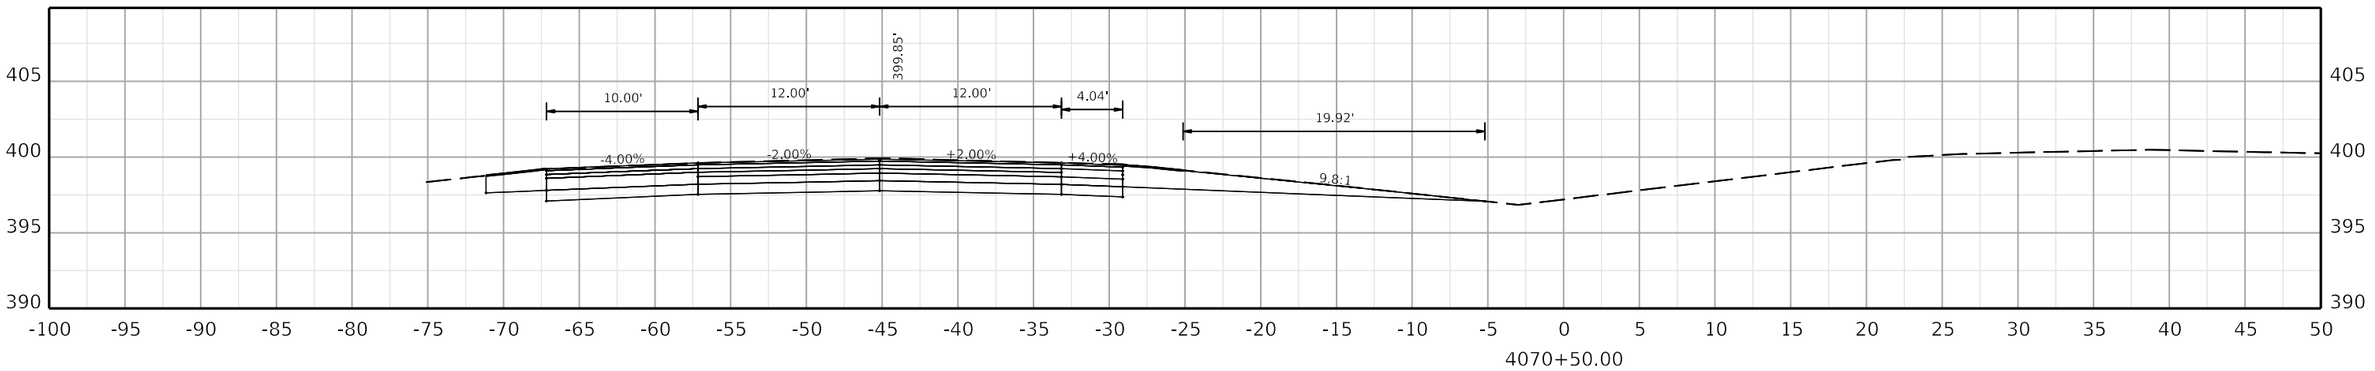

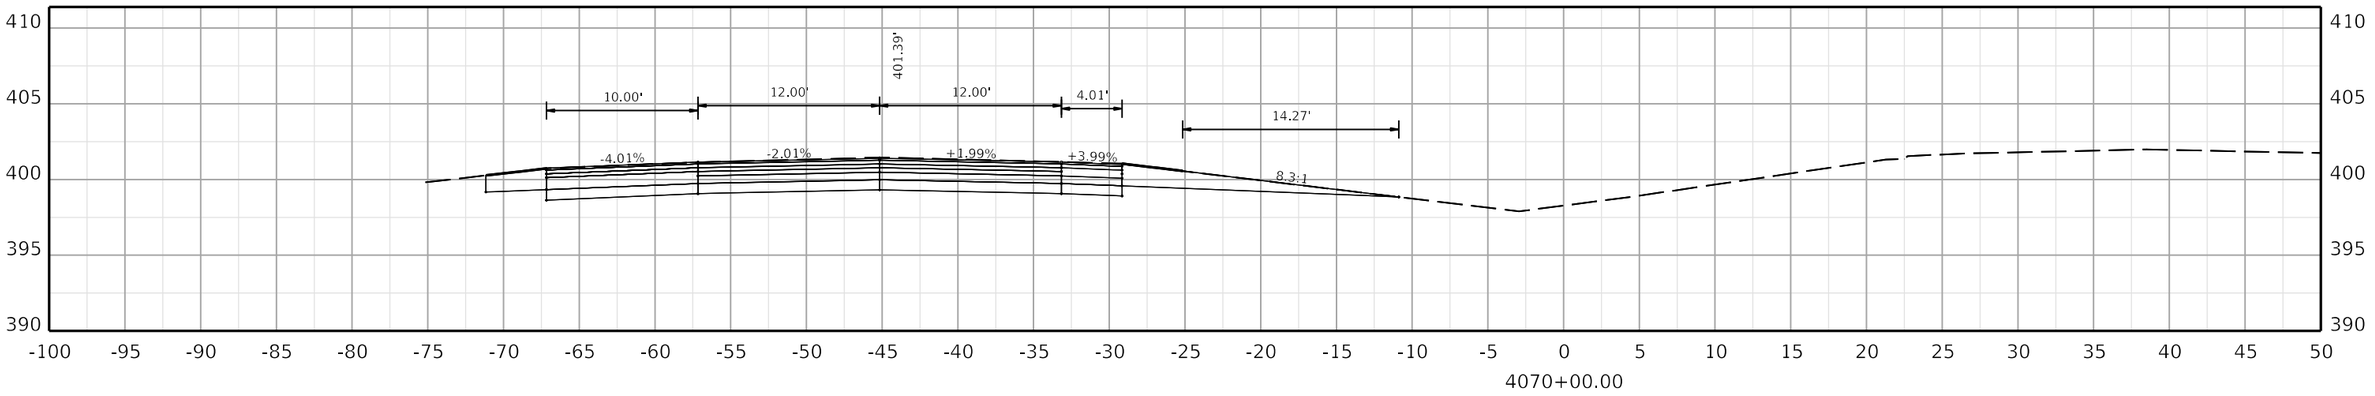

COMMONWEALTH OF KENTUCKY
DEPARTMENT OF HIGHWAYS
TEAM KENTUCKY

DRAWING TITLE:


HORIZONTAL SCALE
SCALE: 1" = 5'


0' 5' 10' 20'


STA. 4070+00.00 TO STA. 4071+00.00

ITEM NO. COUNTY OF

SHEET NO.
4070+00.00

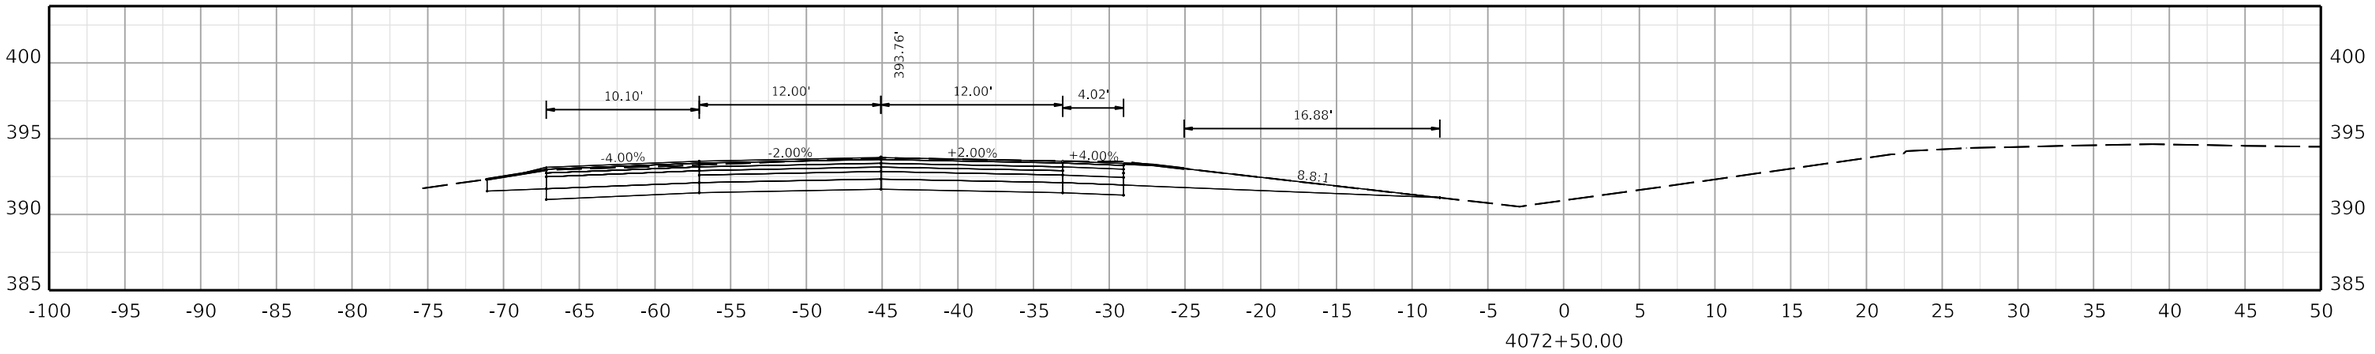

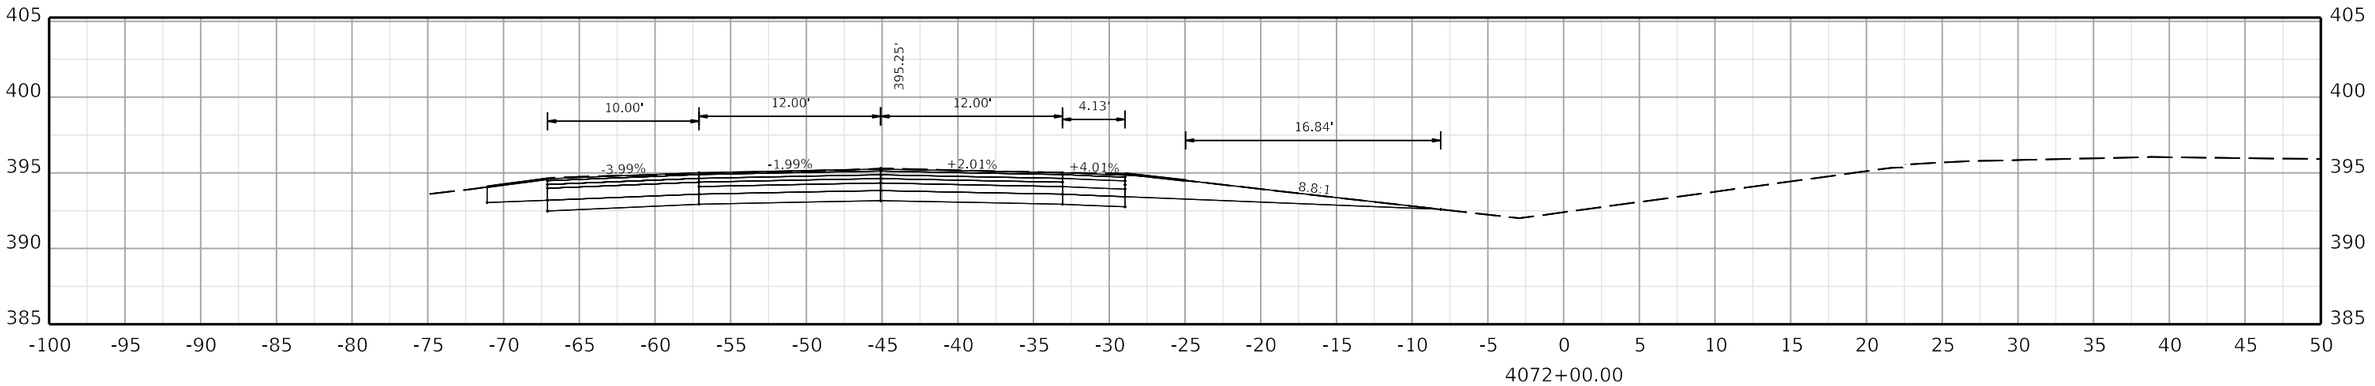

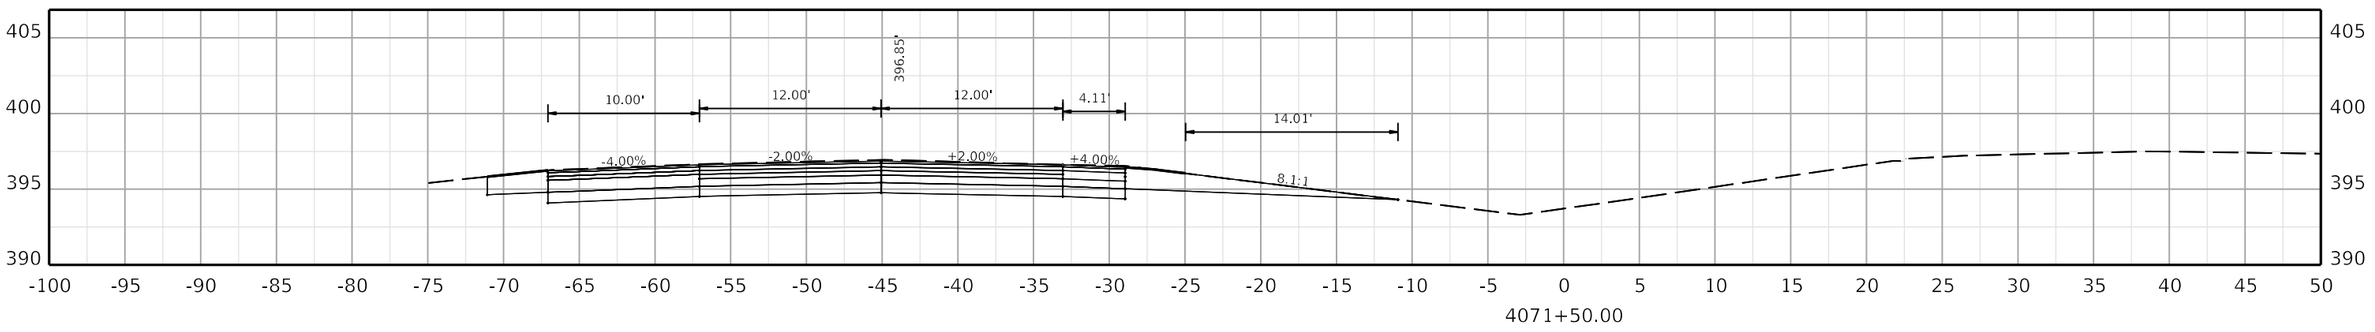

COMMONWEALTH OF KENTUCKY
DEPARTMENT OF HIGHWAYS

TEAM KENTUCKY

DRAWING TITLE:

HORIZONTAL SCALE
SCALE: 1" = 5'

0' 5' 10' 20'

STA. 4071+50.00 TO STA. 4072+50.00


ITEM NO. COUNTY OF


SHEET NO.
4071+50.00


OpenRoads Designer v10.12.02.4

USER: USLR095925

FILE NAME: C:\BMS\WSP-US-PW-02\D0932959\CORR_I-24W_ASPHALT_PAVING_SEGMENT2 XSEC.DGN

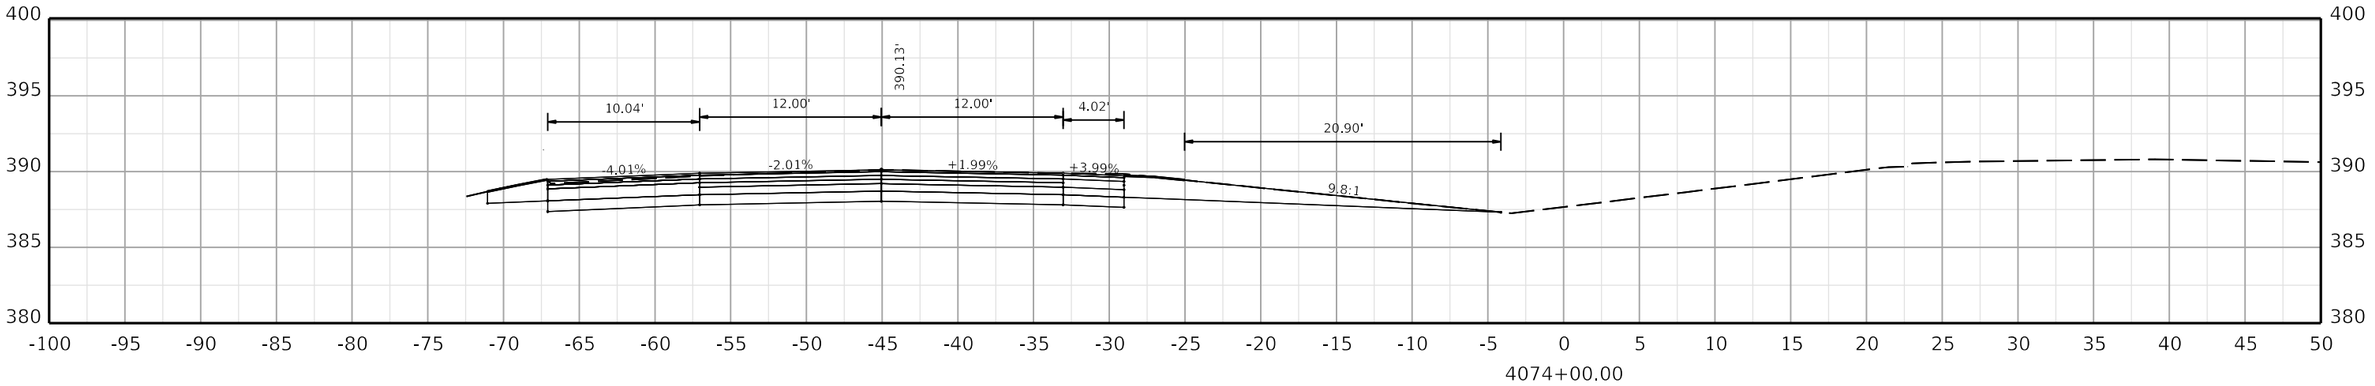

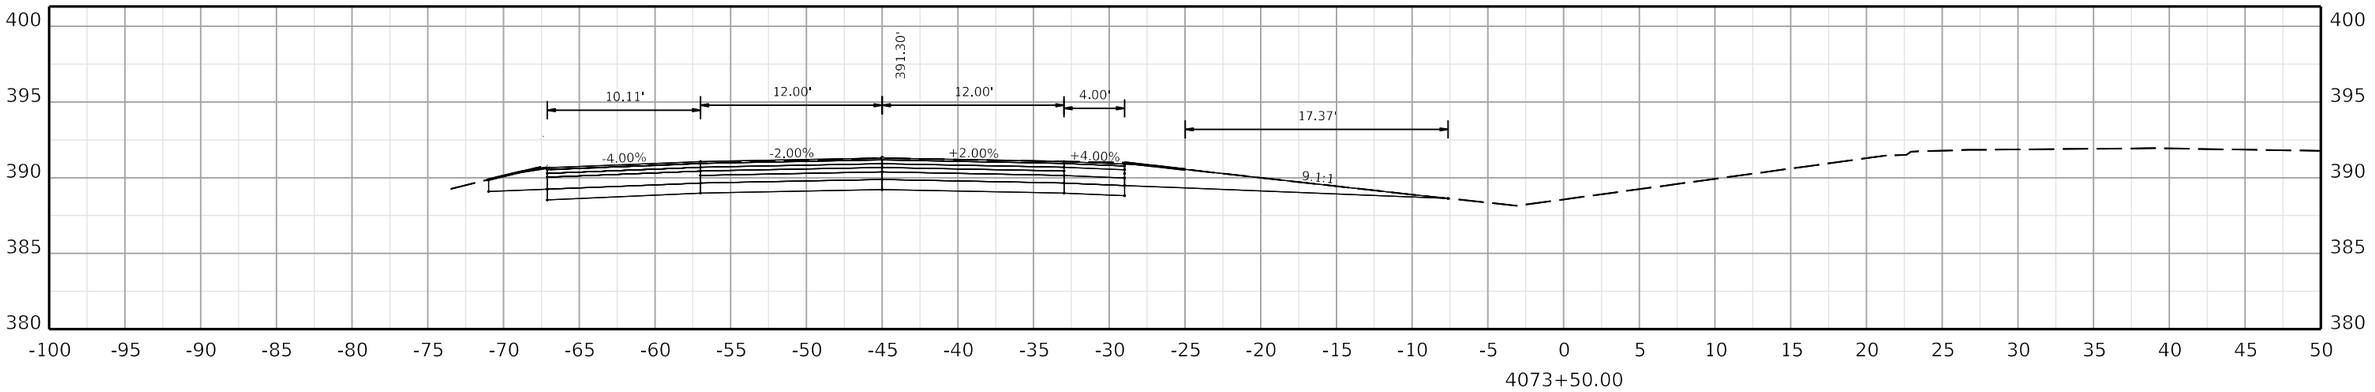

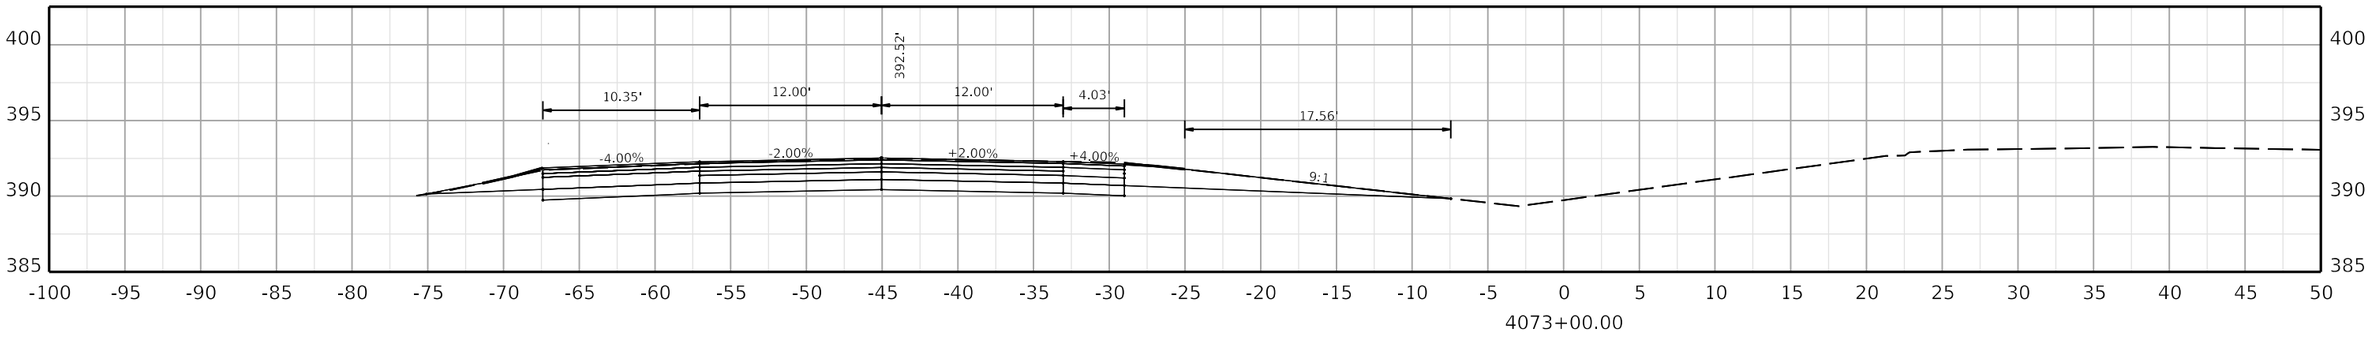

COMMONWEALTH OF KENTUCKY
DEPARTMENT OF HIGHWAYS

TEAM KENTUCKY

DRAWING TITLE:


HORIZONTAL SCALE
SCALE: 1" = 5'


0' 5' 10' 20'


STA. 4073+00.00 TO STA. 4074+00.00

ITEM NO. COUNTY OF

SHEET NO.
4073+00.00

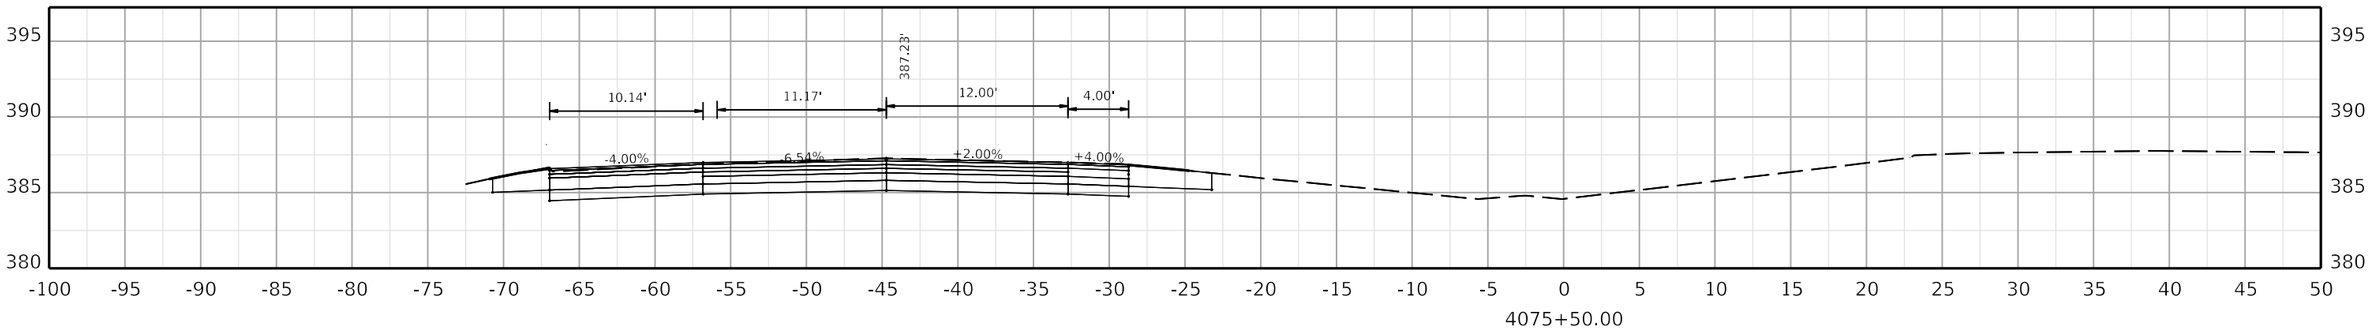

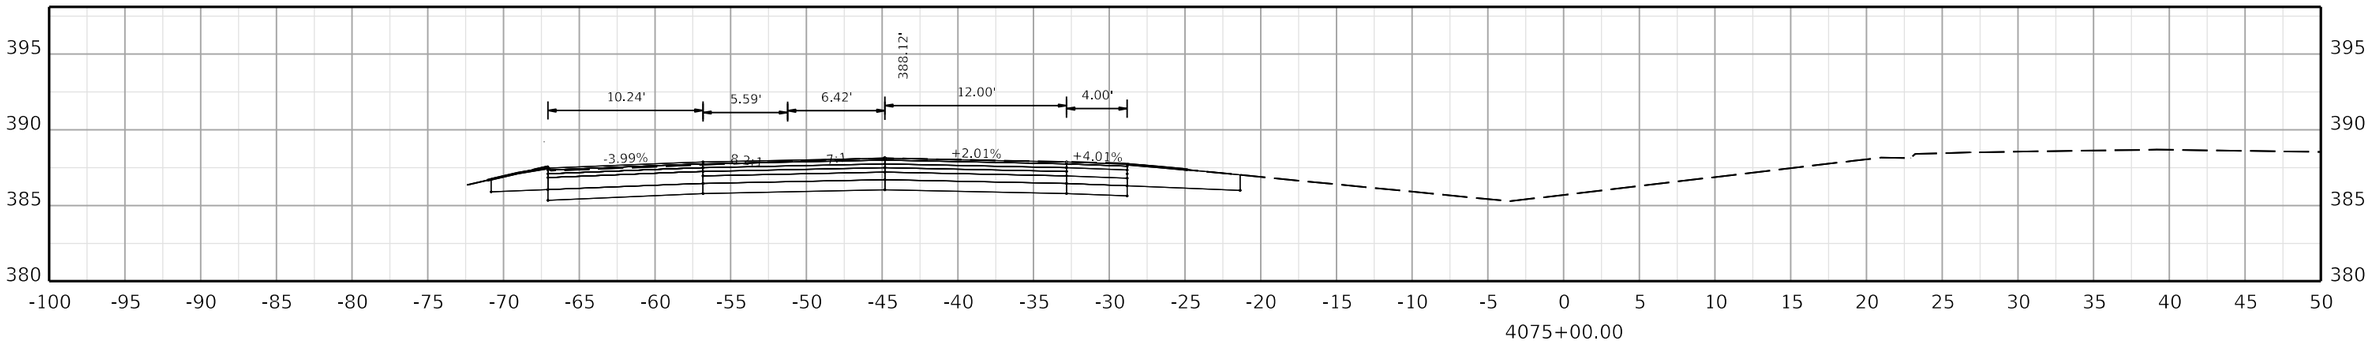

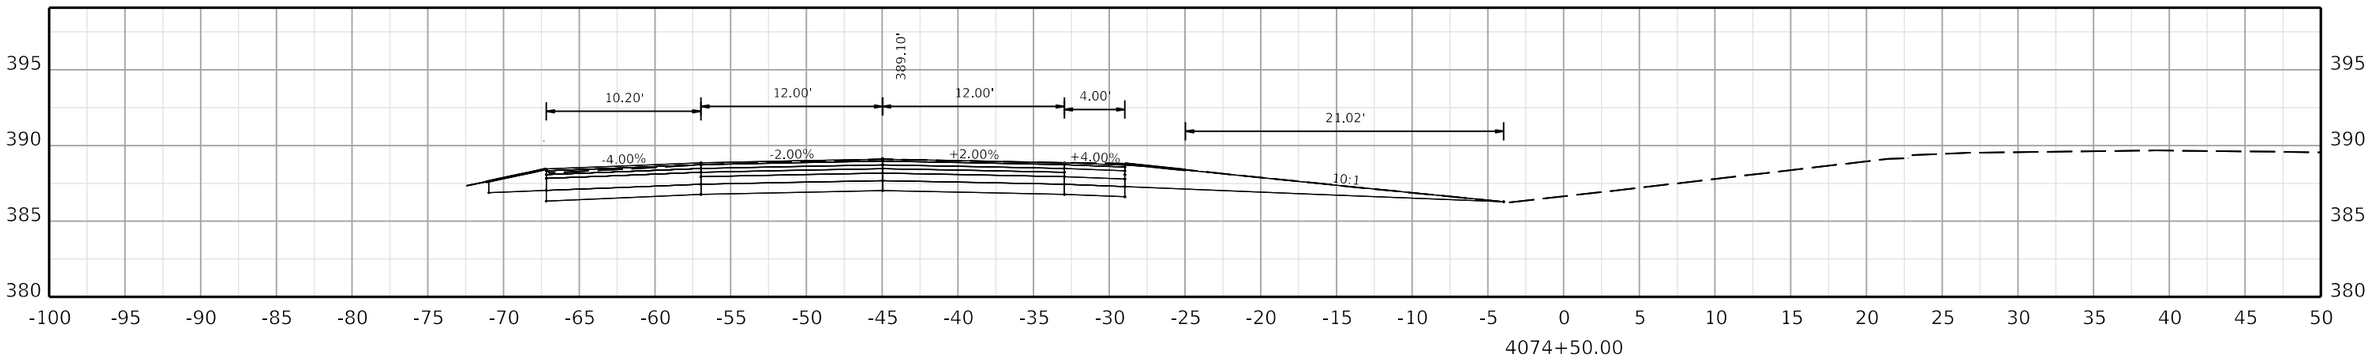

COMMONWEALTH OF KENTUCKY
DEPARTMENT OF HIGHWAYS

TEAM KENTUCKY

DRAWING TITLE:


HORIZONTAL SCALE
SCALE: 1" = 5'


0' 5' 10' 20'


STA. 4074+50.00 TO STA. 4075+50.00

ITEM NO. COUNTY OF

SHEET NO.
4074+50.00

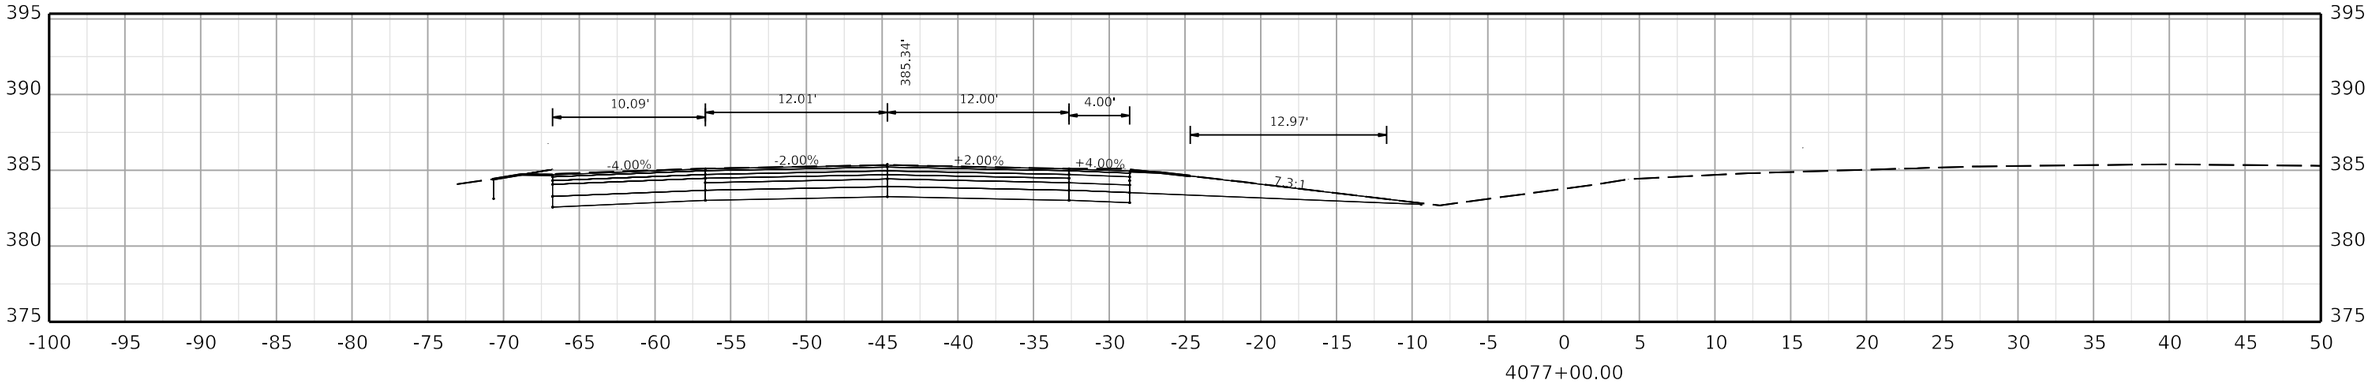

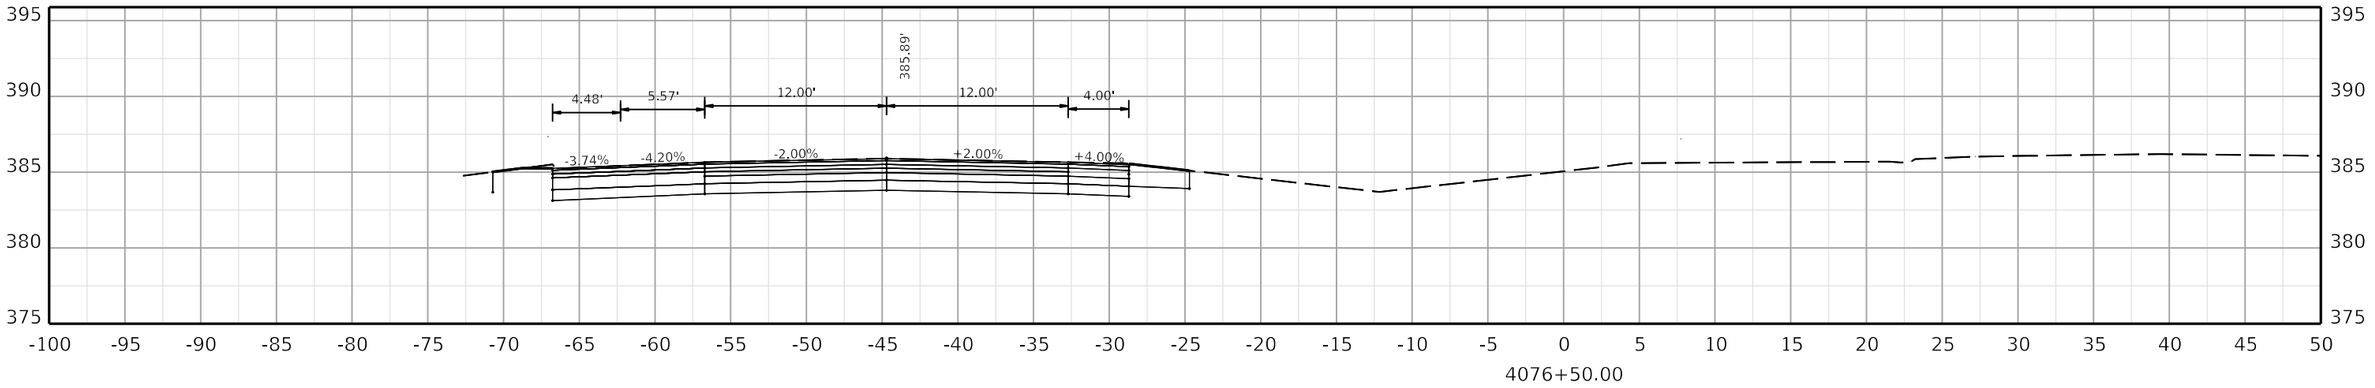

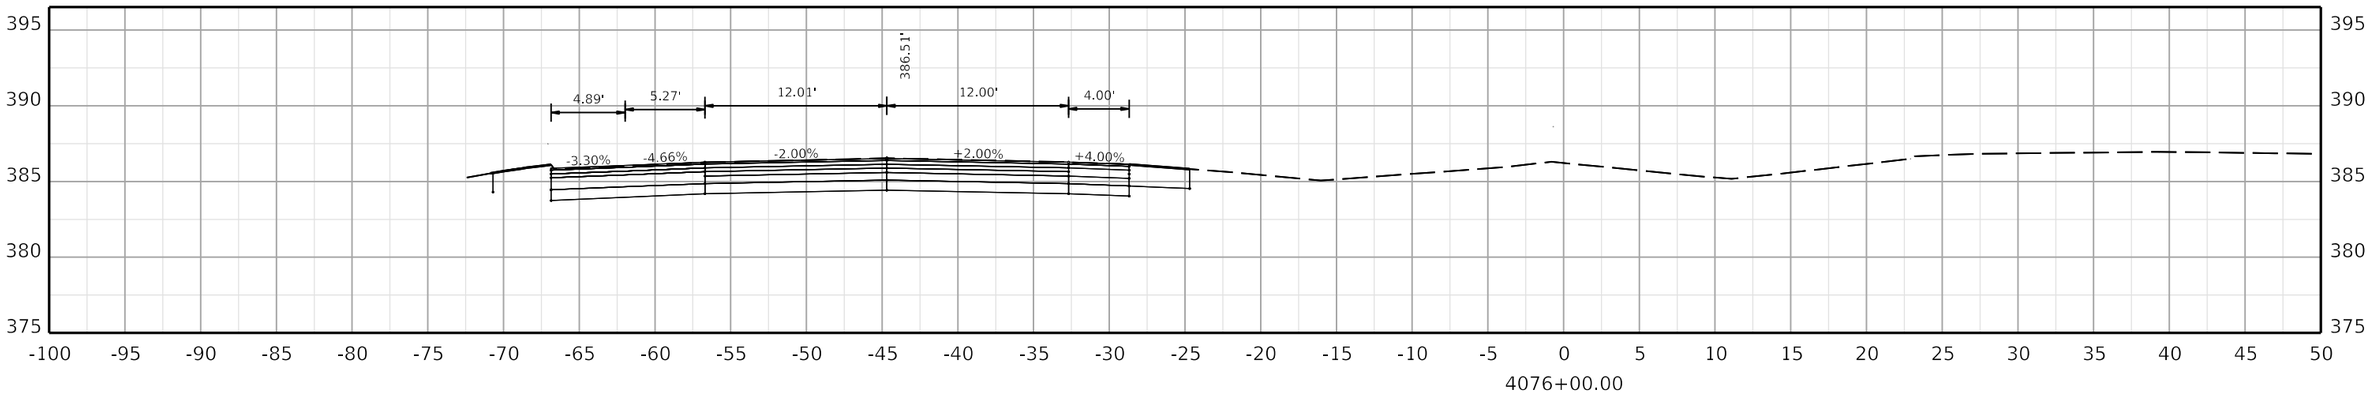

COMMONWEALTH OF KENTUCKY
DEPARTMENT OF HIGHWAYS
TEAM KENTUCKY

DRAWING TITLE:


HORIZONTAL SCALE
SCALE: 1" = 5'


0' 5' 10' 20'


STA. 4076+00.00 TO STA. 4077+00.00

ITEM NO. COUNTY OF

SHEET NO. 4076+00.00

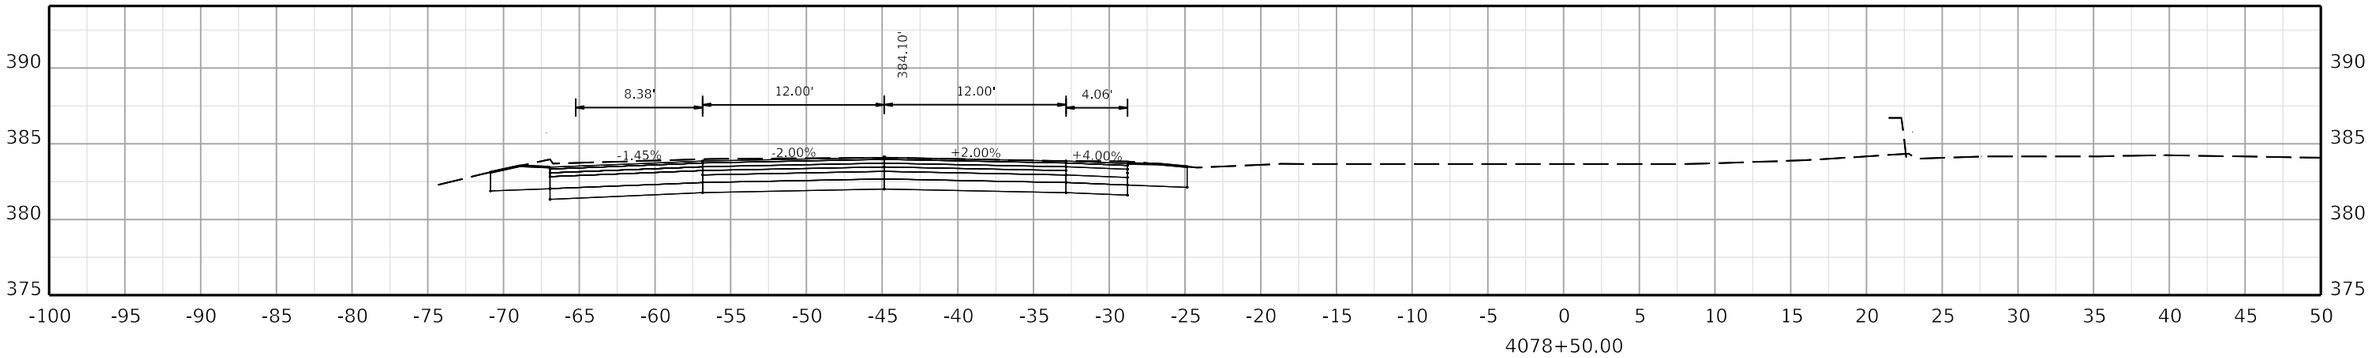

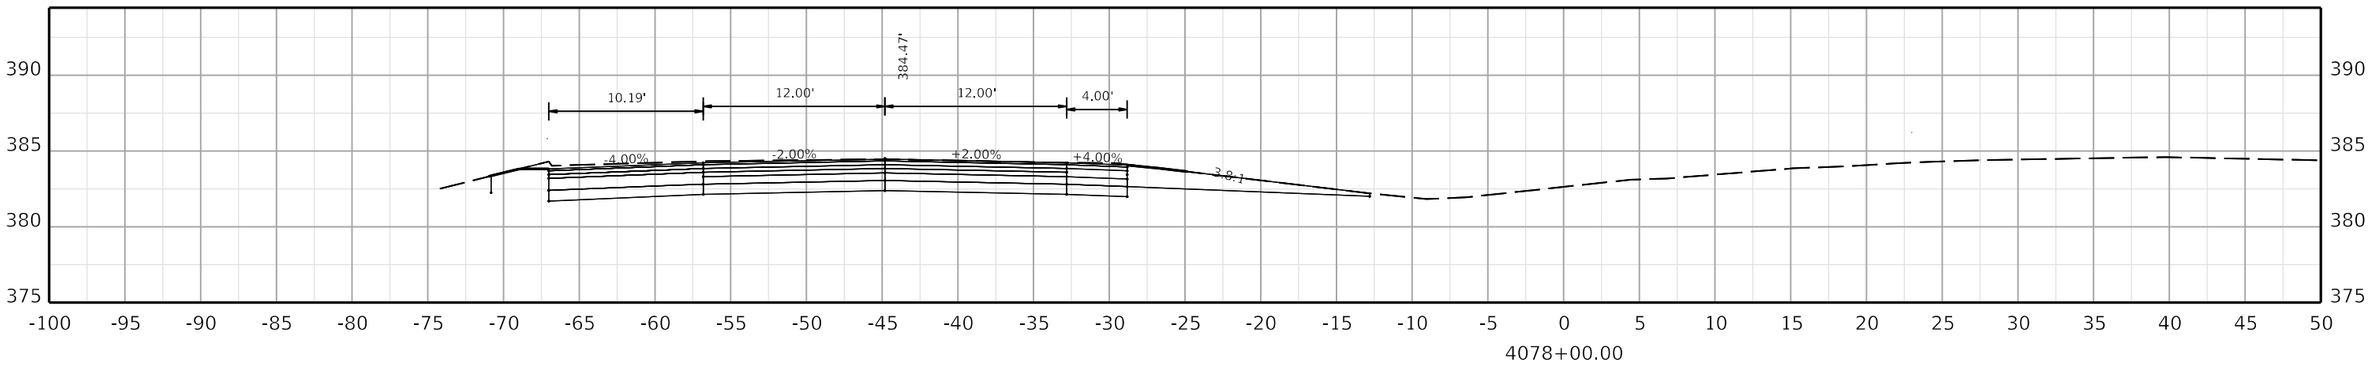

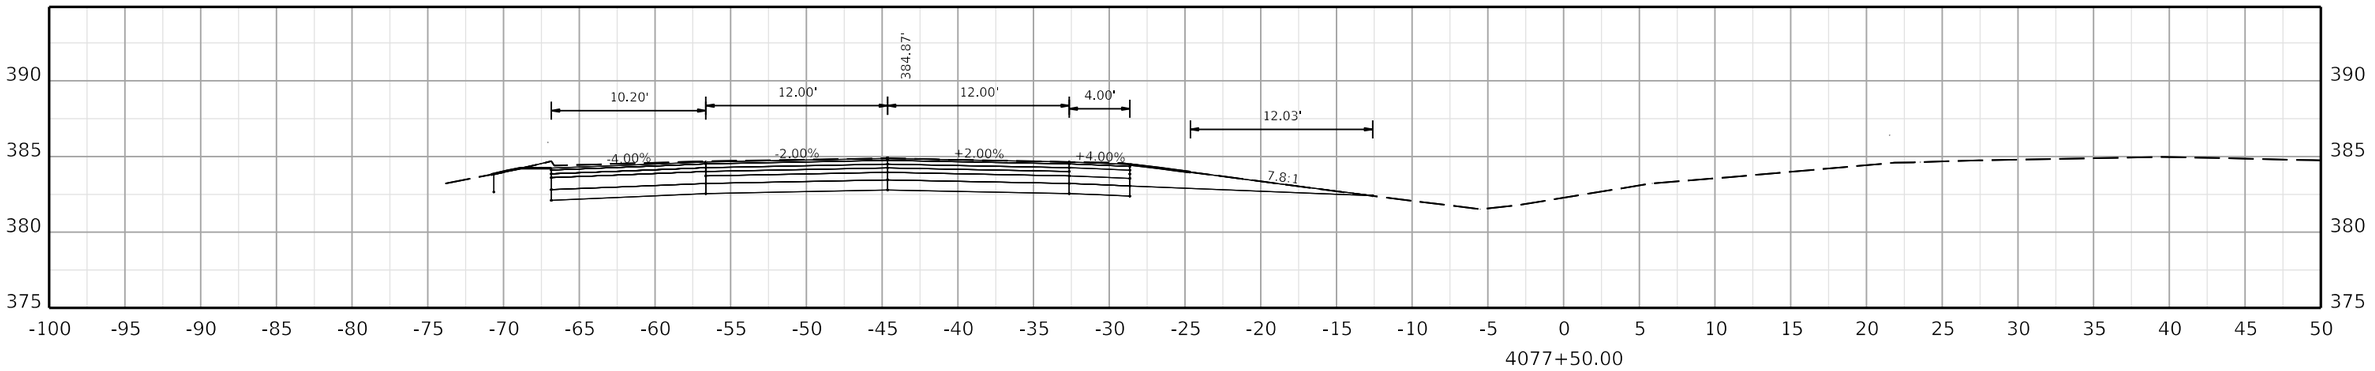

COMMONWEALTH OF KENTUCKY
DEPARTMENT OF HIGHWAYS
TEAM KENTUCKY

DRAWING TITLE:


HORIZONTAL SCALE
SCALE: 1" = 5'

0' 5' 10' 20'

STA. 4077+50.00 TO STA. 4078+50.00

ITEM NO. COUNTY OF

SHEET NO.
4077+50.00

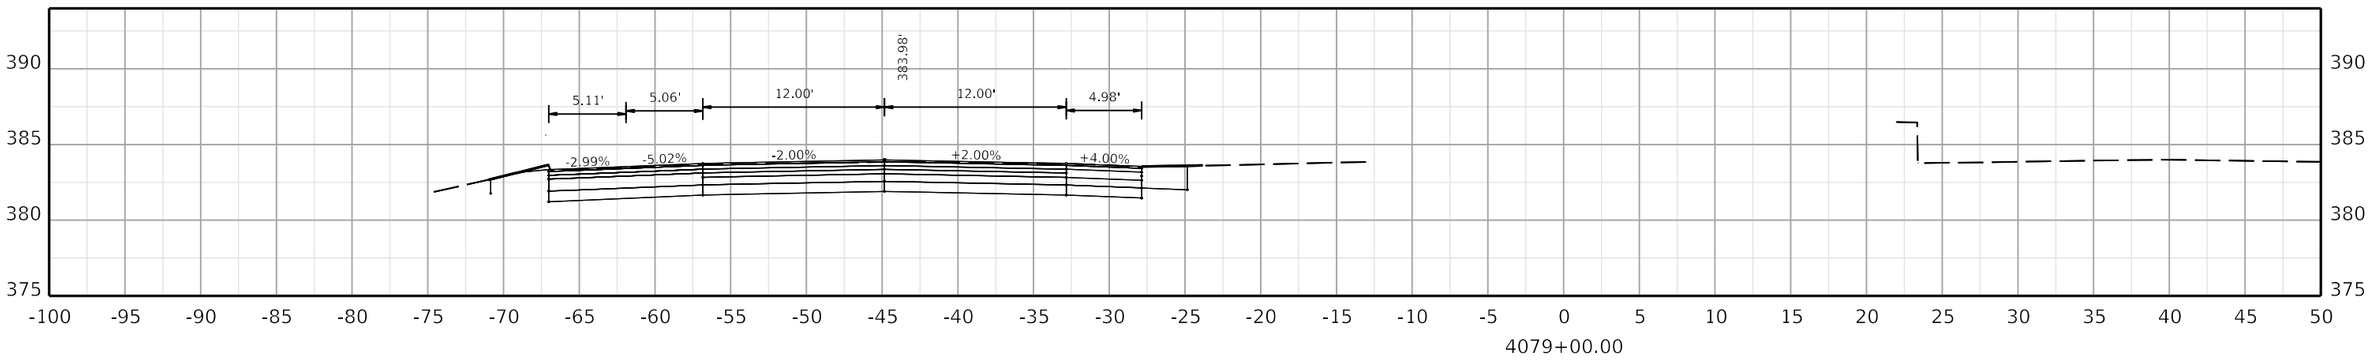

COMMONWEALTH OF KENTUCKY
DEPARTMENT OF HIGHWAYS

TEAM KENTUCKY TRANSPORTATION CABINET

DRAWING TITLE:


HORIZONTAL SCALE
SCALE: 1" = 5'


0' 5' 10' 20'

STA. 4079+00.00 TO STA. 4079+39.12

ITEM NO. COUNTY OF

SHEET NO.
4079+00.00

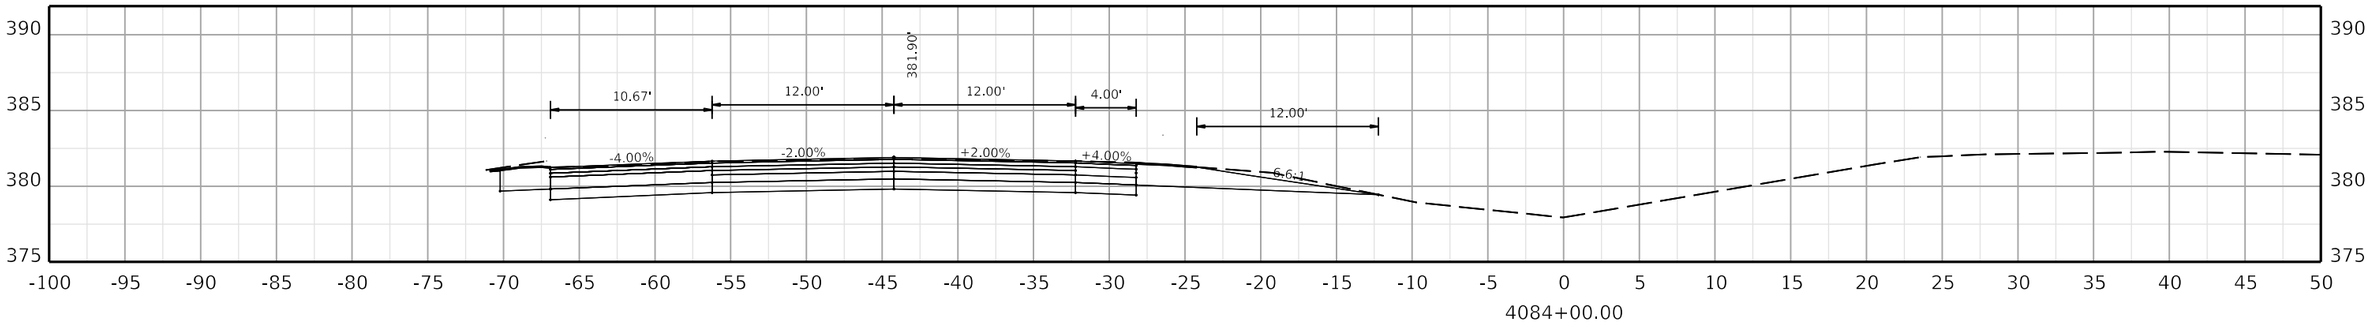

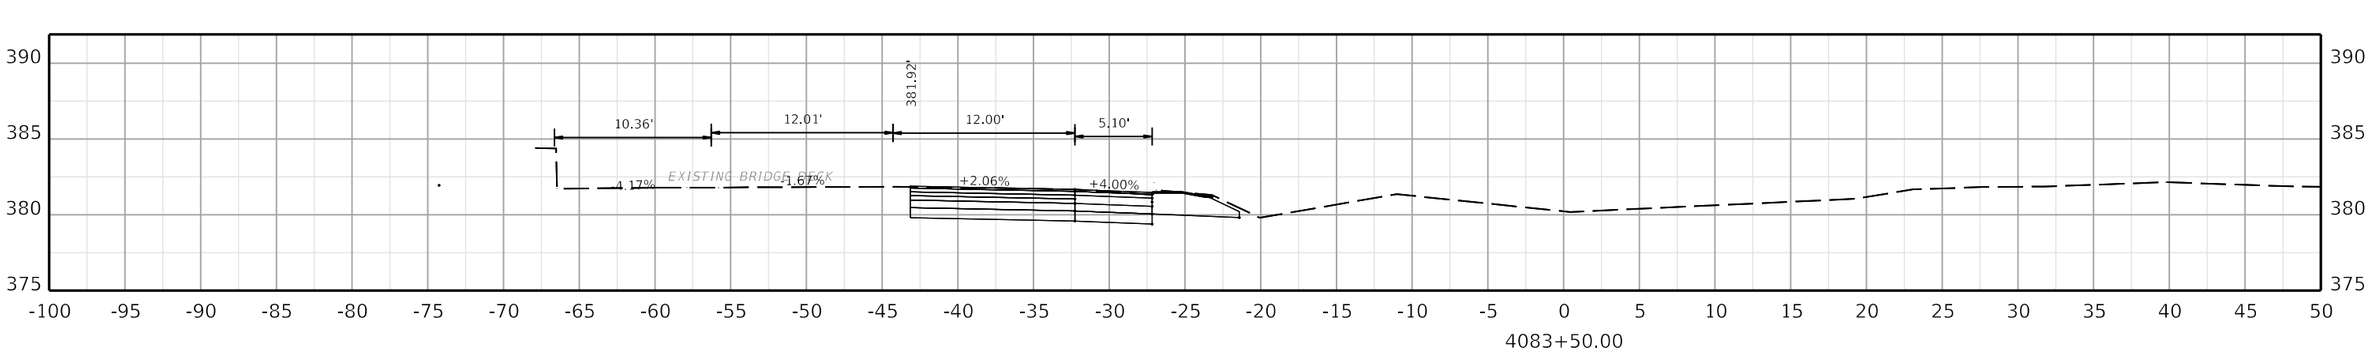

COMMONWEALTH OF KENTUCKY
DEPARTMENT OF HIGHWAYS
TEAM KENTUCKY

DRAWING TITLE:

HORIZONTAL SCALE
SCALE: 1" = 5'

0' 5' 10' 20'

STA. 4083+33.38 TO STA. 4084+00.00


ITEM NO. COUNTY OF


SHEET NO.
4083+33.38


OpenRoads Designer v10.12.02.4

USER: garrisonbj

FILE NAME: C:\BMS\WSP-US-PW-02\D0932959\CORR_I-24W_ASPHALT_PAVING_SEGMENT2 XSEC.DGN

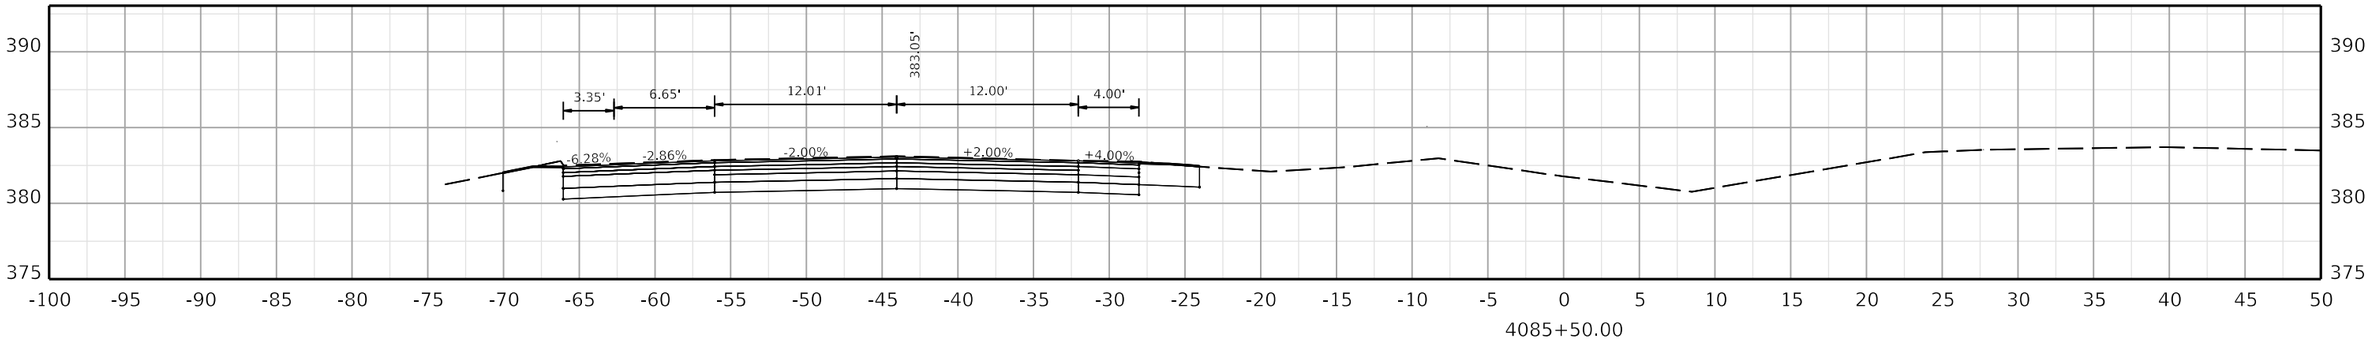

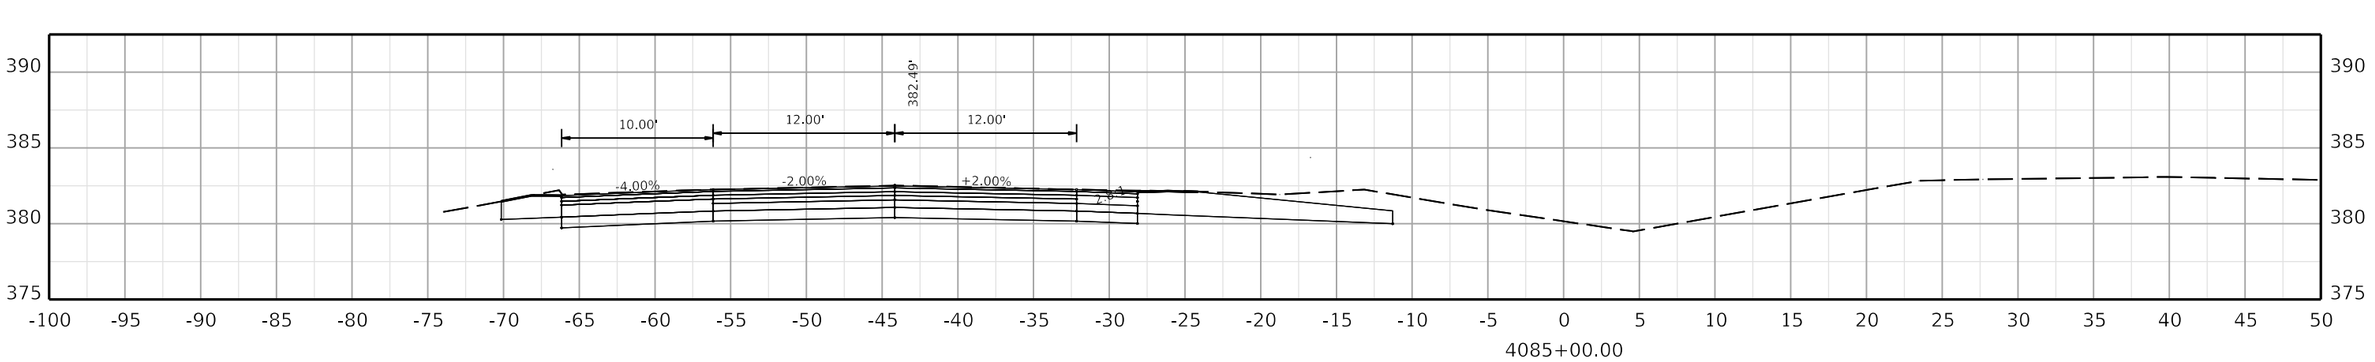

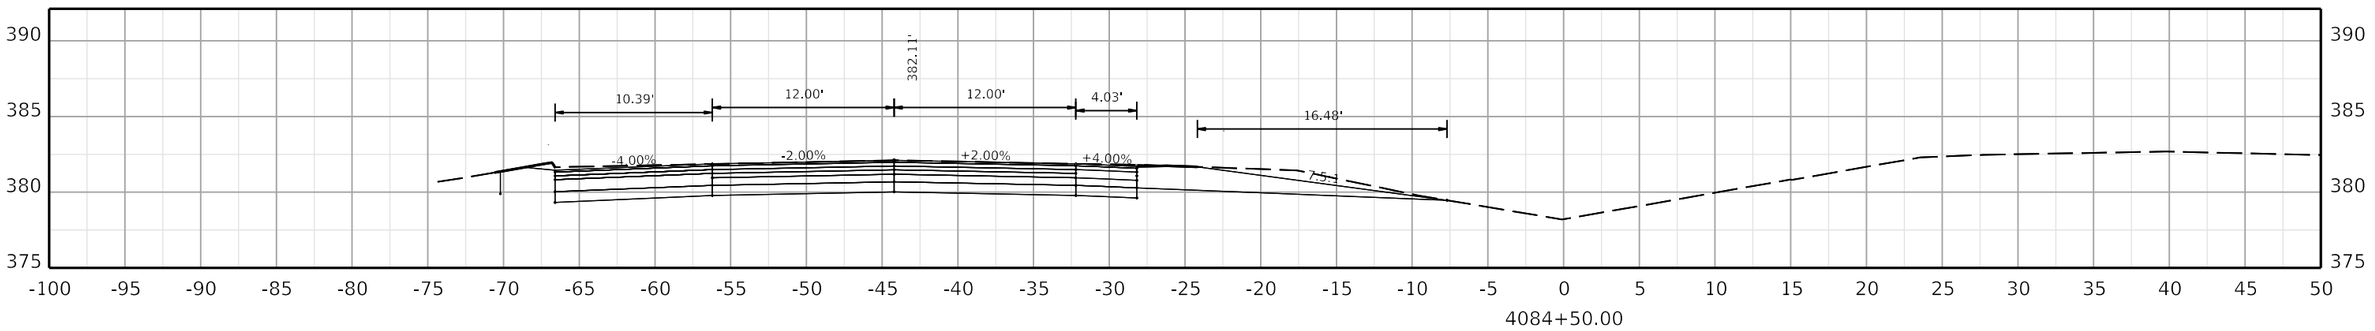

COMMONWEALTH OF KENTUCKY
DEPARTMENT OF HIGHWAYS

TEAM KENTUCKY

DRAWING TITLE:


HORIZONTAL SCALE
SCALE: 1" = 5'


0' 5' 10' 20'


STA. 4084+50.00 TO STA. 4085+50.00

ITEM NO. COUNTY OF

SHEET NO.
4084+50.00

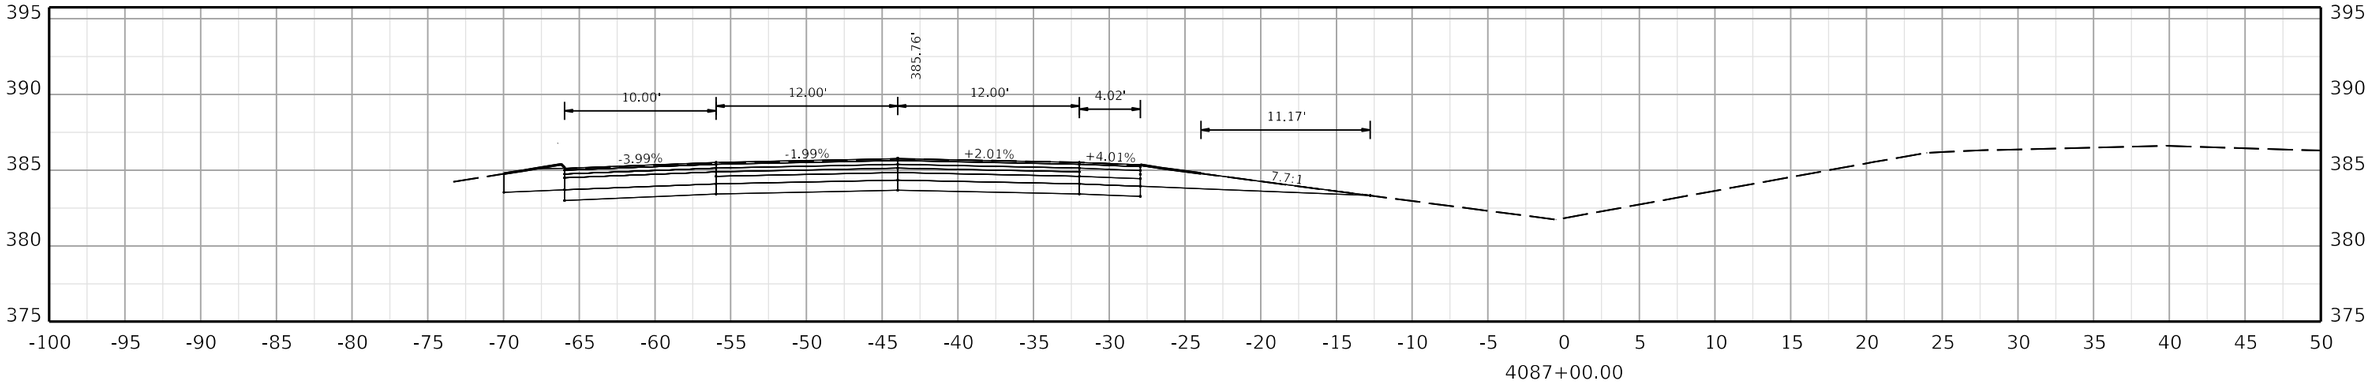

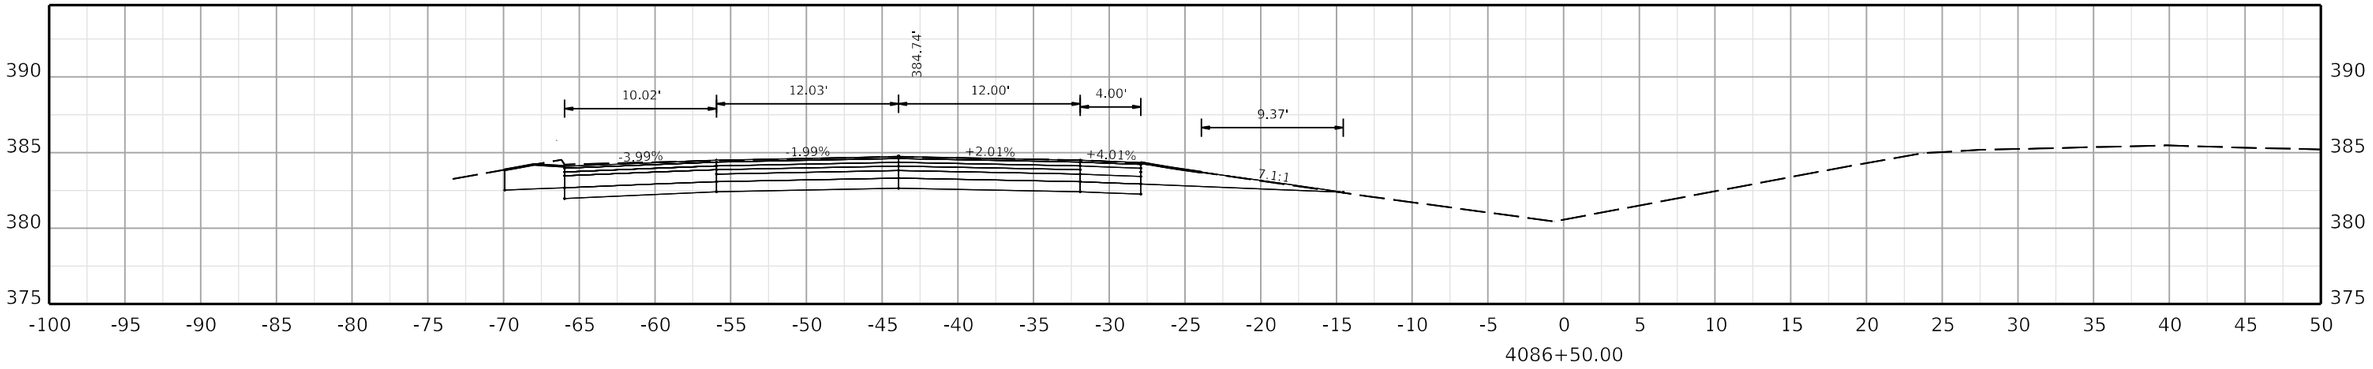

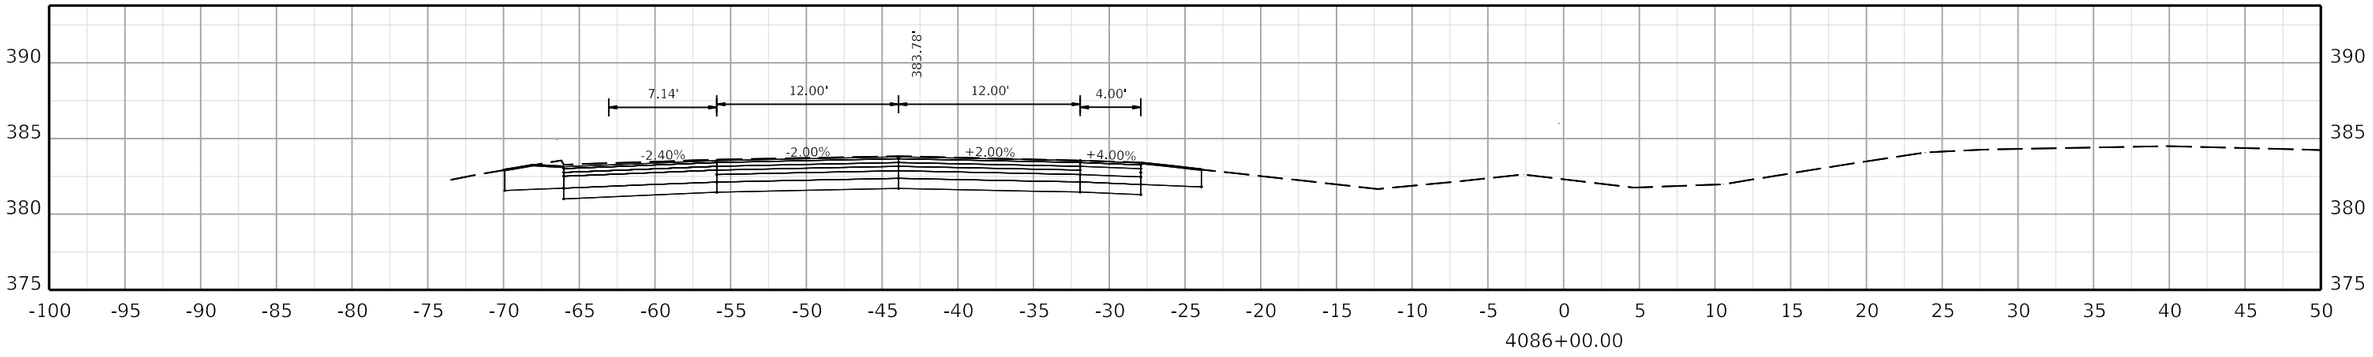

COMMONWEALTH OF KENTUCKY
DEPARTMENT OF HIGHWAYS
TEAM KENTUCKY TRANSPORTATION COMPANY

DRAWING TITLE:


HORIZONTAL SCALE
SCALE: 1" = 5'


0' 5' 10' 20'


STA. 4086+00.00 TO STA. 4087+00.00

ITEM NO. COUNTY OF

SHEET NO.
4086+00.00

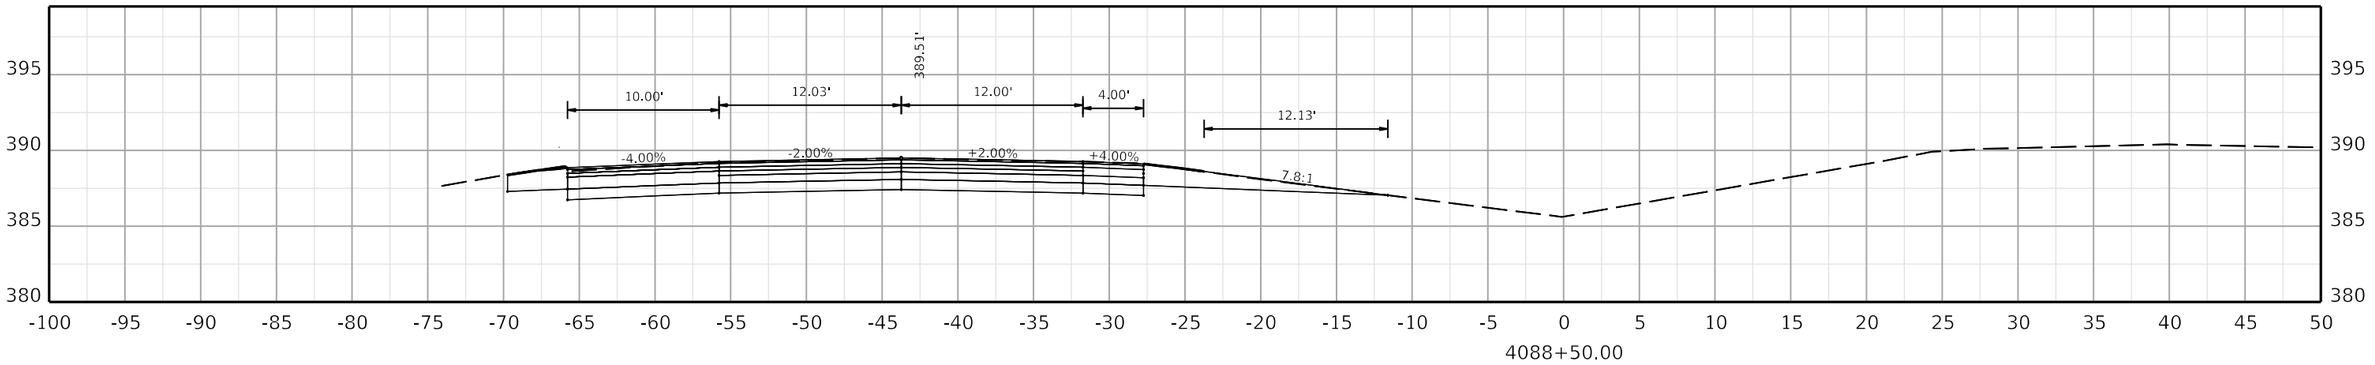

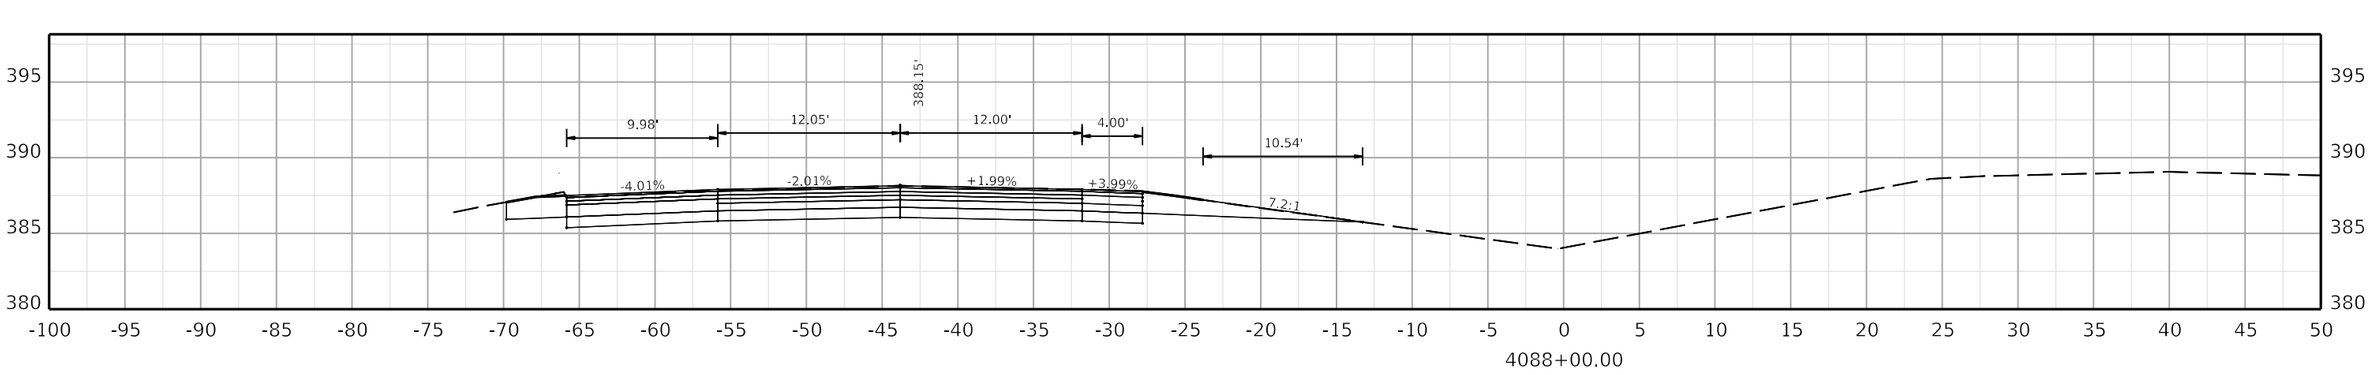

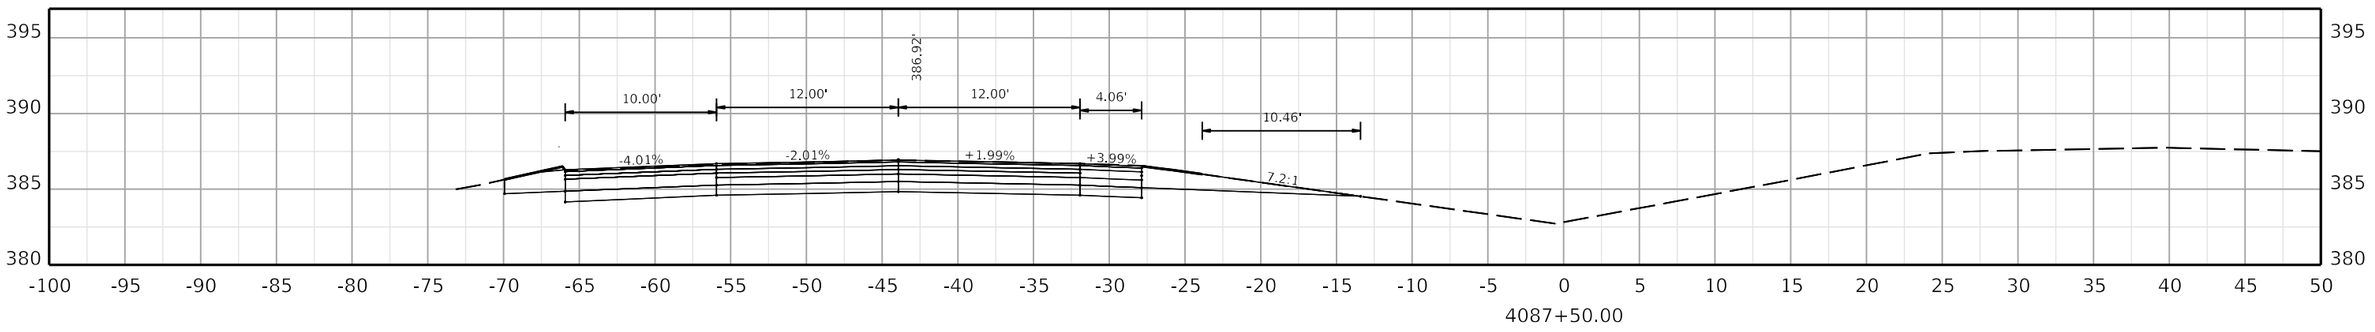

COMMONWEALTH OF KENTUCKY
DEPARTMENT OF HIGHWAYS

TEAM KENTUCKY

DRAWING TITLE:

HORIZONTAL SCALE
SCALE: 1" = 5'

0' 5' 10' 20'

STA. 4087+50.00 TO STA. 4088+50.00


ITEM NO. COUNTY OF


SHEET NO.
4087+50.00


OpenRoads Designer v10.12.02.4

USER: USLR095925

FILE NAME: C:\BMS\WSP-US-PW-02\D0932959\CORR_I-24W_ASPHALT_PAVING_SEGMENT2 XSEC.DGN

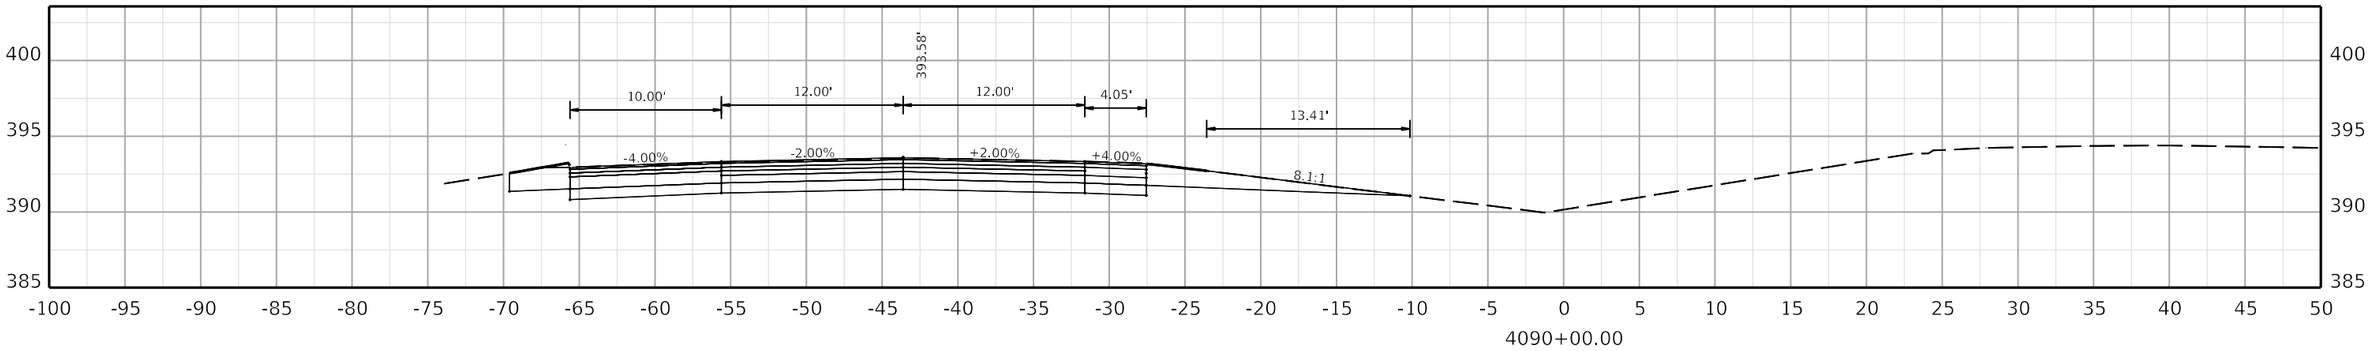

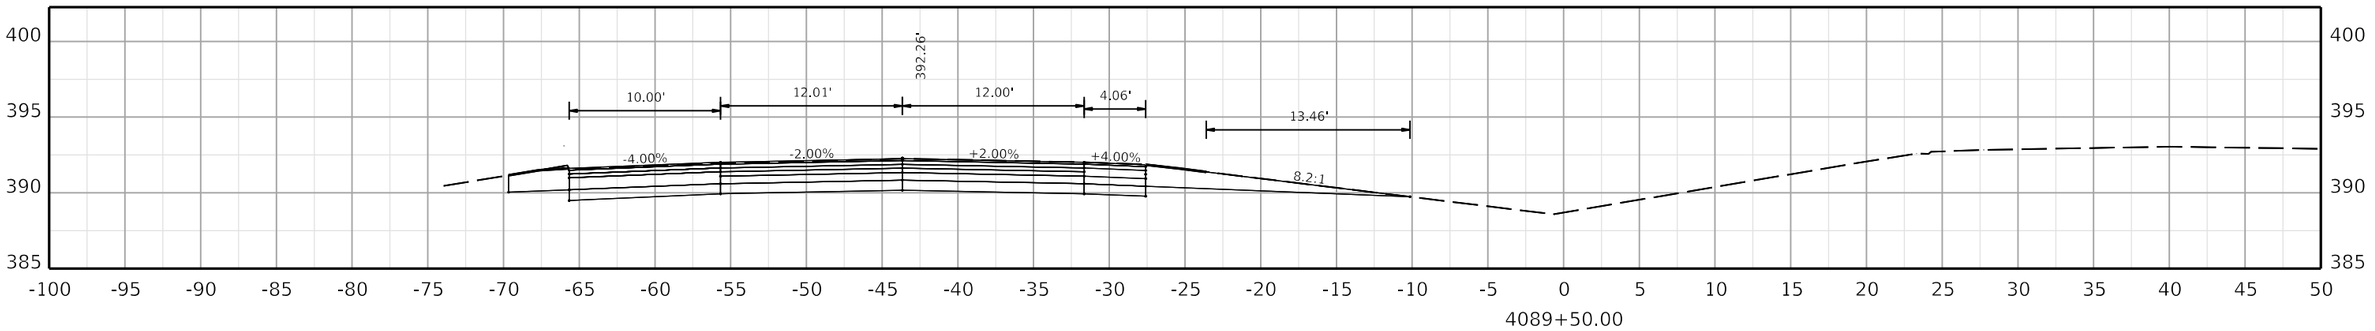

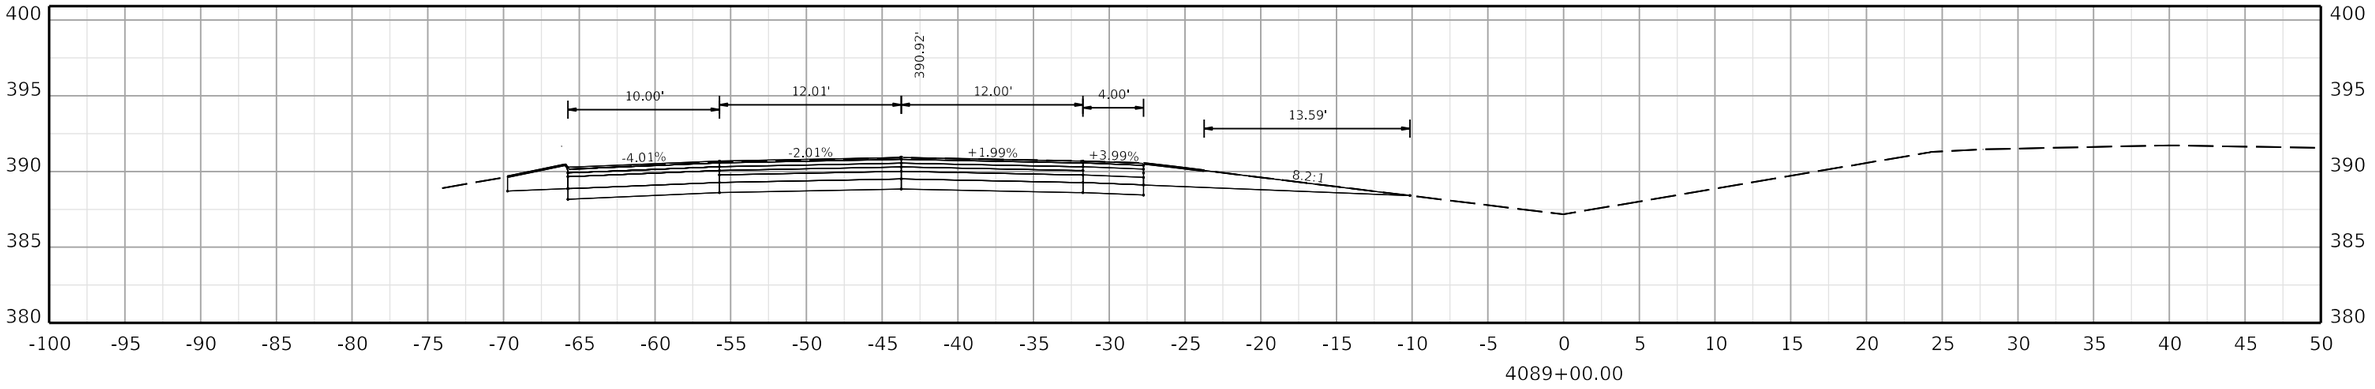

COMMONWEALTH OF KENTUCKY
DEPARTMENT OF HIGHWAYS

TEAM KENTUCKY TRANSPORTATION CABINET

DRAWING TITLE:


HORIZONTAL SCALE
SCALE: 1" = 5'


0' 5' 10' 20'


STA. 4089+00.00 TO STA. 4090+00.00

ITEM NO. COUNTY OF

SHEET NO.
4089+00.00

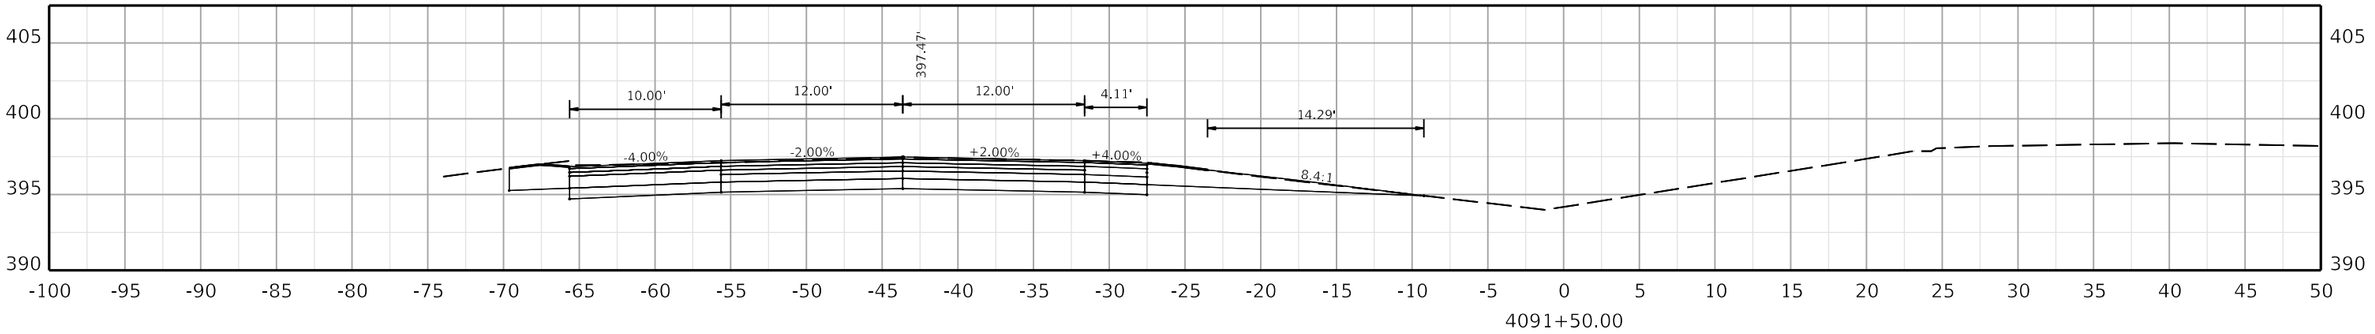

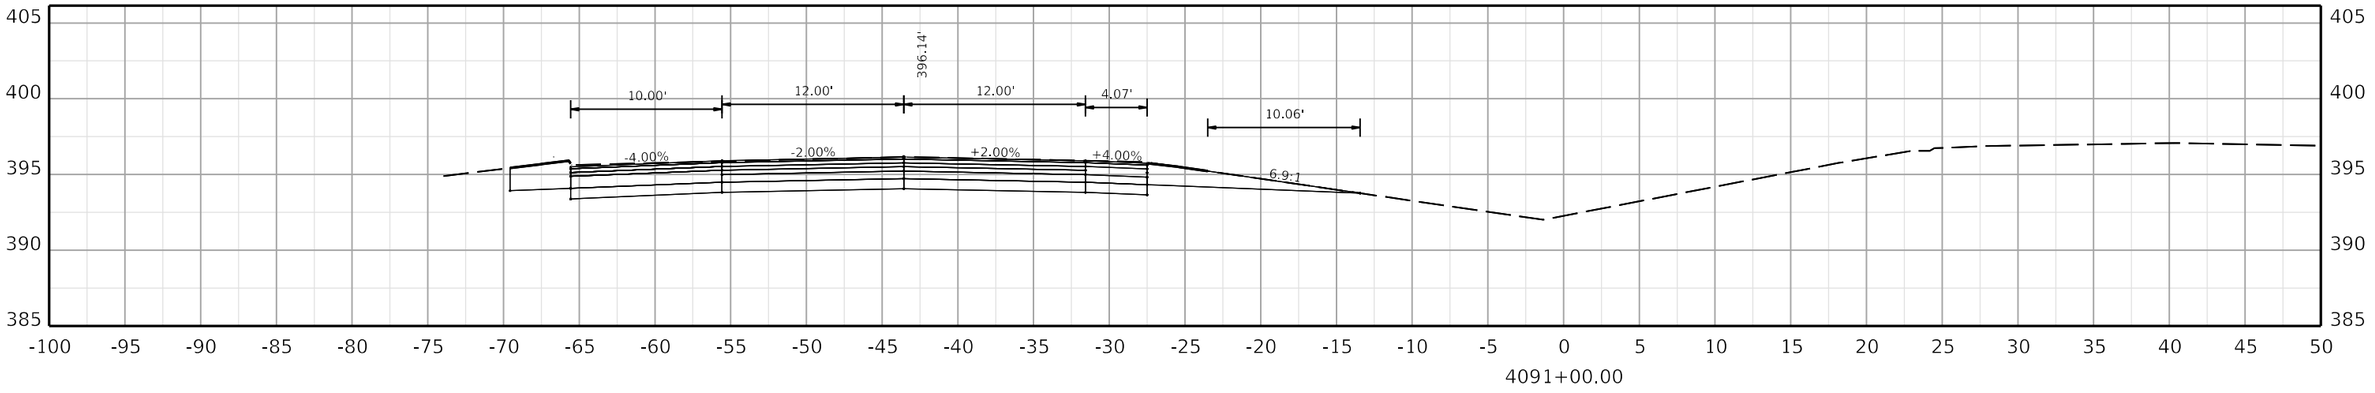

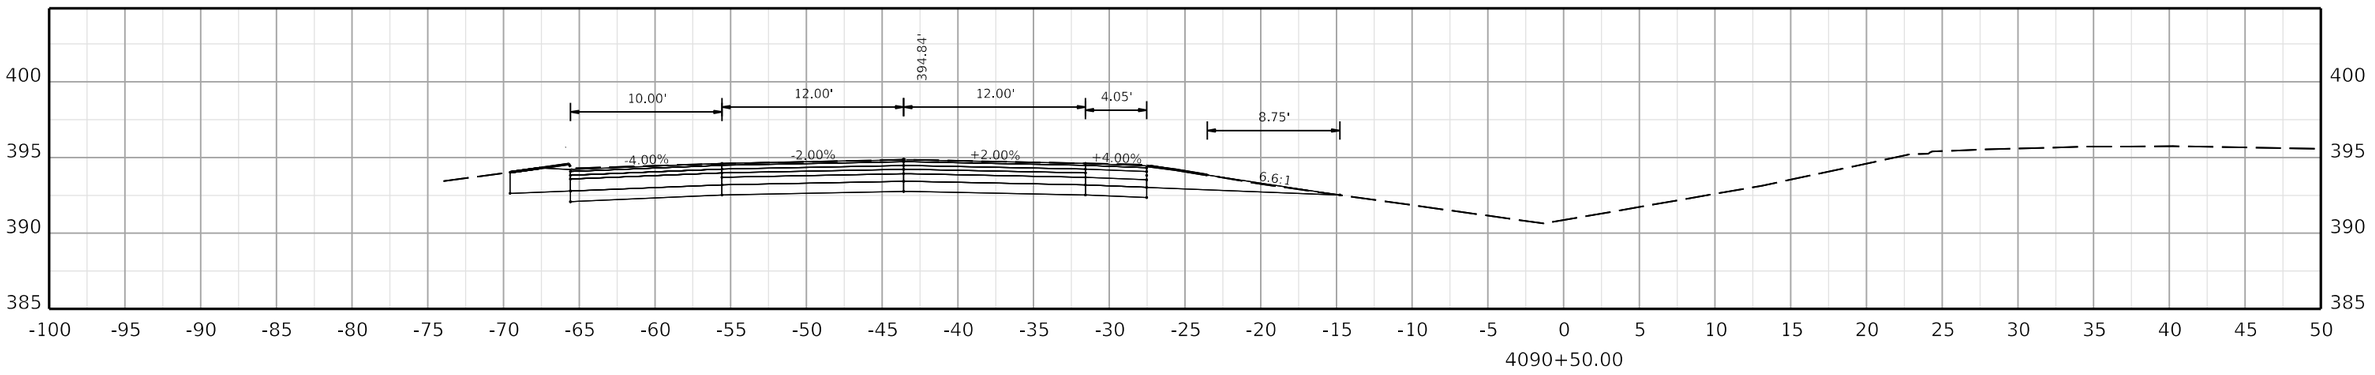

COMMONWEALTH OF KENTUCKY
DEPARTMENT OF HIGHWAYS
TEAM KENTUCKY TRANSPORTATION CABINET

DRAWING TITLE:


HORIZONTAL SCALE
SCALE: 1" = 5'


0' 5' 10' 20'


STA. 4090+50.00 TO STA. 4091+50.00

ITEM NO. COUNTY OF

SHEET NO.
4090+50.00

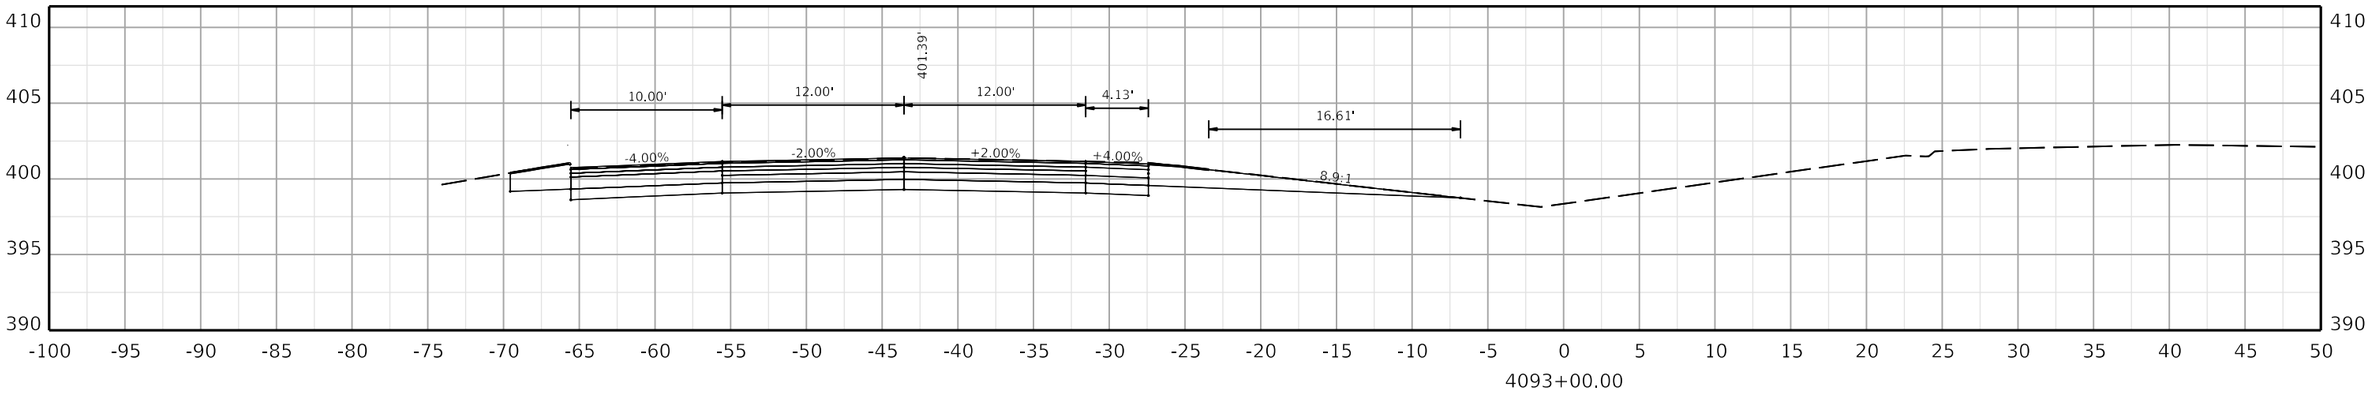

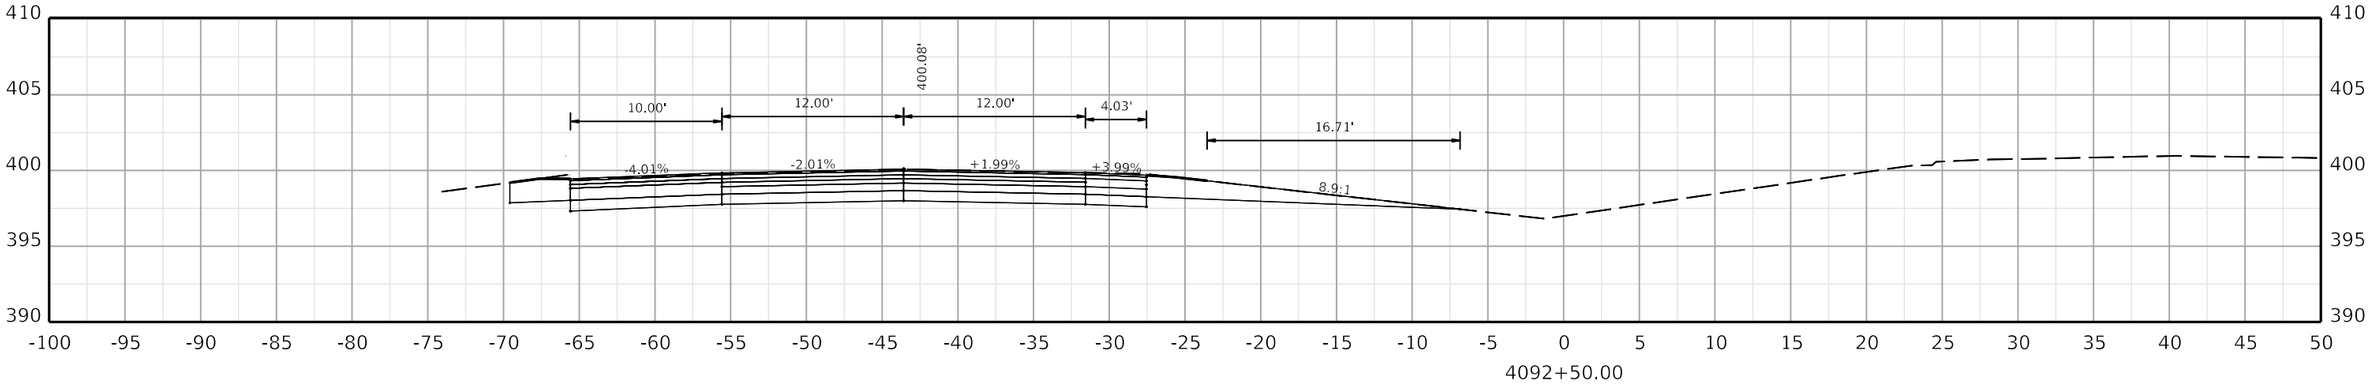

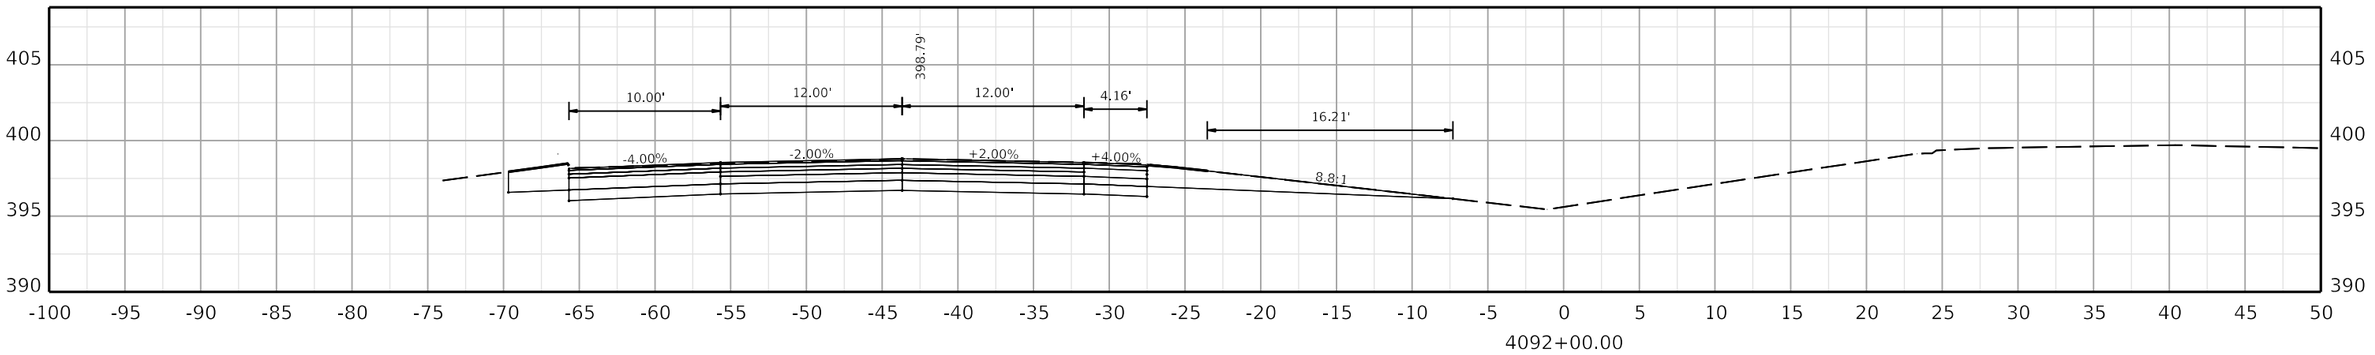

COMMONWEALTH OF KENTUCKY
DEPARTMENT OF HIGHWAYS
TEAM KENTUCKY

DRAWING TITLE:

HORIZONTAL SCALE
SCALE: 1" = 5'


0' 5' 10' 20'


STA. 4092+00.00 TO STA. 4093+00.00


ITEM NO. COUNTY OF

SHEET NO.
4092+00.00

OpenRoads Designer v10.12.02.4 USER: USLR095925 FILE NAME: C:\BMS\WSP-US-PW-02\D0932959\CORR_I-24W_ASPHALT_PAVING_SEGMENT2 XSEC.DGN

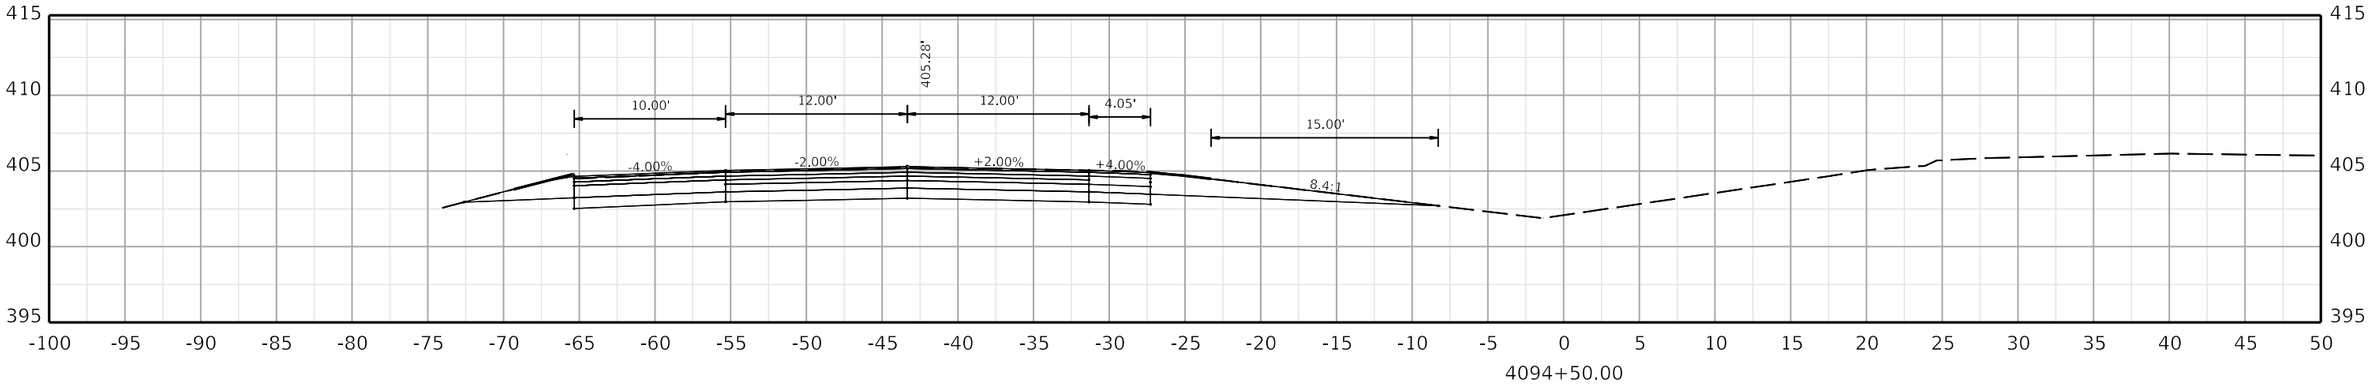

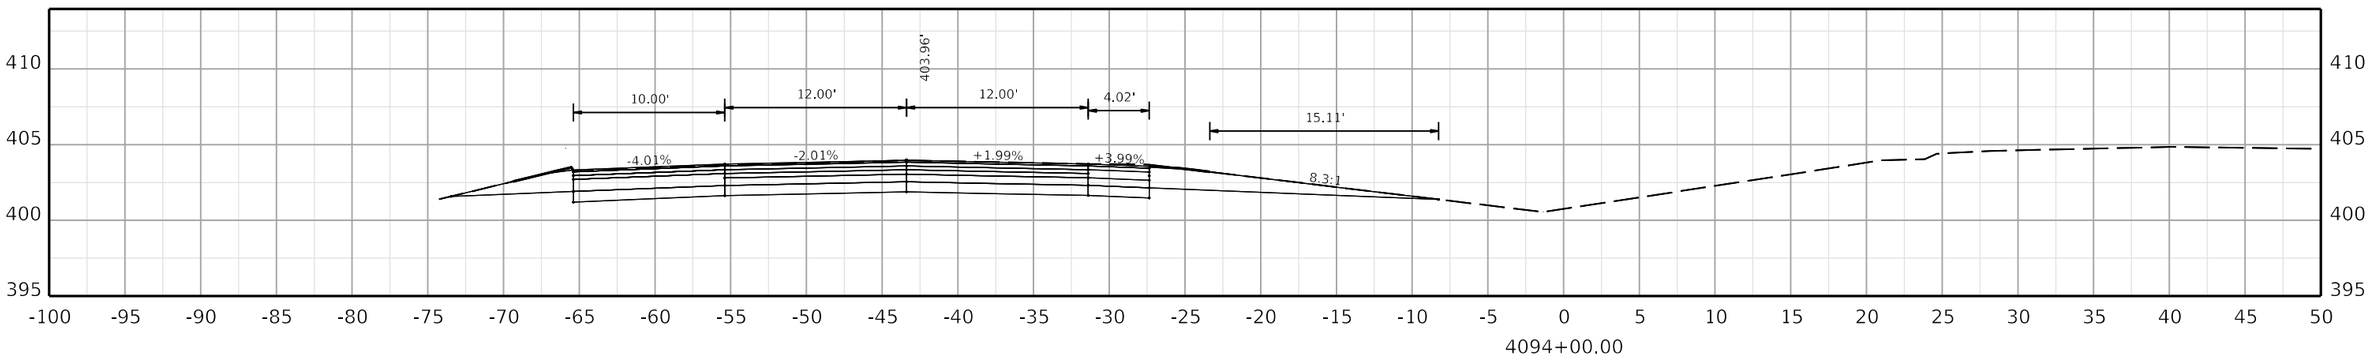

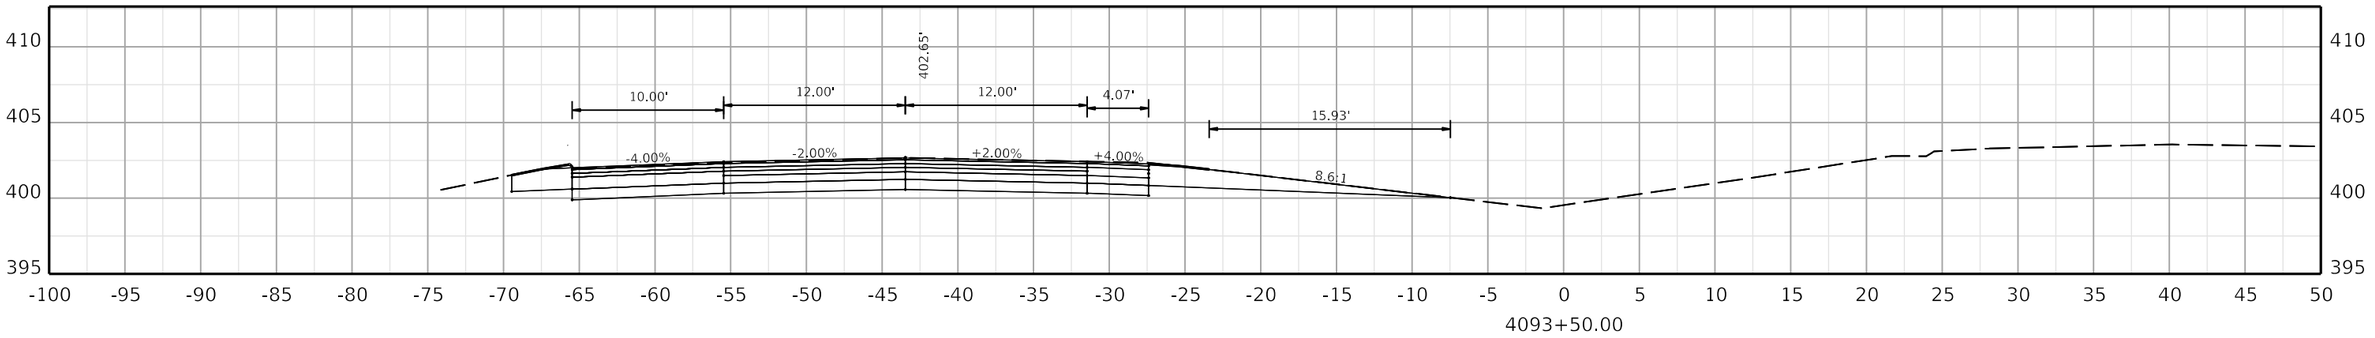

COMMONWEALTH OF KENTUCKY
DEPARTMENT OF HIGHWAYS

TEAM KENTUCKY TRANSPORTATION CABINET

DRAWING TITLE:


HORIZONTAL SCALE
SCALE: 1" = 5'


0' 5' 10' 20'


STA. 4093+50.00 TO STA. 4094+50.00

ITEM NO. COUNTY OF

SHEET NO. 4093+50.00

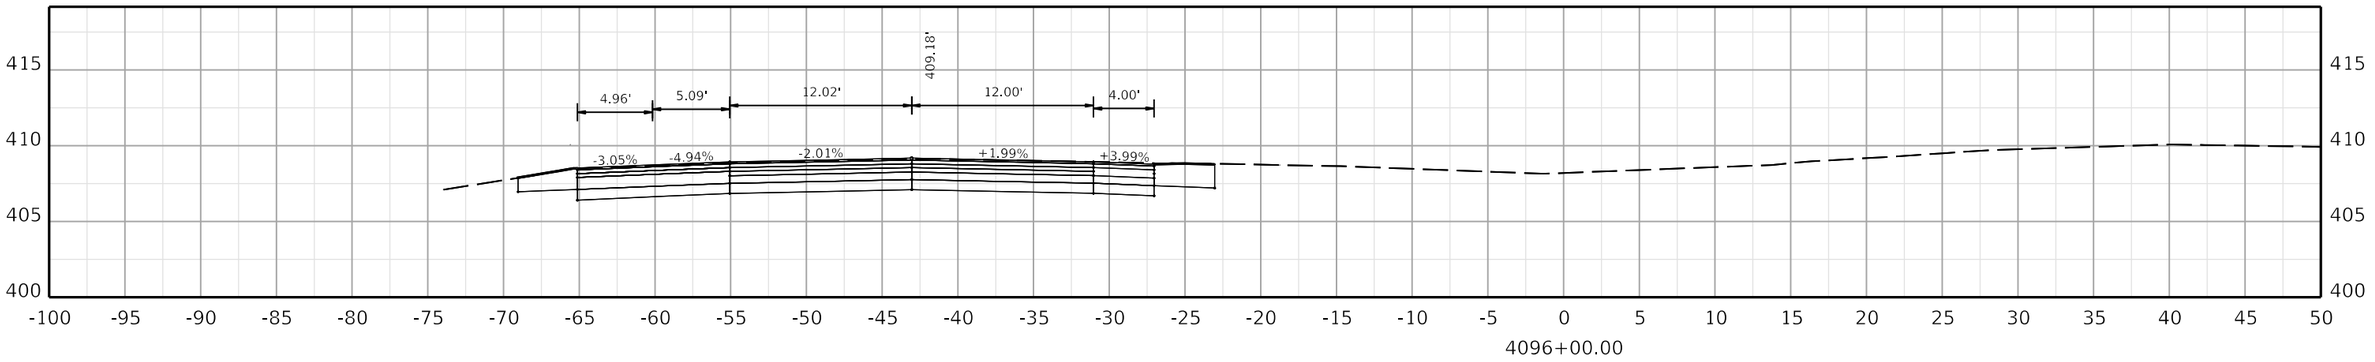

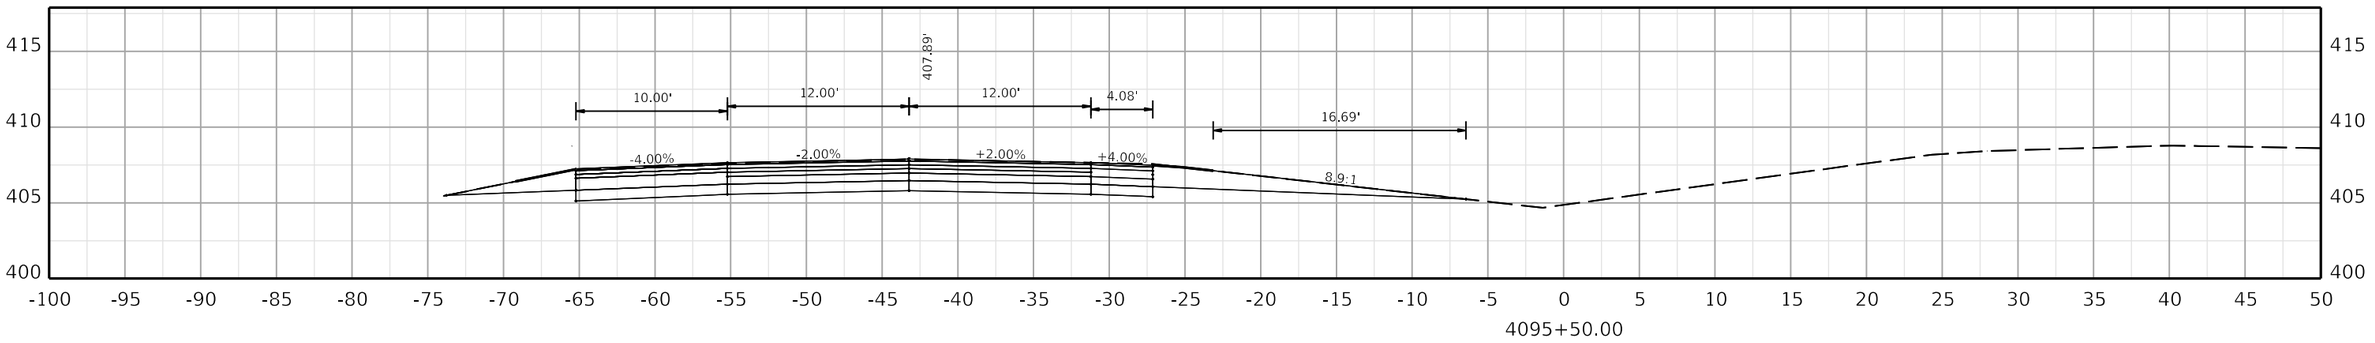

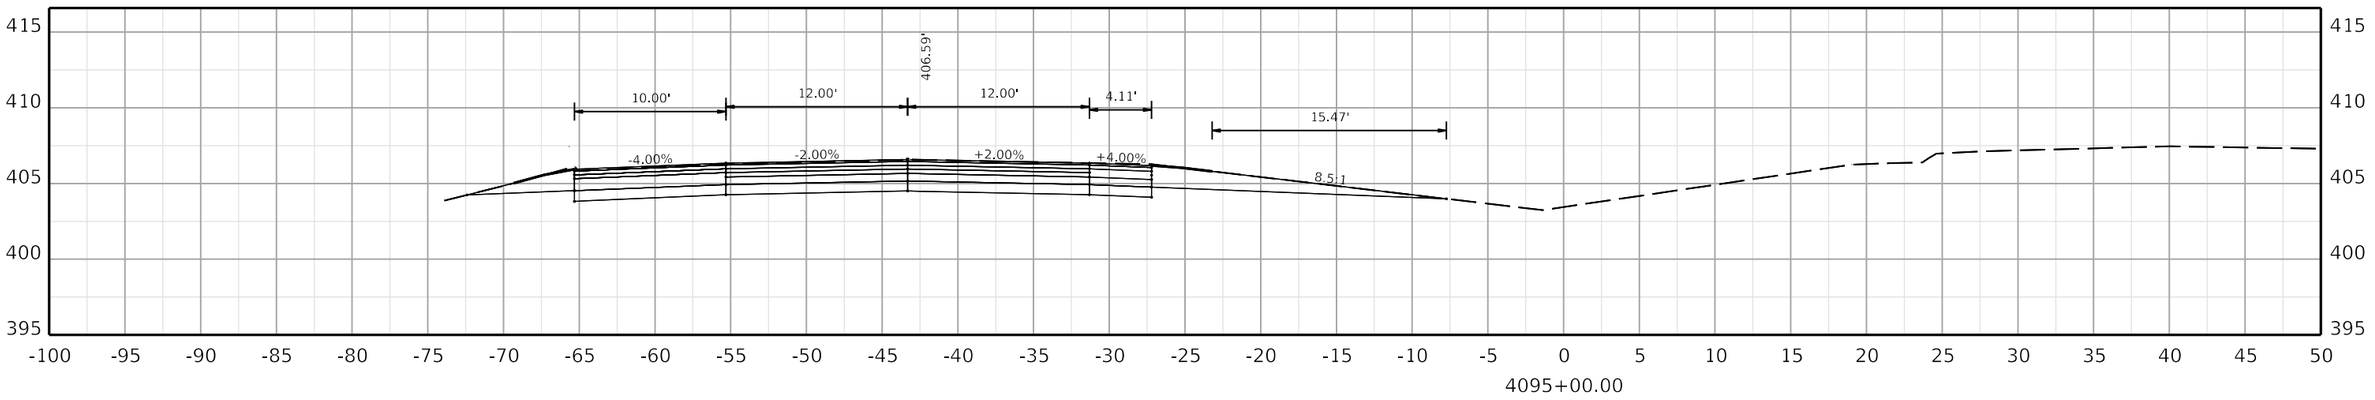

COMMONWEALTH OF KENTUCKY
DEPARTMENT OF HIGHWAYS
TEAM KENTUCKY

DRAWING TITLE:


HORIZONTAL SCALE
SCALE: 1" = 5'


0' 5' 10' 20'


STA. 4095+00.00 TO STA. 4096+00.00

ITEM NO. COUNTY OF

SHEET NO.
4095+00.00

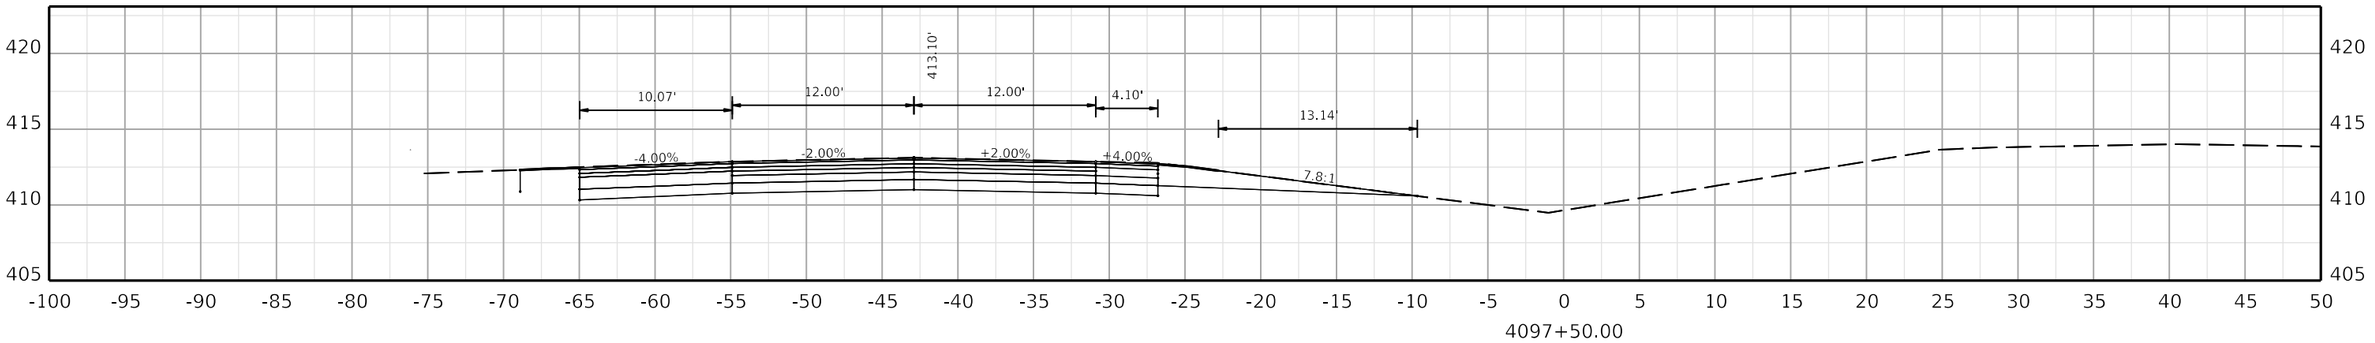

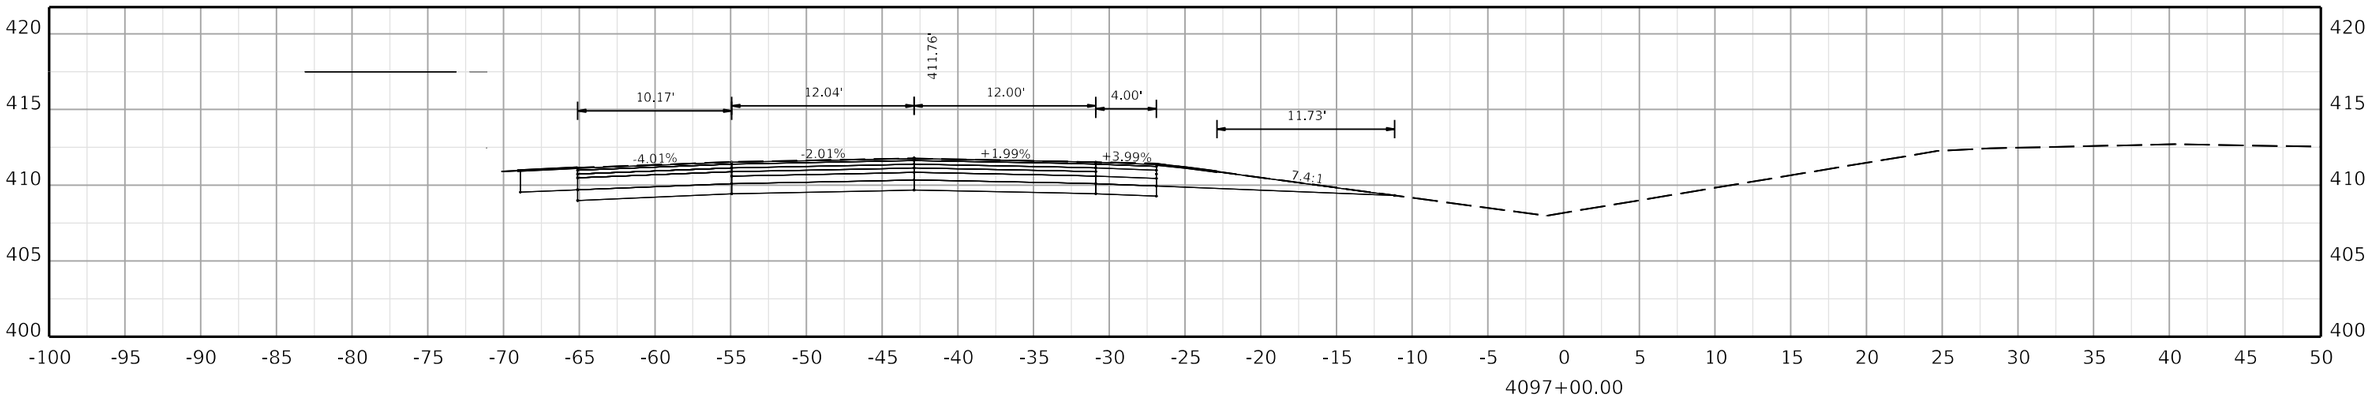

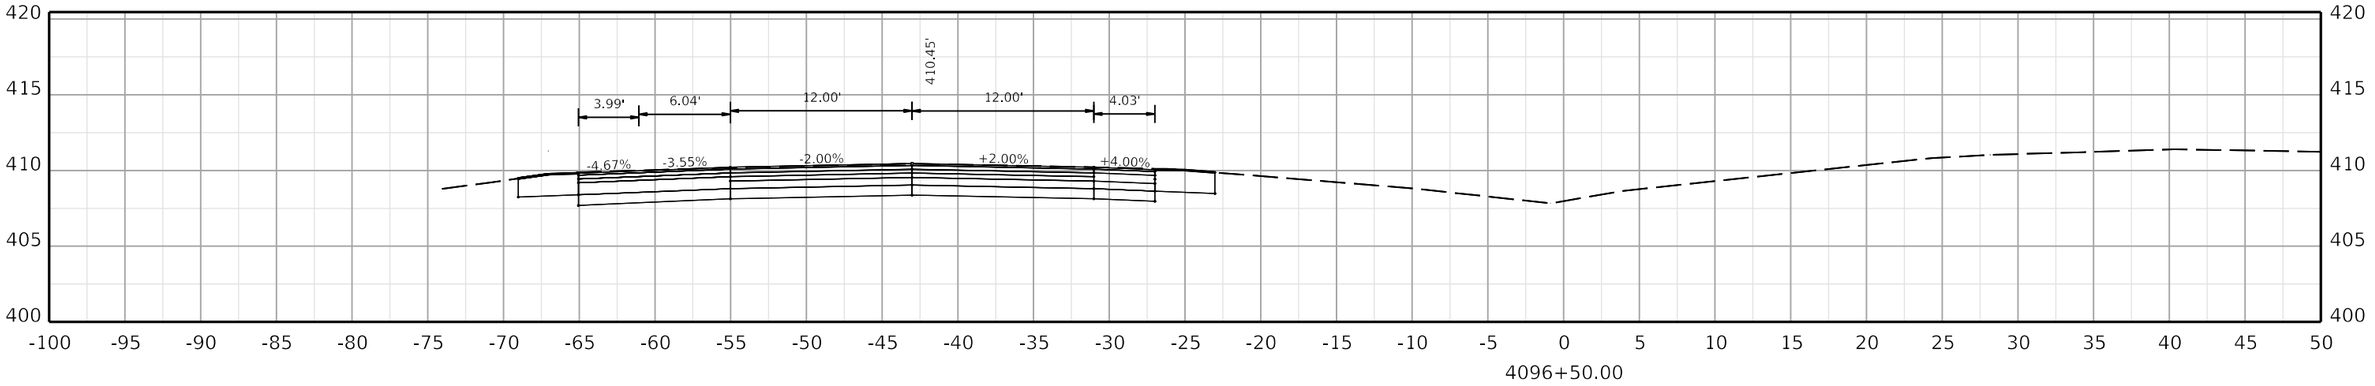

COMMONWEALTH OF KENTUCKY
DEPARTMENT OF HIGHWAYS

TEAM KENTUCKY

DRAWING TITLE:


HORIZONTAL SCALE
SCALE: 1" = 5'


0' 5' 10' 20'


STA. 4096+50.00 TO STA. 4097+50.00

ITEM NO. COUNTY OF

SHEET NO.
4096+50.00

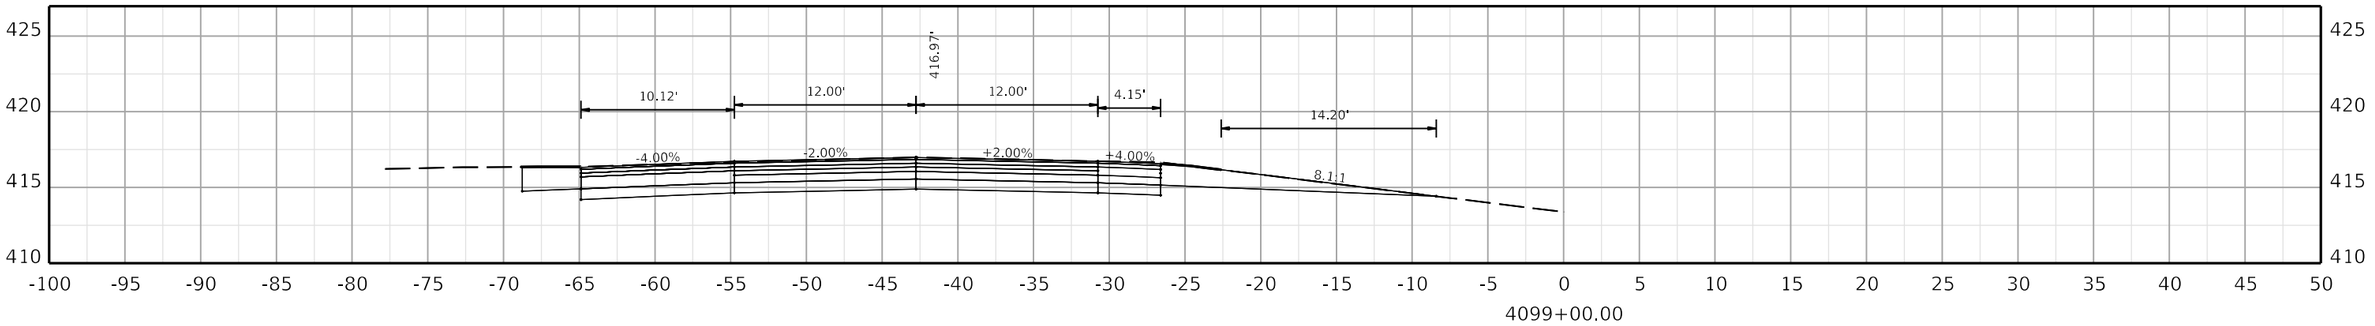

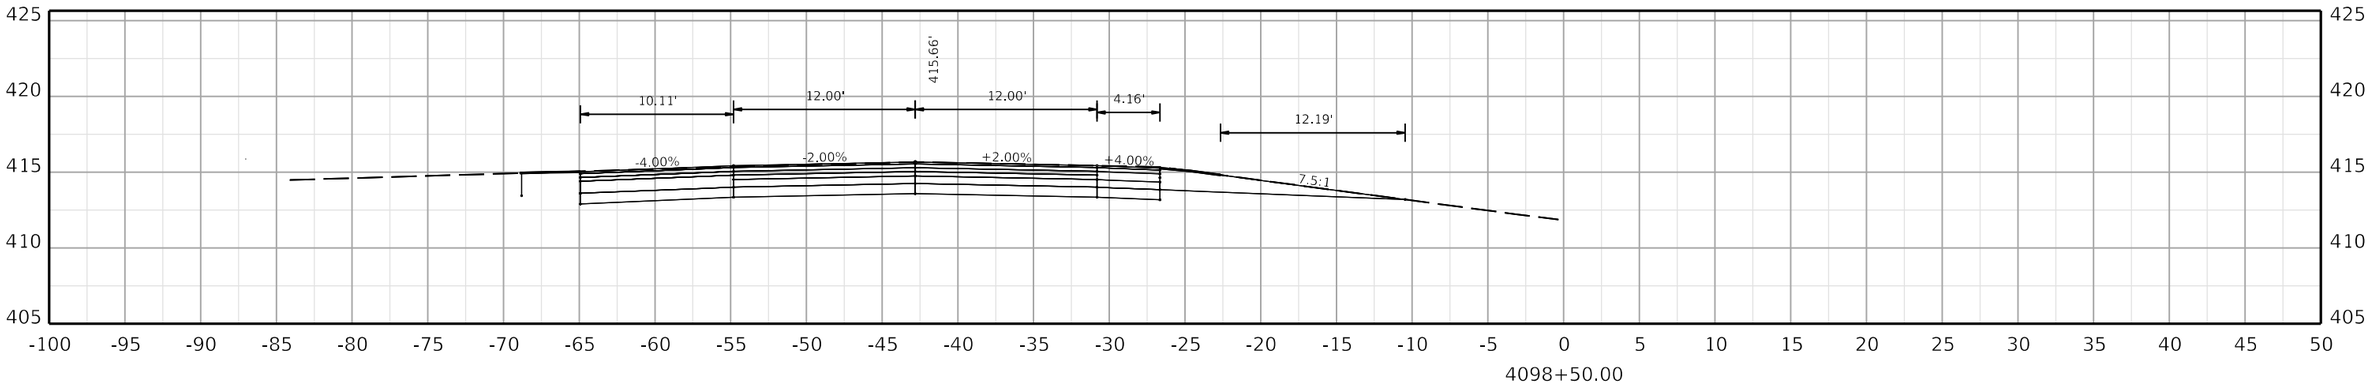

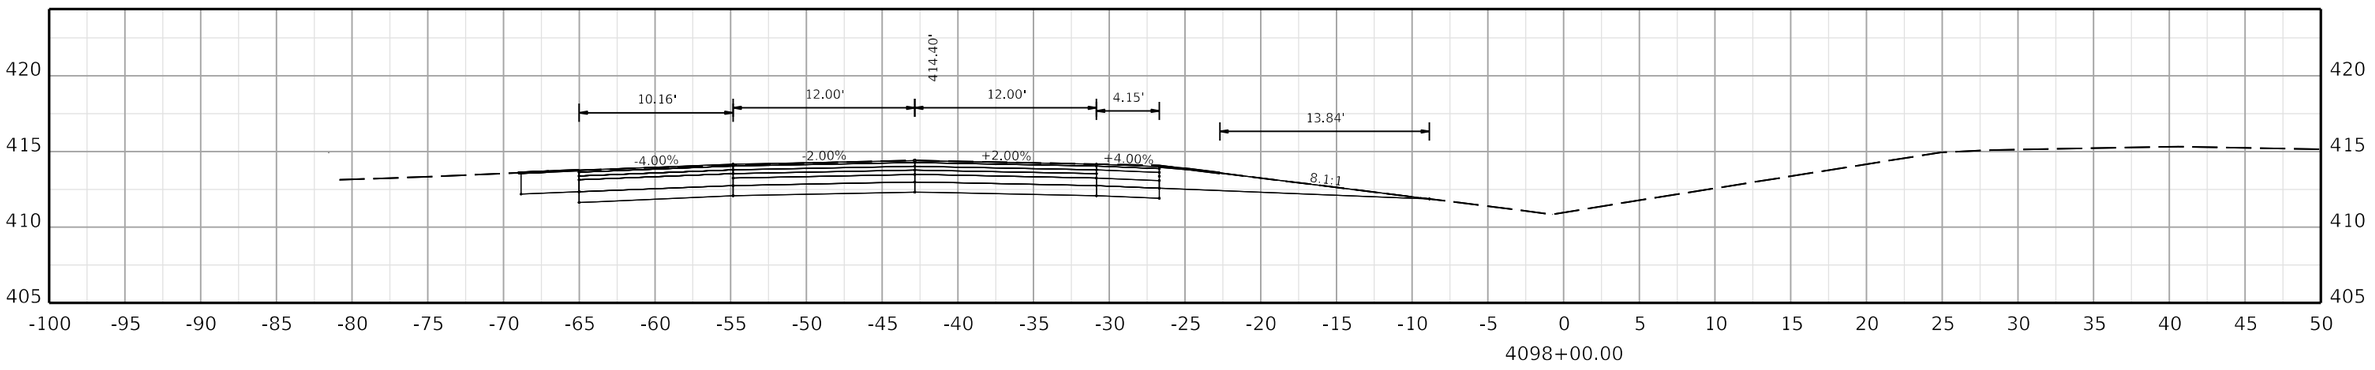

COMMONWEALTH OF KENTUCKY
DEPARTMENT OF HIGHWAYS
TEAM KENTUCKY

DRAWING TITLE:


HORIZONTAL SCALE
SCALE: 1" = 5'


0' 5' 10' 20'


STA. 4098+00.00 TO STA. 4099+00.00

ITEM NO. COUNTY OF

SHEET NO.
4098+00.00

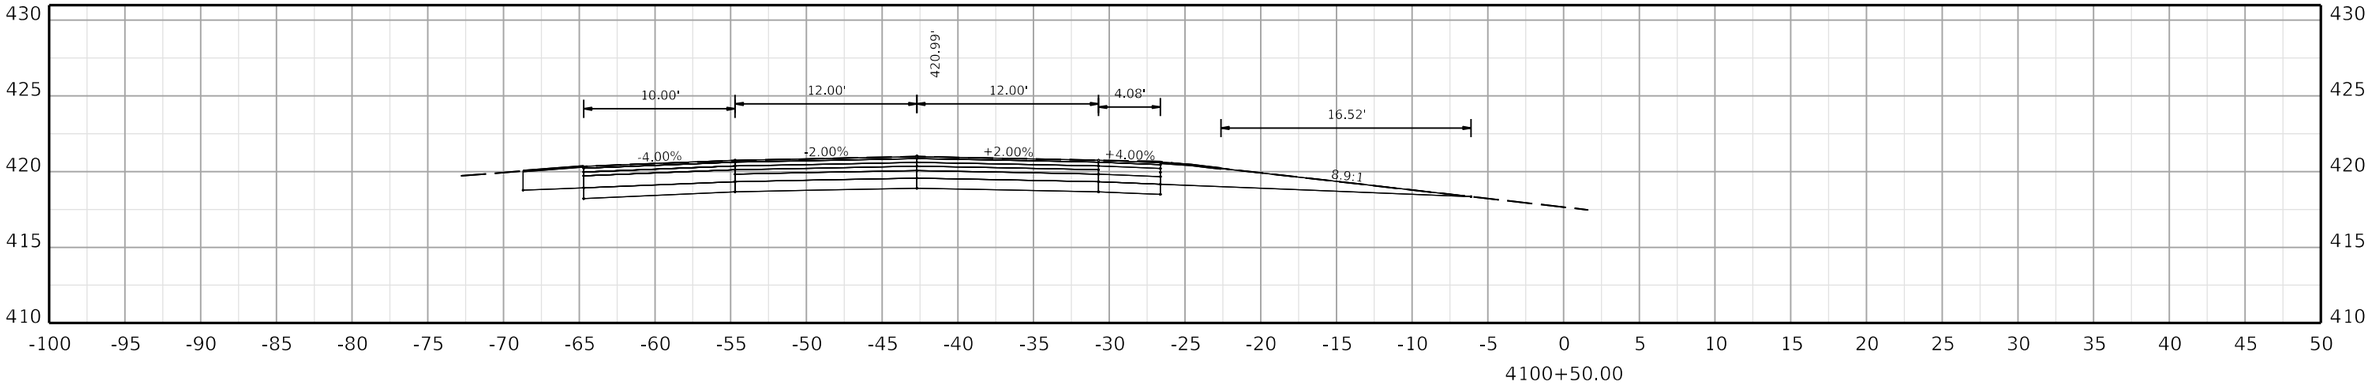

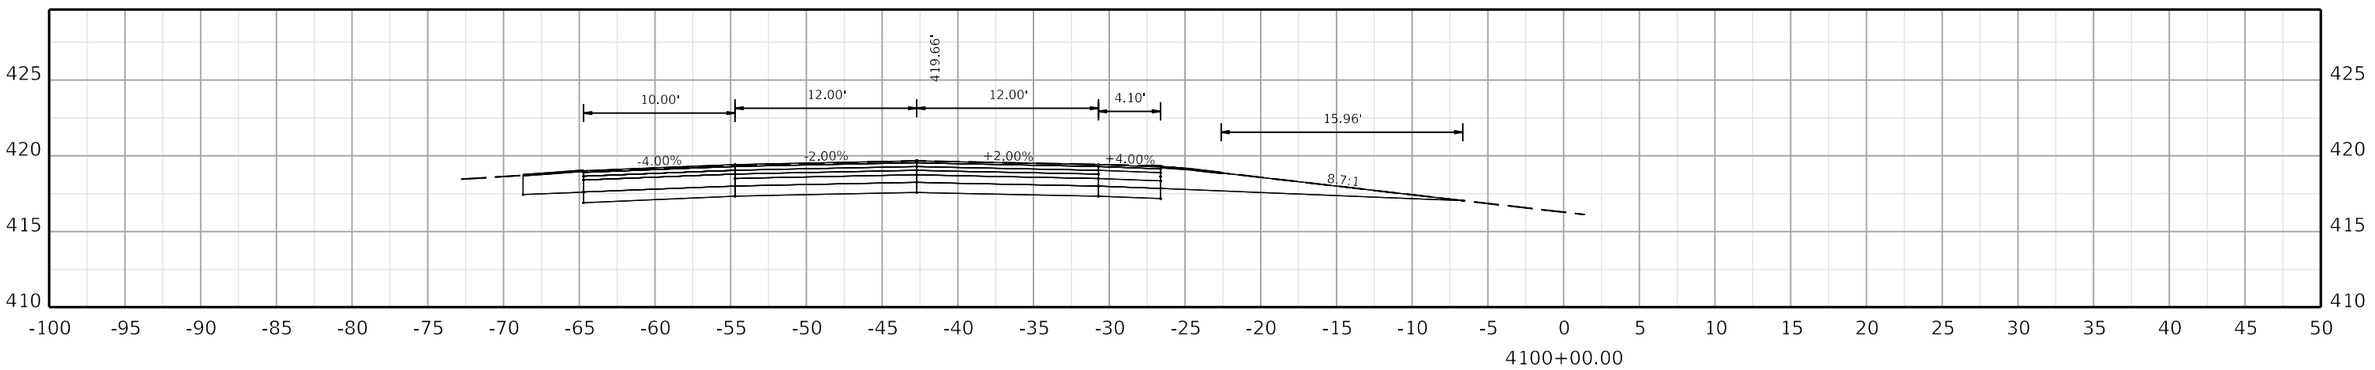

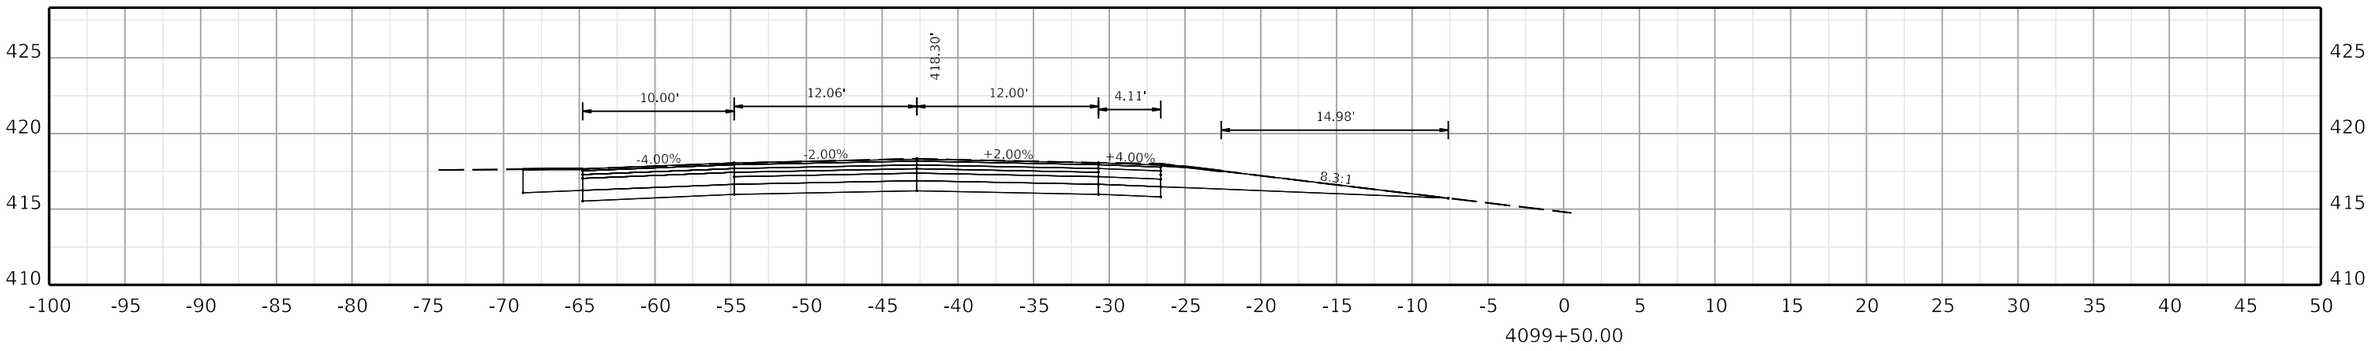

COMMONWEALTH OF KENTUCKY
DEPARTMENT OF HIGHWAYS

TEAM KENTUCKY

DRAWING TITLE:


HORIZONTAL SCALE
SCALE: 1" = 5'


0' 5' 10' 20'


STA. 4099+50.00 TO STA. 4100+50.00

ITEM NO. COUNTY OF

SHEET NO. 4099+50.00

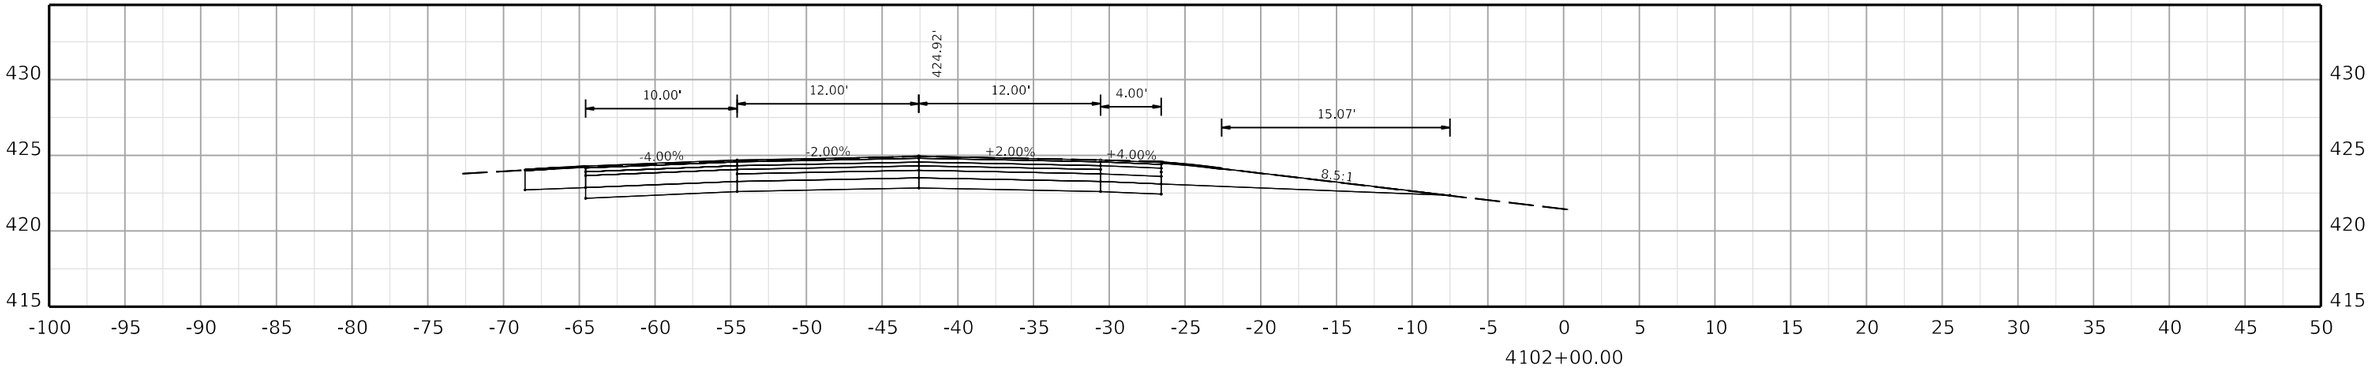

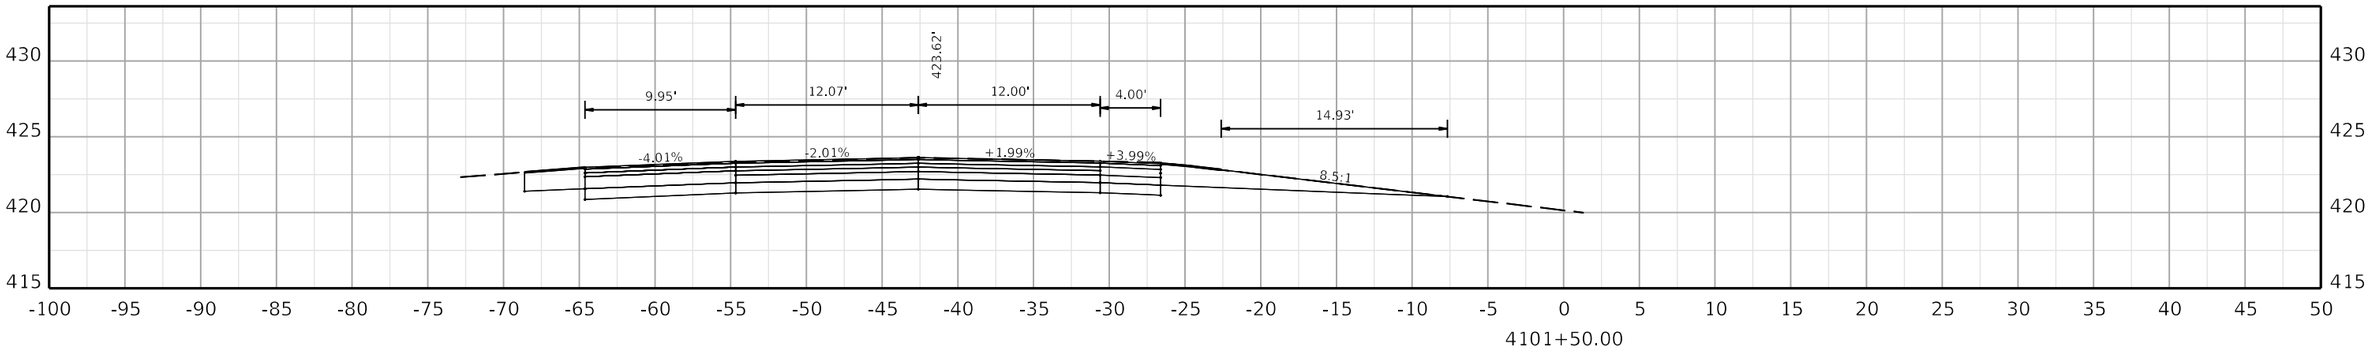

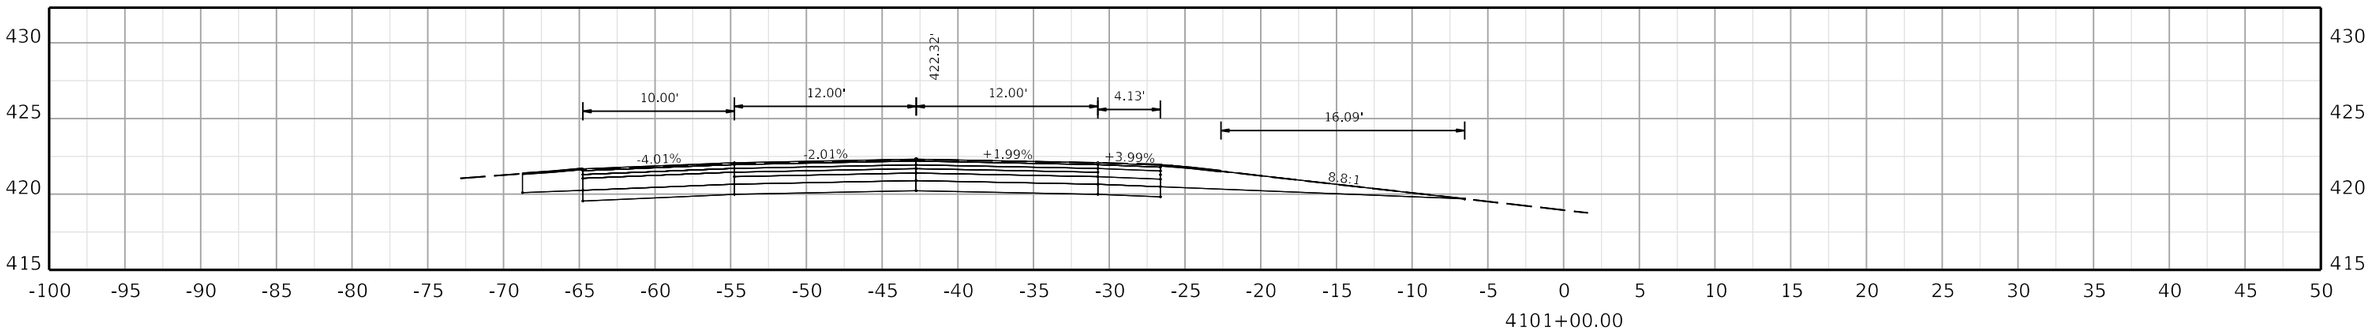

COMMONWEALTH OF KENTUCKY
DEPARTMENT OF HIGHWAYS

TEAM KENTUCKY

DRAWING TITLE:


HORIZONTAL SCALE
SCALE: 1" = 5'


0' 5' 10' 20'


STA. 4101+00.00 TO STA. 4102+00.00

ITEM NO. COUNTY OF

SHEET NO.
4101+00.00

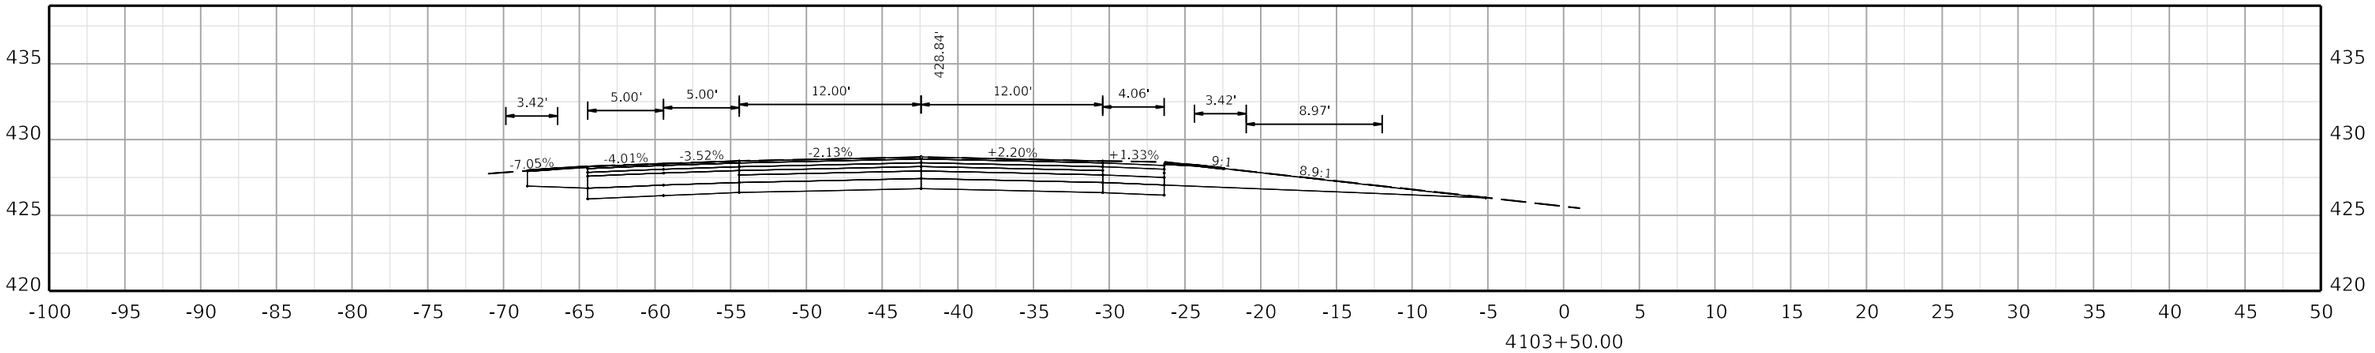

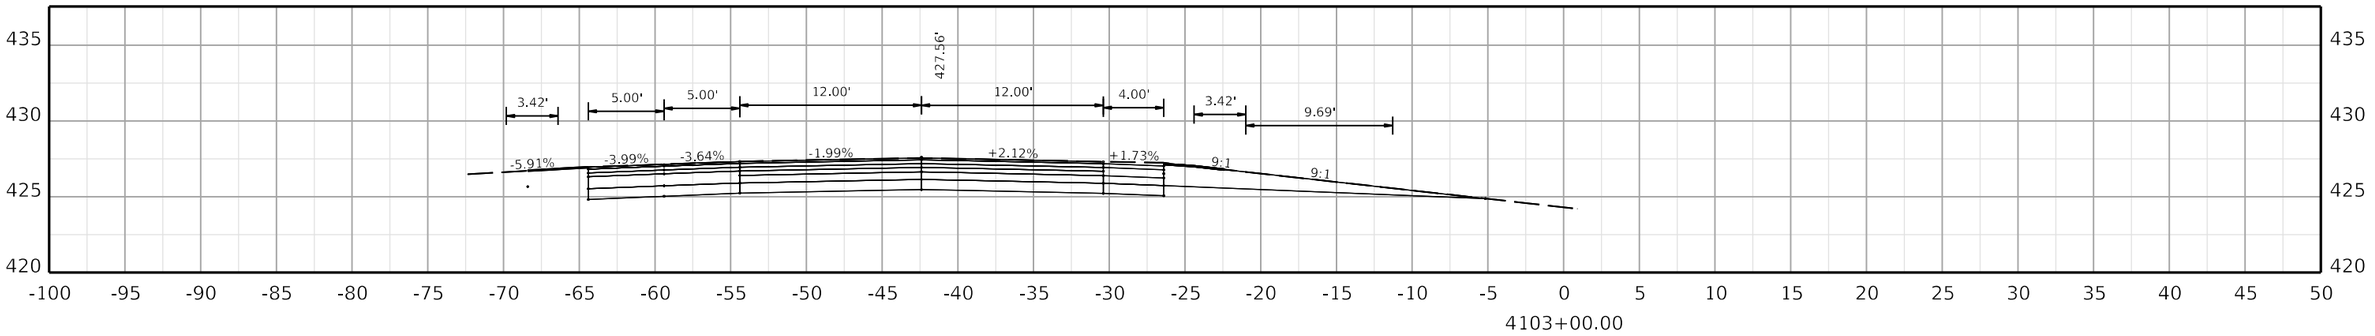

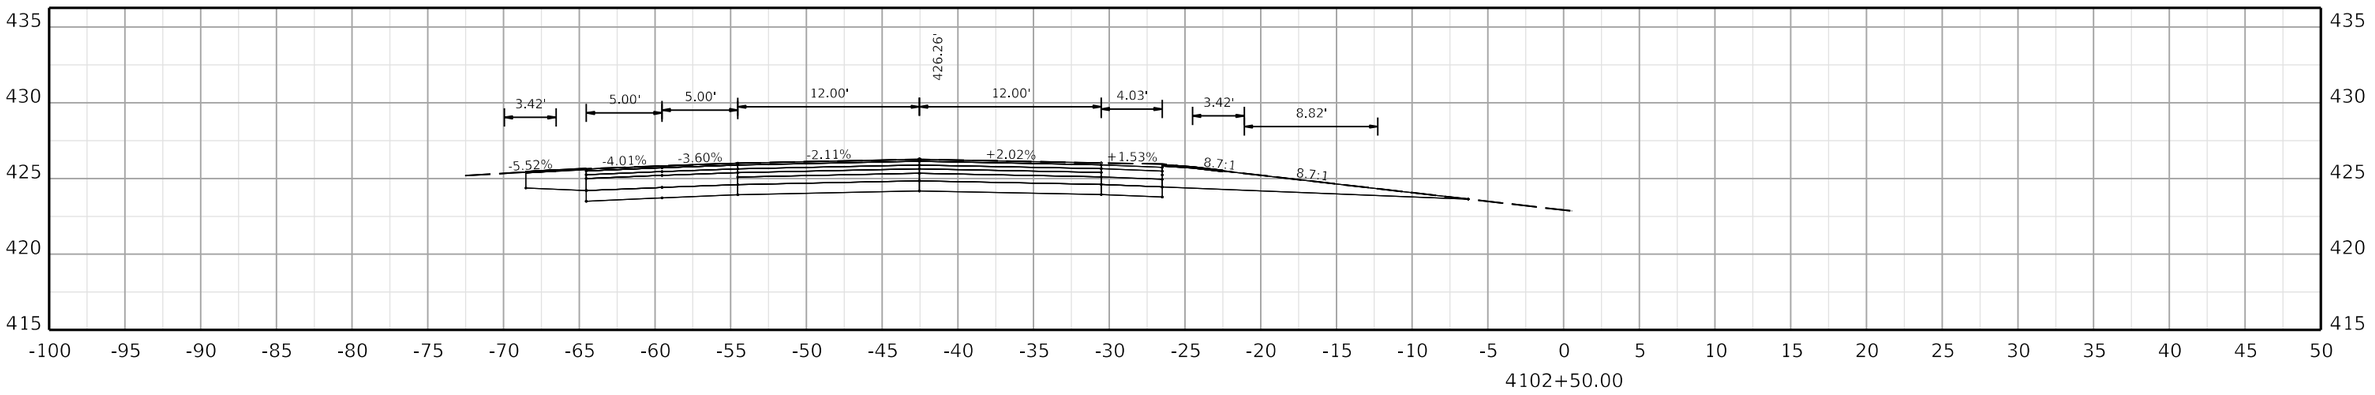

COMMONWEALTH OF KENTUCKY
DEPARTMENT OF HIGHWAYS
TEAM KENTUCKY

DRAWING TITLE:


HORIZONTAL SCALE
SCALE: 1" = 5'


0' 5' 10' 20'


STA. 4102+50.00 TO STA. 4103+50.00

ITEM NO. COUNTY OF

SHEET NO.
4102+50.00

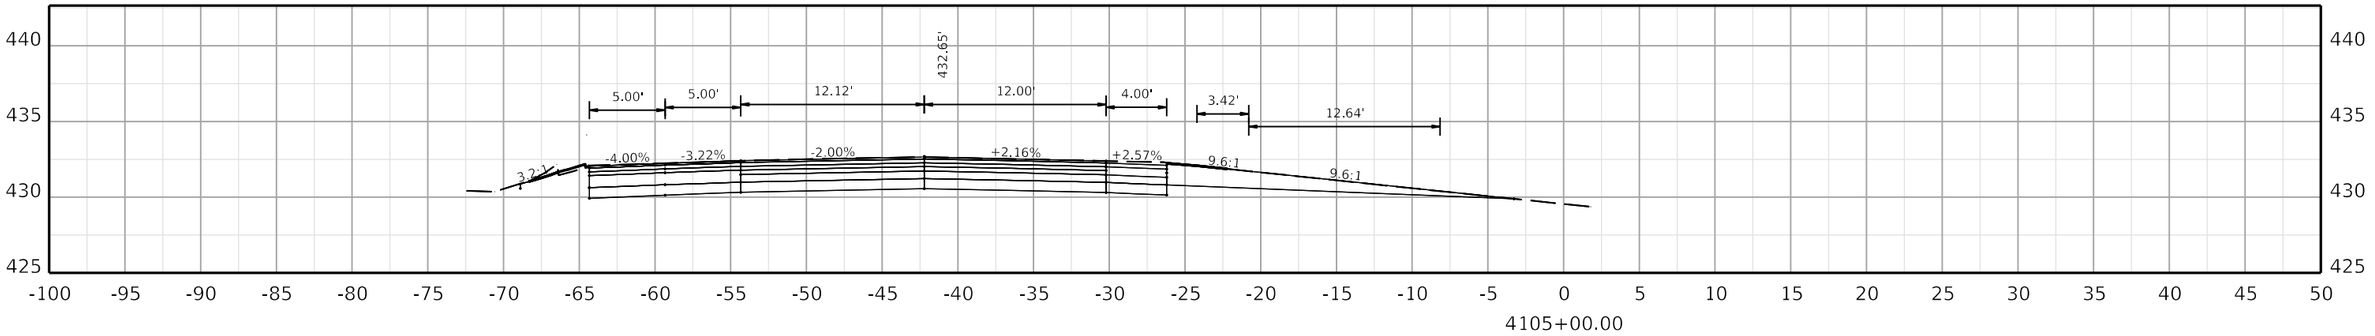

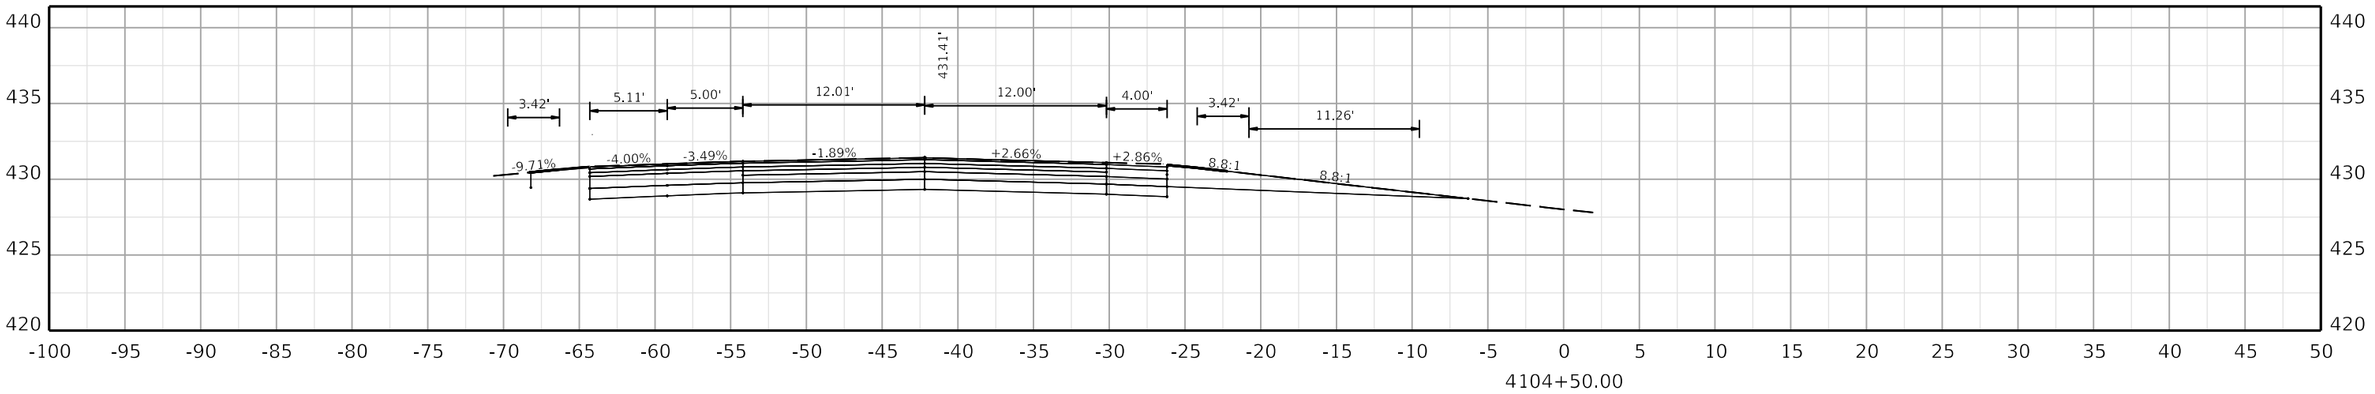

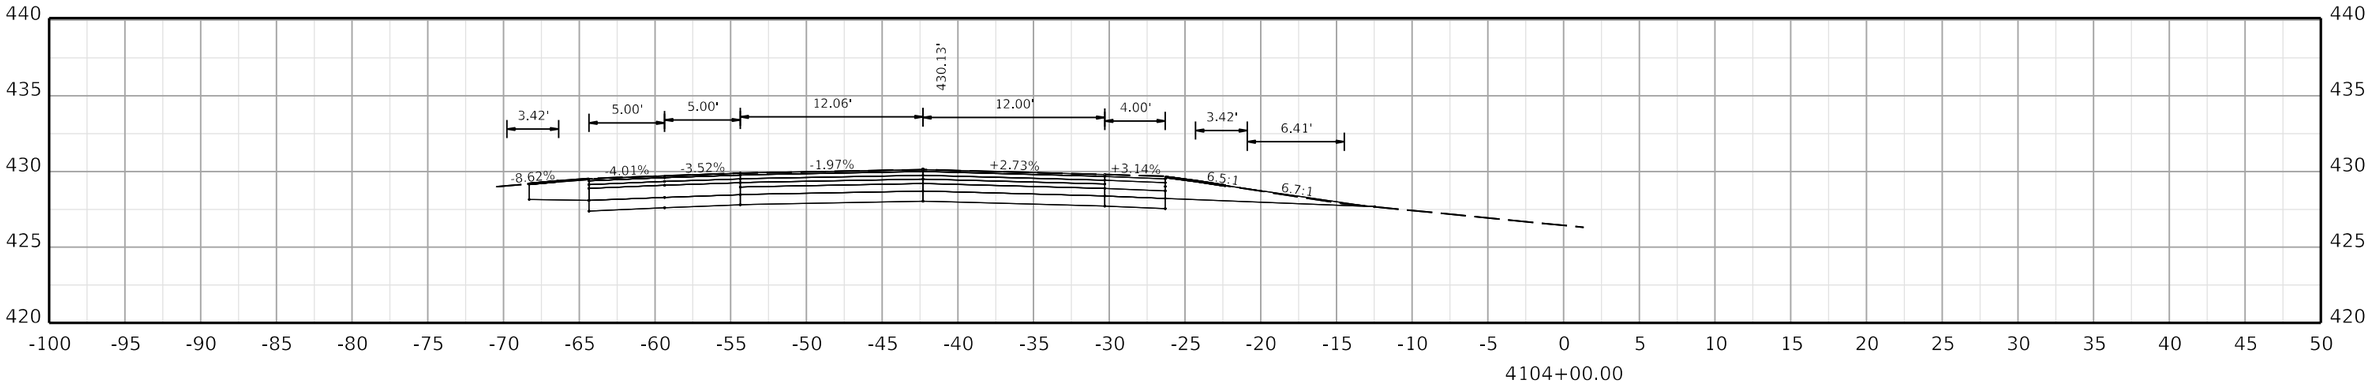

COMMONWEALTH OF KENTUCKY
DEPARTMENT OF HIGHWAYS
TEAM KENTUCKY TRANSPORTATION CABINET

DRAWING TITLE:


HORIZONTAL SCALE
SCALE: 1" = 5'


0' 5' 10' 20'


STA. 4104+00.00 TO STA. 4105+00.00

ITEM NO. COUNTY OF

SHEET NO.
4104+00.00

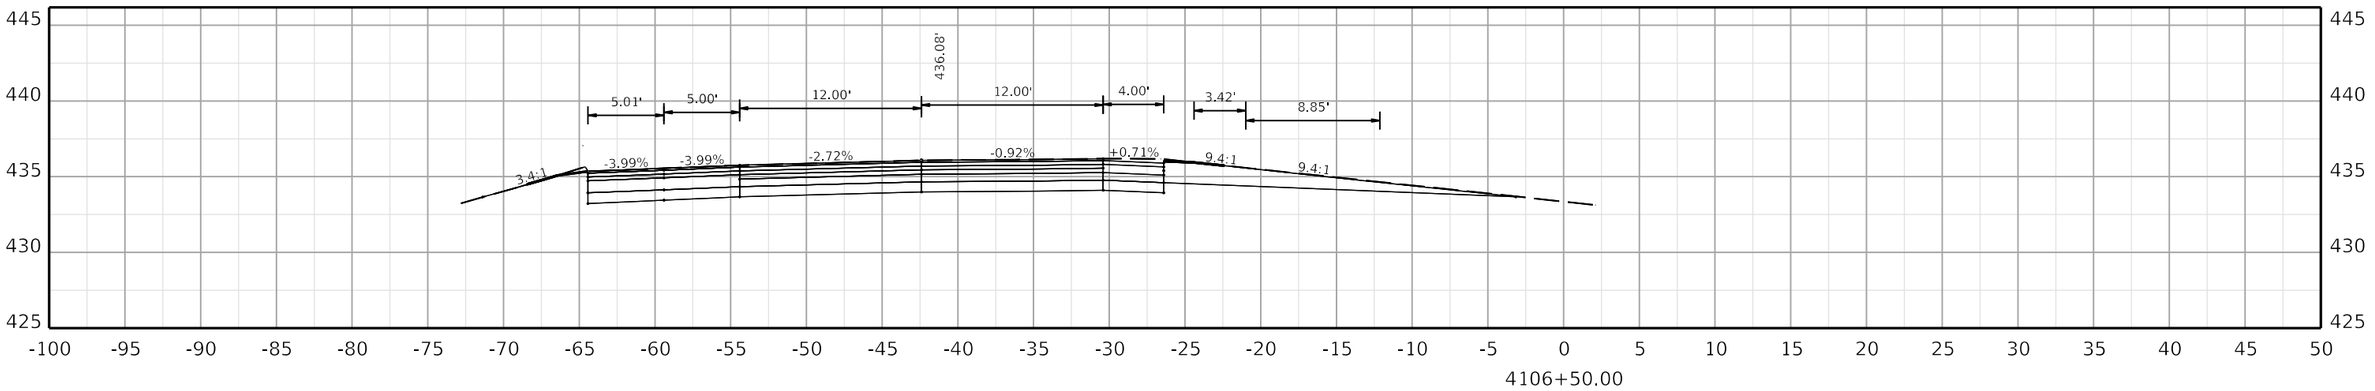

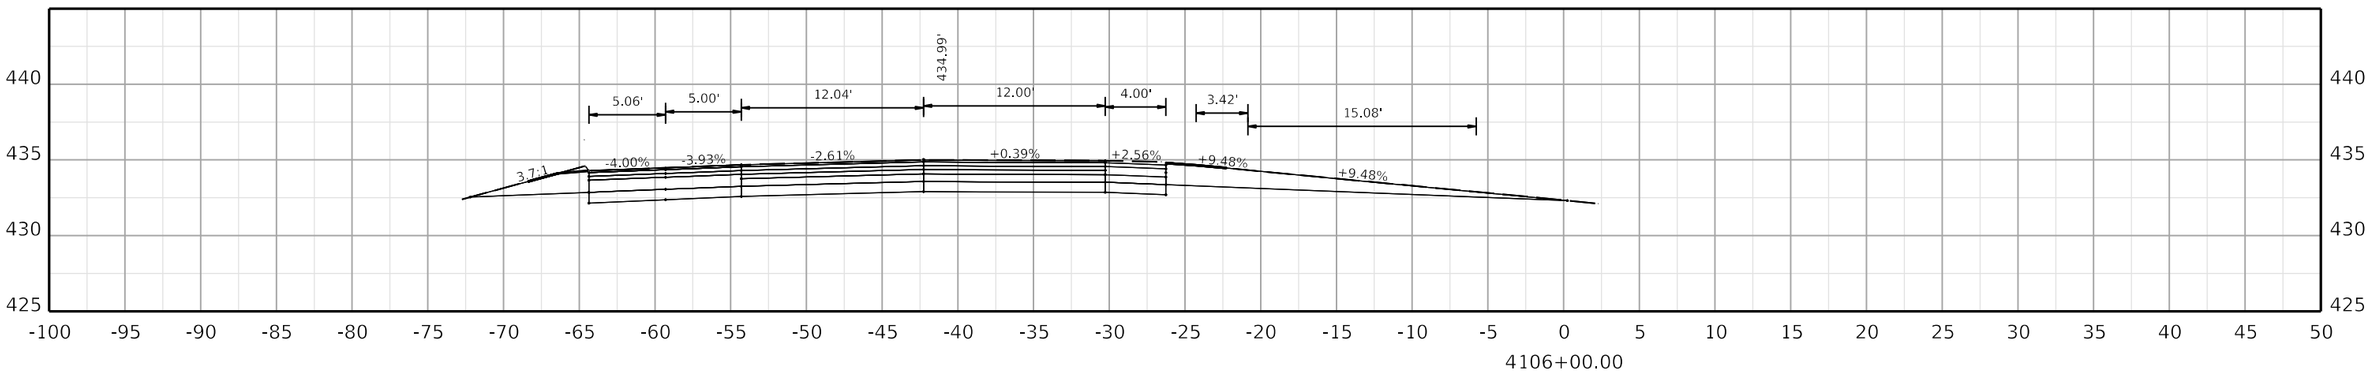

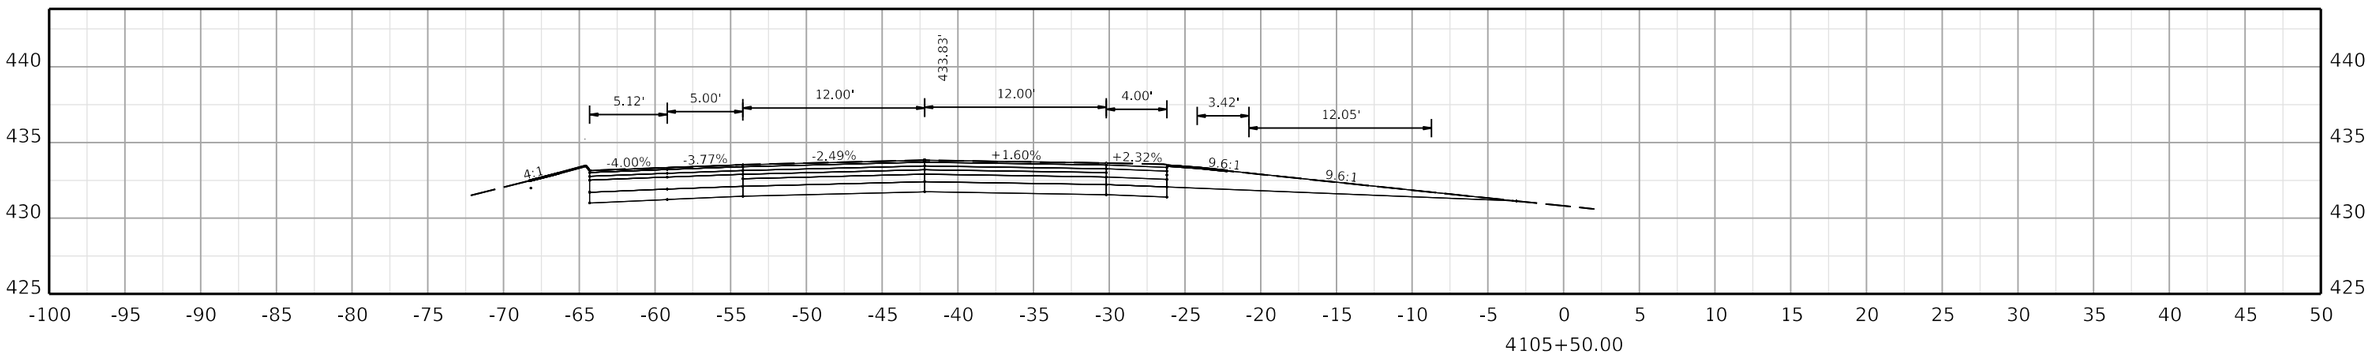

COMMONWEALTH OF KENTUCKY
DEPARTMENT OF HIGHWAYS

TEAM KENTUCKY

DRAWING TITLE:


HORIZONTAL SCALE
SCALE: 1" = 5'


0' 5' 10' 20'


STA. 4105+50.00 TO STA. 4106+50.00

ITEM NO. COUNTY OF

SHEET NO.
4105+50.00

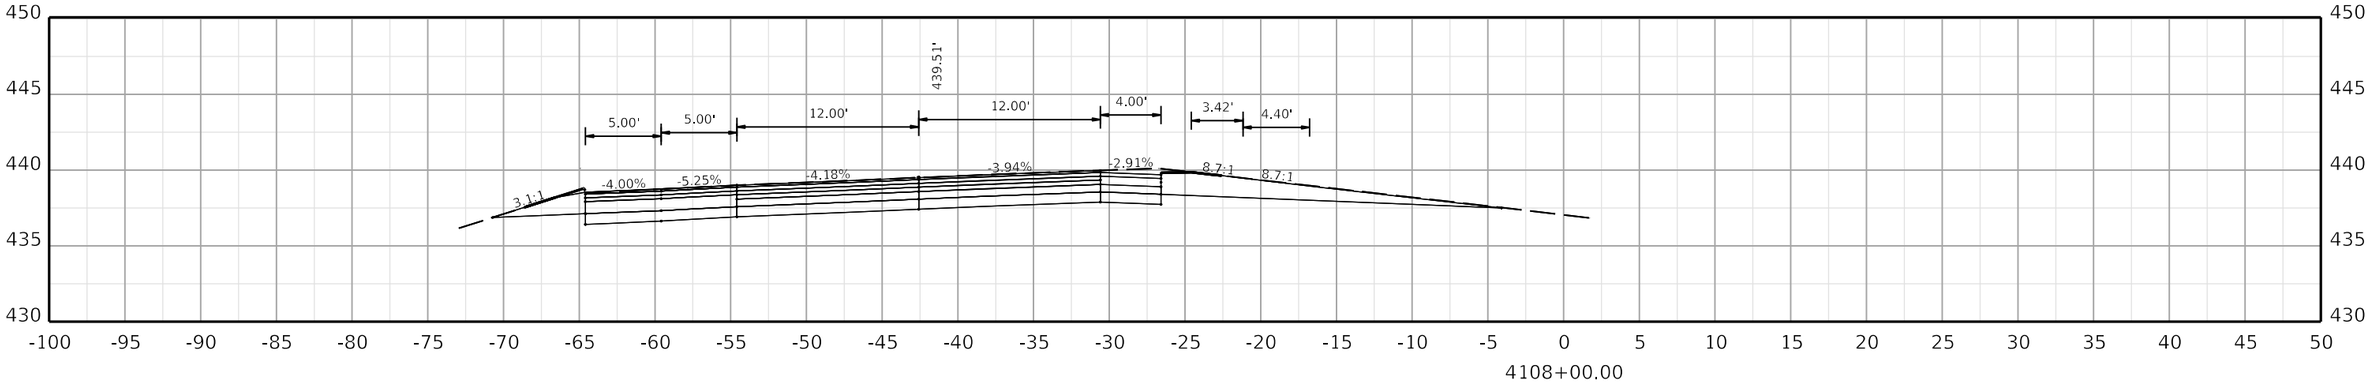

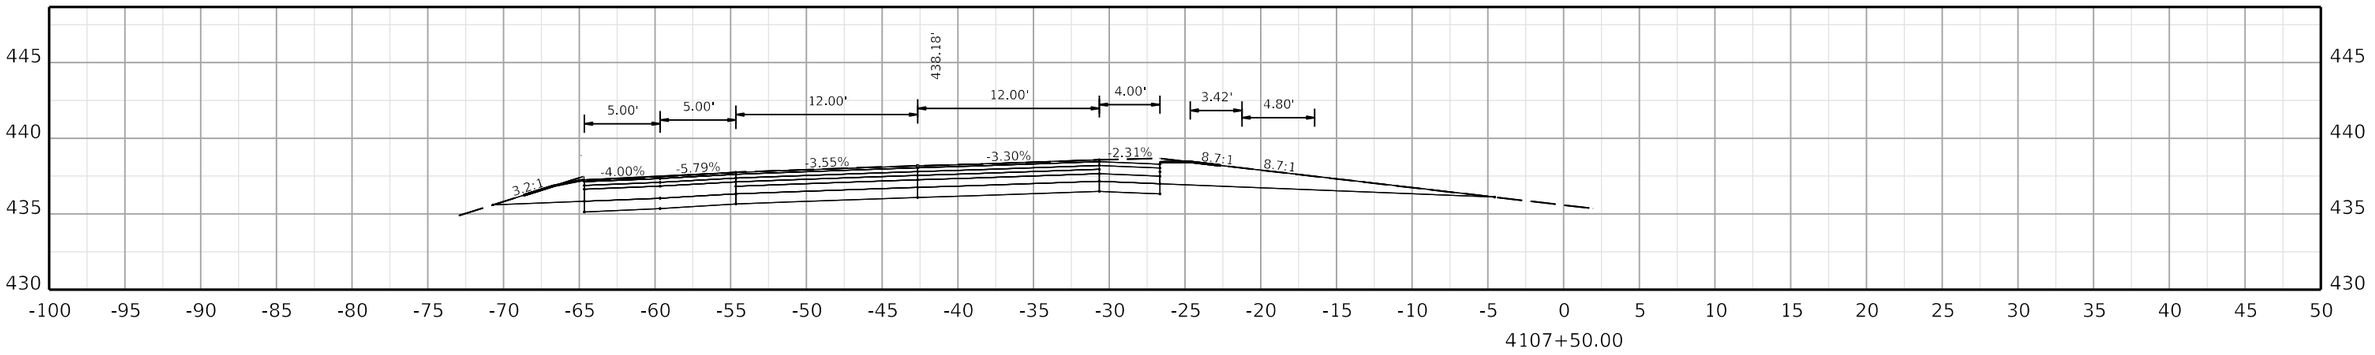

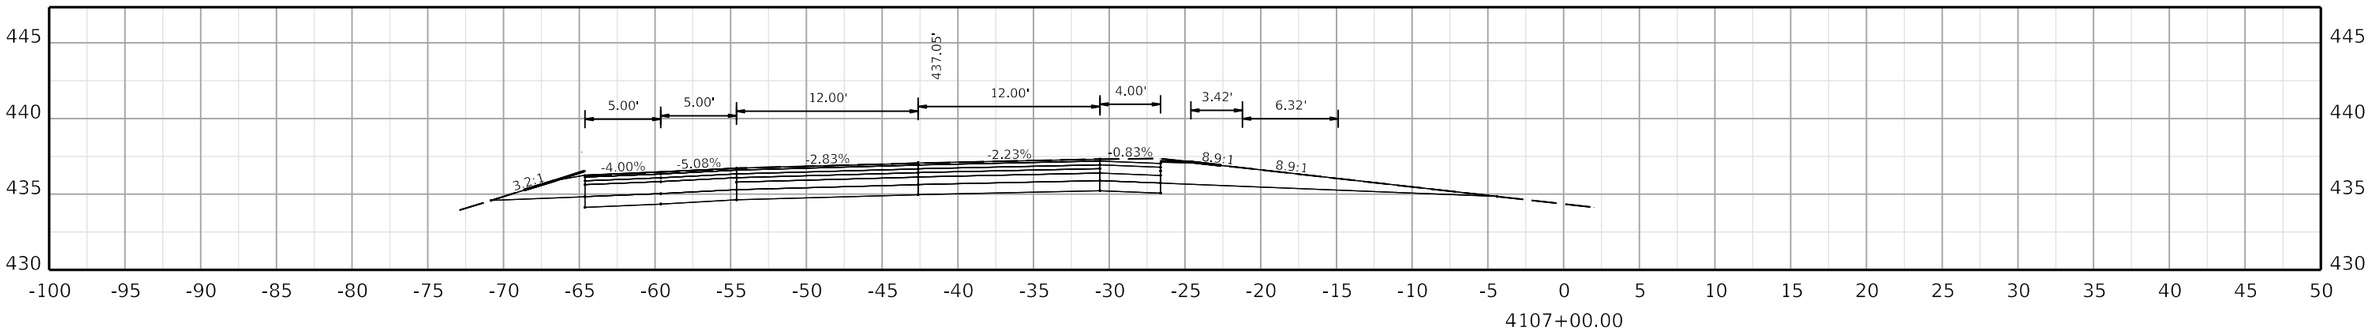

COMMONWEALTH OF KENTUCKY
DEPARTMENT OF HIGHWAYS

TEAM KENTUCKY

DRAWING TITLE:


HORIZONTAL SCALE
SCALE: 1" = 5'


0' 5' 10' 20'


STA. 4107+00.00 TO STA. 4108+00.00

ITEM NO. COUNTY OF

SHEET NO.
4107+00.00

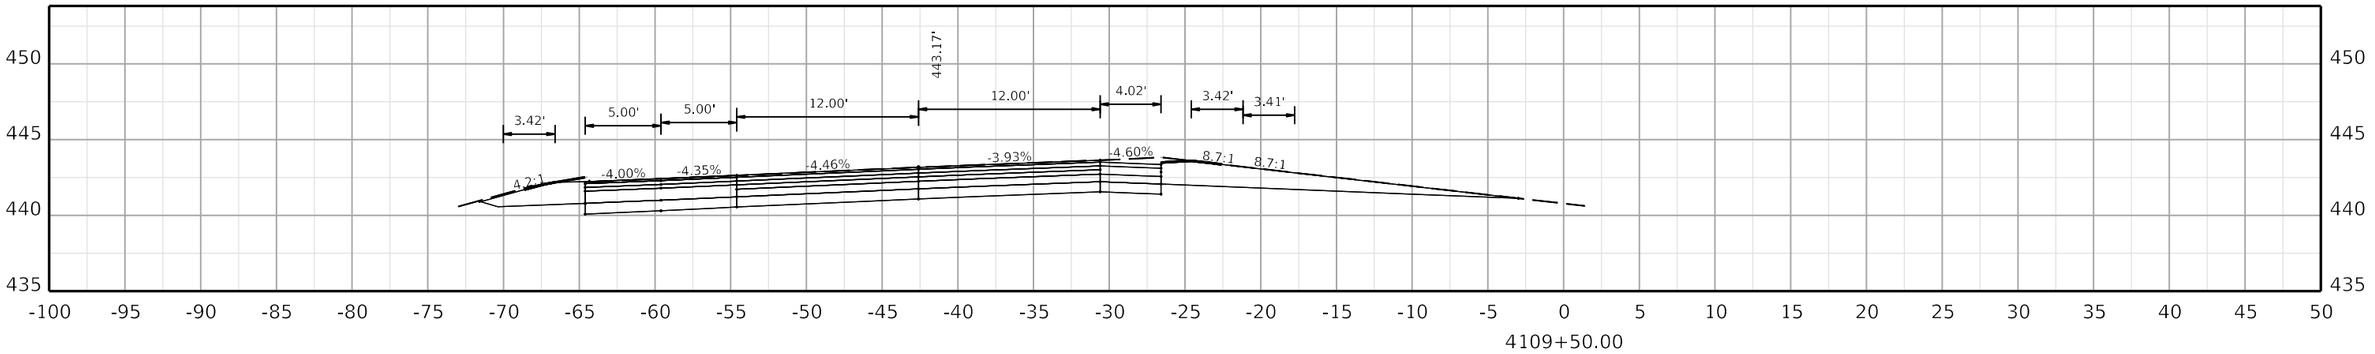

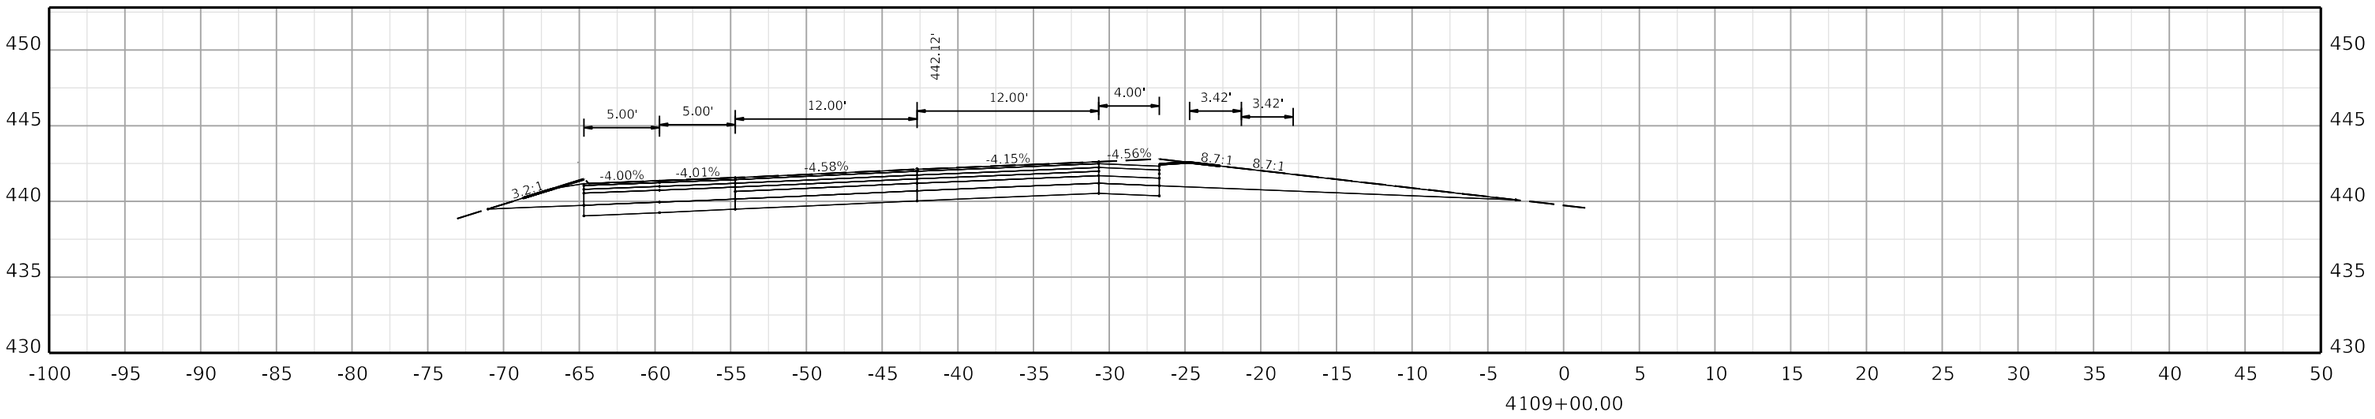

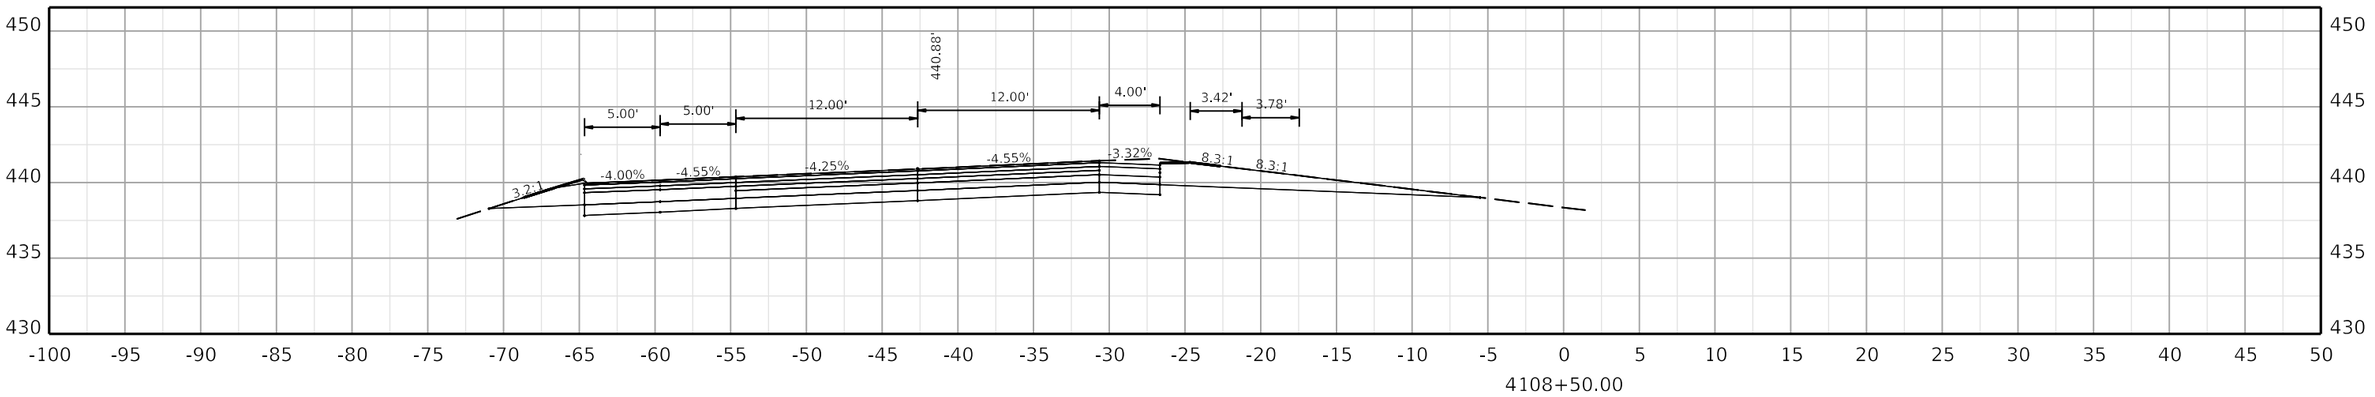

COMMONWEALTH OF KENTUCKY
DEPARTMENT OF HIGHWAYS

TEAM KENTUCKY

DRAWING TITLE:


HORIZONTAL SCALE
SCALE: 1" = 5'


0' 5' 10' 20'


STA. 4108+50.00 TO STA. 4109+50.00

ITEM NO. COUNTY OF

SHEET NO.
4108+50.00

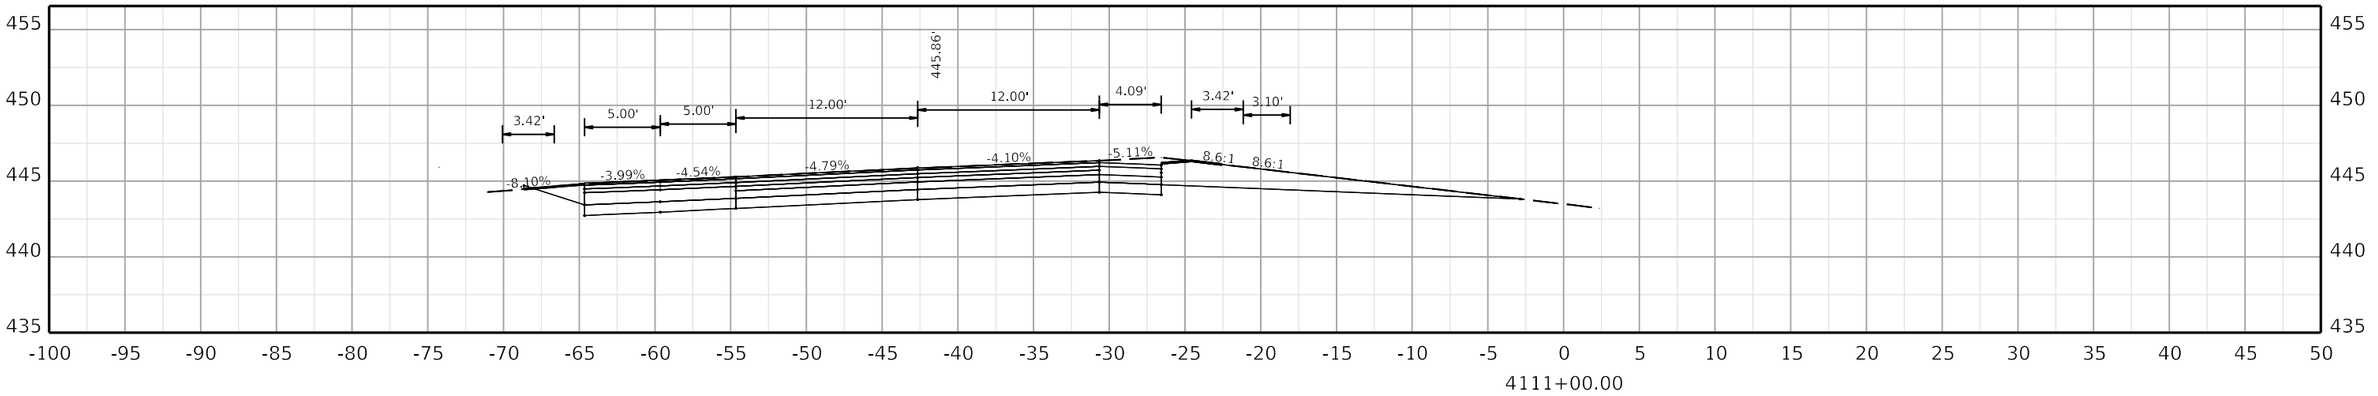

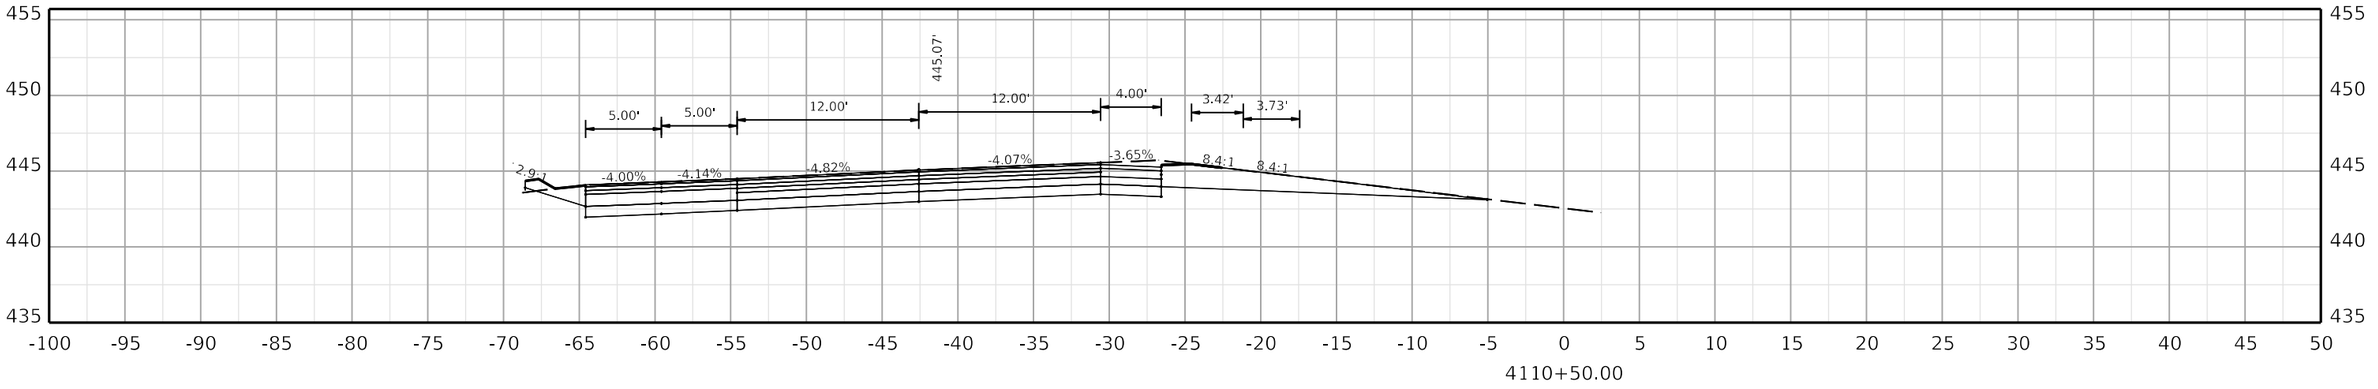

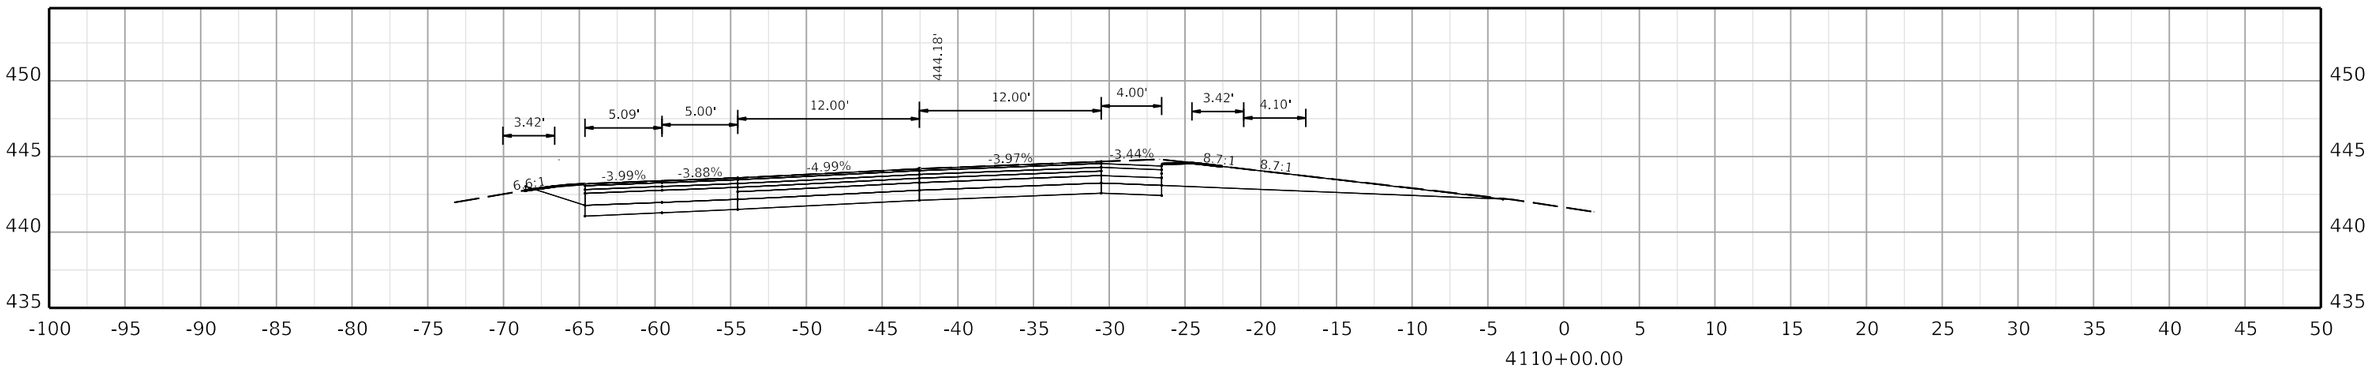

COMMONWEALTH OF KENTUCKY
DEPARTMENT OF HIGHWAYS
TEAM KENTUCKY

DRAWING TITLE:

HORIZONTAL SCALE
SCALE: 1" = 5'

0' 5' 10' 20'

STA. 4110+00.00 TO STA. 4111+00.00


ITEM NO. COUNTY OF


SHEET NO.
4110+00.00


OpenRoads Designer v10.12.02.4

USER: USLR095925

FILE NAME: C:\BMS\WSP-US-PW-02\D0932959\CORR_I-24W_ASPHALT_PAVING_SEGMENT2 XSEC.DGN

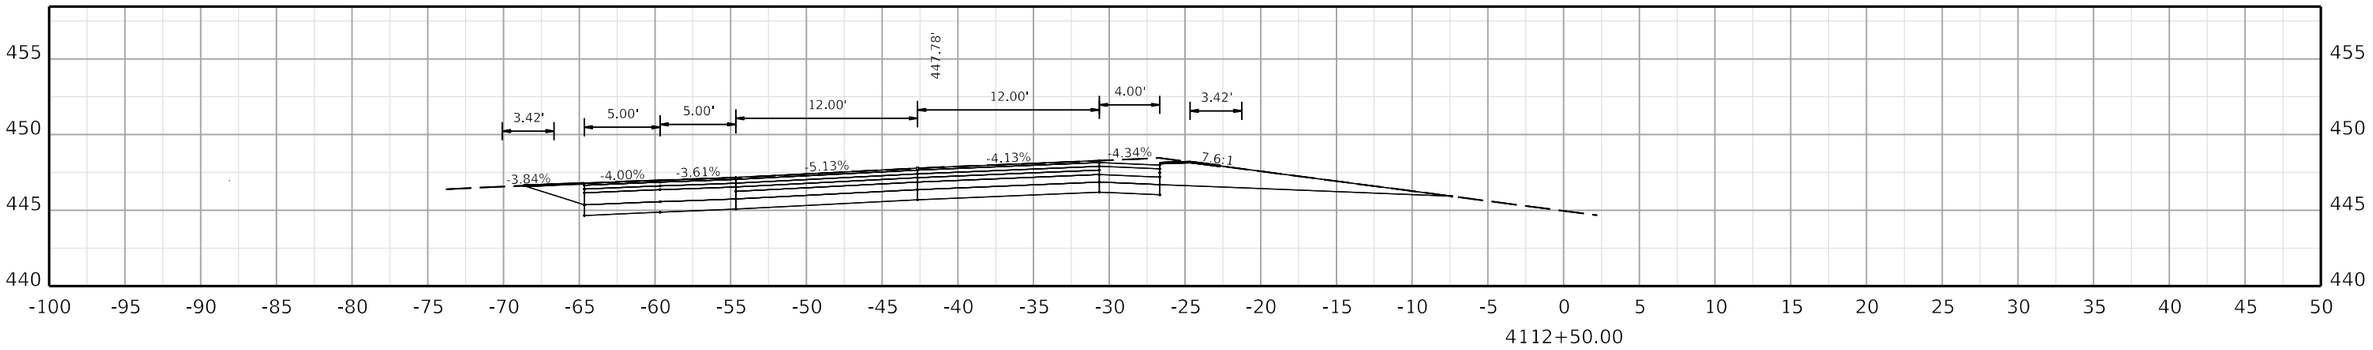

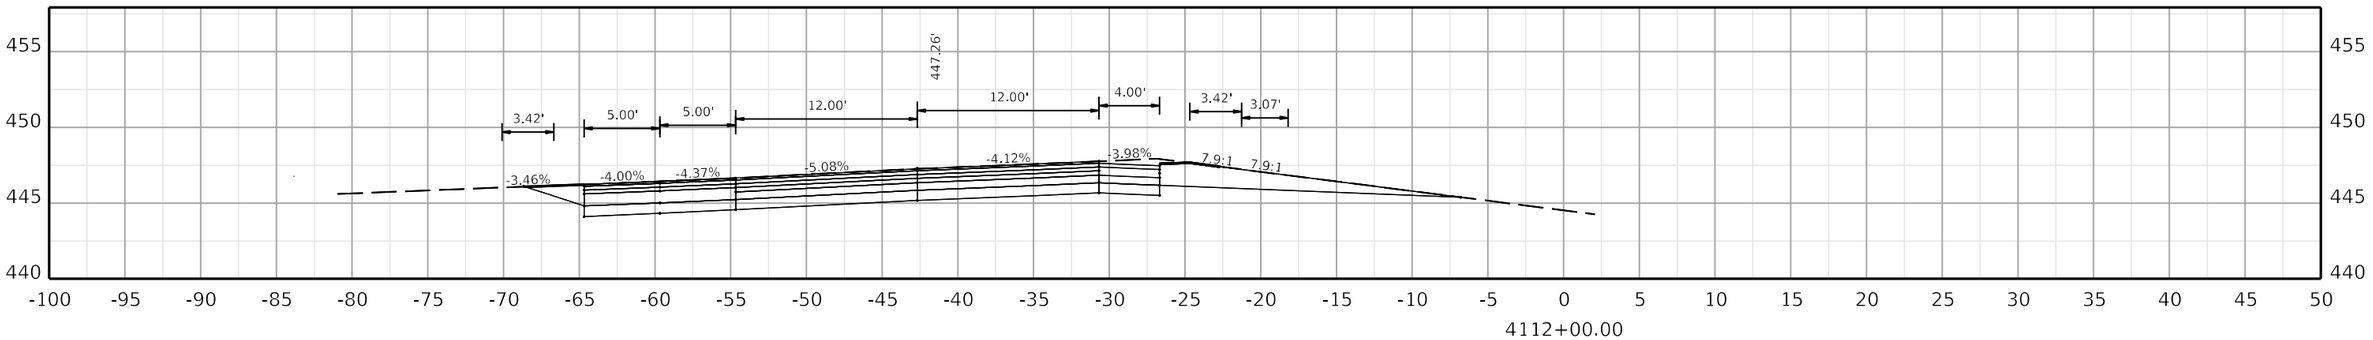

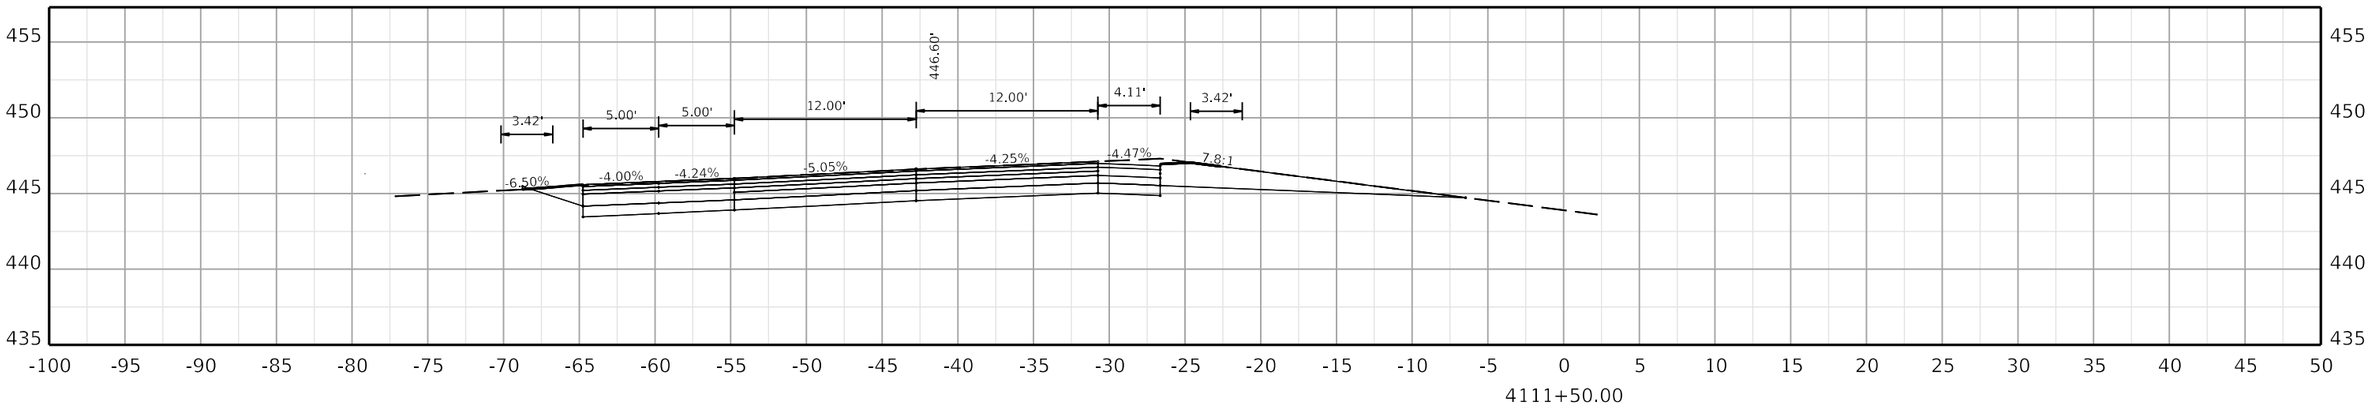

COMMONWEALTH OF KENTUCKY
DEPARTMENT OF HIGHWAYS

TEAM KENTUCKY

DRAWING TITLE:


HORIZONTAL SCALE
SCALE: 1" = 5'


0' 5' 10' 20'


STA. 4111+50.00 TO STA. 4112+50.00

ITEM NO. COUNTY OF

SHEET NO.
4111+50.00

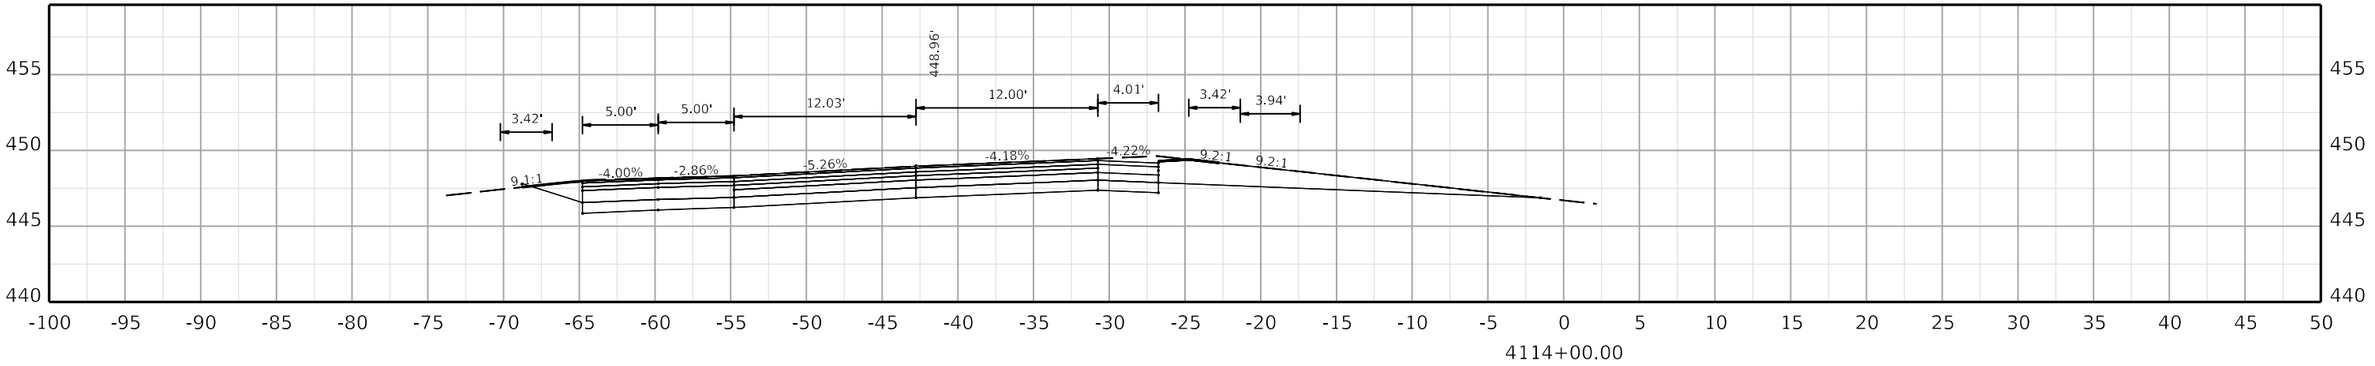

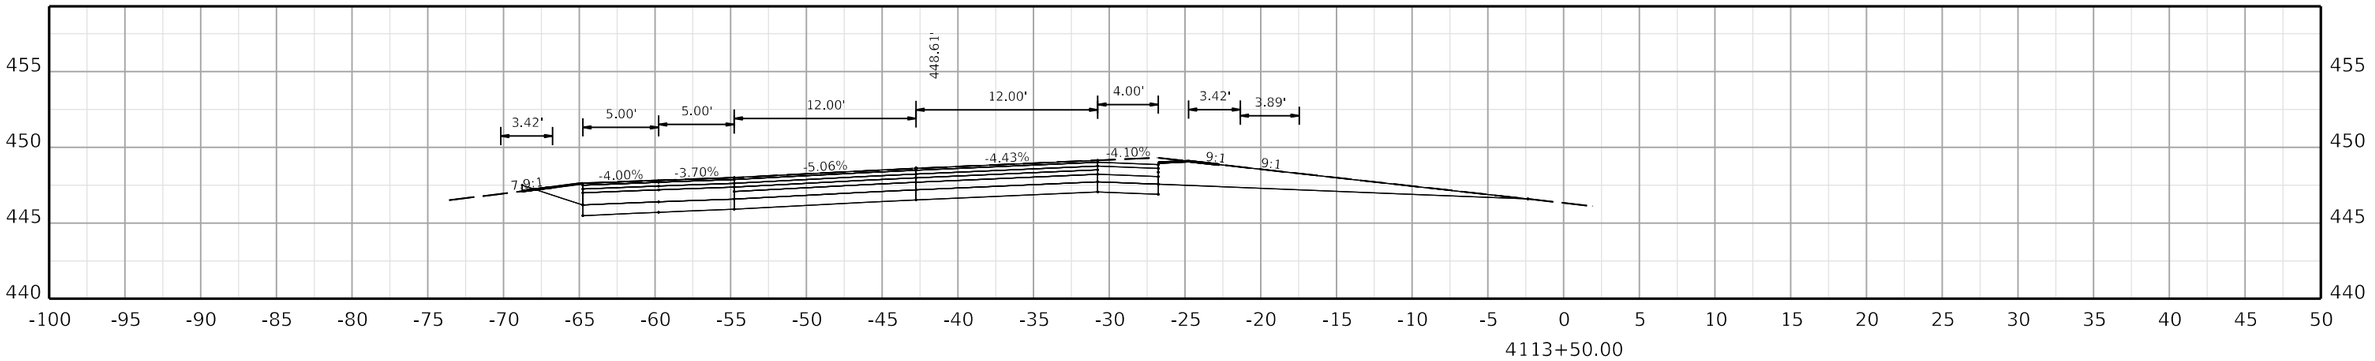

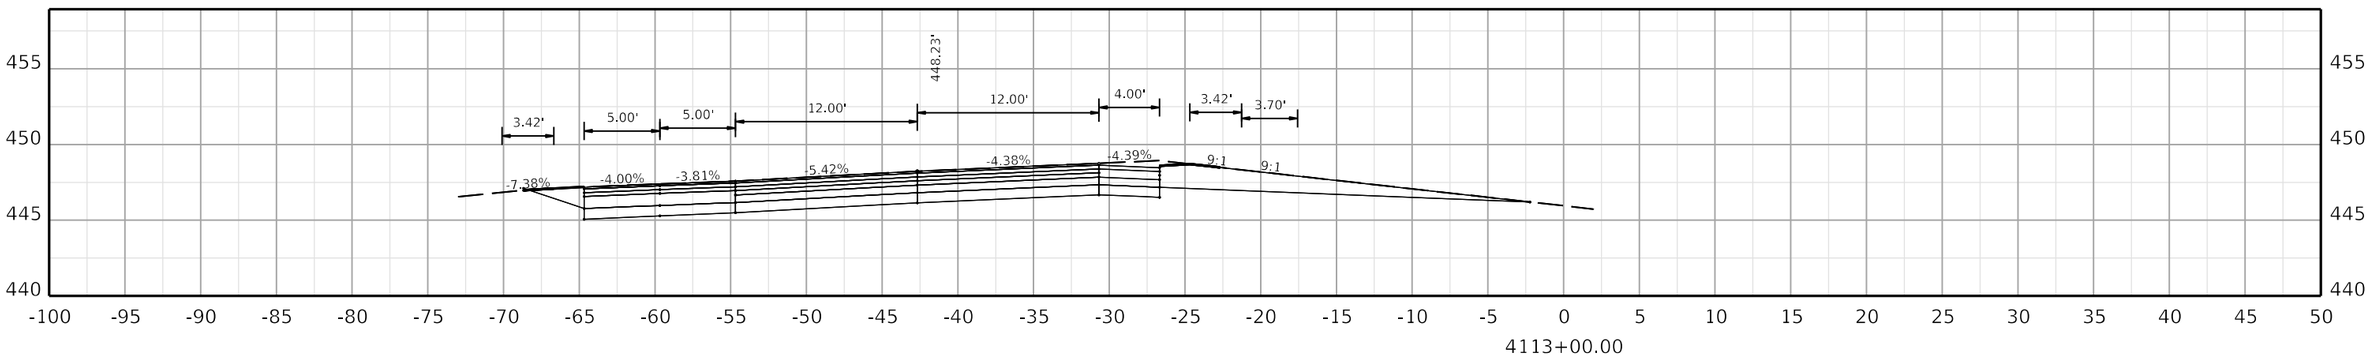

COMMONWEALTH OF KENTUCKY
DEPARTMENT OF HIGHWAYS
TEAM KENTUCKY

DRAWING TITLE:


HORIZONTAL SCALE
SCALE: 1" = 5'


0' 5' 10' 20'


STA. 4113+00.00 TO STA. 4114+00.00

ITEM NO. COUNTY OF

SHEET NO.
4113+00.00

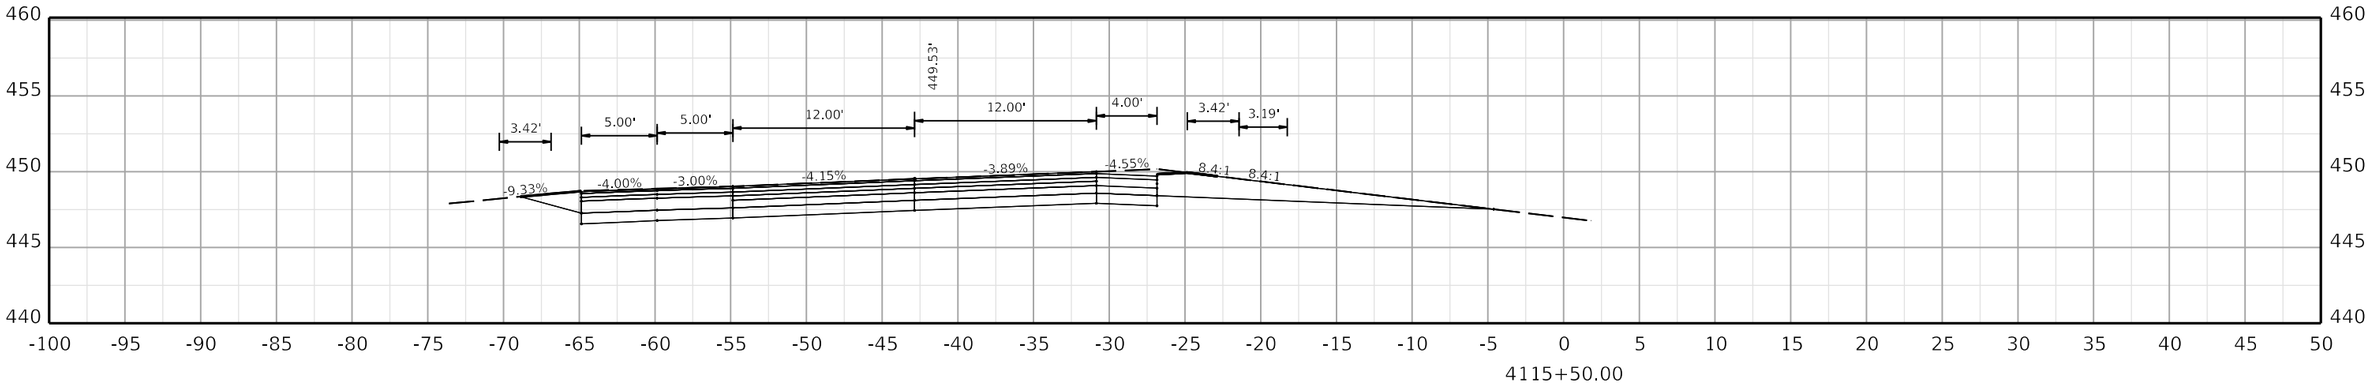

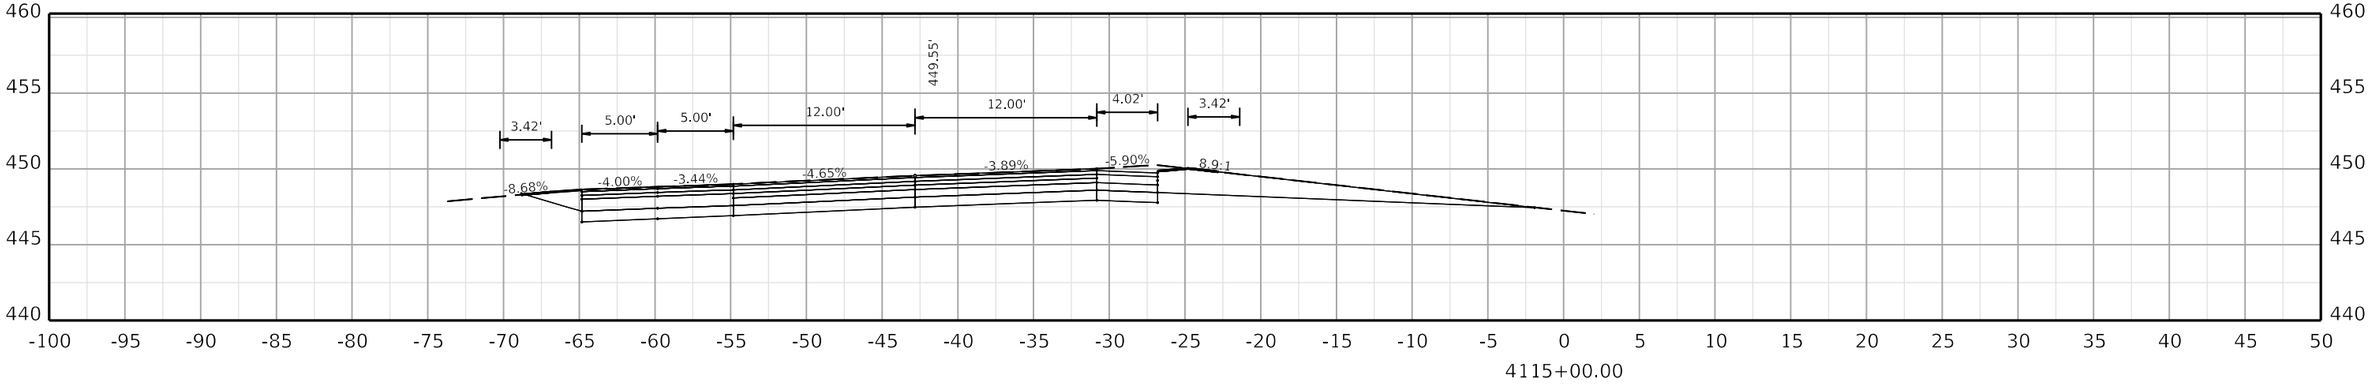

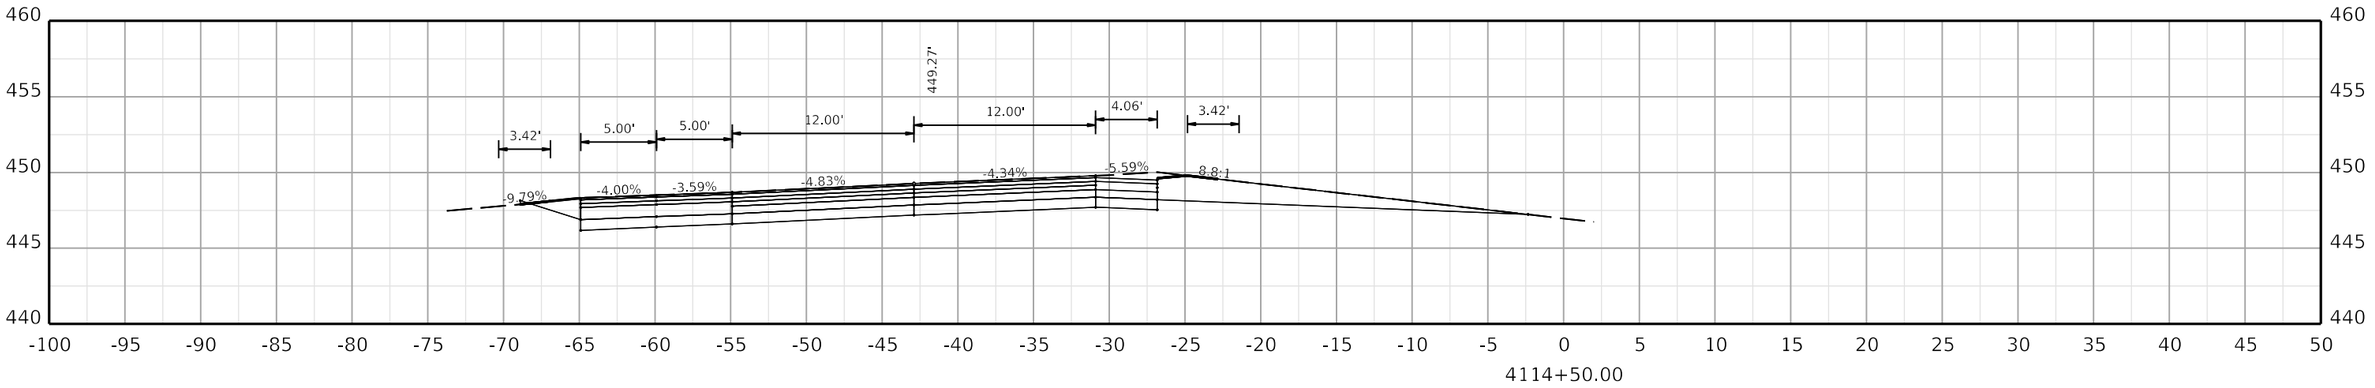

COMMONWEALTH OF KENTUCKY
DEPARTMENT OF HIGHWAYS
TEAM KENTUCKY TRANSPORTATION CABINET

DRAWING TITLE:


HORIZONTAL SCALE
SCALE: 1" = 5'


0' 5' 10' 20'


STA. 4114+50.00 TO STA. 4115+50.00

ITEM NO. COUNTY OF

SHEET NO. 4114+50.00

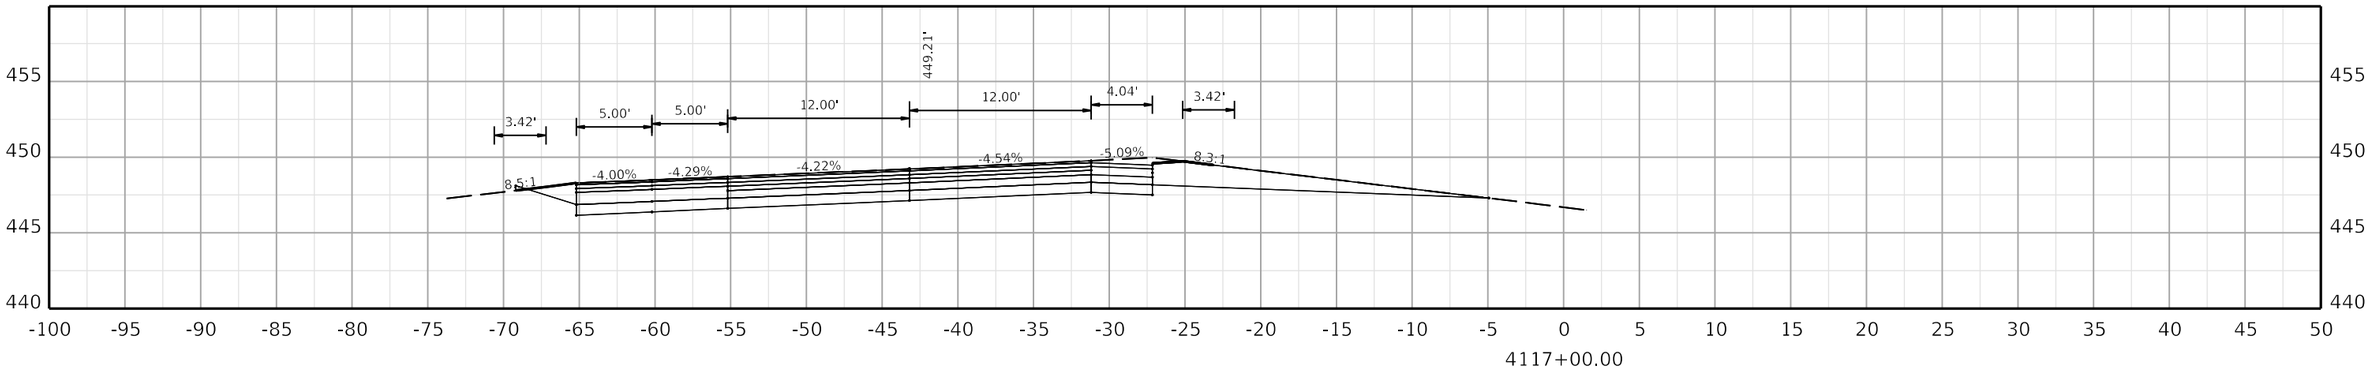

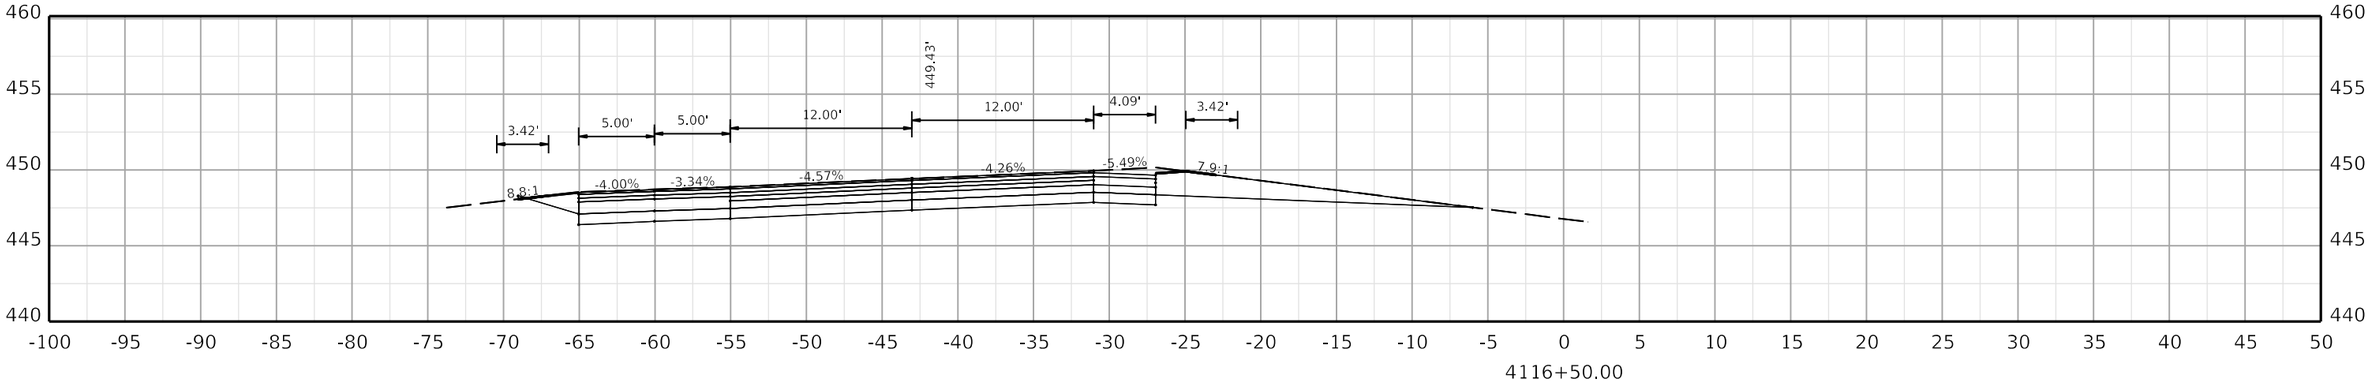

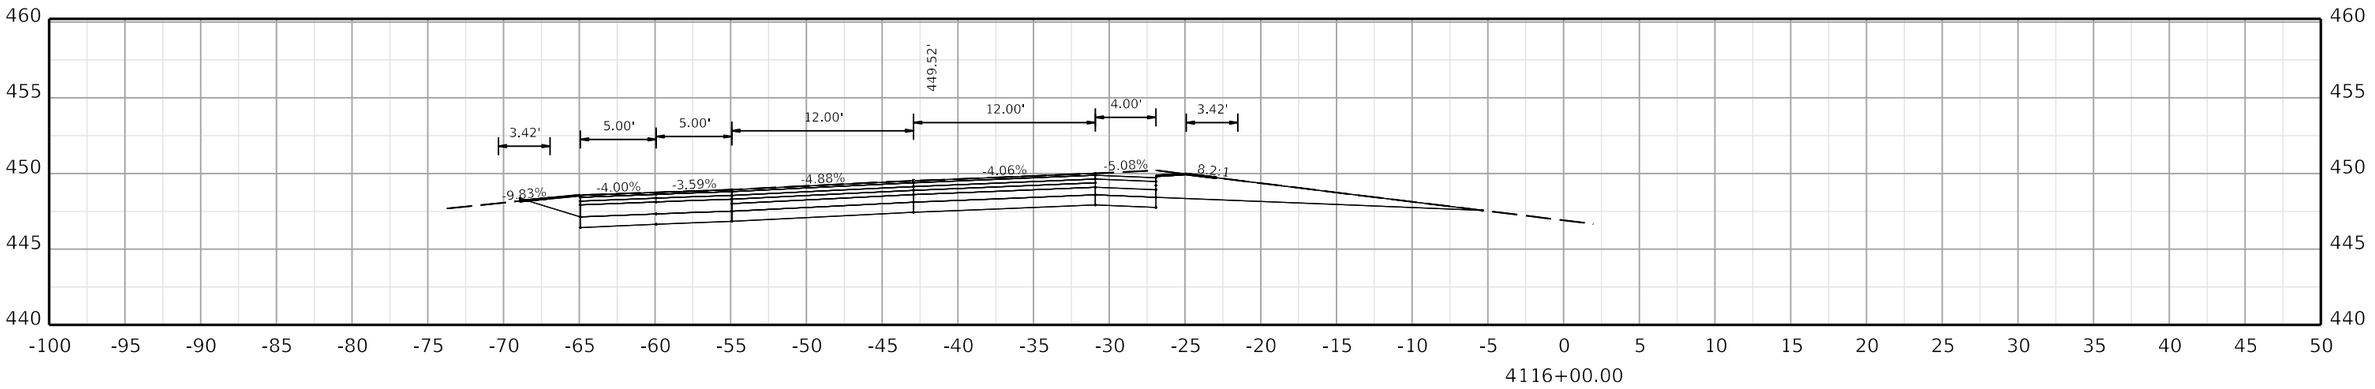

COMMONWEALTH OF KENTUCKY
DEPARTMENT OF HIGHWAYS
TEAM KENTUCKY

DRAWING TITLE:

HORIZONTAL SCALE
SCALE: 1" = 5'

0' 5' 10' 20'

STA. 4116+00.00 TO STA. 4117+00.00


ITEM NO. COUNTY OF


SHEET NO.
4116+00.00


OpenRoads Designer v10.12.02.4

USER: USLR095925

FILE NAME: C:\BMS\WSP-US-PW-02\D0932959\CORR_I-24W_ASPHALT_PAVING_SEGMENT2 XSEC.DGN

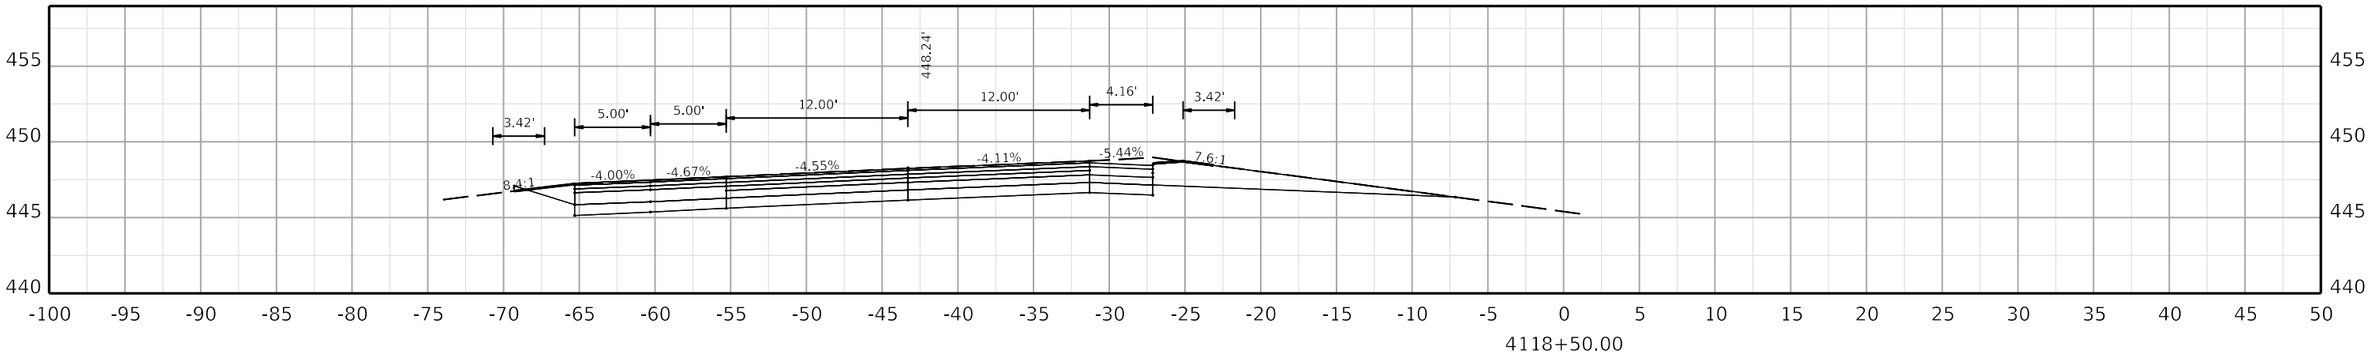

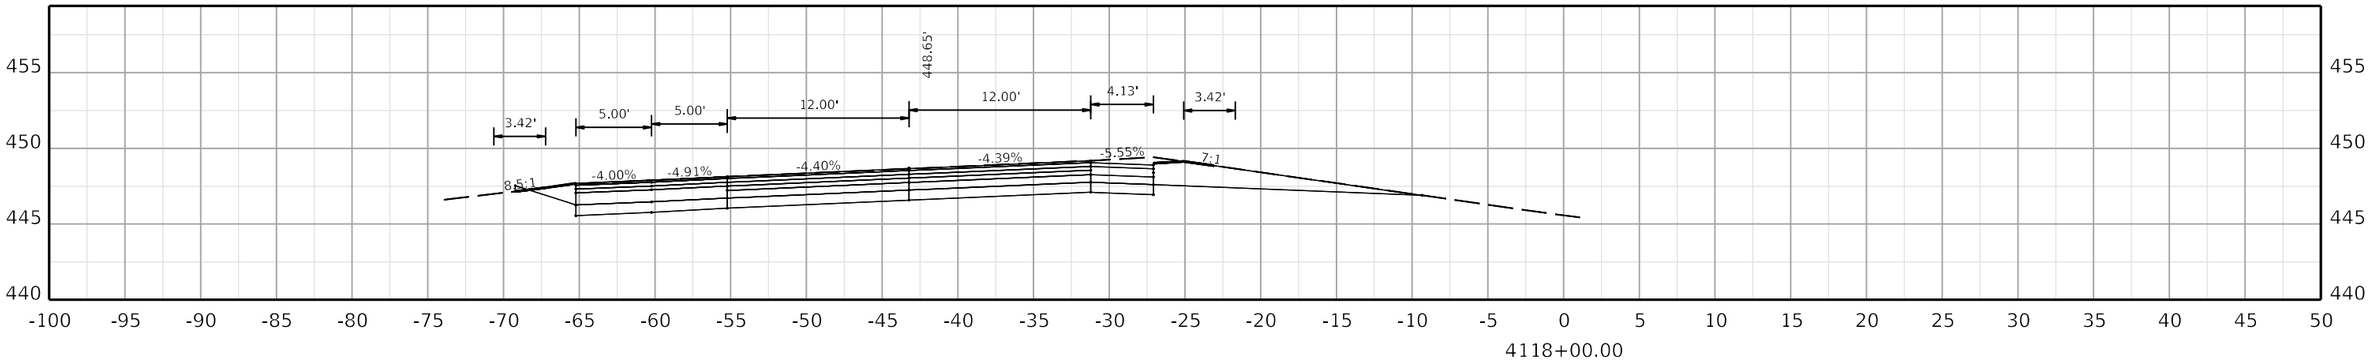

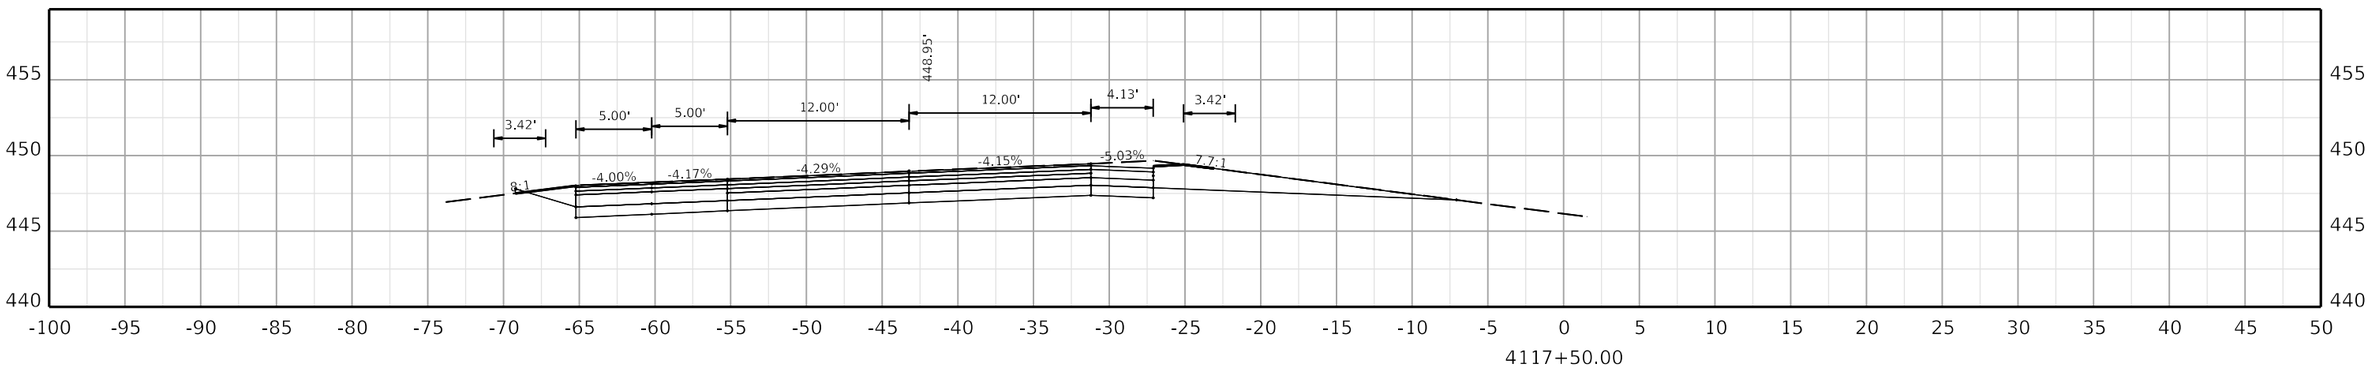

COMMONWEALTH OF KENTUCKY
DEPARTMENT OF HIGHWAYS

TEAM KENTUCKY

DRAWING TITLE:


HORIZONTAL SCALE
SCALE: 1" = 5'


0' 5' 10' 20'


STA. 4117+50.00 TO STA. 4118+50.00

ITEM NO. COUNTY OF

SHEET NO.
4117+50.00

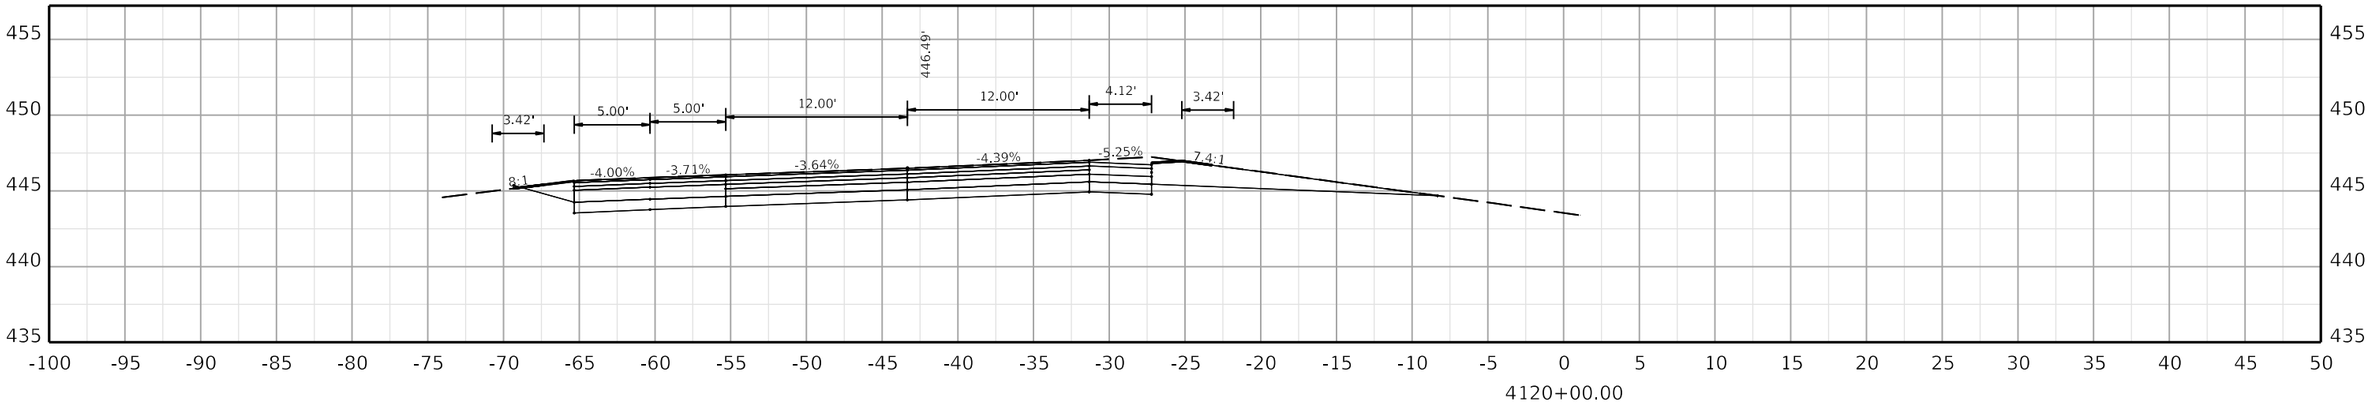

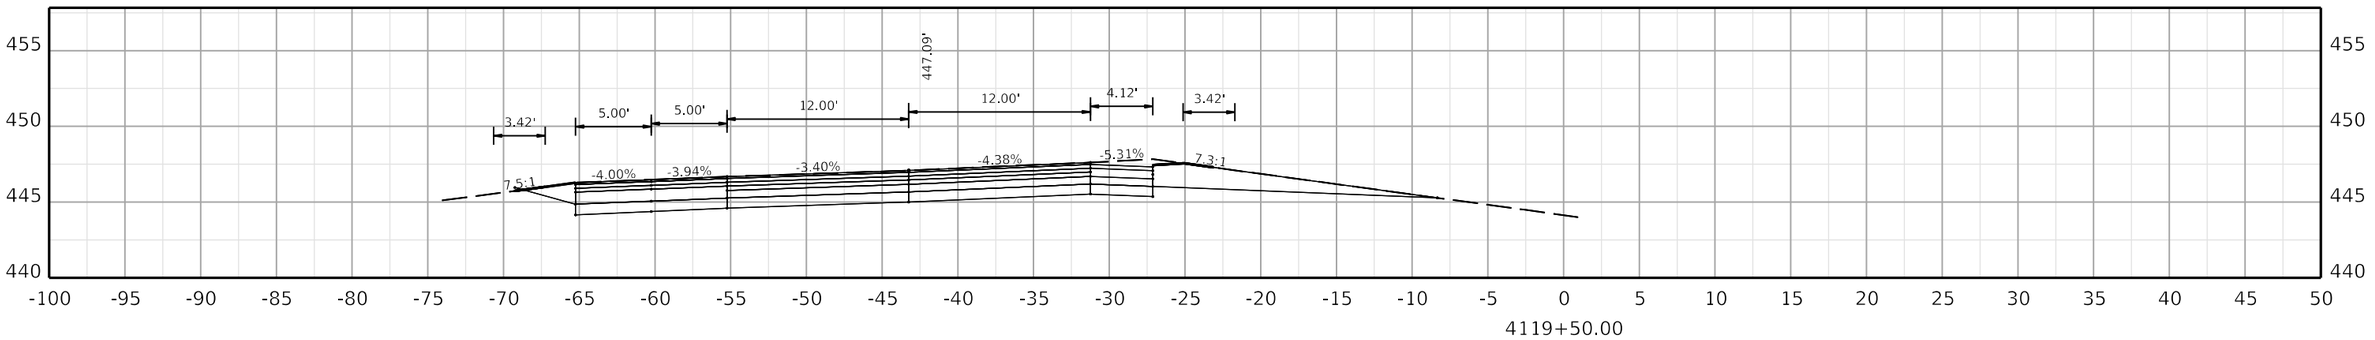

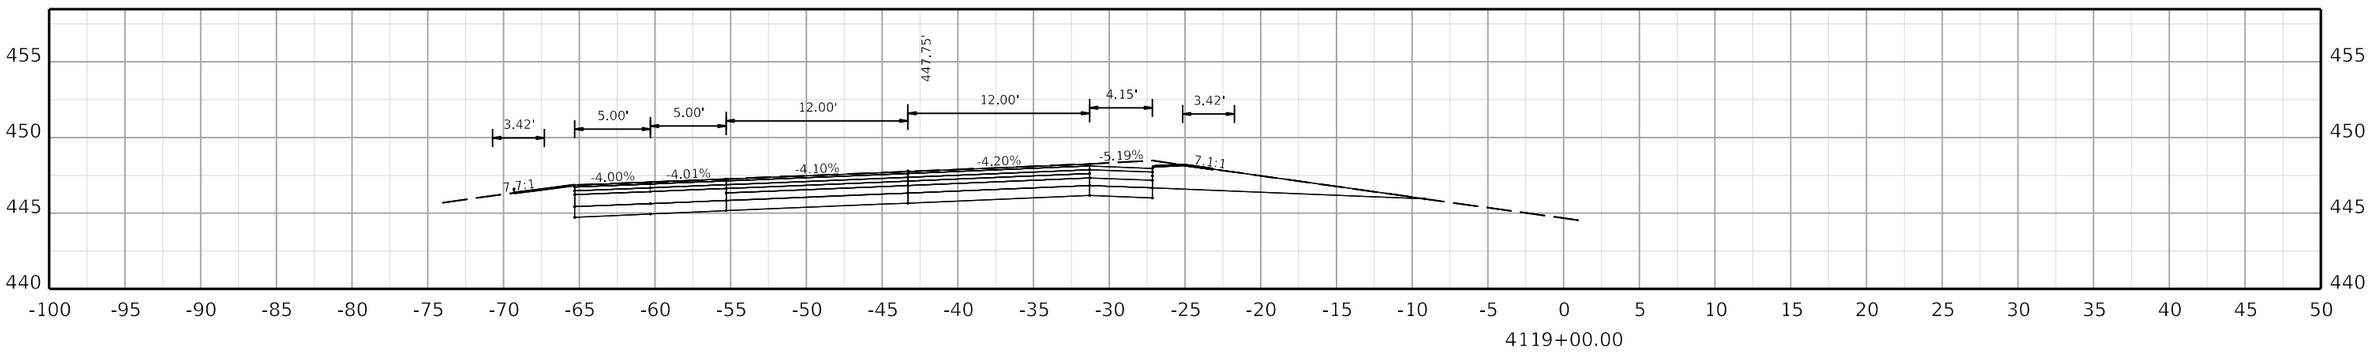

COMMONWEALTH OF KENTUCKY
DEPARTMENT OF HIGHWAYS

TEAM KENTUCKY TRANSPORTATION CABINET

DRAWING TITLE:

HORIZONTAL SCALE
SCALE: 1" = 5'


0' 5' 10' 20'


STA. 4119+00.00 TO STA. 4120+00.00


ITEM NO.

COUNTY OF

SHEET NO.
4119+00.00

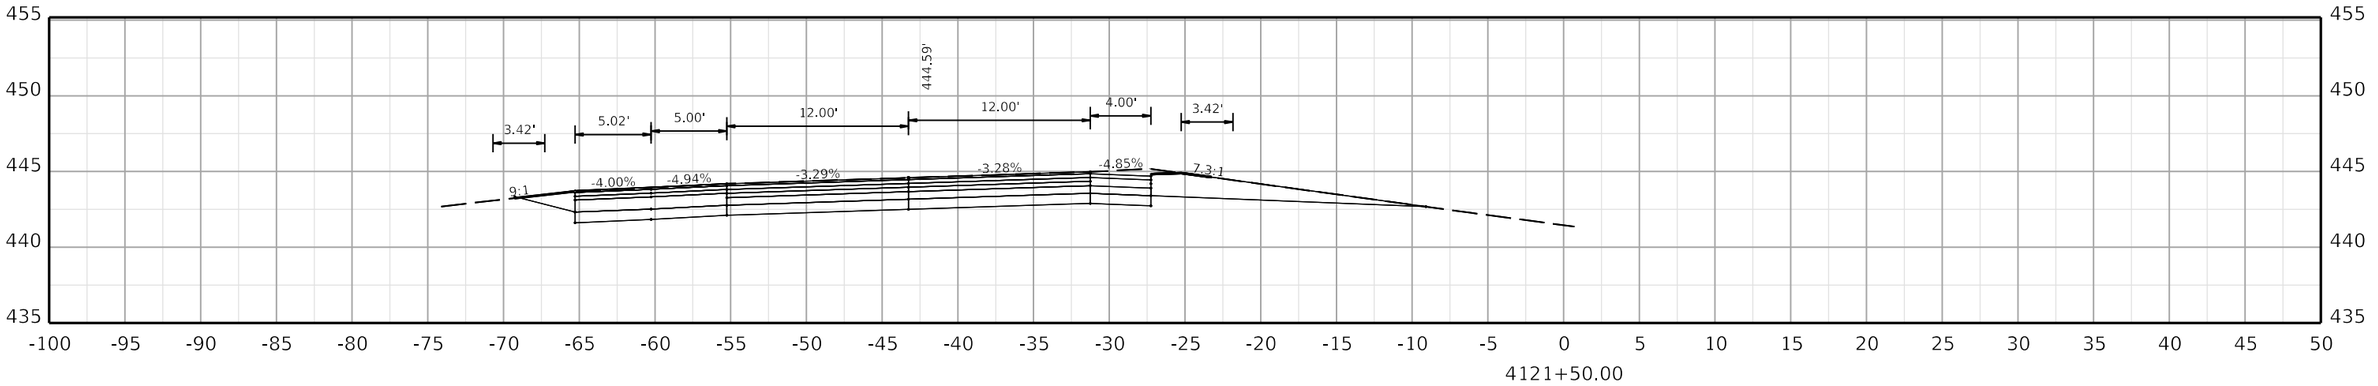

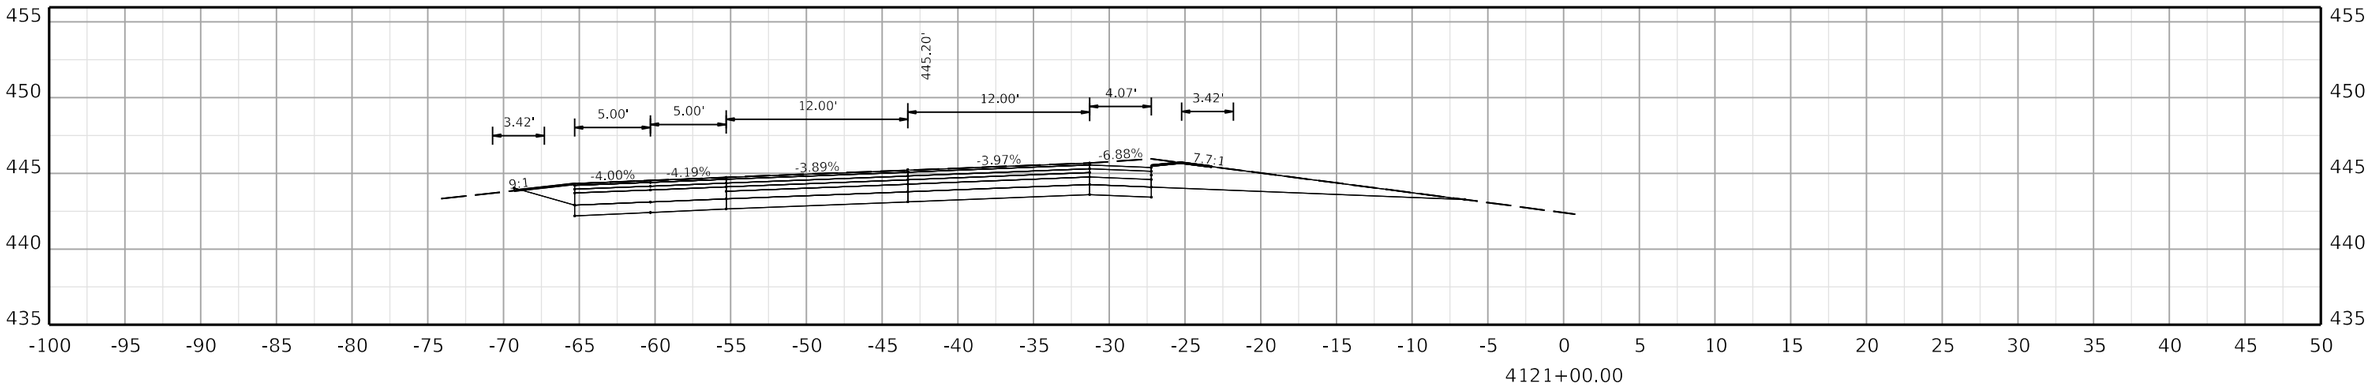

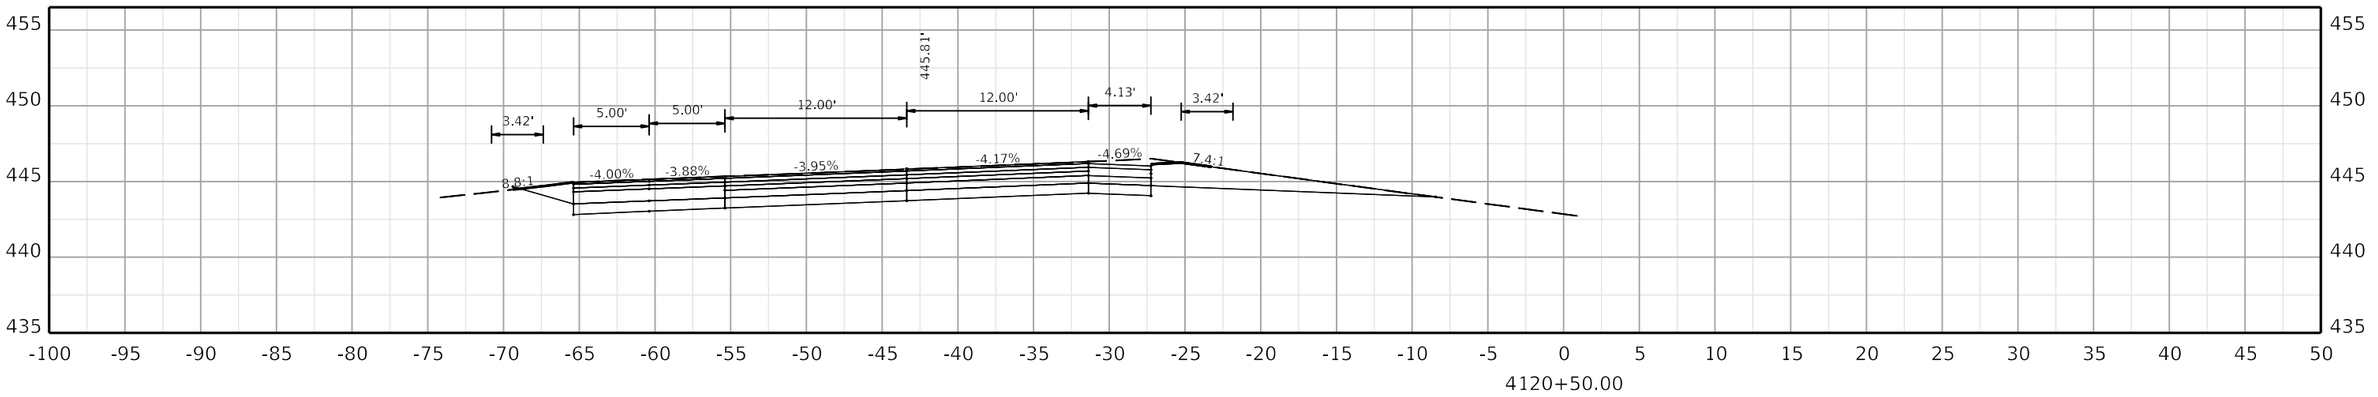

COMMONWEALTH OF KENTUCKY
DEPARTMENT OF HIGHWAYS
TEAM KENTUCKY TRANSPORTATION COMPANY

DRAWING TITLE:


HORIZONTAL SCALE
SCALE: 1" = 5'


0' 5' 10' 20'


STA. 4120+50.00 TO STA. 4121+50.00

ITEM NO. COUNTY OF

SHEET NO.
4120+50.00

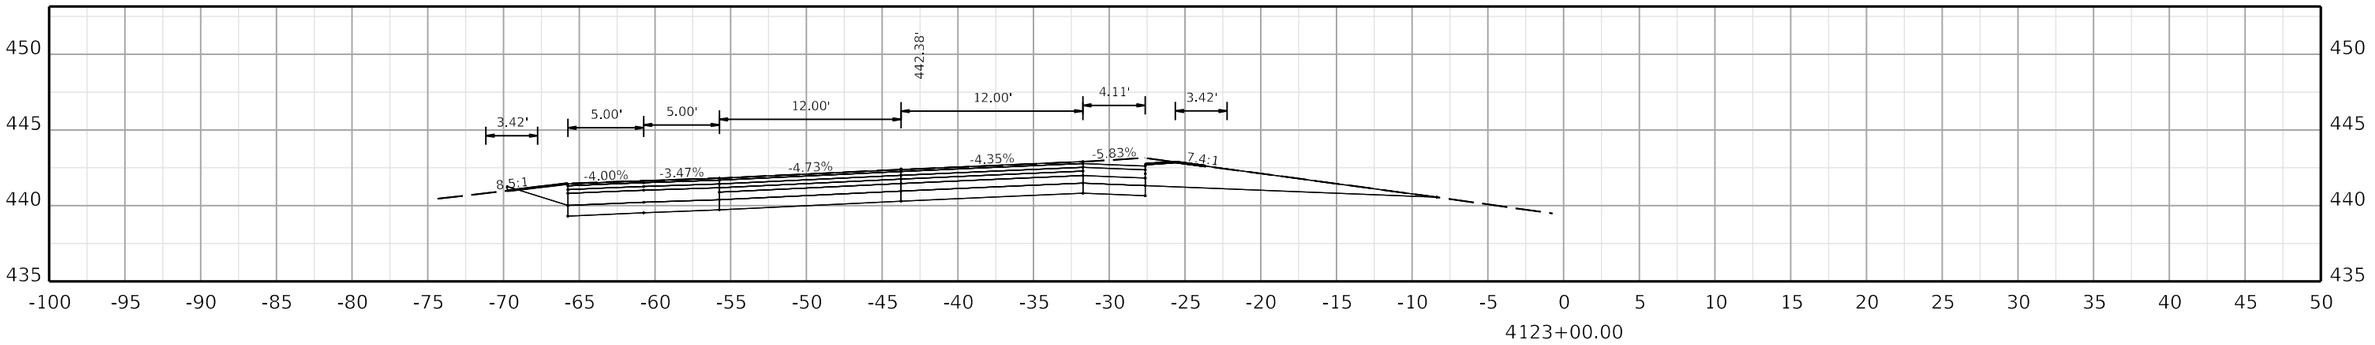

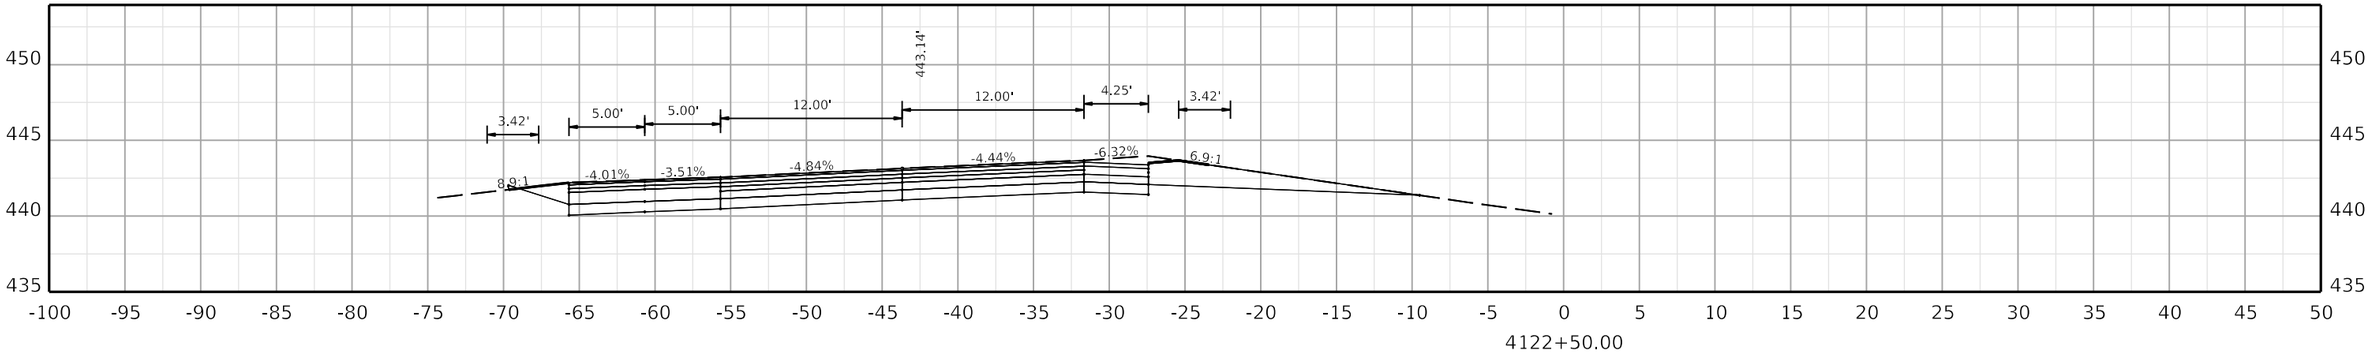

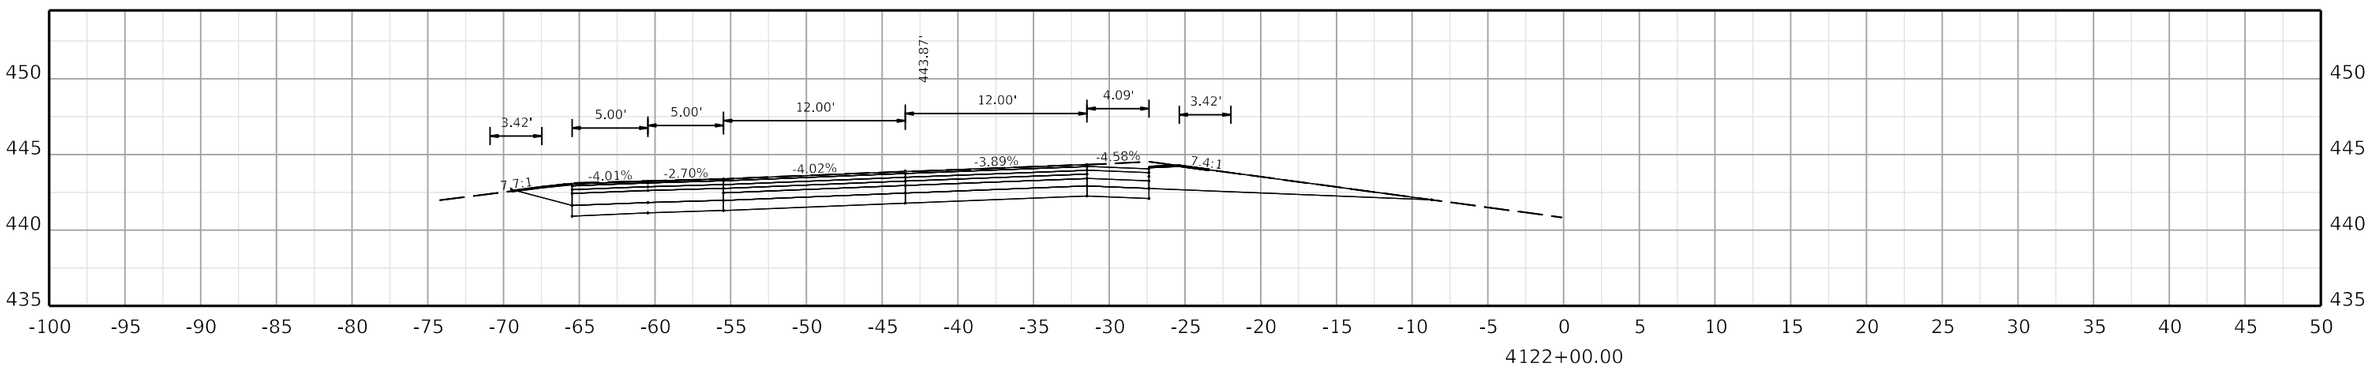

COMMONWEALTH OF KENTUCKY
DEPARTMENT OF HIGHWAYS
TEAM KENTUCKY

DRAWING TITLE:


HORIZONTAL SCALE
SCALE: 1" = 5'


0' 5' 10' 20'


STA. 4122+00.00 TO STA. 4123+00.00

ITEM NO. COUNTY OF

SHEET NO.
4122+00.00

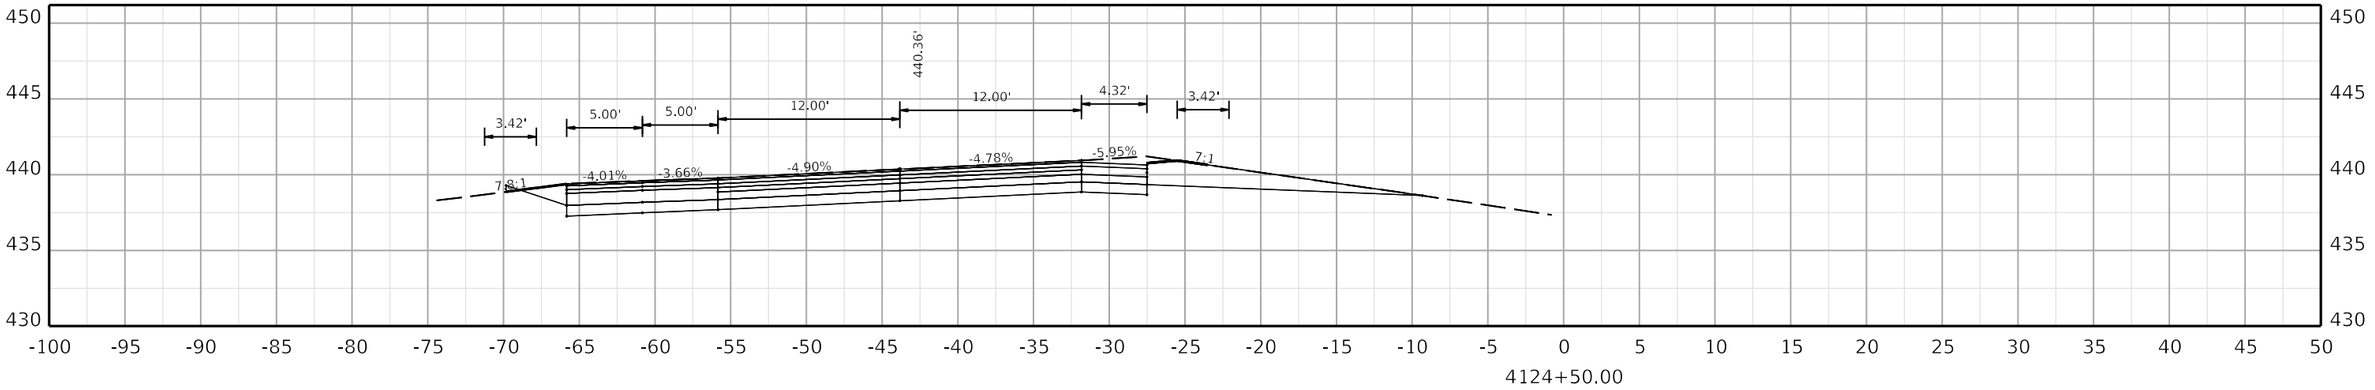

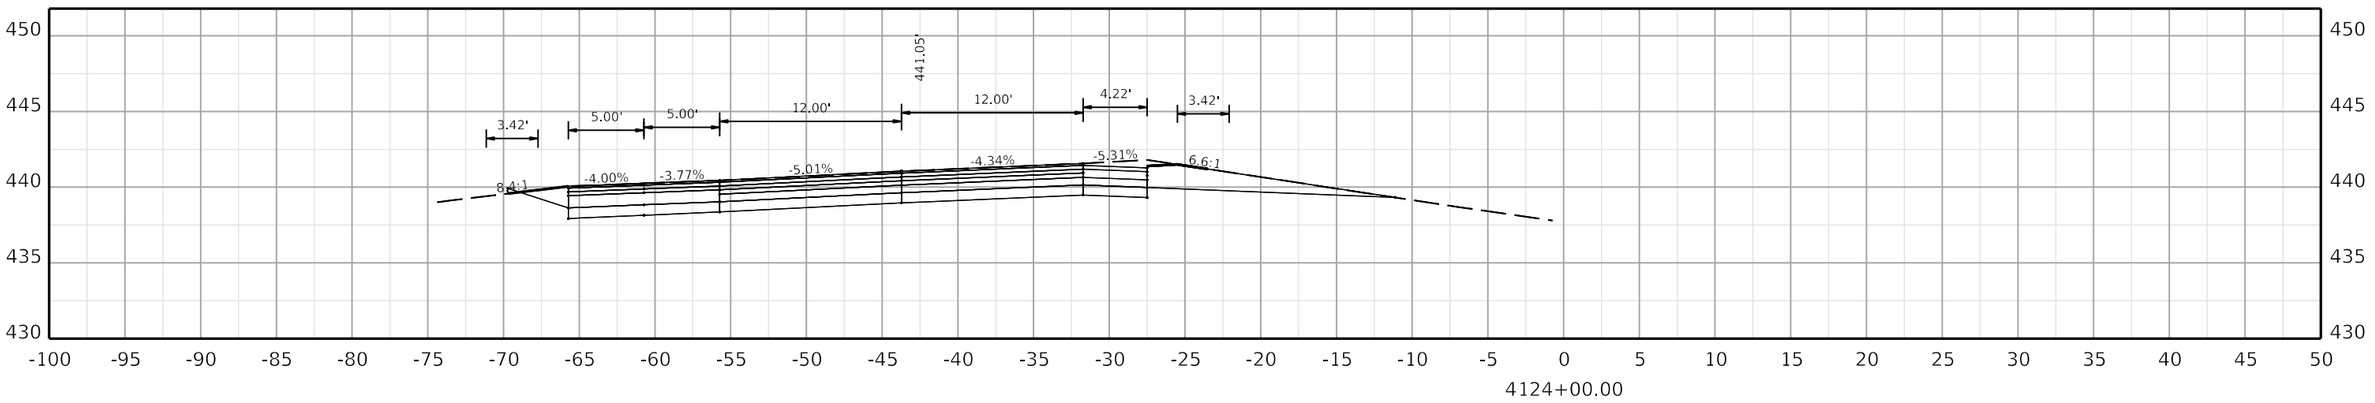

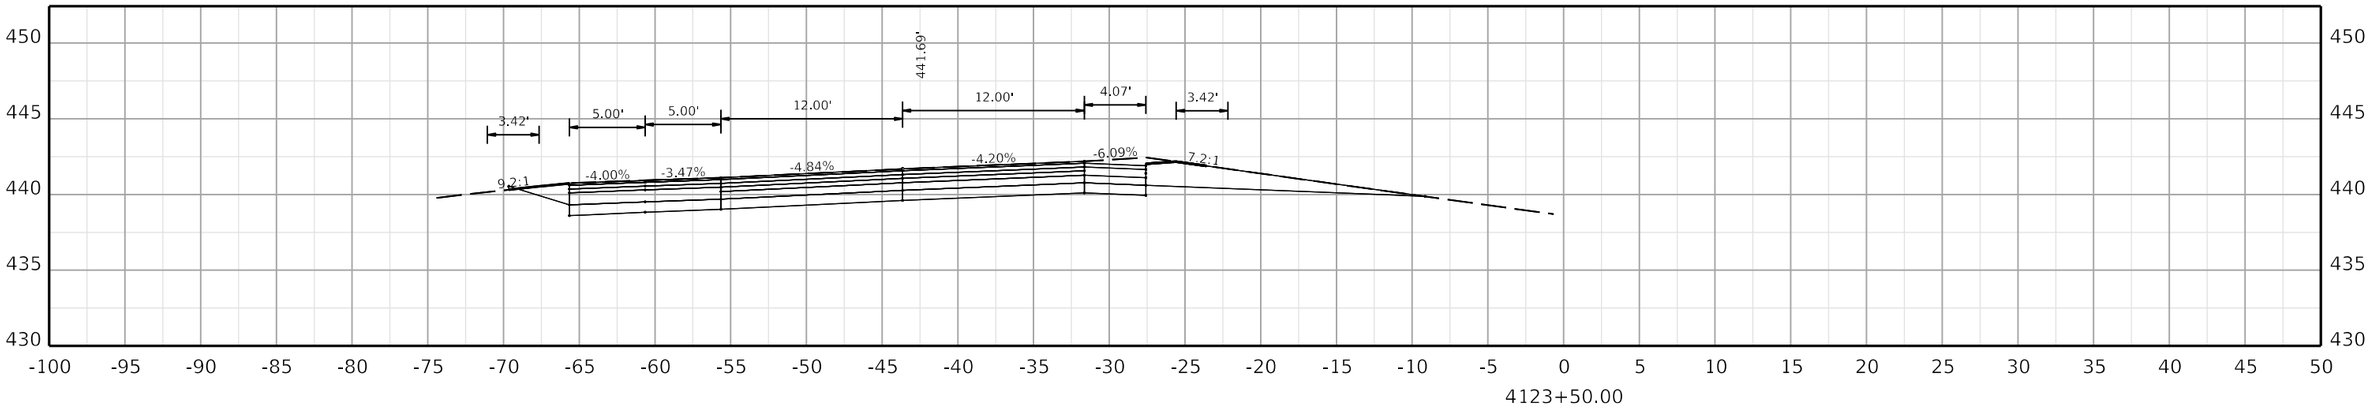

COMMONWEALTH OF KENTUCKY
DEPARTMENT OF HIGHWAYS

TEAM KENTUCKY

DRAWING TITLE:


HORIZONTAL SCALE
SCALE: 1" = 5'


0' 5' 10' 20'


STA. 4123+50.00 TO STA. 4124+50.00

ITEM NO. COUNTY OF

SHEET NO.
4123+50.00

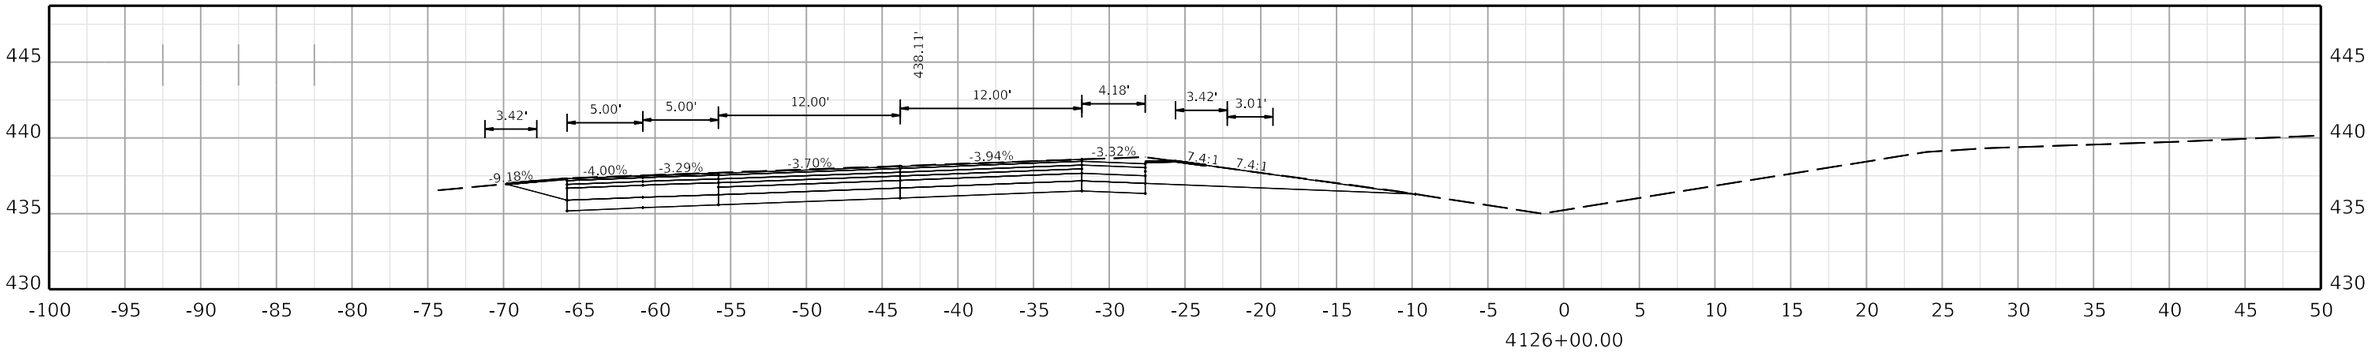

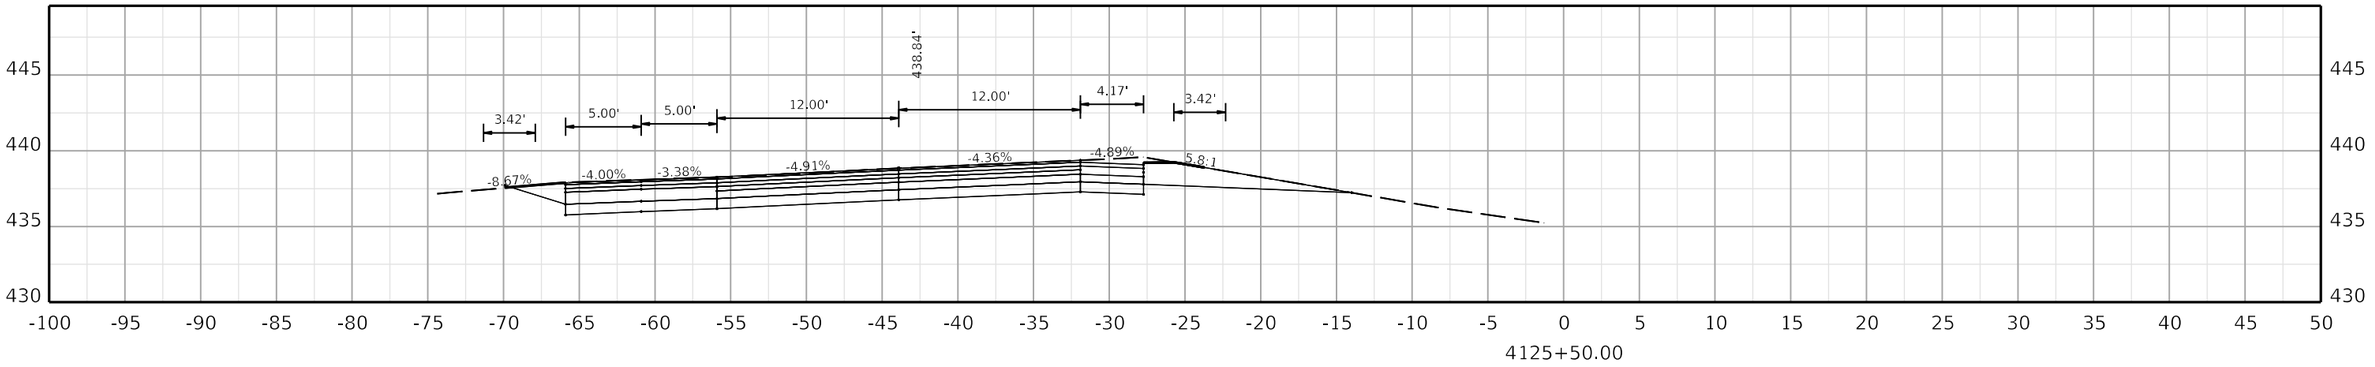

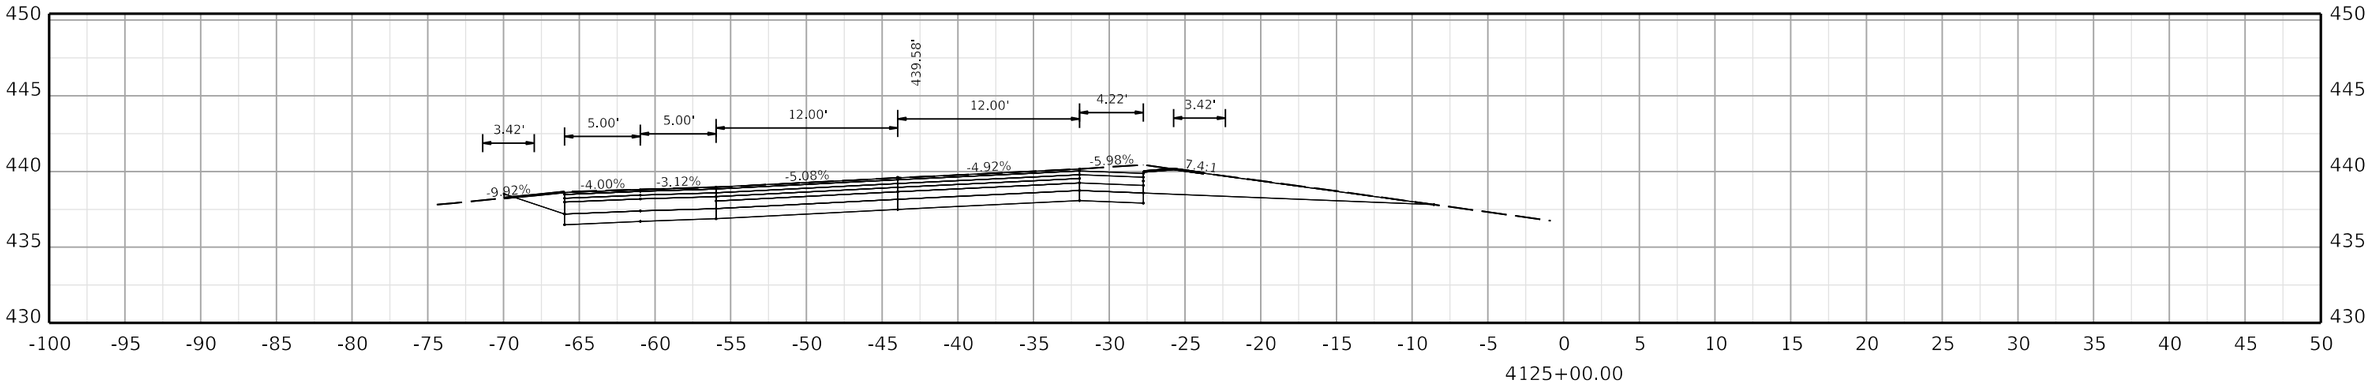

COMMONWEALTH OF KENTUCKY
DEPARTMENT OF HIGHWAYS
TEAM KENTUCKY

DRAWING TITLE:


HORIZONTAL SCALE
SCALE: 1" = 5'


0' 5' 10' 20'


STA. 4125+00.00 TO STA. 4126+00.00

ITEM NO. COUNTY OF

SHEET NO. 4125+00.00

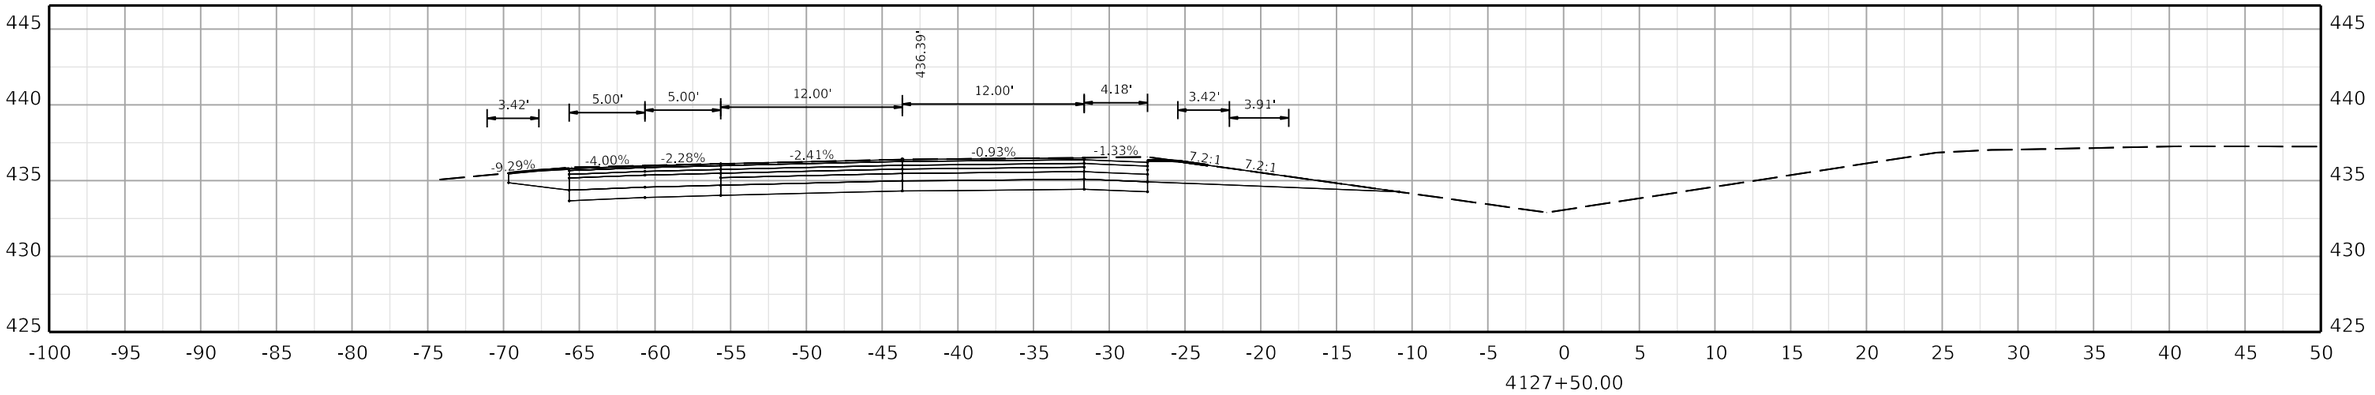

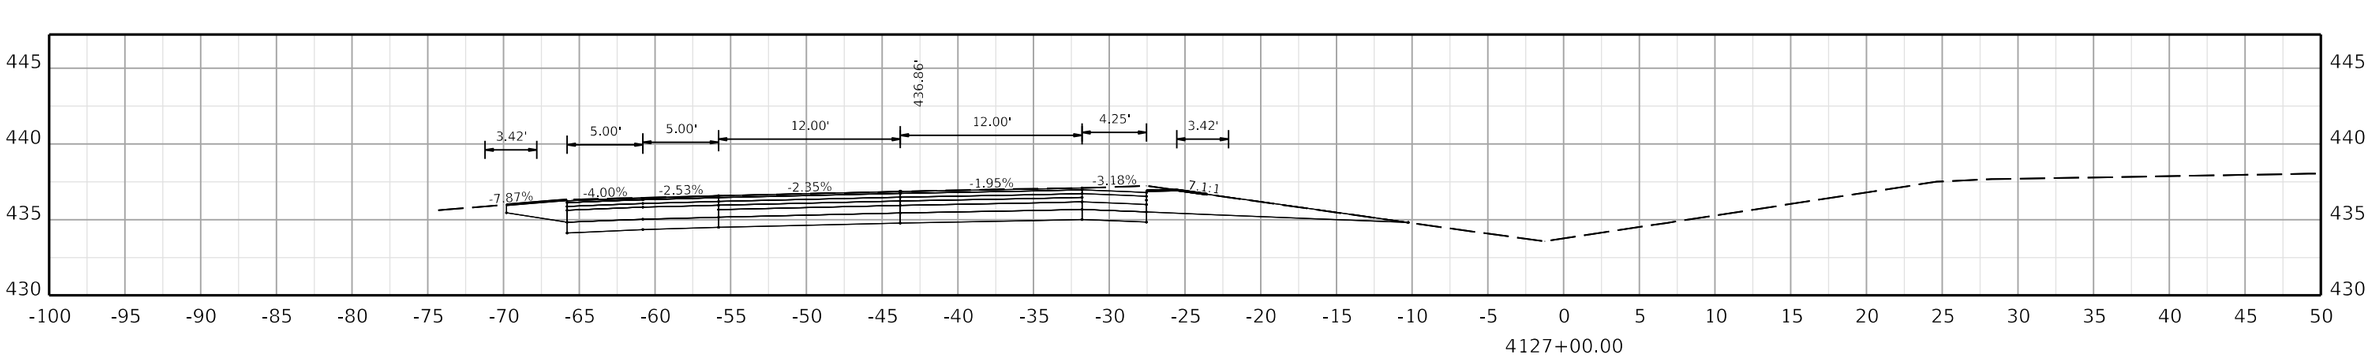

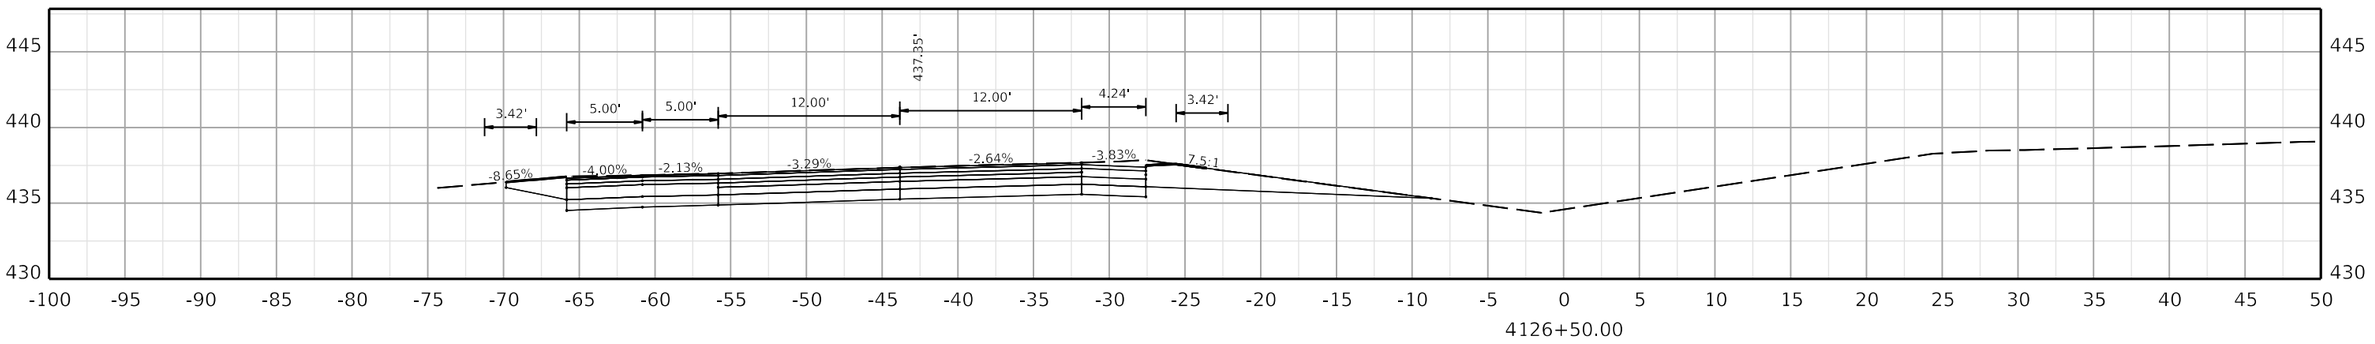

COMMONWEALTH OF KENTUCKY
DEPARTMENT OF HIGHWAYS

TEAM KENTUCKY

DRAWING TITLE:

HORIZONTAL SCALE
SCALE: 1" = 5'


0' 5' 10' 20'


STA. 4126+50.00 TO STA. 4127+50.00


ITEM NO.

COUNTY OF

SHEET NO.
4126+50.00

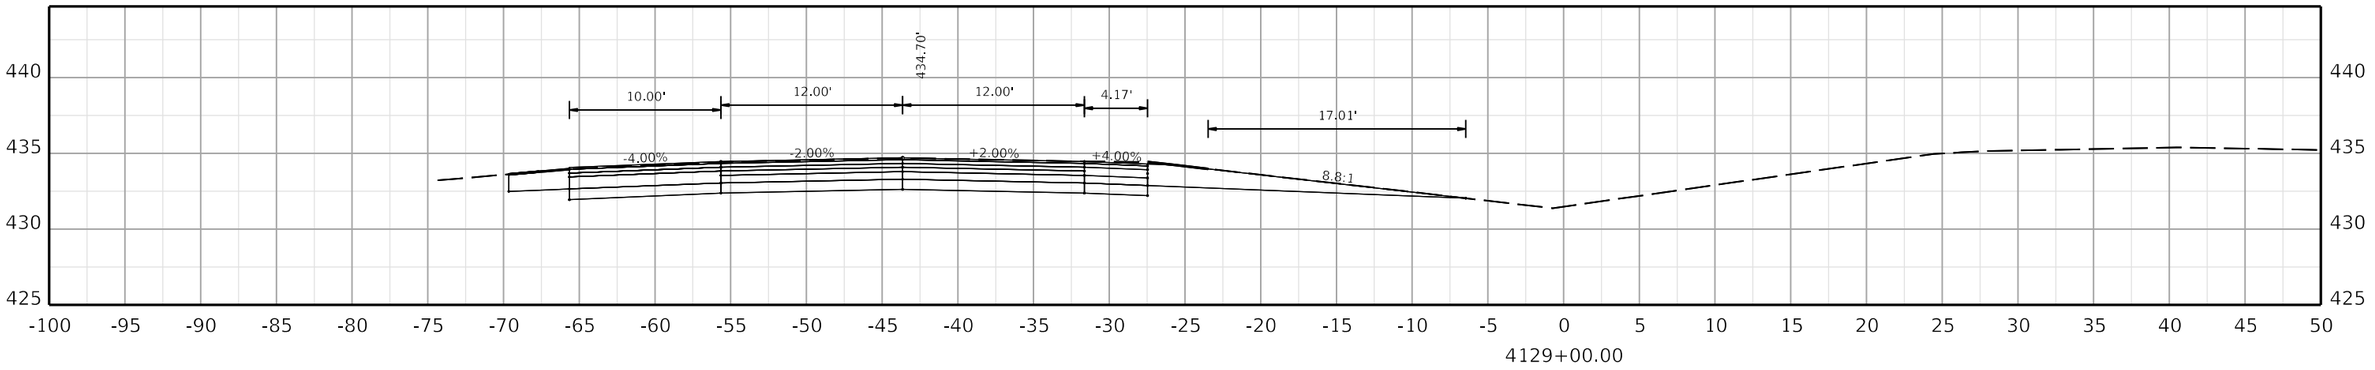

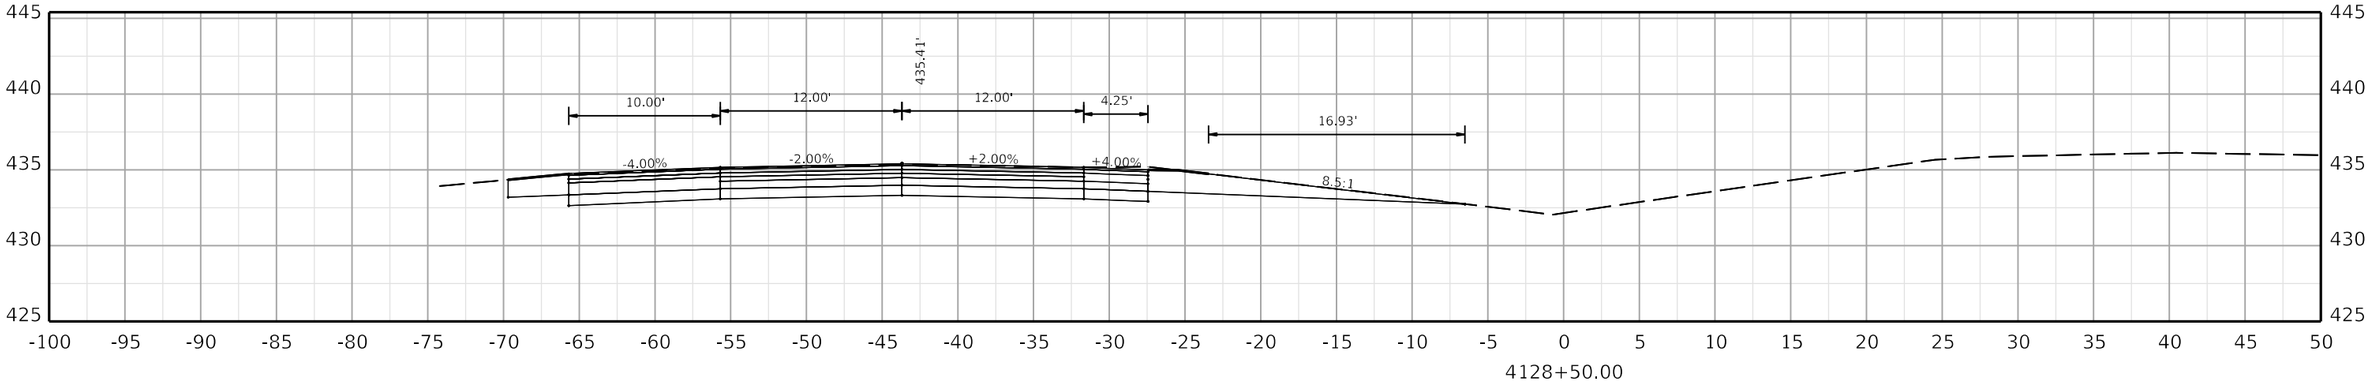

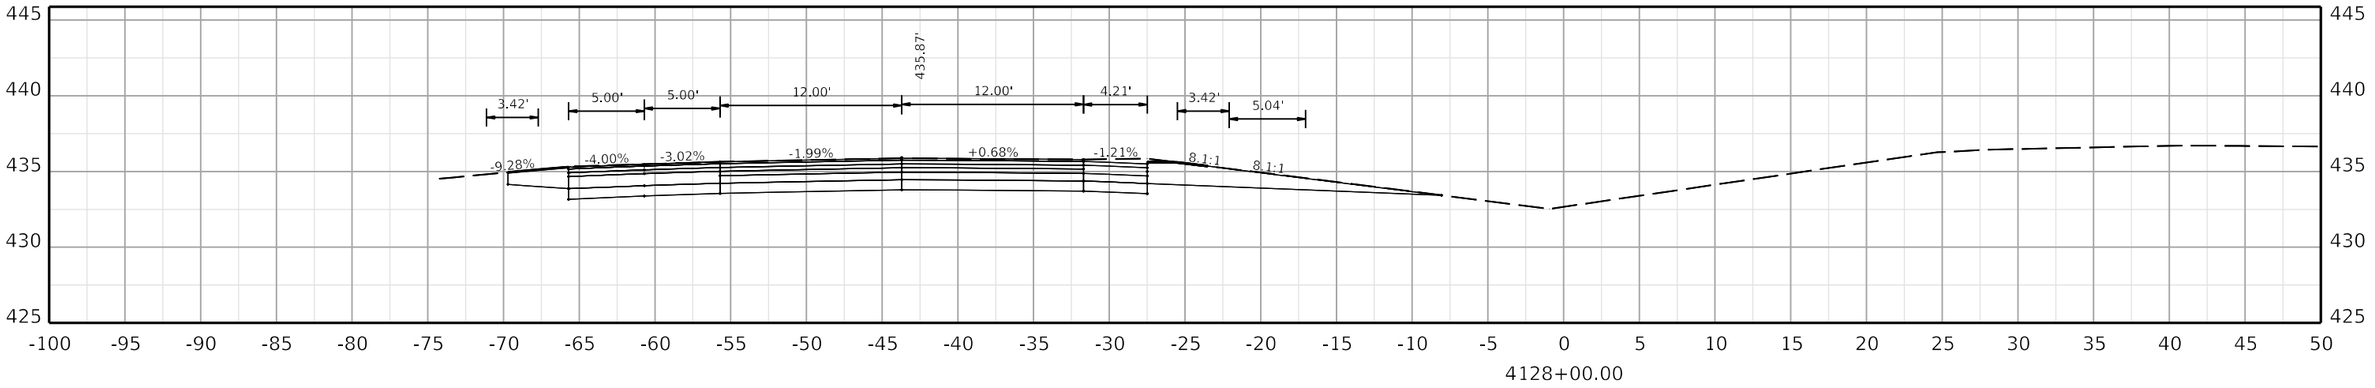

COMMONWEALTH OF KENTUCKY
DEPARTMENT OF HIGHWAYS

TEAM KENTUCKY TRANSPORTATION CABINET

DRAWING TITLE:

HORIZONTAL SCALE
SCALE: 1" = 5'


0' 5' 10' 20'


STA. 4128+00.00 TO STA. 4129+00.00


ITEM NO.

COUNTY OF

SHEET NO.
4128+00.00

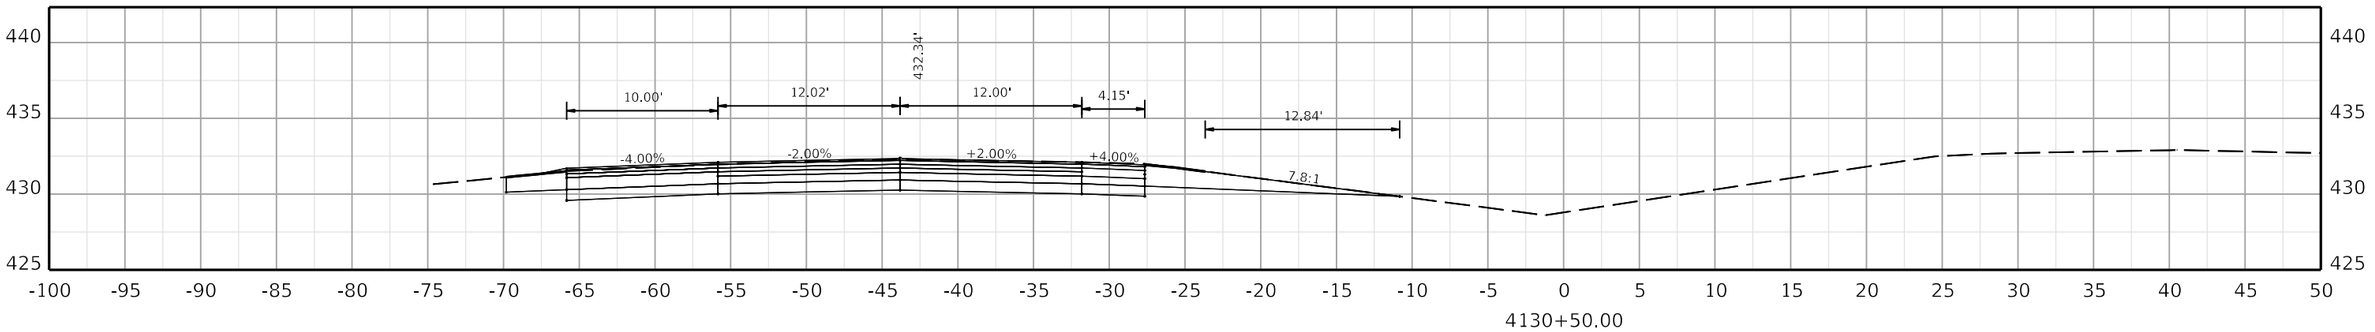

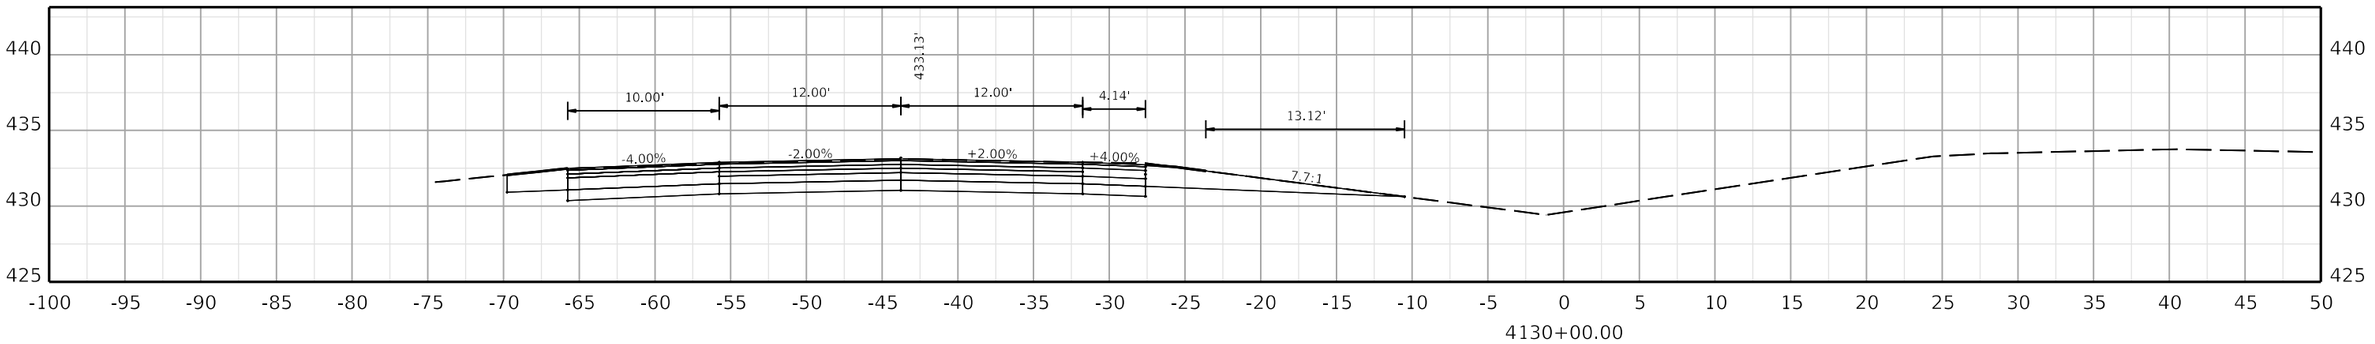

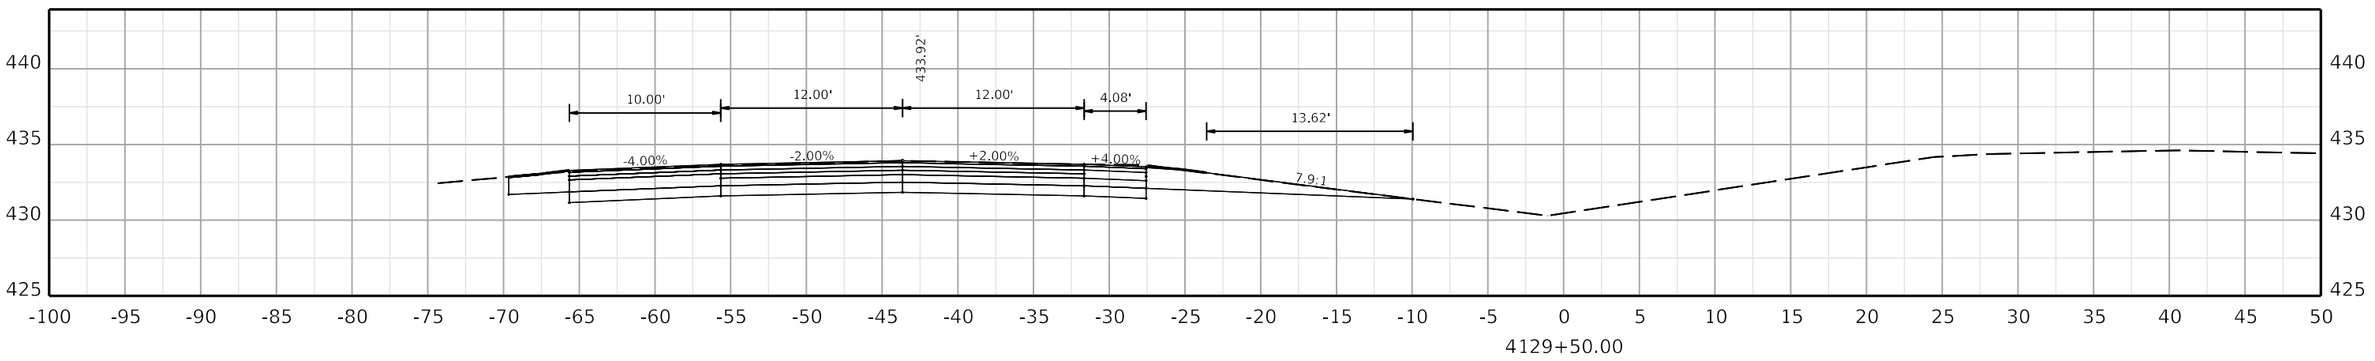

COMMONWEALTH OF KENTUCKY
DEPARTMENT OF HIGHWAYS

TEAM KENTUCKY

DRAWING TITLE:


HORIZONTAL SCALE
SCALE: 1" = 5'


0' 5' 10' 20'


STA. 4129+50.00 TO STA. 4130+50.00

ITEM NO. COUNTY OF

SHEET NO.
4129+50.00

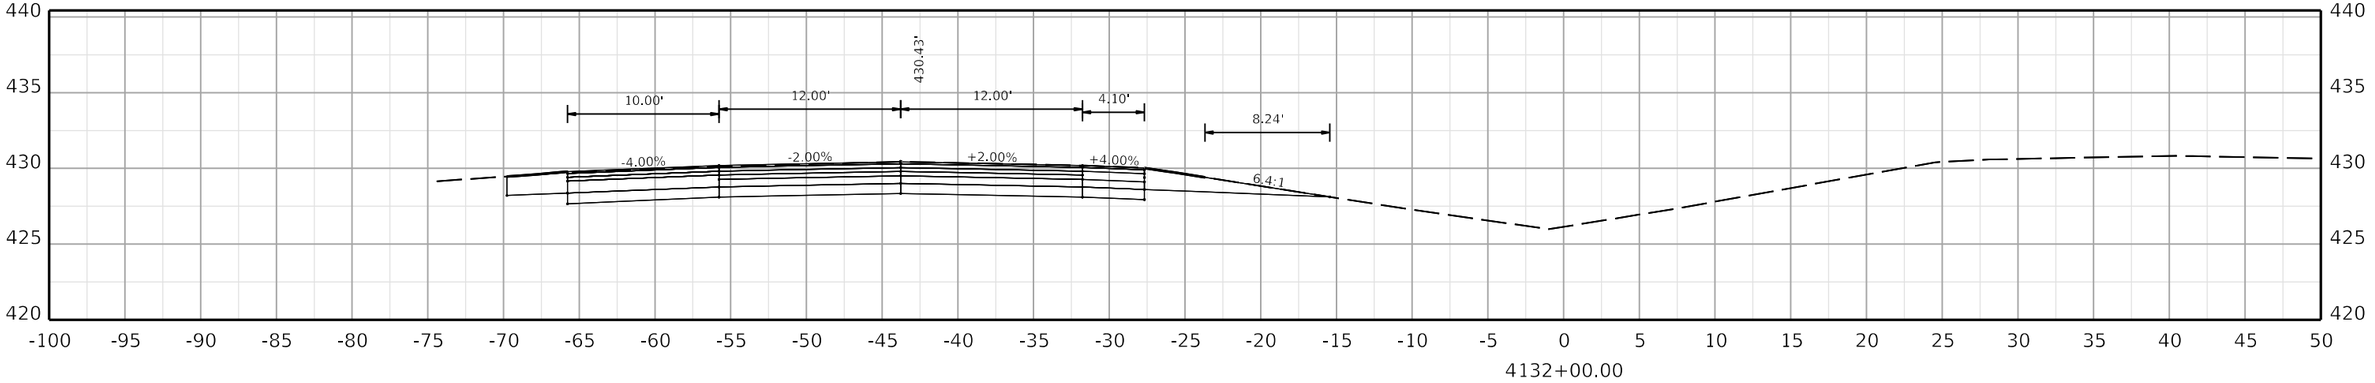

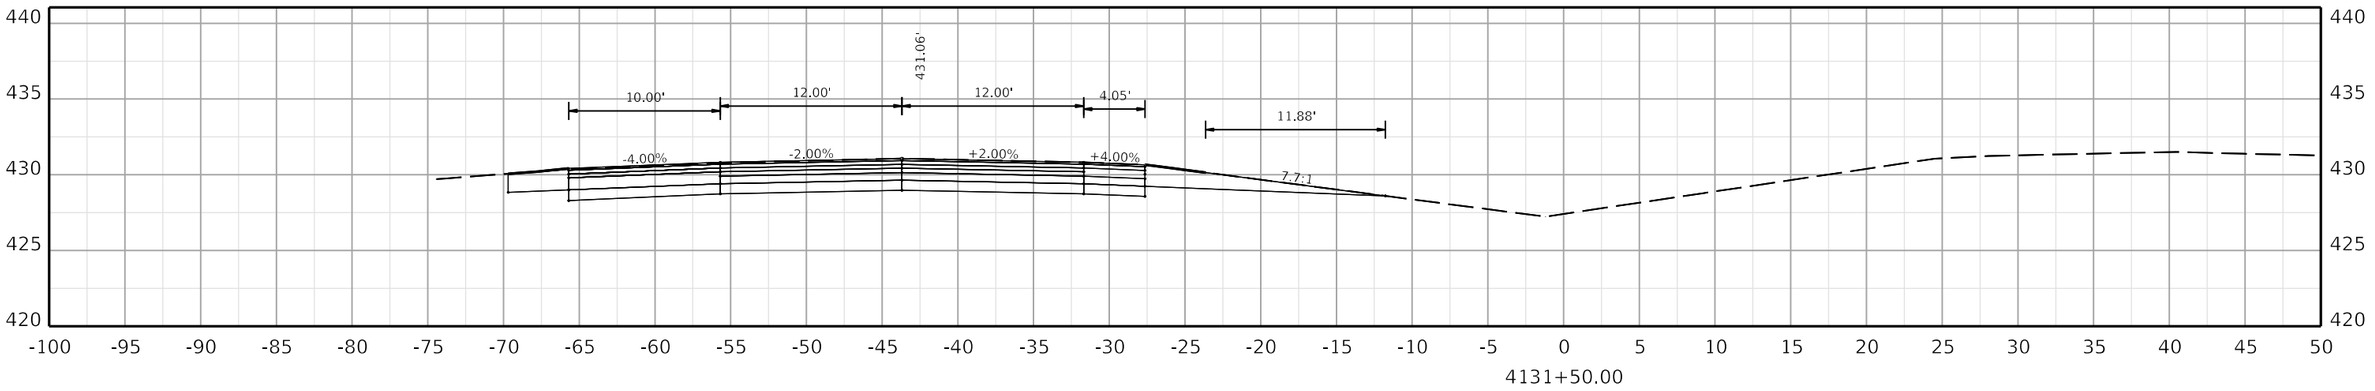

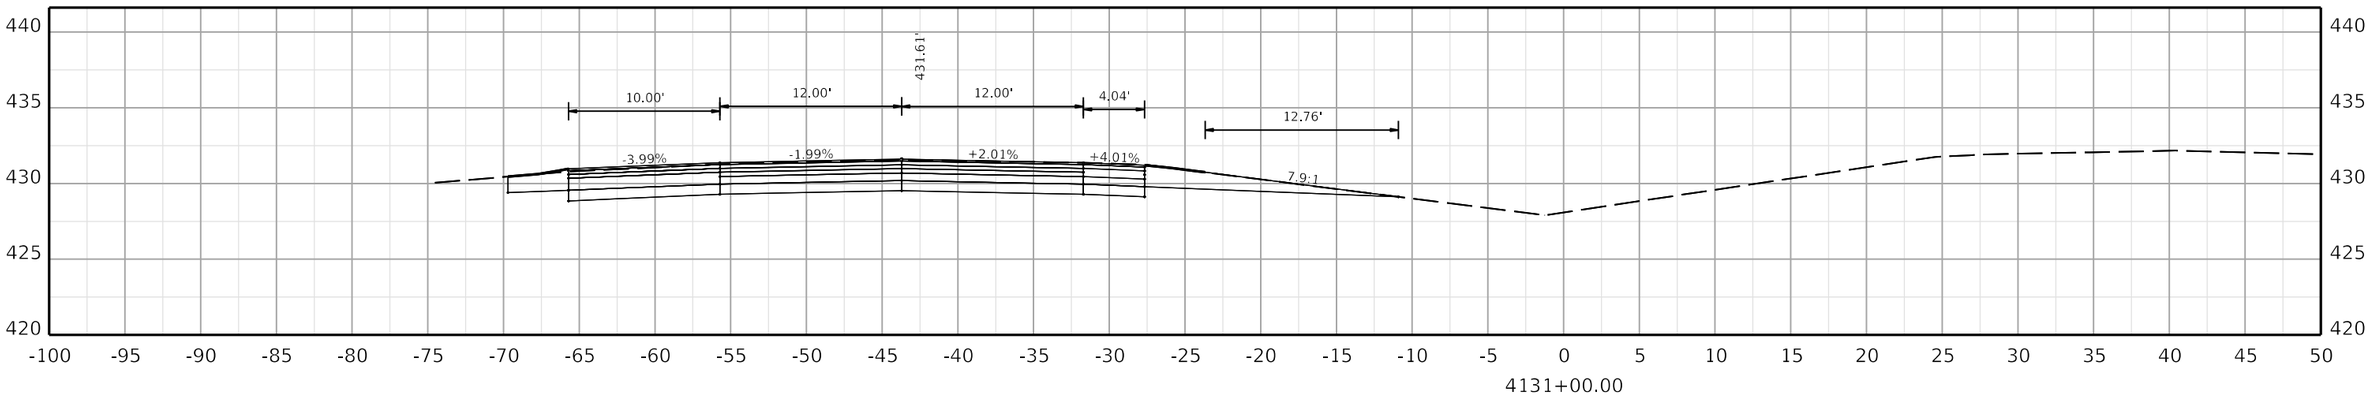

COMMONWEALTH OF KENTUCKY
DEPARTMENT OF HIGHWAYS
TEAM KENTUCKY

DRAWING TITLE:


HORIZONTAL SCALE
SCALE: 1" = 5'


0' 5' 10' 20'


STA. 4131+00.00 TO STA. 4132+00.00

ITEM NO. COUNTY OF

SHEET NO. 4131+00.00

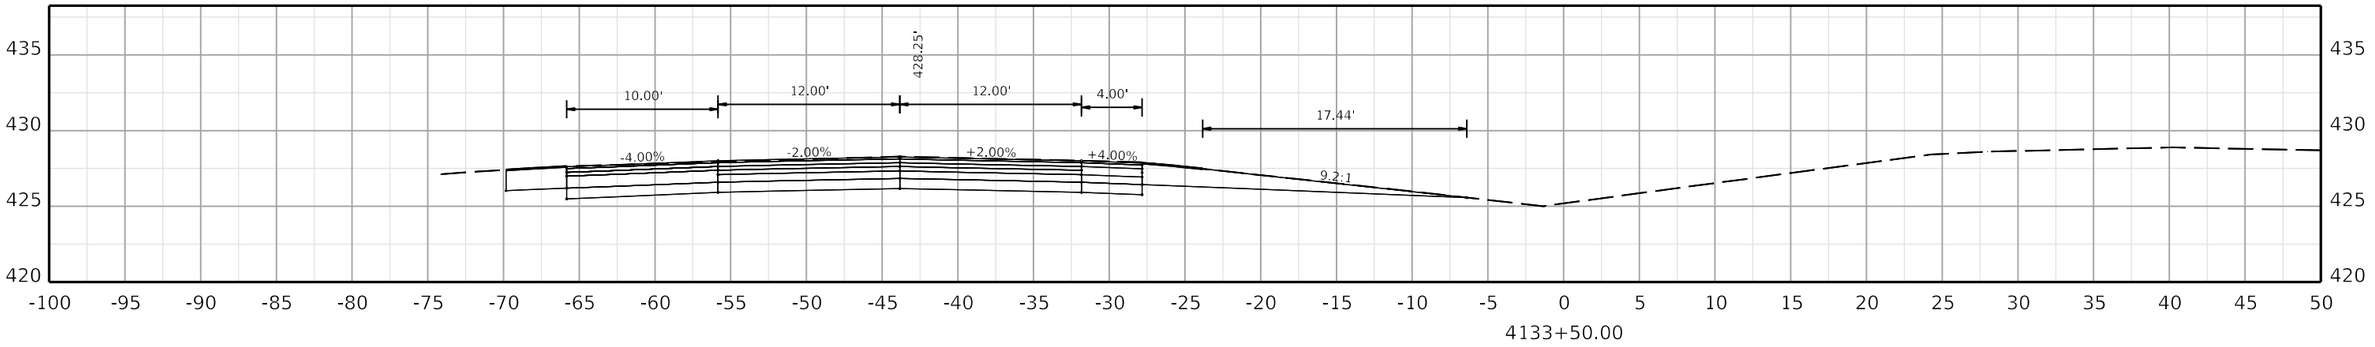

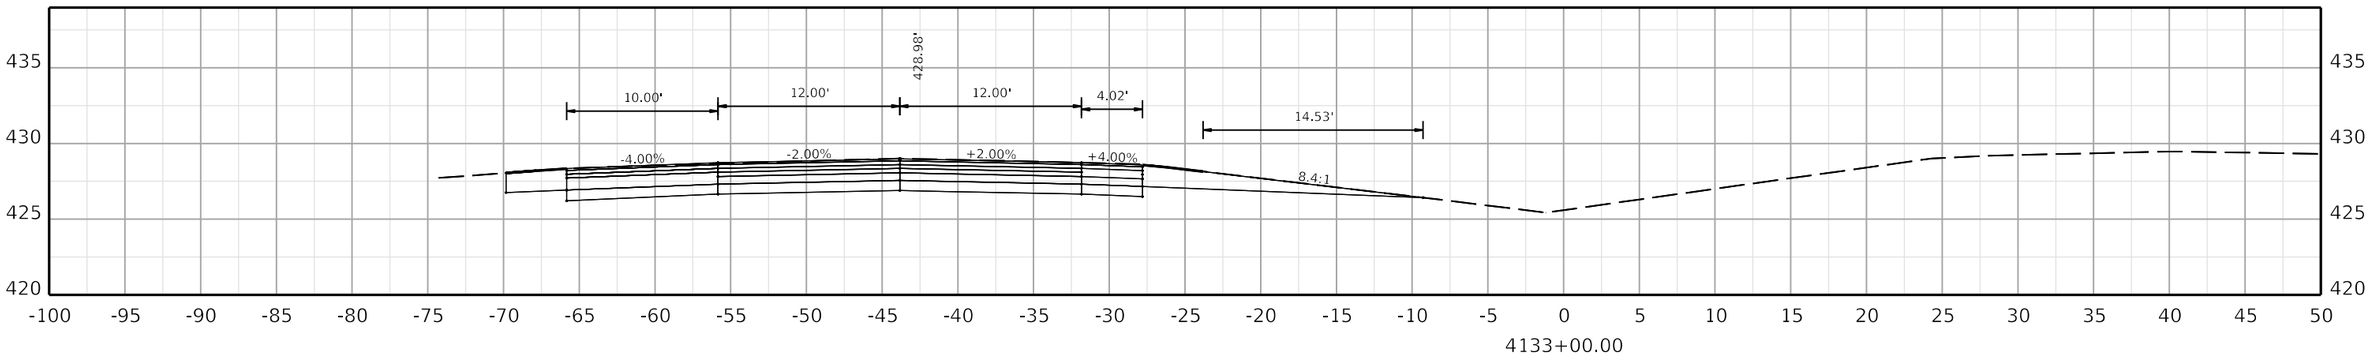

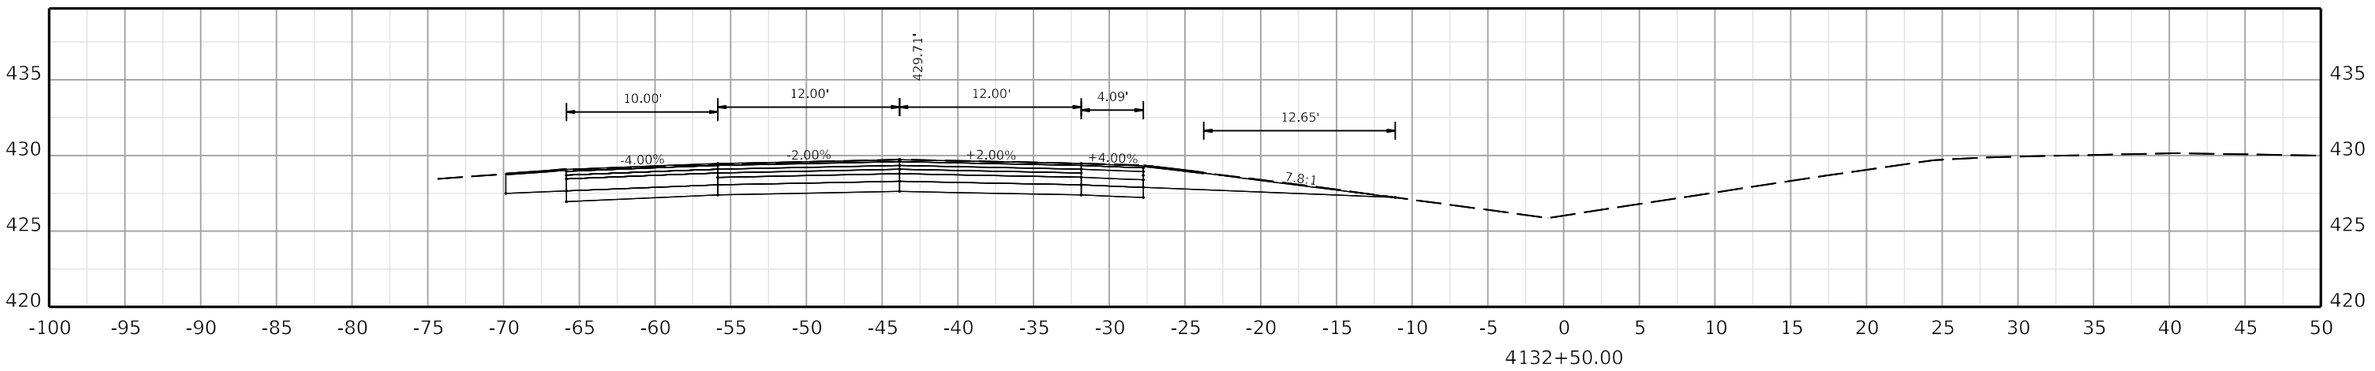

COMMONWEALTH OF KENTUCKY
DEPARTMENT OF HIGHWAYS

TEAM KENTUCKY

DRAWING TITLE:


HORIZONTAL SCALE
SCALE: 1" = 5'


0' 5' 10' 20'


STA. 4132+50.00 TO STA. 4133+50.00

ITEM NO. COUNTY OF

SHEET NO.
4132+50.00

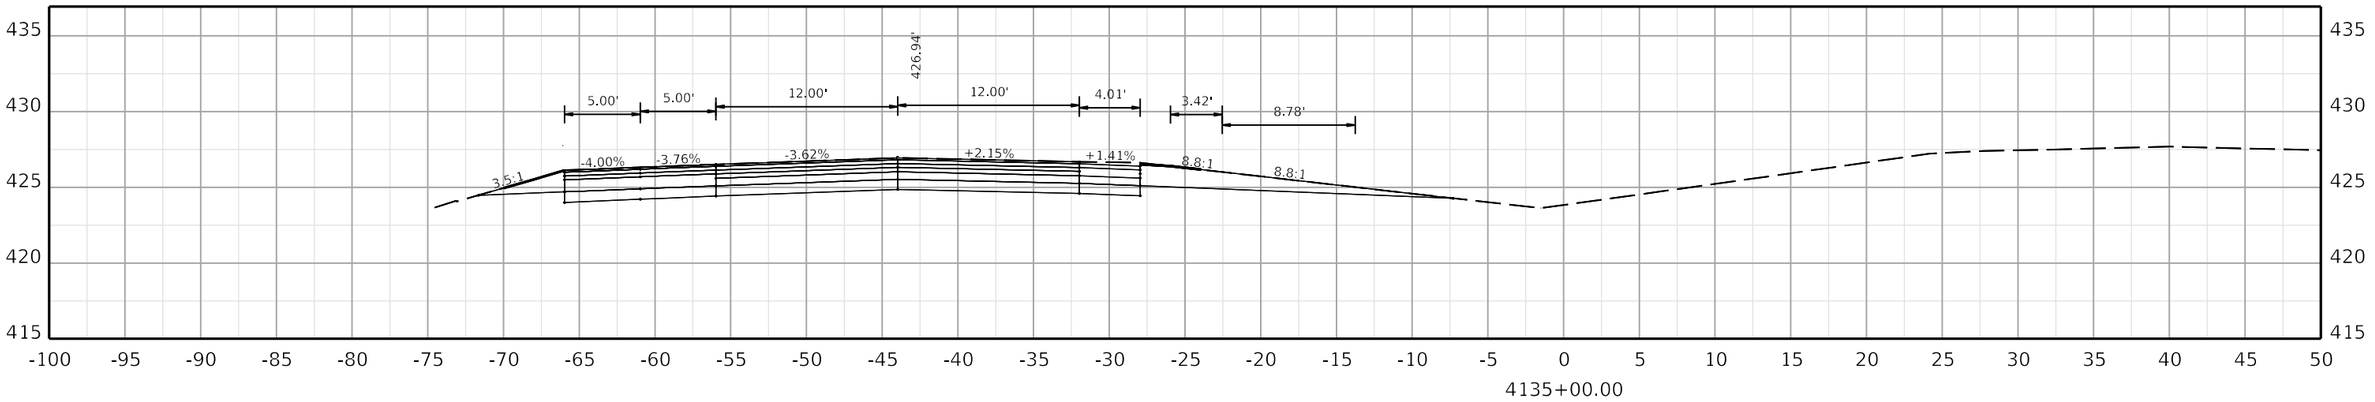

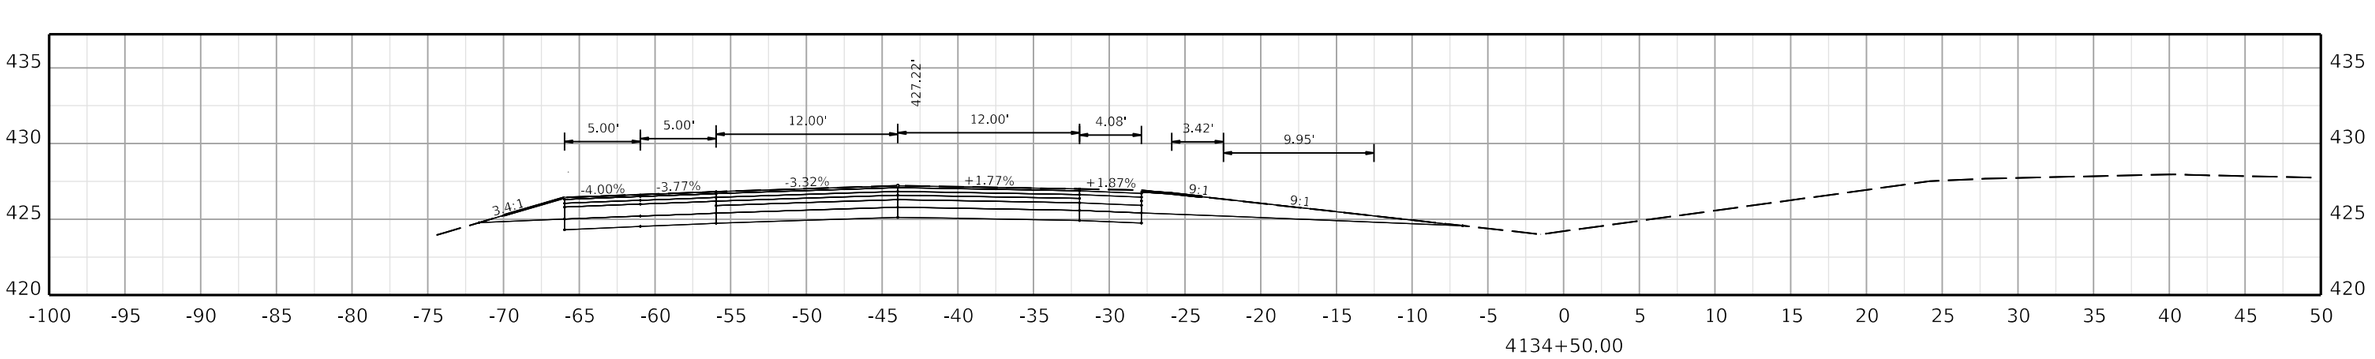

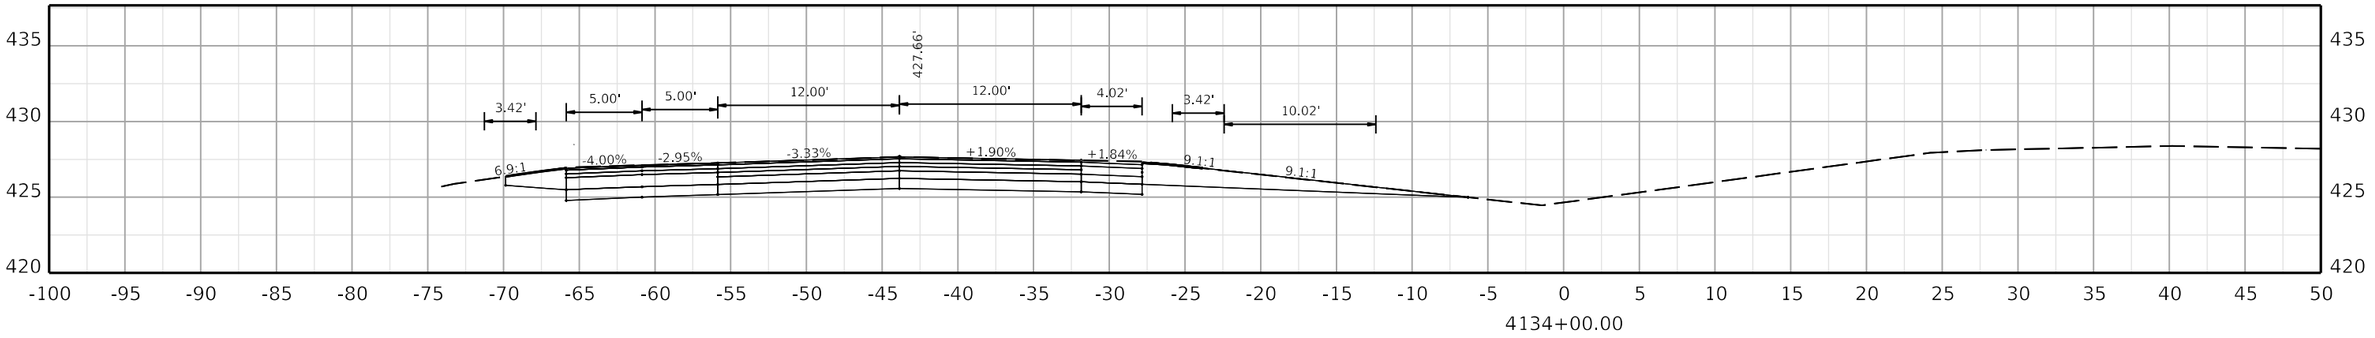

COMMONWEALTH OF KENTUCKY
DEPARTMENT OF HIGHWAYS
TEAM KENTUCKY TRANSPORTATION CABINET

DRAWING TITLE:


HORIZONTAL SCALE
SCALE: 1" = 5'


0' 5' 10' 20'


STA. 4134+00.00 TO STA. 4135+00.00

ITEM NO. COUNTY OF

SHEET NO.
4134+00.00

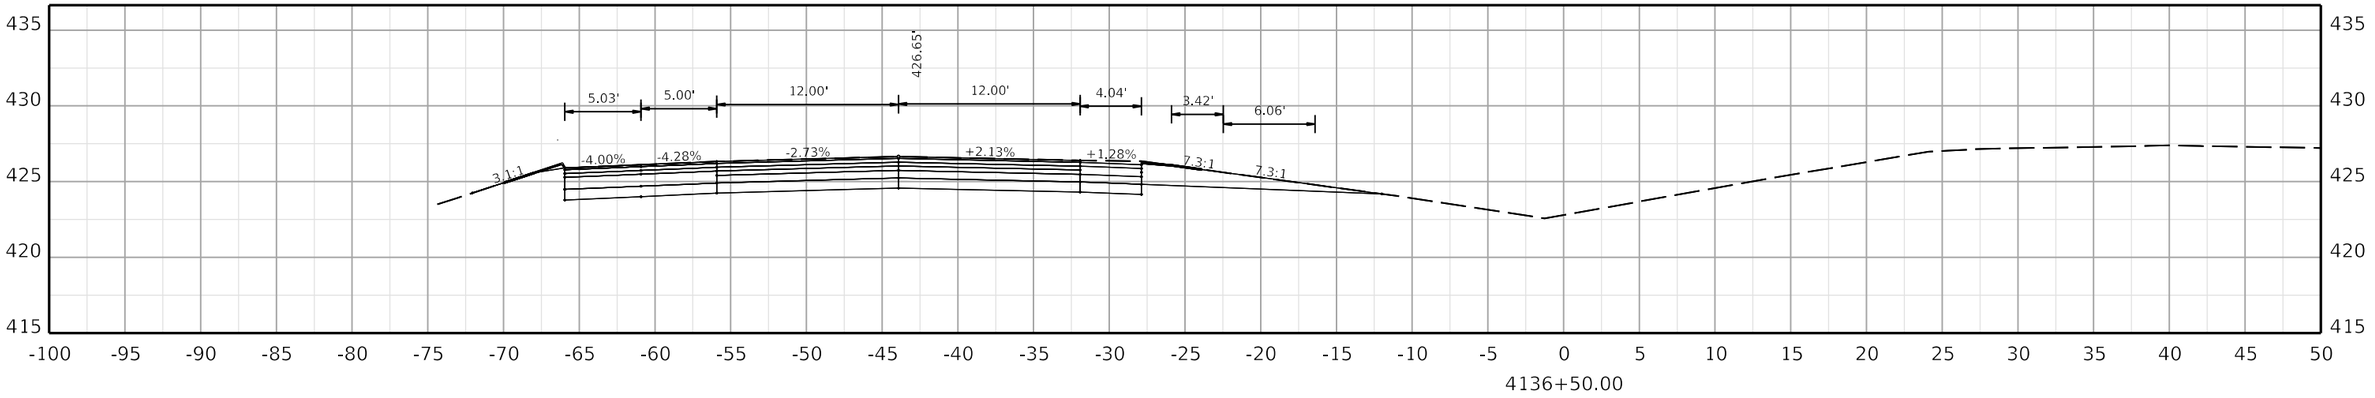

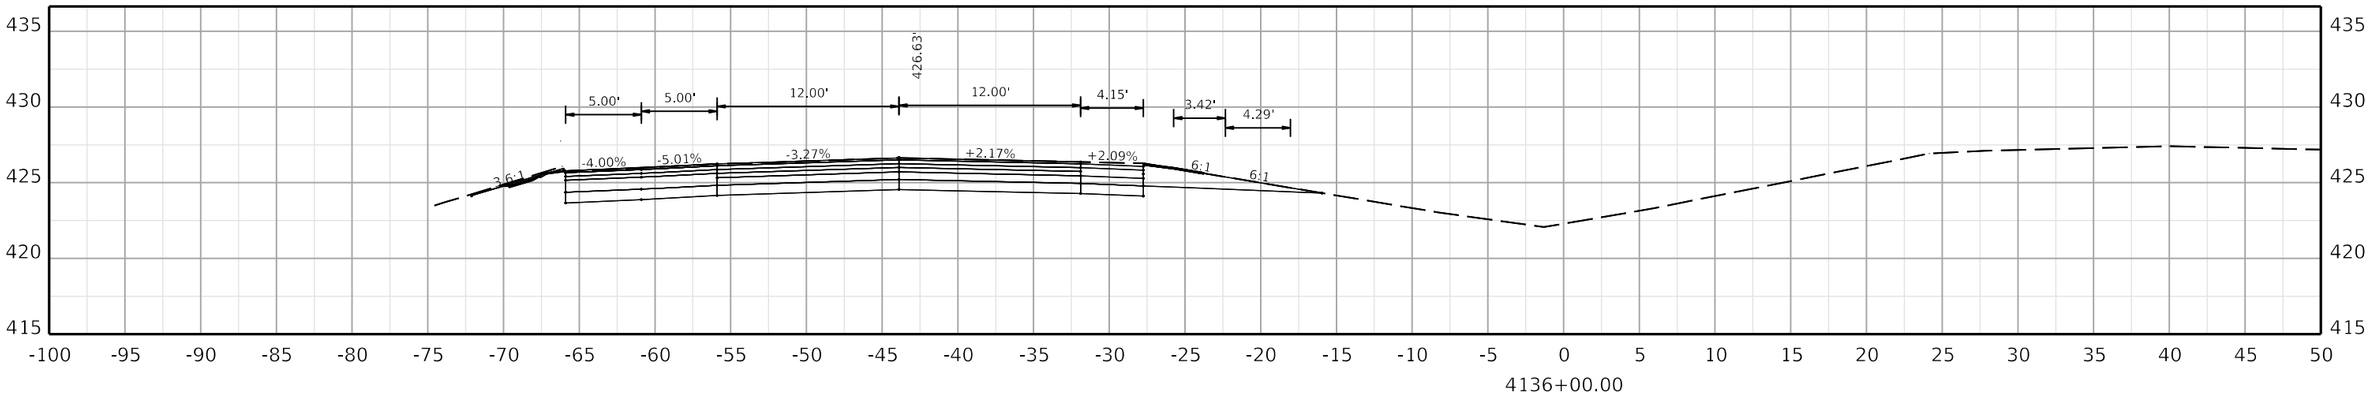

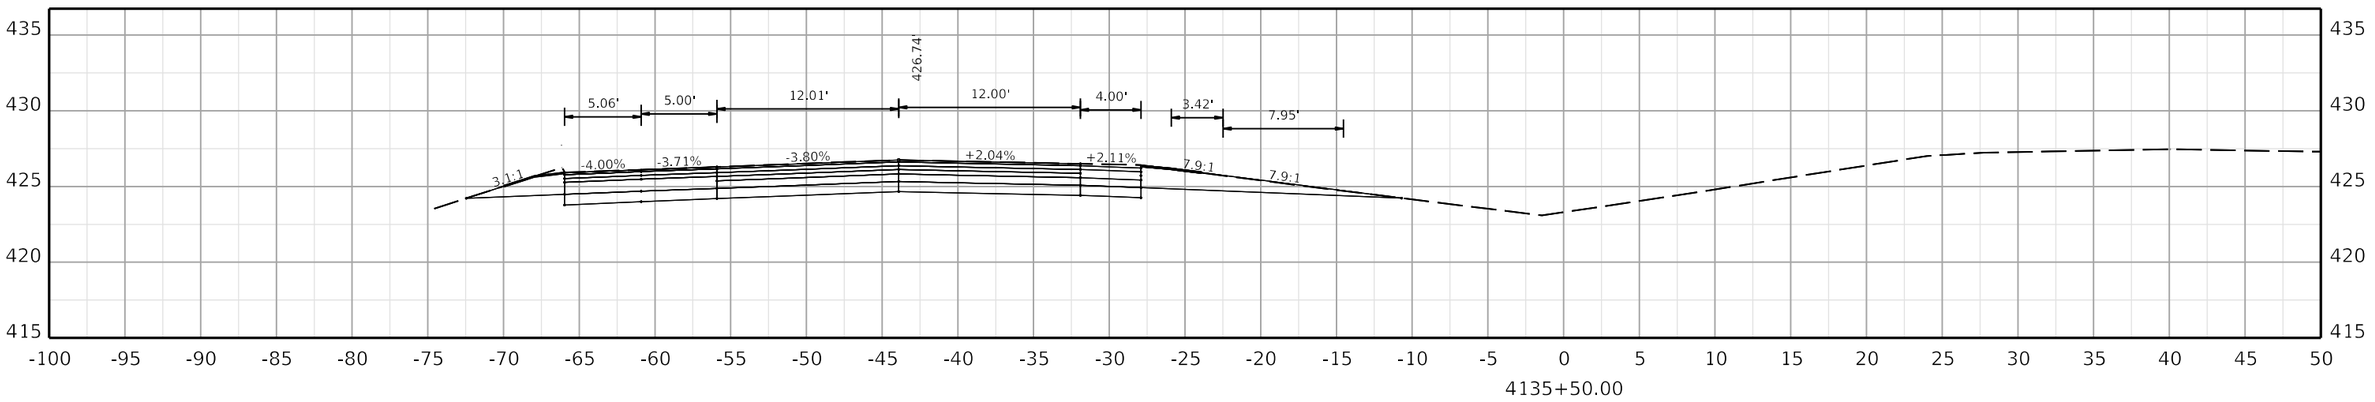

COMMONWEALTH OF KENTUCKY
DEPARTMENT OF HIGHWAYS
TEAM KENTUCKY

DRAWING TITLE:


HORIZONTAL SCALE
SCALE: 1" = 5'


0' 5' 10' 20'


STA. 4135+50.00 TO STA. 4136+50.00

ITEM NO. COUNTY OF

SHEET NO. 4135+50.00

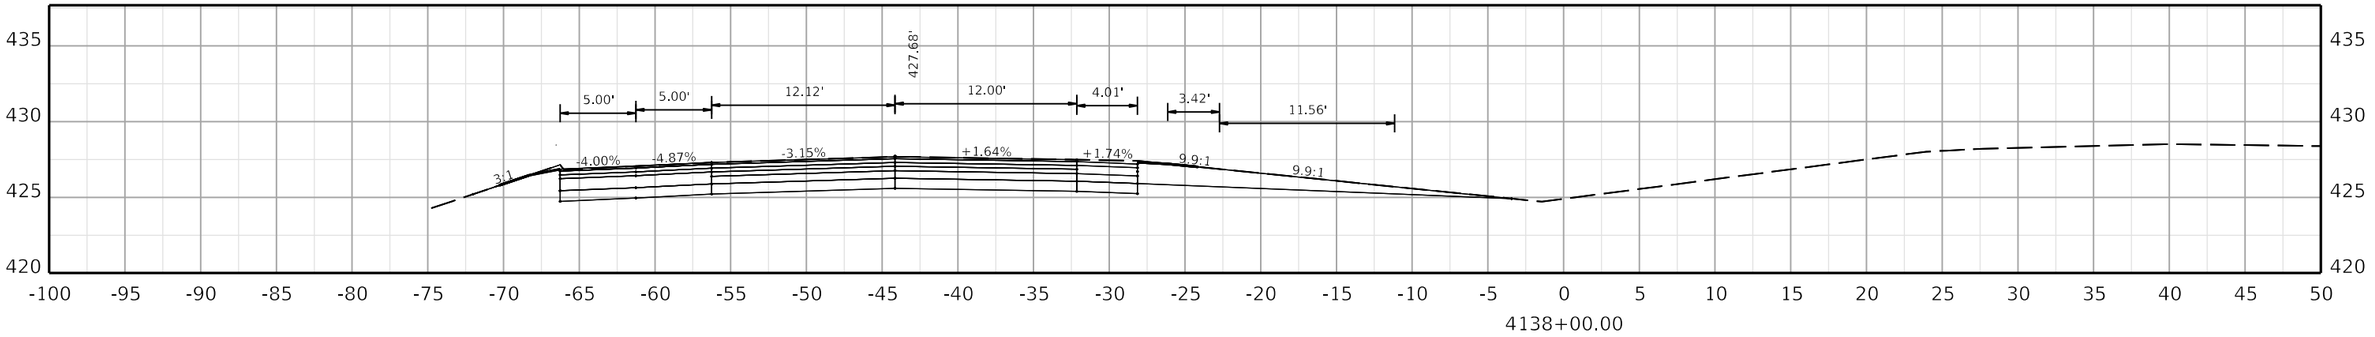

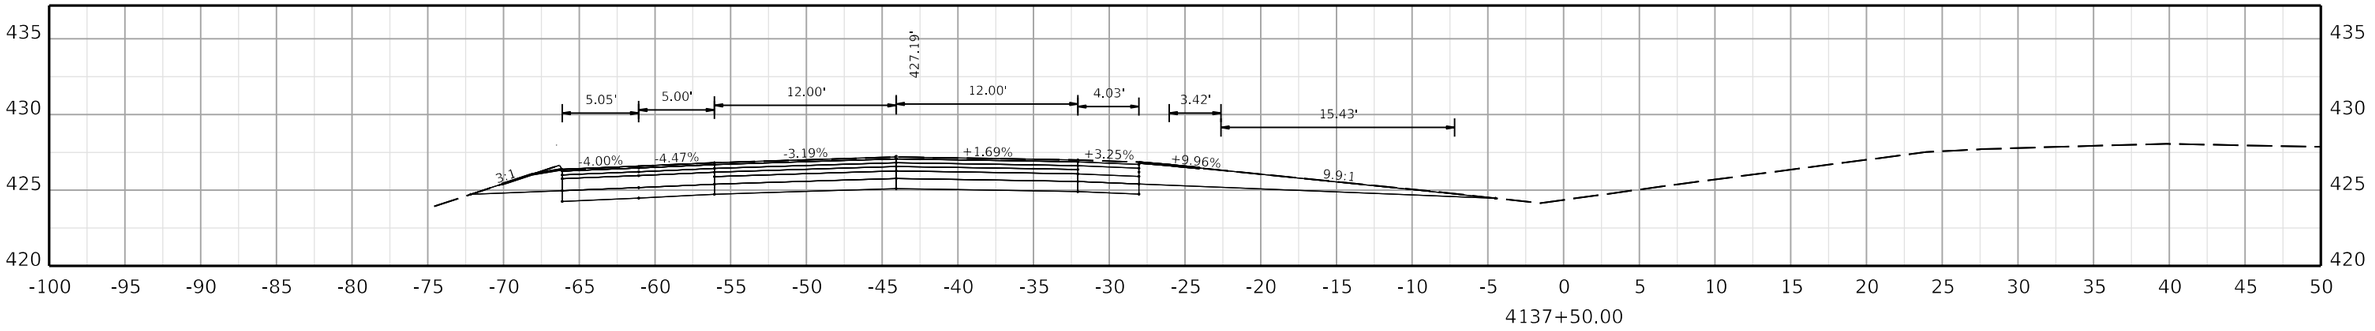

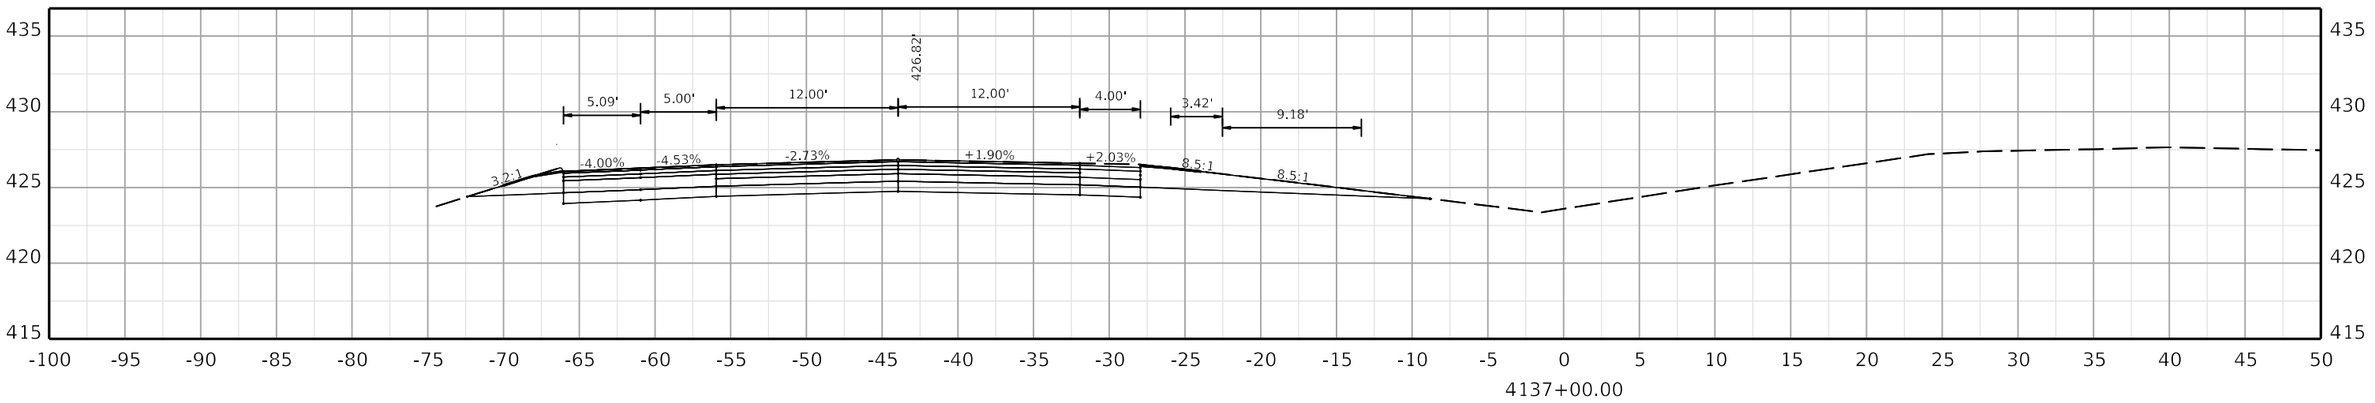

COMMONWEALTH OF KENTUCKY
DEPARTMENT OF HIGHWAYS
TEAM KENTUCKY TRANSPORTATION CABINET

DRAWING TITLE:


HORIZONTAL SCALE
SCALE: 1" = 5'


0' 5' 10' 20'


STA. 4137+00.00 TO STA. 4138+00.00

ITEM NO. COUNTY OF

SHEET NO.
4137+00.00

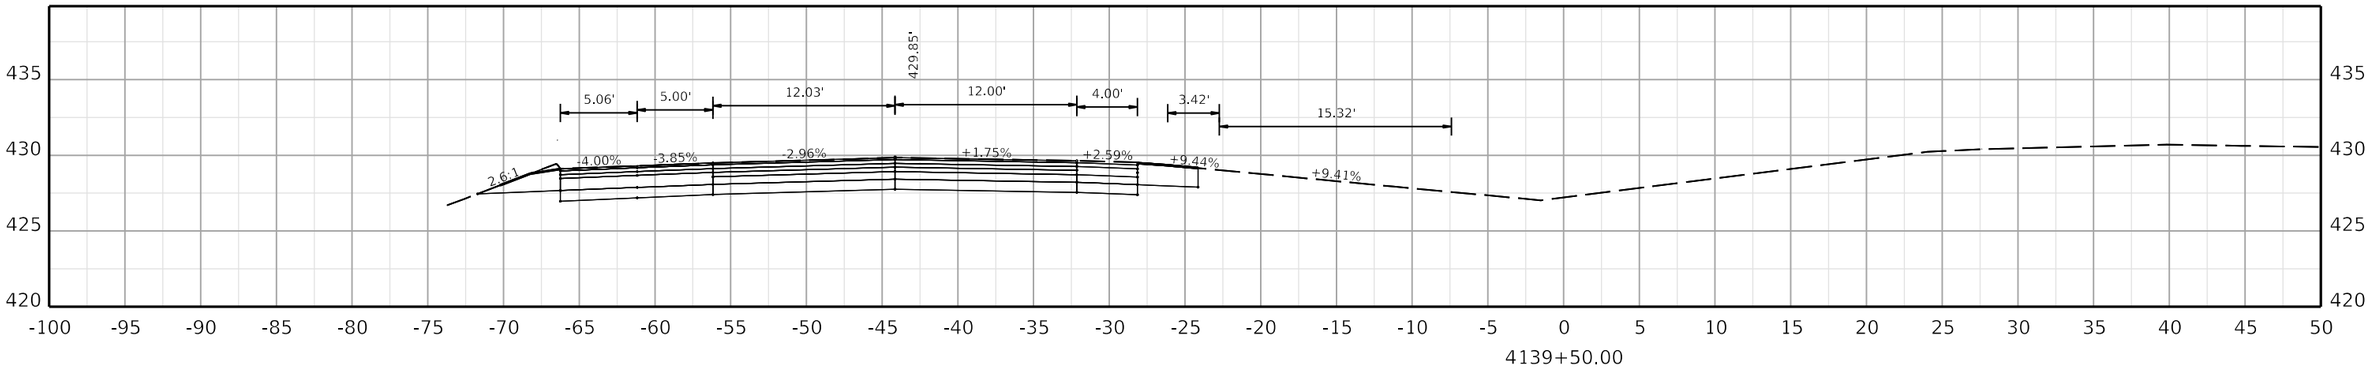

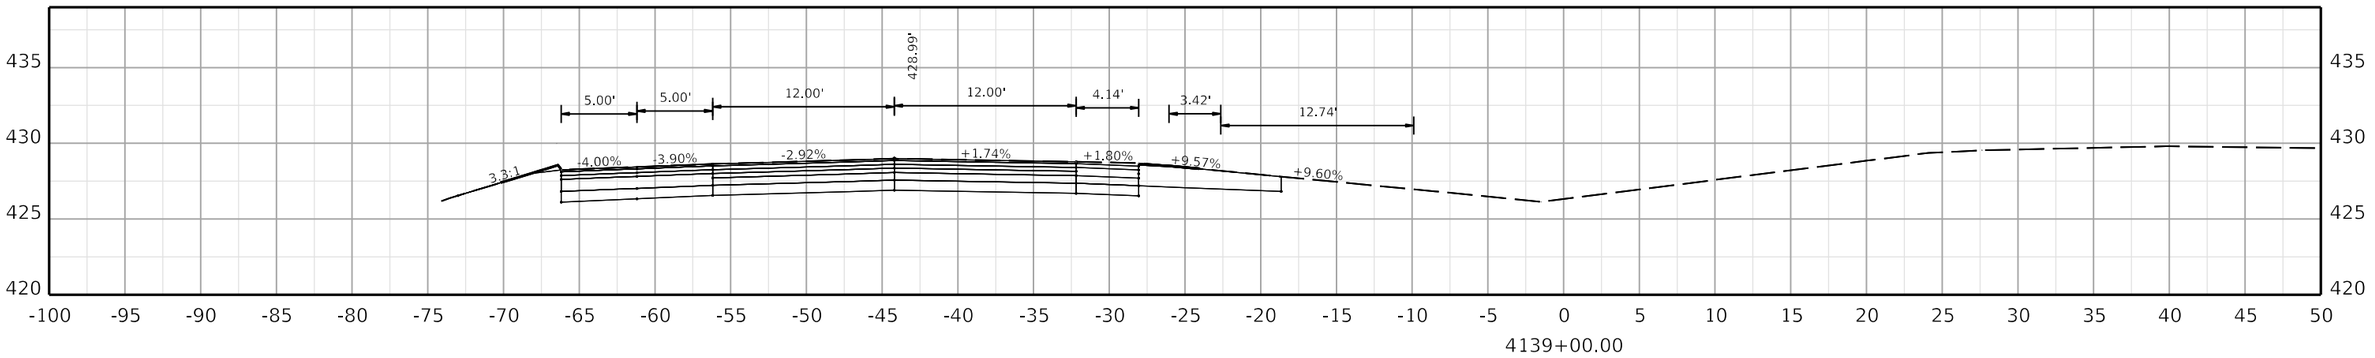

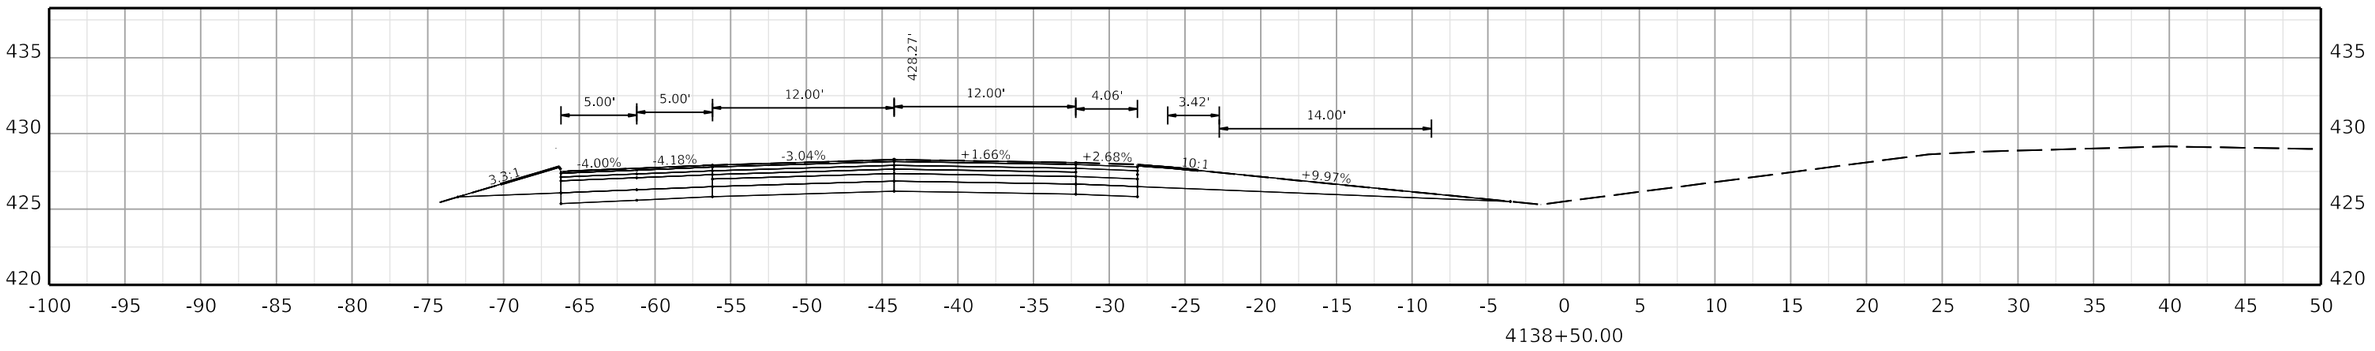

COMMONWEALTH OF KENTUCKY
DEPARTMENT OF HIGHWAYS
TEAM KENTUCKY TRANSPORTATION CABINET

DRAWING TITLE:


HORIZONTAL SCALE
SCALE: 1" = 5'


0' 5' 10' 20'


STA. 4138+50.00 TO STA. 4139+50.00

ITEM NO. COUNTY OF

SHEET NO.
4138+50.00

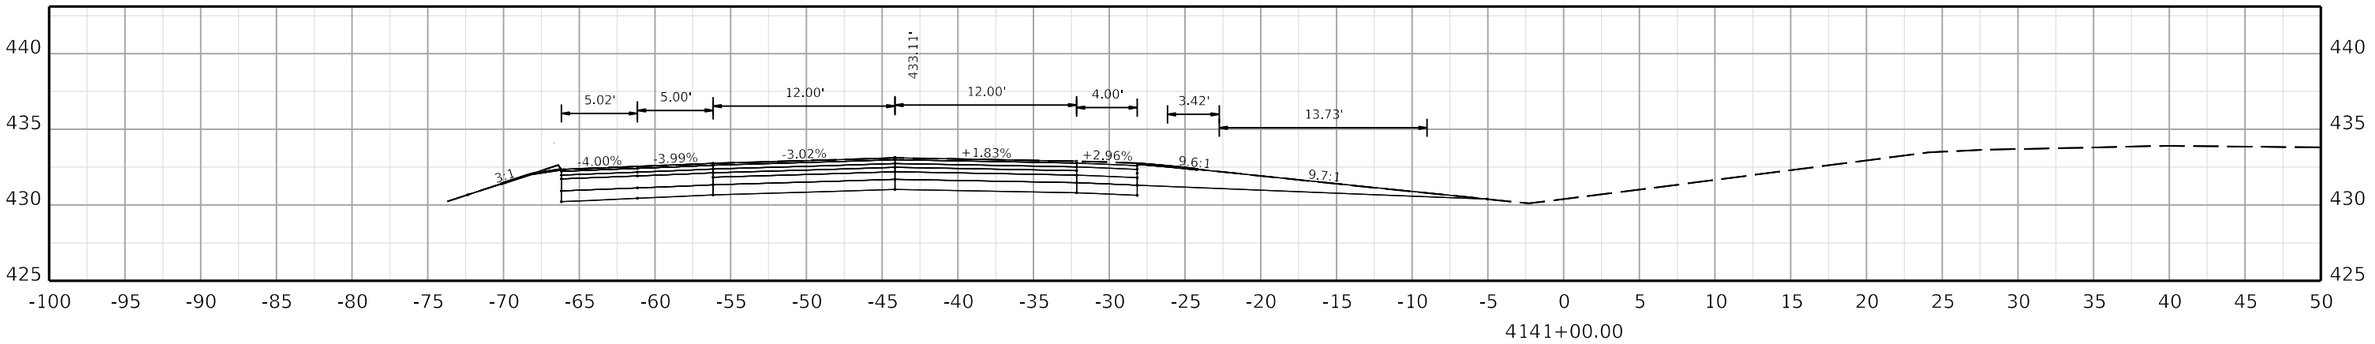

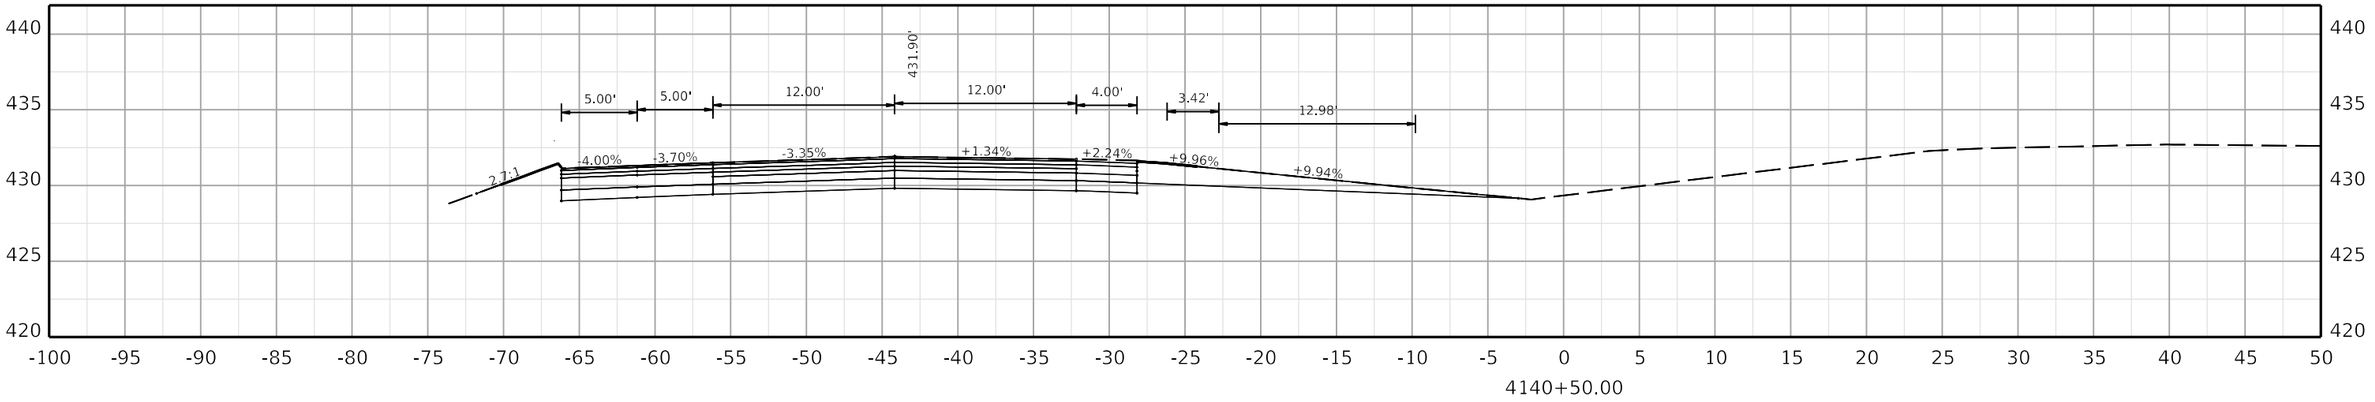

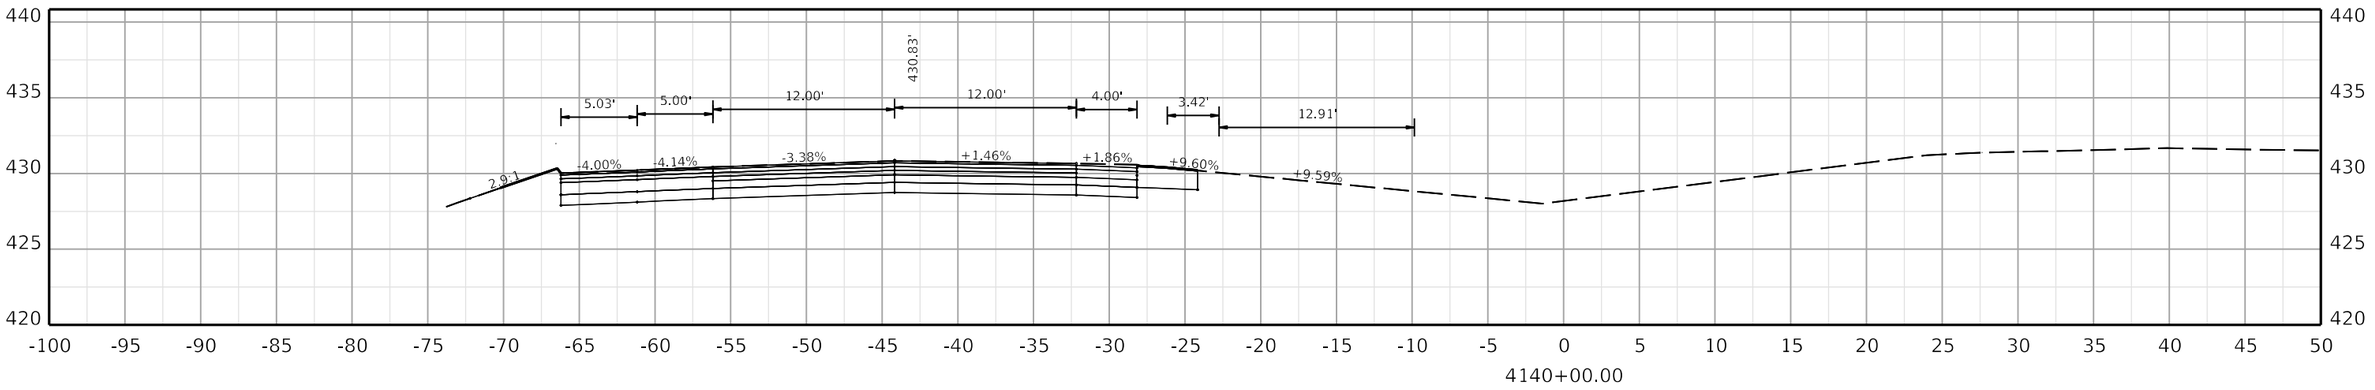

COMMONWEALTH OF KENTUCKY
DEPARTMENT OF HIGHWAYS

TEAM KENTUCKY

DRAWING TITLE:

HORIZONTAL SCALE
SCALE: 1" = 5'

0' 5' 10' 20'

STA. 4140+00.00 TO STA. 4141+00.00


ITEM NO. COUNTY OF


SHEET NO.
4140+00.00


OpenRoads Designer v10.12.02.4

USER: USLR095925

FILE NAME: C:\BMS\WSP-US-PW-02\D0932959\CORR_I-24W_ASPHALT_PAVING_SEGMENT2 XSEC.DGN

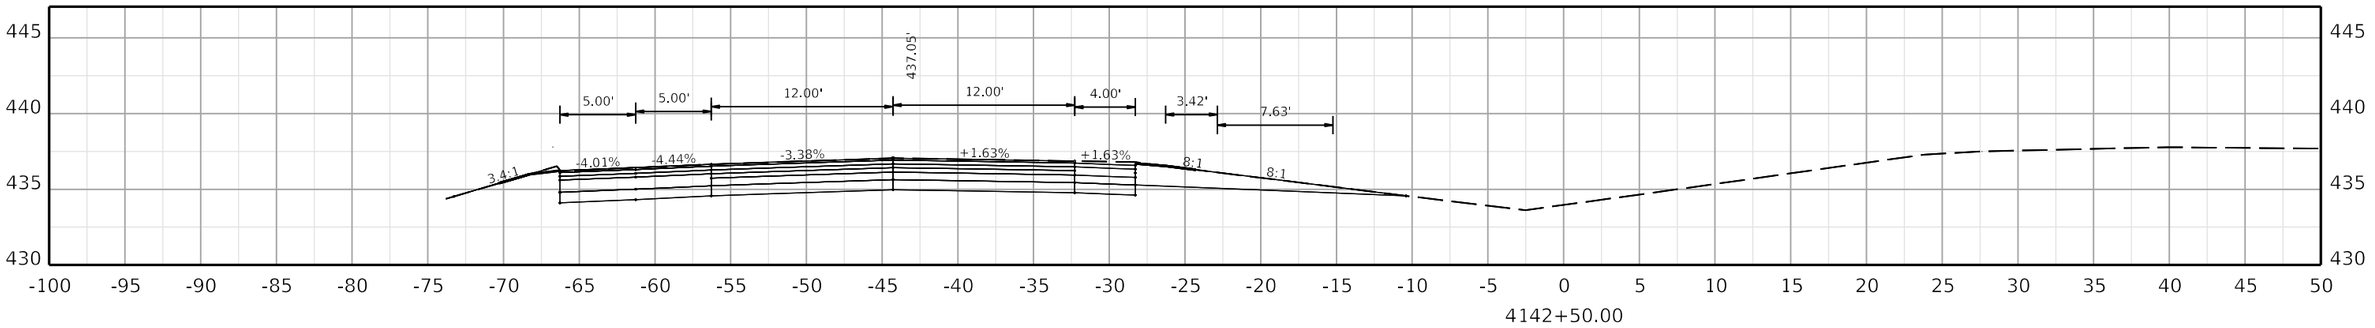

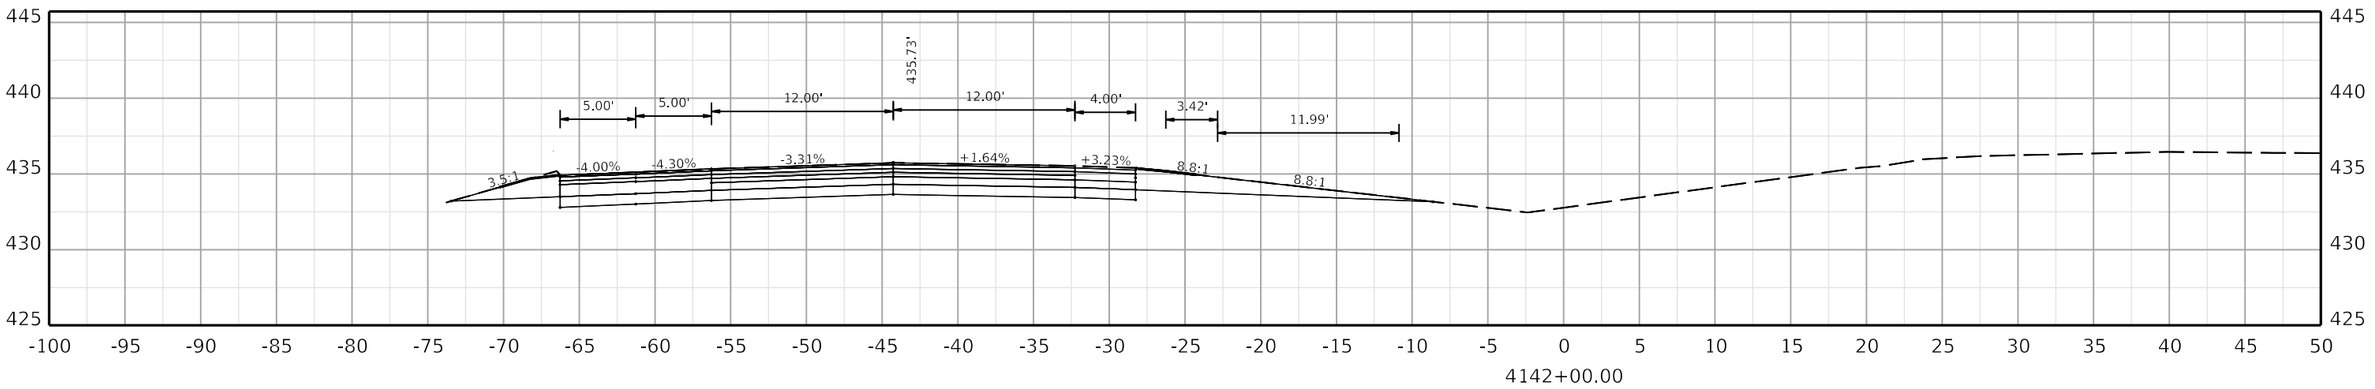

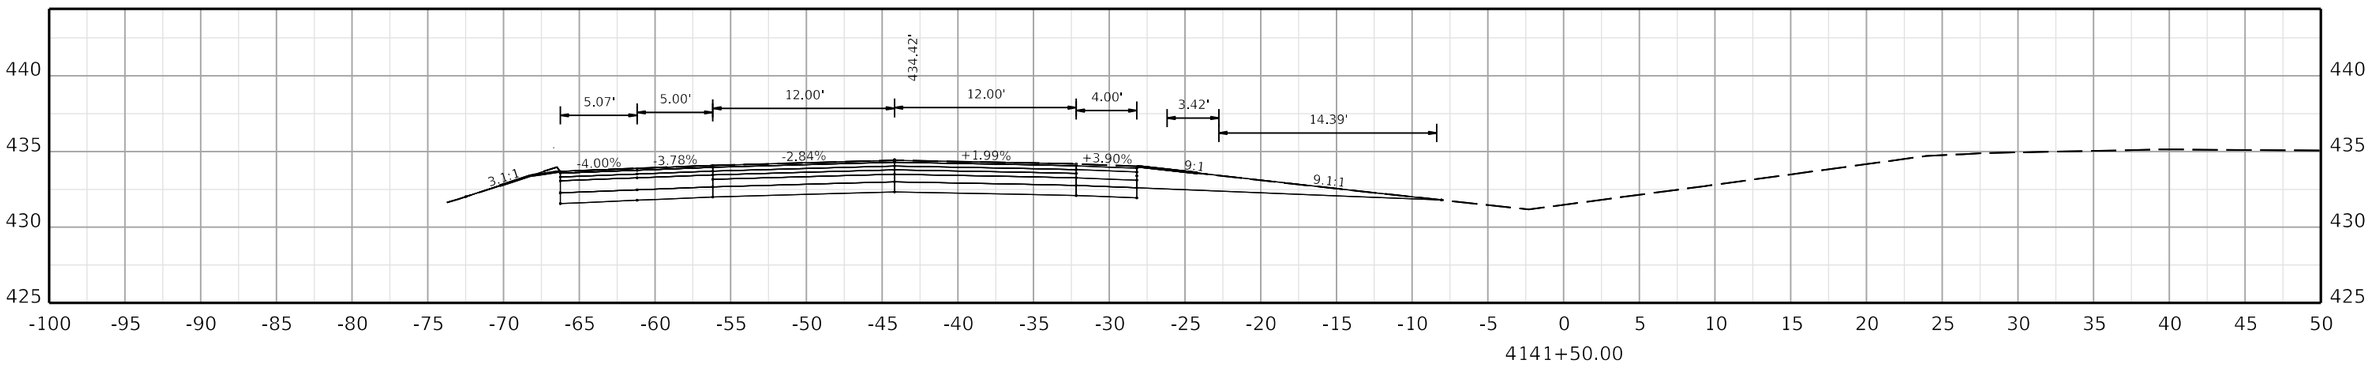

COMMONWEALTH OF KENTUCKY
DEPARTMENT OF HIGHWAYS
TEAM KENTUCKY

DRAWING TITLE:

HORIZONTAL SCALE
SCALE: 1" = 5'

0' 5' 10' 20'

STA. 4141+50.00 TO STA. 4142+50.00


ITEM NO. COUNTY OF


SHEET NO.
4141+50.00


OpenRoads Designer v10.12.02.4

USER: USLR095925

FILE NAME: C:\BMS\WSP-US-PW-02\D0932959\CORR_I-24W_ASPHALT_PAVING_SEGMENT2 XSEC.DGN

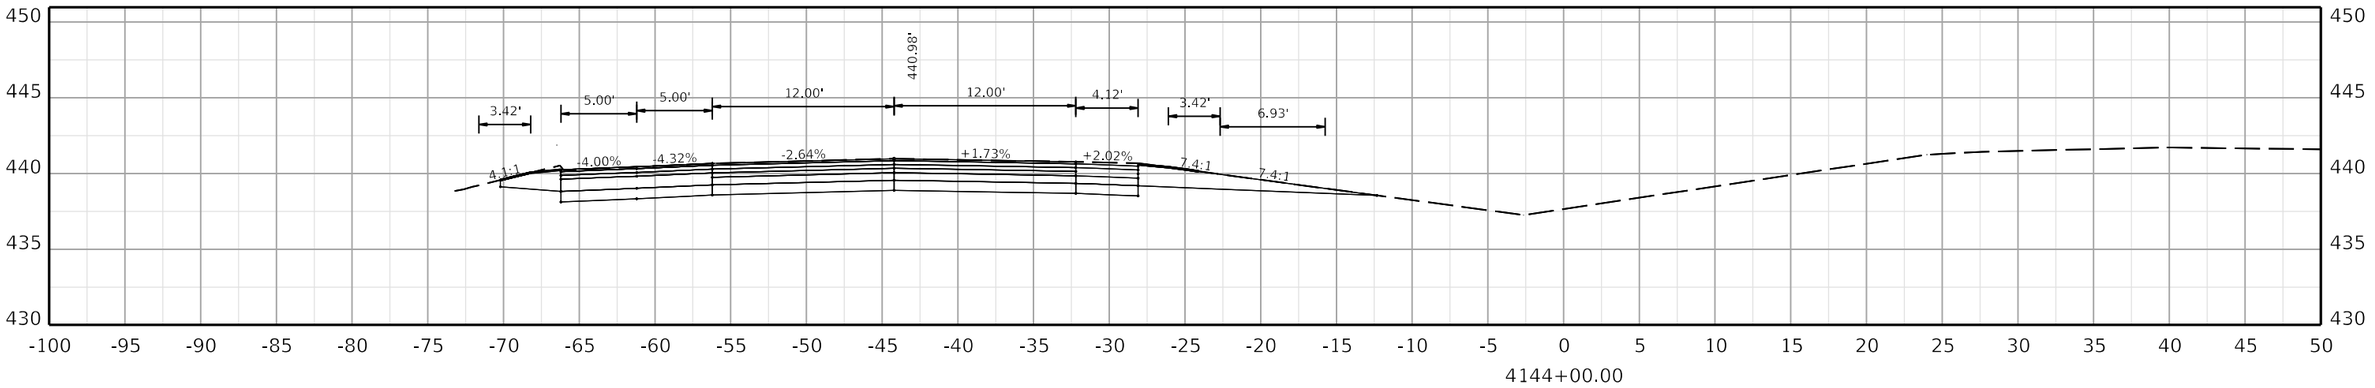

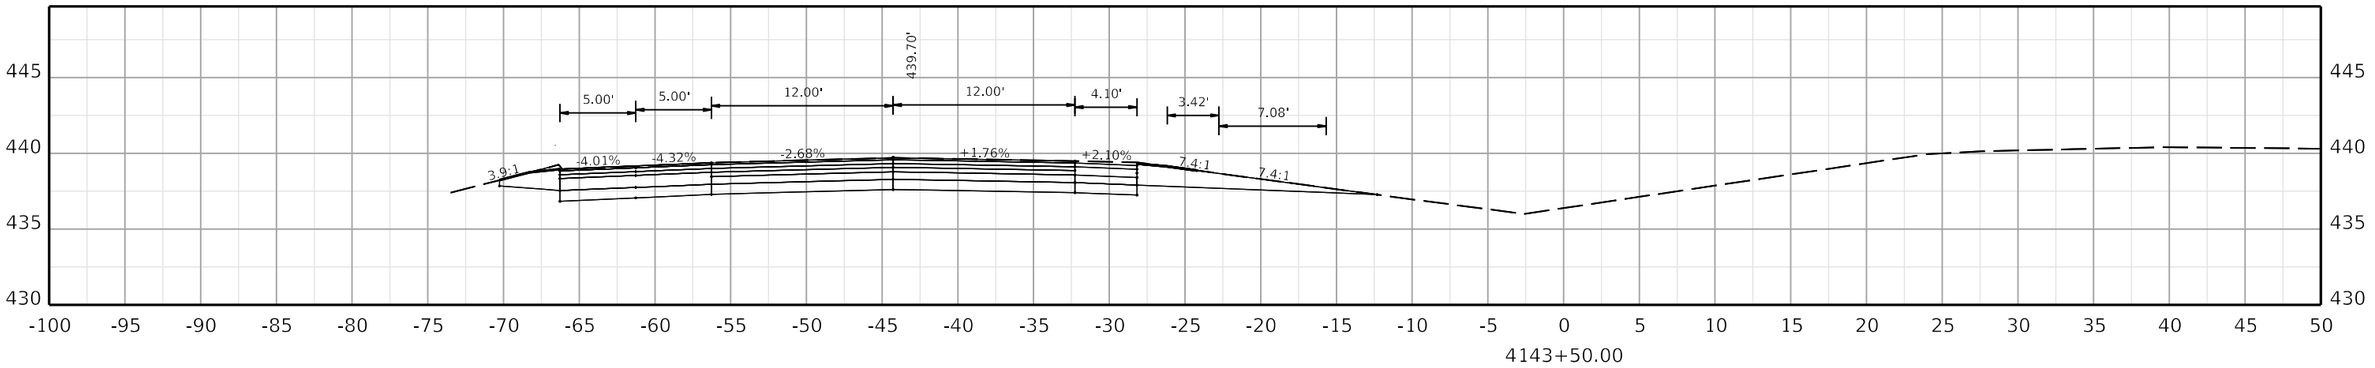

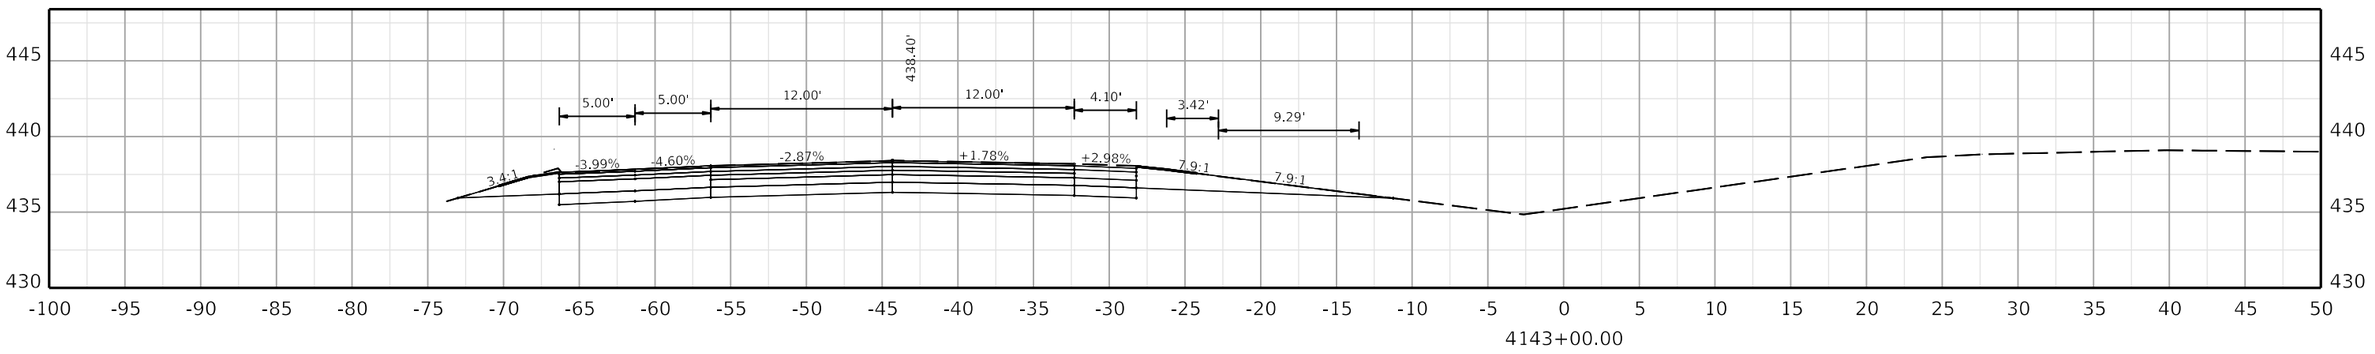

COMMONWEALTH OF KENTUCKY
DEPARTMENT OF HIGHWAYS
TEAM KENTUCKY

DRAWING TITLE:


HORIZONTAL SCALE
SCALE: 1" = 5'


0' 5' 10' 20'


STA. 4143+00.00 TO STA. 4144+00.00

ITEM NO. COUNTY OF

SHEET NO. 4143+00.00

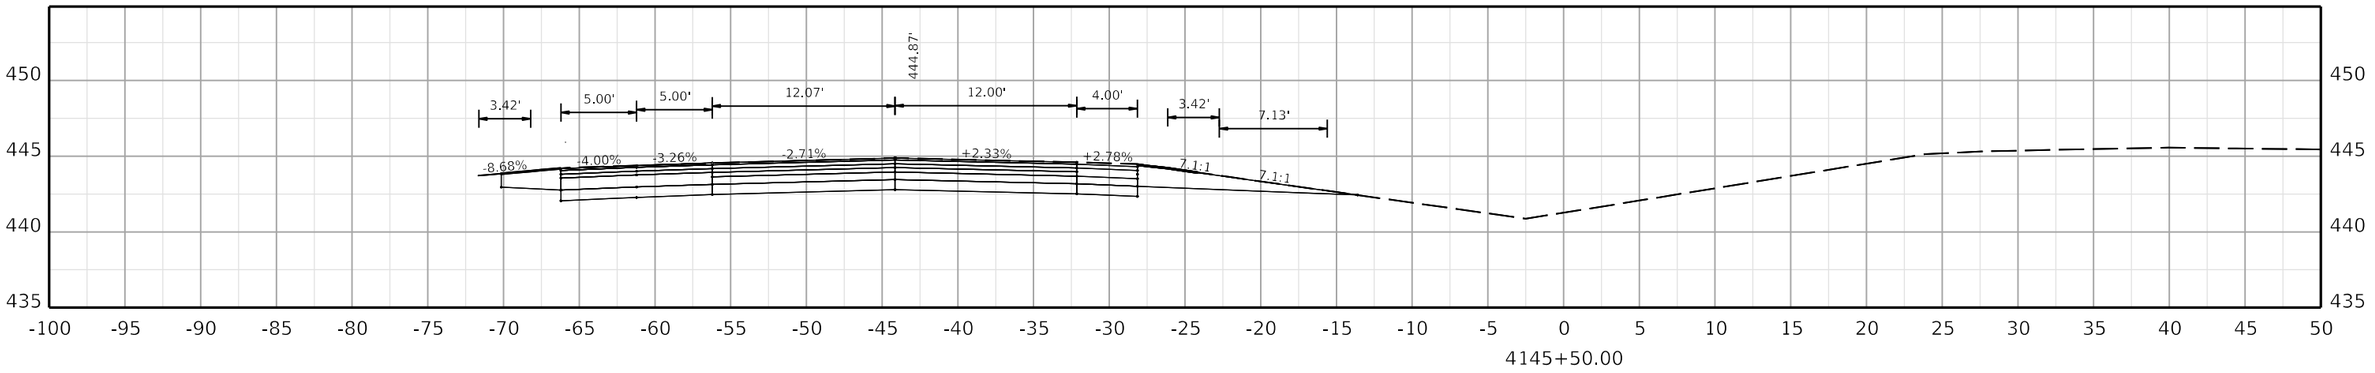

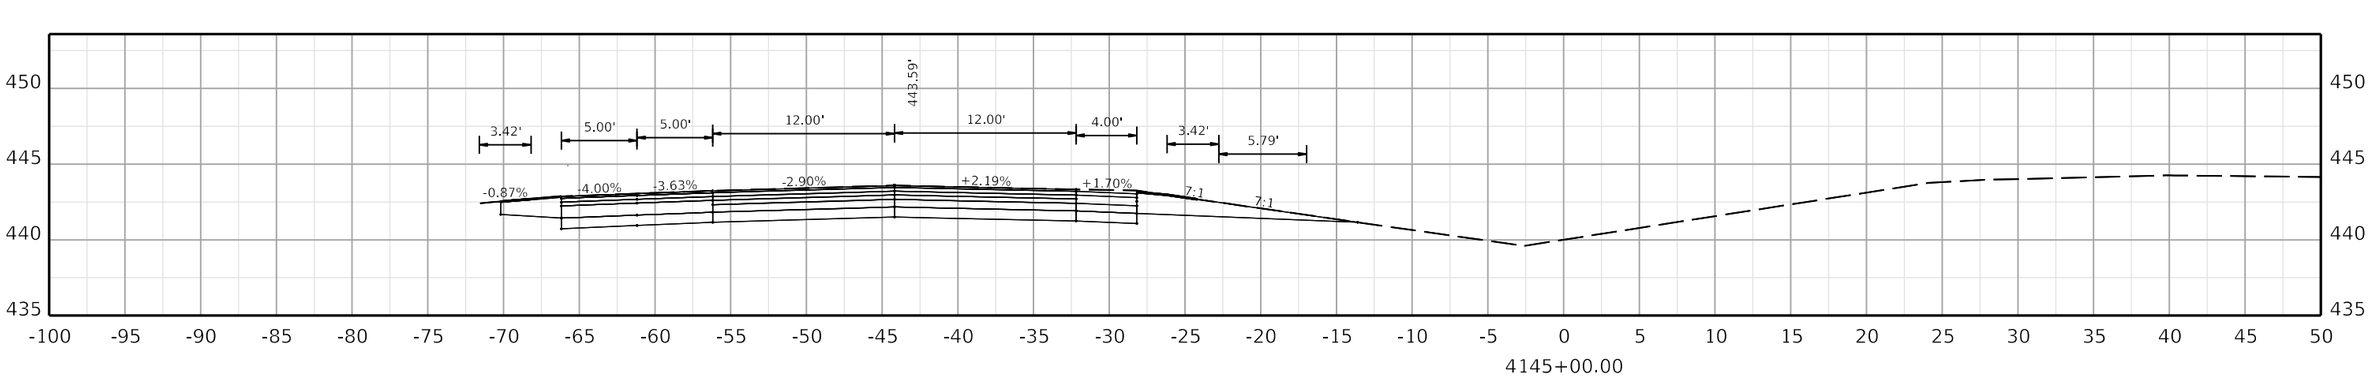

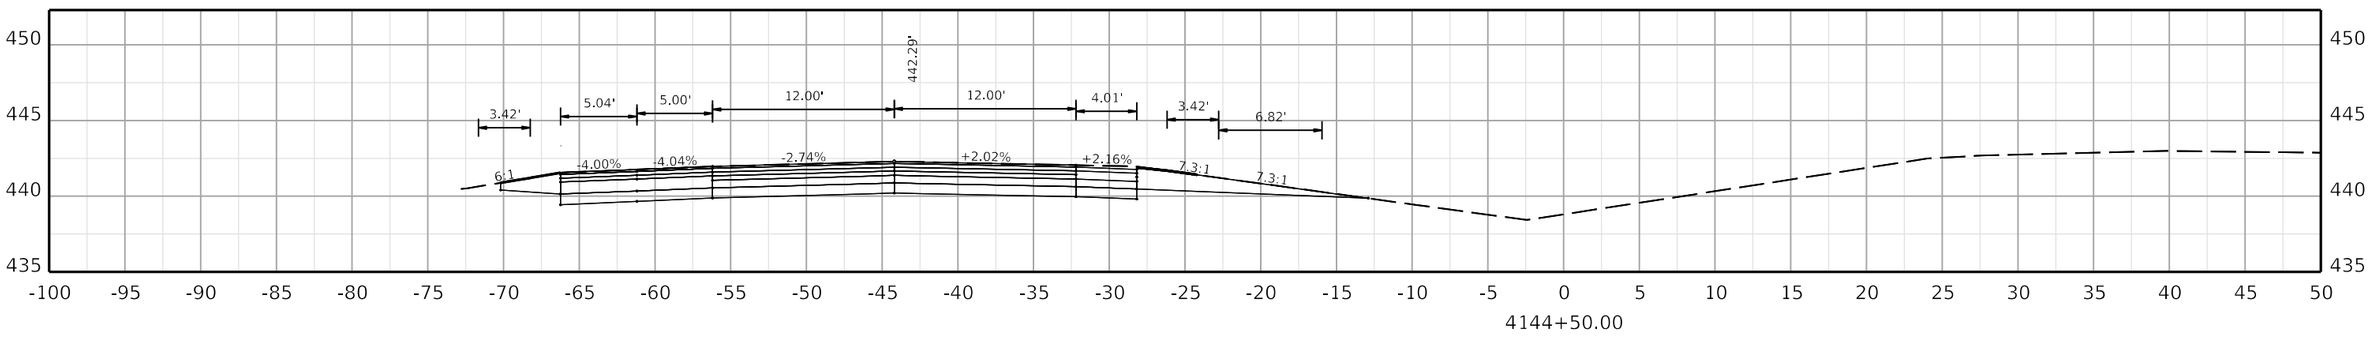

COMMONWEALTH OF KENTUCKY
DEPARTMENT OF HIGHWAYS
TEAM KENTUCKY TRANSPORTATION CONSTRUCTION

DRAWING TITLE:


HORIZONTAL SCALE
SCALE: 1" = 5'


0' 5' 10' 20'


STA. 4144+50.00 TO STA. 4145+50.00

ITEM NO. COUNTY OF

SHEET NO. 4144+50.00

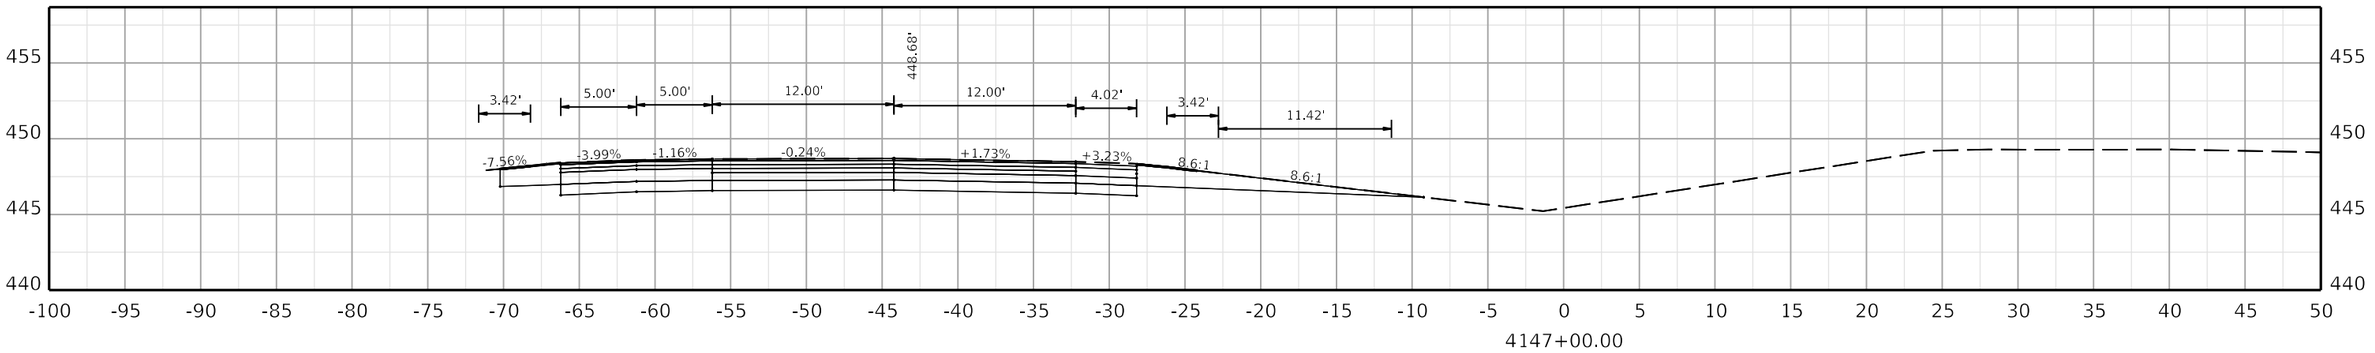

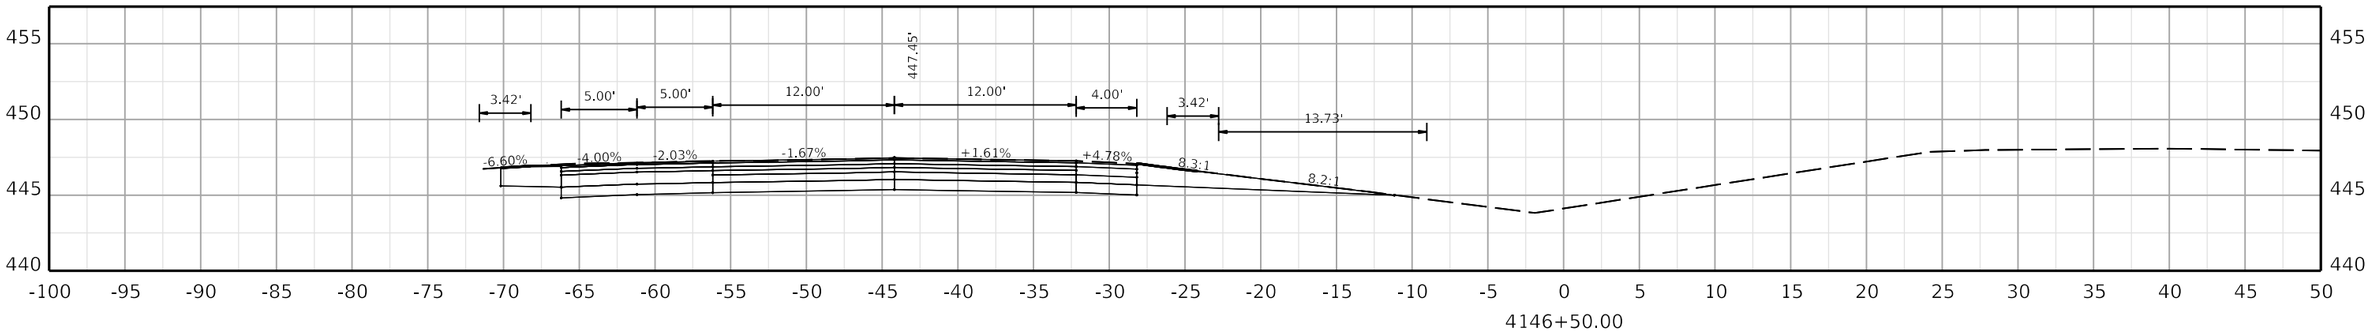

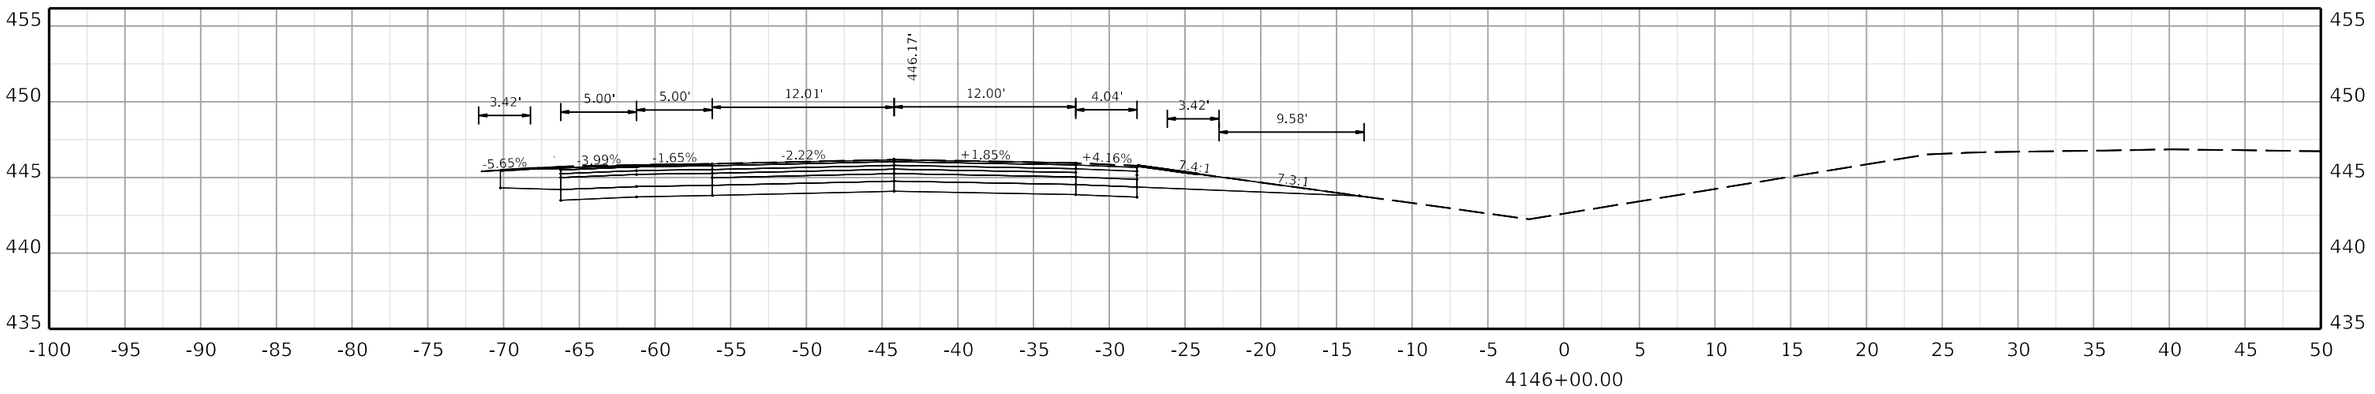

COMMONWEALTH OF KENTUCKY
DEPARTMENT OF HIGHWAYS

TEAM KENTUCKY

DRAWING TITLE:


HORIZONTAL SCALE
SCALE: 1" = 5'


0' 5' 10' 20'


STA. 4146+00.00 TO STA. 4147+00.00

ITEM NO. COUNTY OF

SHEET NO.
4146+00.00

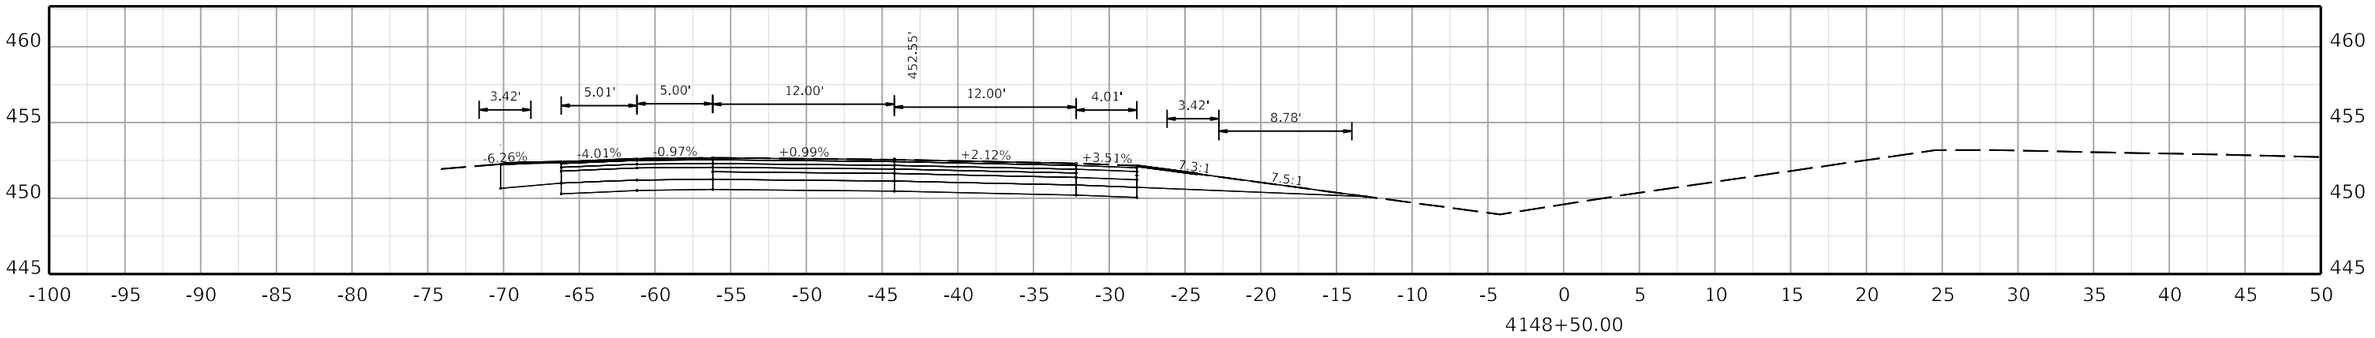

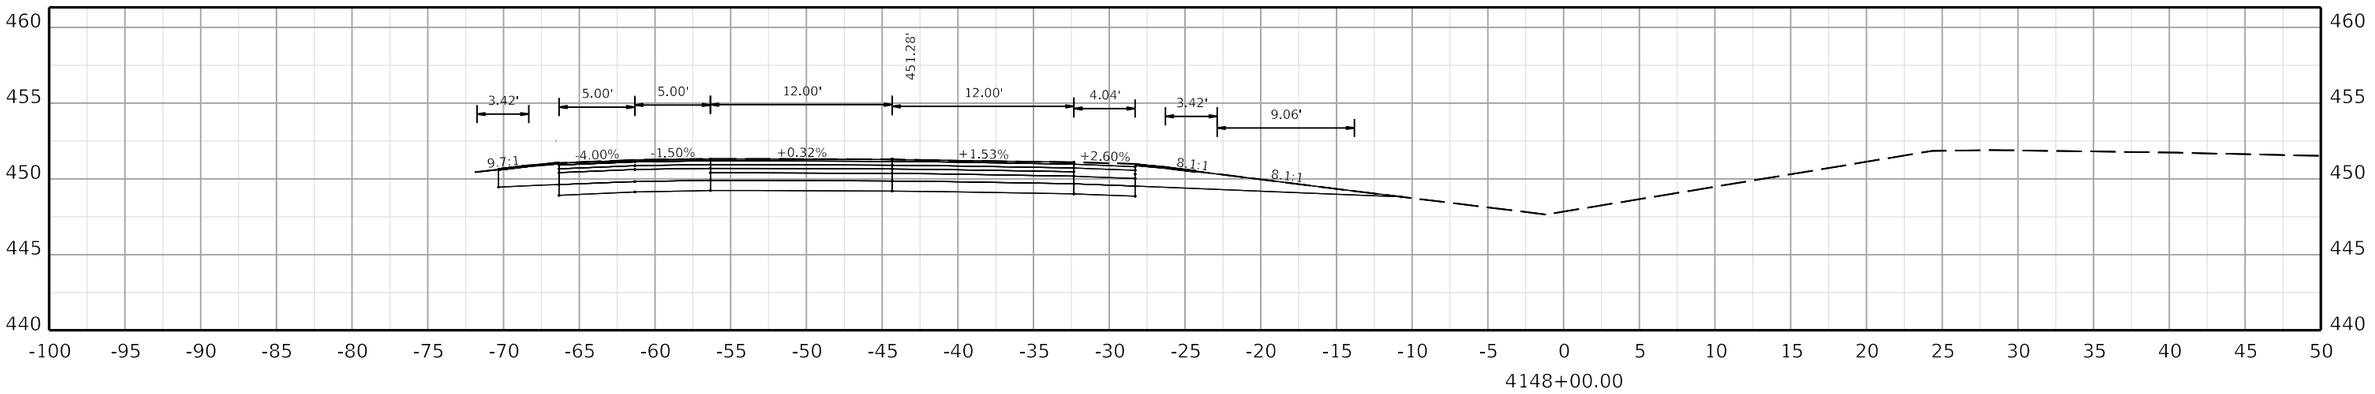

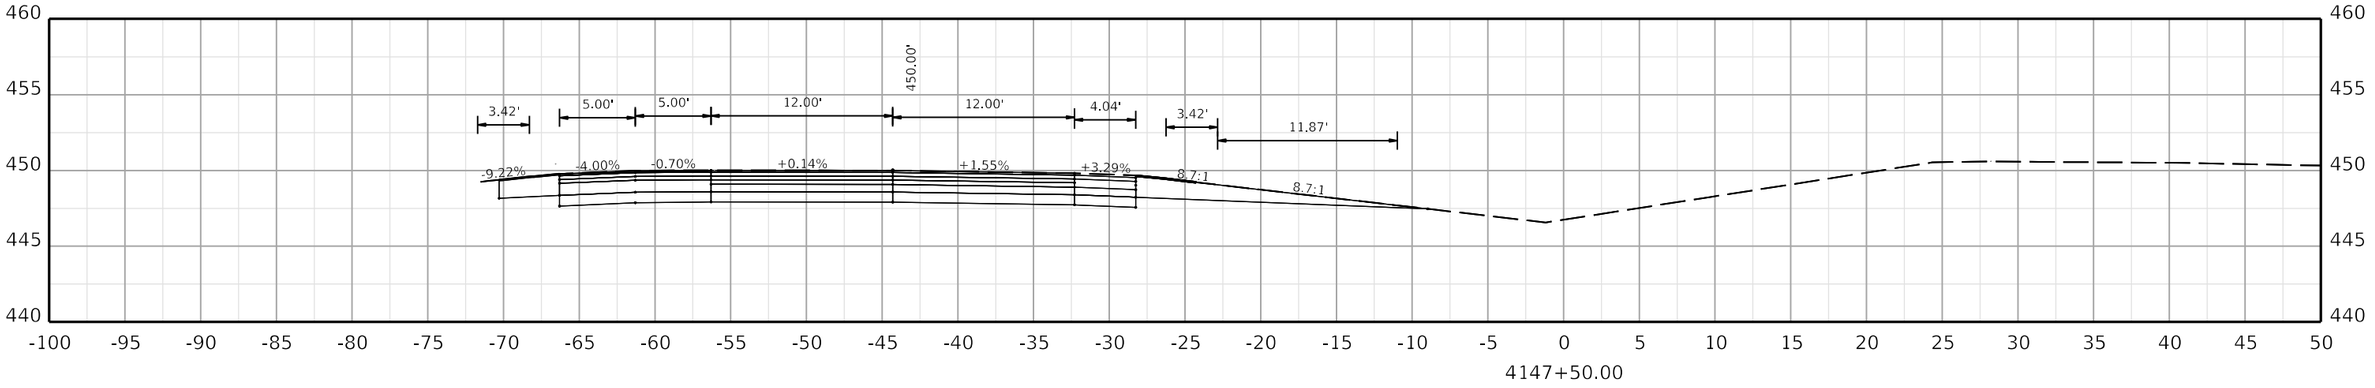

COMMONWEALTH OF KENTUCKY
DEPARTMENT OF HIGHWAYS
TEAM KENTUCKY TRANSPORTATION CABINET

DRAWING TITLE:


HORIZONTAL SCALE
SCALE: 1" = 5'


0' 5' 10' 20'


STA. 4147+50.00 TO STA. 4148+50.00

ITEM NO. COUNTY OF

SHEET NO.
4147+50.00

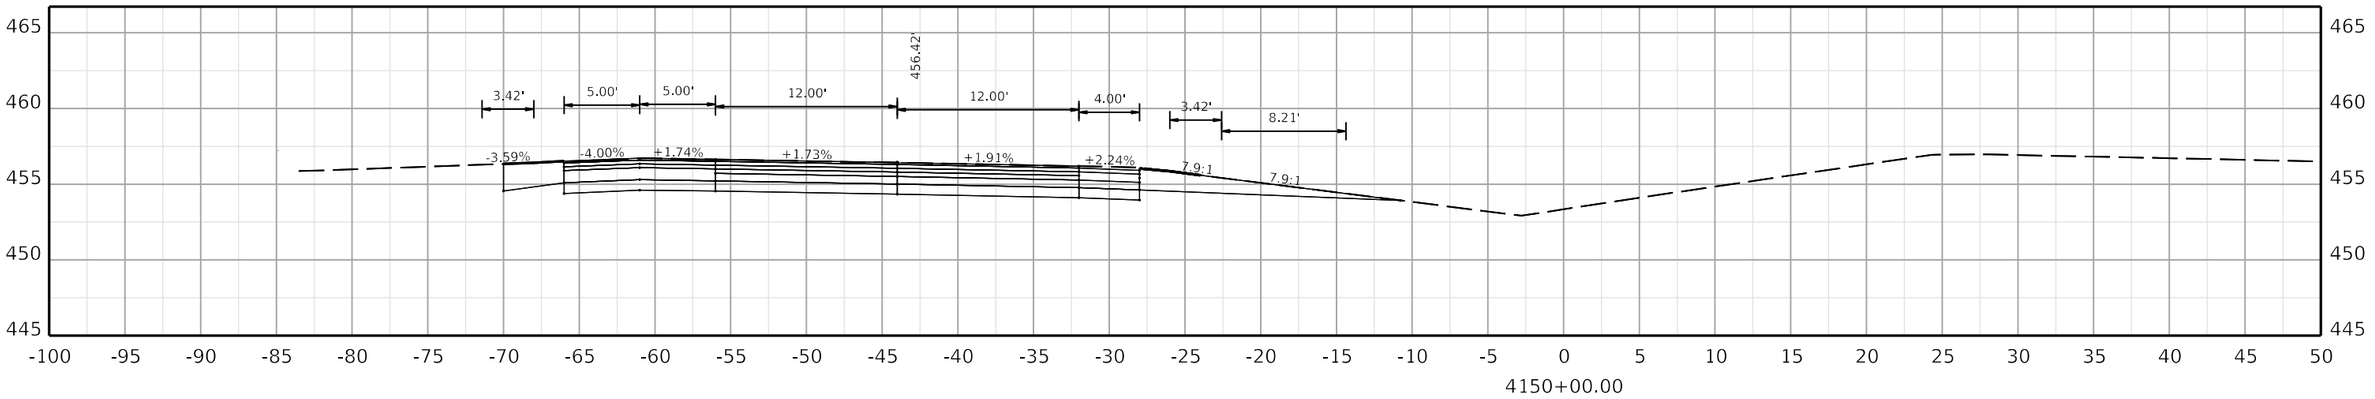

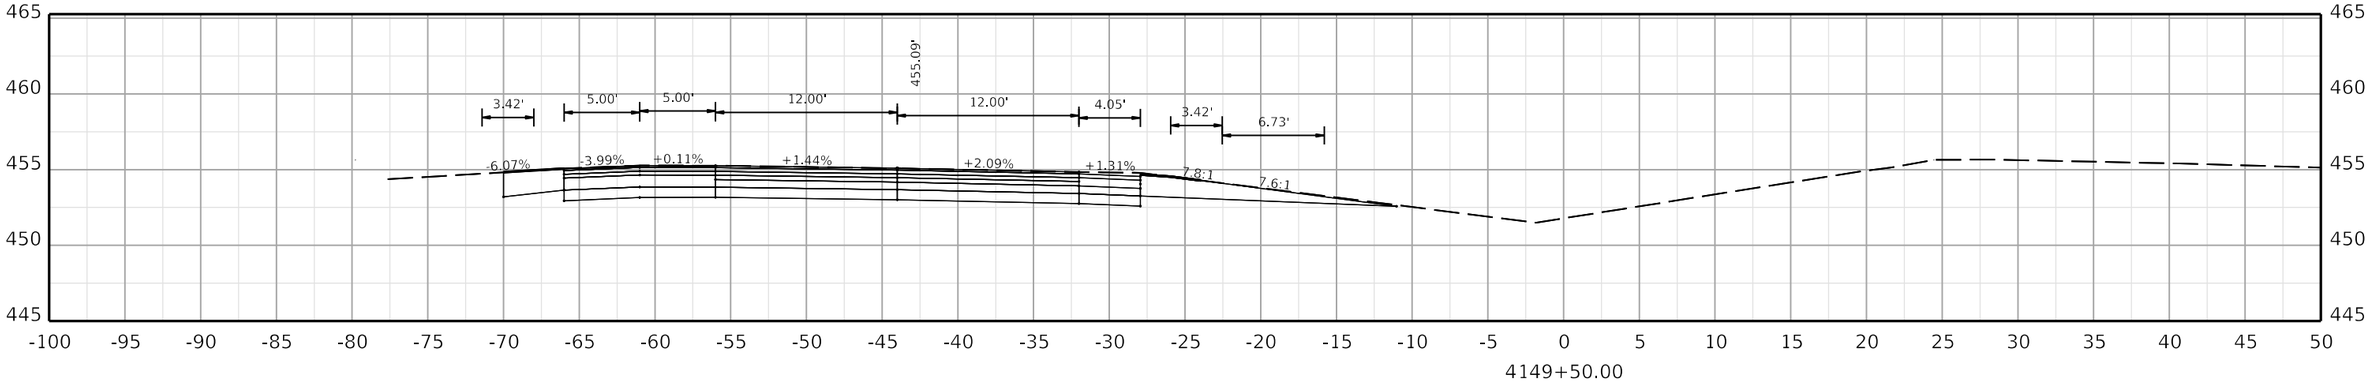

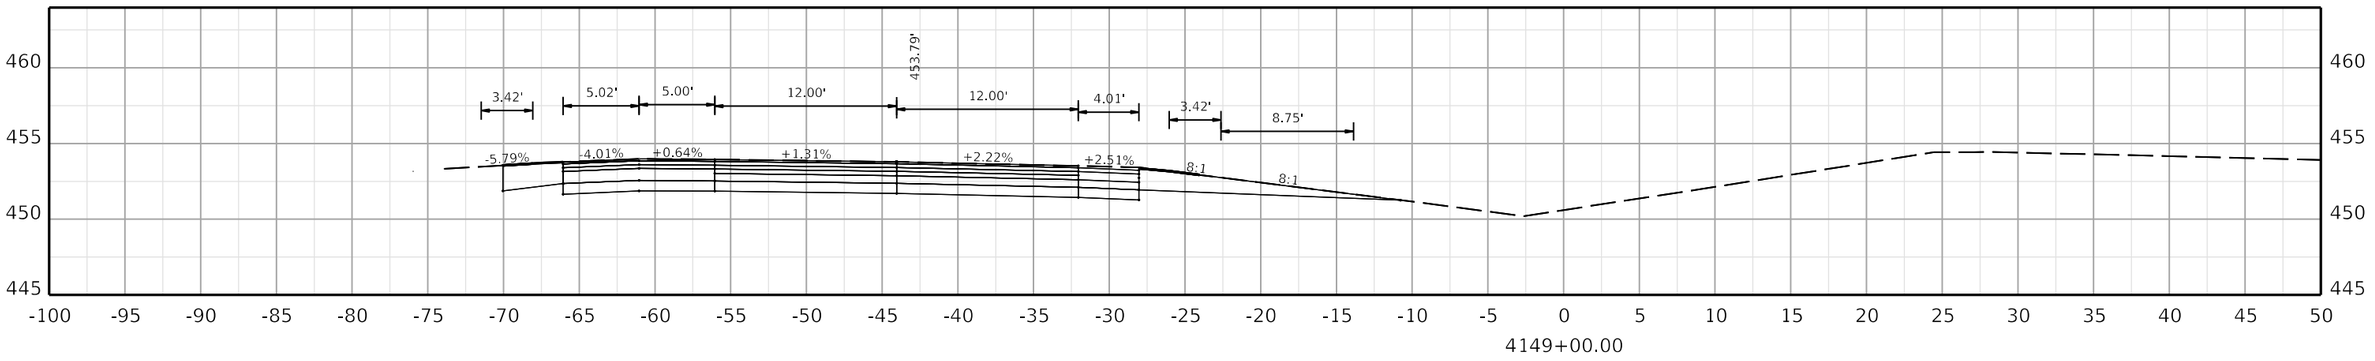

COMMONWEALTH OF KENTUCKY
DEPARTMENT OF HIGHWAYS
TEAM KENTUCKY

DRAWING TITLE:


HORIZONTAL SCALE
SCALE: 1" = 5'


0' 5' 10' 20'


STA. 4149+00.00 TO STA. 4150+00.00

ITEM NO. COUNTY OF

SHEET NO.
4149+00.00

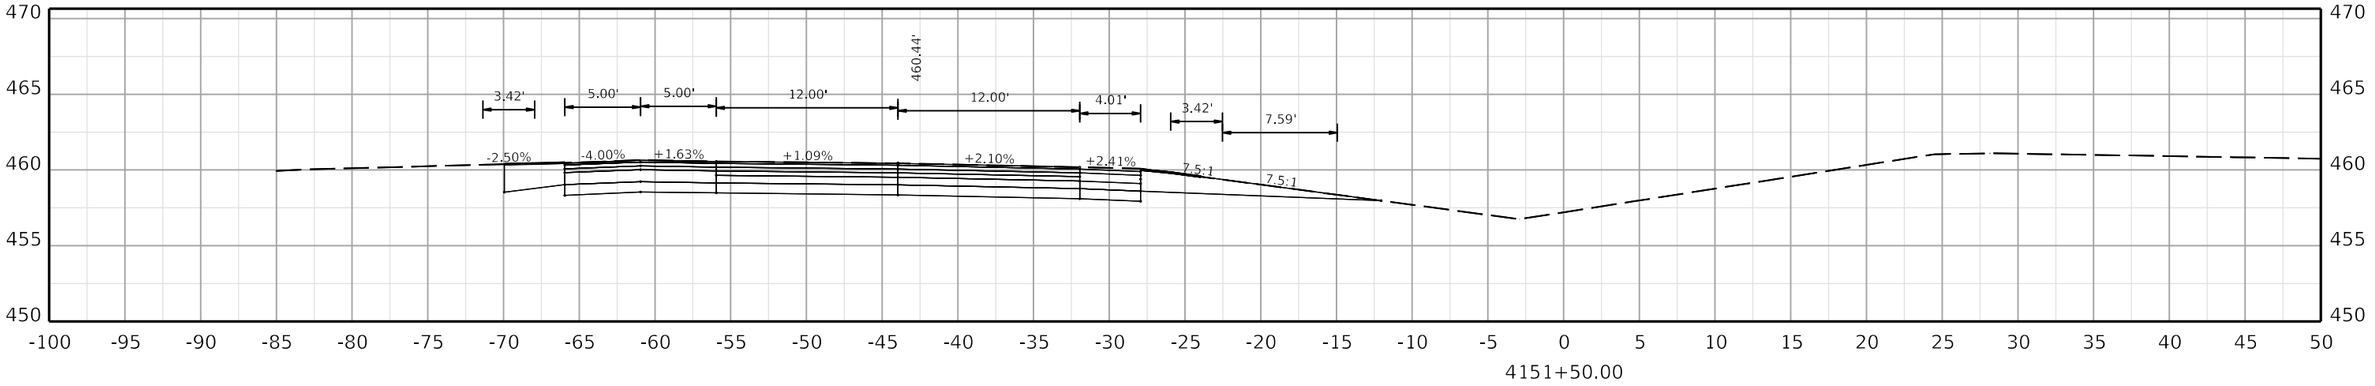

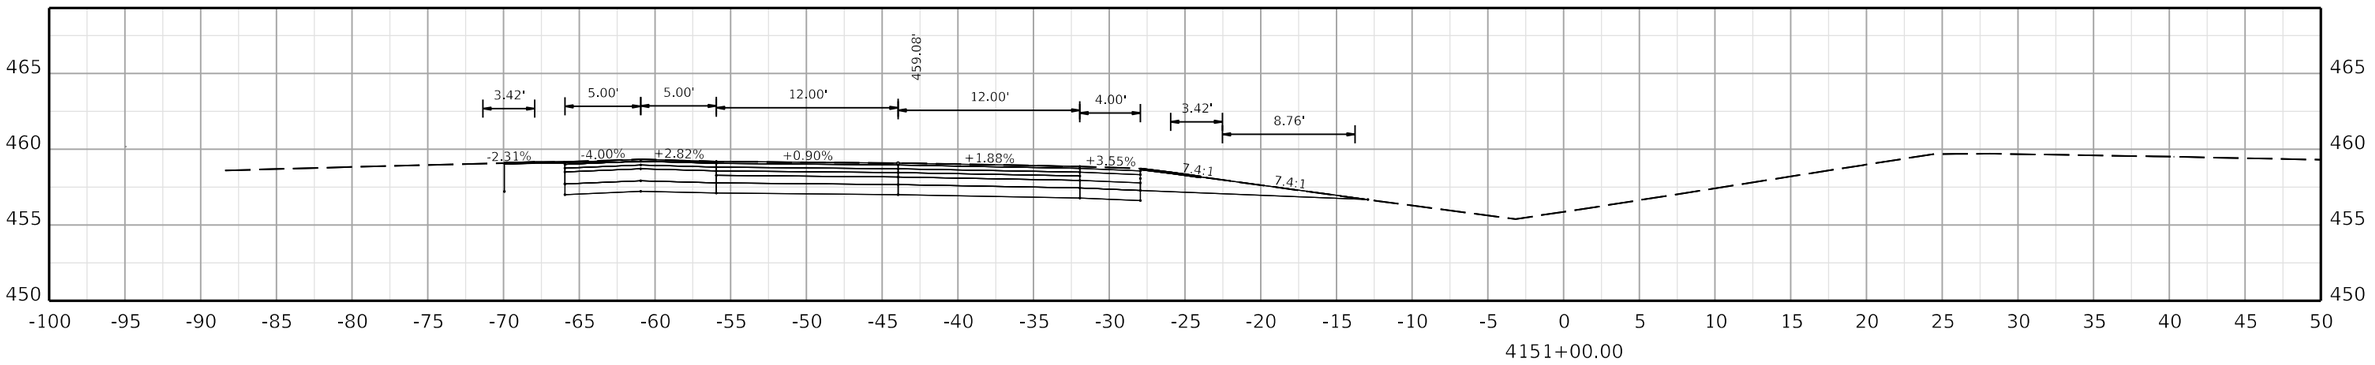

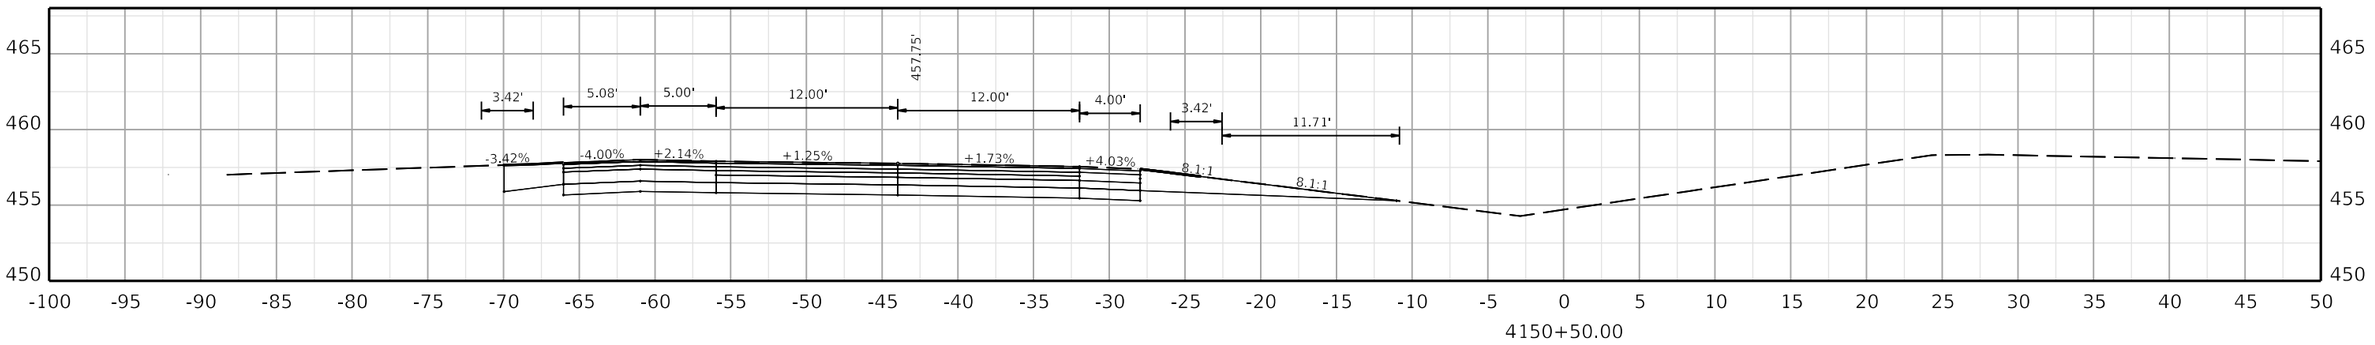

COMMONWEALTH OF KENTUCKY
DEPARTMENT OF HIGHWAYS

TEAM KENTUCKY TRANSPORTATION CABINET

DRAWING TITLE:


HORIZONTAL SCALE
SCALE: 1" = 5'


0' 5' 10' 20'


STA. 4150+50.00 TO STA. 4151+50.00

ITEM NO. COUNTY OF

SHEET NO. 4150+50.00

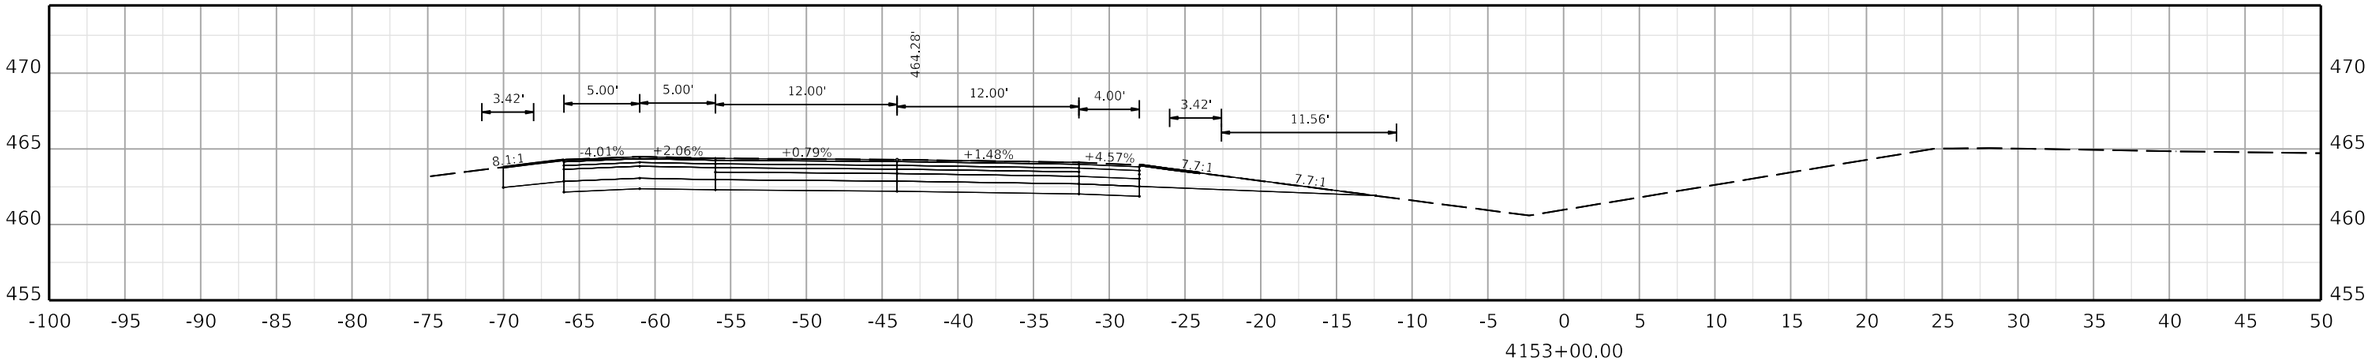

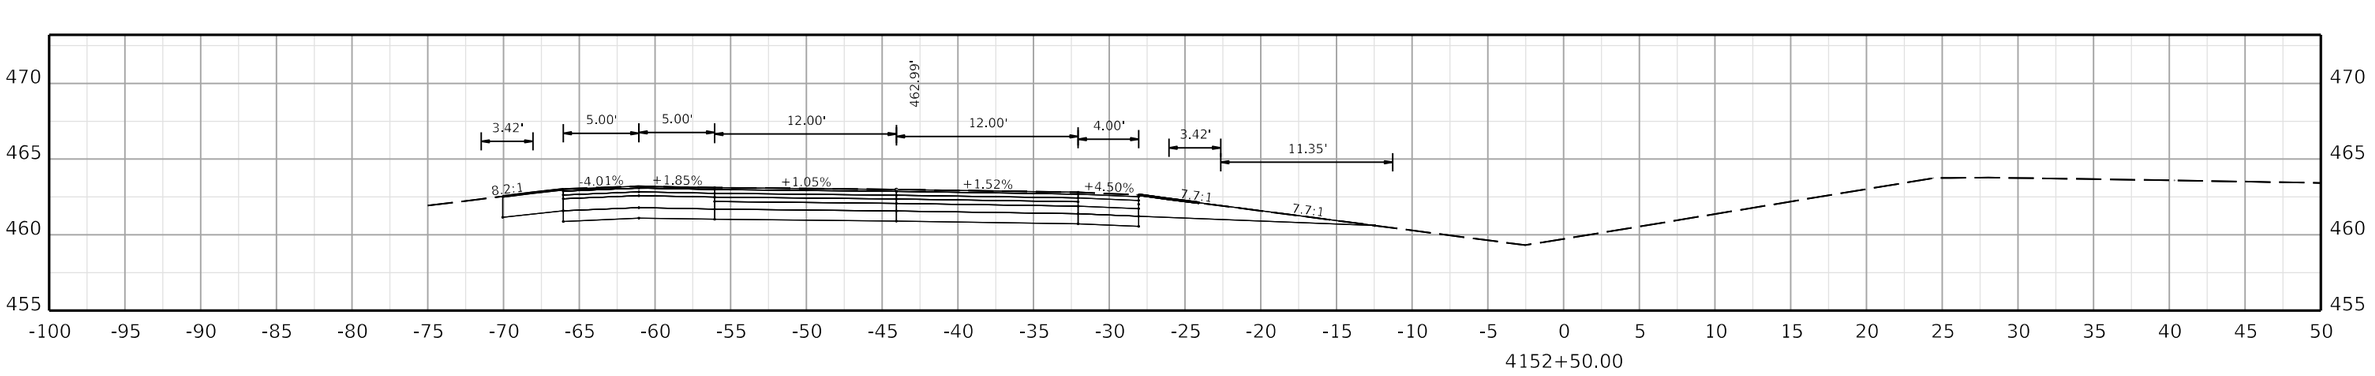

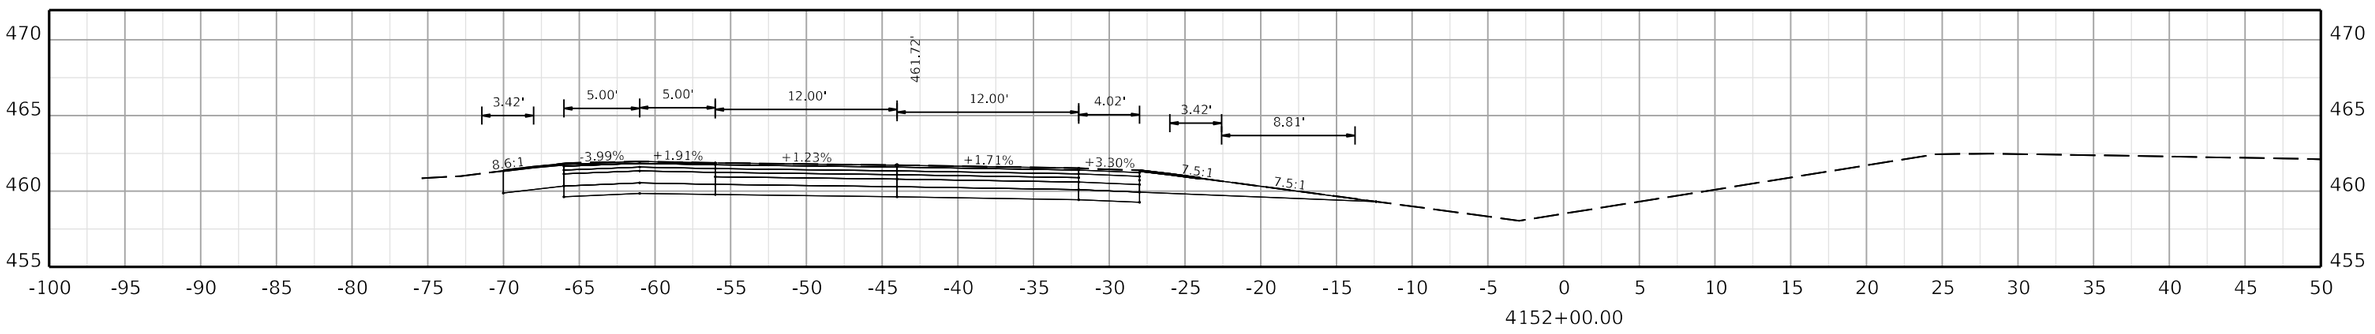

COMMONWEALTH OF KENTUCKY
DEPARTMENT OF HIGHWAYS
TEAM KENTUCKY TRANSPORTATION CABINET

DRAWING TITLE:


HORIZONTAL SCALE
SCALE: 1" = 5'


0' 5' 10' 20'


STA. 4152+00.00 TO STA. 4153+00.00

ITEM NO. COUNTY OF

SHEET NO.
4152+00.00

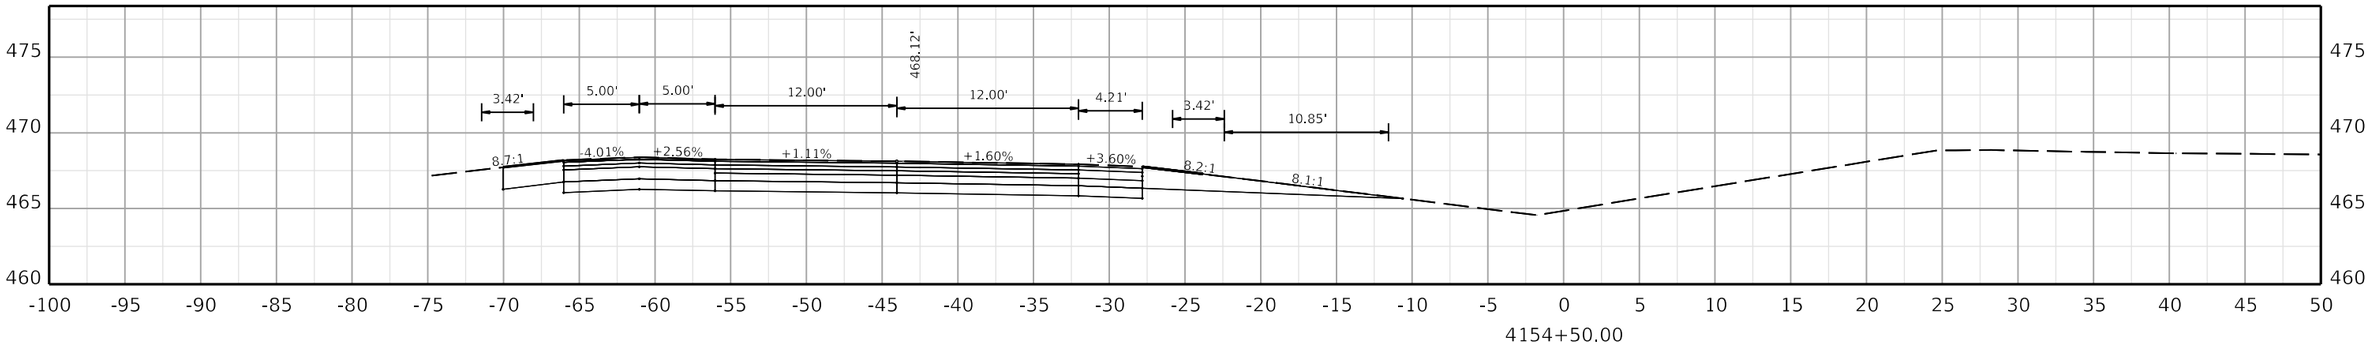

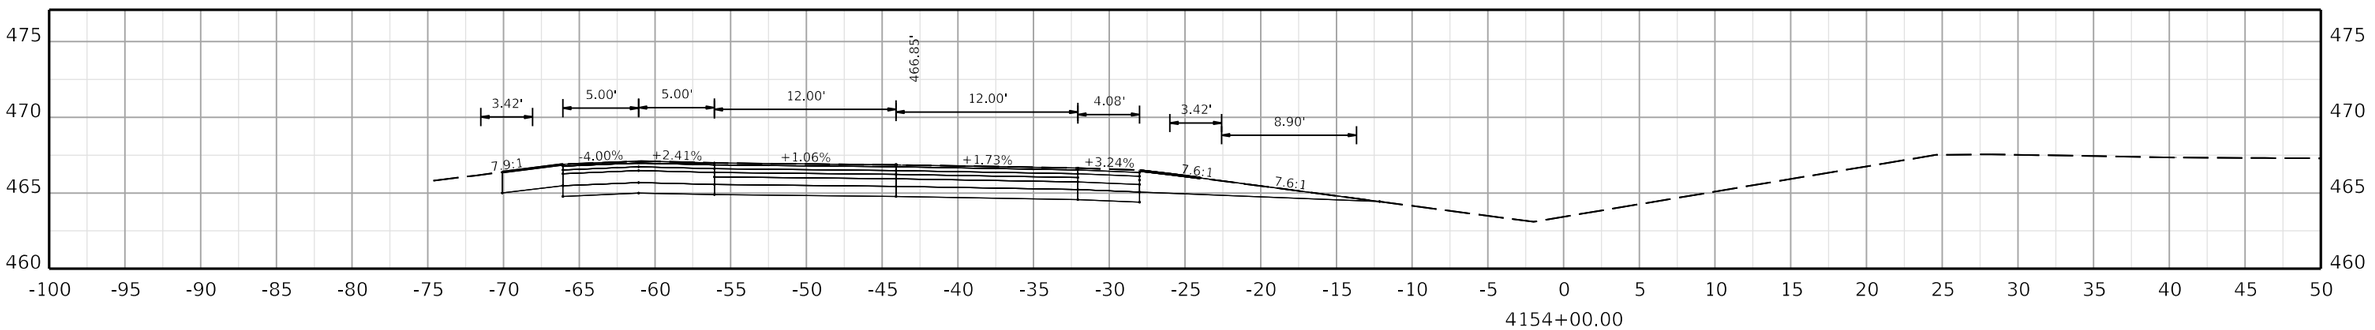

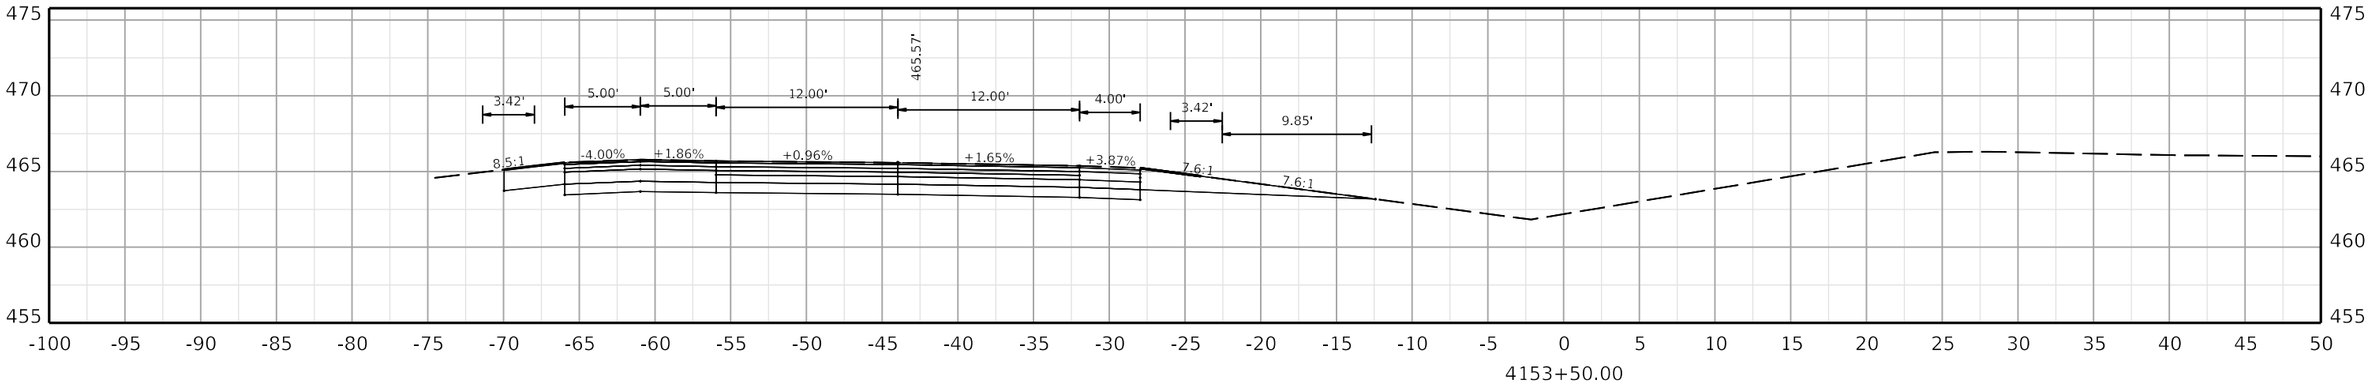

COMMONWEALTH OF KENTUCKY
DEPARTMENT OF HIGHWAYS

TEAM KENTUCKY

DRAWING TITLE:


HORIZONTAL SCALE
SCALE: 1" = 5'


0' 5' 10' 20'


STA. 4153+50.00 TO STA. 4154+50.00

ITEM NO. COUNTY OF

SHEET NO. 4153+50.00

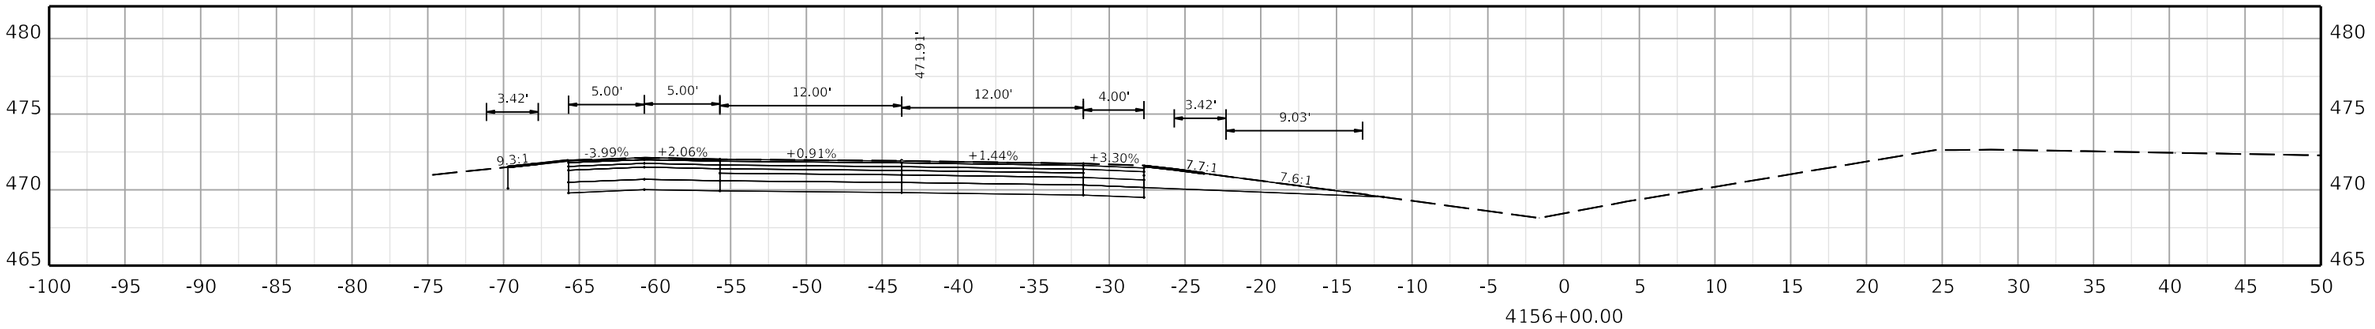

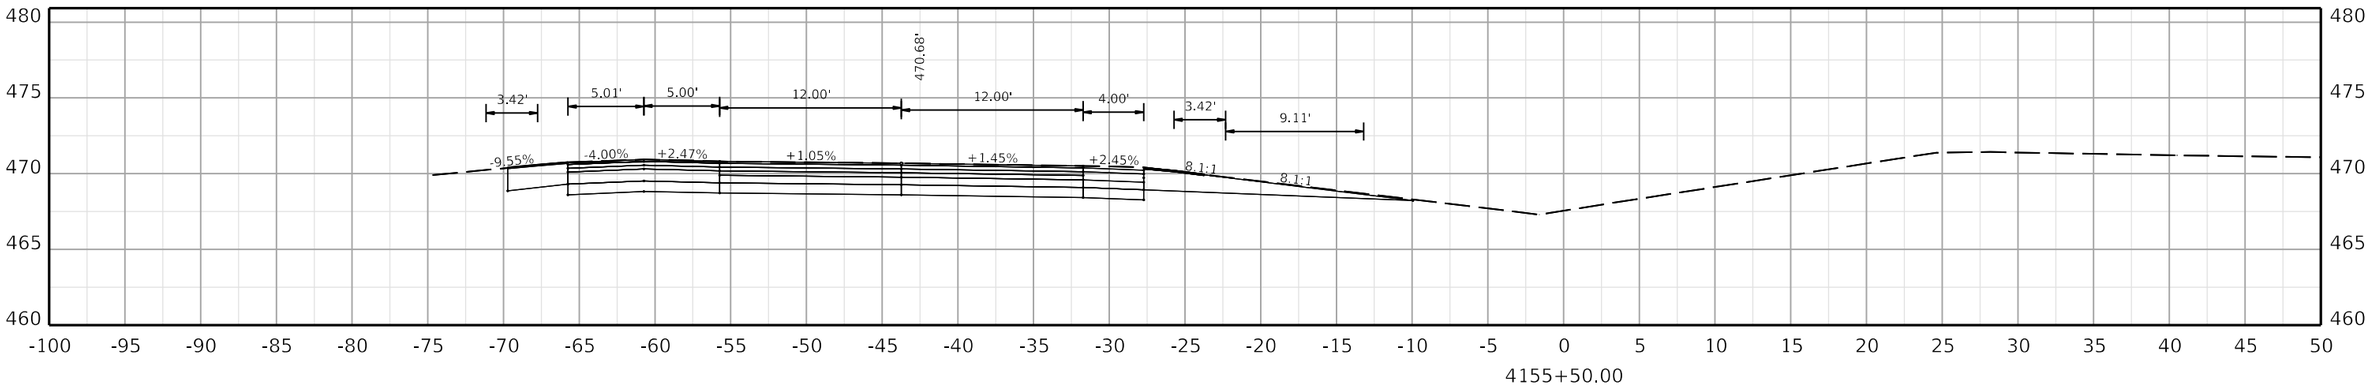

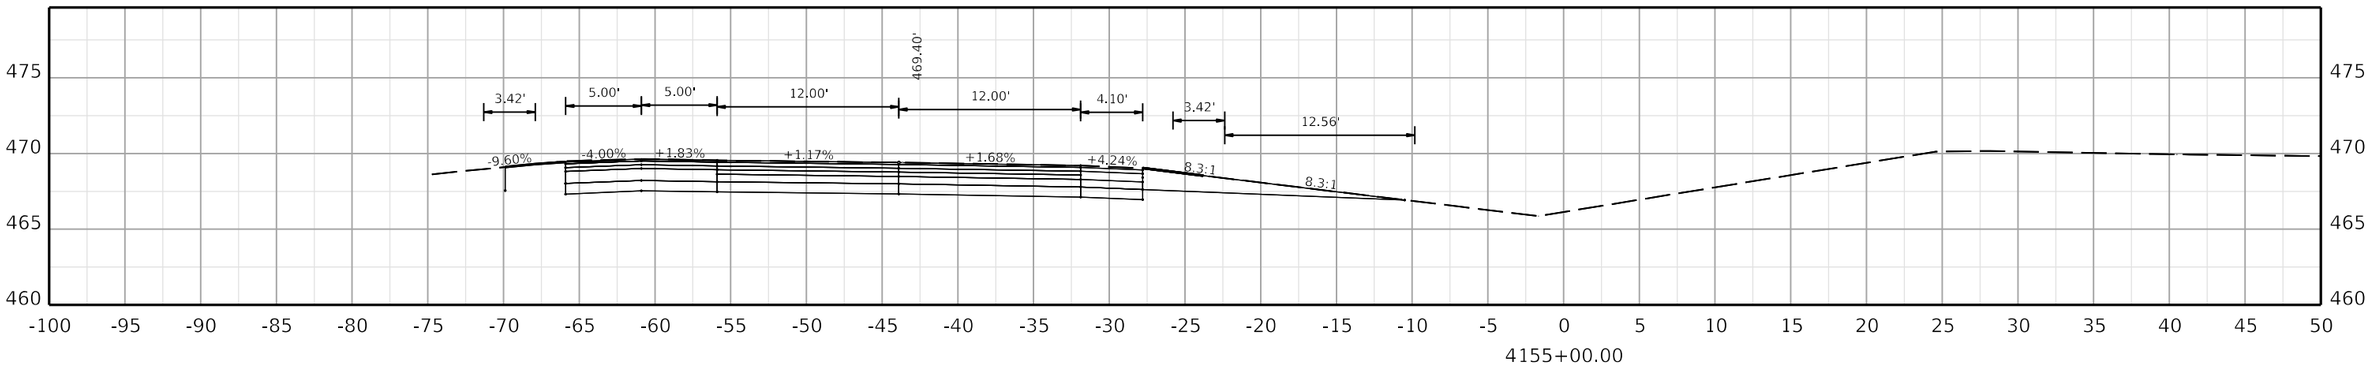

COMMONWEALTH OF KENTUCKY
DEPARTMENT OF HIGHWAYS
TEAM KENTUCKY

DRAWING TITLE:


HORIZONTAL SCALE
SCALE: 1" = 5'


0' 5' 10' 20'


STA. 4155+00.00 TO STA. 4156+00.00

ITEM NO. COUNTY OF

SHEET NO. 4155+00.00

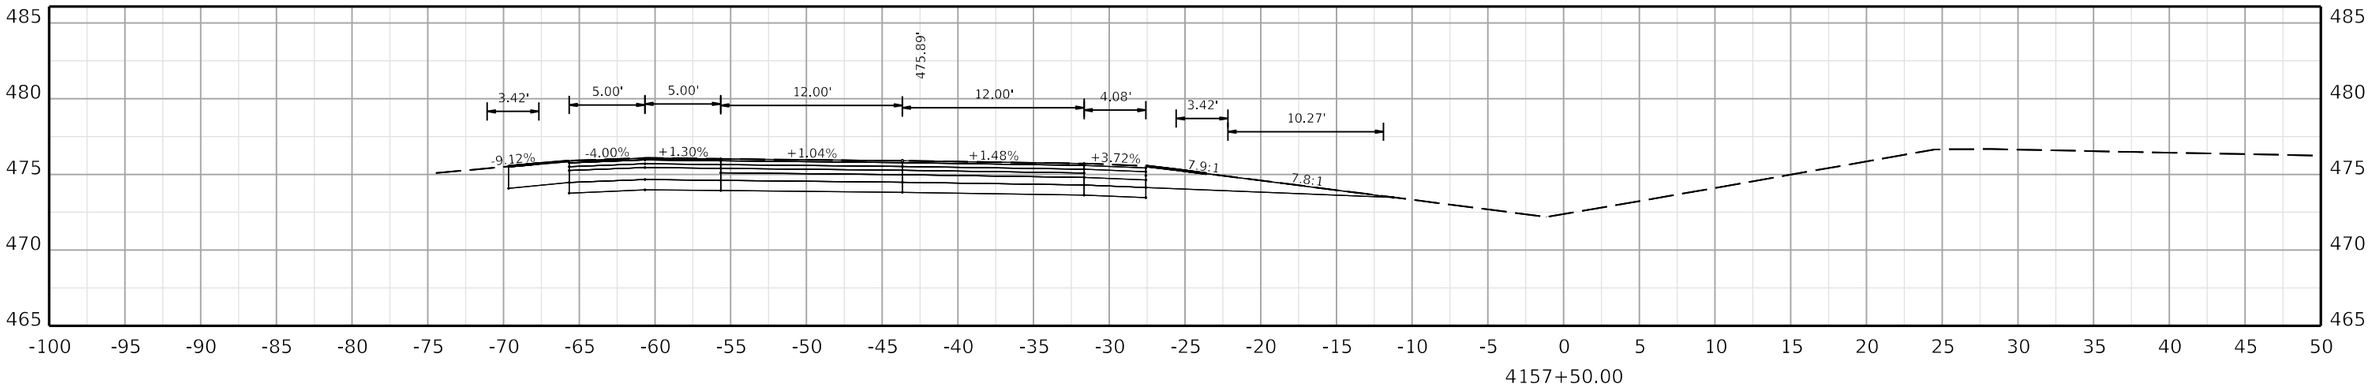

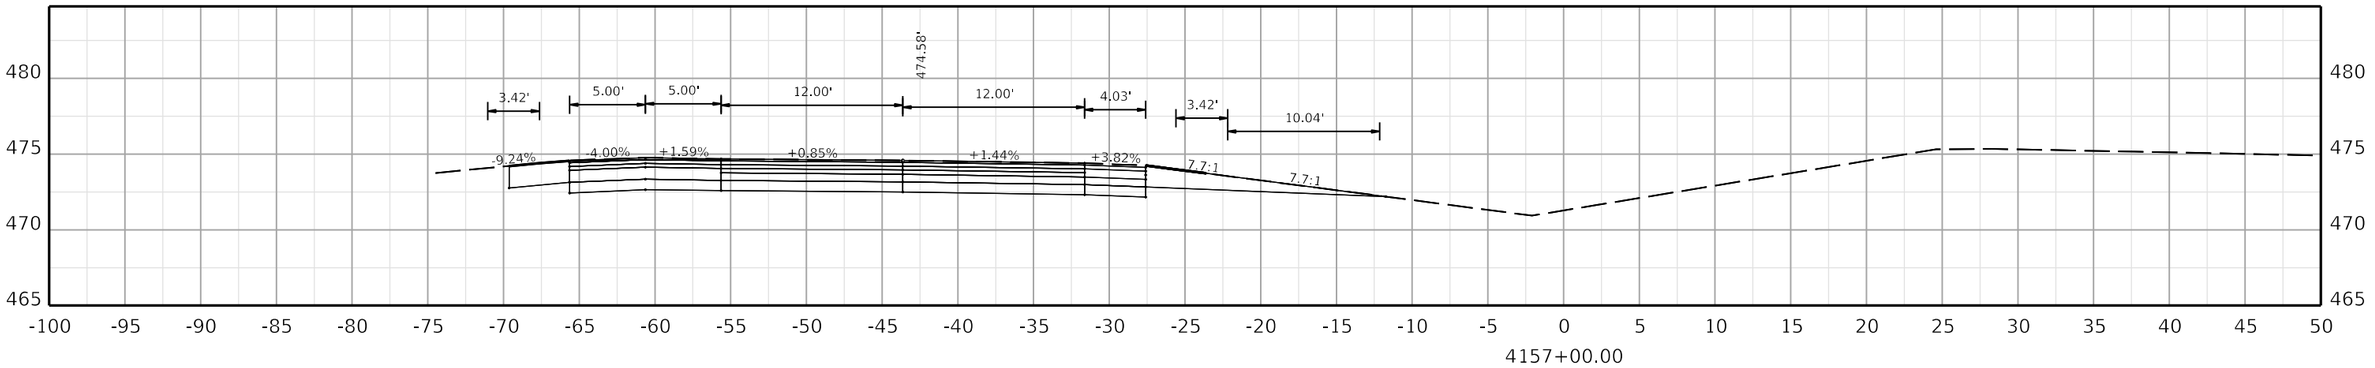

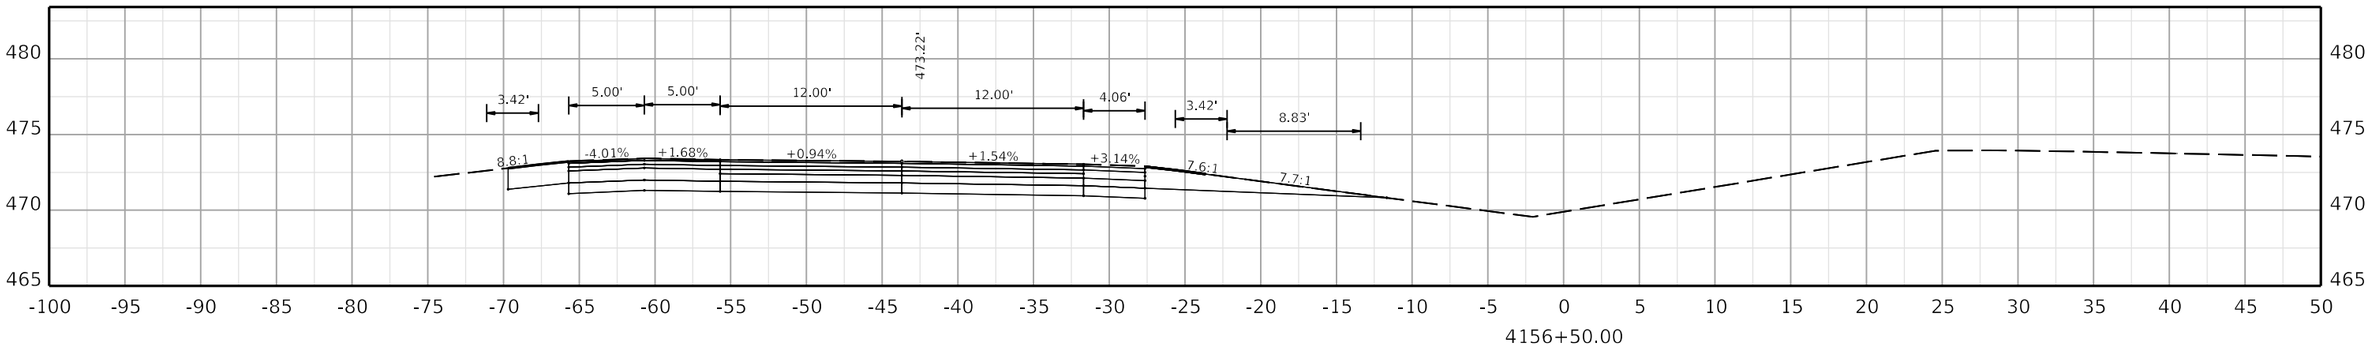

COMMONWEALTH OF KENTUCKY
DEPARTMENT OF HIGHWAYS

TEAM KENTUCKY

DRAWING TITLE:


HORIZONTAL SCALE
SCALE: 1" = 5'


0' 5' 10' 20'


STA. 4156+50.00 TO STA. 4157+50.00

ITEM NO. COUNTY OF

SHEET NO.
4156+50.00

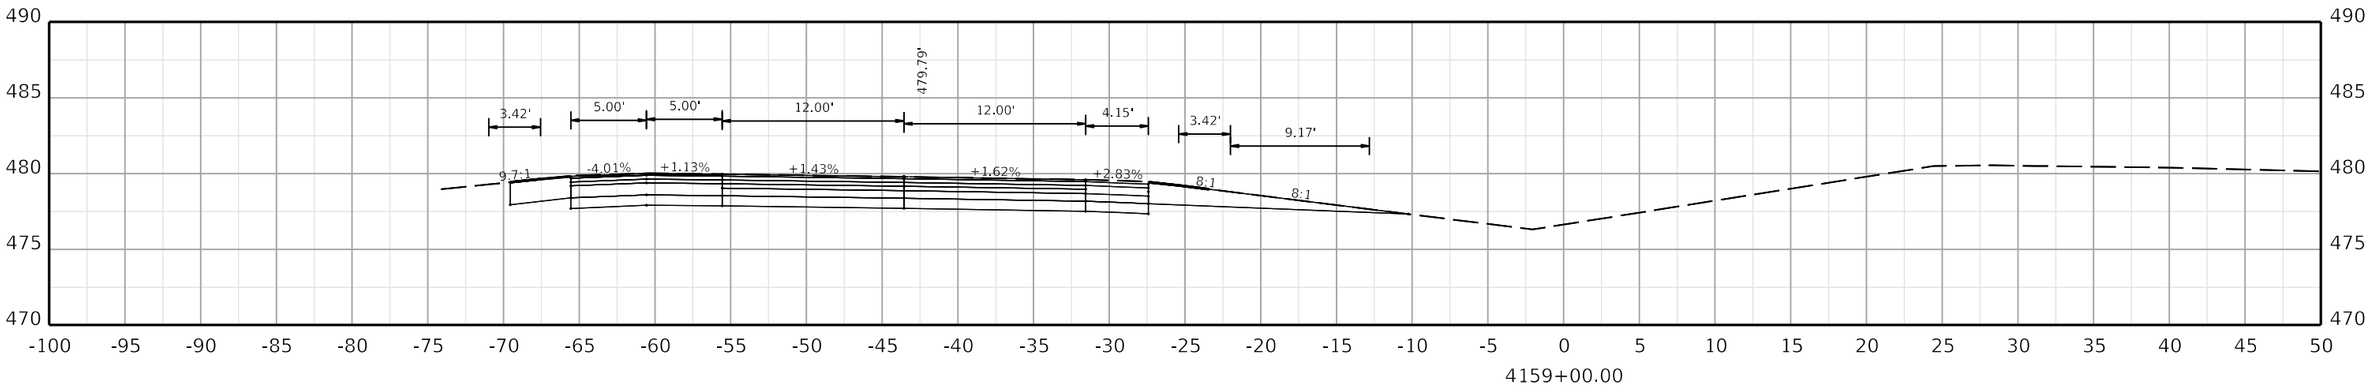

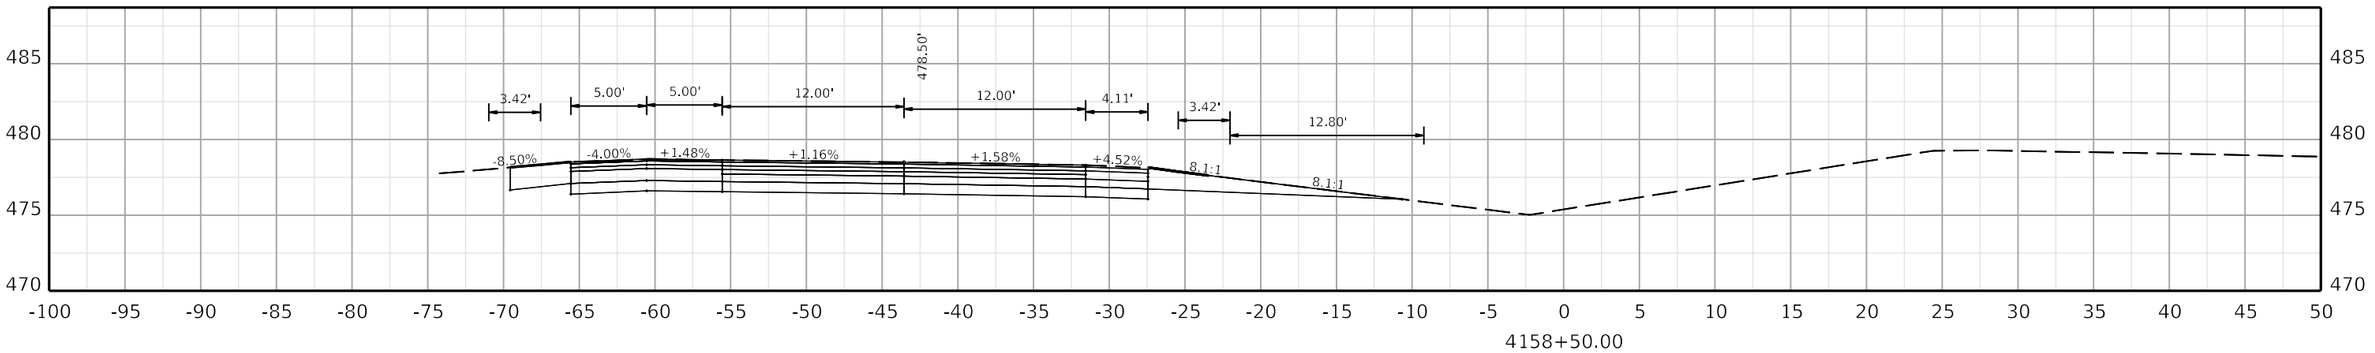

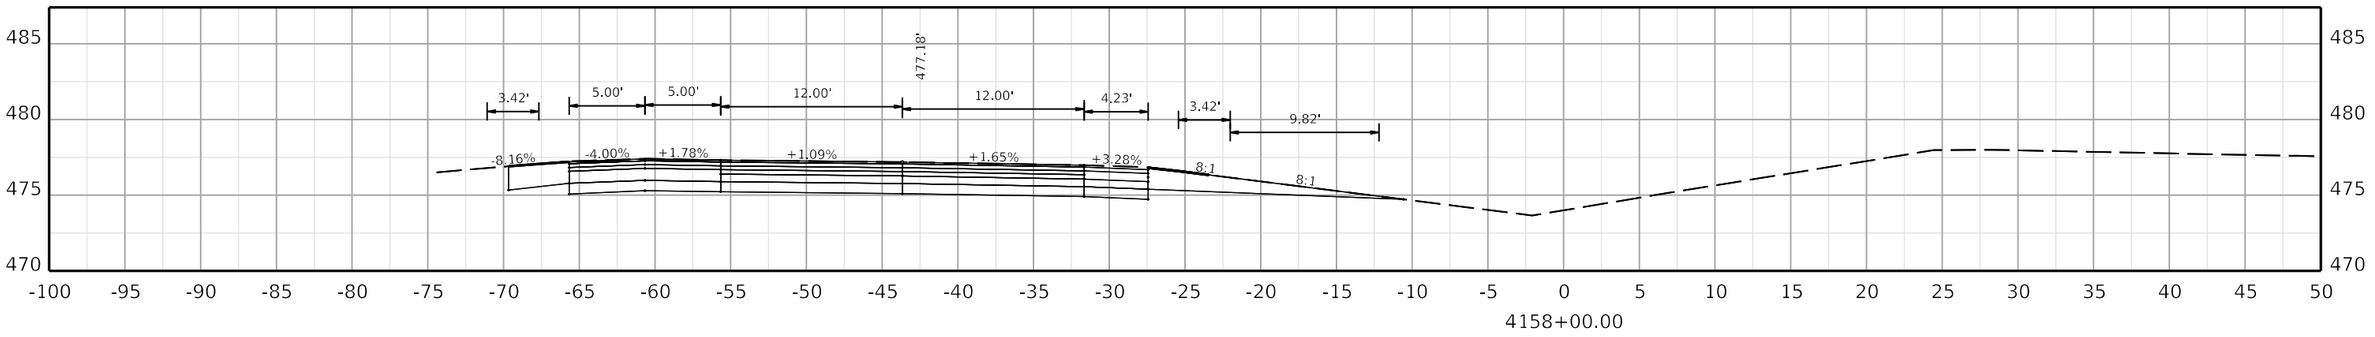

COMMONWEALTH OF KENTUCKY
DEPARTMENT OF HIGHWAYS
TEAM KENTUCKY TRANSPORTATION CABINET

DRAWING TITLE:


HORIZONTAL SCALE
SCALE: 1" = 5'


0' 5' 10' 20'


STA. 4158+00.00 TO STA. 4159+00.00

ITEM NO. COUNTY OF

SHEET NO. 4158+00.00

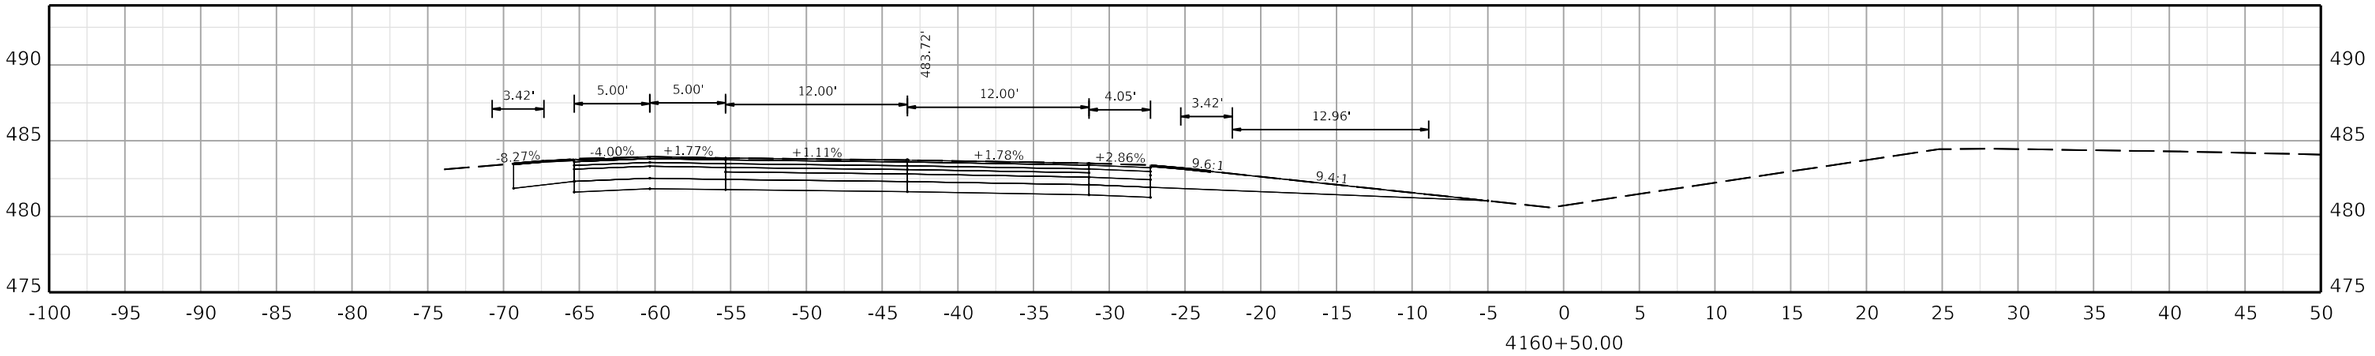

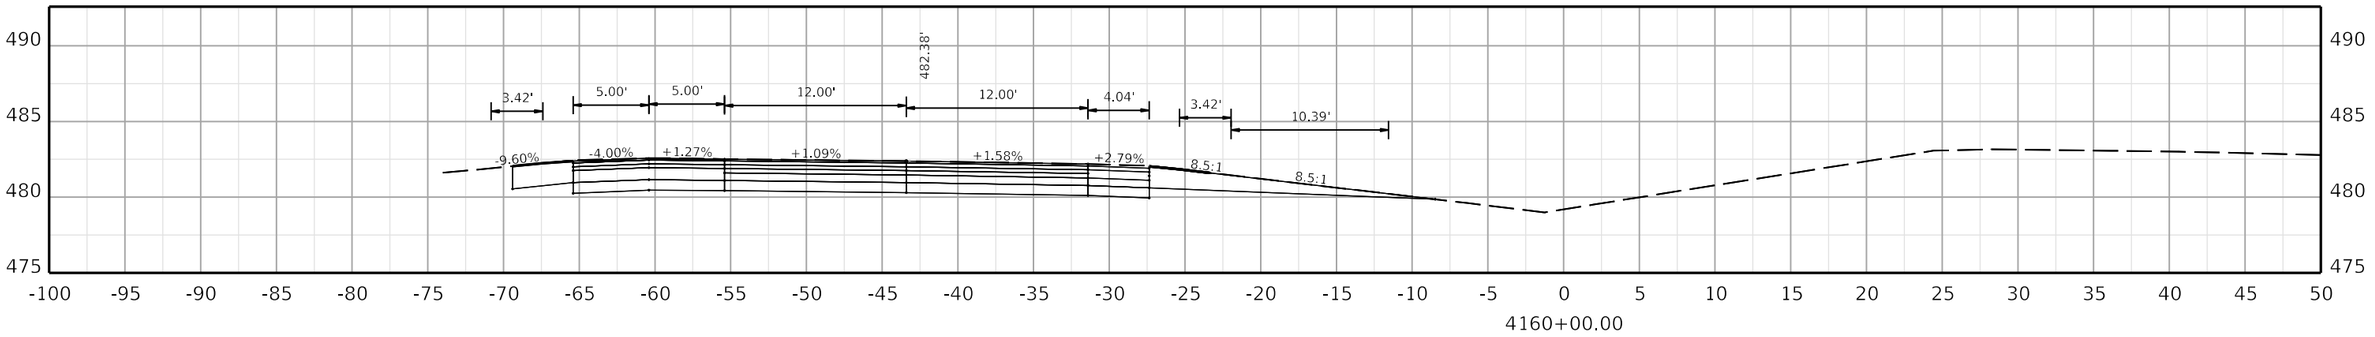

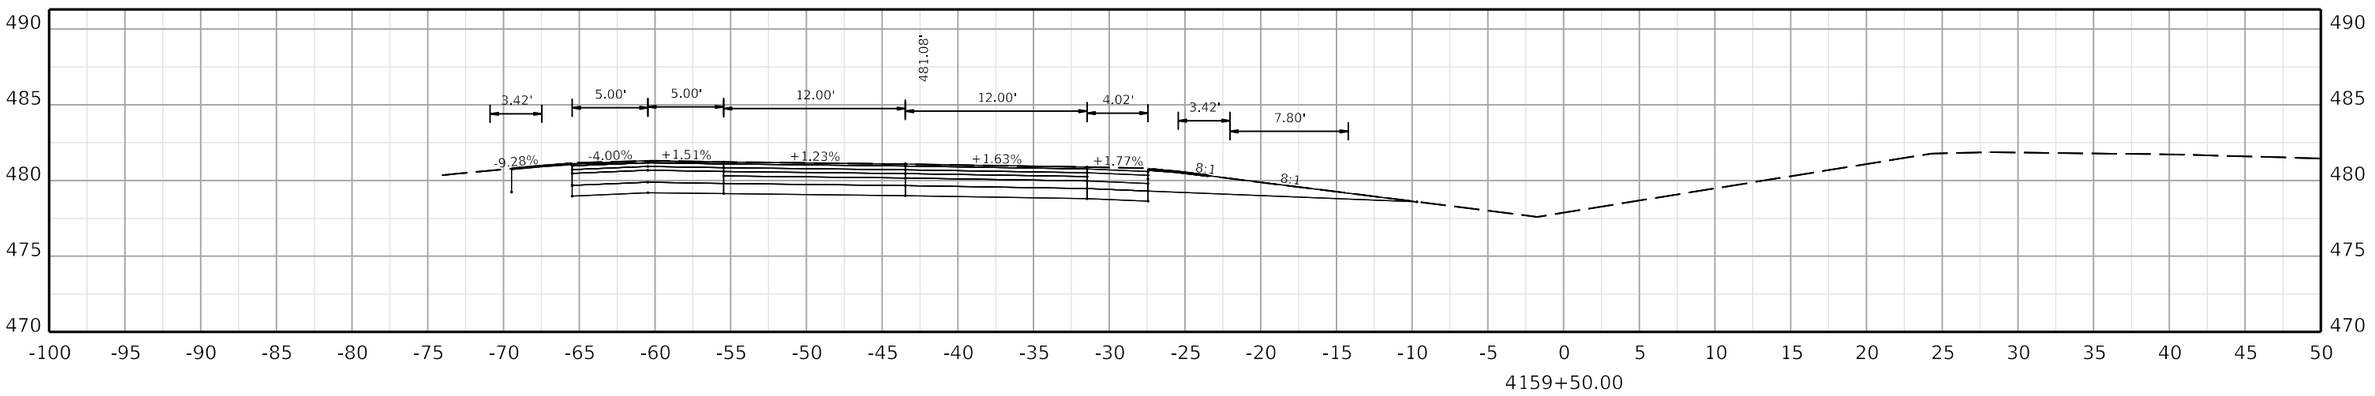

COMMONWEALTH OF KENTUCKY
DEPARTMENT OF HIGHWAYS
TEAM KENTUCKY

DRAWING TITLE:

HORIZONTAL SCALE
SCALE: 1" = 5'

0' 5' 10' 20'

STA. 4159+50.00 TO STA. 4160+50.00


ITEM NO. COUNTY OF


SHEET NO. 4159+50.00


OpenRoads Designer v10.12.02.4

USER: USLR095925

FILE NAME: C:\BMS\WSP-US-PW-02\D0932959\CORR_I-24W_ASPHALT_PAVING_SEGMENT3_XSEC.DGN

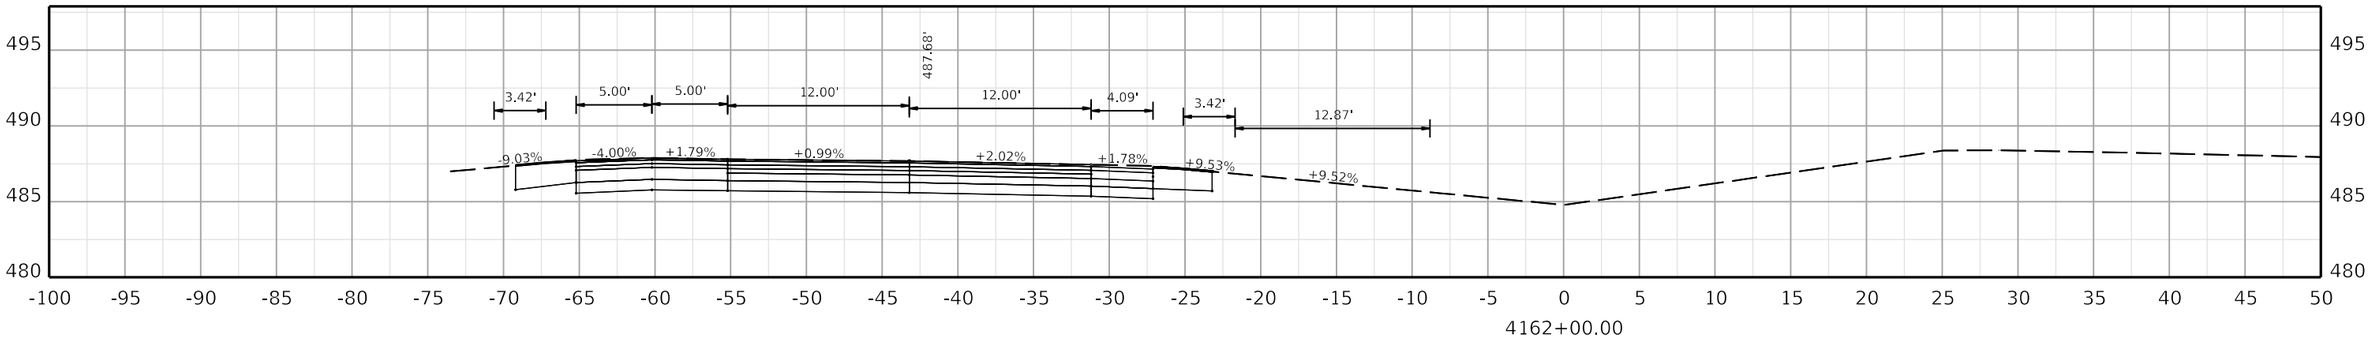

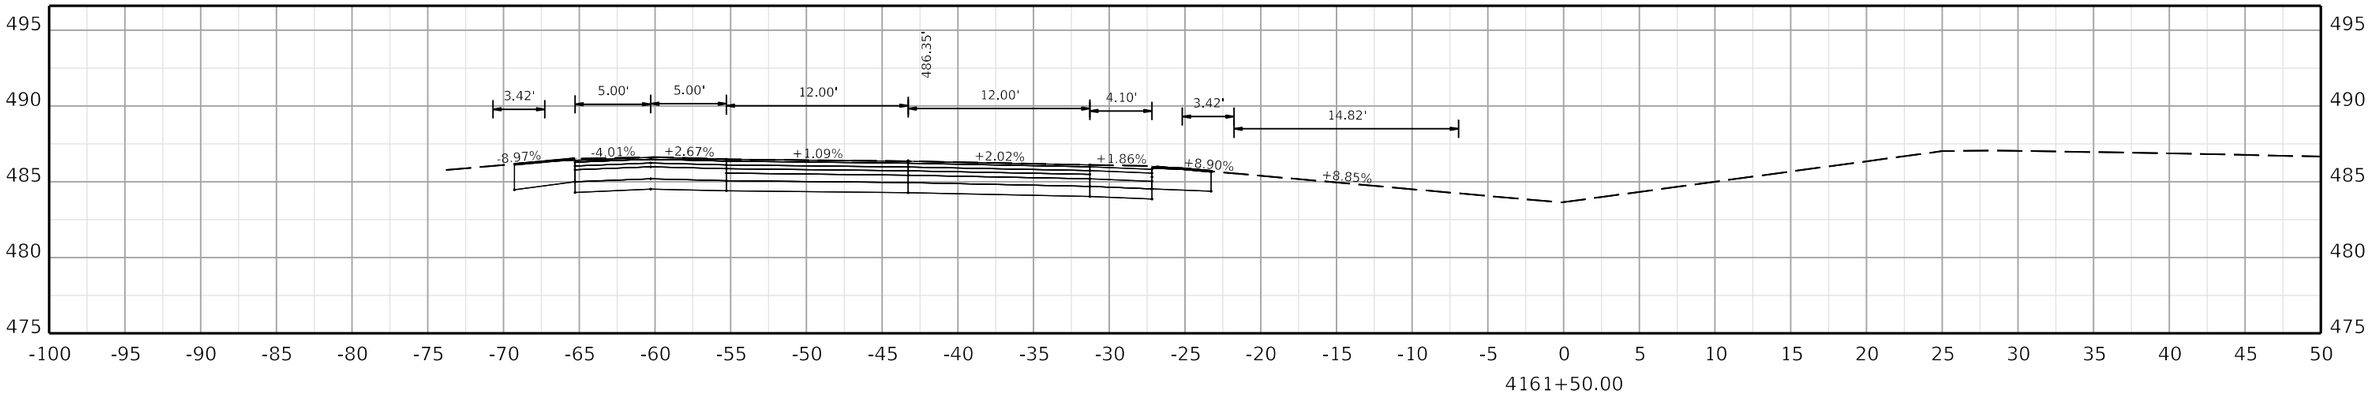

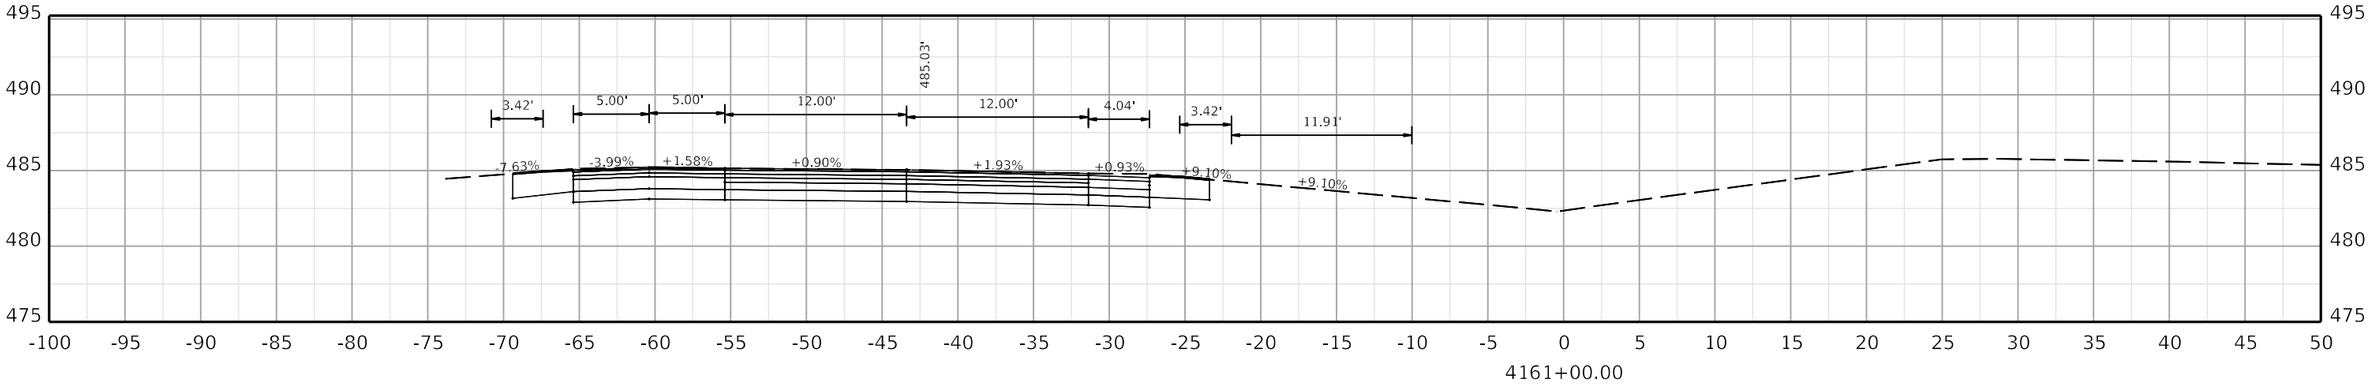

COMMONWEALTH OF KENTUCKY
DEPARTMENT OF HIGHWAYS
TEAM KENTUCKY TRANSPORTATION CABINET

DRAWING TITLE:


HORIZONTAL SCALE
SCALE: 1" = 5'


0' 5' 10' 20'


STA. 4161+00.00 TO STA. 4162+00.00

ITEM NO. COUNTY OF

SHEET NO. 4161+00.00

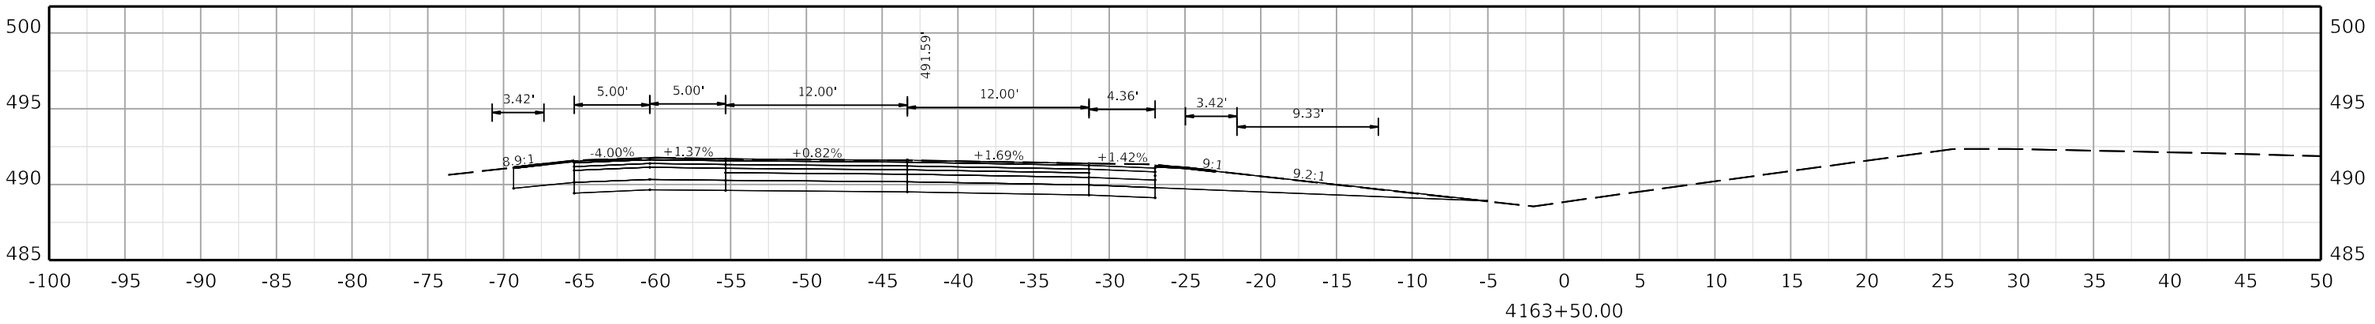

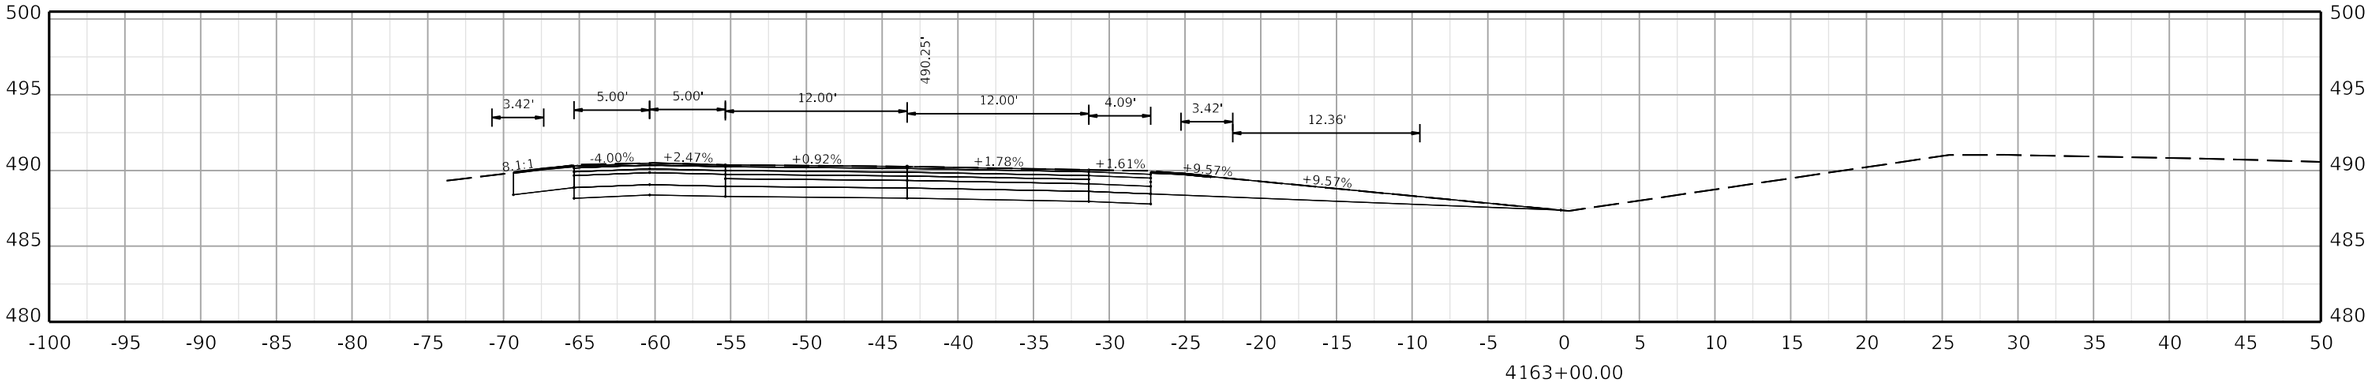

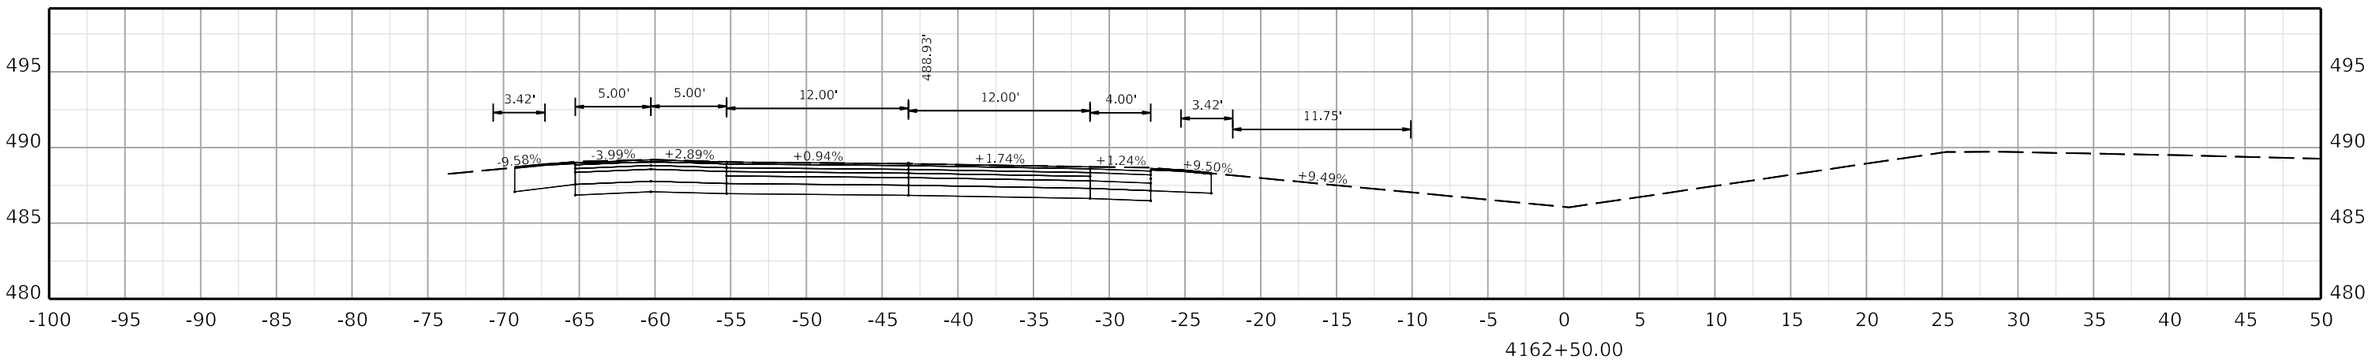

COMMONWEALTH OF KENTUCKY
DEPARTMENT OF HIGHWAYS

TEAM KENTUCKY

DRAWING TITLE:


HORIZONTAL SCALE
SCALE: 1" = 5'


0' 5' 10' 20'


STA. 4162+50.00 TO STA. 4163+50.00

ITEM NO. COUNTY OF

SHEET NO.
4162+50.00

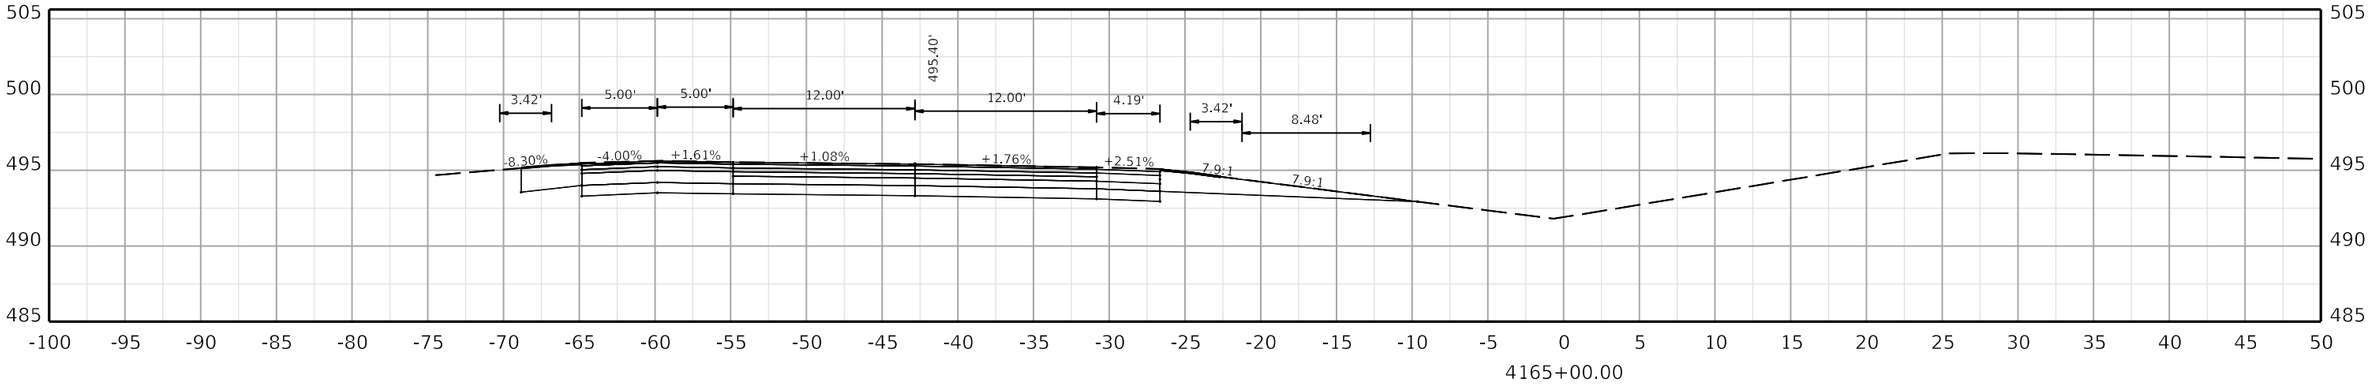

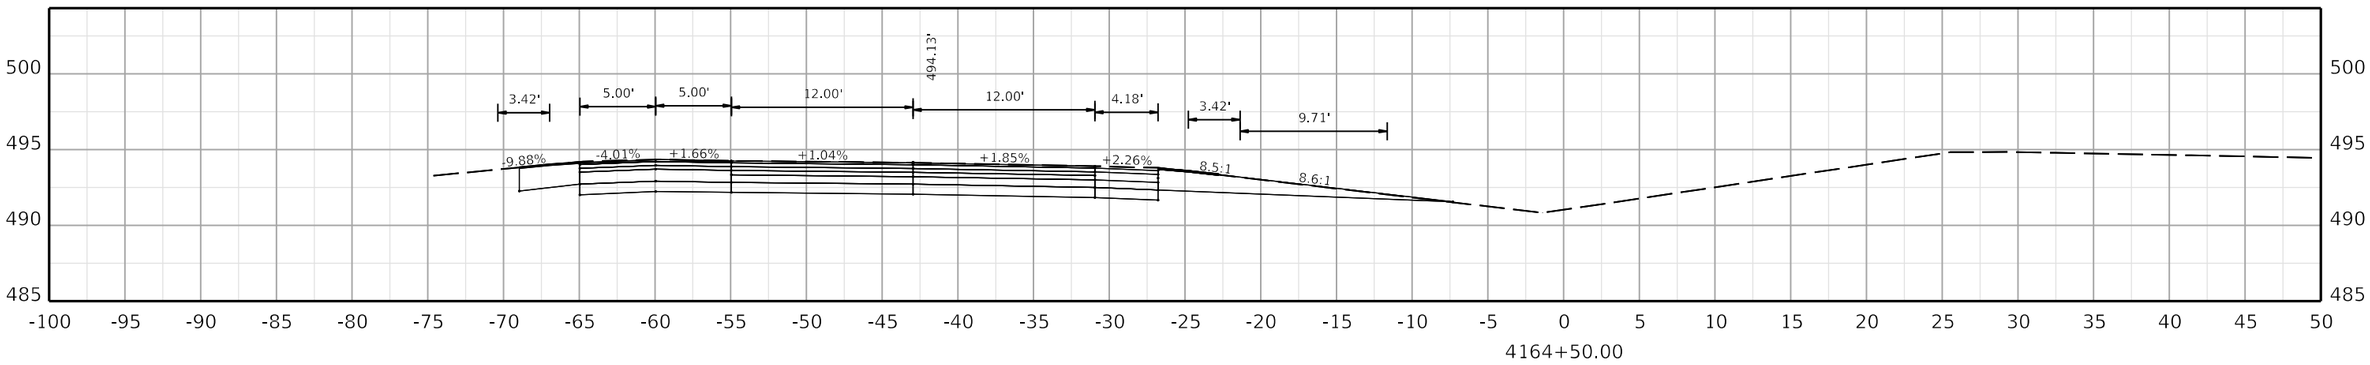

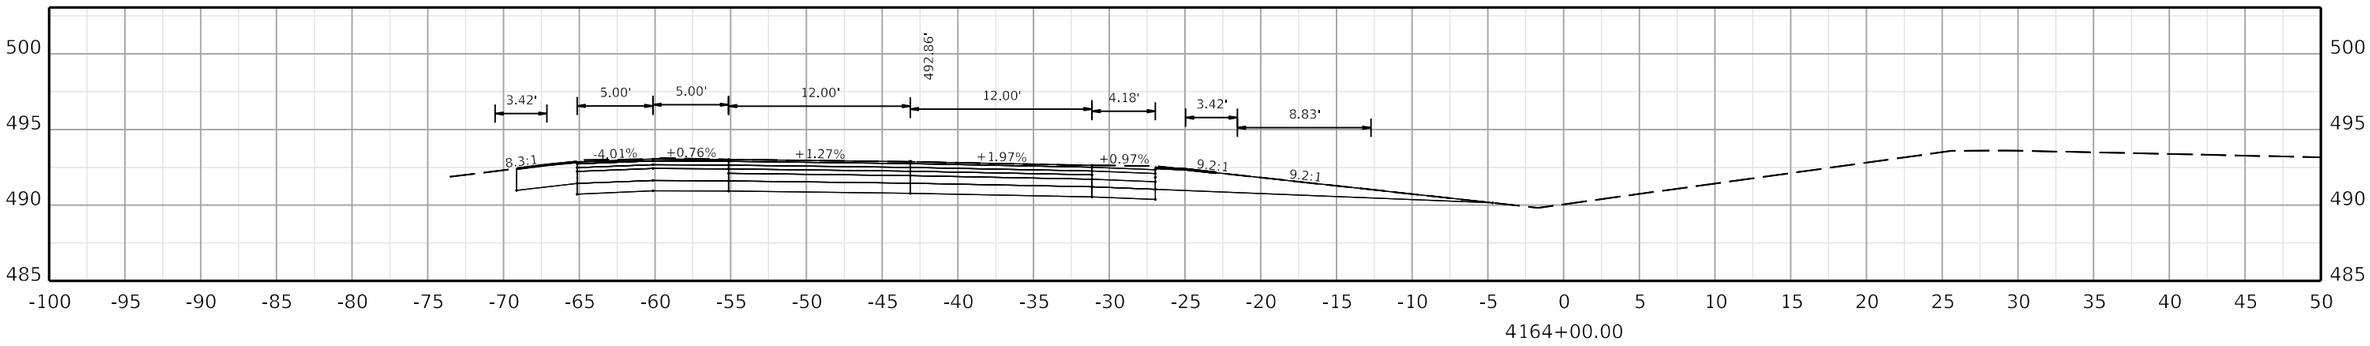

COMMONWEALTH OF KENTUCKY
DEPARTMENT OF HIGHWAYS

TEAM KENTUCKY

DRAWING TITLE:


HORIZONTAL SCALE
SCALE: 1" = 5'


0' 5' 10' 20'


STA. 4164+00.00 TO STA. 4165+00.00

ITEM NO. COUNTY OF

SHEET NO.
4164+00.00

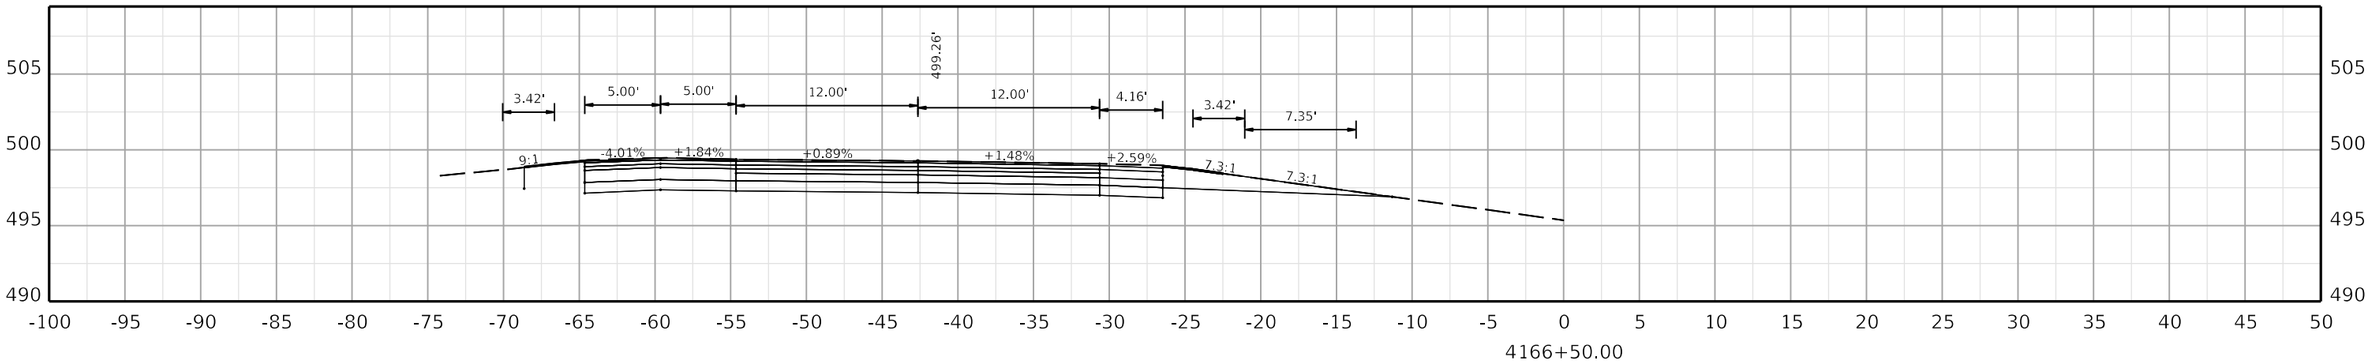

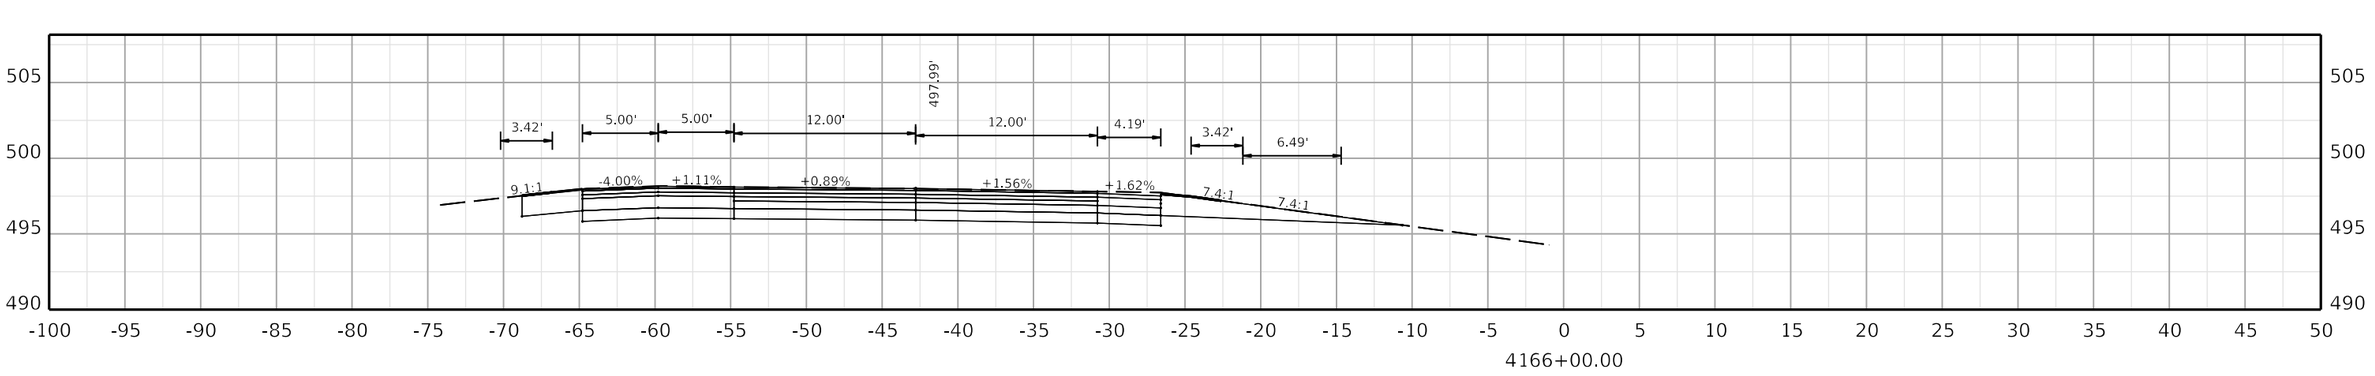

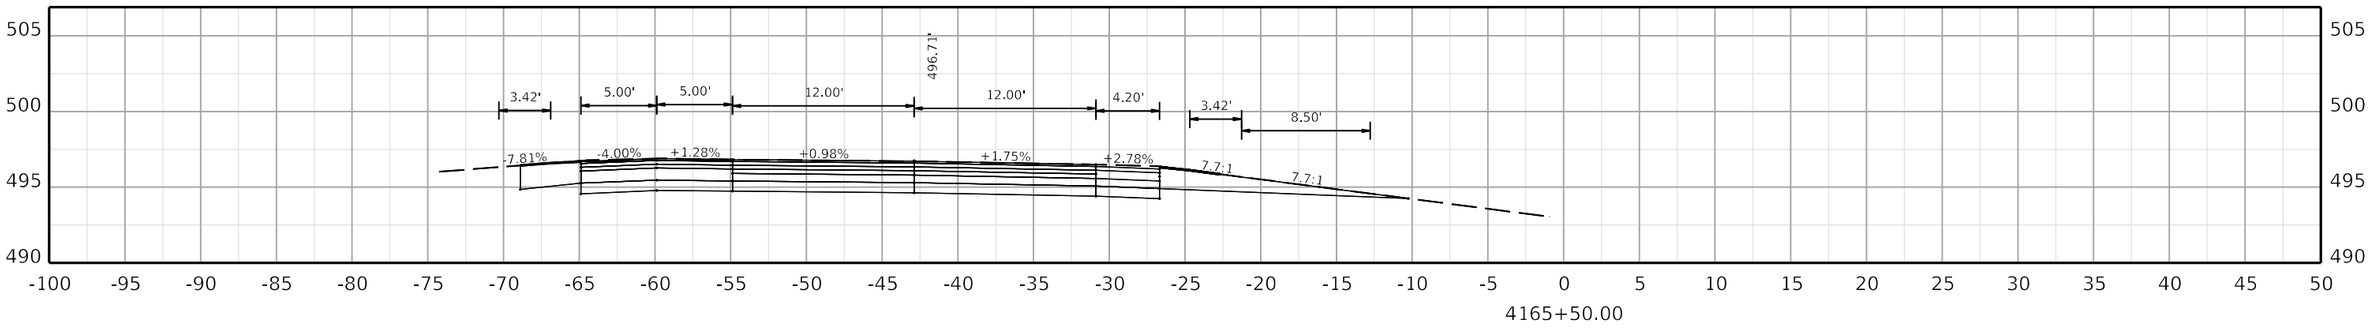

COMMONWEALTH OF KENTUCKY
DEPARTMENT OF HIGHWAYS

TEAM KENTUCKY

DRAWING TITLE:

HORIZONTAL SCALE
SCALE: 1" = 5'


0' 5' 10' 20'


STA. 4165+50.00 TO STA. 4166+50.00


ITEM NO.

COUNTY OF

SHEET NO.
4165+50.00

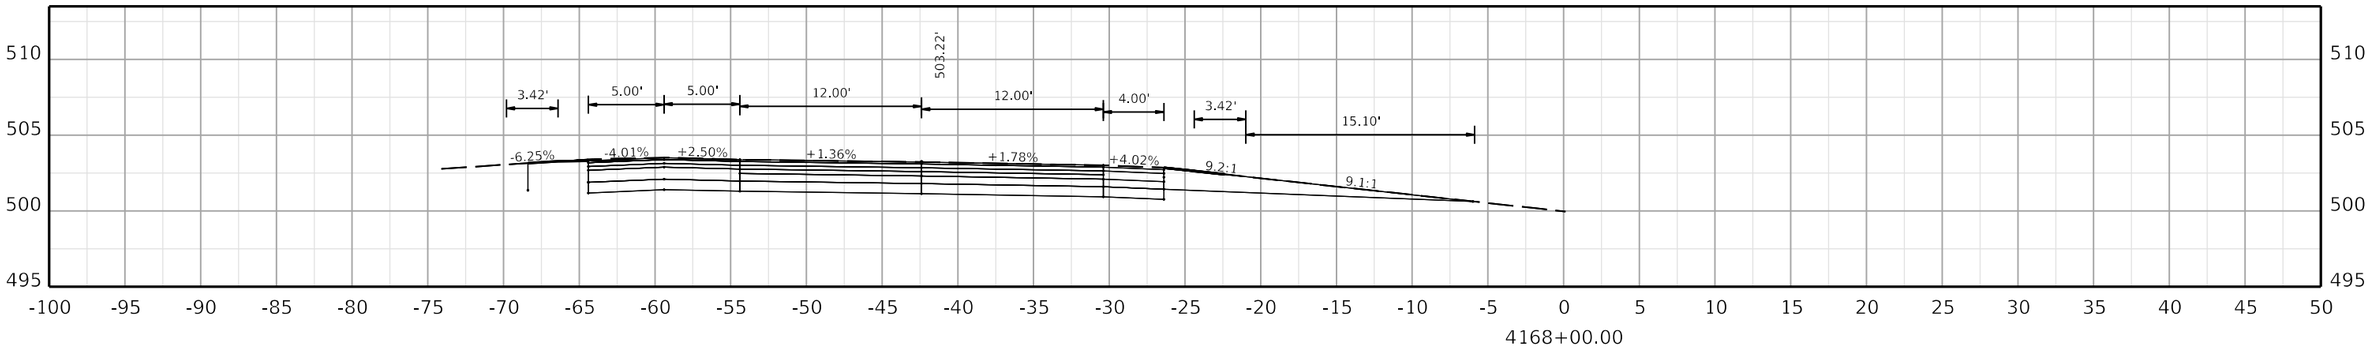

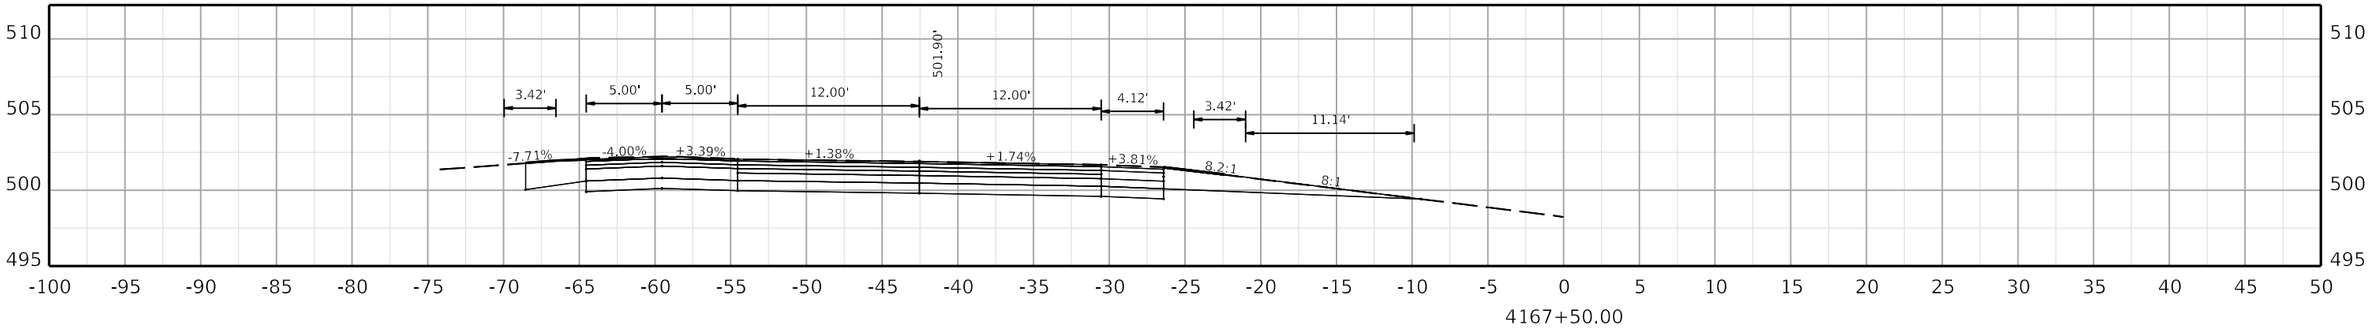

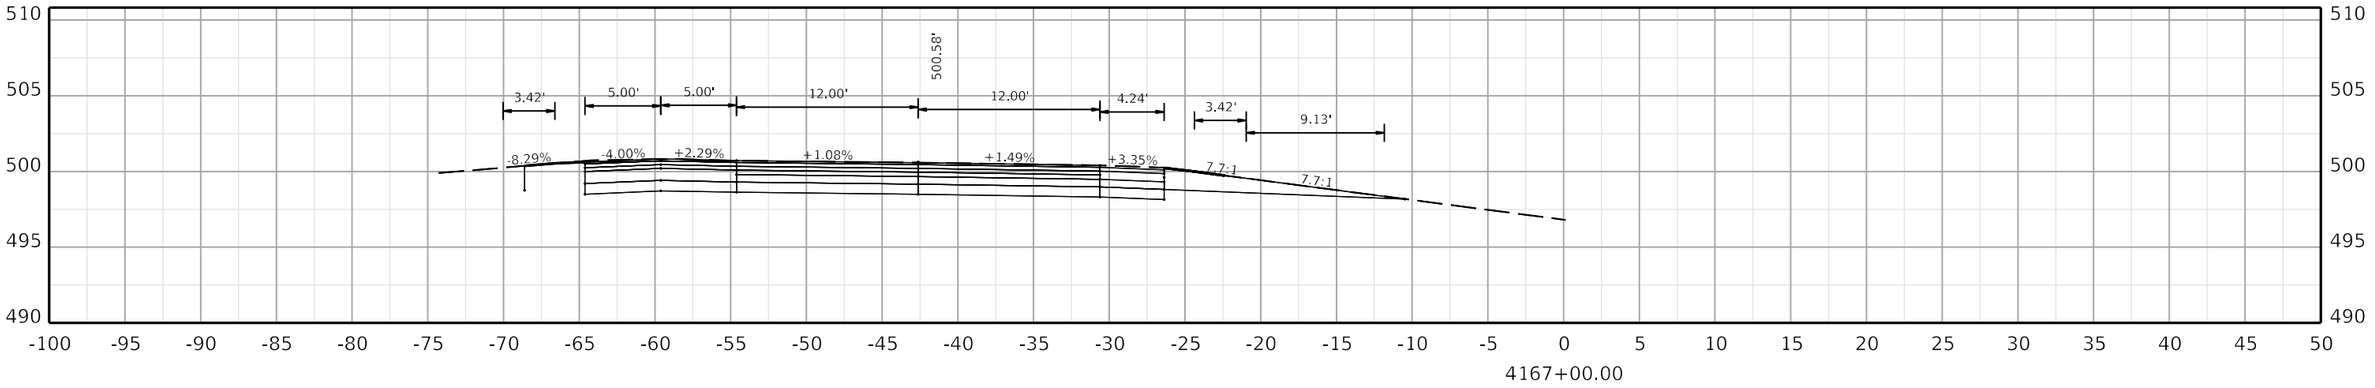

COMMONWEALTH OF KENTUCKY
DEPARTMENT OF HIGHWAYS
TEAM KENTUCKY

DRAWING TITLE:

HORIZONTAL SCALE
SCALE: 1" = 5'

0' 5' 10' 20'

STA. 4167+00.00 TO STA. 4168+00.00


ITEM NO. COUNTY OF


SHEET NO.
4167+00.00


OpenRoads Designer v10.12.02.4

USER: USLR095925

FILE NAME: C:\BMS\WSP-US-PW-02\D0932959\CORR_I-24W_ASPHALT_PAVING_SEGMENT3_XSEC.DGN

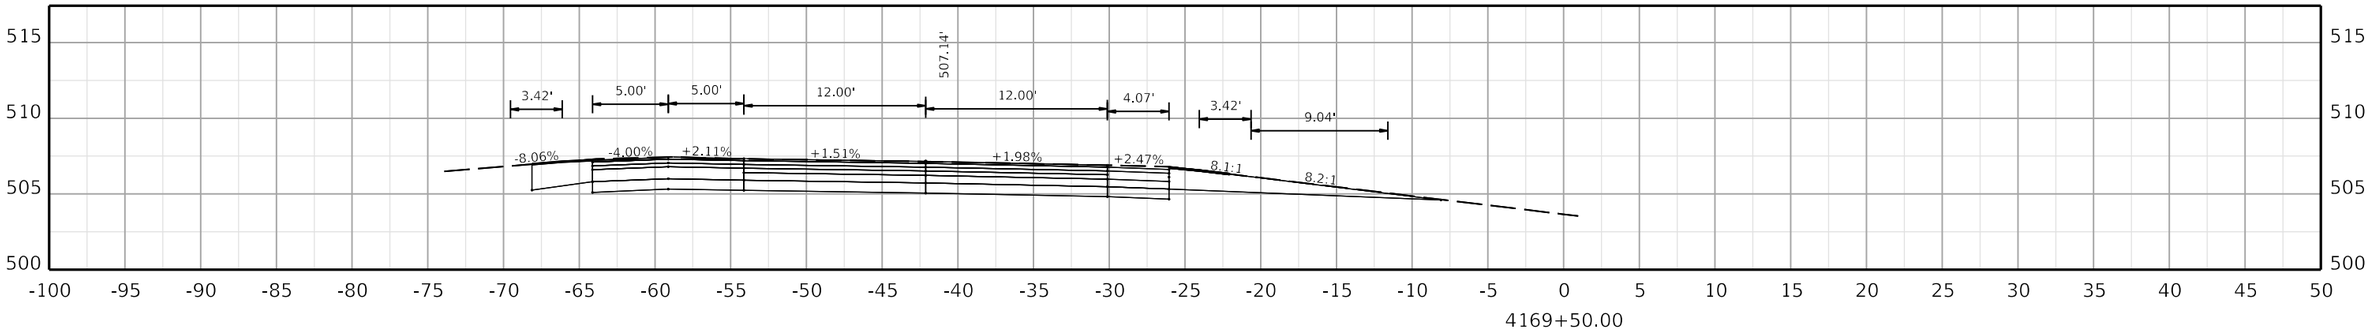

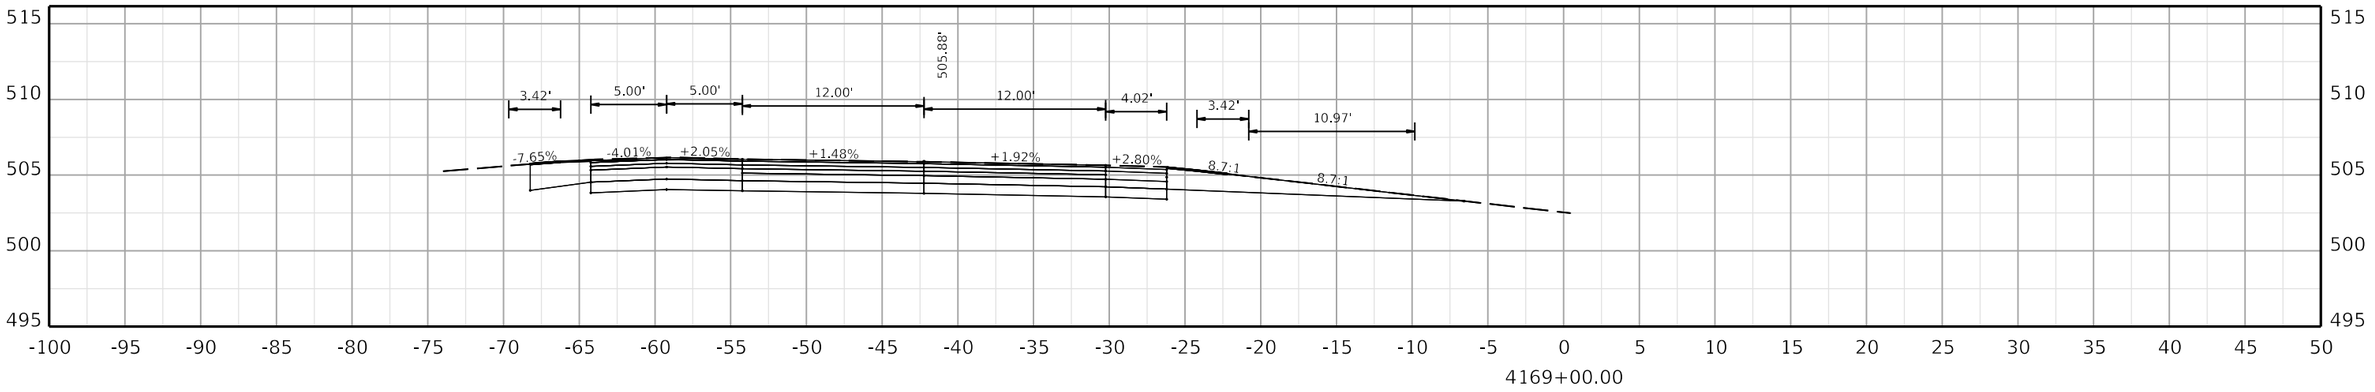

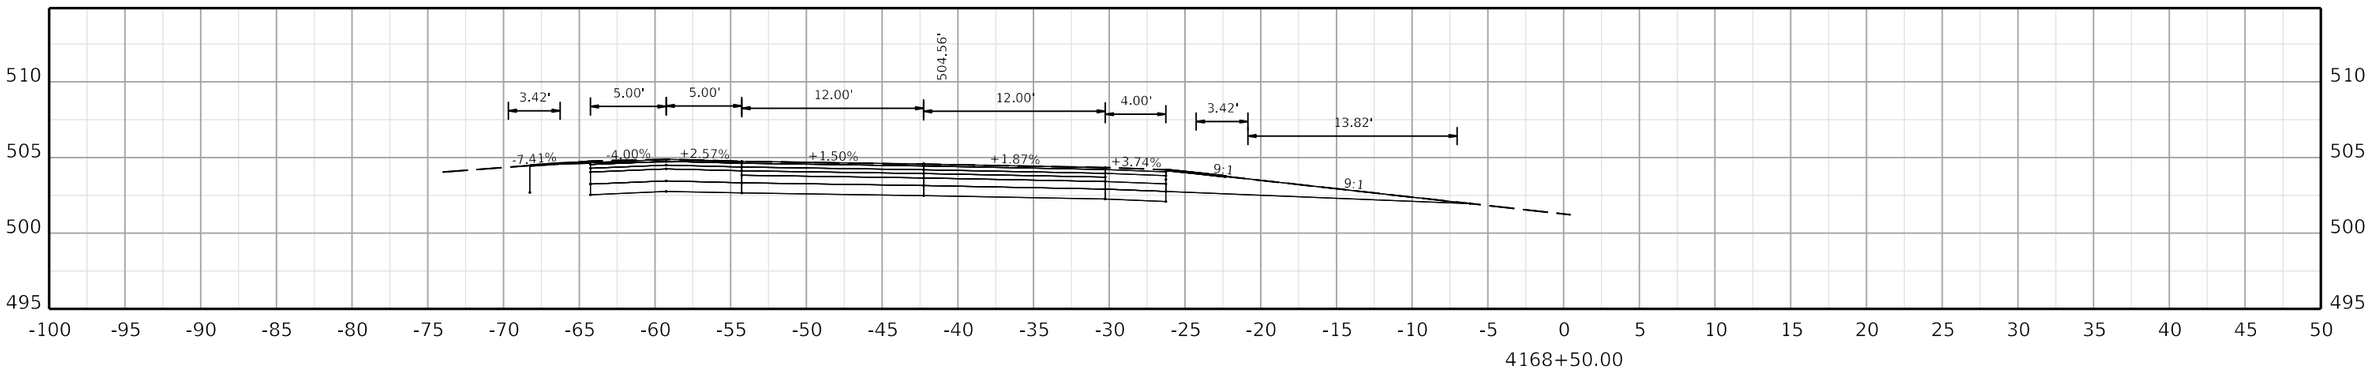

COMMONWEALTH OF KENTUCKY
DEPARTMENT OF HIGHWAYS
TEAM KENTUCKY TRANSPORTATION CABINET

DRAWING TITLE:


HORIZONTAL SCALE
SCALE: 1" = 5'


0' 5' 10' 20'


STA. 4168+50.00 TO STA. 4169+50.00

ITEM NO. COUNTY OF

SHEET NO. 4168+50.00

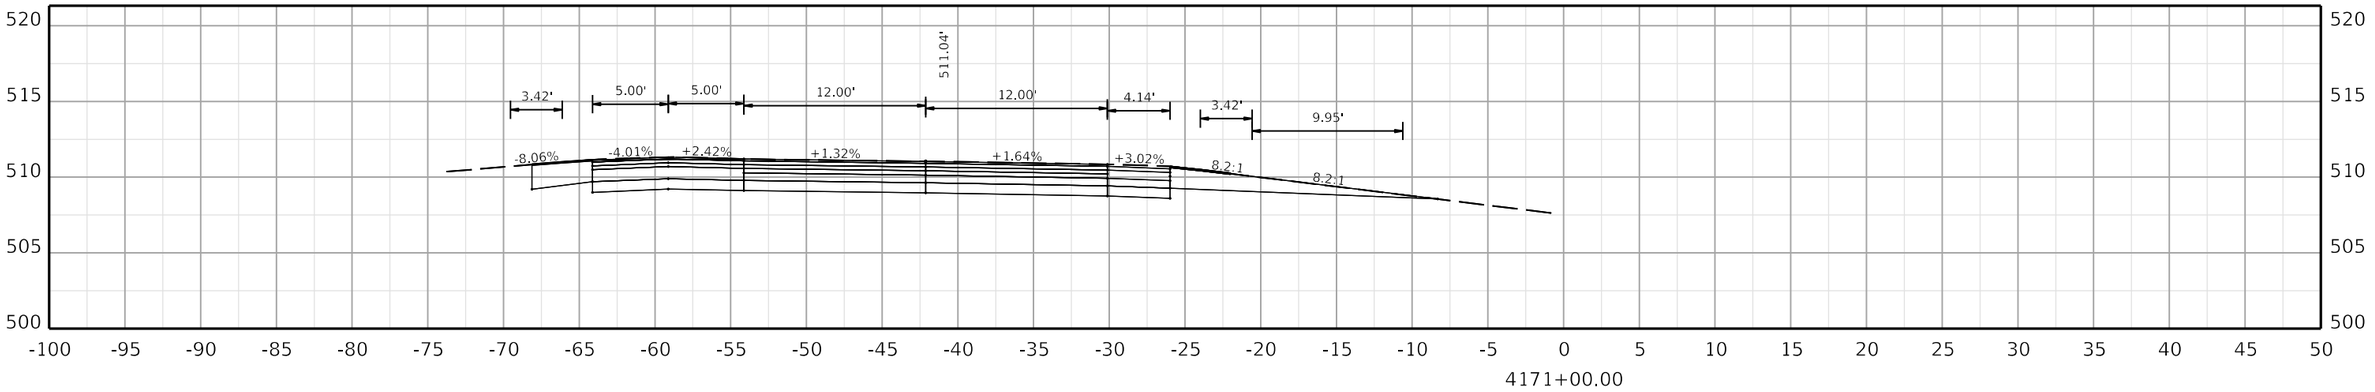

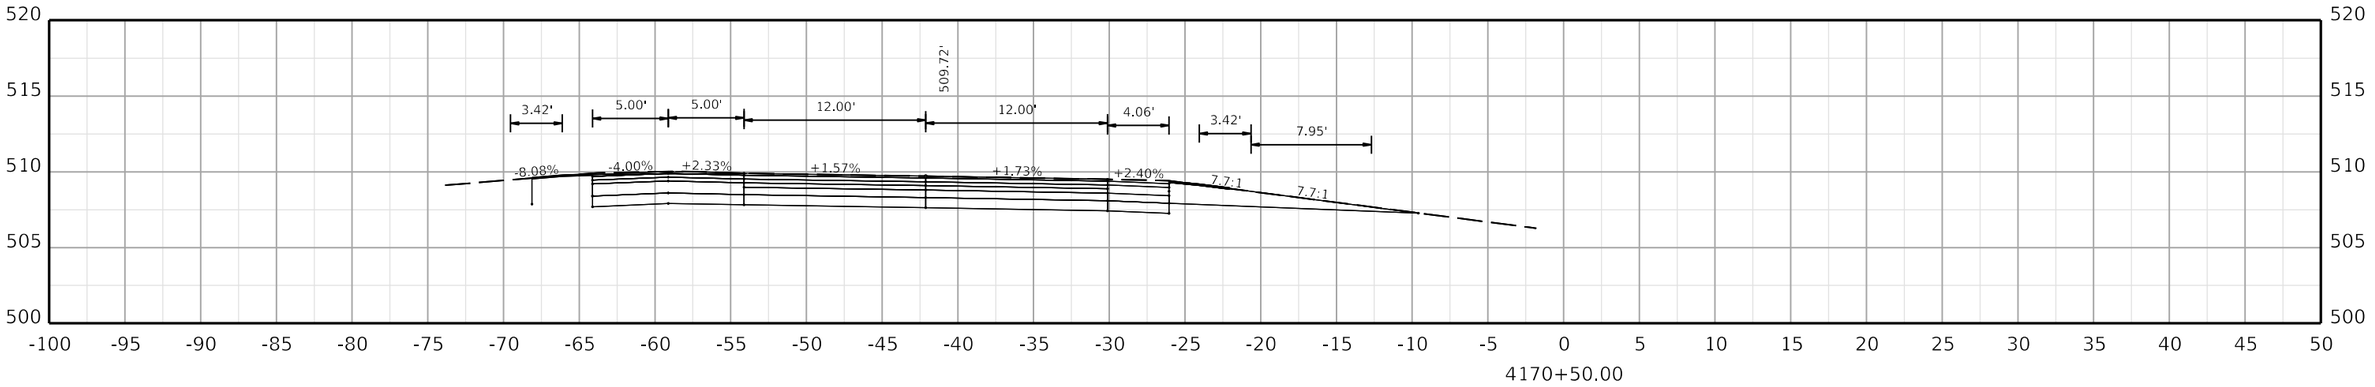

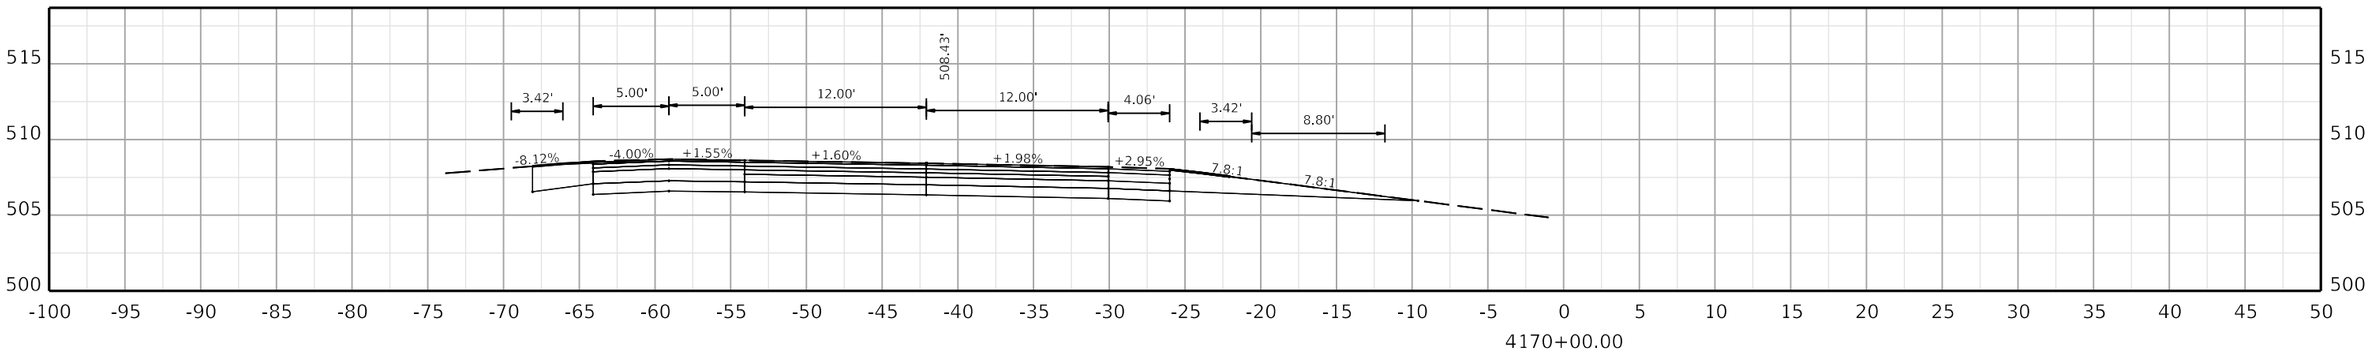

COMMONWEALTH OF KENTUCKY
DEPARTMENT OF HIGHWAYS

TEAM KENTUCKY TRANSPORTATION CABINET

DRAWING TITLE:


HORIZONTAL SCALE
SCALE: 1" = 5'


0' 5' 10' 20'


STA. 4170+00.00 TO STA. 4171+00.00

ITEM NO. COUNTY OF

SHEET NO.
4170+00.00

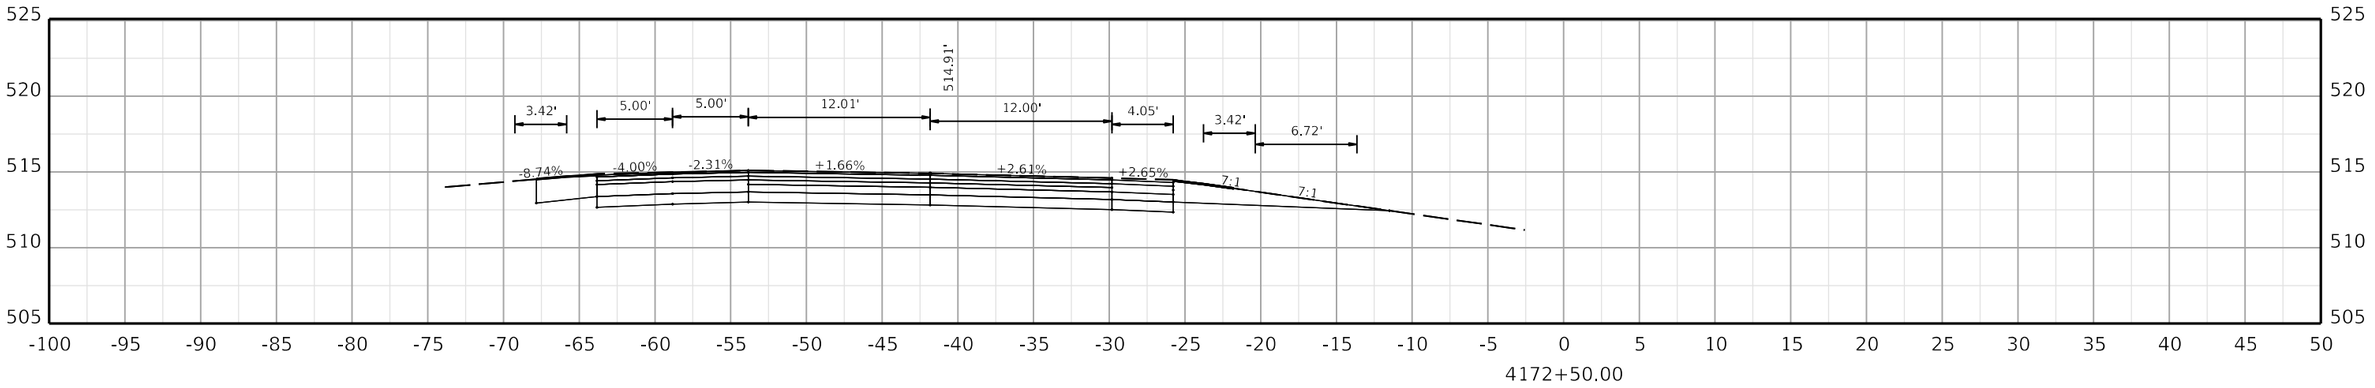

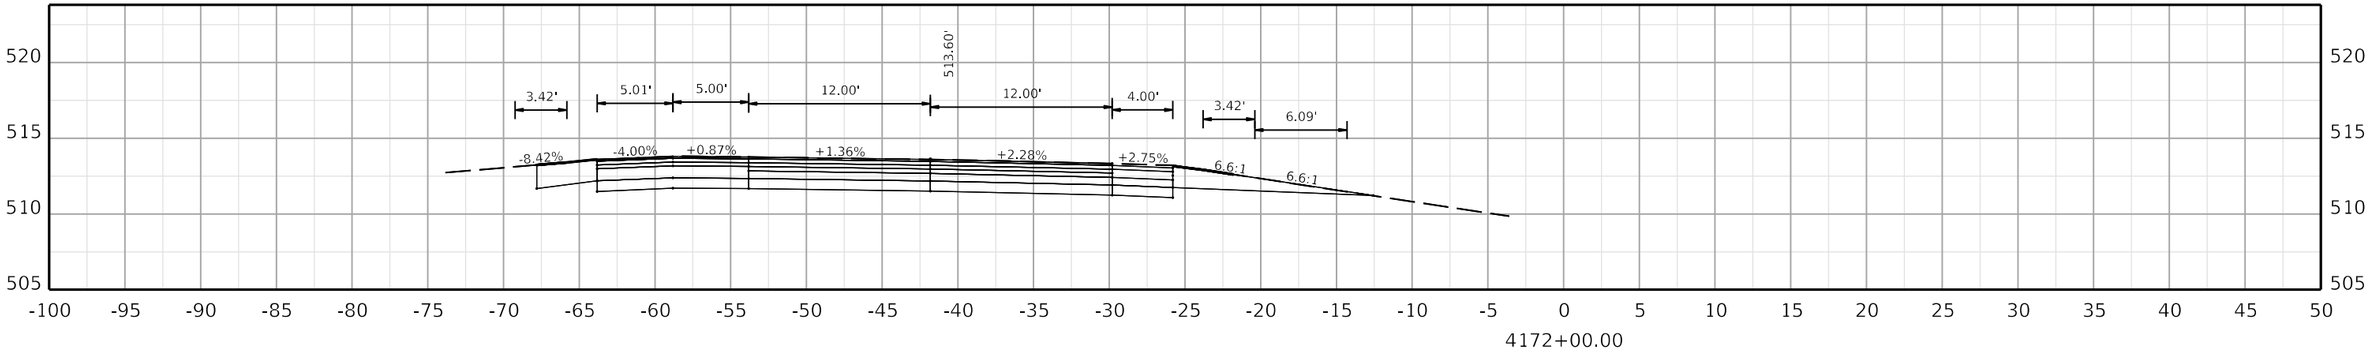

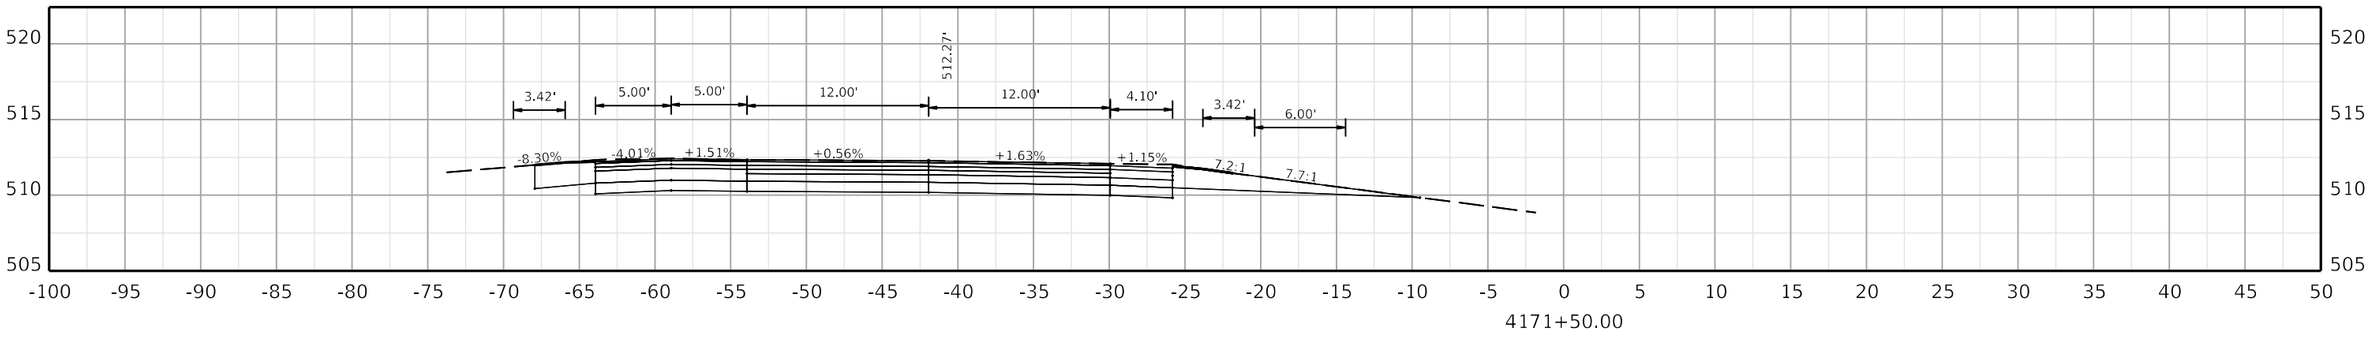

COMMONWEALTH OF KENTUCKY
DEPARTMENT OF HIGHWAYS
TEAM KENTUCKY TRANSPORTATION CABINET

DRAWING TITLE:


HORIZONTAL SCALE
SCALE: 1" = 5'


0' 5' 10' 20'


STA. 4171+50.00 TO STA. 4172+50.00

ITEM NO. COUNTY OF

SHEET NO.
4171+50.00

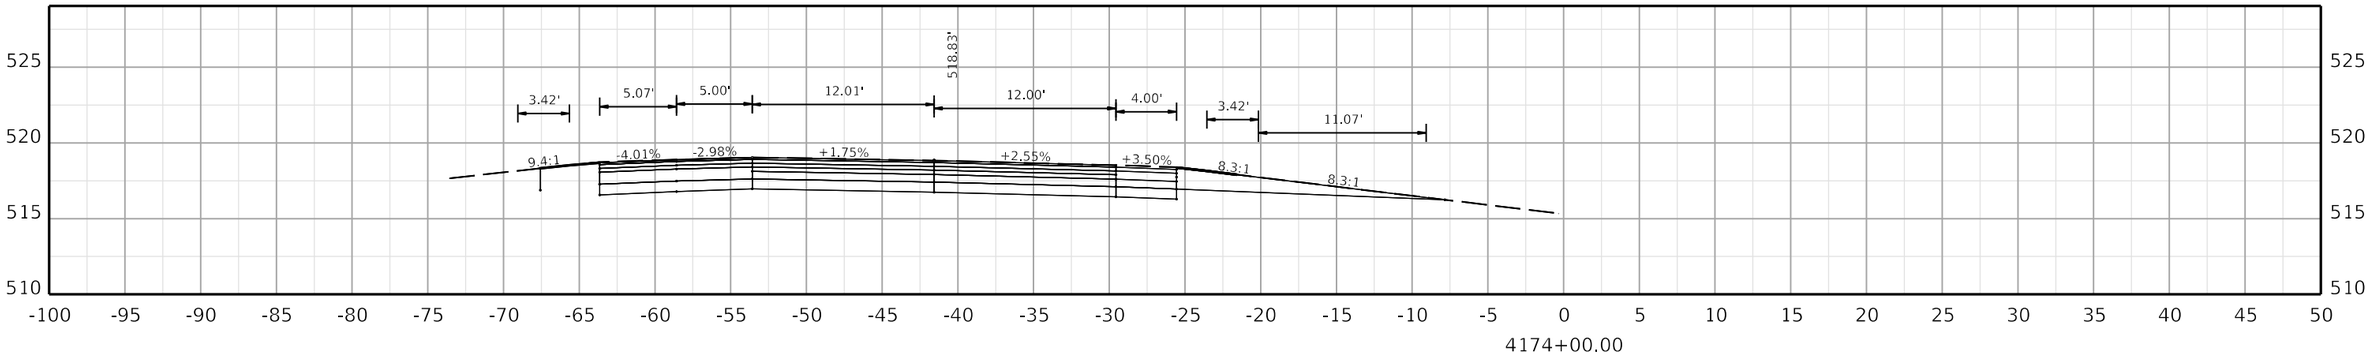

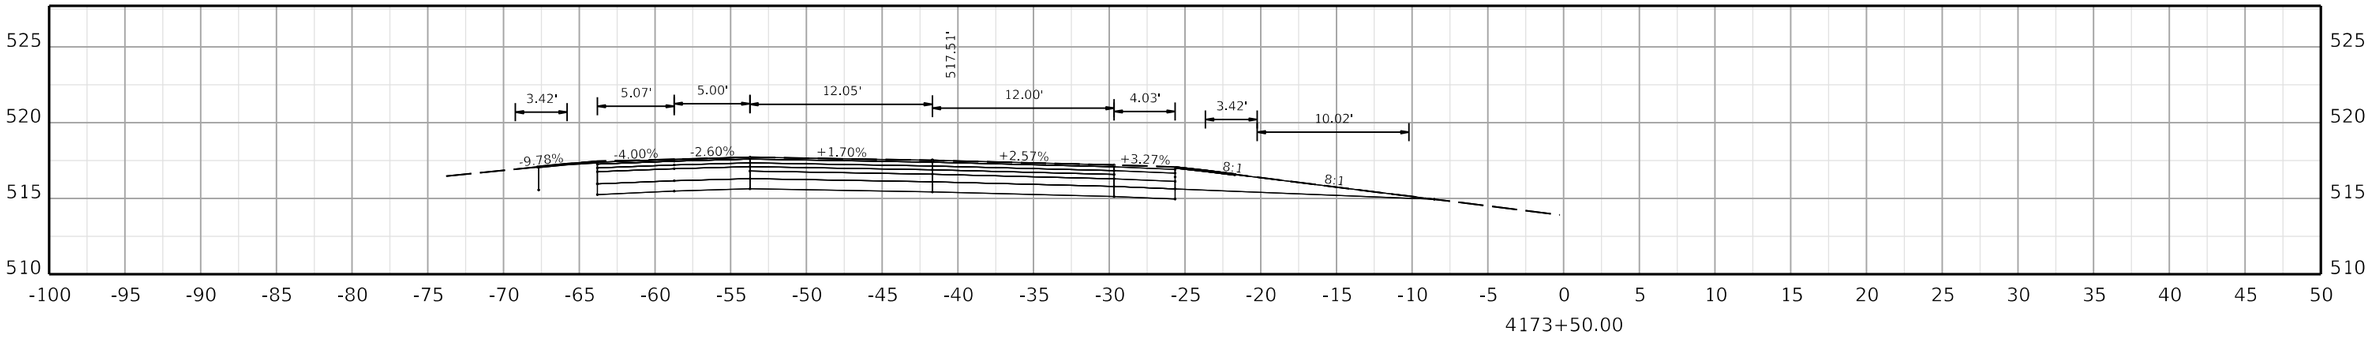

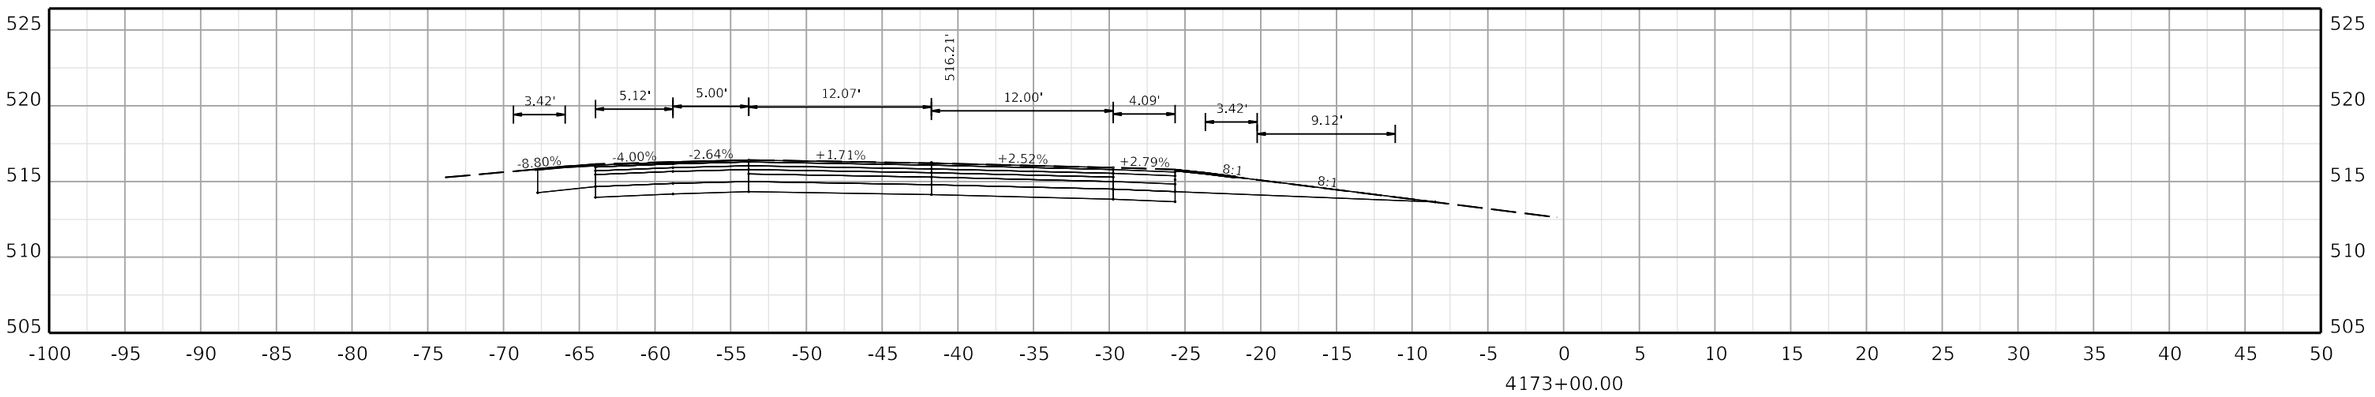

COMMONWEALTH OF KENTUCKY
DEPARTMENT OF HIGHWAYS
TEAM KENTUCKY TRANSPORTATION COMPANY

DRAWING TITLE:


HORIZONTAL SCALE
SCALE: 1" = 5'


0' 5' 10' 20'


STA. 4173+00.00 TO STA. 4174+00.00

ITEM NO. COUNTY OF

SHEET NO.
4173+00.00

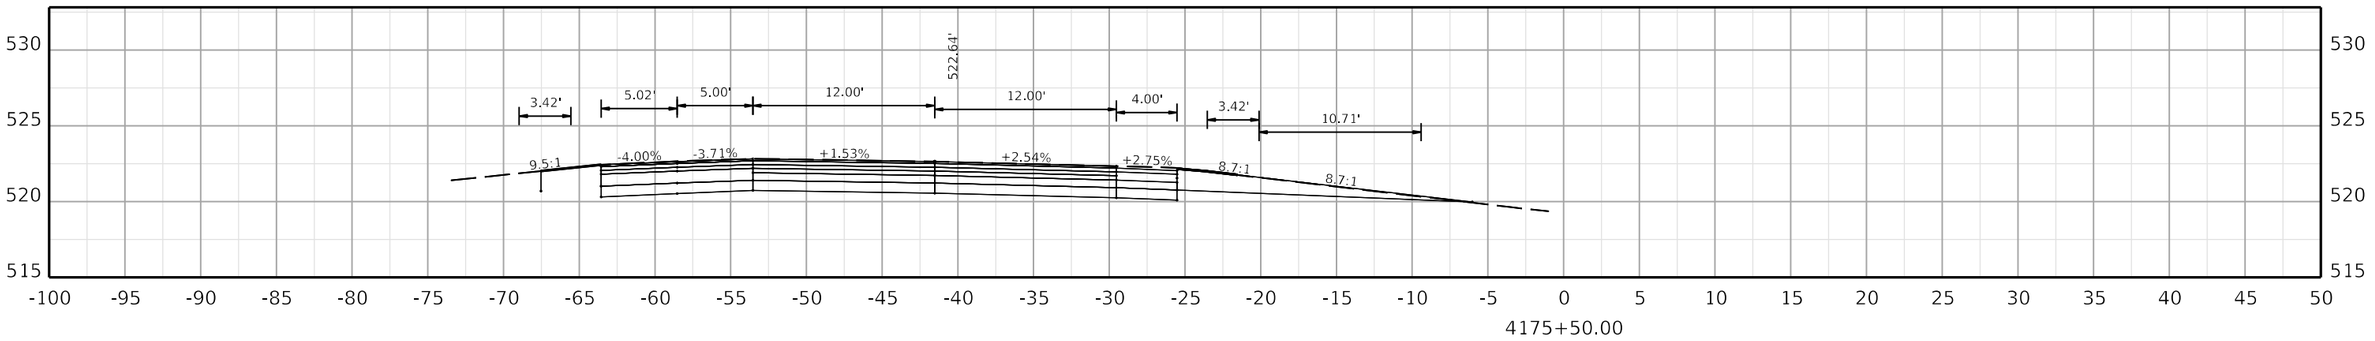

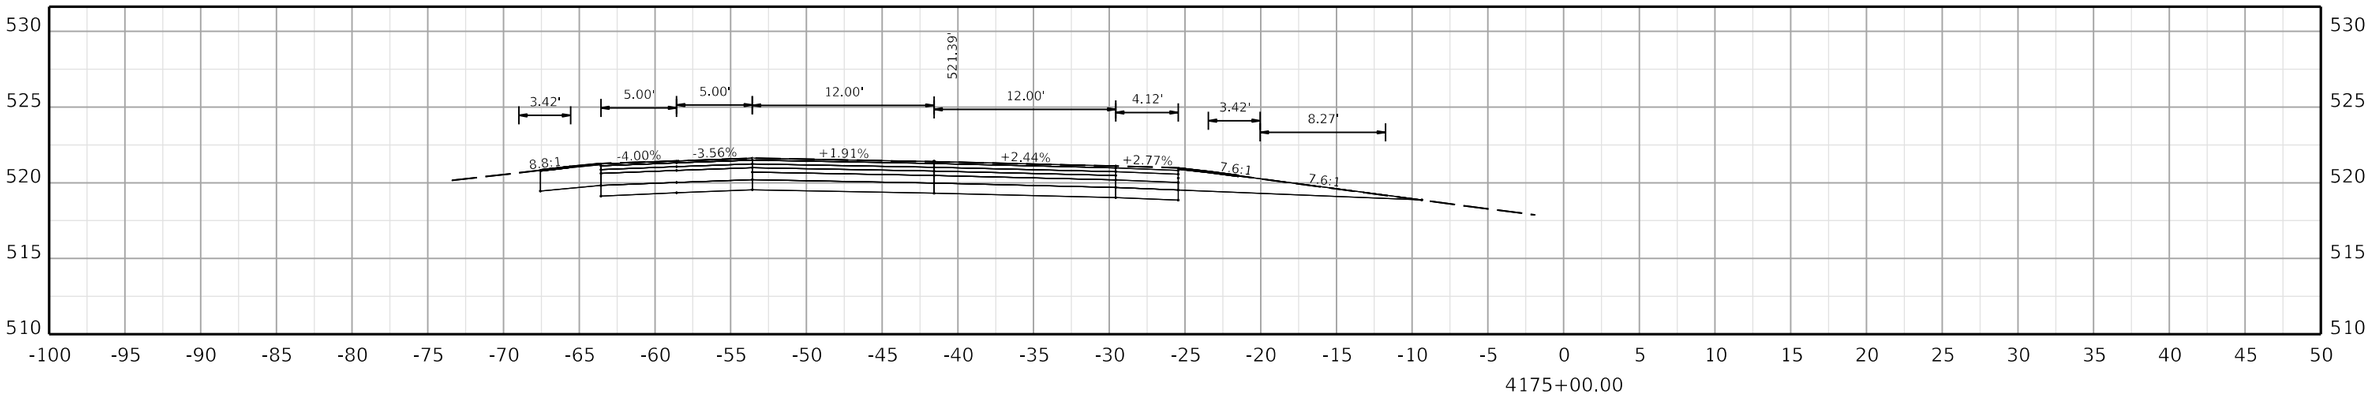

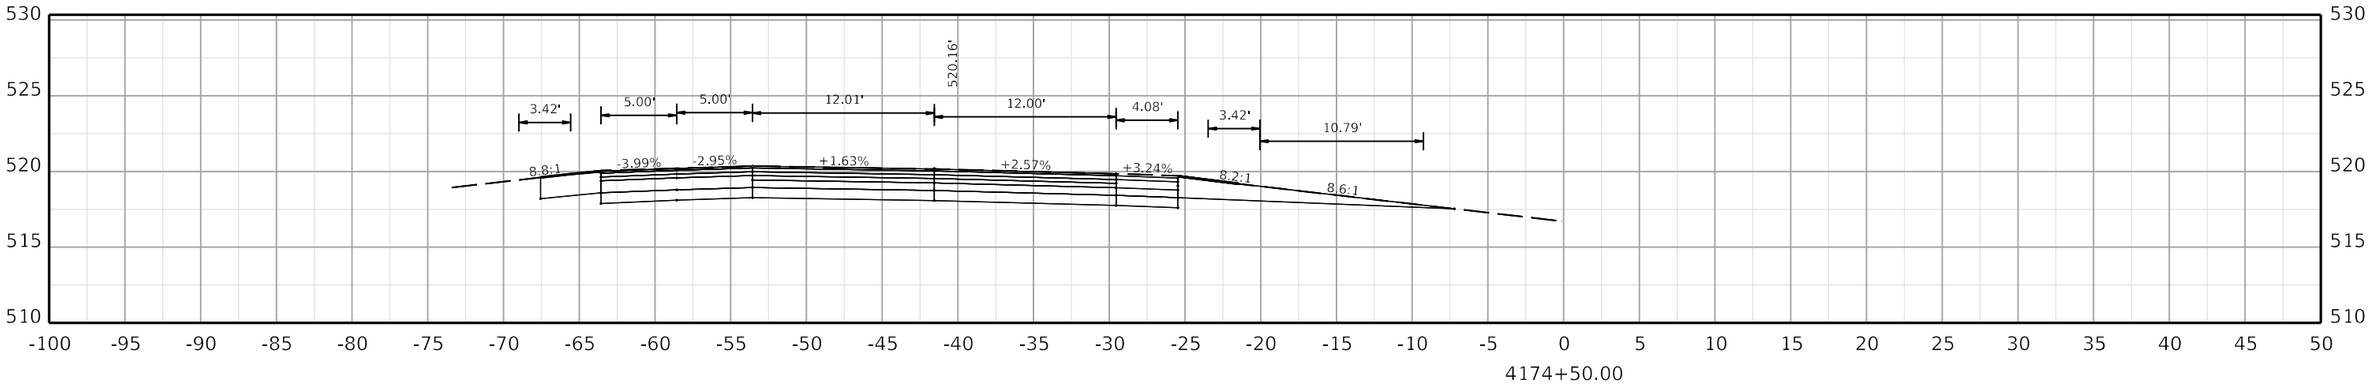

COMMONWEALTH OF KENTUCKY
DEPARTMENT OF HIGHWAYS
TEAM KENTUCKY TRANSPORTATION CABINET

DRAWING TITLE:


HORIZONTAL SCALE
SCALE: 1" = 5'


0' 5' 10' 20'


STA. 4174+50.00 TO STA. 4175+50.00

ITEM NO. COUNTY OF

SHEET NO.
4174+50.00

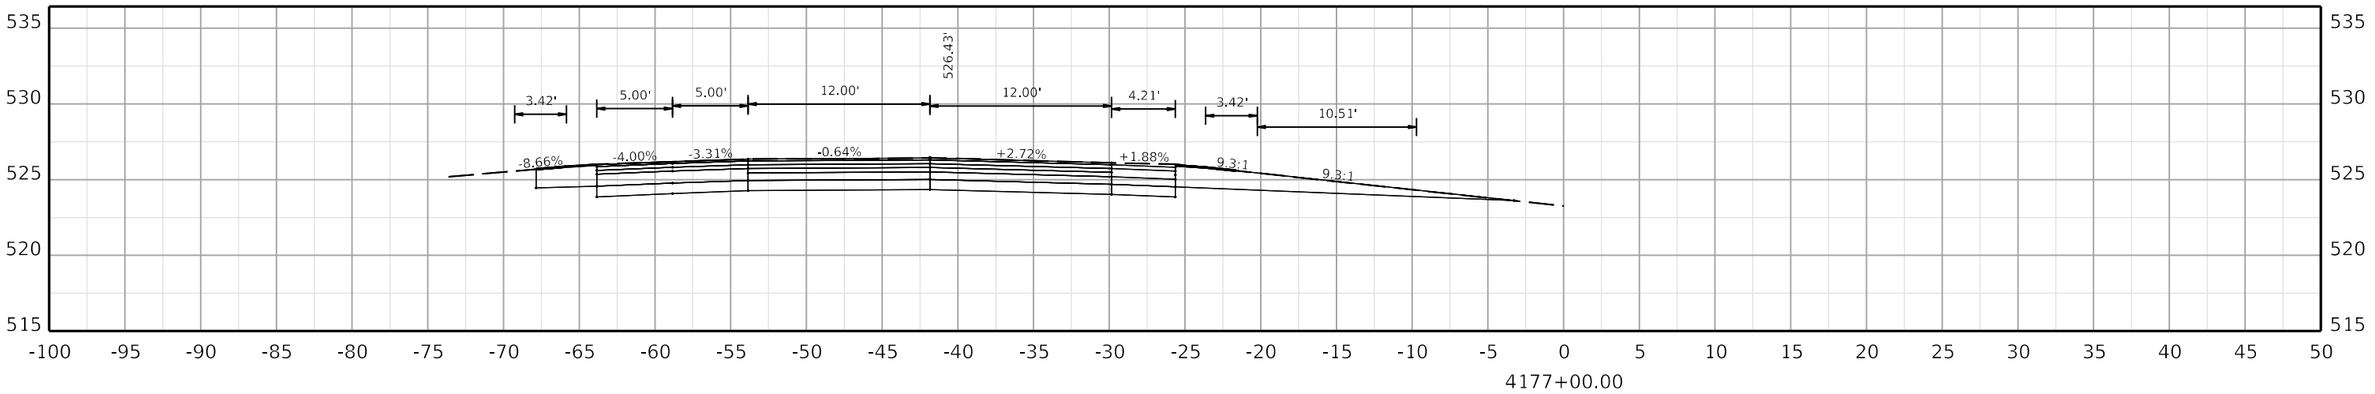

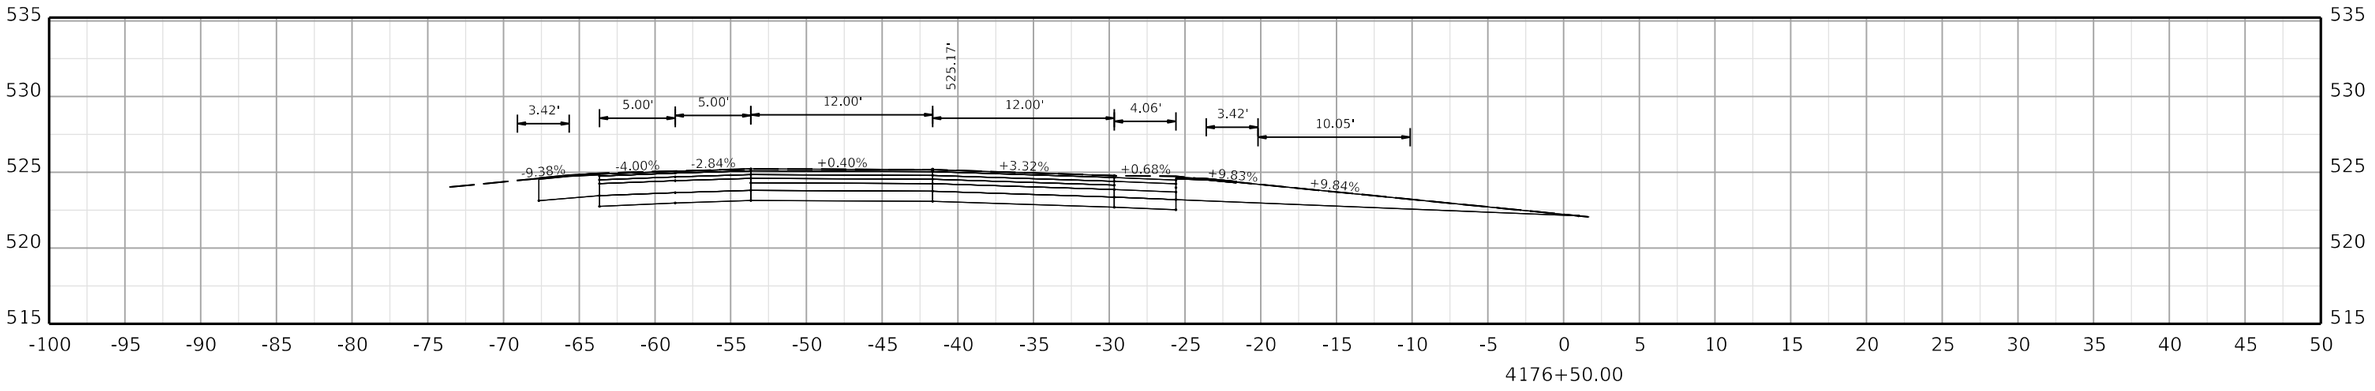

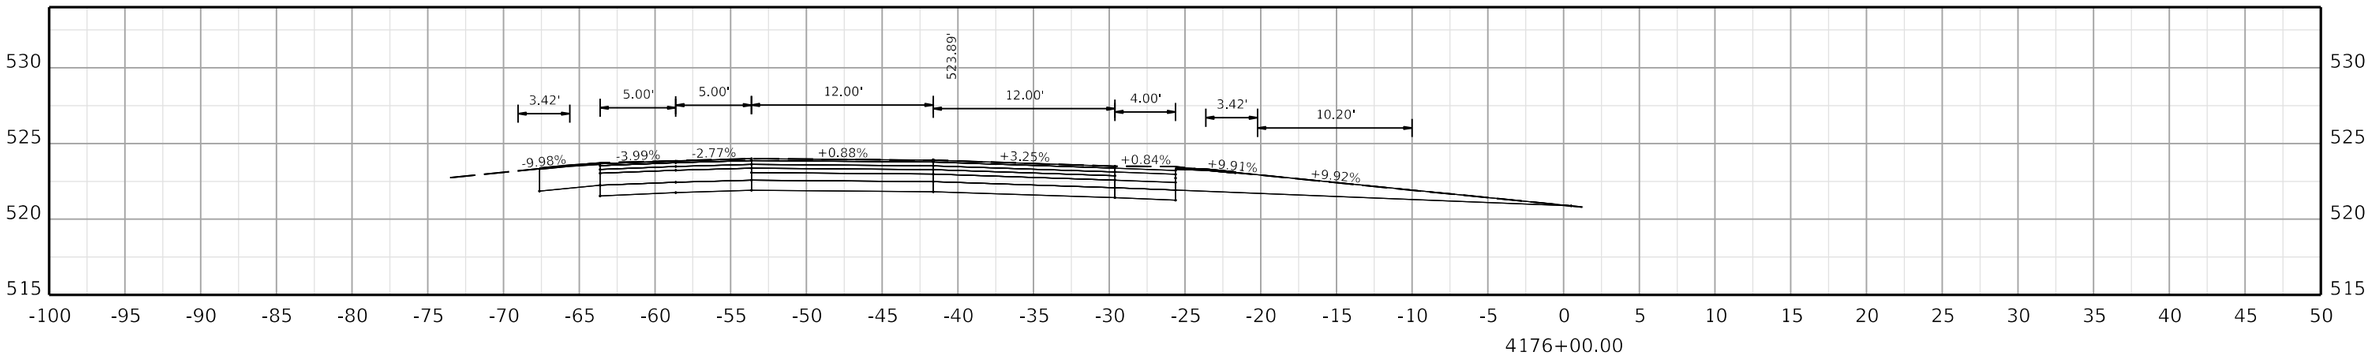

COMMONWEALTH OF KENTUCKY
DEPARTMENT OF HIGHWAYS

TEAM KENTUCKY

DRAWING TITLE:

HORIZONTAL SCALE
SCALE: 1" = 5'

0' 5' 10' 20'

STA. 4176+00.00 TO STA. 4177+00.00


ITEM NO. COUNTY OF


SHEET NO.
4176+00.00


OpenRoads Designer v10.12.02.4

USER: USLR095925

FILE NAME: C:\BMS\WSP-US-PW-02\D0932959\CORR_I-24W_ASPHALT_PAVING_SEGMENT3_XSEC.DGN

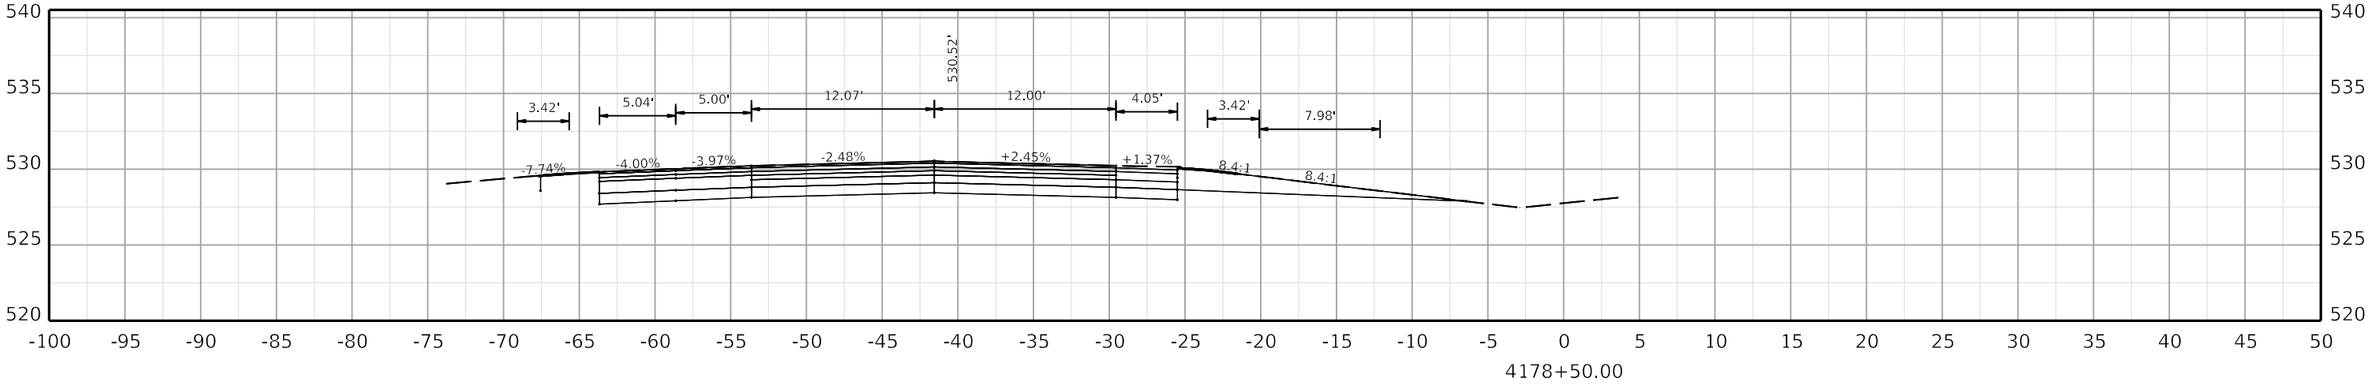

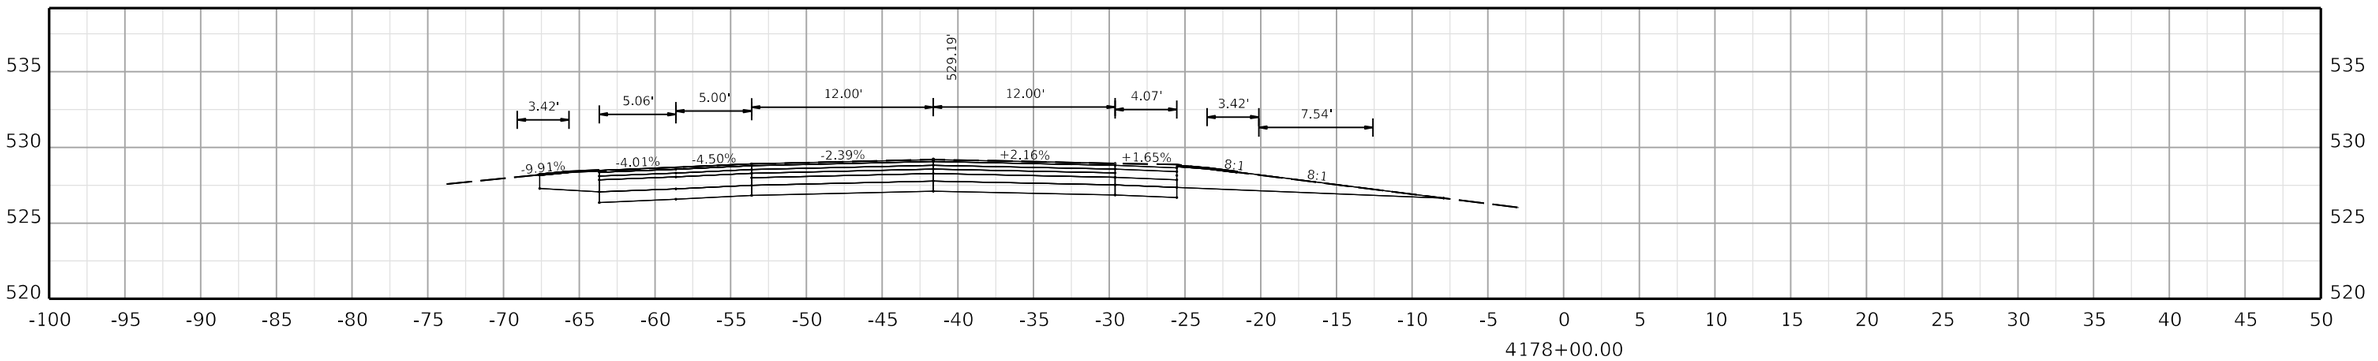

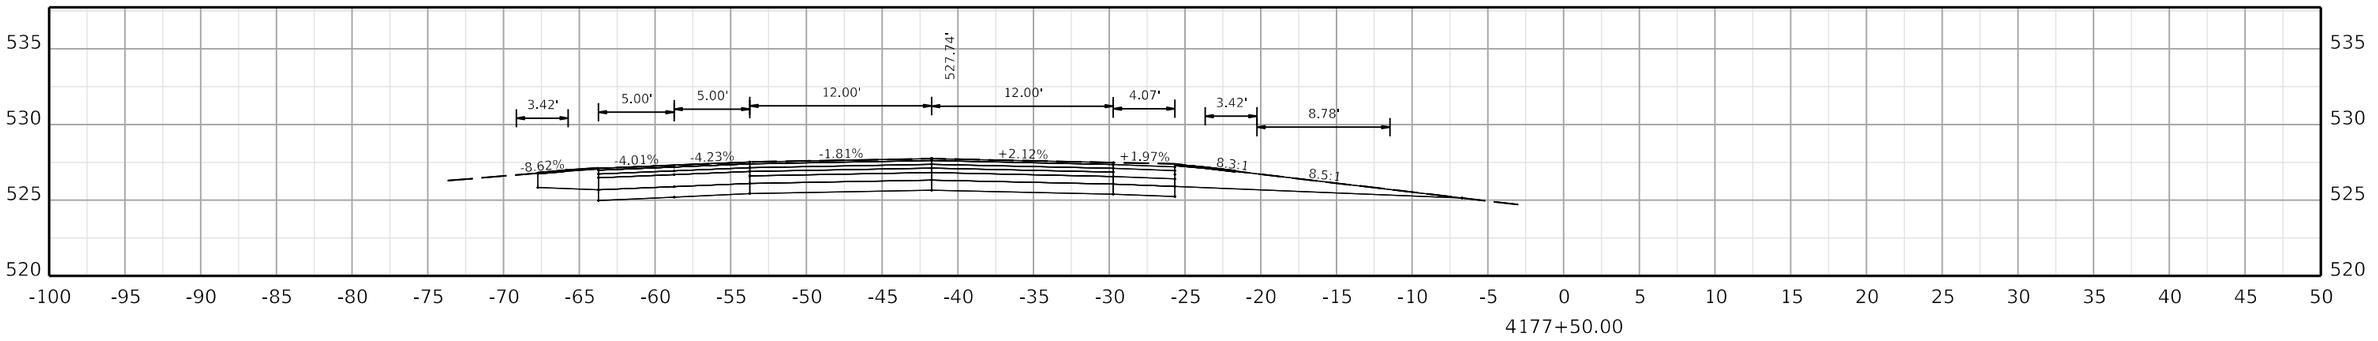

COMMONWEALTH OF KENTUCKY
DEPARTMENT OF HIGHWAYS
TEAM KENTUCKY TRANSPORTATION CABINET

DRAWING TITLE:


HORIZONTAL SCALE
SCALE: 1" = 5'


0' 5' 10' 20'


STA. 4177+50.00 TO STA. 4178+50.00

ITEM NO. COUNTY OF

SHEET NO.
4177+50.00

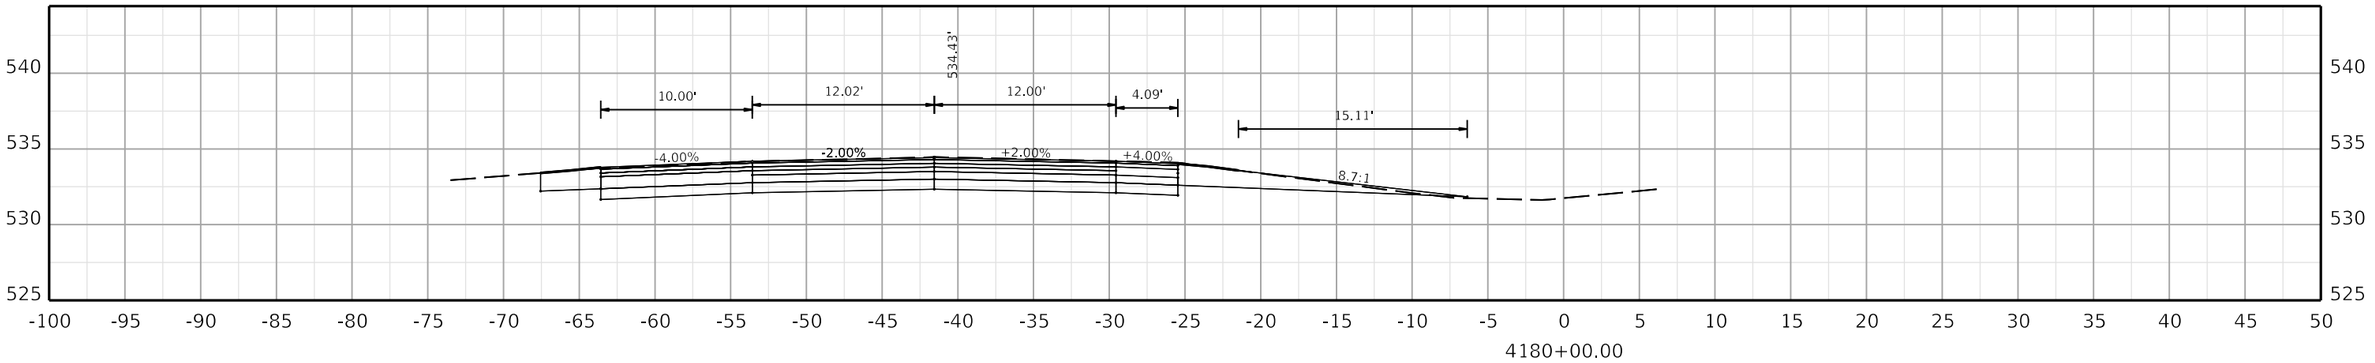

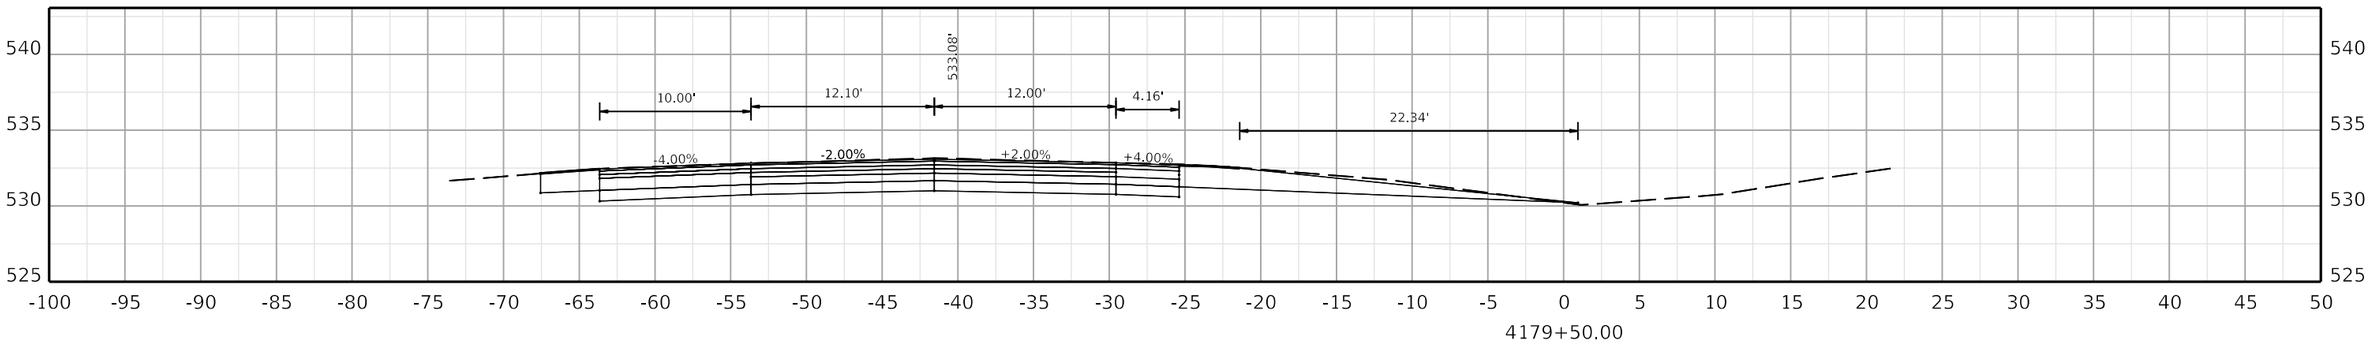

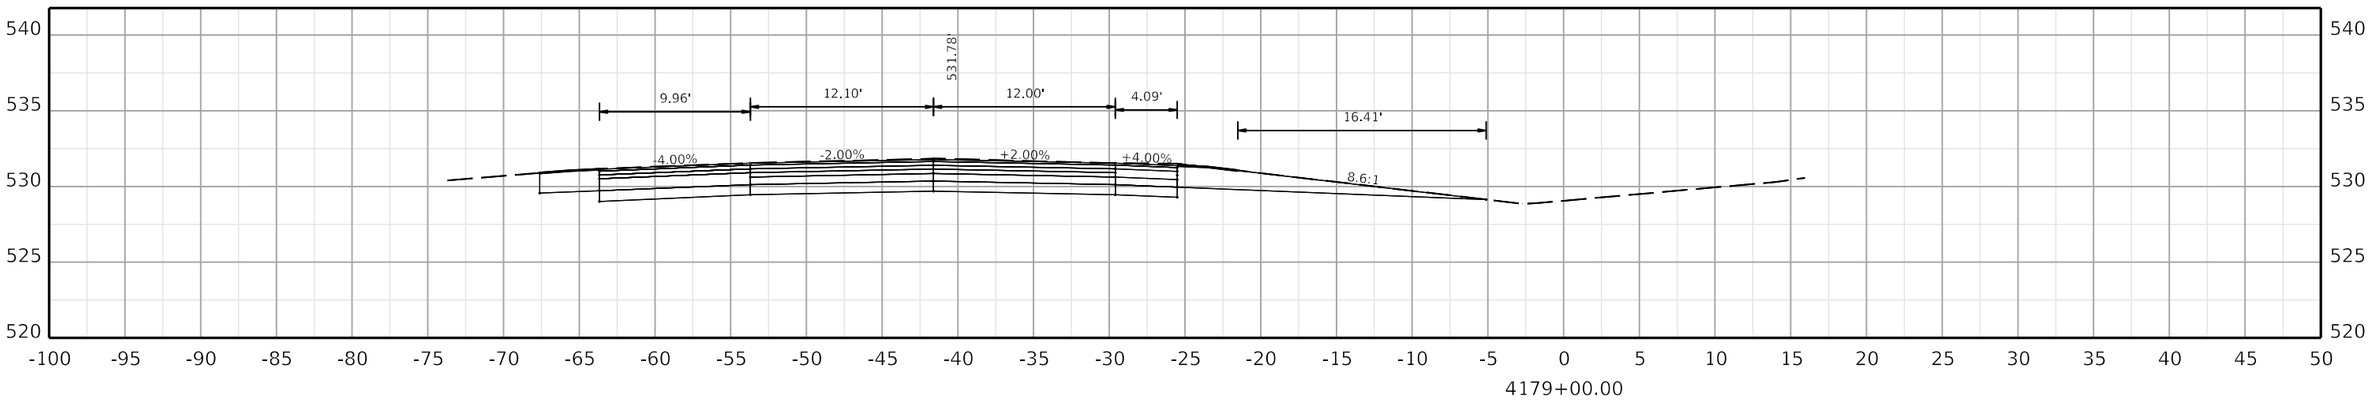

COMMONWEALTH OF KENTUCKY
DEPARTMENT OF HIGHWAYS

TEAM KENTUCKY

DRAWING TITLE:

HORIZONTAL SCALE
SCALE: 1" = 5'

0' 5' 10' 20'

STA. 4179+00.00 TO STA. 4180+00.00


ITEM NO. COUNTY OF


SHEET NO.
4179+00.00


OpenRoads Designer v10.12.02.4

USER: USLR095925

FILE NAME: C:\BMS\WSP-US-PW-02\D0932959\CORR_I-24W_ASPHALT_PAVING_SEGMENT3_XSEC.DGN

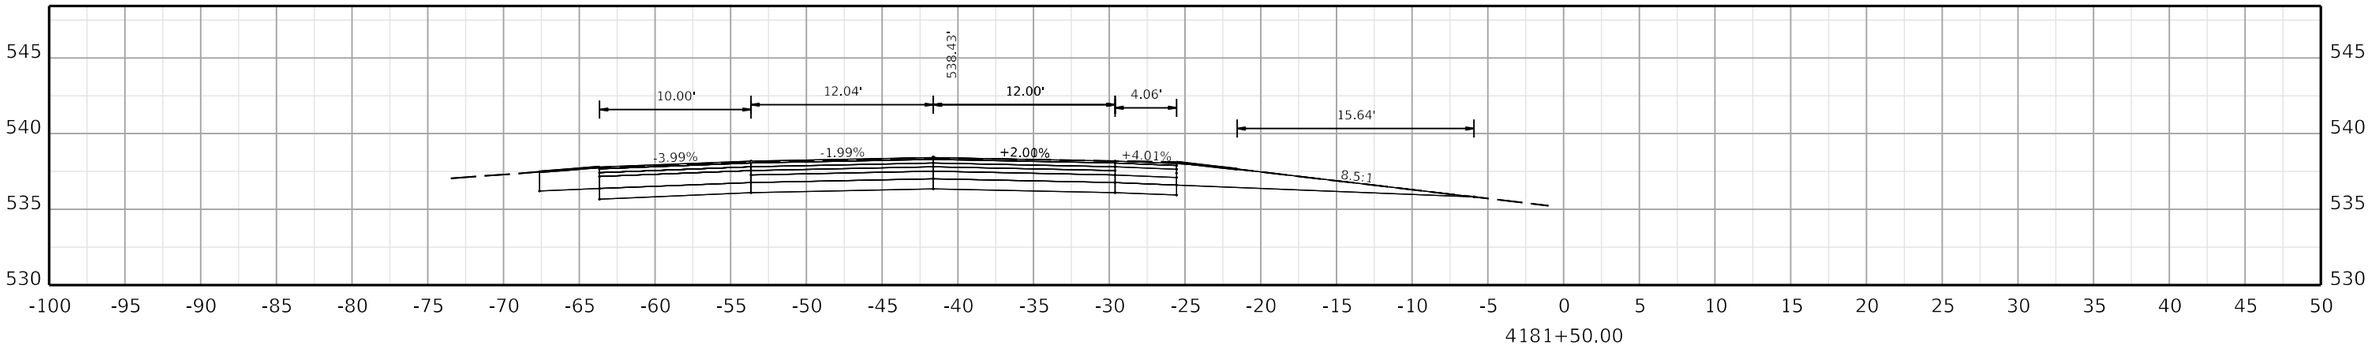

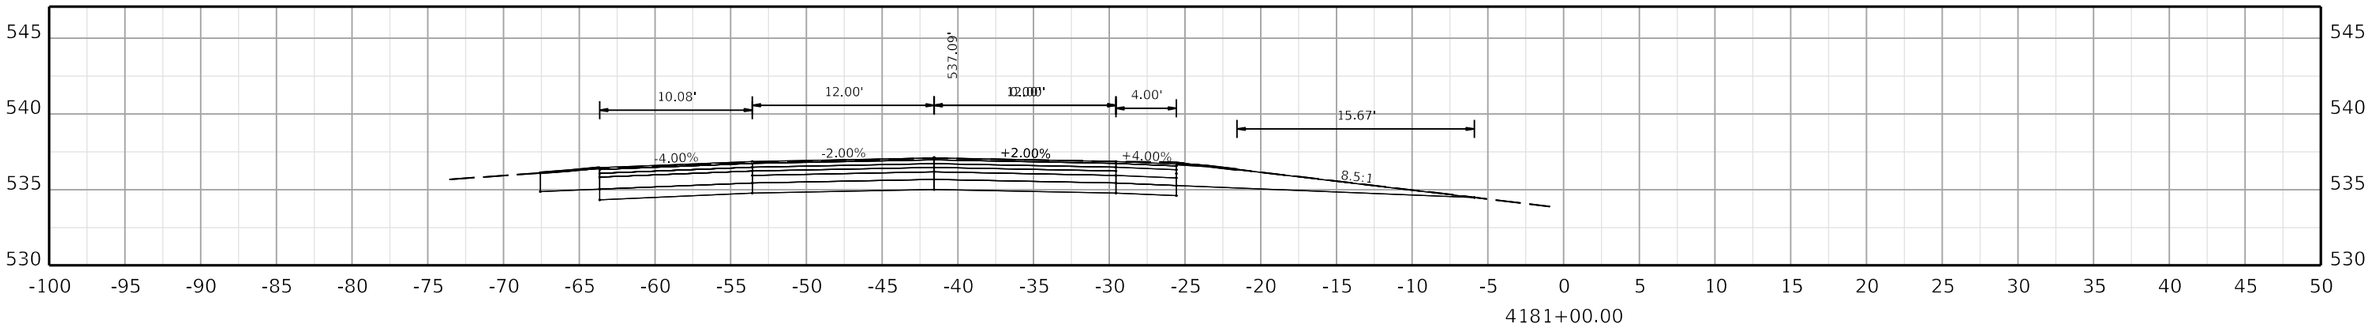

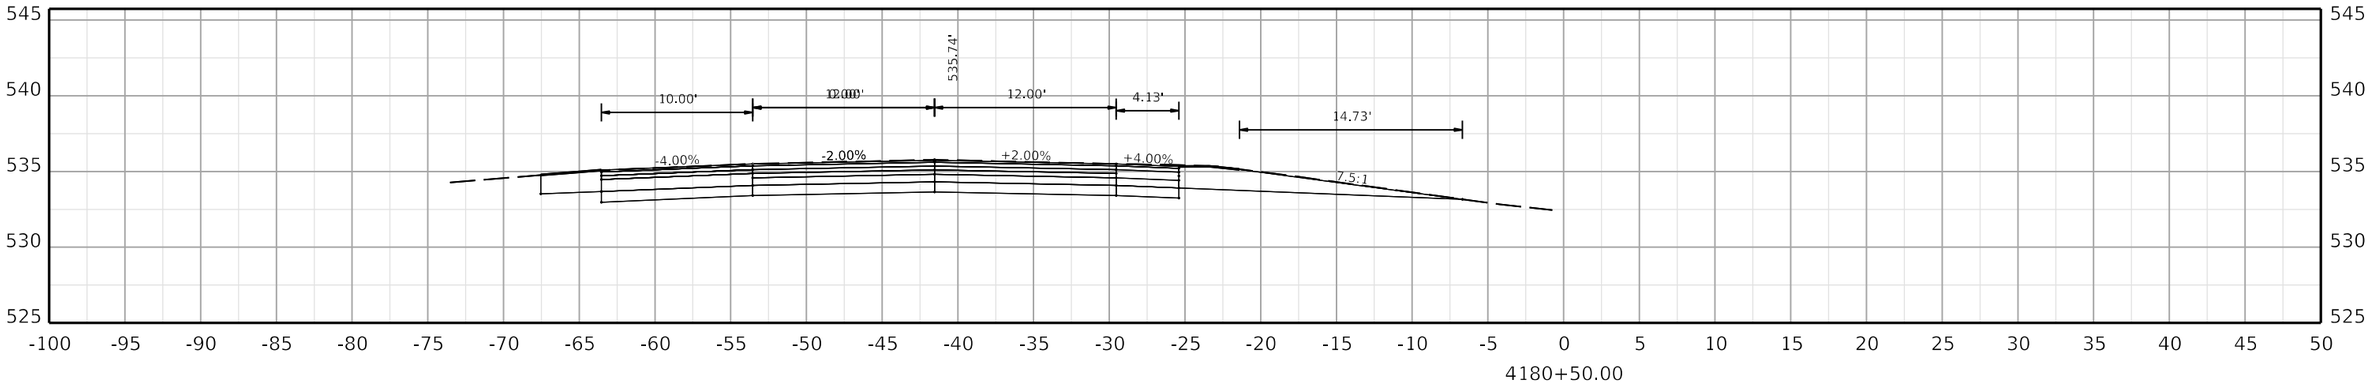

COMMONWEALTH OF KENTUCKY
DEPARTMENT OF HIGHWAYS
TEAM KENTUCKY TRANSPORTATION COMMITTEE

DRAWING TITLE:


HORIZONTAL SCALE
SCALE: 1" = 5'


0' 5' 10' 20'


STA. 4180+50.00 TO STA. 4181+50.00

ITEM NO. COUNTY OF

SHEET NO.
4180+50.00

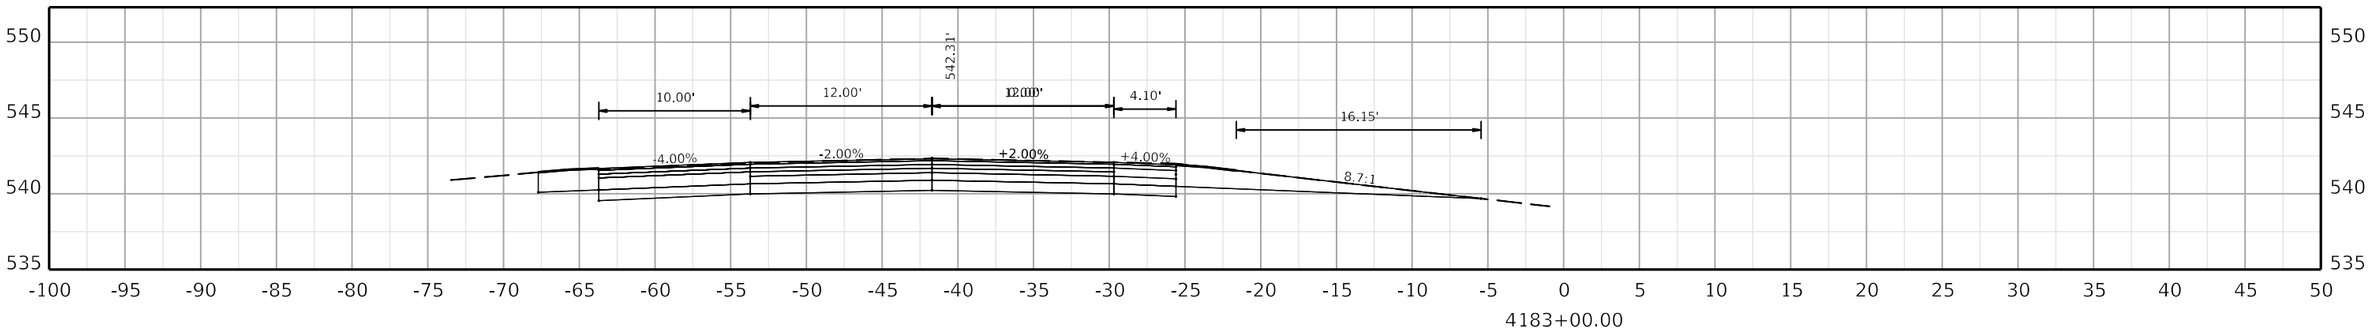

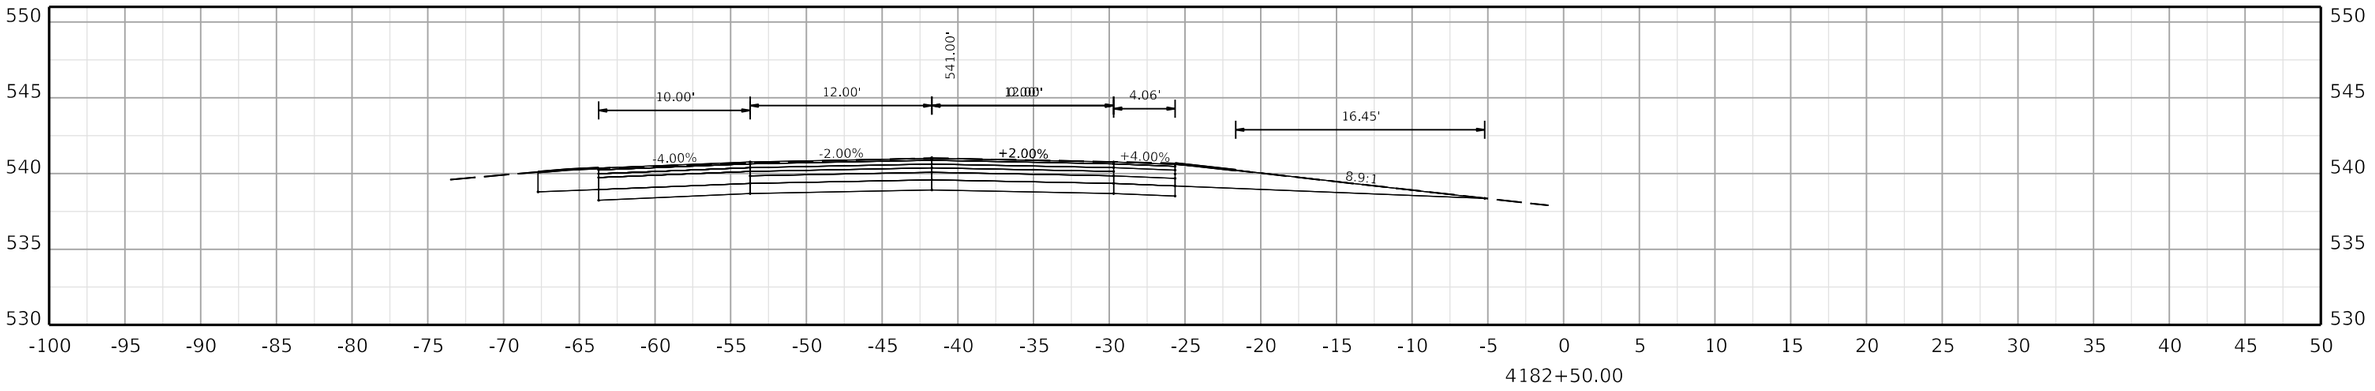

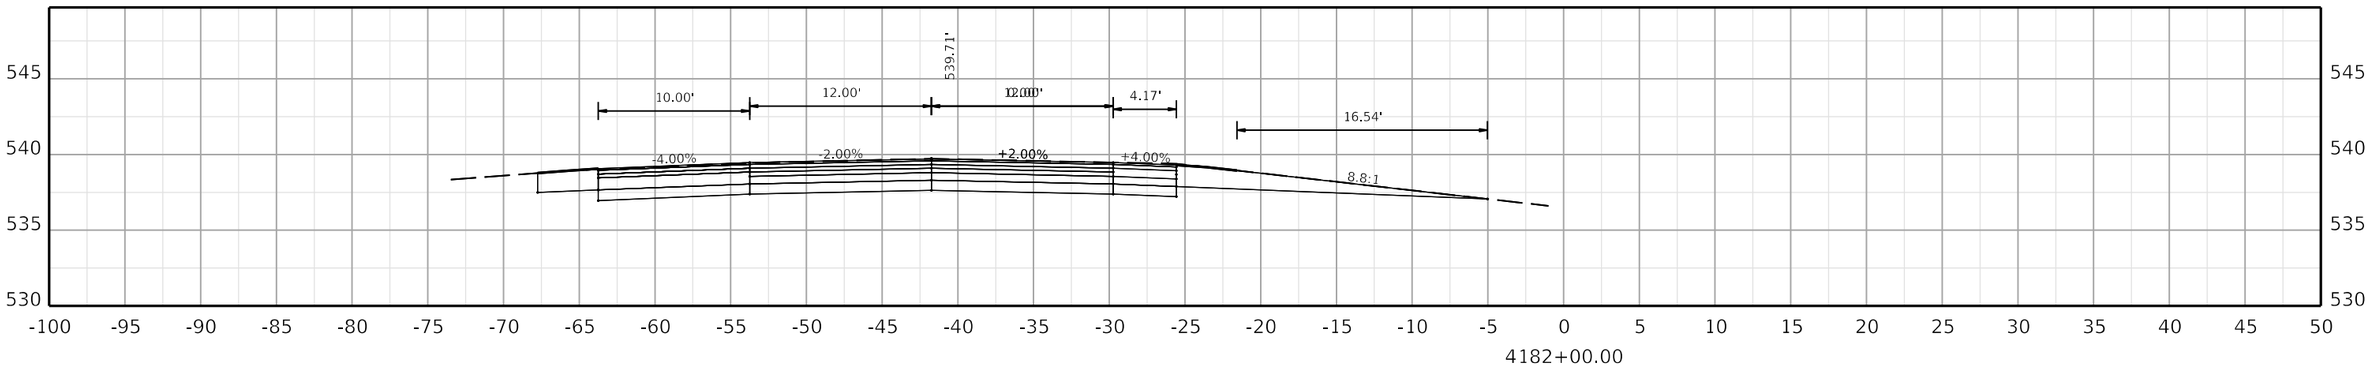

COMMONWEALTH OF KENTUCKY
DEPARTMENT OF HIGHWAYS
TEAM KENTUCKY TRANSPORTATION CABINET

DRAWING TITLE:


HORIZONTAL SCALE
SCALE: 1" = 5'


0' 5' 10' 20'


STA. 4182+00.00 TO STA. 4183+00.00

ITEM NO. COUNTY OF

SHEET NO.
4182+00.00

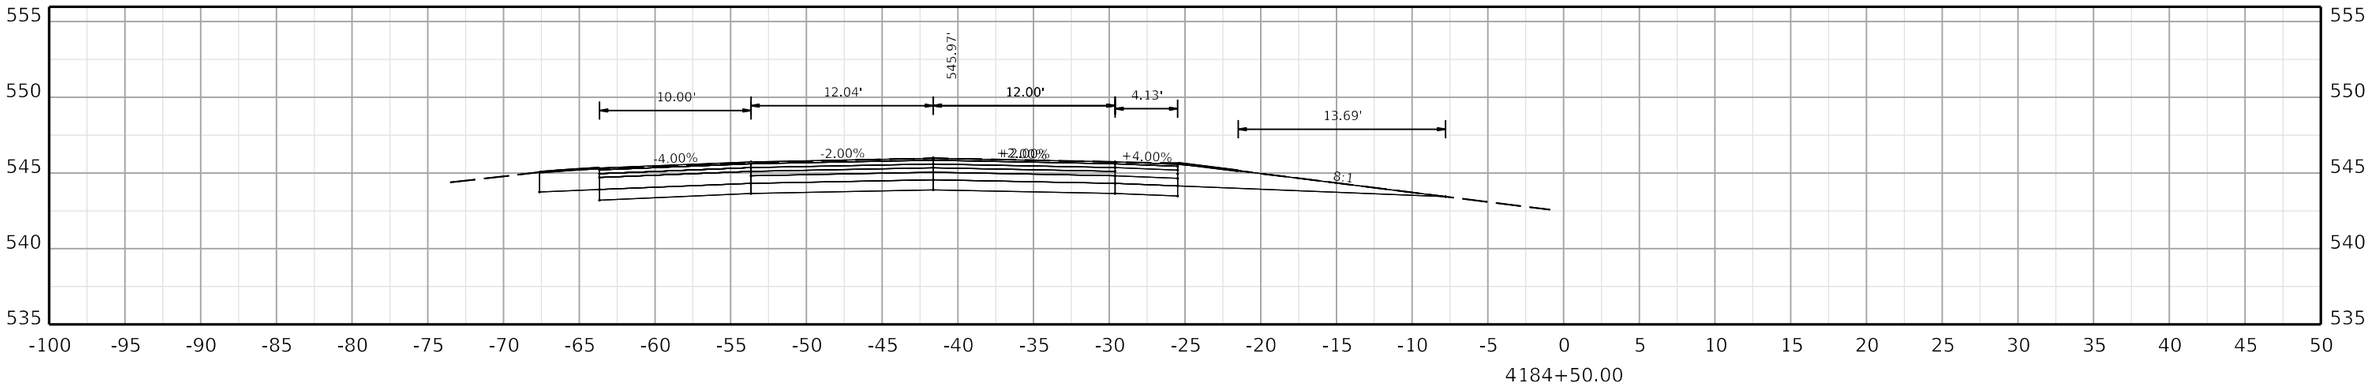

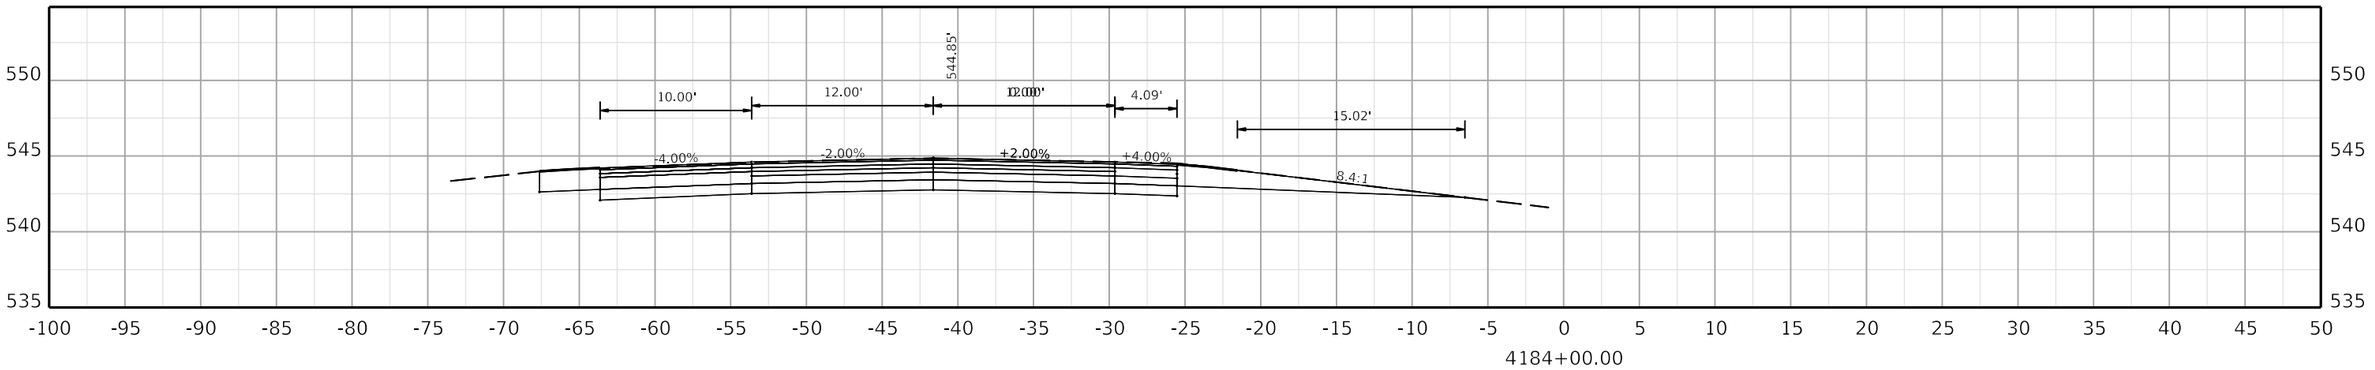

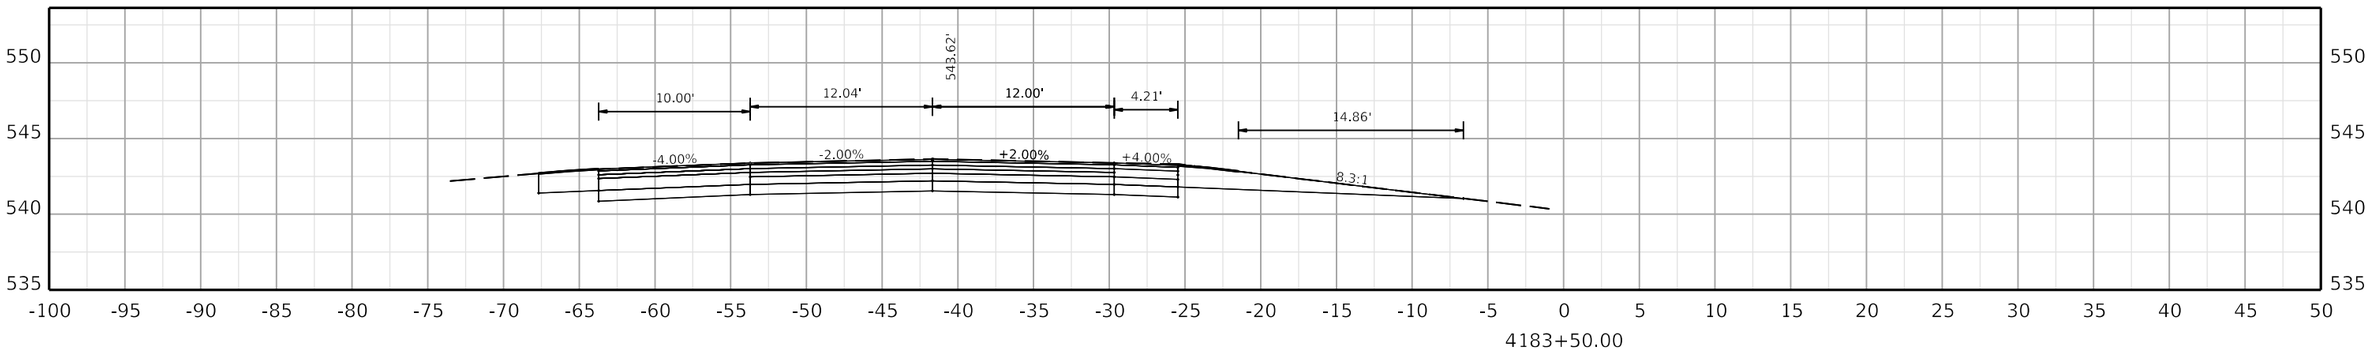

COMMONWEALTH OF KENTUCKY
DEPARTMENT OF HIGHWAYS

TEAM KENTUCKY TRANSPORTATION CABINET

DRAWING TITLE:


HORIZONTAL SCALE
SCALE: 1" = 5'


0' 5' 10' 20'


STA. 4183+50.00 TO STA. 4184+50.00

ITEM NO. COUNTY OF

SHEET NO.
4183+50.00

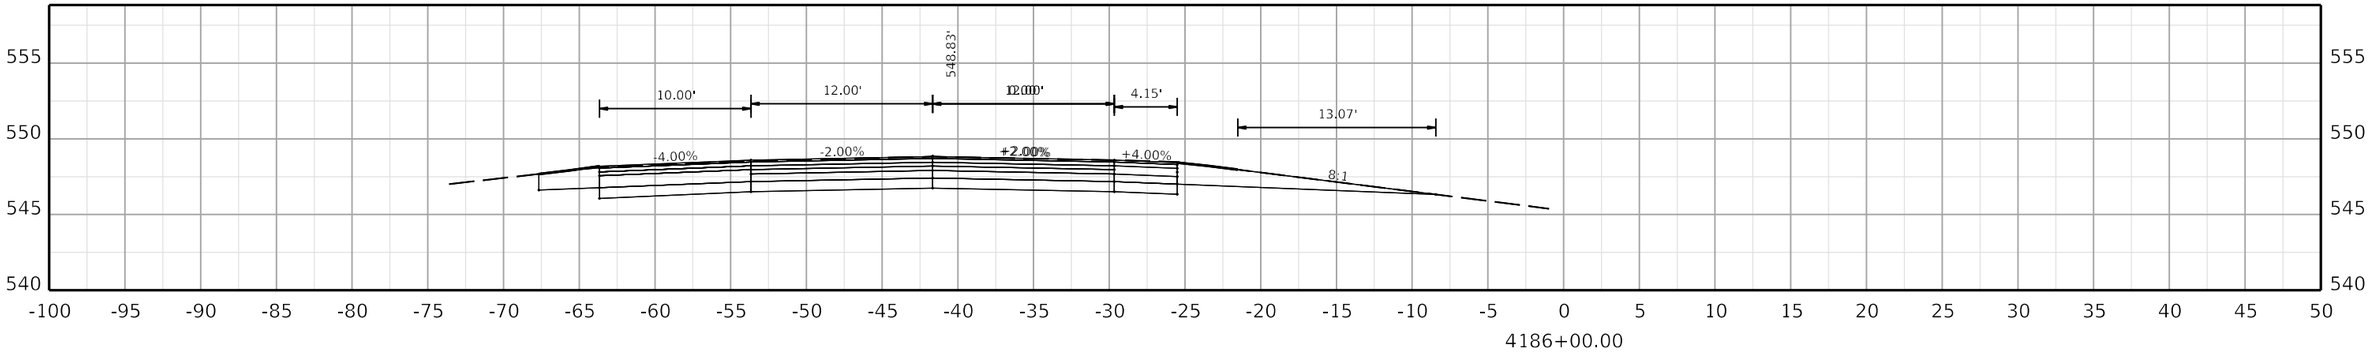

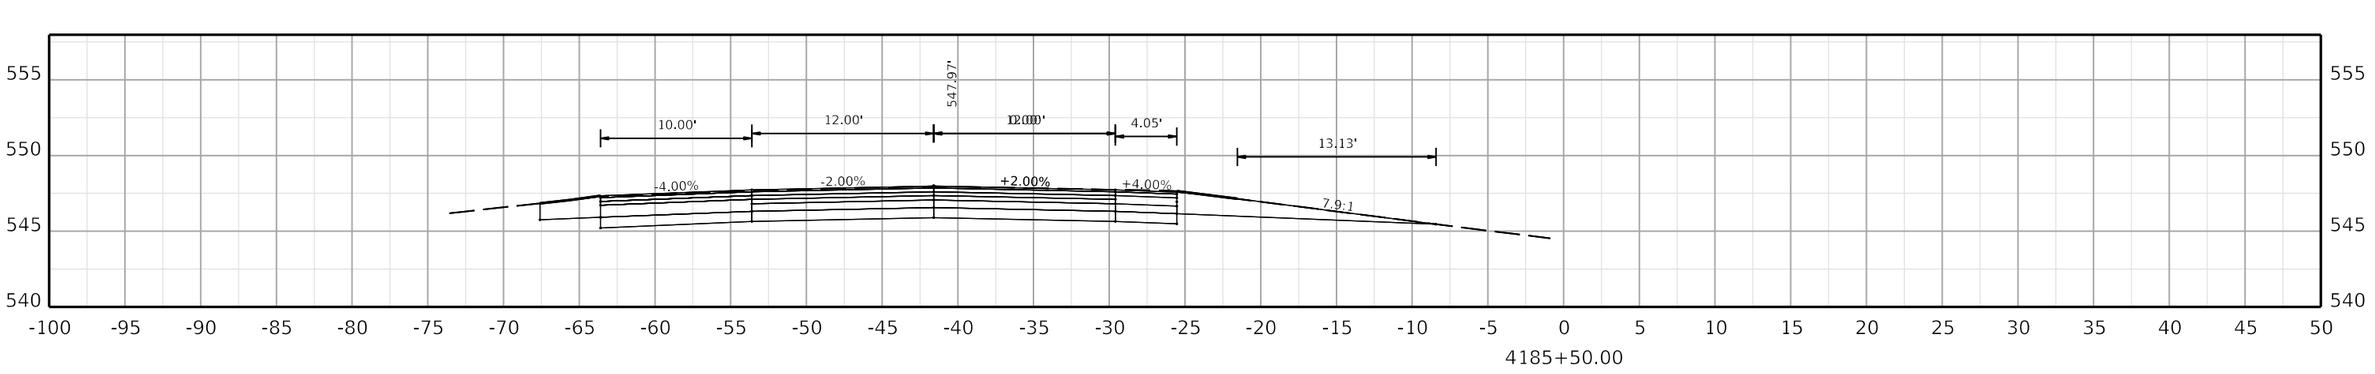

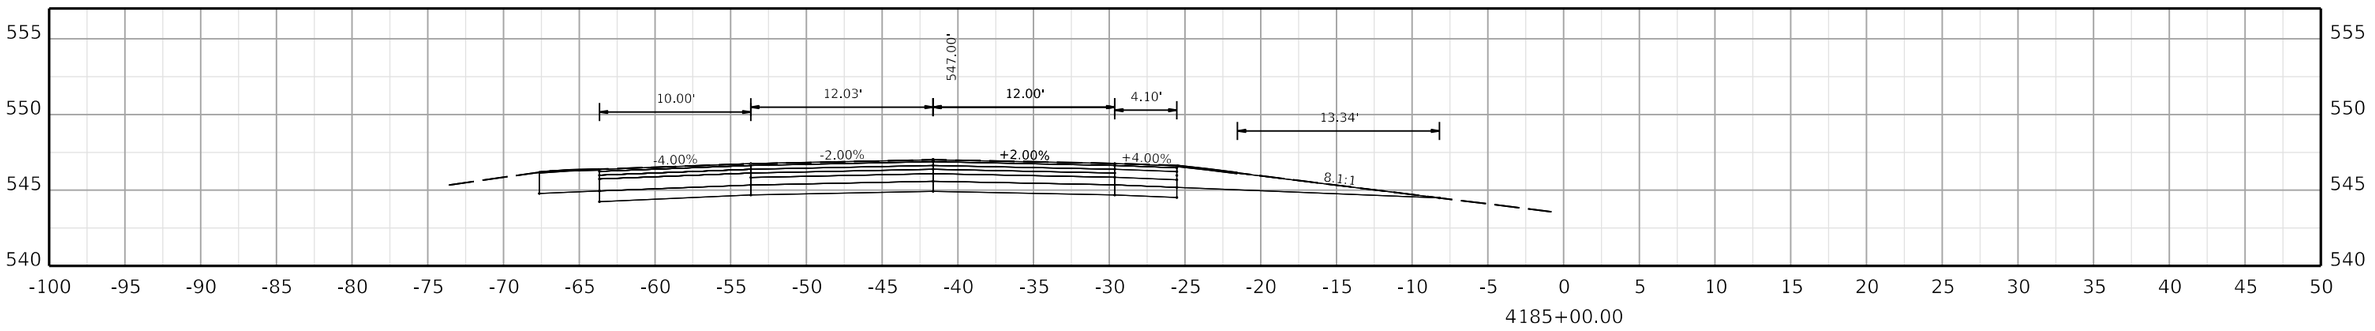

COMMONWEALTH OF KENTUCKY
DEPARTMENT OF HIGHWAYS
TEAM KENTUCKY TRANSPORTATION CABINET

DRAWING TITLE:


HORIZONTAL SCALE
SCALE: 1" = 5'


0' 5' 10' 20'


STA. 4185+00.00 TO STA. 4186+00.00

ITEM NO. COUNTY OF

SHEET NO.
4185+00.00

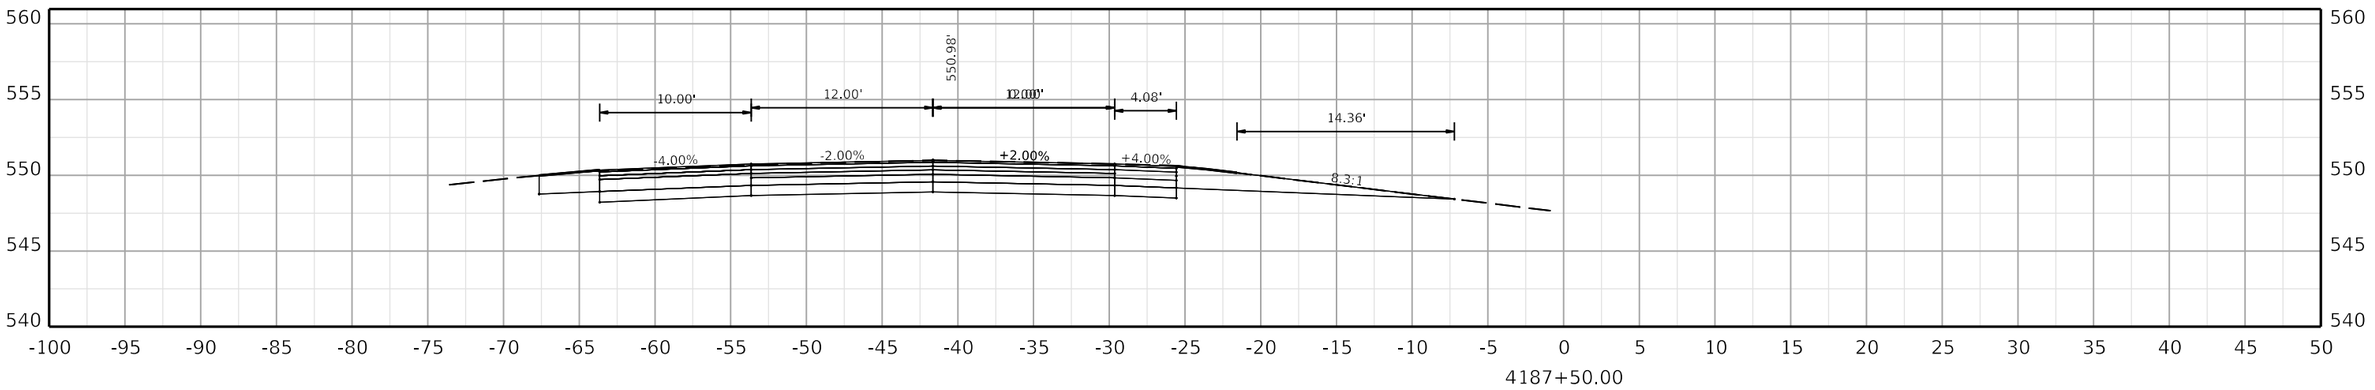

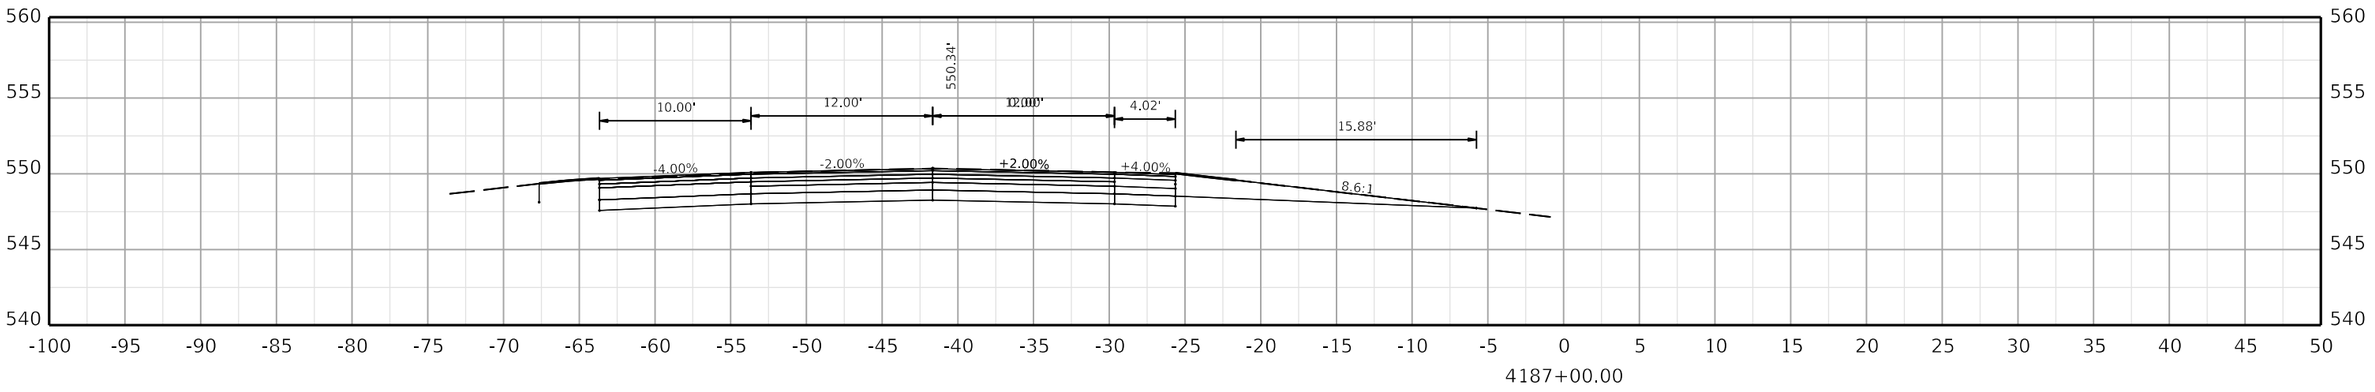

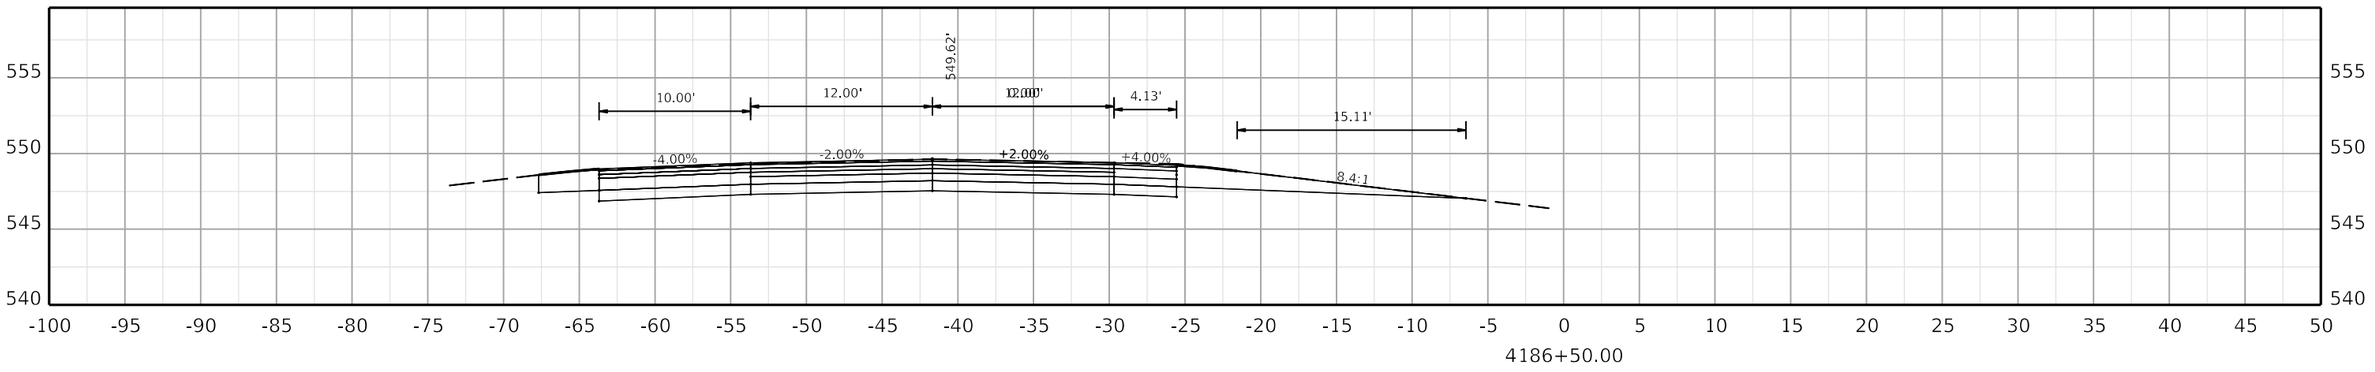

COMMONWEALTH OF KENTUCKY
DEPARTMENT OF HIGHWAYS
TEAM KENTUCKY

DRAWING TITLE:


HORIZONTAL SCALE
SCALE: 1" = 5'


0' 5' 10' 20'


STA. 4186+50.00 TO STA. 4187+50.00

ITEM NO. COUNTY OF

SHEET NO. 4186+50.00

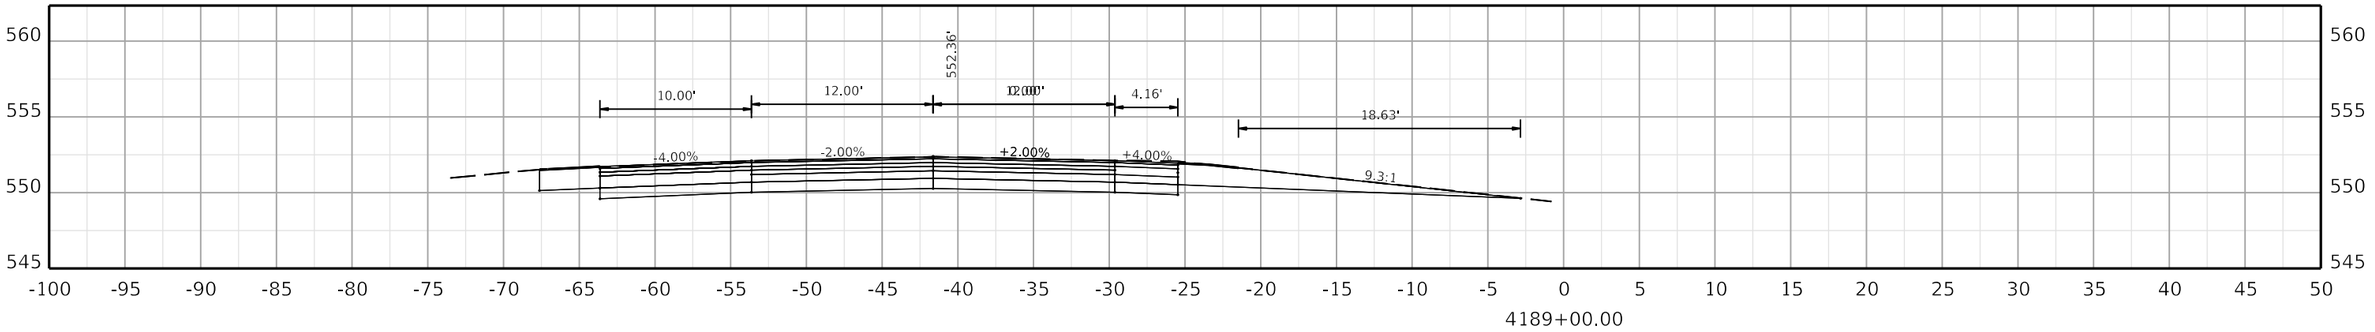

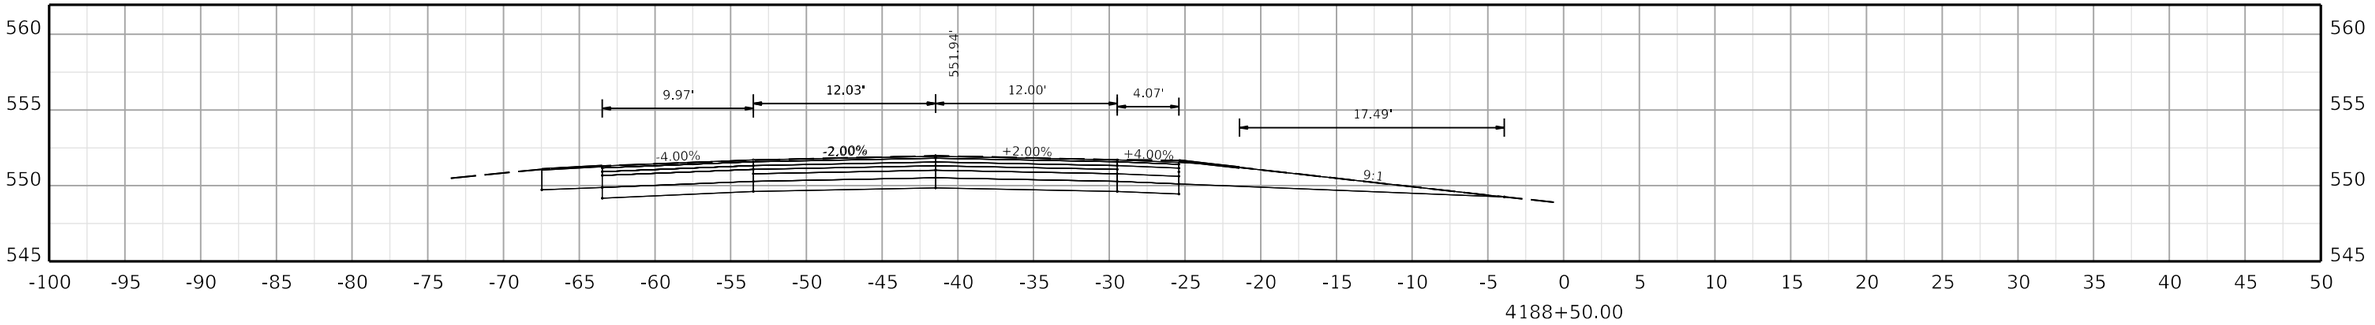

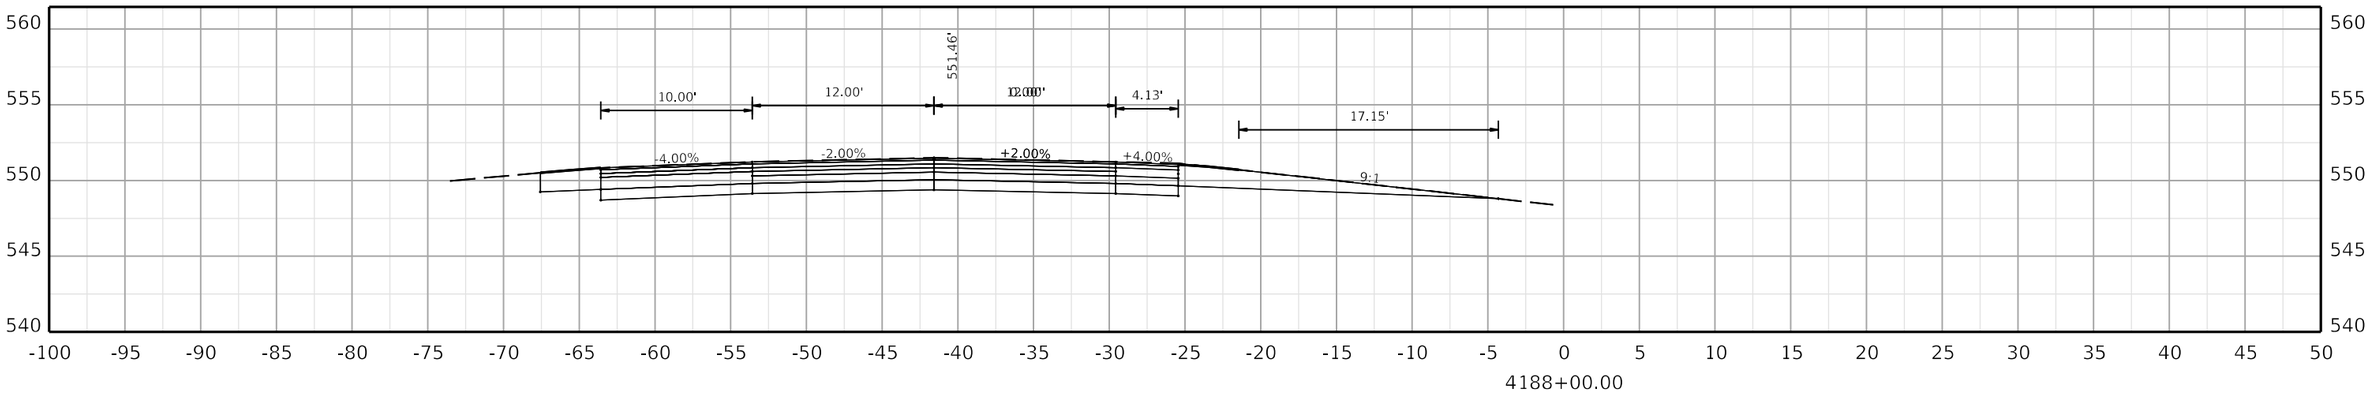

COMMONWEALTH OF KENTUCKY
DEPARTMENT OF HIGHWAYS

TEAM KENTUCKY

DRAWING TITLE:


HORIZONTAL SCALE
SCALE: 1" = 5'


0' 5' 10' 20'


STA. 4188+00.00 TO STA. 4189+00.00

ITEM NO. COUNTY OF

SHEET NO.
4188+00.00

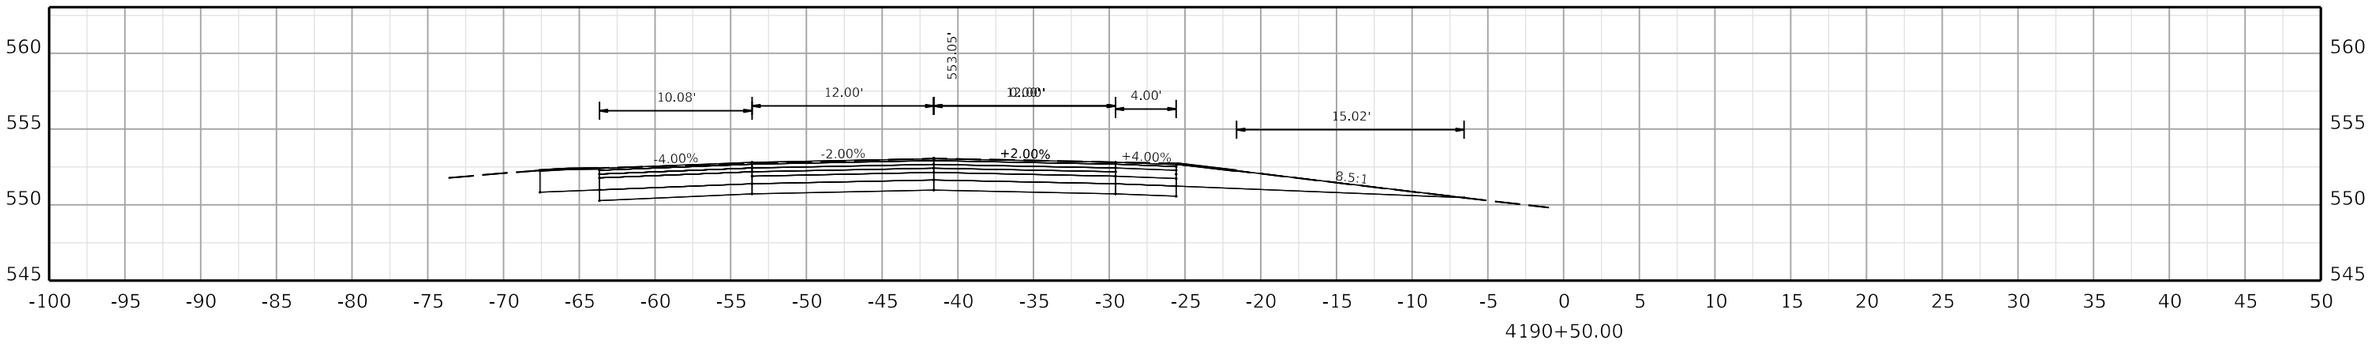

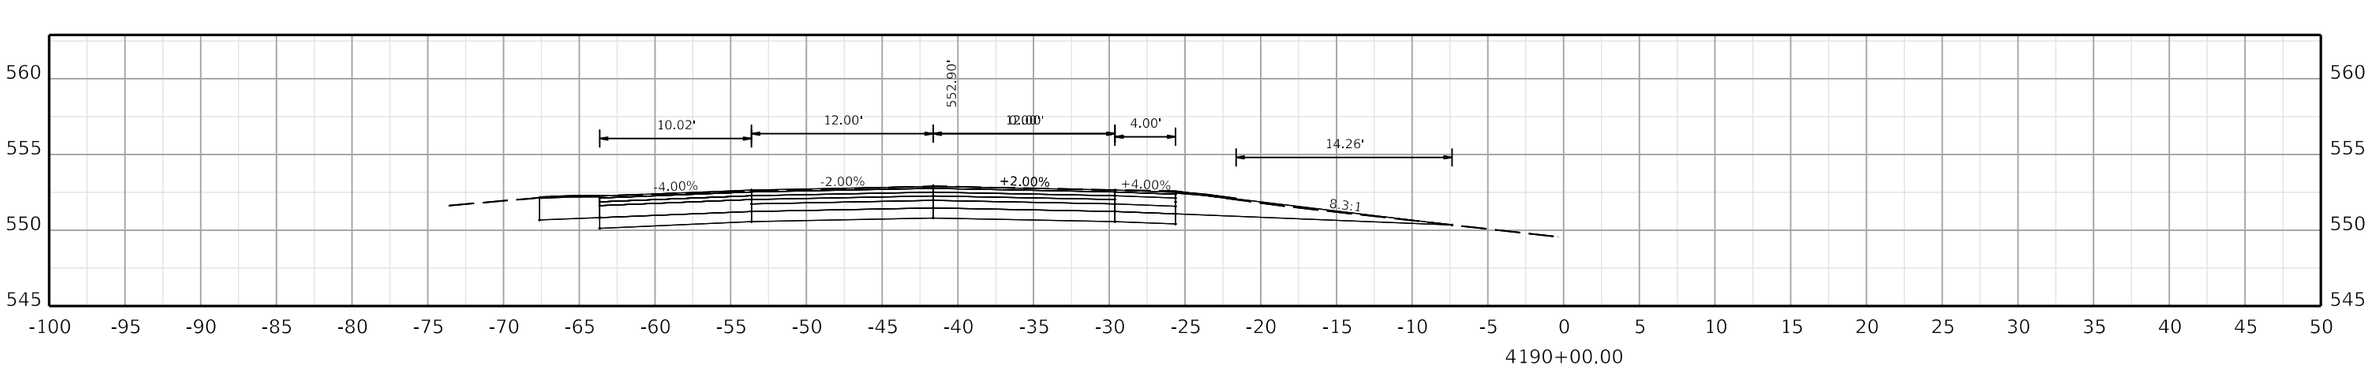

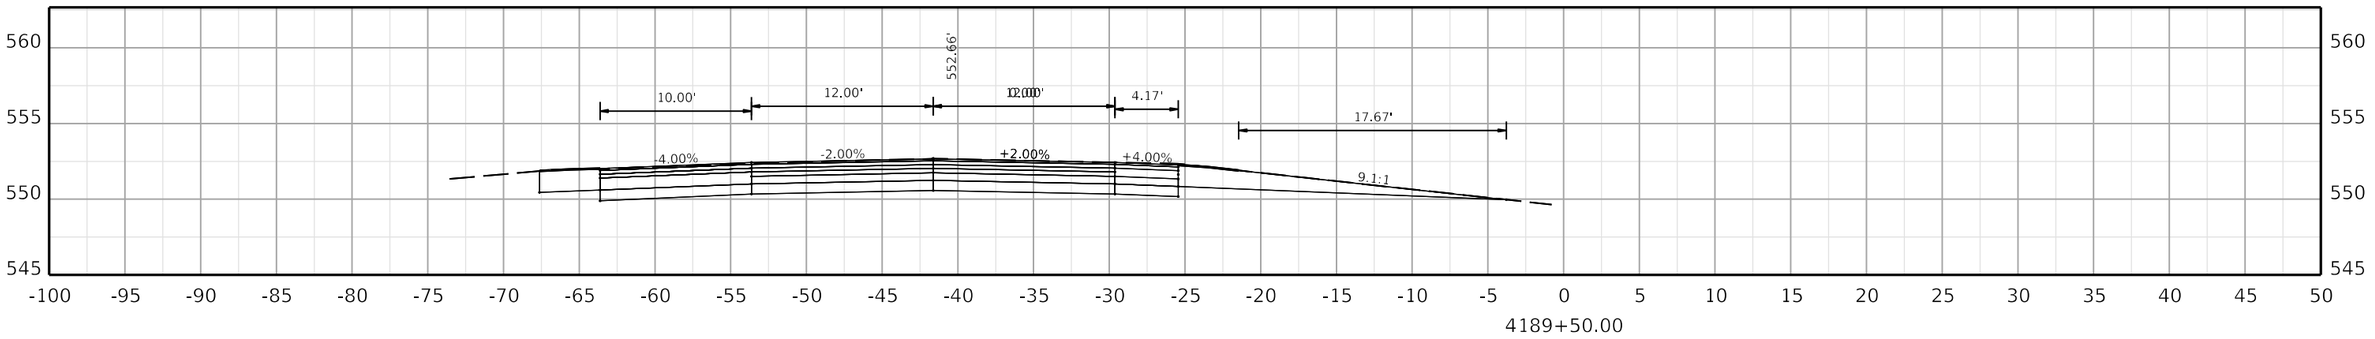

COMMONWEALTH OF KENTUCKY
DEPARTMENT OF HIGHWAYS
TEAM KENTUCKY

DRAWING TITLE:


HORIZONTAL SCALE
SCALE: 1" = 5'


0' 5' 10' 20'


STA. 4189+50.00 TO STA. 4190+50.00

ITEM NO. COUNTY OF

SHEET NO. 4189+50.00

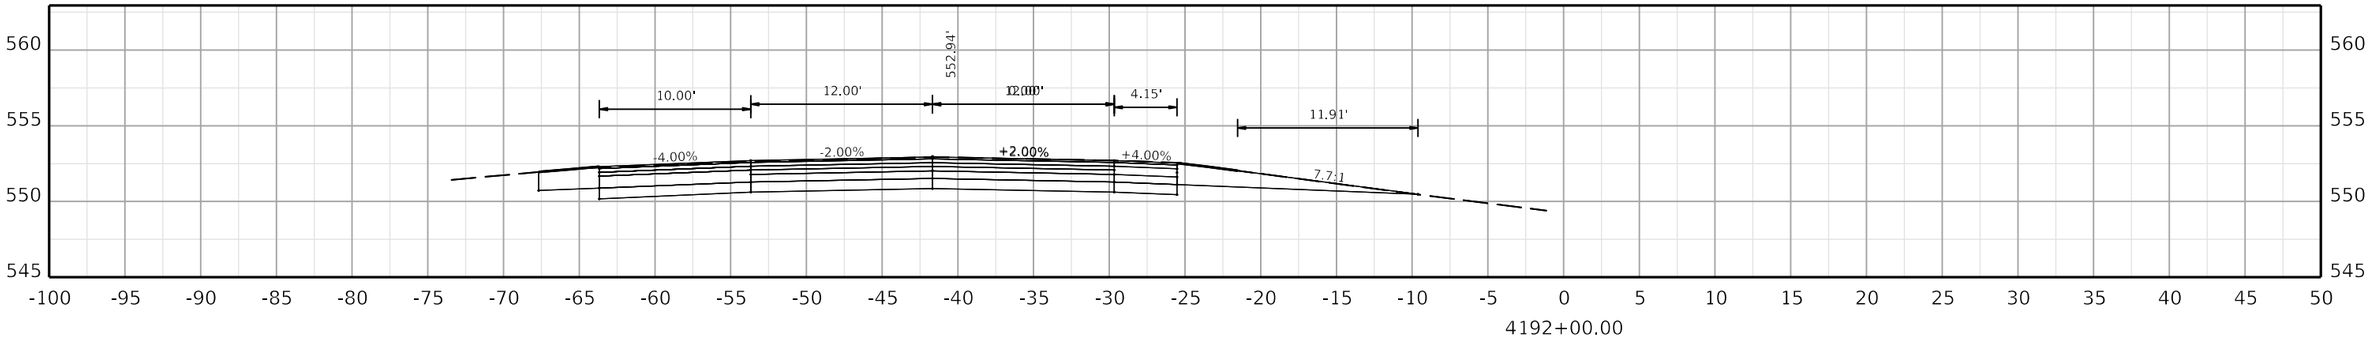

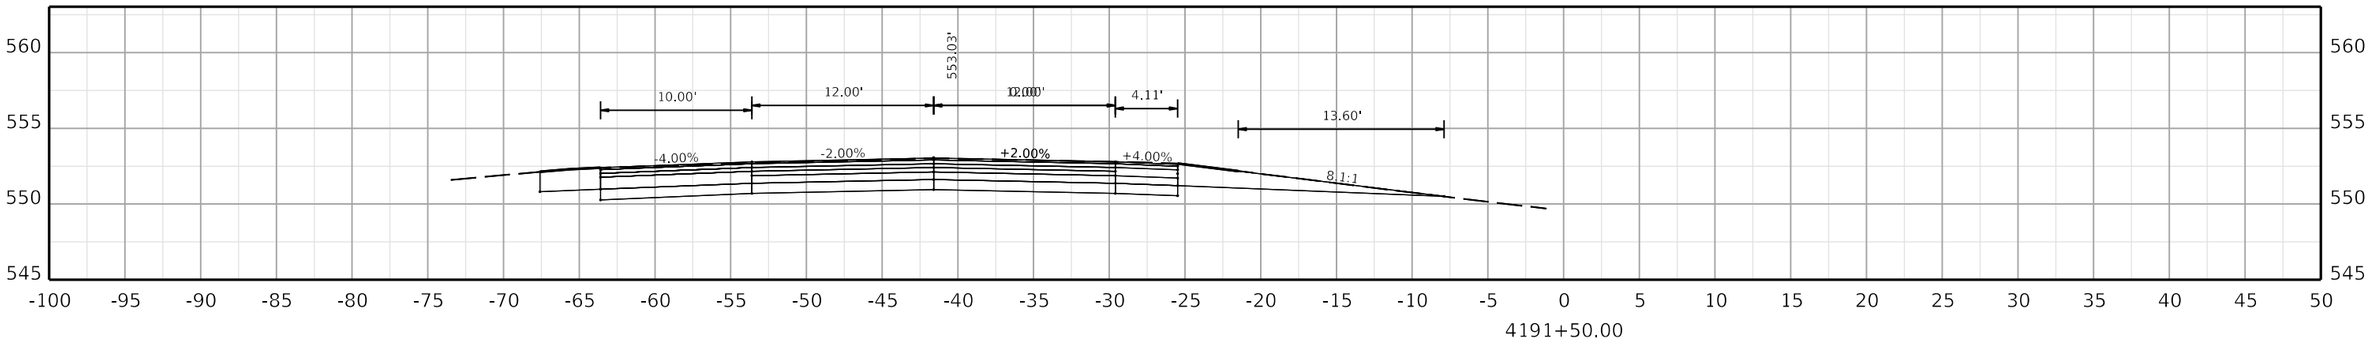

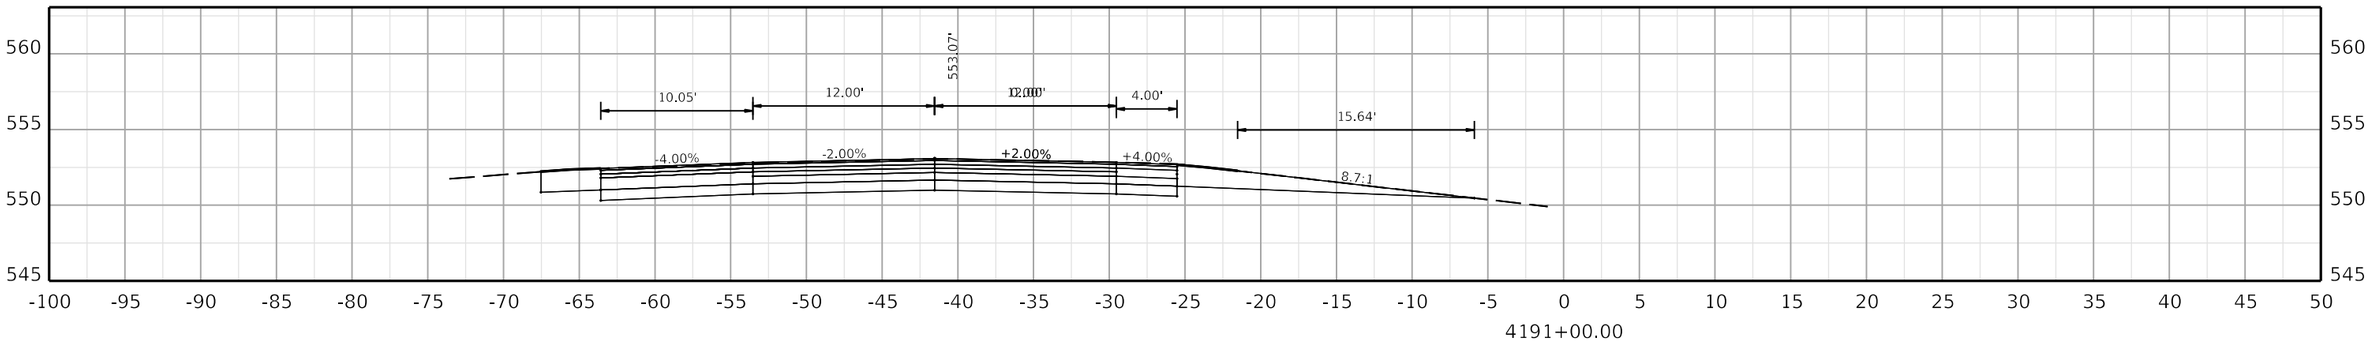

COMMONWEALTH OF KENTUCKY
DEPARTMENT OF HIGHWAYS

TEAM KENTUCKY

DRAWING TITLE:


HORIZONTAL SCALE
SCALE: 1" = 5'


0' 5' 10' 20'


STA. 4191+00.00 TO STA. 4192+00.00

ITEM NO. COUNTY OF

SHEET NO.
4191+00.00

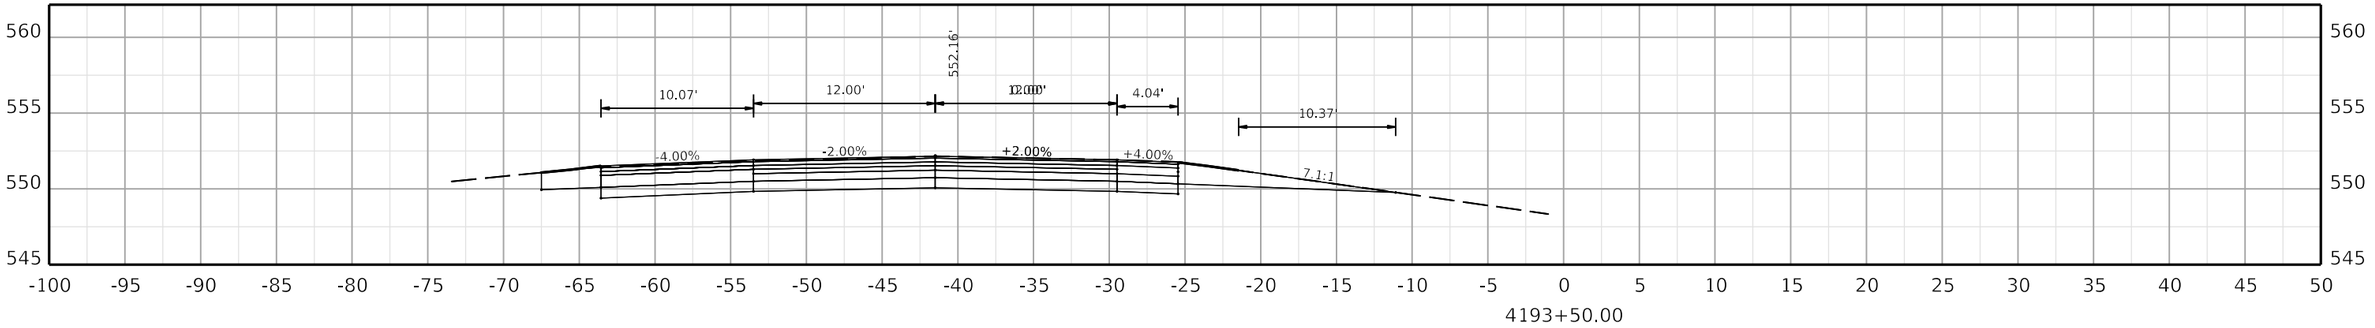

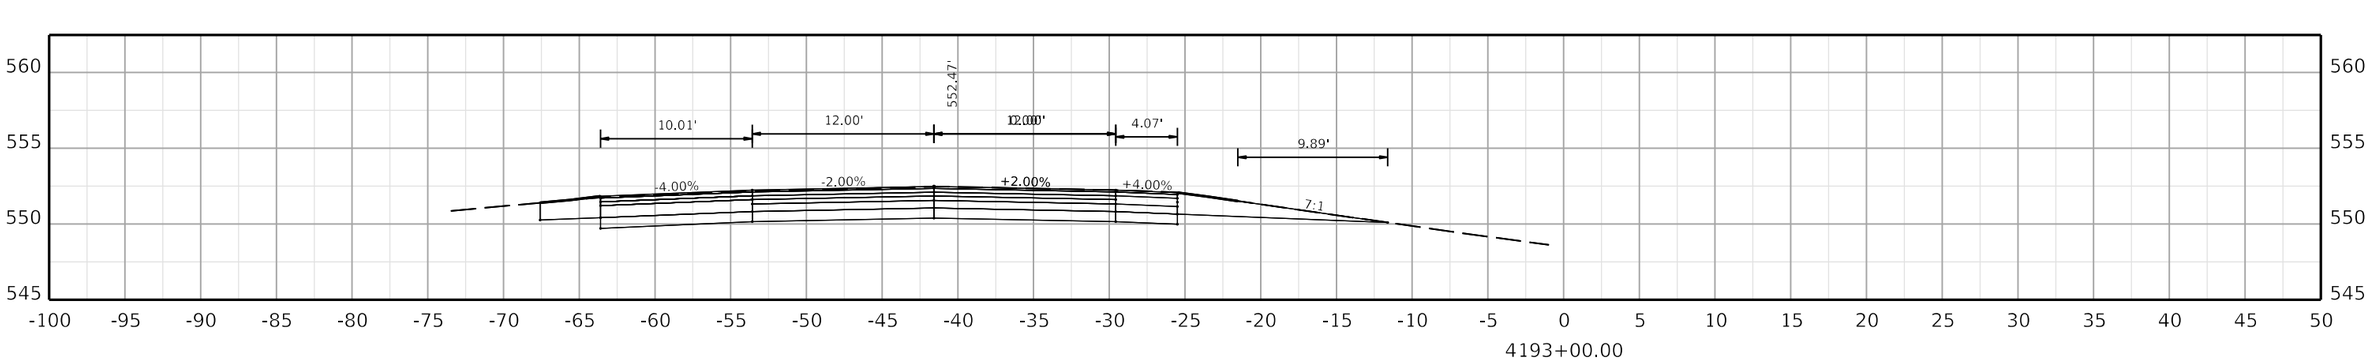

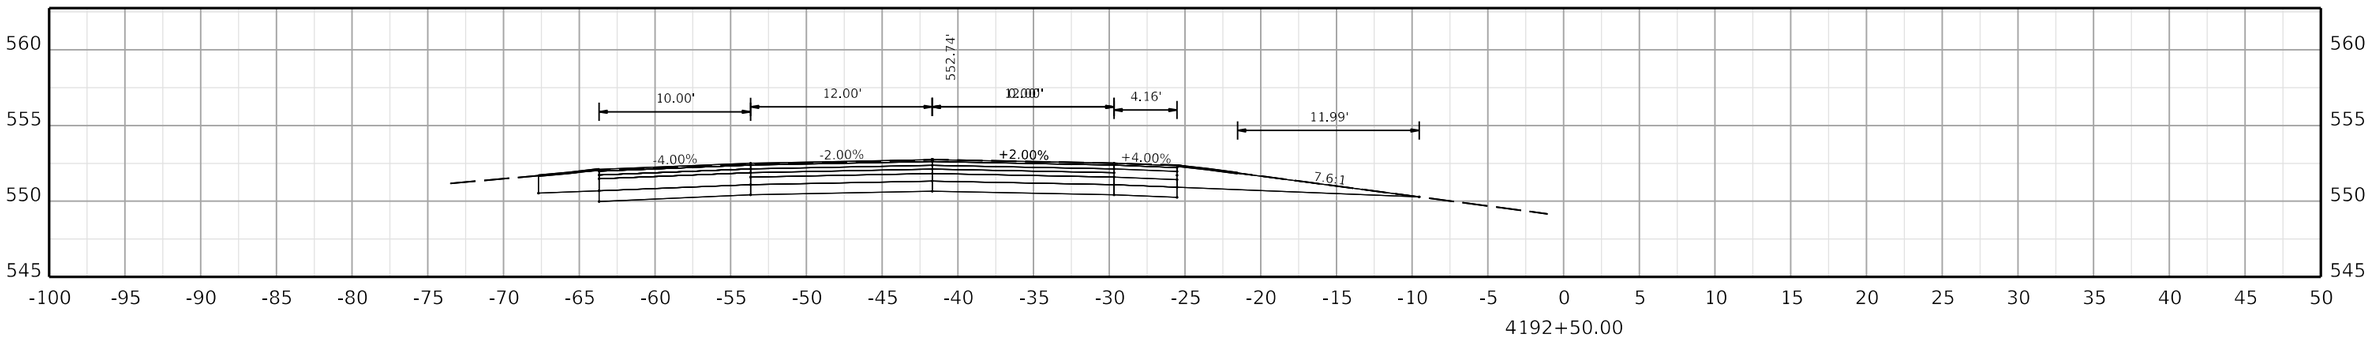

COMMONWEALTH OF KENTUCKY
DEPARTMENT OF HIGHWAYS
TEAM KENTUCKY TRANSPORTATION CABINET

DRAWING TITLE:


HORIZONTAL SCALE
SCALE: 1" = 5'


0' 5' 10' 20'


STA. 4192+50.00 TO STA. 4193+50.00

ITEM NO. COUNTY OF

SHEET NO.
4192+50.00

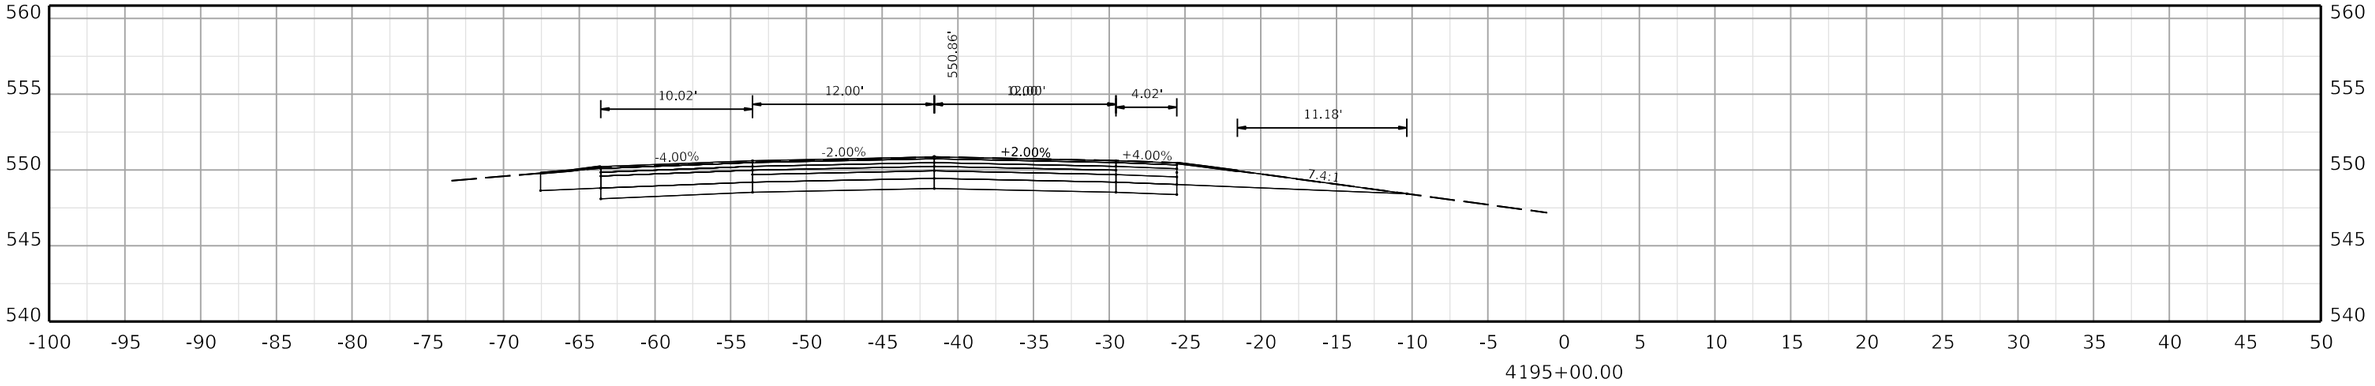

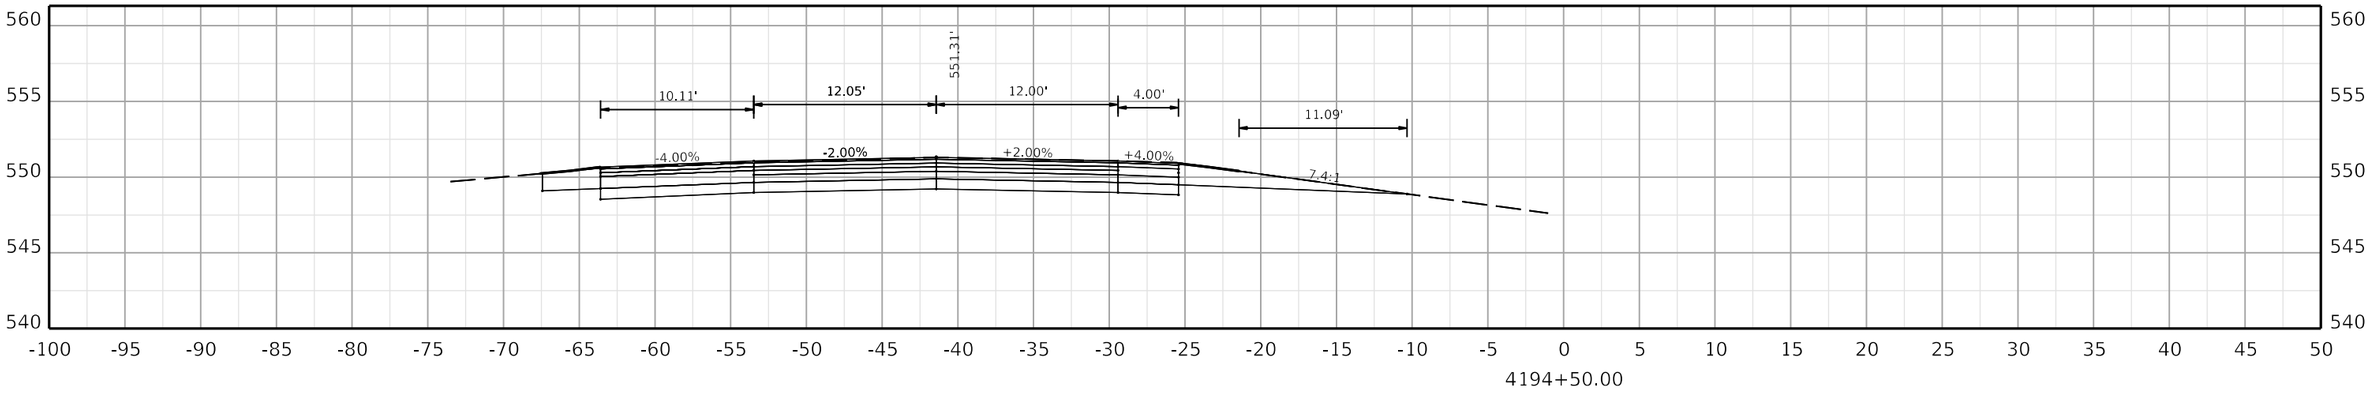

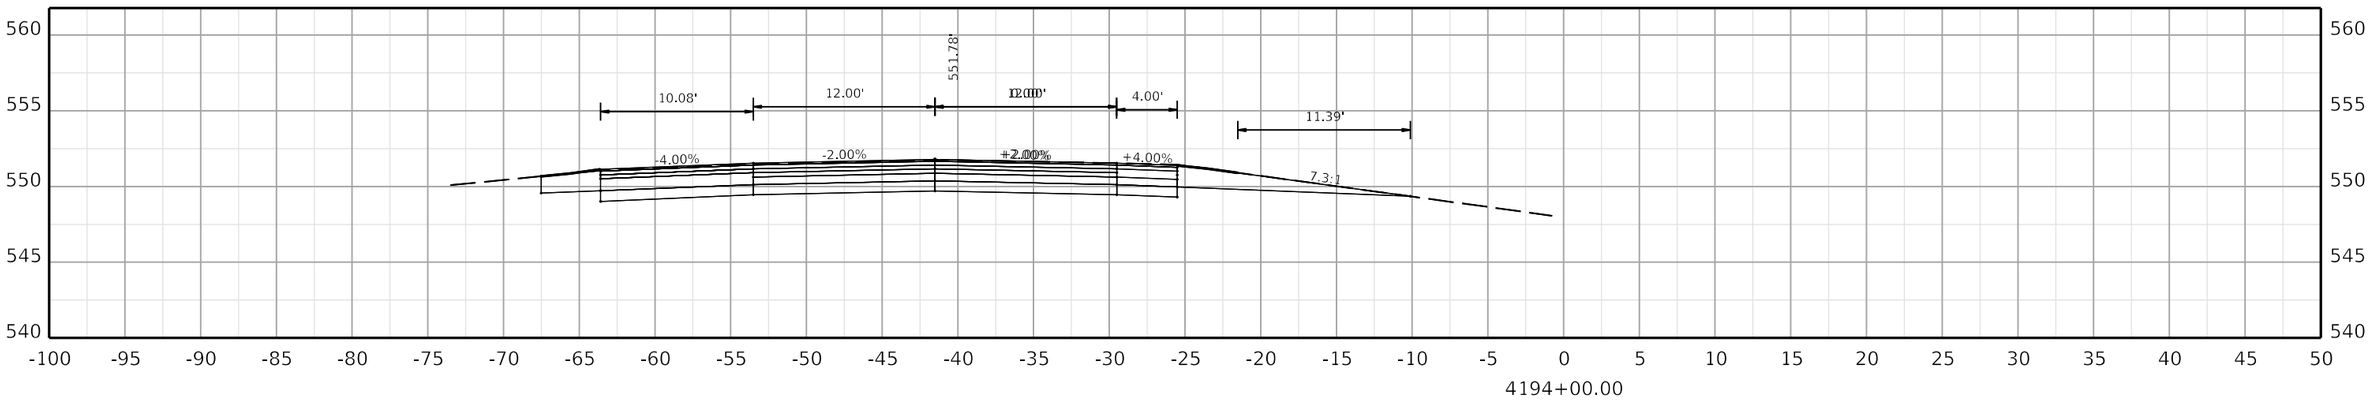

COMMONWEALTH OF KENTUCKY
DEPARTMENT OF HIGHWAYS
TEAM KENTUCKY

DRAWING TITLE:


HORIZONTAL SCALE
SCALE: 1" = 5'


0' 5' 10' 20'


STA. 4194+00.00 TO STA. 4195+00.00

ITEM NO. COUNTY OF

SHEET NO. 4194+00.00

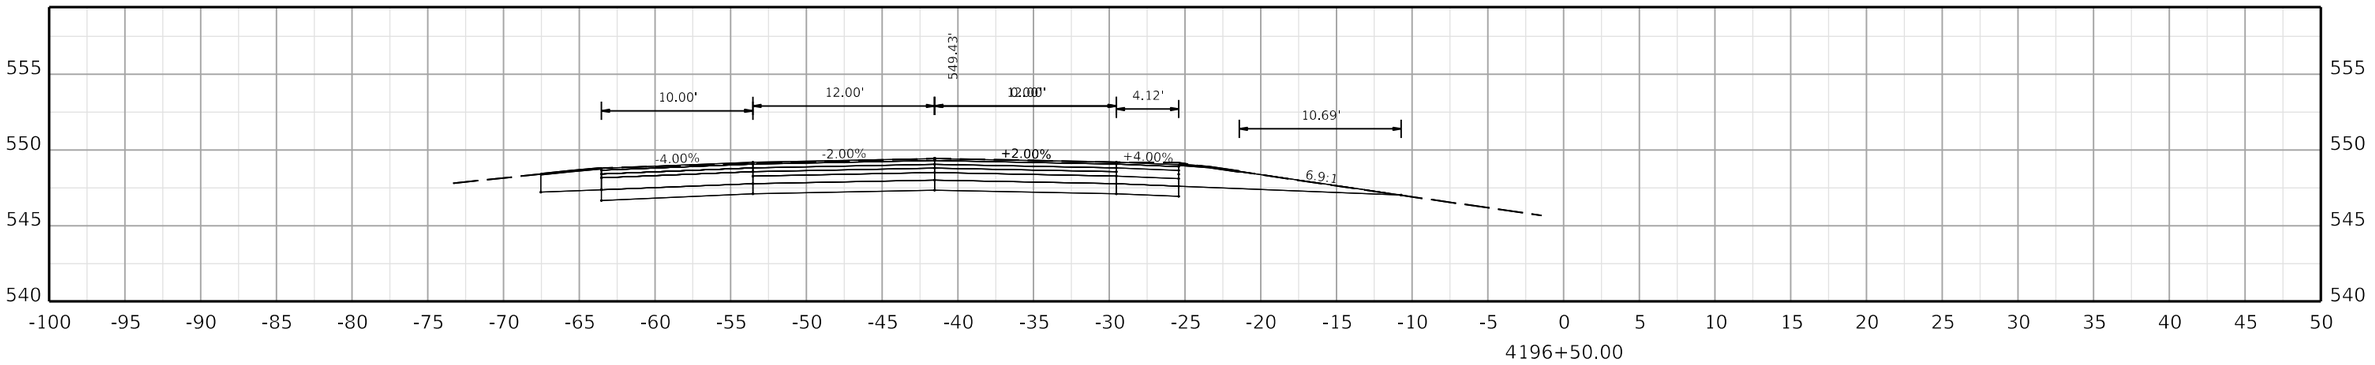

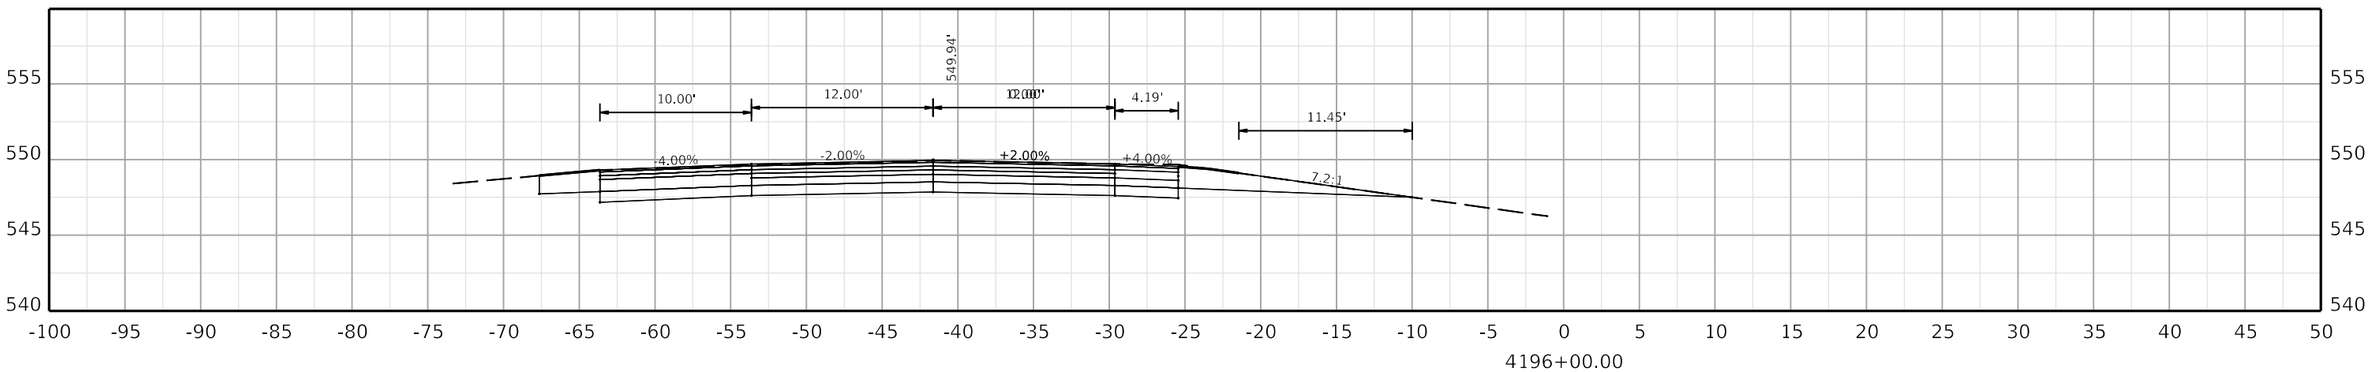

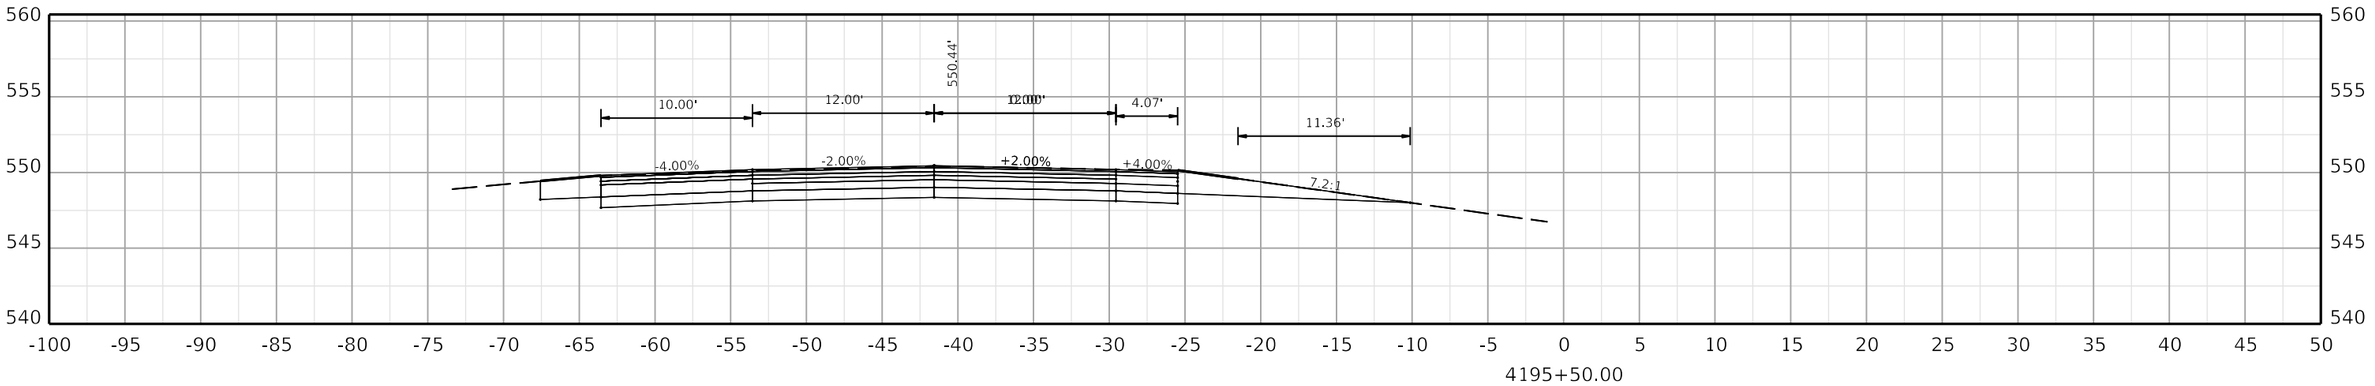

COMMONWEALTH OF KENTUCKY
DEPARTMENT OF HIGHWAYS

TEAM KENTUCKY

DRAWING TITLE:


HORIZONTAL SCALE
SCALE: 1" = 5'


0' 5' 10' 20'


STA. 4195+50.00 TO STA. 4196+50.00

ITEM NO. COUNTY OF

SHEET NO.
4195+50.00

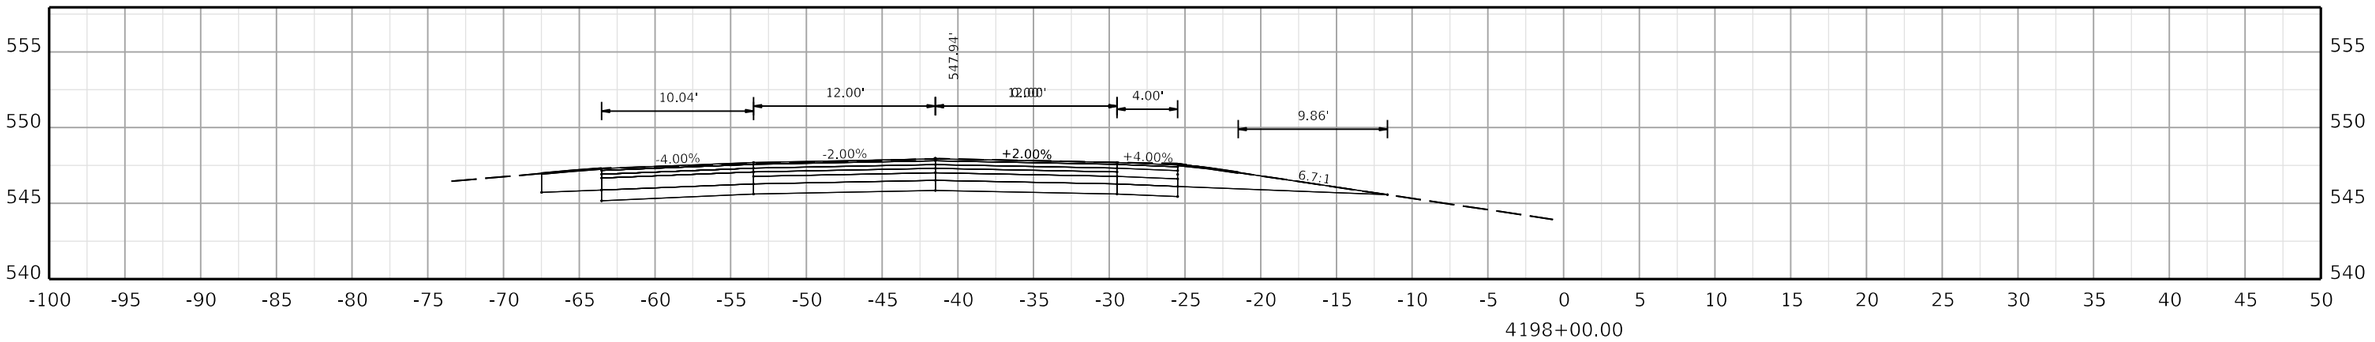

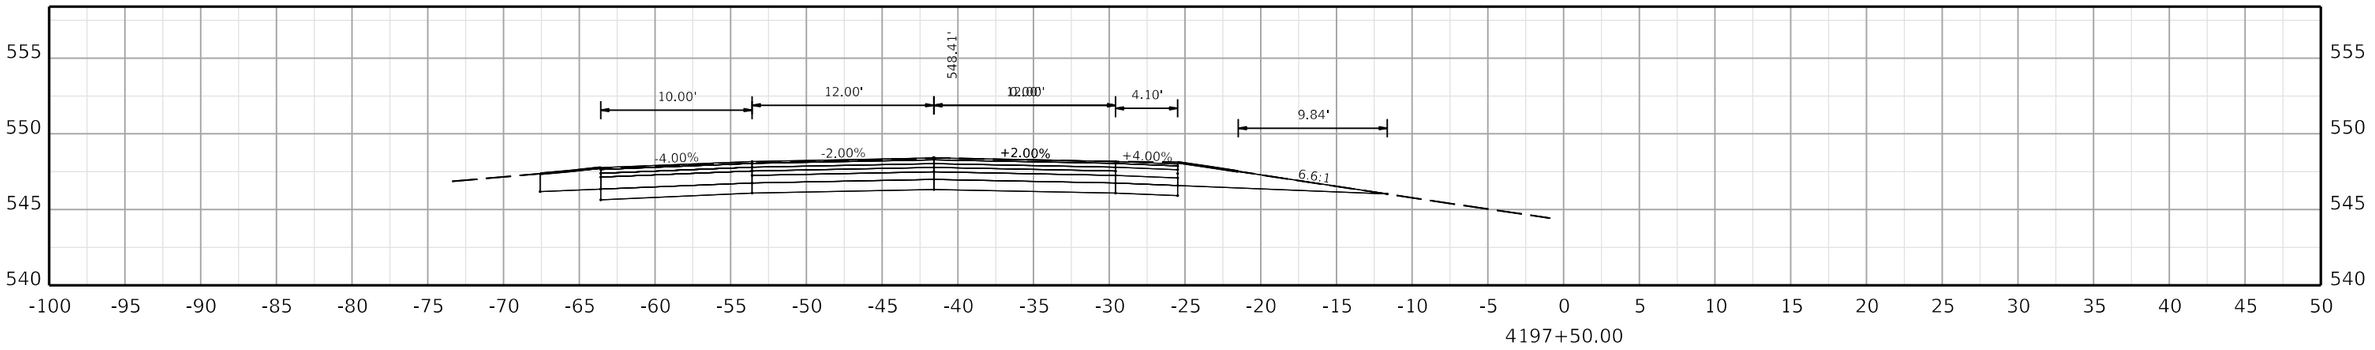

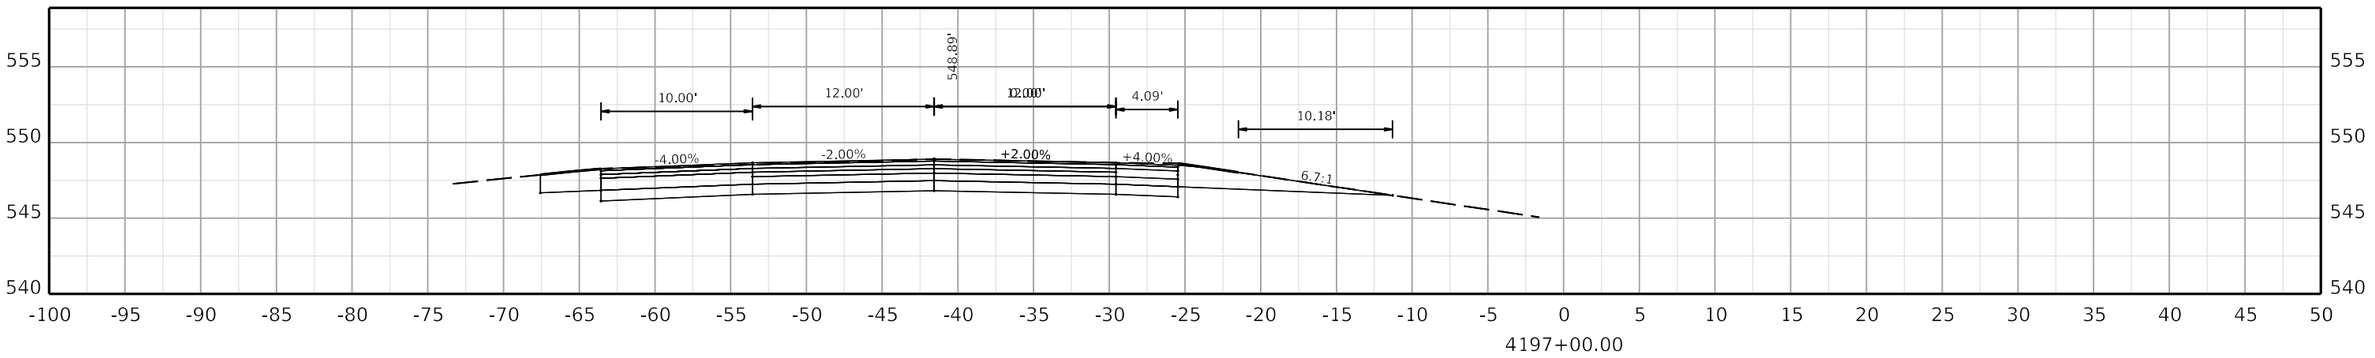

COMMONWEALTH OF KENTUCKY
DEPARTMENT OF HIGHWAYS

TEAM KENTUCKY

DRAWING TITLE:


HORIZONTAL SCALE
SCALE: 1" = 5'


0' 5' 10' 20'


STA. 4197+00.00 TO STA. 4198+00.00

ITEM NO. COUNTY OF

SHEET NO.
4197+00.00

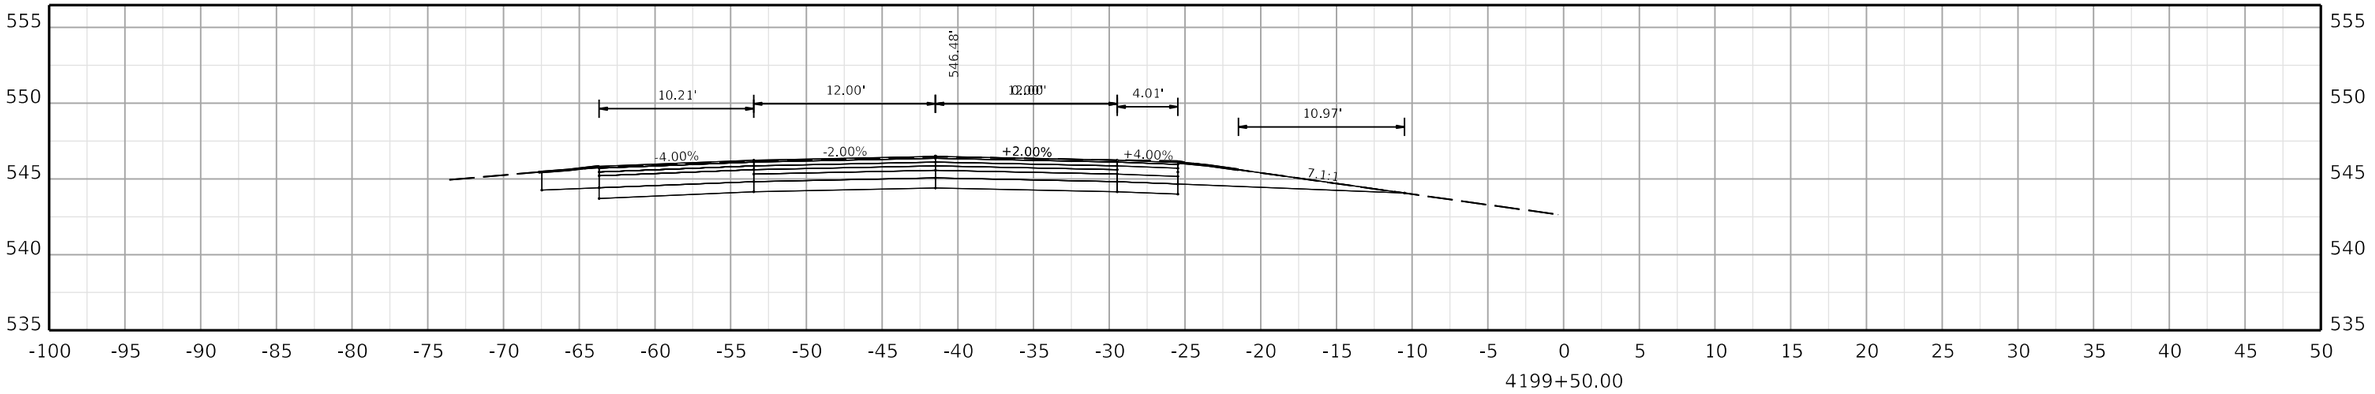

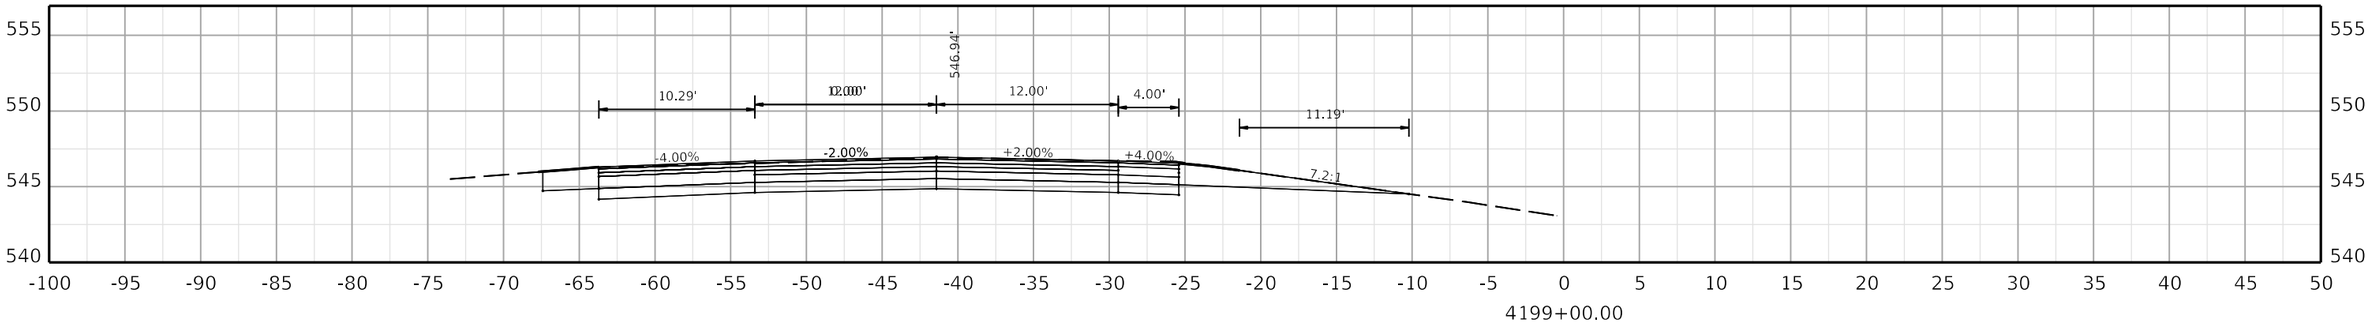

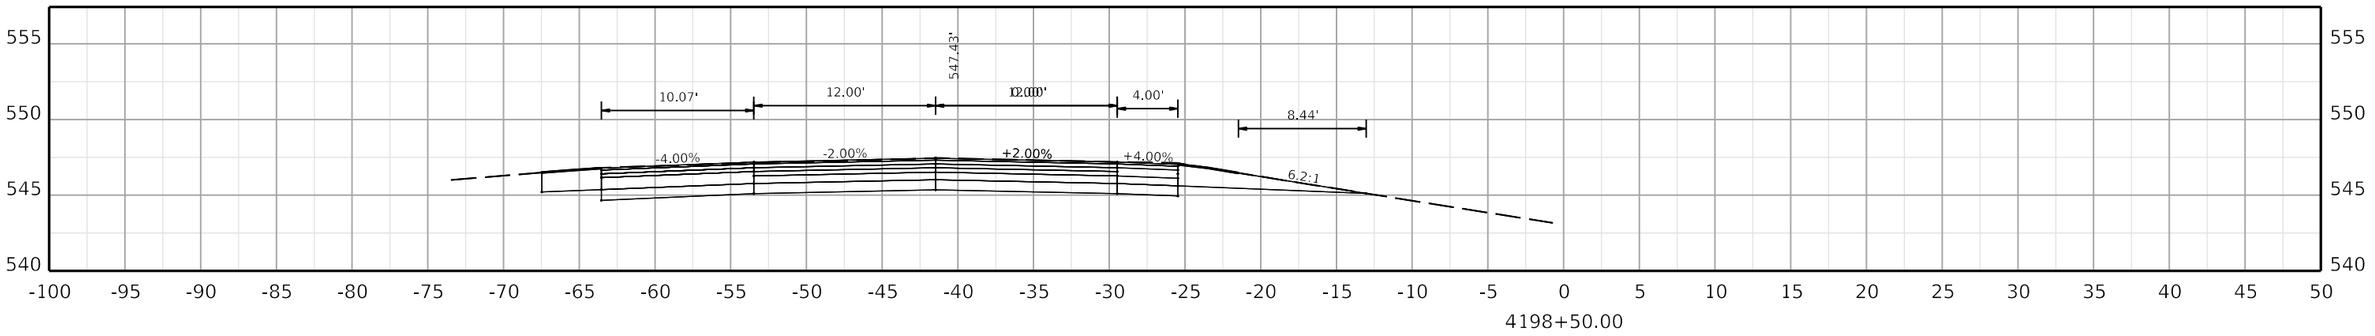

COMMONWEALTH OF KENTUCKY
DEPARTMENT OF HIGHWAYS
TEAM KENTUCKY TRANSPORTATION CABINET

DRAWING TITLE:


HORIZONTAL SCALE
SCALE: 1" = 5'


0' 5' 10' 20'


STA. 4198+50.00 TO STA. 4199+50.00

ITEM NO. COUNTY OF

SHEET NO.
4198+50.00

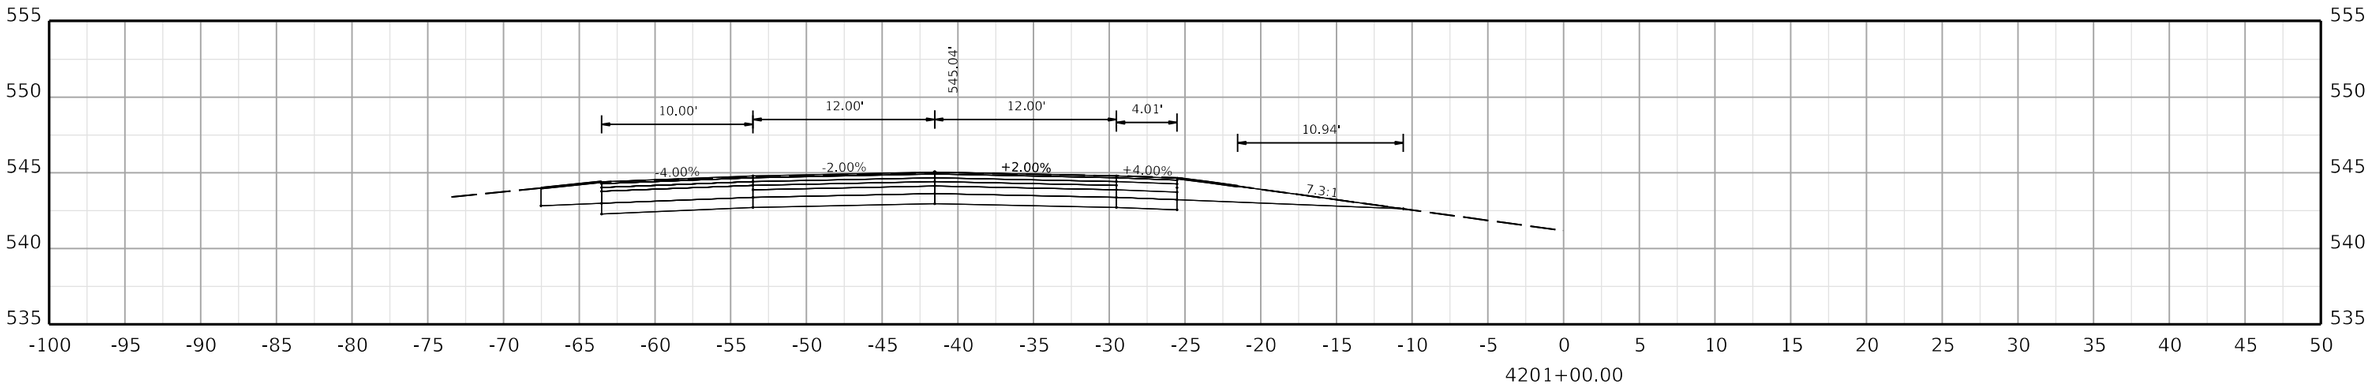

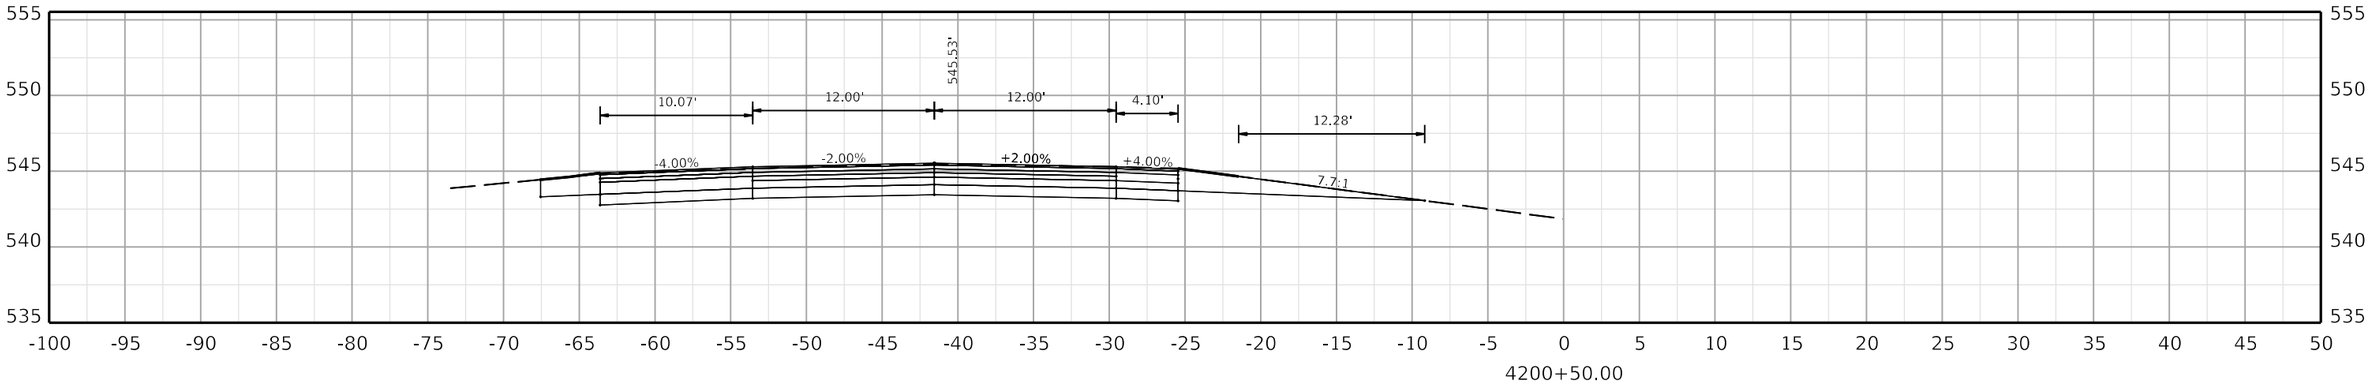

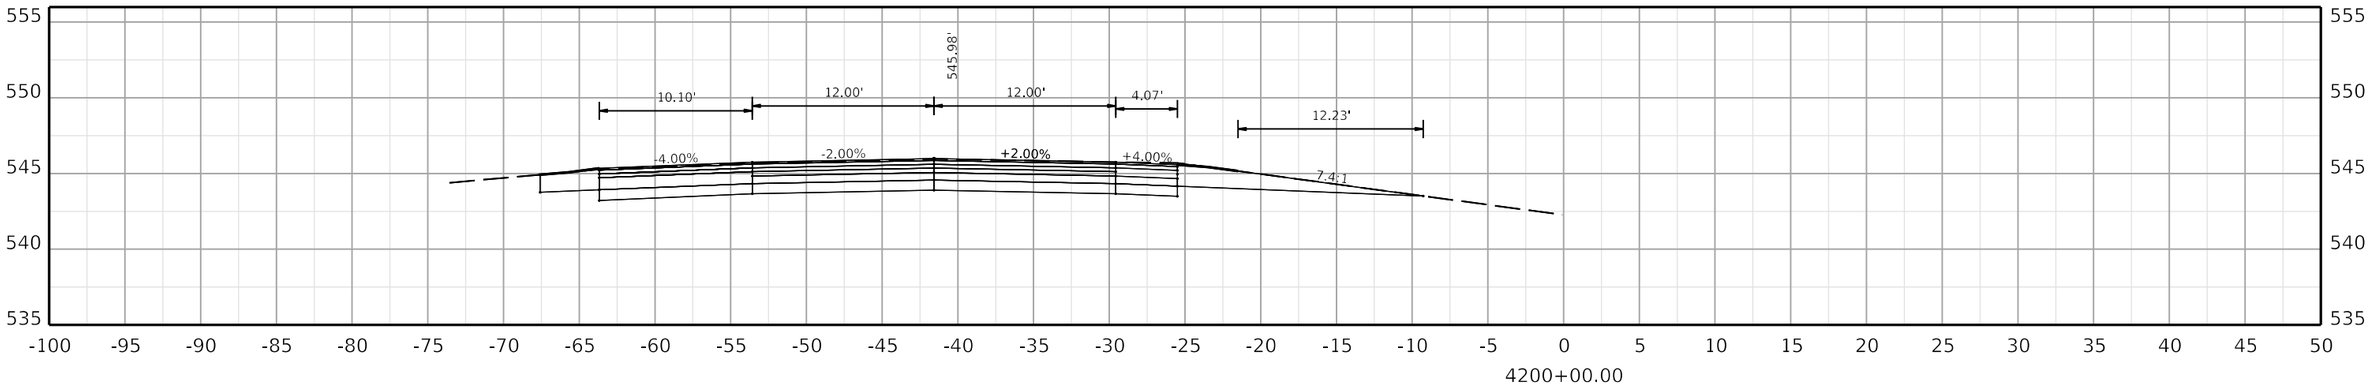

COMMONWEALTH OF KENTUCKY
DEPARTMENT OF HIGHWAYS
TEAM KENTUCKY

DRAWING TITLE:


HORIZONTAL SCALE
SCALE: 1" = 5'


0' 5' 10' 20'


STA. 4200+00.00 TO STA. 4201+00.00

ITEM NO. COUNTY OF

SHEET NO. 4200+00.00

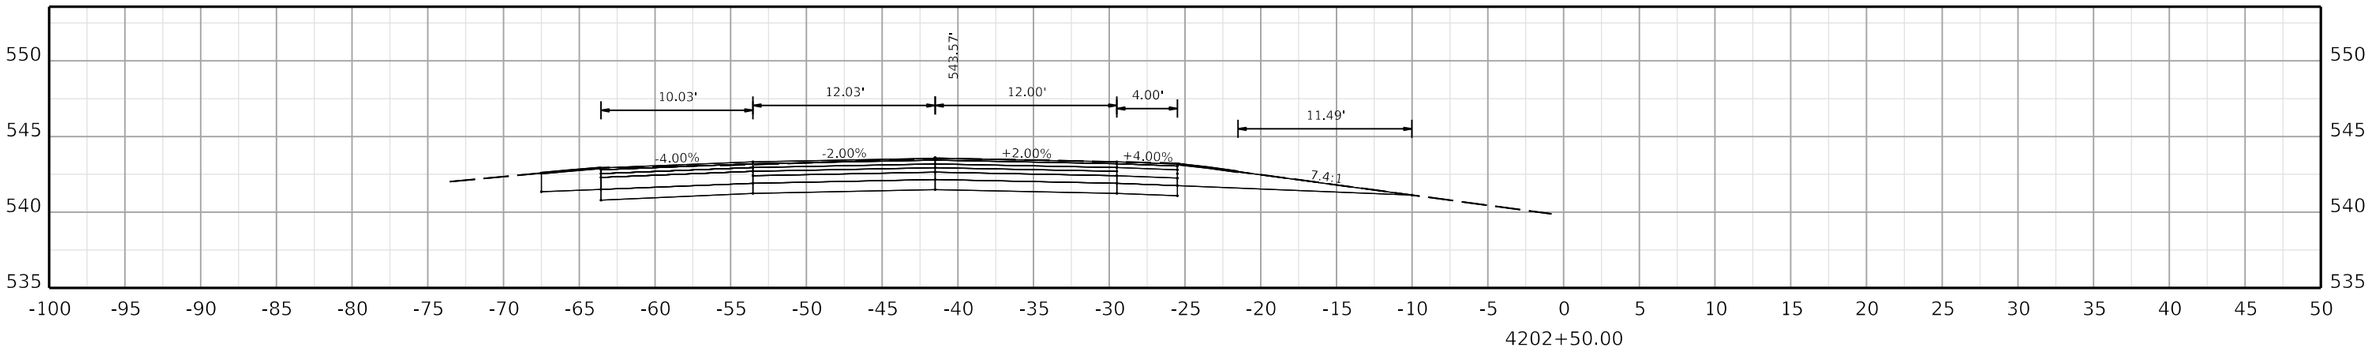

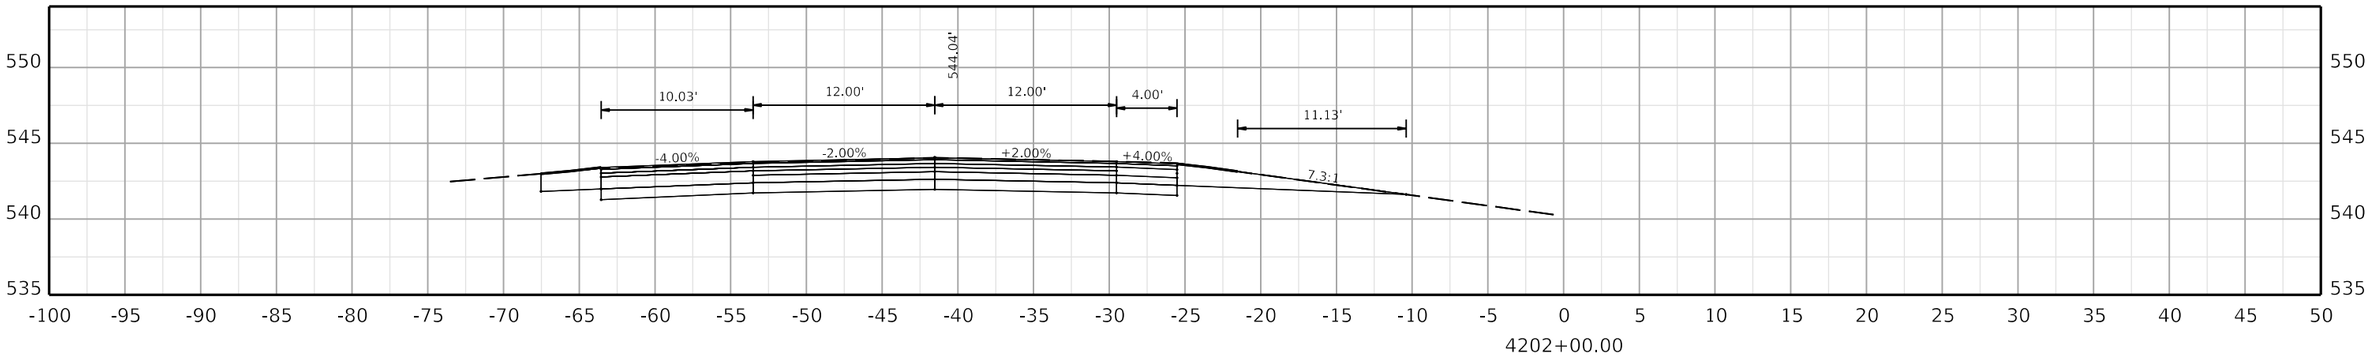

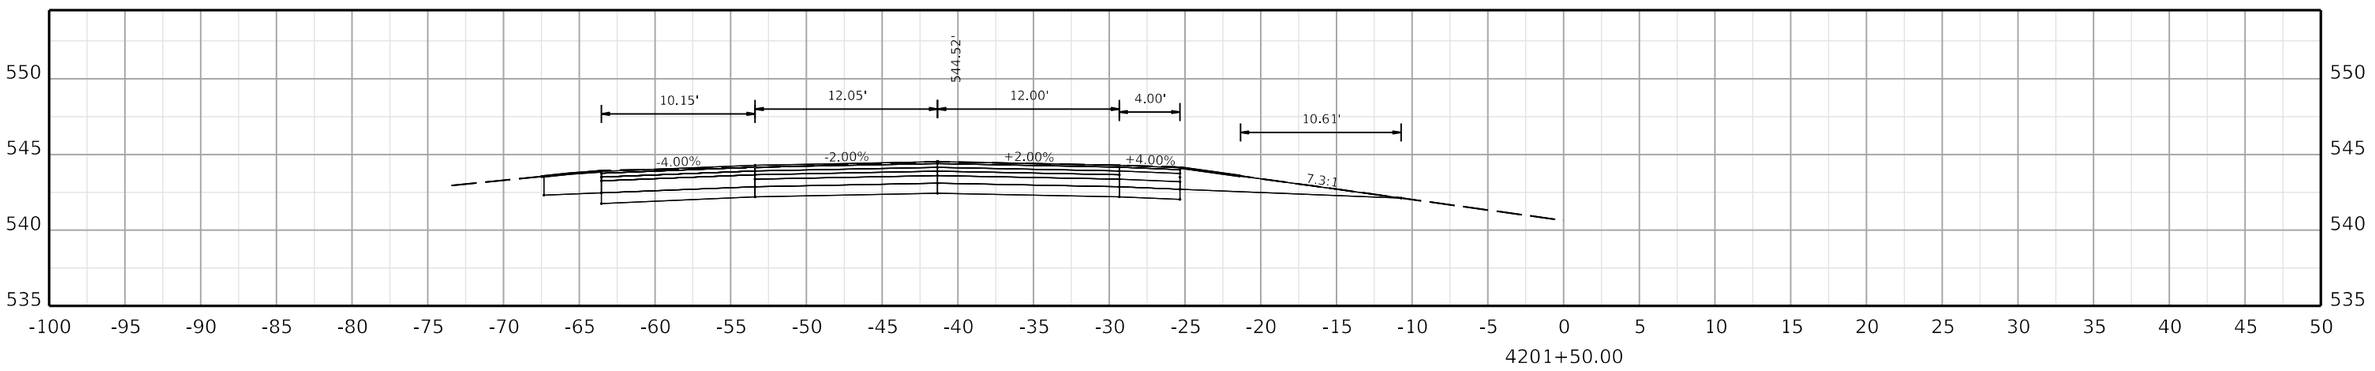

COMMONWEALTH OF KENTUCKY
DEPARTMENT OF HIGHWAYS
TEAM KENTUCKY TRANSPORTATION CABINET

DRAWING TITLE:


HORIZONTAL SCALE
SCALE: 1" = 5'


0' 5' 10' 20'


STA. 4201+50.00 TO STA. 4202+50.00

ITEM NO. COUNTY OF

SHEET NO.
4201+50.00

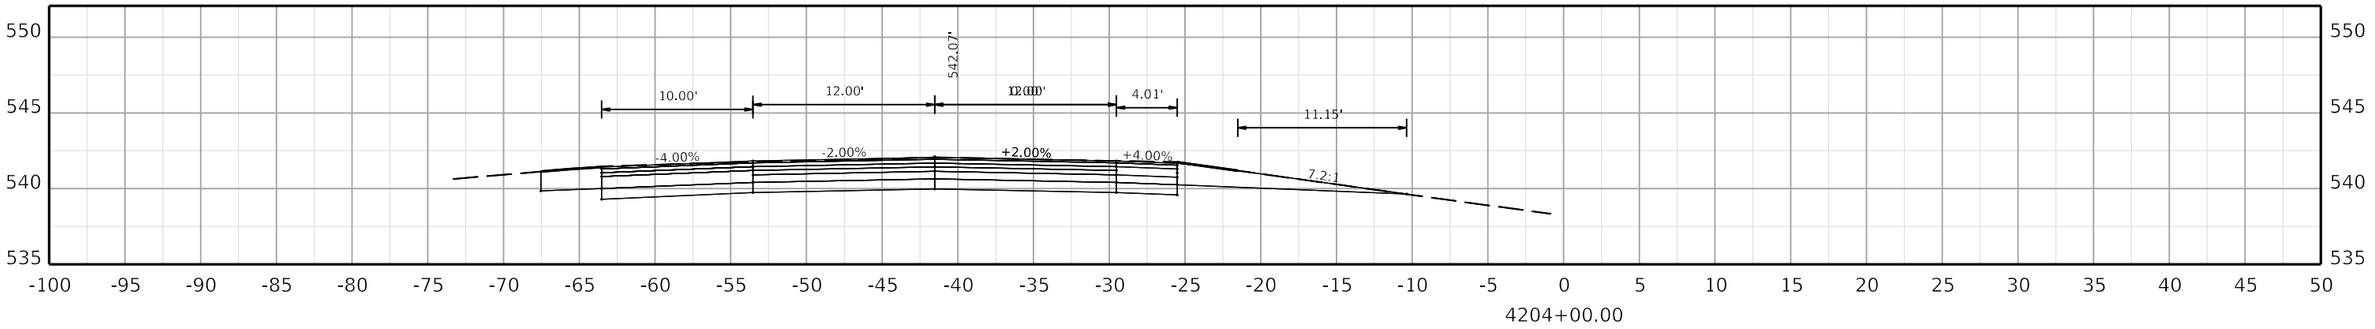

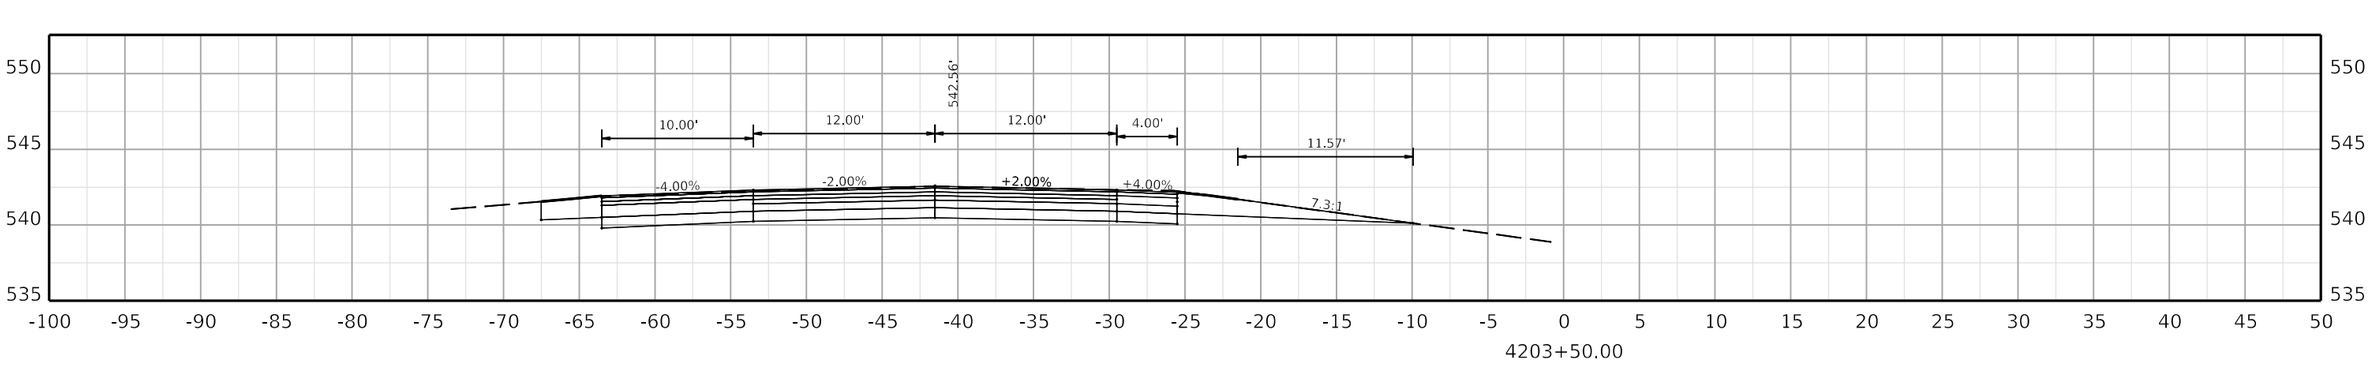

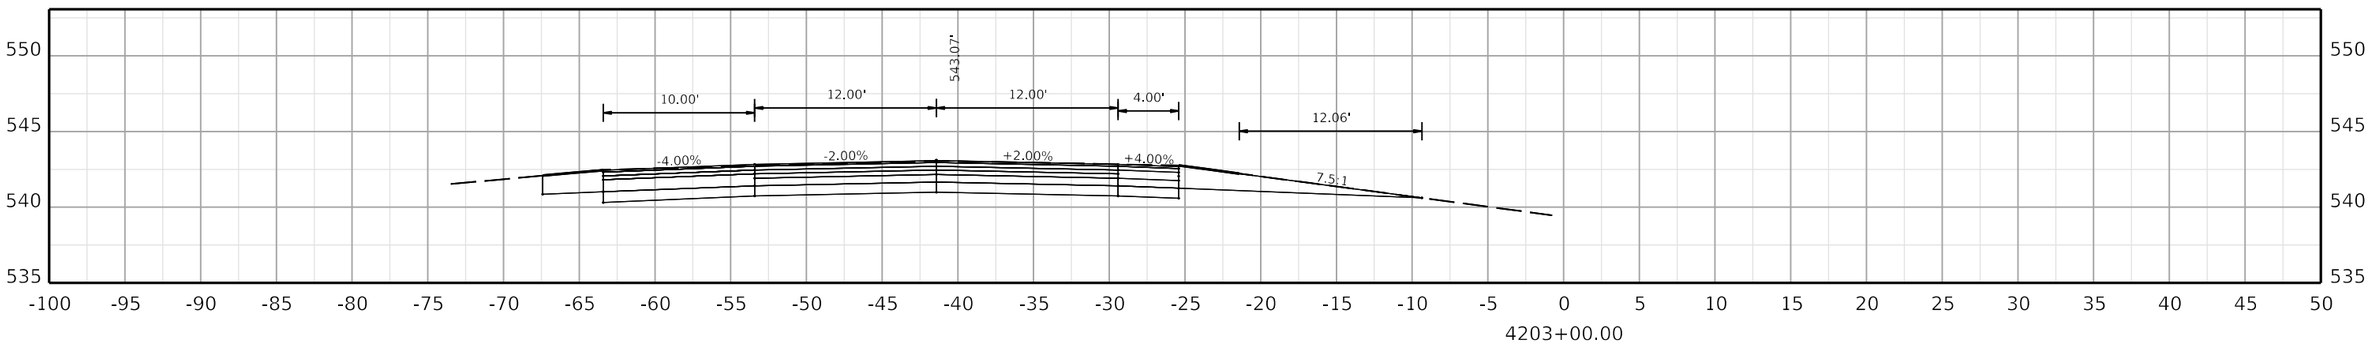

COMMONWEALTH OF KENTUCKY
DEPARTMENT OF HIGHWAYS
TEAM KENTUCKY

DRAWING TITLE:


HORIZONTAL SCALE
SCALE: 1" = 5'


0' 5' 10' 20'


STA. 4203+00.00 TO STA. 4204+00.00

ITEM NO. COUNTY OF

SHEET NO. 4203+00.00

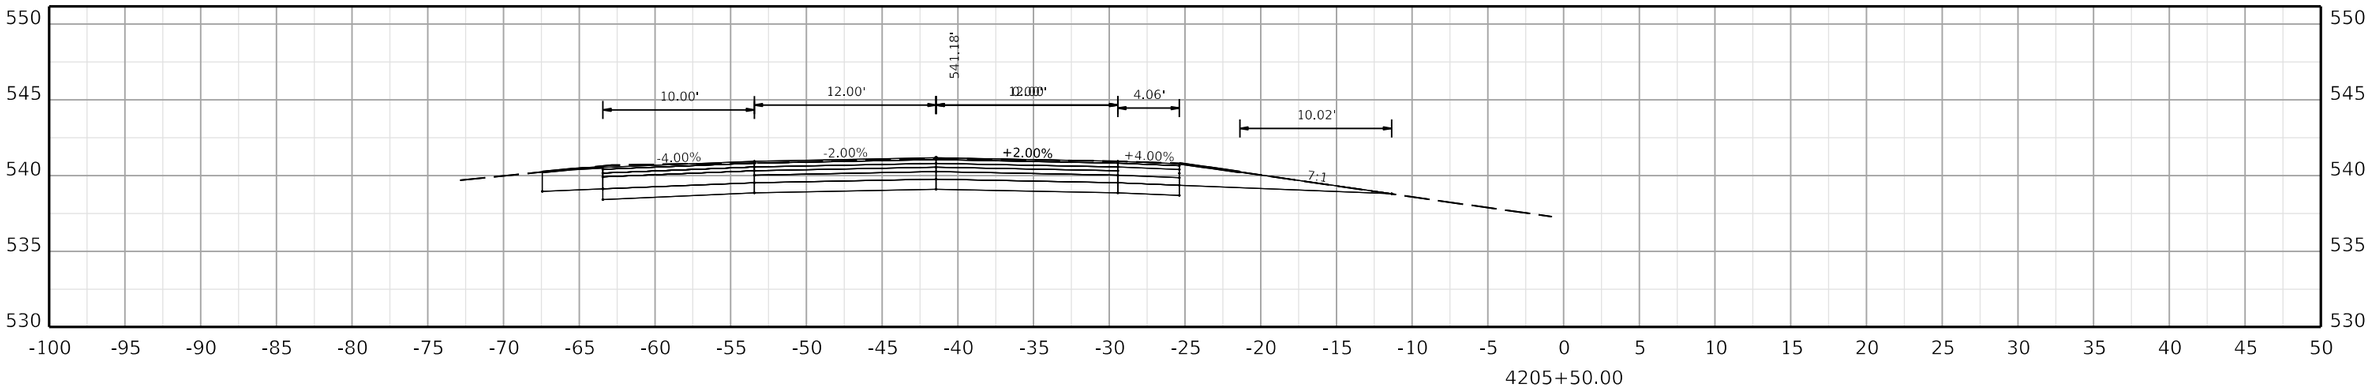

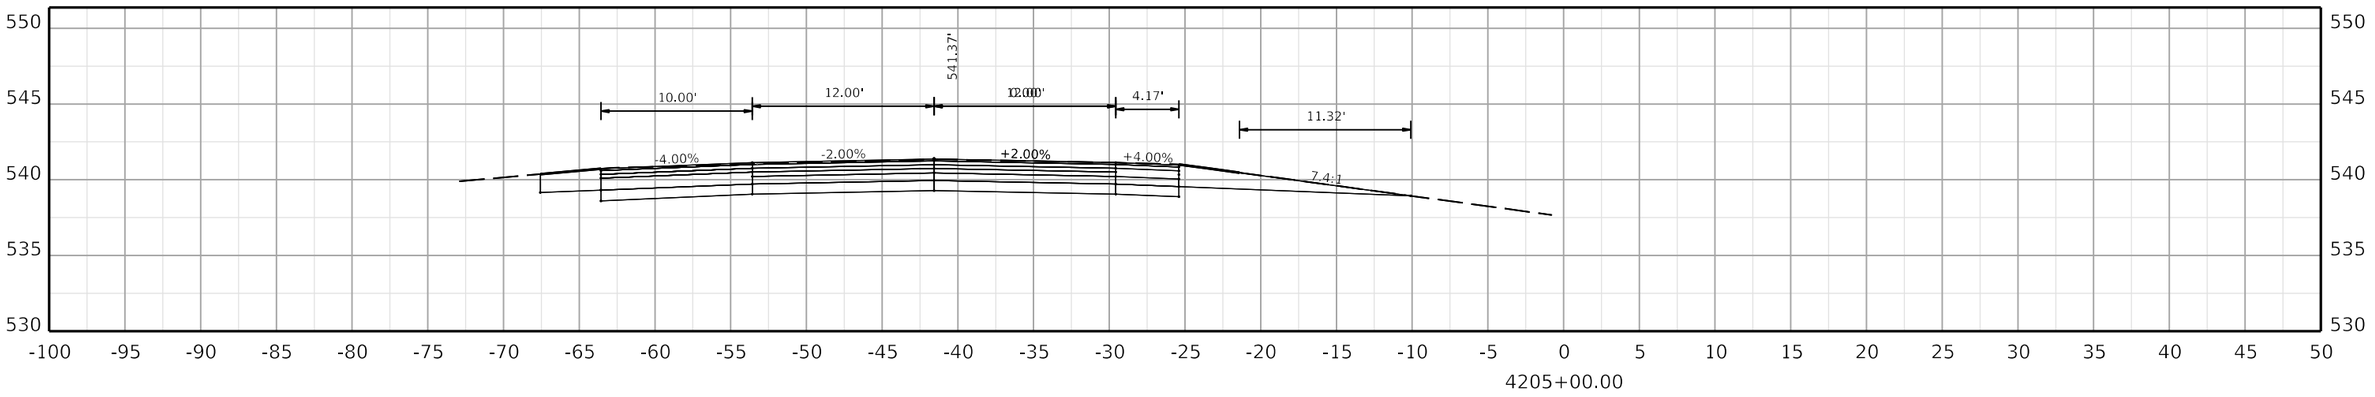

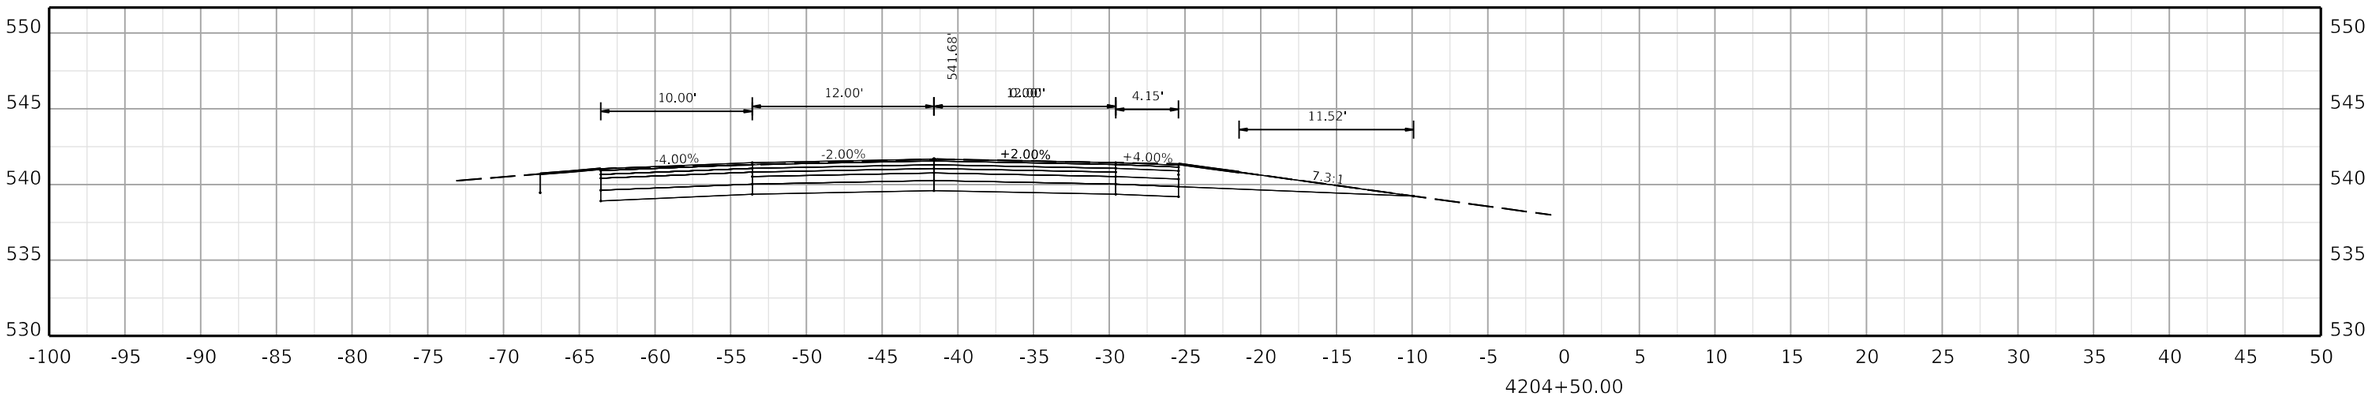

COMMONWEALTH OF KENTUCKY
DEPARTMENT OF HIGHWAYS

TEAM KENTUCKY

DRAWING TITLE:


HORIZONTAL SCALE
SCALE: 1" = 5'


0' 5' 10' 20'


STA. 4204+50.00 TO STA. 4205+50.00

ITEM NO. COUNTY OF

SHEET NO.
4204+50.00

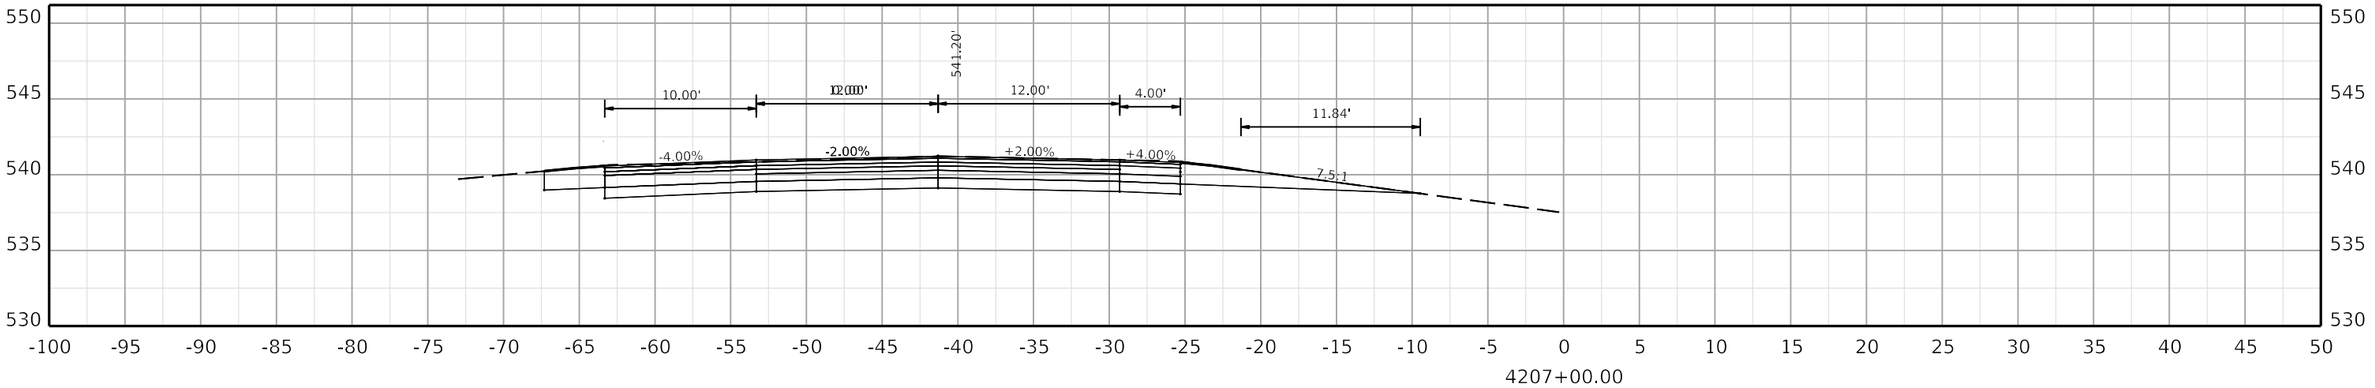

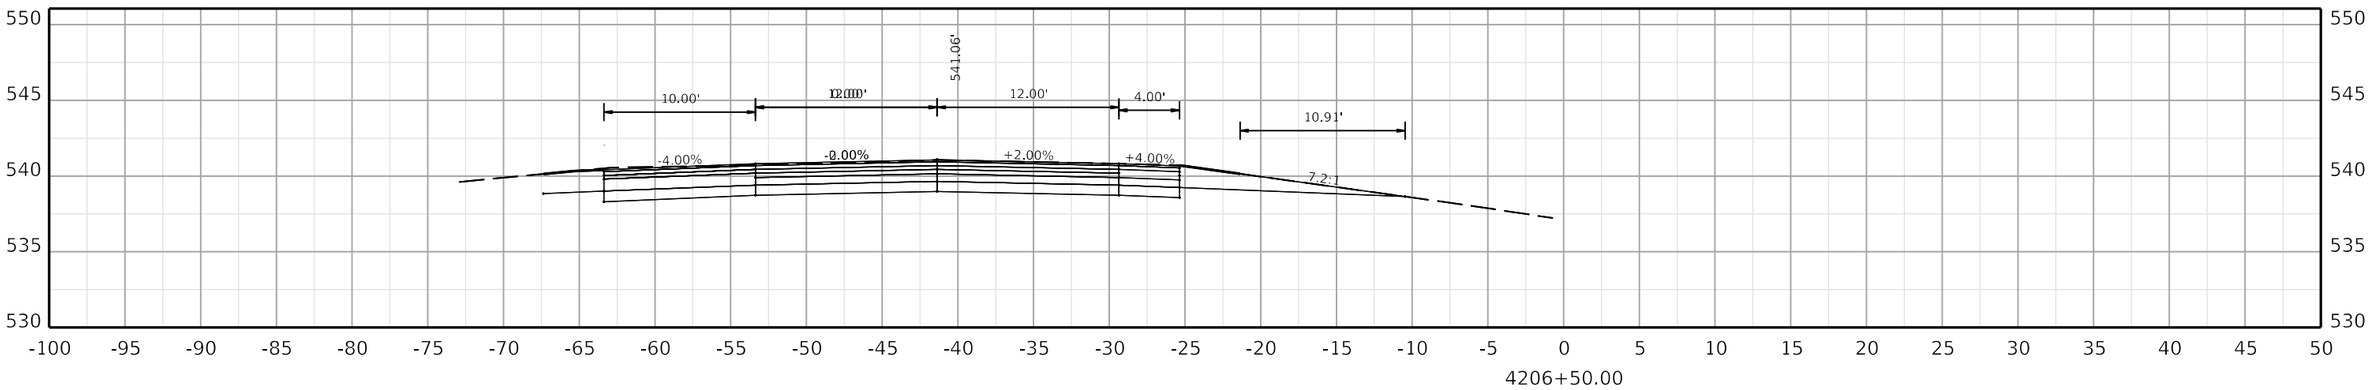

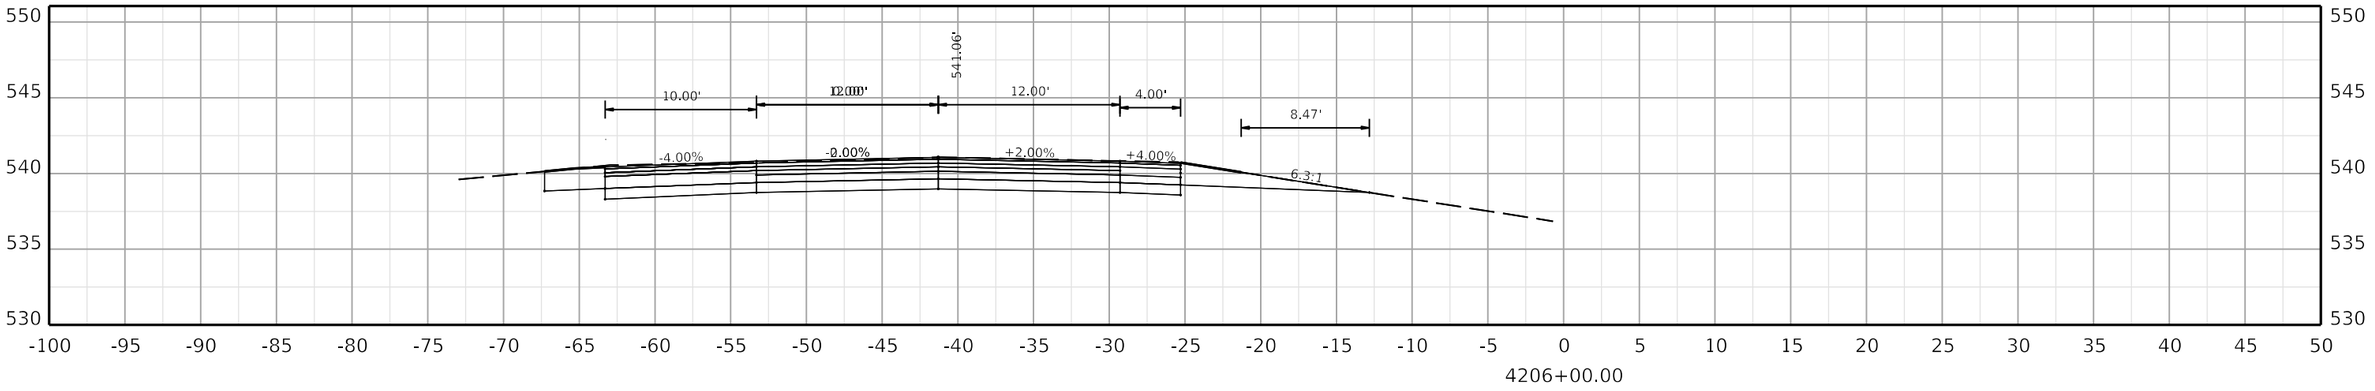

COMMONWEALTH OF KENTUCKY
DEPARTMENT OF HIGHWAYS

TEAM KENTUCKY TRANSPORTATION CABINET

DRAWING TITLE:


HORIZONTAL SCALE
SCALE: 1" = 5'

0' 5' 10' 20'

STA. 4206+00.00 TO STA. 4207+00.00

ITEM NO. COUNTY OF

SHEET NO.
4206+00.00

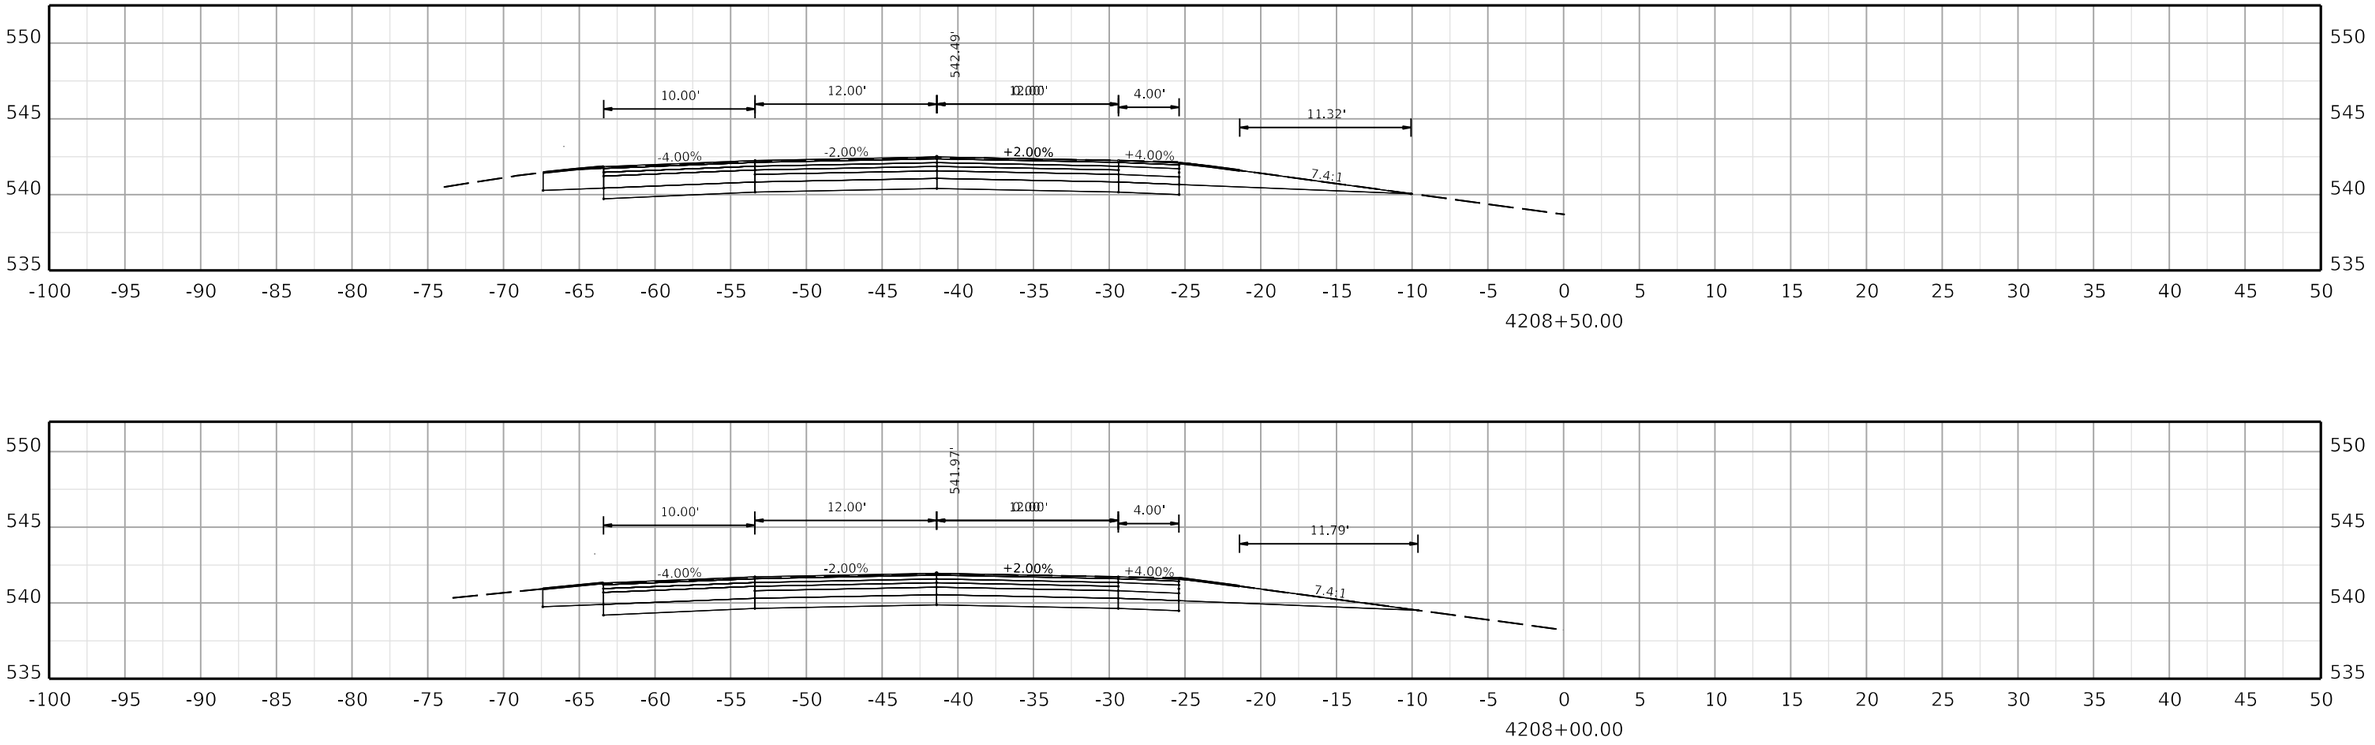

COMMONWEALTH OF KENTUCKY
DEPARTMENT OF HIGHWAYS
TEAM KENTUCKY

DRAWING TITLE:


HORIZONTAL SCALE
SCALE: 1" = 5'


0' 5' 10' 20'


STA. 4207+50.00 TO STA. 4208+50.00

ITEM NO. COUNTY OF

SHEET NO. 4207+50.00

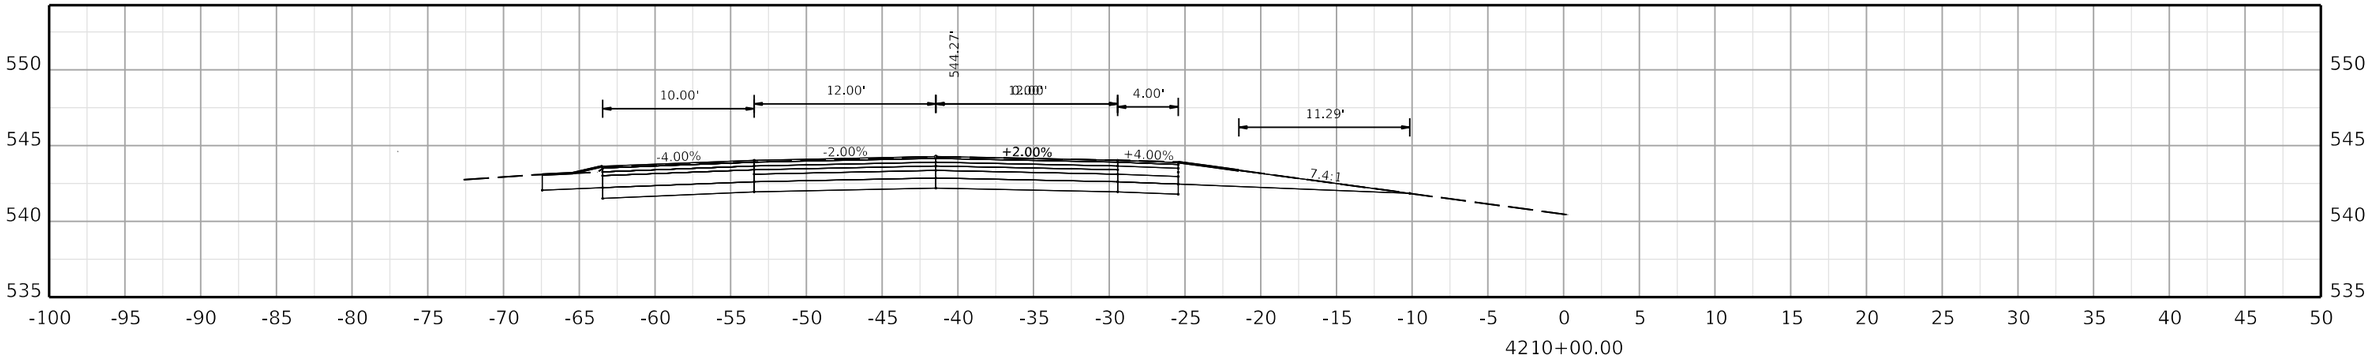

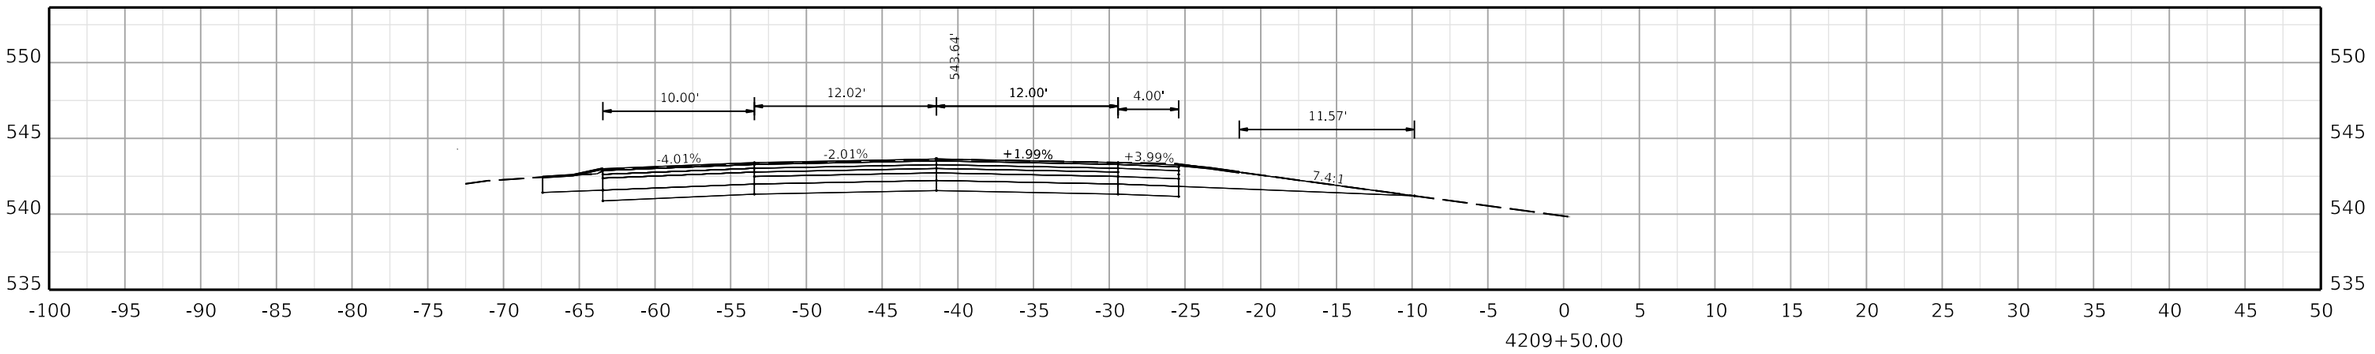

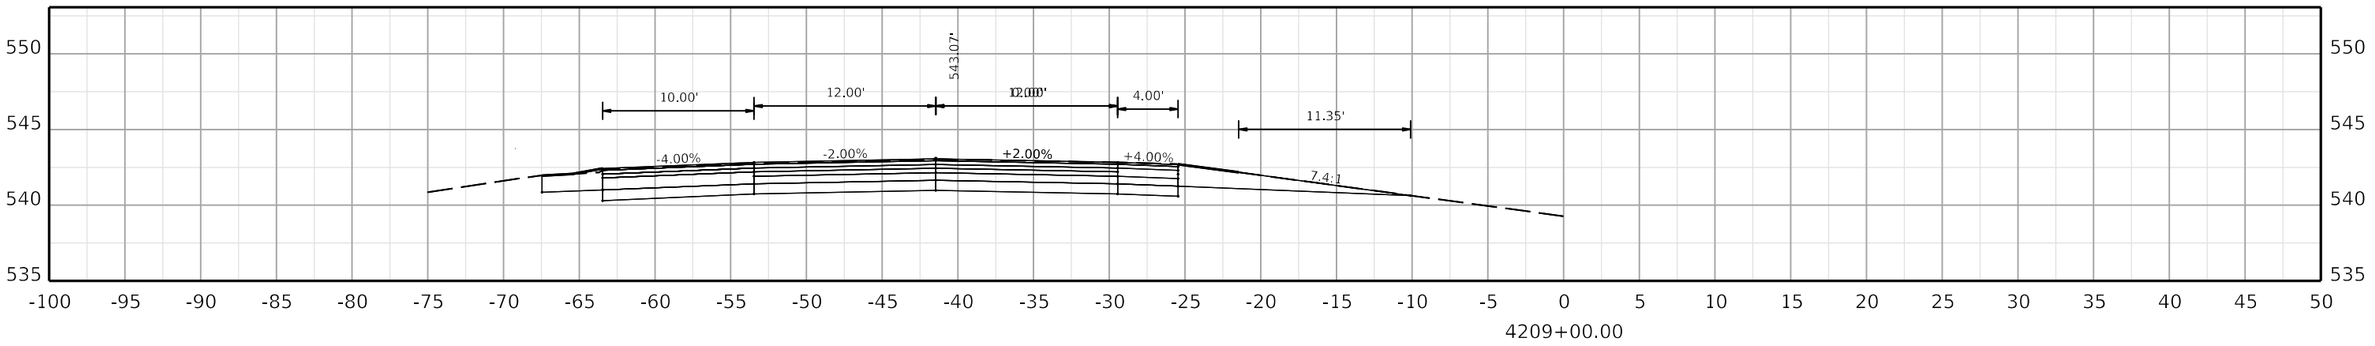

COMMONWEALTH OF KENTUCKY
DEPARTMENT OF HIGHWAYS

TEAM KENTUCKY

DRAWING TITLE:


HORIZONTAL SCALE
SCALE: 1" = 5'


0' 5' 10' 20'


STA. 4209+00.00 TO STA. 4210+00.00

ITEM NO. COUNTY OF

SHEET NO.
4209+00.00

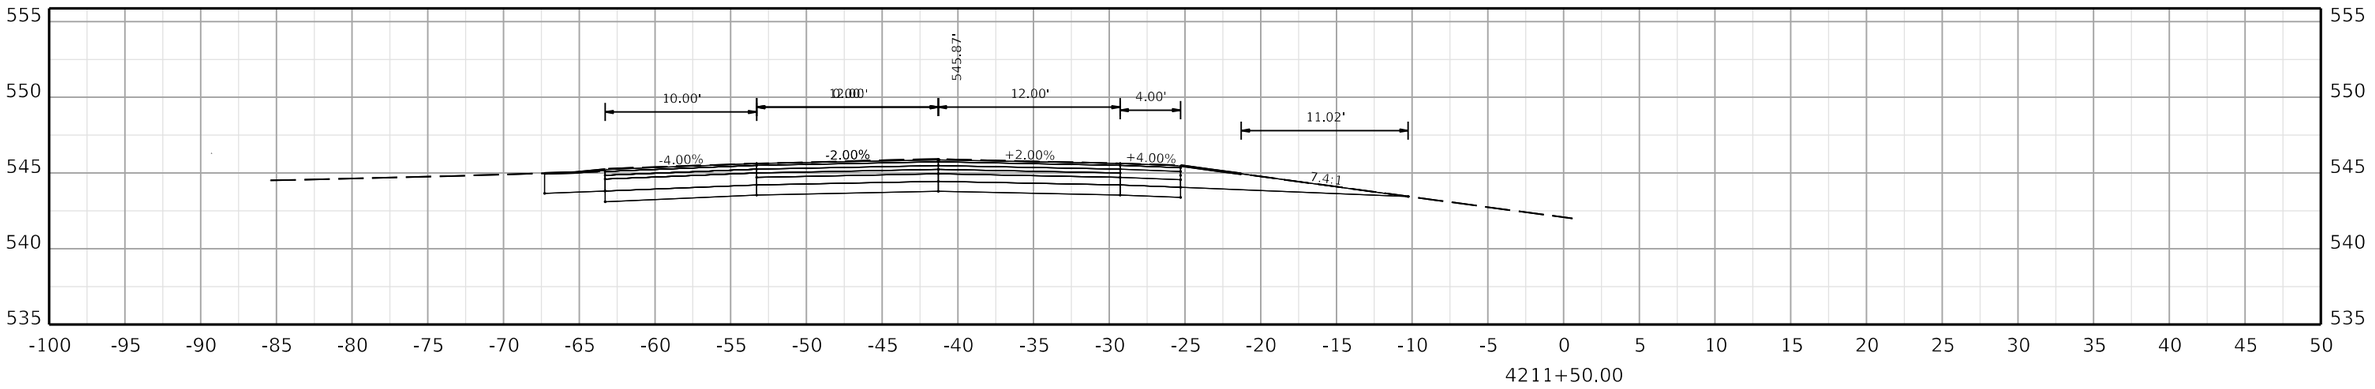

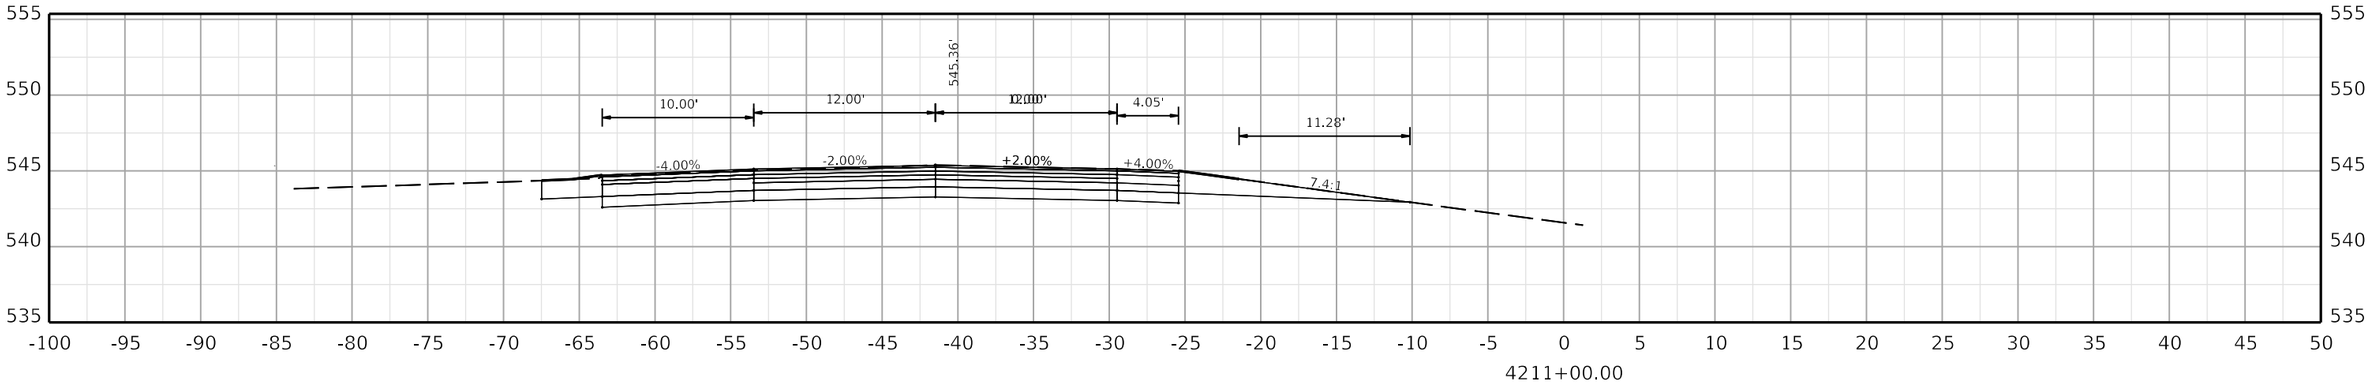

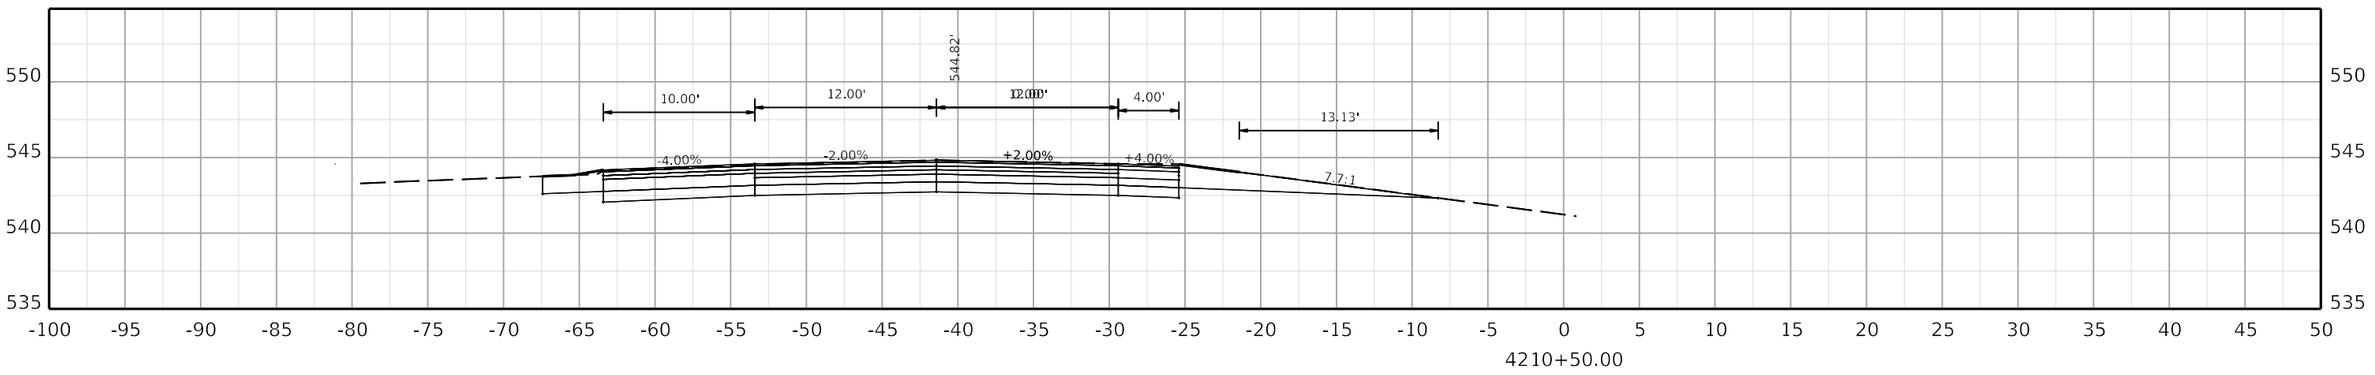

COMMONWEALTH OF KENTUCKY
DEPARTMENT OF HIGHWAYS
TEAM KENTUCKY

DRAWING TITLE:

HORIZONTAL SCALE
SCALE: 1" = 5'

0' 5' 10' 20'

STA. 4210+50.00 TO STA. 4211+50.00


ITEM NO. COUNTY OF


SHEET NO.
4210+50.00


OpenRoads Designer v10.12.02.4

USER: USLR095925

FILE NAME: C:\BMS\WSP-US-PW-02\D0932959\CORR_I-24W_ASPHALT_PAVING_SEGMENT3_XSEC.DGN

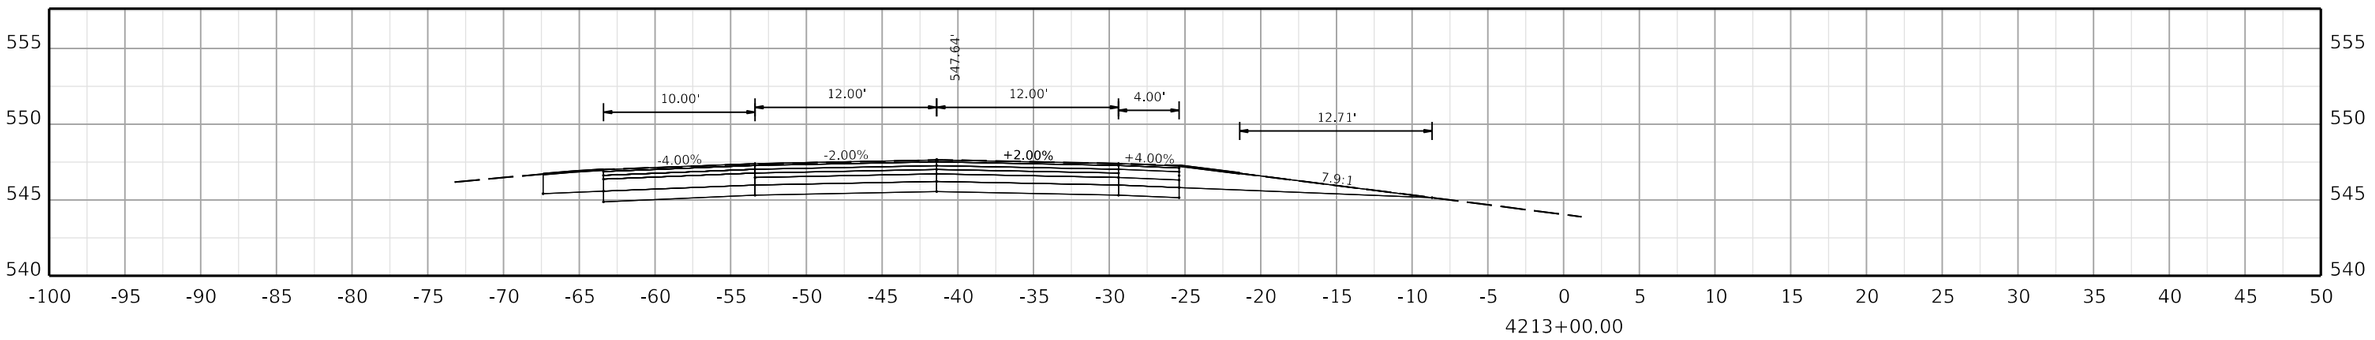

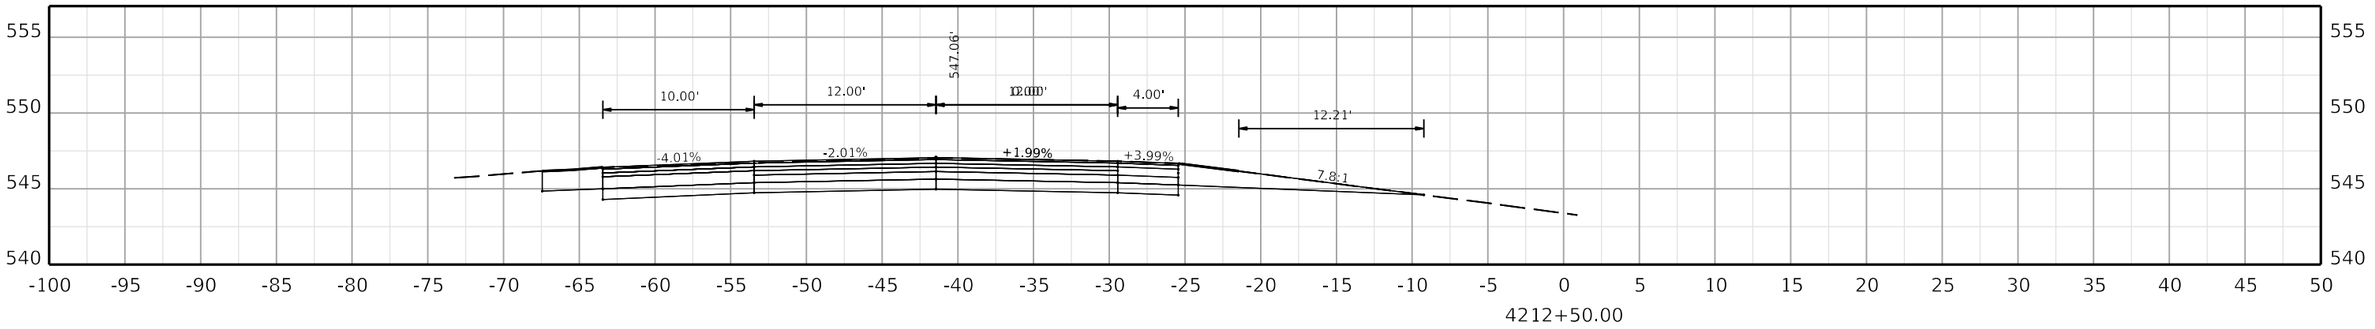

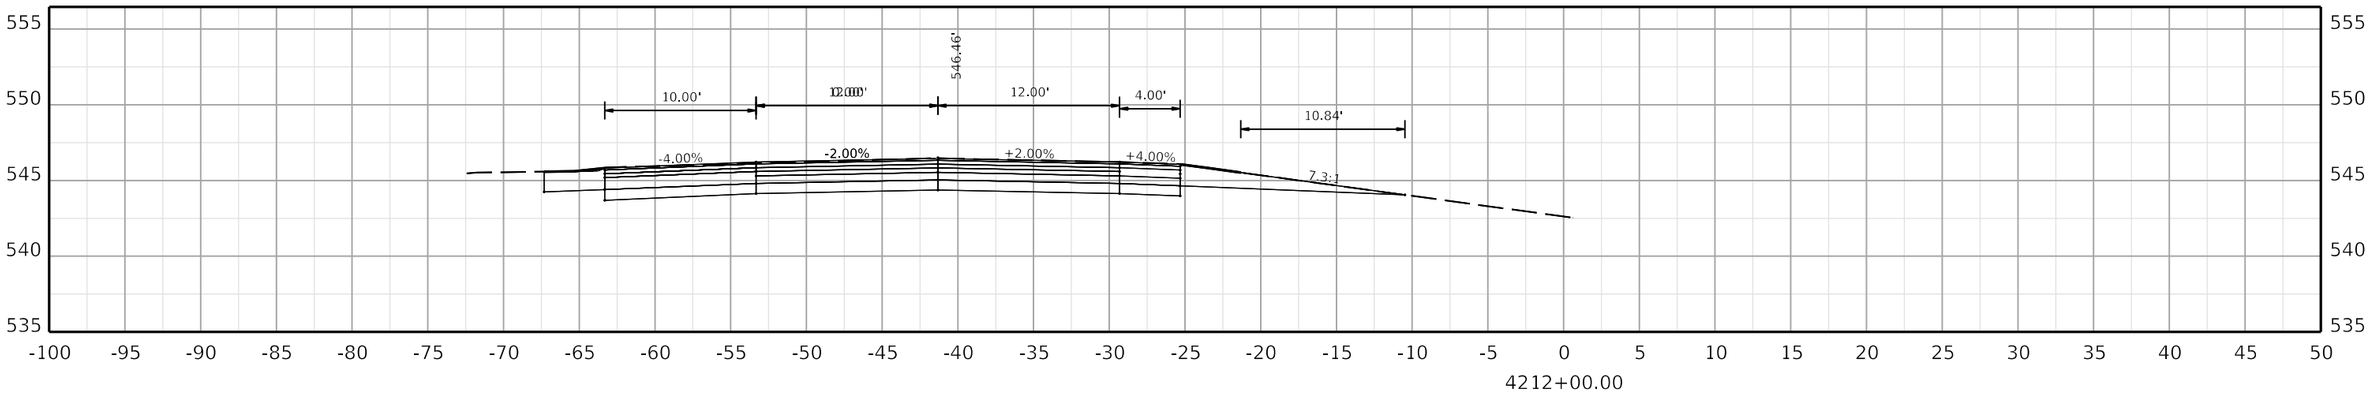

COMMONWEALTH OF KENTUCKY
DEPARTMENT OF HIGHWAYS

TEAM KENTUCKY

DRAWING TITLE:


HORIZONTAL SCALE
SCALE: 1" = 5'


0' 5' 10' 20'


STA. 4212+00.00 TO STA. 4213+00.00

ITEM NO. COUNTY OF

SHEET NO.
4212+00.00

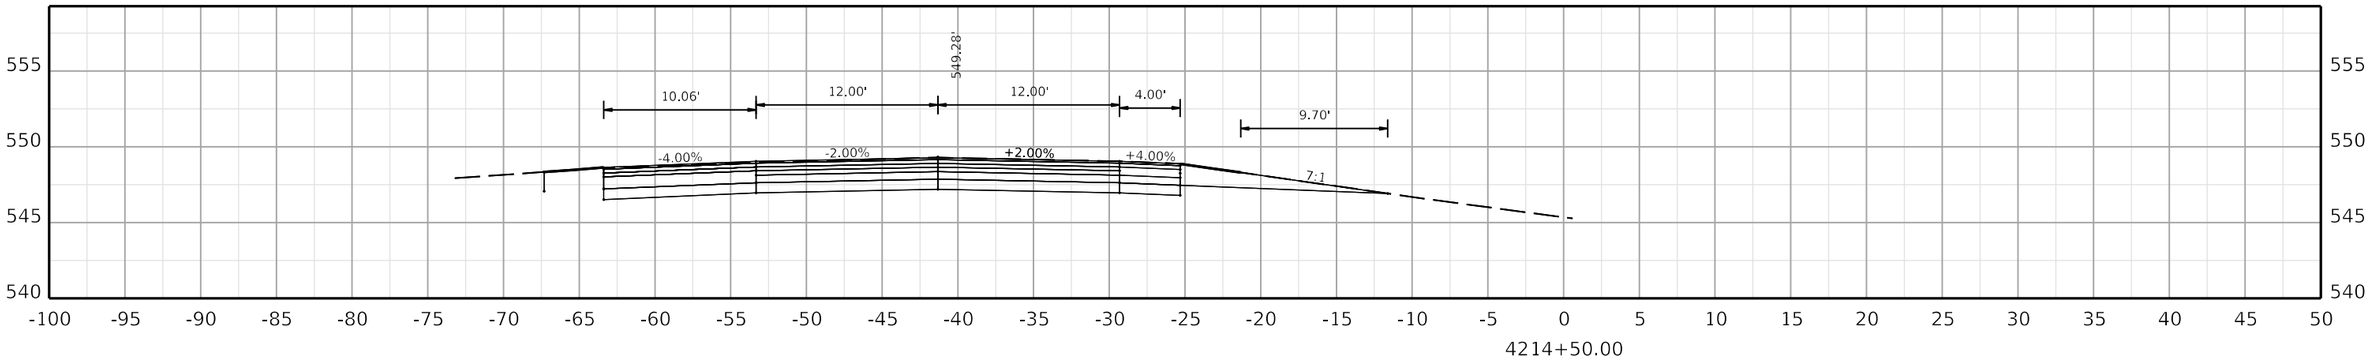

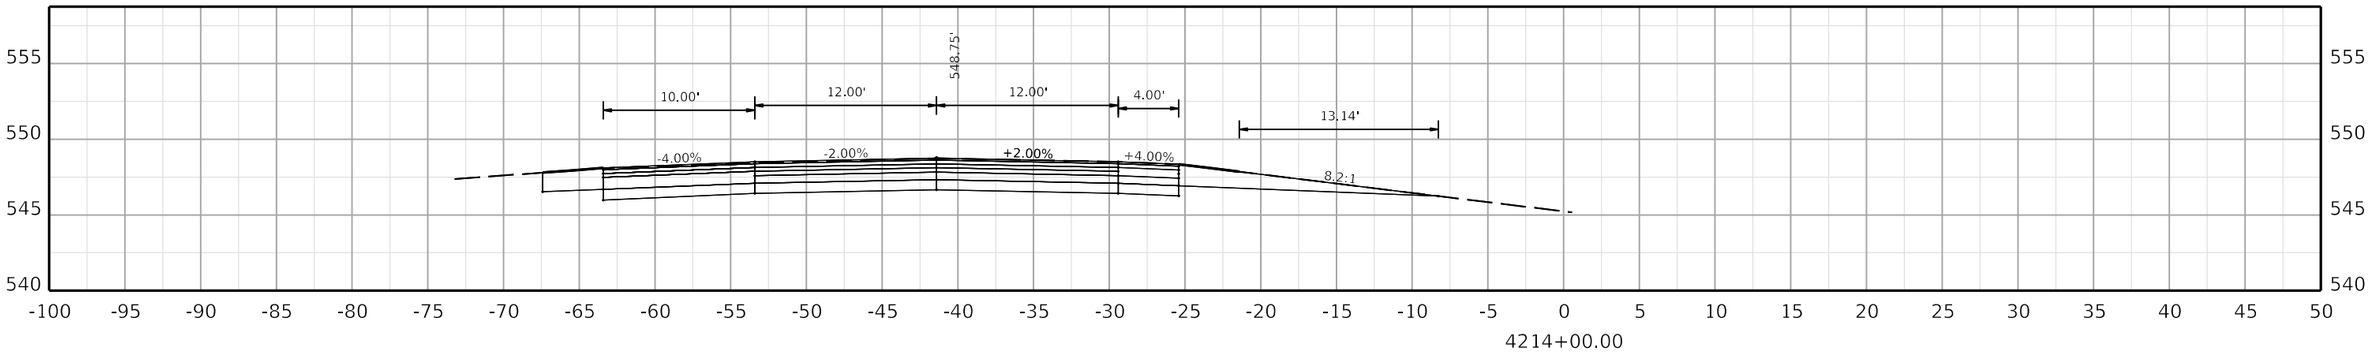

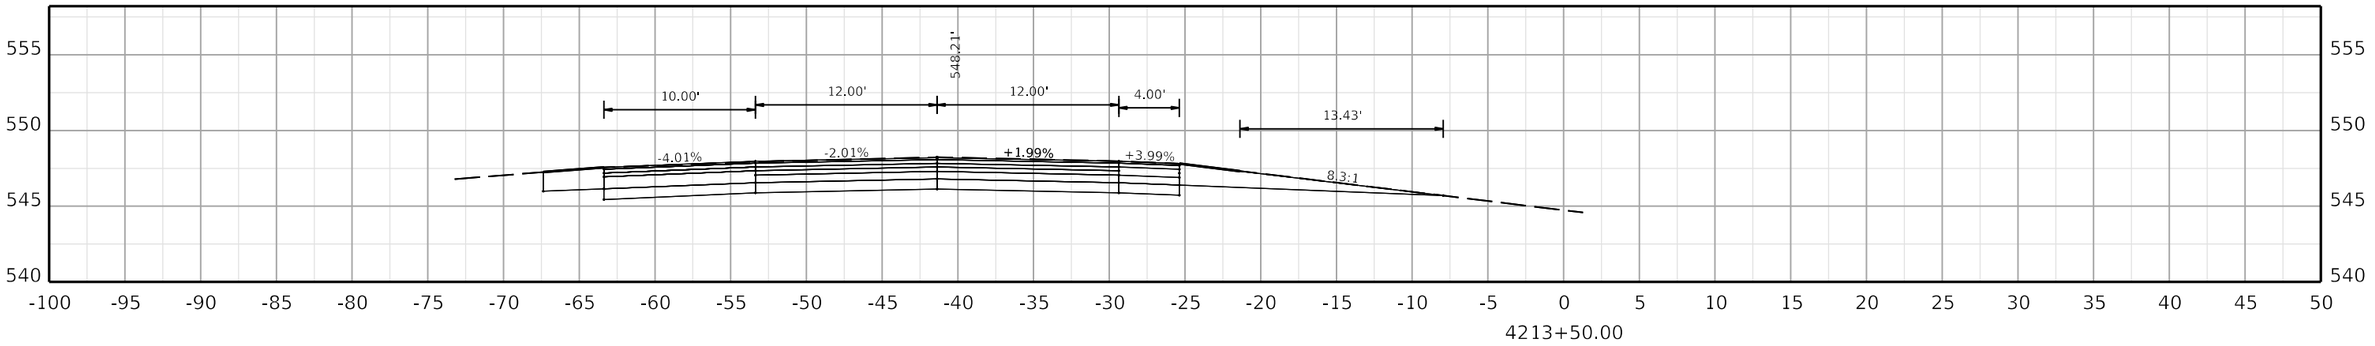

COMMONWEALTH OF KENTUCKY
DEPARTMENT OF HIGHWAYS
TEAM KENTUCKY TRANSPORTATION CABINET

DRAWING TITLE:


HORIZONTAL SCALE
SCALE: 1" = 5'


0' 5' 10' 20'


STA. 4213+50.00 TO STA. 4214+50.00

ITEM NO. COUNTY OF

SHEET NO.
4213+50.00

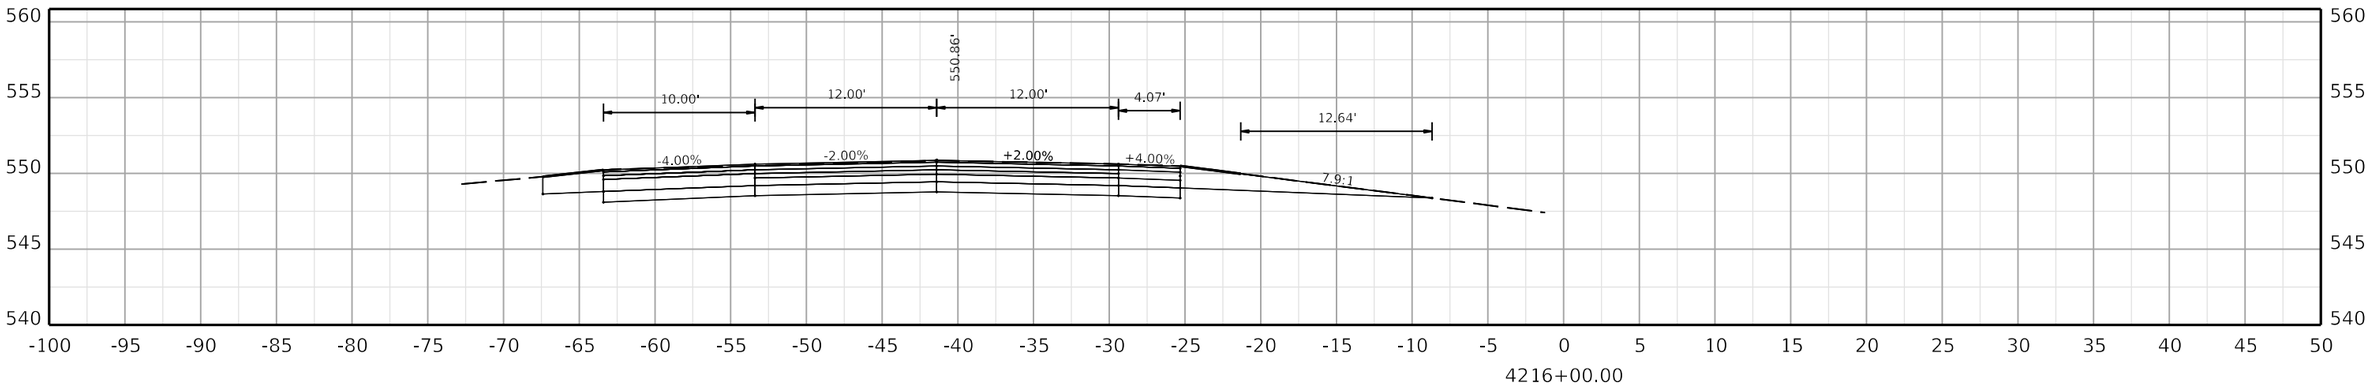

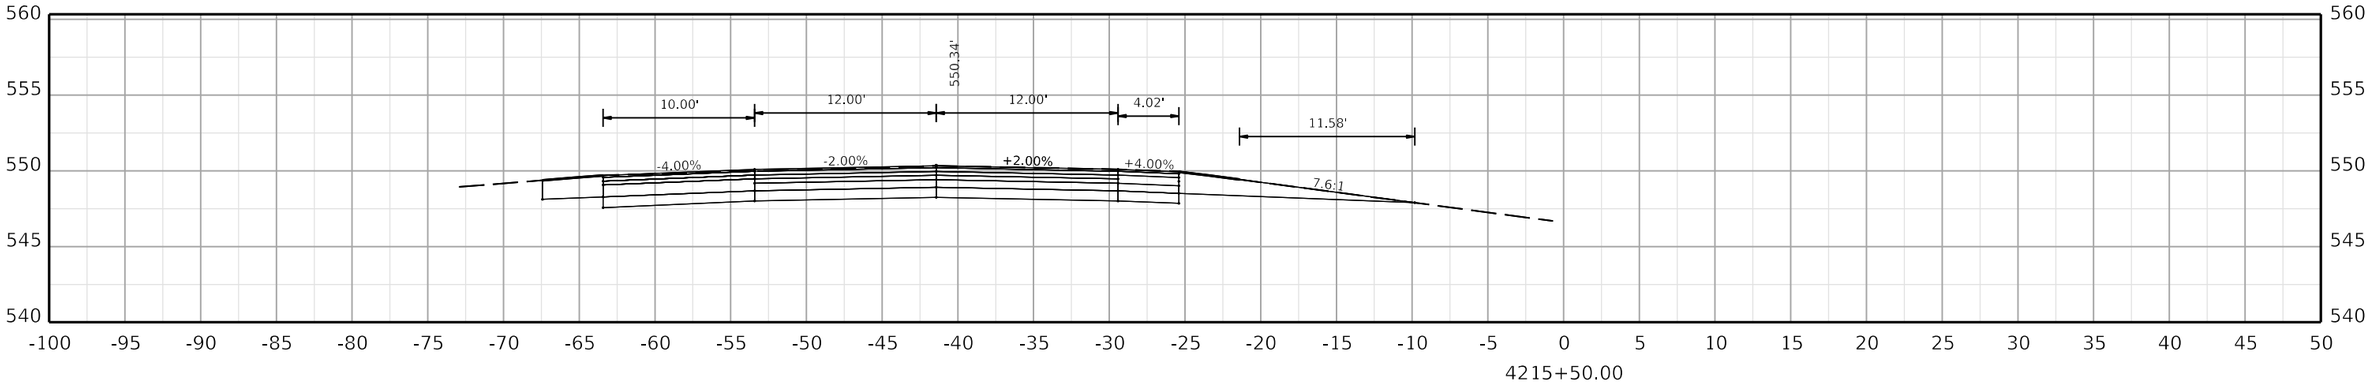

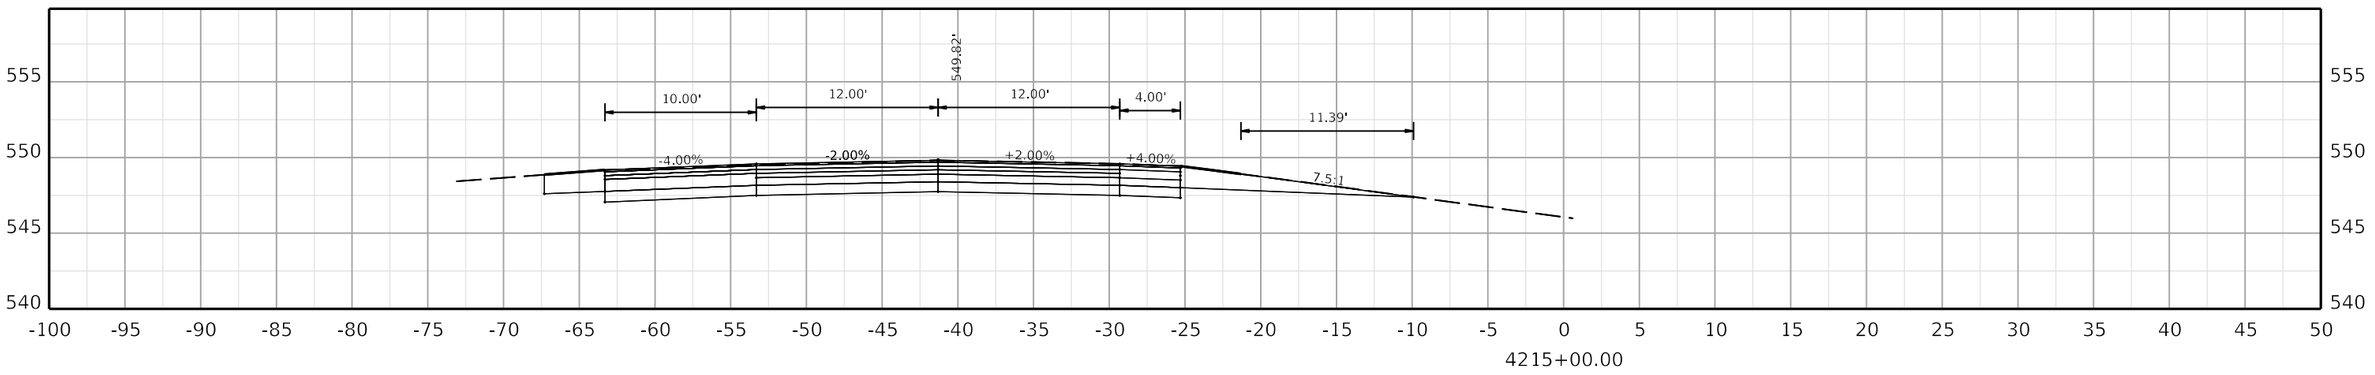

COMMONWEALTH OF KENTUCKY
DEPARTMENT OF HIGHWAYS
TEAM KENTUCKY

DRAWING TITLE:


HORIZONTAL SCALE
SCALE: 1" = 5'


0' 5' 10' 20'


STA. 4215+00.00 TO STA. 4216+00.00

ITEM NO. COUNTY OF

SHEET NO. 4215+00.00

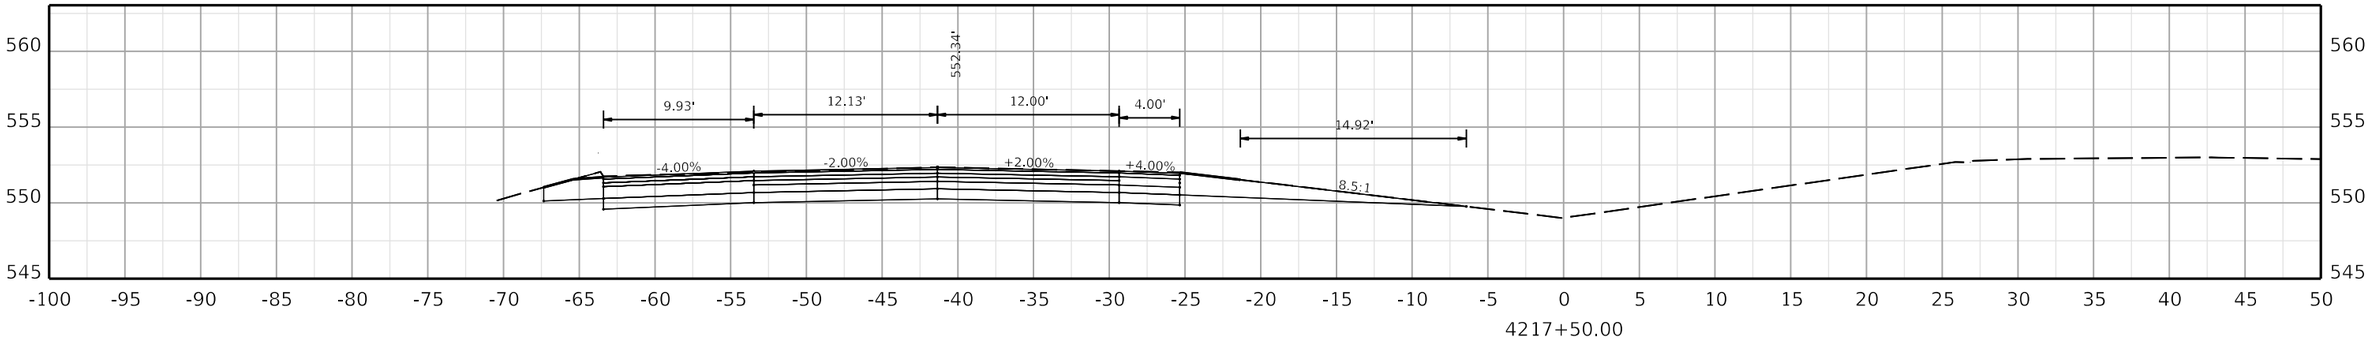

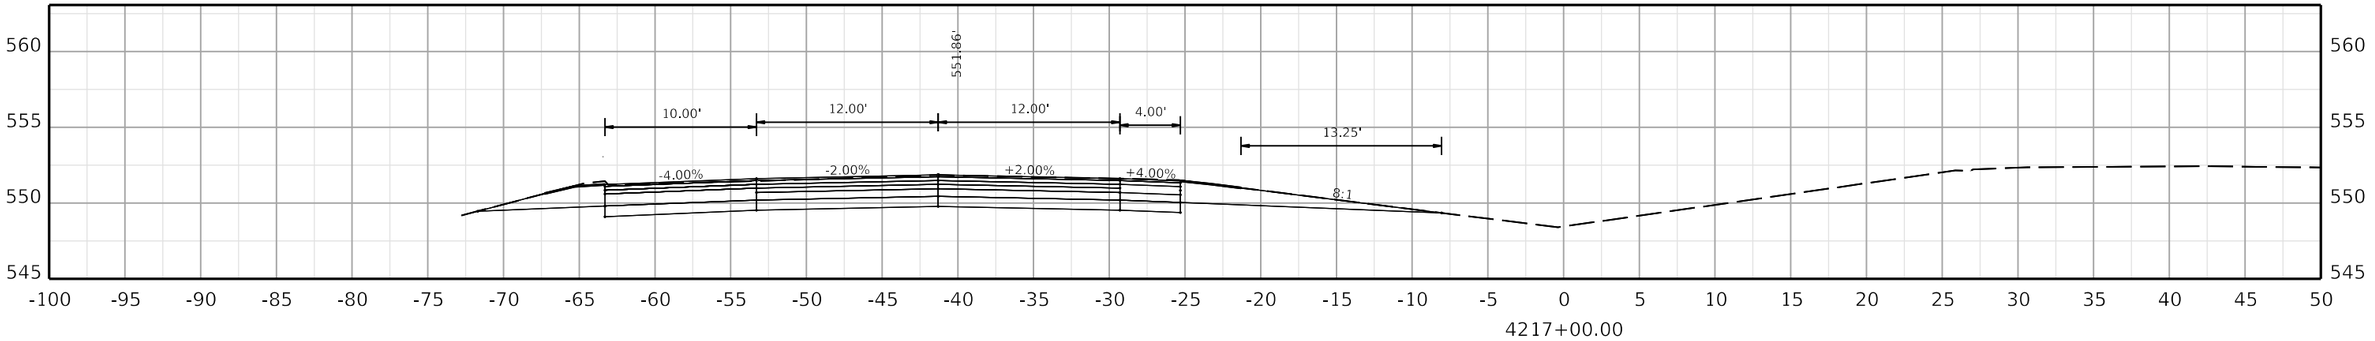

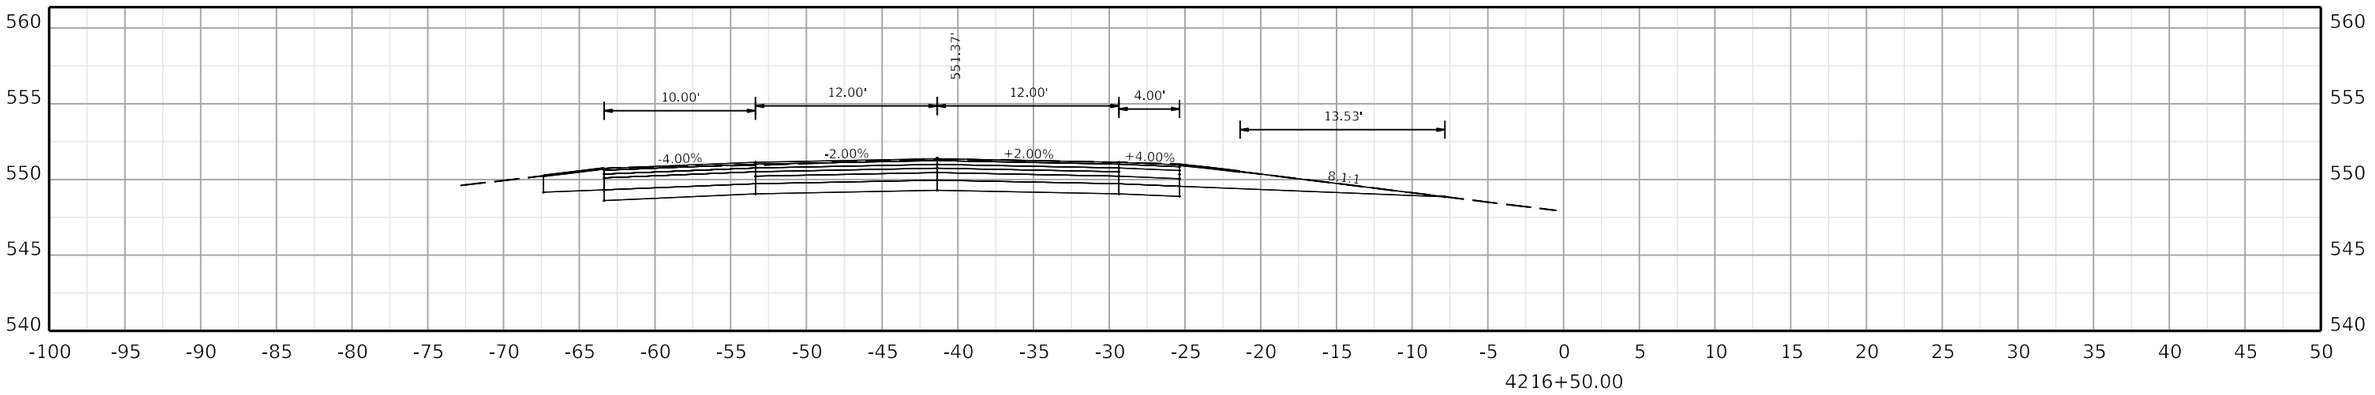

COMMONWEALTH OF KENTUCKY
DEPARTMENT OF HIGHWAYS
TEAM KENTUCKY

DRAWING TITLE:


HORIZONTAL SCALE
SCALE: 1" = 5'


0' 5' 10' 20'


STA. 4216+50.00 TO STA. 4217+50.00

ITEM NO. COUNTY OF

SHEET NO.
4216+50.00

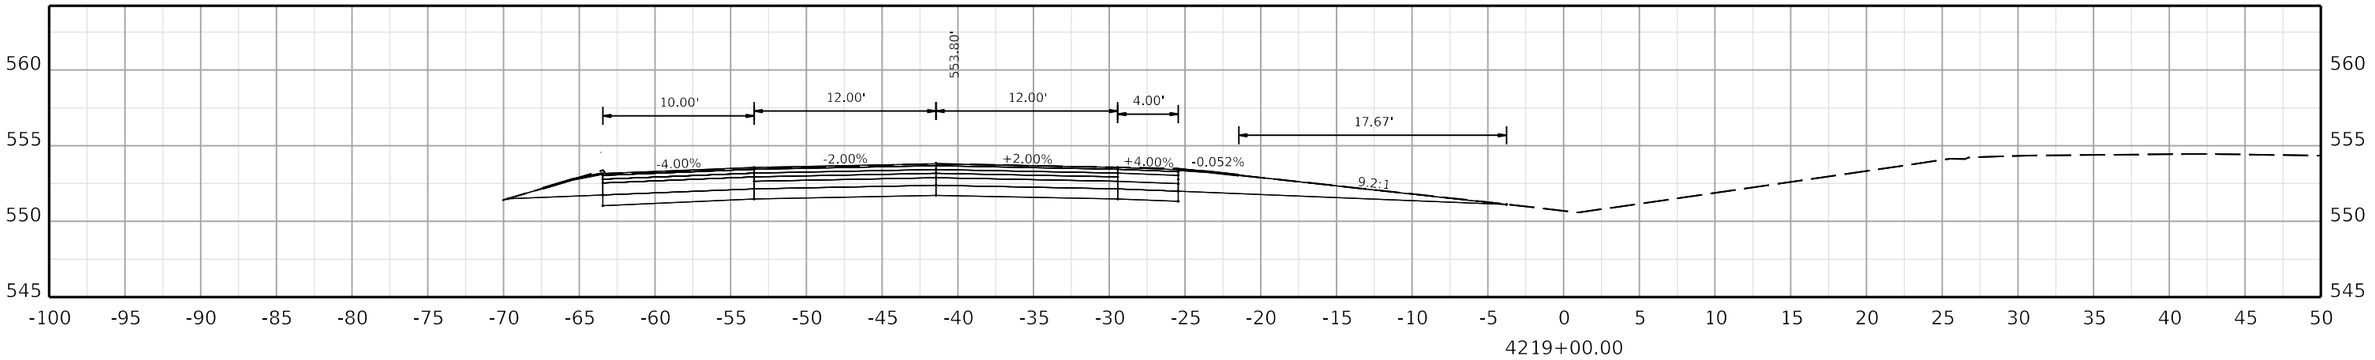

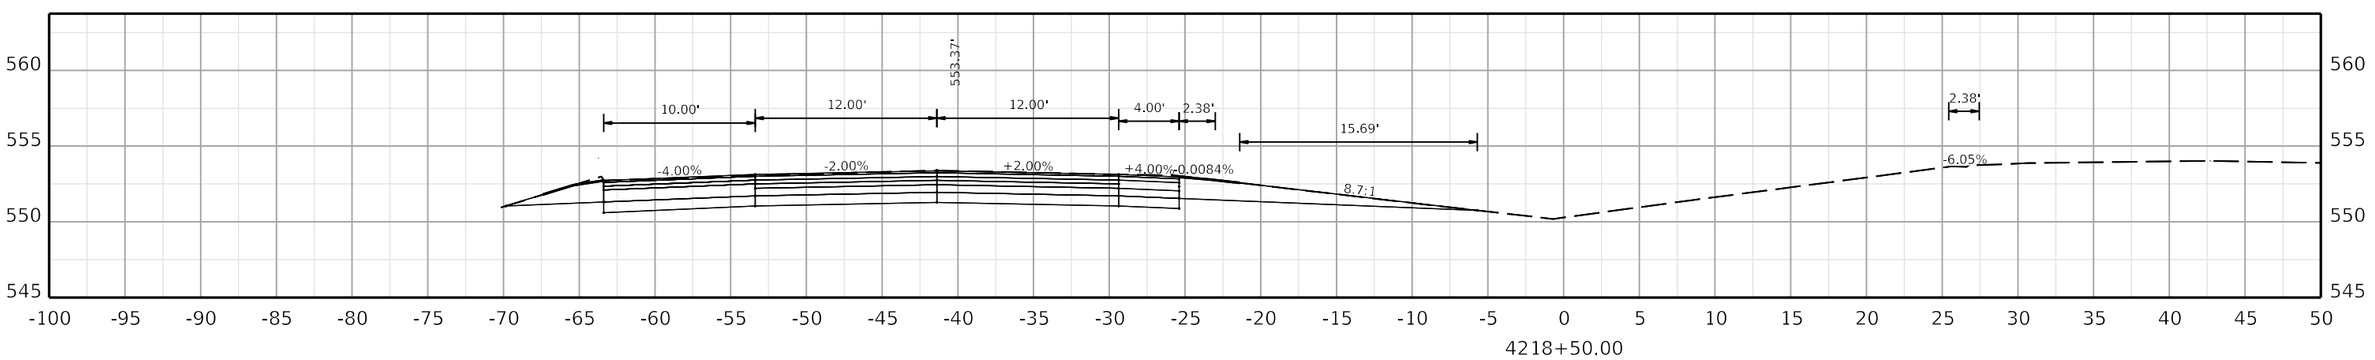

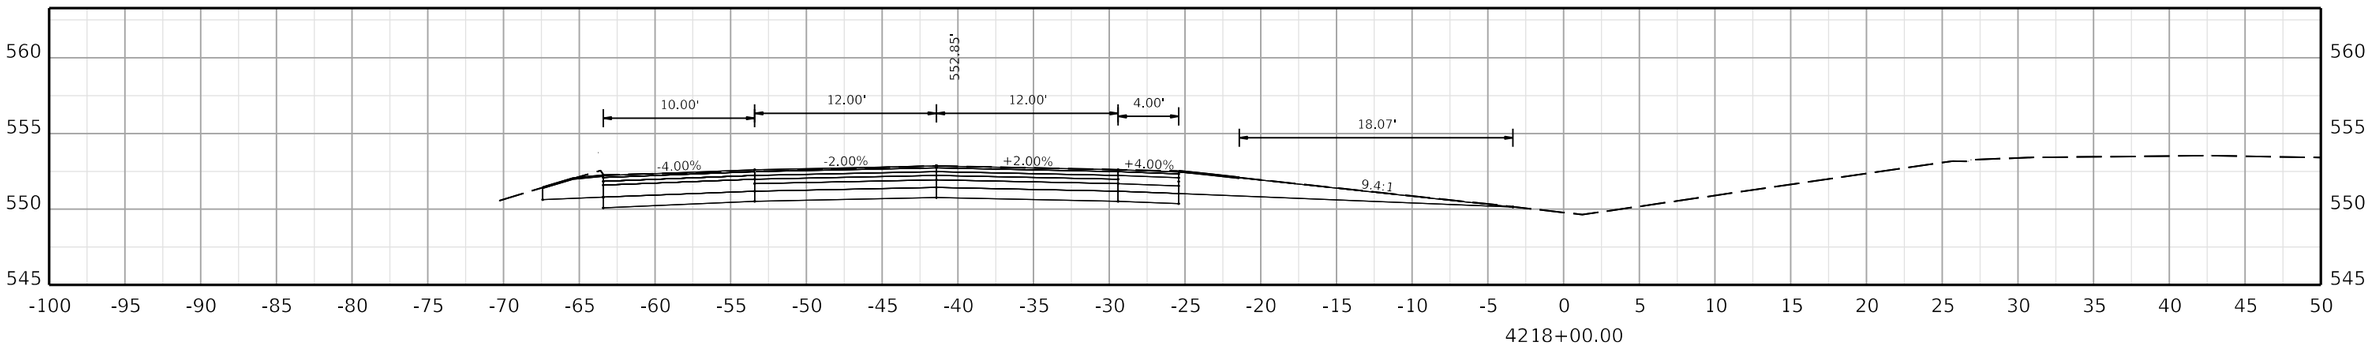

COMMONWEALTH OF KENTUCKY
DEPARTMENT OF HIGHWAYS

TEAM KENTUCKY

DRAWING TITLE:


HORIZONTAL SCALE
SCALE: 1" = 5'


0' 5' 10' 20'


STA. 4218+00.00 TO STA. 4219+00.00

ITEM NO. COUNTY OF

SHEET NO. 4218+00.00

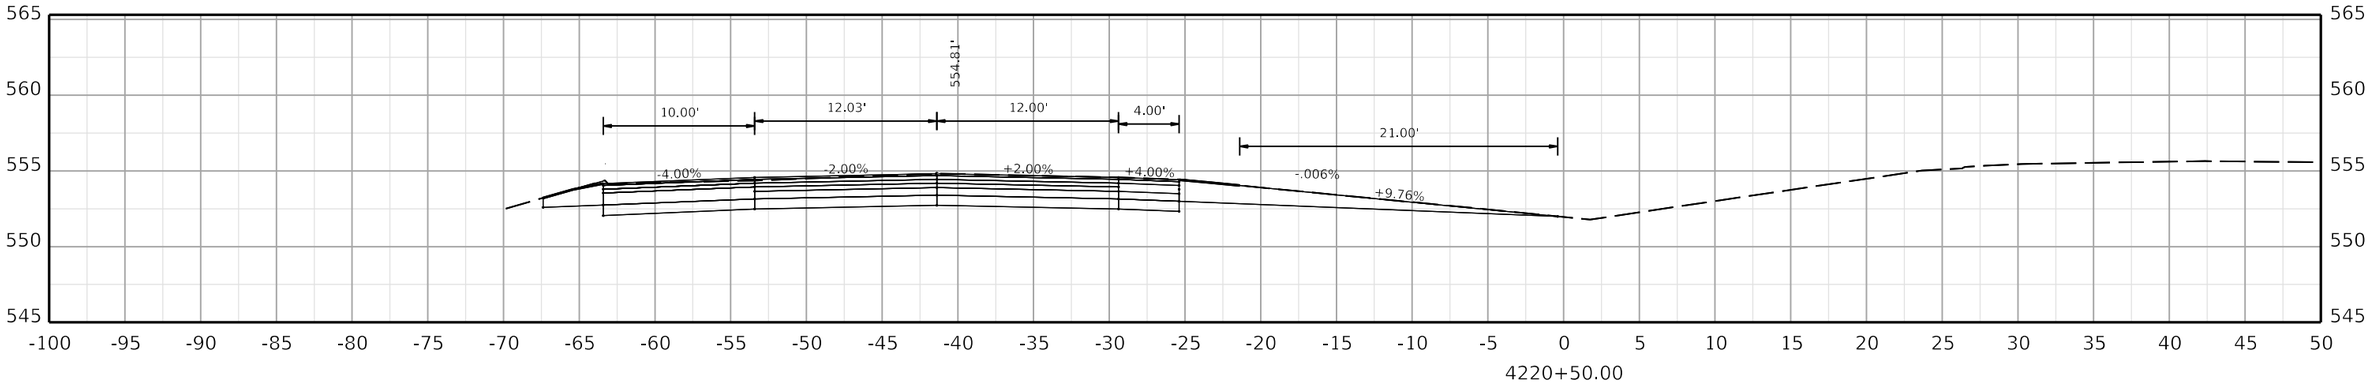

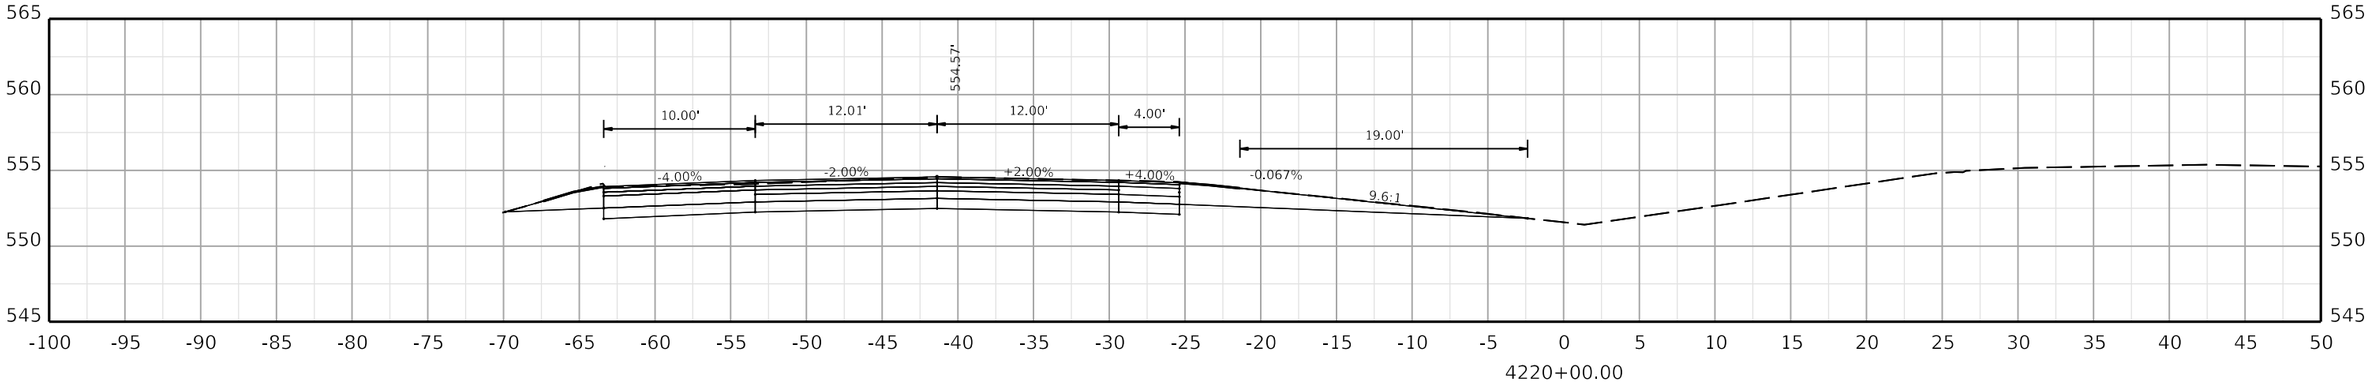

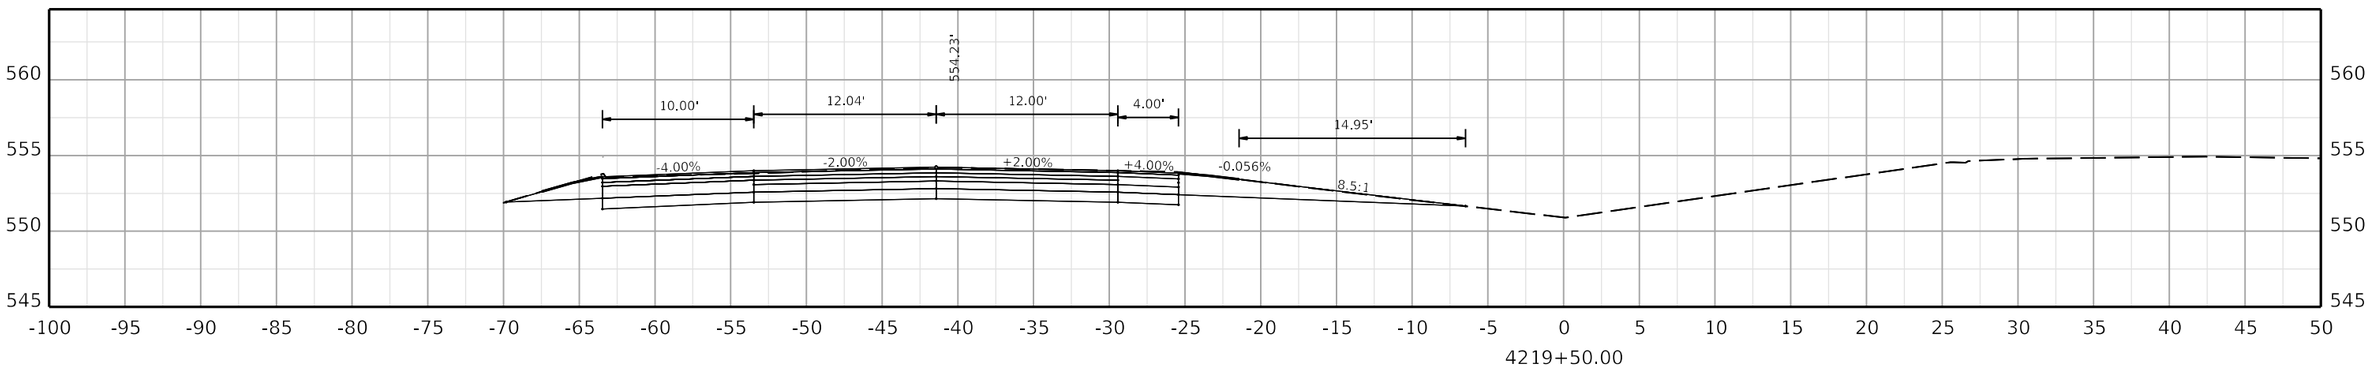

COMMONWEALTH OF KENTUCKY
DEPARTMENT OF HIGHWAYS

TEAM KENTUCKY
TRANSPORTATION CABINET

DRAWING TITLE:


HORIZONTAL SCALE
SCALE: 1" = 5'

0' 5' 10' 20'

STA. 4219+50.00 TO STA. 4220+50.00

ITEM NO. COUNTY OF

SHEET NO.
4219+50.00

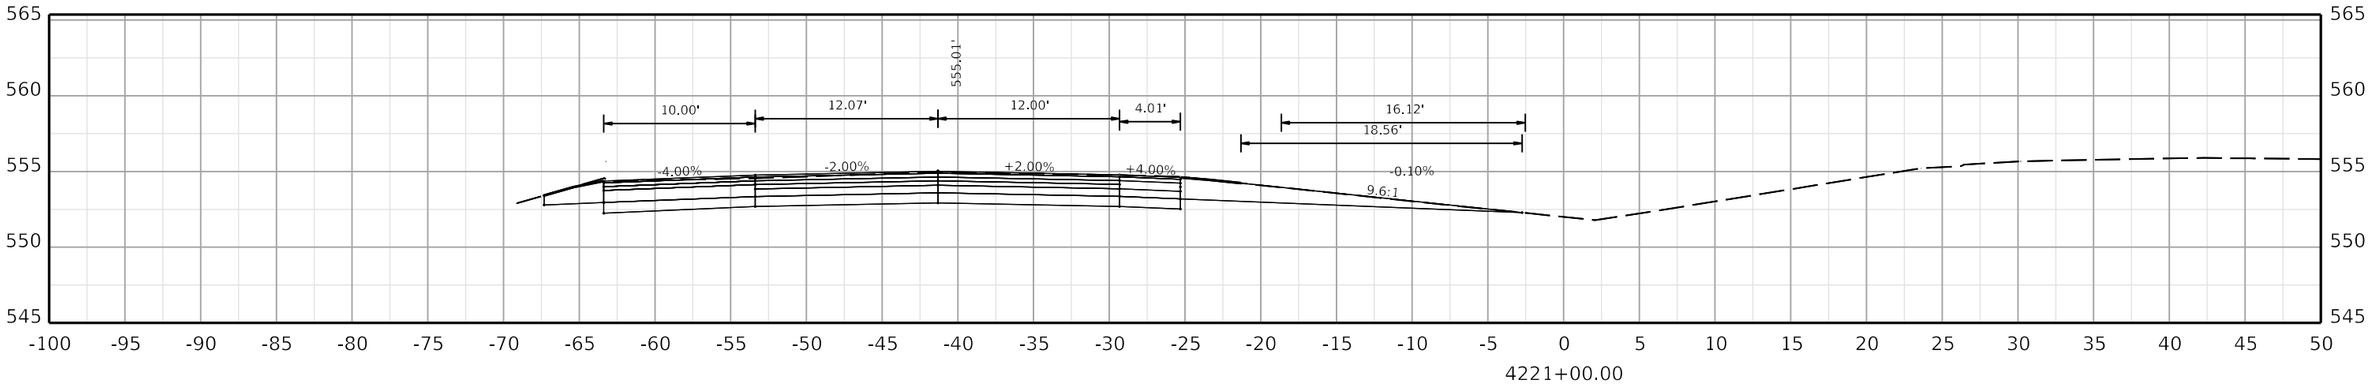

COMMONWEALTH OF KENTUCKY
DEPARTMENT OF HIGHWAYS

TEAM KENTUCKY TRANSPORTATION CABINET

DRAWING TITLE:


HORIZONTAL SCALE
SCALE: 1" = 5'

0' 5' 10' 20'


STA. 4221+00.00 TO STA. 4221+00.00

ITEM NO. COUNTY OF


SHEET NO.
4221+00.00

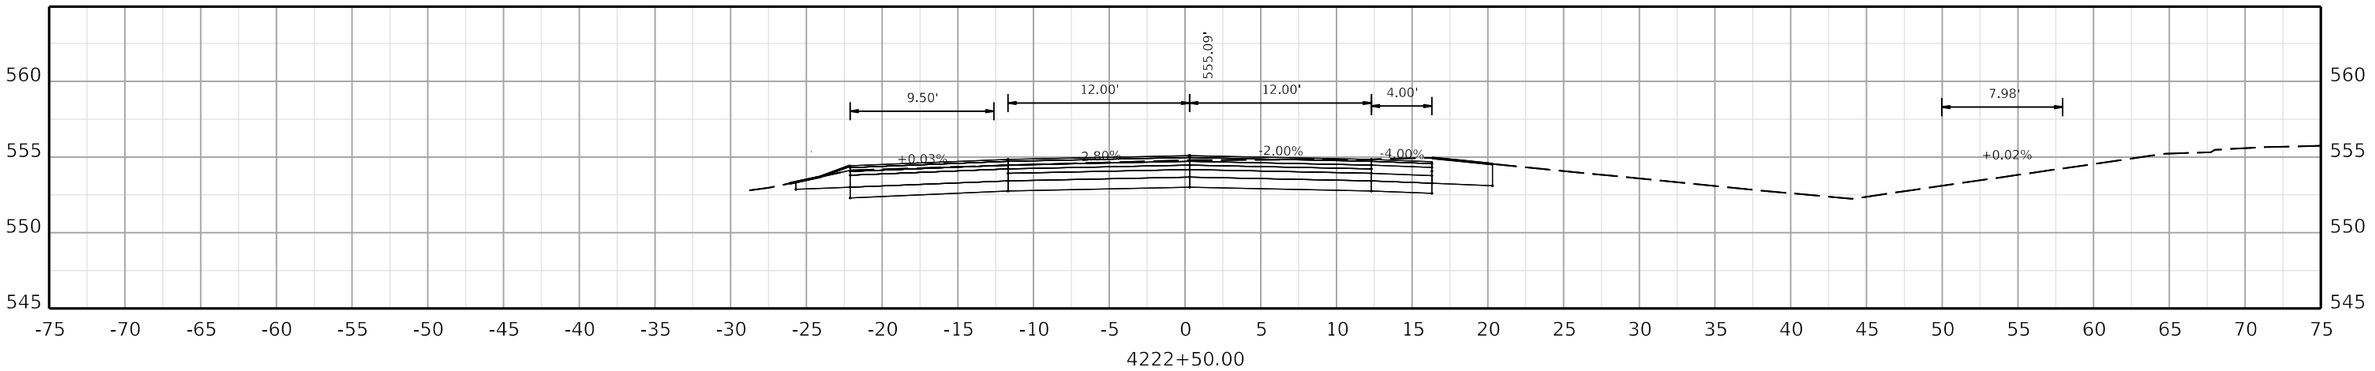

4222+50.00

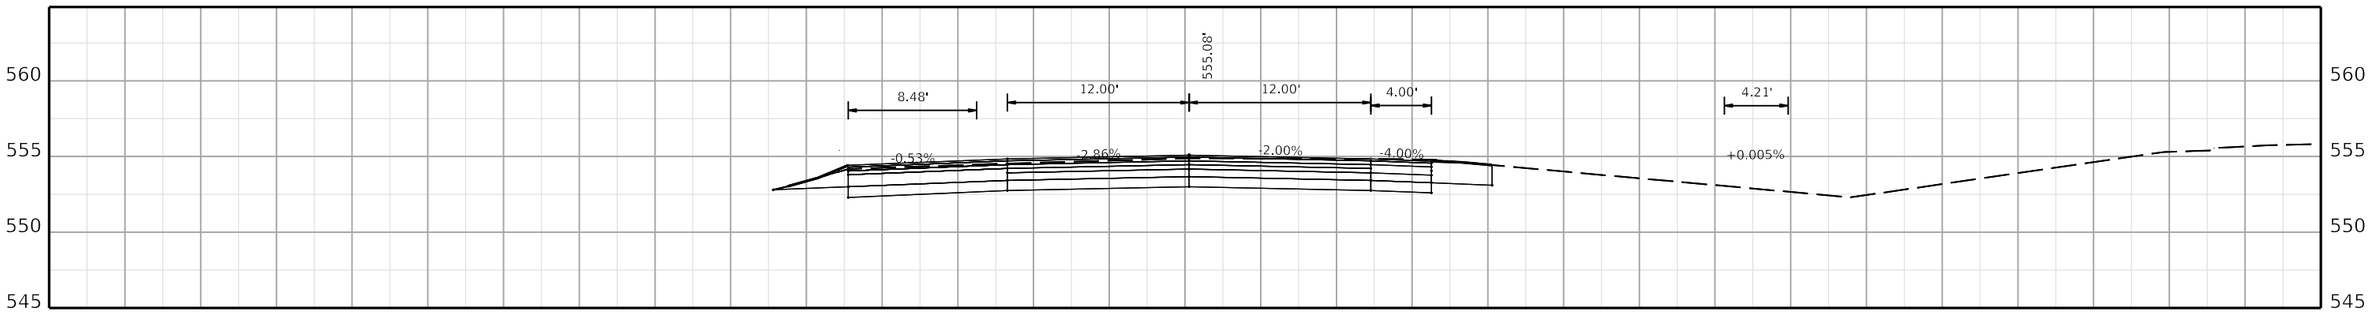

4222+00.00

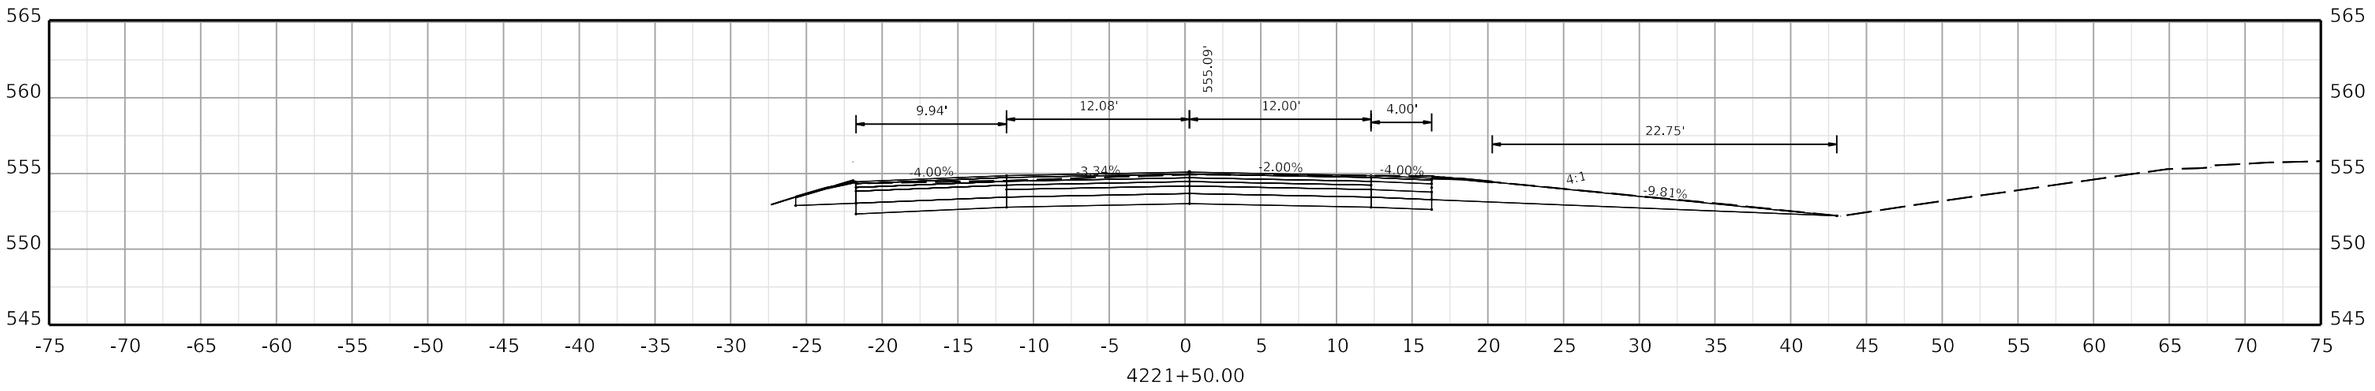

4221+50.00

COMMONWEALTH OF KENTUCKY
DEPARTMENT OF HIGHWAYS
TEAM KENTUCKY TRANSPORTATION CABINET

DRAWING TITLE:


HORIZONTAL SCALE
SCALE: 1" = 5'

0' 5' 10' 20'


STA. 4221+50.00 TO STA. 4222+50.00

ITEM NO. COUNTY OF


SHEET NO.
4221+50.00

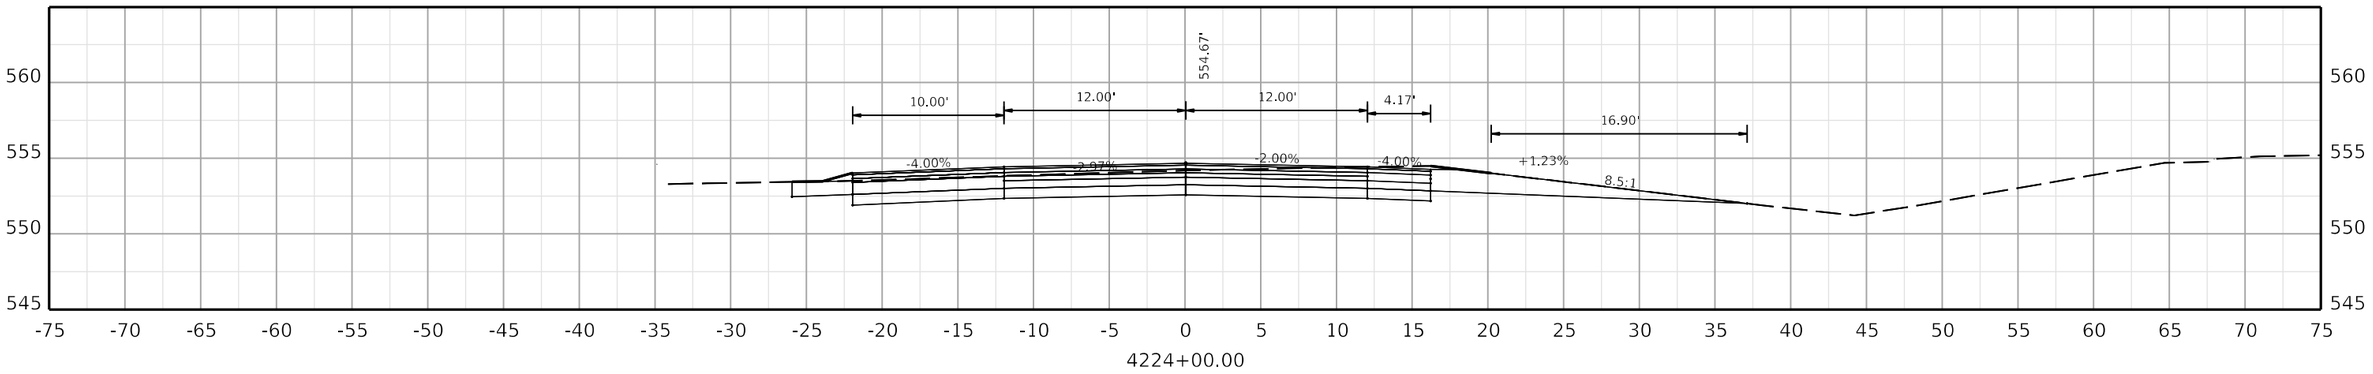

4224+00.00

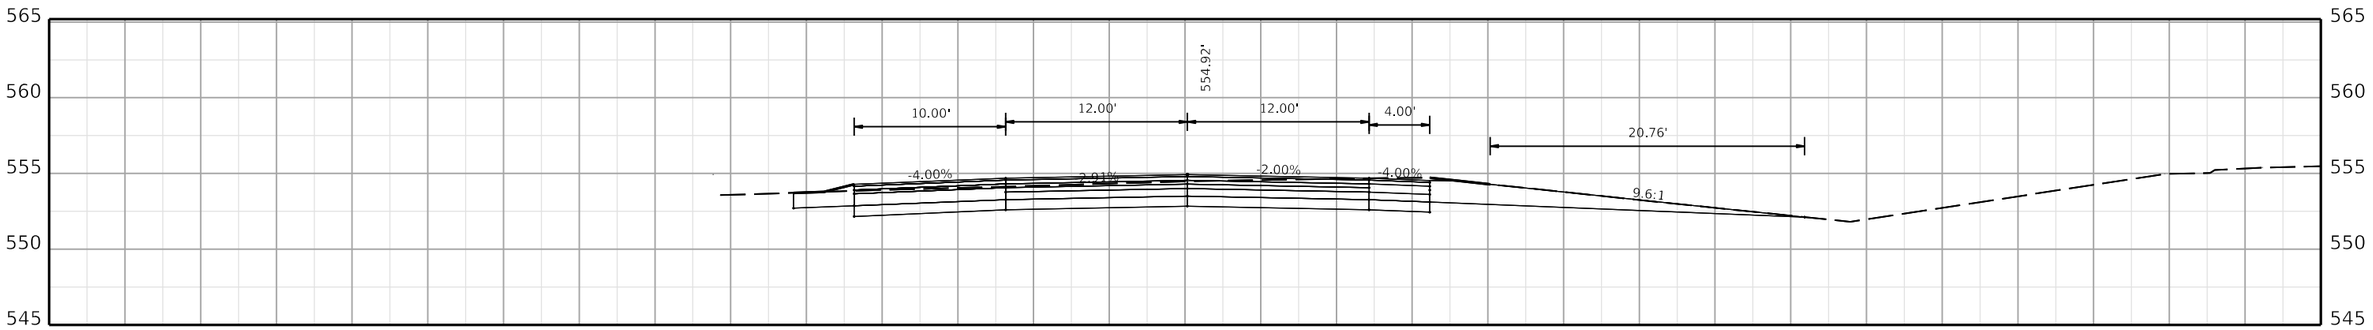

4223+50.00

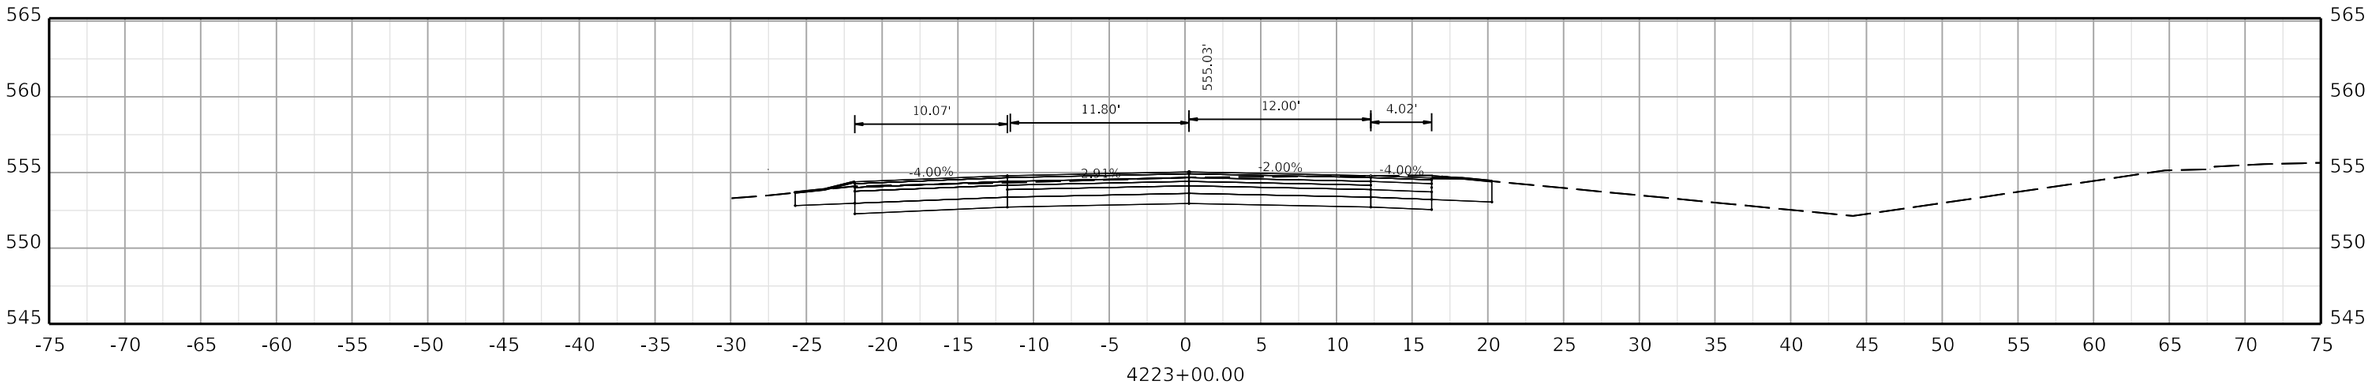

4223+00.00

COMMONWEALTH OF KENTUCKY
DEPARTMENT OF HIGHWAYS
TEAM KENTUCKY TRANSPORTATION CABINET

DRAWING TITLE:

HORIZONTAL SCALE
SCALE: 1" = 5'


0' 5' 10' 20'


STA. 4223+00.00 TO STA. 4224+00.00


ITEM NO.

COUNTY OF

SHEET NO.
4223+00.00

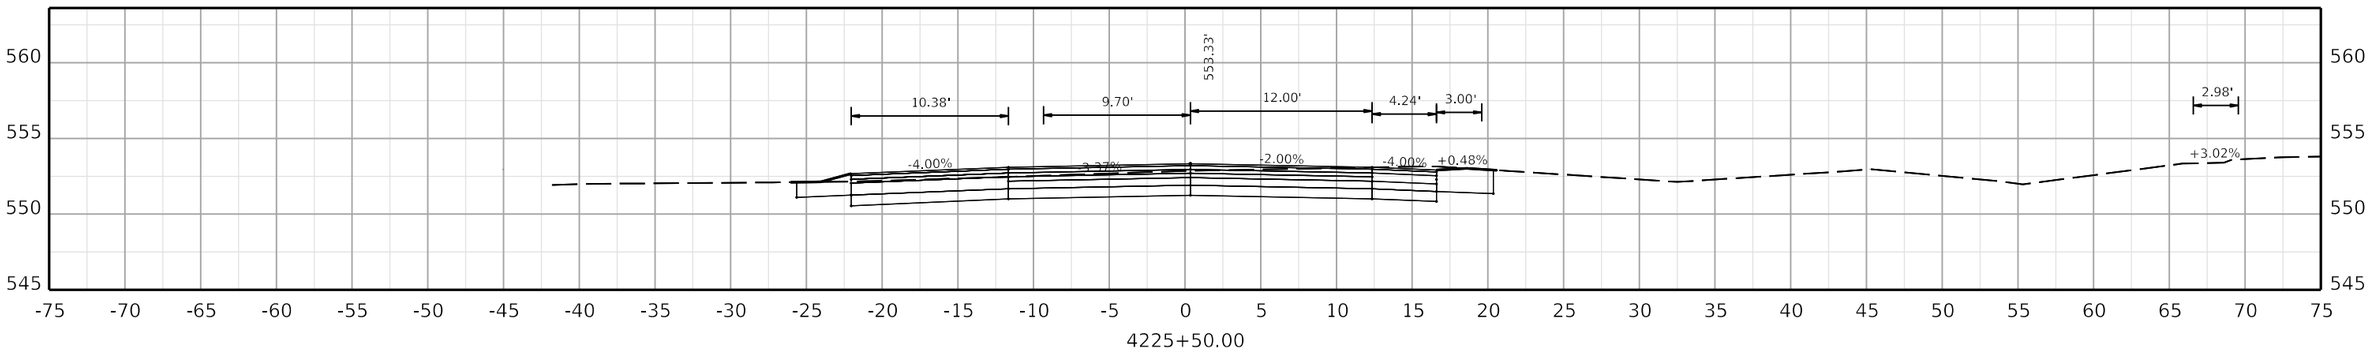

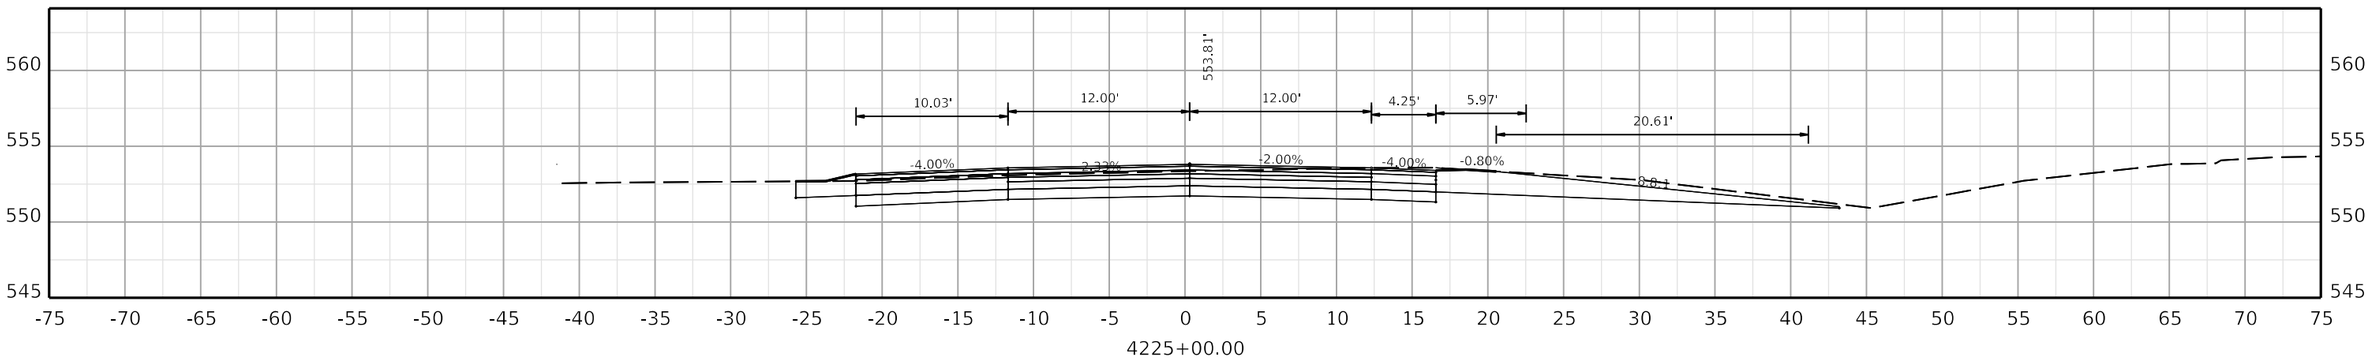

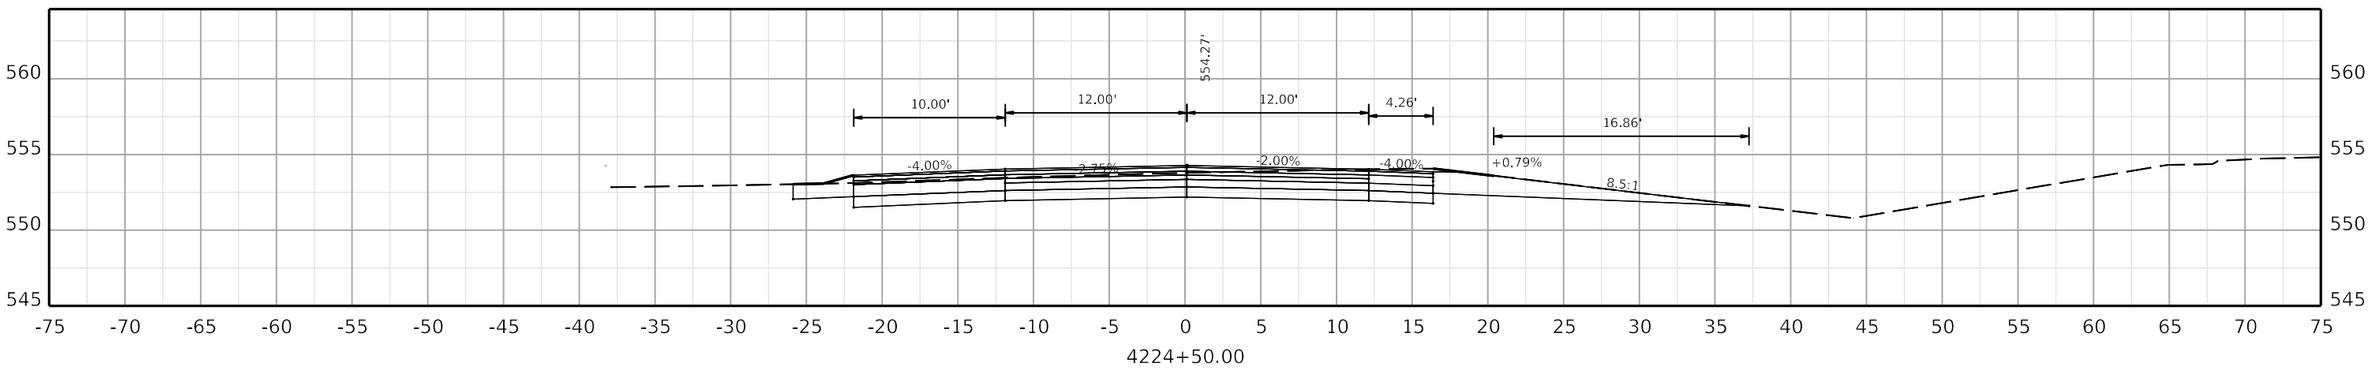

COMMONWEALTH OF KENTUCKY
DEPARTMENT OF HIGHWAYS
TEAM KENTUCKY TRANSPORTATION CABINET

DRAWING TITLE:


HORIZONTAL SCALE
SCALE: 1" = 5'

0' 5' 10' 20'

STA. 4224+50.00 TO STA. 4225+50.00

ITEM NO. COUNTY OF

SHEET NO.
4224+50.00

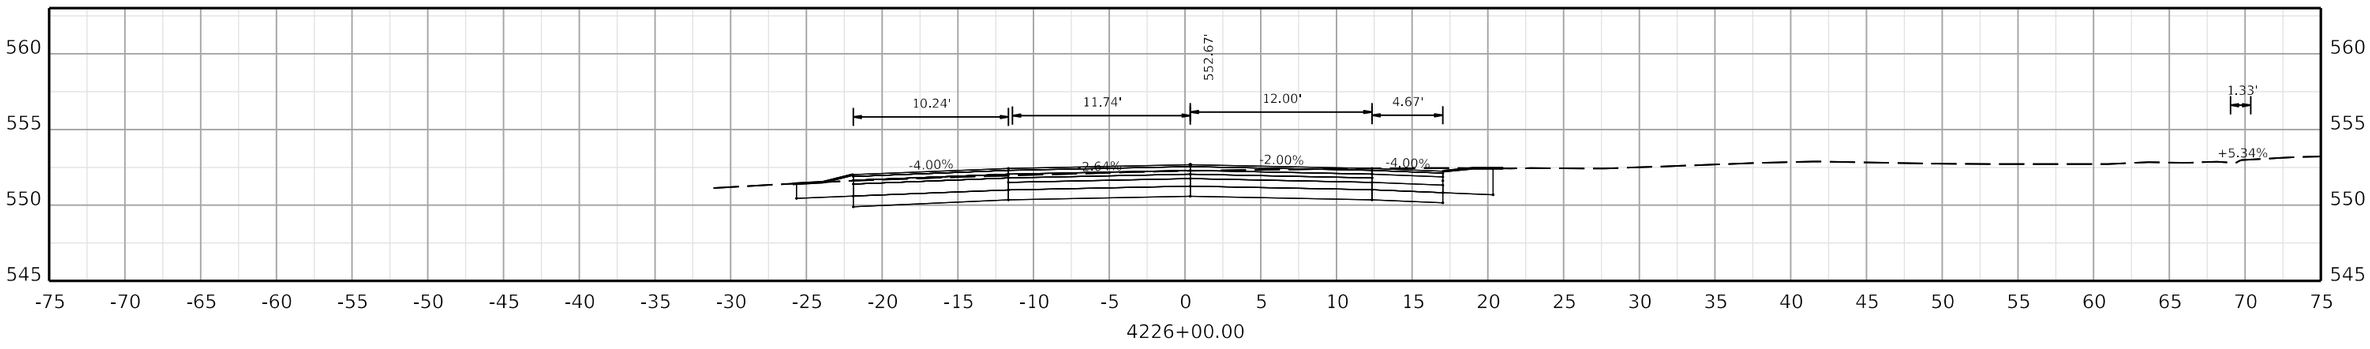

COMMONWEALTH OF KENTUCKY
DEPARTMENT OF HIGHWAYS

TEAM KENTUCKY TRANSPORTATION CABINET

DRAWING TITLE:


HORIZONTAL SCALE
SCALE: 1" = 5'


0' 5' 10' 20'


STA. 4226+00.00 TO STA. 4226+00.00

ITEM NO. COUNTY OF

SHEET NO.
4226+00.00

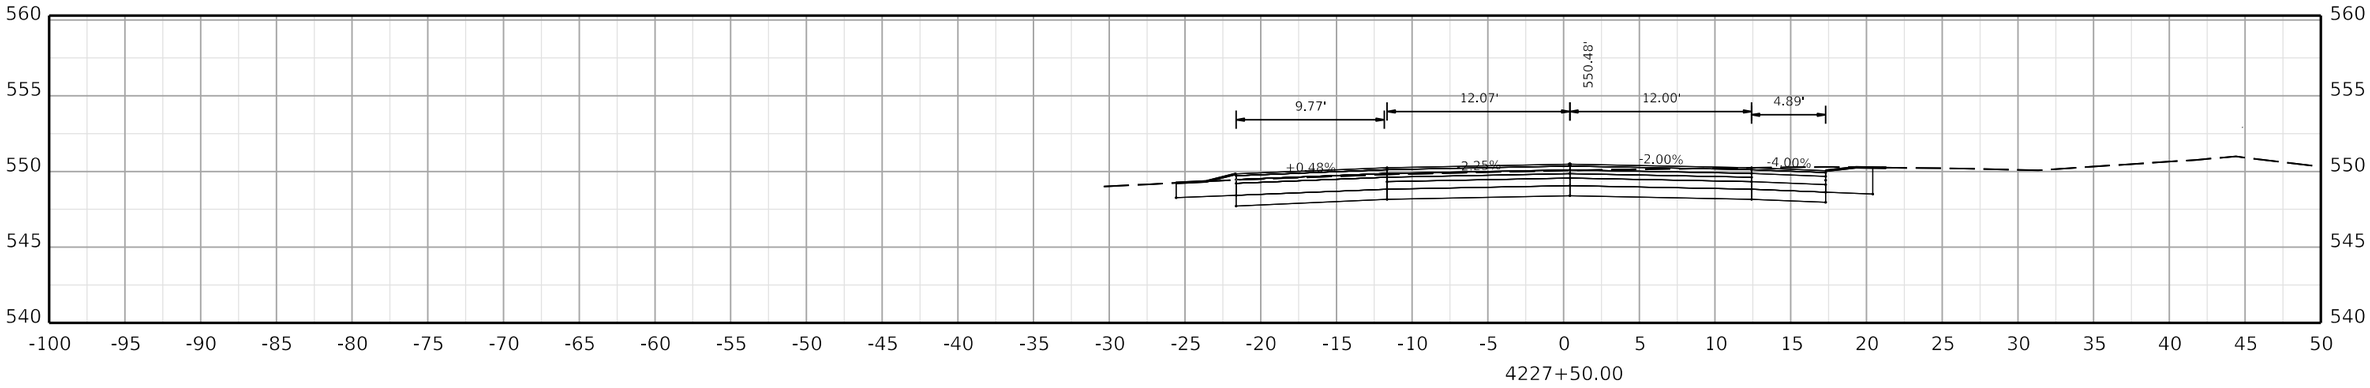

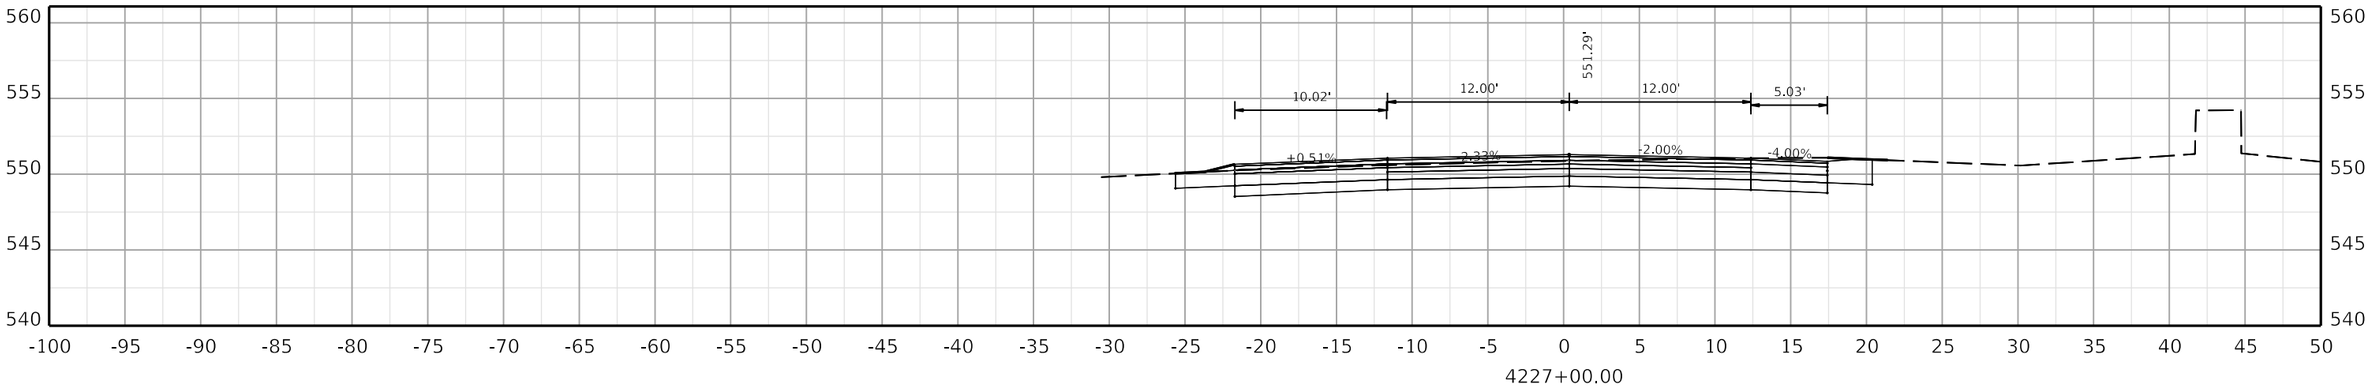

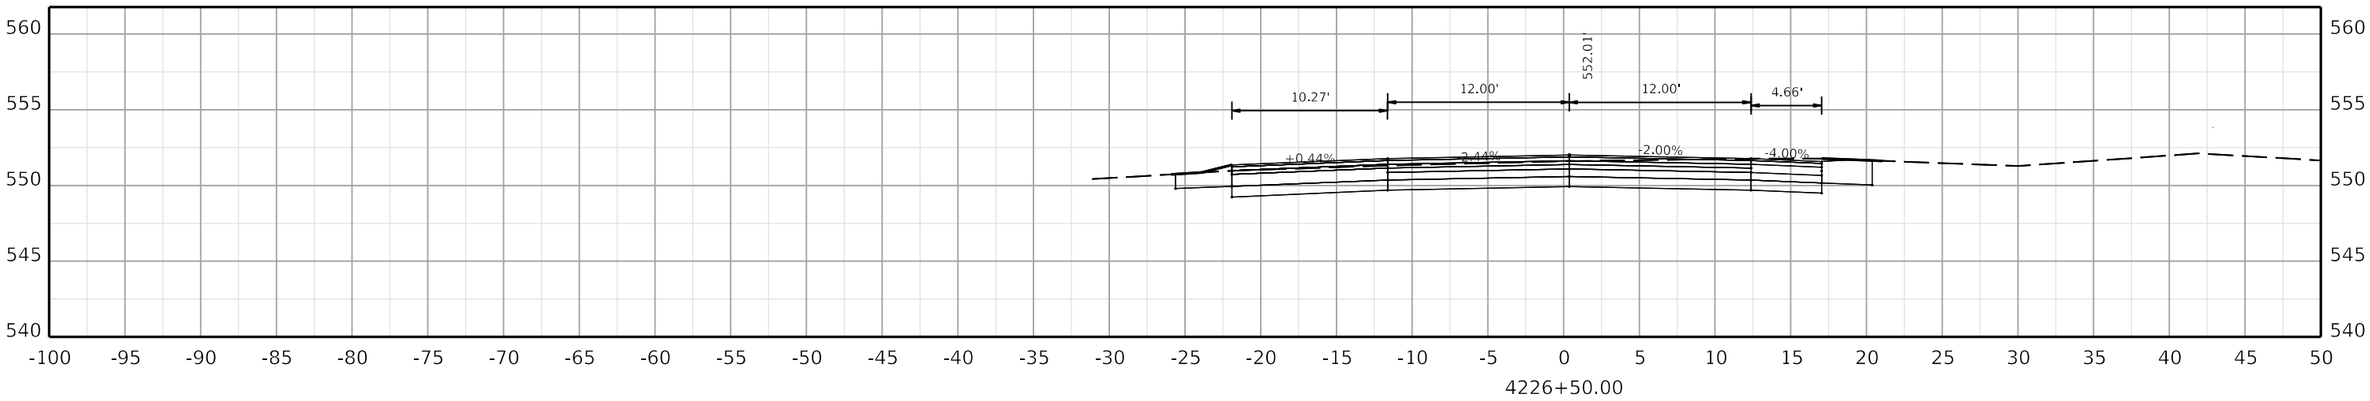

COMMONWEALTH OF KENTUCKY
DEPARTMENT OF HIGHWAYS
TEAM KENTUCKY

DRAWING TITLE:


HORIZONTAL SCALE
SCALE: 1" = 5'


0' 5' 10' 20'


STA. 4226+50.00 TO STA. 4227+50.00

ITEM NO. COUNTY OF

SHEET NO.
4226+50.00

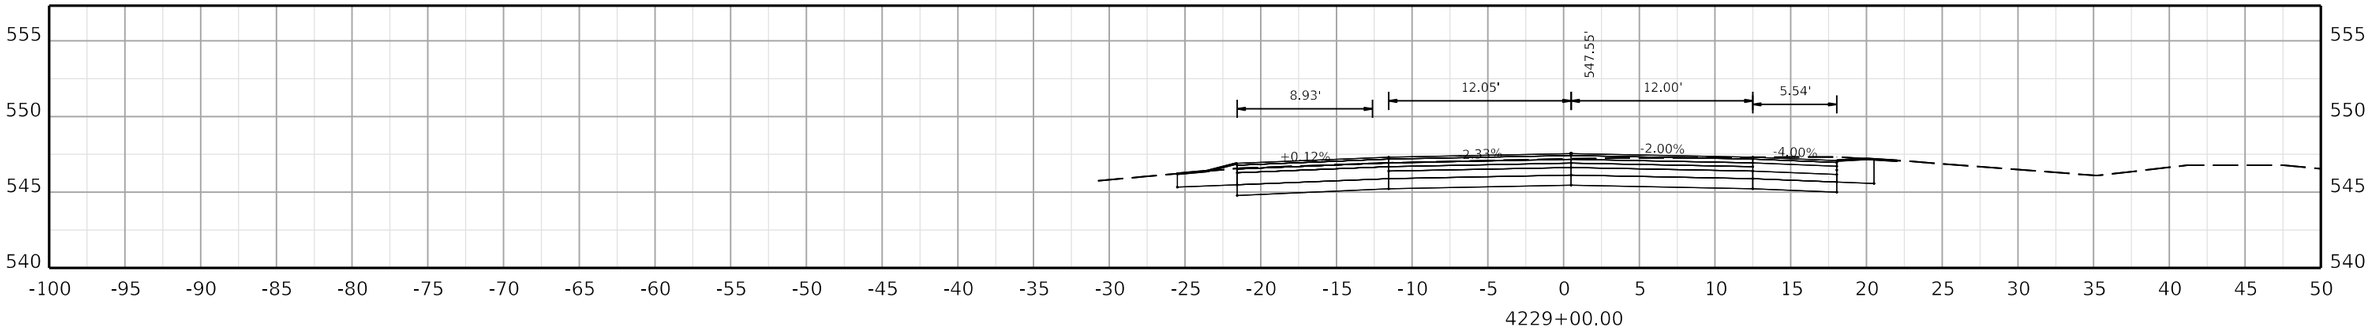

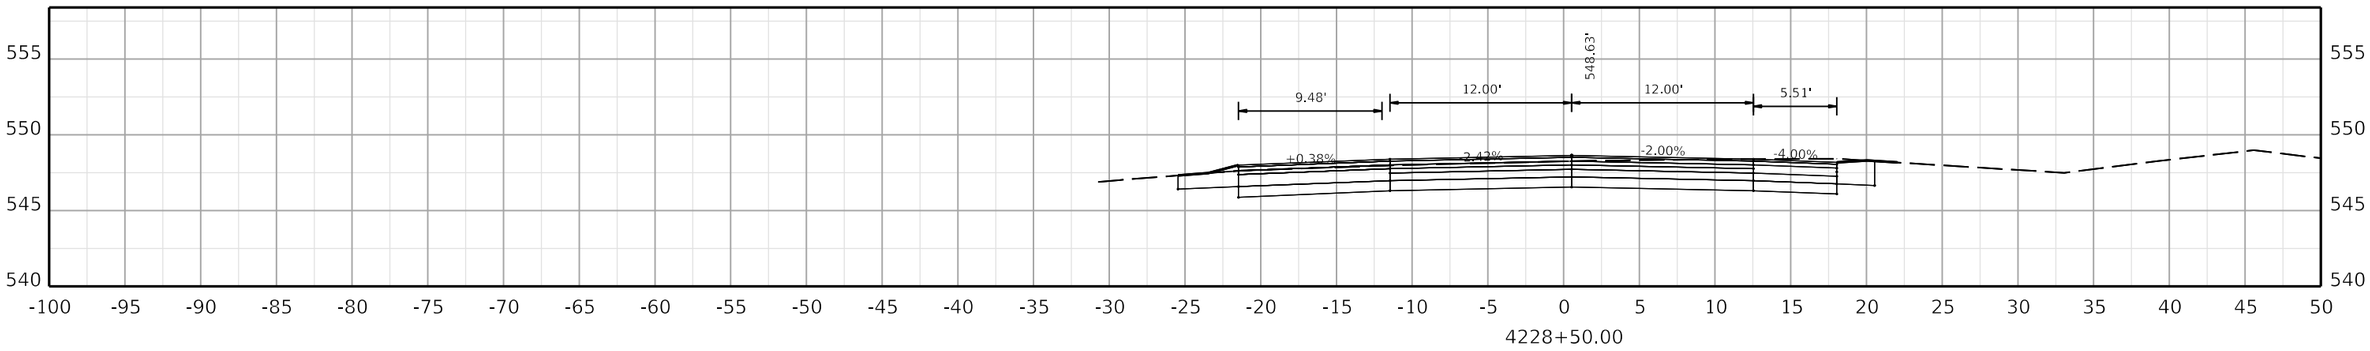

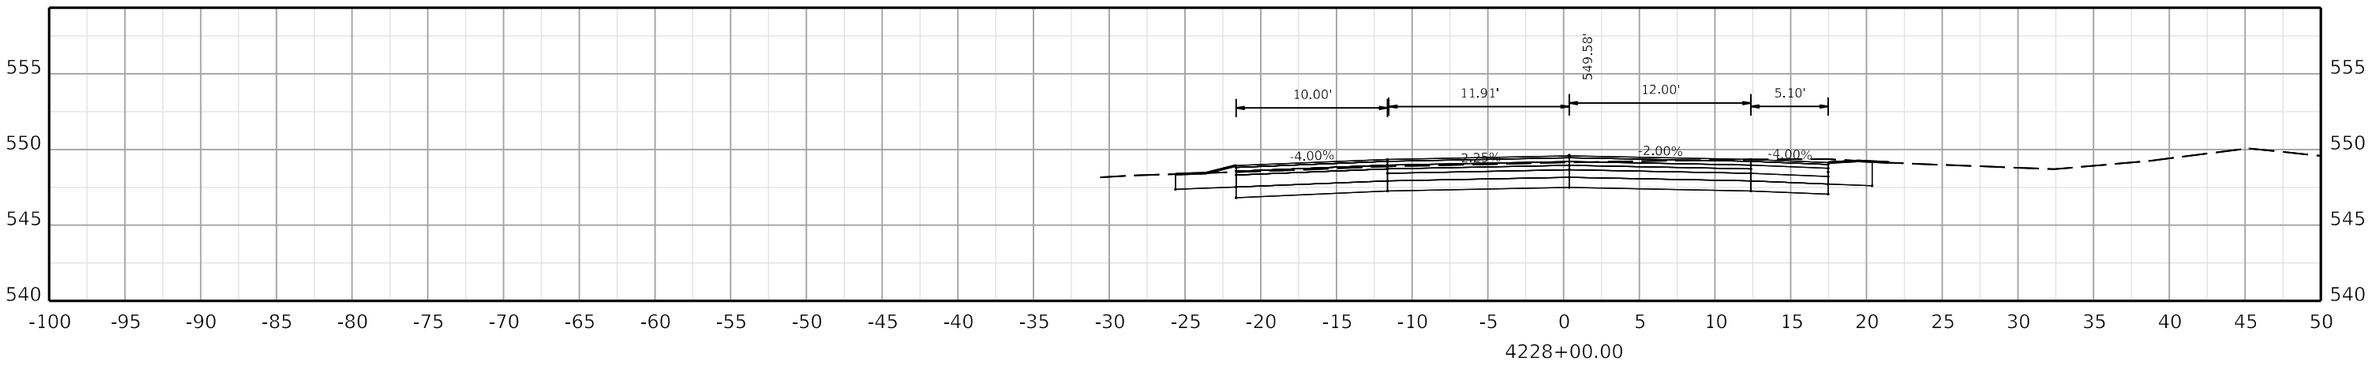

COMMONWEALTH OF KENTUCKY
DEPARTMENT OF HIGHWAYS

TEAM KENTUCKY

DRAWING TITLE:


HORIZONTAL SCALE
SCALE: 1" = 5'

0' 5' 10' 20'


STA. 4228+00.00 TO STA. 4229+00.00

ITEM NO. COUNTY OF


SHEET NO.
4228+00.00

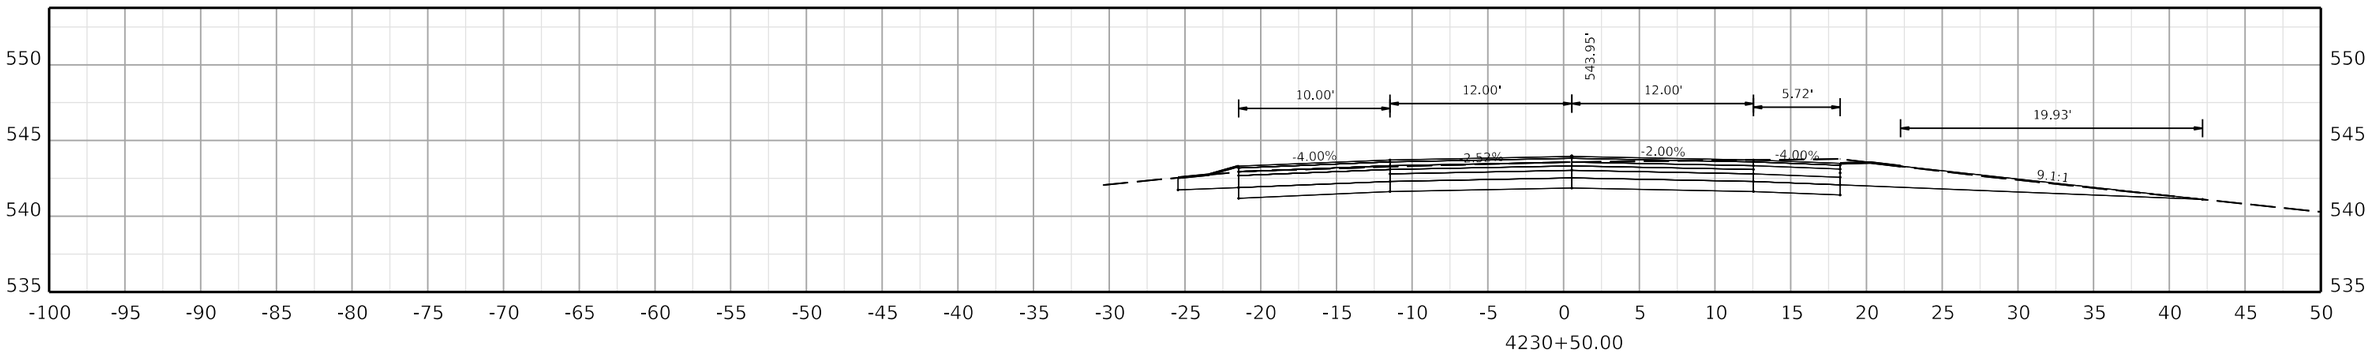

4230+50.00

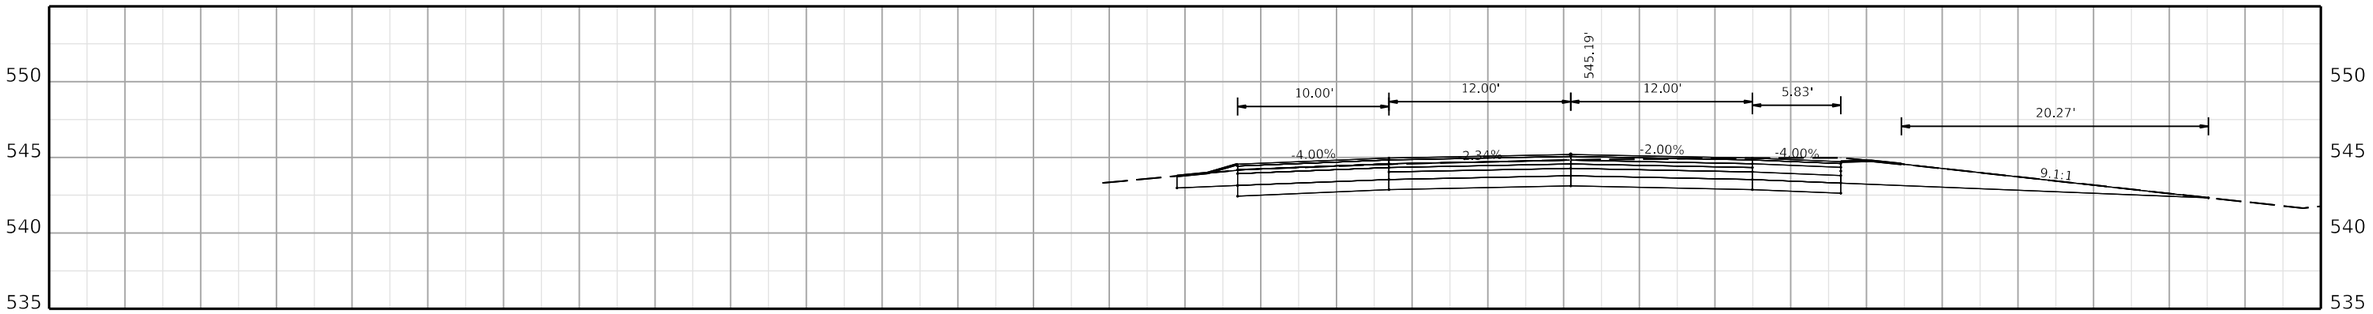

4230+00.00

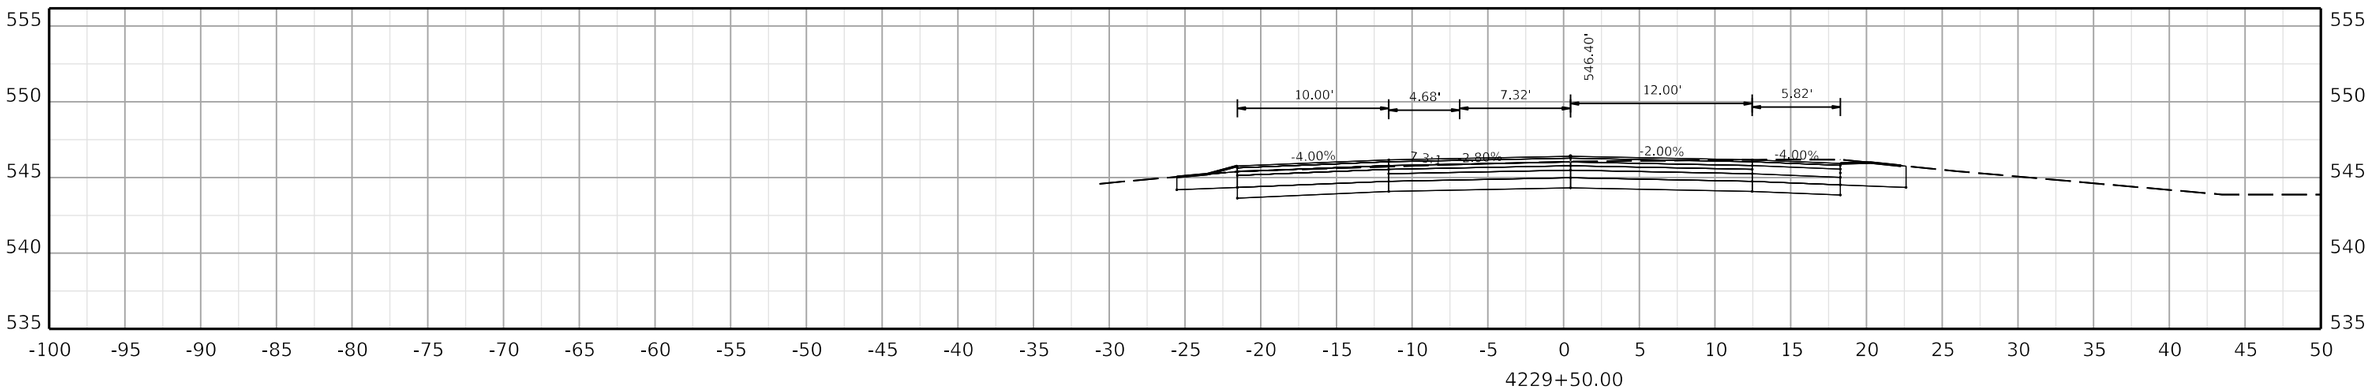

4229+50.00

COMMONWEALTH OF KENTUCKY
DEPARTMENT OF HIGHWAYS

TEAM KENTUCKY TRANSPORTATION CABINET

DRAWING TITLE:


HORIZONTAL SCALE
SCALE: 1" = 5'

0' 5' 10' 20'

STA. 4229+50.00 TO STA. 4230+50.00

ITEM NO. COUNTY OF

SHEET NO.
4229+50.00

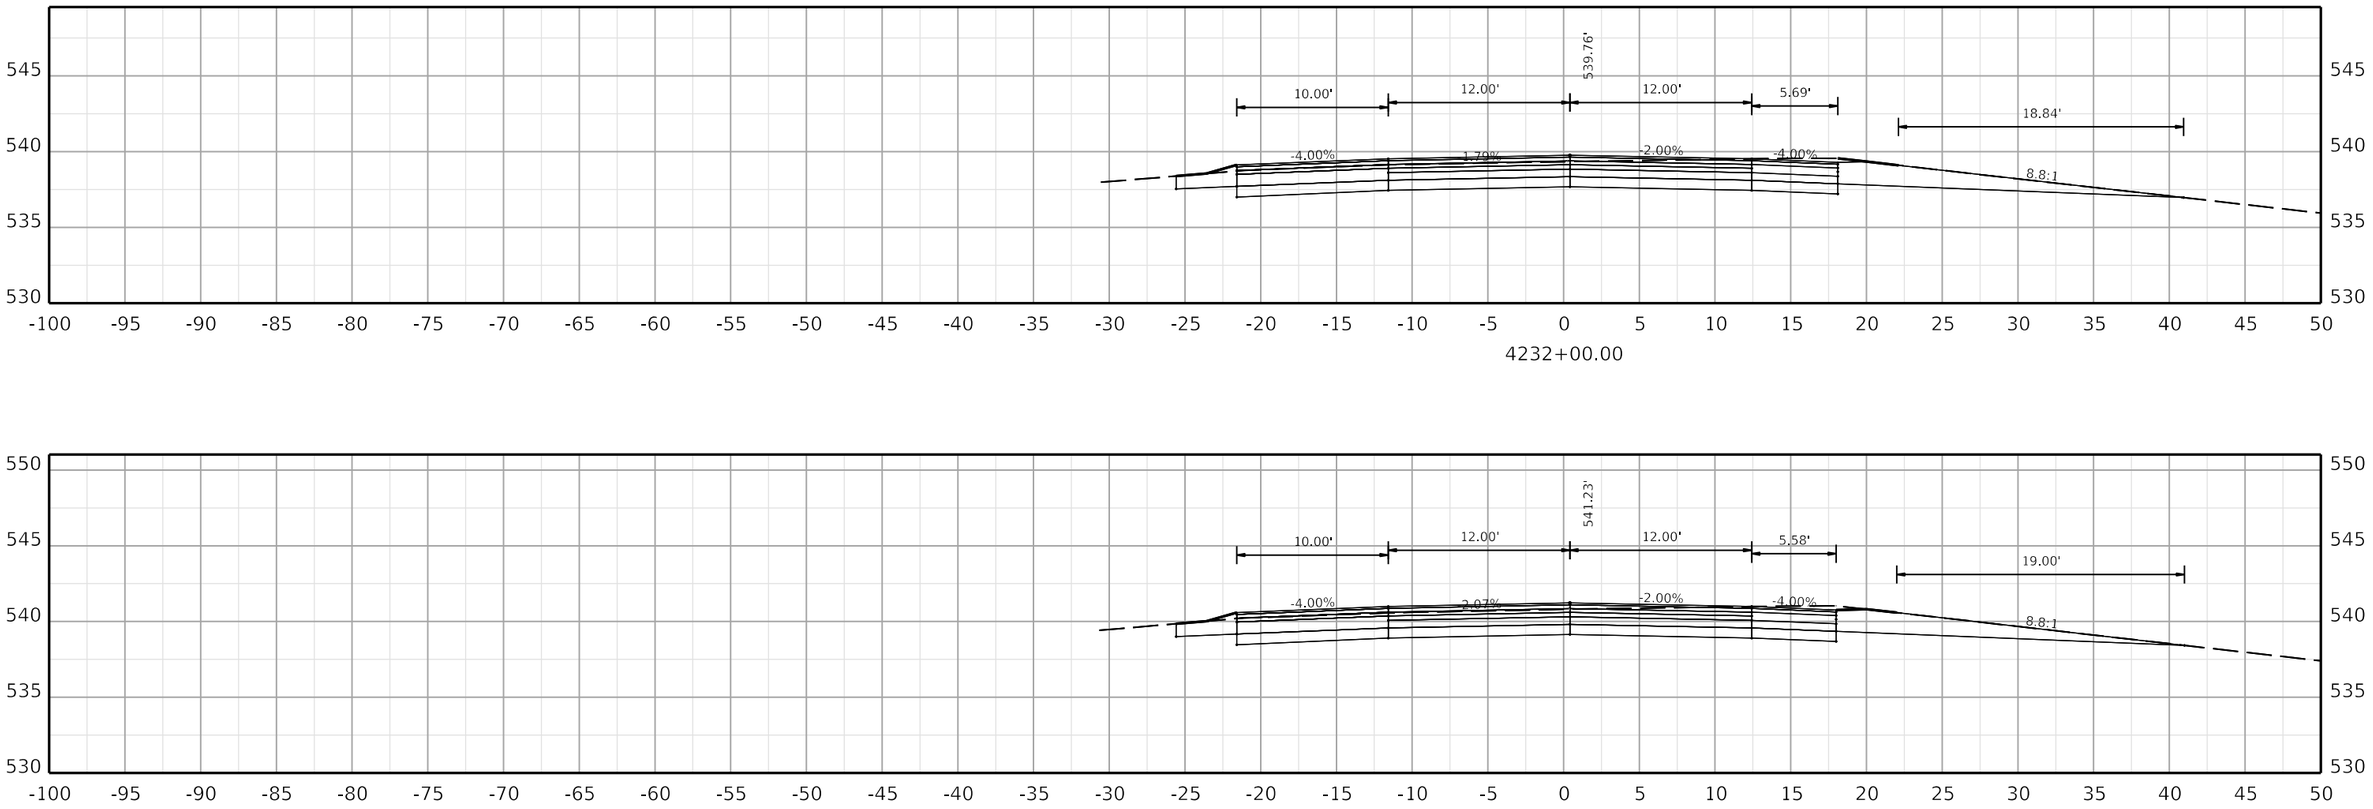

COMMONWEALTH OF KENTUCKY
DEPARTMENT OF HIGHWAYS

TEAM KENTUCKY TRANSPORTATION CABINET

DRAWING TITLE:


HORIZONTAL SCALE
SCALE: 1" = 5'


0' 5' 10' 20'


STA. 4231+00.00 TO STA. 4232+00.00

ITEM NO. COUNTY OF

SHEET NO. 4231+00.00

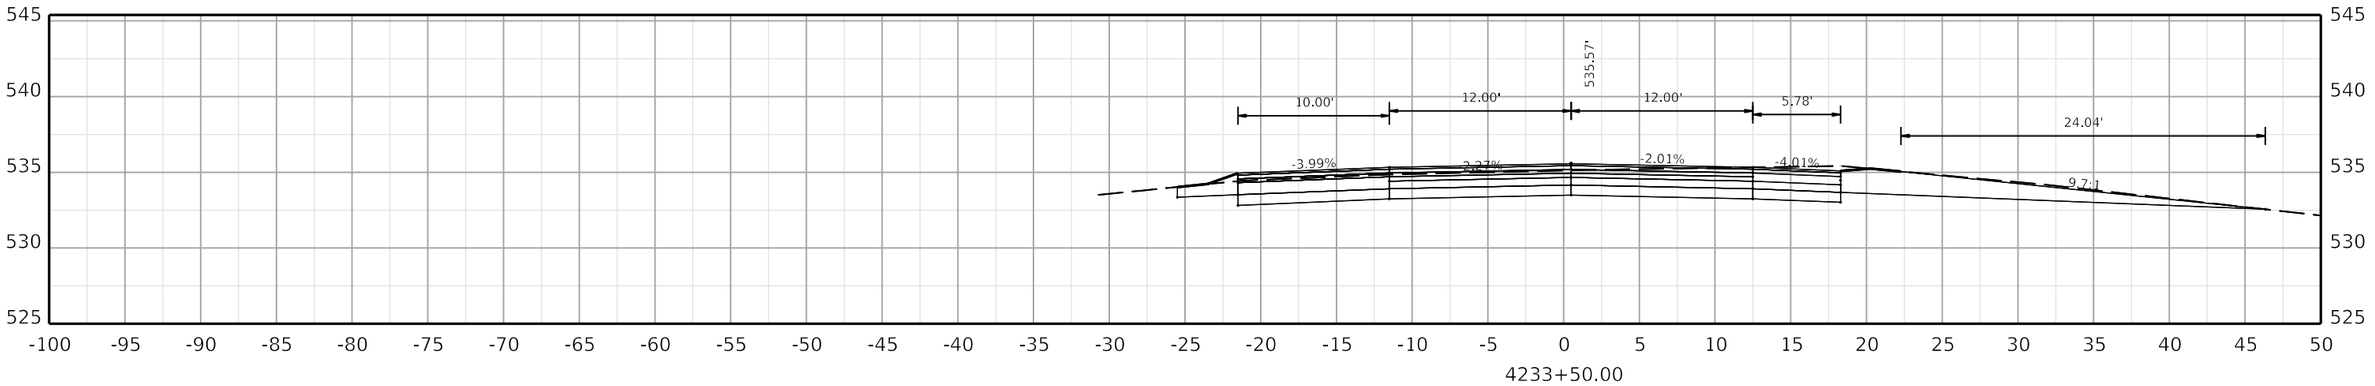

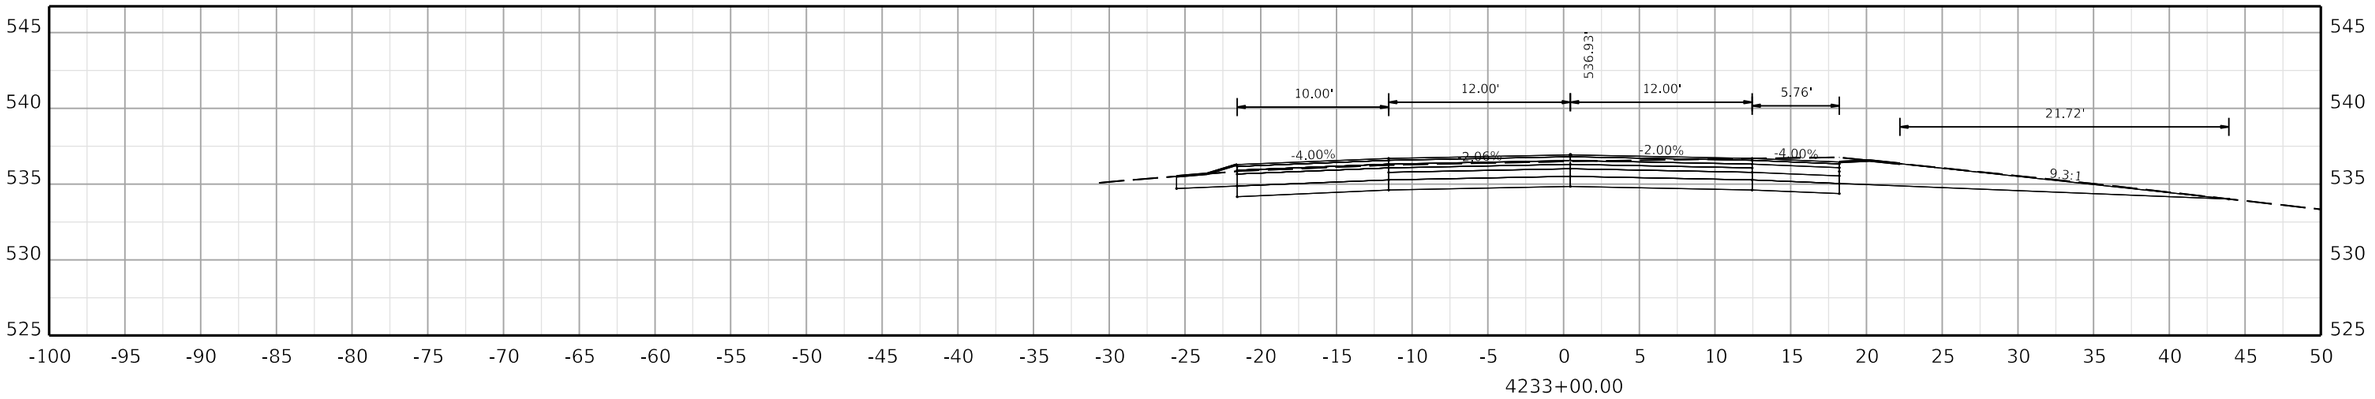

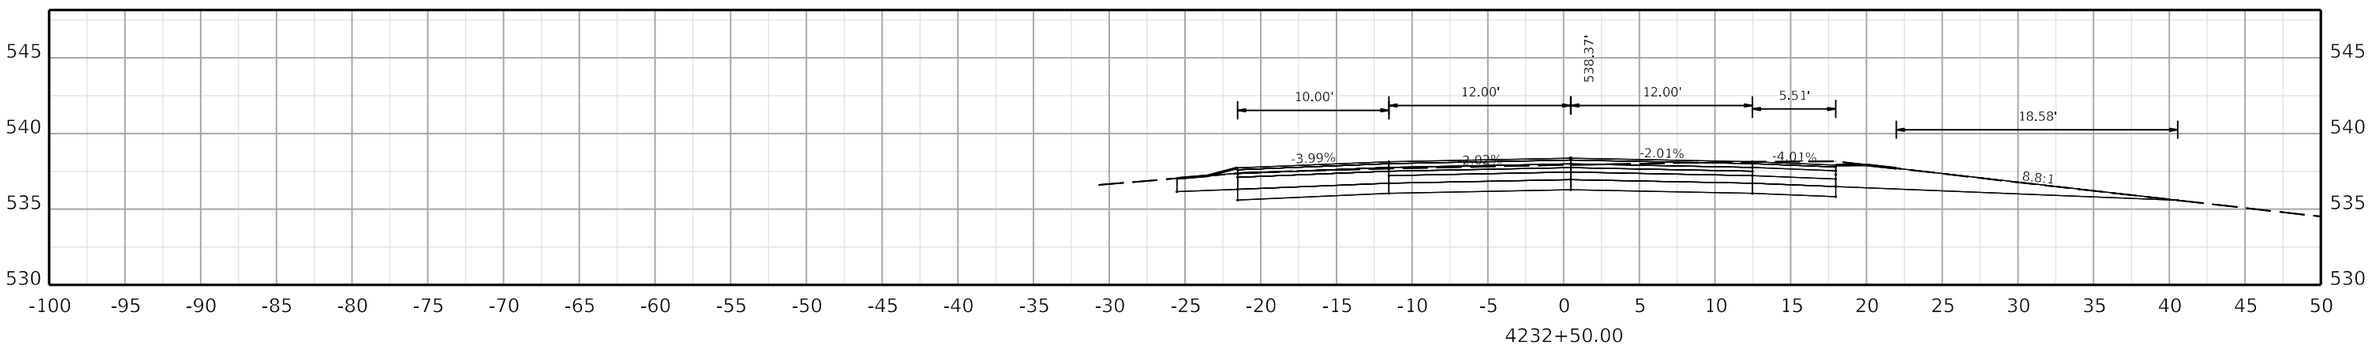

COMMONWEALTH OF KENTUCKY
DEPARTMENT OF HIGHWAYS
TEAM KENTUCKY

DRAWING TITLE:


HORIZONTAL SCALE
SCALE: 1" = 5'


0' 5' 10' 20'


STA. 4232+50.00 TO STA. 4233+50.00

ITEM NO. COUNTY OF

SHEET NO.
4232+50.00

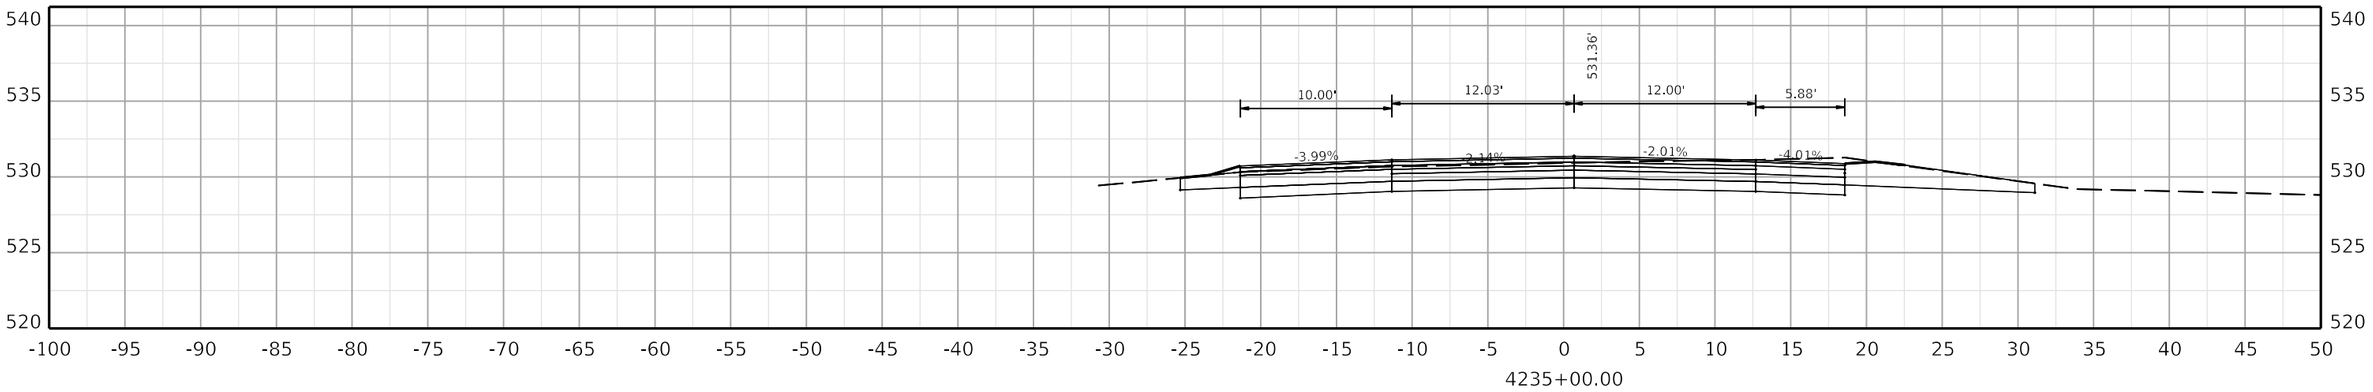

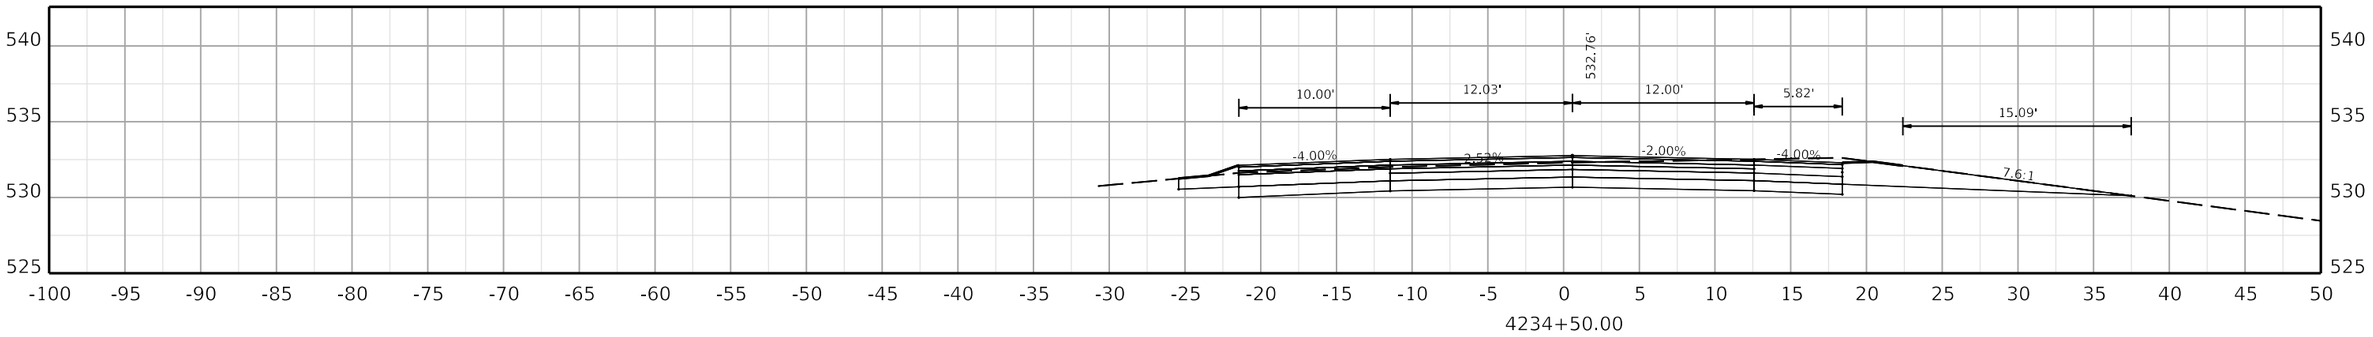

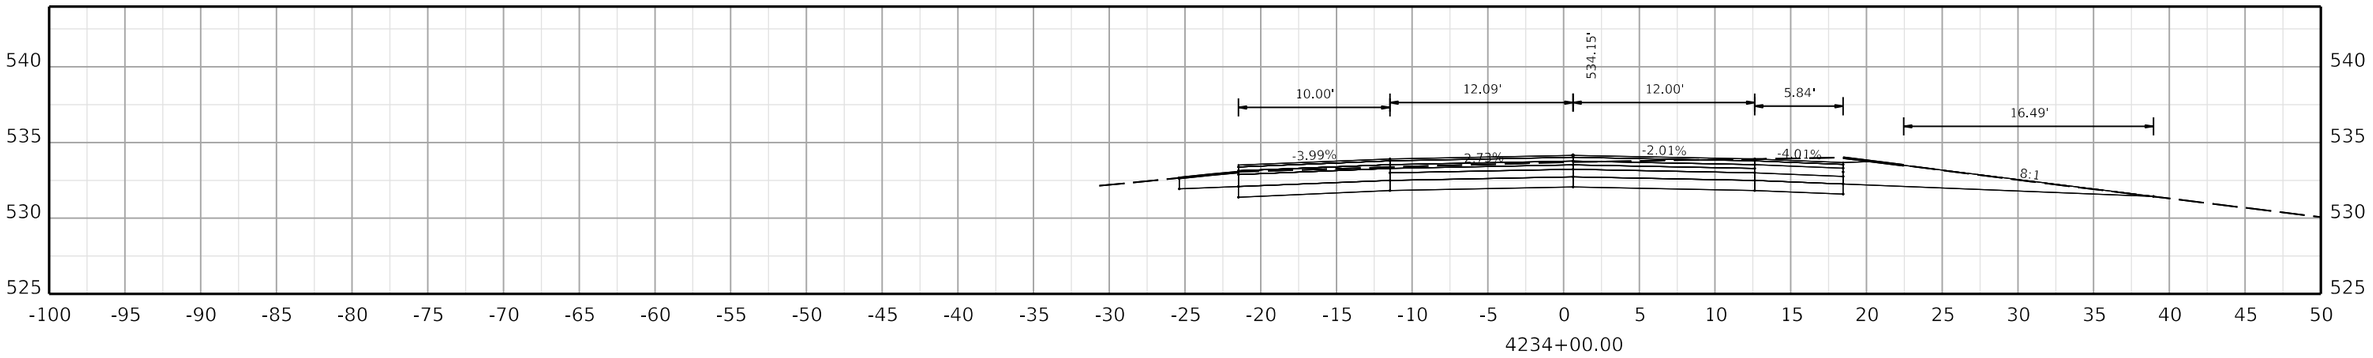

COMMONWEALTH OF KENTUCKY
DEPARTMENT OF HIGHWAYS
TEAM KENTUCKY TRANSPORTATION CABINET

DRAWING TITLE:


HORIZONTAL SCALE
SCALE: 1" = 5'


0' 5' 10' 20'


STA. 4234+00.00 TO STA. 4235+00.00

ITEM NO. COUNTY OF

SHEET NO.
4234+00.00

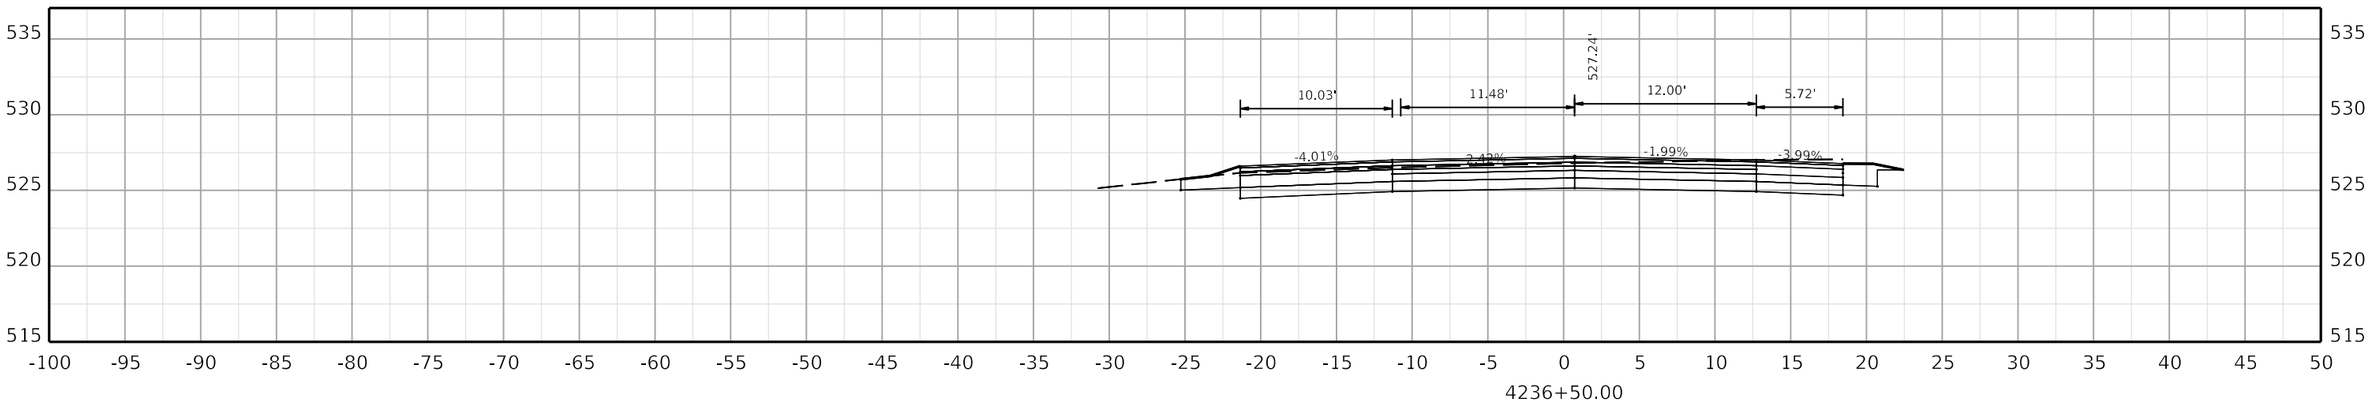

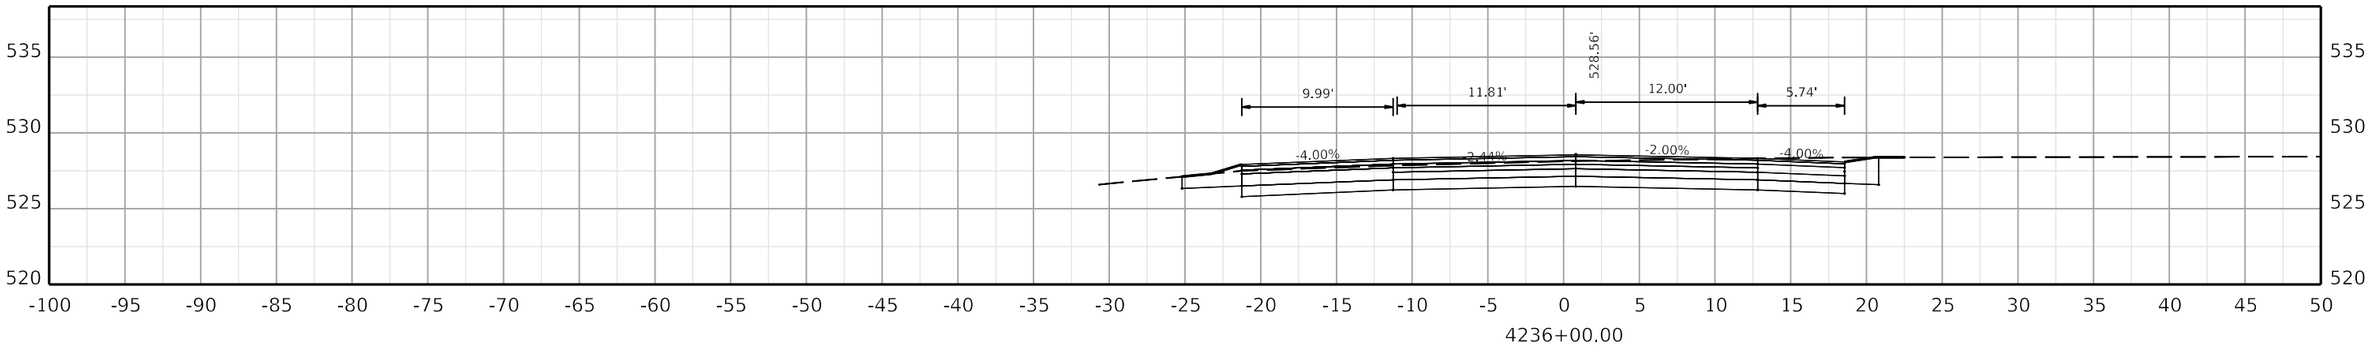

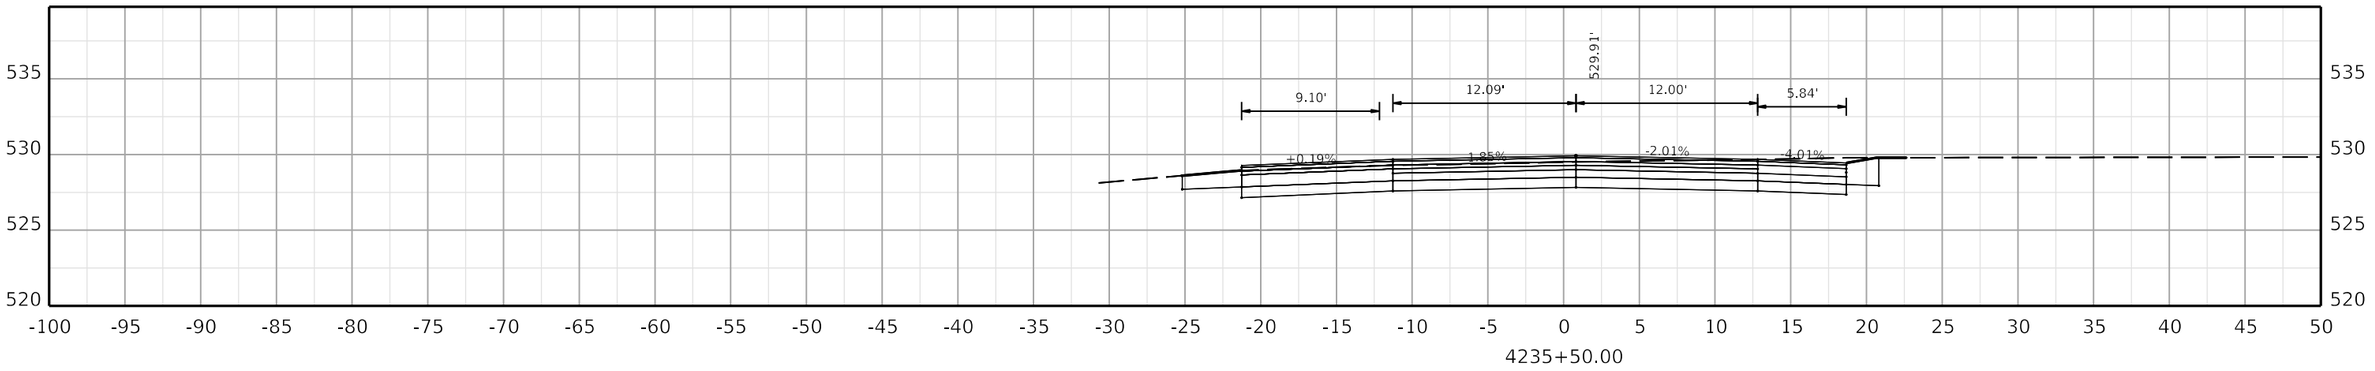

COMMONWEALTH OF KENTUCKY
DEPARTMENT OF HIGHWAYS

TEAM KENTUCKY TRANSPORTATION CABINET

DRAWING TITLE:


HORIZONTAL SCALE
SCALE: 1" = 5'


0' 5' 10' 20'


STA. 4235+50.00 TO STA. 4236+50.00

ITEM NO. COUNTY OF

SHEET NO. 4235+50.00

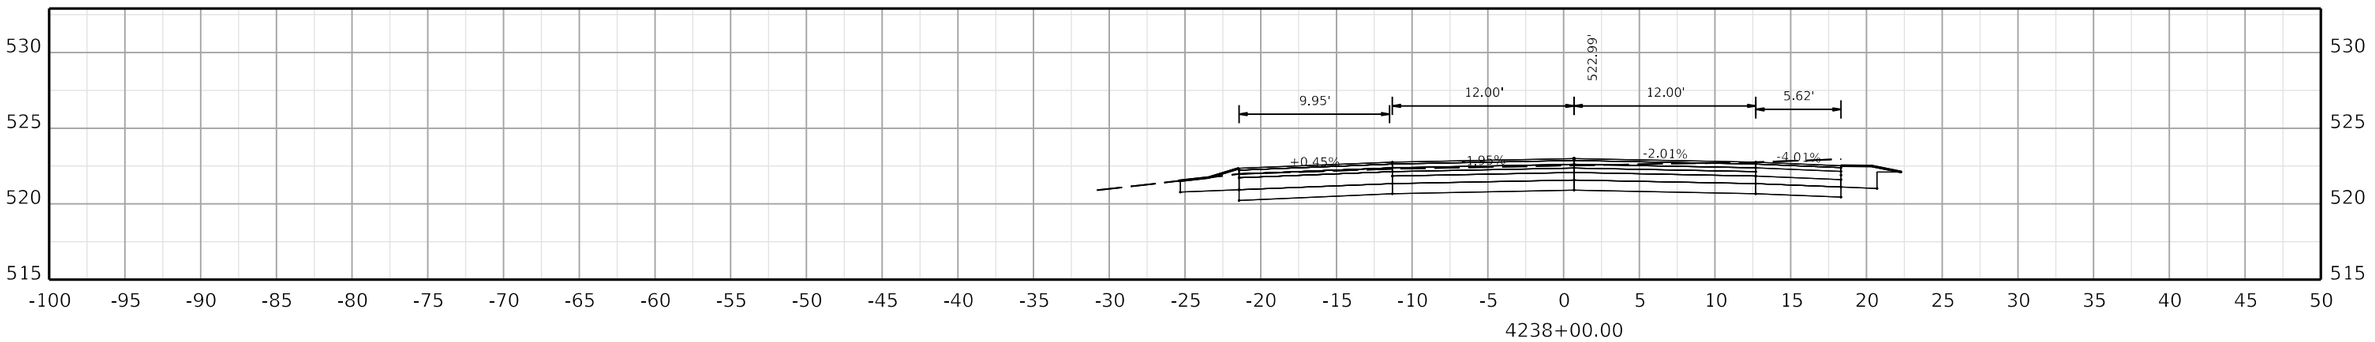

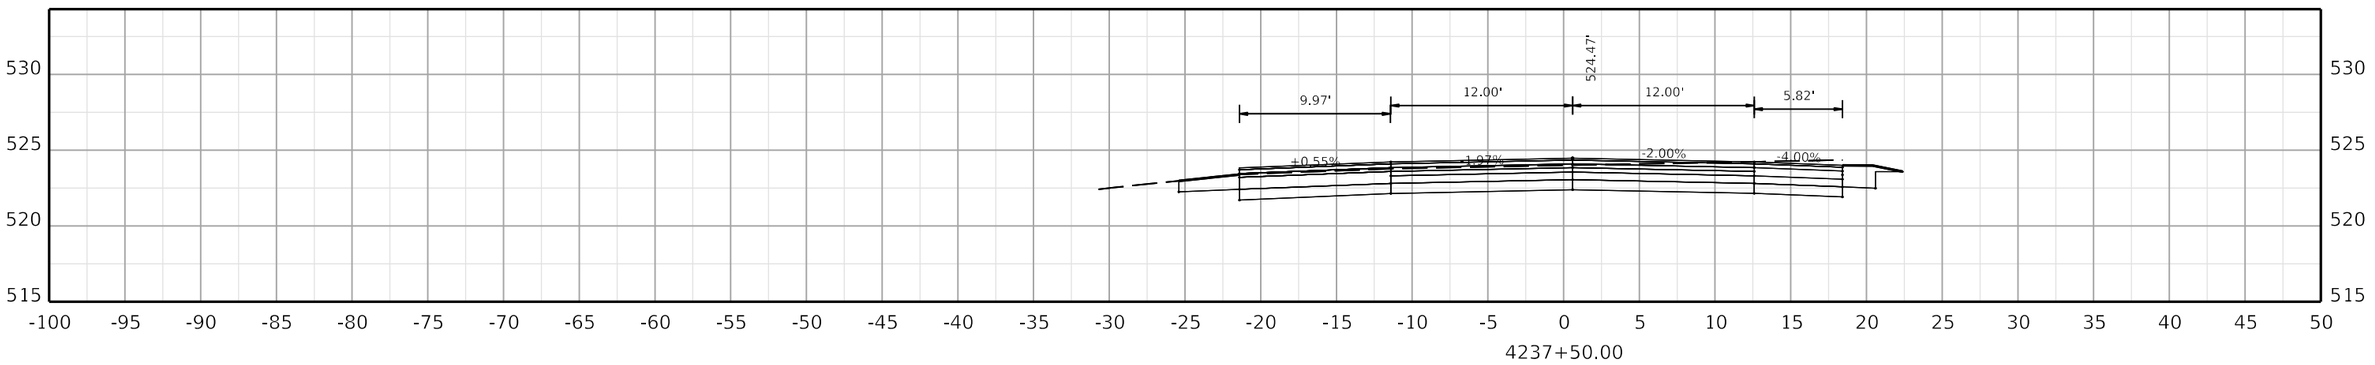

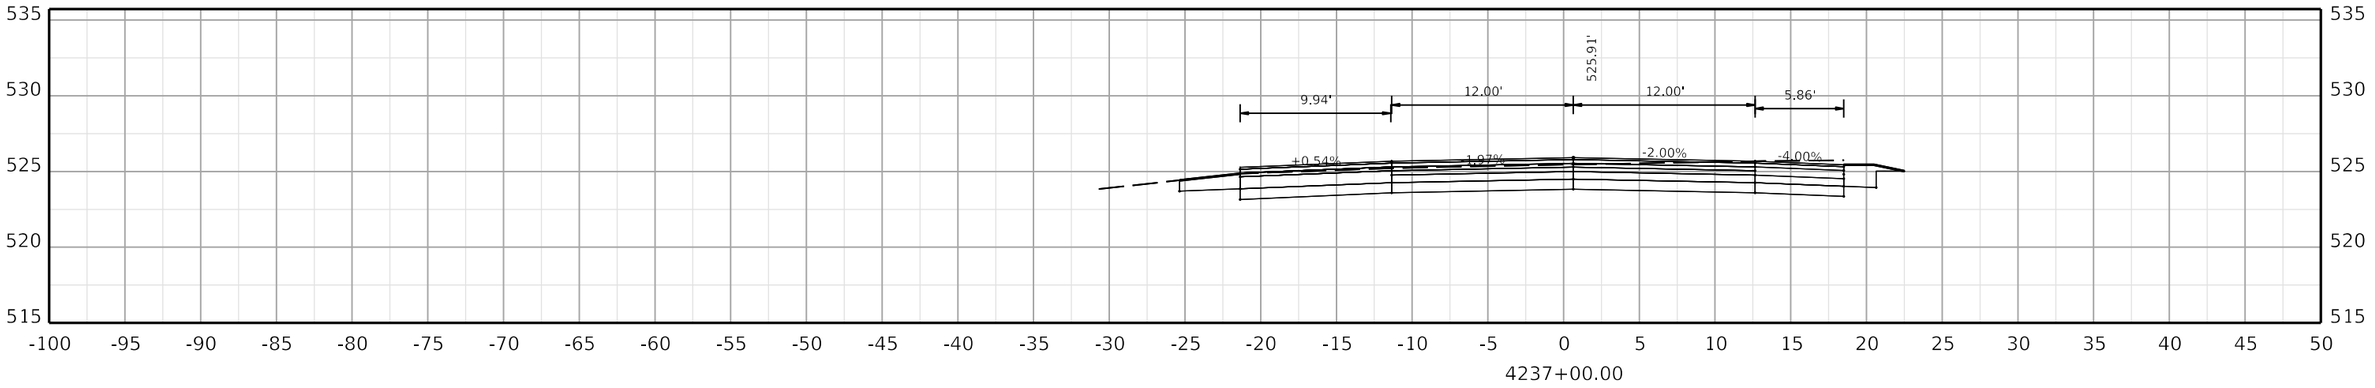

COMMONWEALTH OF KENTUCKY
DEPARTMENT OF HIGHWAYS
TEAM KENTUCKY

DRAWING TITLE:

HORIZONTAL SCALE
SCALE: 1" = 5'

0' 5' 10' 20'

STA. 4237+00.00 TO STA. 4238+00.00


ITEM NO. COUNTY OF

SHEET NO.
4237+00.00


OpenRoads Designer v10.12.02.4

USER: USLR095925


FILE NAME: C:\BMS\WSP-US-PW-02\D0932959\CORR_I-24W_ASPHALT_PAVING_SEGMENT3_XSEC.DGN

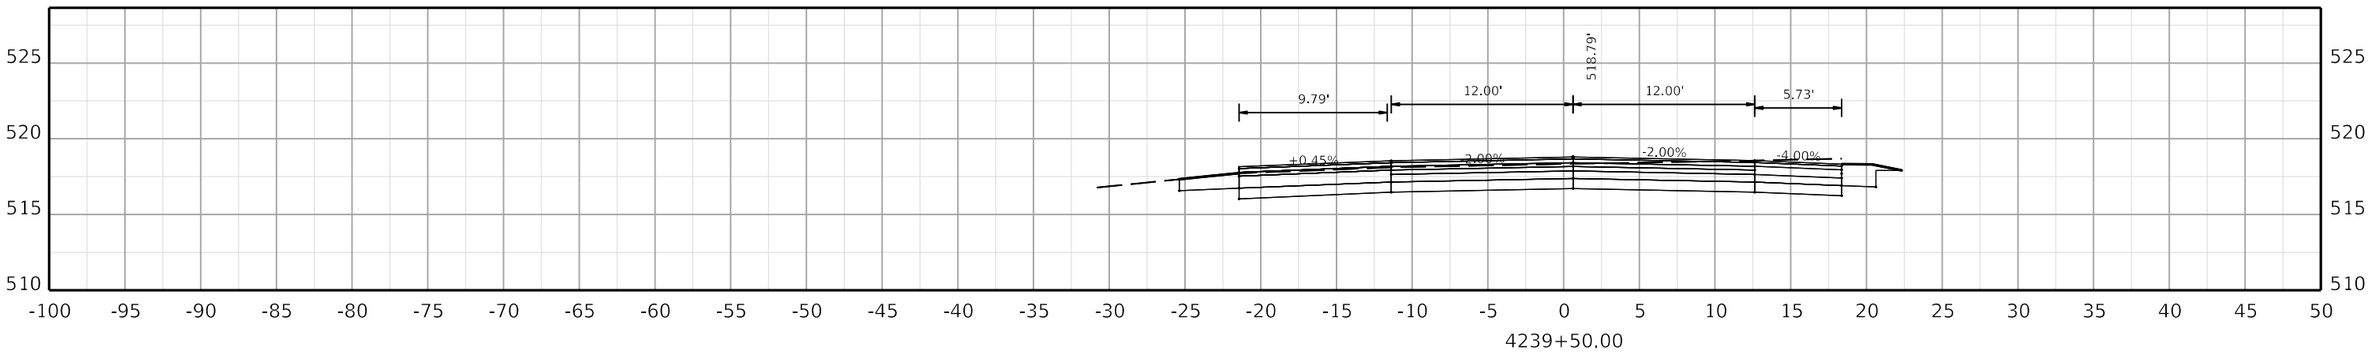

4239+50.00

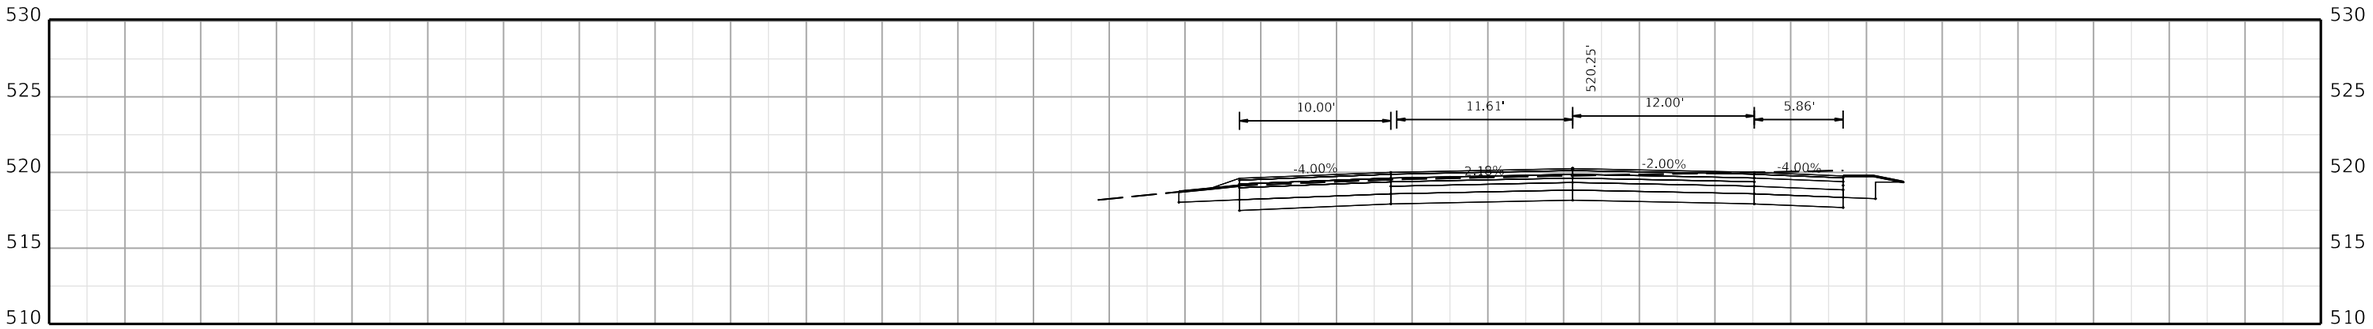

4239+00.00

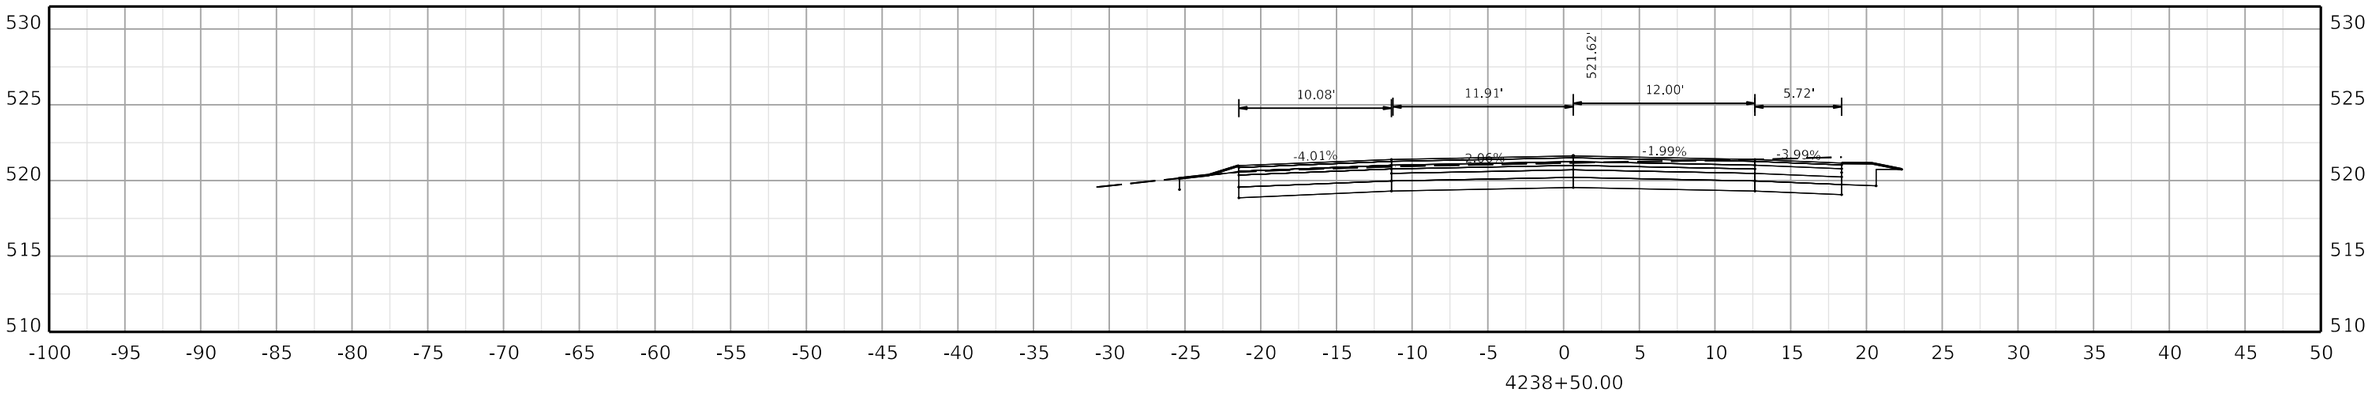

4238+50.00

COMMONWEALTH OF KENTUCKY
DEPARTMENT OF HIGHWAYS
TEAM KENTUCKY

DRAWING TITLE:


HORIZONTAL SCALE
SCALE: 1" = 5'

0' 5' 10' 20'


STA. 4238+50.00 TO STA. 4239+50.00

ITEM NO. COUNTY OF


SHEET NO.
4238+50.00

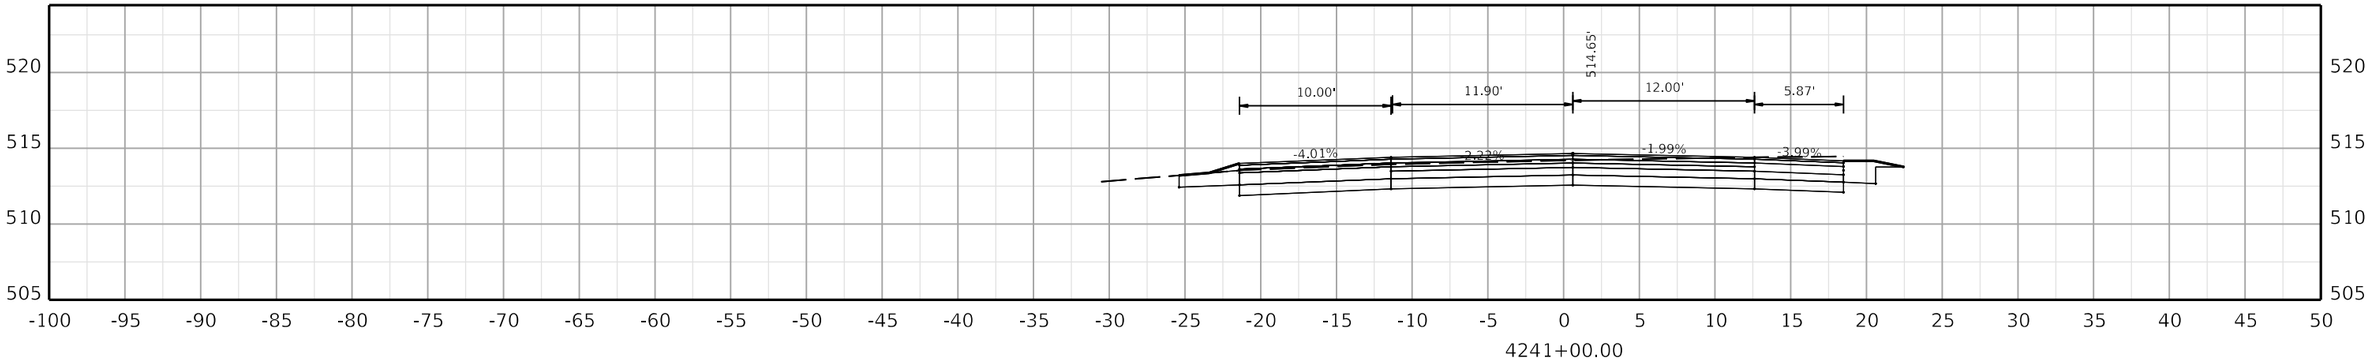

4241+00.00

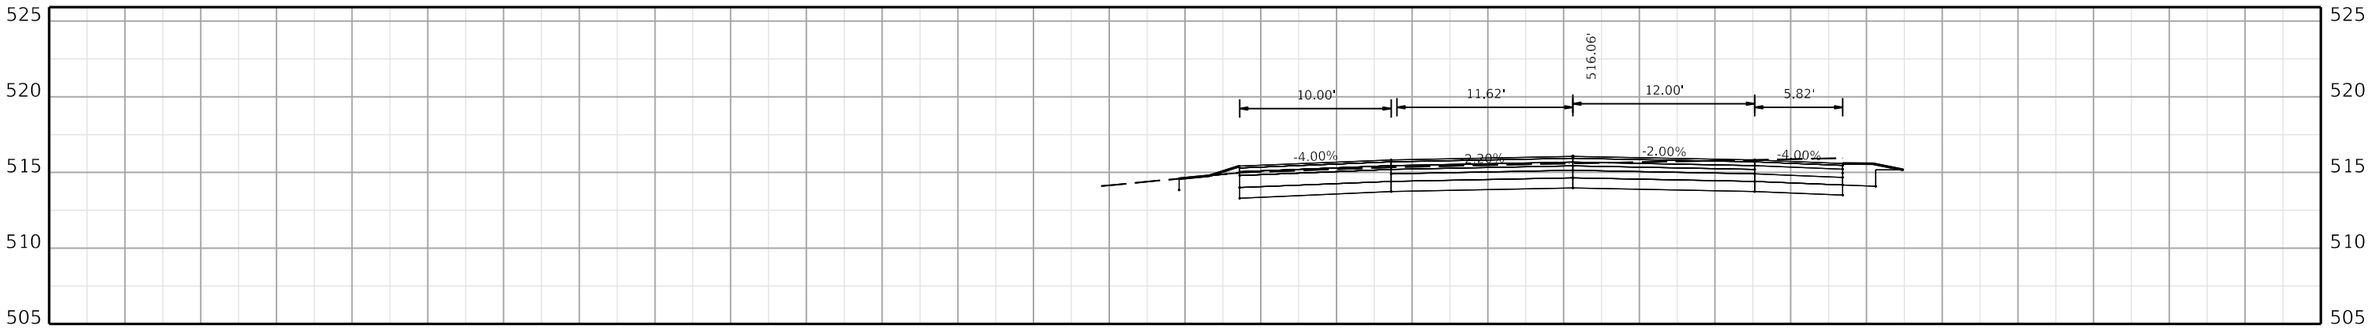

4240+50.00

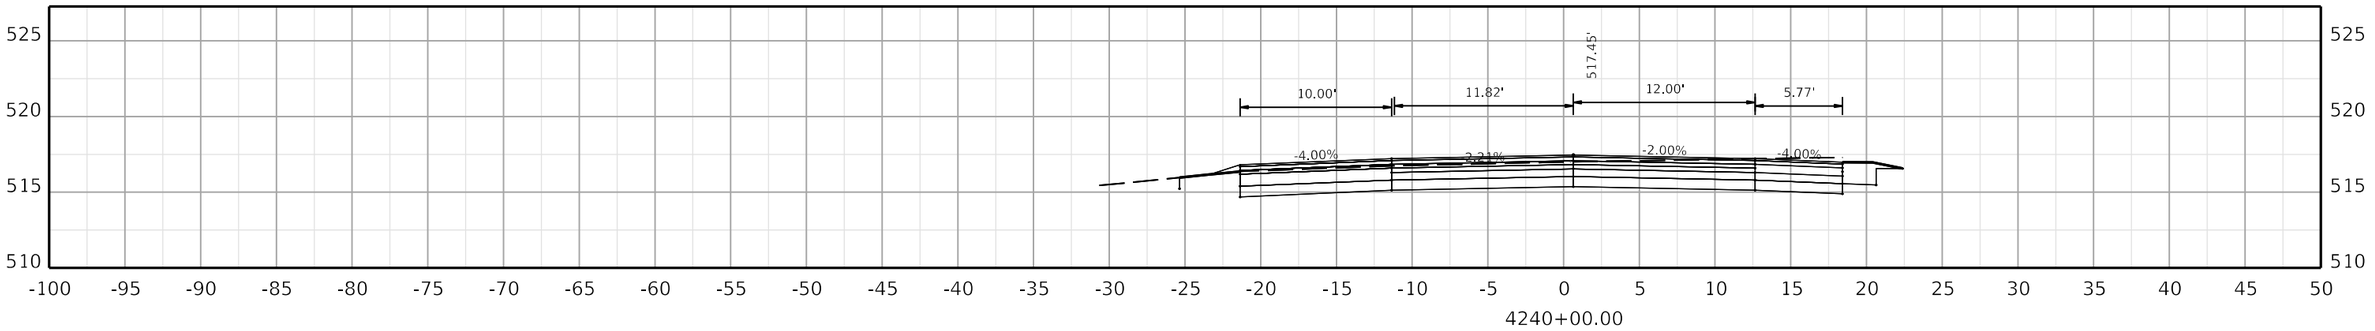

4240+00.00

COMMONWEALTH OF KENTUCKY
DEPARTMENT OF HIGHWAYS

TEAM KENTUCKY TRANSPORTATION CABINET

DRAWING TITLE:


HORIZONTAL SCALE
SCALE: 1" = 5'

0' 5' 10' 20'


STA. 4240+00.00 TO STA. 4241+00.00

ITEM NO. COUNTY OF


SHEET NO. 4240+00.00

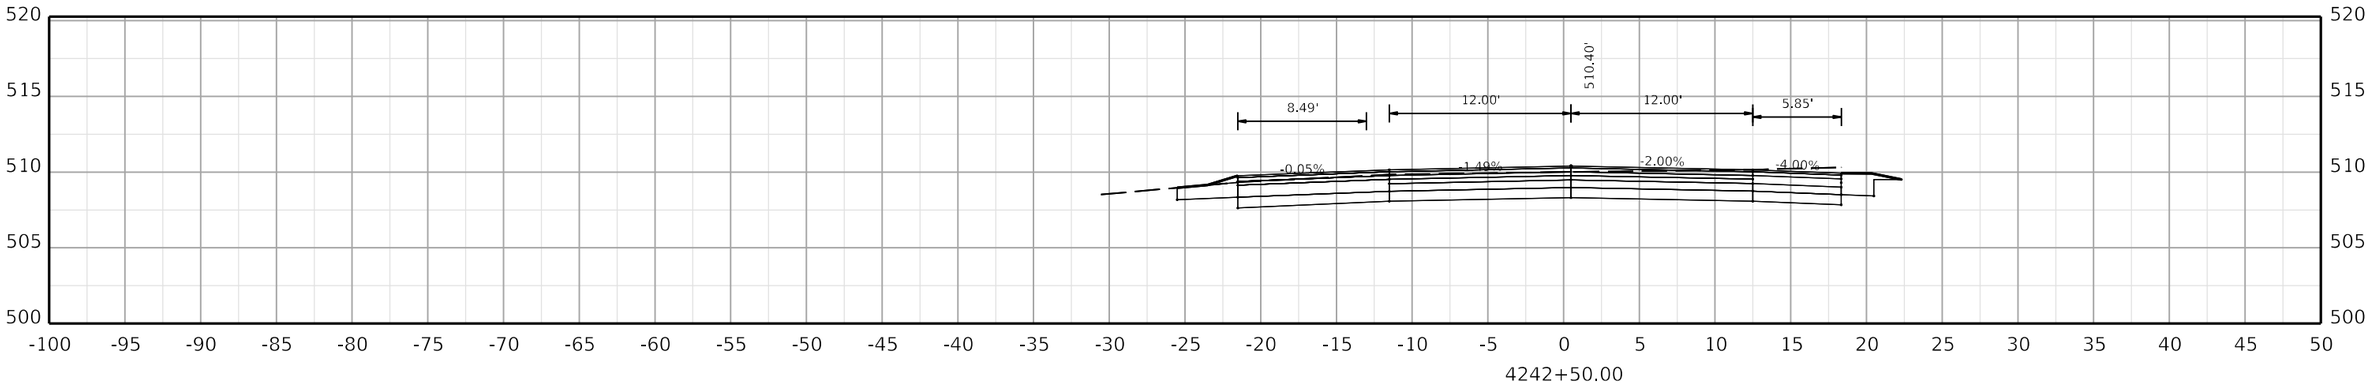

4242+50.00

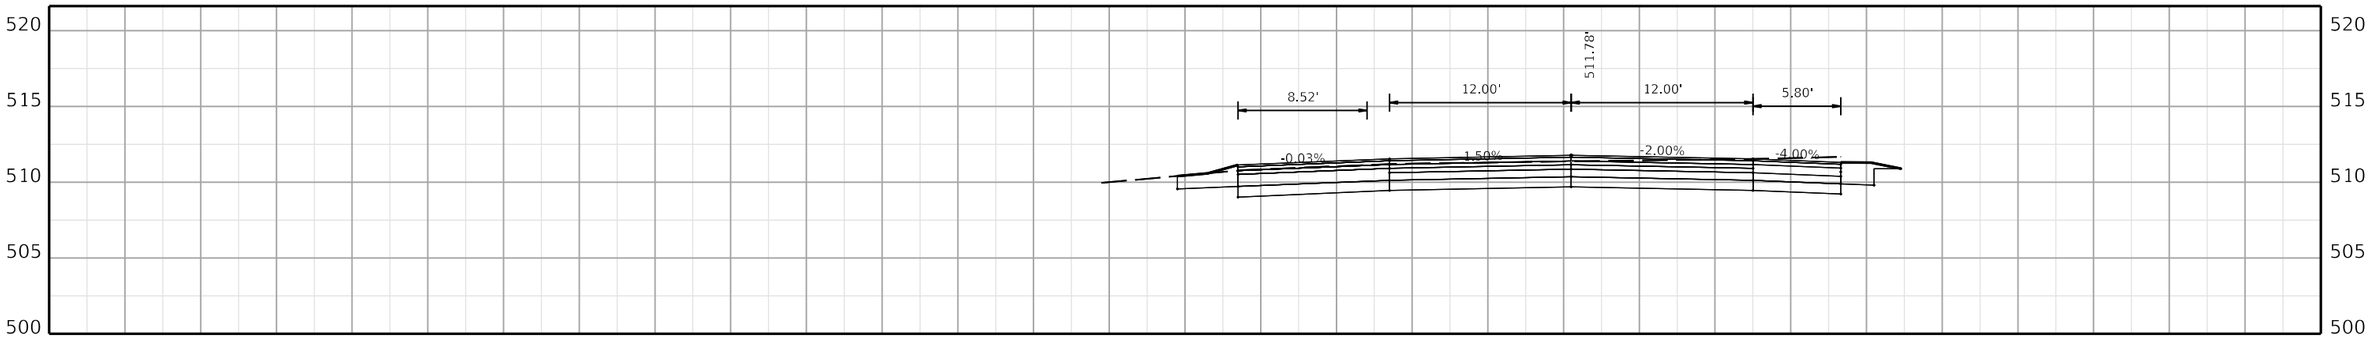

4242+00.00

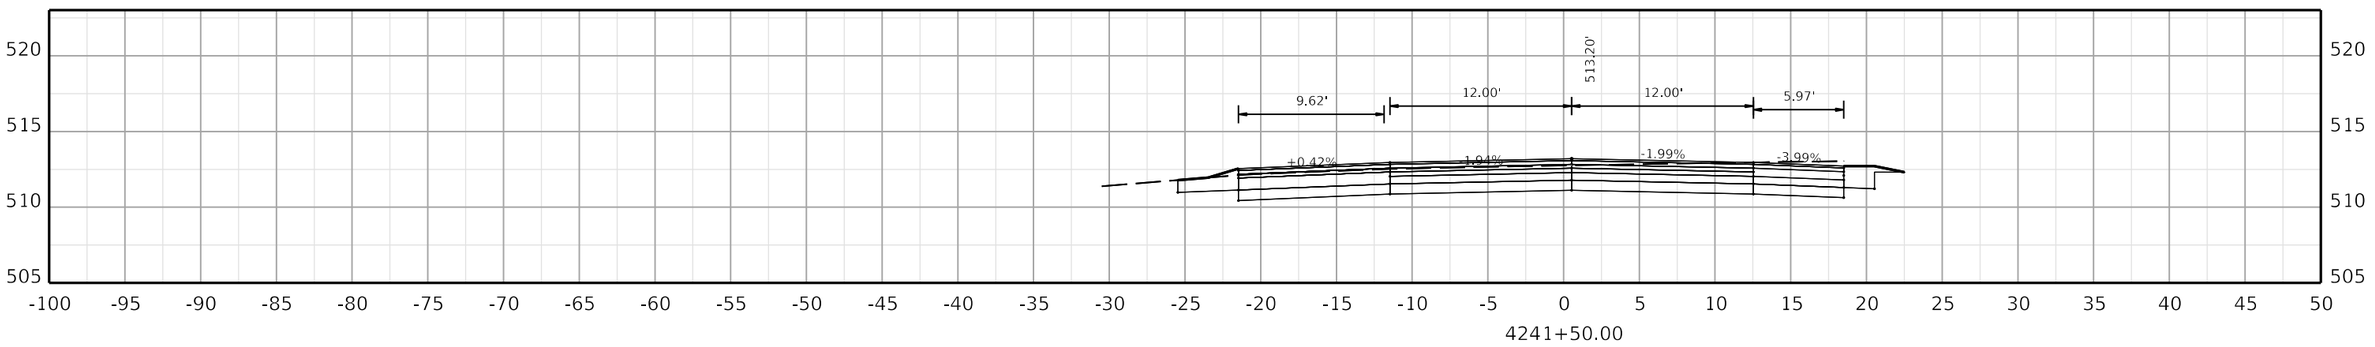

4241+50.00

COMMONWEALTH OF KENTUCKY
DEPARTMENT OF HIGHWAYS

TEAM KENTUCKY TRANSPORTATION CABINET

DRAWING TITLE:

HORIZONTAL SCALE
SCALE: 1" = 5'

0' 5' 10' 20'

STA. 4241+50.00 TO STA. 4242+50.00


ITEM NO. COUNTY OF


SHEET NO. 4241+50.00


OpenRoads Designer v10.12.02.4

USER: USLR095925

FILE NAME: C:\BMS\WSP-US-PW-02\D0932959\CORR_I-24W_ASPHALT_PAVING_SEGMENT3_XSEC.DGN

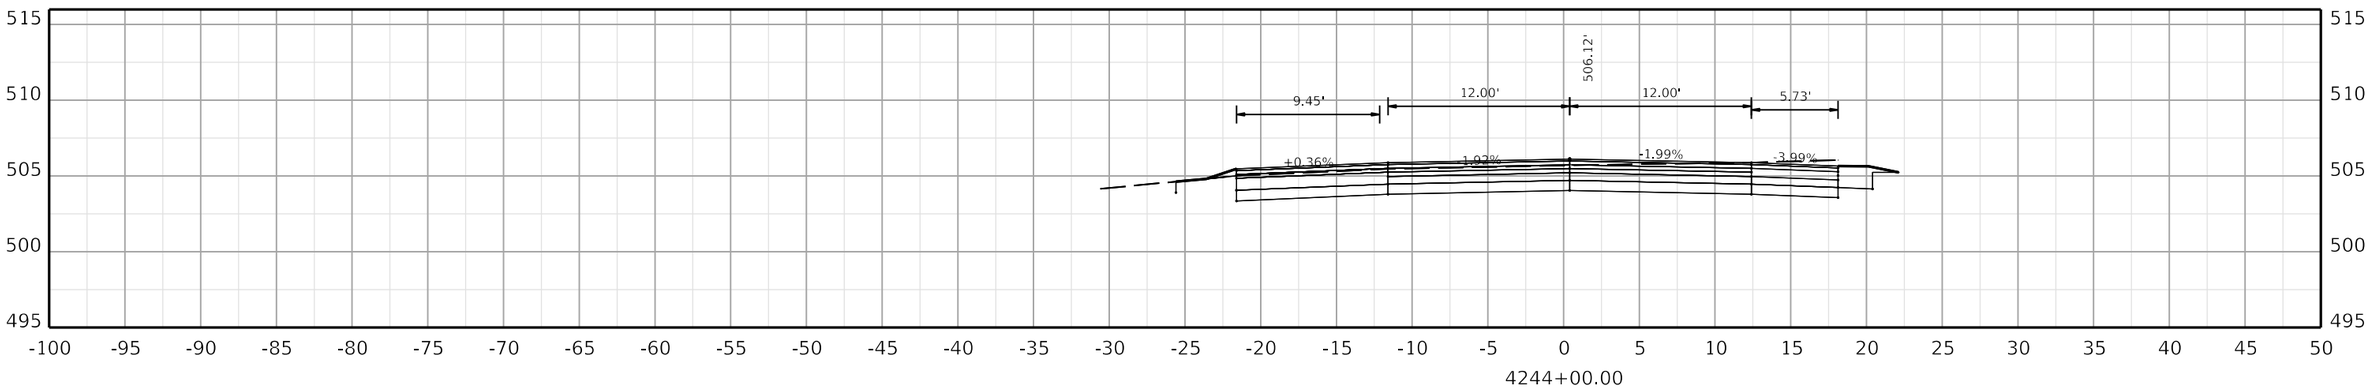

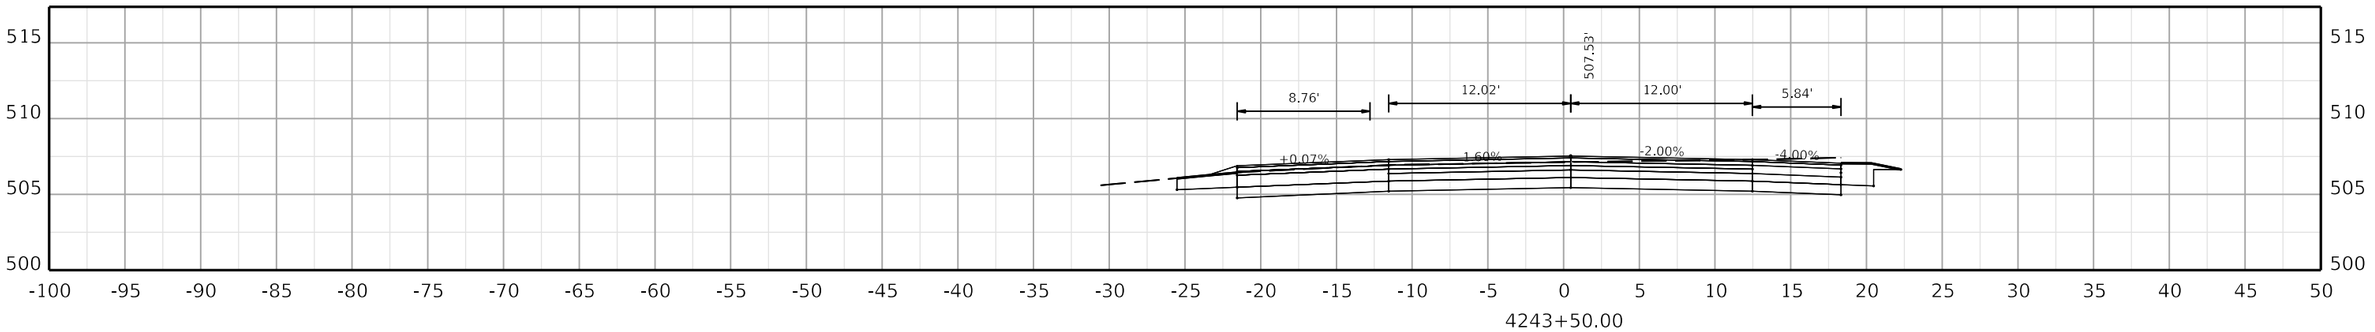

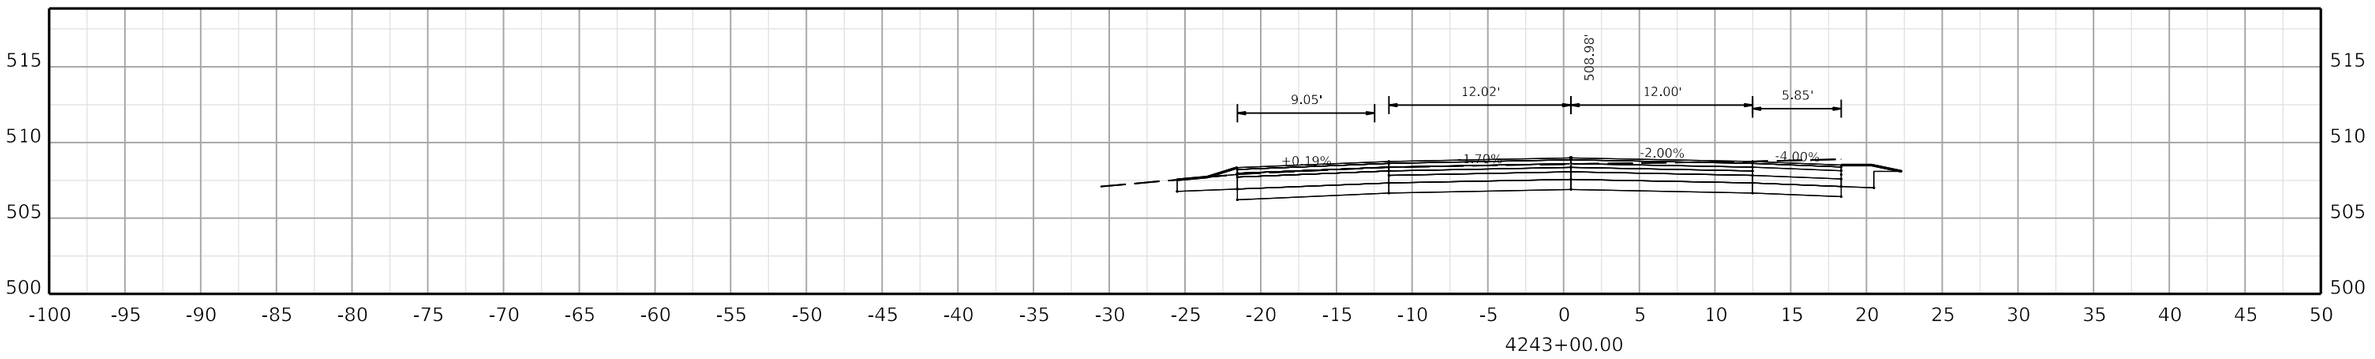

COMMONWEALTH OF KENTUCKY
DEPARTMENT OF HIGHWAYS

TEAM KENTUCKY

DRAWING TITLE:


HORIZONTAL SCALE
SCALE: 1" = 5'


0' 5' 10' 20'


STA. 4243+00.00 TO STA. 4244+00.00

ITEM NO. COUNTY OF

SHEET NO.
4243+00.00

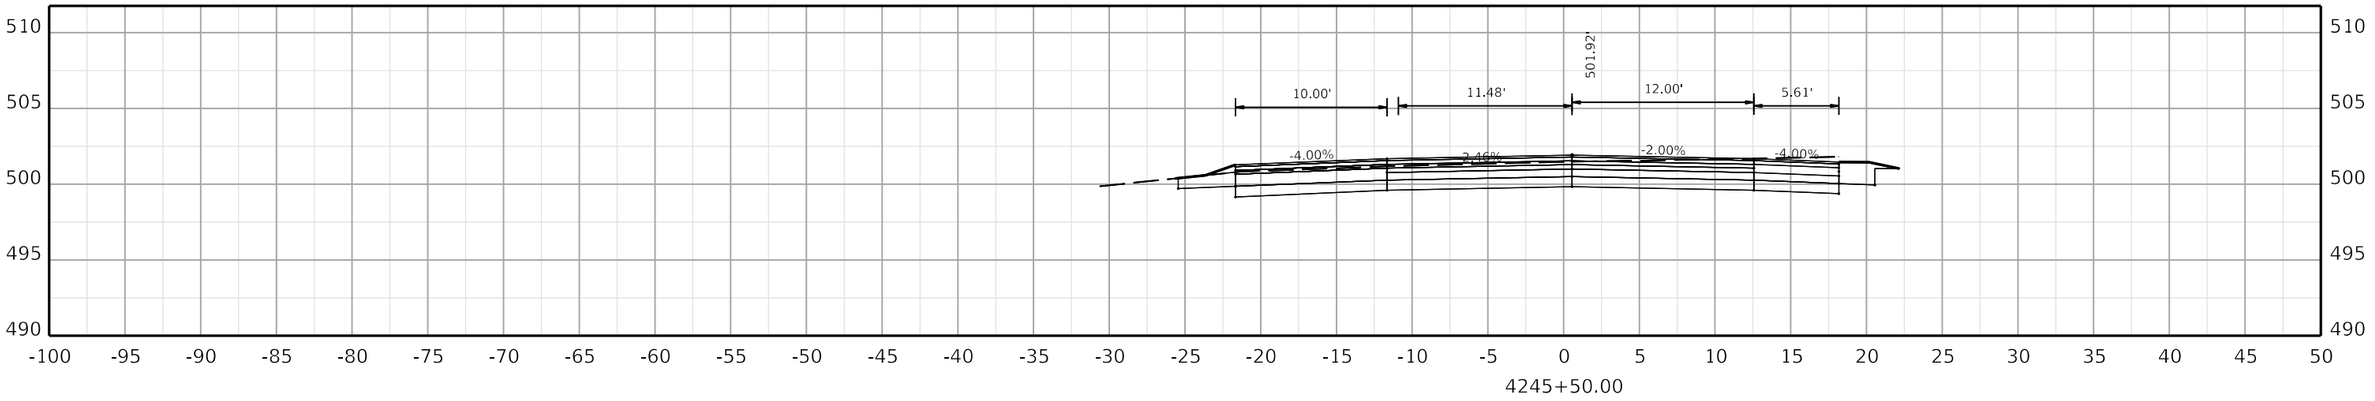

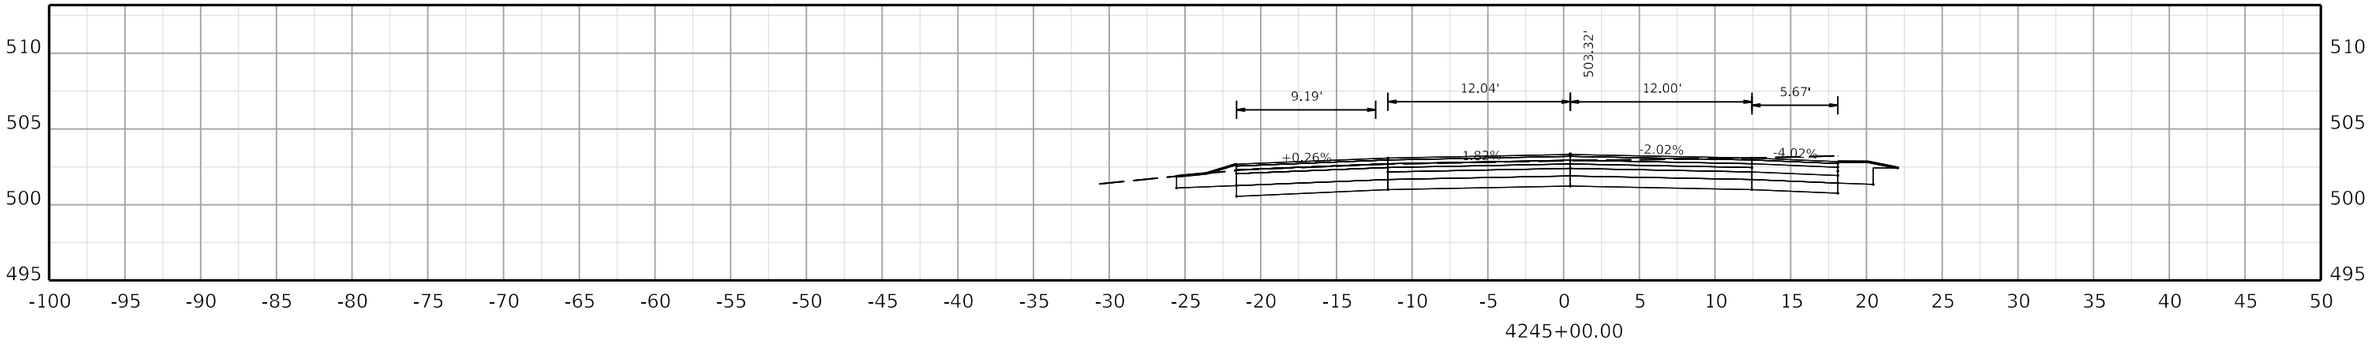

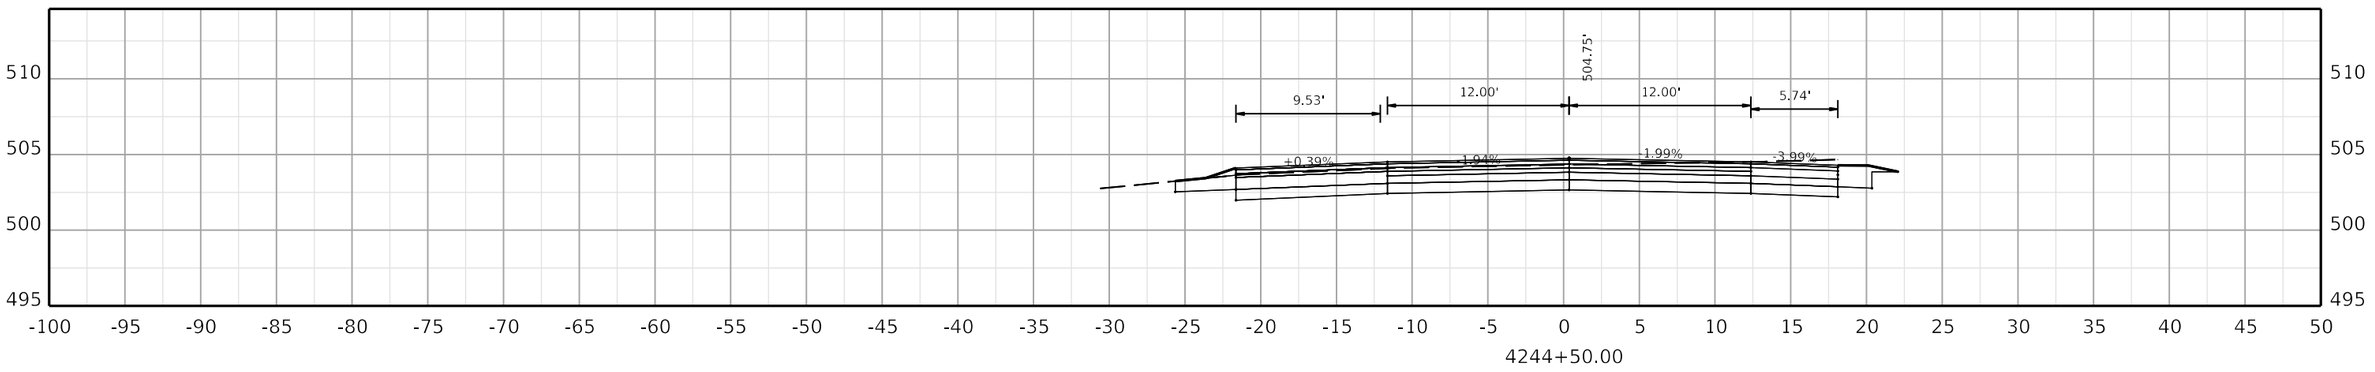

COMMONWEALTH OF KENTUCKY
DEPARTMENT OF HIGHWAYS

TEAM KENTUCKY

DRAWING TITLE:


HORIZONTAL SCALE
SCALE: 1" = 5'


0' 5' 10' 20'


STA. 4244+50.00 TO STA. 4245+50.00

ITEM NO. COUNTY OF

SHEET NO.
4244+50.00

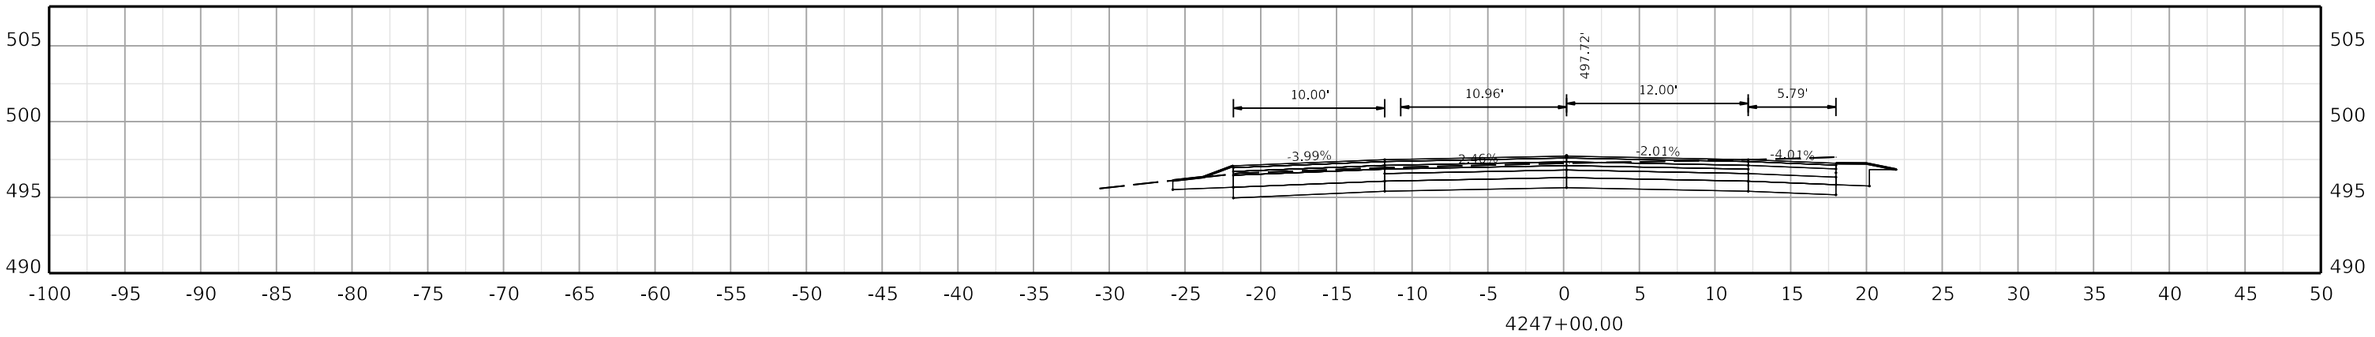

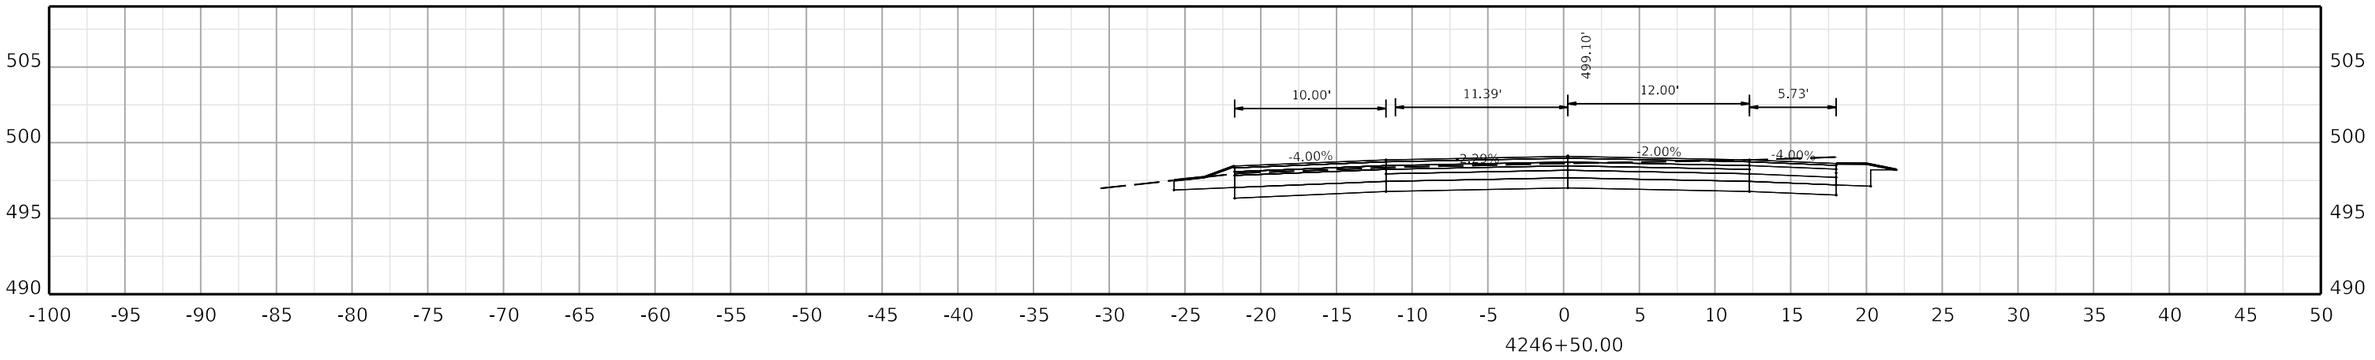

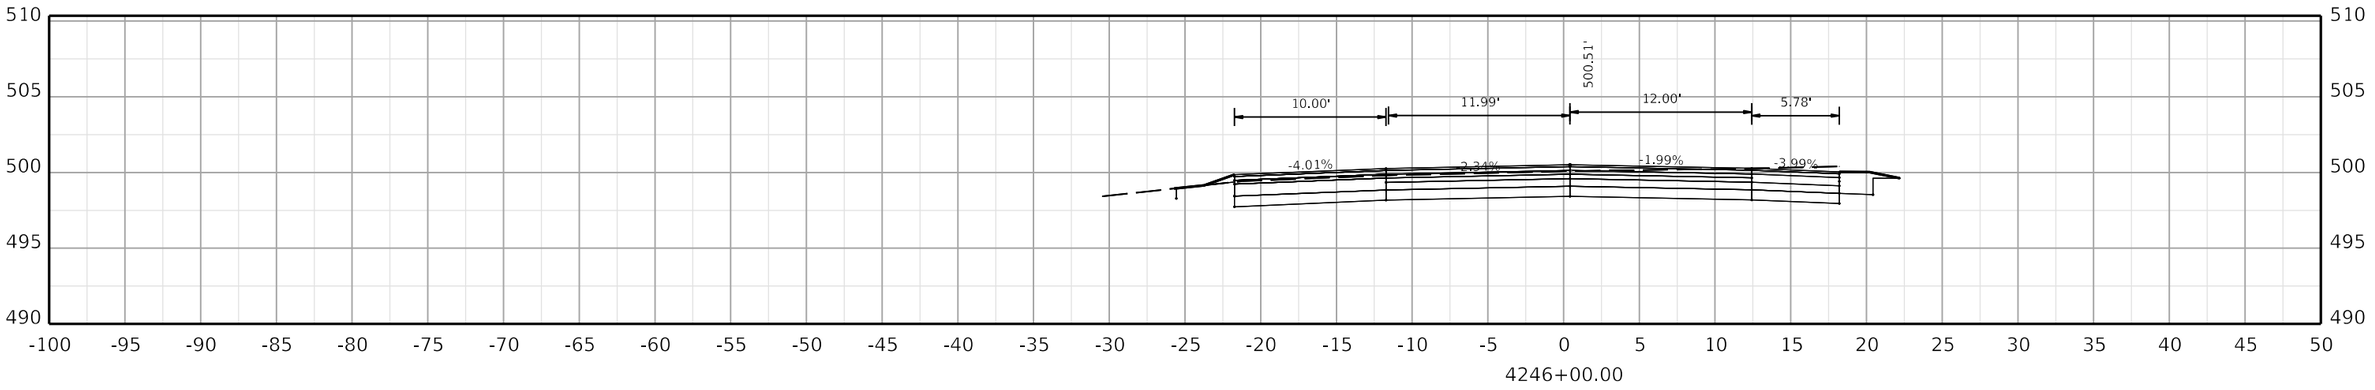

COMMONWEALTH OF KENTUCKY
DEPARTMENT OF HIGHWAYS
TEAM KENTUCKY

DRAWING TITLE:


HORIZONTAL SCALE
SCALE: 1" = 5'


0' 5' 10' 20'


STA. 4246+00.00 TO STA. 4247+00.00

ITEM NO. COUNTY OF

SHEET NO.
4246+00.00

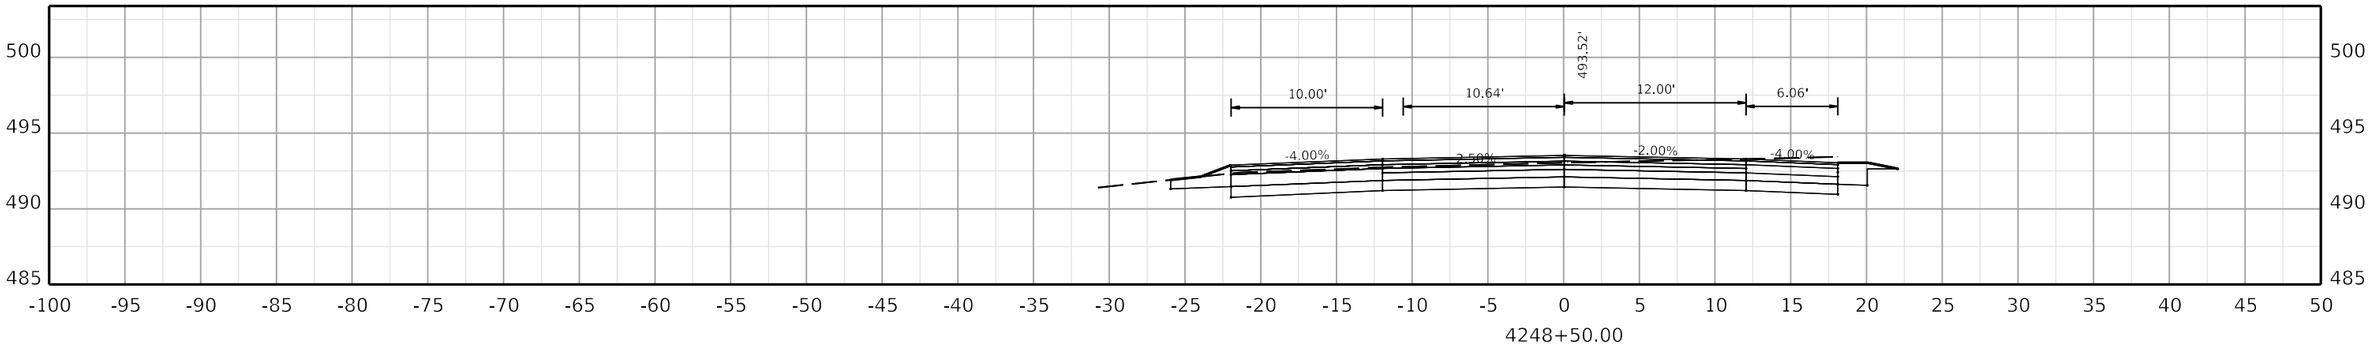

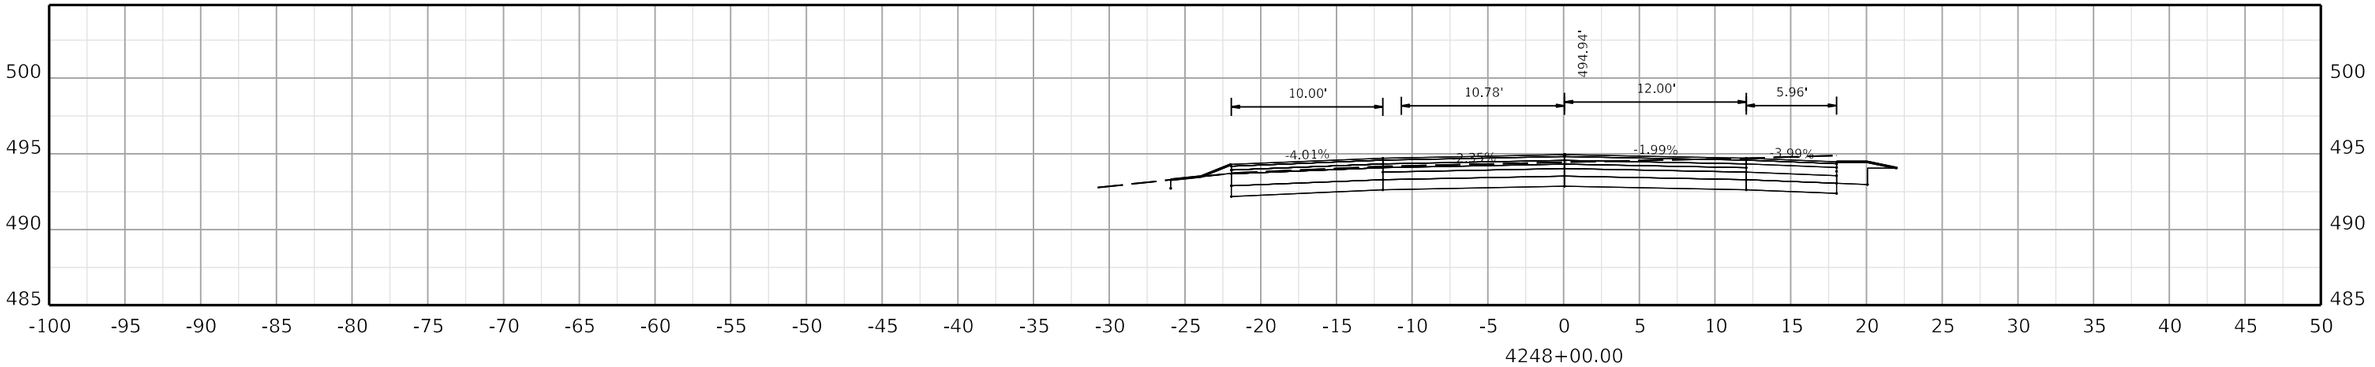

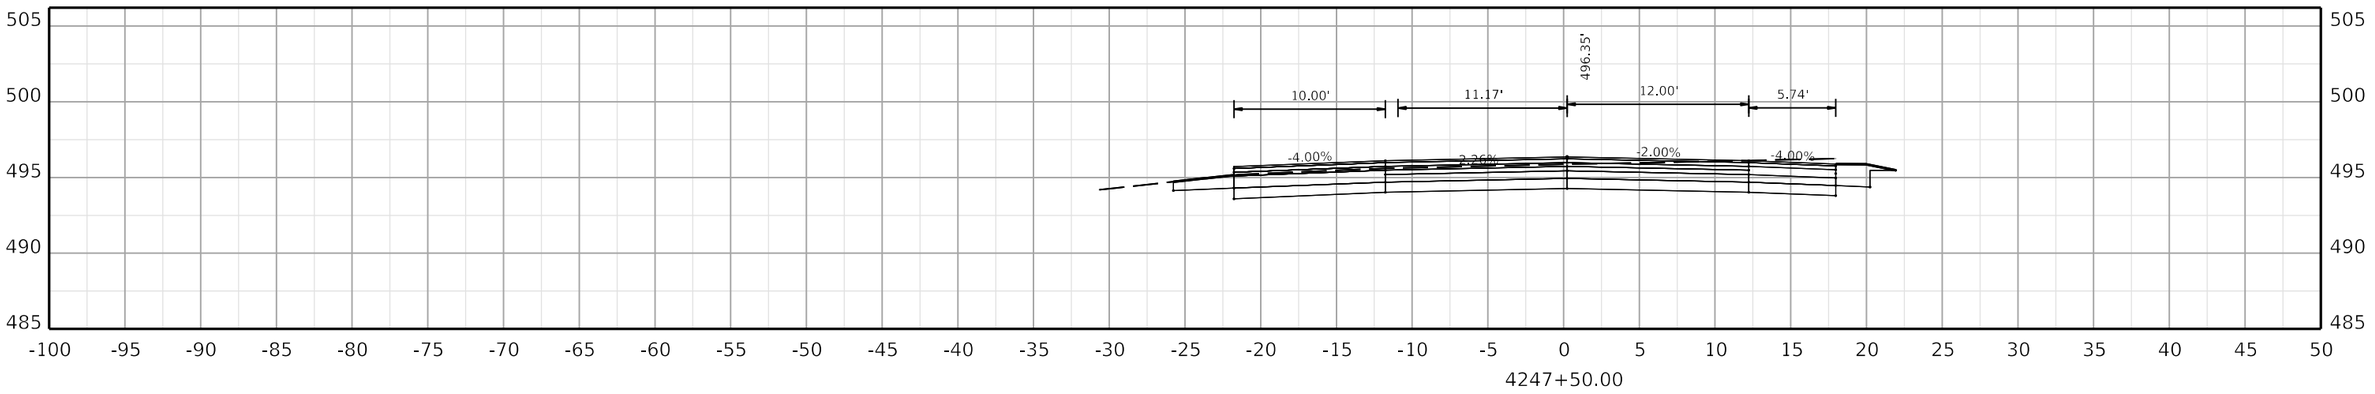

COMMONWEALTH OF KENTUCKY
DEPARTMENT OF HIGHWAYS

TEAM KENTUCKY

DRAWING TITLE:


HORIZONTAL SCALE
SCALE: 1" = 5'


0' 5' 10' 20'


STA. 4247+50.00 TO STA. 4248+50.00

ITEM NO. COUNTY OF

SHEET NO.
4247+50.00

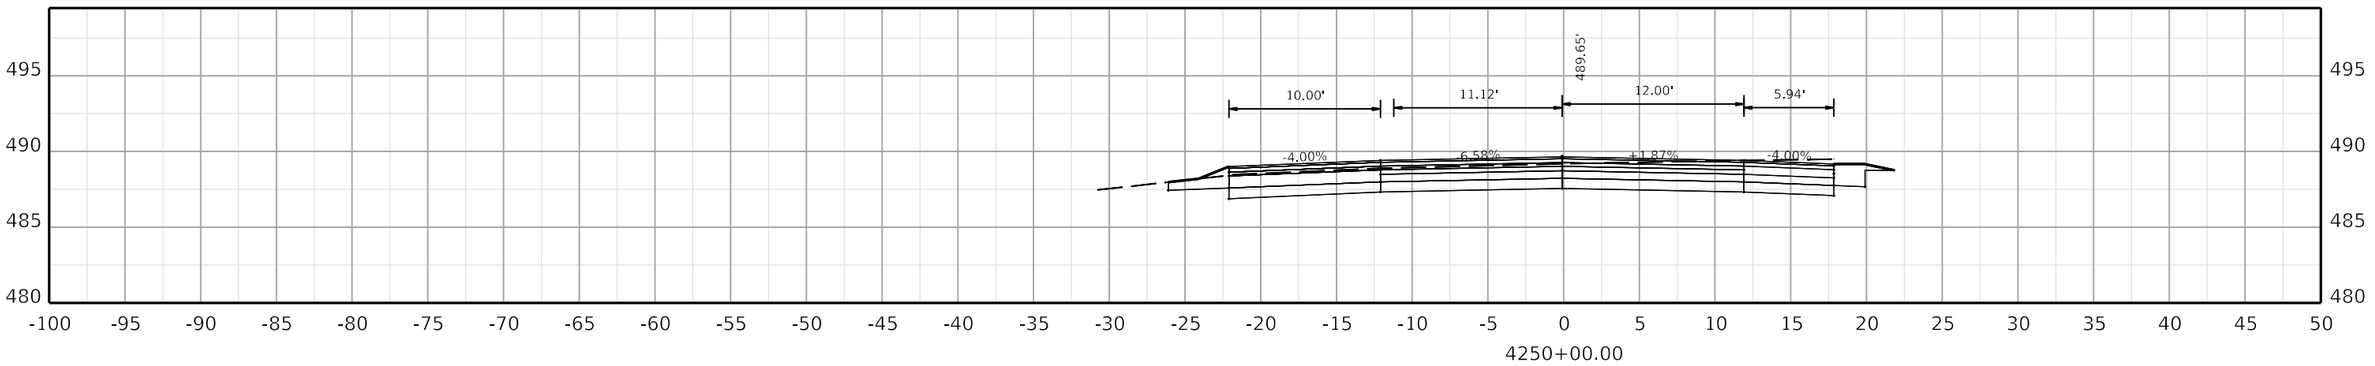

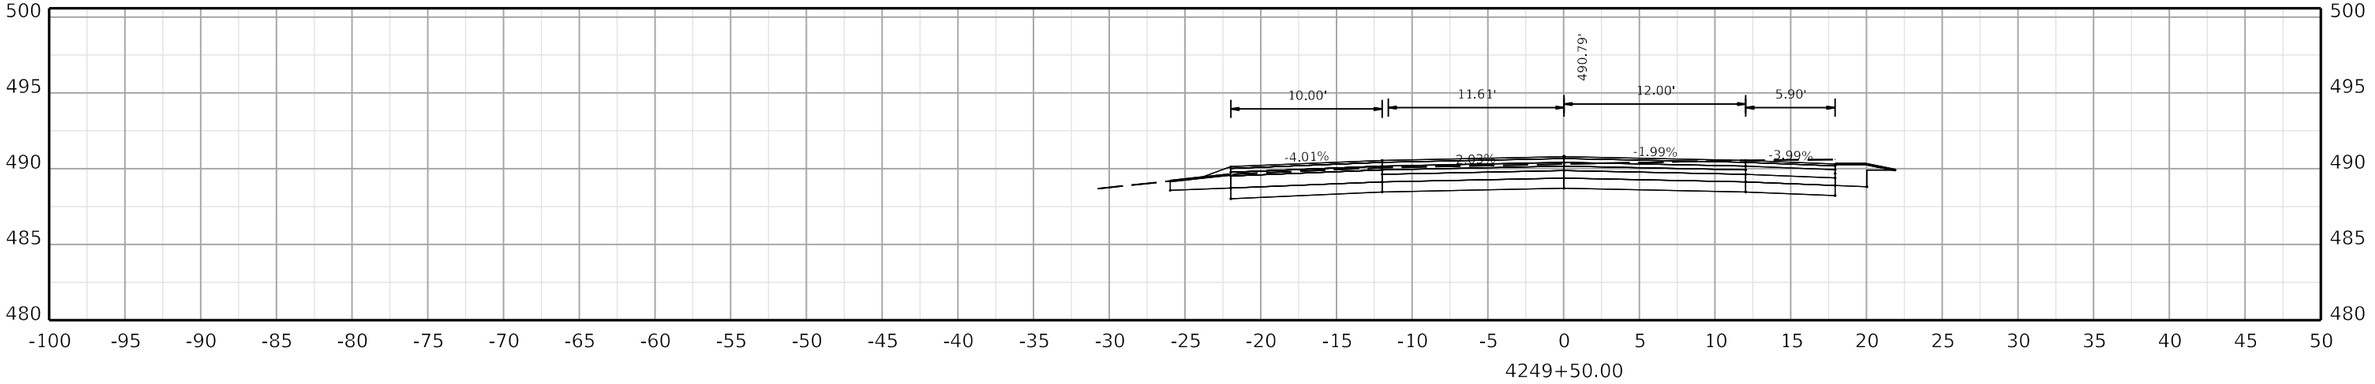

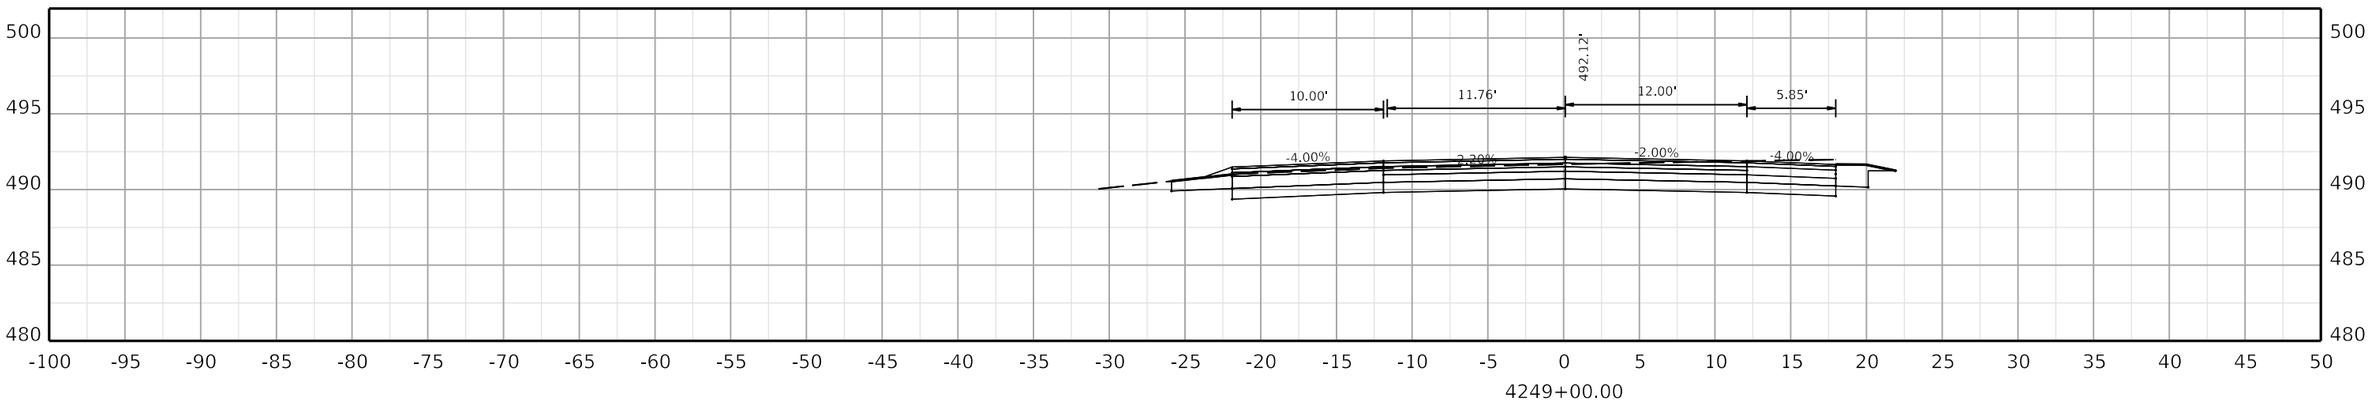

COMMONWEALTH OF KENTUCKY
DEPARTMENT OF HIGHWAYS
TEAM KENTUCKY TRANSPORTATION CABINET

DRAWING TITLE:


HORIZONTAL SCALE
SCALE: 1" = 5'


0' 5' 10' 20'


STA. 4249+00.00 TO STA. 4250+00.00

ITEM NO. COUNTY OF

SHEET NO.
4249+00.00

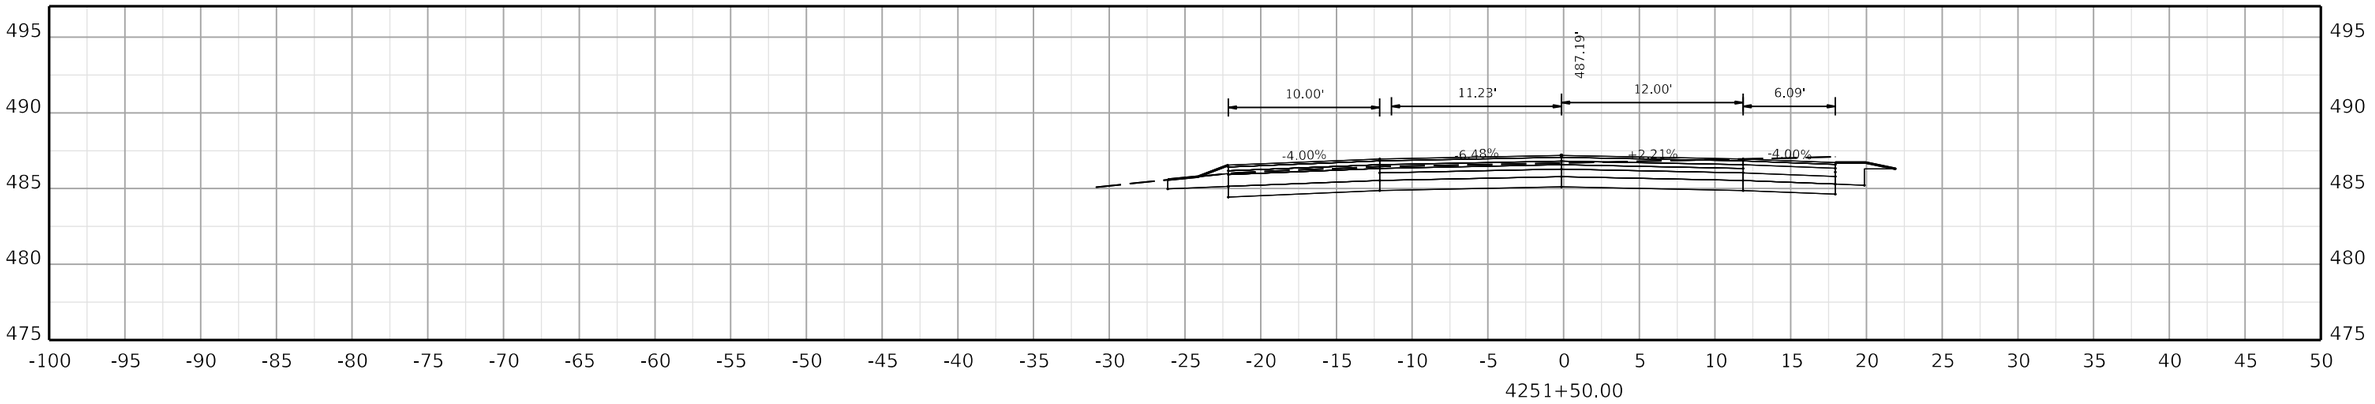

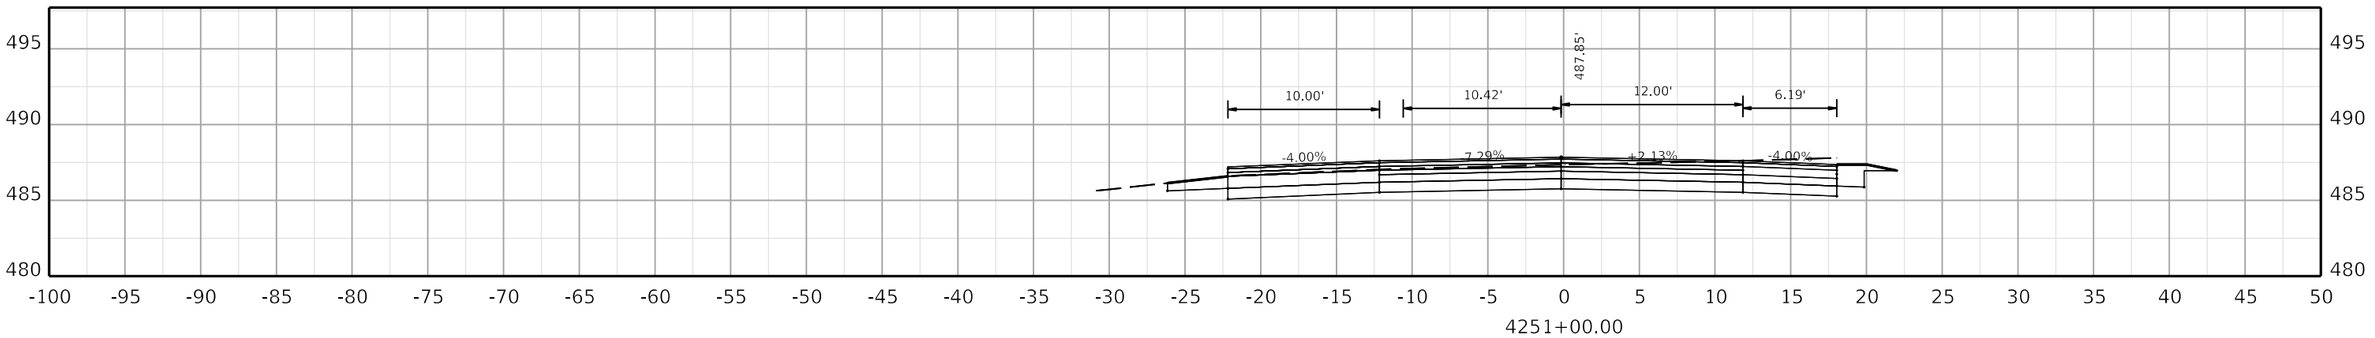

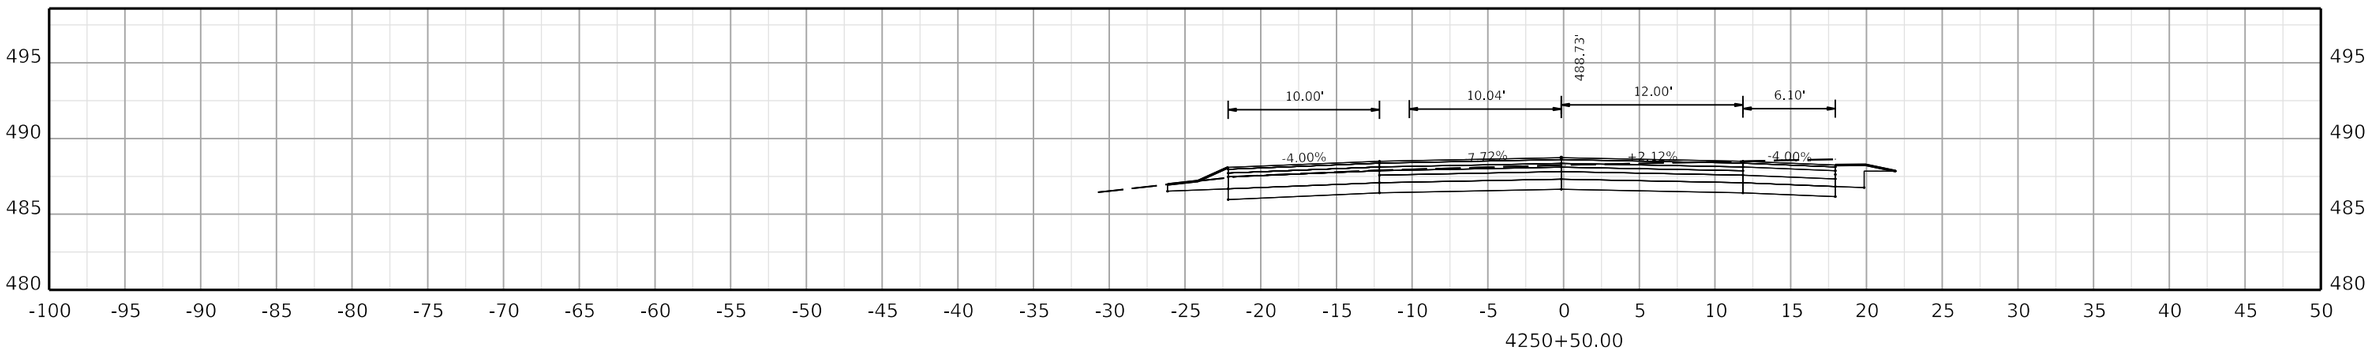

COMMONWEALTH OF KENTUCKY
DEPARTMENT OF HIGHWAYS

TEAM KENTUCKY TRANSPORTATION CABINET

DRAWING TITLE:


HORIZONTAL SCALE
SCALE: 1" = 5'


0' 5' 10' 20'


STA. 4250+50.00 TO STA. 4251+50.00

ITEM NO. COUNTY OF

SHEET NO.
4250+50.00

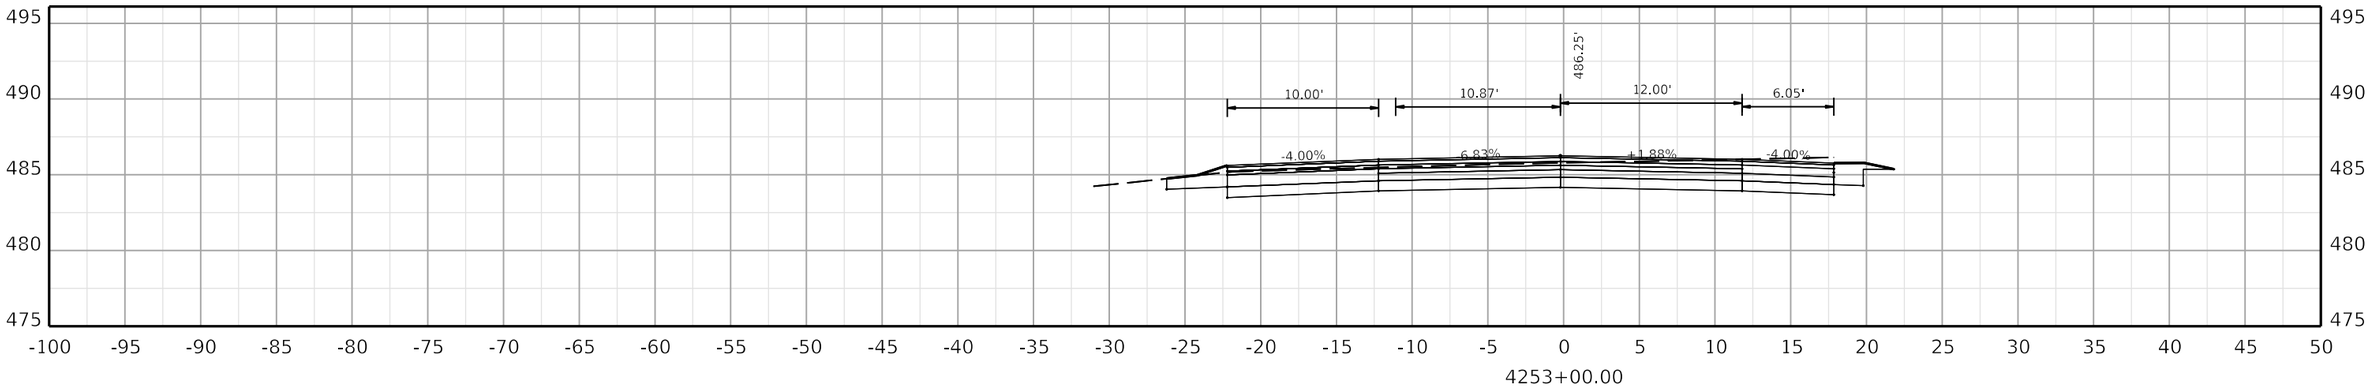

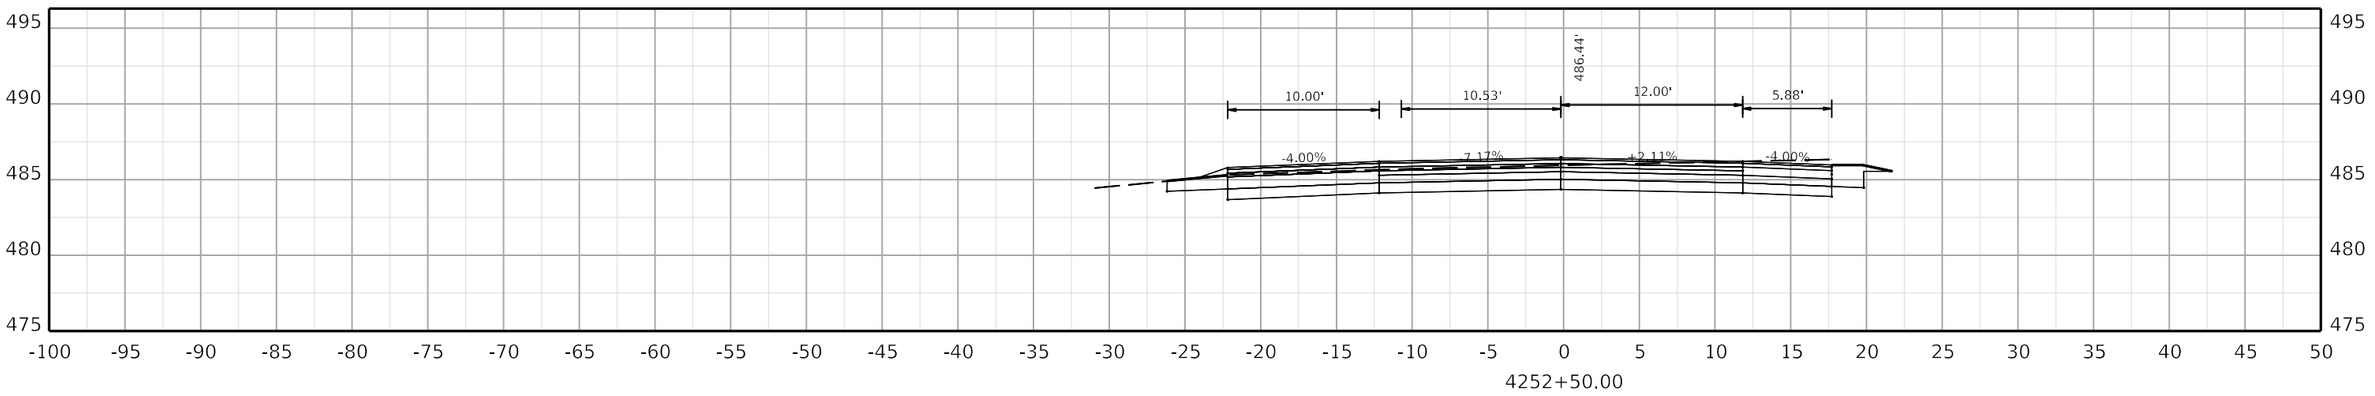

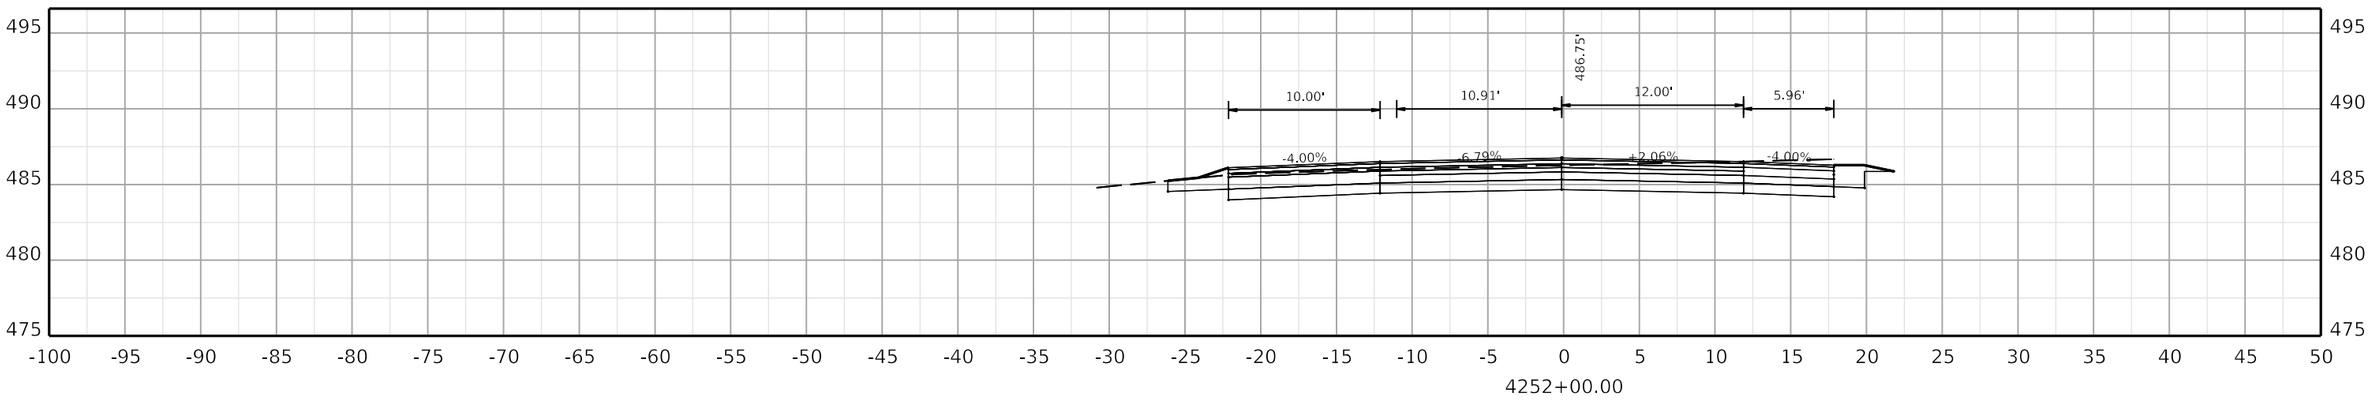

COMMONWEALTH OF KENTUCKY
DEPARTMENT OF HIGHWAYS

TEAM KENTUCKY

DRAWING TITLE:


HORIZONTAL SCALE
SCALE: 1" = 5'


0' 5' 10' 20'


STA. 4252+00.00 TO STA. 4253+00.00

ITEM NO. COUNTY OF

SHEET NO.
4252+00.00

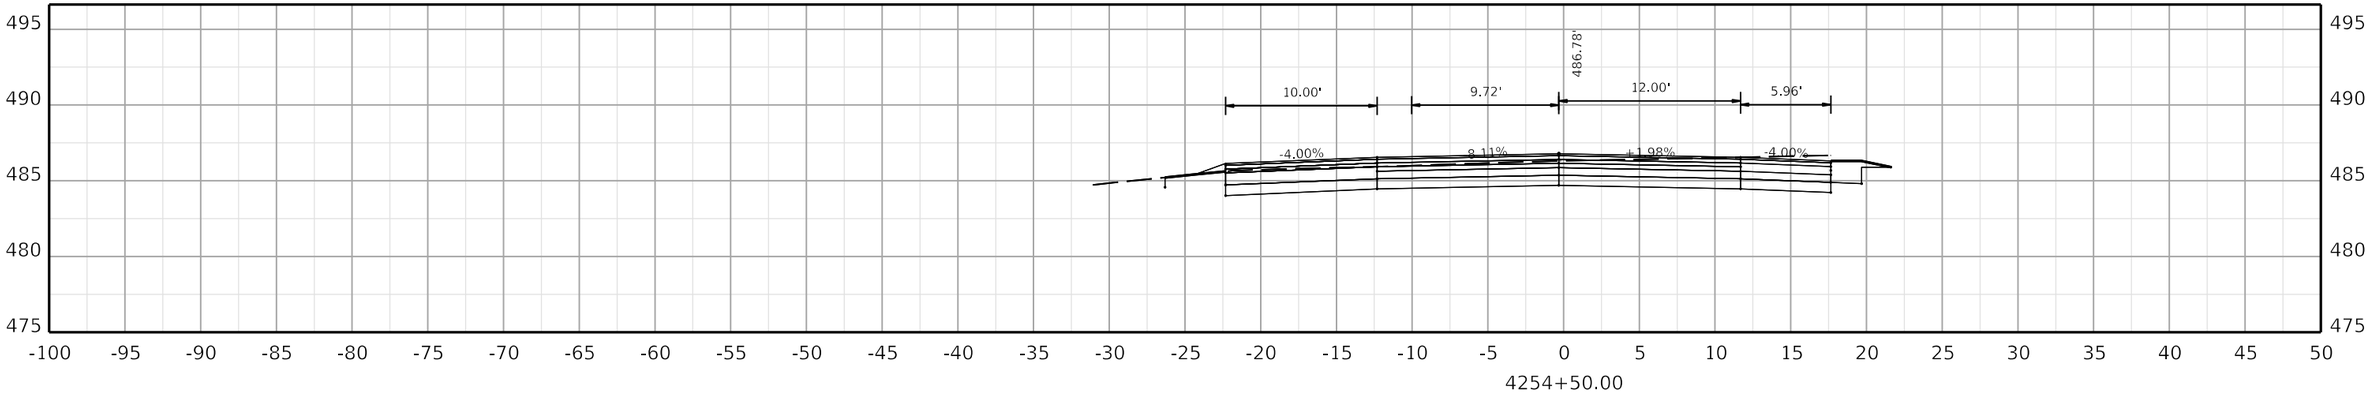

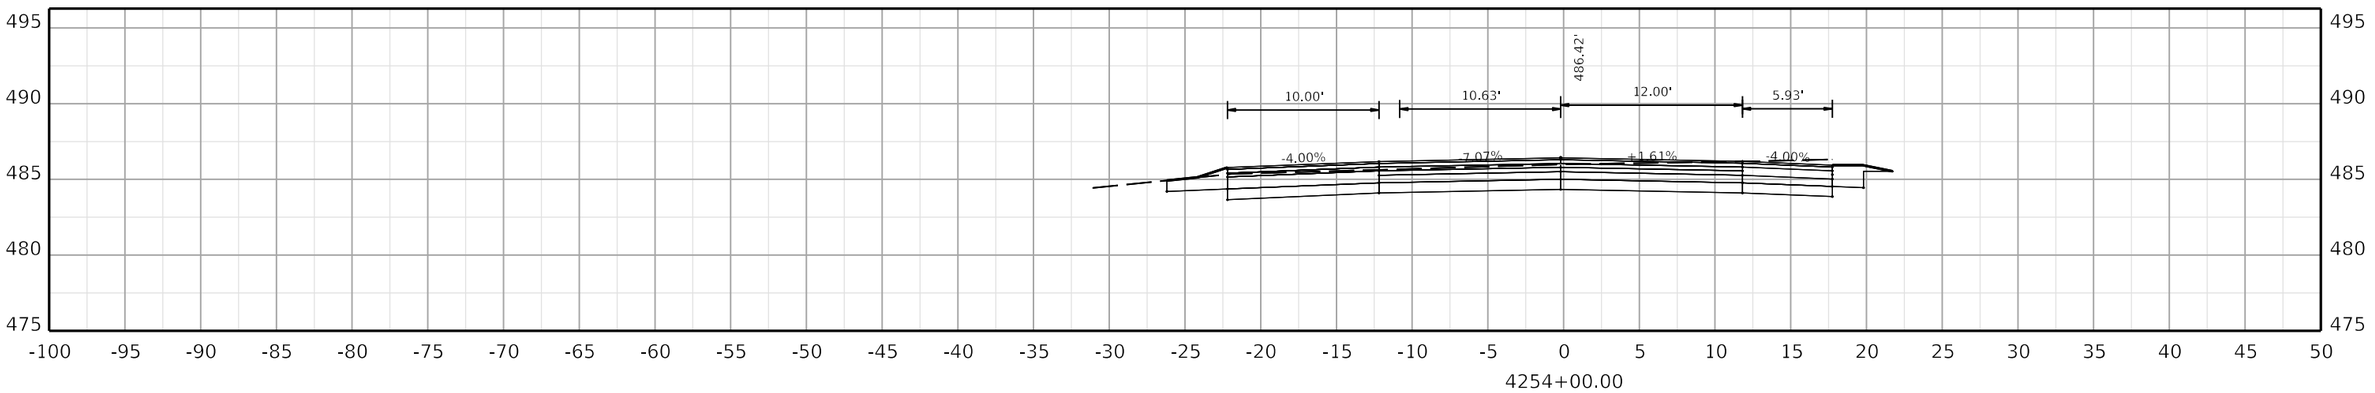

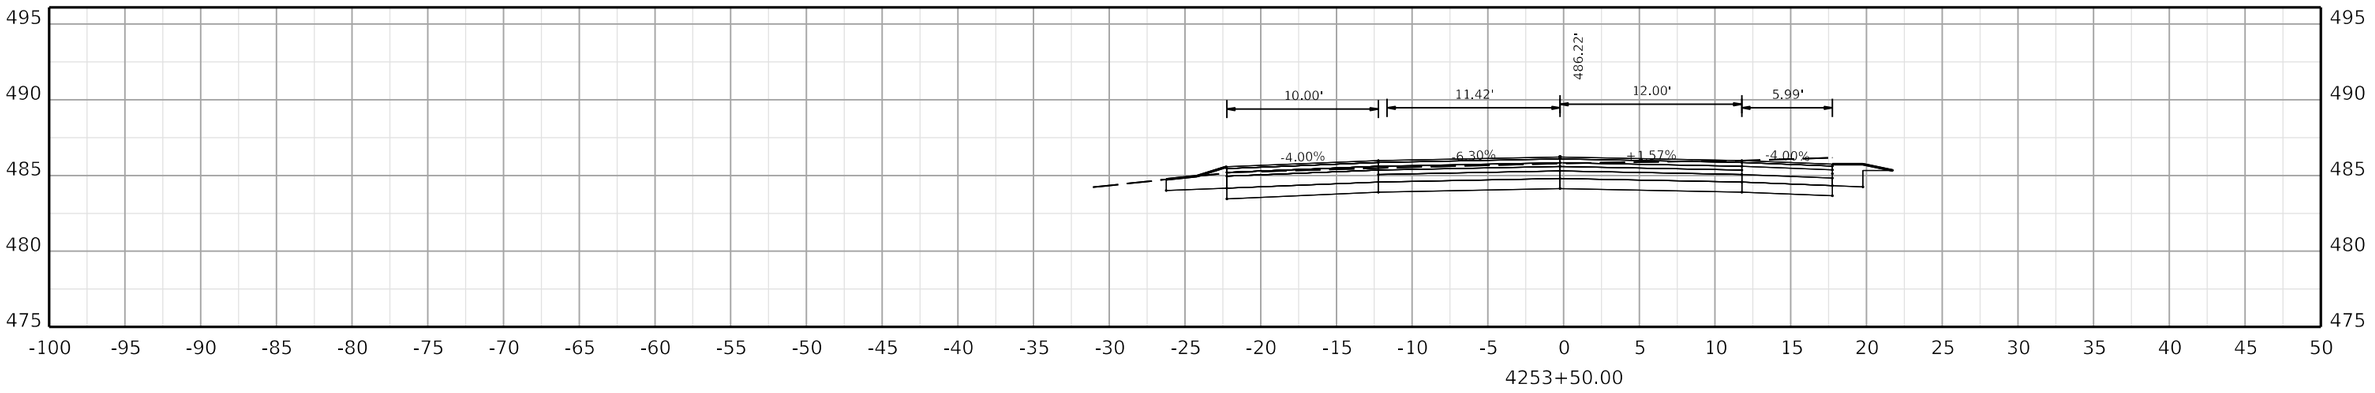

COMMONWEALTH OF KENTUCKY
DEPARTMENT OF HIGHWAYS

TEAM KENTUCKY TRANSPORTATION CABINET

DRAWING TITLE:


HORIZONTAL SCALE
SCALE: 1" = 5'


0' 5' 10' 20'


STA. 4253+50.00 TO STA. 4254+50.00

ITEM NO. COUNTY OF

SHEET NO.
4253+50.00

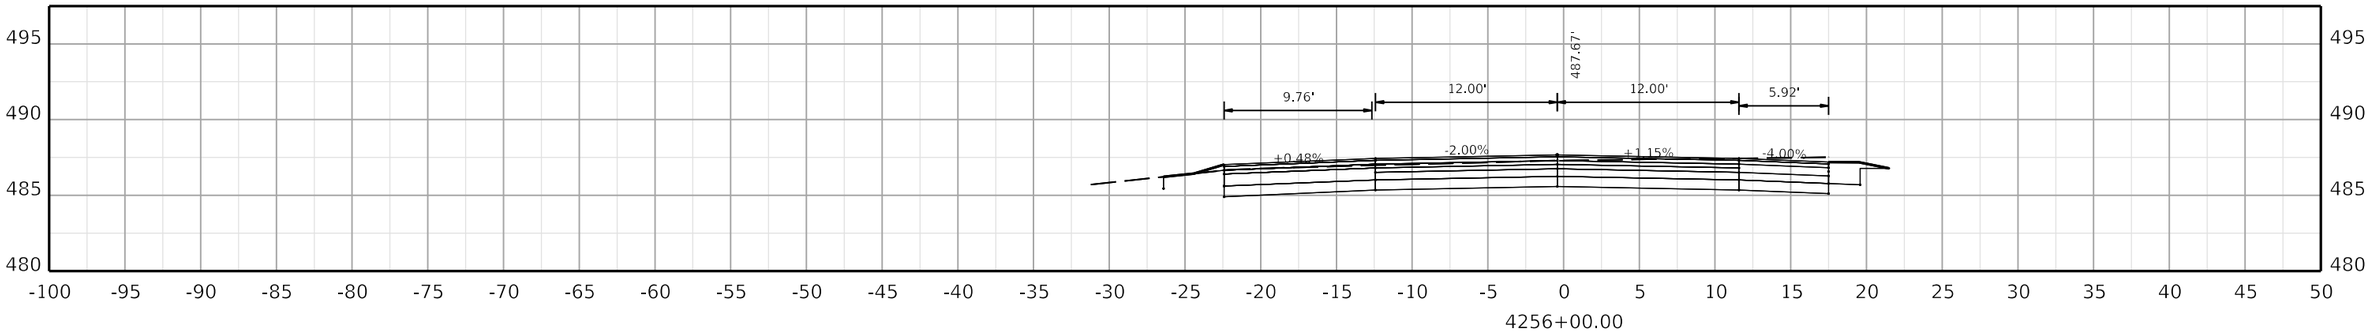

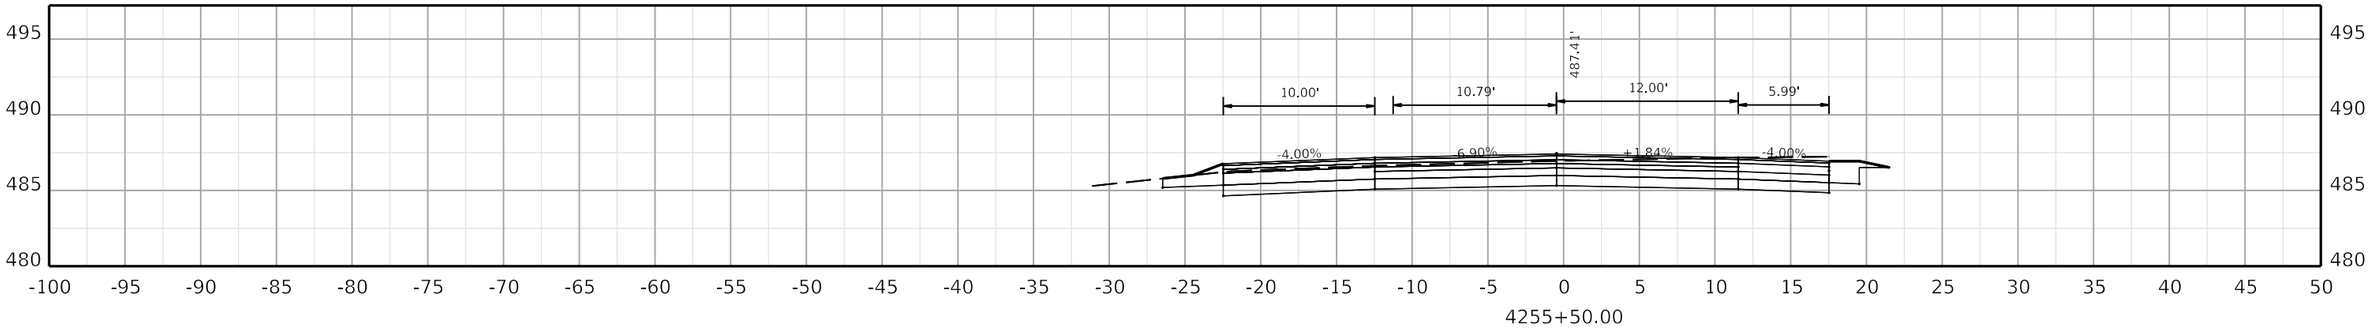

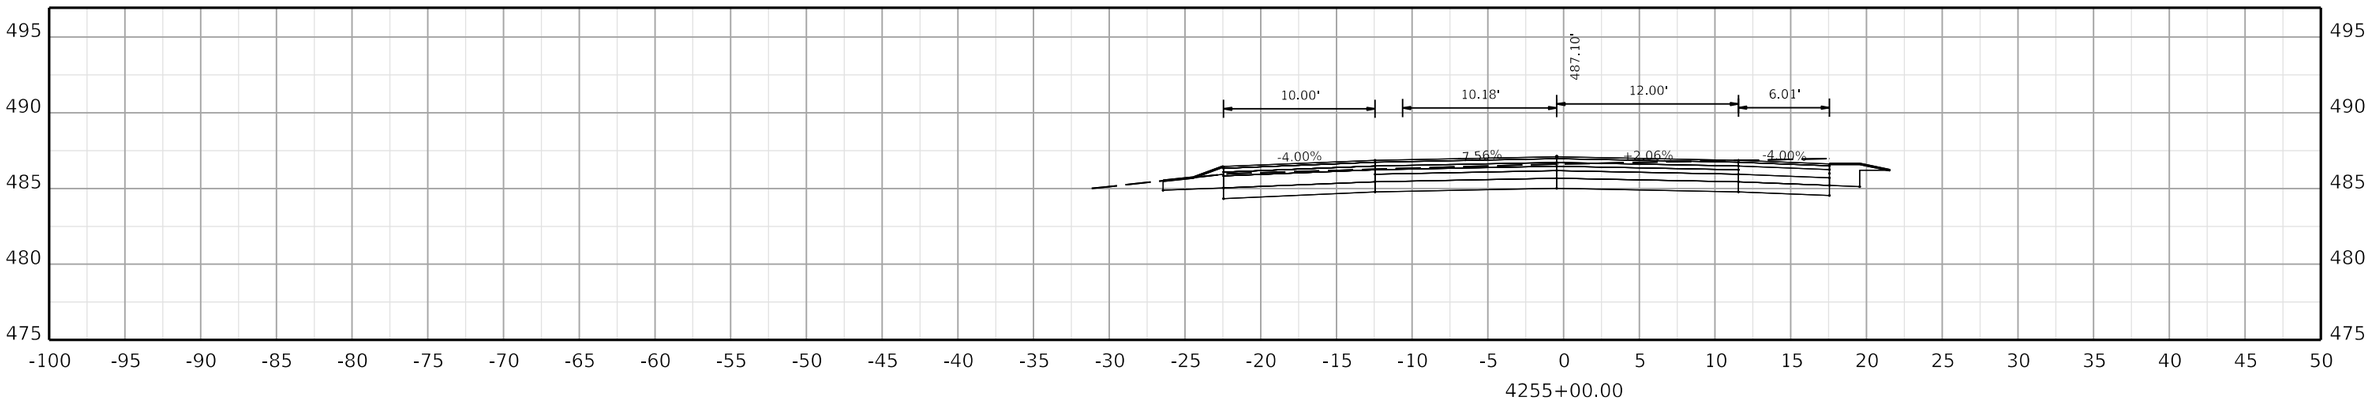

COMMONWEALTH OF KENTUCKY
DEPARTMENT OF HIGHWAYS
TEAM KENTUCKY TRANSPORTATION CONSULTANTS

DRAWING TITLE:


HORIZONTAL SCALE
SCALE: 1" = 5'


0' 5' 10' 20'


STA. 4255+00.00 TO STA. 4256+00.00

ITEM NO. COUNTY OF

SHEET NO.
4255+00.00

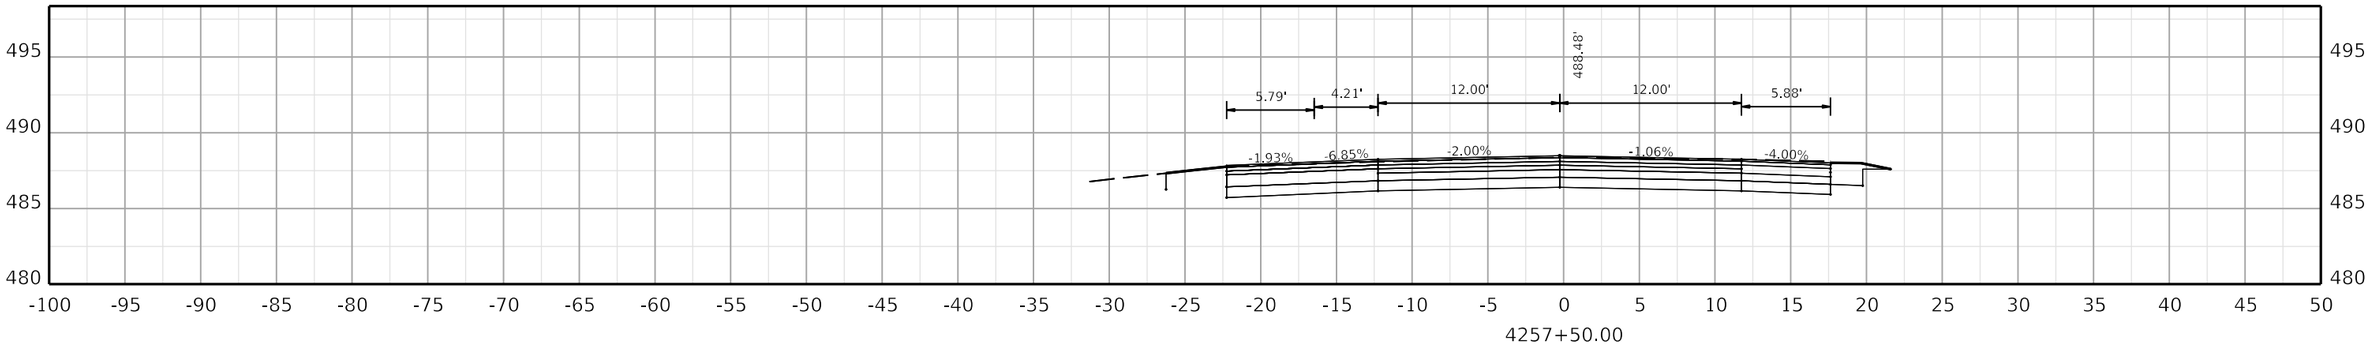

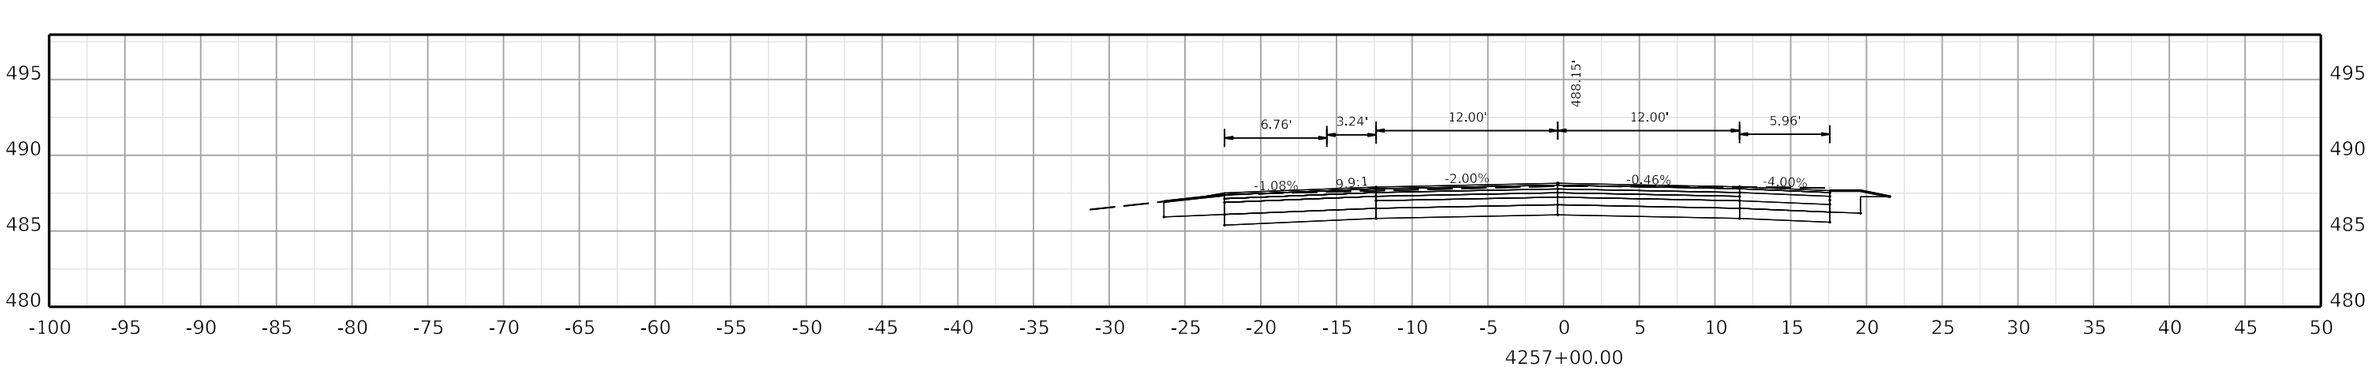

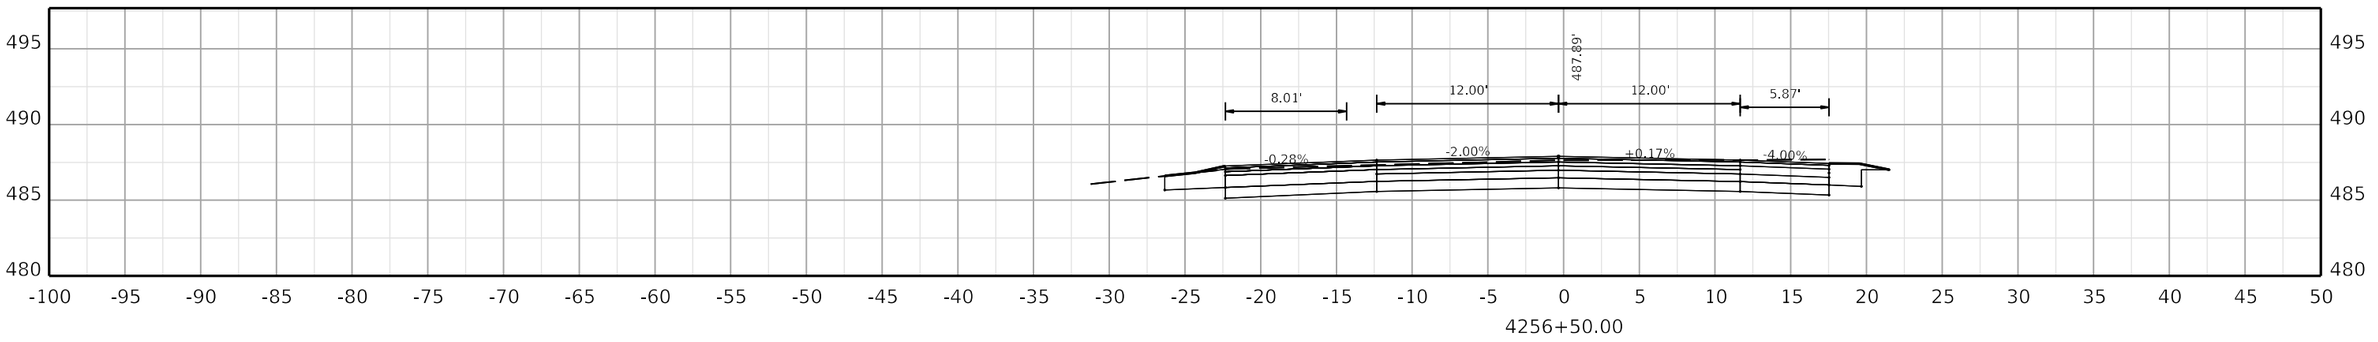

COMMONWEALTH OF KENTUCKY
DEPARTMENT OF HIGHWAYS

TEAM KENTUCKY

DRAWING TITLE:


HORIZONTAL SCALE
SCALE: 1" = 5'


0' 5' 10' 20'


STA. 4256+50.00 TO STA. 4257+50.00

ITEM NO. COUNTY OF

SHEET NO. 4256+50.00

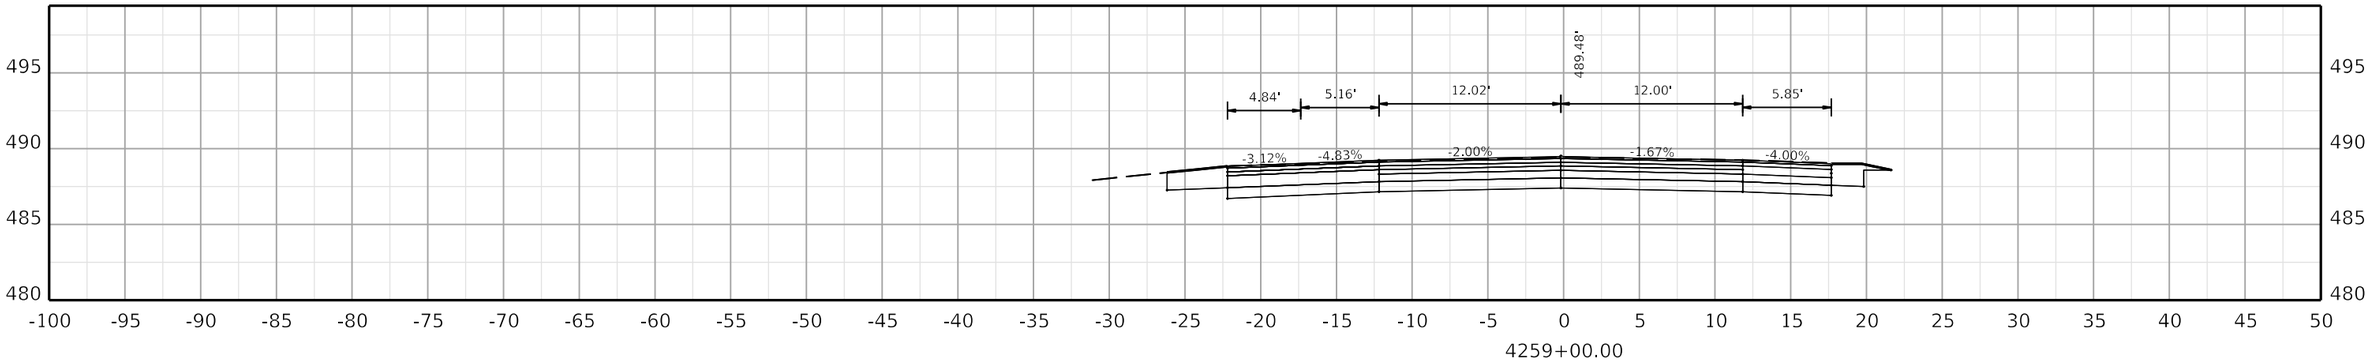

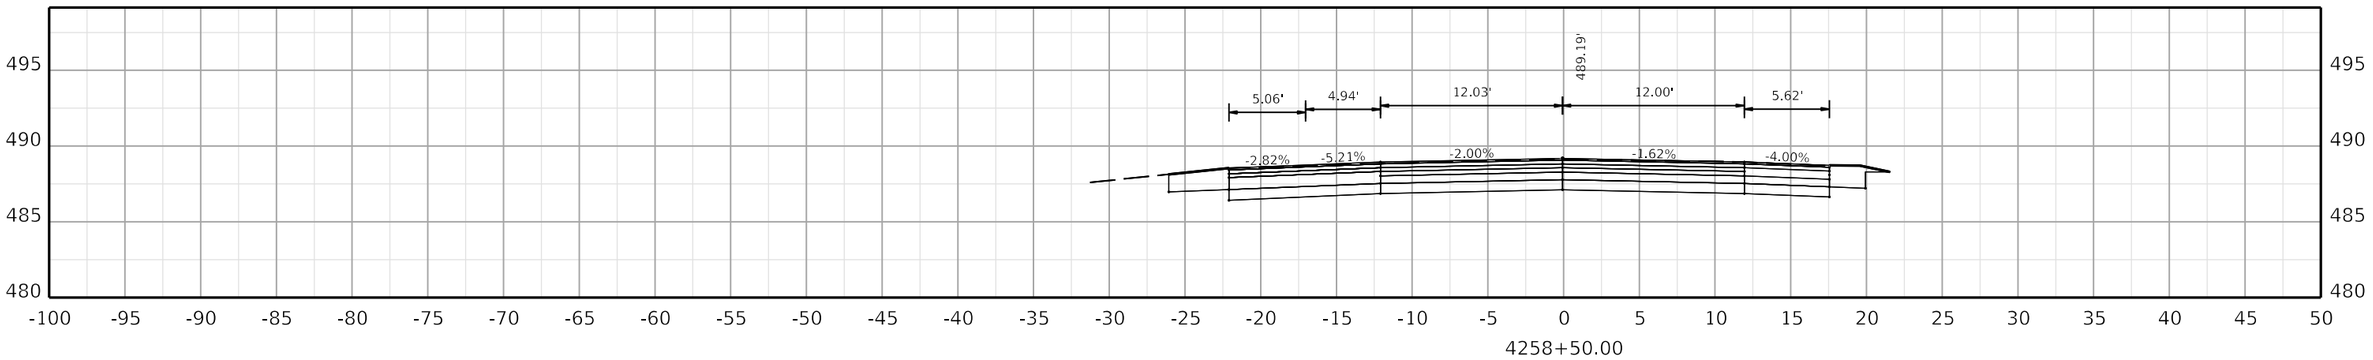

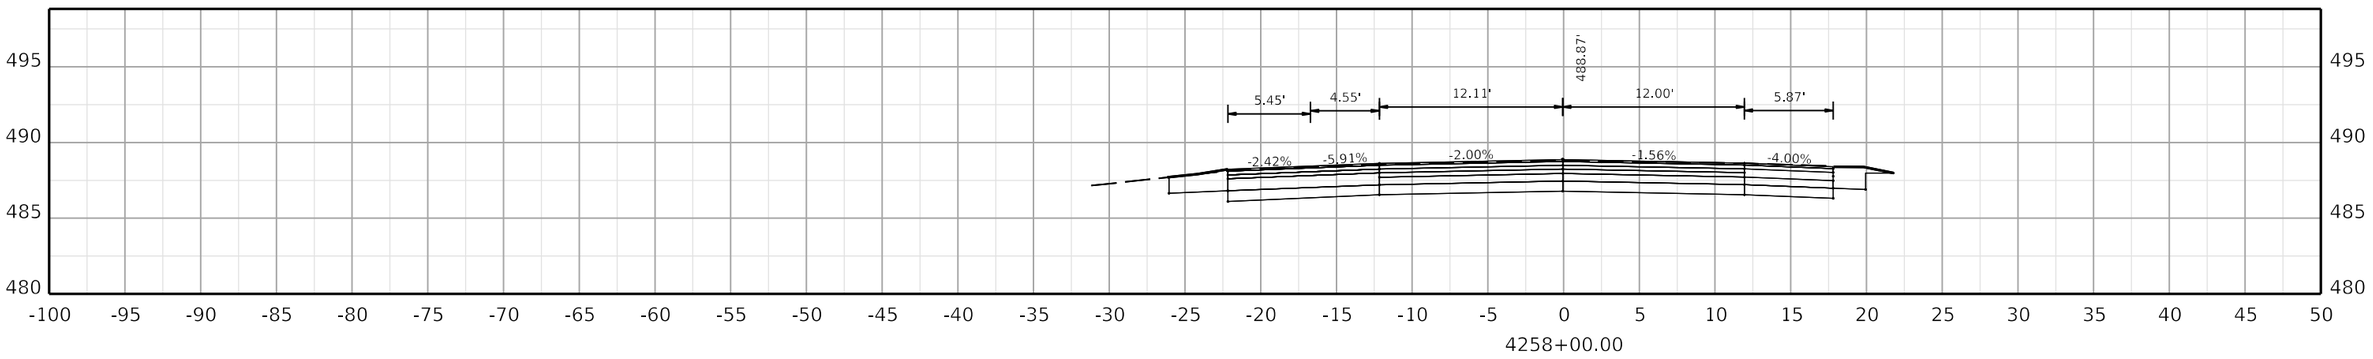

COMMONWEALTH OF KENTUCKY
DEPARTMENT OF HIGHWAYS
TEAM KENTUCKY

DRAWING TITLE:


HORIZONTAL SCALE
SCALE: 1" = 5'


0' 5' 10' 20'


STA. 4258+00.00 TO STA. 4259+00.00

ITEM NO. COUNTY OF

SHEET NO.
4258+00.00

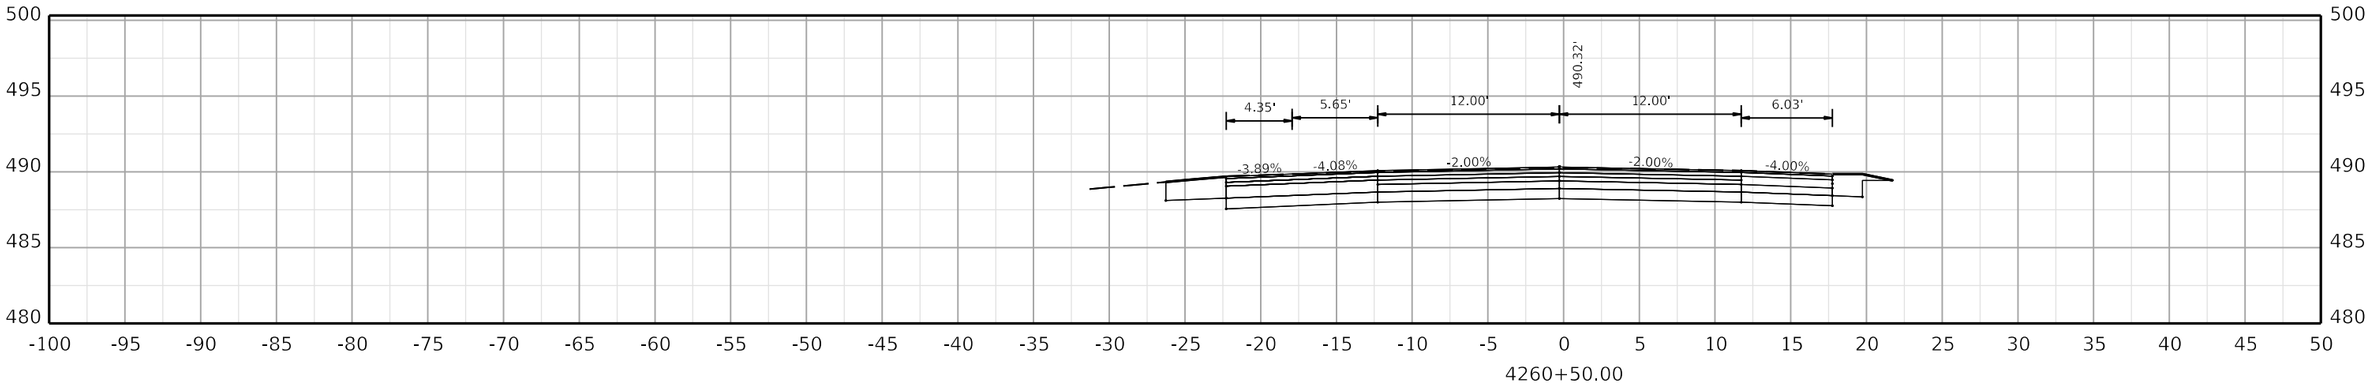

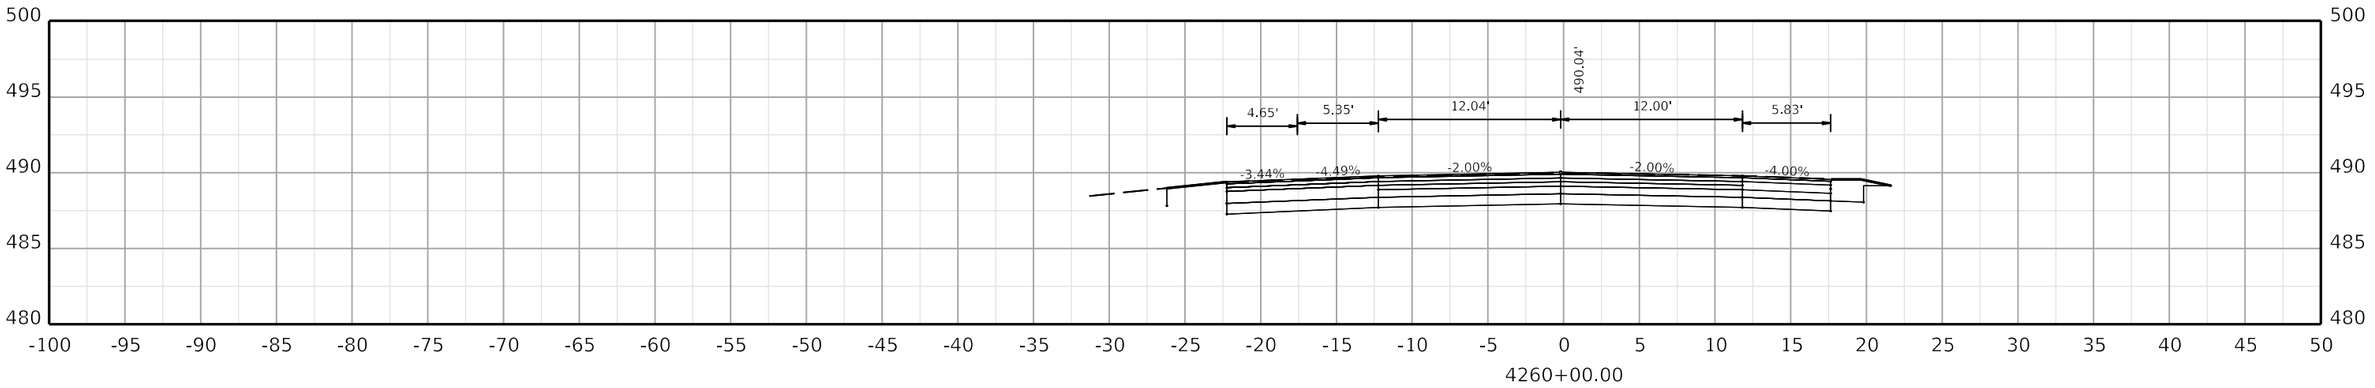

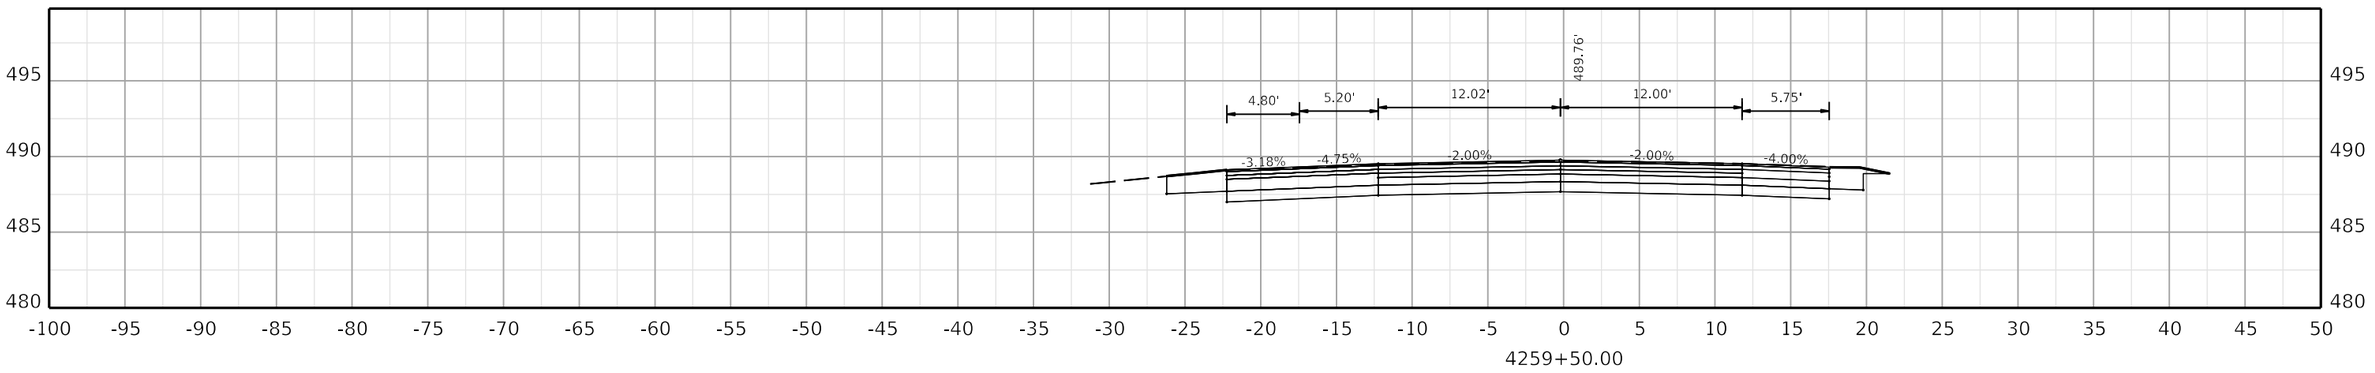

COMMONWEALTH OF KENTUCKY
DEPARTMENT OF HIGHWAYS
TEAM KENTUCKY TRANSPORTATION CABINET

DRAWING TITLE:


HORIZONTAL SCALE
SCALE: 1" = 5'


0' 5' 10' 20'


STA. 4259+50.00 TO STA. 4260+50.00

ITEM NO. COUNTY OF

SHEET NO. 4259+50.00

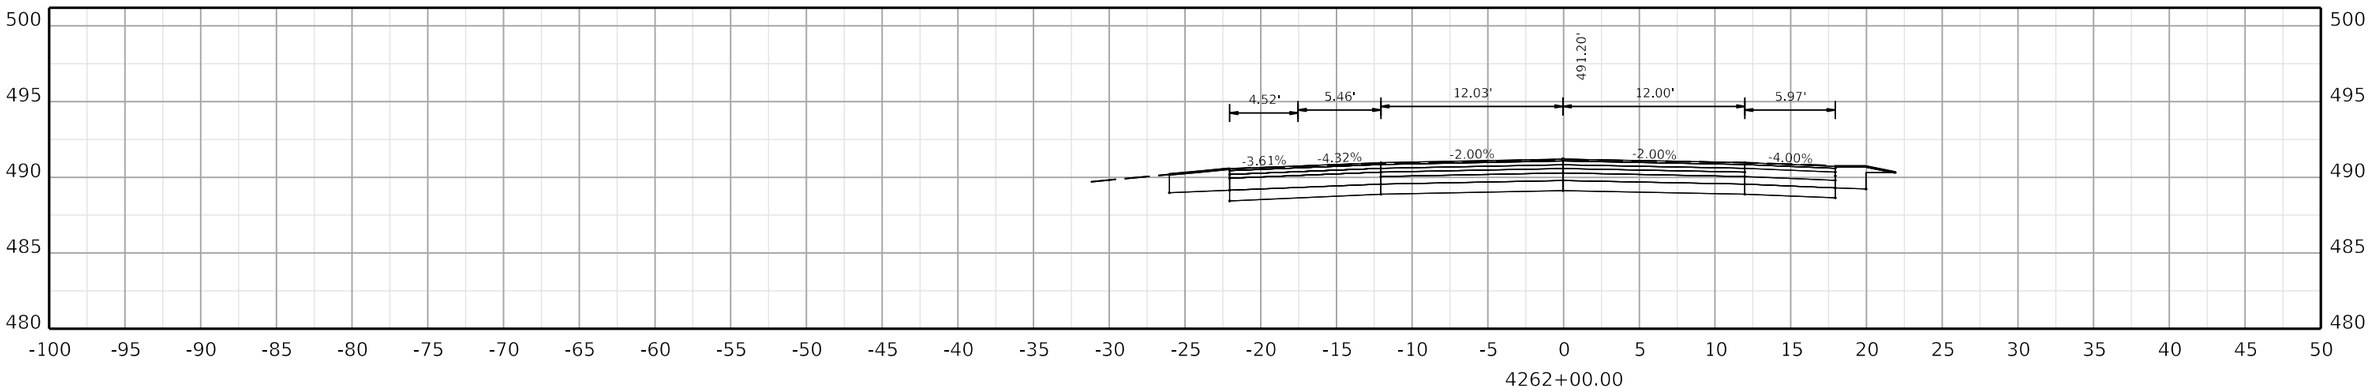

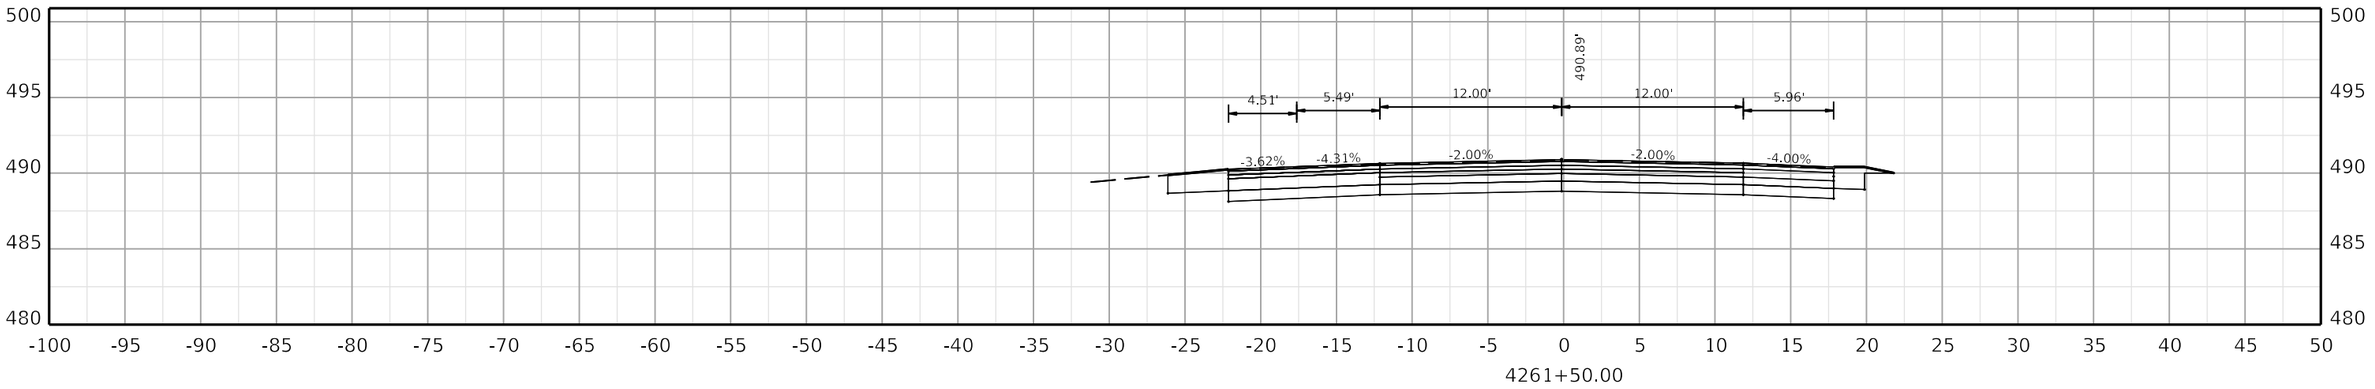

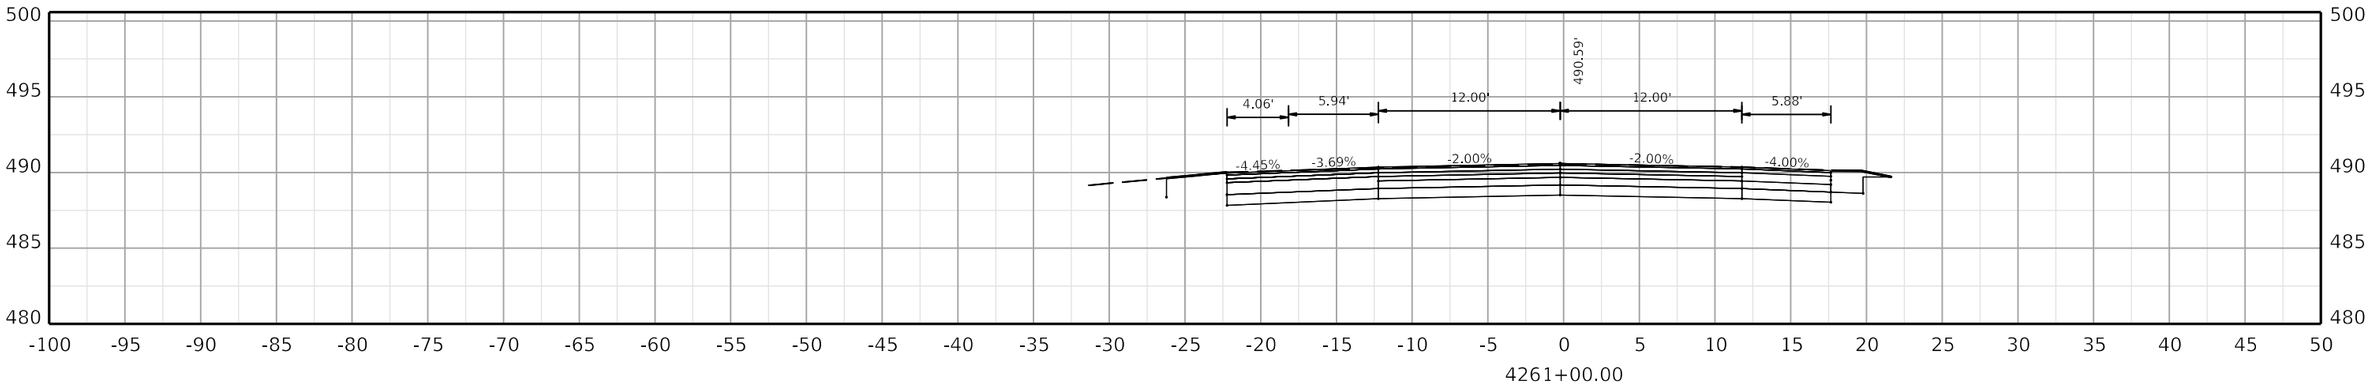

COMMONWEALTH OF KENTUCKY
DEPARTMENT OF HIGHWAYS
TEAM KENTUCKY

DRAWING TITLE:


HORIZONTAL SCALE
SCALE: 1" = 5'


0' 5' 10' 20'


STA. 4261+00.00 TO STA. 4262+00.00

ITEM NO. COUNTY OF

SHEET NO.
4261+00.00

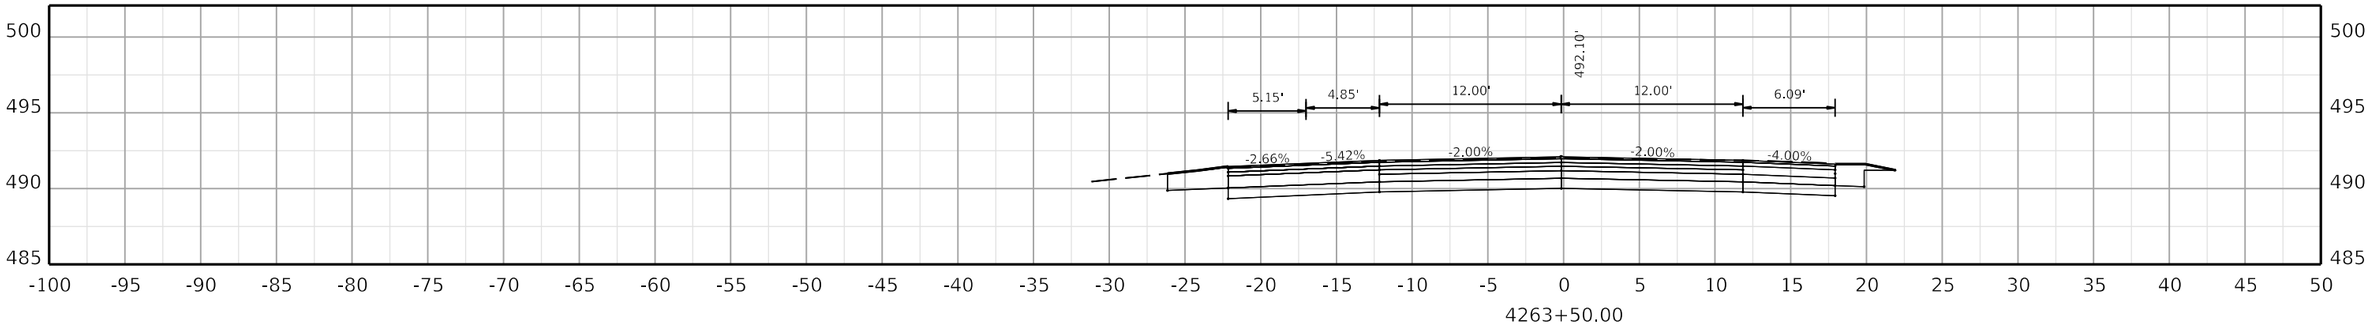

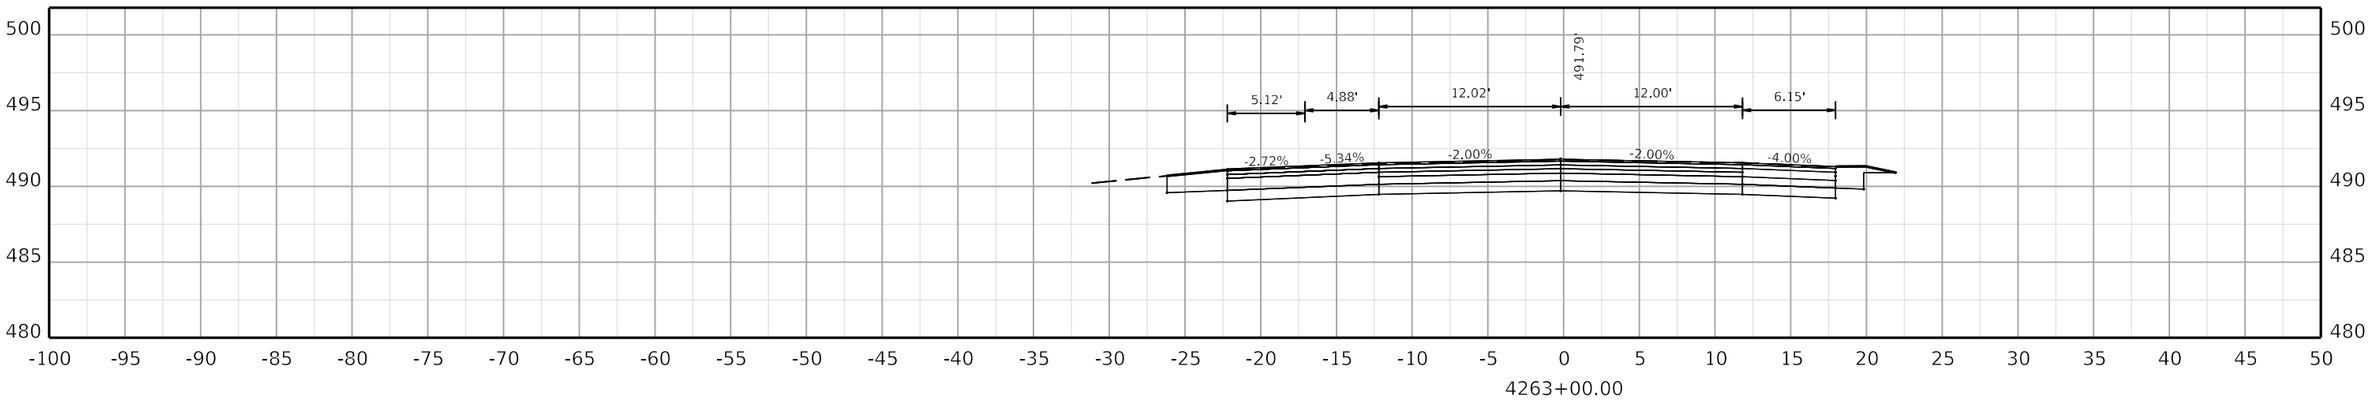

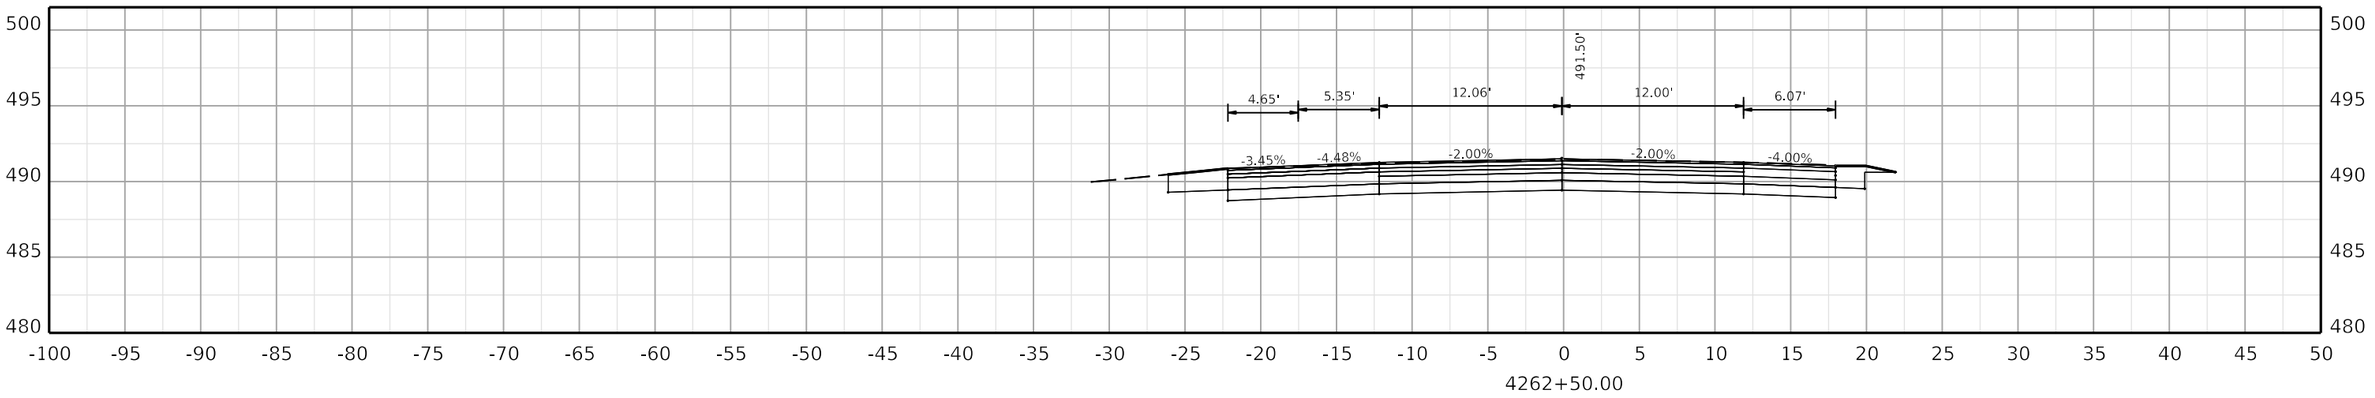

COMMONWEALTH OF KENTUCKY
DEPARTMENT OF HIGHWAYS
TEAM KENTUCKY

DRAWING TITLE:


HORIZONTAL SCALE
SCALE: 1" = 5'

0' 5' 10' 20'

STA. 4262+50.00 TO STA. 4263+50.00

ITEM NO. COUNTY OF

SHEET NO.
4262+50.00

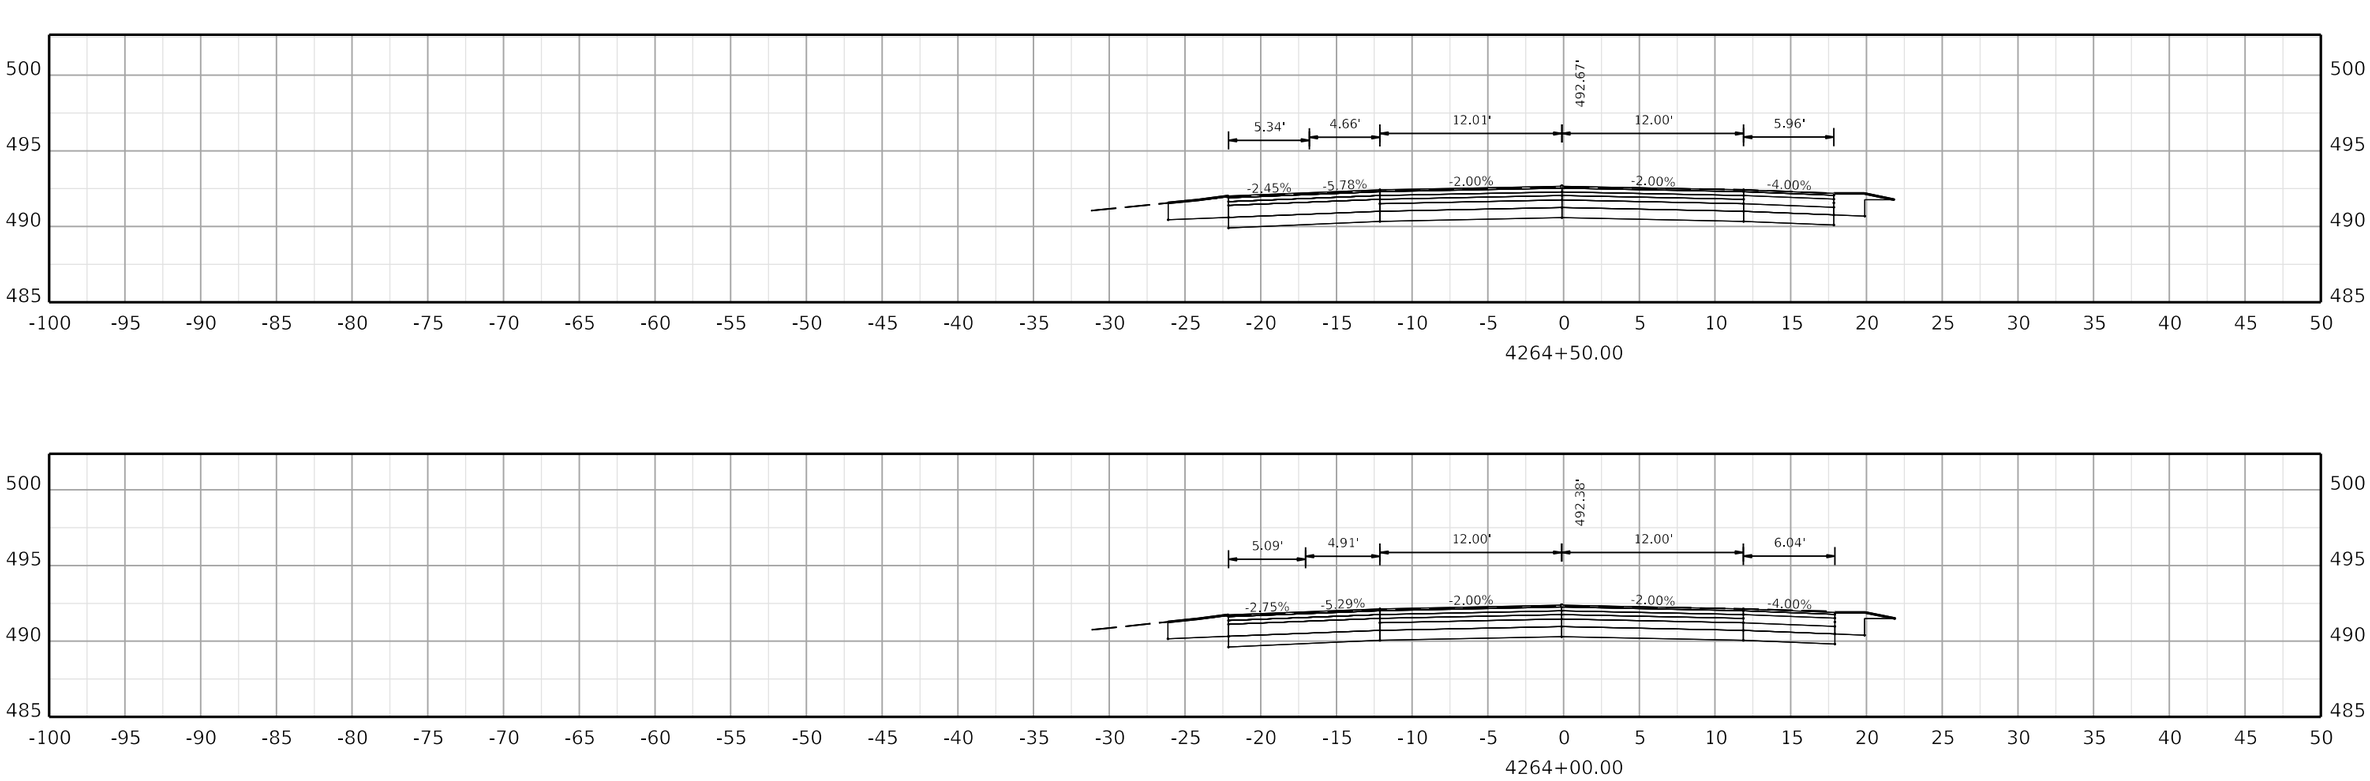

COMMONWEALTH OF KENTUCKY
DEPARTMENT OF HIGHWAYS

TEAM KENTUCKY

DRAWING TITLE:


HORIZONTAL SCALE
SCALE: 1" = 5'

0' 5' 10' 20'

STA. 4264+00.00 TO STA. 4264+50.00

ITEM NO. COUNTY OF

SHEET NO. 4264+00.00

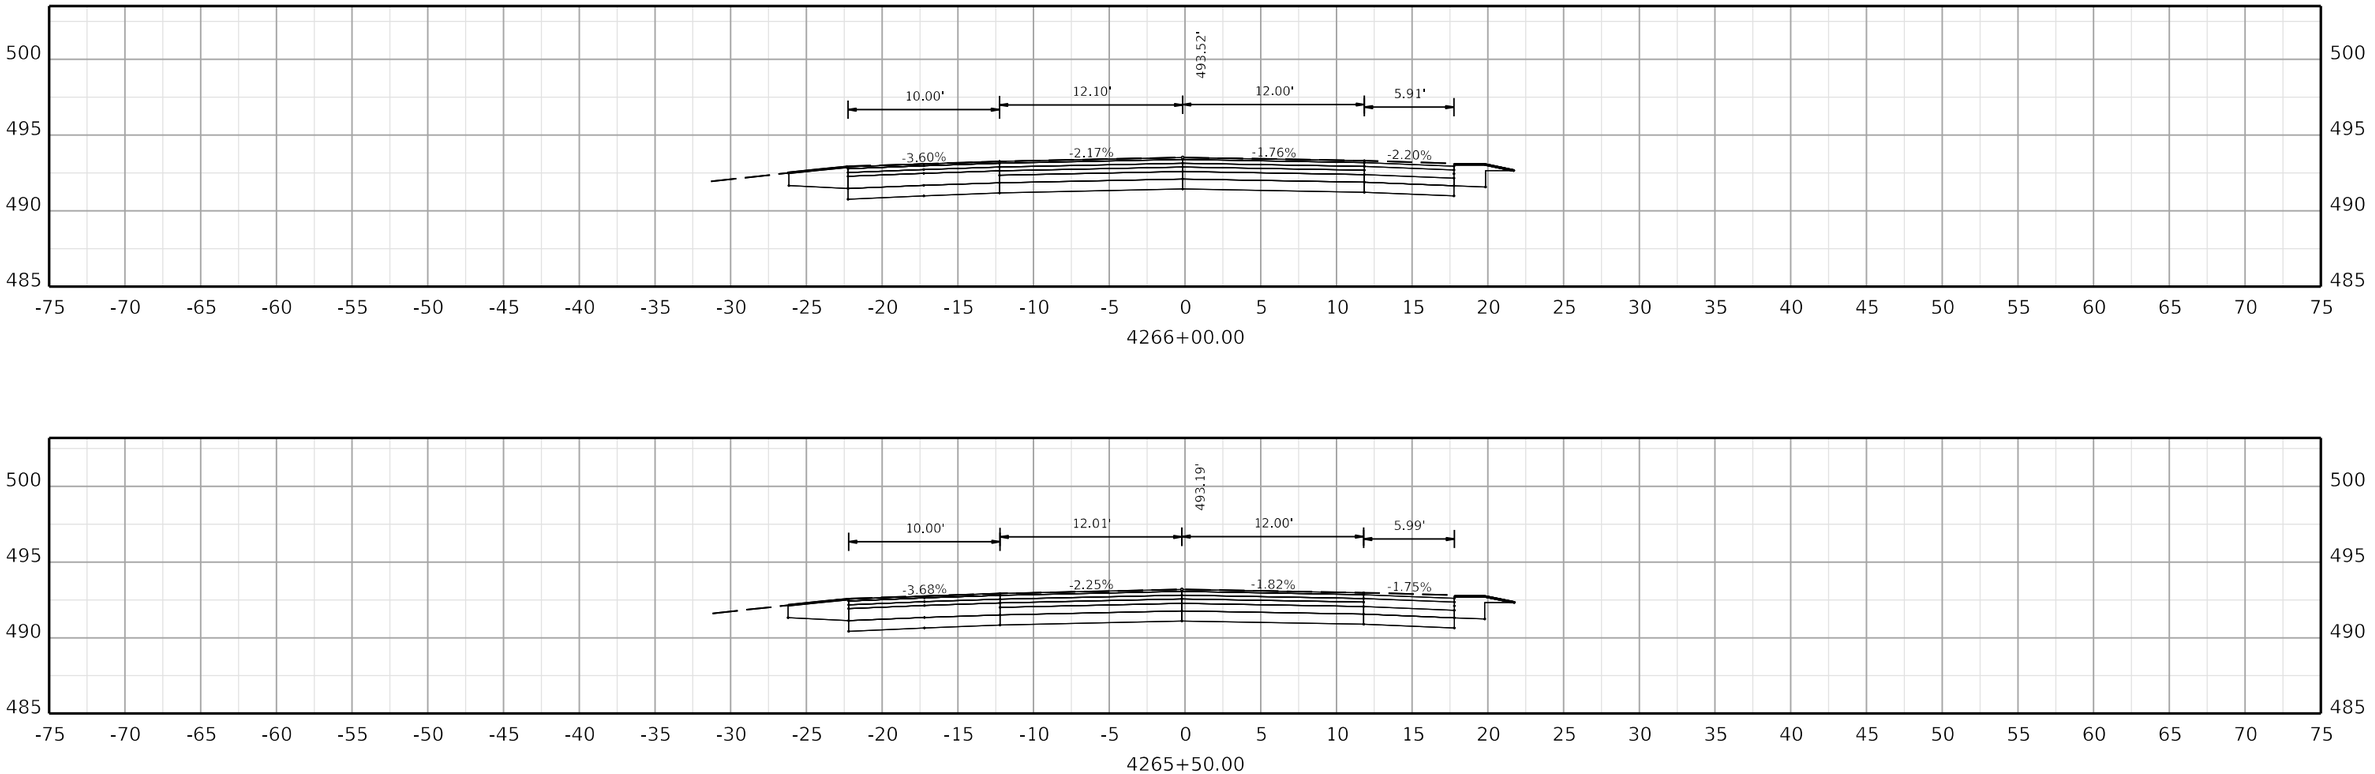

COMMONWEALTH OF KENTUCKY
DEPARTMENT OF HIGHWAYS

TEAM KENTUCKY TRANSPORTATION CABINET

DRAWING TITLE:


HORIZONTAL SCALE
SCALE: 1" = 5'

0' 5' 10' 20'


STA. 4265+00.00 TO STA. 4266+00.00

ITEM NO. COUNTY OF


SHEET NO.
4265+00.00

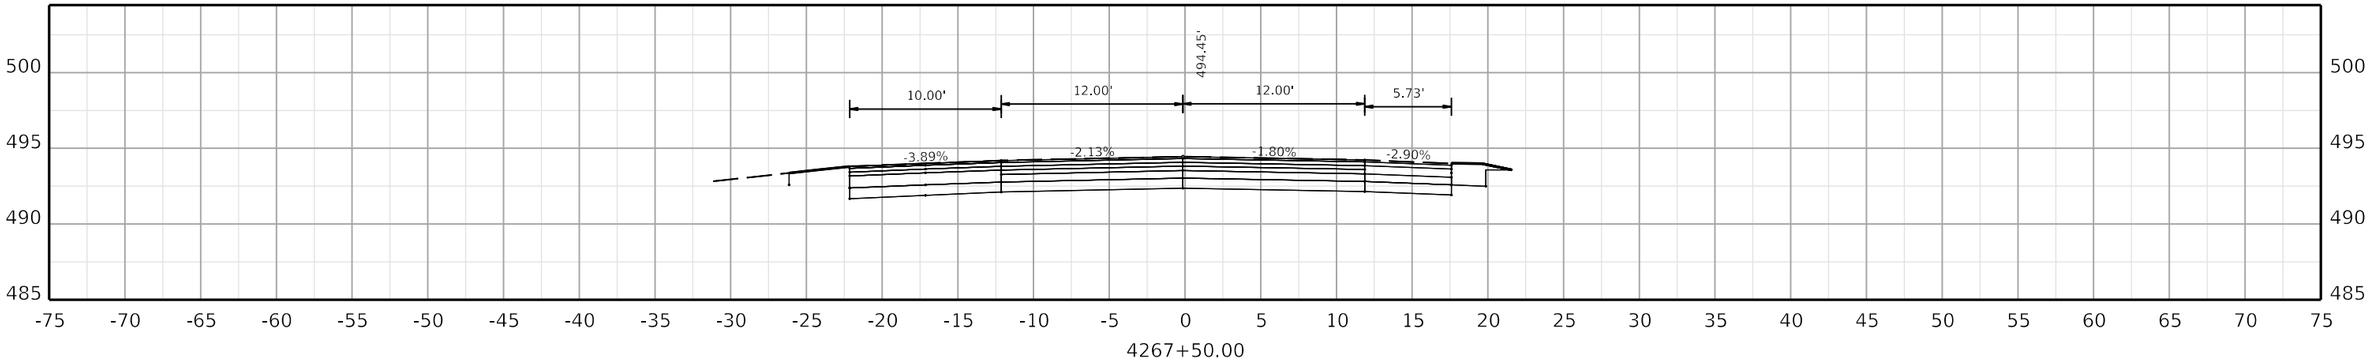

4267+50.00

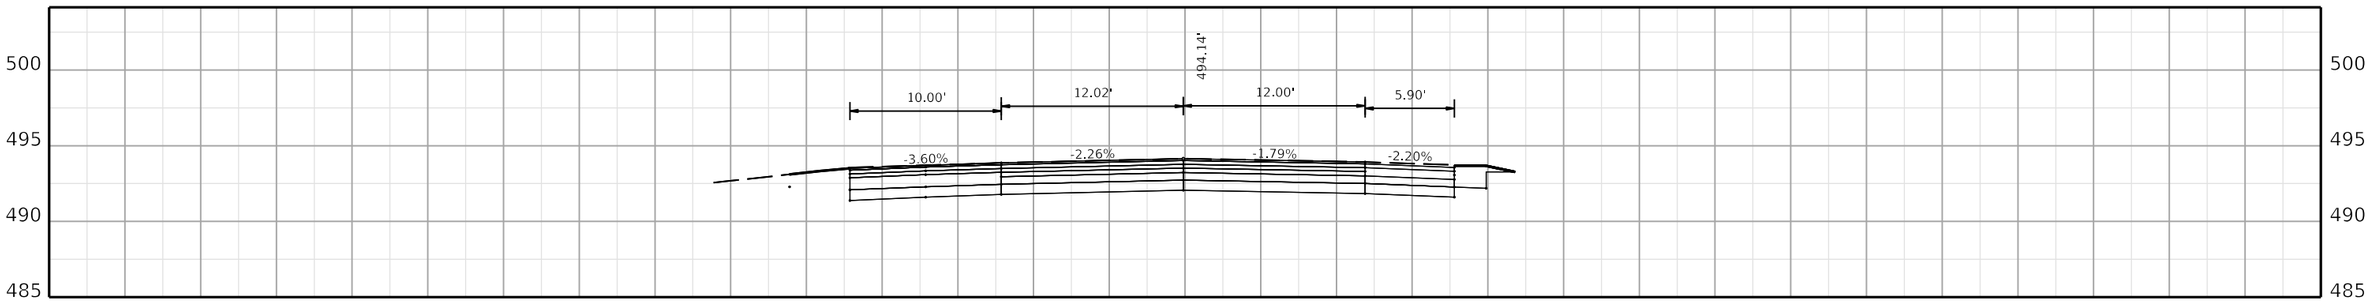

4267+00.00

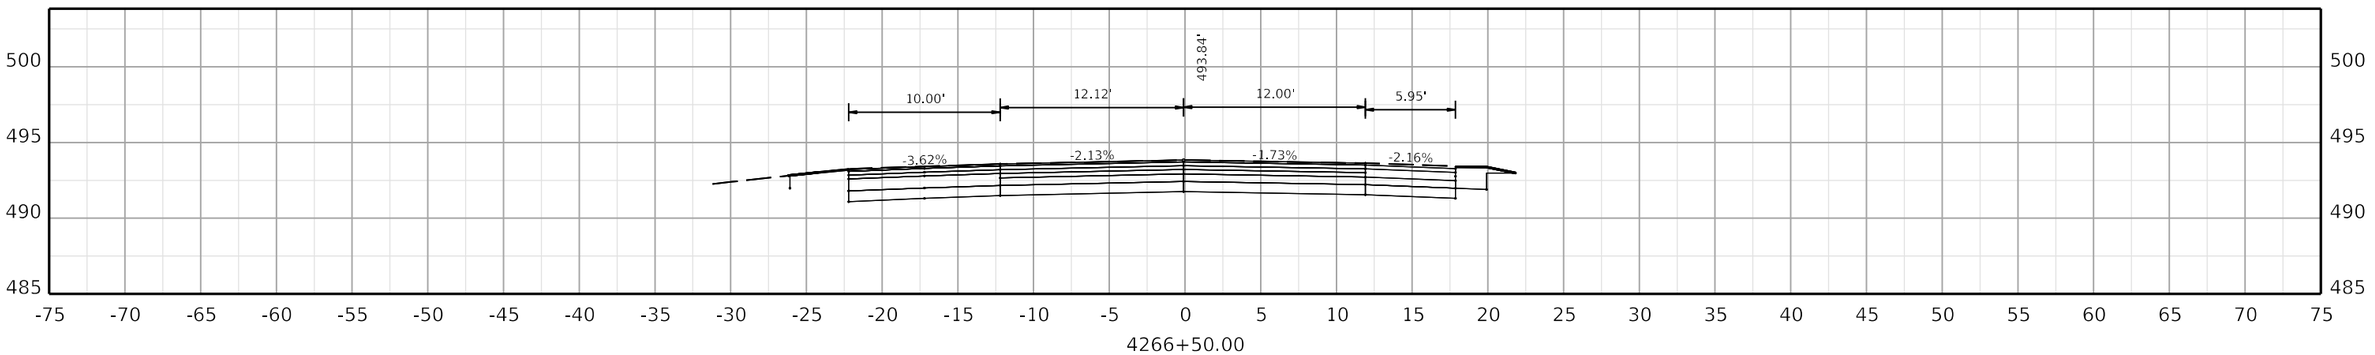

4266+50.00

COMMONWEALTH OF KENTUCKY
DEPARTMENT OF HIGHWAYS

TEAM KENTUCKY TRANSPORTATION CABINET

DRAWING TITLE:


HORIZONTAL SCALE
SCALE: 1" = 5'


0' 5' 10' 20'


STA. 4266+50.00 TO STA. 4267+50.00

ITEM NO. COUNTY OF

SHEET NO. 4266+50.00

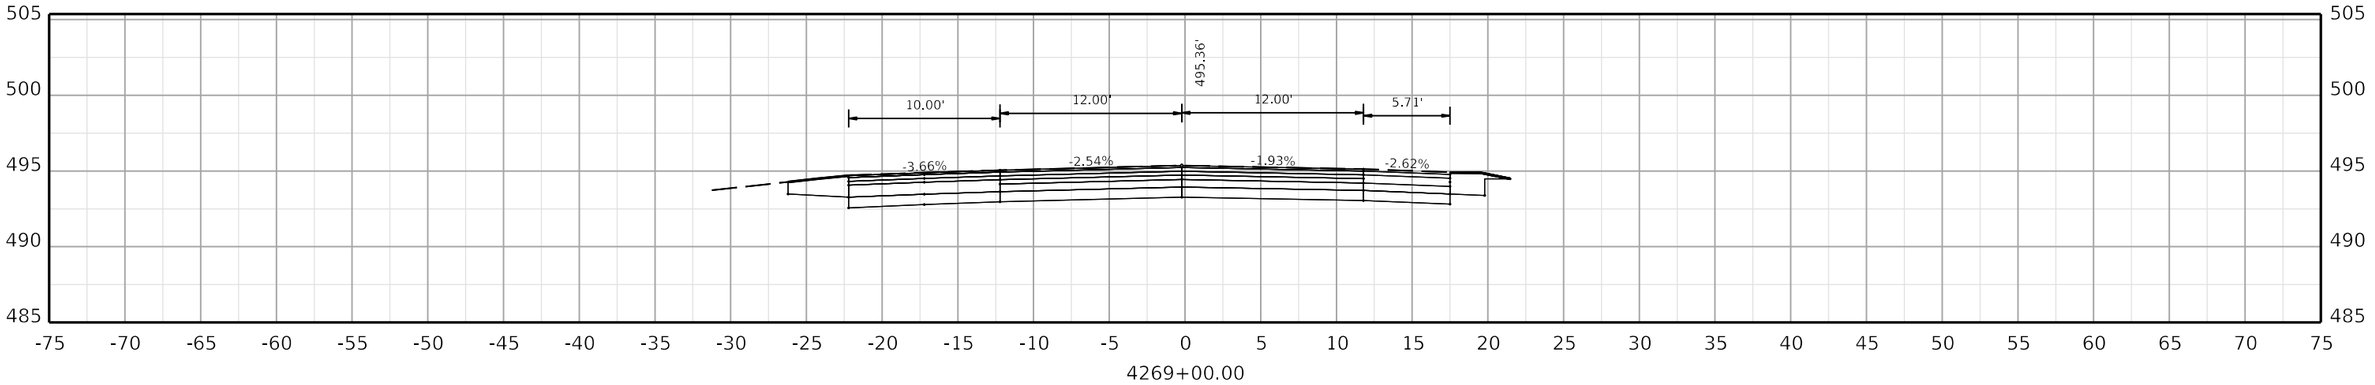

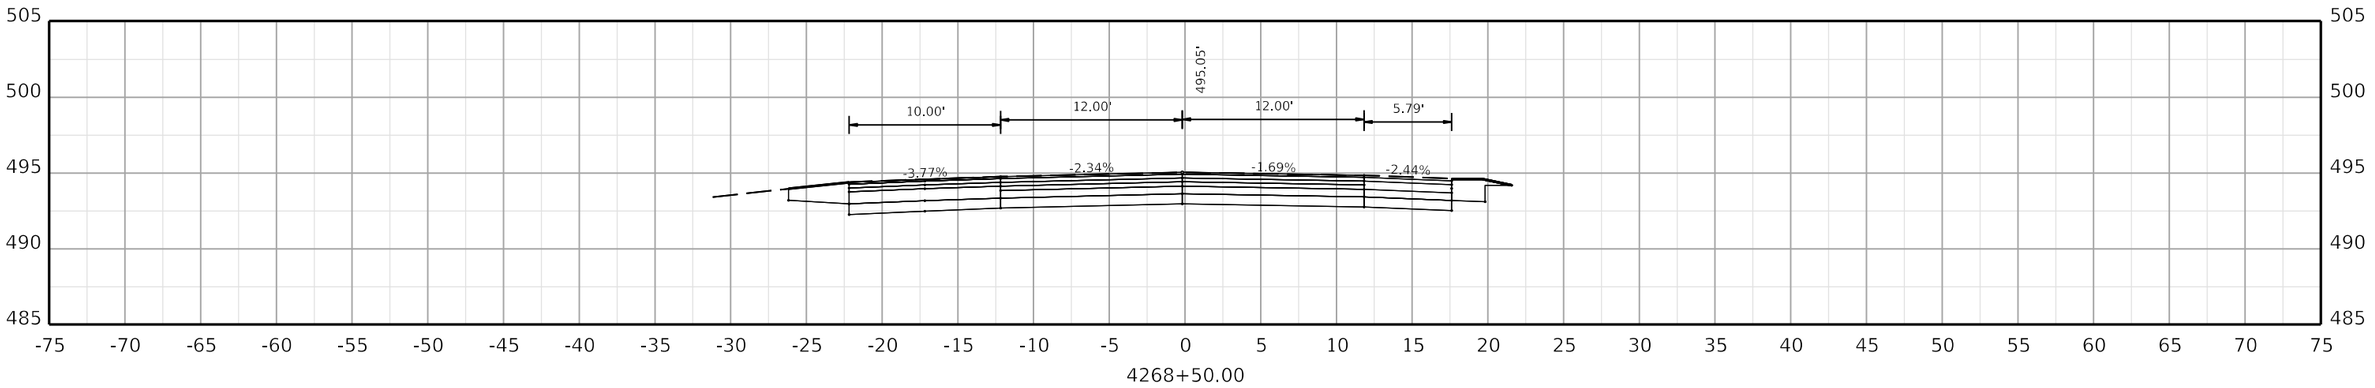

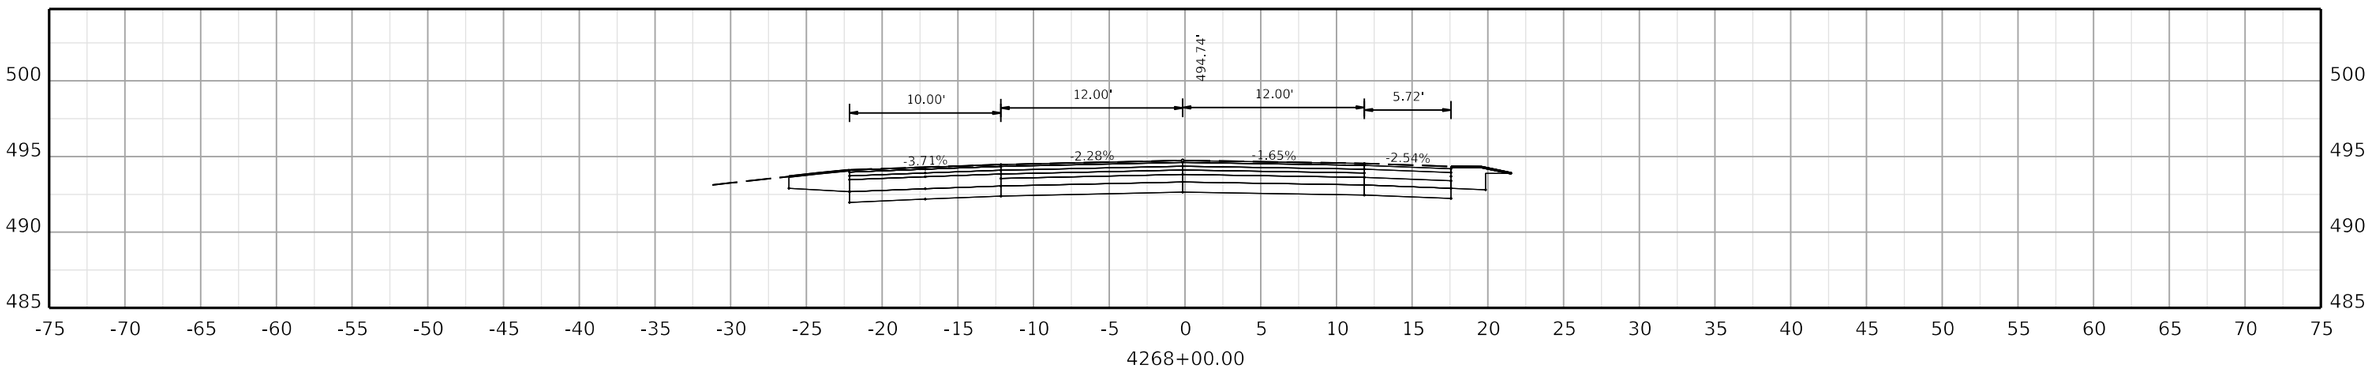

COMMONWEALTH OF KENTUCKY
DEPARTMENT OF HIGHWAYS
TEAM KENTUCKY

DRAWING TITLE:


HORIZONTAL SCALE
SCALE: 1" = 5'


0' 5' 10' 20'


STA. 4268+00.00 TO STA. 4269+00.00

ITEM NO. COUNTY OF

SHEET NO.
4268+00.00

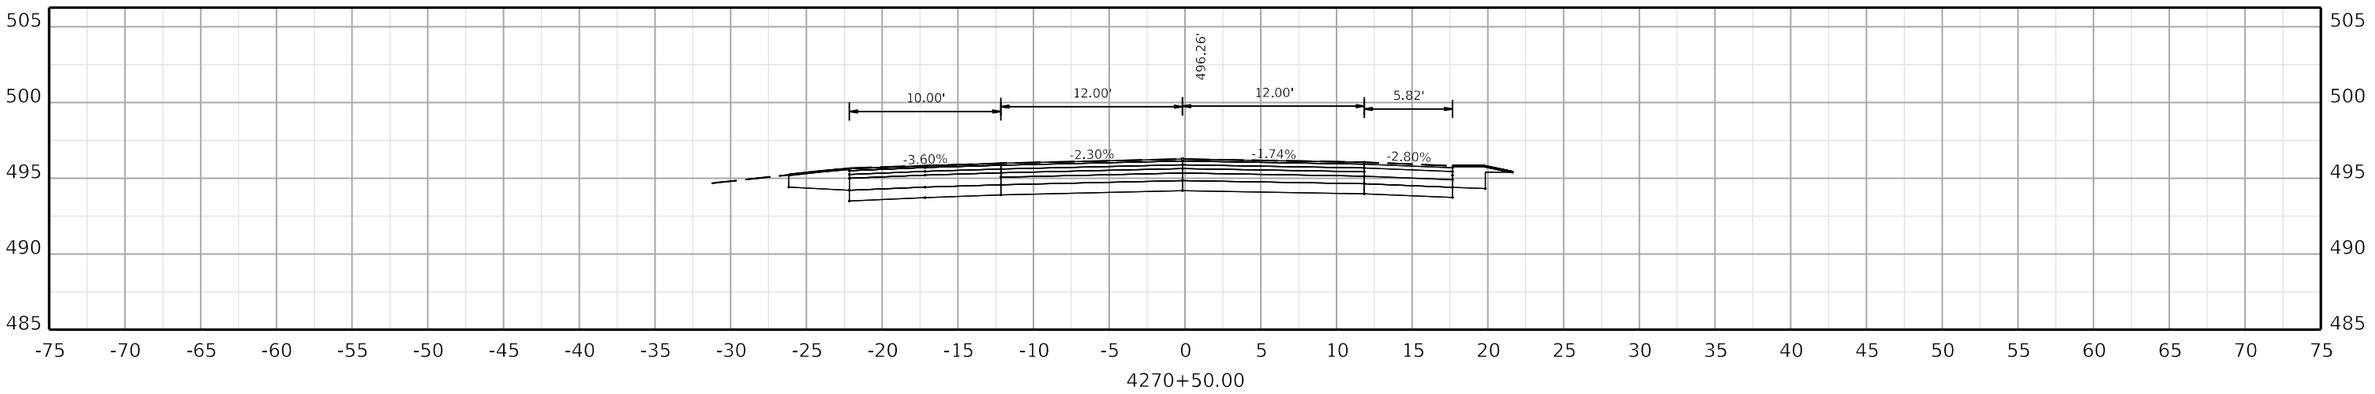

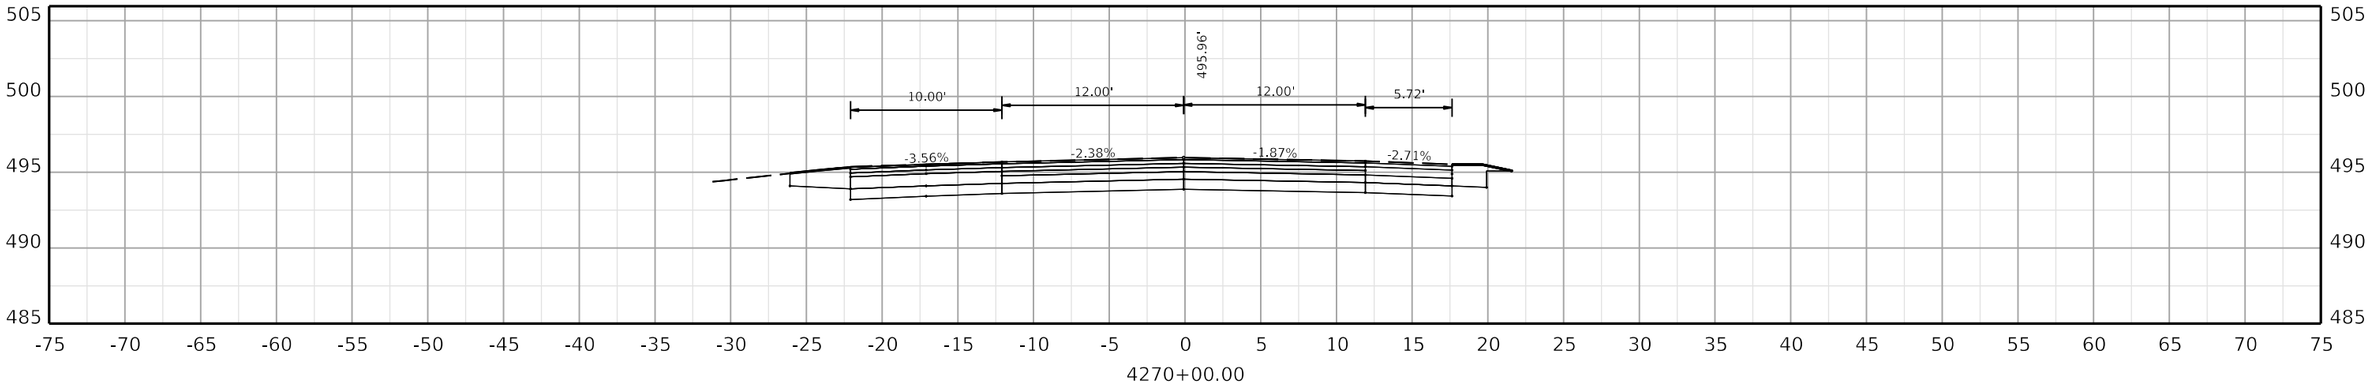

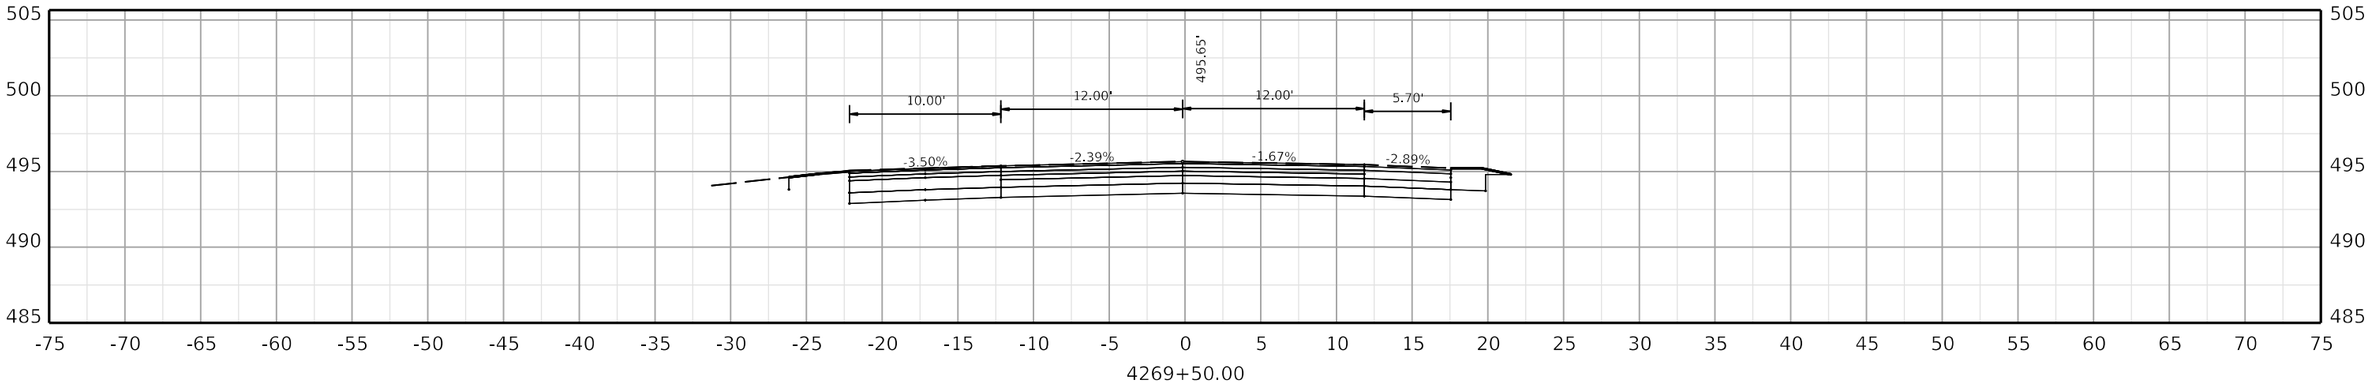

COMMONWEALTH OF KENTUCKY
DEPARTMENT OF HIGHWAYS
TEAM KENTUCKY TRANSPORTATION CABINET

DRAWING TITLE:


HORIZONTAL SCALE
SCALE: 1" = 5'

0' 5' 10' 20'


STA. 4269+50.00 TO STA. 4270+50.00

ITEM NO. COUNTY OF


SHEET NO.
4269+50.00

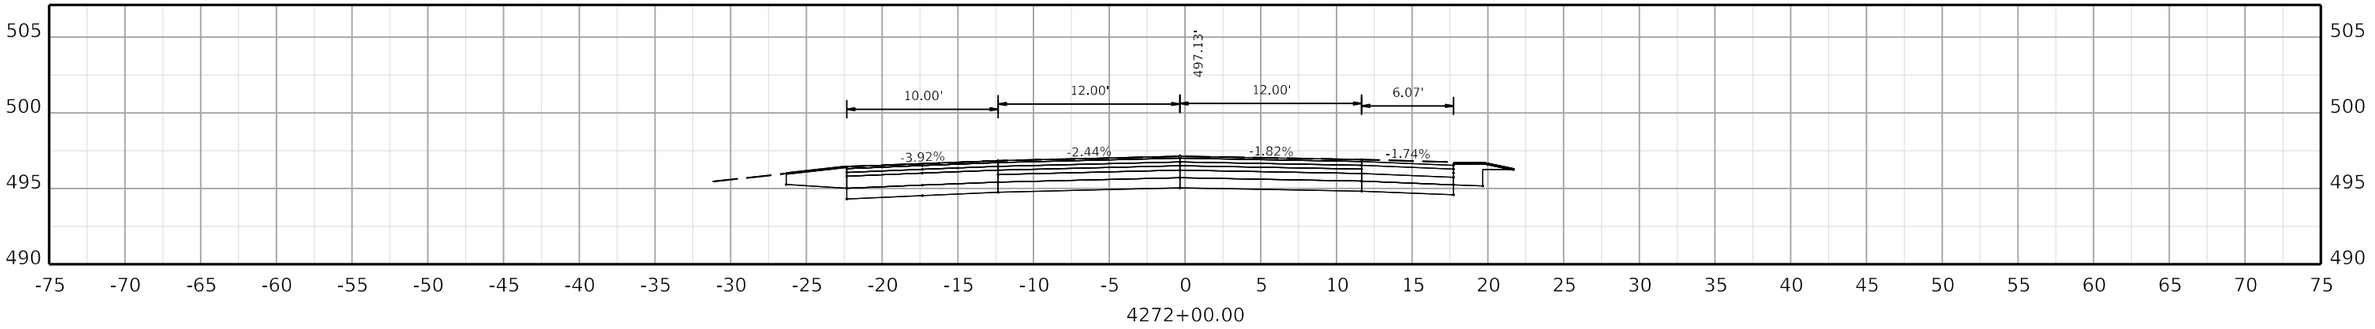

4272+00.00

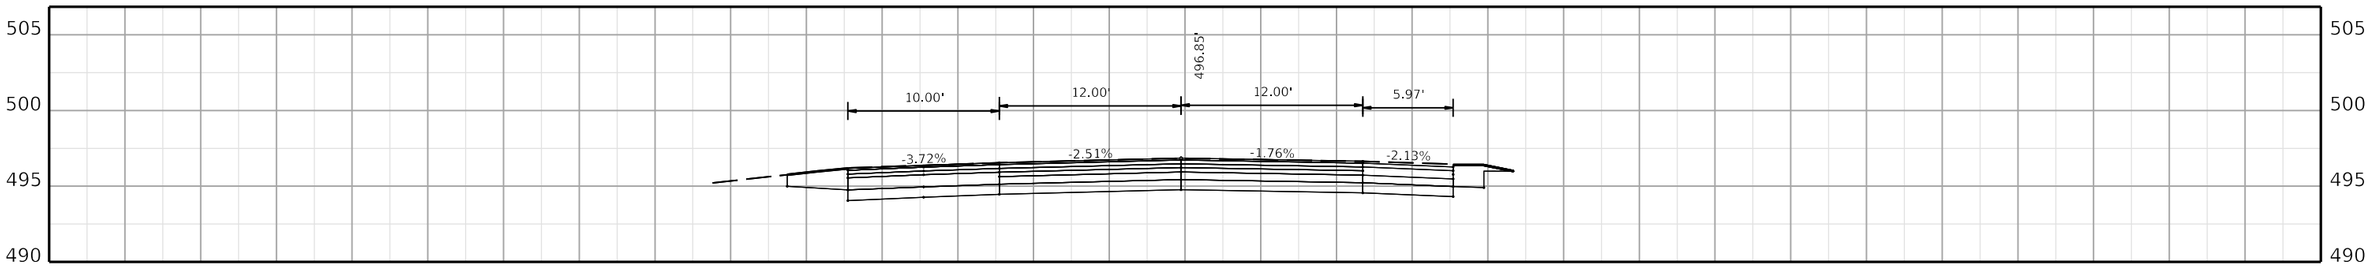

4271+50.00

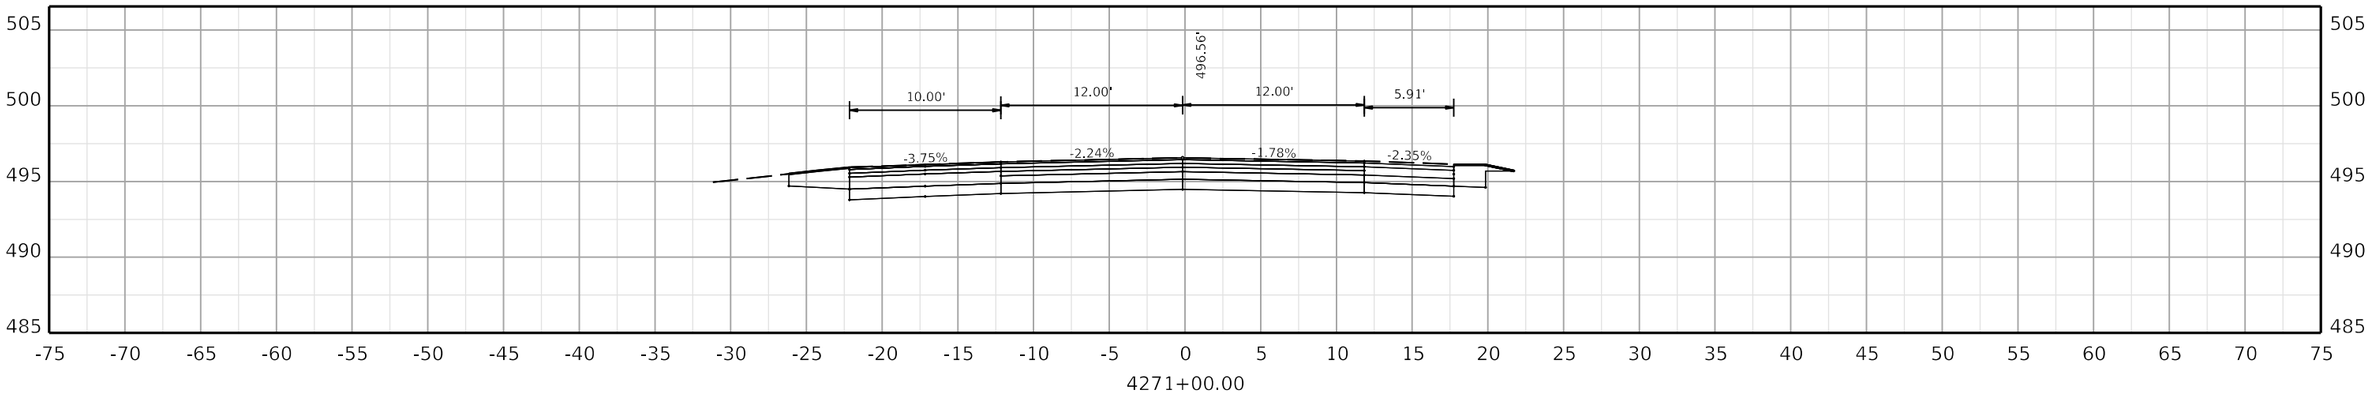

4271+00.00

COMMONWEALTH OF KENTUCKY
DEPARTMENT OF HIGHWAYS
TEAM KENTUCKY TRANSPORTATION CABINET

DRAWING TITLE:


HORIZONTAL SCALE
SCALE: 1" = 5'


0' 5' 10' 20'


STA. 4271+00.00 TO STA. 4272+00.00

ITEM NO. COUNTY OF

SHEET NO.
4271+00.00

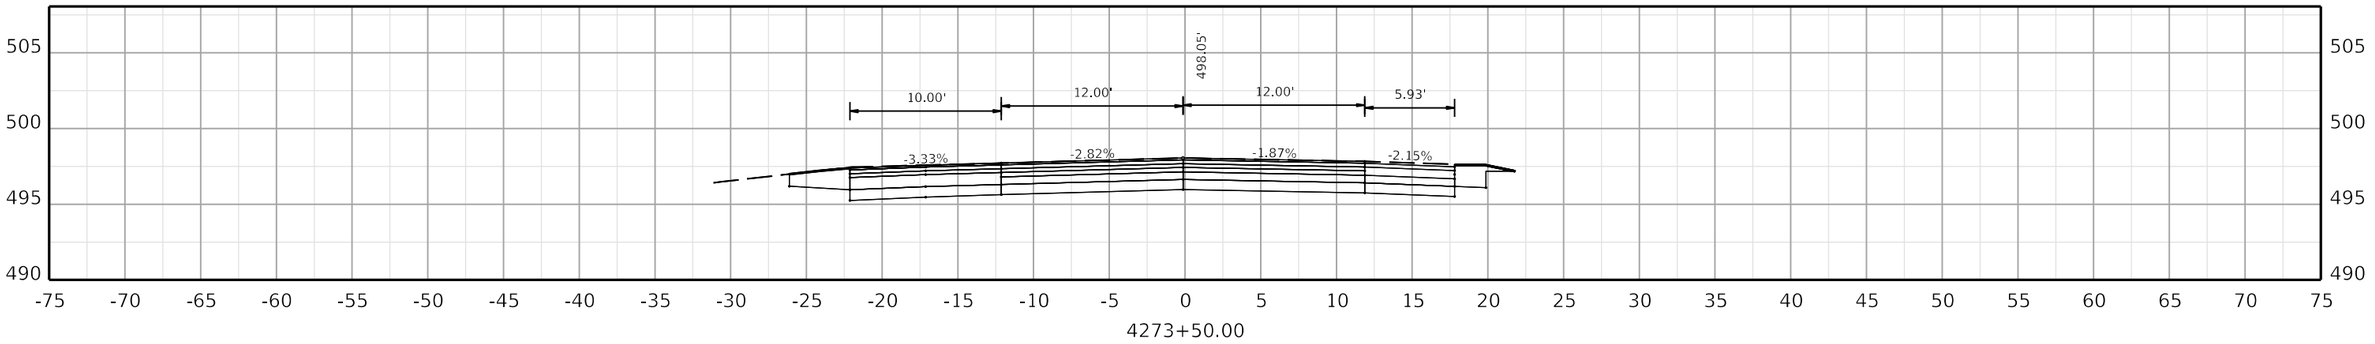

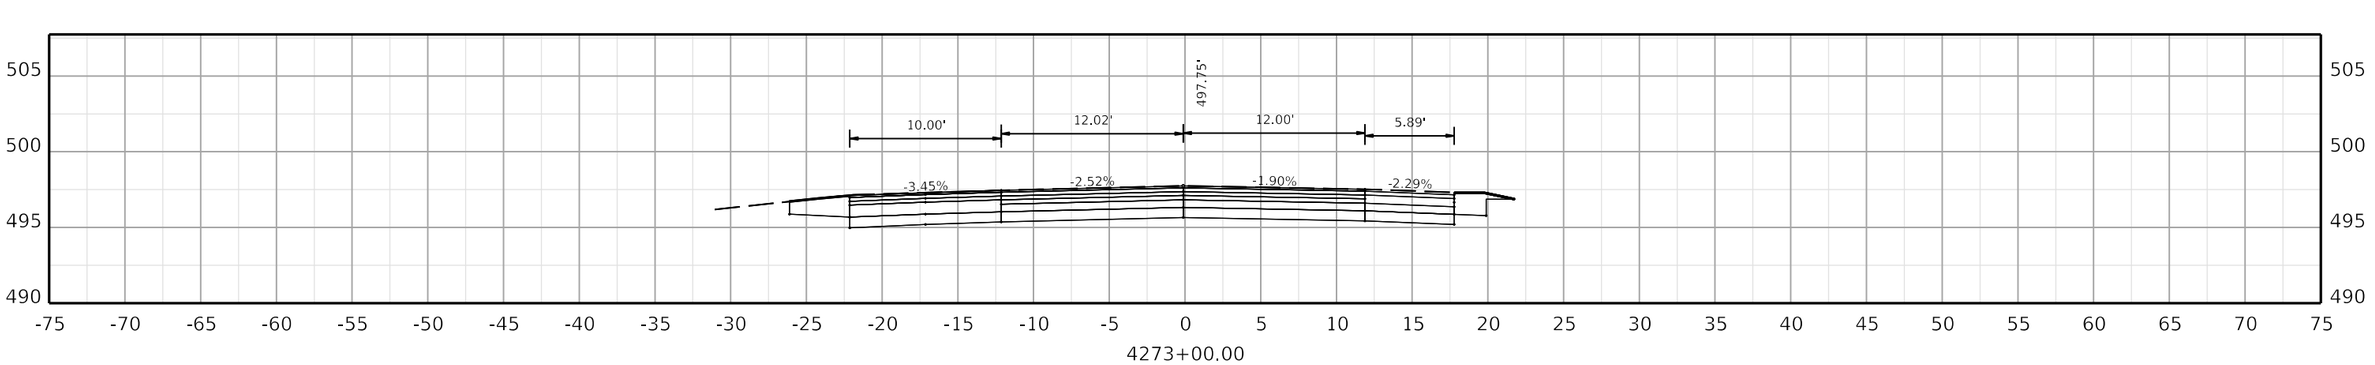

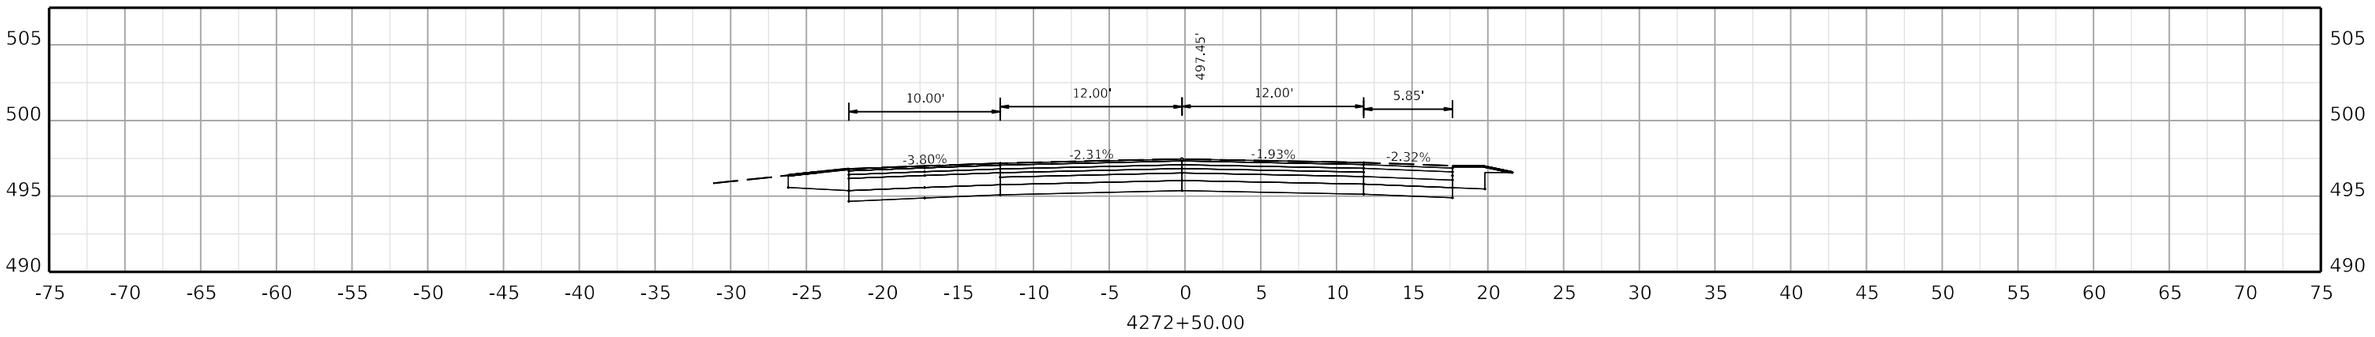

COMMONWEALTH OF KENTUCKY
DEPARTMENT OF HIGHWAYS

TEAM KENTUCKY

DRAWING TITLE:


HORIZONTAL SCALE
SCALE: 1" = 5'

0' 5' 10' 20'


STA. 4272+50.00 TO STA. 4273+50.00

ITEM NO. COUNTY OF


SHEET NO.
4272+50.00

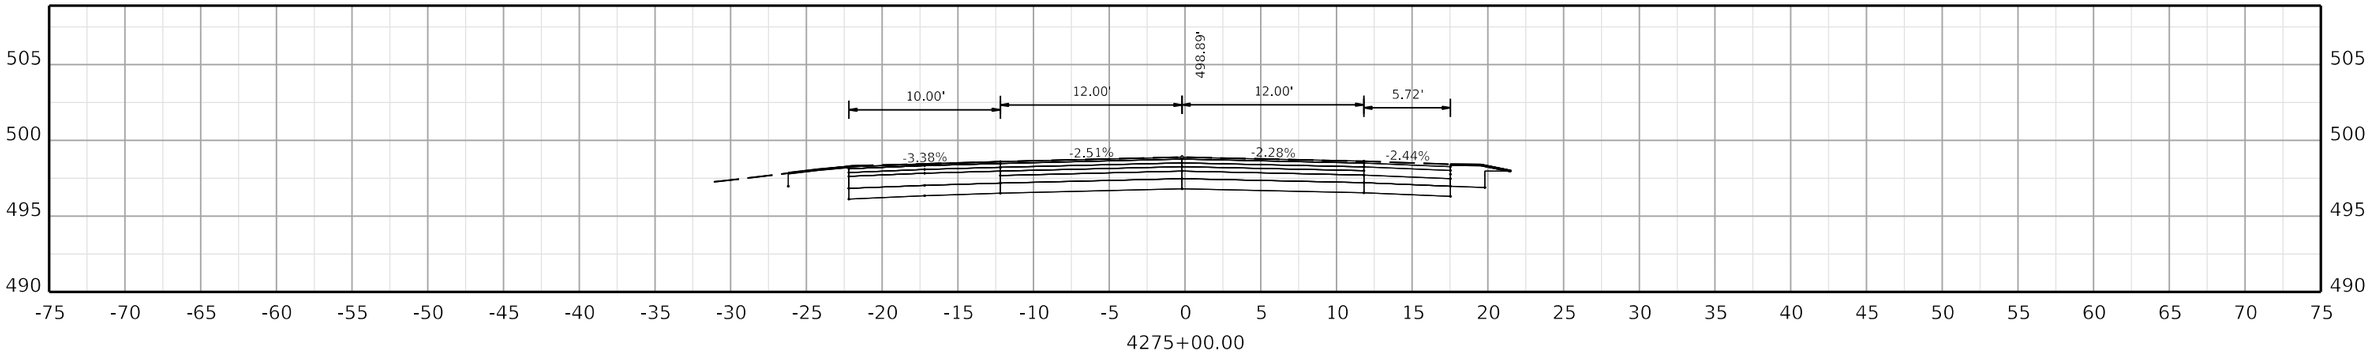

4275+00.00

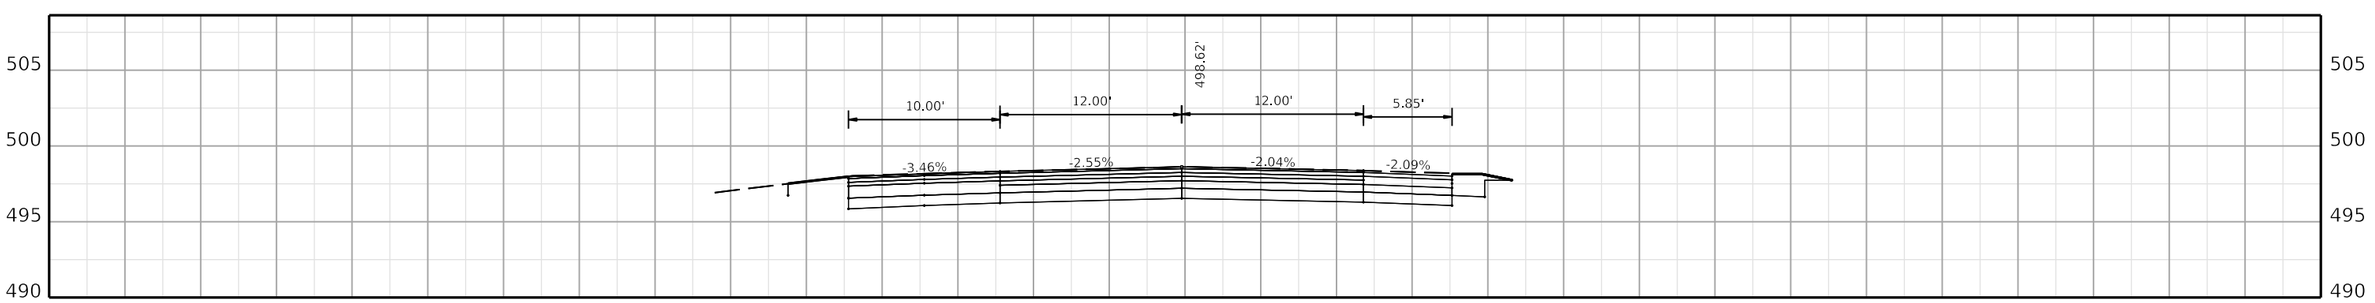

4274+50.00

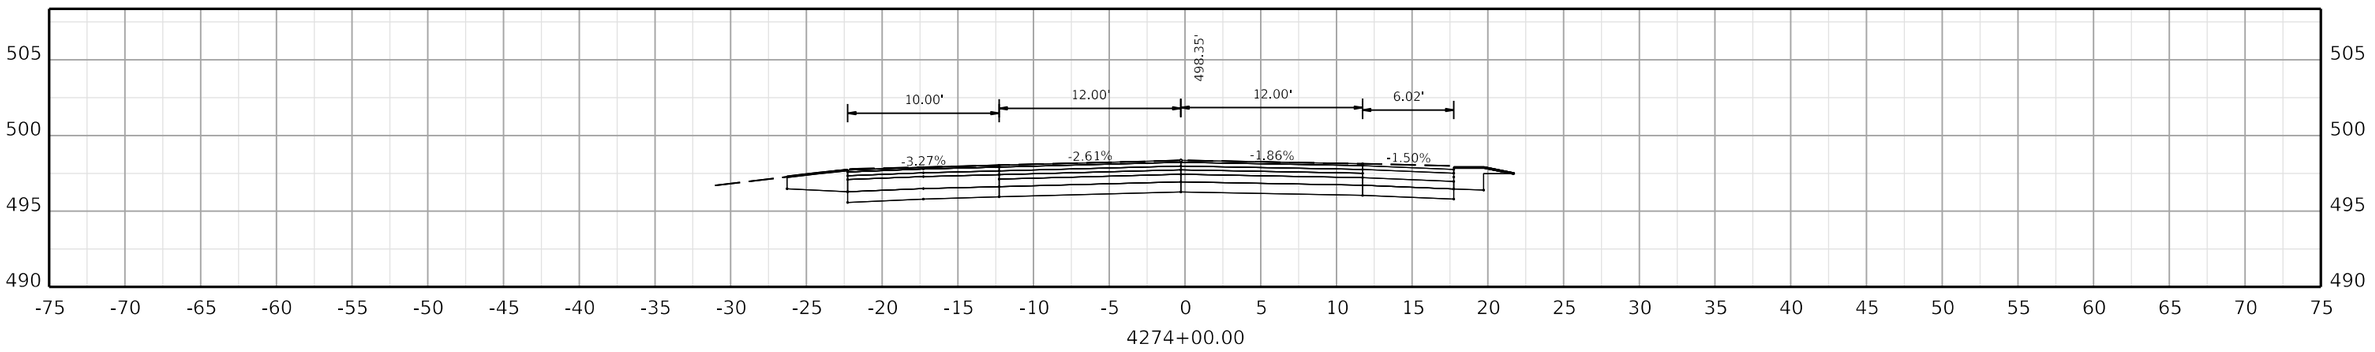

4274+00.00

COMMONWEALTH OF KENTUCKY
DEPARTMENT OF HIGHWAYS
TEAM KENTUCKY

DRAWING TITLE:


HORIZONTAL SCALE
SCALE: 1" = 5'

0' 5' 10' 20'


STA. 4274+00.00 TO STA. 4275+00.00

ITEM NO. COUNTY OF


SHEET NO. 4274+00.00

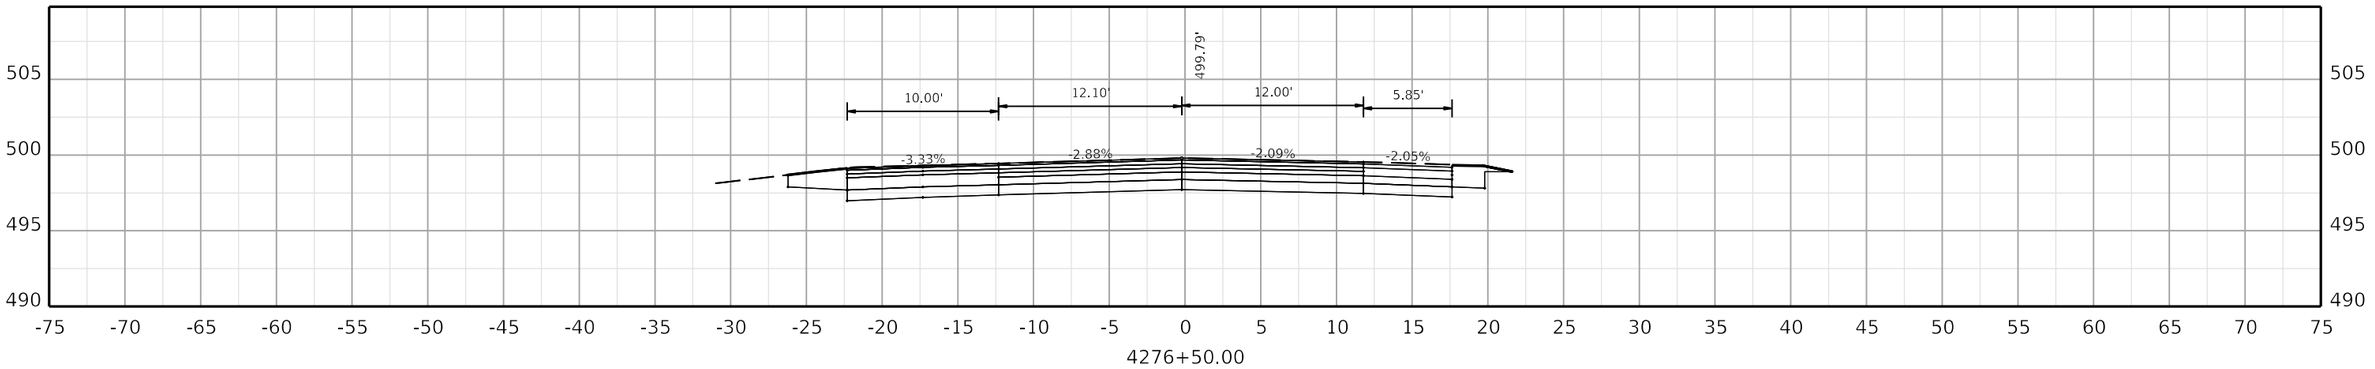

4276+50.00

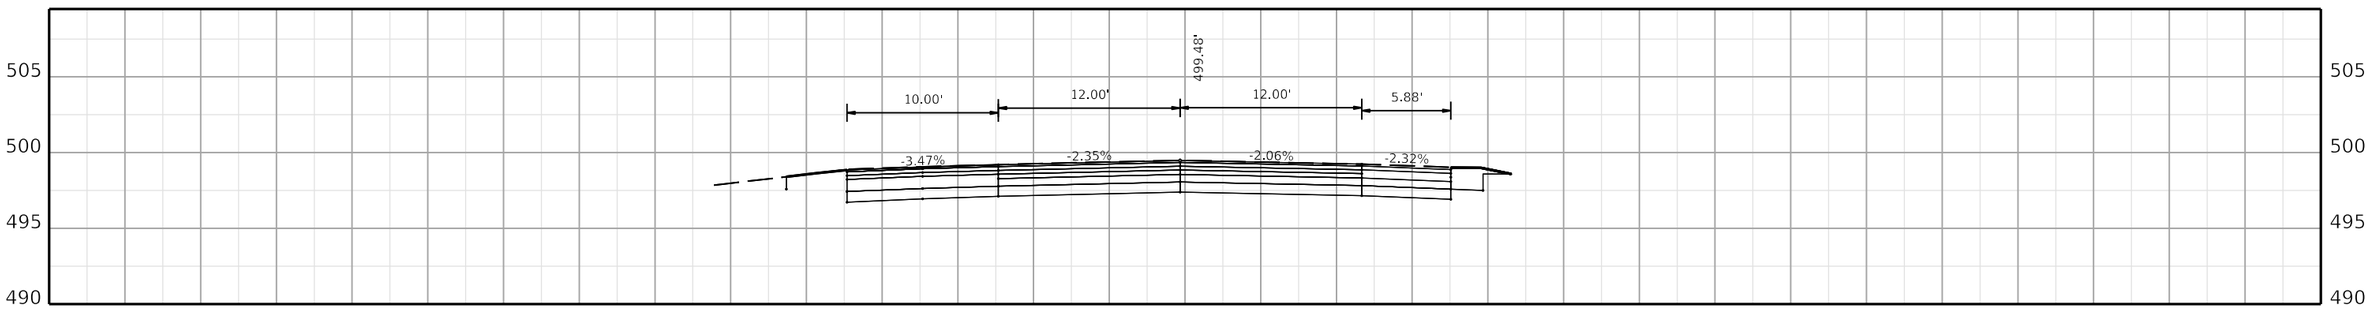

4276+00.00

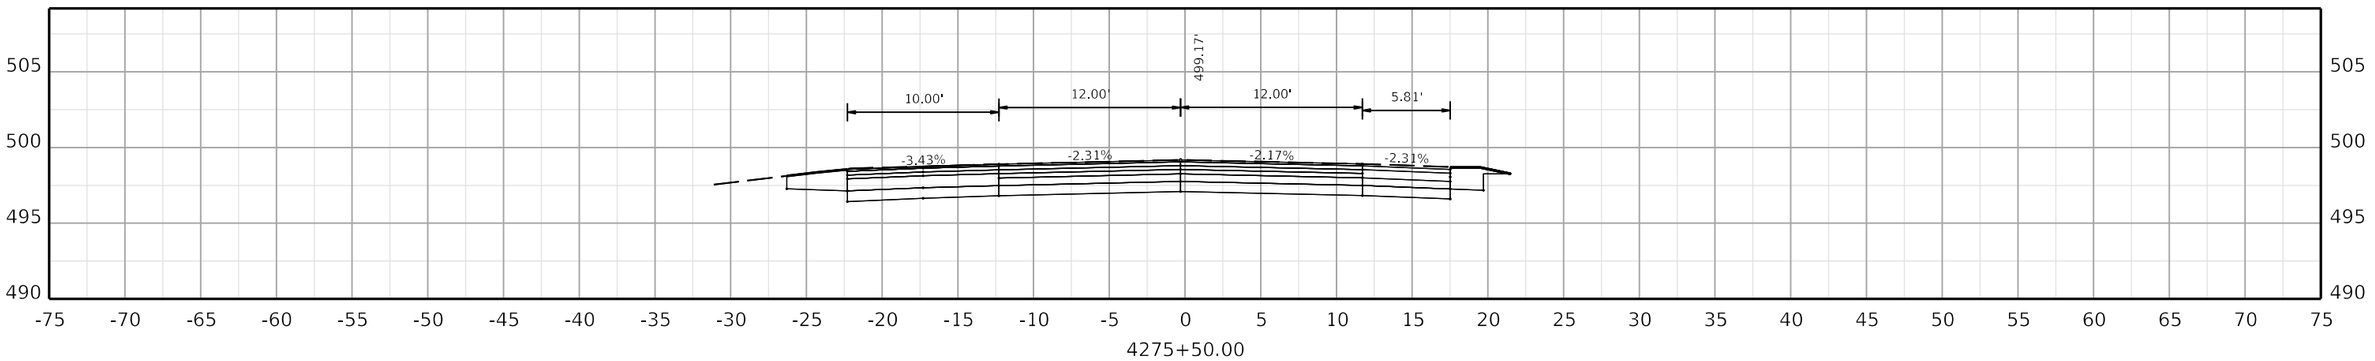

4275+50.00

COMMONWEALTH OF KENTUCKY
DEPARTMENT OF HIGHWAYS
TEAM KENTUCKY

DRAWING TITLE:


HORIZONTAL SCALE
SCALE: 1" = 5'

0' 5' 10' 20'


STA. 4275+50.00 TO STA. 4276+50.00

ITEM NO. COUNTY OF


SHEET NO. 4275+50.00

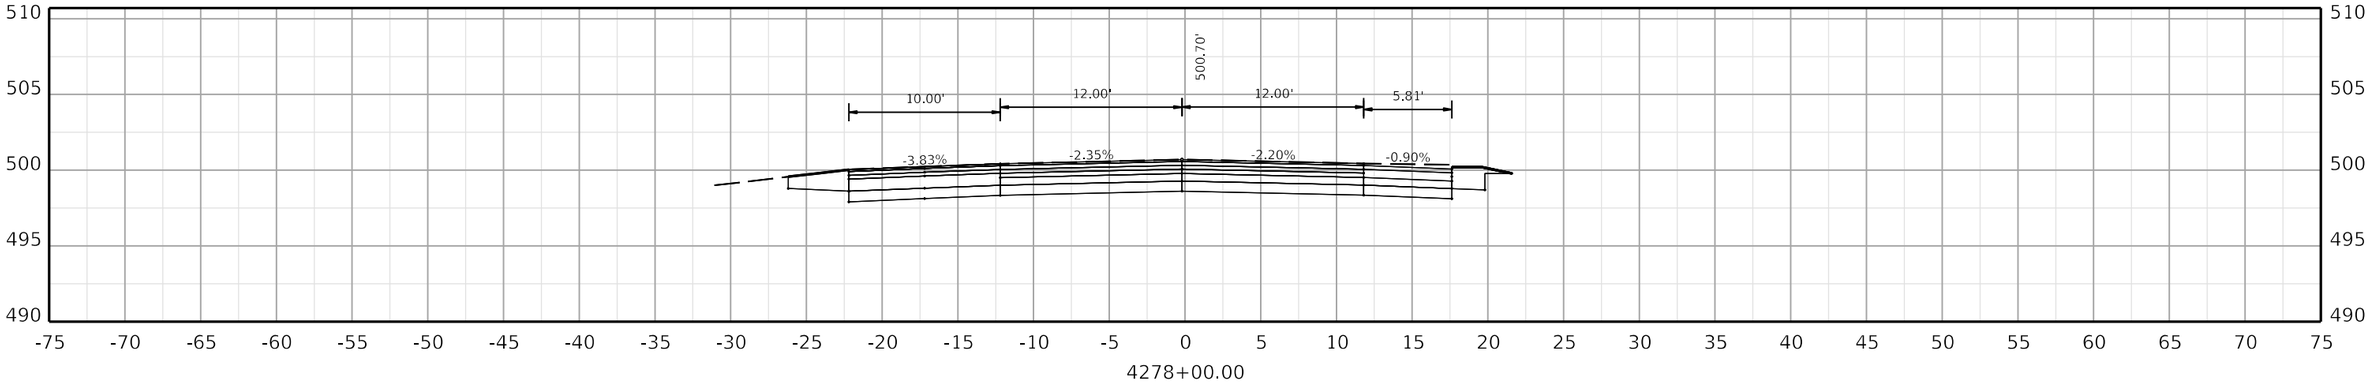

4278+00.00

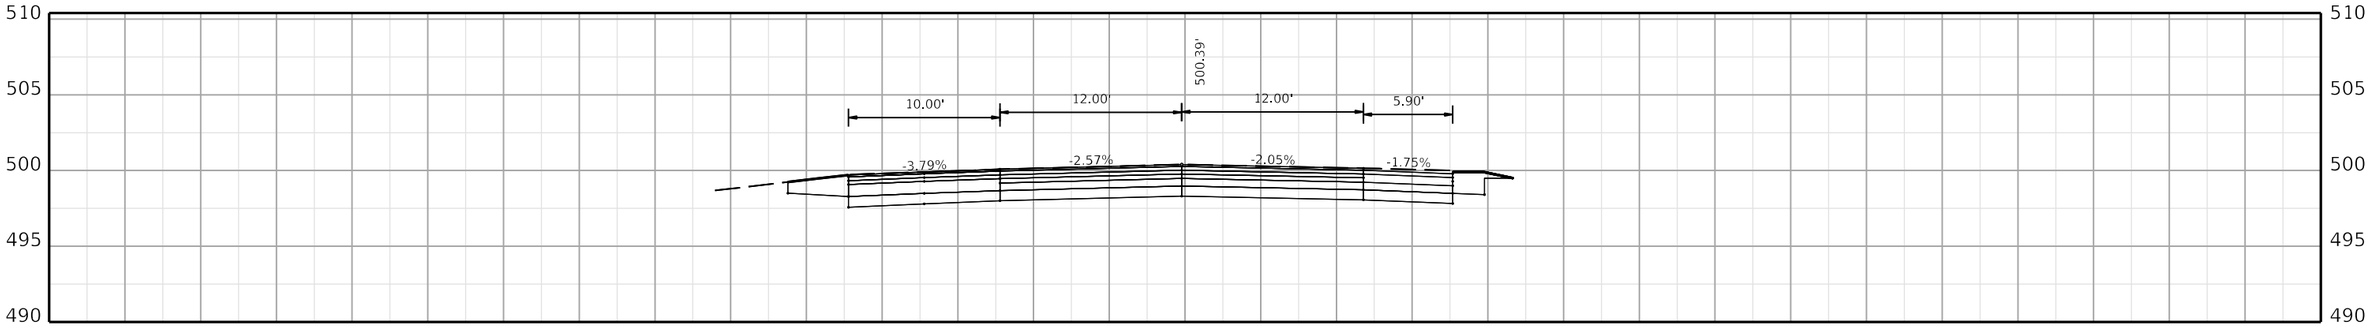

4277+50.00

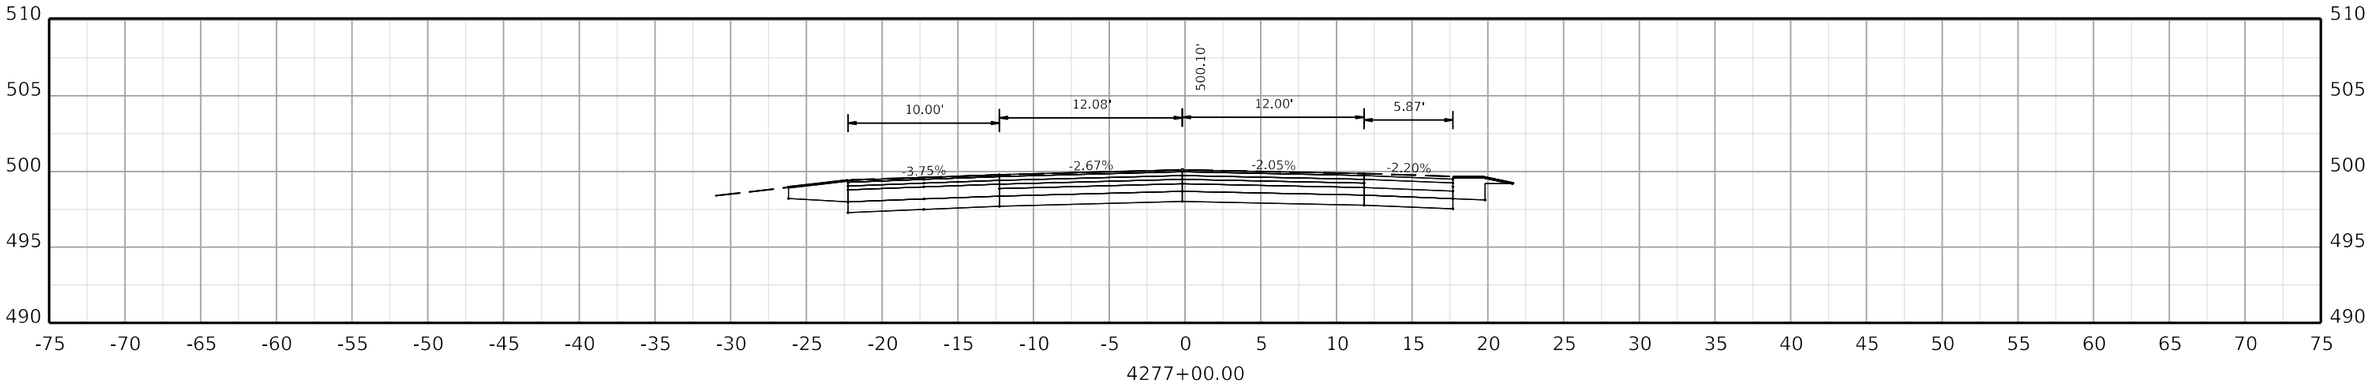

4277+00.00

COMMONWEALTH OF KENTUCKY
DEPARTMENT OF HIGHWAYS
TEAM KENTUCKY

DRAWING TITLE:


HORIZONTAL SCALE
SCALE: 1" = 5'


0' 5' 10' 20'


STA. 4277+00.00 TO STA. 4278+00.00

ITEM NO. COUNTY OF

SHEET NO.
4277+00.00

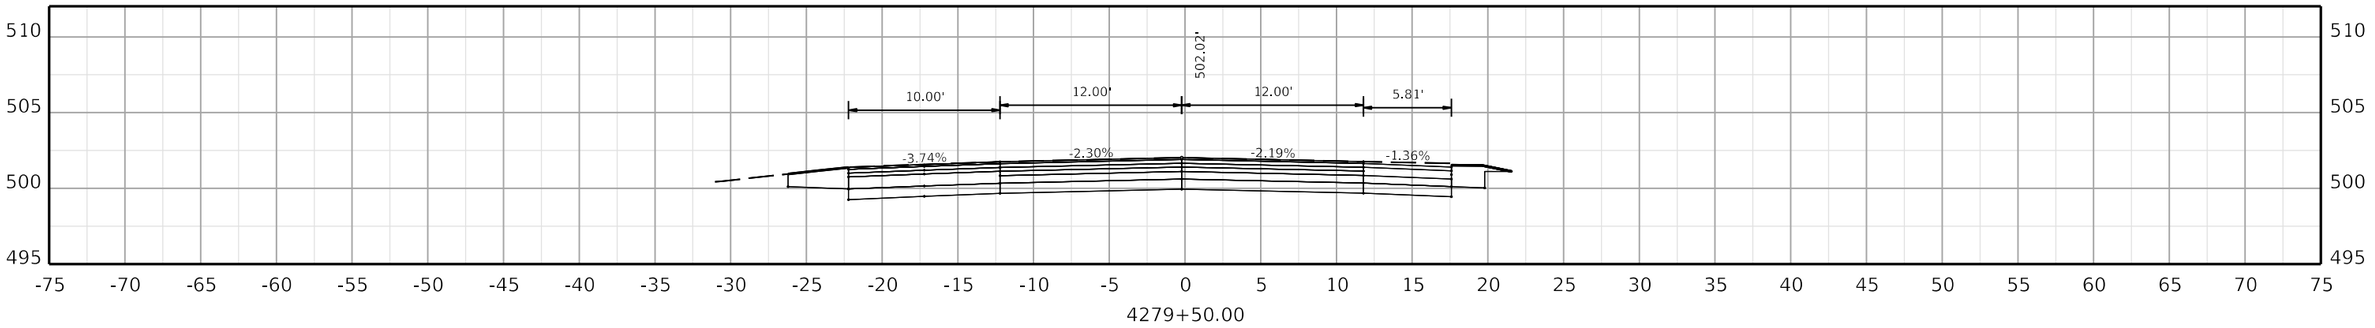

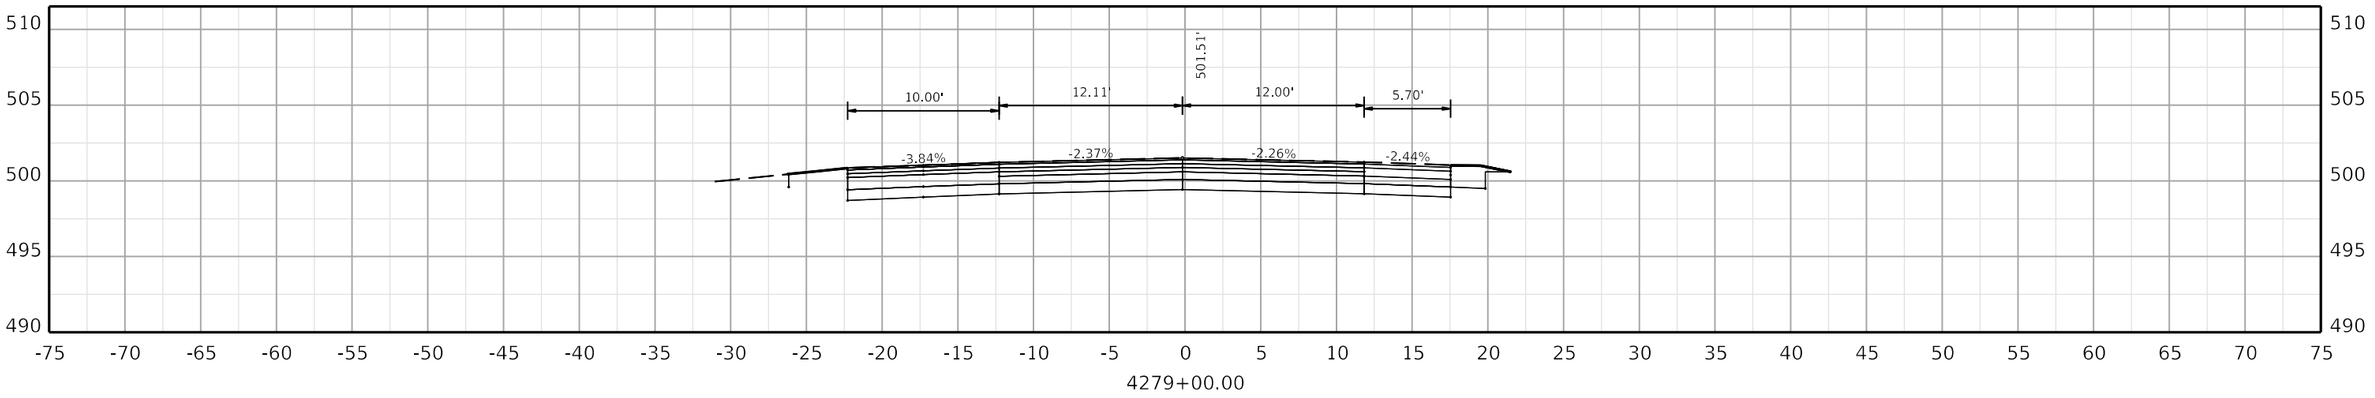

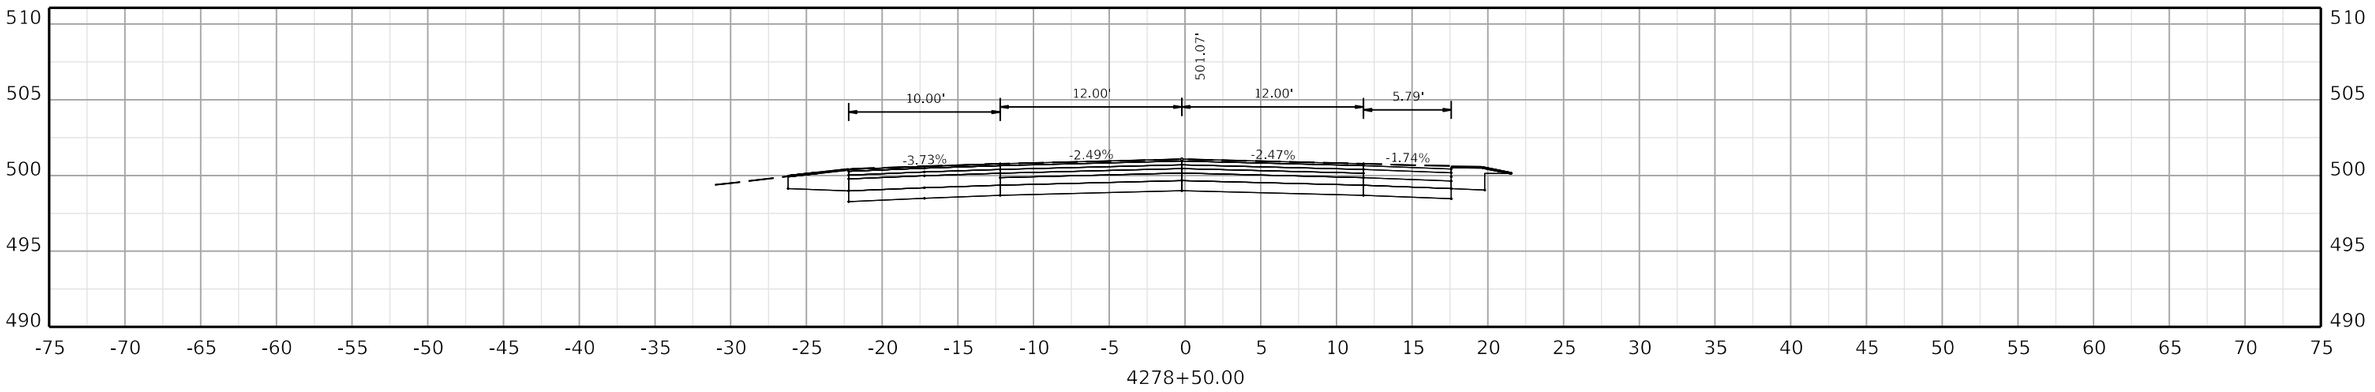

COMMONWEALTH OF KENTUCKY
DEPARTMENT OF HIGHWAYS
TEAM KENTUCKY

DRAWING TITLE:


HORIZONTAL SCALE
SCALE: 1" = 5'


0' 5' 10' 20'


STA. 4278+50.00 TO STA. 4279+50.00

ITEM NO. COUNTY OF

SHEET NO. 4278+50.00

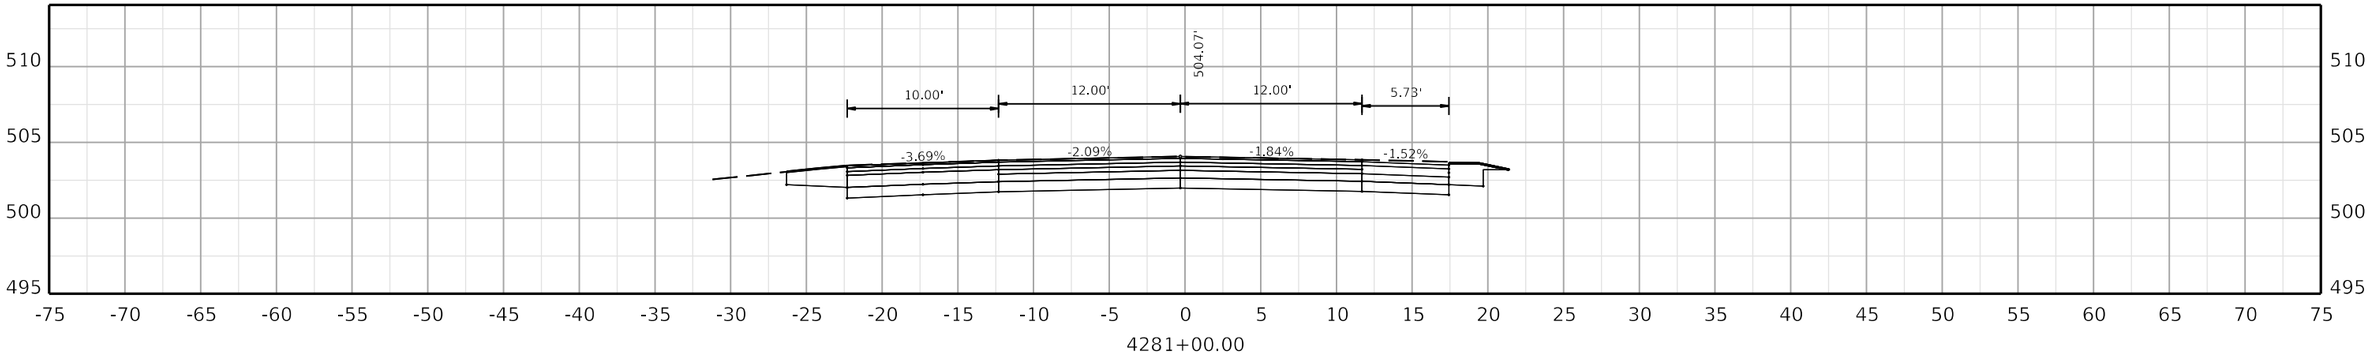

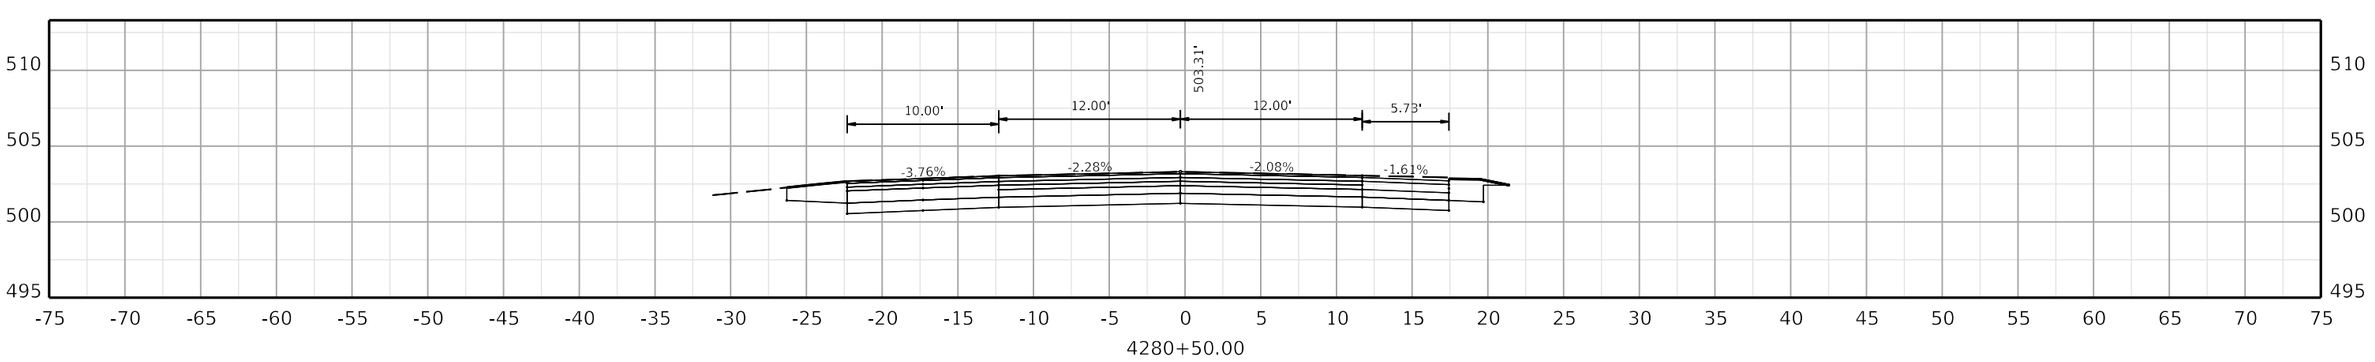

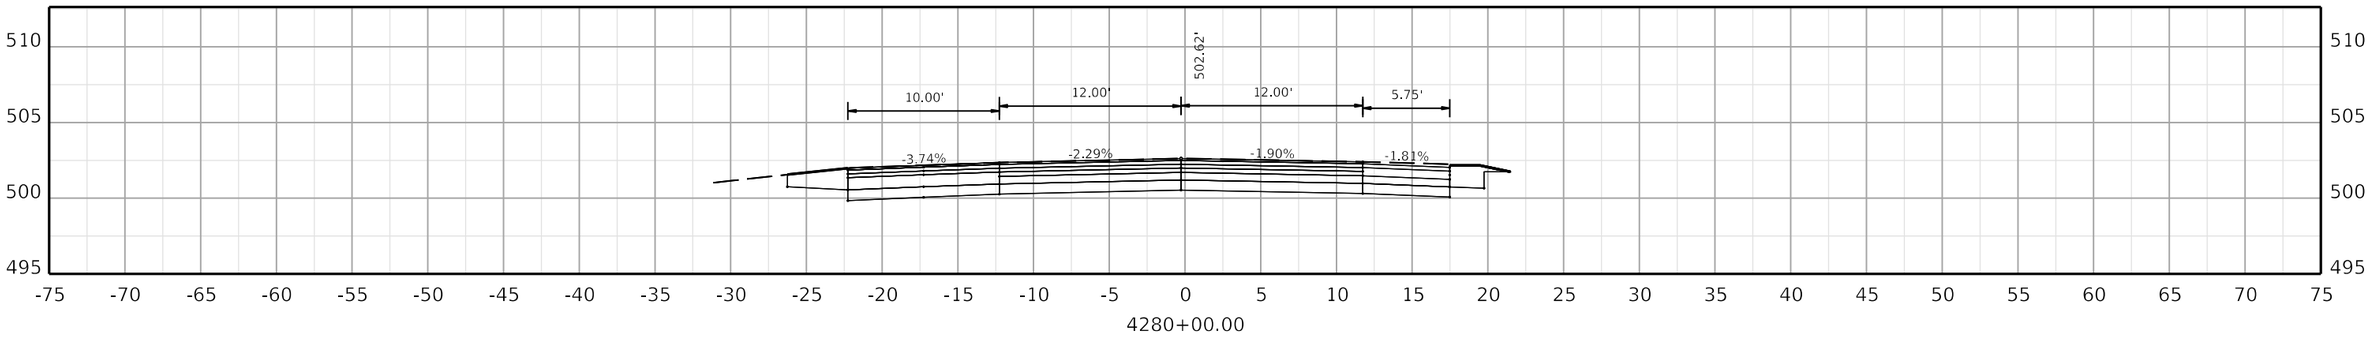

COMMONWEALTH OF KENTUCKY
DEPARTMENT OF HIGHWAYS
TEAM KENTUCKY TRANSPORTATION CABINET

DRAWING TITLE:


HORIZONTAL SCALE
SCALE: 1" = 5'

0' 5' 10' 20'


STA. 4280+00.00 TO STA. 4281+00.00

ITEM NO. COUNTY OF


SHEET NO. 4280+00.00

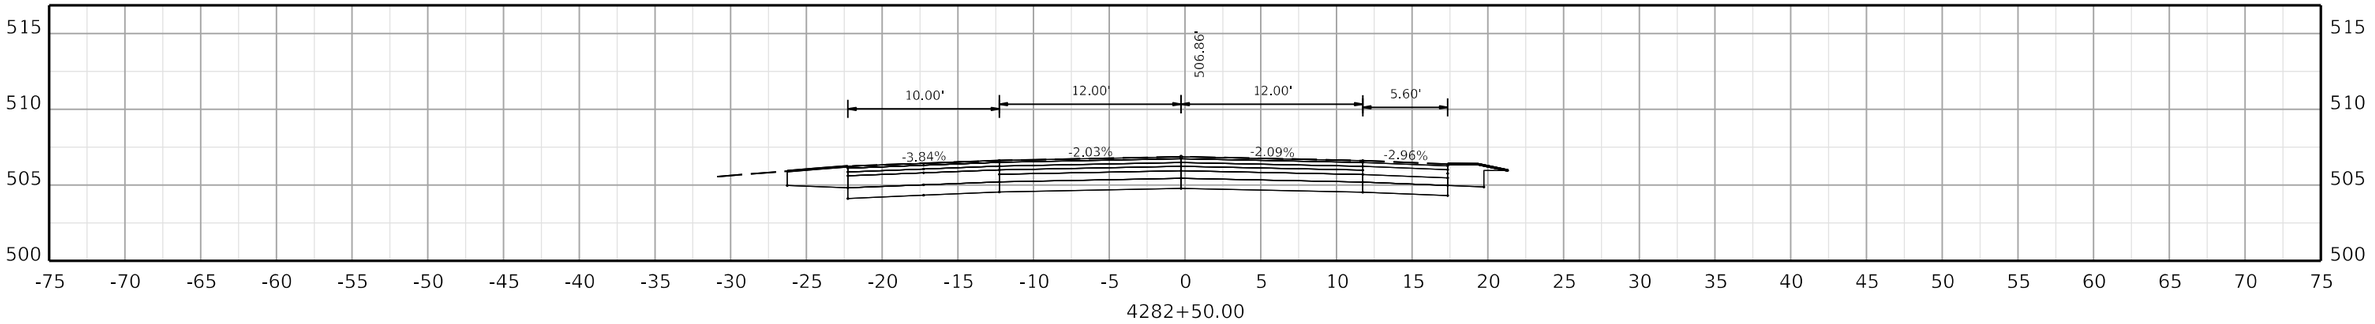

4282+50.00

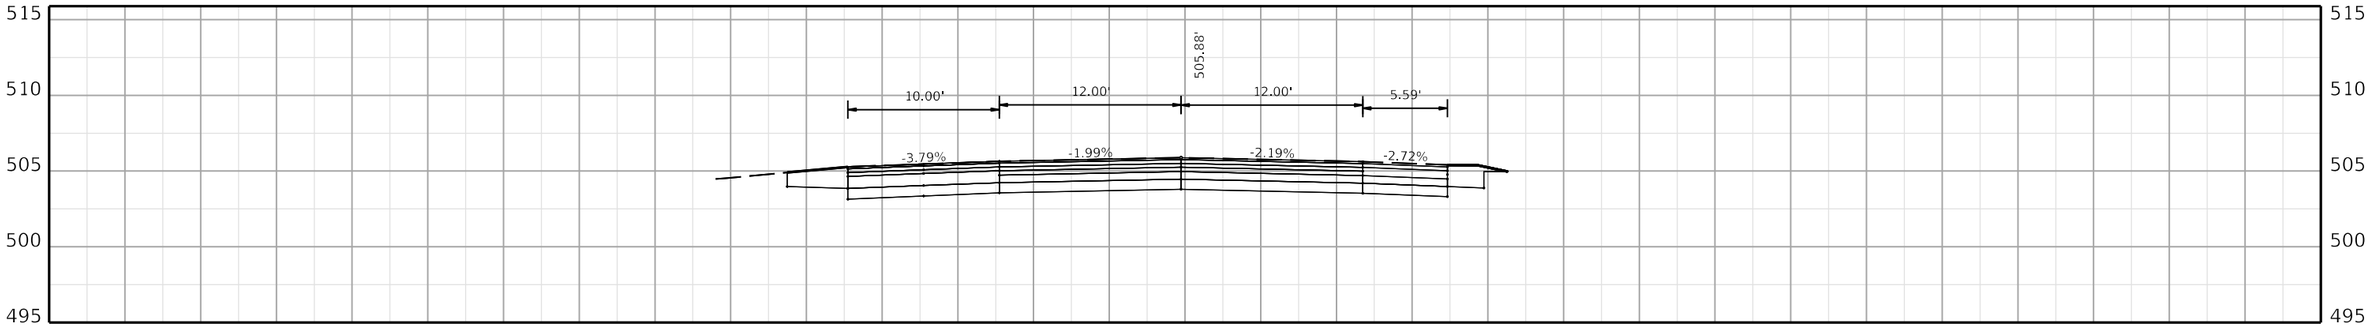

4282+00.00

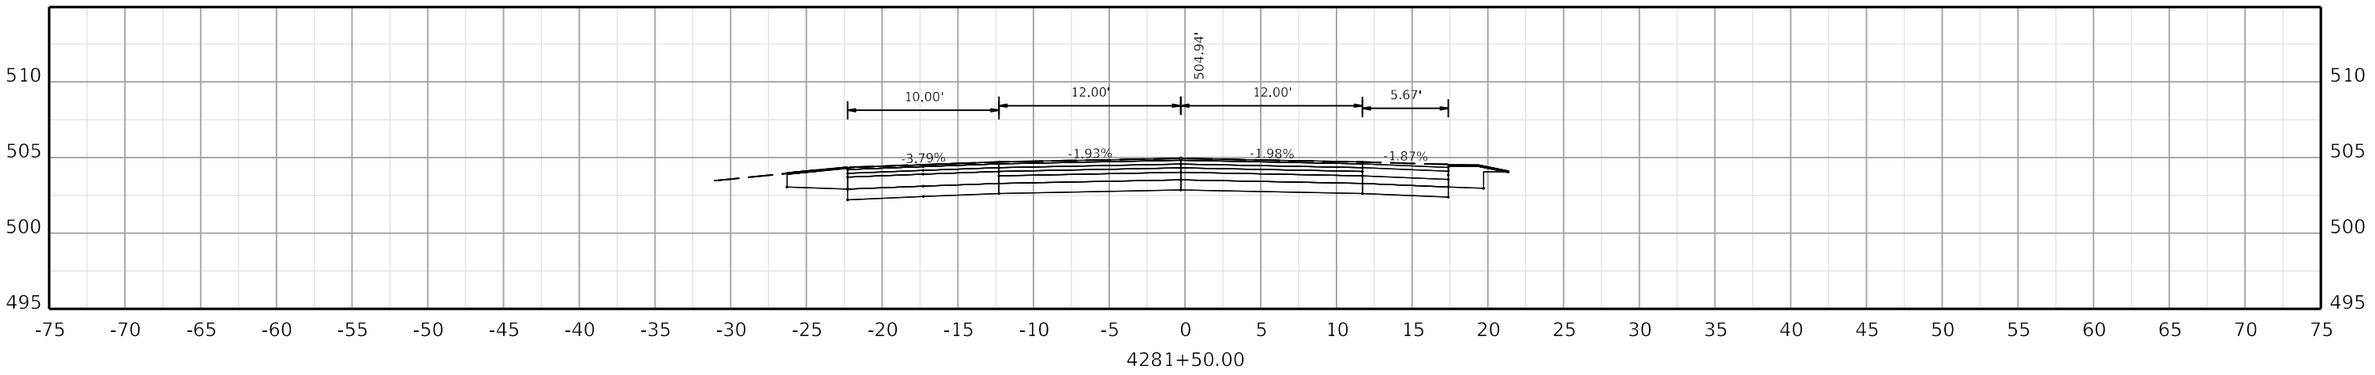

4281+50.00

COMMONWEALTH OF KENTUCKY
DEPARTMENT OF HIGHWAYS
TEAM KENTUCKY

DRAWING TITLE:

HORIZONTAL SCALE
SCALE: 1" = 5'

0' 5' 10' 20'

STA. 4281+50.00 TO STA. 4282+50.00


ITEM NO. COUNTY OF

SHEET NO.
4281+50.00


OpenRoads Designer v10.12.02.4

USER: USLR095925


FILE NAME: C:\BMS\WSP-US-PW-02\D0932959\CORR_I-24W_ASPHALT_PAVING_SEGMENT4_XSEC.DGN

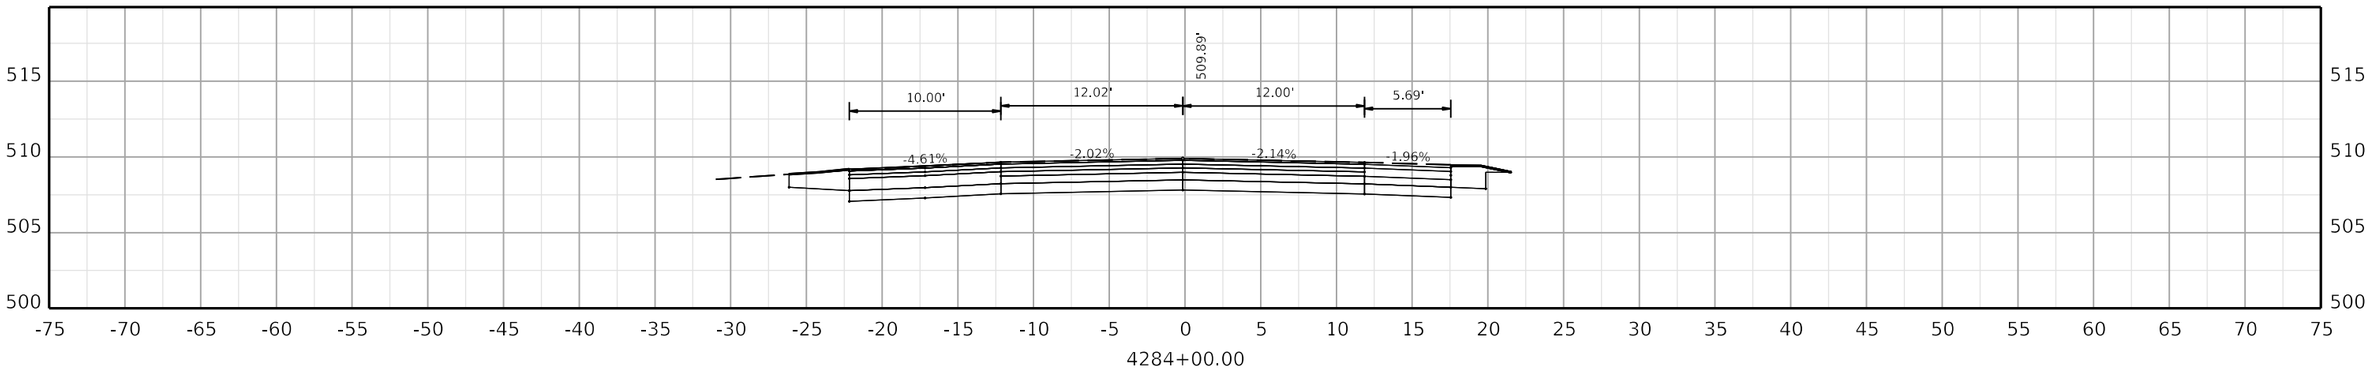

4284+00.00

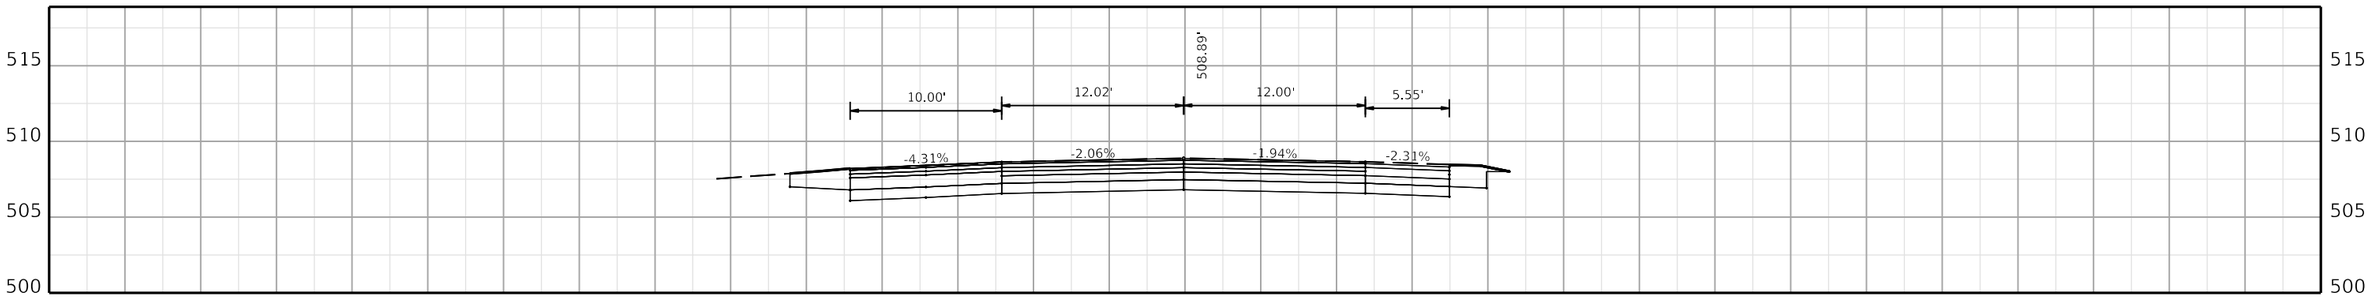

4283+50.00

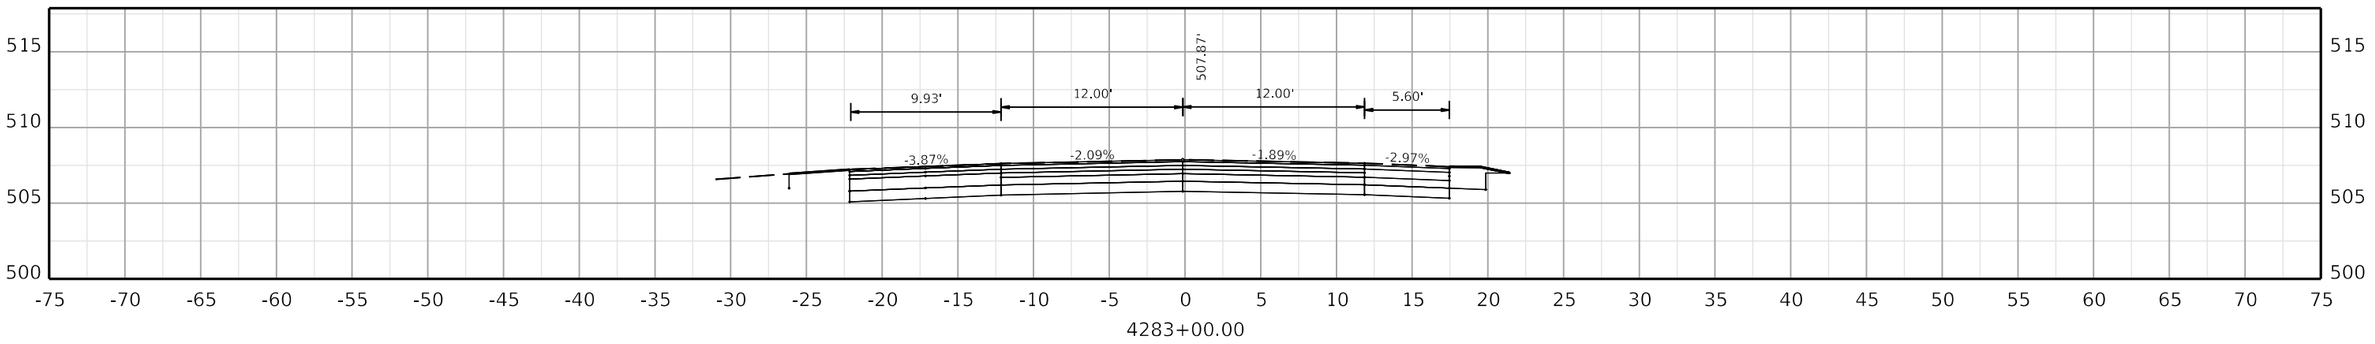

4283+00.00

COMMONWEALTH OF KENTUCKY
DEPARTMENT OF HIGHWAYS

TEAM KENTUCKY

DRAWING TITLE:


HORIZONTAL SCALE
SCALE: 1" = 5'

0' 5' 10' 20'


STA. 4283+00.00 TO STA. 4284+00.00

ITEM NO. COUNTY OF


SHEET NO.
4283+00.00

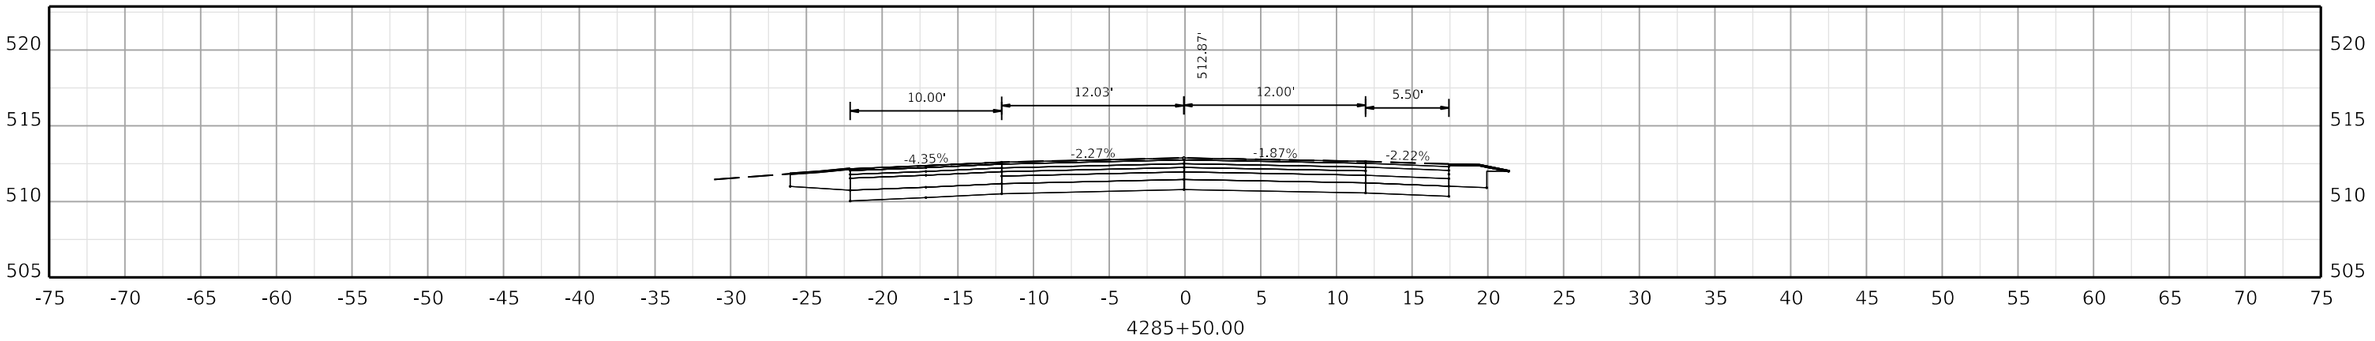

4285+50.00

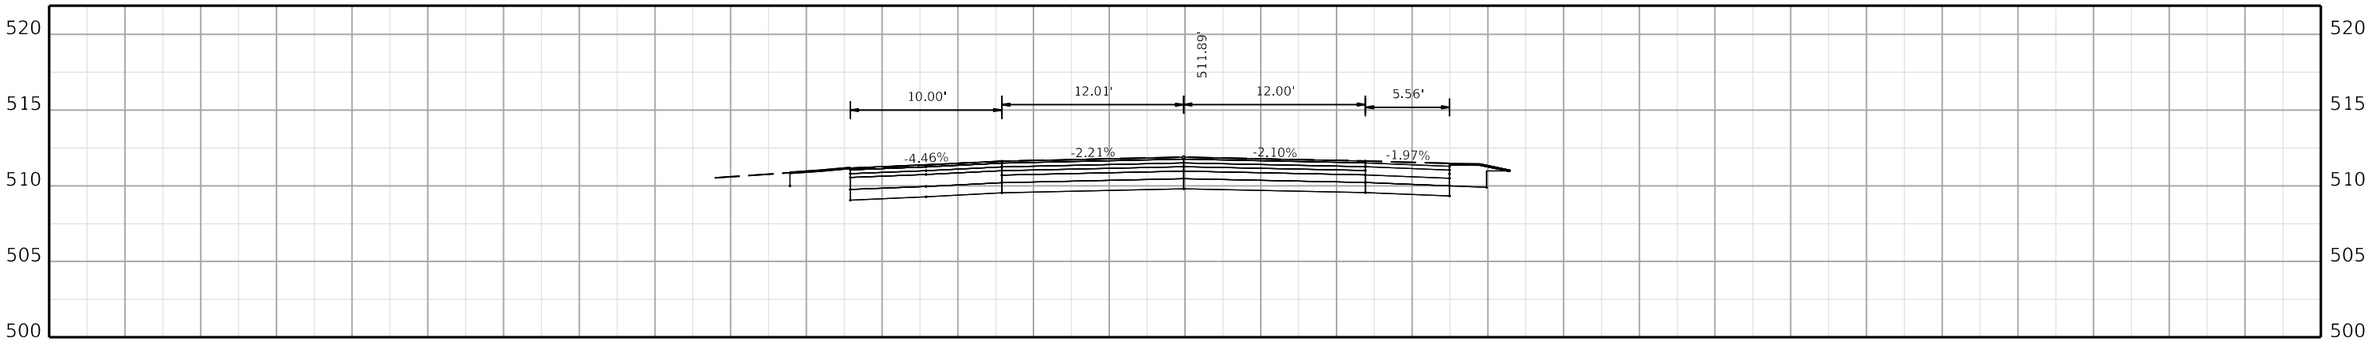

4285+00.00

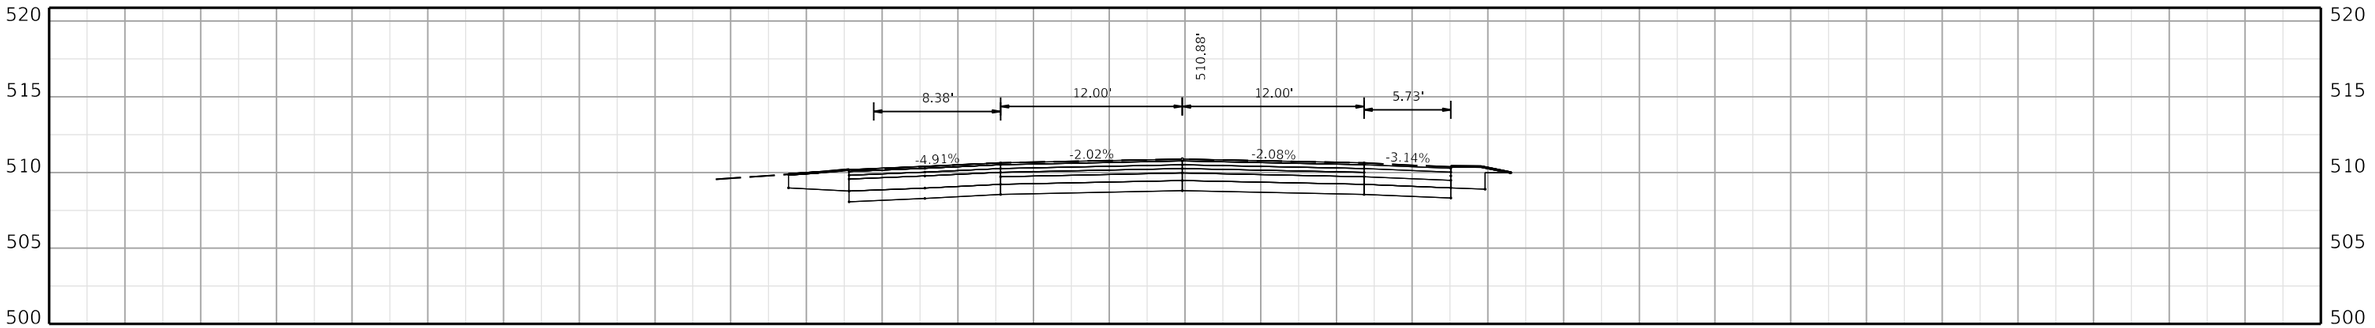

4284+50.00

COMMONWEALTH OF KENTUCKY
DEPARTMENT OF HIGHWAYS

TEAM KENTUCKY

DRAWING TITLE:


HORIZONTAL SCALE
SCALE: 1" = 5'

0' 5' 10' 20'


STA. 4284+50.00 TO STA. 4285+50.00

ITEM NO. COUNTY OF


SHEET NO. 4284+50.00

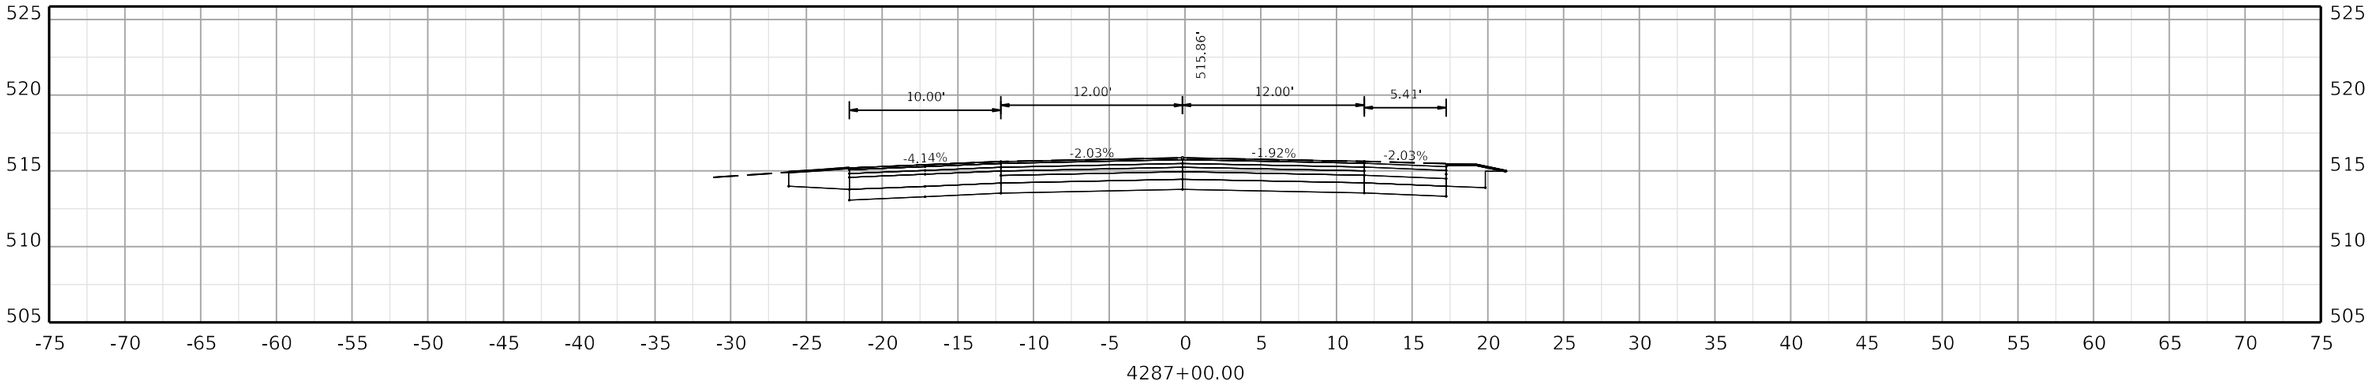

4287+00.00

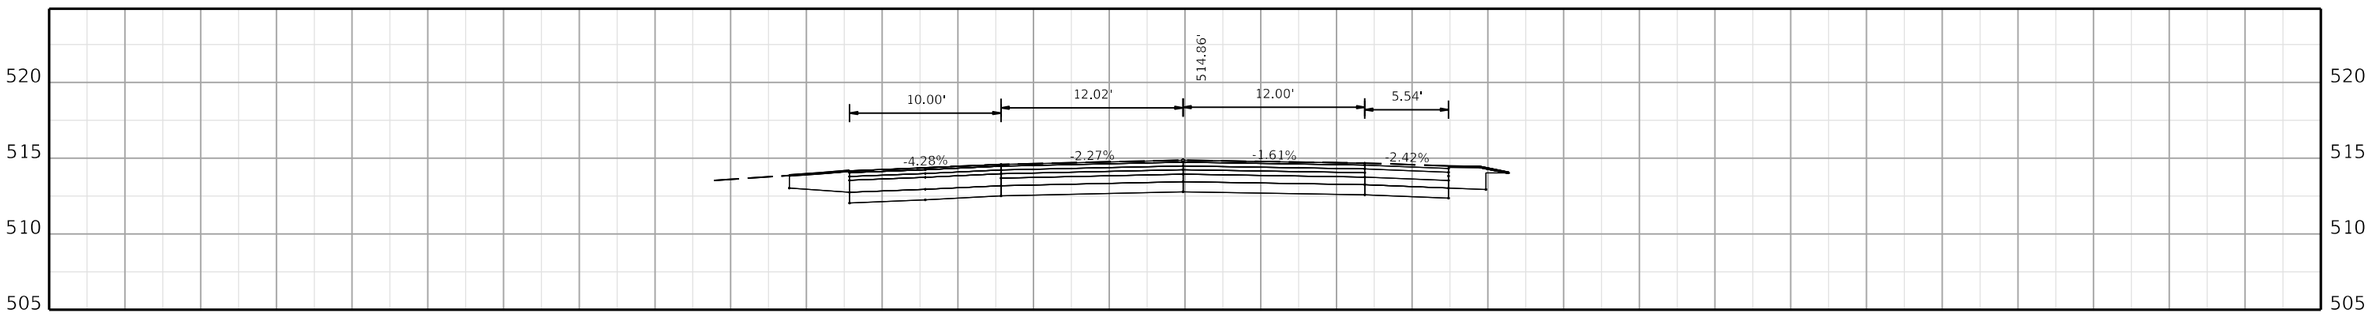

4286+50.00

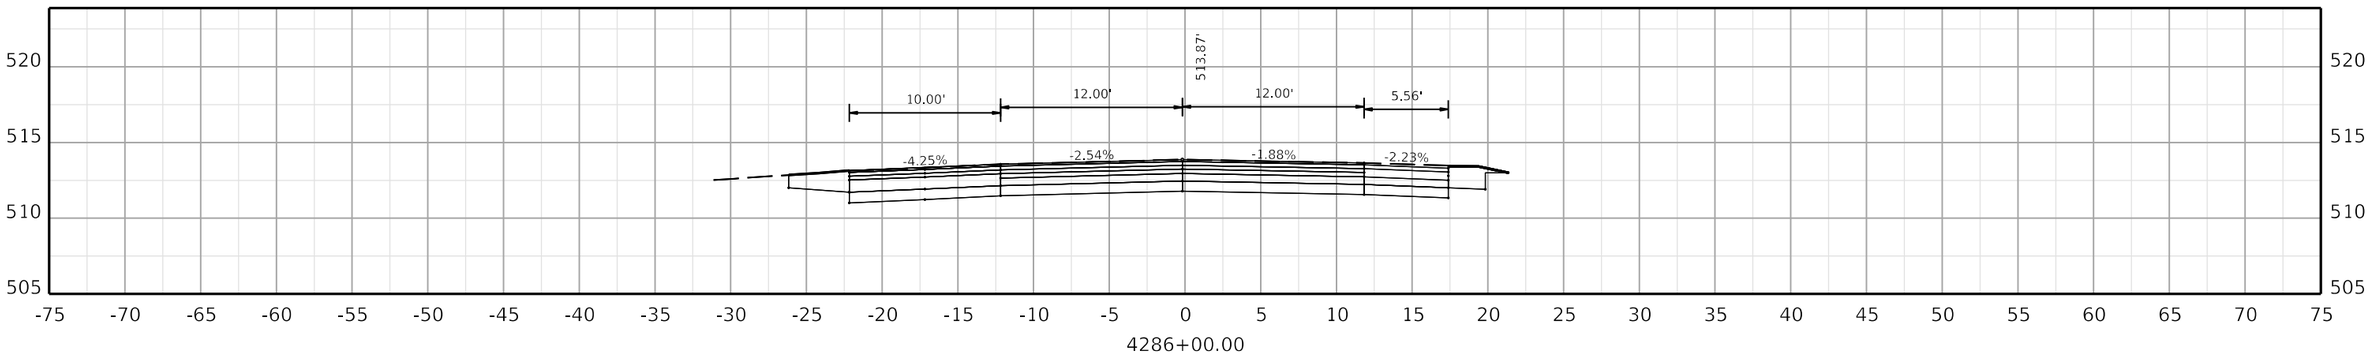

4286+00.00

COMMONWEALTH OF KENTUCKY
DEPARTMENT OF HIGHWAYS
TEAM KENTUCKY TRANSPORTATION CABINET

DRAWING TITLE:


HORIZONTAL SCALE
SCALE: 1" = 5'

0' 5' 10' 20'


STA. 4286+00.00 TO STA. 4287+00.00

ITEM NO. COUNTY OF


SHEET NO.
4286+00.00

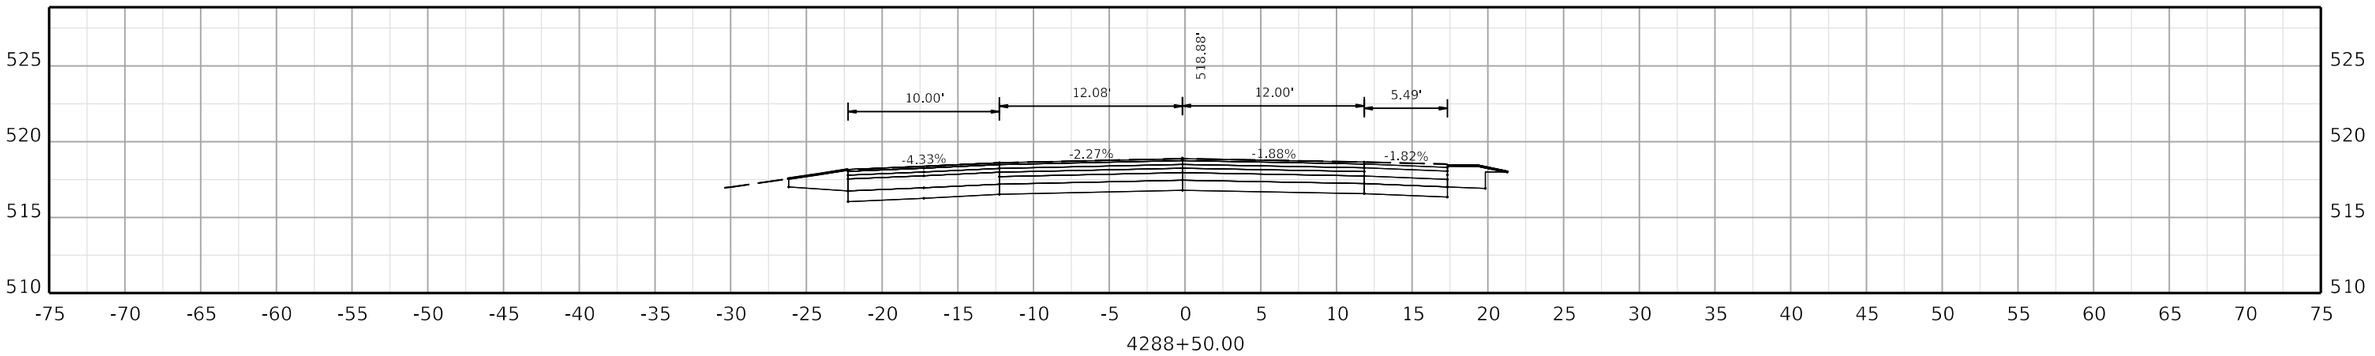

4288+50.00

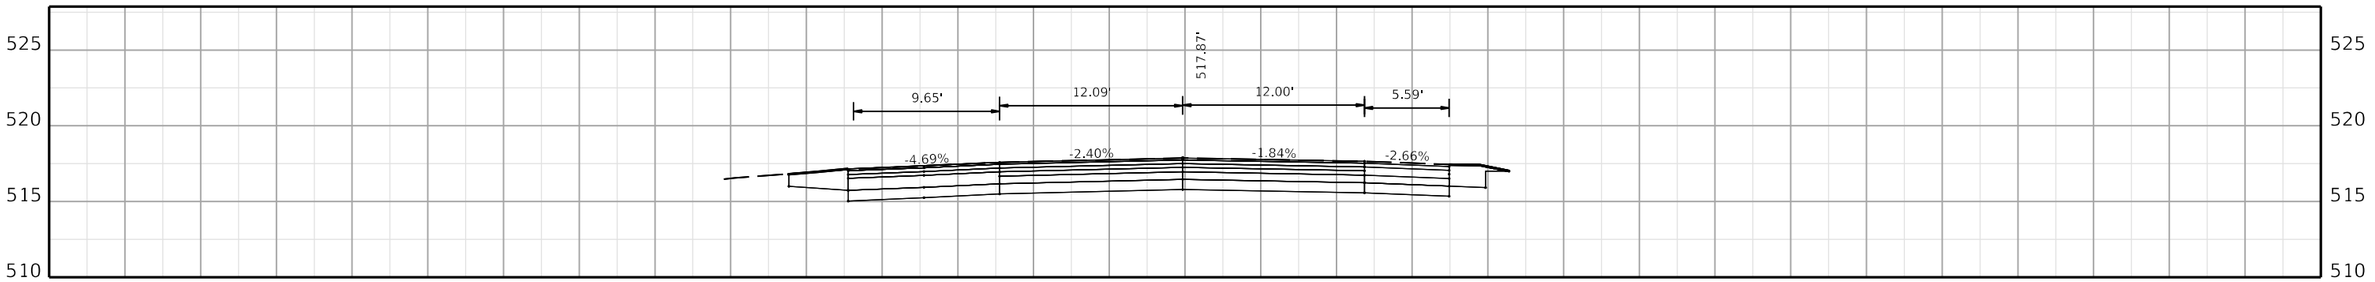

4288+00.00

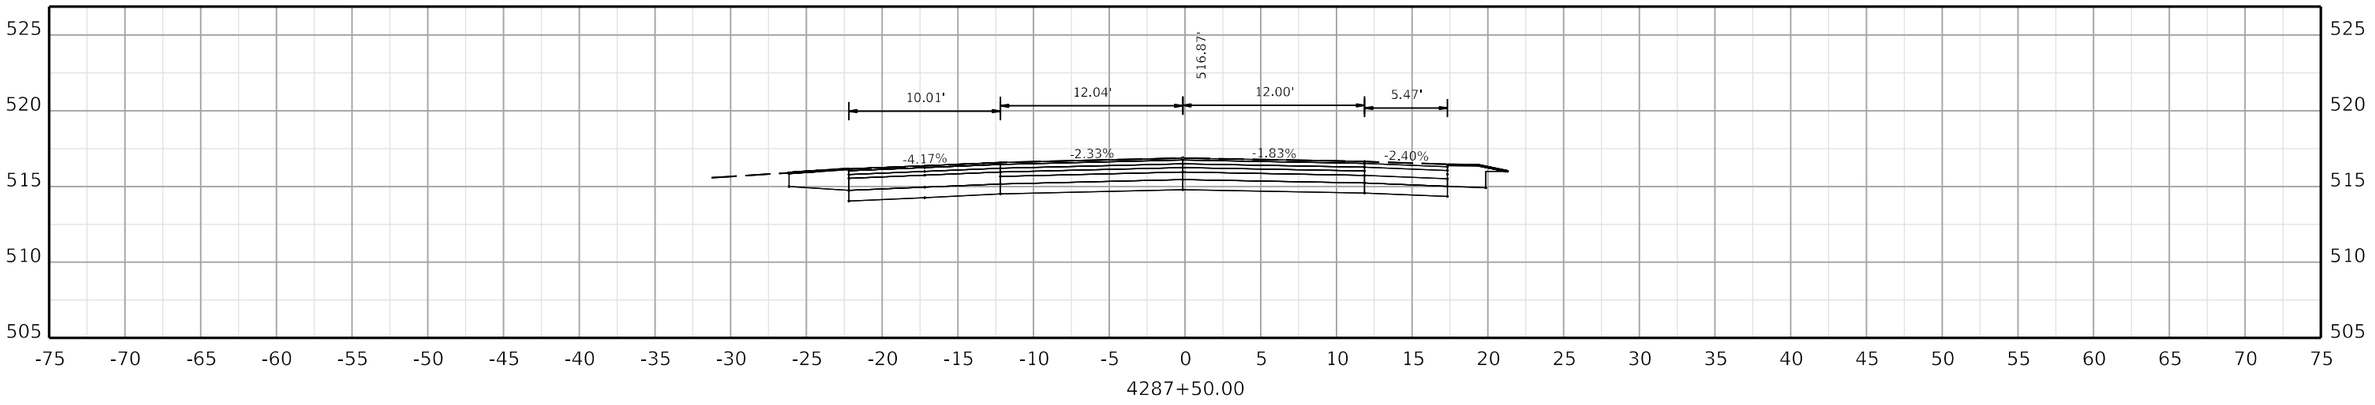

4287+50.00

COMMONWEALTH OF KENTUCKY
DEPARTMENT OF HIGHWAYS

TEAM KENTUCKY

DRAWING TITLE:


HORIZONTAL SCALE
SCALE: 1" = 5'


0' 5' 10' 20'


STA. 4287+50.00 TO STA. 4288+50.00

ITEM NO. COUNTY OF

SHEET NO.
4287+50.00

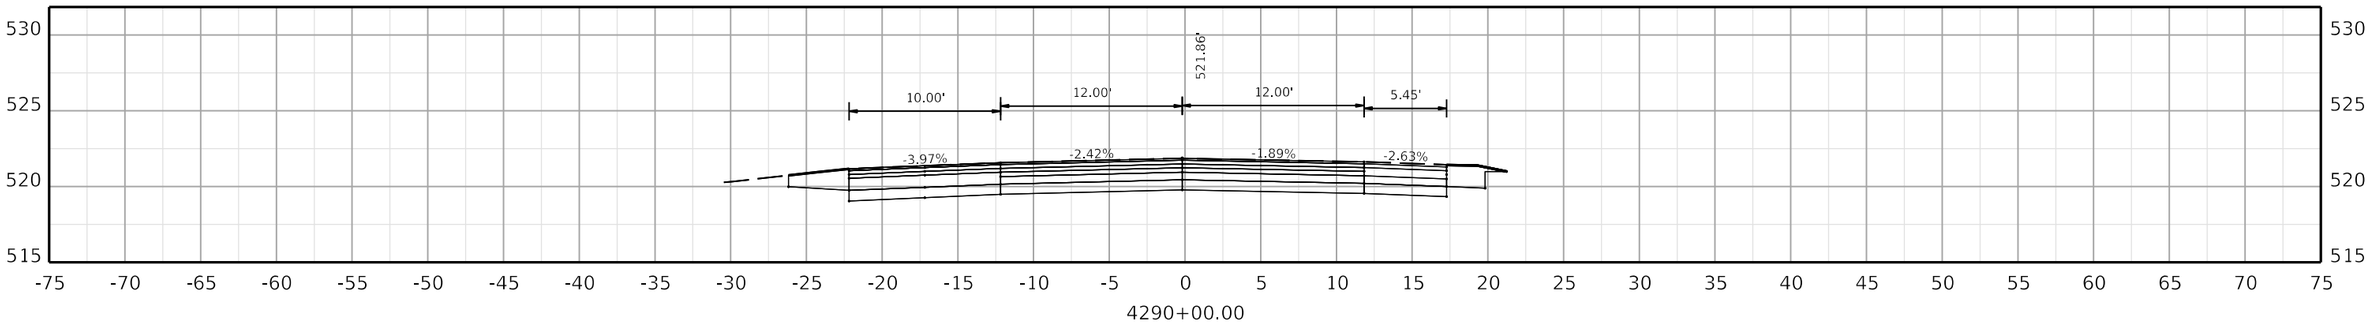

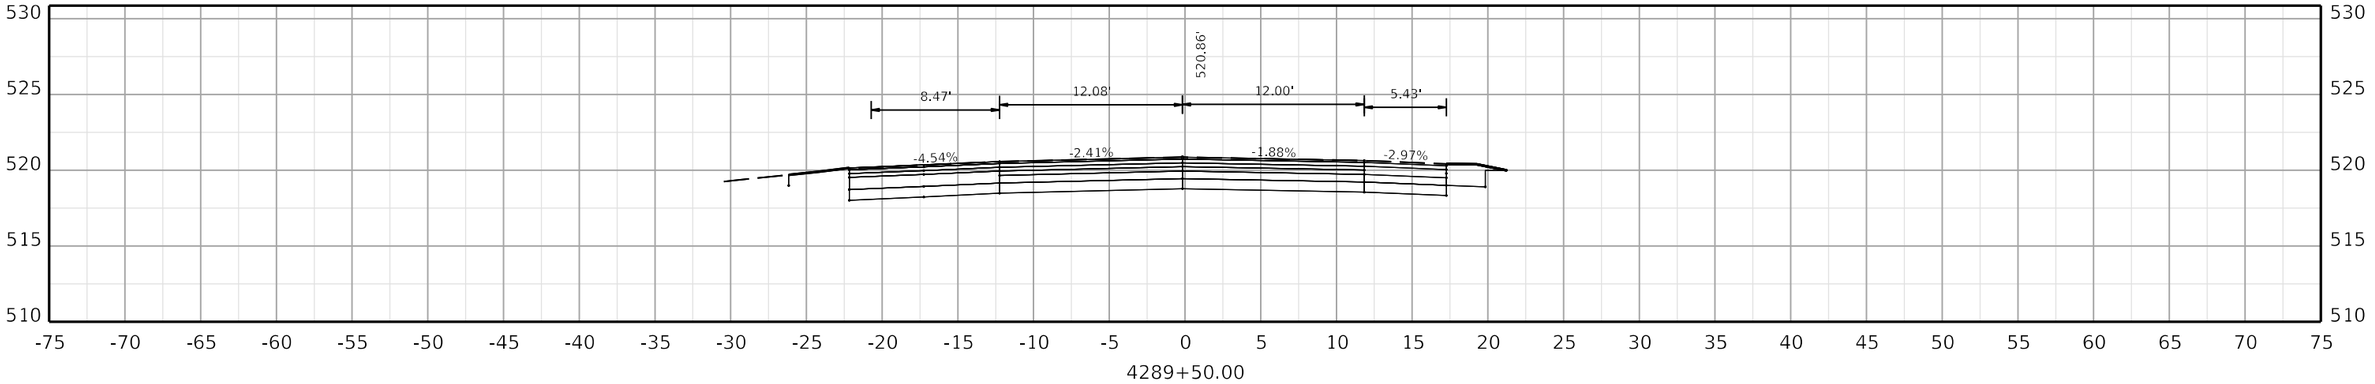

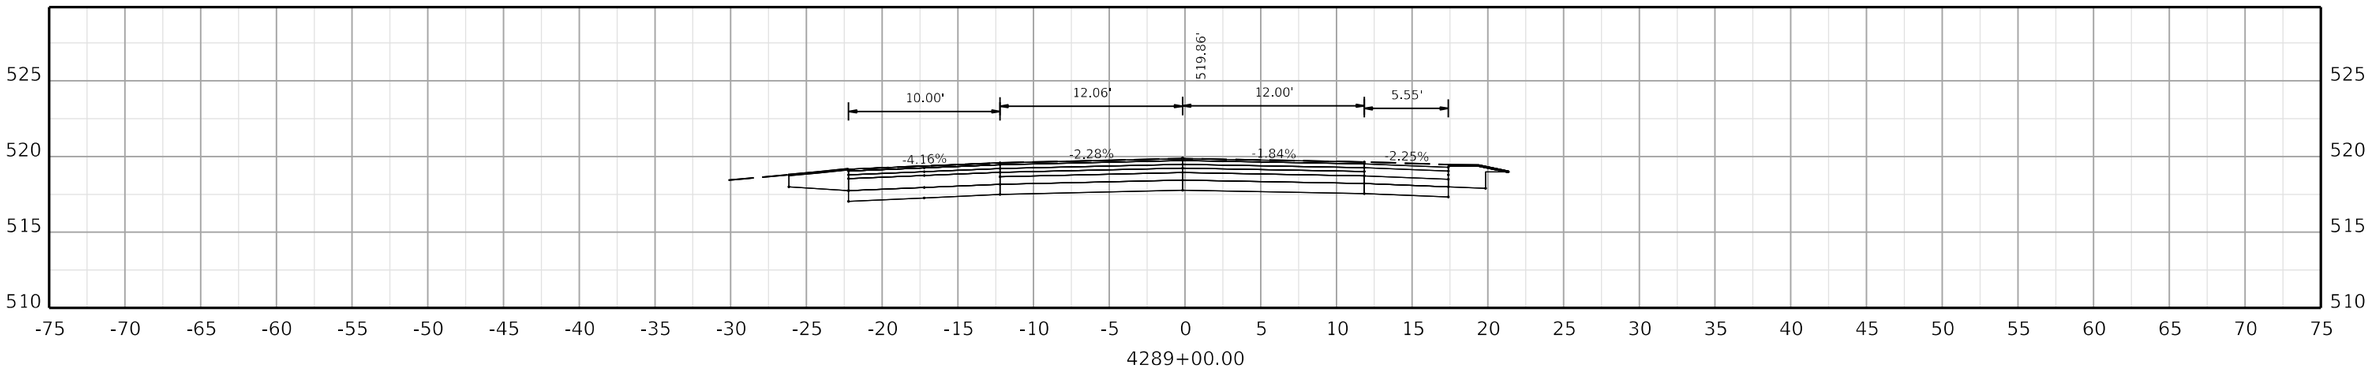

COMMONWEALTH OF KENTUCKY
DEPARTMENT OF HIGHWAYS
TEAM KENTUCKY TRANSPORTATION CABINET

DRAWING TITLE:


HORIZONTAL SCALE
SCALE: 1" = 5'

0' 5' 10' 20'


STA. 4289+00.00 TO STA. 4290+00.00

ITEM NO. COUNTY OF


SHEET NO. 4289+00.00

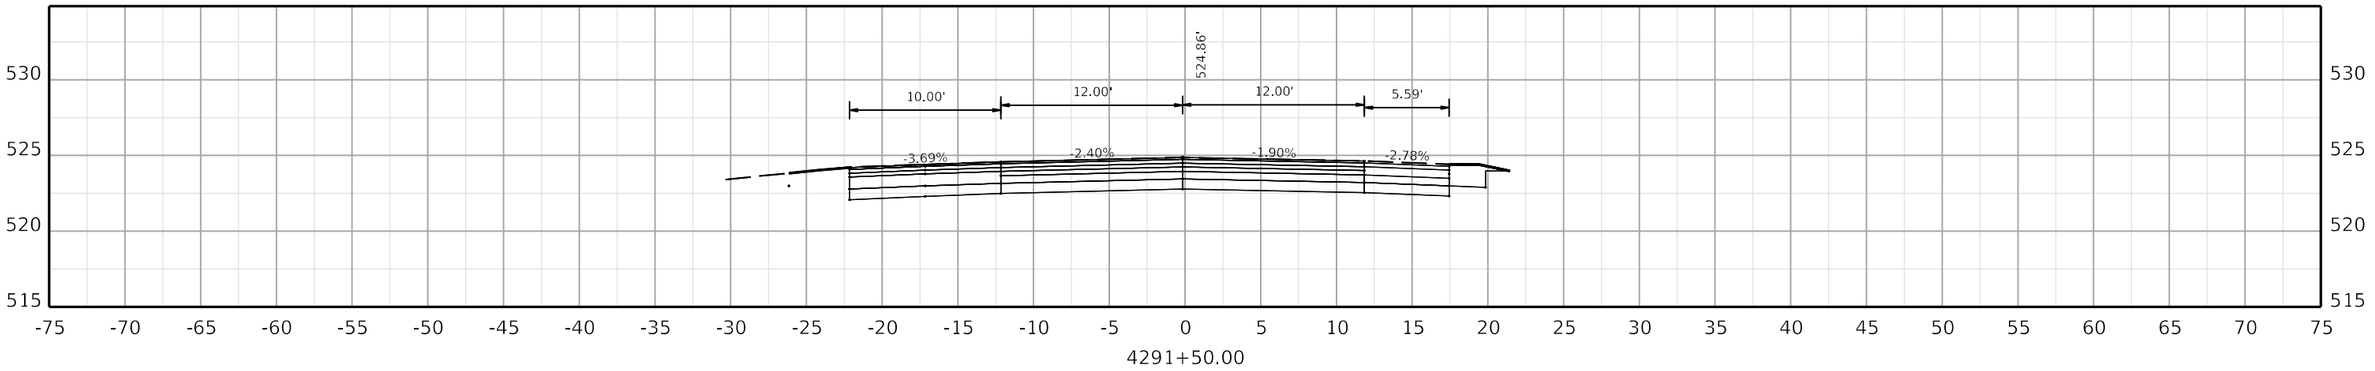

4291+50.00

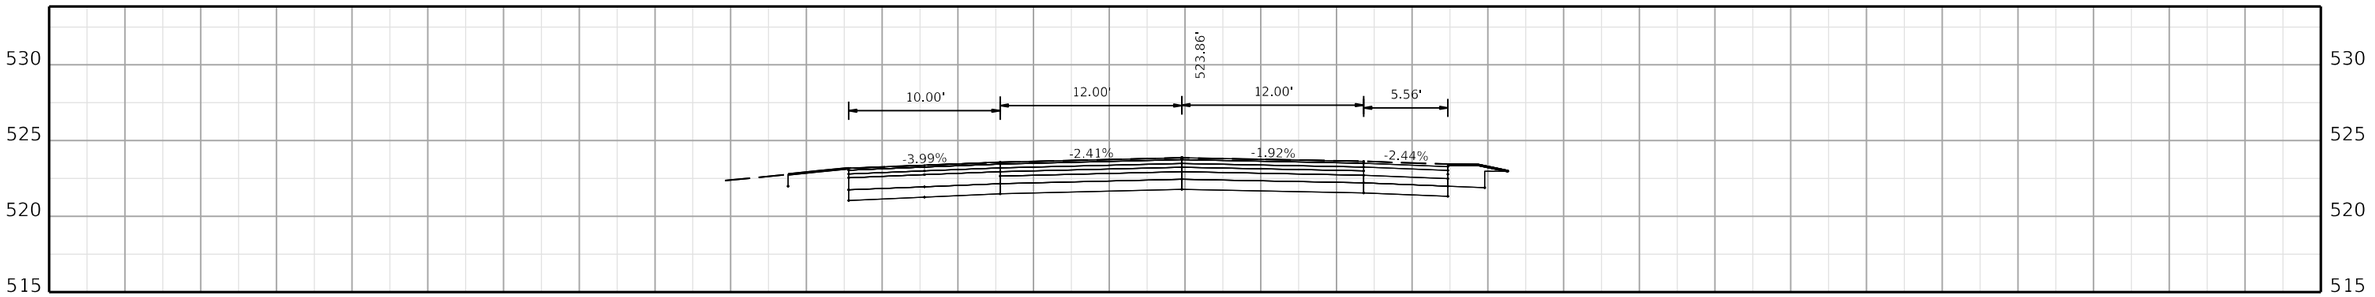

4291+00.00

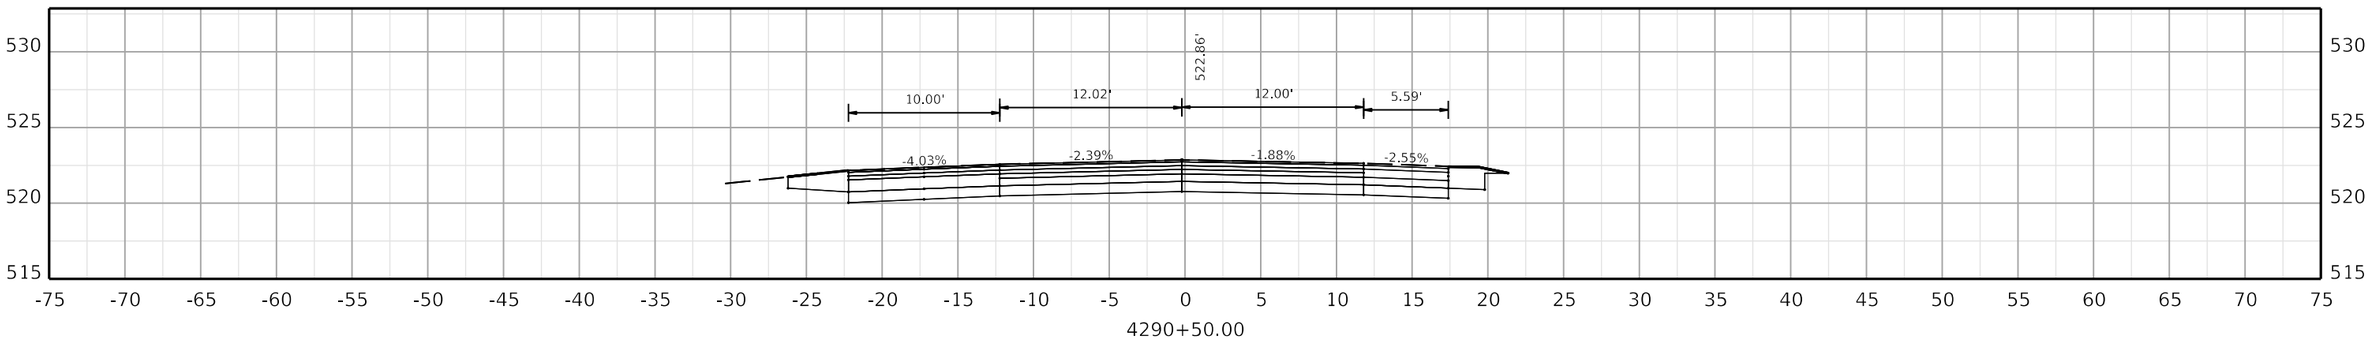

4290+50.00

COMMONWEALTH OF KENTUCKY
DEPARTMENT OF HIGHWAYS

TEAM KENTUCKY

DRAWING TITLE:


HORIZONTAL SCALE
SCALE: 1" = 5'

0' 5' 10' 20'


STA. 4290+50.00 TO STA. 4291+50.00

ITEM NO. COUNTY OF


SHEET NO.
4290+50.00

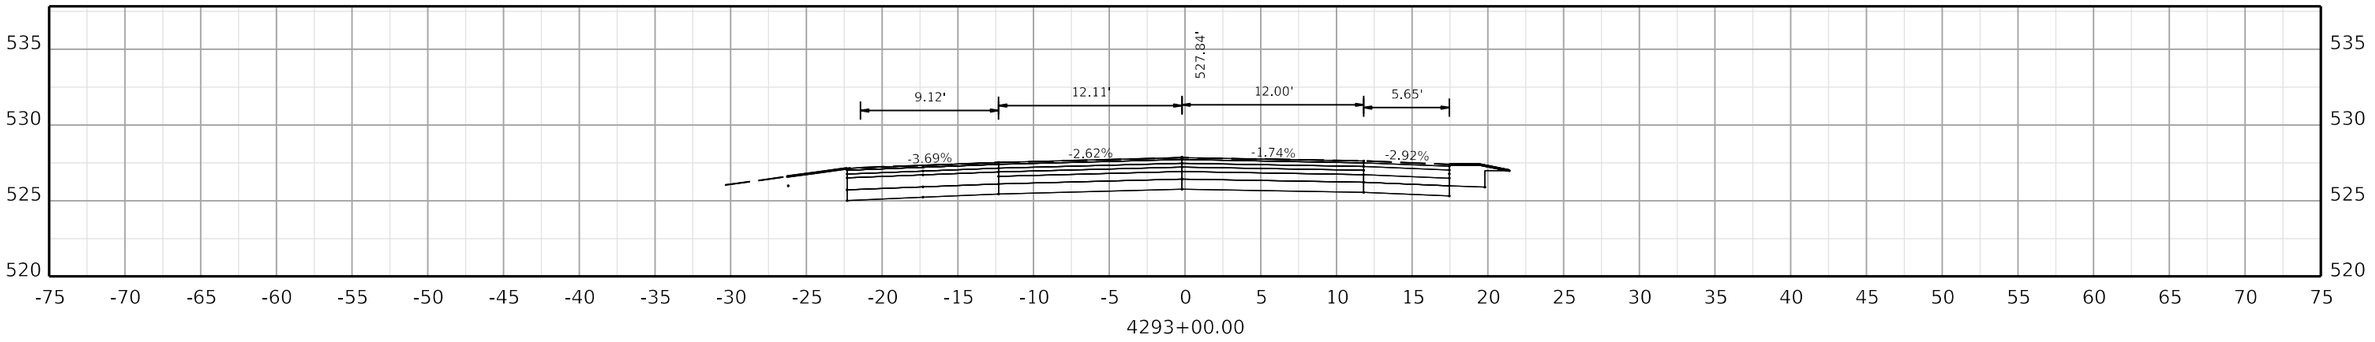

4293+00.00

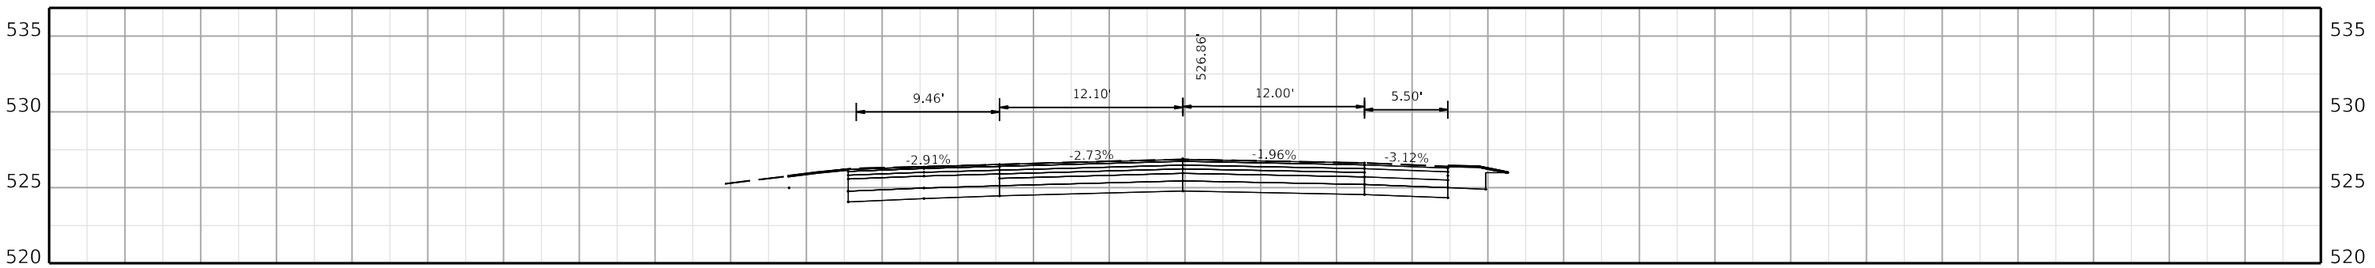

4292+50.00

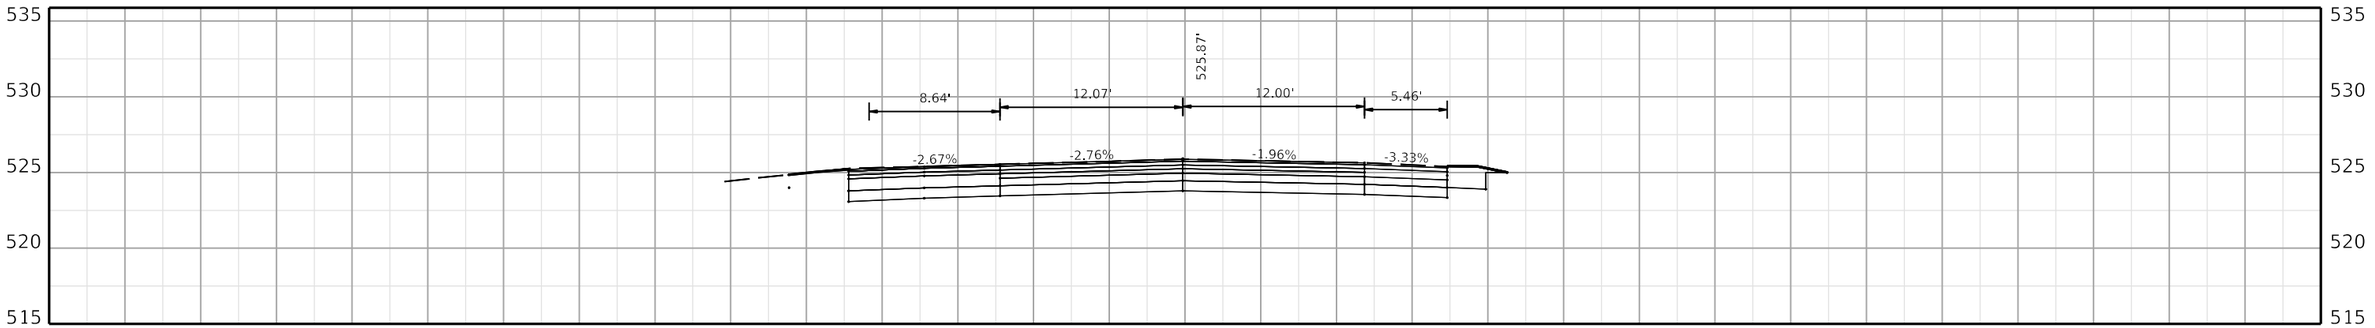

4292+00.00

COMMONWEALTH OF KENTUCKY
DEPARTMENT OF HIGHWAYS
TEAM KENTUCKY

DRAWING TITLE:


HORIZONTAL SCALE
SCALE: 1" = 5'


0' 5' 10' 20'


STA. 4292+00.00 TO STA. 4293+00.00

ITEM NO. COUNTY OF

SHEET NO.
4292+00.00

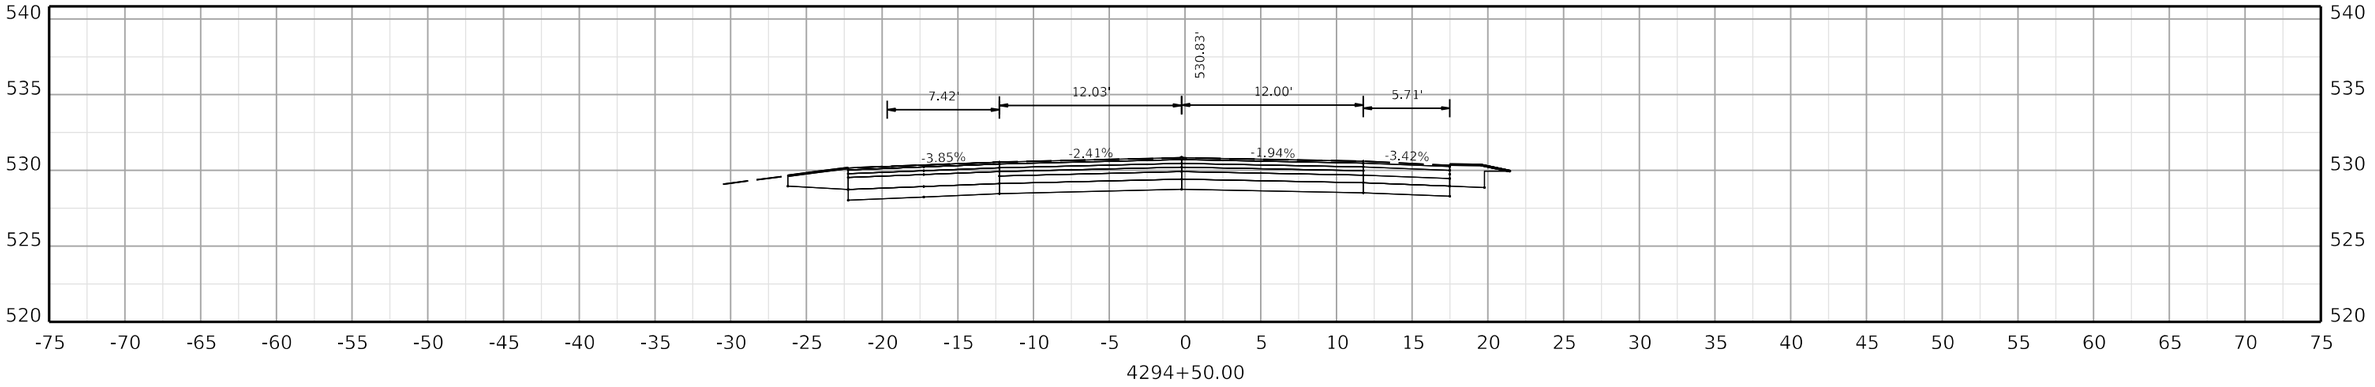

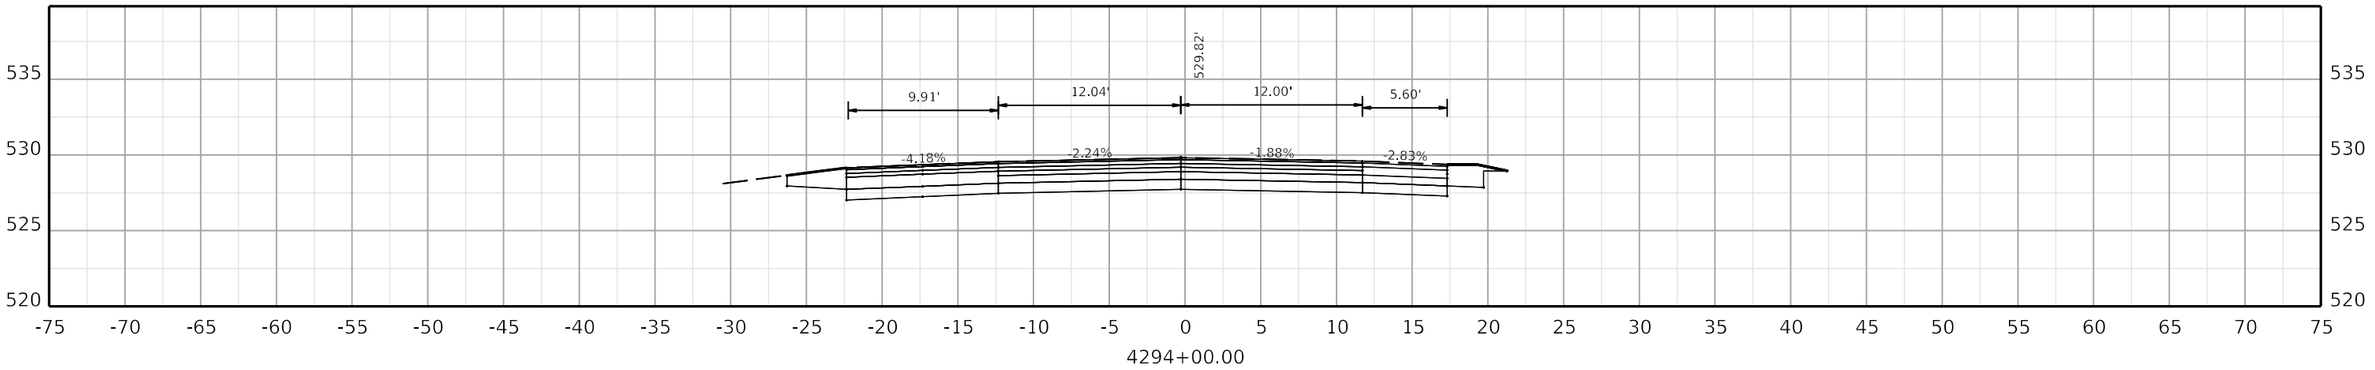

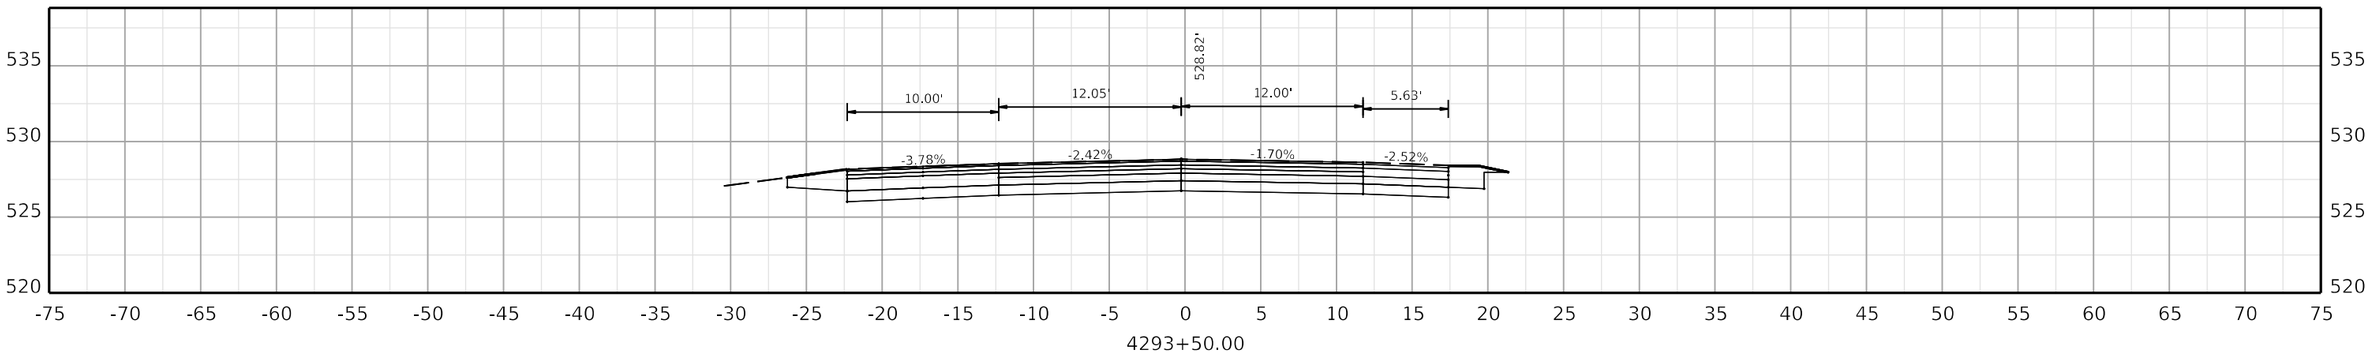

COMMONWEALTH OF KENTUCKY
DEPARTMENT OF HIGHWAYS
TEAM KENTUCKY TRANSPORTATION CABINET

DRAWING TITLE:


HORIZONTAL SCALE
SCALE: 1" = 5'

0' 5' 10' 20'


STA. 4293+50.00 TO STA. 4294+50.00

ITEM NO. COUNTY OF


SHEET NO. 4293+50.00

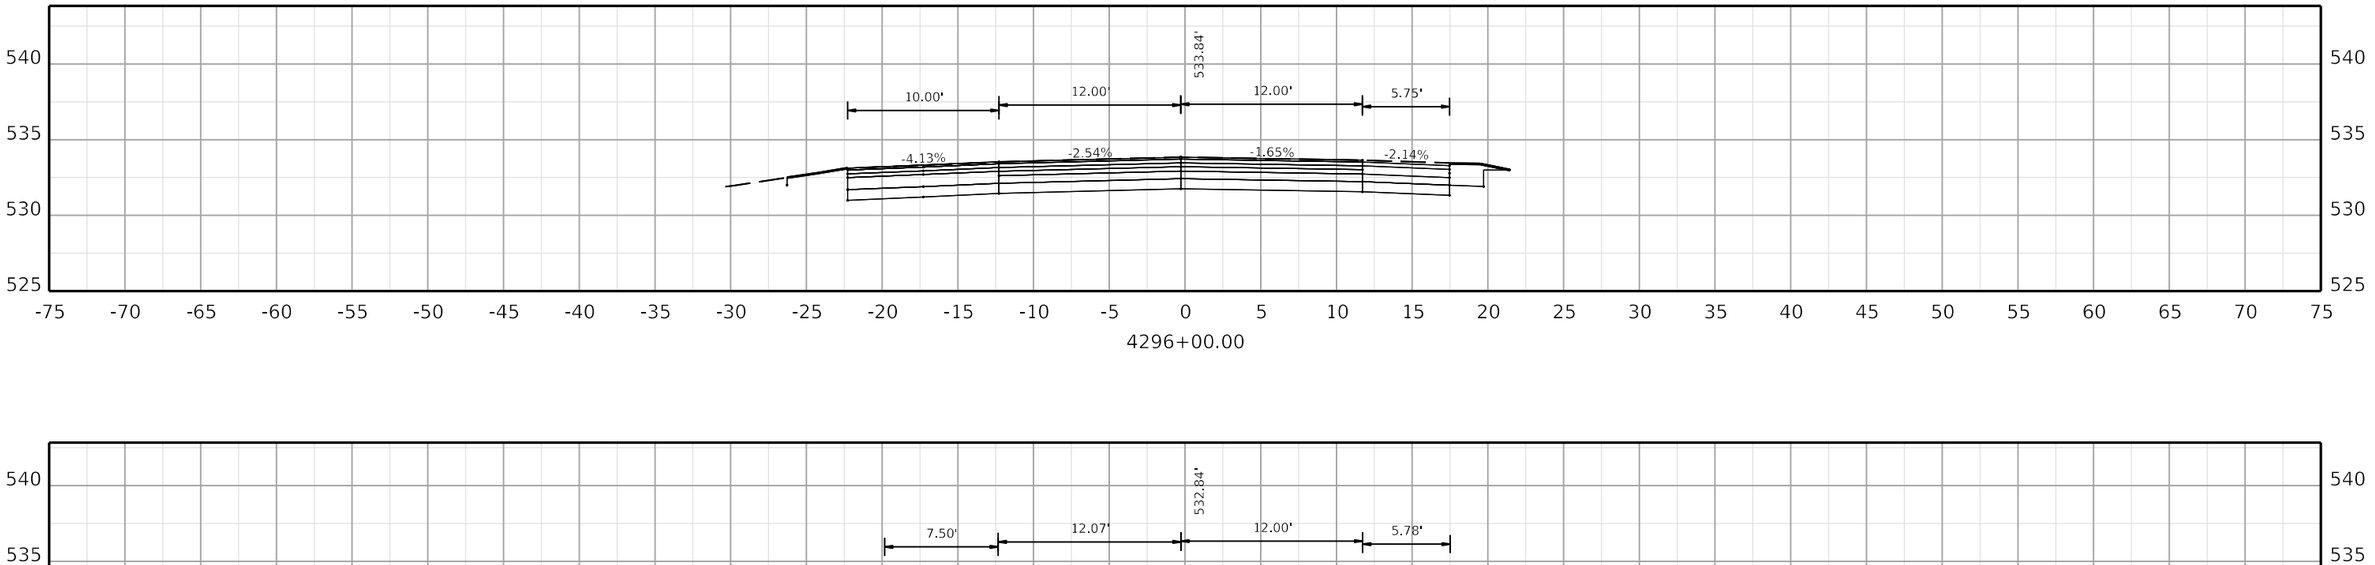

4296+00.00

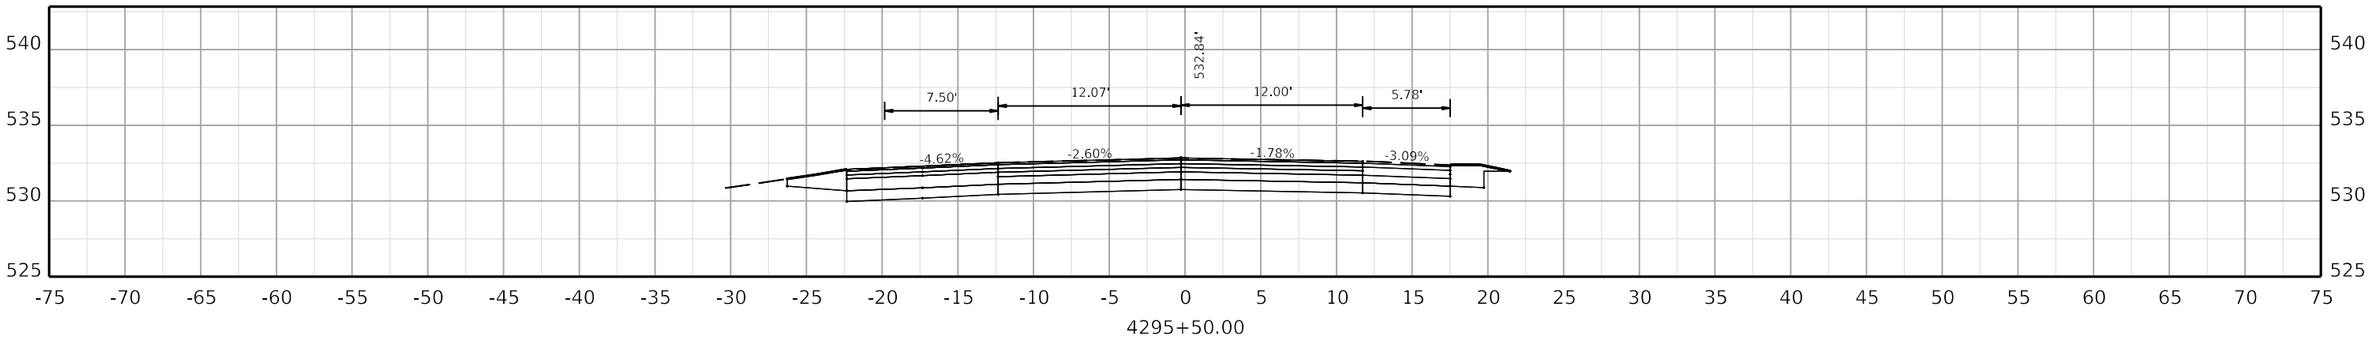

4295+50.00

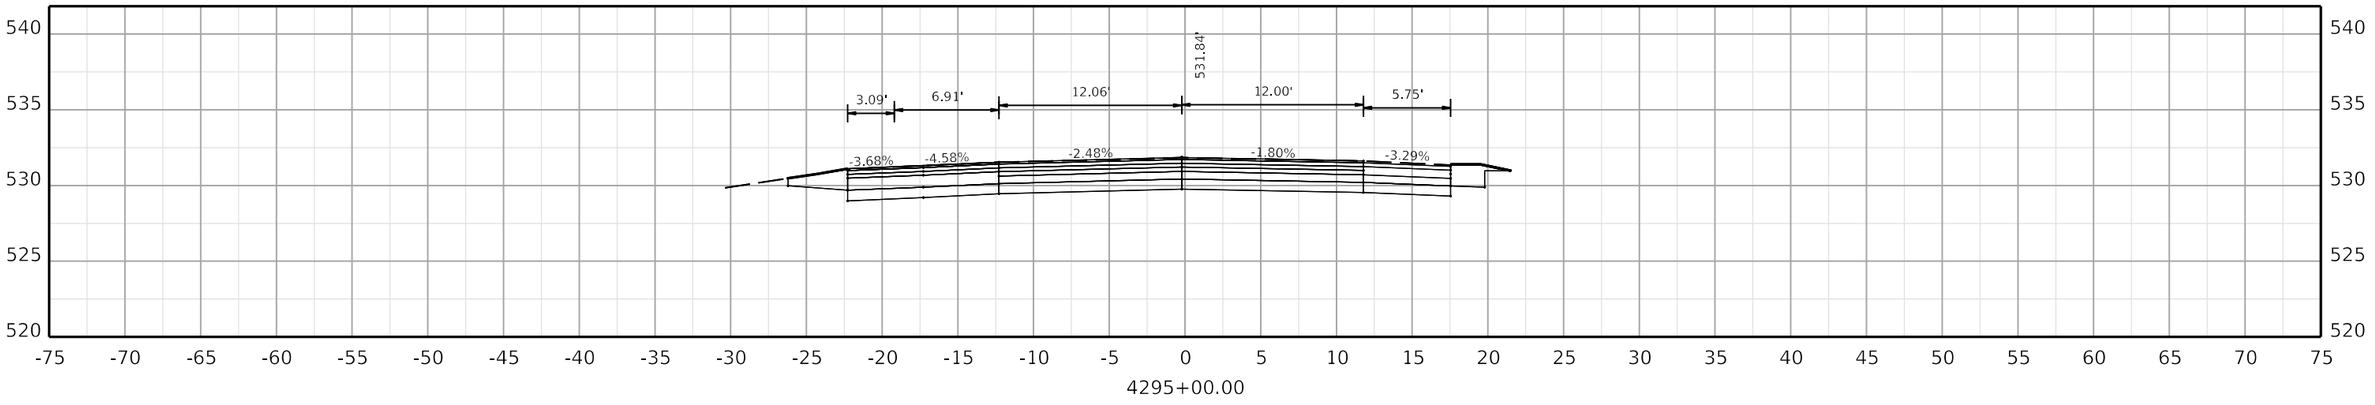

4295+00.00

COMMONWEALTH OF KENTUCKY
DEPARTMENT OF HIGHWAYS

TEAM KENTUCKY TRANSPORTATION CABINET

DRAWING TITLE:


HORIZONTAL SCALE
SCALE: 1" = 5'

0' 5' 10' 20'


STA. 4295+00.00 TO STA. 4296+00.00

ITEM NO. COUNTY OF


SHEET NO.
4295+00.00

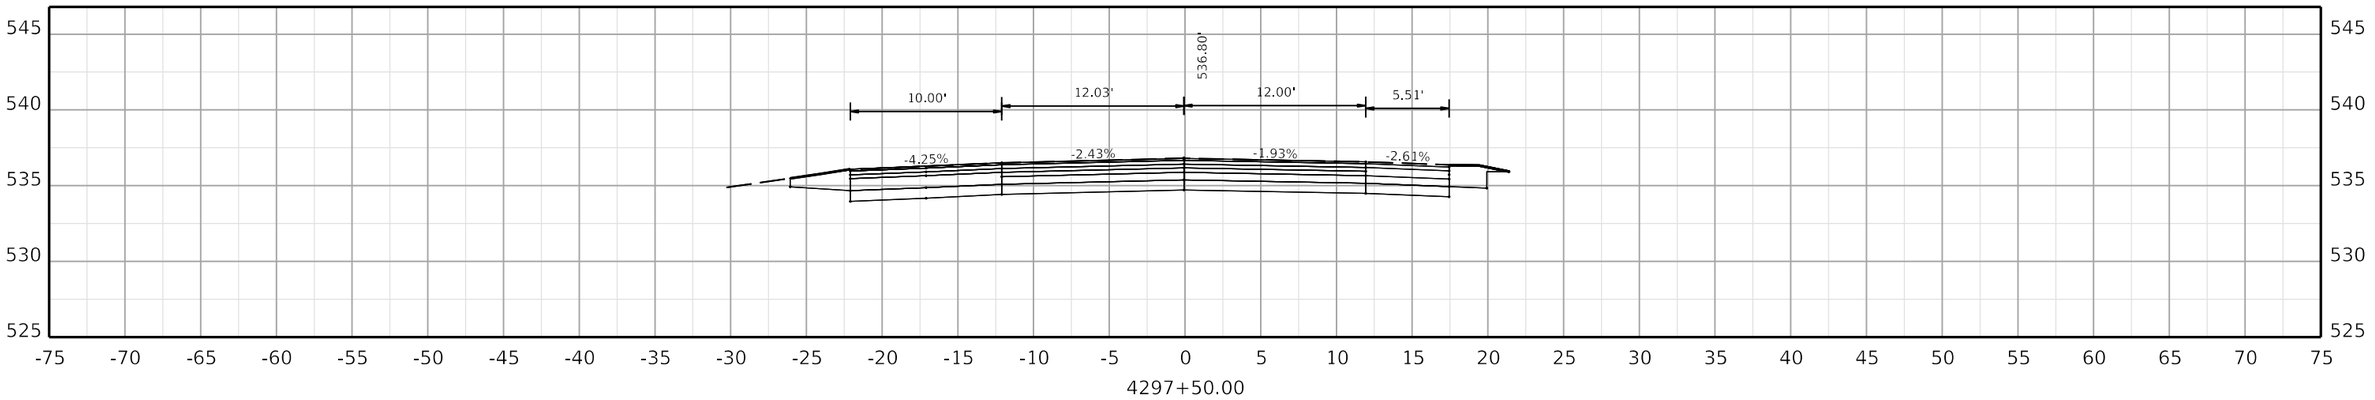

4297+50.00

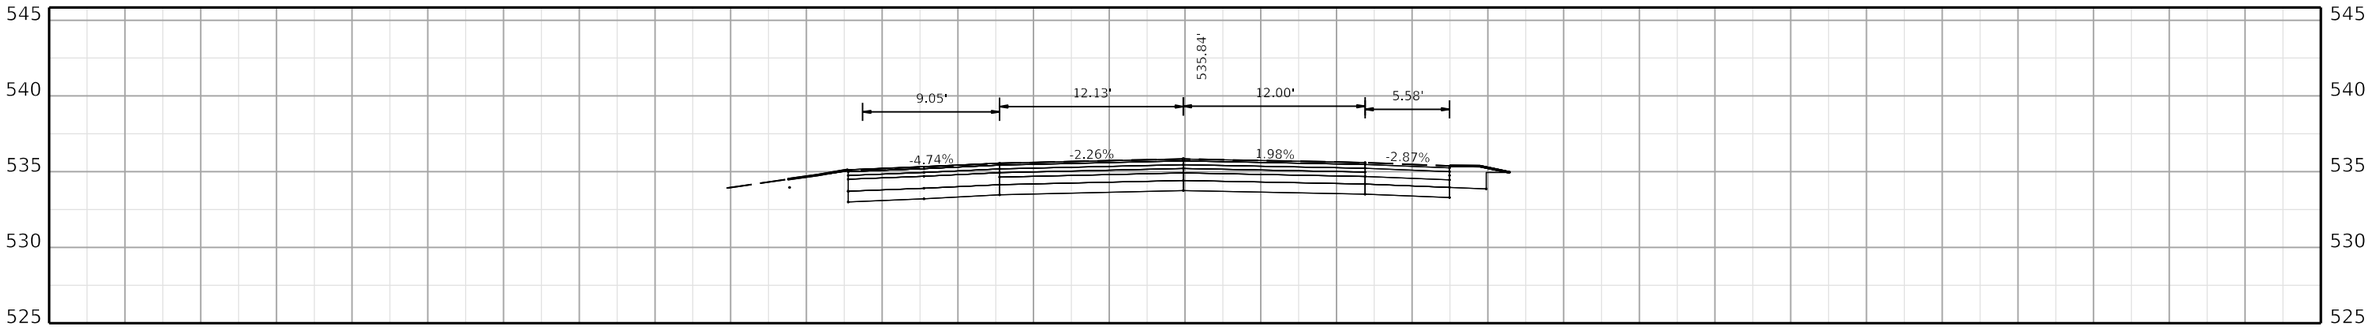

4297+00.00

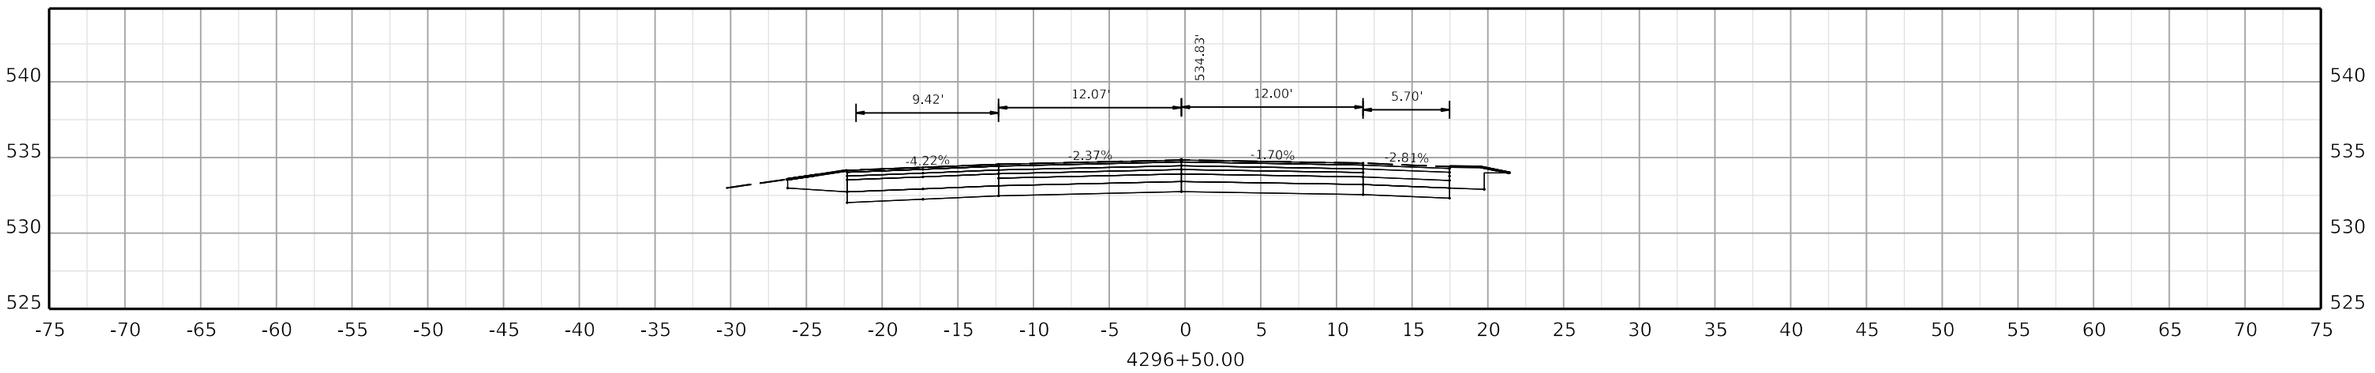

4296+50.00

COMMONWEALTH OF KENTUCKY
DEPARTMENT OF HIGHWAYS
TEAM KENTUCKY

DRAWING TITLE:


HORIZONTAL SCALE
SCALE: 1" = 5'

0' 5' 10' 20'


STA. 4296+50.00 TO STA. 4297+50.00

ITEM NO. COUNTY OF


SHEET NO.
4296+50.00

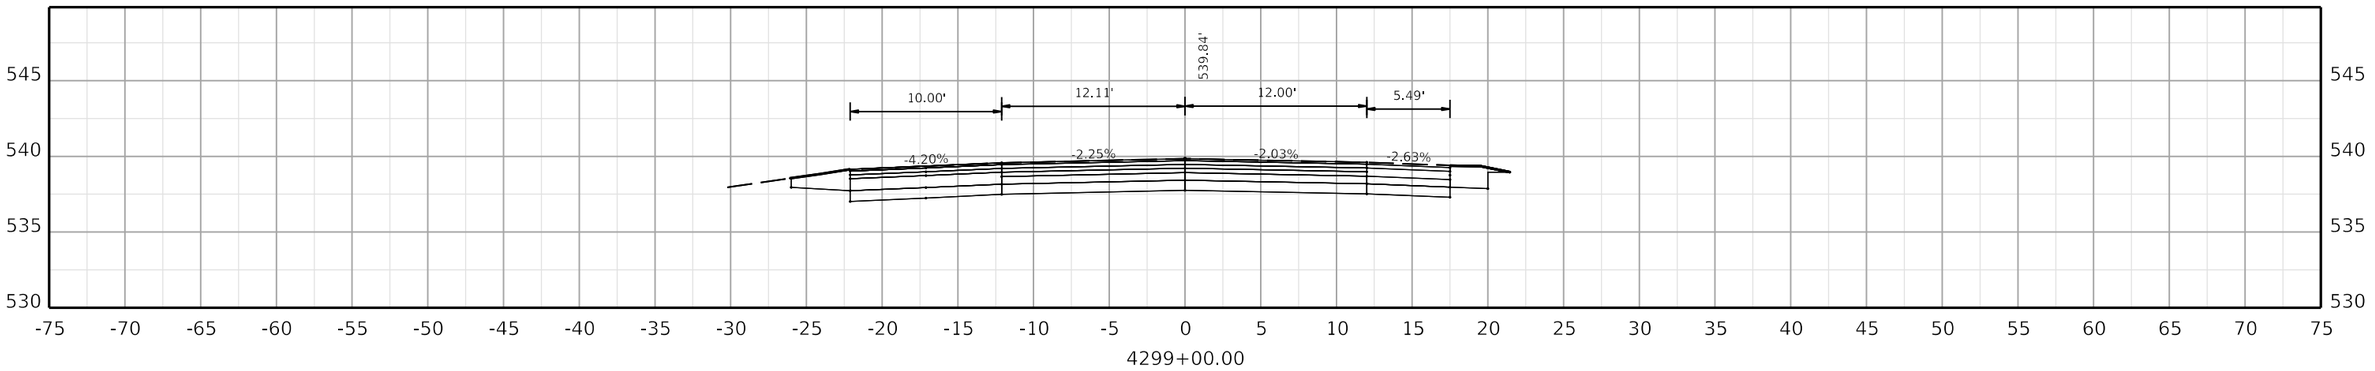

4299+00.00

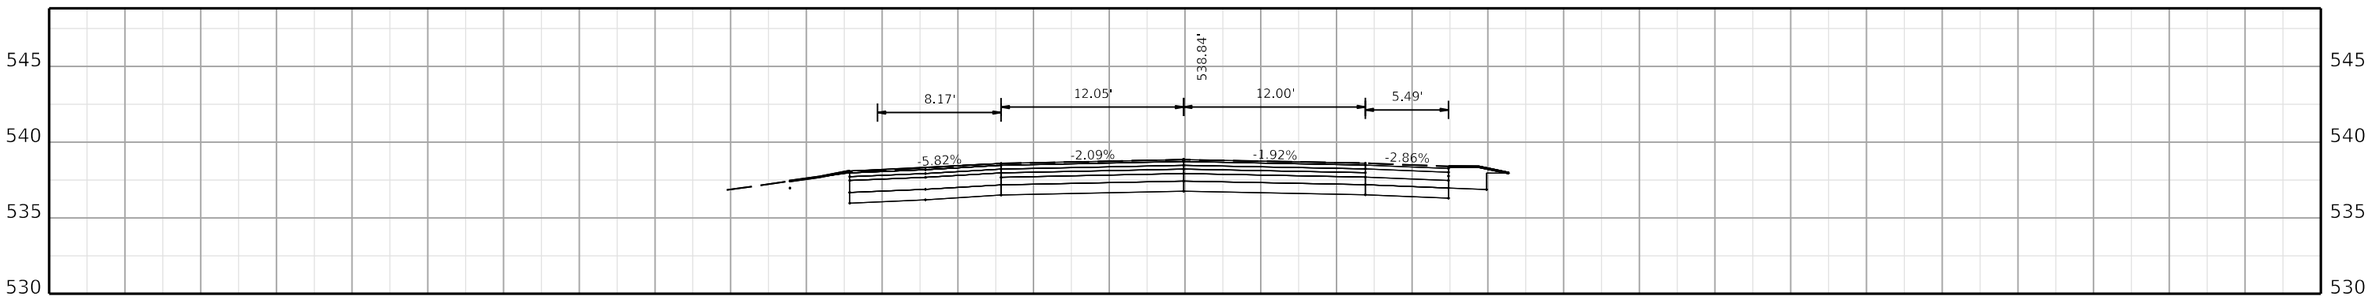

4298+50.00

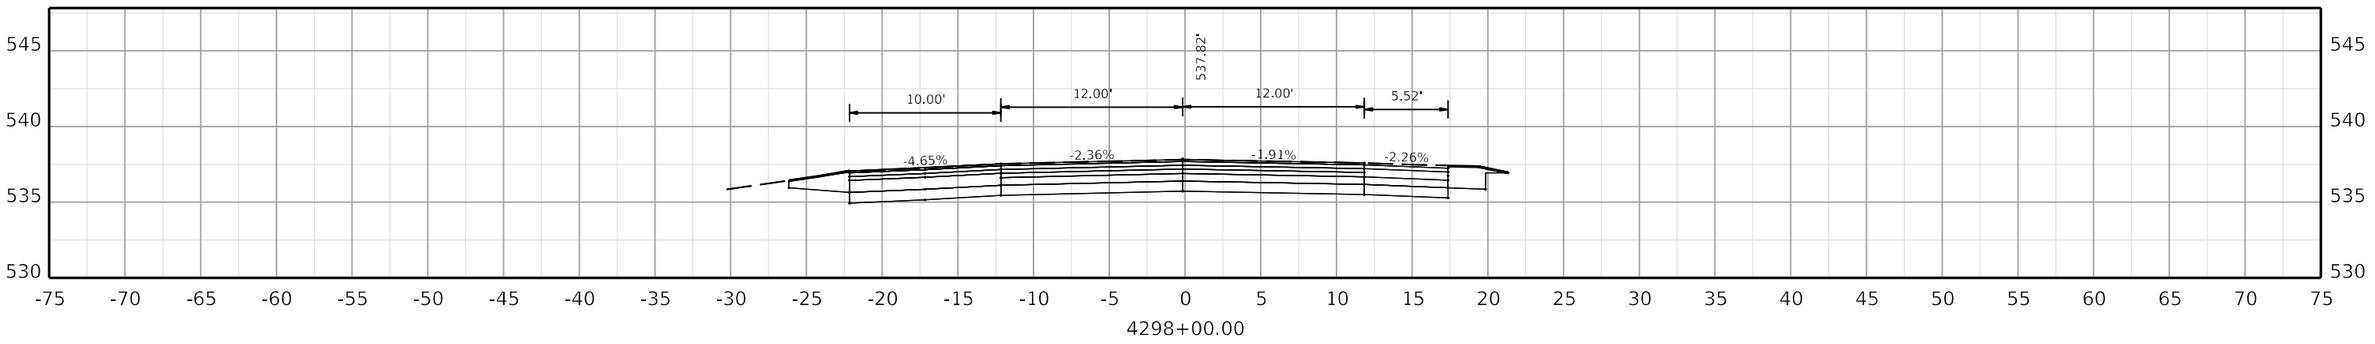

4298+00.00

COMMONWEALTH OF KENTUCKY
DEPARTMENT OF HIGHWAYS

TEAM KENTUCKY TRANSPORTATION CABINET

DRAWING TITLE:


HORIZONTAL SCALE
SCALE: 1" = 5'

0' 5' 10' 20'


STA. 4298+00.00 TO STA. 4299+00.00

ITEM NO. COUNTY OF


SHEET NO.
4298+00.00

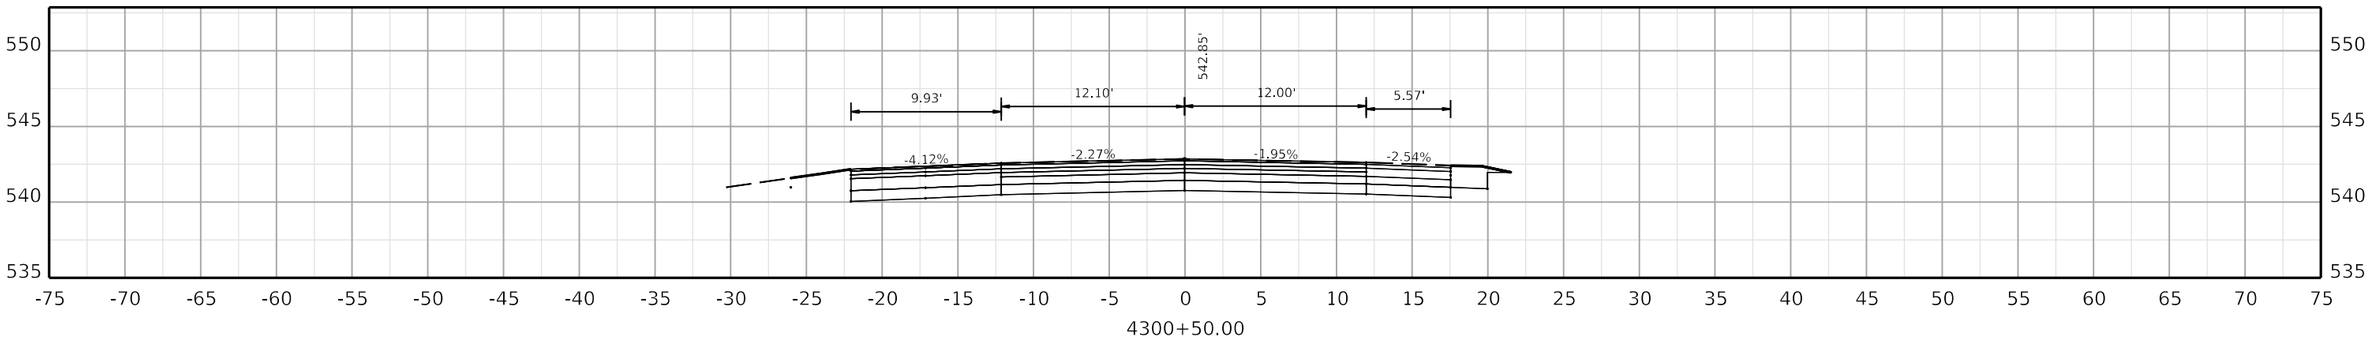

4300+50.00

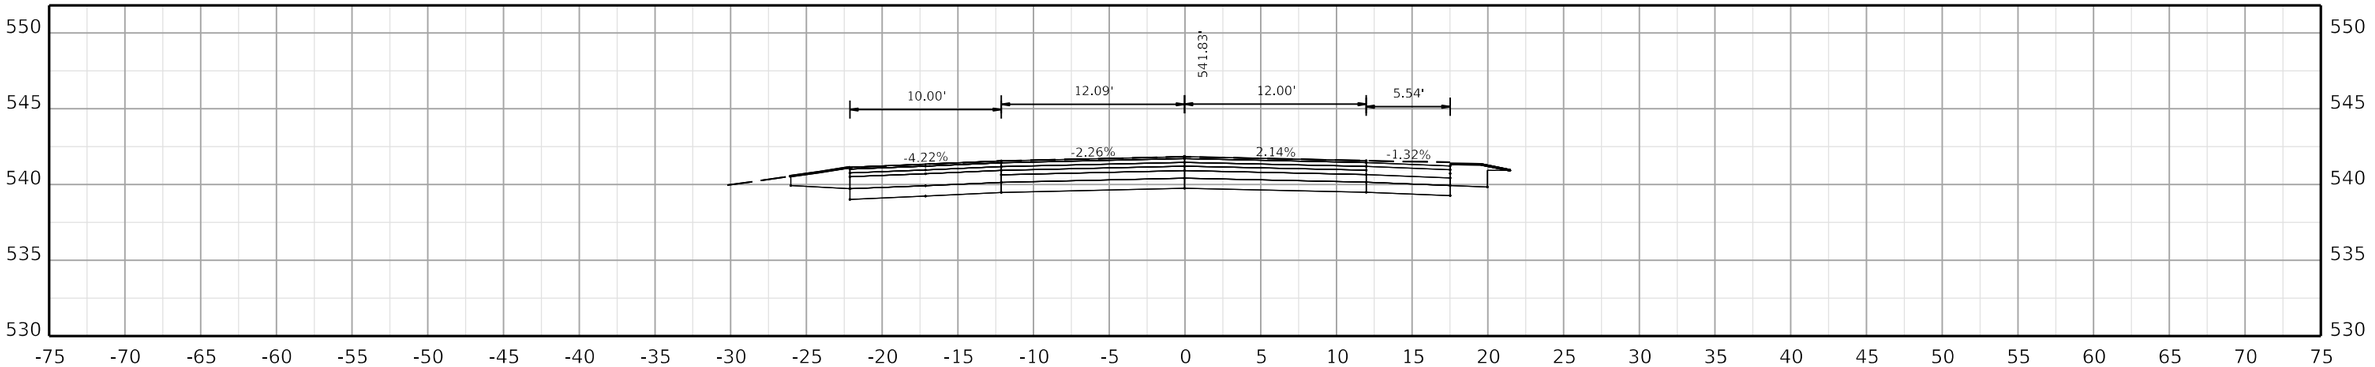

4300+00.00

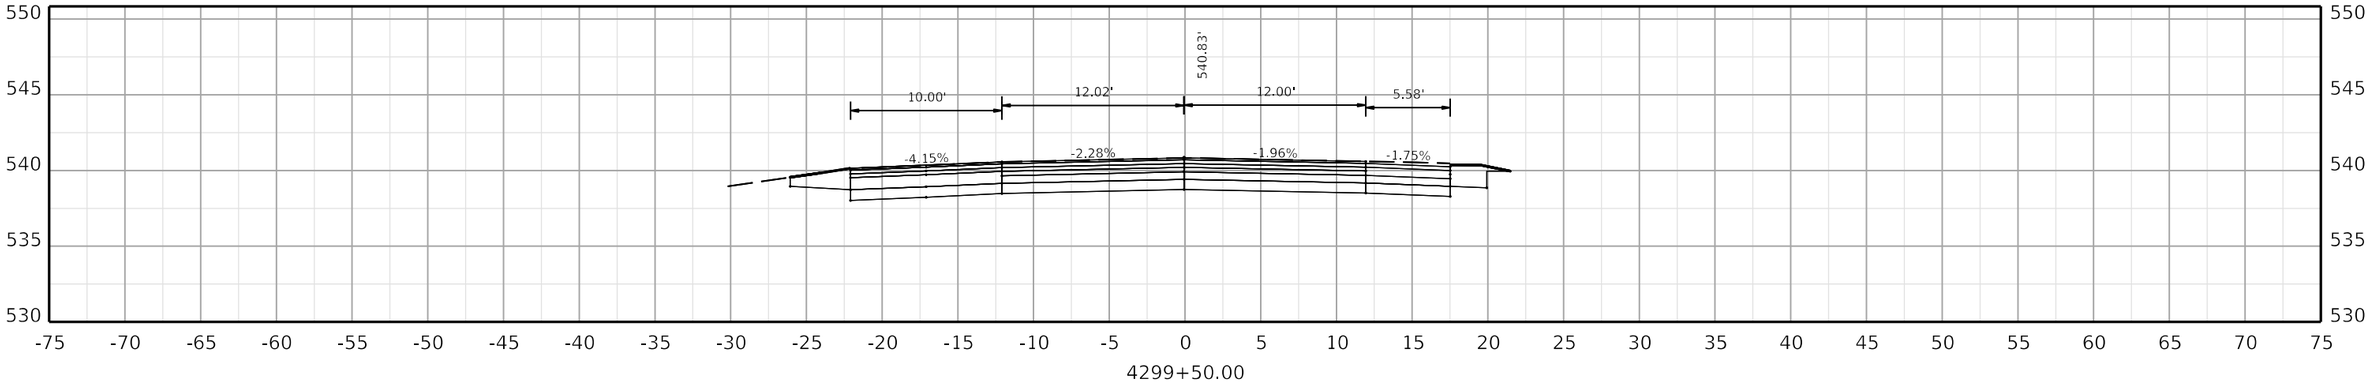

4299+50.00

COMMONWEALTH OF KENTUCKY
DEPARTMENT OF HIGHWAYS

TEAM KENTUCKY

DRAWING TITLE:

HORIZONTAL SCALE
SCALE: 1" = 5'

0' 5' 10' 20'

STA. 4299+50.00 TO STA. 4300+50.00


ITEM NO. COUNTY OF

SHEET NO. 4299+50.00


OpenRoads Designer v10.12.02.4

USER: USLR095925


FILE NAME: C:\BMS\WSP-US-PW-02\D0932959\CORR_I-24W_ASPHALT_PAVING_SEGMENT4_XSEC.DGN

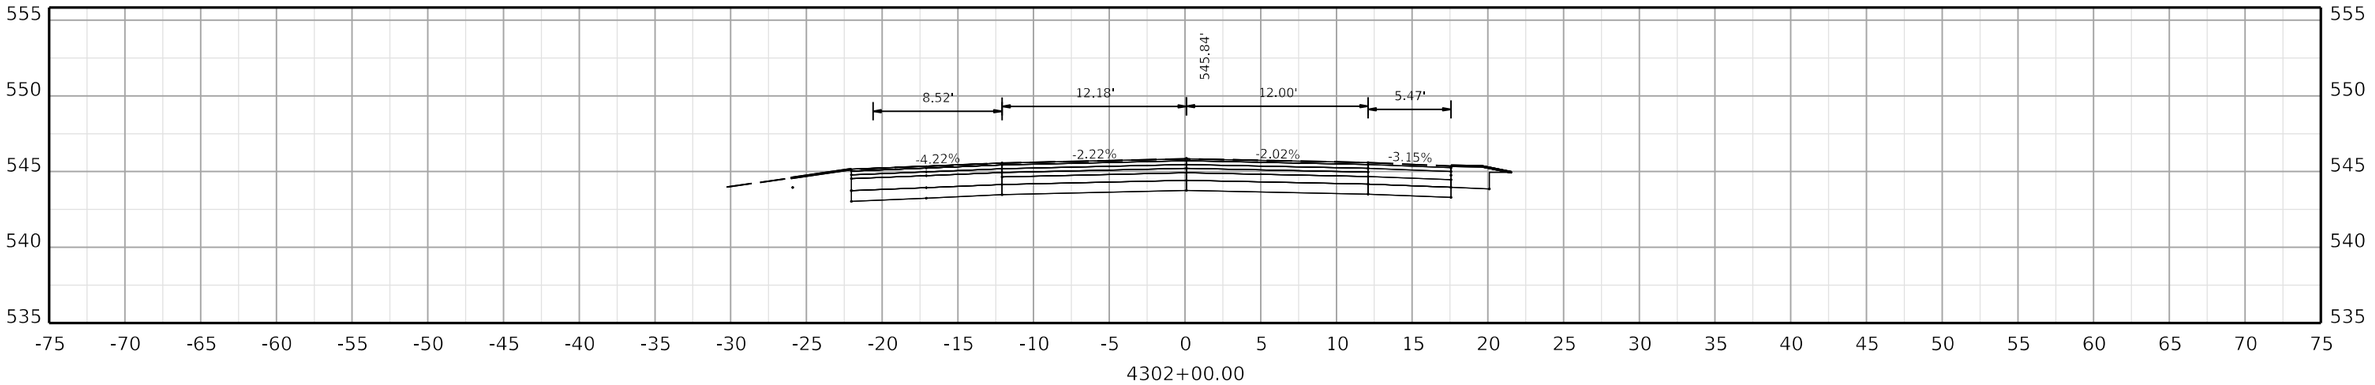

4302+00.00

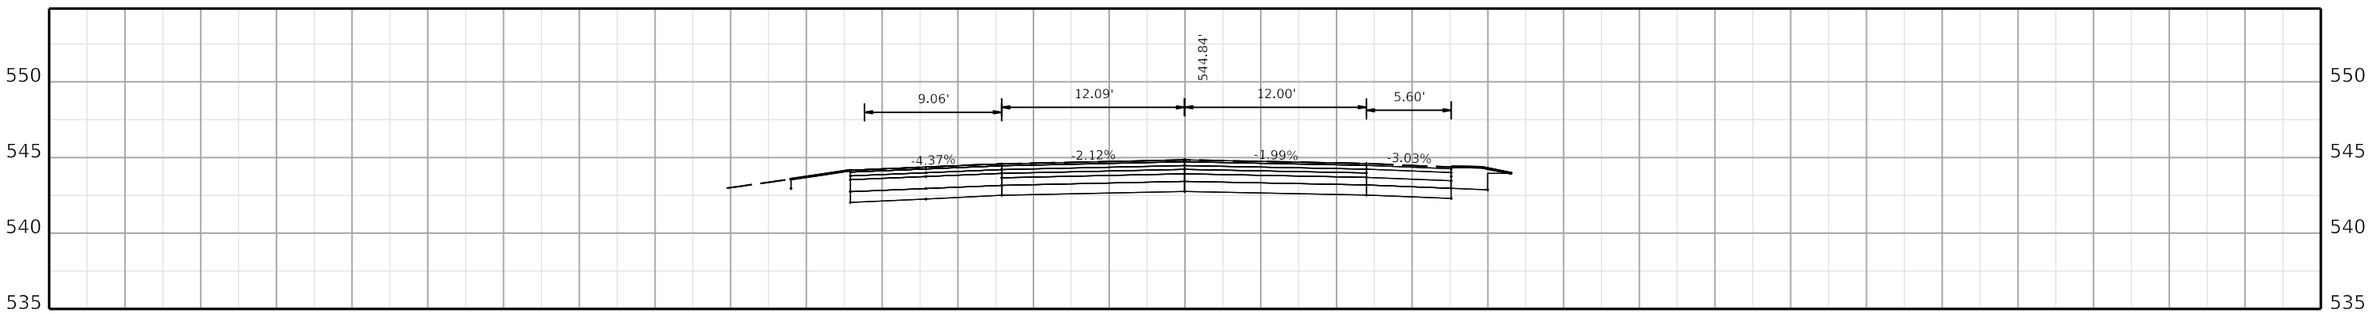

4301+50.00

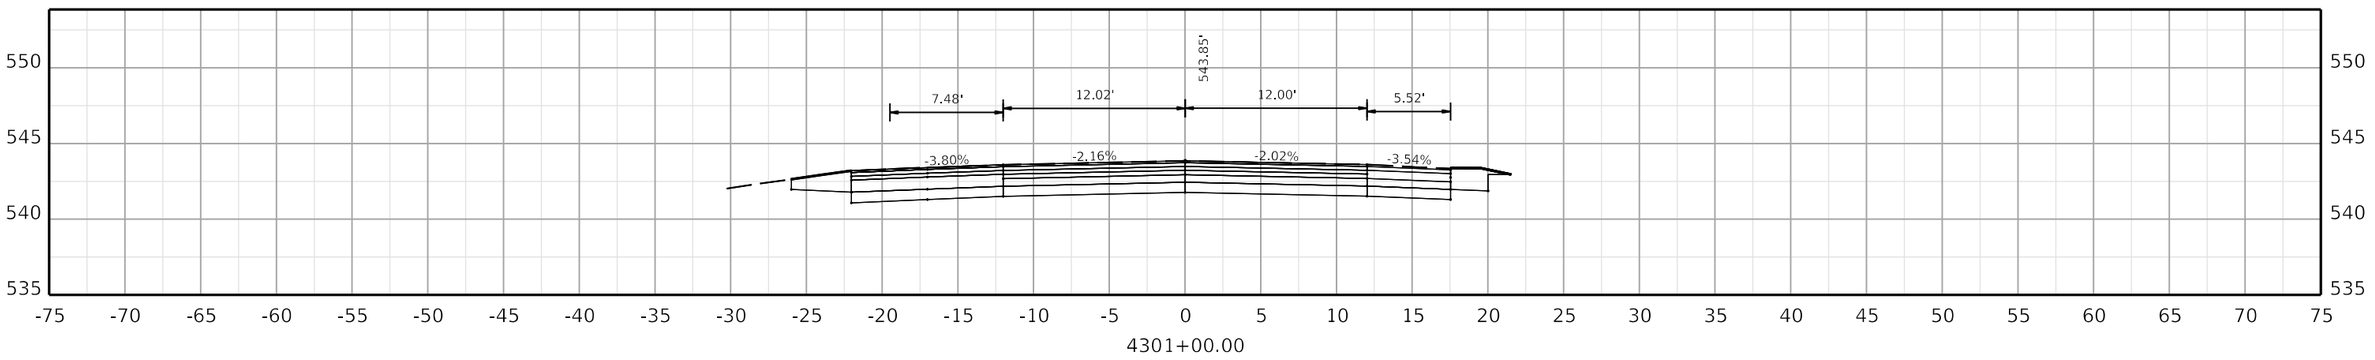

4301+00.00

COMMONWEALTH OF KENTUCKY
DEPARTMENT OF HIGHWAYS

TEAM KENTUCKY

DRAWING TITLE:


HORIZONTAL SCALE
SCALE: 1" = 5'

0' 5' 10' 20'


STA. 4301+00.00 TO STA. 4302+00.00

ITEM NO. COUNTY OF


SHEET NO.
4301+00.00

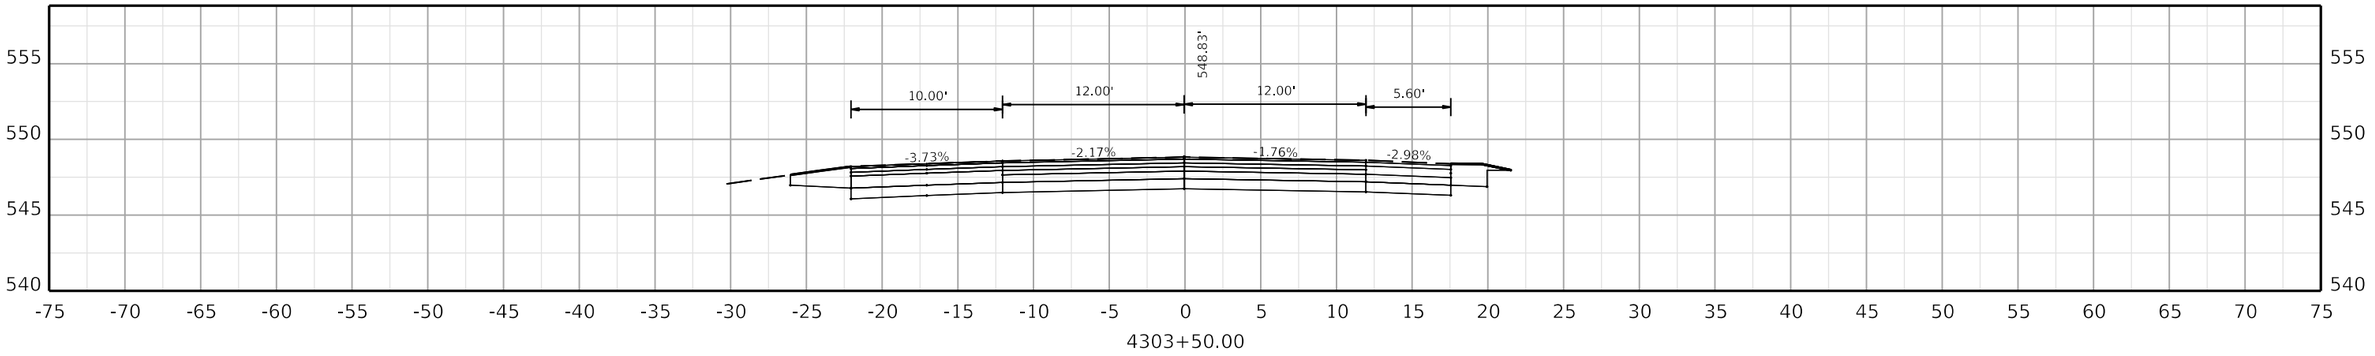

4303+50.00

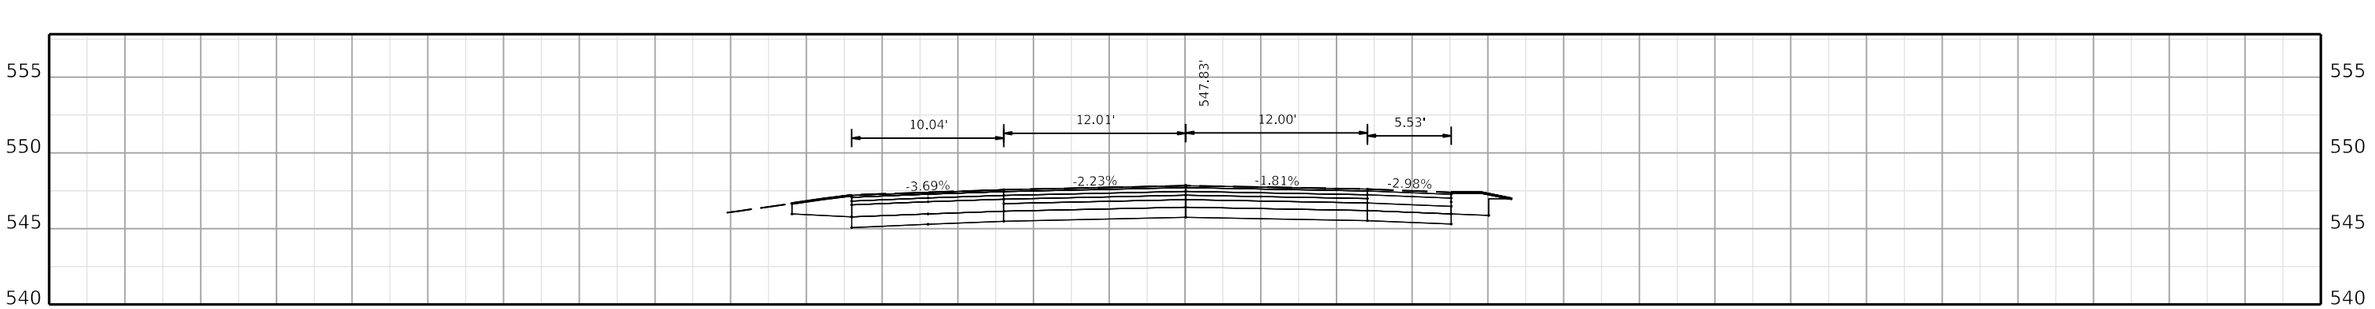

4303+00.00

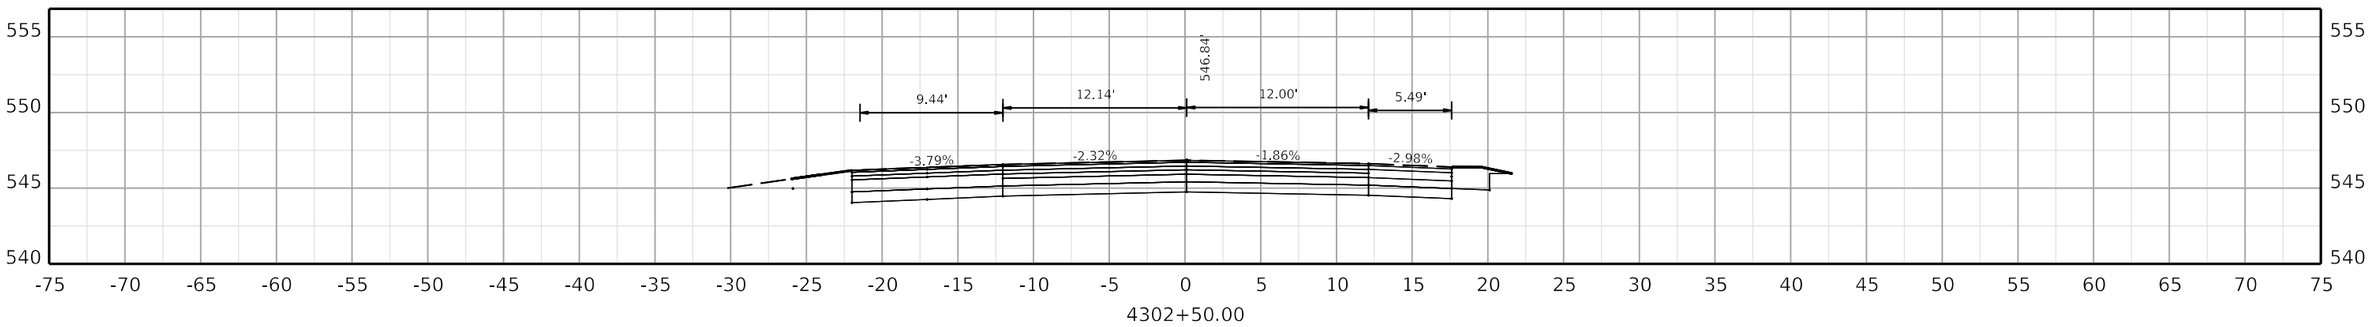

4302+50.00

COMMONWEALTH OF KENTUCKY
DEPARTMENT OF HIGHWAYS

TEAM KENTUCKY

DRAWING TITLE:


HORIZONTAL SCALE
SCALE: 1" = 5'


0' 5' 10' 20'


STA. 4302+50.00 TO STA. 4303+50.00

ITEM NO. COUNTY OF

SHEET NO.
4302+50.00

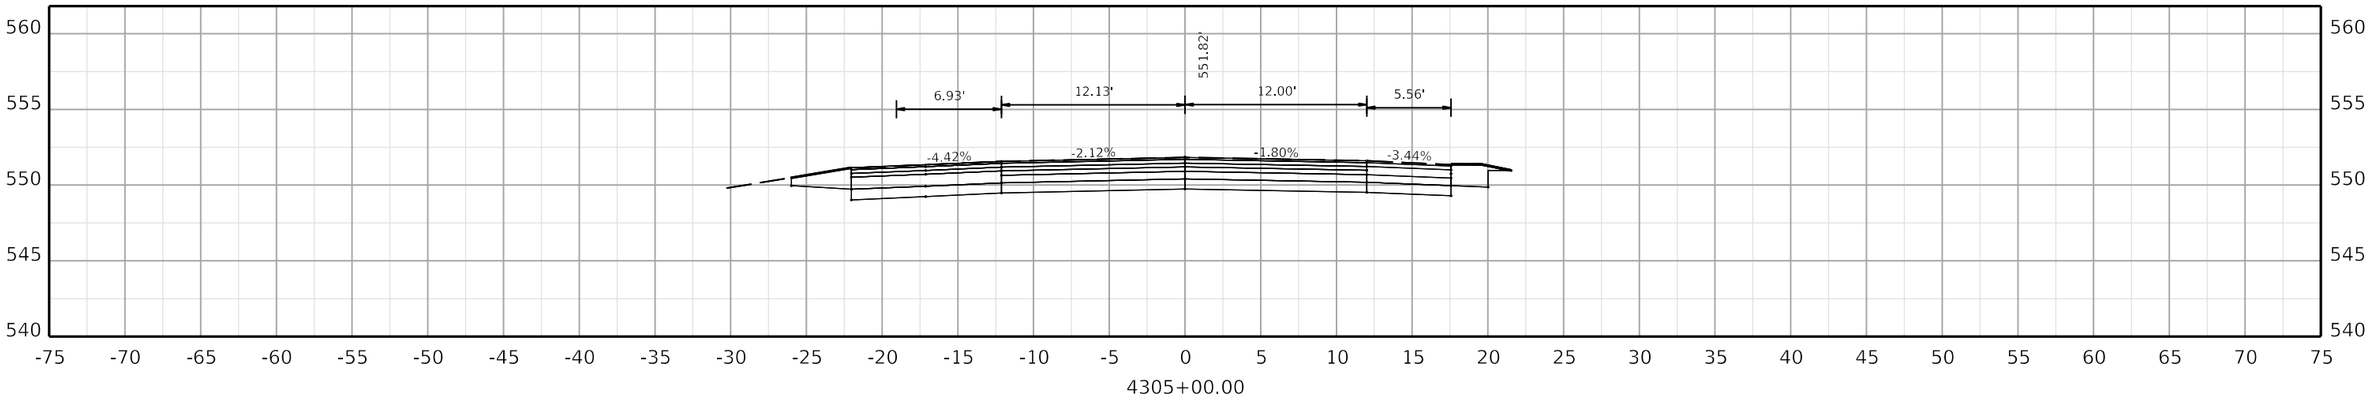

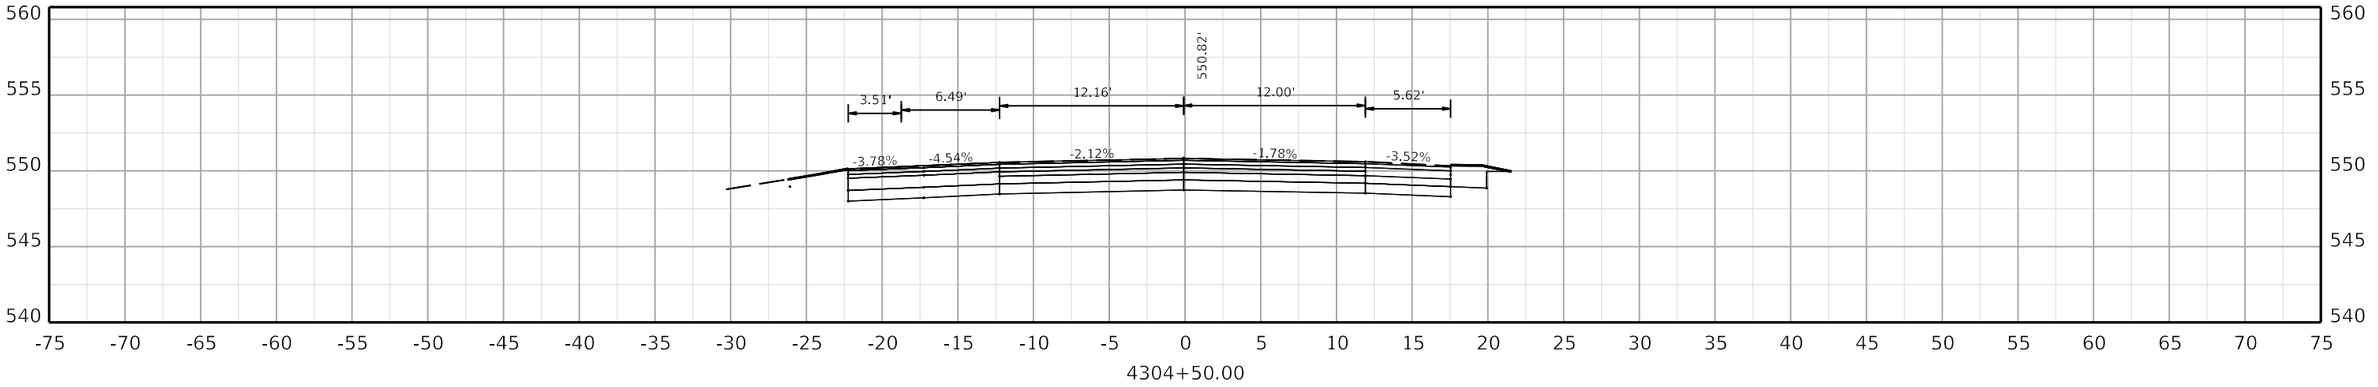

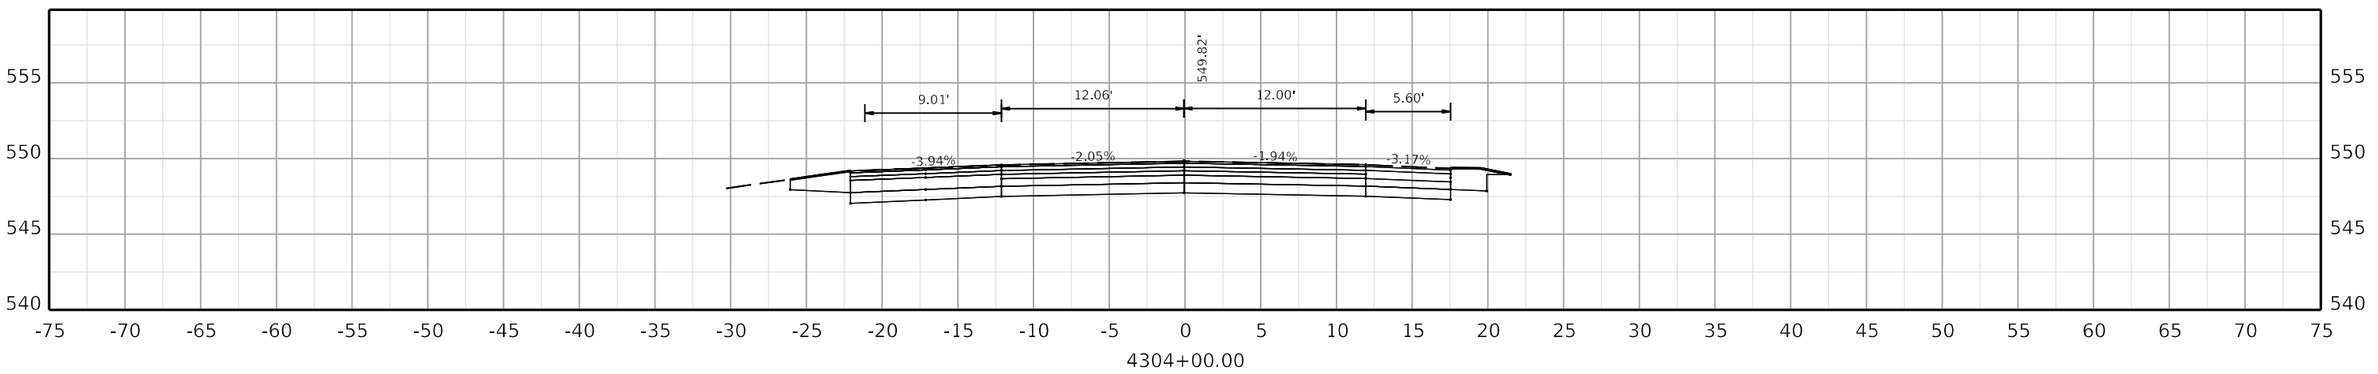

COMMONWEALTH OF KENTUCKY
DEPARTMENT OF HIGHWAYS

TEAM KENTUCKY

DRAWING TITLE:

HORIZONTAL SCALE
SCALE: 1" = 5'

0' 5' 10' 20'

STA. 4304+00.00 TO STA. 4305+00.00


ITEM NO. COUNTY OF

SHEET NO.
4304+00.00


OpenRoads Designer v10.12.02.4

USER: USLR095925


FILE NAME: C:\BMS\WSP-US-PW-02\D0932959\CORR_I-24W_ASPHALT_PAVING_SEGMENT4_XSEC.DGN

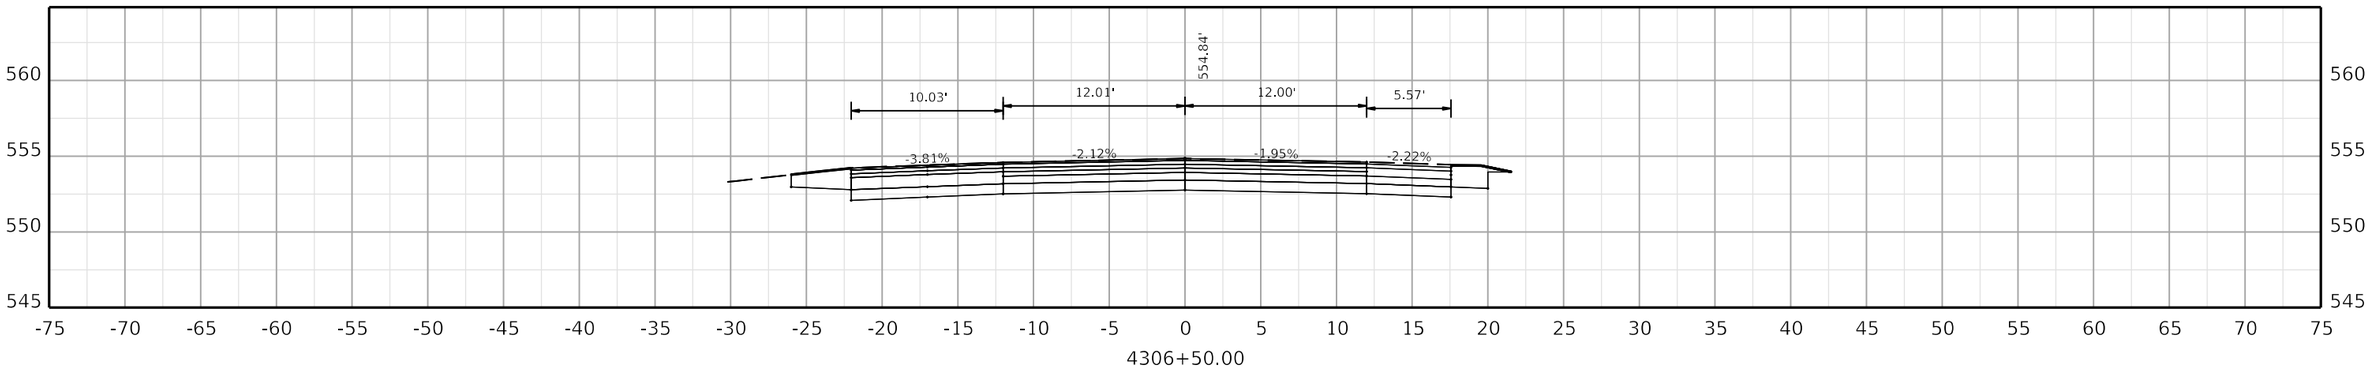

4306+50.00

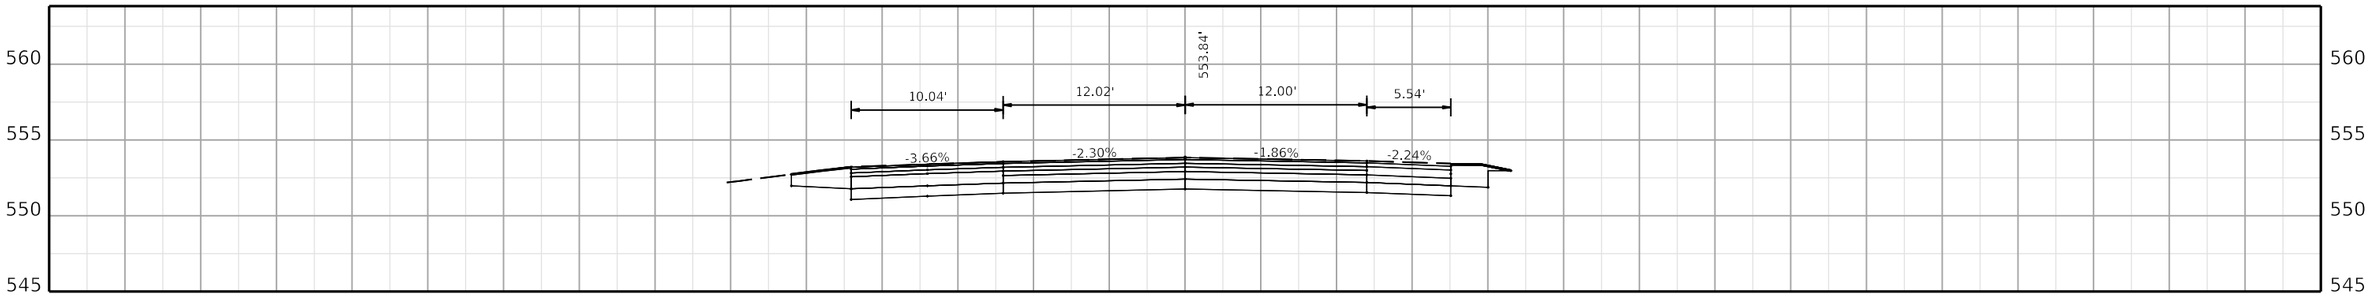

4306+00.00

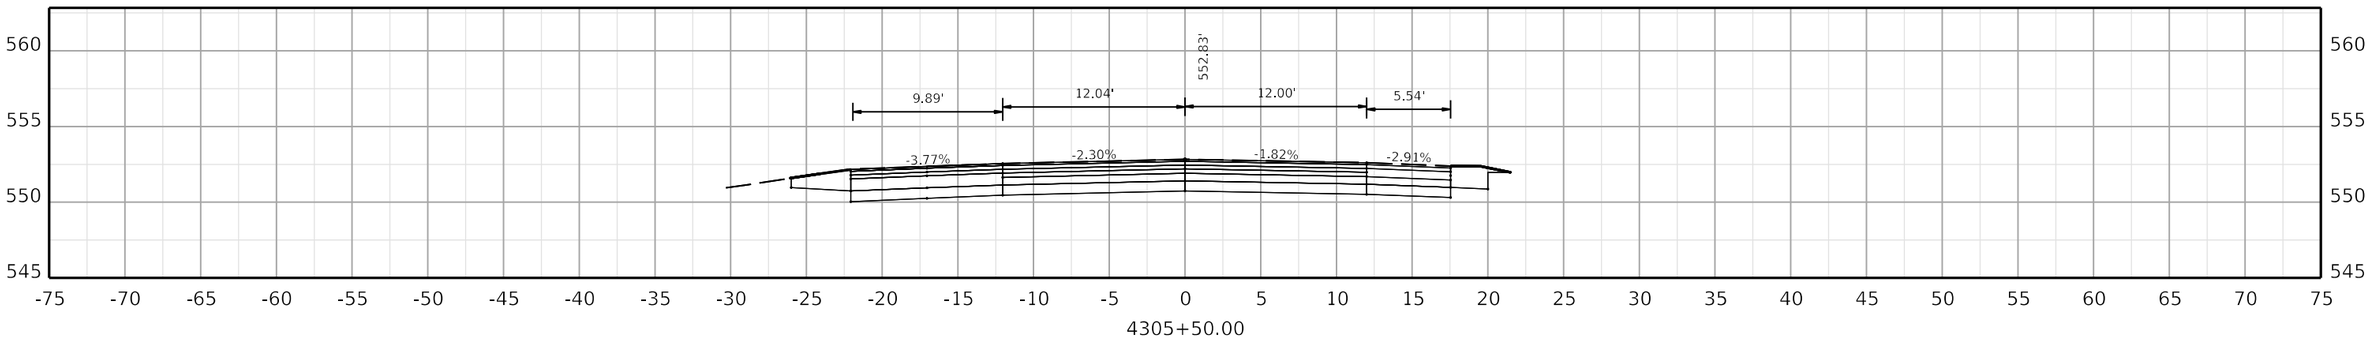

4305+50.00

COMMONWEALTH OF KENTUCKY
DEPARTMENT OF HIGHWAYS

TEAM KENTUCKY TRANSPORTATION CONSTRUCT

DRAWING TITLE:


HORIZONTAL SCALE
SCALE: 1" = 5'

0' 5' 10' 20'

STA. 4305+50.00 TO STA. 4306+50.00

ITEM NO. COUNTY OF

SHEET NO. 4305+50.00

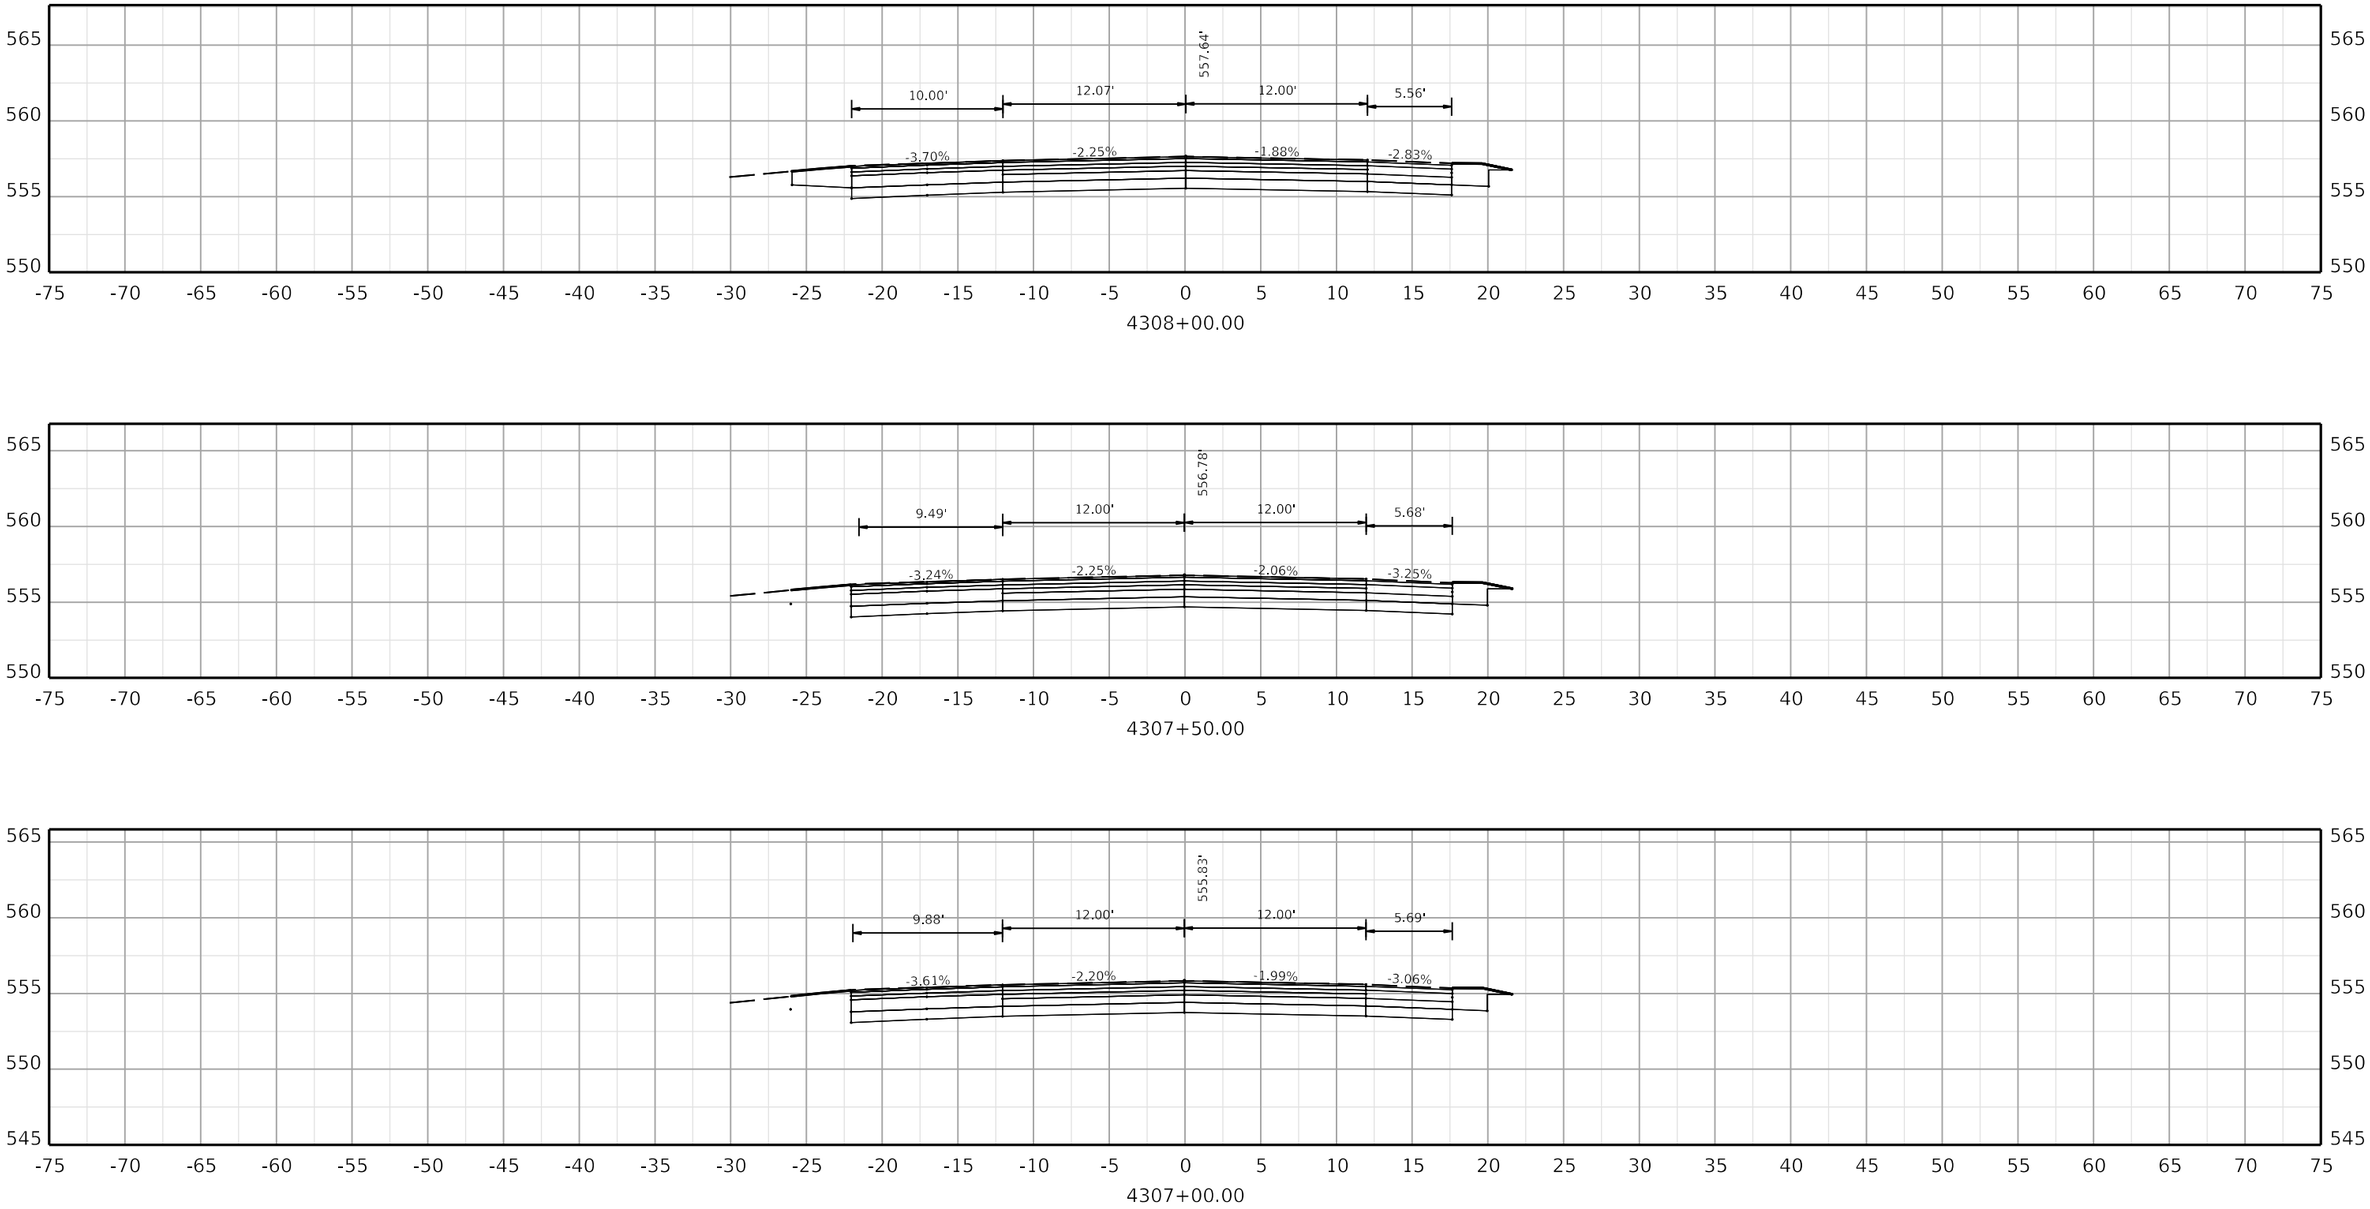

COMMONWEALTH OF KENTUCKY
DEPARTMENT OF HIGHWAYS

TEAM KENTUCKY

DRAWING TITLE:


HORIZONTAL SCALE
SCALE: 1" = 5'

0' 5' 10' 20'


STA. 4307+00.00 TO STA. 4308+00.00

ITEM NO. COUNTY OF


SHEET NO. 4307+00.00

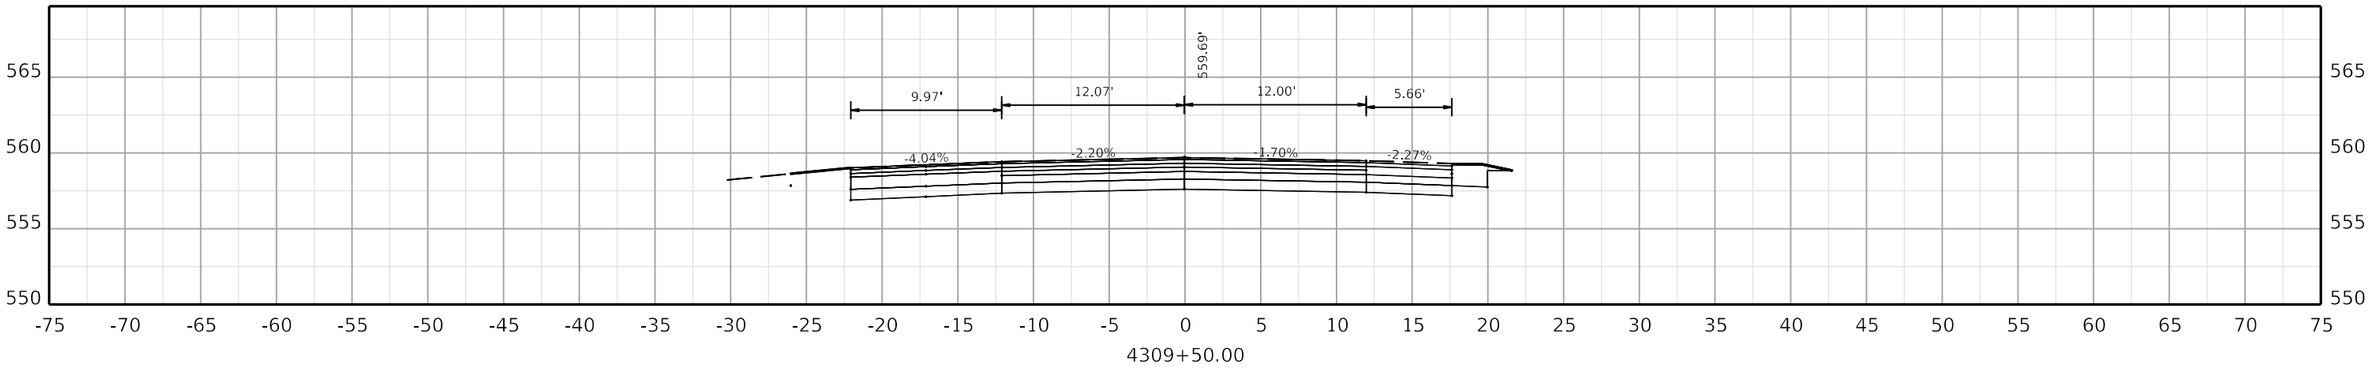

4309+50.00

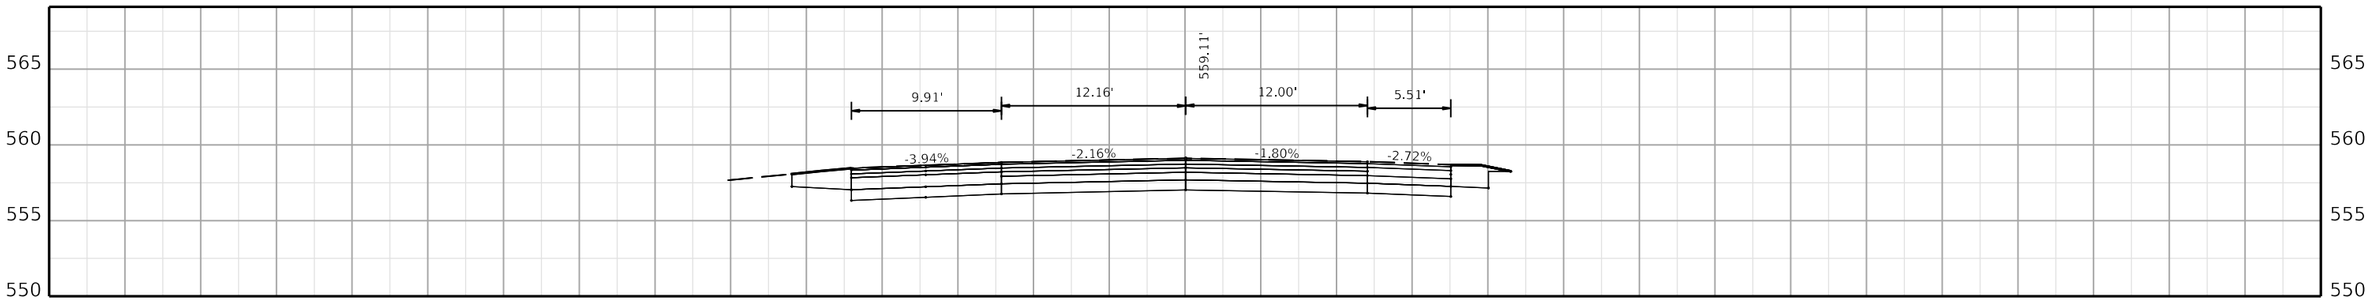

4309+00.00

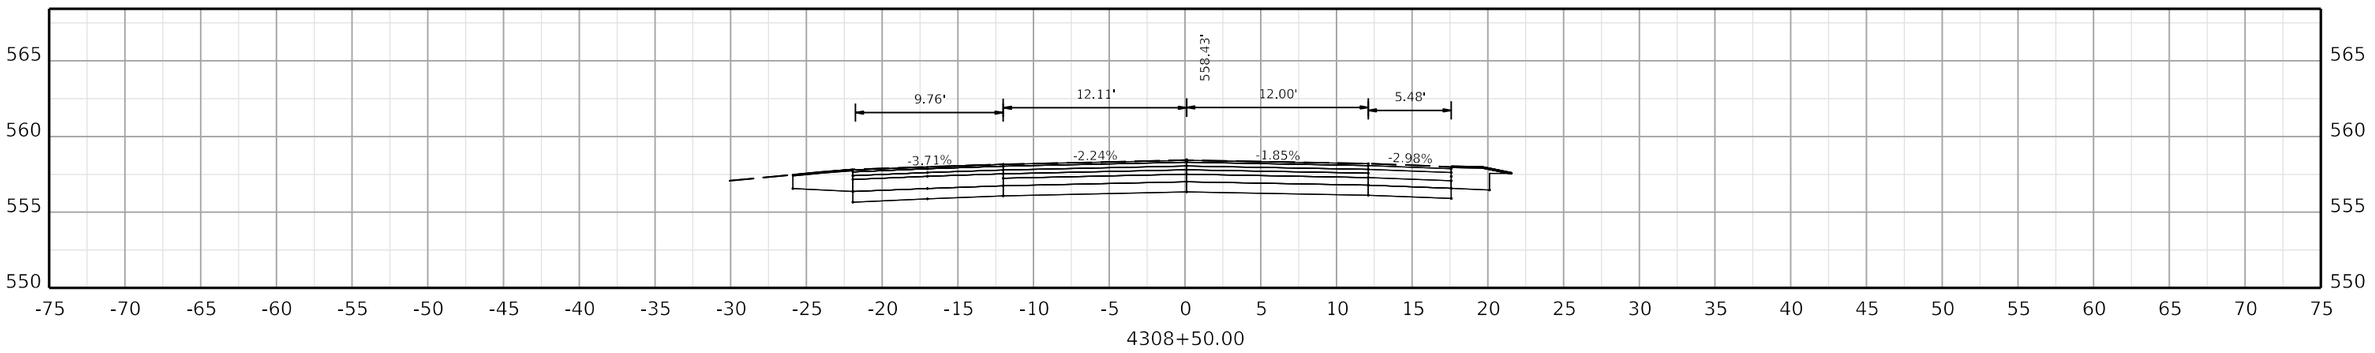

4308+50.00

COMMONWEALTH OF KENTUCKY
DEPARTMENT OF HIGHWAYS

TEAM KENTUCKY

DRAWING TITLE:


HORIZONTAL SCALE
SCALE: 1" = 5'

0' 5' 10' 20'


STA. 4308+50.00 TO STA. 4309+50.00

ITEM NO. COUNTY OF


SHEET NO. 4308+50.00

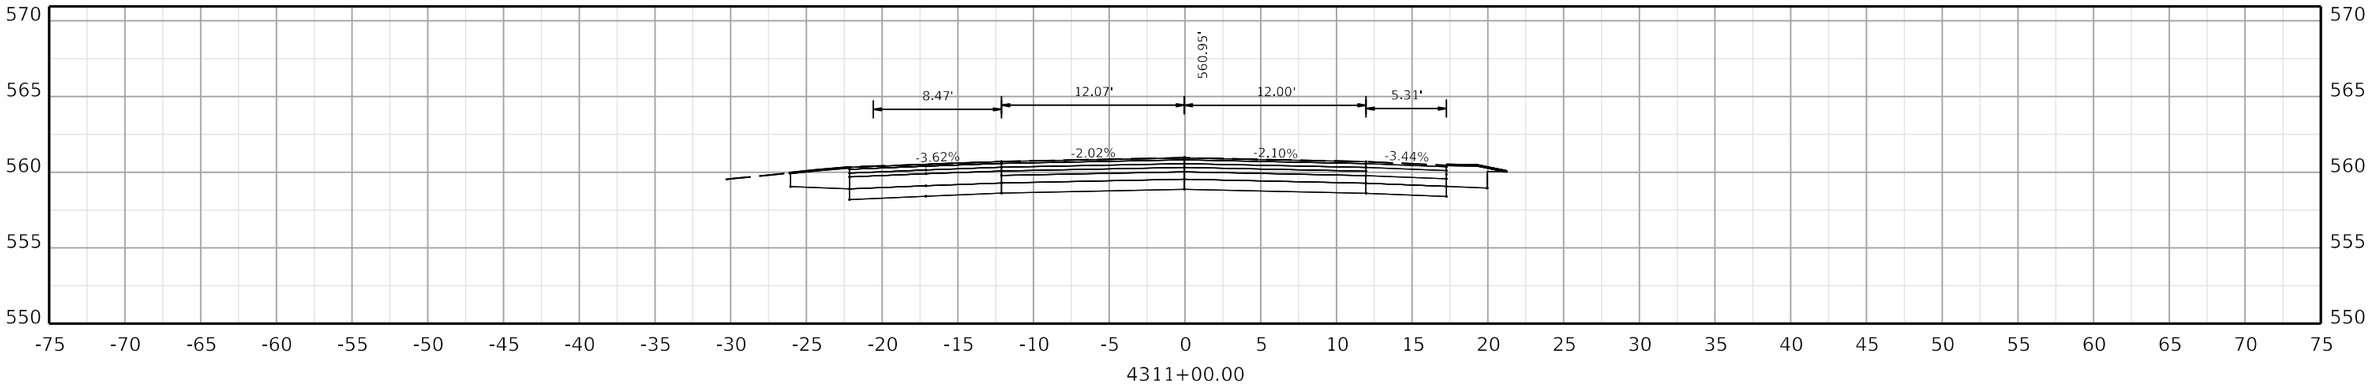

4311+00.00

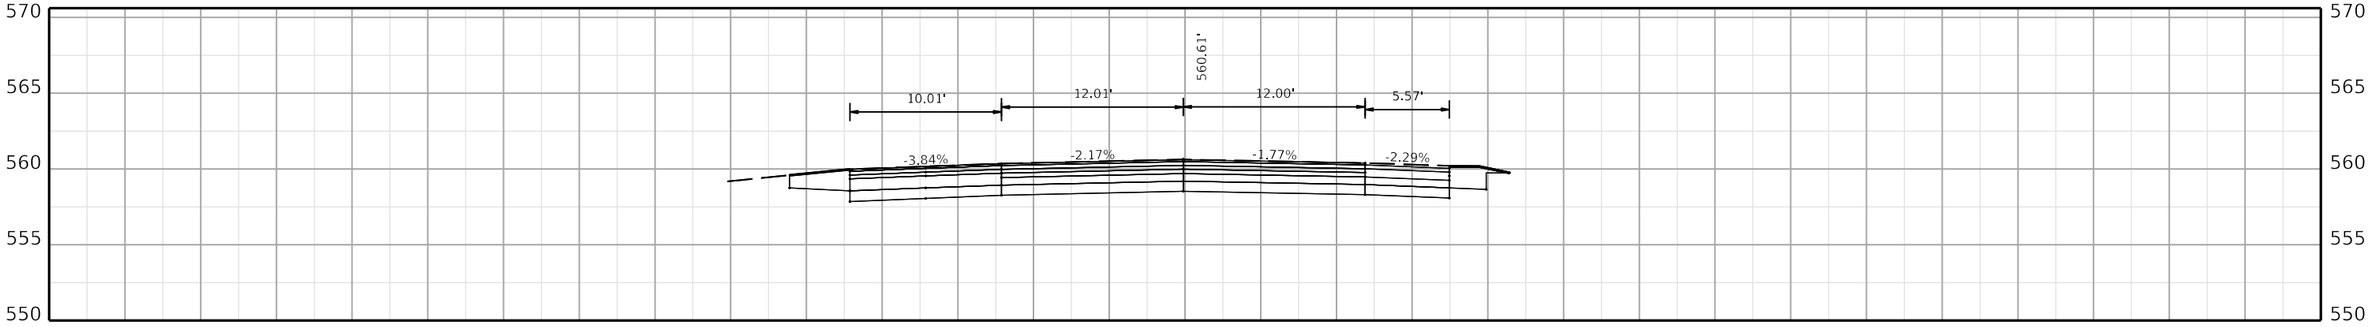

4310+50.00

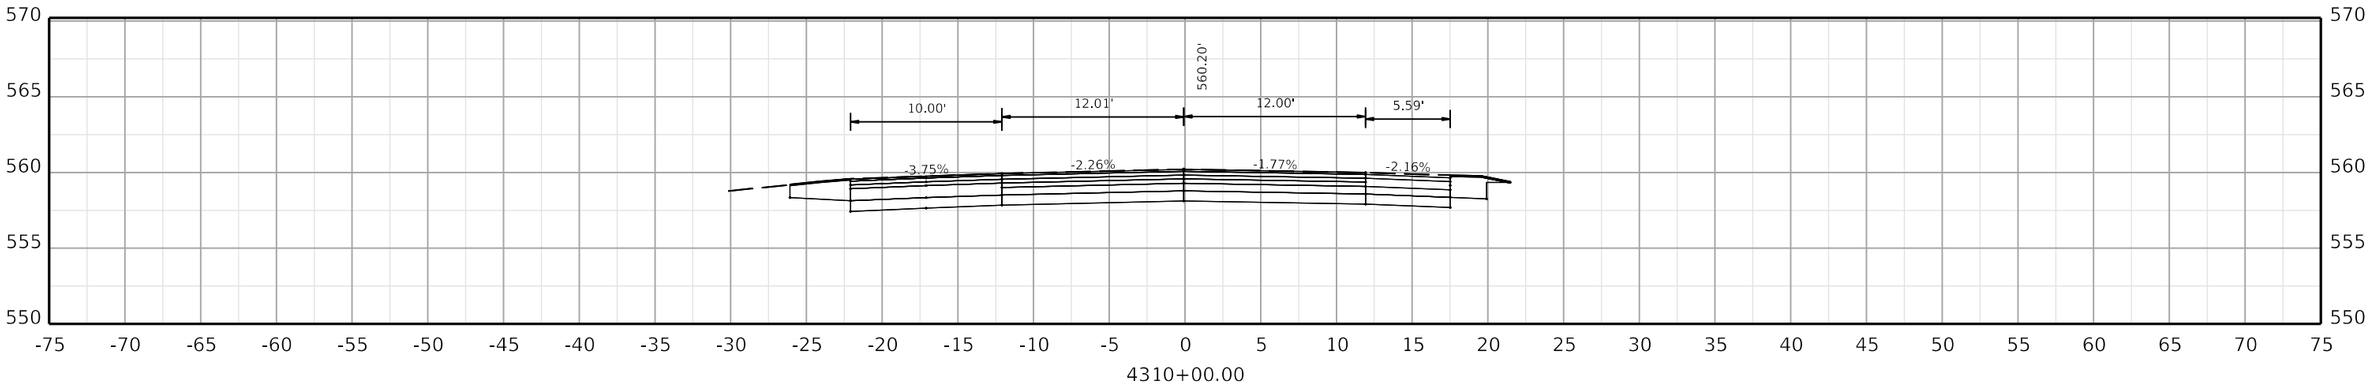

4310+00.00

COMMONWEALTH OF KENTUCKY
DEPARTMENT OF HIGHWAYS

TEAM KENTUCKY TRANSPORTATION CABINET

DRAWING TITLE:


HORIZONTAL SCALE
SCALE: 1" = 5'


0' 5' 10' 20'


STA. 4310+00.00 TO STA. 4311+00.00

ITEM NO. COUNTY OF

SHEET NO.
4310+00.00

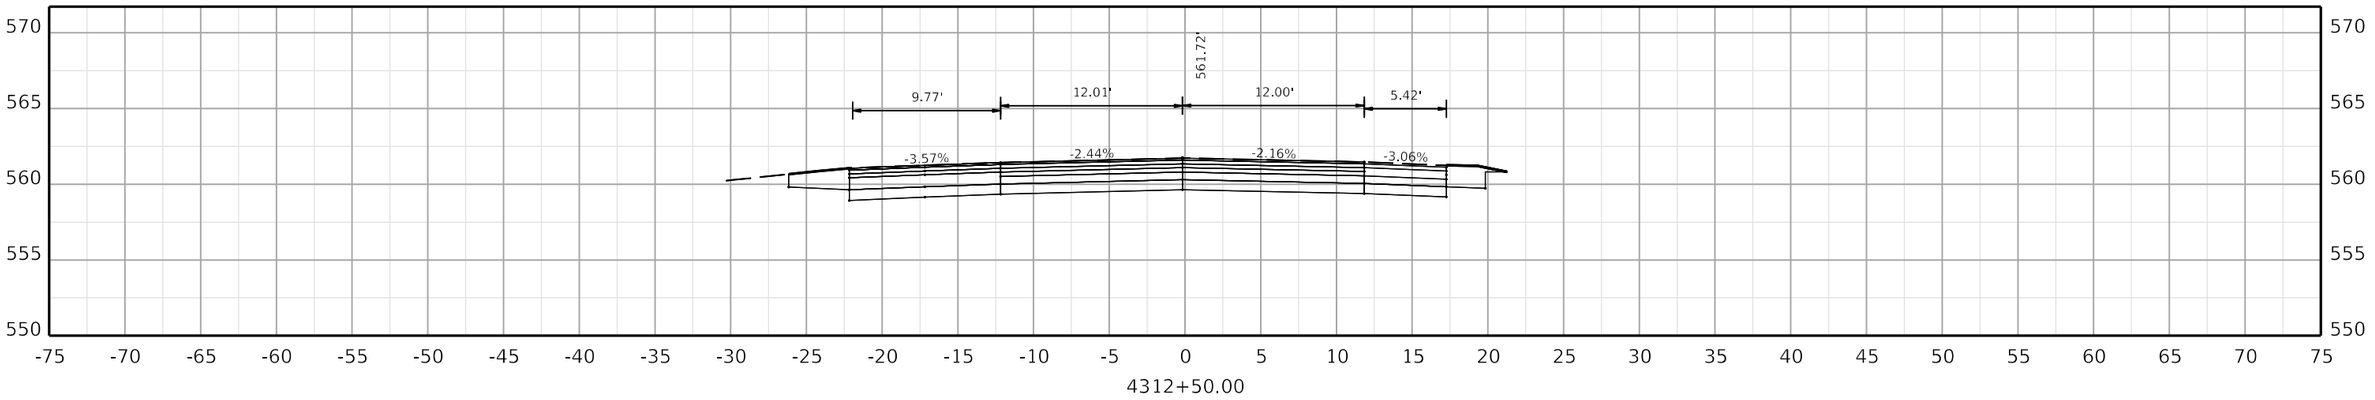

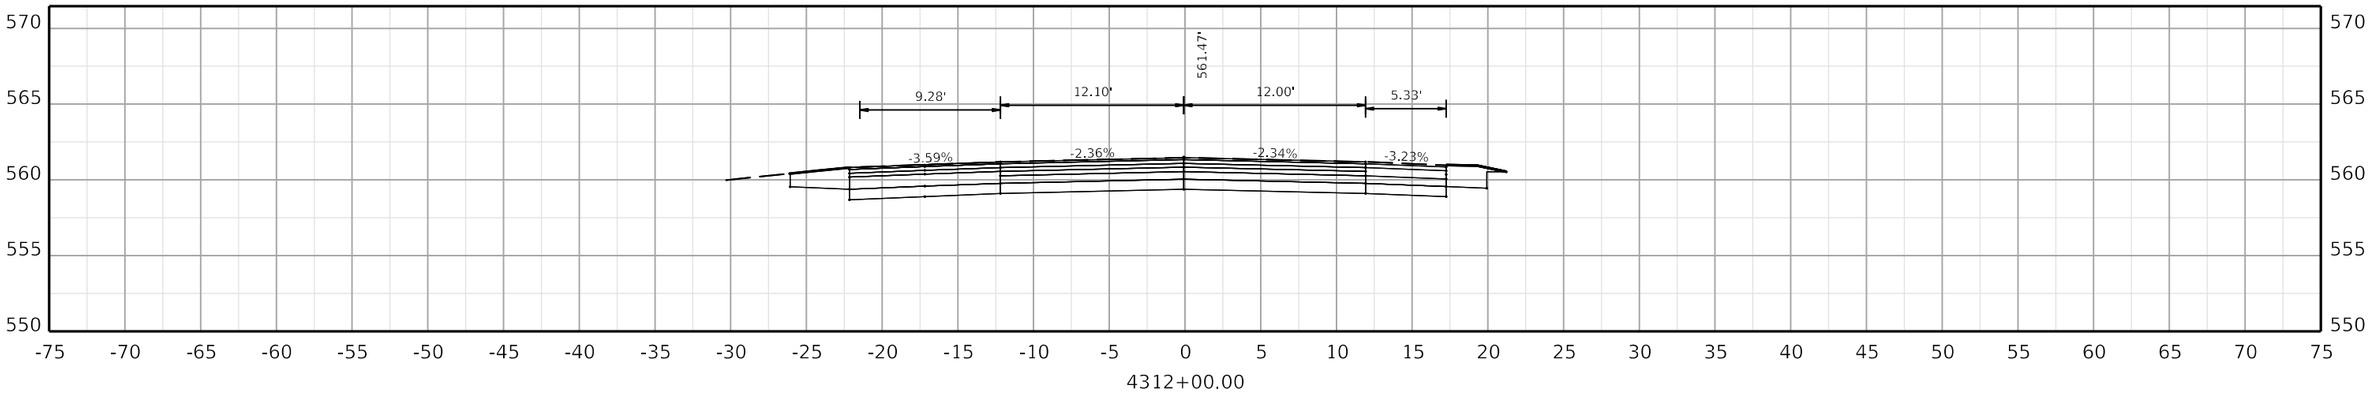

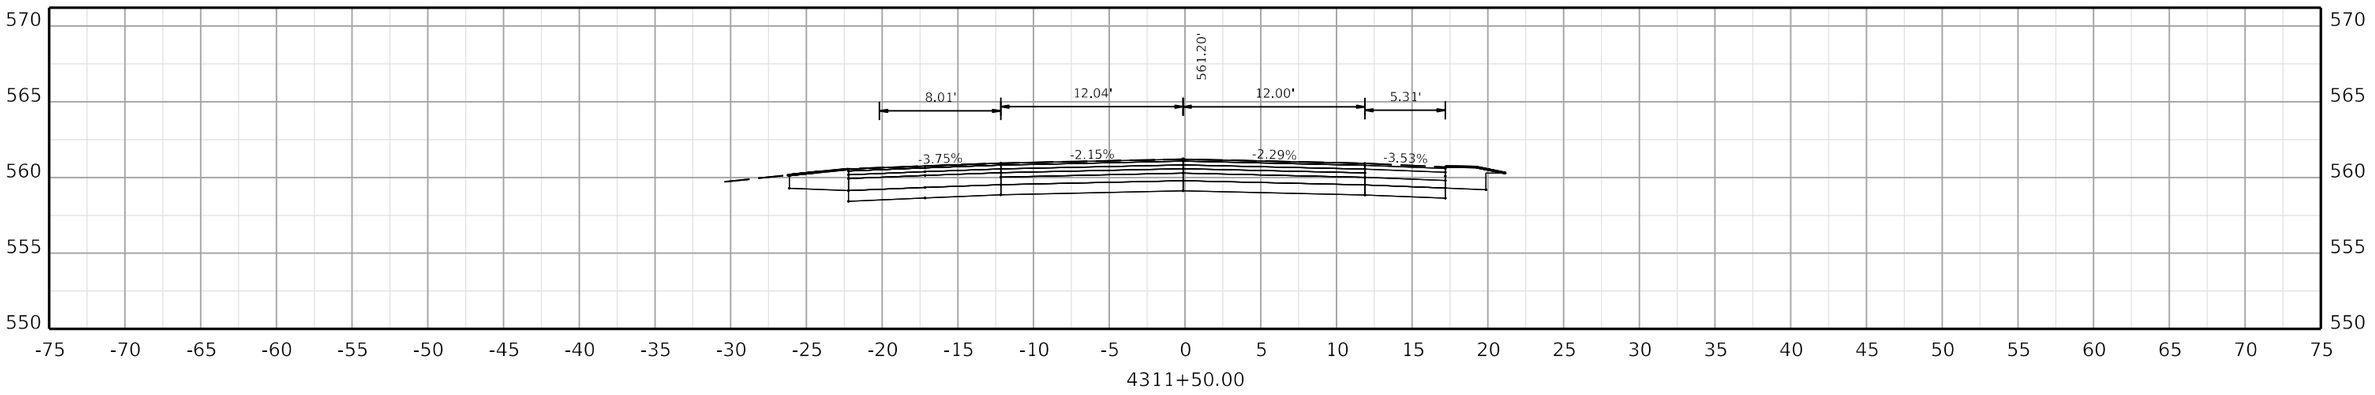

COMMONWEALTH OF KENTUCKY
DEPARTMENT OF HIGHWAYS
TEAM KENTUCKY

DRAWING TITLE:


HORIZONTAL SCALE
SCALE: 1" = 5'

0' 5' 10' 20'


STA. 4311+50.00 TO STA. 4312+50.00

ITEM NO. COUNTY OF


SHEET NO. 4311+50.00

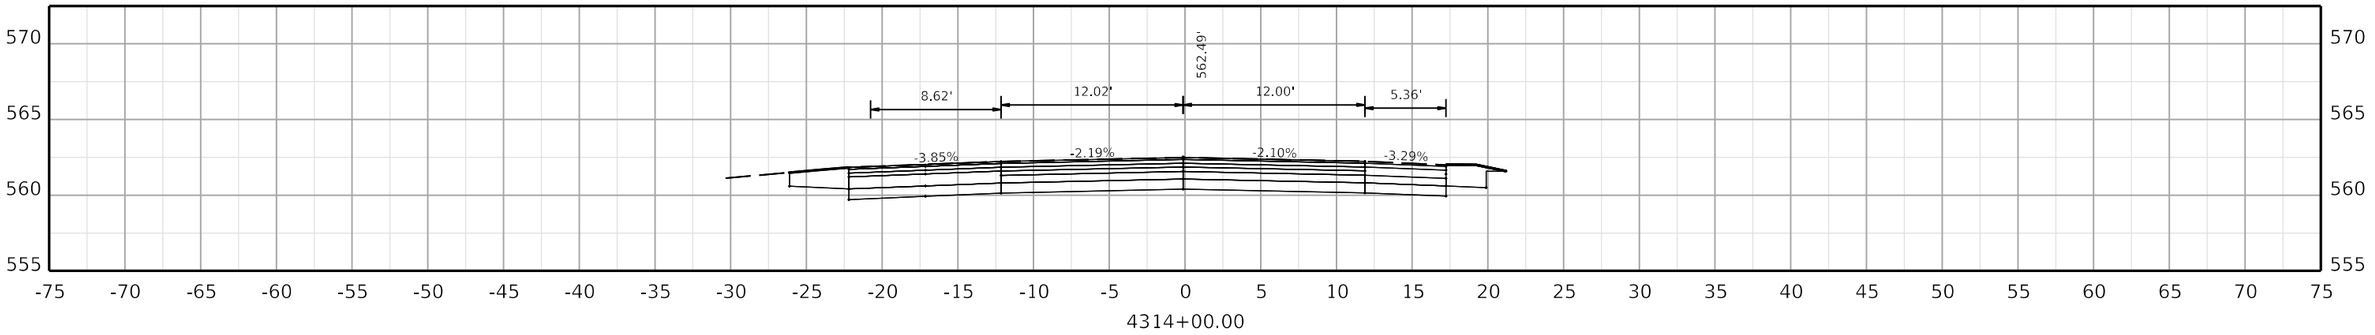

4314+00.00

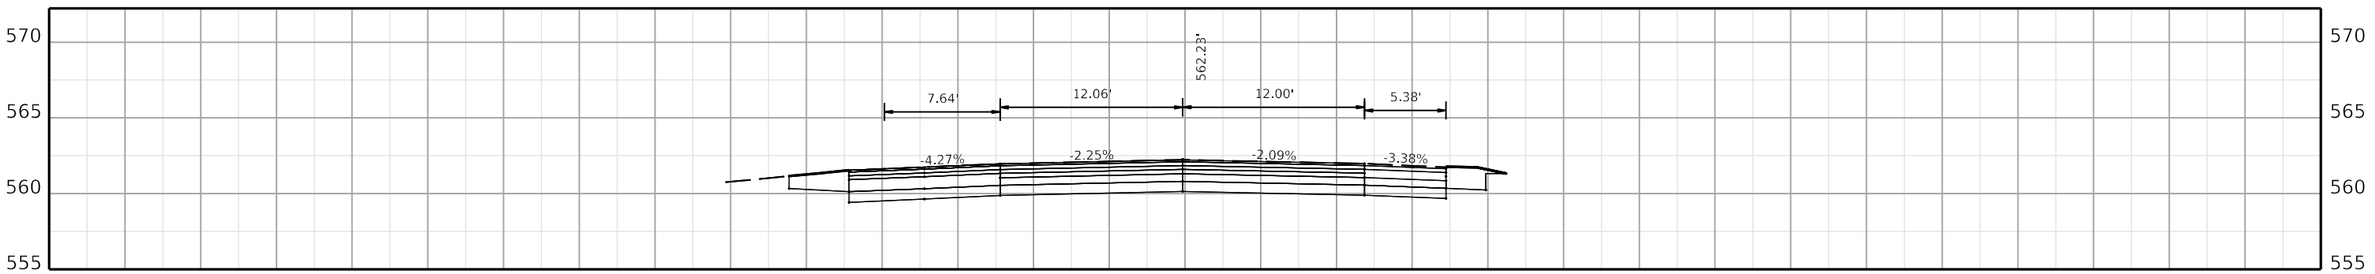

4313+50.00

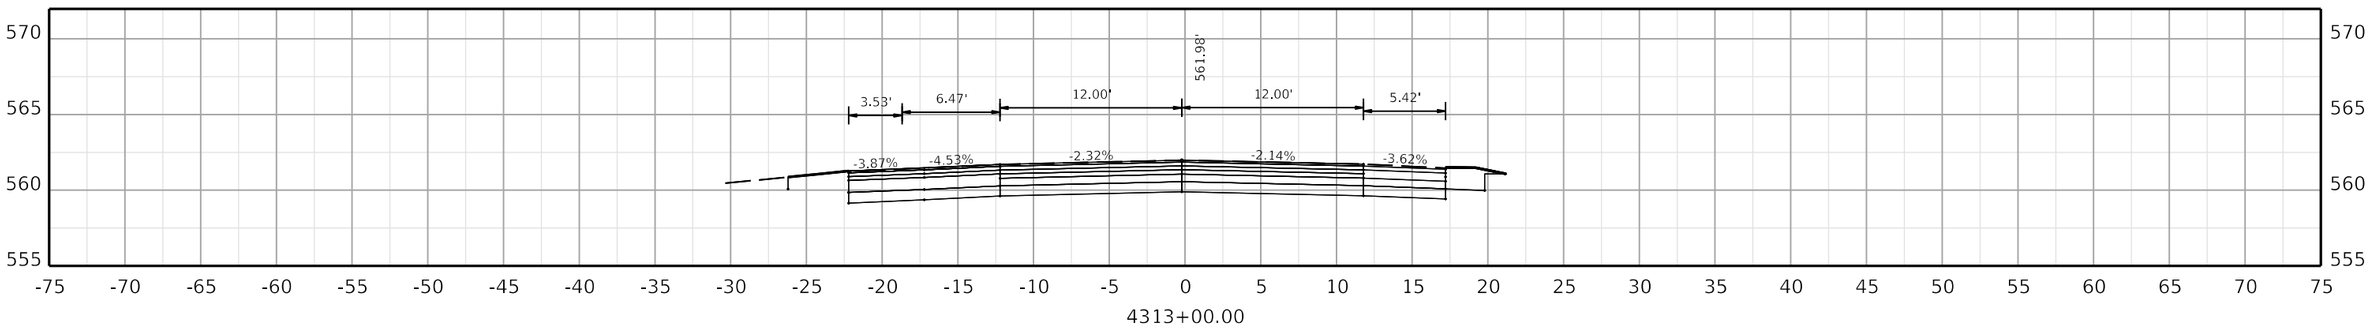

4313+00.00

COMMONWEALTH OF KENTUCKY
DEPARTMENT OF HIGHWAYS

TEAM KENTUCKY TRANSPORTATION CABINET

DRAWING TITLE:


HORIZONTAL SCALE
SCALE: 1" = 5'


0' 5' 10' 20'


STA. 4313+00.00 TO STA. 4314+00.00

ITEM NO. COUNTY OF

SHEET NO. 4313+00.00

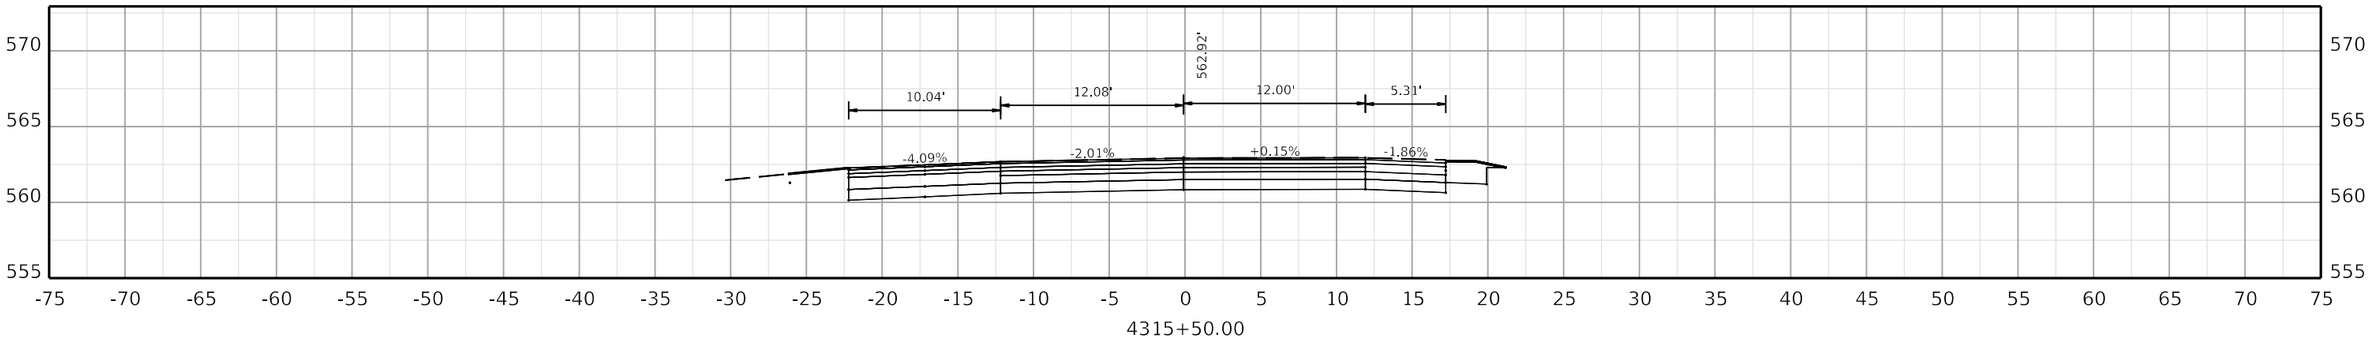

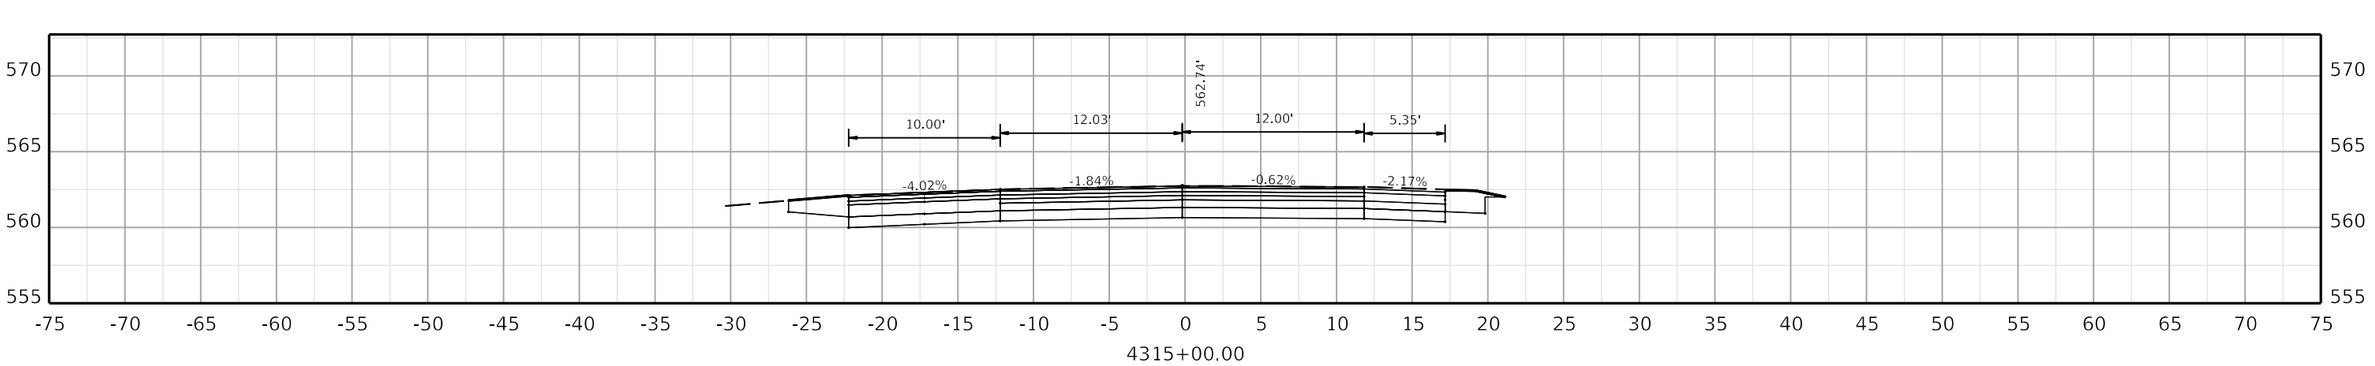

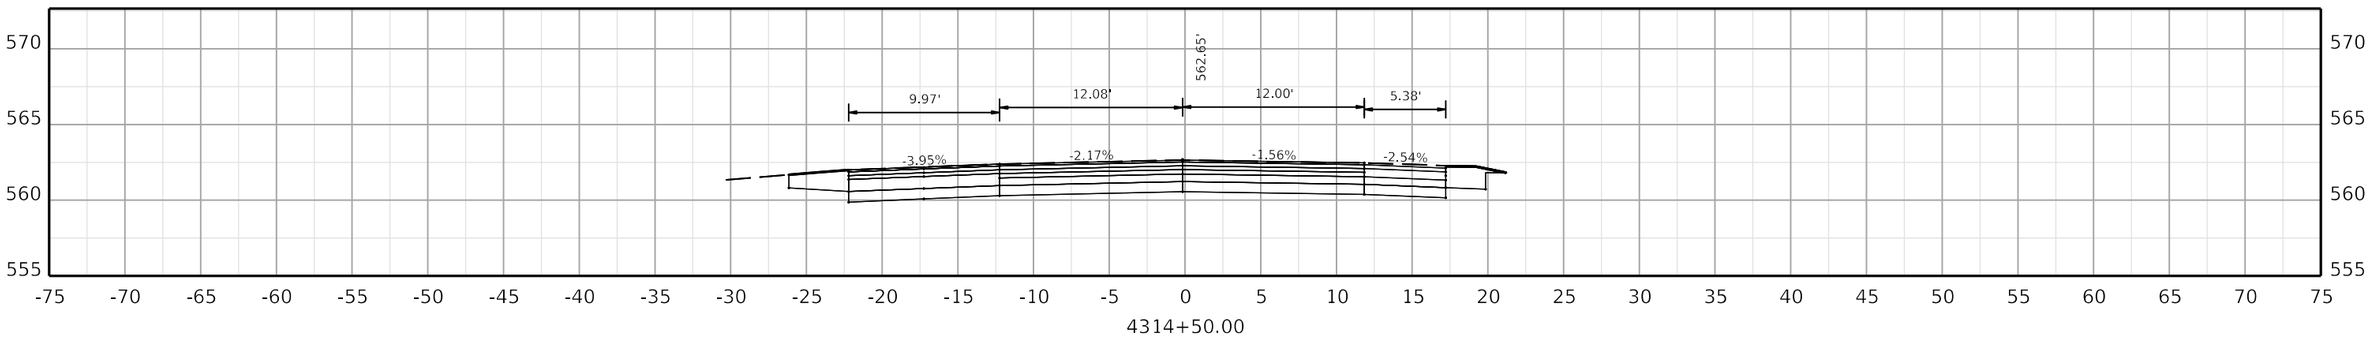

COMMONWEALTH OF KENTUCKY
DEPARTMENT OF HIGHWAYS

TEAM KENTUCKY TRANSPORTATION CABINET

DRAWING TITLE:


HORIZONTAL SCALE
SCALE: 1" = 5'

0' 5' 10' 20'


STA. 4314+50.00 TO STA. 4315+50.00

ITEM NO. COUNTY OF


SHEET NO. 4314+50.00

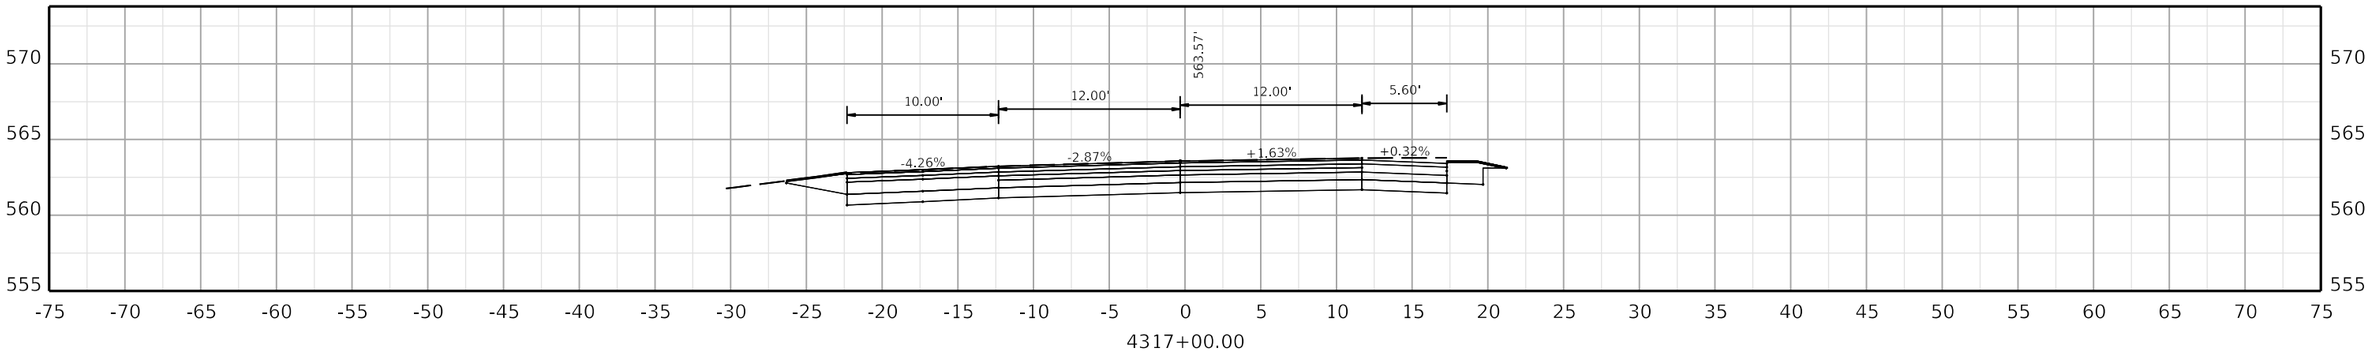

4317+00.00

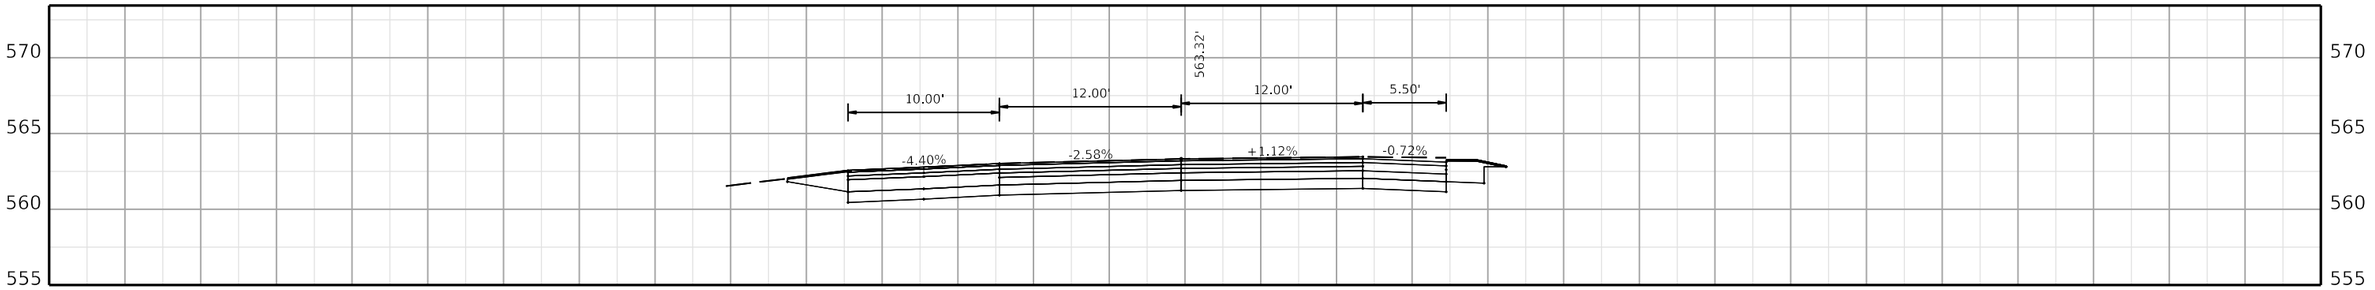

4316+50.00

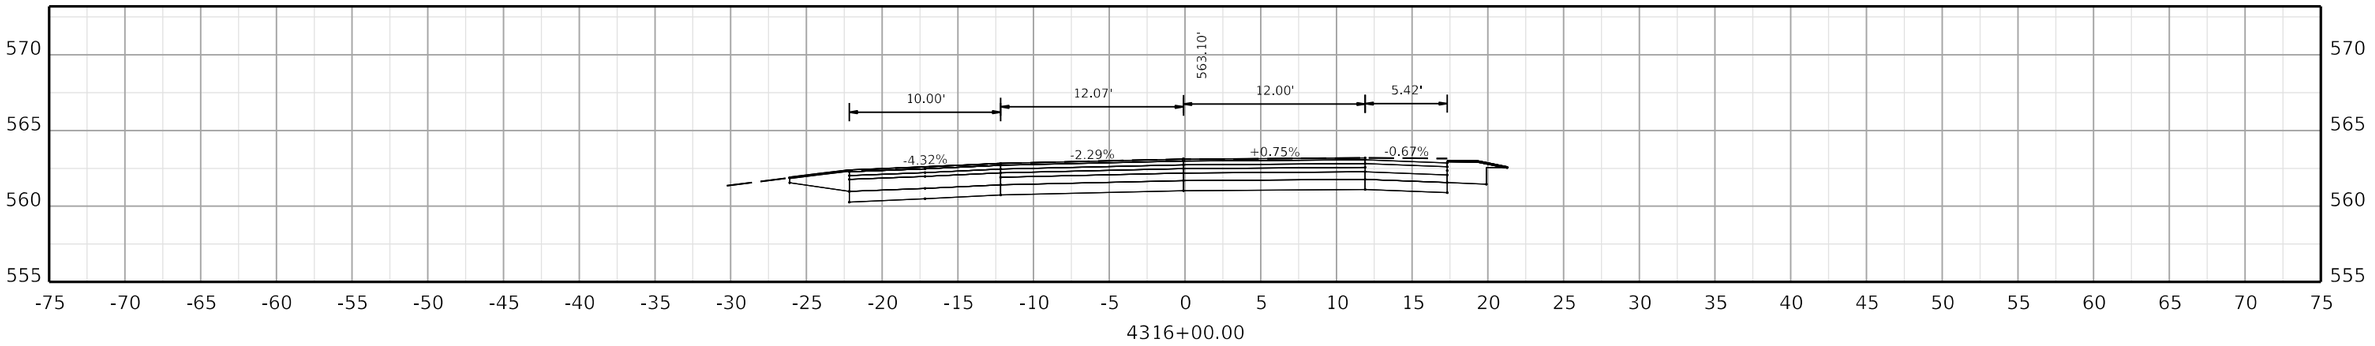

4316+00.00

COMMONWEALTH OF KENTUCKY
DEPARTMENT OF HIGHWAYS
TEAM KENTUCKY TRANSPORTATION CABINET

DRAWING TITLE:


HORIZONTAL SCALE
SCALE: 1" = 5'

0' 5' 10' 20'

STA. 4316+00.00 TO STA. 4317+00.00

ITEM NO. COUNTY OF

SHEET NO.
4316+00.00

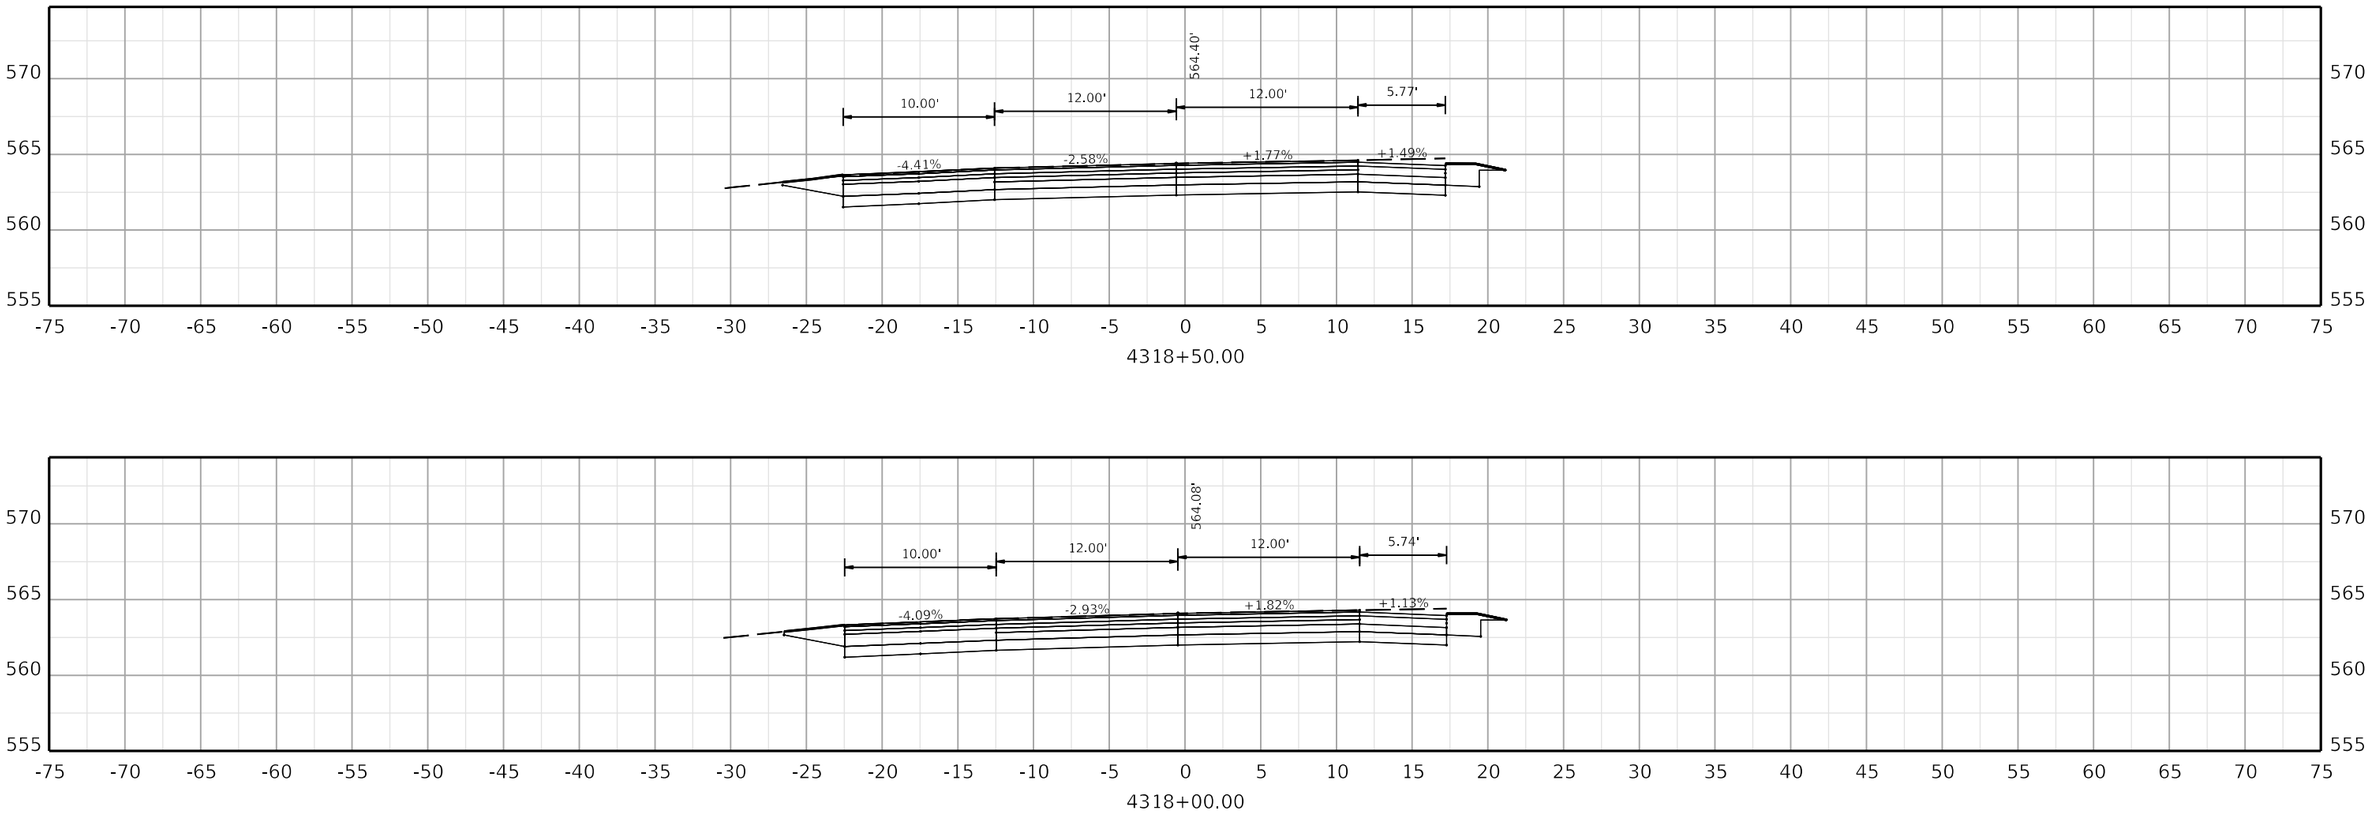

COMMONWEALTH OF KENTUCKY
DEPARTMENT OF HIGHWAYS
TEAM KENTUCKY

DRAWING TITLE:


HORIZONTAL SCALE
SCALE: 1" = 5'

0' 5' 10' 20'


STA. 4317+50.00 TO STA. 4318+50.00

ITEM NO. COUNTY OF


SHEET NO.
4317+50.00

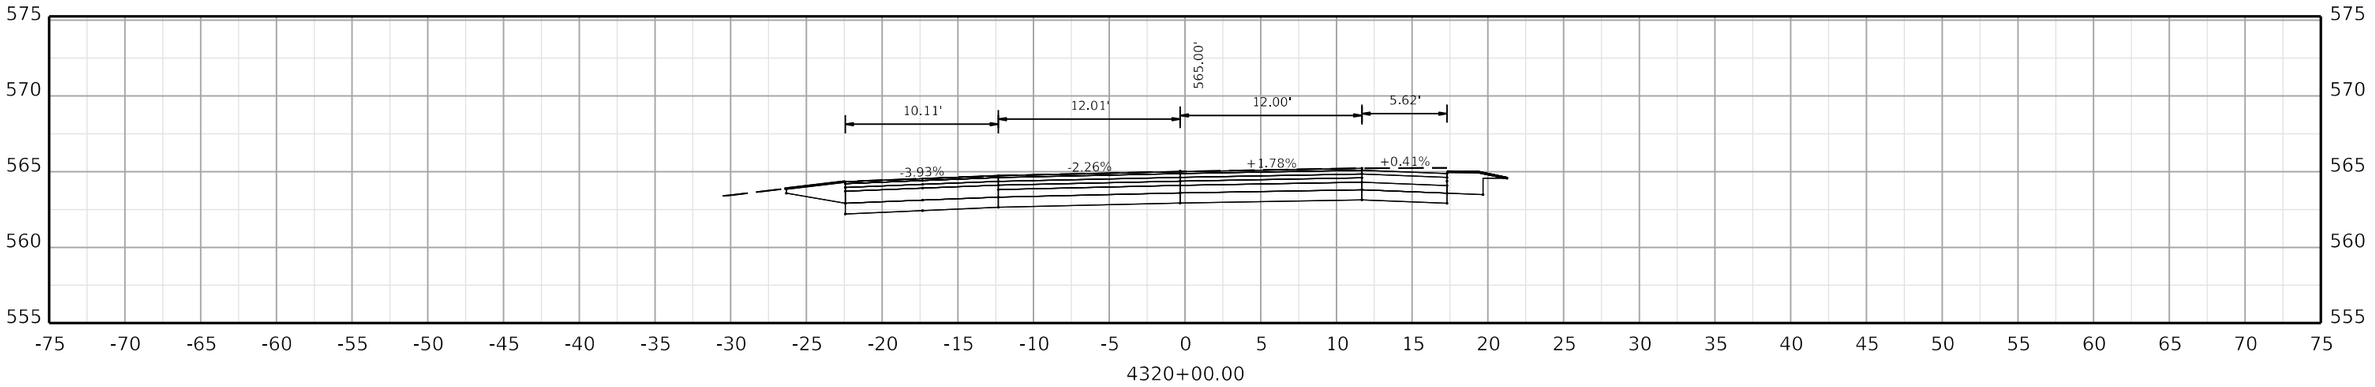

4320+00.00

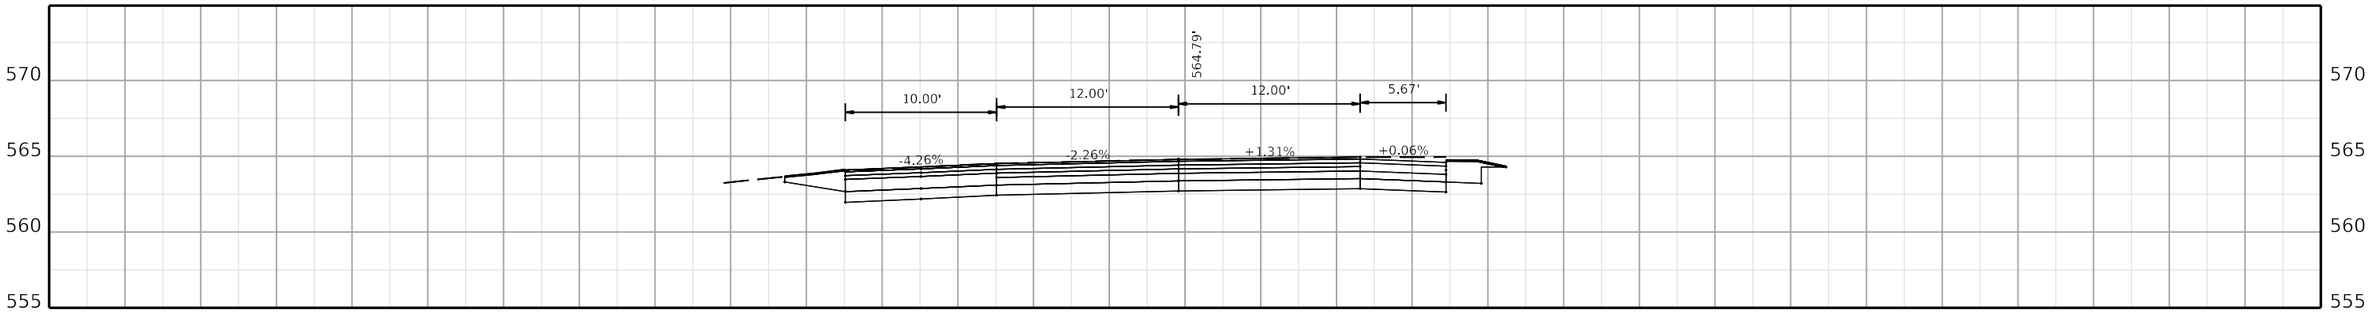

4319+50.00

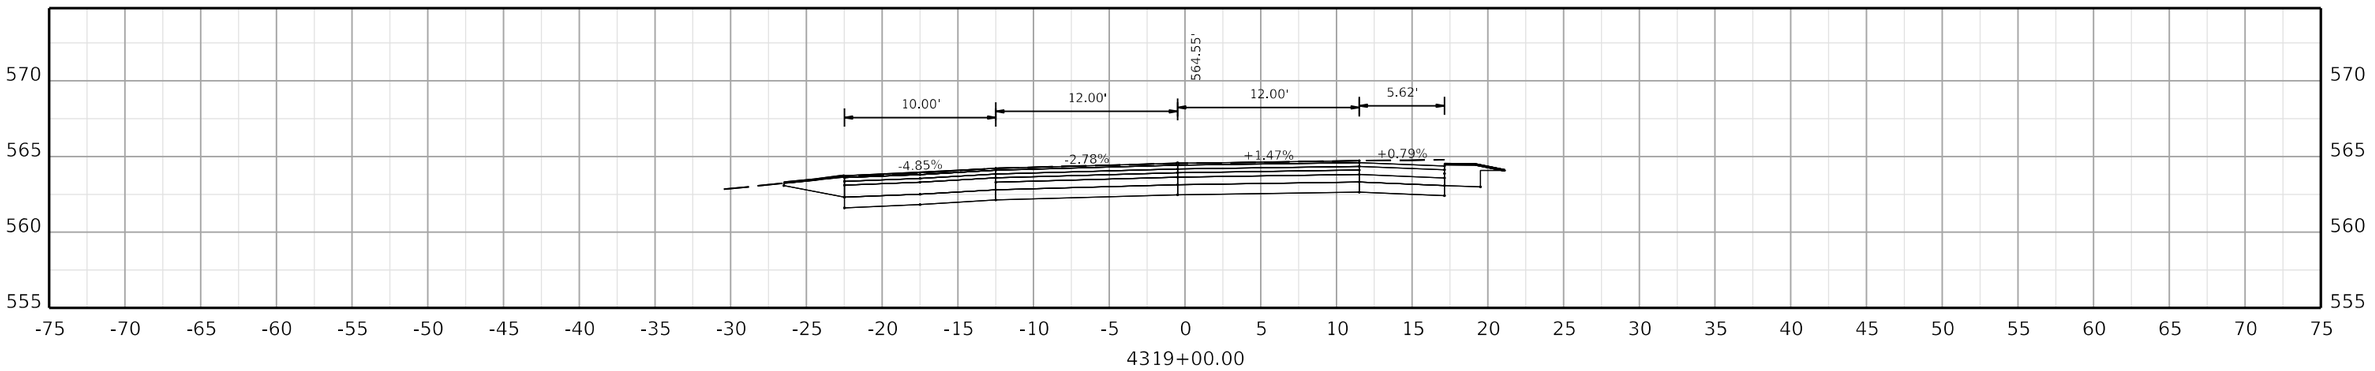

4319+00.00

COMMONWEALTH OF KENTUCKY
DEPARTMENT OF HIGHWAYS

TEAM KENTUCKY

DRAWING TITLE:


HORIZONTAL SCALE
SCALE: 1" = 5'


0' 5' 10' 20'


STA. 4319+00.00 TO STA. 4320+00.00

ITEM NO. COUNTY OF

SHEET NO.
4319+00.00

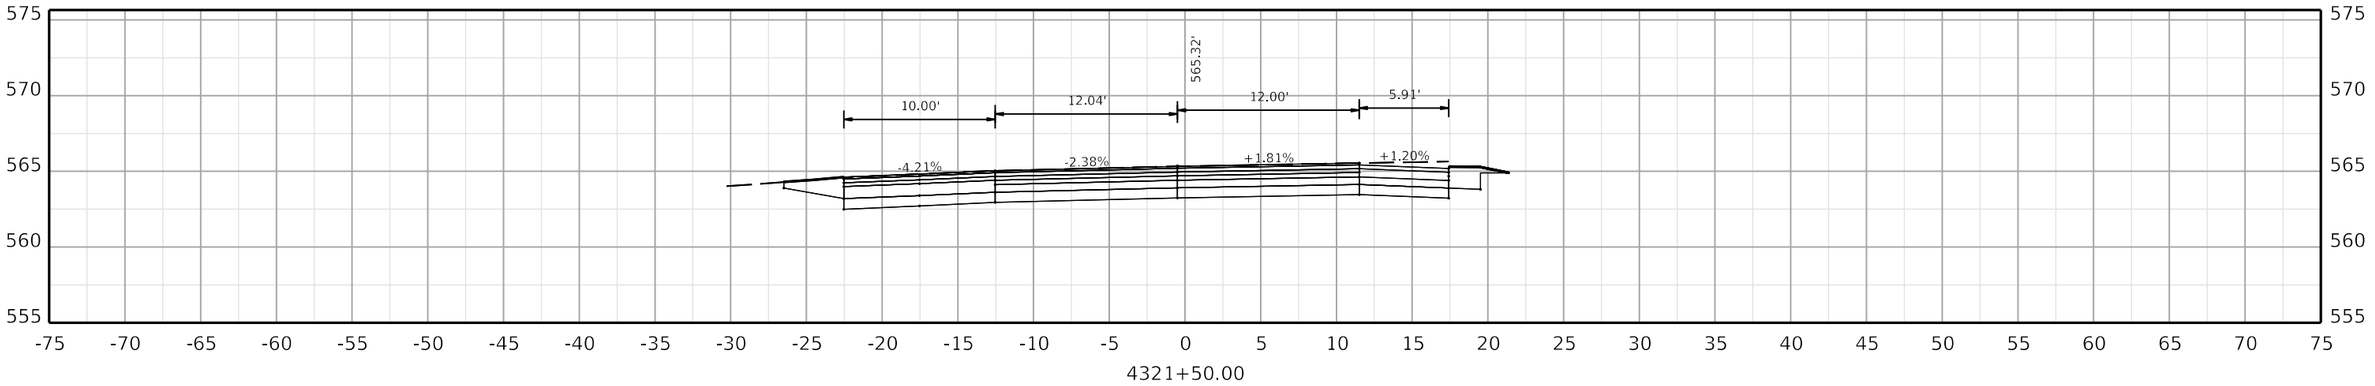

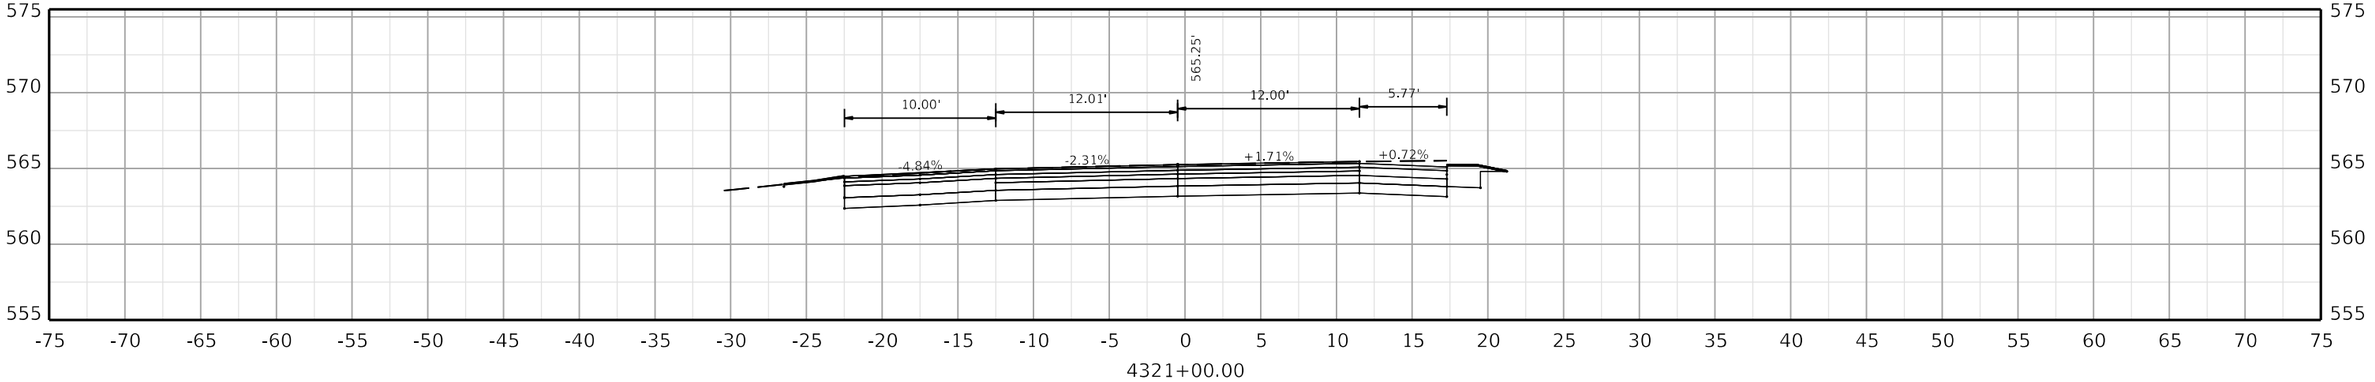

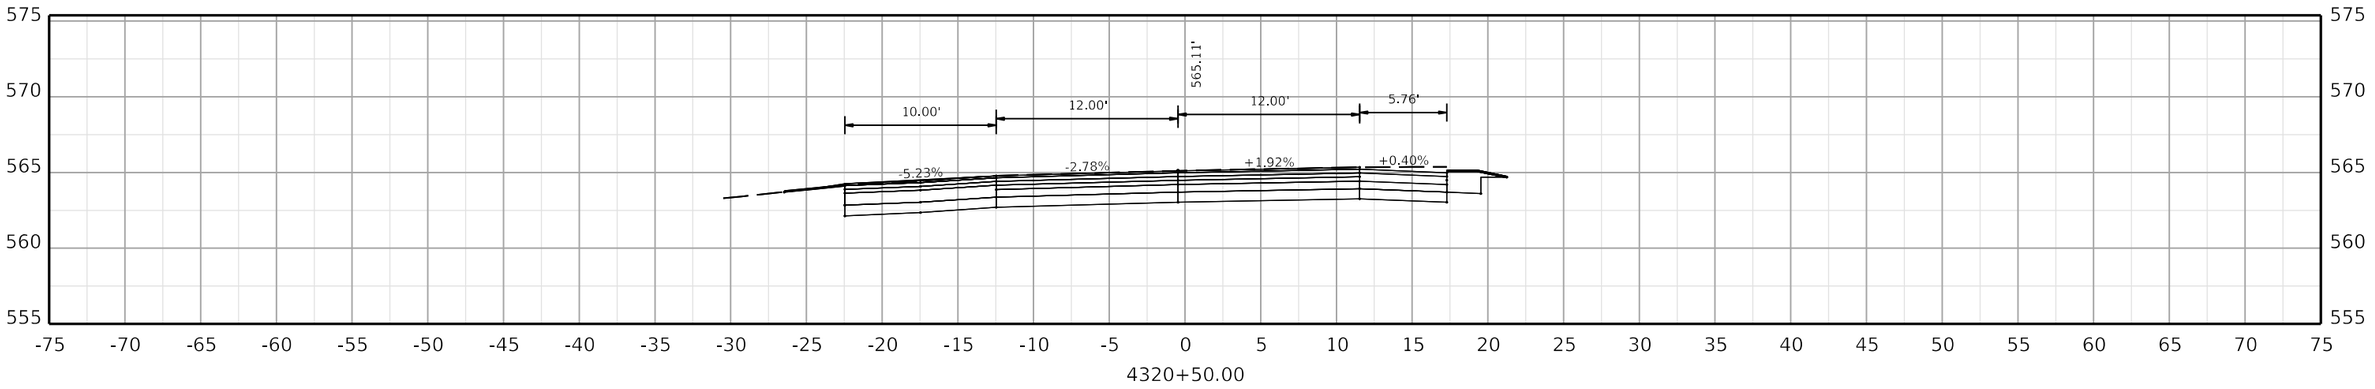

COMMONWEALTH OF KENTUCKY
DEPARTMENT OF HIGHWAYS

TEAM KENTUCKY TRANSPORTATION CABINET

DRAWING TITLE:

HORIZONTAL SCALE
SCALE: 1" = 5'


0' 5' 10' 20'


STA. 4320+50.00 TO STA. 4321+50.00


ITEM NO.

COUNTY OF

SHEET NO.
4320+50.00

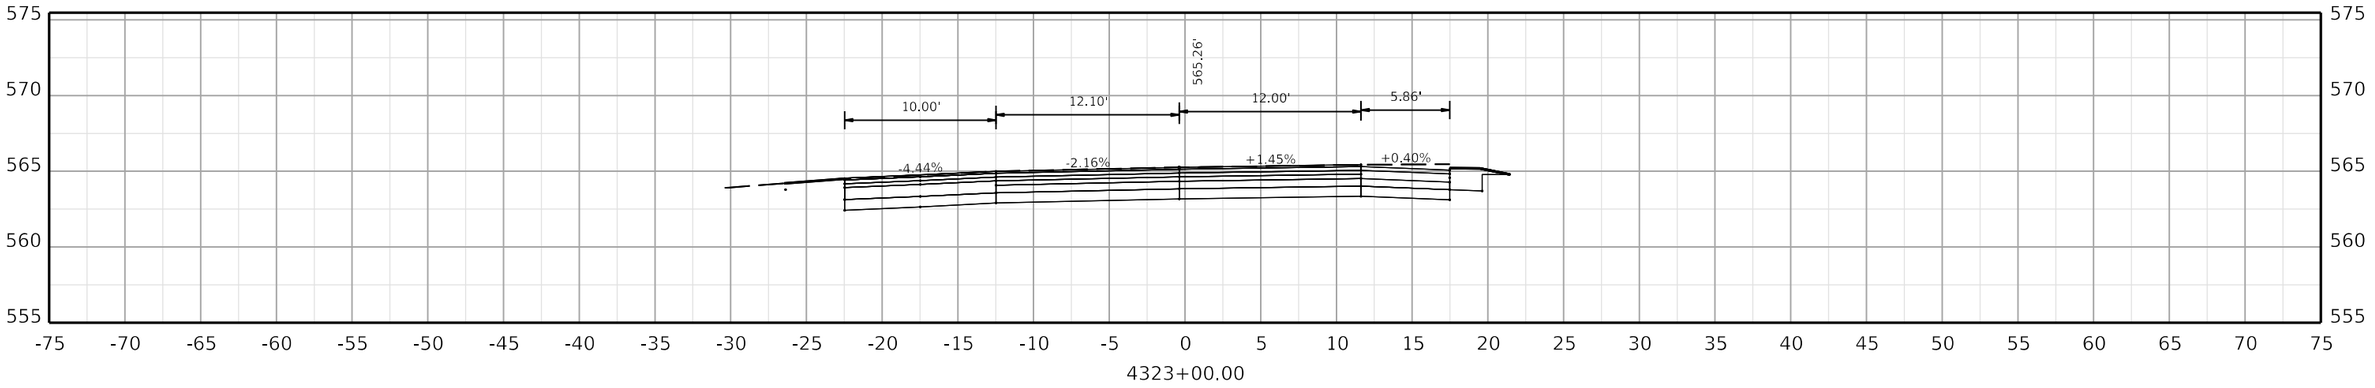

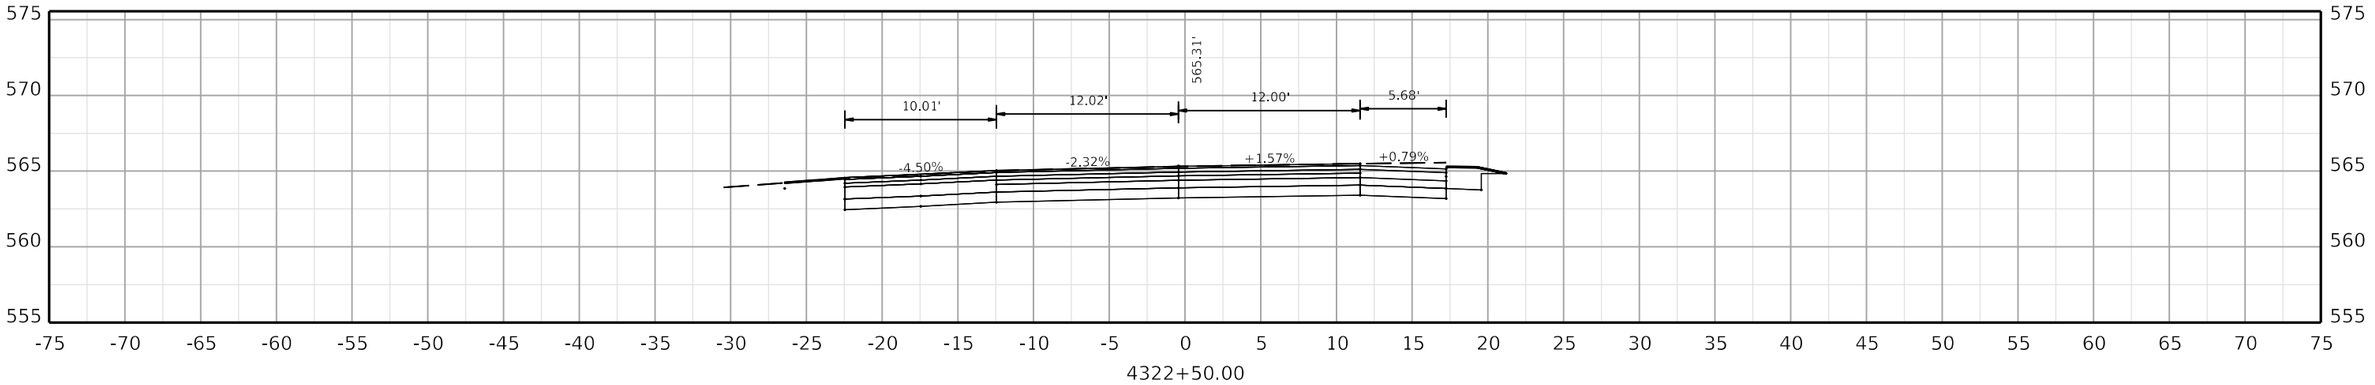

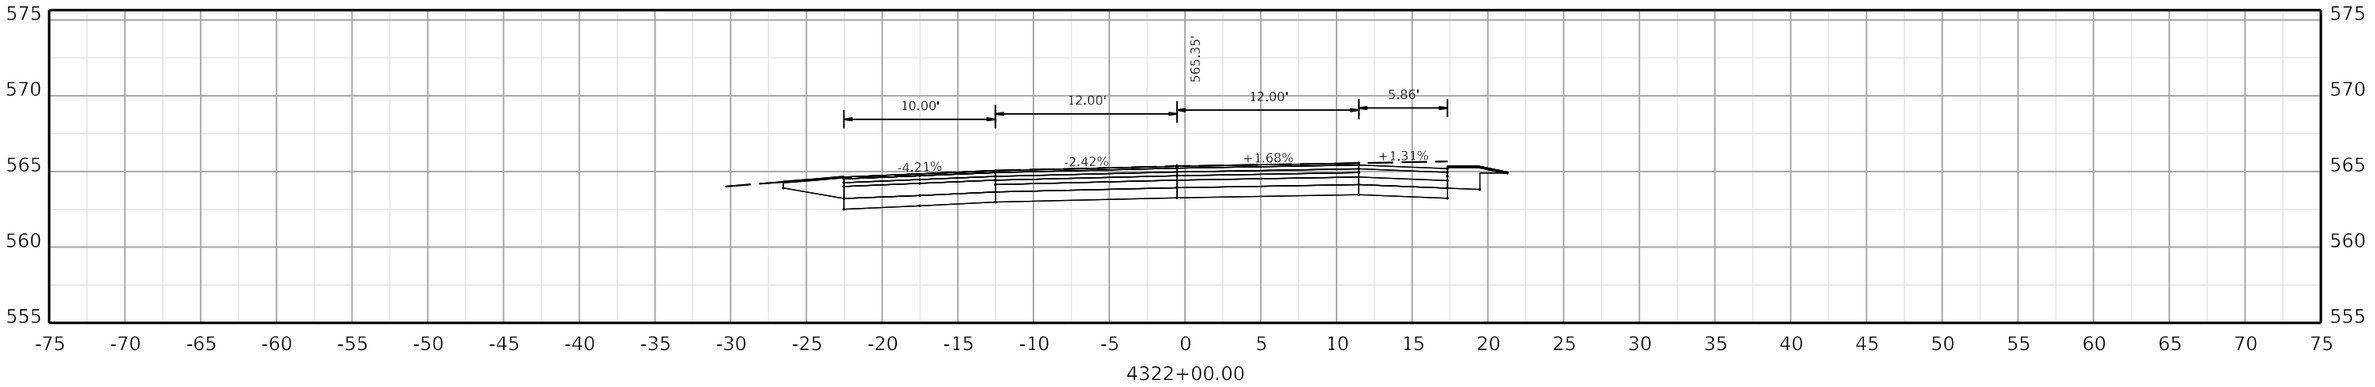

COMMONWEALTH OF KENTUCKY
DEPARTMENT OF HIGHWAYS

TEAM KENTUCKY

DRAWING TITLE:


HORIZONTAL SCALE
SCALE: 1" = 5'


0' 5' 10' 20'

STA. 4322+00.00 TO STA. 4323+00.00

ITEM NO. COUNTY OF

SHEET NO.
4322+00.00

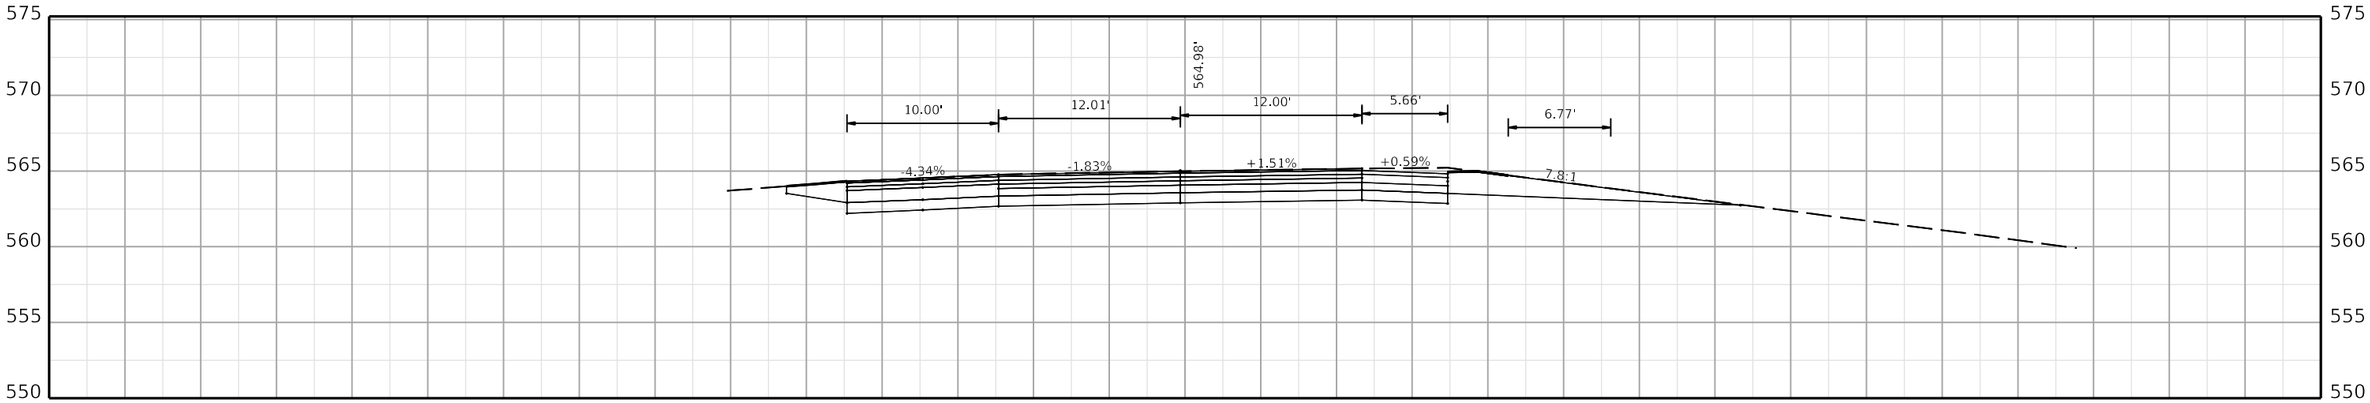

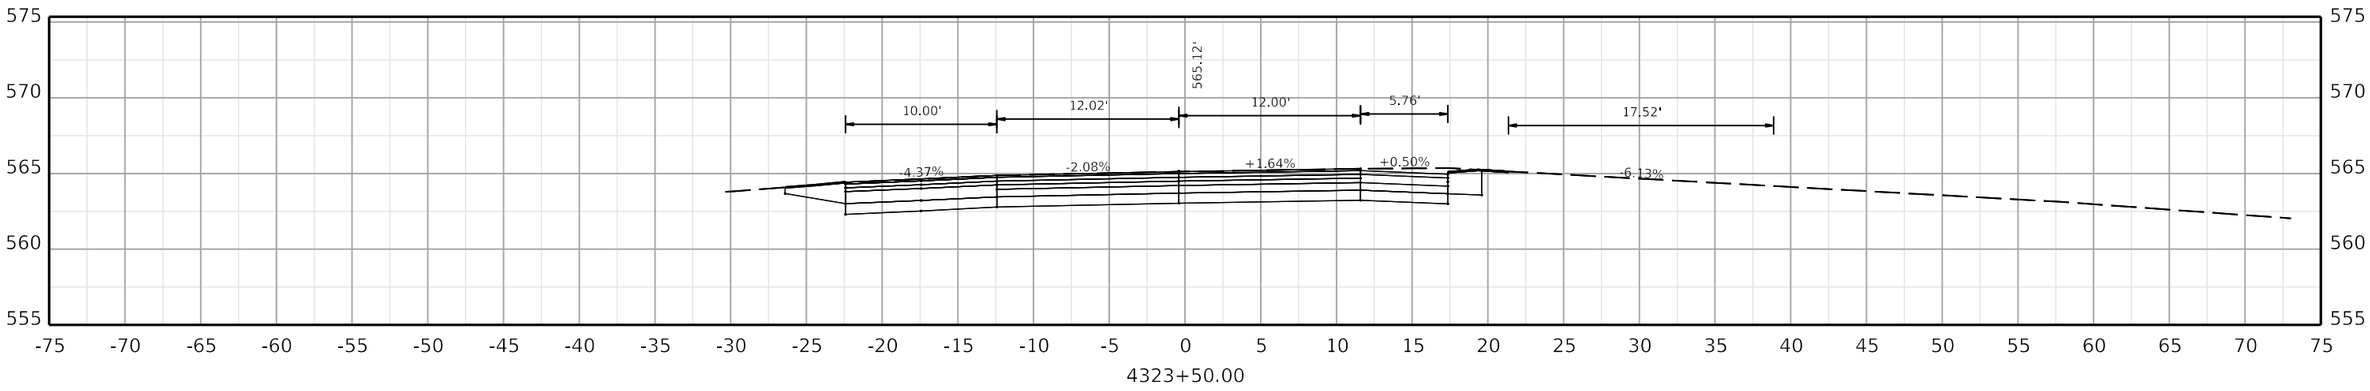

COMMONWEALTH OF KENTUCKY
DEPARTMENT OF HIGHWAYS
TEAM KENTUCKY

DRAWING TITLE:


HORIZONTAL SCALE
SCALE: 1" = 5'

0' 5' 10' 20'


STA. 4323+50.00 TO STA. 4324+00.00

ITEM NO. COUNTY OF

SHEET NO. 4323+50.00

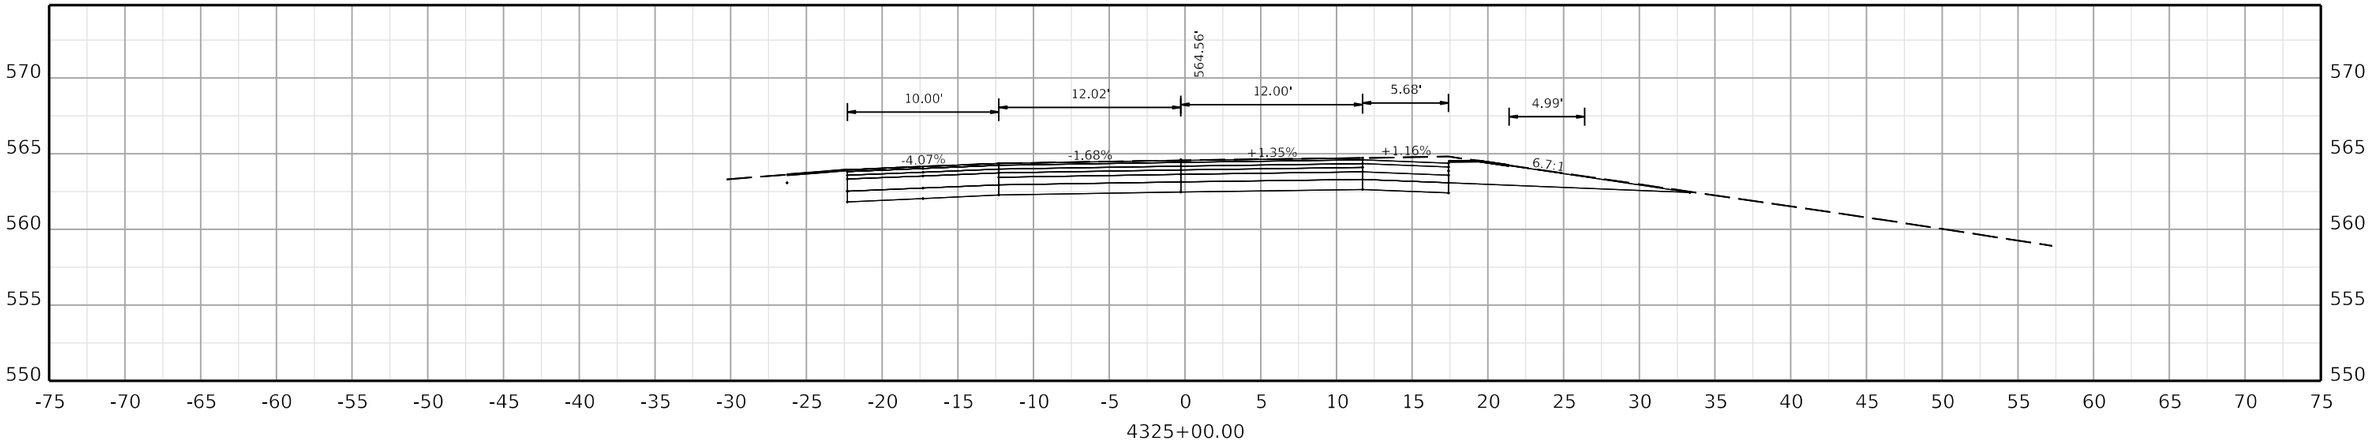

4325+00.00

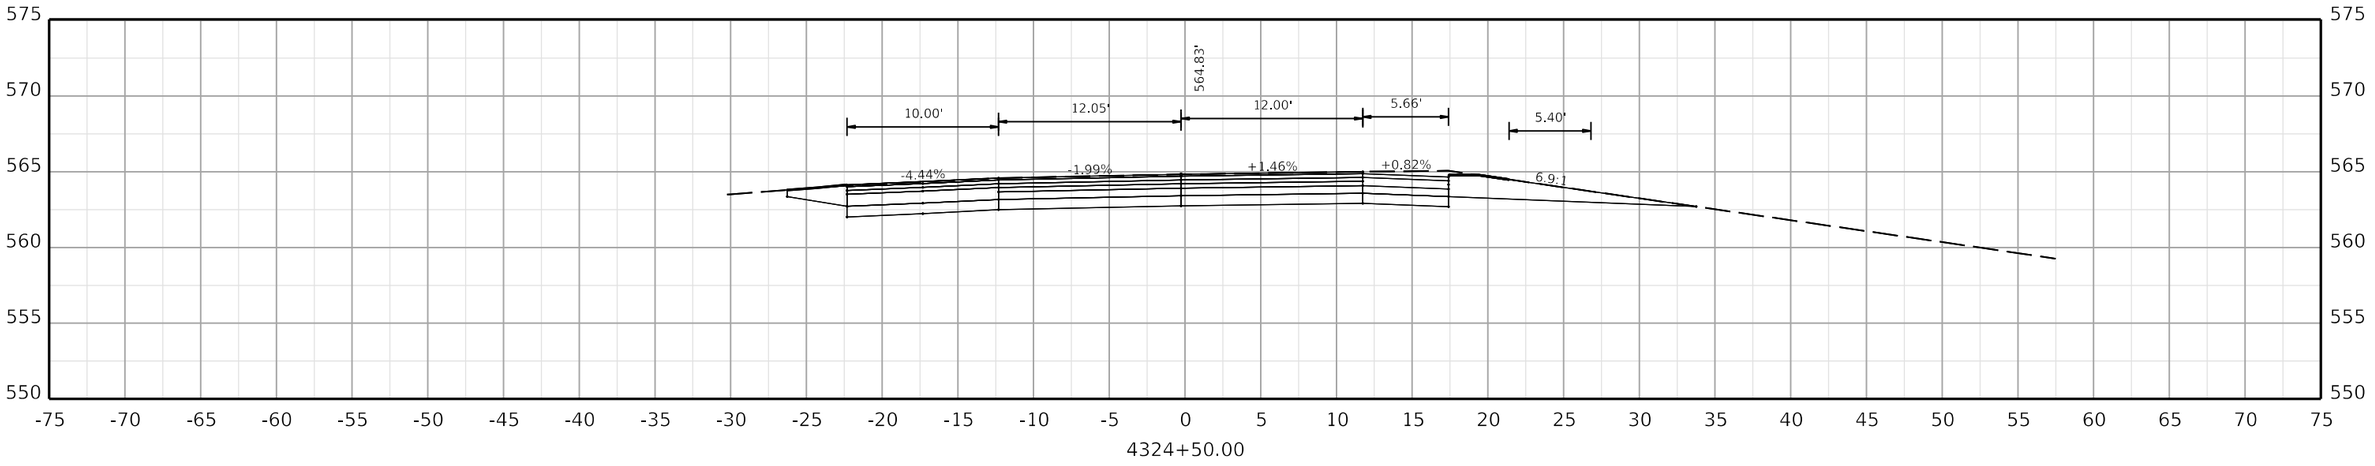

4324+50.00

COMMONWEALTH OF KENTUCKY
DEPARTMENT OF HIGHWAYS

TEAM KENTUCKY

DRAWING TITLE:


HORIZONTAL SCALE
SCALE: 1" = 5'

0' 5' 10' 20'


STA. 4324+50.00 TO STA. 4325+00.00

ITEM NO. COUNTY OF

SHEET NO.
4324+50.00

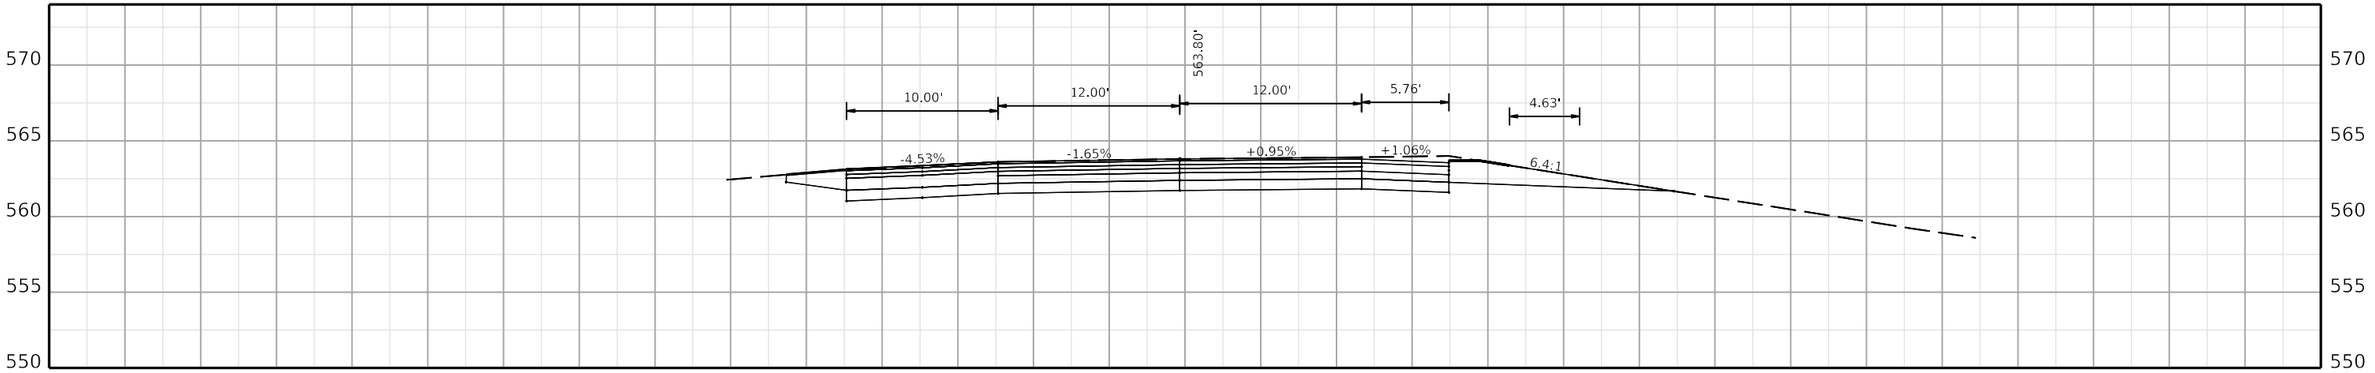

4326+00.00

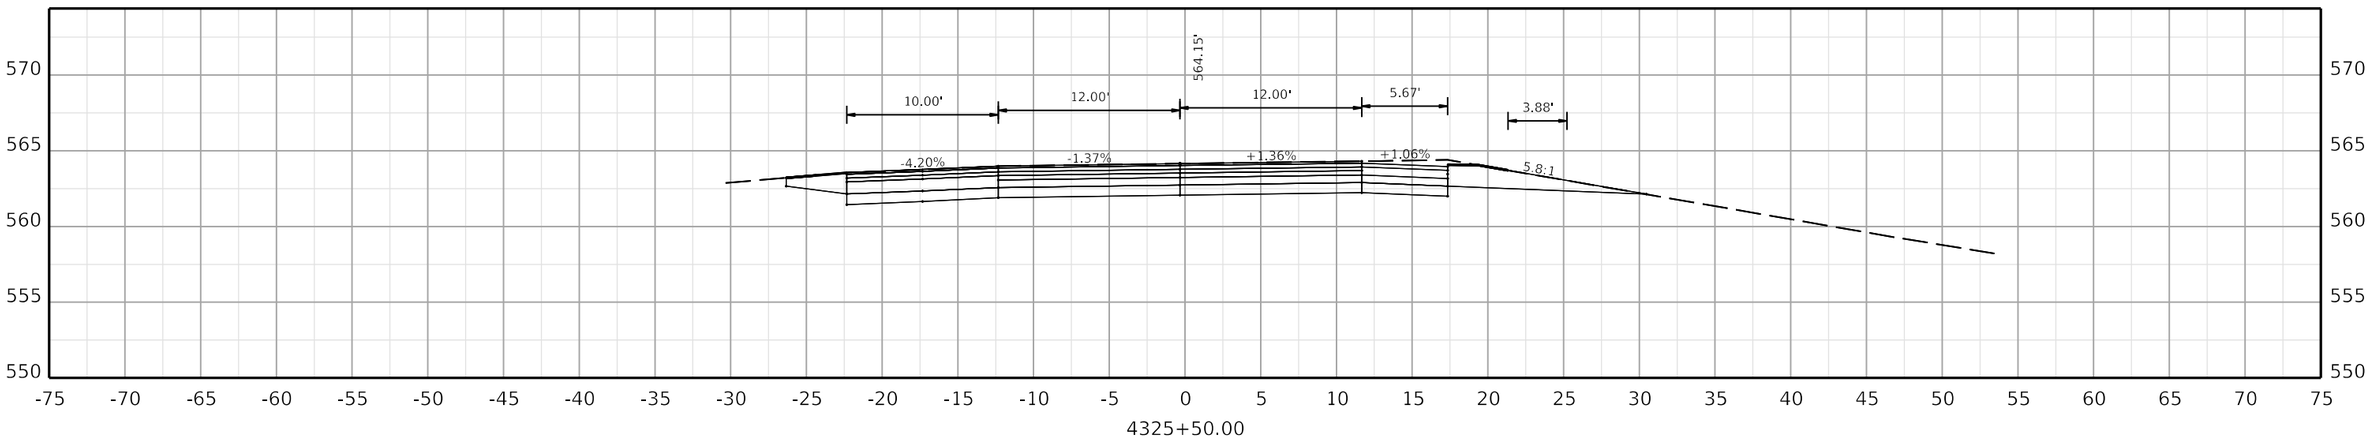

4325+50.00

COMMONWEALTH OF KENTUCKY
DEPARTMENT OF HIGHWAYS
TEAM KENTUCKY TRANSPORTATION CABINET

DRAWING TITLE:


HORIZONTAL SCALE
SCALE: 1" = 5'

0' 5' 10' 20'


STA. 4325+50.00 TO STA. 4326+00.00

ITEM NO. COUNTY OF

SHEET NO.
4325+50.00

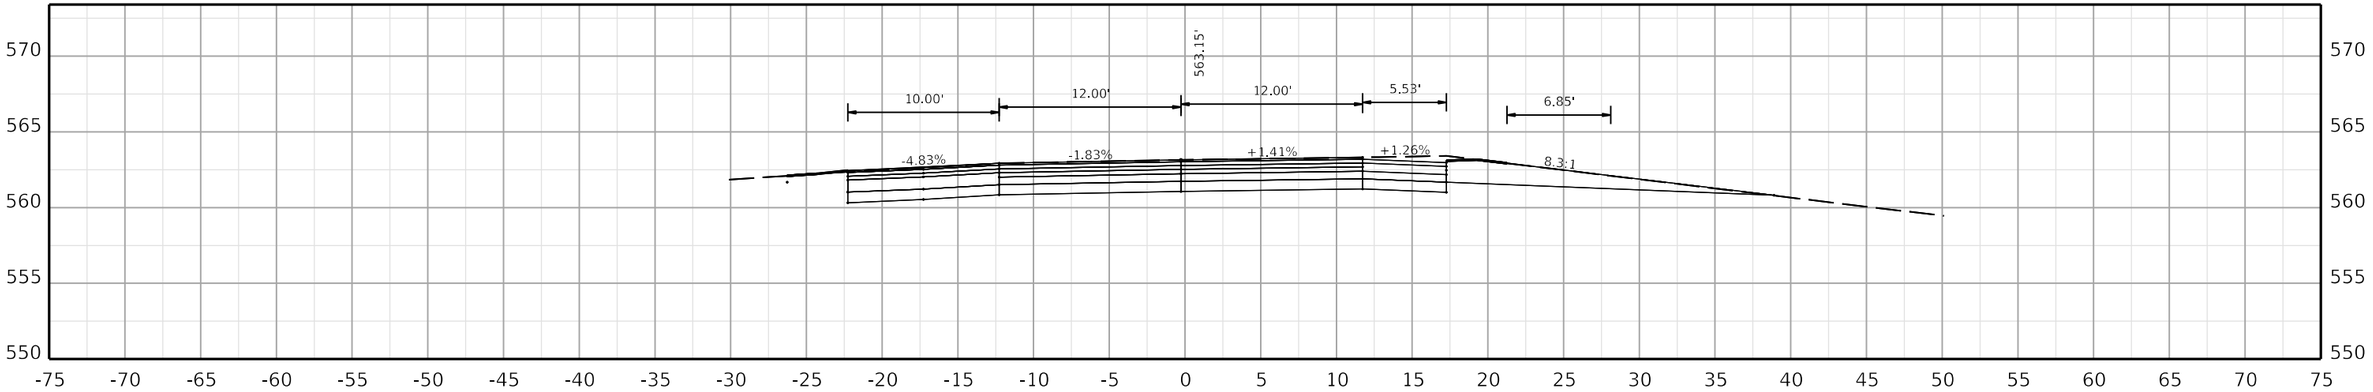

4327+00.00

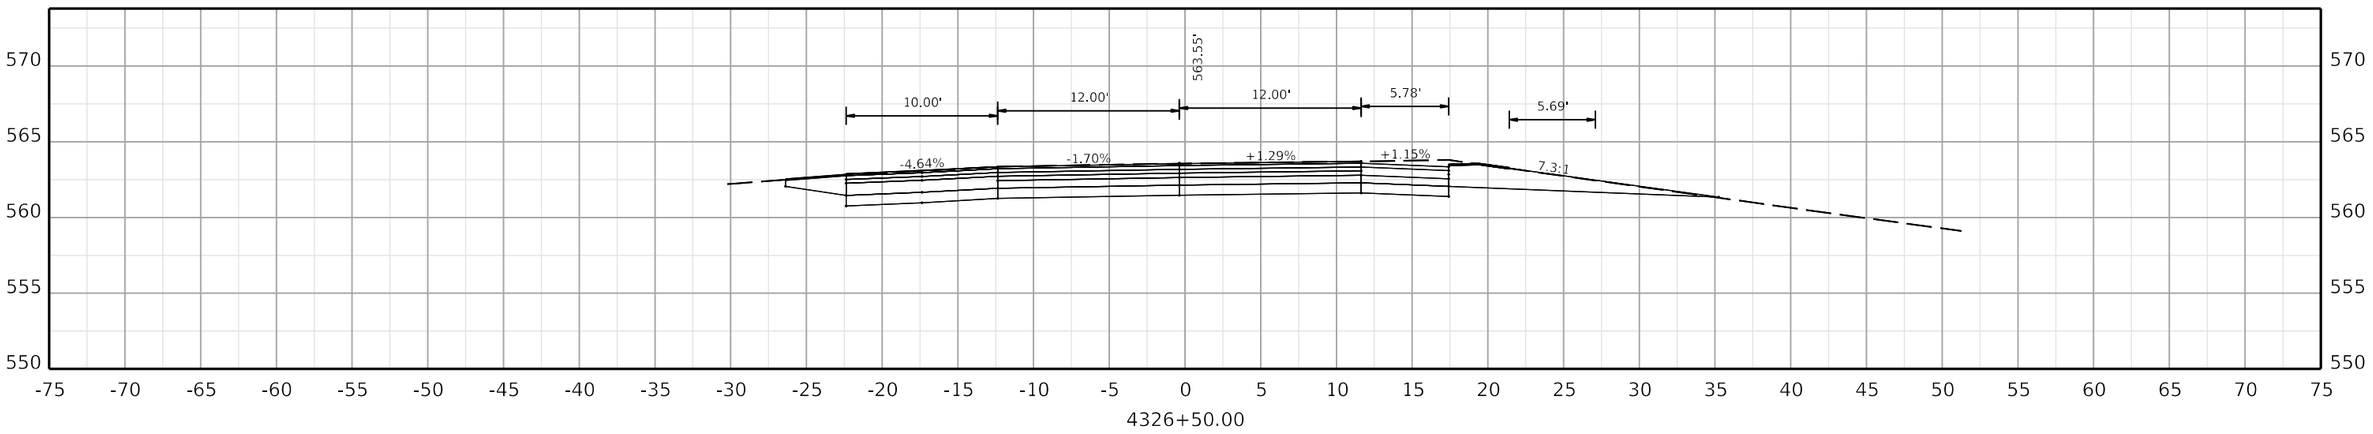

4326+50.00

COMMONWEALTH OF KENTUCKY
DEPARTMENT OF HIGHWAYS
TEAM KENTUCKY

DRAWING TITLE:


HORIZONTAL SCALE
SCALE: 1" = 5'


0' 5' 10' 20'


STA. 4326+50.00 TO STA. 4327+00.00

ITEM NO. COUNTY OF

SHEET NO.
4326+50.00

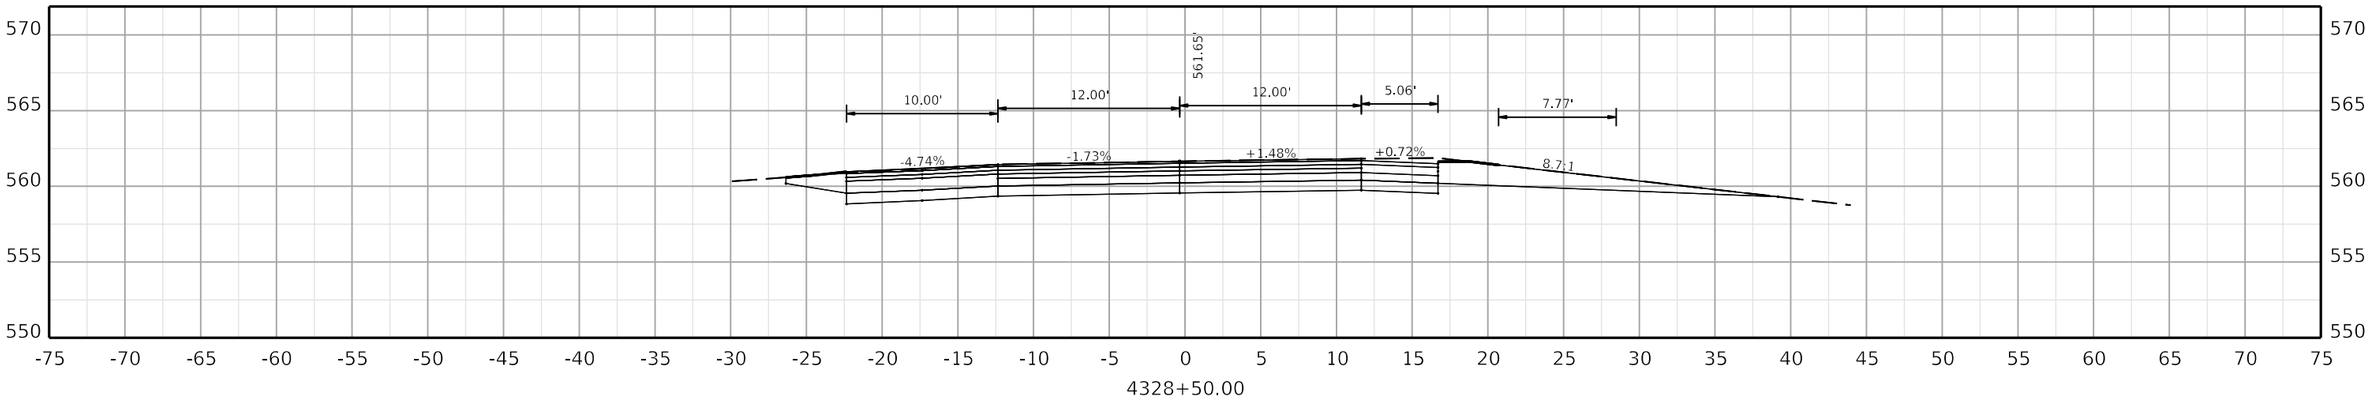

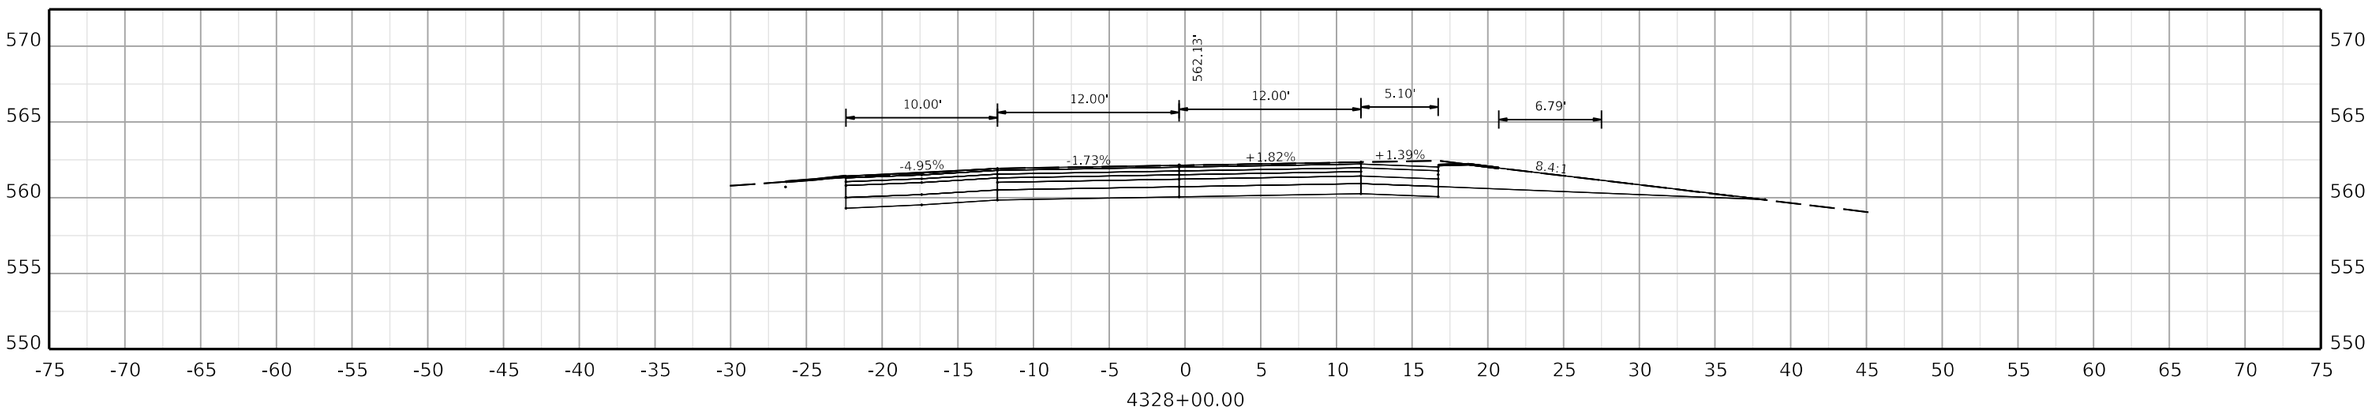

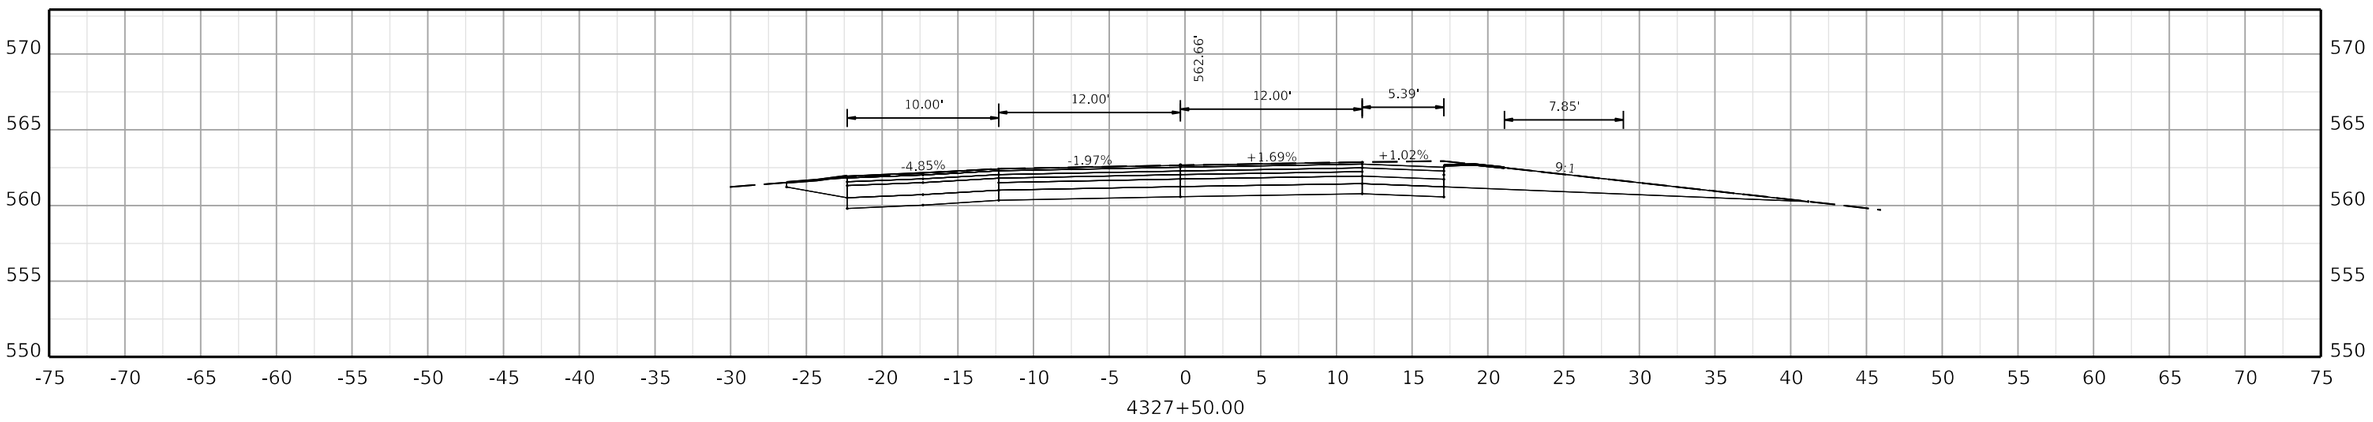

COMMONWEALTH OF KENTUCKY
DEPARTMENT OF HIGHWAYS

TEAM KENTUCKY TRANSPORTATION CABINET

DRAWING TITLE:


HORIZONTAL SCALE
SCALE: 1" = 5'

0' 5' 10' 20'


STA. 4327+50.00 TO STA. 4328+50.00

ITEM NO. COUNTY OF


SHEET NO. 4327+50.00

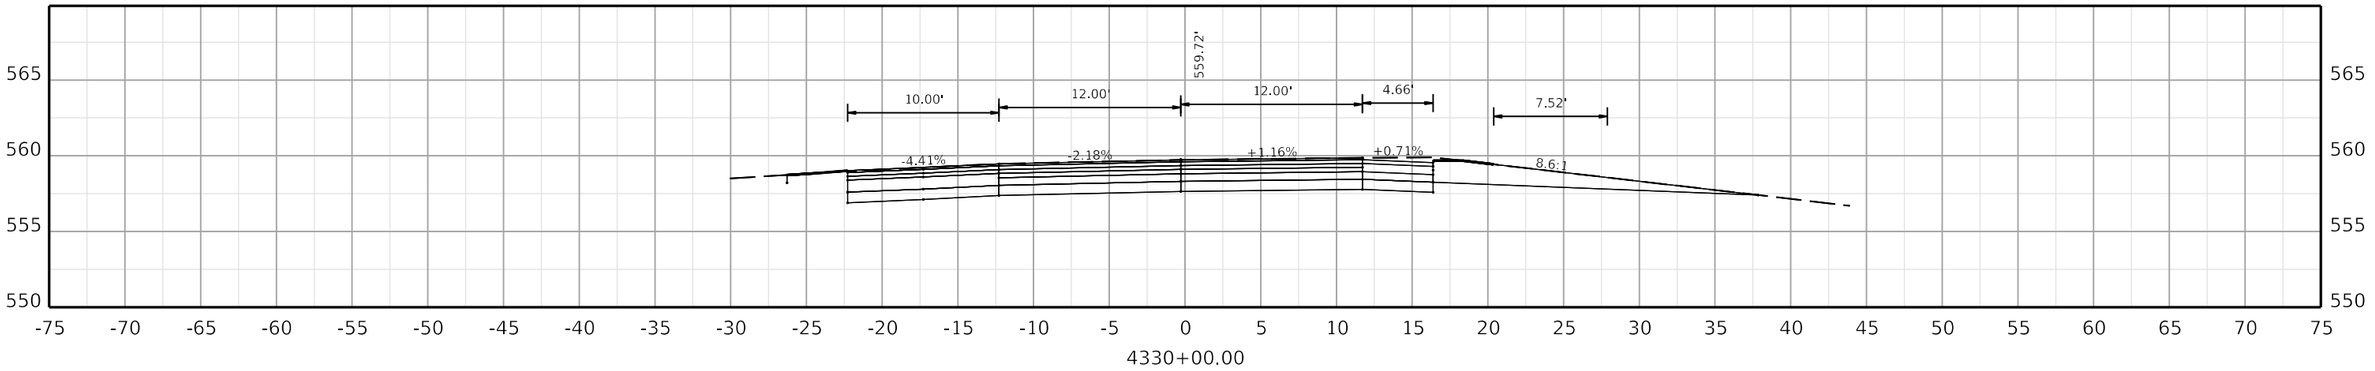

4330+00.00

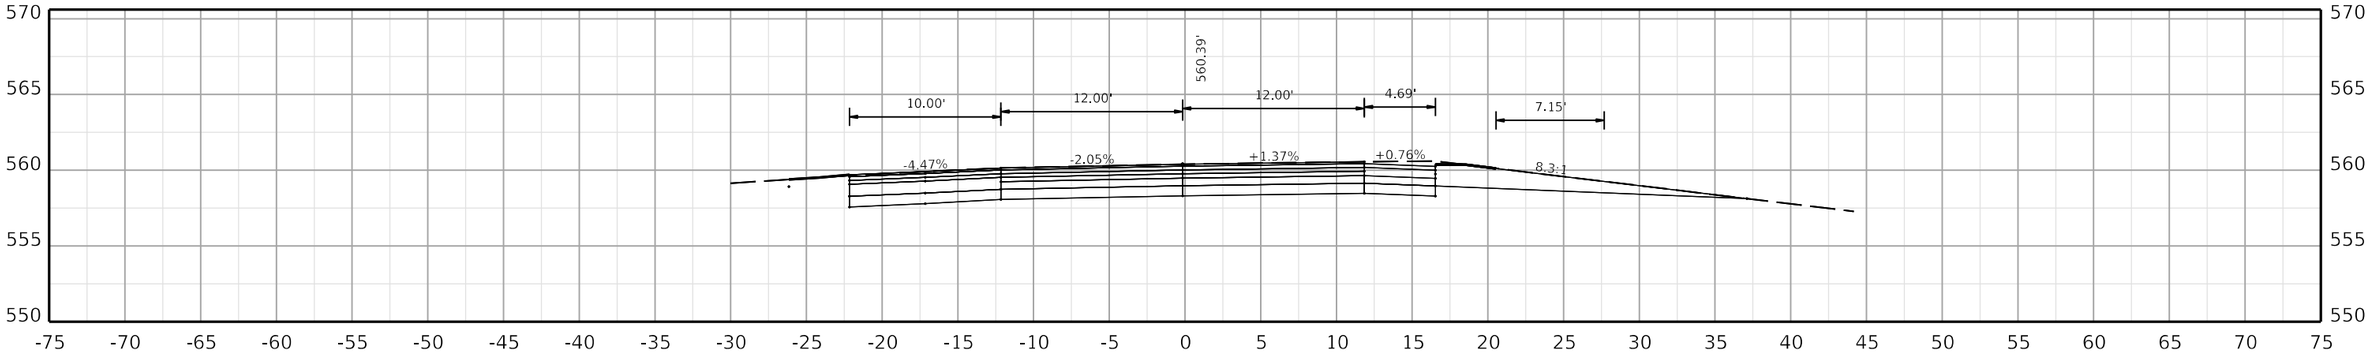

4329+50.00

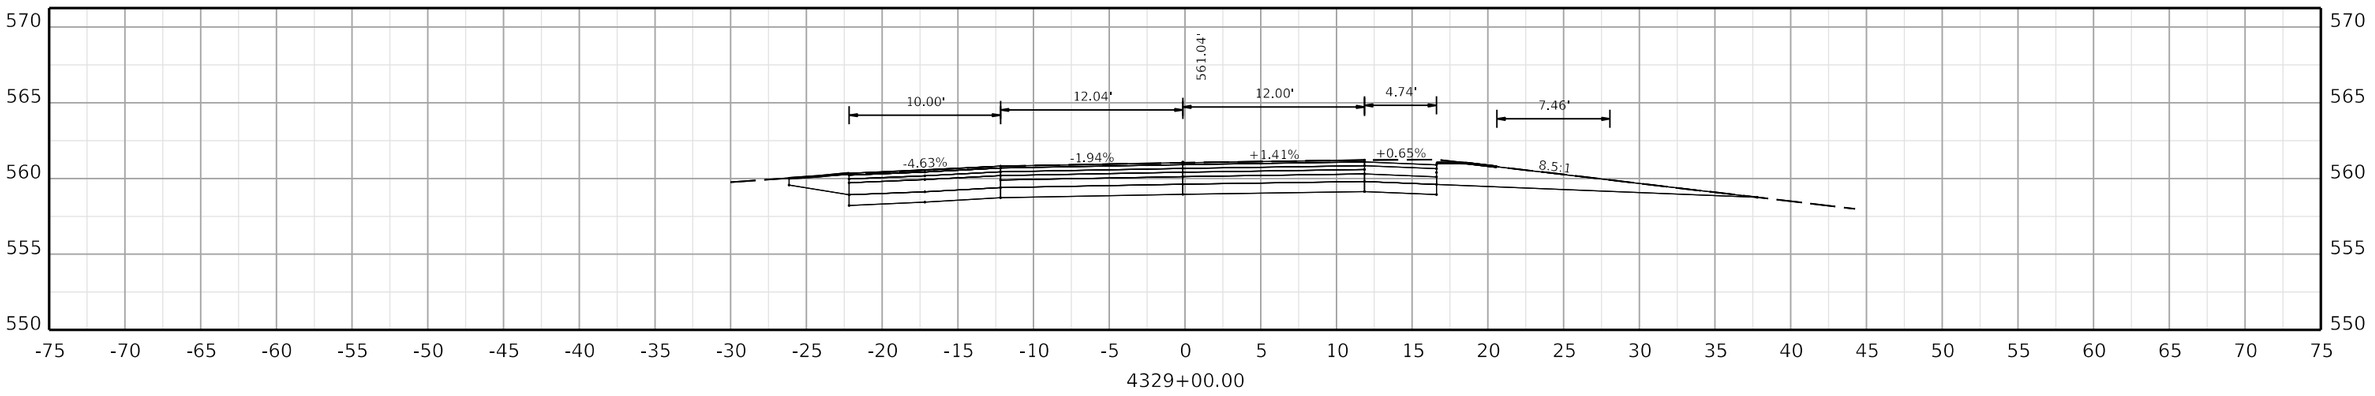

4329+00.00

COMMONWEALTH OF KENTUCKY
DEPARTMENT OF HIGHWAYS

TEAM KENTUCKY

DRAWING TITLE:


HORIZONTAL SCALE
SCALE: 1" = 5'


0' 5' 10' 20'


STA. 4329+00.00 TO STA. 4330+00.00

ITEM NO. COUNTY OF

SHEET NO.
4329+00.00

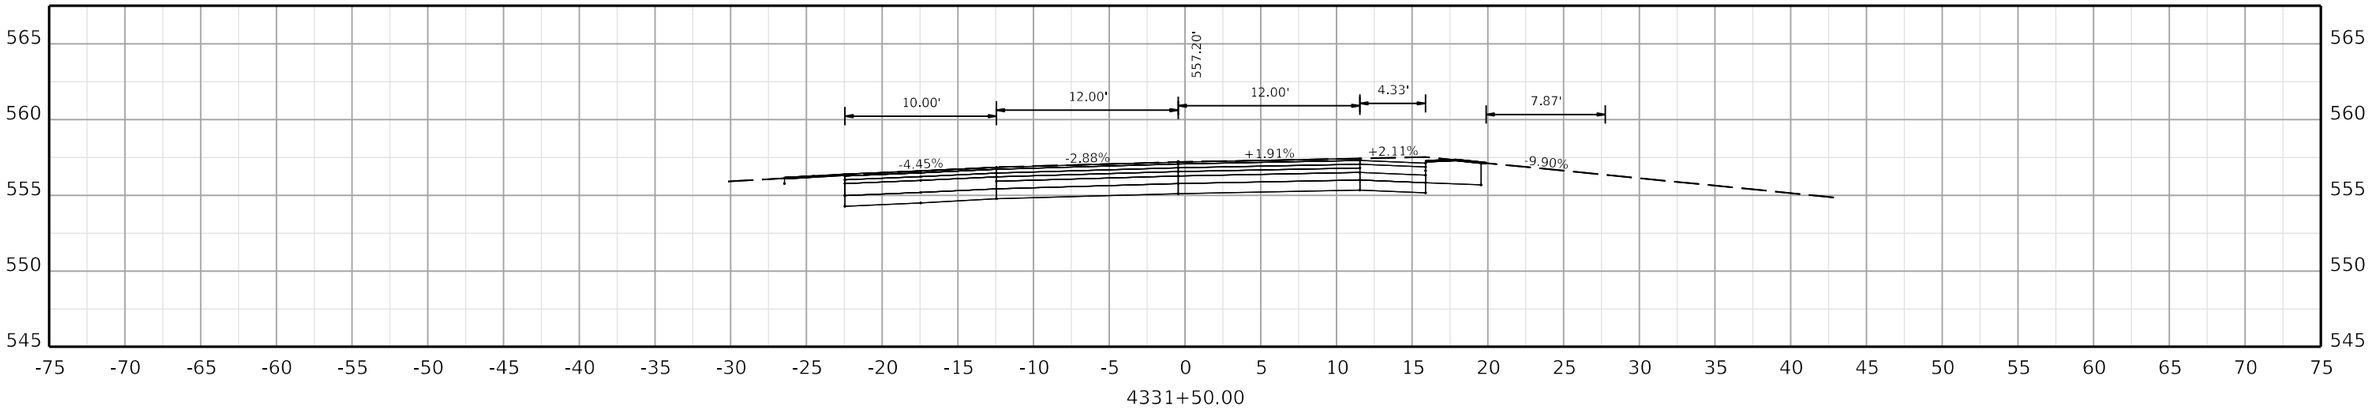

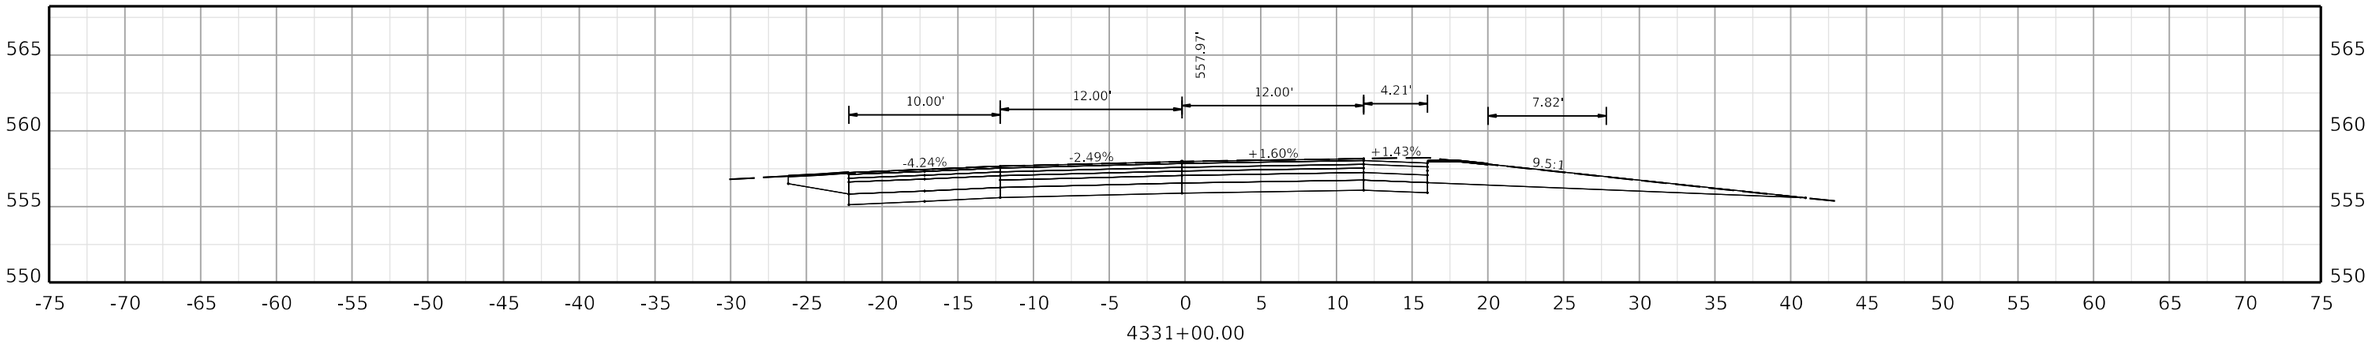

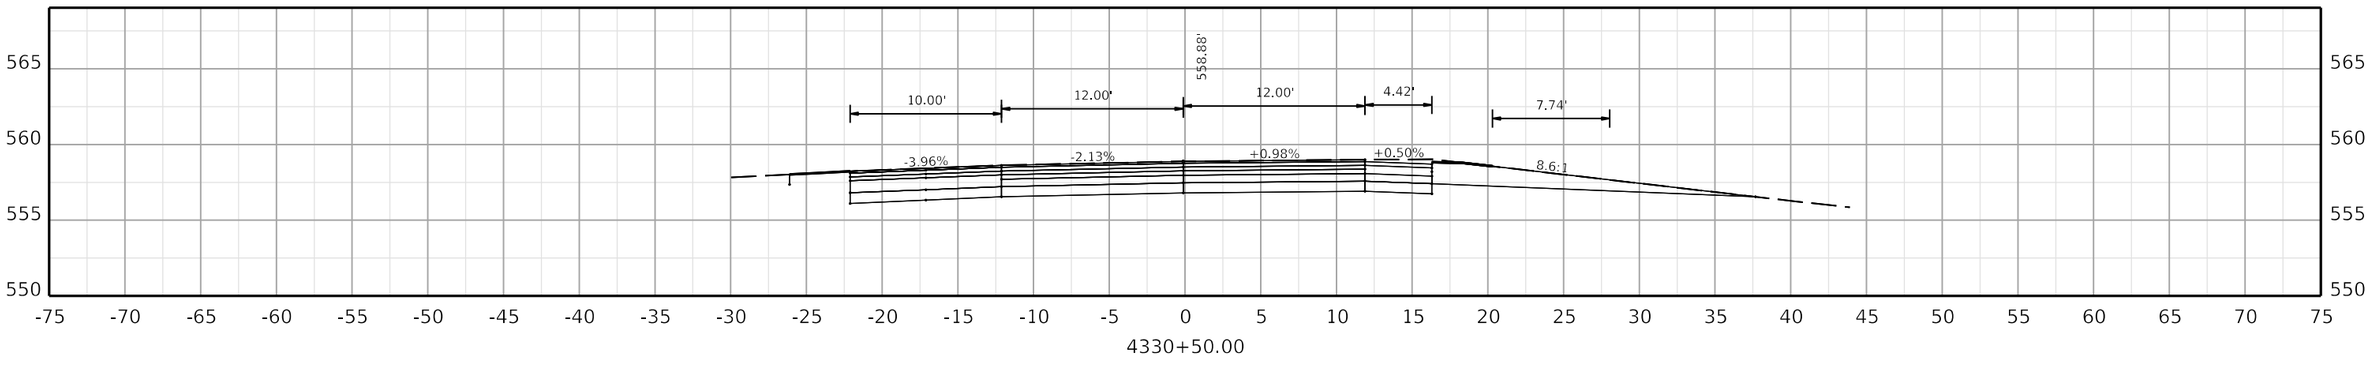

COMMONWEALTH OF KENTUCKY
DEPARTMENT OF HIGHWAYS

TEAM KENTUCKY

DRAWING TITLE:


HORIZONTAL SCALE
SCALE: 1" = 5'

0' 5' 10' 20'


STA. 4330+50.00 TO STA. 4331+50.00

ITEM NO. COUNTY OF


SHEET NO. 4330+50.00

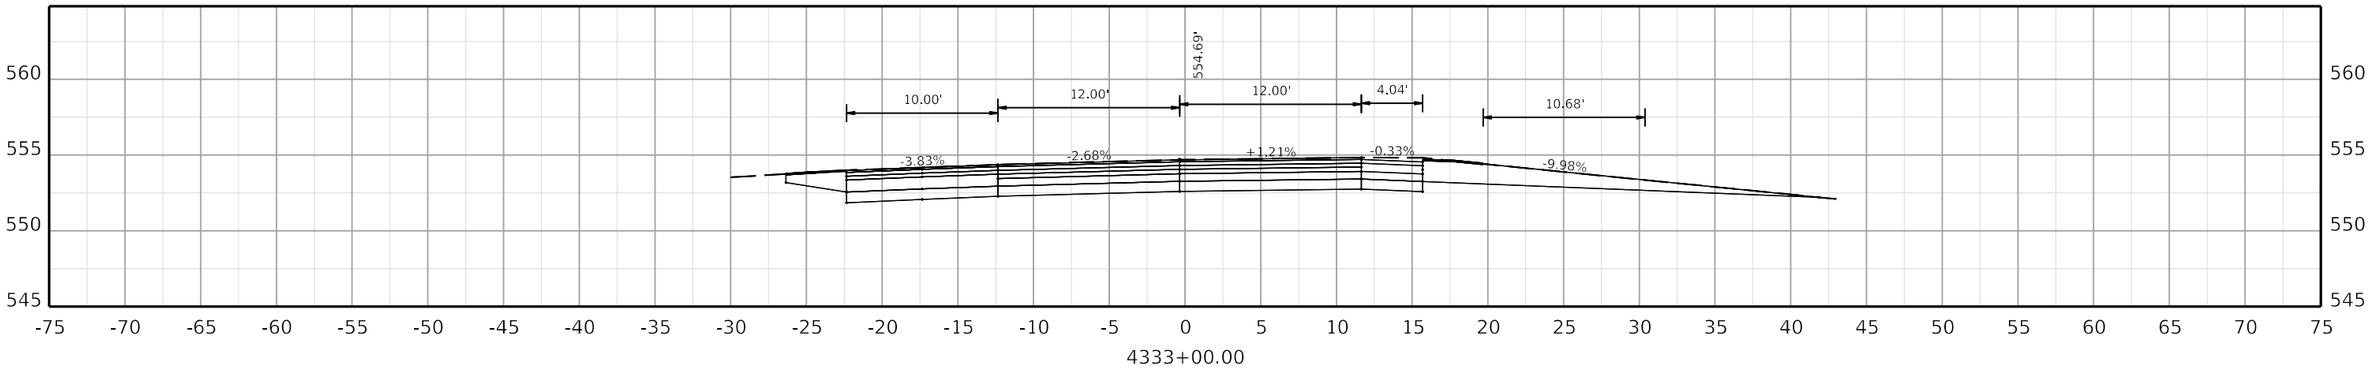

4333+00.00

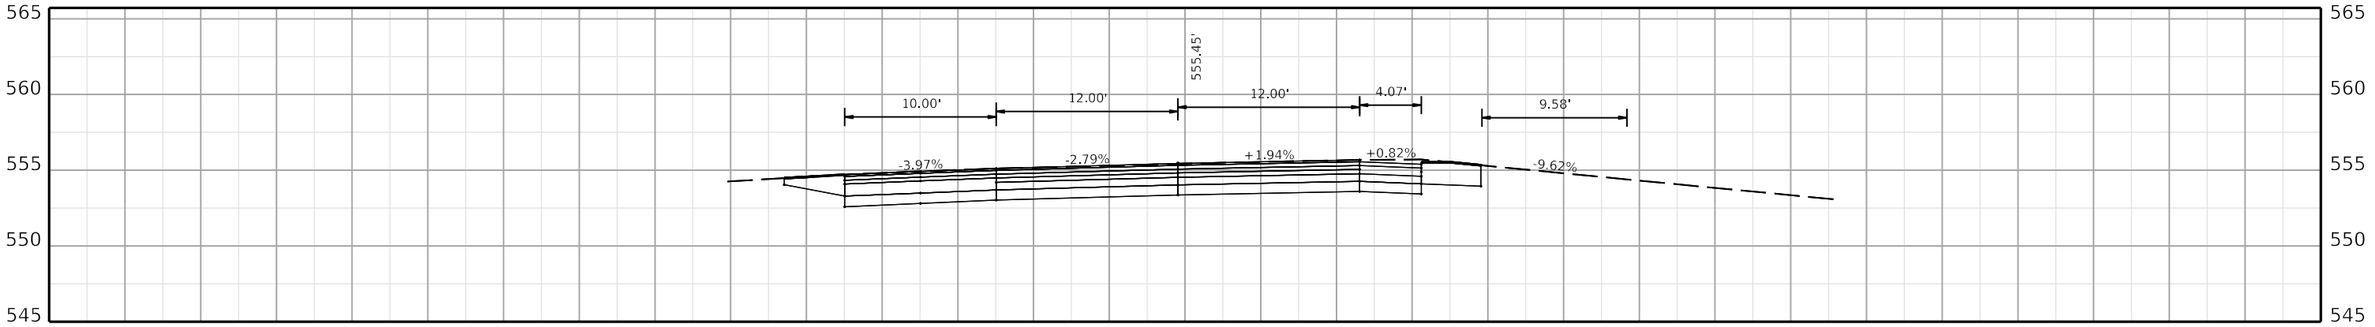

4332+50.00

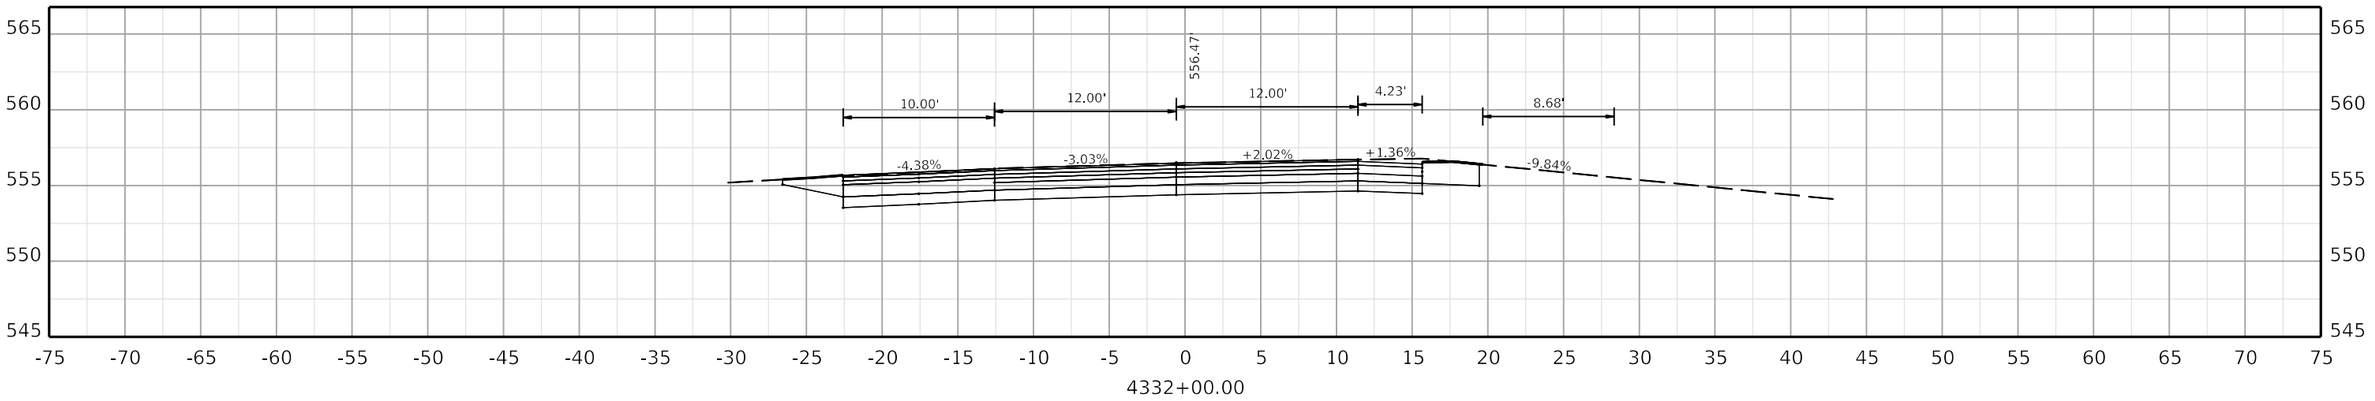

4332+00.00

COMMONWEALTH OF KENTUCKY
DEPARTMENT OF HIGHWAYS
TEAM KENTUCKY

DRAWING TITLE:


HORIZONTAL SCALE
SCALE: 1" = 5'

0' 5' 10' 20'


STA. 4332+00.00 TO STA. 4333+00.00

ITEM NO. COUNTY OF


SHEET NO.
4332+00.00

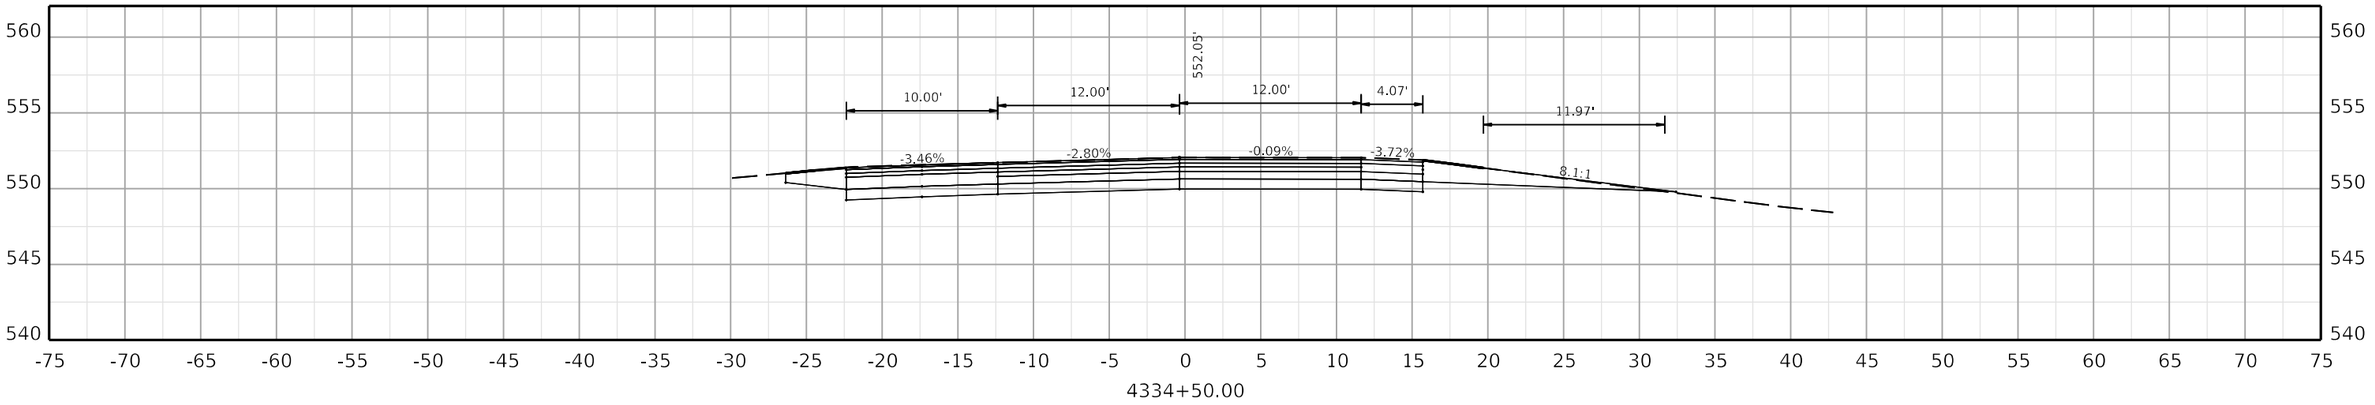

4334+50.00

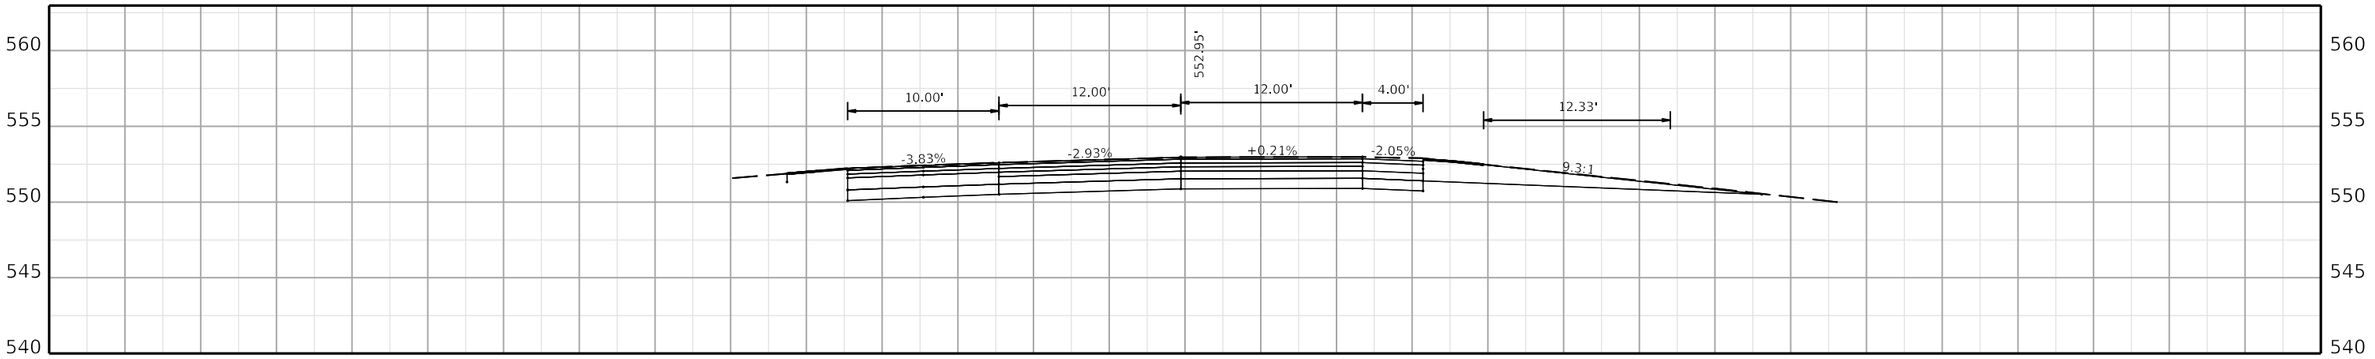

4334+00.00

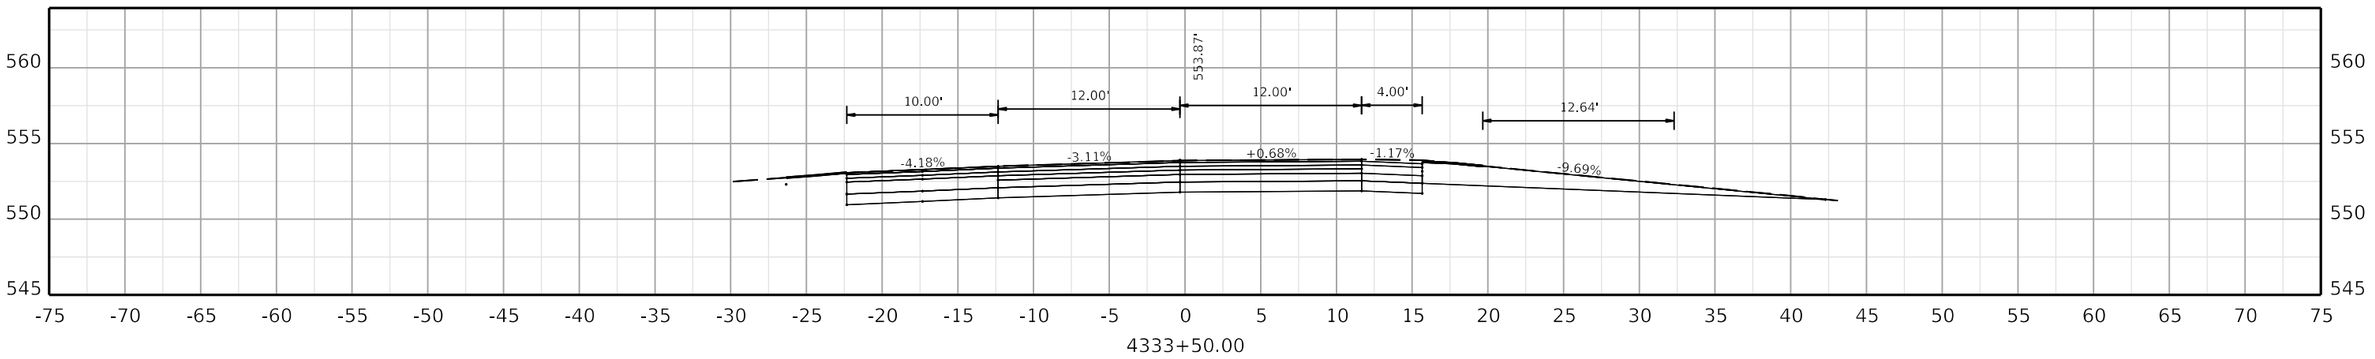

4333+50.00

COMMONWEALTH OF KENTUCKY
DEPARTMENT OF HIGHWAYS
TEAM KENTUCKY

DRAWING TITLE:


HORIZONTAL SCALE
SCALE: 1" = 5'

0' 5' 10' 20'


STA. 4333+50.00 TO STA. 4334+50.00

ITEM NO. COUNTY OF


SHEET NO.
4333+50.00

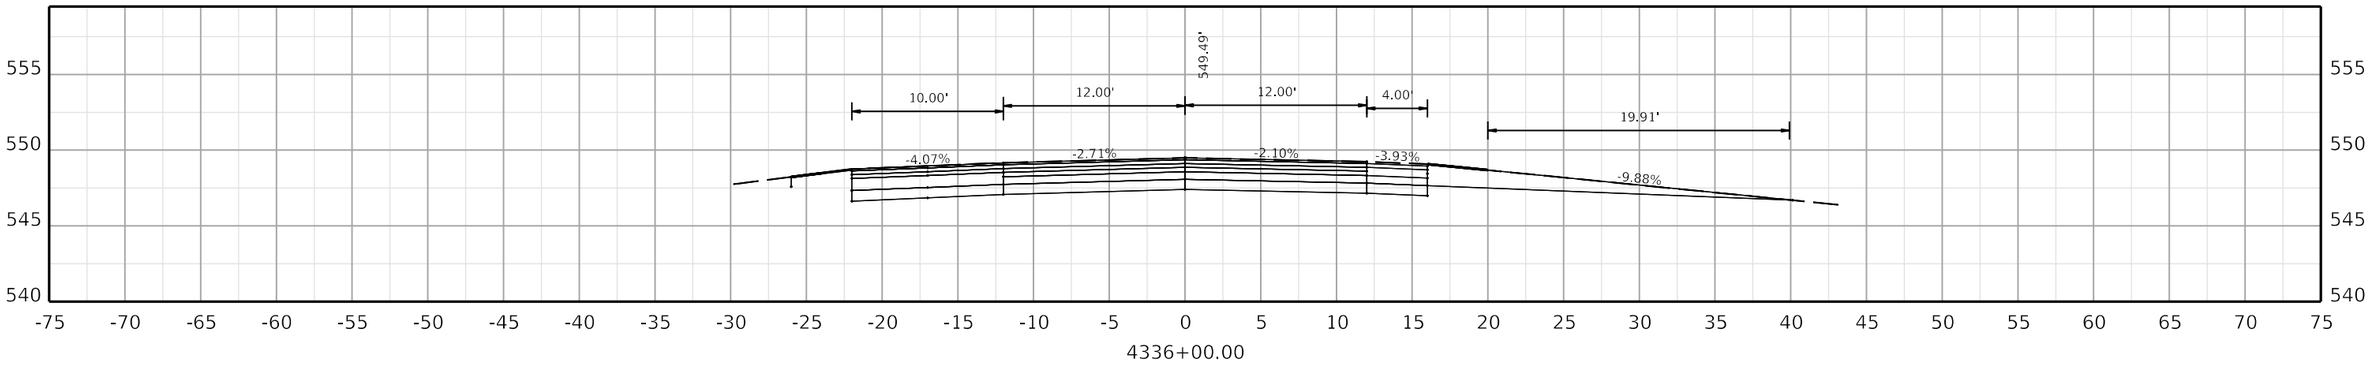

4336+00.00

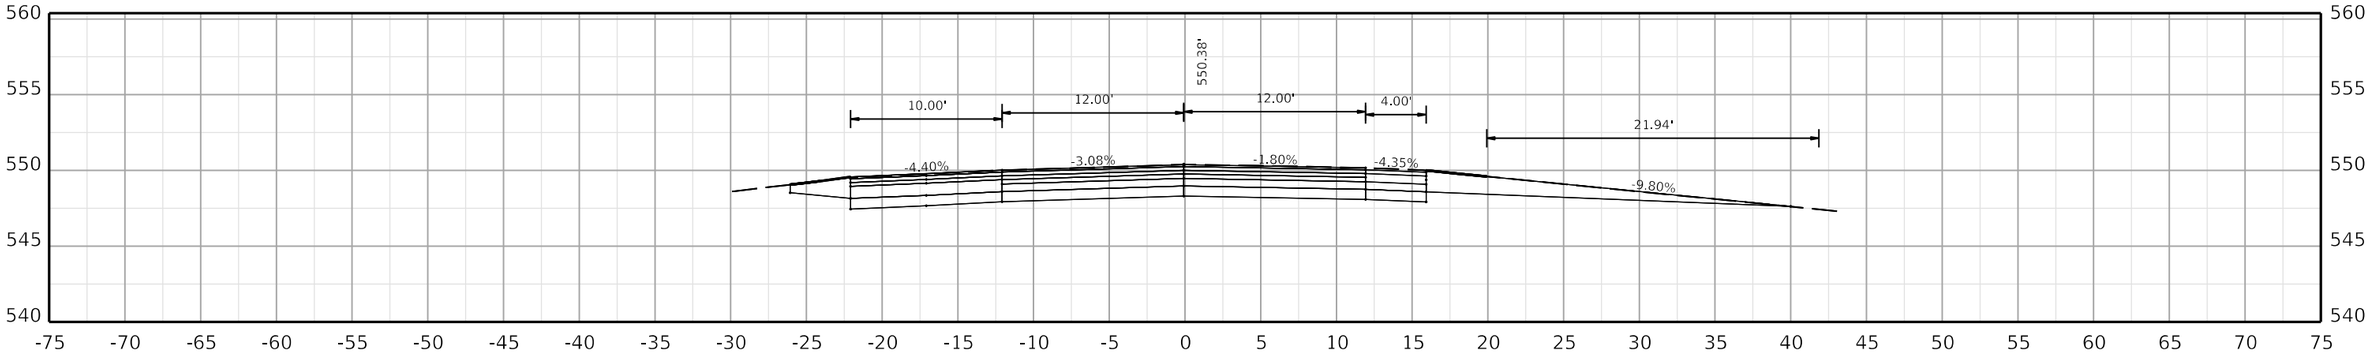

4335+50.00

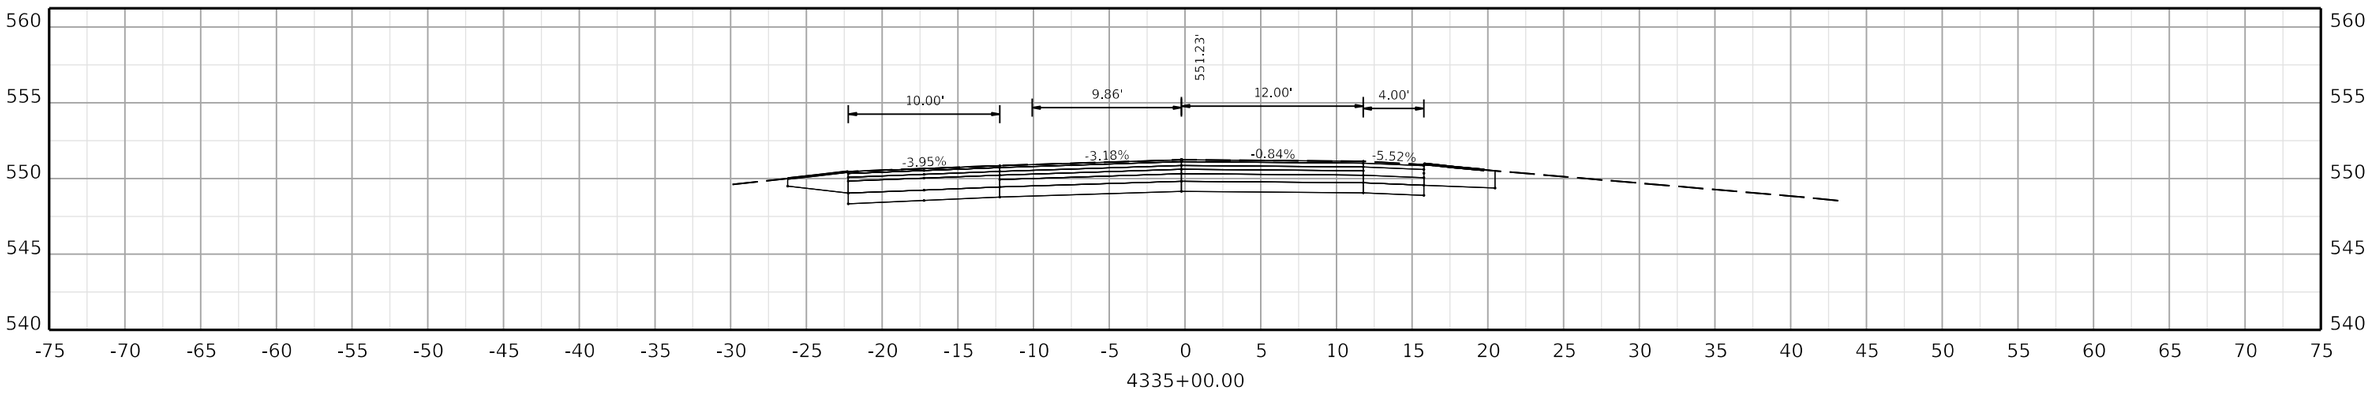

4335+00.00

COMMONWEALTH OF KENTUCKY
DEPARTMENT OF HIGHWAYS
TEAM KENTUCKY

DRAWING TITLE:


HORIZONTAL SCALE
SCALE: 1" = 5'


0' 5' 10' 20'


STA. 4335+00.00 TO STA. 4336+00.00

ITEM NO. COUNTY OF

SHEET NO.
4335+00.00

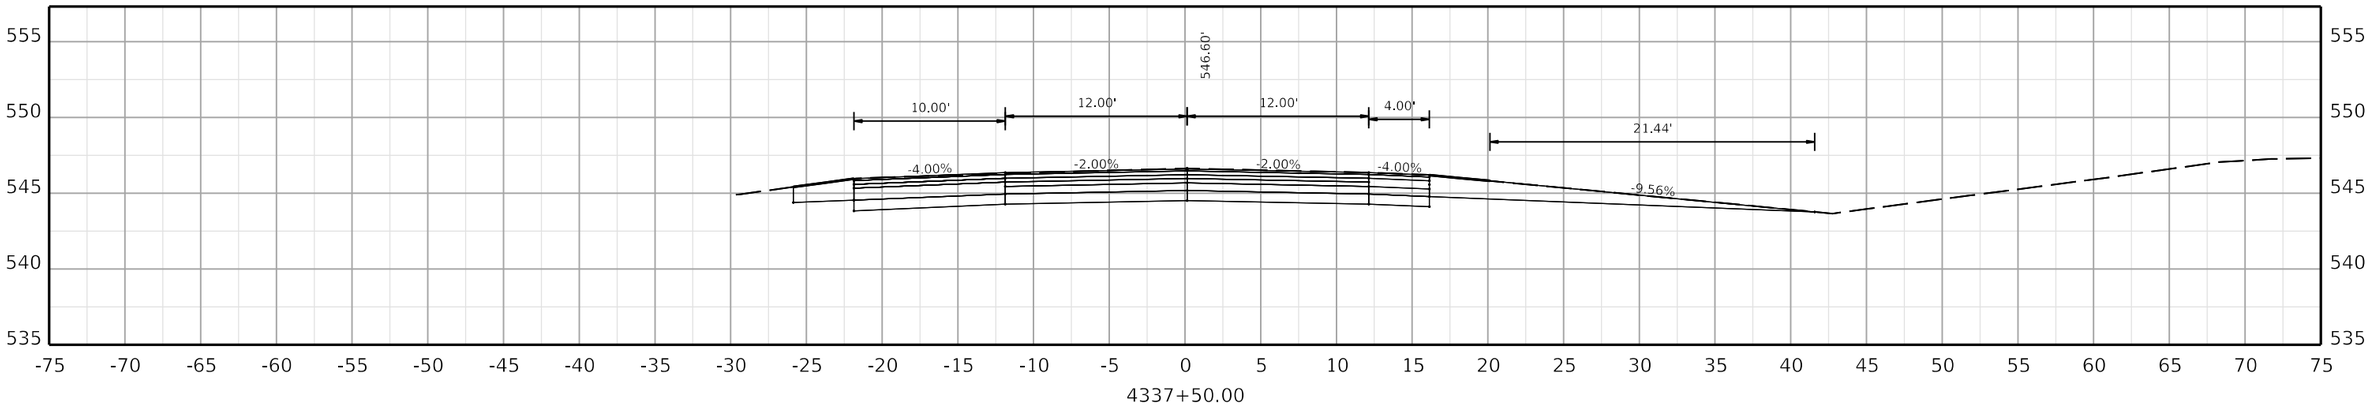

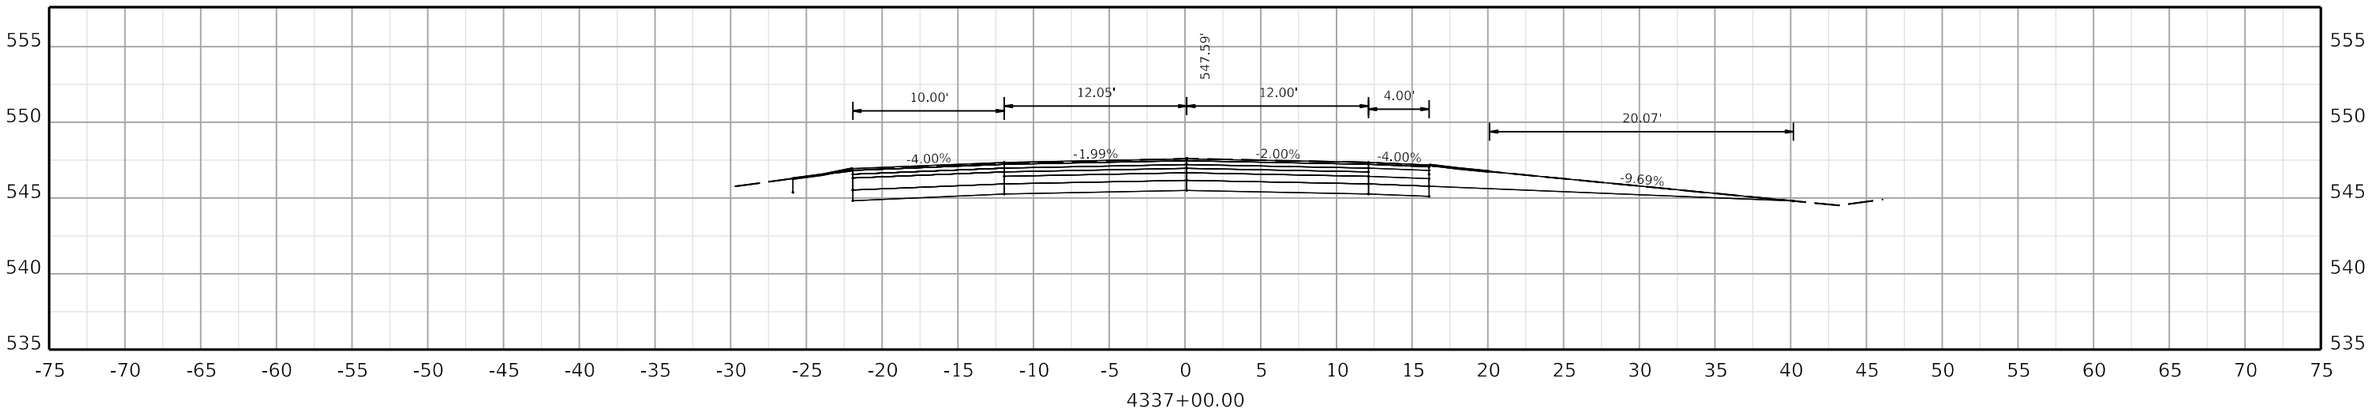

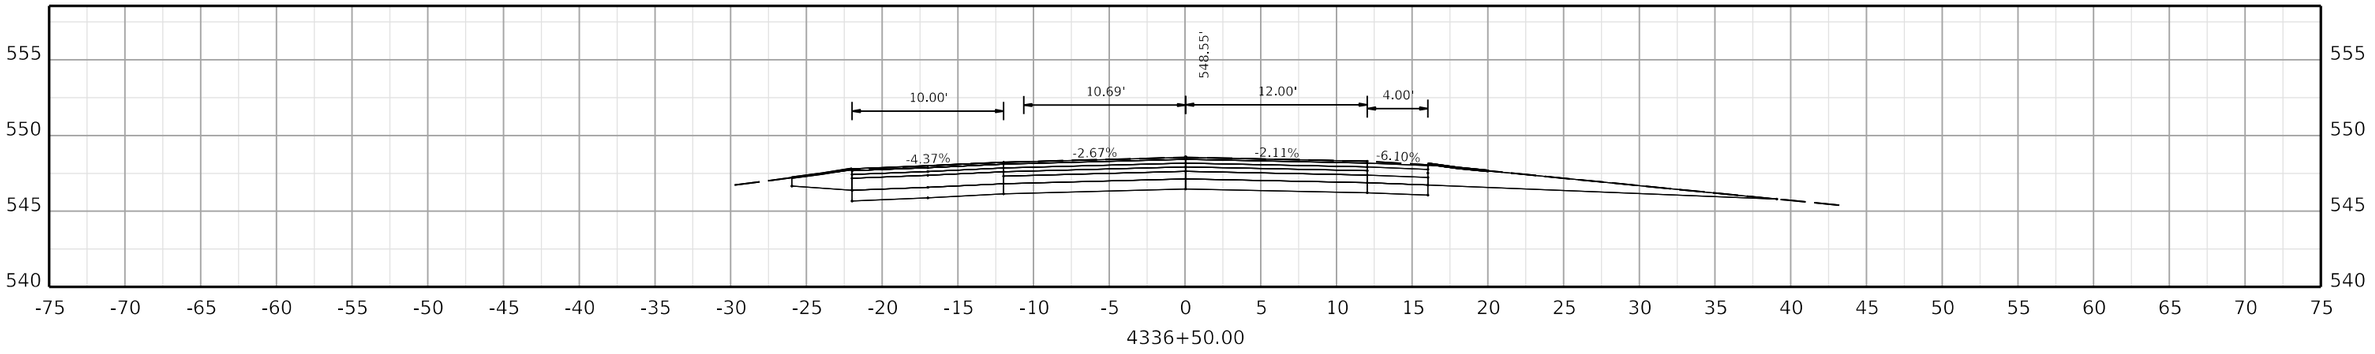

COMMONWEALTH OF KENTUCKY
DEPARTMENT OF HIGHWAYS
TEAM KENTUCKY

DRAWING TITLE:


HORIZONTAL SCALE
SCALE: 1" = 5'

0' 5' 10' 20'


STA. 4336+50.00 TO STA. 4337+50.00

ITEM NO. COUNTY OF

SHEET NO.
4336+50.00

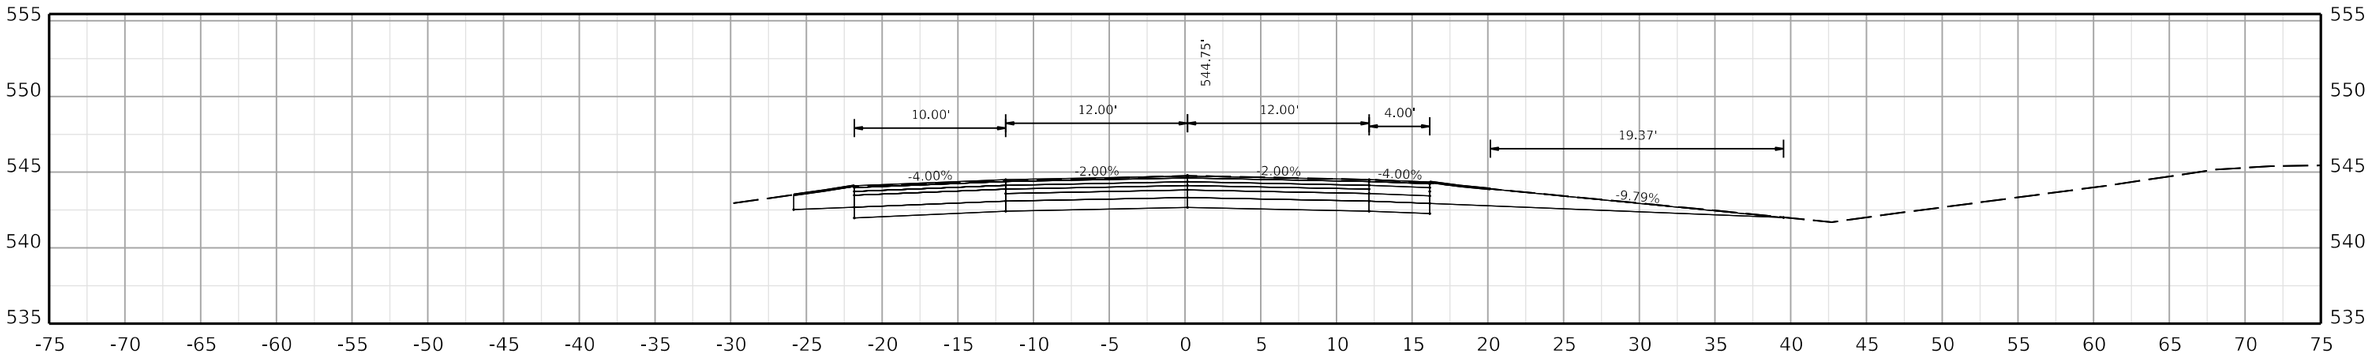

4338+50.00

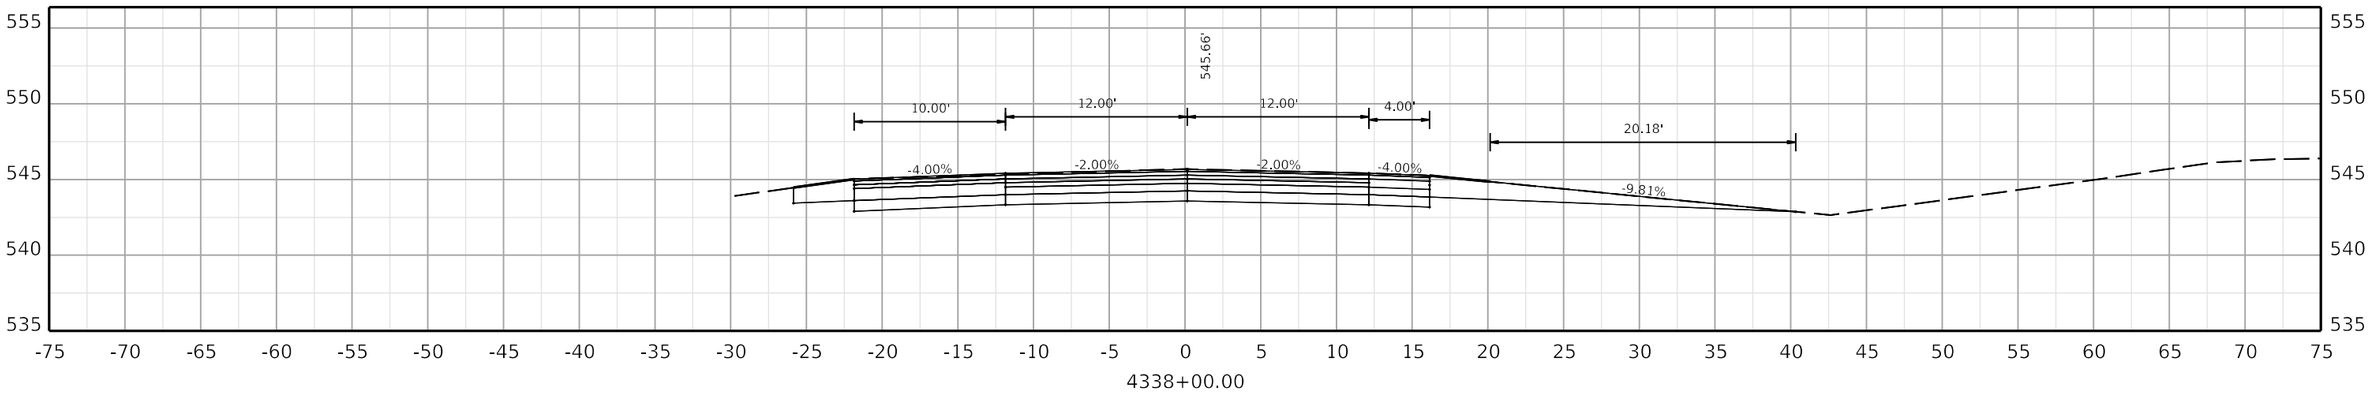

4338+00.00

COMMONWEALTH OF KENTUCKY
DEPARTMENT OF HIGHWAYS
TEAM KENTUCKY

DRAWING TITLE:


HORIZONTAL SCALE
SCALE: 1" = 5'


0' 5' 10' 20'


STA. 4338+00.00 TO STA. 4338+50.00

ITEM NO. COUNTY OF

SHEET NO.
4338+00.00

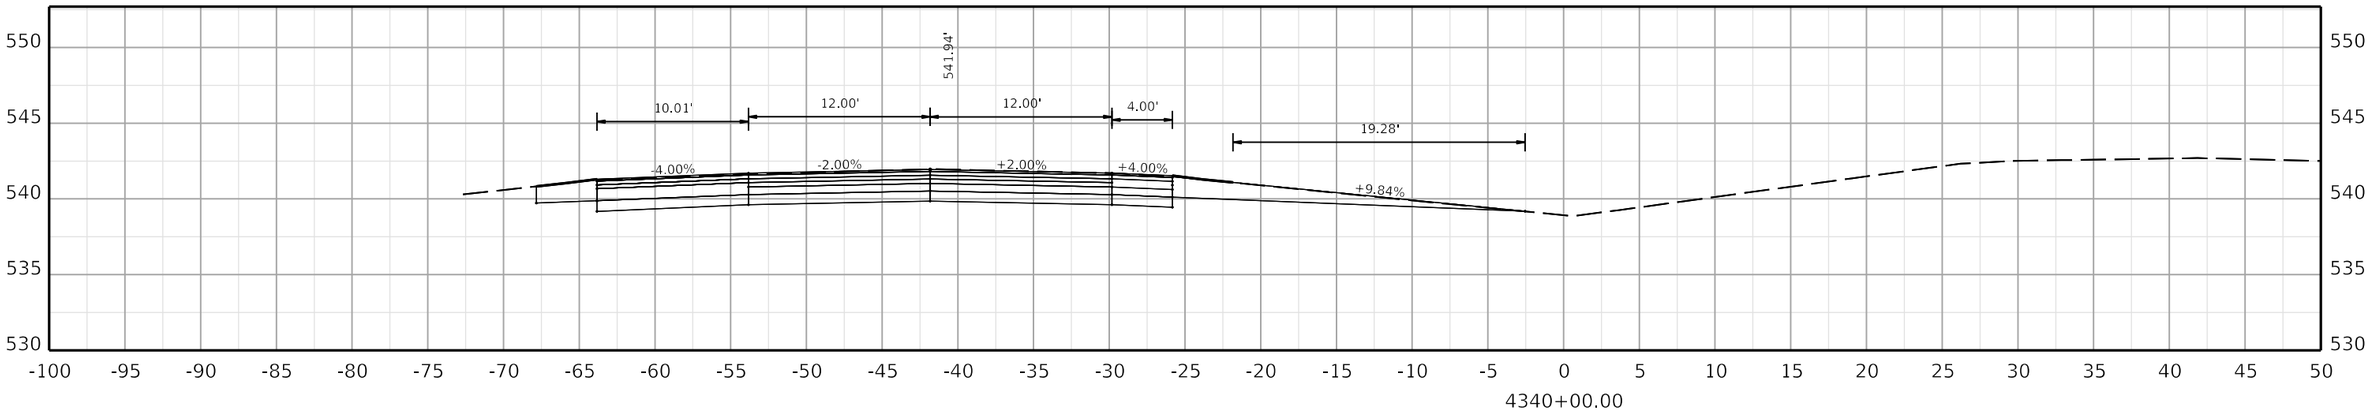

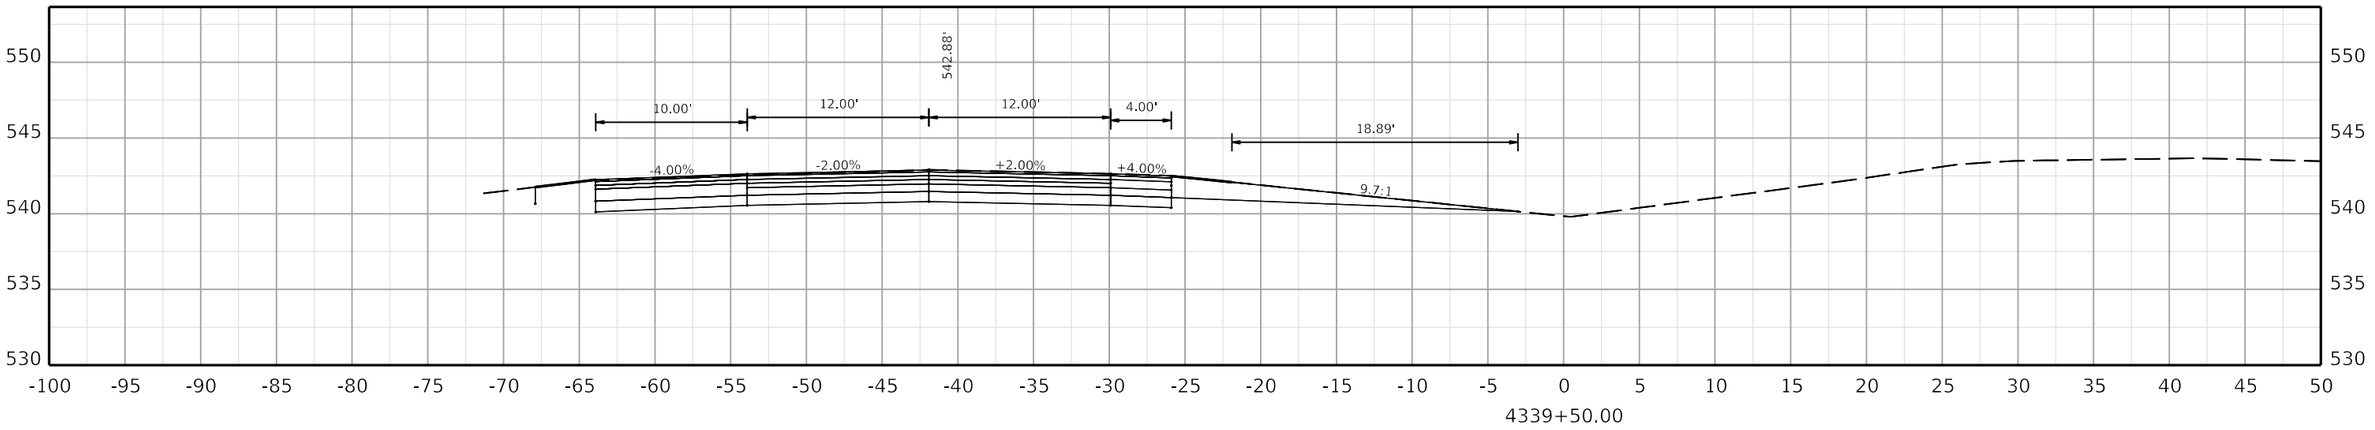

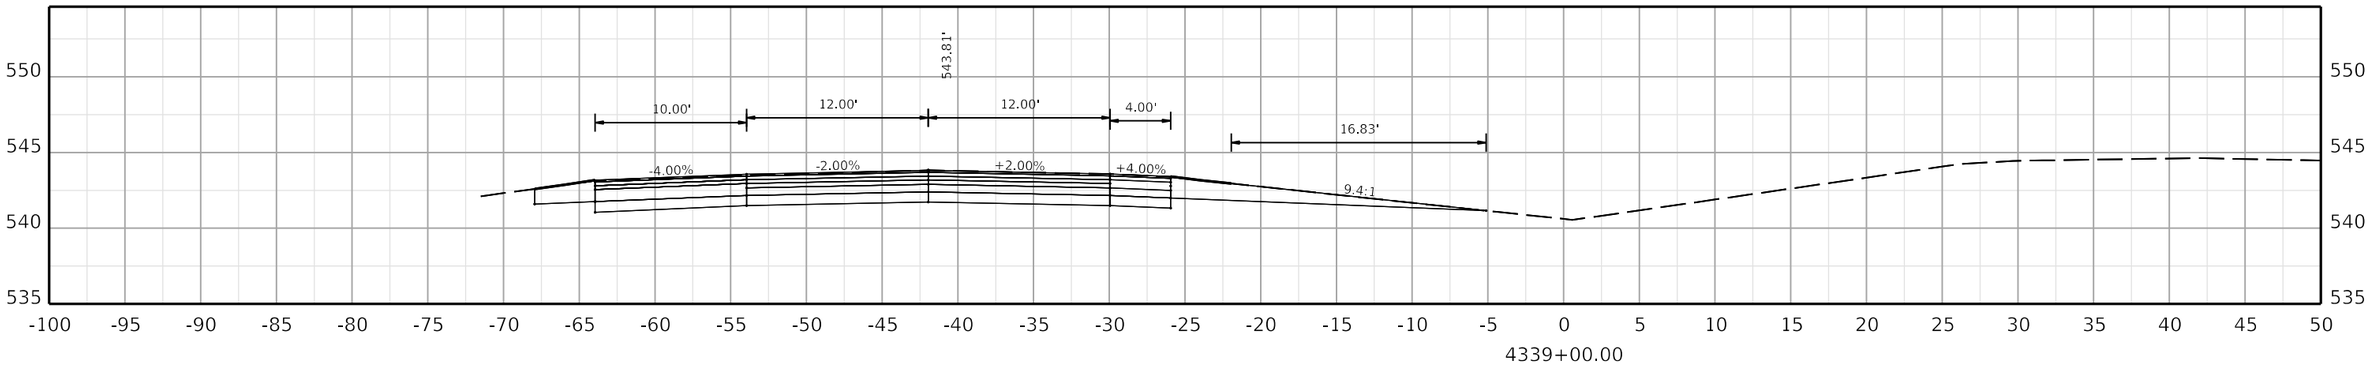

COMMONWEALTH OF KENTUCKY
DEPARTMENT OF HIGHWAYS

TEAM KENTUCKY TRANSPORTATION CABINET

DRAWING TITLE:


HORIZONTAL SCALE
SCALE: 1" = 5'


0' 5' 10' 20'


STA. 4339+00.00 TO STA. 4340+00.00

ITEM NO. COUNTY OF

SHEET NO.
4339+00.00

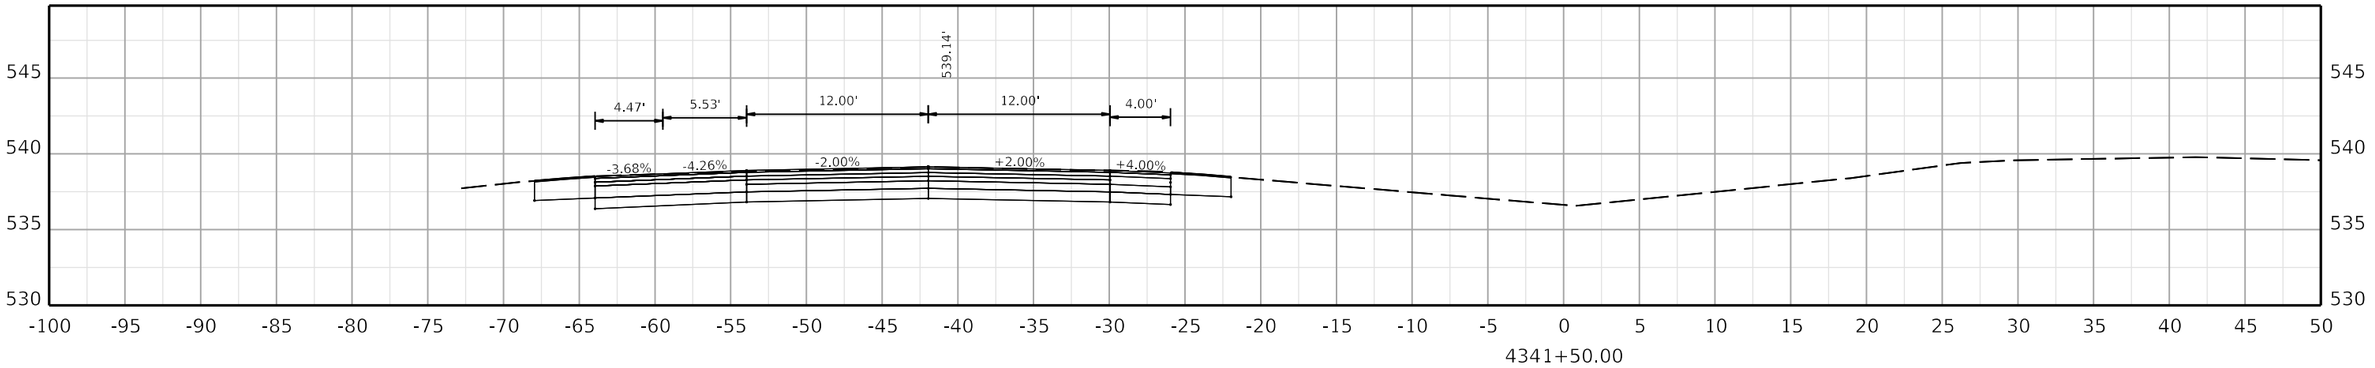

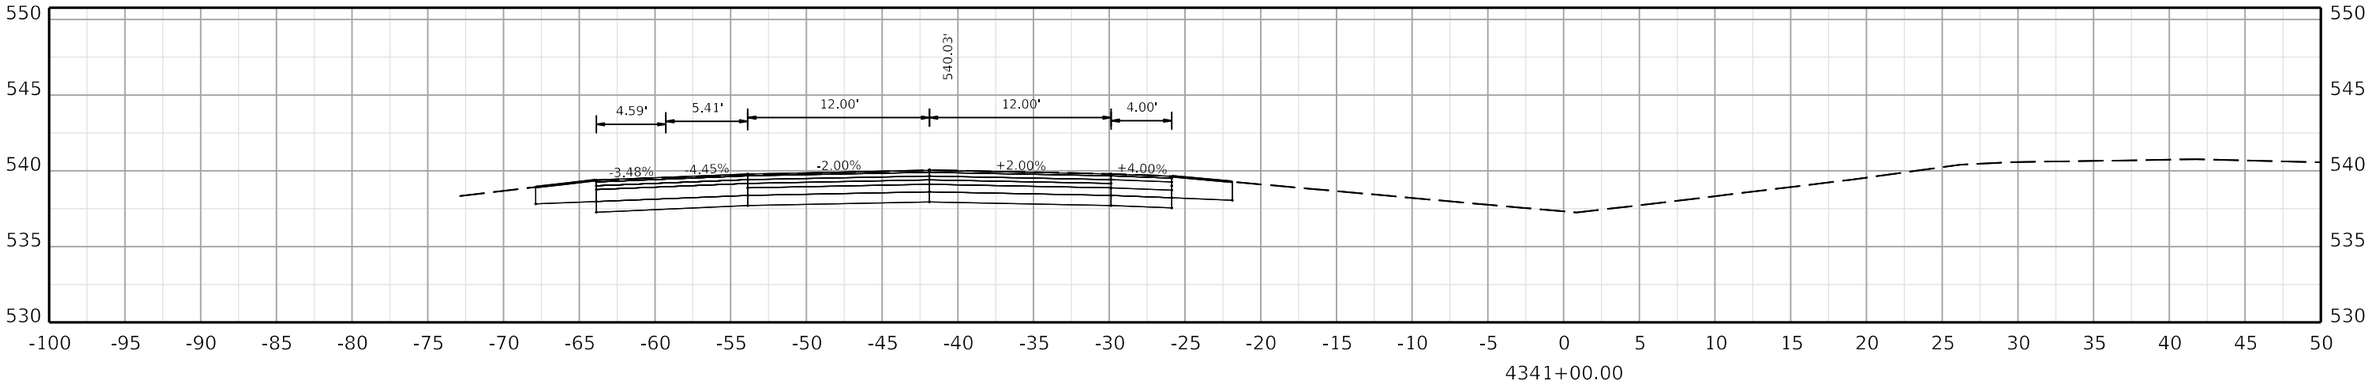

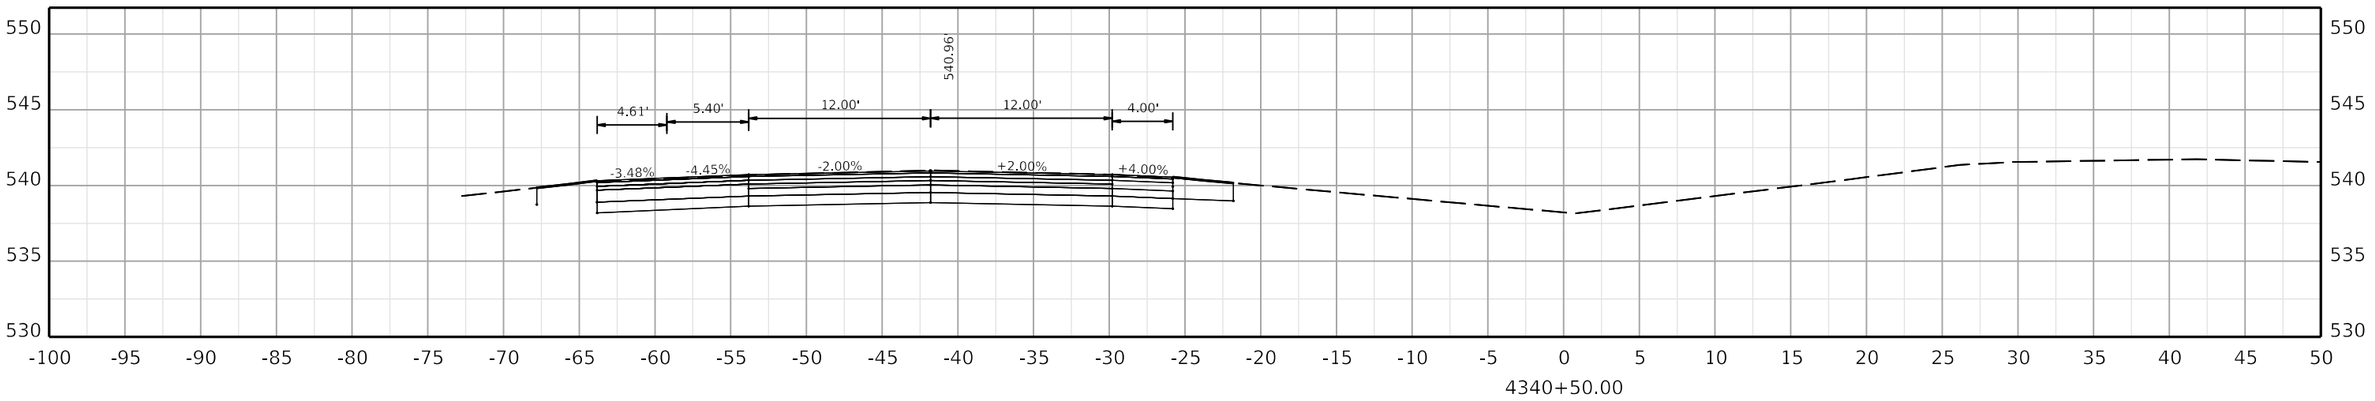

COMMONWEALTH OF KENTUCKY
DEPARTMENT OF HIGHWAYS
TEAM KENTUCKY

DRAWING TITLE:


HORIZONTAL SCALE
SCALE: 1" = 5'


0' 5' 10' 20'


STA. 4340+50.00 TO STA. 4341+50.00

ITEM NO. COUNTY OF

SHEET NO. 4340+50.00

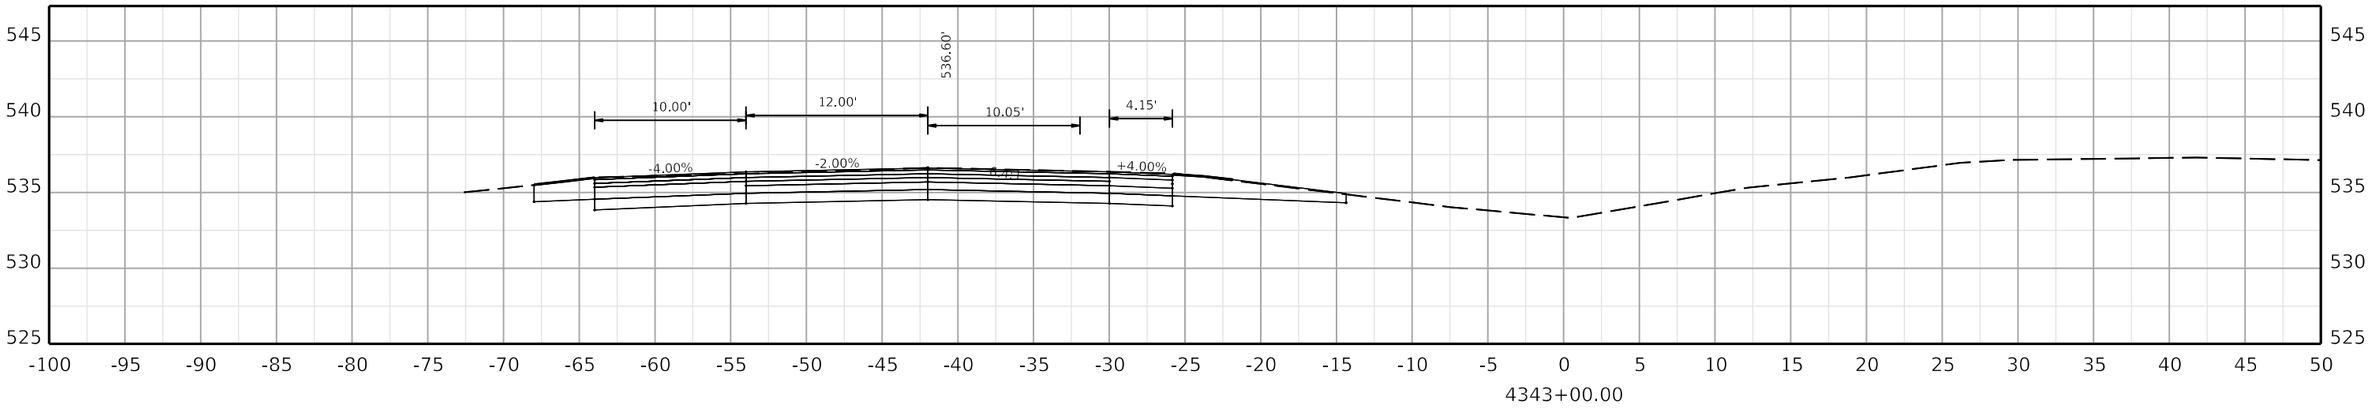

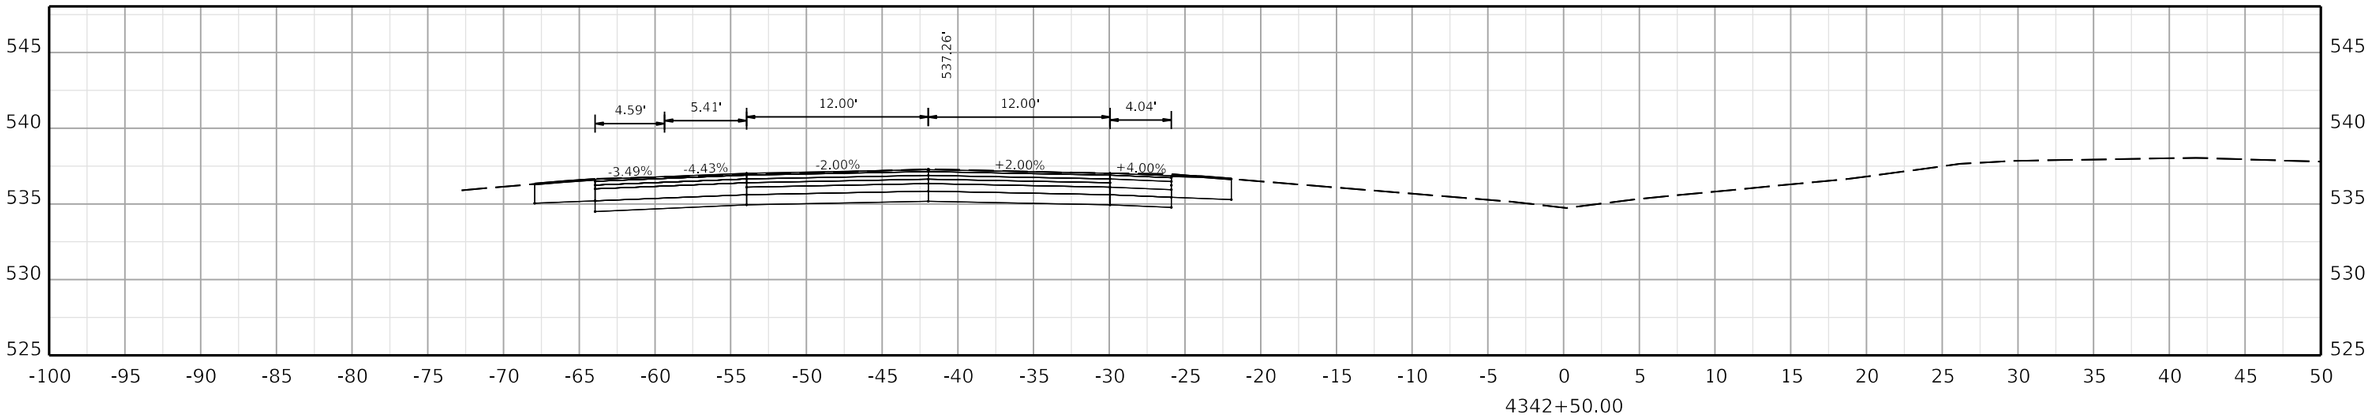

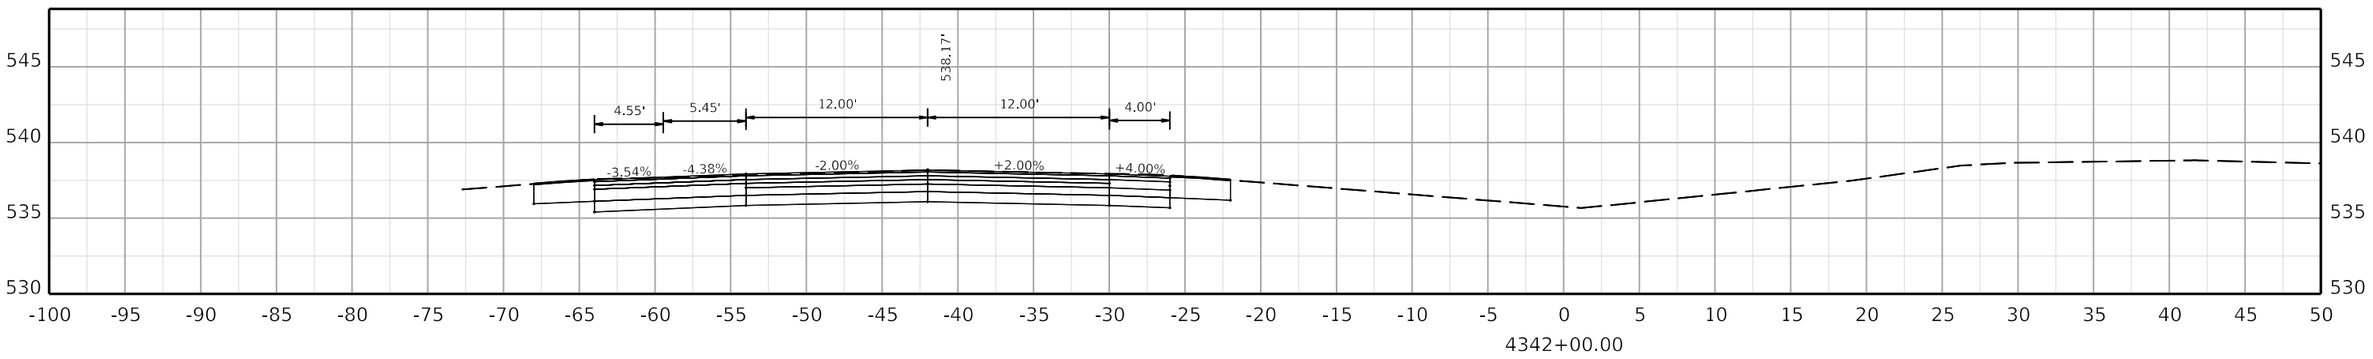

COMMONWEALTH OF KENTUCKY
DEPARTMENT OF HIGHWAYS
TEAM KENTUCKY

DRAWING TITLE:

HORIZONTAL SCALE
SCALE: 1" = 5'

0' 5' 10' 20'

STA. 4342+00.00 TO STA. 4343+00.00


ITEM NO. COUNTY OF


SHEET NO.
4342+00.00


OpenRoads Designer v10.12.02.4

USER: USLR095925

FILE NAME: C:\BMS\WSP-US-PW-02\D0932959\CORR_I-24W_ASPHALT_PAVING_SEGMENT4_XSEC.DGN

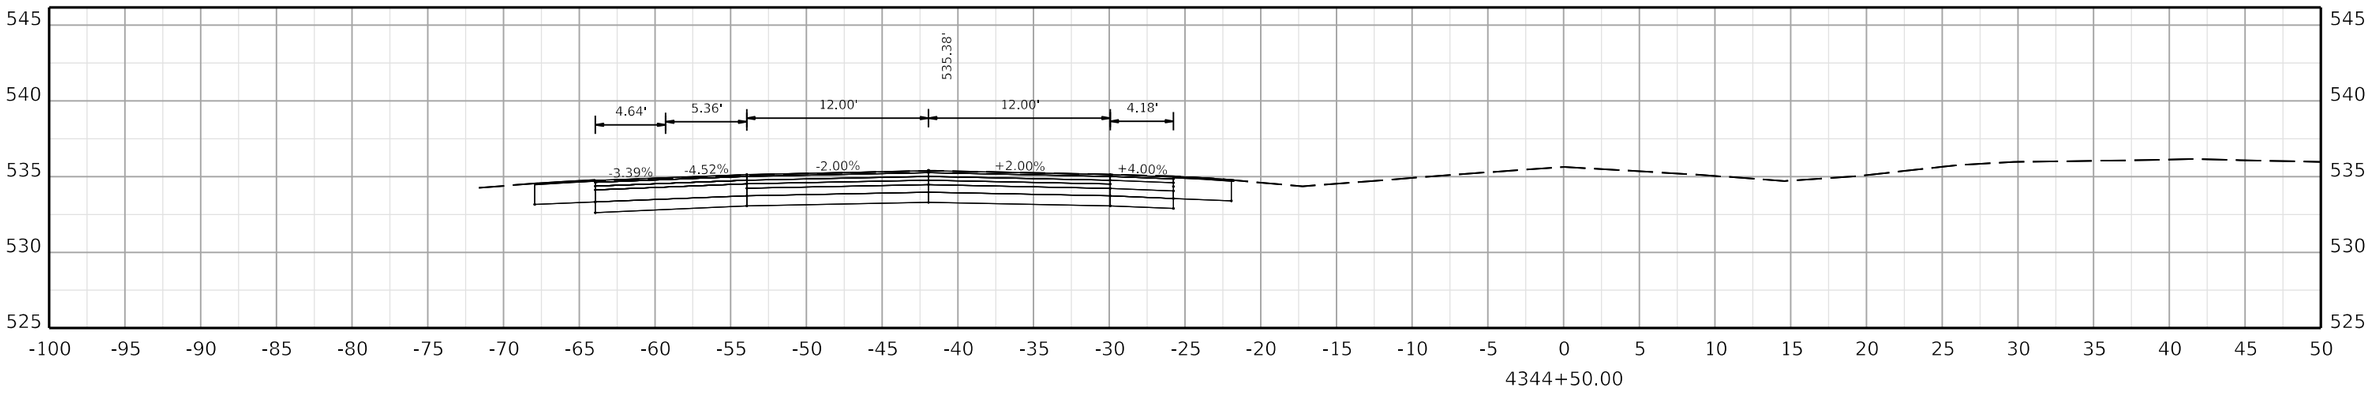

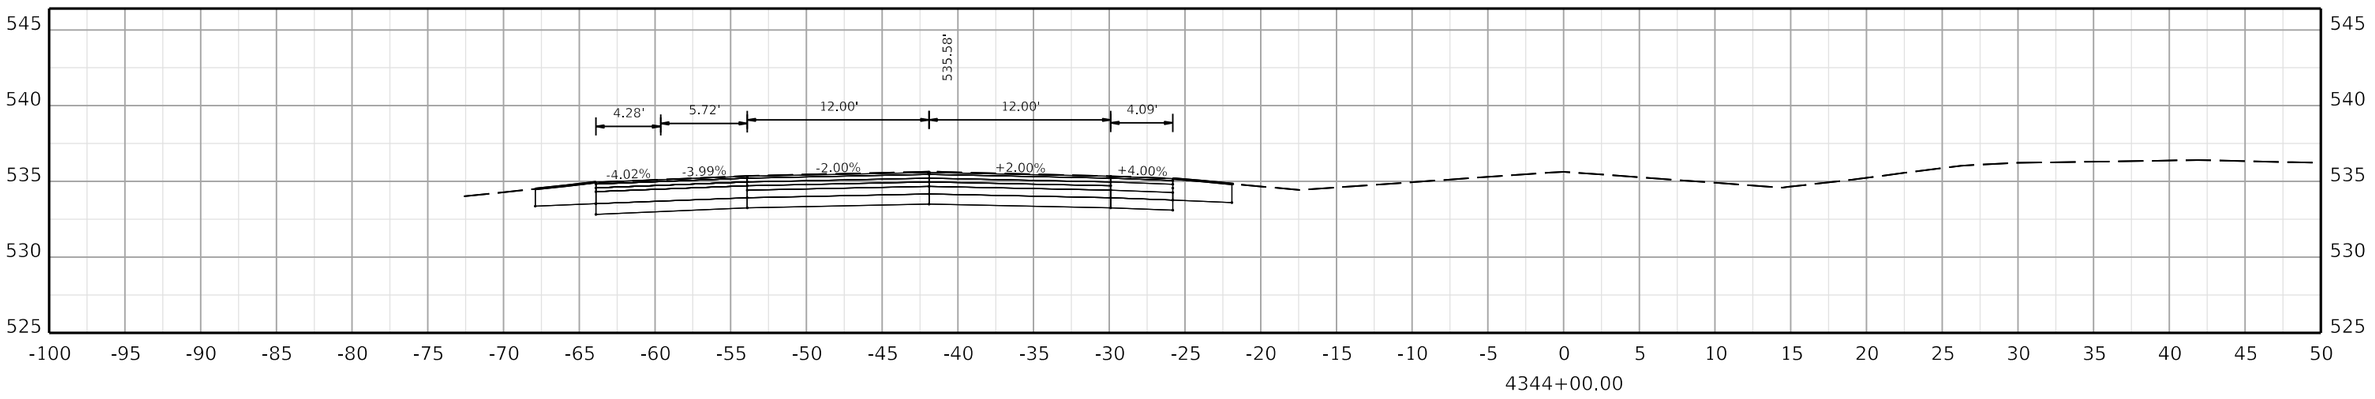

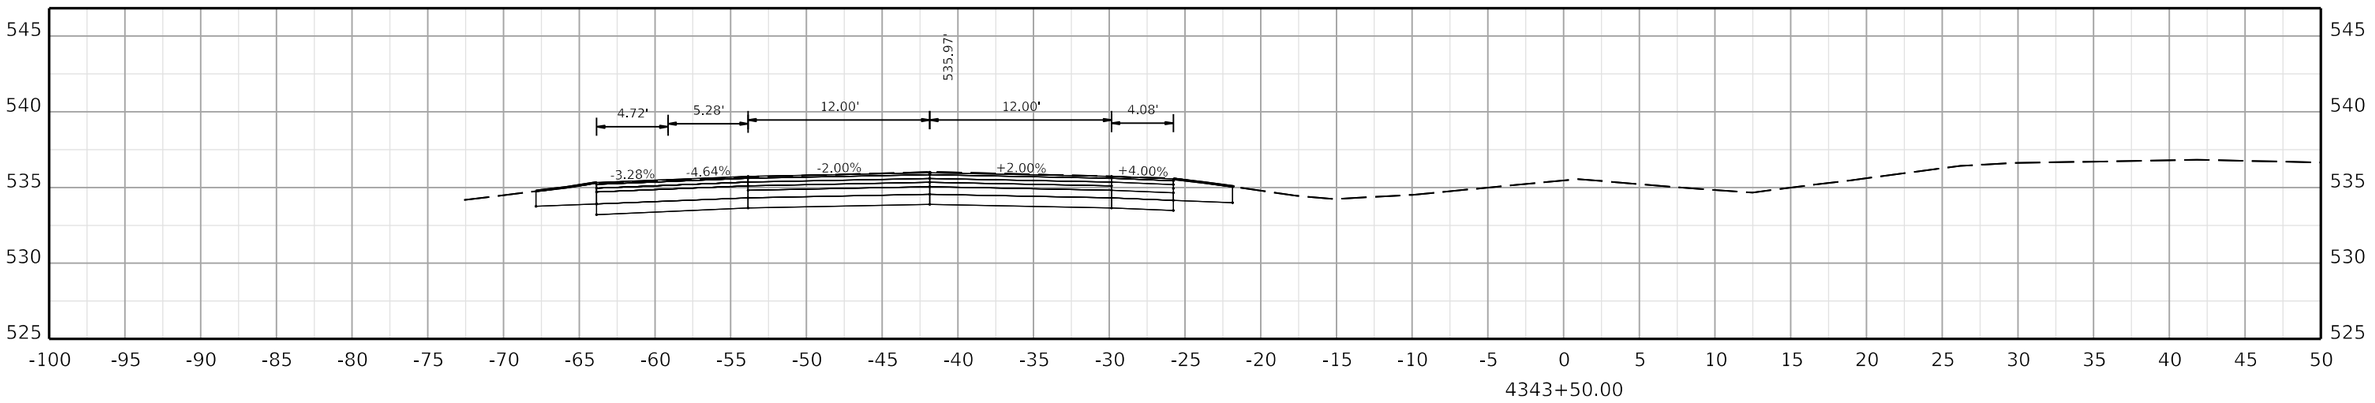

COMMONWEALTH OF KENTUCKY
DEPARTMENT OF HIGHWAYS
TEAM KENTUCKY TRANSPORTATION CABINET

DRAWING TITLE:


HORIZONTAL SCALE
SCALE: 1" = 5'


0' 5' 10' 20'


STA. 4343+50.00 TO STA. 4344+50.00

ITEM NO. COUNTY OF

SHEET NO.
4343+50.00

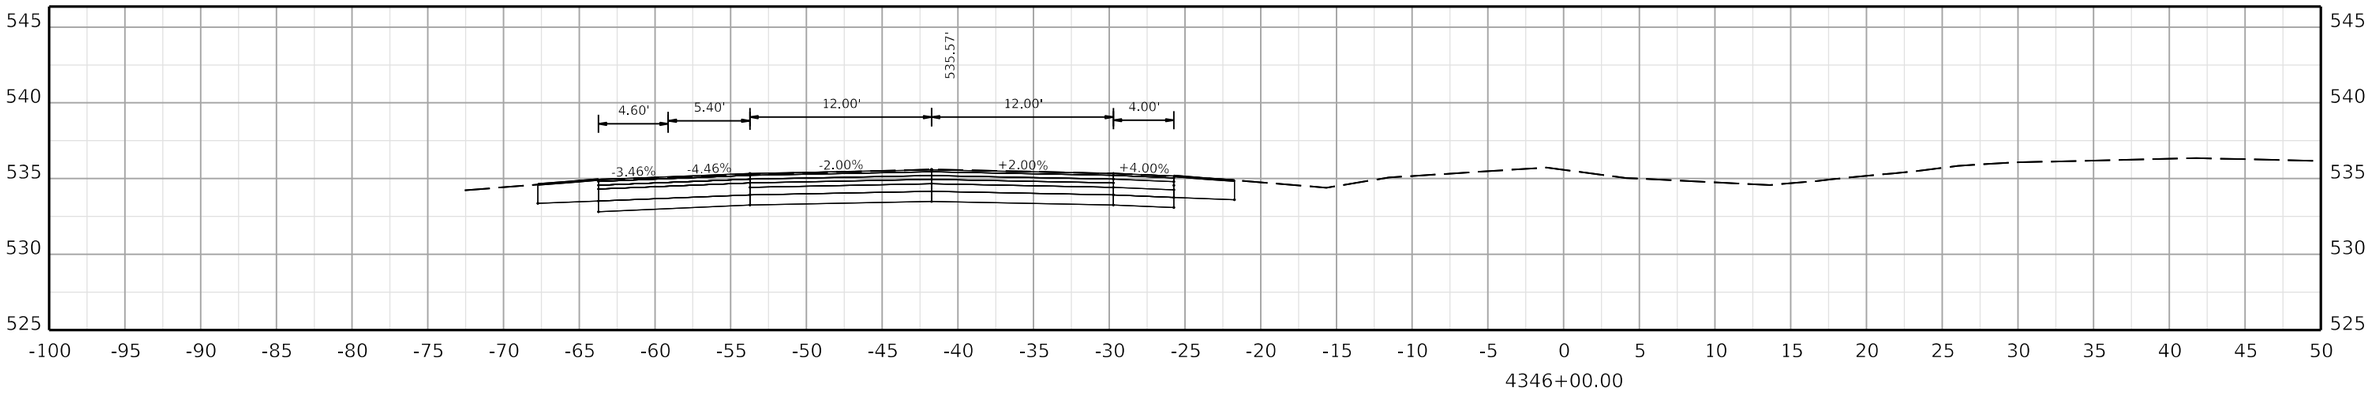

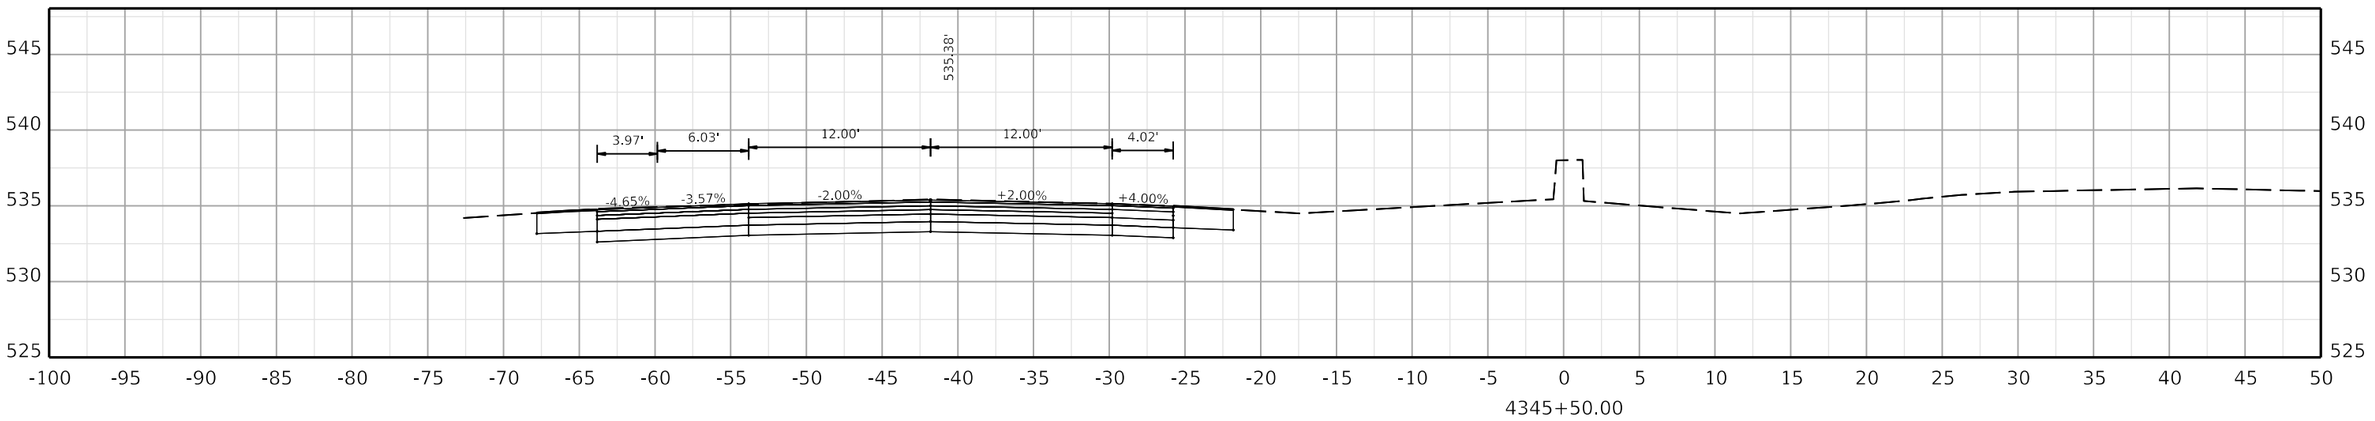

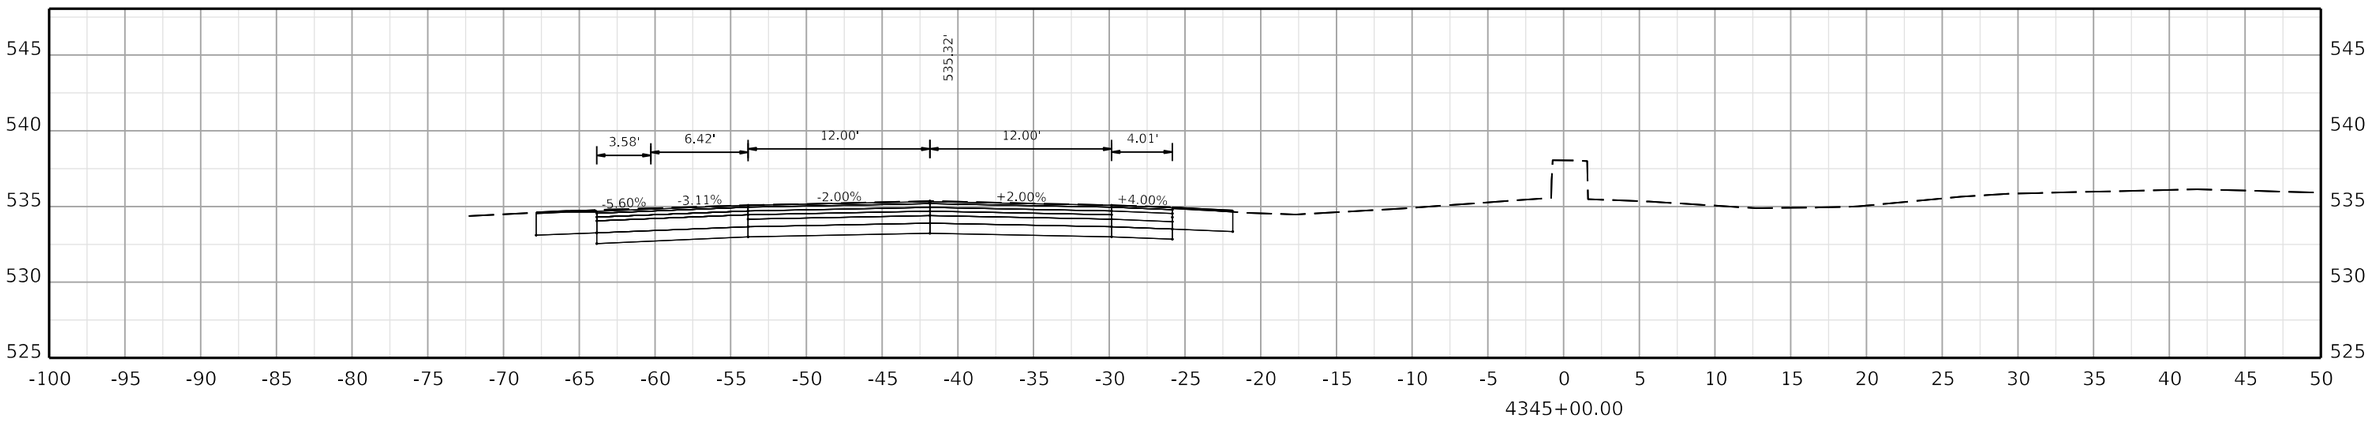

COMMONWEALTH OF KENTUCKY
DEPARTMENT OF HIGHWAYS

TEAM KENTUCKY TRANSPORTATION CABINET

DRAWING TITLE:


HORIZONTAL SCALE
SCALE: 1" = 5'


0' 5' 10' 20'


STA. 4345+00.00 TO STA. 4346+00.00

ITEM NO. COUNTY OF

SHEET NO. 4345+00.00

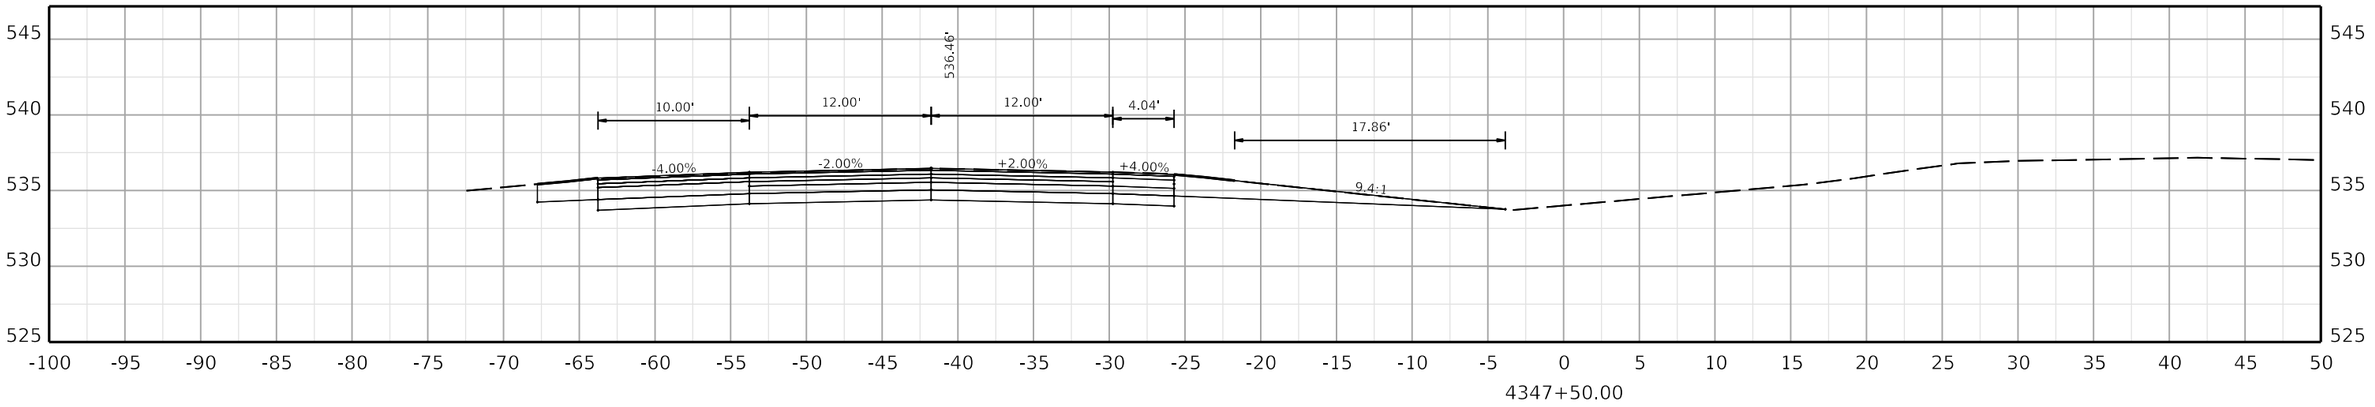

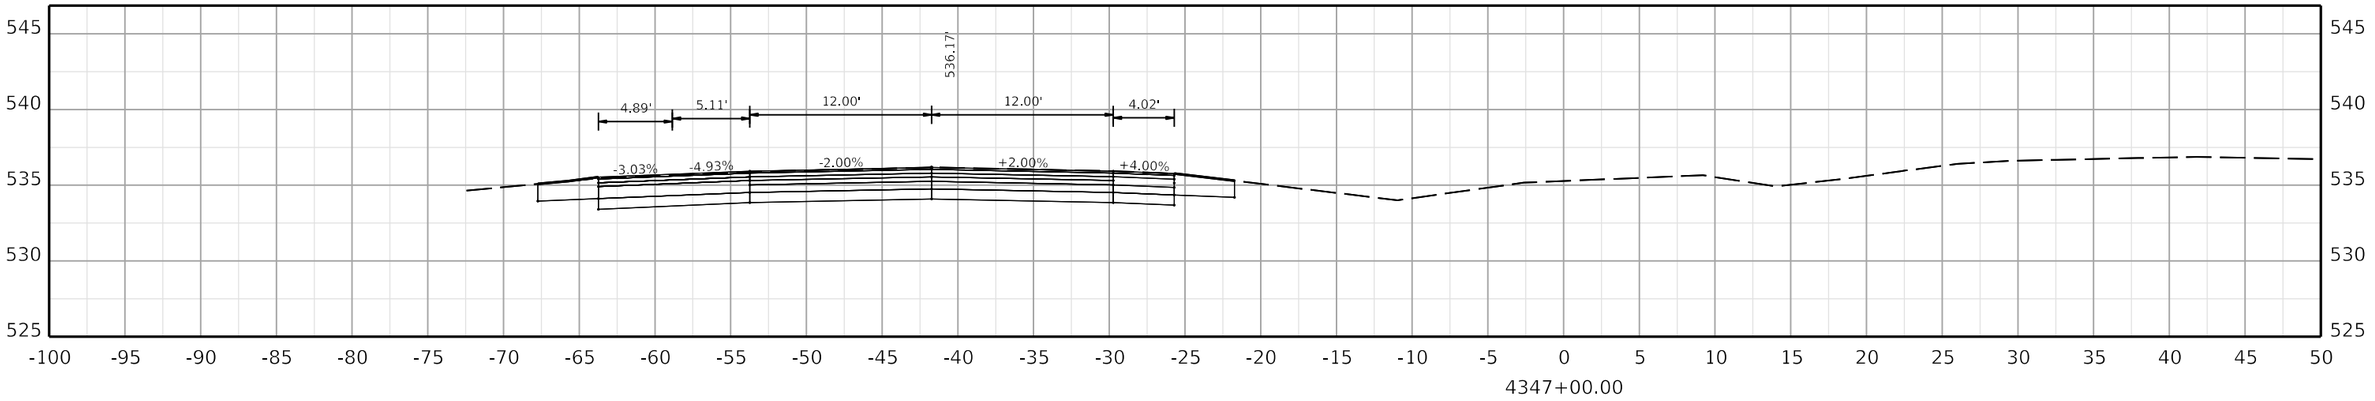

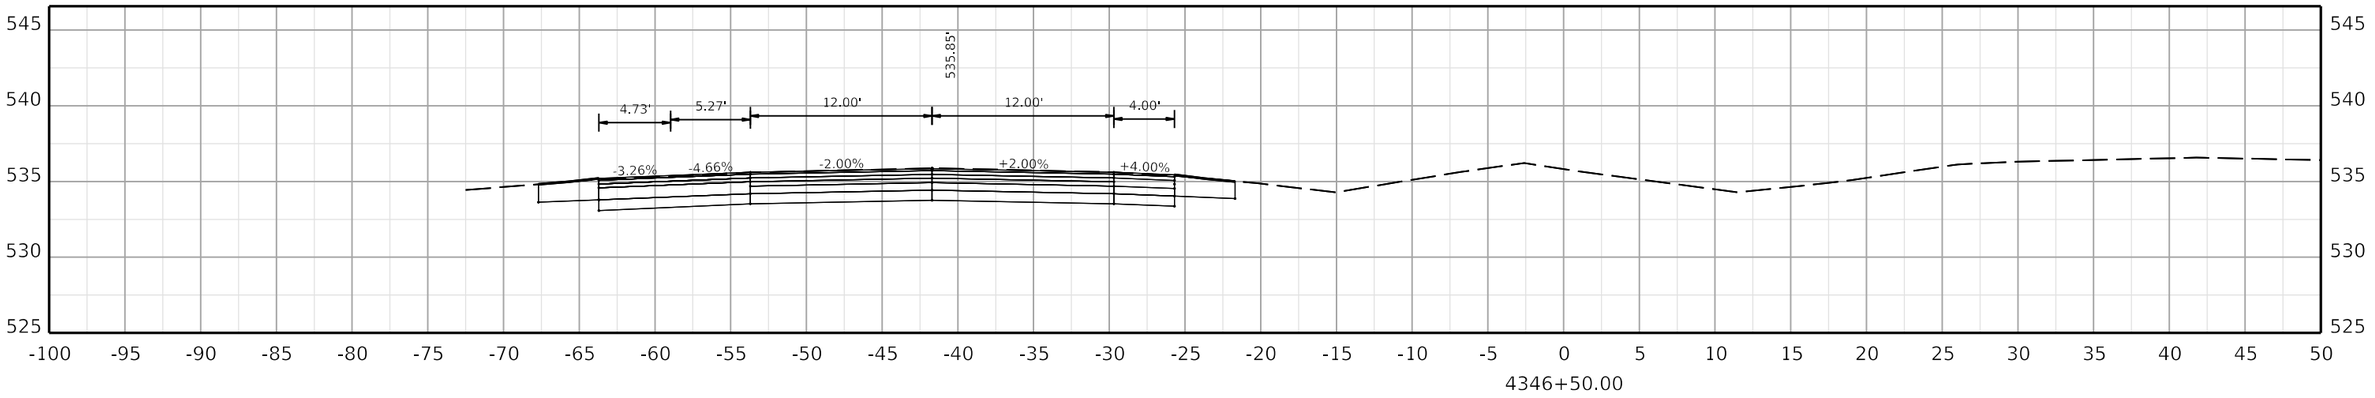

COMMONWEALTH OF KENTUCKY
DEPARTMENT OF HIGHWAYS
TEAM KENTUCKY TRANSPORTATION CABINET

DRAWING TITLE:


HORIZONTAL SCALE
SCALE: 1" = 5'


0' 5' 10' 20'


STA. 4346+50.00 TO STA. 4347+50.00

ITEM NO. COUNTY OF

SHEET NO. 4346+50.00

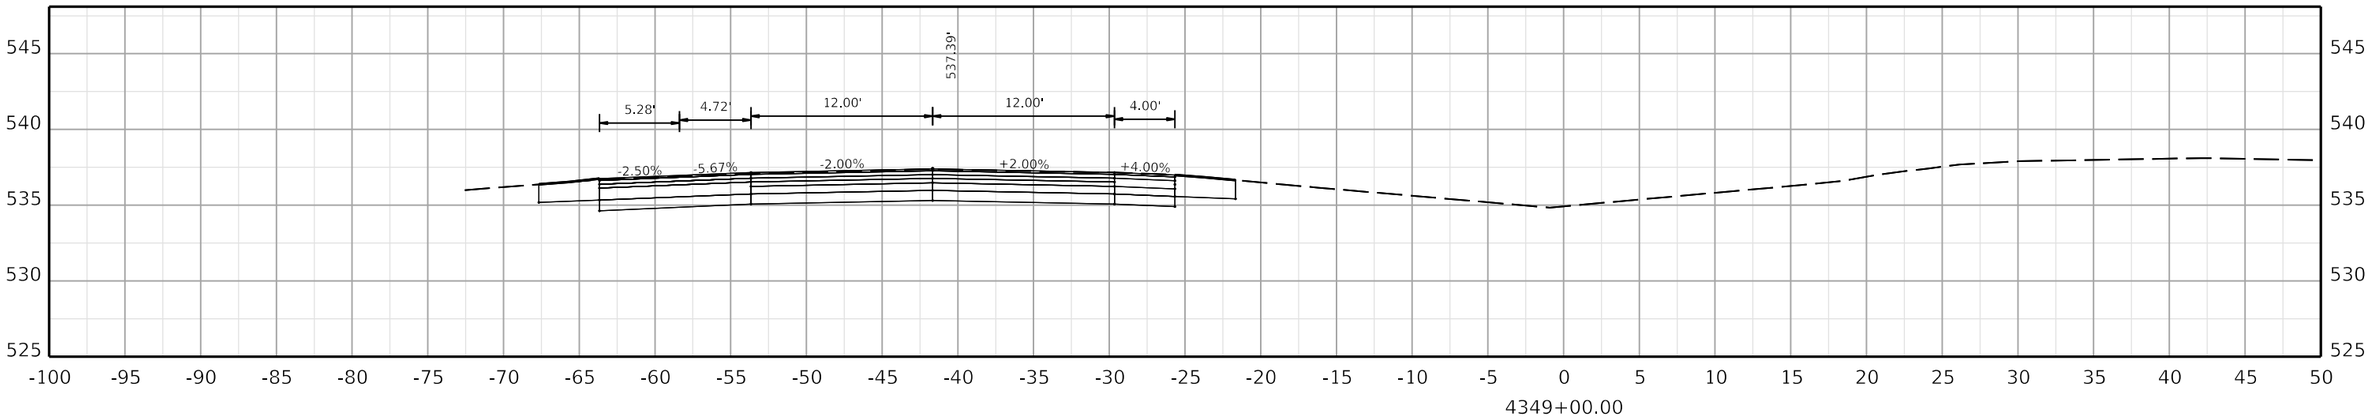

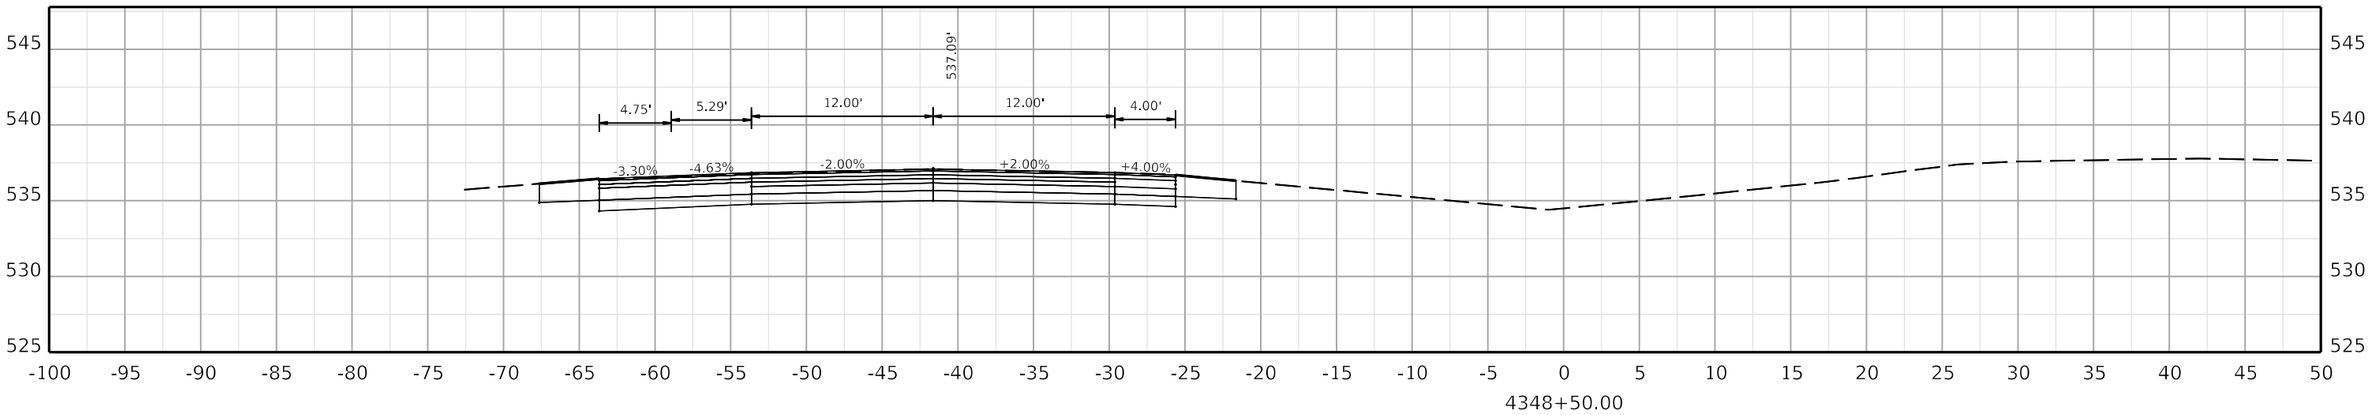

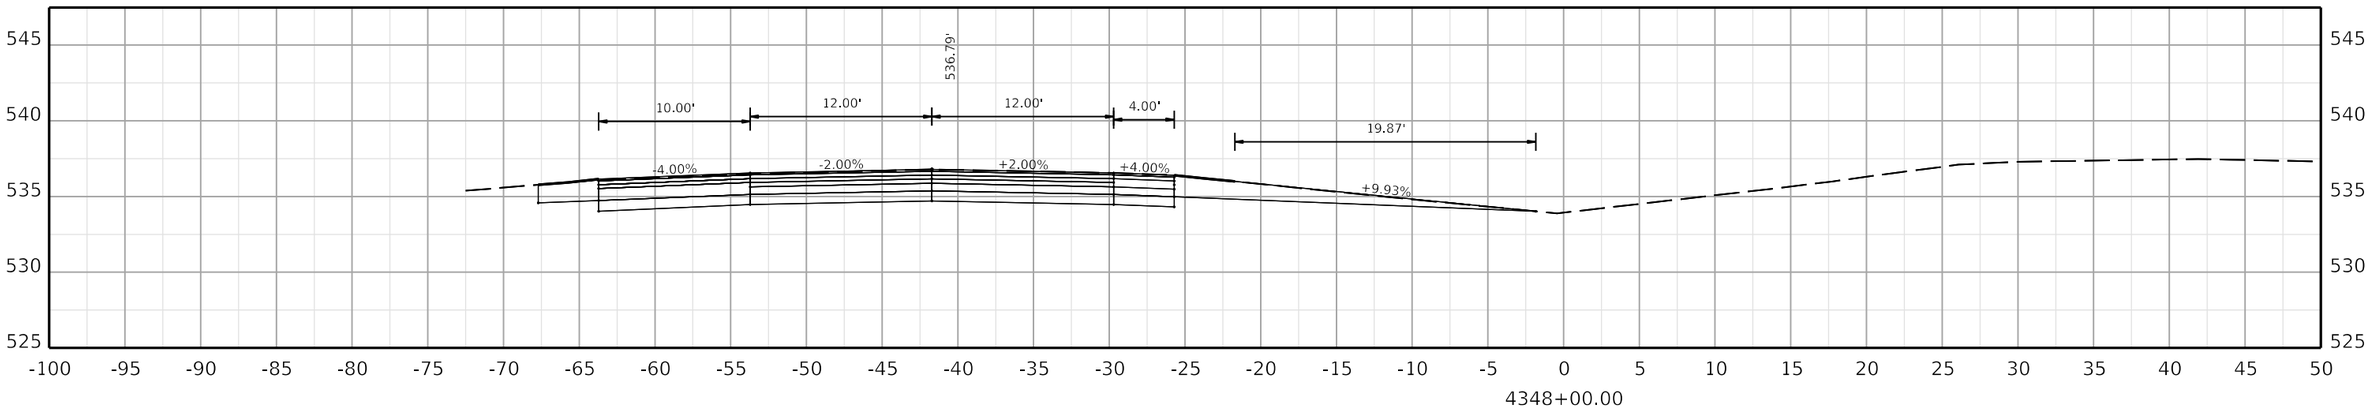

COMMONWEALTH OF KENTUCKY
DEPARTMENT OF HIGHWAYS

TEAM KENTUCKY

DRAWING TITLE:

HORIZONTAL SCALE
SCALE: 1" = 5'

0' 5' 10' 20'

STA. 4348+00.00 TO STA. 4349+00.00


ITEM NO. COUNTY OF


SHEET NO.
4348+00.00


OpenRoads Designer v10.12.02.4

USER: USLR095925

FILE NAME: C:\BMS\WSP-US-PW-02\D0932959\CORR_I-24W_ASPHALT_PAVING_SEGMENT4_XSEC.DGN

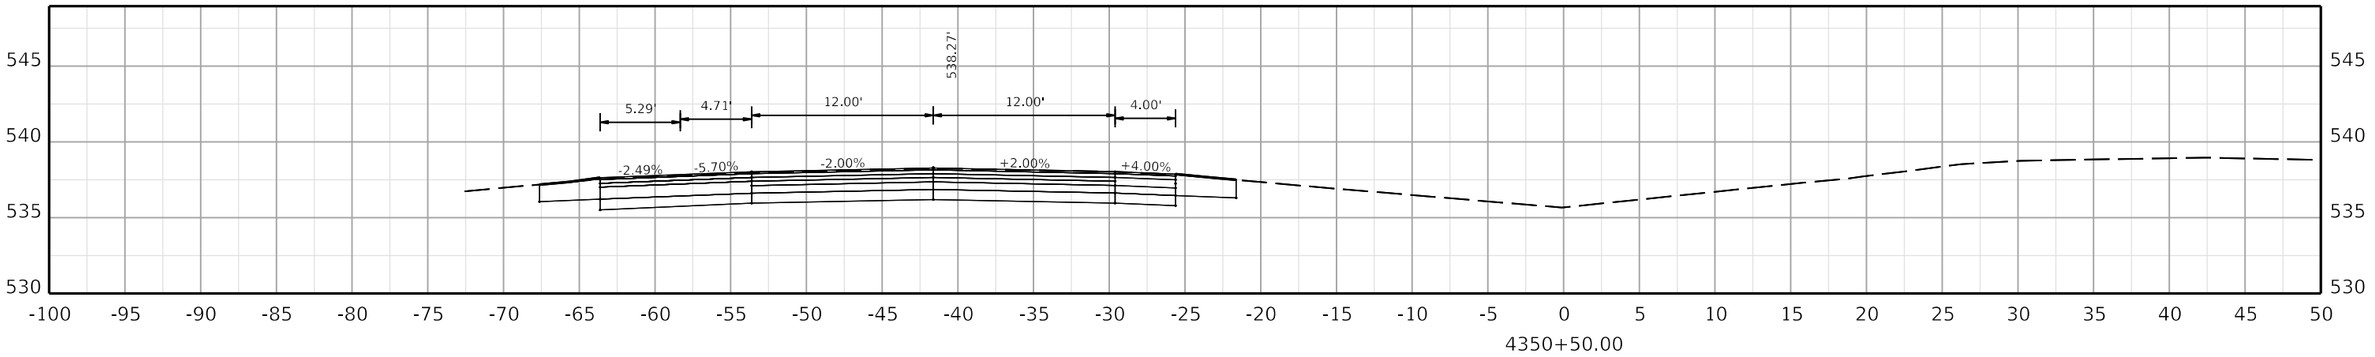

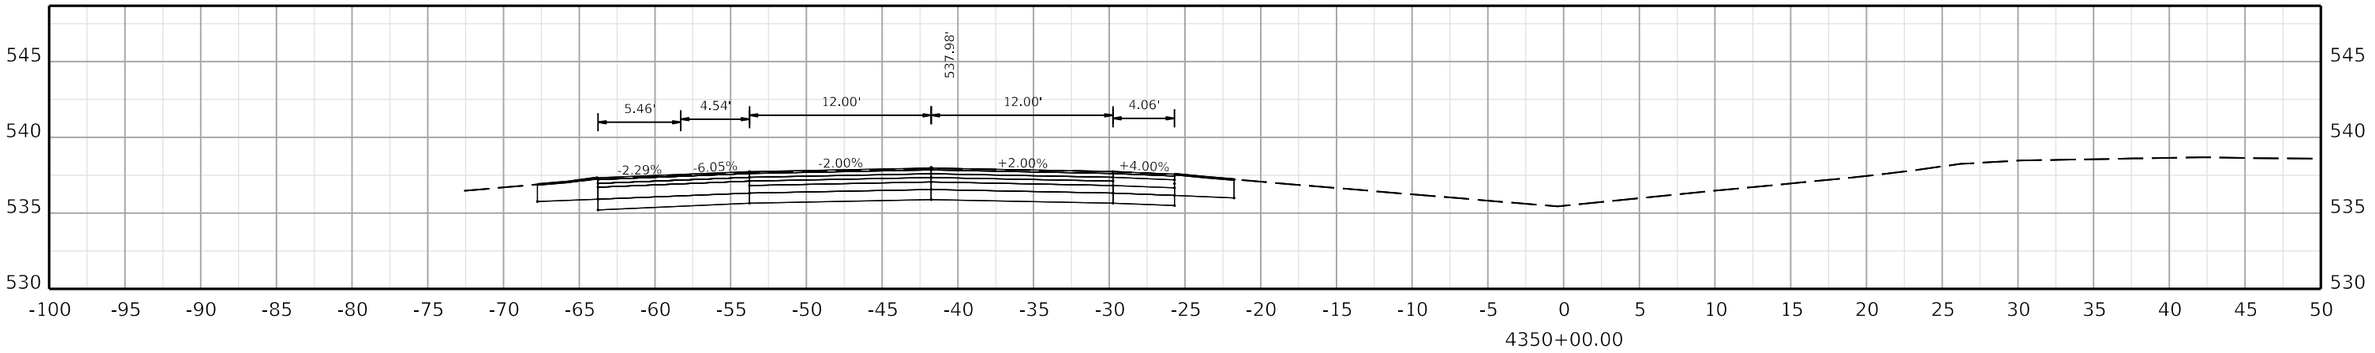

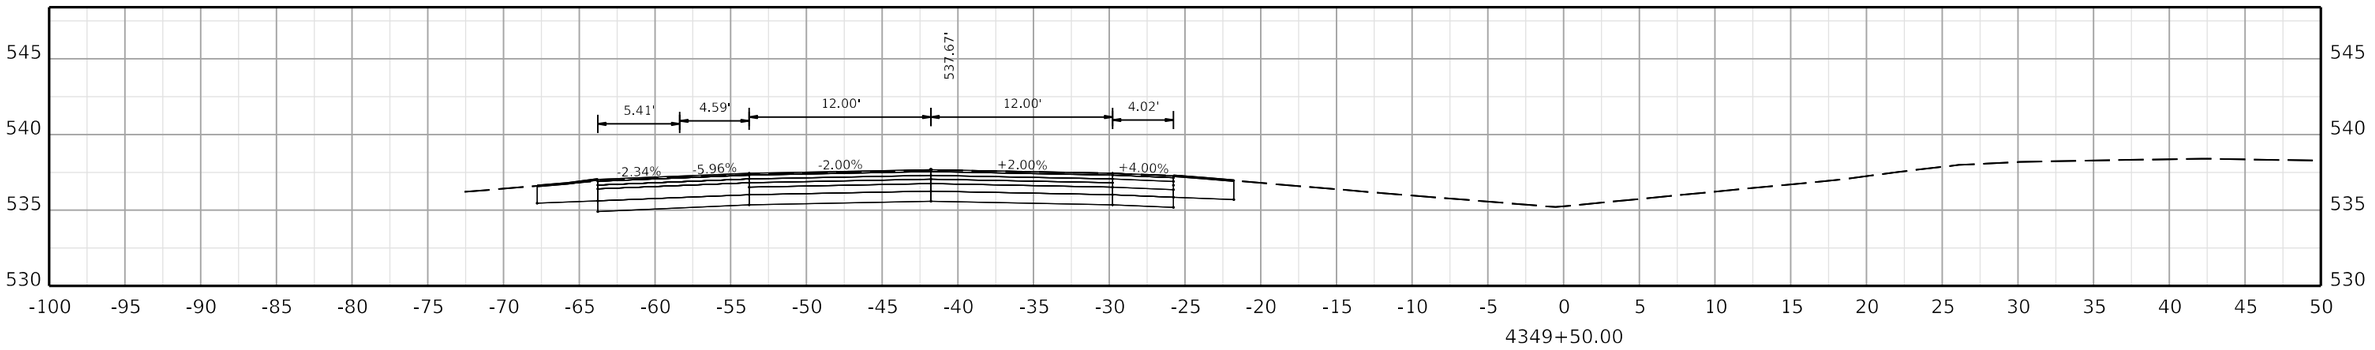

COMMONWEALTH OF KENTUCKY
DEPARTMENT OF HIGHWAYS

TEAM KENTUCKY

DRAWING TITLE:

HORIZONTAL SCALE
SCALE: 1" = 5'

0' 5' 10' 20'

STA. 4349+50.00 TO STA. 4350+50.00


ITEM NO. COUNTY OF


SHEET NO. 4349+50.00


OpenRoads Designer v10.12.02.4

USER: USLR095925

FILE NAME: C:\BMS\WSP-US-PW-02\D0932959\CORR_I-24W_ASPHALT_PAVING_SEGMENT4_XSEC.DGN

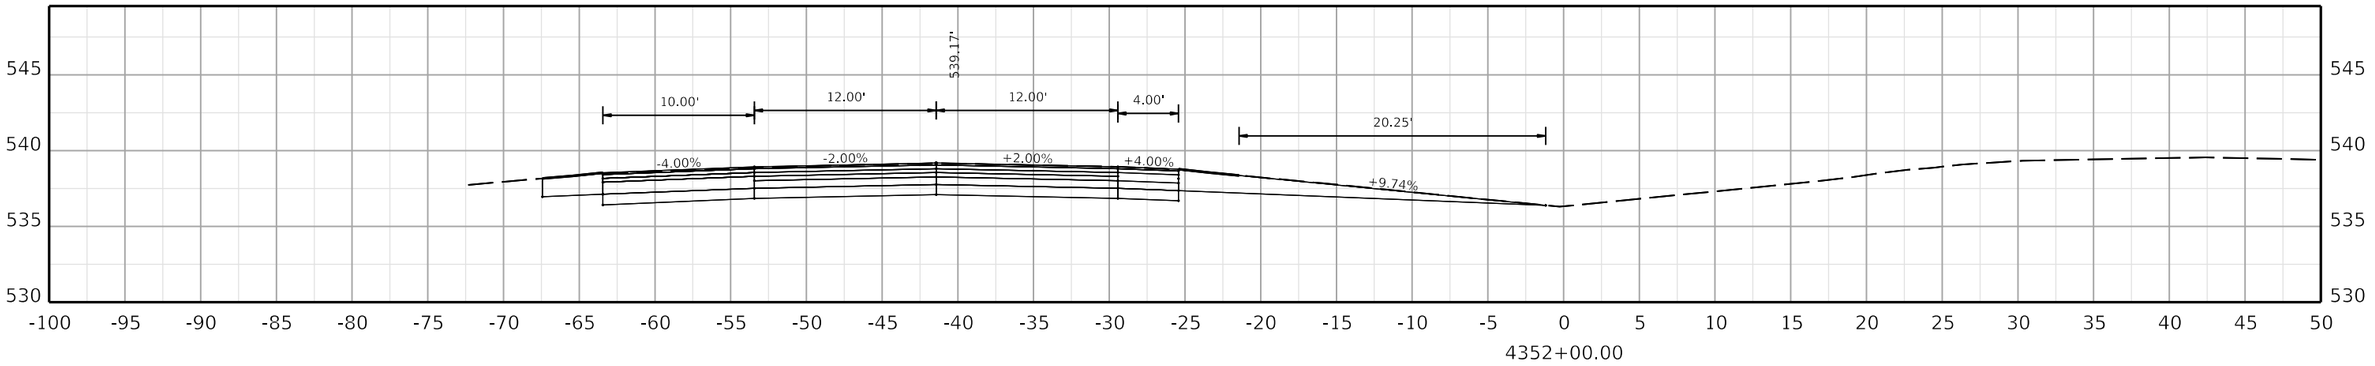

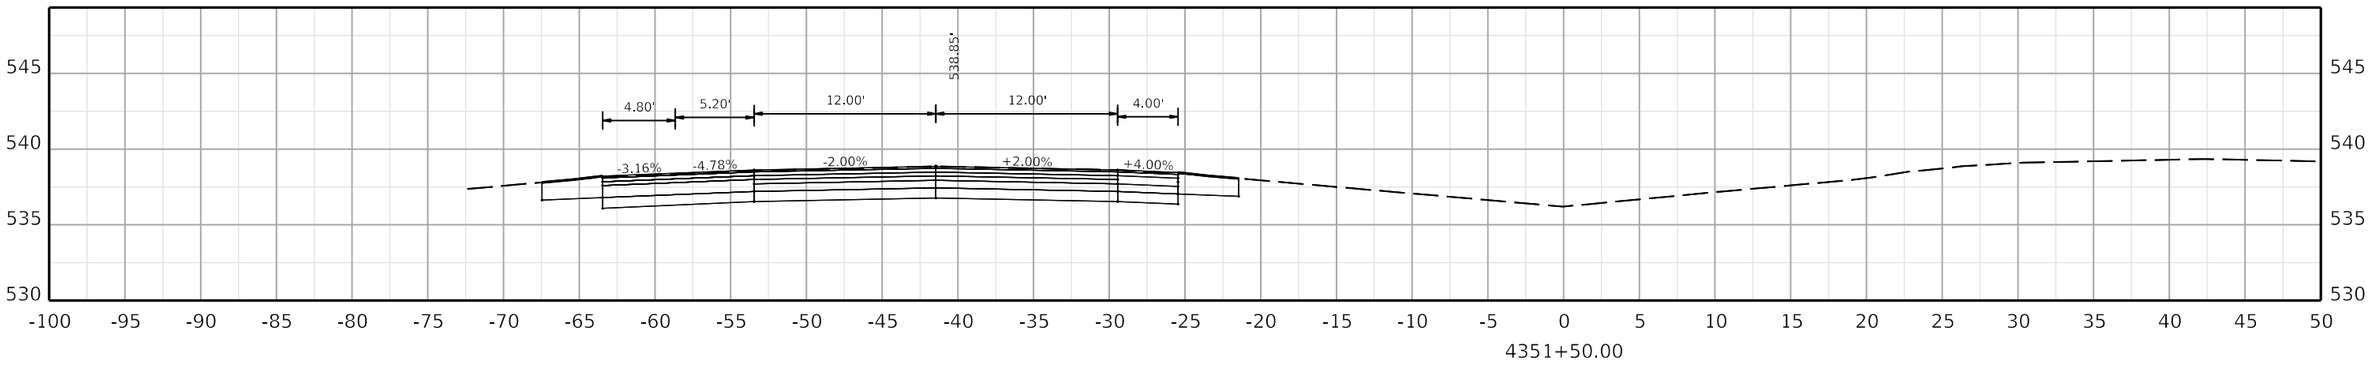

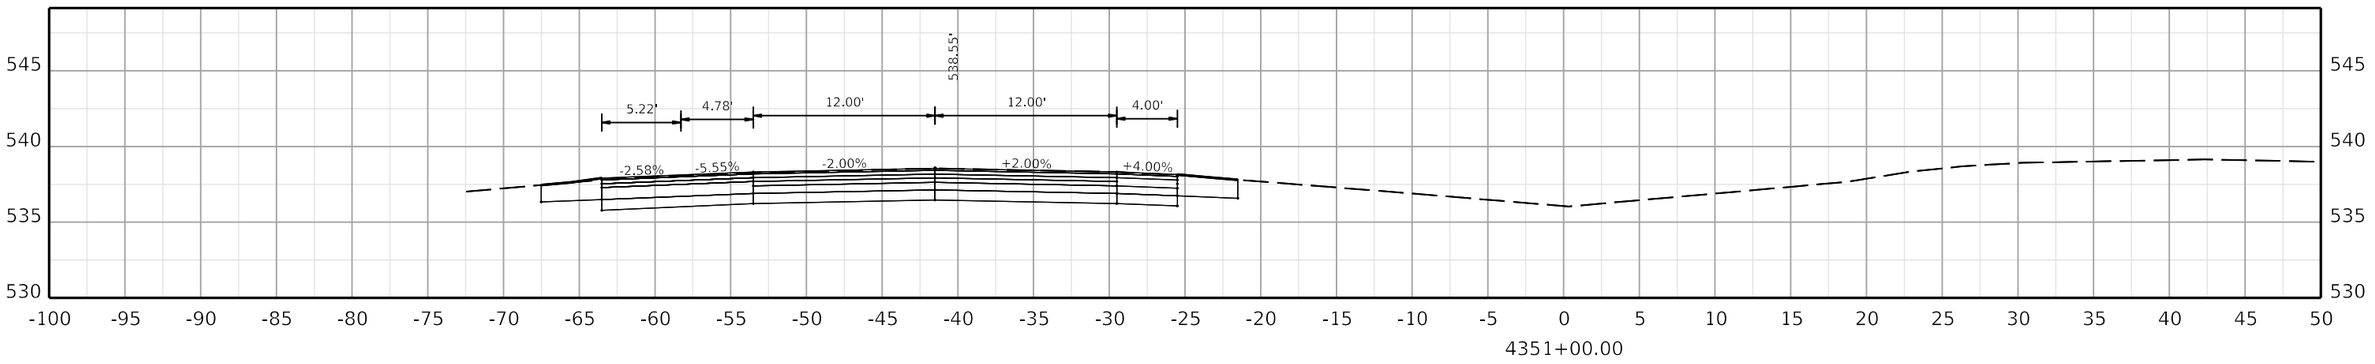

COMMONWEALTH OF KENTUCKY
DEPARTMENT OF HIGHWAYS
TEAM KENTUCKY

DRAWING TITLE:


HORIZONTAL SCALE
SCALE: 1" = 5'


0' 5' 10' 20'


STA. 4351+00.00 TO STA. 4352+00.00

ITEM NO. COUNTY OF

SHEET NO.
4351+00.00

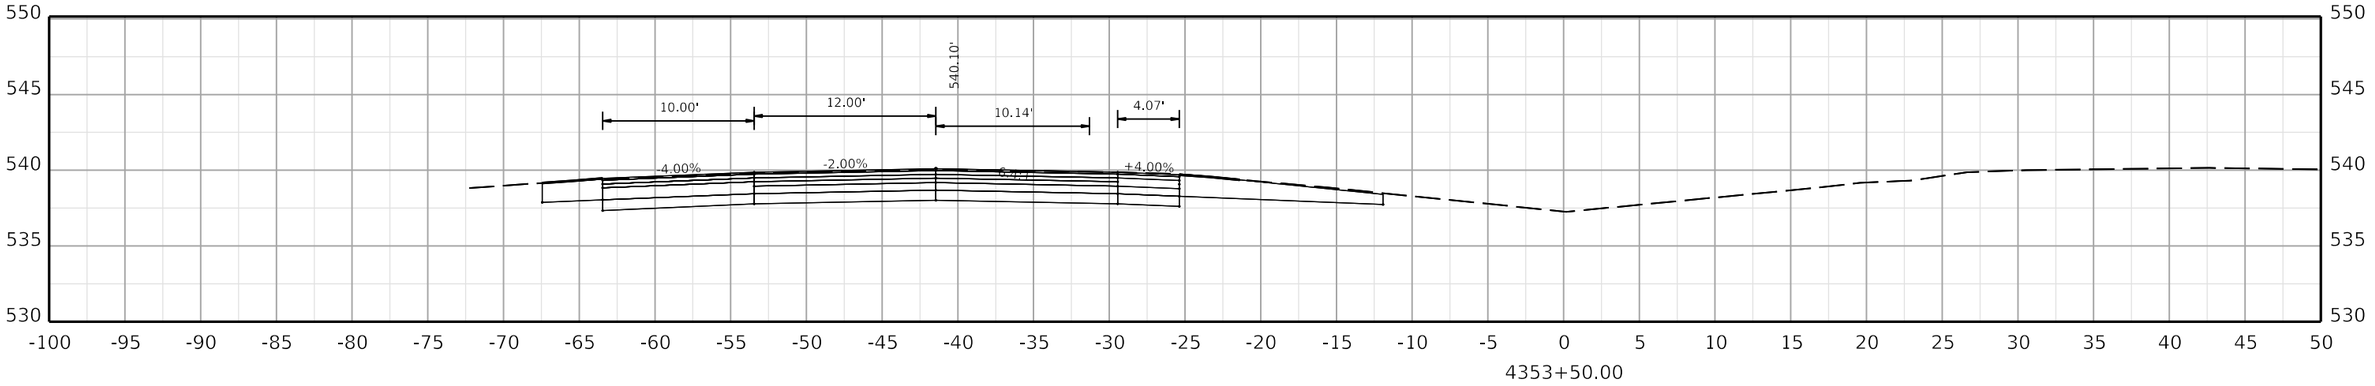

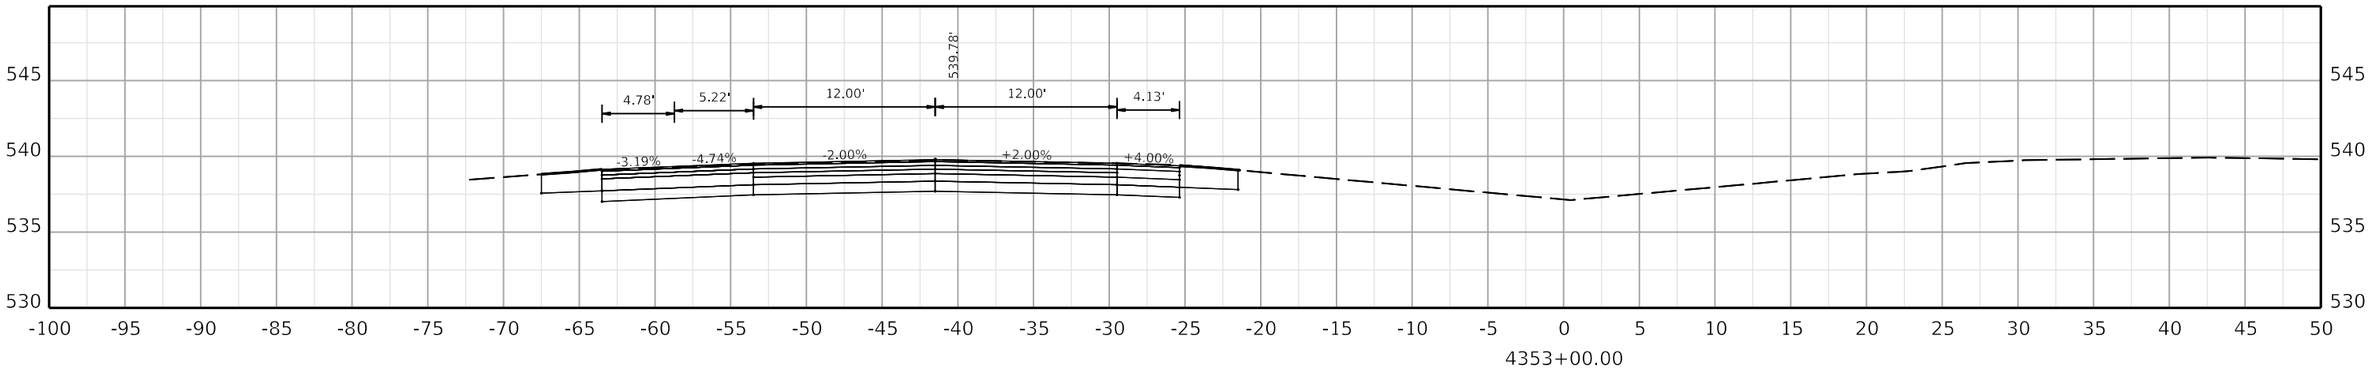

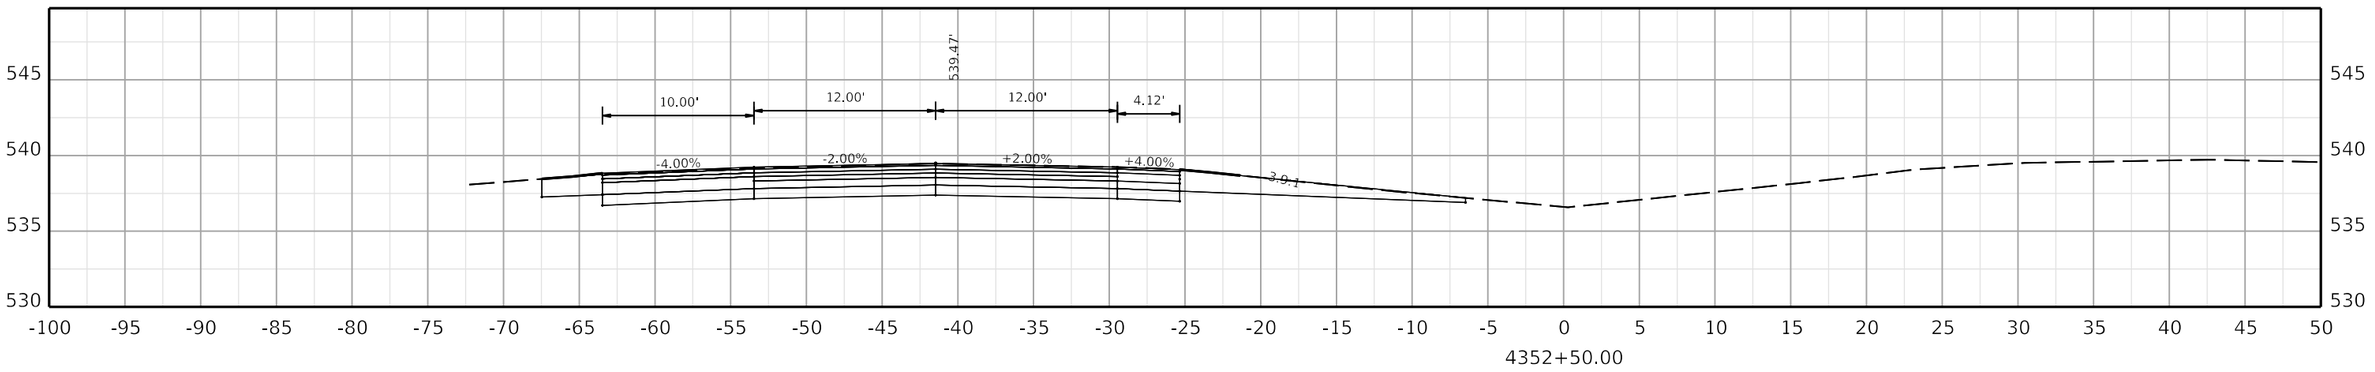

COMMONWEALTH OF KENTUCKY
DEPARTMENT OF HIGHWAYS

TEAM KENTUCKY

DRAWING TITLE:


HORIZONTAL SCALE
SCALE: 1" = 5'


0' 5' 10' 20'


STA. 4352+50.00 TO STA. 4353+50.00

ITEM NO. COUNTY OF

SHEET NO.
4352+50.00

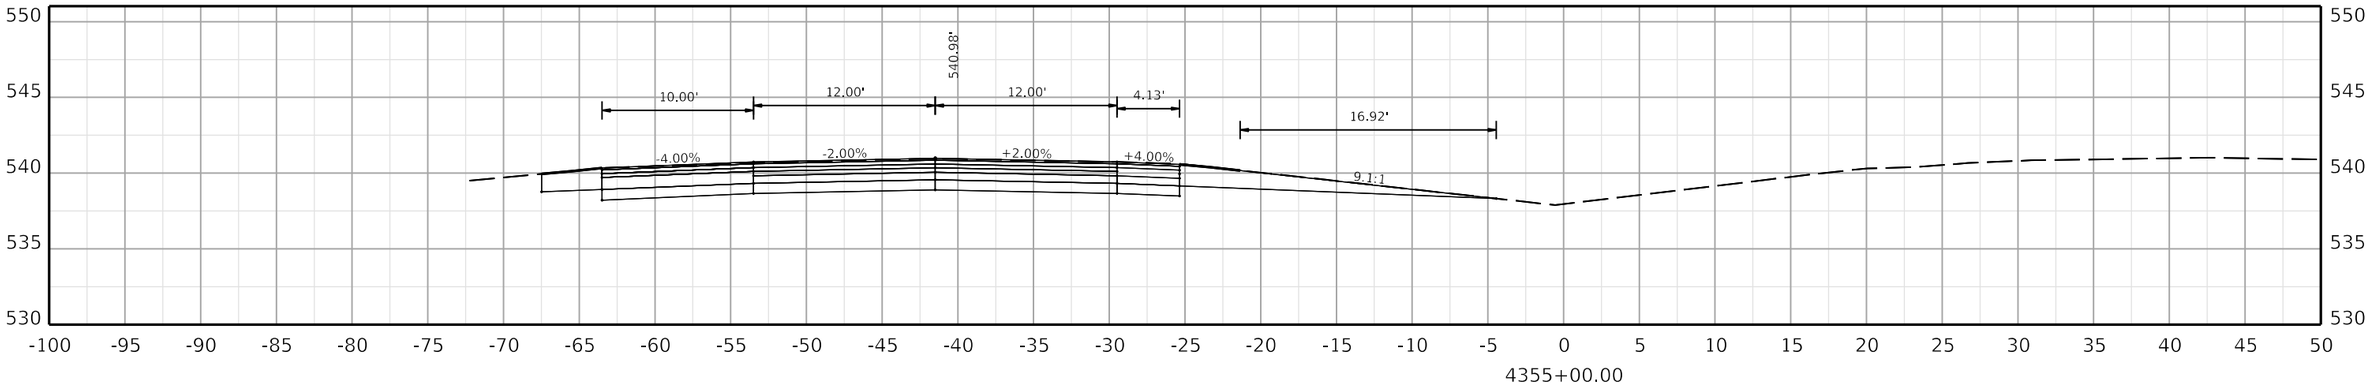

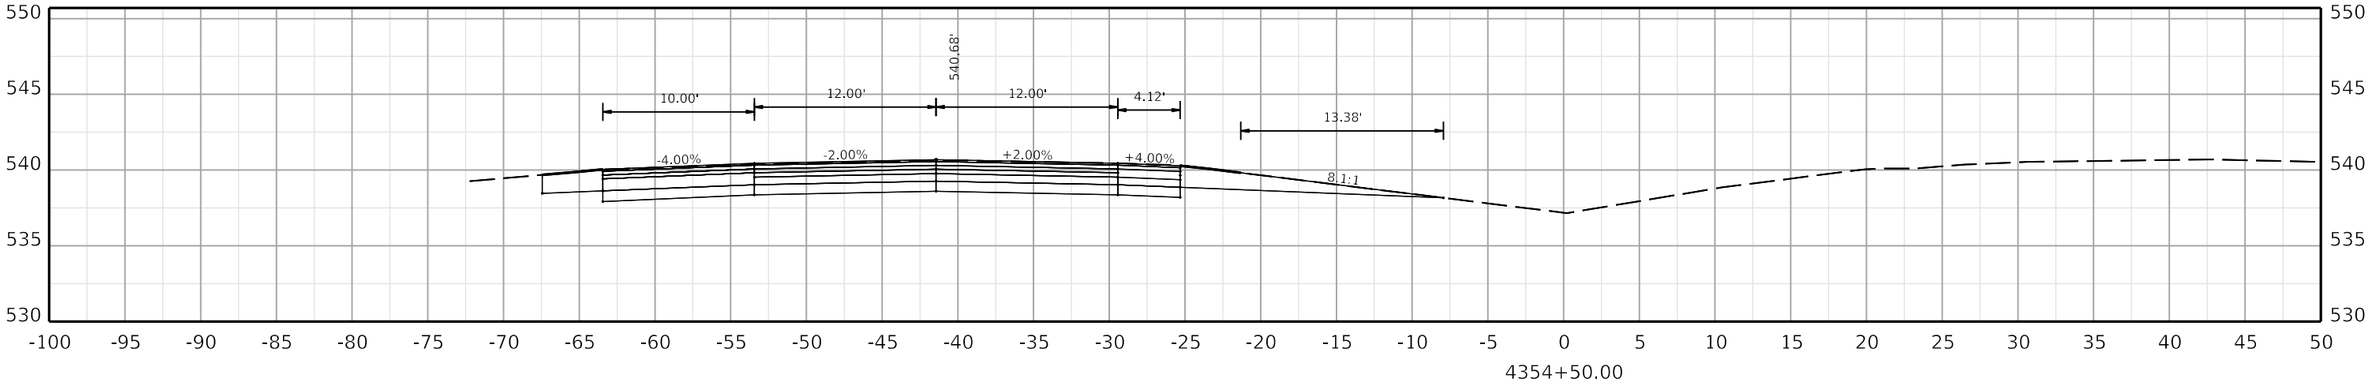

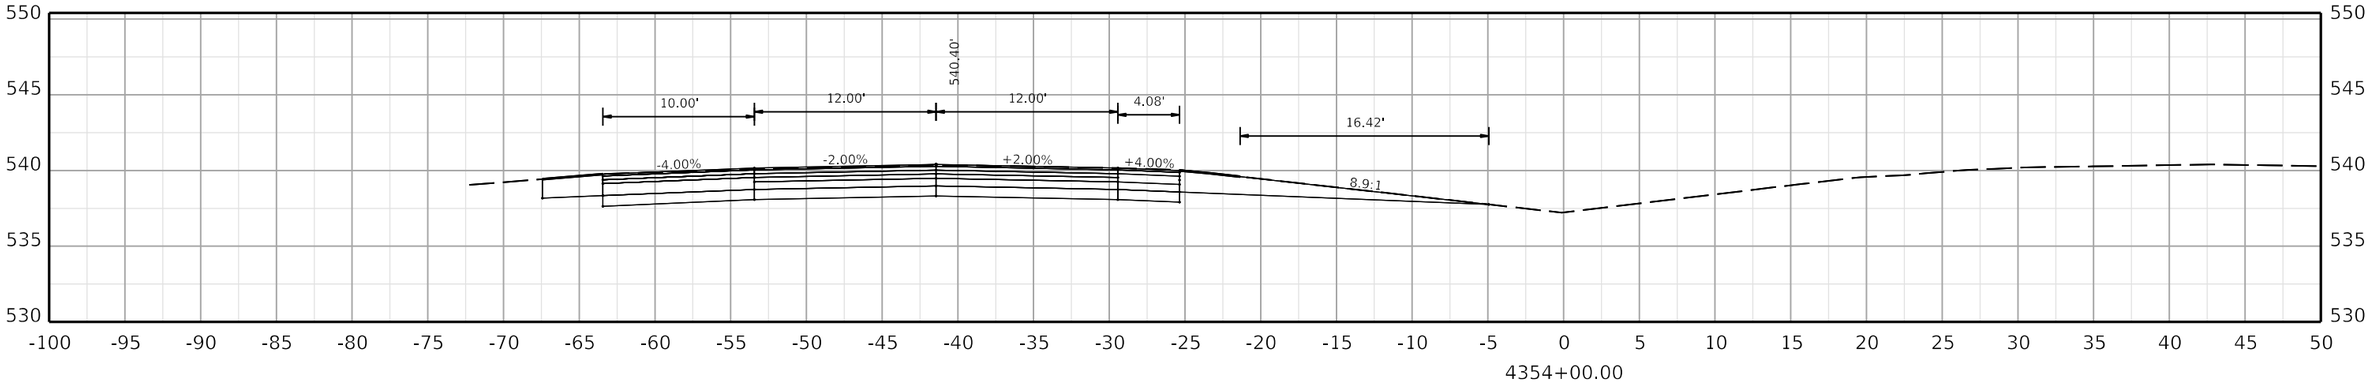

COMMONWEALTH OF KENTUCKY
DEPARTMENT OF HIGHWAYS

TEAM KENTUCKY

DRAWING TITLE:

HORIZONTAL SCALE
SCALE: 1" = 5'

0' 5' 10' 20'

STA. 4354+00.00 TO STA. 4355+00.00


ITEM NO. COUNTY OF


SHEET NO.
4354+00.00


OpenRoads Designer v10.12.02.4

USER: USLR095925

FILE NAME: C:\BMS\WSP-US-PW-02\D0932959\CORR_I-24W_ASPHALT_PAVING_SEGMENT4_XSEC.DGN

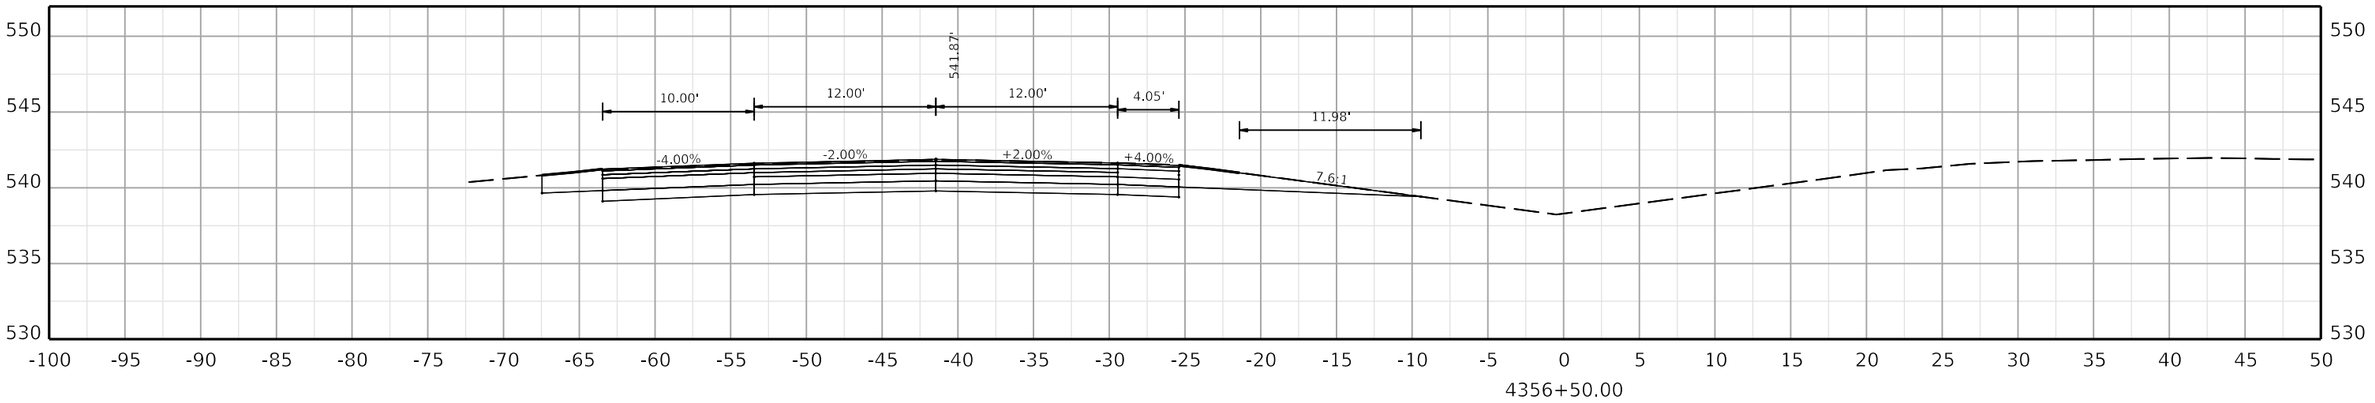

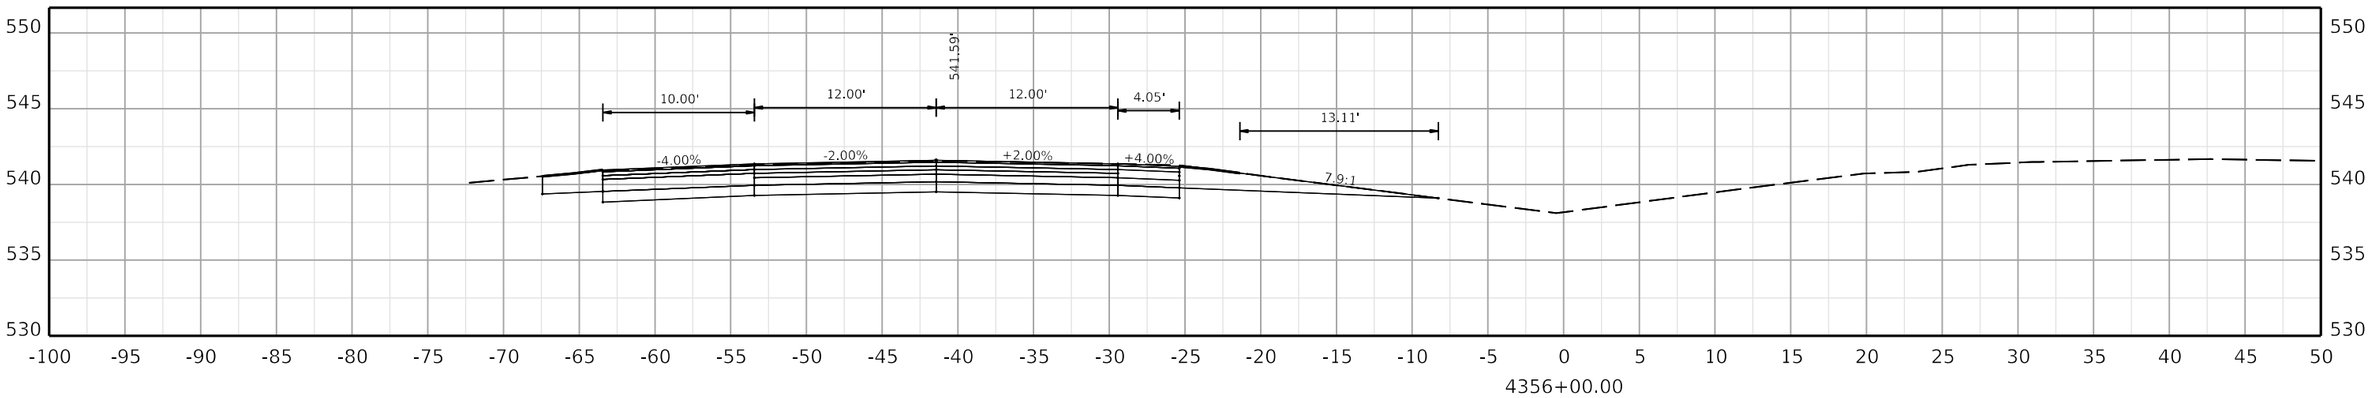

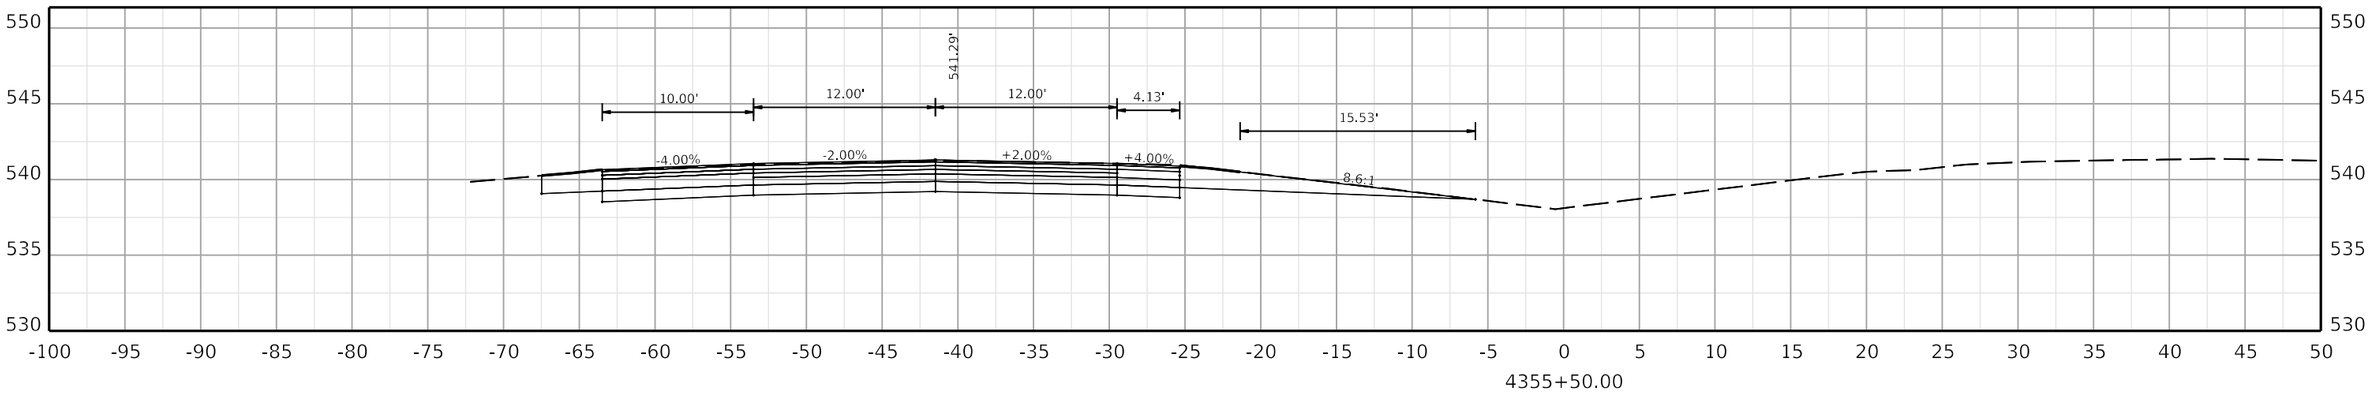

COMMONWEALTH OF KENTUCKY
DEPARTMENT OF HIGHWAYS

TEAM KENTUCKY

DRAWING TITLE:

HORIZONTAL SCALE
SCALE: 1" = 5'

0' 5' 10' 20'

STA. 4355+50.00 TO STA. 4356+50.00


ITEM NO. COUNTY OF


SHEET NO.
4355+50.00


OpenRoads Designer v10.12.02.4

USER: USLR095925

FILE NAME: C:\BMS\WSP-US-PW-02\D0932959\CORR_I-24W_ASPHALT_PAVING_SEGMENT4_XSEC.DGN

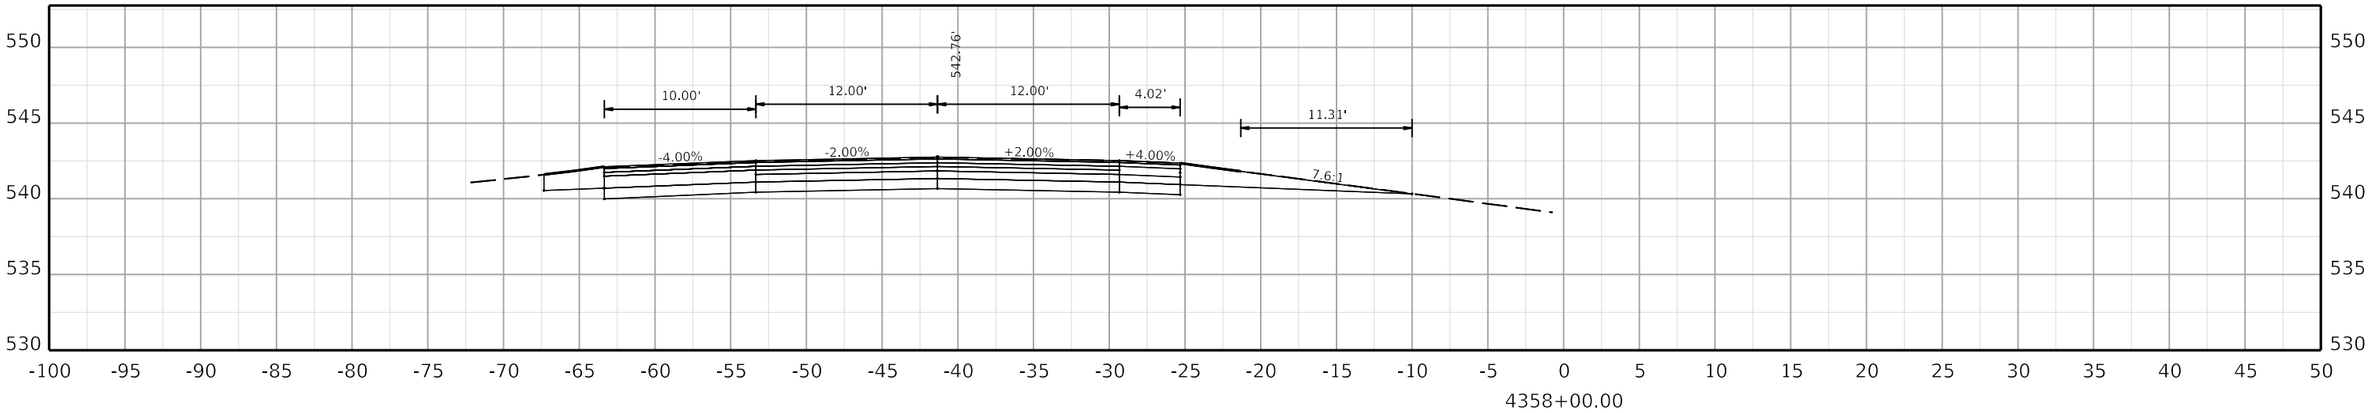

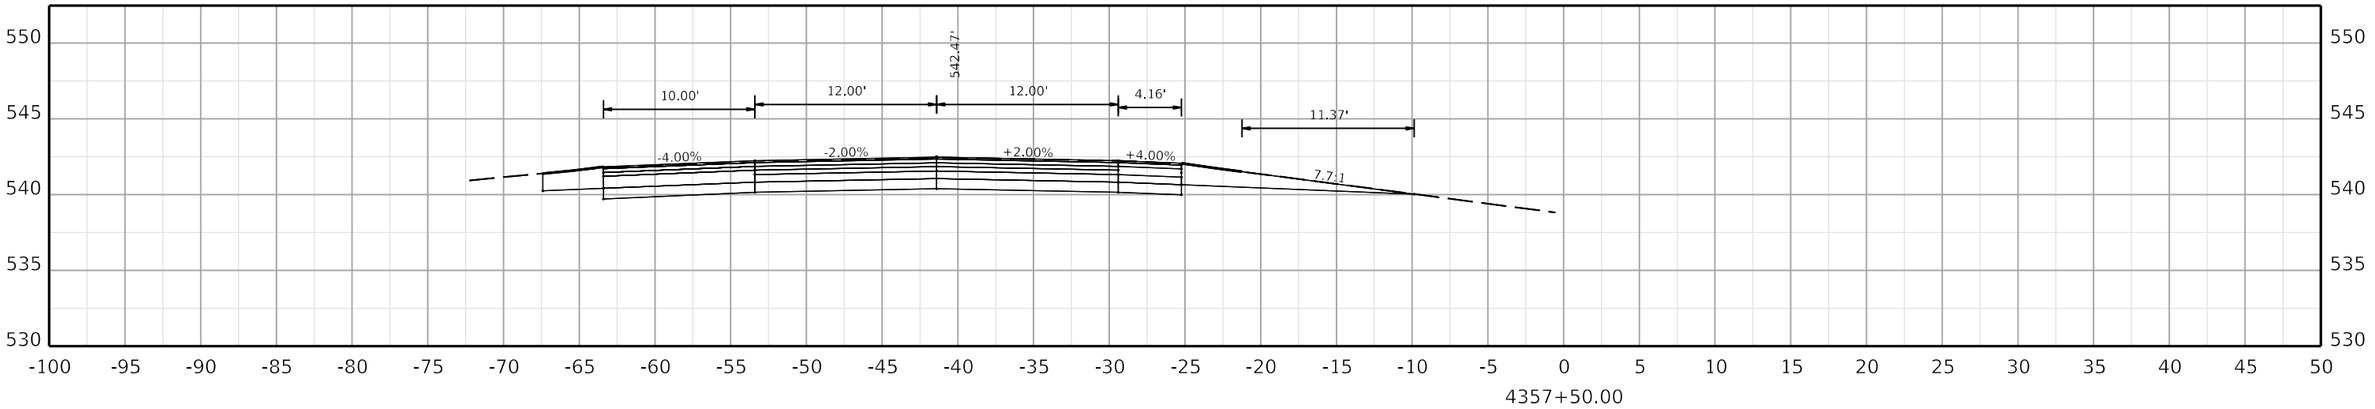

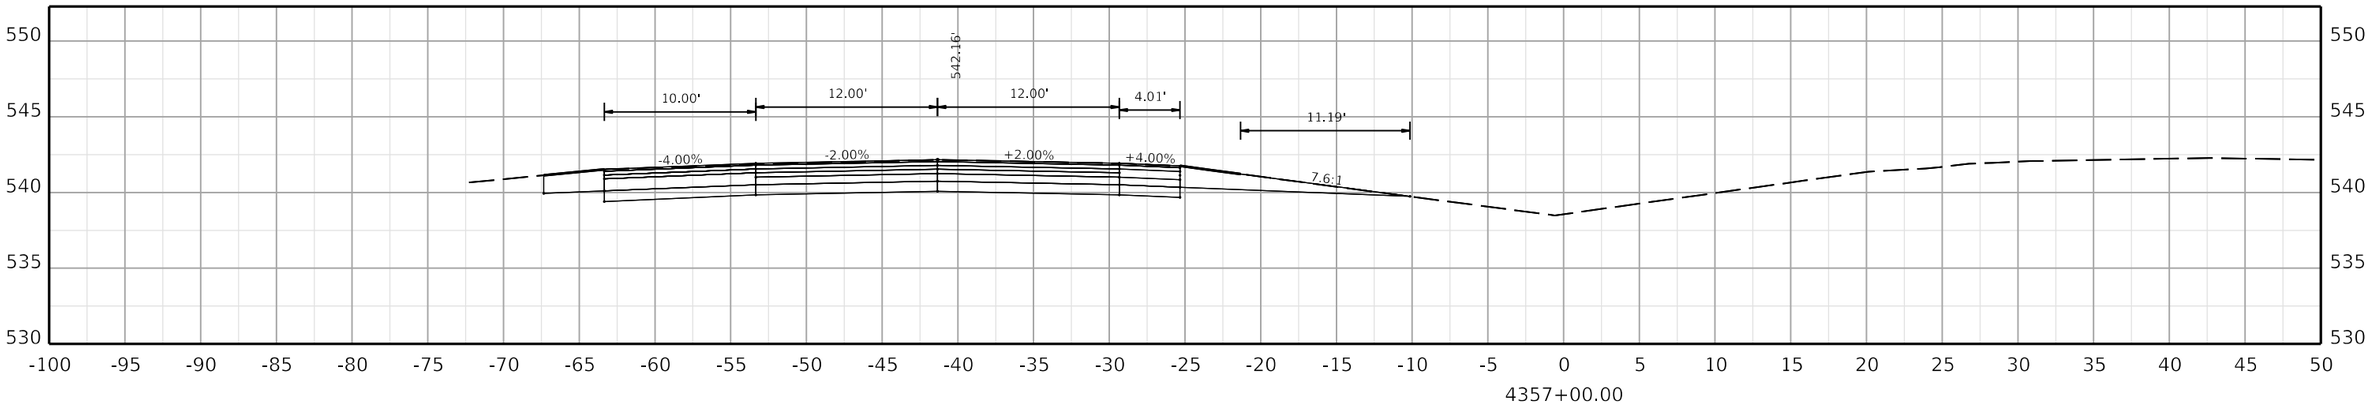

COMMONWEALTH OF KENTUCKY
DEPARTMENT OF HIGHWAYS

TEAM KENTUCKY TRANSPORTATION CABINET

DRAWING TITLE:

HORIZONTAL SCALE
SCALE: 1" = 5'

0' 5' 10' 20'

STA. 4357+00.00 TO STA. 4358+00.00


ITEM NO. COUNTY OF


SHEET NO. 4357+00.00


OpenRoads Designer v10.12.02.4

USER: USLR095925

FILE NAME: C:\BMS\WSP-US-PW-02\D0932959\CORR_I-24W_ASPHALT_PAVING_SEGMENT4_XSEC.DGN

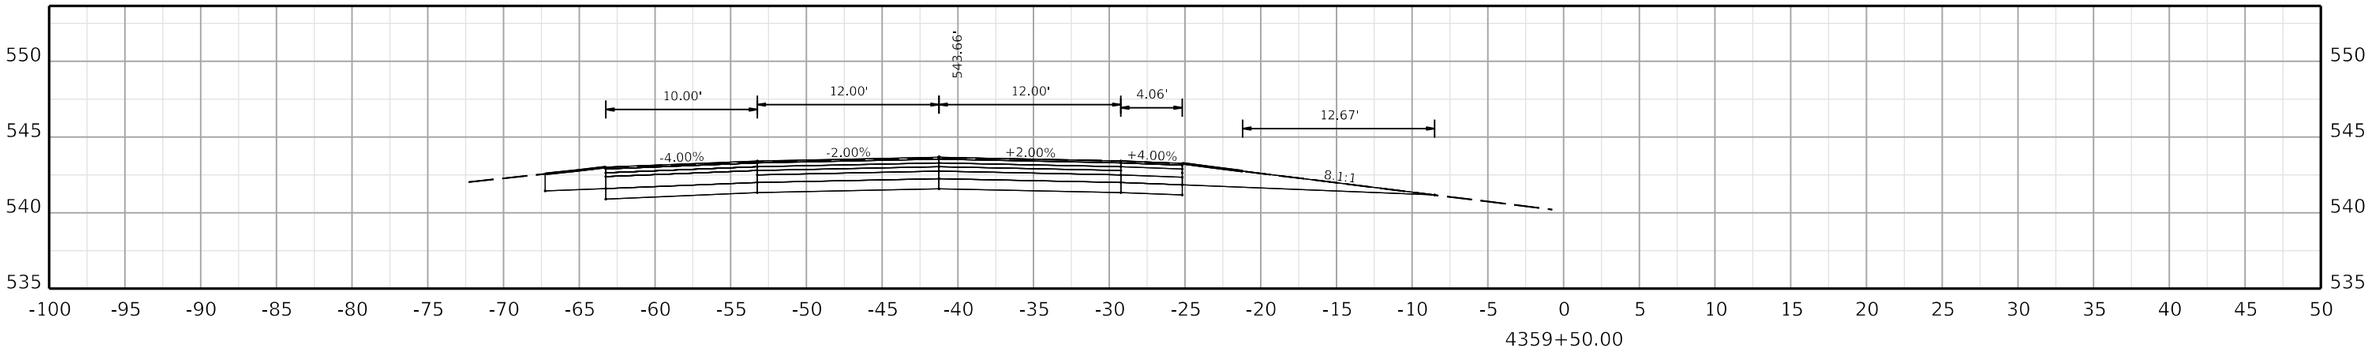

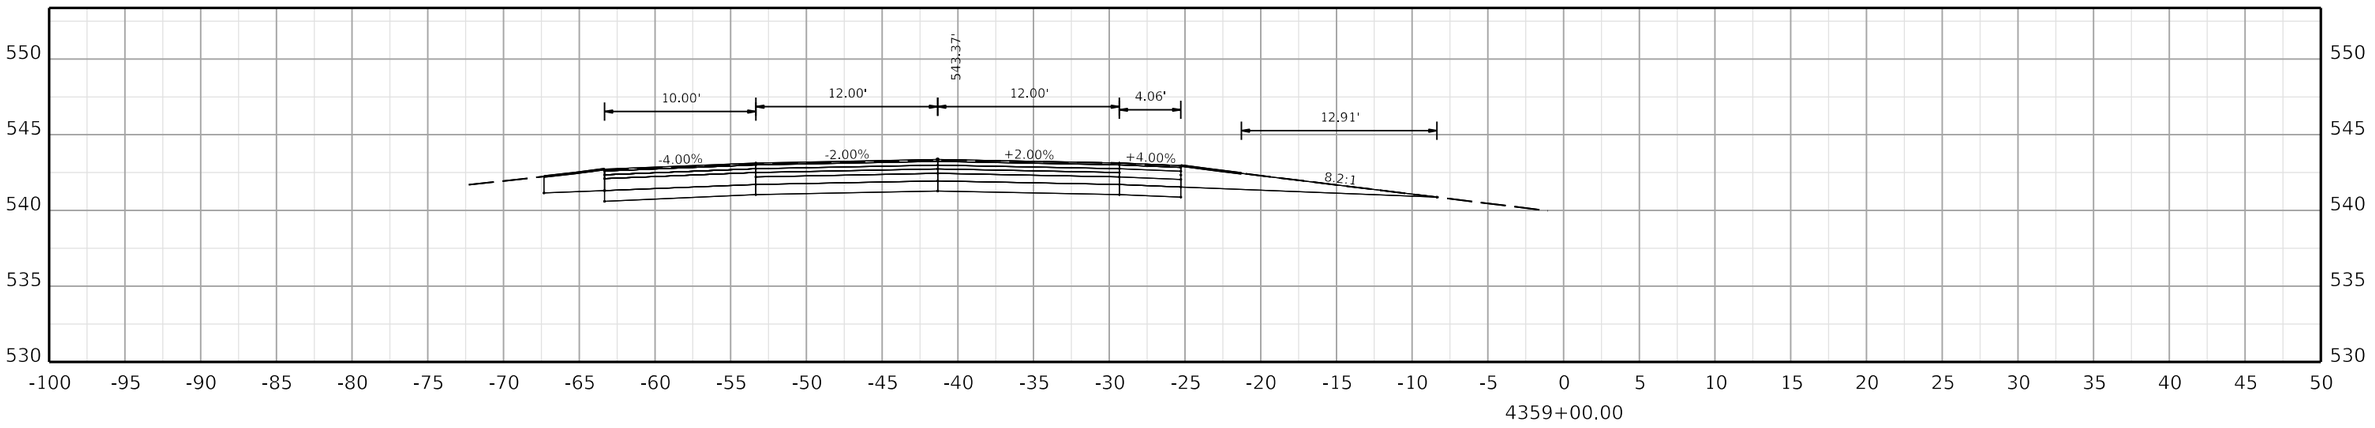

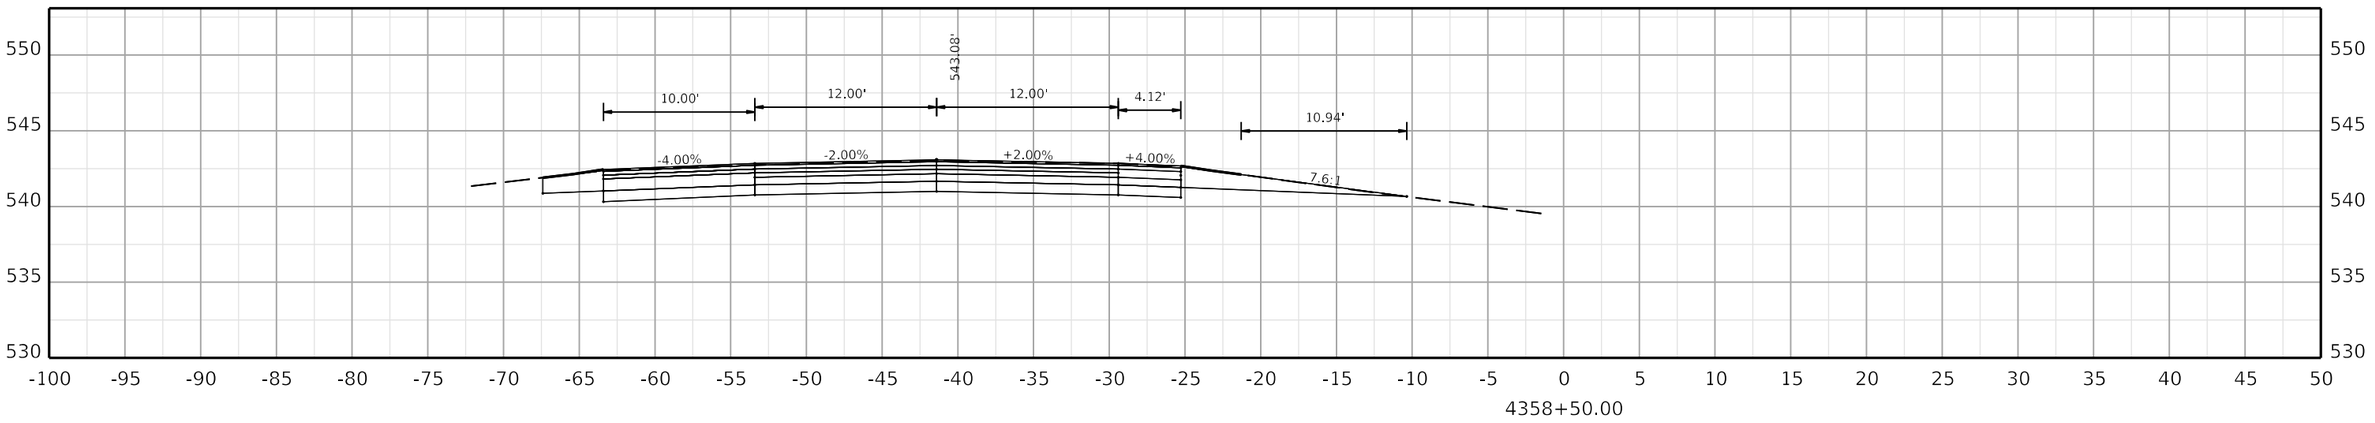

COMMONWEALTH OF KENTUCKY
DEPARTMENT OF HIGHWAYS
TEAM KENTUCKY

DRAWING TITLE:


HORIZONTAL SCALE
SCALE: 1" = 5'


0' 5' 10' 20'


STA. 4358+50.00 TO STA. 4359+50.00

ITEM NO. COUNTY OF

SHEET NO. 4358+50.00

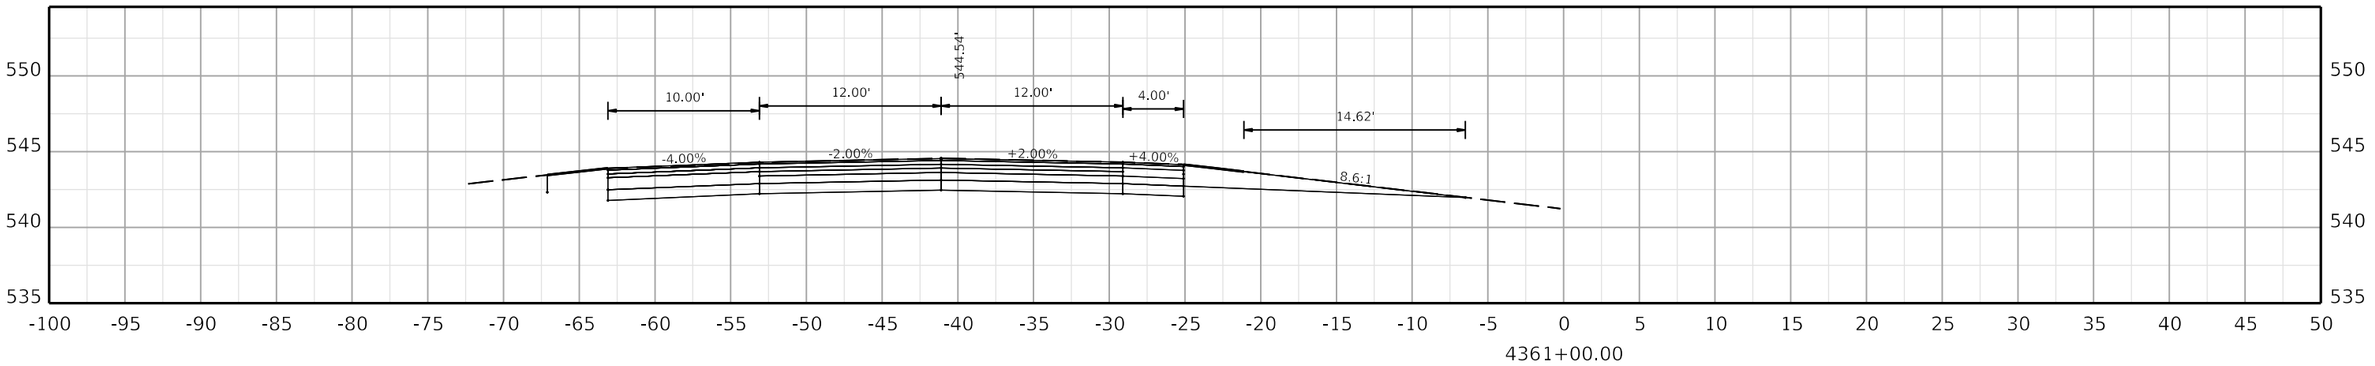

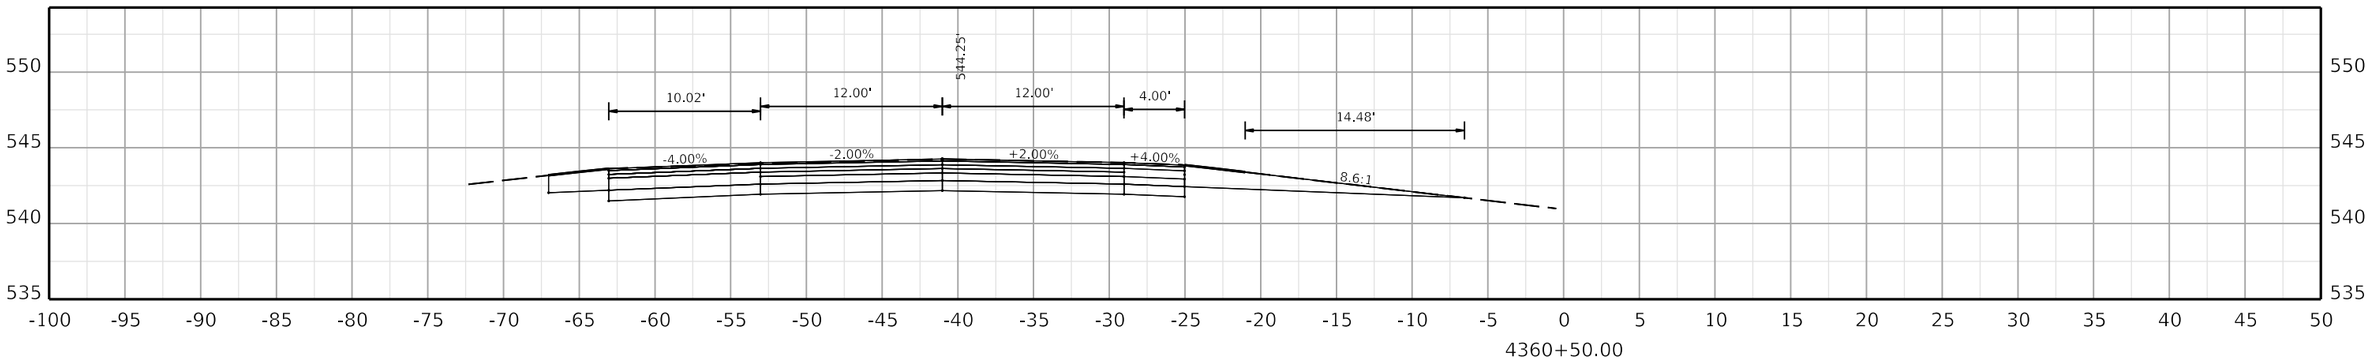

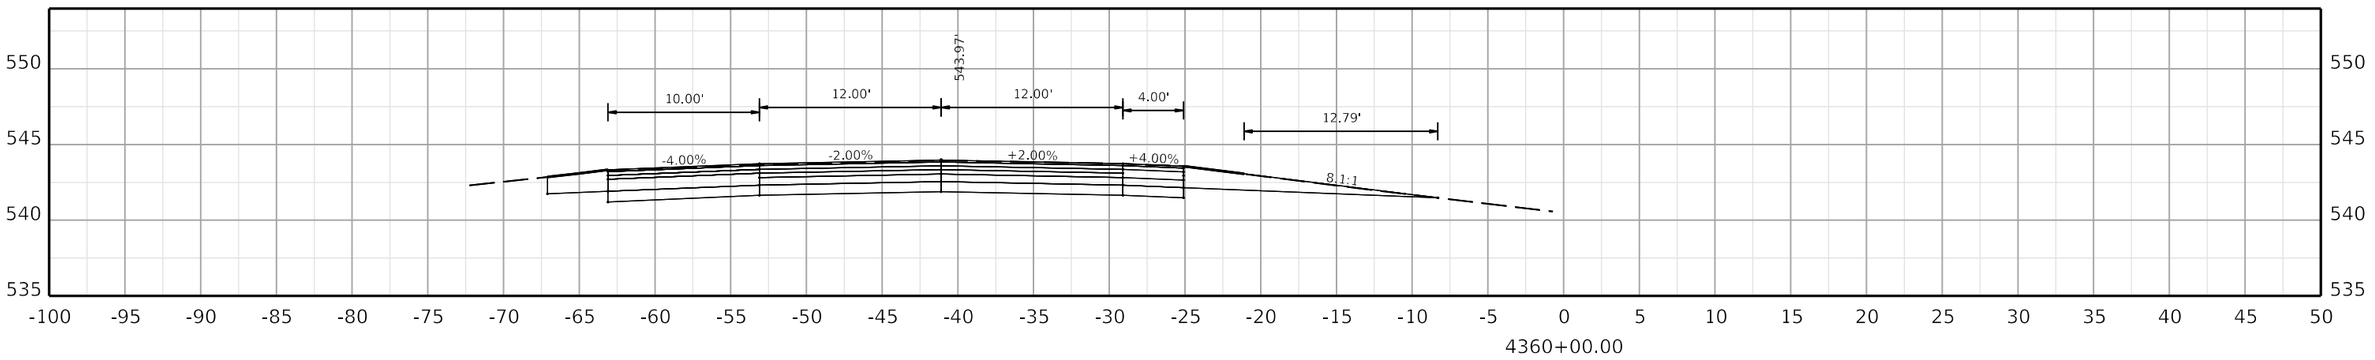

COMMONWEALTH OF KENTUCKY
DEPARTMENT OF HIGHWAYS
TEAM KENTUCKY TRANSPORTATION CABINET

DRAWING TITLE:


HORIZONTAL SCALE
SCALE: 1" = 5'


0' 5' 10' 20'


STA. 4360+00.00 TO STA. 4361+00.00

ITEM NO. COUNTY OF

SHEET NO.
4360+00.00

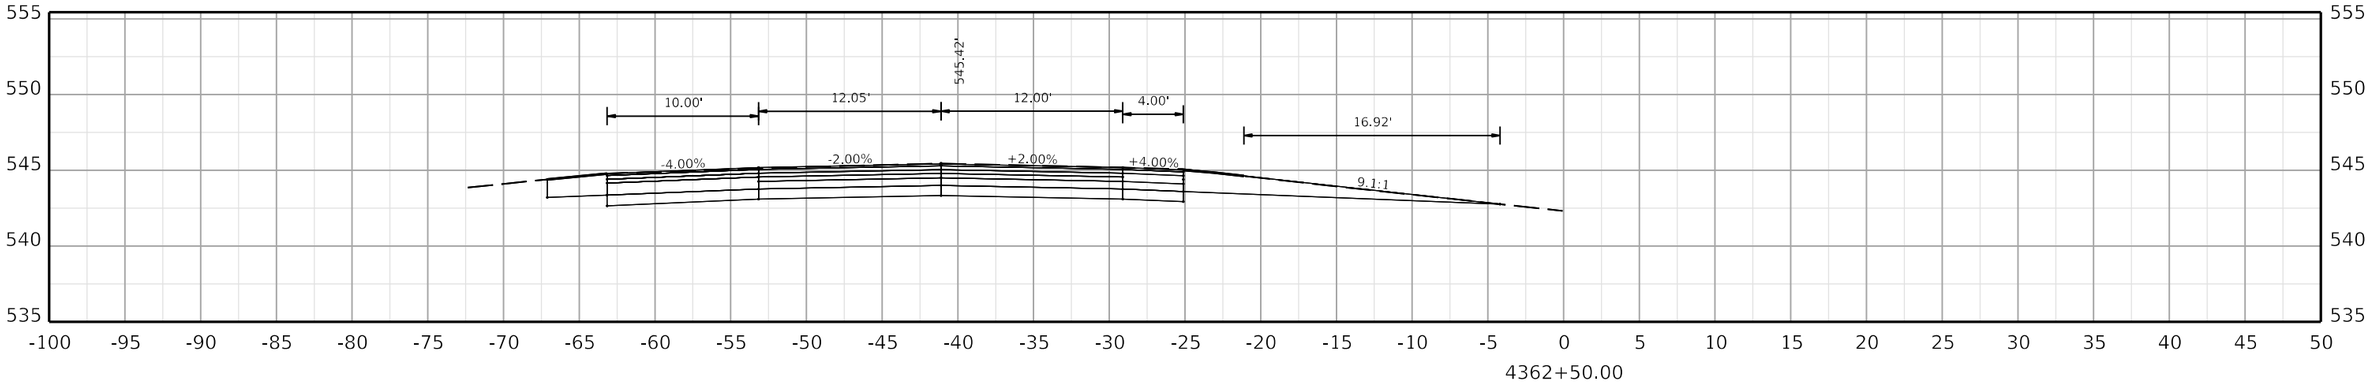

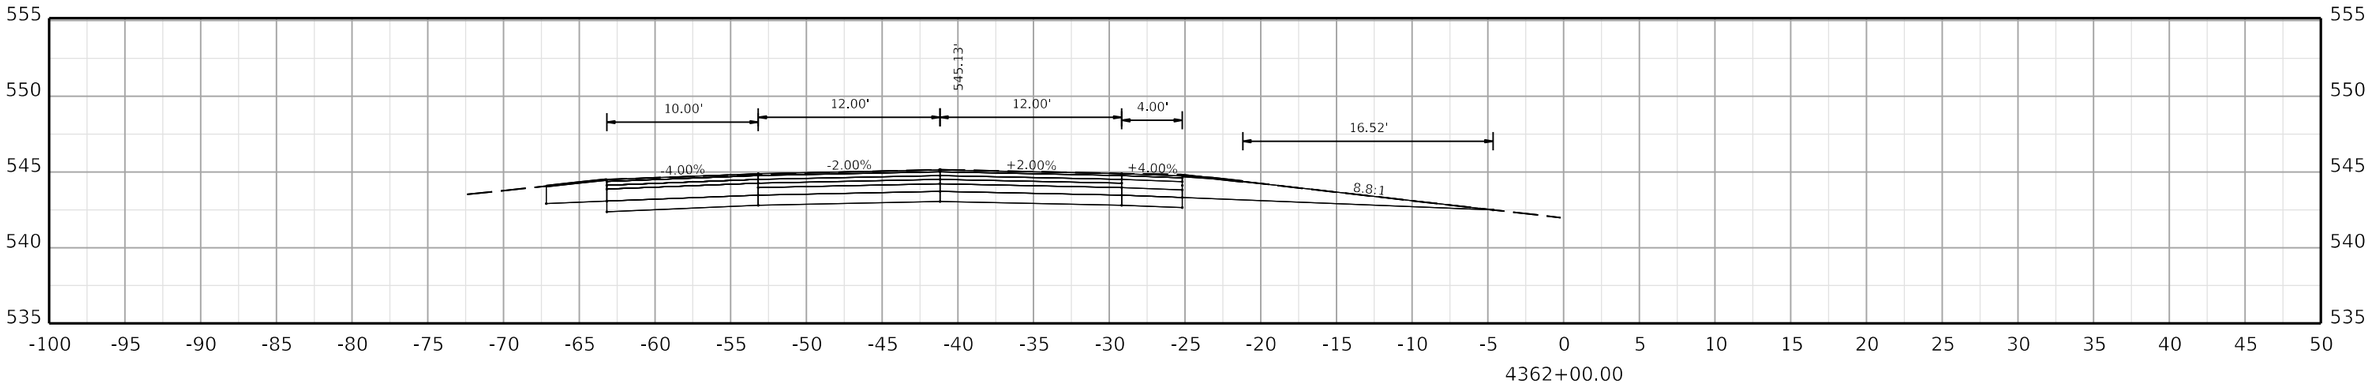

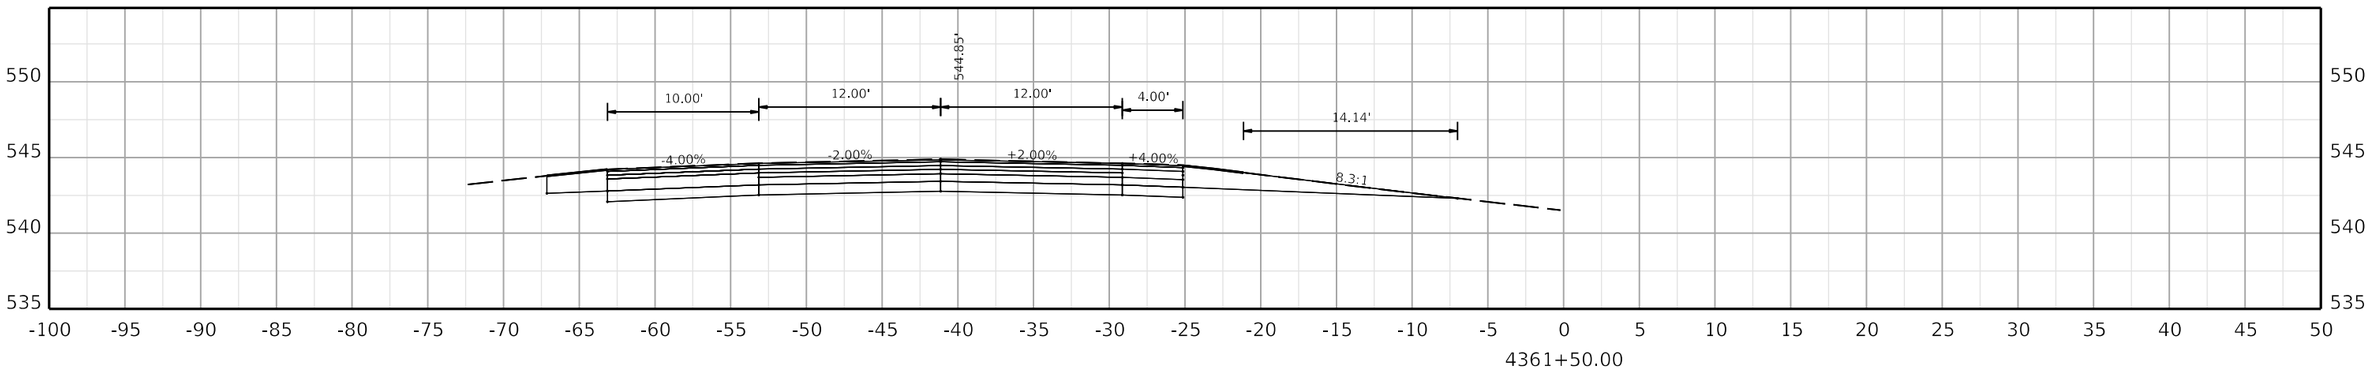

COMMONWEALTH OF KENTUCKY
DEPARTMENT OF HIGHWAYS
TEAM KENTUCKY

DRAWING TITLE:


HORIZONTAL SCALE
SCALE: 1" = 5'


0' 5' 10' 20'


STA. 4361+50.00 TO STA. 4362+50.00

ITEM NO. COUNTY OF

SHEET NO. 4361+50.00

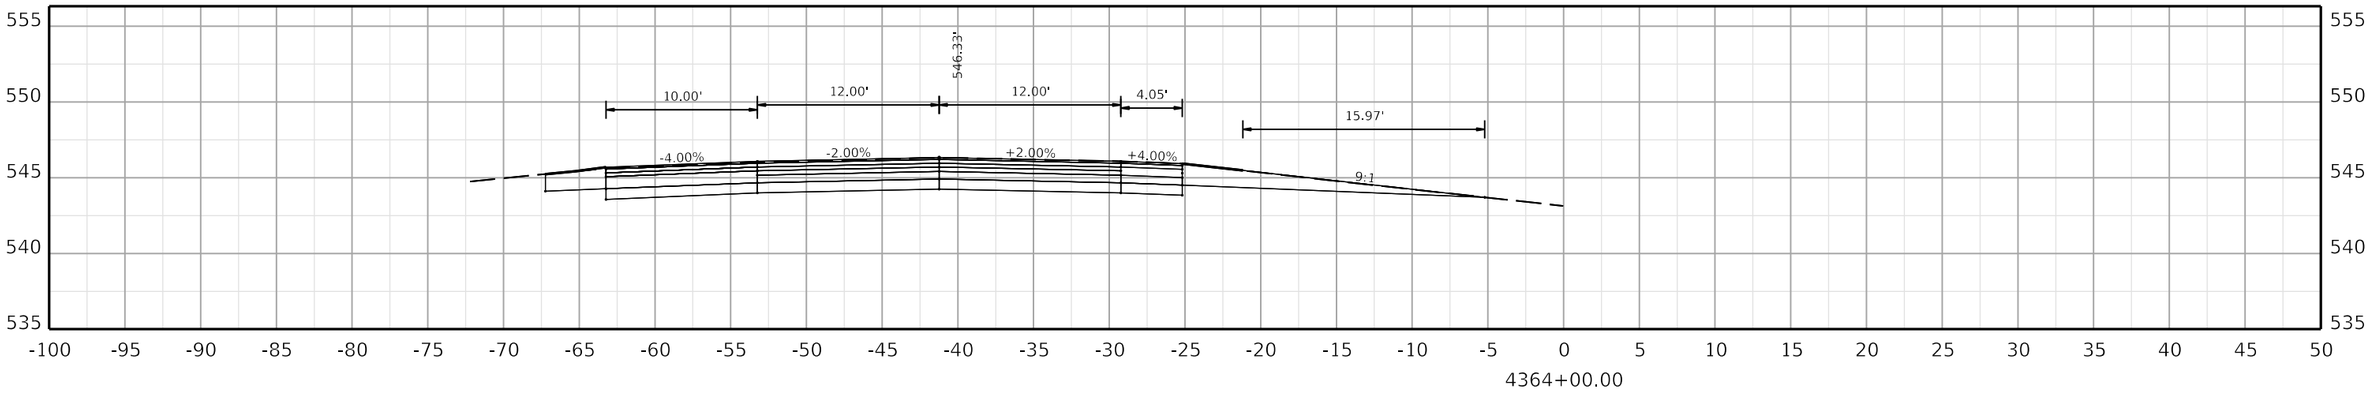

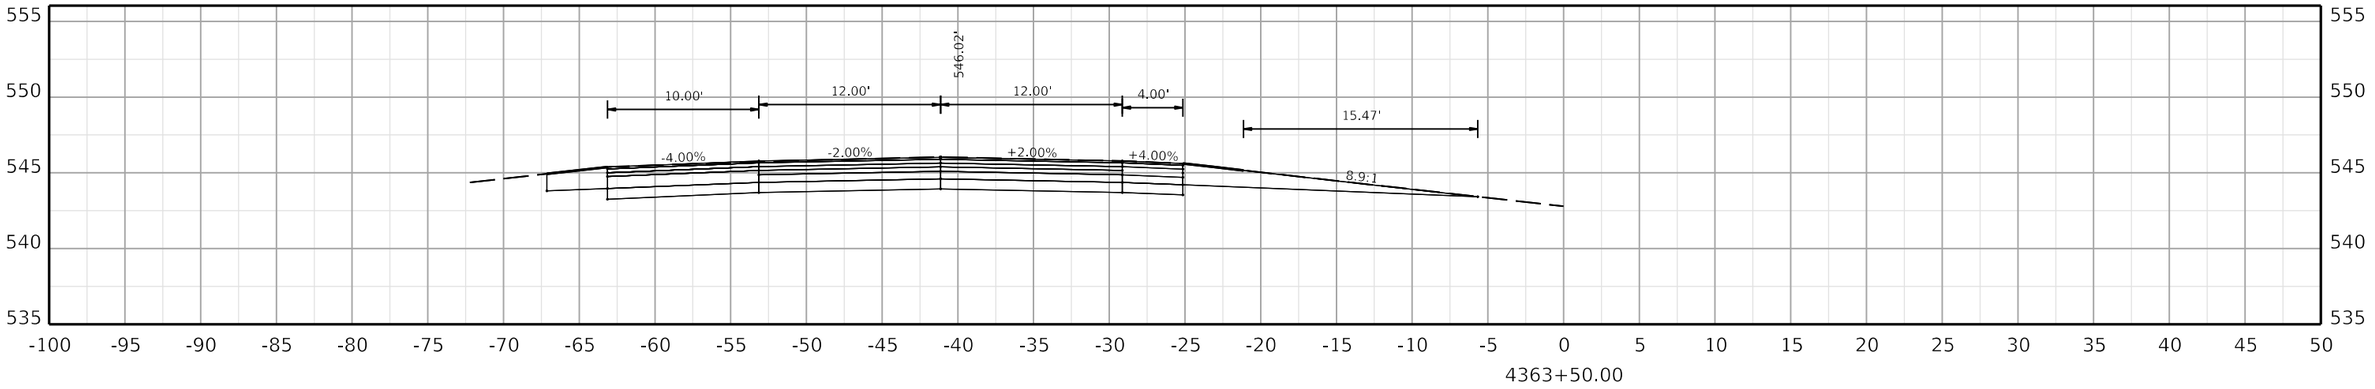

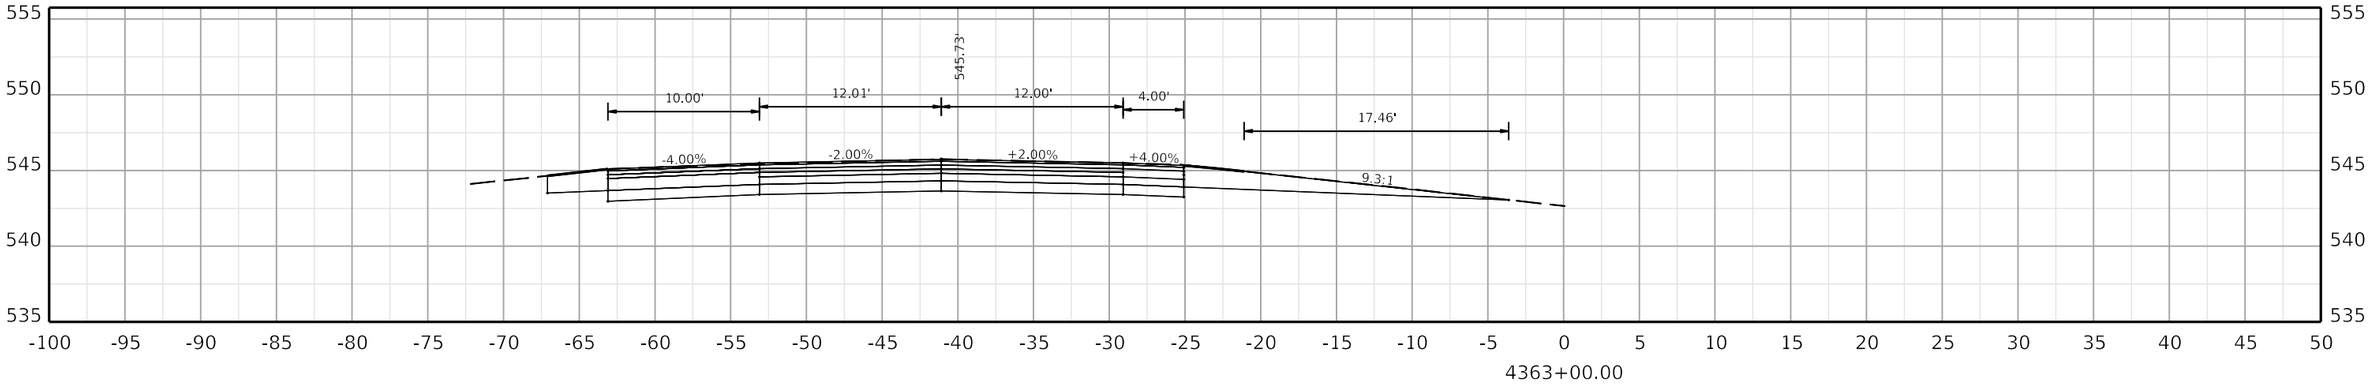

COMMONWEALTH OF KENTUCKY
DEPARTMENT OF HIGHWAYS
TEAM KENTUCKY

DRAWING TITLE:


HORIZONTAL SCALE
SCALE: 1" = 5'


0' 5' 10' 20'


STA. 4363+00.00 TO STA. 4364+00.00

ITEM NO. COUNTY OF

SHEET NO.
4363+00.00

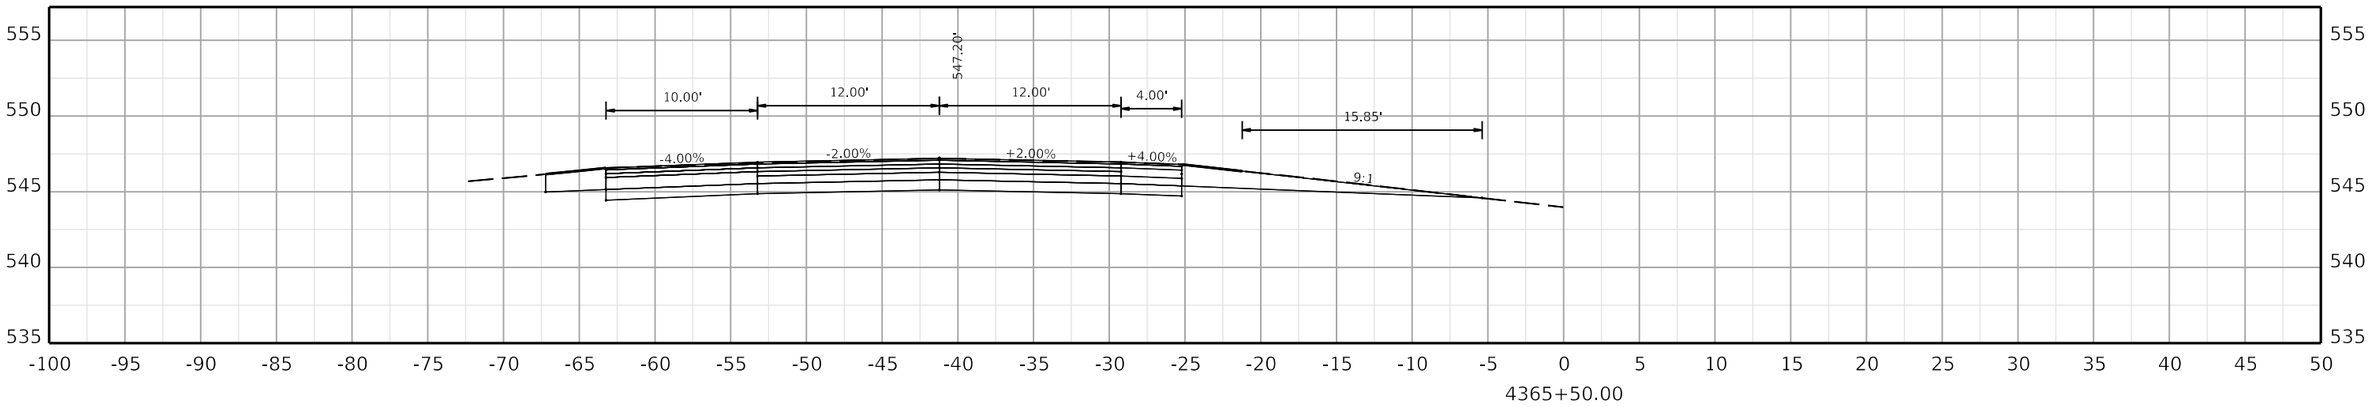

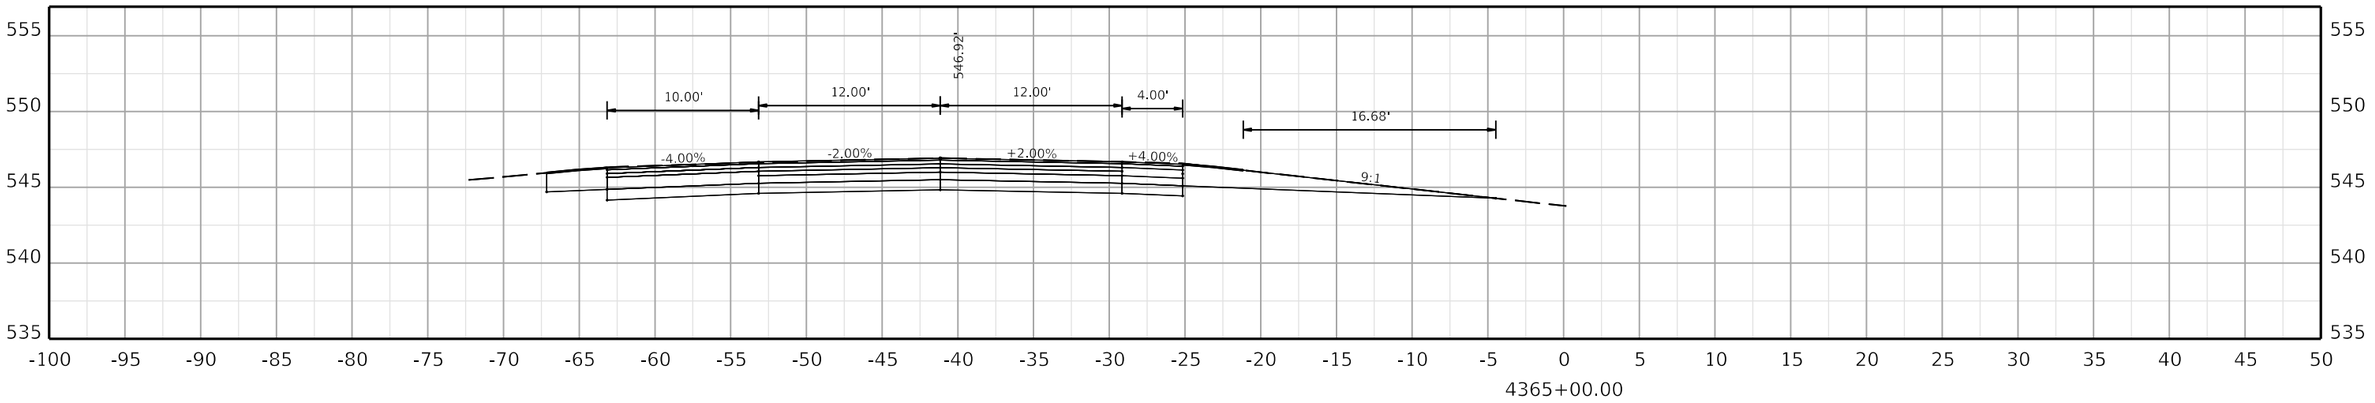

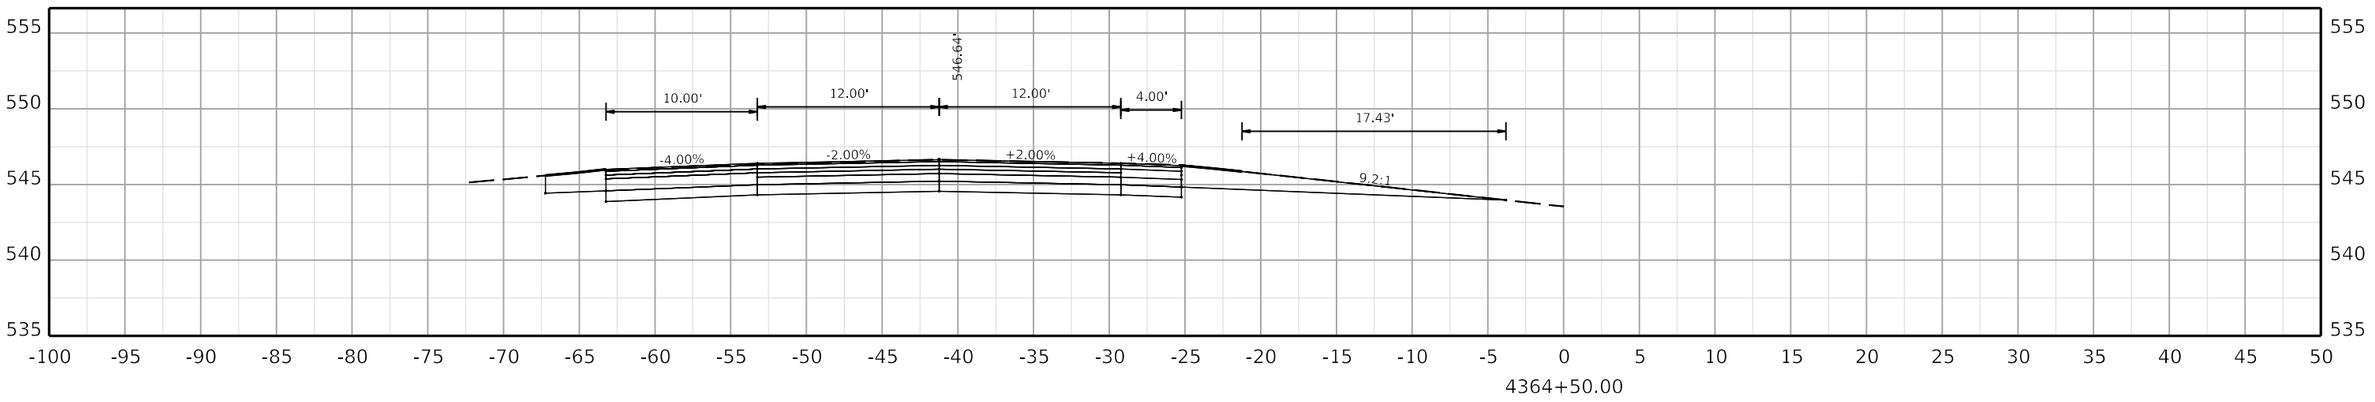

COMMONWEALTH OF KENTUCKY
DEPARTMENT OF HIGHWAYS

TEAM KENTUCKY

DRAWING TITLE:


HORIZONTAL SCALE
SCALE: 1" = 5'


0' 5' 10' 20'


STA. 4364+50.00 TO STA. 4365+50.00

ITEM NO. COUNTY OF

SHEET NO.
4364+50.00

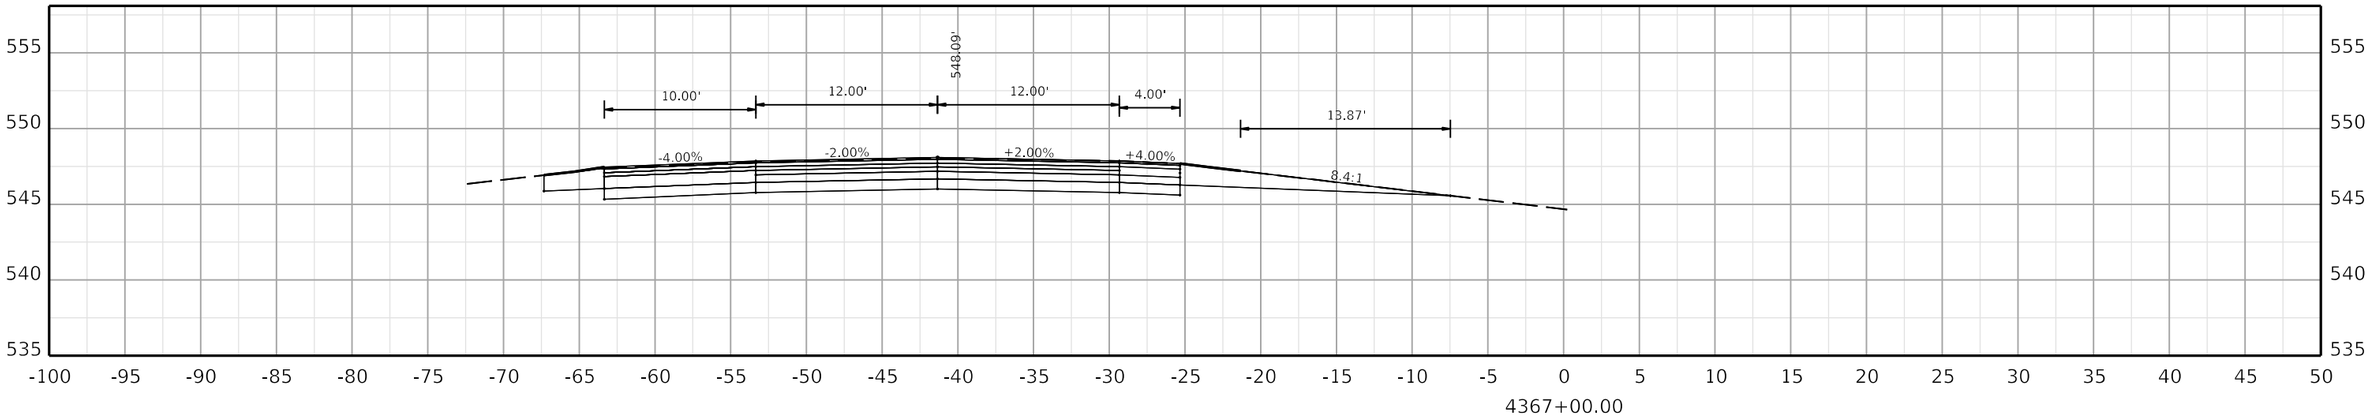

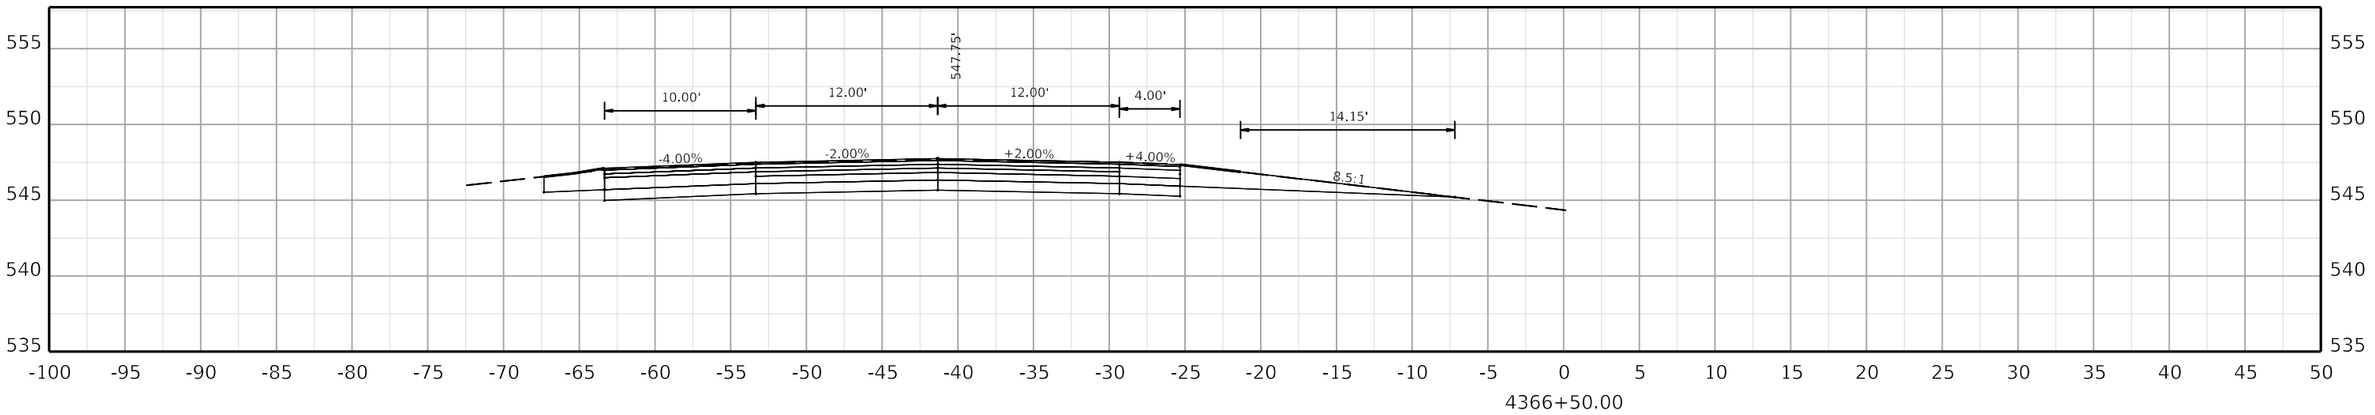

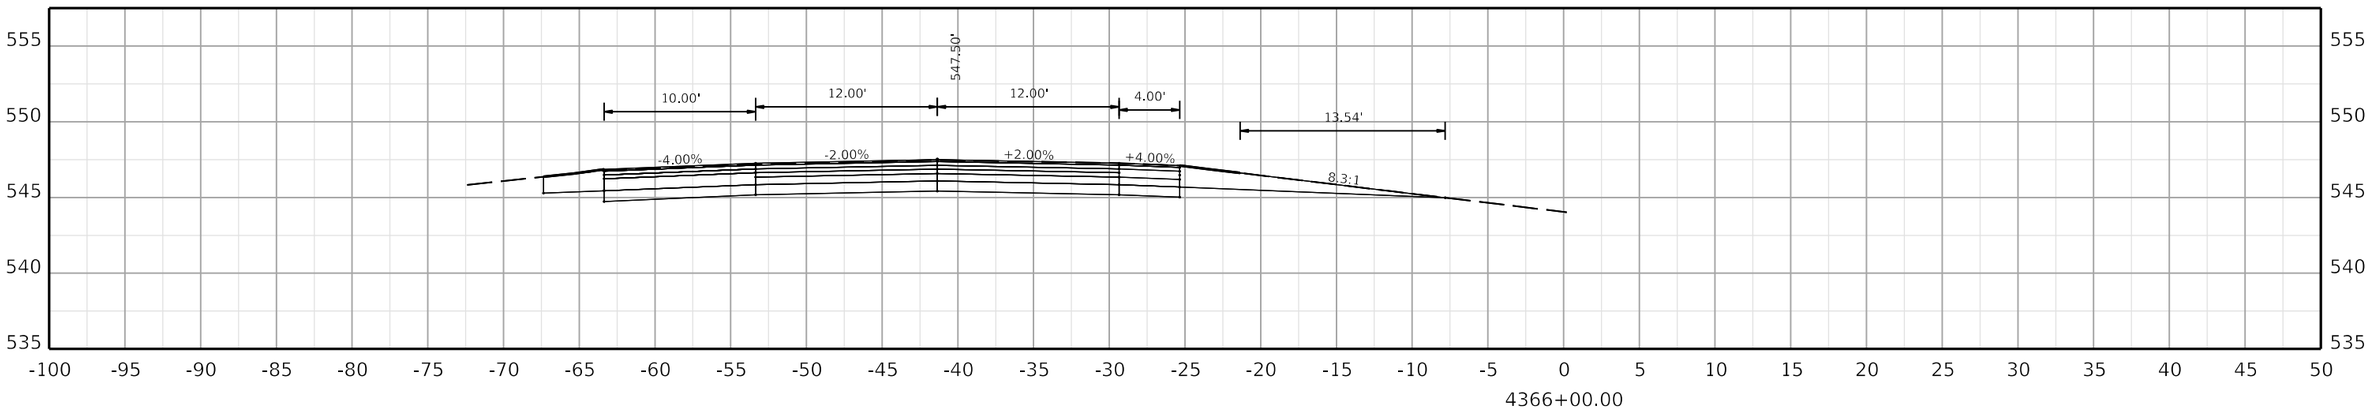

COMMONWEALTH OF KENTUCKY
DEPARTMENT OF HIGHWAYS

TEAM KENTUCKY TRANSPORTATION CABINET

DRAWING TITLE:


HORIZONTAL SCALE
SCALE: 1" = 5'


0' 5' 10' 20'


STA. 4366+00.00 TO STA. 4367+00.00

ITEM NO. COUNTY OF

SHEET NO. 4366+00.00

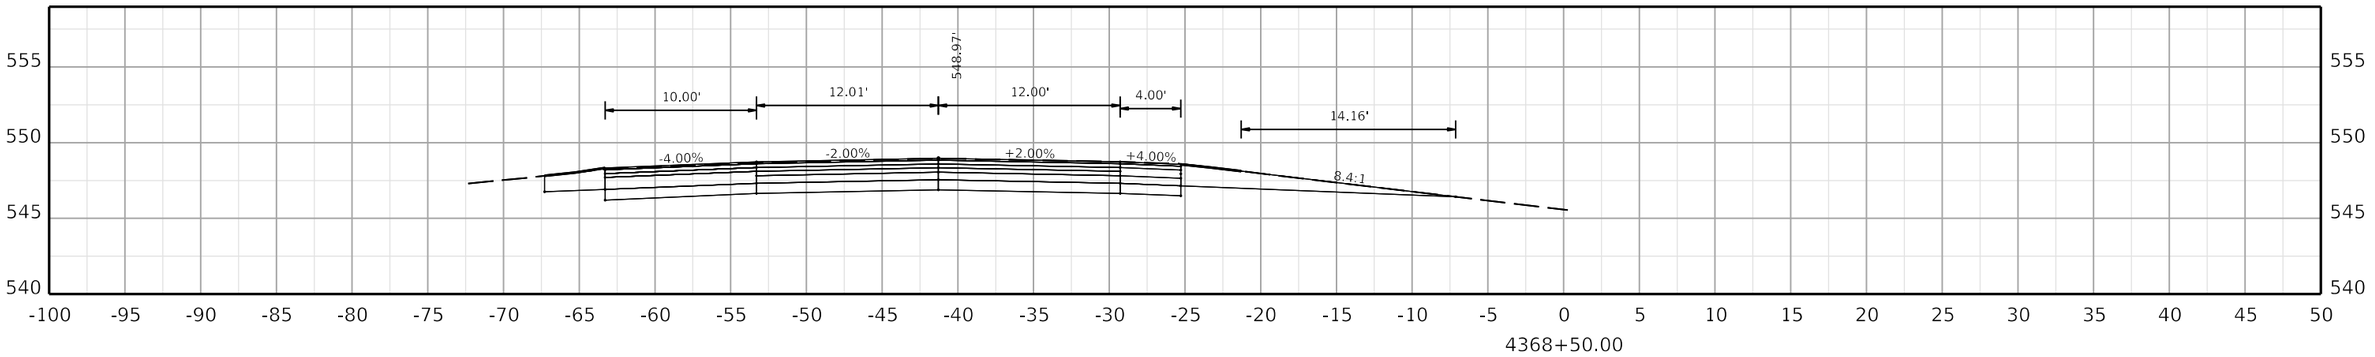

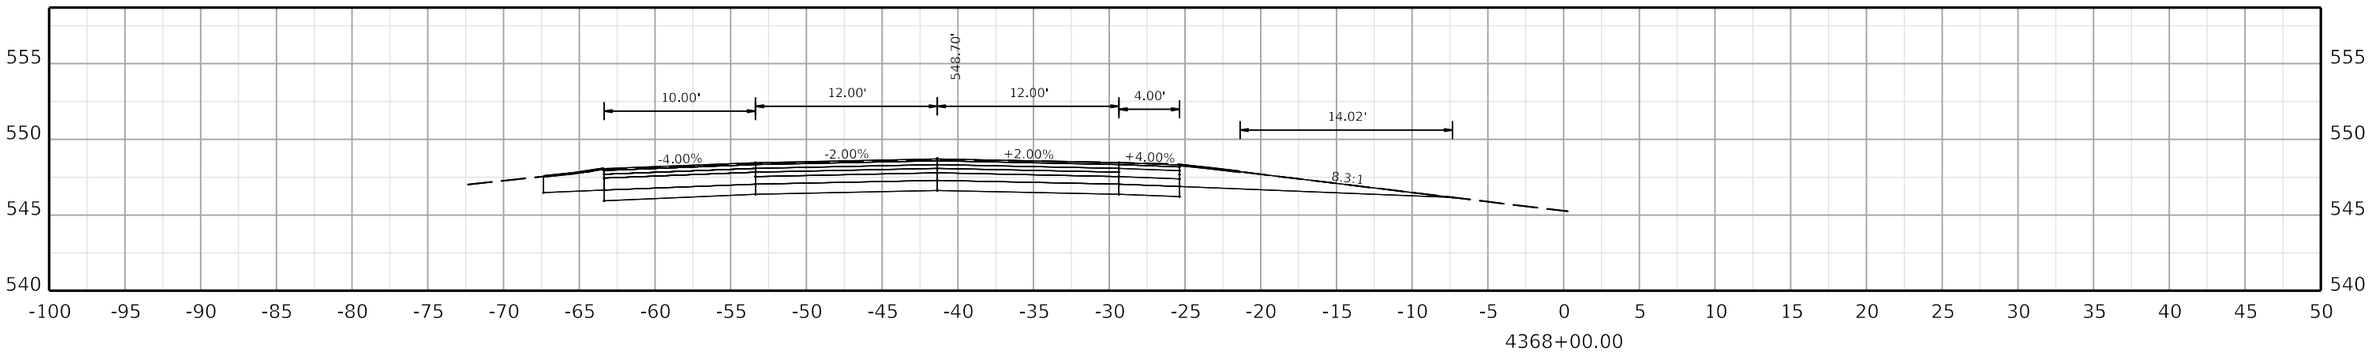

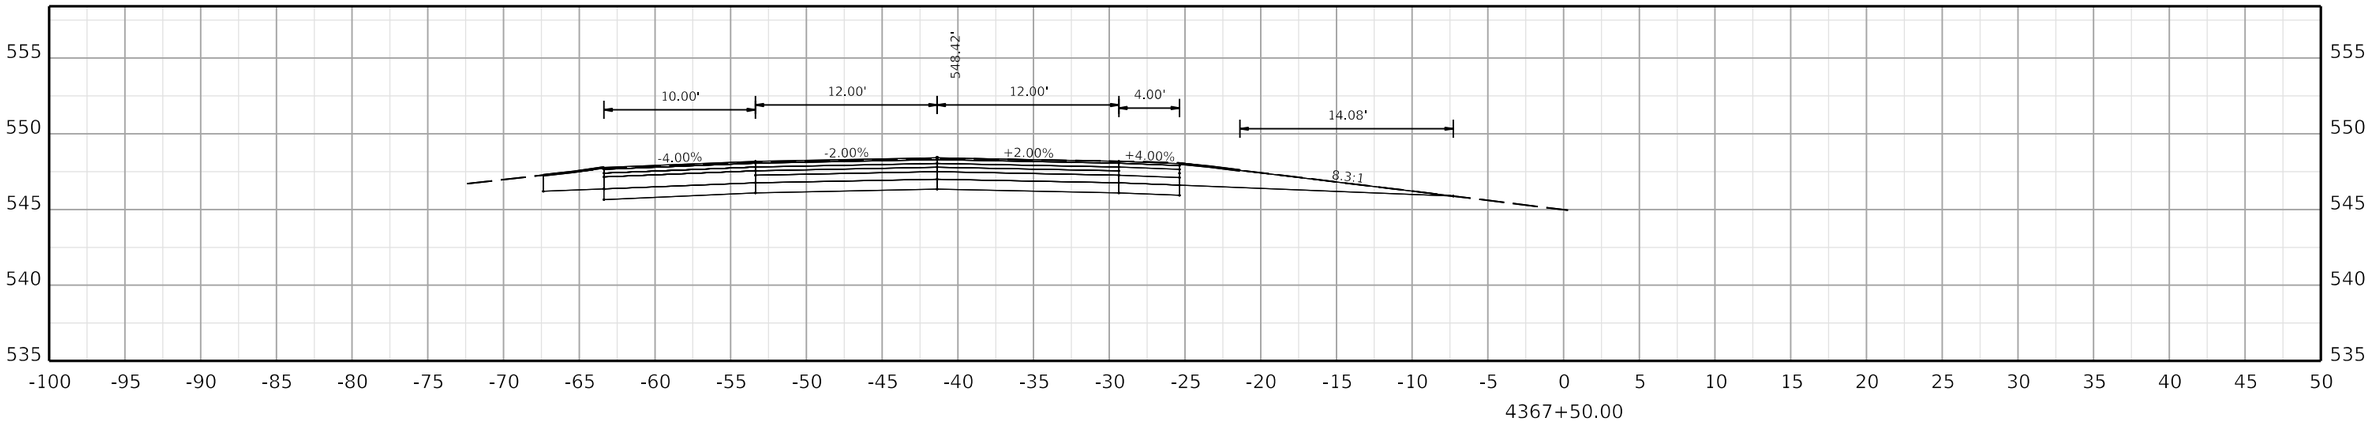

COMMONWEALTH OF KENTUCKY
DEPARTMENT OF HIGHWAYS

TEAM KENTUCKY

DRAWING TITLE:

HORIZONTAL SCALE
SCALE: 1" = 5'


0' 5' 10' 20'


STA. 4367+50.00 TO STA. 4368+50.00


ITEM NO.

COUNTY OF

SHEET NO.
4367+50.00

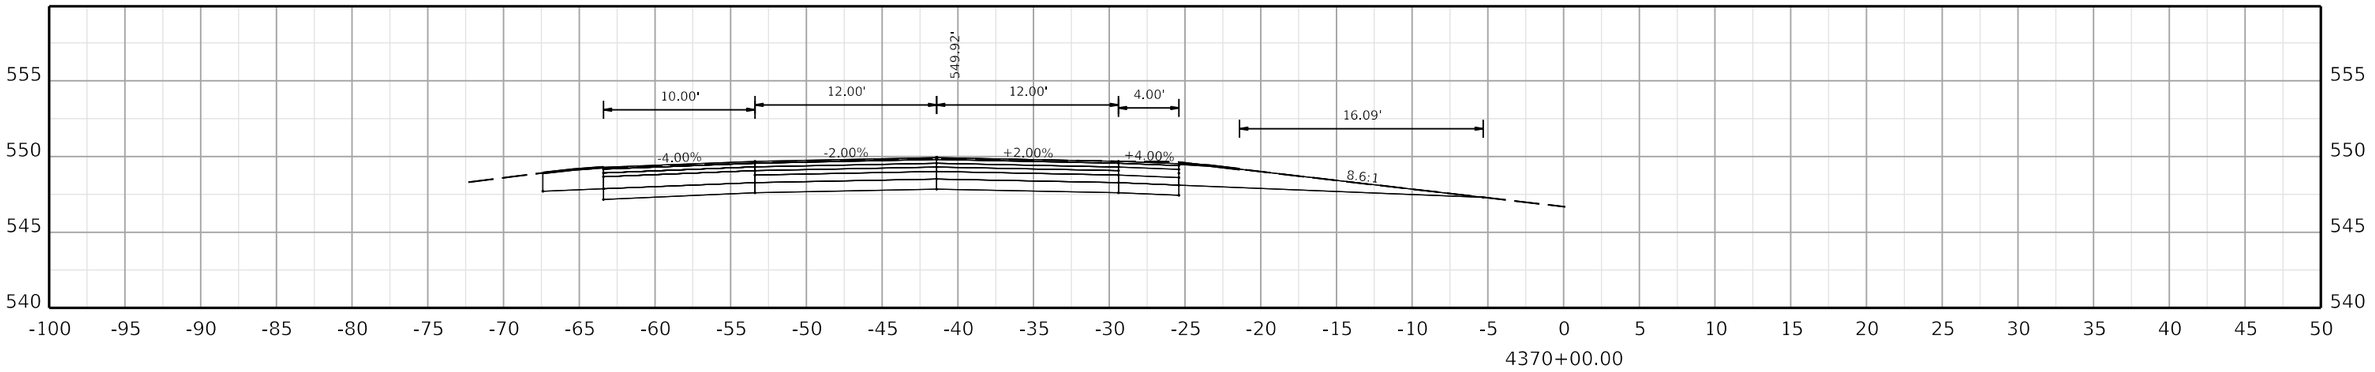

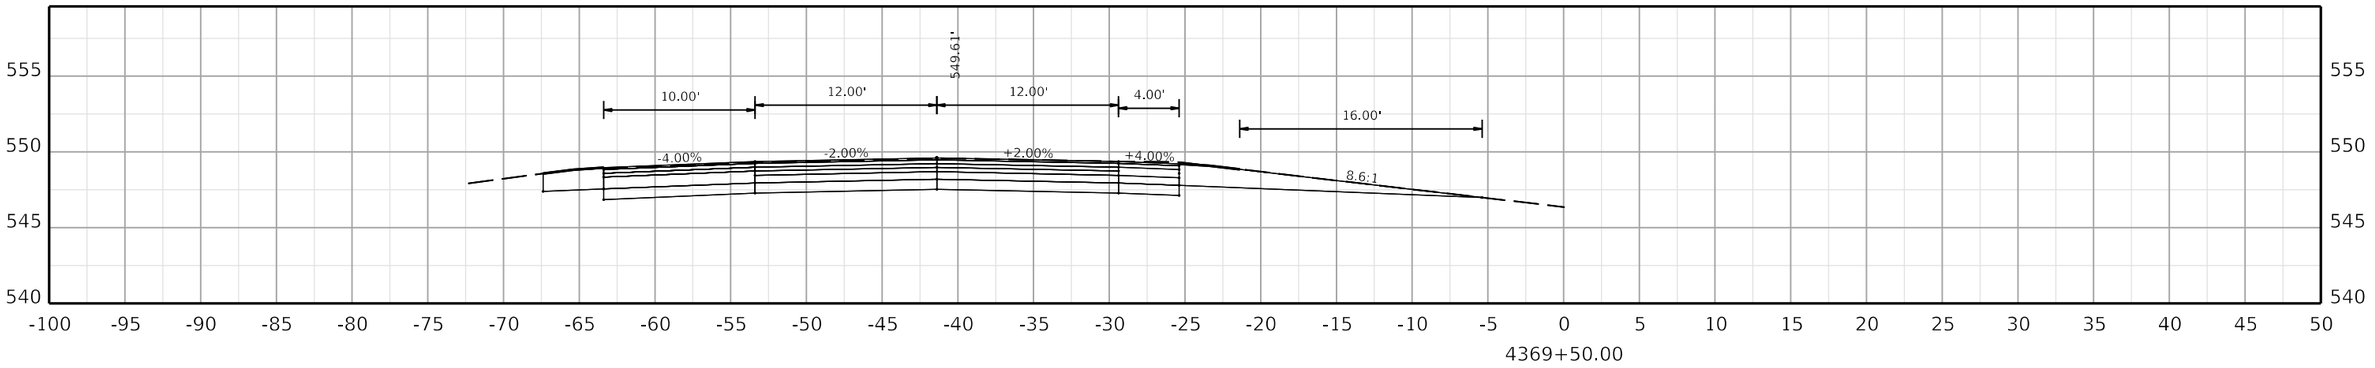

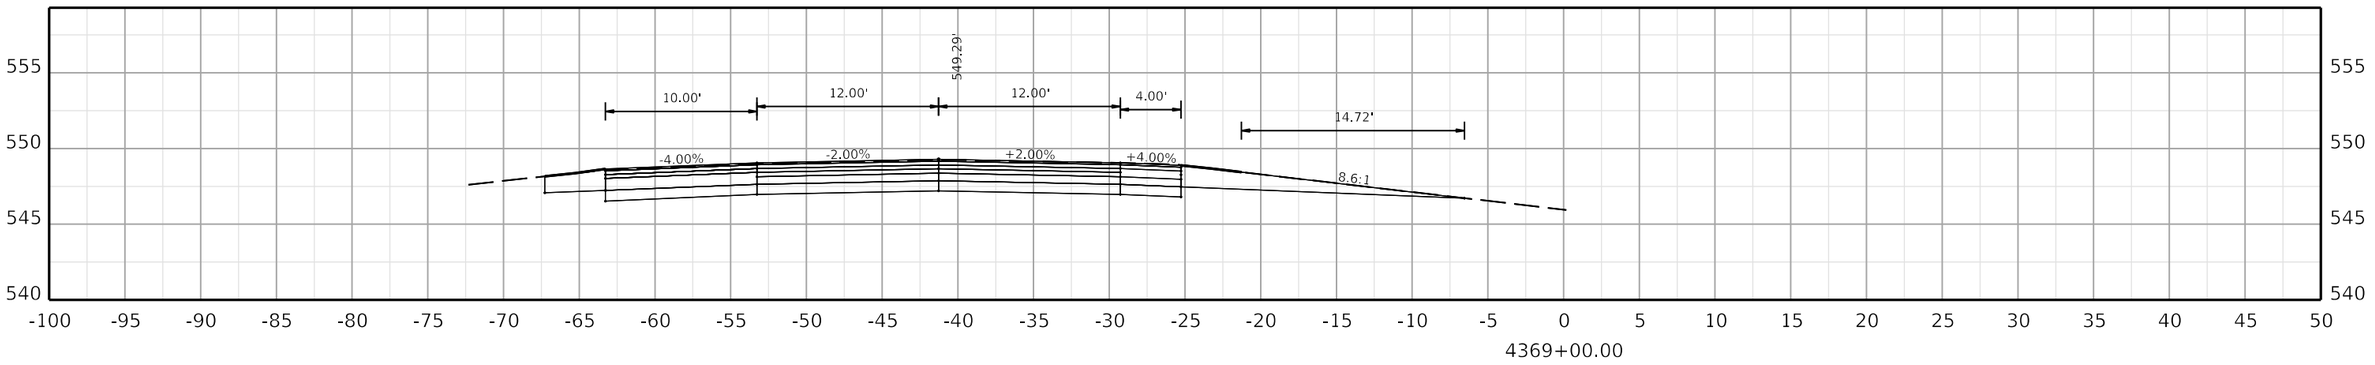

COMMONWEALTH OF KENTUCKY
DEPARTMENT OF HIGHWAYS
TEAM KENTUCKY TRANSPORTATION CABINET

DRAWING TITLE:


HORIZONTAL SCALE
SCALE: 1" = 5'


0' 5' 10' 20'


STA. 4369+00.00 TO STA. 4370+00.00

ITEM NO. COUNTY OF

SHEET NO. 4369+00.00

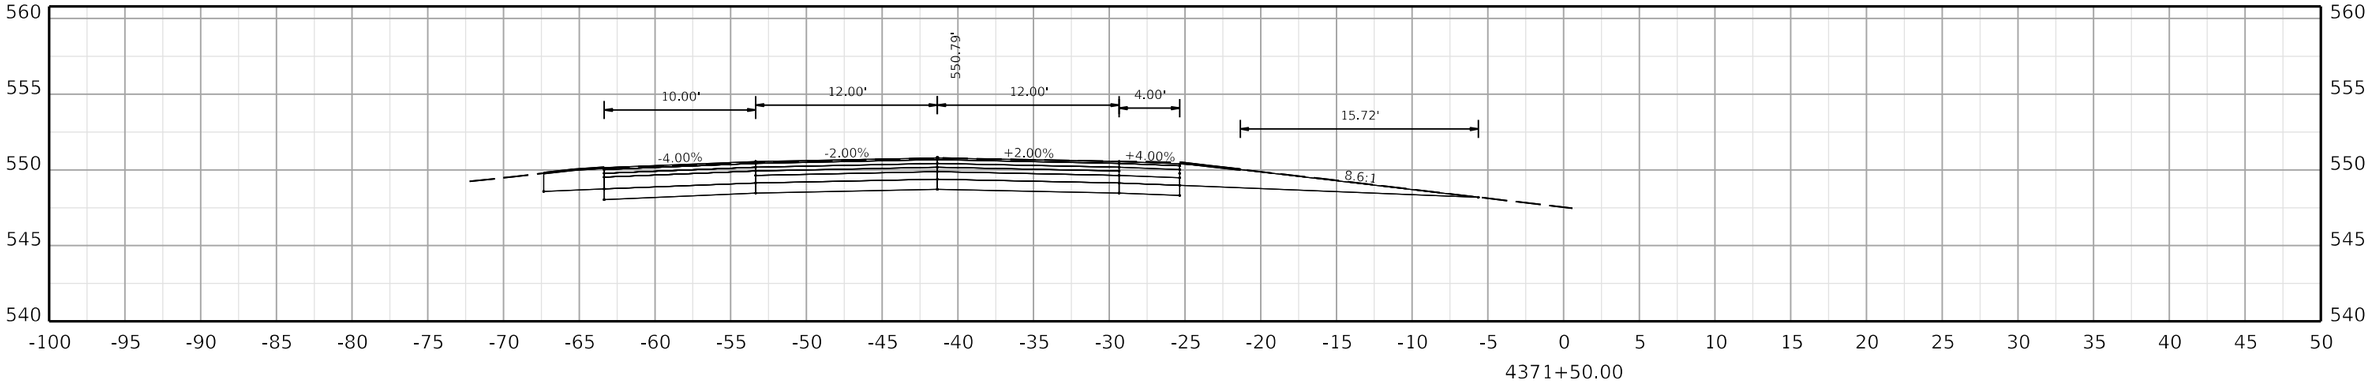

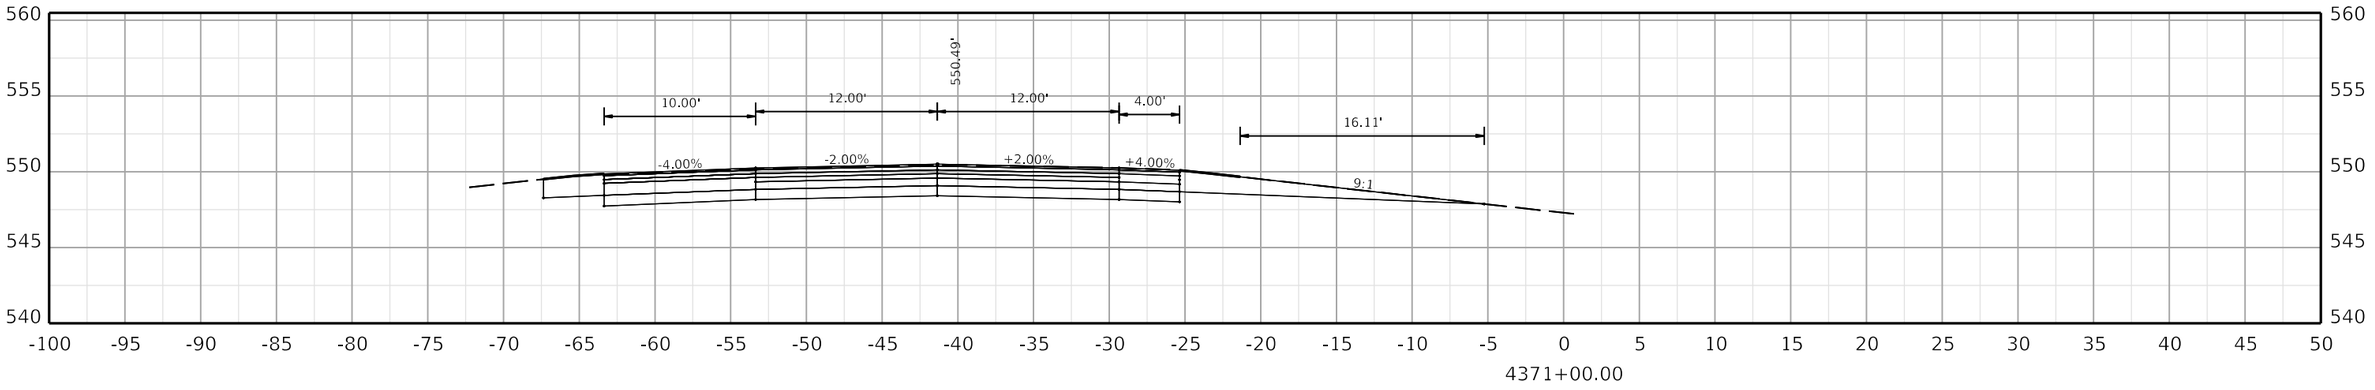

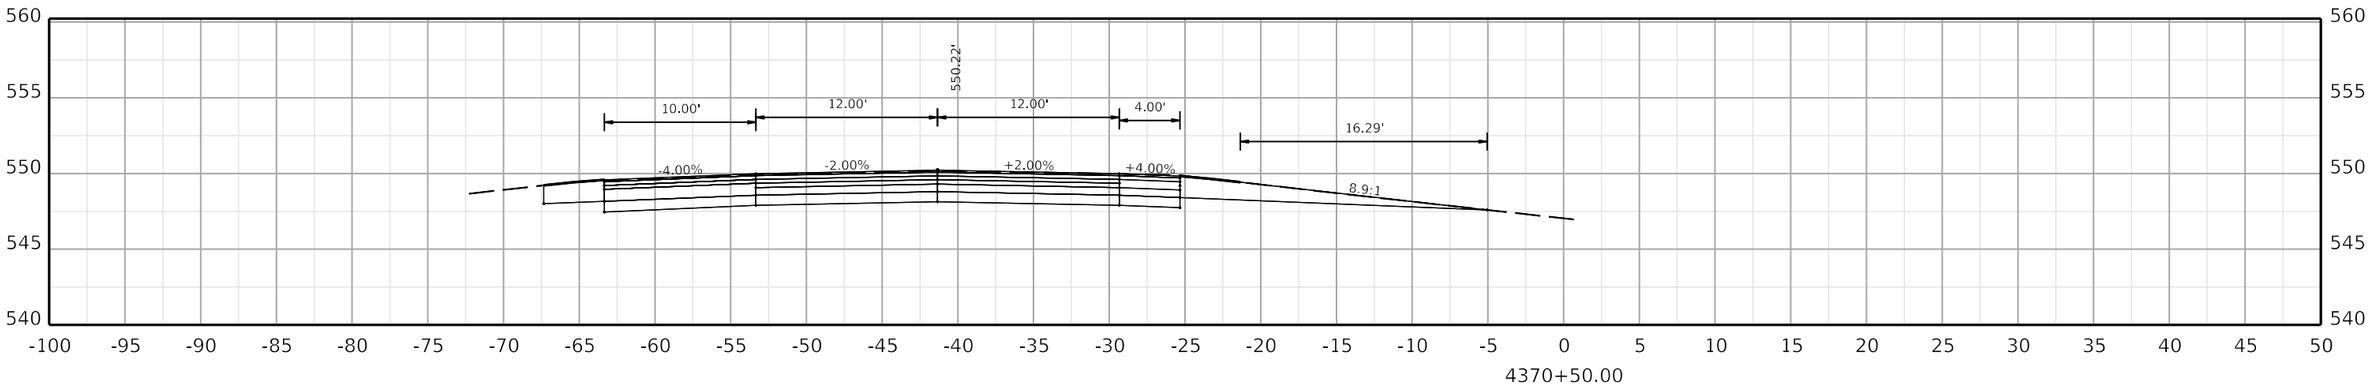

COMMONWEALTH OF KENTUCKY
DEPARTMENT OF HIGHWAYS

TEAM KENTUCKY

DRAWING TITLE:


HORIZONTAL SCALE
SCALE: 1" = 5'


0' 5' 10' 20'


STA. 4370+50.00 TO STA. 4371+50.00

ITEM NO. COUNTY OF

SHEET NO.
4370+50.00

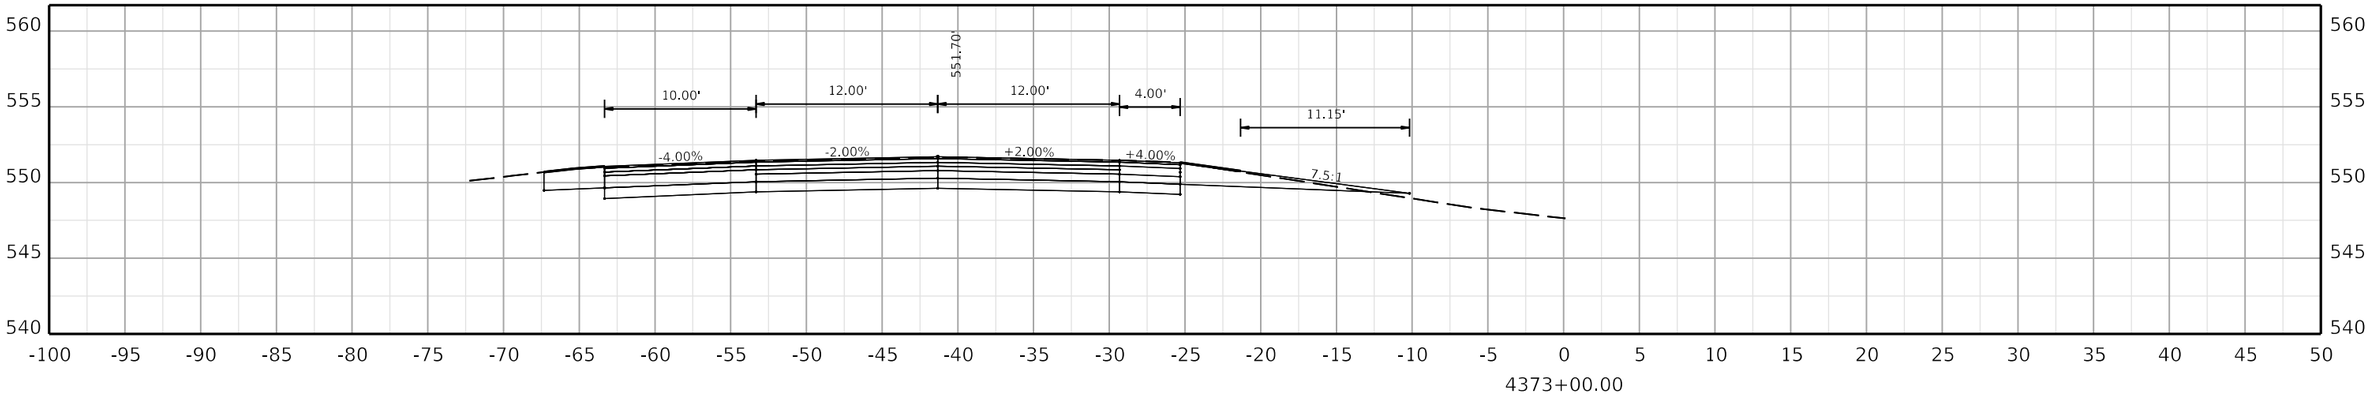

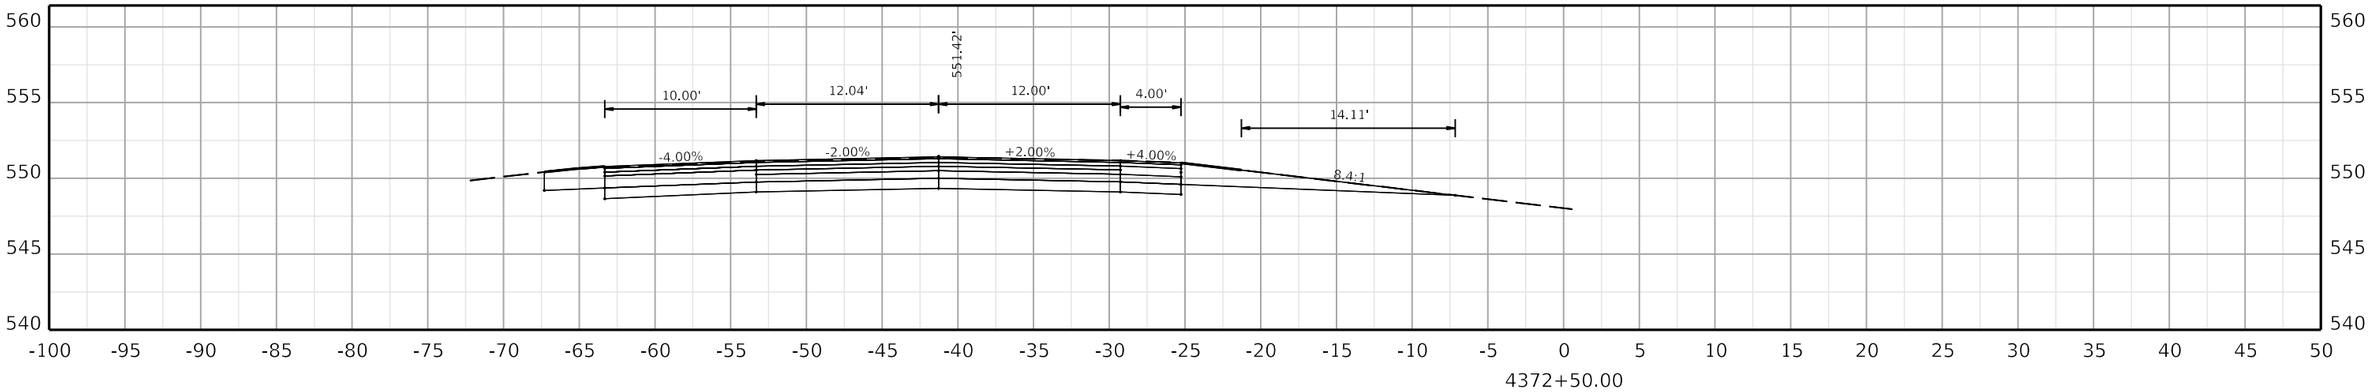

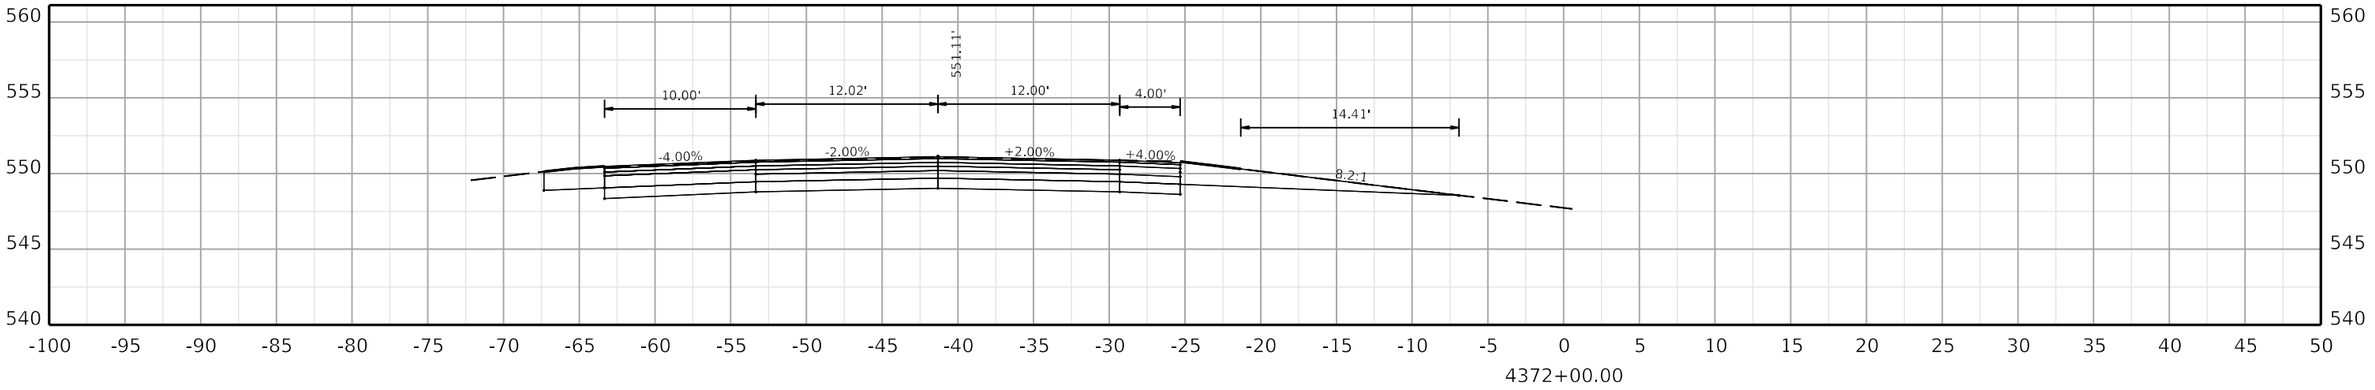

COMMONWEALTH OF KENTUCKY
DEPARTMENT OF HIGHWAYS

TEAM KENTUCKY TRANSPORTATION CABINET

DRAWING TITLE:


HORIZONTAL SCALE
SCALE: 1" = 5'


0' 5' 10' 20'


STA. 4372+00.00 TO STA. 4373+00.00

ITEM NO. COUNTY OF

SHEET NO.
4372+00.00

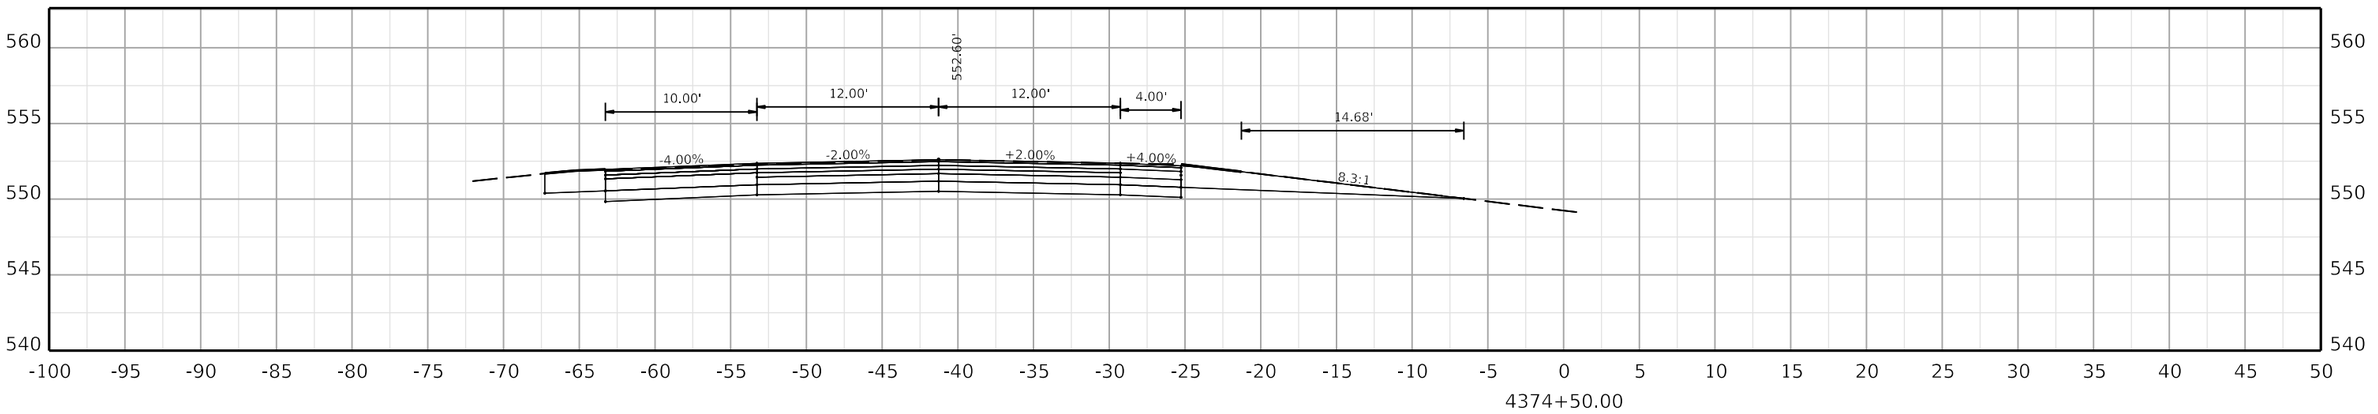

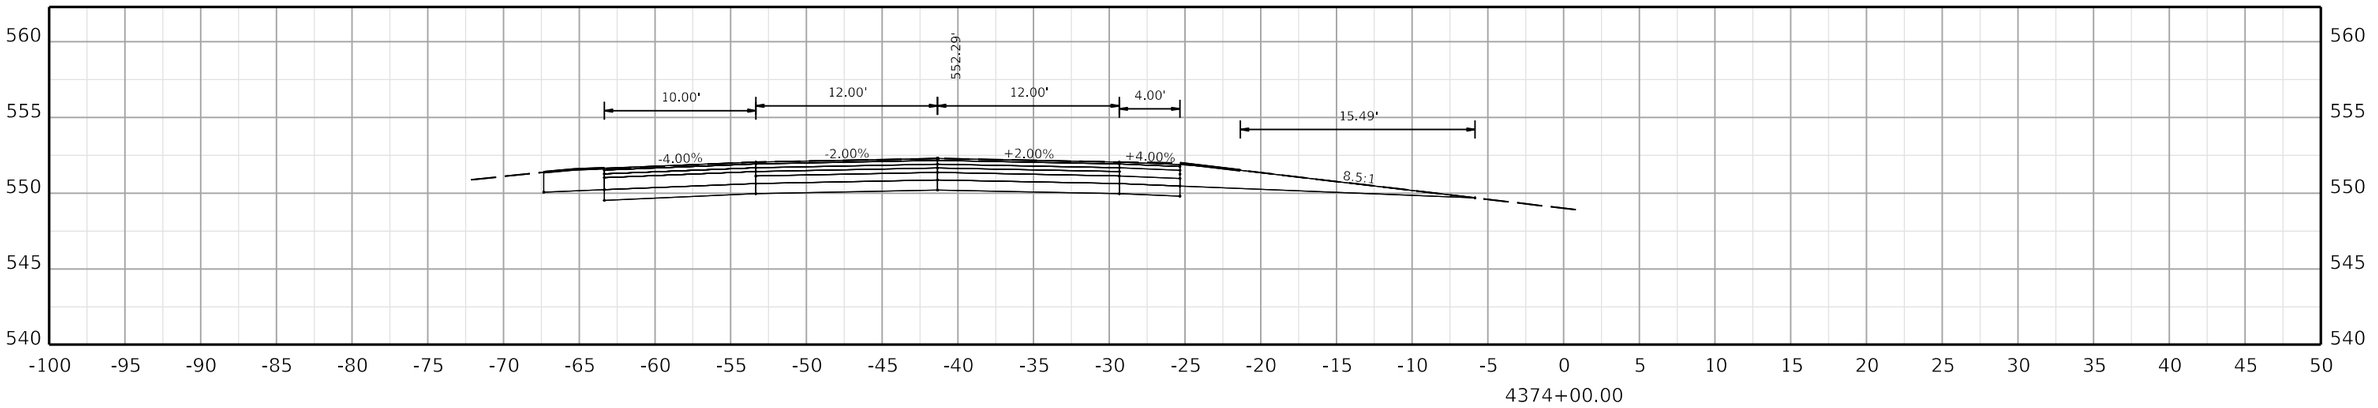

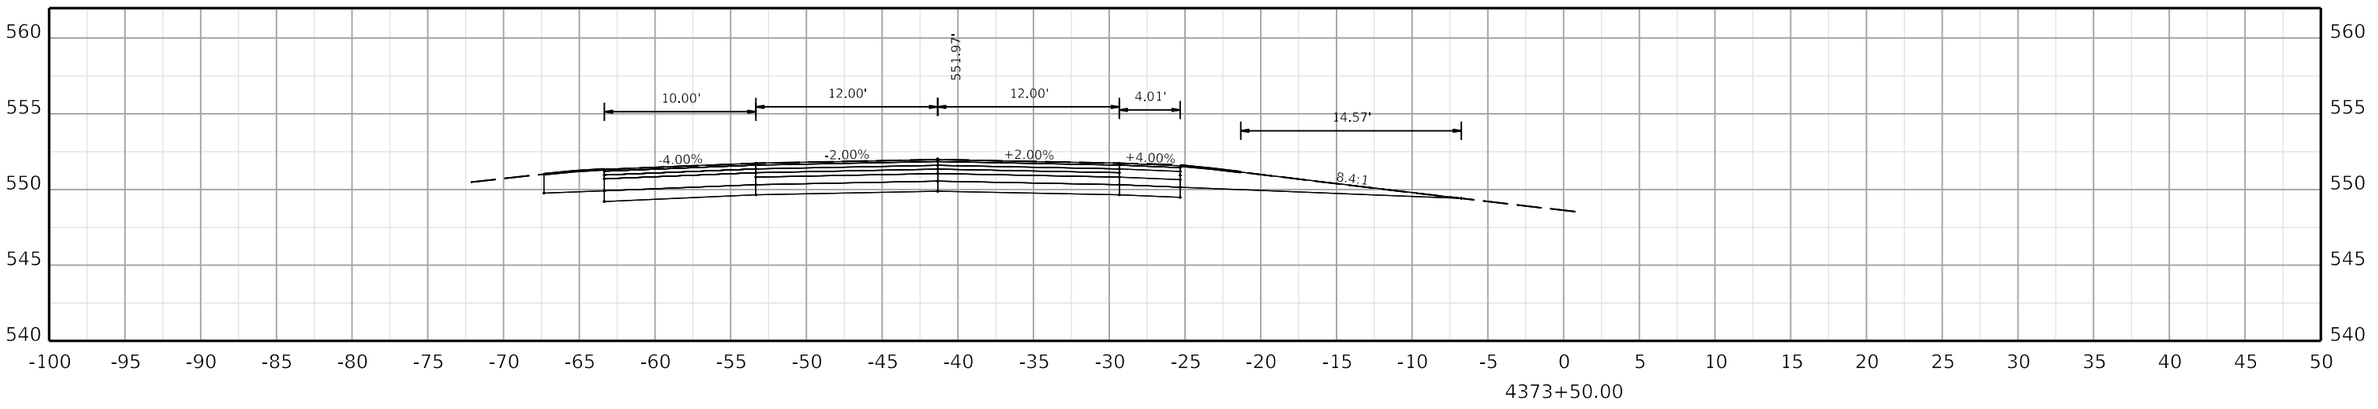

COMMONWEALTH OF KENTUCKY
DEPARTMENT OF HIGHWAYS
TEAM KENTUCKY TRANSPORTATION CABINET

DRAWING TITLE:


HORIZONTAL SCALE
SCALE: 1" = 5'


0' 5' 10' 20'


STA. 4373+50.00 TO STA. 4374+50.00

ITEM NO. COUNTY OF

SHEET NO.
4373+50.00

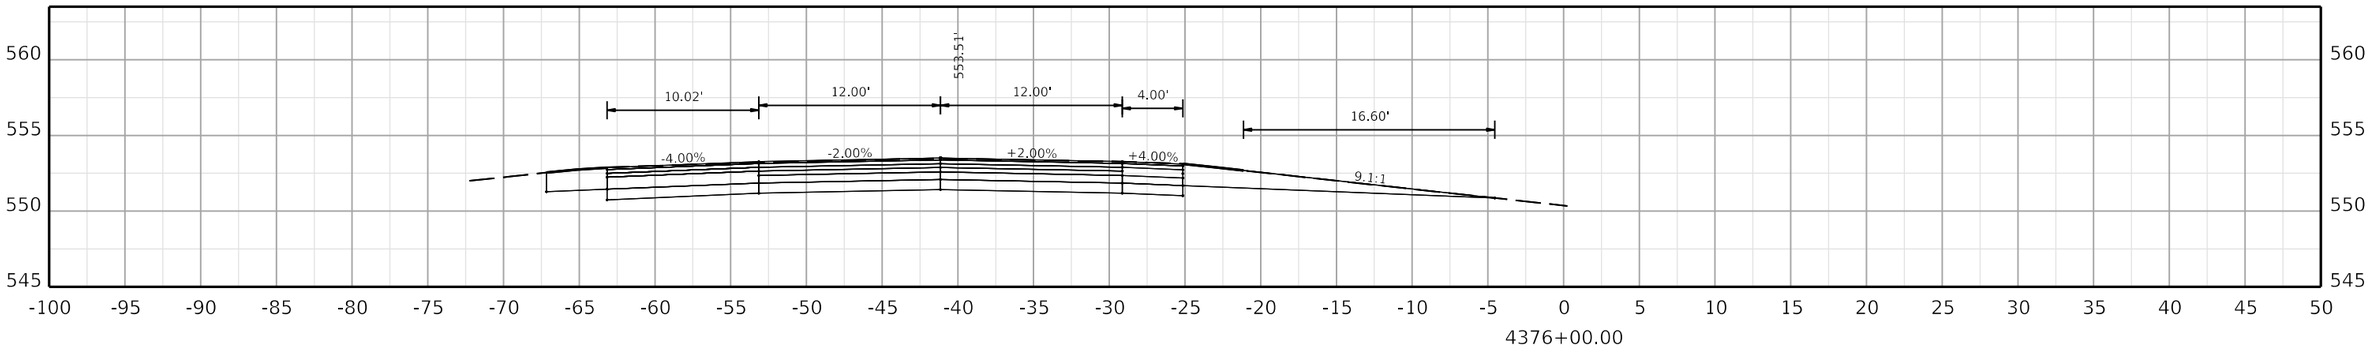

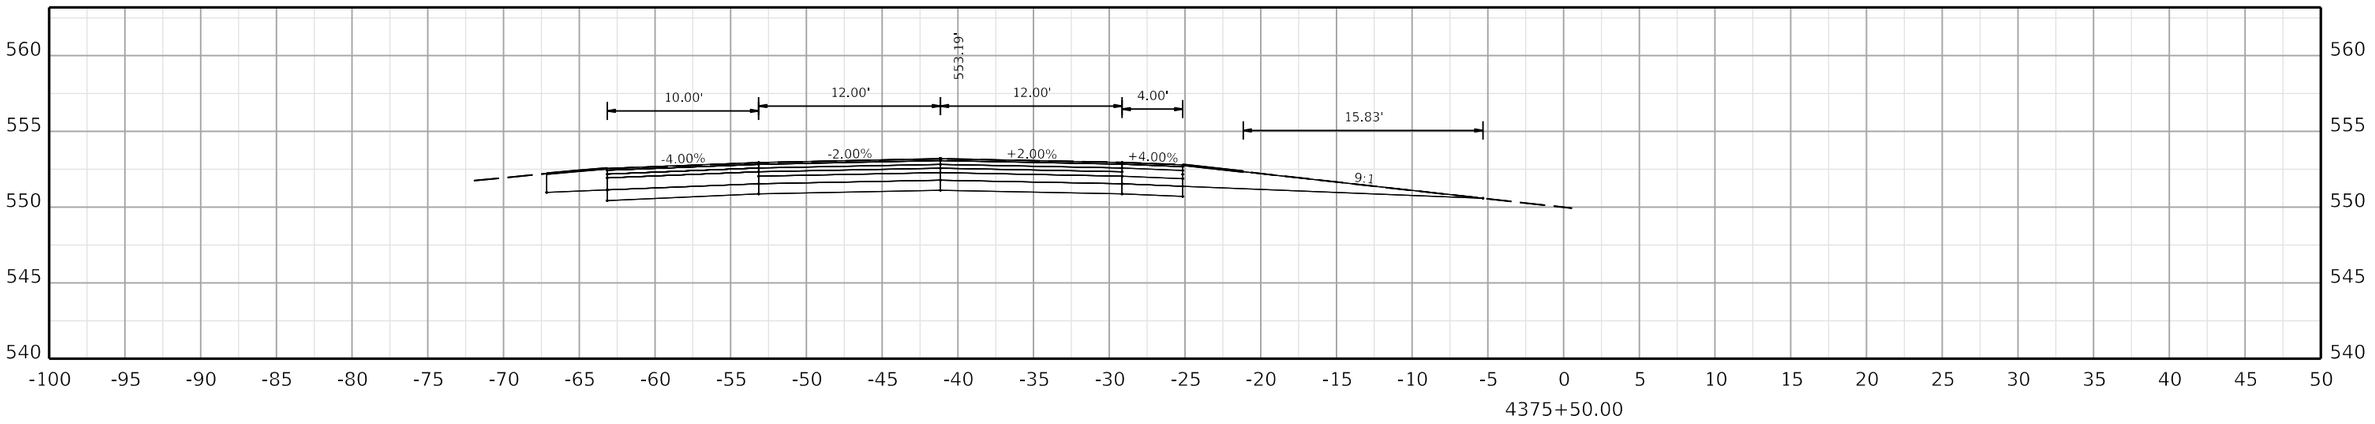

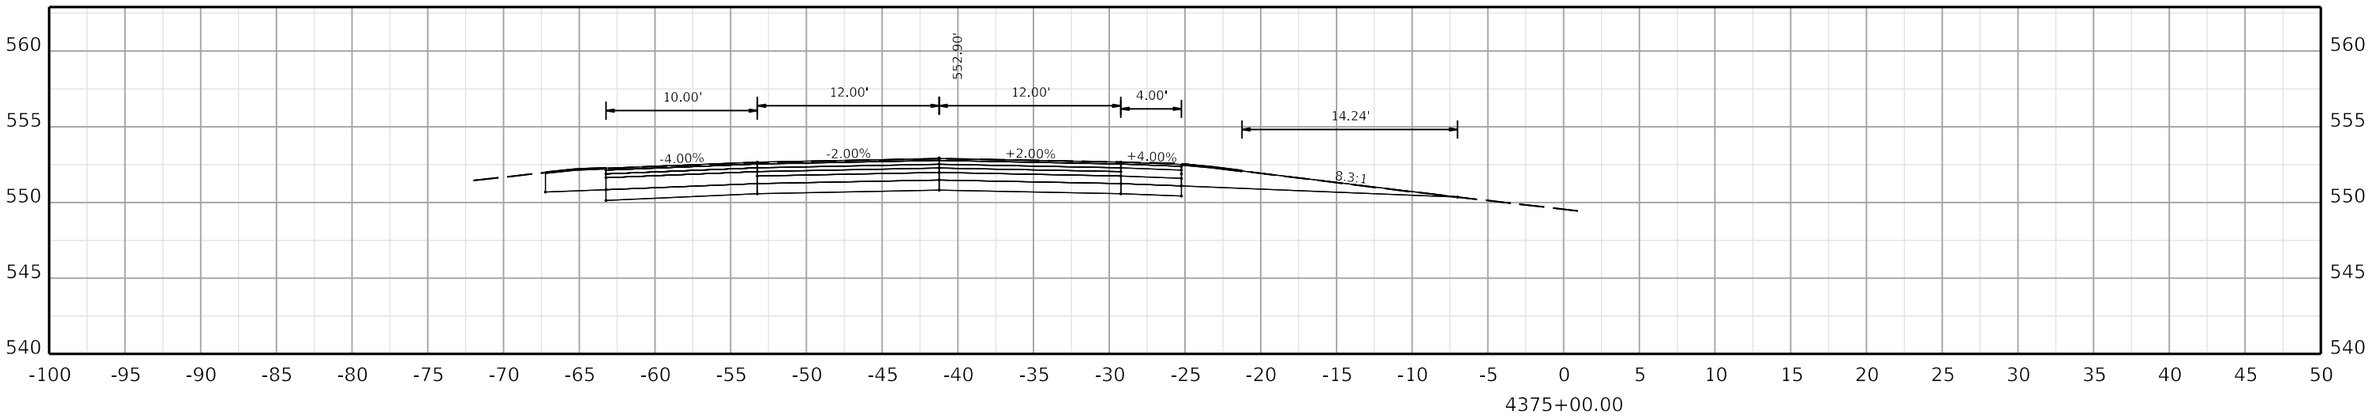

COMMONWEALTH OF KENTUCKY
DEPARTMENT OF HIGHWAYS
TEAM KENTUCKY

DRAWING TITLE:


HORIZONTAL SCALE
SCALE: 1" = 5'


0' 5' 10' 20'


STA. 4375+00.00 TO STA. 4376+00.00

ITEM NO. COUNTY OF

SHEET NO. 4375+00.00

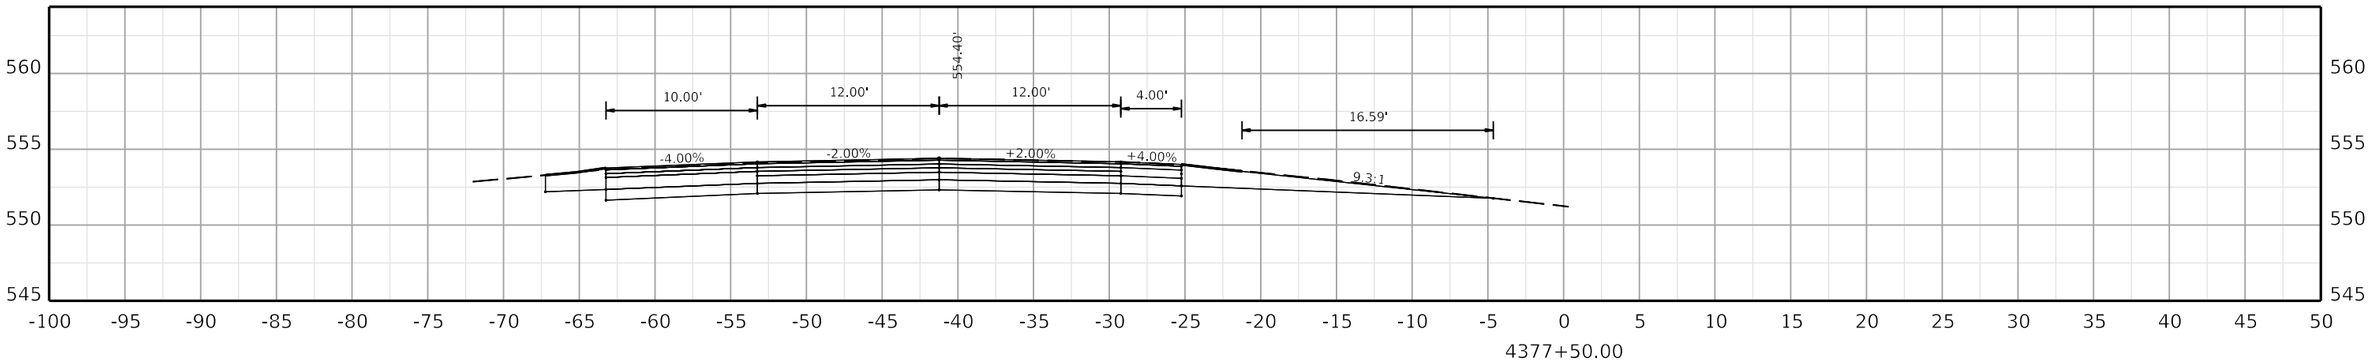

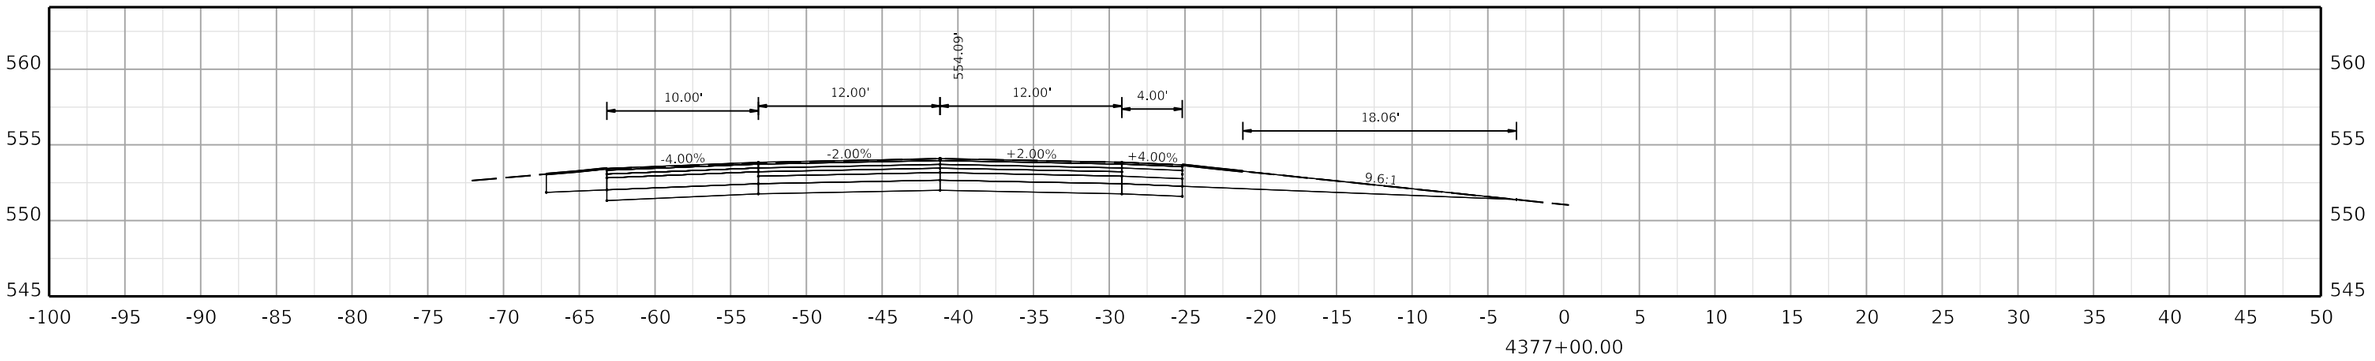

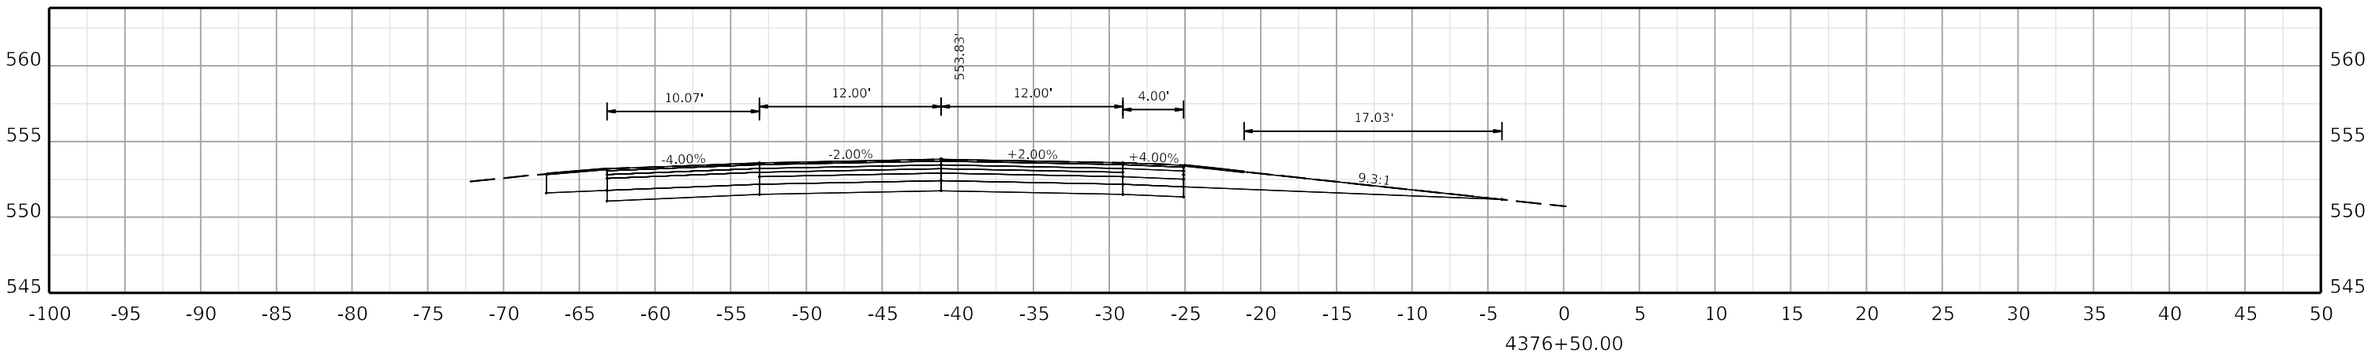

COMMONWEALTH OF KENTUCKY
DEPARTMENT OF HIGHWAYS
TEAM KENTUCKY TRANSPORTATION CABINET

DRAWING TITLE:


HORIZONTAL SCALE
SCALE: 1" = 5'


0' 5' 10' 20'


STA. 4376+50.00 TO STA. 4377+50.00

ITEM NO. COUNTY OF

SHEET NO.
4376+50.00

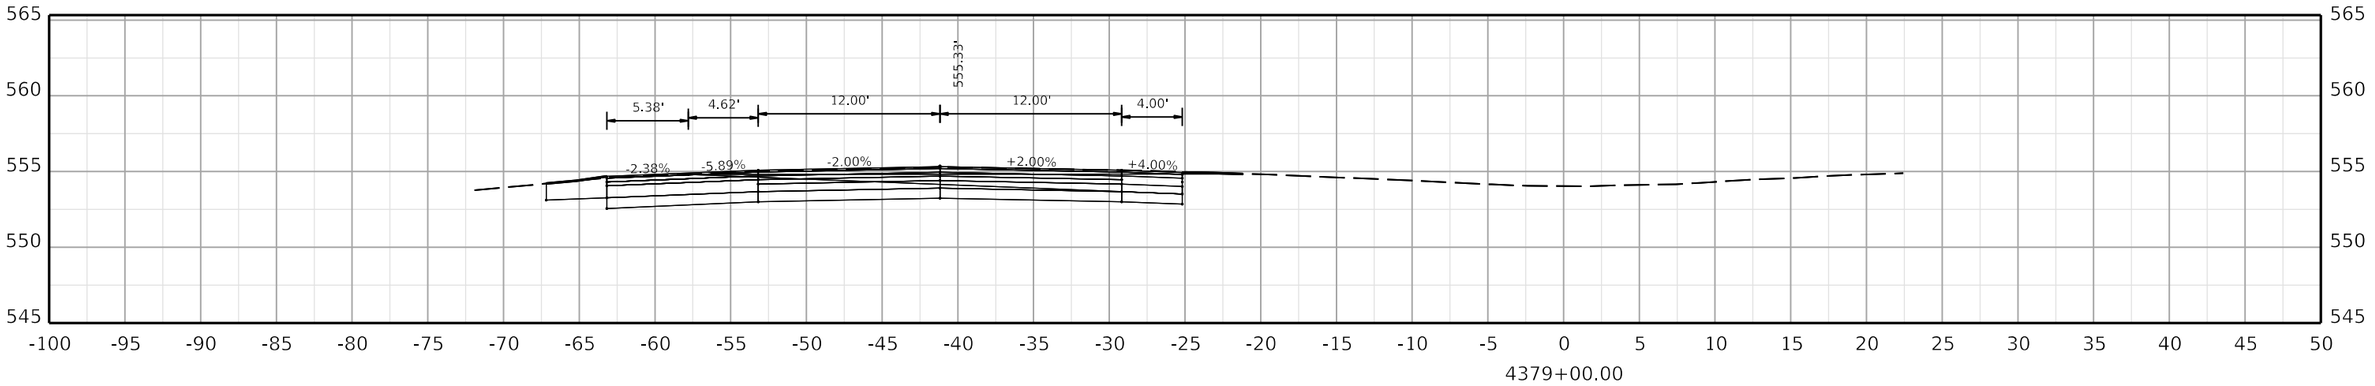

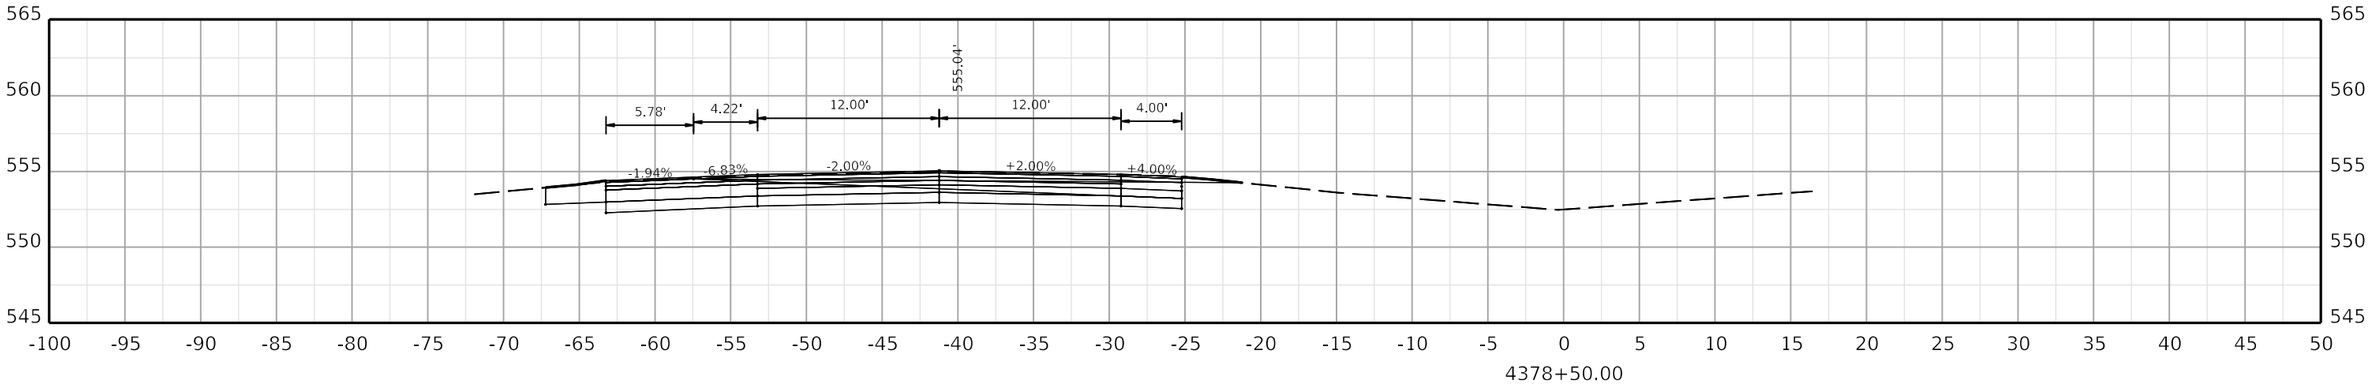

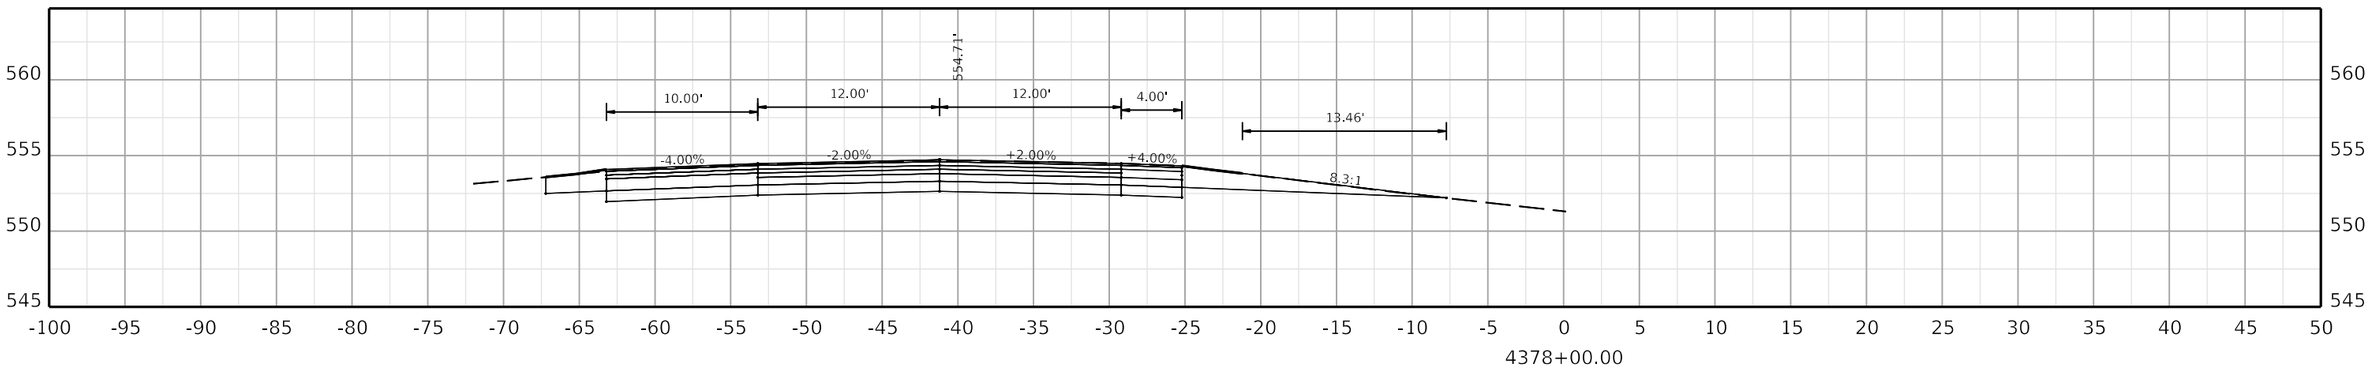

COMMONWEALTH OF KENTUCKY
DEPARTMENT OF HIGHWAYS

TEAM KENTUCKY

DRAWING TITLE:


HORIZONTAL SCALE
SCALE: 1" = 5'


0' 5' 10' 20'


STA. 4378+00.00 TO STA. 4379+00.00

ITEM NO. COUNTY OF

SHEET NO.
4378+00.00

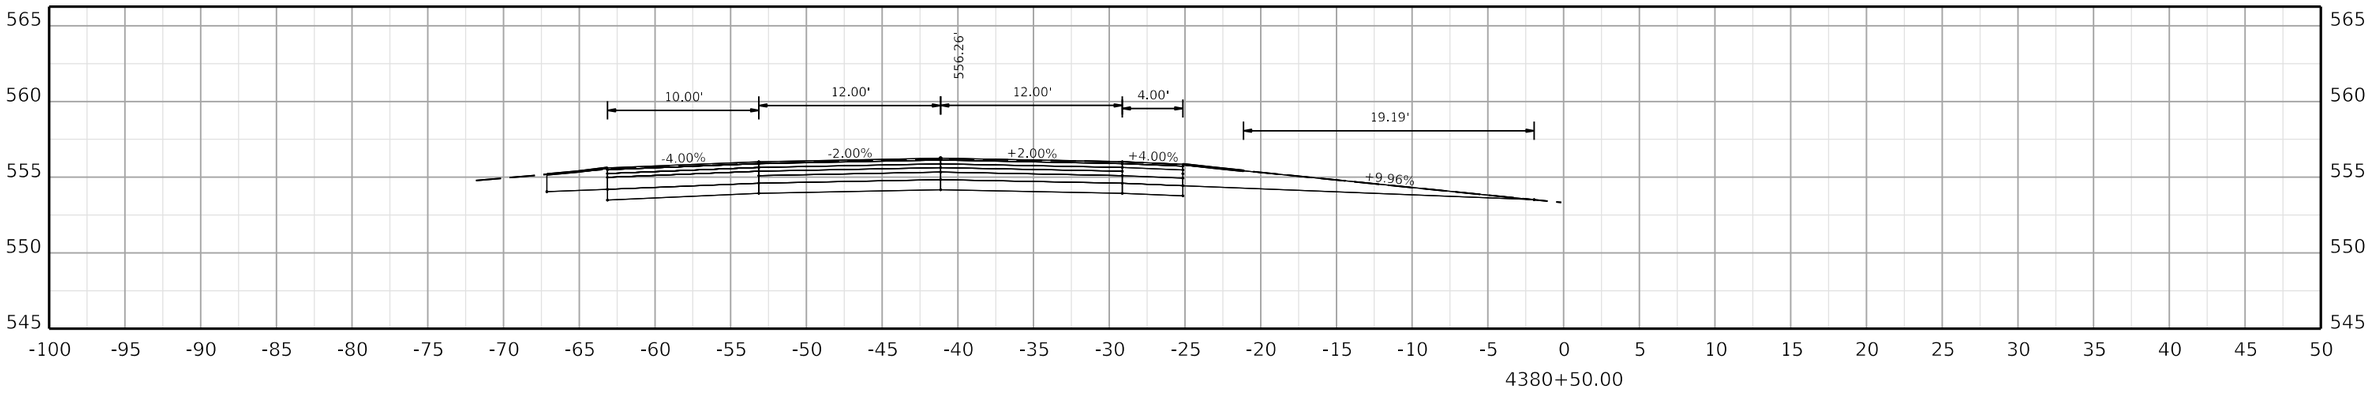

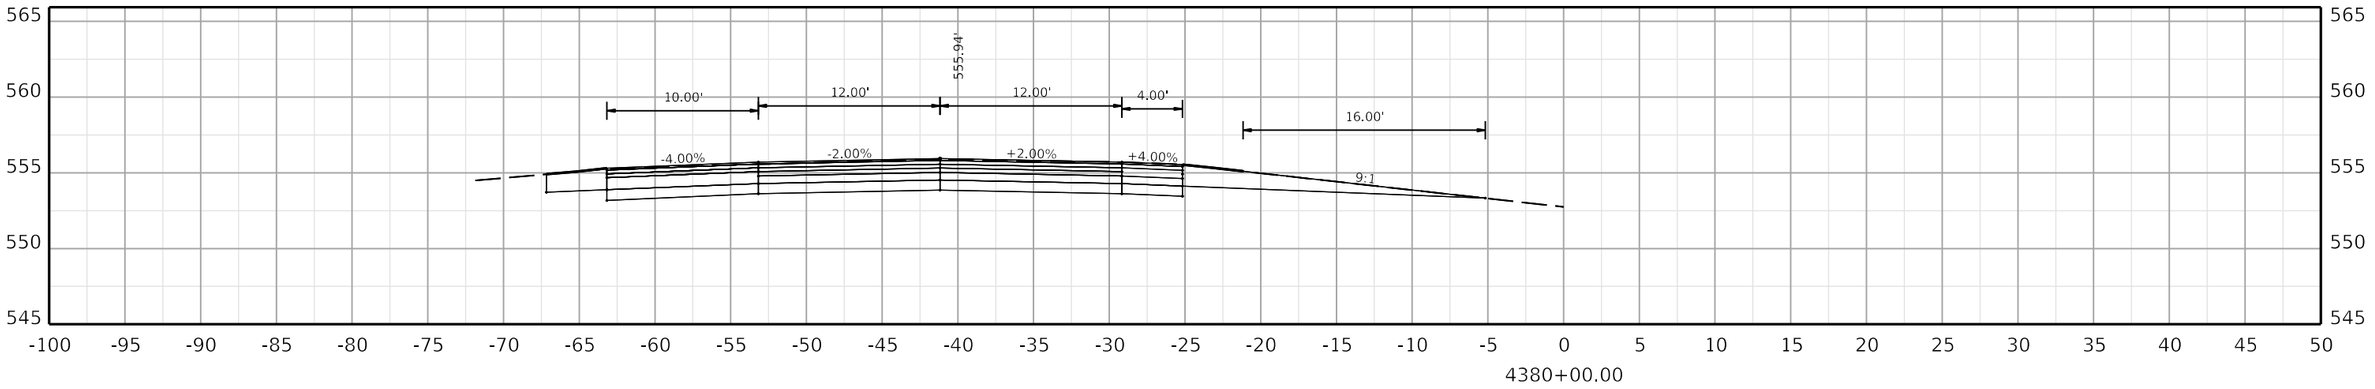

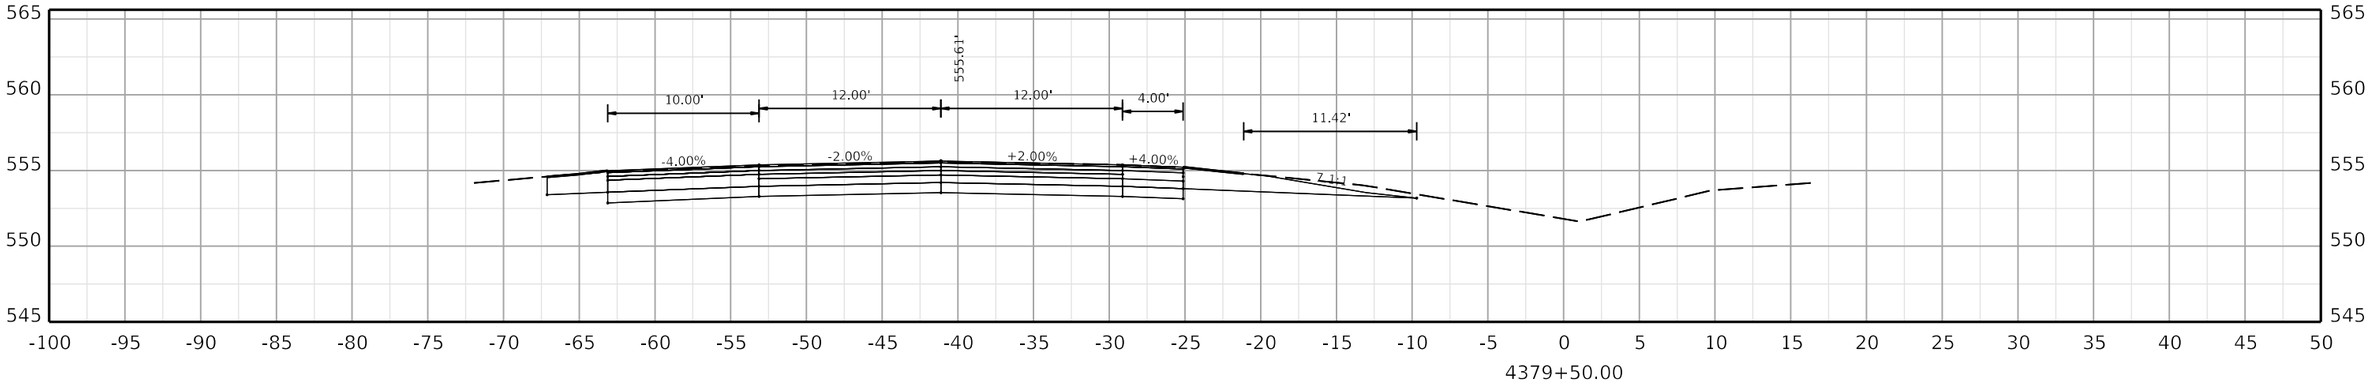

COMMONWEALTH OF KENTUCKY
DEPARTMENT OF HIGHWAYS

TEAM KENTUCKY TRANSPORTATION CABINET

DRAWING TITLE:


HORIZONTAL SCALE
SCALE: 1" = 5'


0' 5' 10' 20'


STA. 4379+50.00 TO STA. 4380+50.00

ITEM NO. COUNTY OF

SHEET NO.
4379+50.00

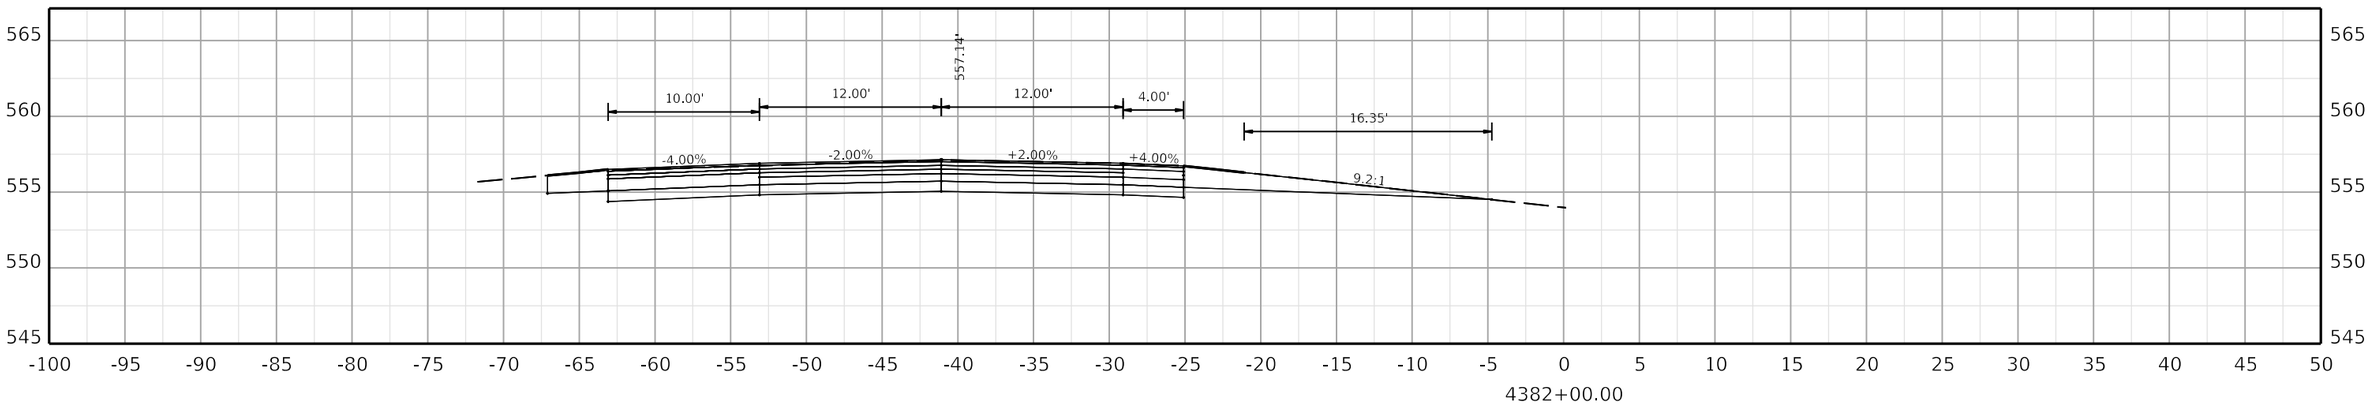

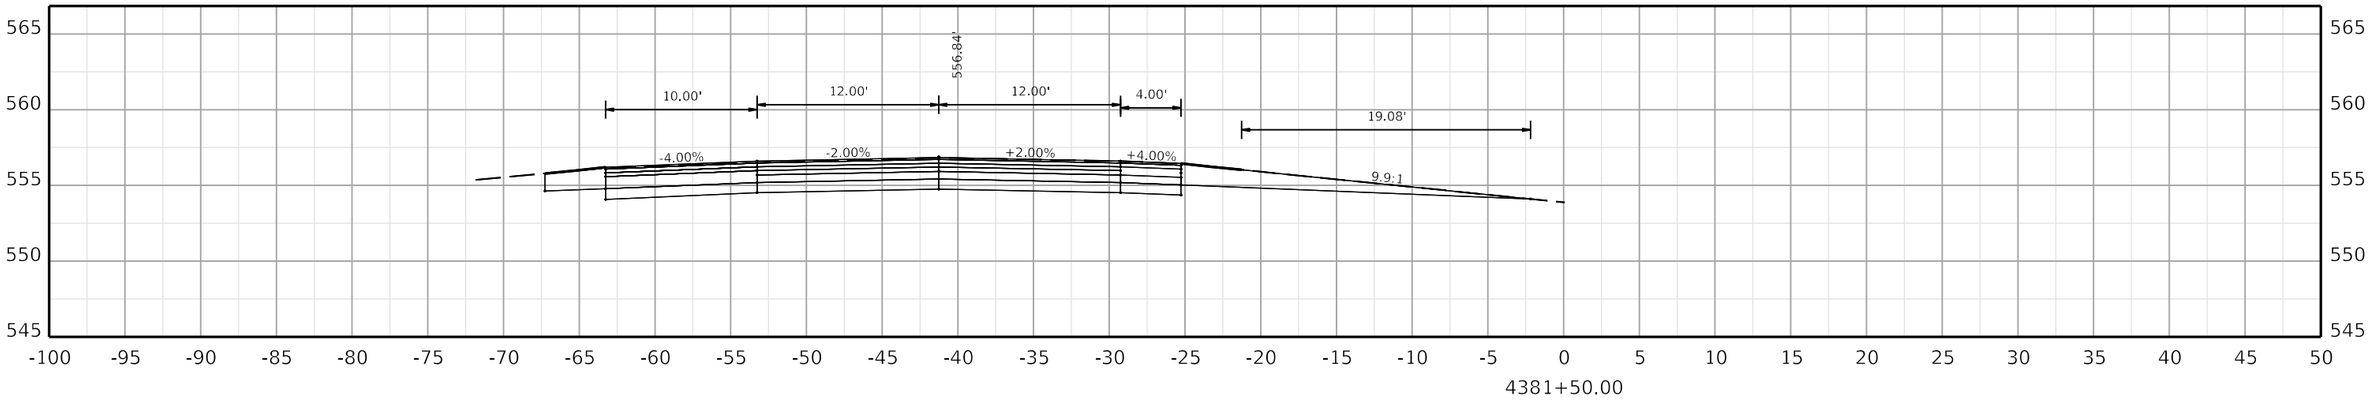

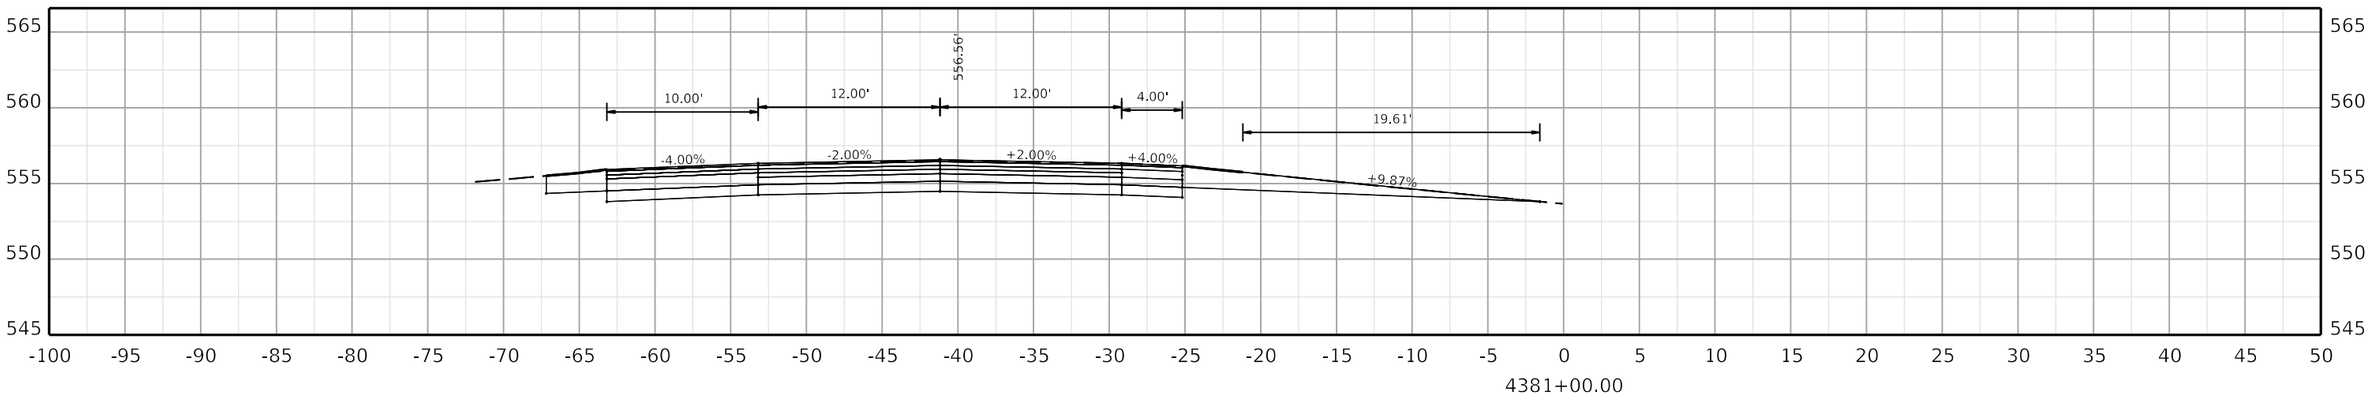

COMMONWEALTH OF KENTUCKY
DEPARTMENT OF HIGHWAYS

TEAM KENTUCKY

DRAWING TITLE:


HORIZONTAL SCALE
SCALE: 1" = 5'


0' 5' 10' 20'


STA. 4381+00.00 TO STA. 4382+00.00

ITEM NO. COUNTY OF

SHEET NO.
4381+00.00

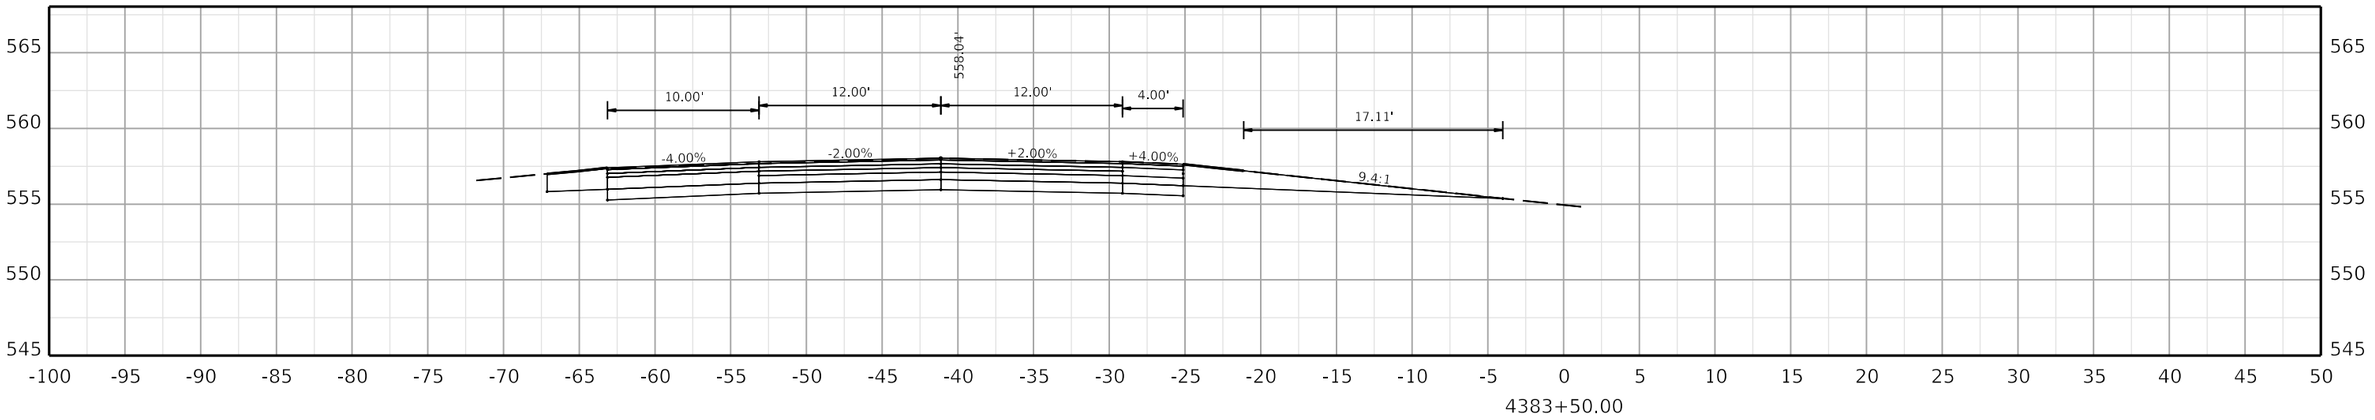

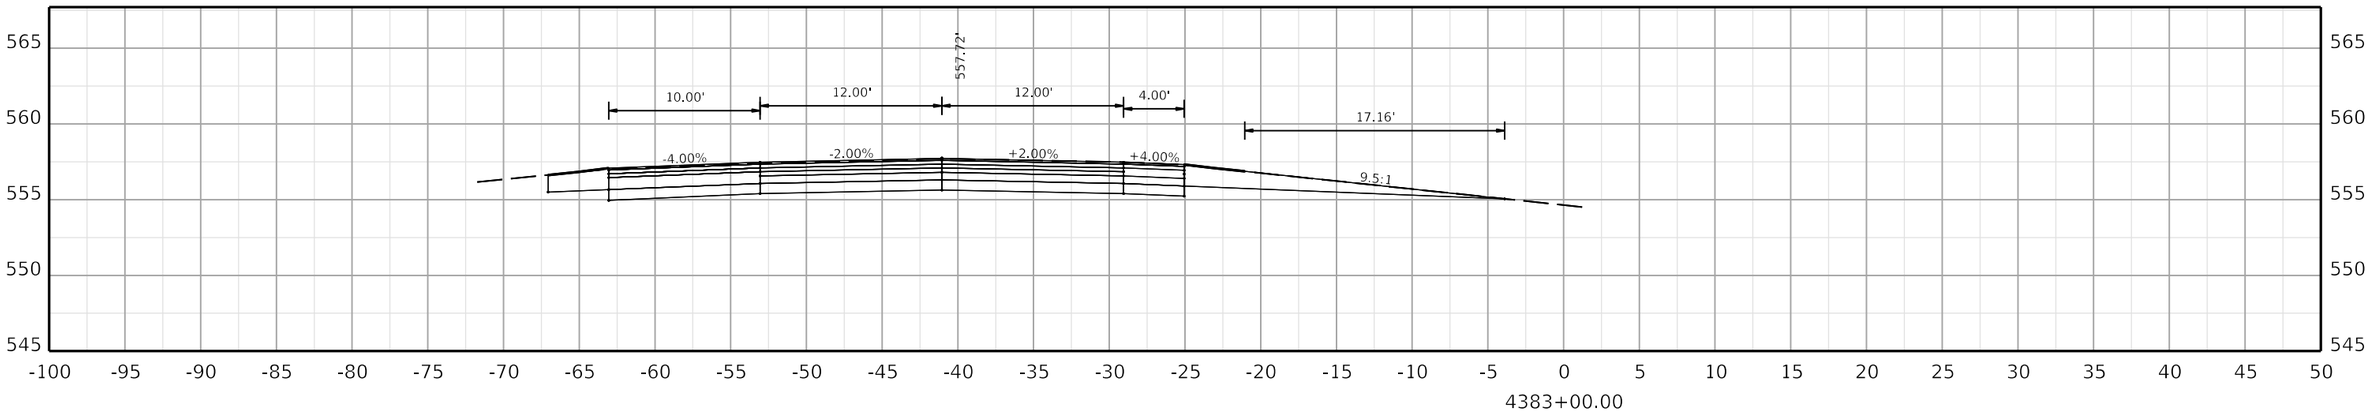

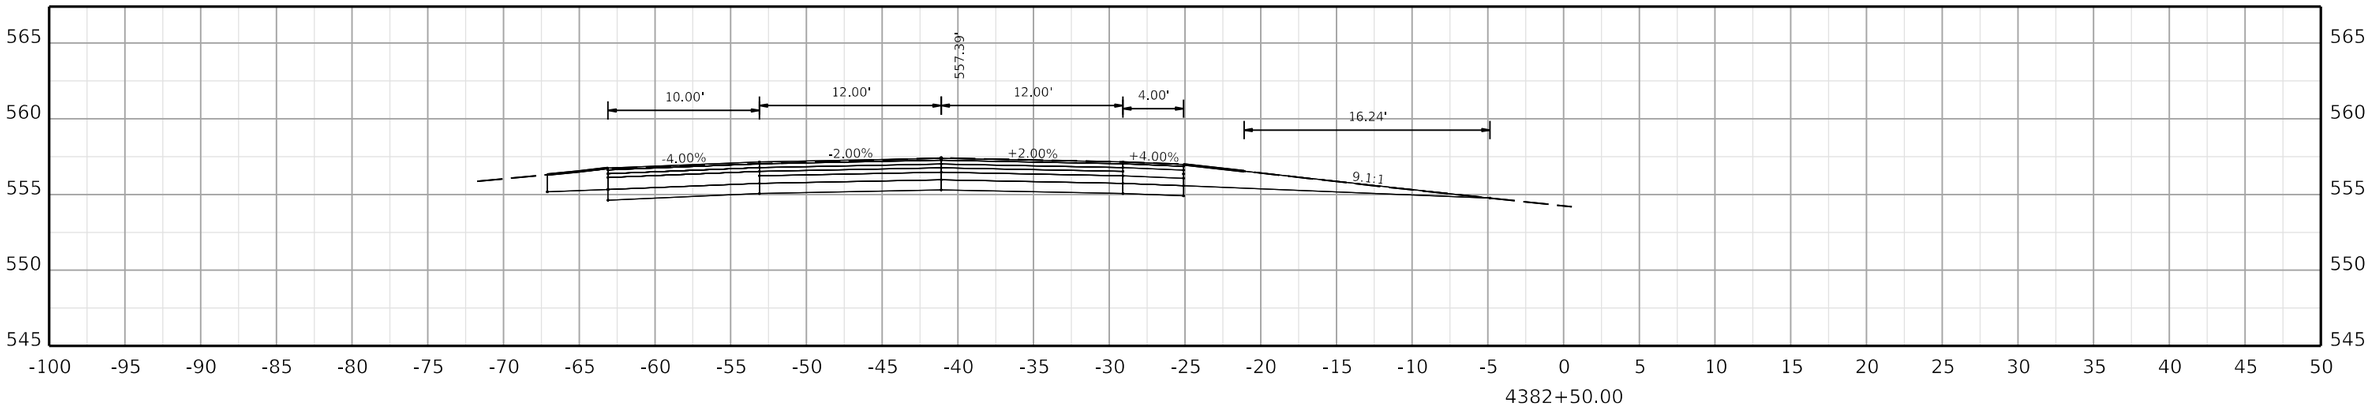

COMMONWEALTH OF KENTUCKY
DEPARTMENT OF HIGHWAYS

TEAM KENTUCKY TRANSPORTATION CABINET

DRAWING TITLE:


HORIZONTAL SCALE
SCALE: 1" = 5'


0' 5' 10' 20'


STA. 4382+50.00 TO STA. 4383+50.00

ITEM NO. COUNTY OF

SHEET NO.
4382+50.00

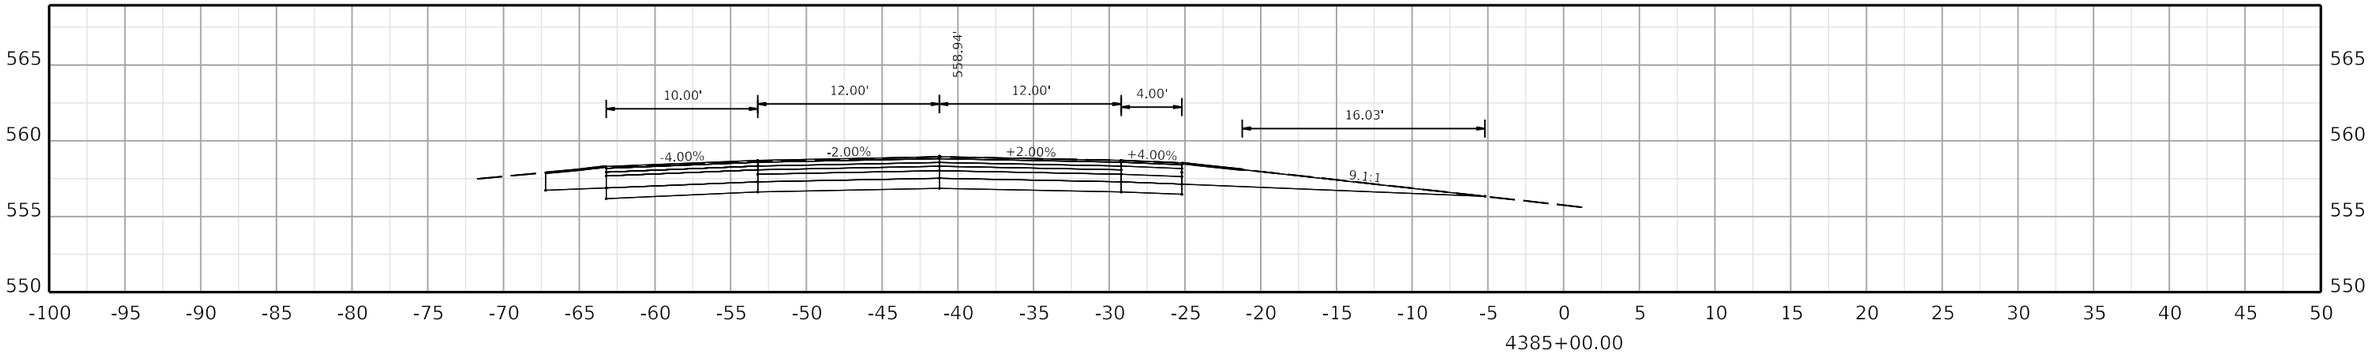

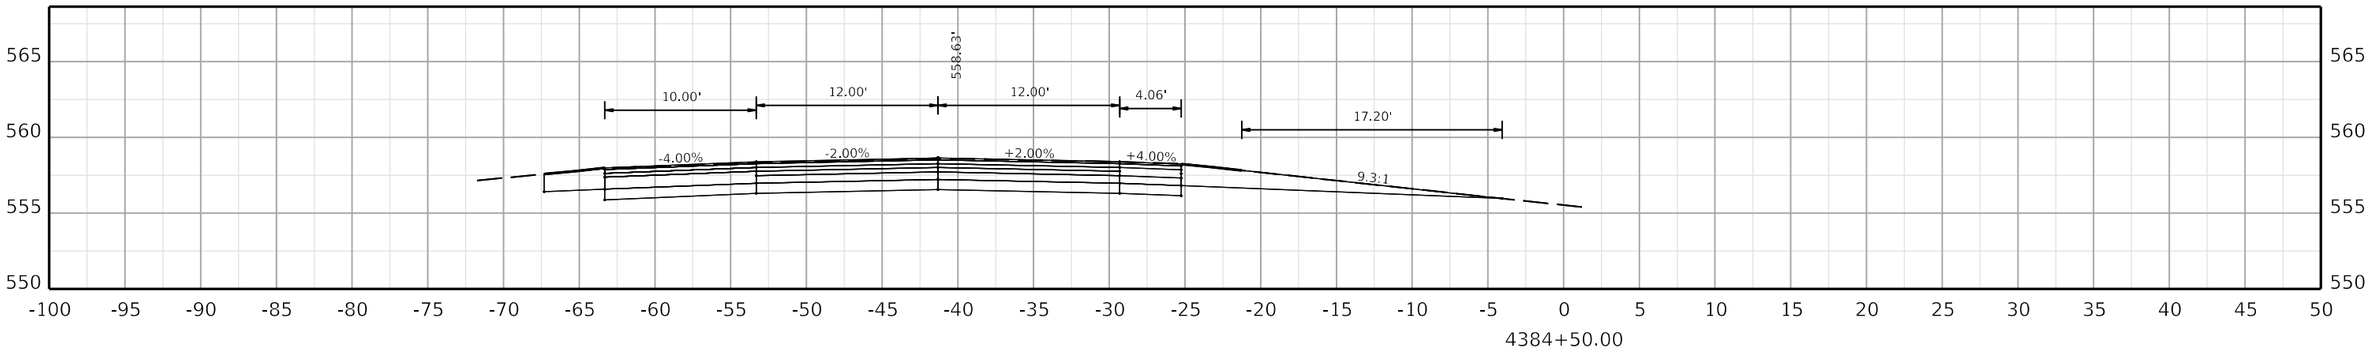

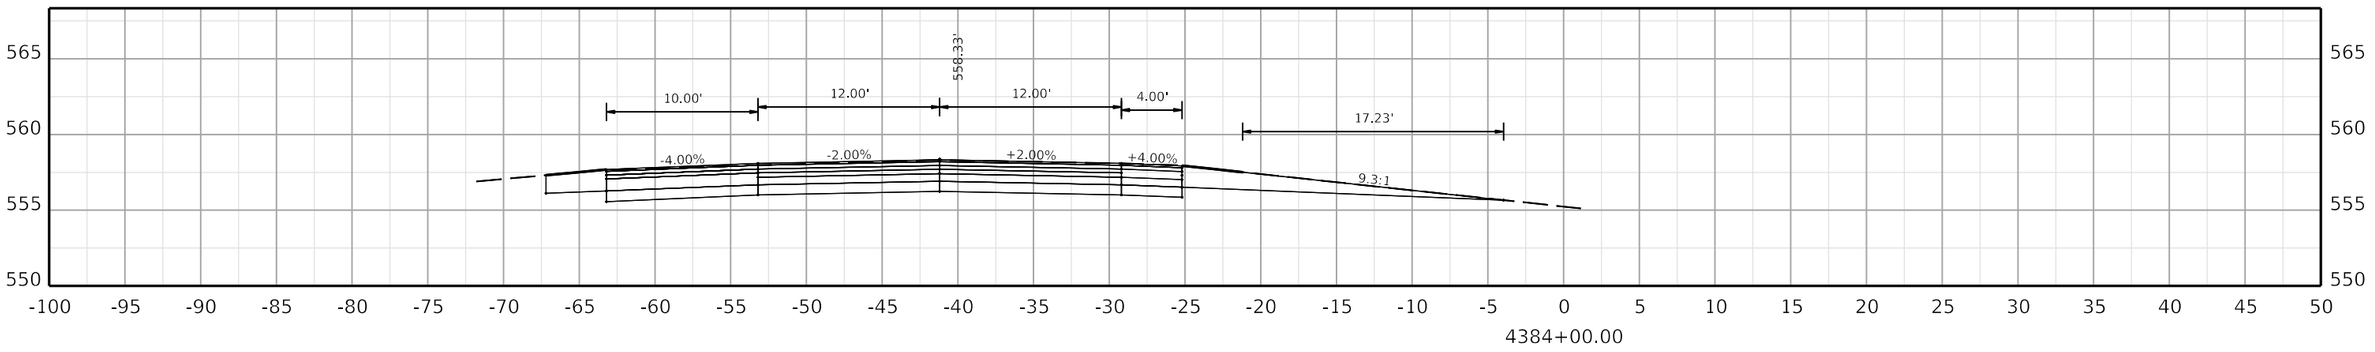

COMMONWEALTH OF KENTUCKY
DEPARTMENT OF HIGHWAYS
TEAM KENTUCKY TRANSPORTATION COMPANY

DRAWING TITLE:


HORIZONTAL SCALE
SCALE: 1" = 5'


0' 5' 10' 20'


STA. 4384+00.00 TO STA. 4385+00.00

ITEM NO. COUNTY OF

SHEET NO. 4384+00.00

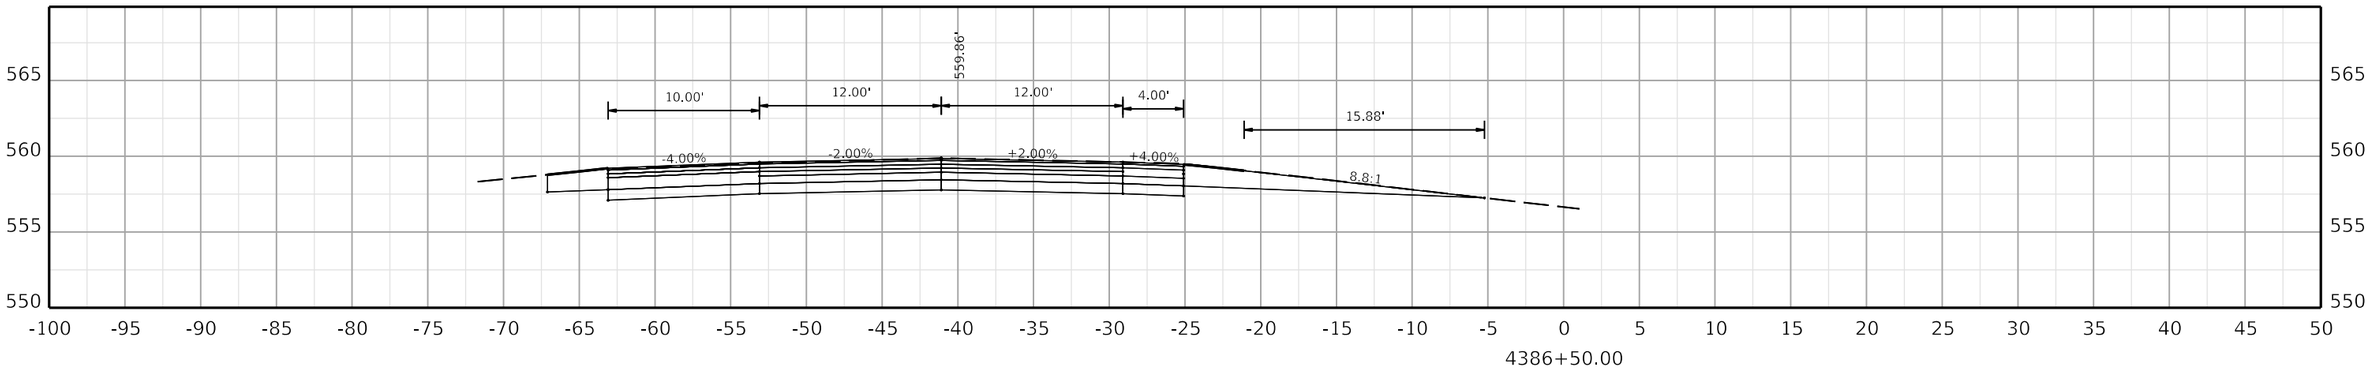

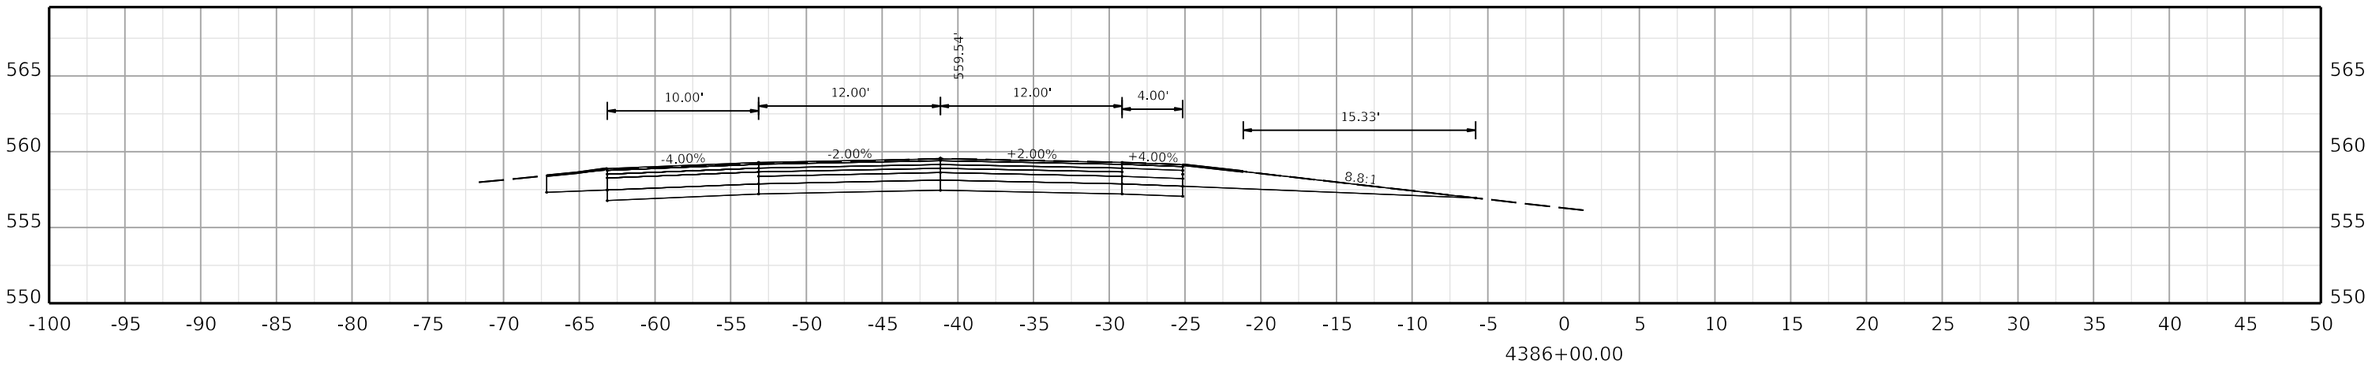

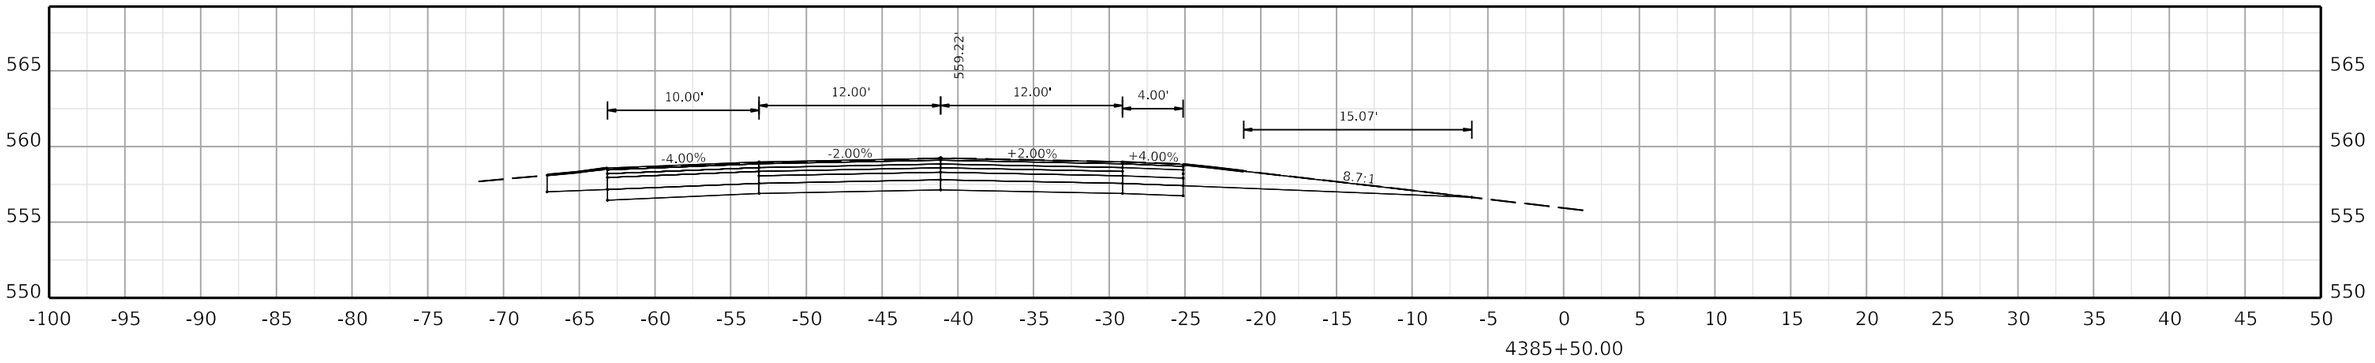

COMMONWEALTH OF KENTUCKY
DEPARTMENT OF HIGHWAYS
TEAM KENTUCKY

DRAWING TITLE:


HORIZONTAL SCALE
SCALE: 1" = 5'


0' 5' 10' 20'


STA. 4385+50.00 TO STA. 4386+50.00

ITEM NO. COUNTY OF

SHEET NO.
4385+50.00

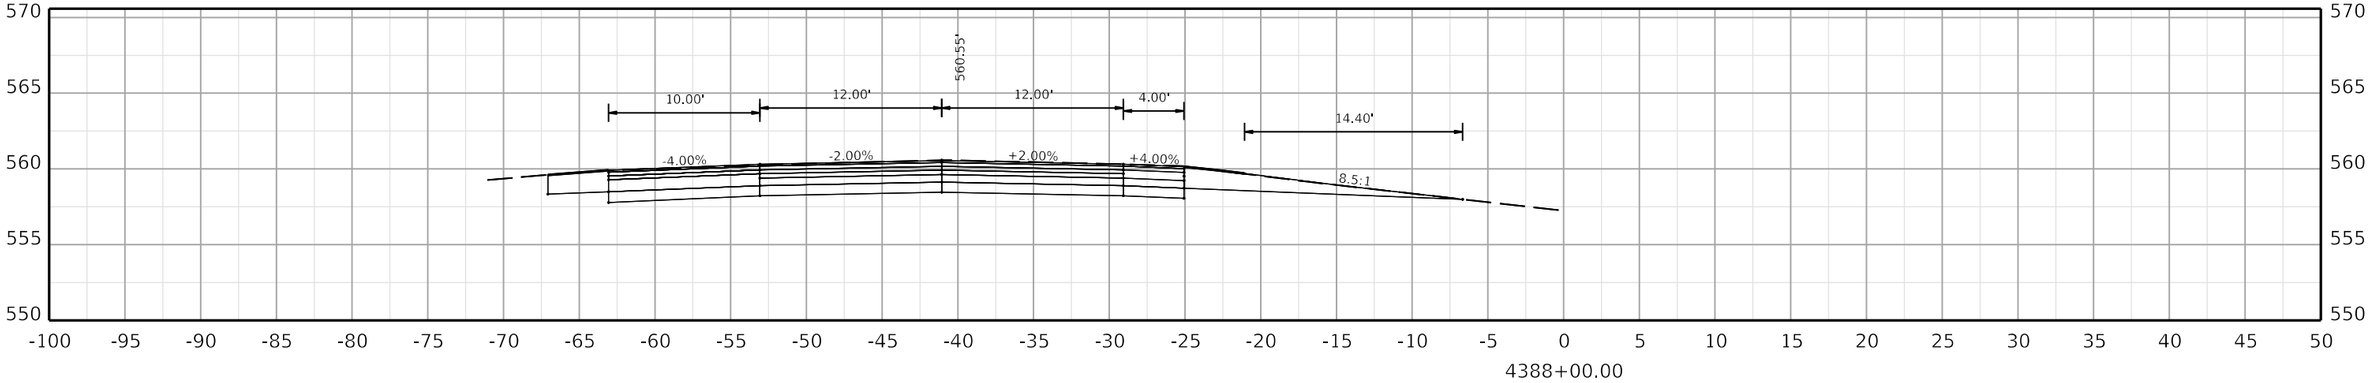

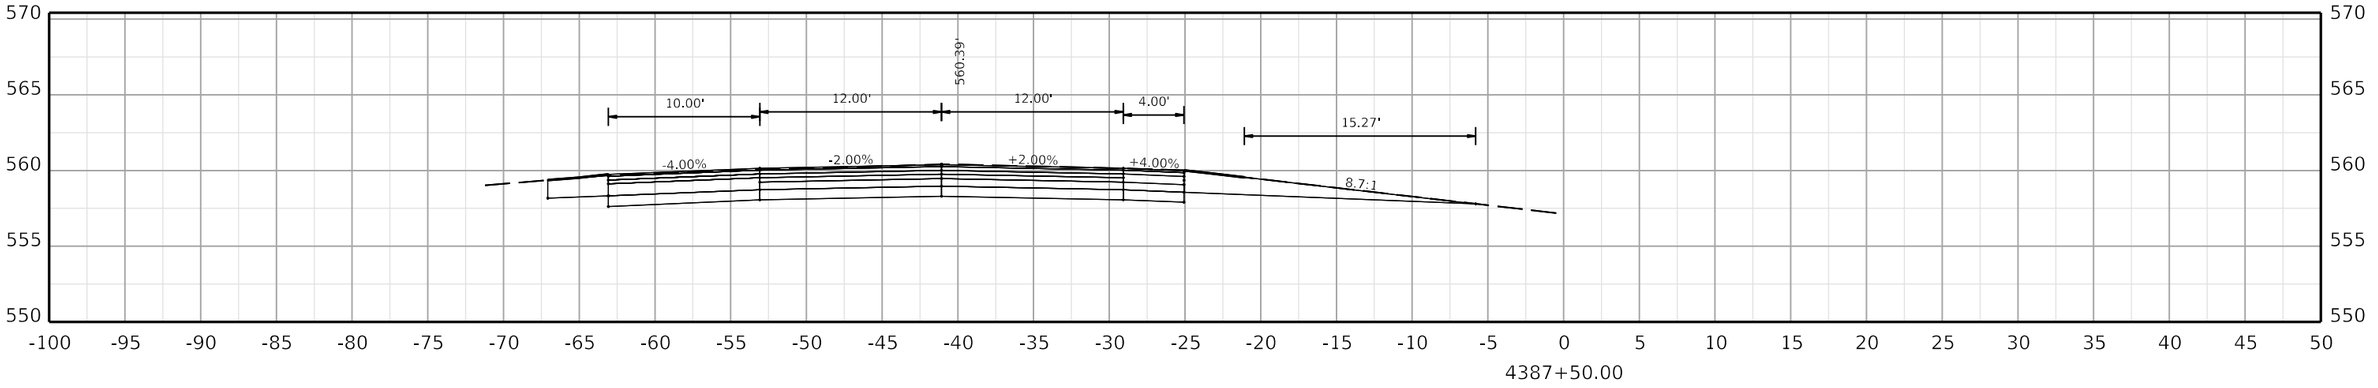

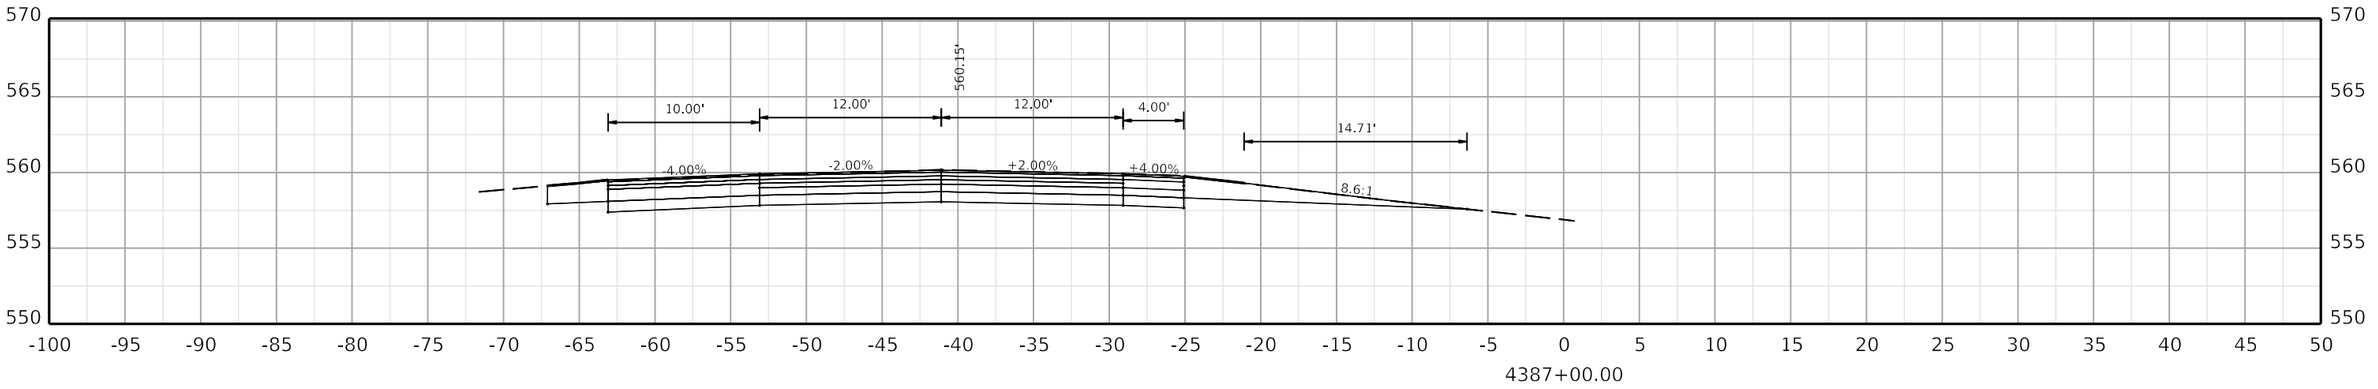

COMMONWEALTH OF KENTUCKY
DEPARTMENT OF HIGHWAYS
TEAM KENTUCKY TRANSPORTATION CABINET

DRAWING TITLE:


HORIZONTAL SCALE
SCALE: 1" = 5'


0' 5' 10' 20'


STA. 4387+00.00 TO STA. 4388+00.00

ITEM NO. COUNTY OF

SHEET NO.
4387+00.00

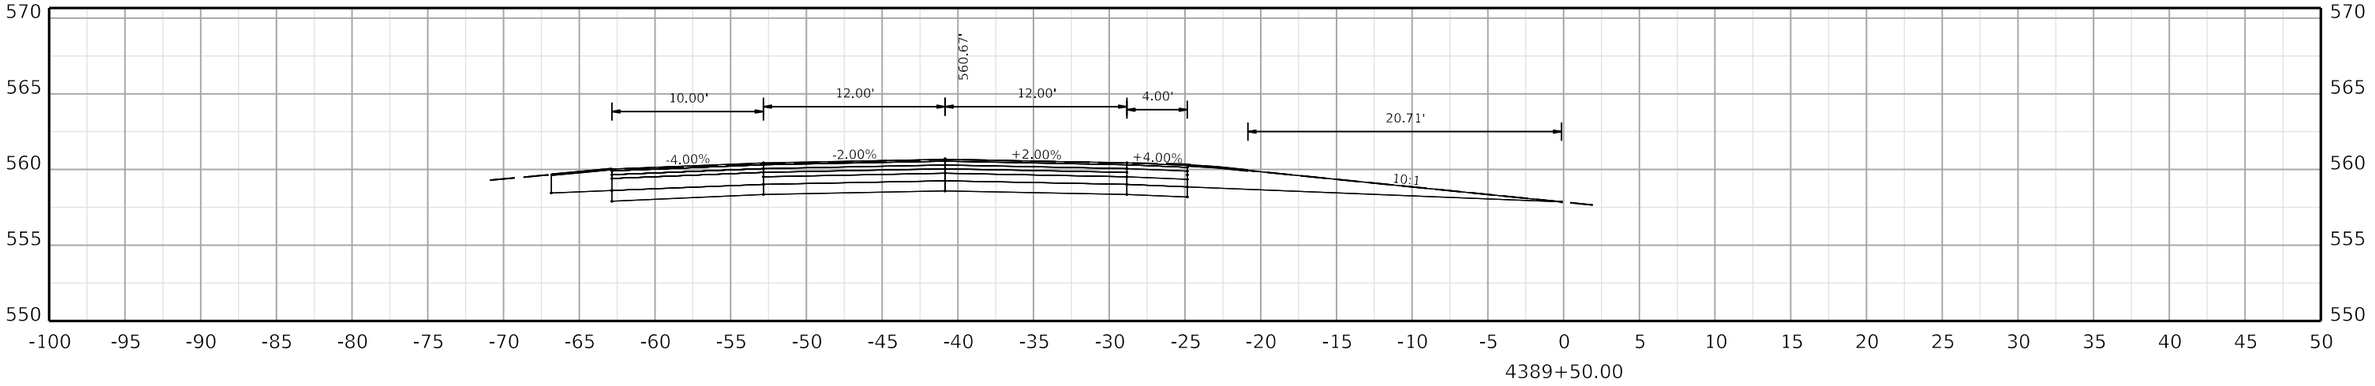

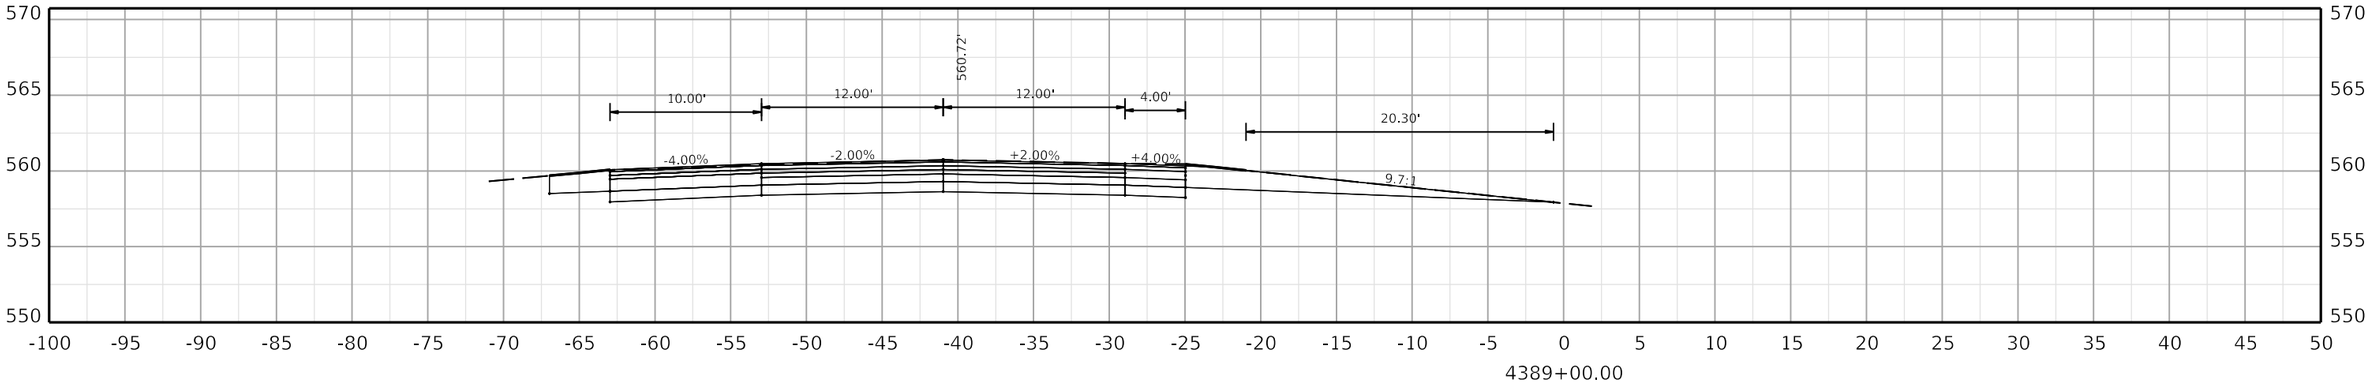

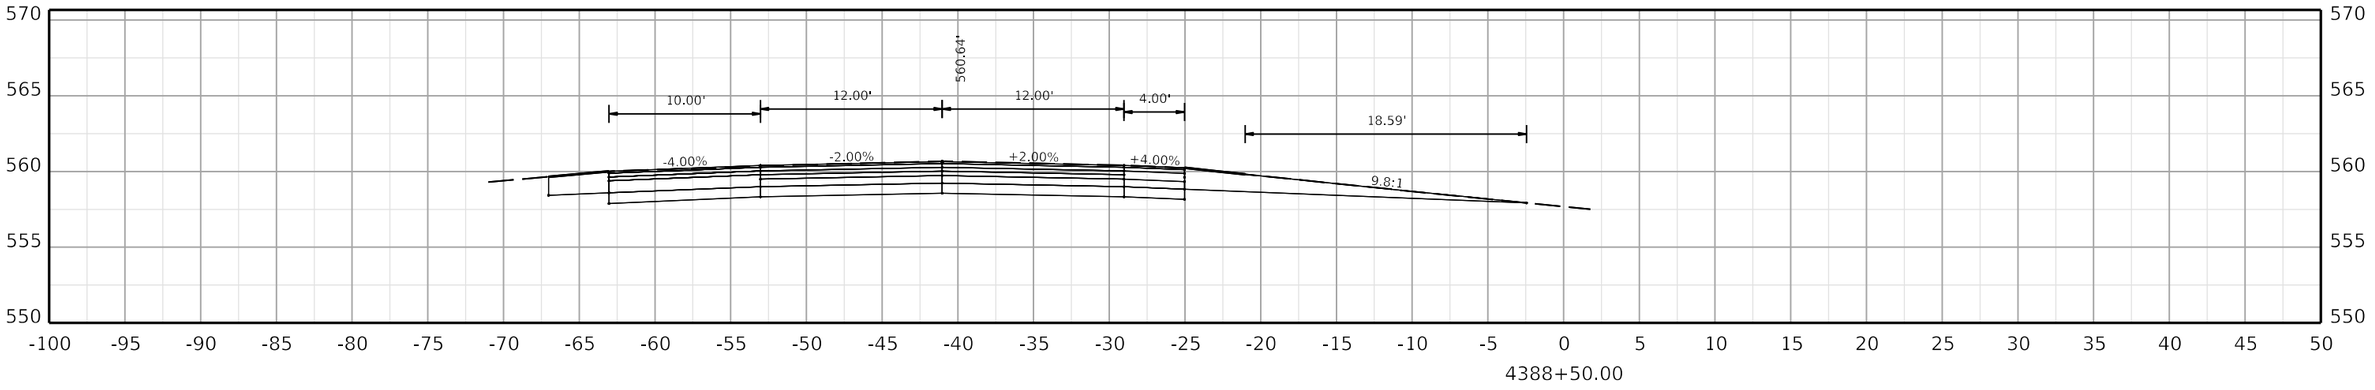

COMMONWEALTH OF KENTUCKY
DEPARTMENT OF HIGHWAYS

TEAM KENTUCKY

DRAWING TITLE:


HORIZONTAL SCALE
SCALE: 1" = 5'


0' 5' 10' 20'


STA. 4388+50.00 TO STA. 4389+50.00

ITEM NO. COUNTY OF

SHEET NO.
4388+50.00

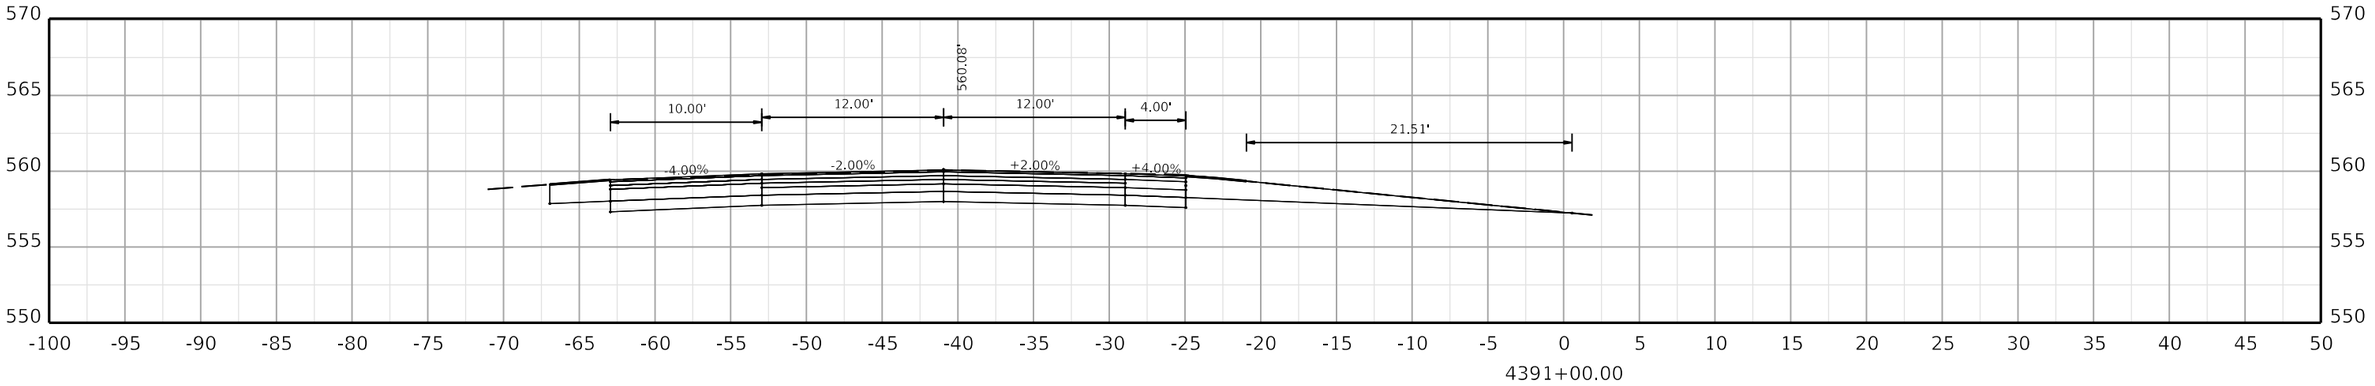

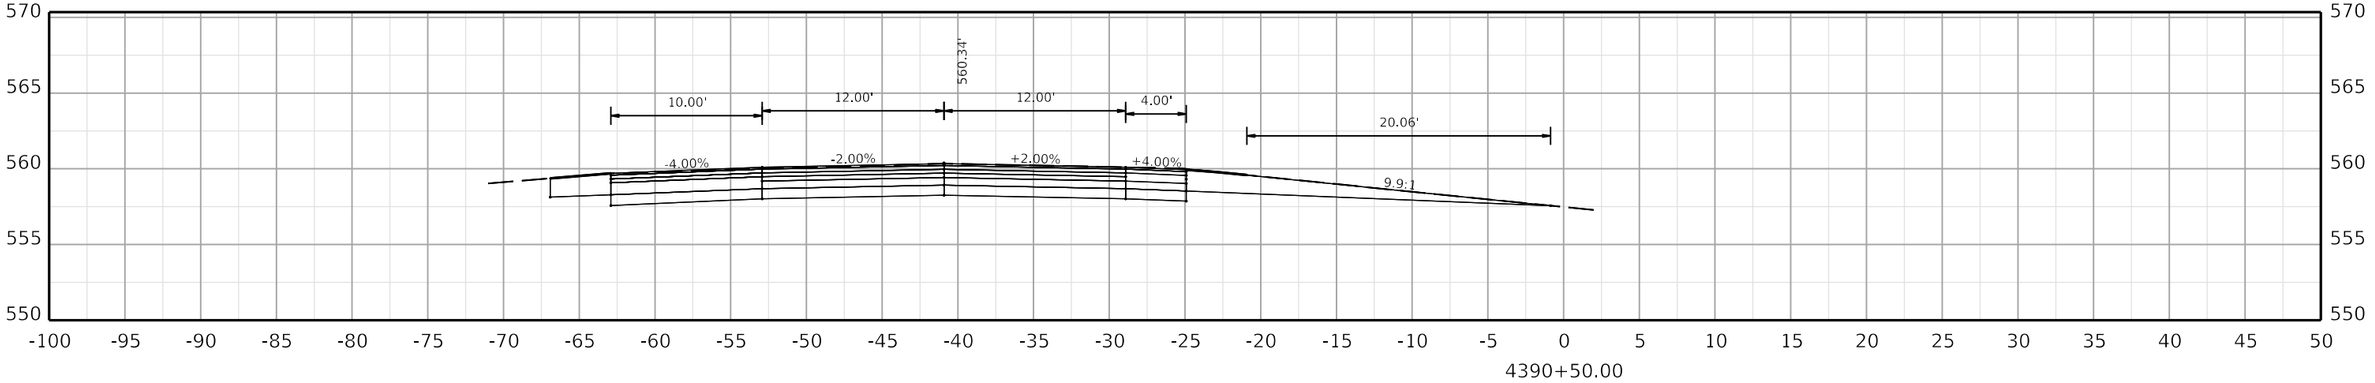

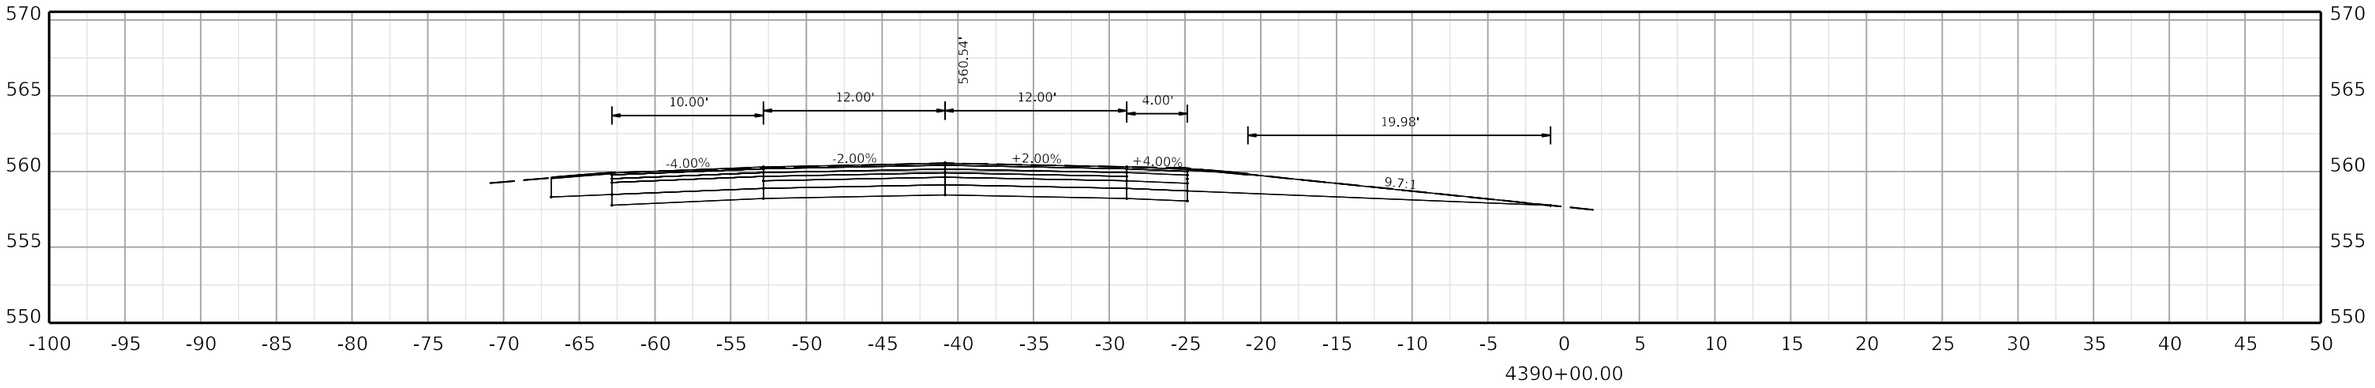

COMMONWEALTH OF KENTUCKY
DEPARTMENT OF HIGHWAYS

TEAM KENTUCKY

DRAWING TITLE:


HORIZONTAL SCALE
SCALE: 1" = 5'


0' 5' 10' 20'


STA. 4390+00.00 TO STA. 4391+00.00

ITEM NO. COUNTY OF

SHEET NO.
4390+00.00

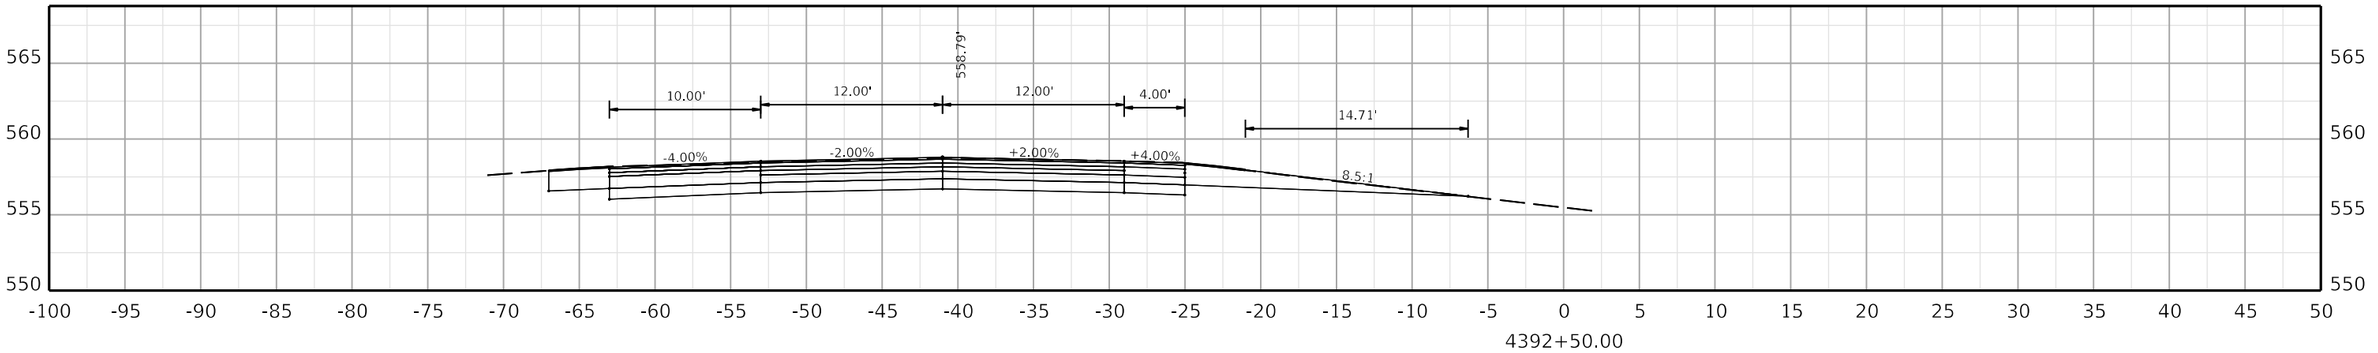

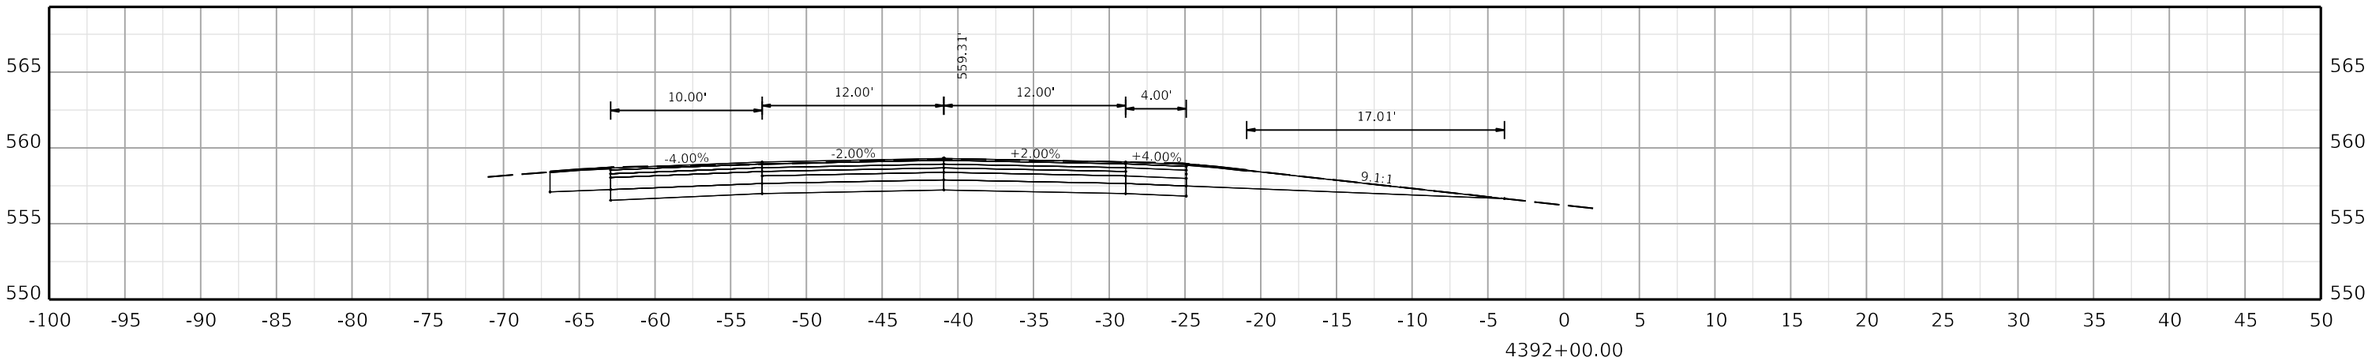

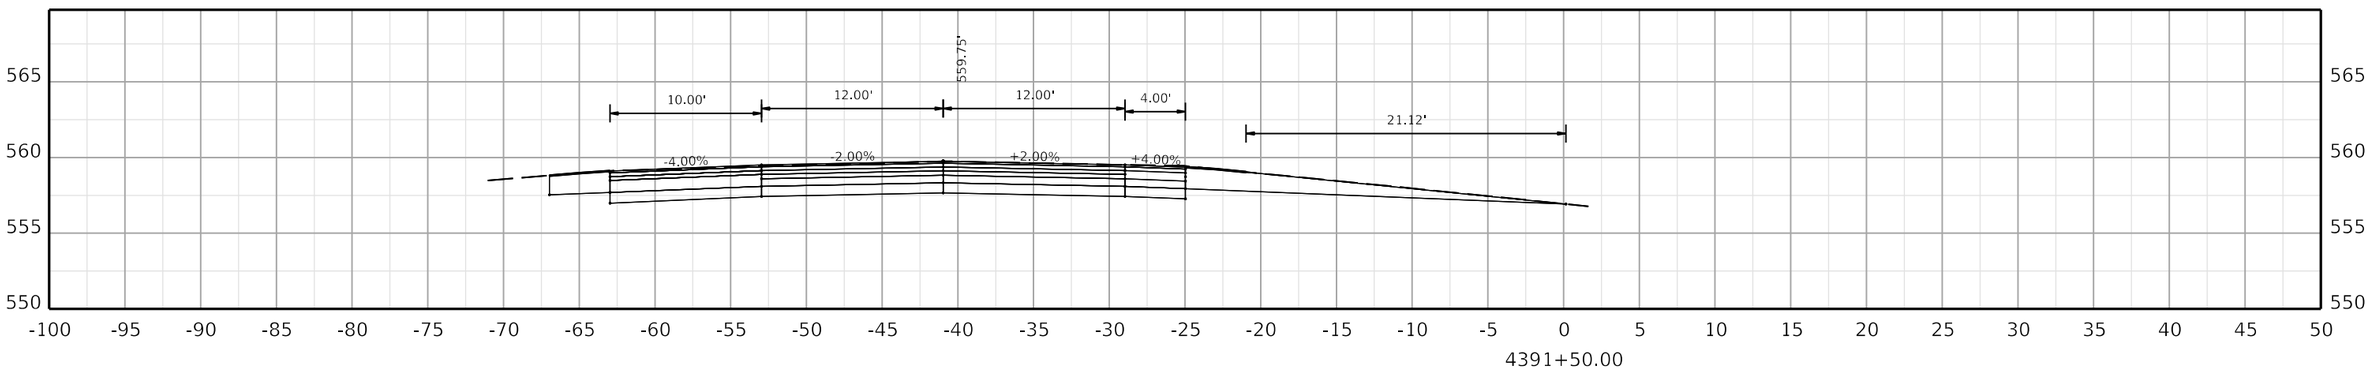

COMMONWEALTH OF KENTUCKY
DEPARTMENT OF HIGHWAYS
TEAM KENTUCKY

DRAWING TITLE:

HORIZONTAL SCALE
SCALE: 1" = 5'


0' 5' 10' 20'


STA. 4391+50.00 TO STA. 4392+50.00


ITEM NO.

COUNTY OF

SHEET NO.
4391+50.00

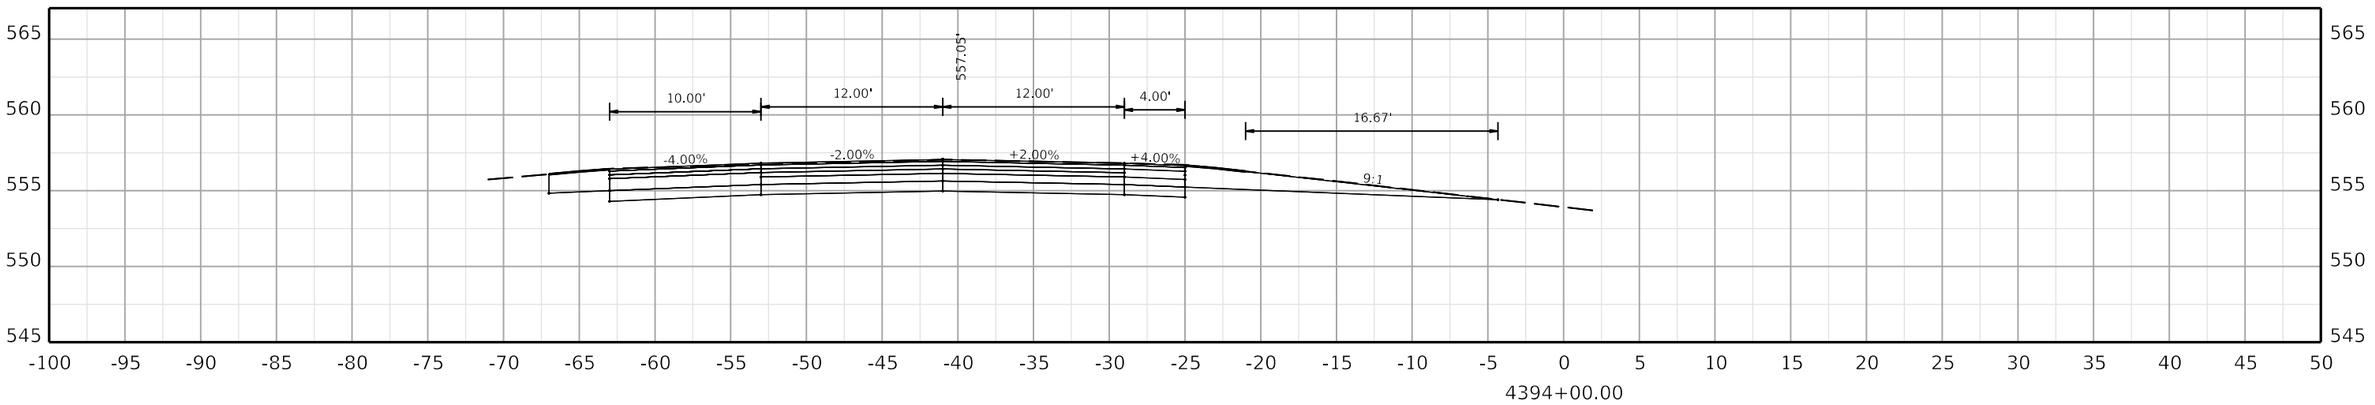

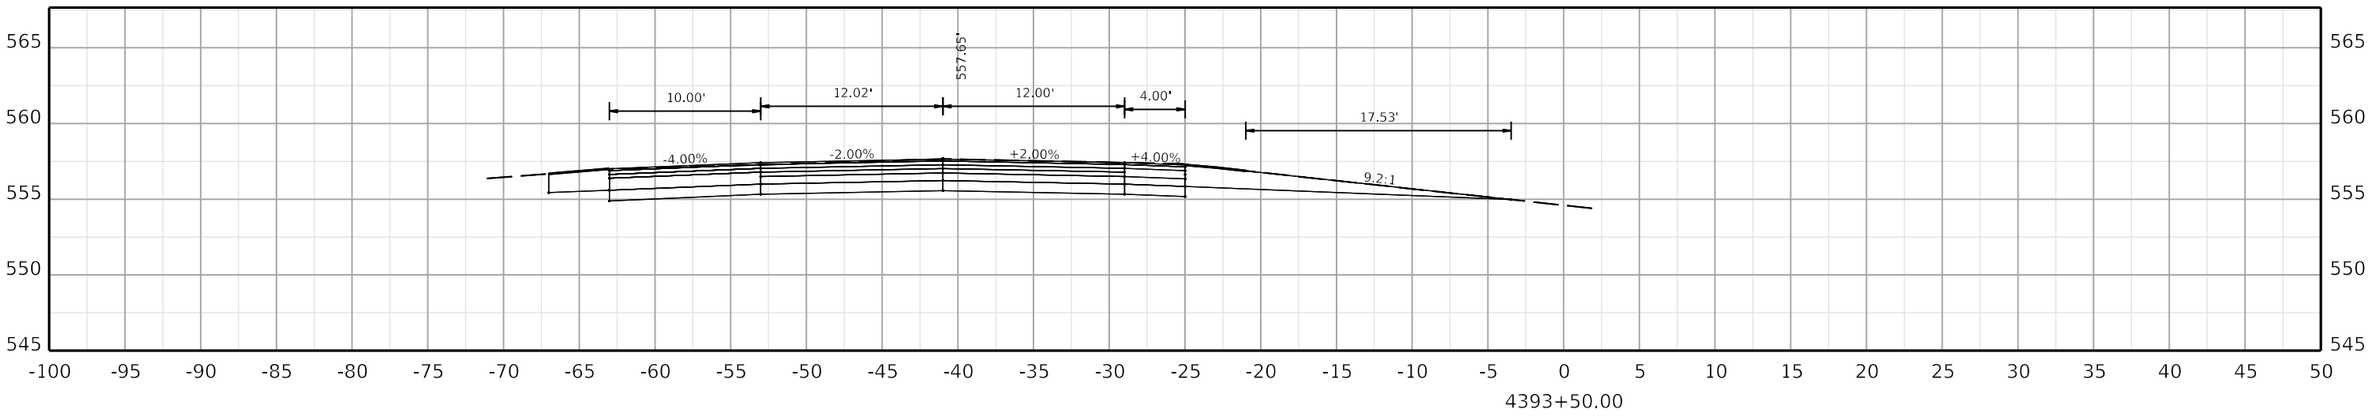

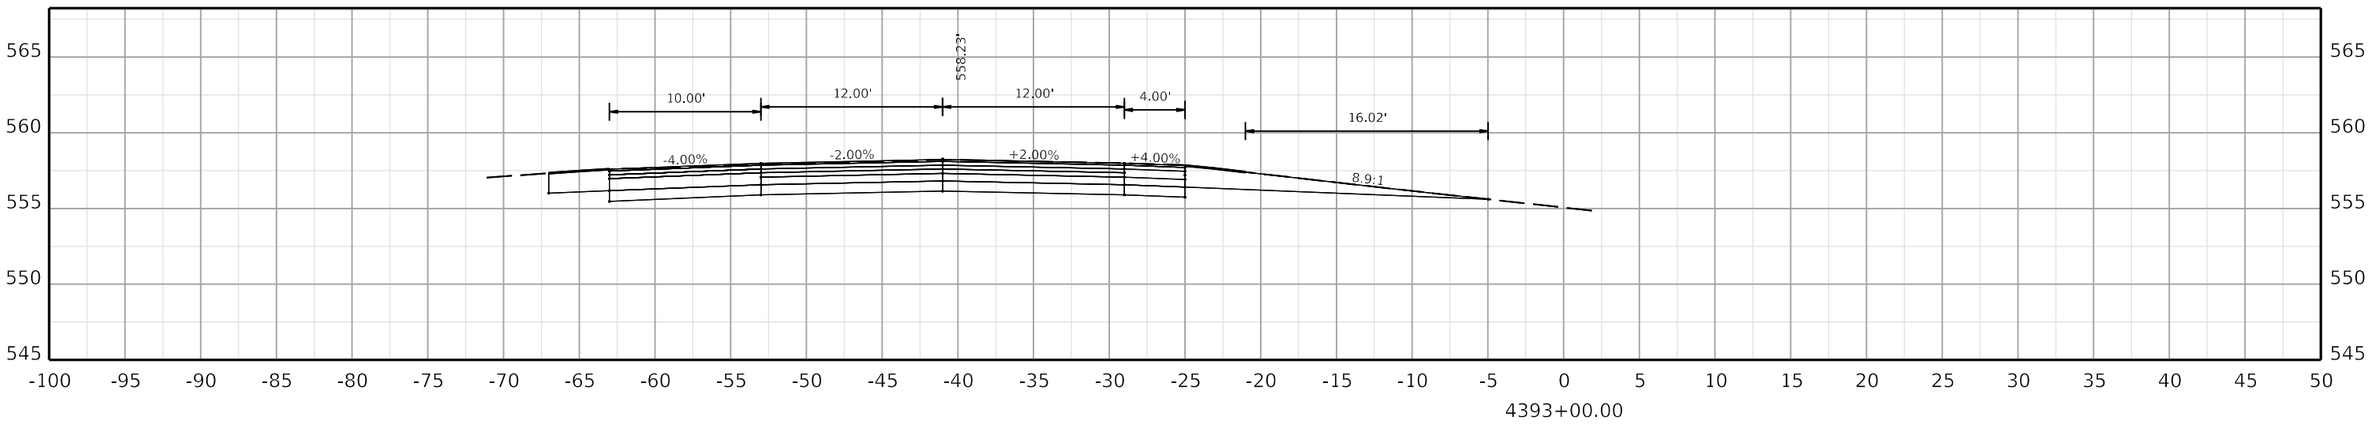

COMMONWEALTH OF KENTUCKY
DEPARTMENT OF HIGHWAYS
TEAM KENTUCKY TRANSPORTATION CABINET

DRAWING TITLE:


HORIZONTAL SCALE
SCALE: 1" = 5'


0' 5' 10' 20'


STA. 4393+00.00 TO STA. 4394+00.00

ITEM NO. COUNTY OF

SHEET NO.
4393+00.00

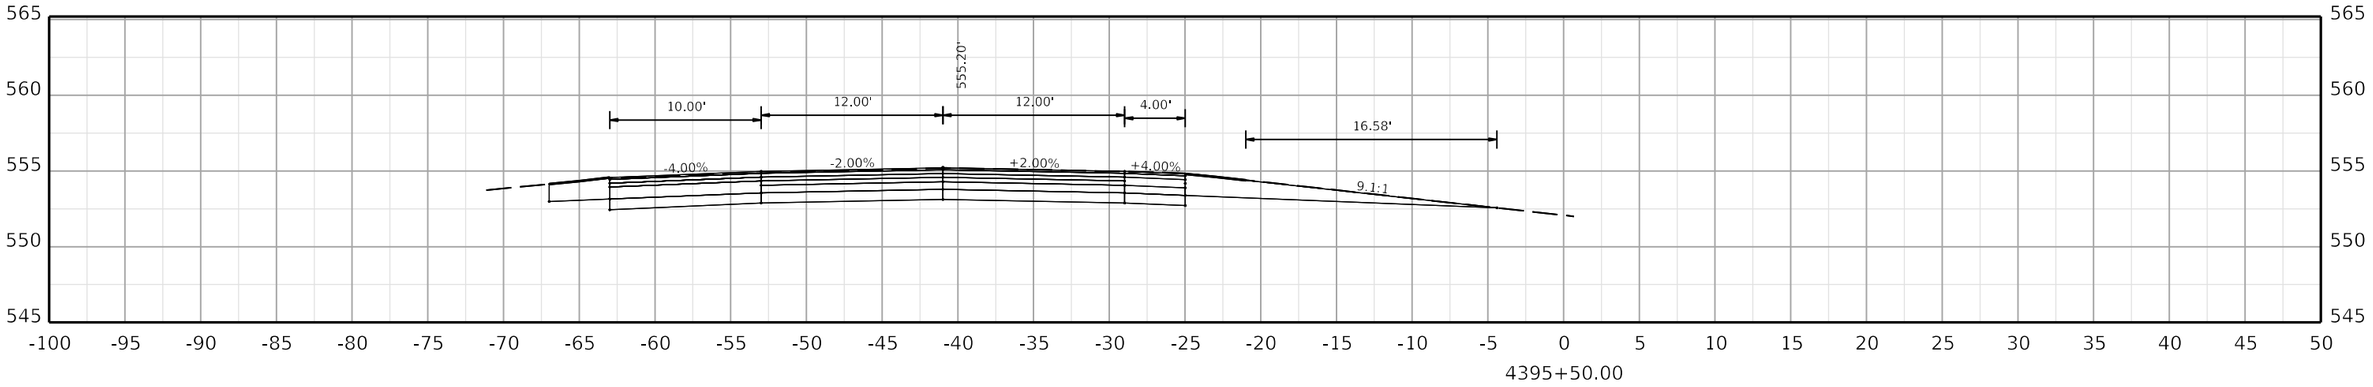

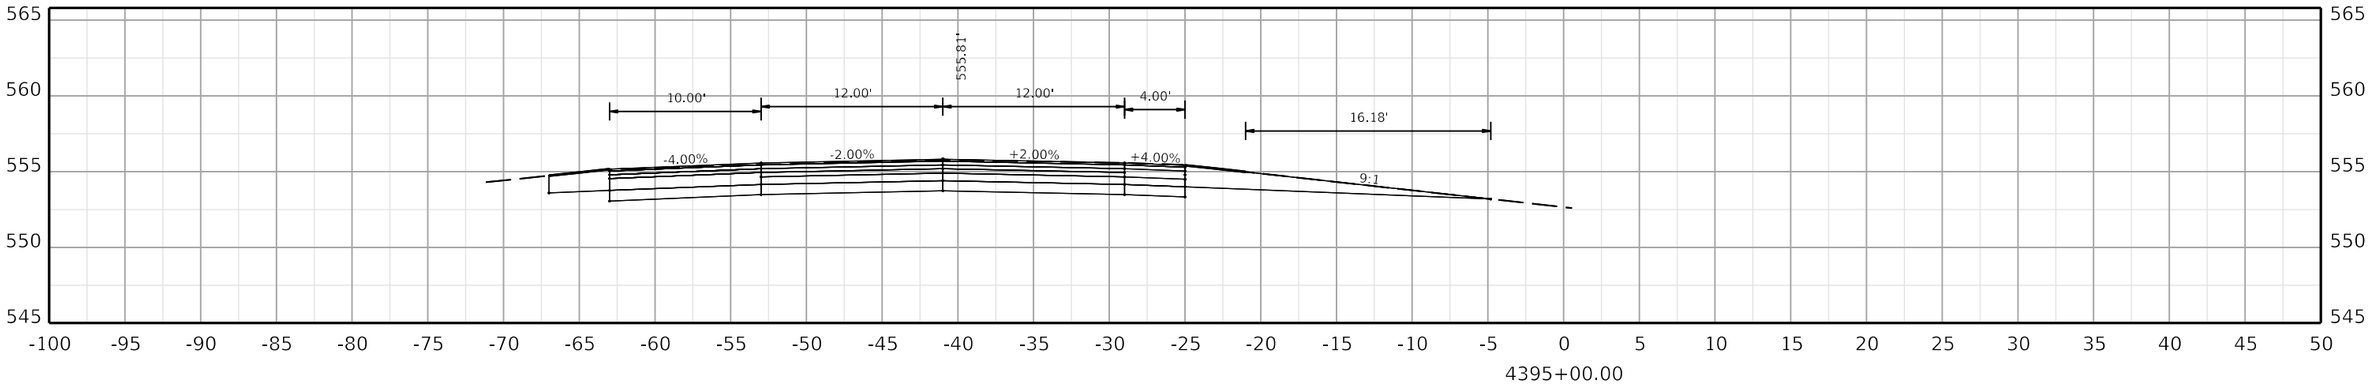

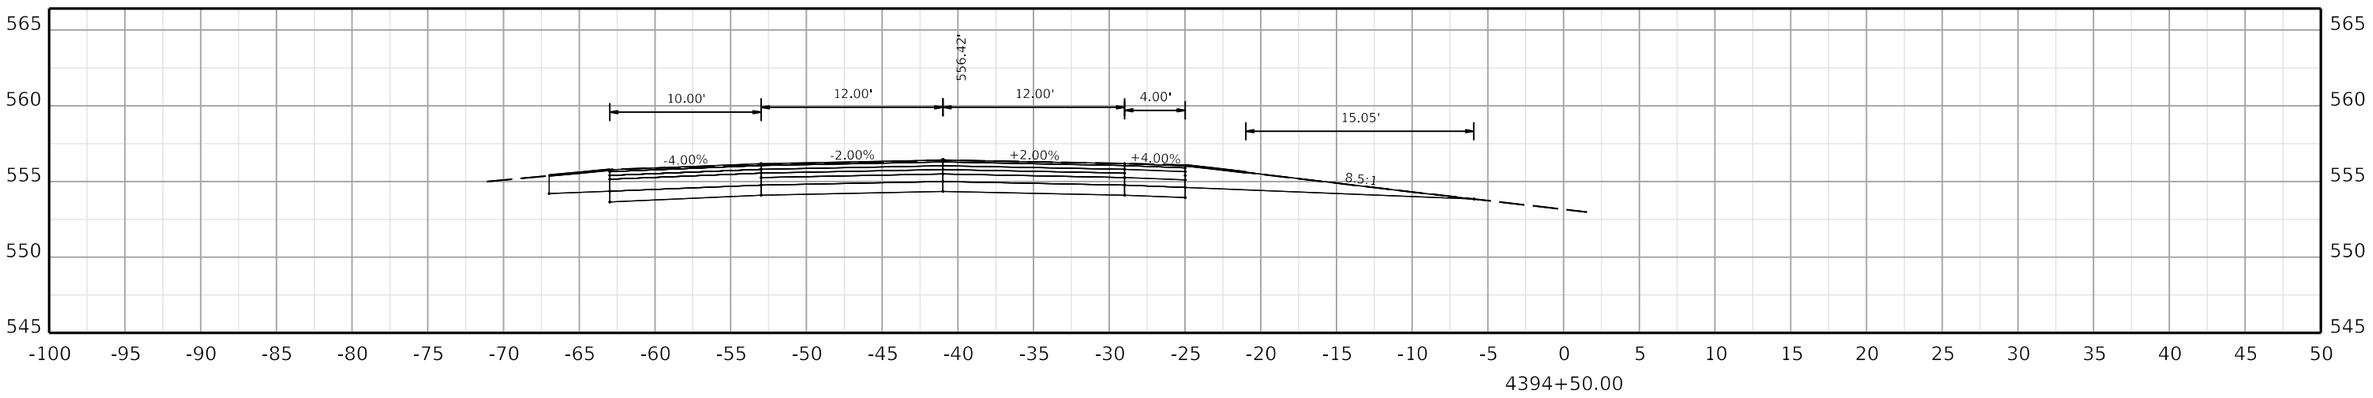

COMMONWEALTH OF KENTUCKY
DEPARTMENT OF HIGHWAYS
TEAM KENTUCKY

DRAWING TITLE:


HORIZONTAL SCALE
SCALE: 1" = 5'


0' 5' 10' 20'


STA. 4394+50.00 TO STA. 4395+50.00

ITEM NO. COUNTY OF

SHEET NO.
4394+50.00

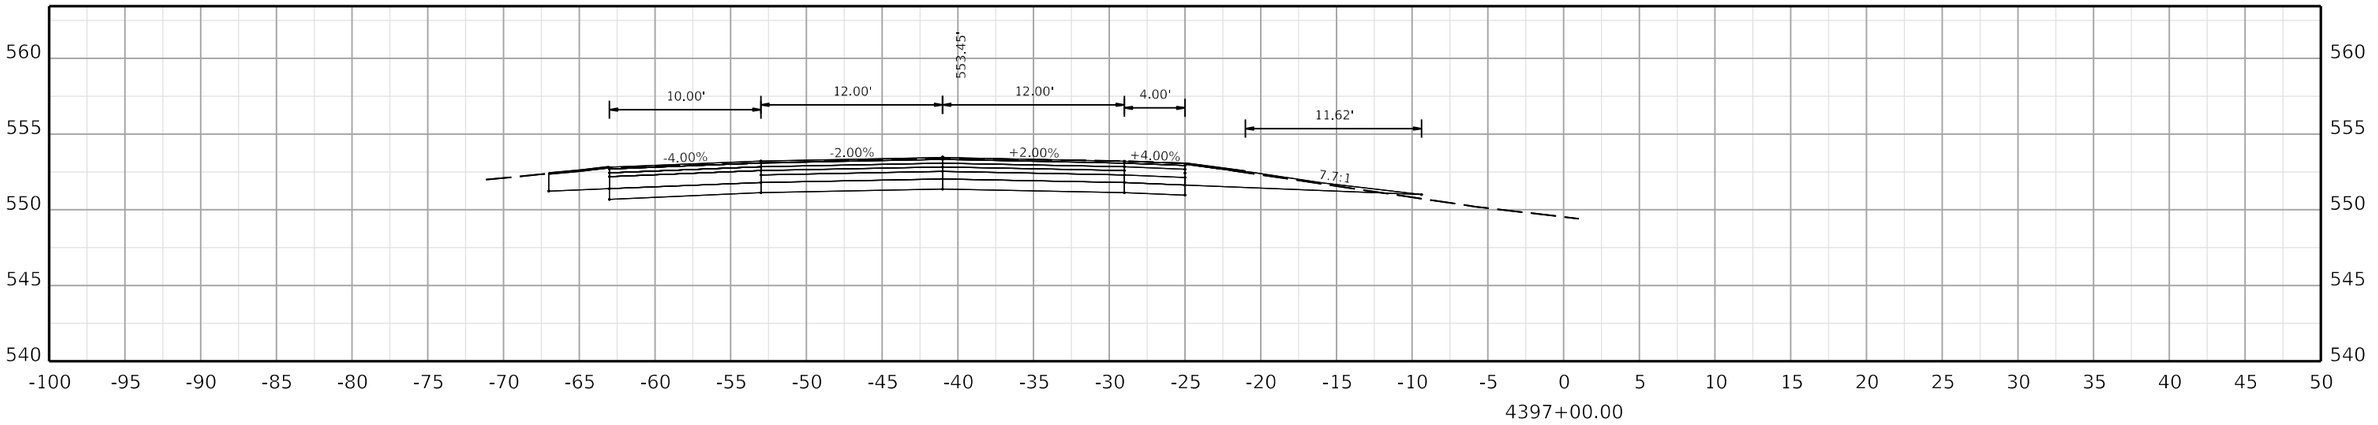

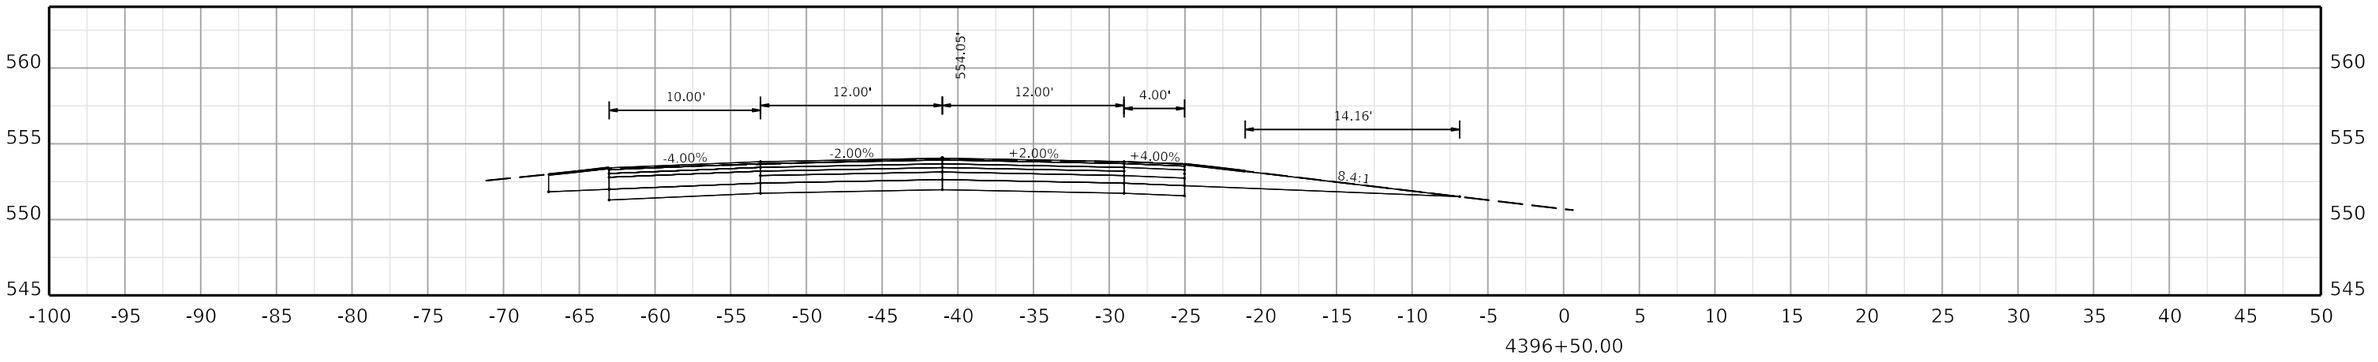

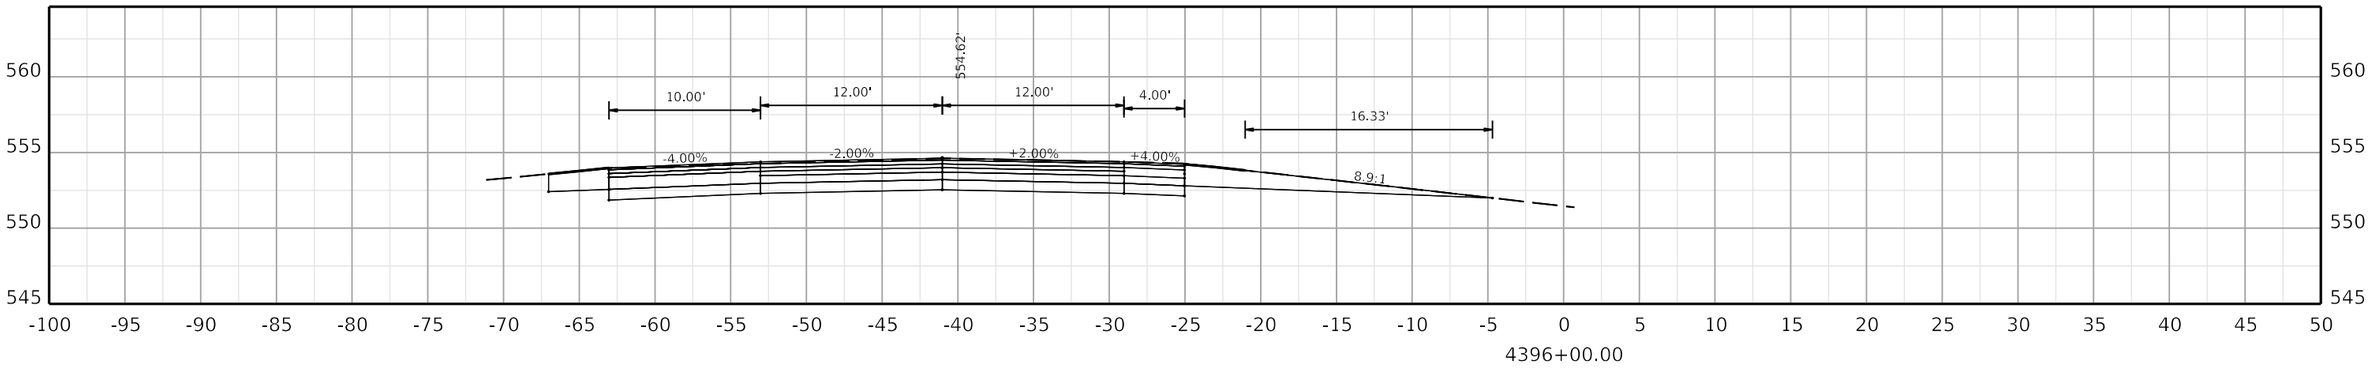

COMMONWEALTH OF KENTUCKY
DEPARTMENT OF HIGHWAYS
TEAM KENTUCKY TRANSPORTATION CABINET

DRAWING TITLE:


HORIZONTAL SCALE
SCALE: 1" = 5'


0' 5' 10' 20'


STA. 4396+00.00 TO STA. 4397+00.00

ITEM NO. COUNTY OF

SHEET NO. 4396+00.00

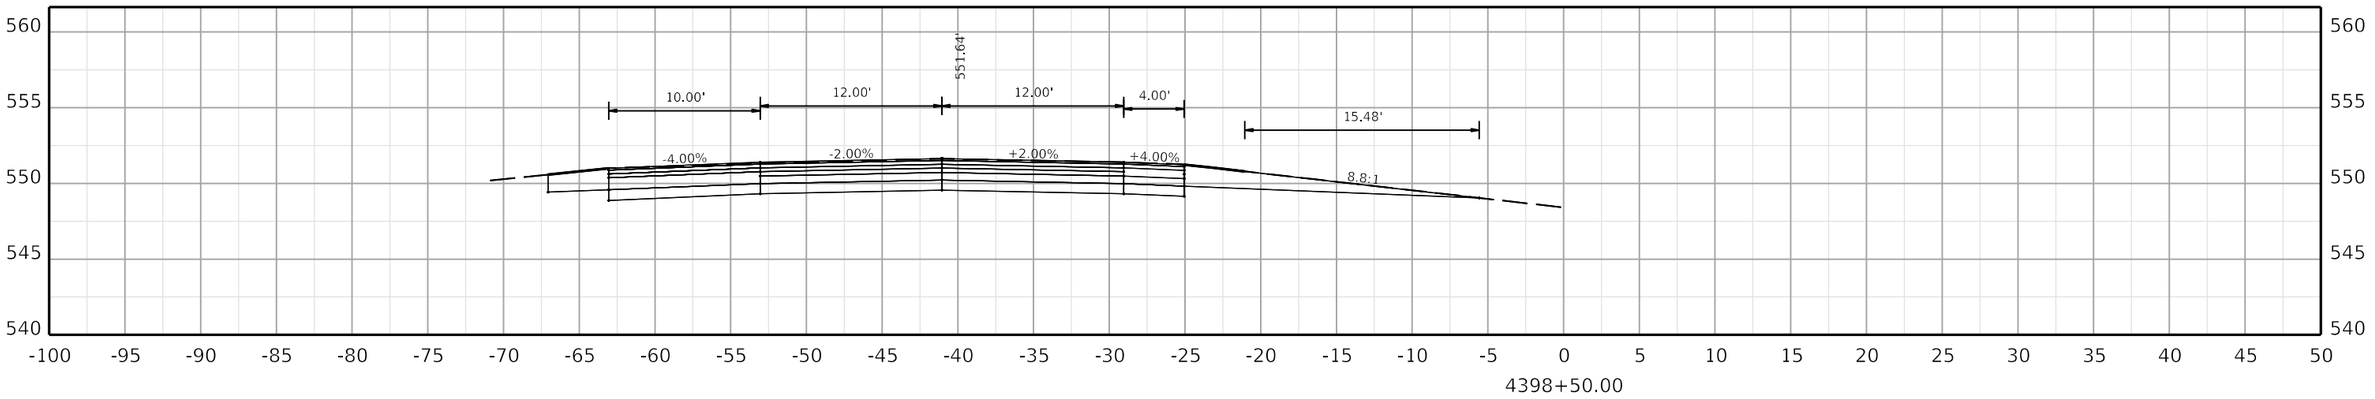

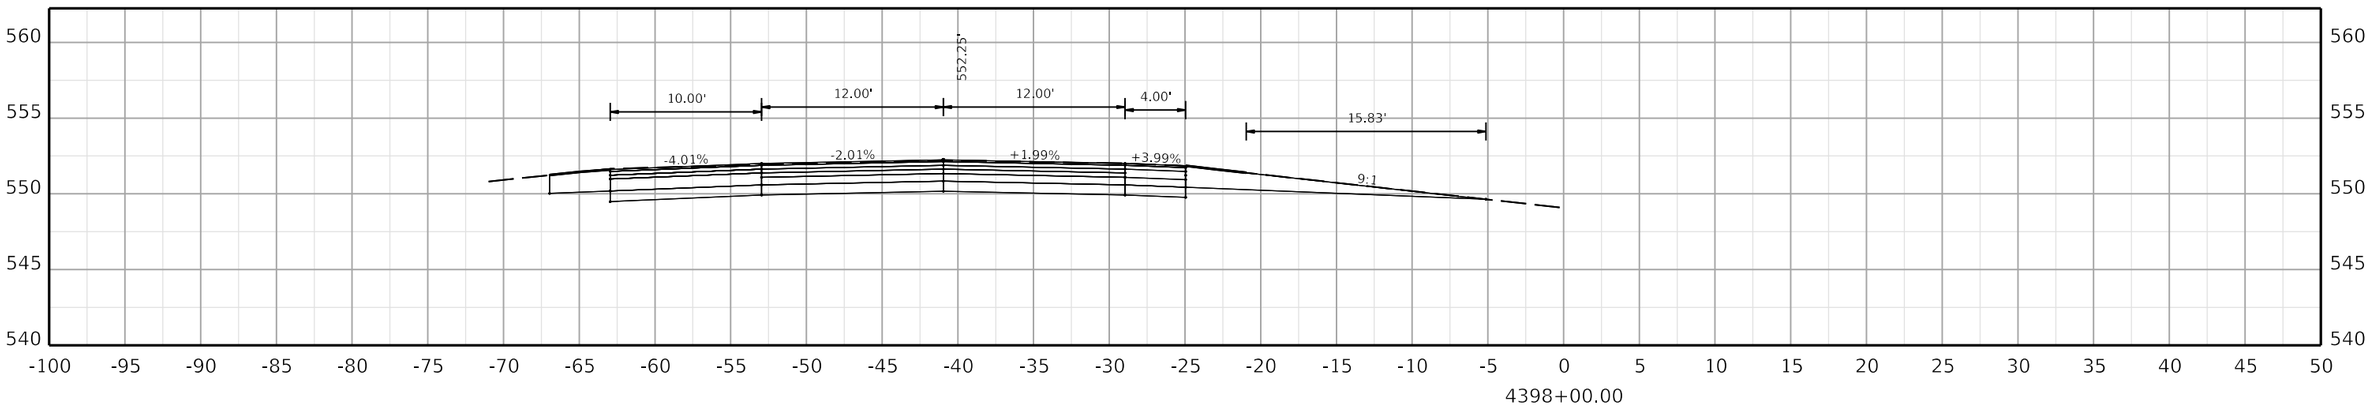

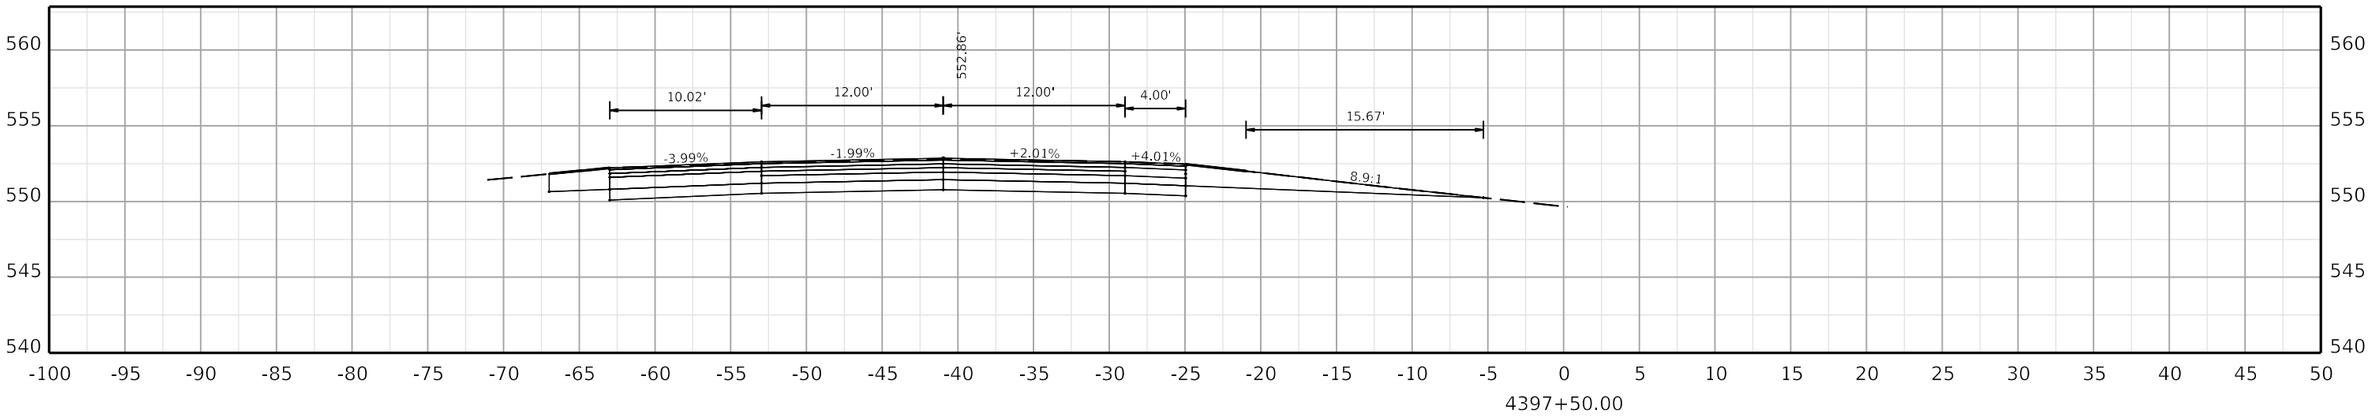

COMMONWEALTH OF KENTUCKY
DEPARTMENT OF HIGHWAYS

TEAM KENTUCKY

DRAWING TITLE:

HORIZONTAL SCALE
SCALE: 1" = 5'

0' 5' 10' 20'

STA. 4397+50.00 TO STA. 4398+50.00


ITEM NO. COUNTY OF


SHEET NO. 4397+50.00


OpenRoads Designer v10.12.02.4

USER: USLR095925

FILE NAME: C:\BMS\WSP-US-PW-02\D0932959\CORR_I-24W_ASPHALT_PAVING_SEGMENT5_XSEC.DGN

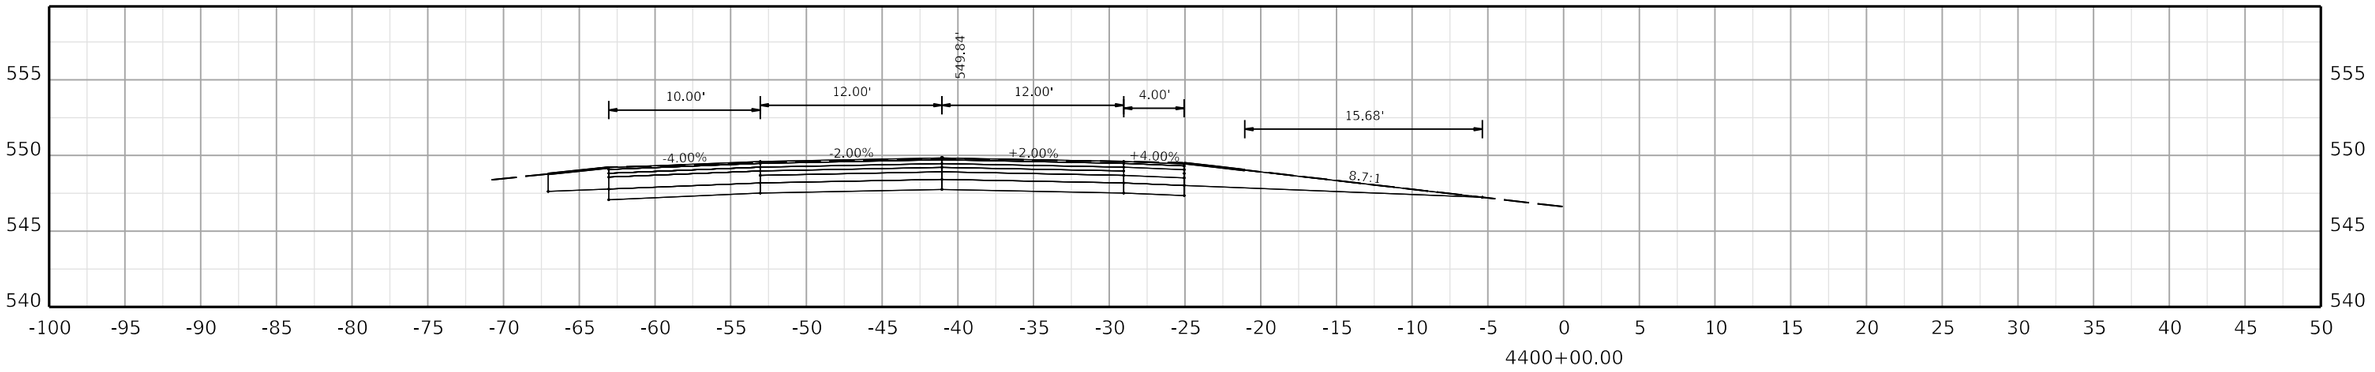

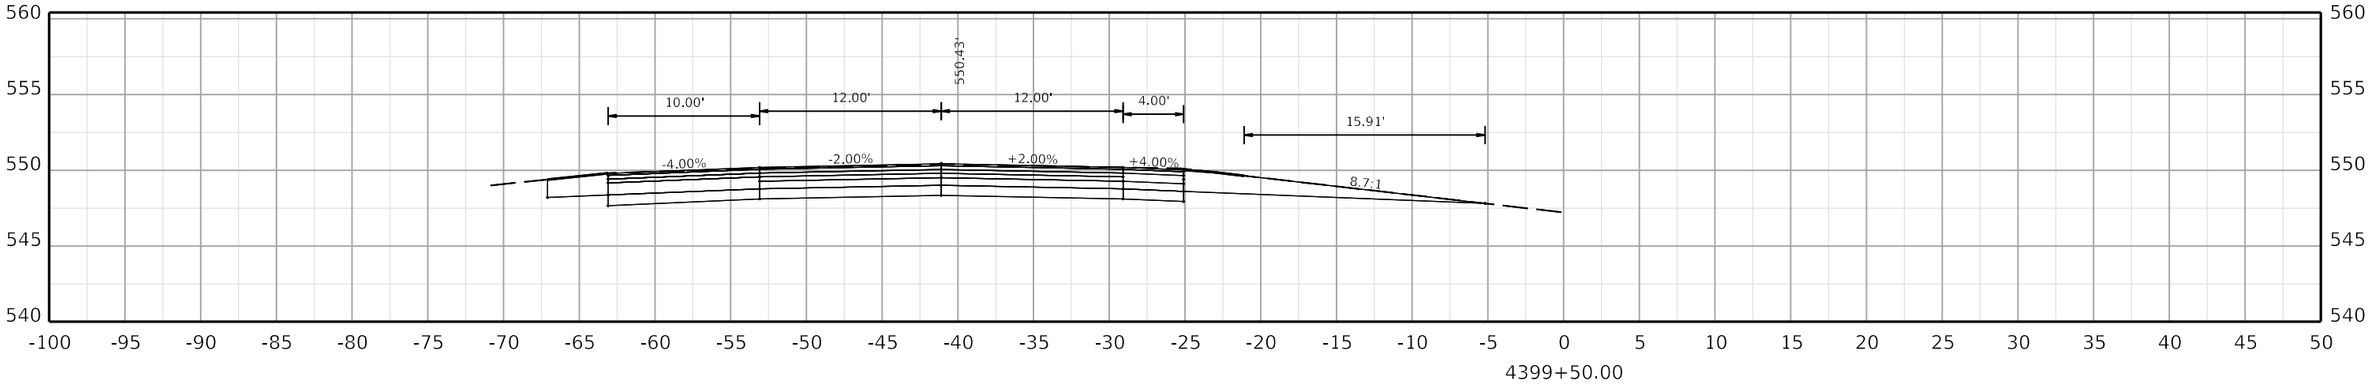

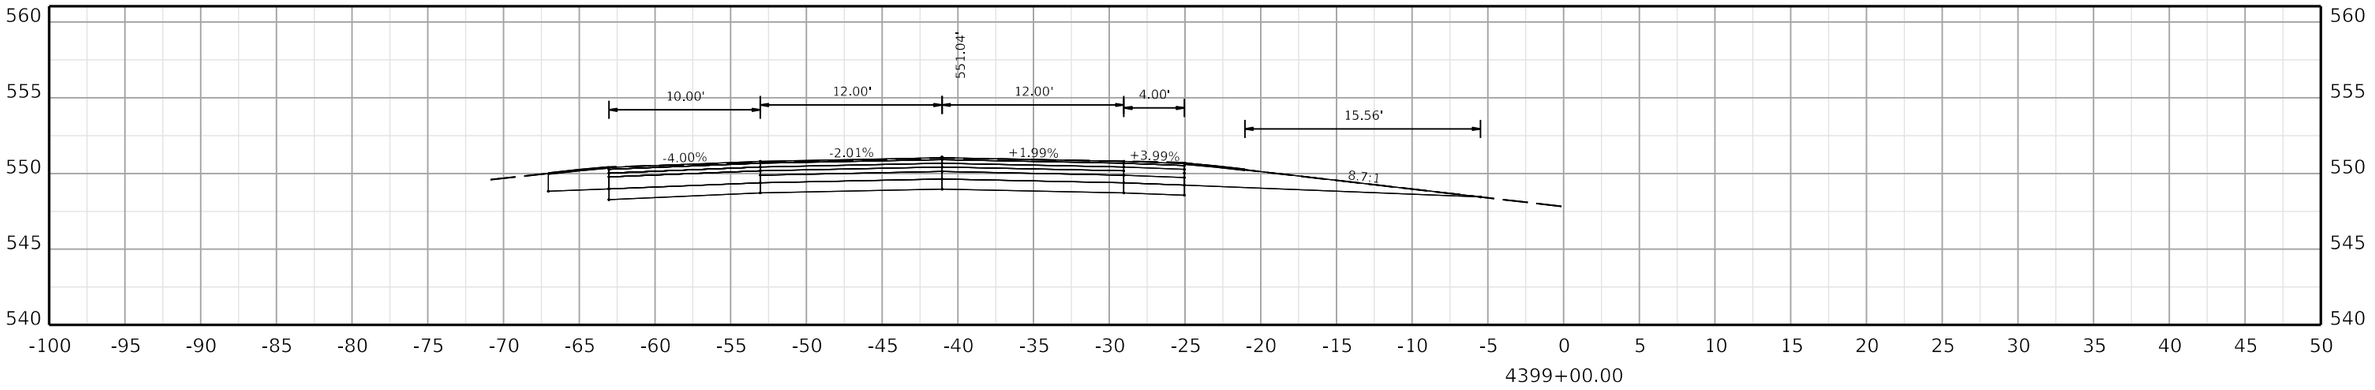

COMMONWEALTH OF KENTUCKY
DEPARTMENT OF HIGHWAYS

TEAM KENTUCKY TRANSPORTATION CABINET

DRAWING TITLE:


HORIZONTAL SCALE
SCALE: 1" = 5'


0' 5' 10' 20'


STA. 4399+00.00 TO STA. 4400+00.00

ITEM NO. COUNTY OF

SHEET NO.
4399+00.00

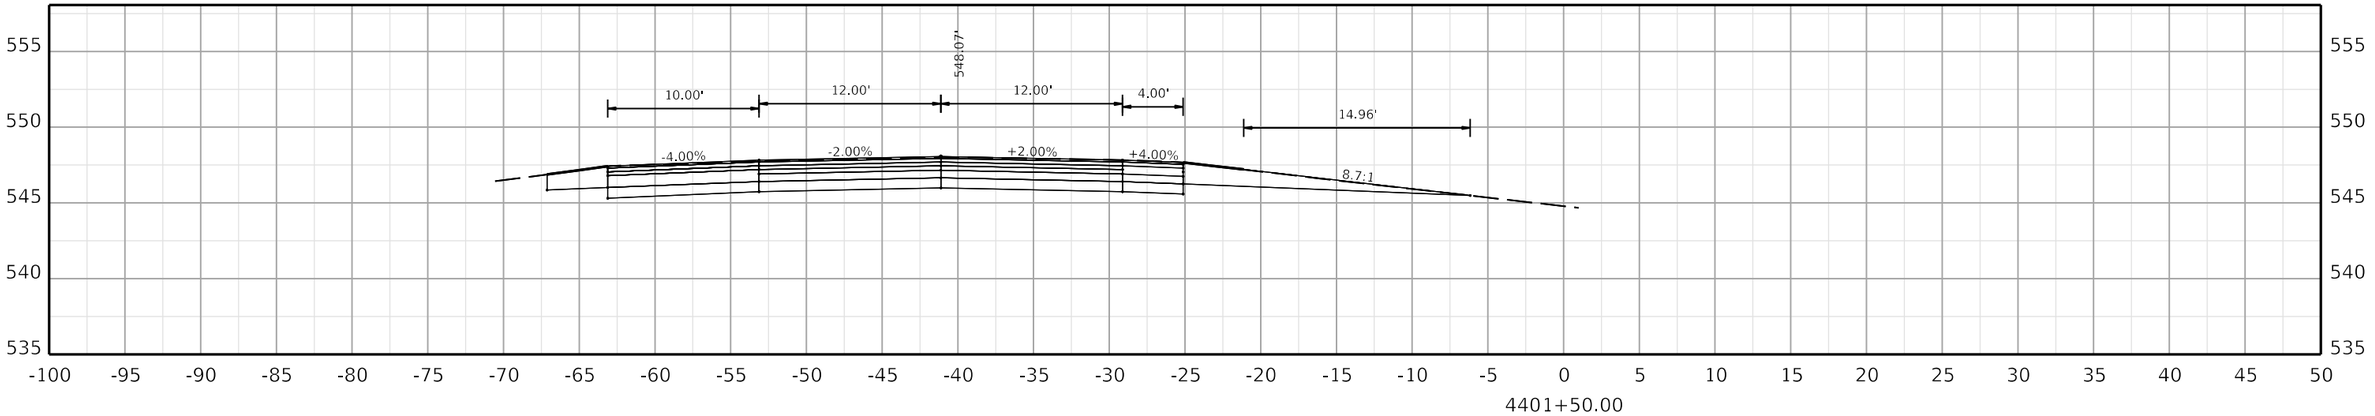

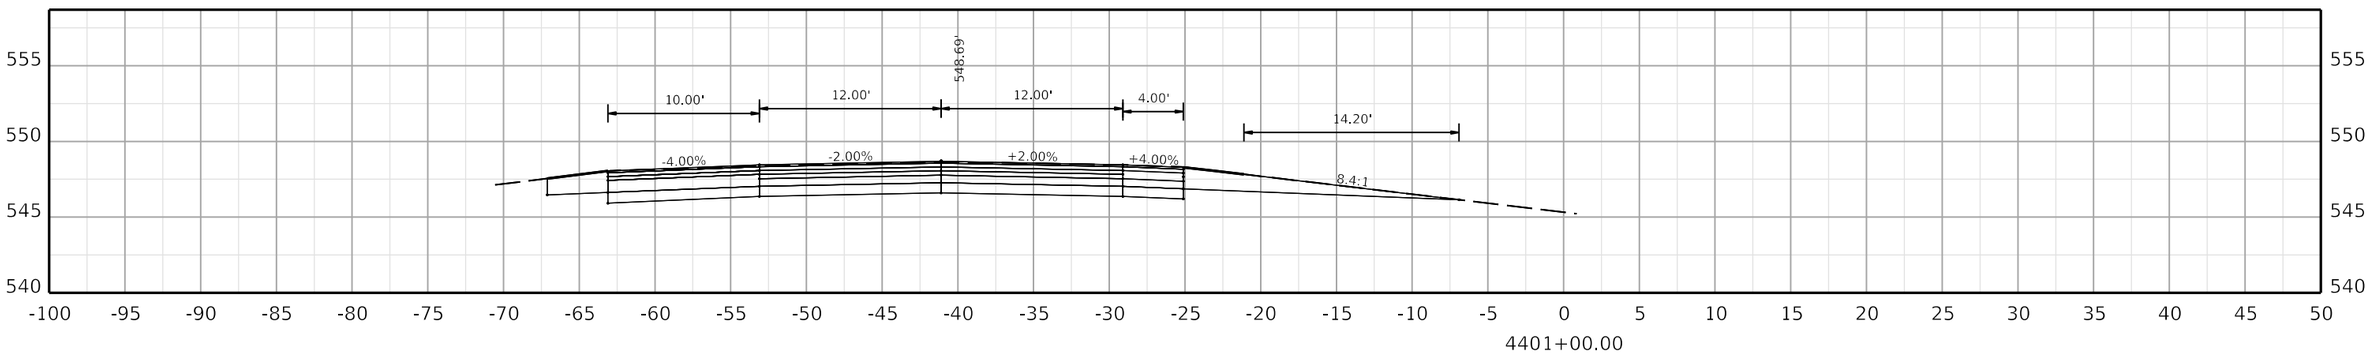

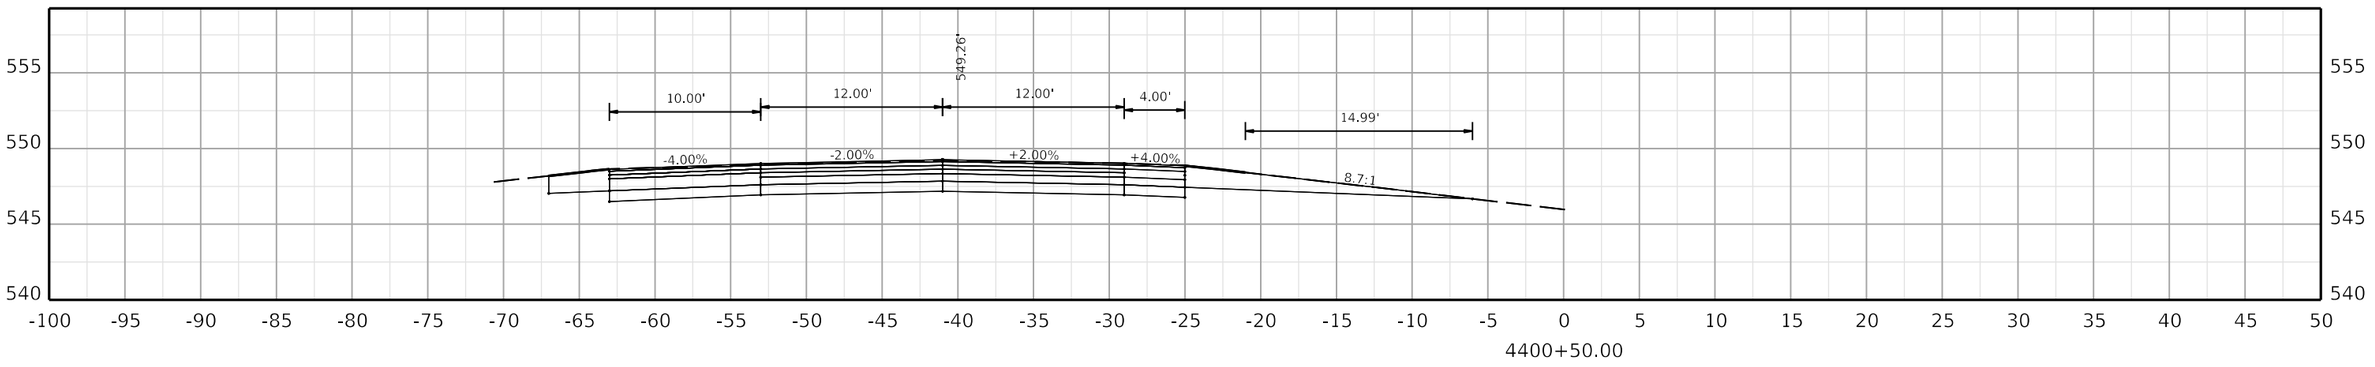

COMMONWEALTH OF KENTUCKY
DEPARTMENT OF HIGHWAYS
TEAM KENTUCKY TRANSPORTATION CABINET

DRAWING TITLE:


HORIZONTAL SCALE
SCALE: 1" = 5'


0' 5' 10' 20'


STA. 4400+50.00 TO STA. 4401+50.00

ITEM NO. COUNTY OF

SHEET NO. 4400+50.00

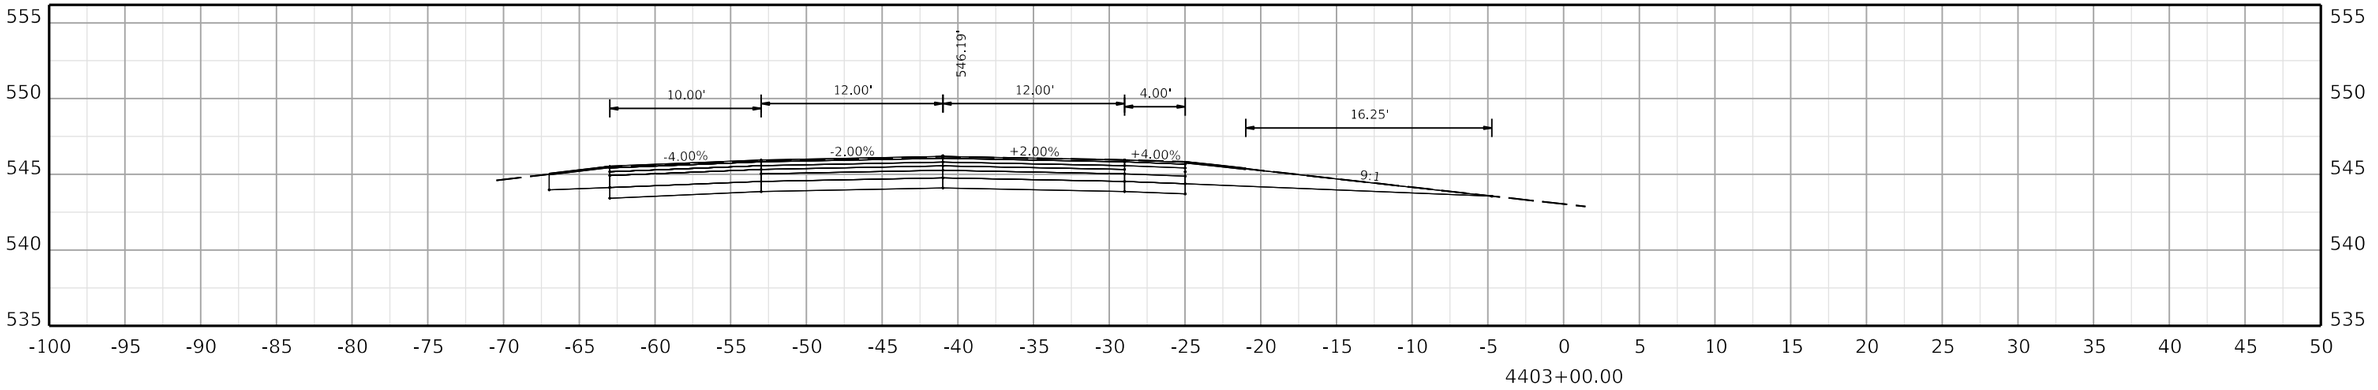

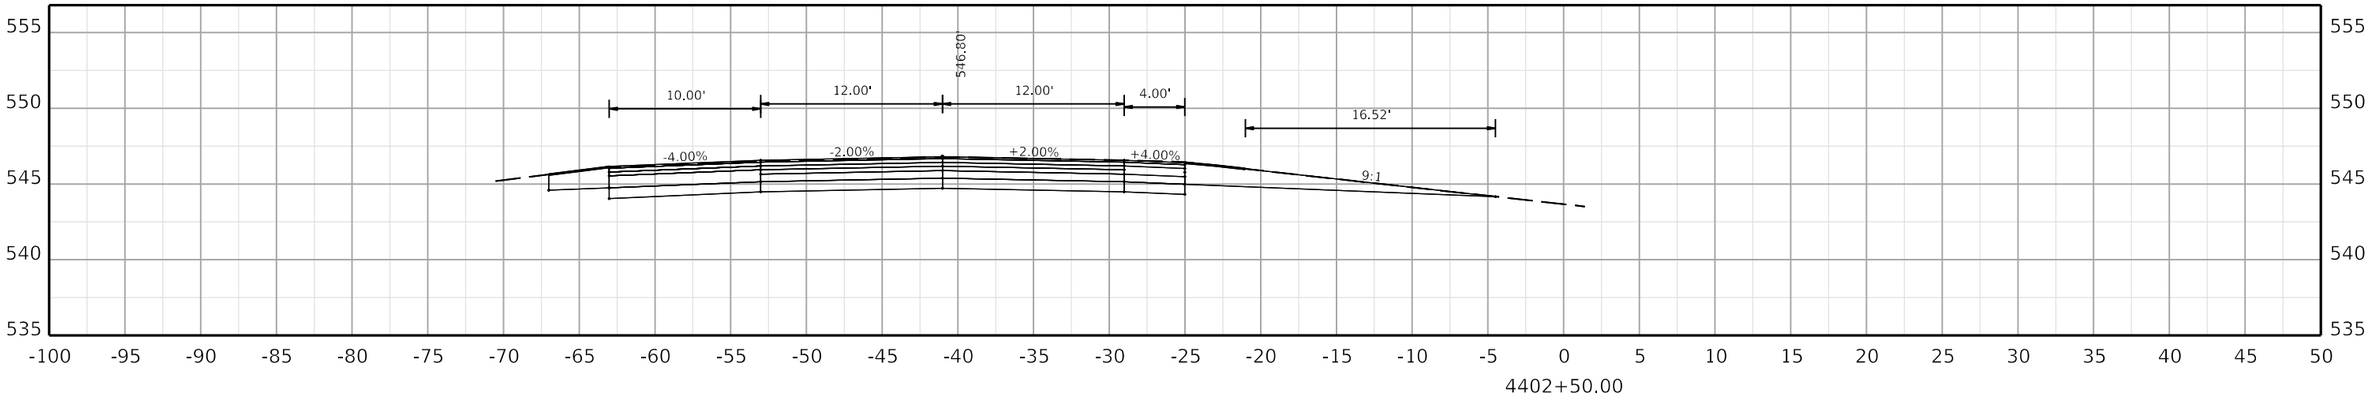

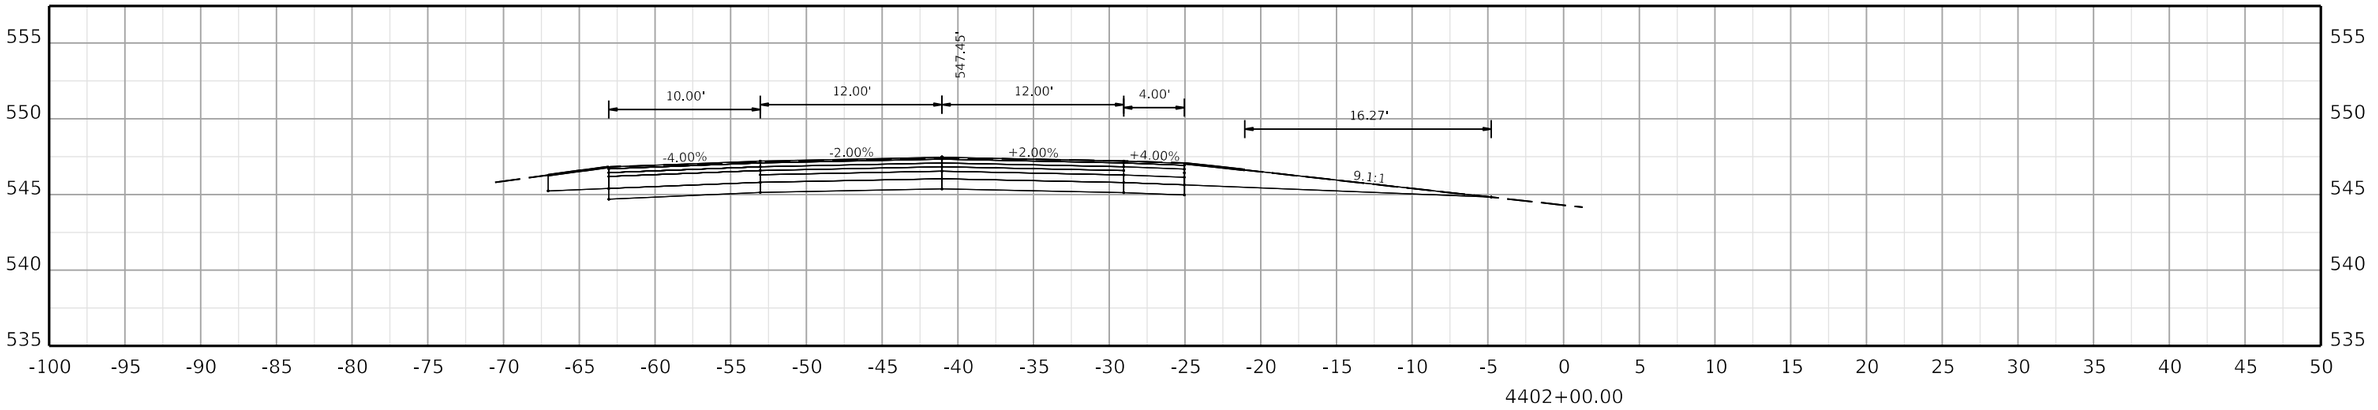

COMMONWEALTH OF KENTUCKY
DEPARTMENT OF HIGHWAYS

TEAM KENTUCKY

DRAWING TITLE:


HORIZONTAL SCALE
SCALE: 1" = 5'


0' 5' 10' 20'


STA. 4402+00.00 TO STA. 4403+00.00

ITEM NO. COUNTY OF

SHEET NO.
4402+00.00

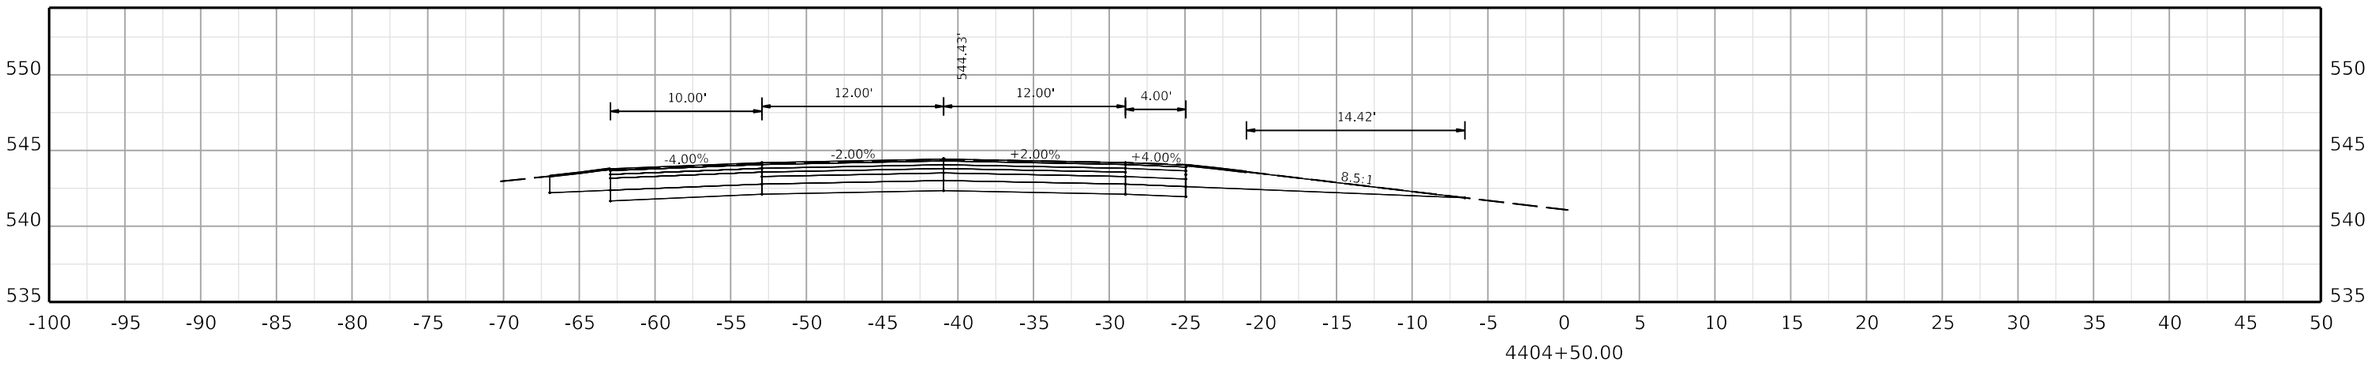

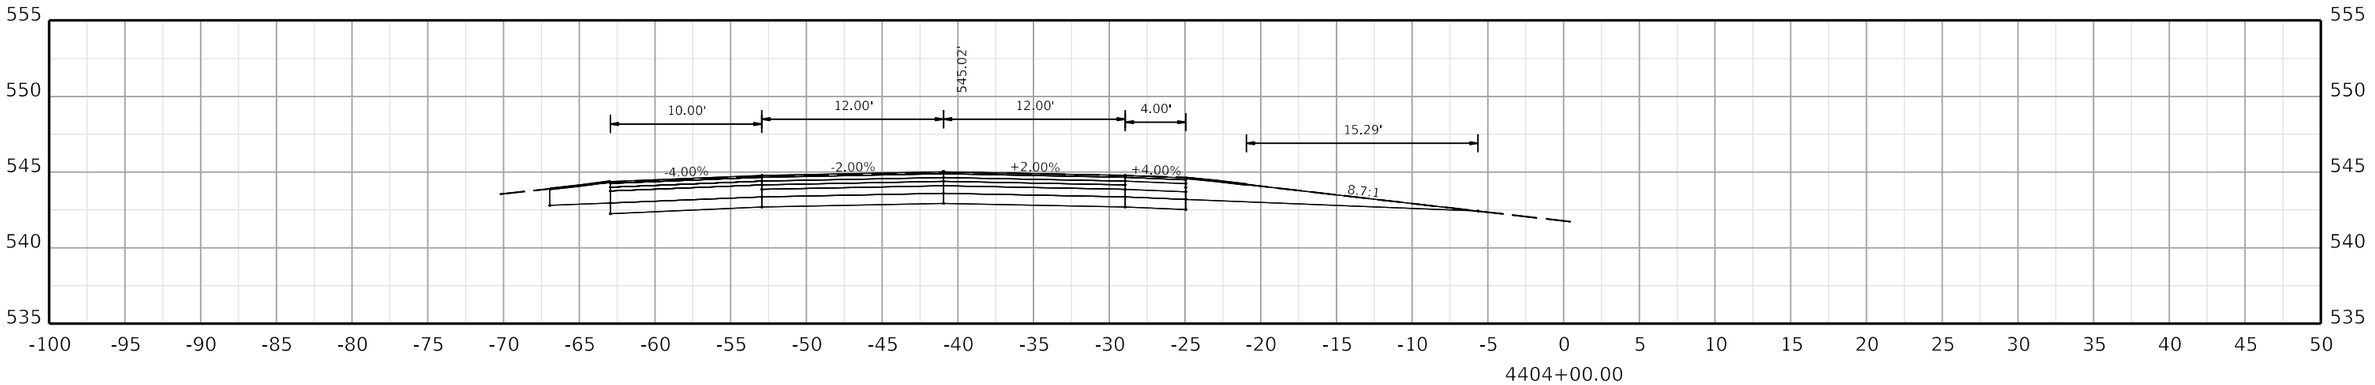

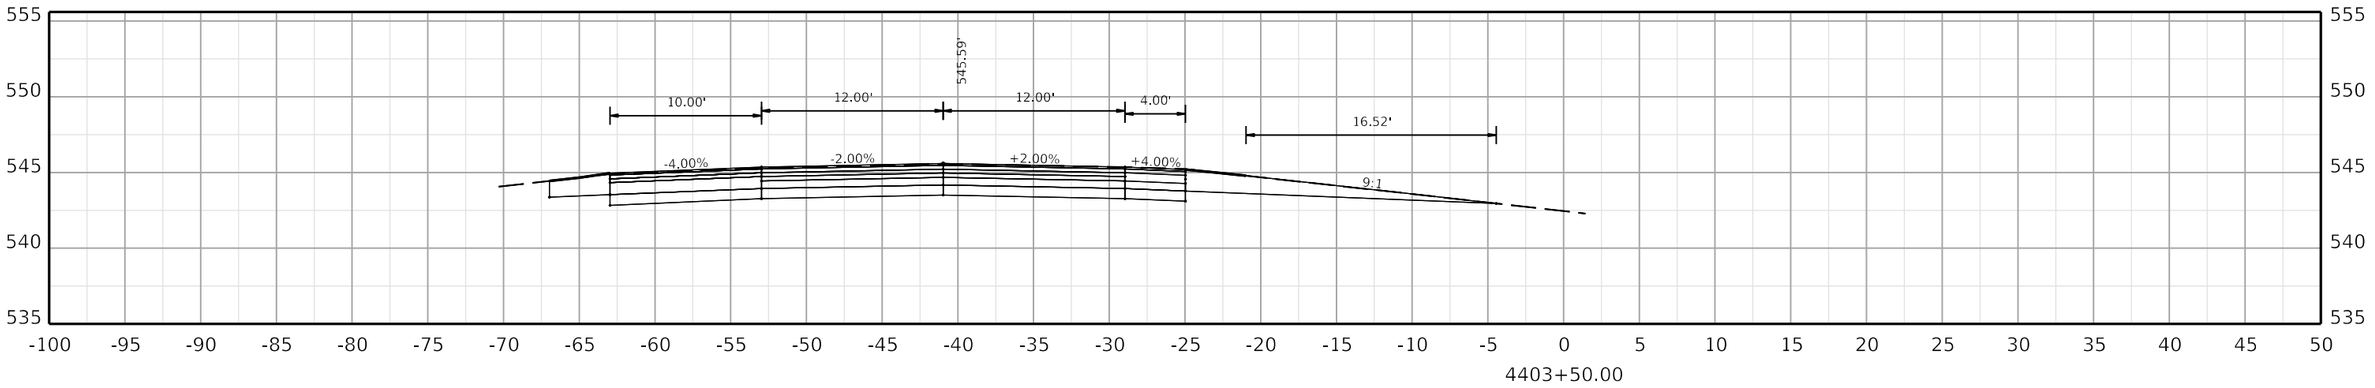

COMMONWEALTH OF KENTUCKY
DEPARTMENT OF HIGHWAYS

TEAM KENTUCKY TRANSPORTATION CABINET

DRAWING TITLE:


HORIZONTAL SCALE
SCALE: 1" = 5'


0' 5' 10' 20'


STA. 4403+50.00 TO STA. 4404+50.00

ITEM NO. COUNTY OF

SHEET NO.
4403+50.00

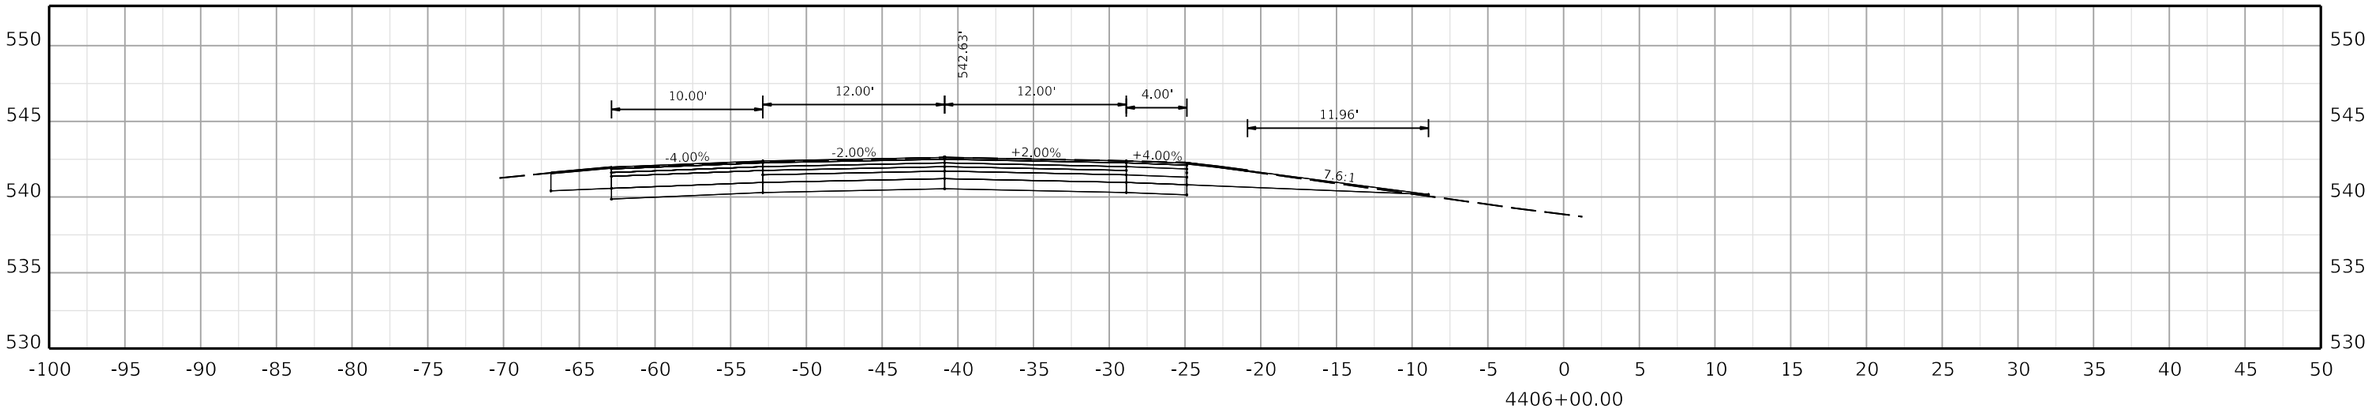

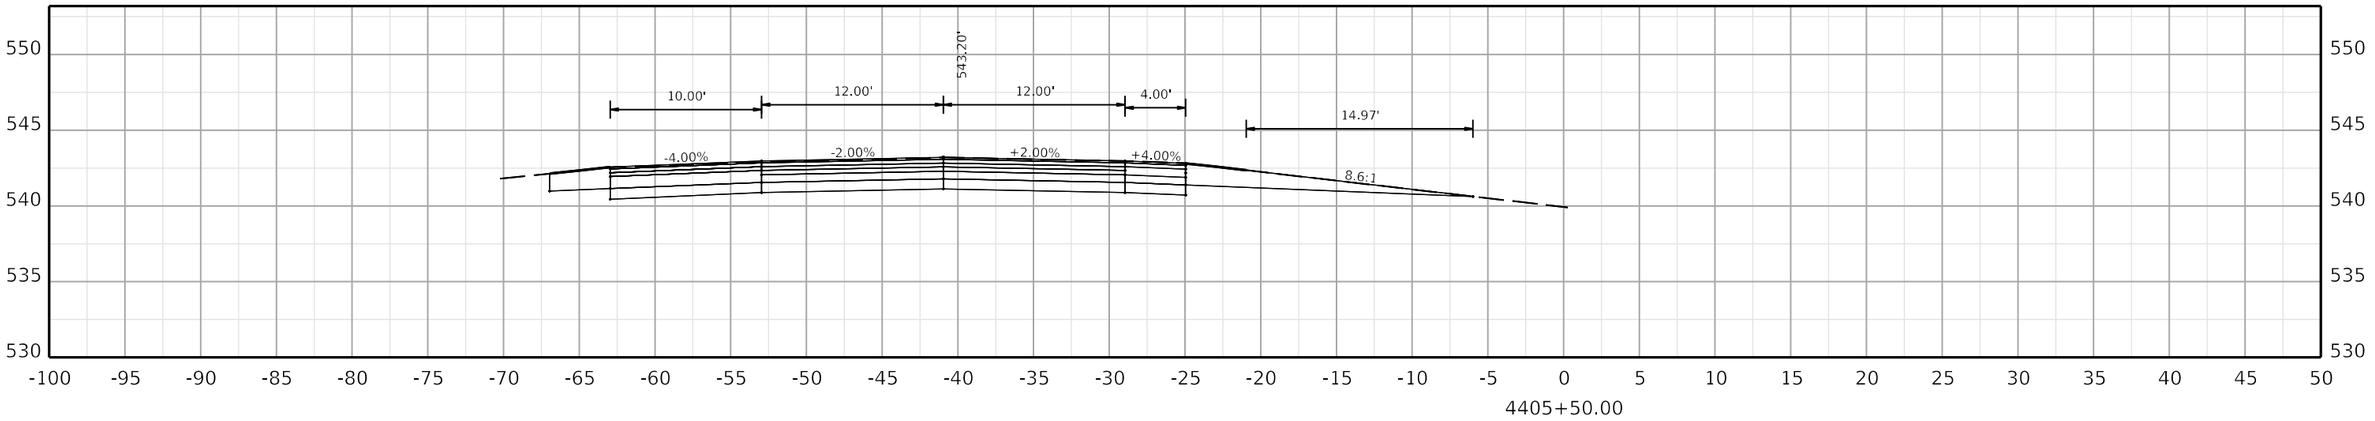

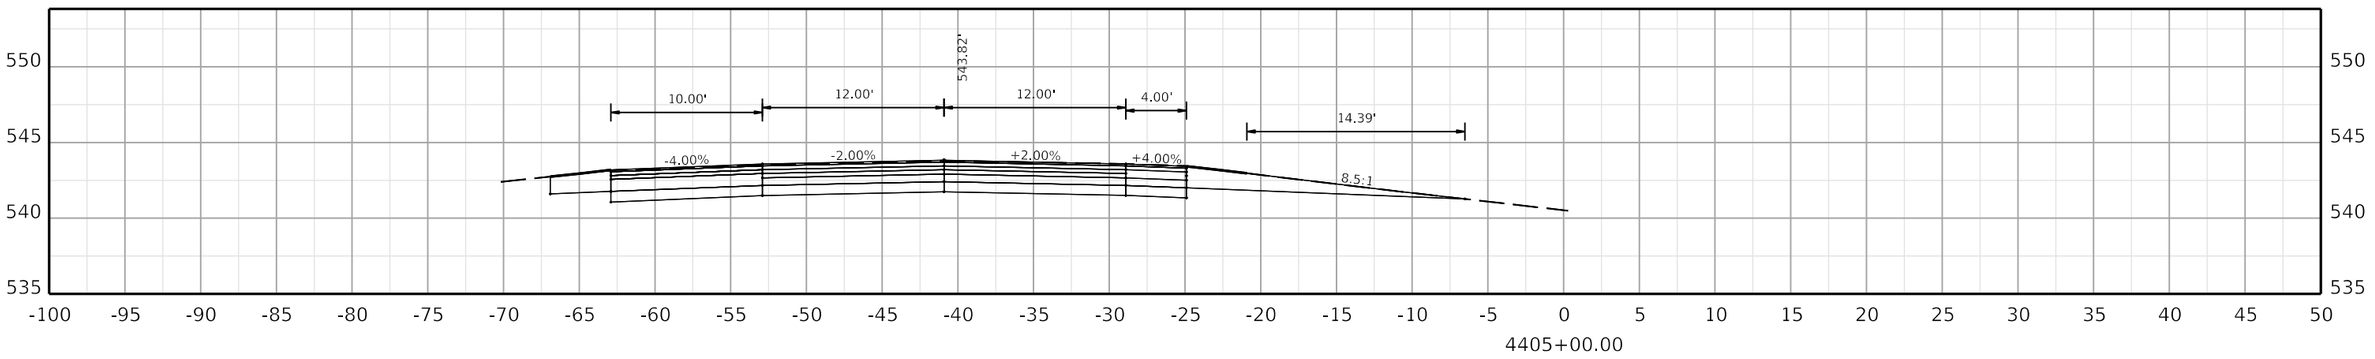

COMMONWEALTH OF KENTUCKY
DEPARTMENT OF HIGHWAYS

TEAM KENTUCKY

DRAWING TITLE:


HORIZONTAL SCALE
SCALE: 1" = 5'


0' 5' 10' 20'


STA. 4405+00.00 TO STA. 4406+00.00

ITEM NO. COUNTY OF

SHEET NO.
4405+00.00

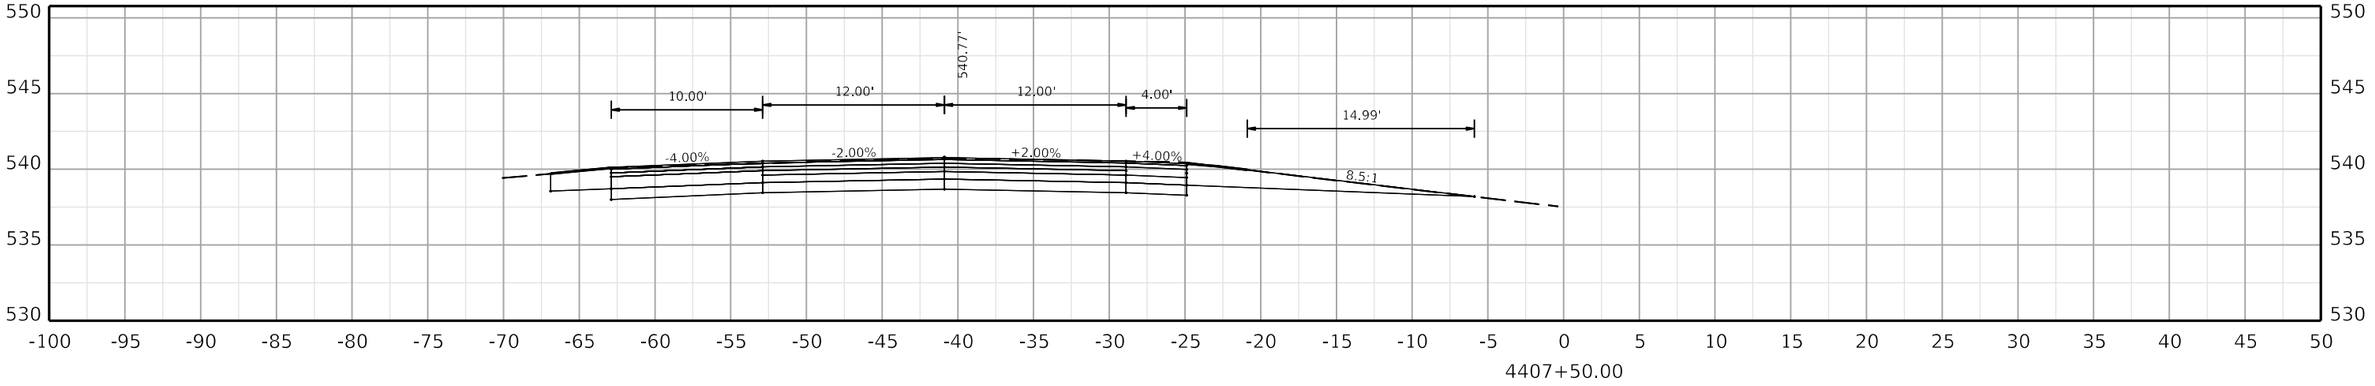

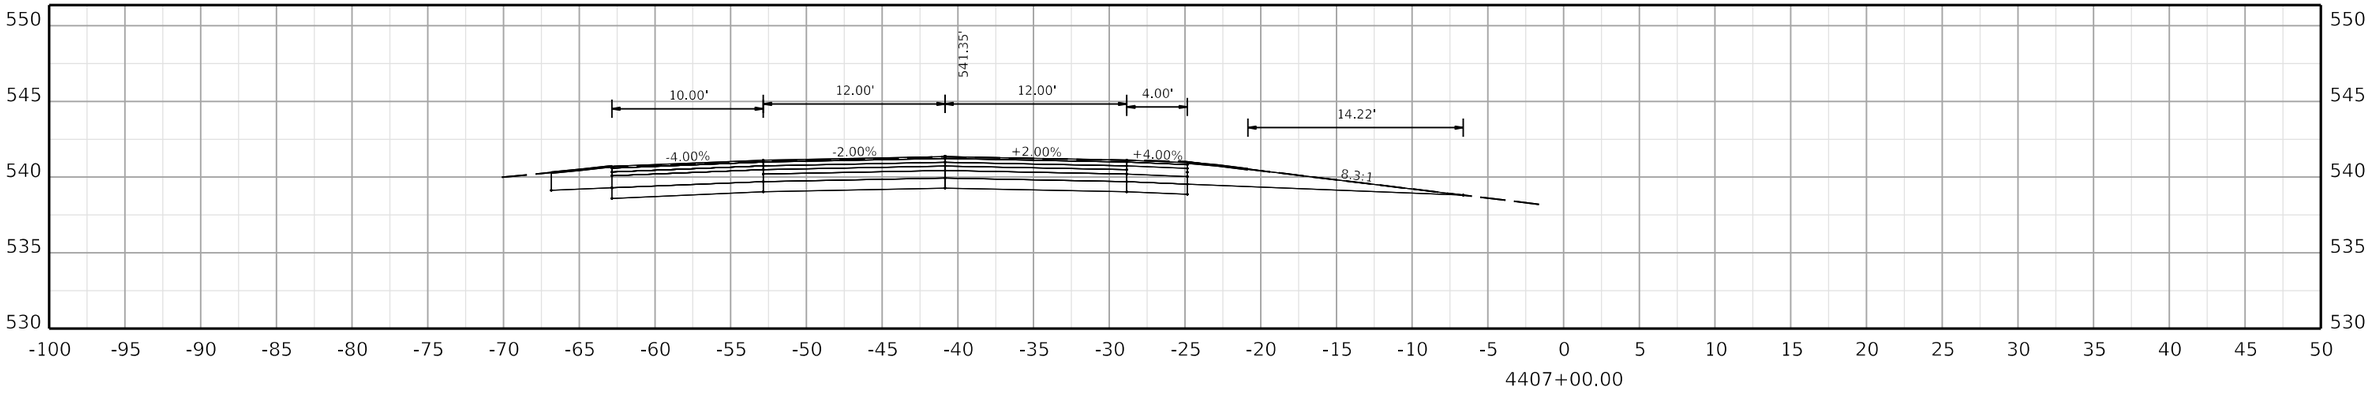

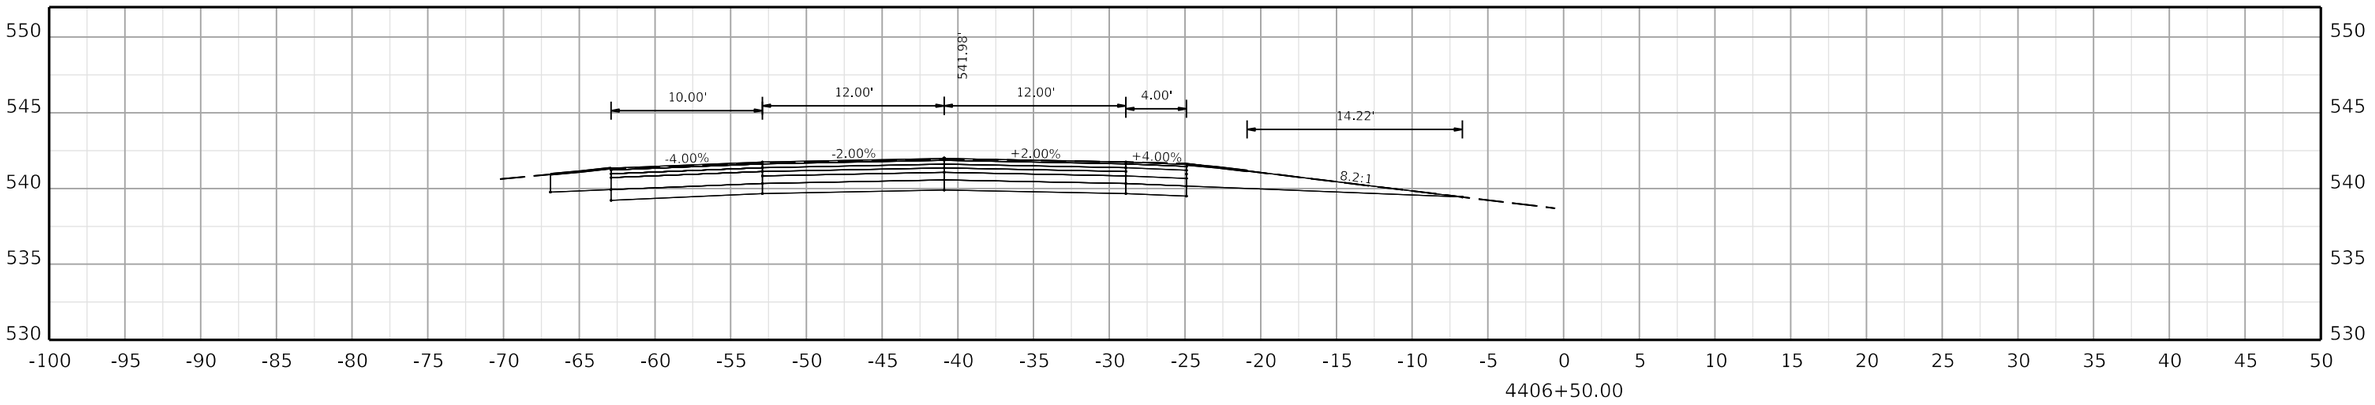

COMMONWEALTH OF KENTUCKY
DEPARTMENT OF HIGHWAYS
TEAM KENTUCKY TRANSPORTATION CABINET

DRAWING TITLE:


HORIZONTAL SCALE
SCALE: 1" = 5'


0' 5' 10' 20'


STA. 4406+50.00 TO STA. 4407+50.00

ITEM NO. COUNTY OF

SHEET NO.
4406+50.00

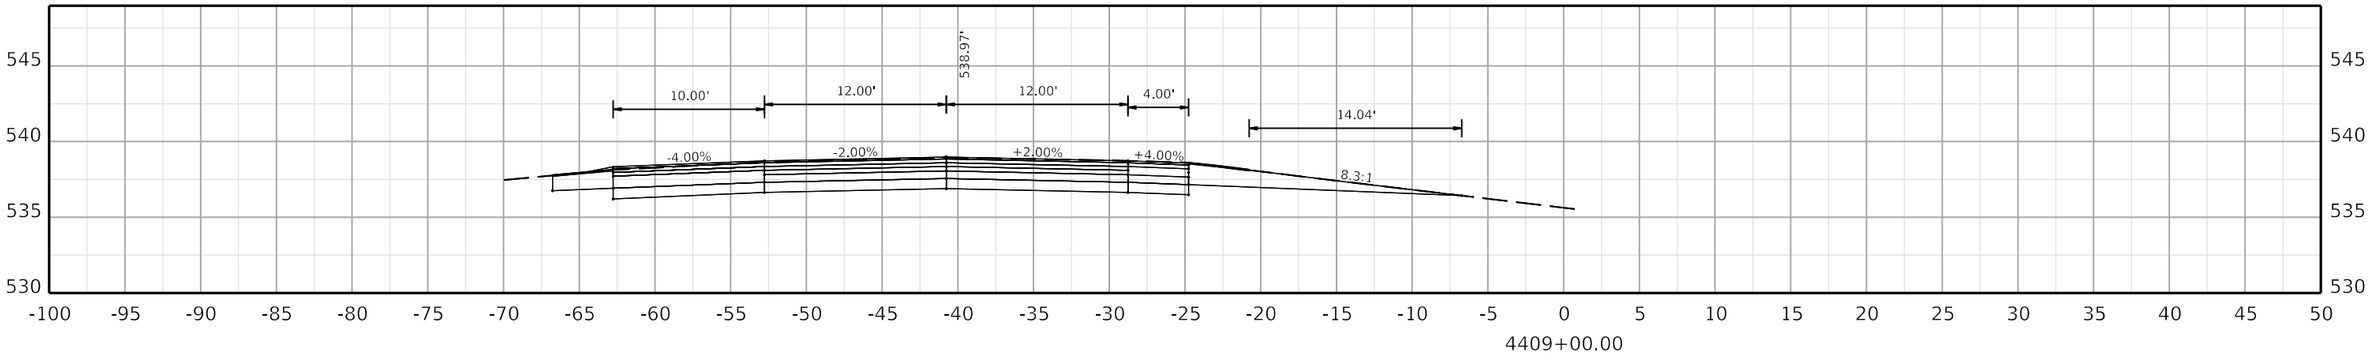

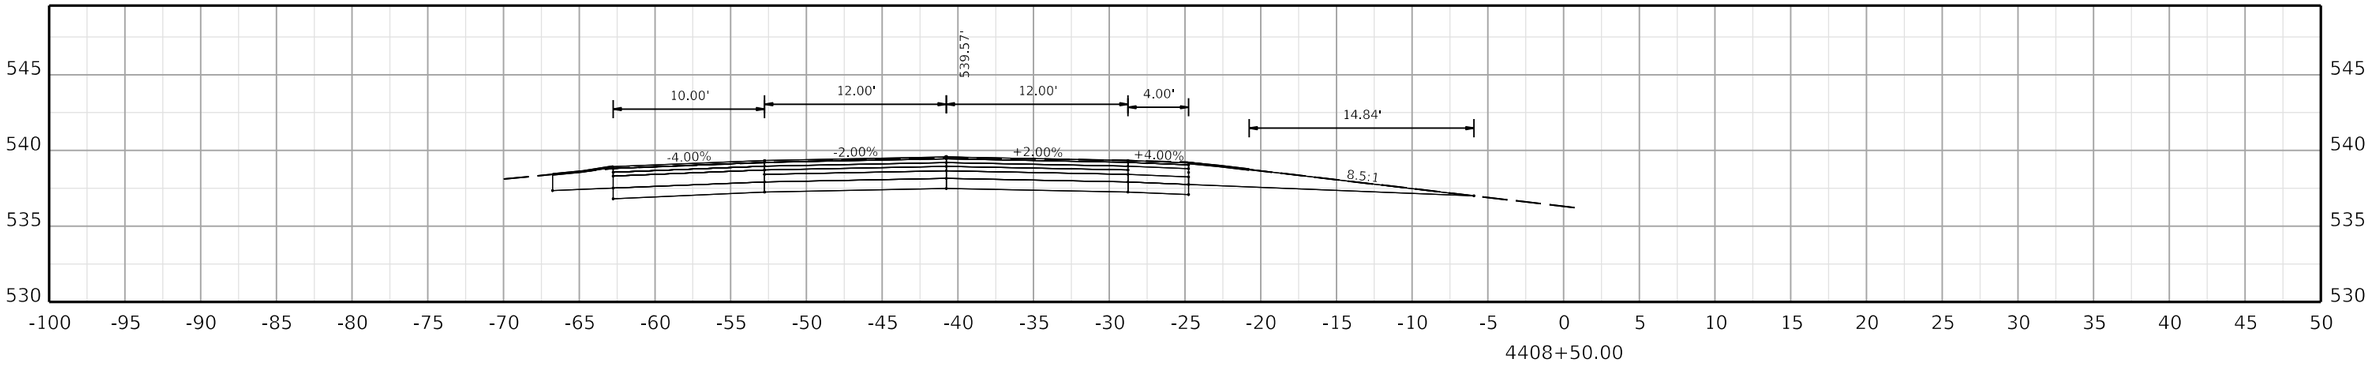

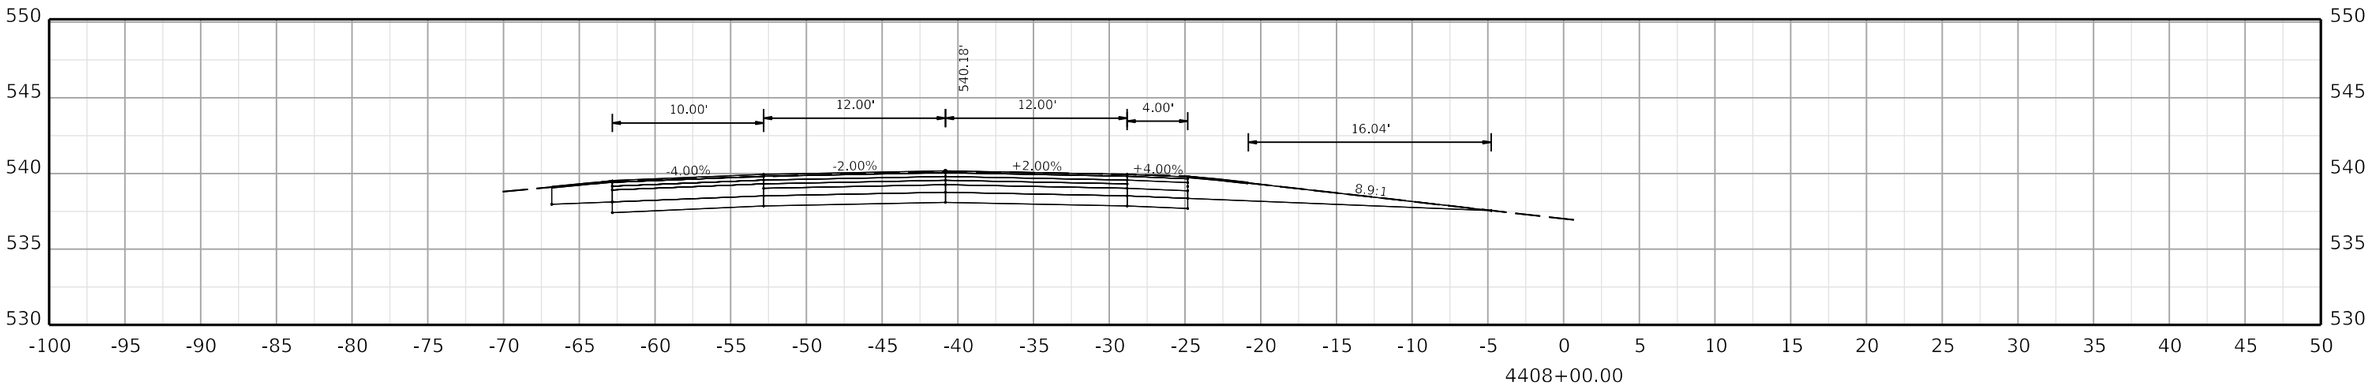

COMMONWEALTH OF KENTUCKY
DEPARTMENT OF HIGHWAYS
TEAM KENTUCKY TRANSPORTATION CABINET

DRAWING TITLE:


HORIZONTAL SCALE
SCALE: 1" = 5'


0' 5' 10' 20'


STA. 4408+00.00 TO STA. 4409+00.00

ITEM NO. COUNTY OF

SHEET NO.
4408+00.00

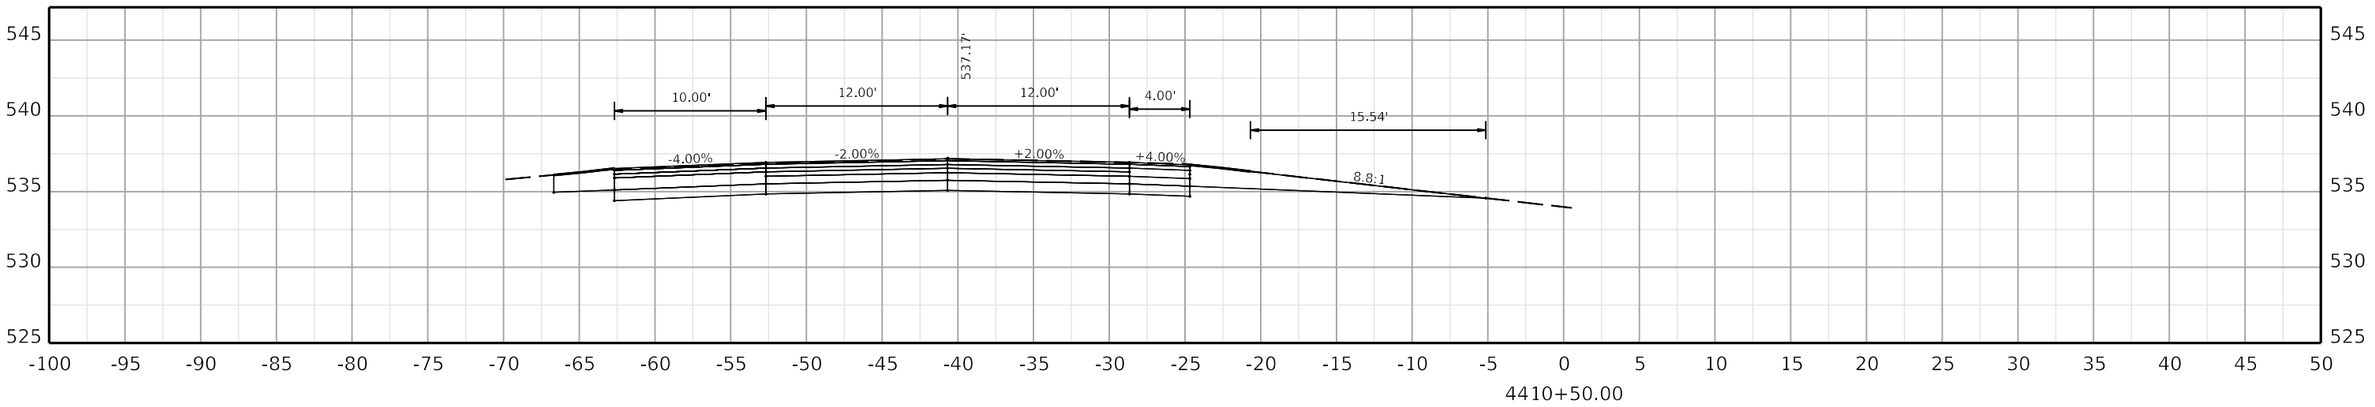

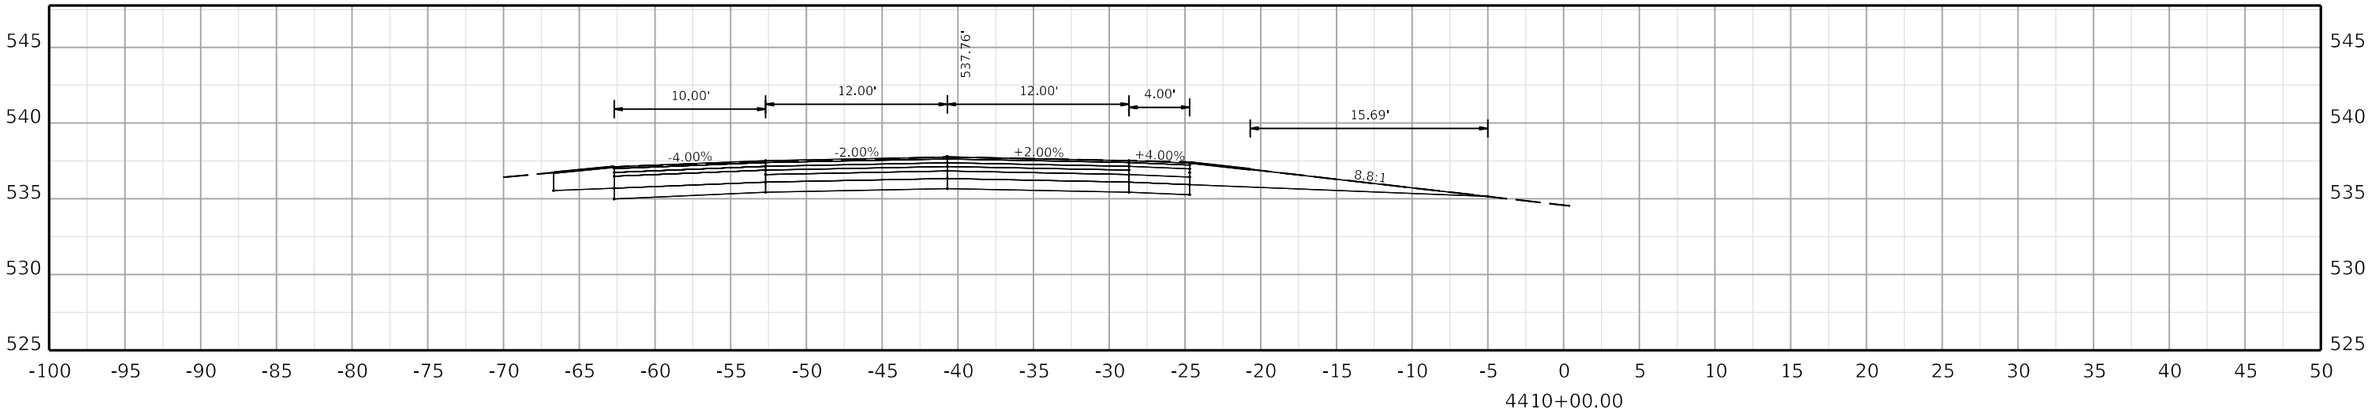

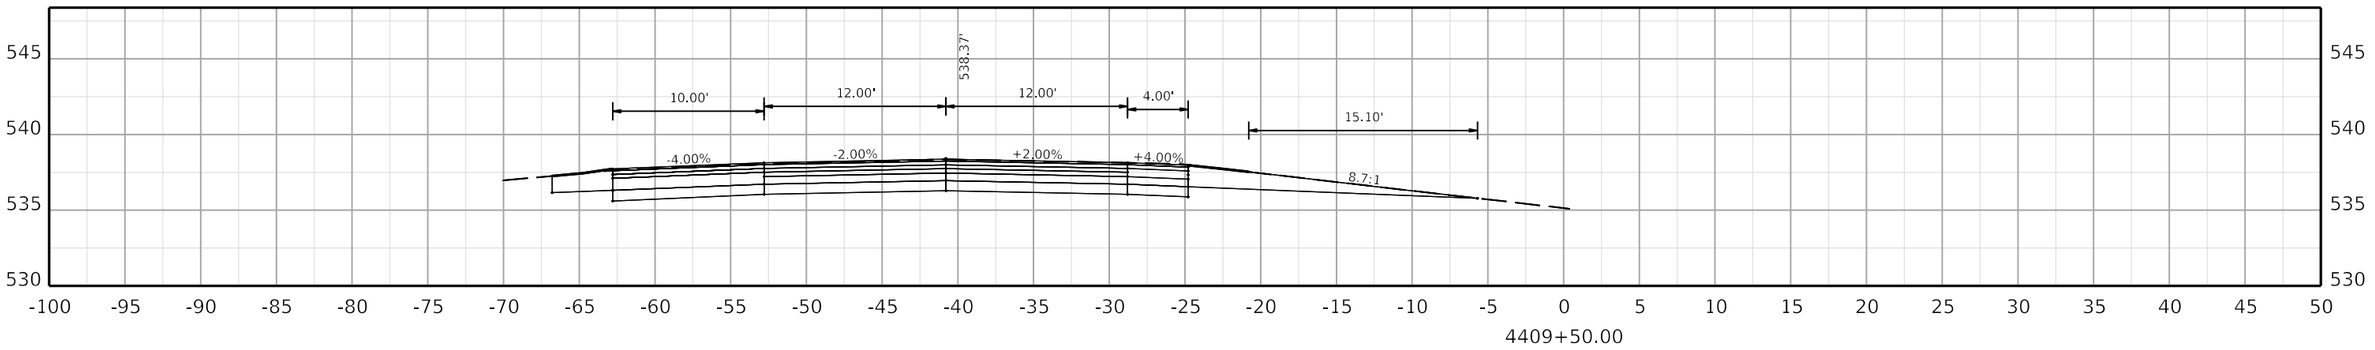

COMMONWEALTH OF KENTUCKY
DEPARTMENT OF HIGHWAYS

TEAM KENTUCKY

DRAWING TITLE:


HORIZONTAL SCALE
SCALE: 1" = 5'


0' 5' 10' 20'


STA. 4409+50.00 TO STA. 4410+50.00

ITEM NO. COUNTY OF

SHEET NO.
4409+50.00

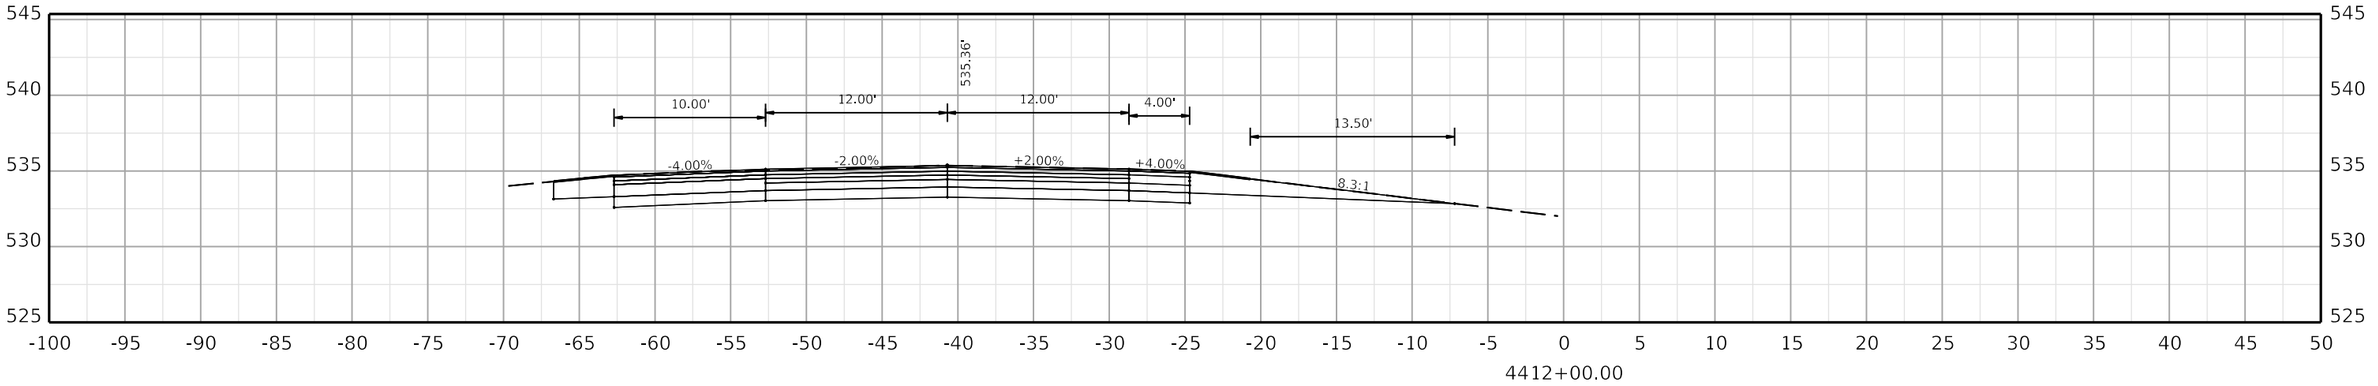

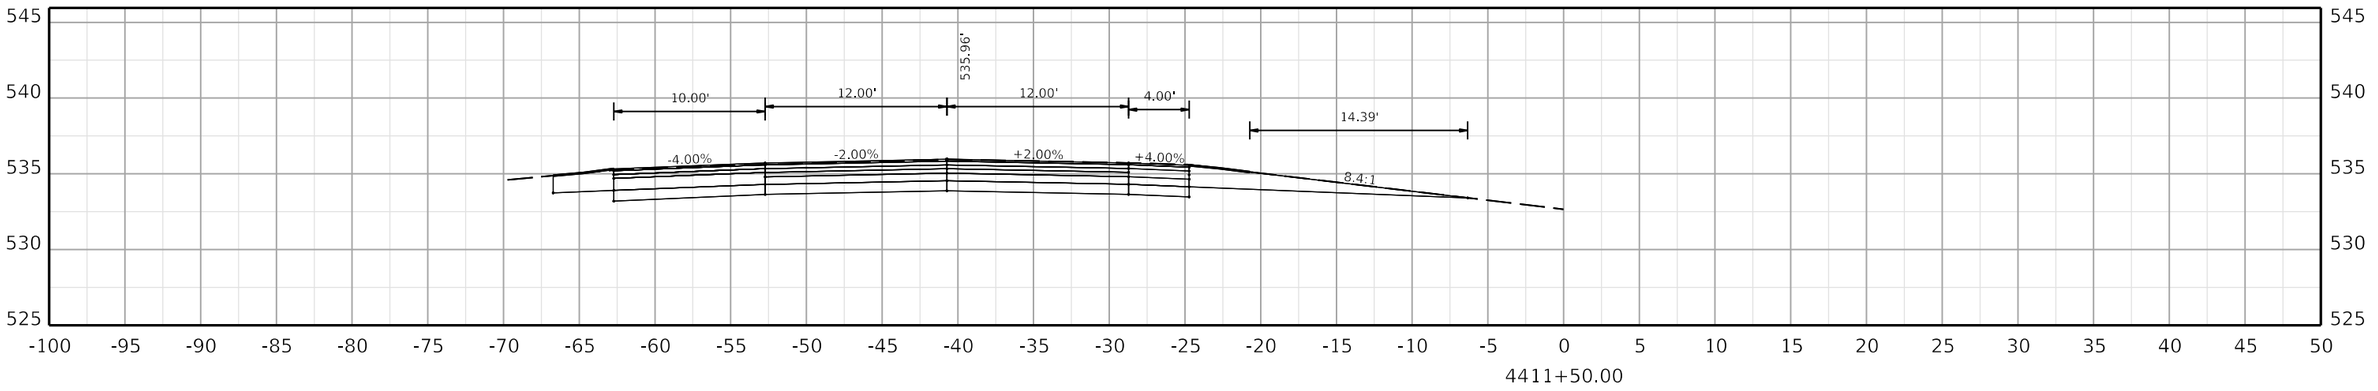

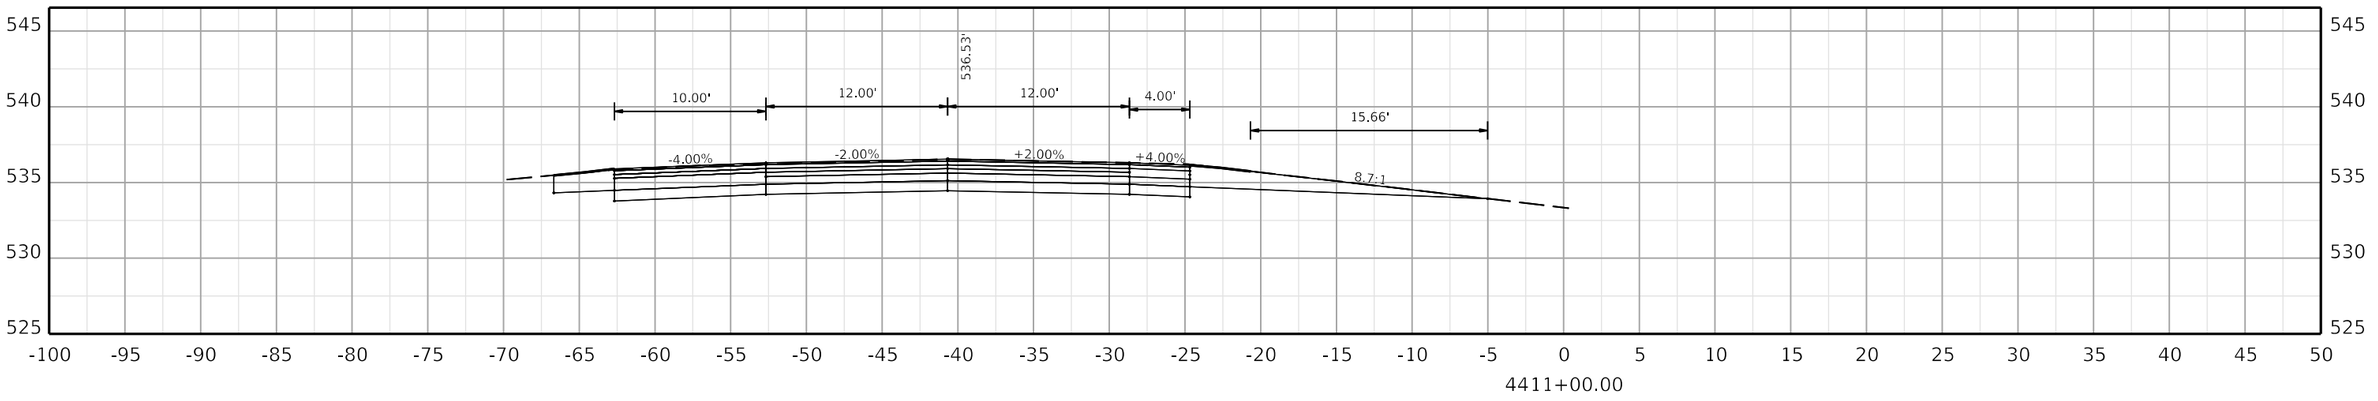

COMMONWEALTH OF KENTUCKY
DEPARTMENT OF HIGHWAYS

TEAM KENTUCKY

DRAWING TITLE:


HORIZONTAL SCALE
SCALE: 1" = 5'


0' 5' 10' 20'


STA. 4411+00.00 TO STA. 4412+00.00

ITEM NO. COUNTY OF

SHEET NO.
4411+00.00

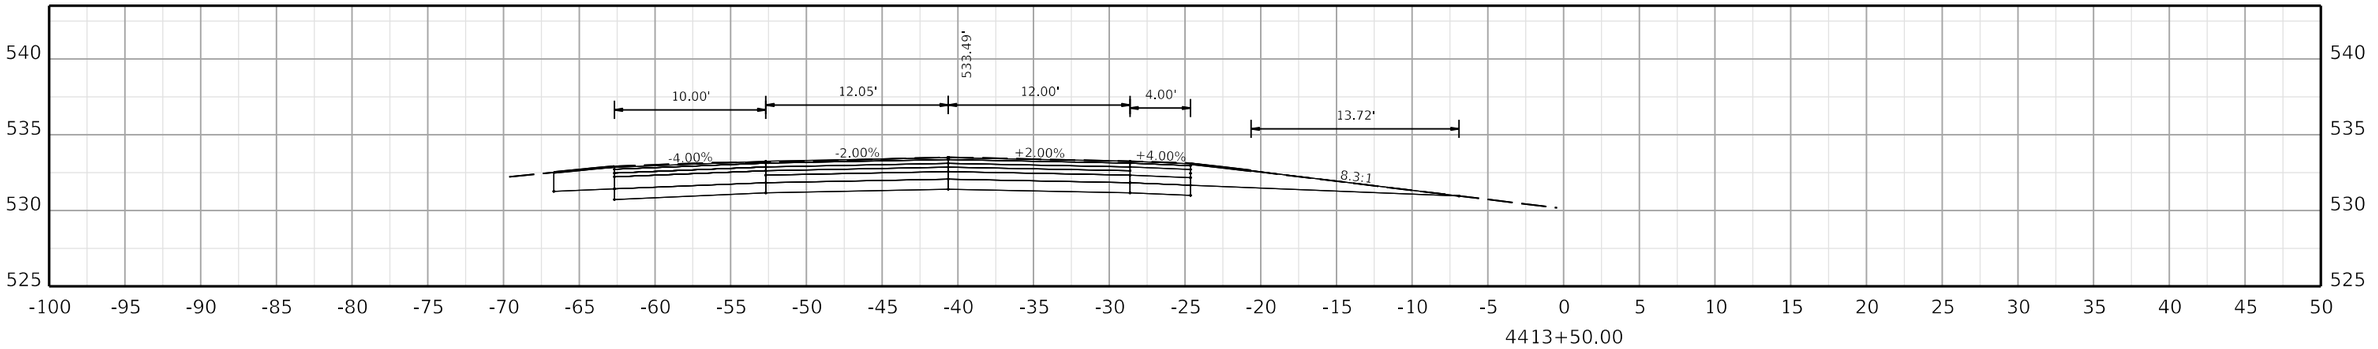

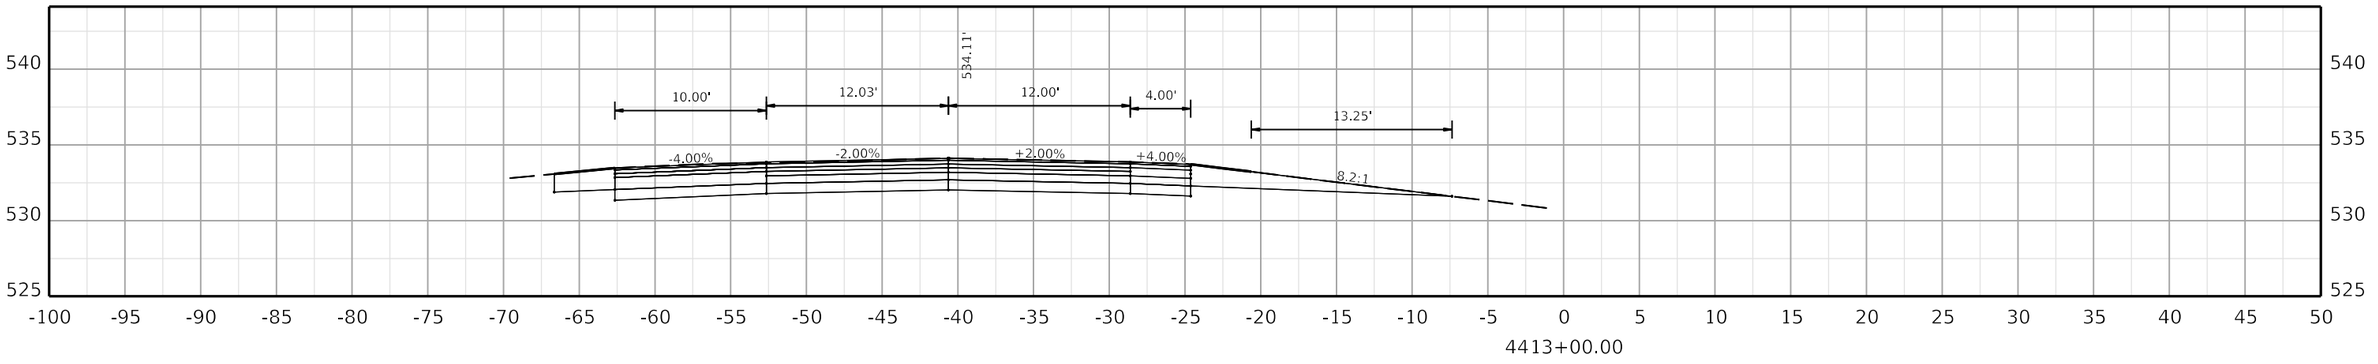

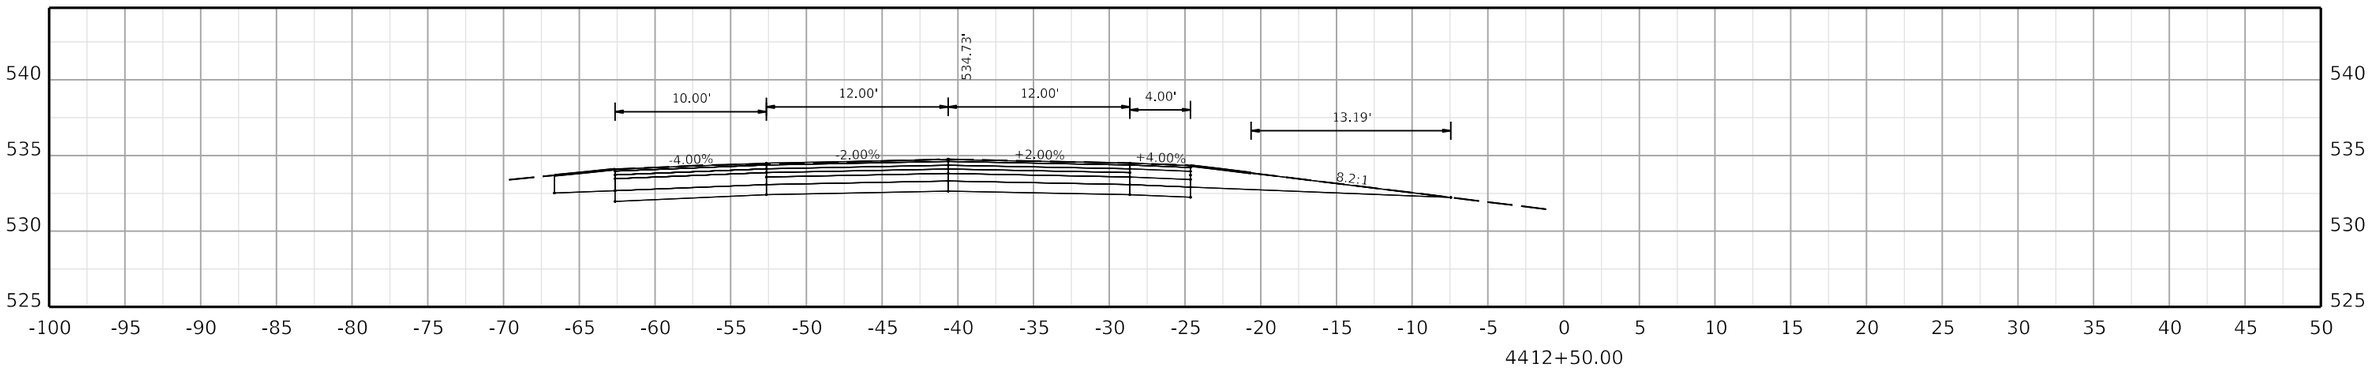

COMMONWEALTH OF KENTUCKY
DEPARTMENT OF HIGHWAYS

TEAM KENTUCKY TRANSPORTATION CABINET

DRAWING TITLE:


HORIZONTAL SCALE
SCALE: 1" = 5'


0' 5' 10' 20'


STA. 4412+50.00 TO STA. 4413+50.00

ITEM NO. COUNTY OF

SHEET NO. 4412+50.00

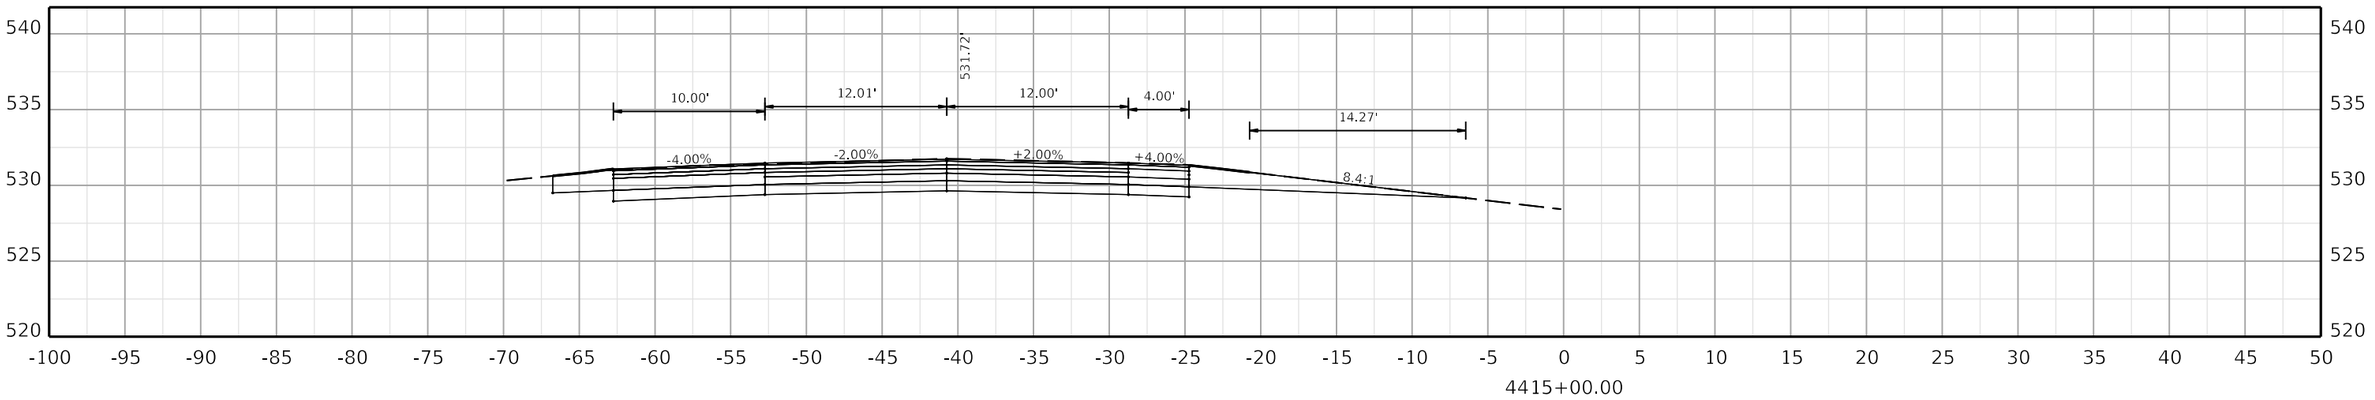

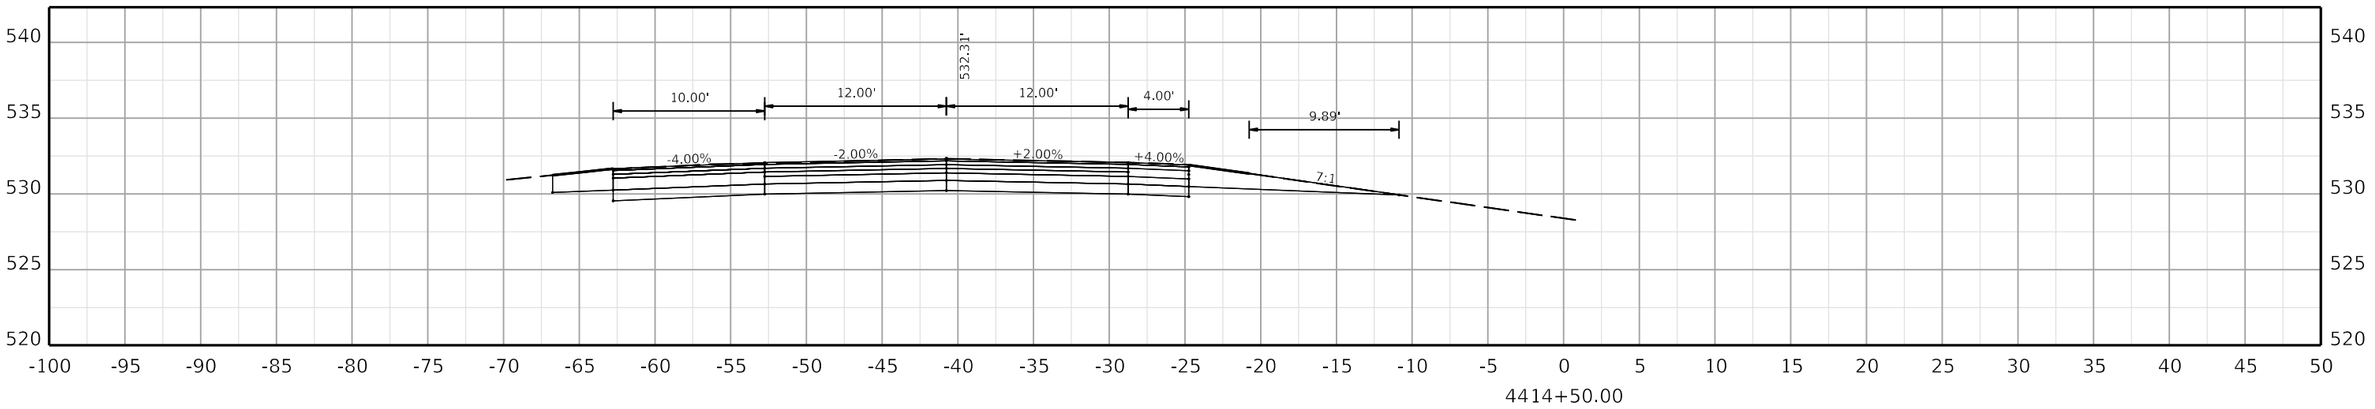

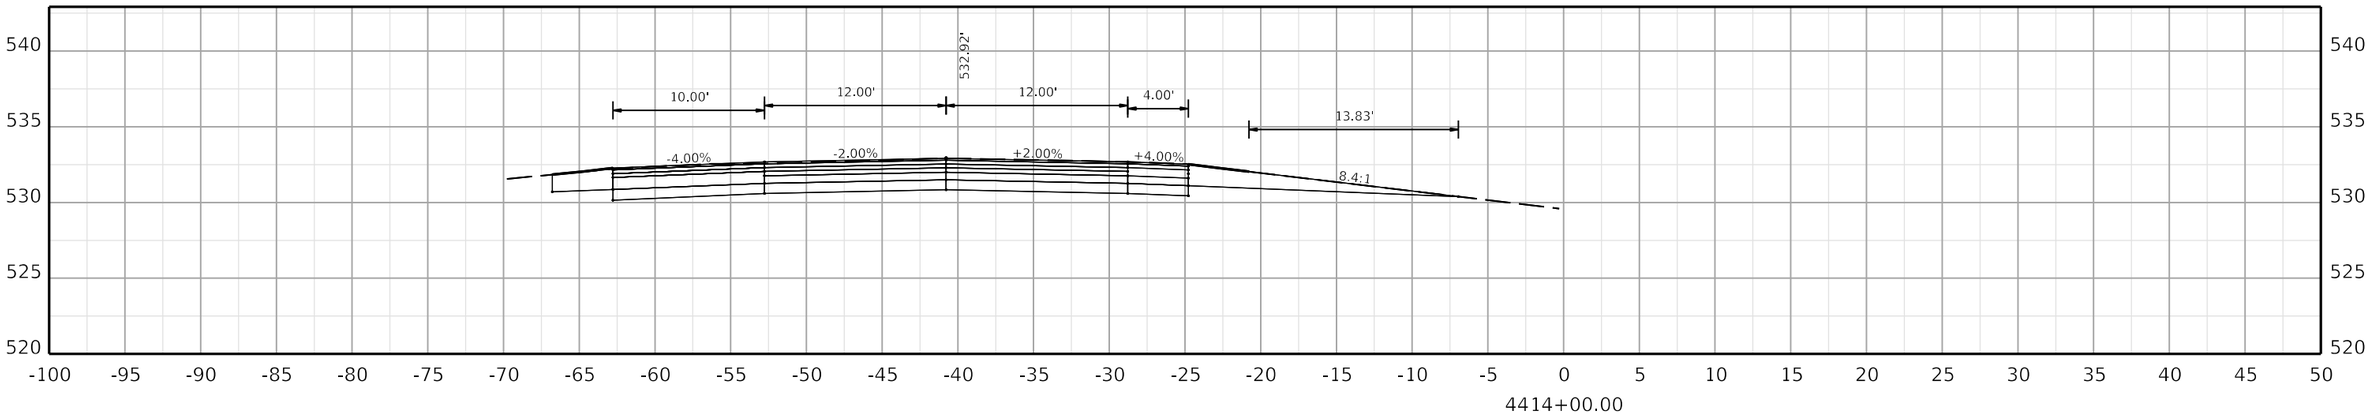

COMMONWEALTH OF KENTUCKY
DEPARTMENT OF HIGHWAYS

TEAM KENTUCKY TRANSPORTATION CABINET

DRAWING TITLE:

HORIZONTAL SCALE
SCALE: 1" = 5'

0' 5' 10' 20'

STA. 4414+00.00 TO STA. 4415+00.00


ITEM NO. COUNTY OF


SHEET NO. 4414+00.00


OpenRoads Designer v10.12.02.4

USER: USLR095925

FILE NAME: C:\BMS\WSP-US-PW-02\D0932959\CORR_I-24W_ASPHALT_PAVING_SEGMENT5_XSEC.DGN

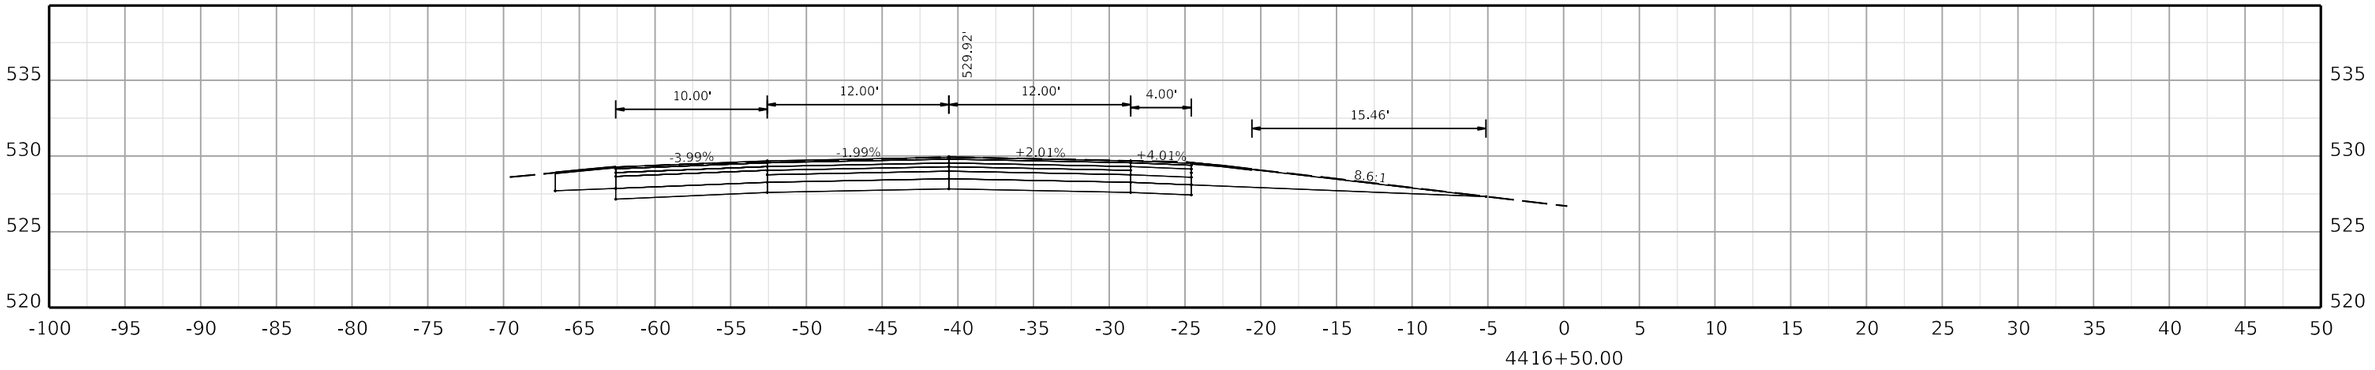

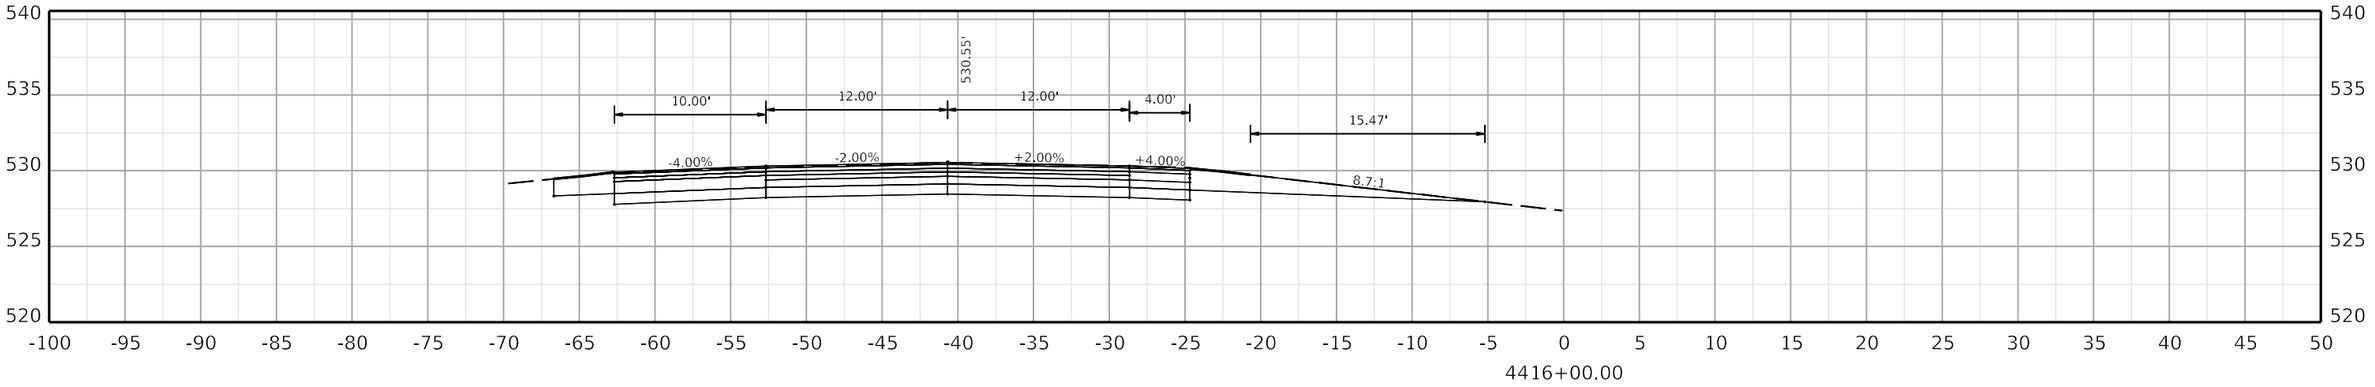

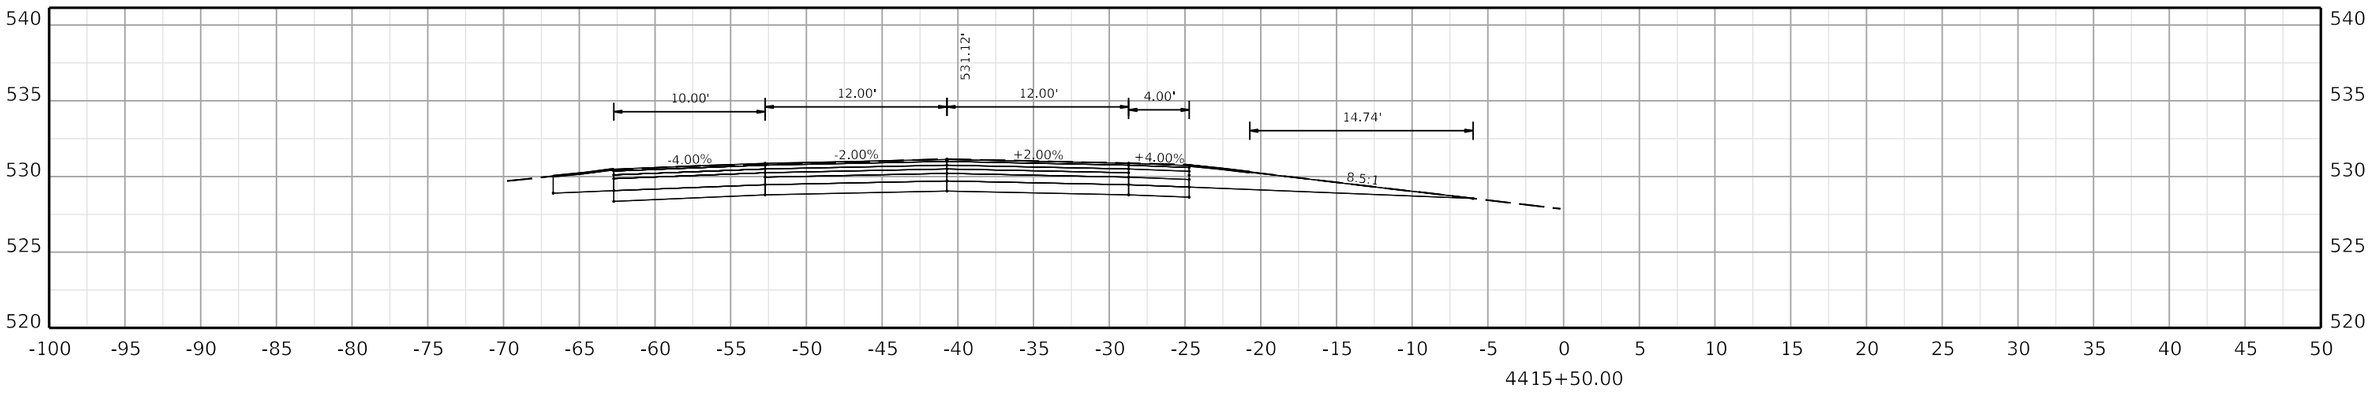

COMMONWEALTH OF KENTUCKY
DEPARTMENT OF HIGHWAYS
TEAM KENTUCKY TRANSPORTATION CABINET

DRAWING TITLE:


HORIZONTAL SCALE
SCALE: 1" = 5'


0' 5' 10' 20'


STA. 4415+50.00 TO STA. 4416+50.00

ITEM NO. COUNTY OF

SHEET NO. 4415+50.00

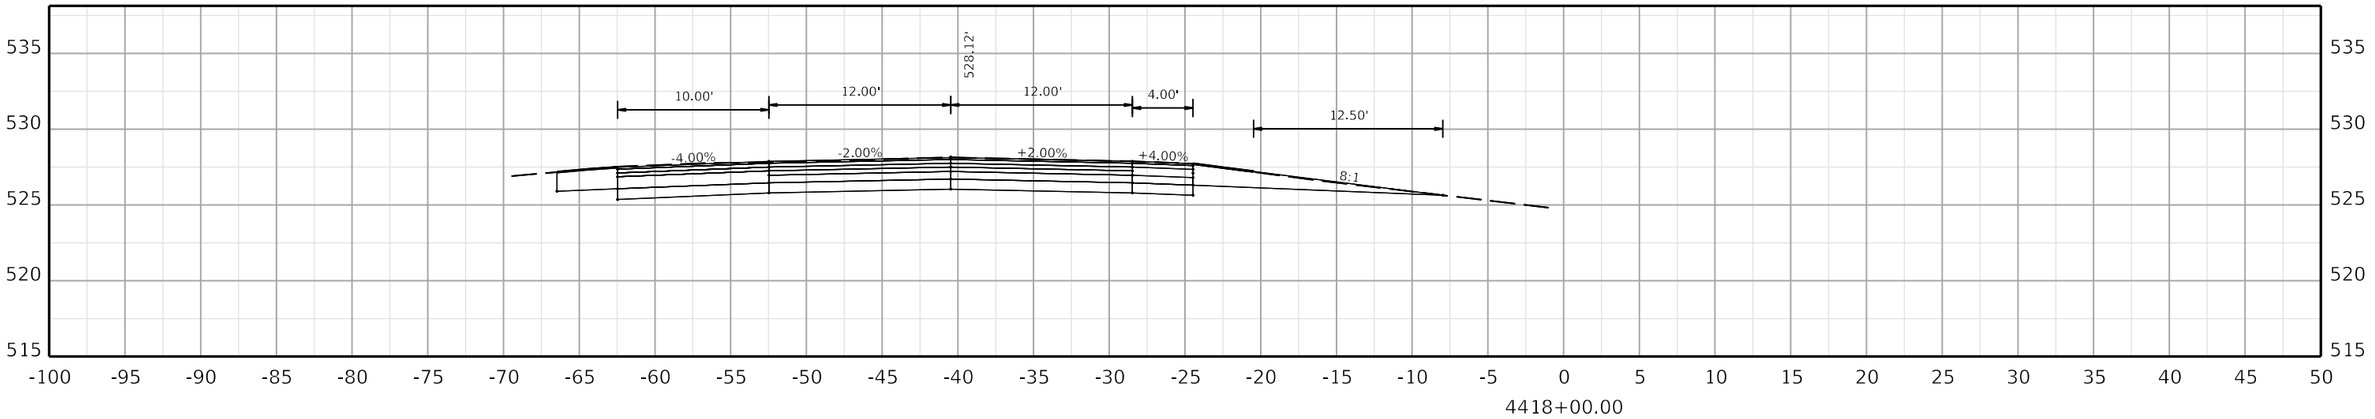

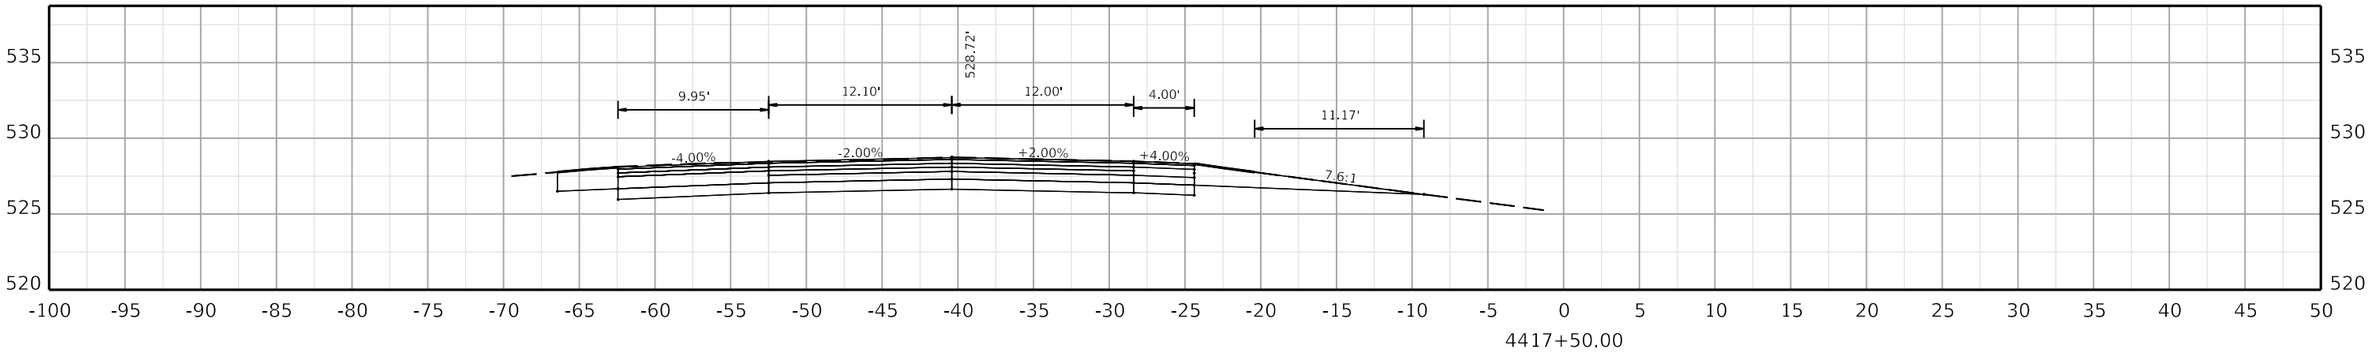

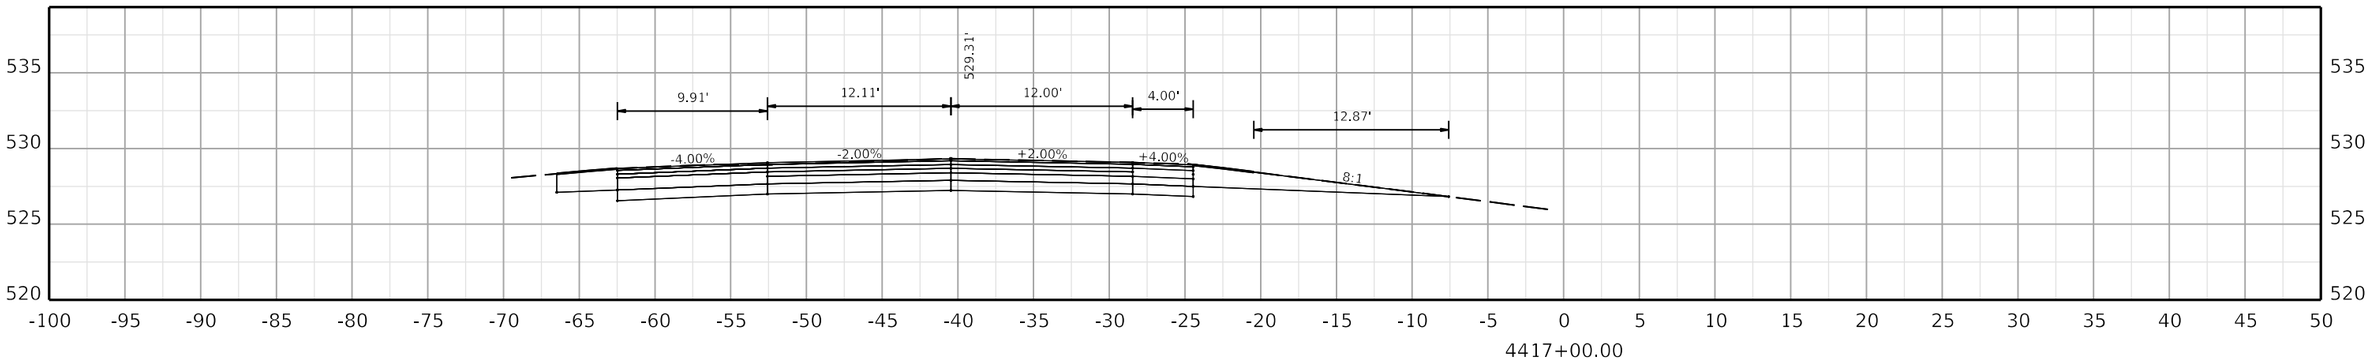

COMMONWEALTH OF KENTUCKY
DEPARTMENT OF HIGHWAYS
TEAM KENTUCKY

DRAWING TITLE:


HORIZONTAL SCALE
SCALE: 1" = 5'


0' 5' 10' 20'


STA. 4417+00.00 TO STA. 4418+00.00

ITEM NO. COUNTY OF

SHEET NO.
4417+00.00

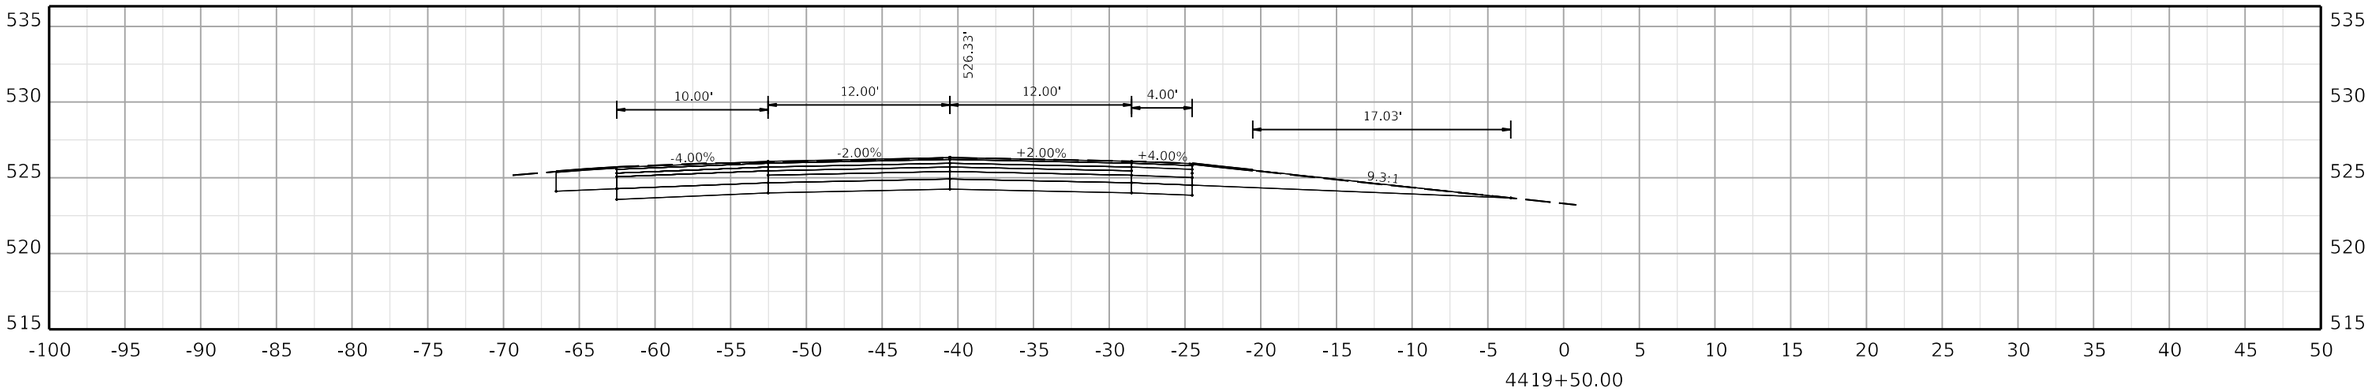

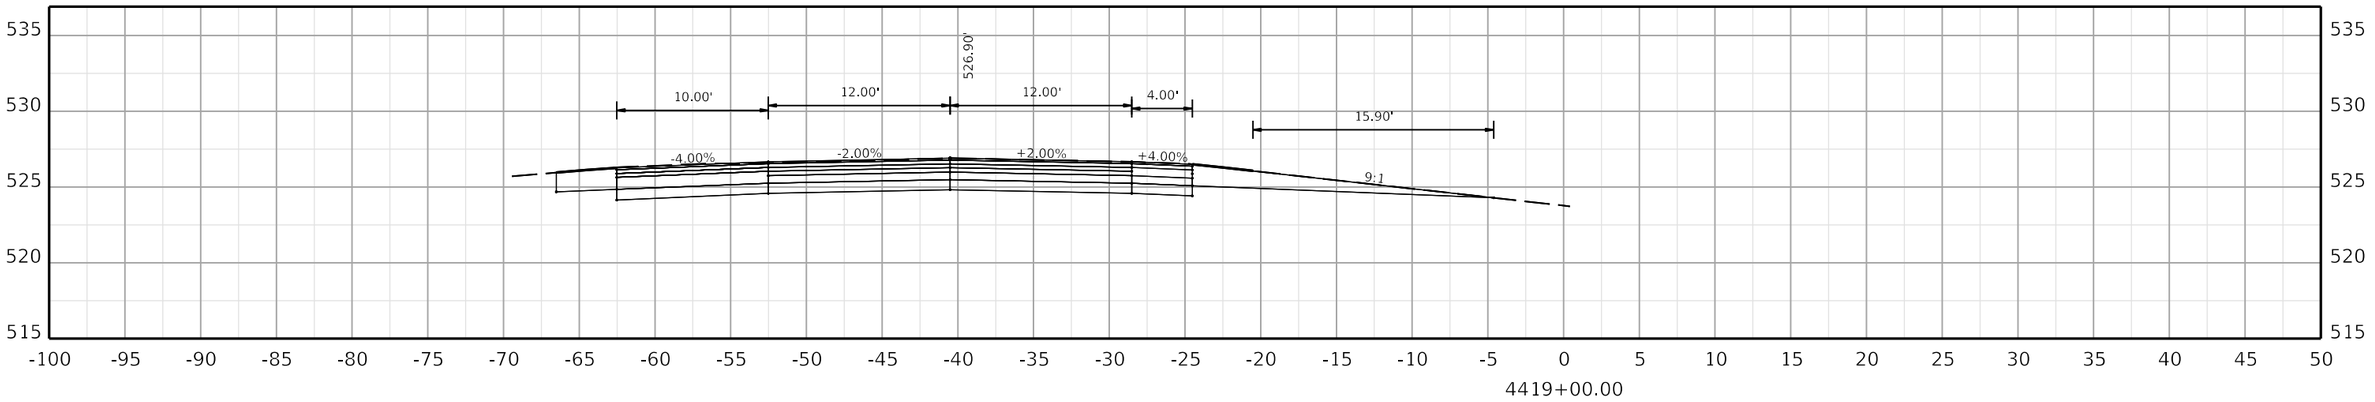

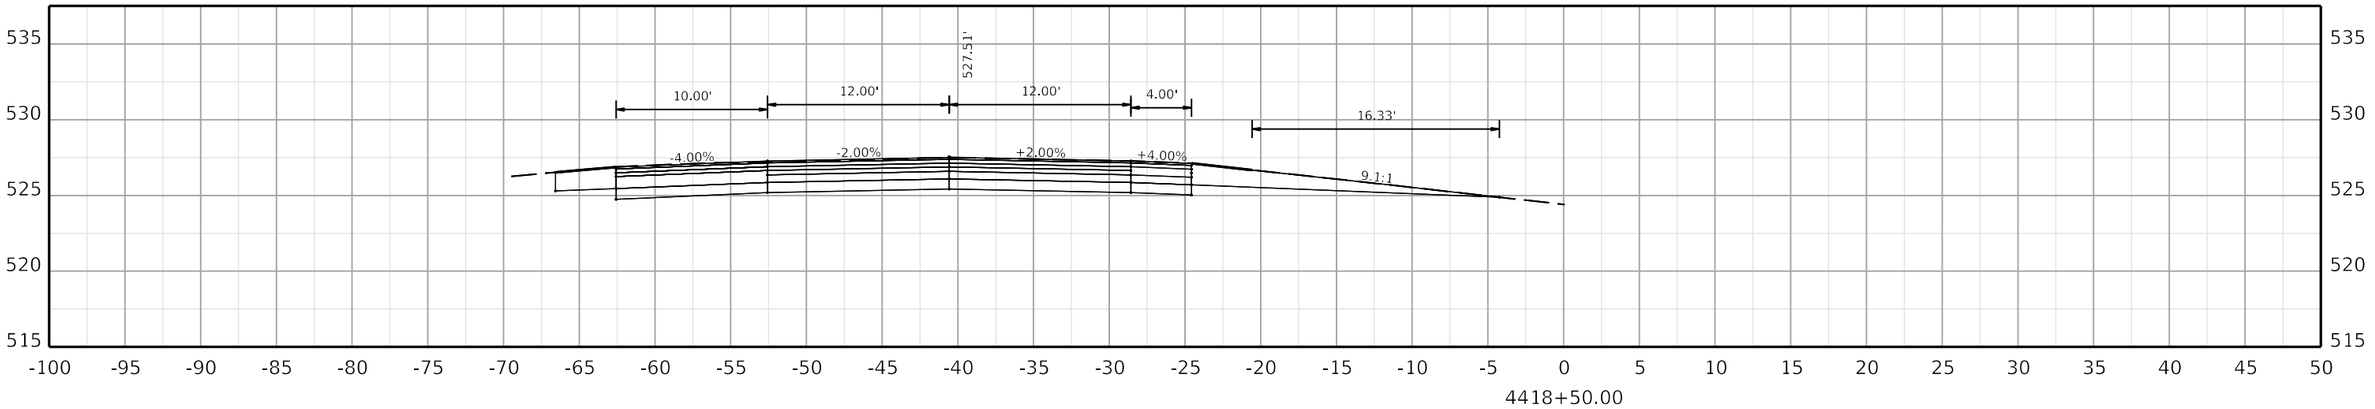

COMMONWEALTH OF KENTUCKY
DEPARTMENT OF HIGHWAYS
TEAM KENTUCKY

DRAWING TITLE:


HORIZONTAL SCALE
SCALE: 1" = 5'


0' 5' 10' 20'


STA. 4418+50.00 TO STA. 4419+50.00

ITEM NO. COUNTY OF

SHEET NO.
4418+50.00

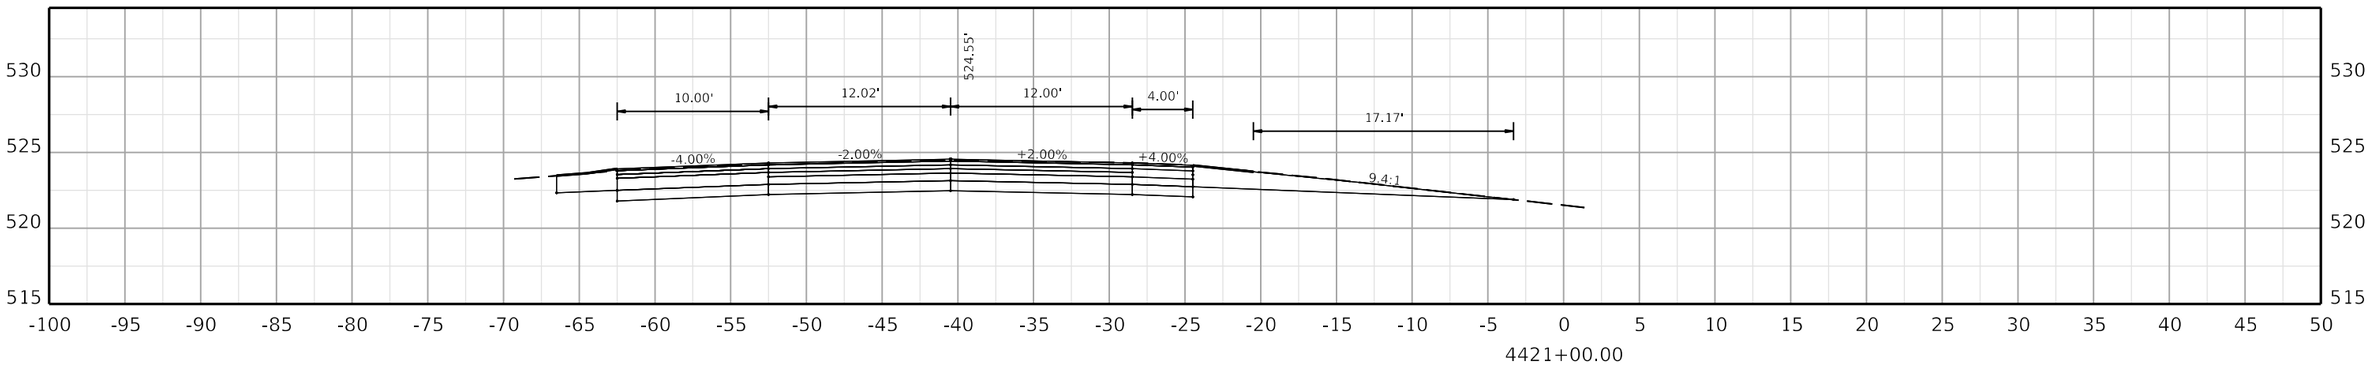

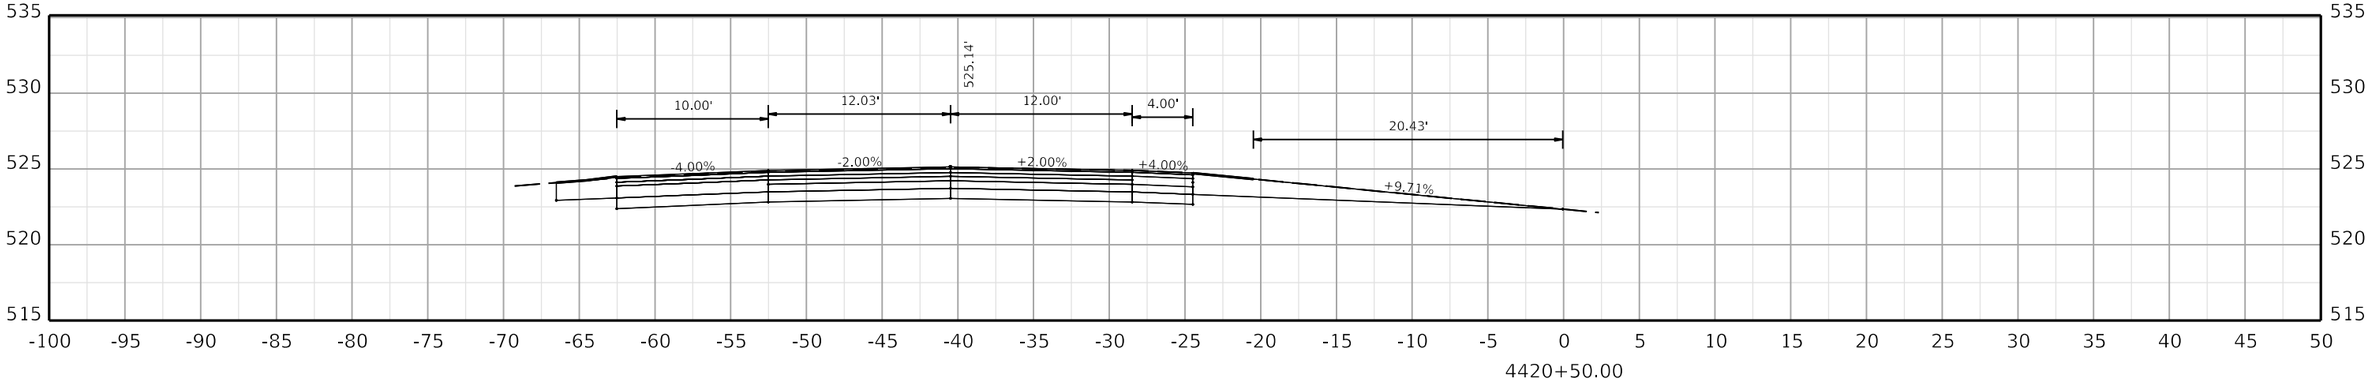

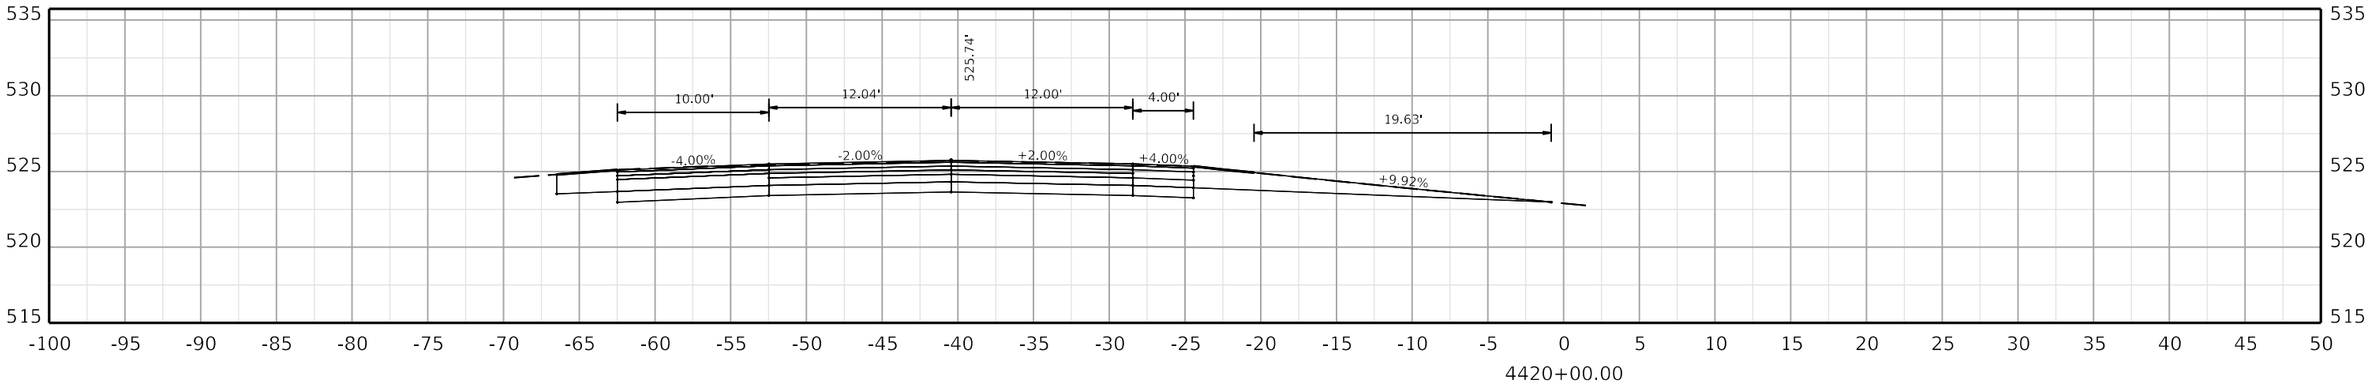

COMMONWEALTH OF KENTUCKY
DEPARTMENT OF HIGHWAYS
TEAM KENTUCKY TRANSPORTATION CABINET

DRAWING TITLE:

HORIZONTAL SCALE
SCALE: 1" = 5'

0' 5' 10' 20'

STA. 4420+00.00 TO STA. 4421+00.00


ITEM NO. COUNTY OF


SHEET NO.
4420+00.00


OpenRoads Designer v10.12.02.4

USER: USLR095925

FILE NAME: C:\BMS\WSP-US-PW-02\D0932959\CORR_I-24W_ASPHALT_PAVING_SEGMENT5_XSEC.DGN

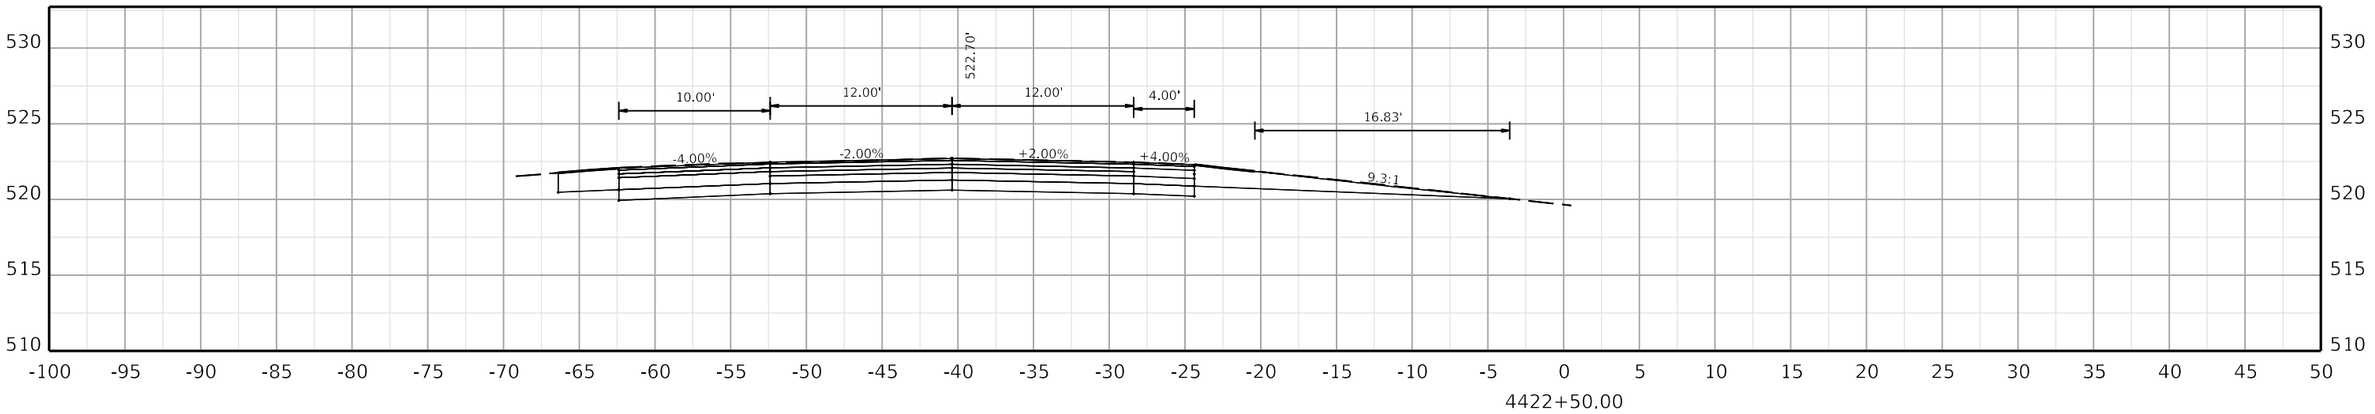

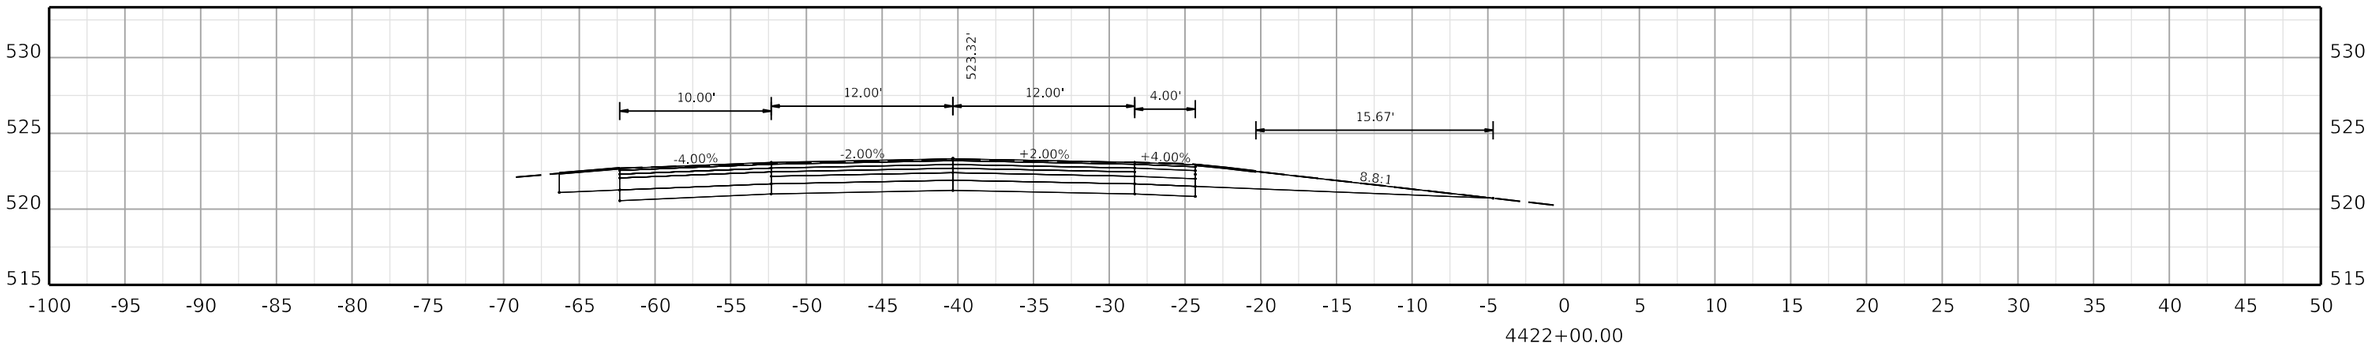

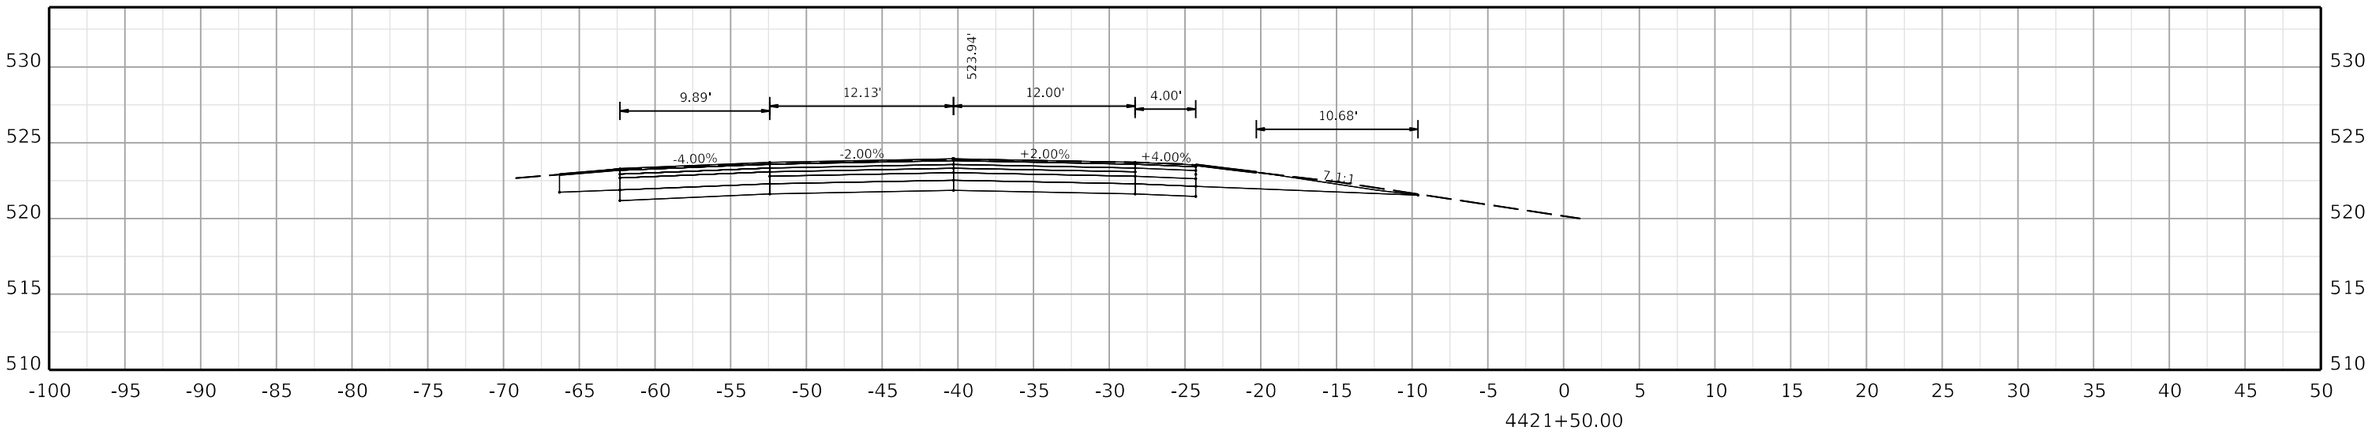

COMMONWEALTH OF KENTUCKY
DEPARTMENT OF HIGHWAYS

TEAM KENTUCKY

DRAWING TITLE:


HORIZONTAL SCALE
SCALE: 1" = 5'


0' 5' 10' 20'


STA. 4421+50.00 TO STA. 4422+50.00

ITEM NO. COUNTY OF

SHEET NO.
4421+50.00

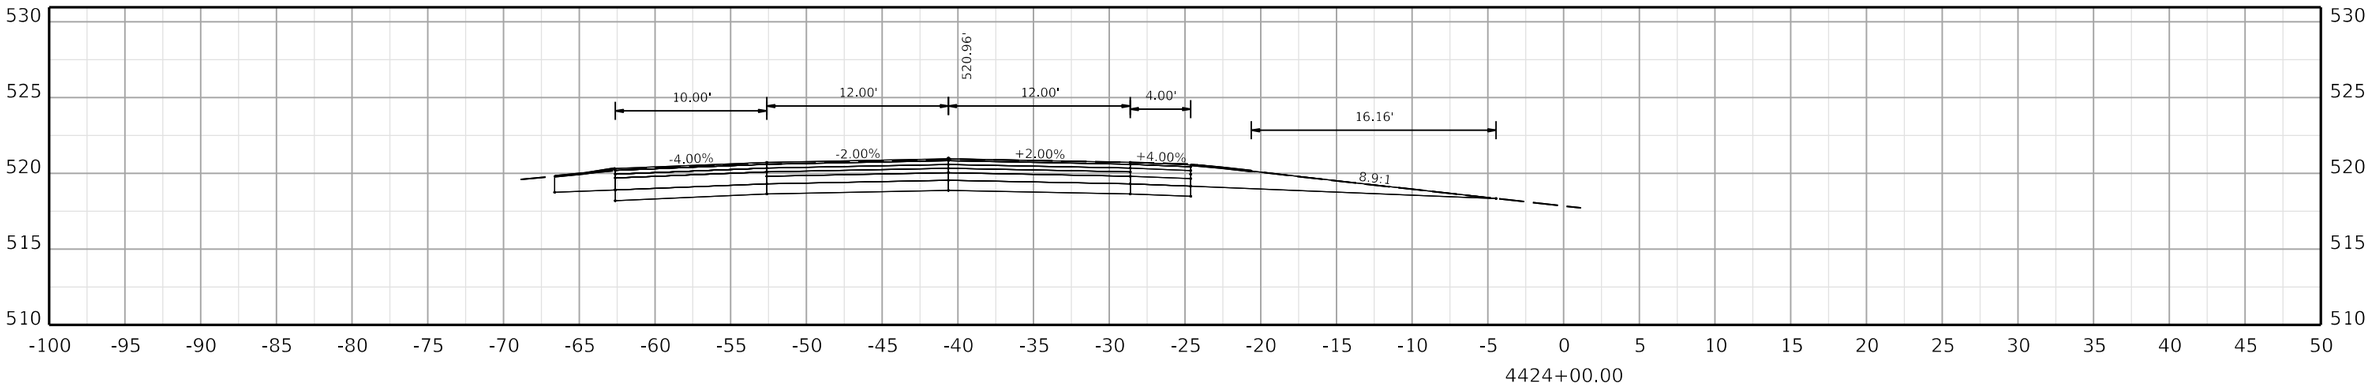

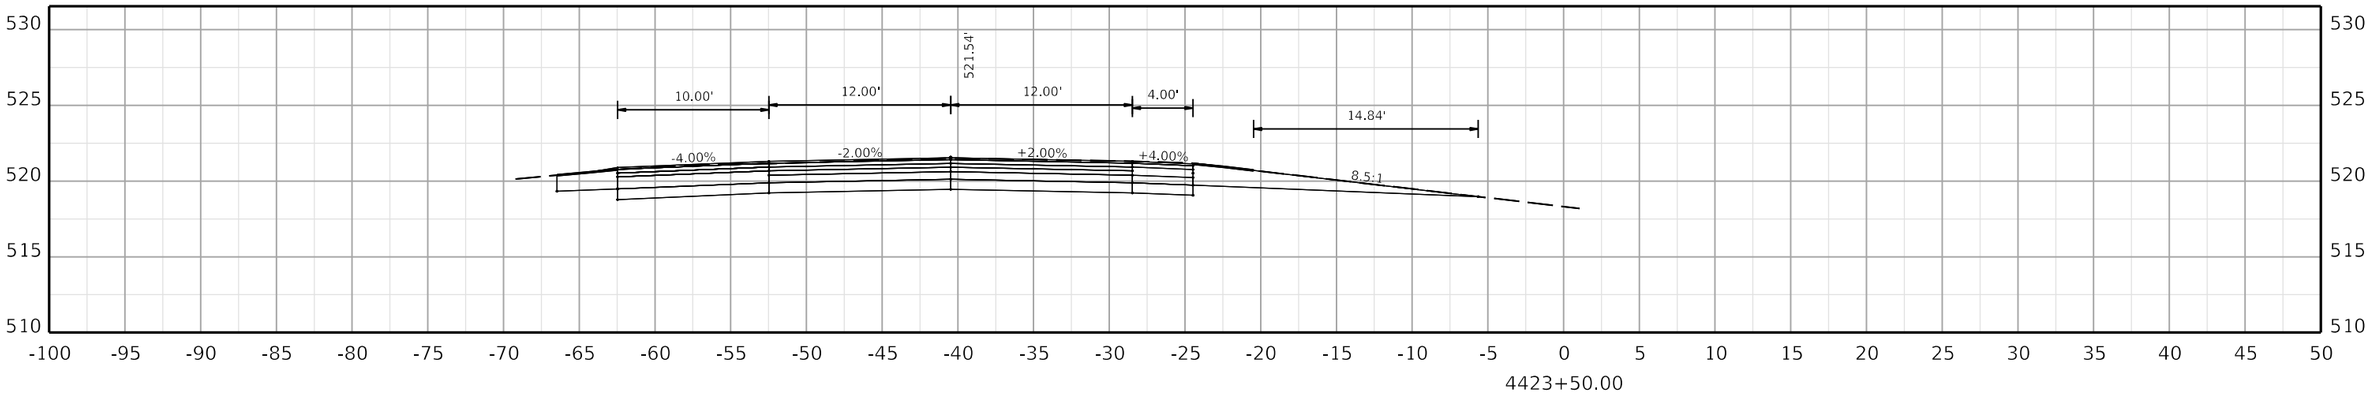

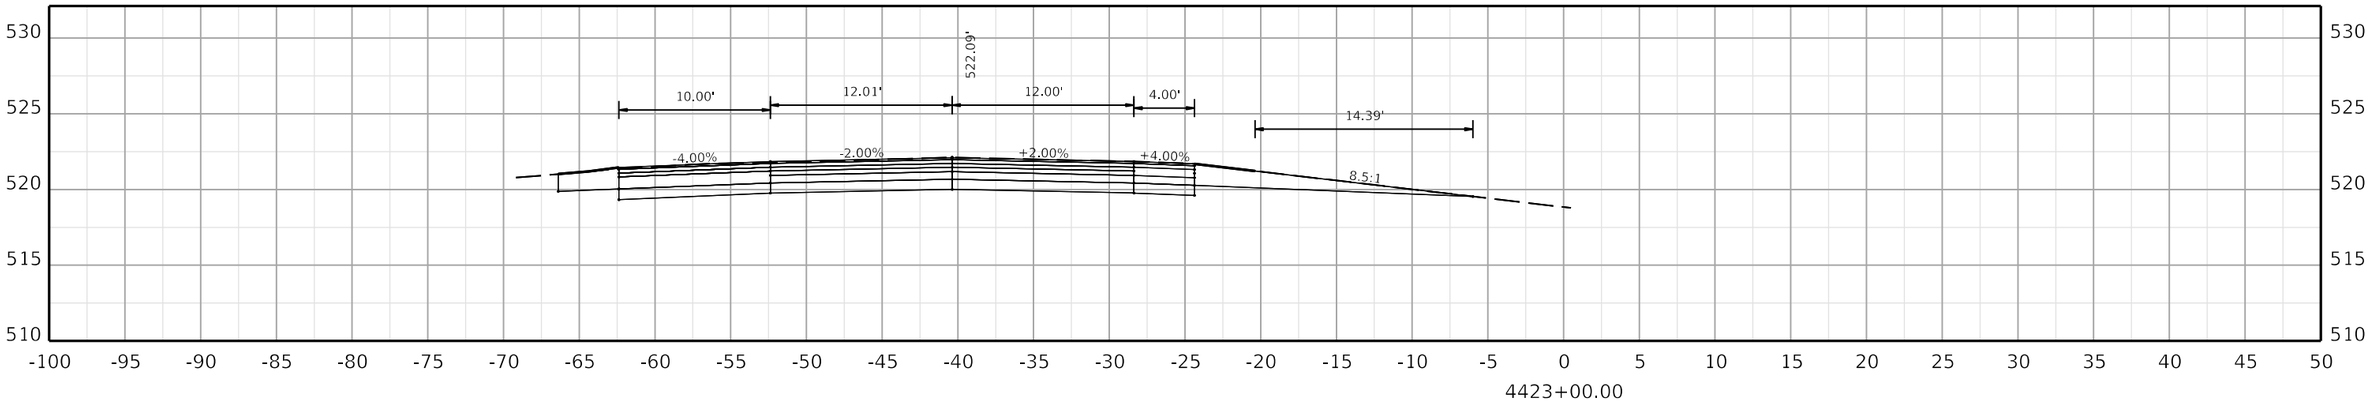

COMMONWEALTH OF KENTUCKY
DEPARTMENT OF HIGHWAYS

TEAM KENTUCKY

DRAWING TITLE:


HORIZONTAL SCALE
SCALE: 1" = 5'


0' 5' 10' 20'


STA. 4423+00.00 TO STA. 4424+00.00

ITEM NO. COUNTY OF

SHEET NO.
4423+00.00

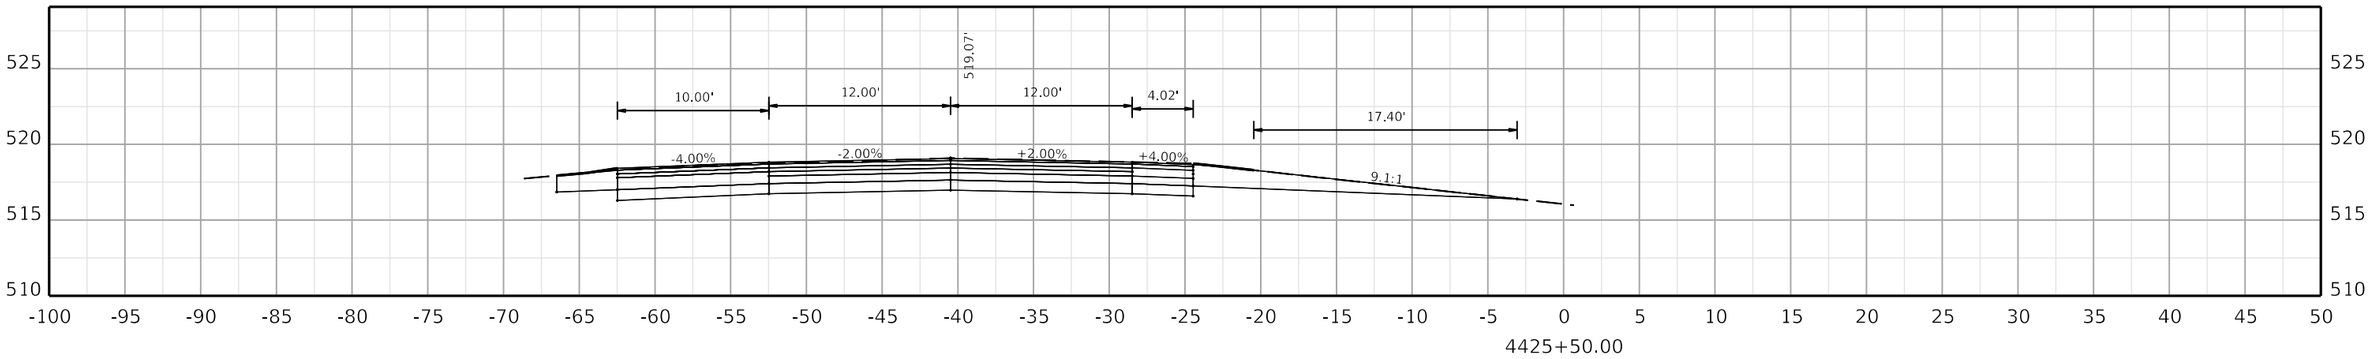

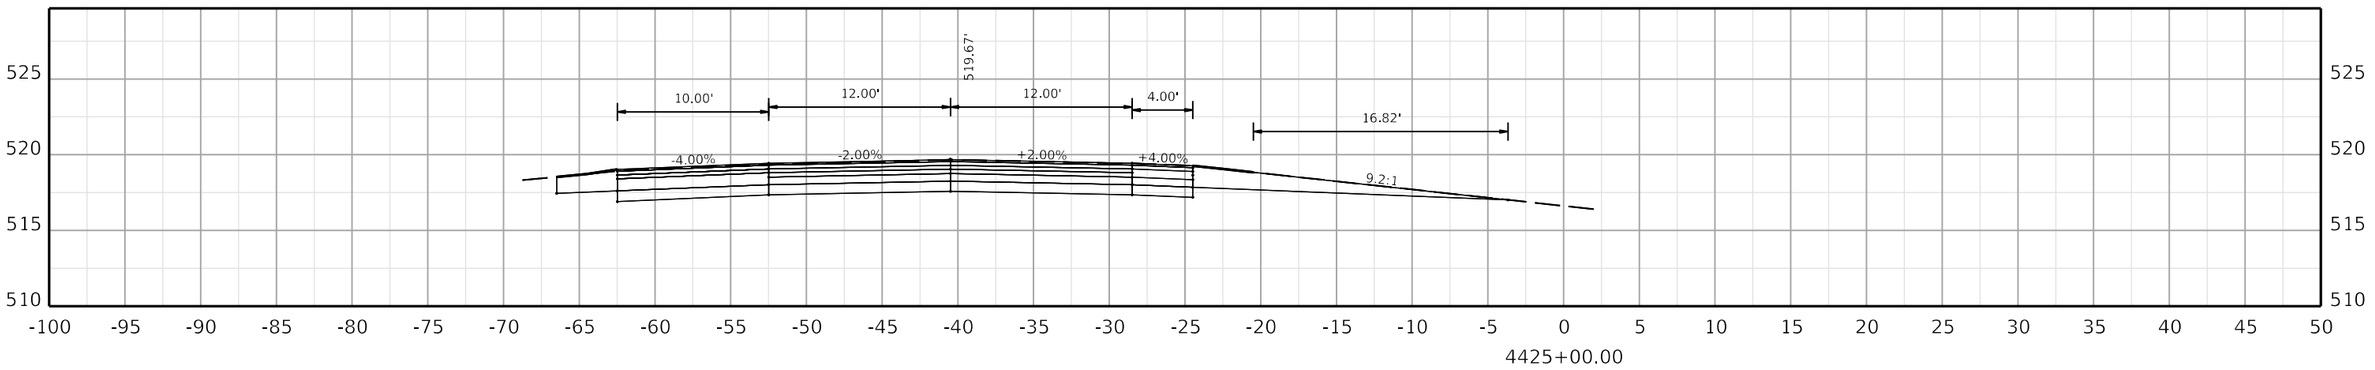

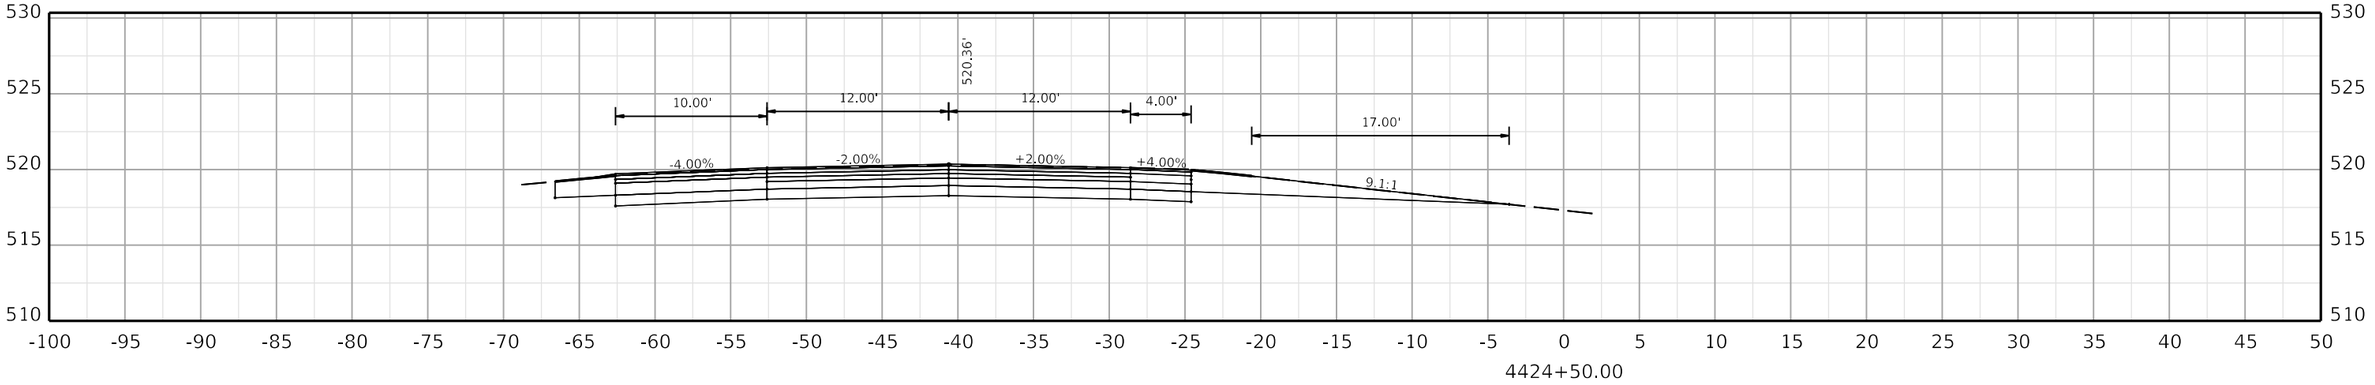

COMMONWEALTH OF KENTUCKY
DEPARTMENT OF HIGHWAYS

TEAM KENTUCKY

DRAWING TITLE:


HORIZONTAL SCALE
SCALE: 1" = 5'


0' 5' 10' 20'


STA. 4424+50.00 TO STA. 4425+50.00

ITEM NO. COUNTY OF

SHEET NO.
4424+50.00

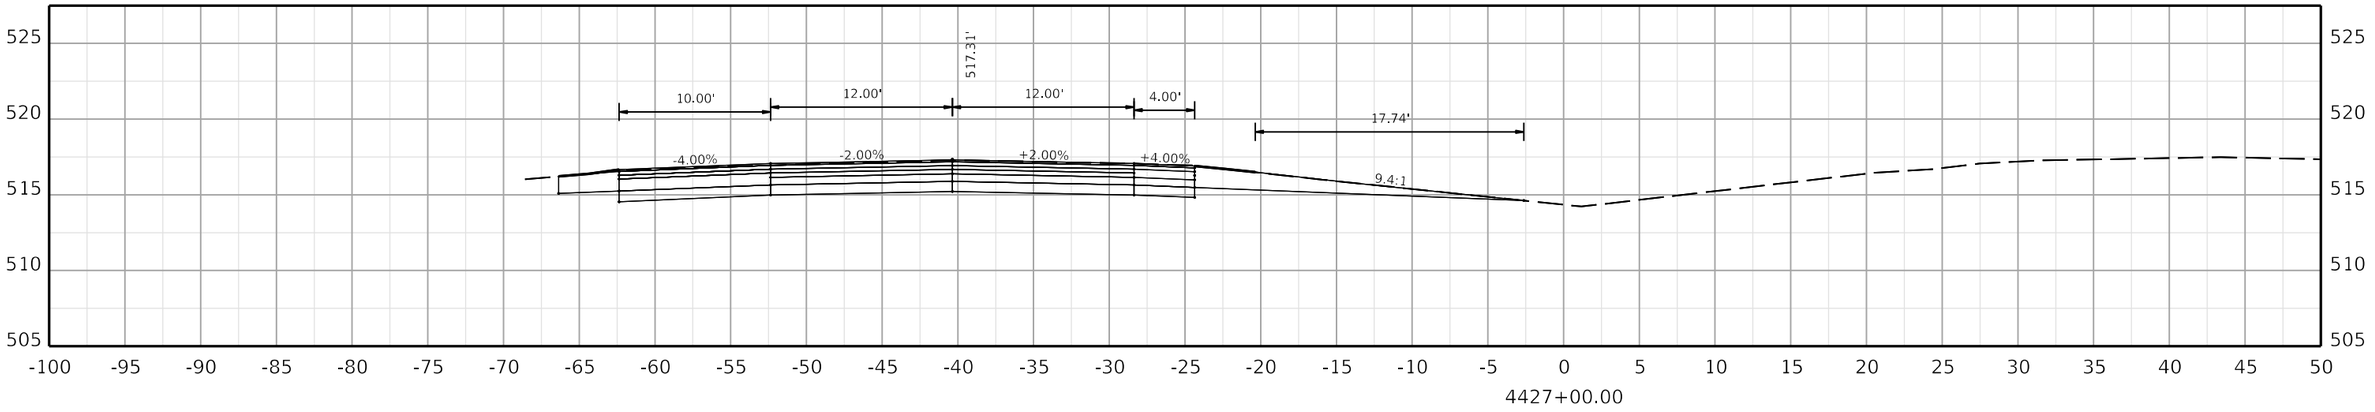

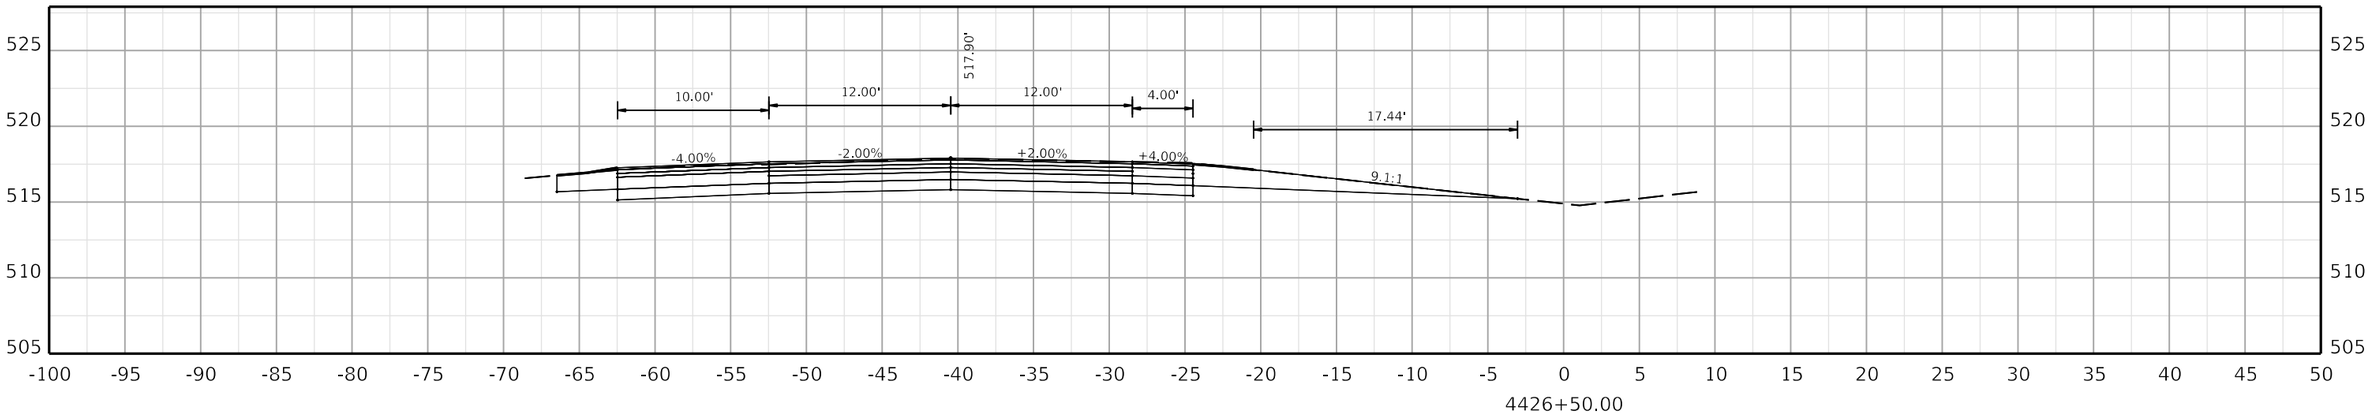

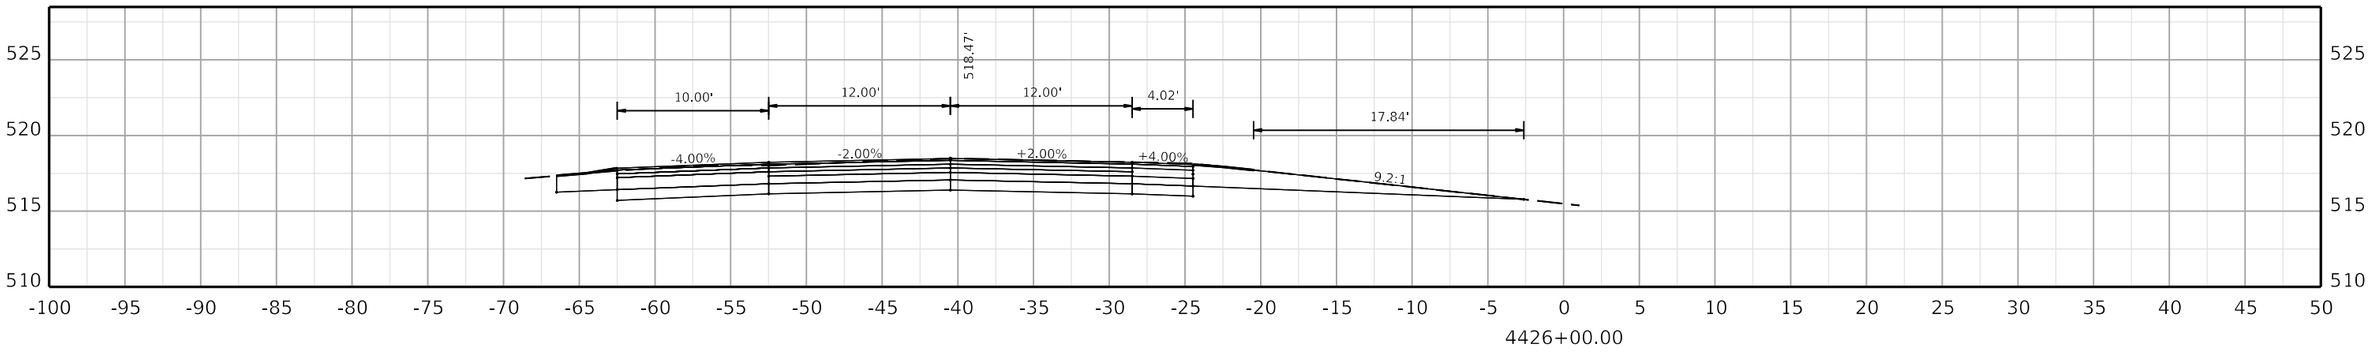

COMMONWEALTH OF KENTUCKY
DEPARTMENT OF HIGHWAYS
TEAM KENTUCKY

DRAWING TITLE:

HORIZONTAL SCALE
SCALE: 1" = 5'

0' 5' 10' 20'

STA. 4426+00.00 TO STA. 4427+00.00


ITEM NO. COUNTY OF


SHEET NO. 4426+00.00


OpenRoads Designer v10.12.02.4

USER: USLR095925

FILE NAME: C:\BMS\WSP-US-PW-02\D0932959\CORR_I-24W_ASPHALT_PAVING_SEGMENT5_XSEC.DGN

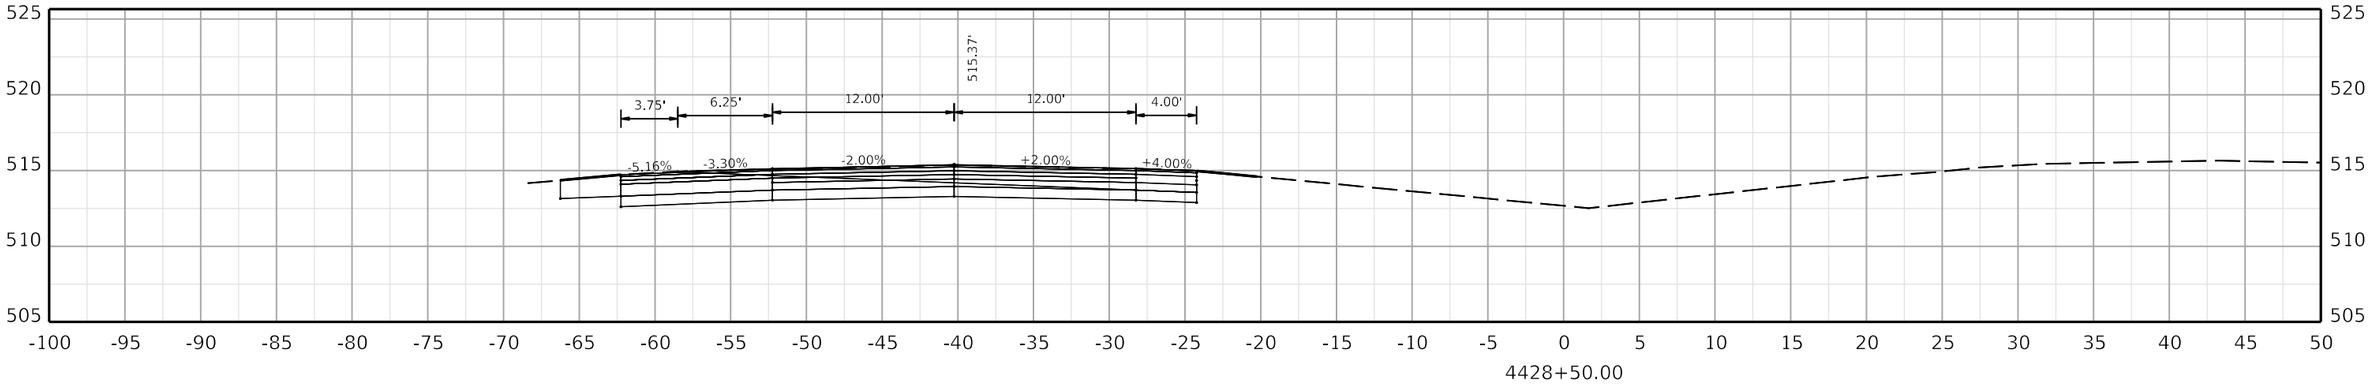

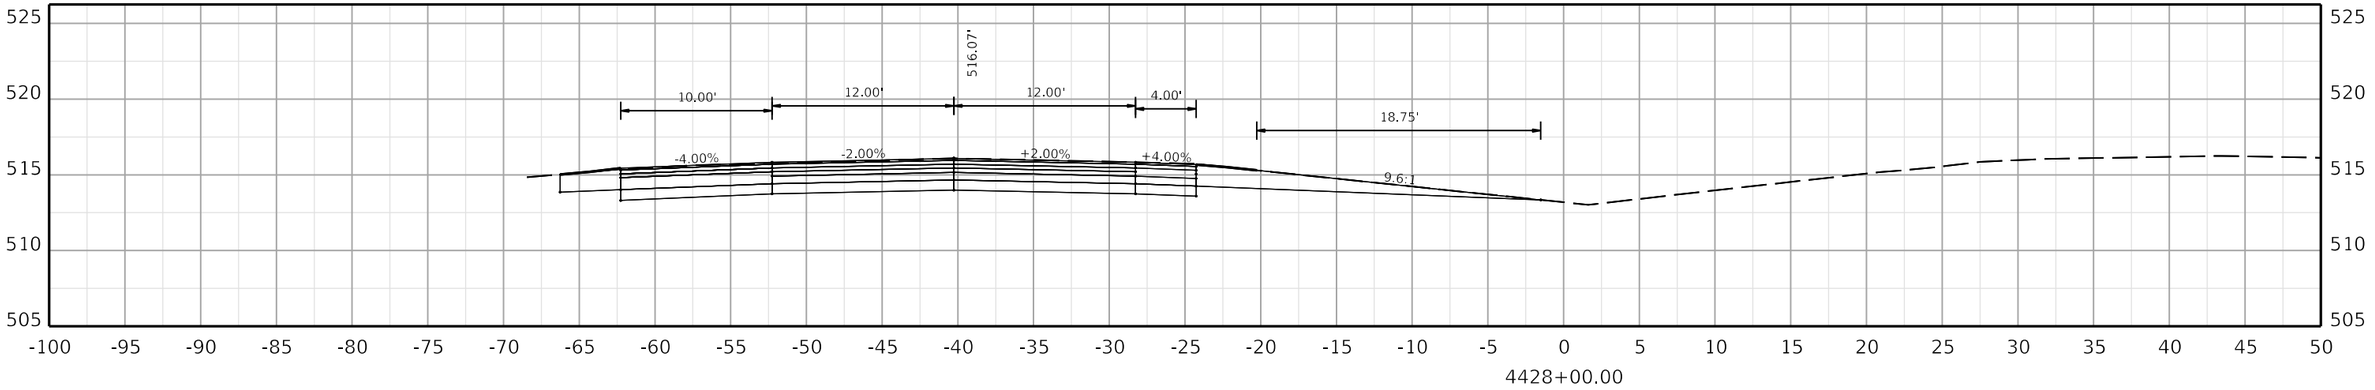

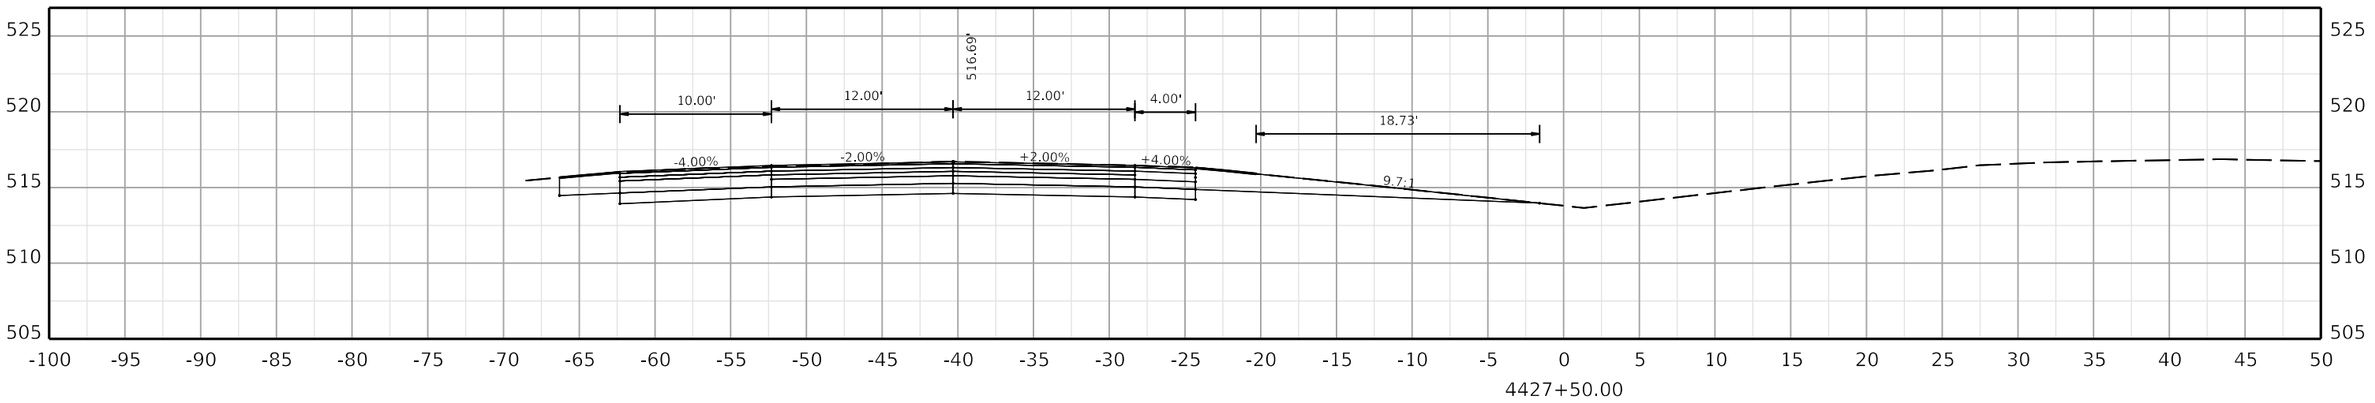

COMMONWEALTH OF KENTUCKY
DEPARTMENT OF HIGHWAYS
TEAM KENTUCKY

DRAWING TITLE:

HORIZONTAL SCALE
SCALE: 1" = 5'

0' 5' 10' 20'

STA. 4427+50.00 TO STA. 4428+50.00


ITEM NO. COUNTY OF


SHEET NO.
4427+50.00


OpenRoads Designer v10.12.02.4

USER: USLR095925

FILE NAME: C:\BMS\WSP-US-PW-02\D0932959\CORR_I-24W_ASPHALT_PAVING_SEGMENT5_XSEC.DGN

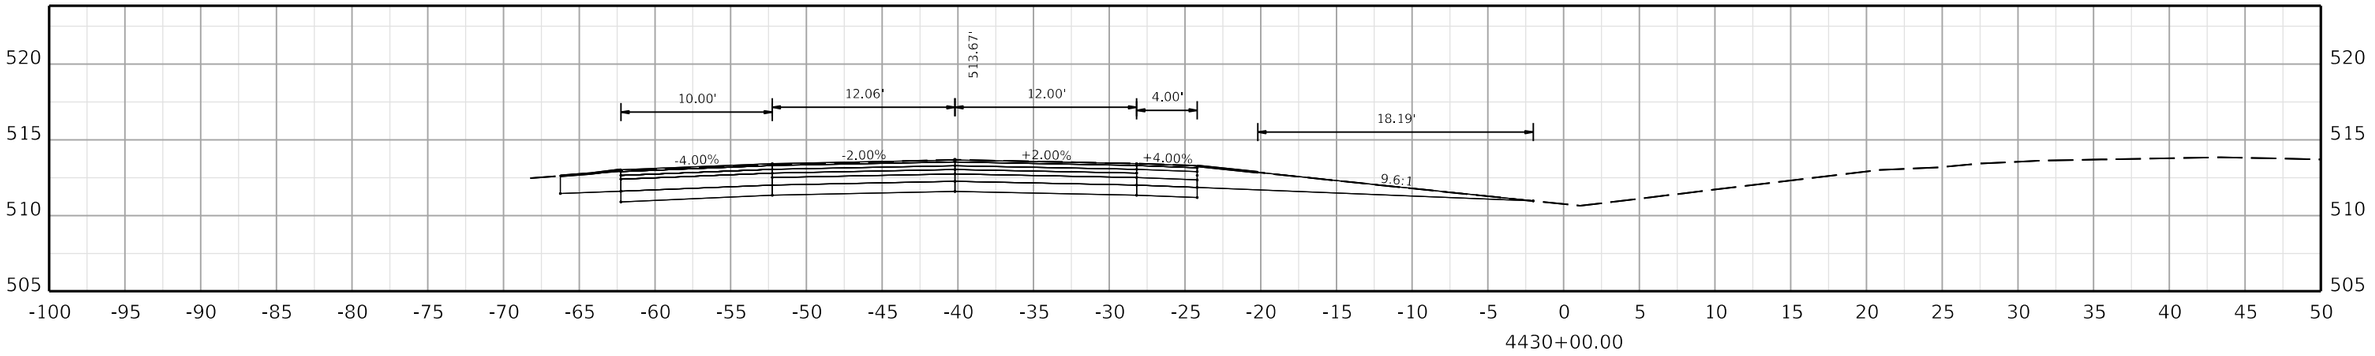

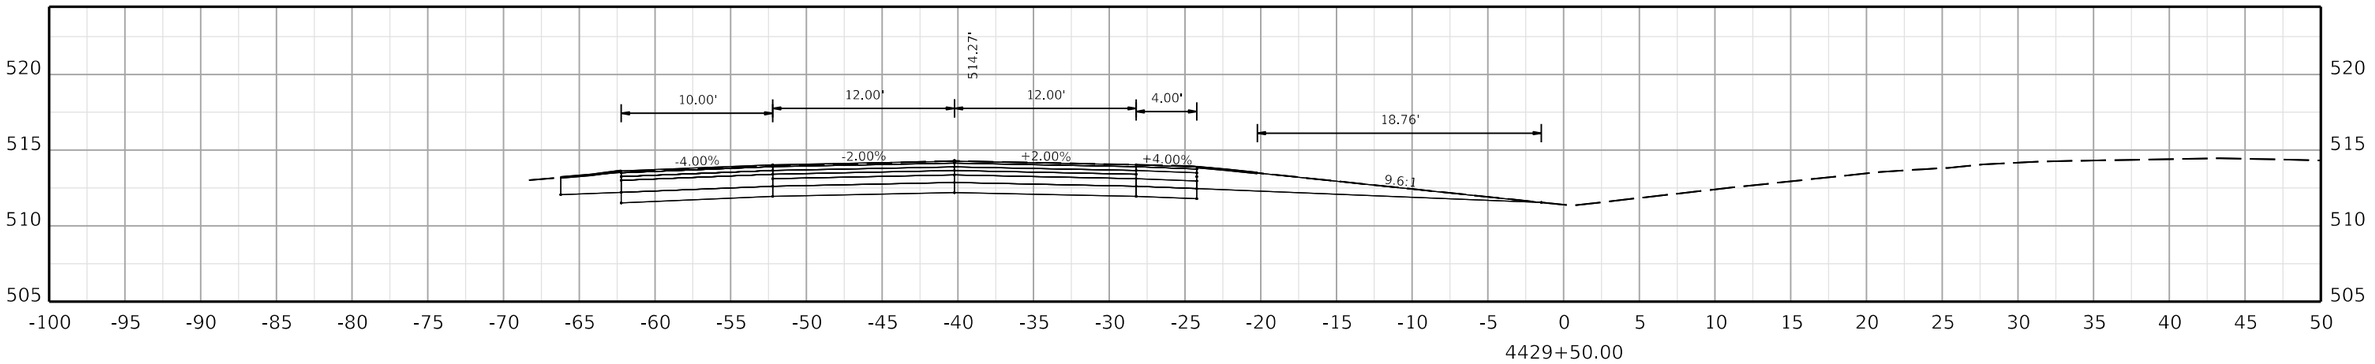

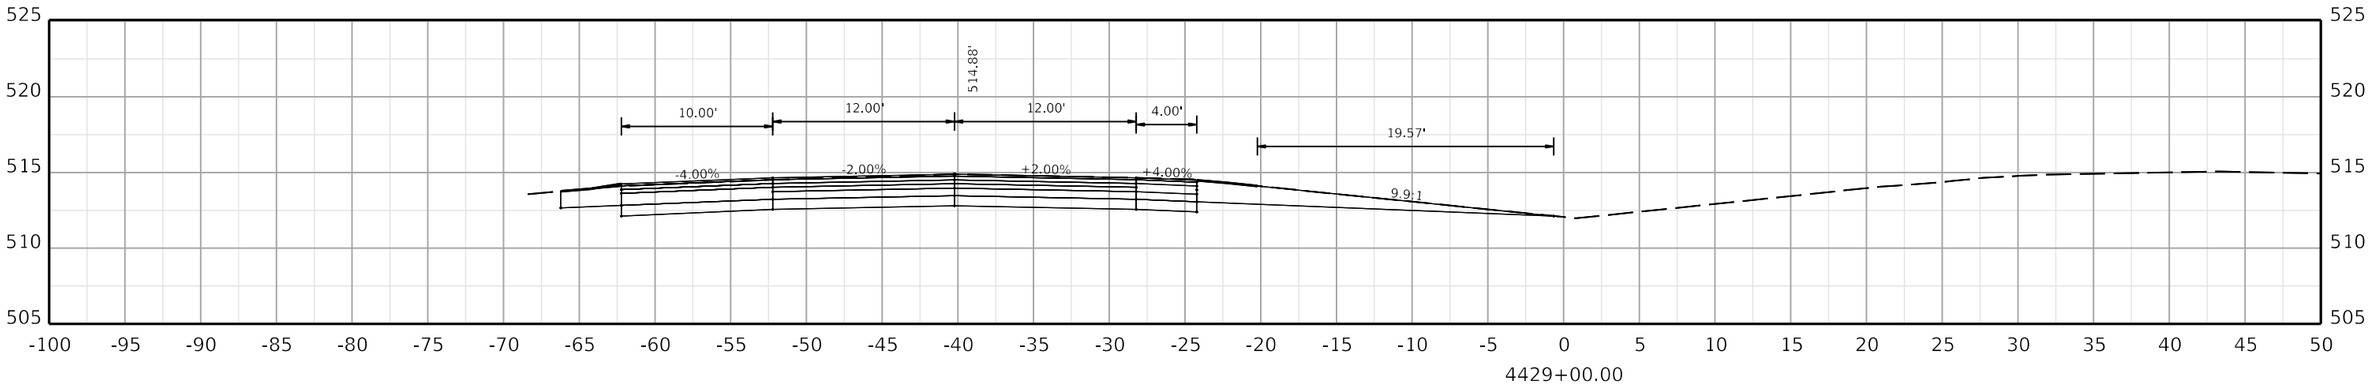

COMMONWEALTH OF KENTUCKY
DEPARTMENT OF HIGHWAYS
TEAM KENTUCKY TRANSPORTATION CABINET

DRAWING TITLE:


HORIZONTAL SCALE
SCALE: 1" = 5'


0' 5' 10' 20'


STA. 4429+00.00 TO STA. 4430+00.00

ITEM NO. COUNTY OF

SHEET NO.
4429+00.00

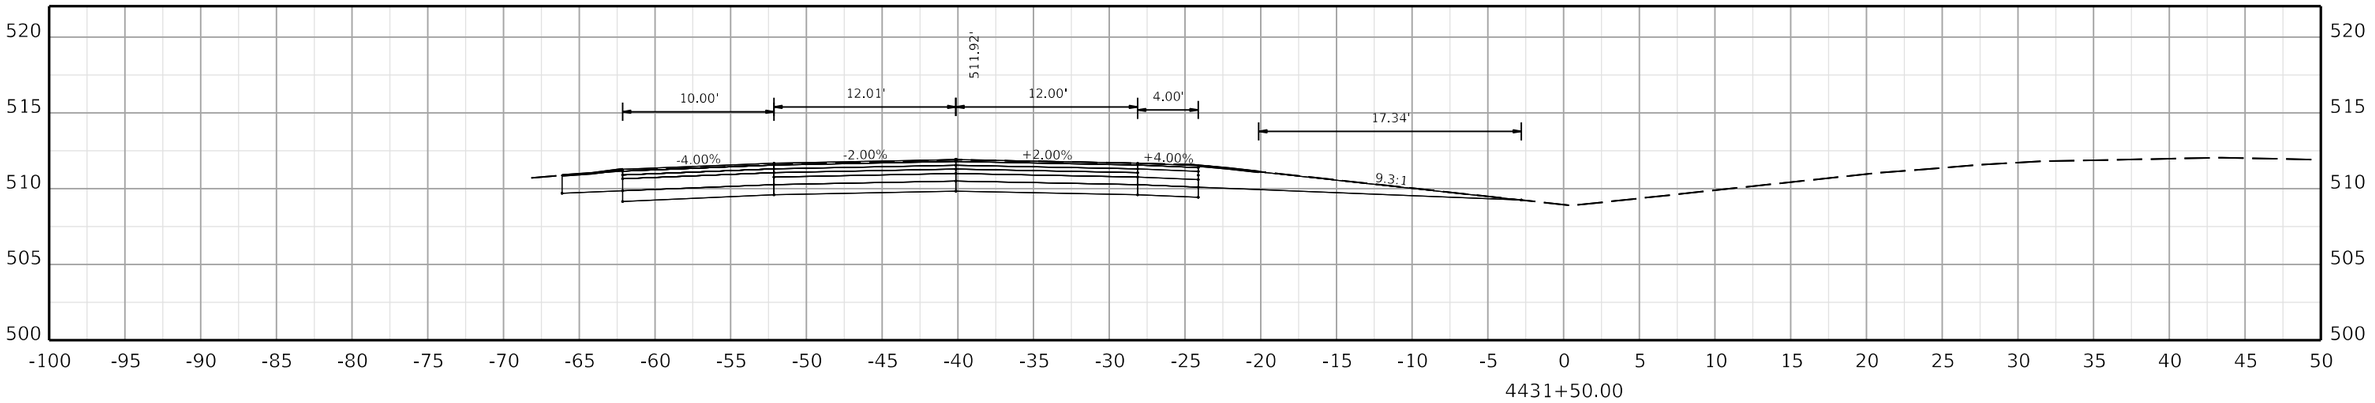

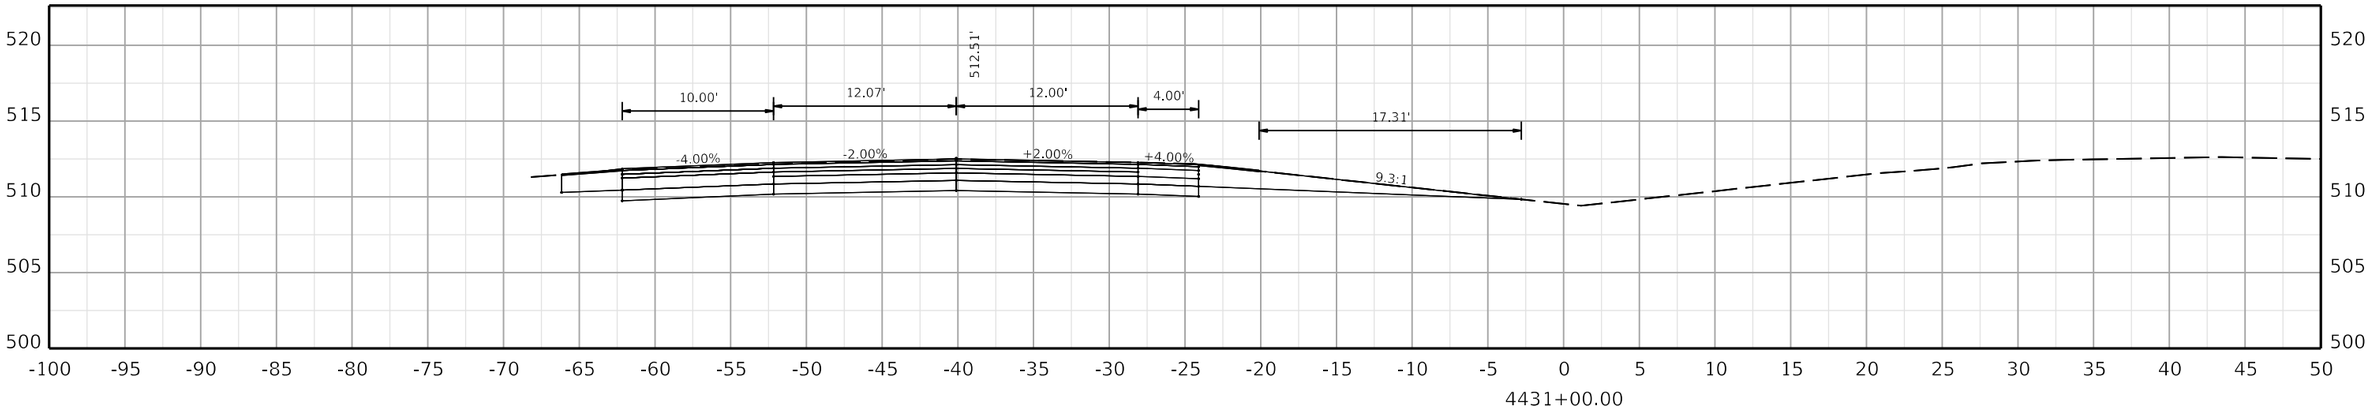

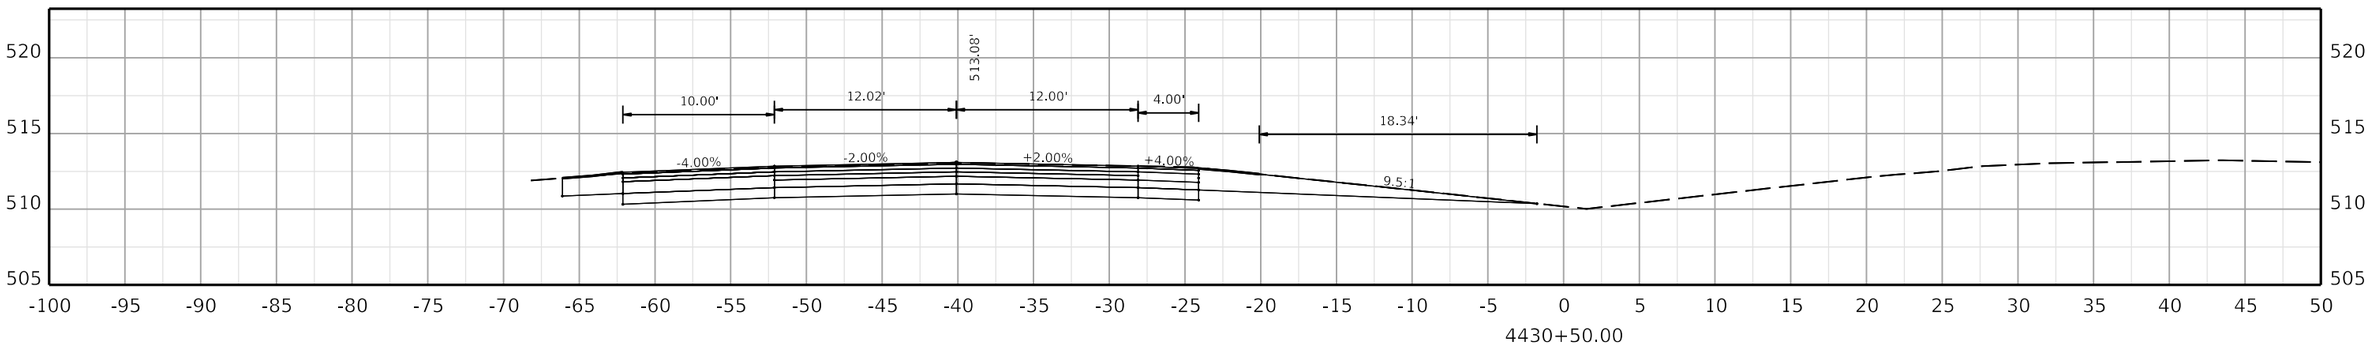

COMMONWEALTH OF KENTUCKY
DEPARTMENT OF HIGHWAYS

TEAM KENTUCKY

DRAWING TITLE:


HORIZONTAL SCALE
SCALE: 1" = 5'


0' 5' 10' 20'


STA. 4430+50.00 TO STA. 4431+50.00

ITEM NO. COUNTY OF

SHEET NO.
4430+50.00

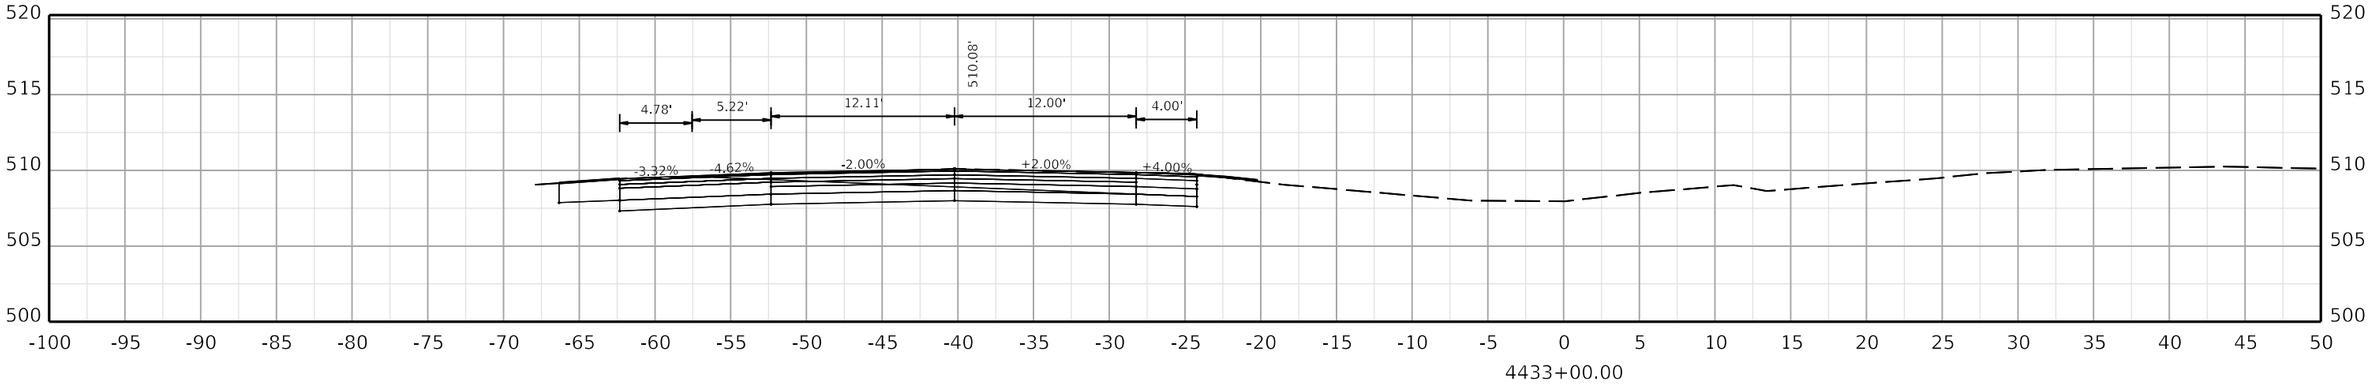

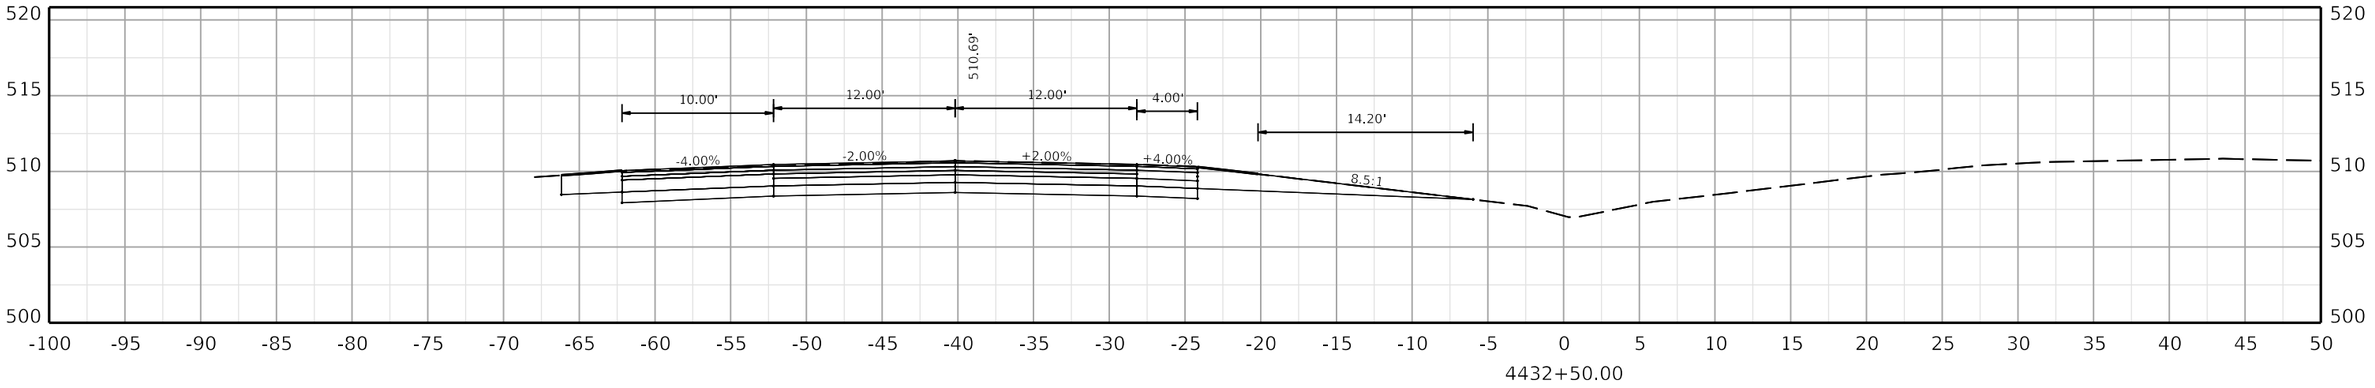

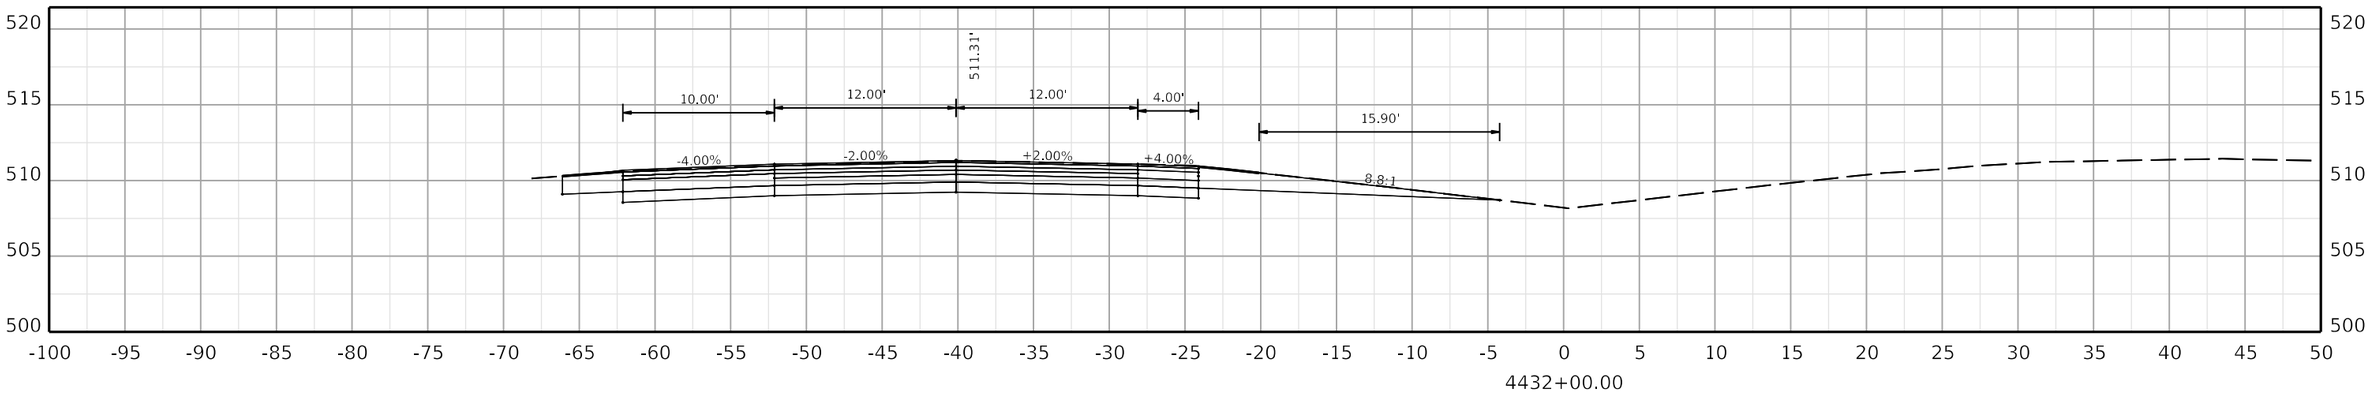

COMMONWEALTH OF KENTUCKY
DEPARTMENT OF HIGHWAYS
TEAM KENTUCKY TRANSPORTATION CABINET

DRAWING TITLE:


HORIZONTAL SCALE
SCALE: 1" = 5'


0' 5' 10' 20'


STA. 4432+00.00 TO STA. 4433+00.00

ITEM NO. COUNTY OF

SHEET NO.
4432+00.00

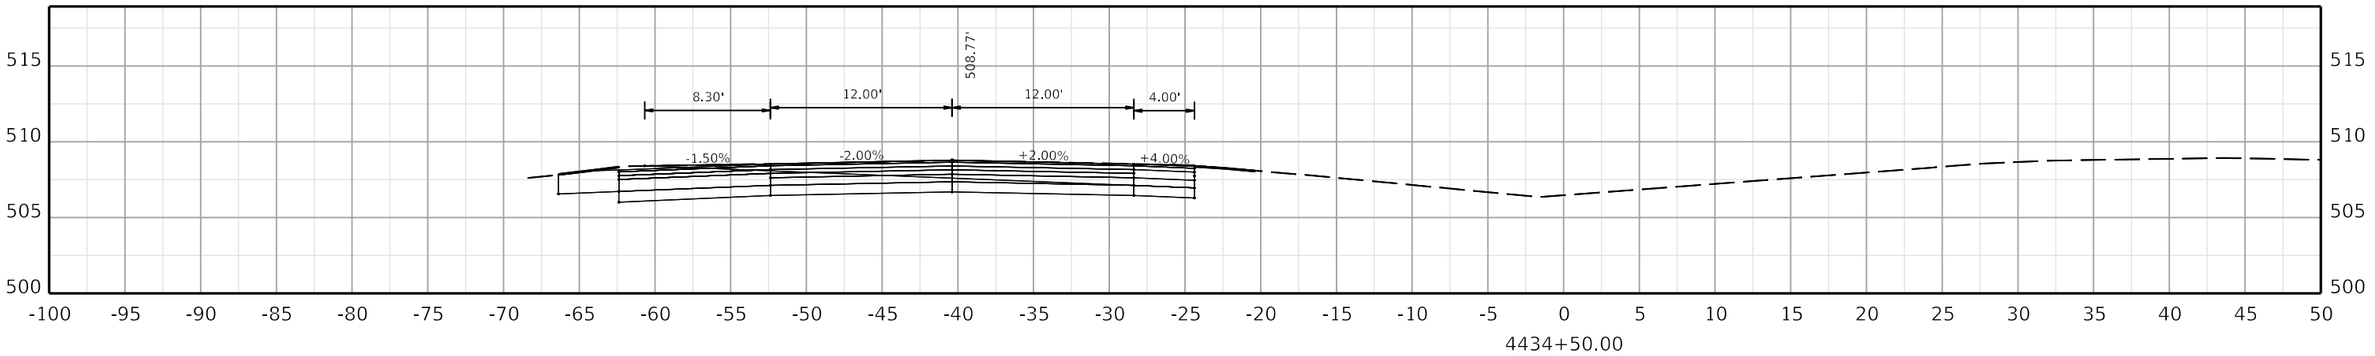

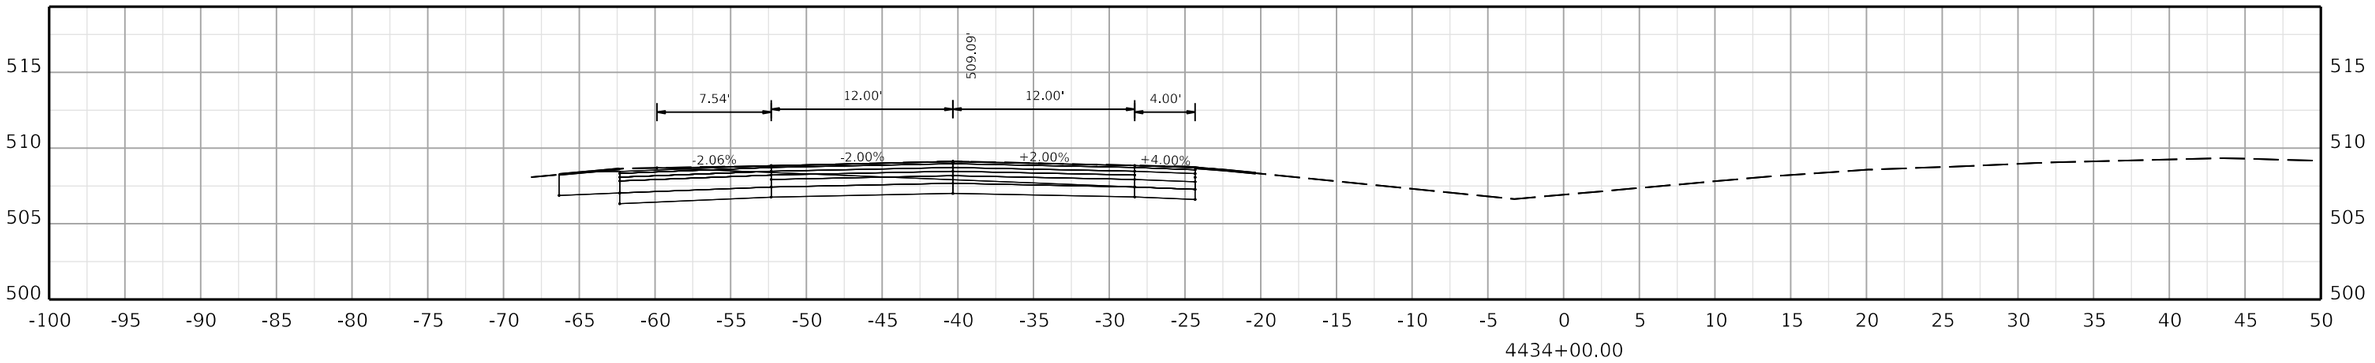

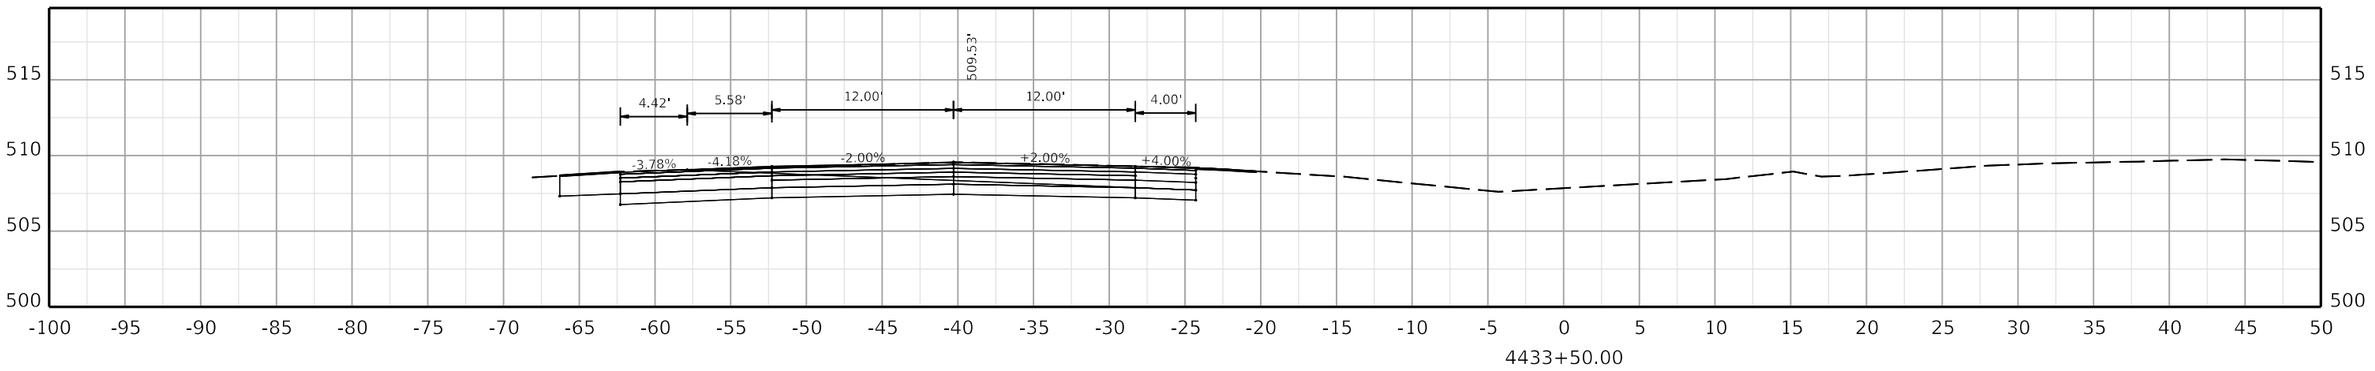

COMMONWEALTH OF KENTUCKY
DEPARTMENT OF HIGHWAYS

TEAM KENTUCKY

DRAWING TITLE:


HORIZONTAL SCALE
SCALE: 1" = 5'


0' 5' 10' 20'

STA. 4433+50.00 TO STA. 4434+50.00

ITEM NO. COUNTY OF

SHEET NO.
4433+50.00

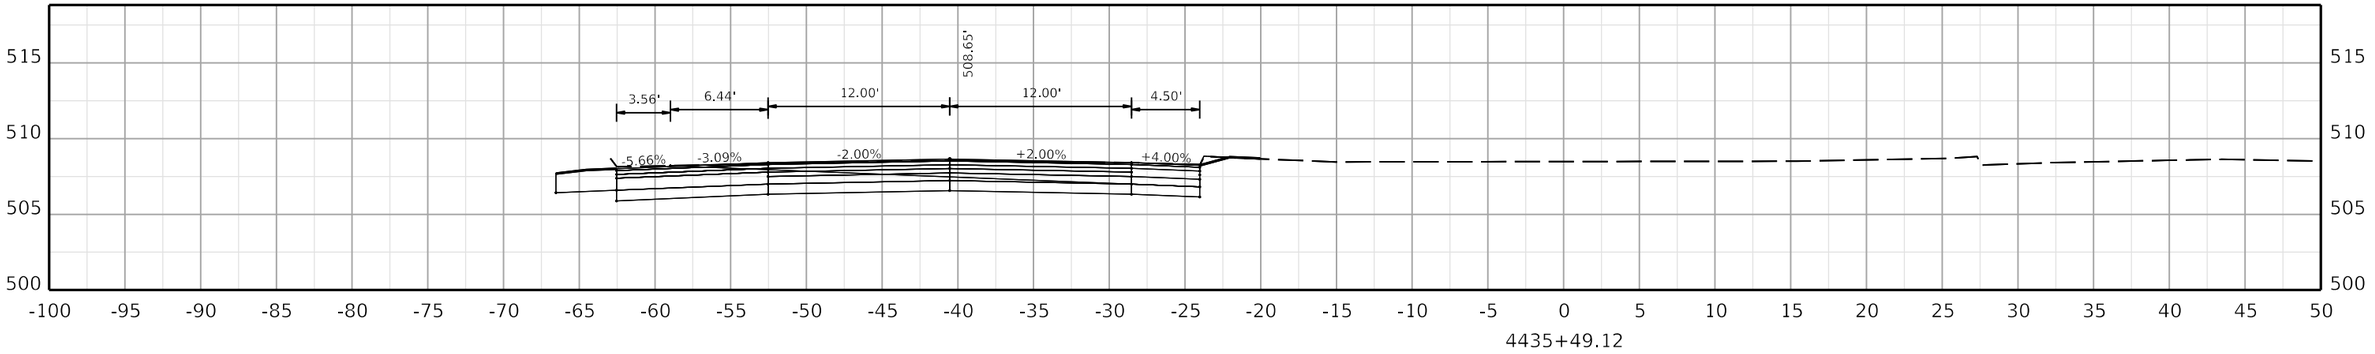

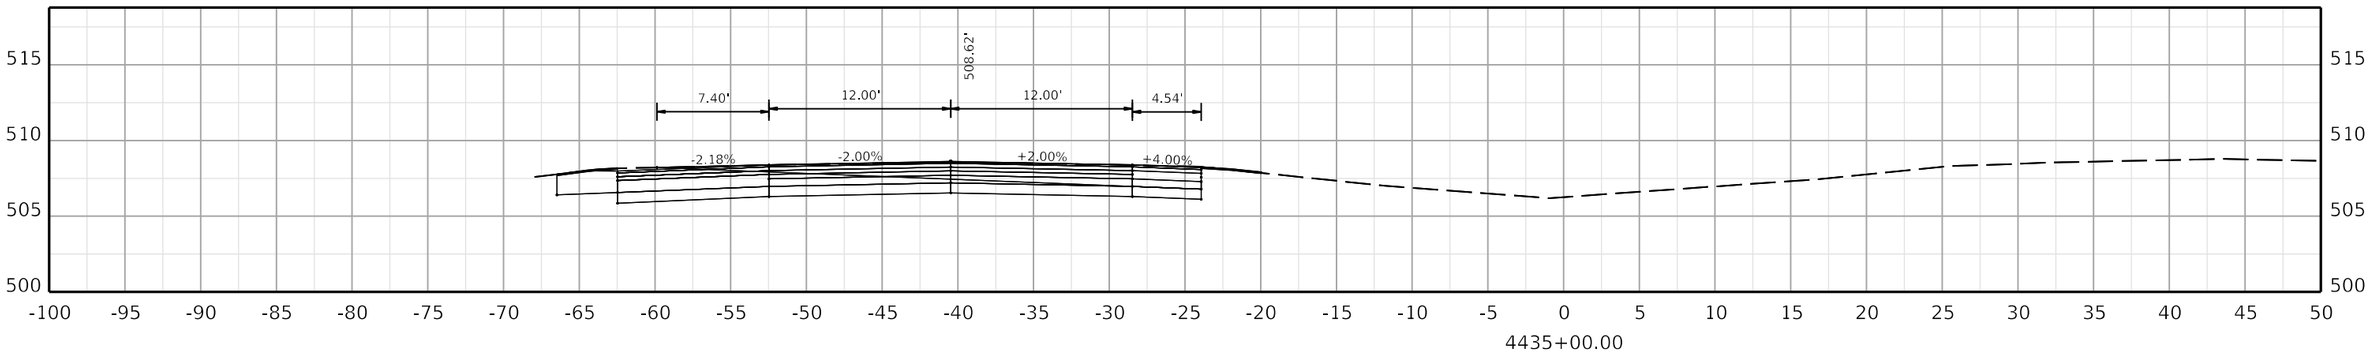

COMMONWEALTH OF KENTUCKY
DEPARTMENT OF HIGHWAYS
TEAM KENTUCKY

DRAWING TITLE:


HORIZONTAL SCALE
SCALE: 1" = 5'


0' 5' 10' 20'


STA. 4435+00.00 TO STA. 4435+49.12

ITEM NO. COUNTY OF

SHEET NO. 4435+00.00

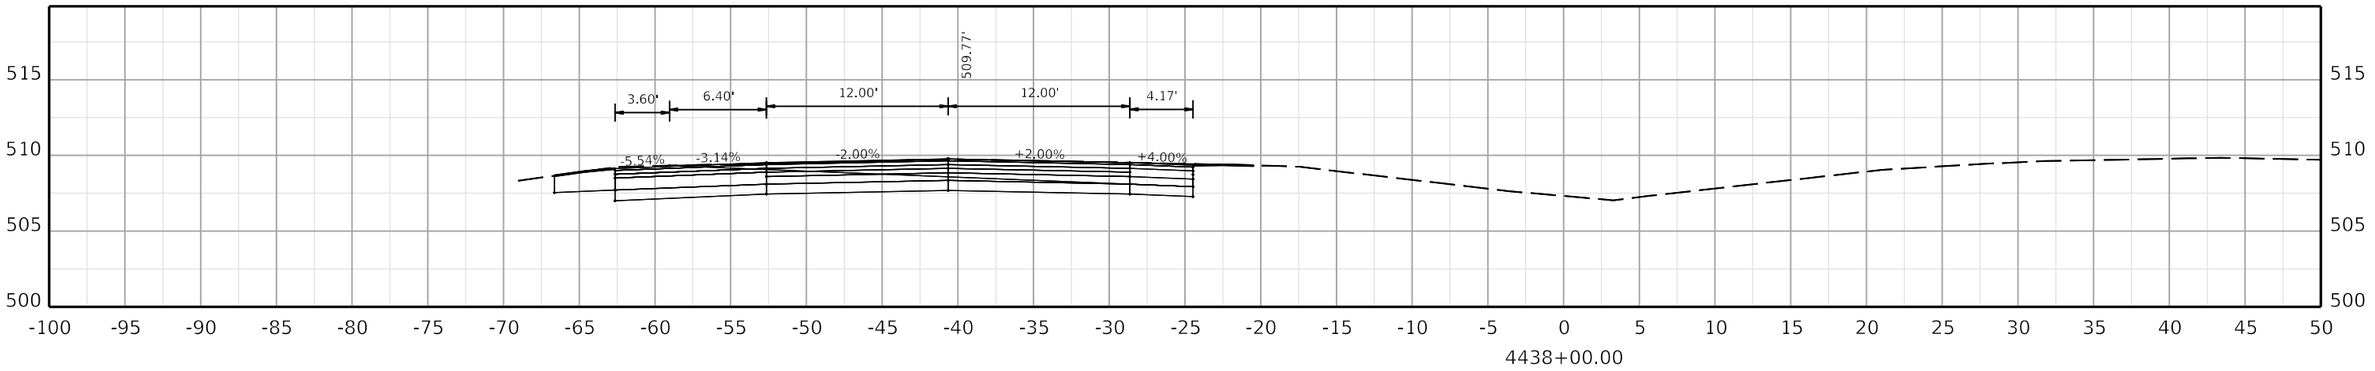

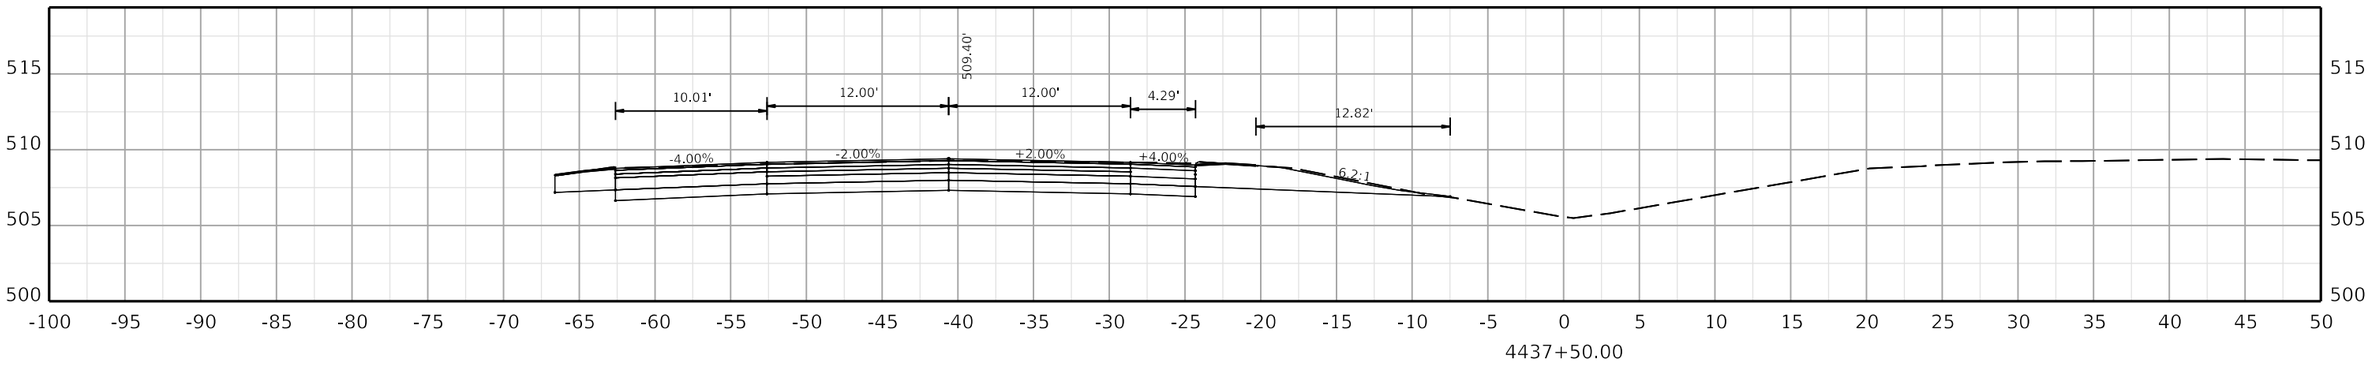

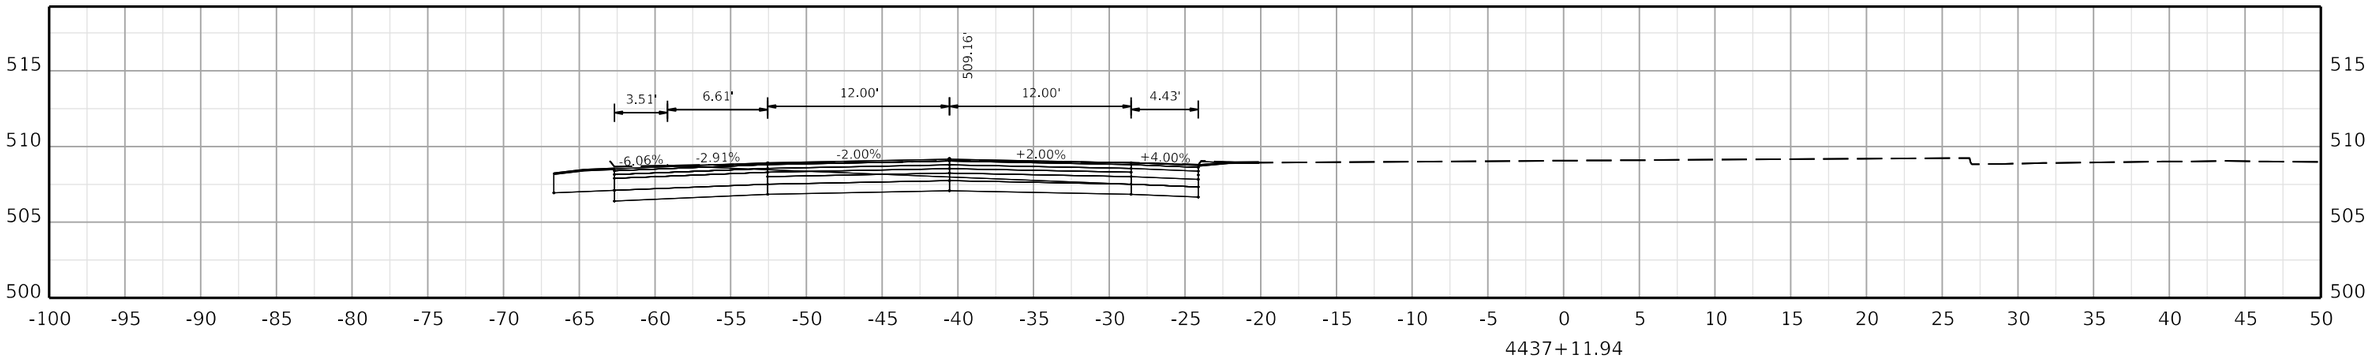

COMMONWEALTH OF KENTUCKY
DEPARTMENT OF HIGHWAYS
TEAM KENTUCKY

DRAWING TITLE:


HORIZONTAL SCALE
SCALE: 1" = 5'


0' 5' 10' 20'


STA. 4437+11.94 TO STA. 4438+00.00

ITEM NO. COUNTY OF

SHEET NO.
4437+11.94

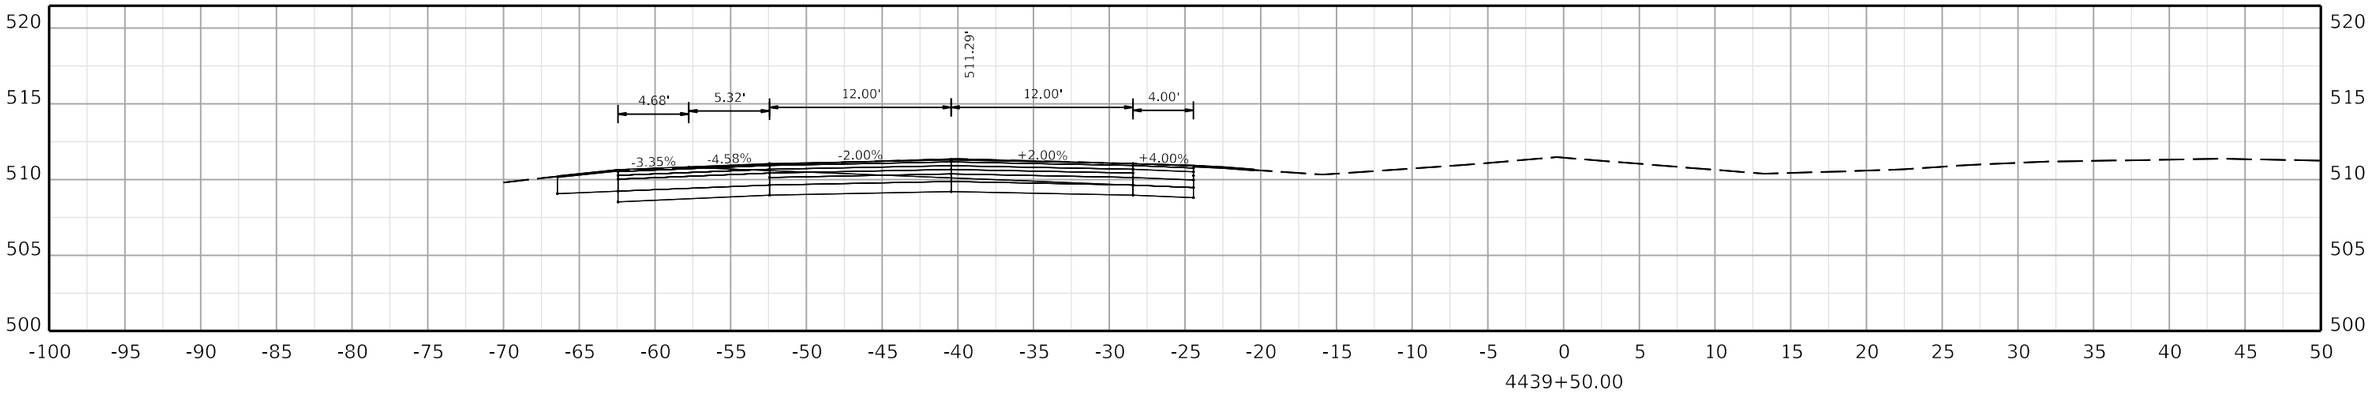

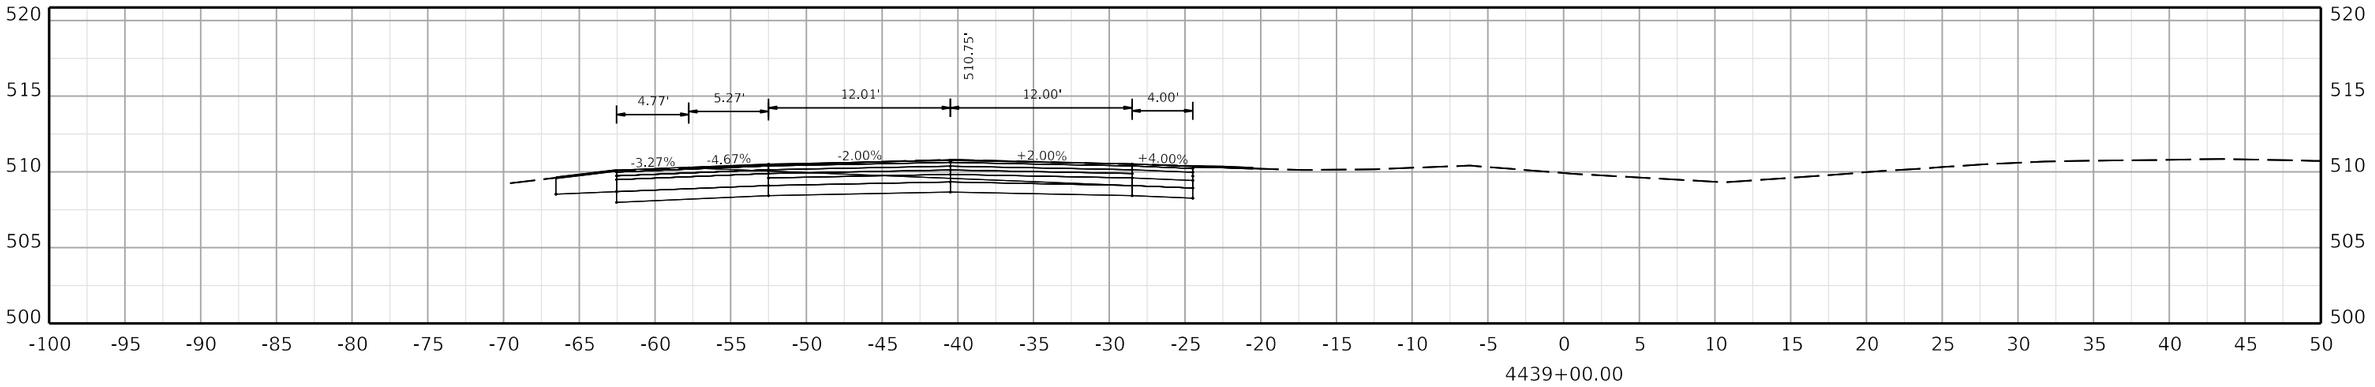

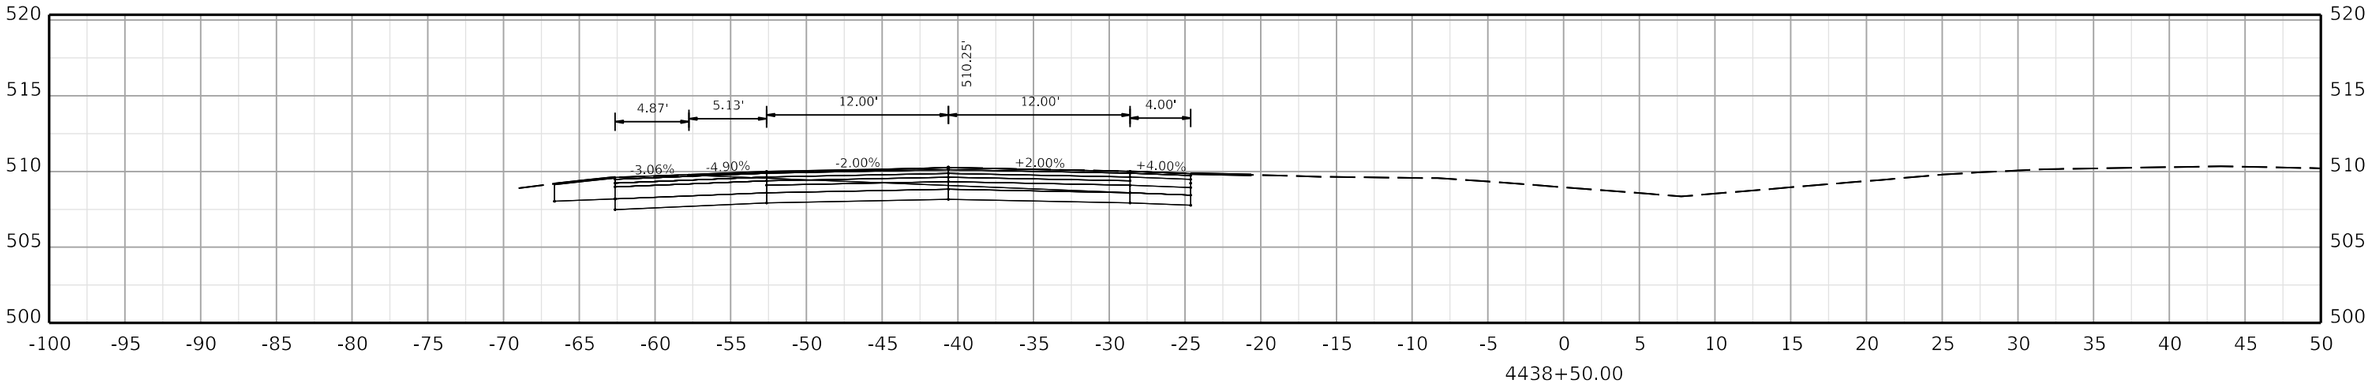

COMMONWEALTH OF KENTUCKY
DEPARTMENT OF HIGHWAYS

TEAM KENTUCKY

DRAWING TITLE:


HORIZONTAL SCALE
SCALE: 1" = 5'


0' 5' 10' 20'


STA. 4438+50.00 TO STA. 4439+50.00

ITEM NO. COUNTY OF

SHEET NO.
4438+50.00

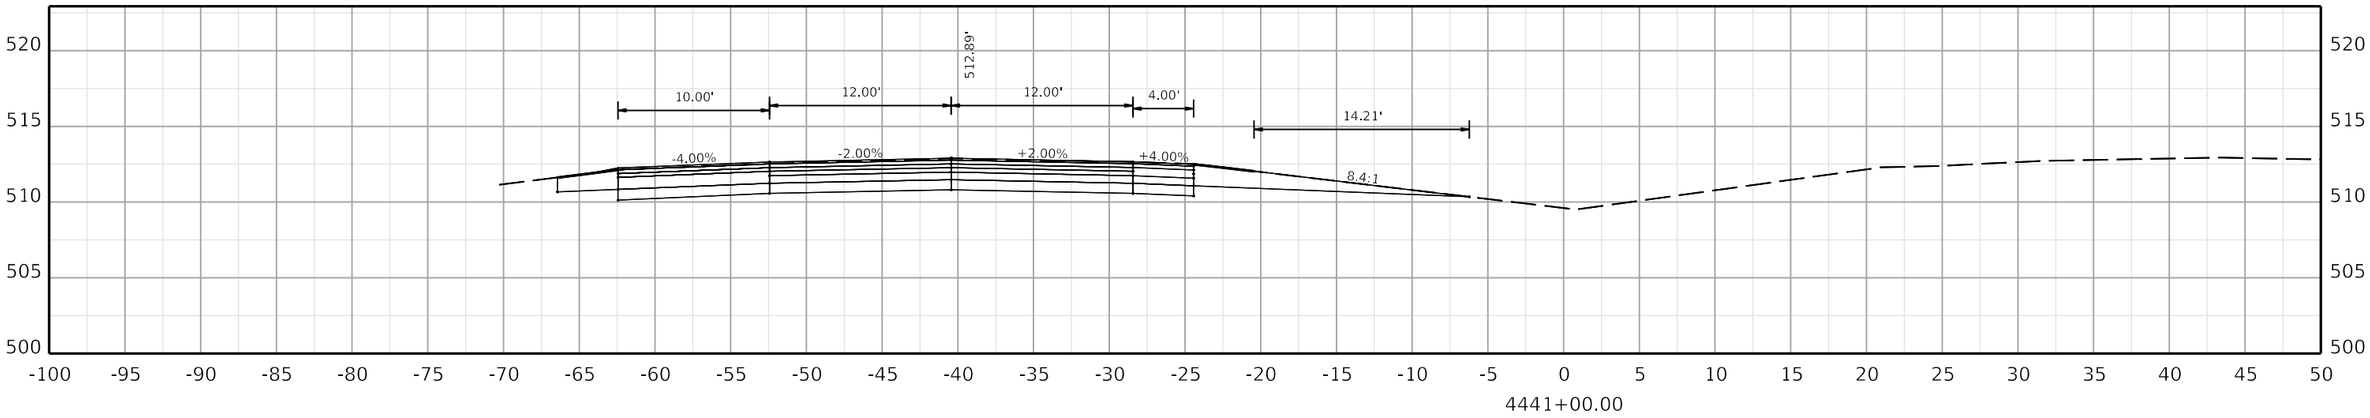

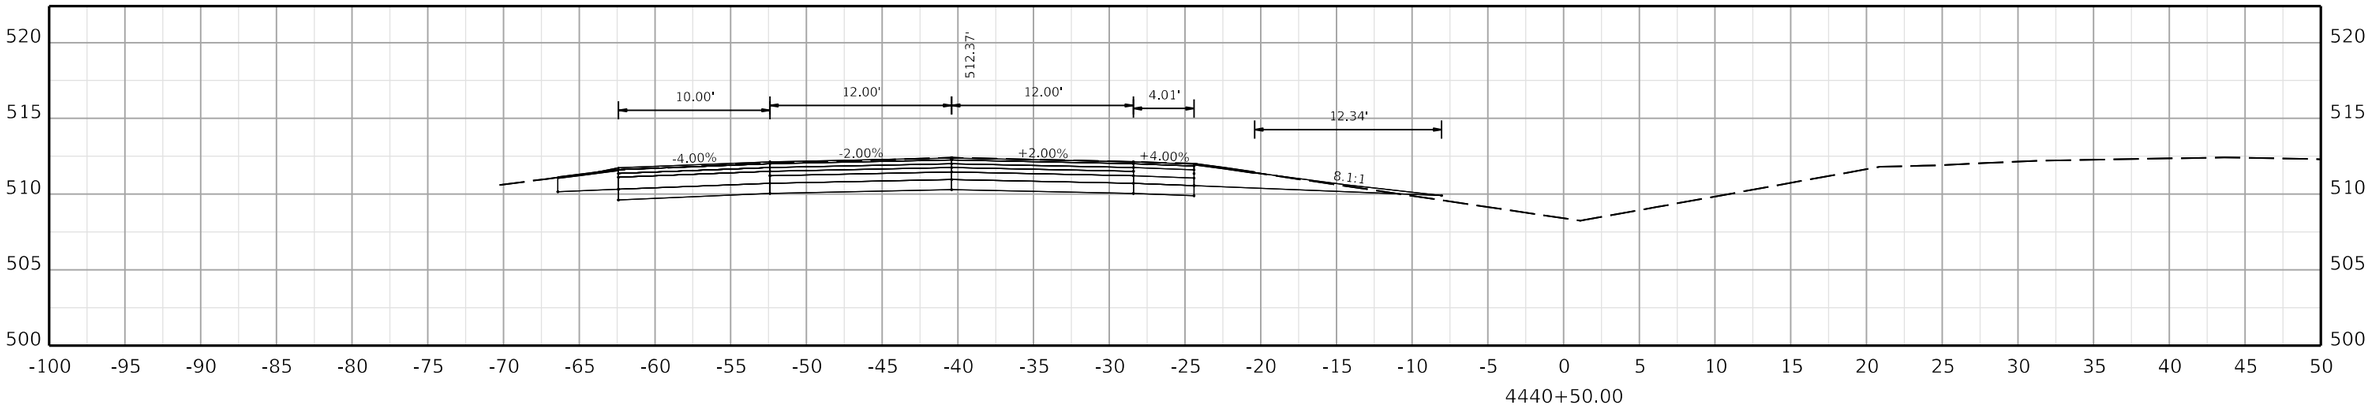

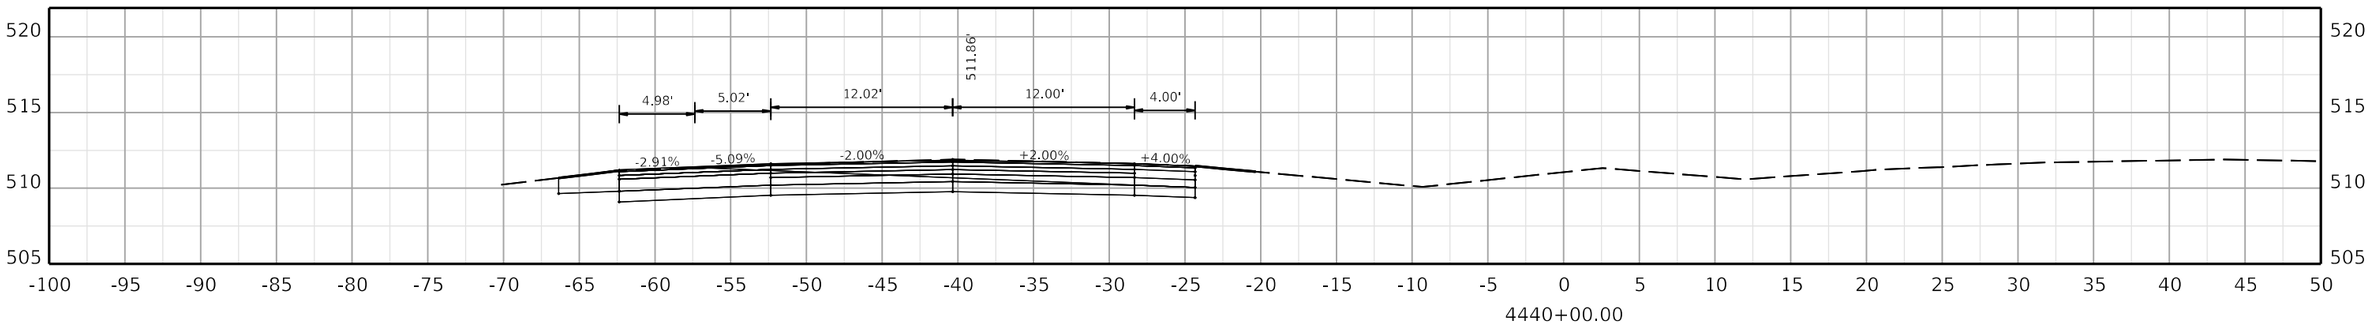

COMMONWEALTH OF KENTUCKY
DEPARTMENT OF HIGHWAYS
TEAM KENTUCKY TRANSPORTATION CONSULTANTS

DRAWING TITLE:


HORIZONTAL SCALE
SCALE: 1" = 5'


0' 5' 10' 20'


STA. 4440+00.00 TO STA. 4441+00.00

ITEM NO. COUNTY OF

SHEET NO.
4440+00.00

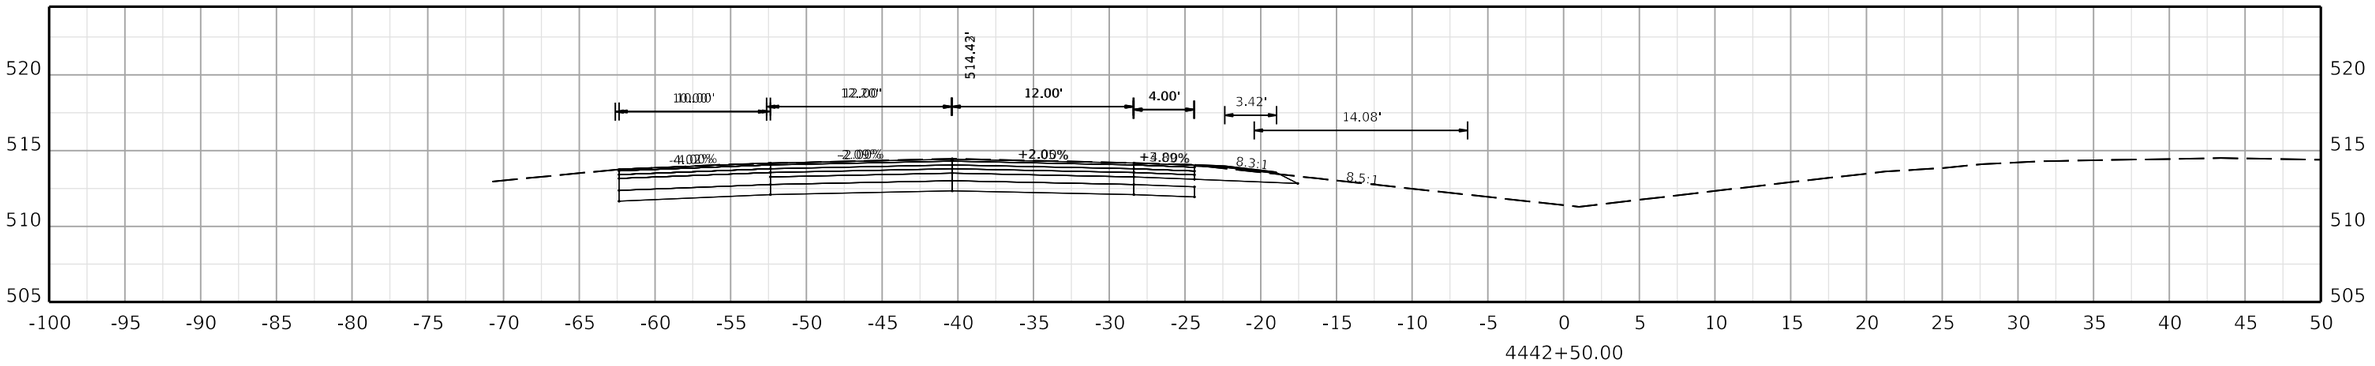

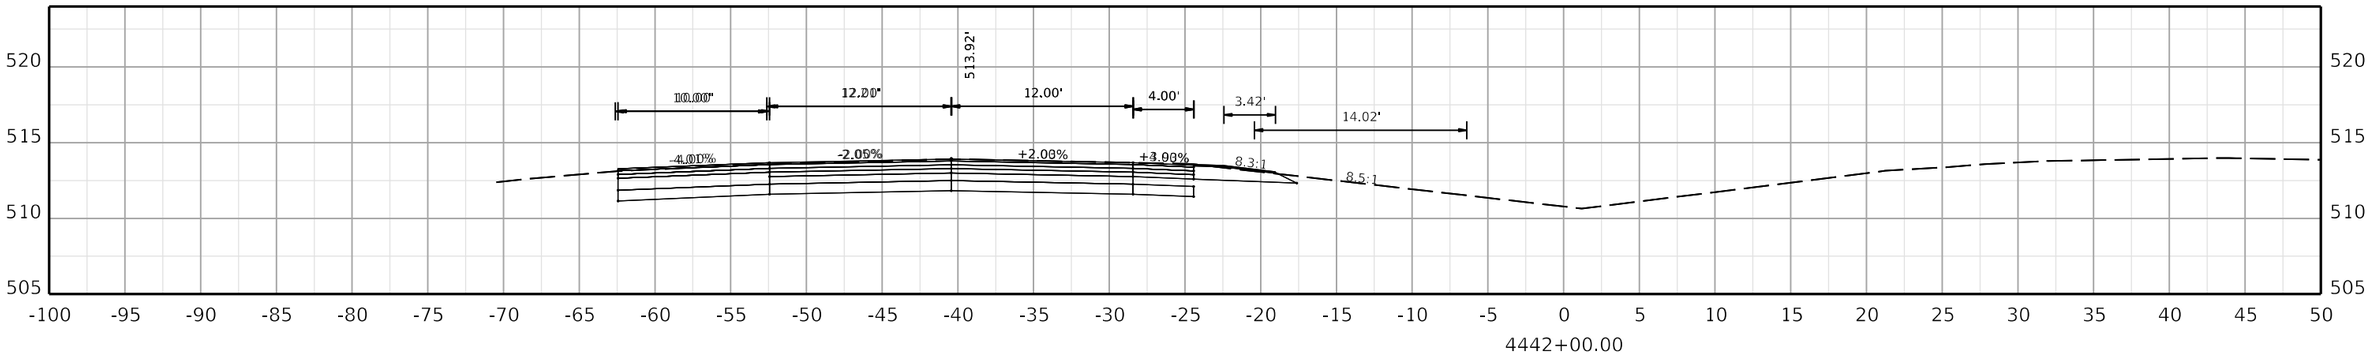

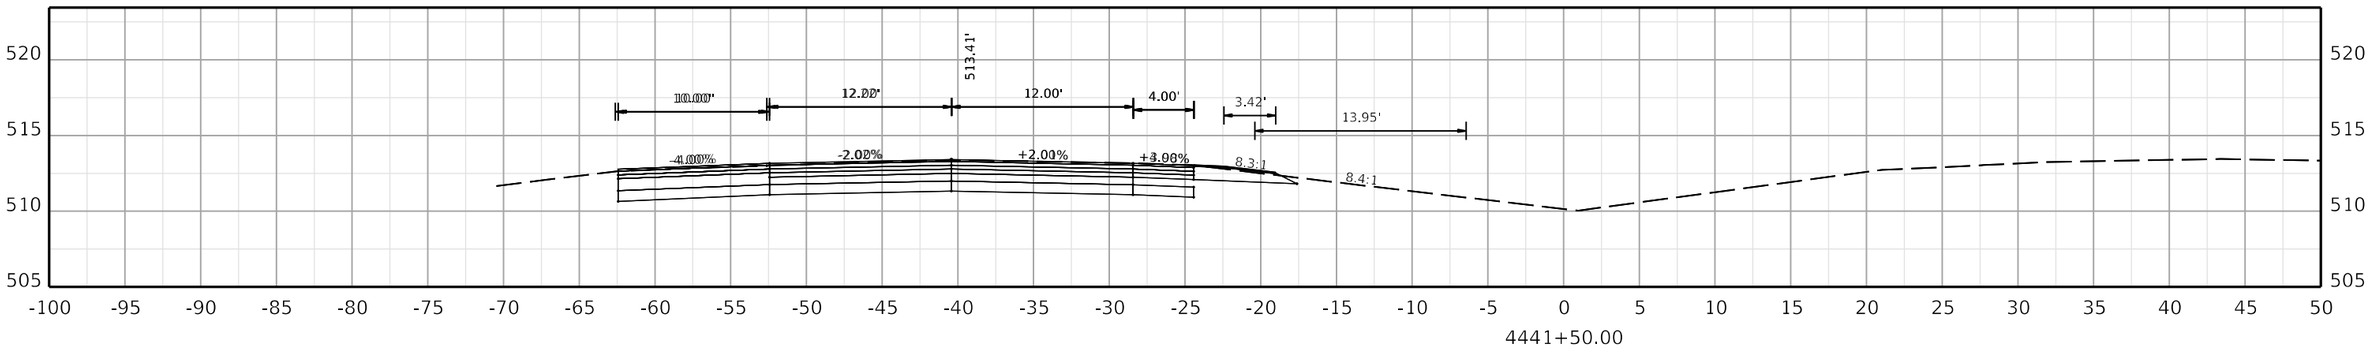

COMMONWEALTH OF KENTUCKY
DEPARTMENT OF HIGHWAYS
TEAM KENTUCKY

DRAWING TITLE:


HORIZONTAL SCALE
SCALE: 1" = 5'


0' 5' 10' 20'


STA. 4441+50.00 TO STA. 4442+50.00

ITEM NO. COUNTY OF

SHEET NO.
4441+50.00

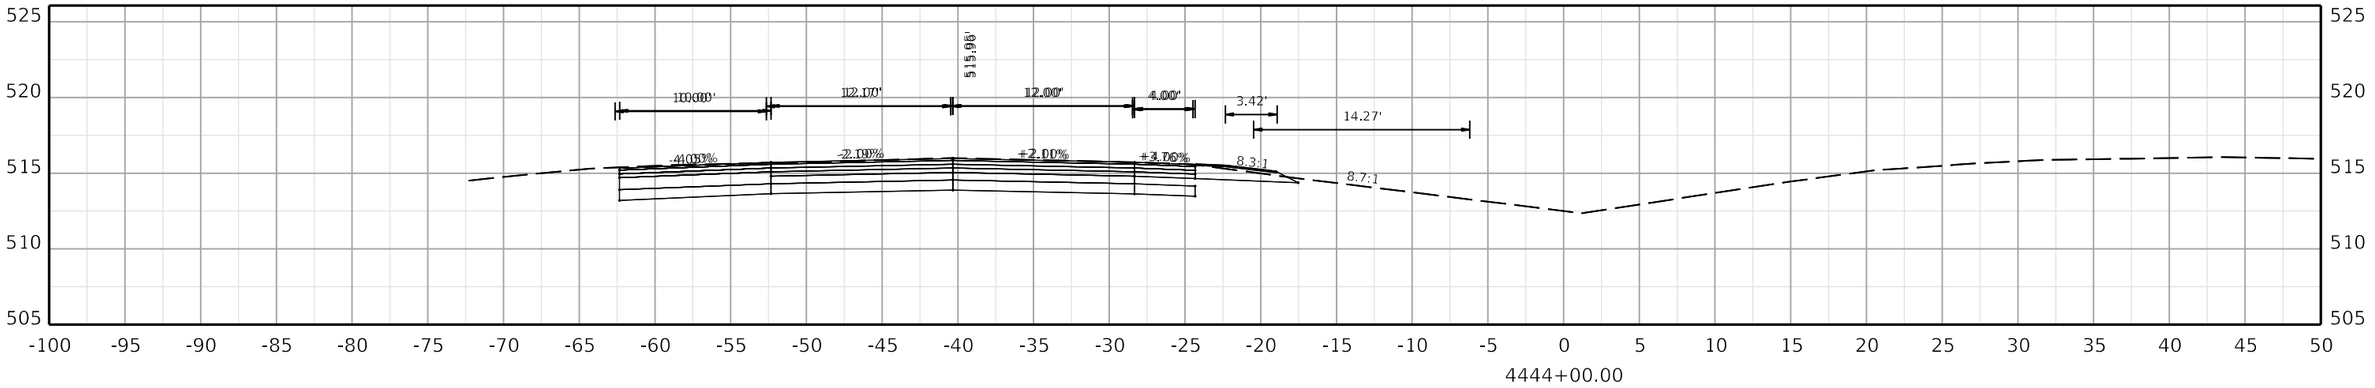

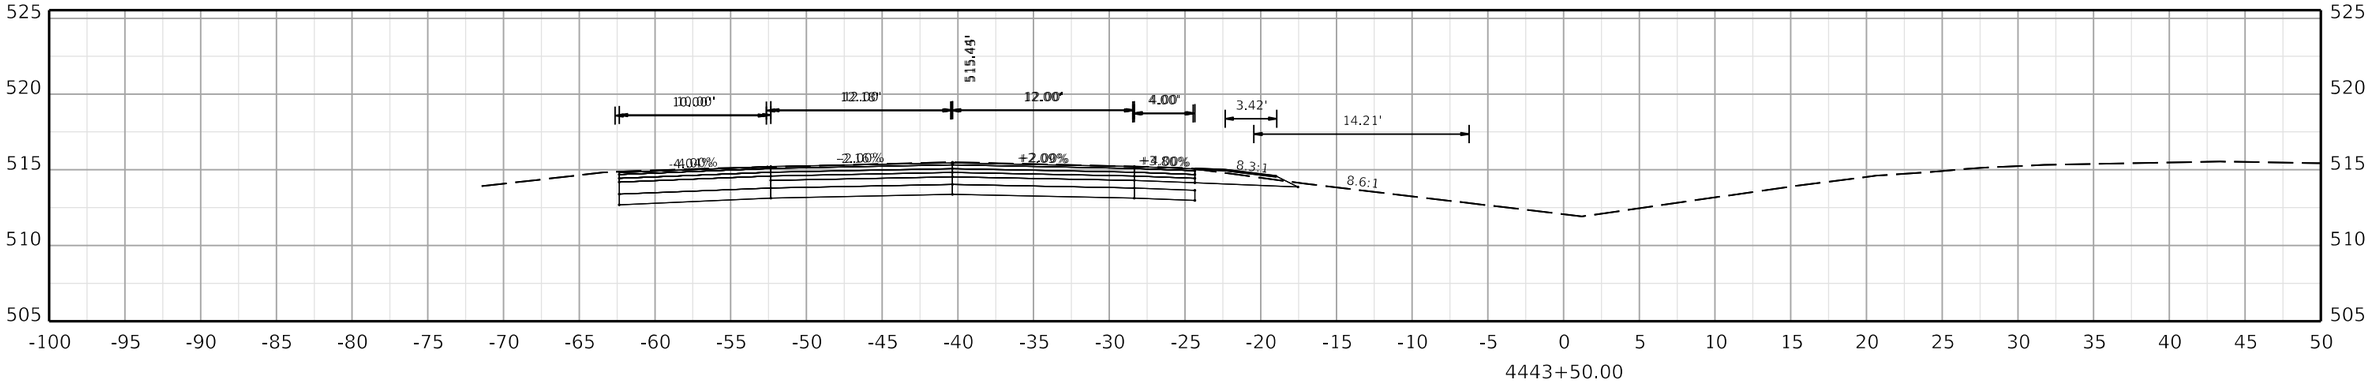

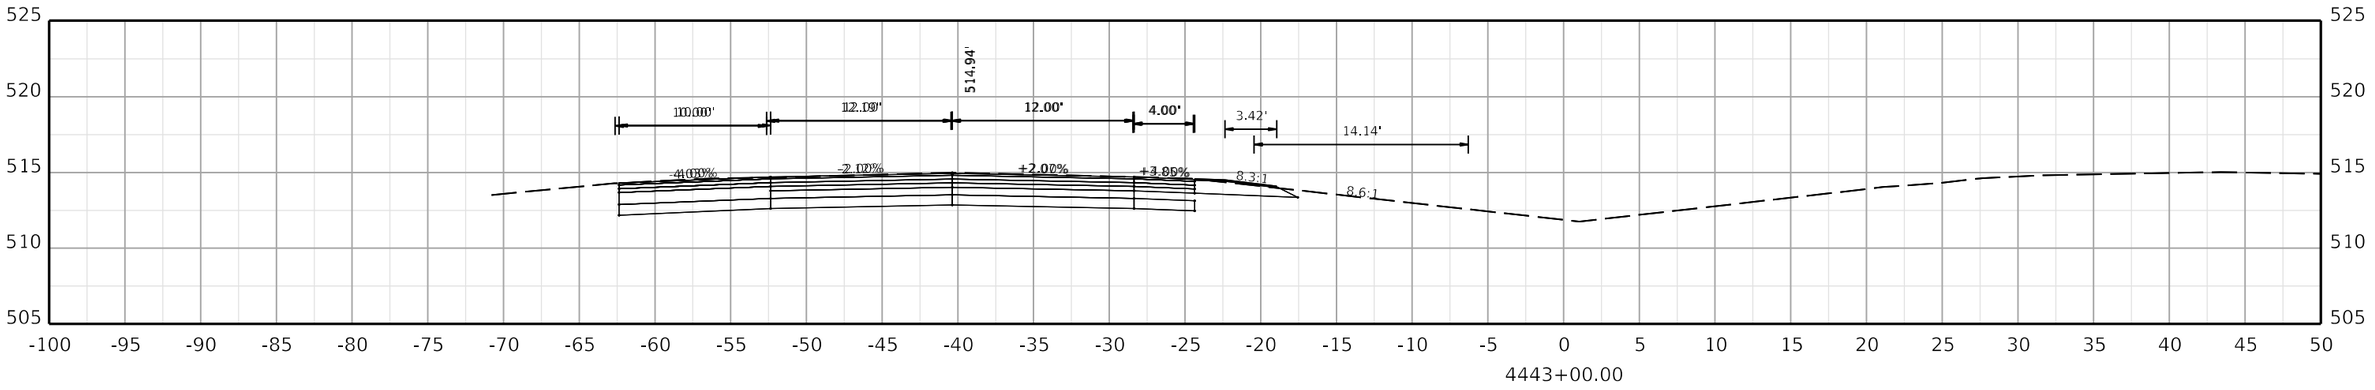

COMMONWEALTH OF KENTUCKY
DEPARTMENT OF HIGHWAYS
TEAM KENTUCKY

DRAWING TITLE:


HORIZONTAL SCALE
SCALE: 1" = 5'


0' 5' 10' 20'


STA. 4443+00.00 TO STA. 4444+00.00

ITEM NO. COUNTY OF

SHEET NO.
4443+00.00

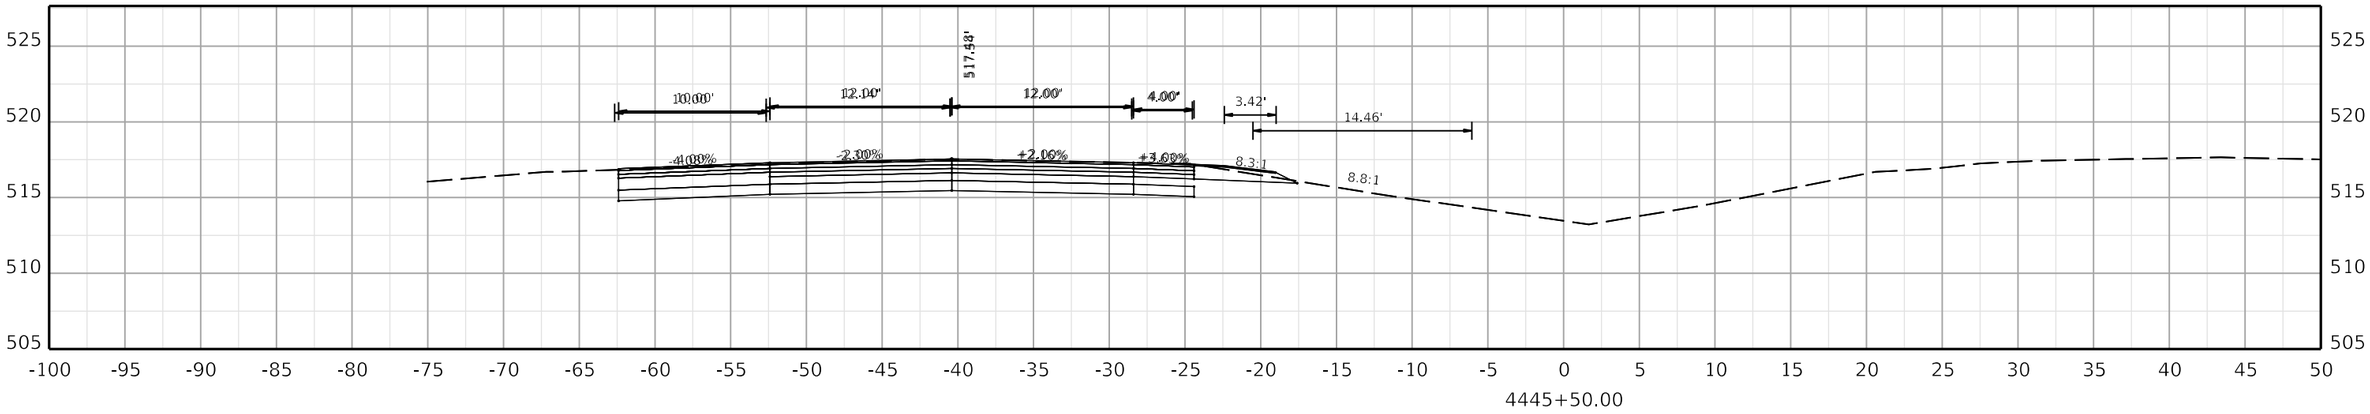

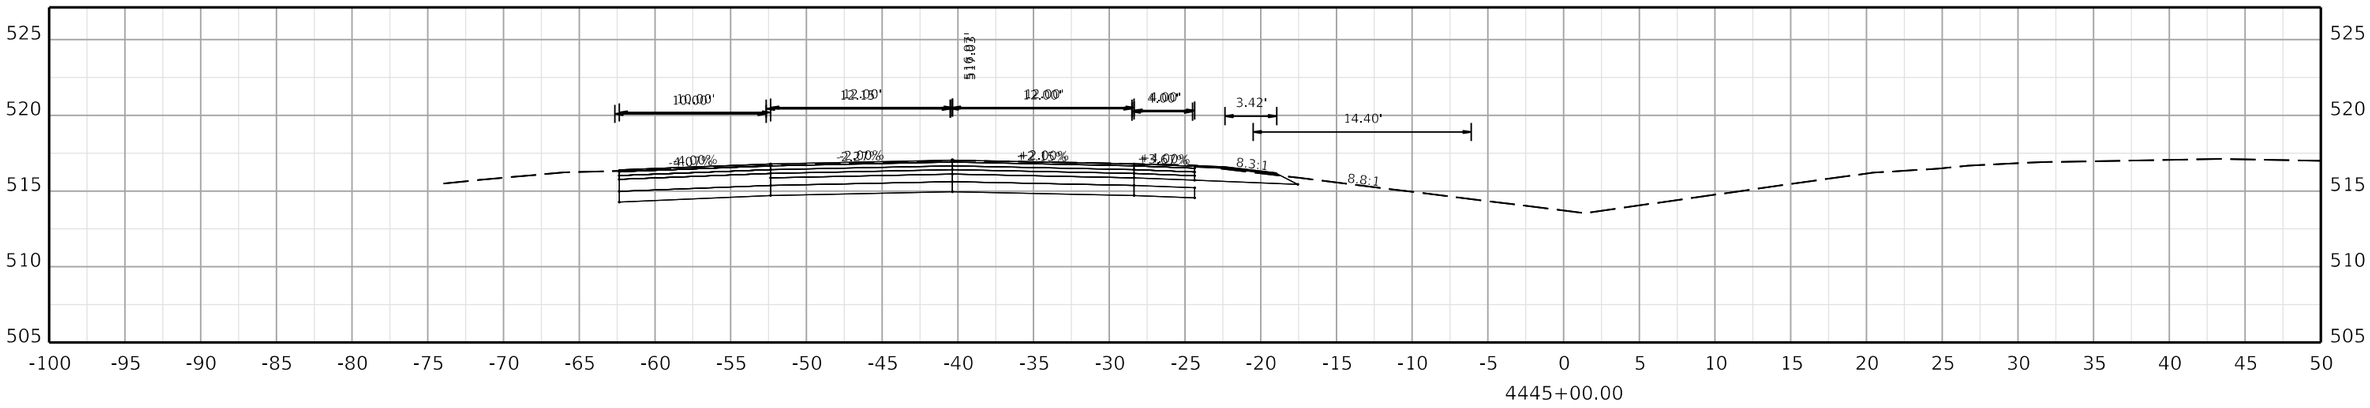

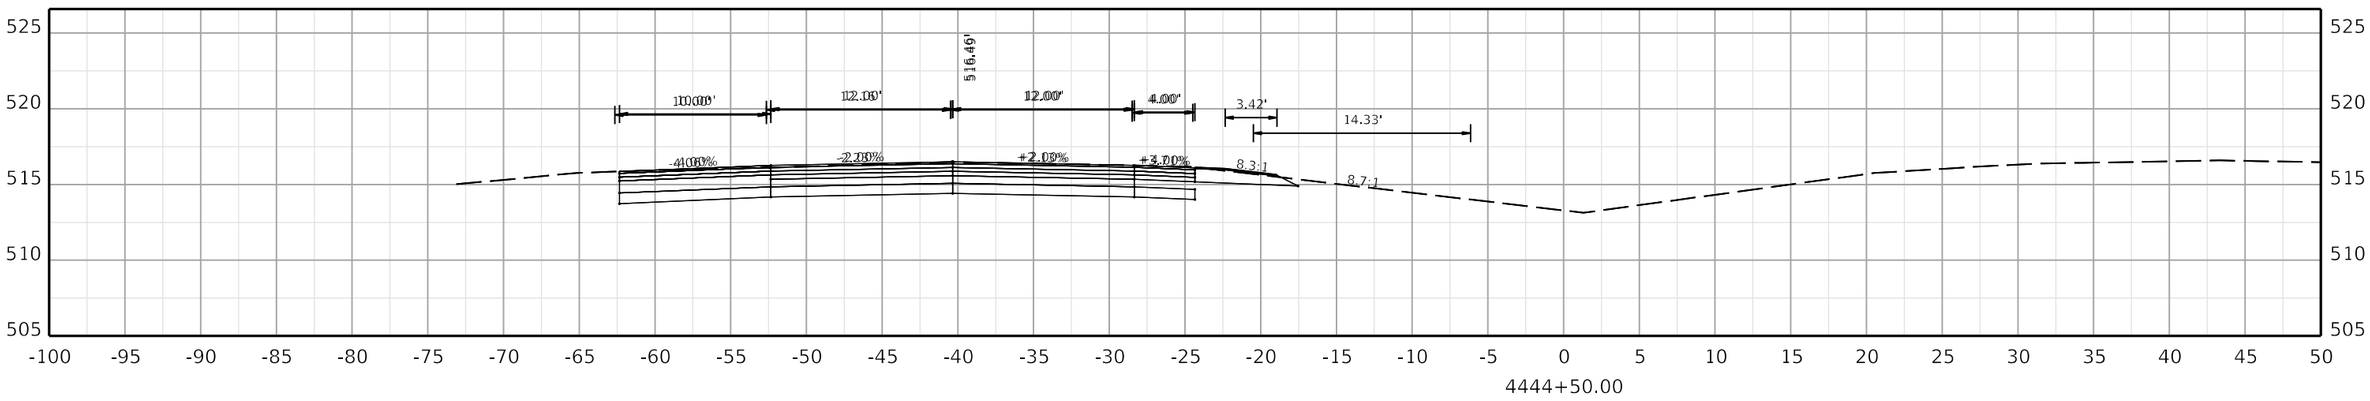

COMMONWEALTH OF KENTUCKY
DEPARTMENT OF HIGHWAYS
TEAM KENTUCKY

DRAWING TITLE:

HORIZONTAL SCALE
SCALE: 1" = 5'

0' 5' 10' 20'

STA. 4444+50.00 TO STA. 4445+50.00


ITEM NO. COUNTY OF


SHEET NO.
4444+50.00


OpenRoads Designer v10.12.02.4

USER: USLR095925

FILE NAME: C:\BMS\WSP-US-PW-02\D0932959\CORR_I-24W_ASPHALT_PAVING_SEGMENT5_XSEC.DGN

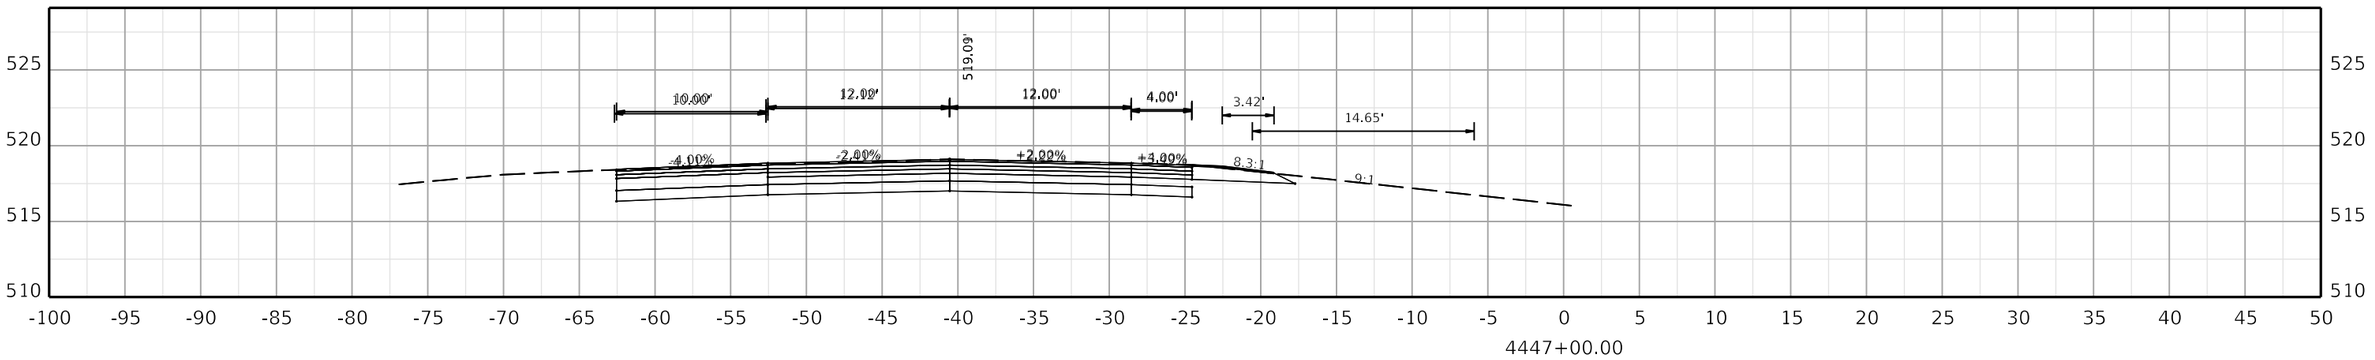

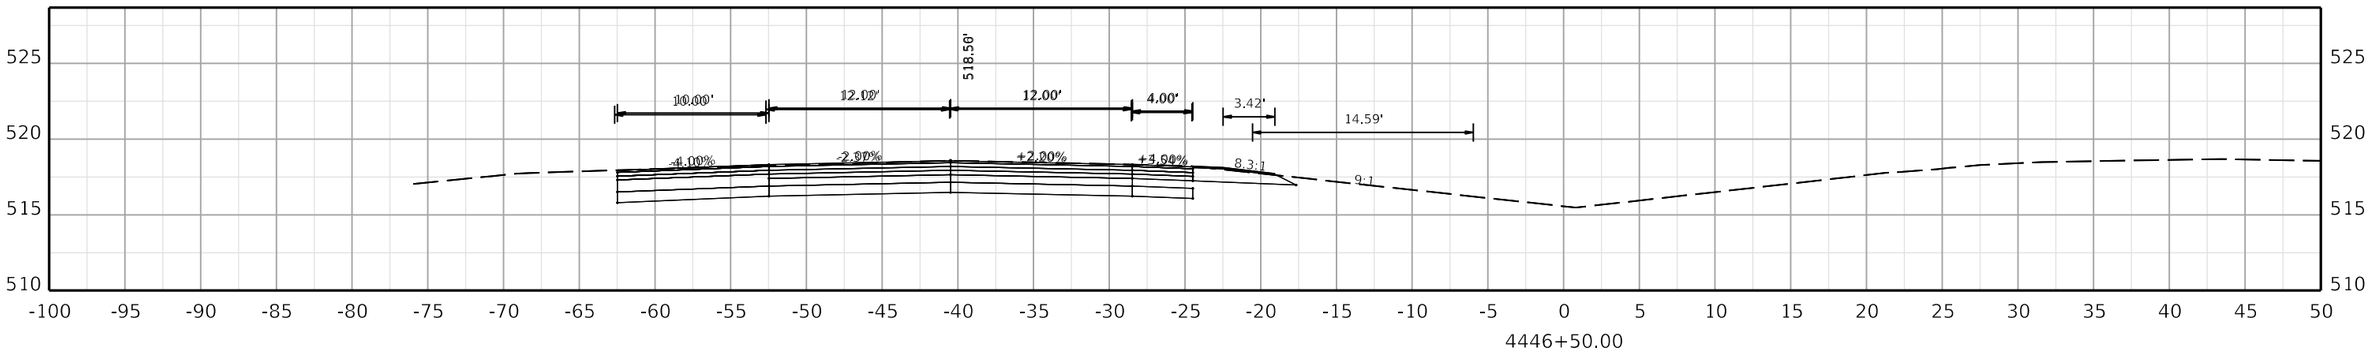

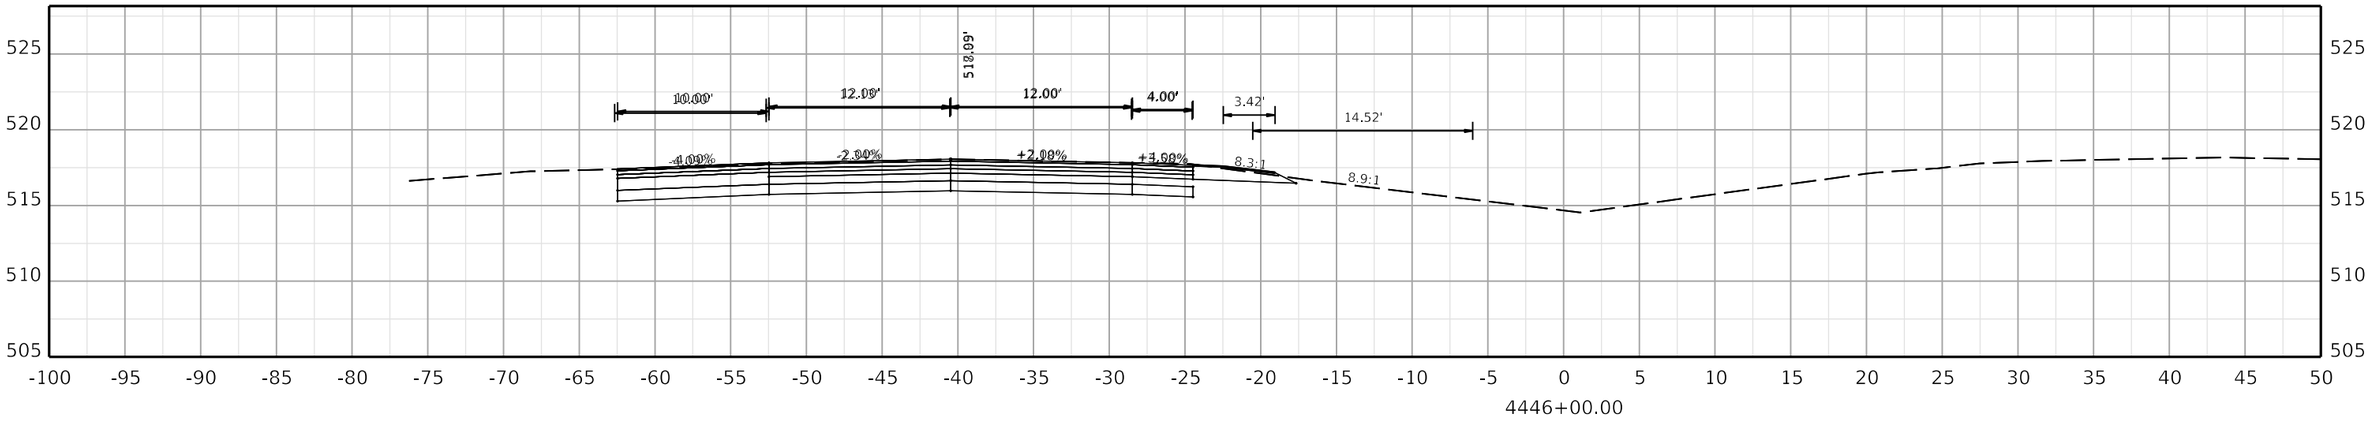

COMMONWEALTH OF KENTUCKY
DEPARTMENT OF HIGHWAYS
TEAM KENTUCKY TRANSPORTATION CABINET

DRAWING TITLE:


HORIZONTAL SCALE
SCALE: 1" = 5'


0' 5' 10' 20'


STA. 4446+00.00 TO STA. 4447+00.00

ITEM NO. COUNTY OF

SHEET NO.
4446+00.00

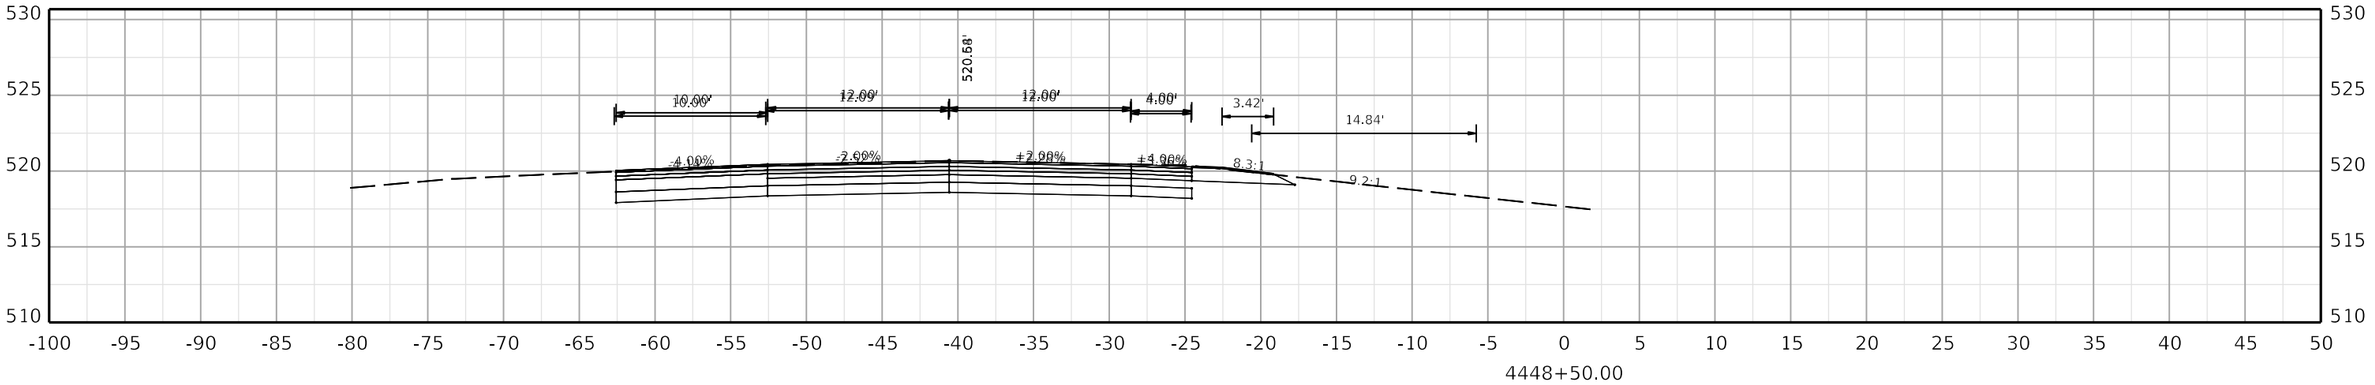

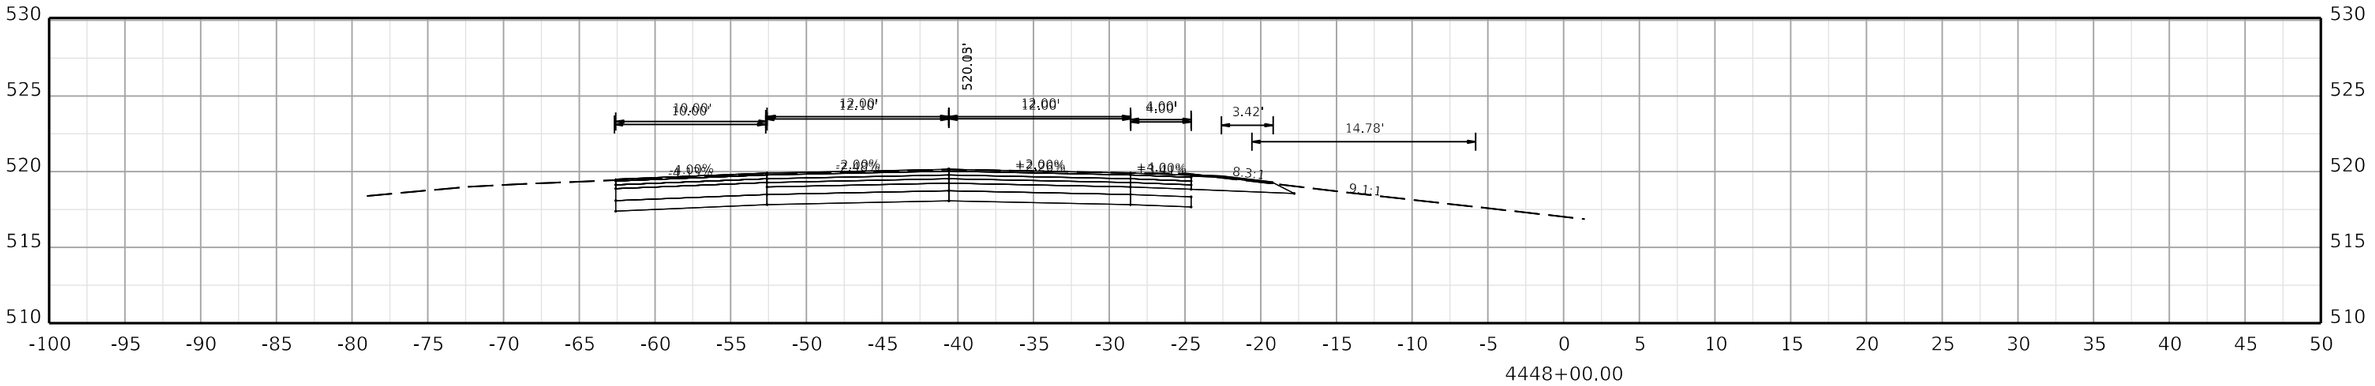

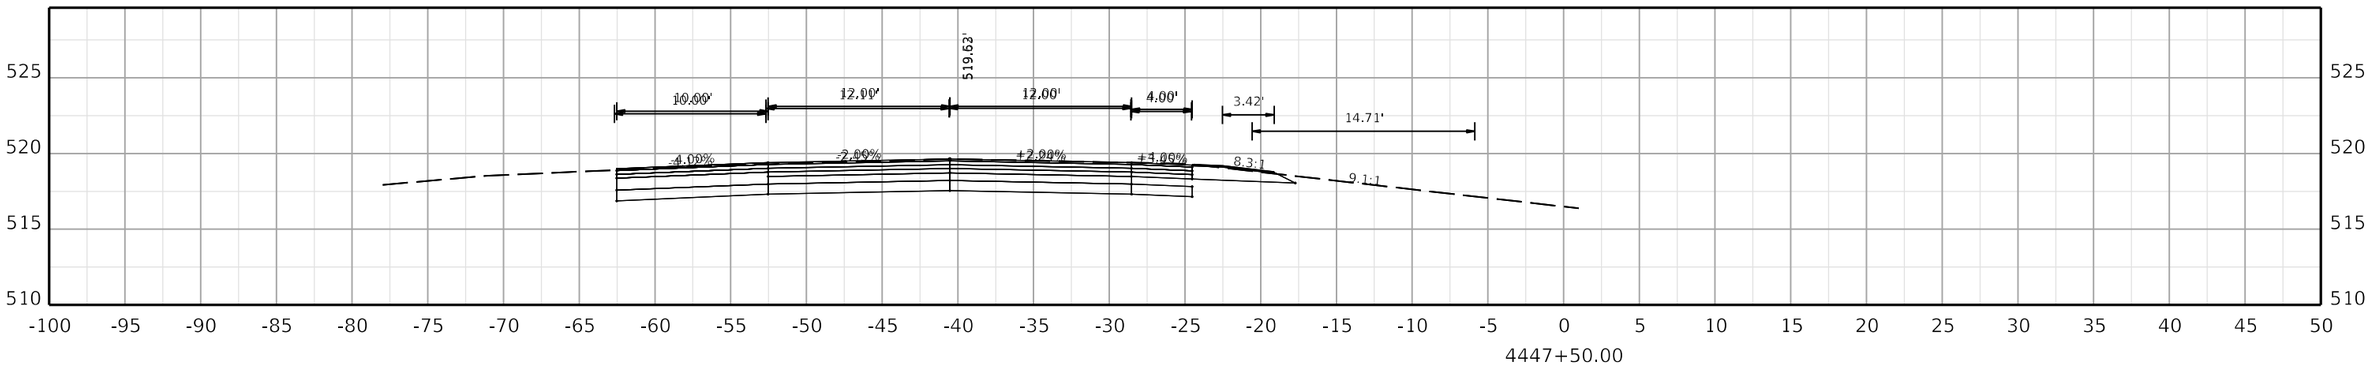

COMMONWEALTH OF KENTUCKY
DEPARTMENT OF HIGHWAYS
TEAM KENTUCKY

DRAWING TITLE:

HORIZONTAL SCALE
SCALE: 1" = 5'

0' 5' 10' 20'

STA. 4447+50.00 TO STA. 4448+50.00


ITEM NO. COUNTY OF


SHEET NO. 4447+50.00


OpenRoads Designer v10.12.02.4

USER: USLR095925

FILE NAME: C:\BMS\WSP-US-PW-02\D0932959\CORR_I-24W_ASPHALT_PAVING_SEGMENT5_XSEC.DGN

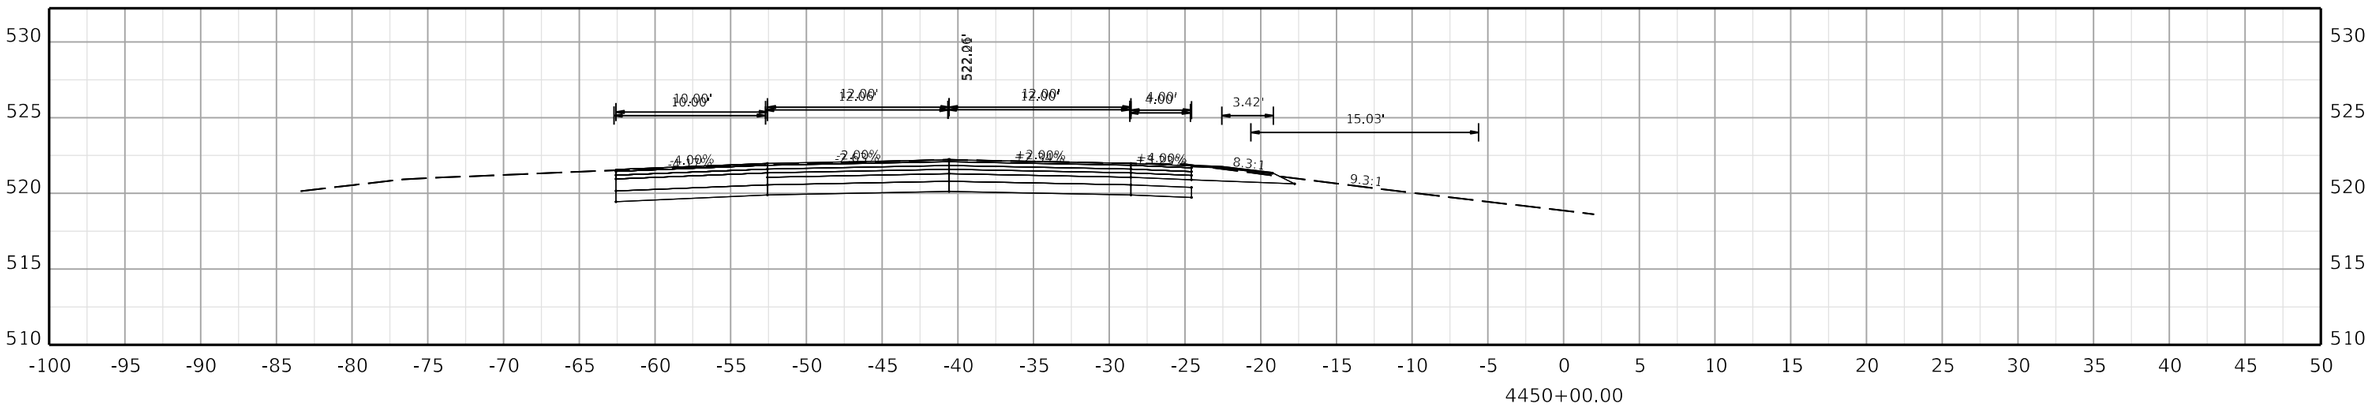

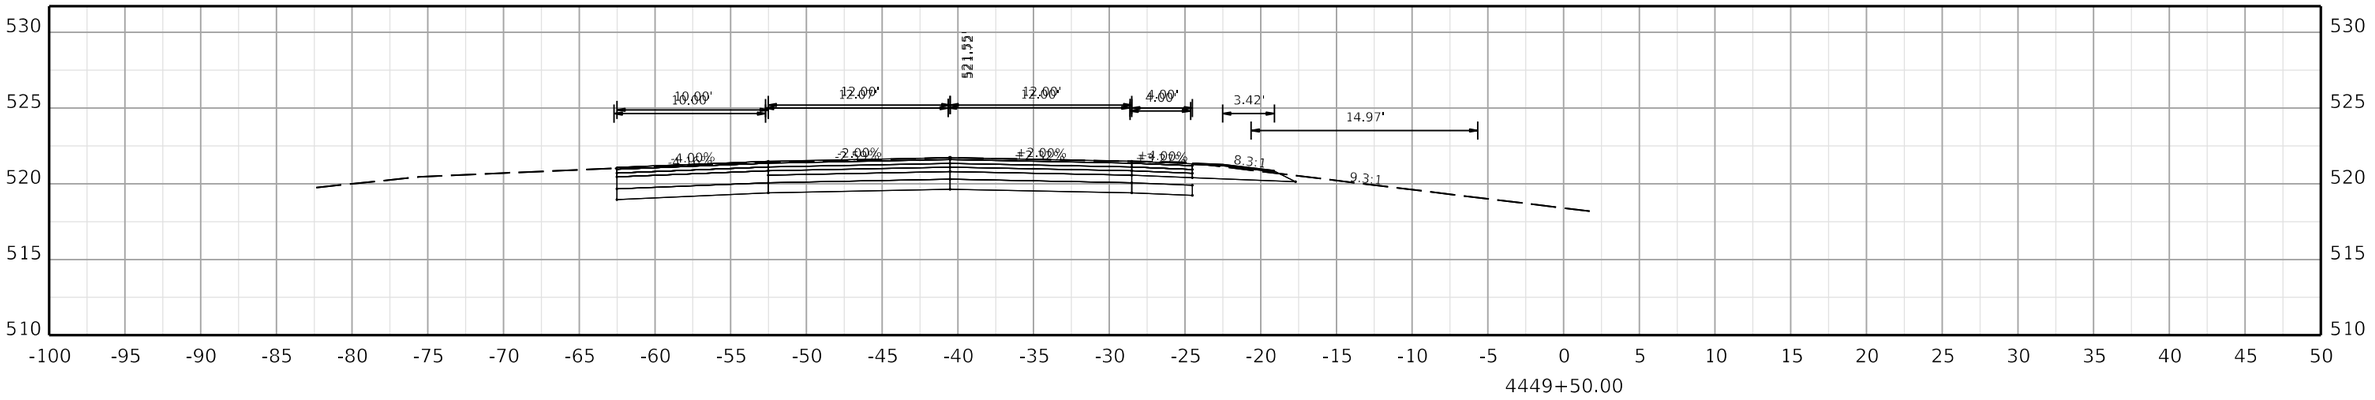

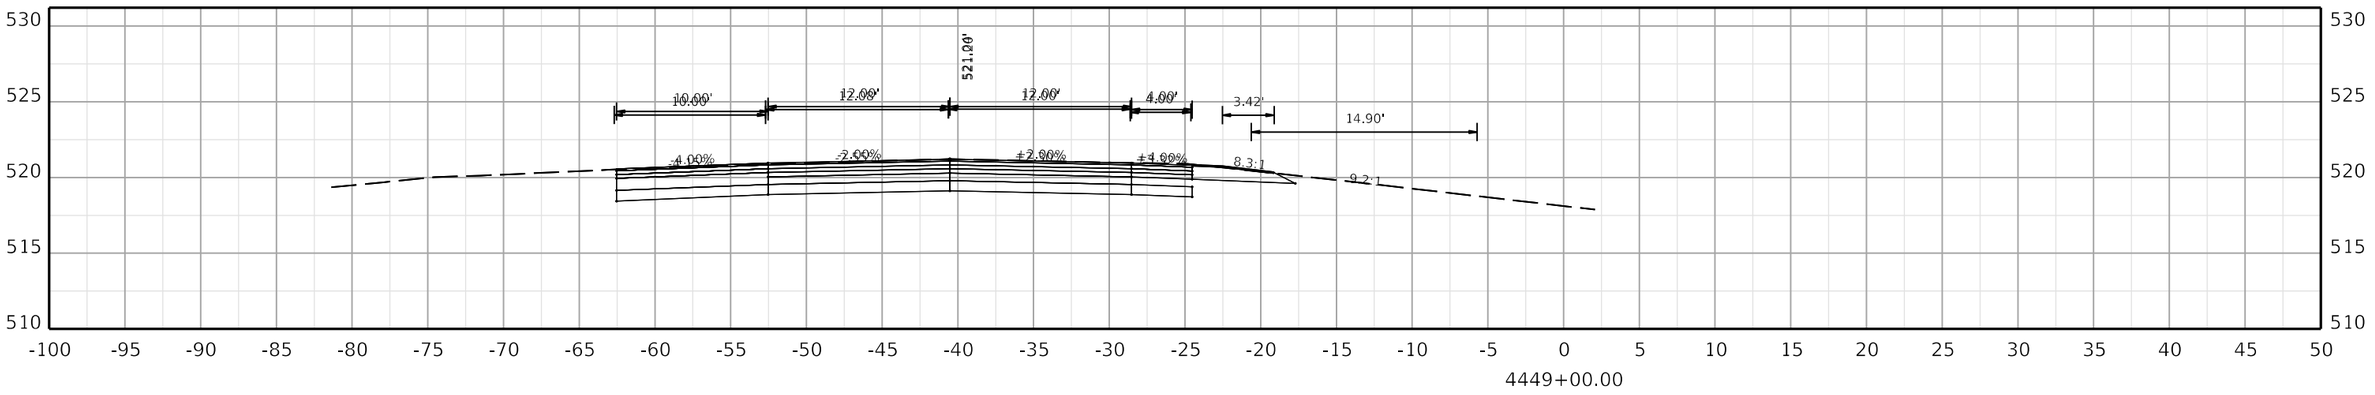

COMMONWEALTH OF KENTUCKY
DEPARTMENT OF HIGHWAYS
TEAM KENTUCKY

DRAWING TITLE:


HORIZONTAL SCALE
SCALE: 1" = 5'


0' 5' 10' 20'


STA. 4449+00.00 TO STA. 4450+00.00

ITEM NO. COUNTY OF

SHEET NO. 4449+00.00

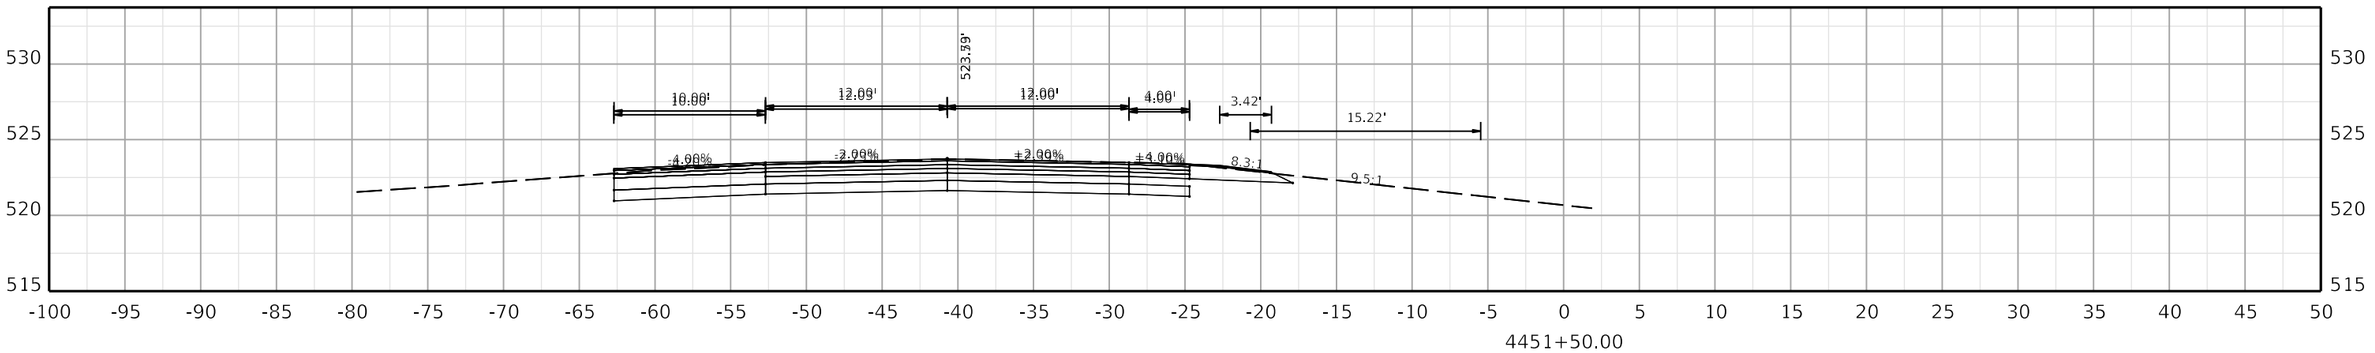

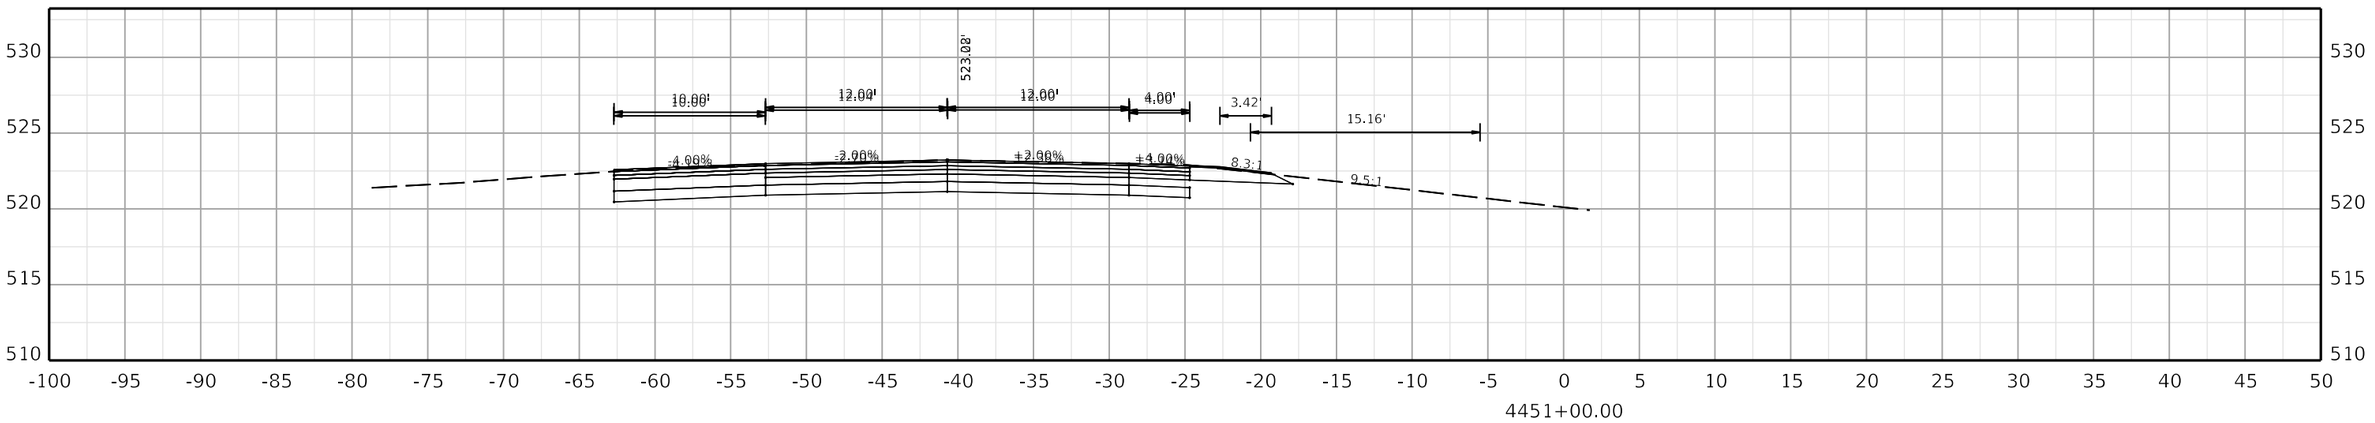

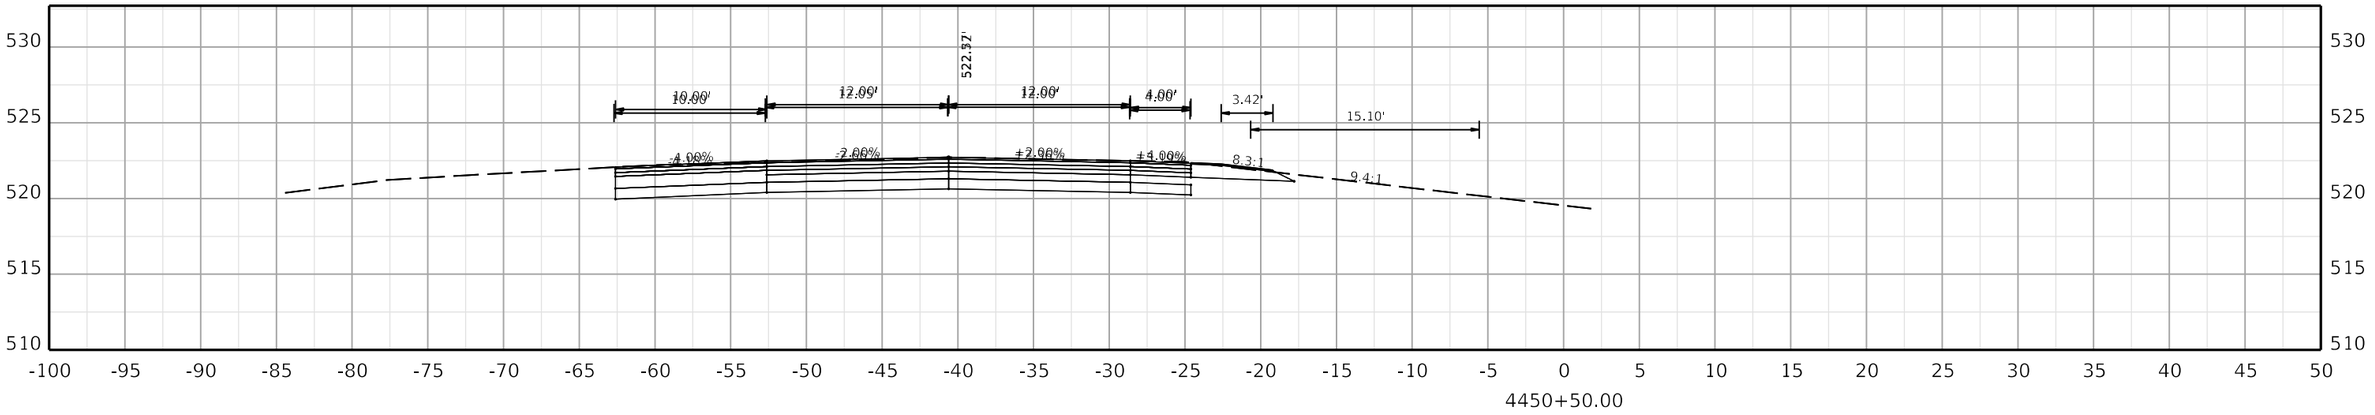

COMMONWEALTH OF KENTUCKY
DEPARTMENT OF HIGHWAYS

TEAM KENTUCKY

DRAWING TITLE:

HORIZONTAL SCALE
SCALE: 1" = 5'


0' 5' 10' 20'


STA. 4450+50.00 TO STA. 4451+50.00


ITEM NO. COUNTY OF

SHEET NO. 4450+50.00

OpenRoads Designer v10.12.02.4 USER: USLR095925 FILE NAME: C:\BMS\WSP-US-PW-02\D0932959\CORR_I-24W_ASPHALT_PAVING_SEGMENT5_XSEC.DGN

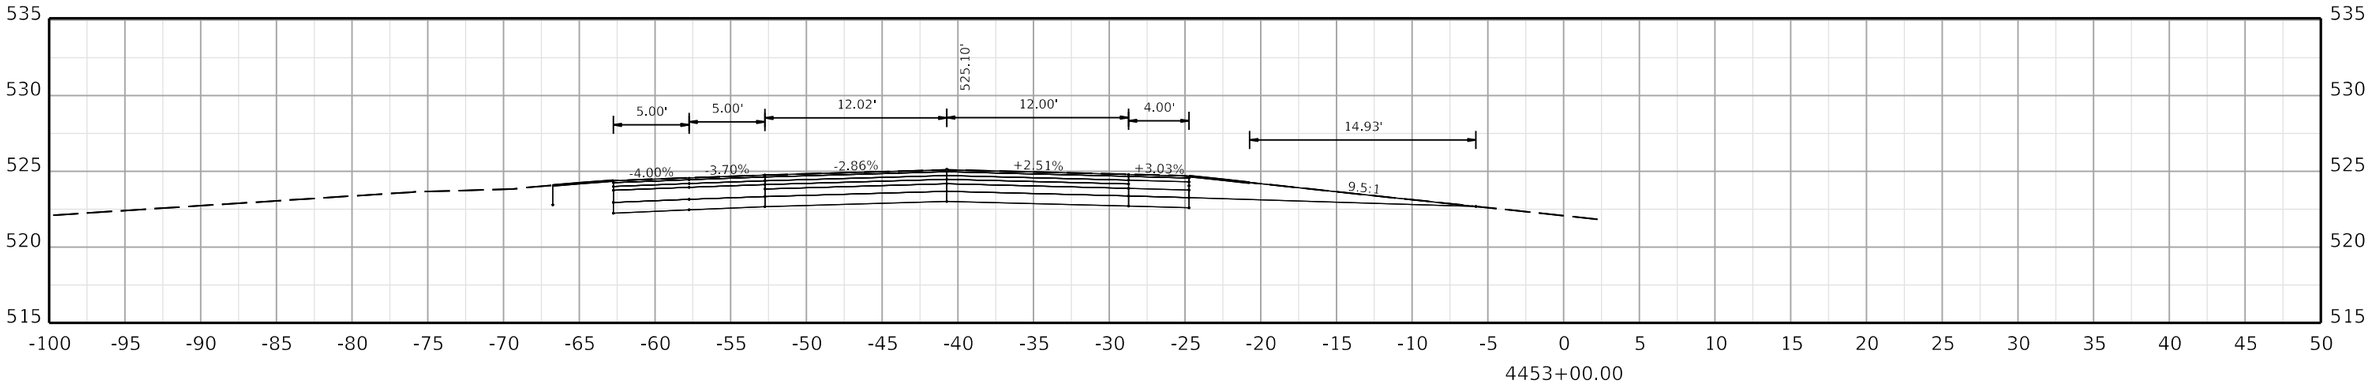

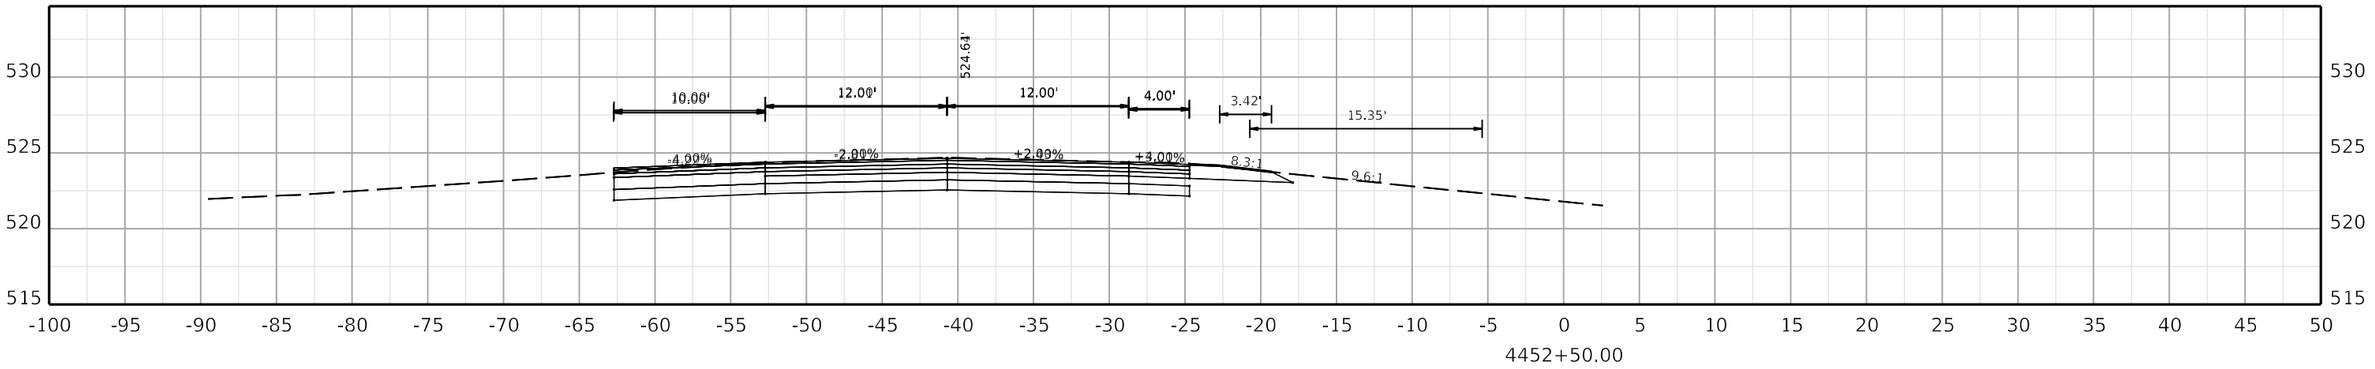

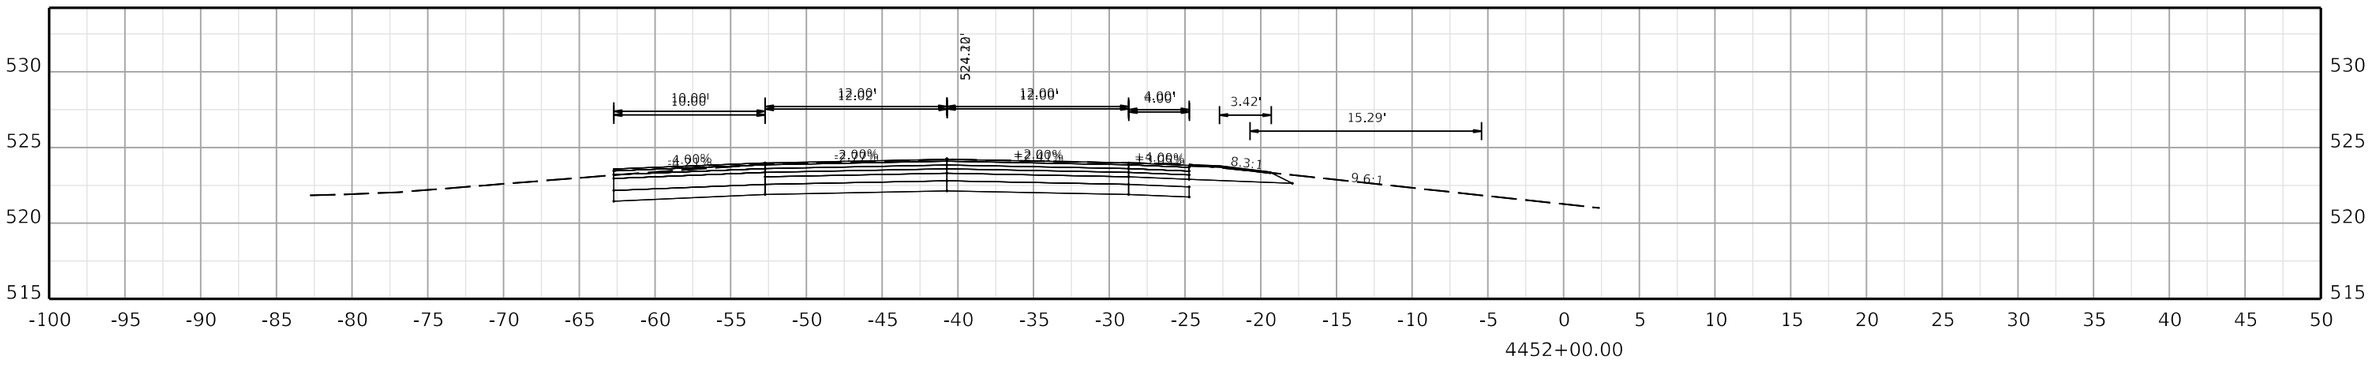

COMMONWEALTH OF KENTUCKY
DEPARTMENT OF HIGHWAYS

TEAM KENTUCKY

DRAWING TITLE:

HORIZONTAL SCALE
SCALE: 1" = 5'

0' 5' 10' 20'

STA. 4452+00.00 TO STA. 4453+00.00


ITEM NO. COUNTY OF


SHEET NO.
4452+00.00


OpenRoads Designer v10.12.02.4

USER: USLR095925

FILE NAME: C:\BMS\WSP-US-PW-02\D0932959\CORR_I-24W_ASPHALT_PAVING_SEGMENT5_XSEC.DGN

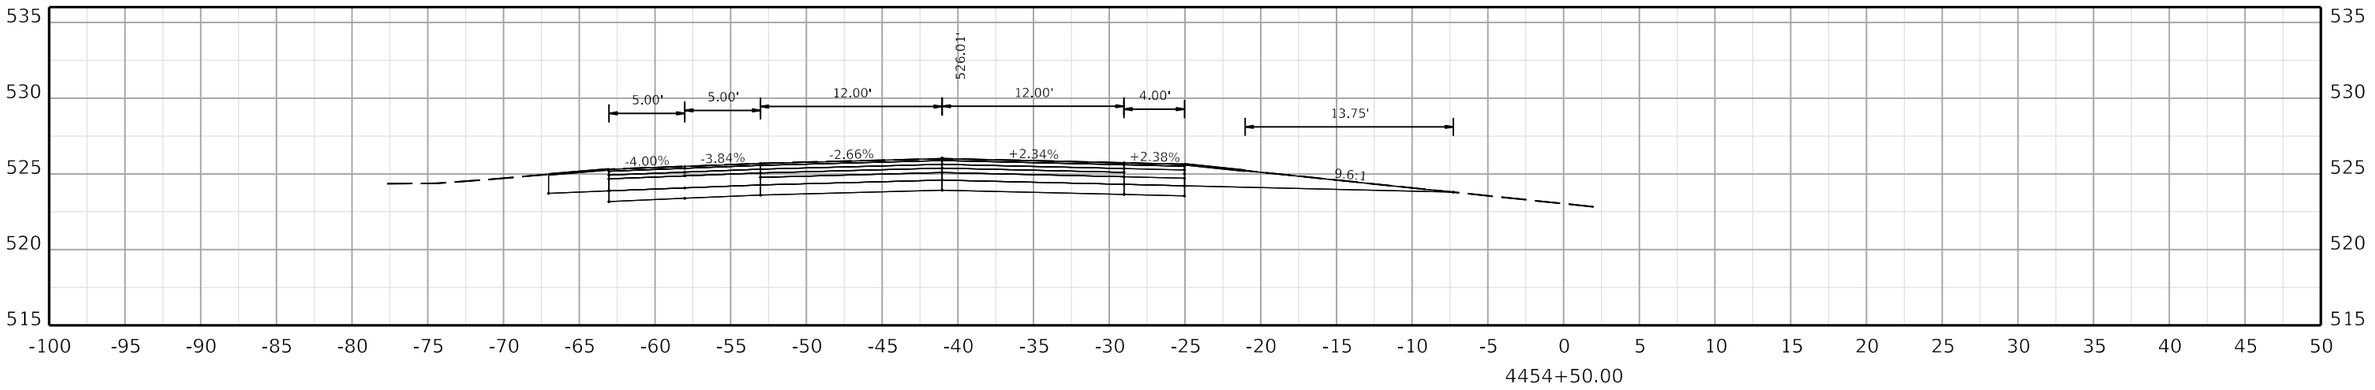

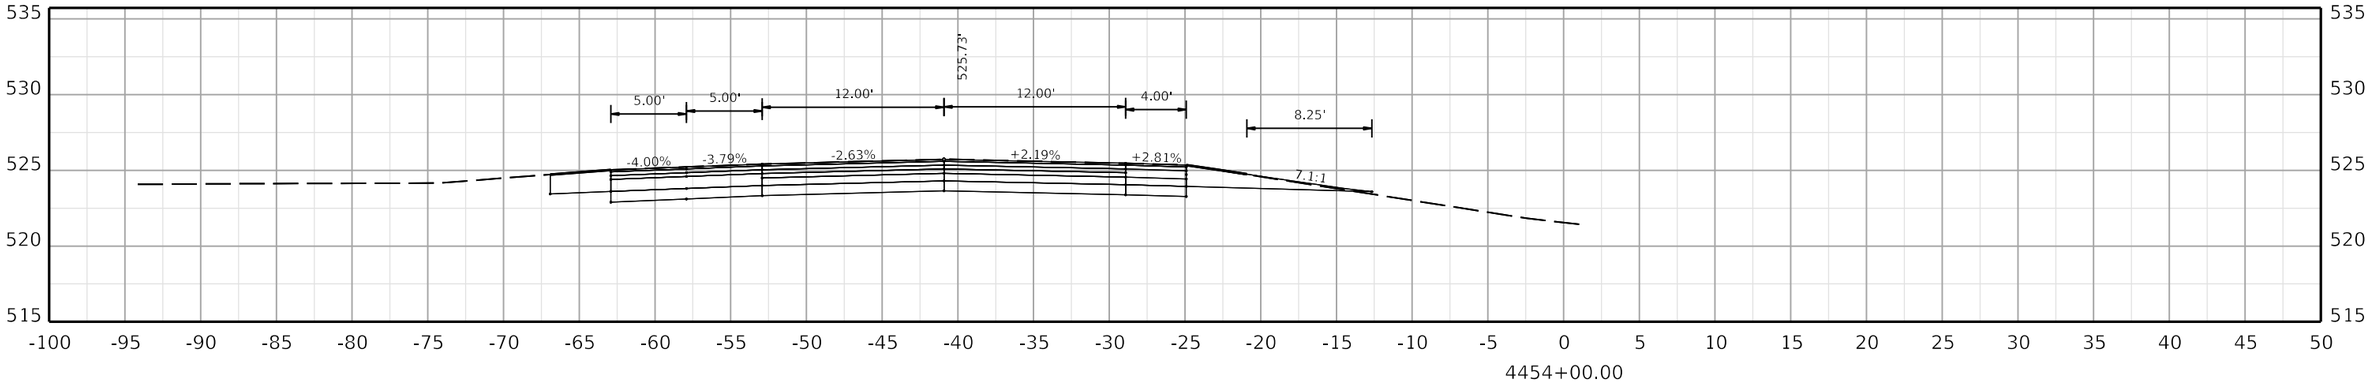

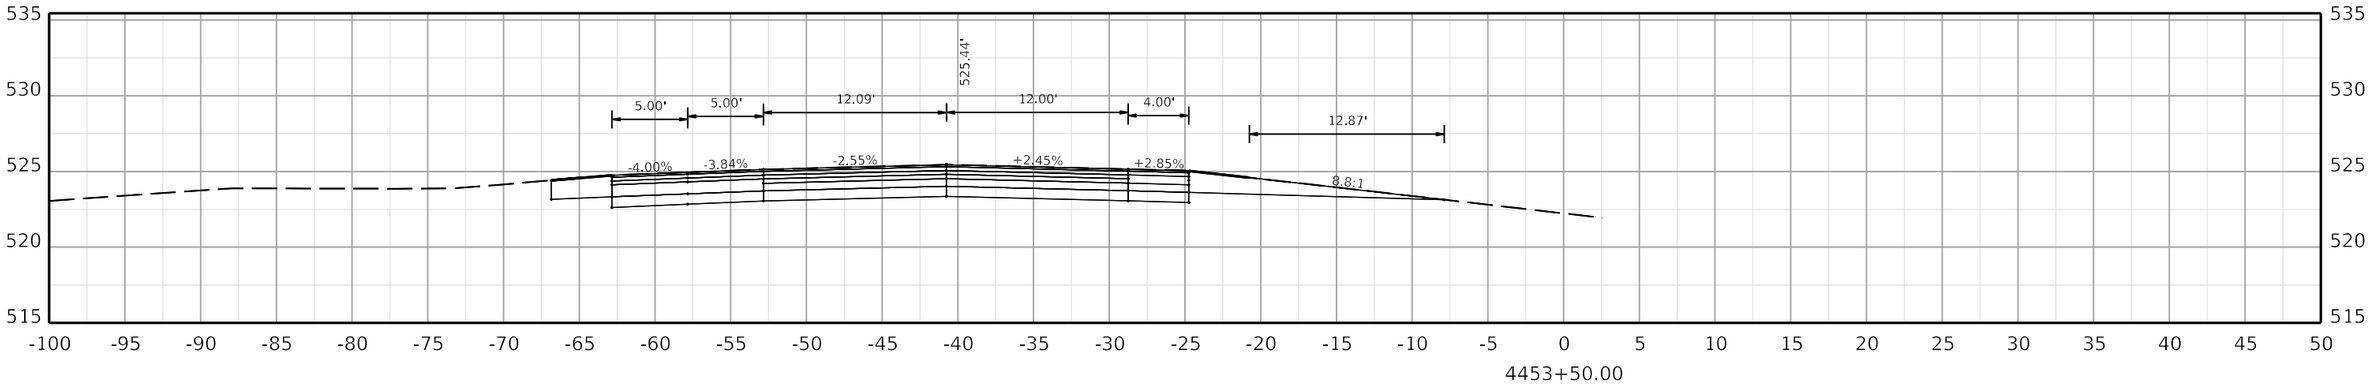

COMMONWEALTH OF KENTUCKY
DEPARTMENT OF HIGHWAYS

TEAM KENTUCKY

DRAWING TITLE:

HORIZONTAL SCALE
SCALE: 1" = 5'

0' 5' 10' 20'

STA. 4453+50.00 TO STA. 4454+50.00


ITEM NO. COUNTY OF


SHEET NO.
4453+50.00


OpenRoads Designer v10.12.02.4

USER: USLR095925

FILE NAME: C:\BMS\WSP-US-PW-02\D0932959\CORR_I-24W_ASPHALT_PAVING_SEGMENT5_XSEC.DGN

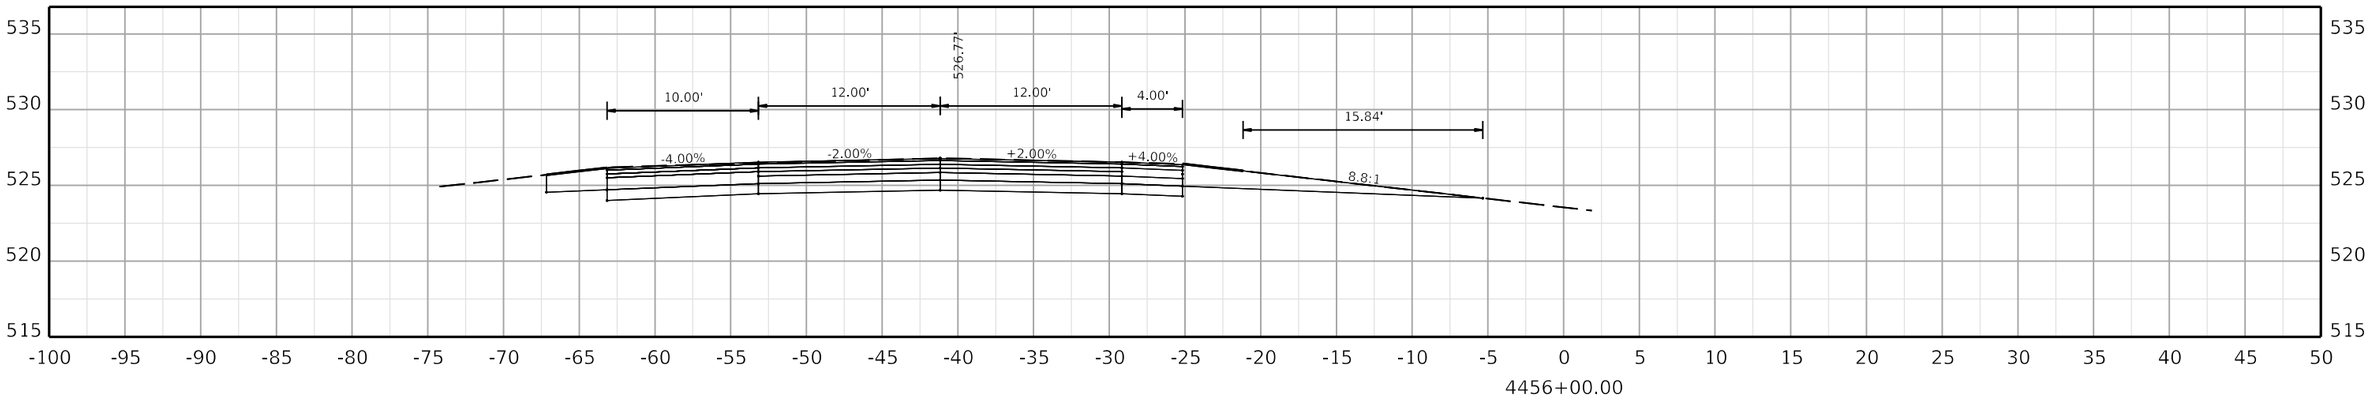

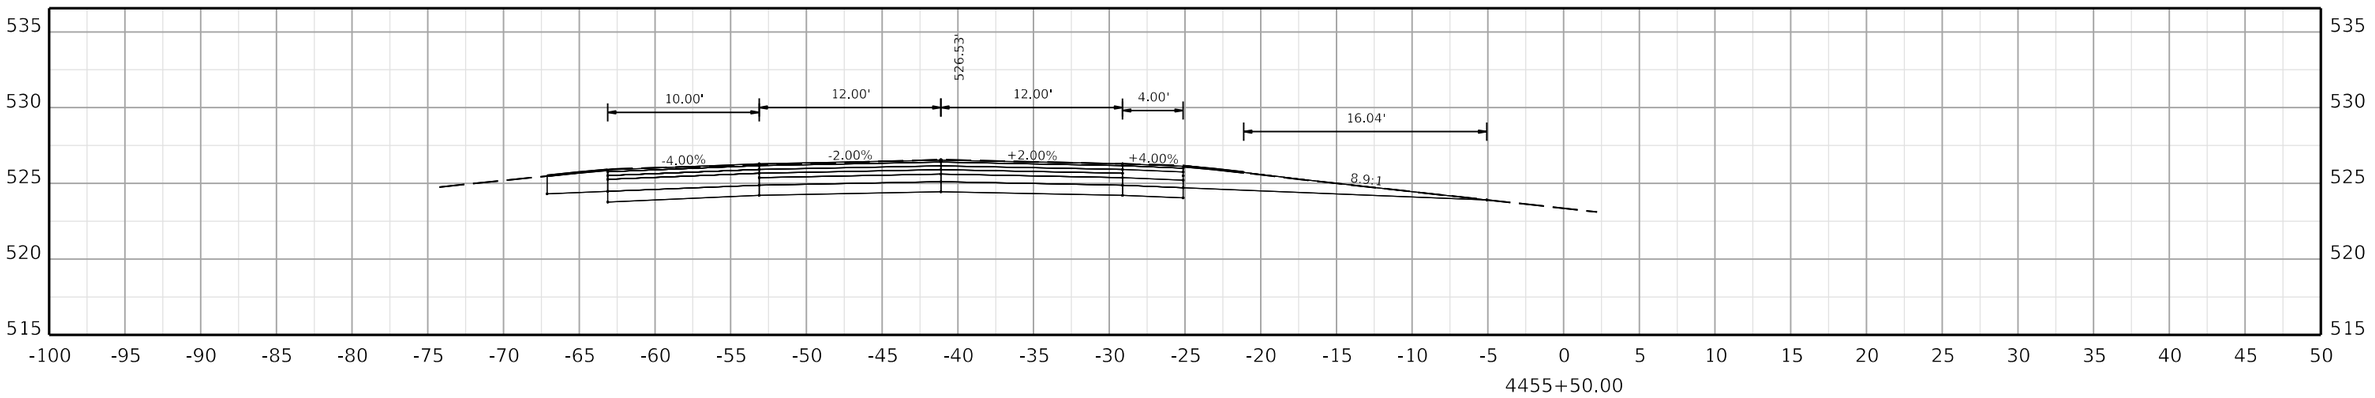

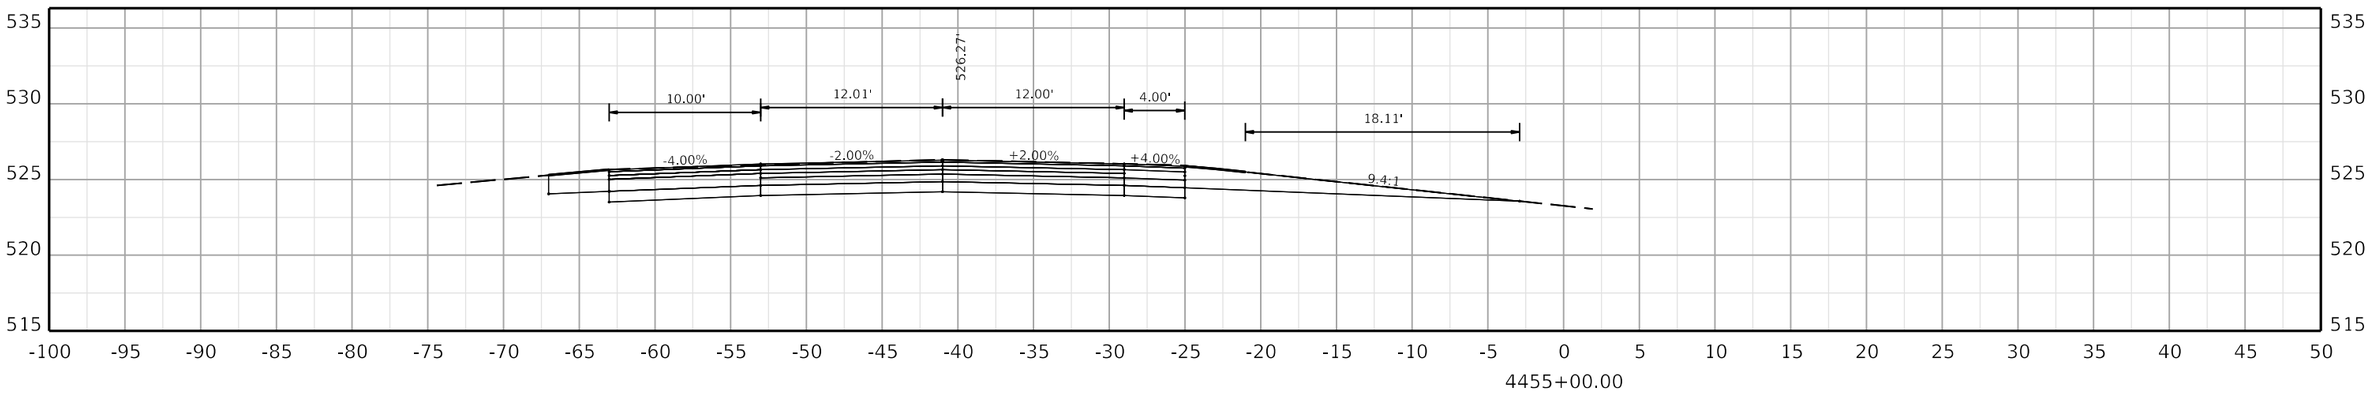

COMMONWEALTH OF KENTUCKY
DEPARTMENT OF HIGHWAYS
TEAM KENTUCKY

DRAWING TITLE:


HORIZONTAL SCALE
SCALE: 1" = 5'


0' 5' 10' 20'


STA. 4455+00.00 TO STA. 4456+00.00

ITEM NO. COUNTY OF

SHEET NO.
4455+00.00

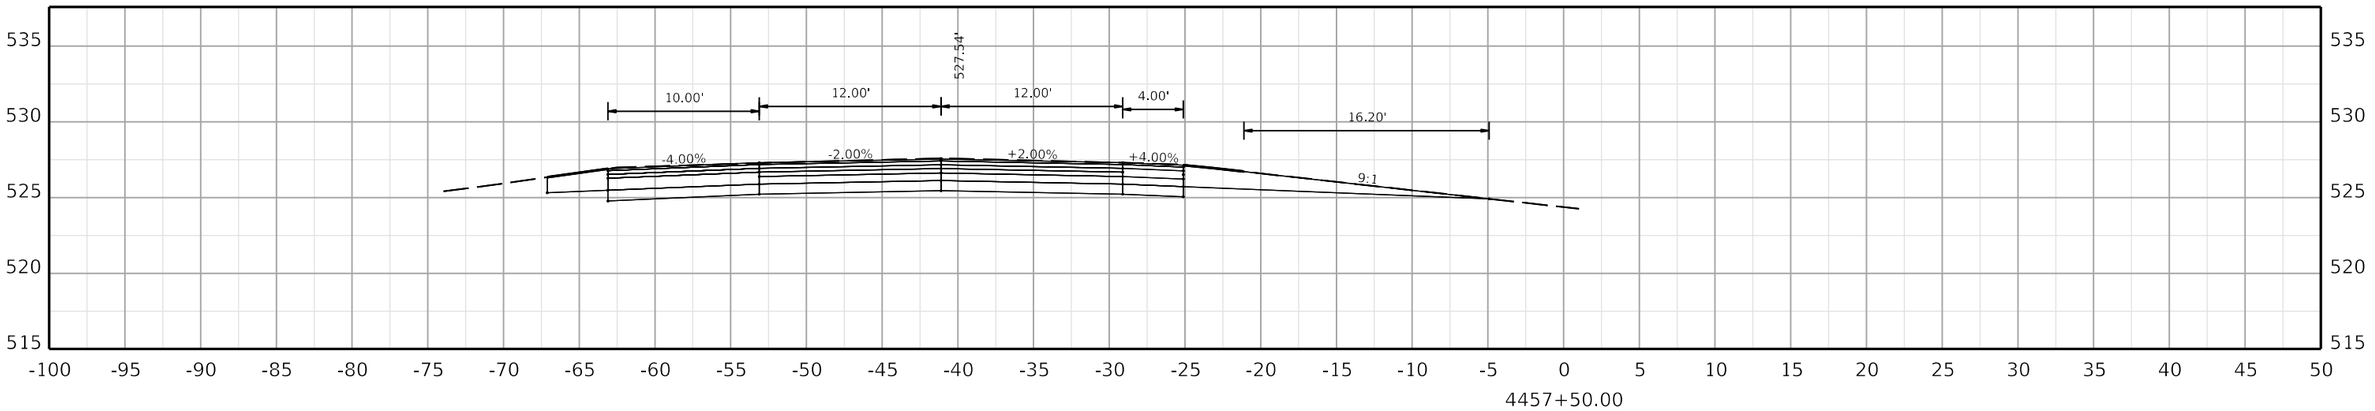

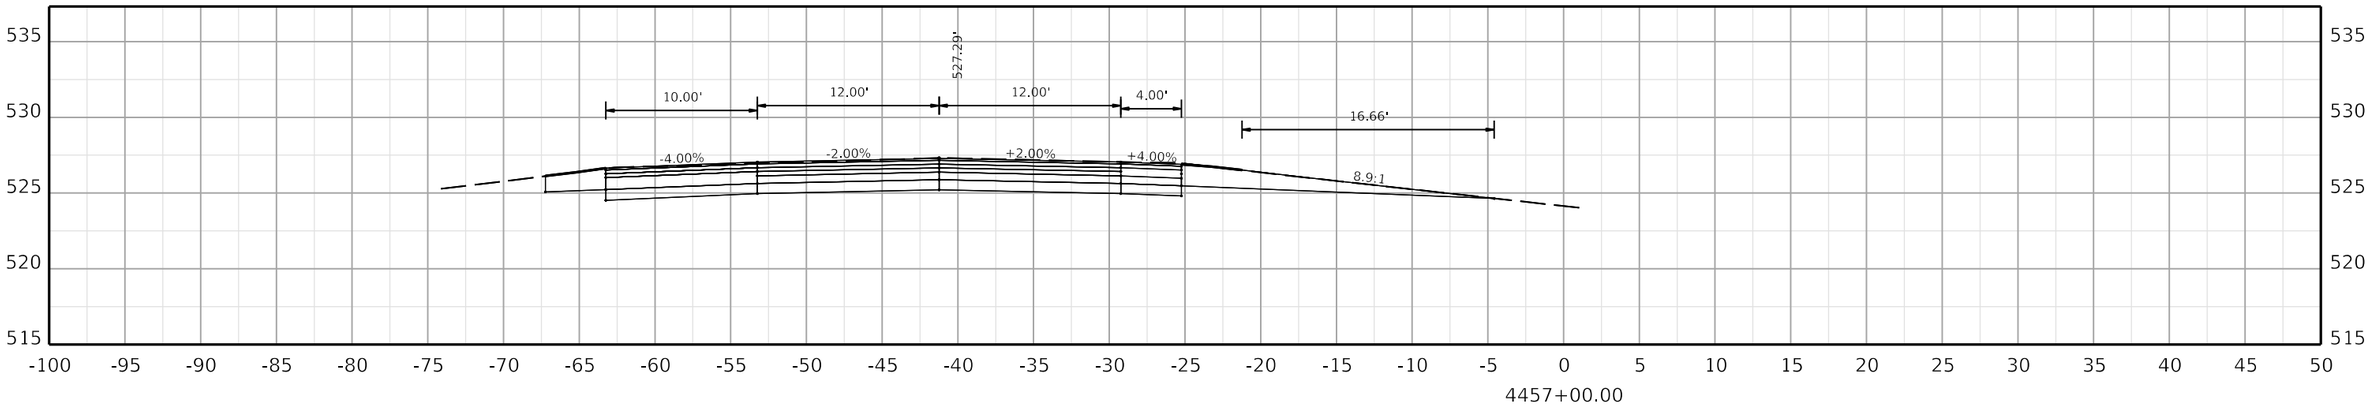

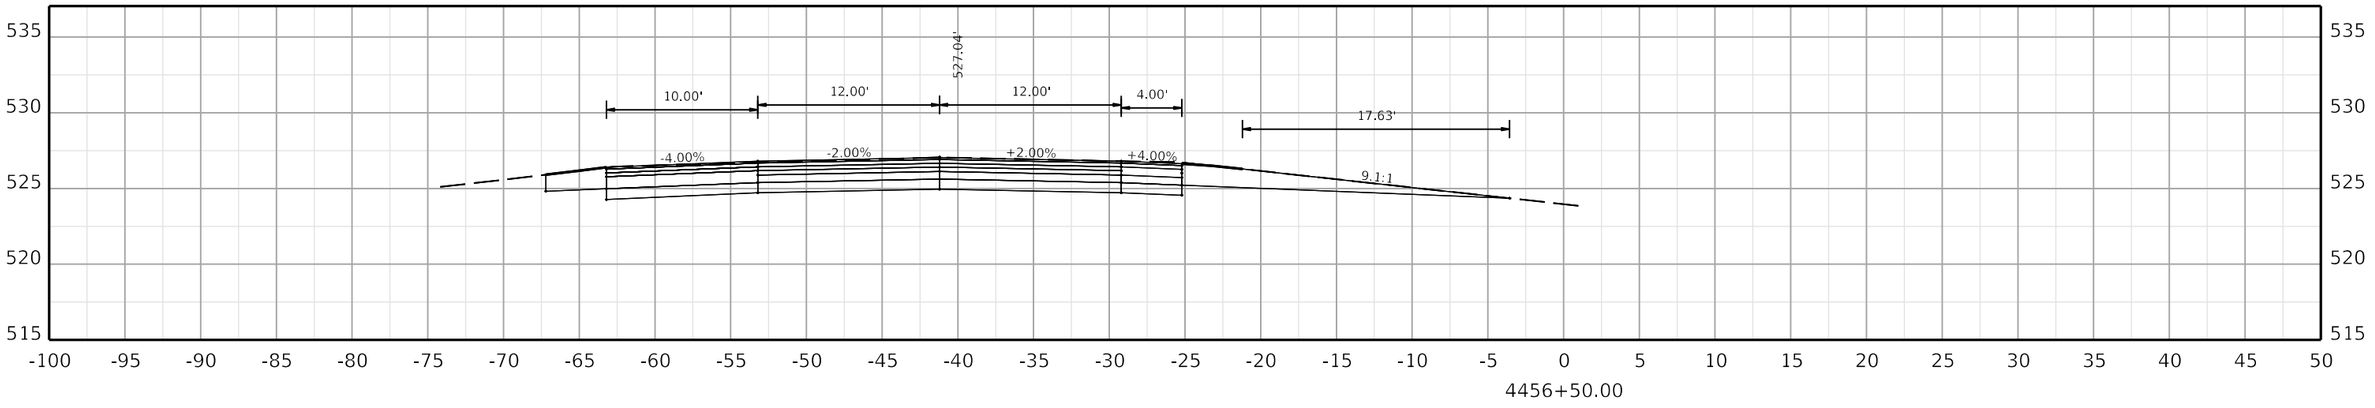

COMMONWEALTH OF KENTUCKY
DEPARTMENT OF HIGHWAYS
TEAM KENTUCKY TRANSPORTATION COMPANY

DRAWING TITLE:


HORIZONTAL SCALE
SCALE: 1" = 5'

0' 5' 10' 20'

STA. 4456+50.00 TO STA. 4457+50.00

ITEM NO. COUNTY OF

SHEET NO. 4456+50.00

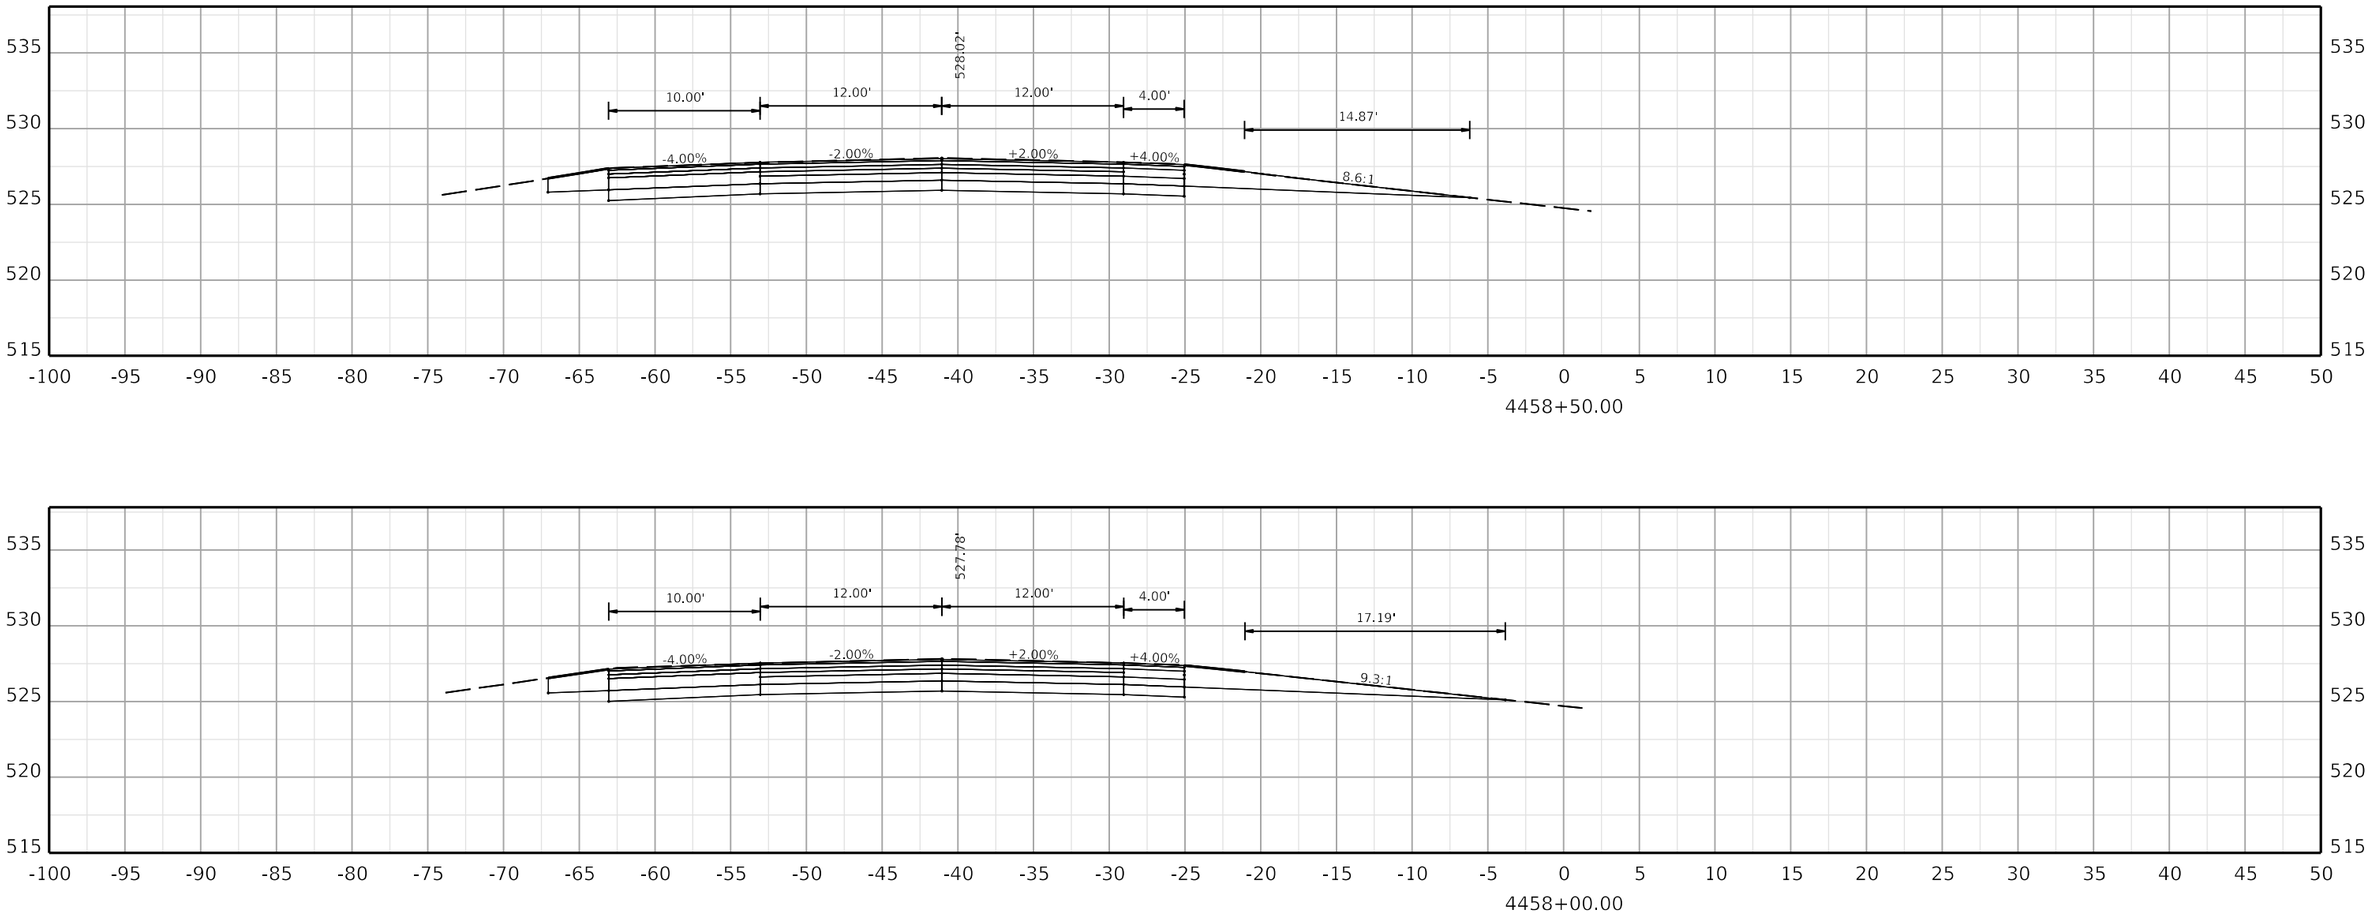

COMMONWEALTH OF KENTUCKY
DEPARTMENT OF HIGHWAYS
TEAM KENTUCKY

DRAWING TITLE:


HORIZONTAL SCALE
SCALE: 1" = 5'


0' 5' 10' 20'


STA. 4458+00.00 TO STA. 4458+50.00

ITEM NO. COUNTY OF

SHEET NO. 4458+00.00

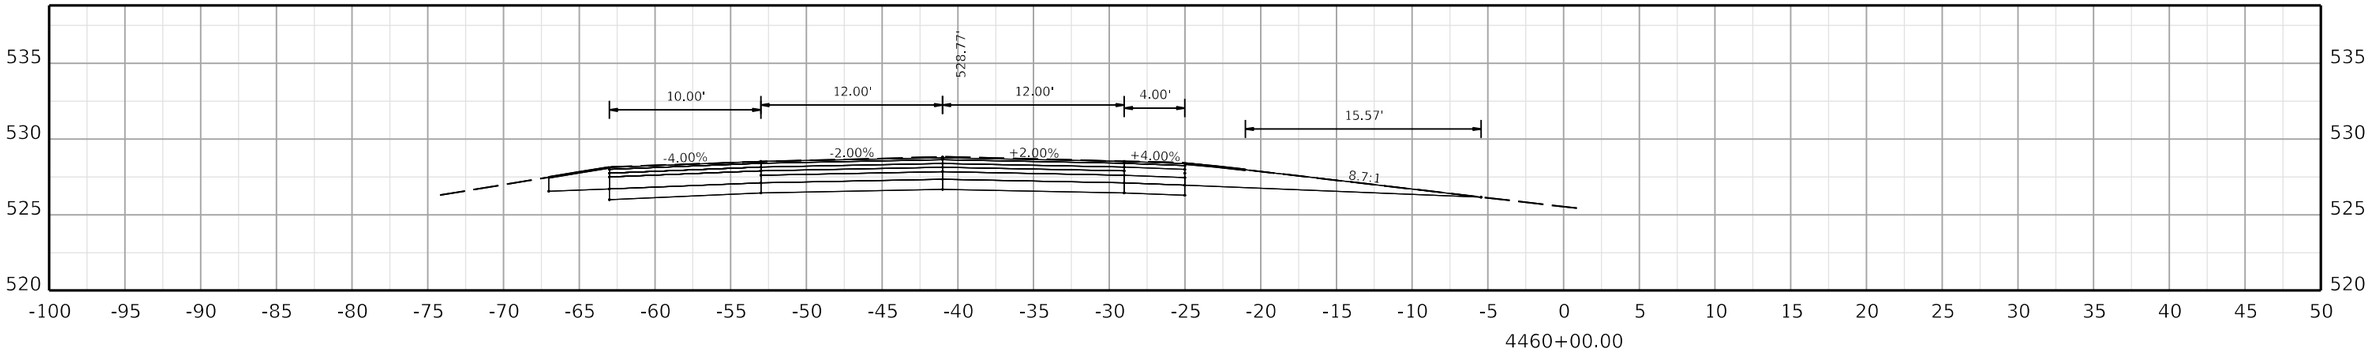

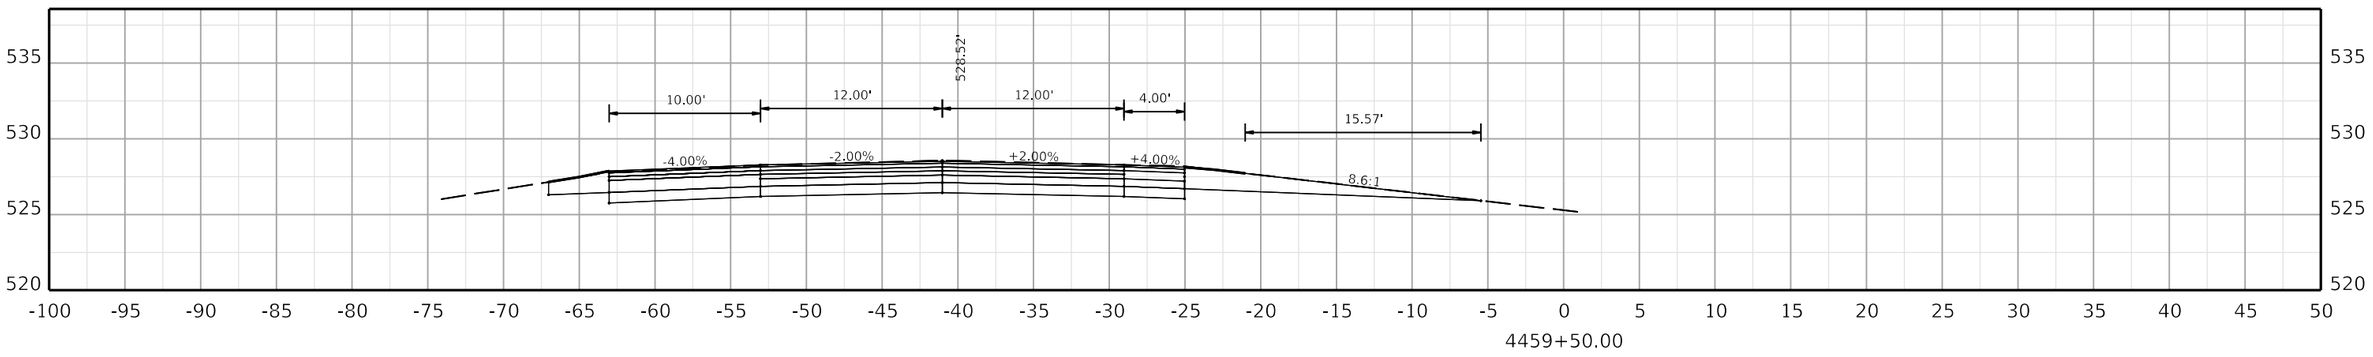

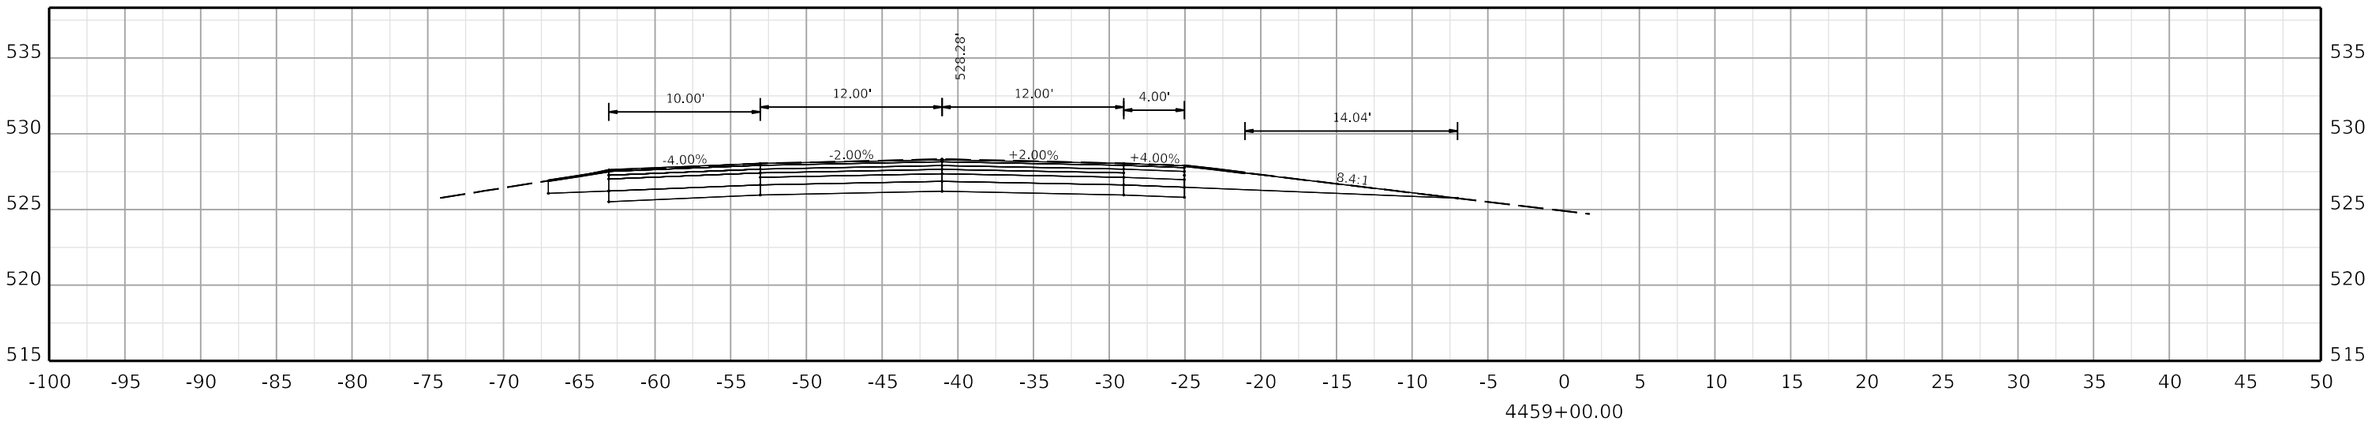

COMMONWEALTH OF KENTUCKY
DEPARTMENT OF HIGHWAYS

TEAM KENTUCKY TRANSPORTATION CABINET

DRAWING TITLE:


HORIZONTAL SCALE
SCALE: 1" = 5'


0' 5' 10' 20'


STA. 4459+00.00 TO STA. 4460+00.00

ITEM NO. COUNTY OF

SHEET NO. 4459+00.00

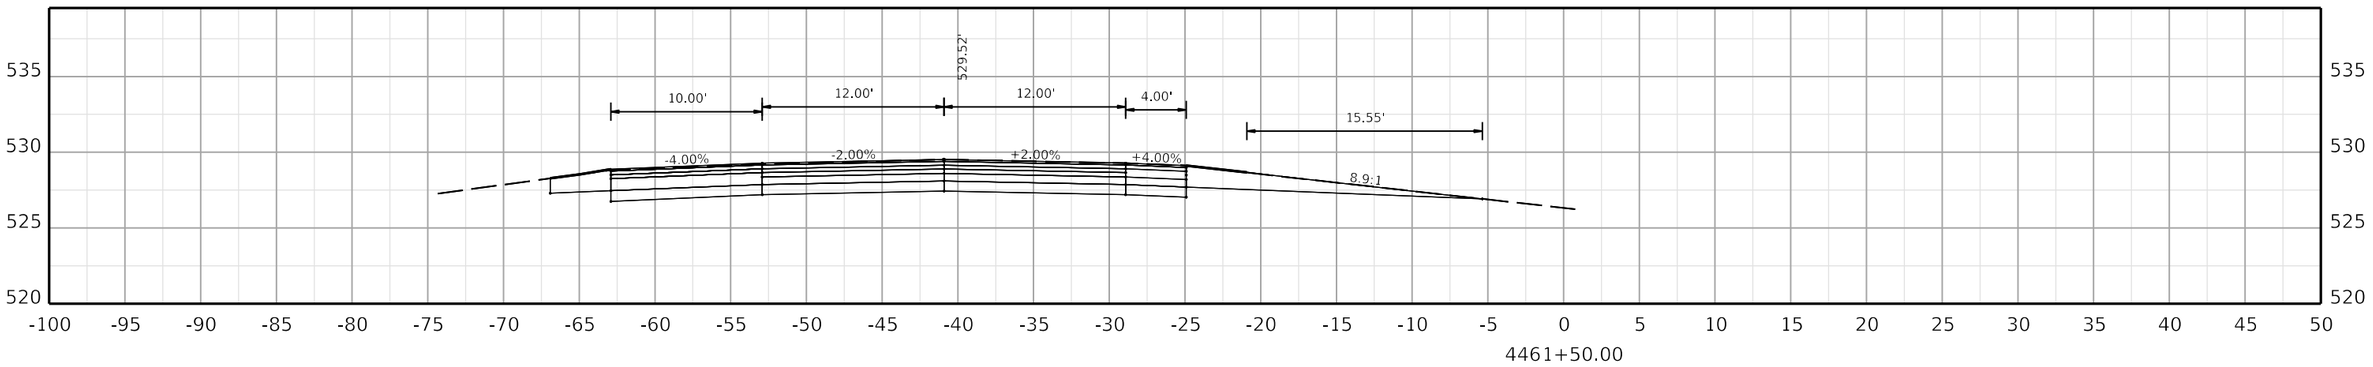

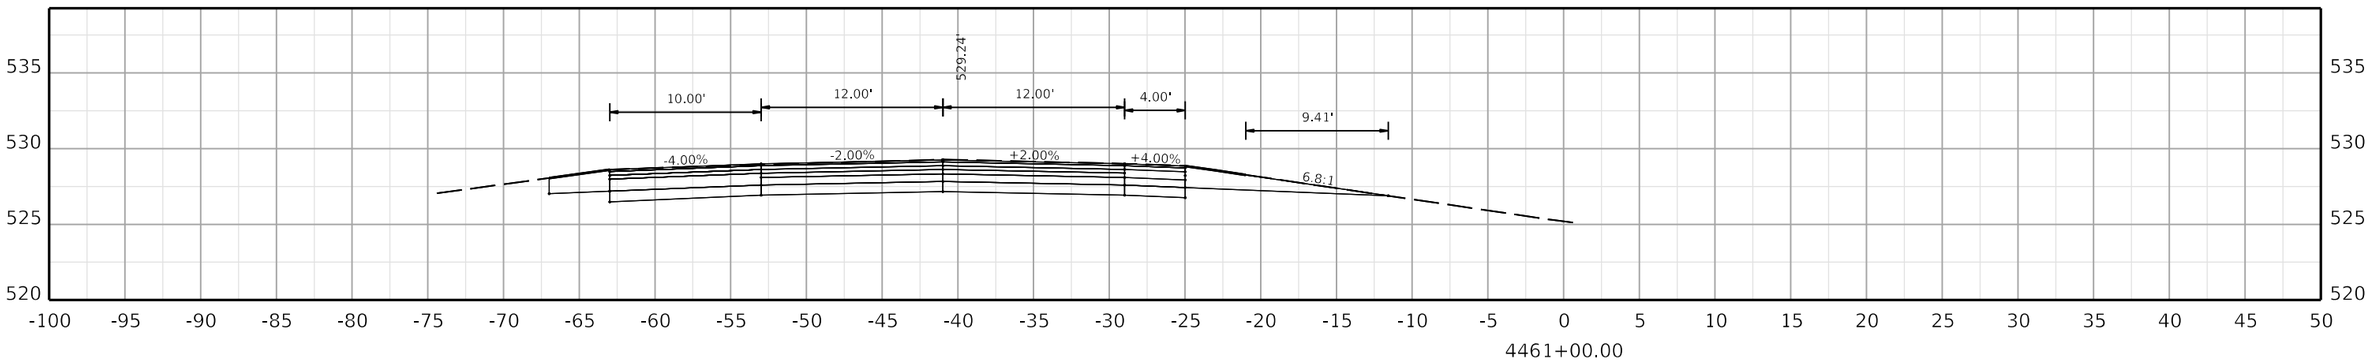

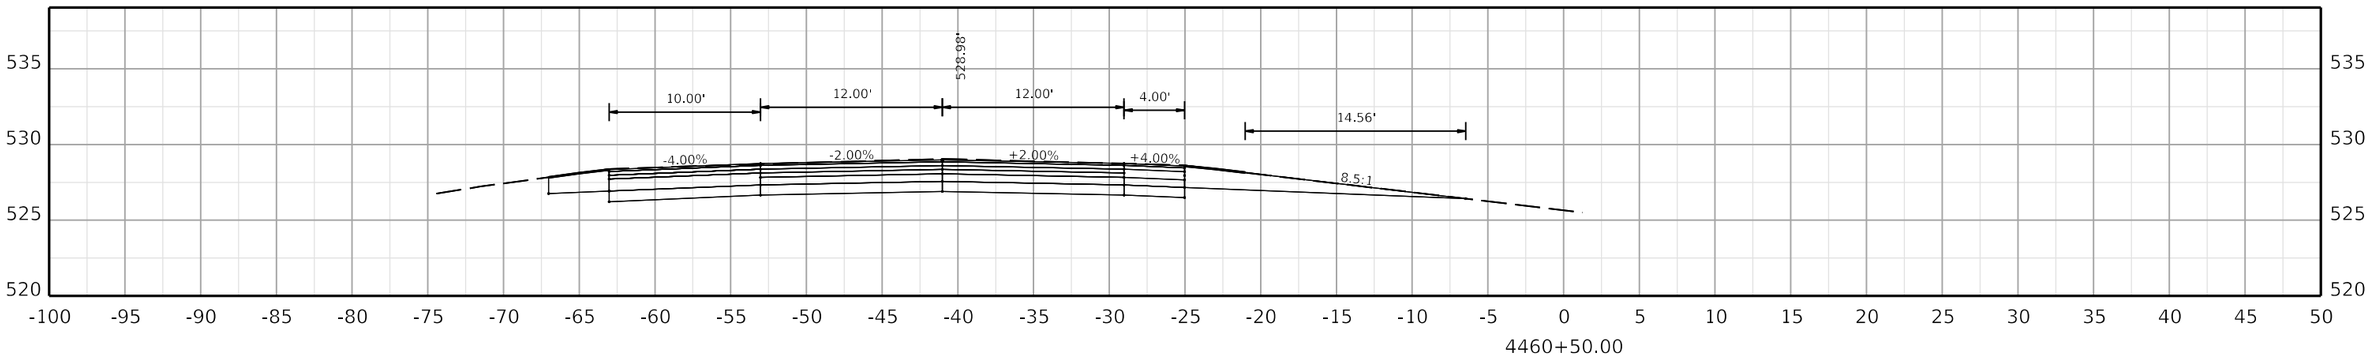

COMMONWEALTH OF KENTUCKY
DEPARTMENT OF HIGHWAYS
TEAM KENTUCKY TRANSPORTATION CABINET

DRAWING TITLE:


HORIZONTAL SCALE
SCALE: 1" = 5'


0' 5' 10' 20'


STA. 4460+50.00 TO STA. 4461+50.00

ITEM NO. COUNTY OF

SHEET NO.
4460+50.00

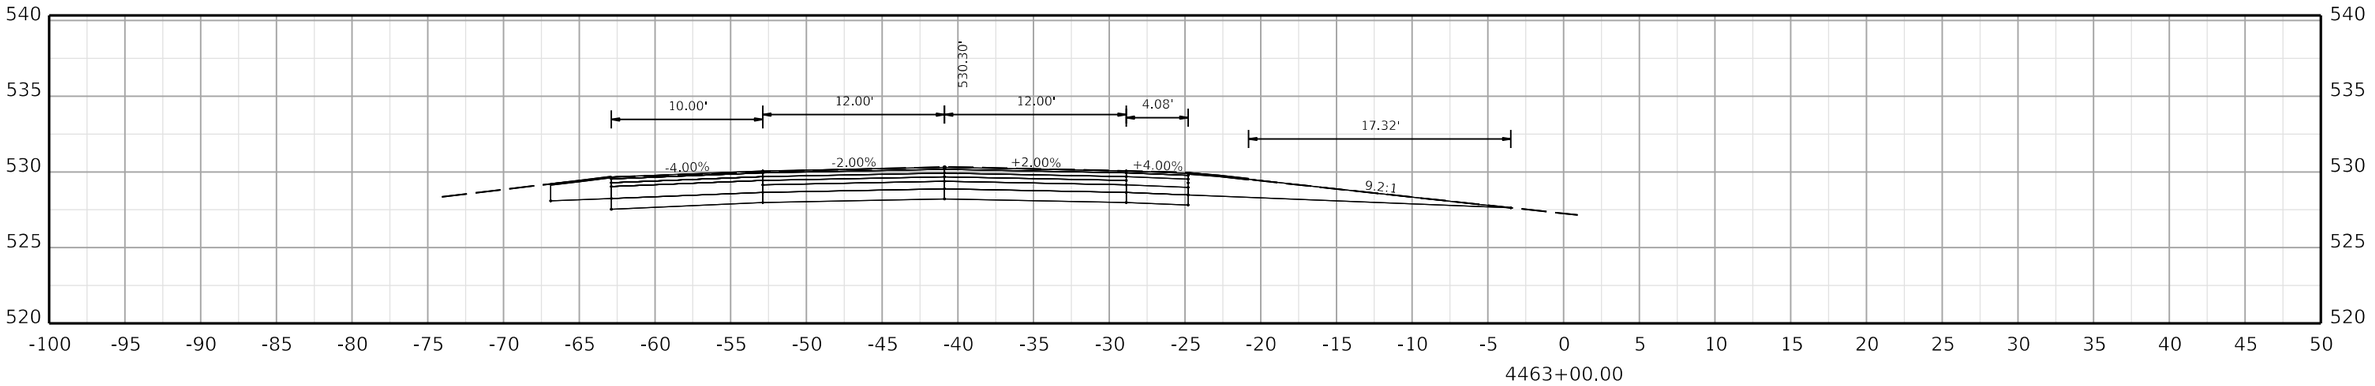

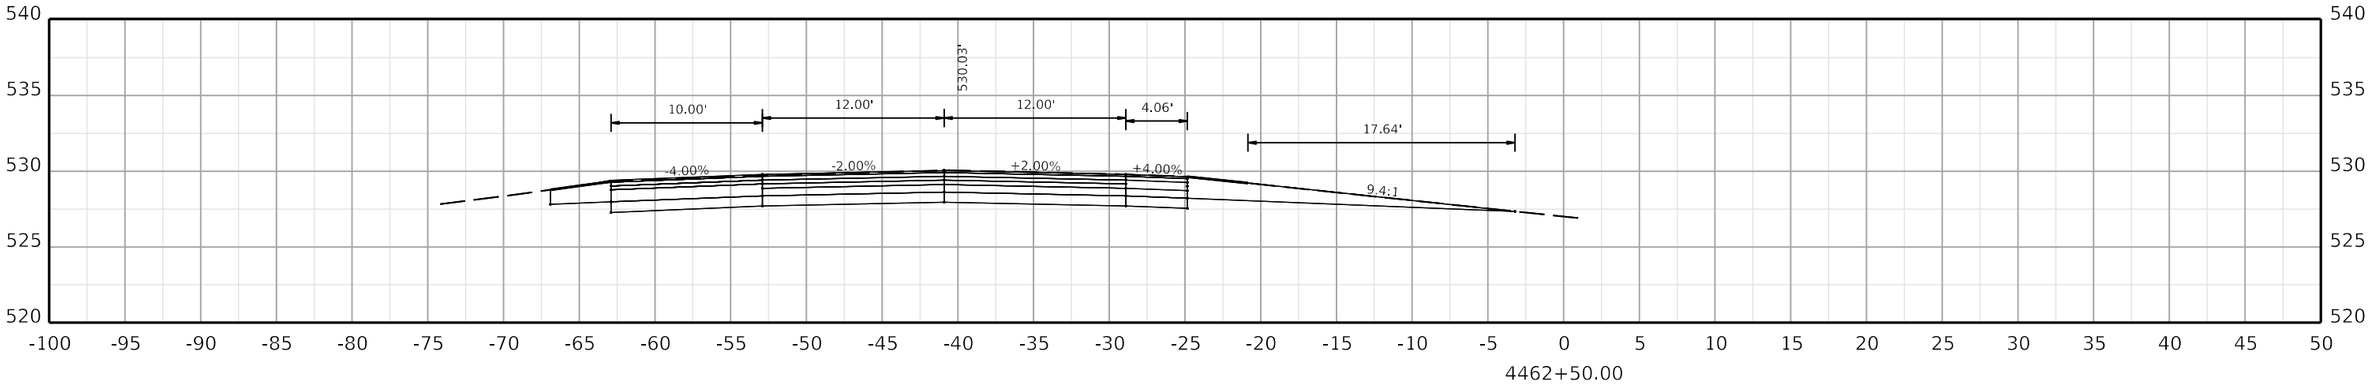

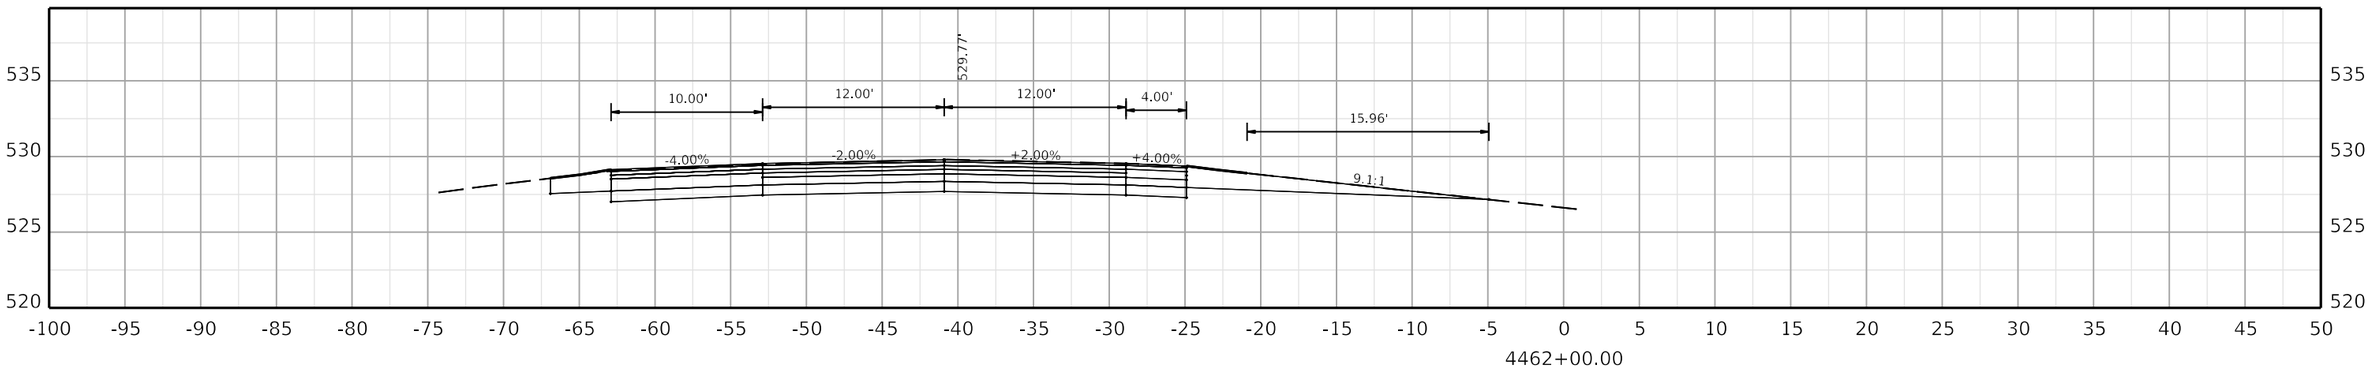

COMMONWEALTH OF KENTUCKY
DEPARTMENT OF HIGHWAYS

TEAM KENTUCKY

DRAWING TITLE:

HORIZONTAL SCALE
SCALE: 1" = 5'

0' 5' 10' 20'

STA. 4462+00.00 TO STA. 4463+00.00


ITEM NO. COUNTY OF


SHEET NO.
4462+00.00


OpenRoads Designer v10.12.02.4

USER: USLR095925

FILE NAME: C:\BMS\WSP-US-PW-02\D0932959\CORR_I-24W_ASPHALT_PAVING_SEGMENTS5_XSEC.DGN

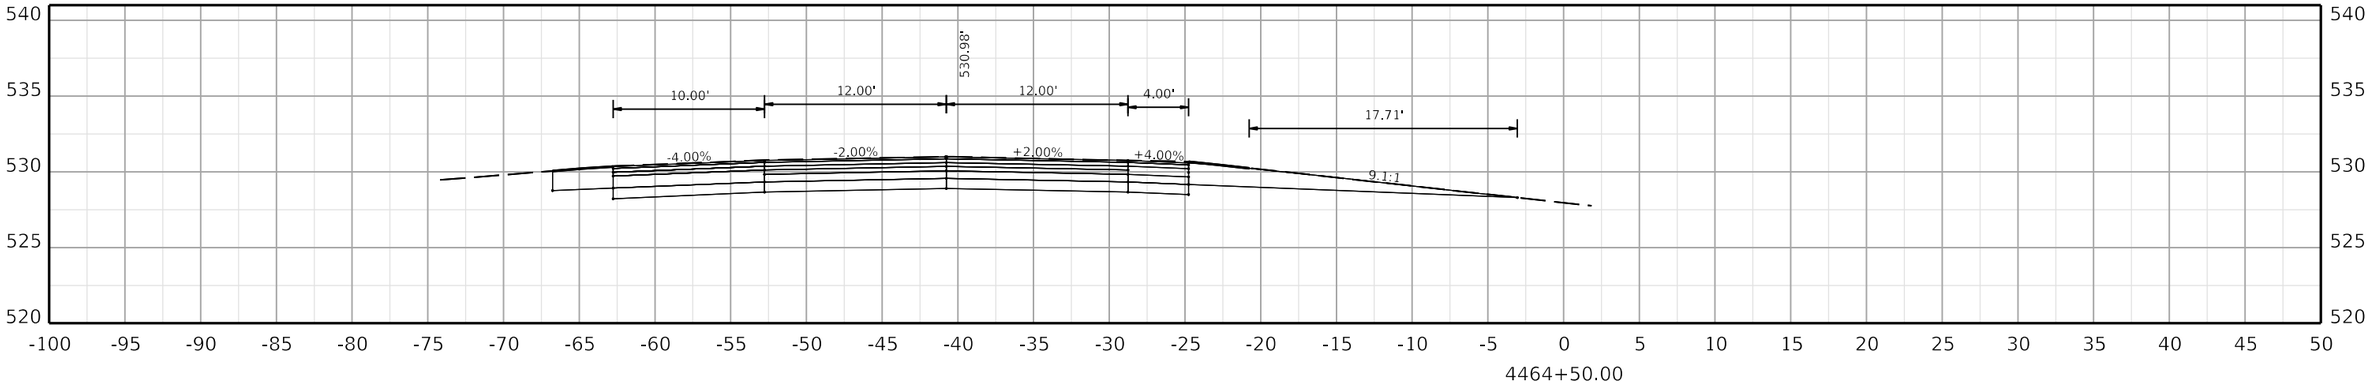

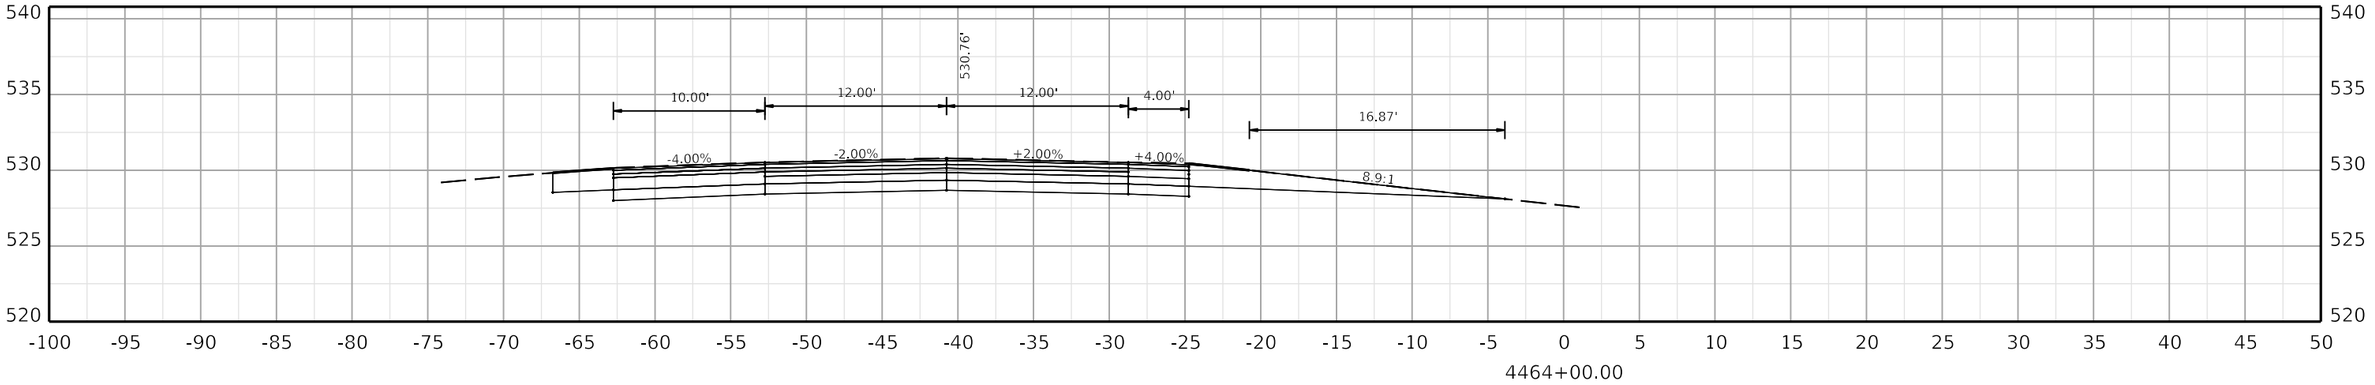

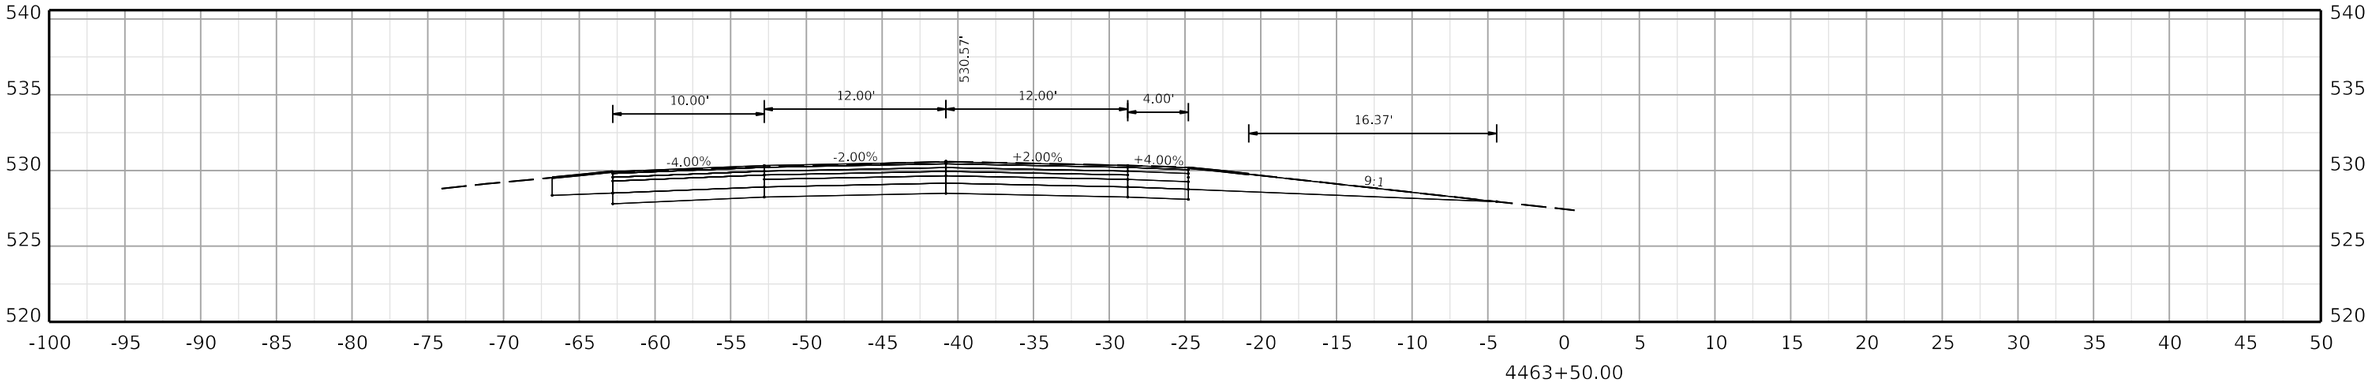

COMMONWEALTH OF KENTUCKY
DEPARTMENT OF HIGHWAYS

TEAM KENTUCKY TRANSPORTATION CABINET

DRAWING TITLE:


HORIZONTAL SCALE
SCALE: 1" = 5'


0' 5' 10' 20'


STA. 4463+50.00 TO STA. 4464+50.00

ITEM NO. COUNTY OF

SHEET NO.
4463+50.00

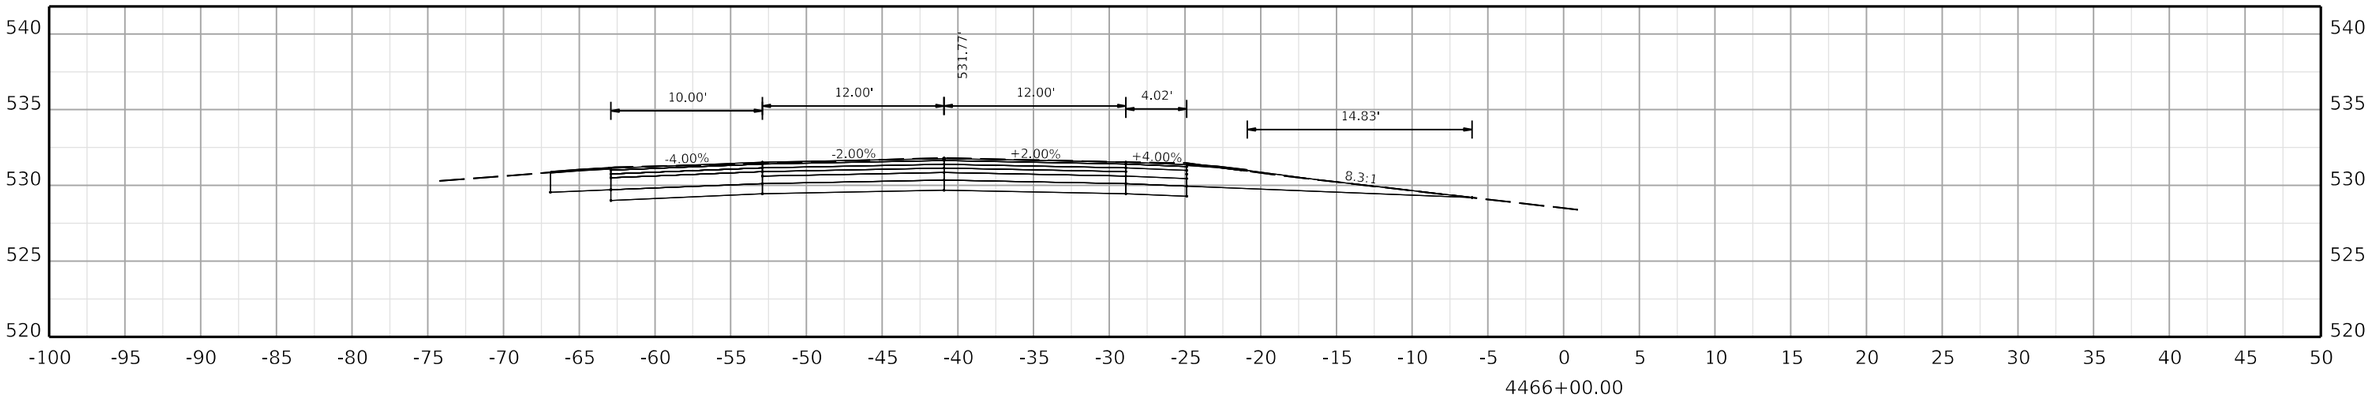

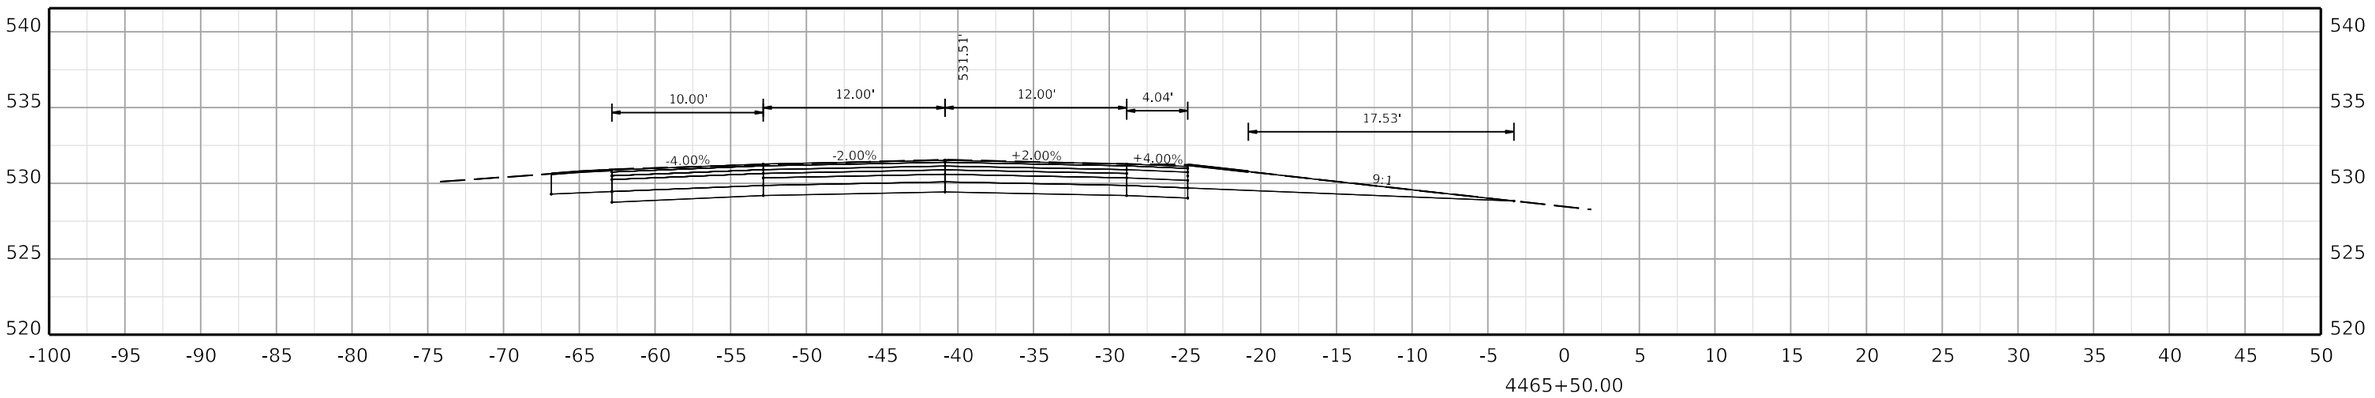

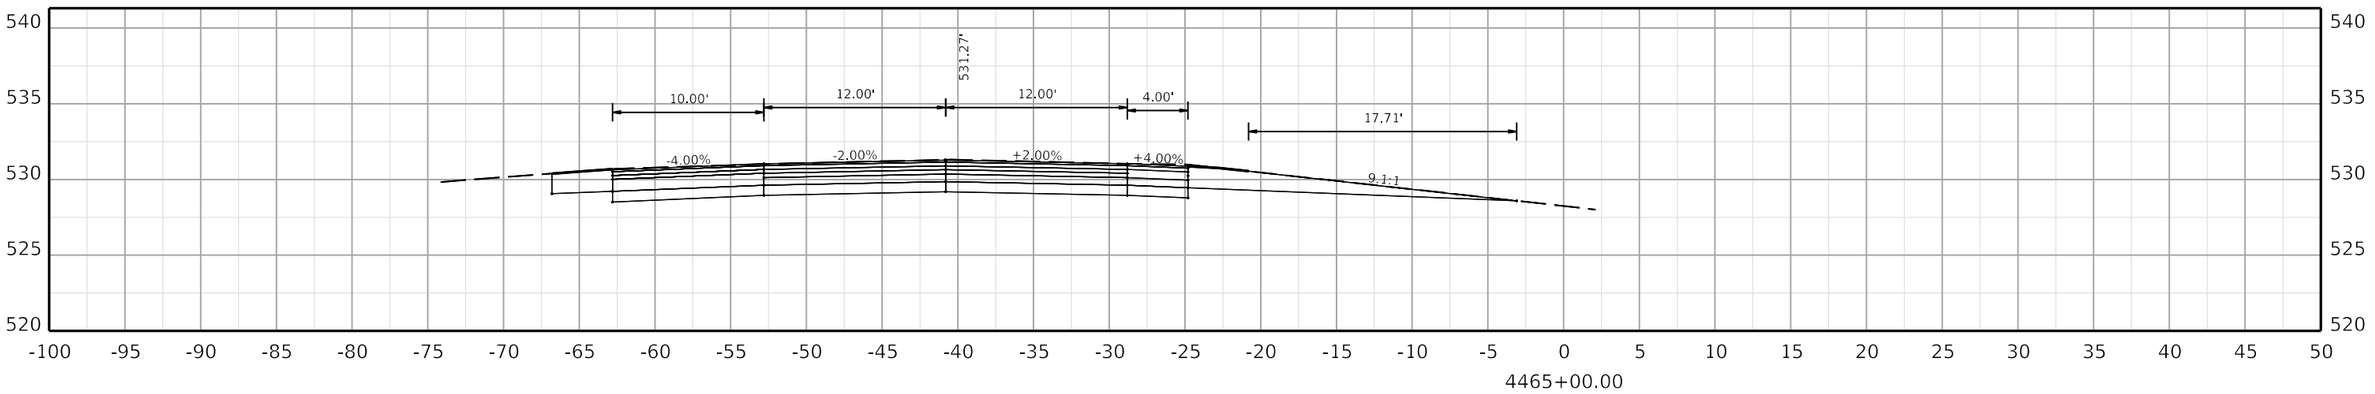

COMMONWEALTH OF KENTUCKY
DEPARTMENT OF HIGHWAYS
TEAM KENTUCKY

DRAWING TITLE:

HORIZONTAL SCALE
SCALE: 1" = 5'

0' 5' 10' 20'

STA. 4465+00.00 TO STA. 4466+00.00


ITEM NO. COUNTY OF


SHEET NO.
4465+00.00


OpenRoads Designer v10.12.02.4

USER: USLR095925

FILE NAME: C:\BMS\WSP-US-PW-02\D0932959\CORR_I-24W_ASPHALT_PAVING_SEGMENTS_XSEC.DGN

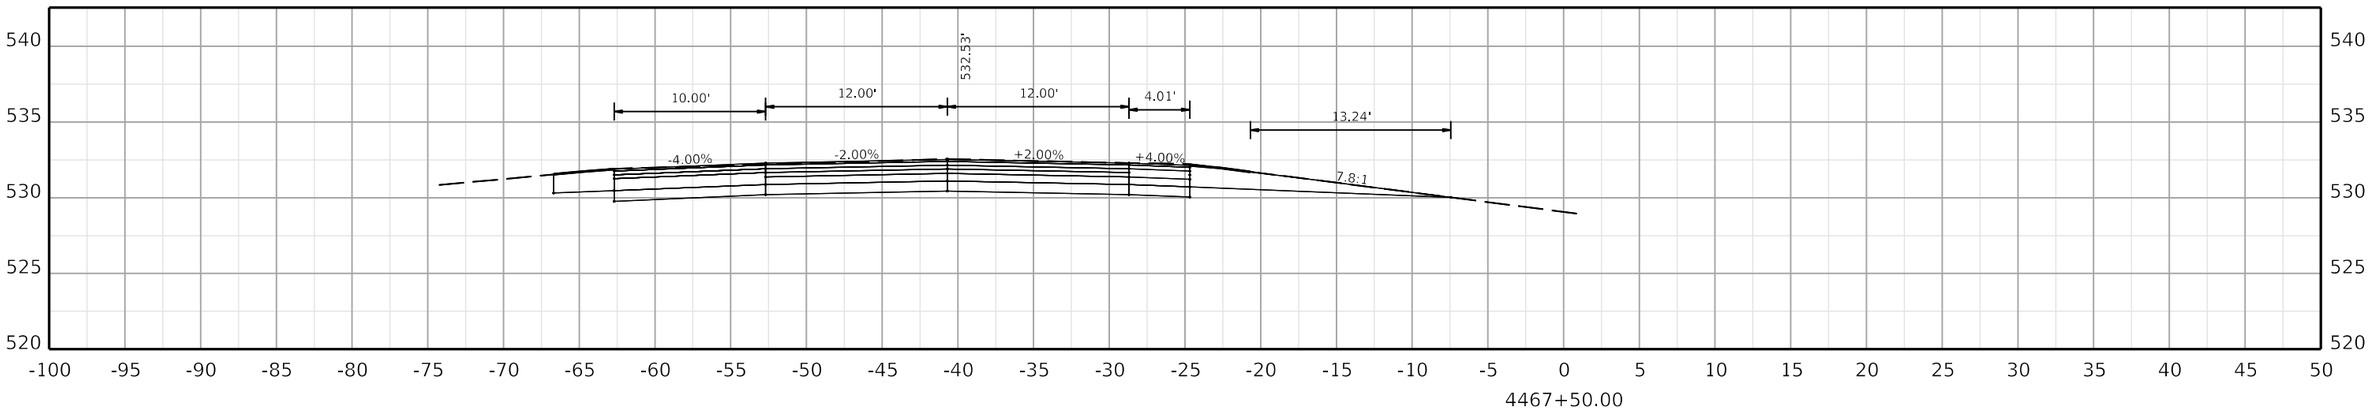

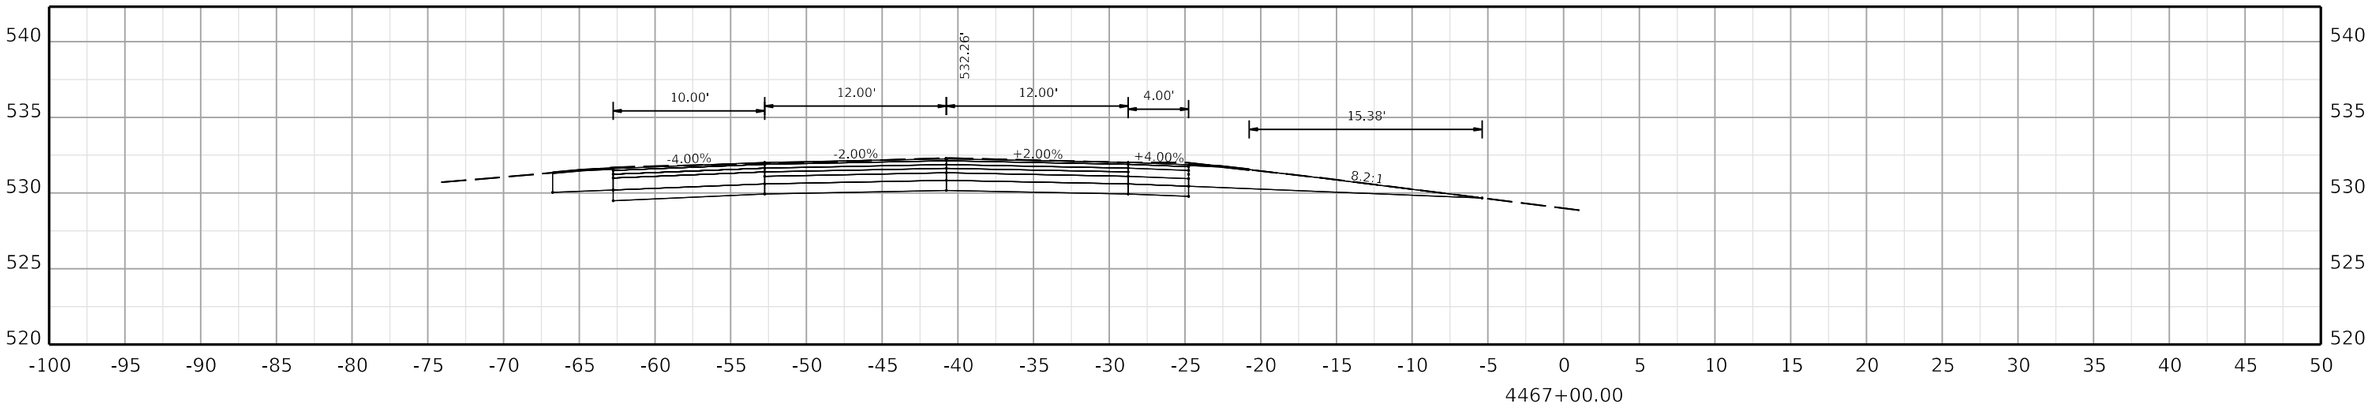

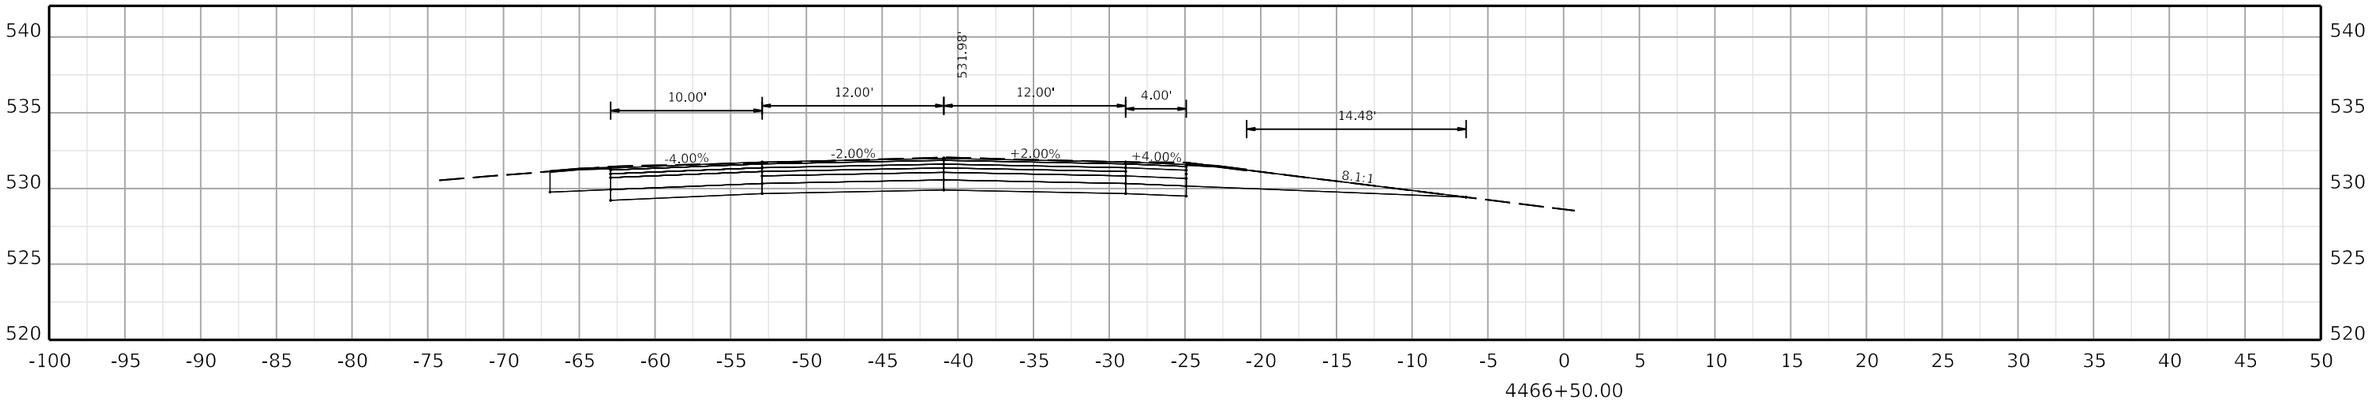

COMMONWEALTH OF KENTUCKY
DEPARTMENT OF HIGHWAYS

TEAM KENTUCKY TRANSPORTATION COMPANY

DRAWING TITLE:

HORIZONTAL SCALE
SCALE: 1" = 5'

0' 5' 10' 20'

STA. 4466+50.00 TO STA. 4467+50.00


ITEM NO. COUNTY OF


SHEET NO. 4466+50.00

OpenRoads Designer v10.12.02.4

USER: USLR095925

FILE NAME: C:\BMS\WSP-US-PW-02\D0932959\CORR_I-24W_ASPHALT_PAVING_SEGMENT5_XSEC.DGN

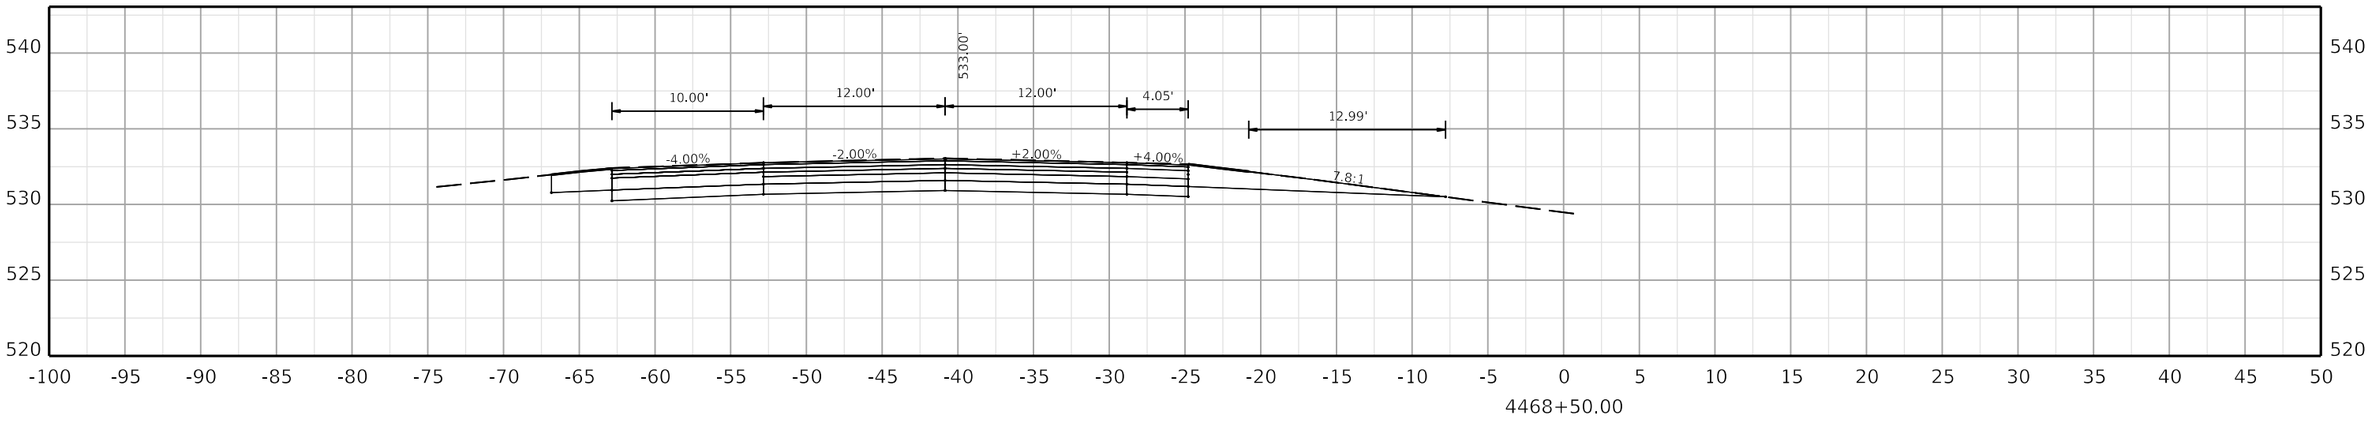

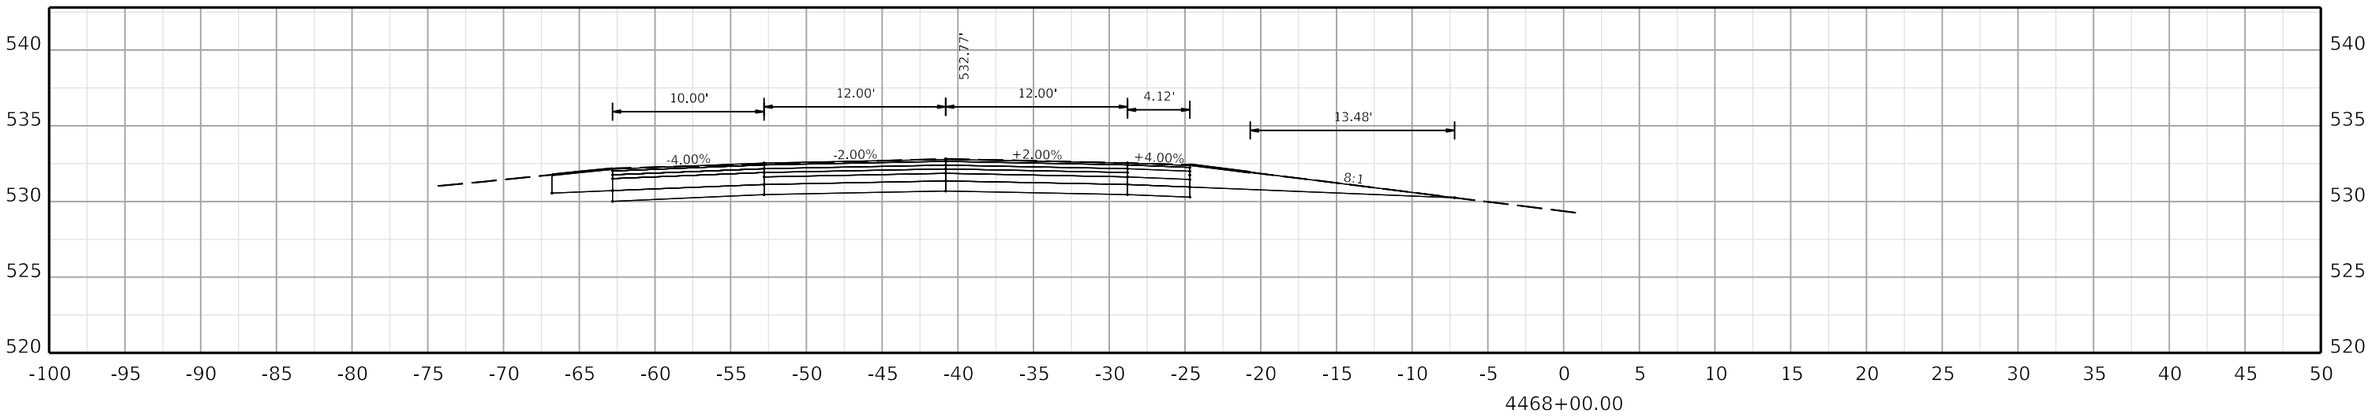

COMMONWEALTH OF KENTUCKY
DEPARTMENT OF HIGHWAYS
TEAM KENTUCKY

DRAWING TITLE:

HORIZONTAL SCALE
SCALE: 1" = 5'

0' 5' 10' 20'

STA. 4468+00.00 TO STA. 4468+50.00


ITEM NO. COUNTY OF


SHEET NO.
4468+00.00


OpenRoads Designer v10.12.02.4

USER: USLR095925

FILE NAME: C:\BMS\WSP-US-PW-02\D0932959\CORR_I-24W_ASPHALT_PAVING_SEGMENT5_XSEC.DGN

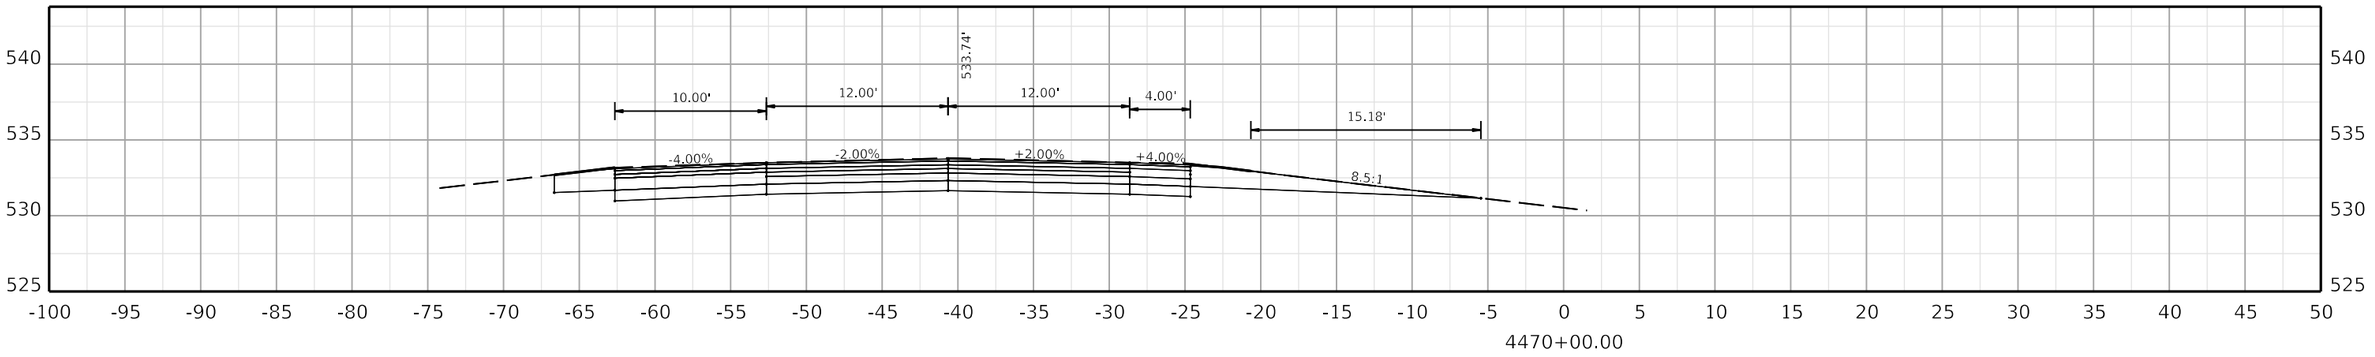

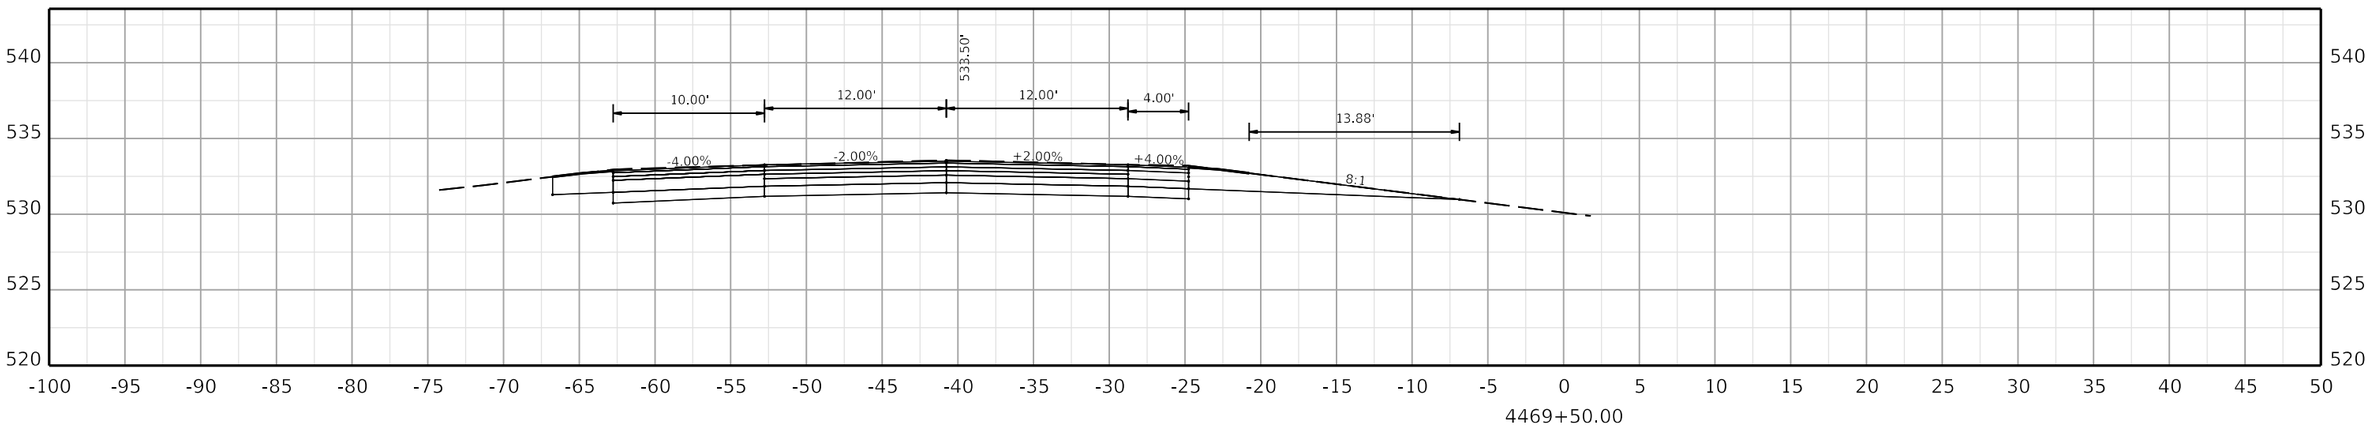

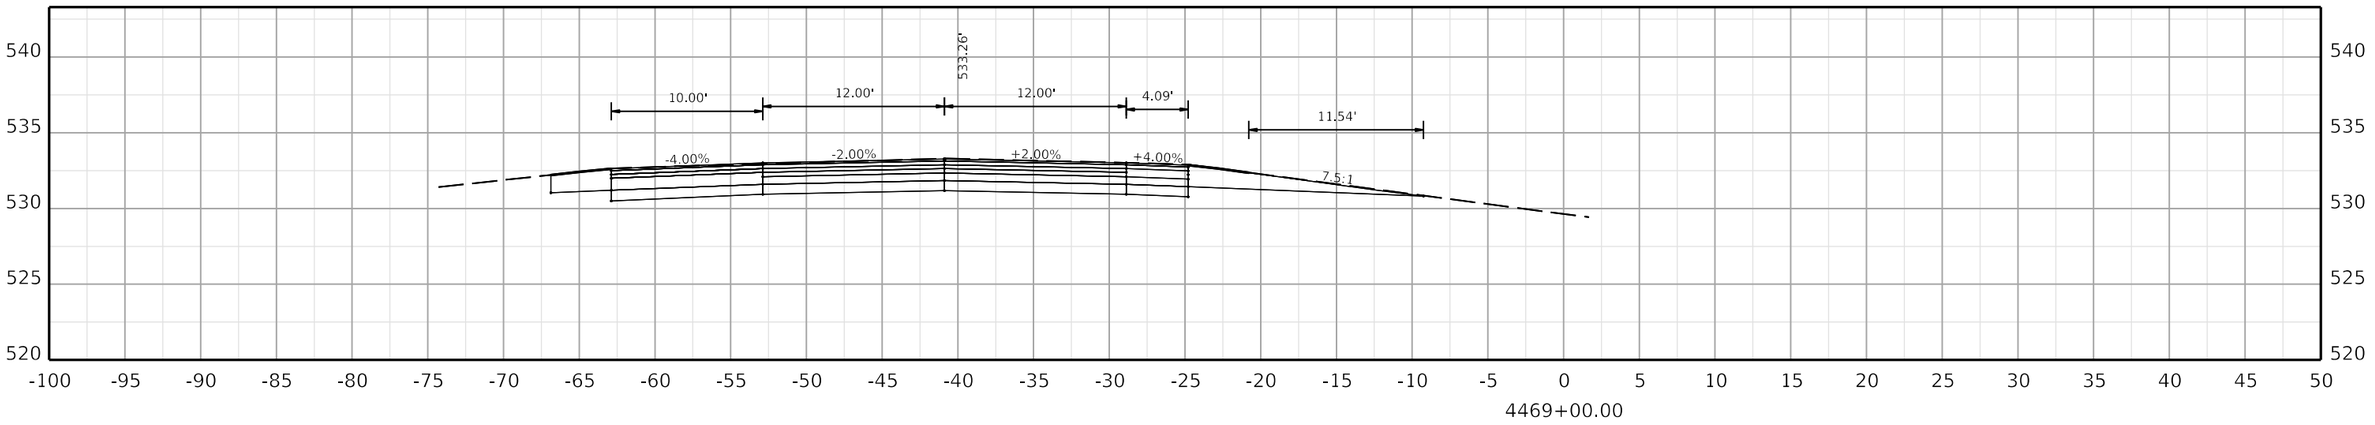

COMMONWEALTH OF KENTUCKY
DEPARTMENT OF HIGHWAYS
TEAM KENTUCKY TRANSPORTATION CABINET

DRAWING TITLE:


HORIZONTAL SCALE
SCALE: 1" = 5'


0' 5' 10' 20'


STA. 4469+00.00 TO STA. 4470+00.00

ITEM NO. COUNTY OF

SHEET NO.
4469+00.00

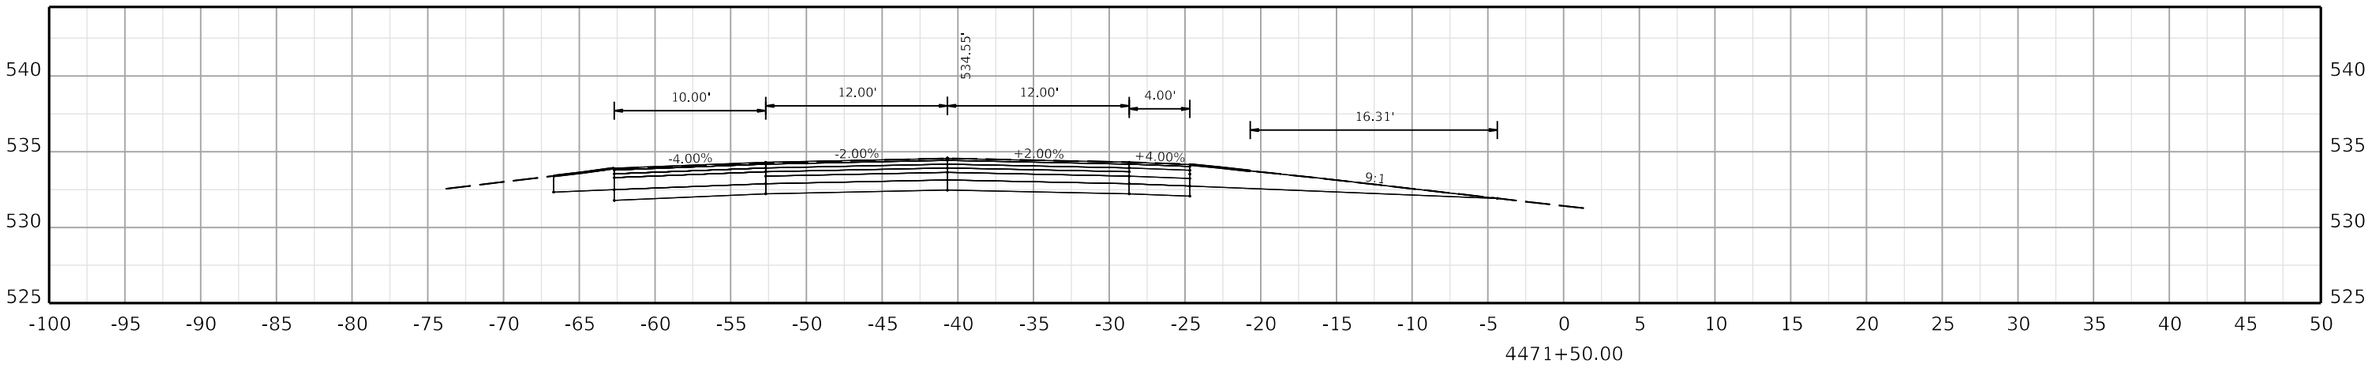

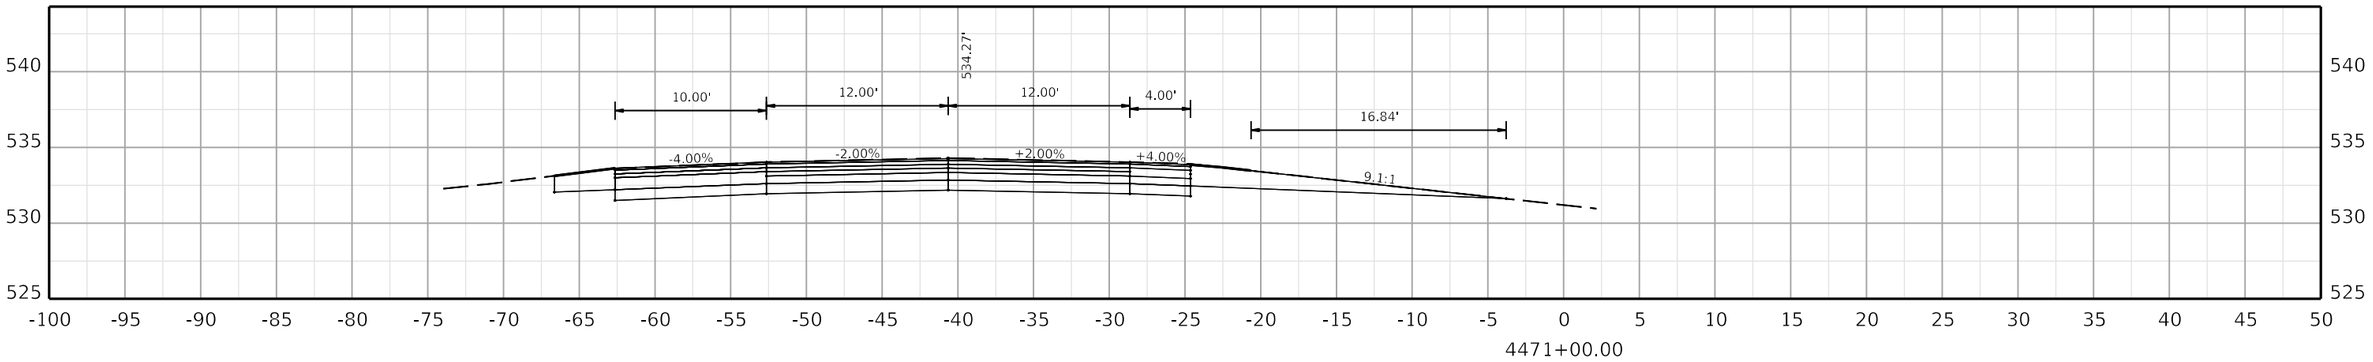

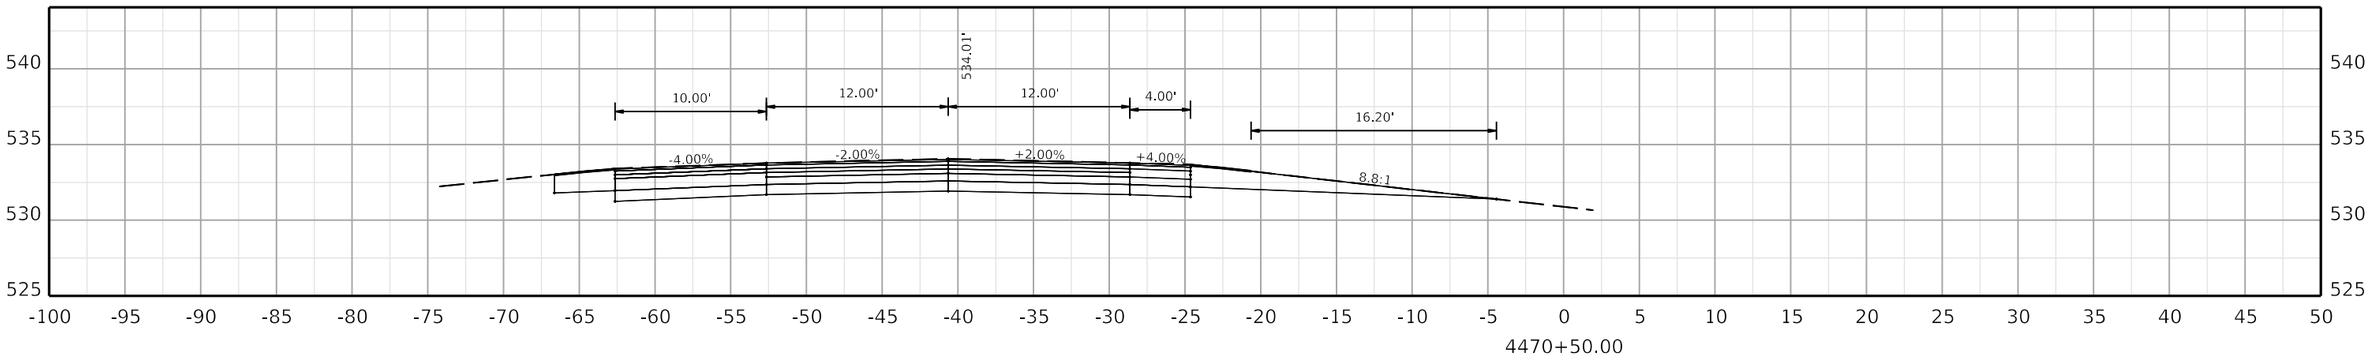

COMMONWEALTH OF KENTUCKY
DEPARTMENT OF HIGHWAYS
TEAM KENTUCKY

DRAWING TITLE:


HORIZONTAL SCALE
SCALE: 1" = 5'


0' 5' 10' 20'


STA. 4470+50.00 TO STA. 4471+50.00

ITEM NO. COUNTY OF

SHEET NO.
4470+50.00

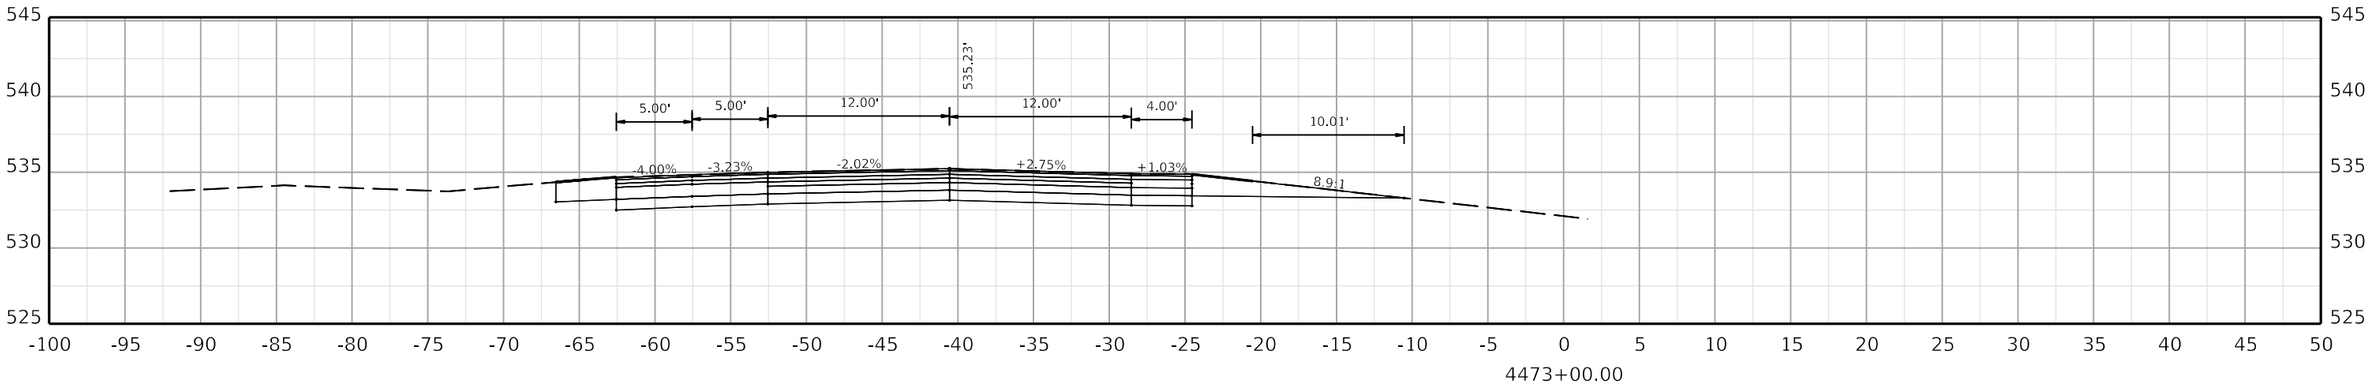

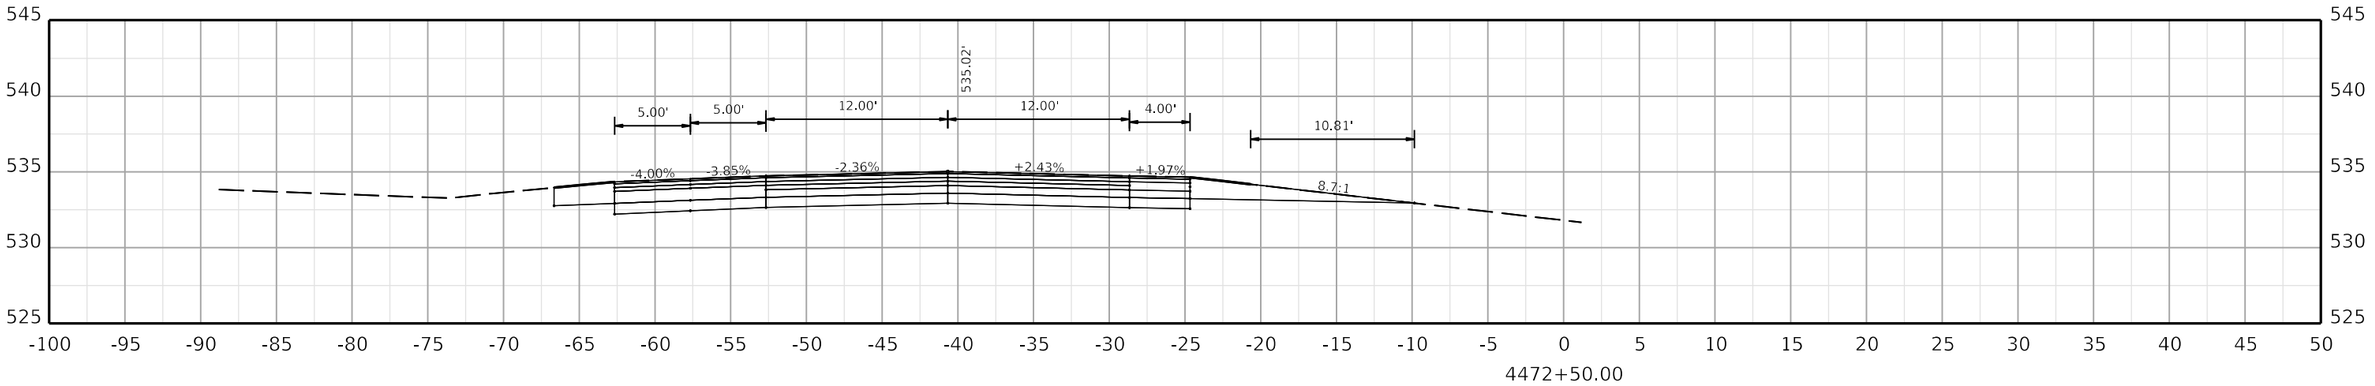

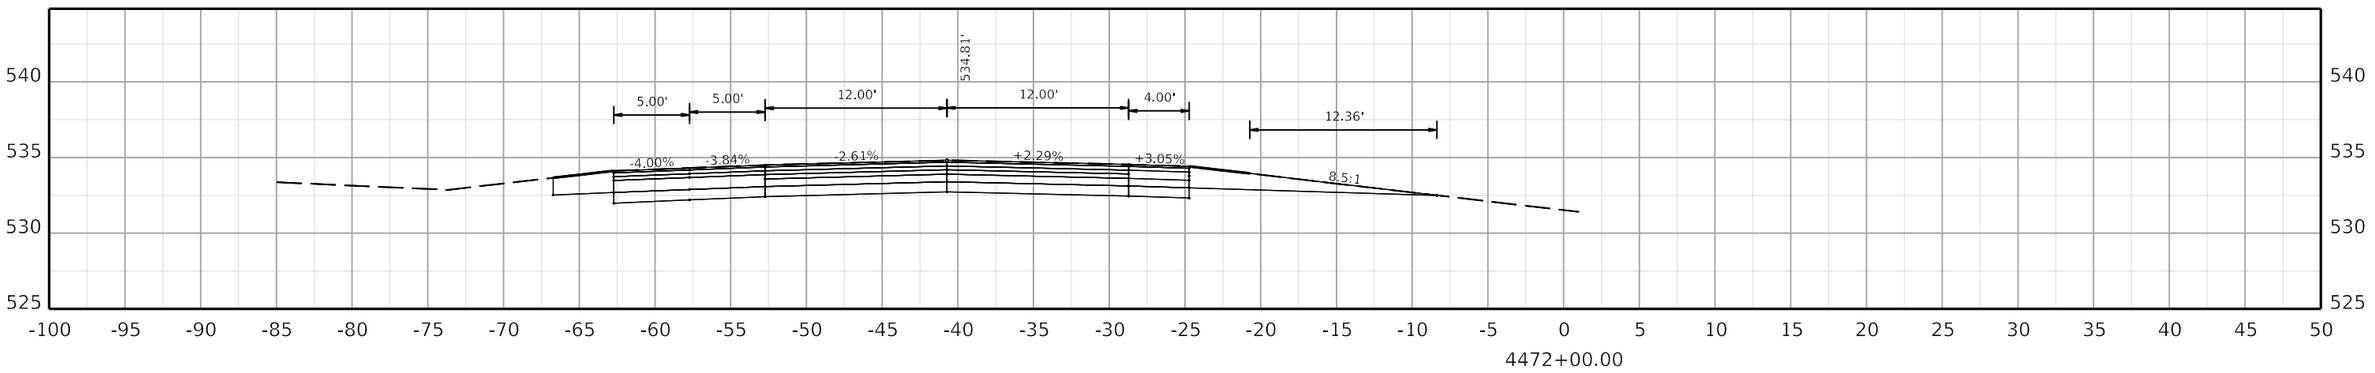

COMMONWEALTH OF KENTUCKY
DEPARTMENT OF HIGHWAYS

TEAM KENTUCKY

DRAWING TITLE:


HORIZONTAL SCALE
SCALE: 1" = 5'


0' 5' 10' 20'


STA. 4472+00.00 TO STA. 4473+00.00

ITEM NO. COUNTY OF

SHEET NO.
4472+00.00

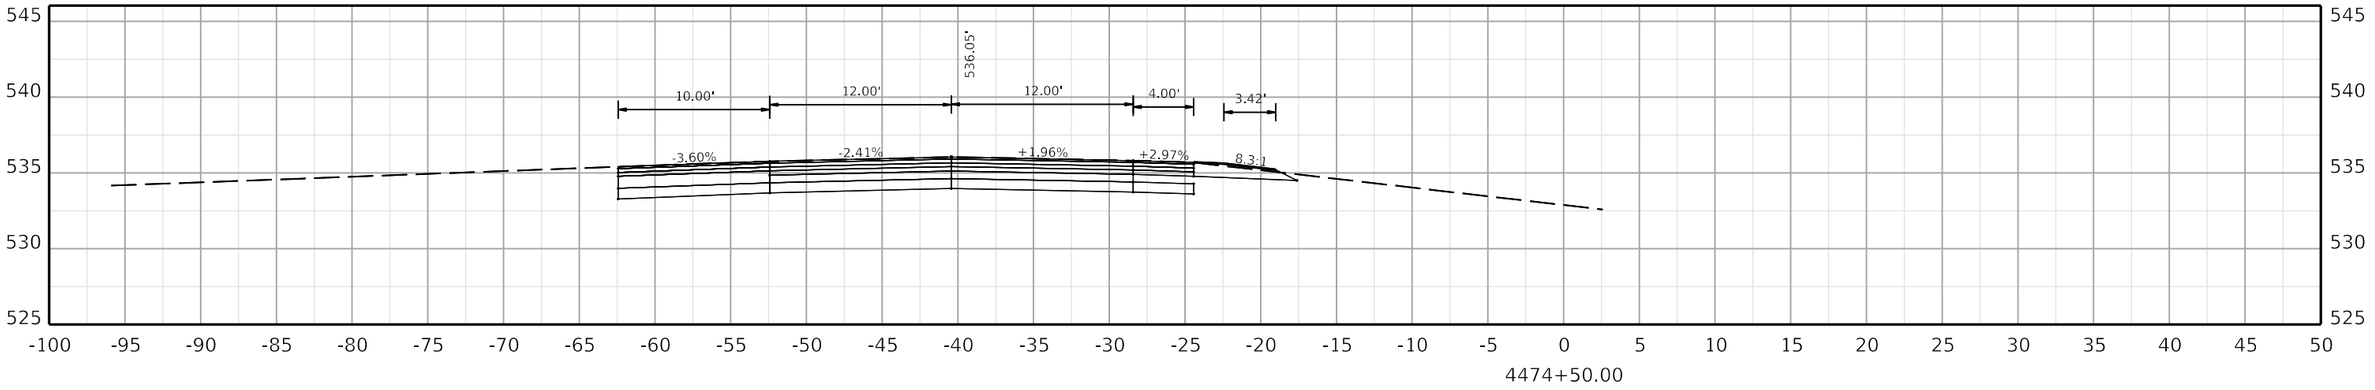

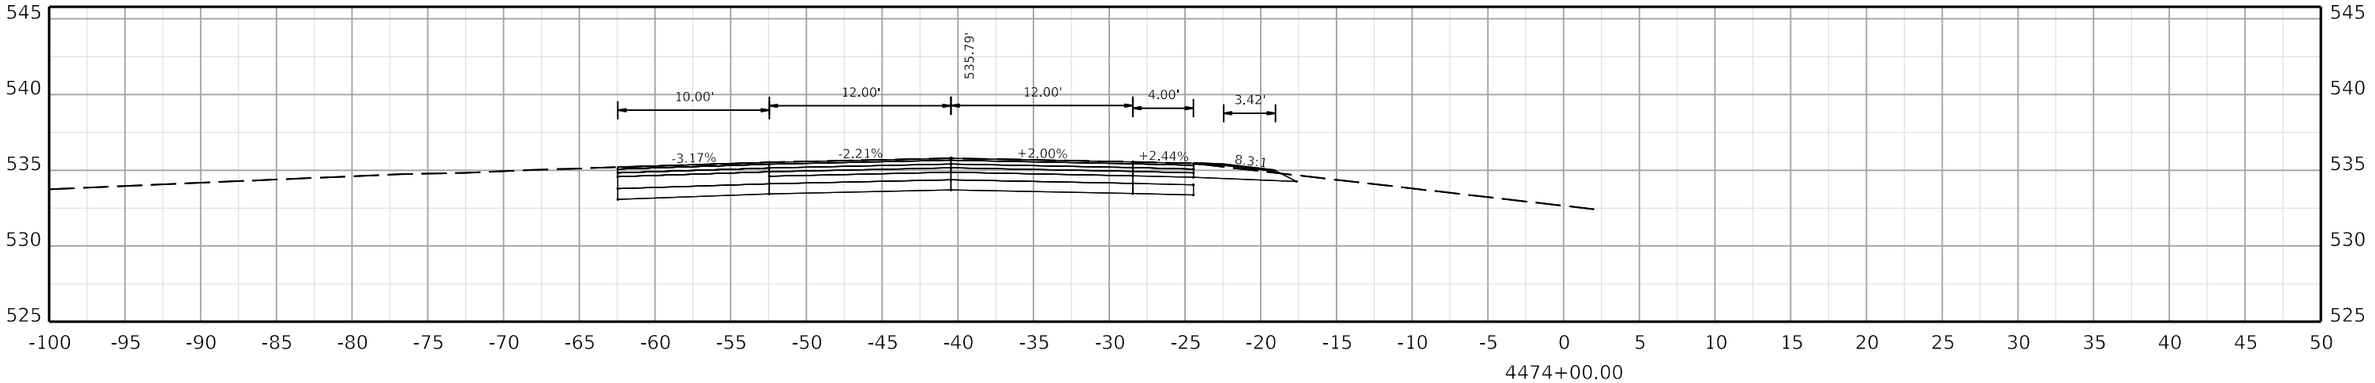

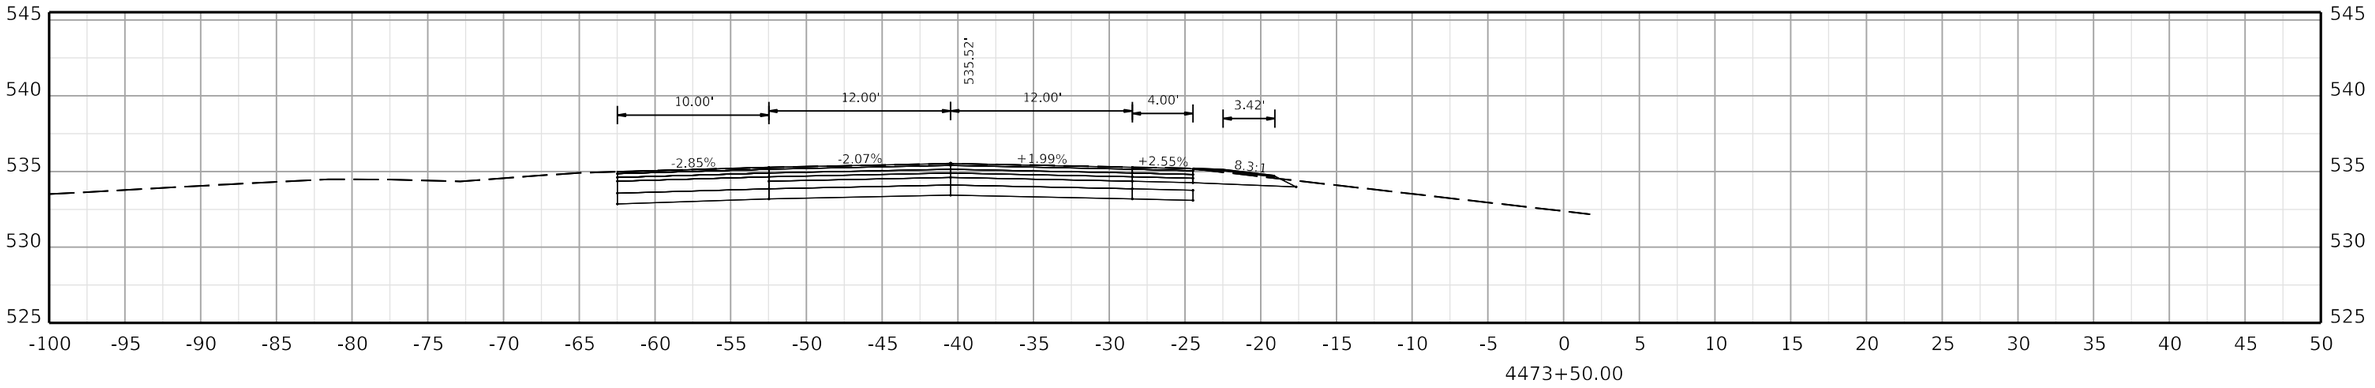

COMMONWEALTH OF KENTUCKY
DEPARTMENT OF HIGHWAYS

TEAM KENTUCKY

DRAWING TITLE:

HORIZONTAL SCALE
SCALE: 1" = 5'

0' 5' 10' 20'

STA. 4473+50.00 TO STA. 4474+50.00


ITEM NO. COUNTY OF


SHEET NO.
4473+50.00


OpenRoads Designer v10.12.02.4

USER: USLR095925

FILE NAME: C:\BMS\WSP-US-PW-02\D0932959\CORR_I-24W_ASPHALT_PAVING_SEGMENT5_XSEC.DGN

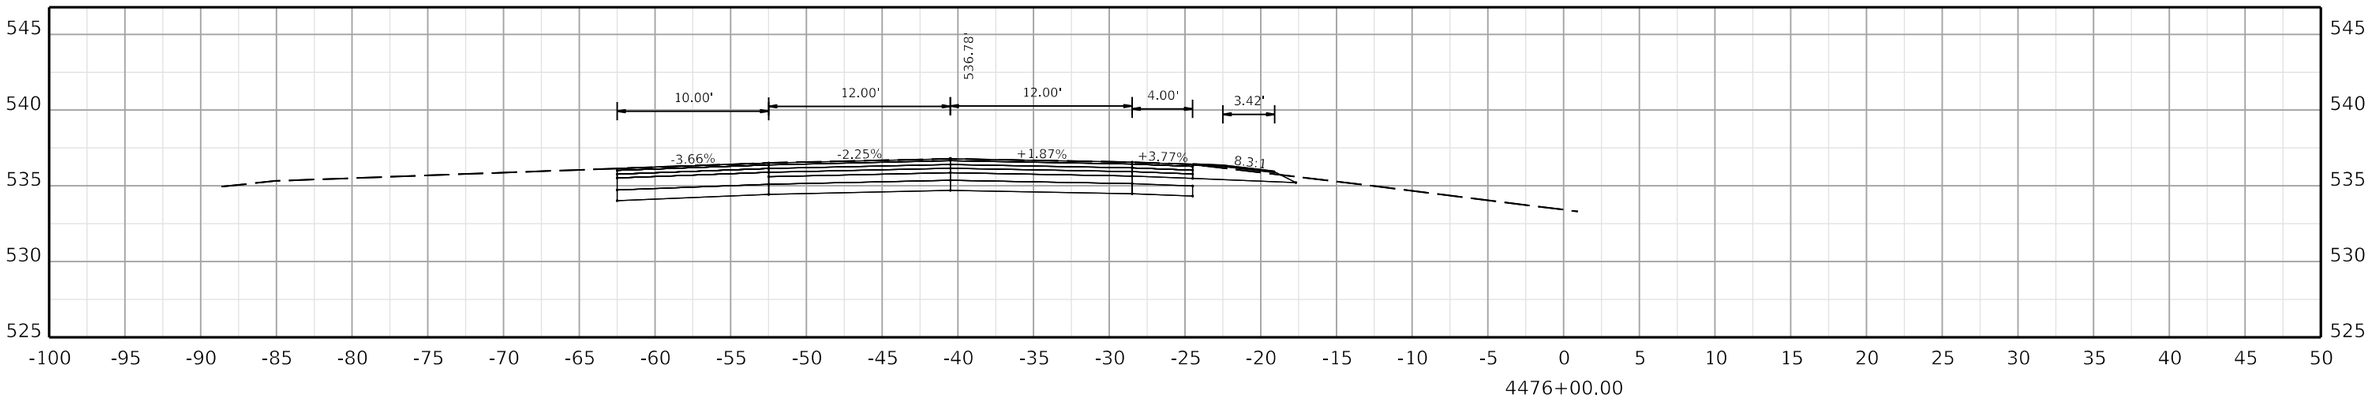

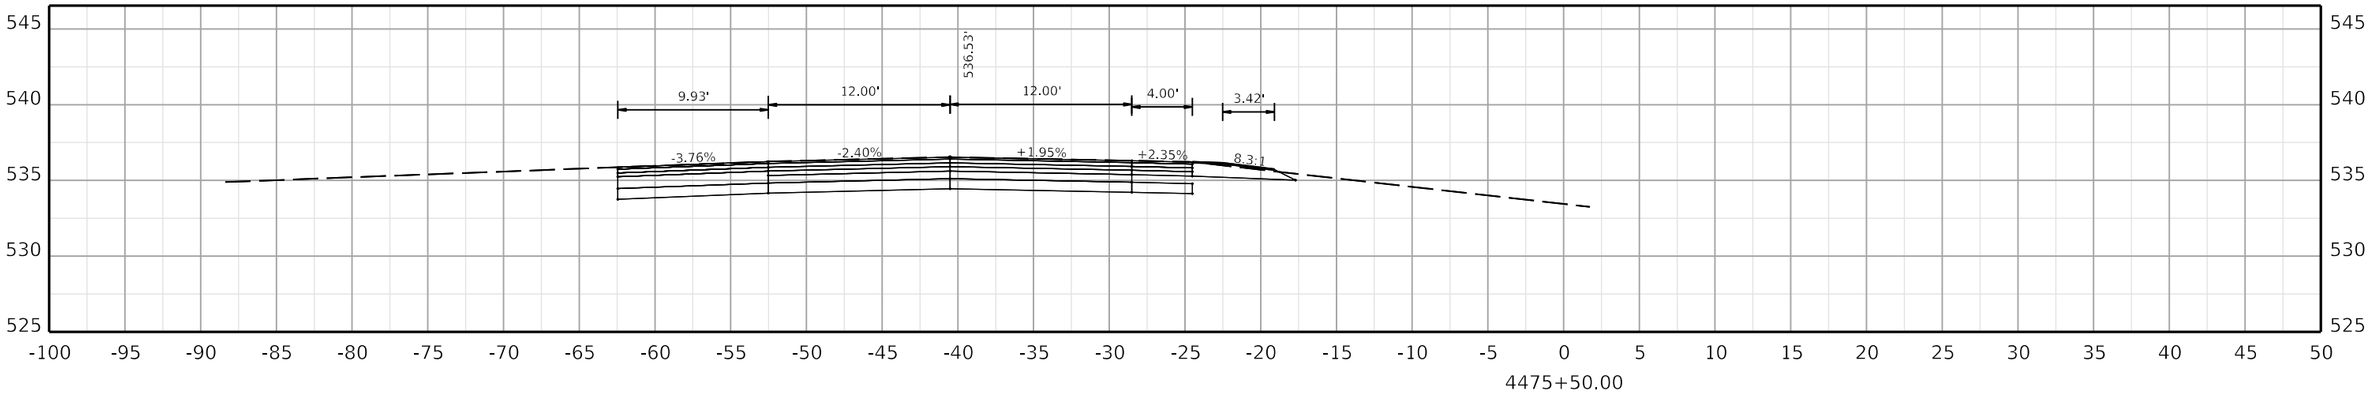

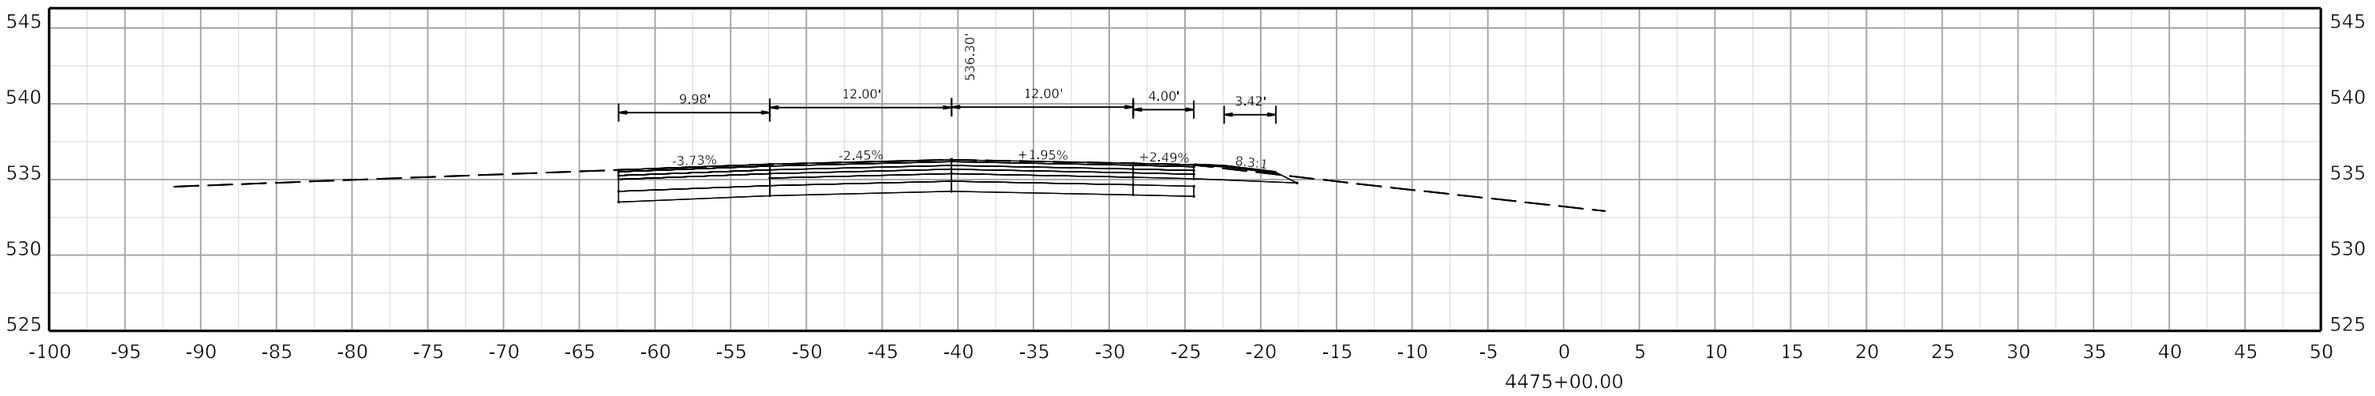

COMMONWEALTH OF KENTUCKY
DEPARTMENT OF HIGHWAYS
TEAM KENTUCKY

DRAWING TITLE:

HORIZONTAL SCALE
SCALE: 1" = 5'

0' 5' 10' 20'

STA. 4475+00.00 TO STA. 4476+00.00


ITEM NO. COUNTY OF


SHEET NO.
4475+00.00


OpenRoads Designer v10.12.02.4

USER: USLR095925

FILE NAME: C:\BMS\WSP-US-PW-02\D0932959\CORR_I-24W_ASPHALT_PAVING_SEGMENT6_XSEC.DGN

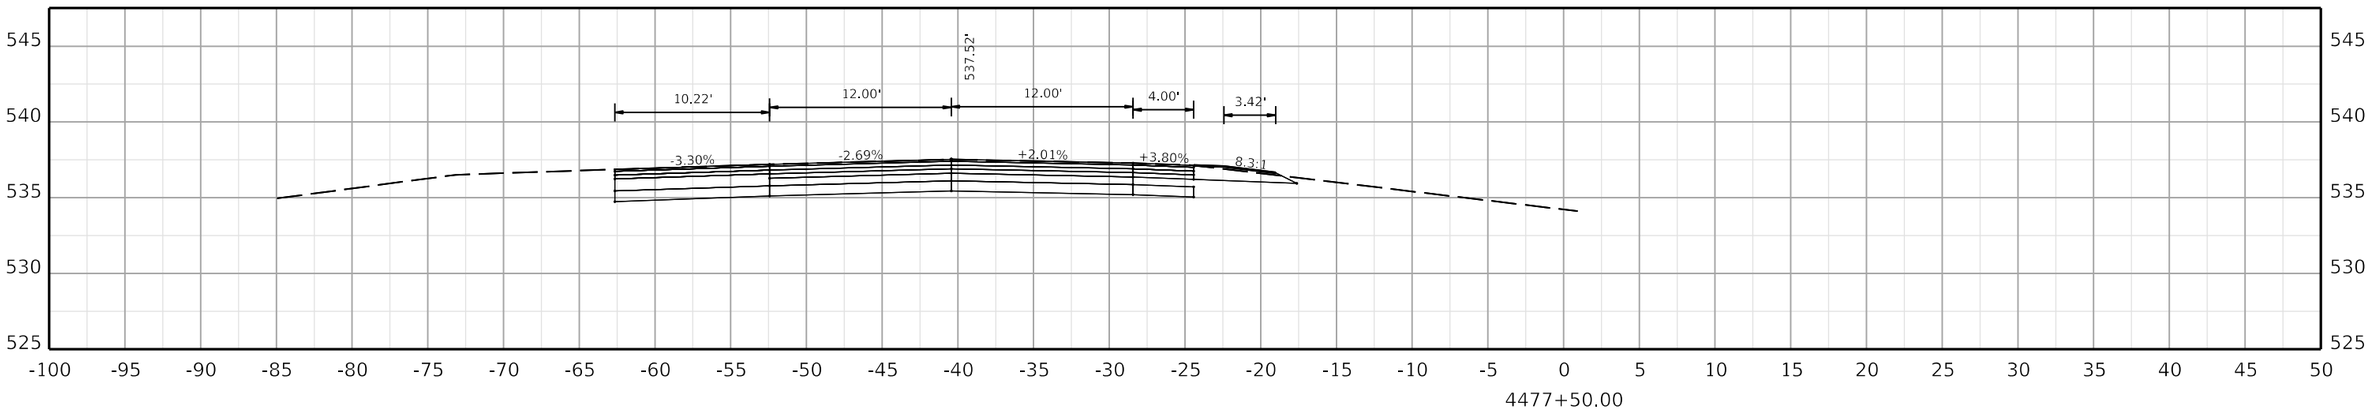

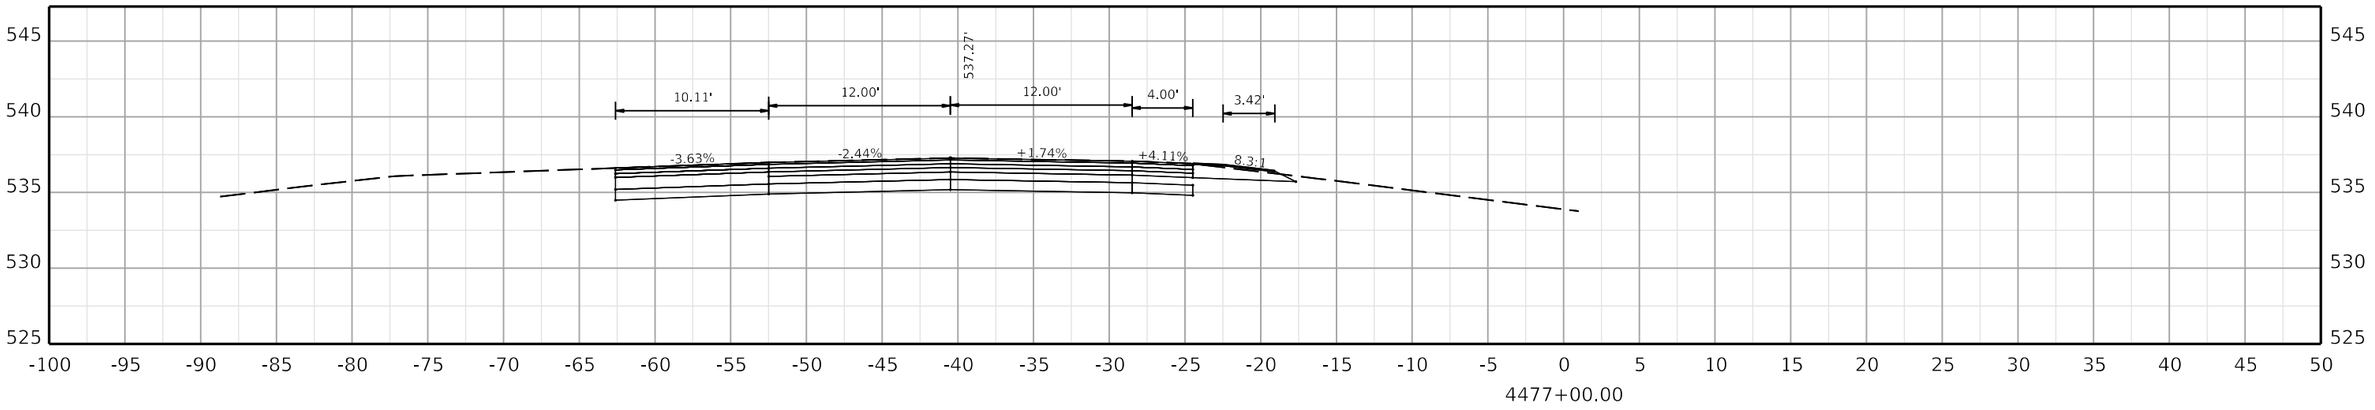

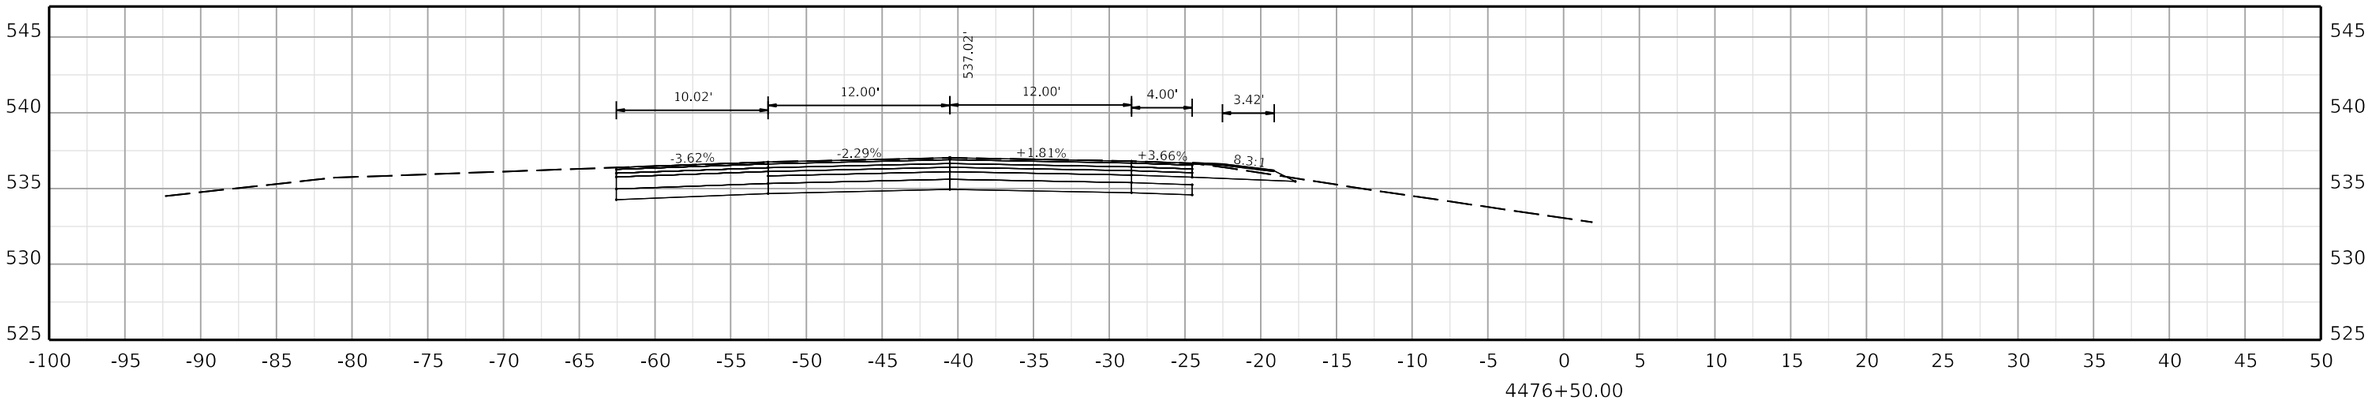

COMMONWEALTH OF KENTUCKY
DEPARTMENT OF HIGHWAYS
TEAM KENTUCKY TRANSPORTATION CONSULTANTS

DRAWING TITLE:


HORIZONTAL SCALE
SCALE: 1" = 5'


0' 5' 10' 20'


STA. 4476+50.00 TO STA. 4477+50.00

ITEM NO. COUNTY OF

SHEET NO.
4476+50.00

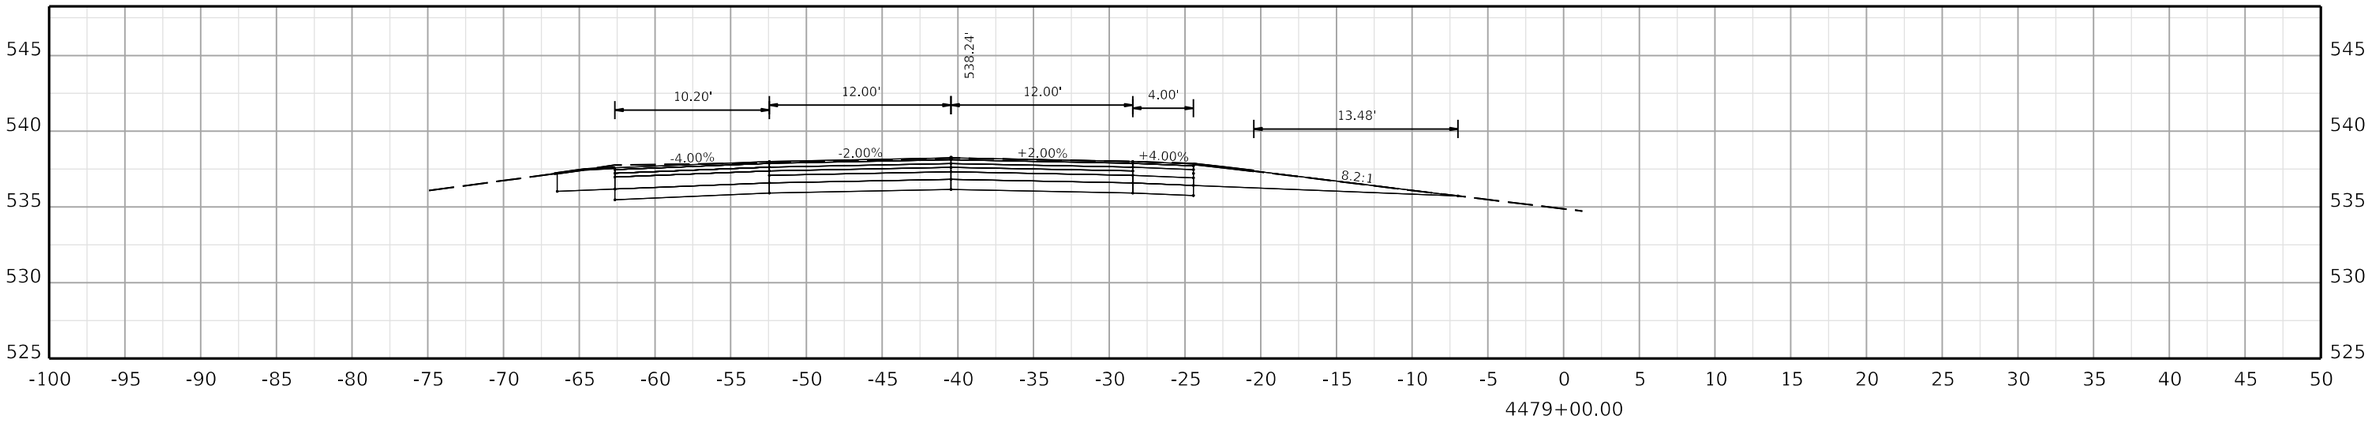

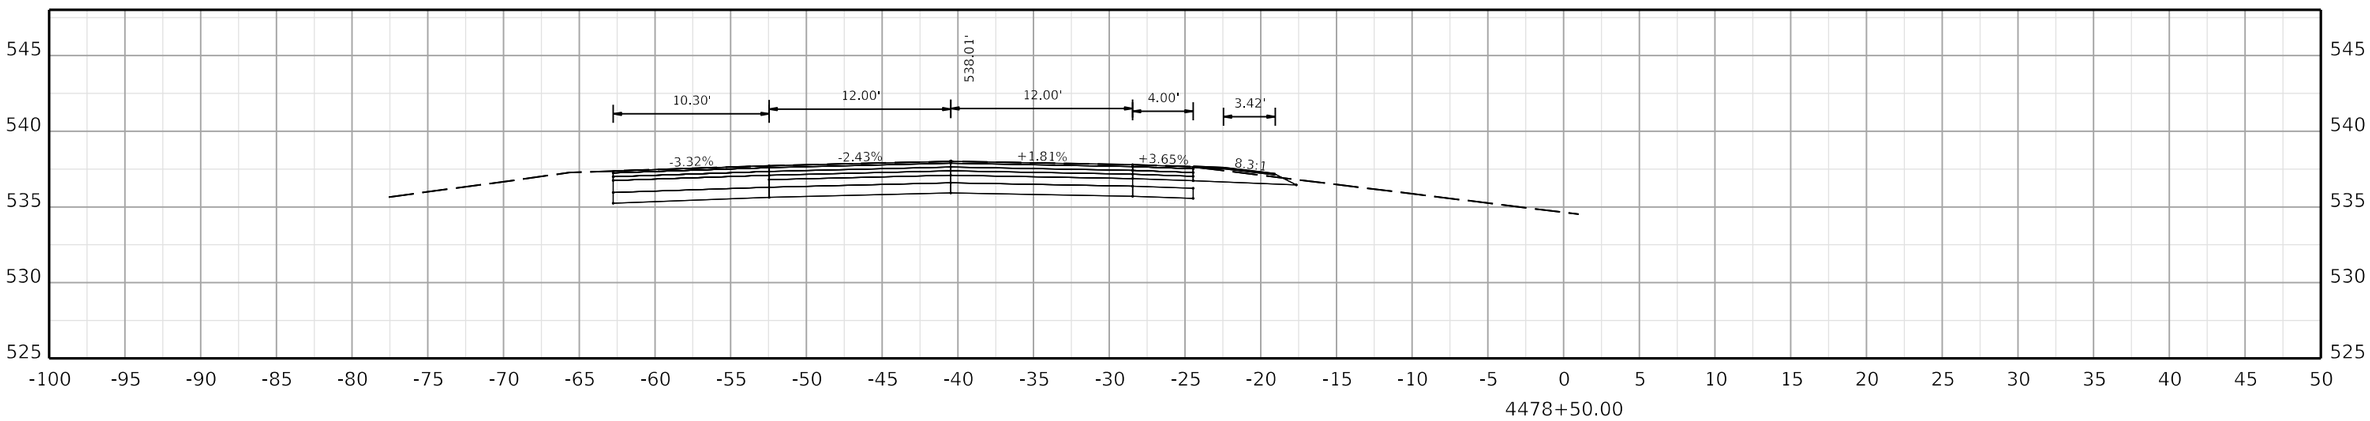

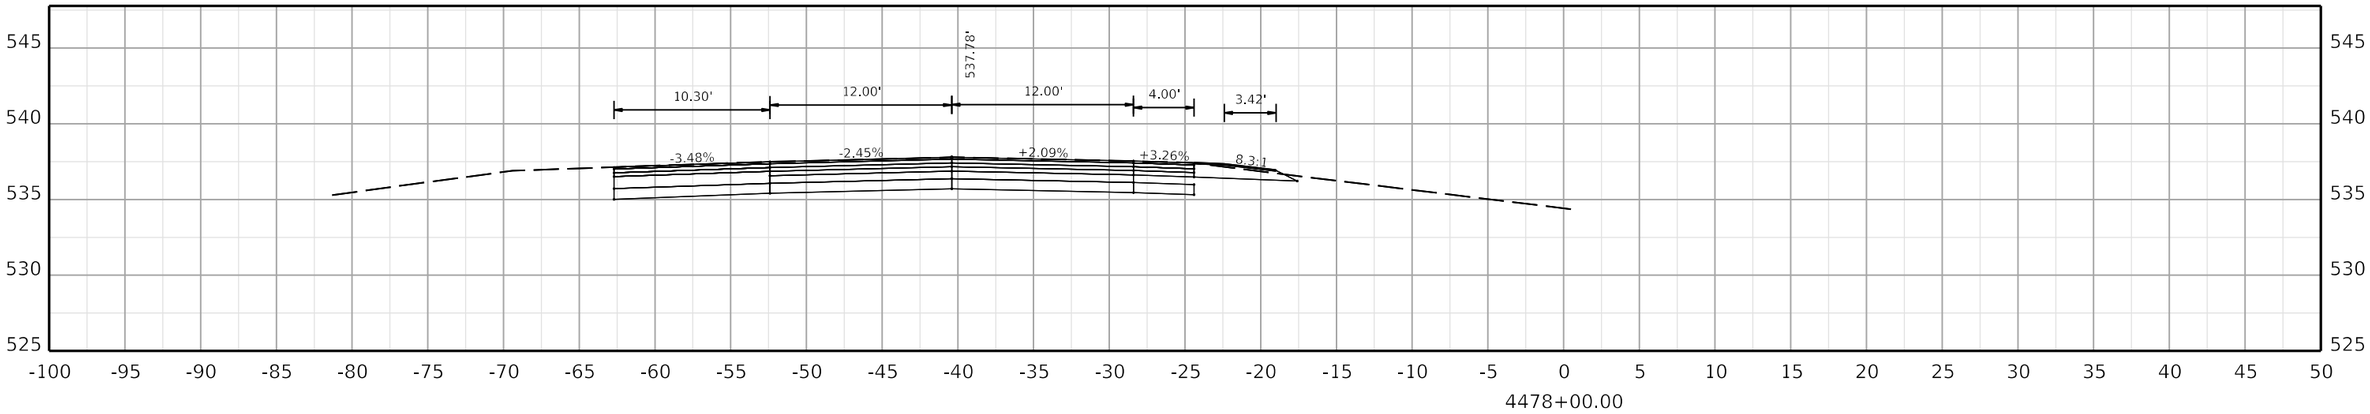

COMMONWEALTH OF KENTUCKY
DEPARTMENT OF HIGHWAYS
TEAM KENTUCKY TRANSPORTATION CABINET

DRAWING TITLE:


HORIZONTAL SCALE
SCALE: 1" = 5'


0' 5' 10' 20'


STA. 4478+00.00 TO STA. 4479+00.00

ITEM NO. COUNTY OF

SHEET NO. 4478+00.00

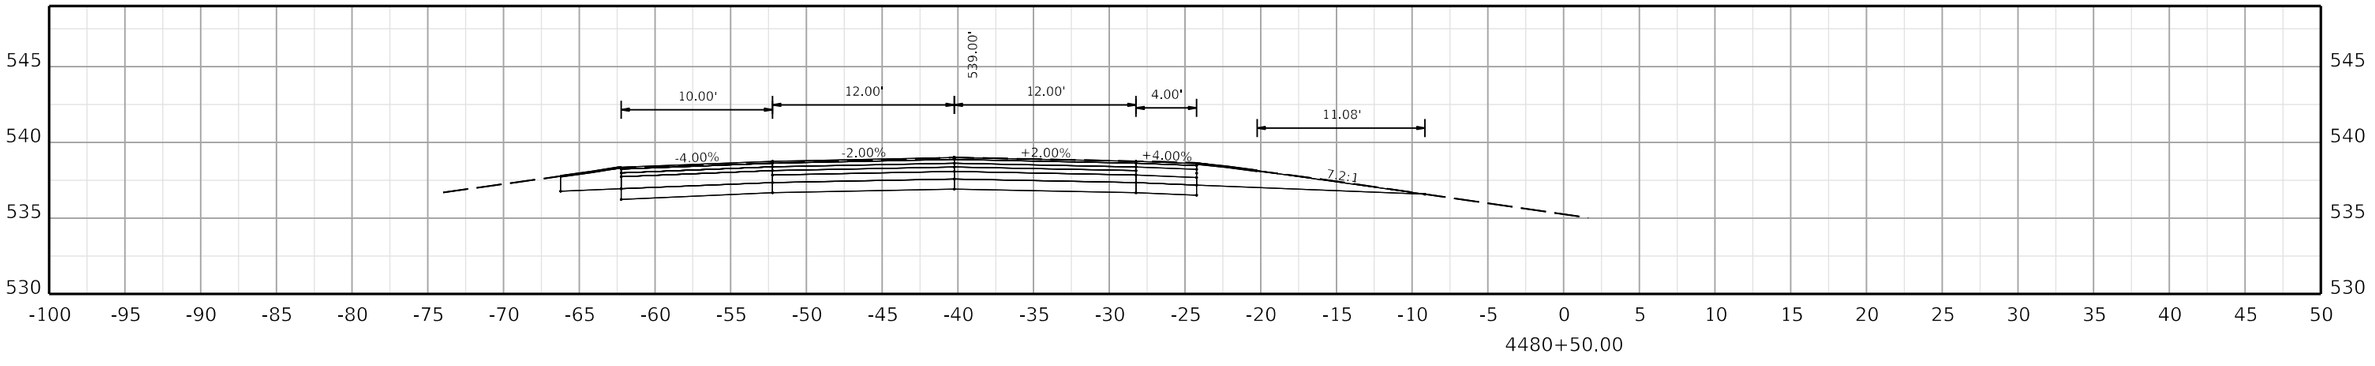

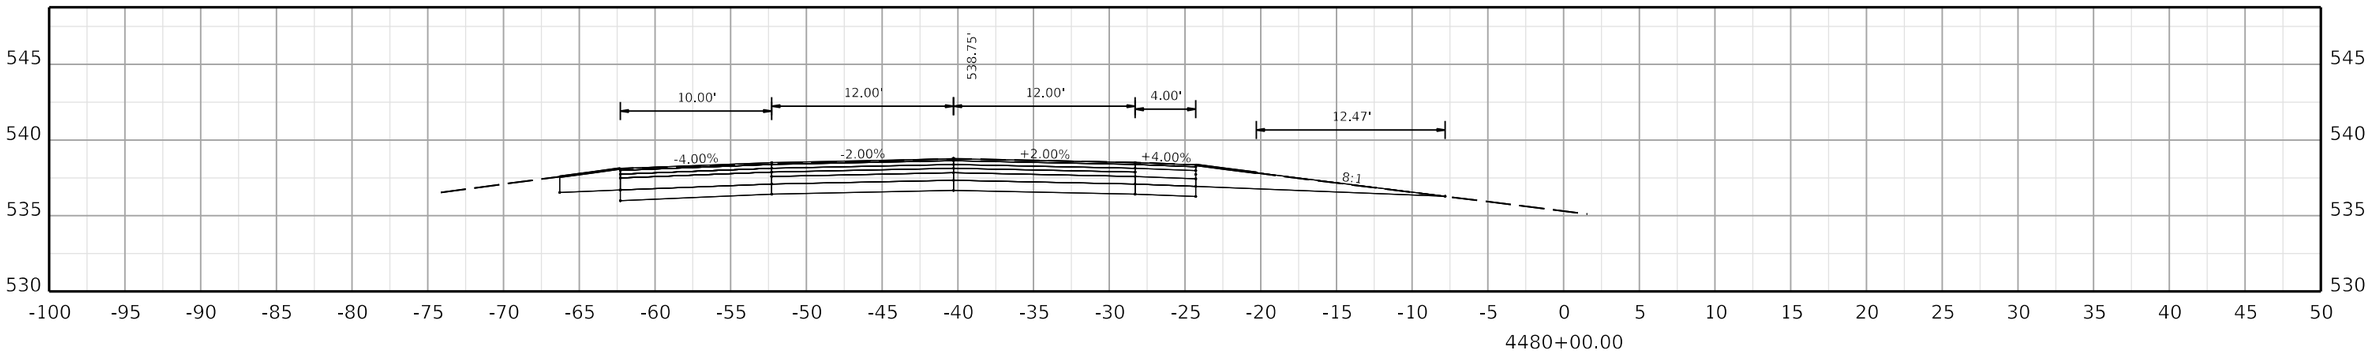

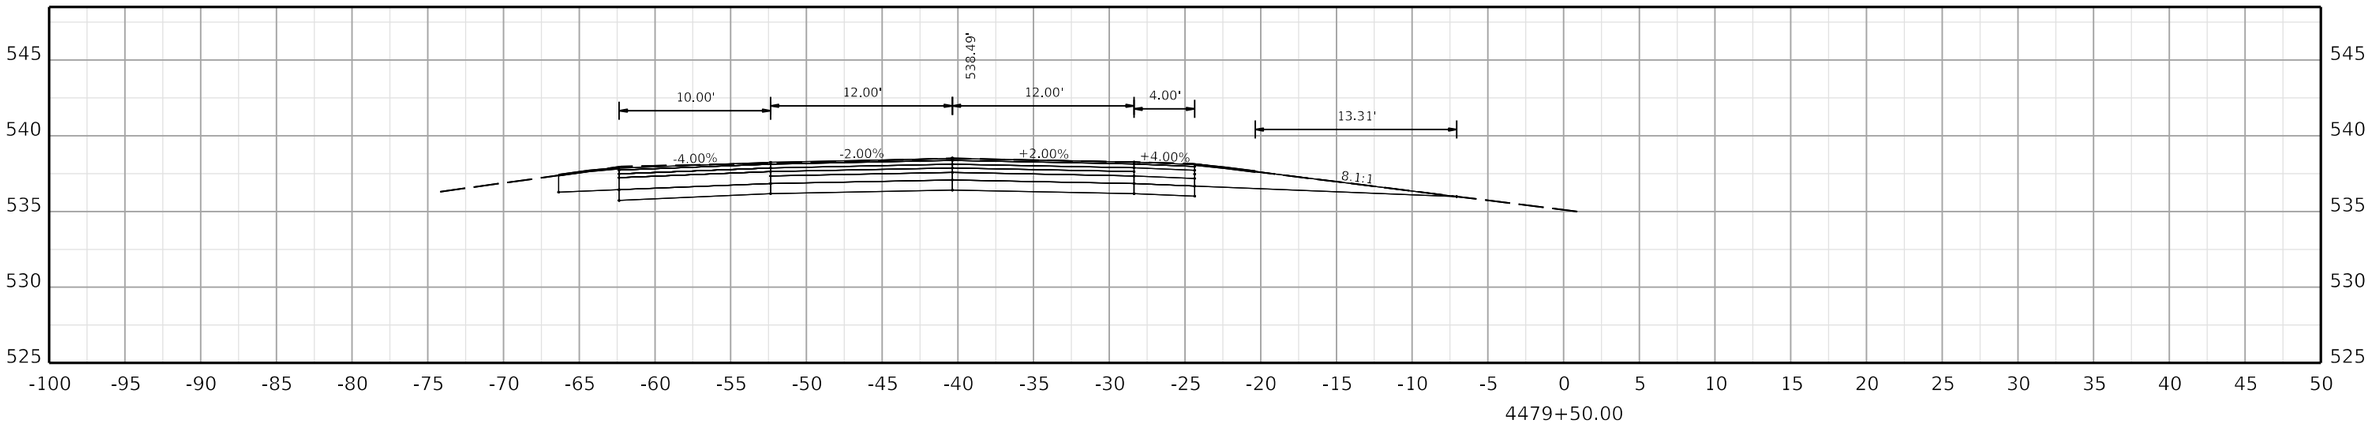

COMMONWEALTH OF KENTUCKY
DEPARTMENT OF HIGHWAYS
TEAM KENTUCKY

DRAWING TITLE:


HORIZONTAL SCALE
SCALE: 1" = 5'


0' 5' 10' 20'


STA. 4479+50.00 TO STA. 4480+50.00

ITEM NO. COUNTY OF

SHEET NO. 4479+50.00

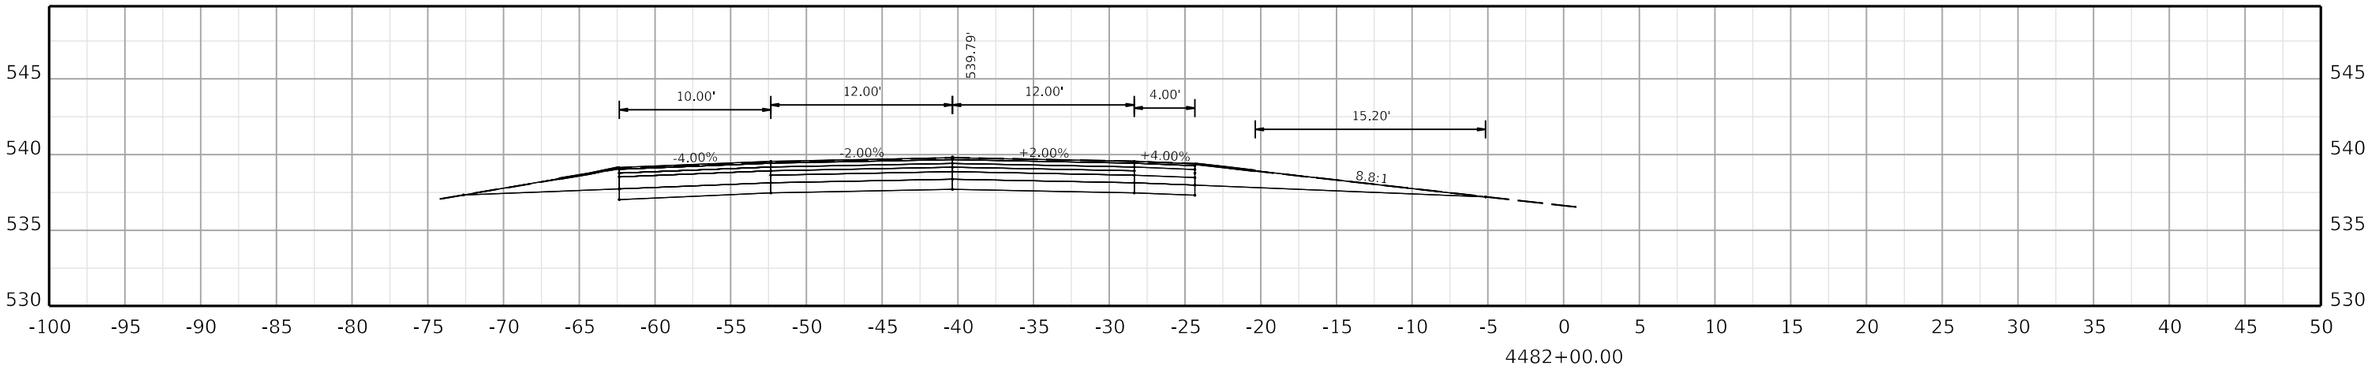

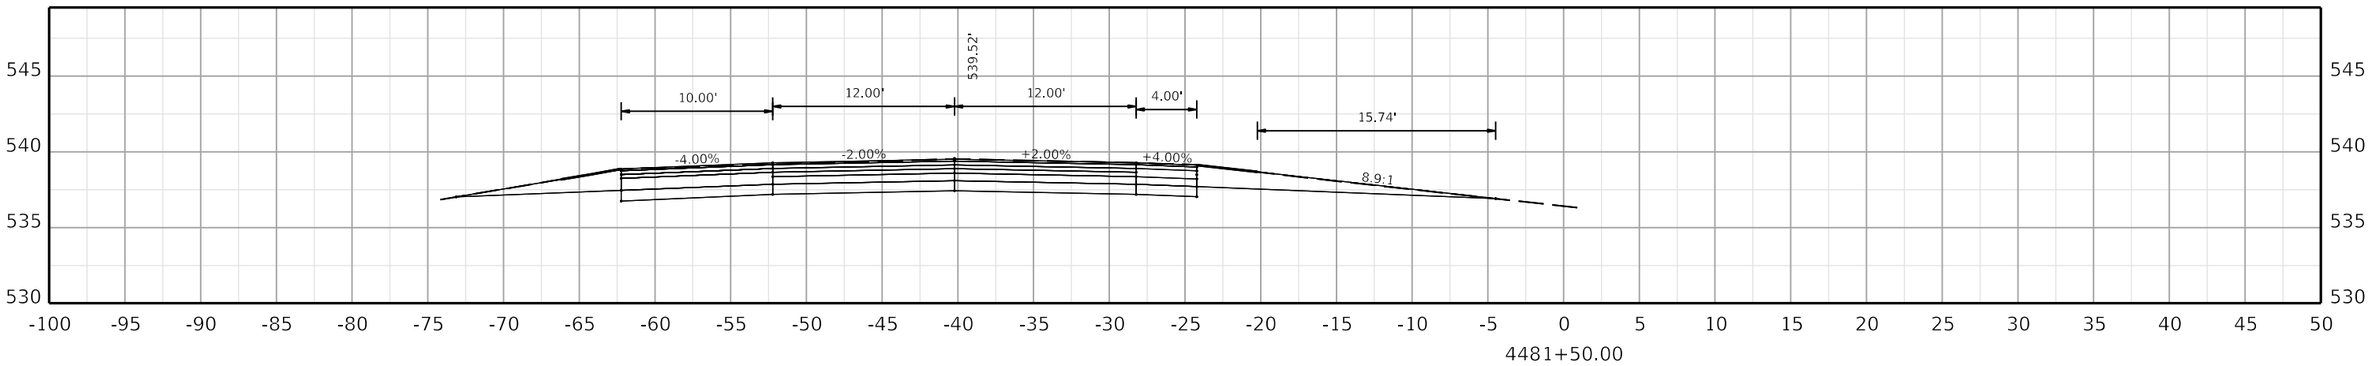

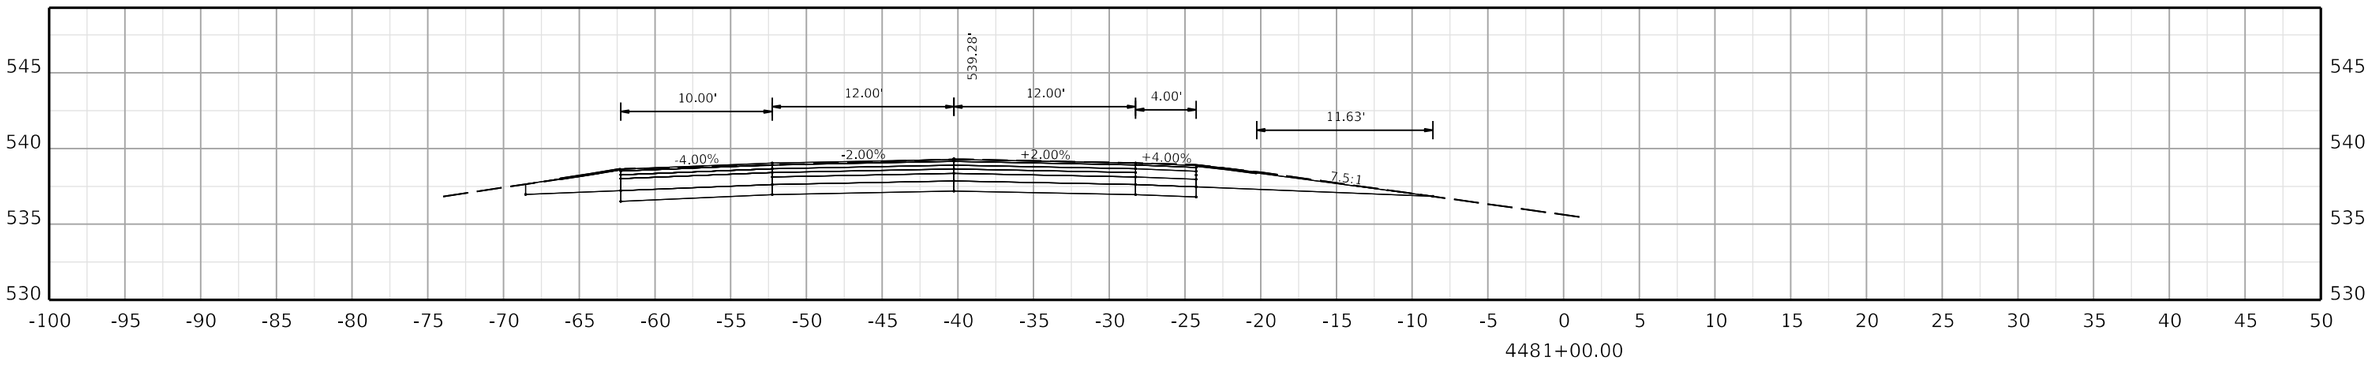

COMMONWEALTH OF KENTUCKY
DEPARTMENT OF HIGHWAYS

TEAM KENTUCKY TRANSPORTATION CABINET

DRAWING TITLE:


HORIZONTAL SCALE
SCALE: 1" = 5'


0' 5' 10' 20'


STA. 4481+00.00 TO STA. 4482+00.00

ITEM NO. COUNTY OF

SHEET NO.
4481+00.00

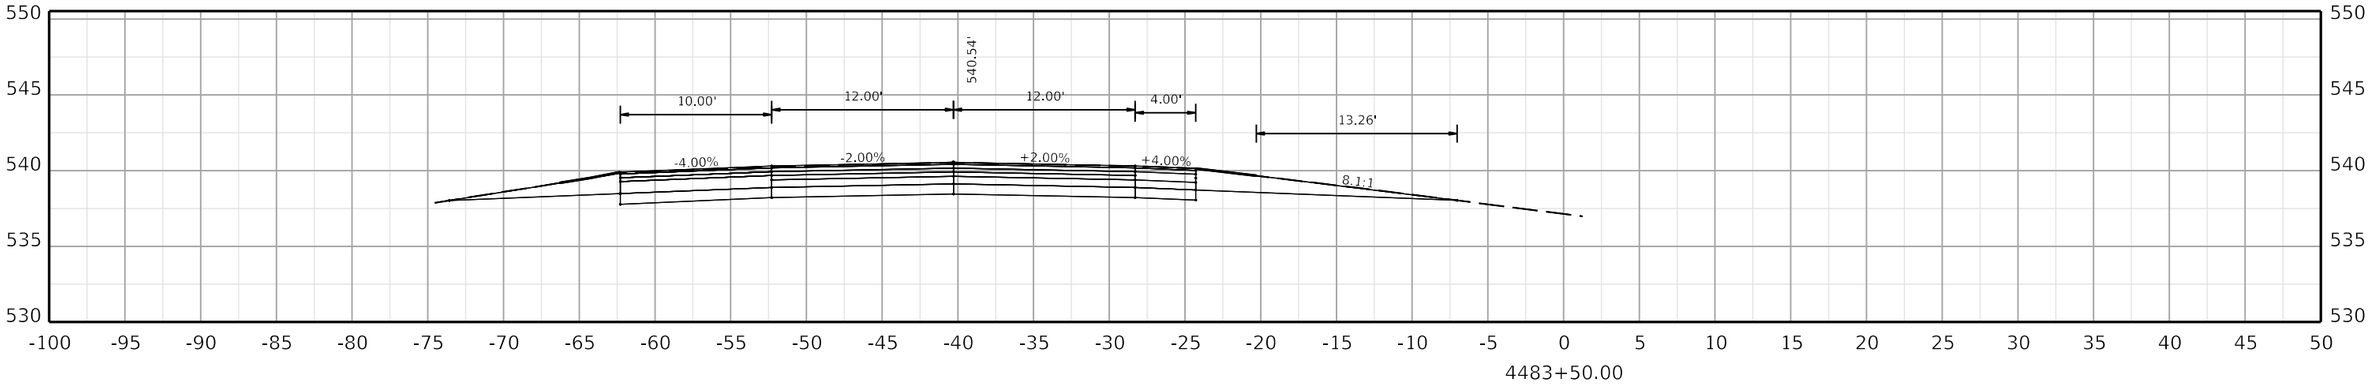

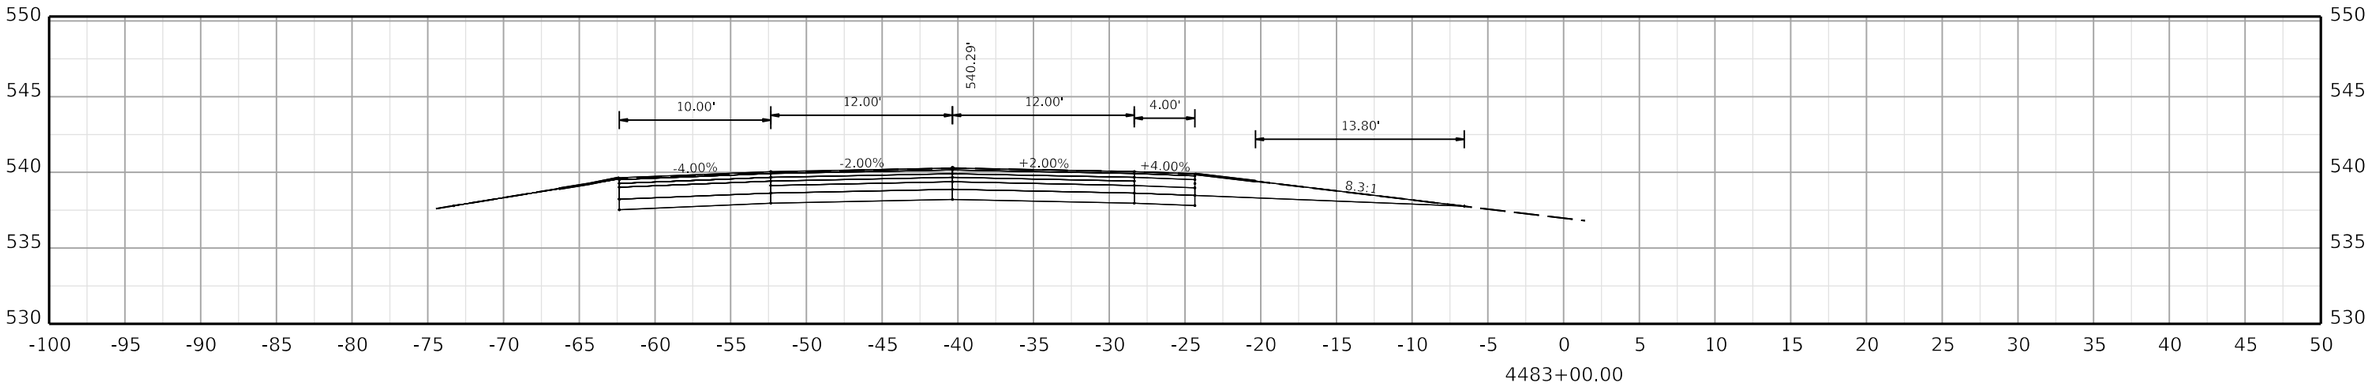

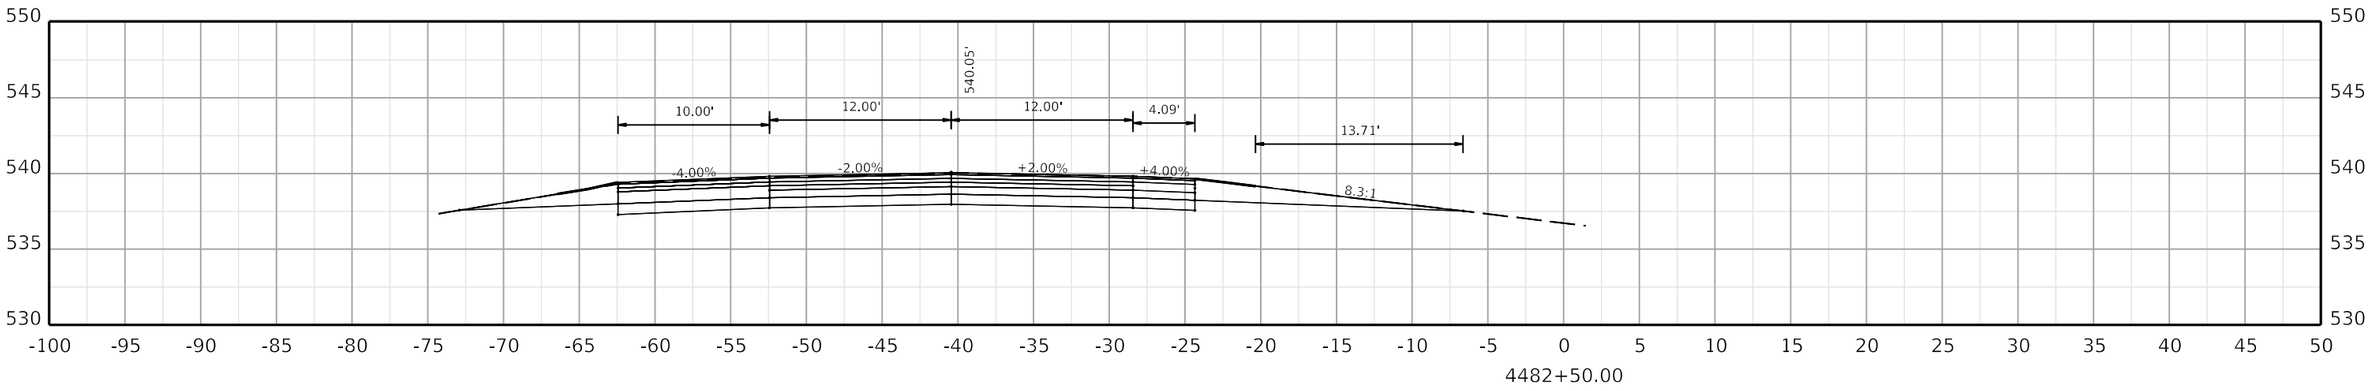

COMMONWEALTH OF KENTUCKY
DEPARTMENT OF HIGHWAYS
TEAM KENTUCKY

DRAWING TITLE:


HORIZONTAL SCALE
SCALE: 1" = 5'


0' 5' 10' 20'


STA. 4482+50.00 TO STA. 4483+50.00

ITEM NO. COUNTY OF

SHEET NO.
4482+50.00

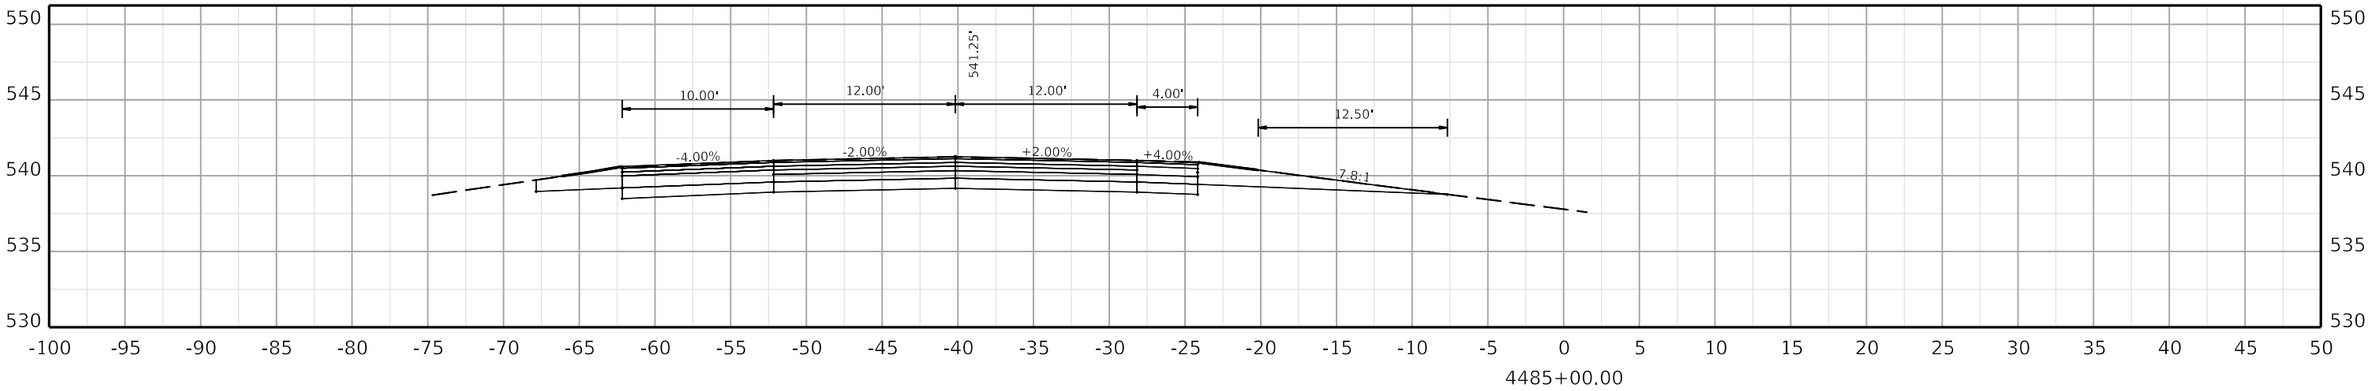

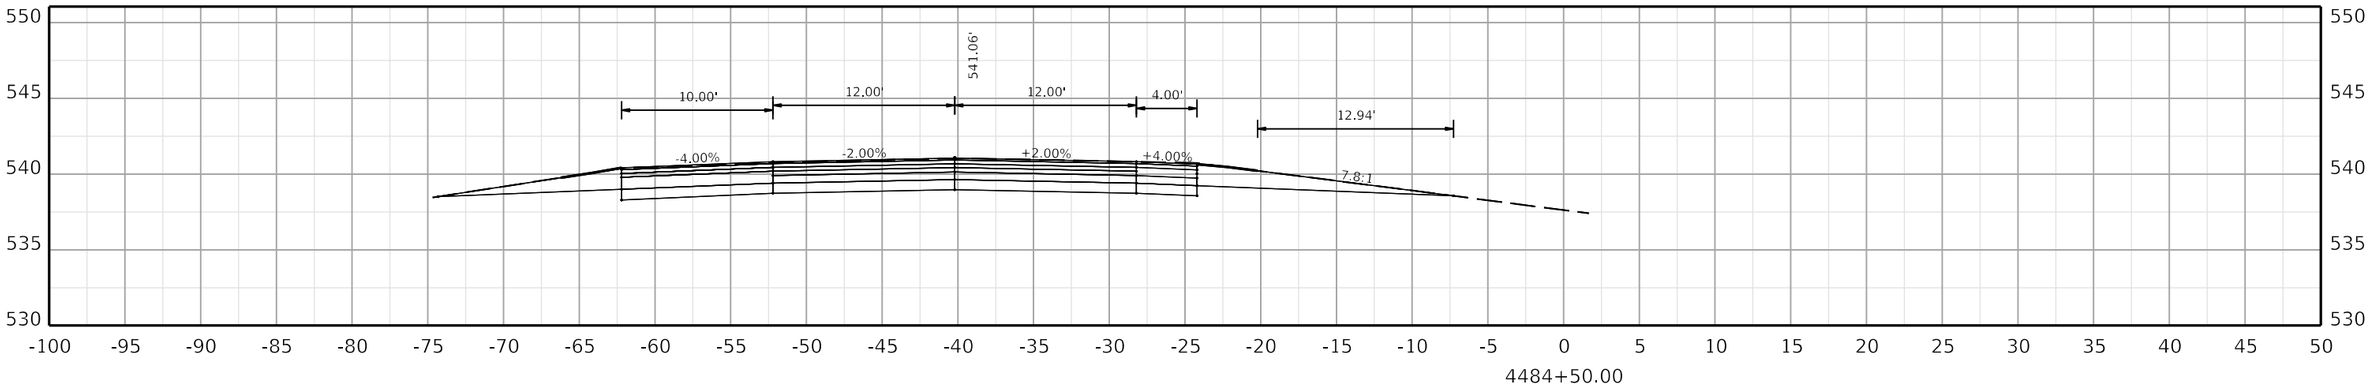

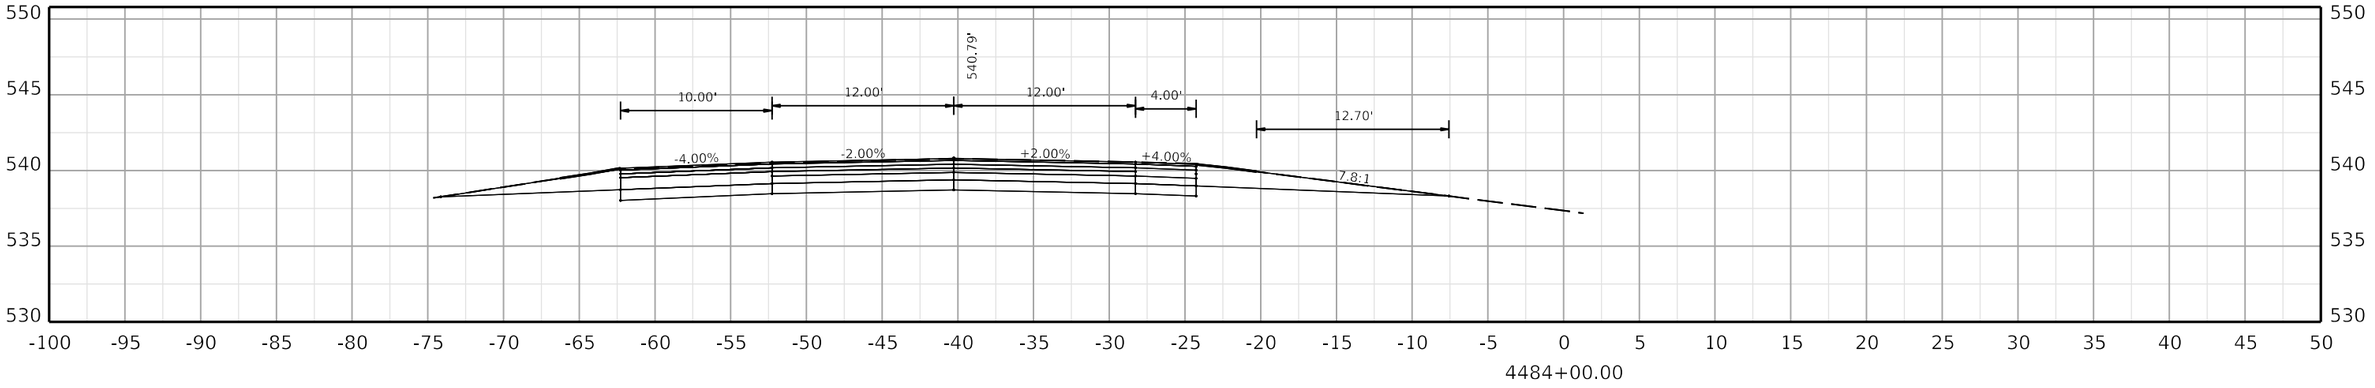

COMMONWEALTH OF KENTUCKY
DEPARTMENT OF HIGHWAYS
TEAM KENTUCKY TRANSPORTATION CABINET

DRAWING TITLE:


HORIZONTAL SCALE
SCALE: 1" = 5'


0' 5' 10' 20'


STA. 4484+00.00 TO STA. 4485+00.00

ITEM NO. COUNTY OF

SHEET NO. 4484+00.00

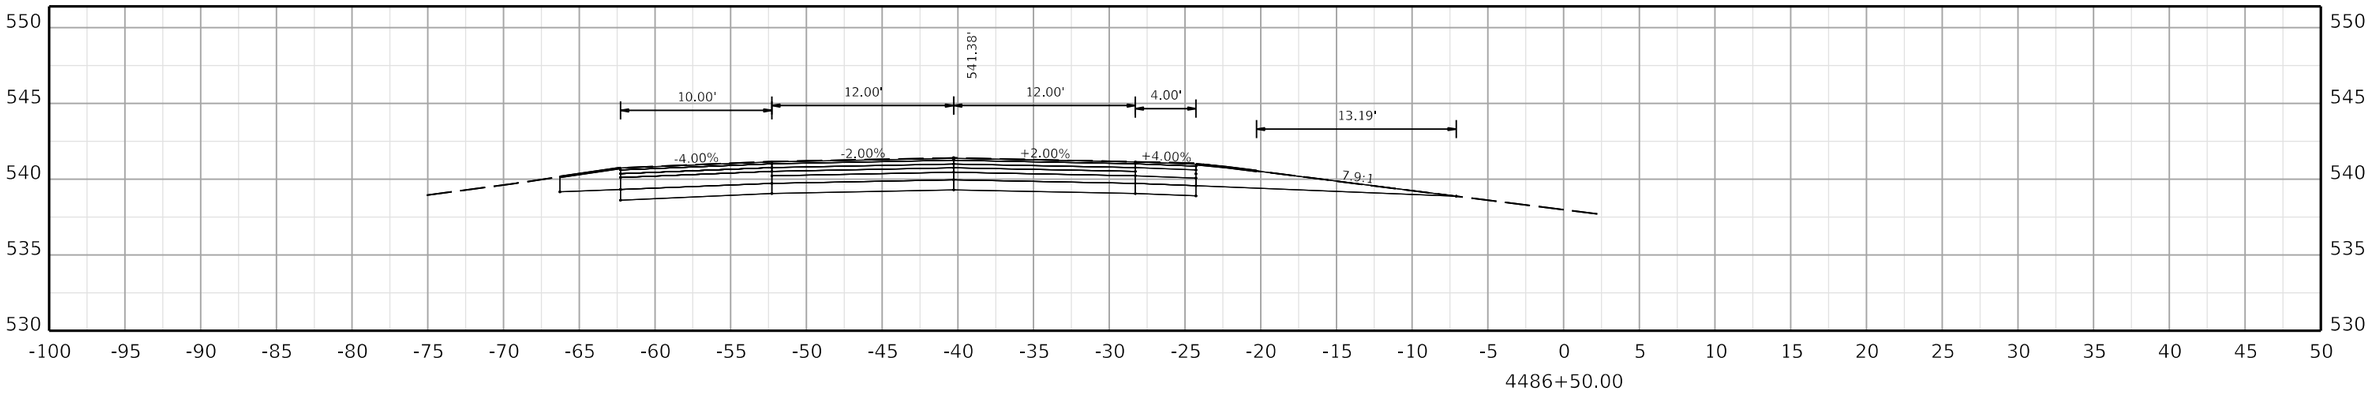

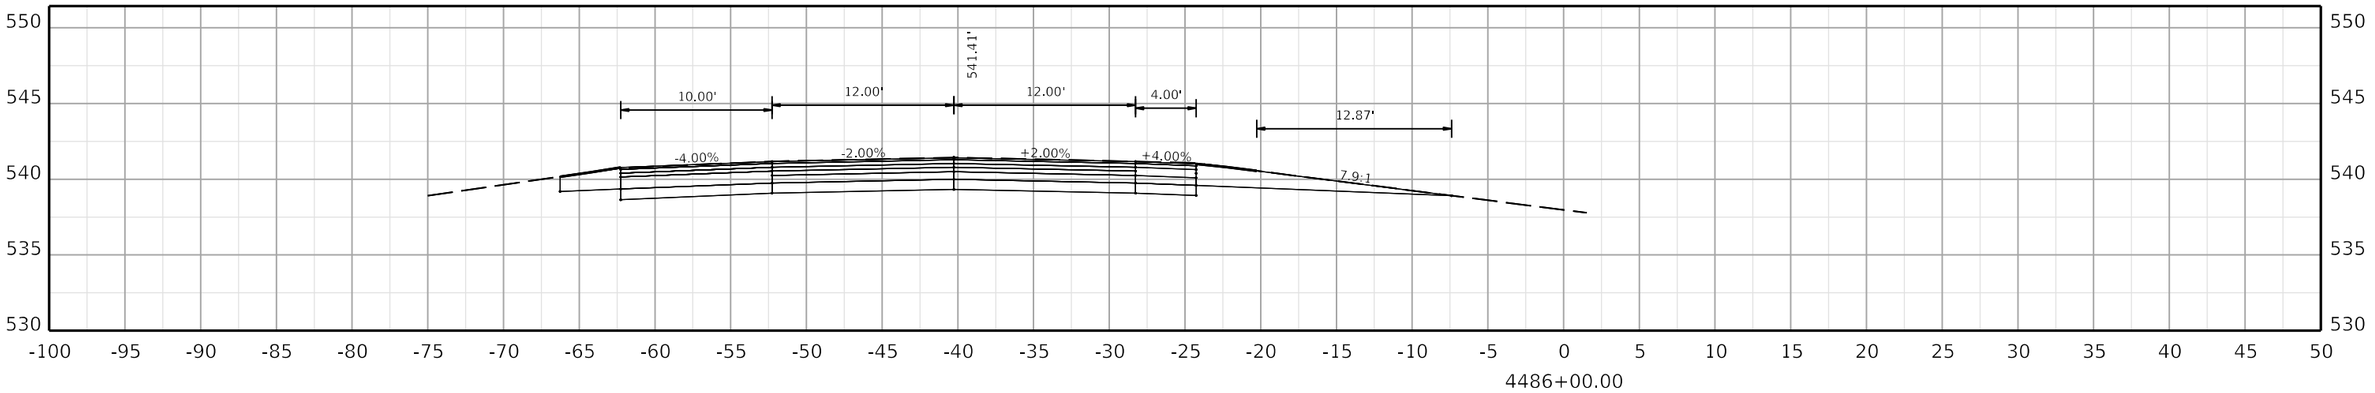

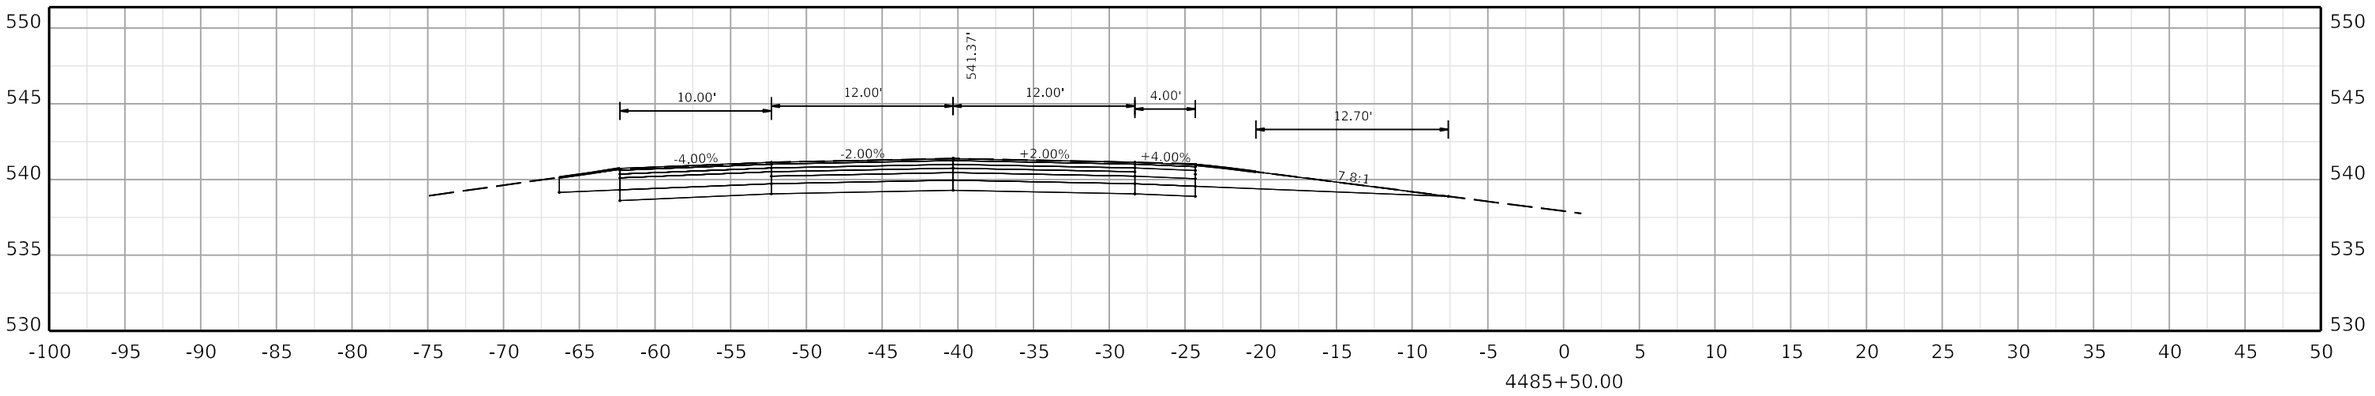

COMMONWEALTH OF KENTUCKY
DEPARTMENT OF HIGHWAYS
TEAM KENTUCKY

DRAWING TITLE:


HORIZONTAL SCALE
SCALE: 1" = 5'


0' 5' 10' 20'


STA. 4485+50.00 TO STA. 4486+50.00

ITEM NO. COUNTY OF

SHEET NO.
4485+50.00

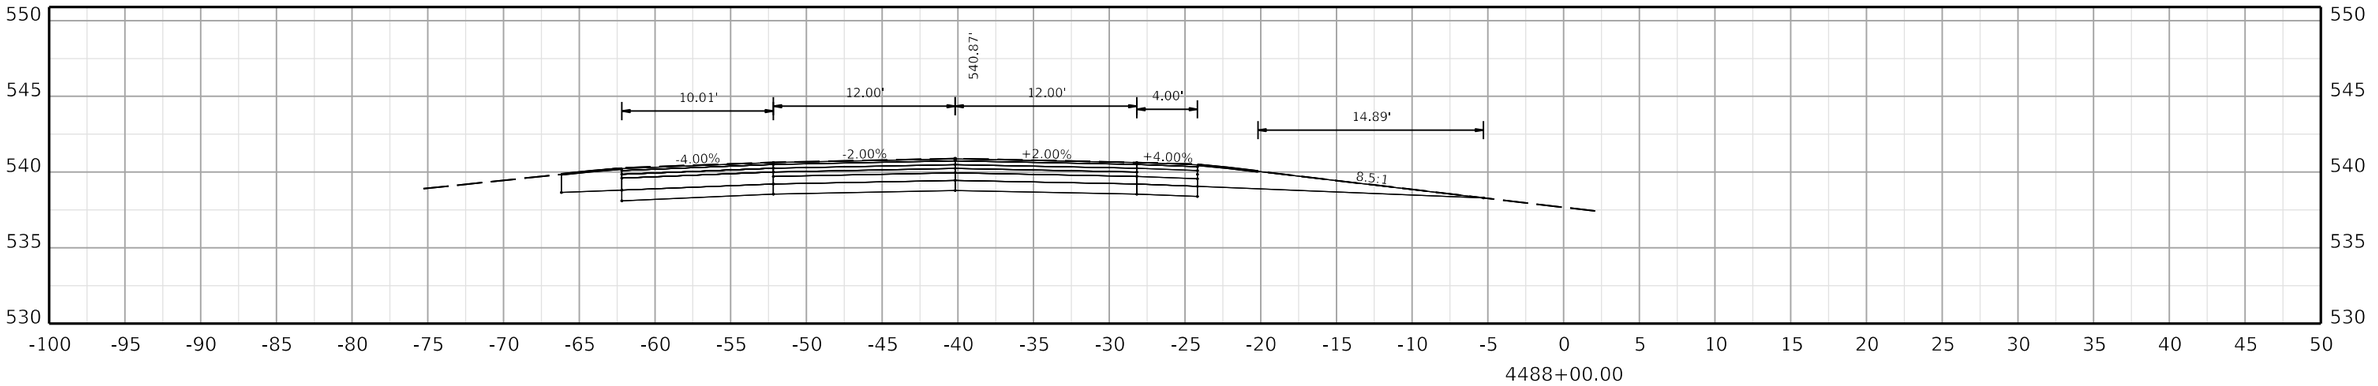

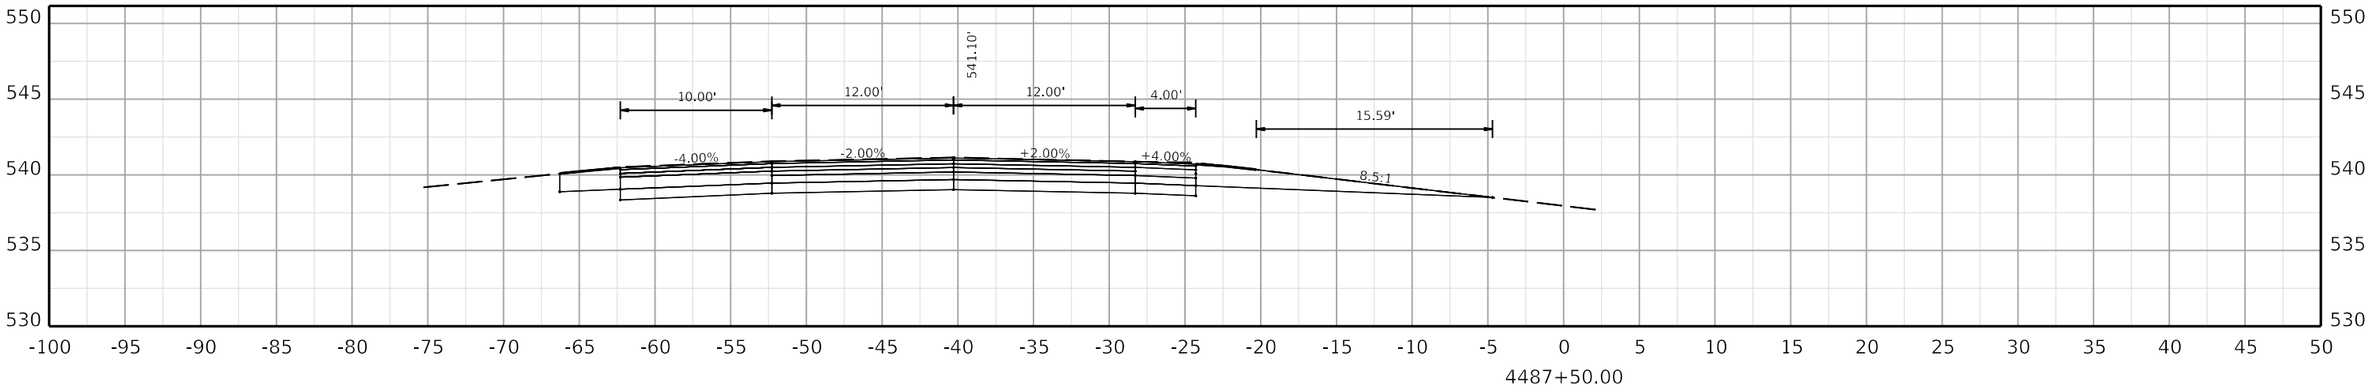

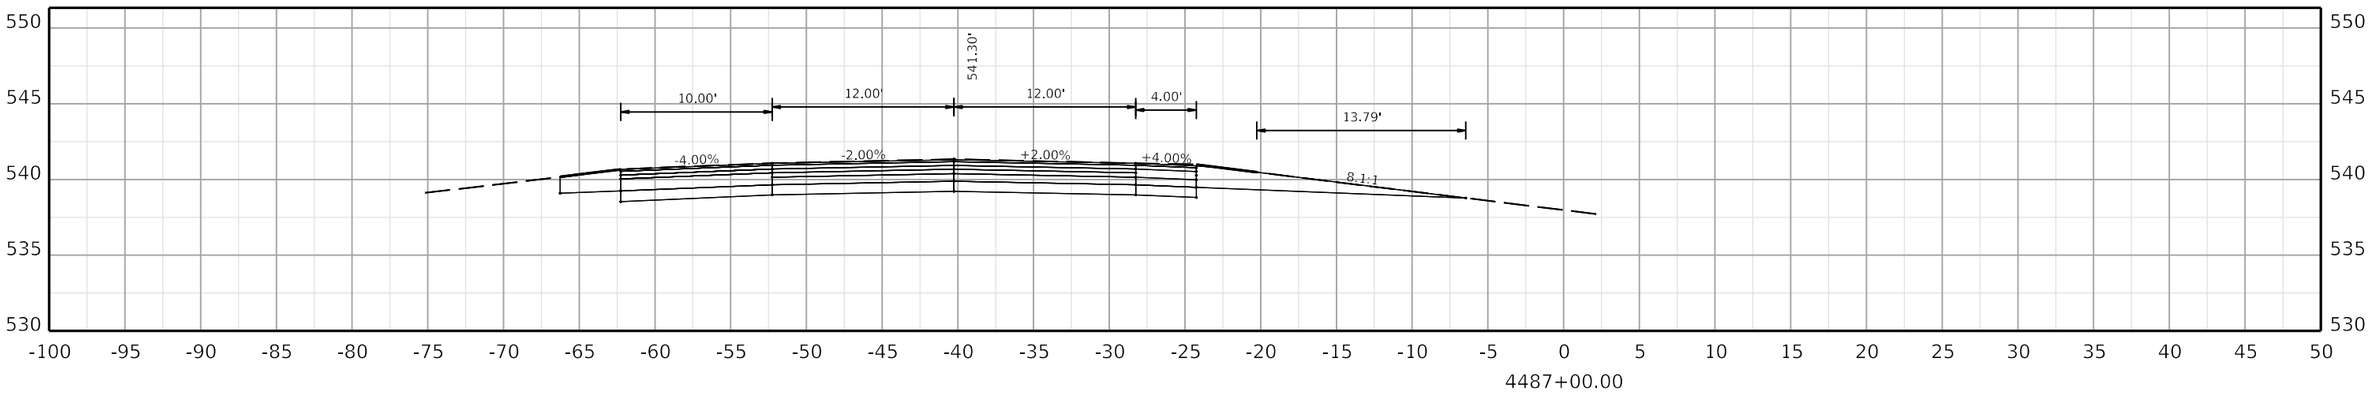

COMMONWEALTH OF KENTUCKY
DEPARTMENT OF HIGHWAYS

TEAM KENTUCKY

DRAWING TITLE:


HORIZONTAL SCALE
SCALE: 1" = 5'


0' 5' 10' 20'


STA. 4487+00.00 TO STA. 4488+00.00

ITEM NO. COUNTY OF

SHEET NO.
4487+00.00

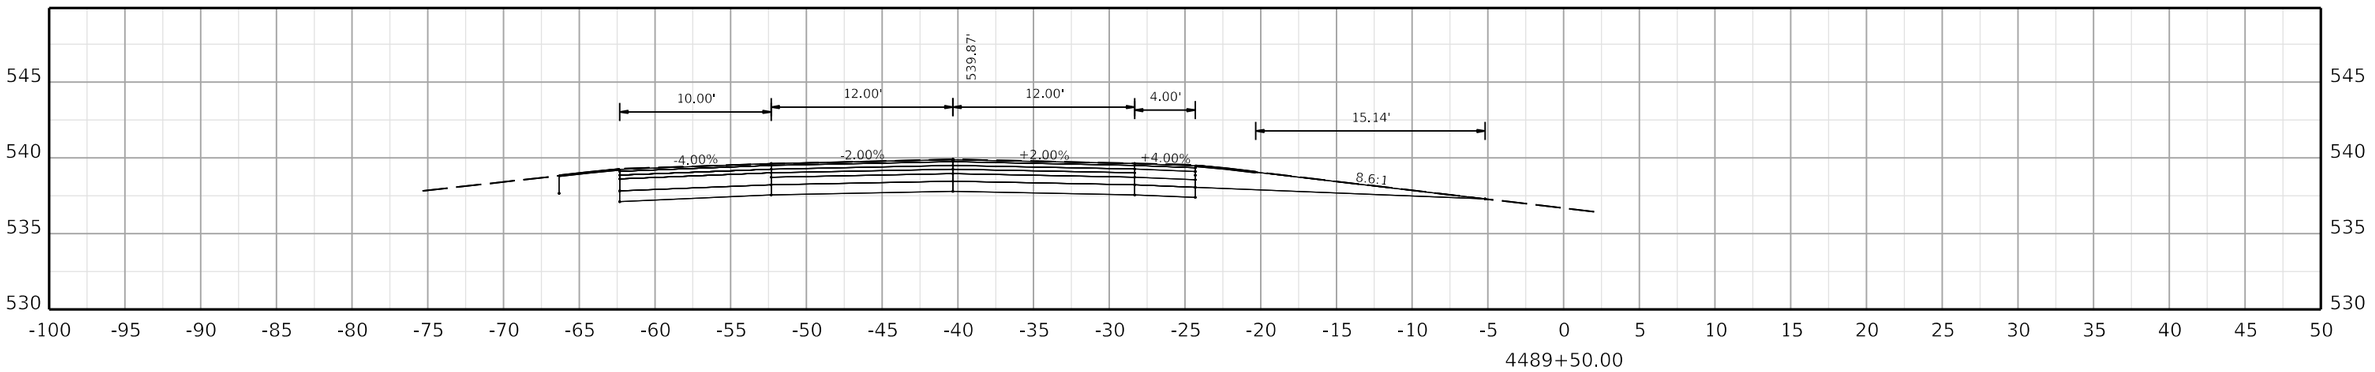

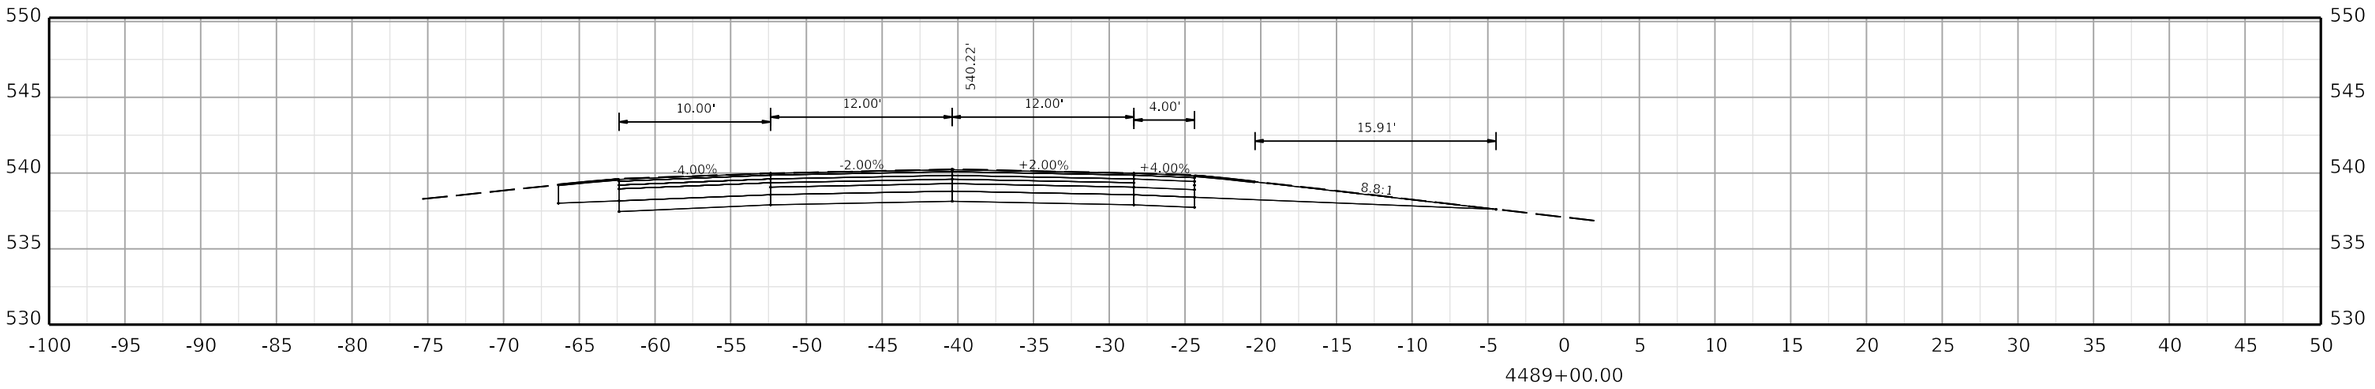

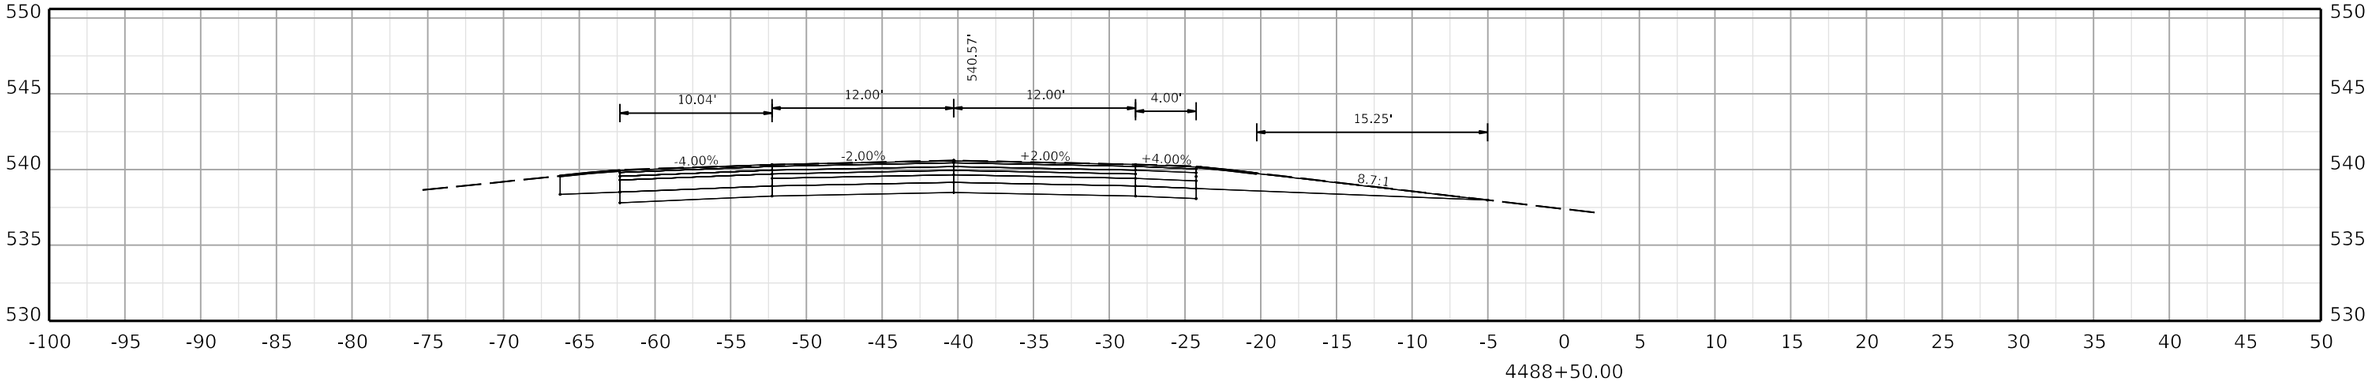

COMMONWEALTH OF KENTUCKY
DEPARTMENT OF HIGHWAYS
TEAM KENTUCKY

DRAWING TITLE:


HORIZONTAL SCALE
SCALE: 1" = 5'


0' 5' 10' 20'


STA. 4488+50.00 TO STA. 4489+50.00

ITEM NO. COUNTY OF

SHEET NO.
4488+50.00

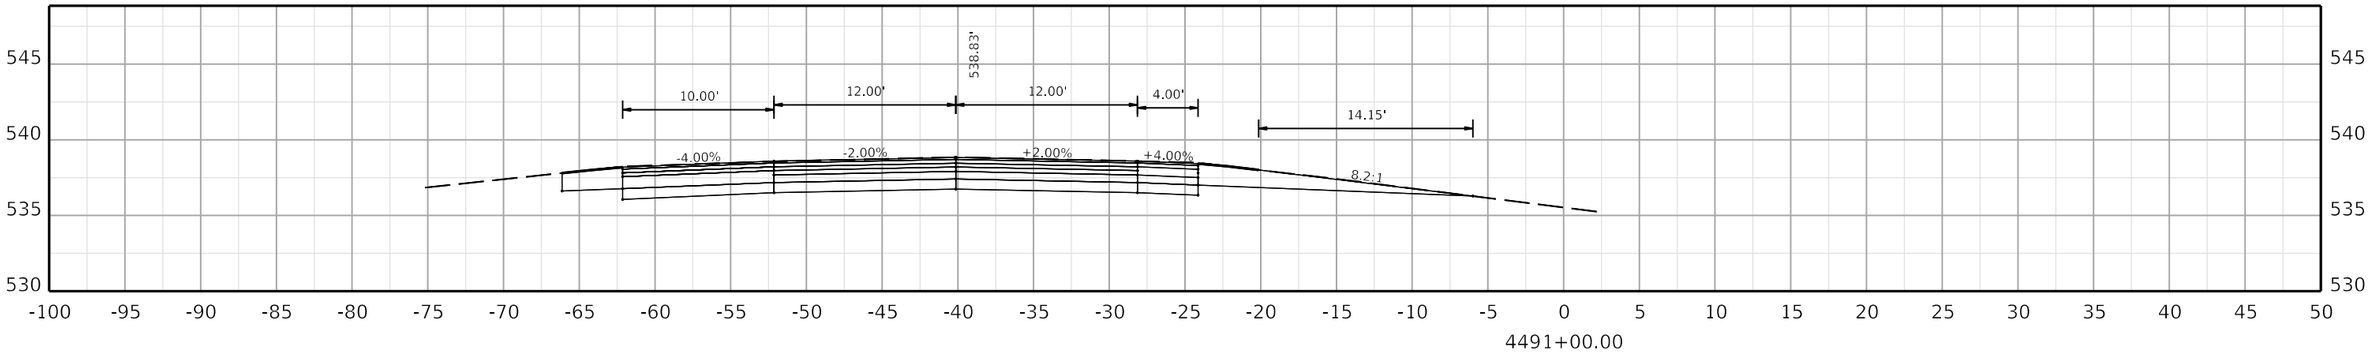

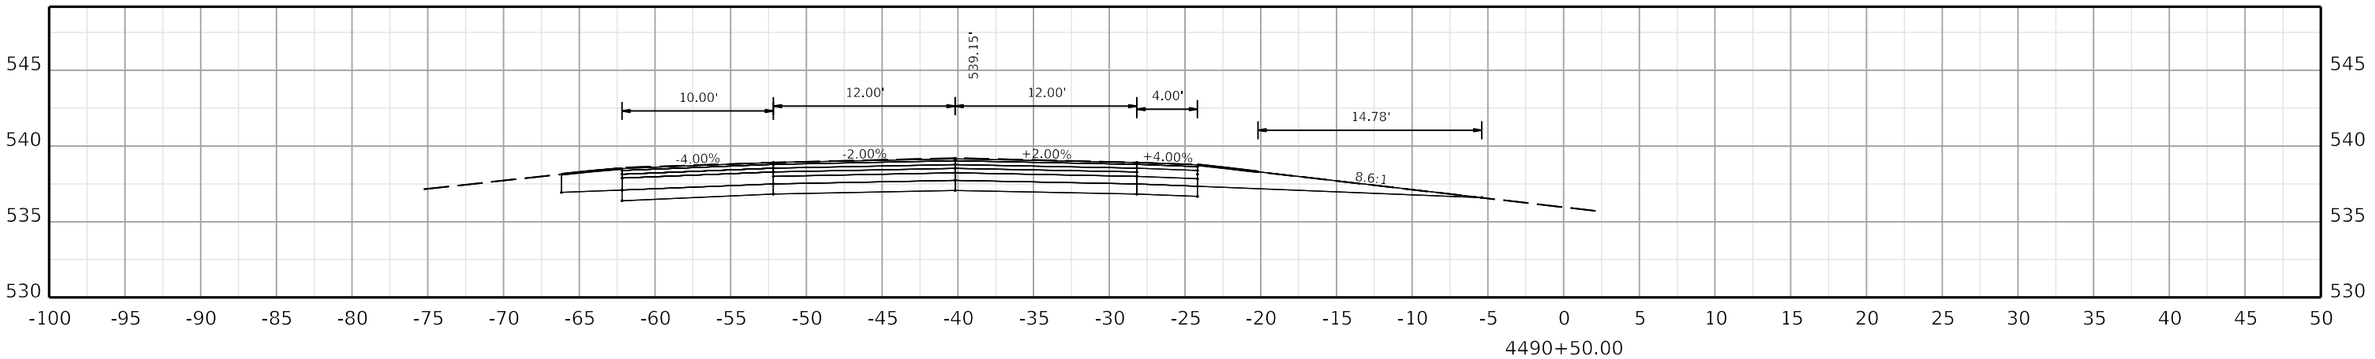

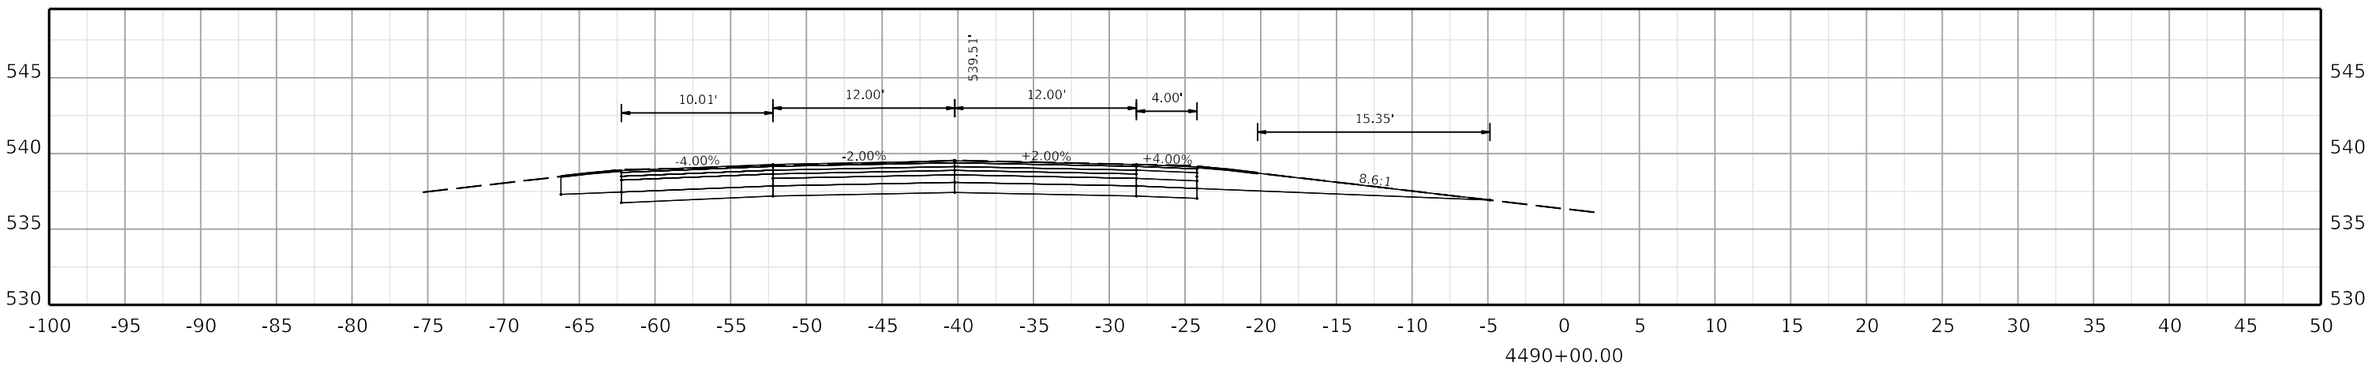

COMMONWEALTH OF KENTUCKY
DEPARTMENT OF HIGHWAYS

TEAM KENTUCKY
TRANSPORTATION CABINET

DRAWING TITLE:


HORIZONTAL SCALE
SCALE: 1" = 5'


0' 5' 10' 20'

STA. 4490+00.00 TO STA. 4491+00.00

ITEM NO. COUNTY OF

SHEET NO.
4490+00.00

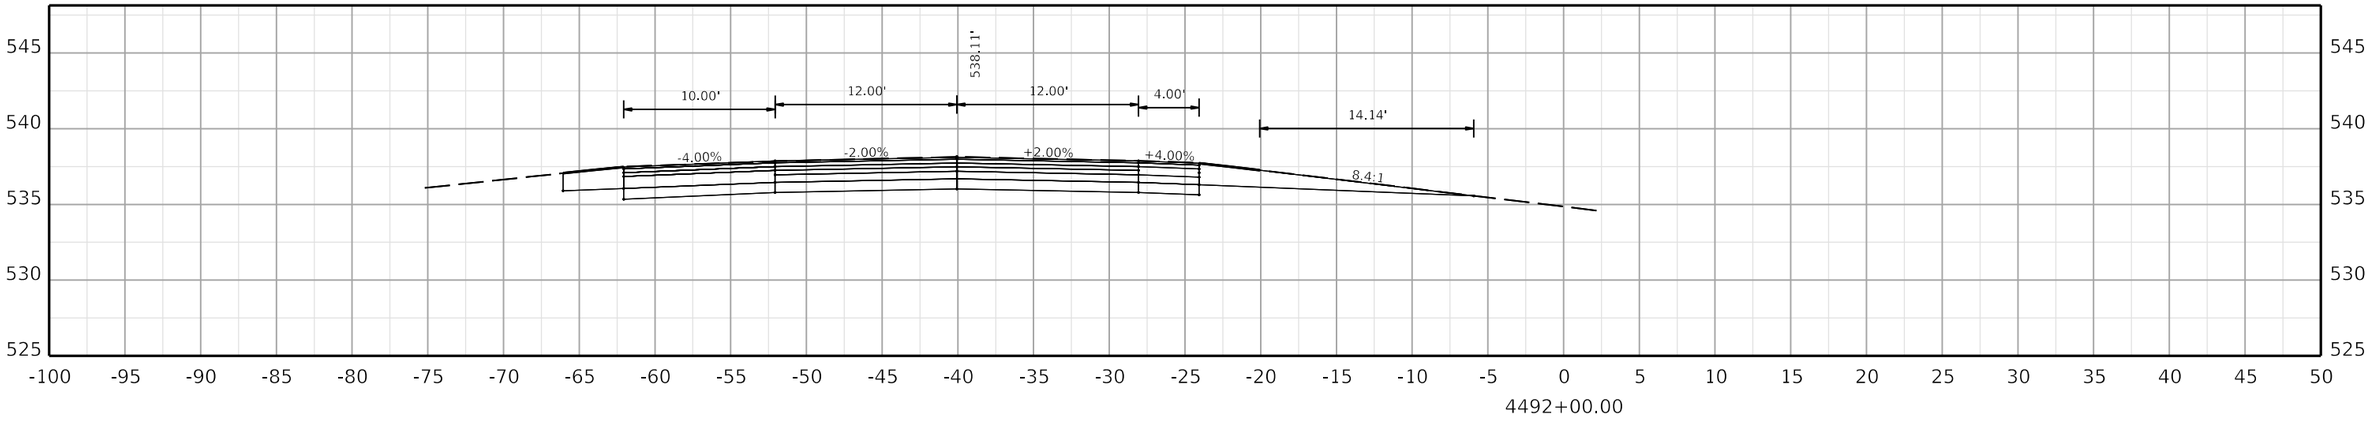

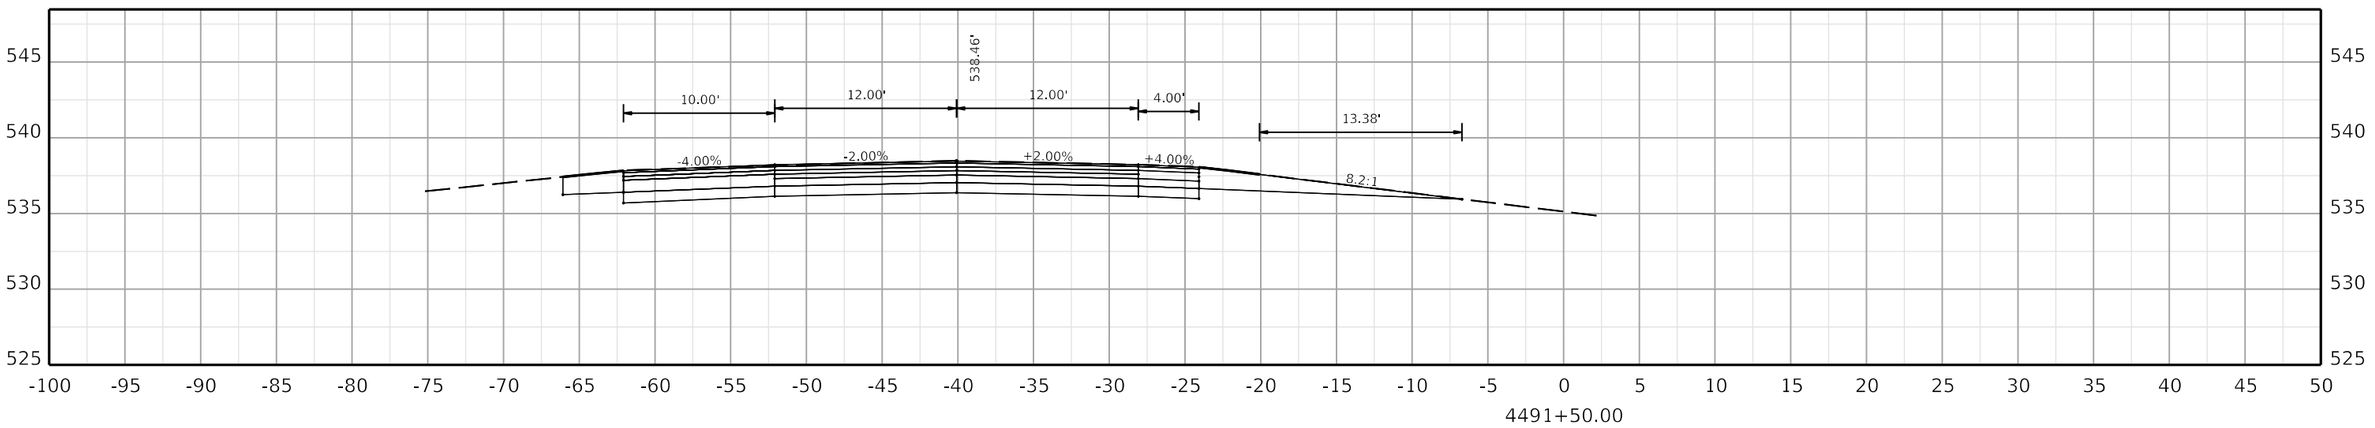

COMMONWEALTH OF KENTUCKY
DEPARTMENT OF HIGHWAYS

TEAM KENTUCKY

DRAWING TITLE:


HORIZONTAL SCALE
SCALE: 1" = 5'


0' 5' 10' 20'


STA. 4491+50.00 TO STA. 4492+00.00

ITEM NO. COUNTY OF

SHEET NO.
4491+50.00

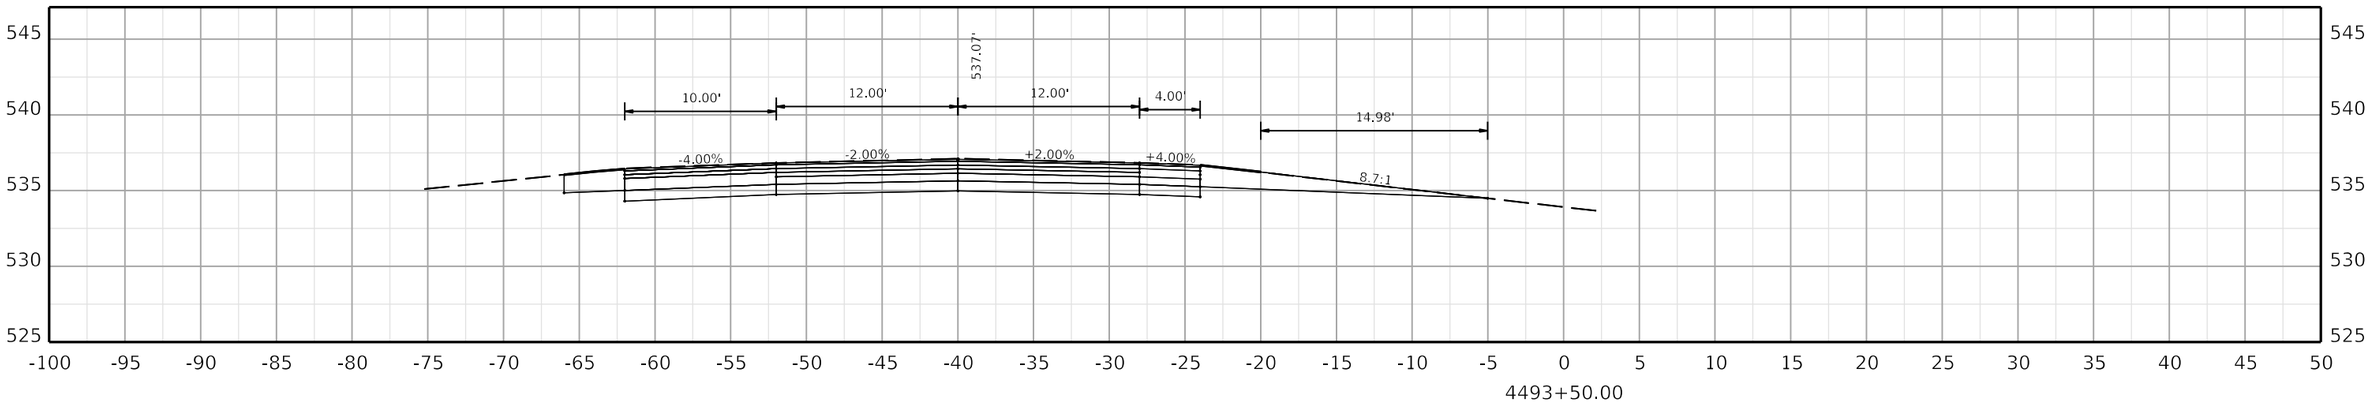

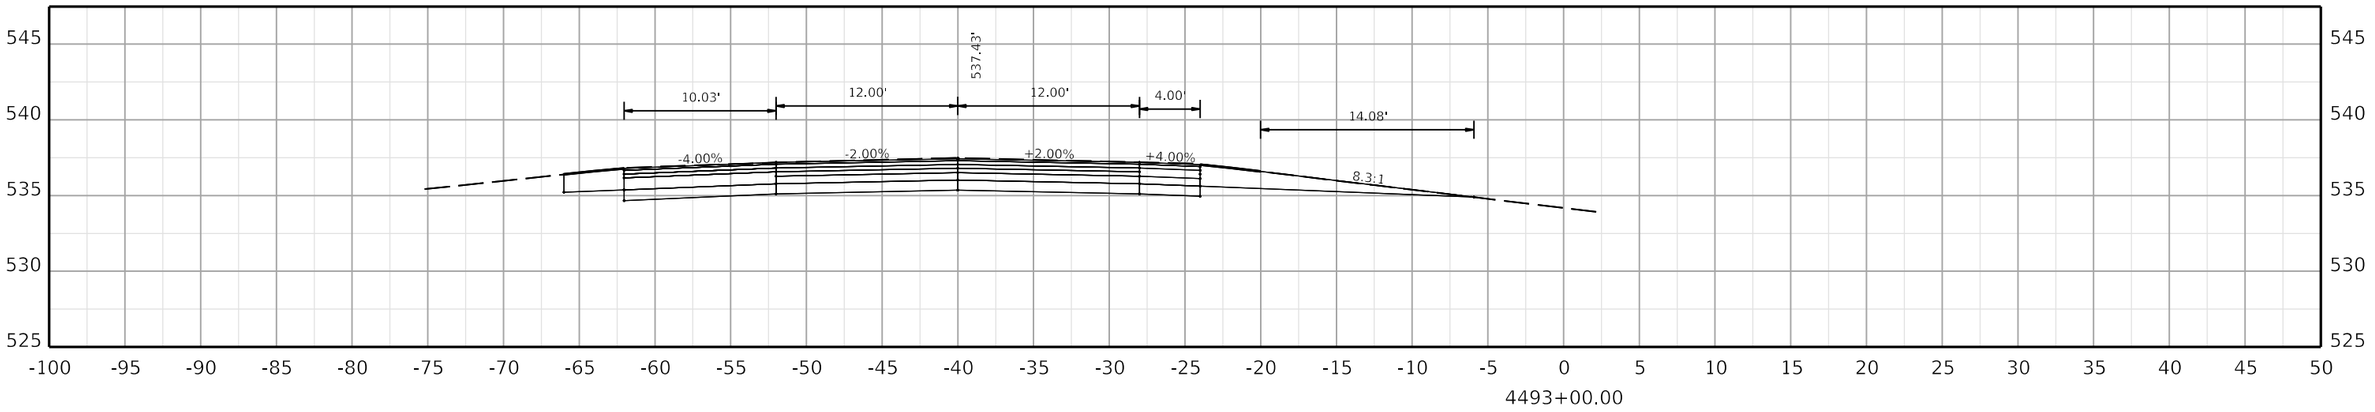

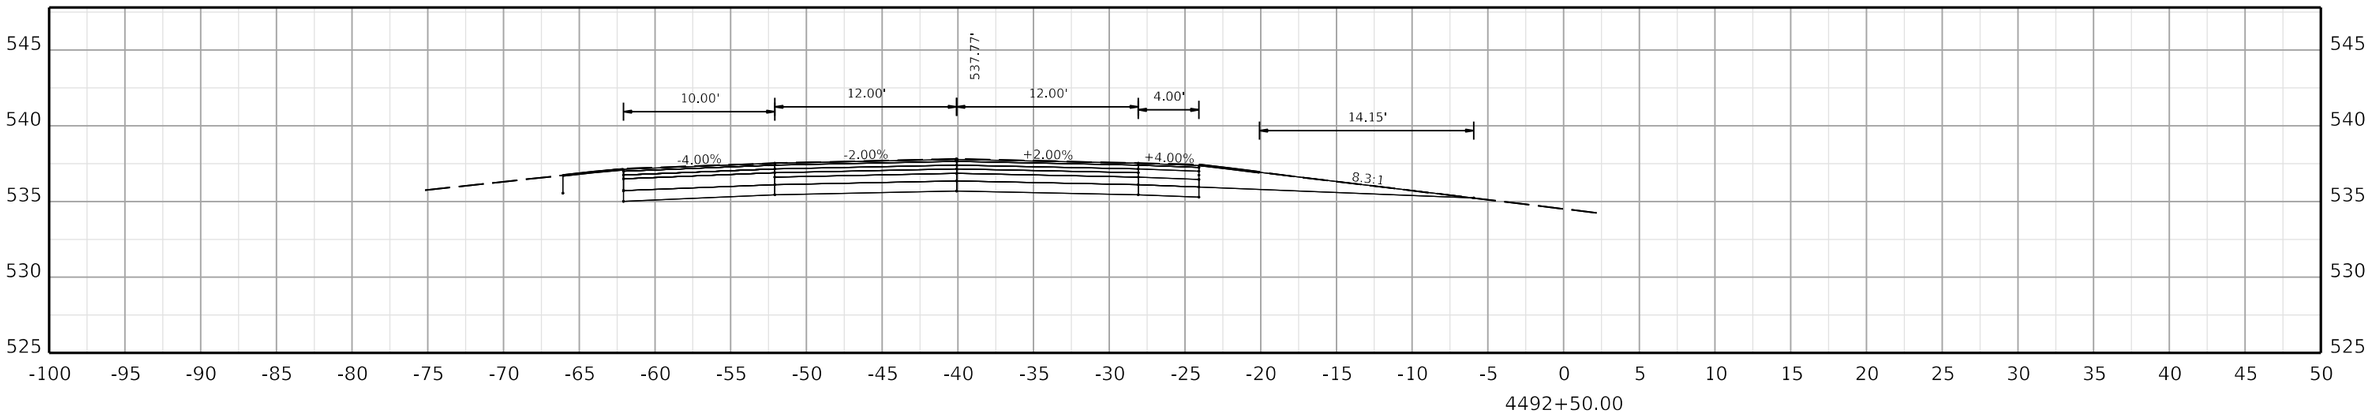

COMMONWEALTH OF KENTUCKY
DEPARTMENT OF HIGHWAYS
TEAM KENTUCKY

DRAWING TITLE:


HORIZONTAL SCALE
SCALE: 1" = 5'


0' 5' 10' 20'


STA. 4492+50.00 TO STA. 4493+50.00

ITEM NO. COUNTY OF

SHEET NO. 4492+50.00

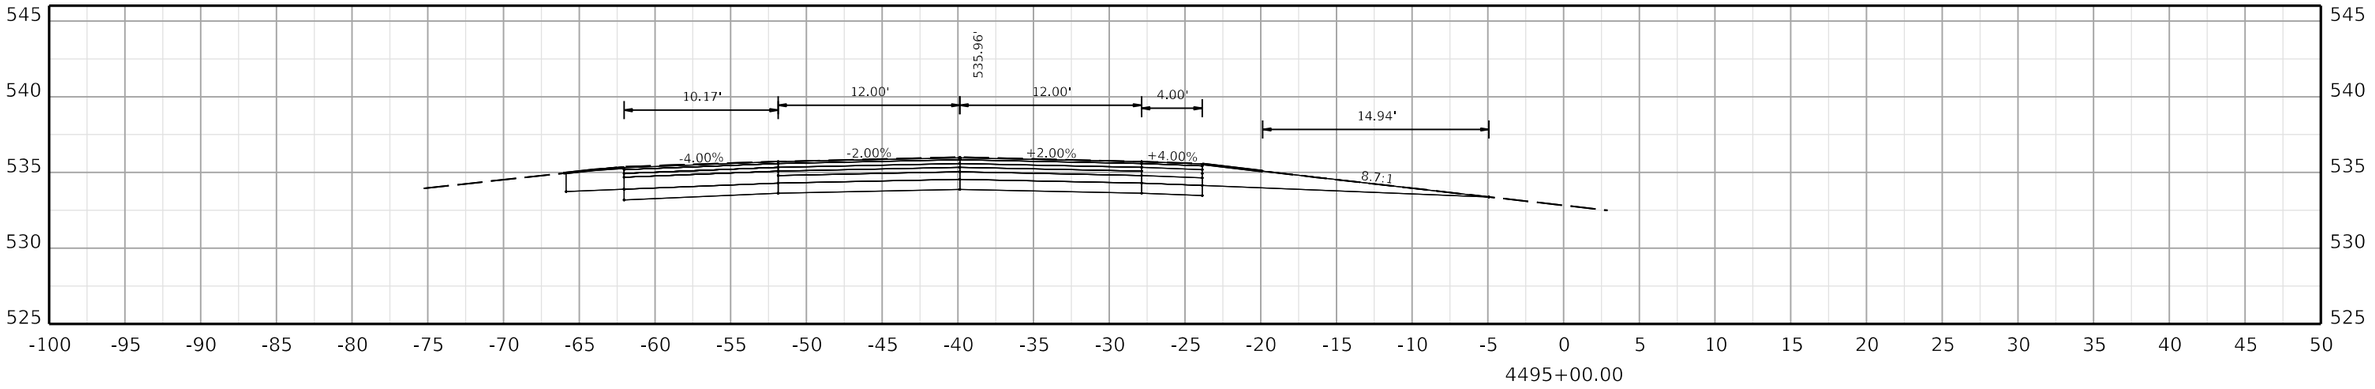

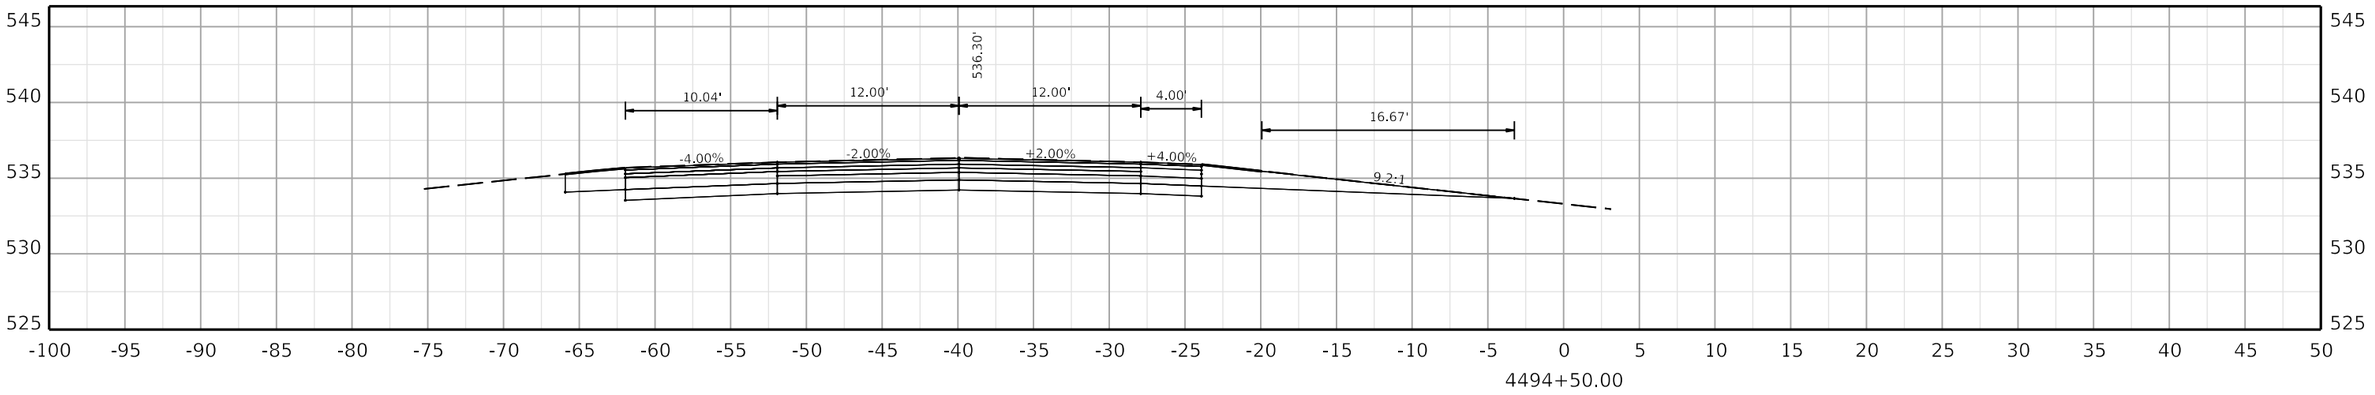

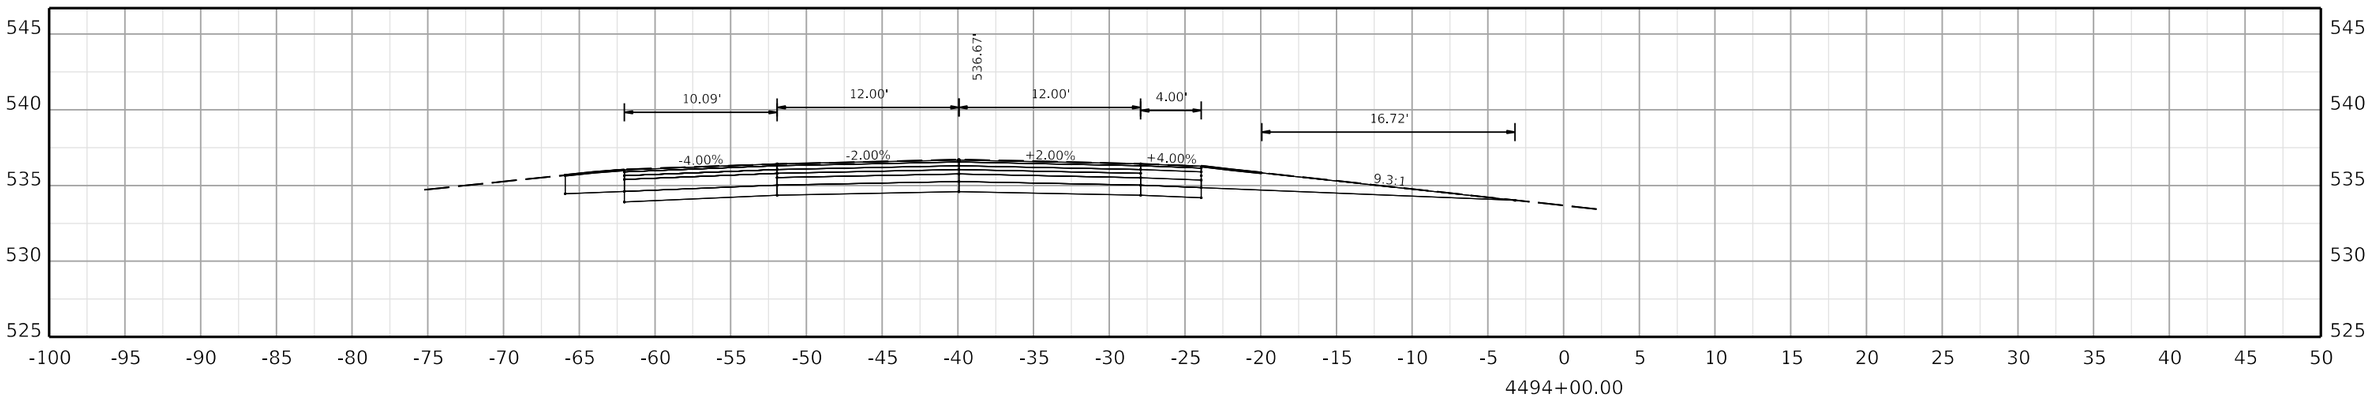

COMMONWEALTH OF KENTUCKY
DEPARTMENT OF HIGHWAYS
TEAM KENTUCKY TRANSPORTATION CABINET

DRAWING TITLE:


HORIZONTAL SCALE
SCALE: 1" = 5'


0' 5' 10' 20'


STA. 4494+00.00 TO STA. 4495+00.00

ITEM NO. COUNTY OF

SHEET NO. 4494+00.00

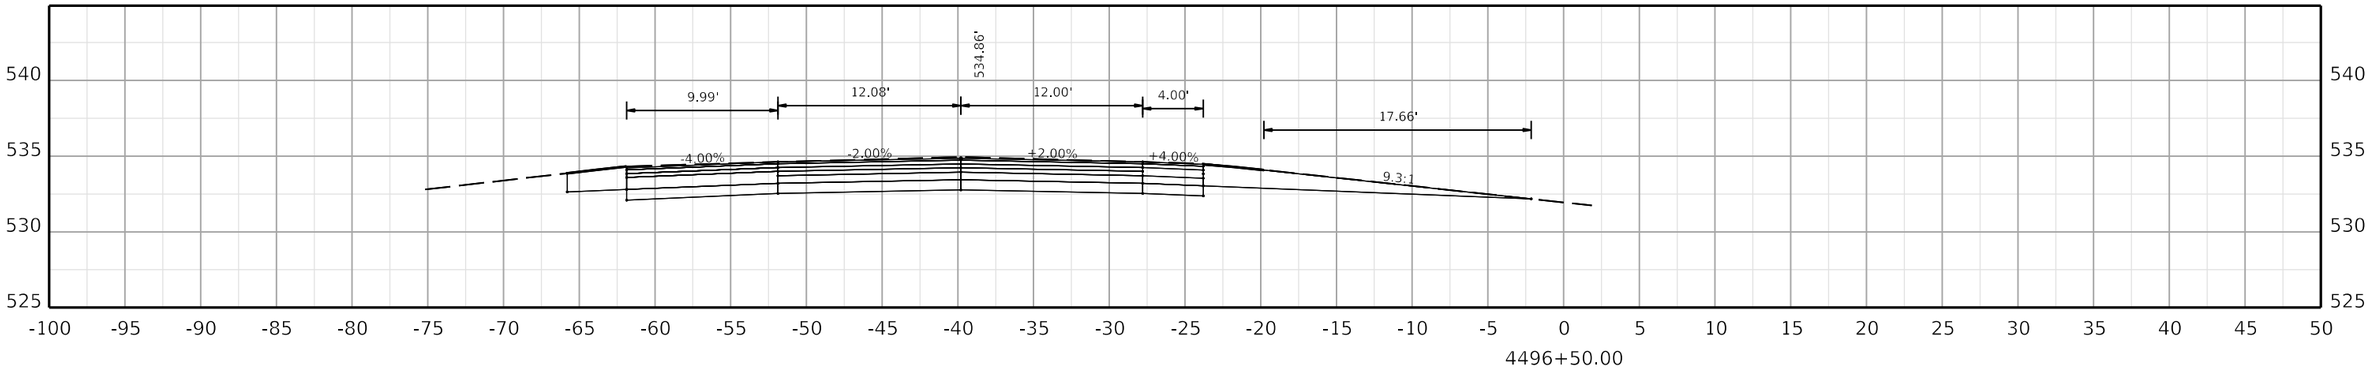

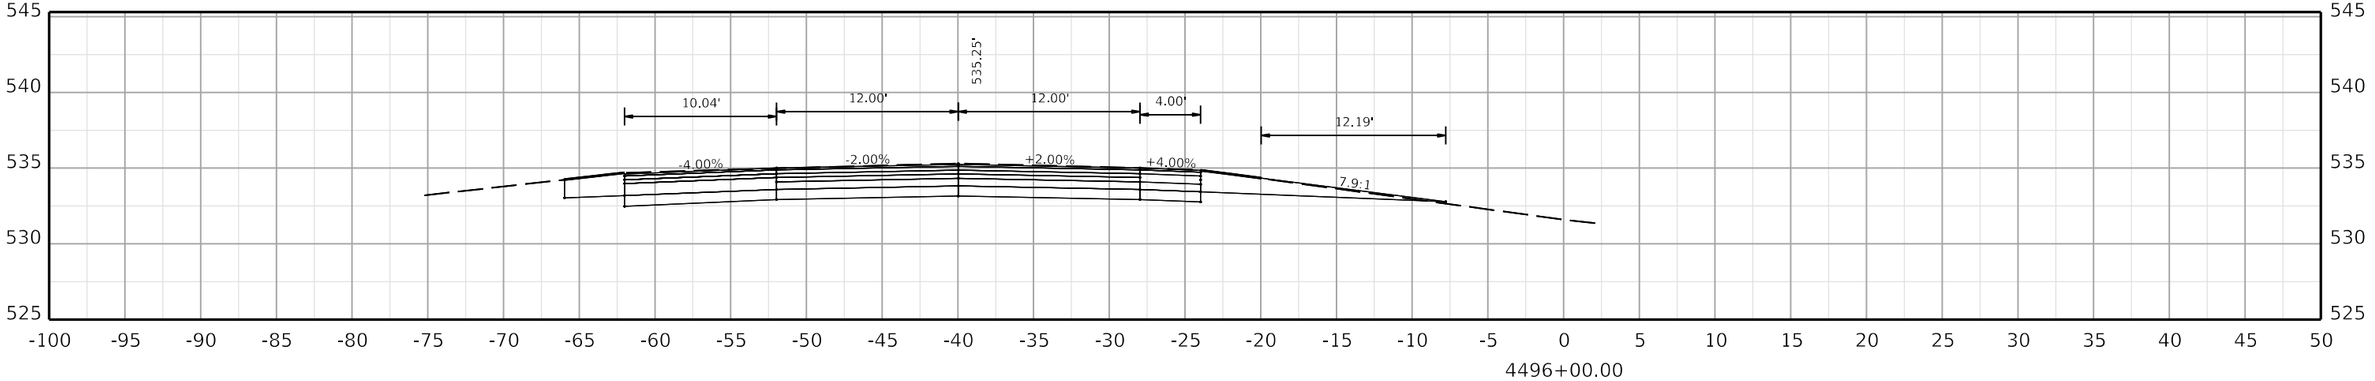

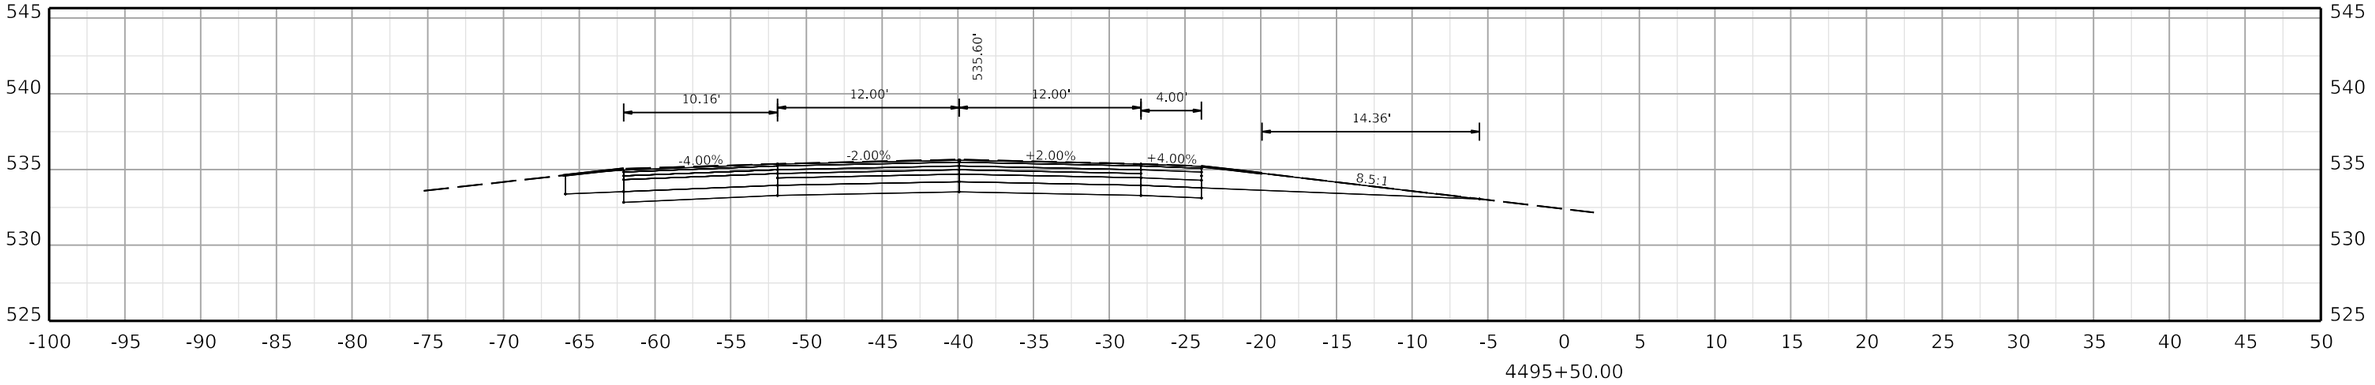

COMMONWEALTH OF KENTUCKY
DEPARTMENT OF HIGHWAYS
TEAM KENTUCKY TRANSPORTATION CABINET

DRAWING TITLE:


HORIZONTAL SCALE
SCALE: 1" = 5'


0' 5' 10' 20'


STA. 4495+50.00 TO STA. 4496+50.00

ITEM NO. COUNTY OF

SHEET NO.
4495+50.00

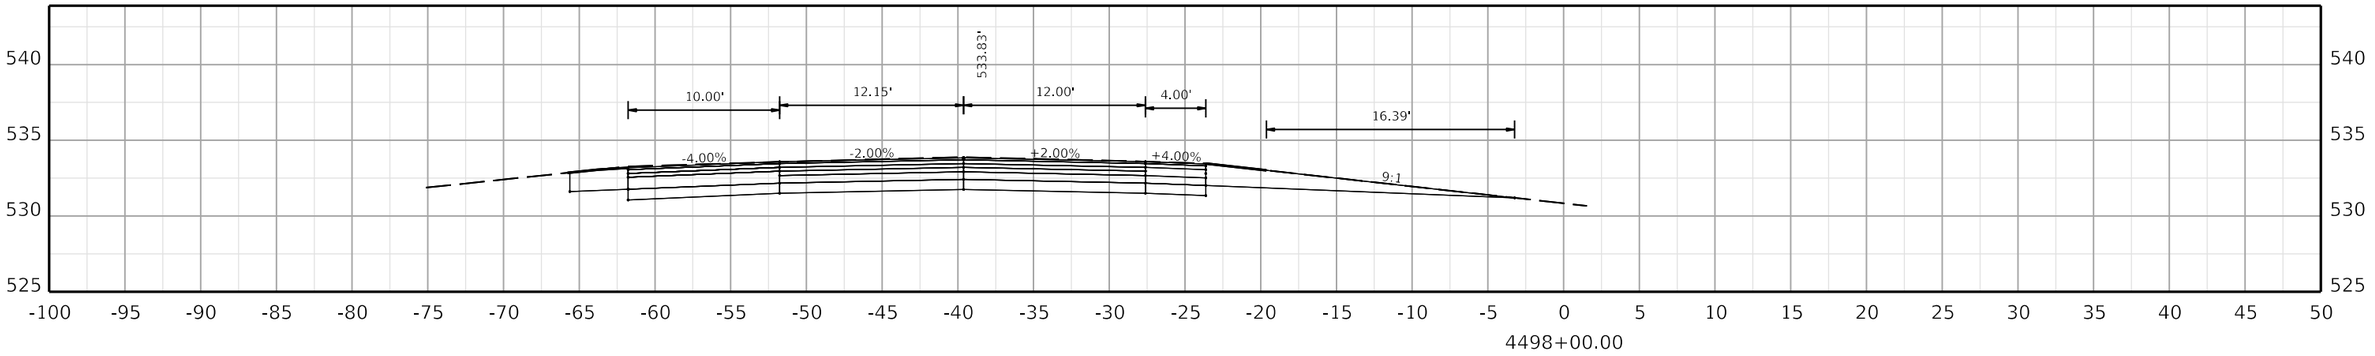

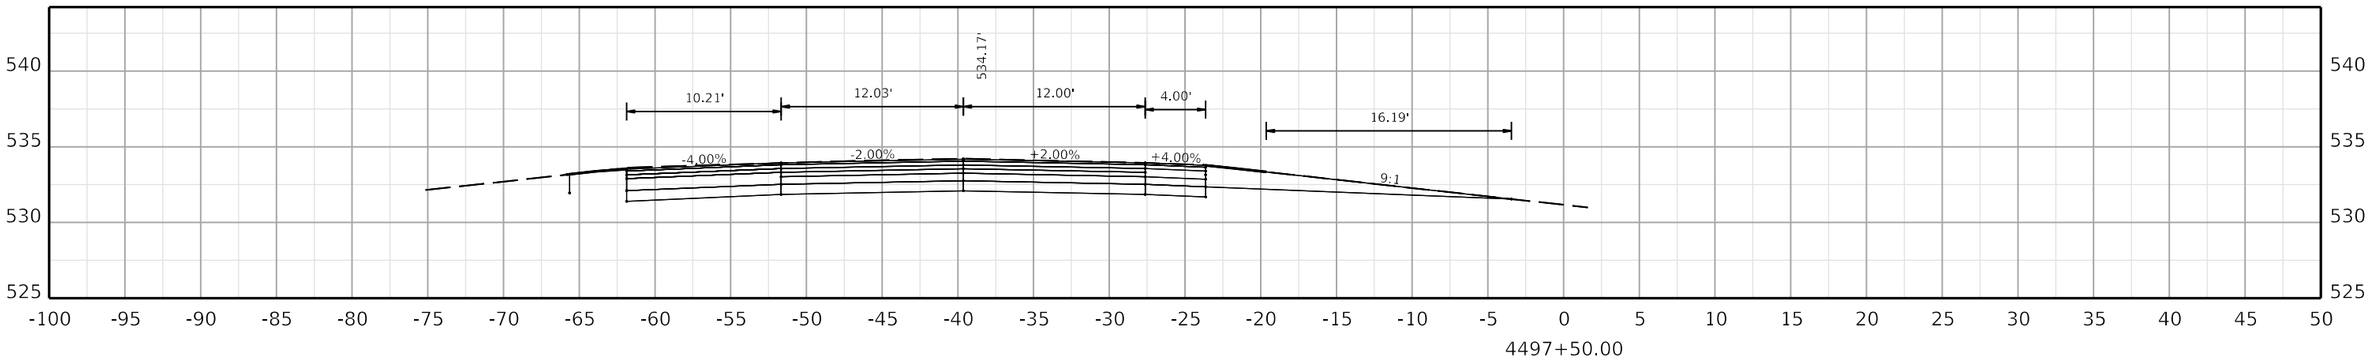

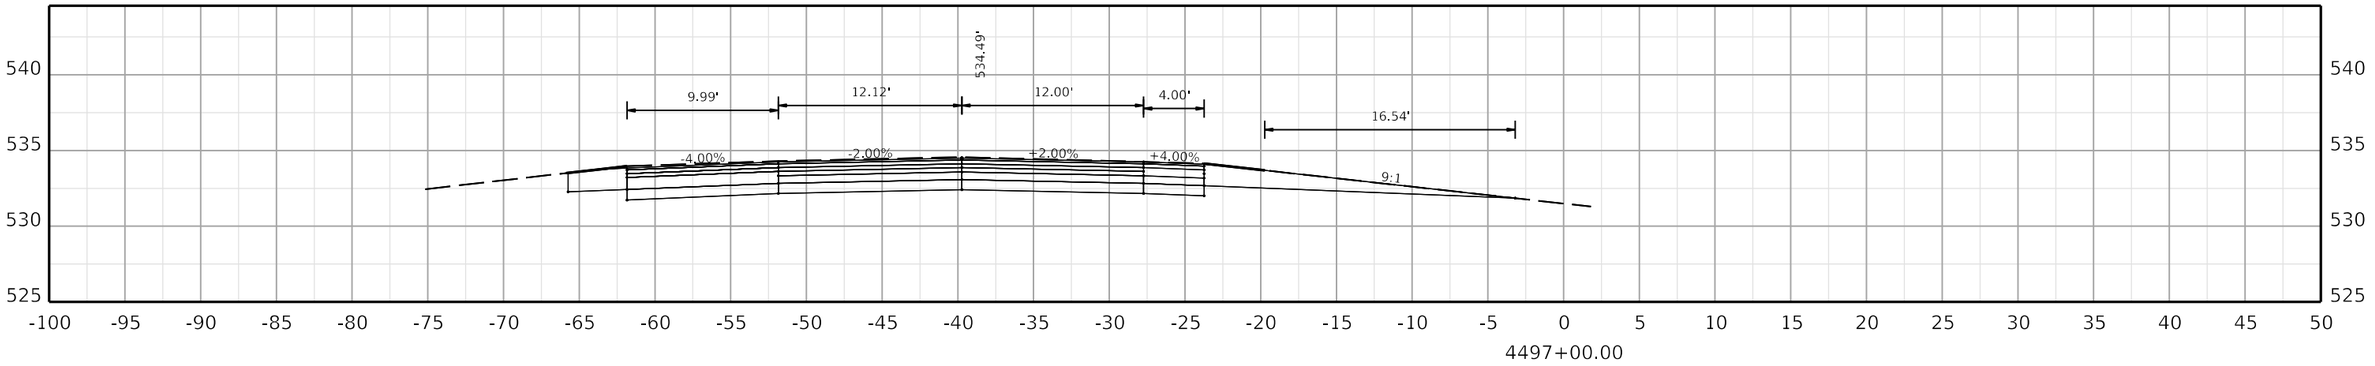

COMMONWEALTH OF KENTUCKY
DEPARTMENT OF HIGHWAYS

TEAM KENTUCKY

DRAWING TITLE:


HORIZONTAL SCALE
SCALE: 1" = 5'


0' 5' 10' 20'


STA. 4497+00.00 TO STA. 4498+00.00

ITEM NO. COUNTY OF

SHEET NO.
4497+00.00

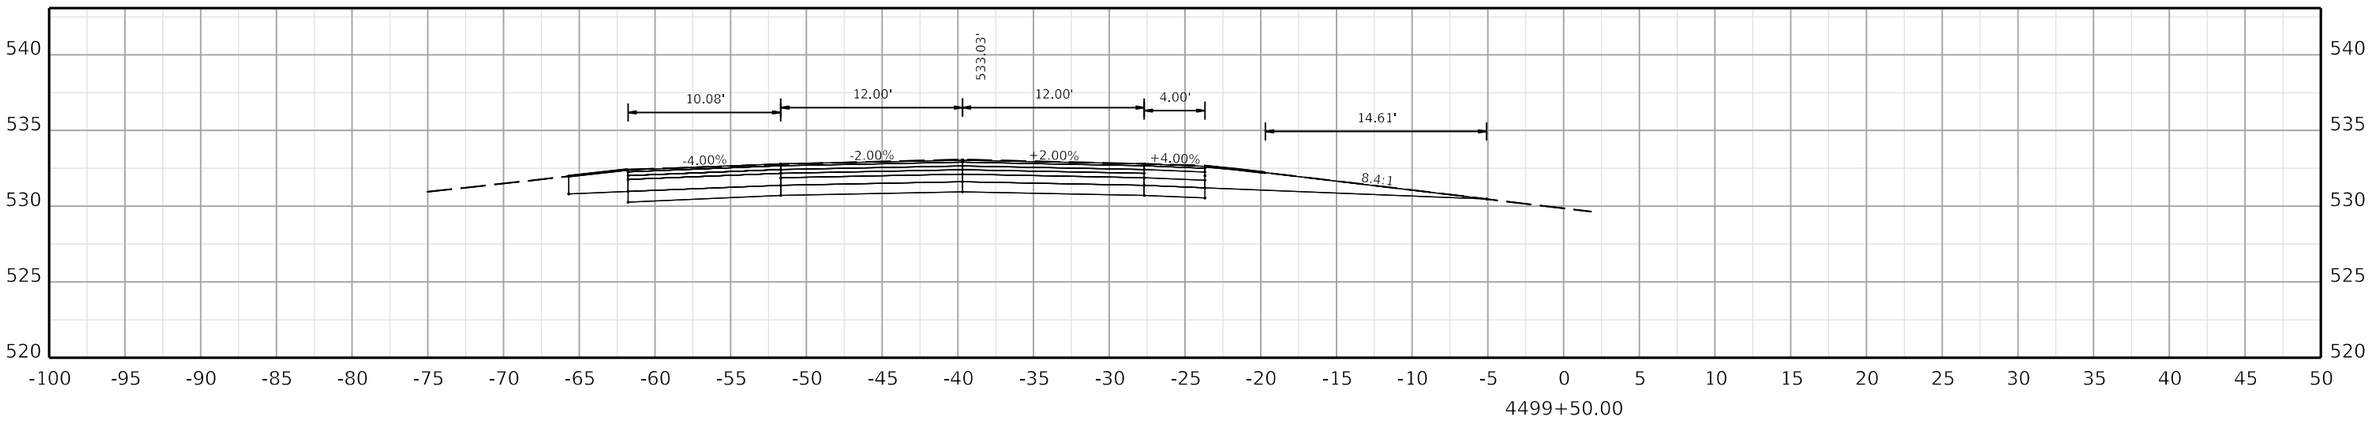

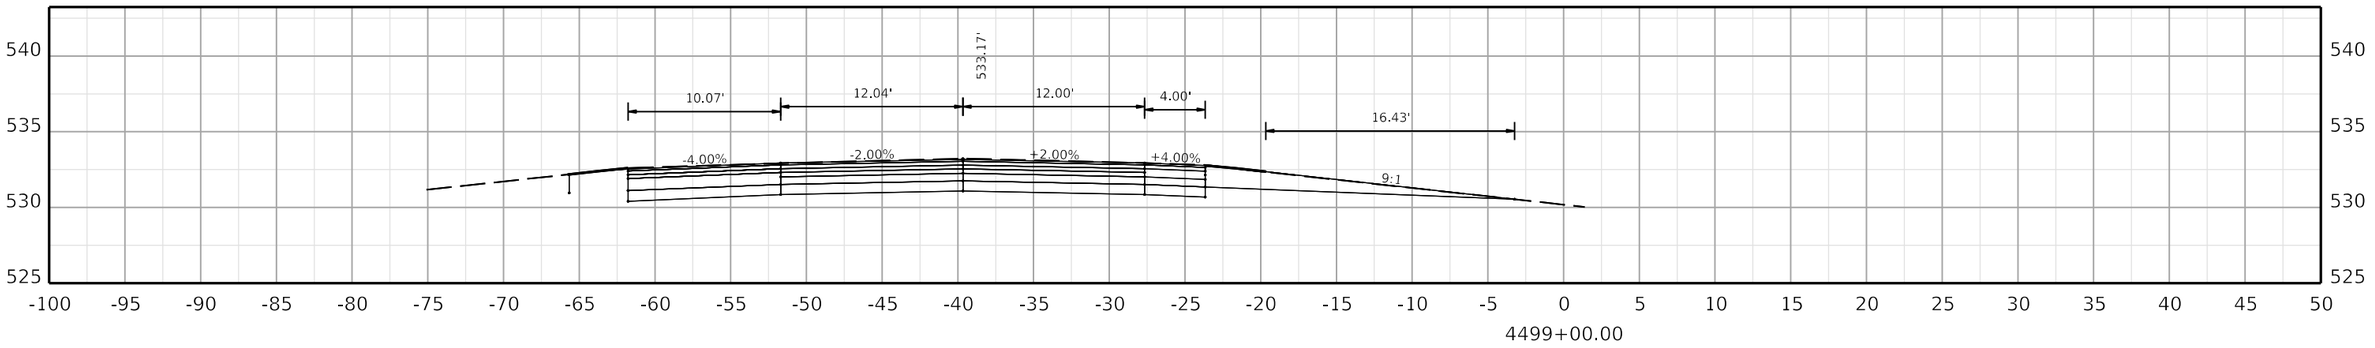

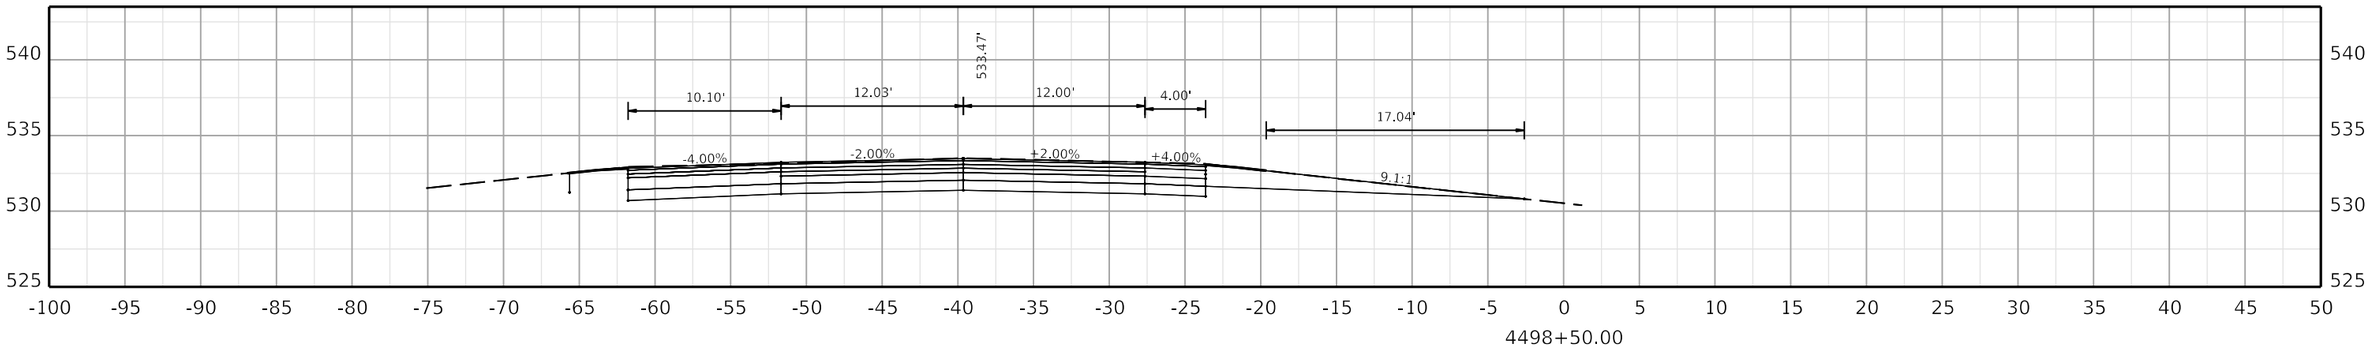

COMMONWEALTH OF KENTUCKY
DEPARTMENT OF HIGHWAYS
TEAM KENTUCKY

DRAWING TITLE:


HORIZONTAL SCALE
SCALE: 1" = 5'


0' 5' 10' 20'


STA. 4498+50.00 TO STA. 4499+50.00

ITEM NO. COUNTY OF

SHEET NO. 4498+50.00

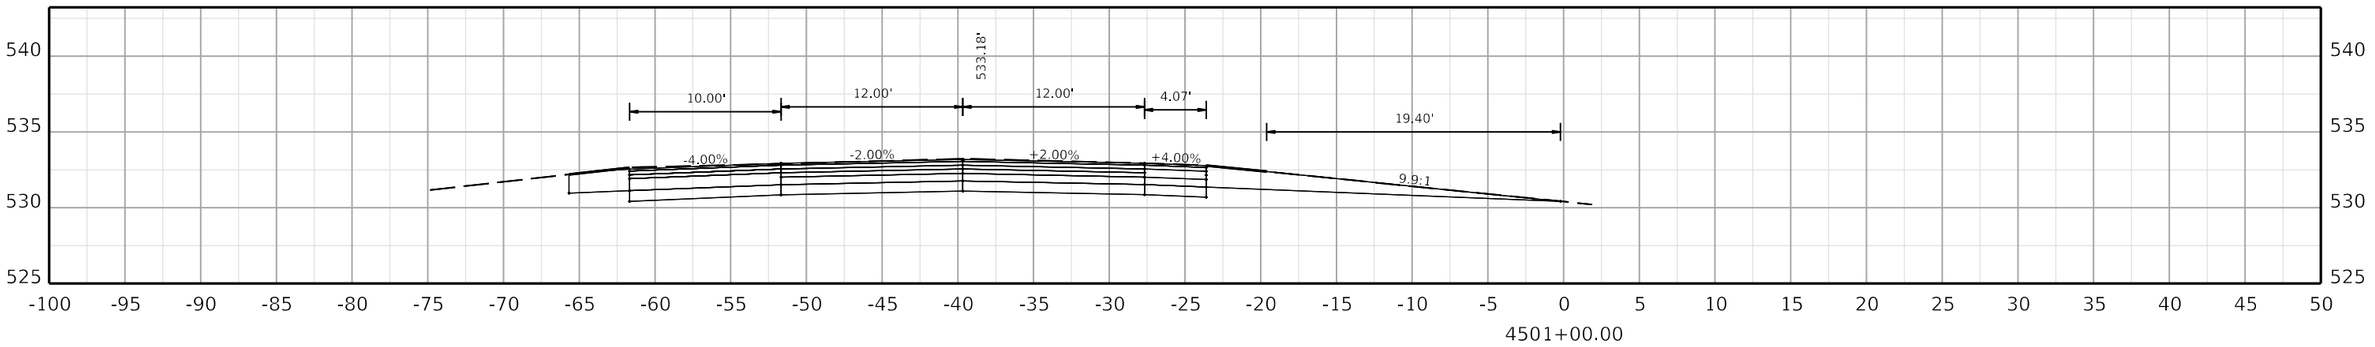

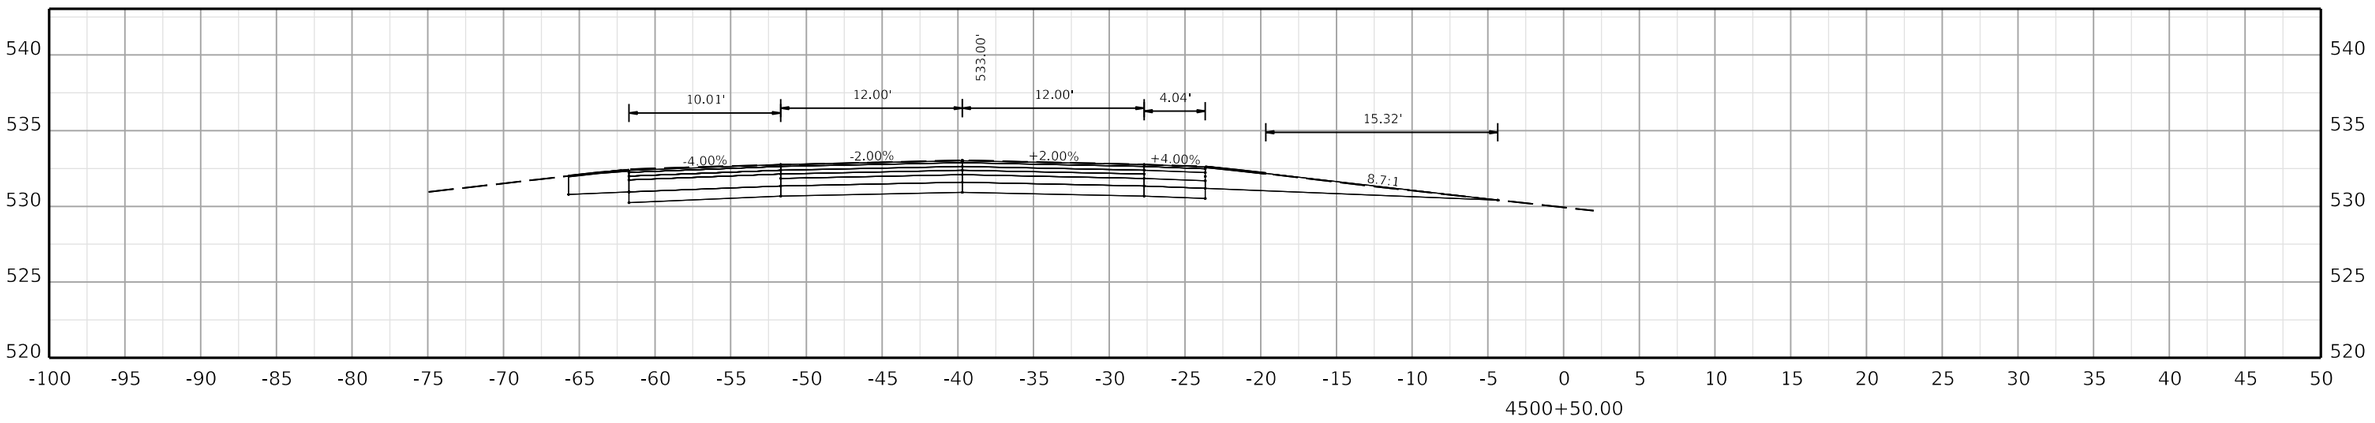

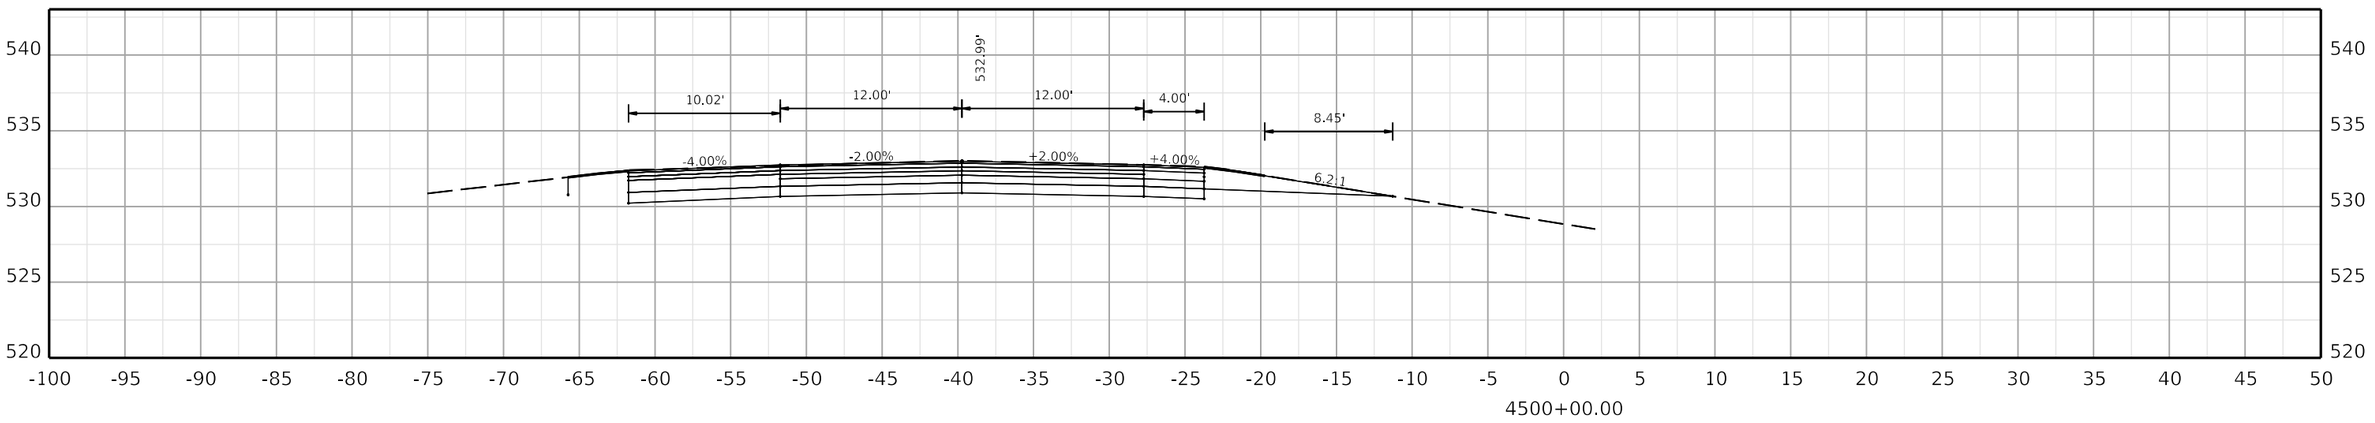

COMMONWEALTH OF KENTUCKY
DEPARTMENT OF HIGHWAYS
TEAM KENTUCKY TRANSPORTATION CABINET

DRAWING TITLE:


HORIZONTAL SCALE
SCALE: 1" = 5'


0' 5' 10' 20'


STA. 4500+00.00 TO STA. 4501+00.00

ITEM NO. COUNTY OF

SHEET NO.
4500+00.00

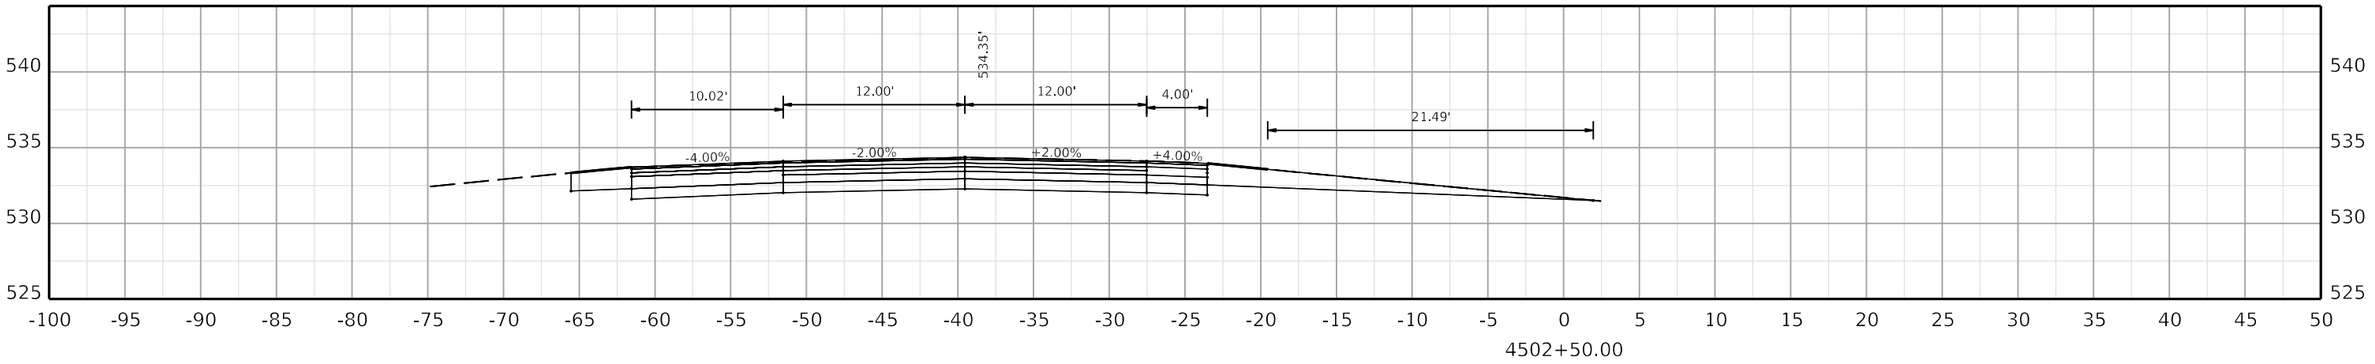

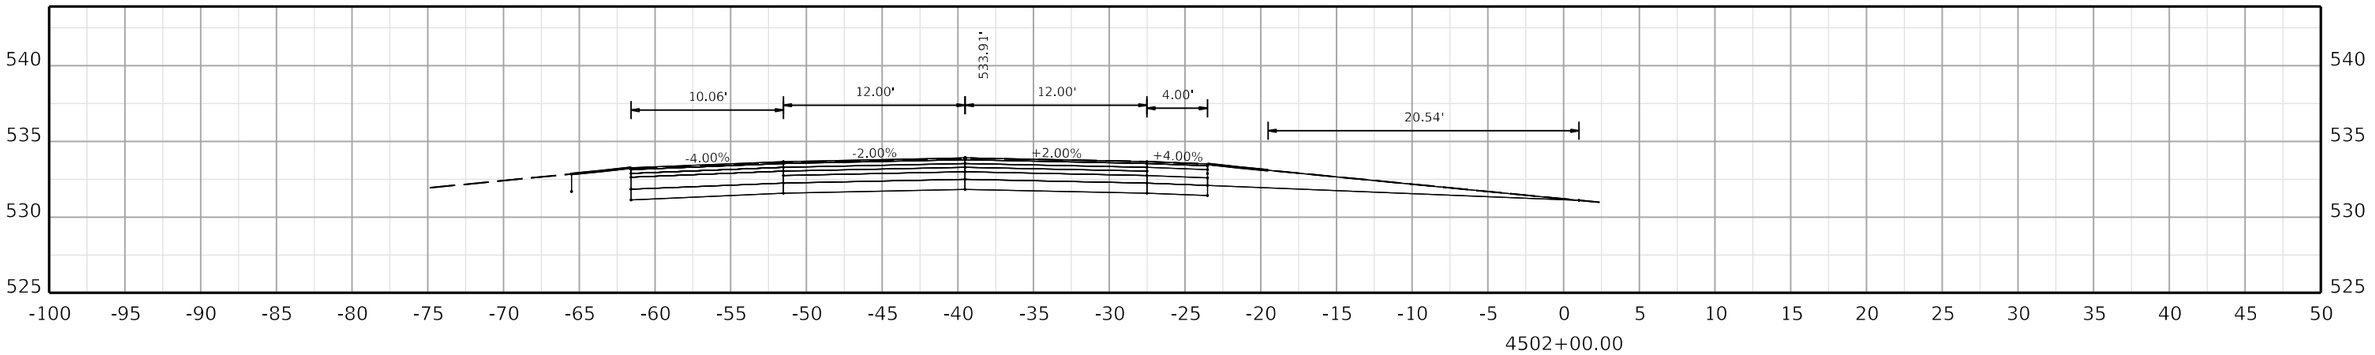

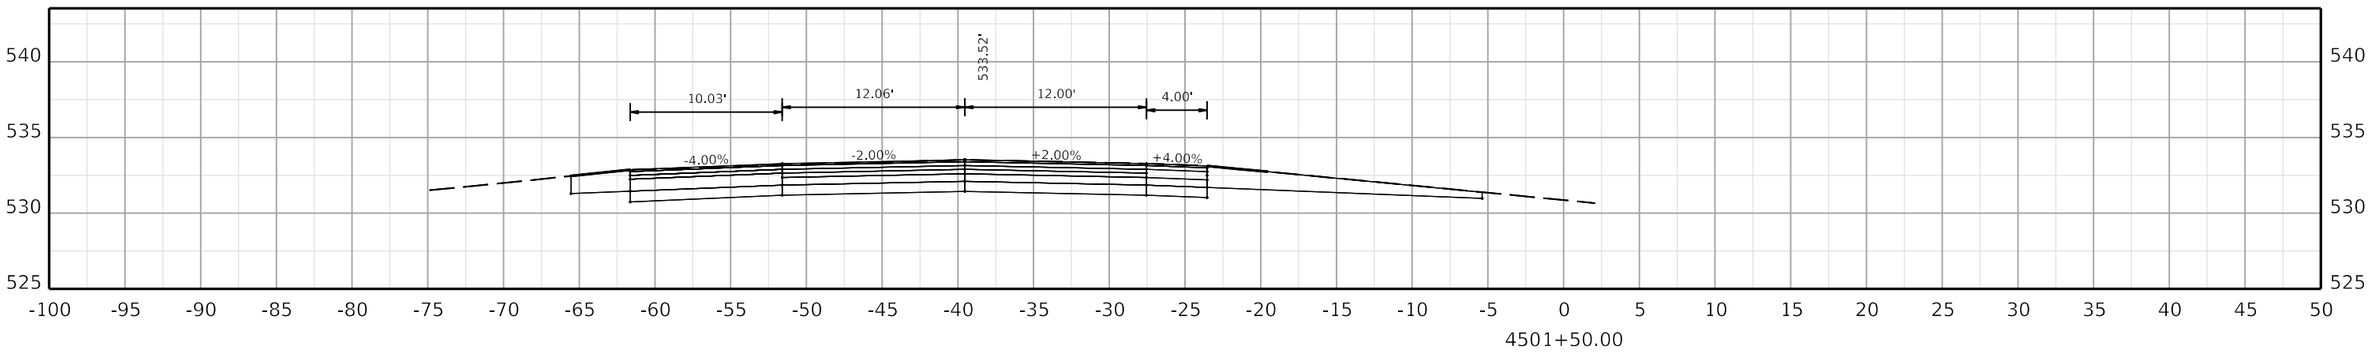

COMMONWEALTH OF KENTUCKY
DEPARTMENT OF HIGHWAYS
TEAM KENTUCKY TRANSPORTATION CABINET

DRAWING TITLE:


HORIZONTAL SCALE
SCALE: 1" = 5'


0' 5' 10' 20'


STA. 4501+50.00 TO STA. 4502+50.00

ITEM NO. COUNTY OF

SHEET NO.
4501+50.00

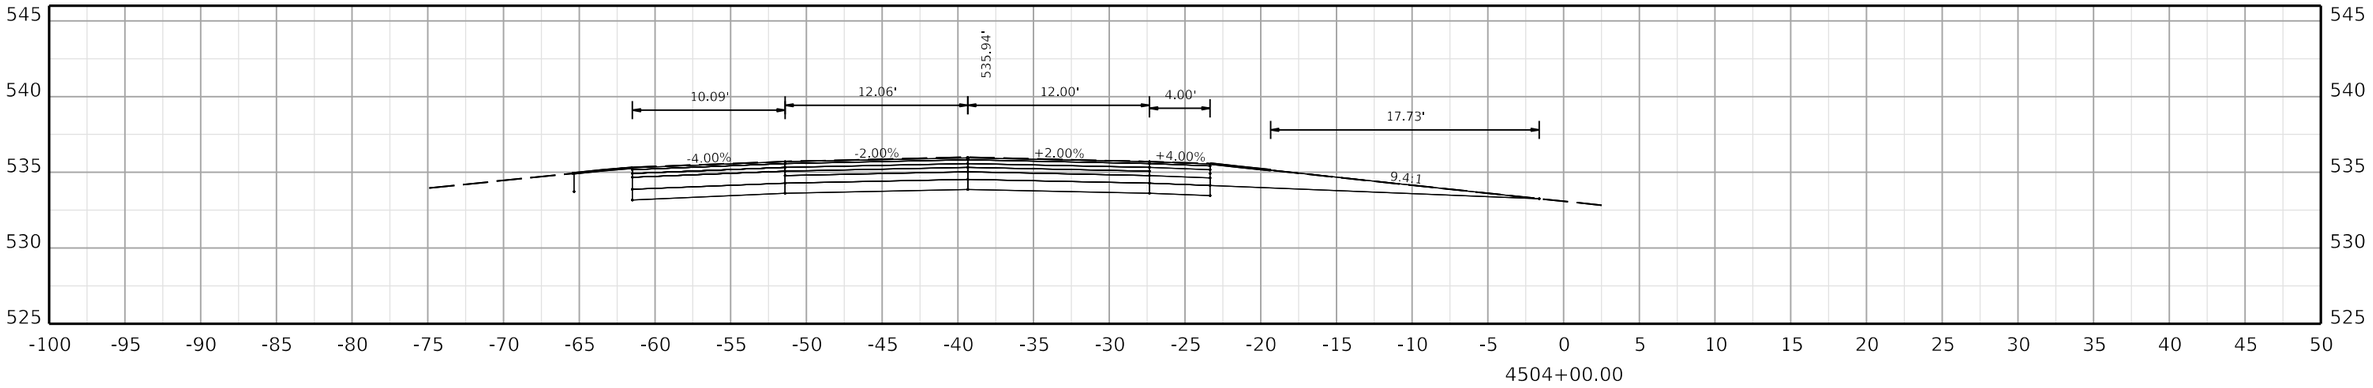

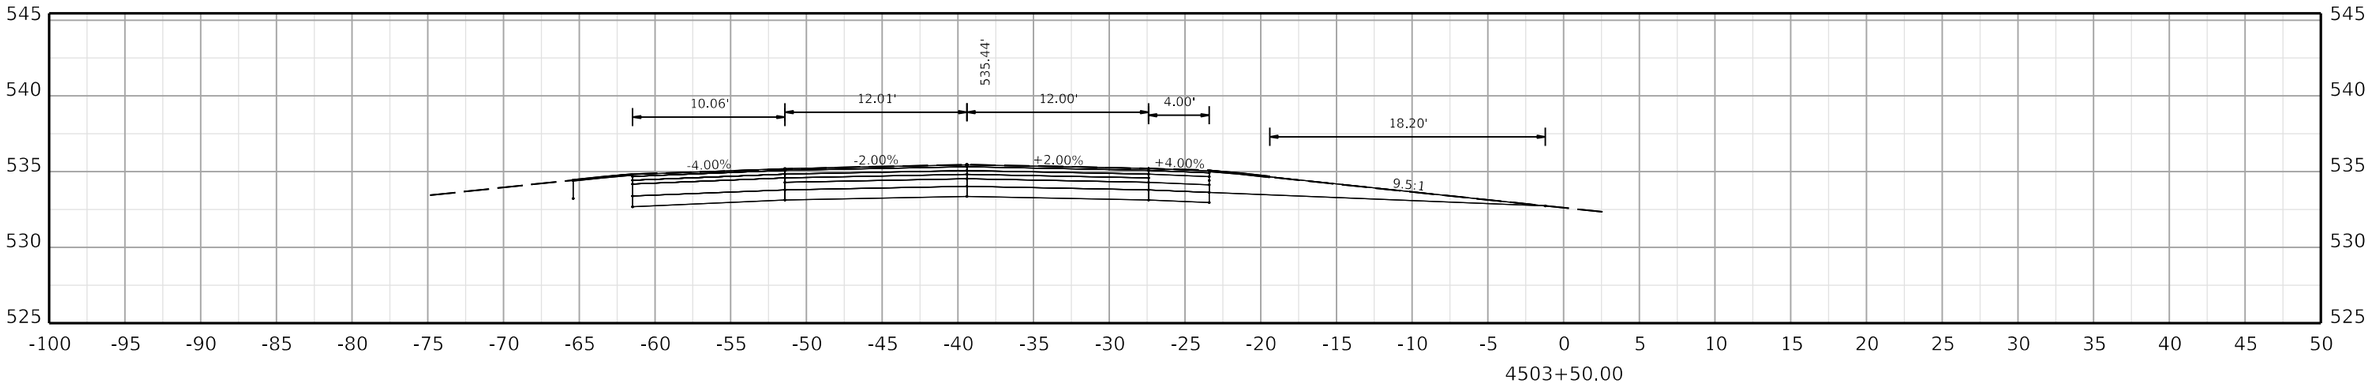

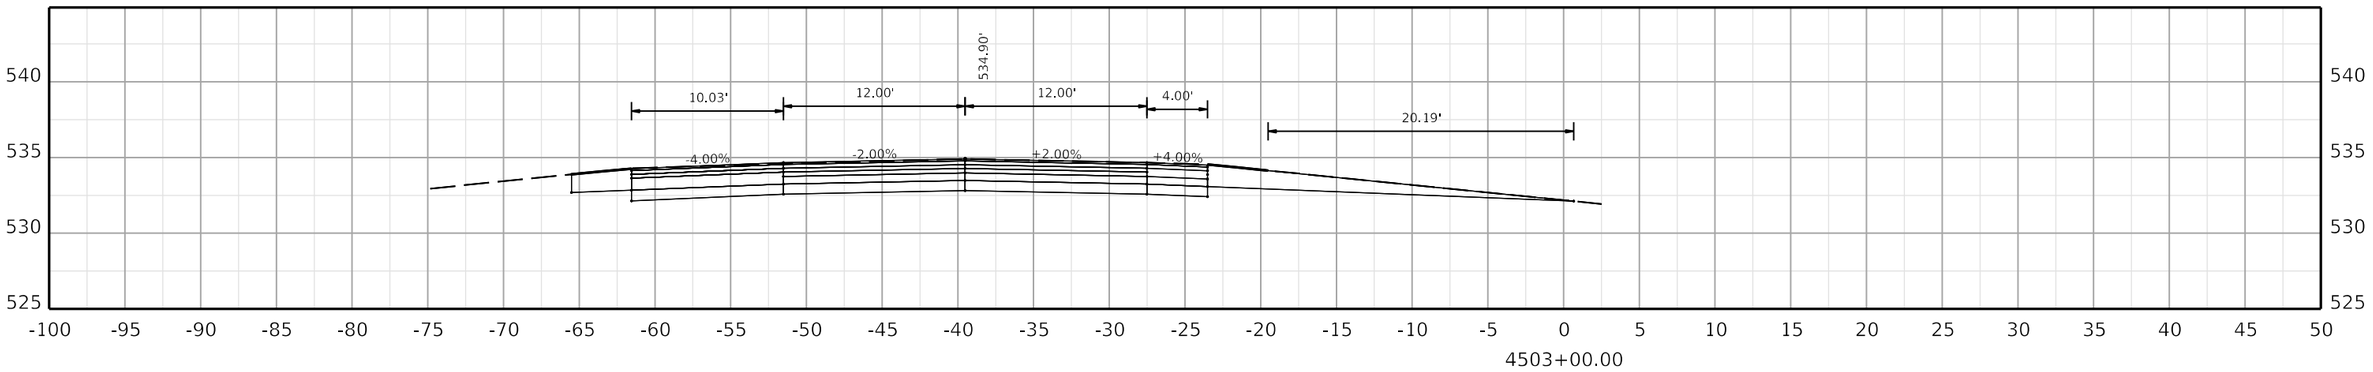

COMMONWEALTH OF KENTUCKY
DEPARTMENT OF HIGHWAYS

TEAM KENTUCKY

DRAWING TITLE:

HORIZONTAL SCALE
SCALE: 1" = 5'

0' 5' 10' 20'

STA. 4503+00.00 TO STA. 4504+00.00


ITEM NO. COUNTY OF


SHEET NO.
4503+00.00


OpenRoads Designer v10.12.02.4

USER: USLR095925

FILE NAME: C:\BMS\WSP-US-PW-02\D0932959\CORR_I-24W_ASPHALT_PAVING_SEGMENT6_XSEC.DGN

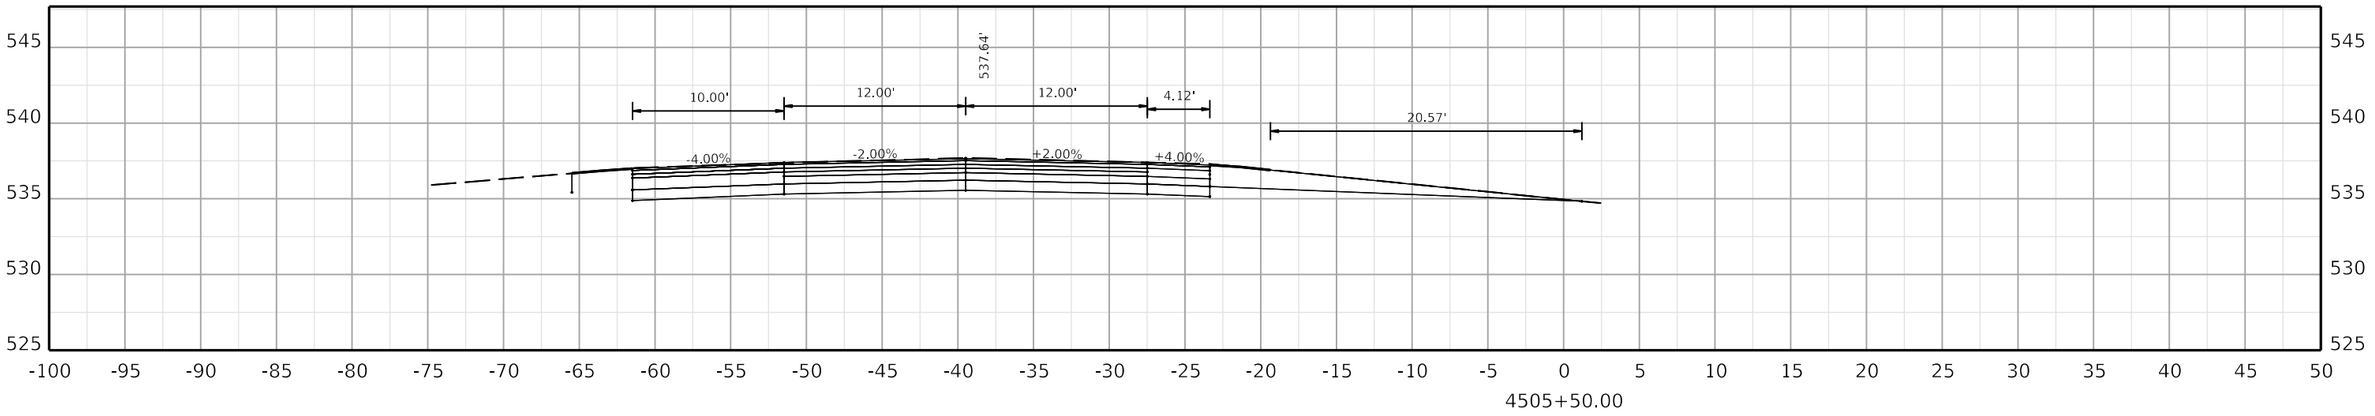

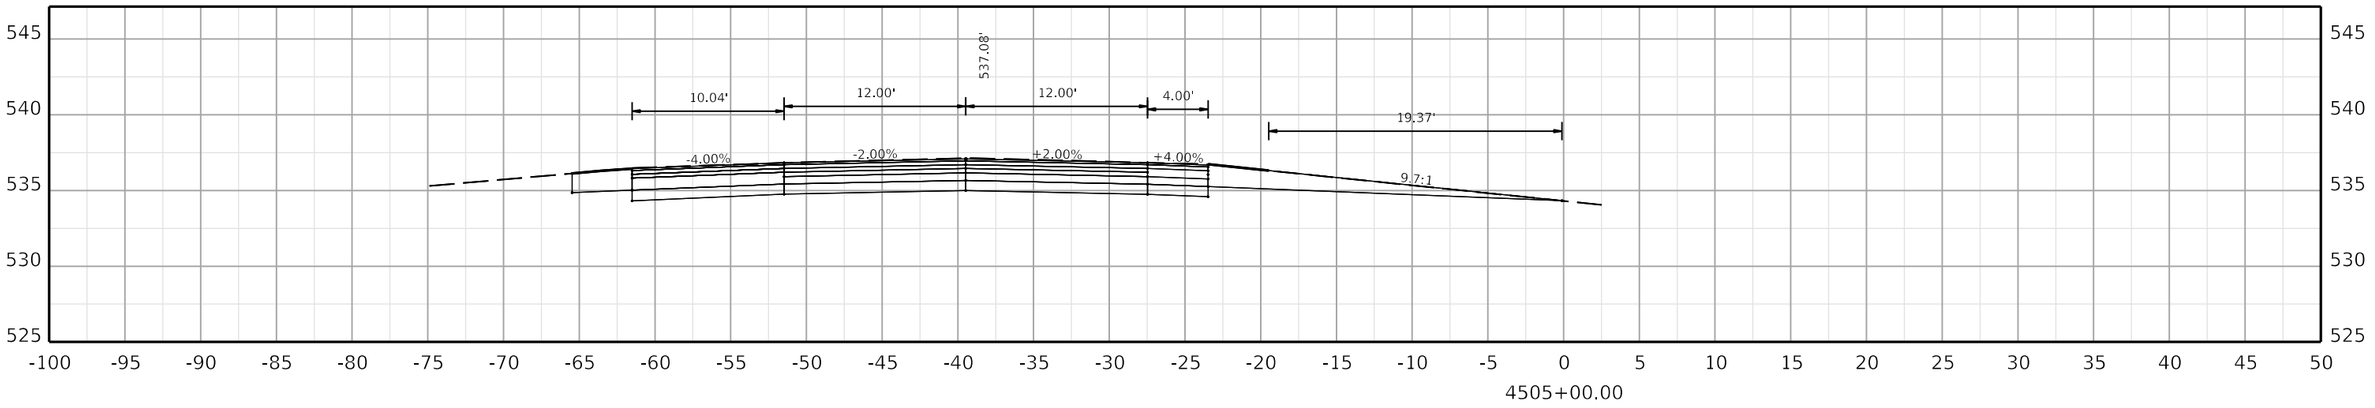

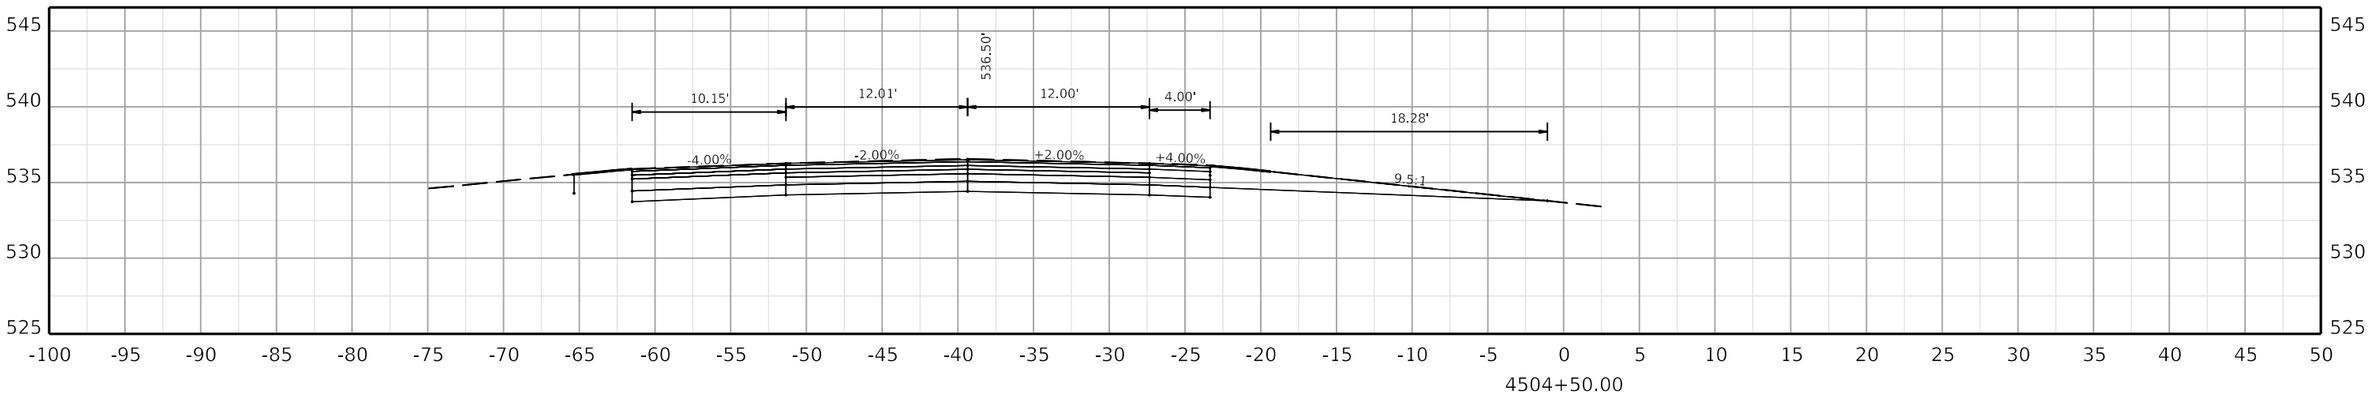

COMMONWEALTH OF KENTUCKY
DEPARTMENT OF HIGHWAYS

TEAM KENTUCKY

DRAWING TITLE:


HORIZONTAL SCALE
SCALE: 1" = 5'


0' 5' 10' 20'


STA. 4504+50.00 TO STA. 4505+50.00

ITEM NO. COUNTY OF

SHEET NO.
4504+50.00

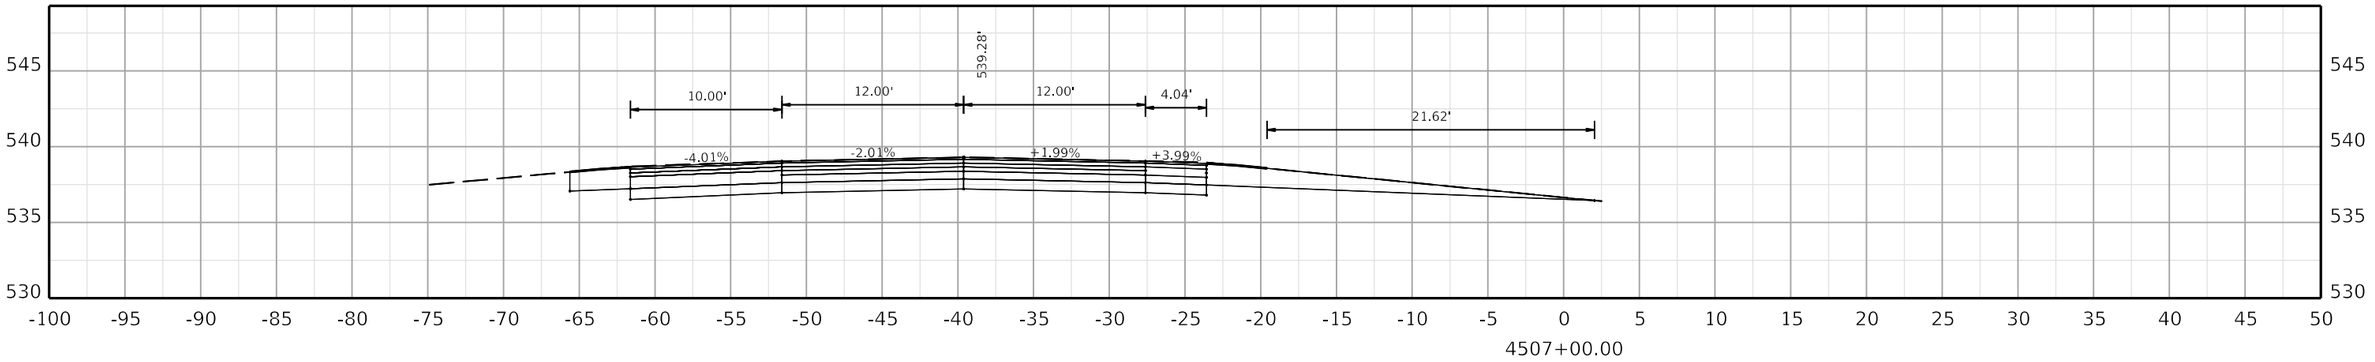

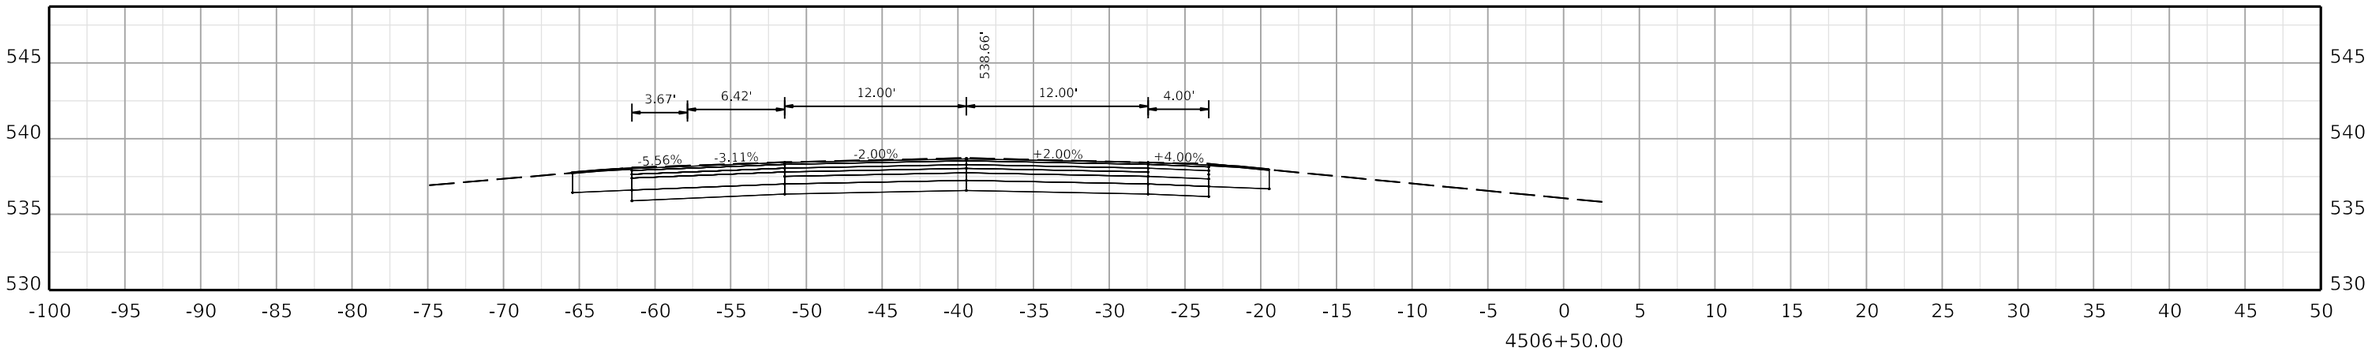

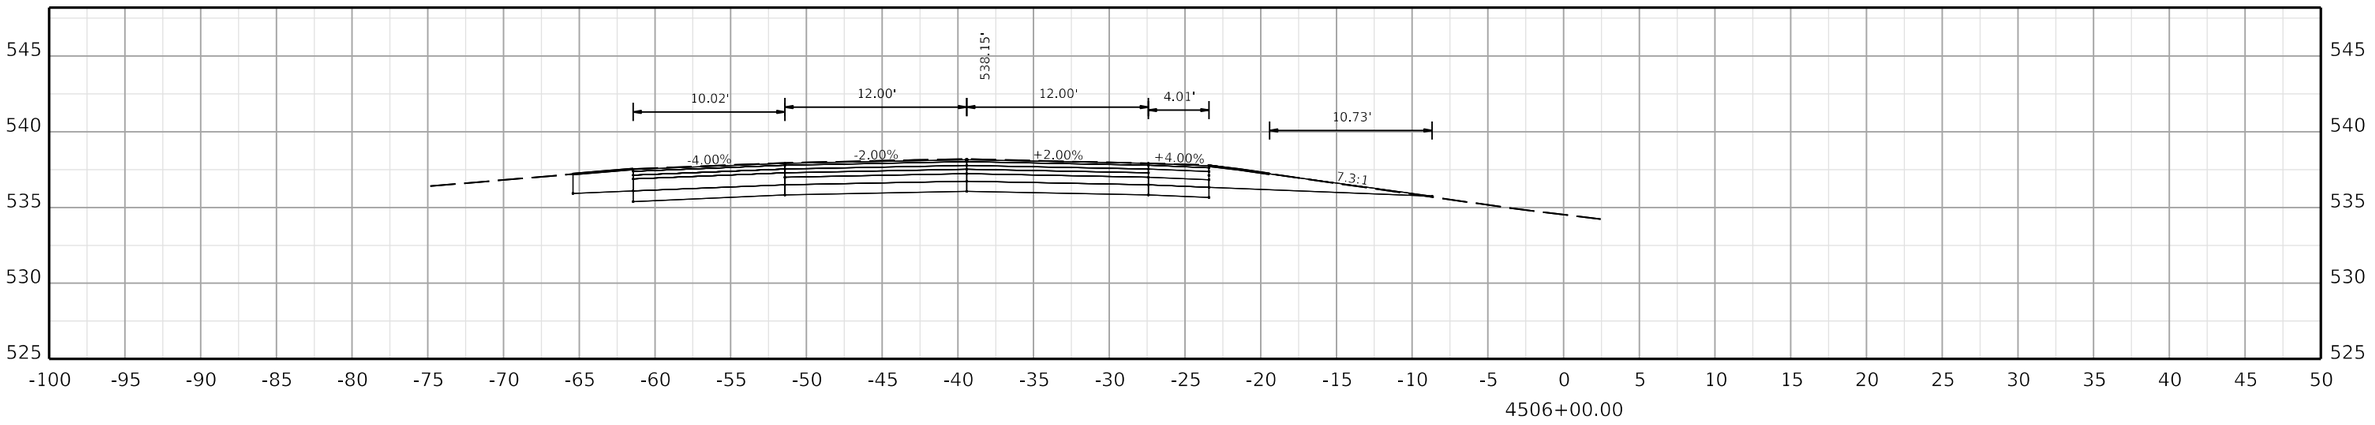

COMMONWEALTH OF KENTUCKY
DEPARTMENT OF HIGHWAYS
TEAM KENTUCKY TRANSPORTATION CABINET

DRAWING TITLE:


HORIZONTAL SCALE
SCALE: 1" = 5'


0' 5' 10' 20'


STA. 4506+00.00 TO STA. 4507+00.00

ITEM NO. COUNTY OF

SHEET NO.
4506+00.00

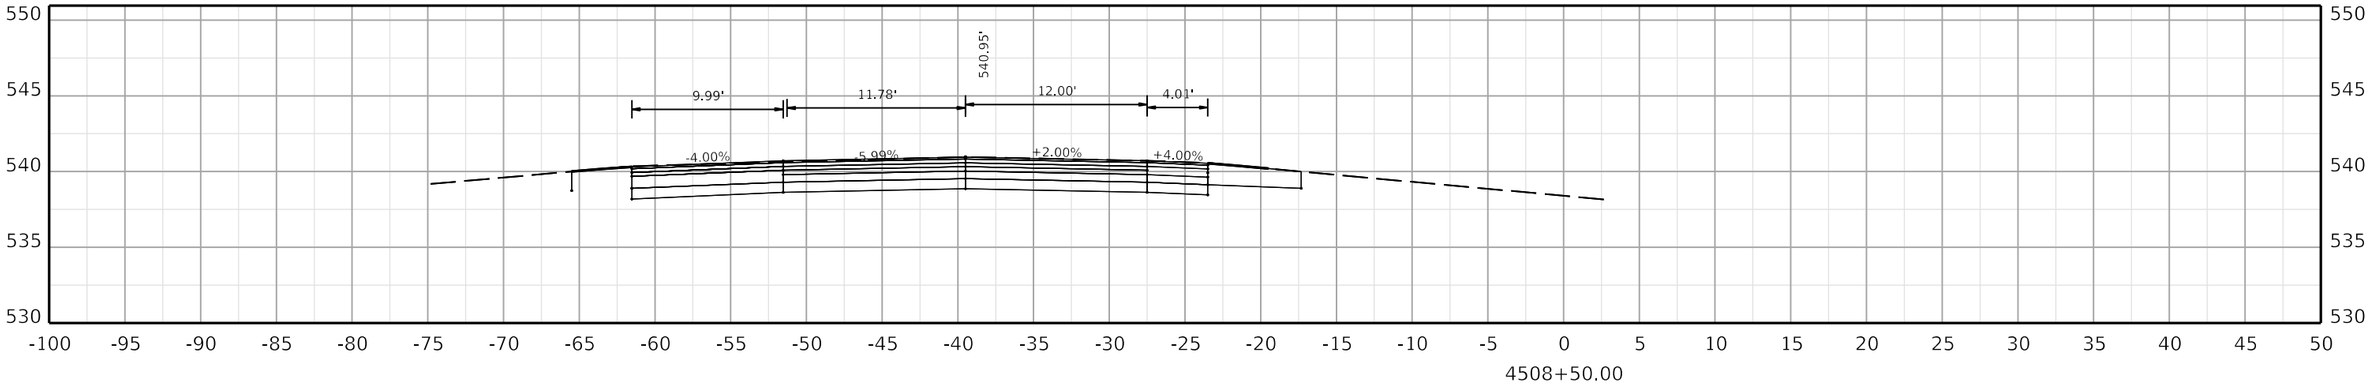

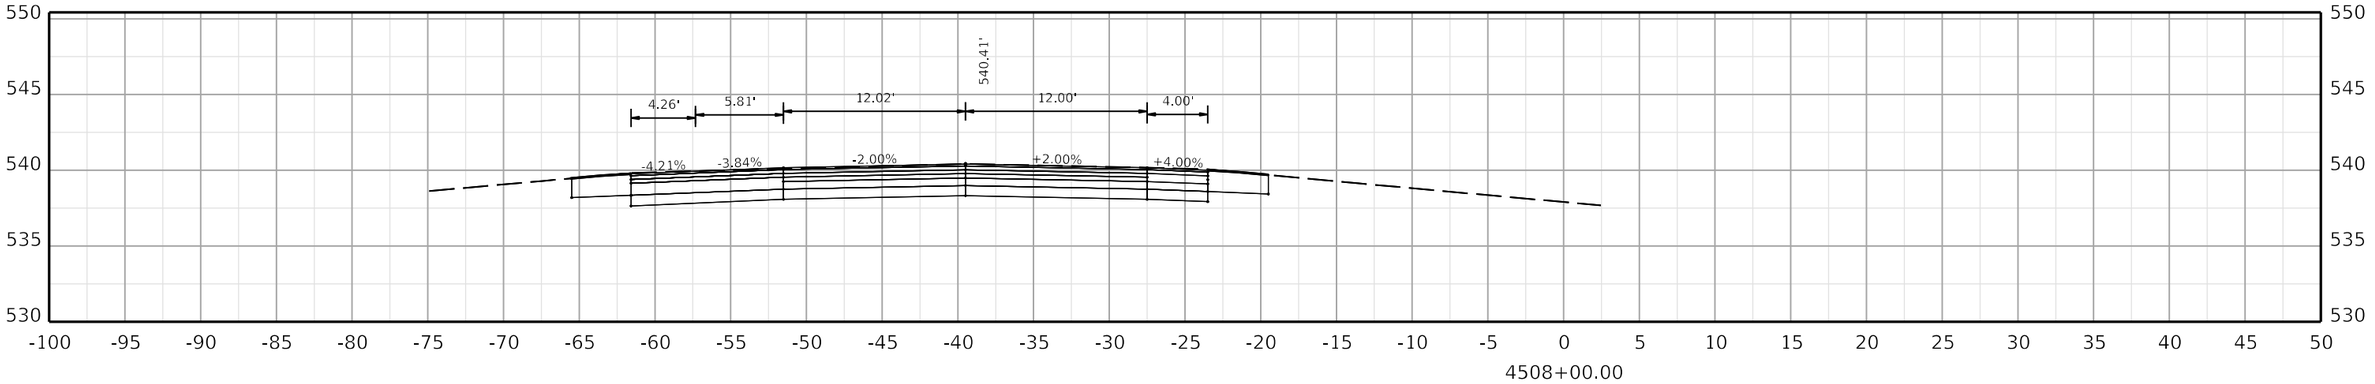

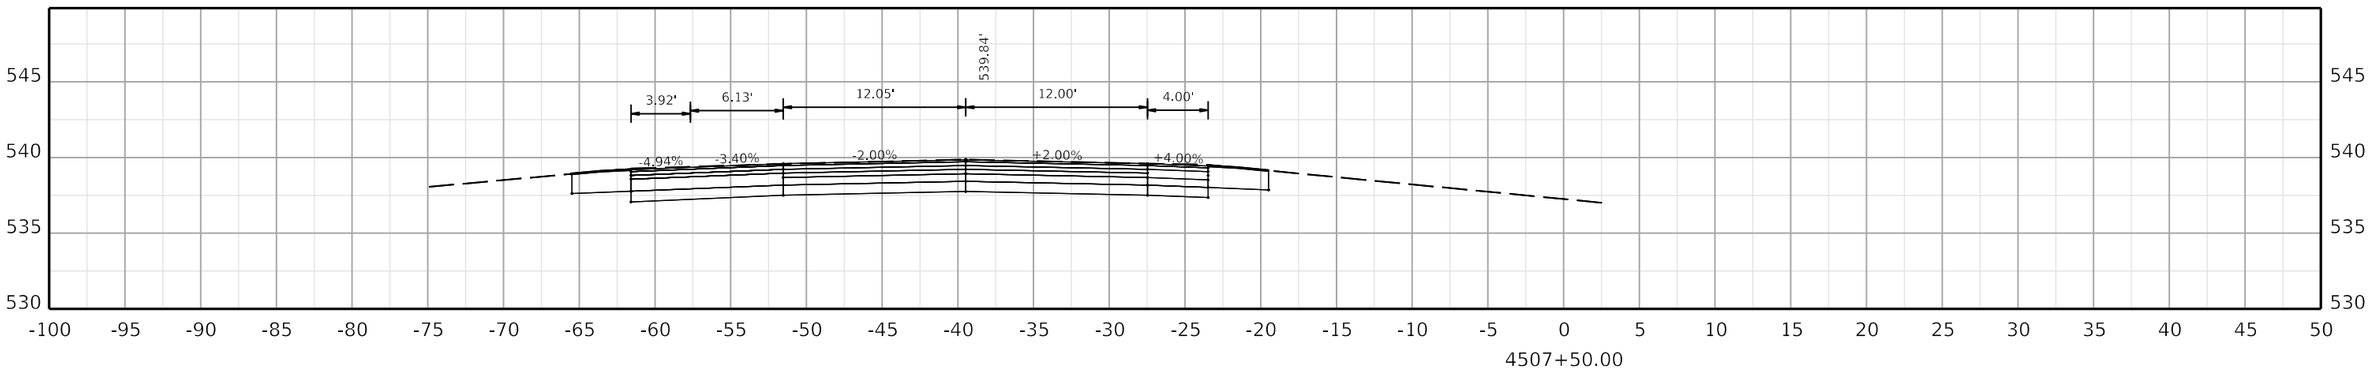

COMMONWEALTH OF KENTUCKY
DEPARTMENT OF HIGHWAYS
TEAM KENTUCKY

DRAWING TITLE:


HORIZONTAL SCALE
SCALE: 1" = 5'


0' 5' 10' 20'


STA. 4507+50.00 TO STA. 4508+50.00

ITEM NO. COUNTY OF

SHEET NO. 4507+50.00

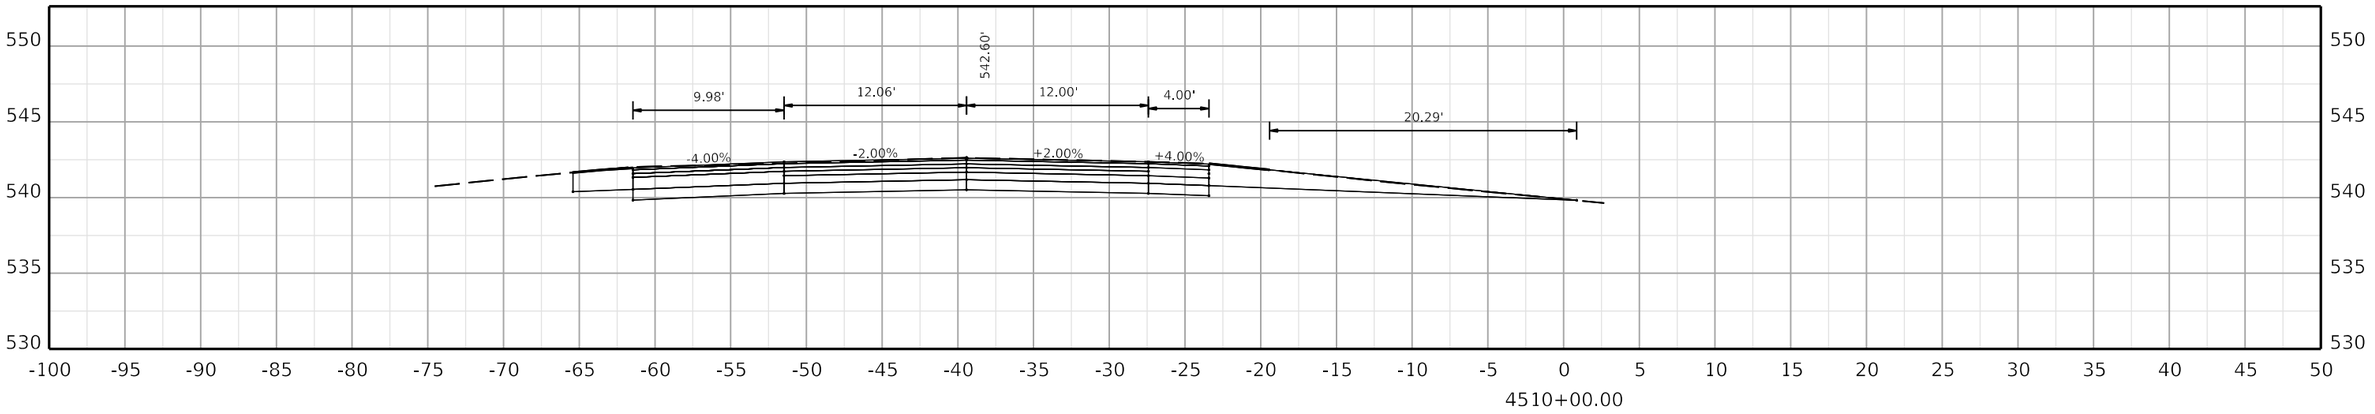

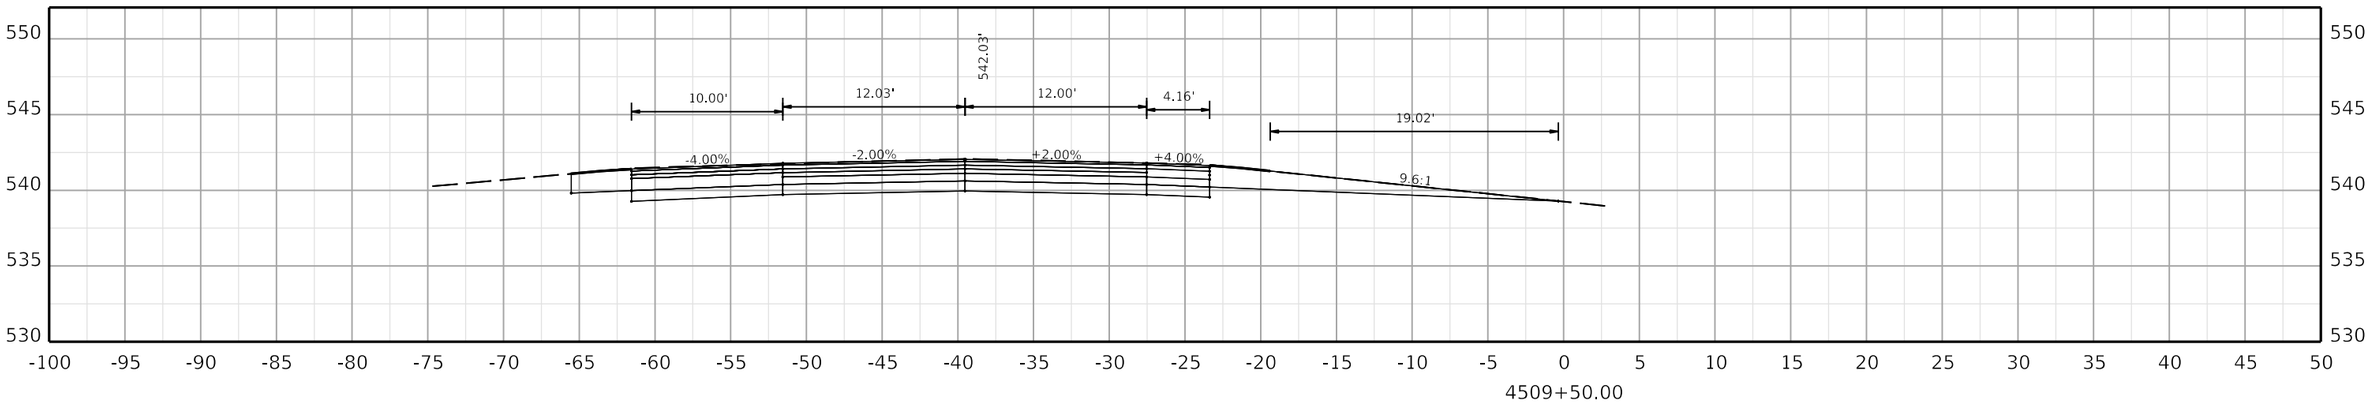

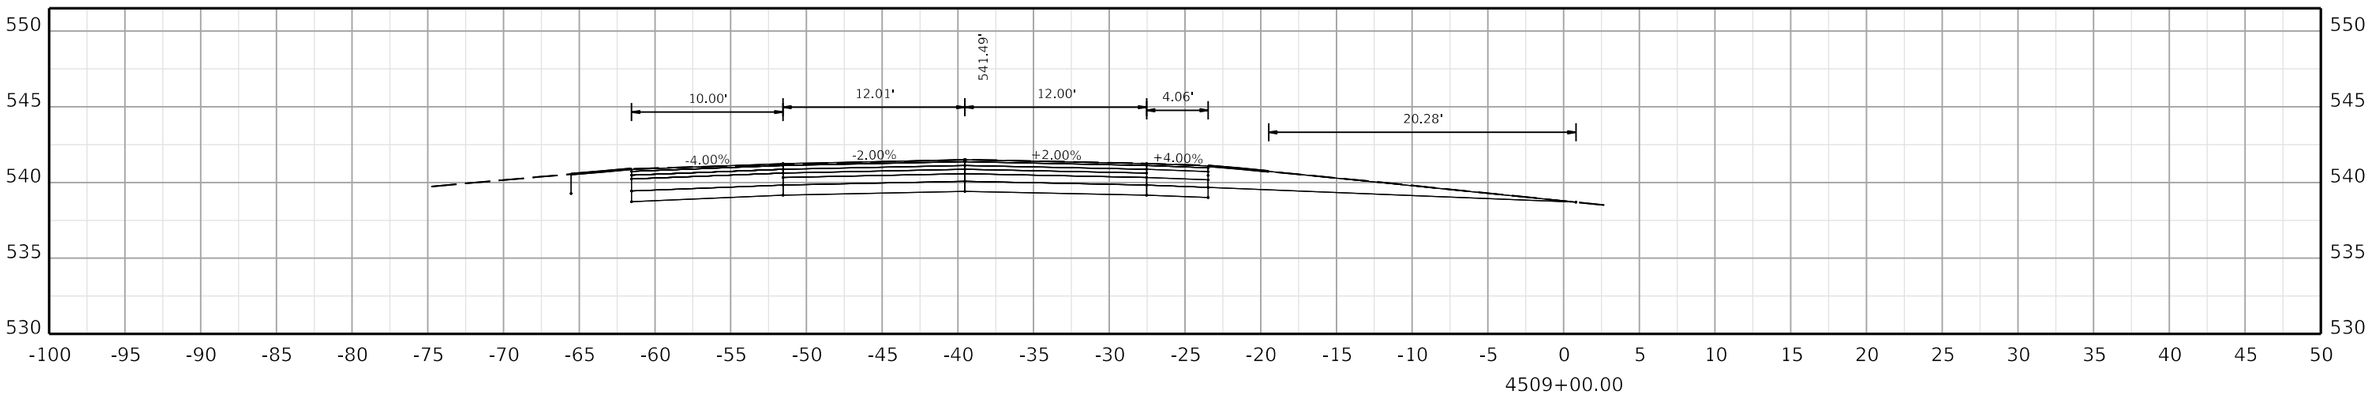

COMMONWEALTH OF KENTUCKY
DEPARTMENT OF HIGHWAYS

TEAM KENTUCKY
TRANSPORTATION CABINET

DRAWING TITLE:


HORIZONTAL SCALE
SCALE: 1" = 5'


0' 5' 10' 20'


STA. 4509+00.00 TO STA. 4510+00.00

ITEM NO. COUNTY OF

SHEET NO.
4509+00.00

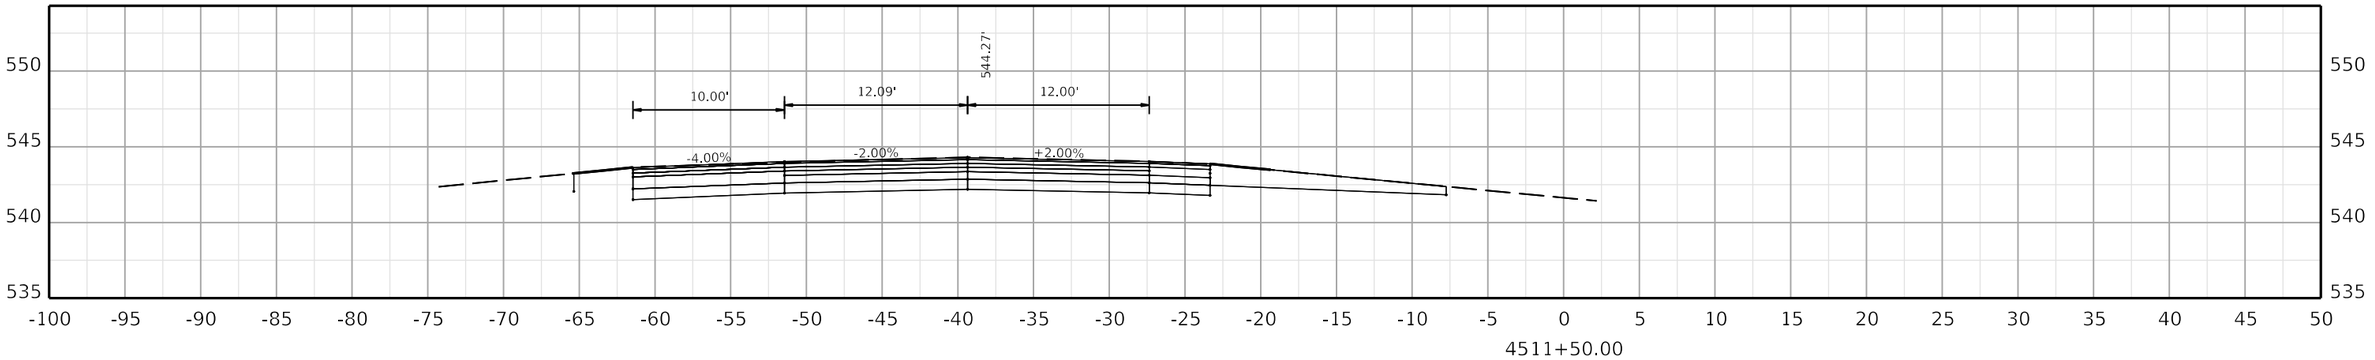

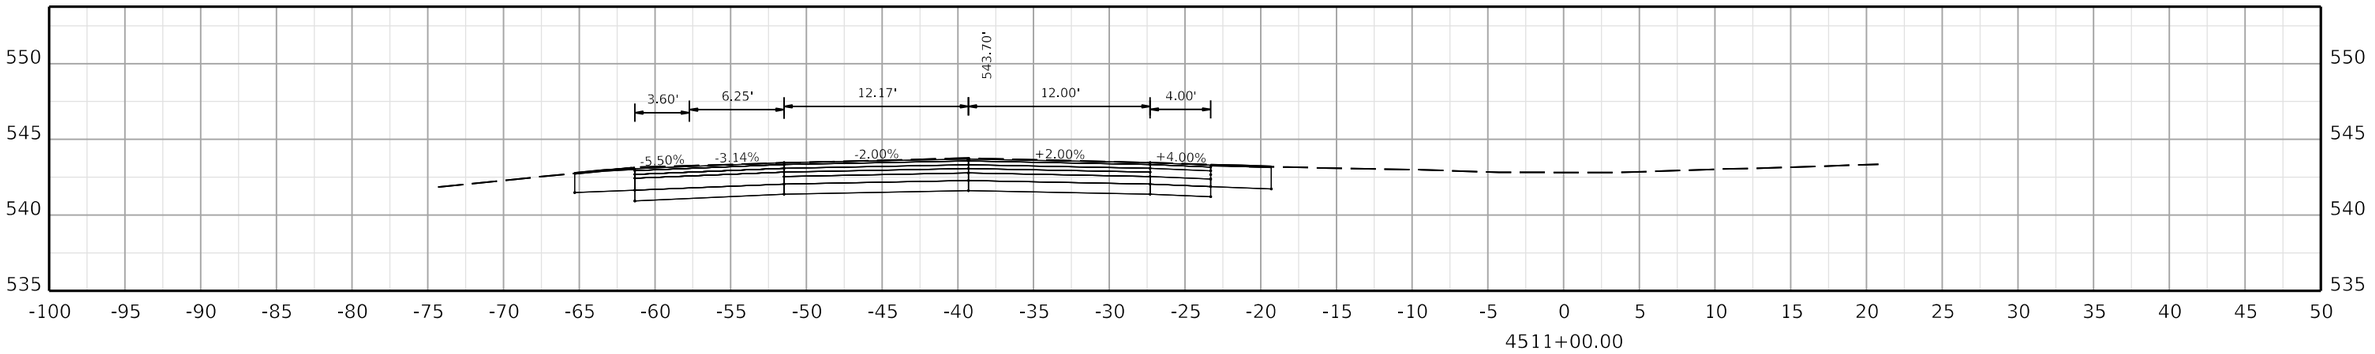

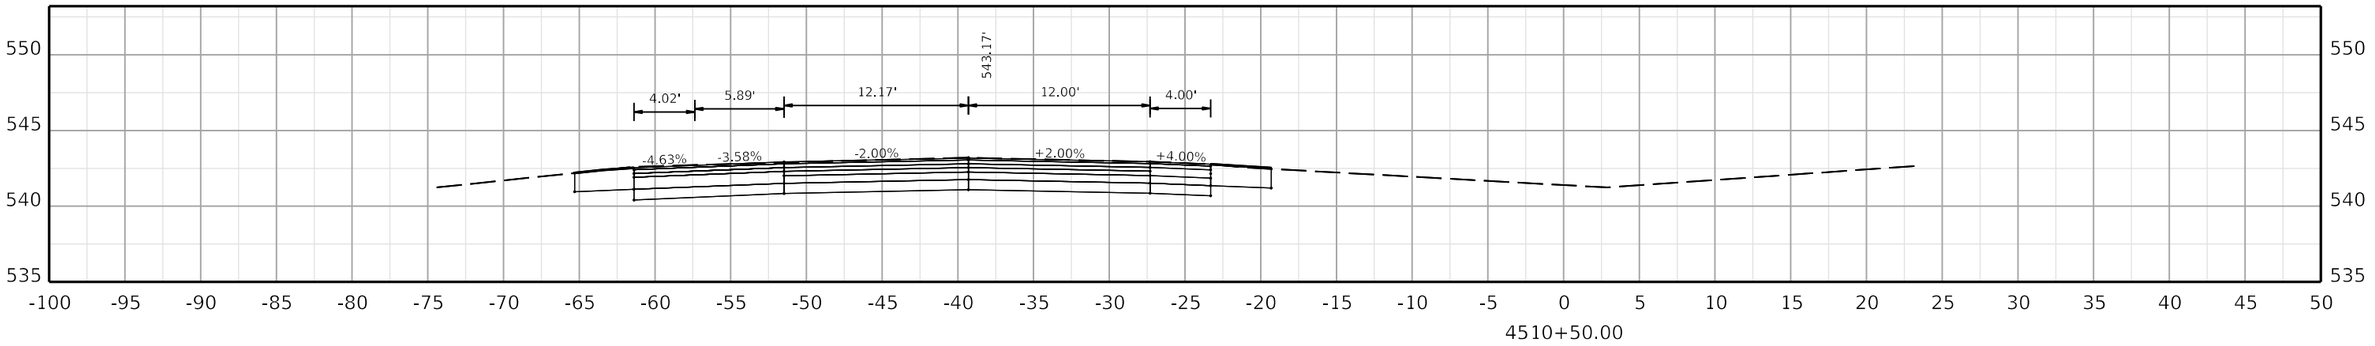

COMMONWEALTH OF KENTUCKY
DEPARTMENT OF HIGHWAYS

TEAM KENTUCKY TRANSPORTATION CABINET

DRAWING TITLE:


HORIZONTAL SCALE
SCALE: 1" = 5'


0' 5' 10' 20'


STA. 4510+50.00 TO STA. 4511+50.00

ITEM NO. COUNTY OF

SHEET NO.
4510+50.00

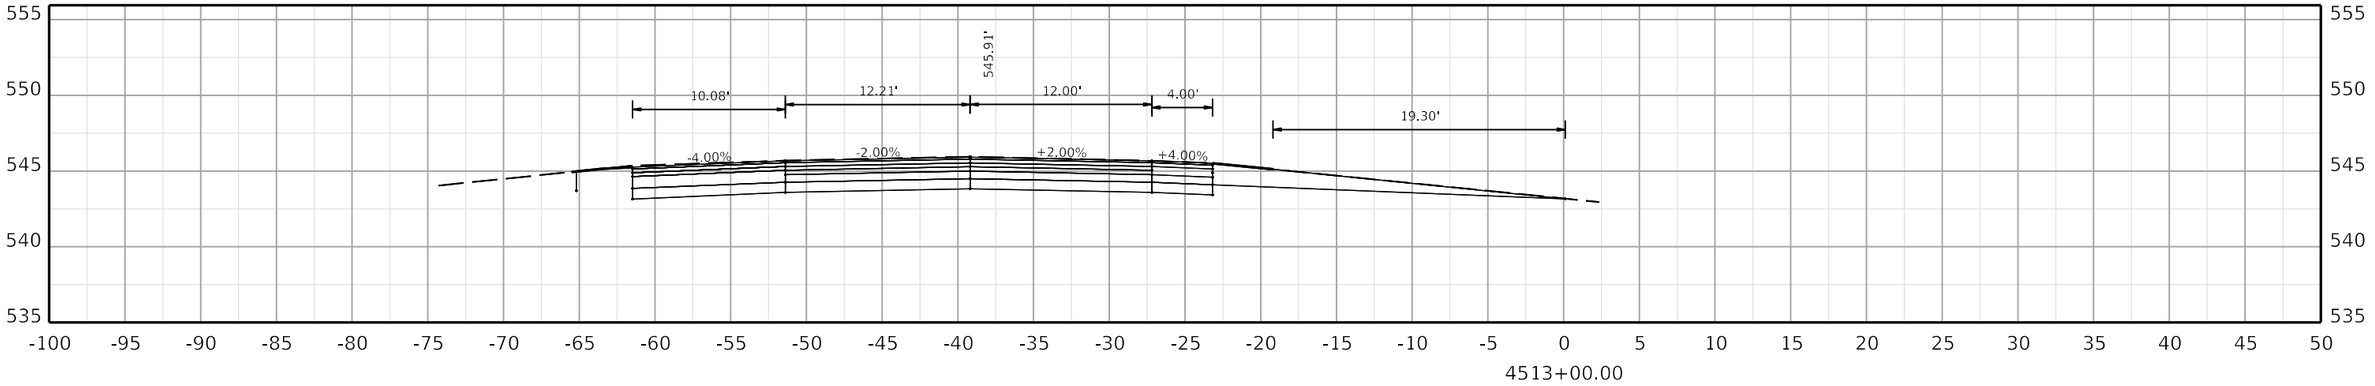

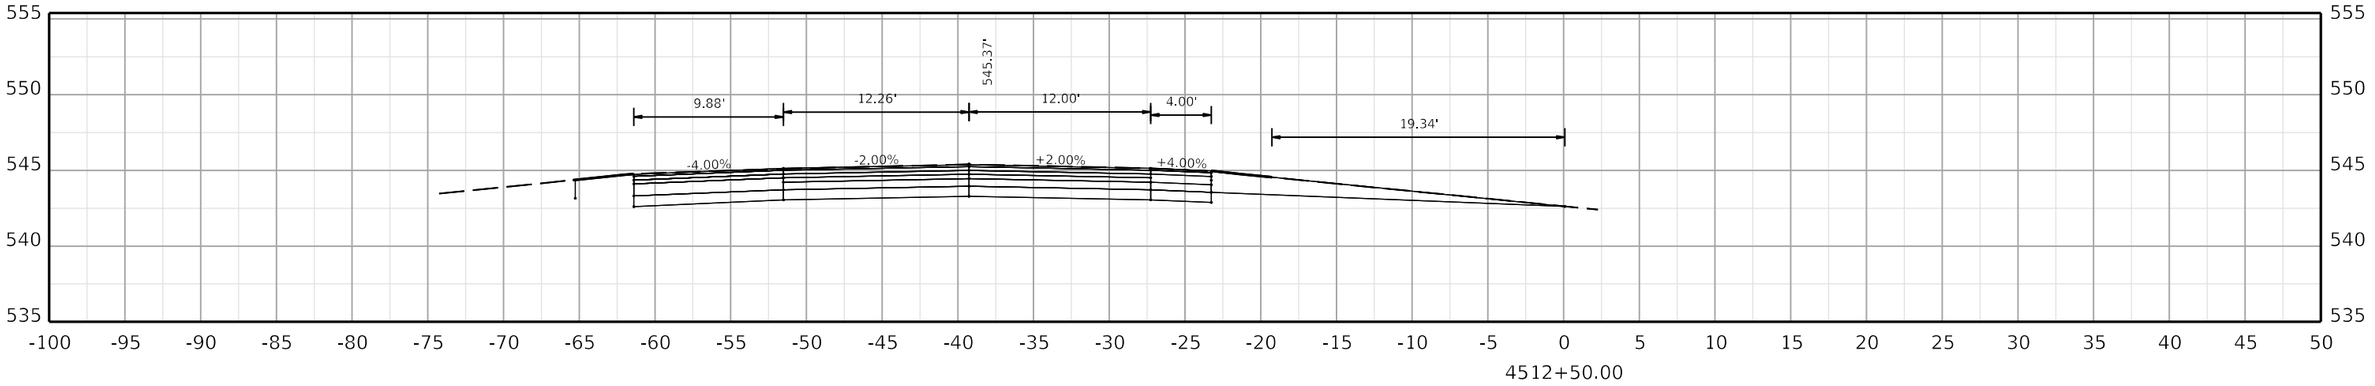

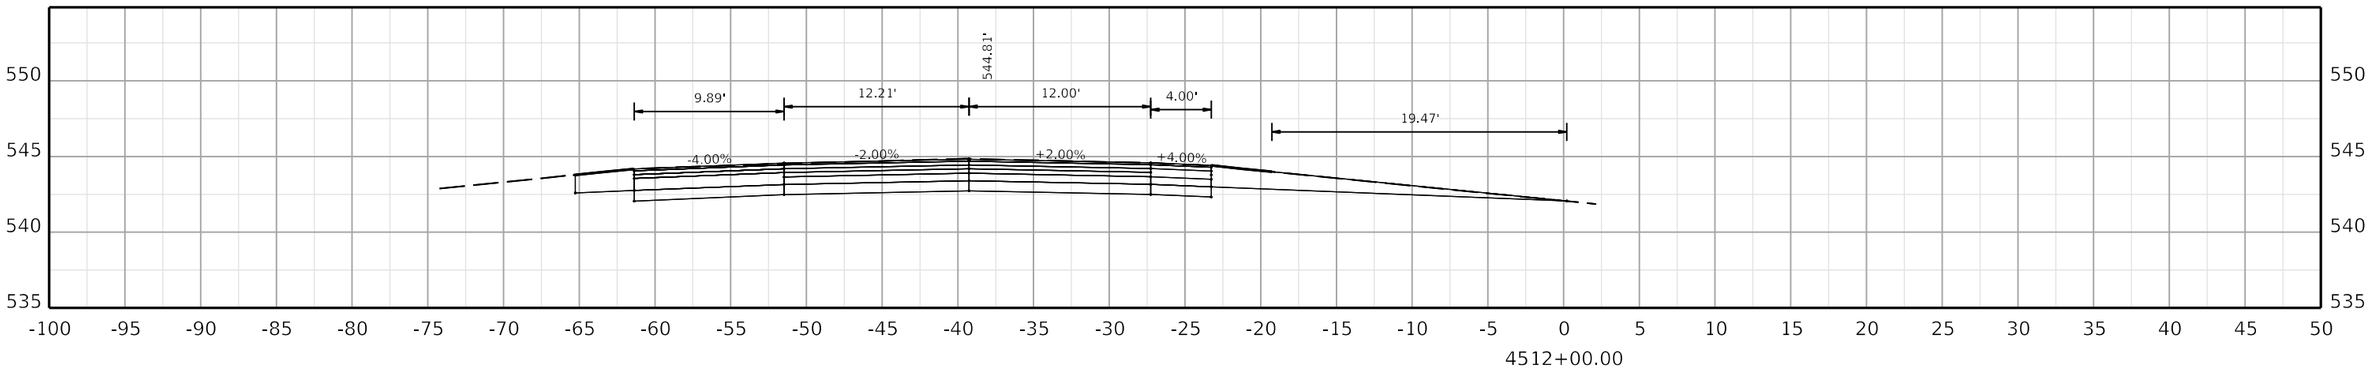

COMMONWEALTH OF KENTUCKY
DEPARTMENT OF HIGHWAYS

TEAM KENTUCKY

DRAWING TITLE:


HORIZONTAL SCALE
SCALE: 1" = 5'


0' 5' 10' 20'


STA. 4512+00.00 TO STA. 4513+00.00

ITEM NO. COUNTY OF

SHEET NO.
4512+00.00

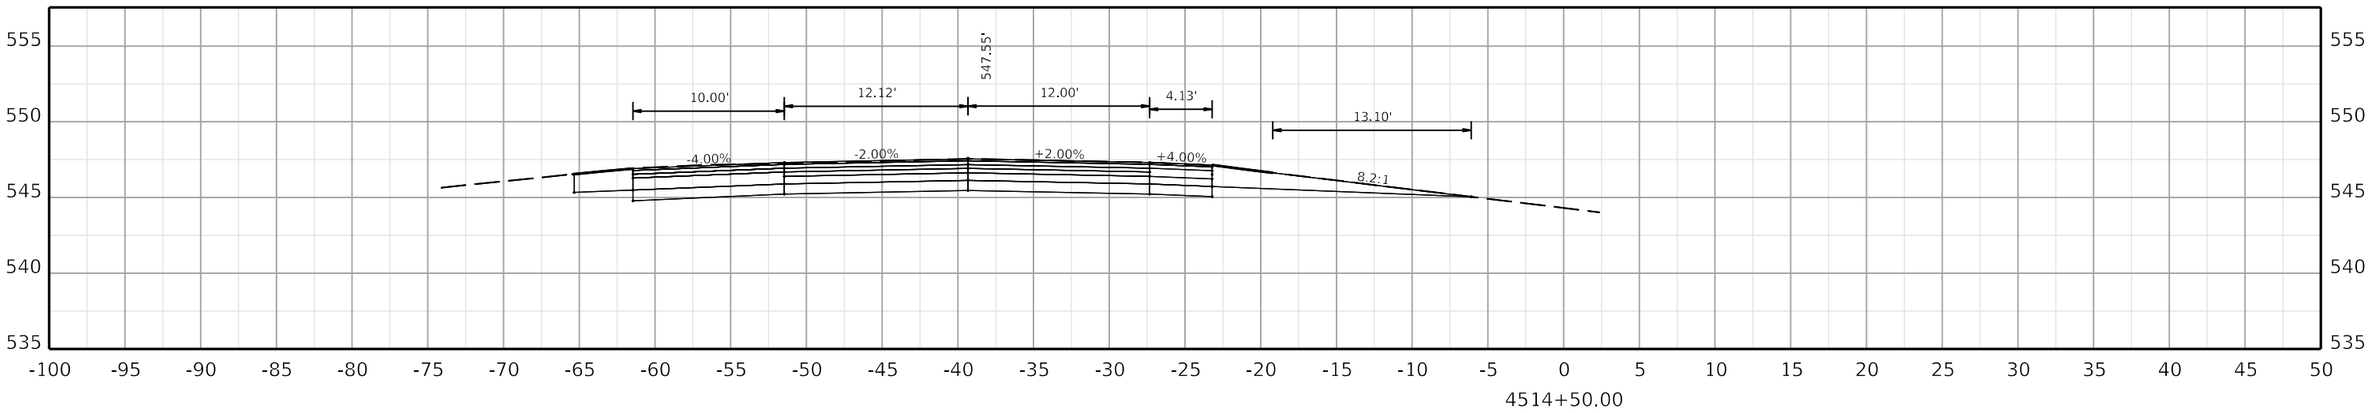

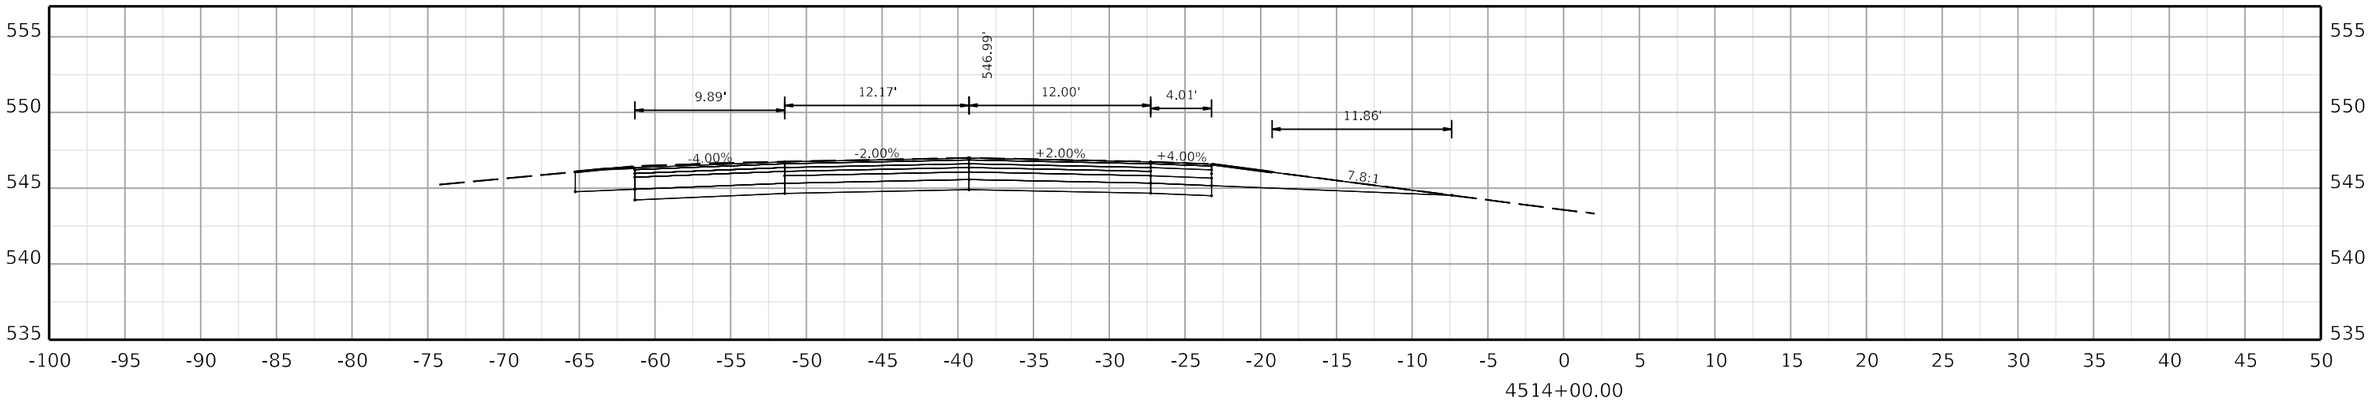

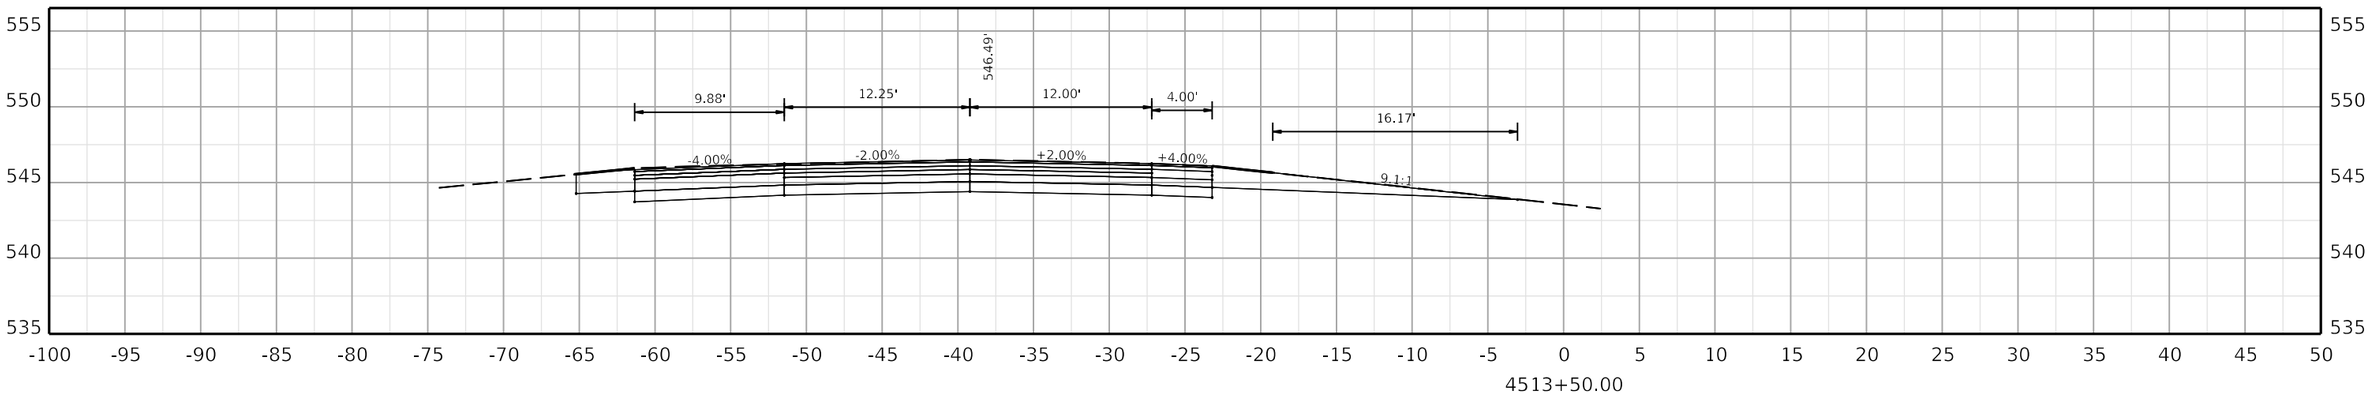

COMMONWEALTH OF KENTUCKY
DEPARTMENT OF HIGHWAYS
TEAM KENTUCKY TRANSPORTATION CABINET

DRAWING TITLE:


HORIZONTAL SCALE
SCALE: 1" = 5'


0' 5' 10' 20'


STA. 4513+50.00 TO STA. 4514+50.00

ITEM NO. COUNTY OF

SHEET NO.
4513+50.00

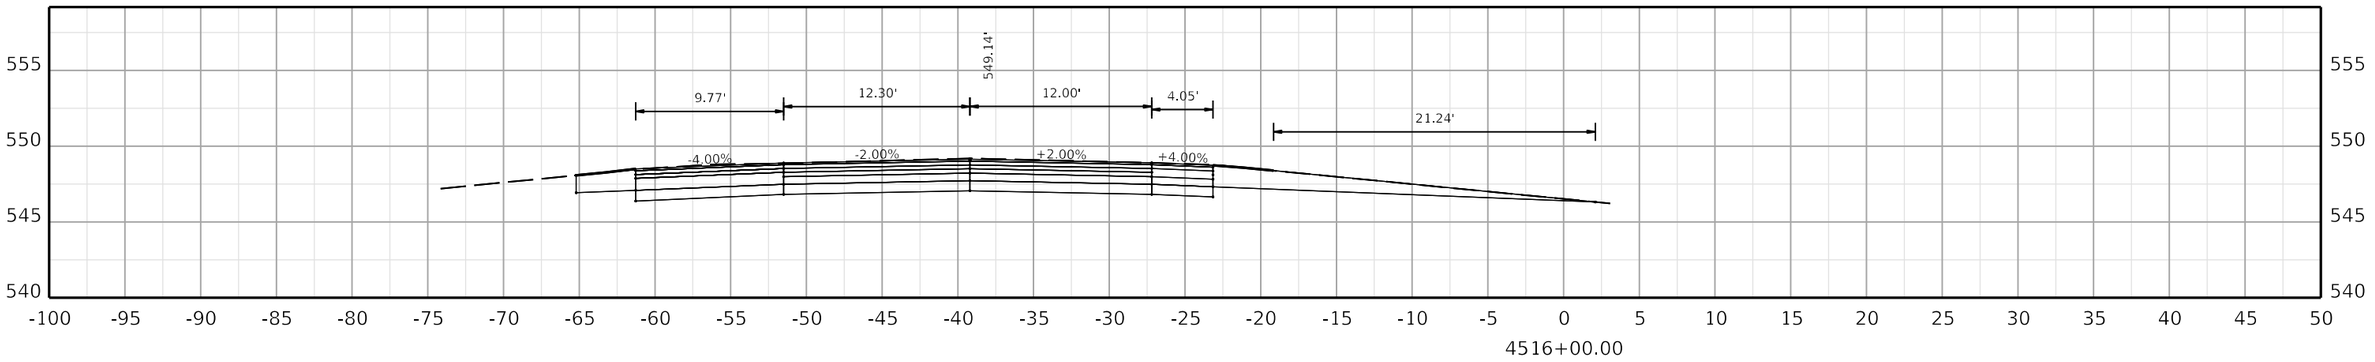

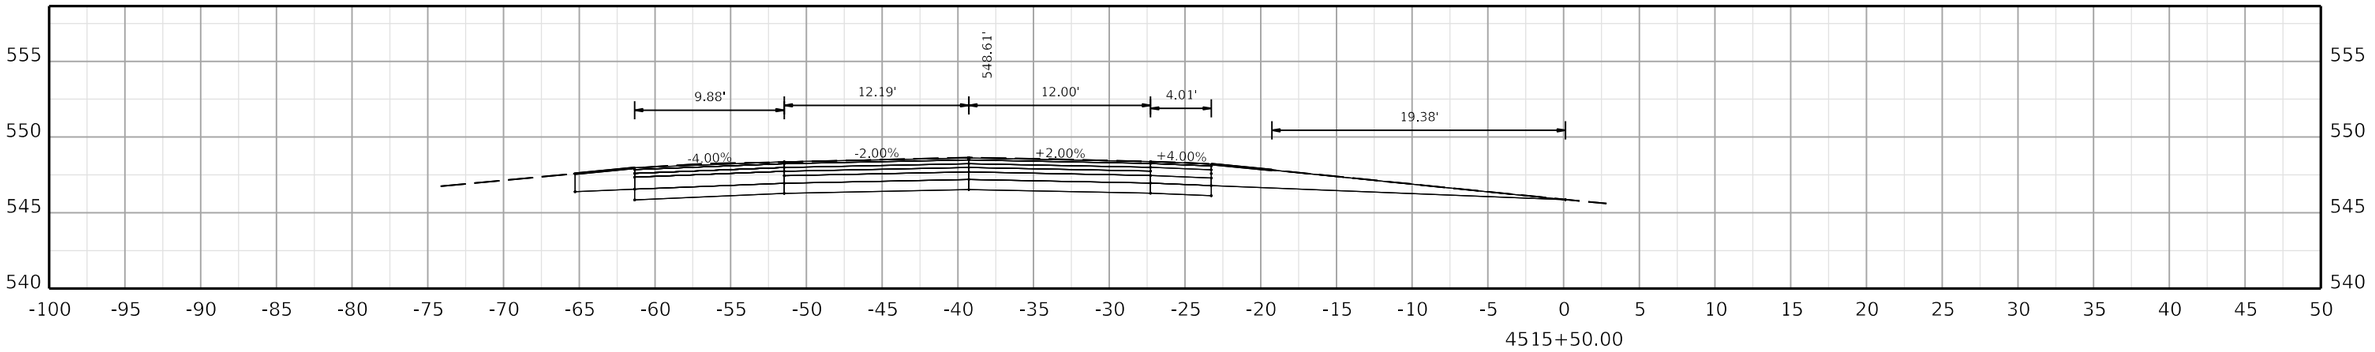

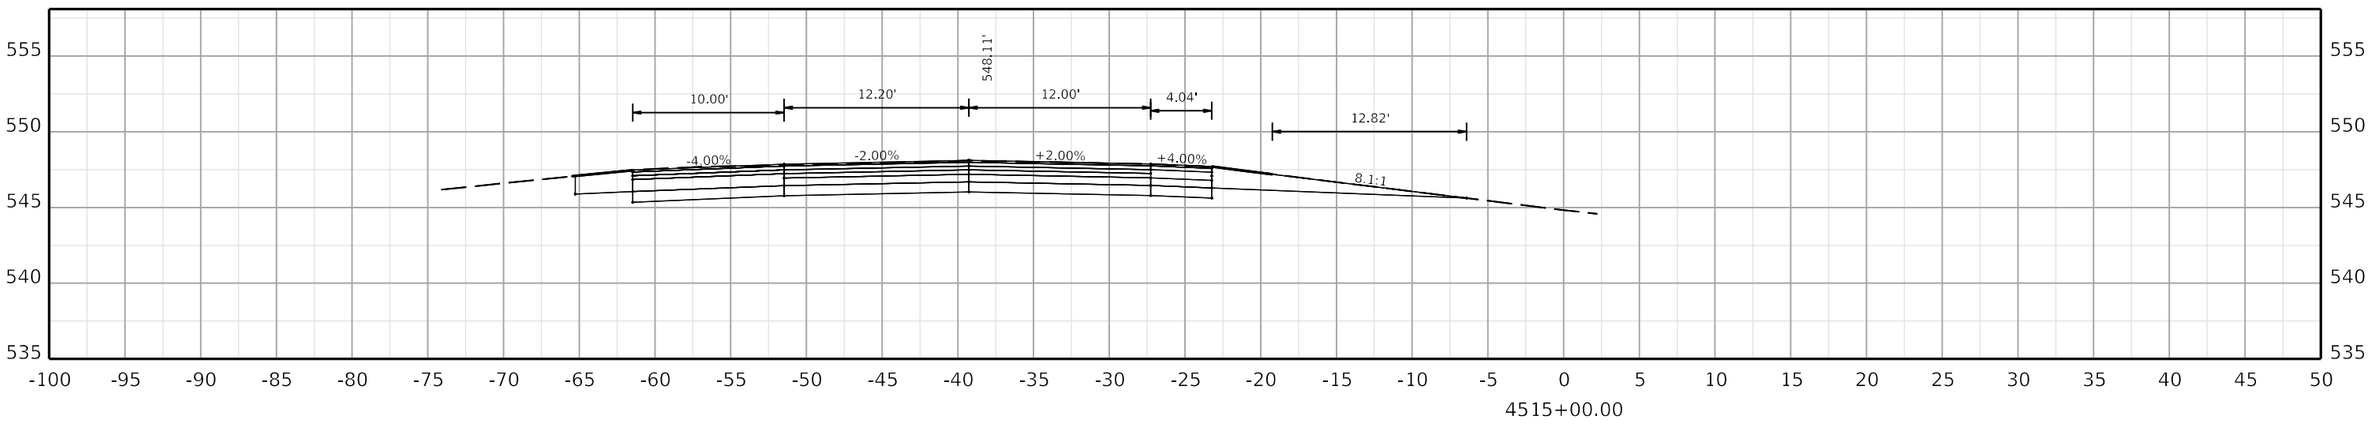

COMMONWEALTH OF KENTUCKY
DEPARTMENT OF HIGHWAYS

TEAM KENTUCKY TRANSPORTATION CABINET

DRAWING TITLE:


HORIZONTAL SCALE
SCALE: 1" = 5'


0' 5' 10' 20'


STA. 4515+00.00 TO STA. 4516+00.00

ITEM NO. COUNTY OF

SHEET NO.
4515+00.00

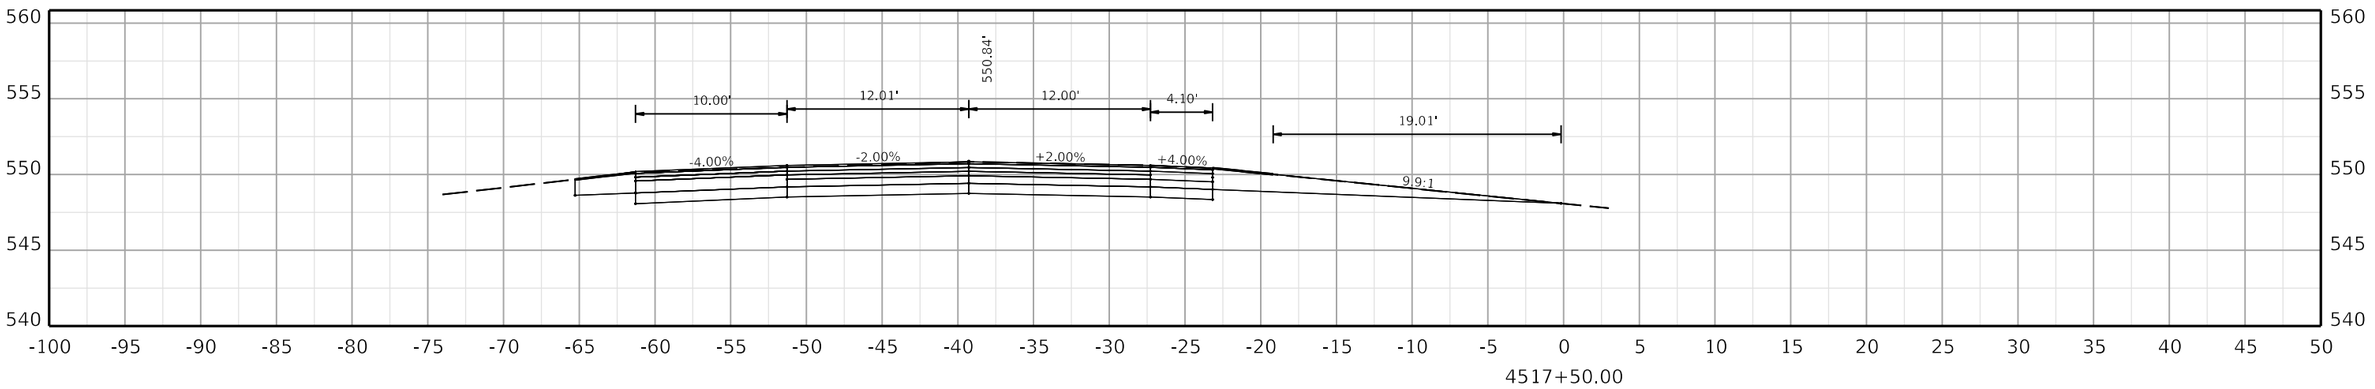

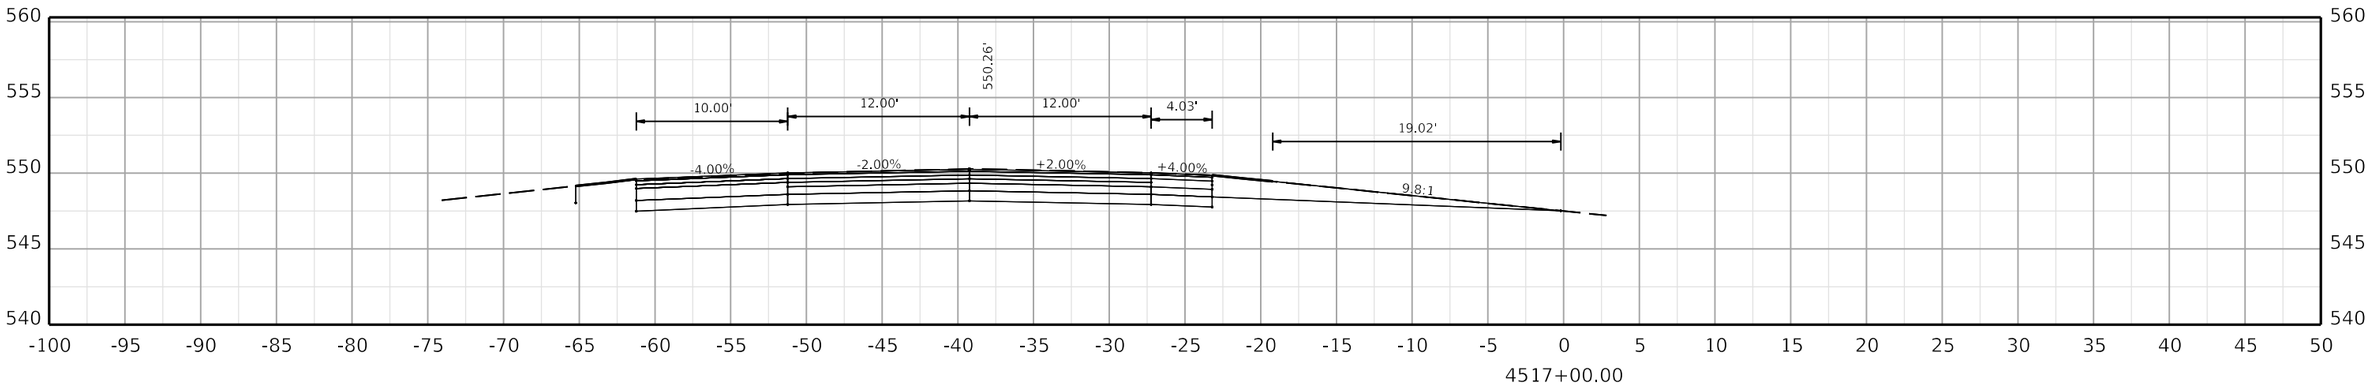

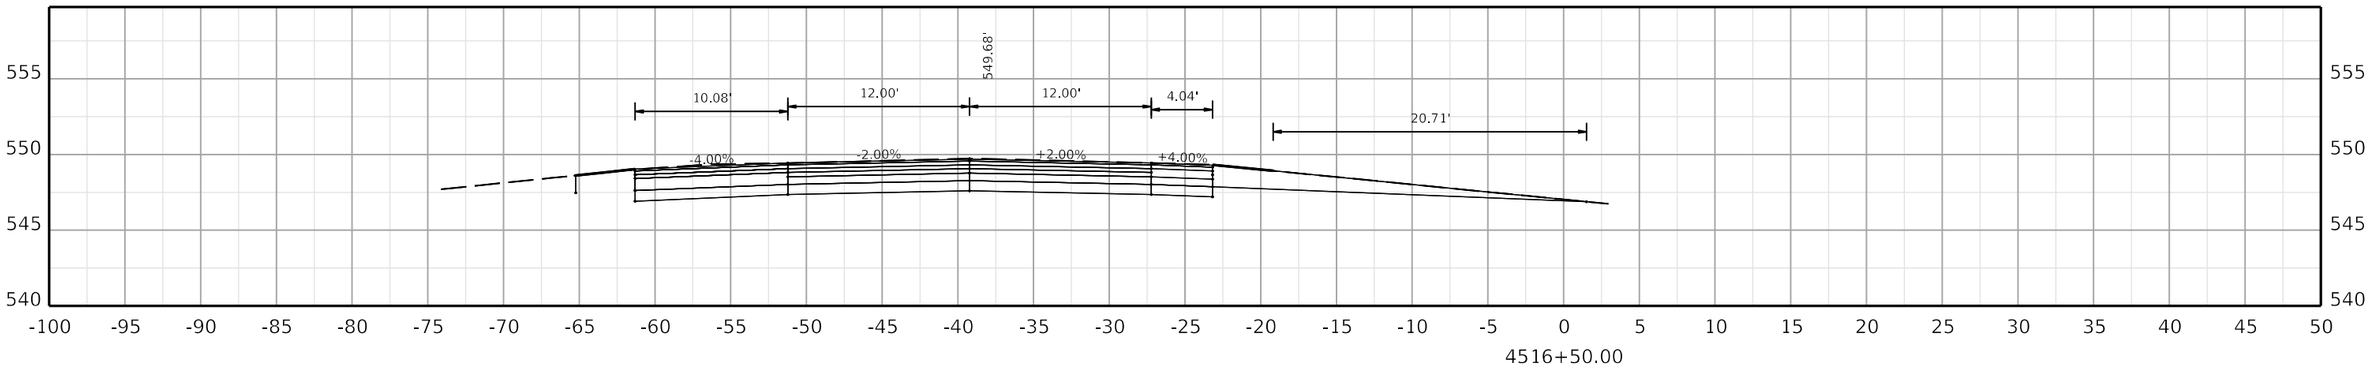

COMMONWEALTH OF KENTUCKY
DEPARTMENT OF HIGHWAYS
TEAM KENTUCKY

DRAWING TITLE:

HORIZONTAL SCALE
SCALE: 1" = 5'

0' 5' 10' 20'

STA. 4516+50.00 TO STA. 4517+50.00


ITEM NO. COUNTY OF


SHEET NO. 4516+50.00


OpenRoads Designer v10.12.02.4

USER: USLR095925

FILE NAME: C:\BMS\WSP-US-PW-02\D0932959\CORR_I-24W_ASPHALT_PAVING_SEGMENT6_XSEC.DGN

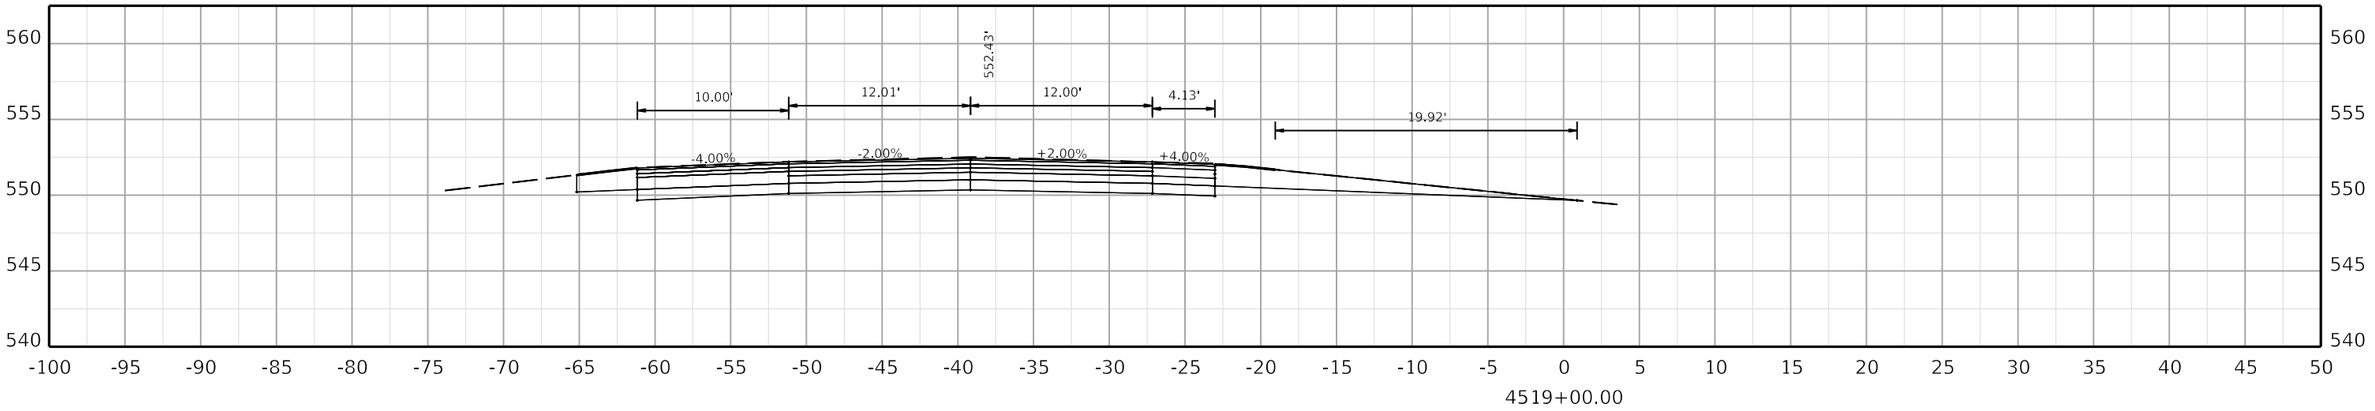

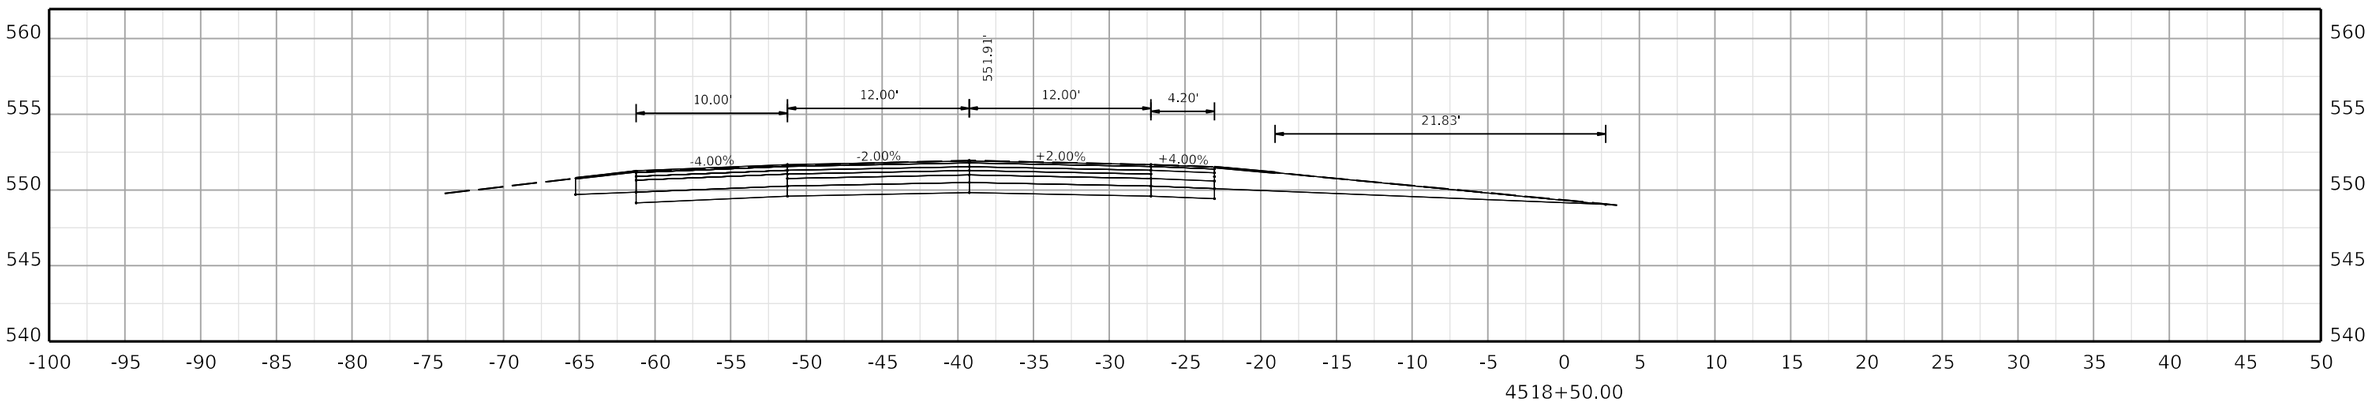

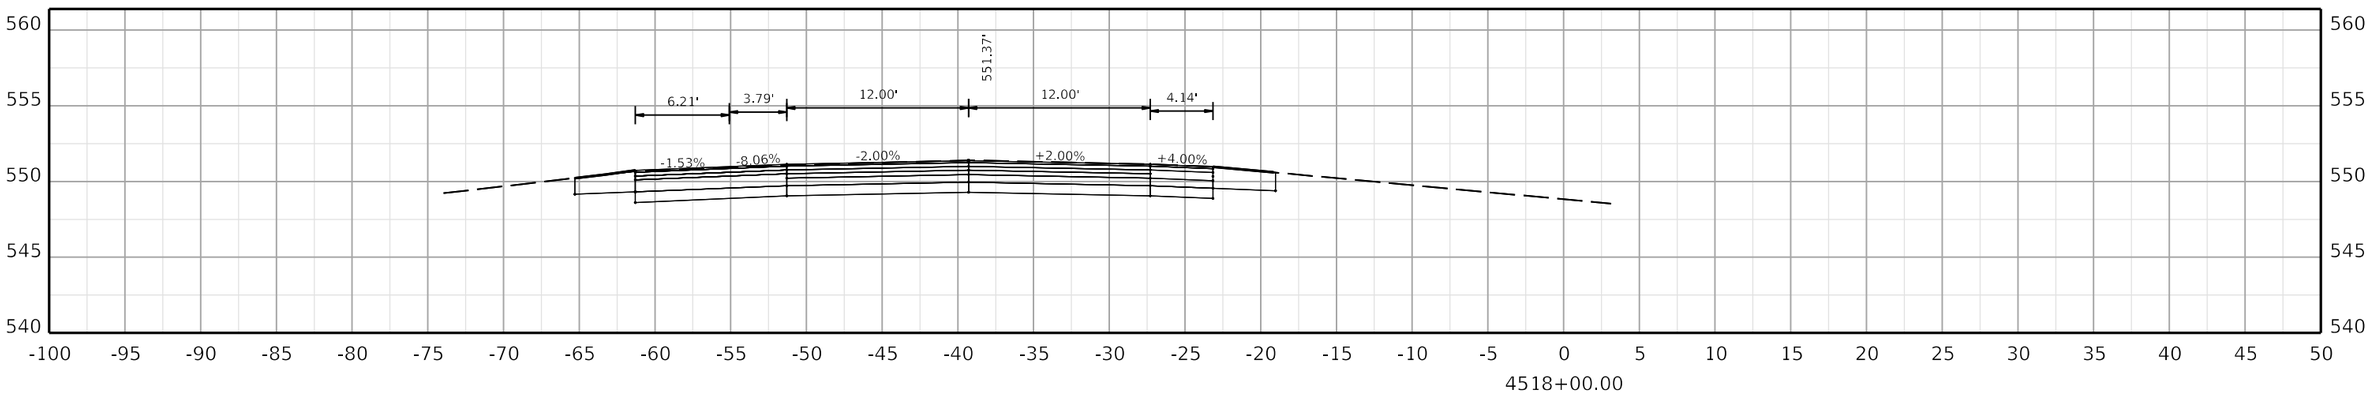

COMMONWEALTH OF KENTUCKY
DEPARTMENT OF HIGHWAYS
TEAM KENTUCKY TRANSPORTATION CABINET

DRAWING TITLE:


HORIZONTAL SCALE
SCALE: 1" = 5'


0' 5' 10' 20'

STA. 4518+00.00 TO STA. 4519+00.00

ITEM NO. COUNTY OF

SHEET NO.
4518+00.00

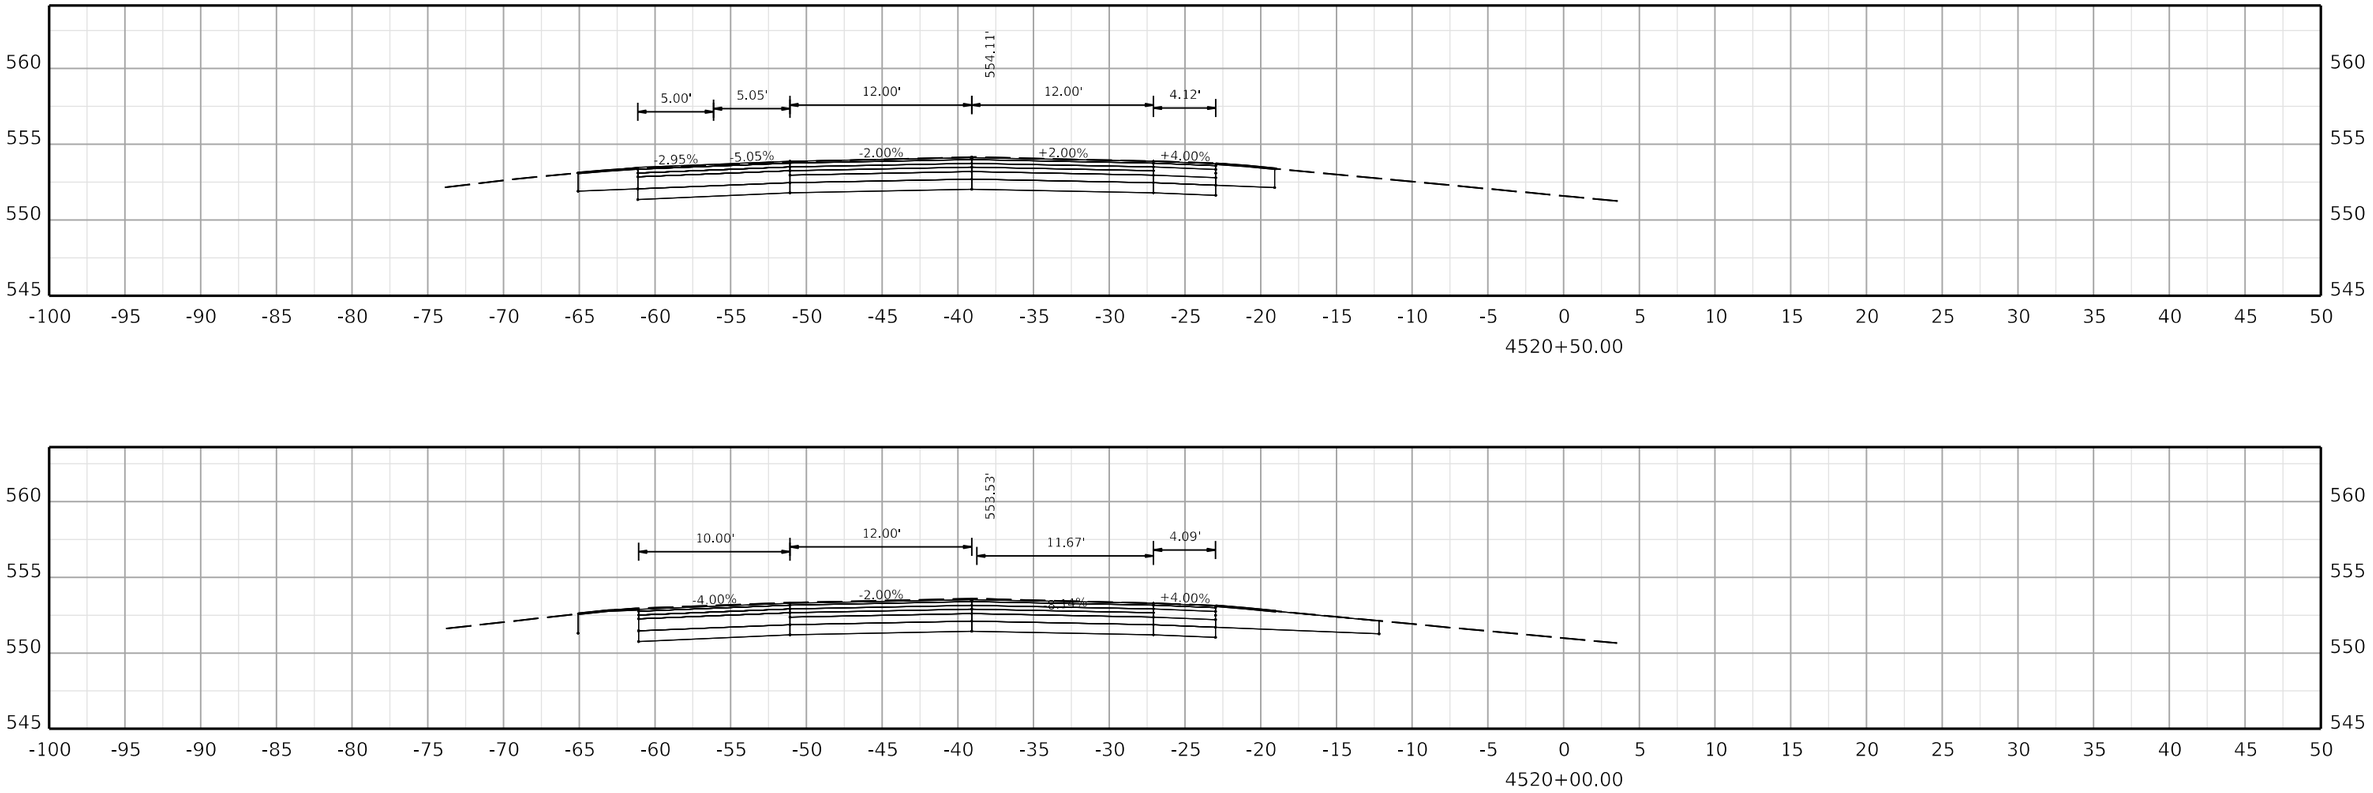

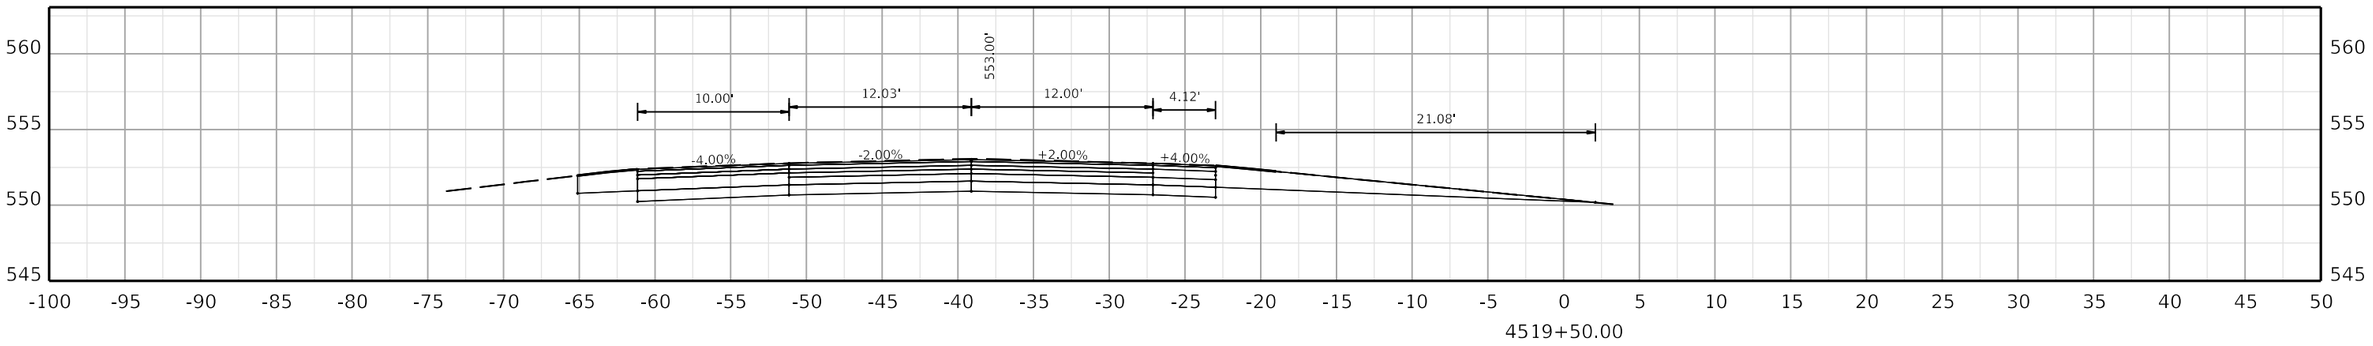

COMMONWEALTH OF KENTUCKY
DEPARTMENT OF HIGHWAYS

TEAM KENTUCKY

DRAWING TITLE:


HORIZONTAL SCALE
SCALE: 1" = 5'


0' 5' 10' 20'


STA. 4519+50.00 TO STA. 4520+50.00

ITEM NO. COUNTY OF

SHEET NO.
4519+50.00

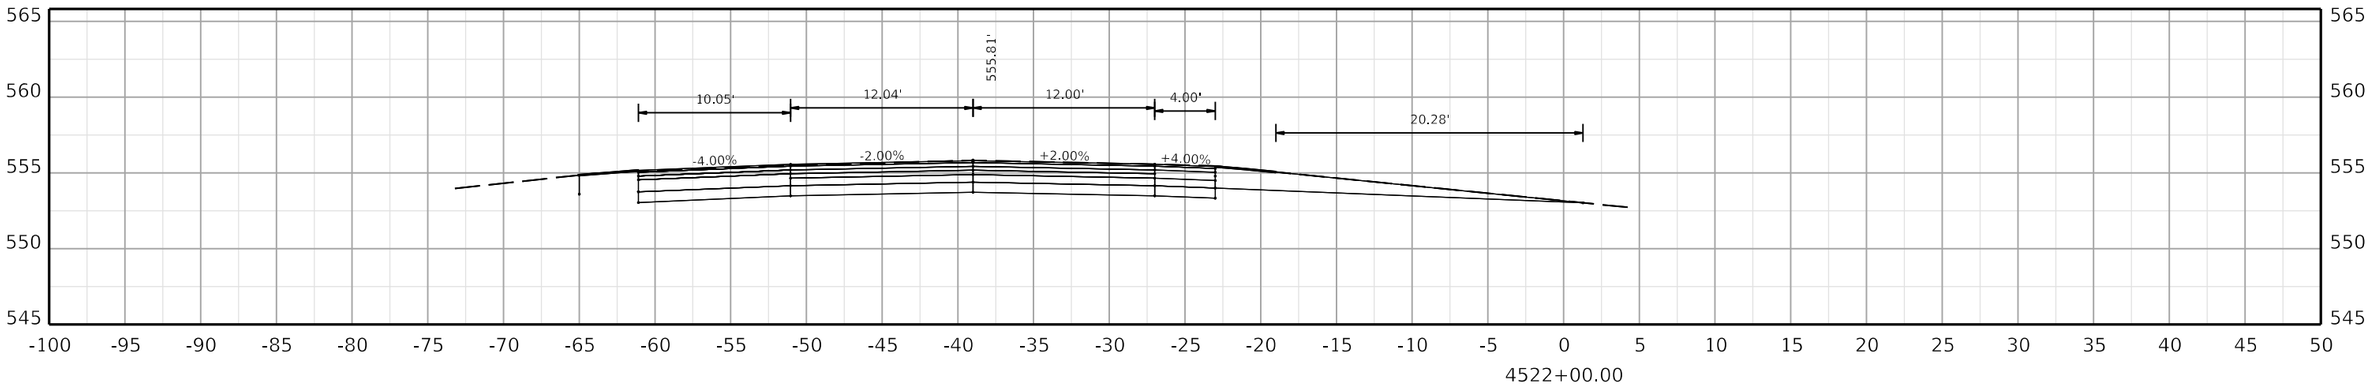

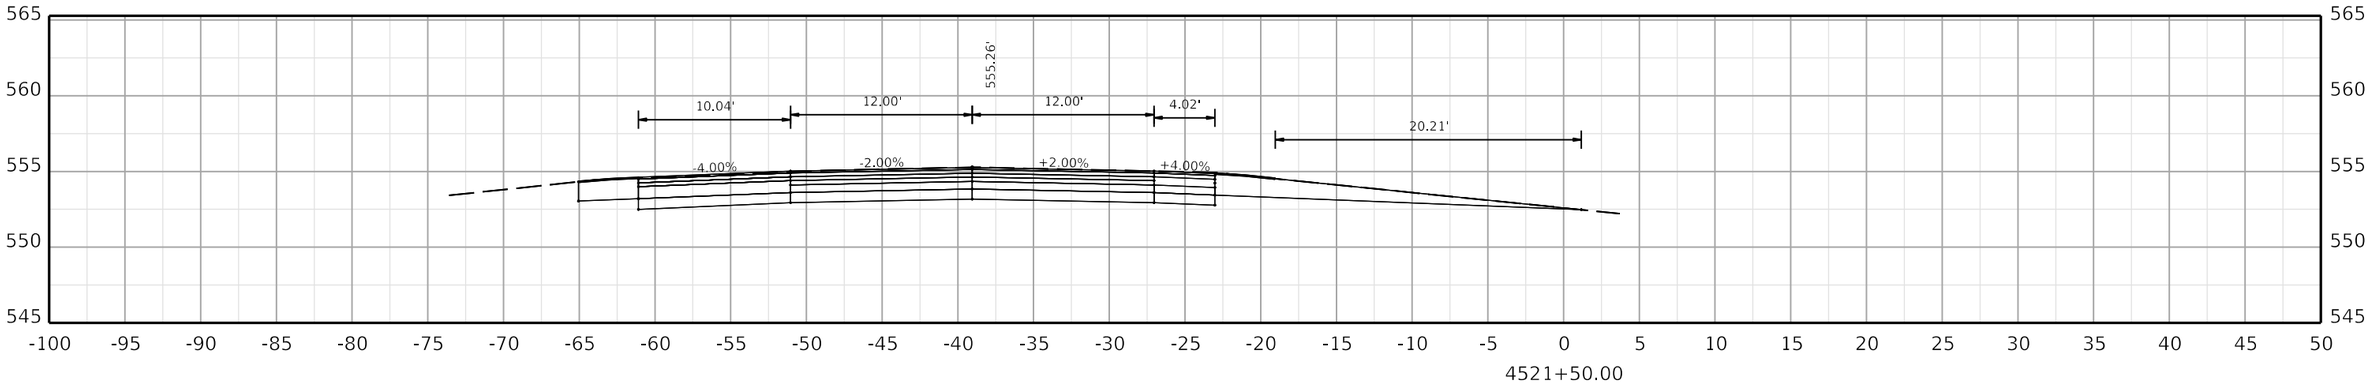

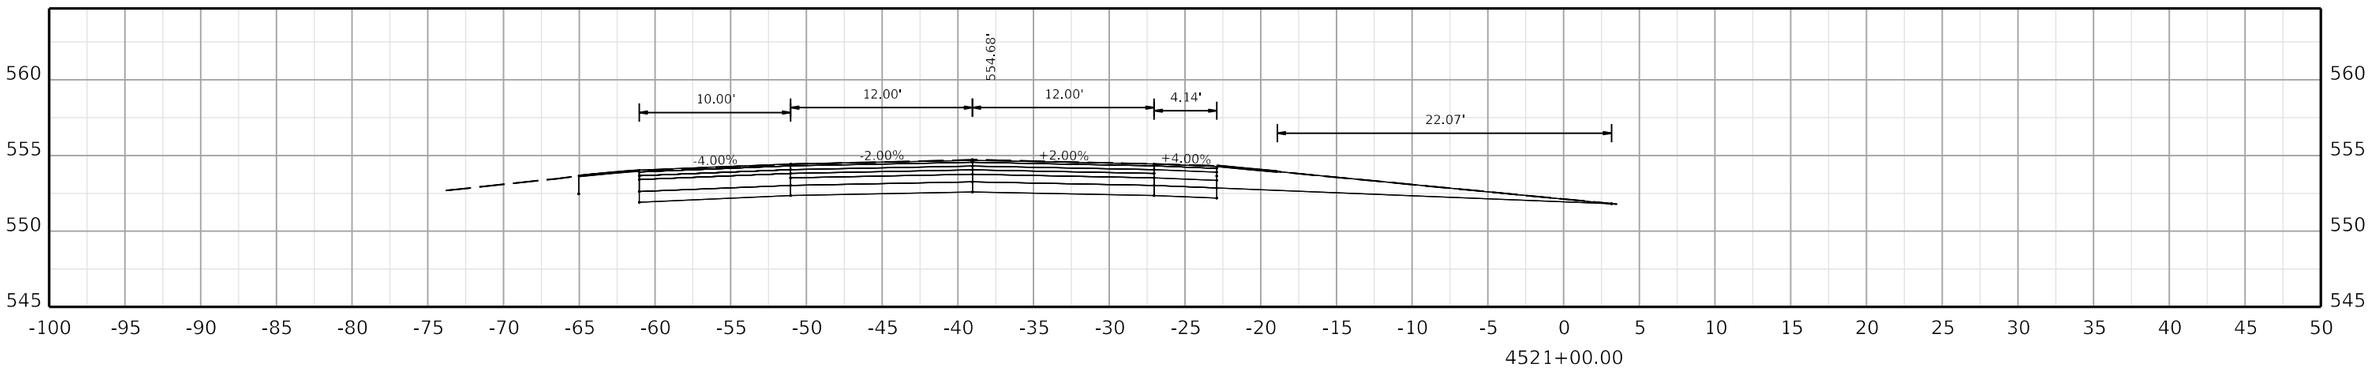

COMMONWEALTH OF KENTUCKY
DEPARTMENT OF HIGHWAYS

TEAM KENTUCKY

DRAWING TITLE:


HORIZONTAL SCALE
SCALE: 1" = 5'


0' 5' 10' 20'


STA. 4521+00.00 TO STA. 4522+00.00

ITEM NO. COUNTY OF

SHEET NO.
4521+00.00

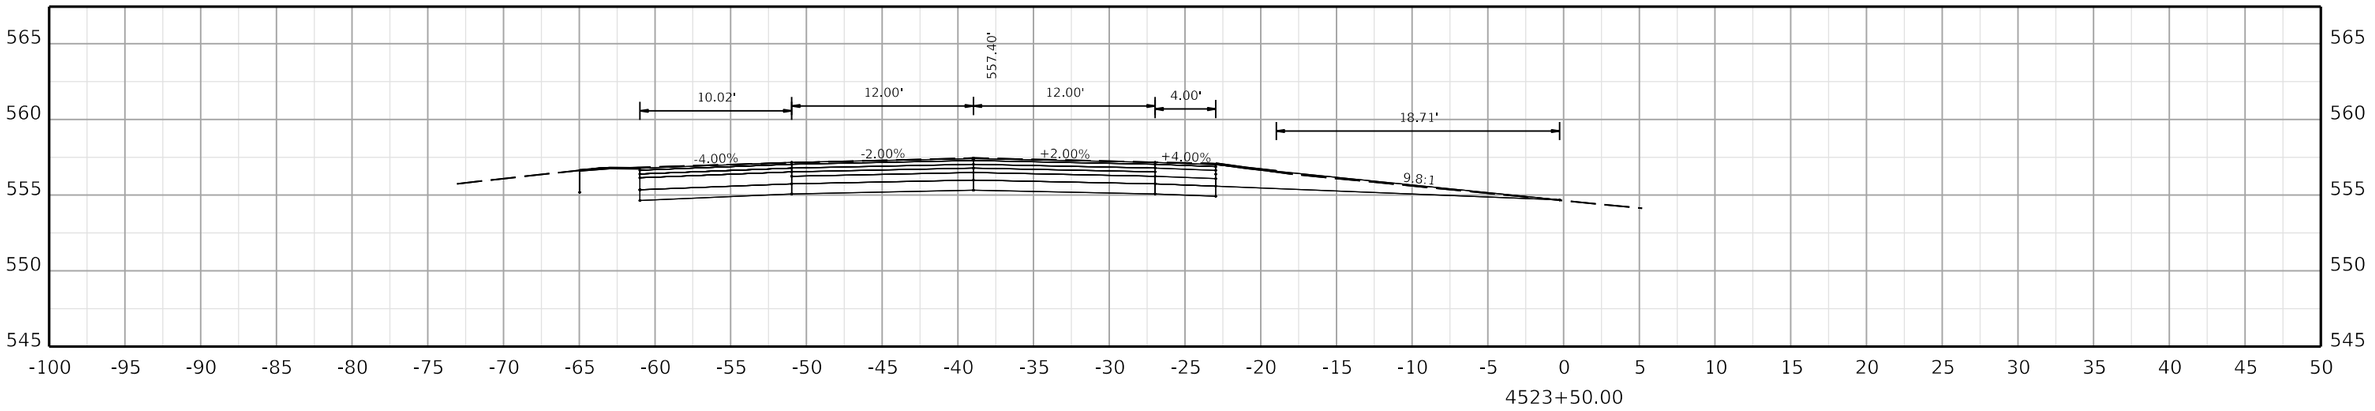

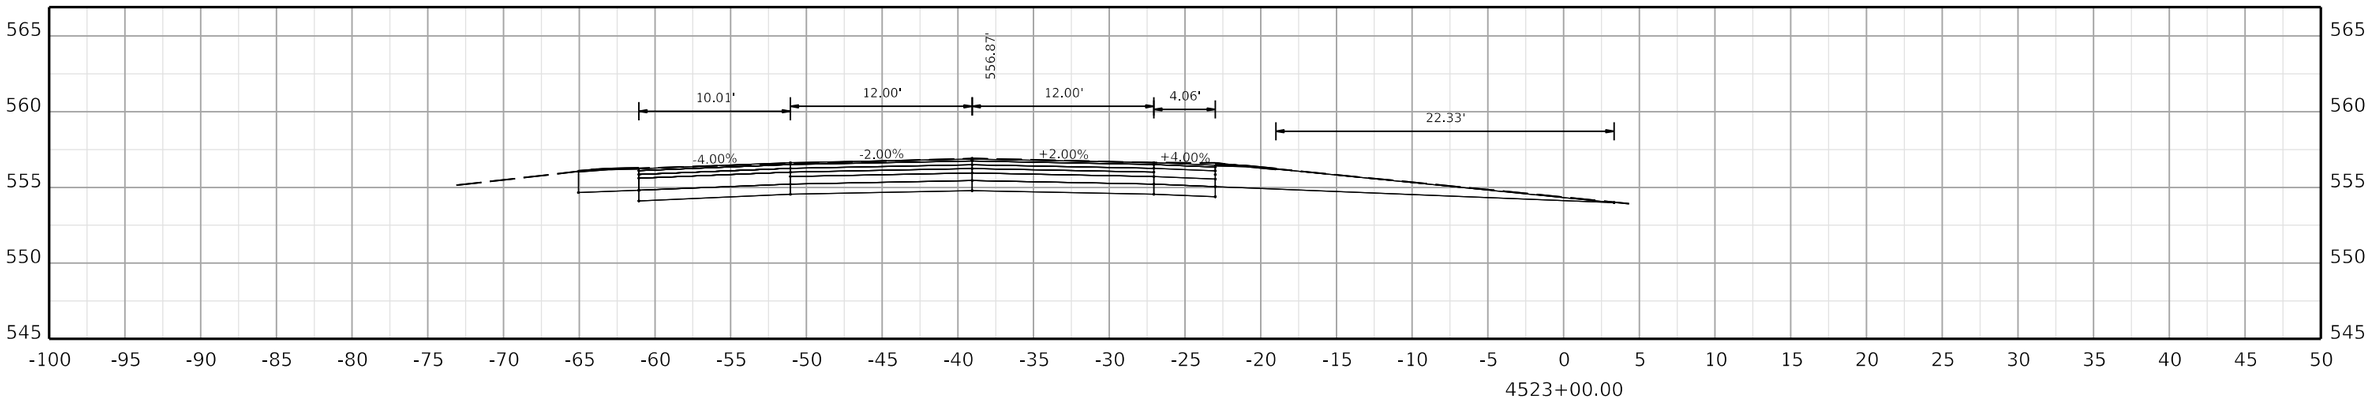

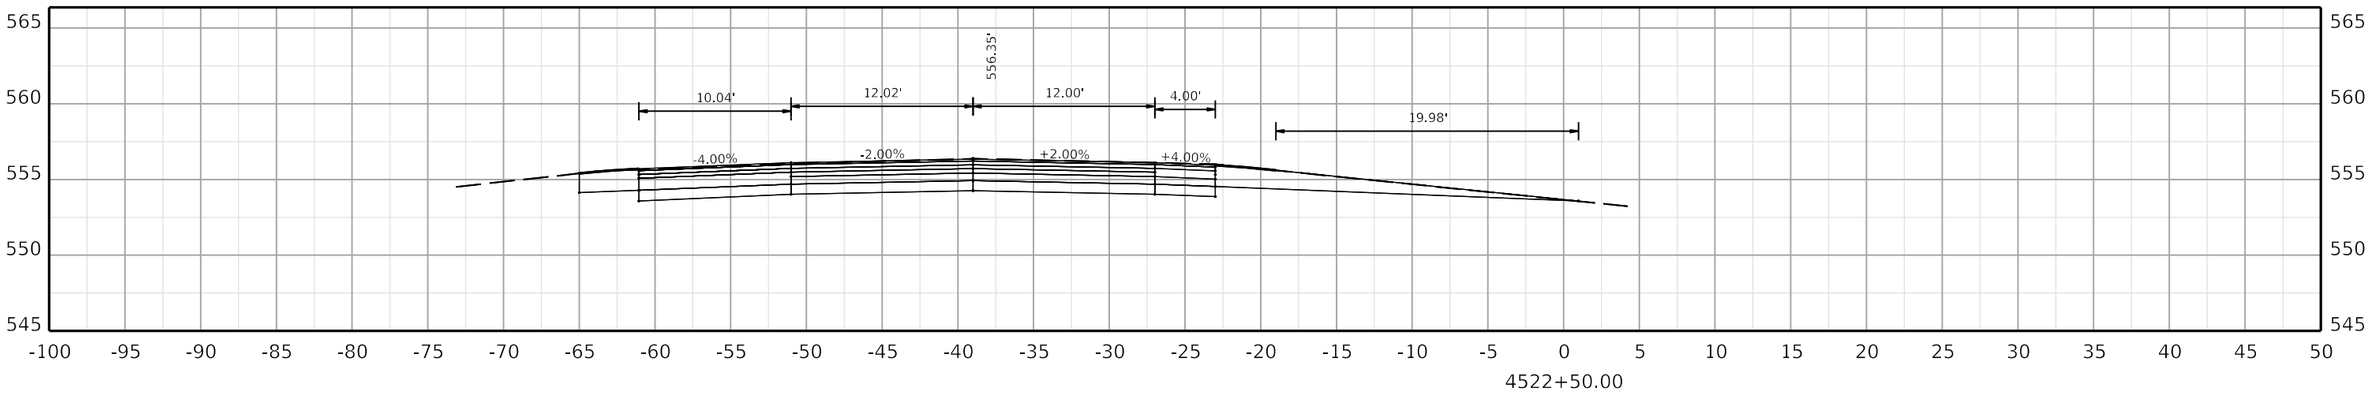

COMMONWEALTH OF KENTUCKY
DEPARTMENT OF HIGHWAYS
TEAM KENTUCKY

DRAWING TITLE:


HORIZONTAL SCALE
SCALE: 1" = 5'


0' 5' 10' 20'


STA. 4522+50.00 TO STA. 4523+50.00

ITEM NO. COUNTY OF

SHEET NO.
4522+50.00

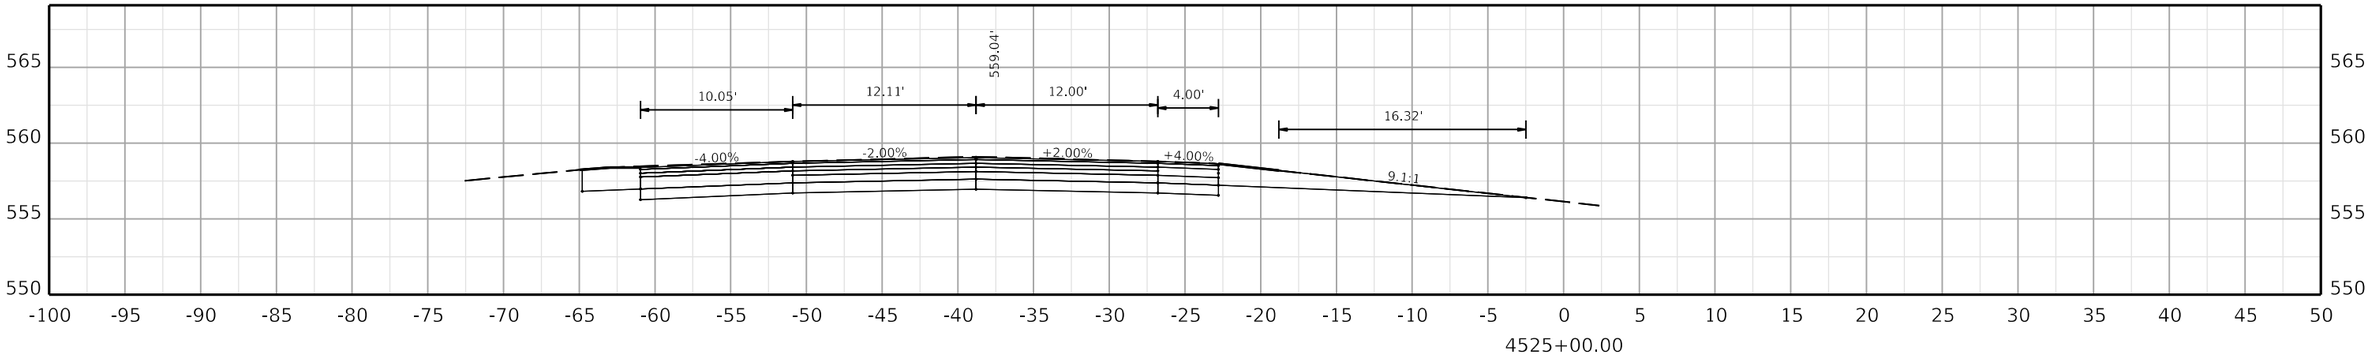

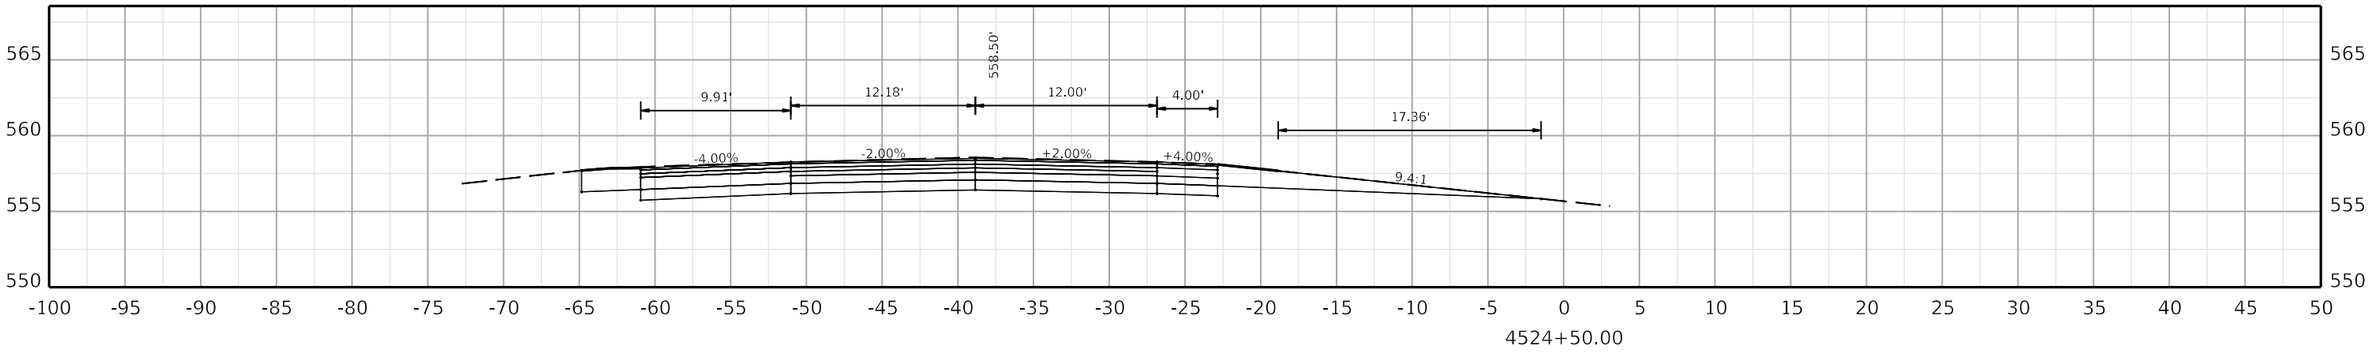

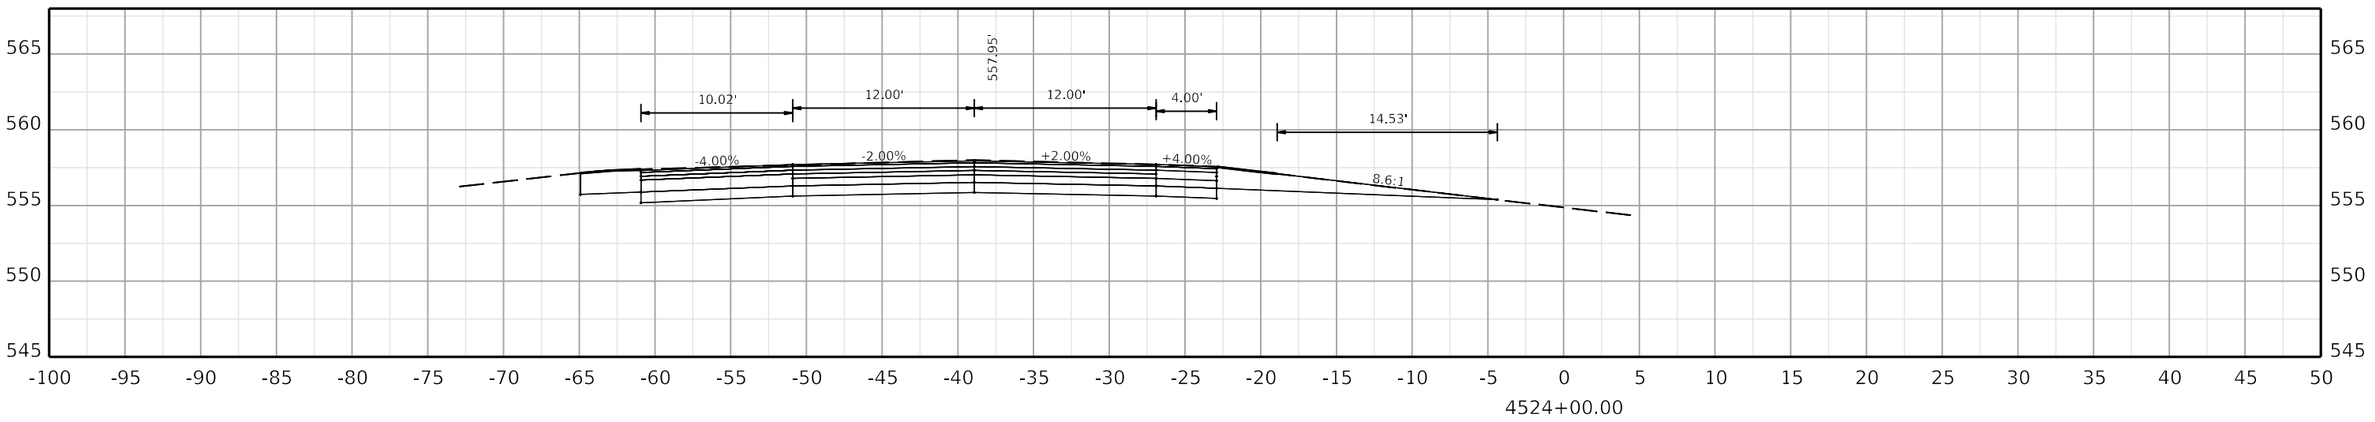

COMMONWEALTH OF KENTUCKY
DEPARTMENT OF HIGHWAYS

TEAM KENTUCKY

DRAWING TITLE:

HORIZONTAL SCALE
SCALE: 1" = 5'

0' 5' 10' 20'

STA. 4524+00.00 TO STA. 4525+00.00


ITEM NO. COUNTY OF


SHEET NO.
4524+00.00


OpenRoads Designer v10.12.02.4

USER: USLR095925

FILE NAME: C:\BMS\WSP-US-PW-02\D0932959\CORR_I-24W_ASPHALT_PAVING_SEGMENT6_XSEC.DGN

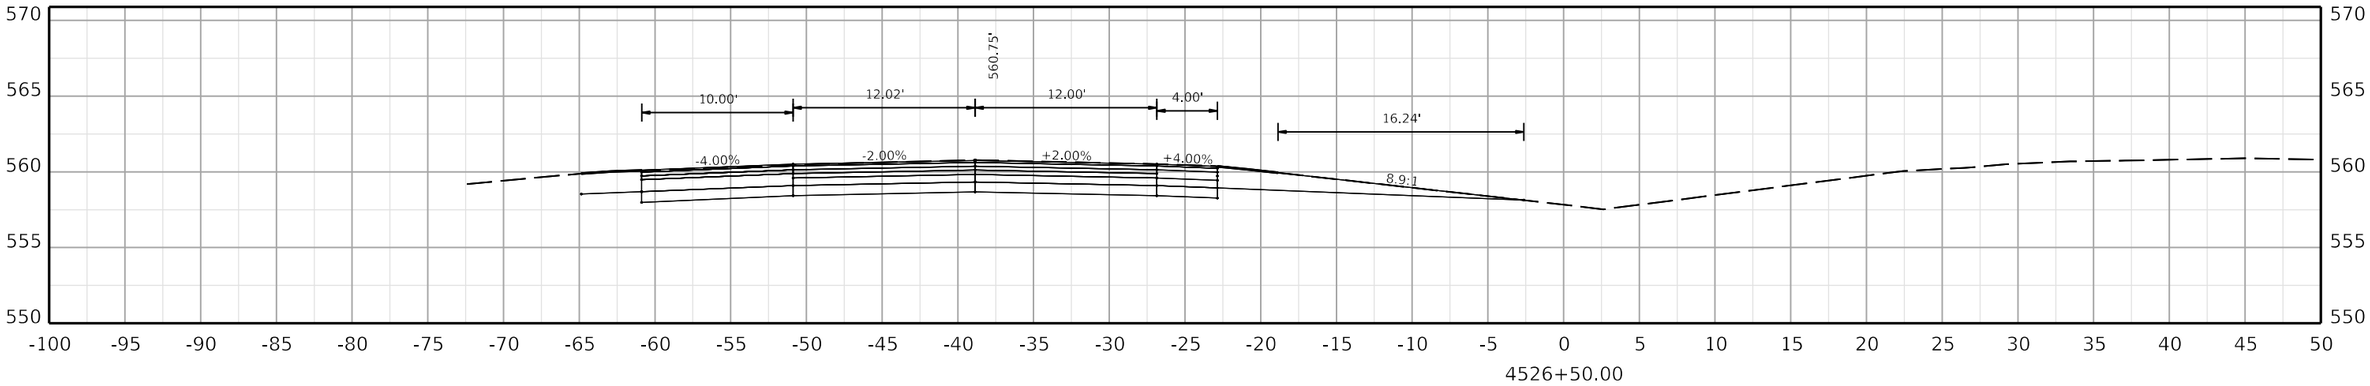

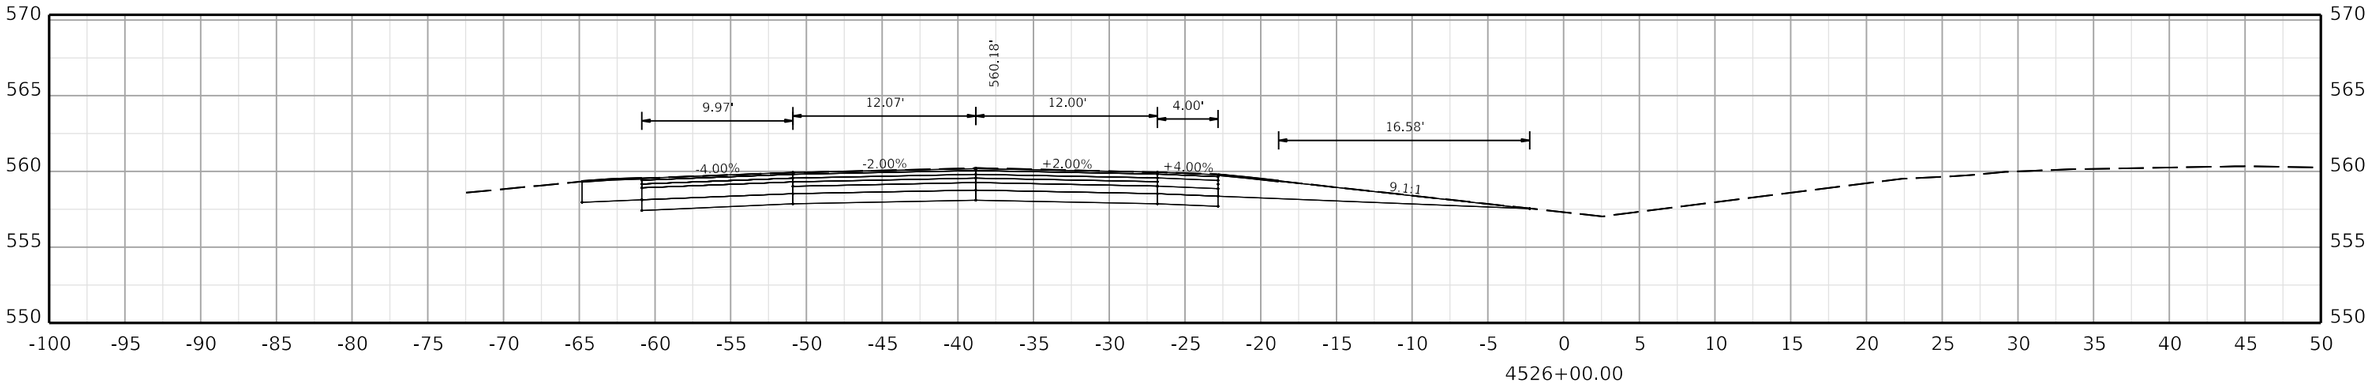

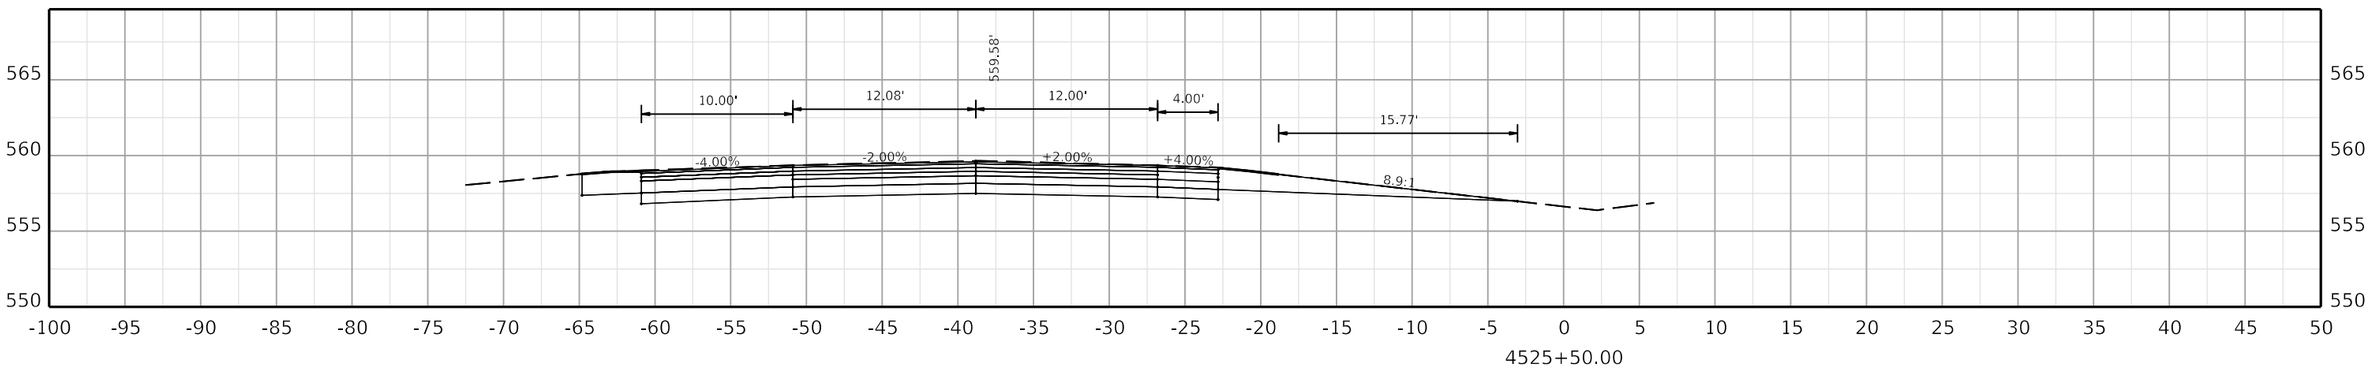

COMMONWEALTH OF KENTUCKY
DEPARTMENT OF HIGHWAYS

TEAM KENTUCKY

DRAWING TITLE:


HORIZONTAL SCALE
SCALE: 1" = 5'


0' 5' 10' 20'


STA. 4525+50.00 TO STA. 4526+50.00

ITEM NO. COUNTY OF

SHEET NO.
4525+50.00

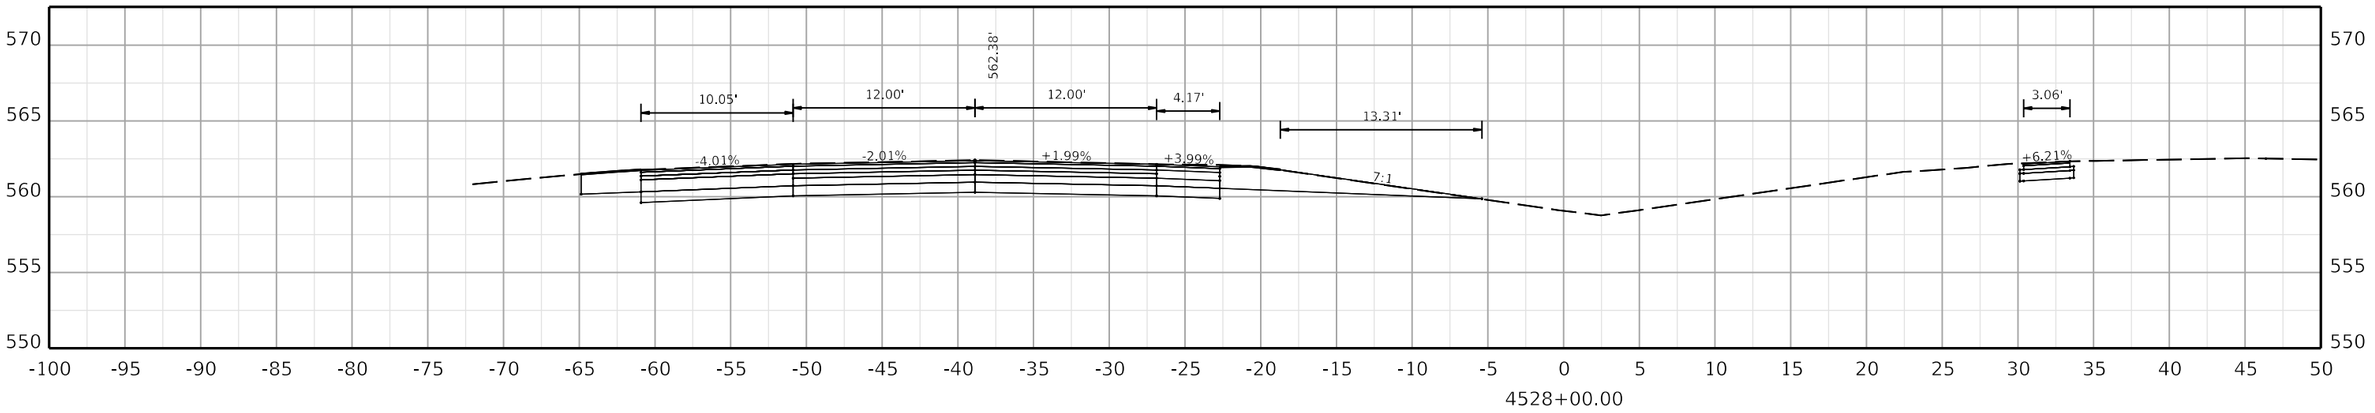

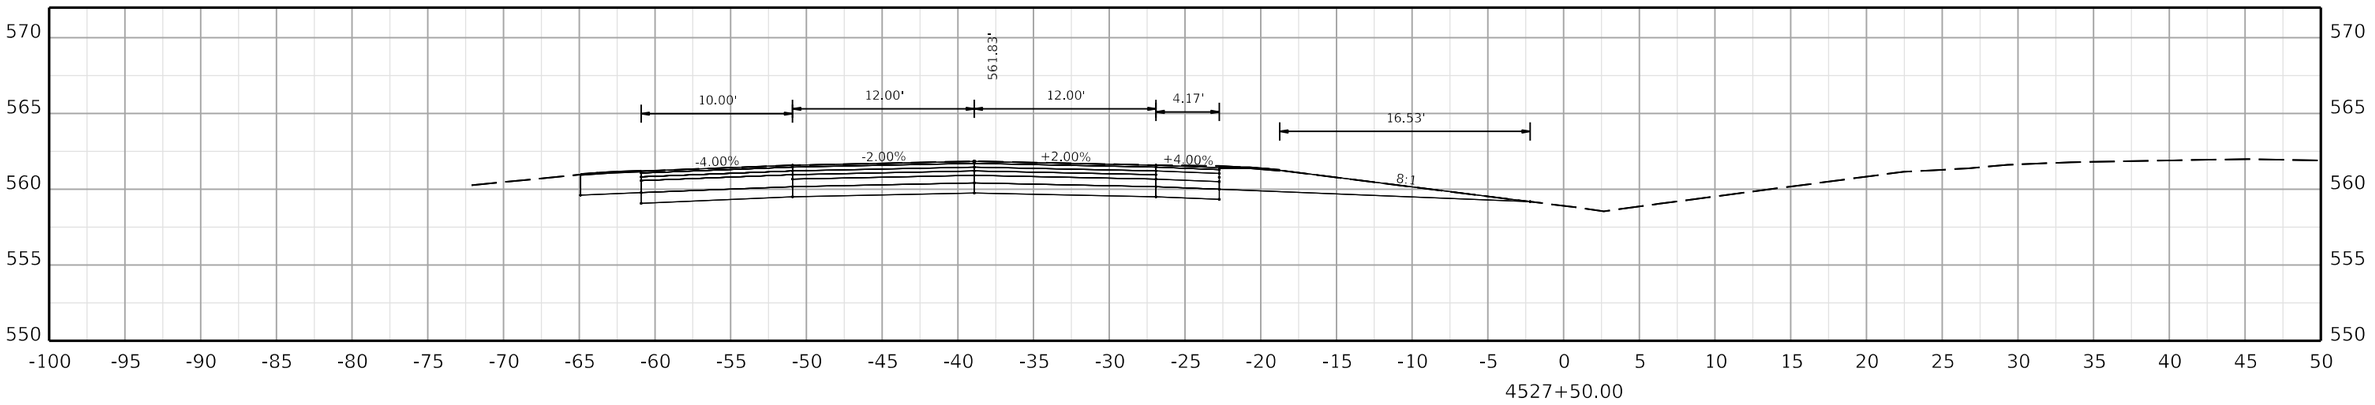

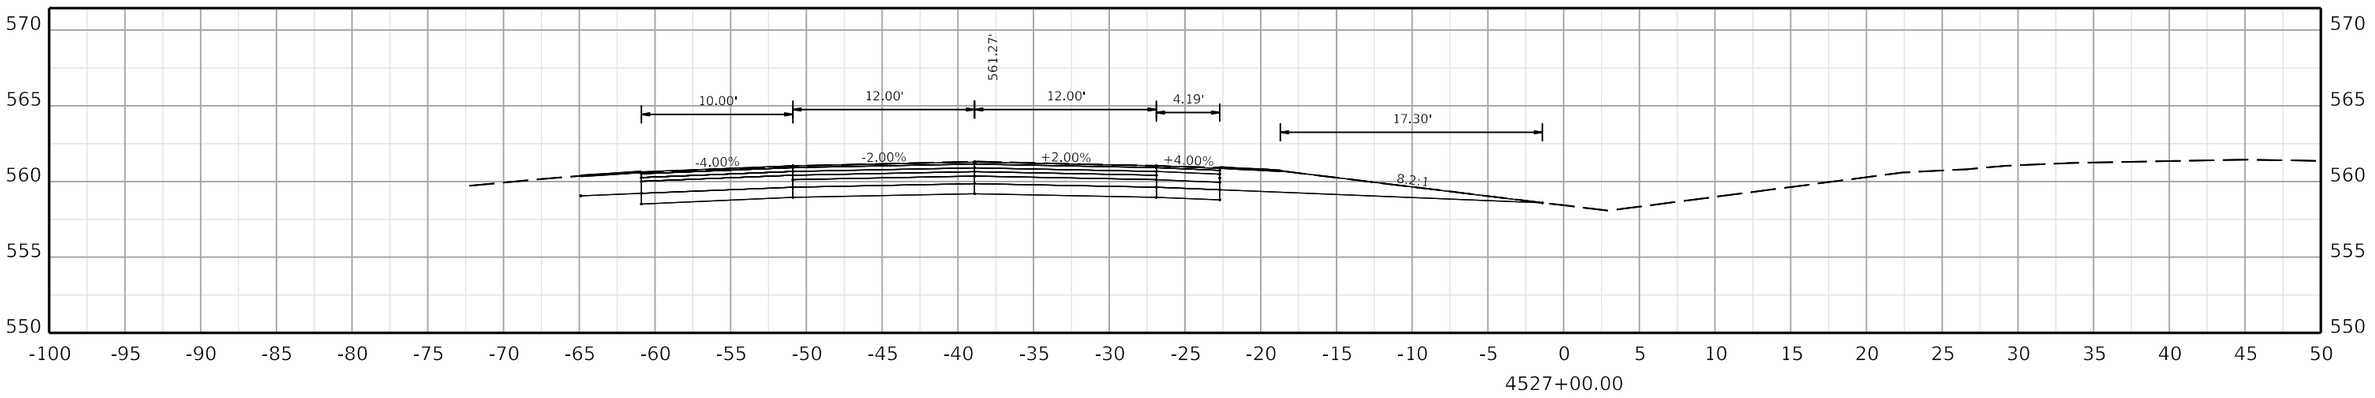

COMMONWEALTH OF KENTUCKY
DEPARTMENT OF HIGHWAYS
TEAM KENTUCKY TRANSPORTATION CABINET

DRAWING TITLE:


HORIZONTAL SCALE
SCALE: 1" = 5'


0' 5' 10' 20'


STA. 4527+00.00 TO STA. 4528+00.00

ITEM NO. COUNTY OF

SHEET NO.
4527+00.00

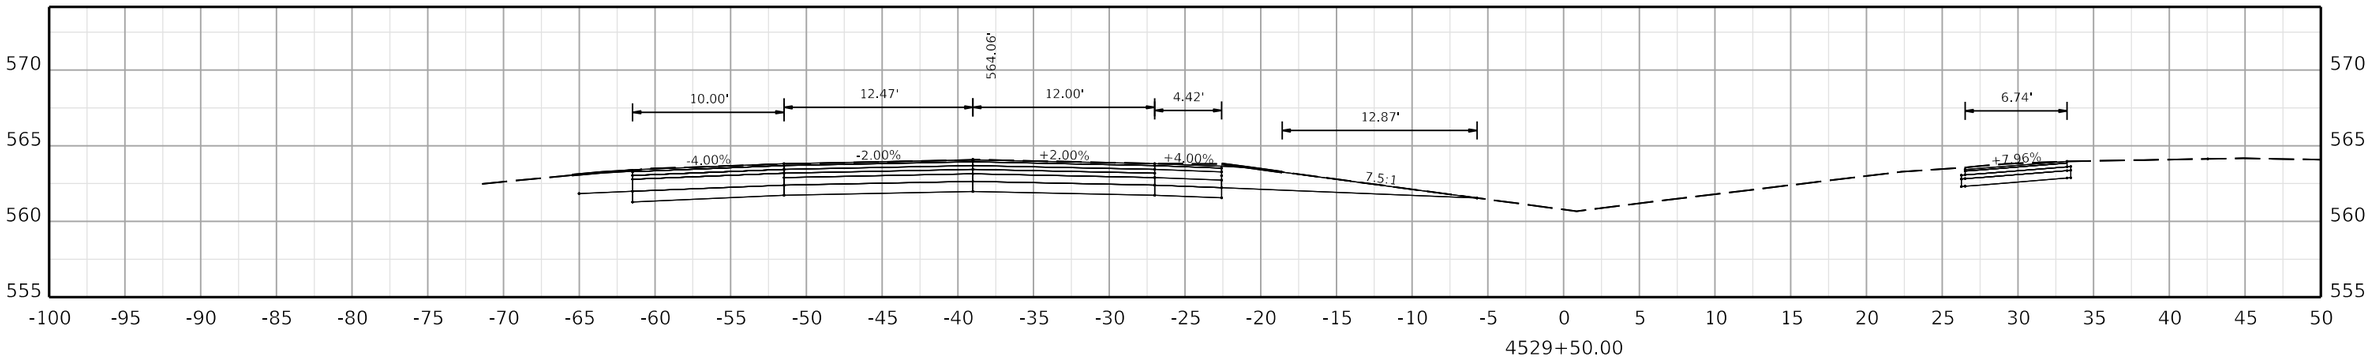

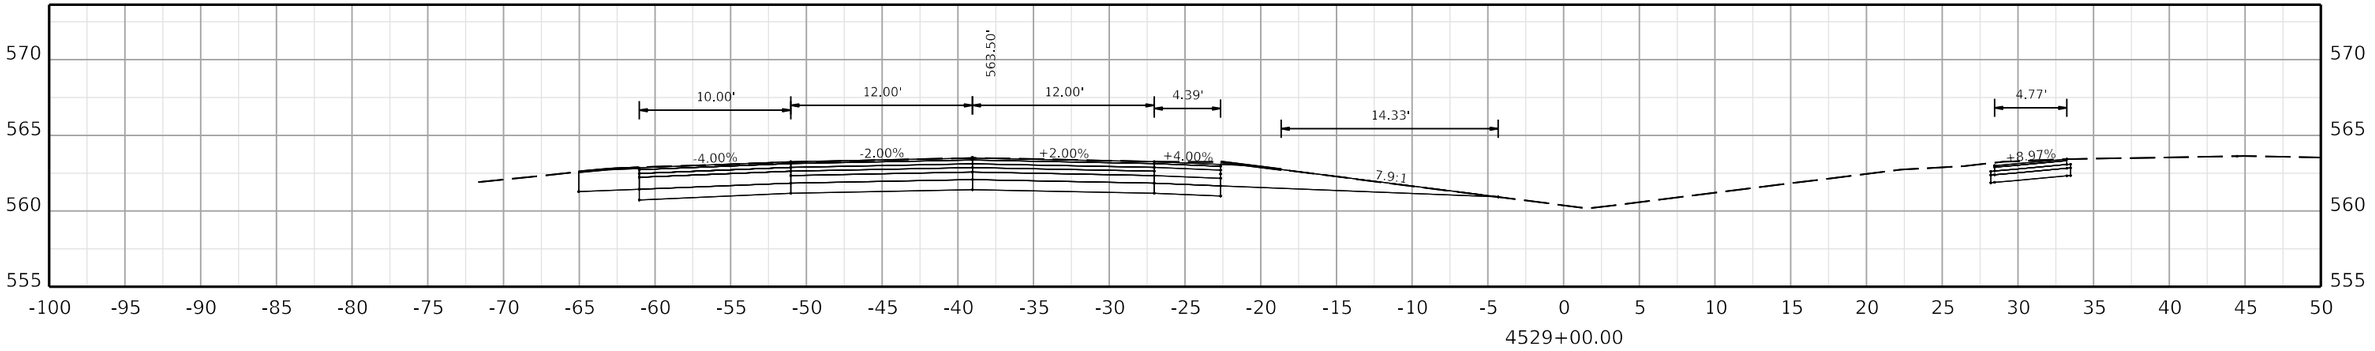

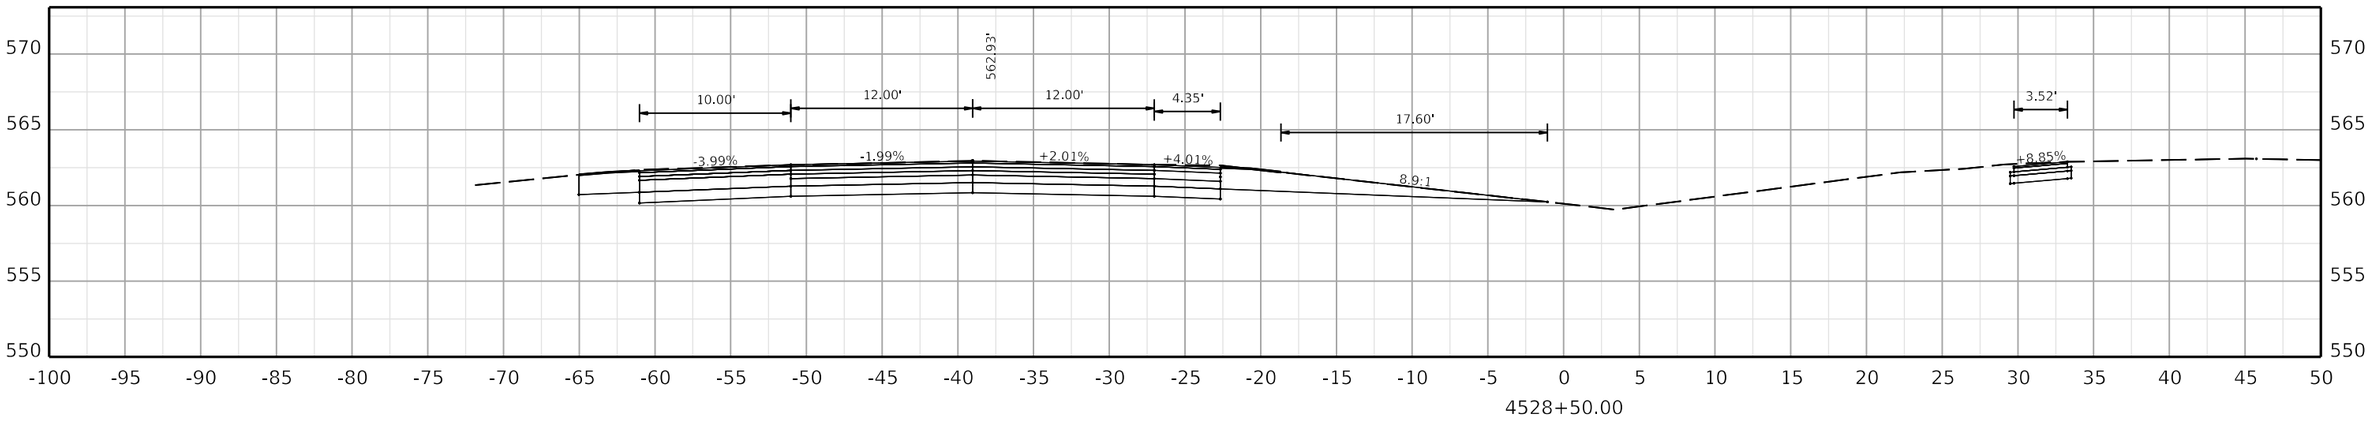

COMMONWEALTH OF KENTUCKY
DEPARTMENT OF HIGHWAYS

TEAM KENTUCKY

DRAWING TITLE:


HORIZONTAL SCALE
SCALE: 1" = 5'


0' 5' 10' 20'


STA. 4528+50.00 TO STA. 4529+50.00

ITEM NO. COUNTY OF

SHEET NO.
4528+50.00

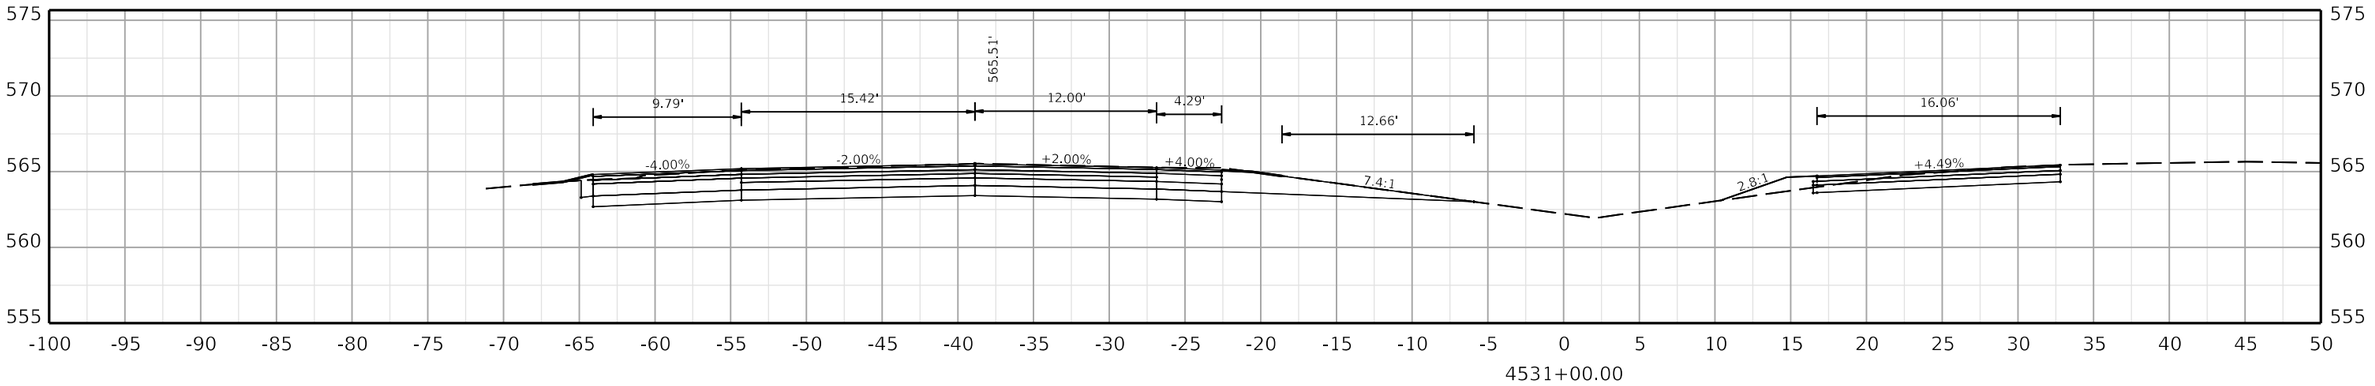

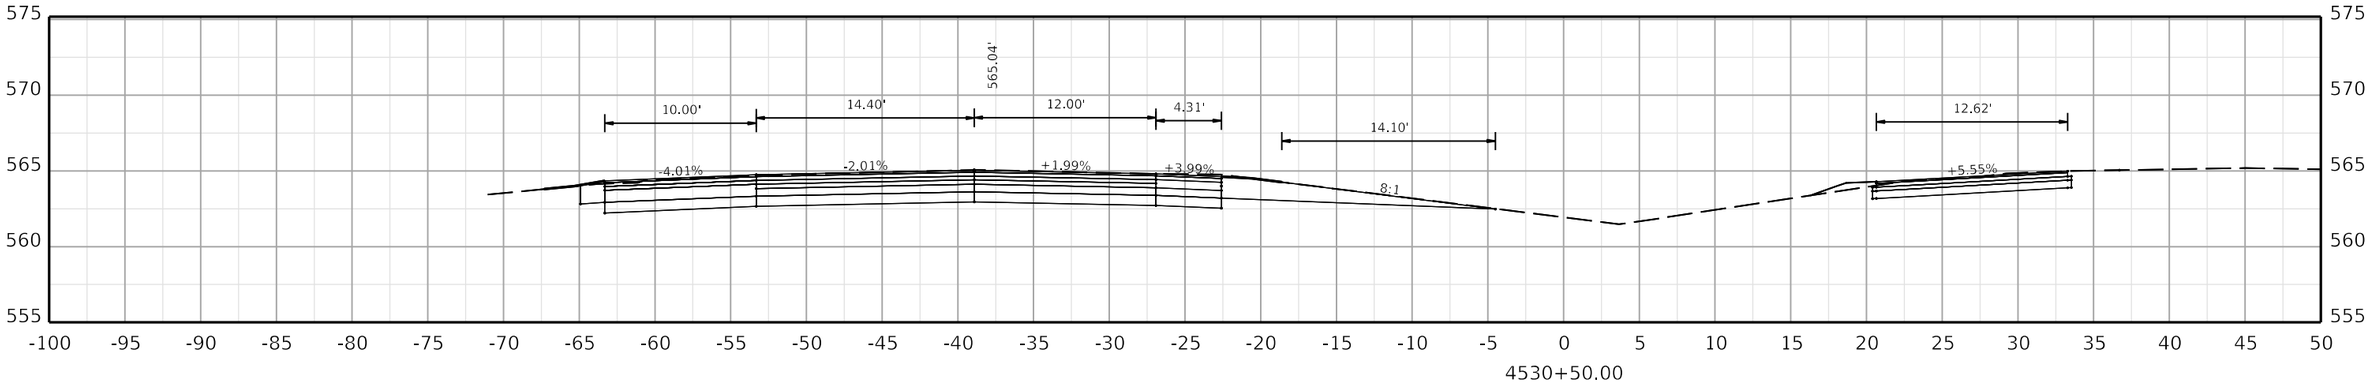

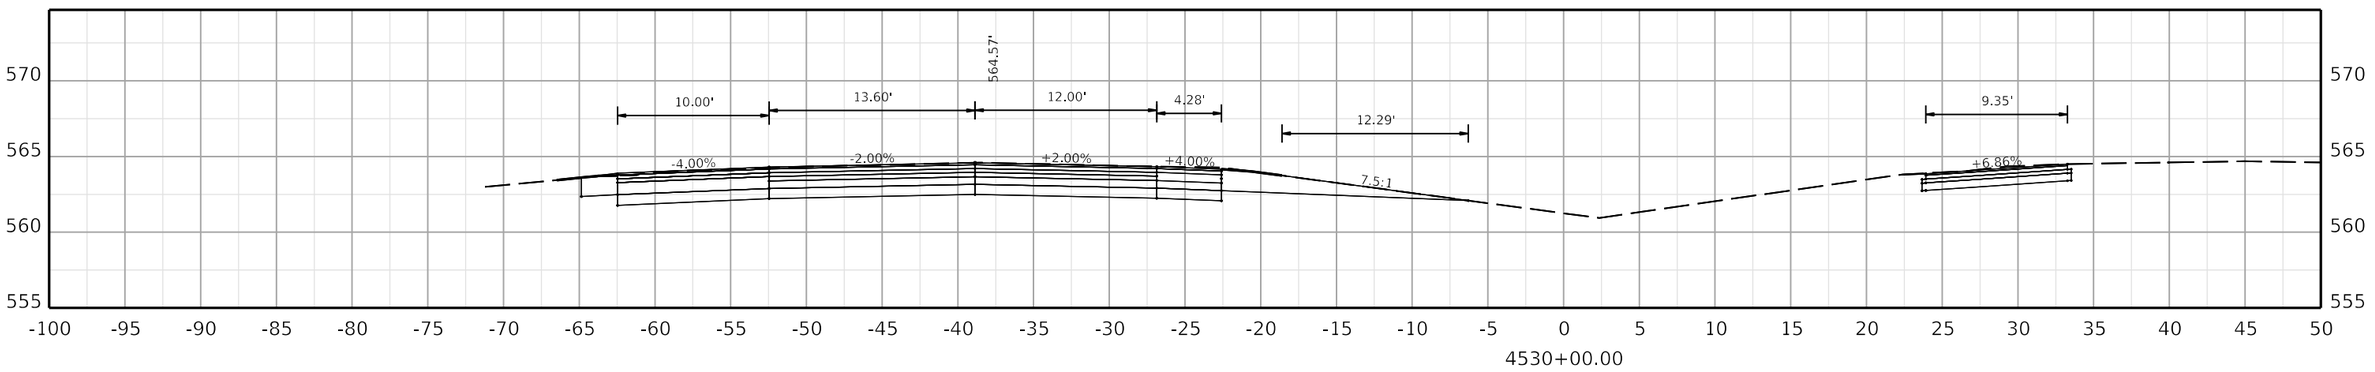

COMMONWEALTH OF KENTUCKY
DEPARTMENT OF HIGHWAYS

TEAM KENTUCKY

DRAWING TITLE:


HORIZONTAL SCALE
SCALE: 1" = 5'


0' 5' 10' 20'


STA. 4530+00.00 TO STA. 4531+00.00

ITEM NO. COUNTY OF

SHEET NO.
4530+00.00

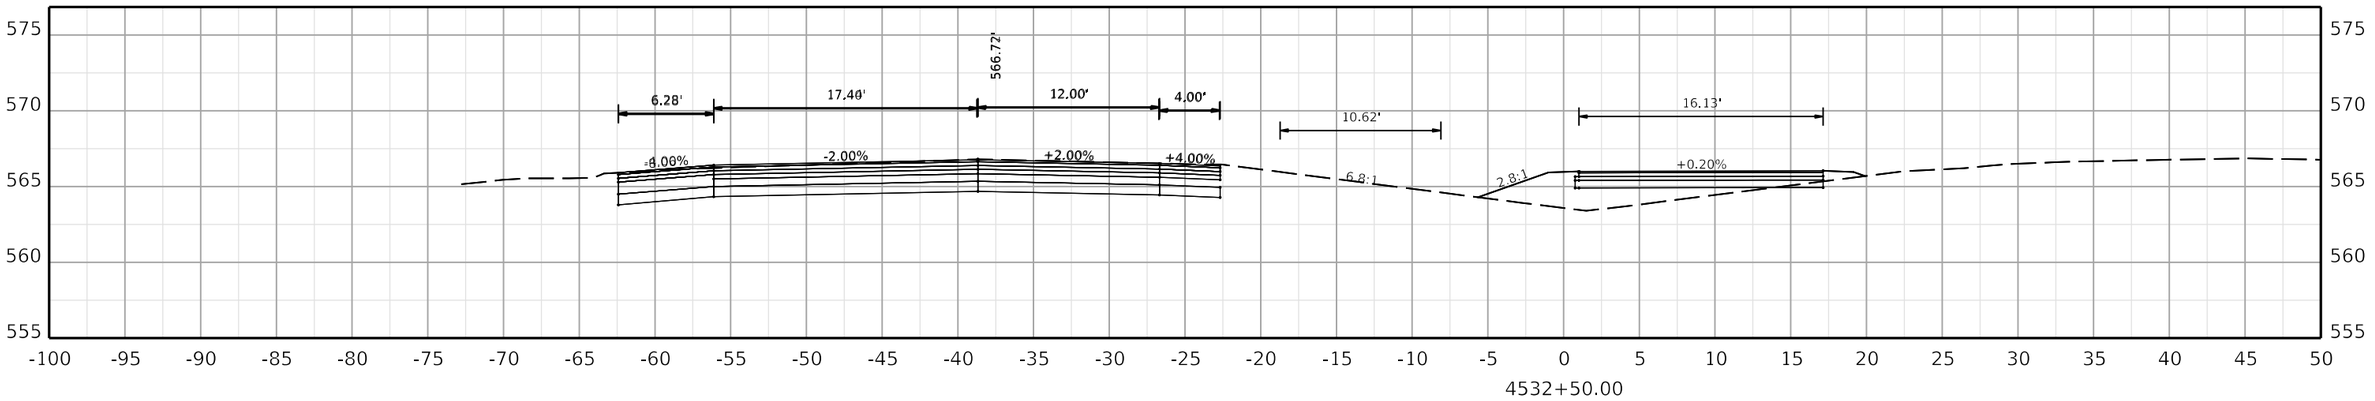

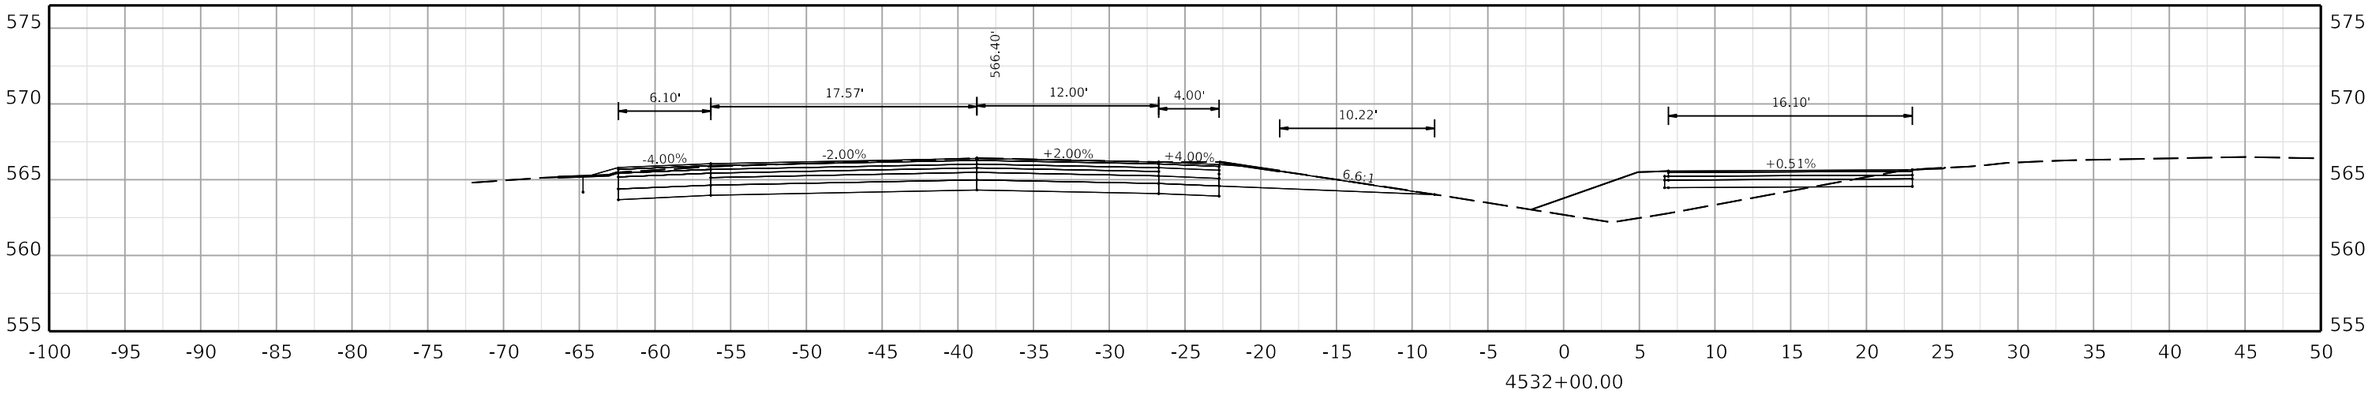

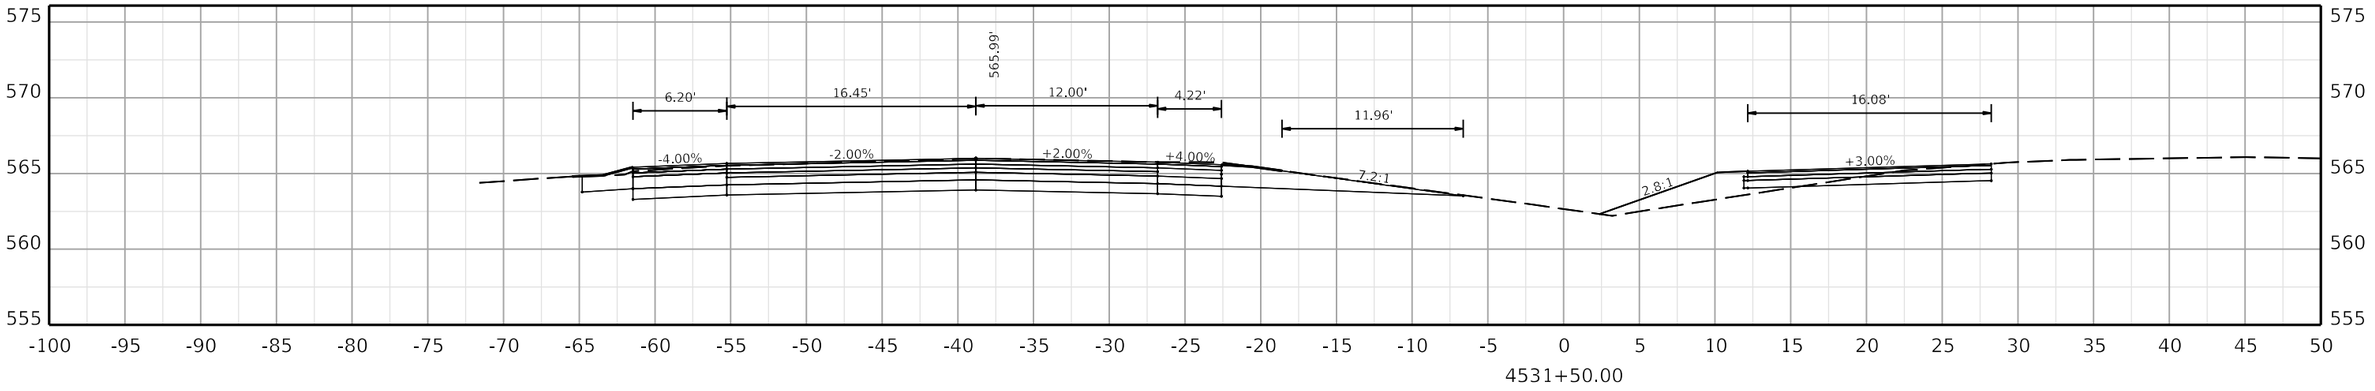

COMMONWEALTH OF KENTUCKY
DEPARTMENT OF HIGHWAYS

TEAM KENTUCKY TRANSPORTATION CABINET

DRAWING TITLE:


HORIZONTAL SCALE
SCALE: 1" = 5'


0' 5' 10' 20'


STA. 4531+50.00 TO STA. 4532+50.00

ITEM NO. COUNTY OF

SHEET NO.
4531+50.00

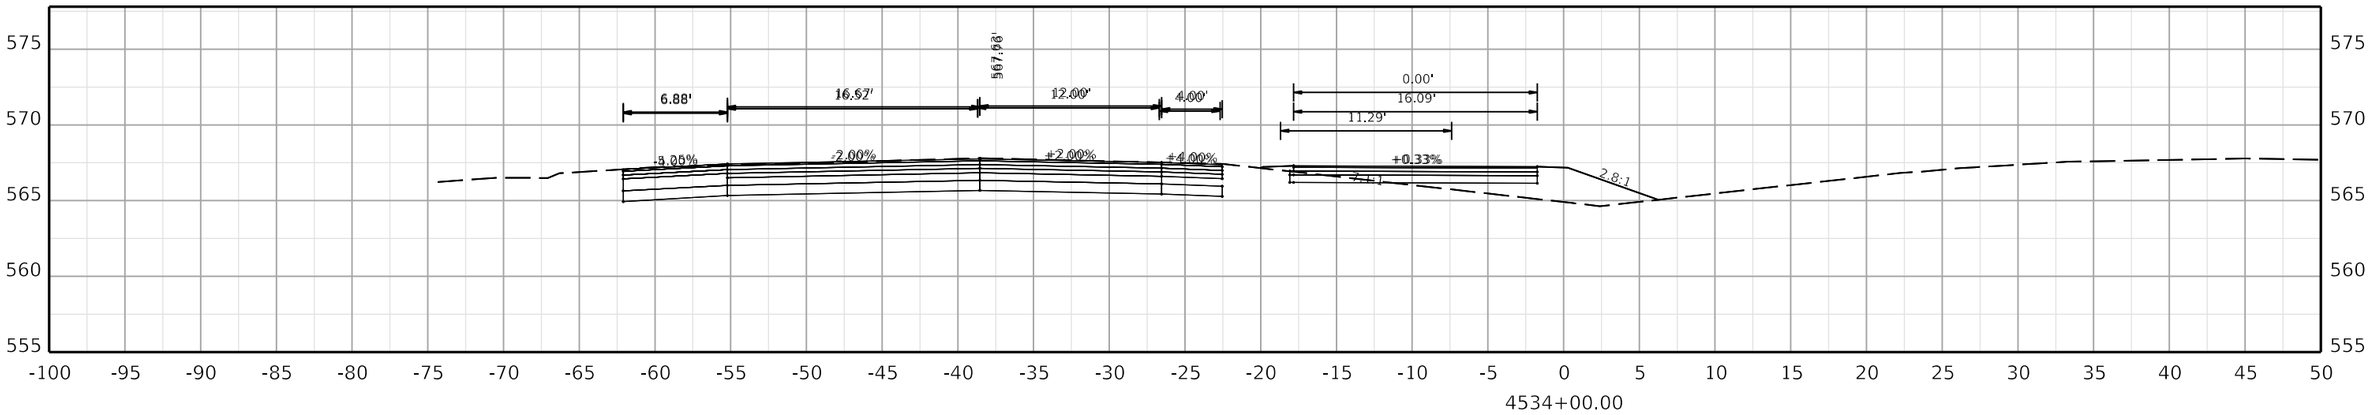

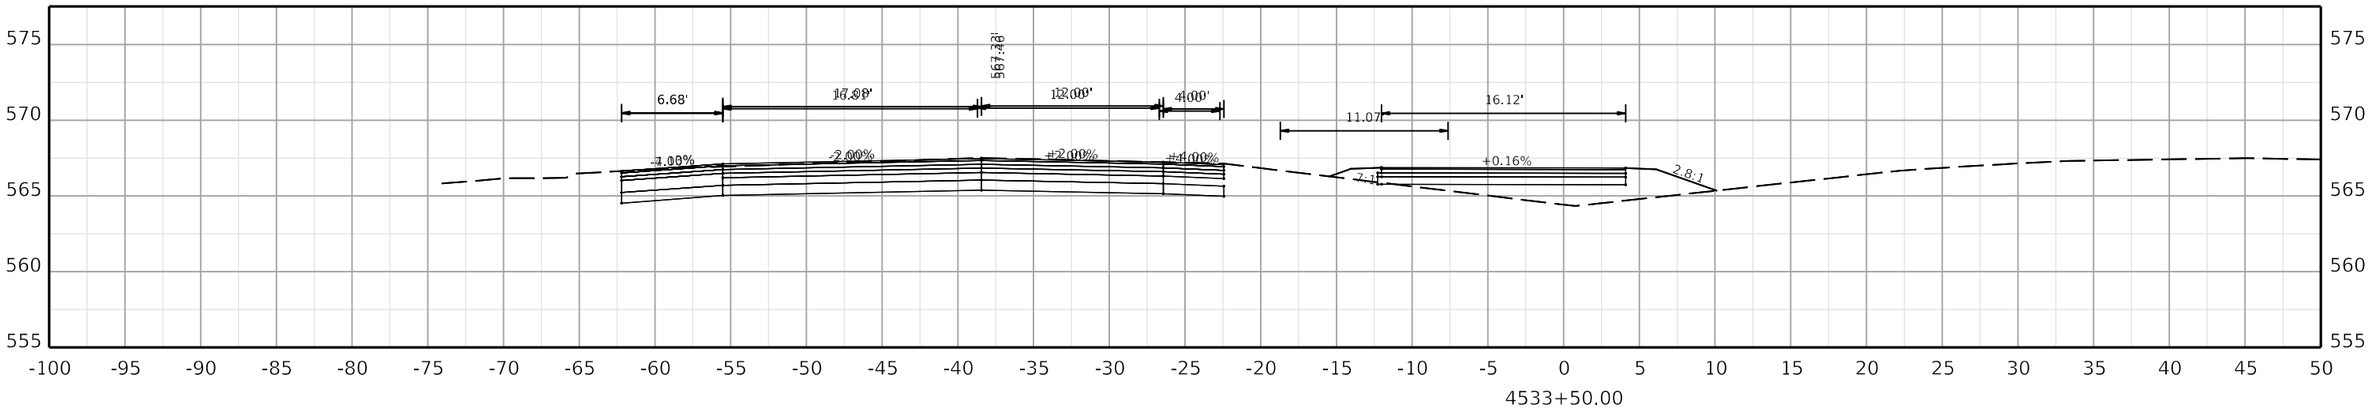

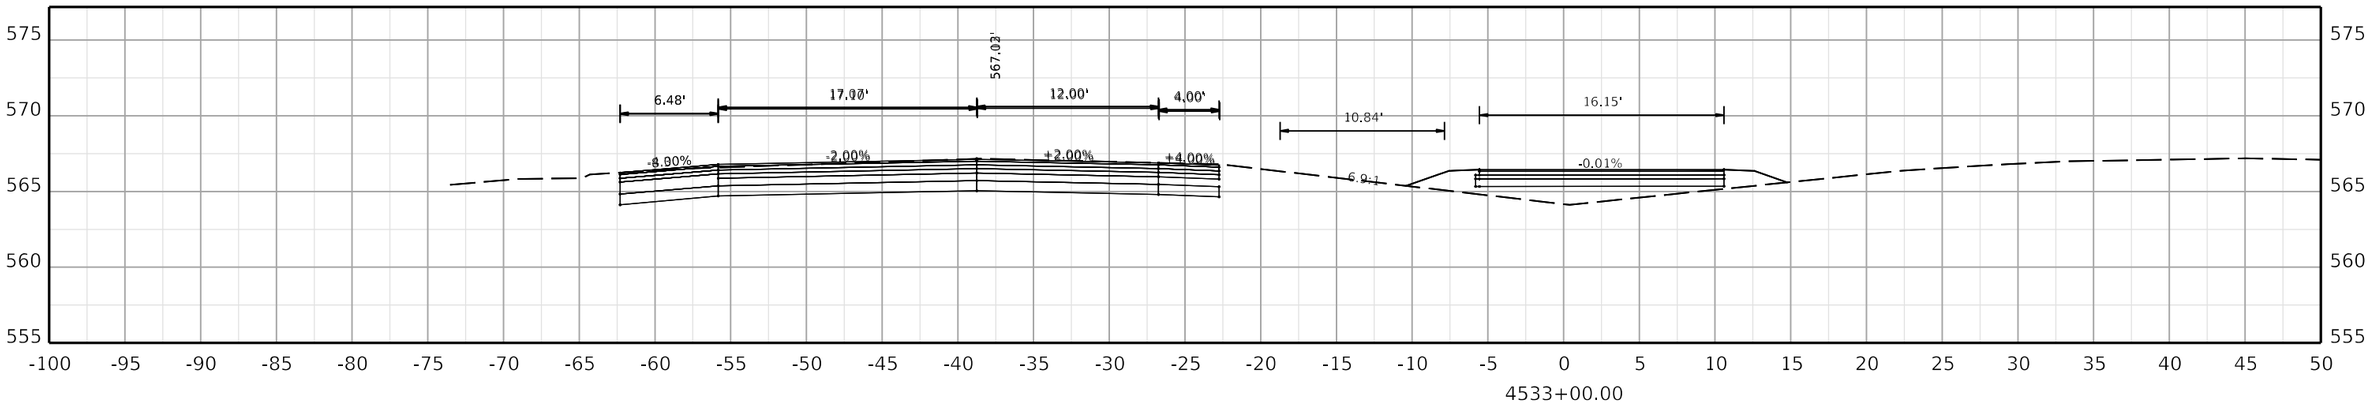

COMMONWEALTH OF KENTUCKY
DEPARTMENT OF HIGHWAYS
TEAM KENTUCKY TRANSPORTATION CABINET

DRAWING TITLE:


HORIZONTAL SCALE
SCALE: 1" = 5'


0' 5' 10' 20'


STA. 4533+00.00 TO STA. 4534+00.00

ITEM NO. COUNTY OF

SHEET NO.
4533+00.00

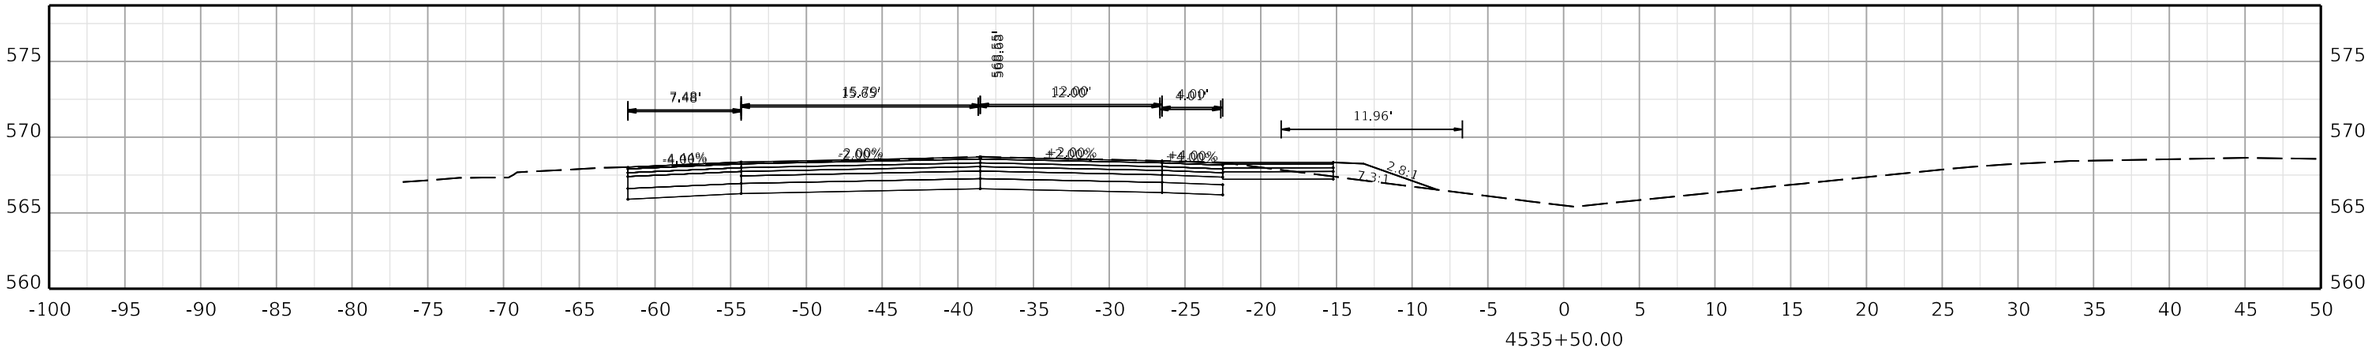

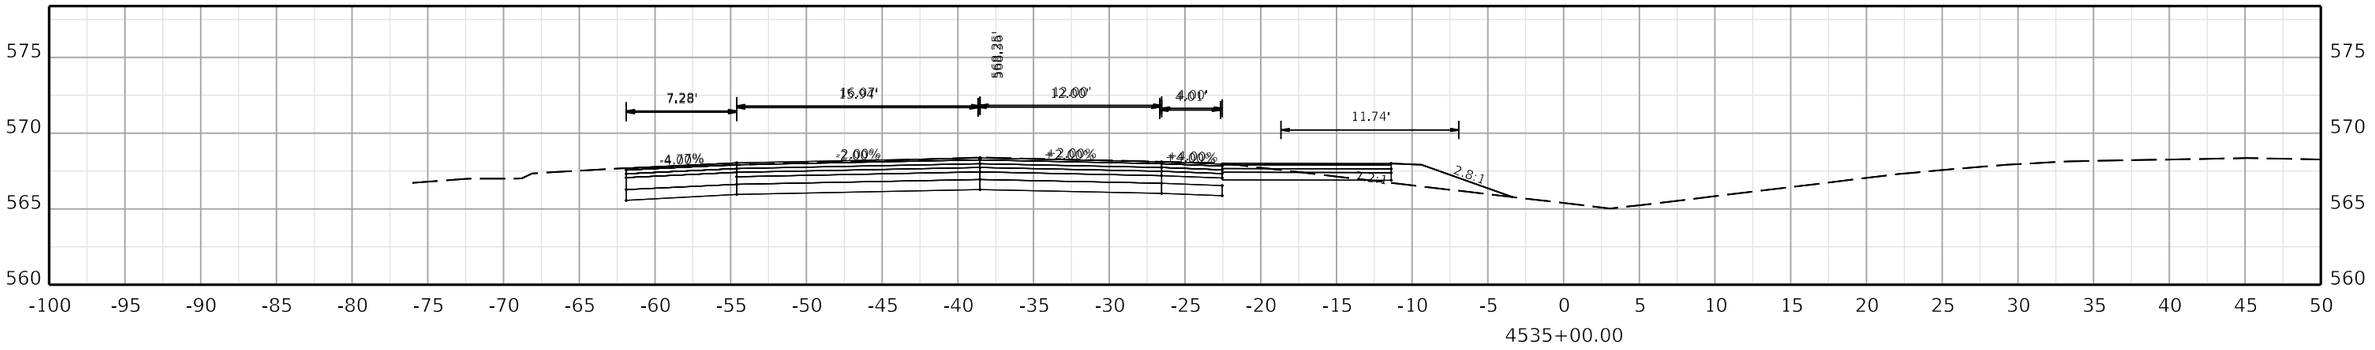

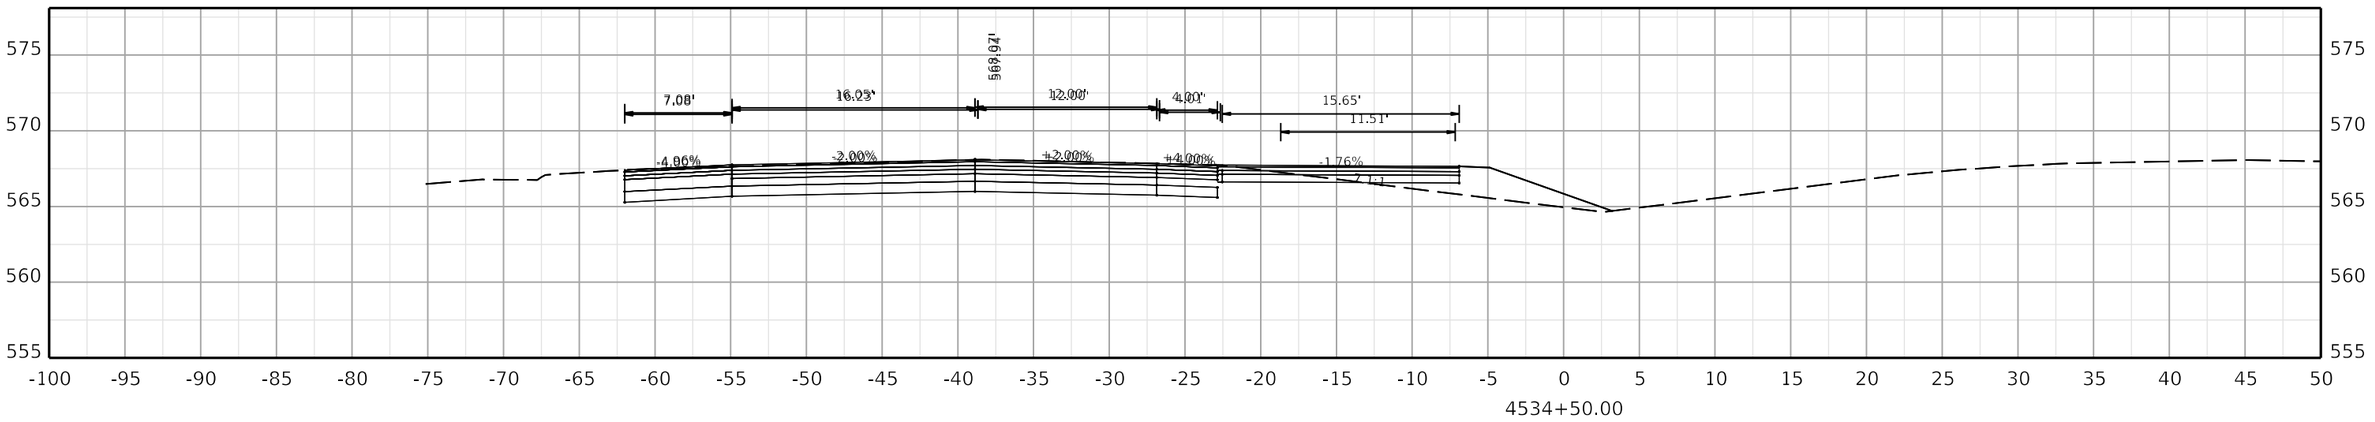

COMMONWEALTH OF KENTUCKY
DEPARTMENT OF HIGHWAYS
TEAM KENTUCKY TRANSPORTATION CABINET

DRAWING TITLE:


HORIZONTAL SCALE
SCALE: 1" = 5'


0' 5' 10' 20'


STA. 4534+50.00 TO STA. 4535+50.00

ITEM NO. COUNTY OF

SHEET NO.
4534+50.00

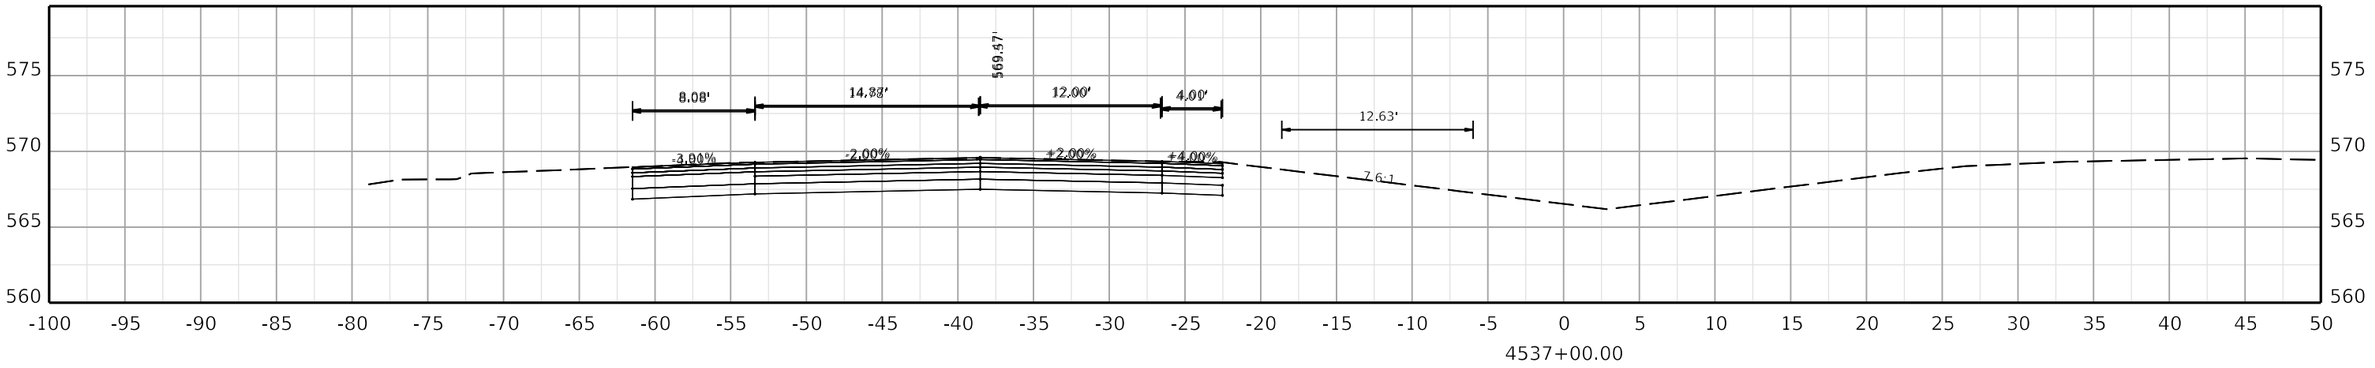

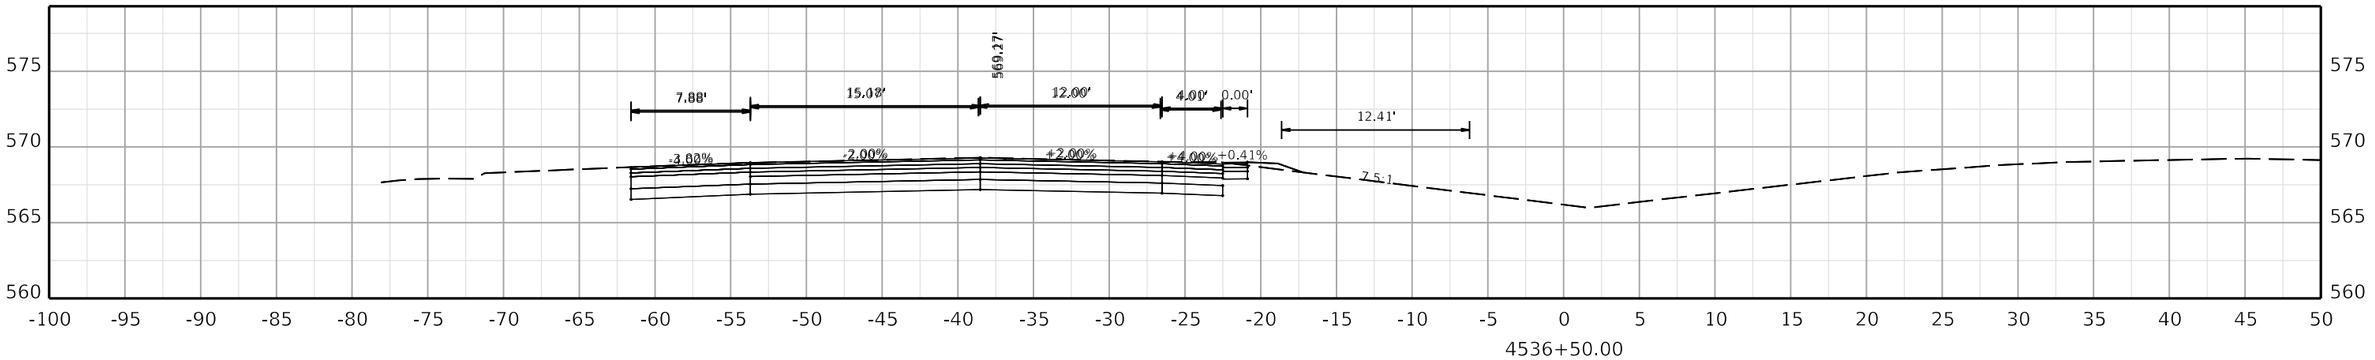

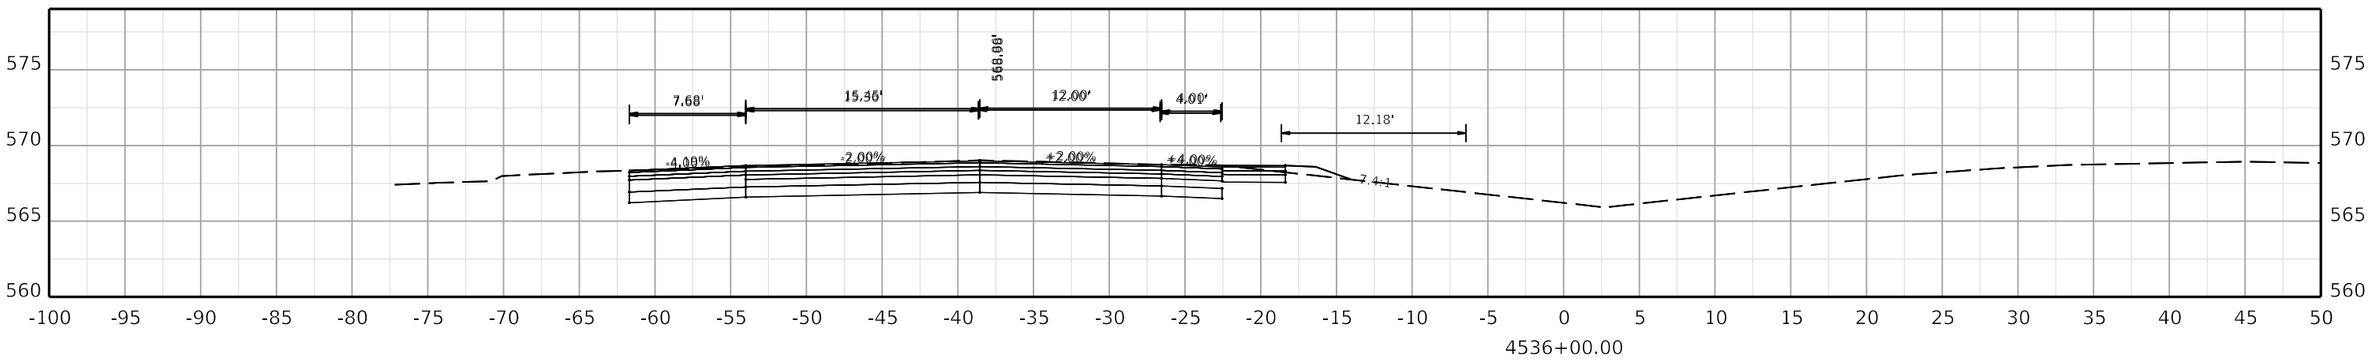

COMMONWEALTH OF KENTUCKY
DEPARTMENT OF HIGHWAYS
TEAM KENTUCKY TRANSPORTATION CABINET

DRAWING TITLE:


HORIZONTAL SCALE
SCALE: 1" = 5'


0' 5' 10' 20'


STA. 4536+00.00 TO STA. 4537+00.00

ITEM NO. COUNTY OF

SHEET NO. 4536+00.00

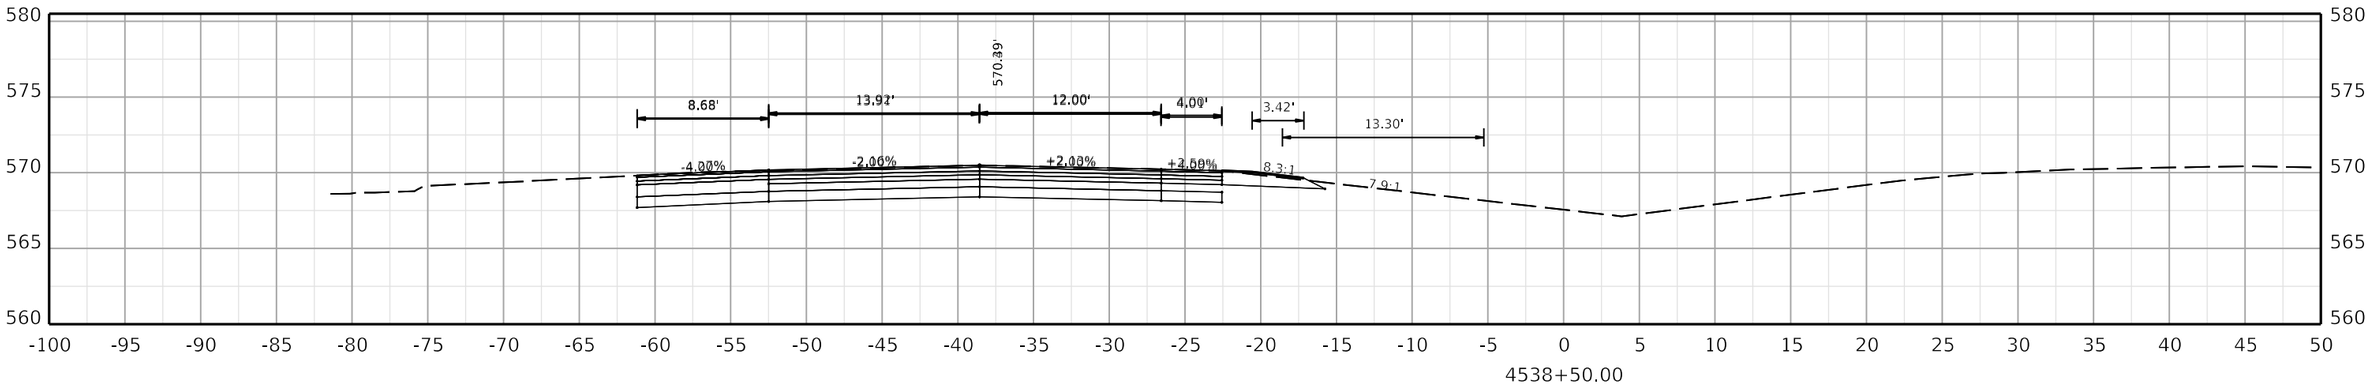

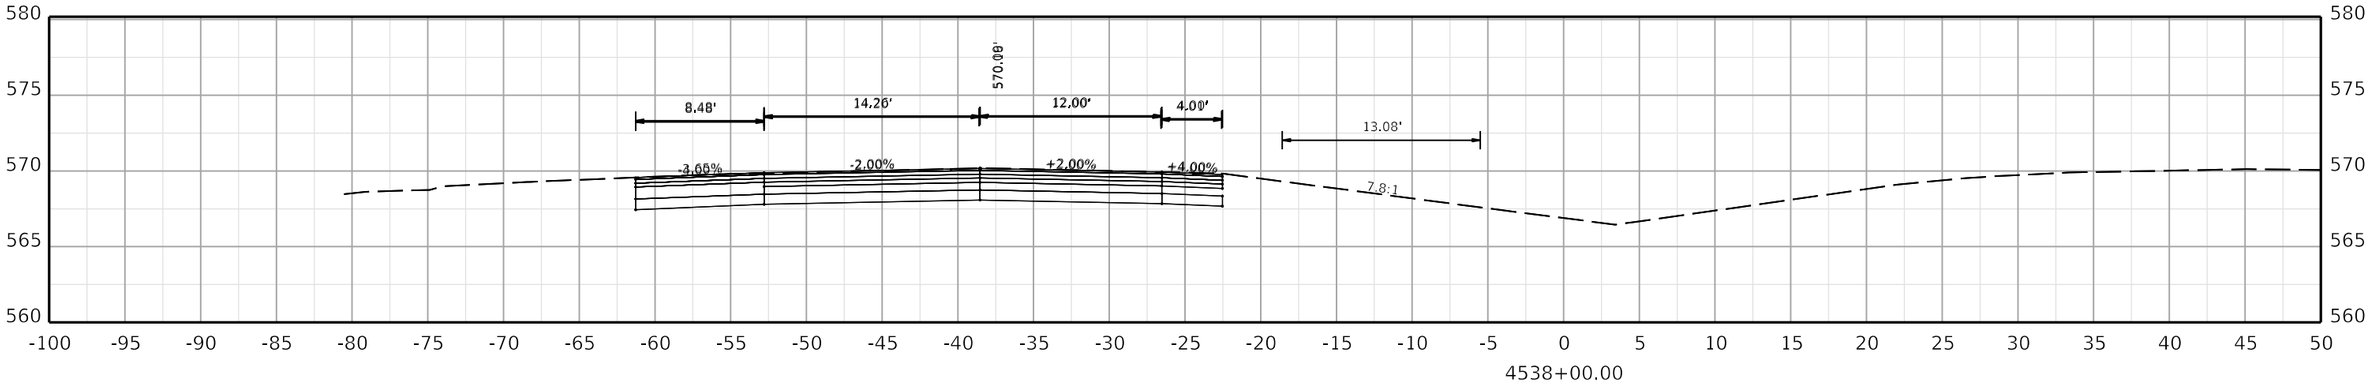

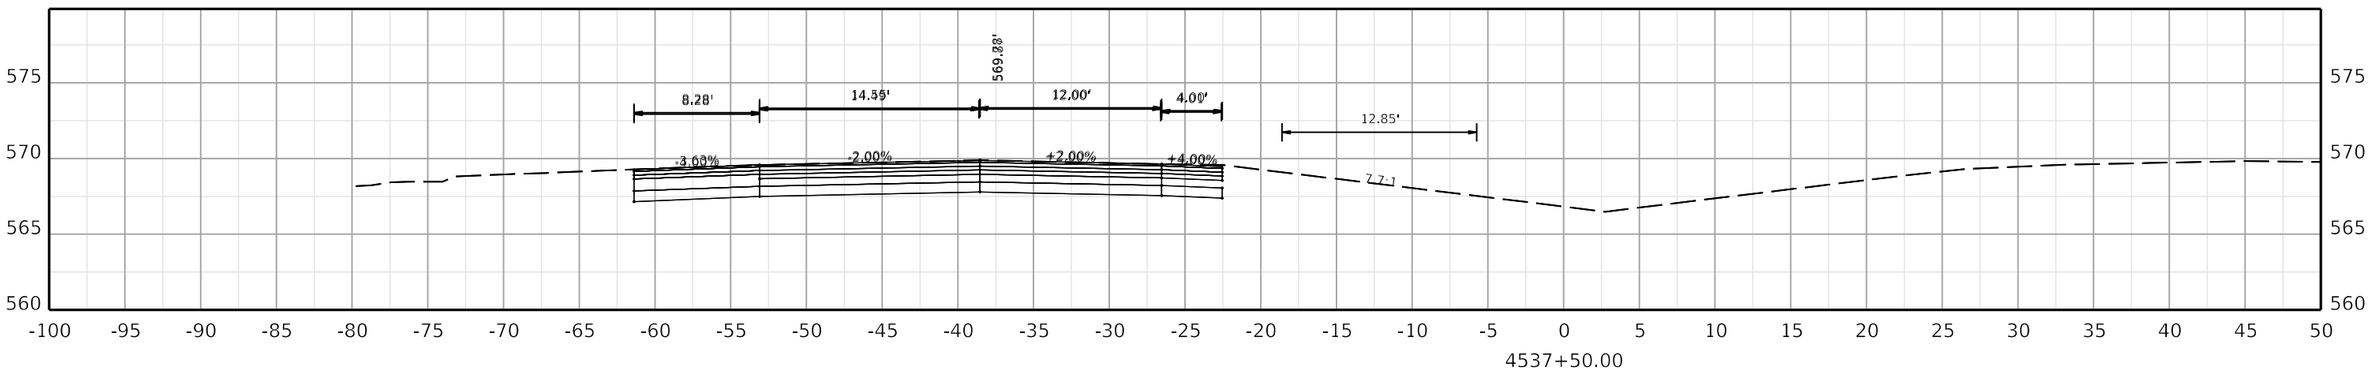

COMMONWEALTH OF KENTUCKY
DEPARTMENT OF HIGHWAYS
TEAM KENTUCKY

DRAWING TITLE:


HORIZONTAL SCALE
SCALE: 1" = 5'


0' 5' 10' 20'


STA. 4537+50.00 TO STA. 4538+50.00

ITEM NO. COUNTY OF

SHEET NO.
4537+50.00

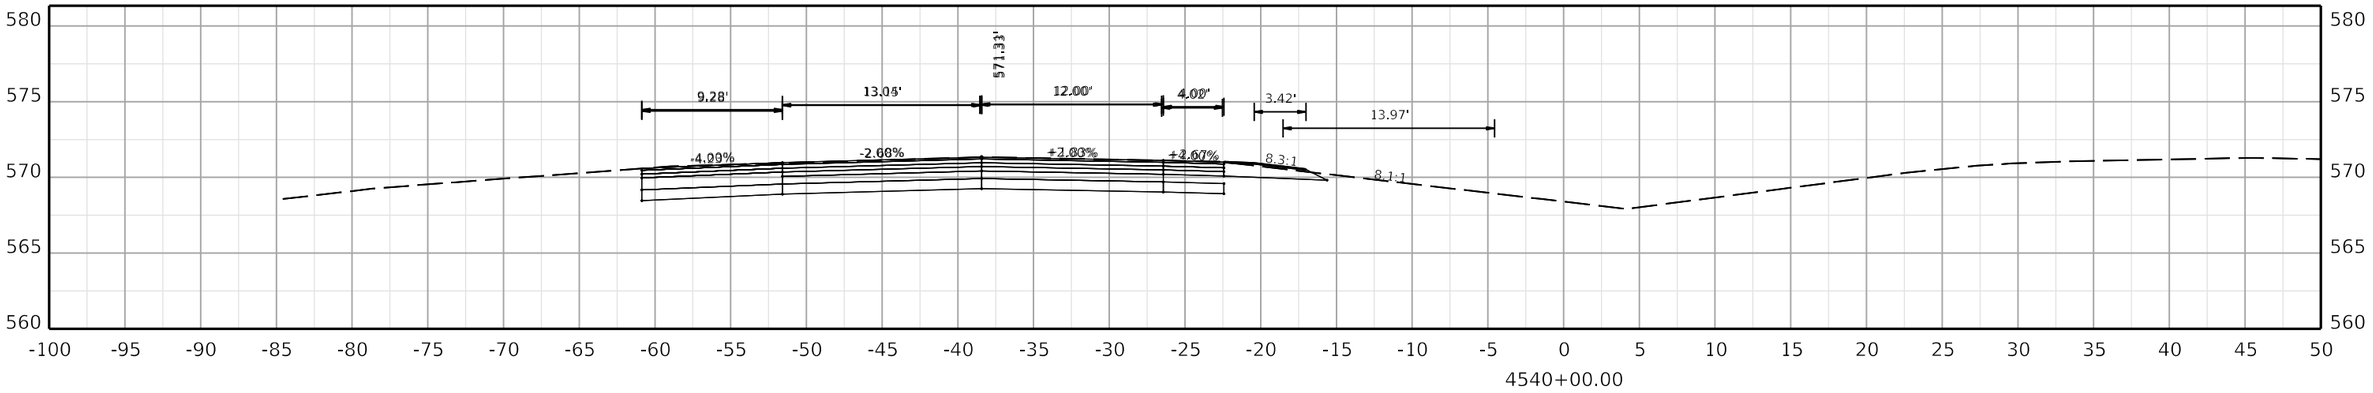

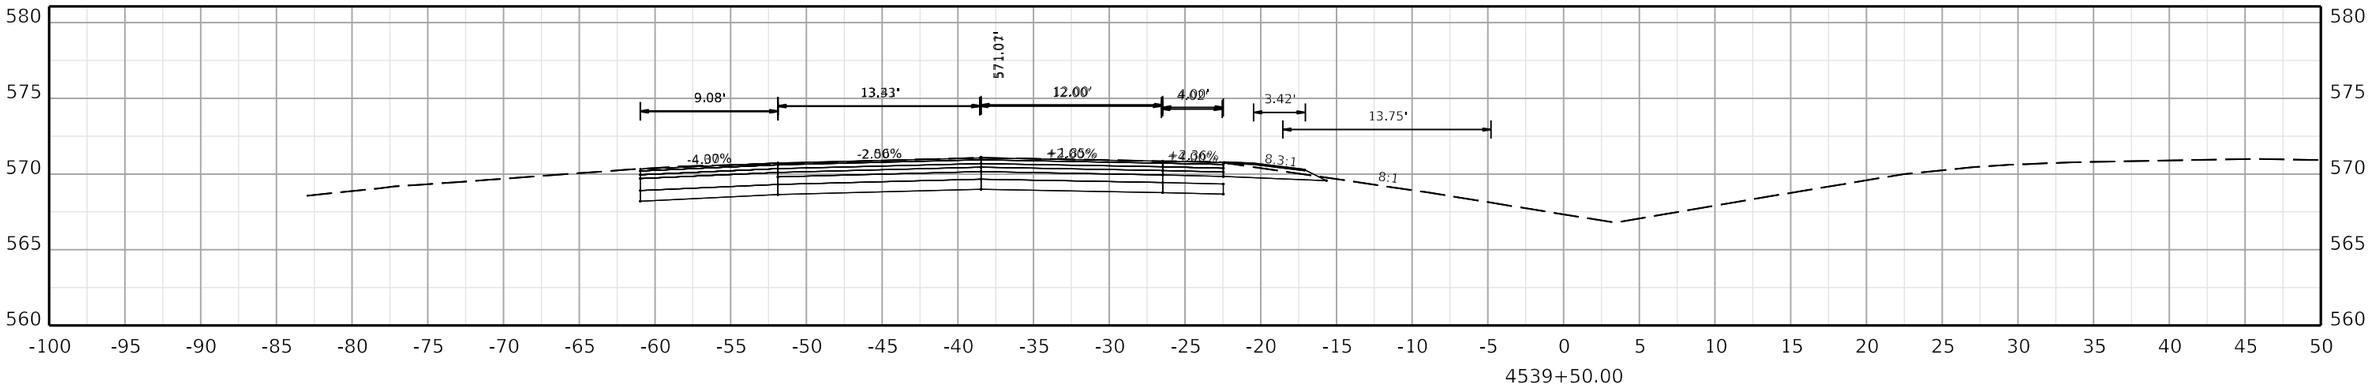

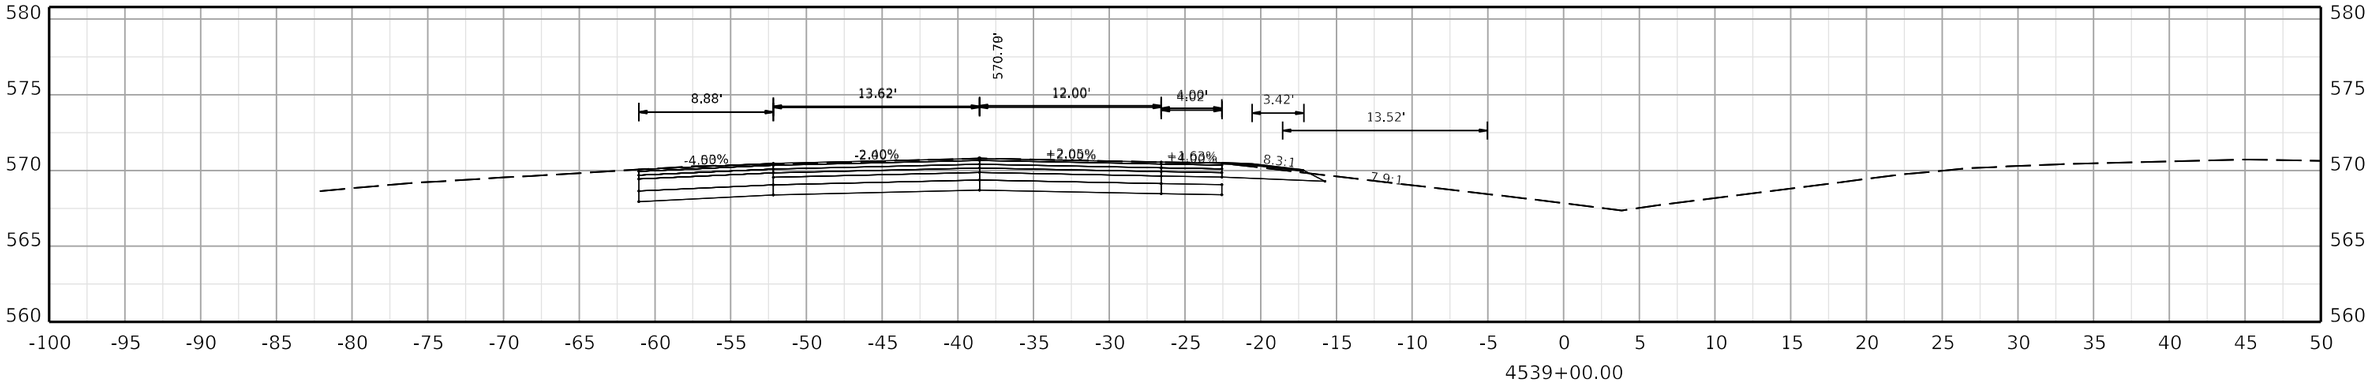

COMMONWEALTH OF KENTUCKY
DEPARTMENT OF HIGHWAYS
TEAM KENTUCKY TRANSPORTATION CABINET

DRAWING TITLE:


HORIZONTAL SCALE
SCALE: 1" = 5'


0' 5' 10' 20'


STA. 4539+00.00 TO STA. 4540+00.00

ITEM NO. COUNTY OF

SHEET NO. 4539+00.00

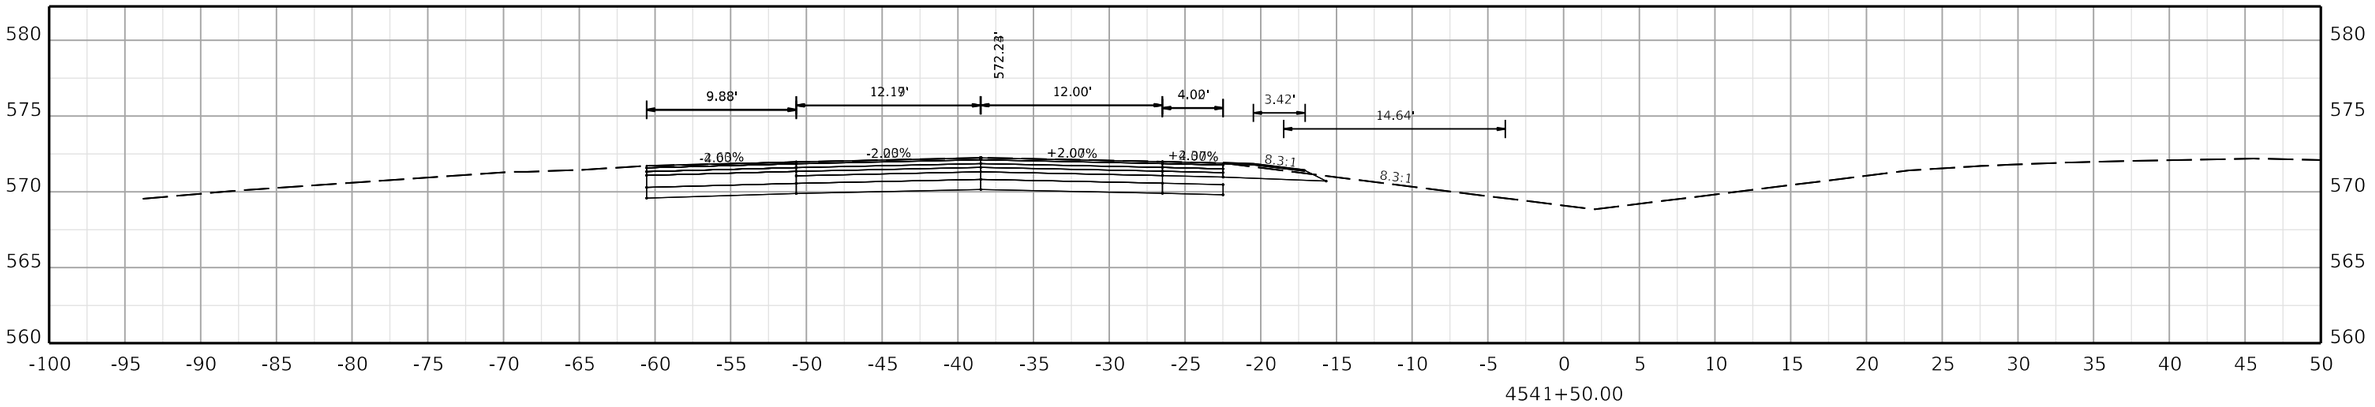

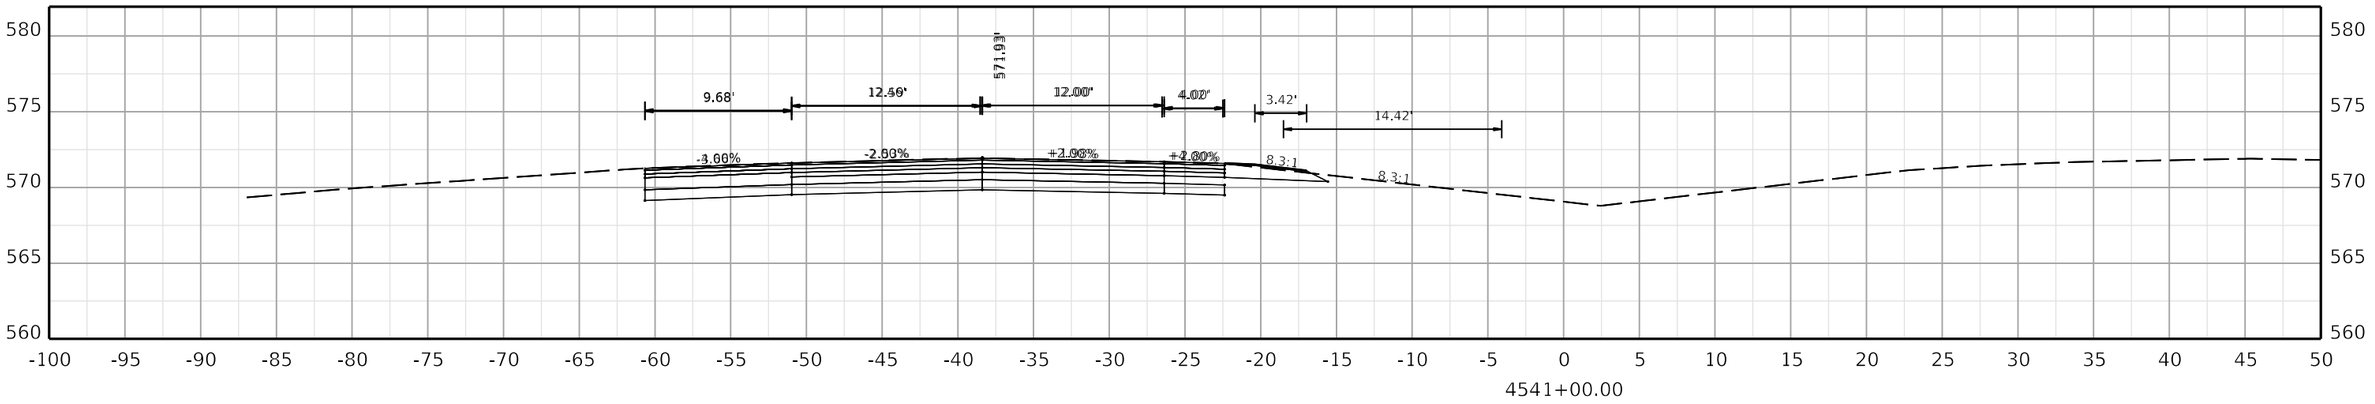

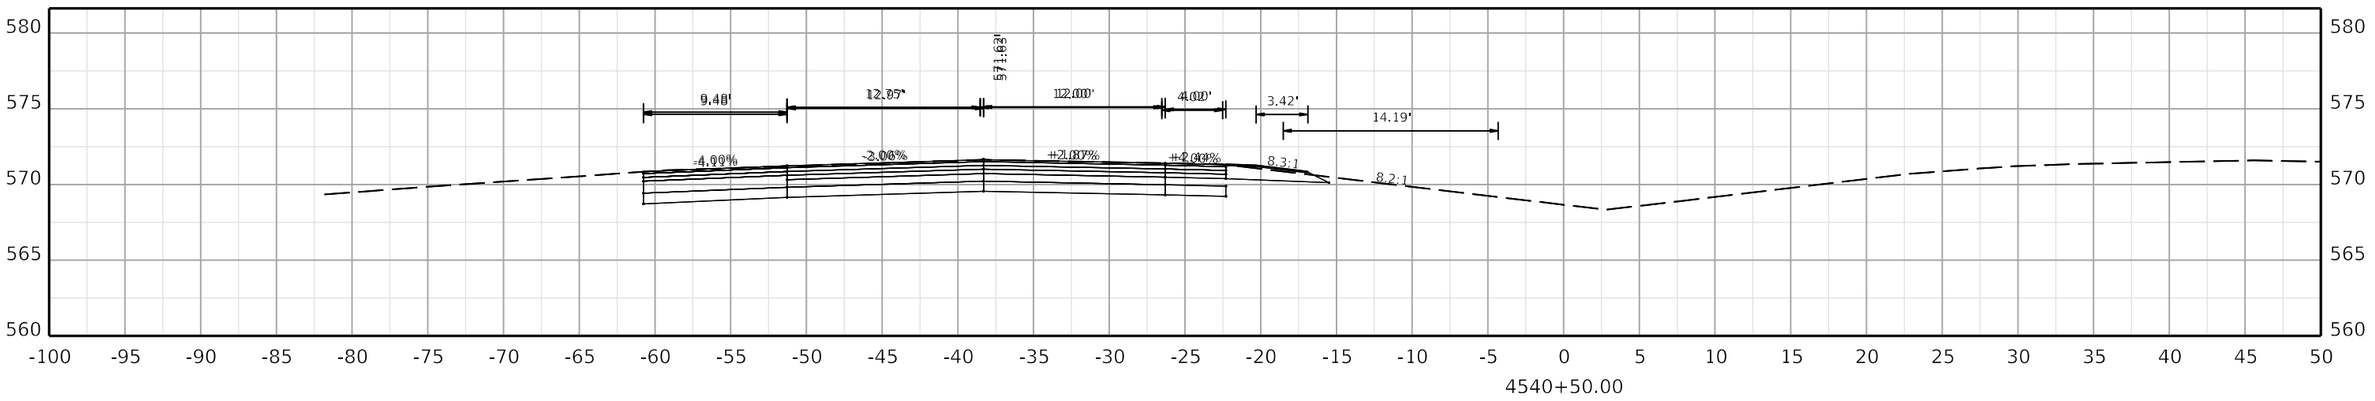

COMMONWEALTH OF KENTUCKY
DEPARTMENT OF HIGHWAYS

TEAM KENTUCKY

DRAWING TITLE:


HORIZONTAL SCALE
SCALE: 1" = 5'


0' 5' 10' 20'


STA. 4540+50.00 TO STA. 4541+50.00

ITEM NO. COUNTY OF

SHEET NO.
4540+50.00

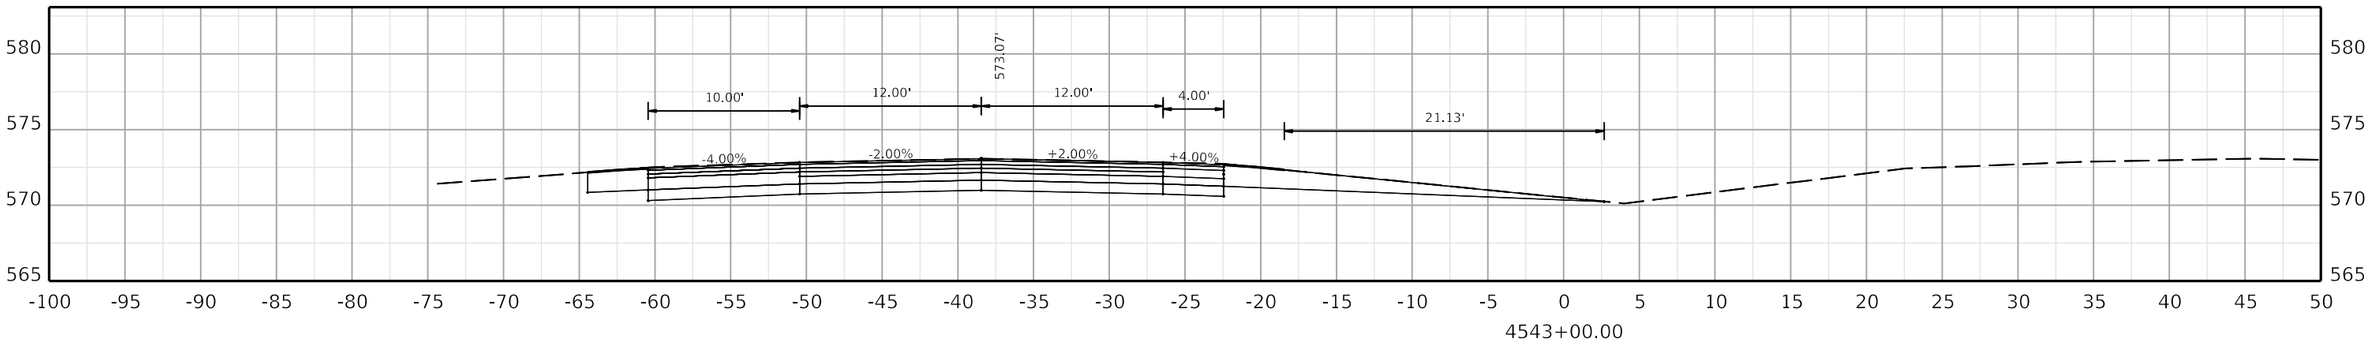

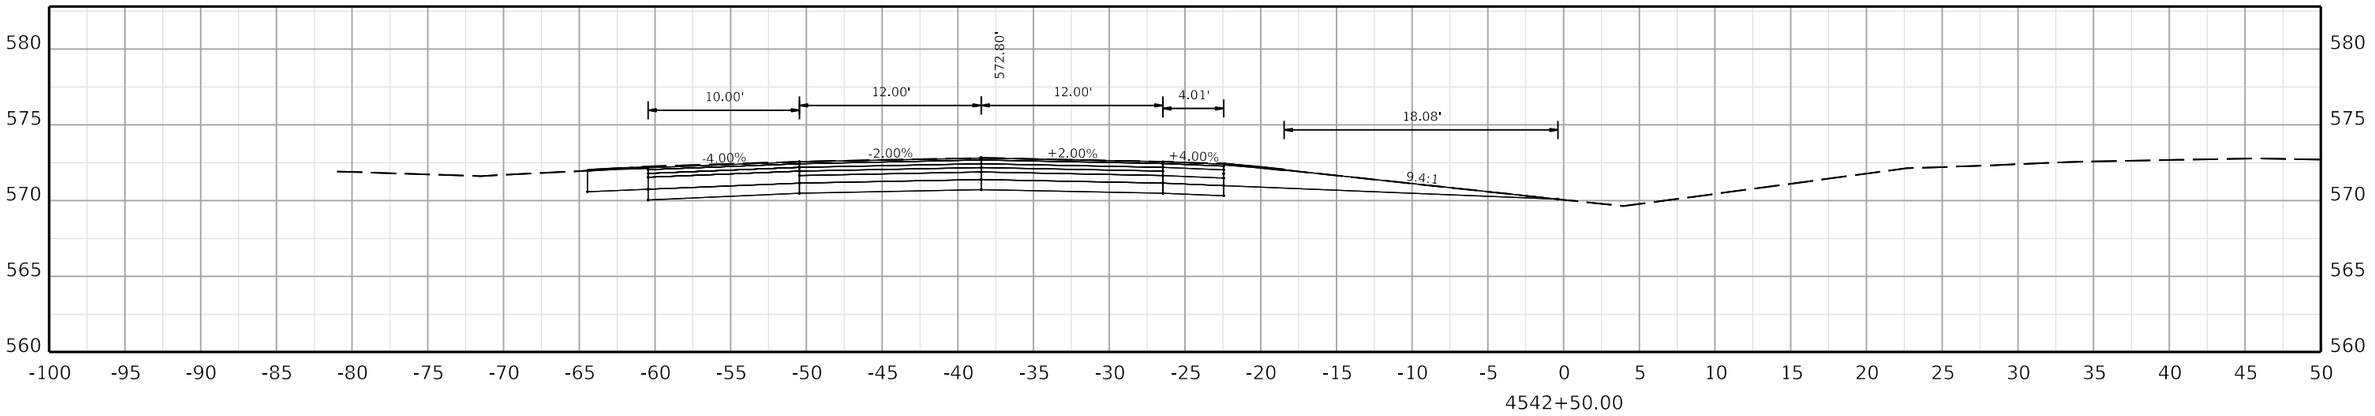

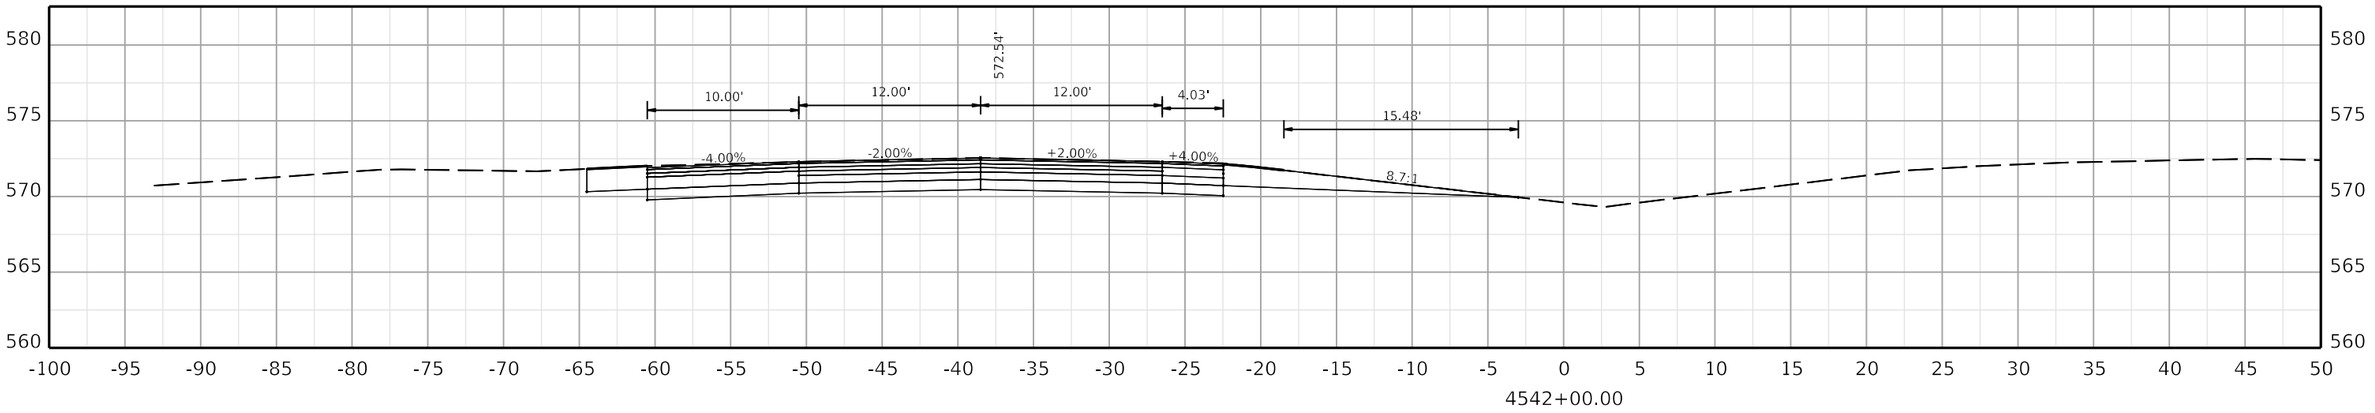

COMMONWEALTH OF KENTUCKY
DEPARTMENT OF HIGHWAYS

TEAM KENTUCKY

DRAWING TITLE:


HORIZONTAL SCALE
SCALE: 1" = 5'


0' 5' 10' 20'


STA. 4542+00.00 TO STA. 4543+00.00

ITEM NO. COUNTY OF

SHEET NO.
4542+00.00

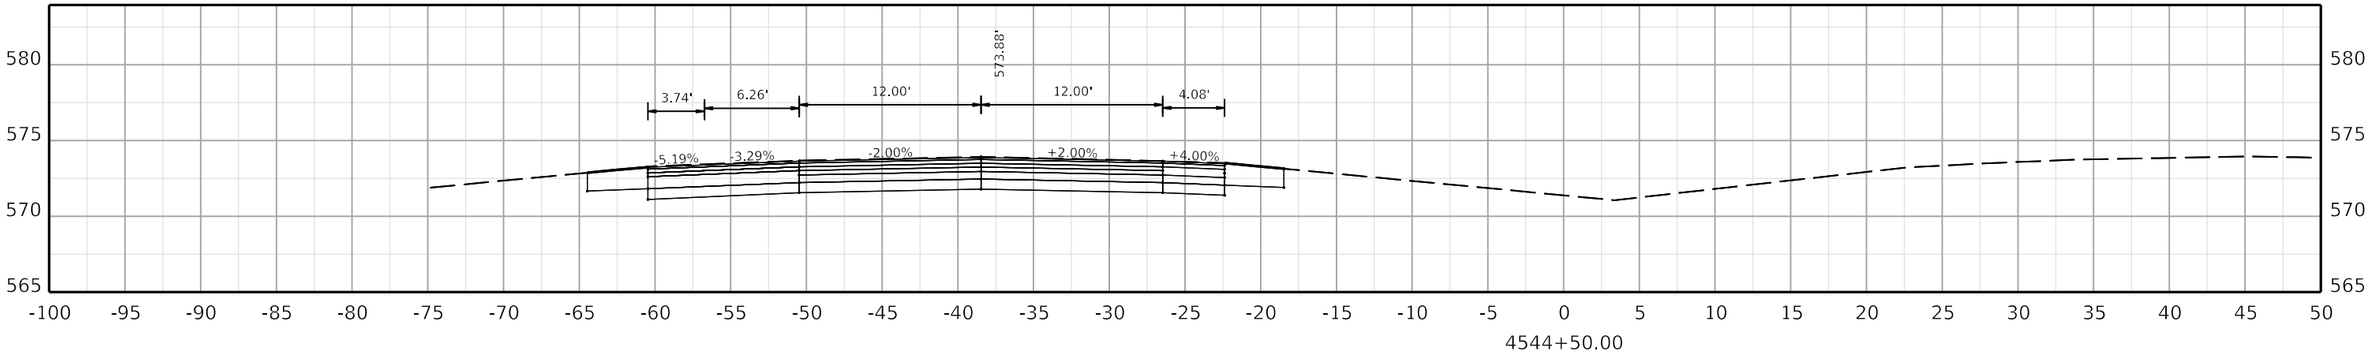

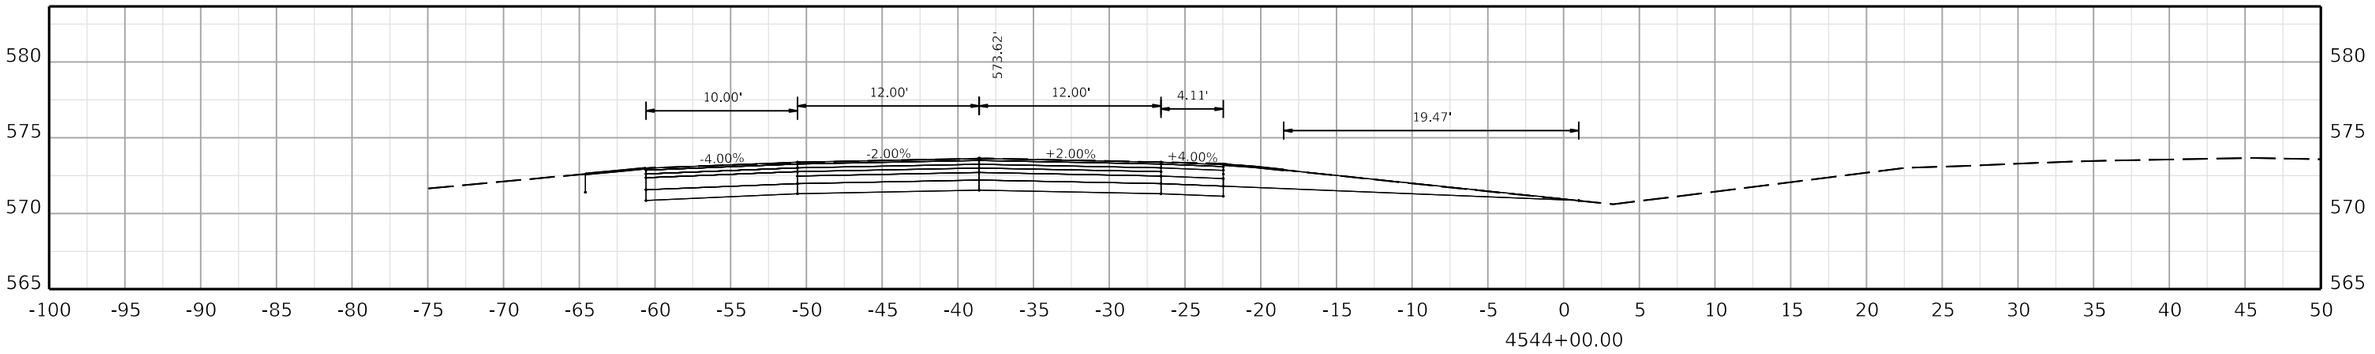

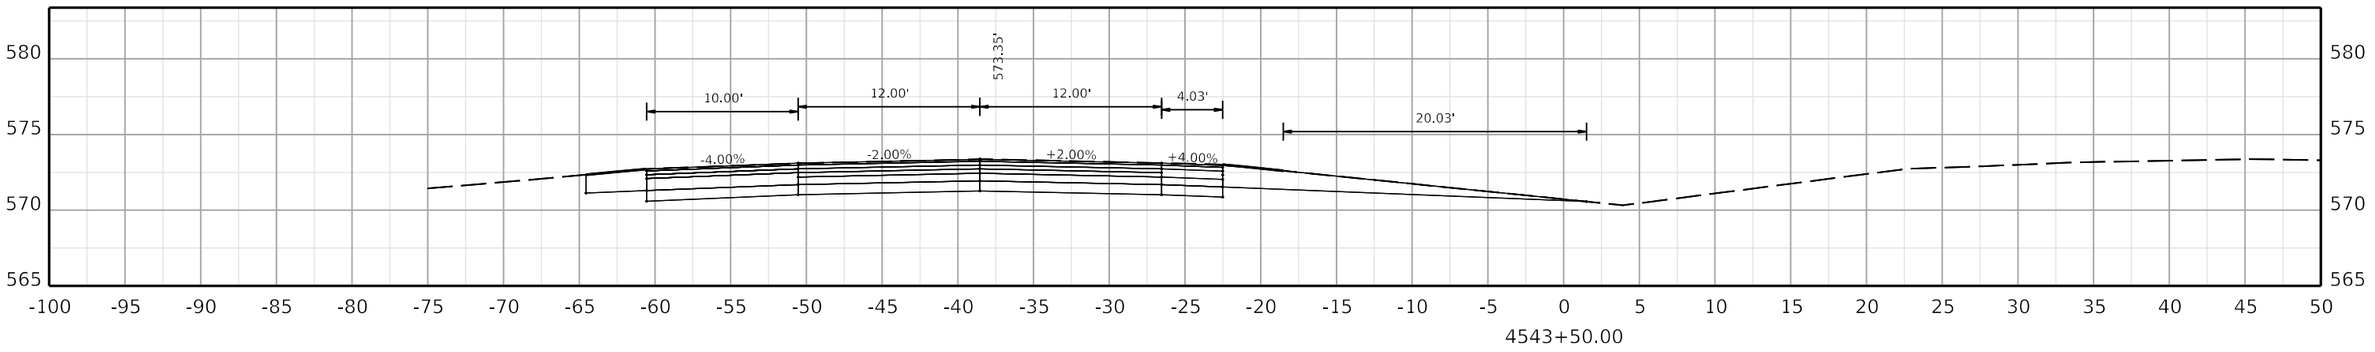

COMMONWEALTH OF KENTUCKY
DEPARTMENT OF HIGHWAYS

TEAM KENTUCKY

DRAWING TITLE:


HORIZONTAL SCALE
SCALE: 1" = 5'


0' 5' 10' 20'

STA. 4543+50.00 TO STA. 4544+50.00

ITEM NO. COUNTY OF

SHEET NO.
4543+50.00

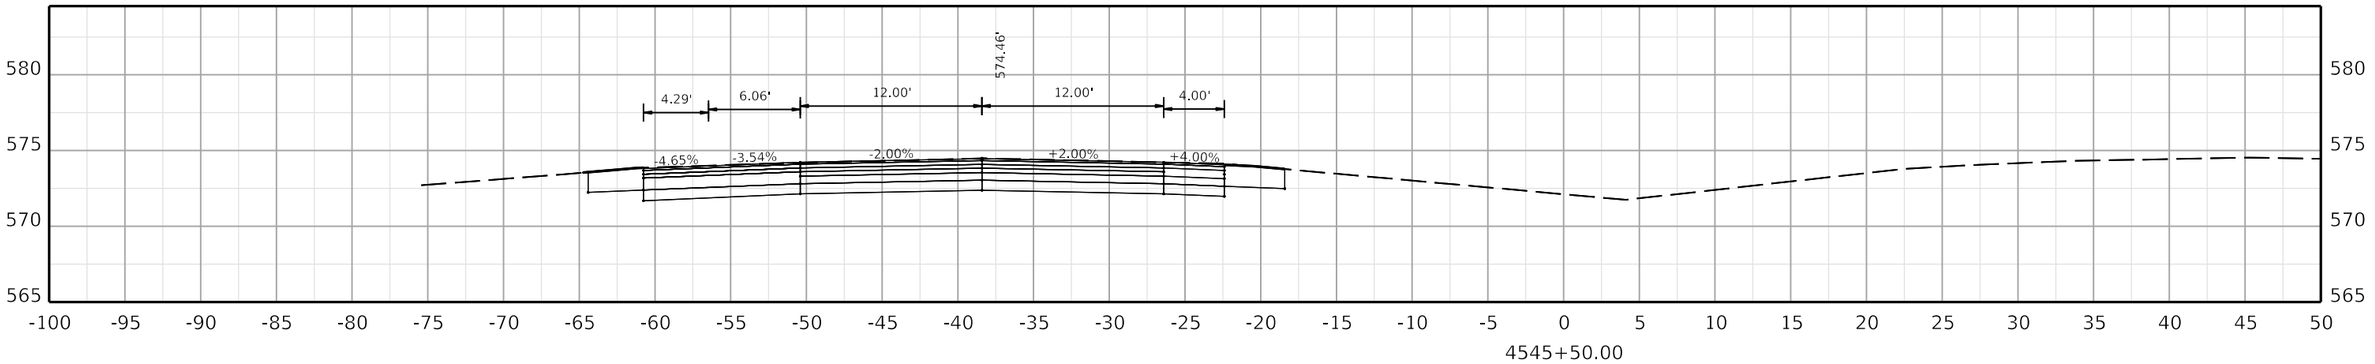

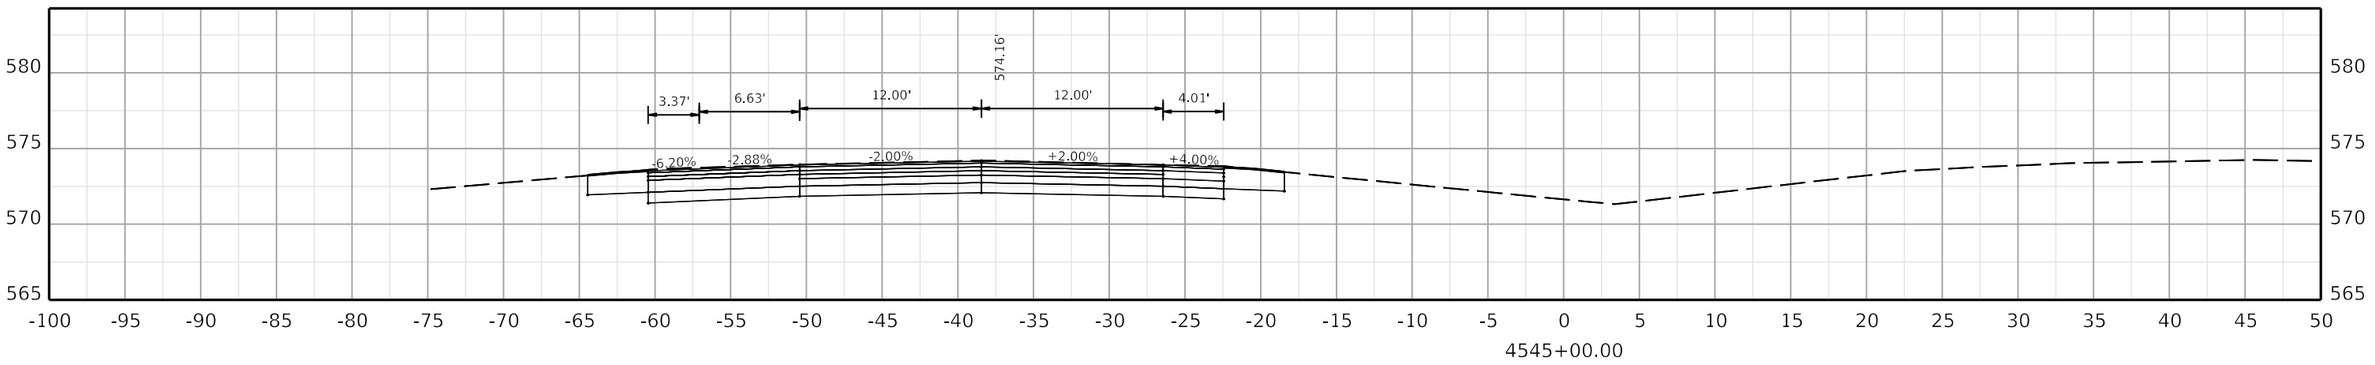

COMMONWEALTH OF KENTUCKY
DEPARTMENT OF HIGHWAYS
TEAM KENTUCKY TRANSPORTATION CABINET

DRAWING TITLE:

HORIZONTAL SCALE
SCALE: 1" = 5'

0' 5' 10' 20'

STA. 4545+00.00 TO STA. 4545+50.00

ITEM NO. COUNTY OF

SHEET NO. 4545+00.00