

COMMONWEALTH OF KENTUCKY
DEPARTMENT OF HIGHWAYS

TEAM KENTUCKY TRANSPORTATION COMPANY

DRAWING TITLE:

HORIZONTAL SCALE
SCALE: 1" = 5'

0' 5' 10' 20'

STA. 4000+00.00 TO STA. 4001+00.00


ITEM NO. COUNTY OF


SHEET NO. 4000+00.00


OpenRoads Designer v10.12.02.4

USER: USLR095925

FILE NAME: C:\BMS\WSP-US-PW-02\D0932959\CORR_I-24W_CONCRETE_PAVING_SEGMENT1_XSEC.DGN

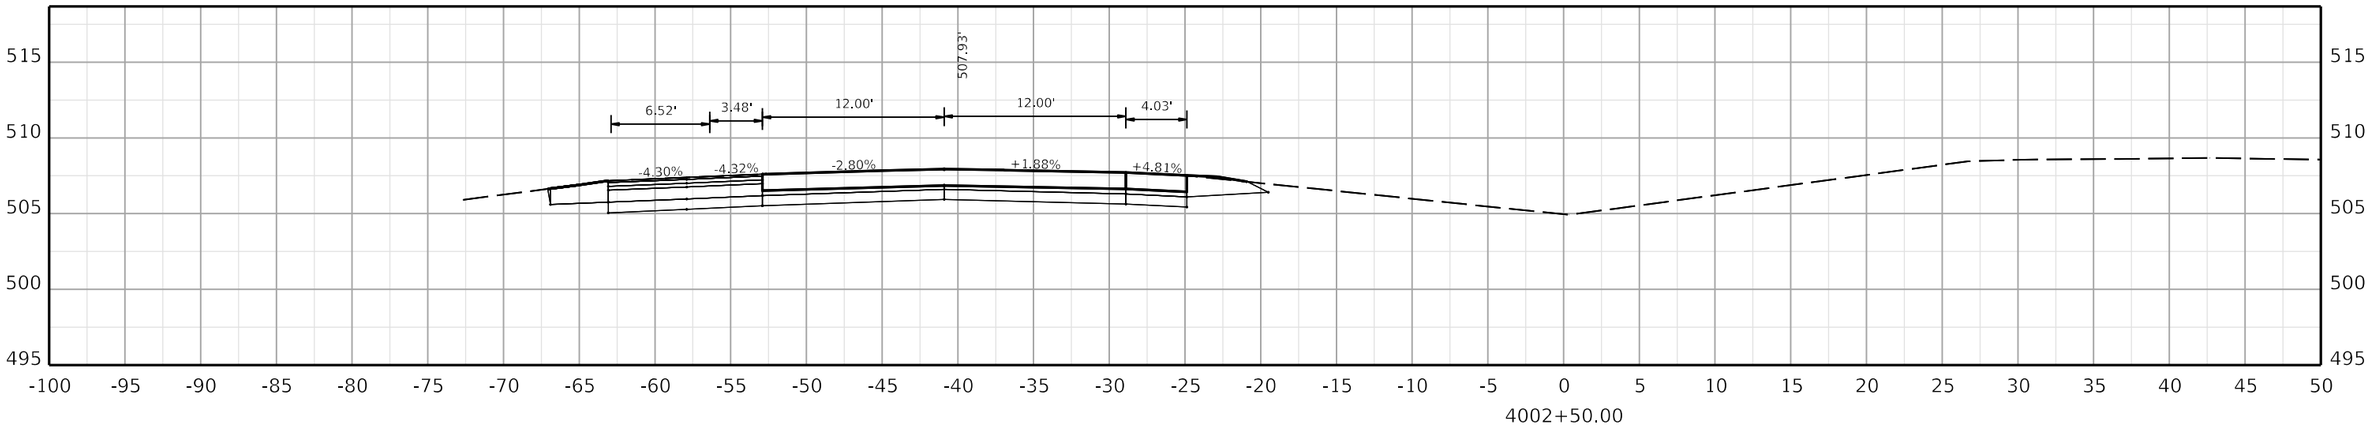

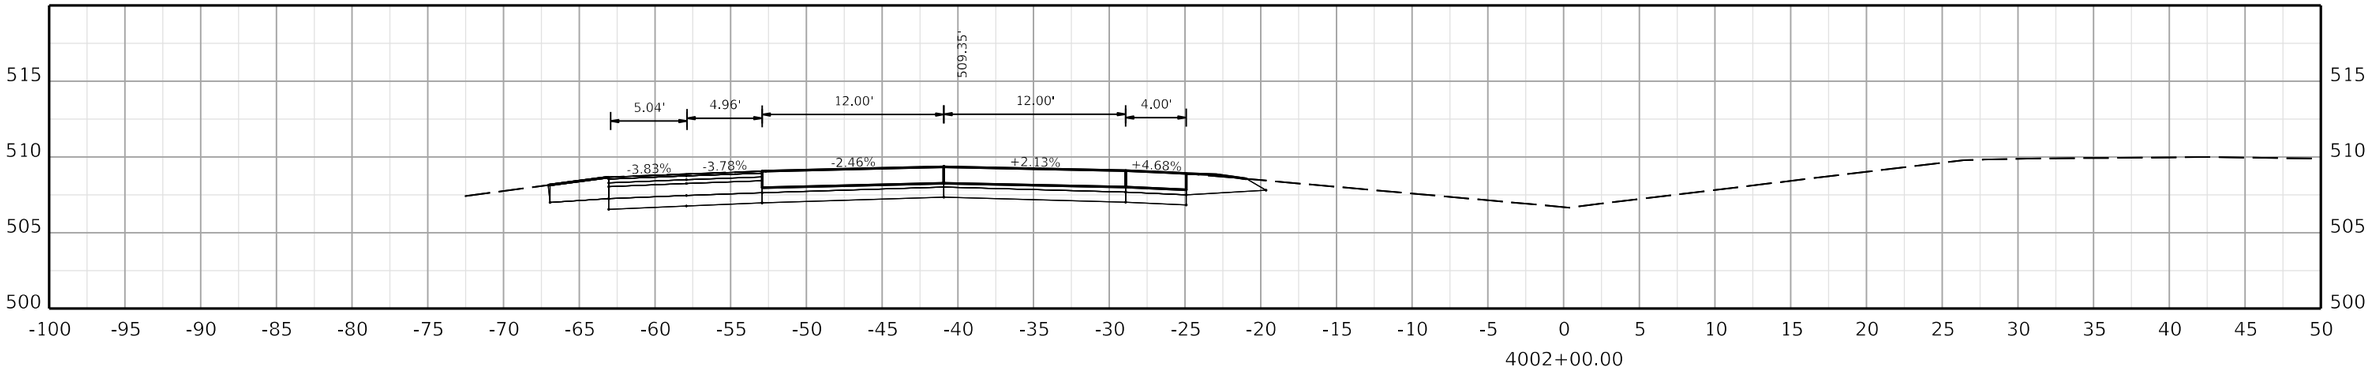

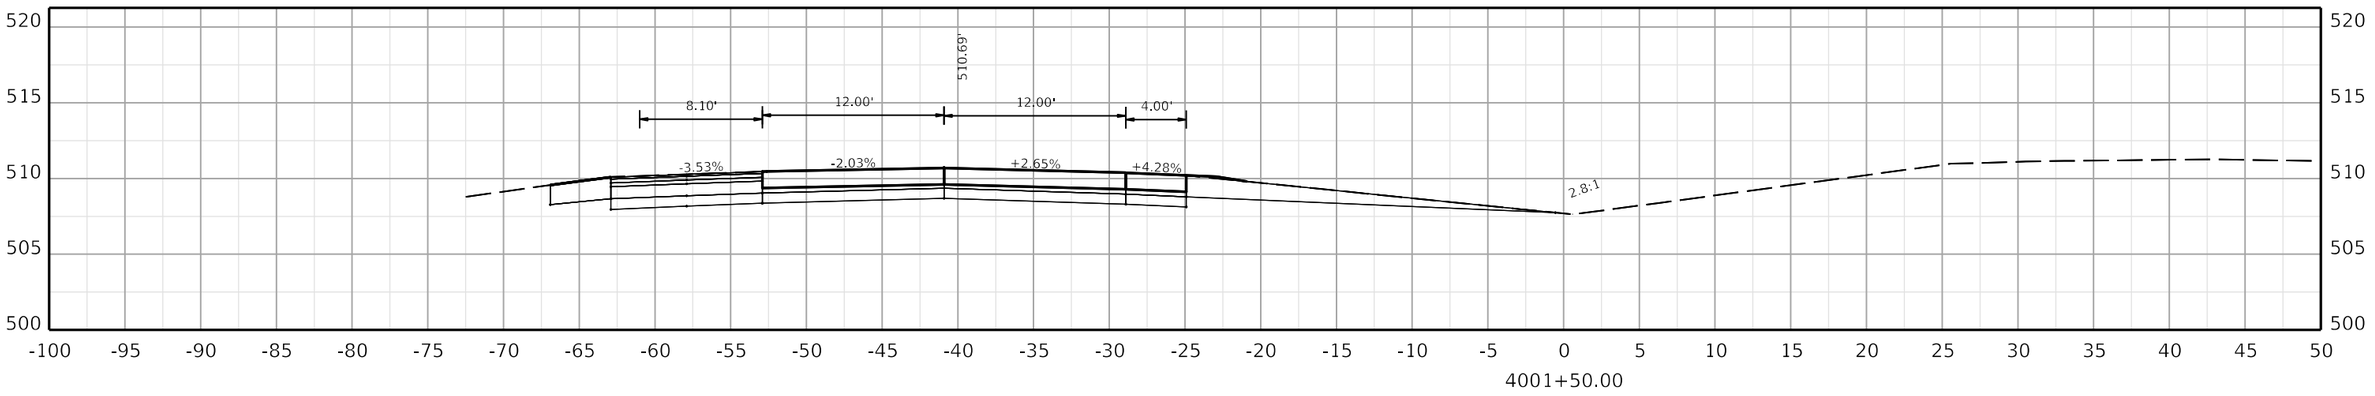

COMMONWEALTH OF KENTUCKY
DEPARTMENT OF HIGHWAYS
TEAM KENTUCKY

DRAWING TITLE:


HORIZONTAL SCALE
SCALE: 1" = 5'


0' 5' 10' 20'


STA. 4001+50.00 TO STA. 4002+50.00

ITEM NO. COUNTY OF

SHEET NO. 4001+50.00

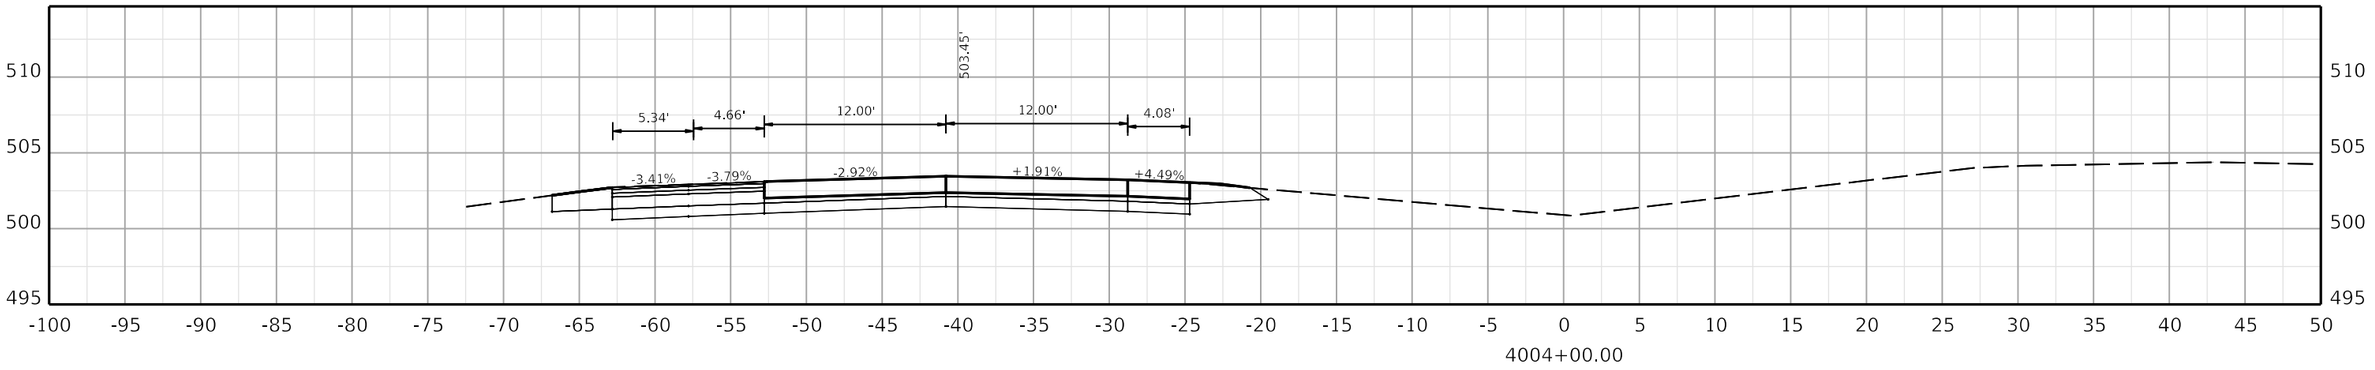

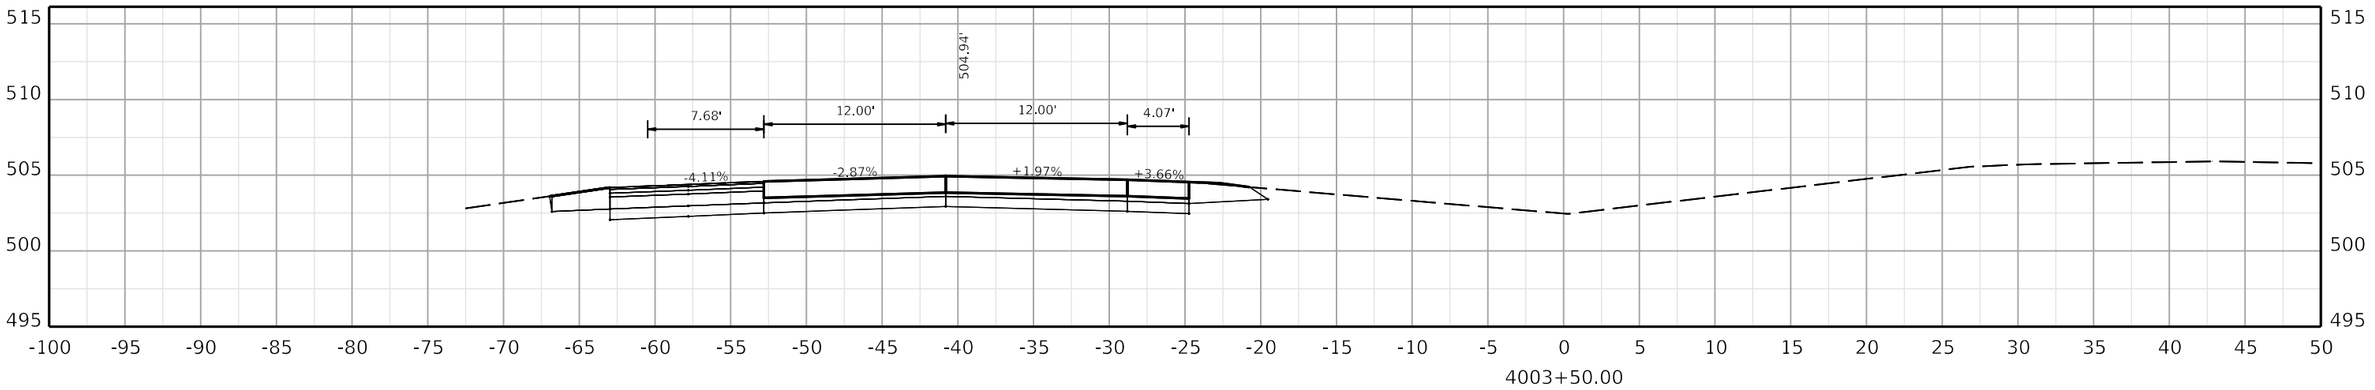

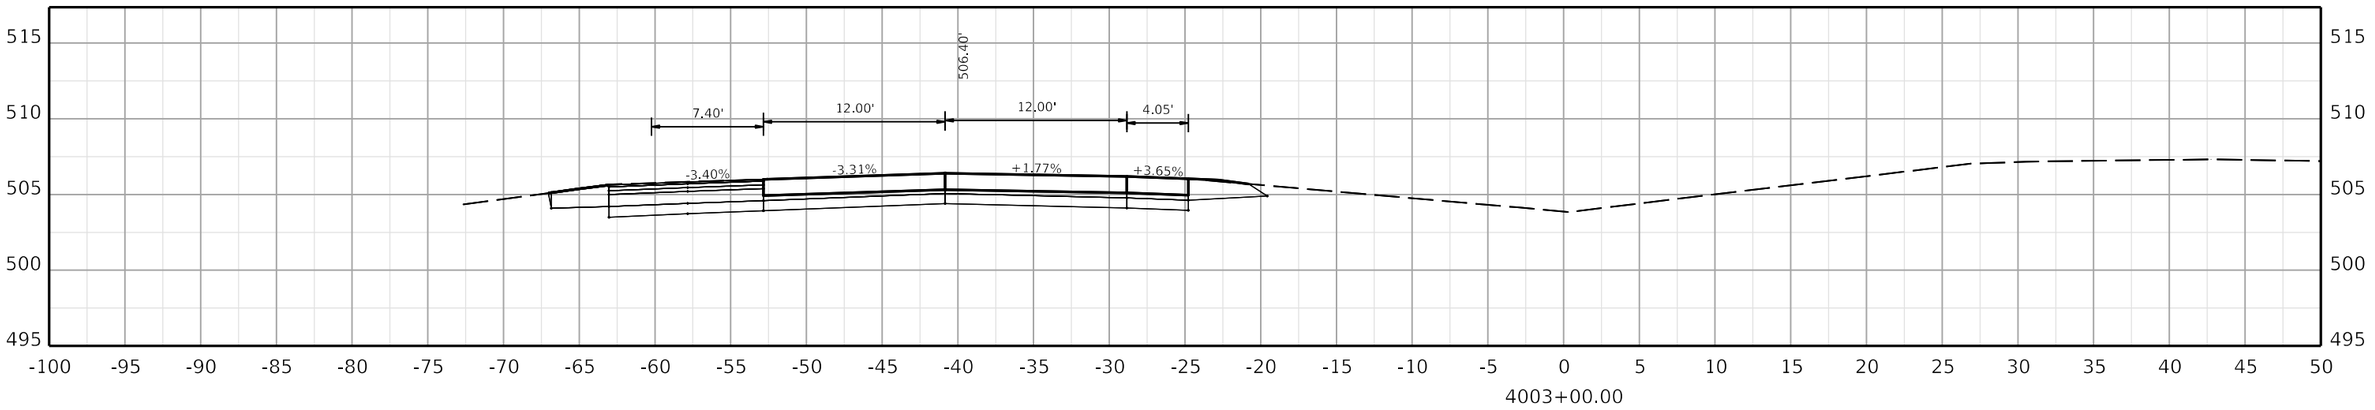

COMMONWEALTH OF KENTUCKY
DEPARTMENT OF HIGHWAYS

TEAM KENTUCKY

DRAWING TITLE:

HORIZONTAL SCALE
SCALE: 1" = 5'

0' 5' 10' 20'

STA. 4003+00.00 TO STA. 4004+00.00


ITEM NO. COUNTY OF


SHEET NO.
4003+00.00


OpenRoads Designer v10.12.02.4

USER: USLR095925

FILE NAME: C:\BMS\WSP-US-PW-02\D0932959\CORR_I-24W_CONCRETE_PAVING_SEGMENT1_XSEC.DGN

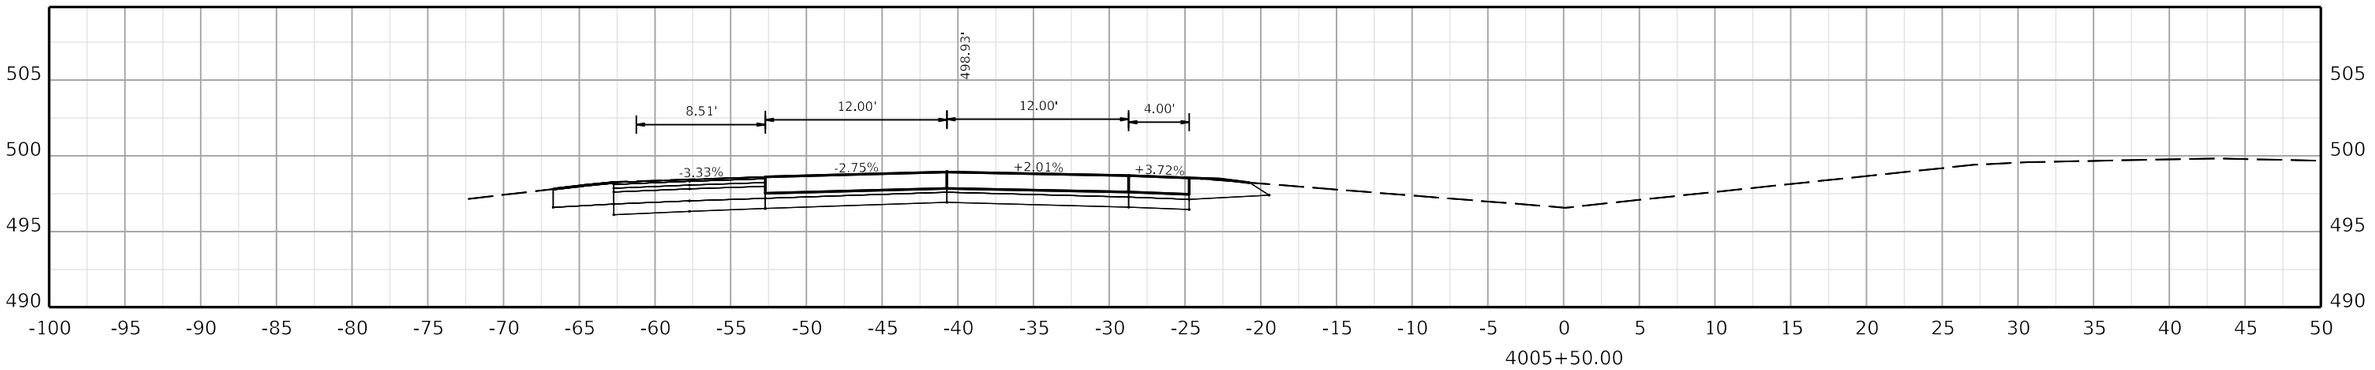

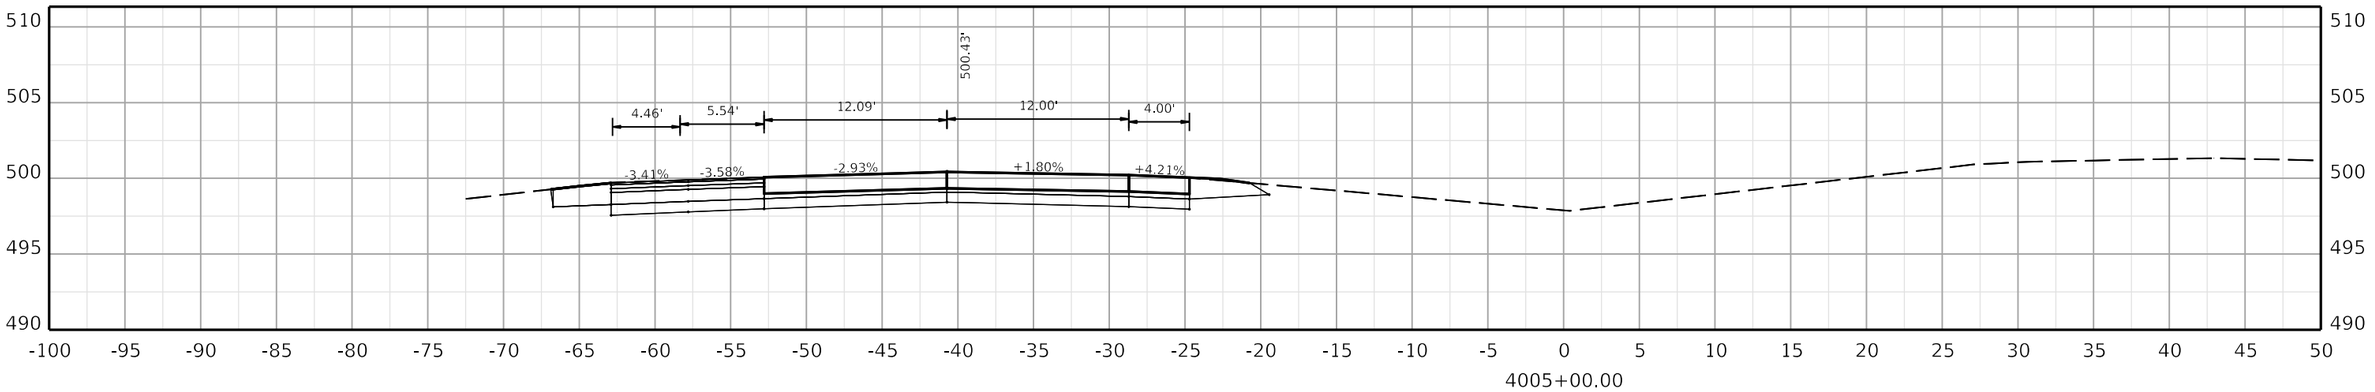

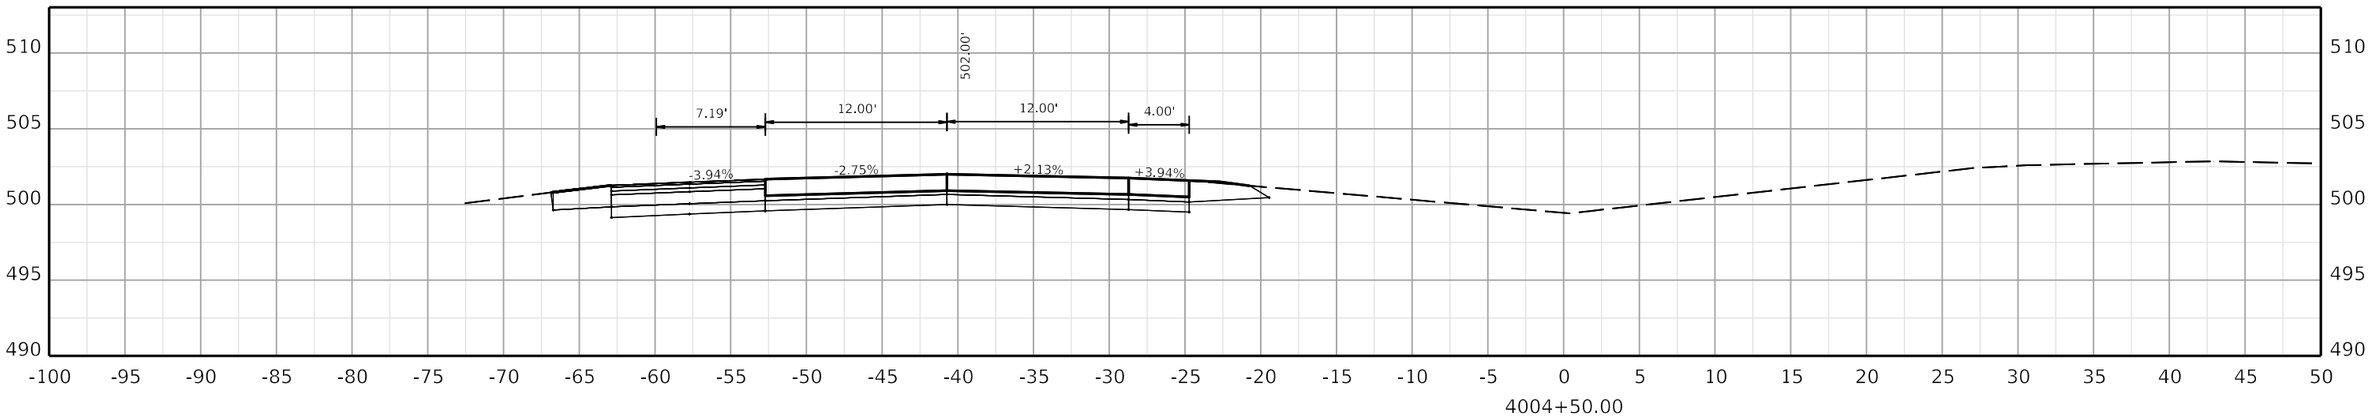

COMMONWEALTH OF KENTUCKY
DEPARTMENT OF HIGHWAYS

TEAM KENTUCKY

DRAWING TITLE:


HORIZONTAL SCALE
SCALE: 1" = 5'


0' 5' 10' 20'


STA. 4004+50.00 TO STA. 4005+50.00

ITEM NO. COUNTY OF

SHEET NO.
4004+50.00

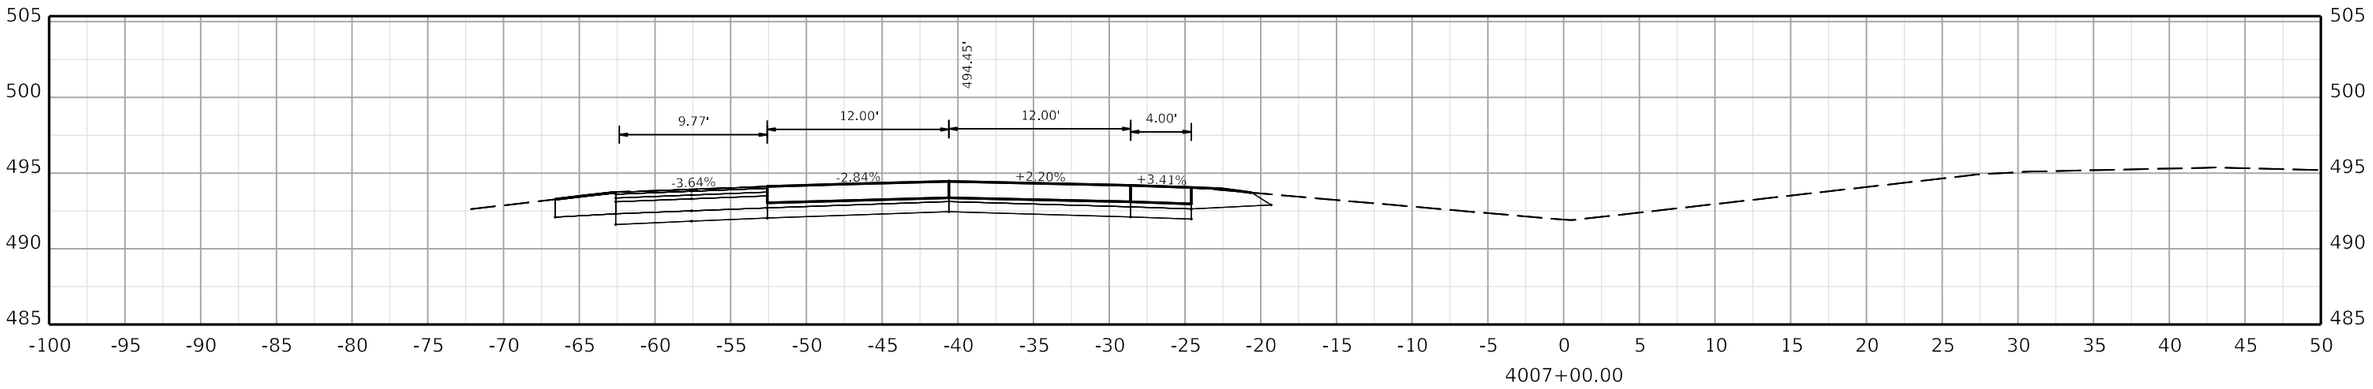

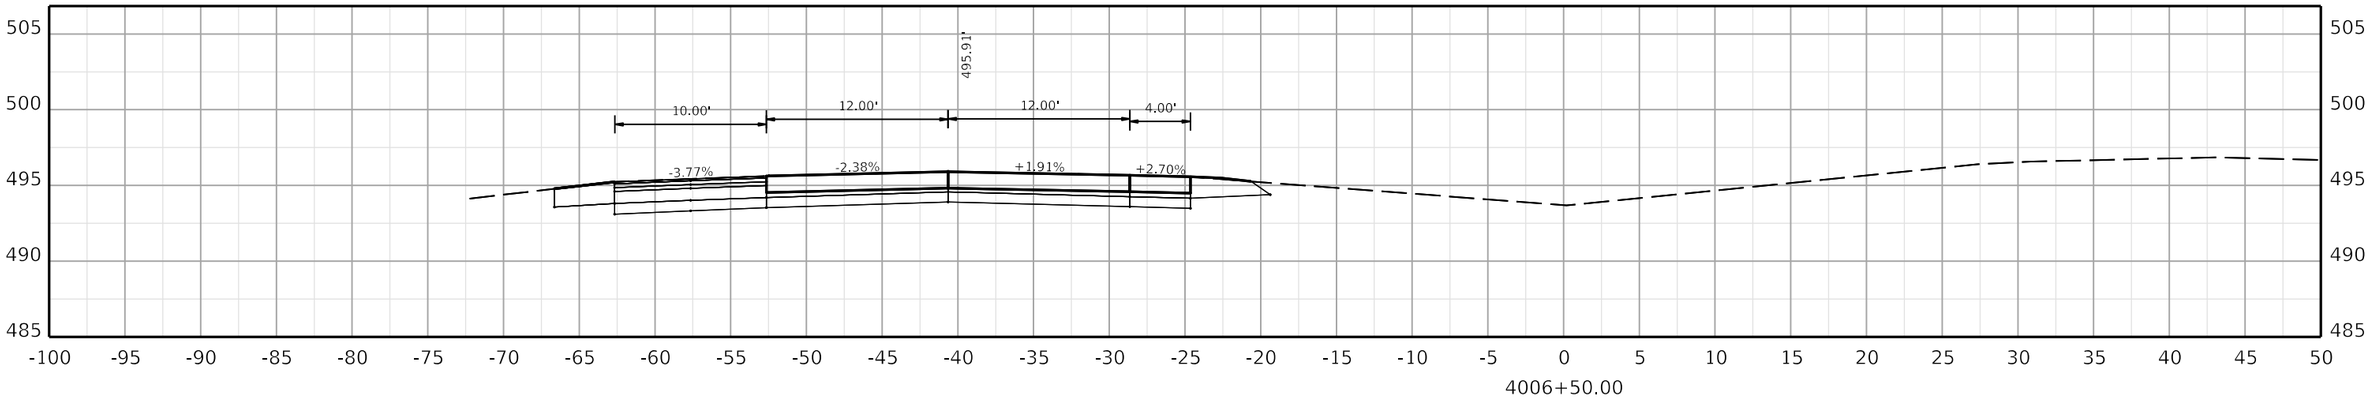

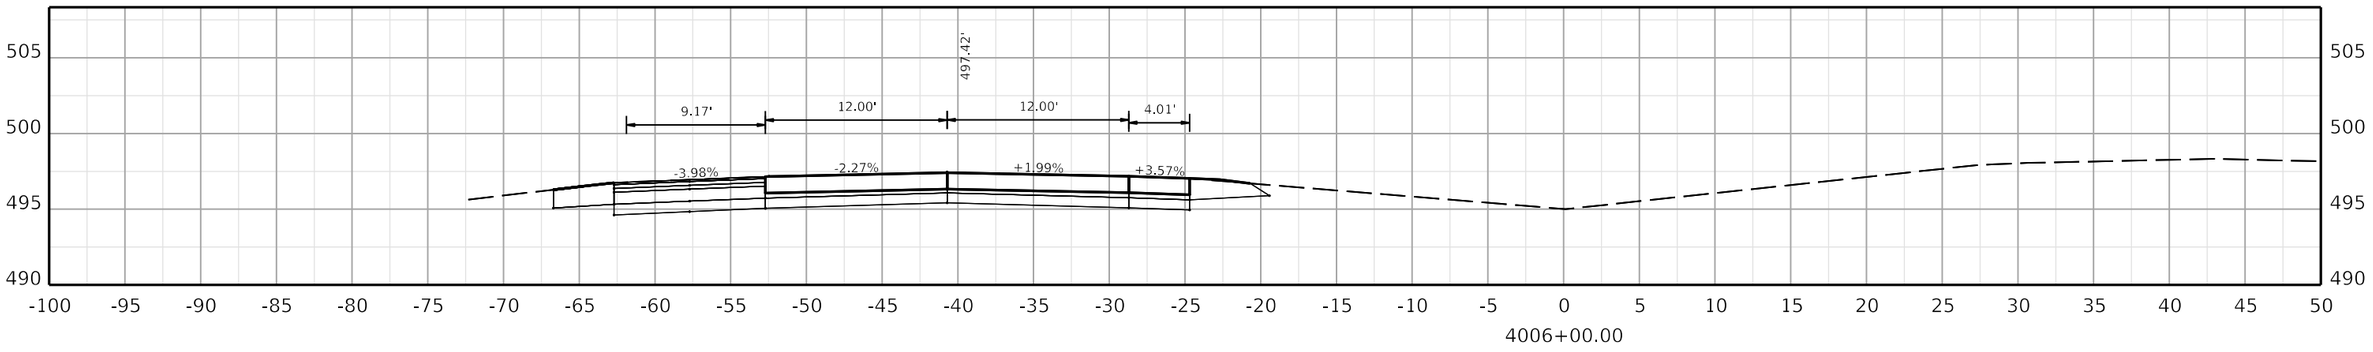

COMMONWEALTH OF KENTUCKY
DEPARTMENT OF HIGHWAYS
TEAM KENTUCKY TRANSPORTATION CABINET

DRAWING TITLE:


HORIZONTAL SCALE
SCALE: 1" = 5'


0' 5' 10' 20'


STA. 4006+00.00 TO STA. 4007+00.00

ITEM NO. COUNTY OF

SHEET NO.
4006+00.00

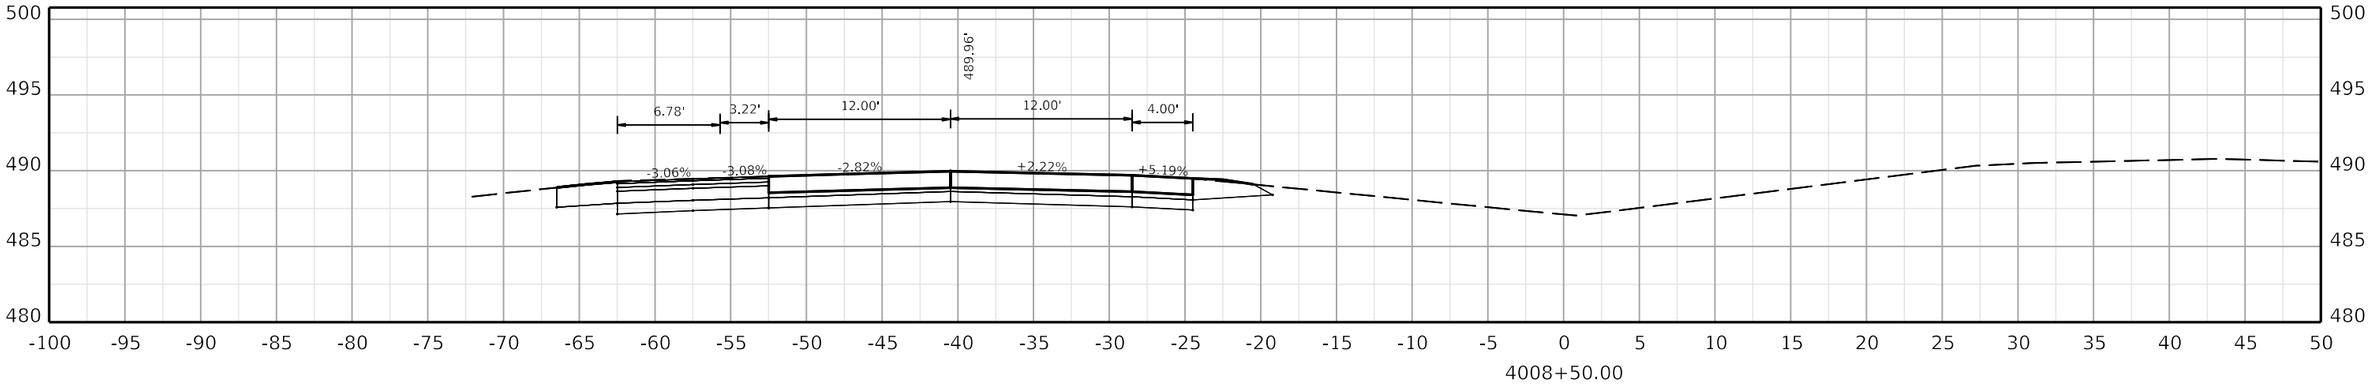

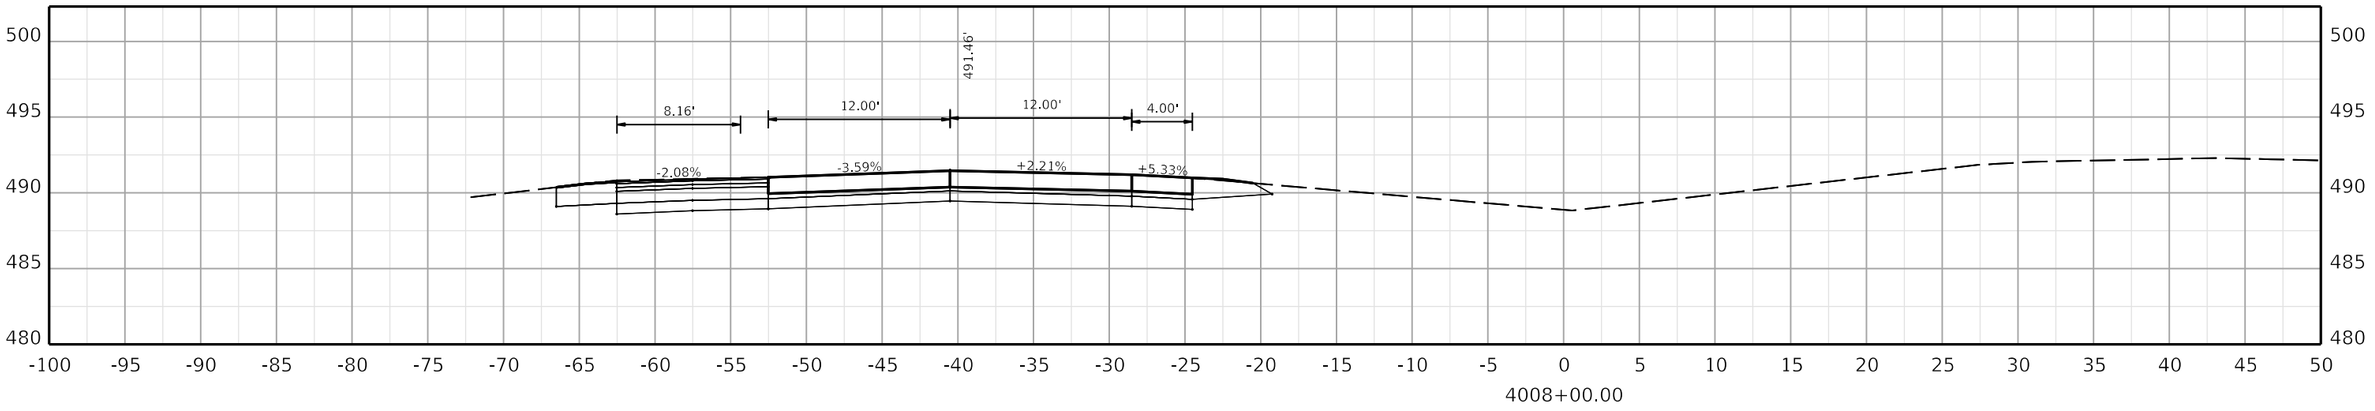

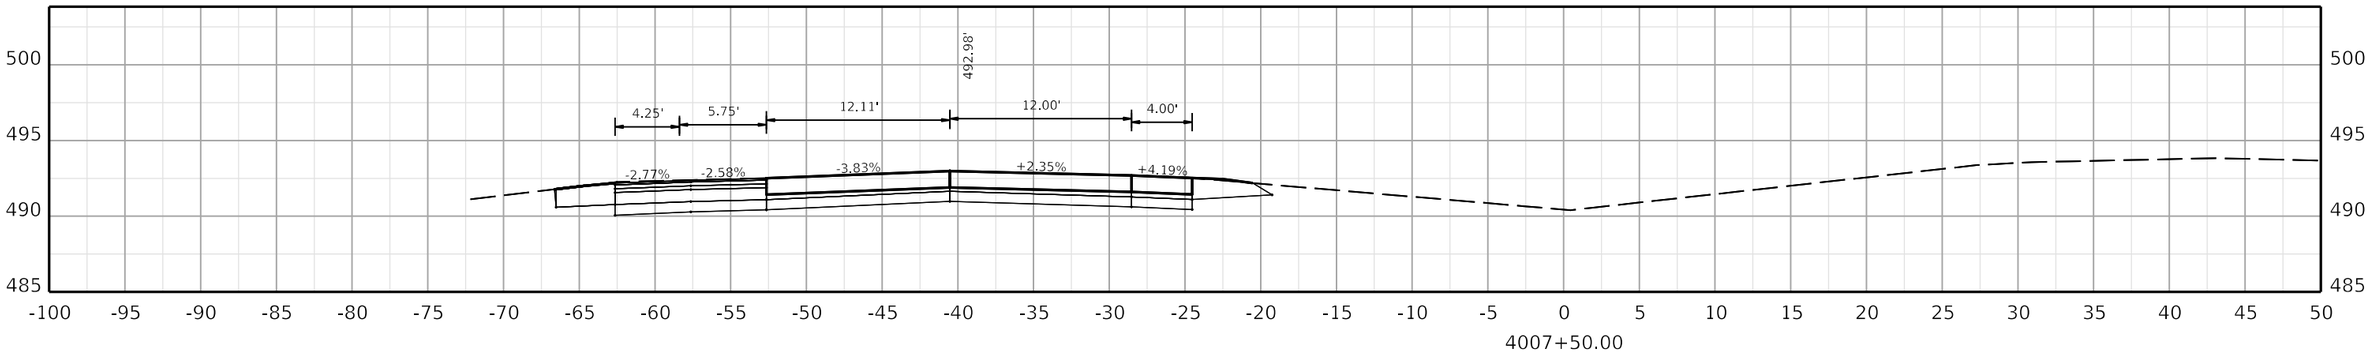

COMMONWEALTH OF KENTUCKY
DEPARTMENT OF HIGHWAYS
TEAM KENTUCKY

DRAWING TITLE:

HORIZONTAL SCALE
SCALE: 1" = 5'

0' 5' 10' 20'

STA. 4007+50.00 TO STA. 4008+50.00


ITEM NO. COUNTY OF


SHEET NO.
4007+50.00


OpenRoads Designer v10.12.02.4

USER: USLR095925

FILE NAME: C:\BMS\WSP-US-PW-02\D0932959\CORR_I-24W_CONCRETE_PAVING_SEGMENT1_XSEC.DGN

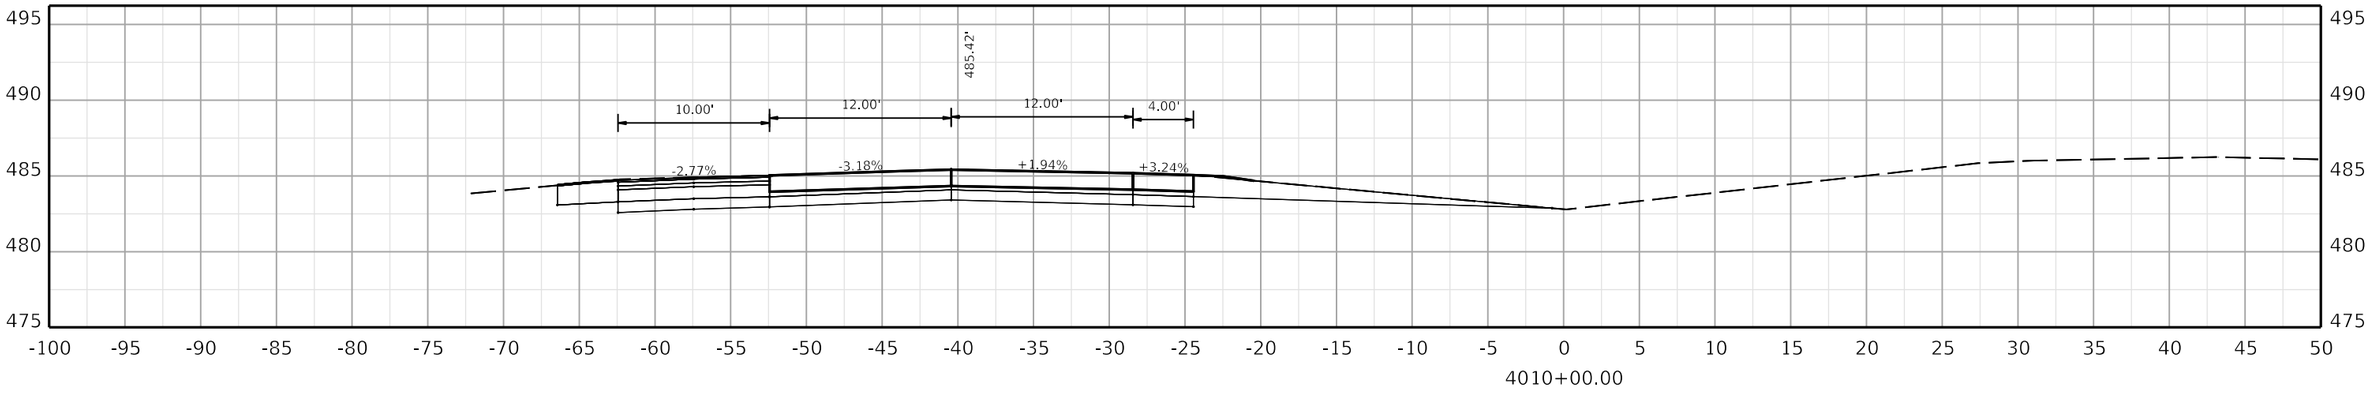

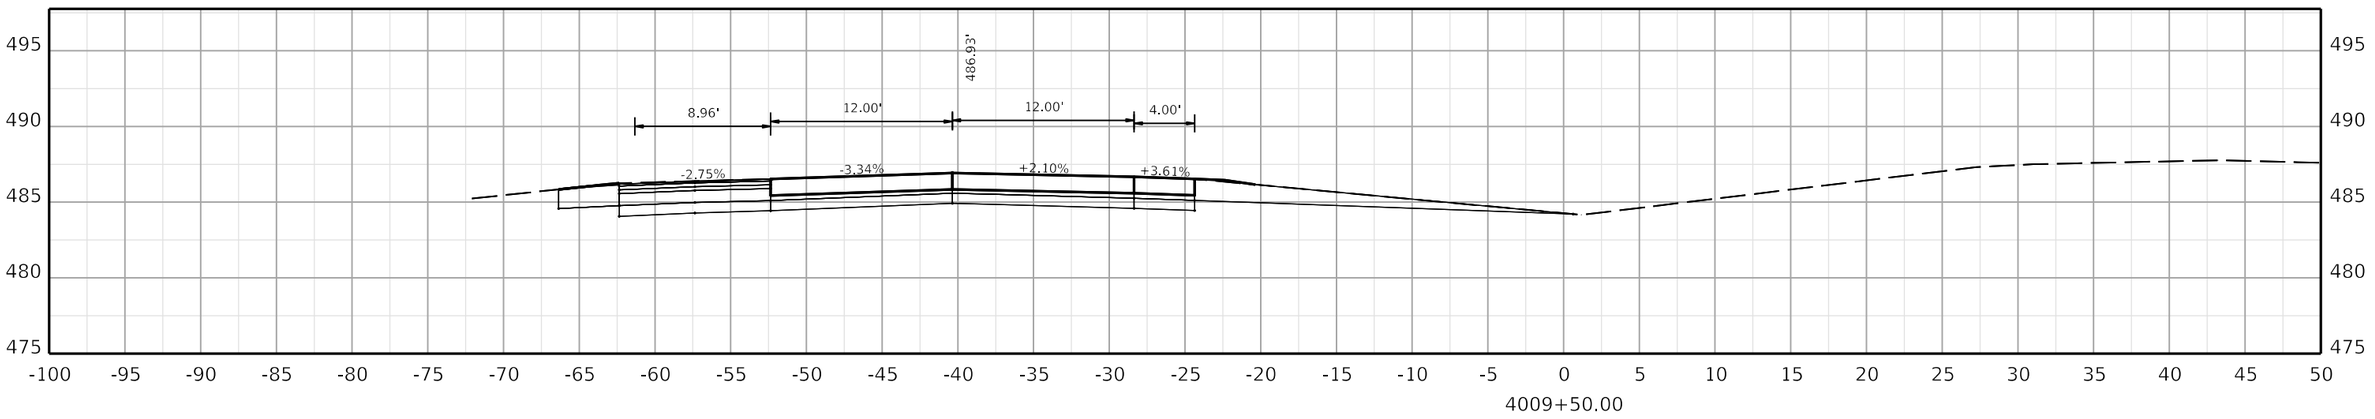

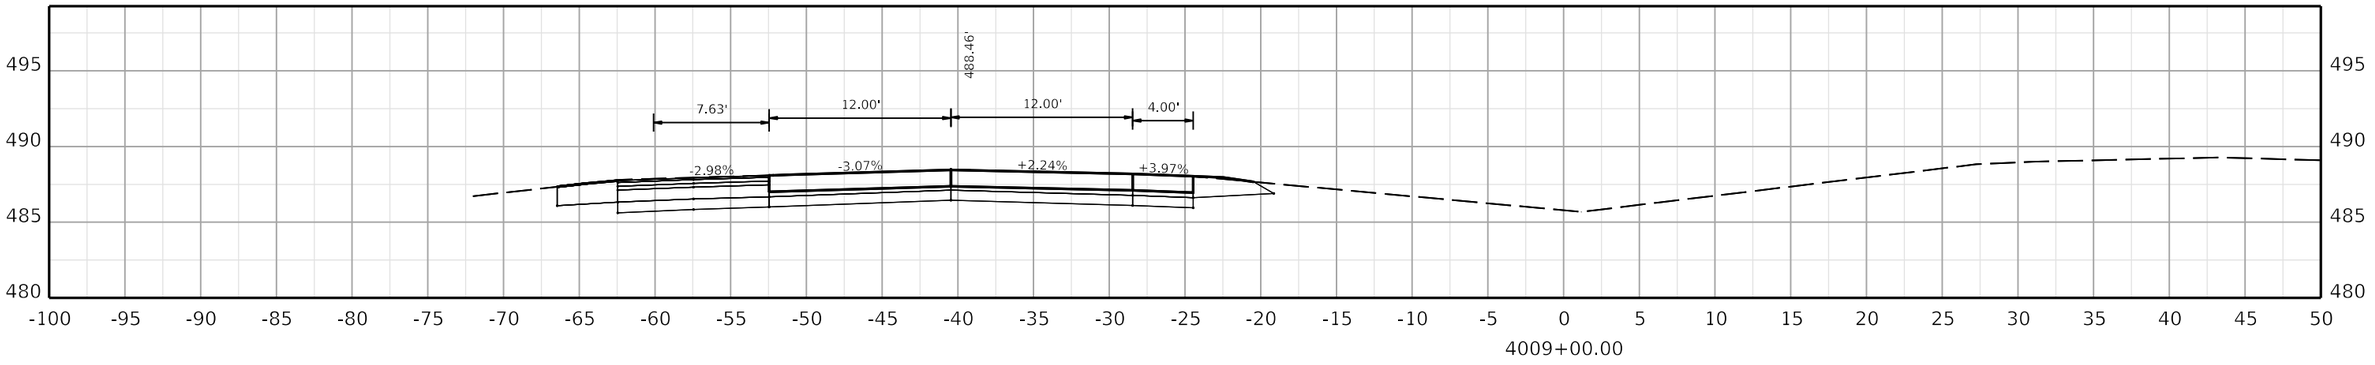

COMMONWEALTH OF KENTUCKY
DEPARTMENT OF HIGHWAYS
TEAM KENTUCKY

DRAWING TITLE:


HORIZONTAL SCALE
SCALE: 1" = 5'


0' 5' 10' 20'


STA. 4009+00.00 TO STA. 4010+00.00

ITEM NO. COUNTY OF

SHEET NO. 4009+00.00

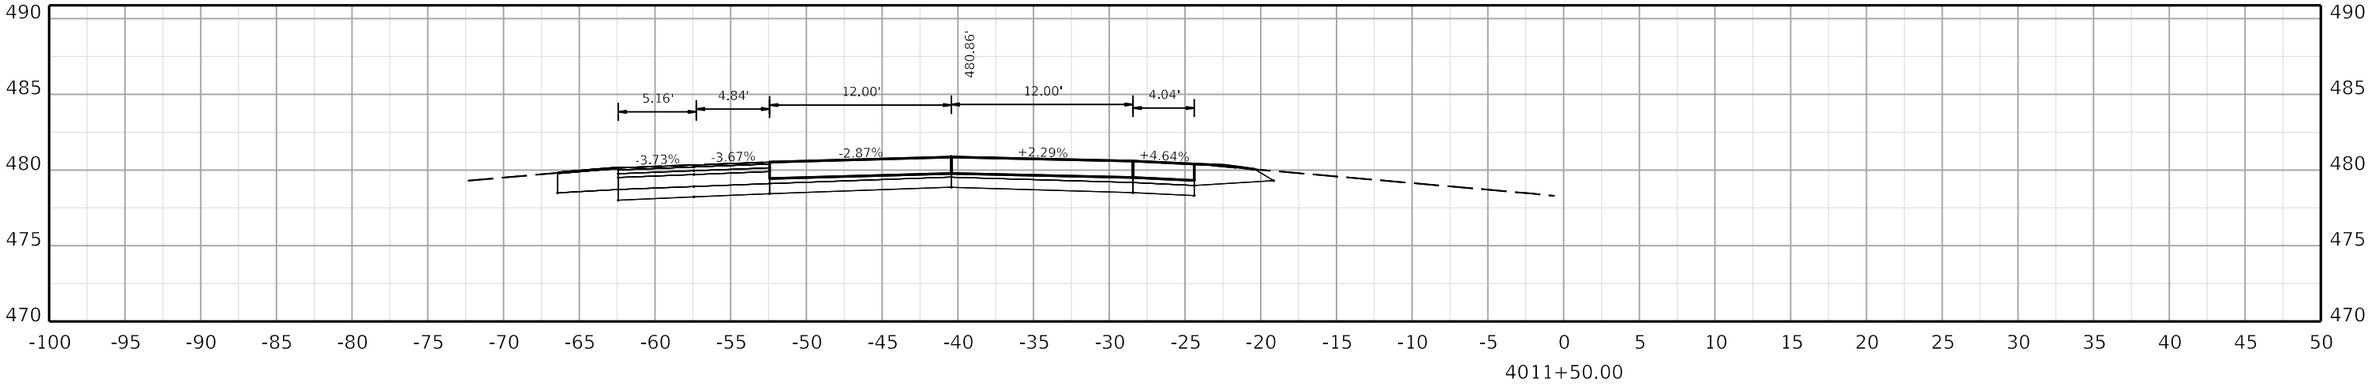

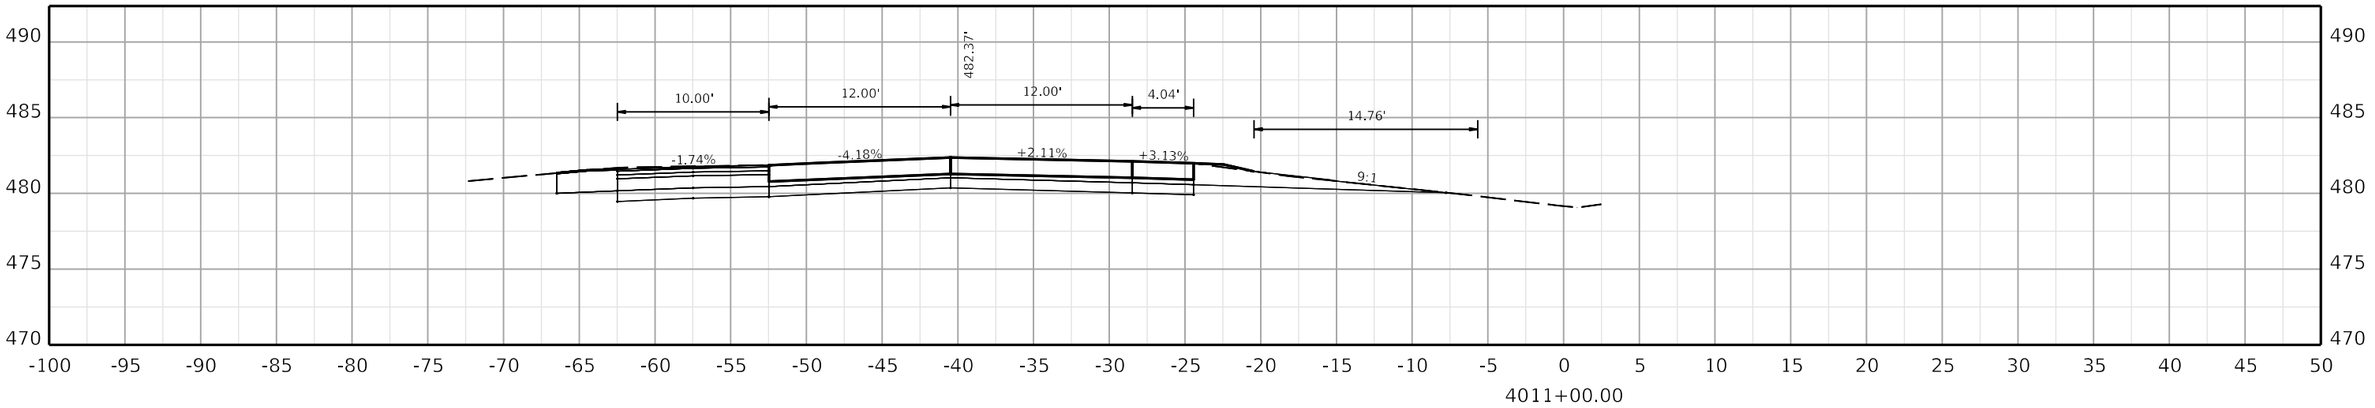

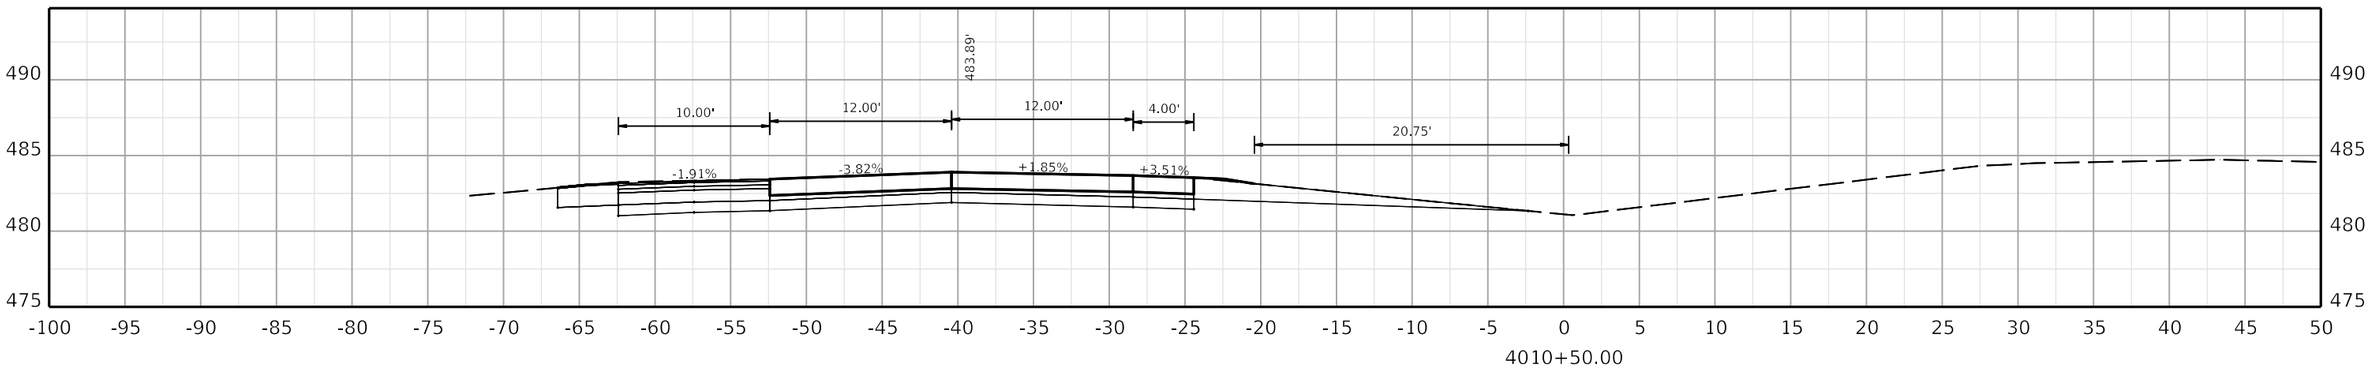

COMMONWEALTH OF KENTUCKY
DEPARTMENT OF HIGHWAYS

TEAM KENTUCKY

DRAWING TITLE:


HORIZONTAL SCALE
SCALE: 1" = 5'


0' 5' 10' 20'


STA. 4010+50.00 TO STA. 4011+50.00

ITEM NO. COUNTY OF

SHEET NO.
4010+50.00

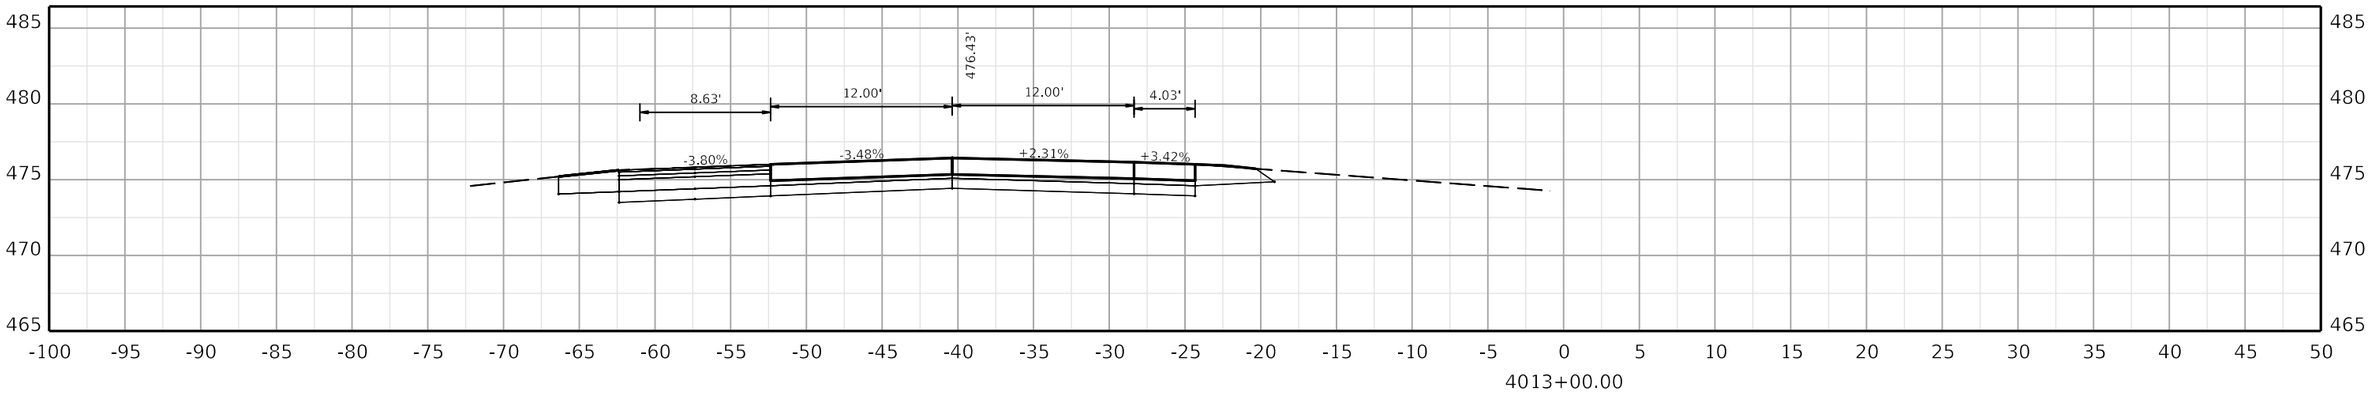

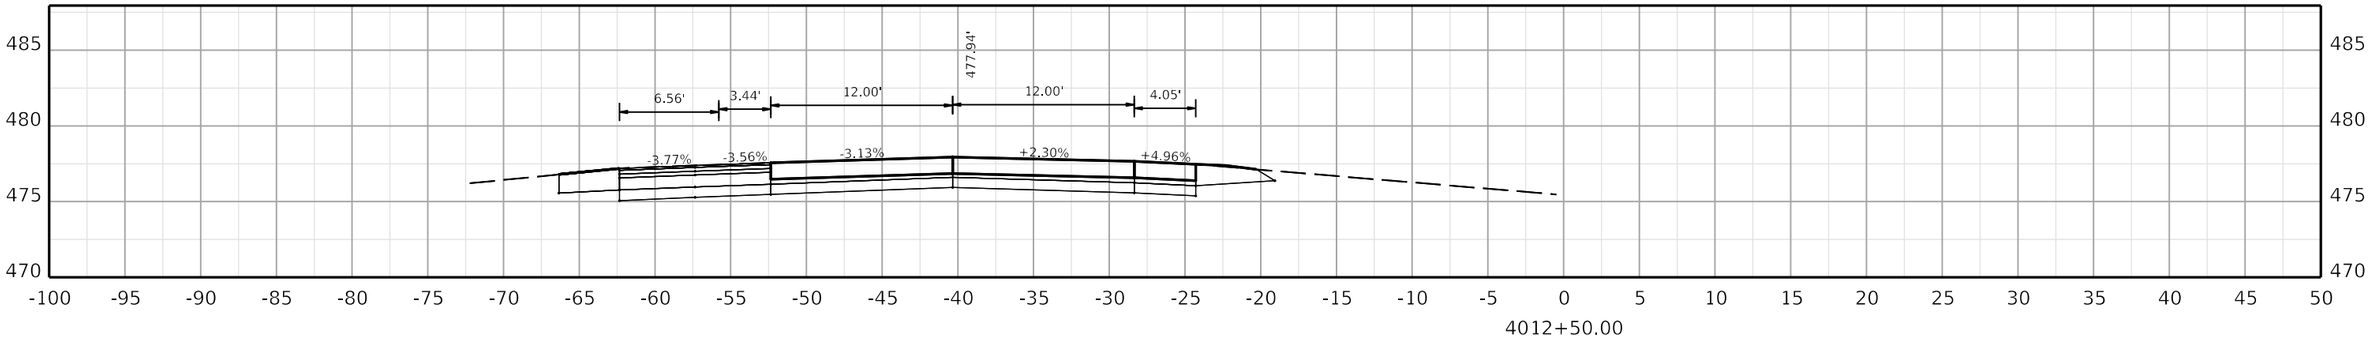

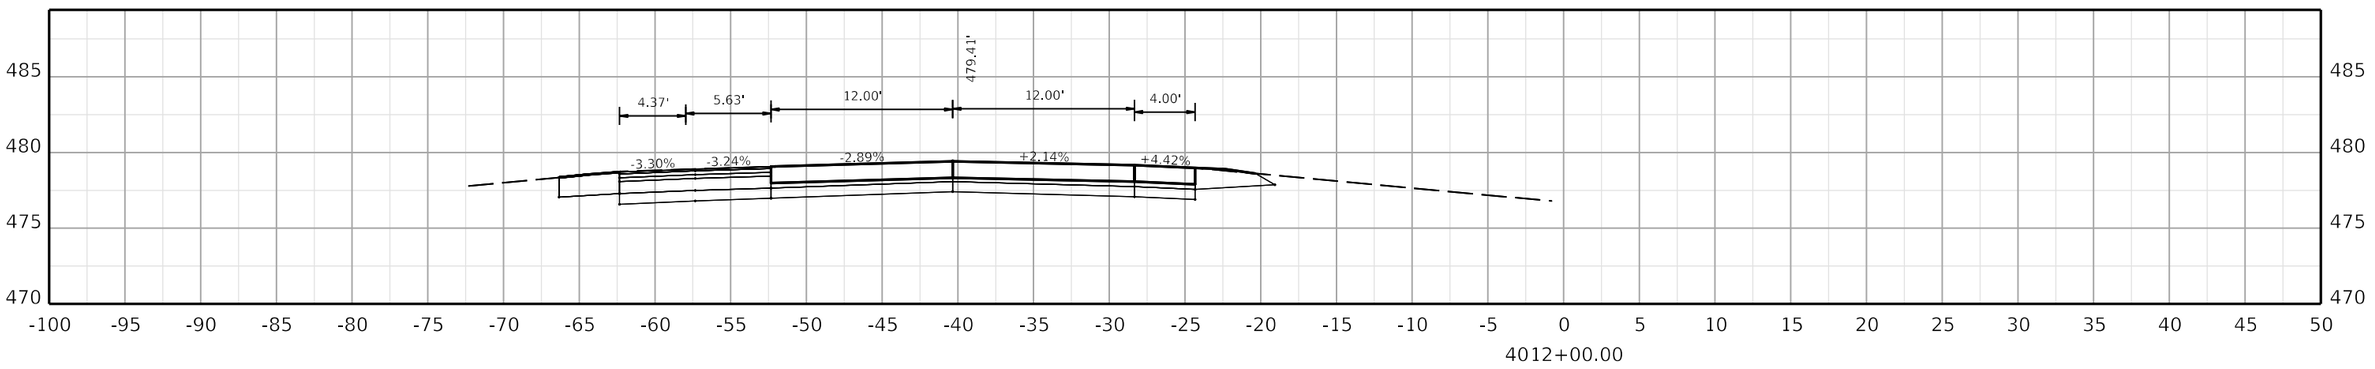

COMMONWEALTH OF KENTUCKY
DEPARTMENT OF HIGHWAYS
TEAM KENTUCKY TRANSPORTATION CABINET

DRAWING TITLE:


HORIZONTAL SCALE
SCALE: 1" = 5'


0' 5' 10' 20'


STA. 4012+00.00 TO STA. 4013+00.00

ITEM NO. COUNTY OF

SHEET NO.
4012+00.00

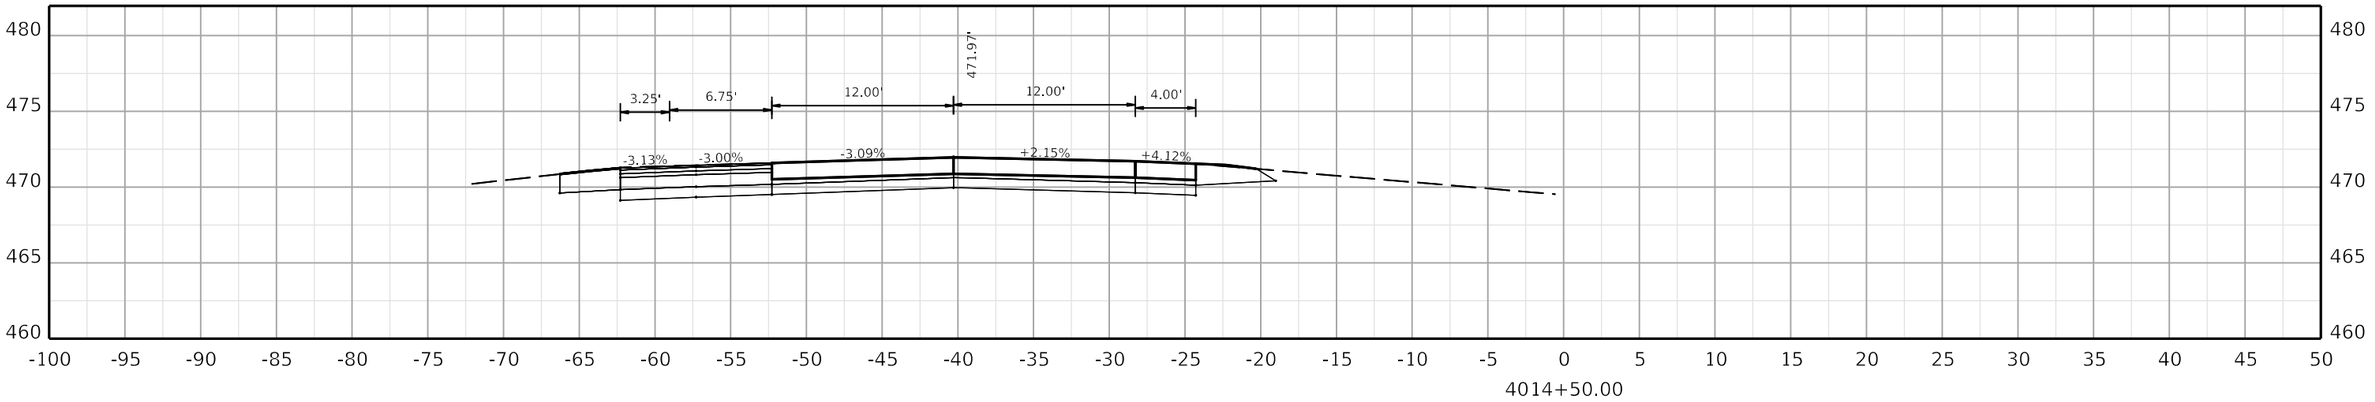

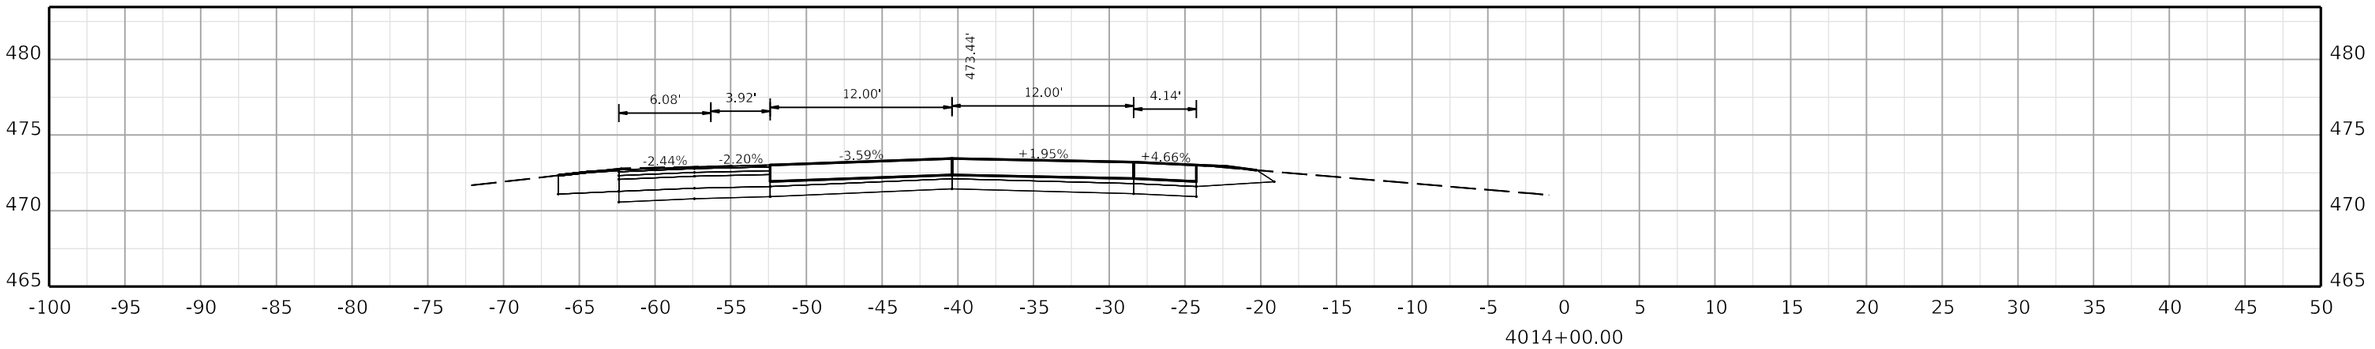

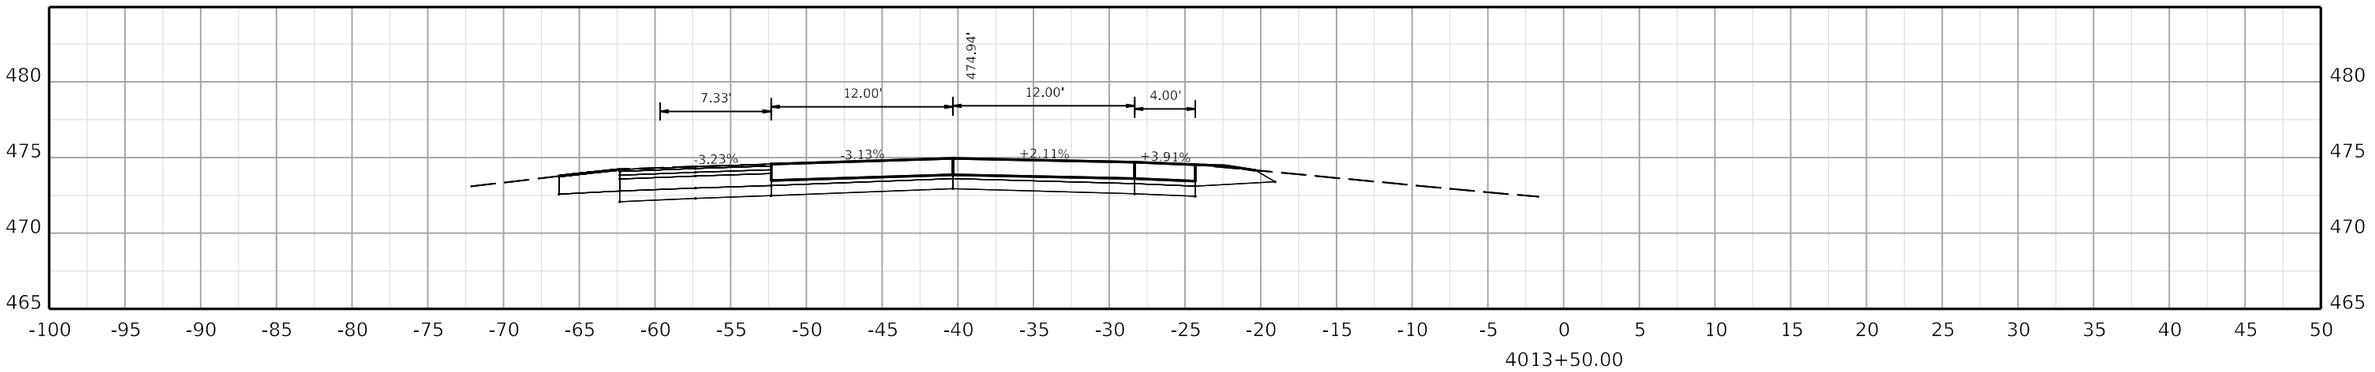

COMMONWEALTH OF KENTUCKY
DEPARTMENT OF HIGHWAYS

TEAM KENTUCKY

DRAWING TITLE:

HORIZONTAL SCALE
SCALE: 1" = 5'

0' 5' 10' 20'

STA. 4013+50.00 TO STA. 4014+50.00


ITEM NO. COUNTY OF


SHEET NO.
4013+50.00


OpenRoads Designer v10.12.02.4

USER: USLR095925

FILE NAME: C:\BMS\WSP-US-PW-02\D0932959\CORR_I-24W_CONCRETE_PAVING_SEGMENT1_XSEC.DGN

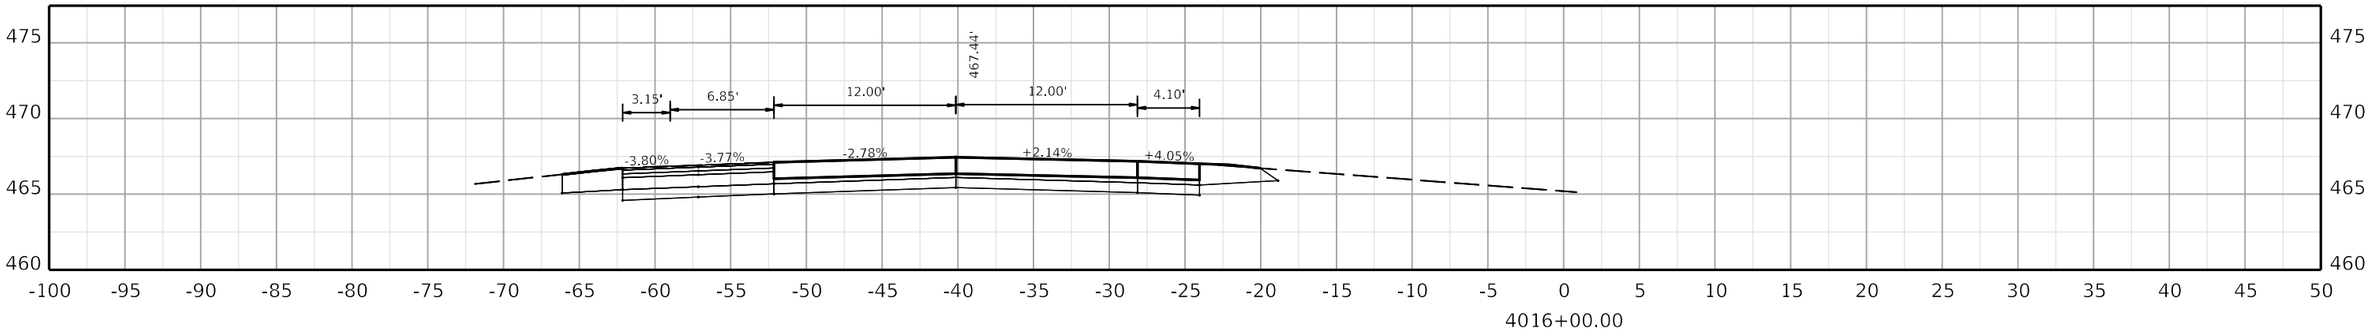

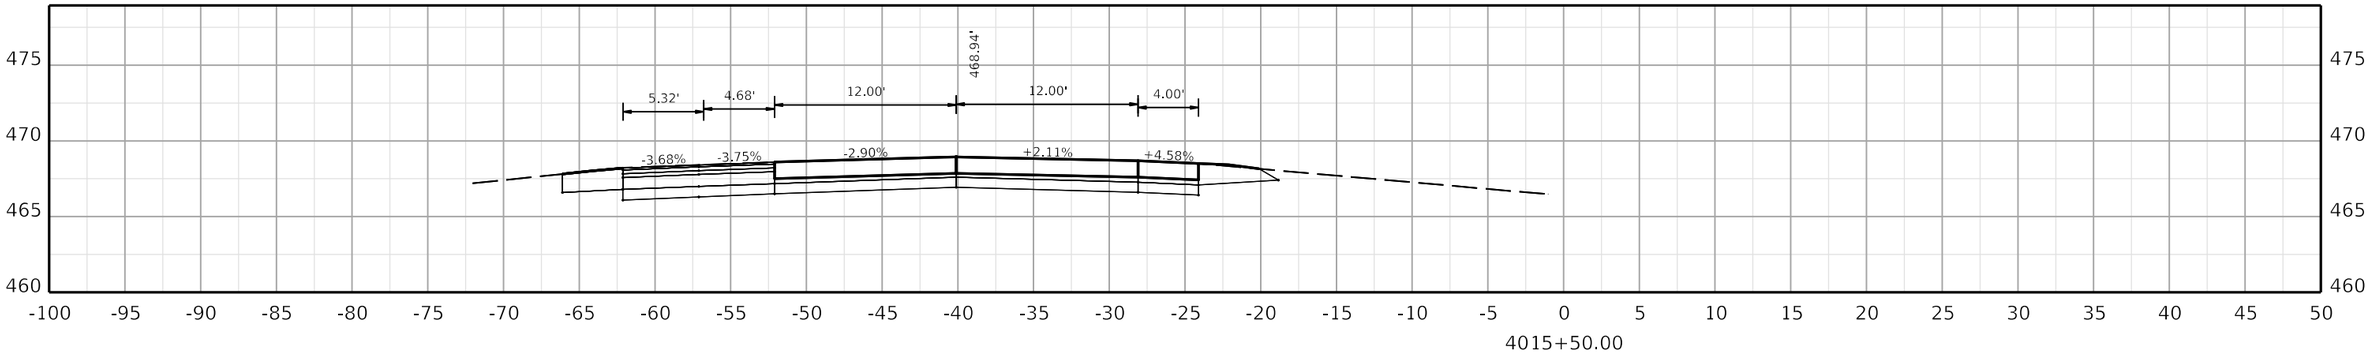

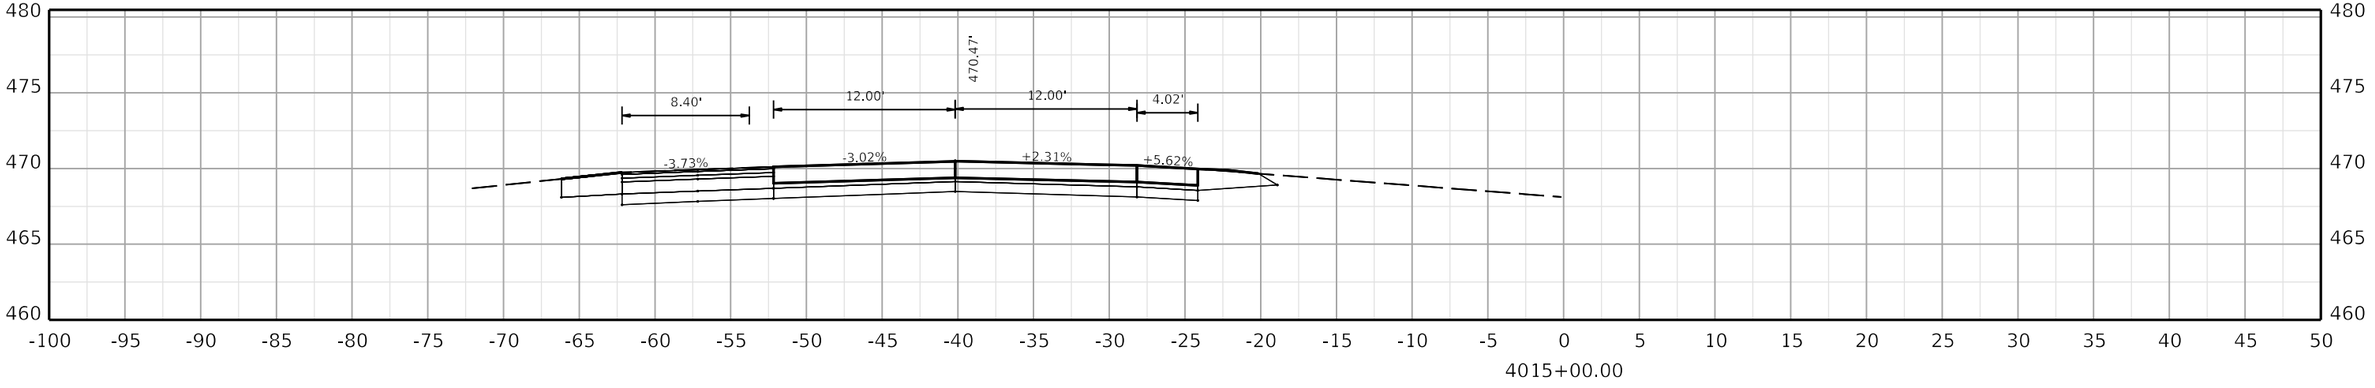

COMMONWEALTH OF KENTUCKY
DEPARTMENT OF HIGHWAYS

TEAM KENTUCKY TRANSPORTATION CABINET

DRAWING TITLE:

HORIZONTAL SCALE
SCALE: 1" = 5'

0' 5' 10' 20'

STA. 4015+00.00 TO STA. 4016+00.00


ITEM NO. COUNTY OF


SHEET NO.
4015+00.00


OpenRoads Designer v10.12.02.4

USER: USLR095925

FILE NAME: C:\BMS\WSP-US-PW-02\D0932959\CORR_I-24W_CONCRETE_PAVING_SEGMENT1_XSEC.DGN

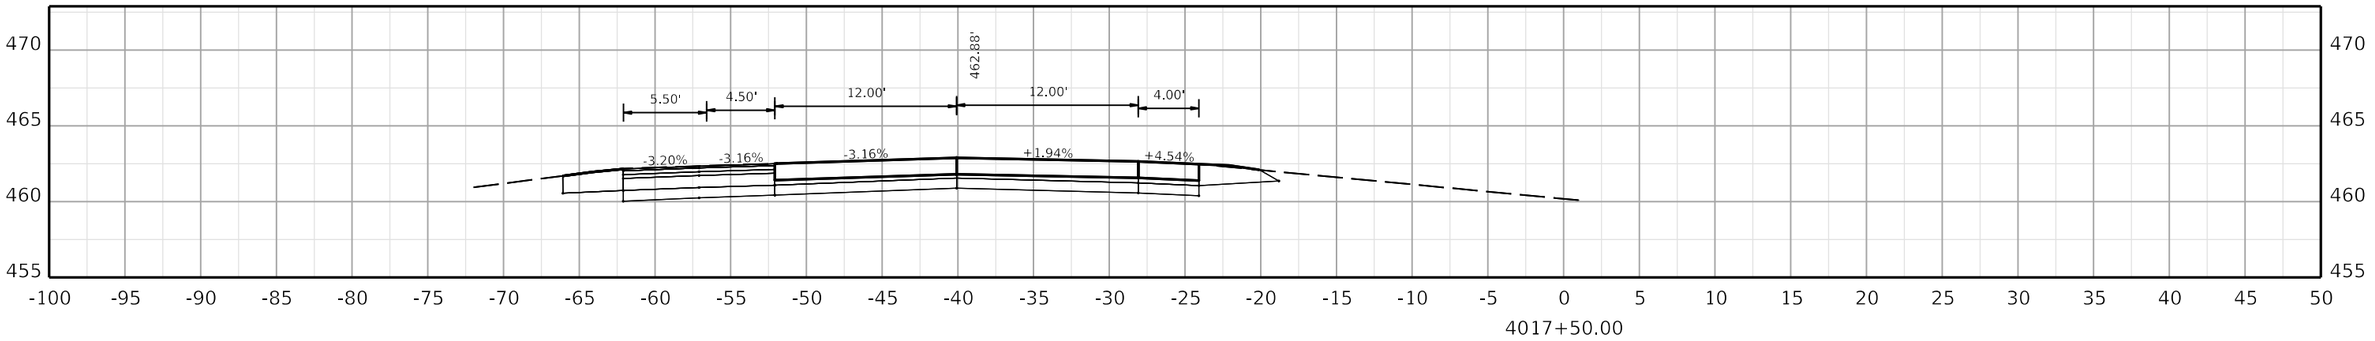

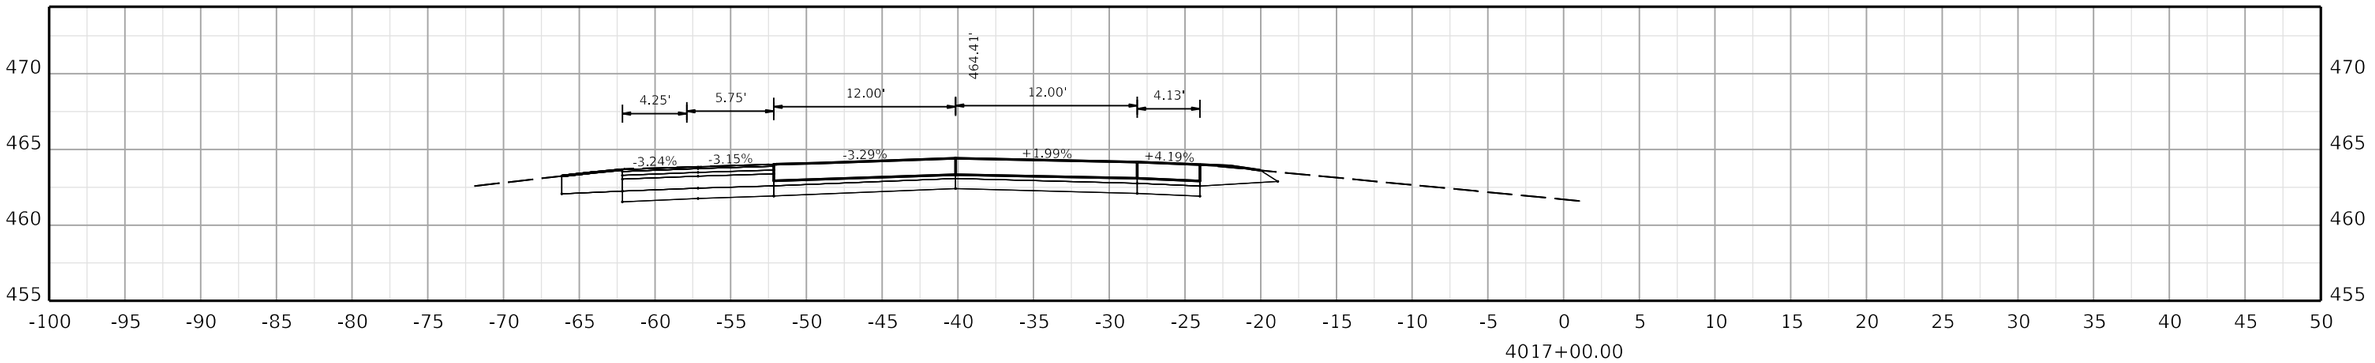

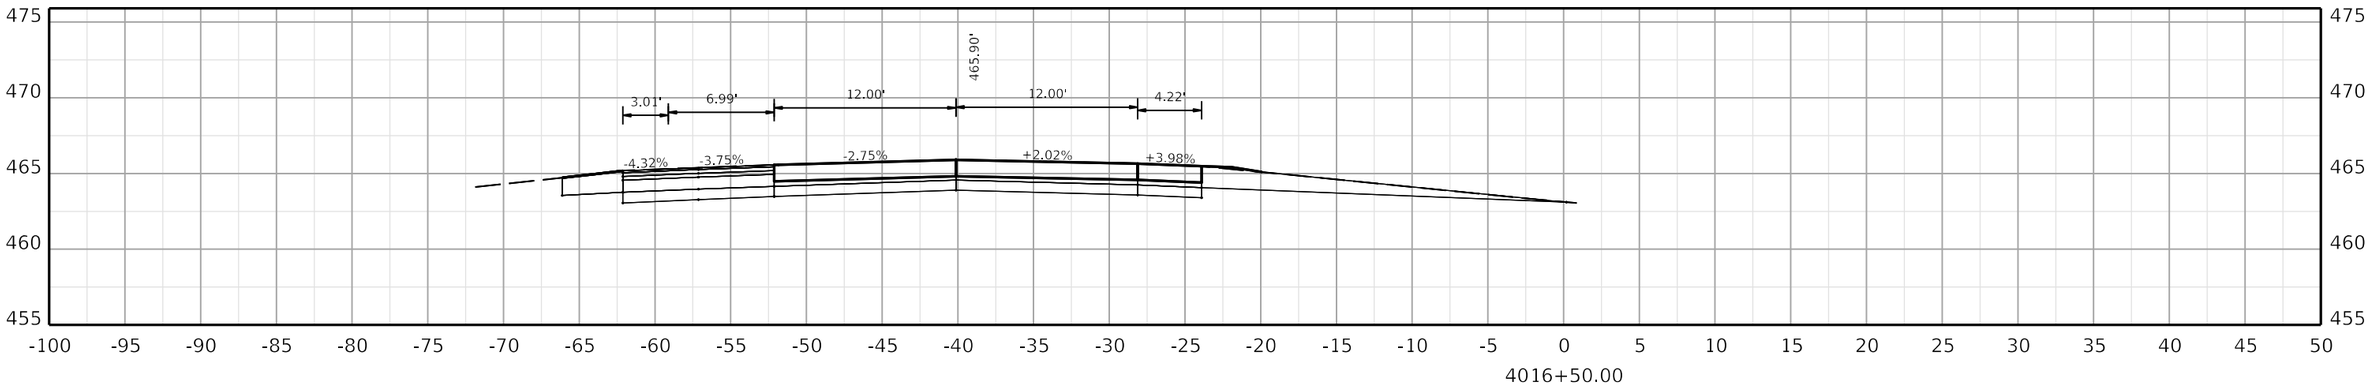

COMMONWEALTH OF KENTUCKY
DEPARTMENT OF HIGHWAYS
TEAM KENTUCKY

DRAWING TITLE:


HORIZONTAL SCALE
SCALE: 1" = 5'


0' 5' 10' 20'


STA. 4016+50.00 TO STA. 4017+50.00

ITEM NO. COUNTY OF

SHEET NO. 4016+50.00

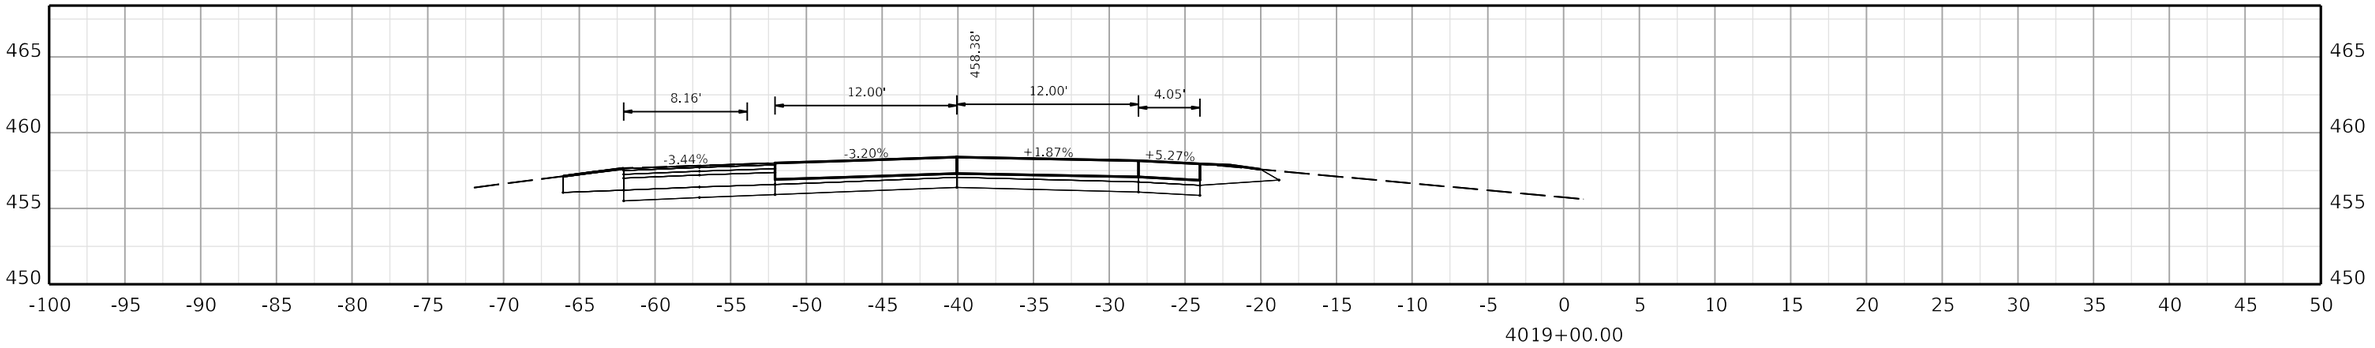

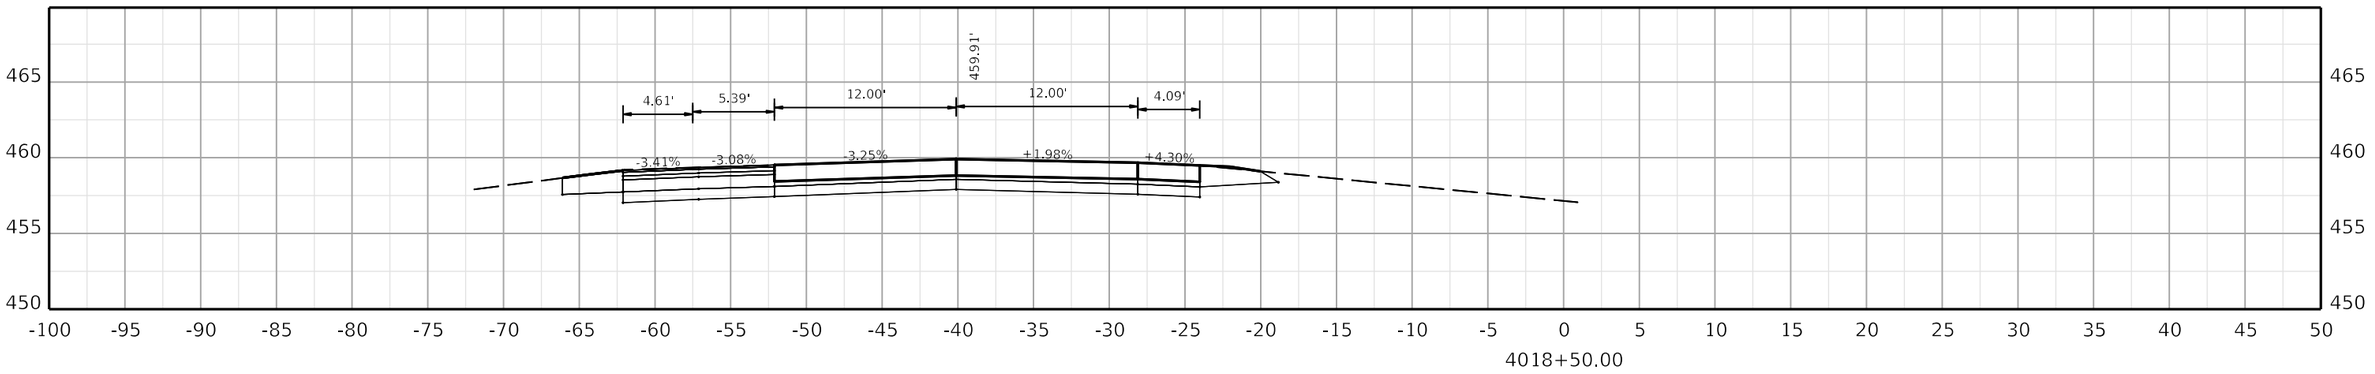

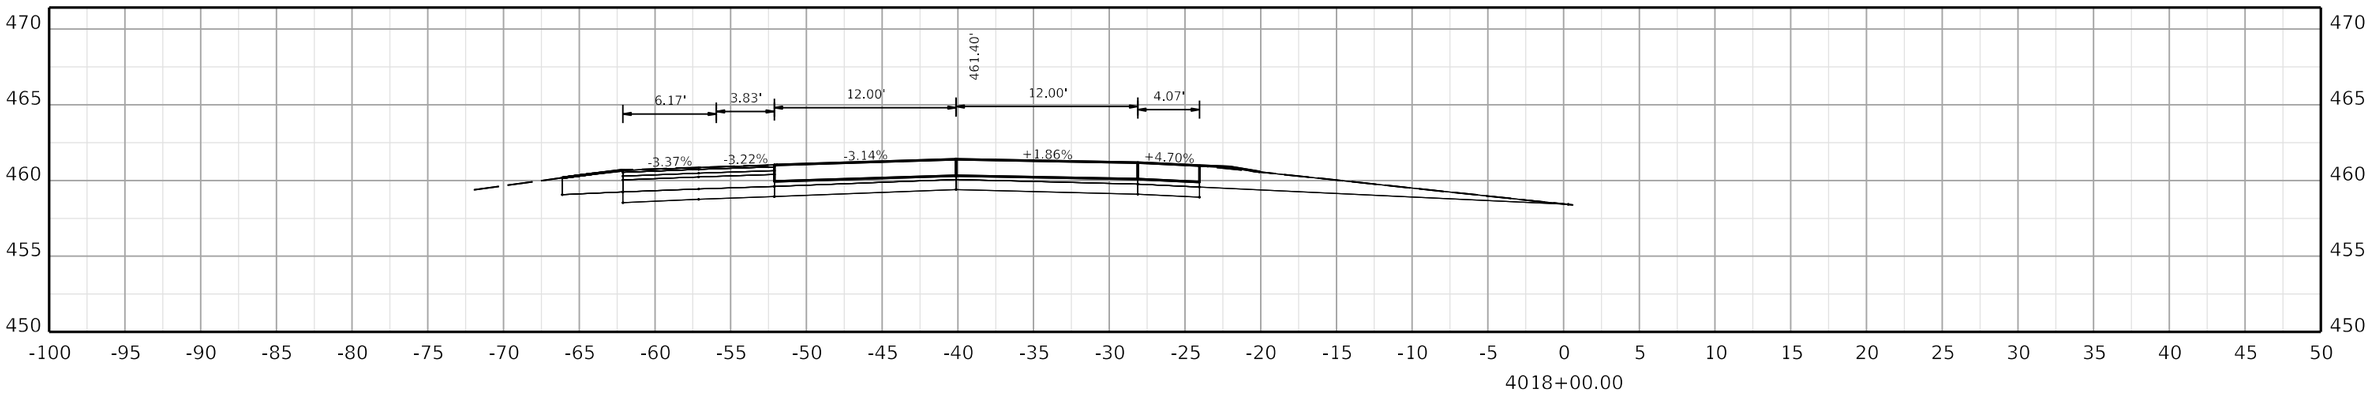

COMMONWEALTH OF KENTUCKY
DEPARTMENT OF HIGHWAYS
TEAM KENTUCKY

DRAWING TITLE:


HORIZONTAL SCALE
SCALE: 1" = 5'


0' 5' 10' 20'


STA. 4018+00.00 TO STA. 4019+00.00

ITEM NO. COUNTY OF

SHEET NO.
4018+00.00

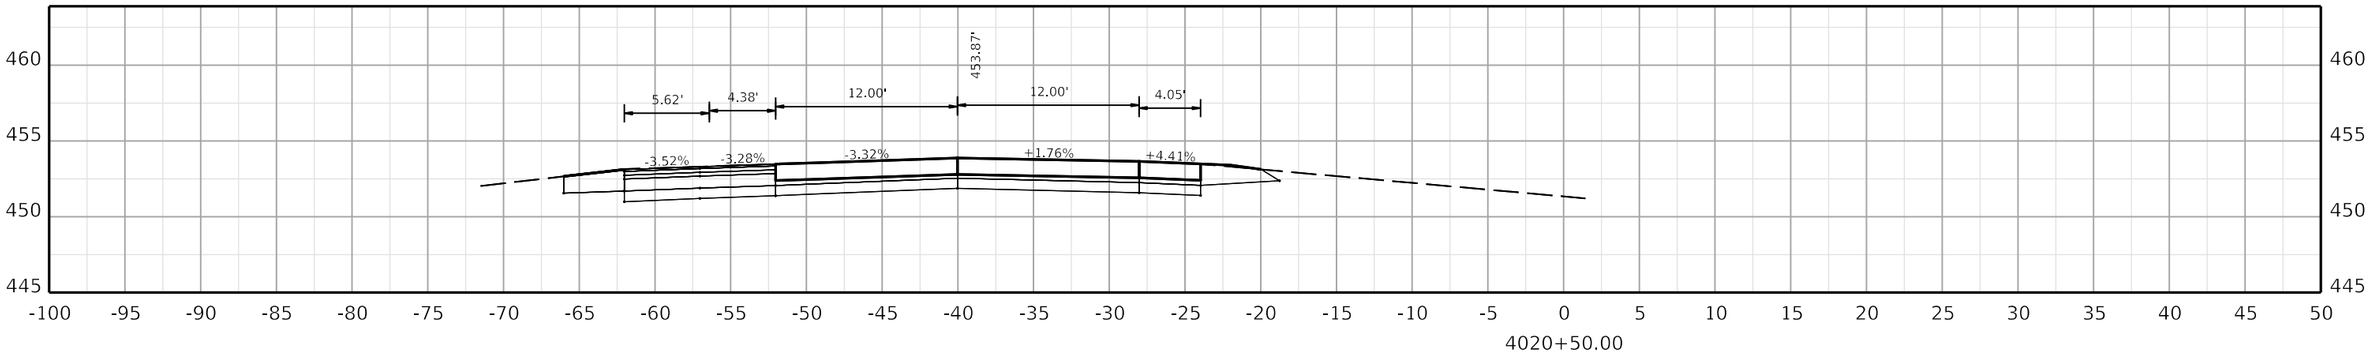

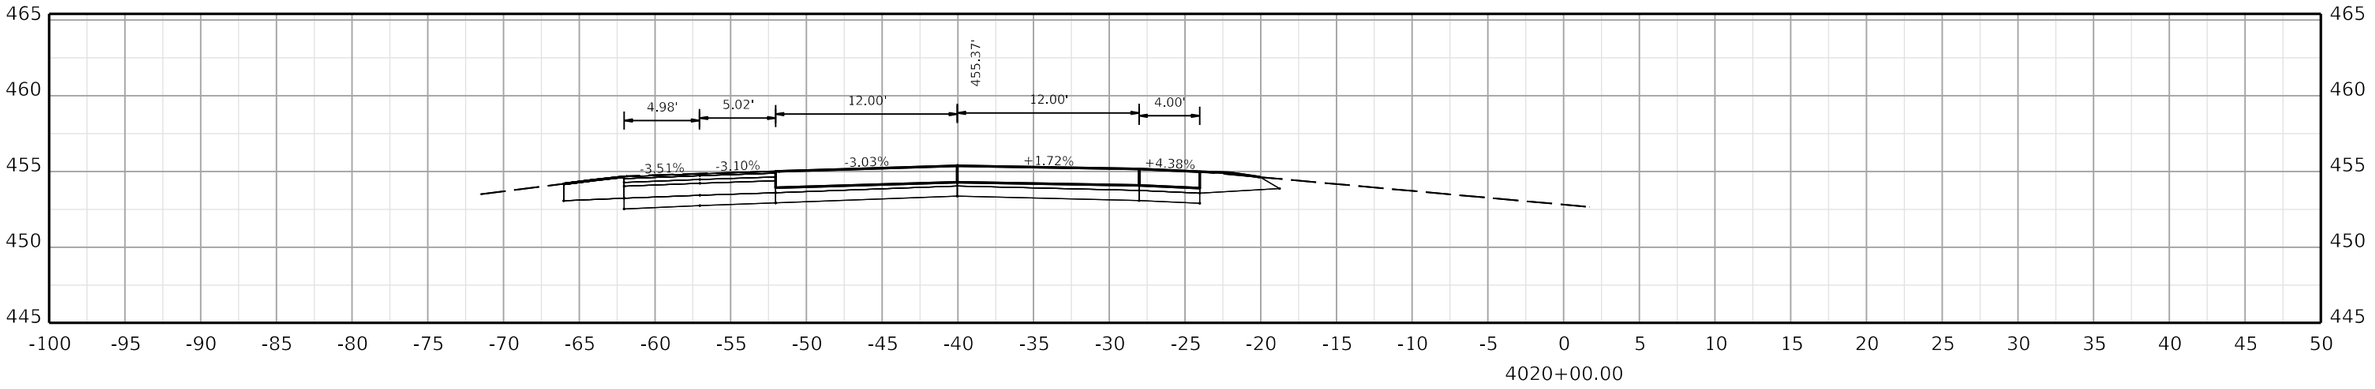

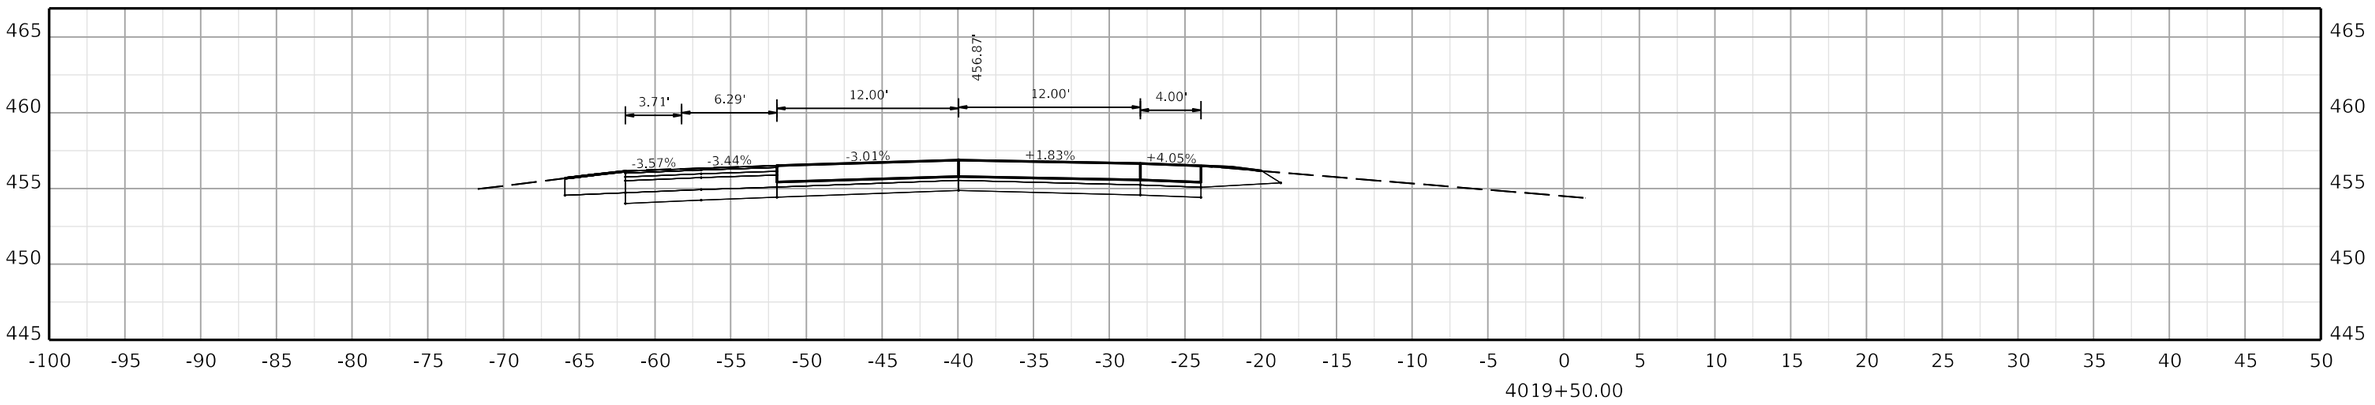

COMMONWEALTH OF KENTUCKY
DEPARTMENT OF HIGHWAYS
TEAM KENTUCKY

DRAWING TITLE:


HORIZONTAL SCALE
SCALE: 1" = 5'


0' 5' 10' 20'


STA. 4019+50.00 TO STA. 4020+50.00

ITEM NO. COUNTY OF

SHEET NO.
4019+50.00

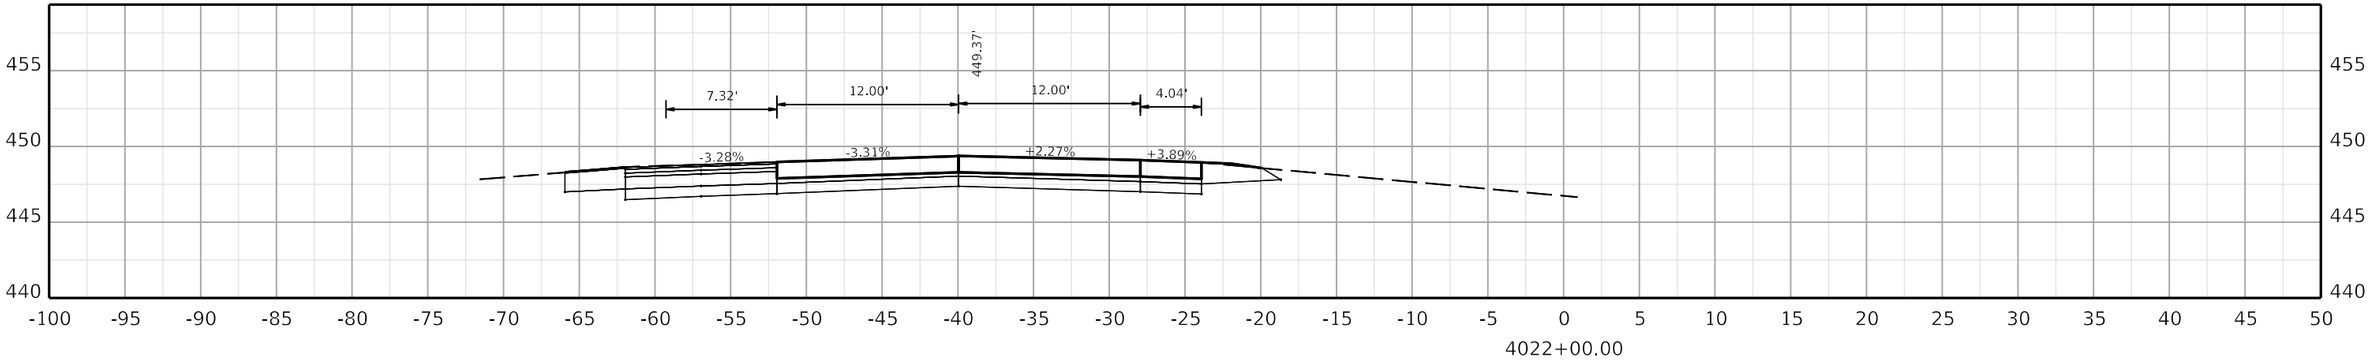

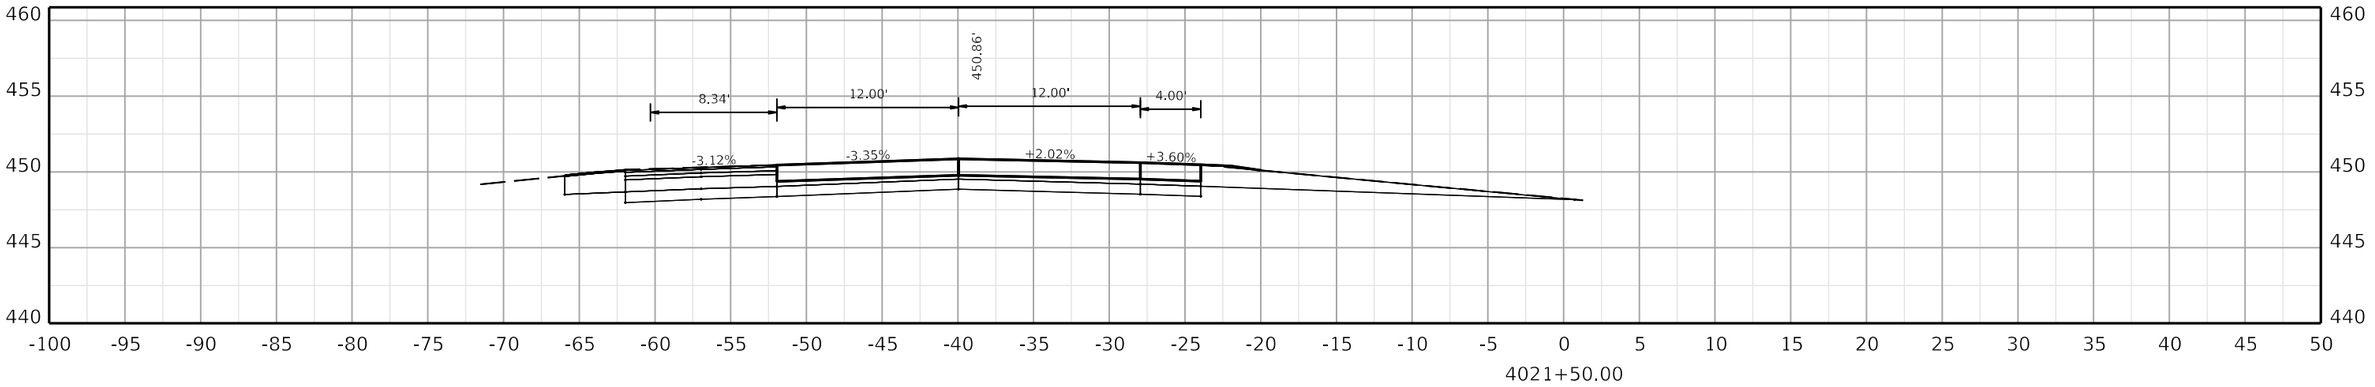

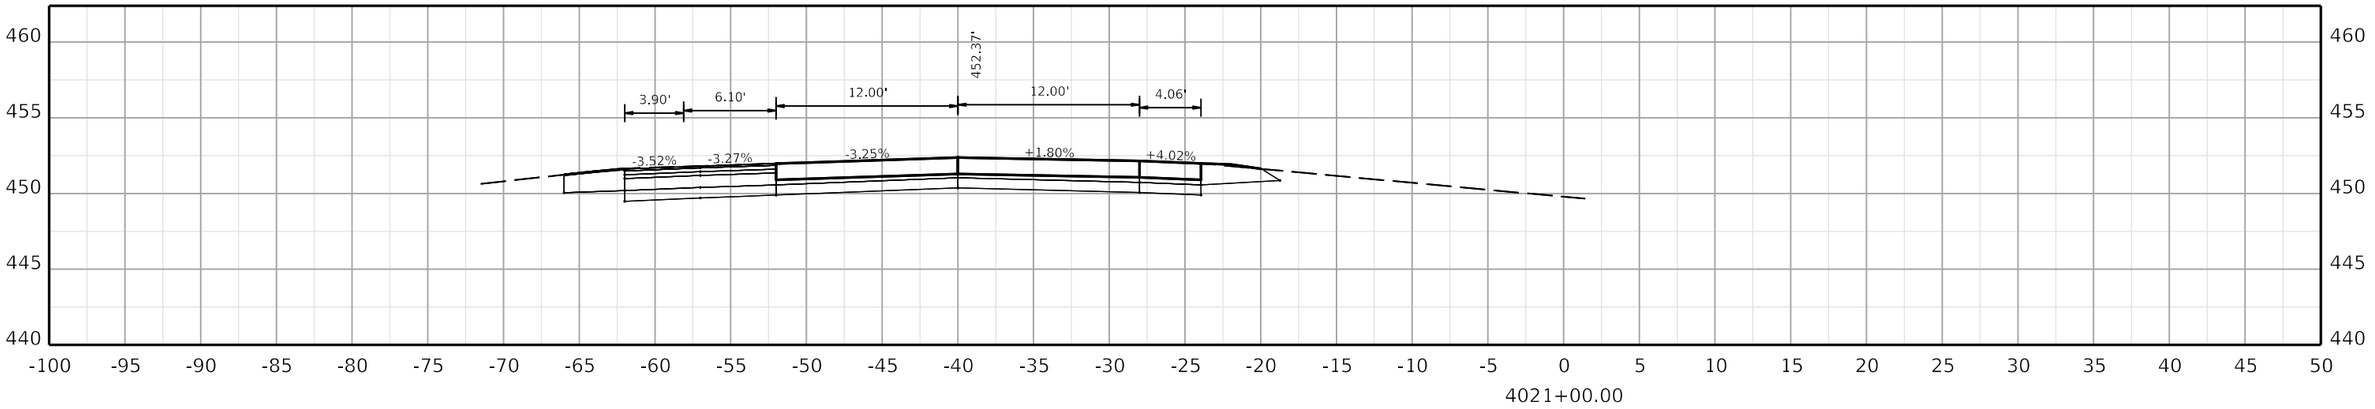

COMMONWEALTH OF KENTUCKY
DEPARTMENT OF HIGHWAYS

TEAM KENTUCKY

DRAWING TITLE:


HORIZONTAL SCALE
SCALE: 1" = 5'


0' 5' 10' 20'


STA. 4021+00.00 TO STA. 4022+00.00

ITEM NO. COUNTY OF

SHEET NO.
4021+00.00

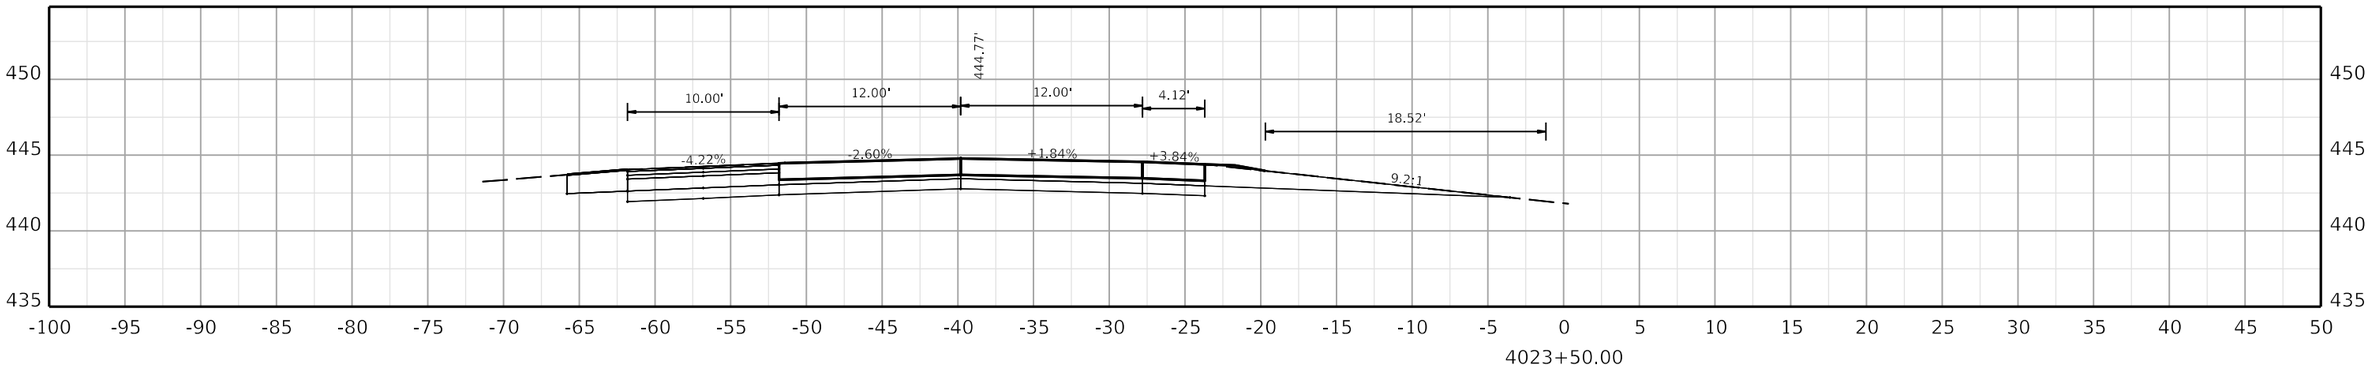

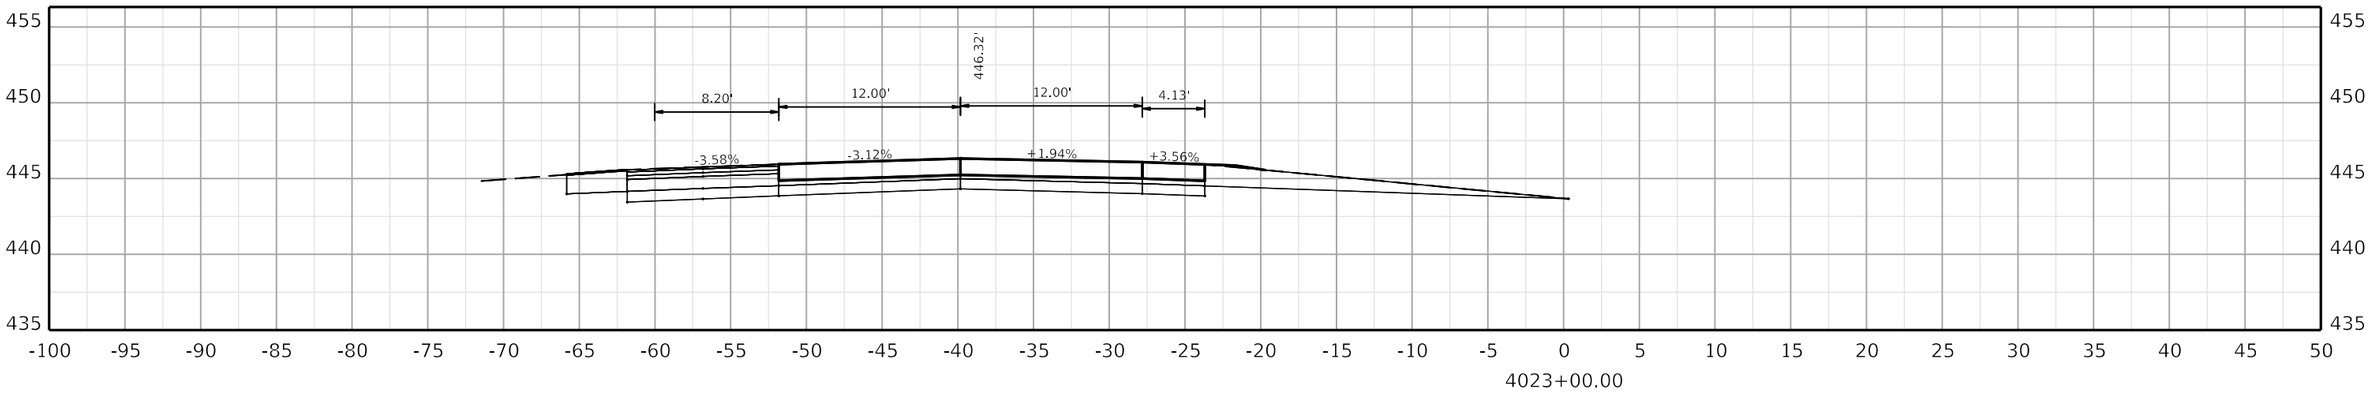

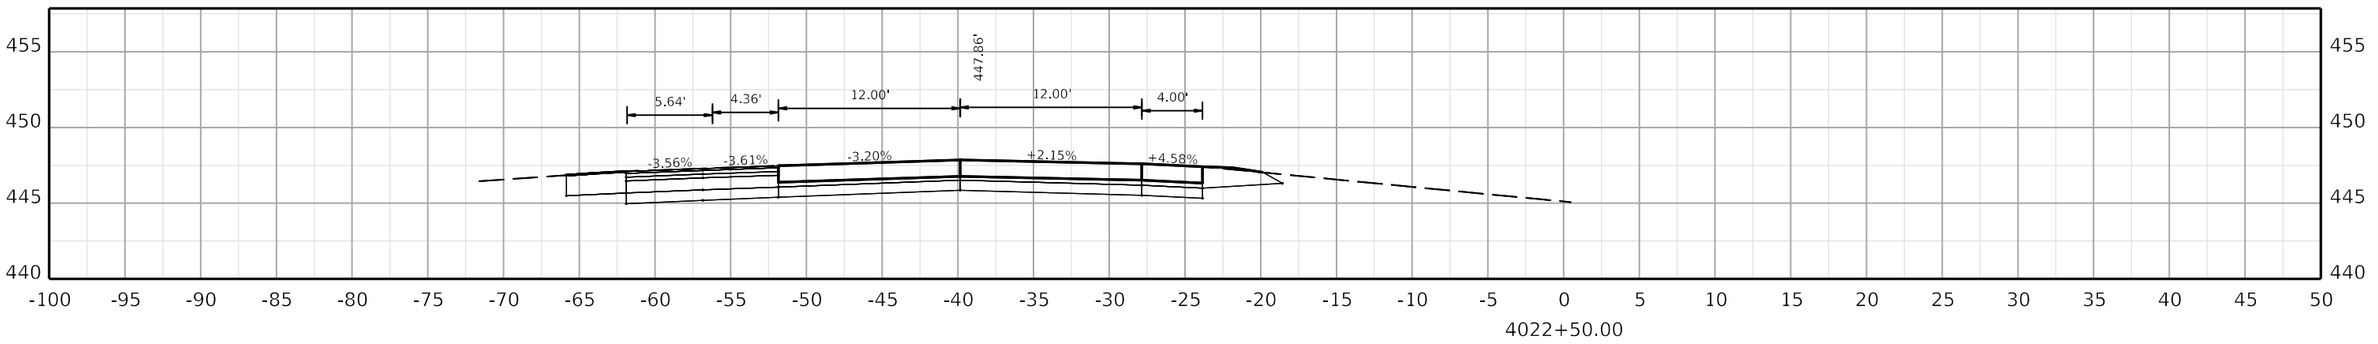

COMMONWEALTH OF KENTUCKY
DEPARTMENT OF HIGHWAYS
TEAM KENTUCKY Transforming How Kentucky Delivers

DRAWING TITLE:


HORIZONTAL SCALE
SCALE: 1" = 5'


0' 5' 10' 20'


STA. 4022+50.00 TO STA. 4023+50.00

ITEM NO. COUNTY OF

SHEET NO.
4022+50.00

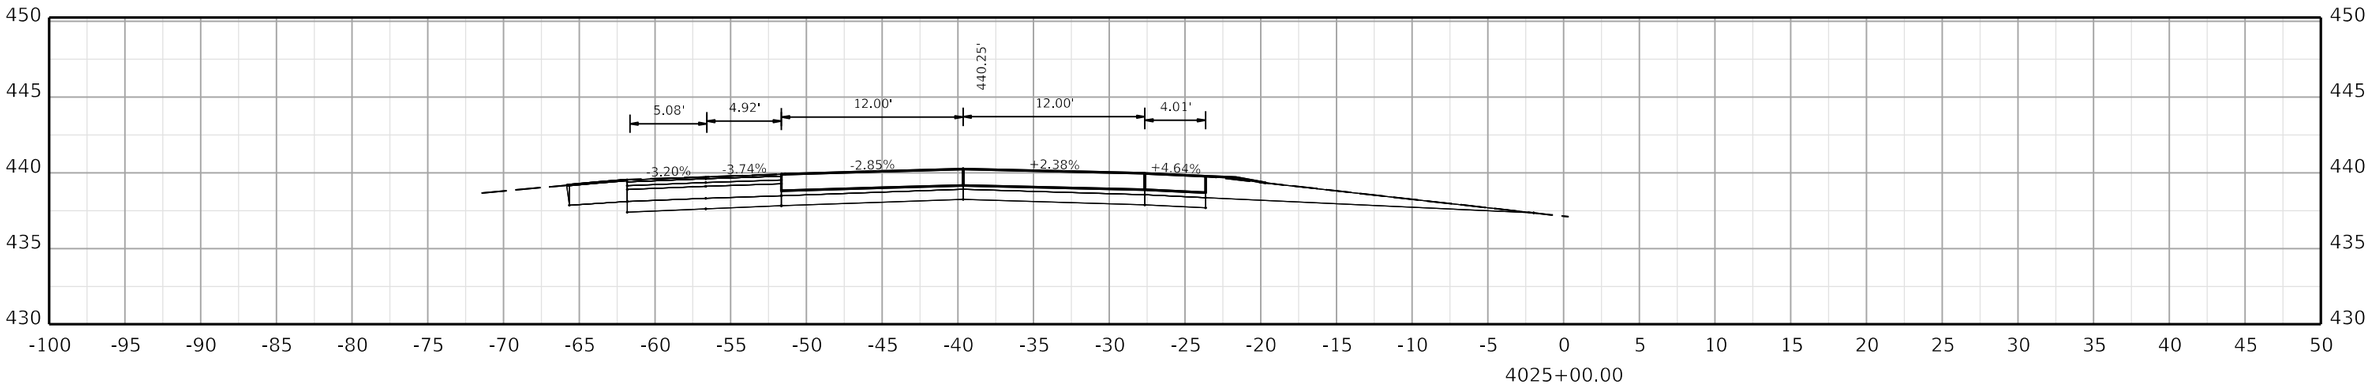

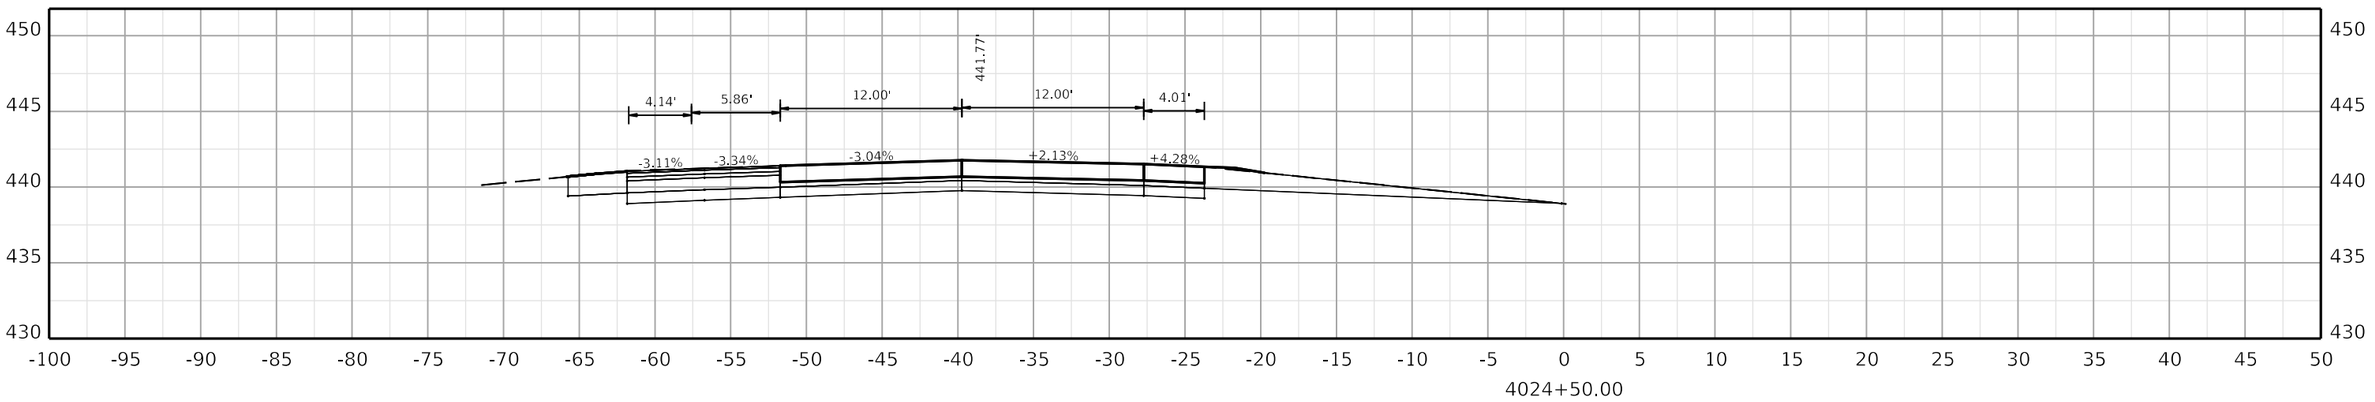

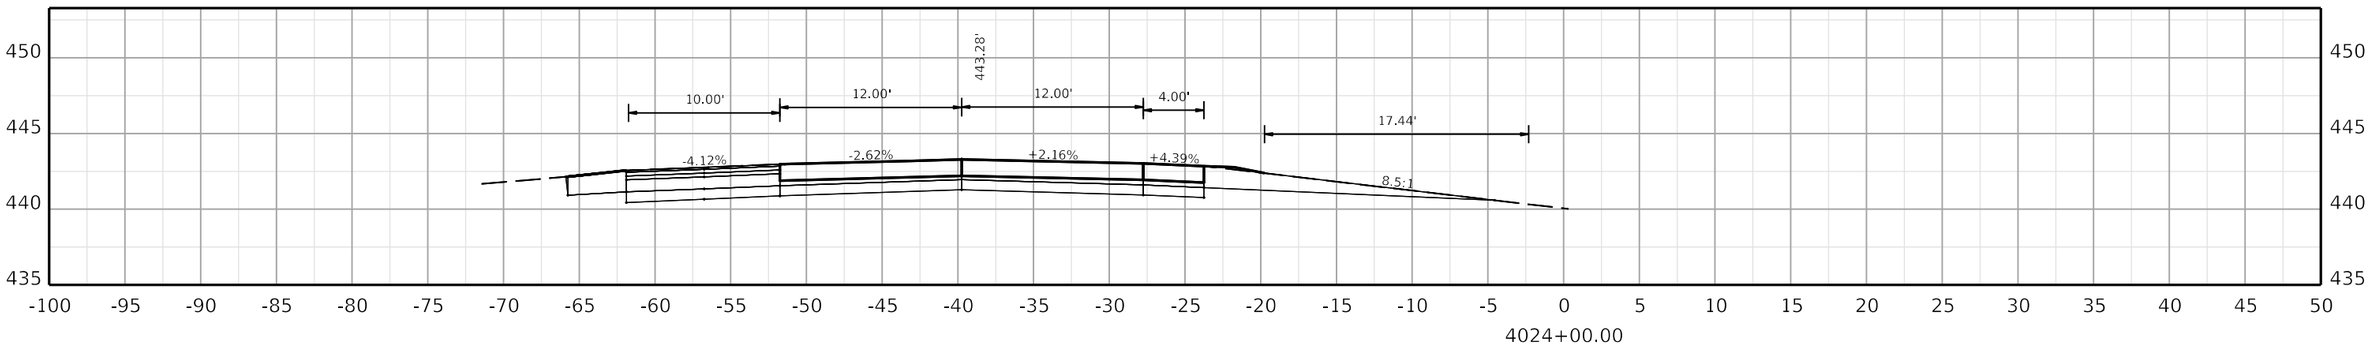

COMMONWEALTH OF KENTUCKY
DEPARTMENT OF HIGHWAYS

TEAM KENTUCKY

DRAWING TITLE:


HORIZONTAL SCALE
SCALE: 1" = 5'


0' 5' 10' 20'


STA. 4024+00.00 TO STA. 4025+00.00

ITEM NO. COUNTY OF

SHEET NO. 4024+00.00

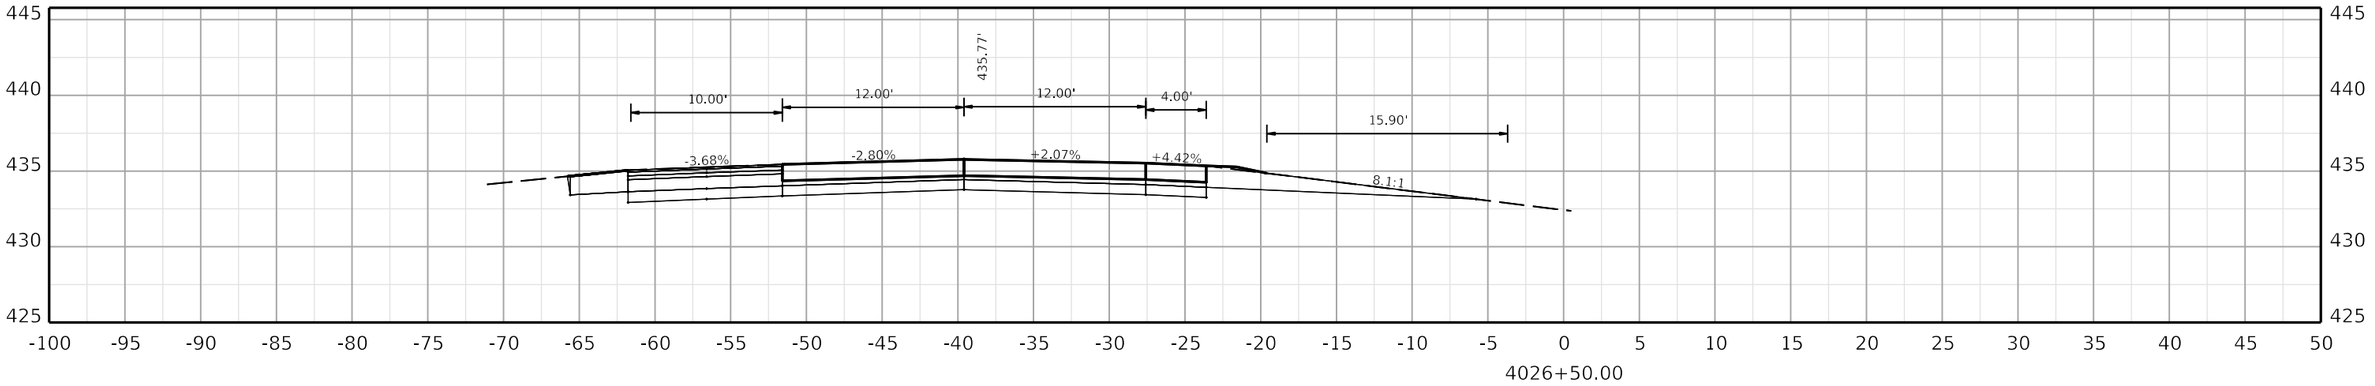

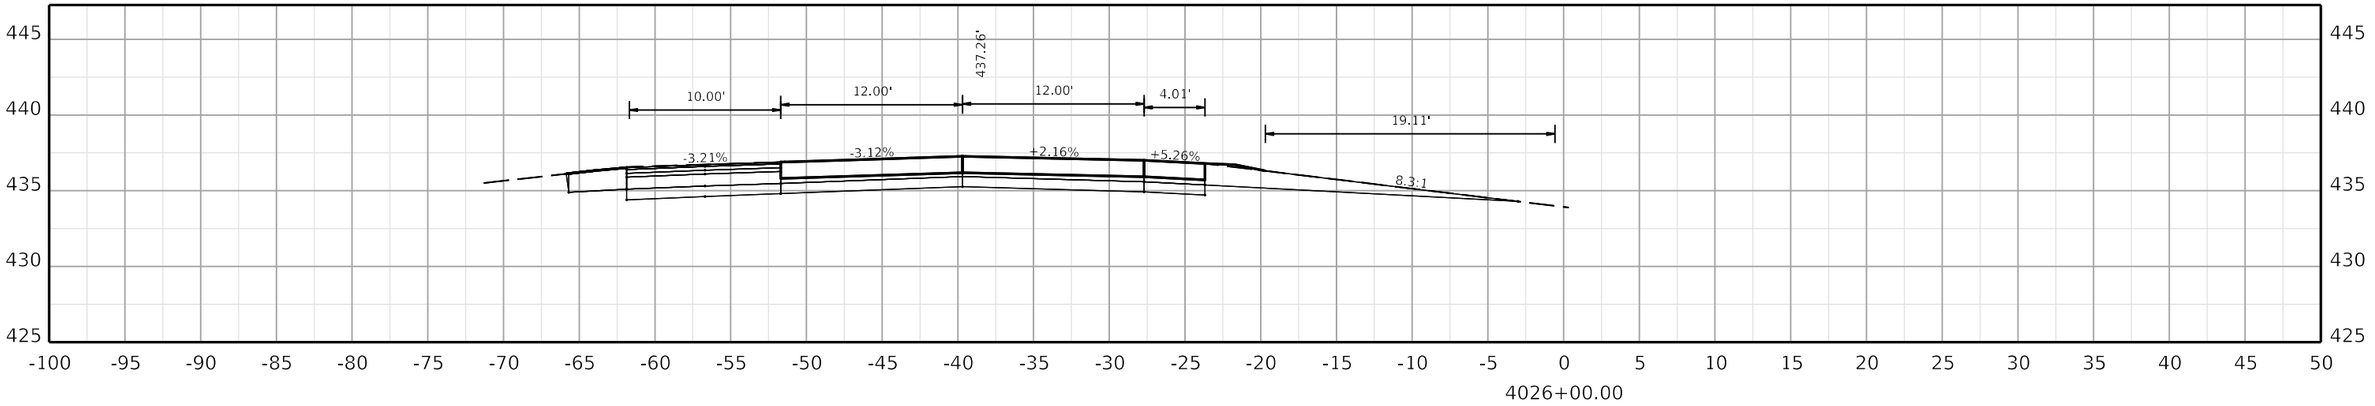

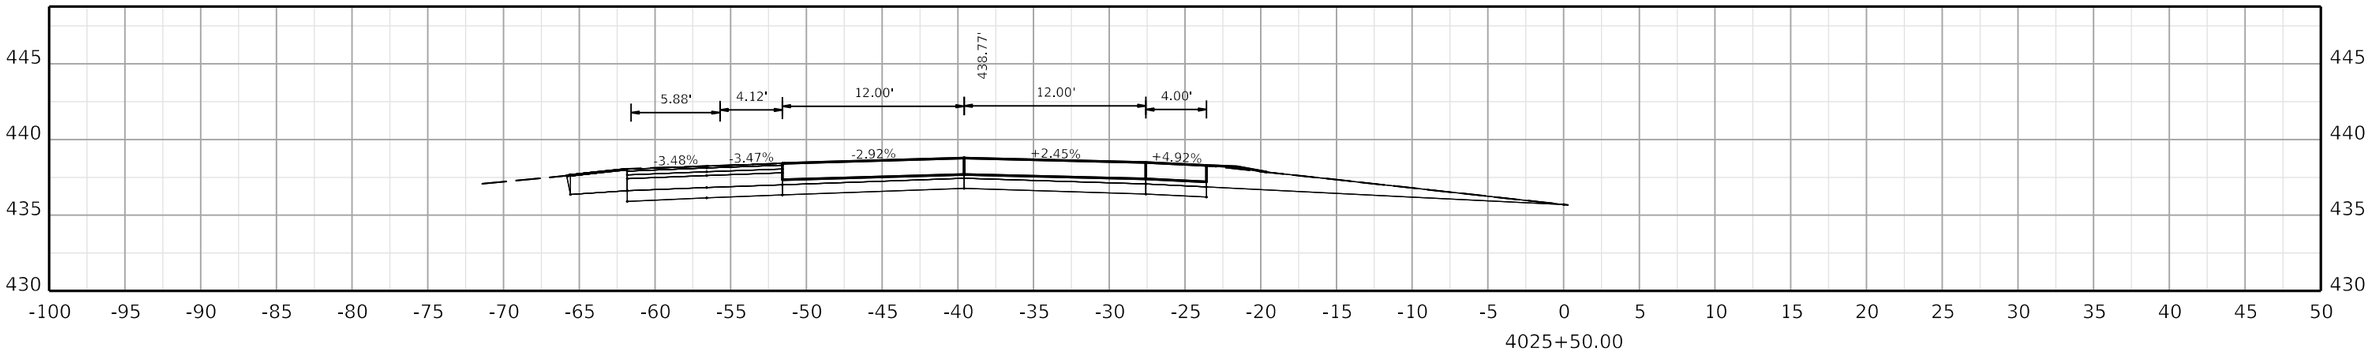

COMMONWEALTH OF KENTUCKY
DEPARTMENT OF HIGHWAYS
TEAM KENTUCKY TRANSPORTATION CABINET

DRAWING TITLE:


HORIZONTAL SCALE
SCALE: 1" = 5'


0' 5' 10' 20'


STA. 4025+50.00 TO STA. 4026+50.00

ITEM NO. COUNTY OF

SHEET NO.
4025+50.00

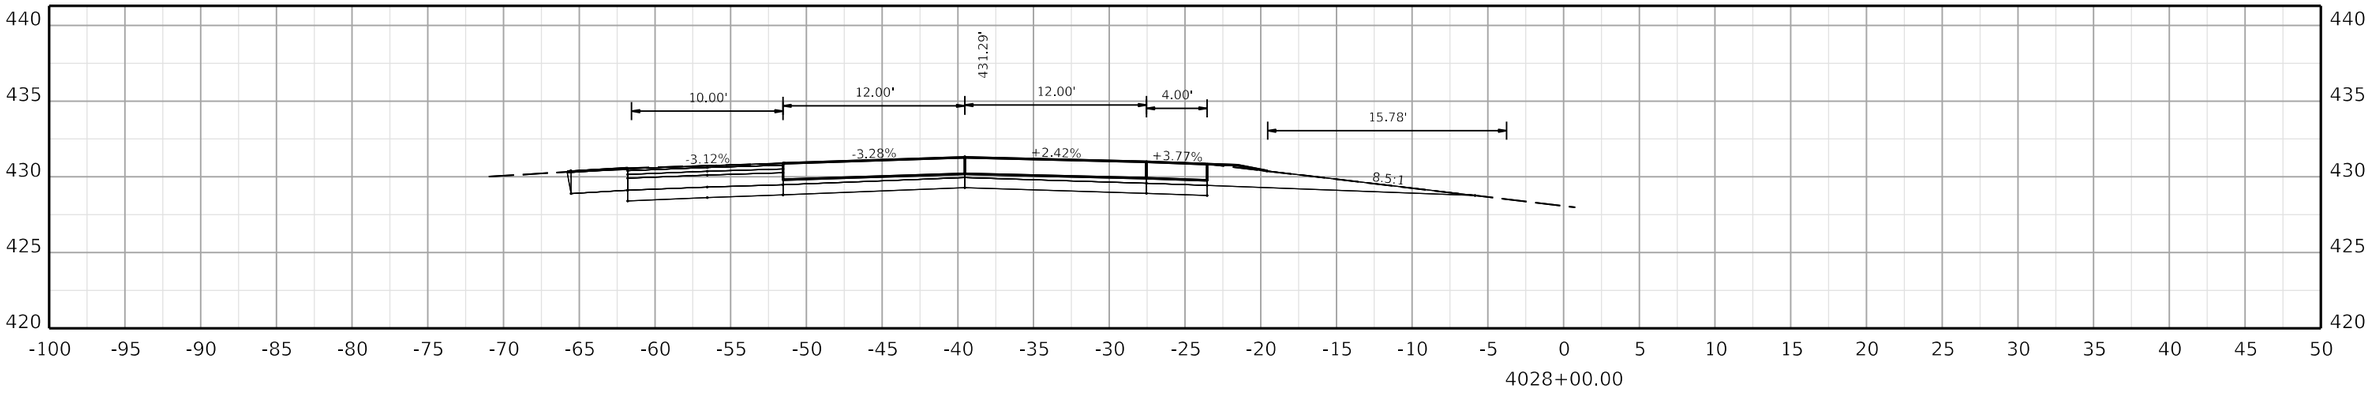

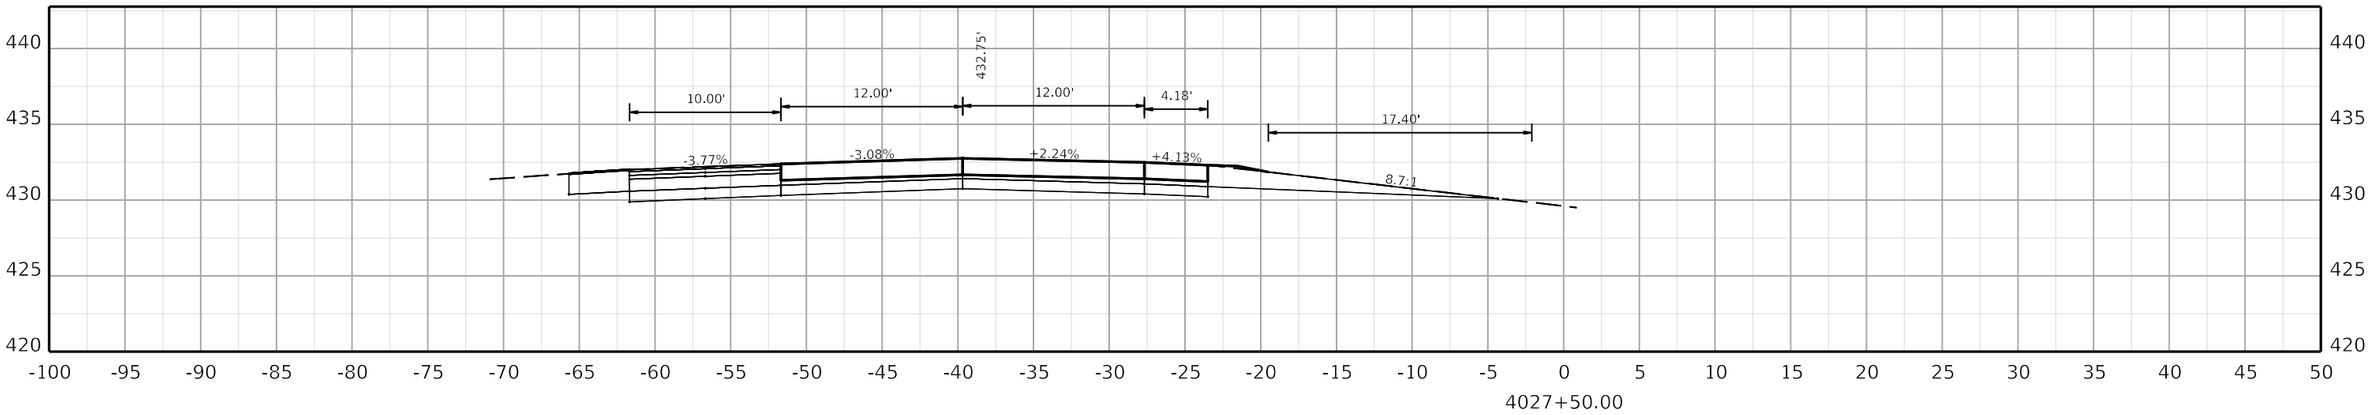

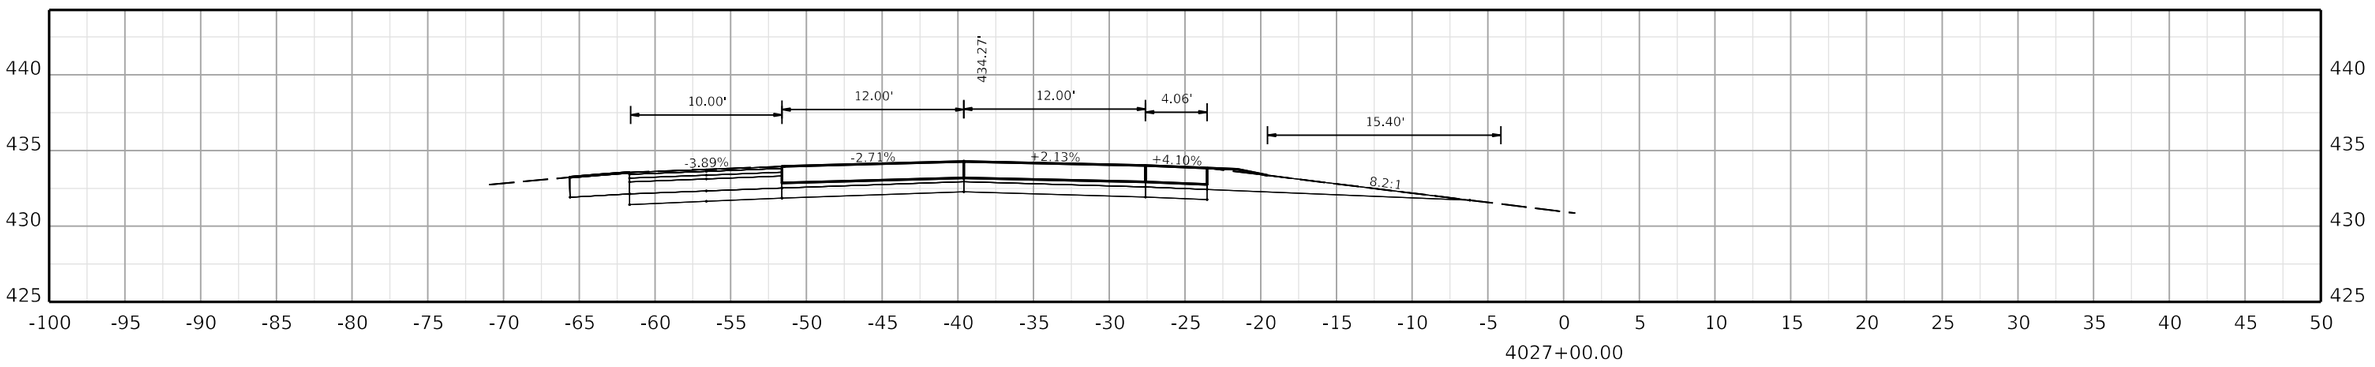

COMMONWEALTH OF KENTUCKY
DEPARTMENT OF HIGHWAYS

TEAM KENTUCKY

DRAWING TITLE:


HORIZONTAL SCALE
SCALE: 1" = 5'


0' 5' 10' 20'


STA. 4027+00.00 TO STA. 4028+00.00

ITEM NO. COUNTY OF

SHEET NO.
4027+00.00

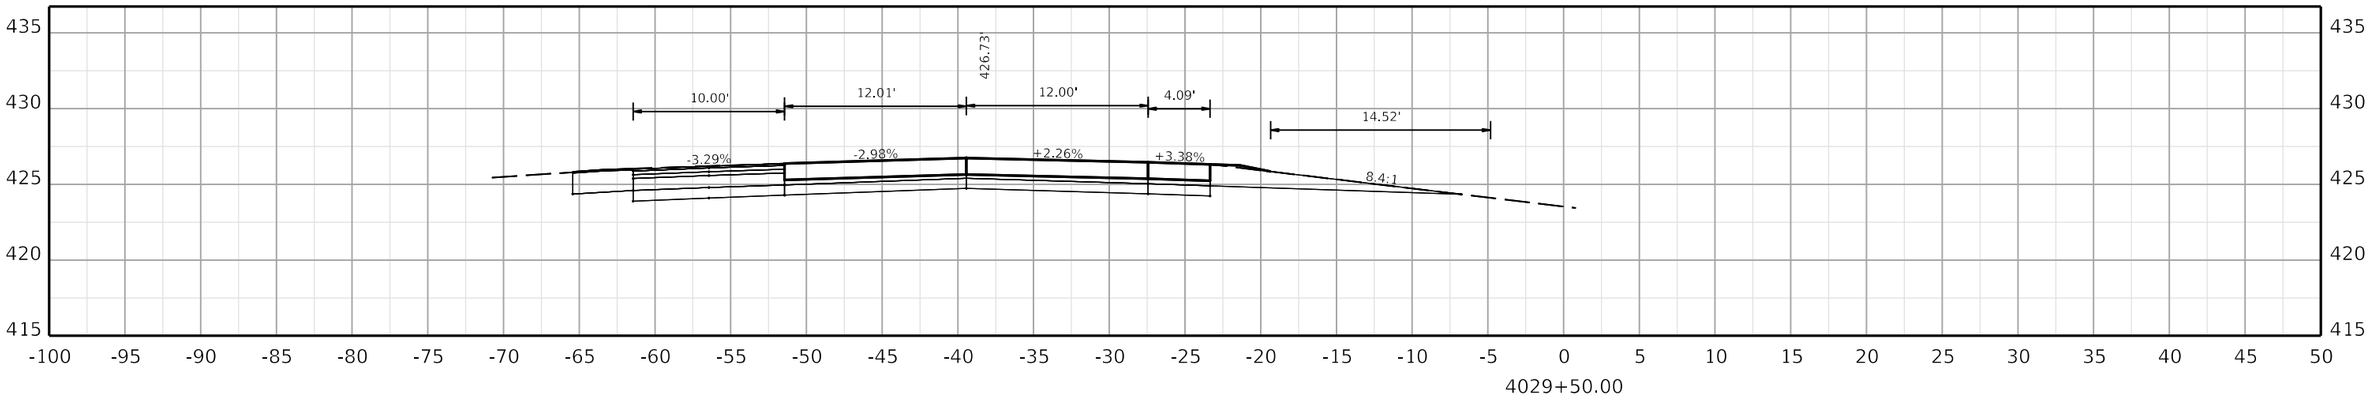

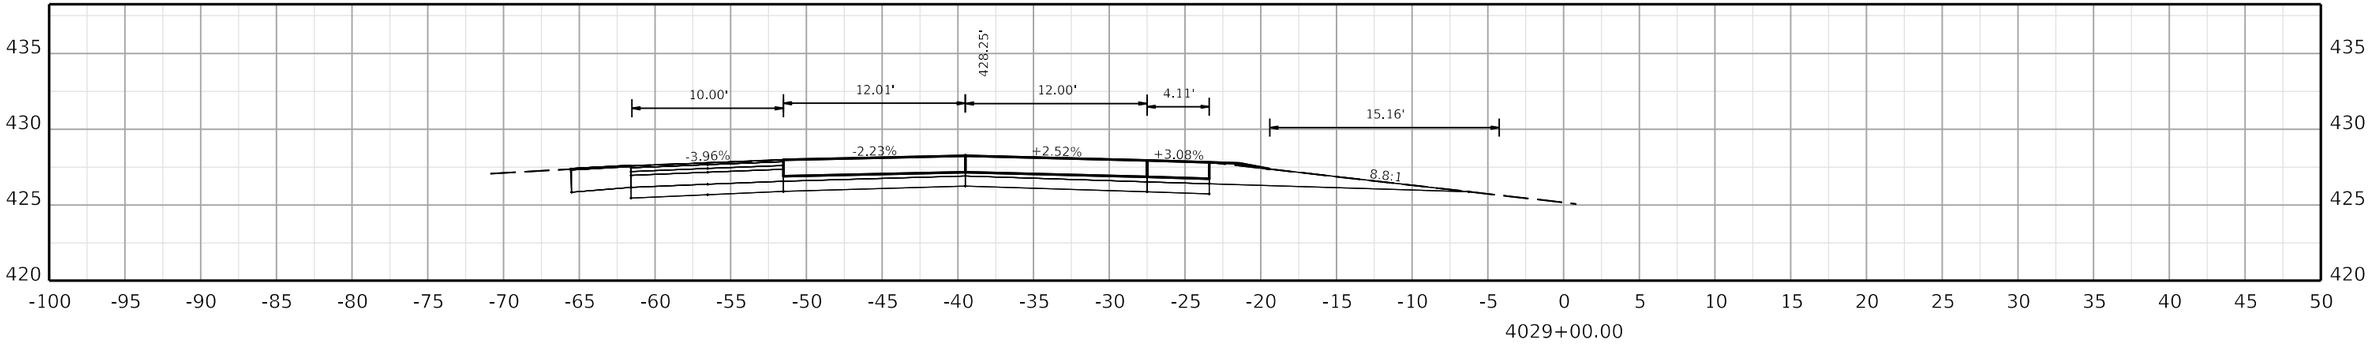

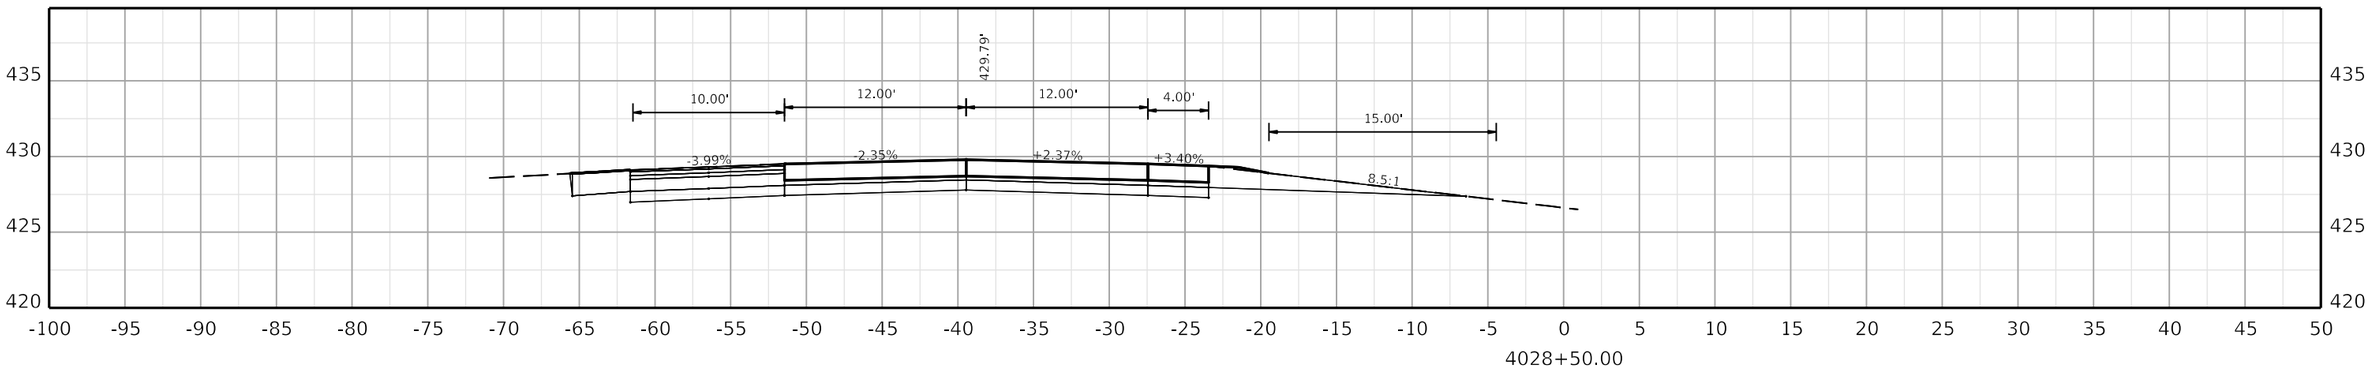

COMMONWEALTH OF KENTUCKY
DEPARTMENT OF HIGHWAYS

TEAM KENTUCKY

DRAWING TITLE:

HORIZONTAL SCALE
SCALE: 1" = 5'

0' 5' 10' 20'

STA. 4028+50.00 TO STA. 4029+50.00


ITEM NO. COUNTY OF


SHEET NO.
4028+50.00


OpenRoads Designer v10.12.02.4

USER: USLR095925

FILE NAME: C:\BMS\WSP-US-PW-02\D0932959\CORR_I-24W_CONCRETE_PAVING_SEGMENT1_XSEC.DGN

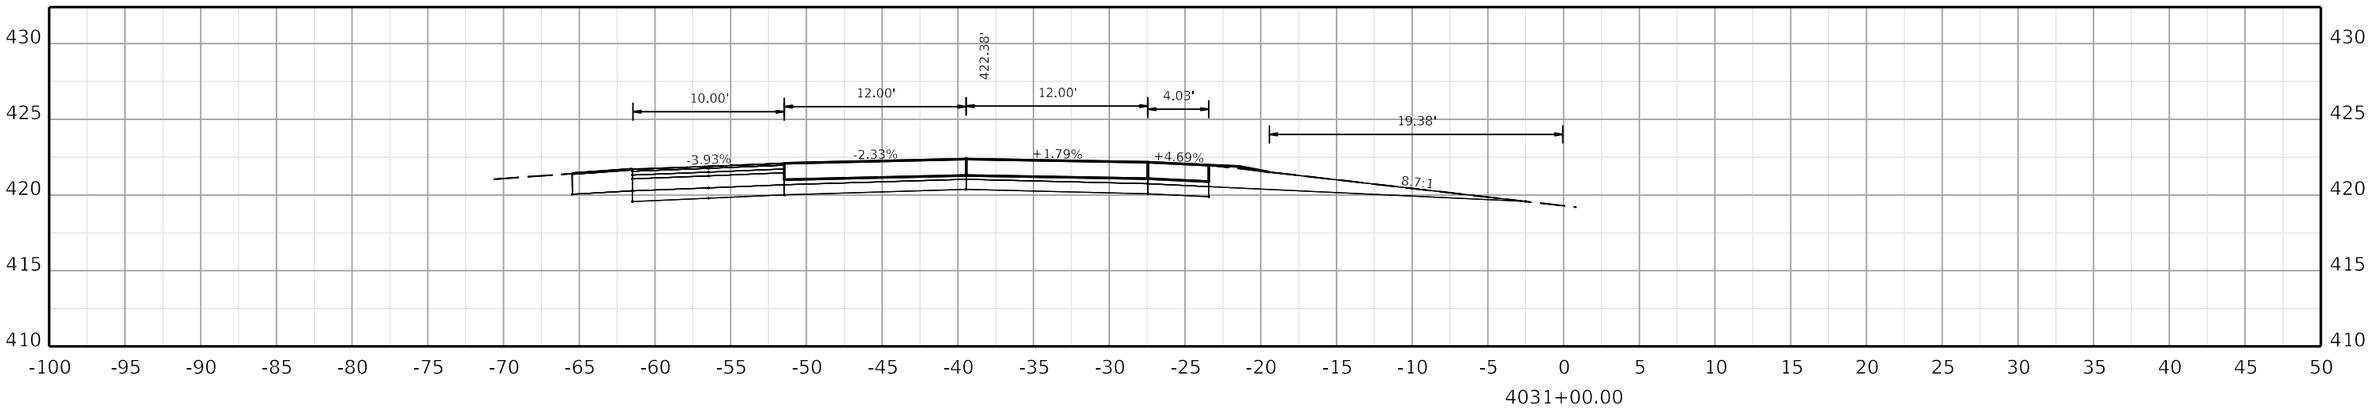

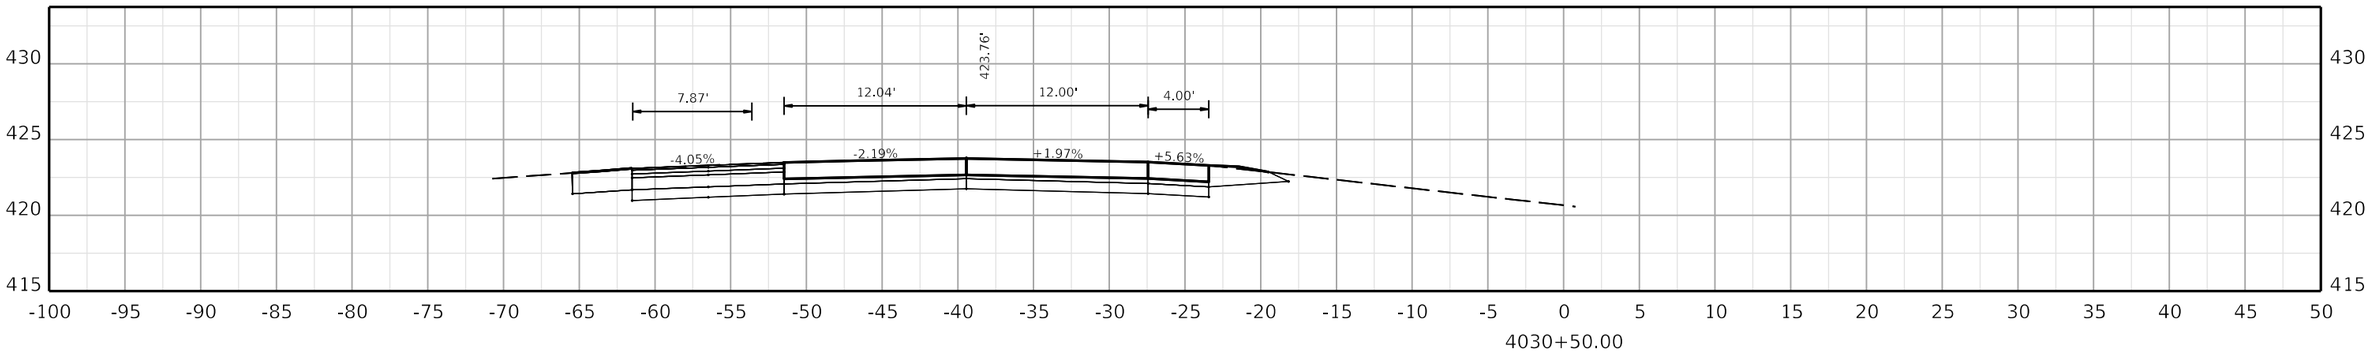

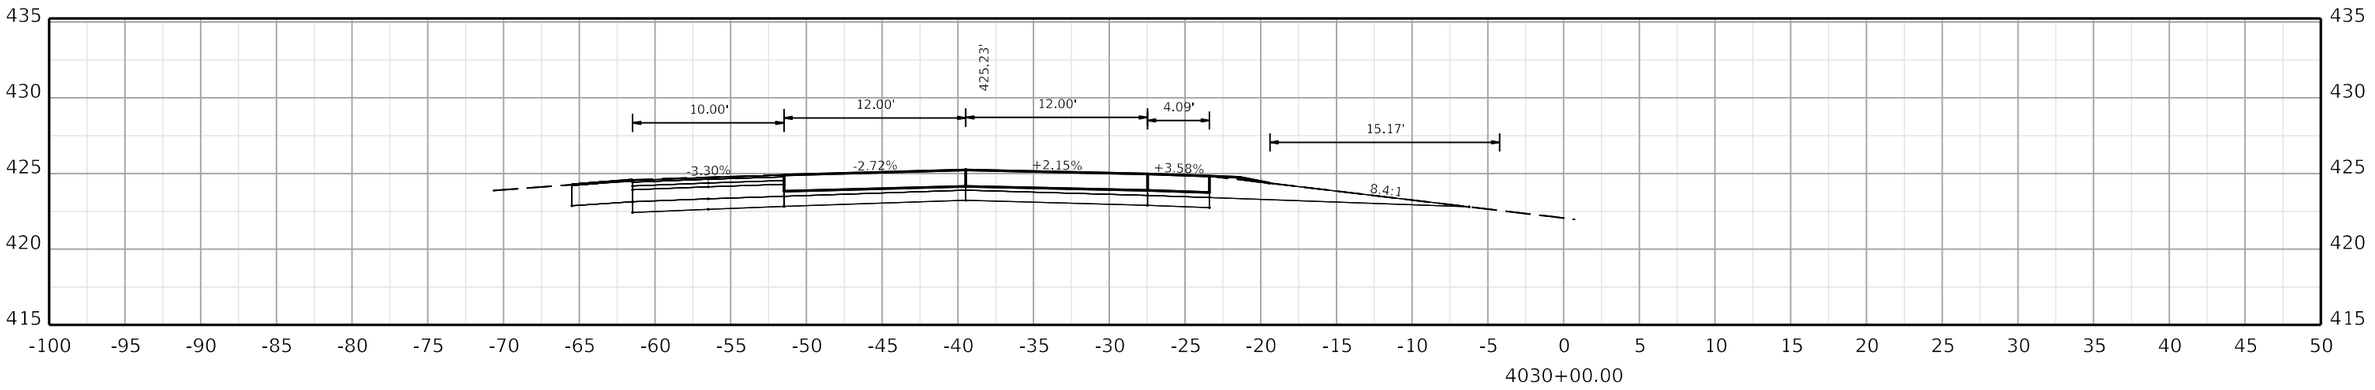

COMMONWEALTH OF KENTUCKY
DEPARTMENT OF HIGHWAYS

TEAM KENTUCKY

DRAWING TITLE:

HORIZONTAL SCALE
SCALE: 1" = 5'

0' 5' 10' 20'

STA. 4030+00.00 TO STA. 4031+00.00


ITEM NO. COUNTY OF


SHEET NO. 4030+00.00


OpenRoads Designer v10.12.02.4

USER: USLR095925

FILE NAME: C:\BMS\WSP-US-PW-02\D0932959\CORR_I-24W_CONCRETE_PAVING_SEGMENT1_XSEC.DGN

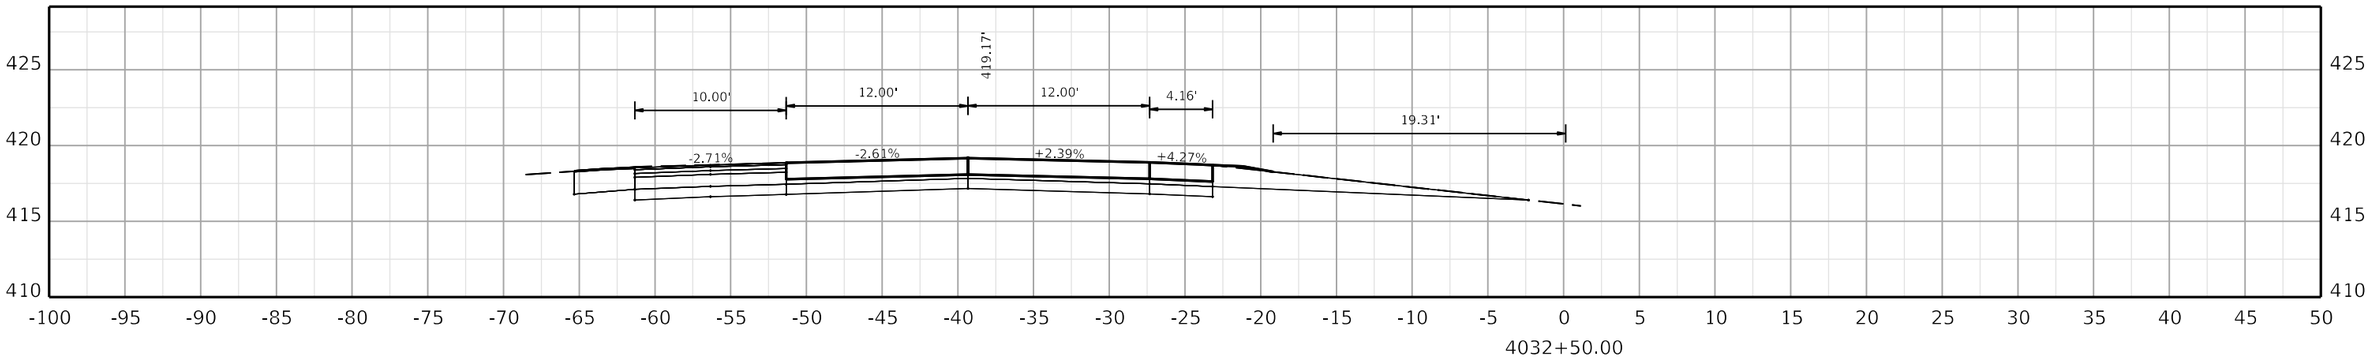

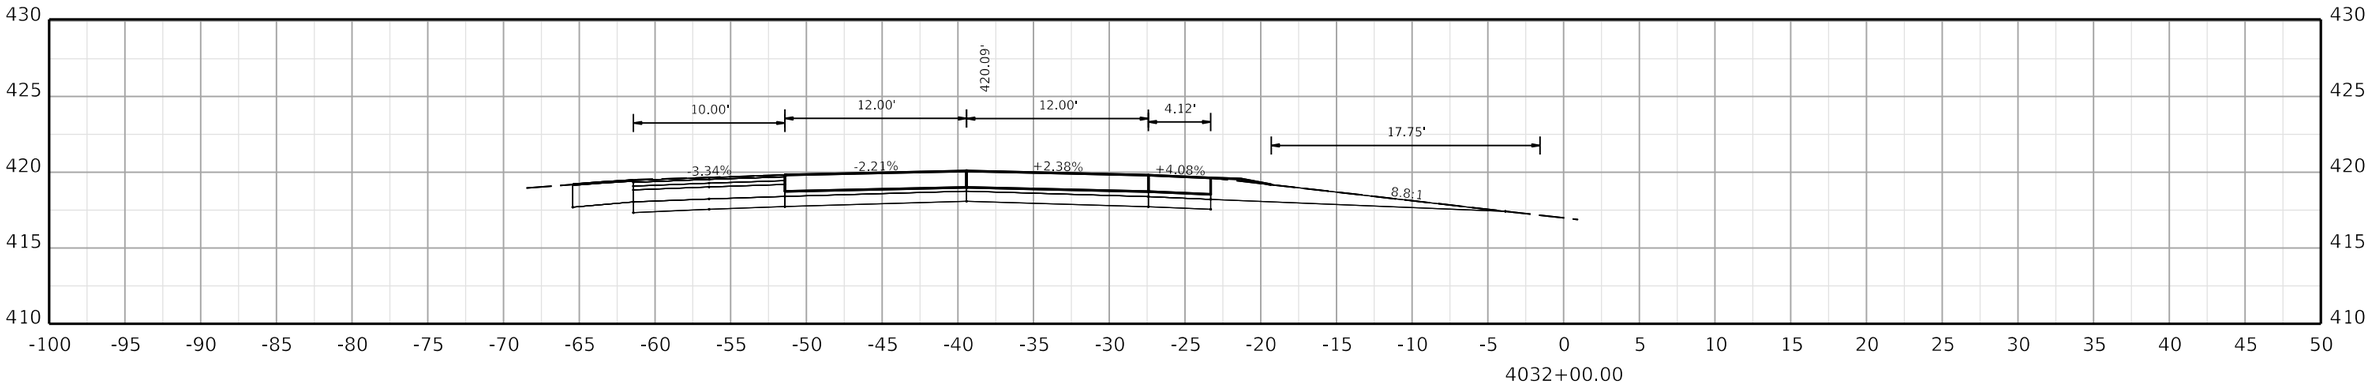

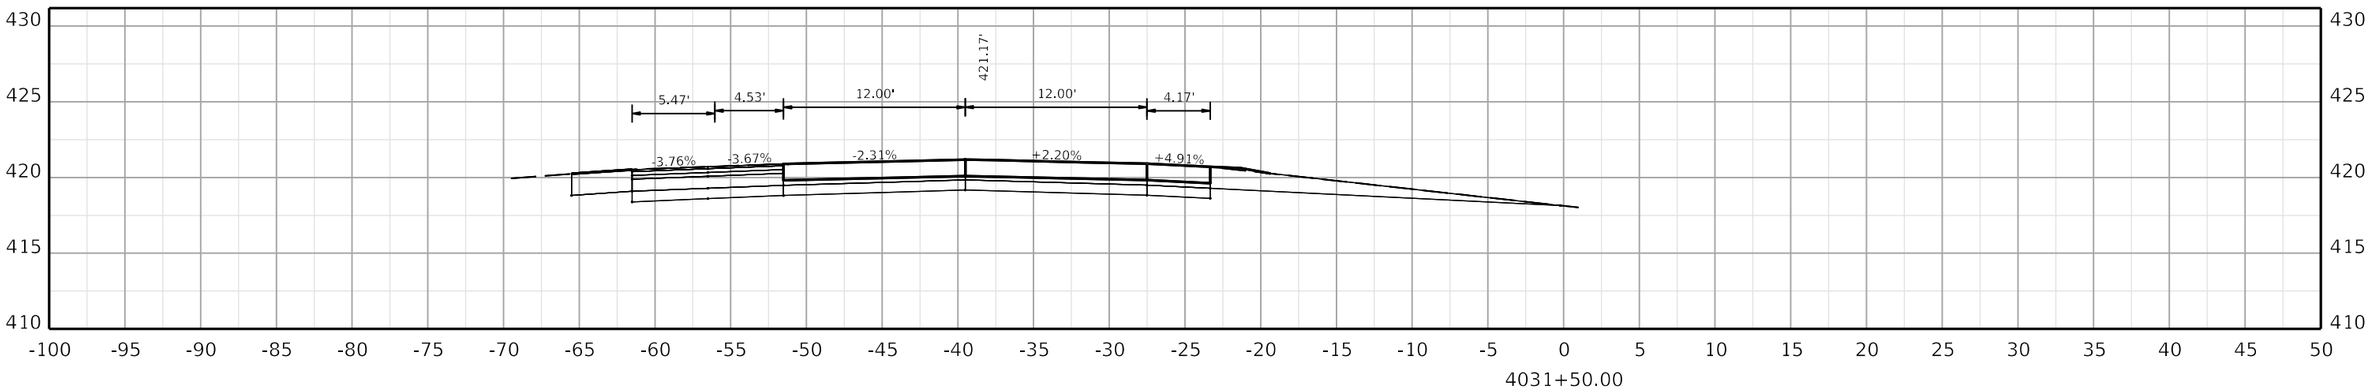

COMMONWEALTH OF KENTUCKY
DEPARTMENT OF HIGHWAYS

TEAM KENTUCKY

DRAWING TITLE:


HORIZONTAL SCALE
SCALE: 1" = 5'


0' 5' 10' 20'


STA. 4031+50.00 TO STA. 4032+50.00

ITEM NO. COUNTY OF

SHEET NO.
4031+50.00

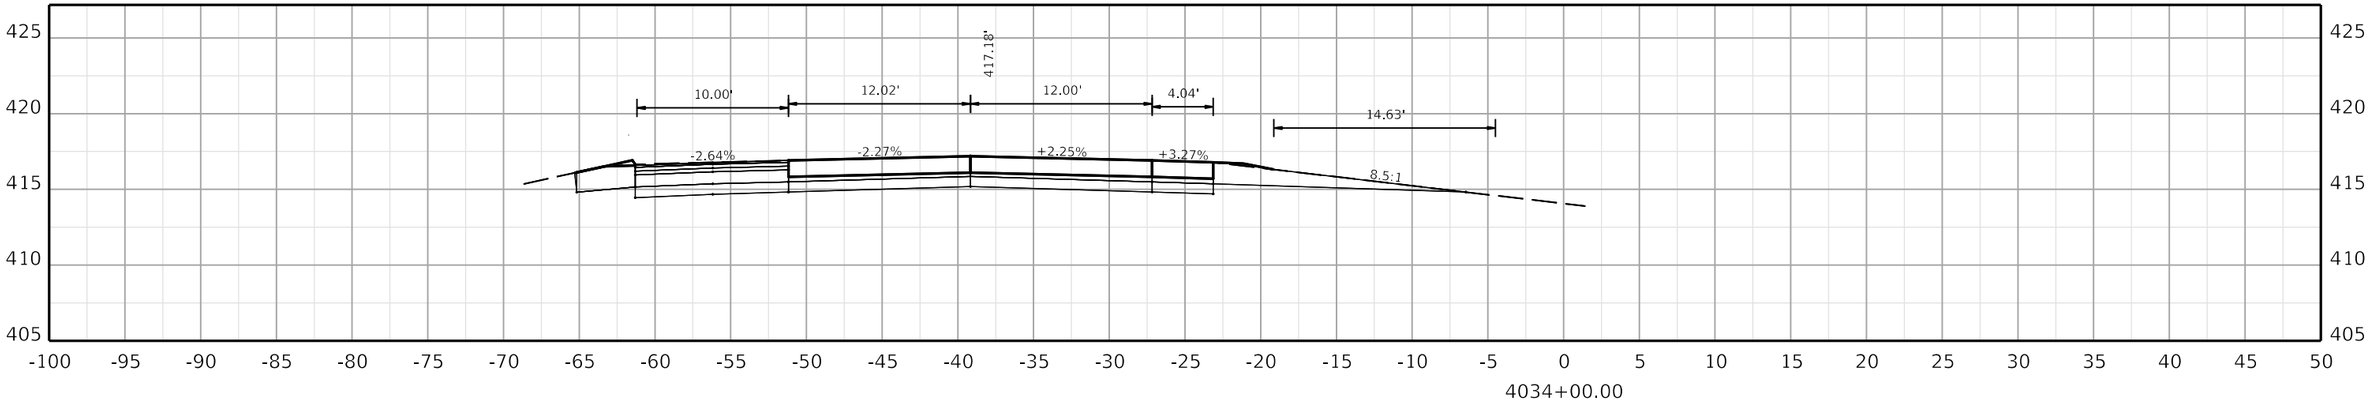

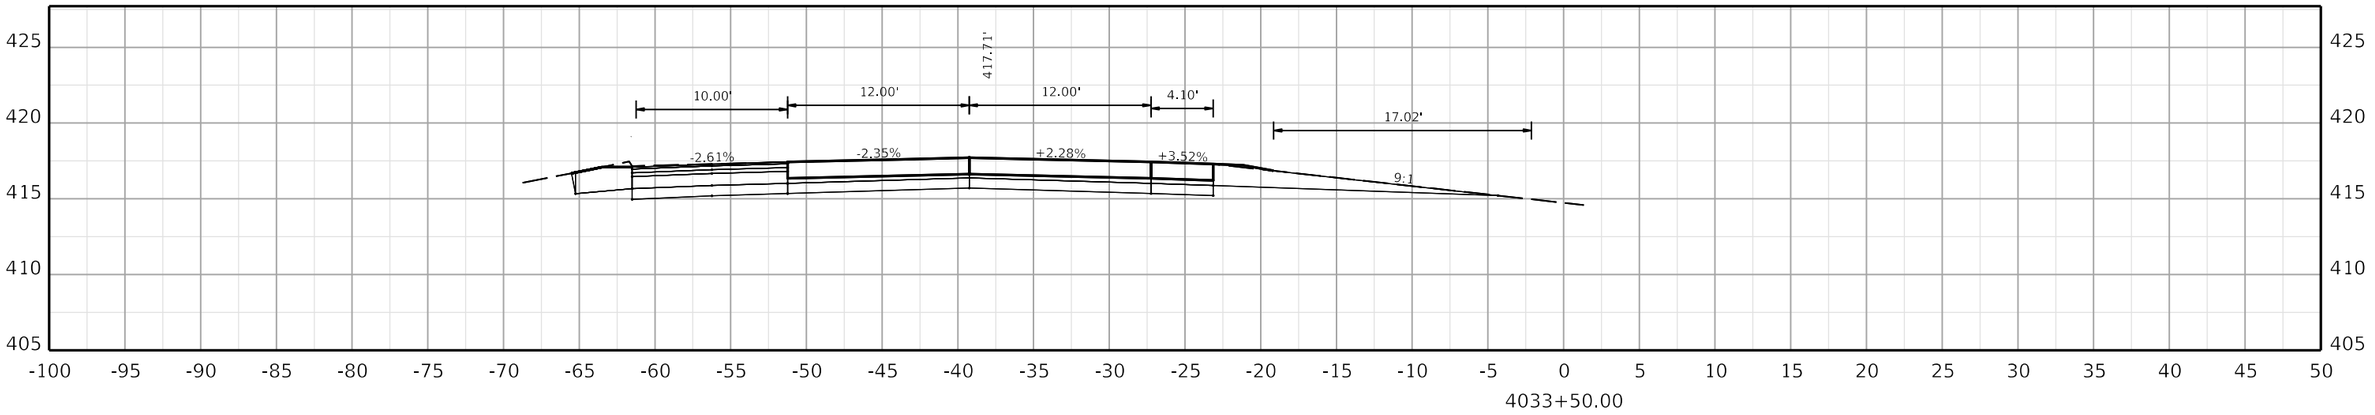

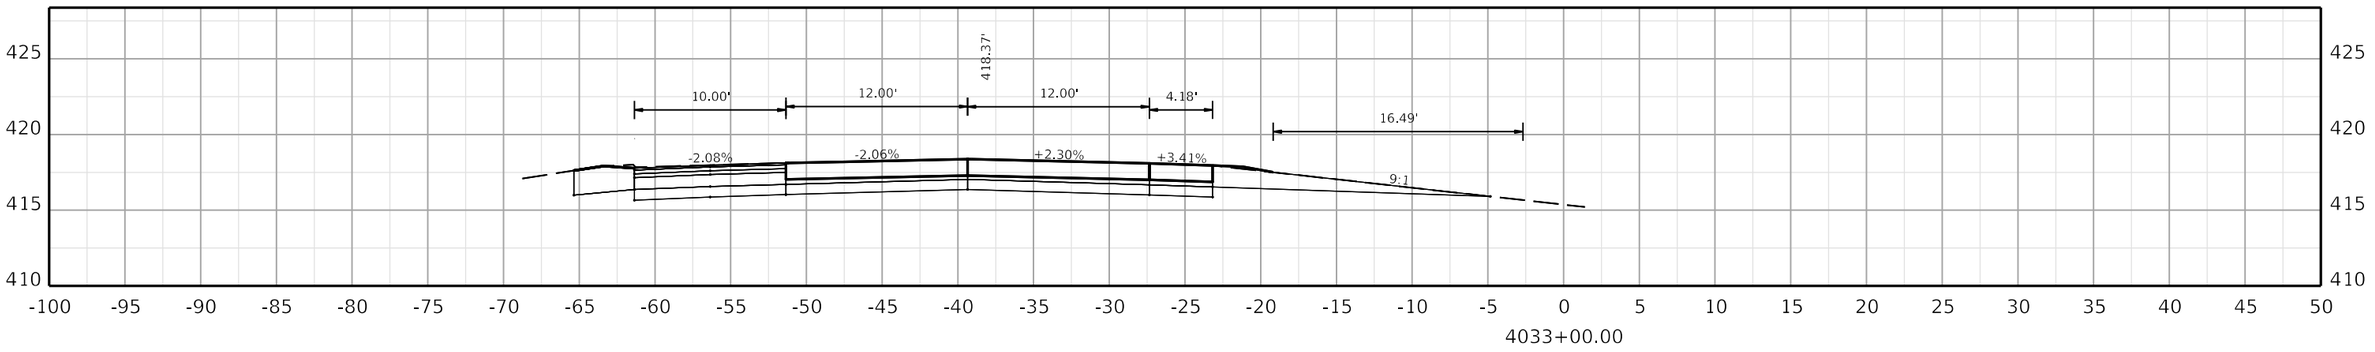

COMMONWEALTH OF KENTUCKY
DEPARTMENT OF HIGHWAYS
TEAM KENTUCKY

DRAWING TITLE:


HORIZONTAL SCALE
SCALE: 1" = 5'


0' 5' 10' 20'


STA. 4033+00.00 TO STA. 4034+00.00

ITEM NO. COUNTY OF

SHEET NO.
4033+00.00

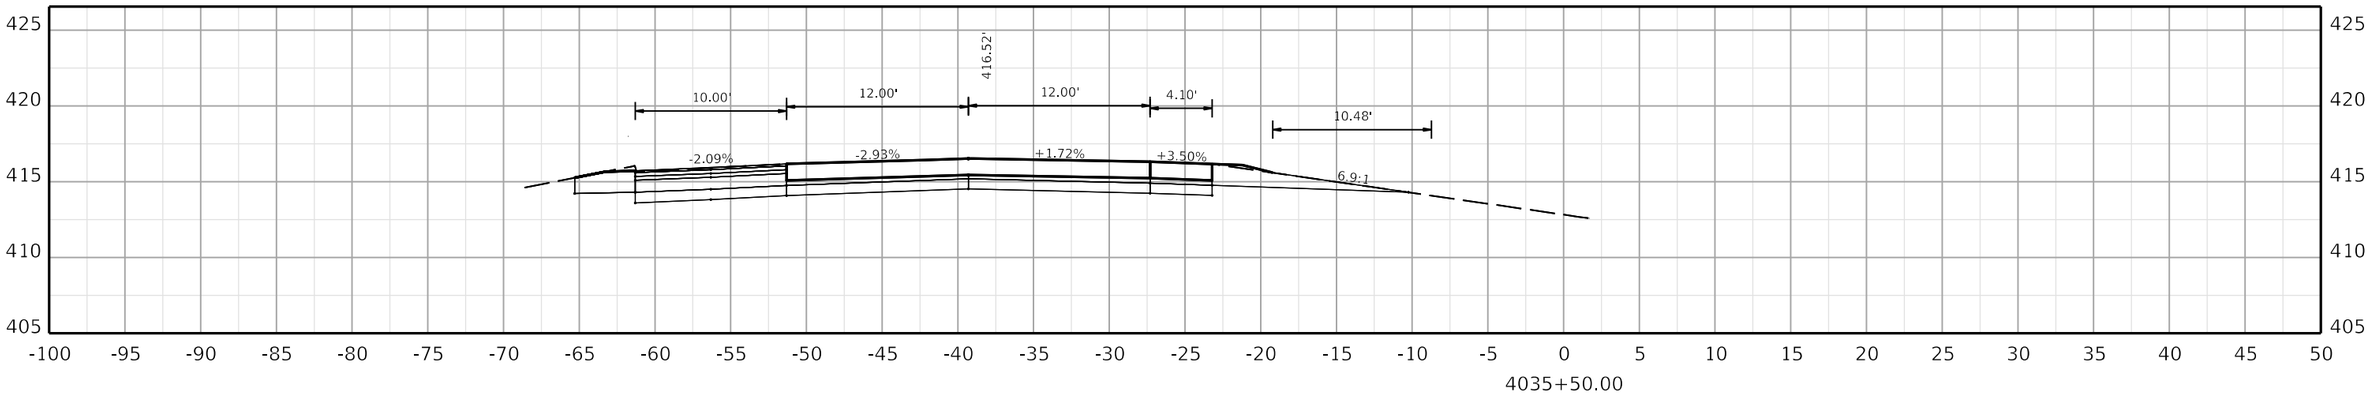

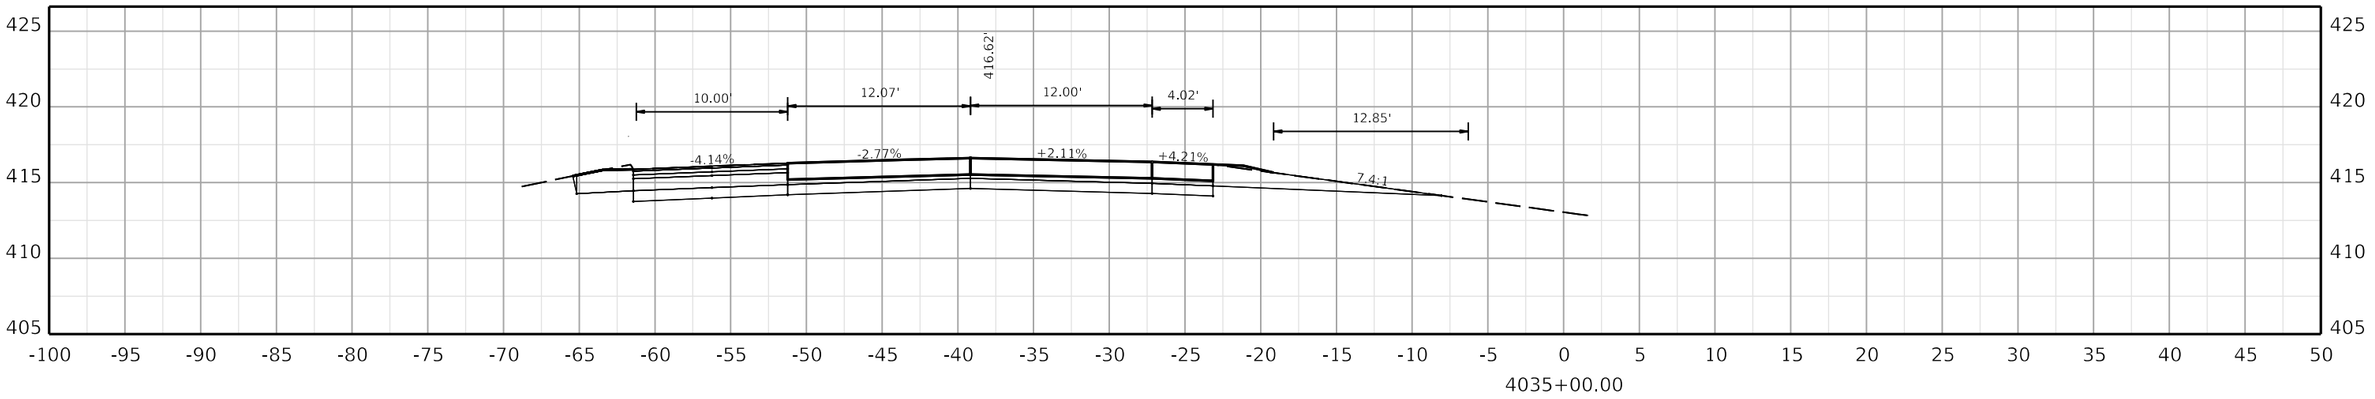

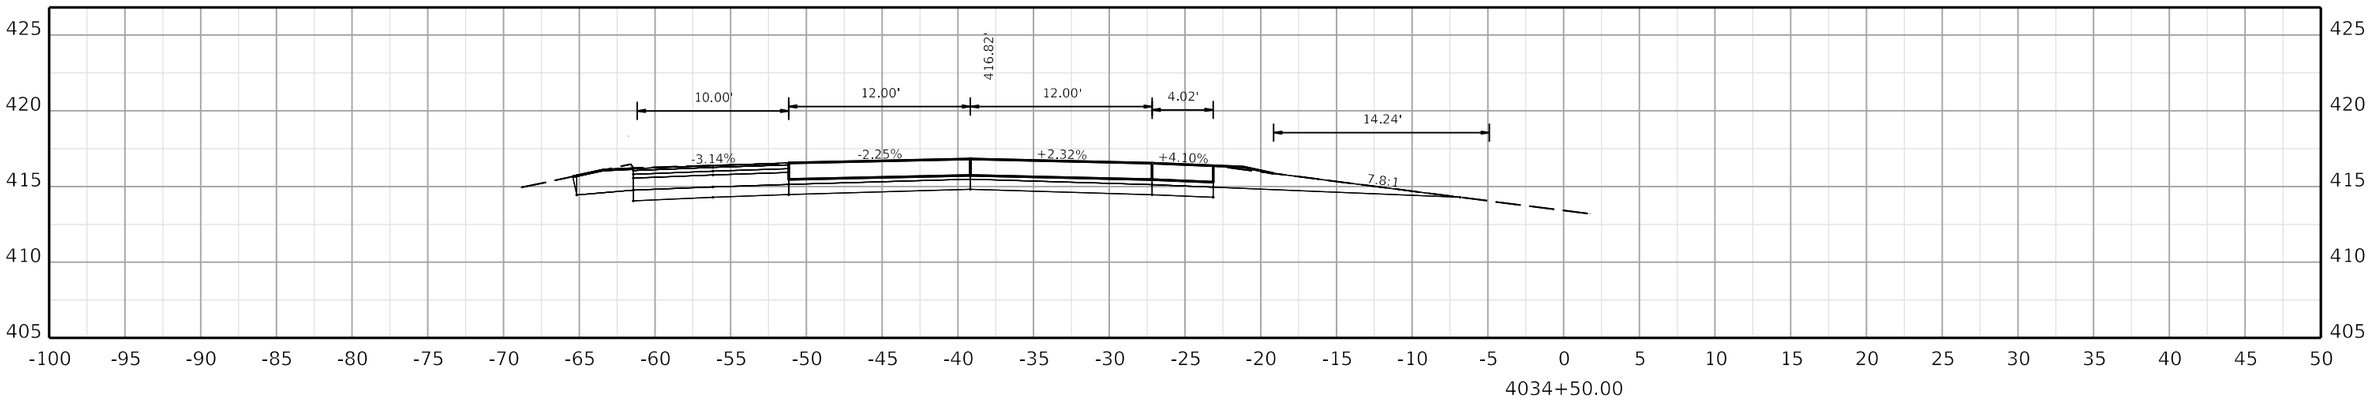

COMMONWEALTH OF KENTUCKY
DEPARTMENT OF HIGHWAYS

TEAM KENTUCKY

DRAWING TITLE:

HORIZONTAL SCALE
SCALE: 1" = 5'

0' 5' 10' 20'

STA. 4034+50.00 TO STA. 4035+50.00


ITEM NO. COUNTY OF


SHEET NO.
4034+50.00


OpenRoads Designer v10.12.02.4

USER: USLR095925

FILE NAME: C:\BMS\WSP-US-PW-02\D0932959\CORR_I-24W_CONCRETE_PAVING_SEGMENT1_XSEC.DGN

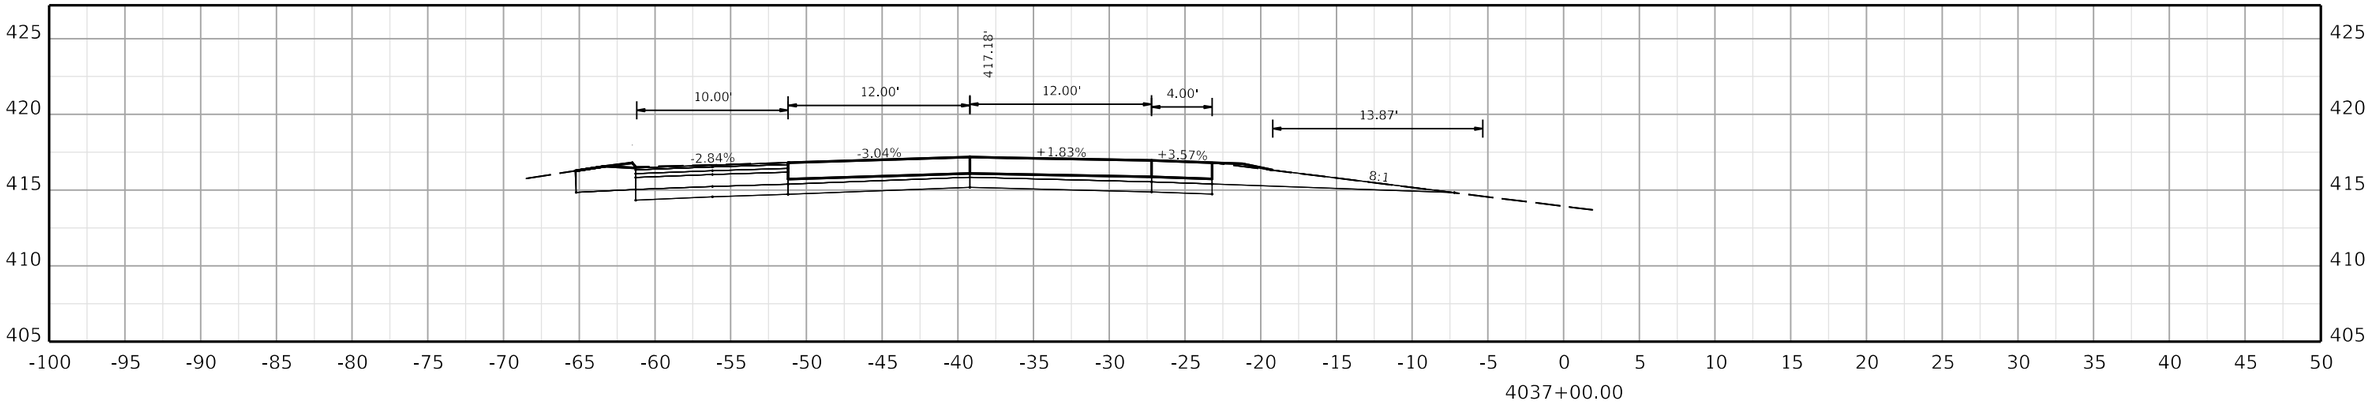

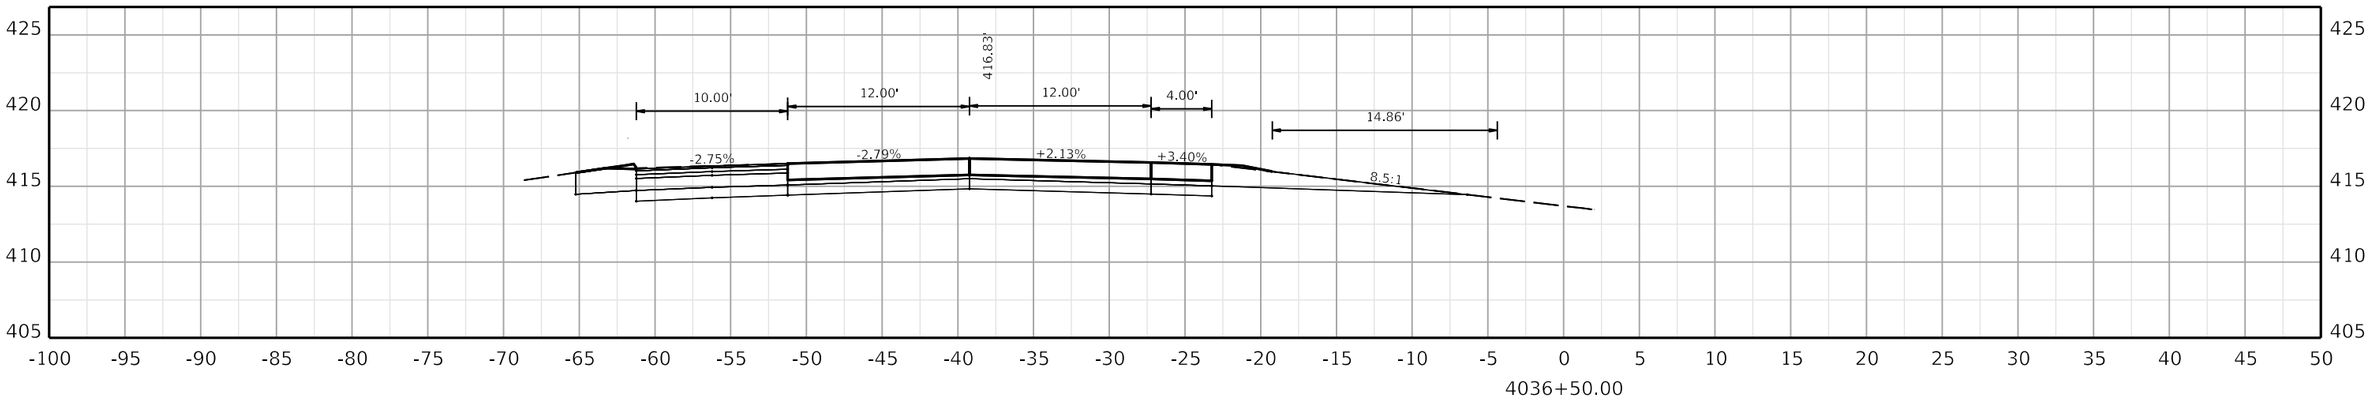

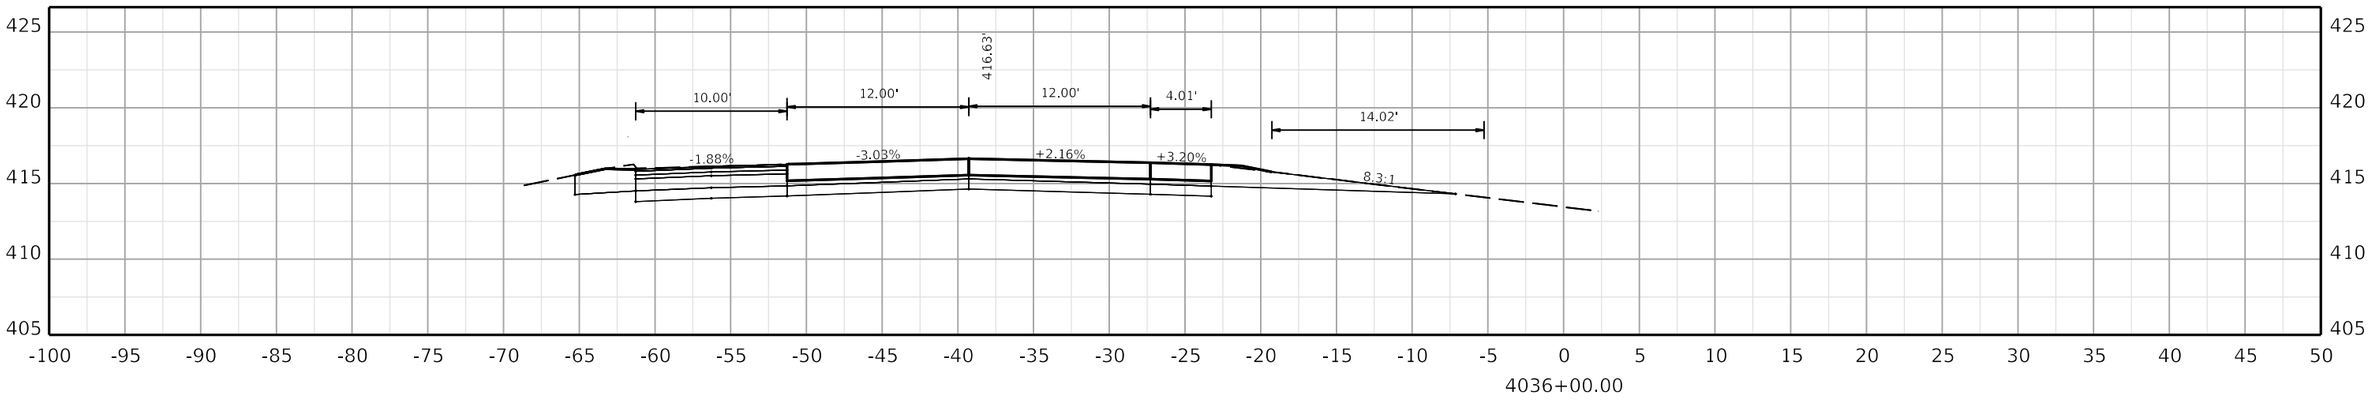

COMMONWEALTH OF KENTUCKY
DEPARTMENT OF HIGHWAYS
TEAM KENTUCKY

DRAWING TITLE:


HORIZONTAL SCALE
SCALE: 1" = 5'


0' 5' 10' 20'


STA. 4036+00.00 TO STA. 4037+00.00

ITEM NO. COUNTY OF

SHEET NO. 4036+00.00

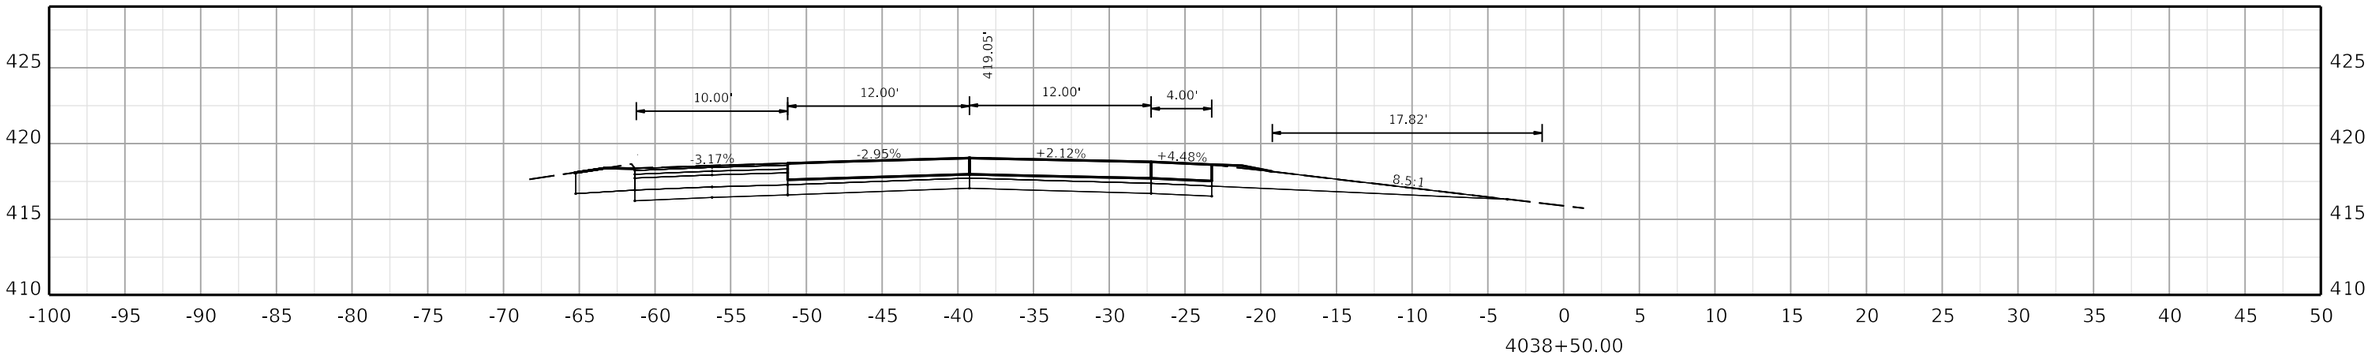

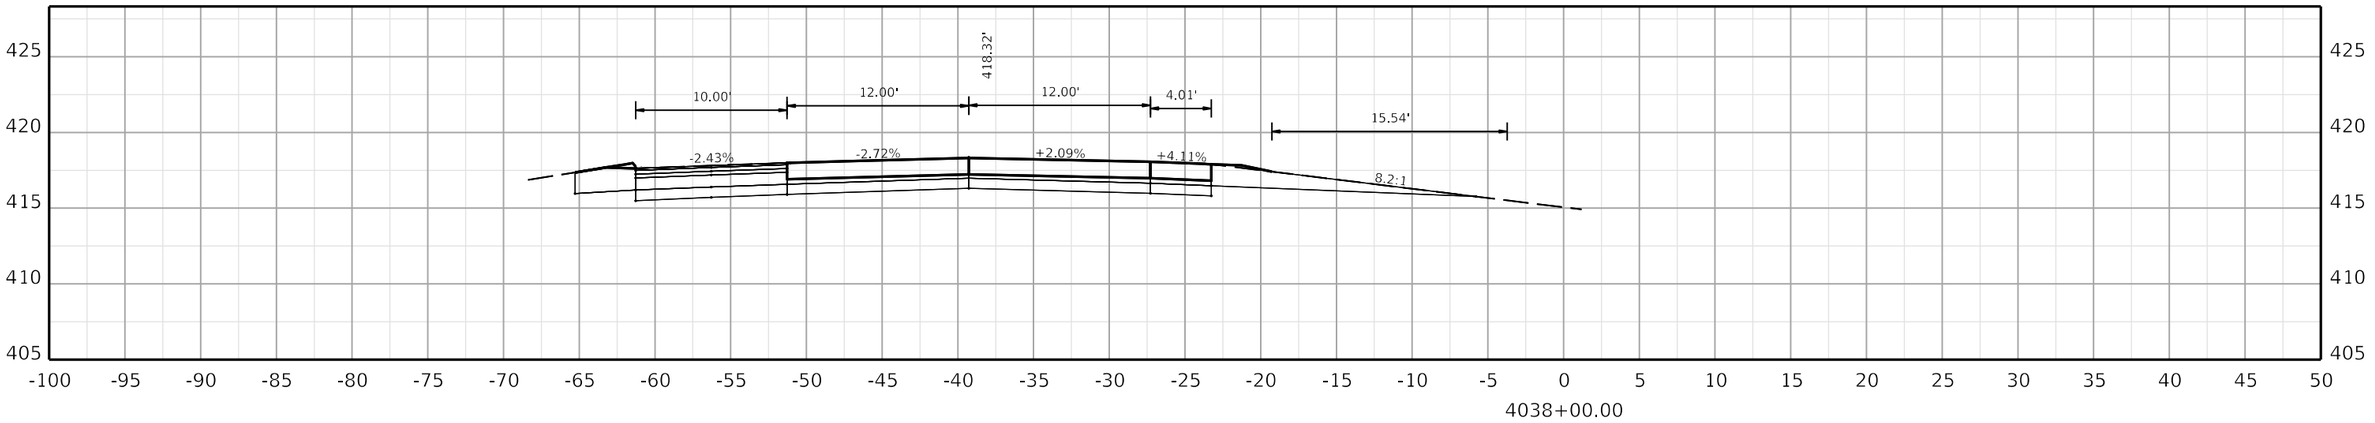

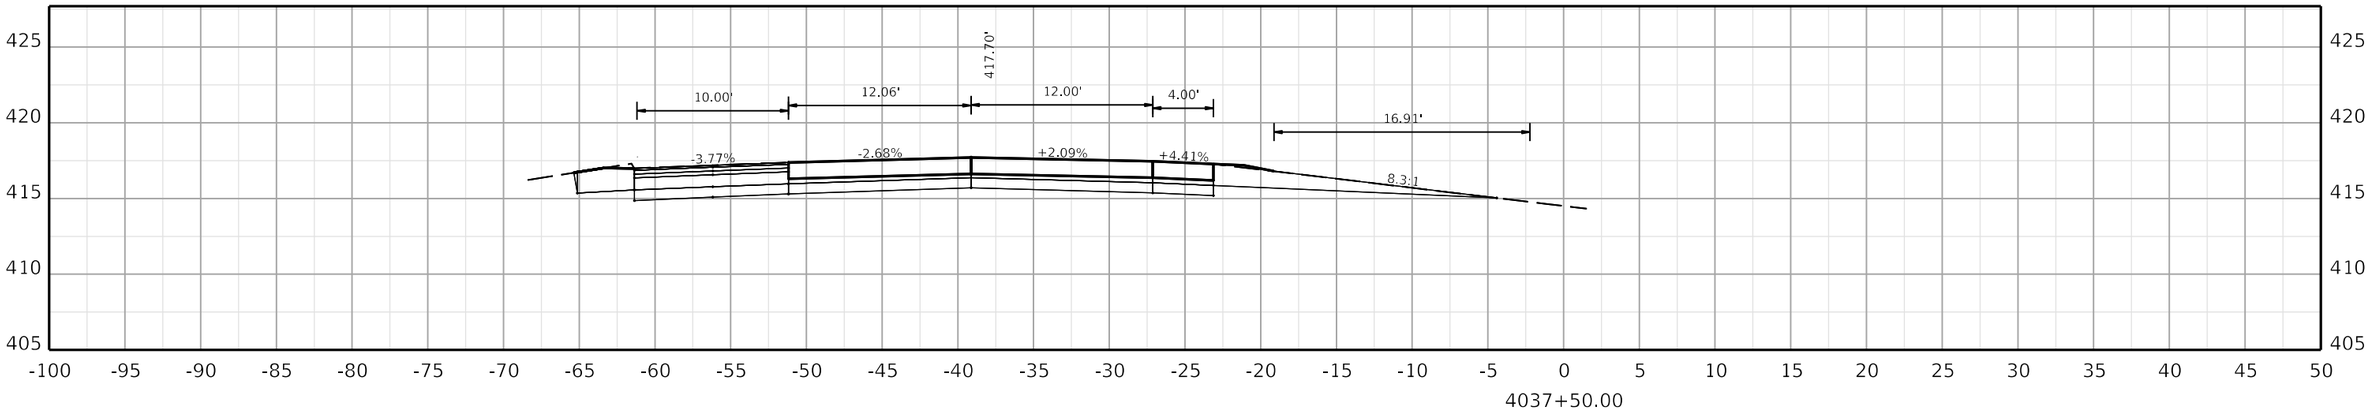

COMMONWEALTH OF KENTUCKY
DEPARTMENT OF HIGHWAYS
TEAM KENTUCKY TRANSPORTATION COMPANY

DRAWING TITLE:


HORIZONTAL SCALE
SCALE: 1" = 5'


0' 5' 10' 20'


STA. 4037+50.00 TO STA. 4038+50.00

ITEM NO. COUNTY OF

SHEET NO.
4037+50.00

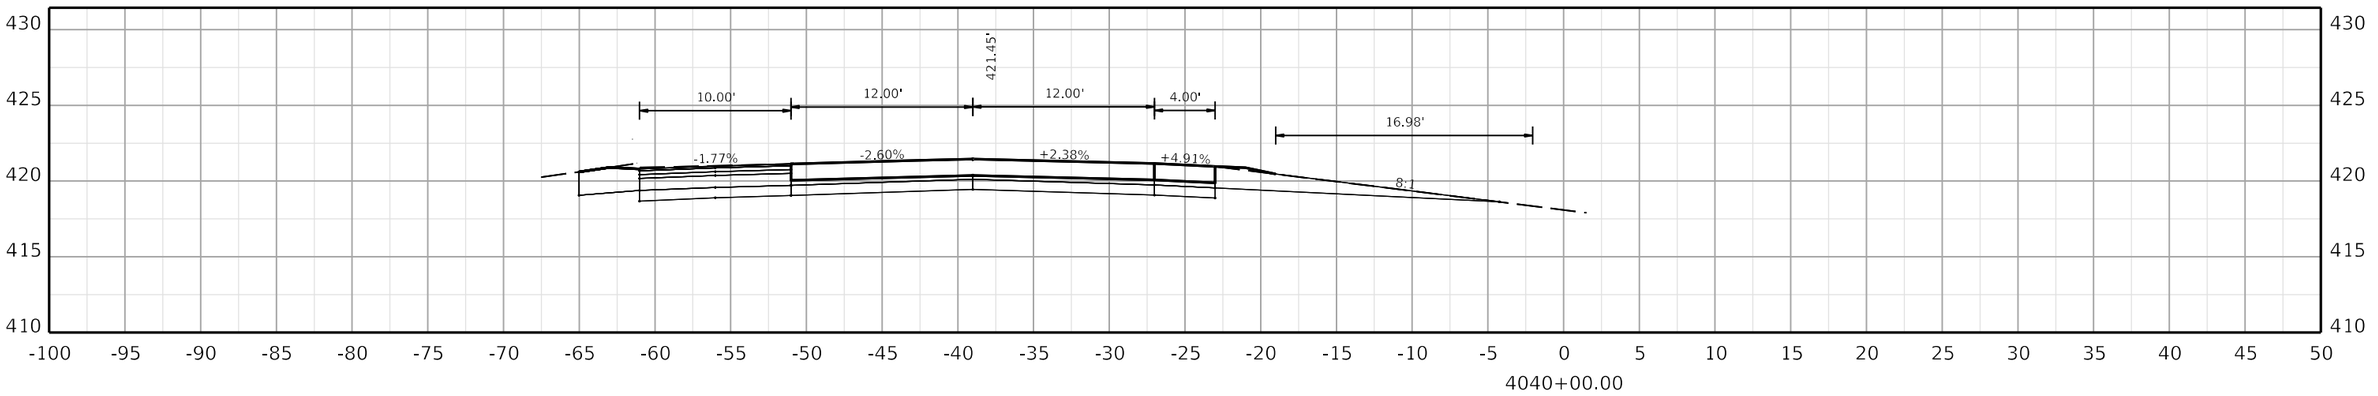

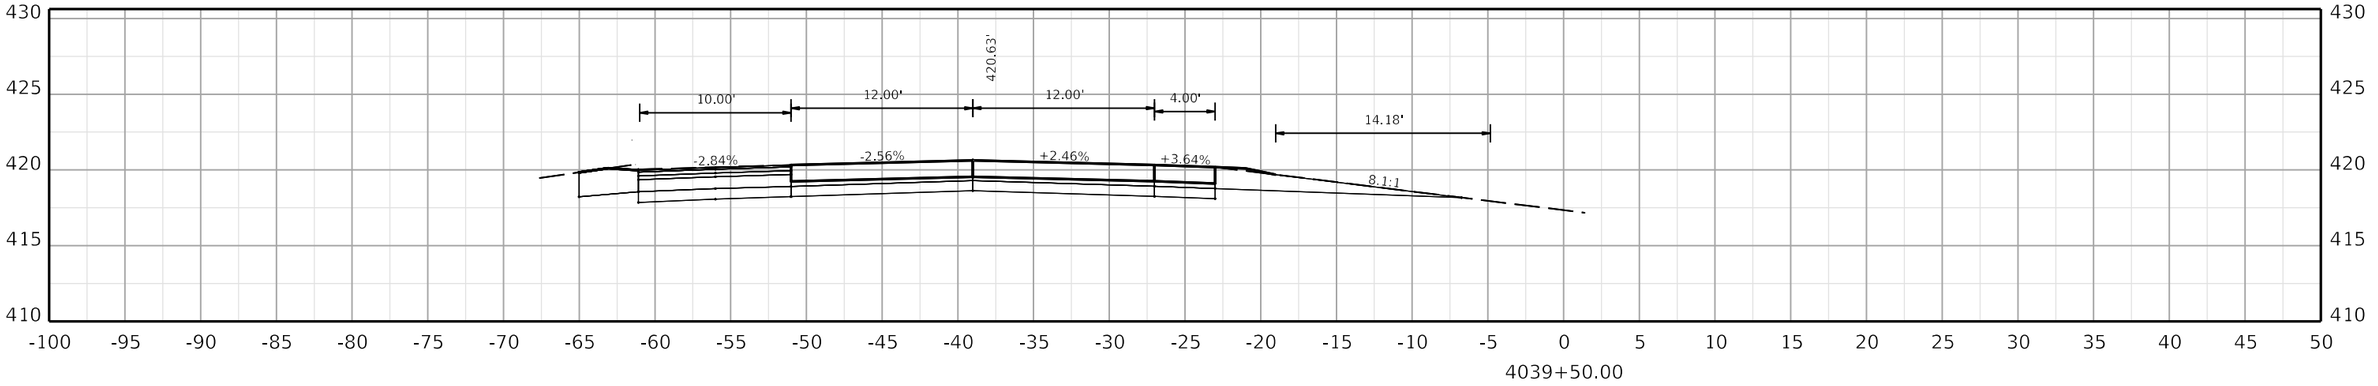

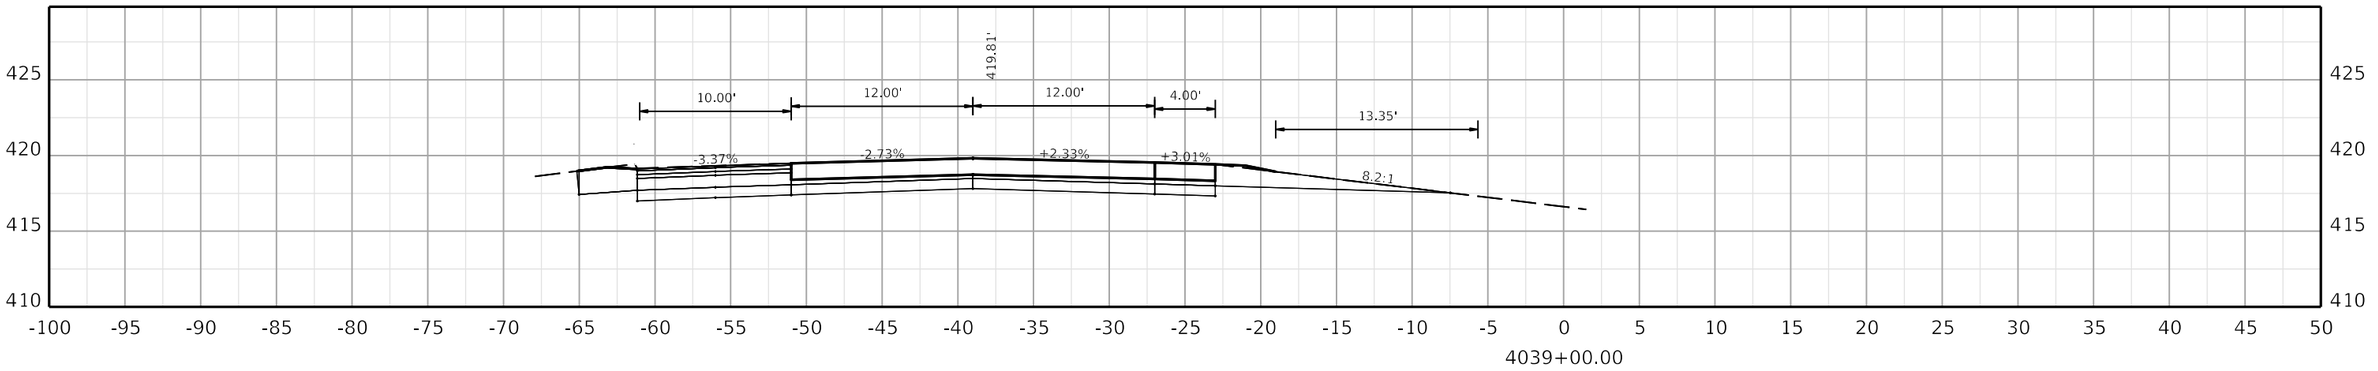

COMMONWEALTH OF KENTUCKY
DEPARTMENT OF HIGHWAYS

TEAM KENTUCKY

DRAWING TITLE:


HORIZONTAL SCALE
SCALE: 1" = 5'


0' 5' 10' 20'


STA. 4039+00.00 TO STA. 4040+00.00

ITEM NO. COUNTY OF

SHEET NO.
4039+00.00

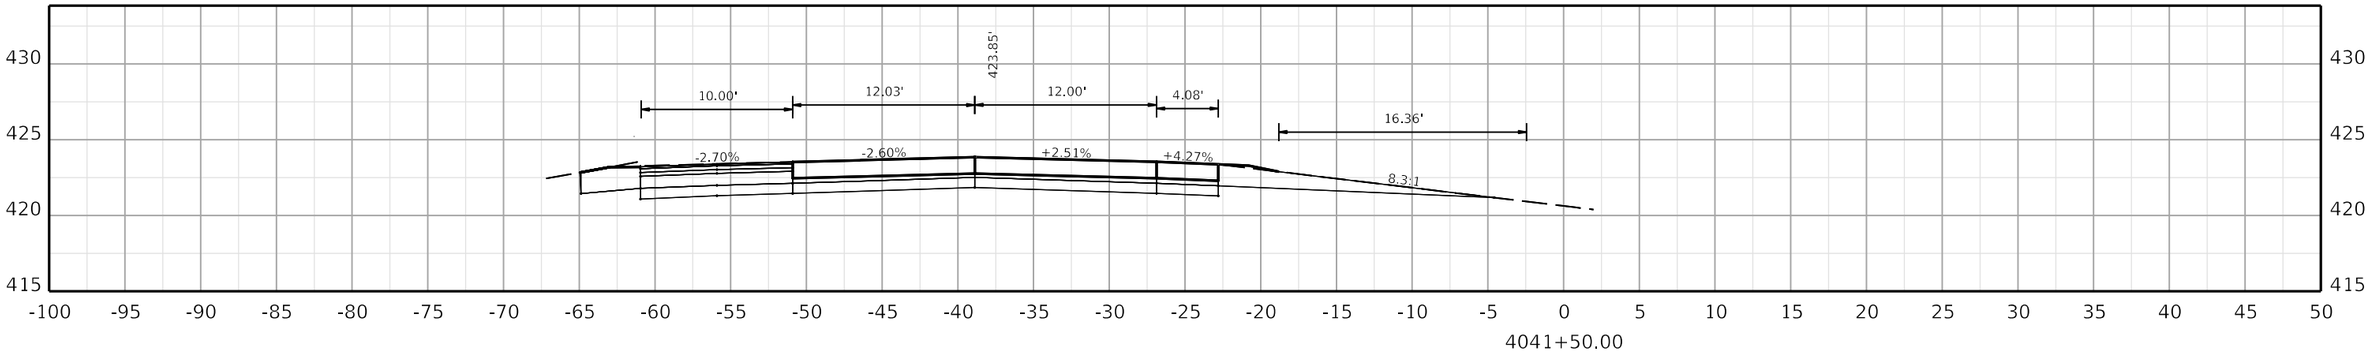

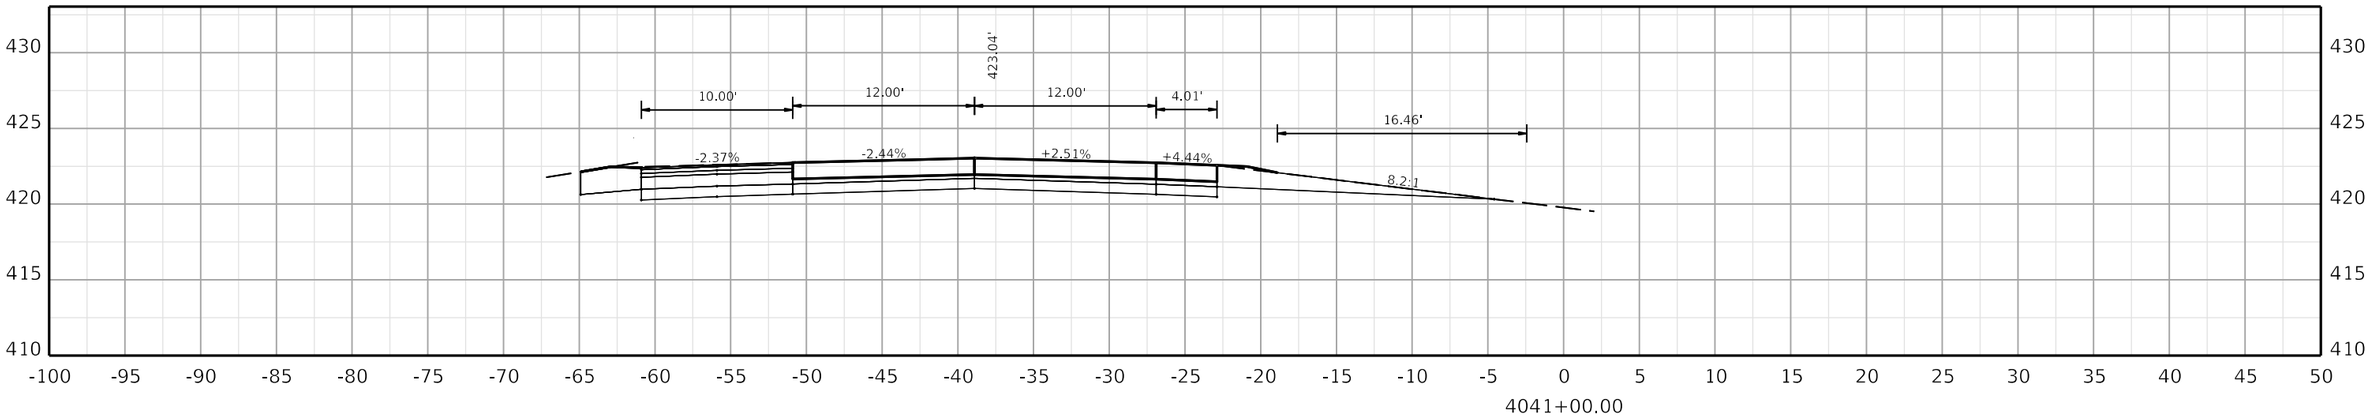

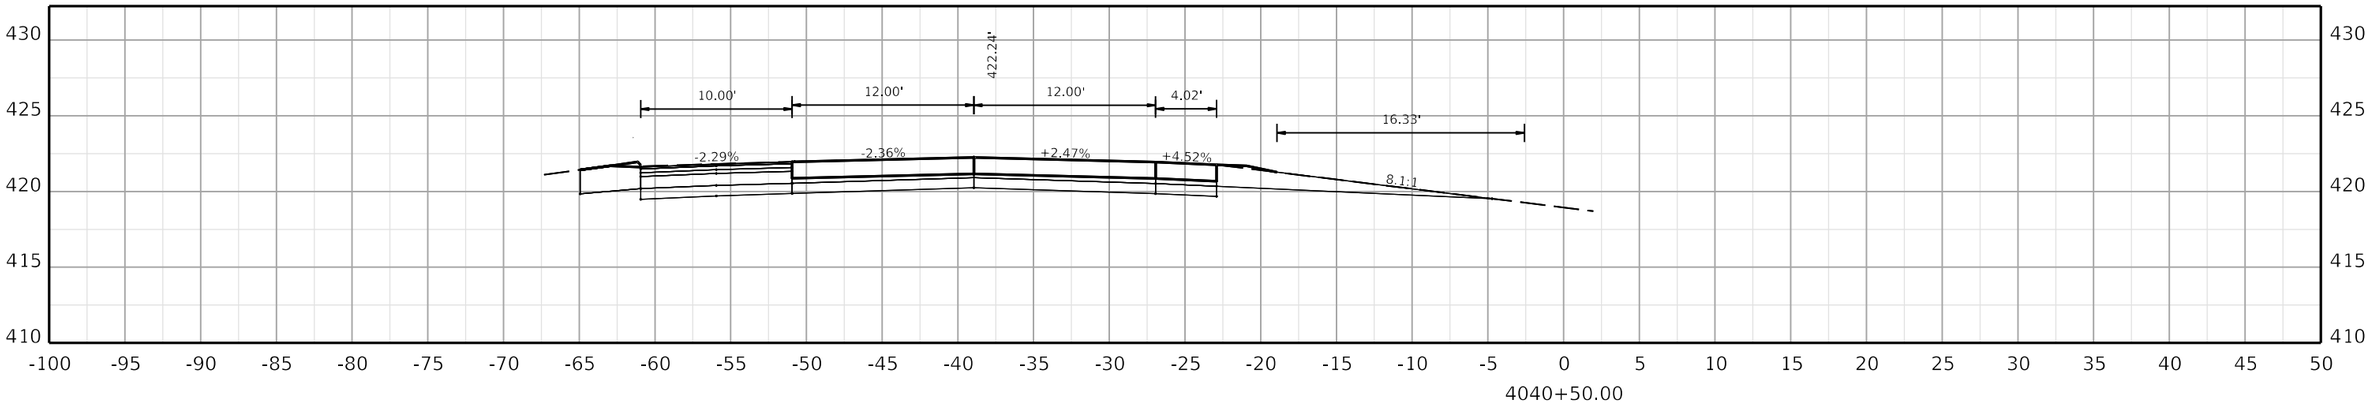

COMMONWEALTH OF KENTUCKY
DEPARTMENT OF HIGHWAYS

TEAM KENTUCKY TRANSPORTATION CABINET

DRAWING TITLE:

HORIZONTAL SCALE
SCALE: 1" = 5'

0' 5' 10' 20'

STA. 4040+50.00 TO STA. 4041+50.00


ITEM NO. COUNTY OF


SHEET NO.
4040+50.00


OpenRoads Designer v10.12.02.4

USER: USLR095925

FILE NAME: C:\BMS\WSP-US-PW-02\D0932959\CORR_I-24W_CONCRETE_PAVING_SEGMENT1_XSEC.DGN

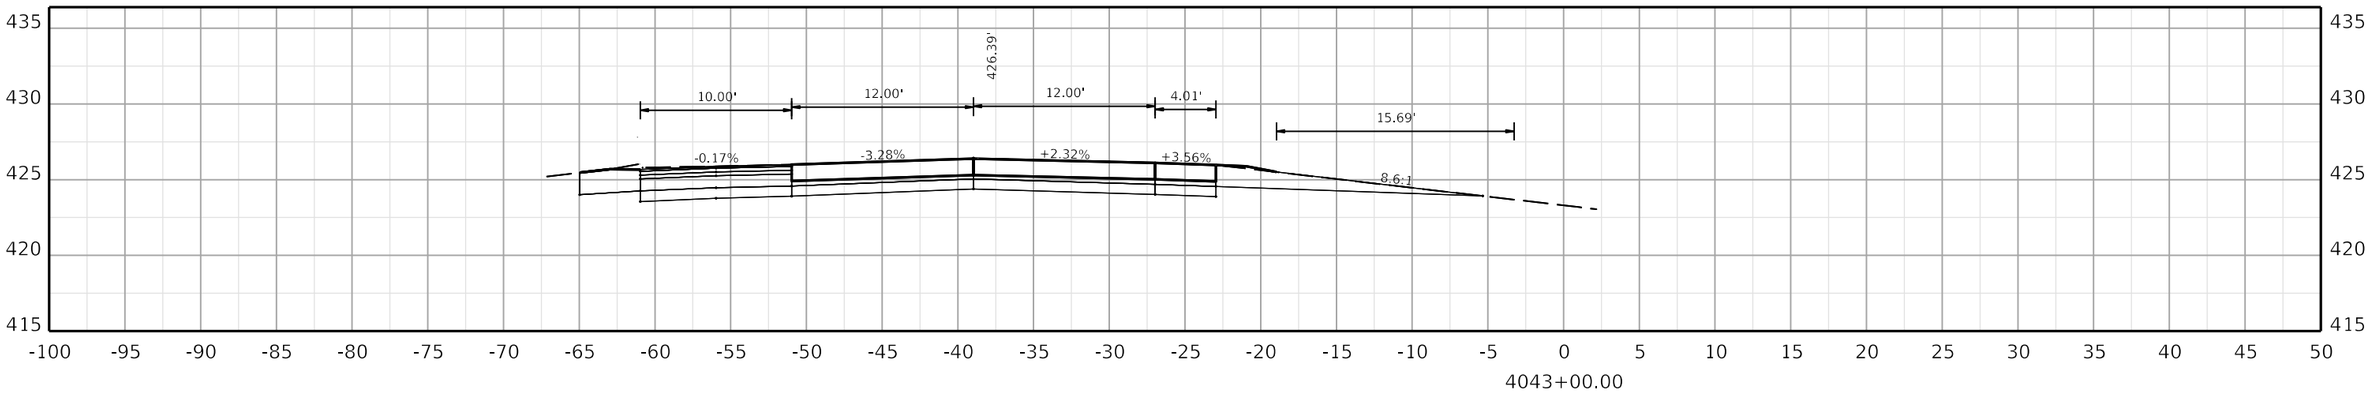

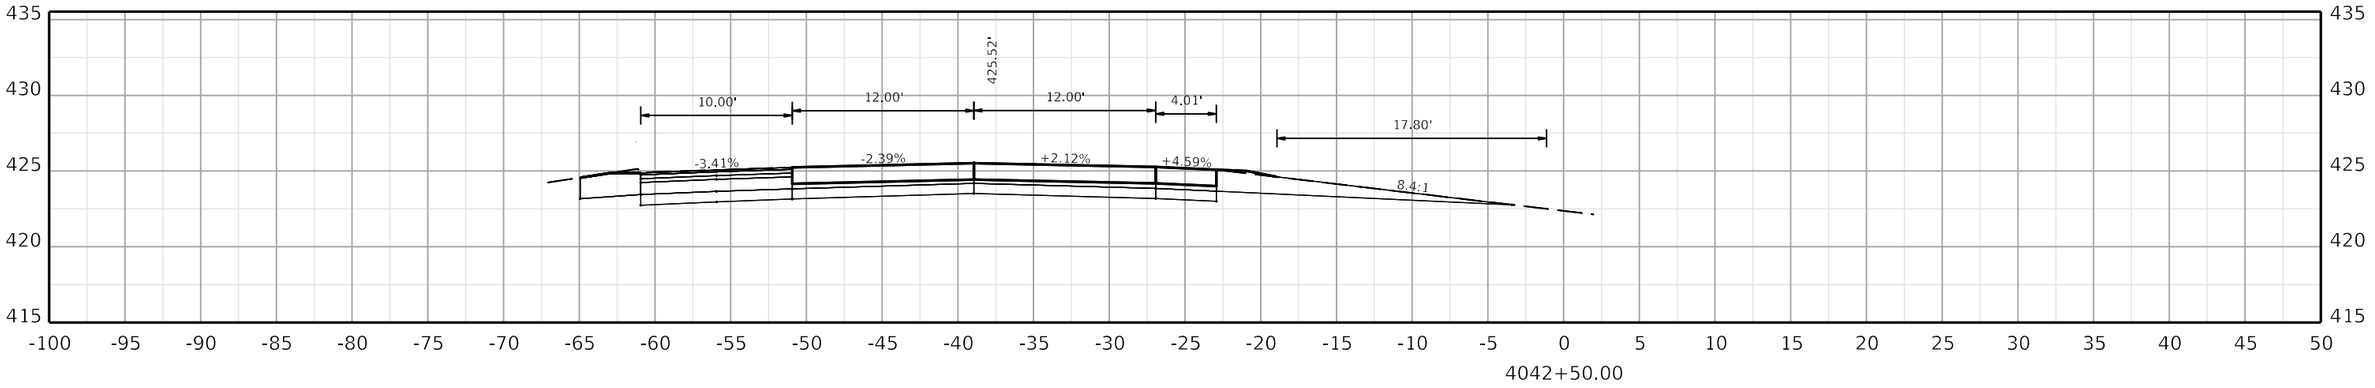

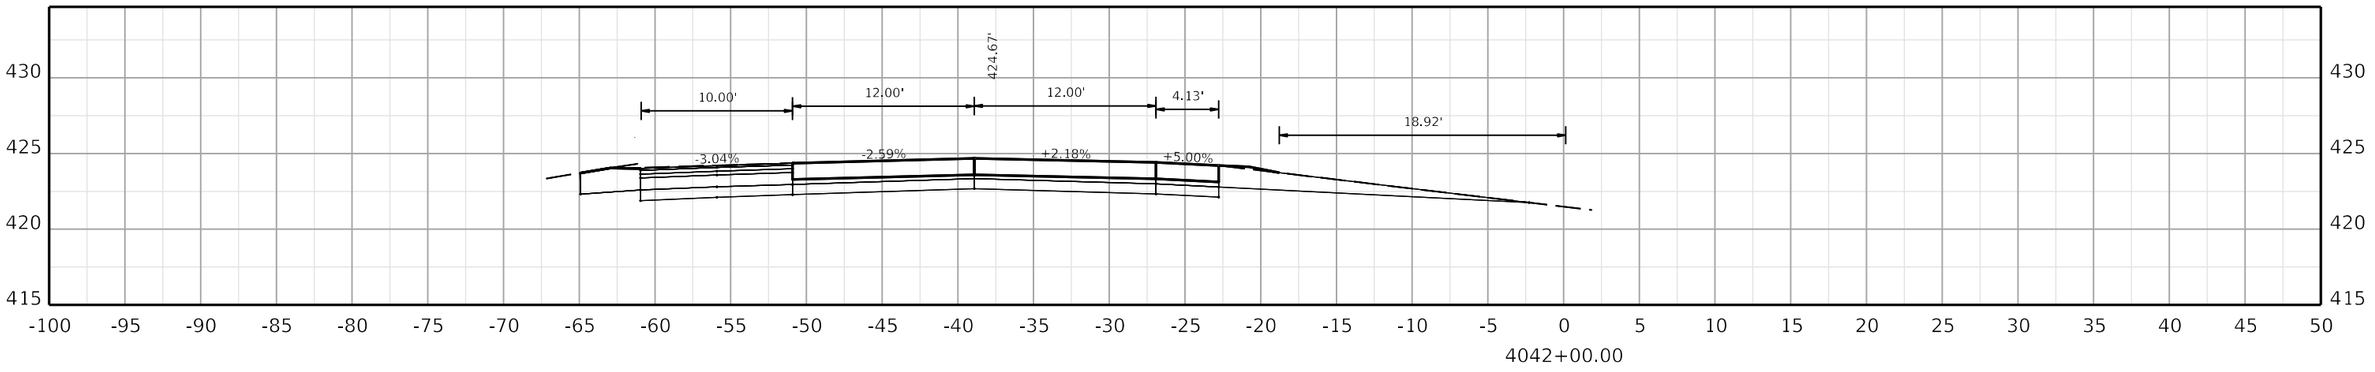

COMMONWEALTH OF KENTUCKY
DEPARTMENT OF HIGHWAYS
TEAM KENTUCKY

DRAWING TITLE:


HORIZONTAL SCALE
SCALE: 1" = 5'


0' 5' 10' 20'


STA. 4042+00.00 TO STA. 4043+00.00

ITEM NO. COUNTY OF

SHEET NO. 4042+00.00

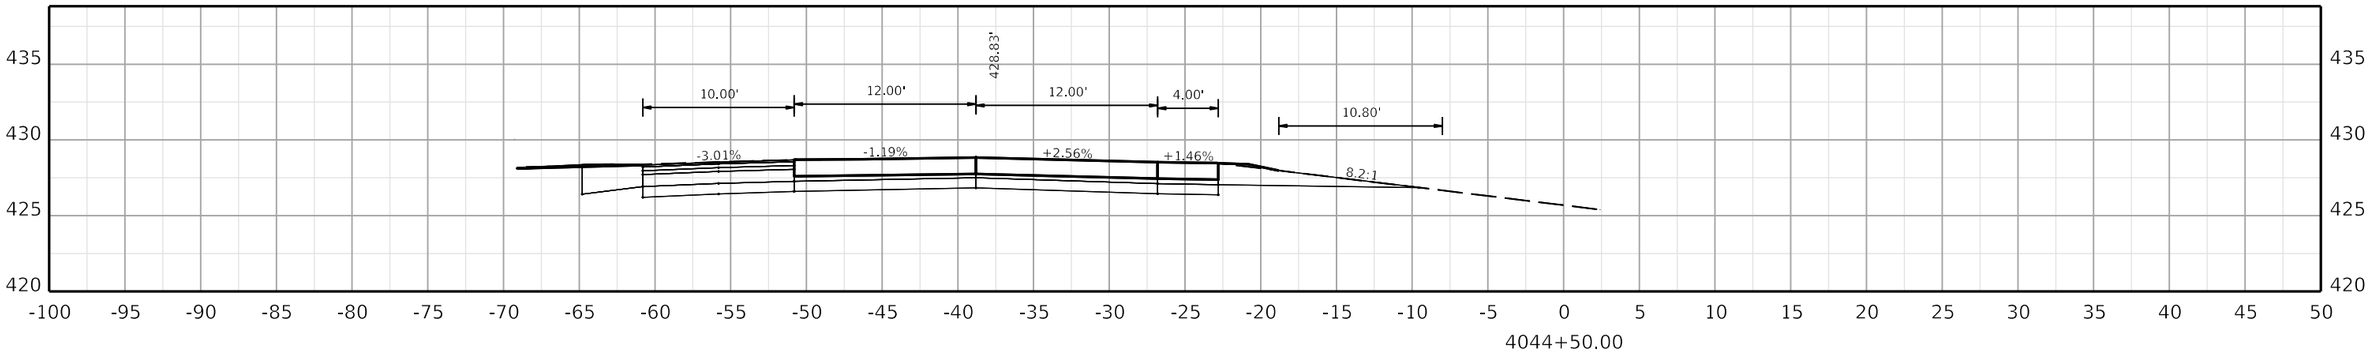

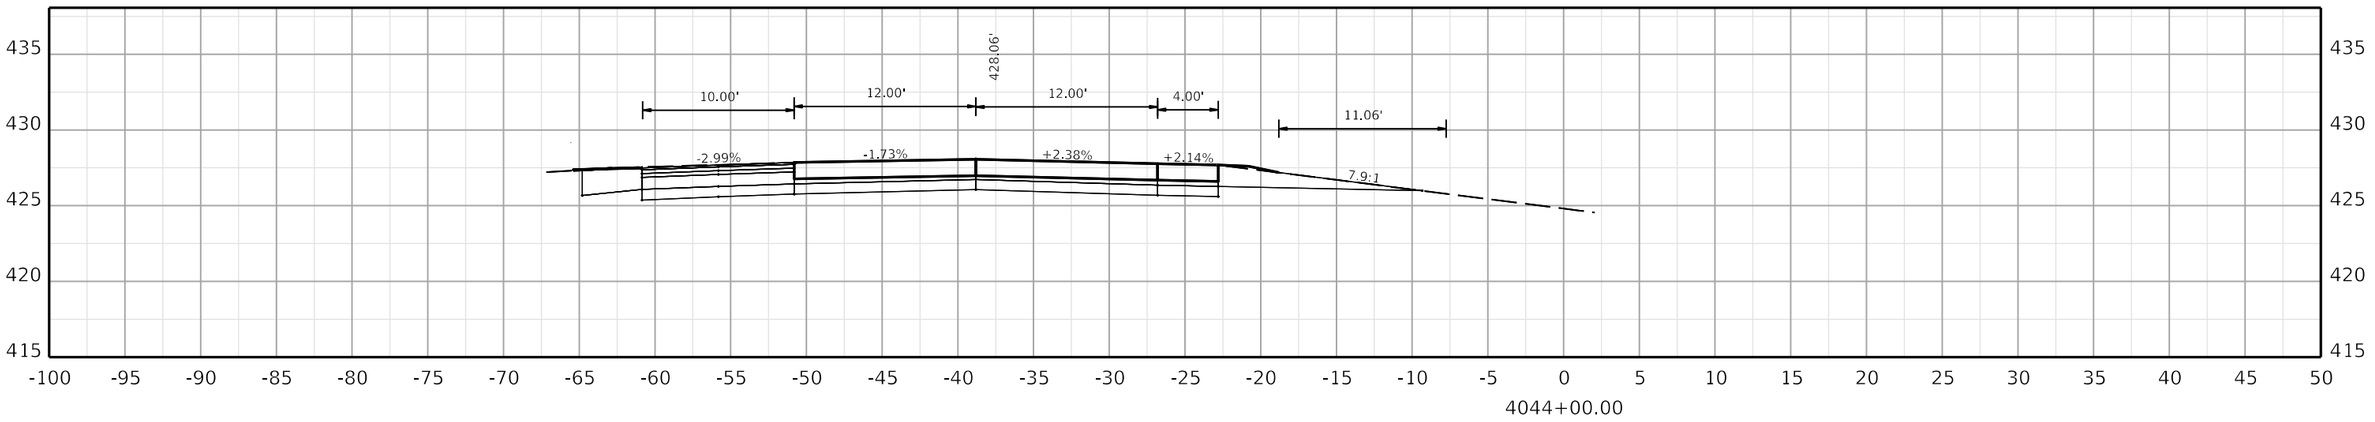

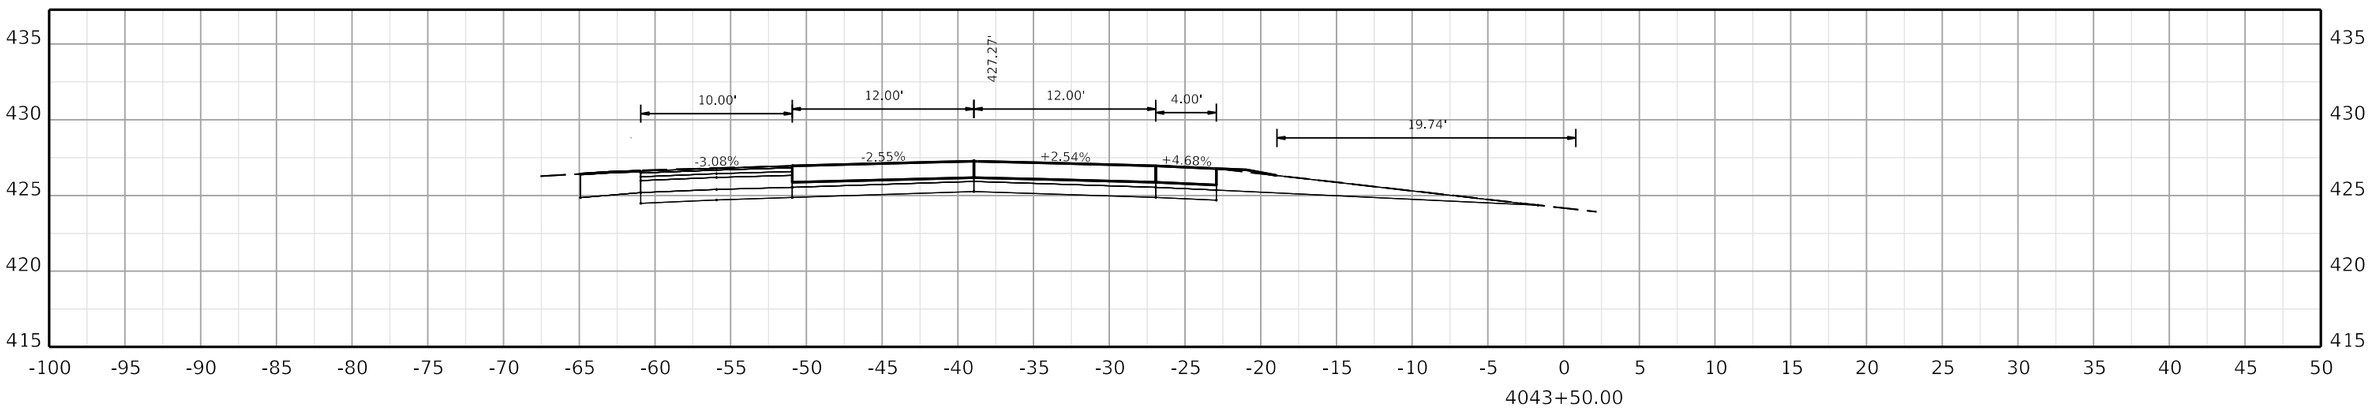

COMMONWEALTH OF KENTUCKY
DEPARTMENT OF HIGHWAYS
TEAM KENTUCKY TRANSPORTATION CABINET

DRAWING TITLE:


HORIZONTAL SCALE
SCALE: 1" = 5'


0' 5' 10' 20'


STA. 4043+50.00 TO STA. 4044+50.00

ITEM NO. COUNTY OF

SHEET NO. 4043+50.00

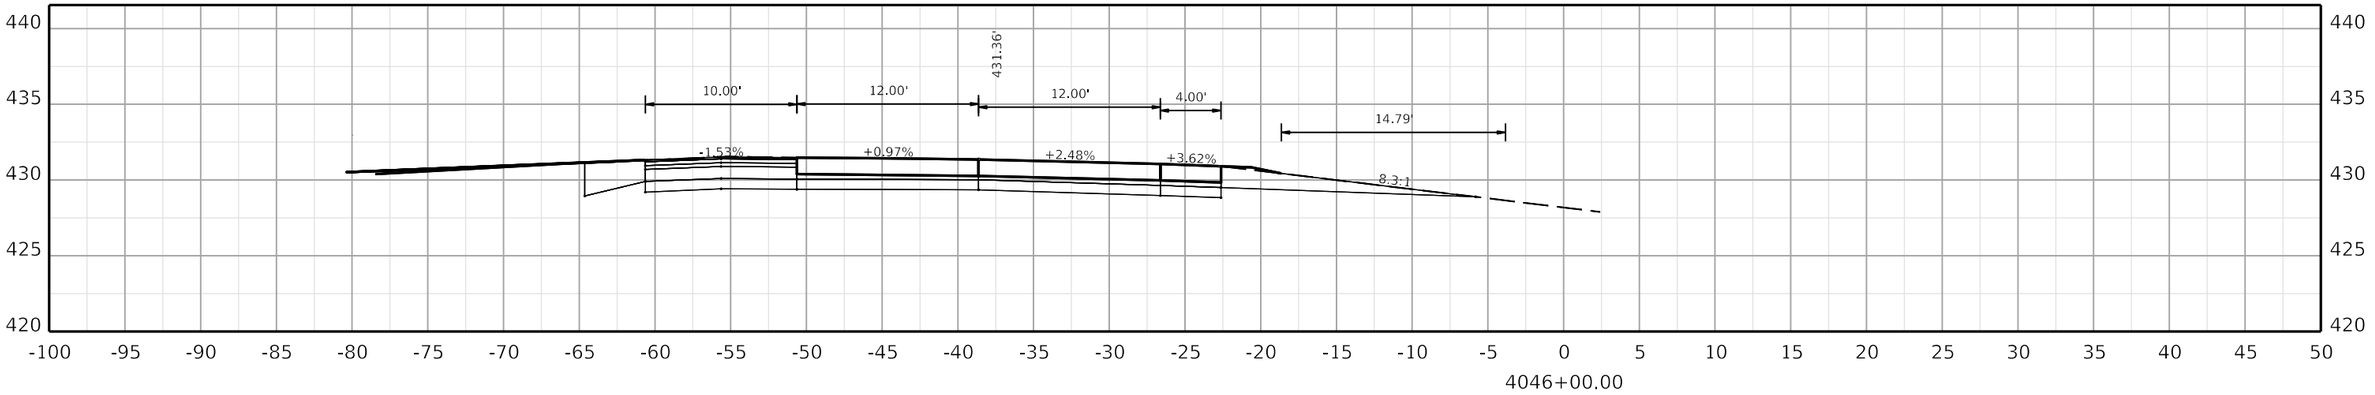

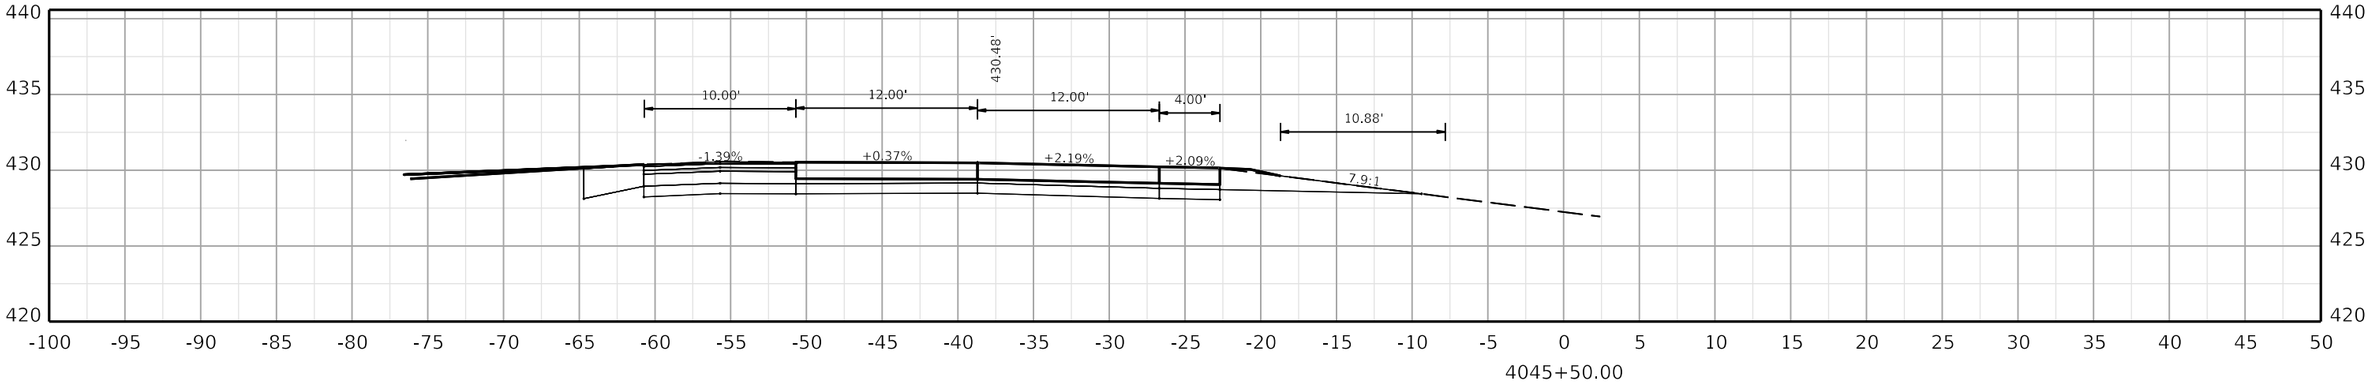

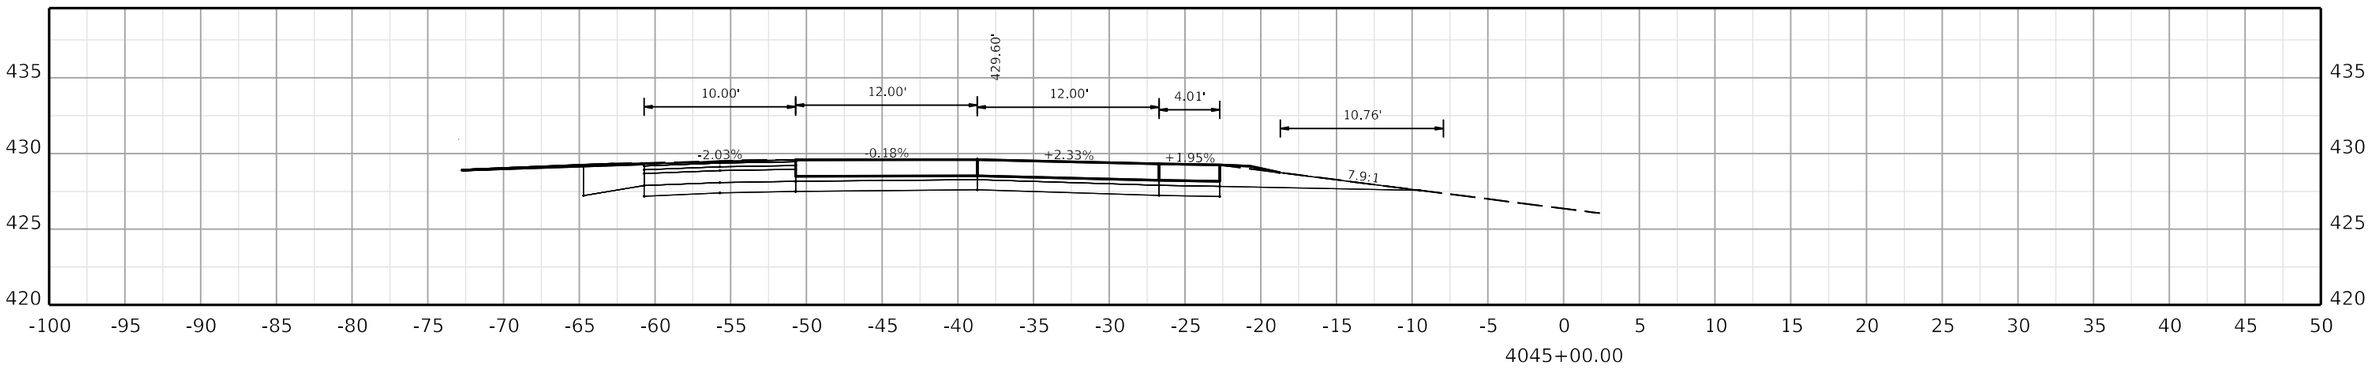

COMMONWEALTH OF KENTUCKY
DEPARTMENT OF HIGHWAYS

TEAM KENTUCKY

DRAWING TITLE:


HORIZONTAL SCALE
SCALE: 1" = 5'


0' 5' 10' 20'


STA. 4045+00.00 TO STA. 4046+00.00

ITEM NO. COUNTY OF

SHEET NO.
4045+00.00

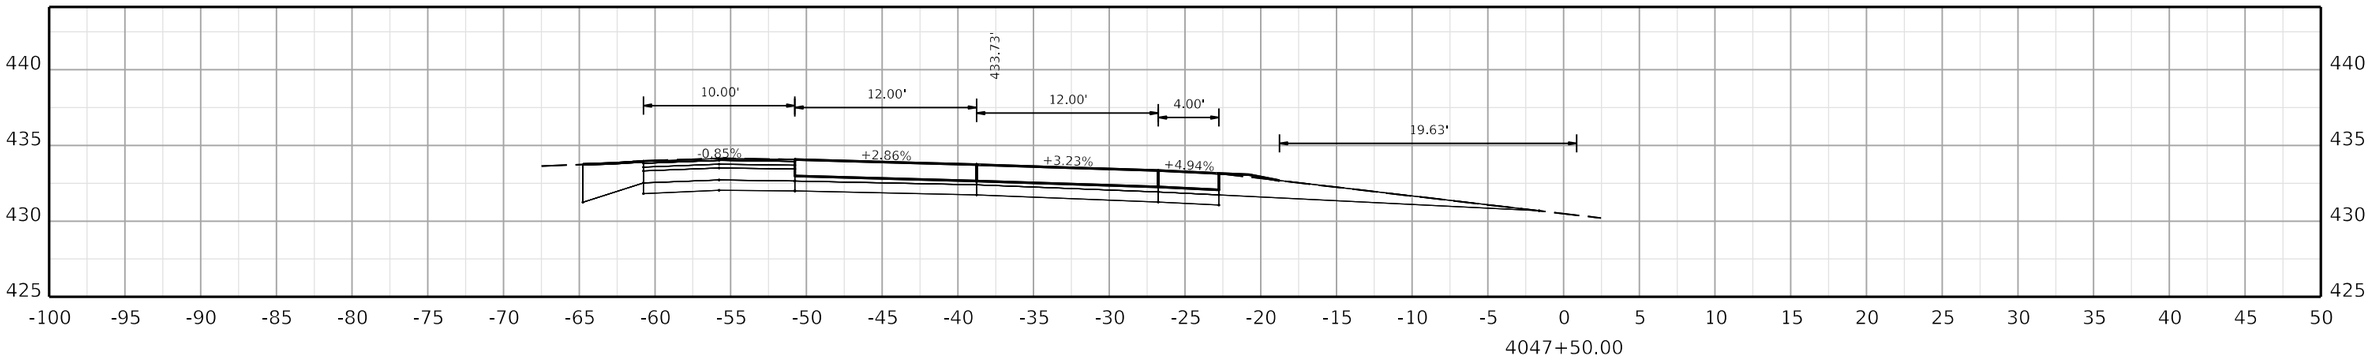

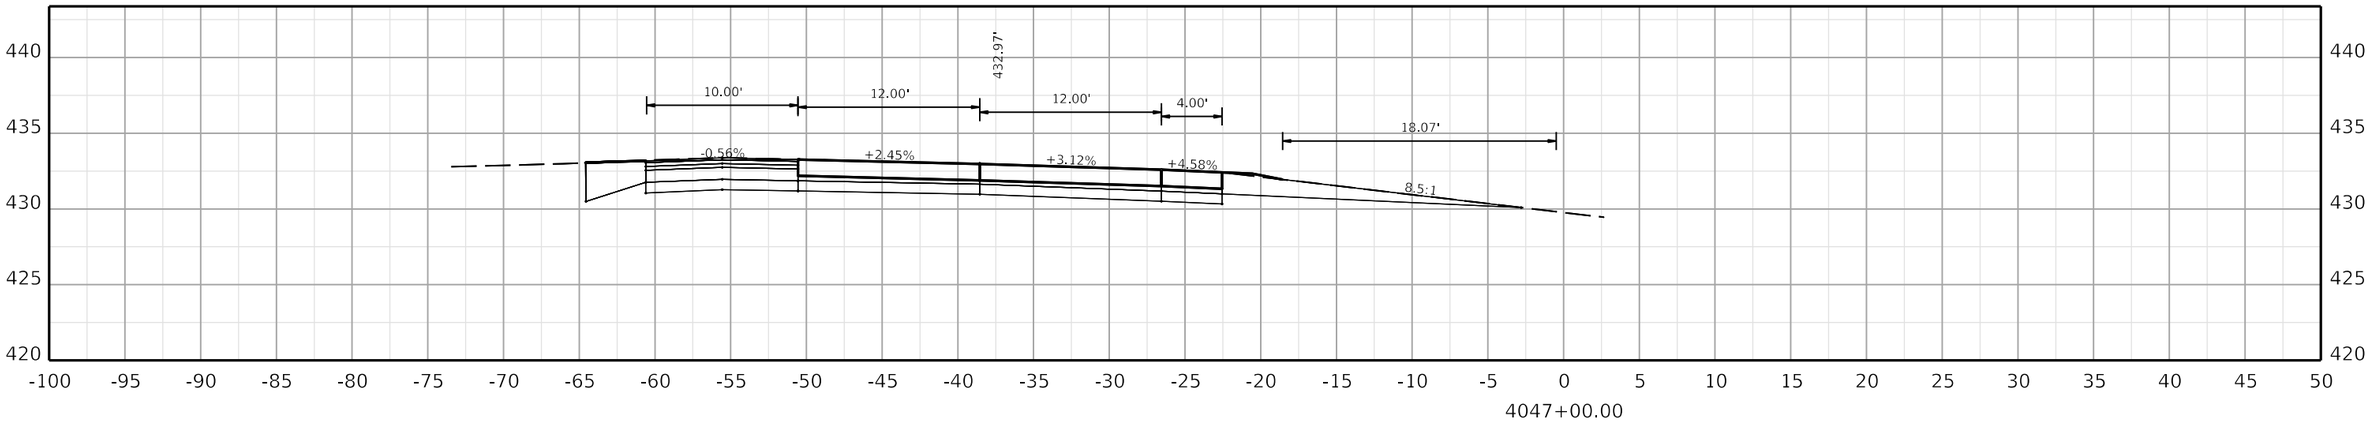

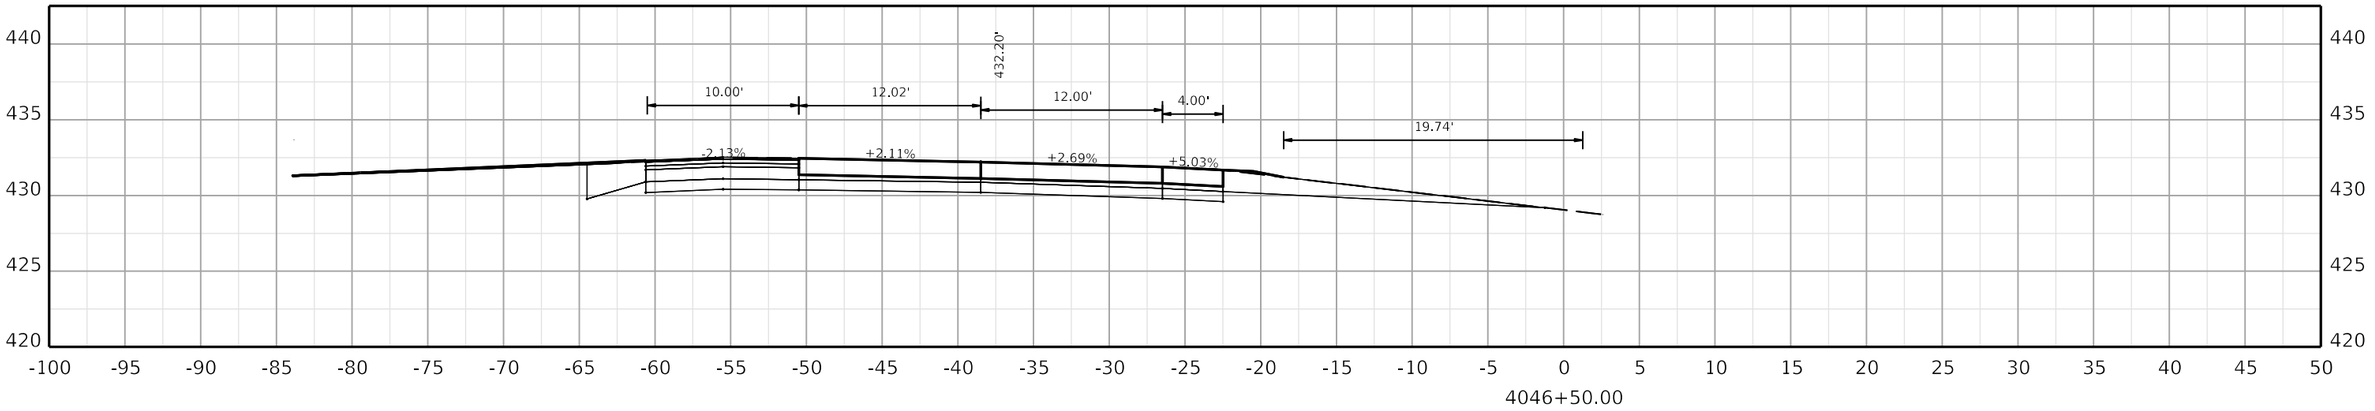

COMMONWEALTH OF KENTUCKY
DEPARTMENT OF HIGHWAYS

TEAM KENTUCKY

DRAWING TITLE:


HORIZONTAL SCALE
SCALE: 1" = 5'


0' 5' 10' 20'


STA. 4046+50.00 TO STA. 4047+50.00

ITEM NO. COUNTY OF

SHEET NO.
4046+50.00

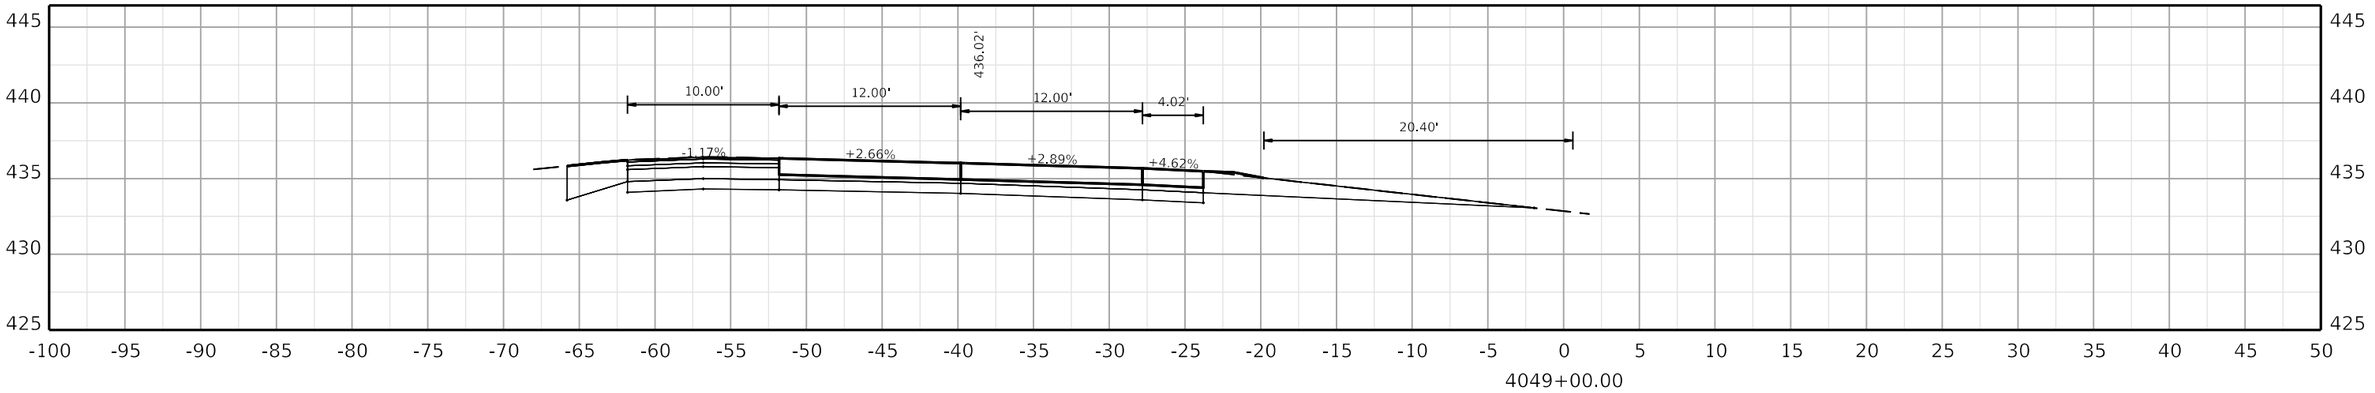

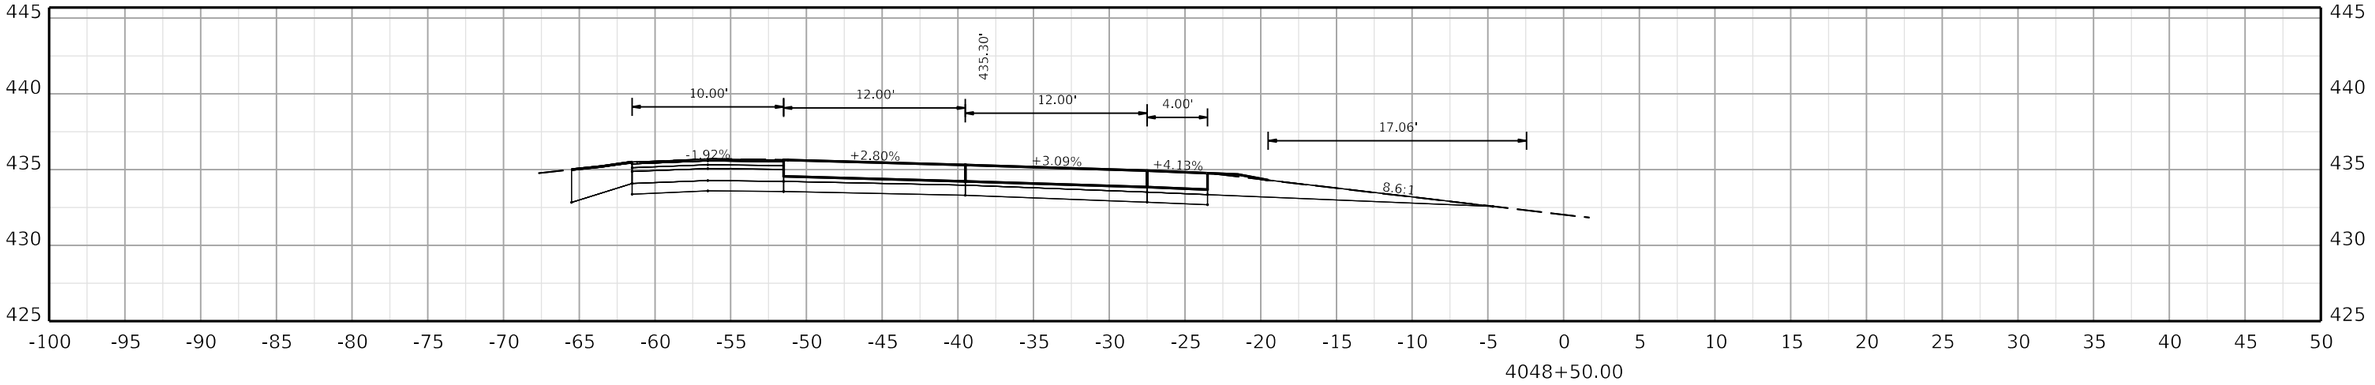

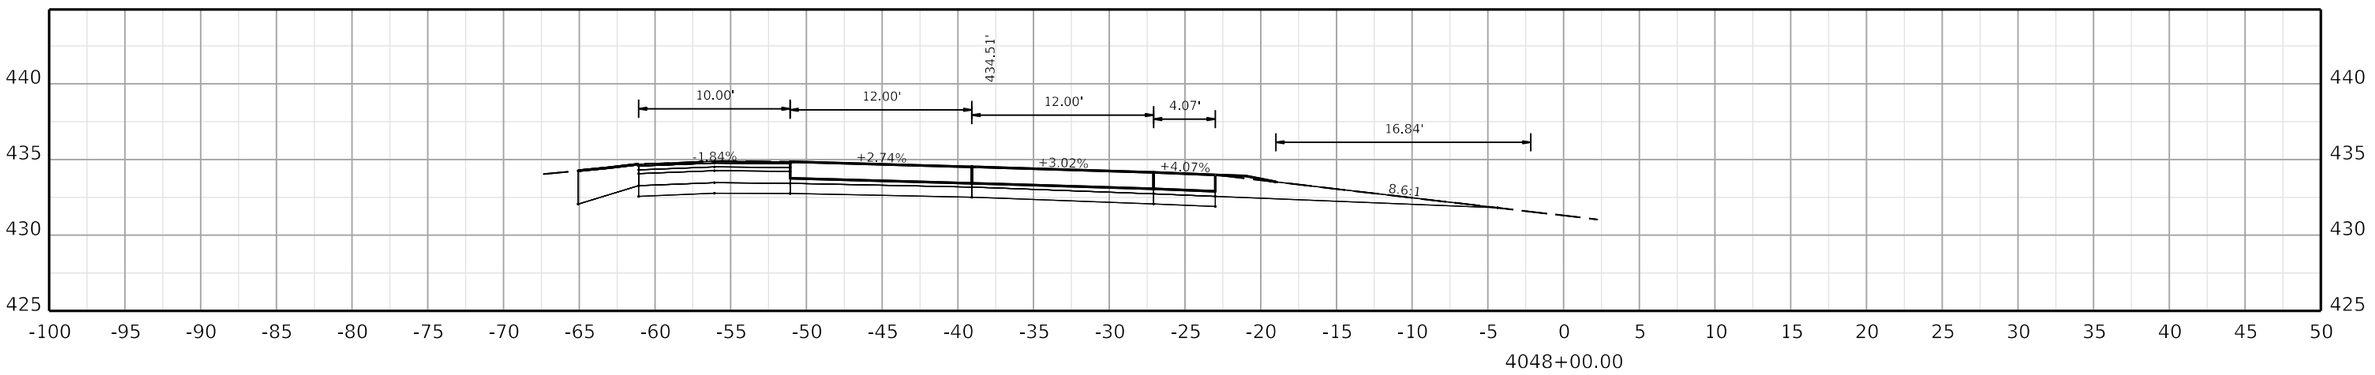

COMMONWEALTH OF KENTUCKY
DEPARTMENT OF HIGHWAYS

TEAM KENTUCKY

DRAWING TITLE:

HORIZONTAL SCALE
SCALE: 1" = 5'

0' 5' 10' 20'

STA. 4048+00.00 TO STA. 4049+00.00


ITEM NO. COUNTY OF


SHEET NO.
4048+00.00


OpenRoads Designer v10.12.02.4

USER: USLR095925

FILE NAME: C:\BMS\WSP-US-PW-02\D0932959\CORR_I-24W_CONCRETE_PAVING_SEGMENT1_XSEC.DGN

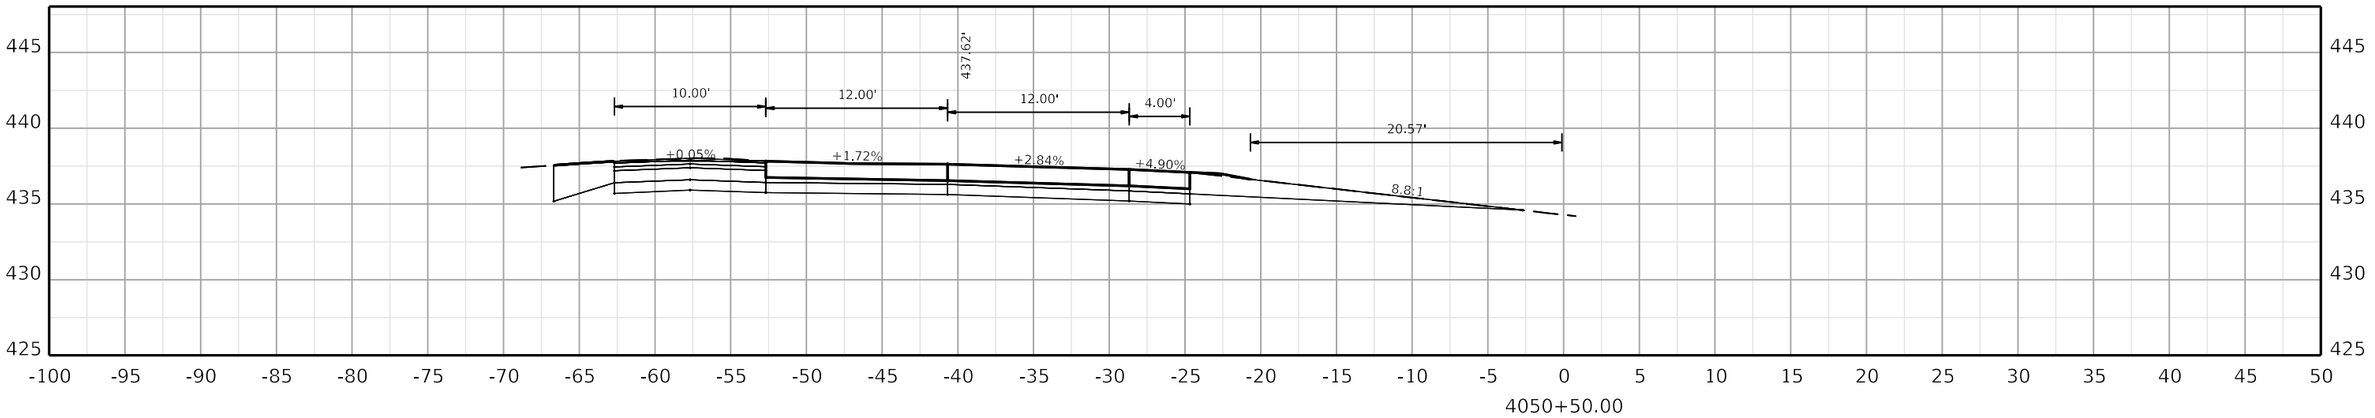

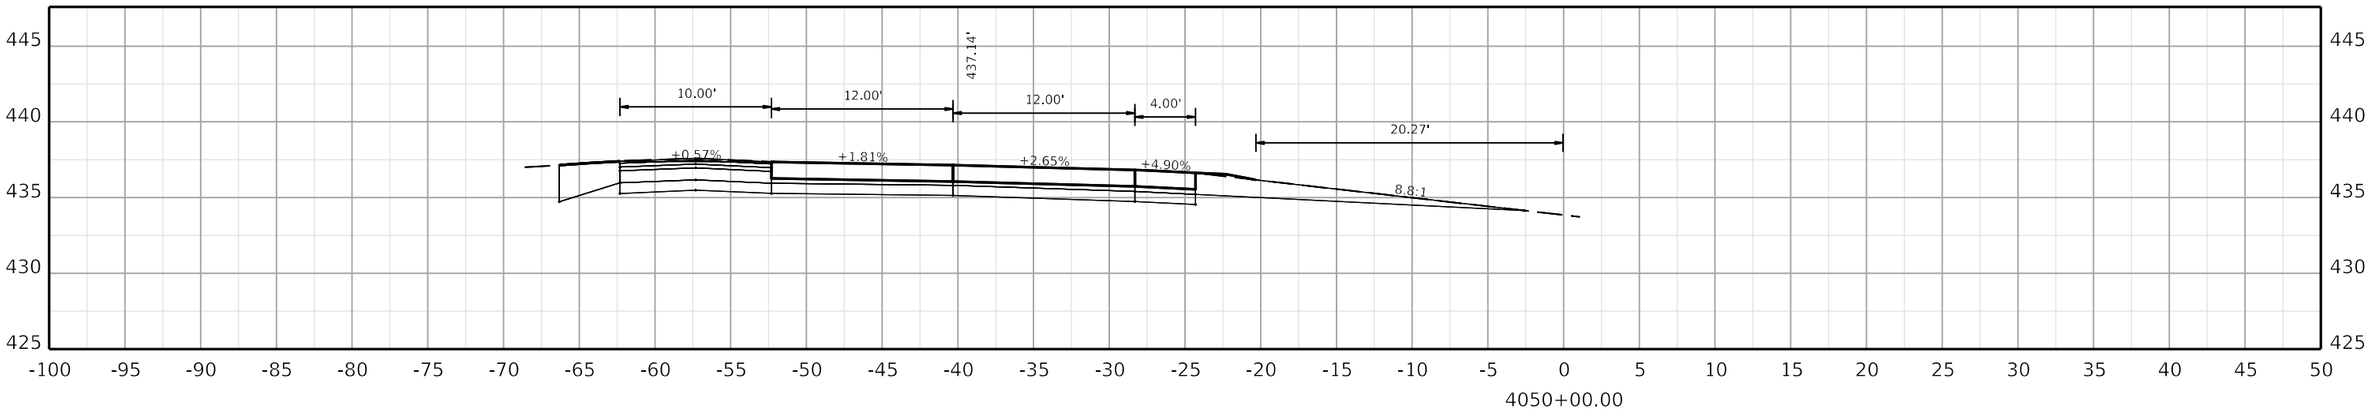

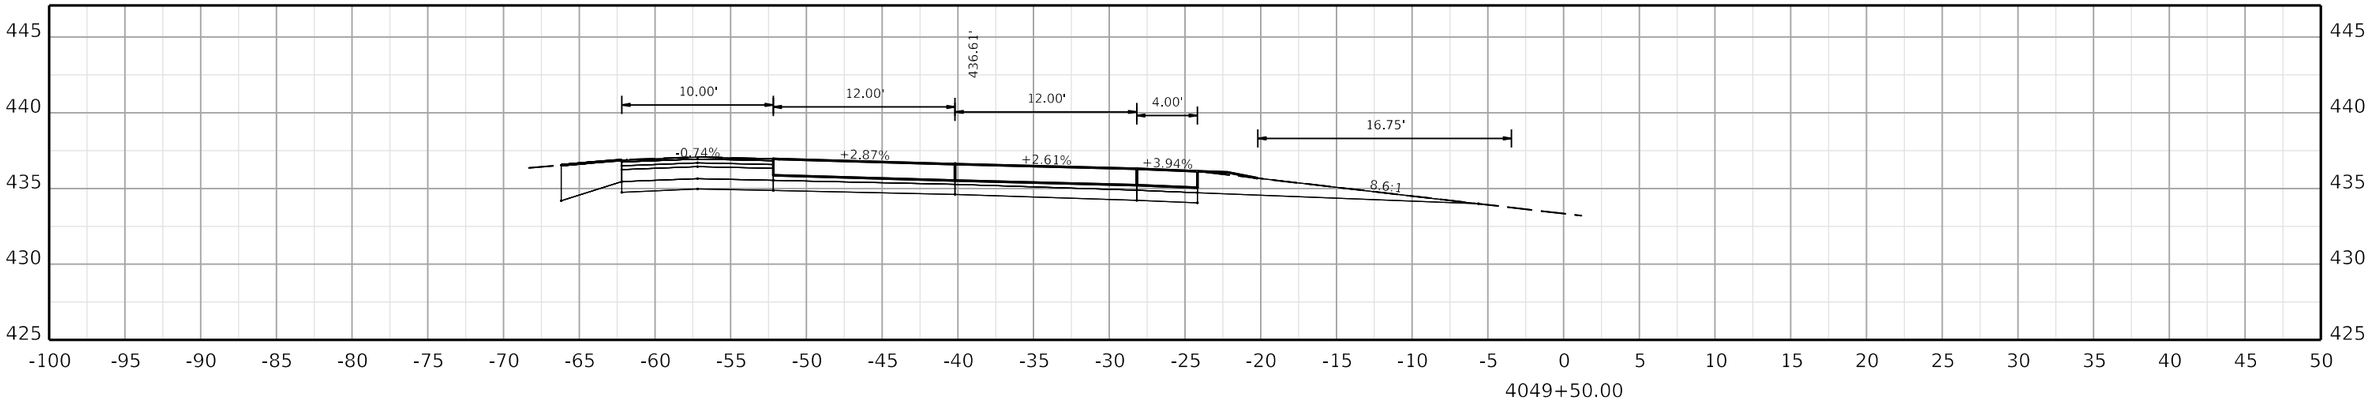

COMMONWEALTH OF KENTUCKY
DEPARTMENT OF HIGHWAYS
TEAM KENTUCKY TRANSPORTATION CABINET

DRAWING TITLE:


HORIZONTAL SCALE
SCALE: 1" = 5'


0' 5' 10' 20'


STA. 4049+50.00 TO STA. 4050+50.00

ITEM NO. COUNTY OF

SHEET NO. 4049+50.00

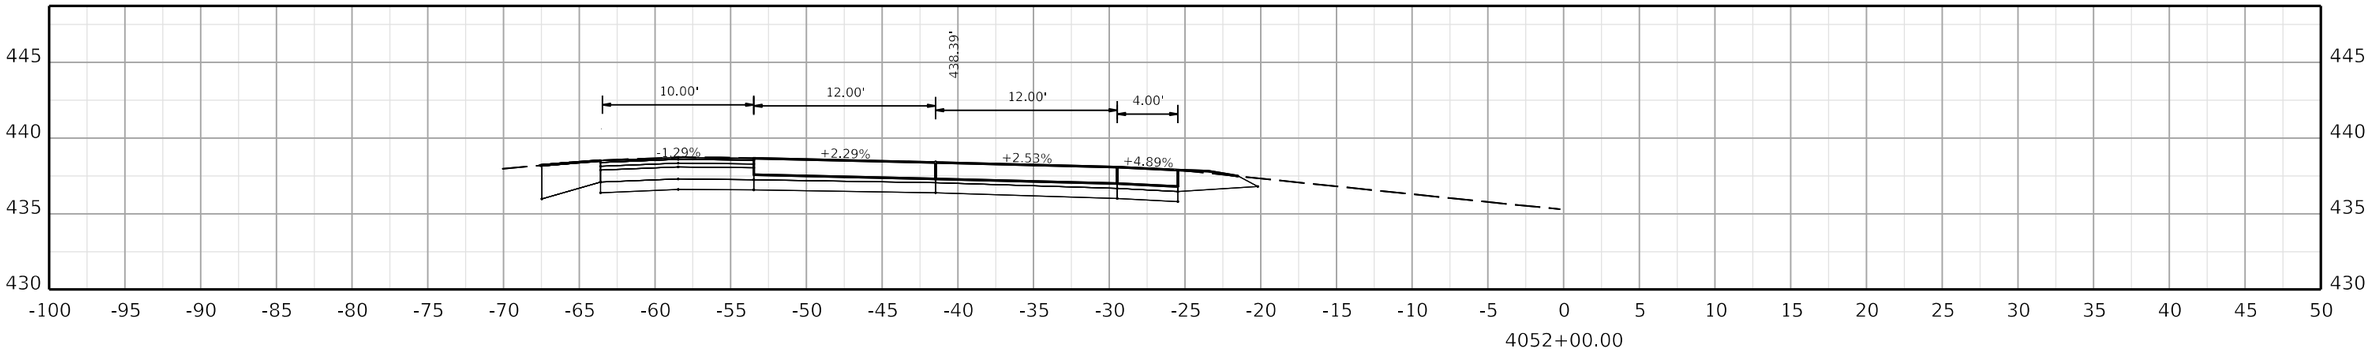

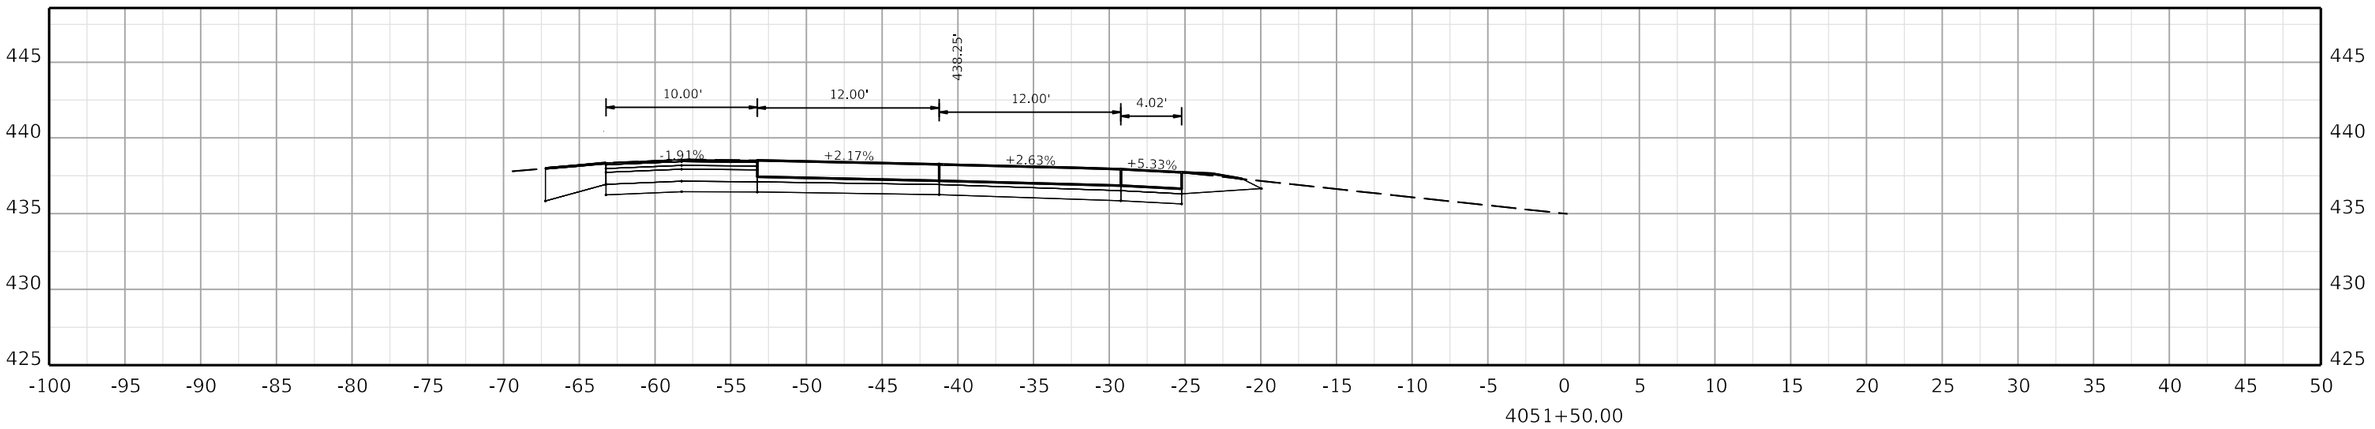

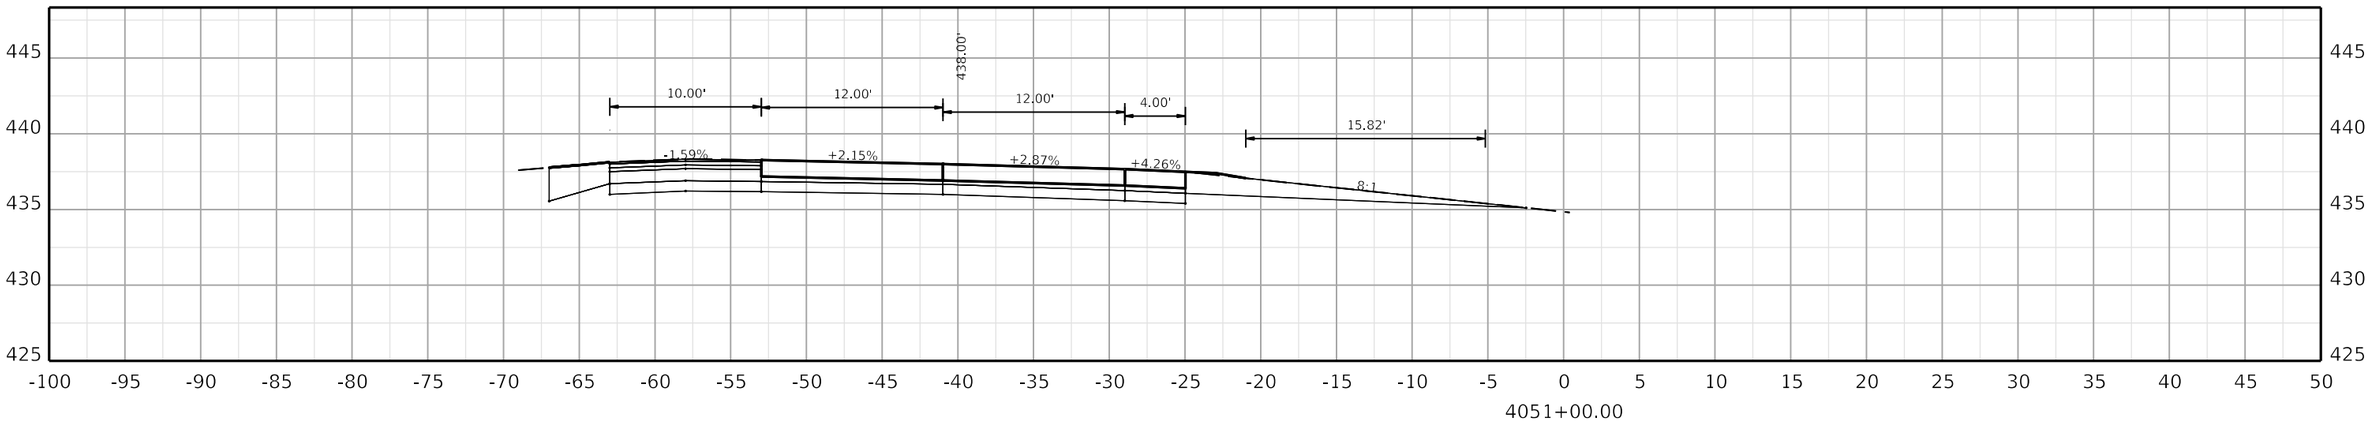

COMMONWEALTH OF KENTUCKY
DEPARTMENT OF HIGHWAYS
TEAM KENTUCKY TRANSPORTATION CABINET

DRAWING TITLE:


HORIZONTAL SCALE
SCALE: 1" = 5'


0' 5' 10' 20'


STA. 4051+00.00 TO STA. 4052+00.00

ITEM NO. COUNTY OF

SHEET NO.
4051+00.00

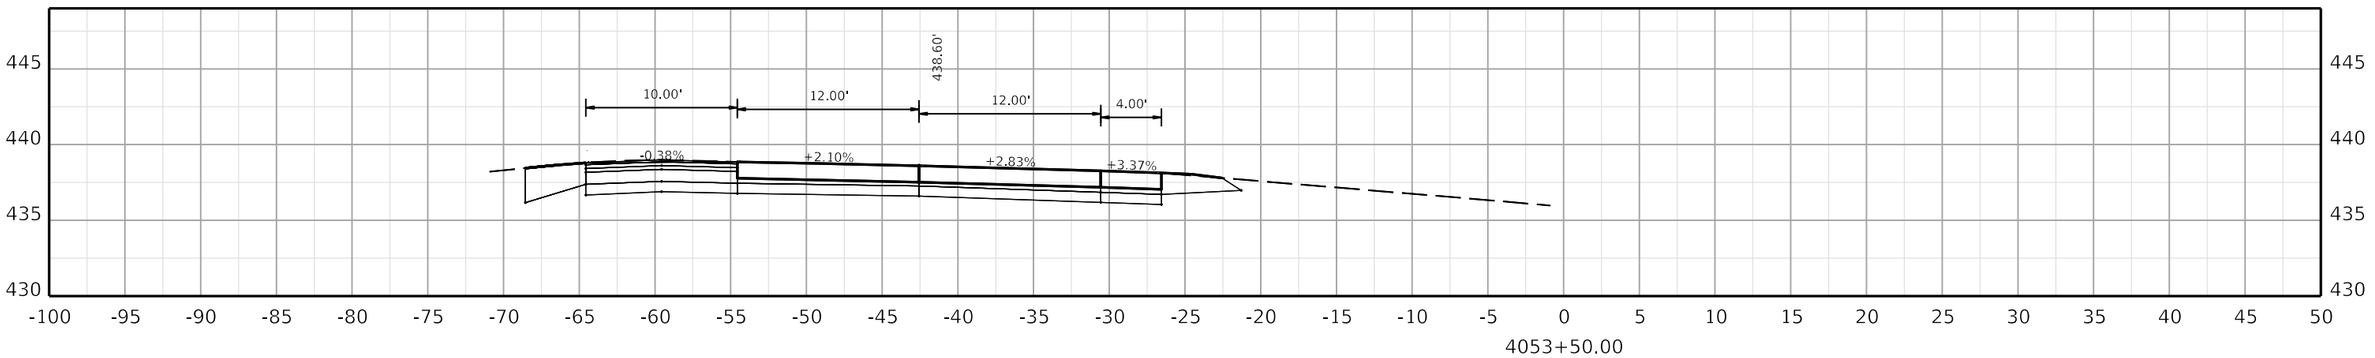

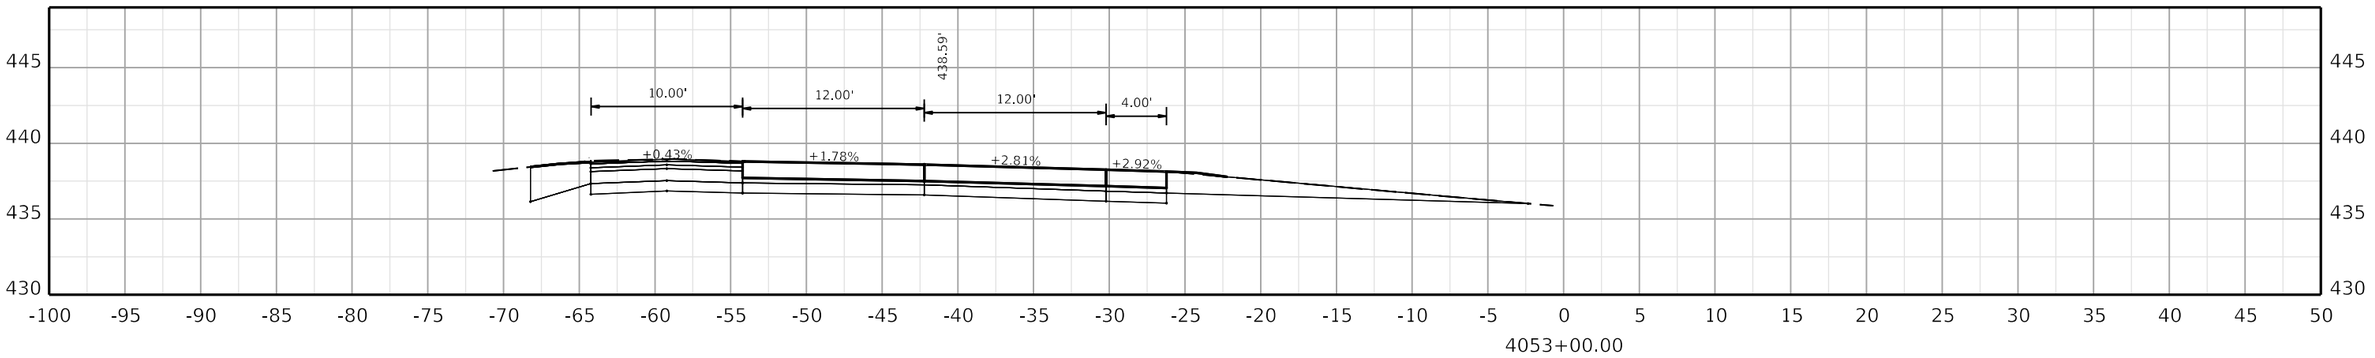

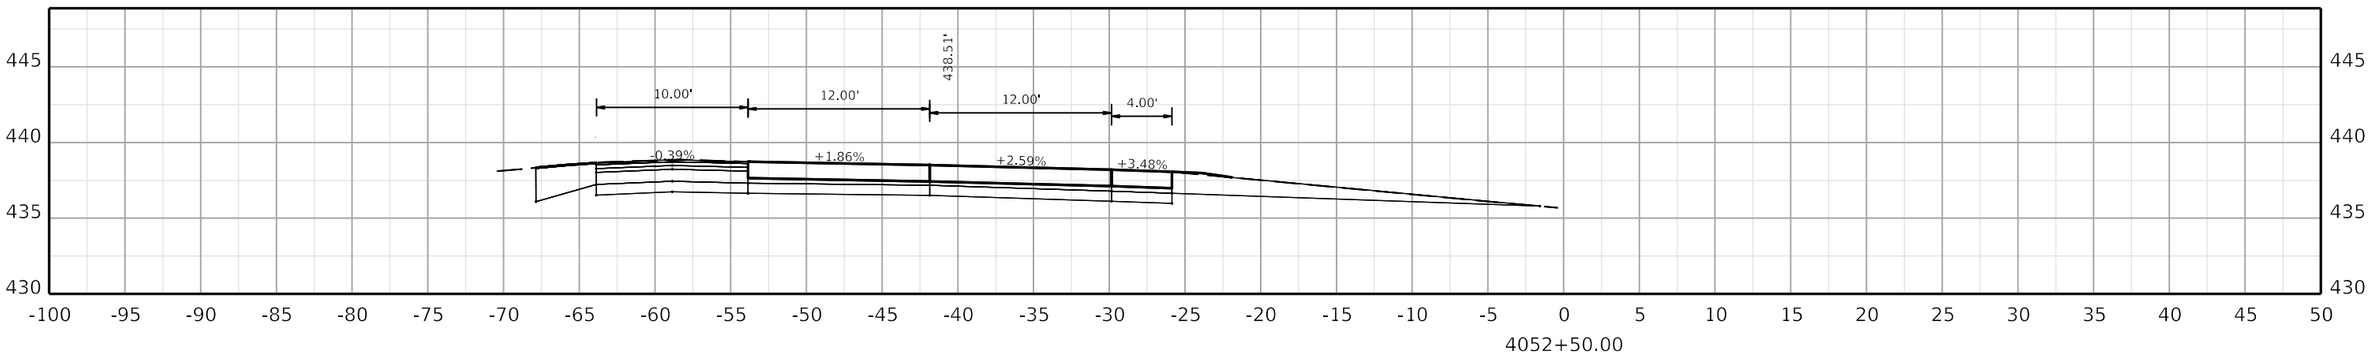

COMMONWEALTH OF KENTUCKY
DEPARTMENT OF HIGHWAYS
TEAM KENTUCKY

DRAWING TITLE:


HORIZONTAL SCALE
SCALE: 1" = 5'


0' 5' 10' 20'

STA. 4052+50.00 TO STA. 4053+50.00

ITEM NO. COUNTY OF

SHEET NO.
4052+50.00

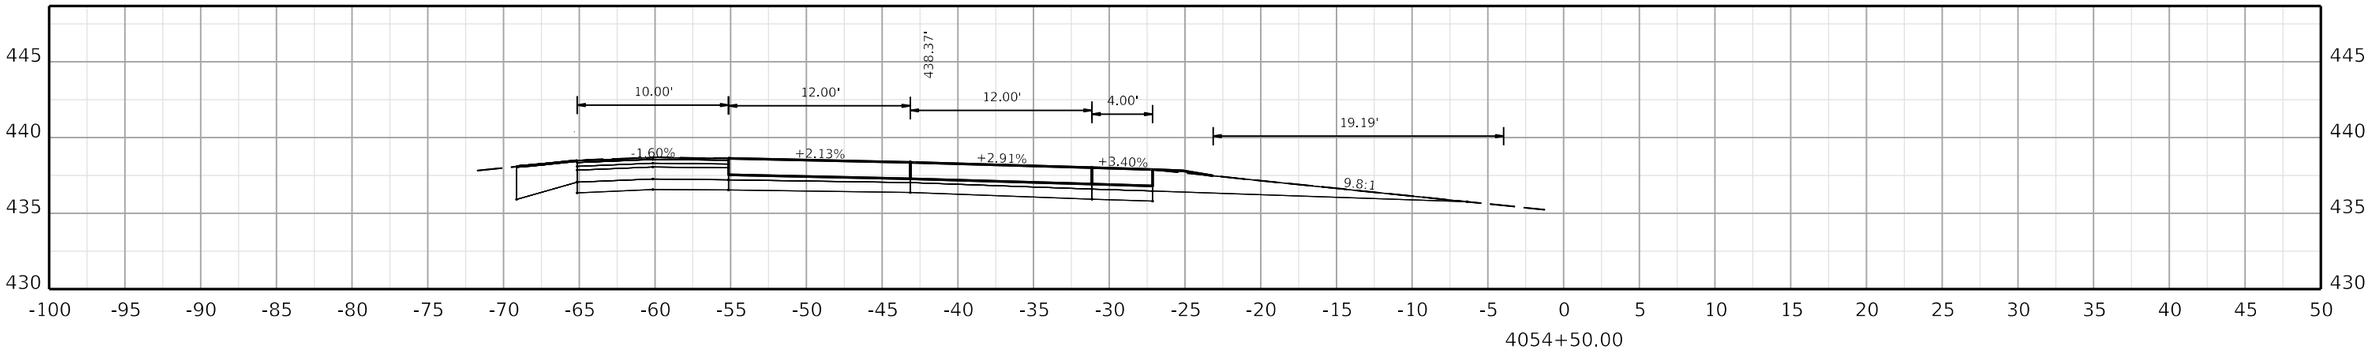

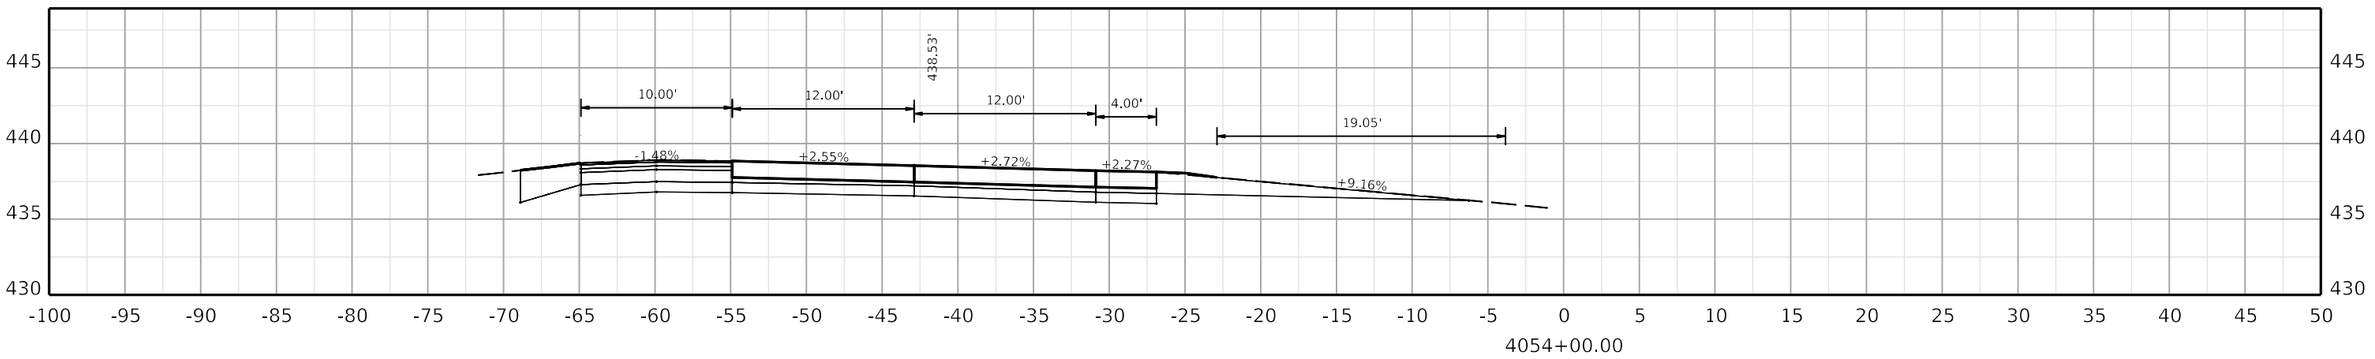

COMMONWEALTH OF KENTUCKY
DEPARTMENT OF HIGHWAYS
TEAM KENTUCKY

DRAWING TITLE:


HORIZONTAL SCALE
SCALE: 1" = 5'


0' 5' 10' 20'


STA. 4054+00.00 TO STA. 4054+50.00

ITEM NO. COUNTY OF

SHEET NO.
4054+00.00

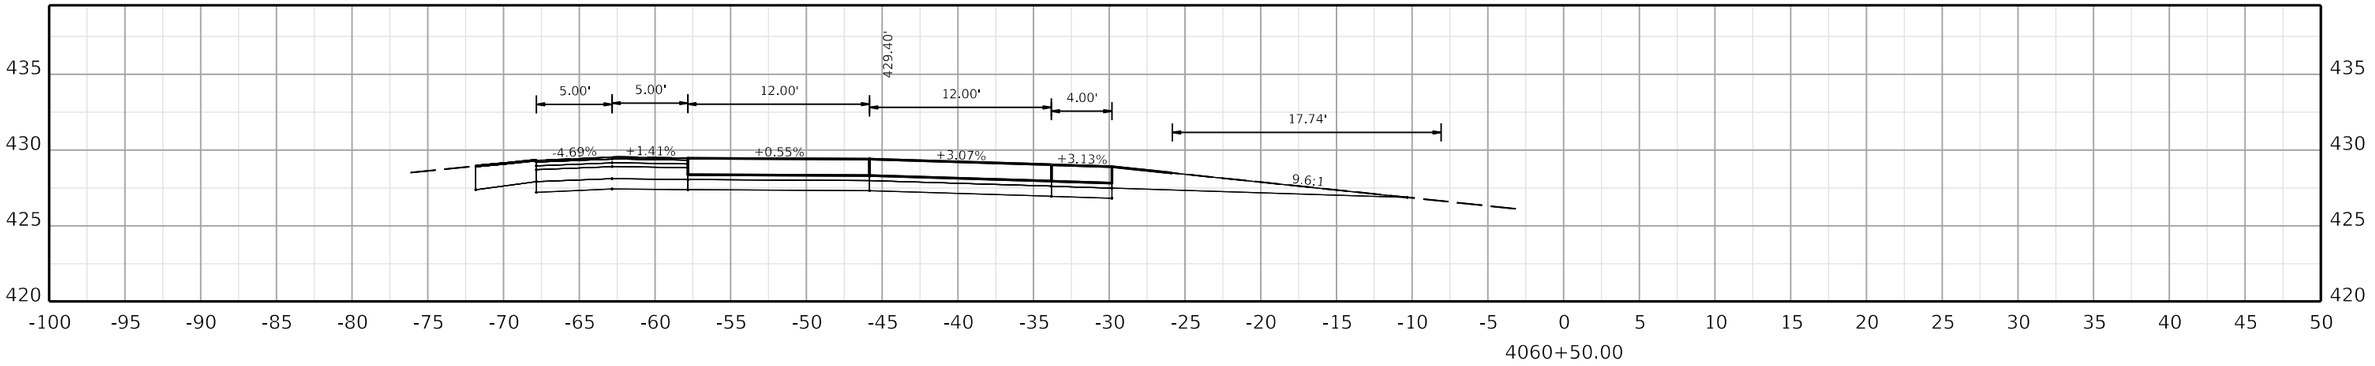

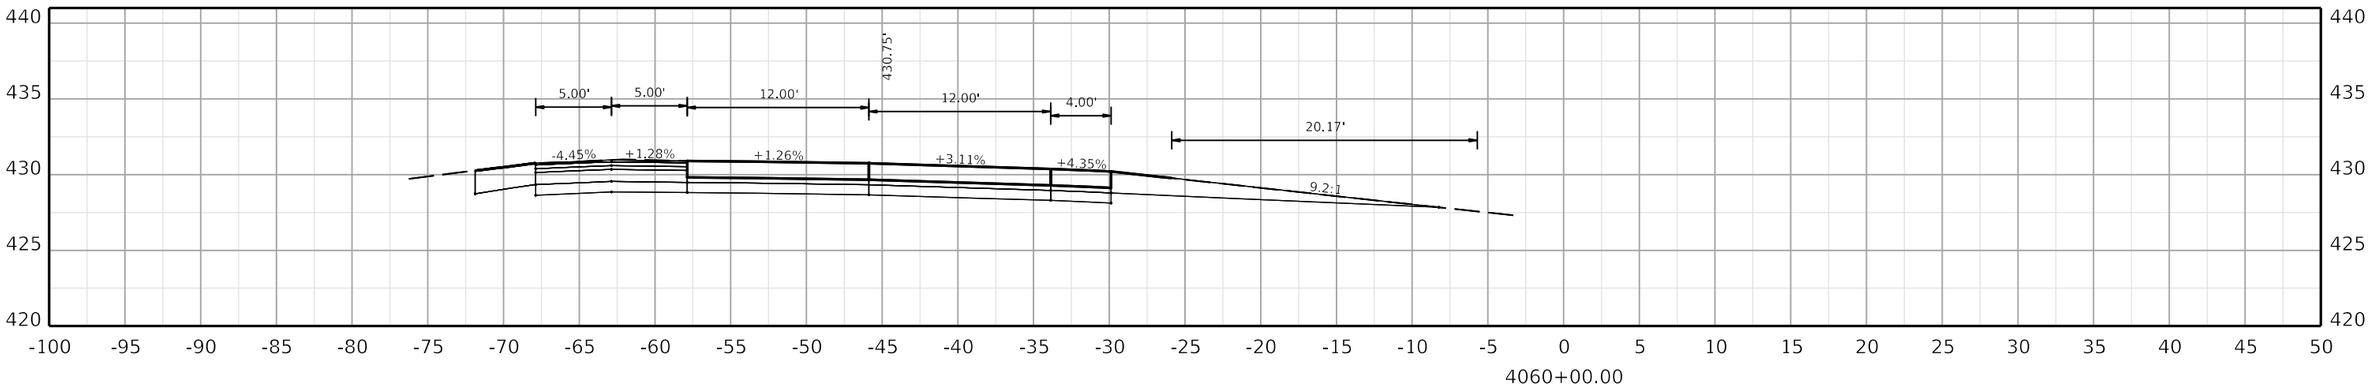

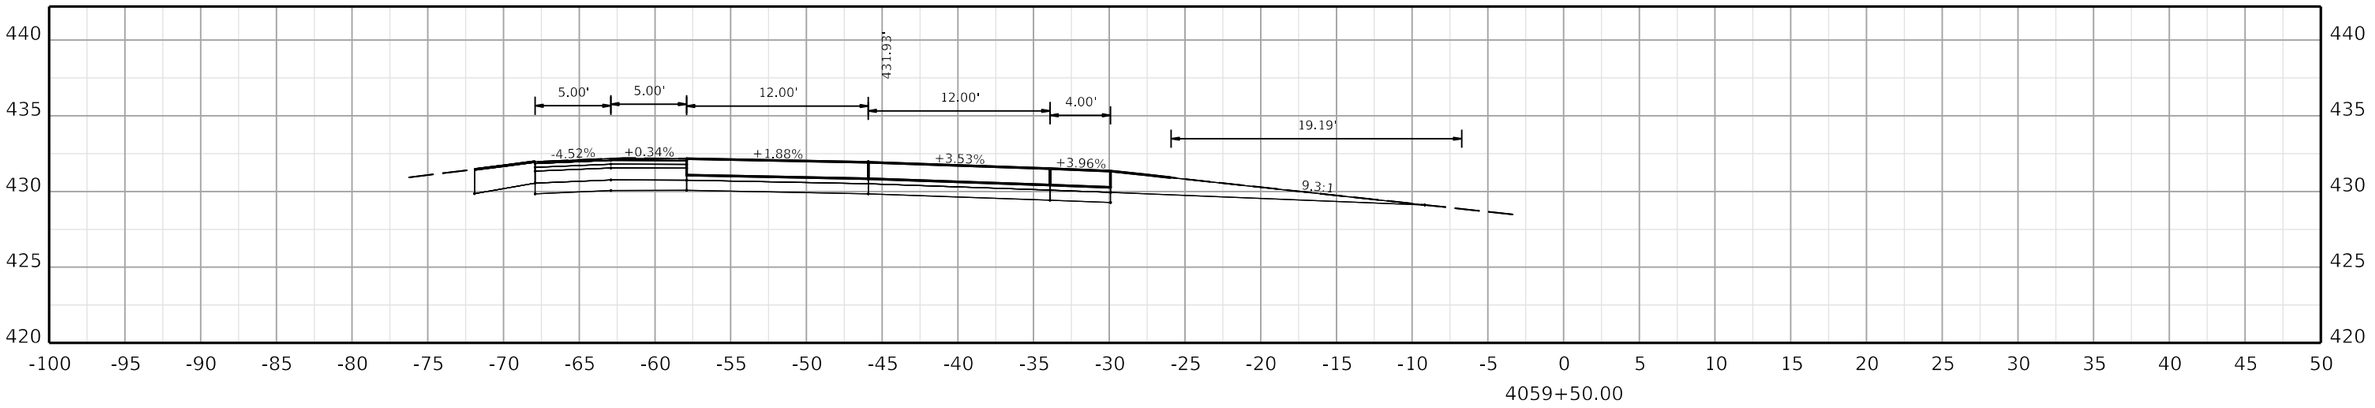

COMMONWEALTH OF KENTUCKY
DEPARTMENT OF HIGHWAYS
TEAM KENTUCKY TRANSPORTATION CABINET

DRAWING TITLE:


HORIZONTAL SCALE
SCALE: 1" = 5'


0' 5' 10' 20'


STA. 4059+50.00 TO STA. 4060+50.00

ITEM NO. COUNTY OF

SHEET NO.
4059+50.00

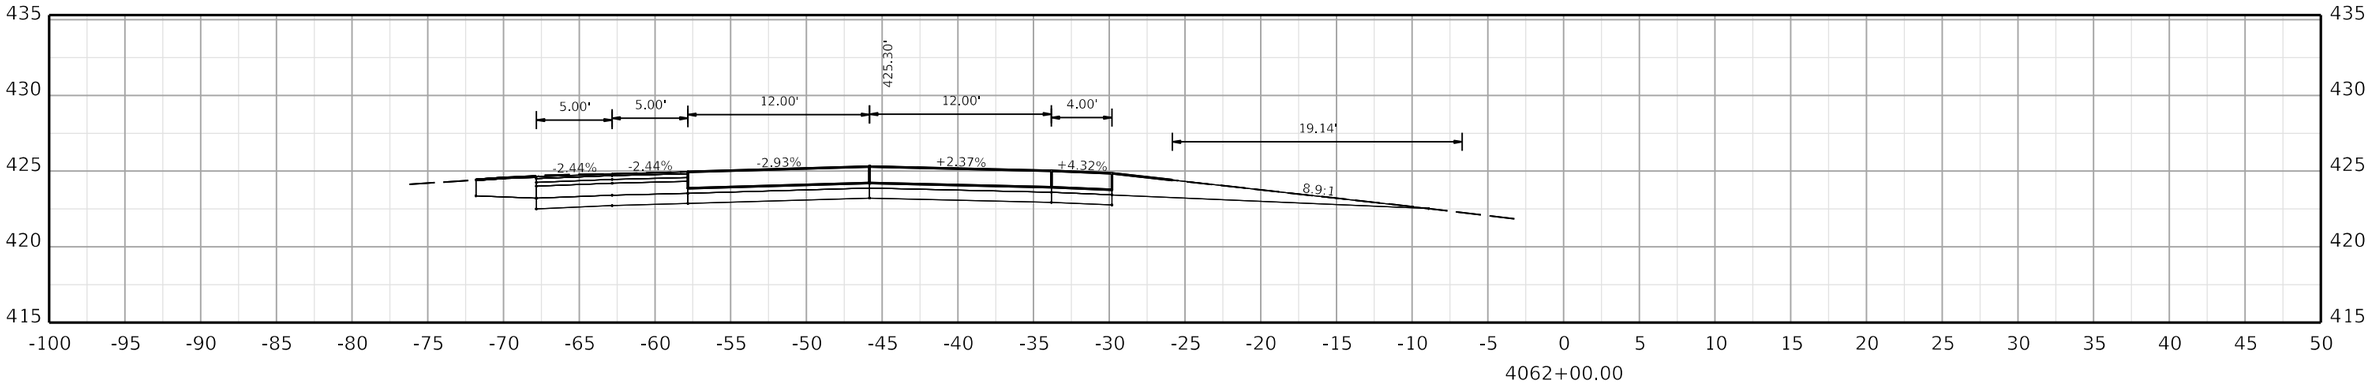

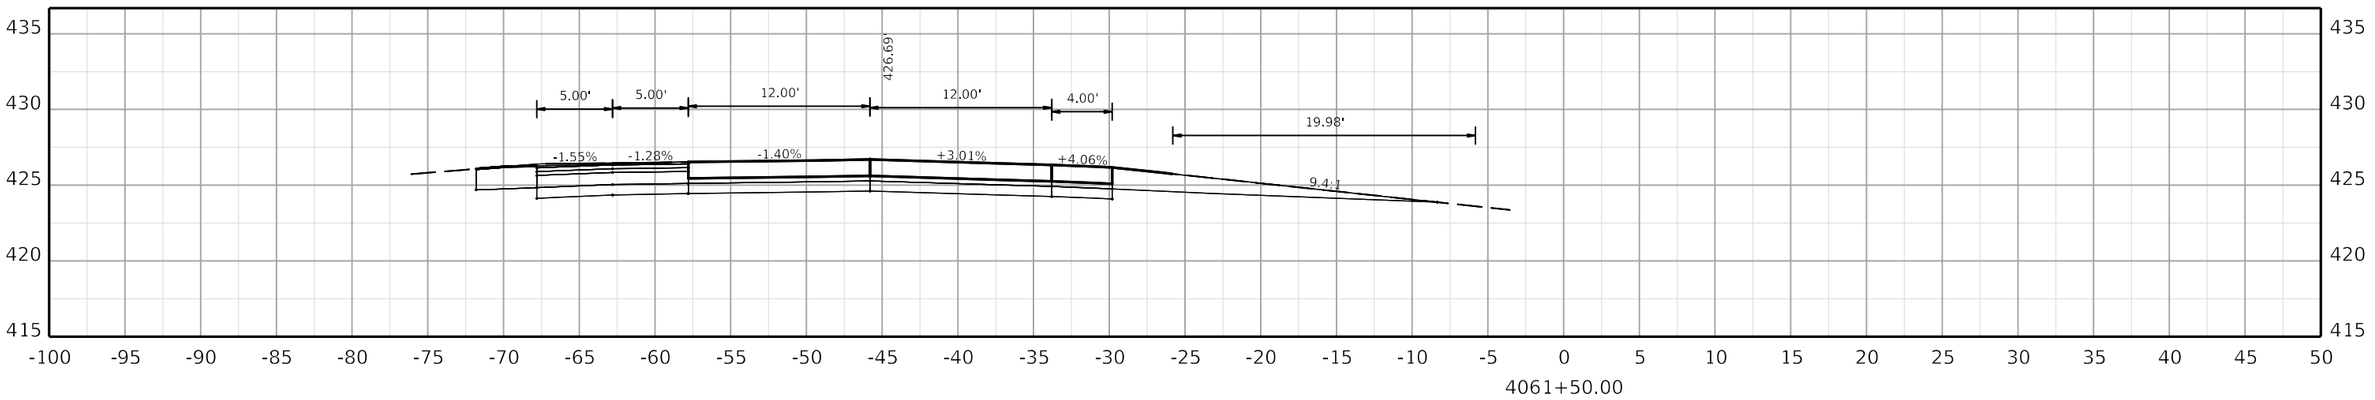

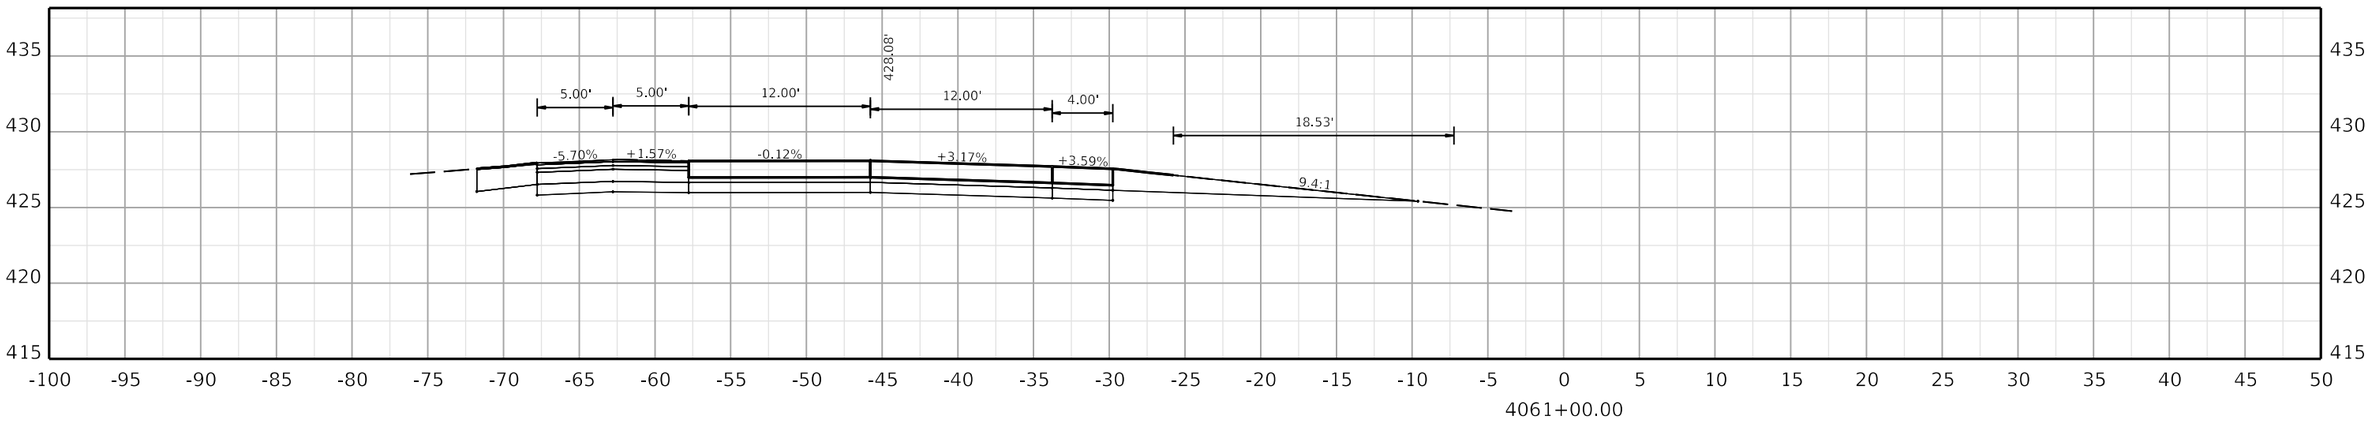

COMMONWEALTH OF KENTUCKY
DEPARTMENT OF HIGHWAYS
TEAM KENTUCKY

DRAWING TITLE:


HORIZONTAL SCALE
SCALE: 1" = 5'


0' 5' 10' 20'


STA. 4061+00.00 TO STA. 4062+00.00

ITEM NO. COUNTY OF

SHEET NO.
4061+00.00

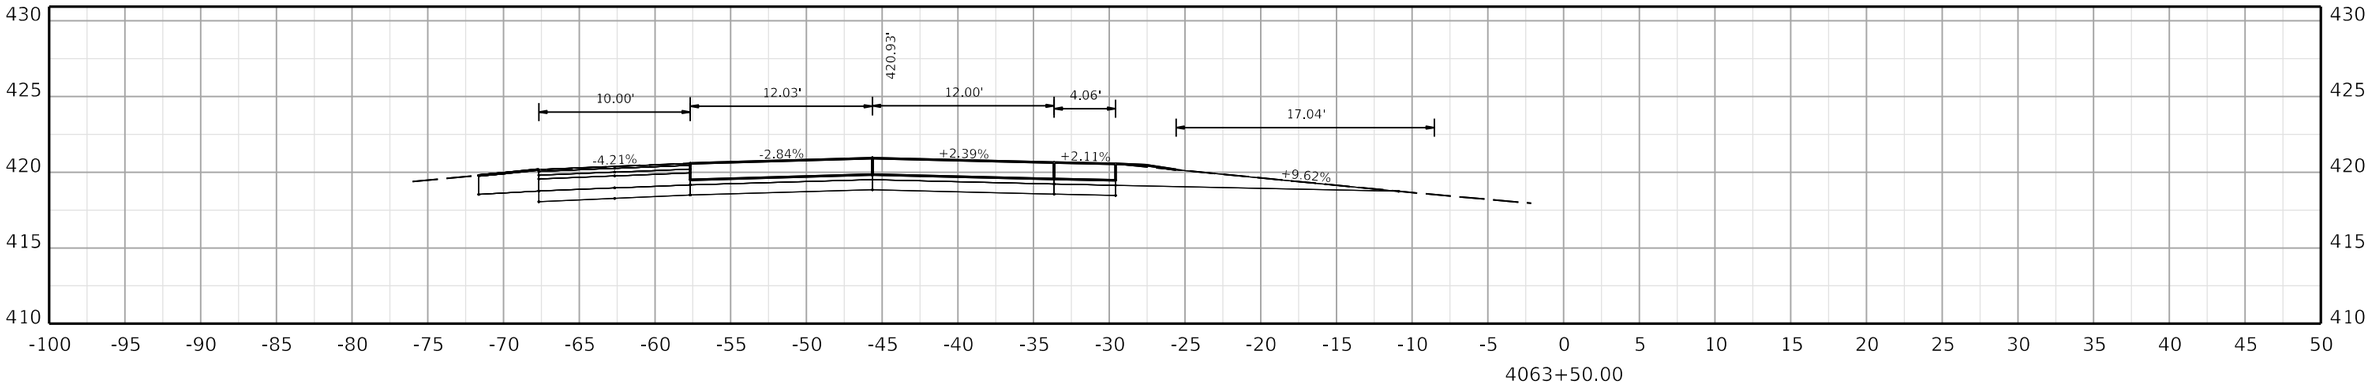

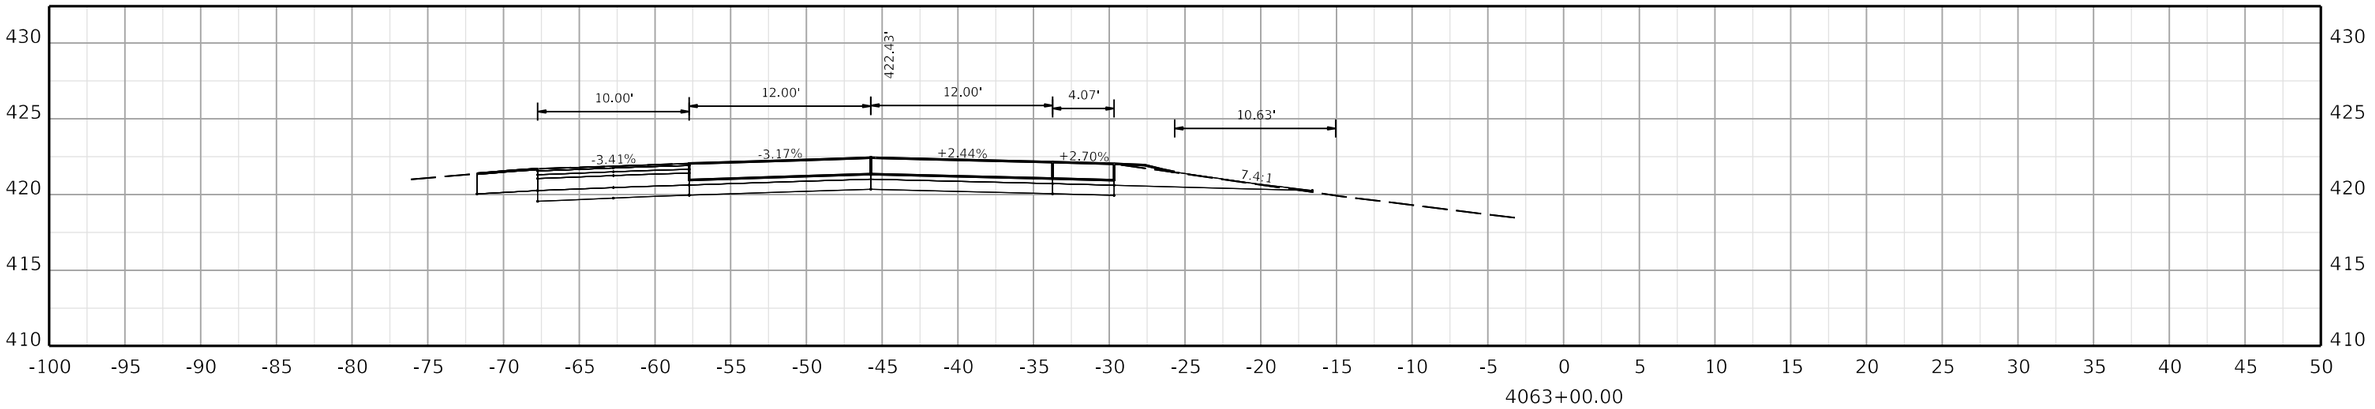

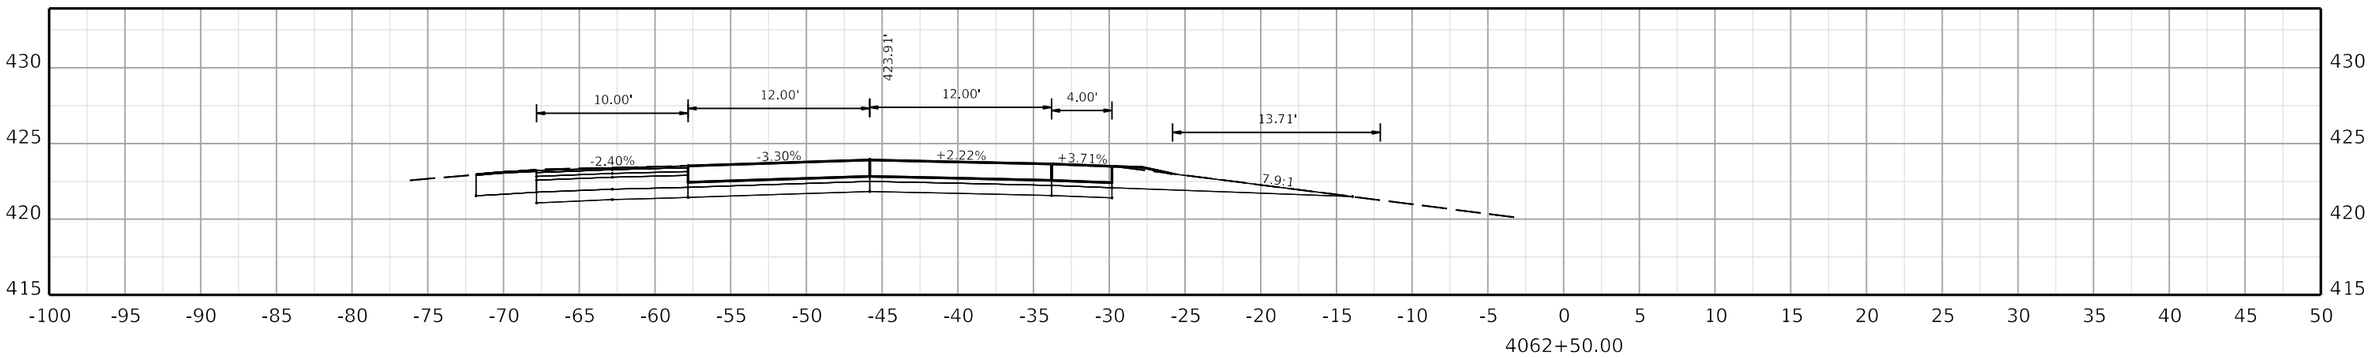

COMMONWEALTH OF KENTUCKY
DEPARTMENT OF HIGHWAYS

TEAM KENTUCKY

DRAWING TITLE:


HORIZONTAL SCALE
SCALE: 1" = 5'


0' 5' 10' 20'


STA. 4062+50.00 TO STA. 4063+50.00

ITEM NO. COUNTY OF

SHEET NO.
4062+50.00

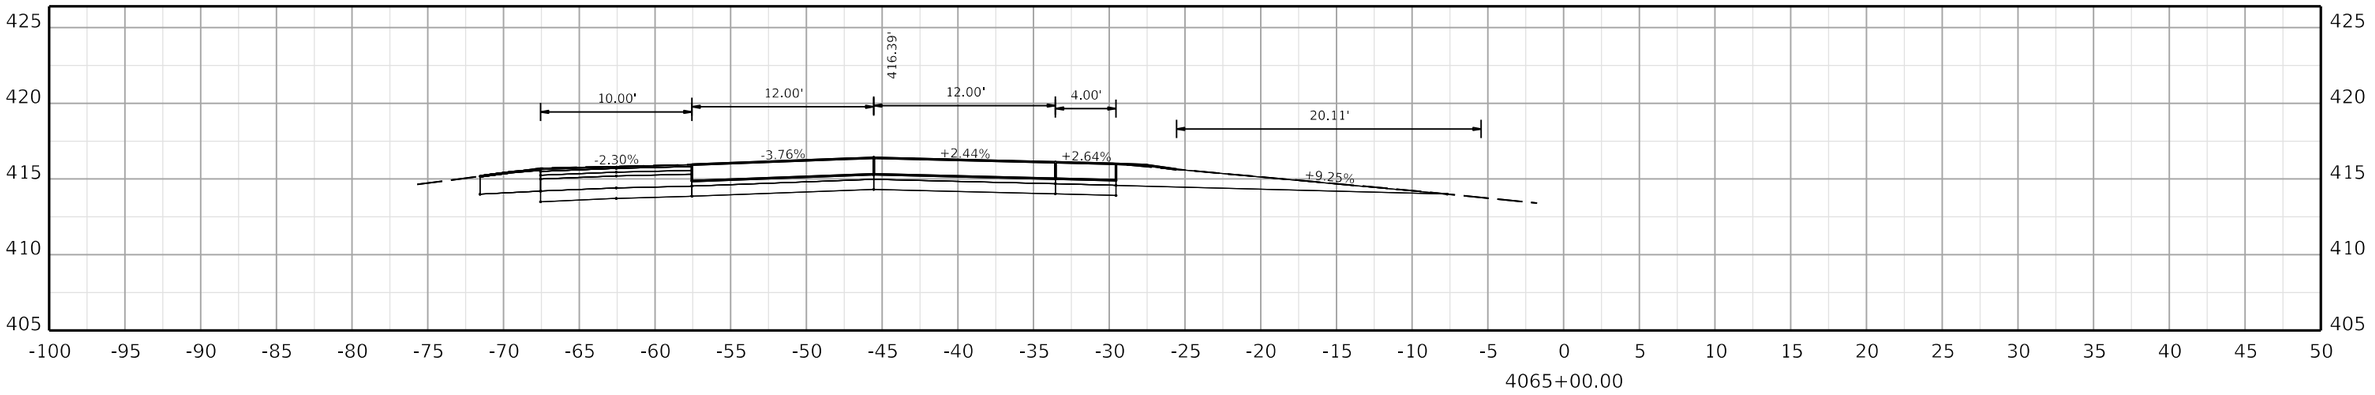

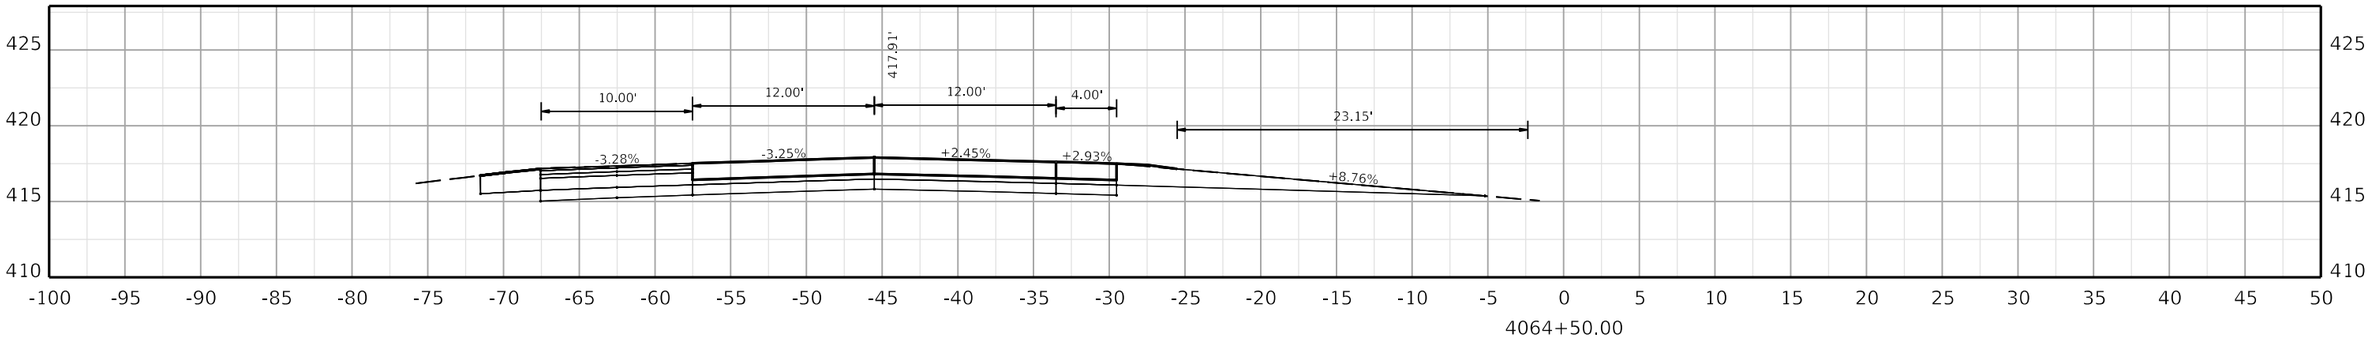

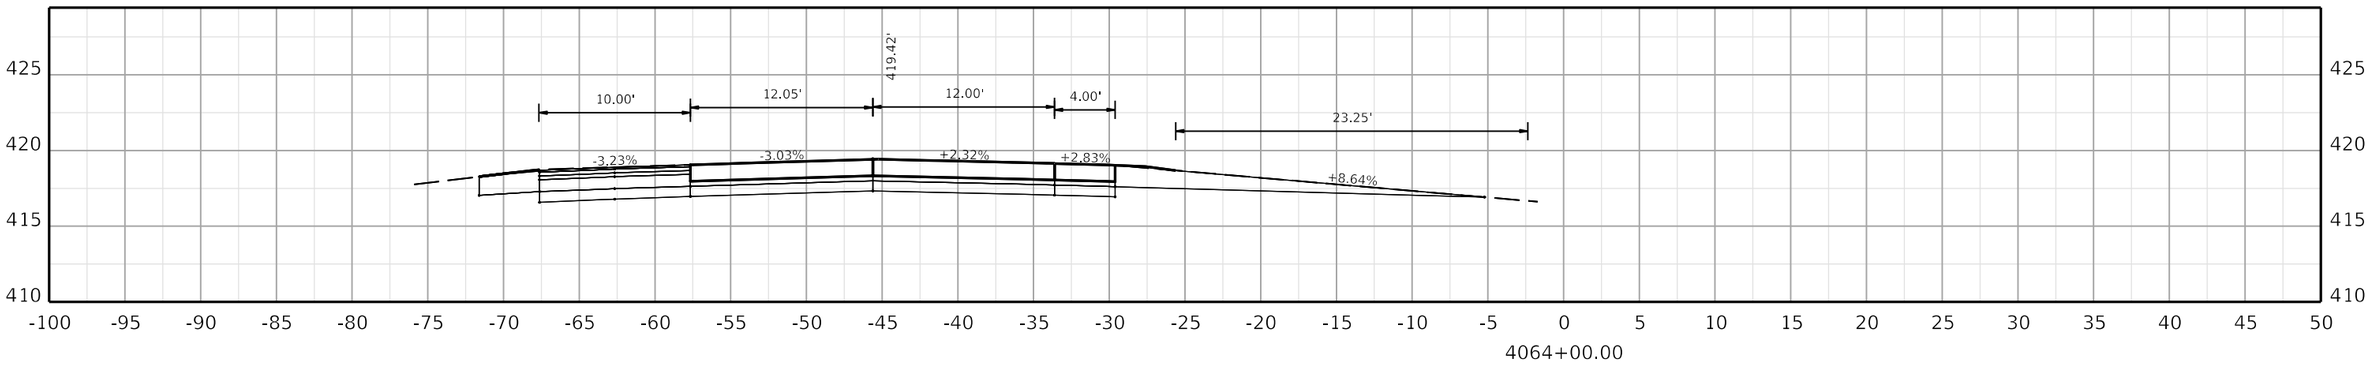

COMMONWEALTH OF KENTUCKY
DEPARTMENT OF HIGHWAYS
TEAM KENTUCKY

DRAWING TITLE:


HORIZONTAL SCALE
SCALE: 1" = 5'


0' 5' 10' 20'


STA. 4064+00.00 TO STA. 4065+00.00

ITEM NO. COUNTY OF

SHEET NO.
4064+00.00

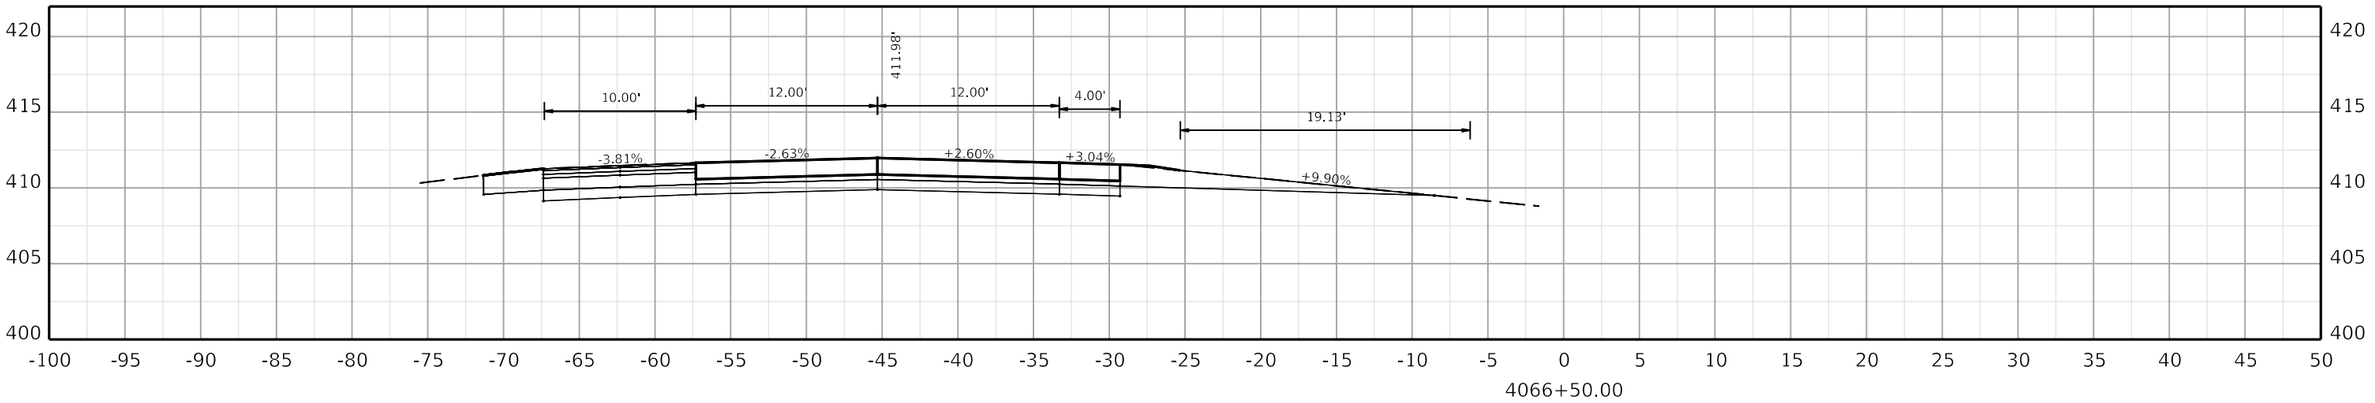

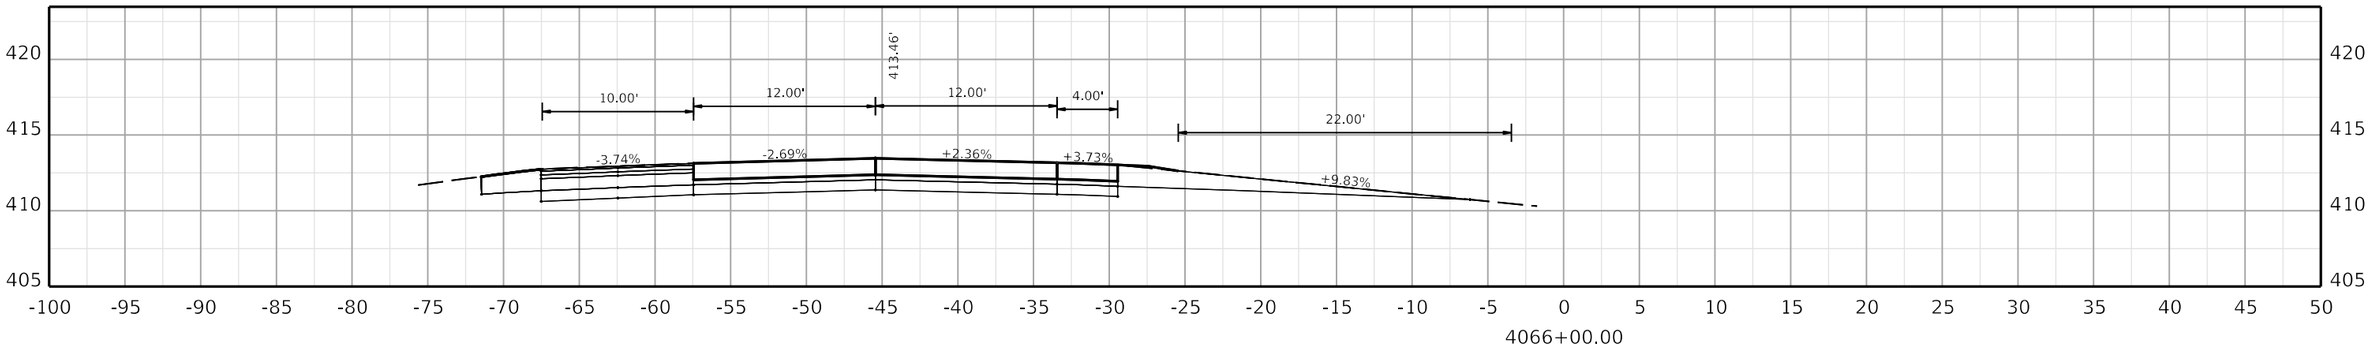

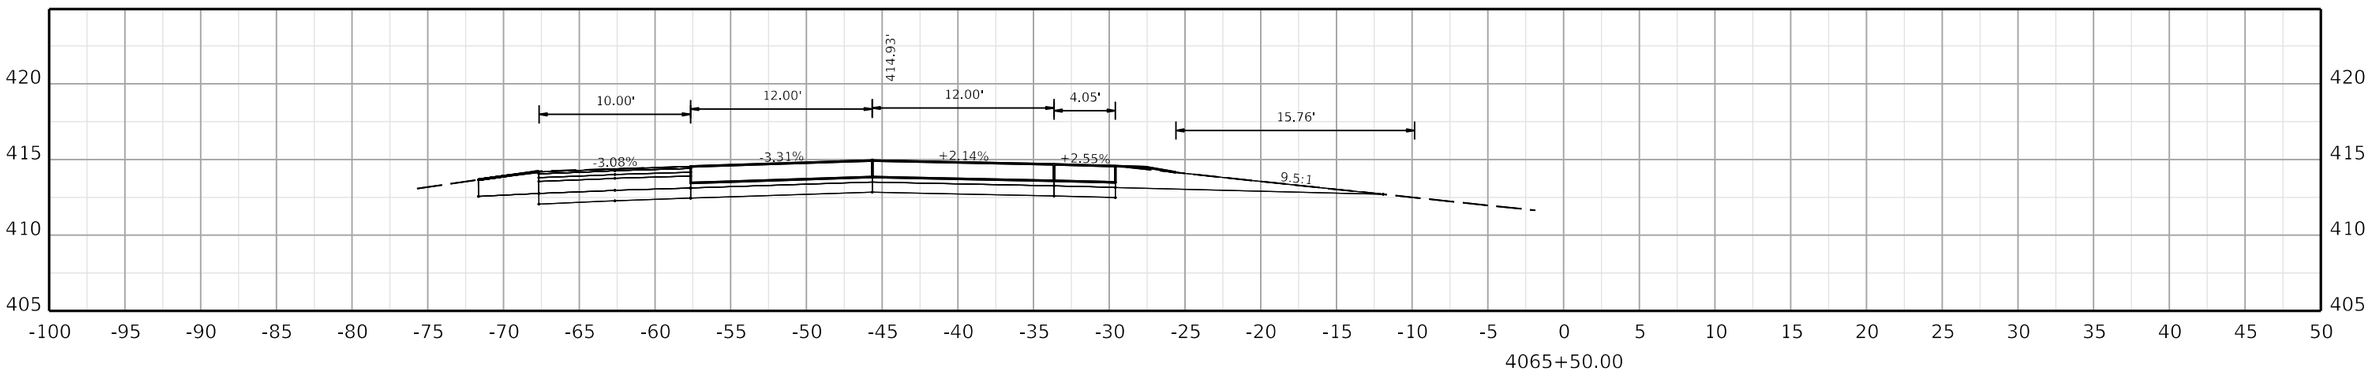

COMMONWEALTH OF KENTUCKY
DEPARTMENT OF HIGHWAYS

TEAM KENTUCKY

DRAWING TITLE:


HORIZONTAL SCALE
SCALE: 1" = 5'


0' 5' 10' 20'


STA. 4065+50.00 TO STA. 4066+50.00

ITEM NO. COUNTY OF

SHEET NO.
4065+50.00

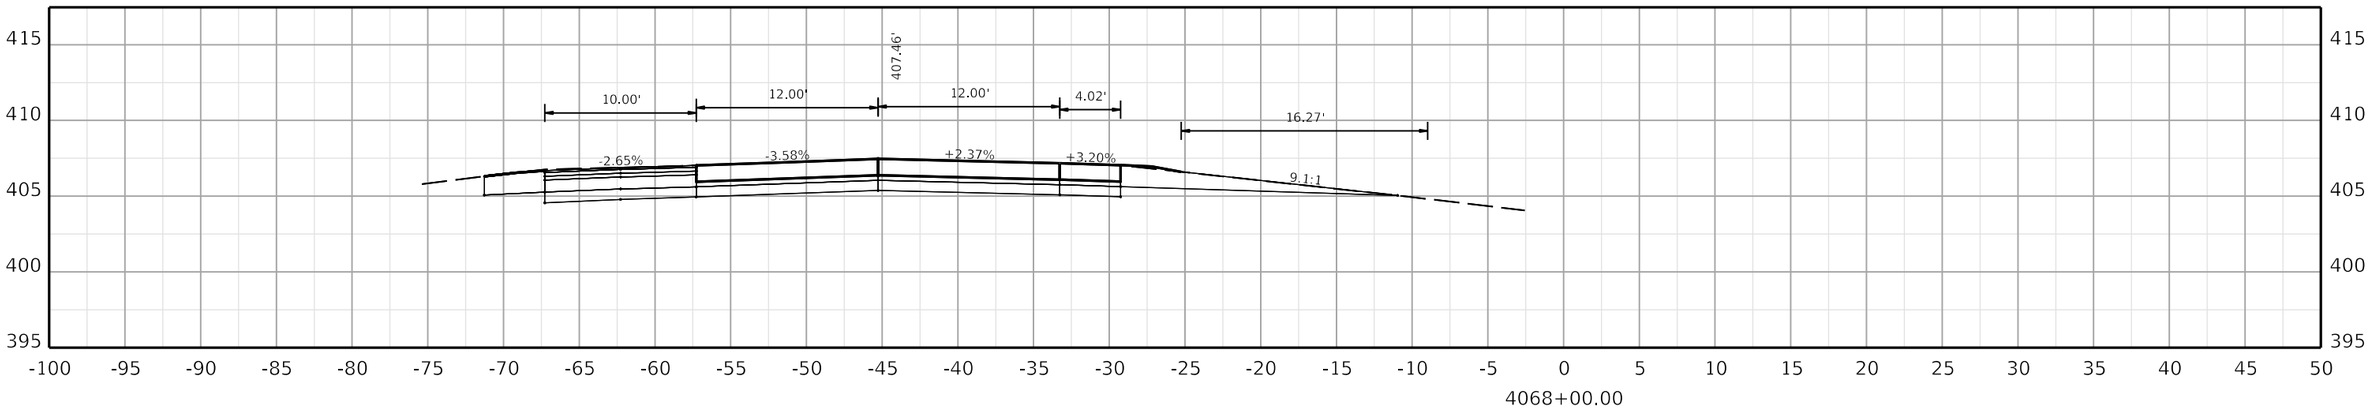

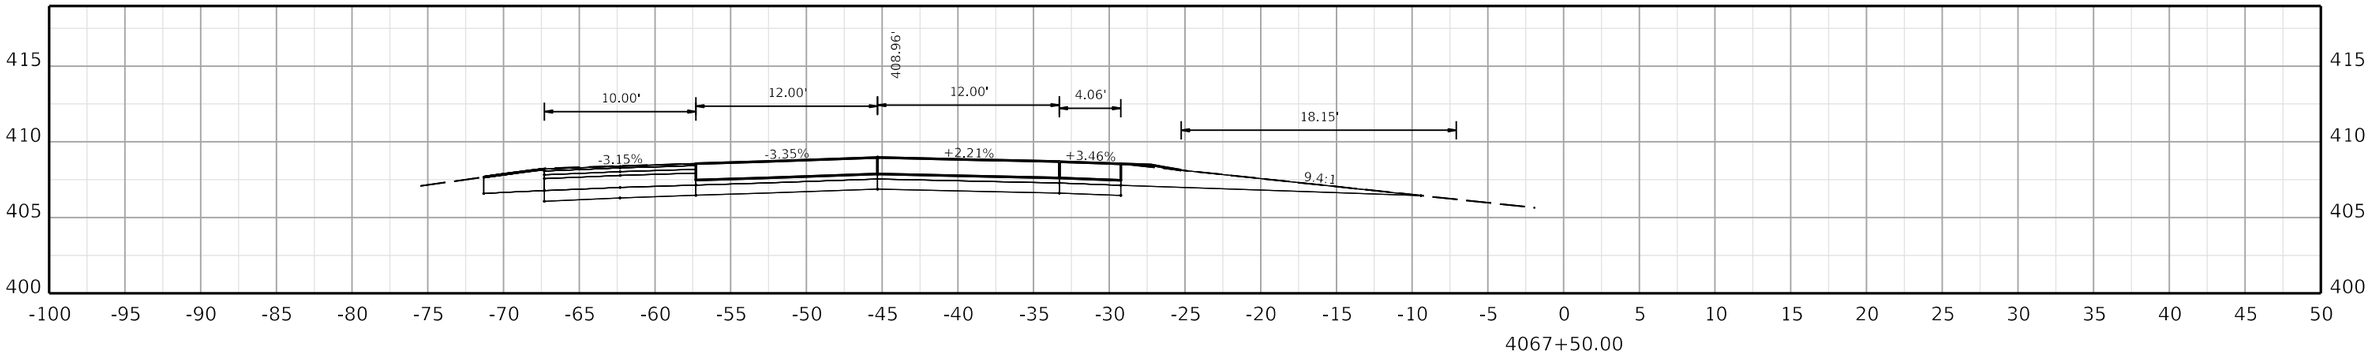

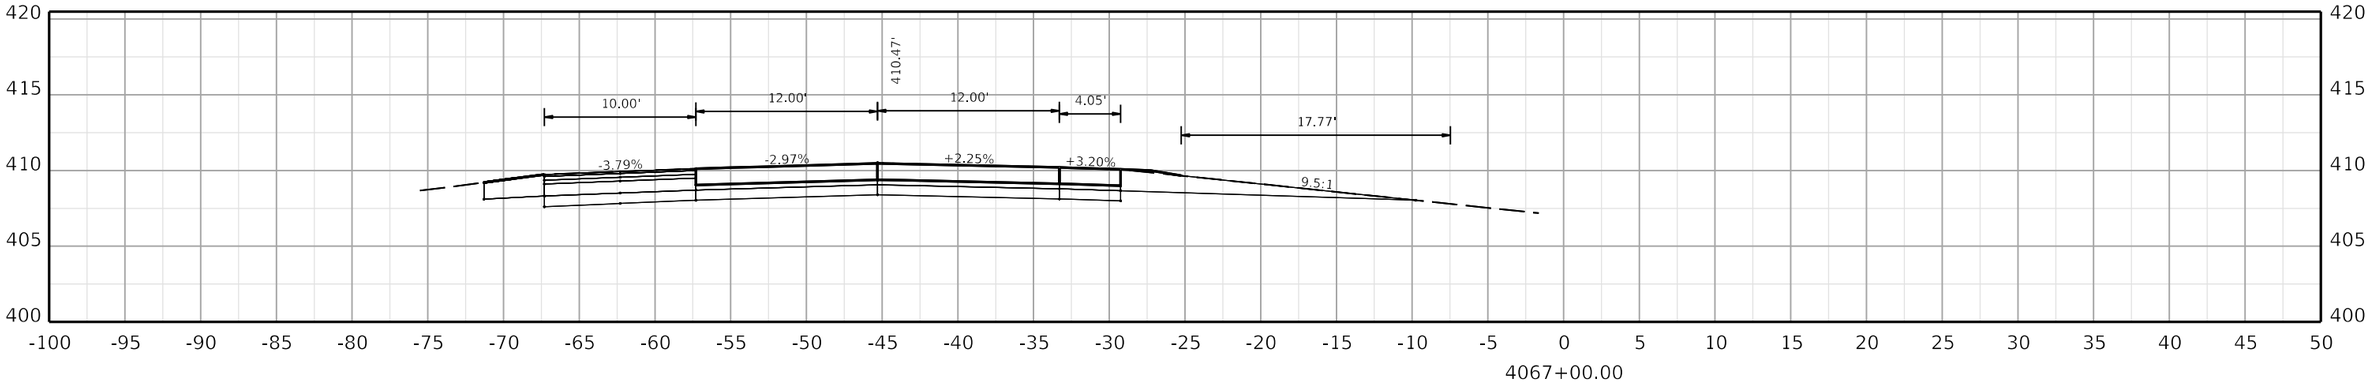

COMMONWEALTH OF KENTUCKY
DEPARTMENT OF HIGHWAYS
TEAM KENTUCKY

DRAWING TITLE:

HORIZONTAL SCALE
SCALE: 1" = 5'

0' 5' 10' 20'

STA. 4067+00.00 TO STA. 4068+00.00


ITEM NO. COUNTY OF


SHEET NO. 4067+00.00


OpenRoads Designer v10.12.02.4

USER: USLR095925

FILE NAME: C:\BMS\WSP-US-PW-02\D0932959\CORR_I-24W_CONCRETE_PAVING_SEGMENT2_XSEC.DGN

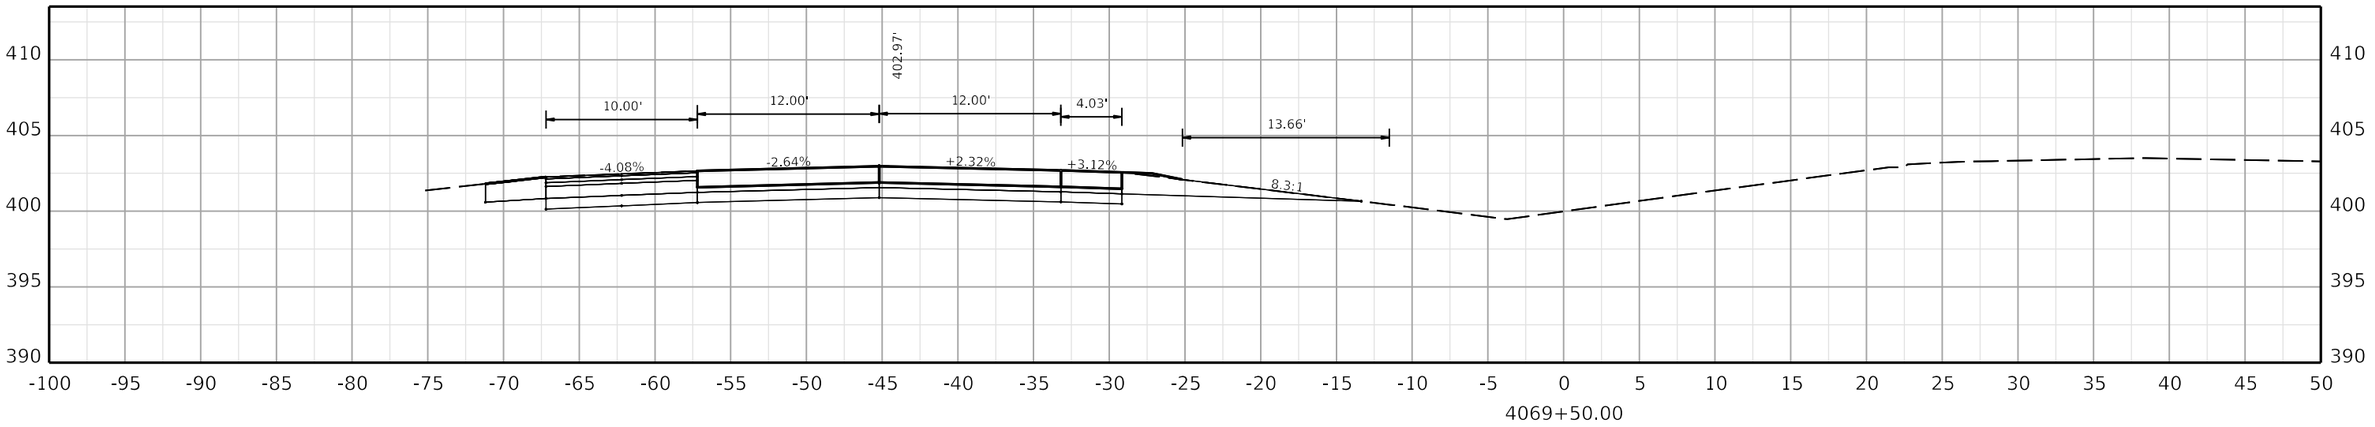

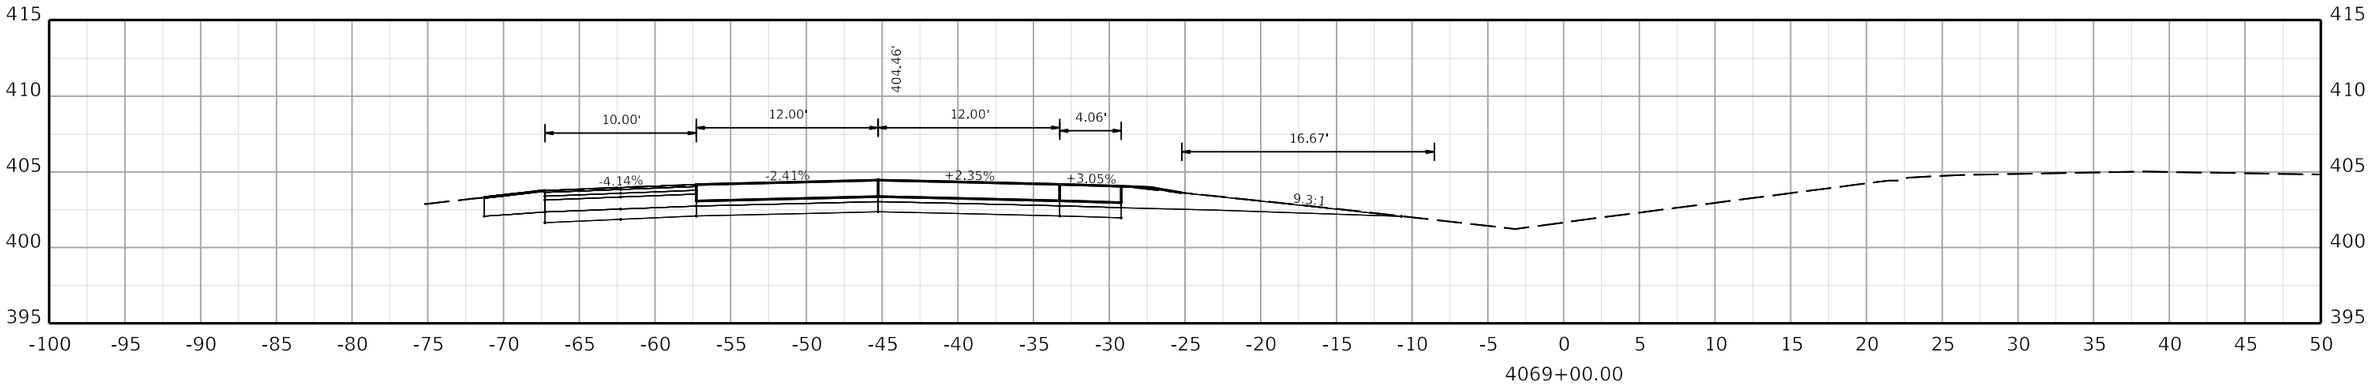

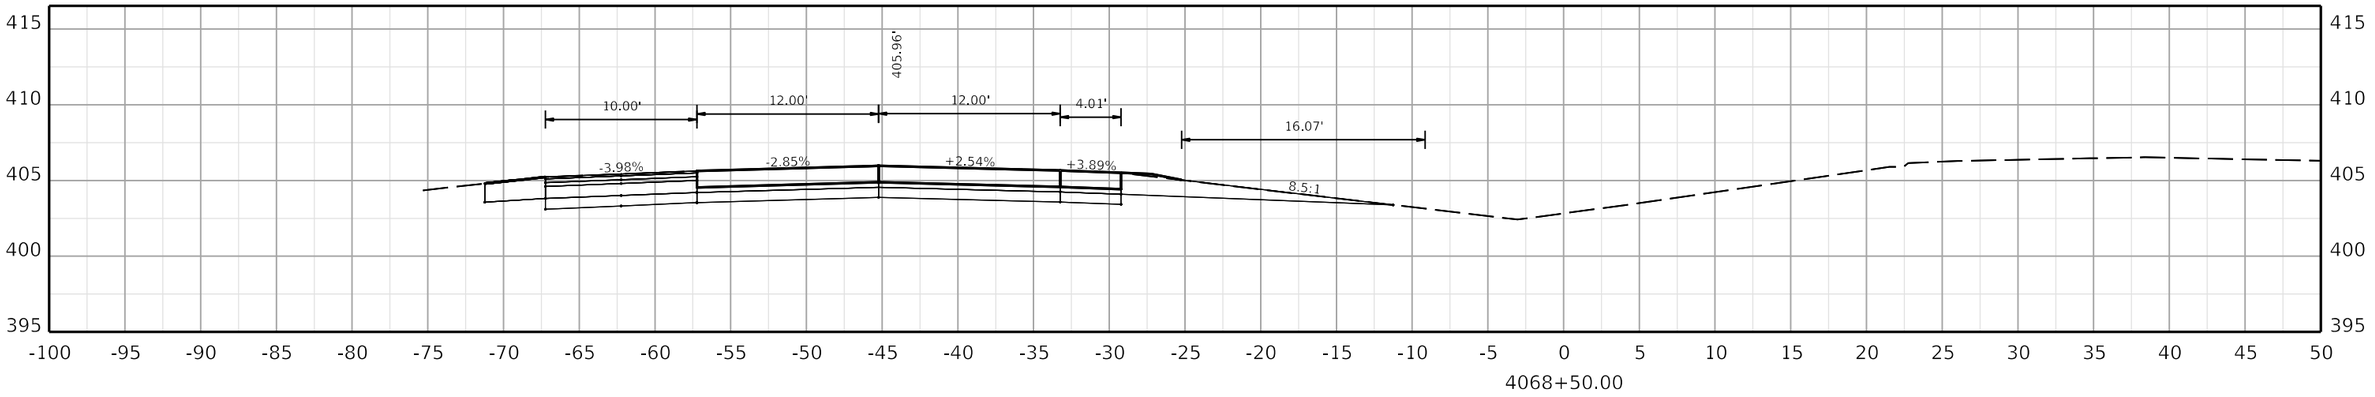

COMMONWEALTH OF KENTUCKY
DEPARTMENT OF HIGHWAYS
TEAM KENTUCKY TRANSPORTATION CABINET

DRAWING TITLE:


HORIZONTAL SCALE
SCALE: 1" = 5'


0' 5' 10' 20'


STA. 4068+50.00 TO STA. 4069+50.00

ITEM NO. COUNTY OF

SHEET NO. 4068+50.00

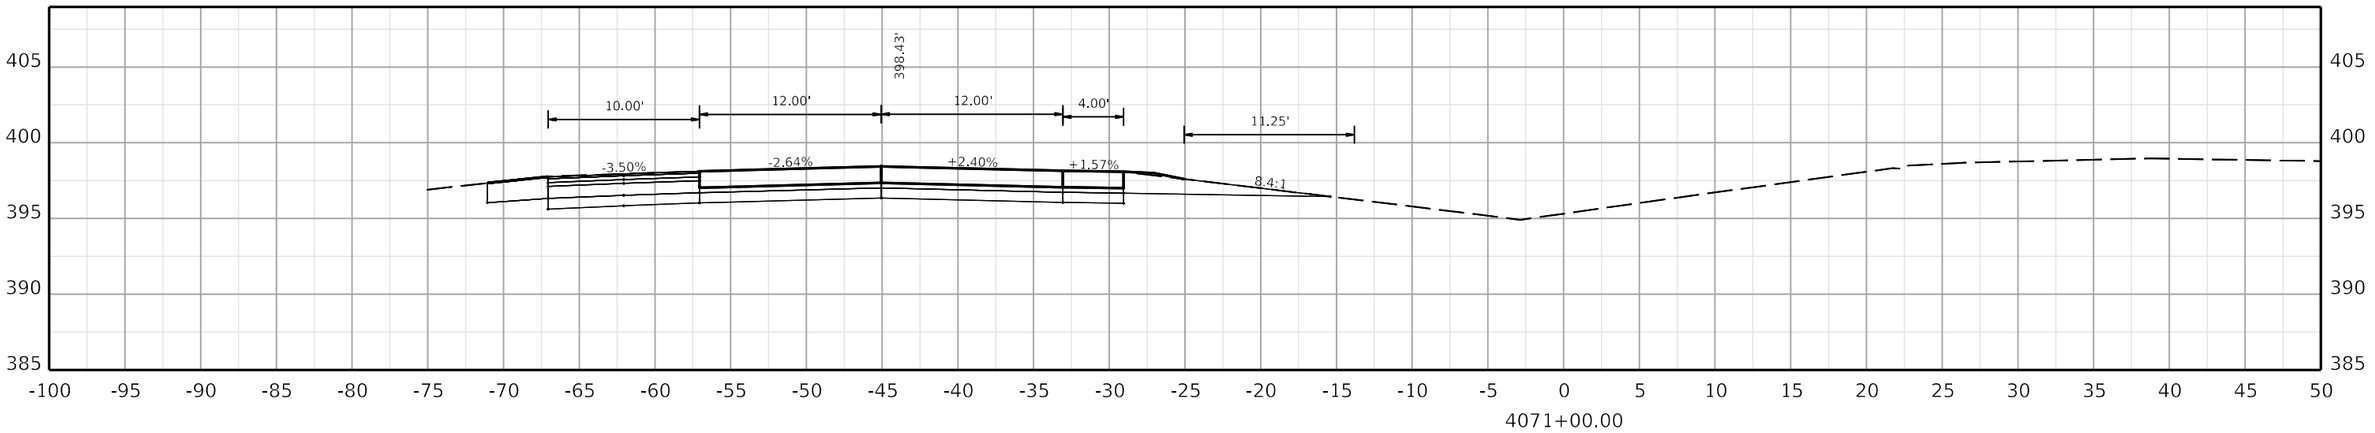

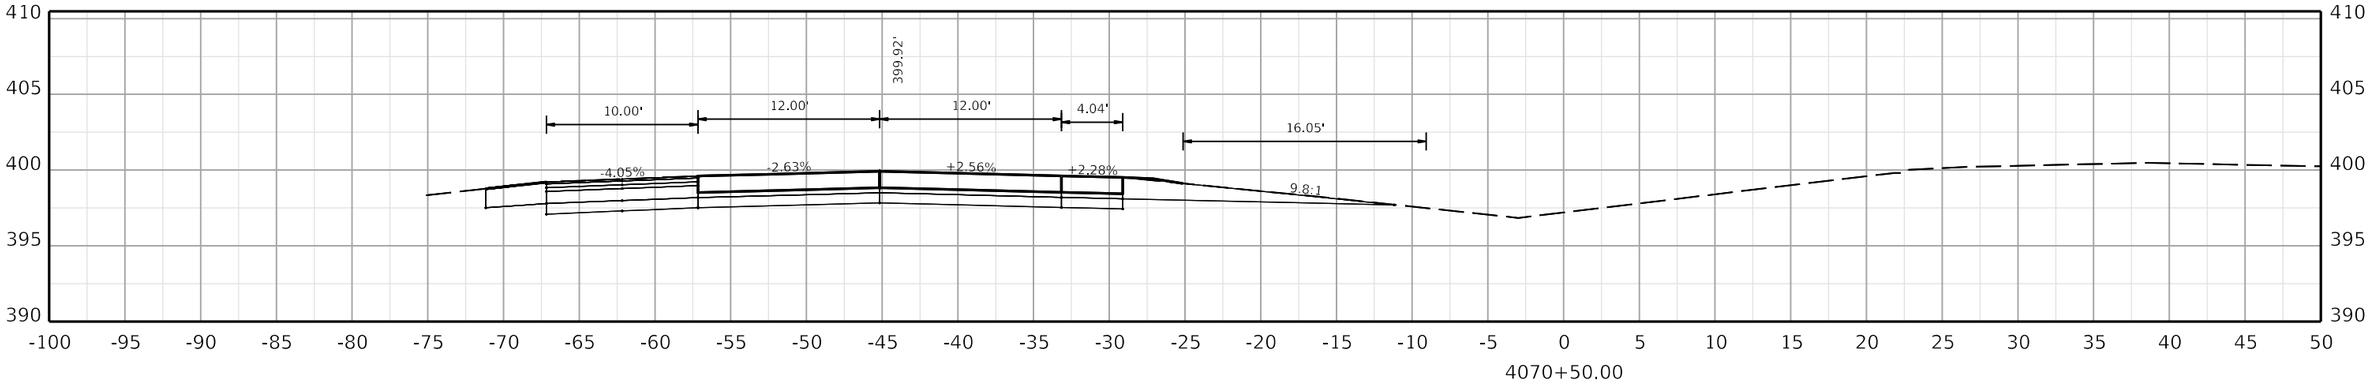

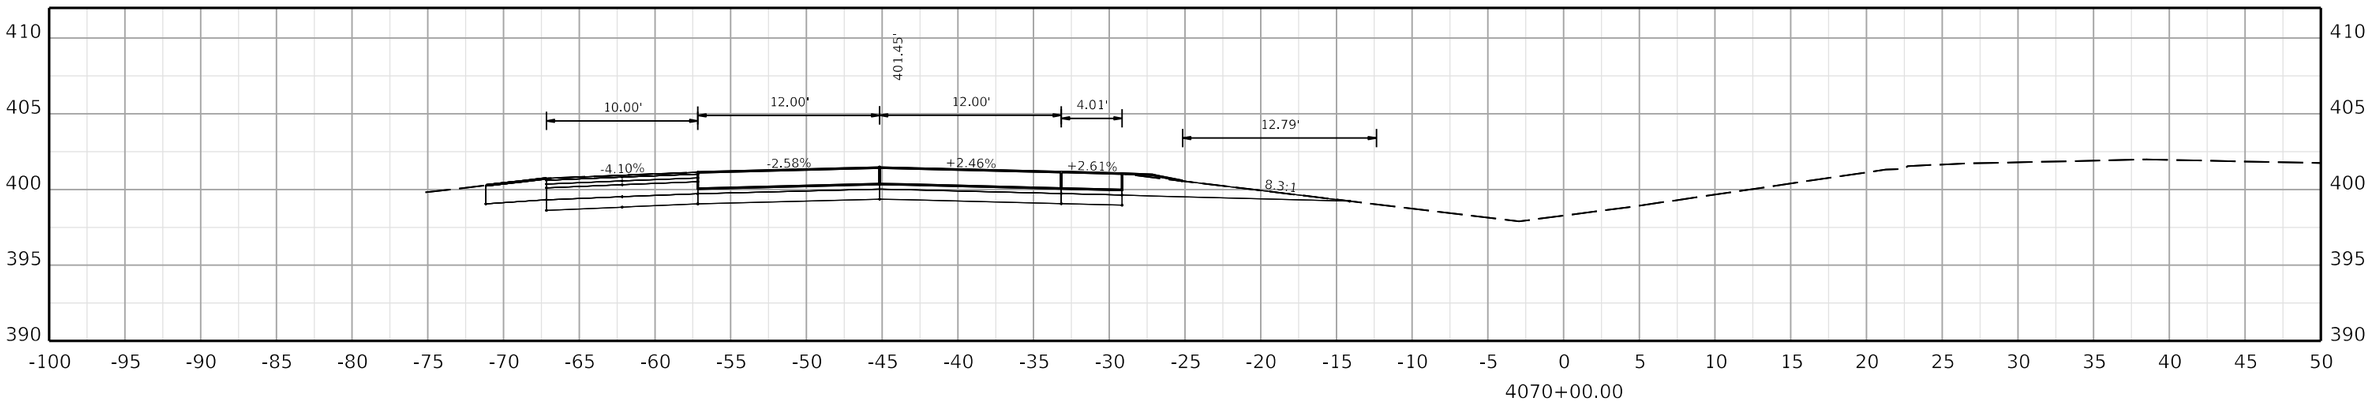

COMMONWEALTH OF KENTUCKY
DEPARTMENT OF HIGHWAYS

TEAM KENTUCKY

DRAWING TITLE:

HORIZONTAL SCALE
SCALE: 1" = 5'

0' 5' 10' 20'

STA. 4070+00.00 TO STA. 4071+00.00


ITEM NO. COUNTY OF


SHEET NO.
4070+00.00


OpenRoads Designer v10.12.02.4

USER: USLR095925

FILE NAME: C:\BMS\WSP-US-PW-02\D0932959\CORR_I-24W_CONCRETE_PAVING_SEGMENT2_XSEC.DGN

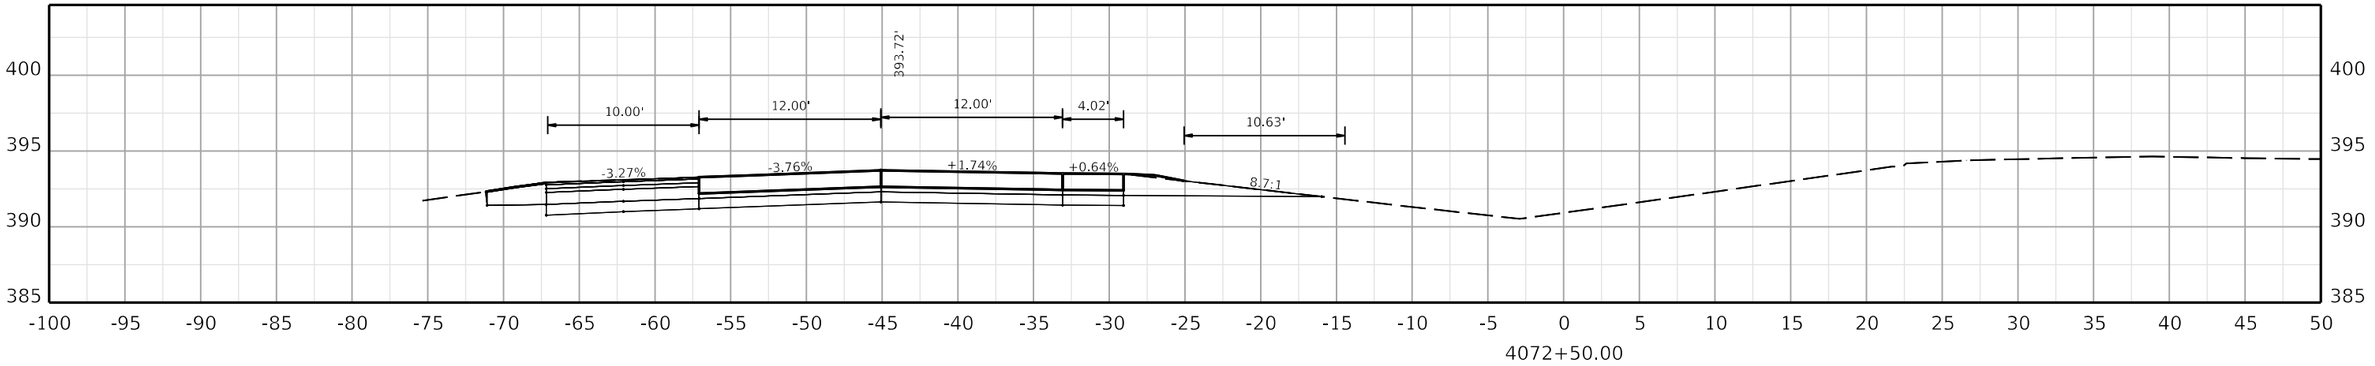

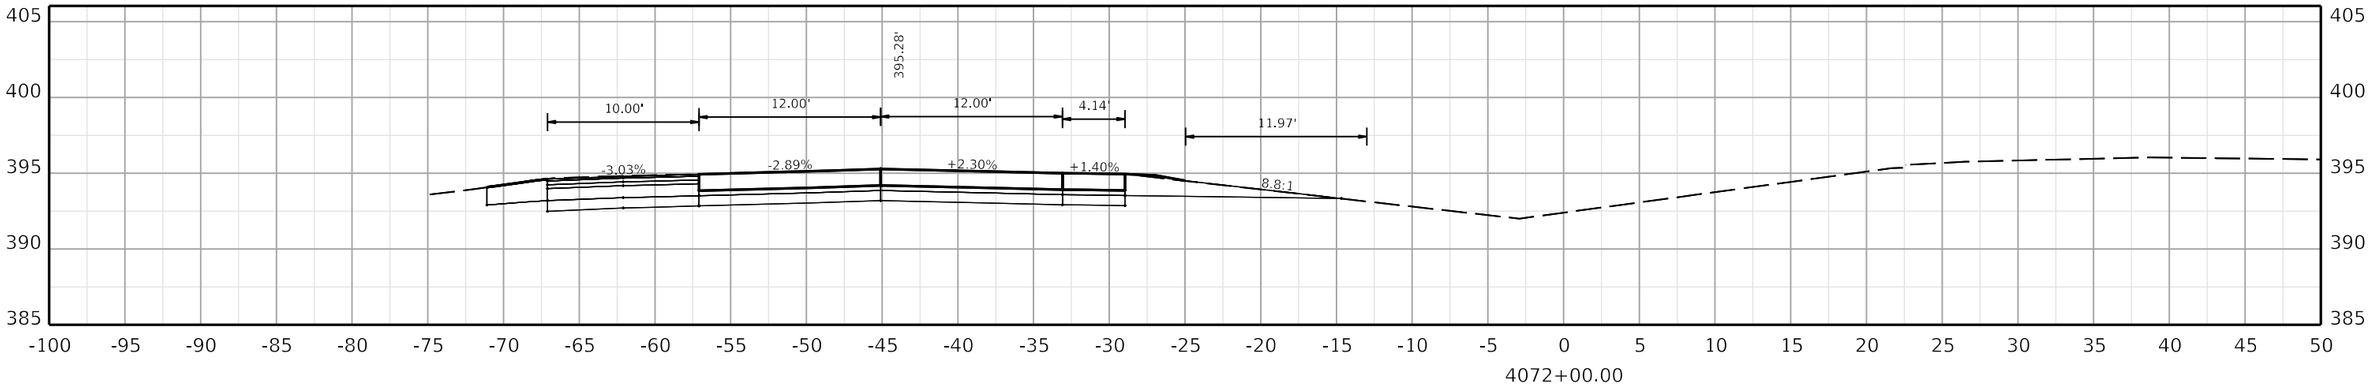

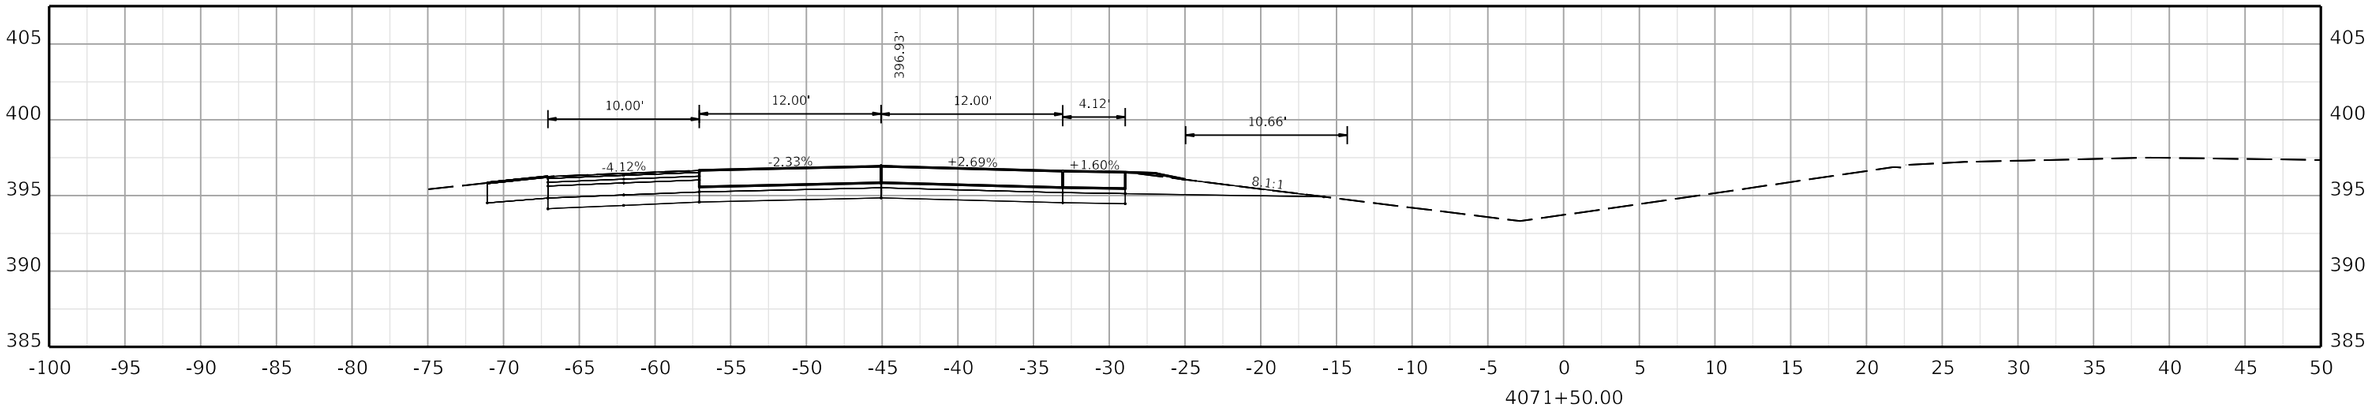

COMMONWEALTH OF KENTUCKY
DEPARTMENT OF HIGHWAYS

TEAM KENTUCKY TRANSPORTATION CABINET

DRAWING TITLE:


HORIZONTAL SCALE
SCALE: 1" = 5'


0' 5' 10' 20'


STA. 4071+50.00 TO STA. 4072+50.00

ITEM NO. COUNTY OF

SHEET NO.
4071+50.00

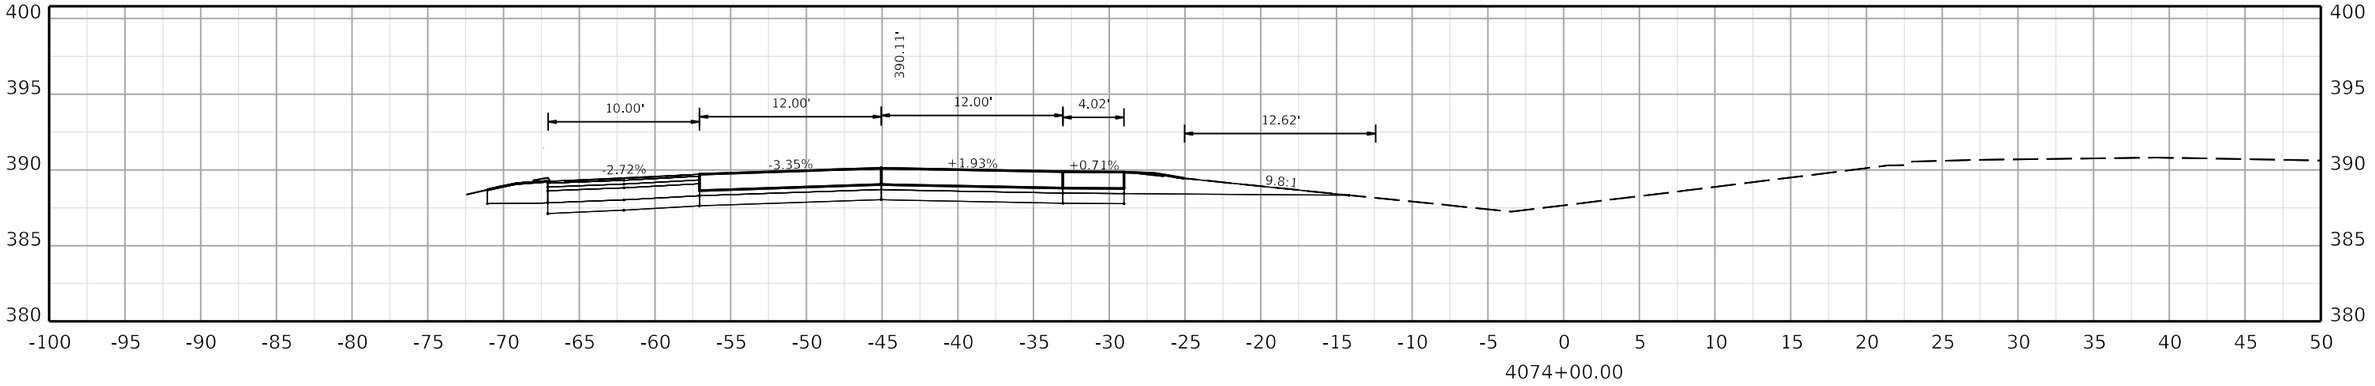

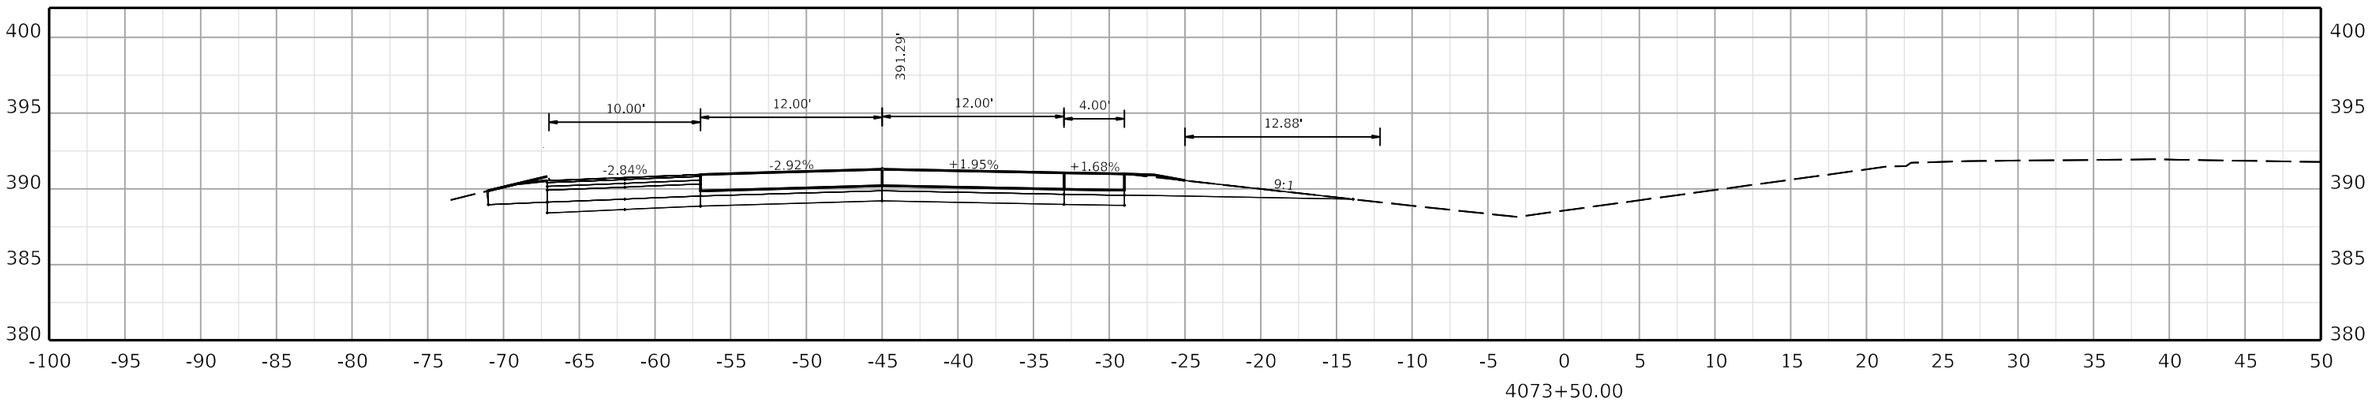

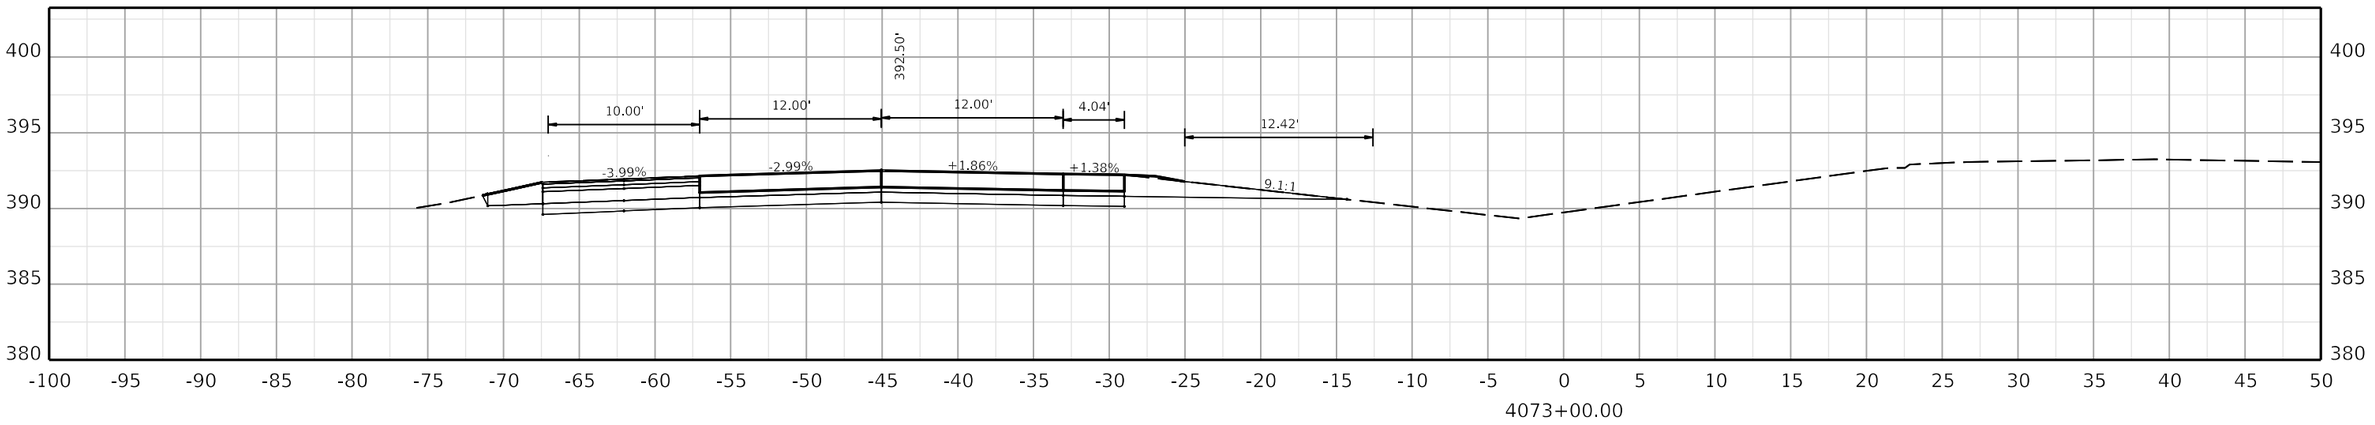

COMMONWEALTH OF KENTUCKY
DEPARTMENT OF HIGHWAYS

TEAM KENTUCKY

DRAWING TITLE:


HORIZONTAL SCALE
SCALE: 1" = 5'


0' 5' 10' 20'


STA. 4073+00.00 TO STA. 4074+00.00

ITEM NO. COUNTY OF

SHEET NO.
4073+00.00

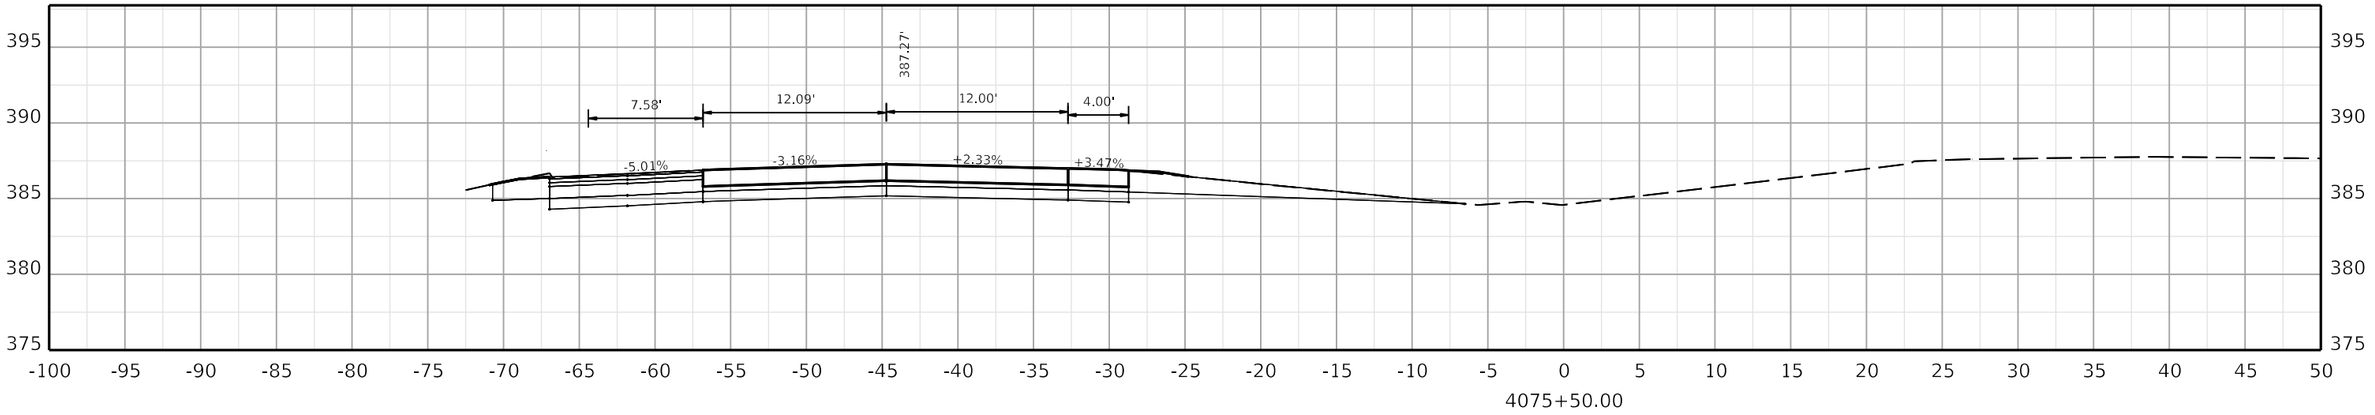

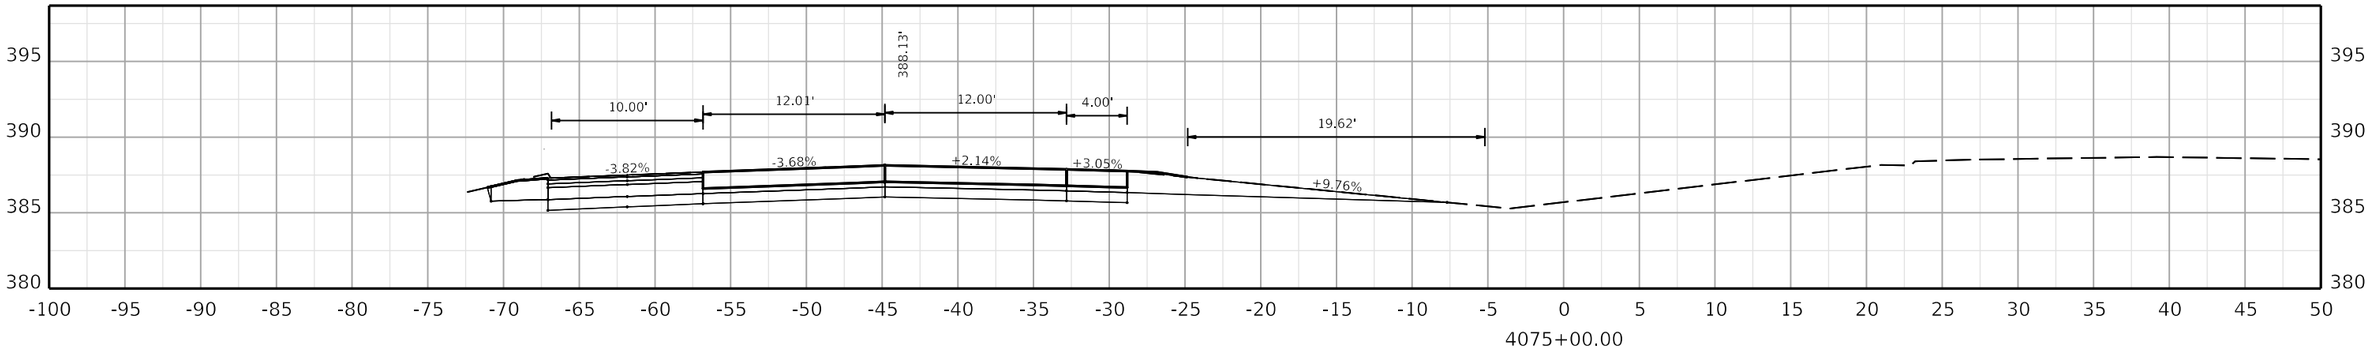

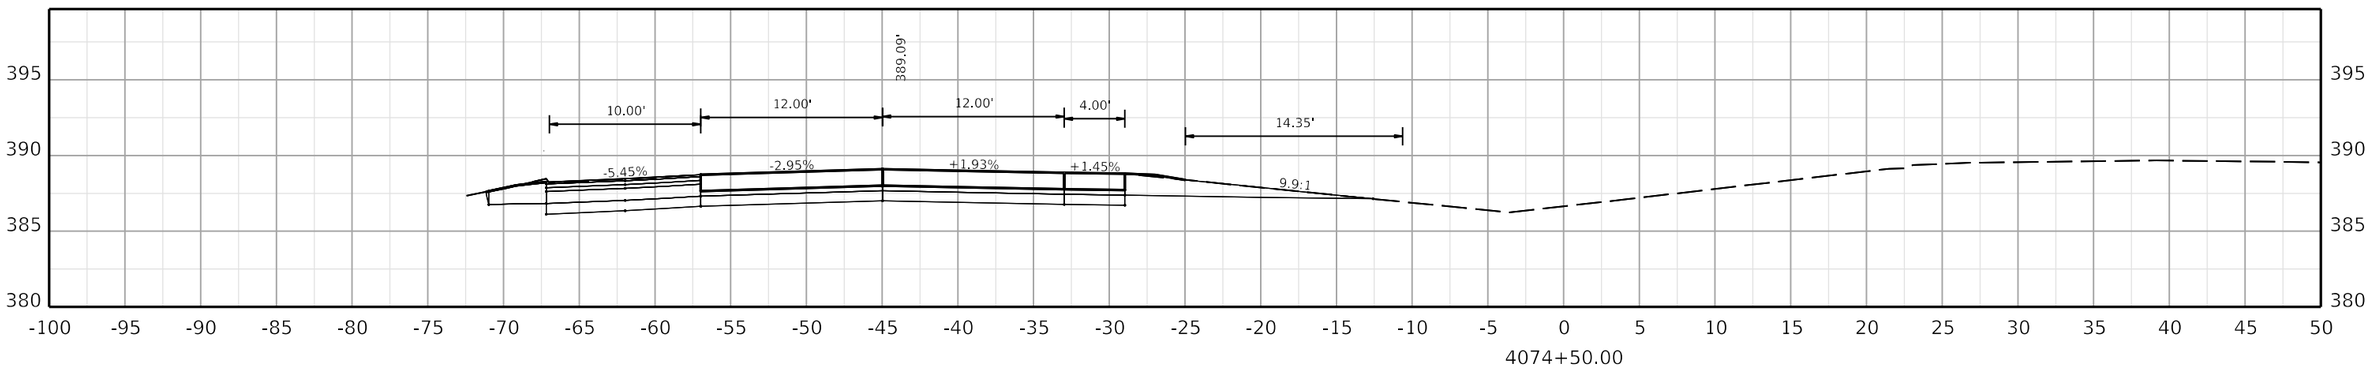

COMMONWEALTH OF KENTUCKY
DEPARTMENT OF HIGHWAYS

TEAM KENTUCKY

DRAWING TITLE:


HORIZONTAL SCALE
SCALE: 1" = 5'


0' 5' 10' 20'


STA. 4074+50.00 TO STA. 4075+50.00

ITEM NO. COUNTY OF

SHEET NO. 4074+50.00

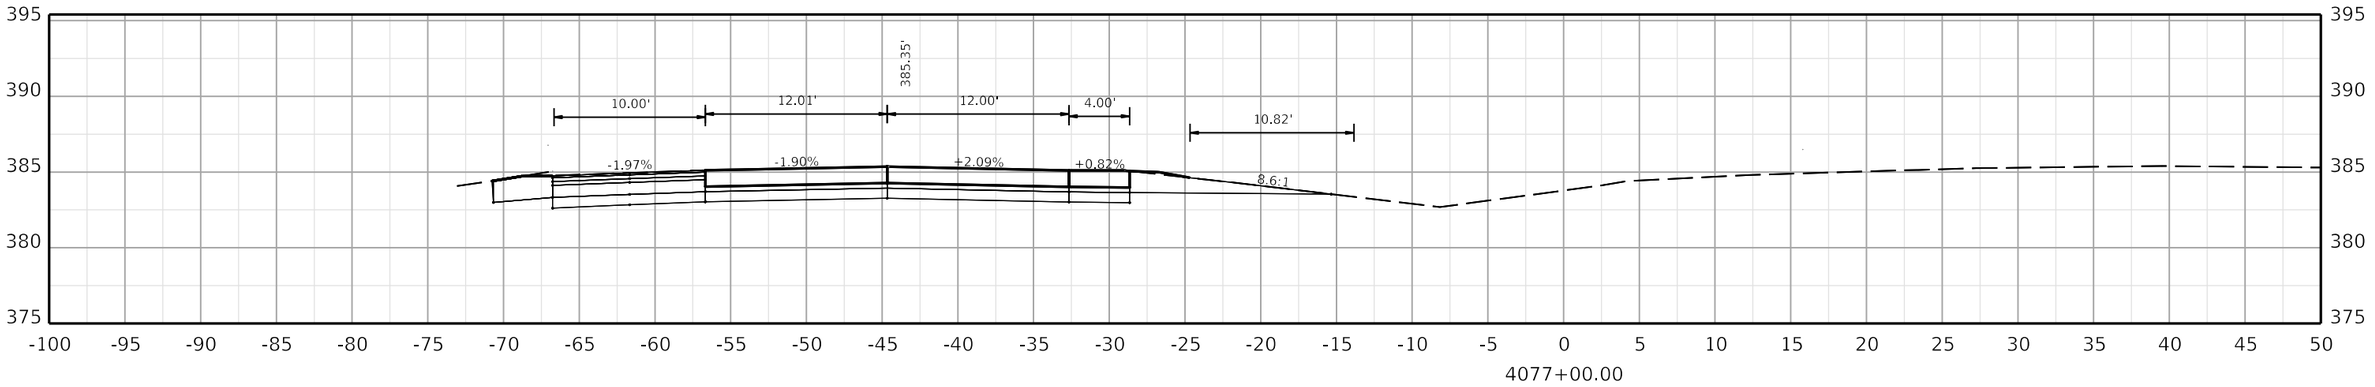

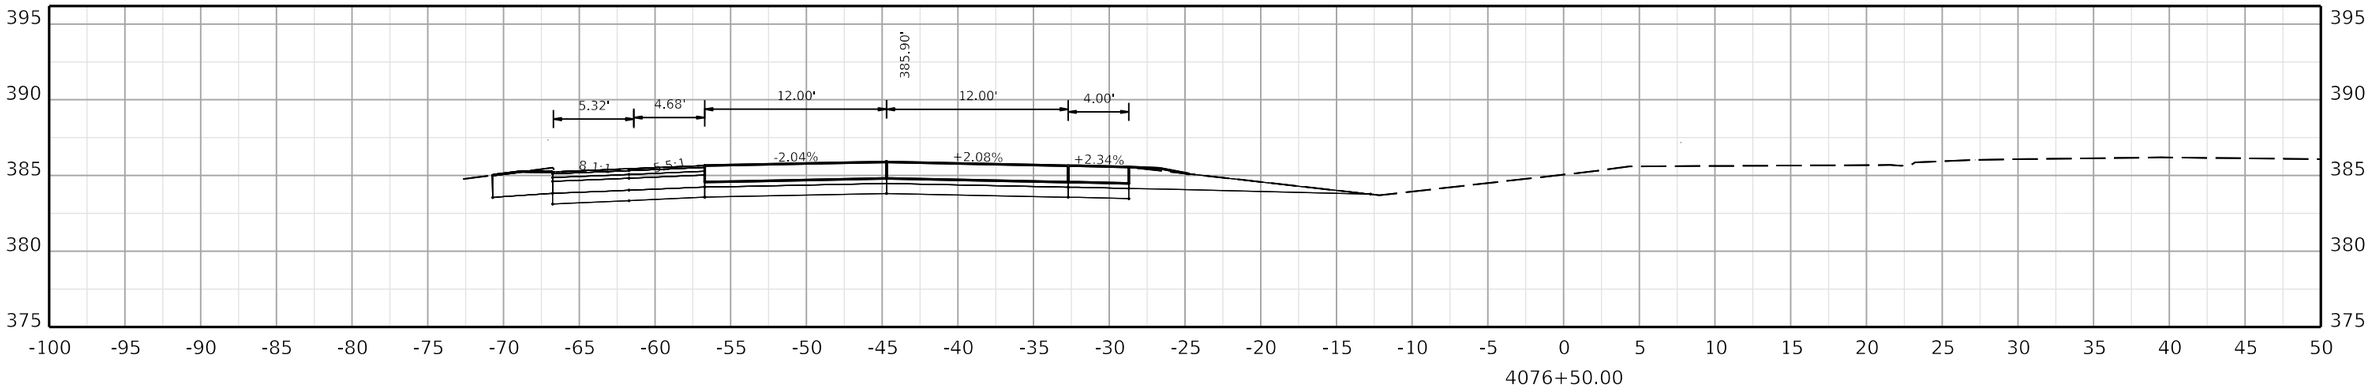

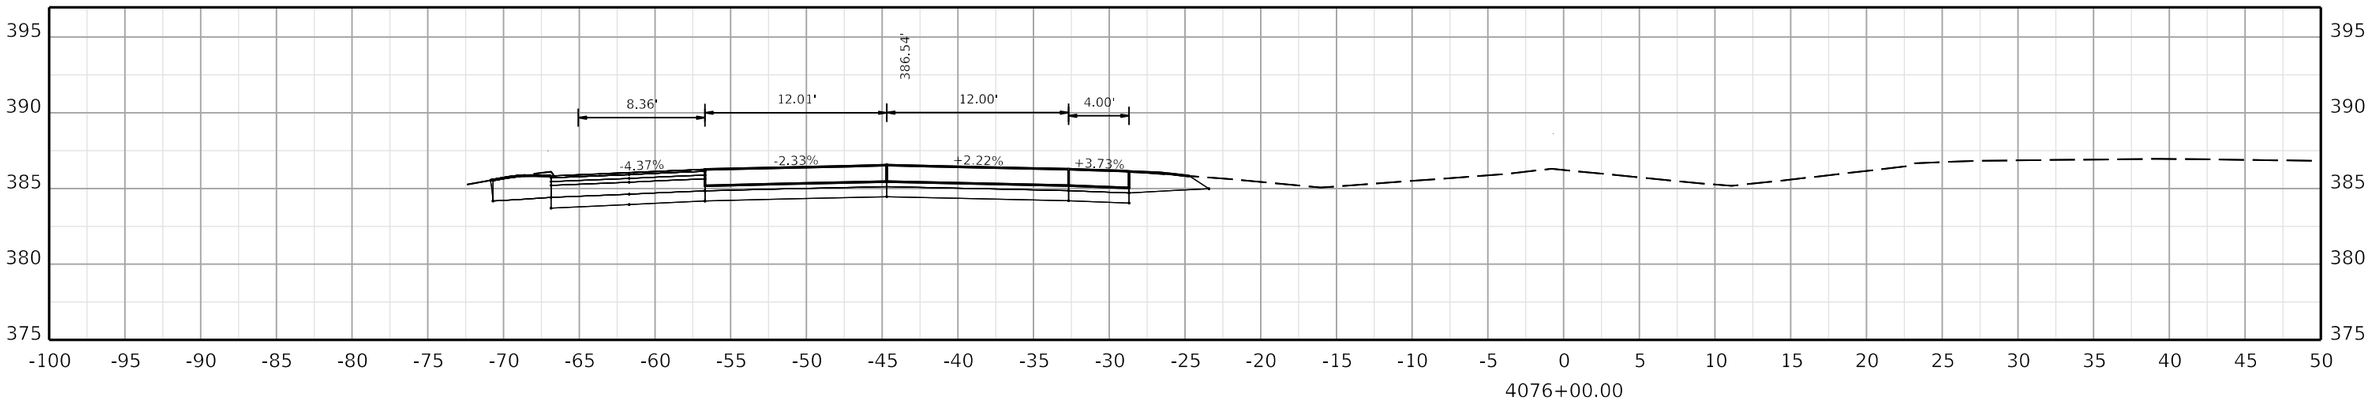

COMMONWEALTH OF KENTUCKY
DEPARTMENT OF HIGHWAYS
TEAM KENTUCKY TRANSPORTATION CABINET

DRAWING TITLE:


HORIZONTAL SCALE
SCALE: 1" = 5'


0' 5' 10' 20'


STA. 4076+00.00 TO STA. 4077+00.00

ITEM NO. COUNTY OF

SHEET NO.
4076+00.00

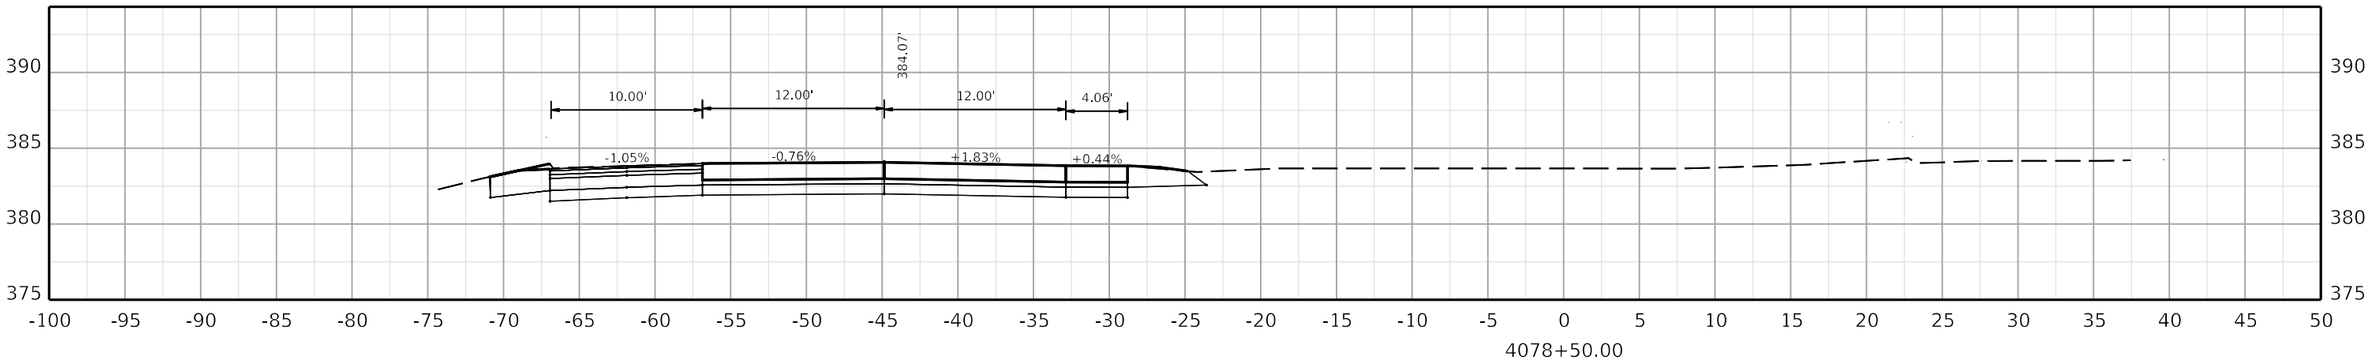

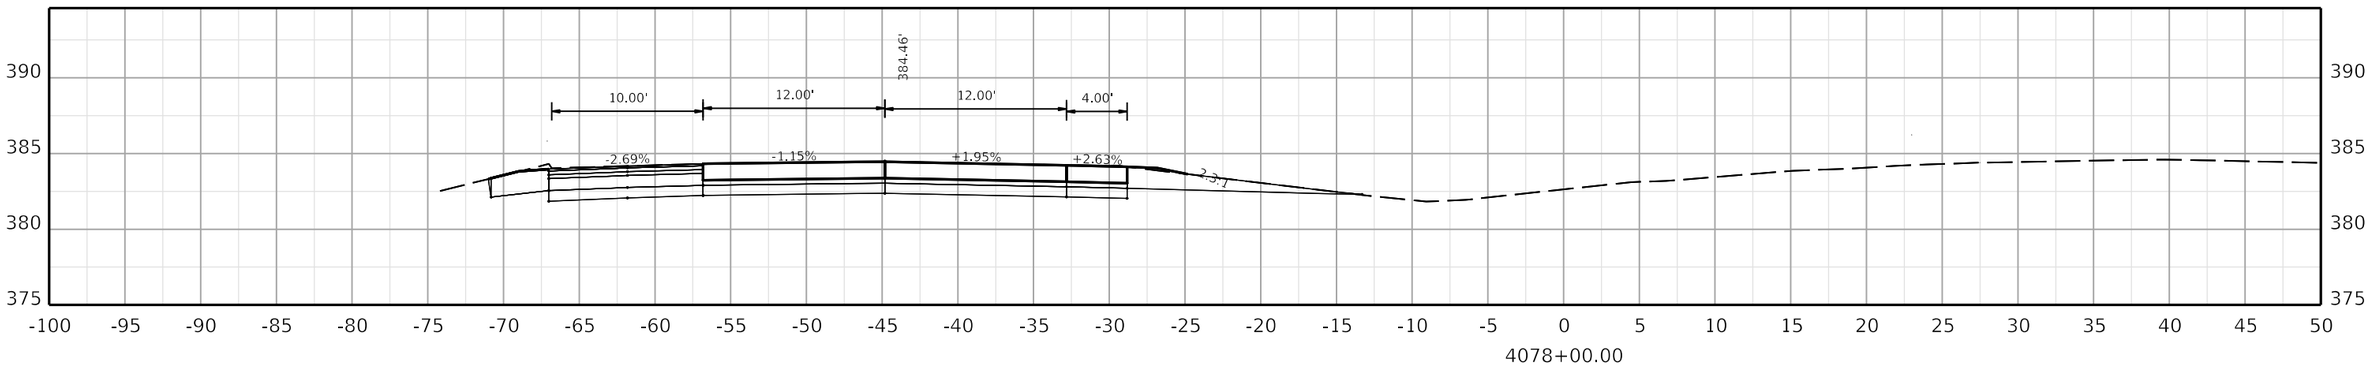

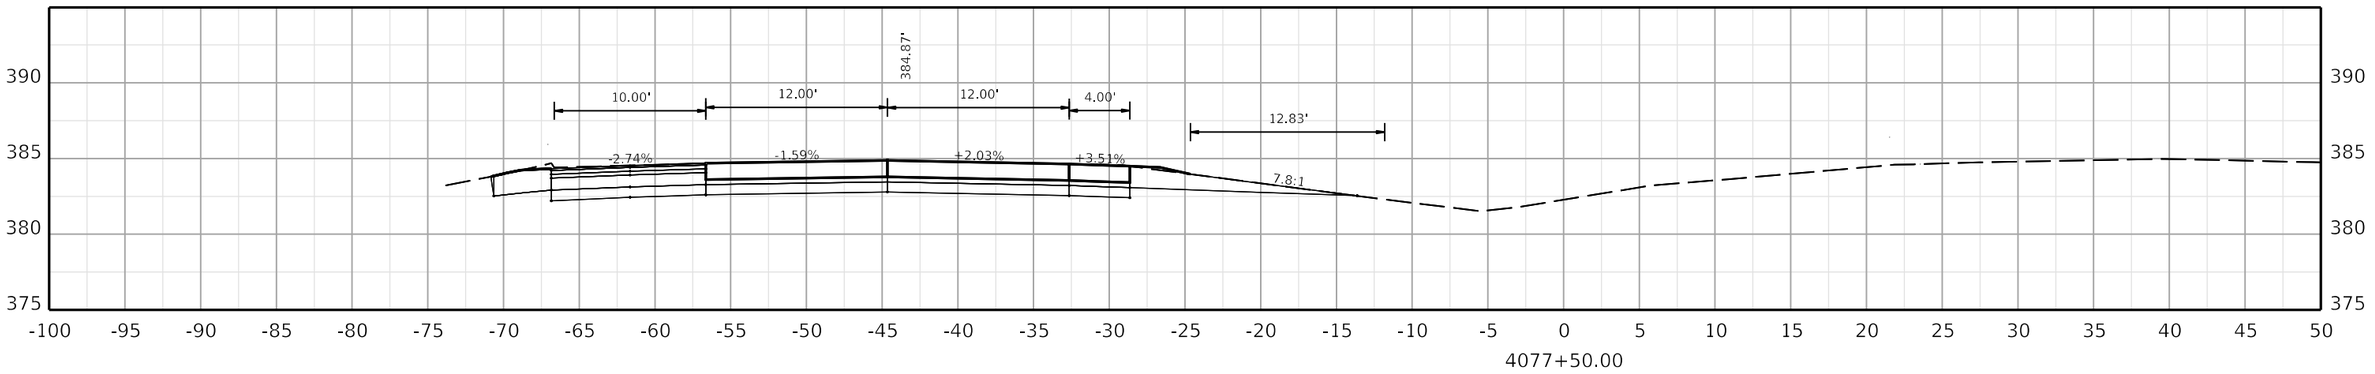

COMMONWEALTH OF KENTUCKY
DEPARTMENT OF HIGHWAYS
TEAM KENTUCKY

DRAWING TITLE:


HORIZONTAL SCALE
SCALE: 1" = 5'

0' 5' 10' 20'

STA. 4077+50.00 TO STA. 4078+50.00

ITEM NO. COUNTY OF

SHEET NO.
4077+50.00

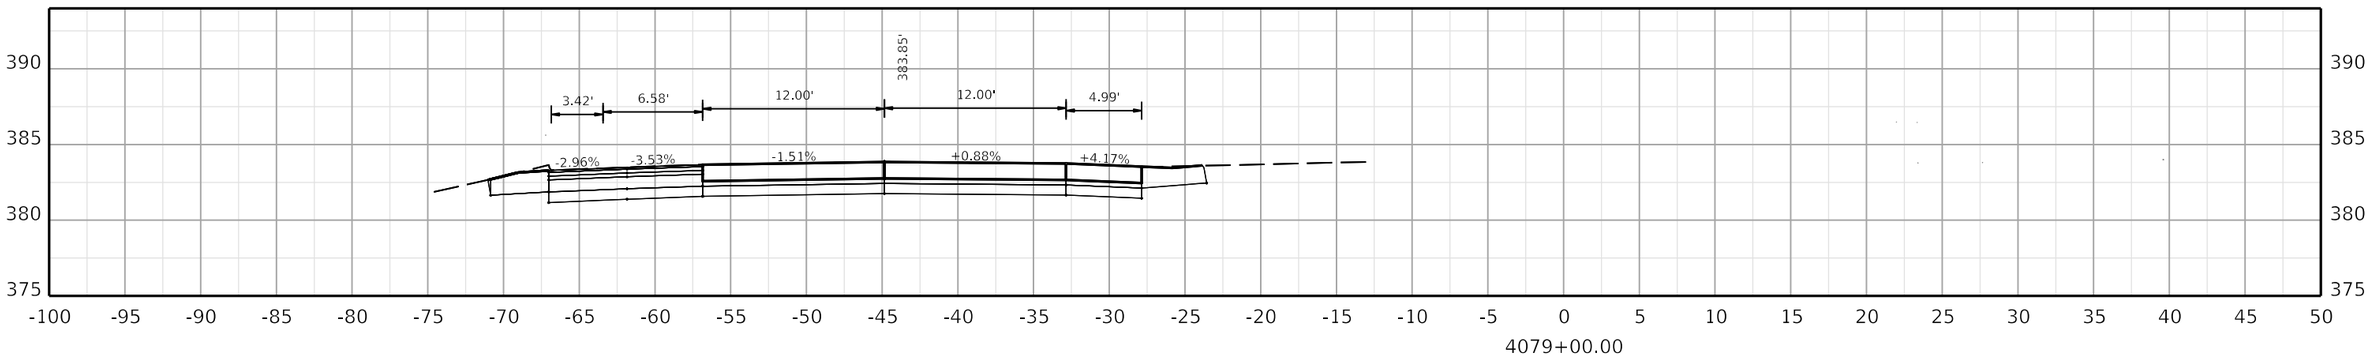

COMMONWEALTH OF KENTUCKY
DEPARTMENT OF HIGHWAYS

TEAM KENTUCKY TRANSPORTATION CABINET

DRAWING TITLE:


HORIZONTAL SCALE
SCALE: 1" = 5'


0' 5' 10' 20'


STA. 4079+00.00 TO STA. 4079+00.00

ITEM NO. COUNTY OF

SHEET NO.
4079+00.00

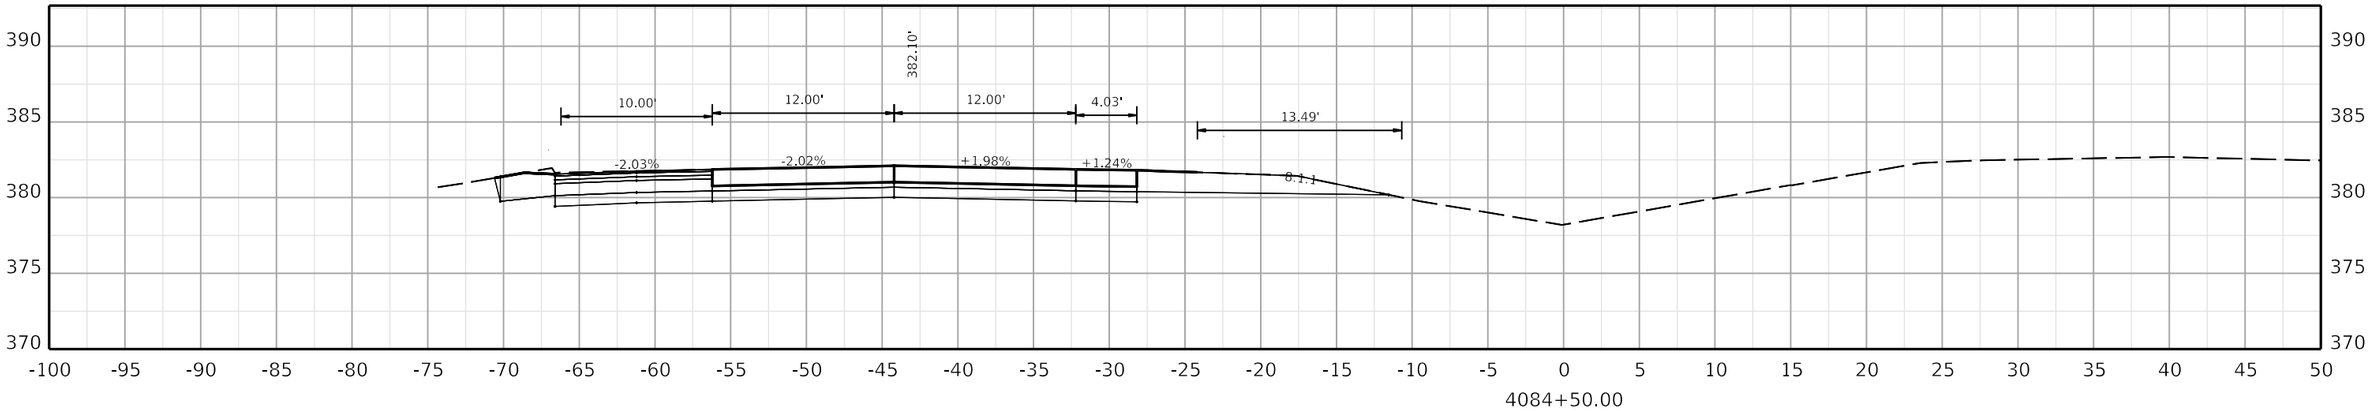

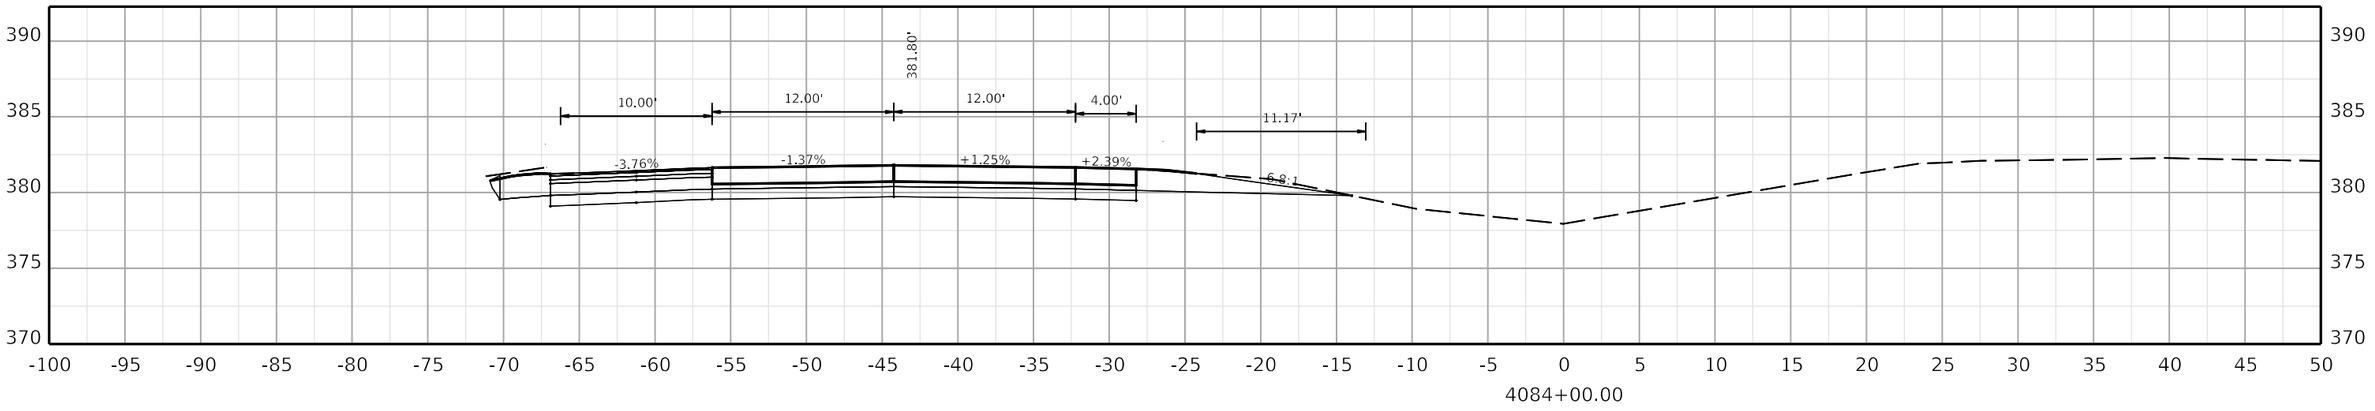

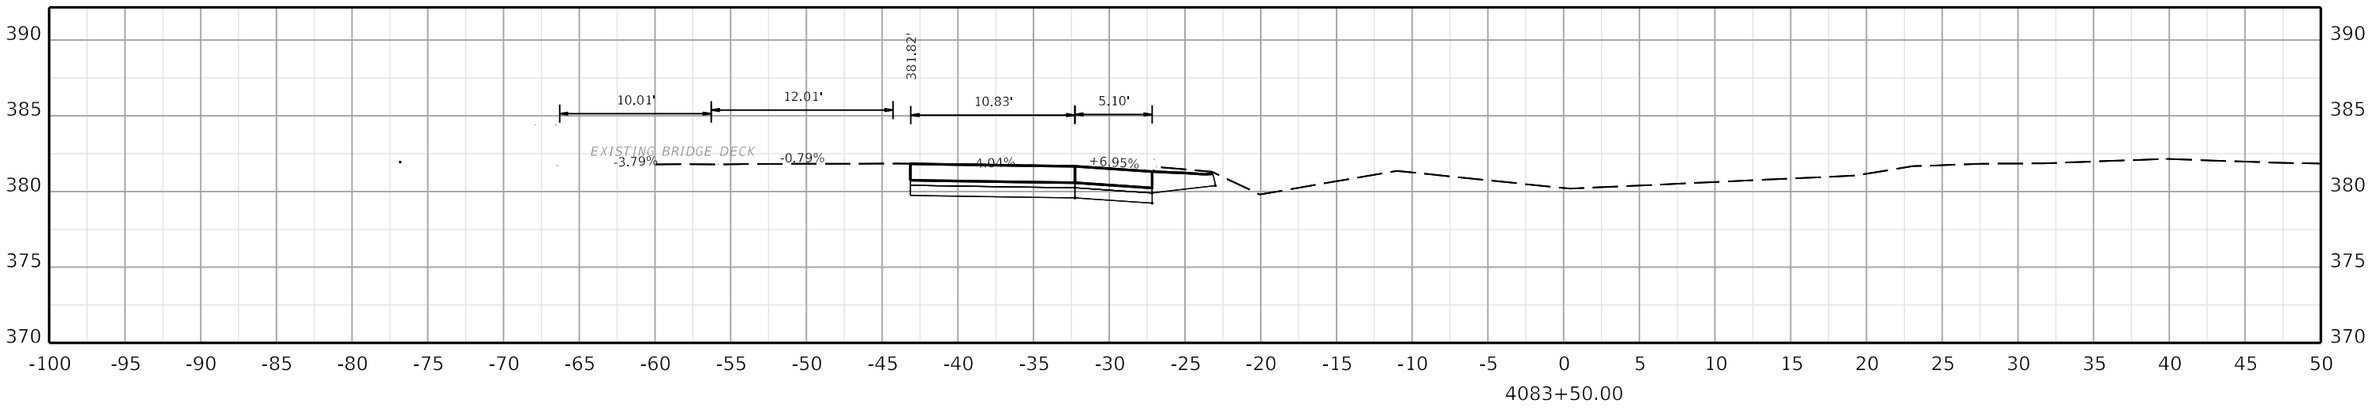

COMMONWEALTH OF KENTUCKY
DEPARTMENT OF HIGHWAYS

TEAM KENTUCKY

DRAWING TITLE:

HORIZONTAL SCALE
SCALE: 1" = 5'

0' 5' 10' 20'

STA. 4083+50.00 TO STA. 4084+50.00


ITEM NO. COUNTY OF


SHEET NO.
4083+50.00


OpenRoads Designer v10.12.02.4

USER: USLR095925

FILE NAME: C:\BMS\WSP-US-PW-02\D0932959\CORR_I-24W_CONCRETE_PAVING_SEGMENT2_XSEC.DGN

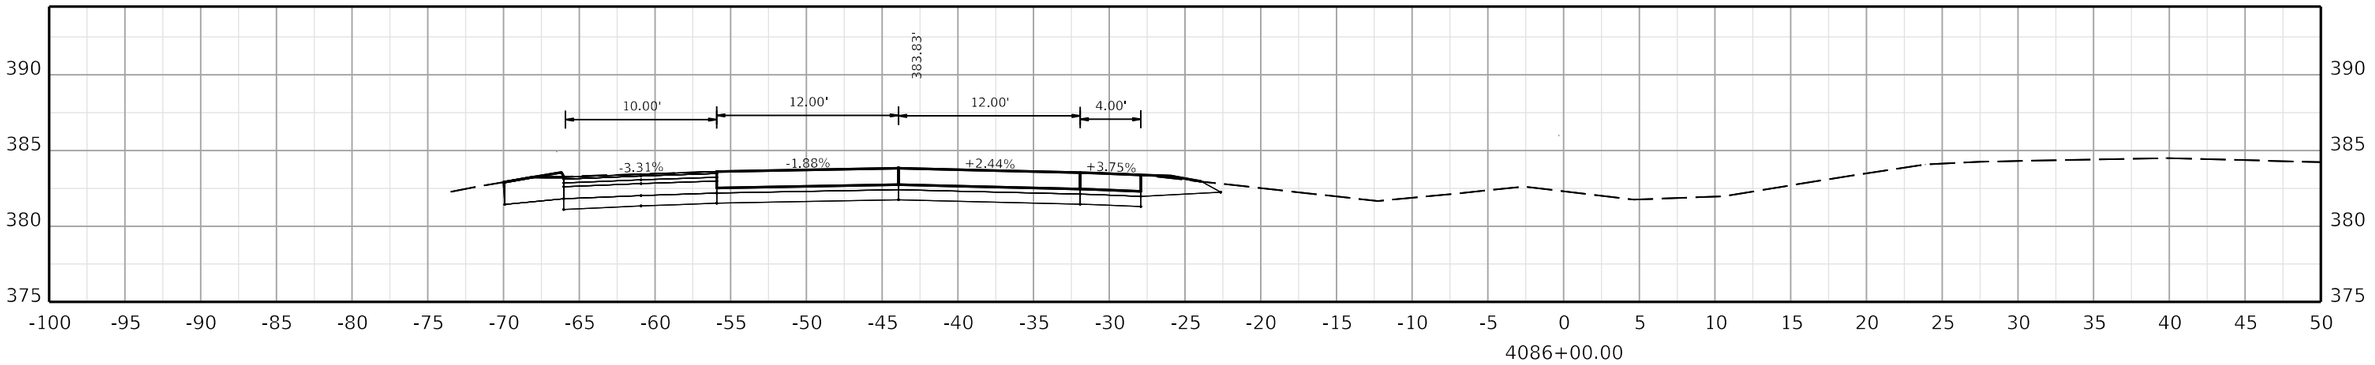

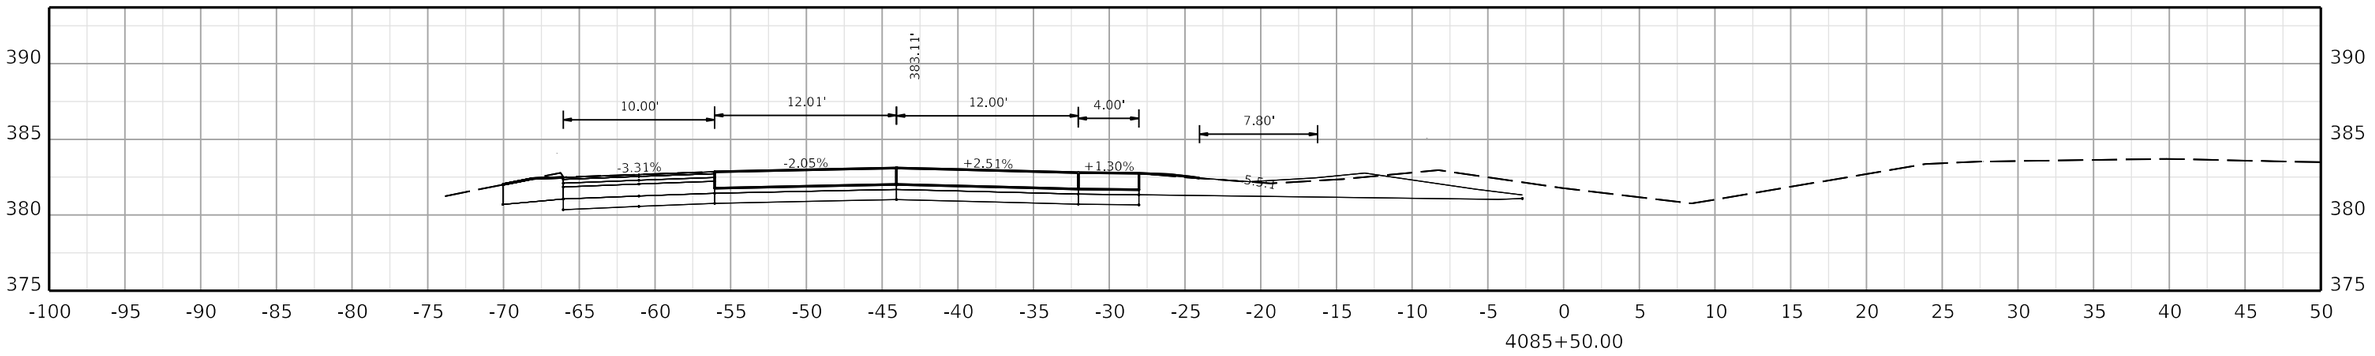

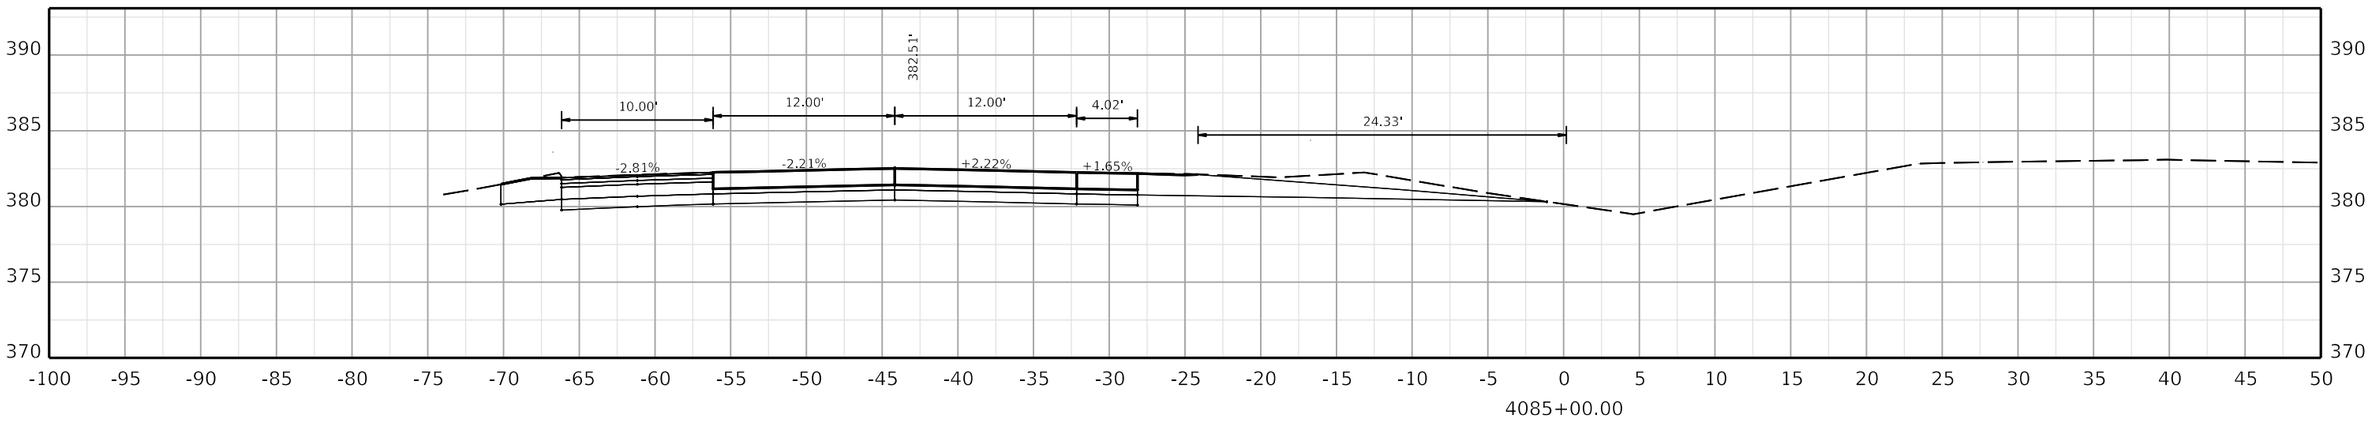

COMMONWEALTH OF KENTUCKY
DEPARTMENT OF HIGHWAYS

TEAM KENTUCKY

DRAWING TITLE:

HORIZONTAL SCALE
SCALE: 1" = 5'

0' 5' 10' 20'

STA. 4085+00.00 TO STA. 4086+00.00


ITEM NO. COUNTY OF


SHEET NO.
4085+00.00


OpenRoads Designer v10.12.02.4

USER: USLR095925

FILE NAME: C:\BMS\WSP-US-PW-02\D0932959\CORR_I-24W_CONCRETE_PAVING_SEGMENT2_XSEC.DGN

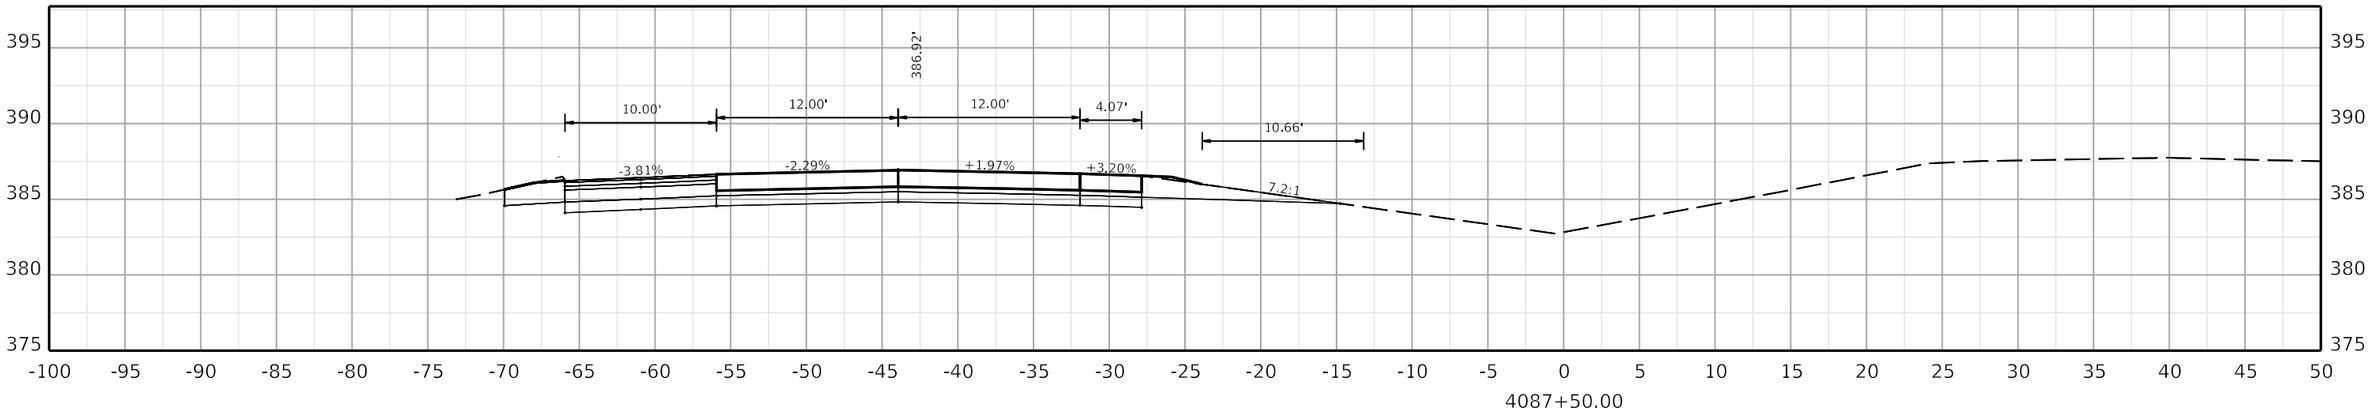

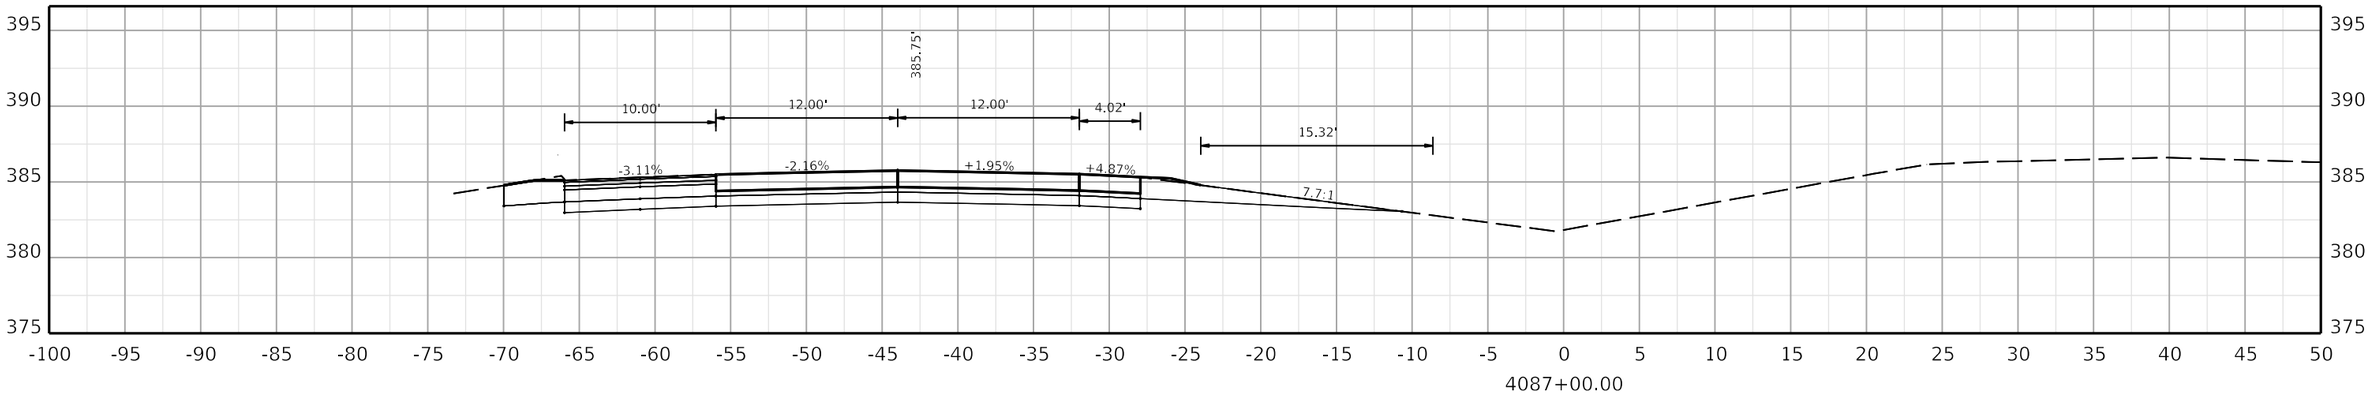

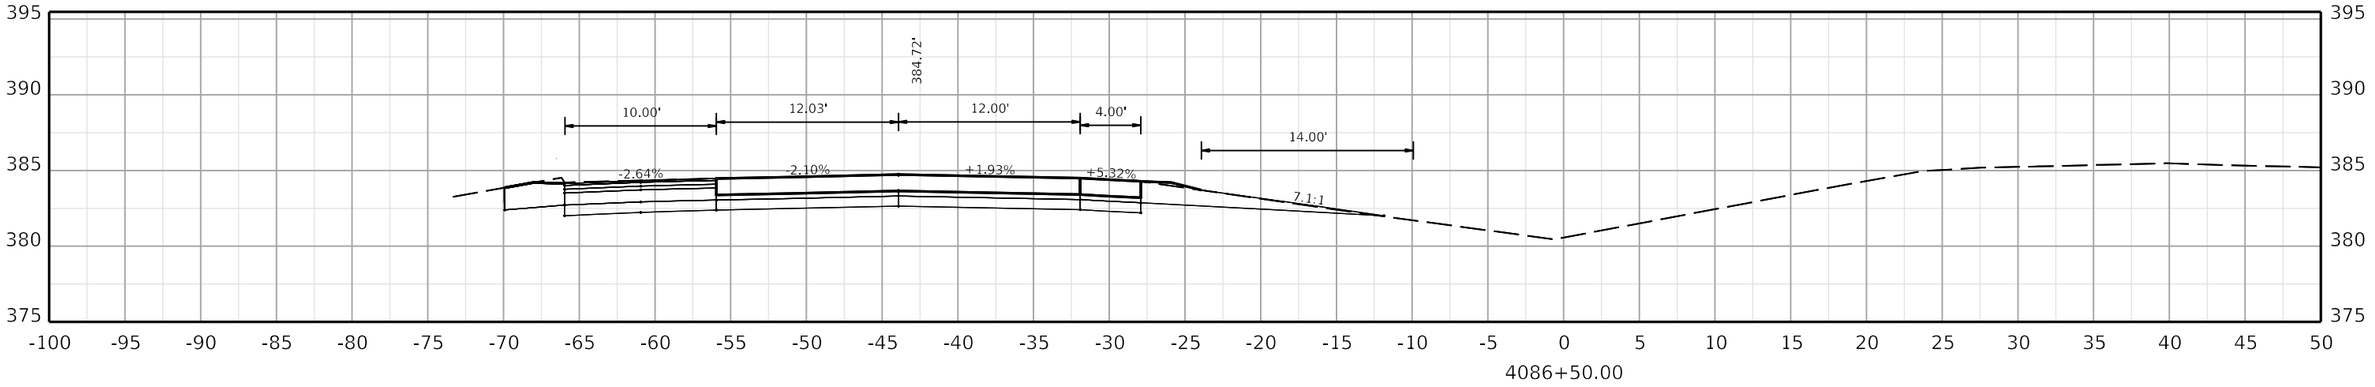

COMMONWEALTH OF KENTUCKY
DEPARTMENT OF HIGHWAYS

TEAM KENTUCKY

DRAWING TITLE:


HORIZONTAL SCALE
SCALE: 1" = 5'


0' 5' 10' 20'


STA. 4086+50.00 TO STA. 4087+50.00

ITEM NO. COUNTY OF

SHEET NO.
4086+50.00

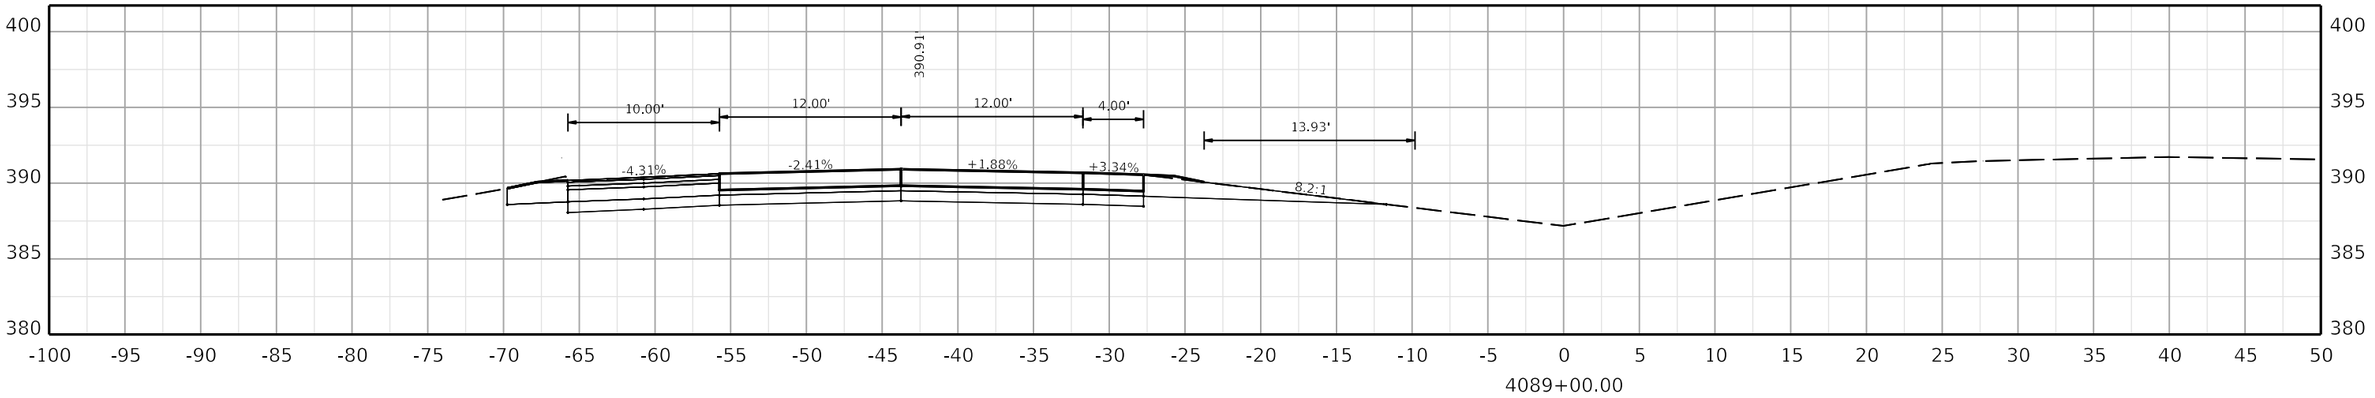

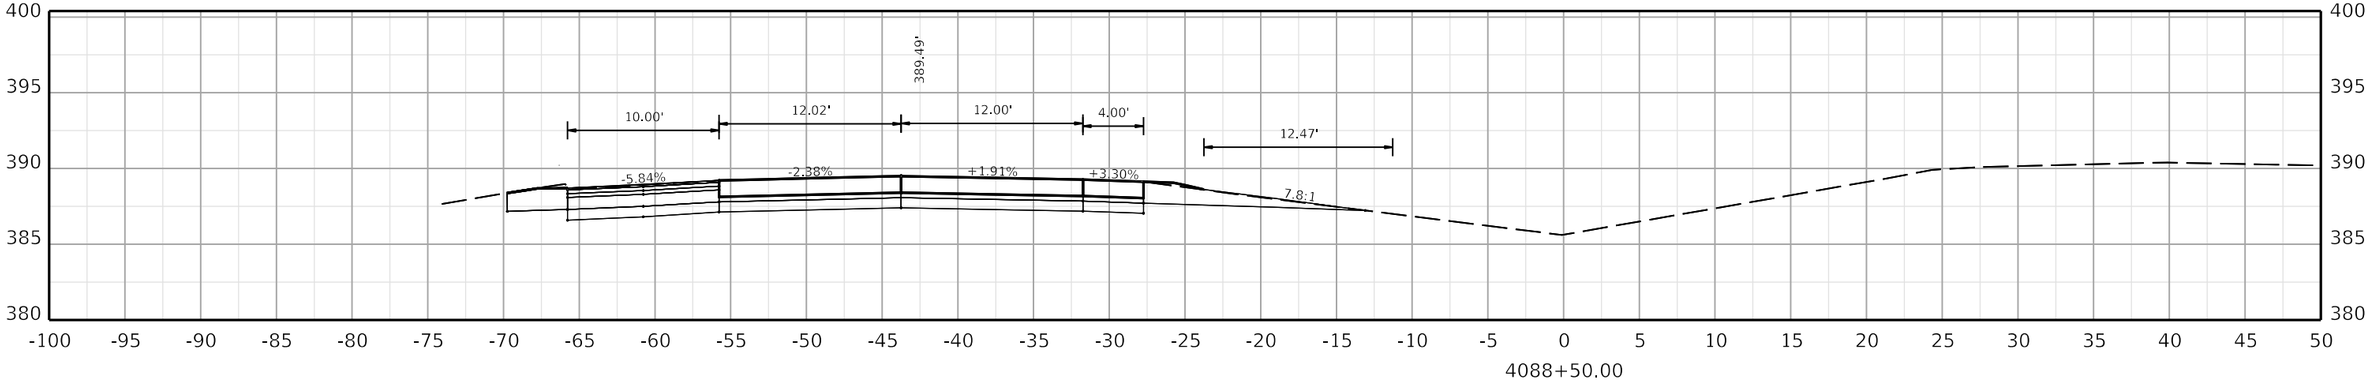

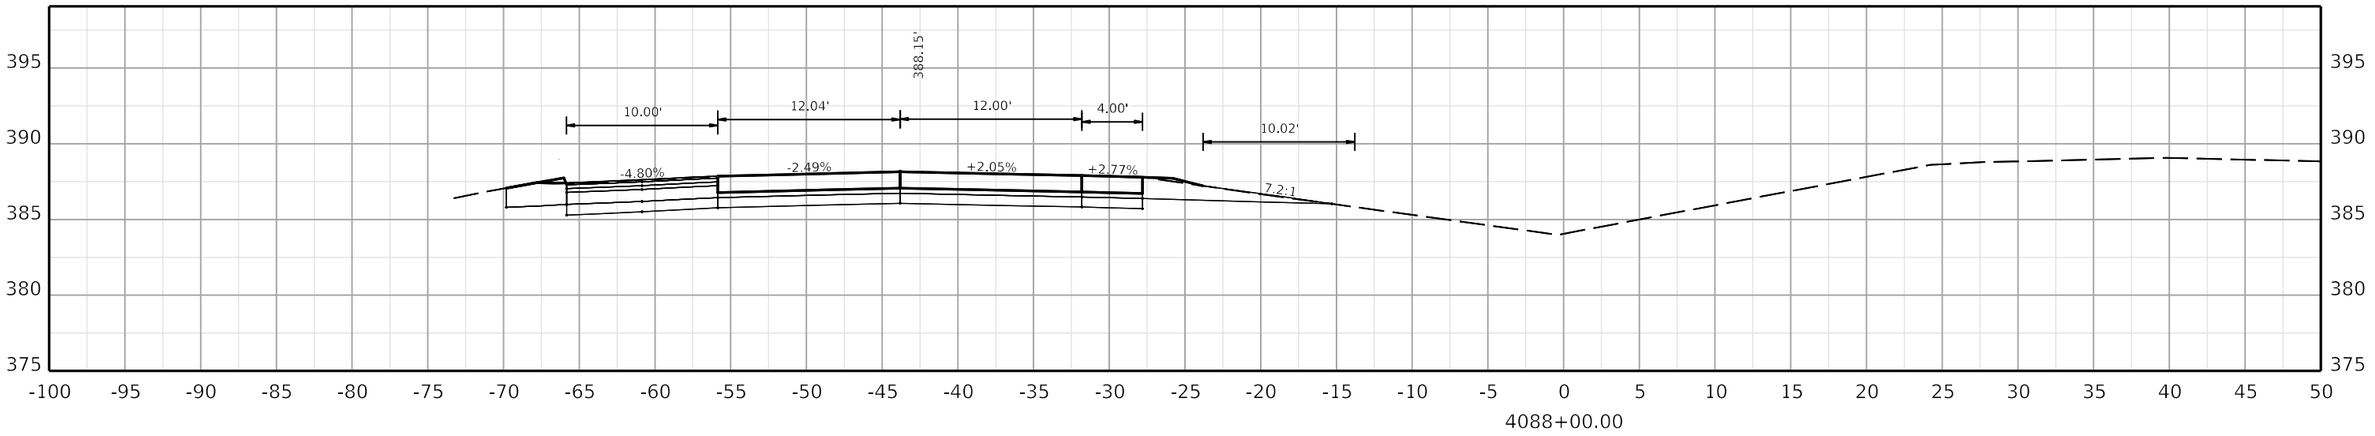

COMMONWEALTH OF KENTUCKY
DEPARTMENT OF HIGHWAYS
TEAM KENTUCKY

DRAWING TITLE:


HORIZONTAL SCALE
SCALE: 1" = 5'


0' 5' 10' 20'


STA. 4088+00.00 TO STA. 4089+00.00

ITEM NO. COUNTY OF

SHEET NO.
4088+00.00

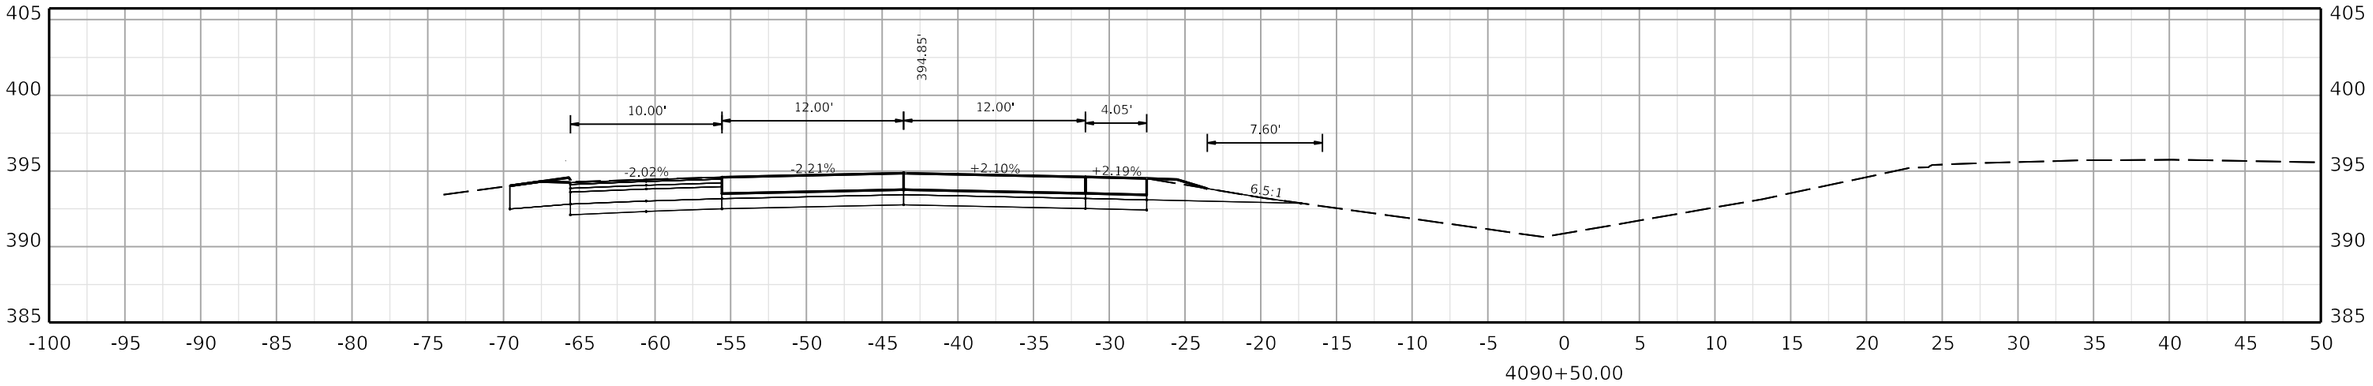

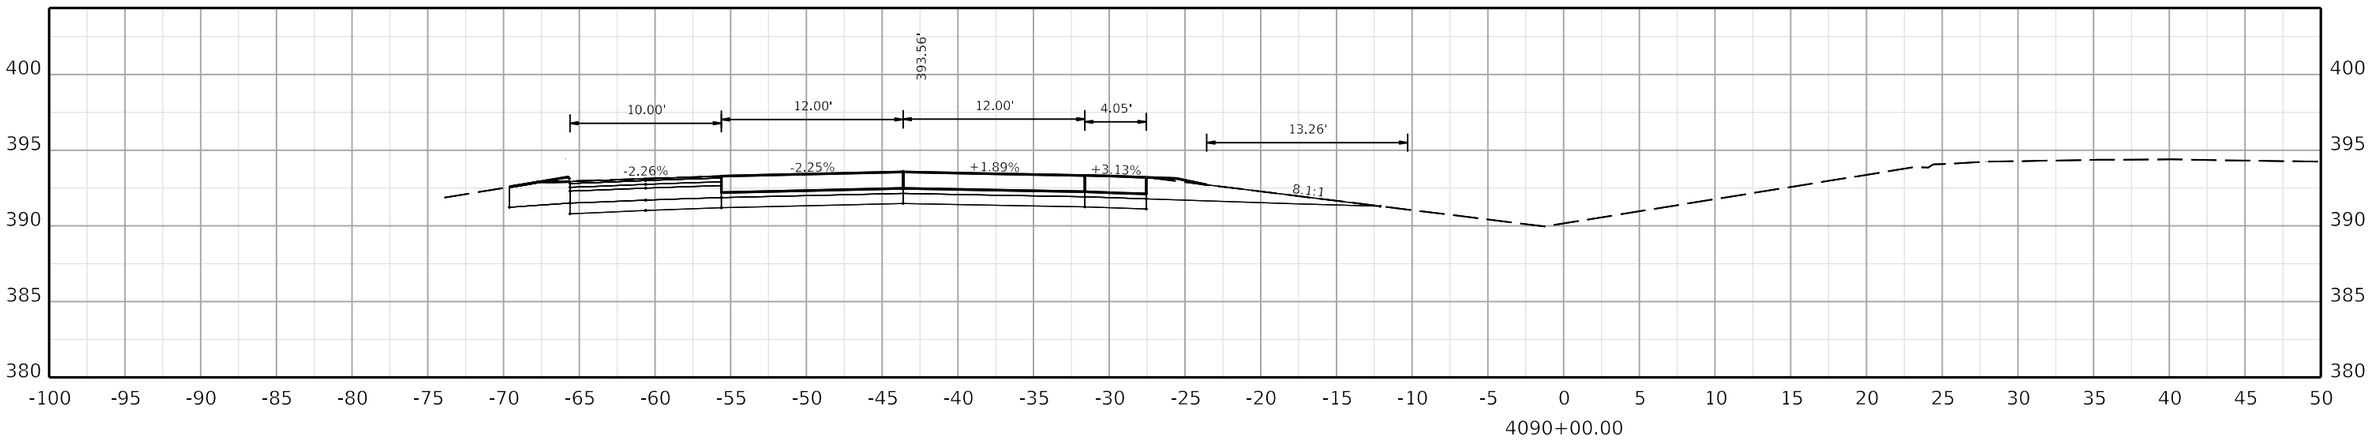

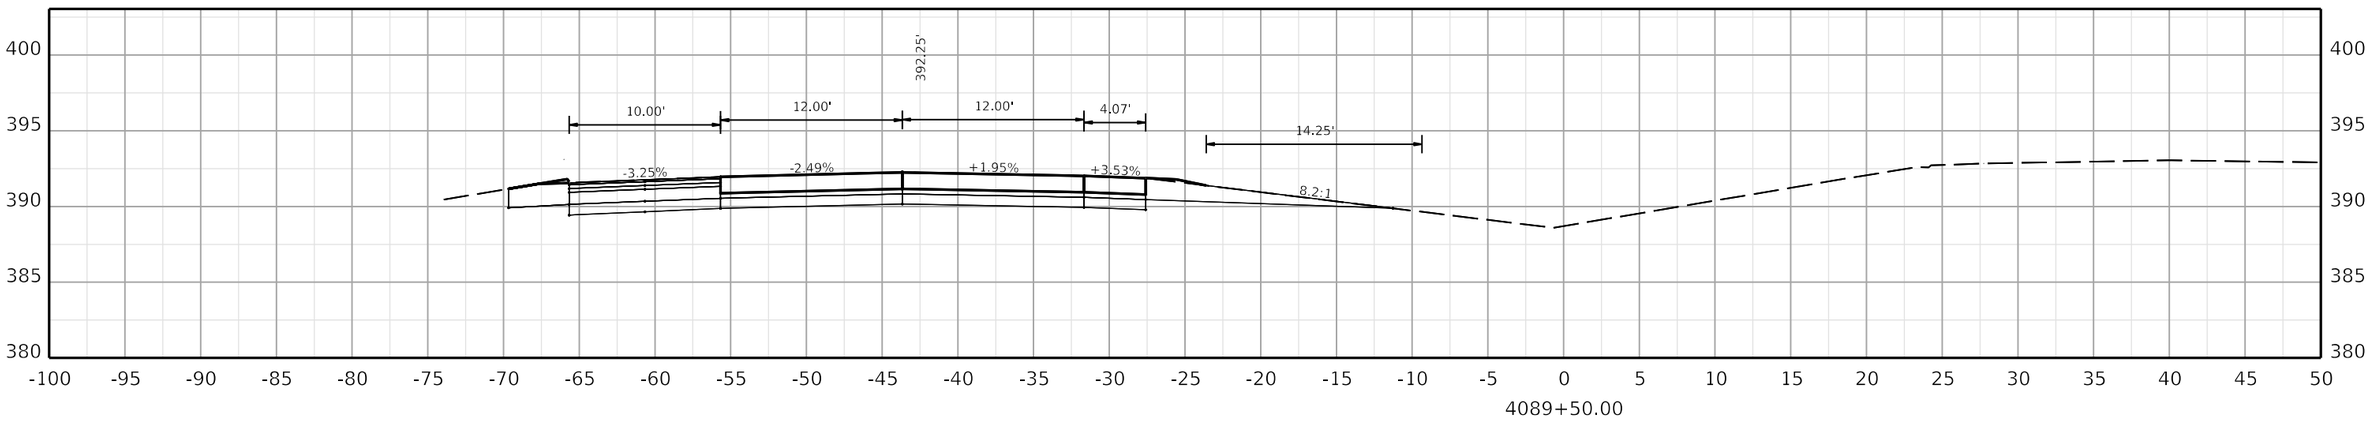

COMMONWEALTH OF KENTUCKY
DEPARTMENT OF HIGHWAYS

TEAM KENTUCKY TRANSPORTATION CABINET

DRAWING TITLE:


HORIZONTAL SCALE
SCALE: 1" = 5'


0' 5' 10' 20'


STA. 4089+50.00 TO STA. 4090+50.00

ITEM NO. COUNTY OF

SHEET NO.
4089+50.00

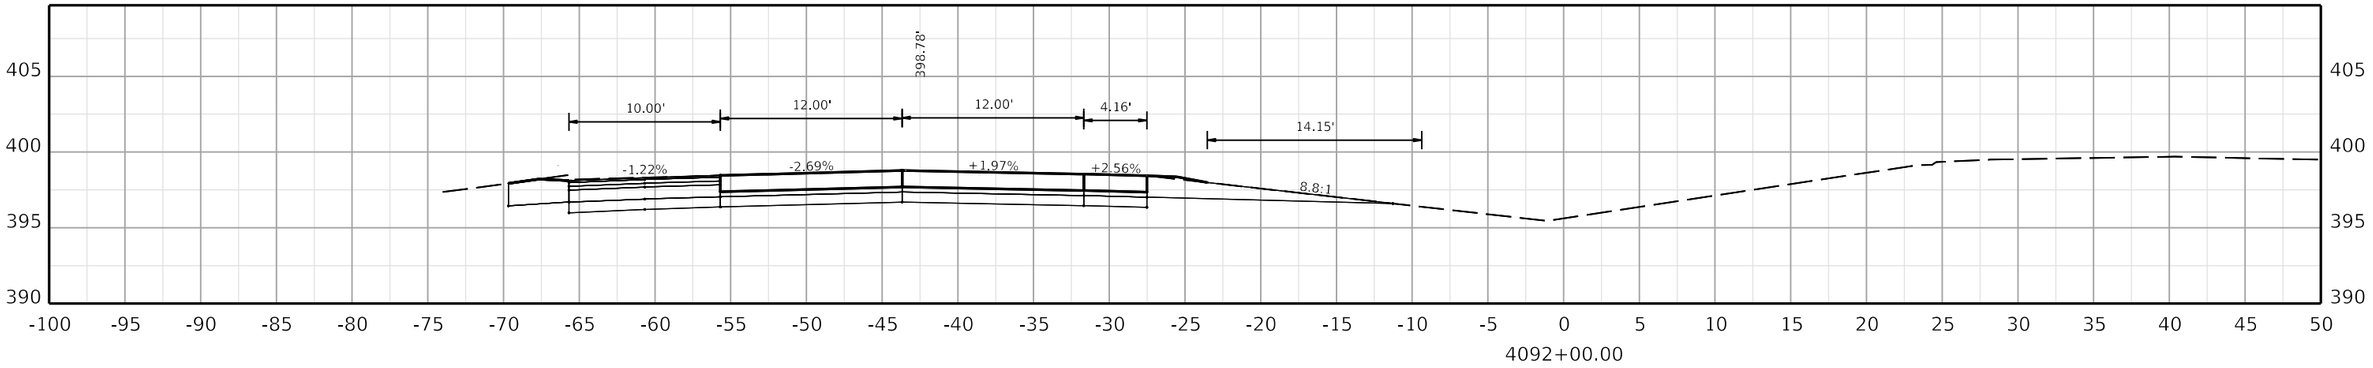

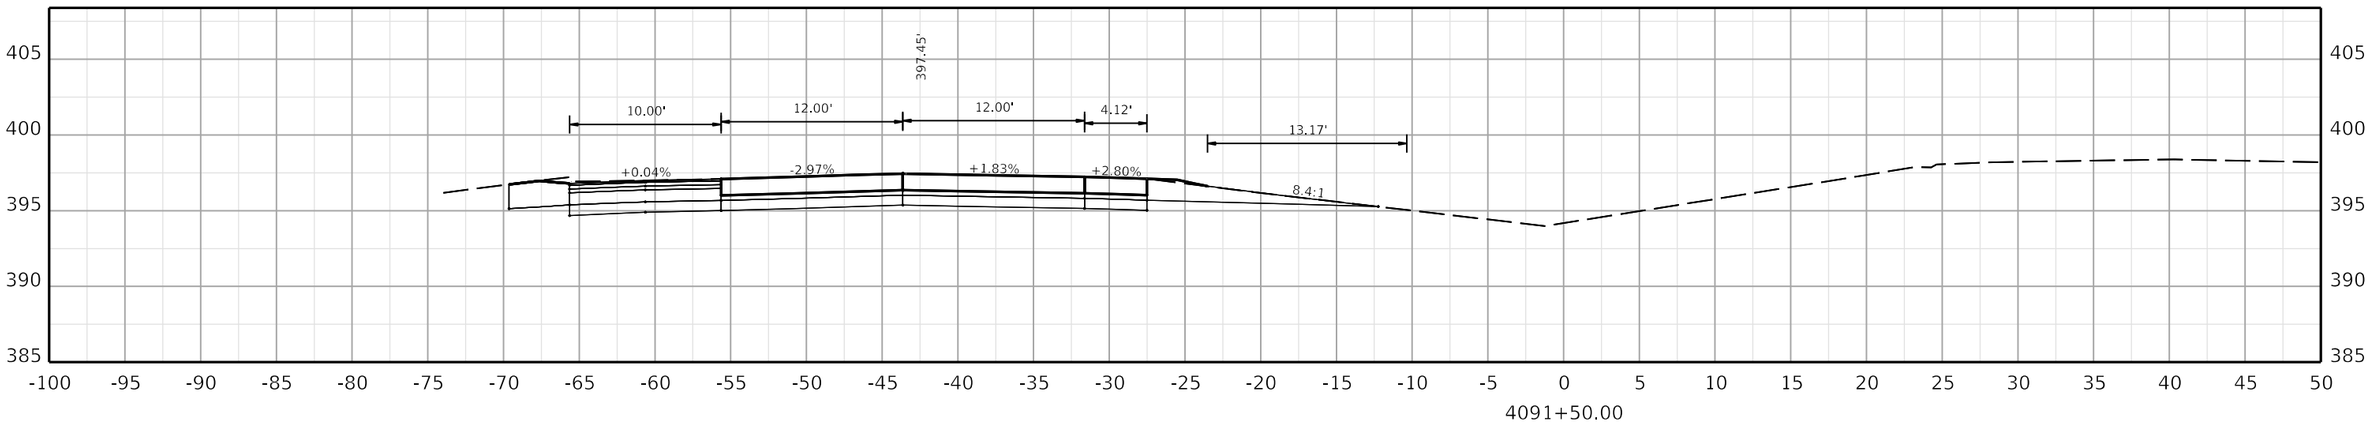

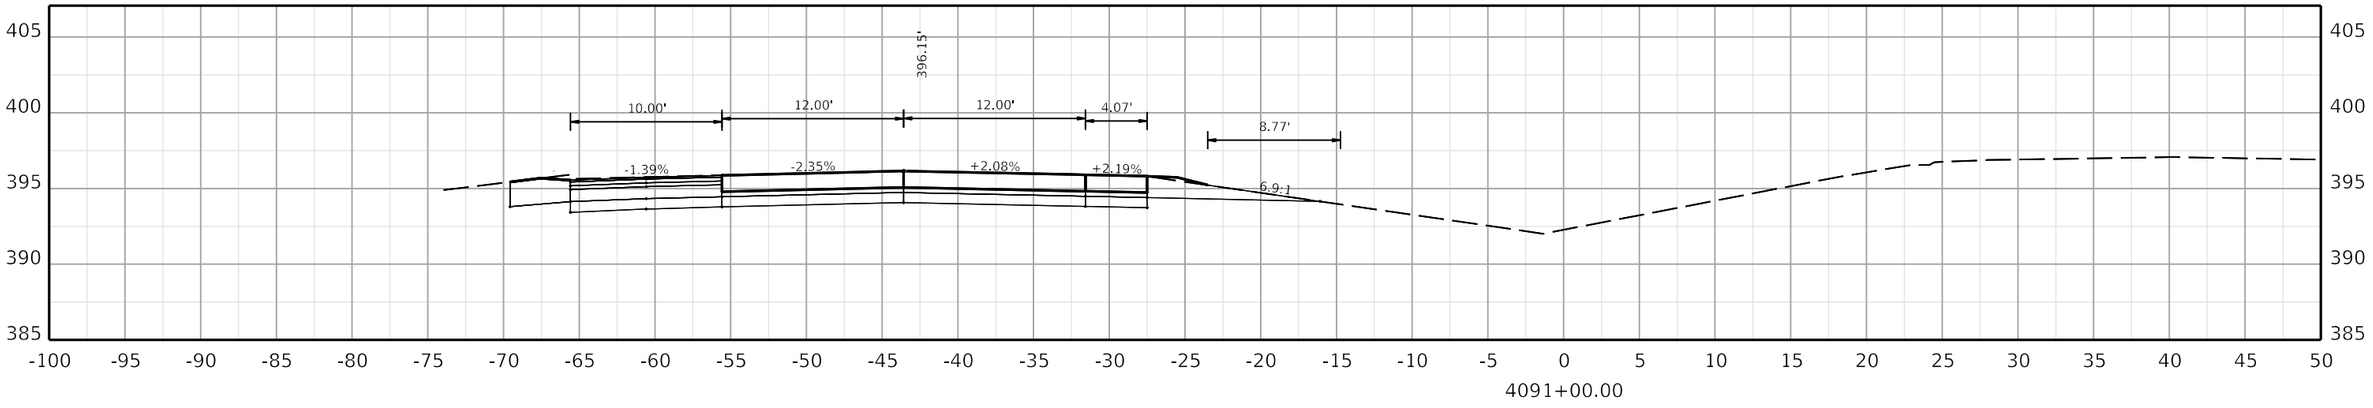

COMMONWEALTH OF KENTUCKY
DEPARTMENT OF HIGHWAYS
TEAM KENTUCKY TRANSPORTATION CABINET

DRAWING TITLE:


HORIZONTAL SCALE
SCALE: 1" = 5'


0' 5' 10' 20'


STA. 4091+00.00 TO STA. 4092+00.00

ITEM NO. COUNTY OF

SHEET NO. 4091+00.00

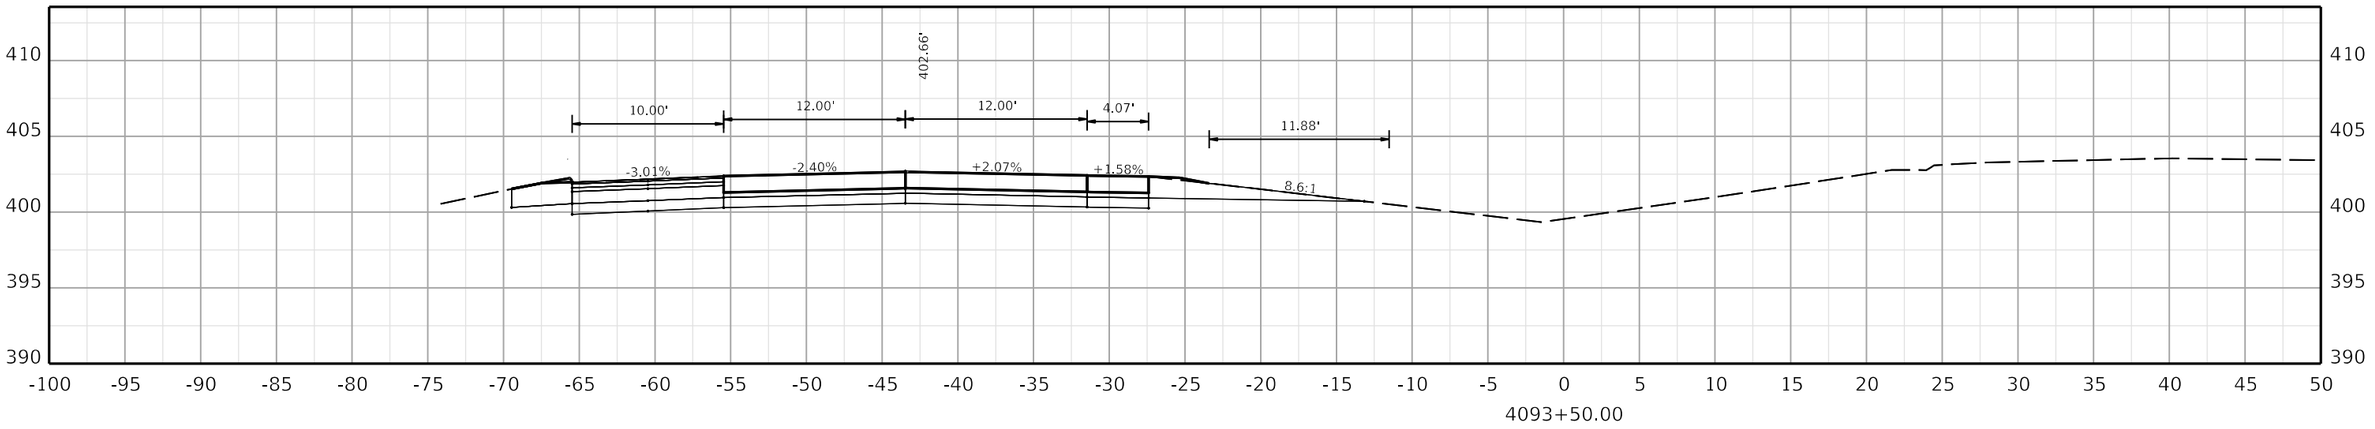

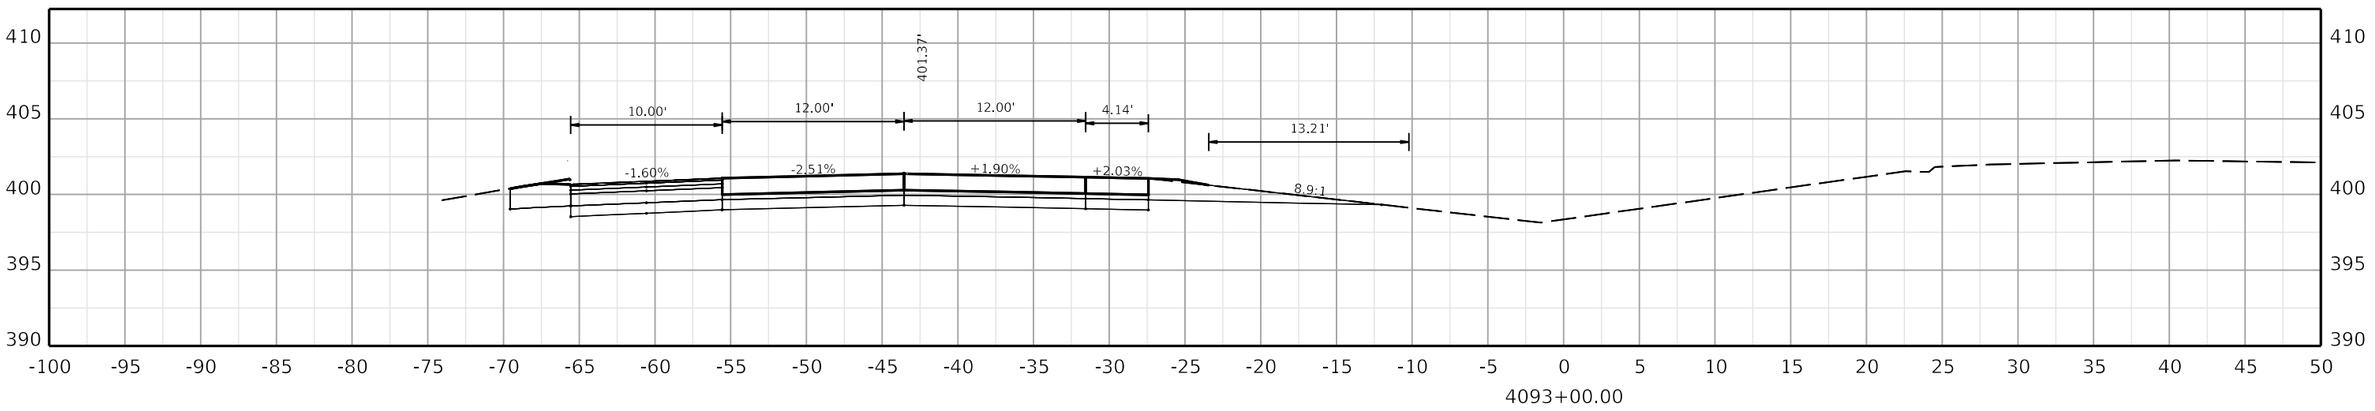

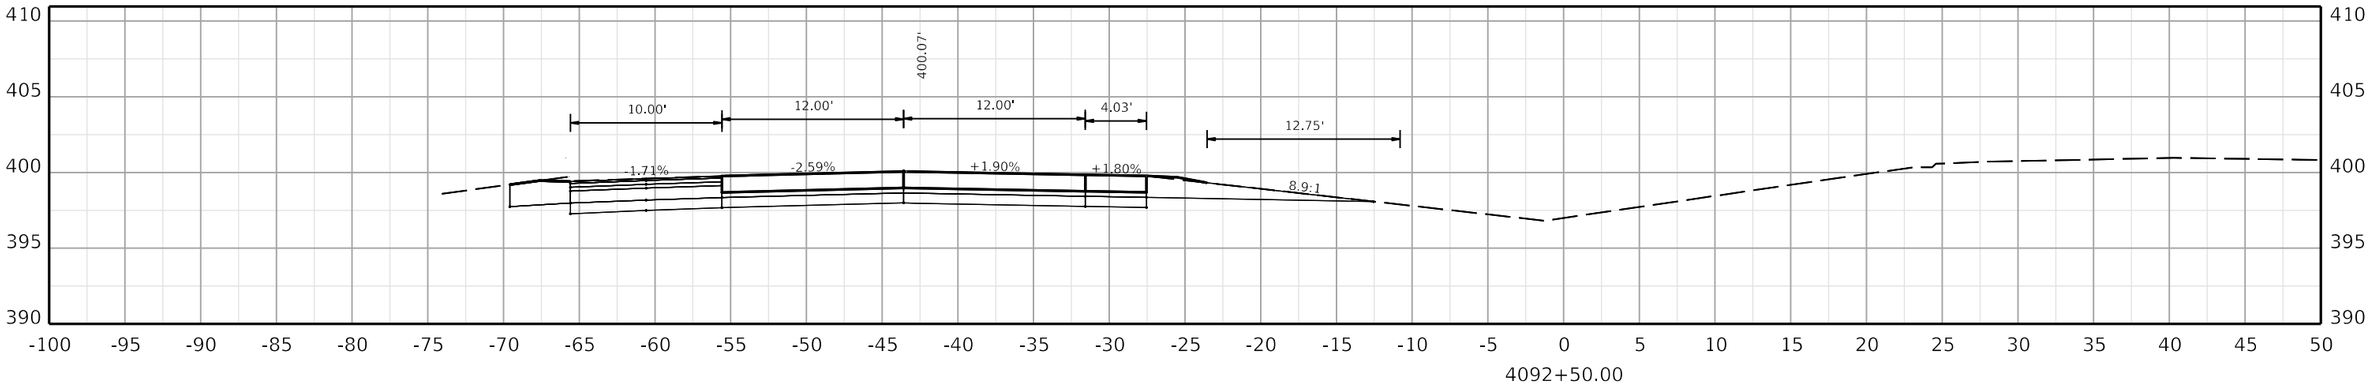

COMMONWEALTH OF KENTUCKY
DEPARTMENT OF HIGHWAYS
TEAM KENTUCKY

DRAWING TITLE:


HORIZONTAL SCALE
SCALE: 1" = 5'


0' 5' 10' 20'


STA. 4092+50.00 TO STA. 4093+50.00

ITEM NO. COUNTY OF

SHEET NO. 4092+50.00

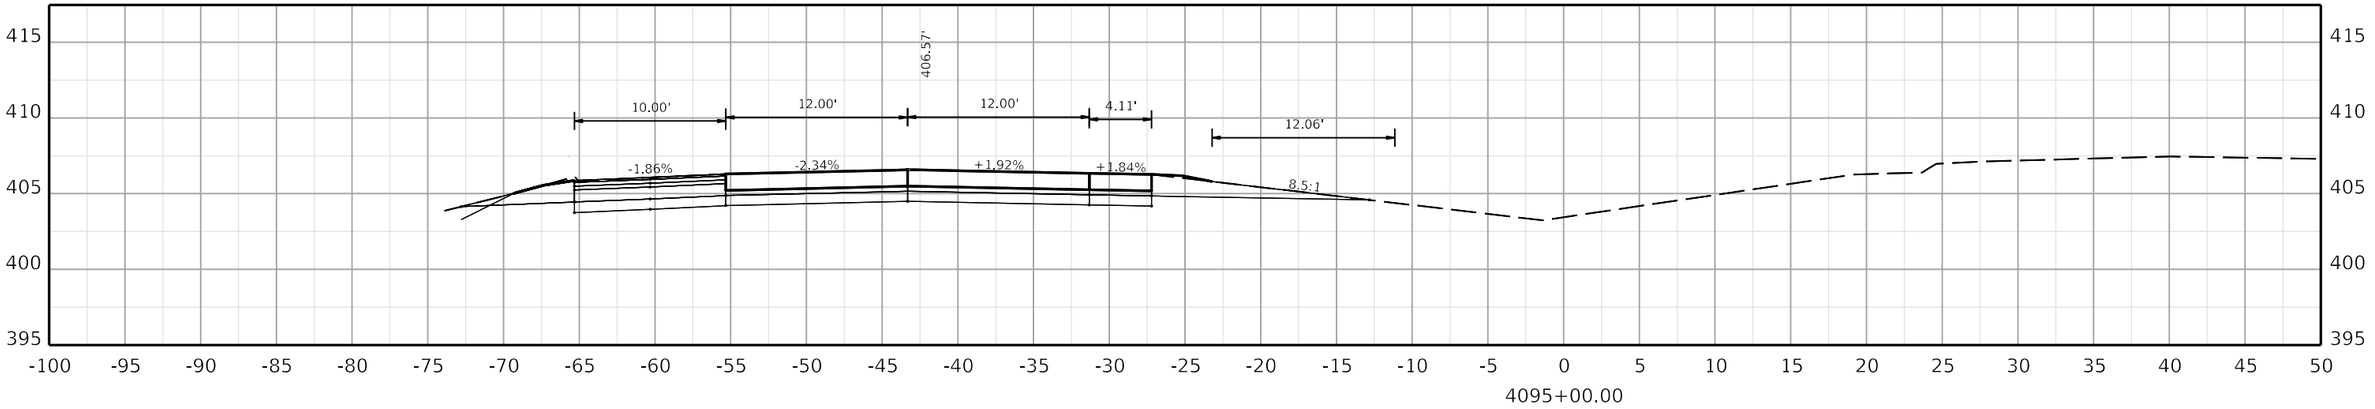

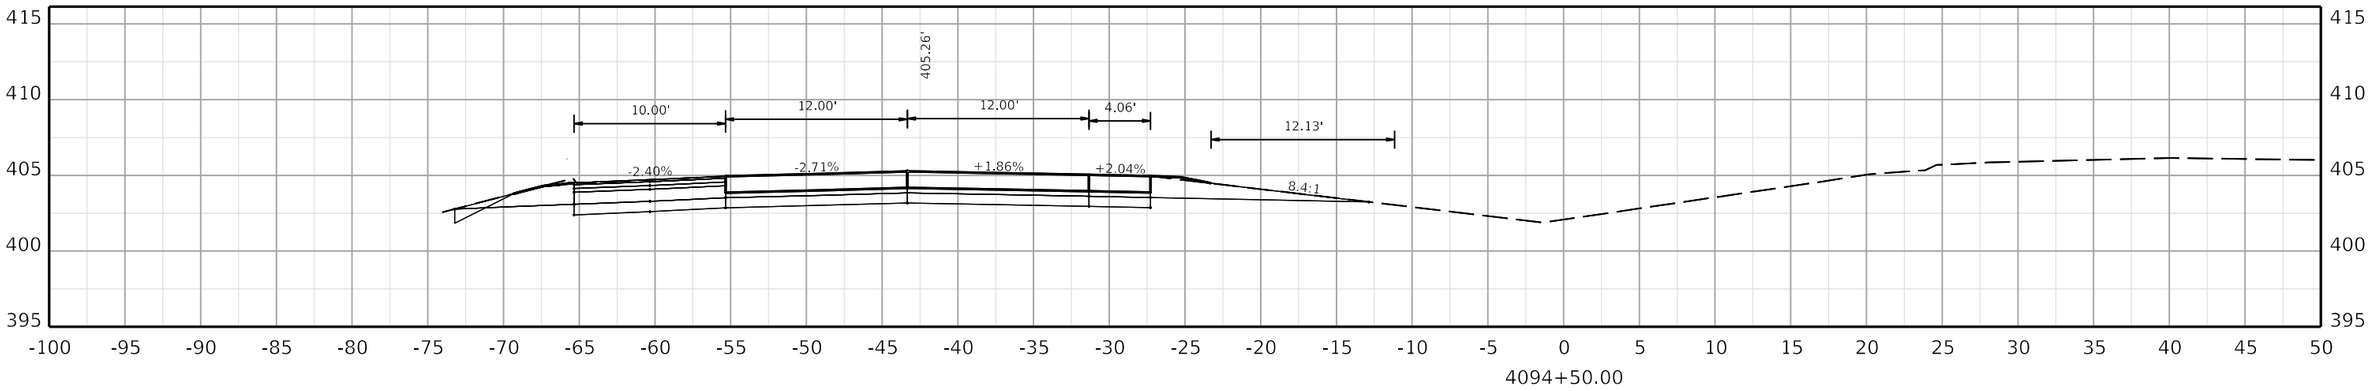

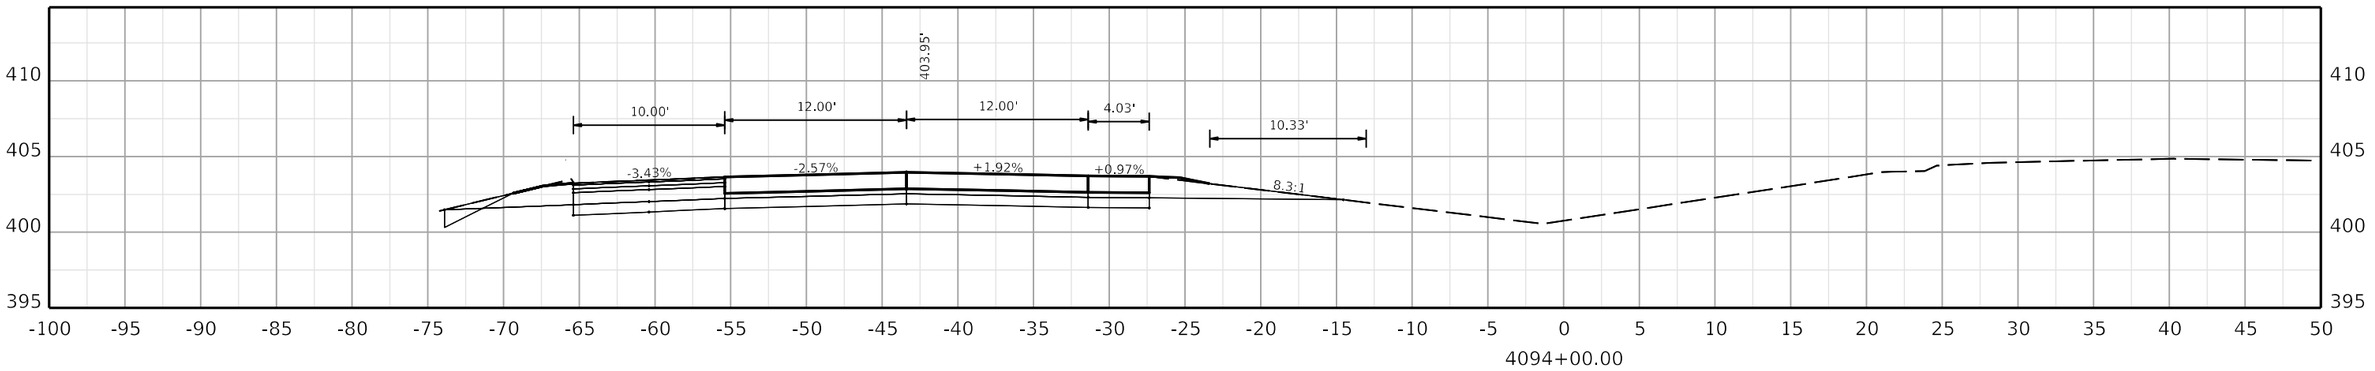

COMMONWEALTH OF KENTUCKY
DEPARTMENT OF HIGHWAYS

TEAM KENTUCKY

DRAWING TITLE:

HORIZONTAL SCALE
SCALE: 1" = 5'

0' 5' 10' 20'

STA. 4094+00.00 TO STA. 4095+00.00


ITEM NO. COUNTY OF


SHEET NO.
4094+00.00


OpenRoads Designer v10.12.02.4

USER: USLR095925

FILE NAME: C:\BMS\WSP-US-PW-02\D0932959\CORR_I-24W_CONCRETE_PAVING_SEGMENT2_XSEC.DGN

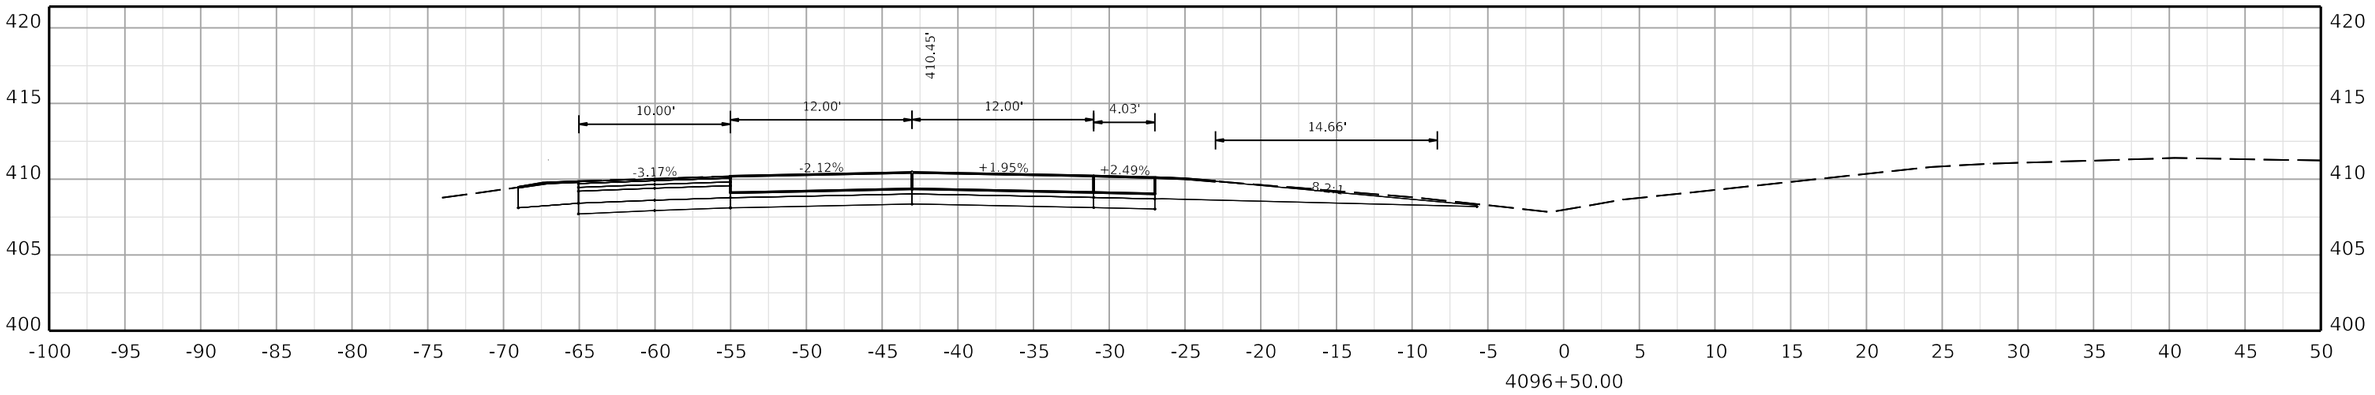

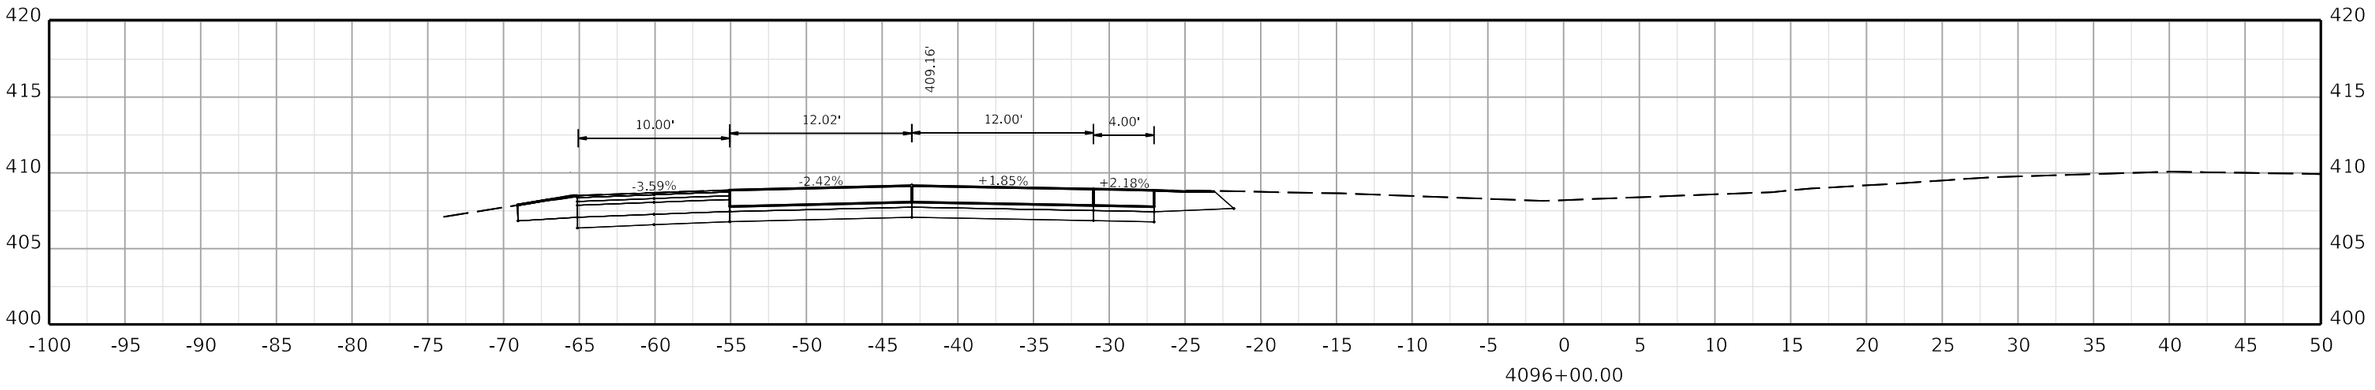

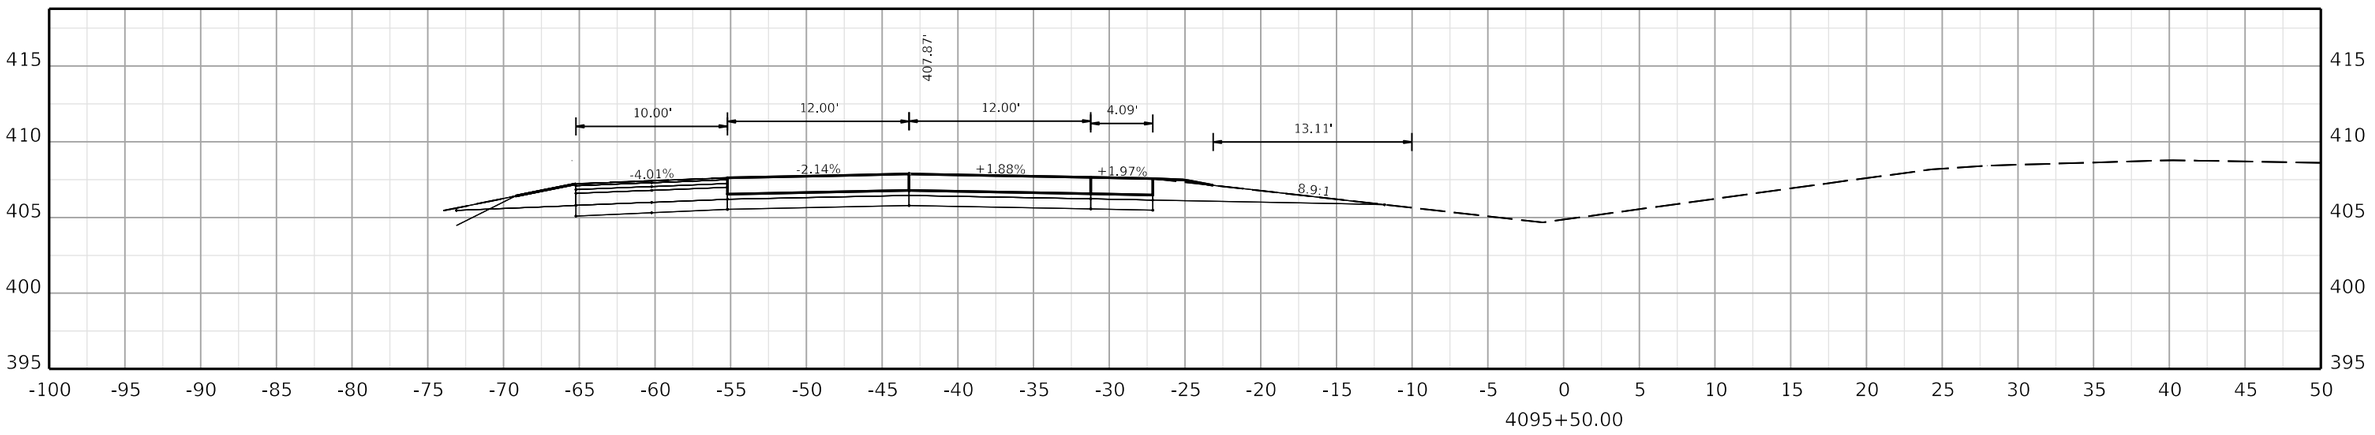

COMMONWEALTH OF KENTUCKY
DEPARTMENT OF HIGHWAYS
TEAM KENTUCKY

DRAWING TITLE:


HORIZONTAL SCALE
SCALE: 1" = 5'


0' 5' 10' 20'


STA. 4095+50.00 TO STA. 4096+50.00

ITEM NO. COUNTY OF

SHEET NO. 4095+50.00

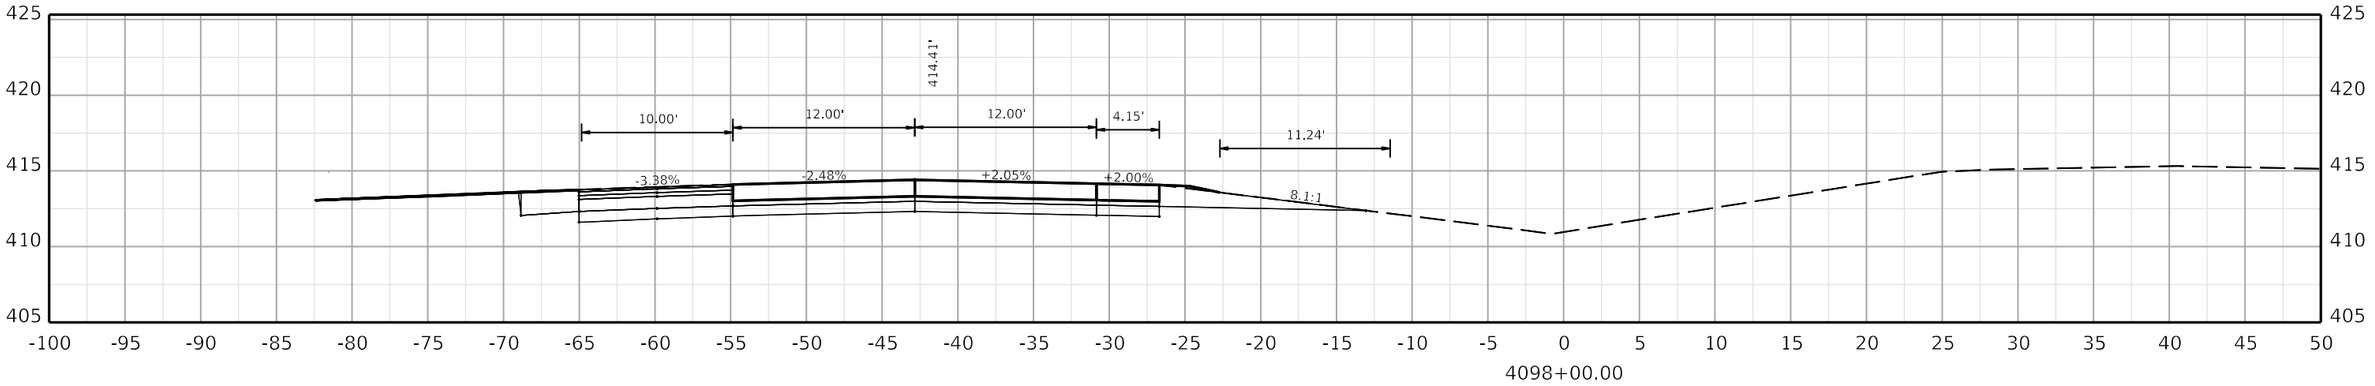

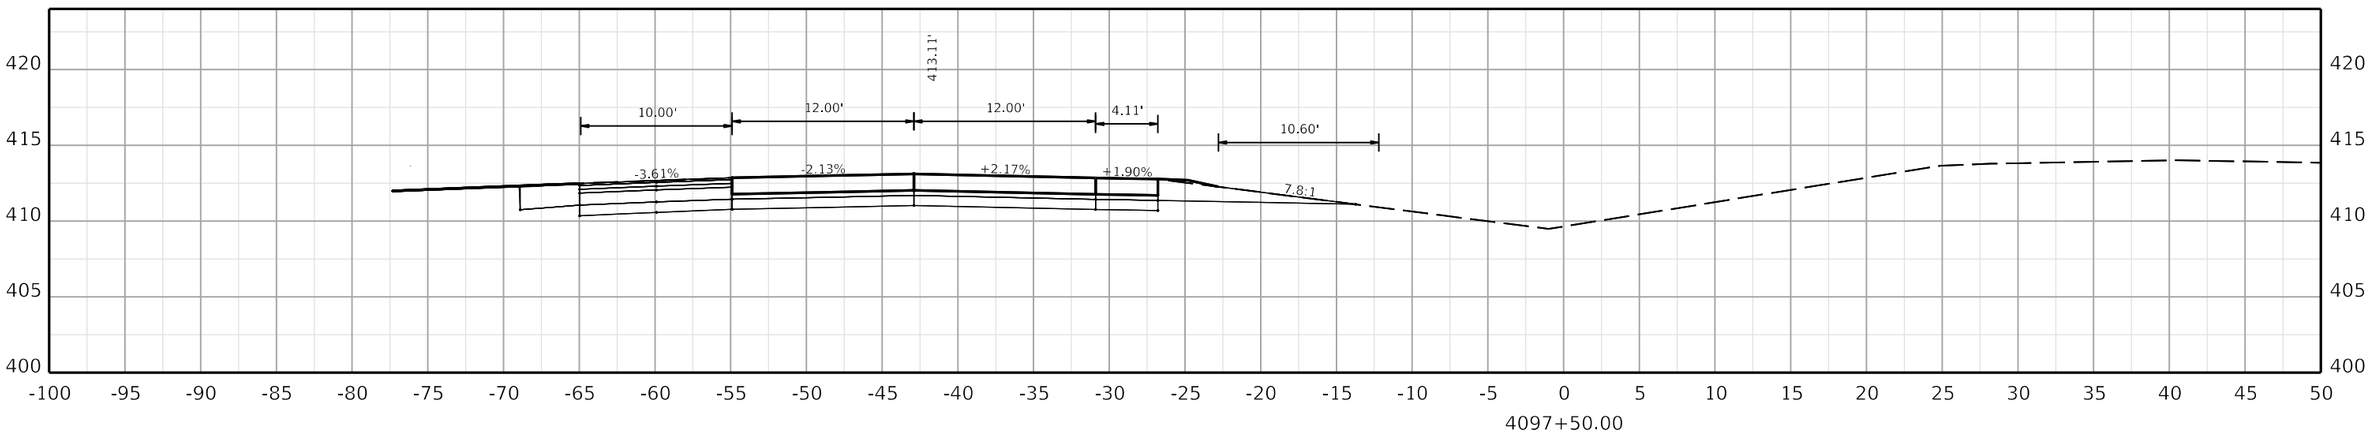

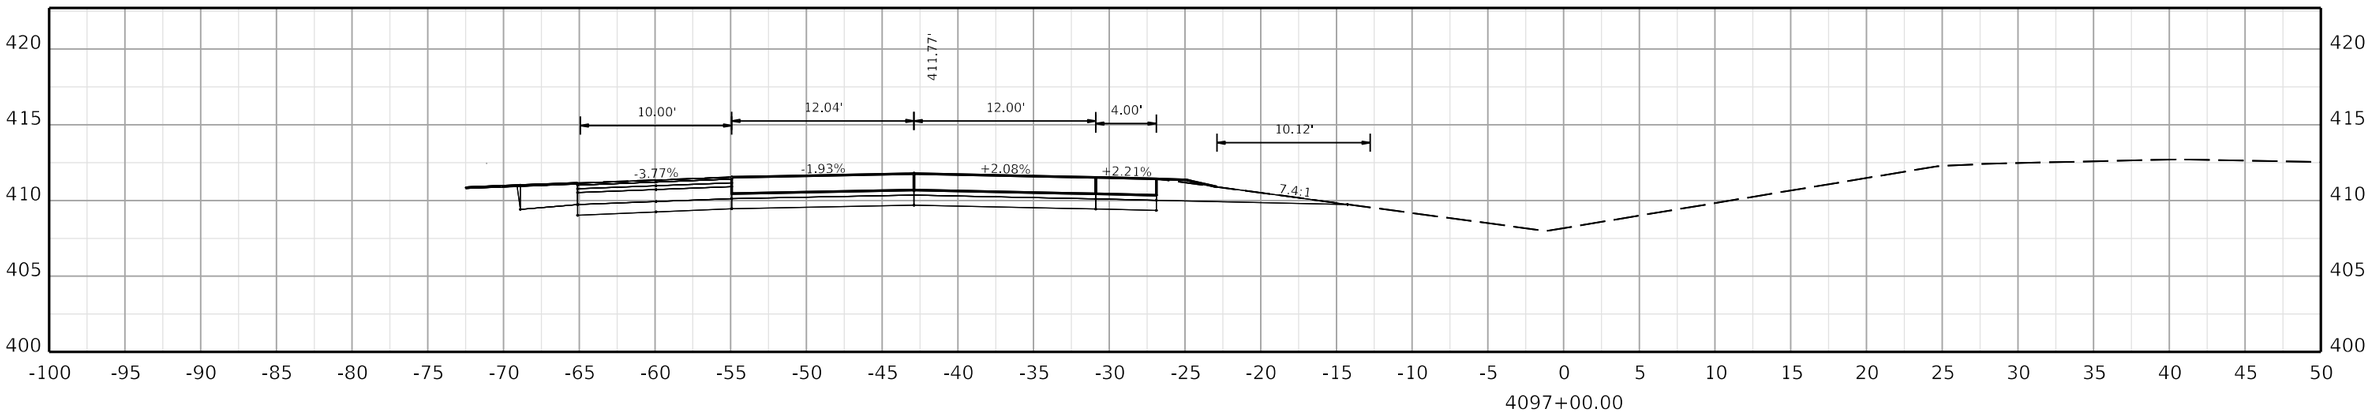

COMMONWEALTH OF KENTUCKY
DEPARTMENT OF HIGHWAYS
TEAM KENTUCKY TRANSPORTATION CABINET

DRAWING TITLE:

HORIZONTAL SCALE
SCALE: 1" = 5'


0' 5' 10' 20'


STA. 4097+00.00 TO STA. 4098+00.00


ITEM NO. COUNTY OF

SHEET NO.
4097+00.00

OpenRoads Designer v10.12.02.4 USER: USLR095925 FILE NAME: C:\BMS\WSP-US-PW-02\D0932959\CORR_I-24W_CONCRETE_PAVING_SEGMENT2_XSEC.DGN

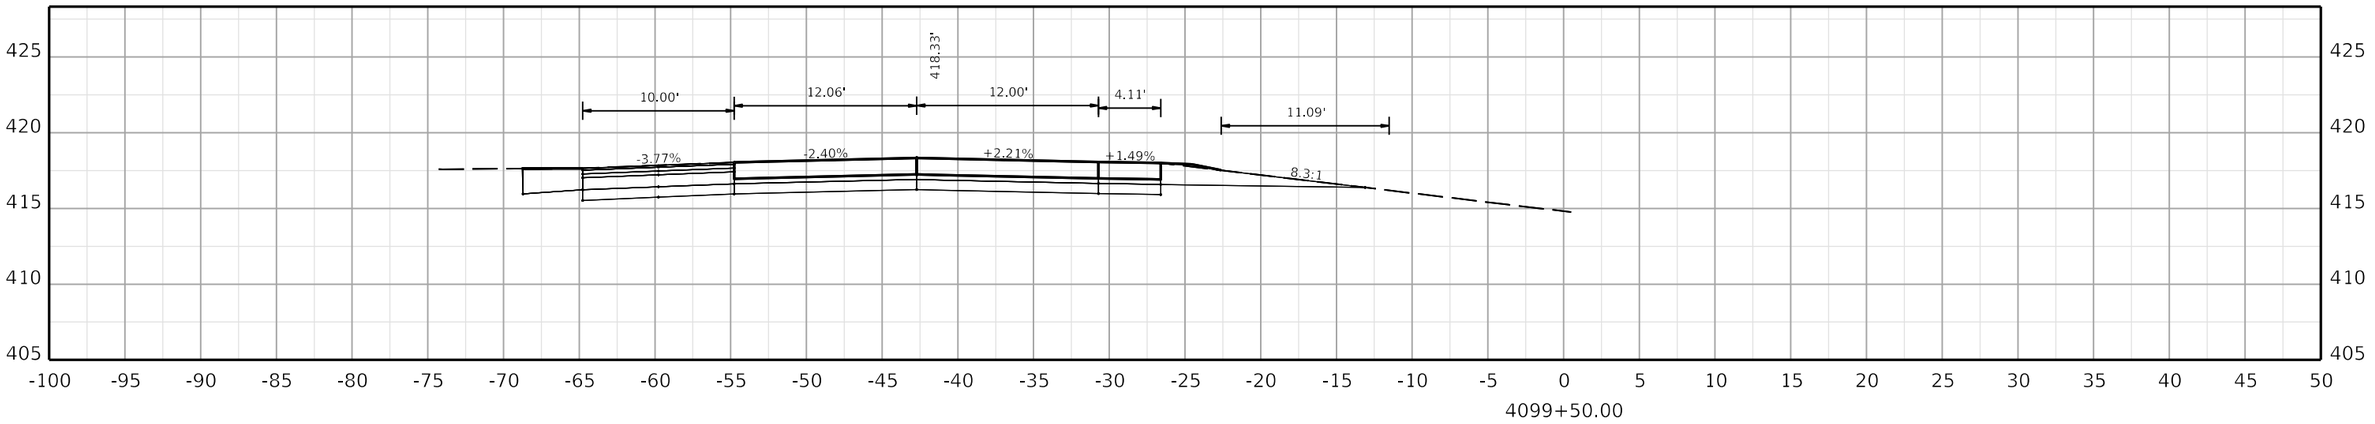

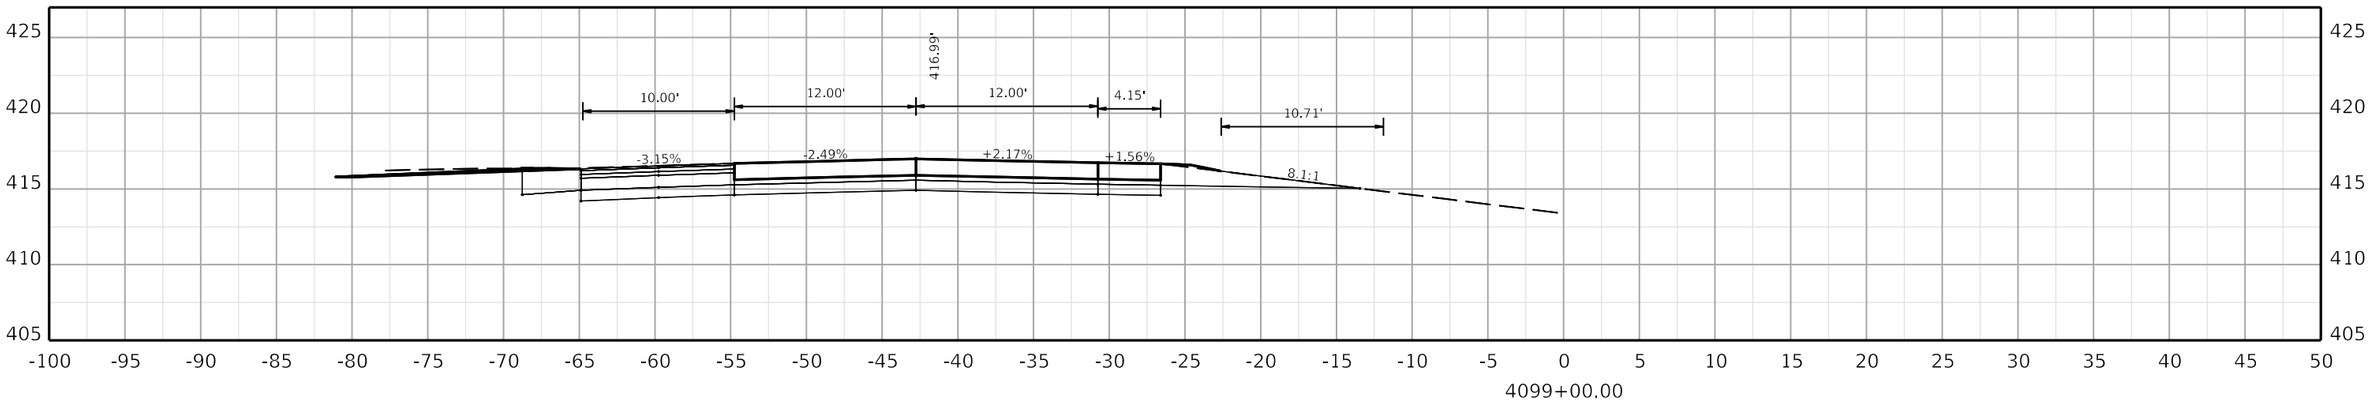

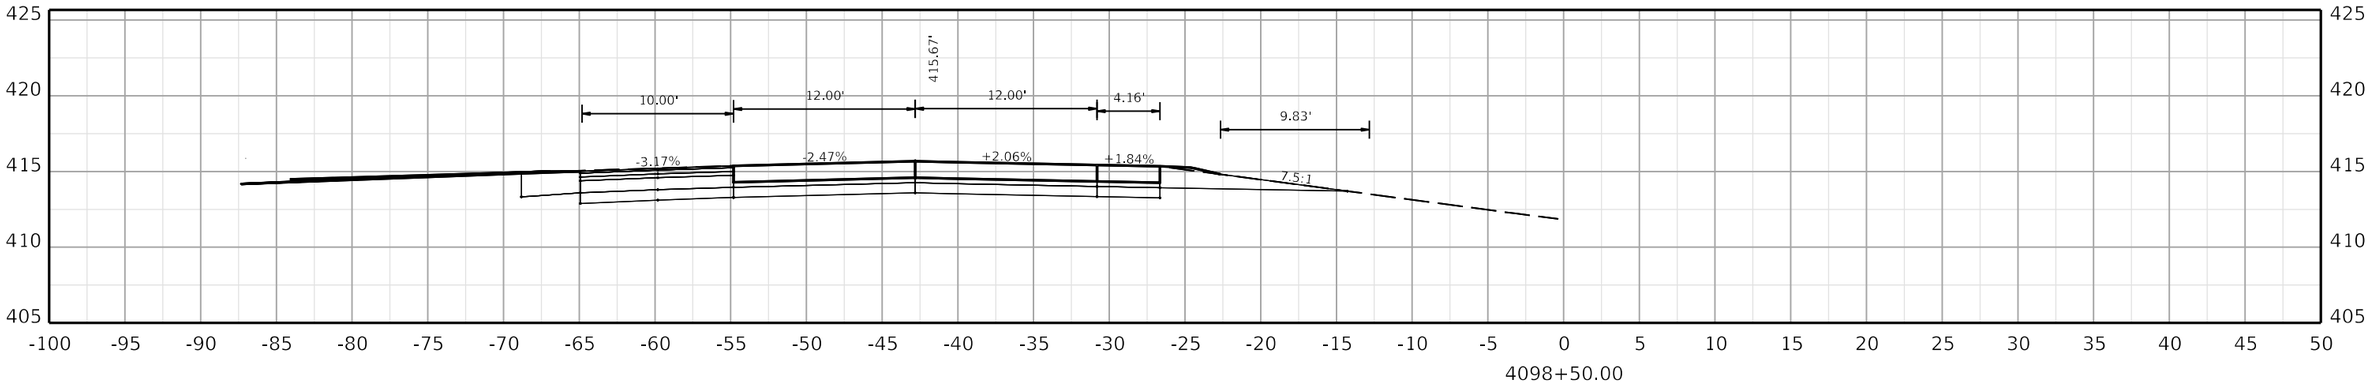

COMMONWEALTH OF KENTUCKY
DEPARTMENT OF HIGHWAYS

TEAM KENTUCKY

DRAWING TITLE:


HORIZONTAL SCALE
SCALE: 1" = 5'


0' 5' 10' 20'


STA. 4098+50.00 TO STA. 4099+50.00

ITEM NO. COUNTY OF

SHEET NO.
4098+50.00

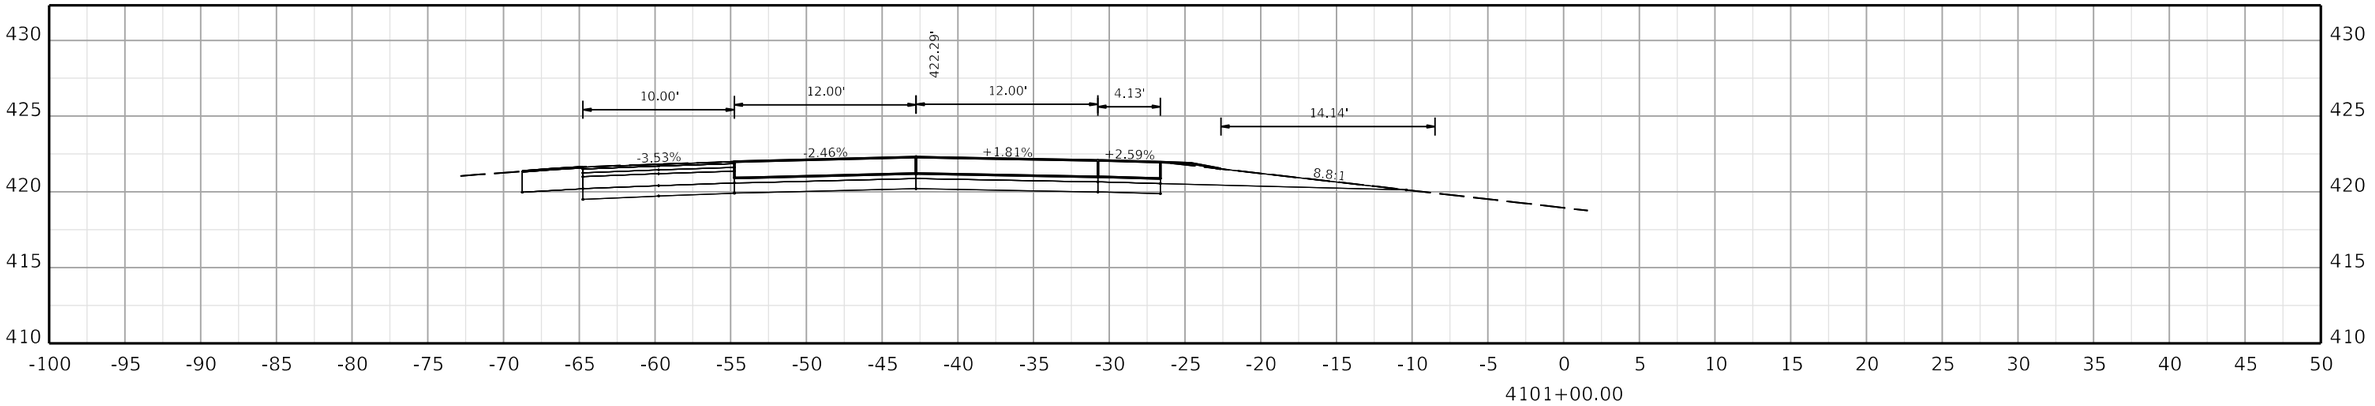

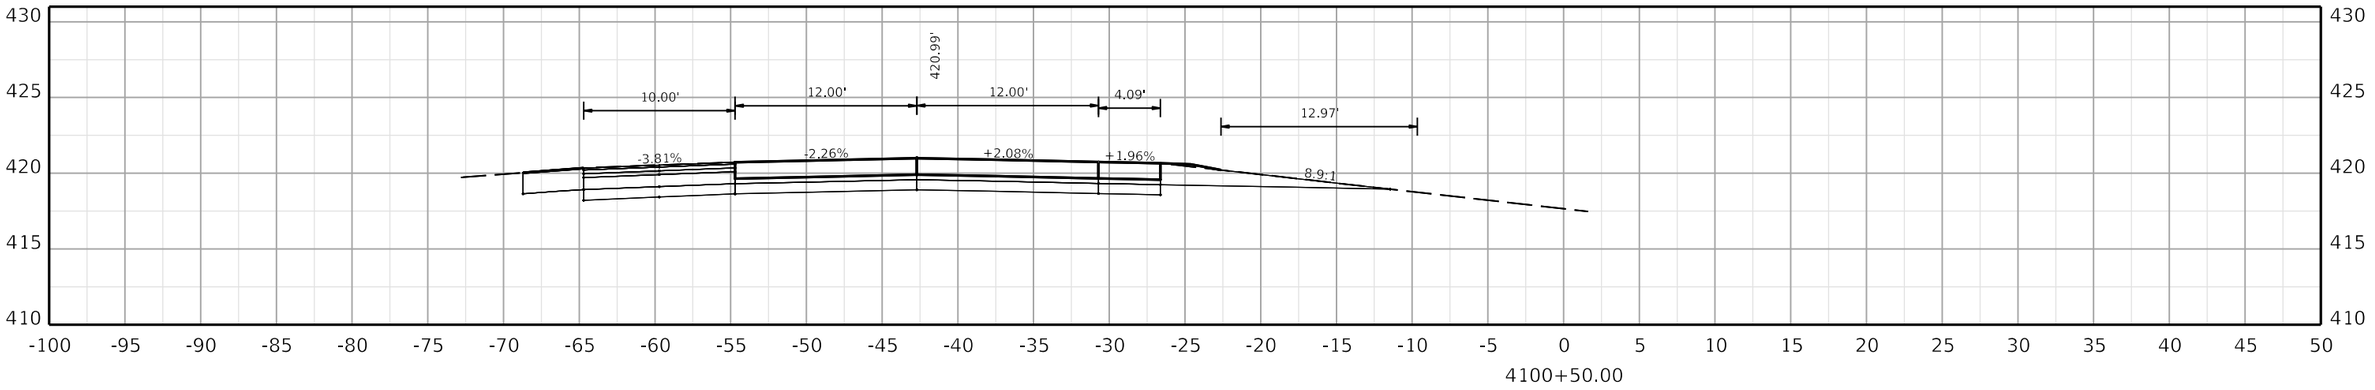

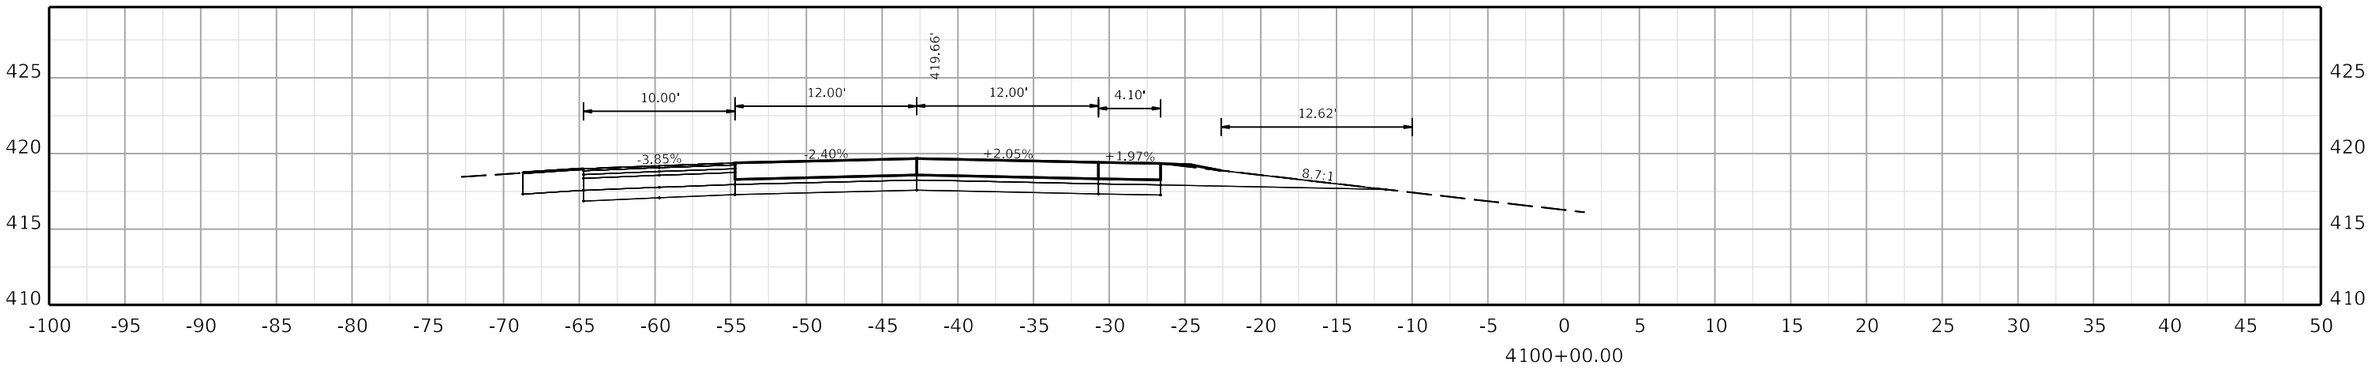

COMMONWEALTH OF KENTUCKY
DEPARTMENT OF HIGHWAYS
TEAM KENTUCKY

DRAWING TITLE:

HORIZONTAL SCALE
SCALE: 1" = 5'

0' 5' 10' 20'

STA. 4100+00.00 TO STA. 4101+00.00


ITEM NO. COUNTY OF


SHEET NO. 4100+00.00


OpenRoads Designer v10.12.02.4

USER: USLR095925

FILE NAME: C:\BMS\WSP-US-PW-02\D0932959\CORR_I-24W_CONCRETE_PAVING_SEGMENT2_XSEC.DGN

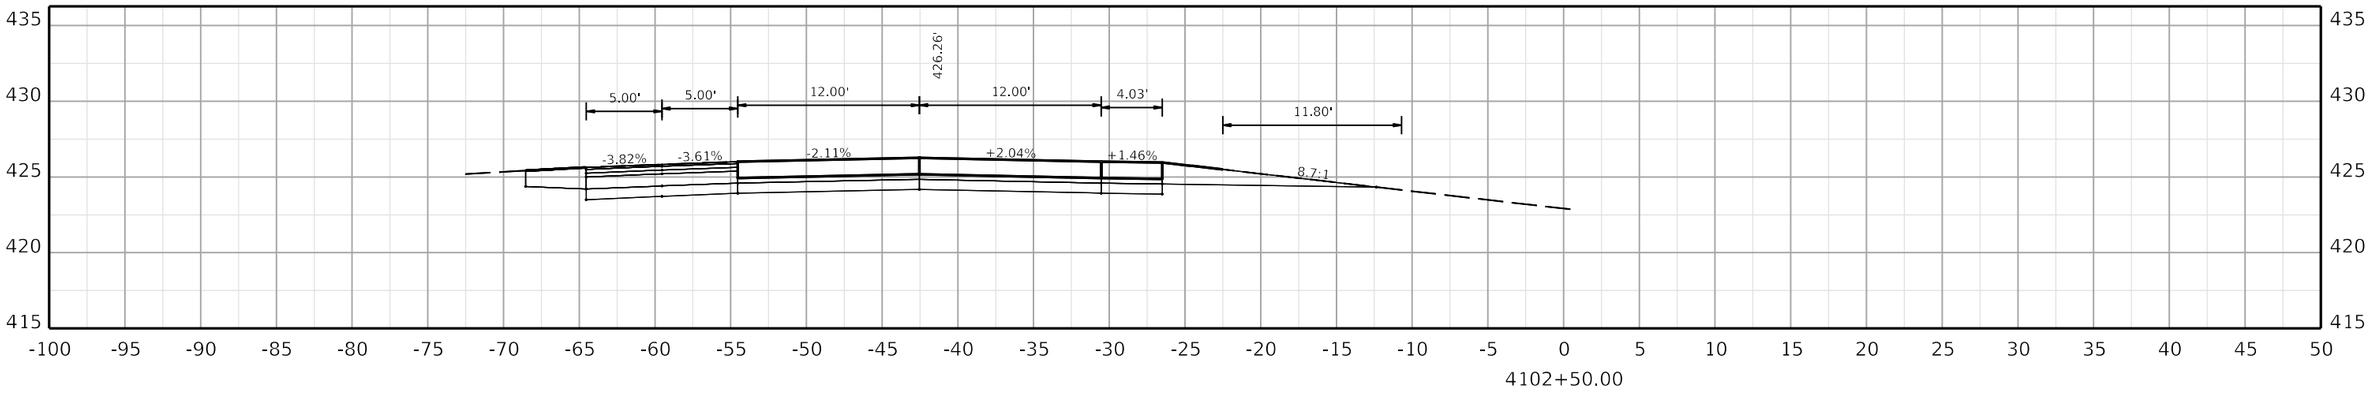

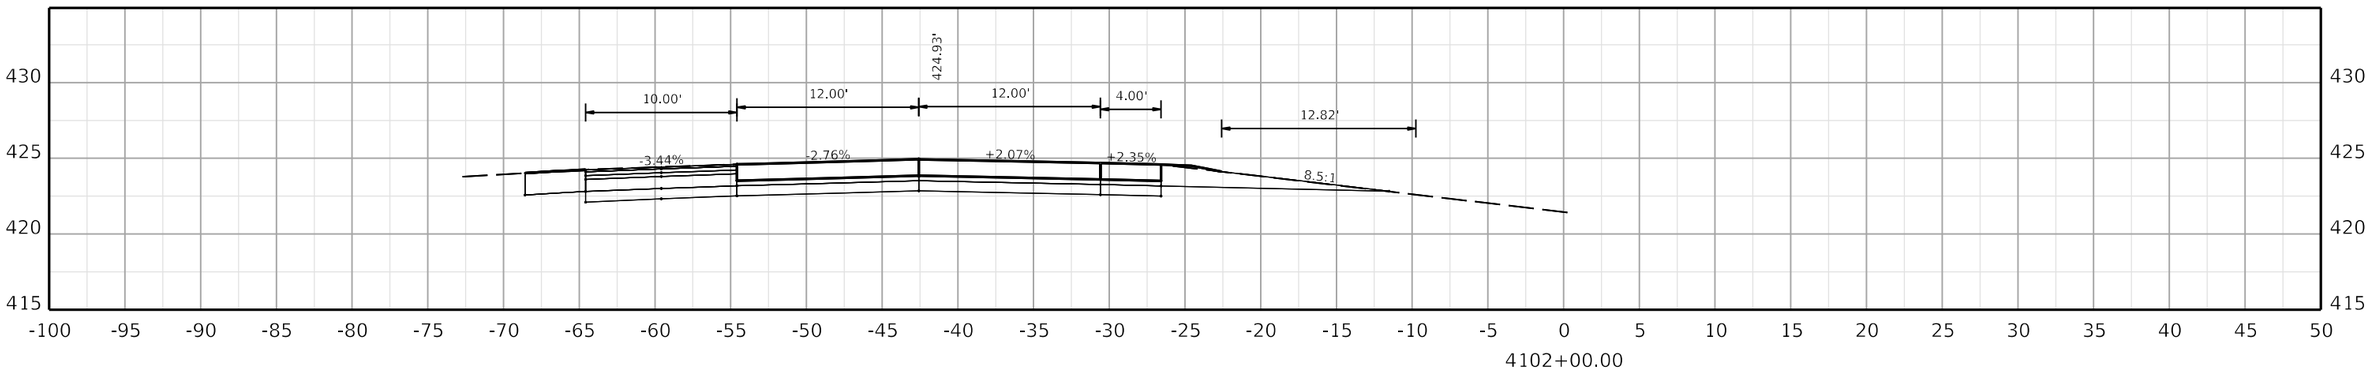

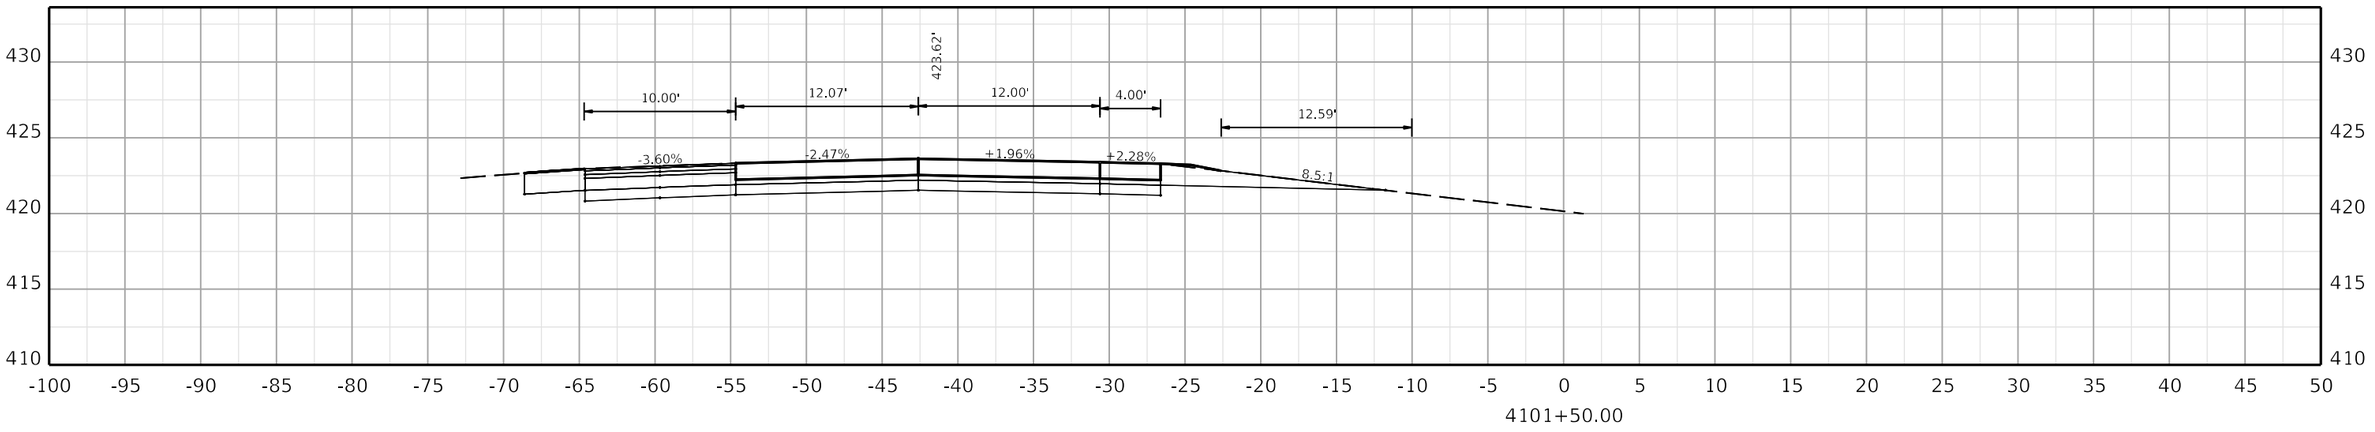

COMMONWEALTH OF KENTUCKY
DEPARTMENT OF HIGHWAYS

TEAM KENTUCKY TRANSPORTATION CABINET

DRAWING TITLE:


HORIZONTAL SCALE
SCALE: 1" = 5'


0' 5' 10' 20'


STA. 4101+50.00 TO STA. 4102+50.00

ITEM NO. COUNTY OF

SHEET NO.
4101+50.00

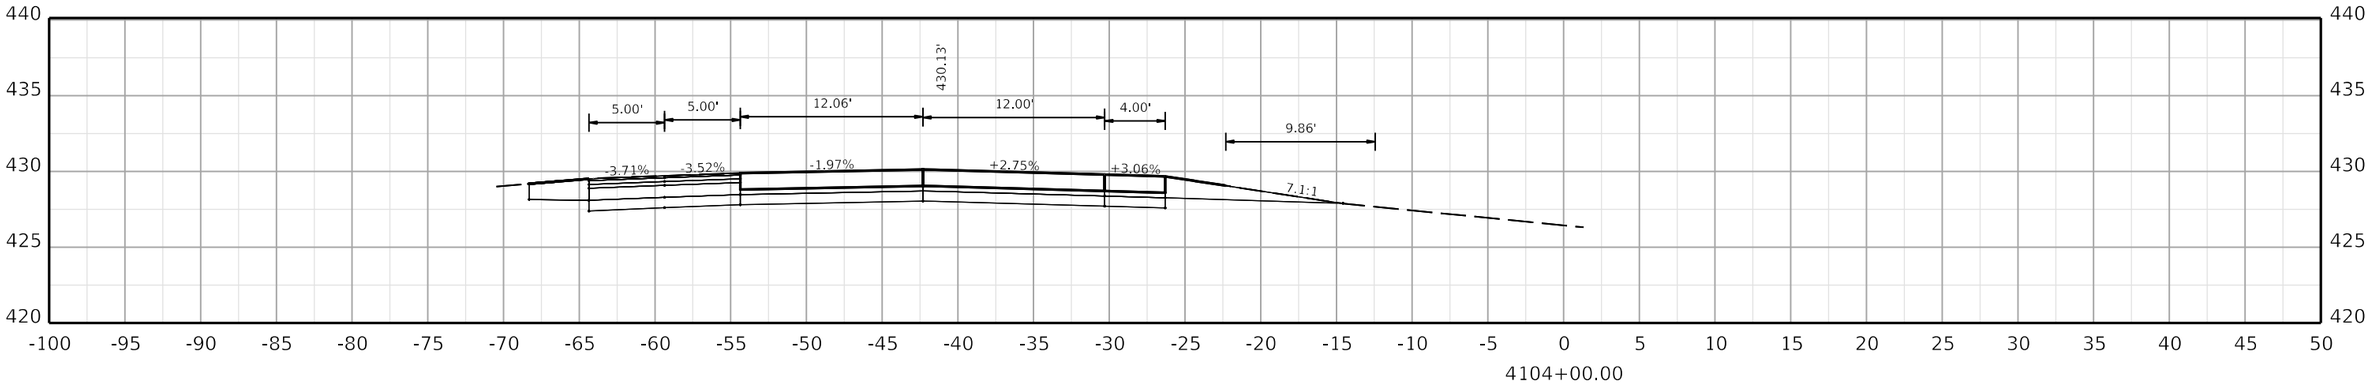

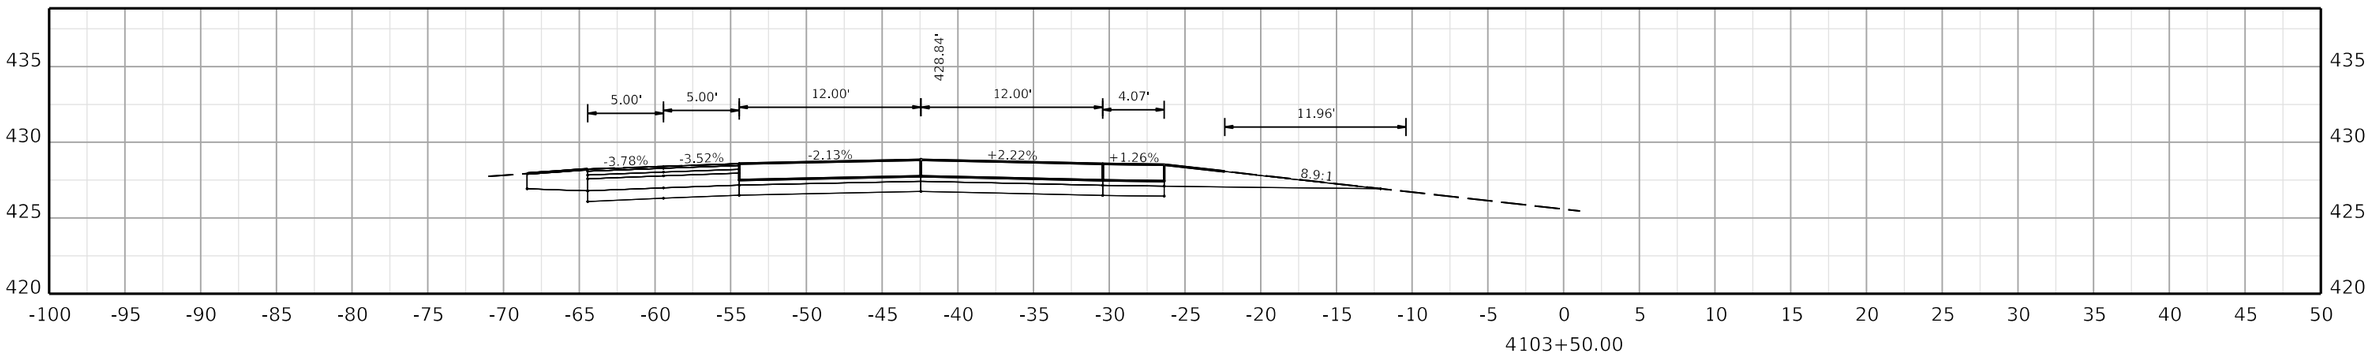

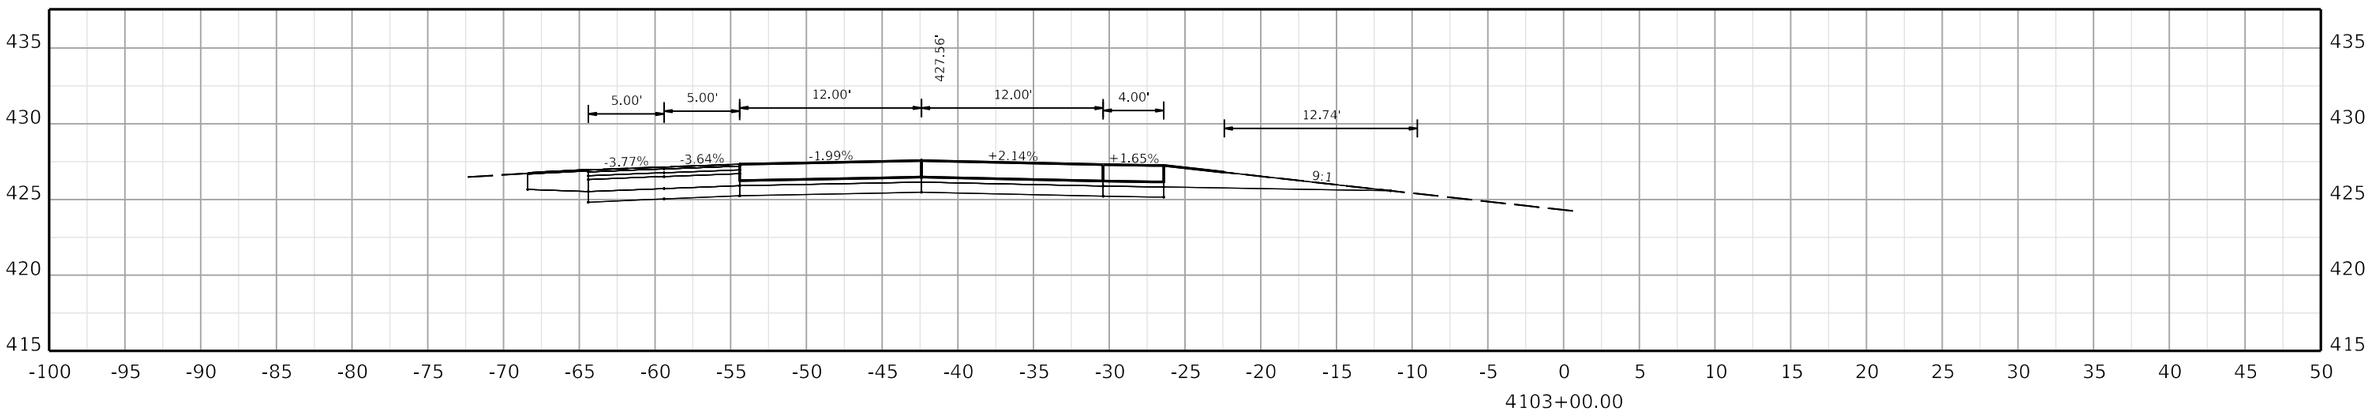

COMMONWEALTH OF KENTUCKY
DEPARTMENT OF HIGHWAYS
TEAM KENTUCKY TRANSPORTATION CABINET

DRAWING TITLE:


HORIZONTAL SCALE
SCALE: 1" = 5'


0' 5' 10' 20'


STA. 4103+00.00 TO STA. 4104+00.00

ITEM NO. COUNTY OF

SHEET NO.
4103+00.00

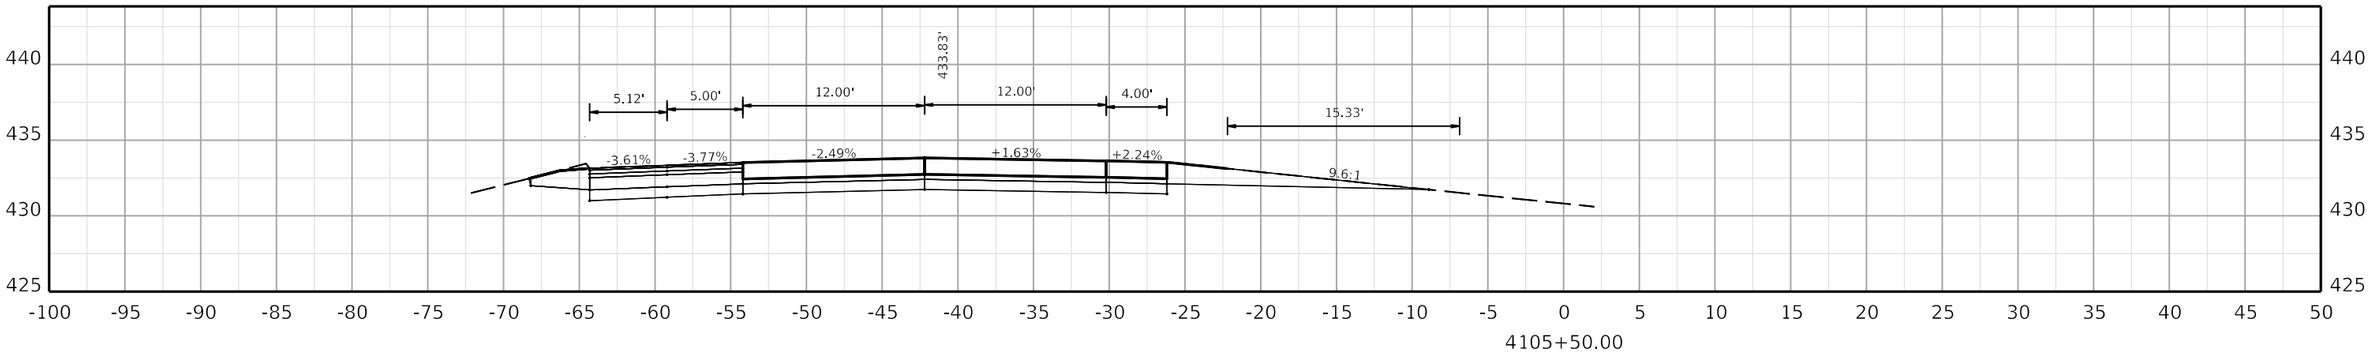

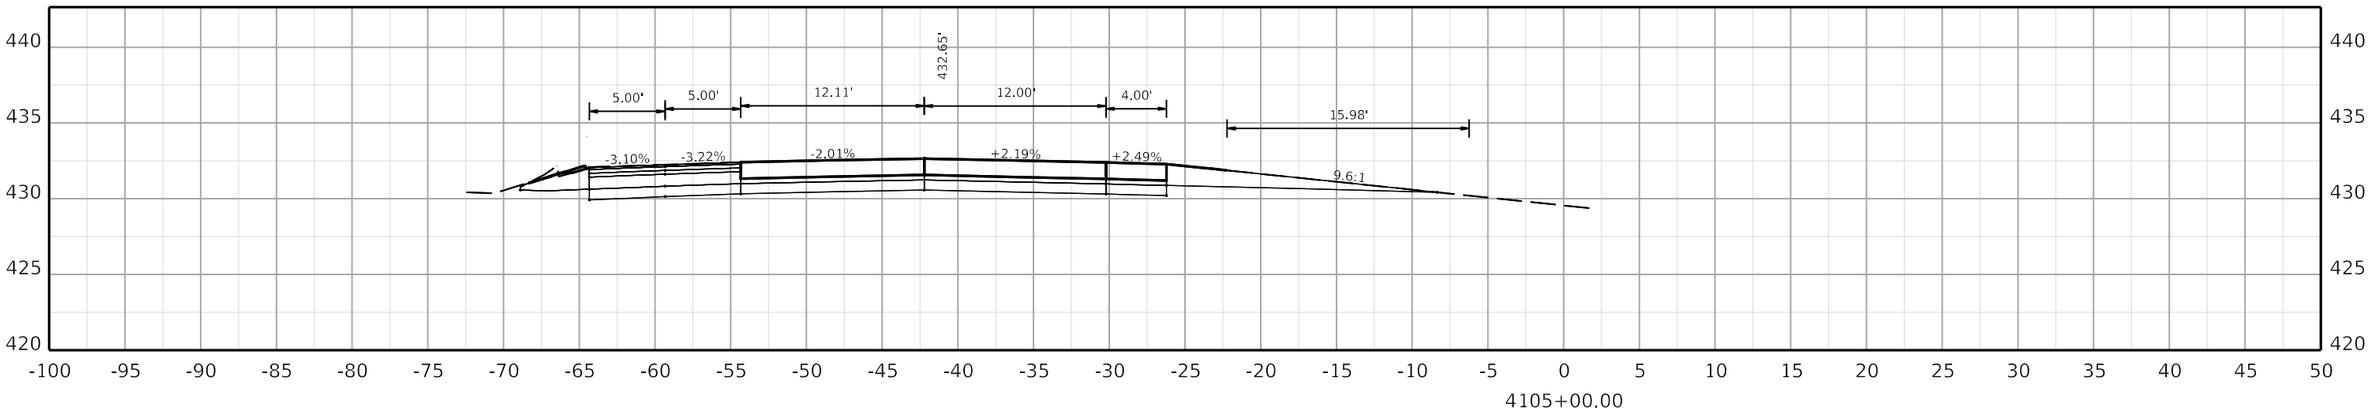

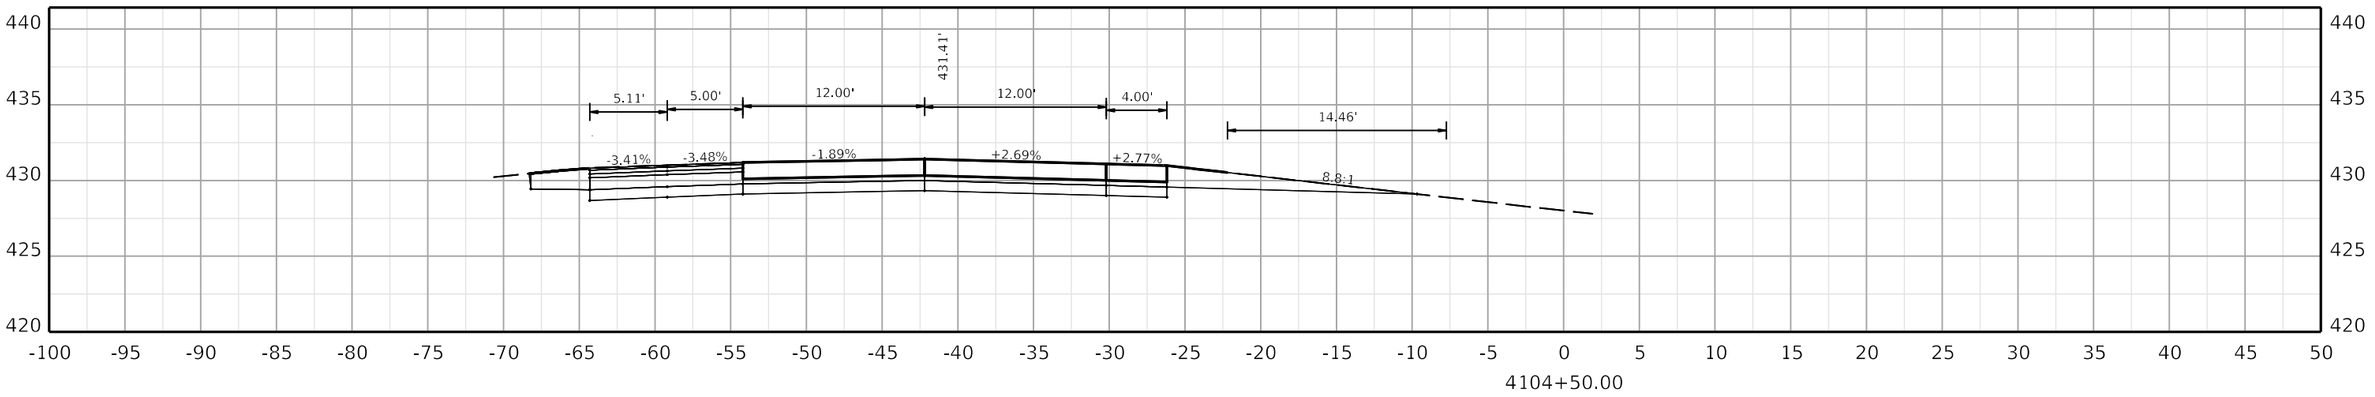

COMMONWEALTH OF KENTUCKY
DEPARTMENT OF HIGHWAYS
TEAM KENTUCKY TRANSPORTATION CABINET

DRAWING TITLE:


HORIZONTAL SCALE
SCALE: 1" = 5'


0' 5' 10' 20'


STA. 4104+50.00 TO STA. 4105+50.00

ITEM NO. COUNTY OF

SHEET NO.
4104+50.00

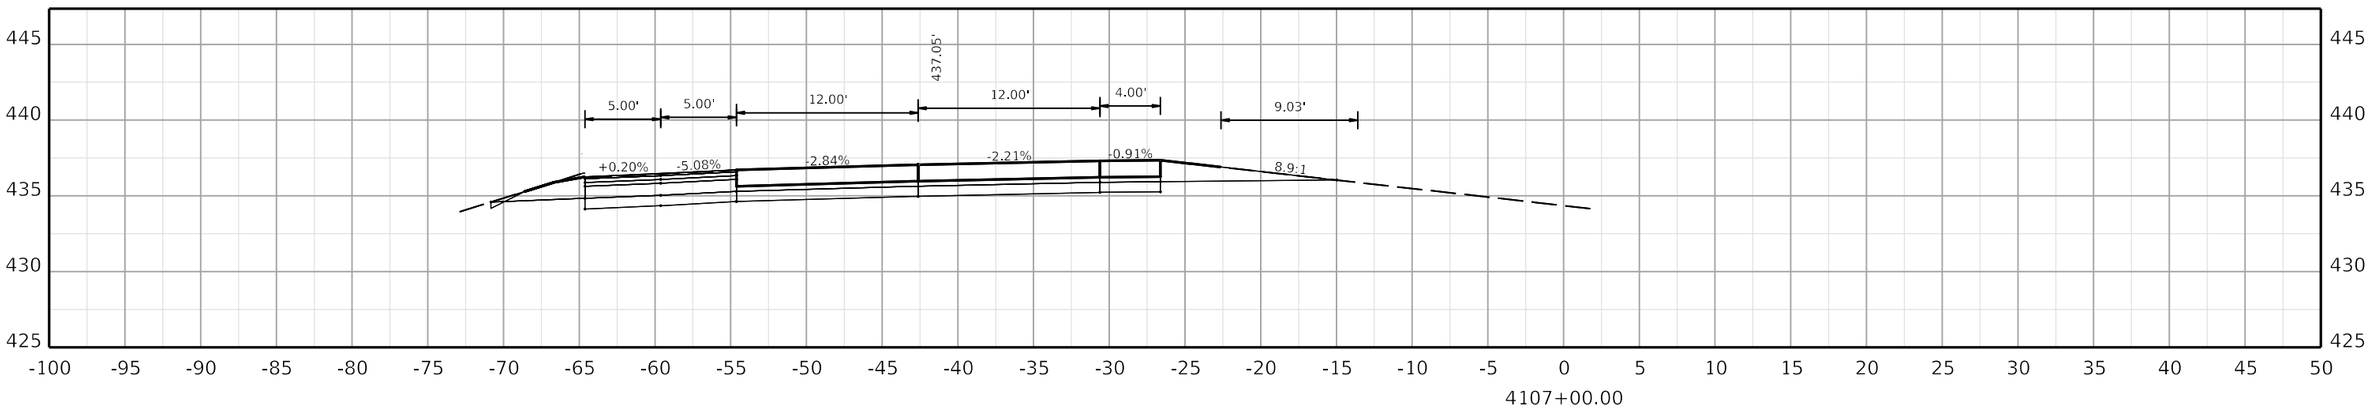

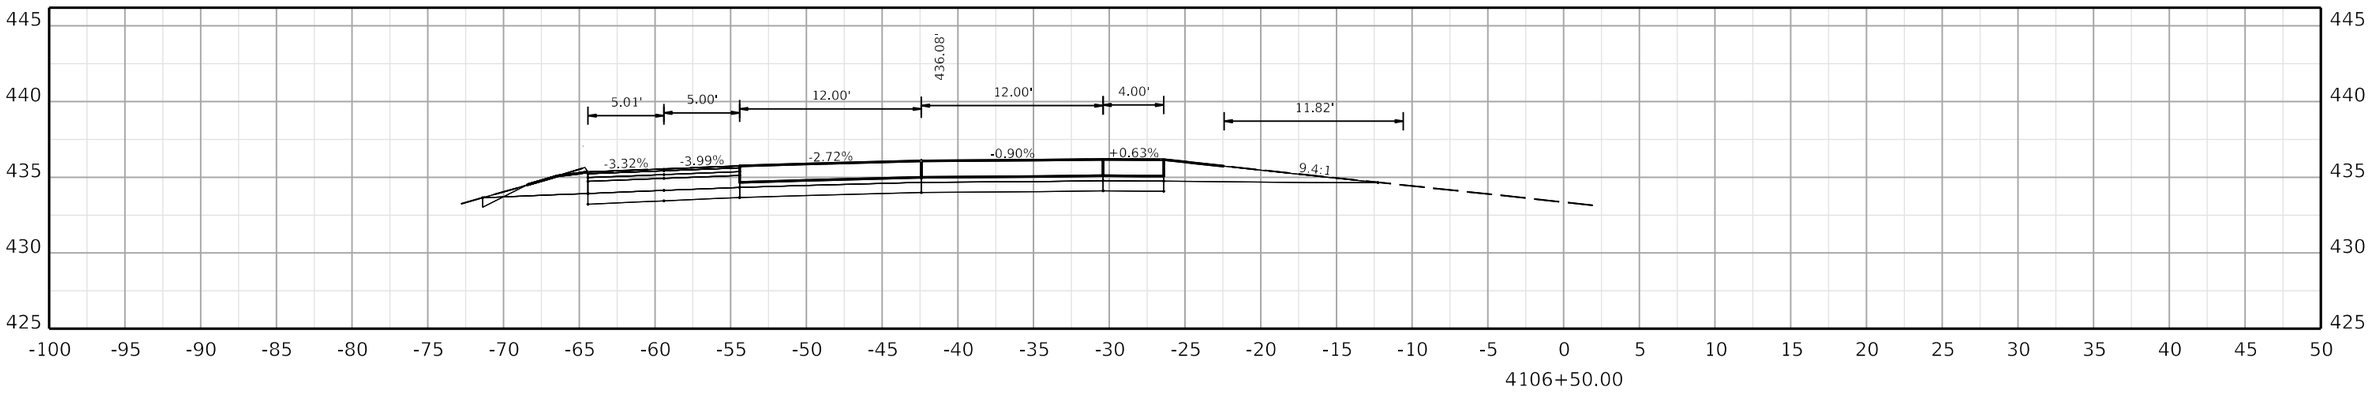

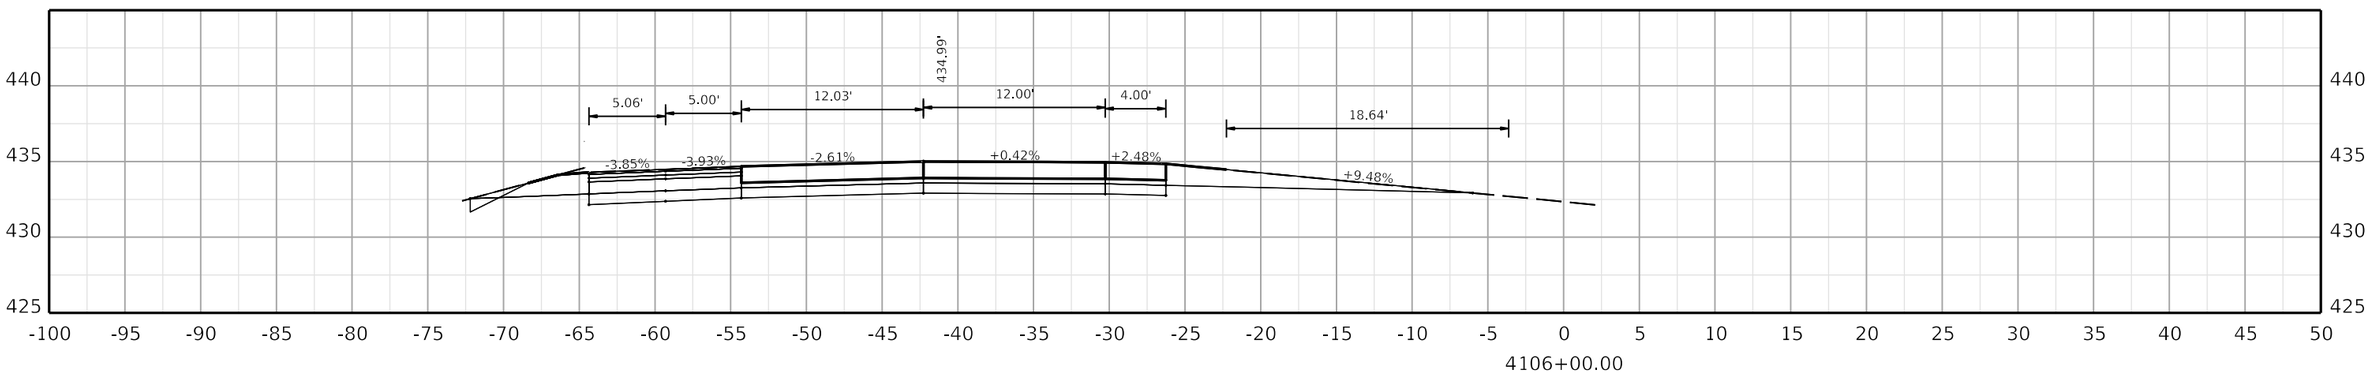

COMMONWEALTH OF KENTUCKY
DEPARTMENT OF HIGHWAYS
TEAM KENTUCKY TRANSPORTATION CABINET

DRAWING TITLE:


HORIZONTAL SCALE
SCALE: 1" = 5'


0' 5' 10' 20'


STA. 4106+00.00 TO STA. 4107+00.00

ITEM NO. COUNTY OF

SHEET NO.
4106+00.00

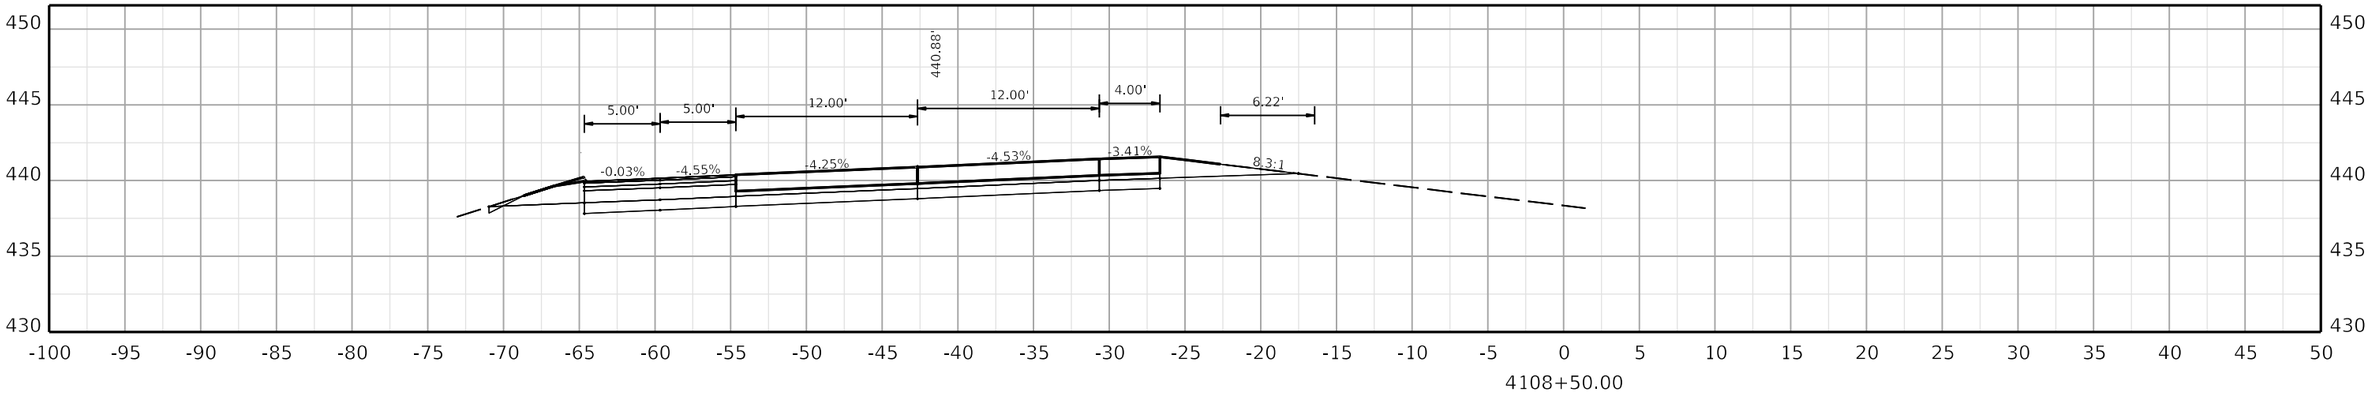

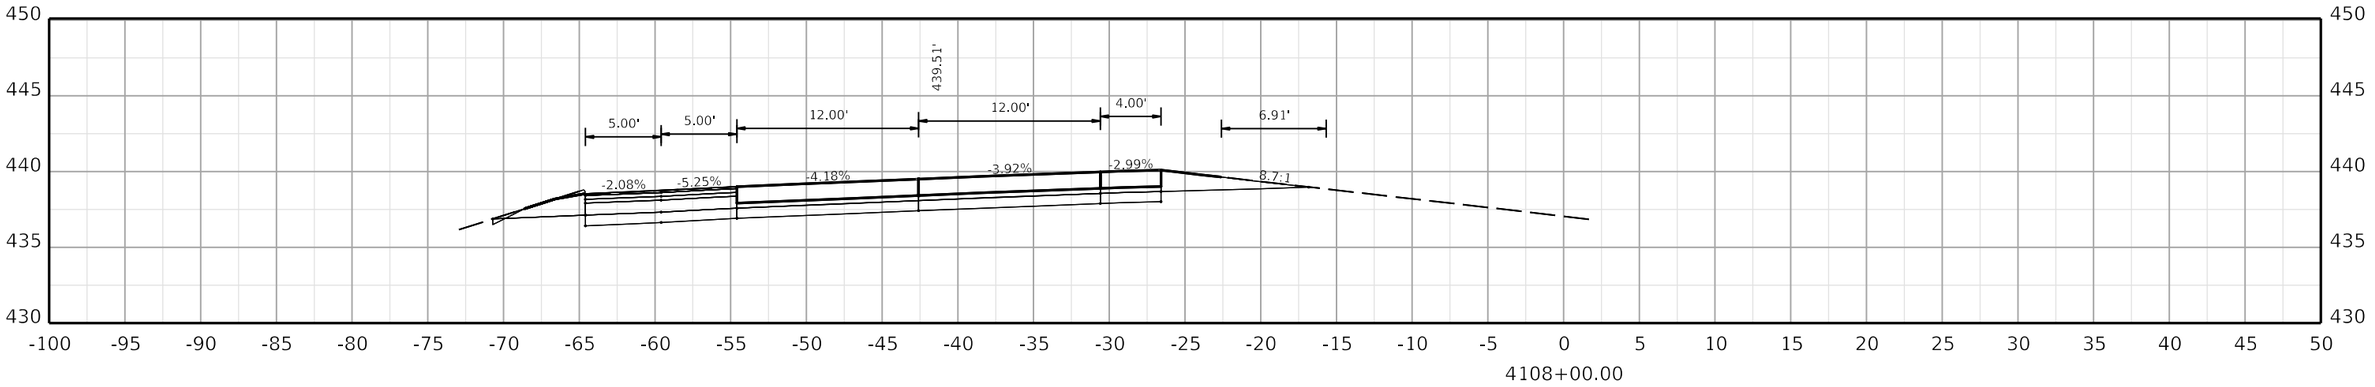

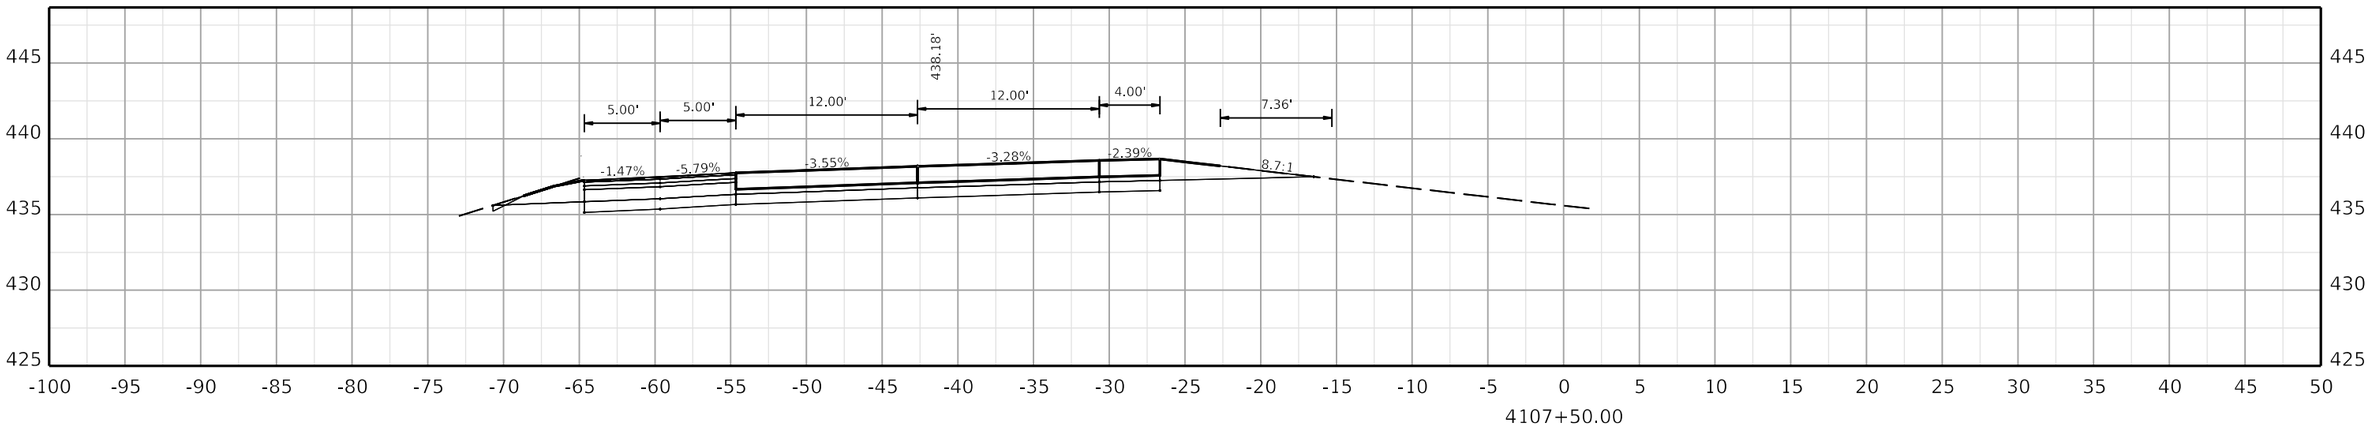

COMMONWEALTH OF KENTUCKY
DEPARTMENT OF HIGHWAYS
TEAM KENTUCKY TRANSPORTATION CABINET

DRAWING TITLE:


HORIZONTAL SCALE
SCALE: 1" = 5'


0' 5' 10' 20'


STA. 4107+50.00 TO STA. 4108+50.00

ITEM NO. COUNTY OF

SHEET NO. 4107+50.00

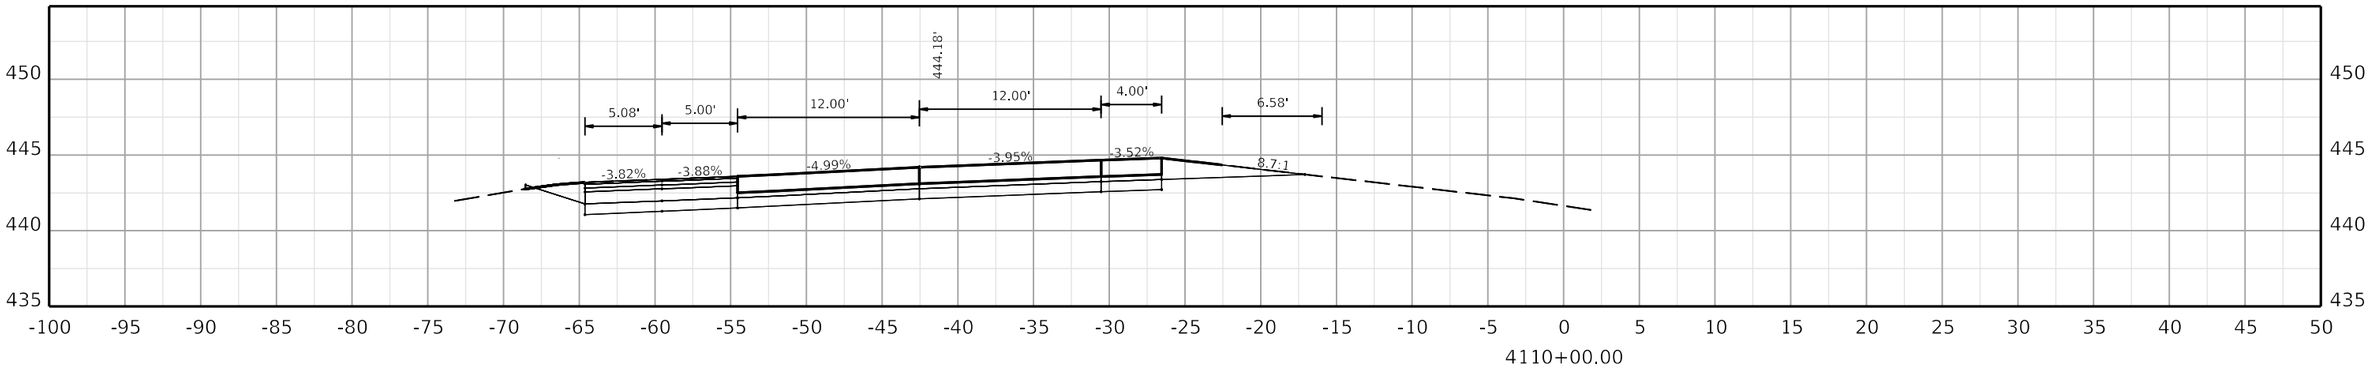

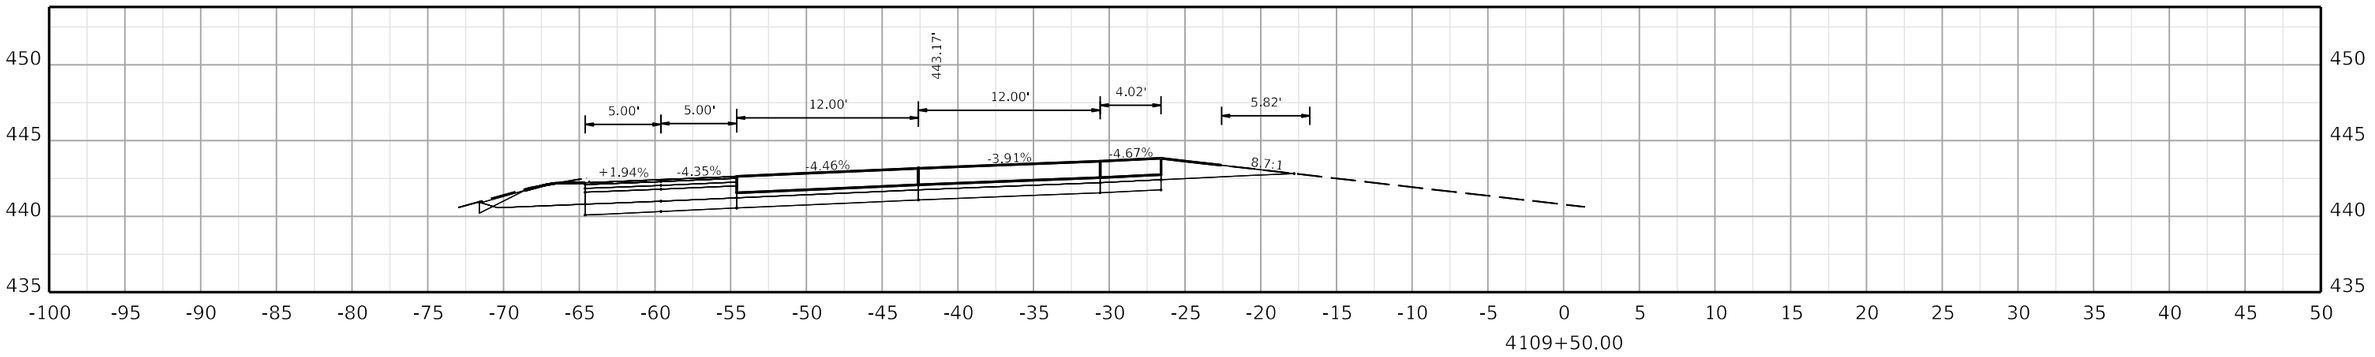

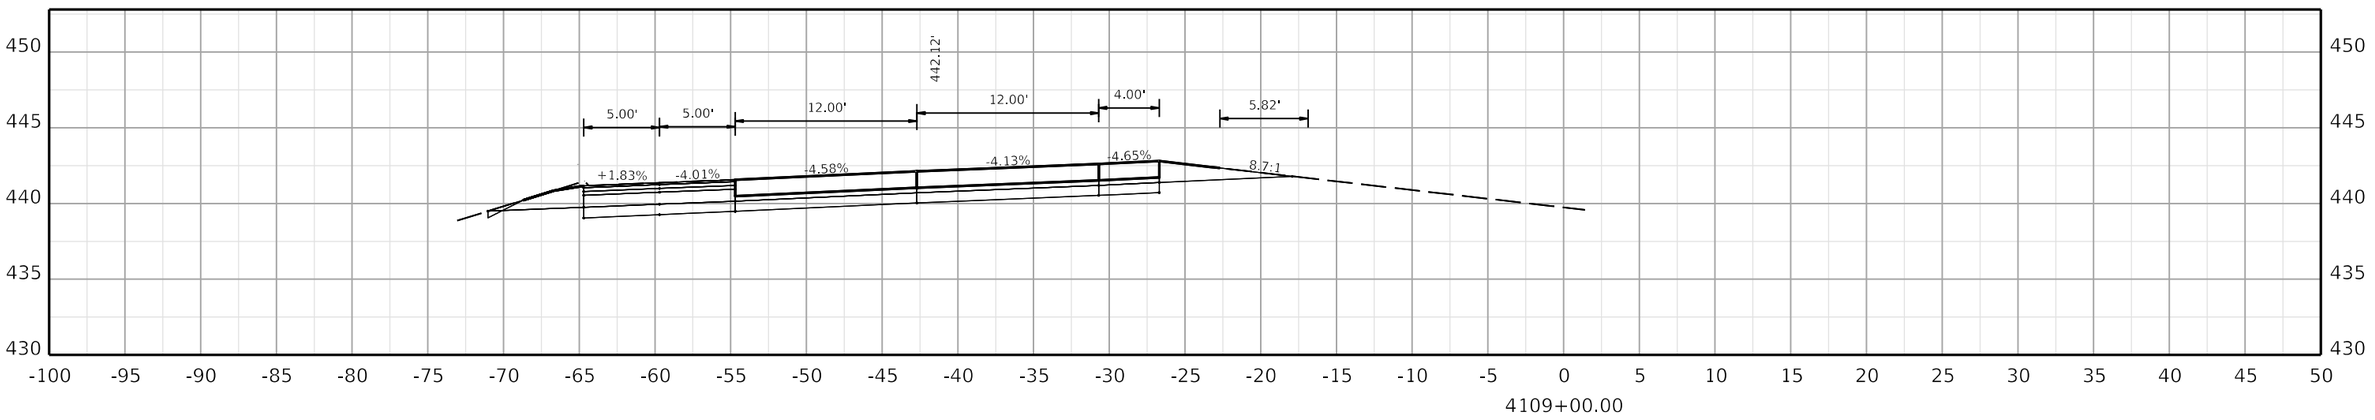

COMMONWEALTH OF KENTUCKY
DEPARTMENT OF HIGHWAYS
TEAM KENTUCKY TRANSPORTATION CABINET

DRAWING TITLE:


HORIZONTAL SCALE
SCALE: 1" = 5'


0' 5' 10' 20'


STA. 4109+00.00 TO STA. 4110+00.00

ITEM NO. COUNTY OF

SHEET NO.
4109+00.00

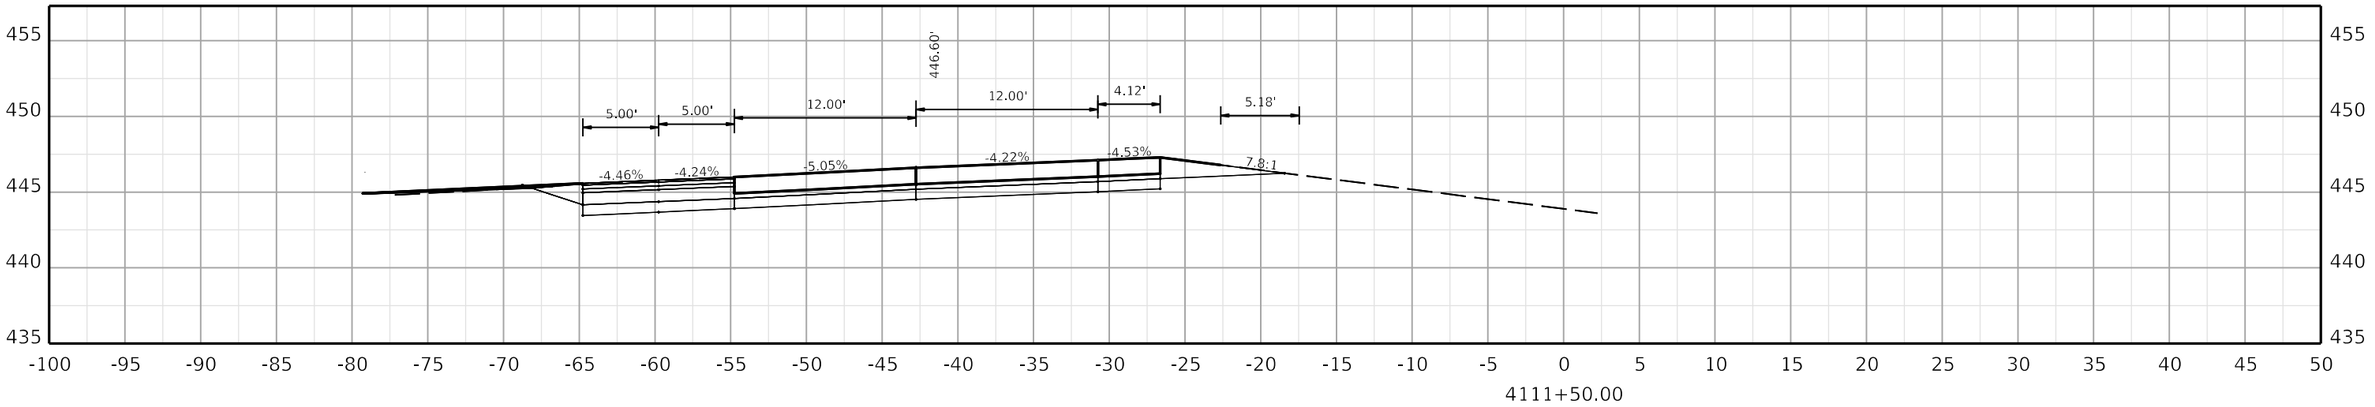

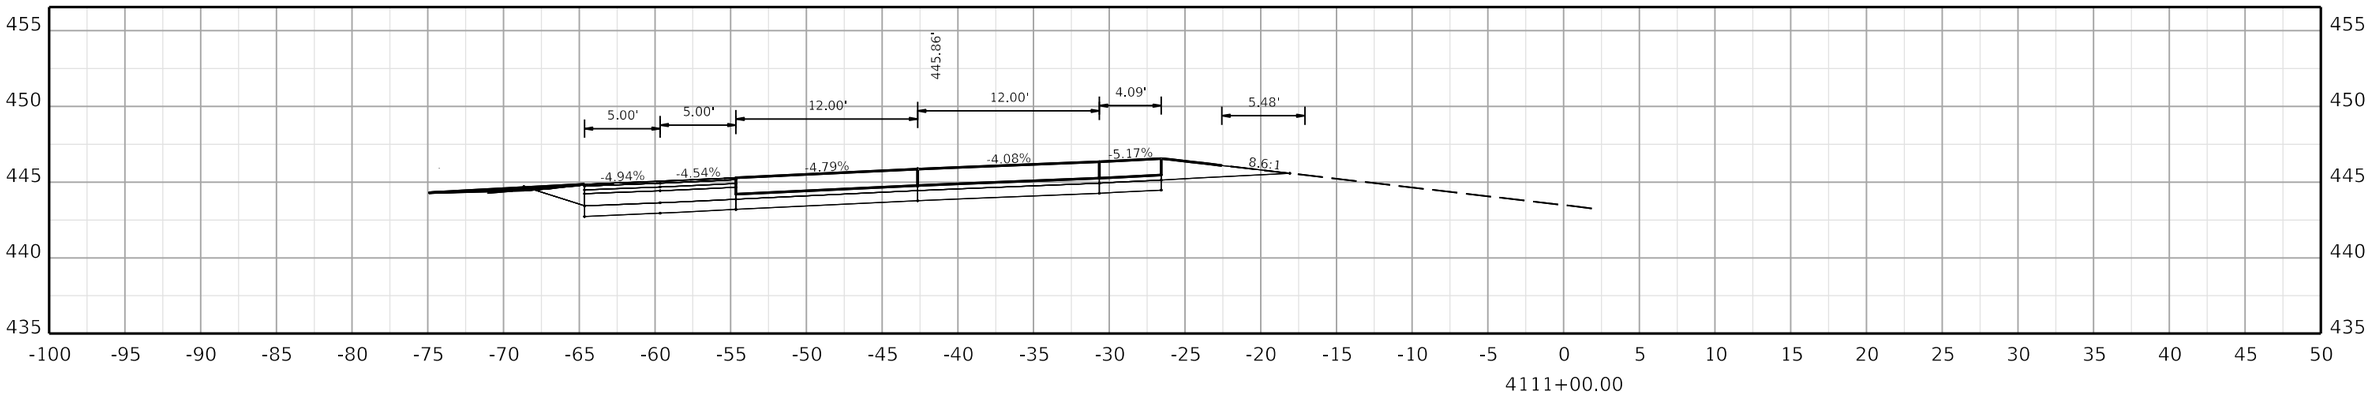

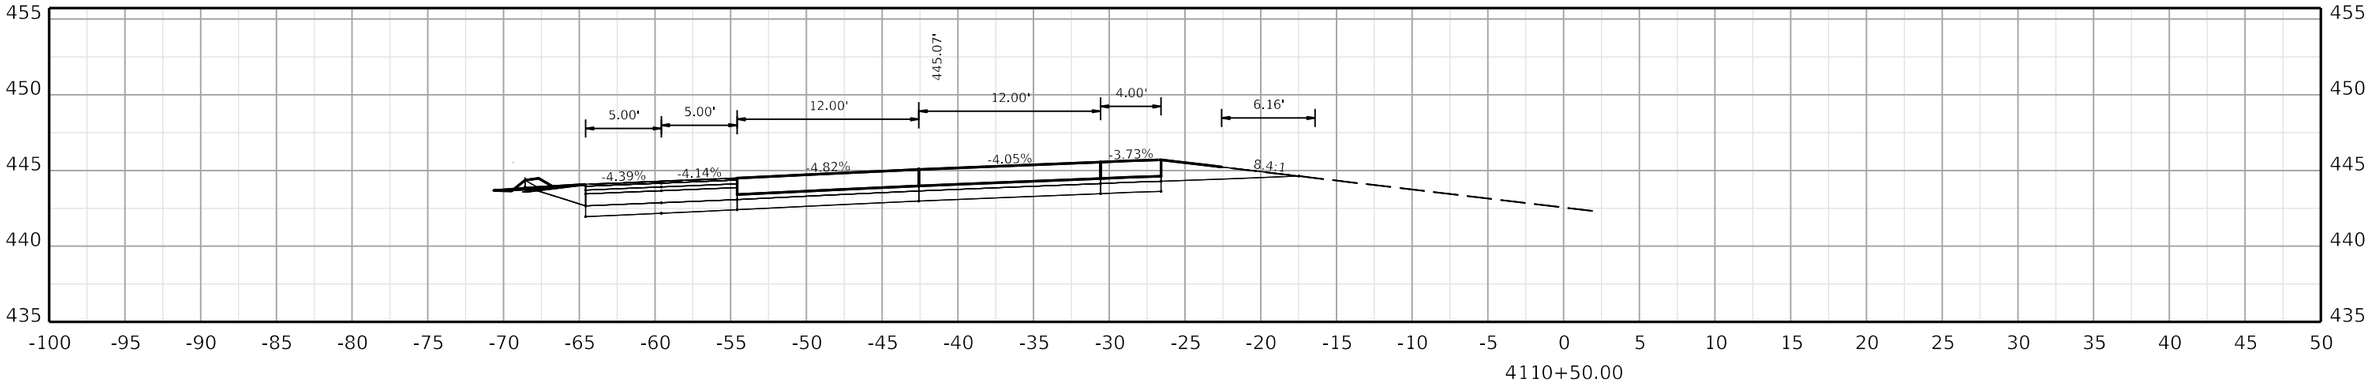

COMMONWEALTH OF KENTUCKY
DEPARTMENT OF HIGHWAYS
TEAM KENTUCKY TRANSPORTATION COMPANY

DRAWING TITLE:


HORIZONTAL SCALE
SCALE: 1" = 5'


0' 5' 10' 20'


STA. 4110+50.00 TO STA. 4111+50.00

ITEM NO. COUNTY OF

SHEET NO.
4110+50.00

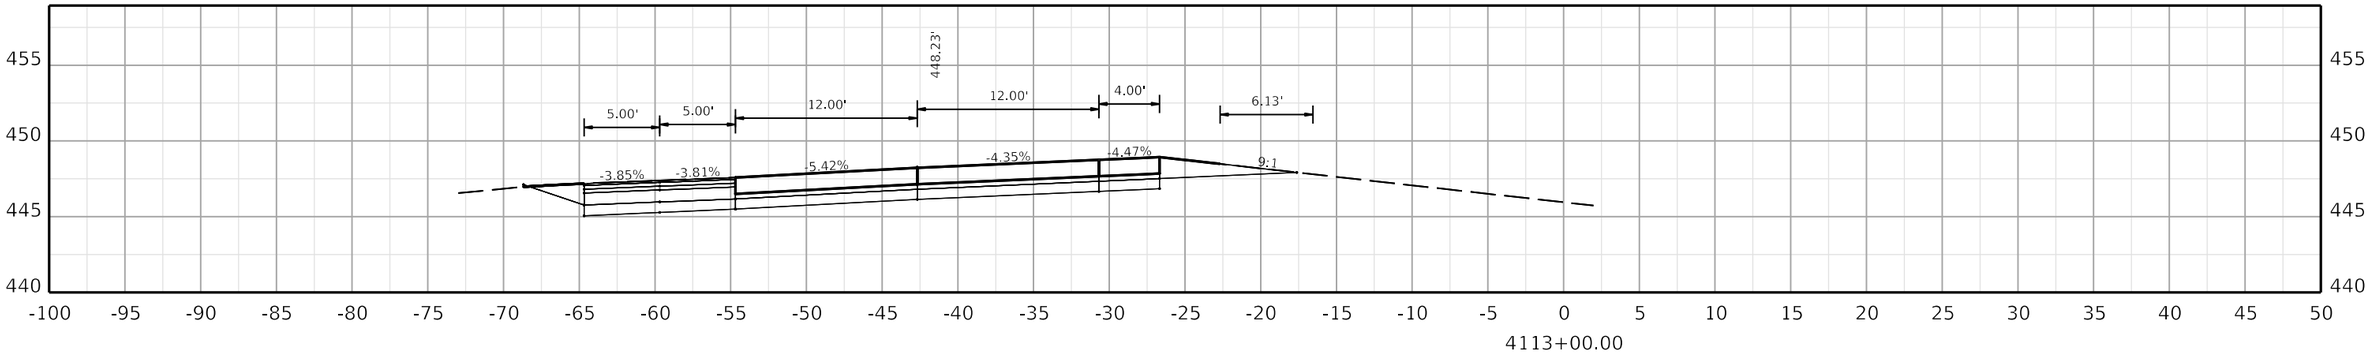

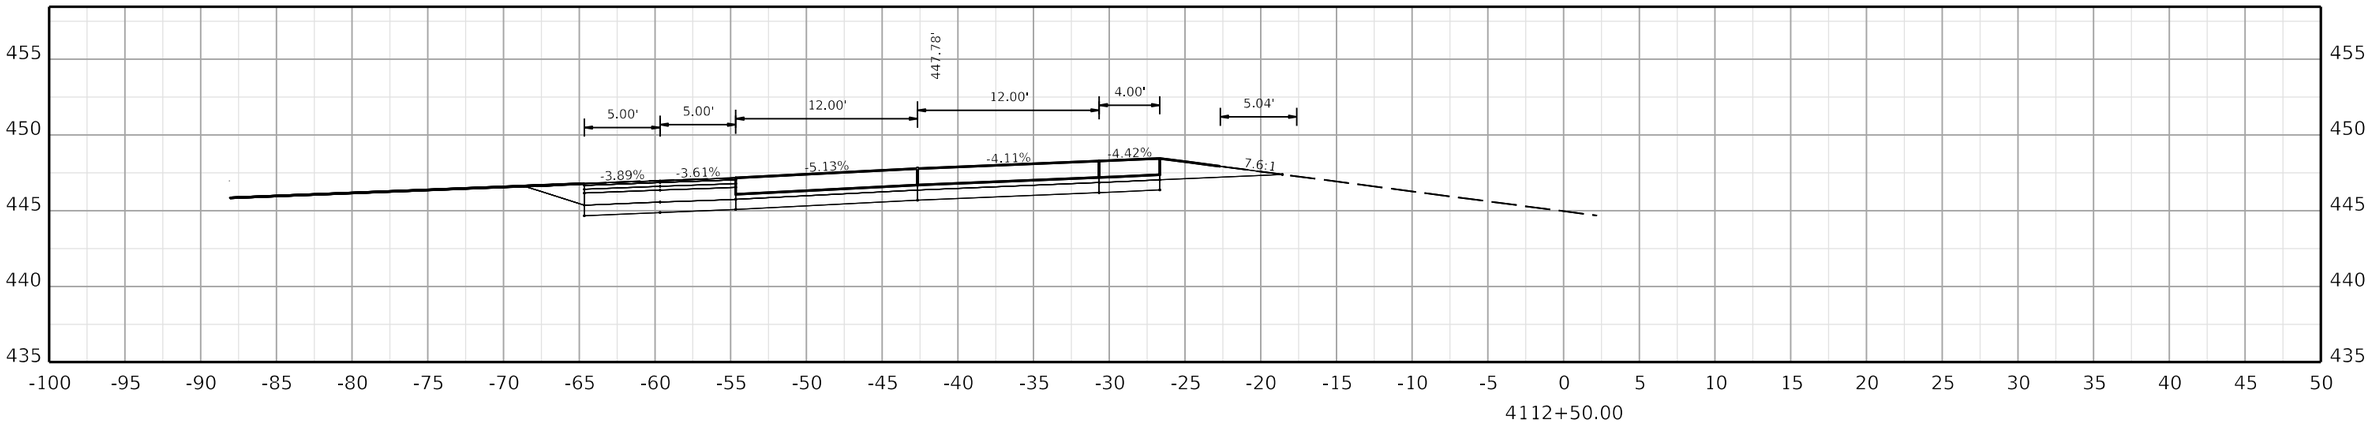

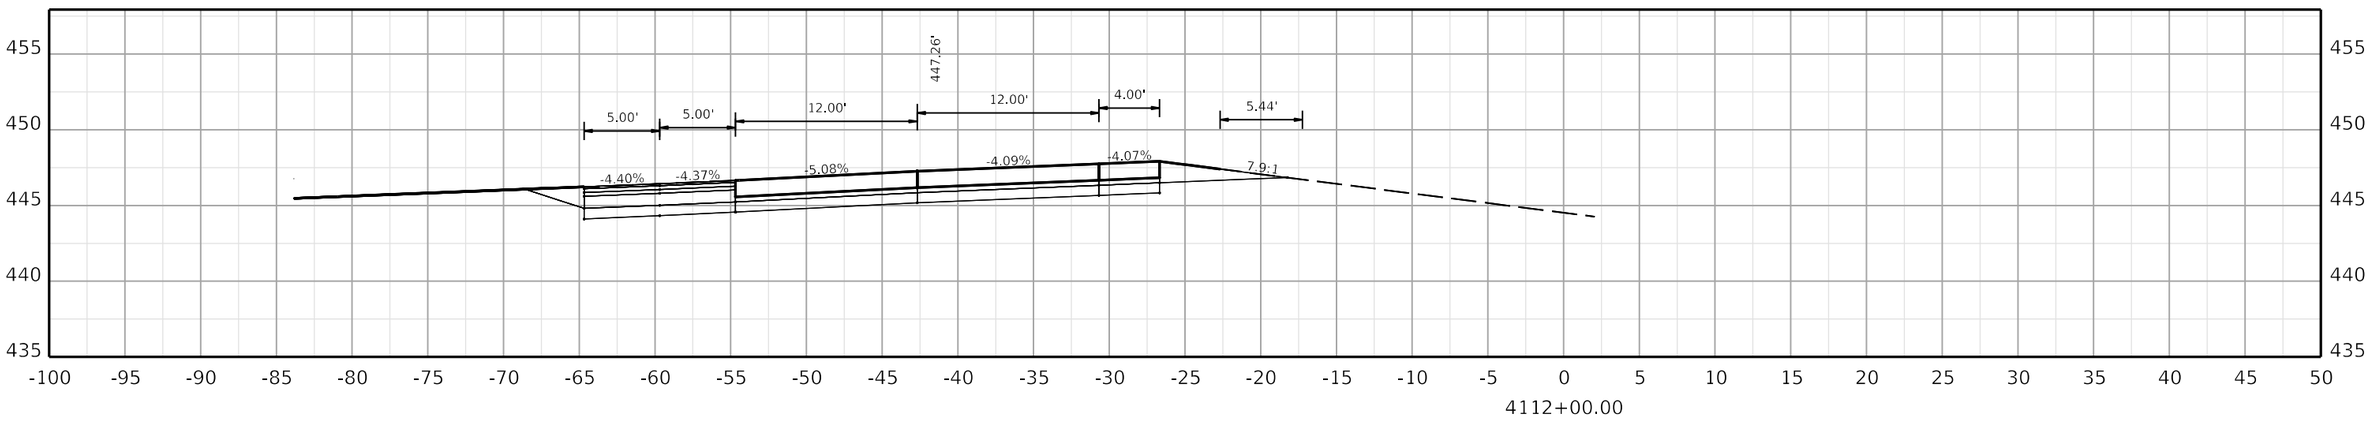

COMMONWEALTH OF KENTUCKY
DEPARTMENT OF HIGHWAYS
TEAM KENTUCKY TRANSPORTATION CABINET

DRAWING TITLE:


HORIZONTAL SCALE
SCALE: 1" = 5'


0' 5' 10' 20'


STA. 4112+00.00 TO STA. 4113+00.00

ITEM NO. COUNTY OF

SHEET NO.
4112+00.00

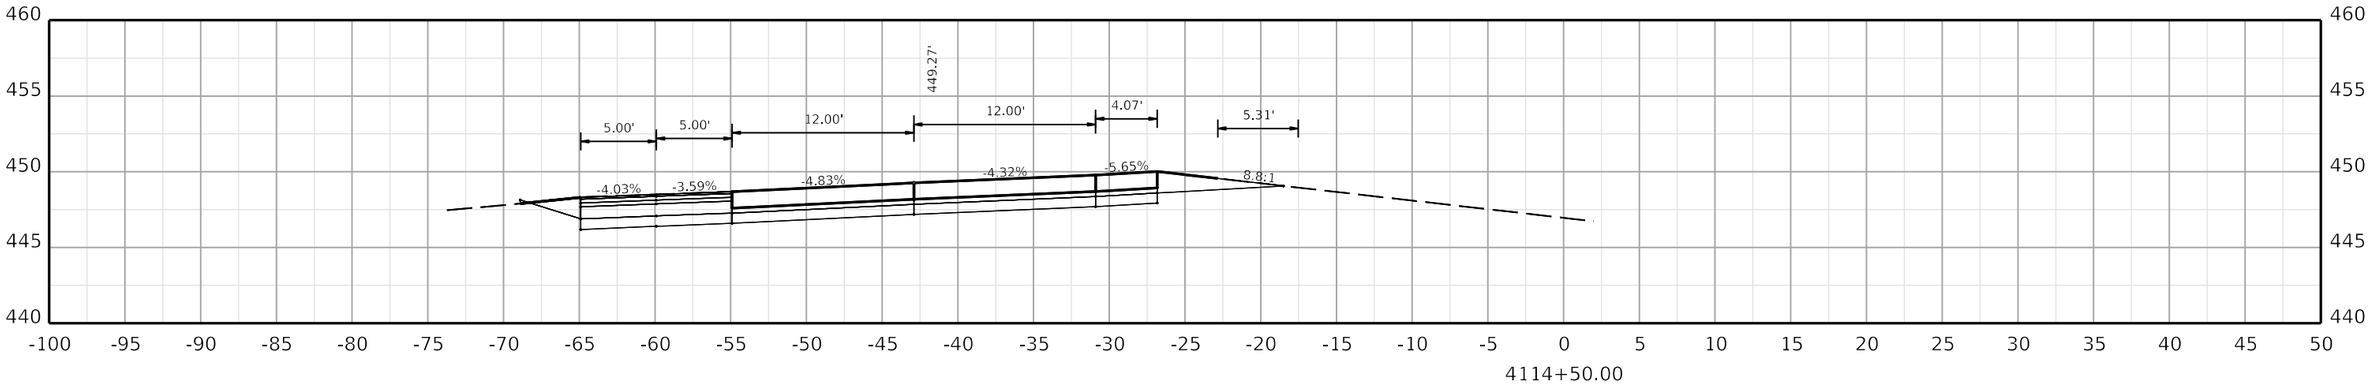

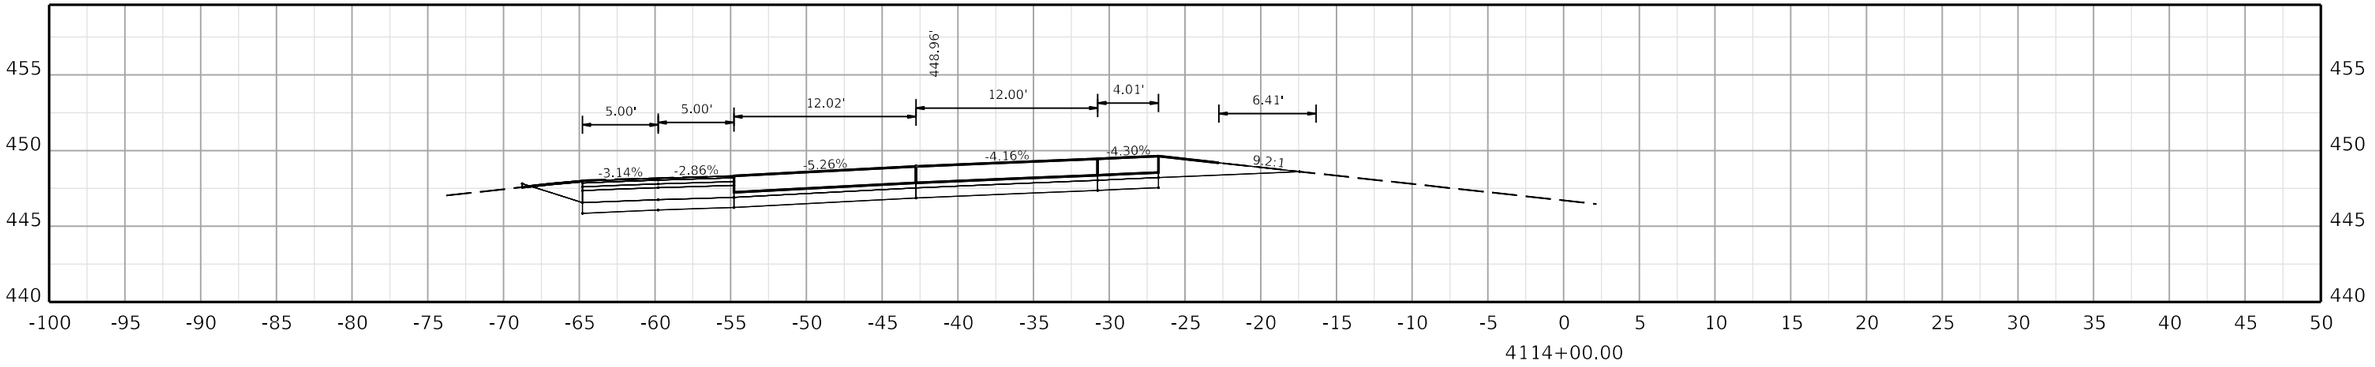

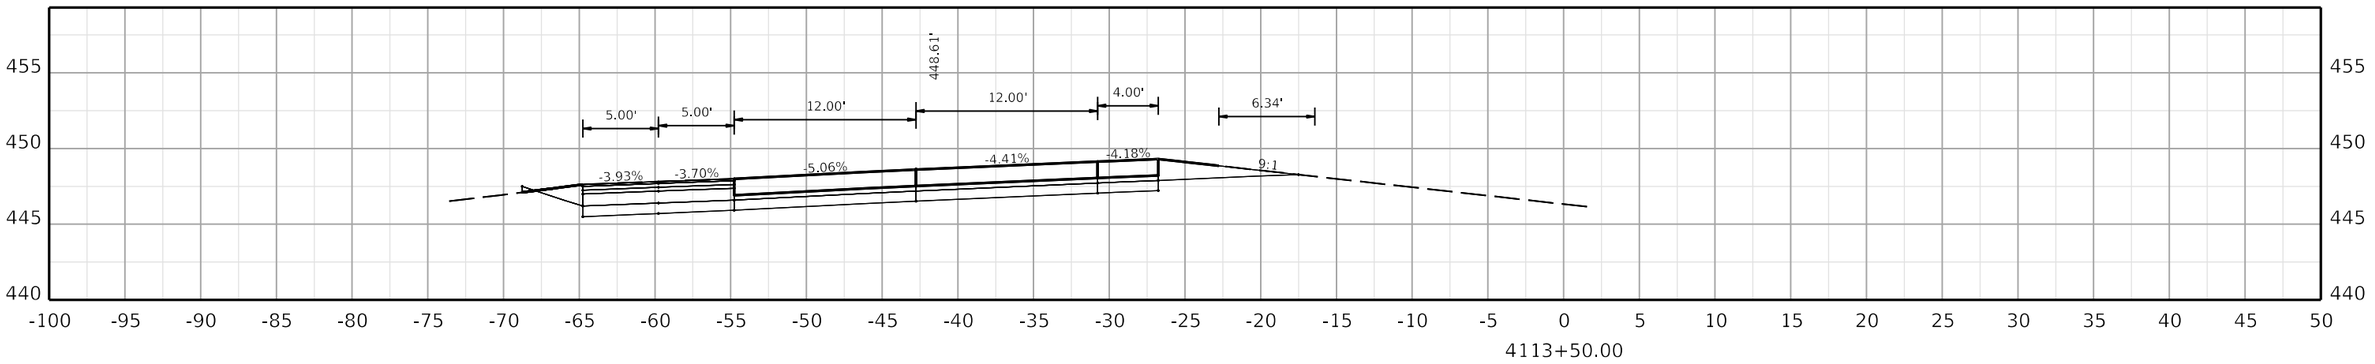

COMMONWEALTH OF KENTUCKY
DEPARTMENT OF HIGHWAYS

TEAM KENTUCKY

DRAWING TITLE:


HORIZONTAL SCALE
SCALE: 1" = 5'


0' 5' 10' 20'


STA. 4113+50.00 TO STA. 4114+50.00

ITEM NO. COUNTY OF

SHEET NO.
4113+50.00

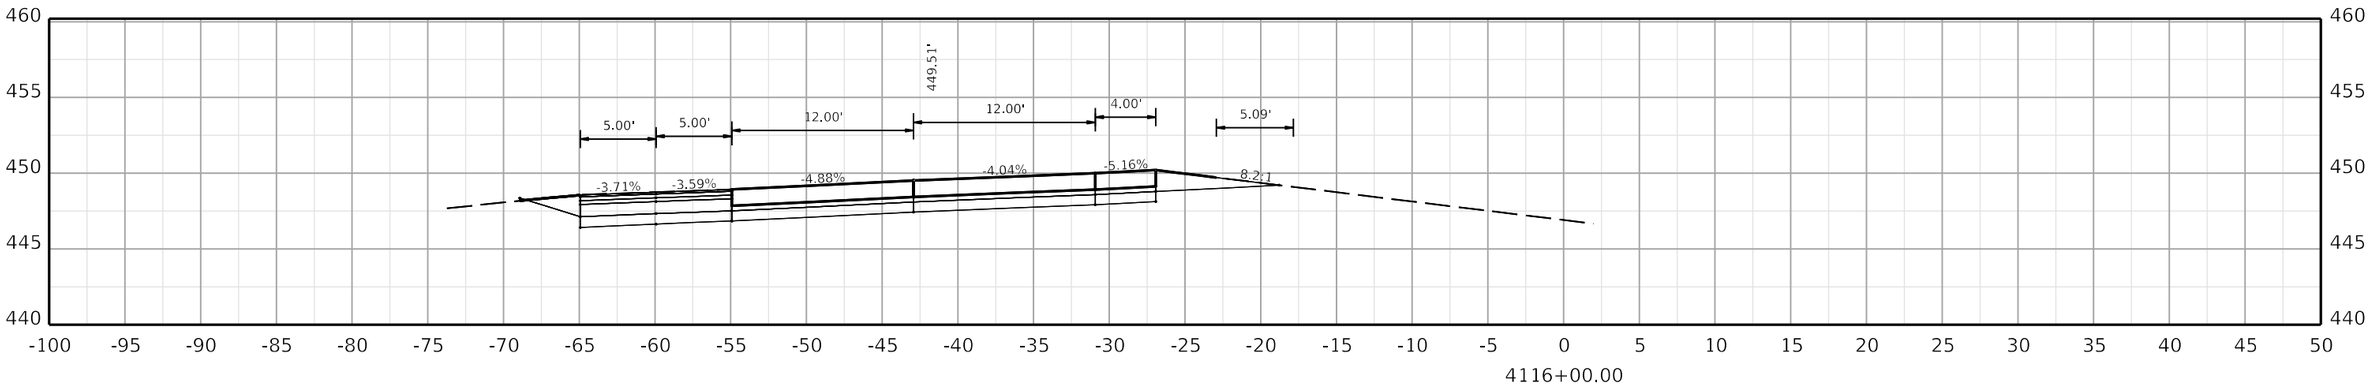

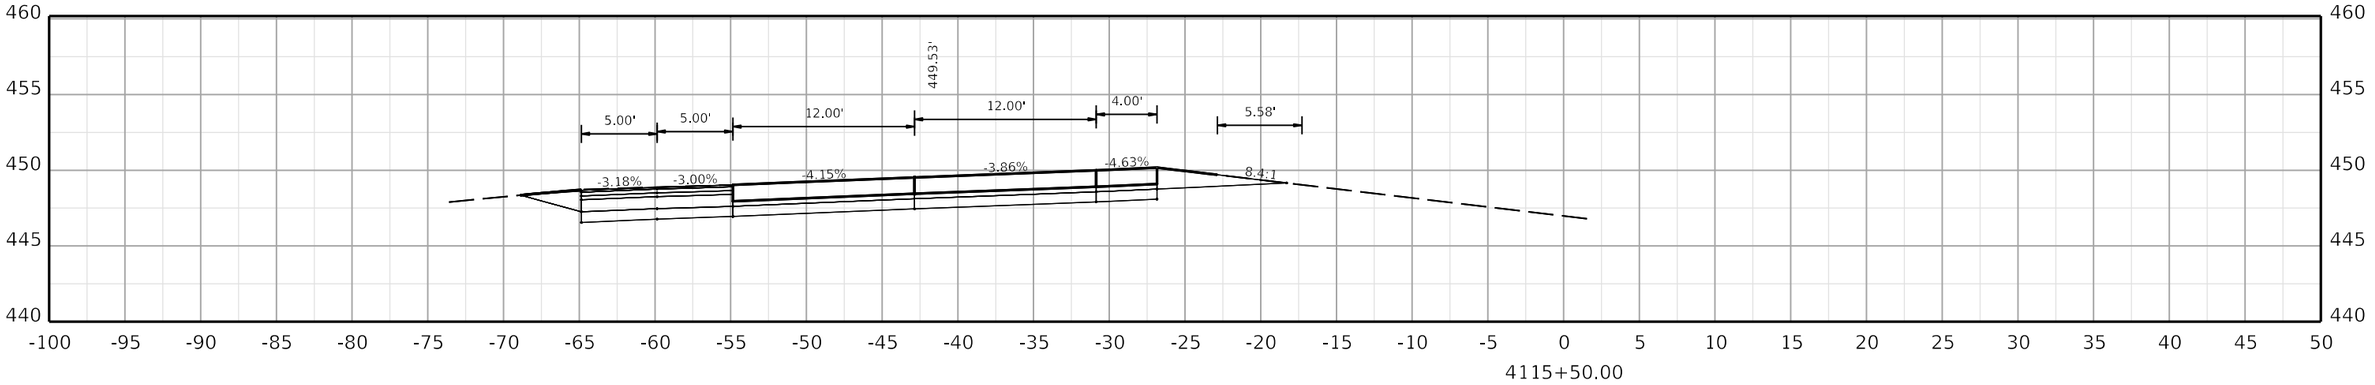

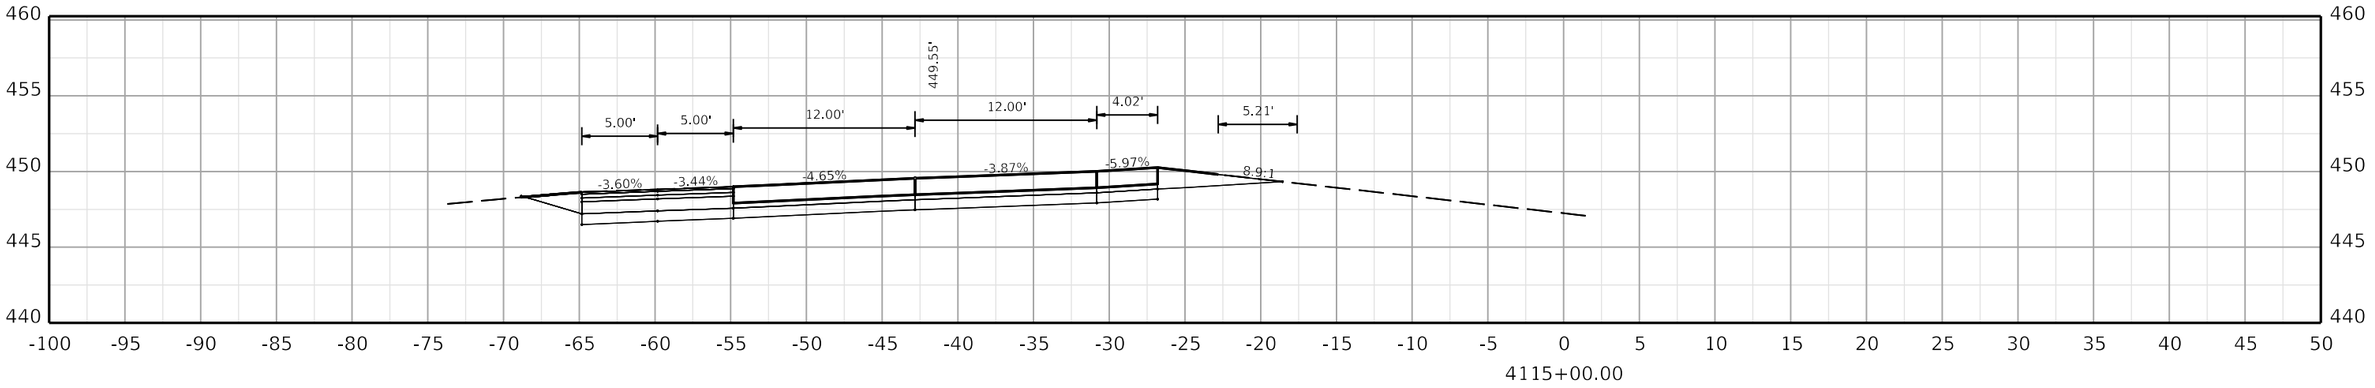

COMMONWEALTH OF KENTUCKY
DEPARTMENT OF HIGHWAYS

TEAM KENTUCKY

DRAWING TITLE:


HORIZONTAL SCALE
SCALE: 1" = 5'


0' 5' 10' 20'


STA. 4115+00.00 TO STA. 4116+00.00

ITEM NO. COUNTY OF

SHEET NO.
4115+00.00

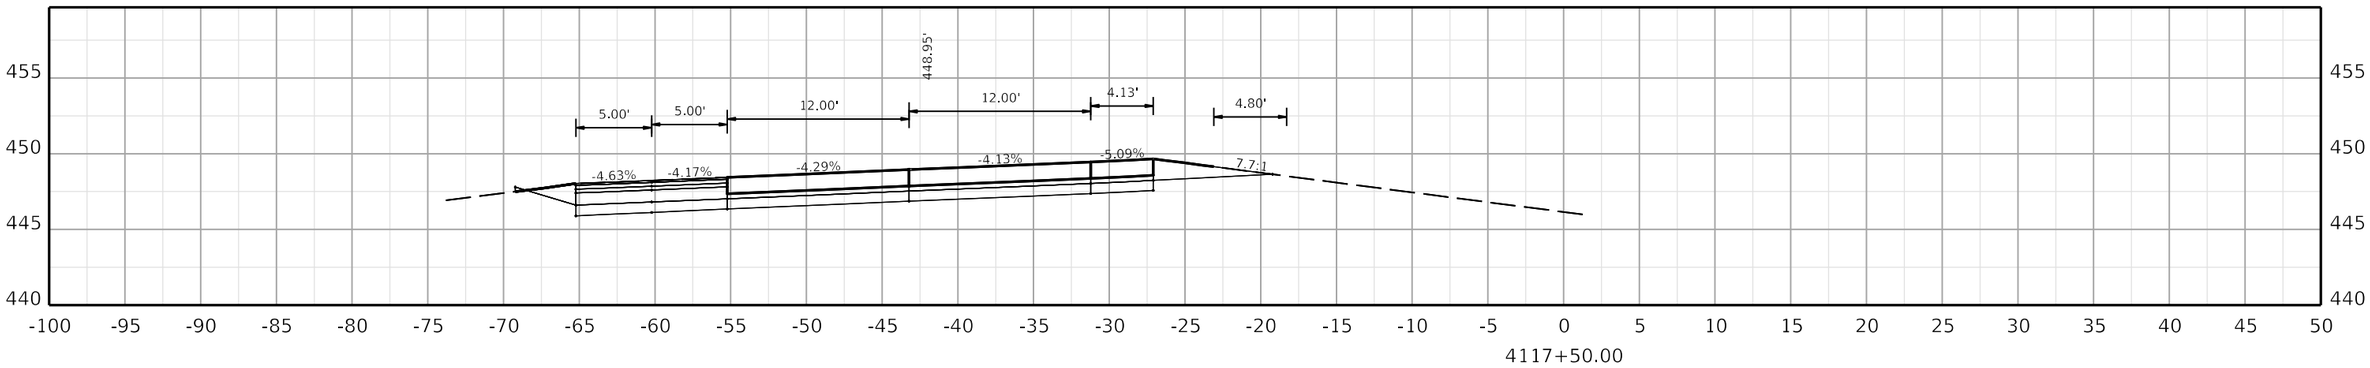

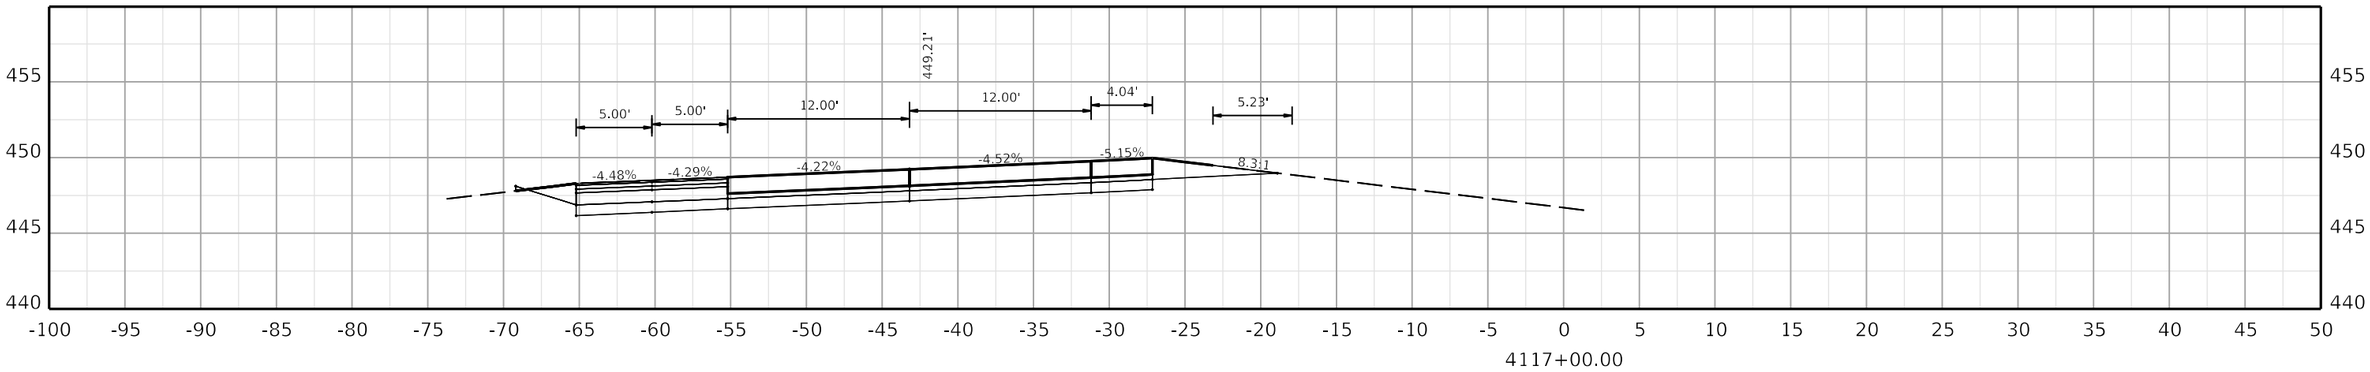

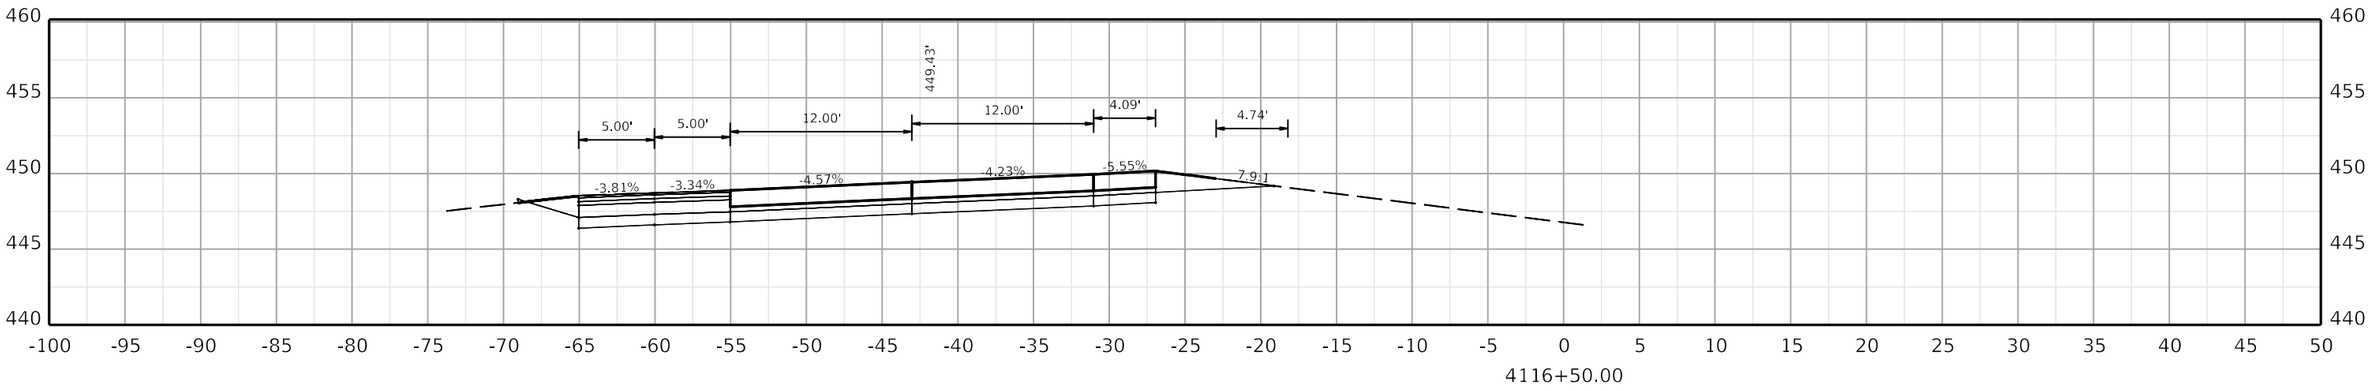

COMMONWEALTH OF KENTUCKY
DEPARTMENT OF HIGHWAYS

TEAM KENTUCKY

DRAWING TITLE:

HORIZONTAL SCALE
SCALE: 1" = 5'

0' 5' 10' 20'

STA. 4116+50.00 TO STA. 4117+50.00


ITEM NO. COUNTY OF


SHEET NO.
4116+50.00


OpenRoads Designer v10.12.02.4

USER: USLR095925

FILE NAME: C:\BMS\WSP-US-PW-02\D0932959\CORR_I-24W_CONCRETE_PAVING_SEGMENT2_XSEC.DGN

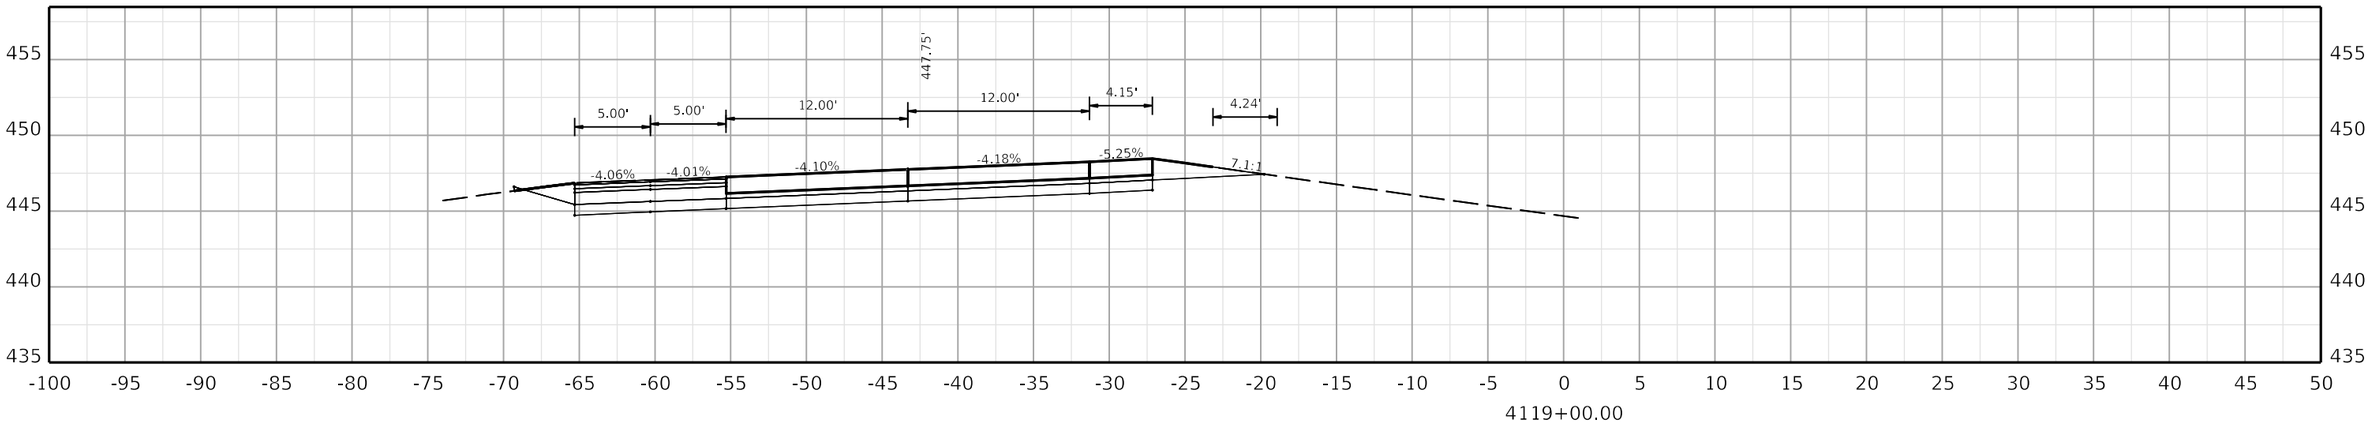

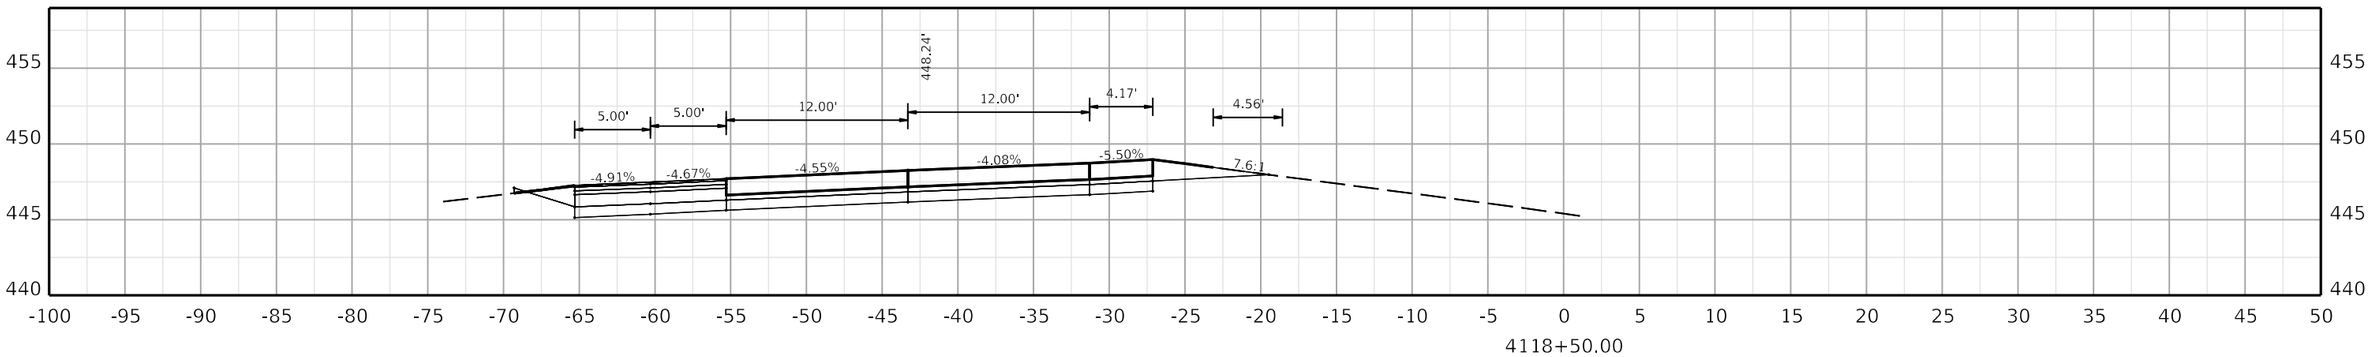

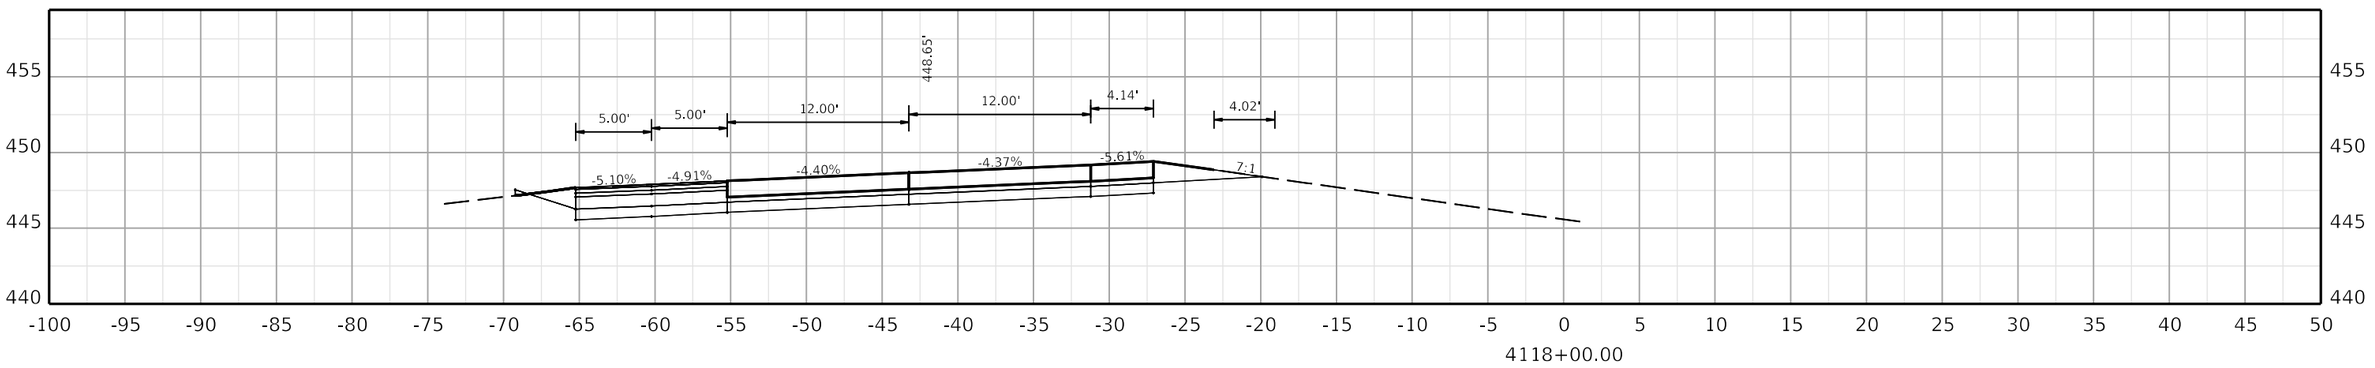

COMMONWEALTH OF KENTUCKY
DEPARTMENT OF HIGHWAYS
TEAM KENTUCKY TRANSPORTATION CABINET

DRAWING TITLE:


HORIZONTAL SCALE
SCALE: 1" = 5'


0' 5' 10' 20'


STA. 4118+00.00 TO STA. 4119+00.00

ITEM NO. COUNTY OF

SHEET NO.
4118+00.00

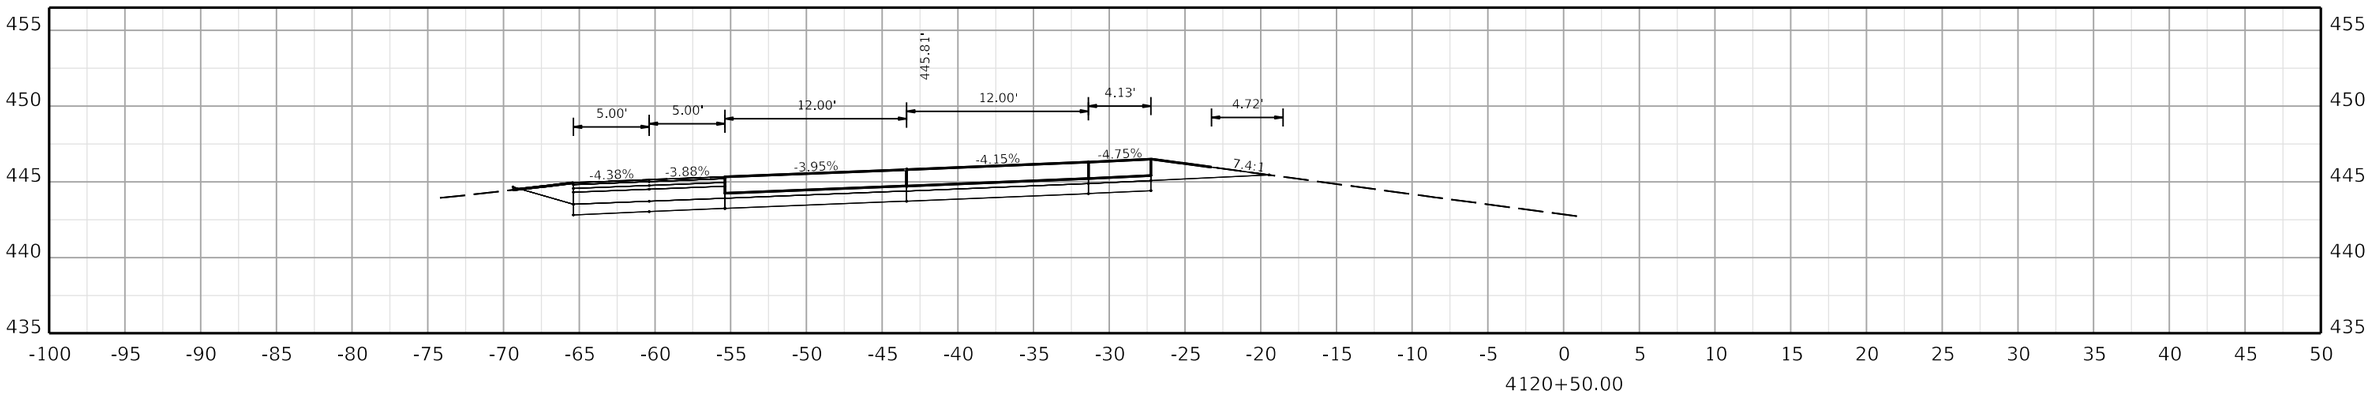

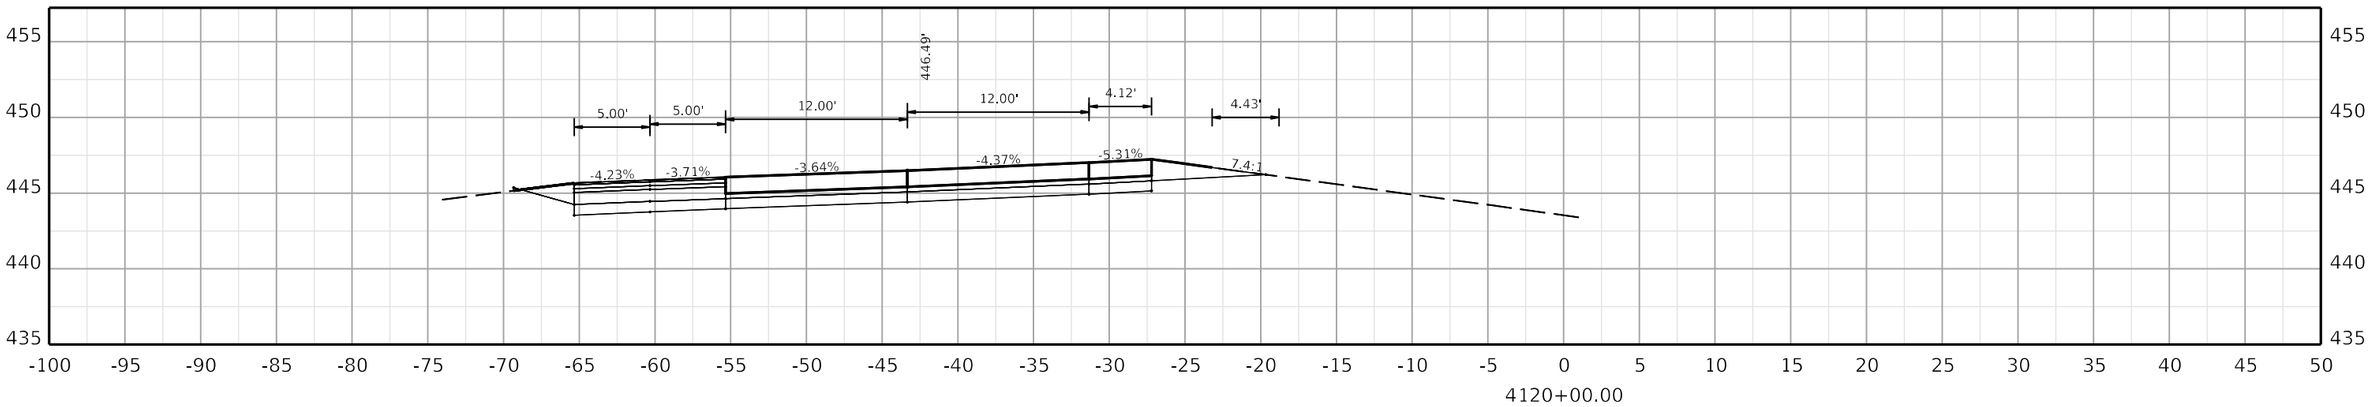

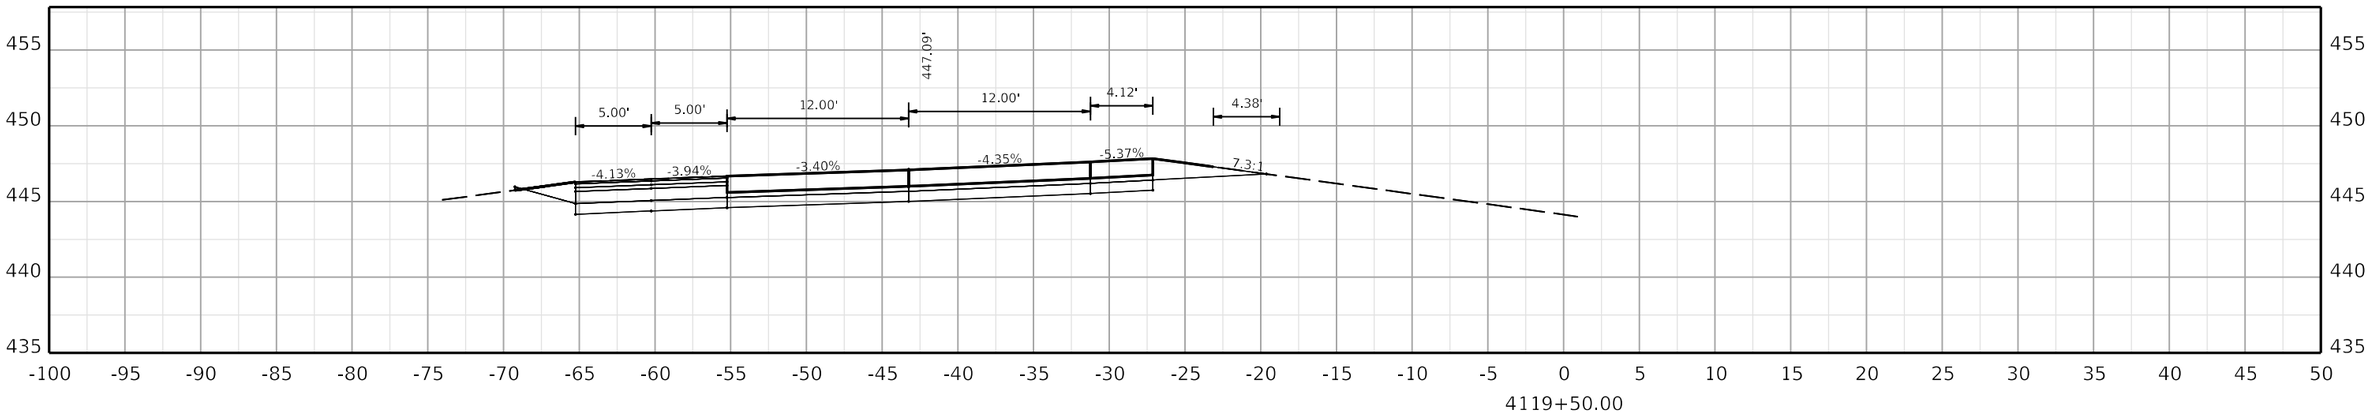

COMMONWEALTH OF KENTUCKY
DEPARTMENT OF HIGHWAYS

TEAM KENTUCKY

DRAWING TITLE:


HORIZONTAL SCALE
SCALE: 1" = 5'


0' 5' 10' 20'


STA. 4119+50.00 TO STA. 4120+50.00

ITEM NO. COUNTY OF

SHEET NO. 4119+50.00

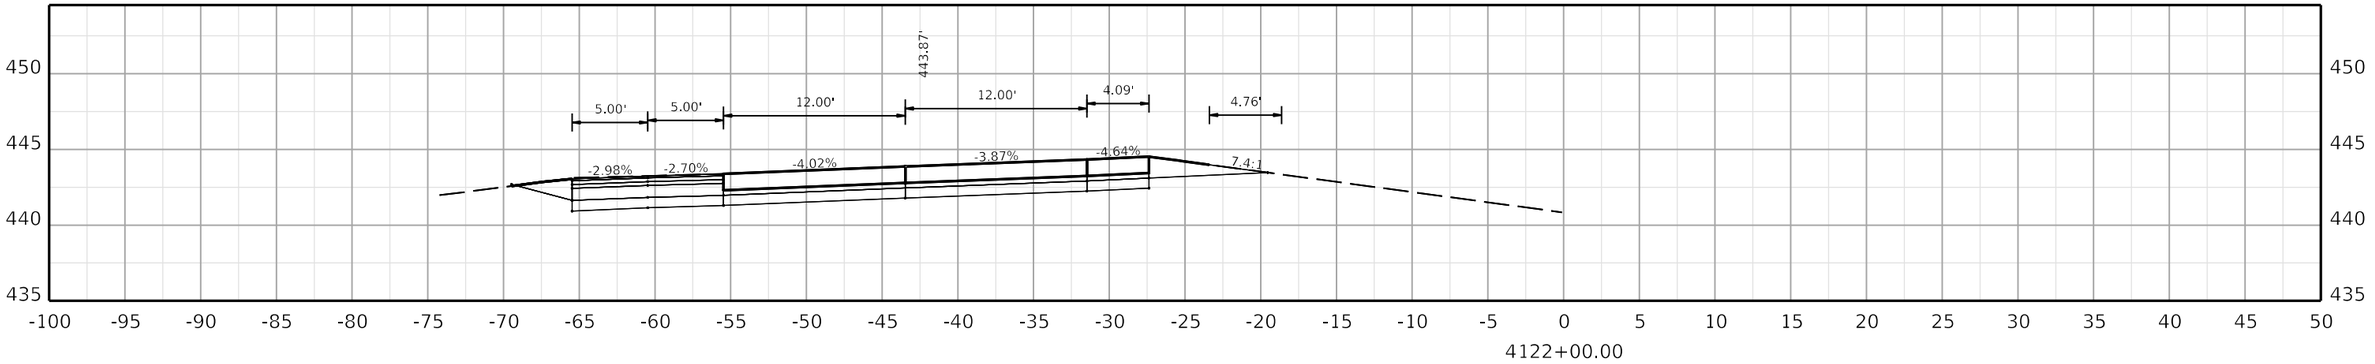

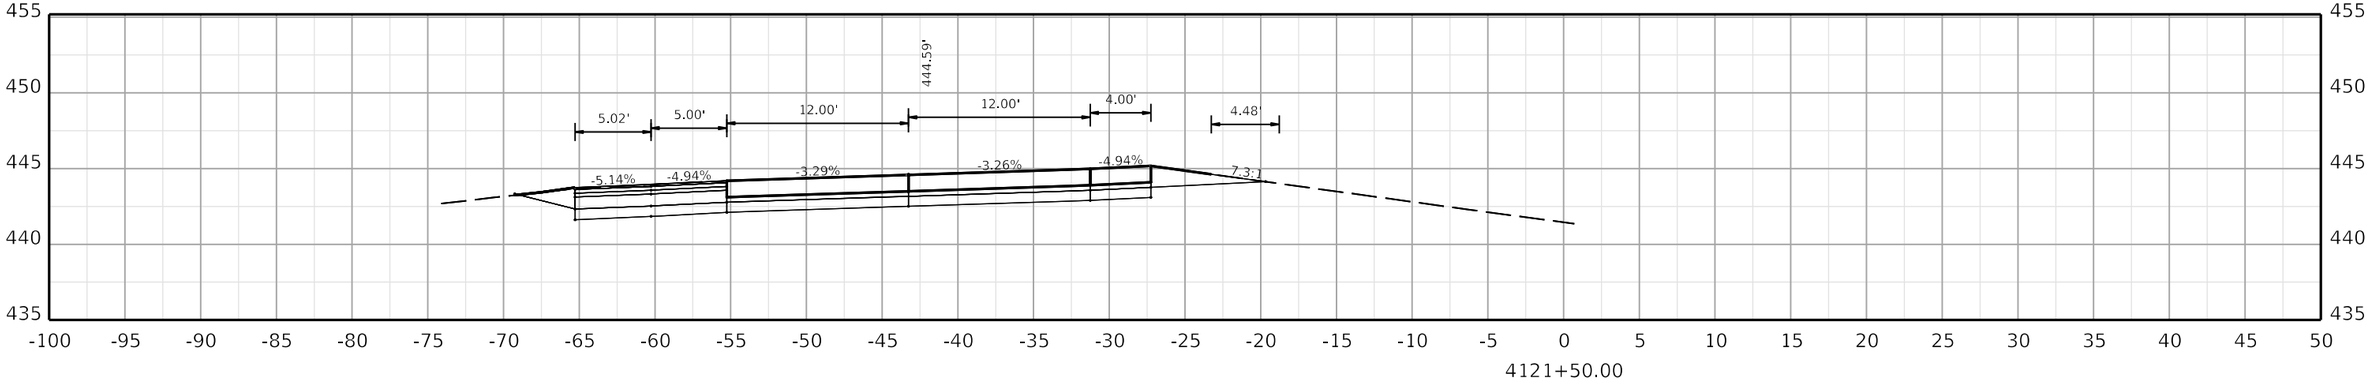

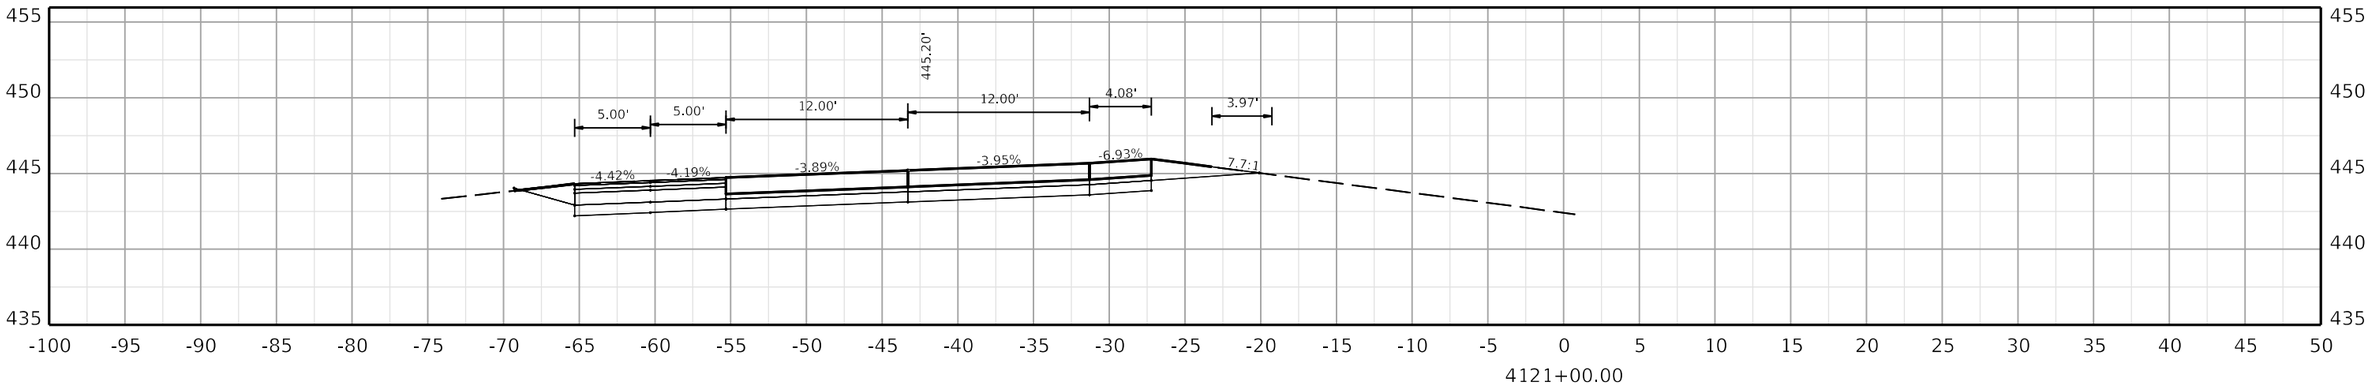

COMMONWEALTH OF KENTUCKY
DEPARTMENT OF HIGHWAYS
TEAM KENTUCKY

DRAWING TITLE:

HORIZONTAL SCALE
SCALE: 1" = 5'

0' 5' 10' 20'

STA. 4121+00.00 TO STA. 4122+00.00


ITEM NO. COUNTY OF


SHEET NO.
4121+00.00


OpenRoads Designer v10.12.02.4

USER: USLR095925

FILE NAME: C:\BMS\WSP-US-PW-02\D0932959\CORR_I-24W_CONCRETE_PAVING_SEGMENT2_XSEC.DGN

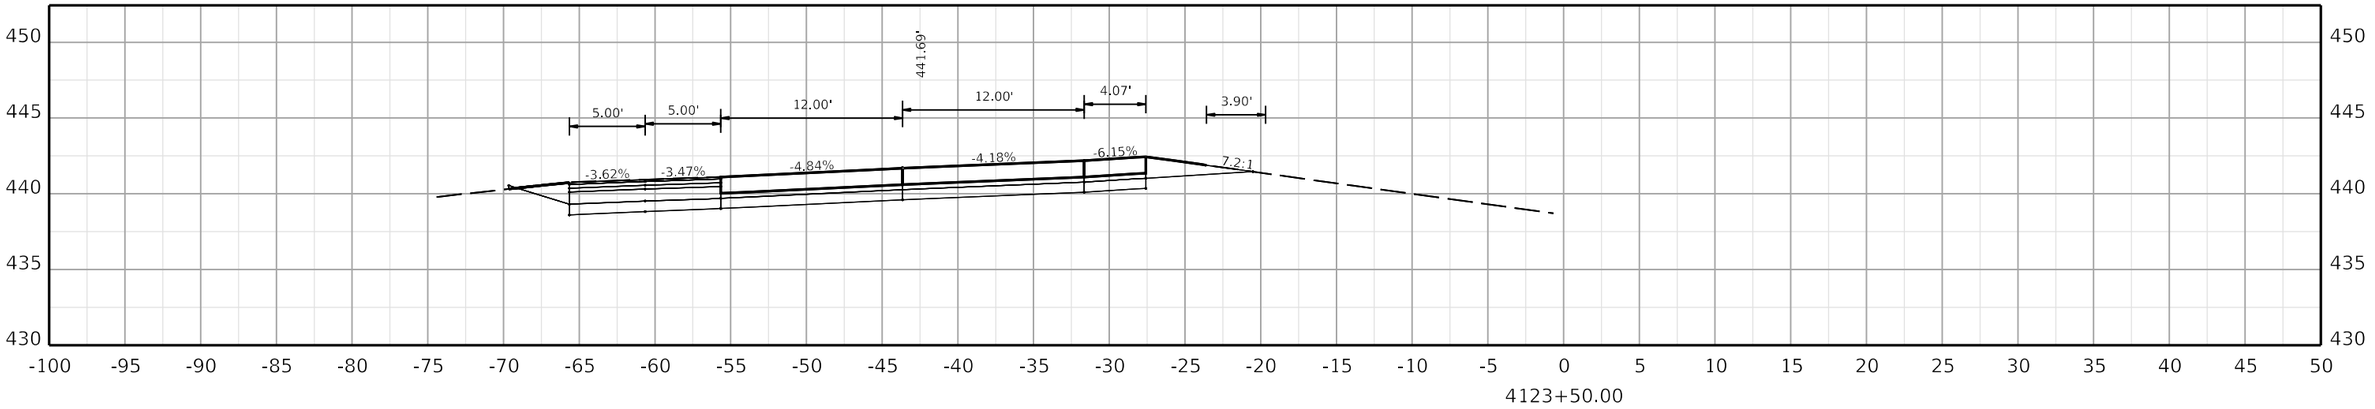

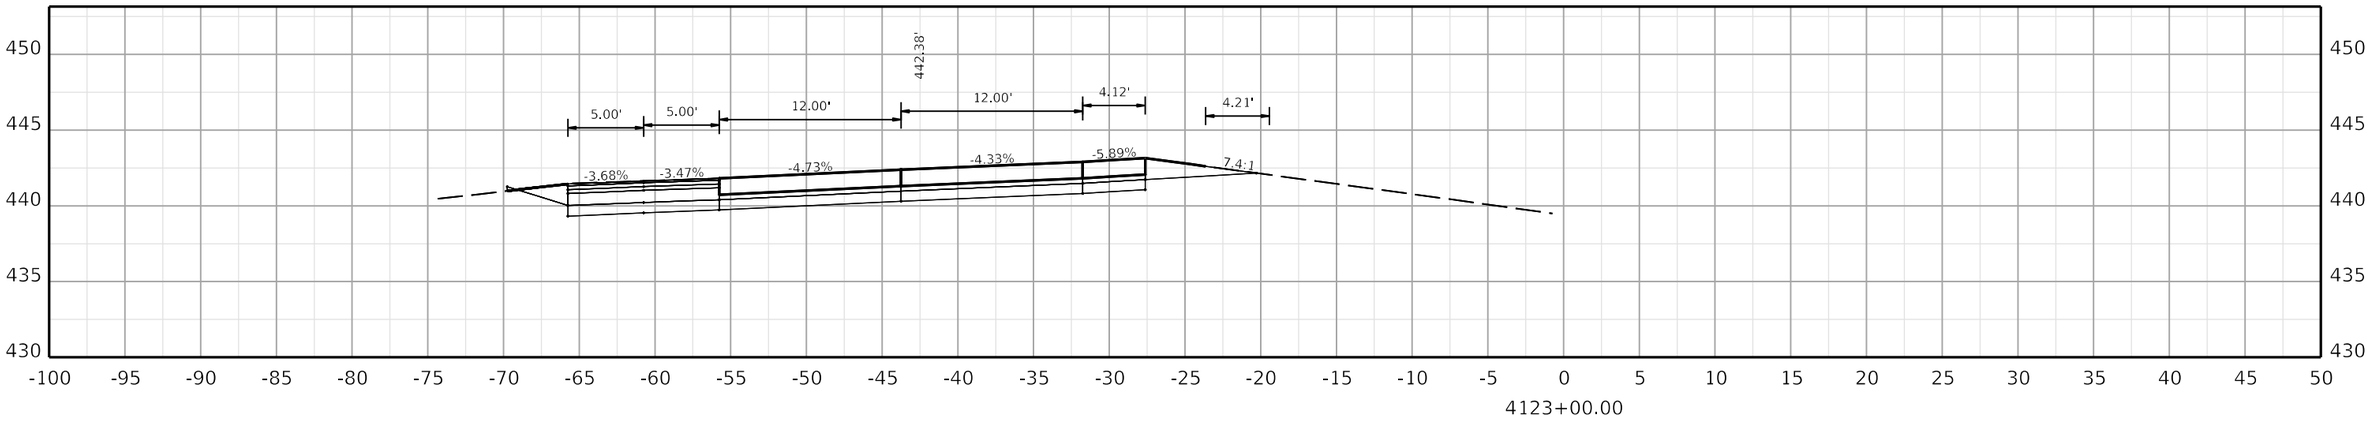

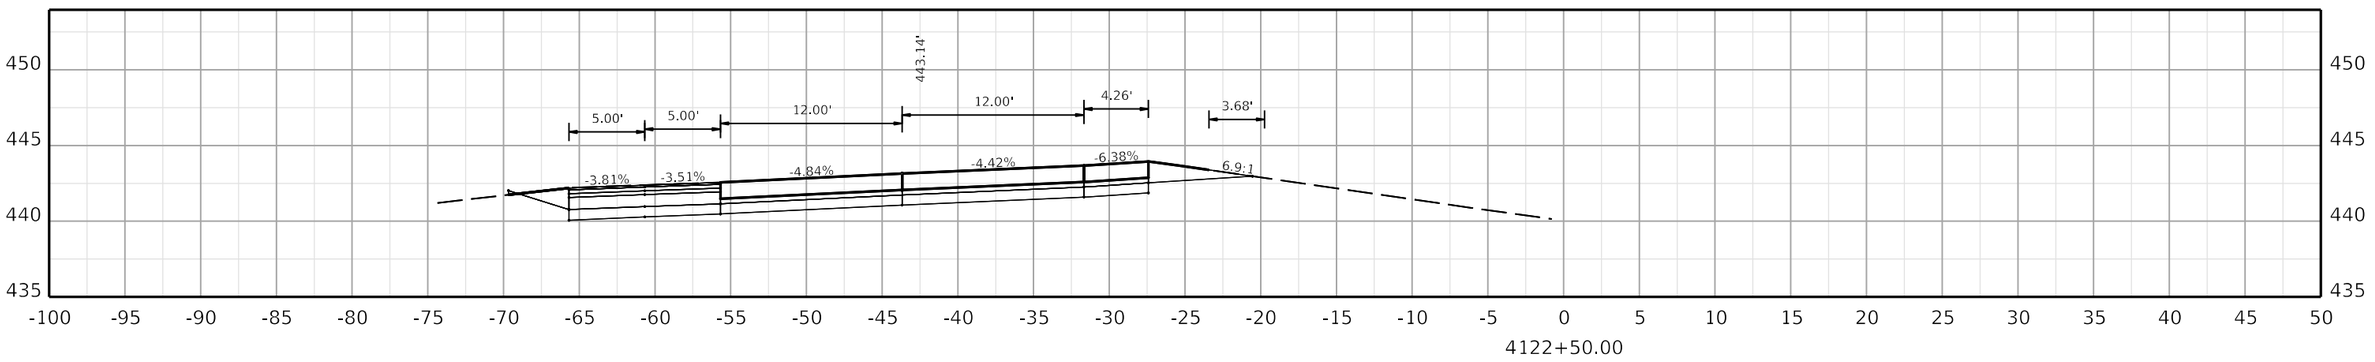

COMMONWEALTH OF KENTUCKY
DEPARTMENT OF HIGHWAYS

TEAM KENTUCKY

DRAWING TITLE:


HORIZONTAL SCALE
SCALE: 1" = 5'


0' 5' 10' 20'


STA. 4122+50.00 TO STA. 4123+50.00

ITEM NO. COUNTY OF

SHEET NO.
4122+50.00

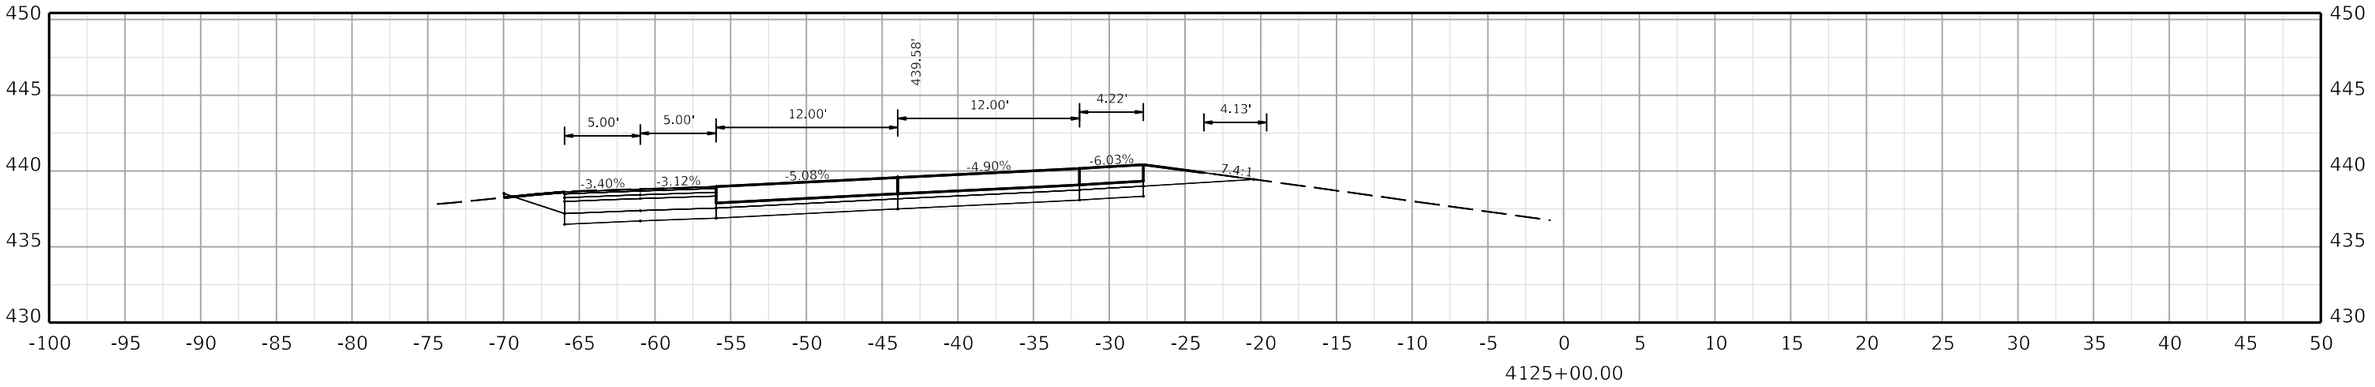

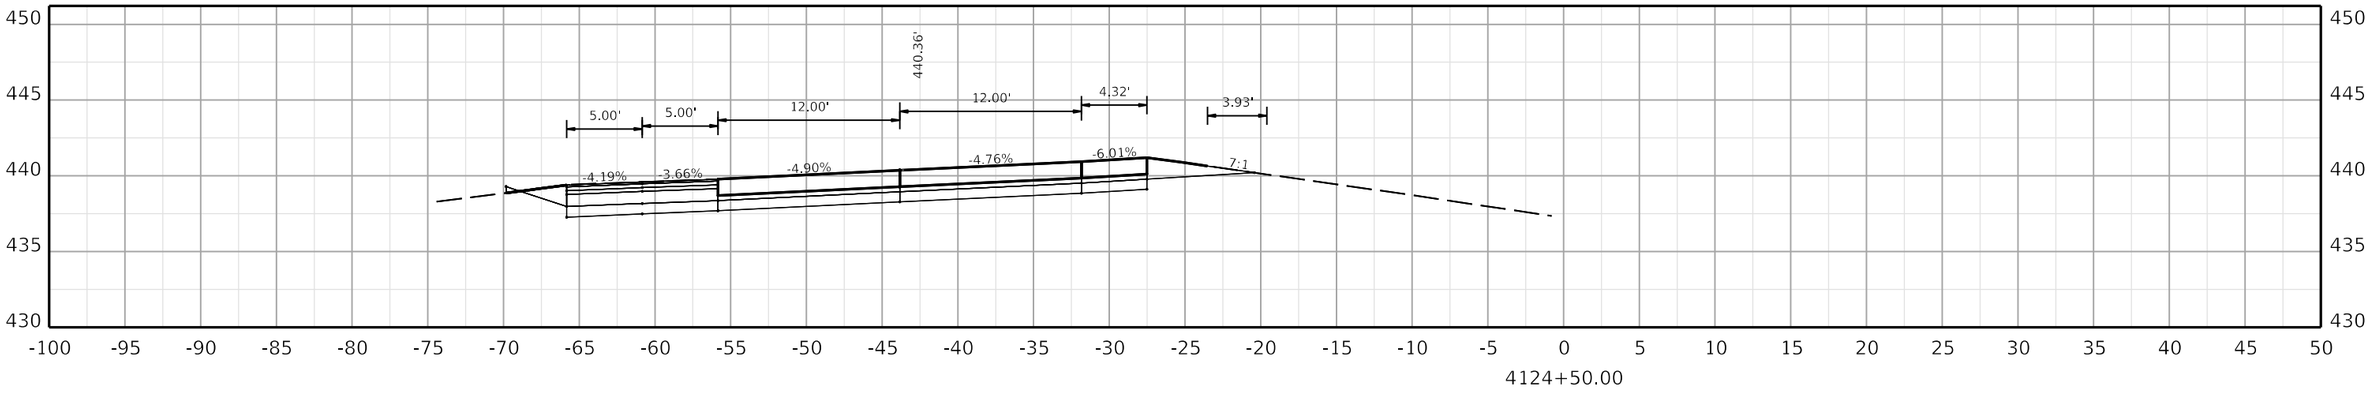

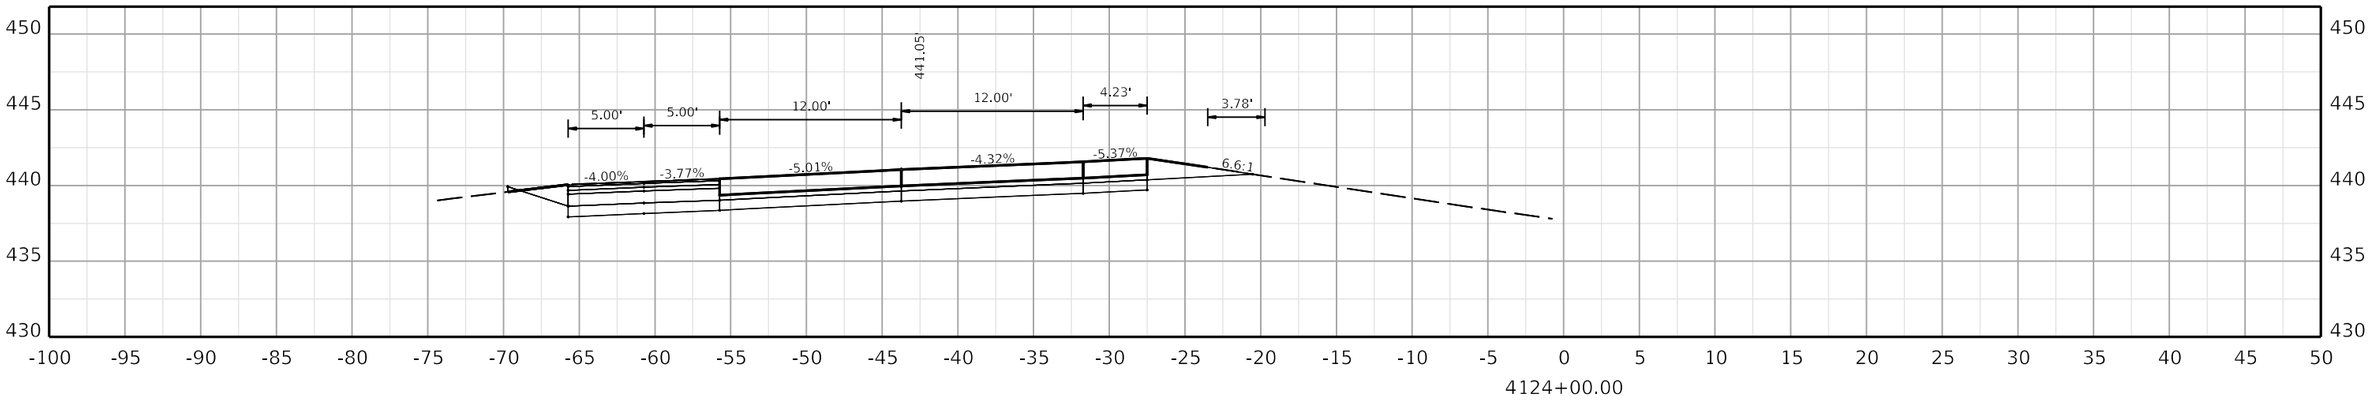

COMMONWEALTH OF KENTUCKY
DEPARTMENT OF HIGHWAYS
TEAM KENTUCKY TRANSPORTATION CABINET

DRAWING TITLE:


HORIZONTAL SCALE
SCALE: 1" = 5'


0' 5' 10' 20'


STA. 4124+00.00 TO STA. 4125+00.00

ITEM NO. COUNTY OF

SHEET NO. 4124+00.00

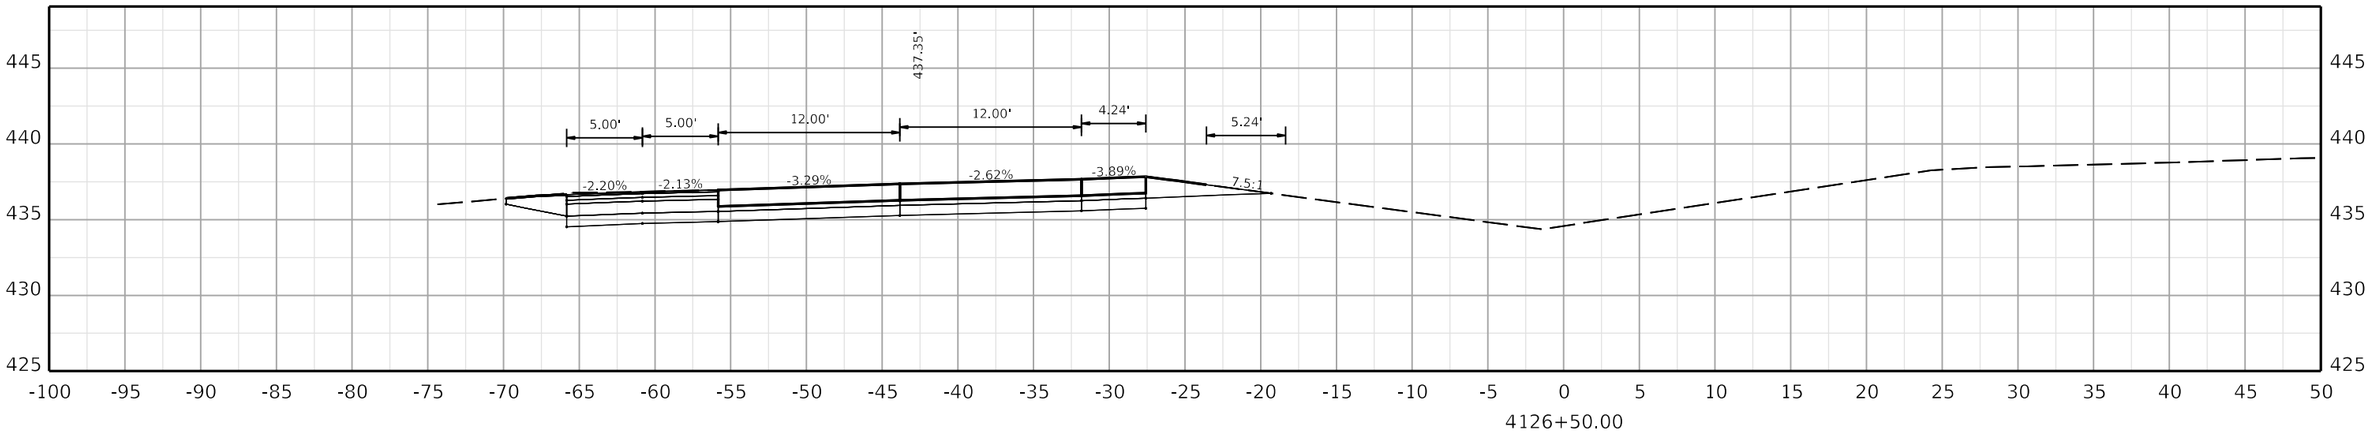

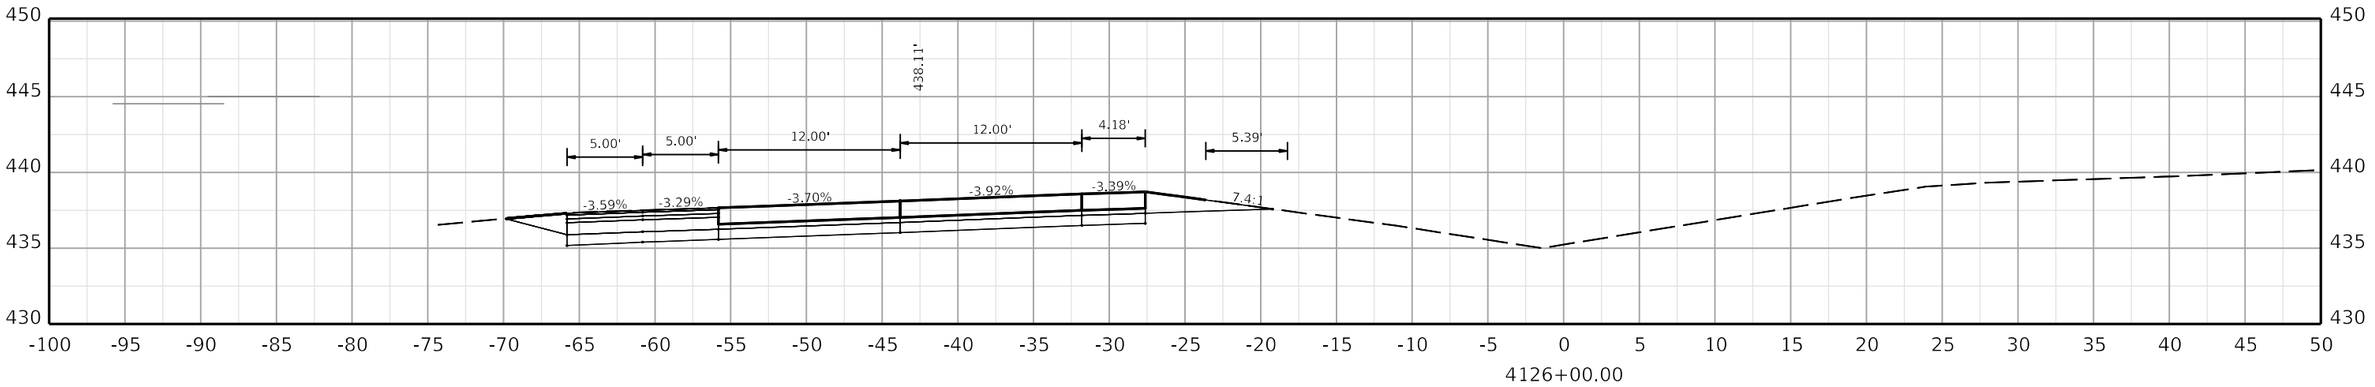

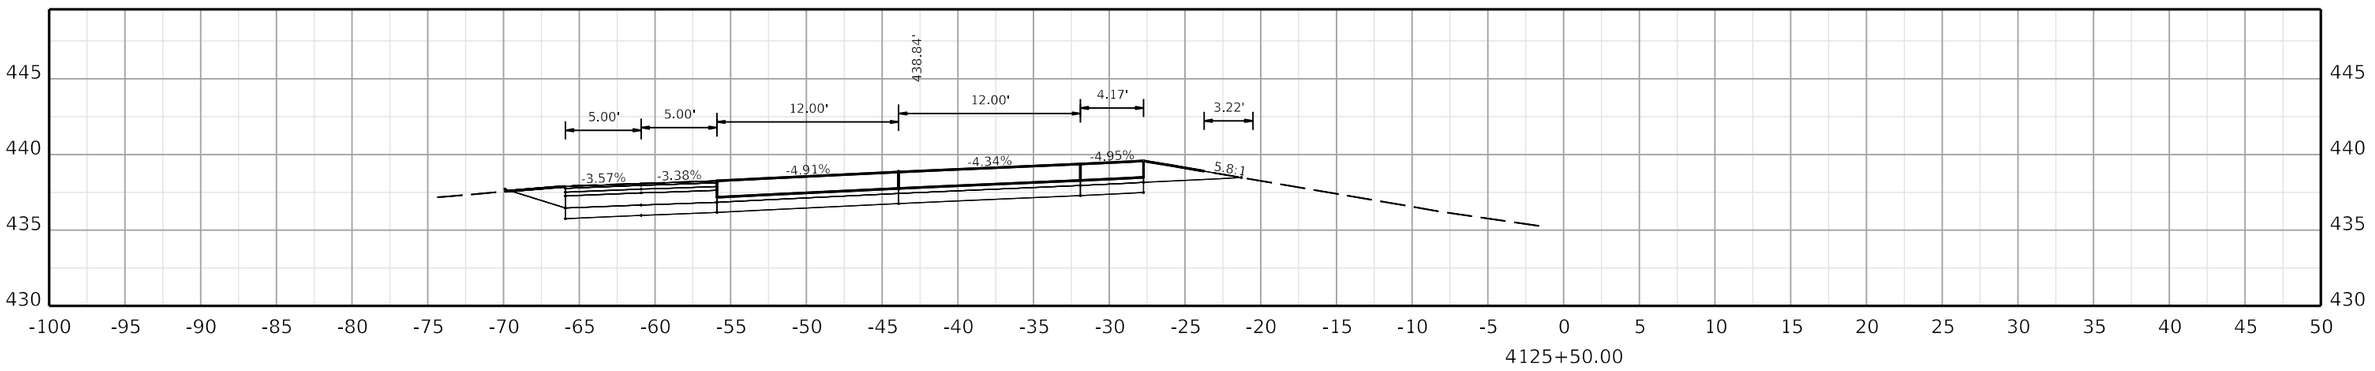

COMMONWEALTH OF KENTUCKY
DEPARTMENT OF HIGHWAYS
TEAM KENTUCKY TRANSPORTATION CABINET

DRAWING TITLE:


HORIZONTAL SCALE
SCALE: 1" = 5'


0' 5' 10' 20'


STA. 4125+50.00 TO STA. 4126+50.00

ITEM NO. COUNTY OF

SHEET NO.
4125+50.00

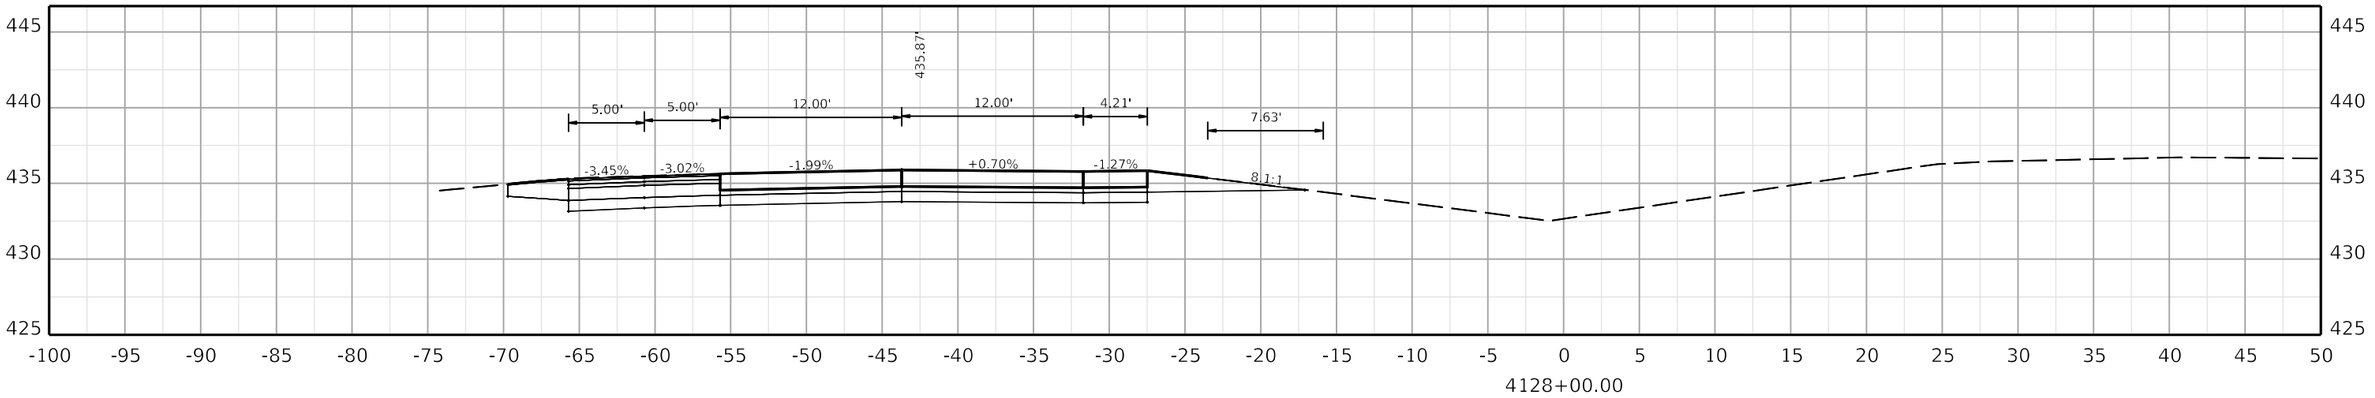

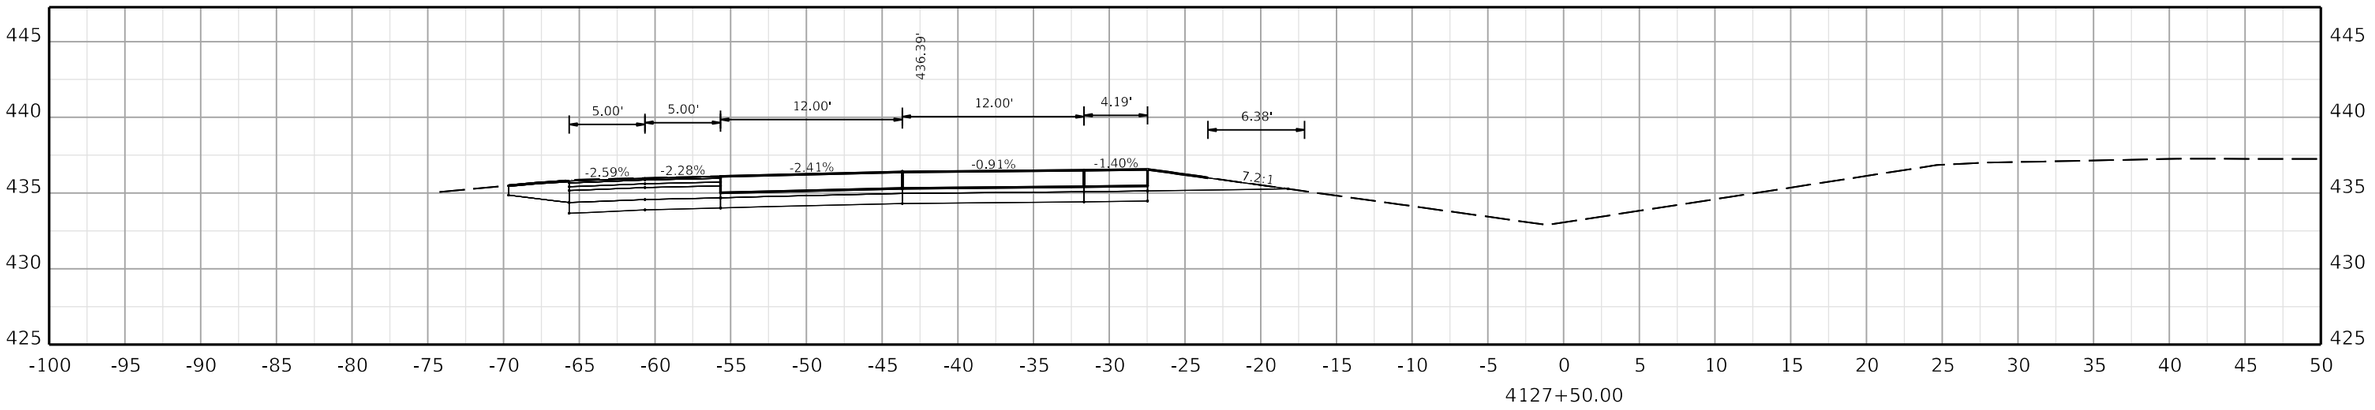

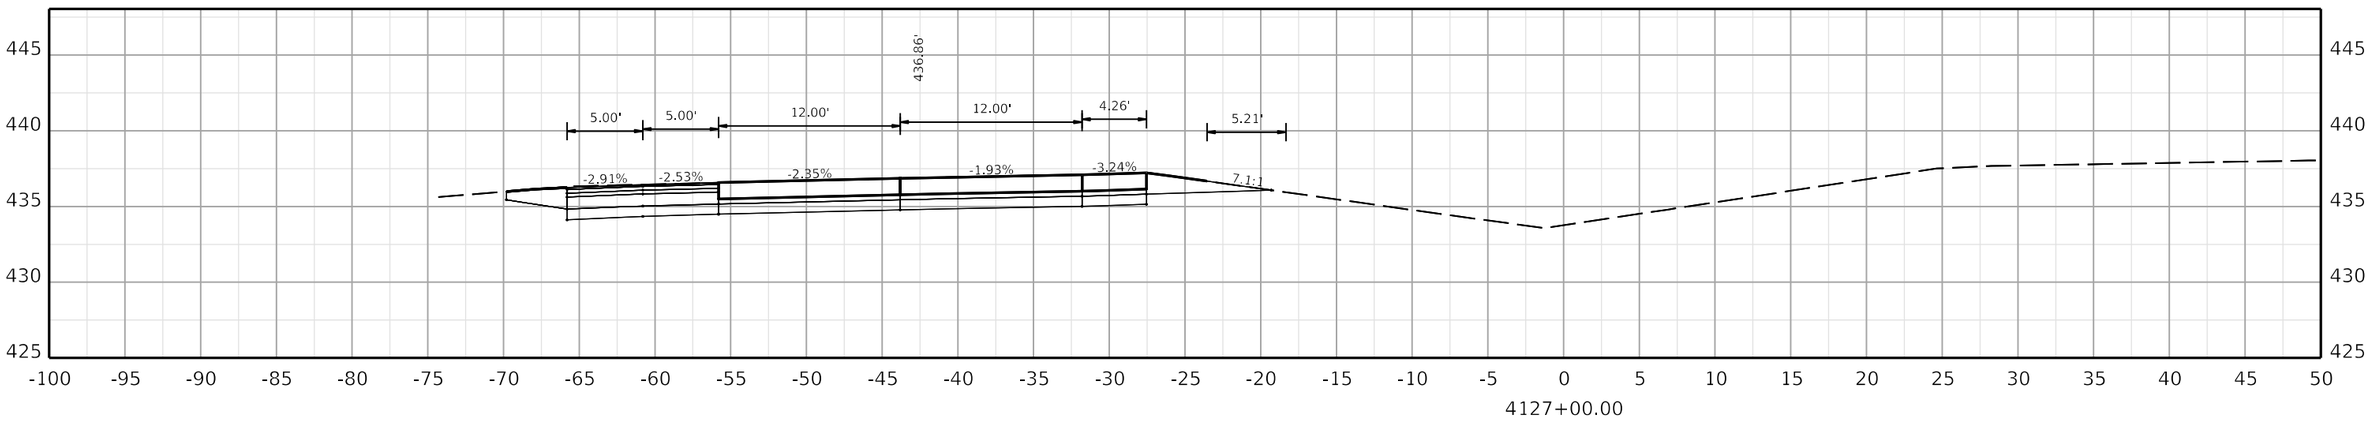

COMMONWEALTH OF KENTUCKY
DEPARTMENT OF HIGHWAYS
TEAM KENTUCKY

DRAWING TITLE:


HORIZONTAL SCALE
SCALE: 1" = 5'


0' 5' 10' 20'


STA. 4127+00.00 TO STA. 4128+00.00

ITEM NO. COUNTY OF

SHEET NO. 4127+00.00

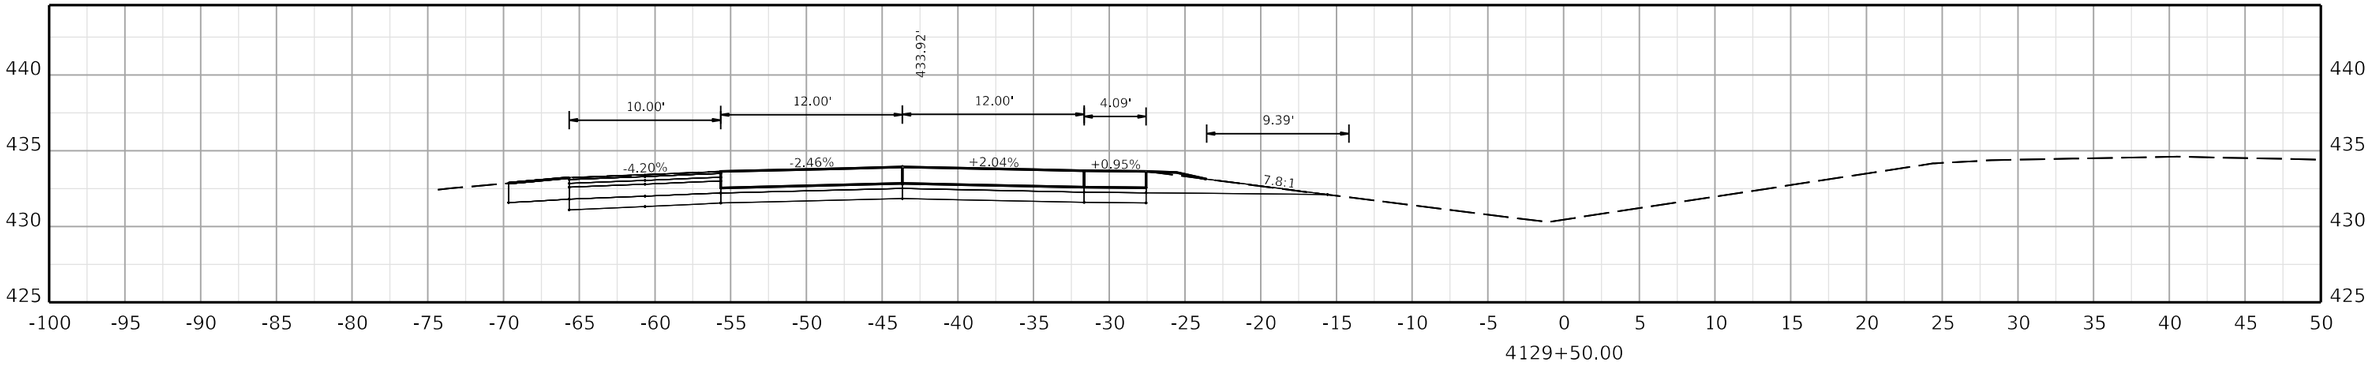

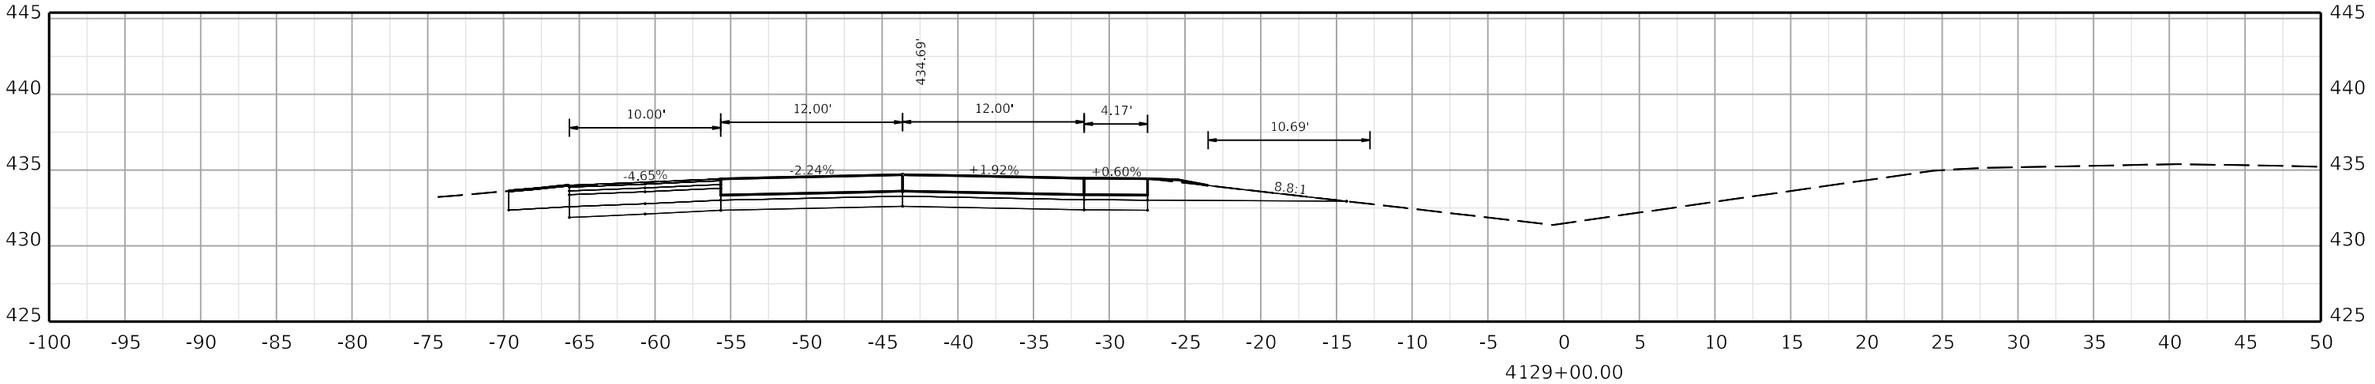

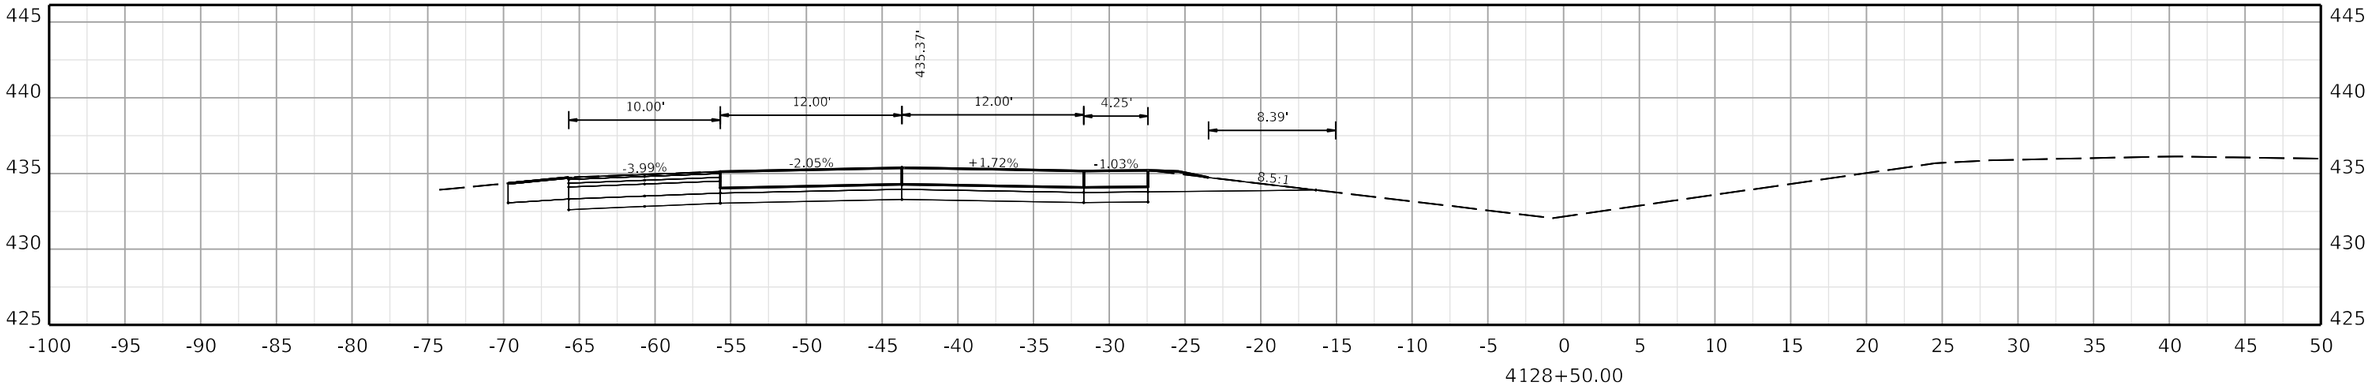

COMMONWEALTH OF KENTUCKY
DEPARTMENT OF HIGHWAYS
TEAM KENTUCKY TRANSPORTATION CABINET

DRAWING TITLE:


HORIZONTAL SCALE
SCALE: 1" = 5'


0' 5' 10' 20'


STA. 4128+50.00 TO STA. 4129+50.00

ITEM NO. COUNTY OF

SHEET NO.
4128+50.00

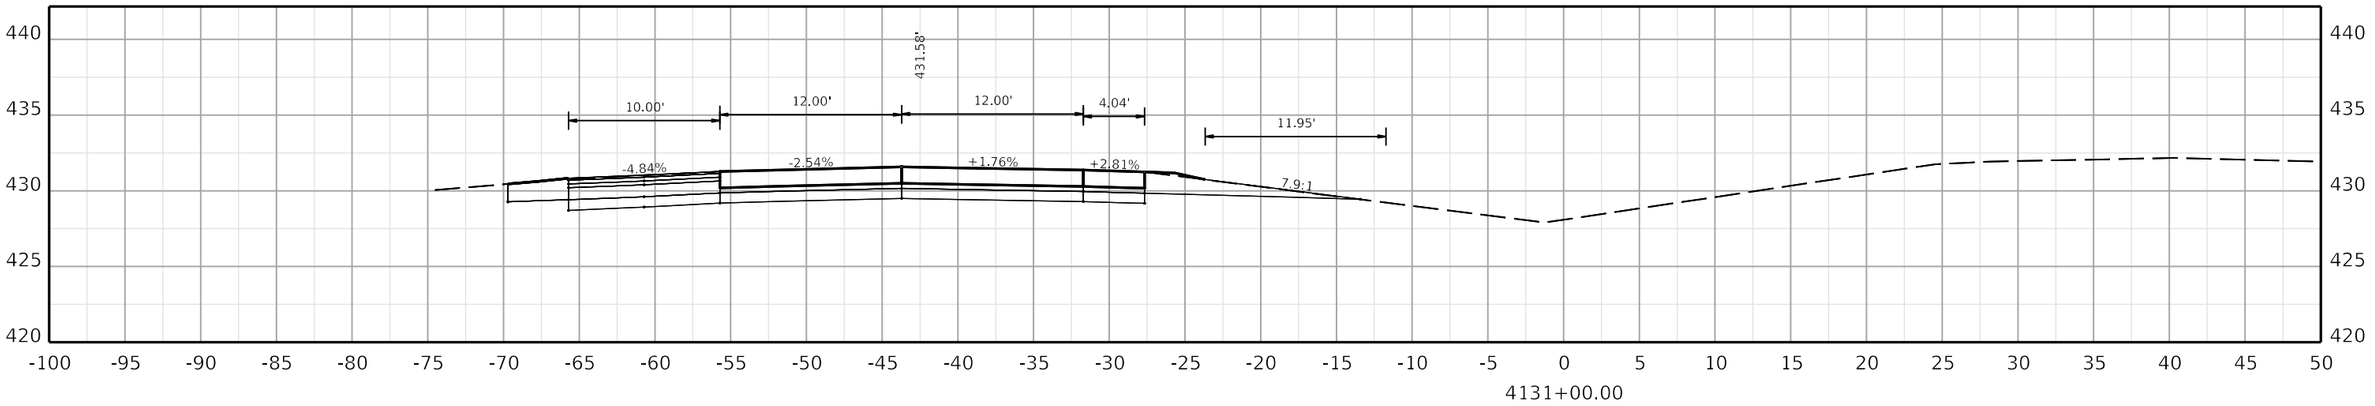

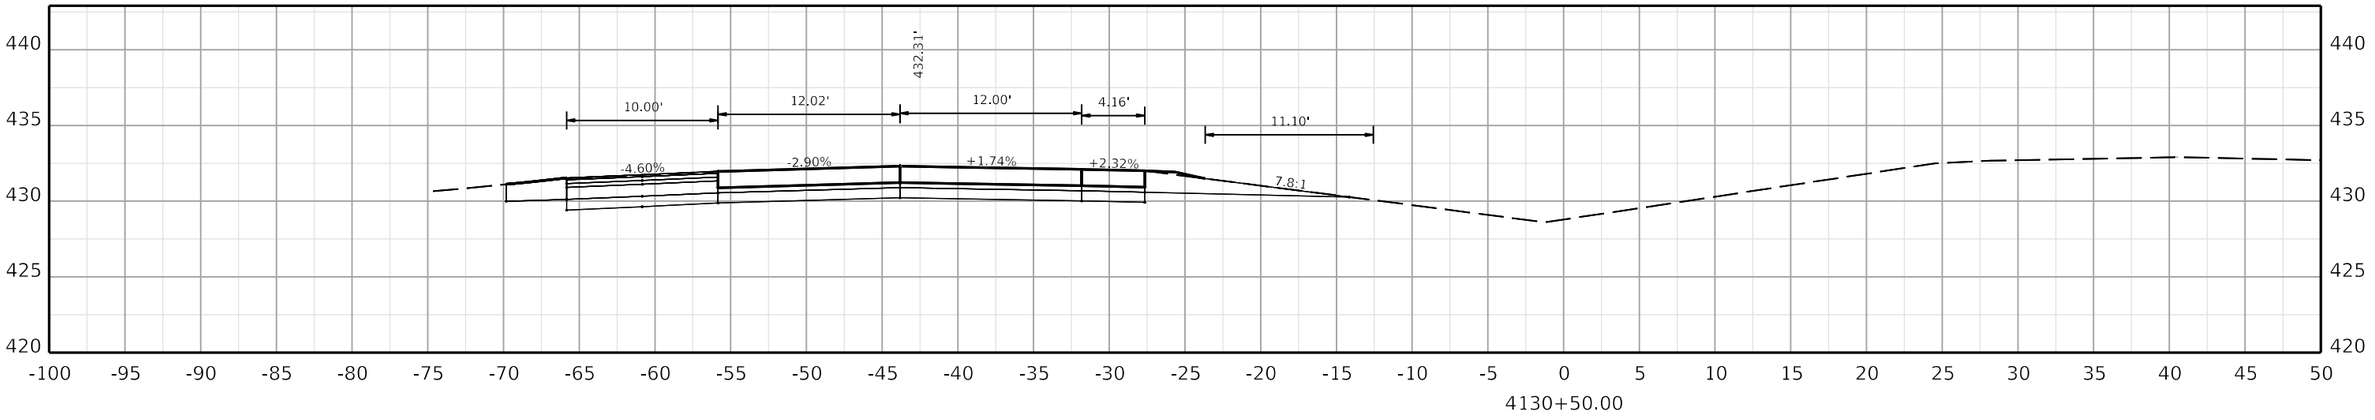

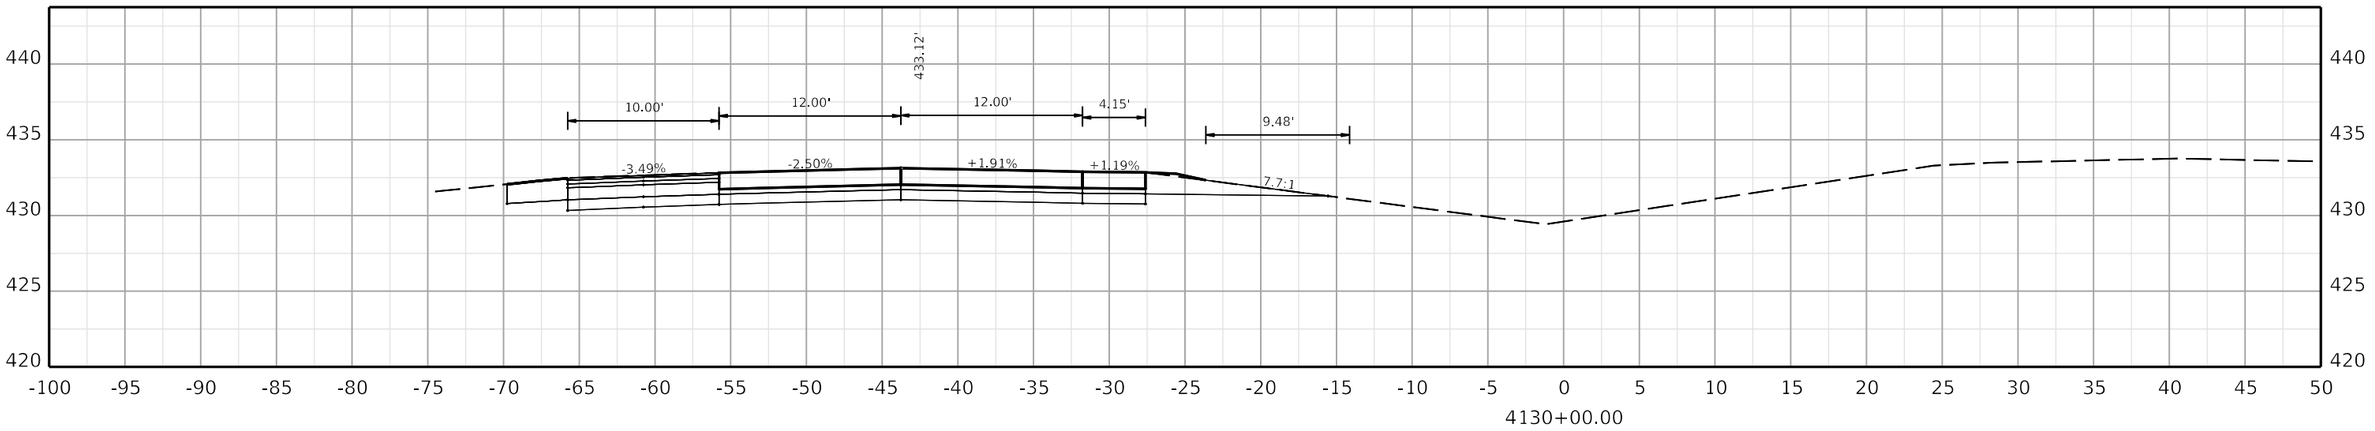

COMMONWEALTH OF KENTUCKY
DEPARTMENT OF HIGHWAYS
TEAM KENTUCKY TRANSPORTATION CABINET

DRAWING TITLE:


HORIZONTAL SCALE
SCALE: 1" = 5'


0' 5' 10' 20'


STA. 4130+00.00 TO STA. 4131+00.00

ITEM NO. COUNTY OF

SHEET NO.
4130+00.00

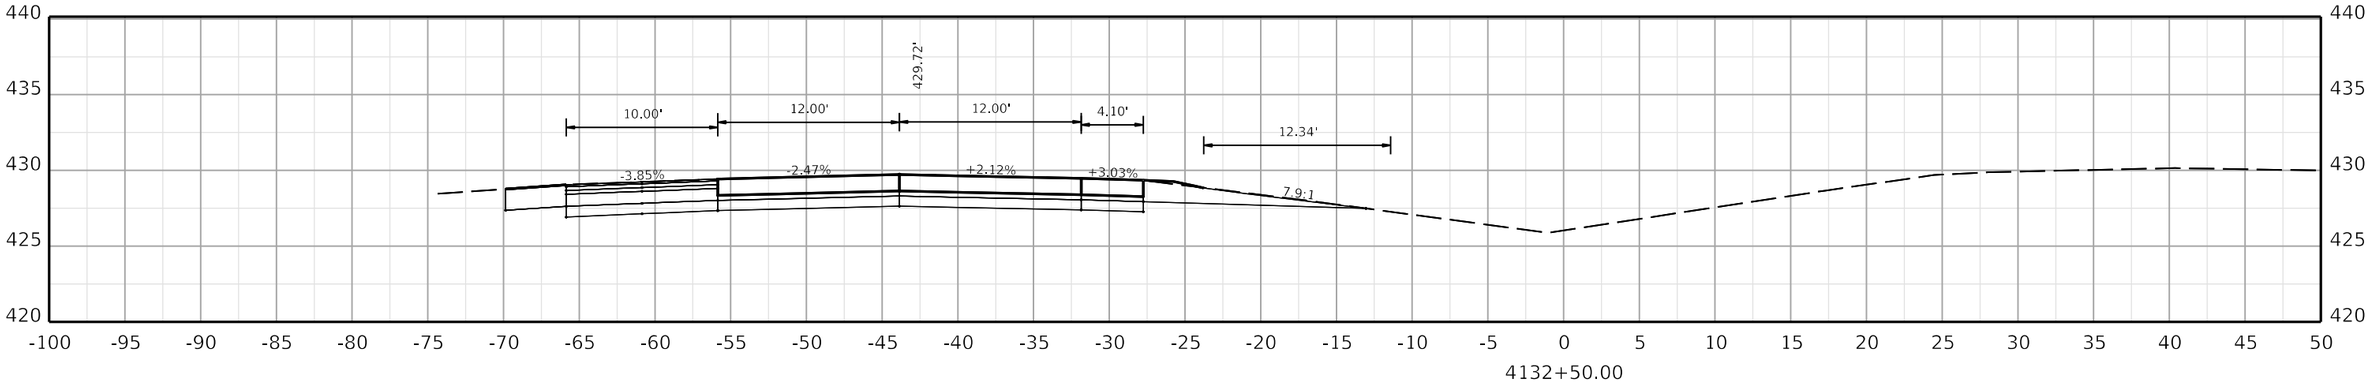

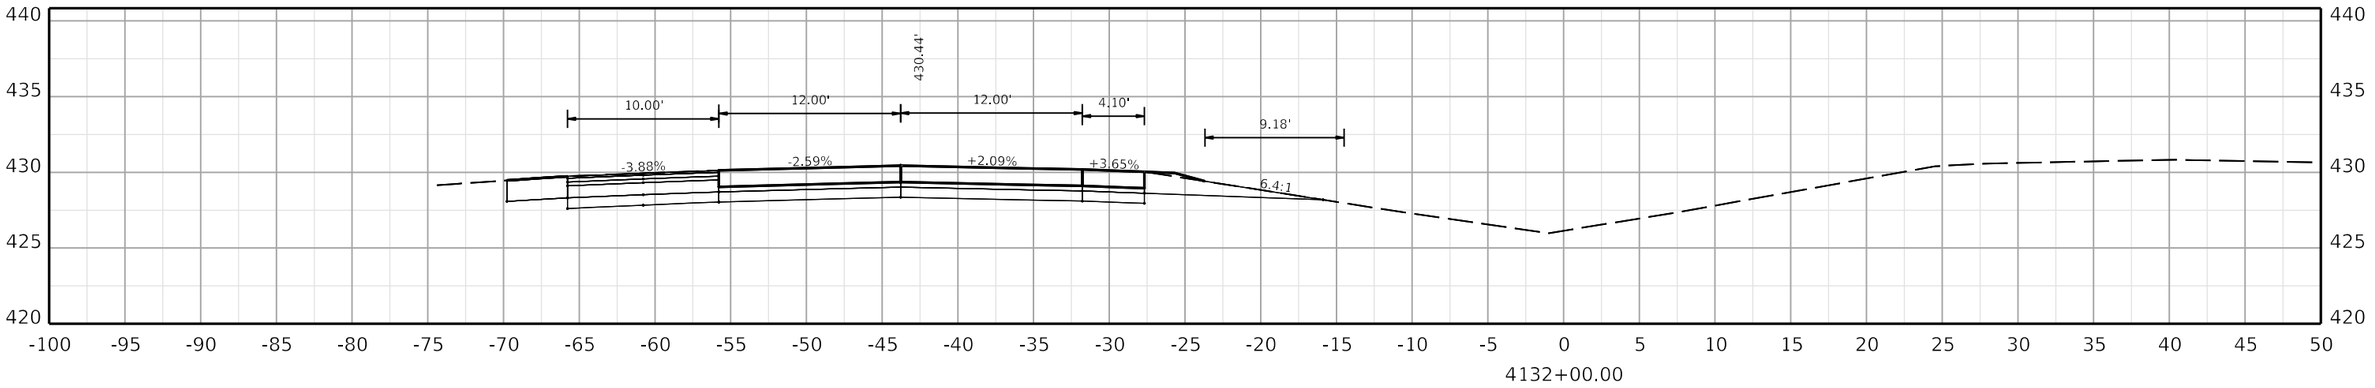

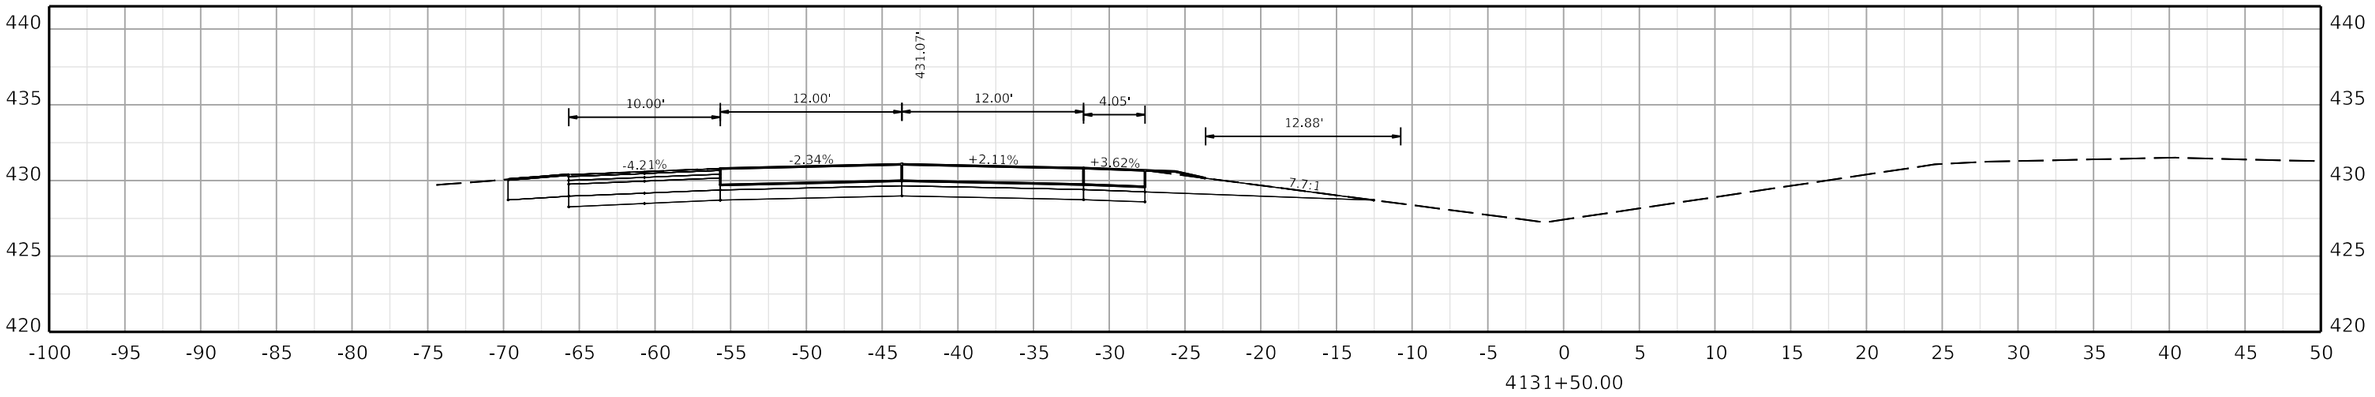

COMMONWEALTH OF KENTUCKY
DEPARTMENT OF HIGHWAYS
TEAM KENTUCKY

DRAWING TITLE:


HORIZONTAL SCALE
SCALE: 1" = 5'


0' 5' 10' 20'


STA. 4131+50.00 TO STA. 4132+50.00

ITEM NO. COUNTY OF

SHEET NO. 4131+50.00

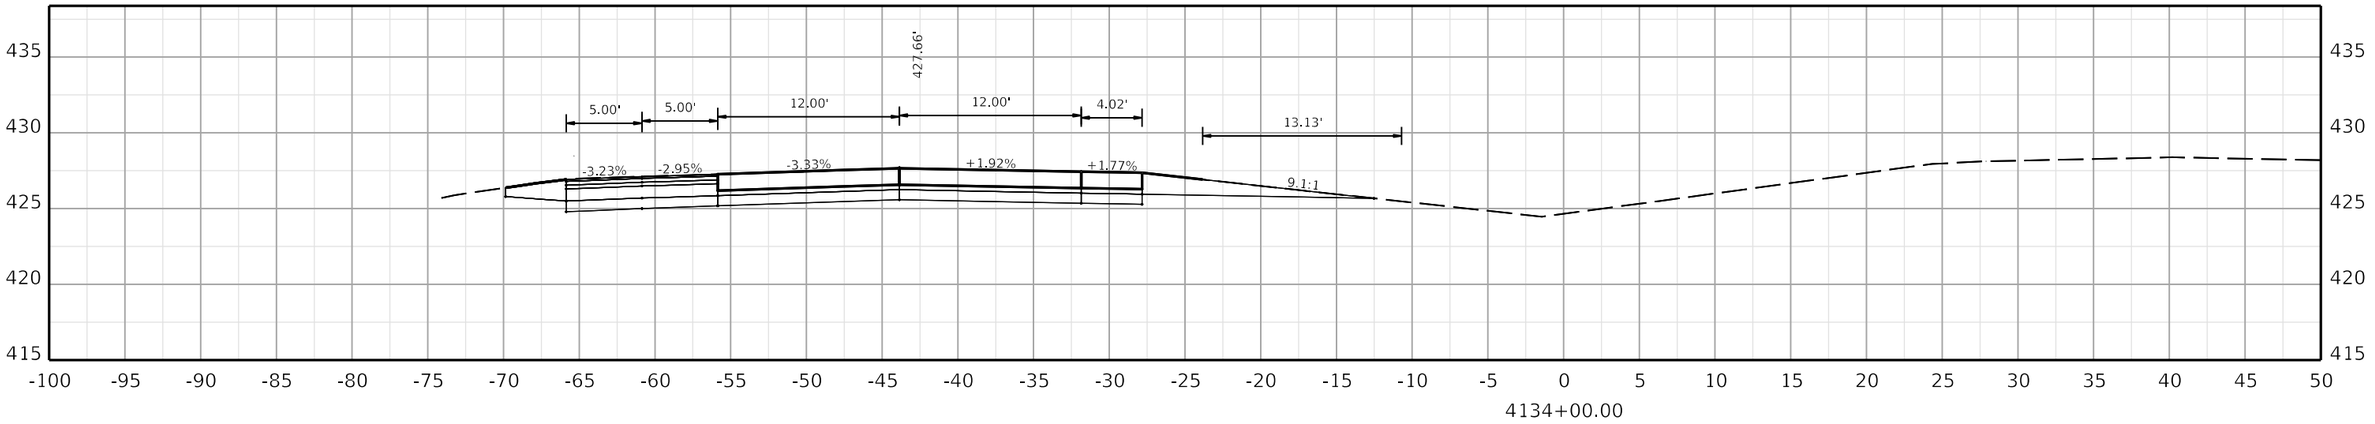

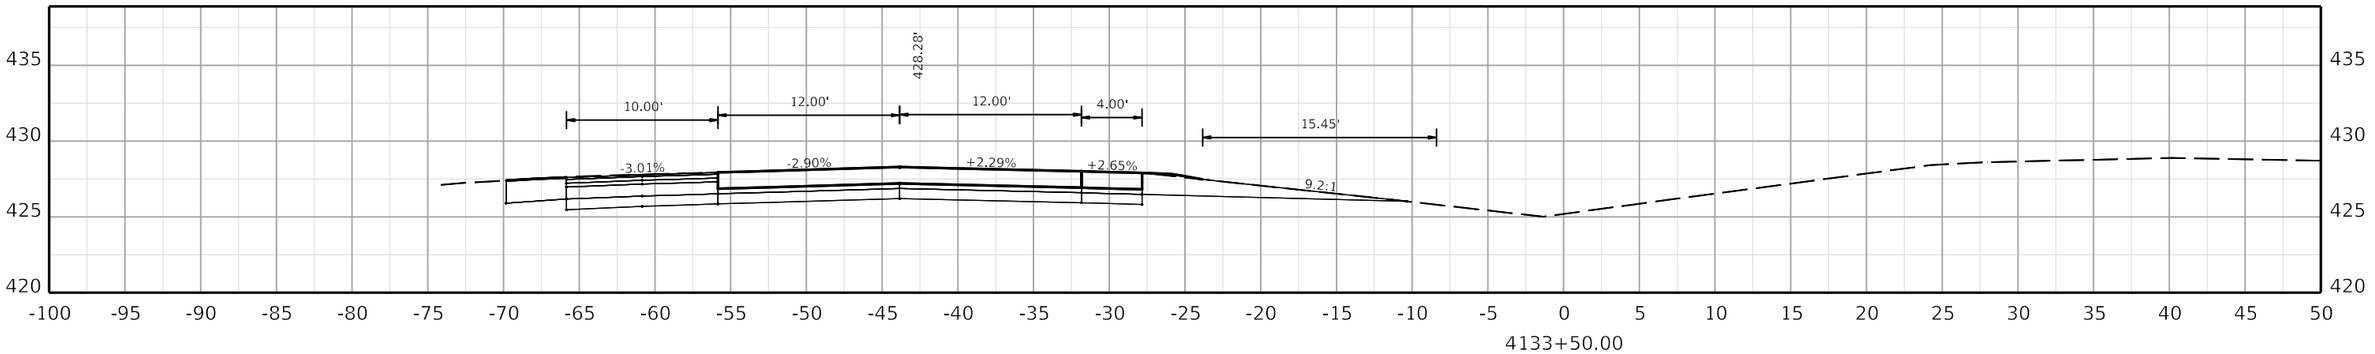

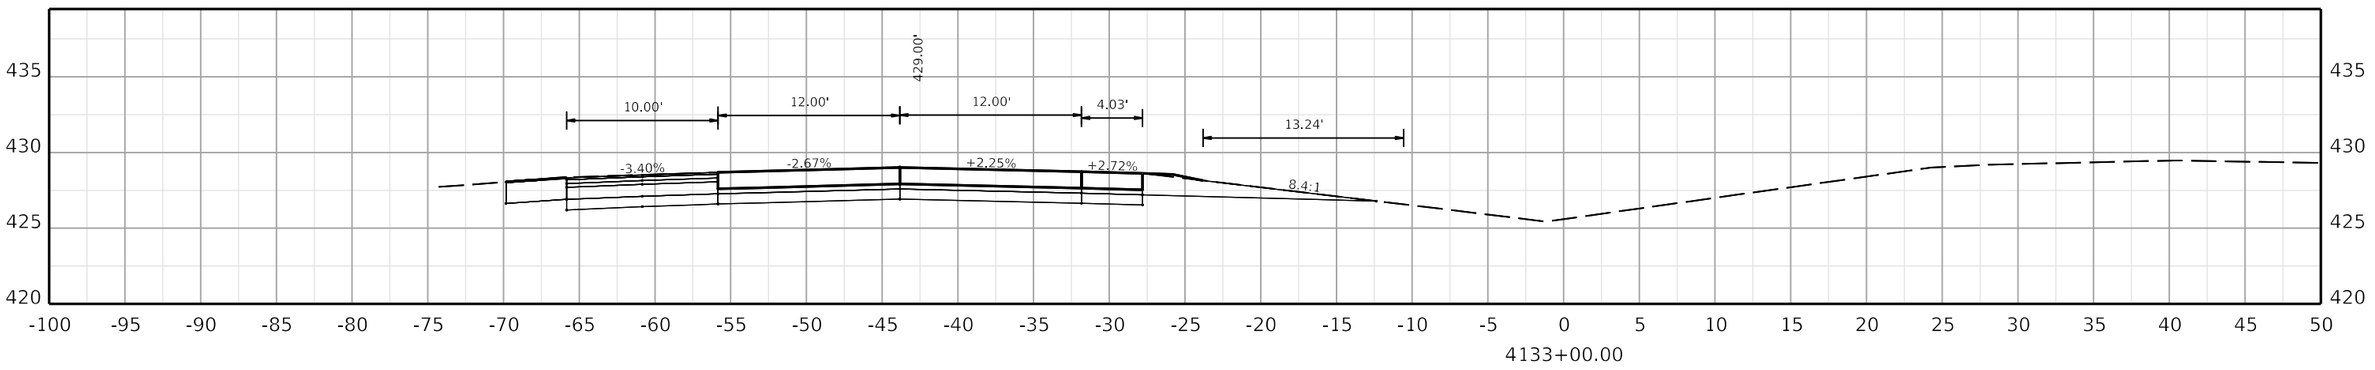

COMMONWEALTH OF KENTUCKY
DEPARTMENT OF HIGHWAYS
TEAM KENTUCKY TRANSPORTATION CABINET

DRAWING TITLE:


HORIZONTAL SCALE
SCALE: 1" = 5'


0' 5' 10' 20'


STA. 4133+00.00 TO STA. 4134+00.00

ITEM NO. COUNTY OF

SHEET NO.
4133+00.00

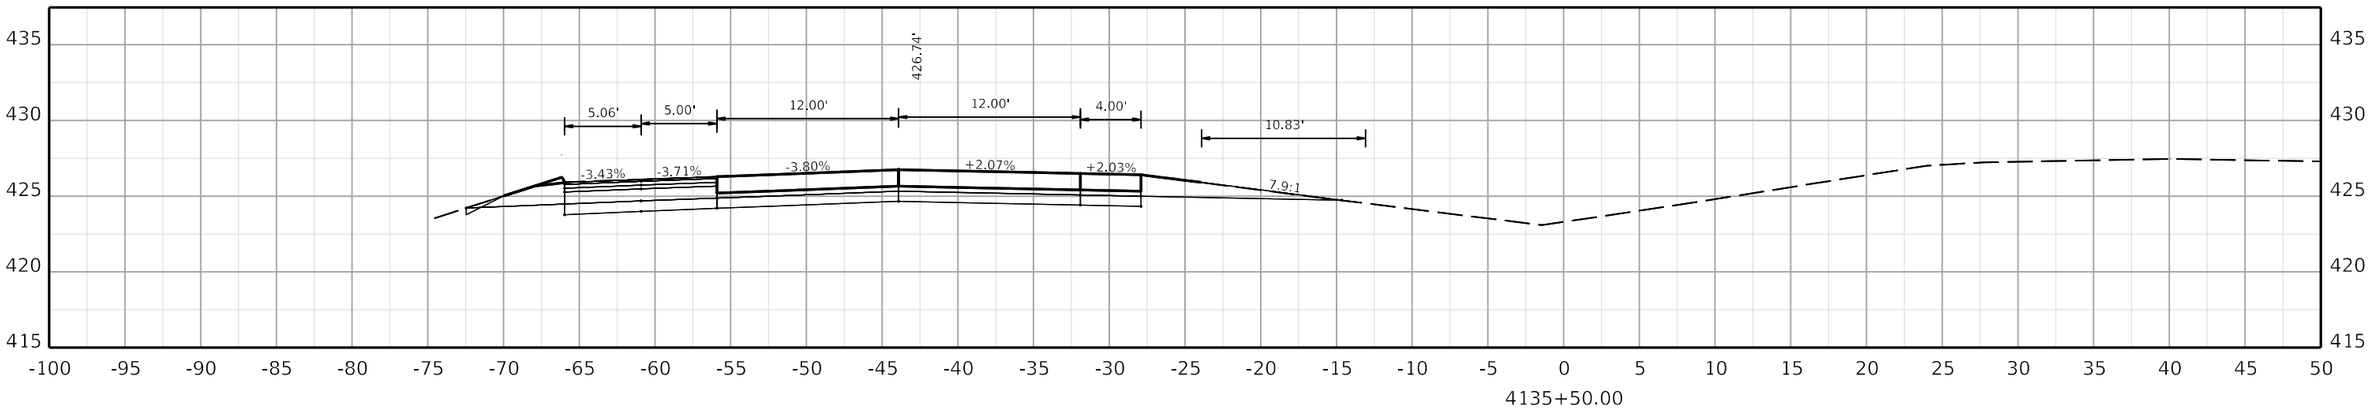

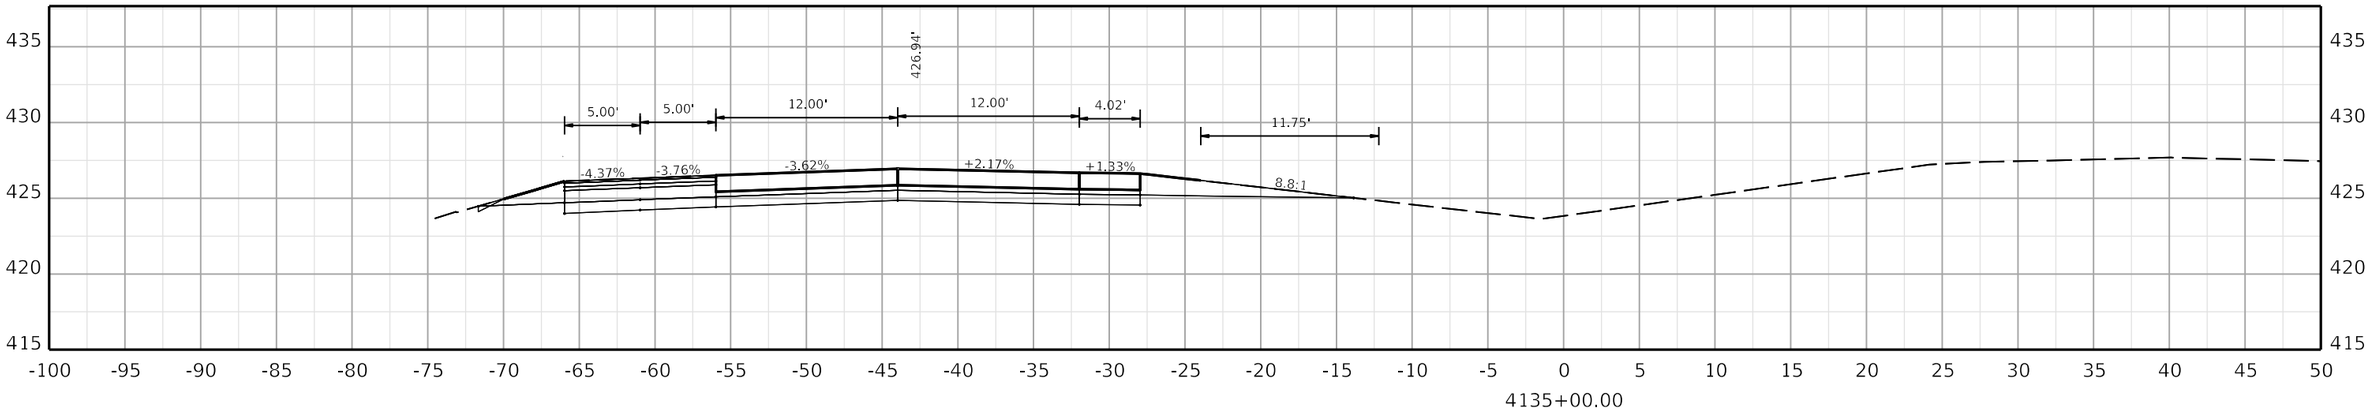

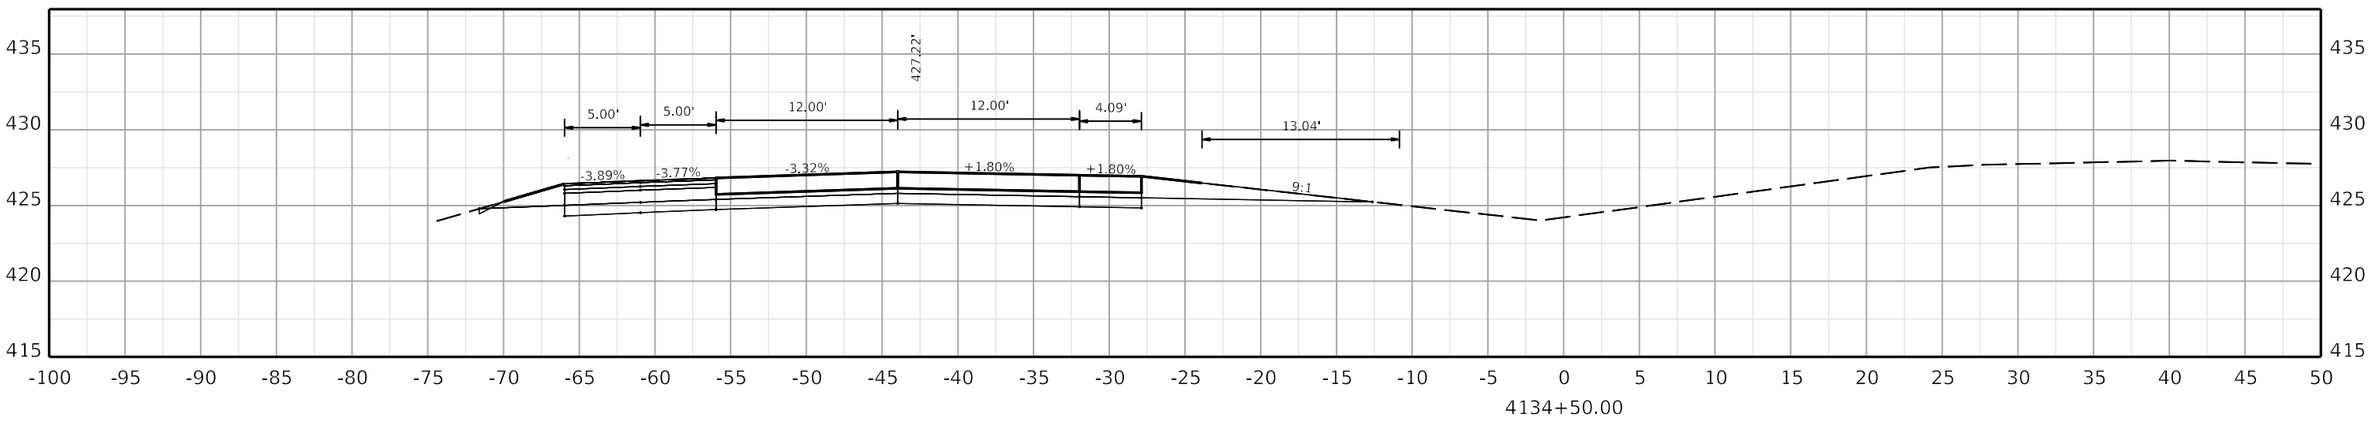

COMMONWEALTH OF KENTUCKY
DEPARTMENT OF HIGHWAYS
TEAM KENTUCKY

DRAWING TITLE:


HORIZONTAL SCALE
SCALE: 1" = 5'


0' 5' 10' 20'


STA. 4134+50.00 TO STA. 4135+50.00

ITEM NO. COUNTY OF

SHEET NO. 4134+50.00

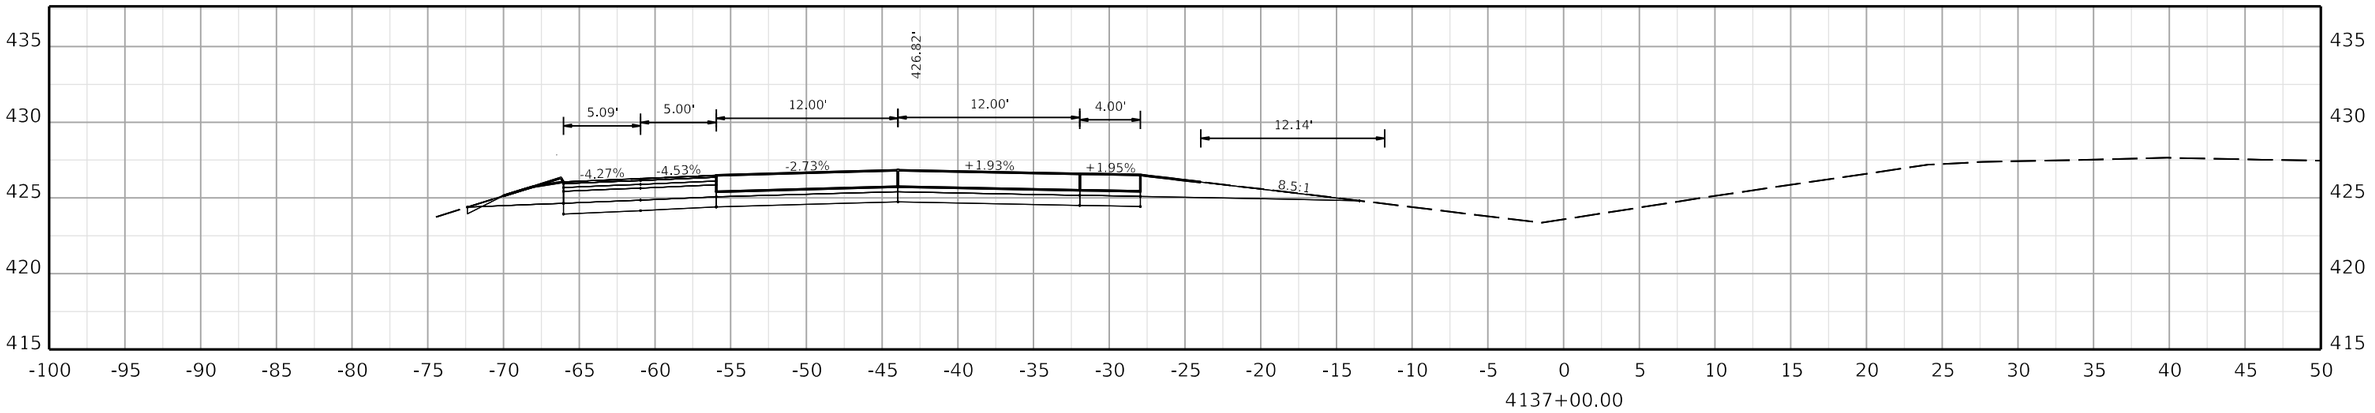

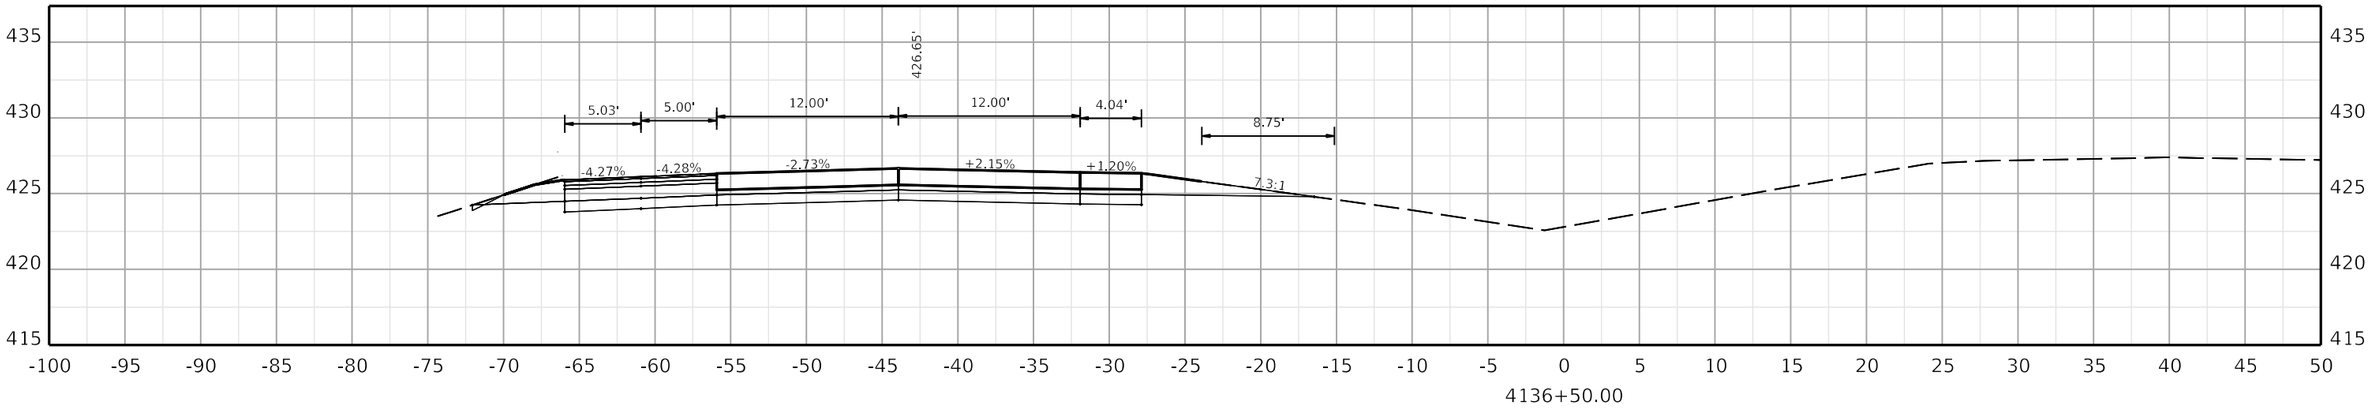

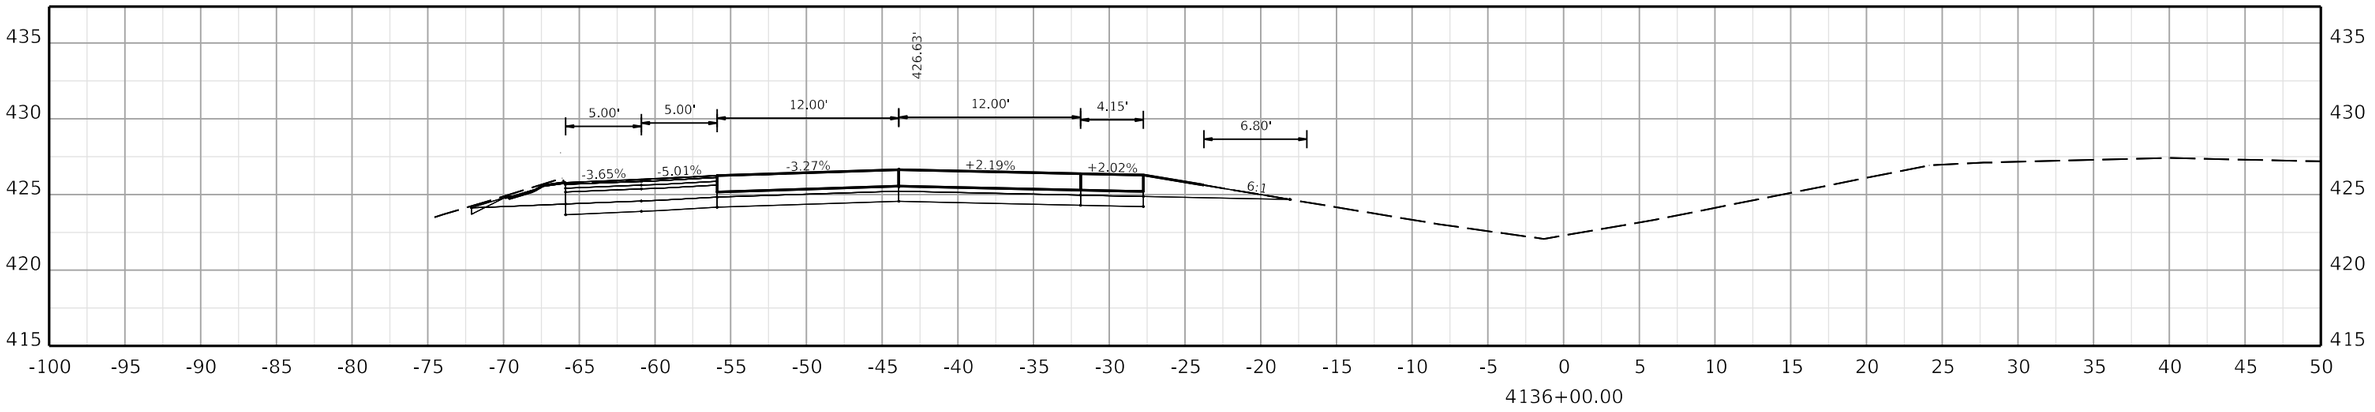

COMMONWEALTH OF KENTUCKY
DEPARTMENT OF HIGHWAYS

TEAM KENTUCKY TRANSPORTATION CABINET

DRAWING TITLE:


HORIZONTAL SCALE
SCALE: 1" = 5'


0' 5' 10' 20'


STA. 4136+00.00 TO STA. 4137+00.00

ITEM NO. COUNTY OF

SHEET NO.
4136+00.00

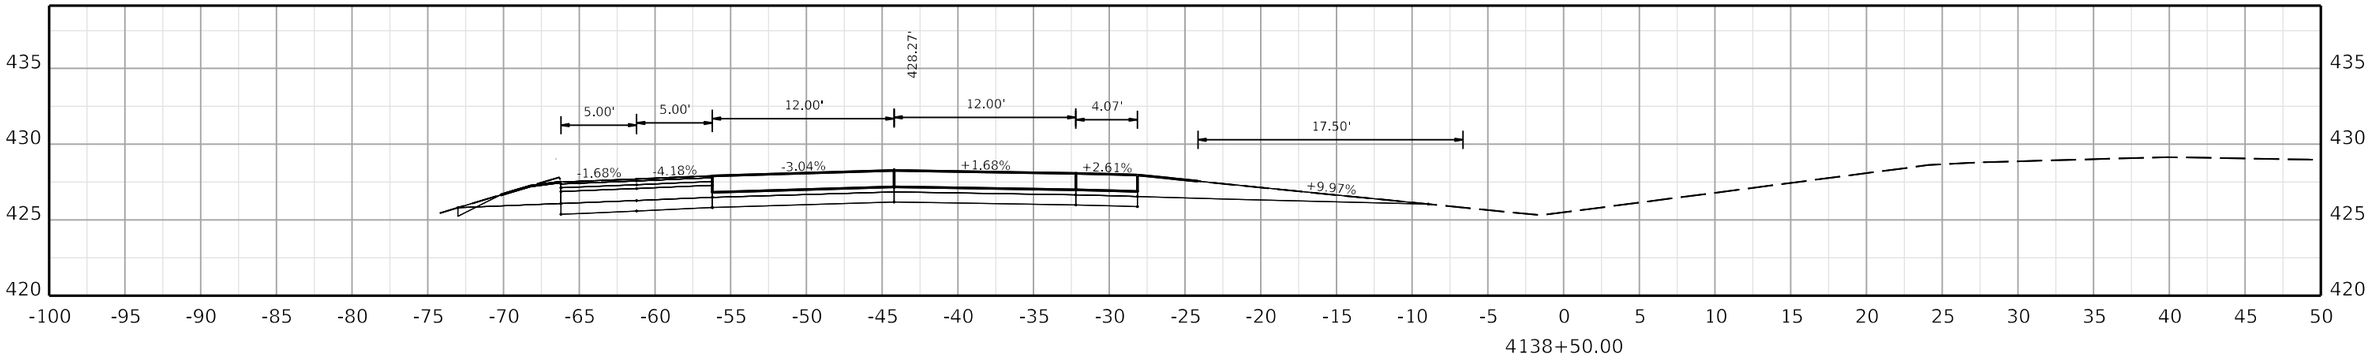

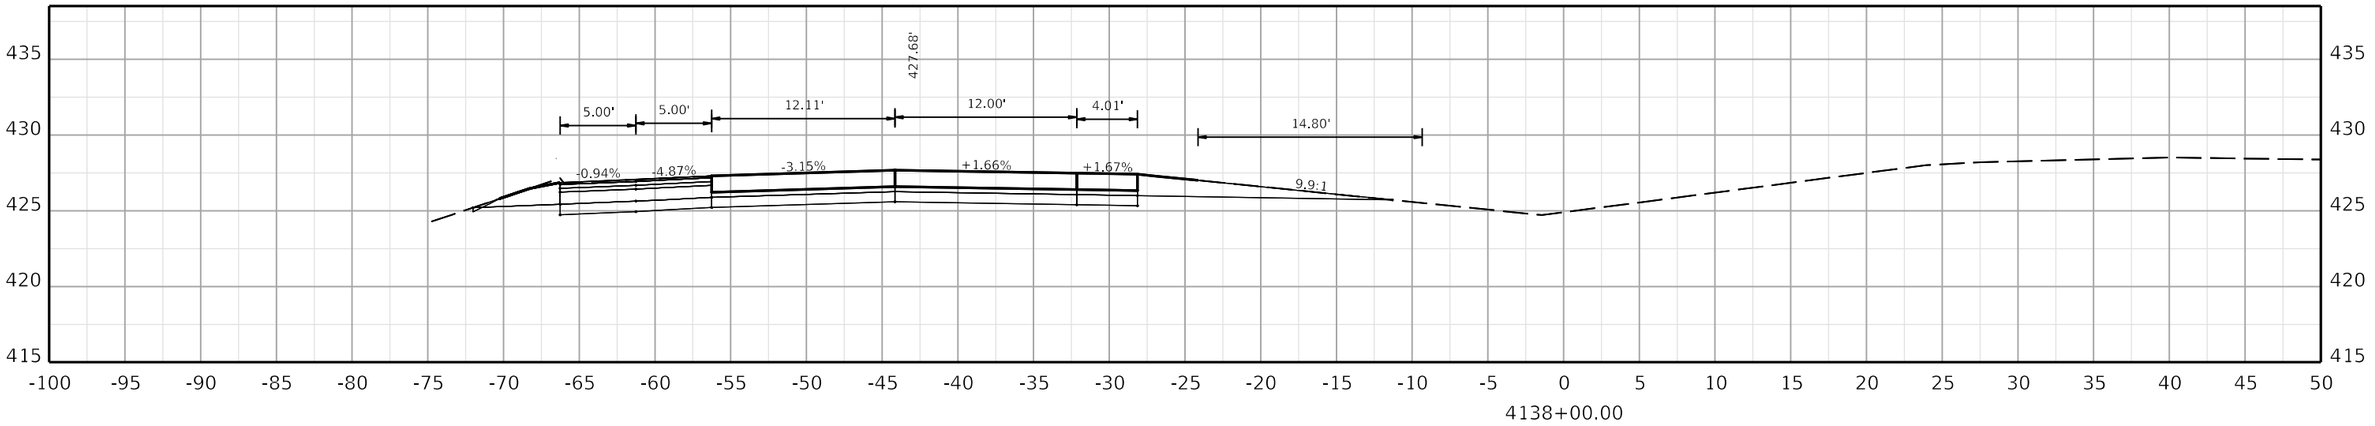

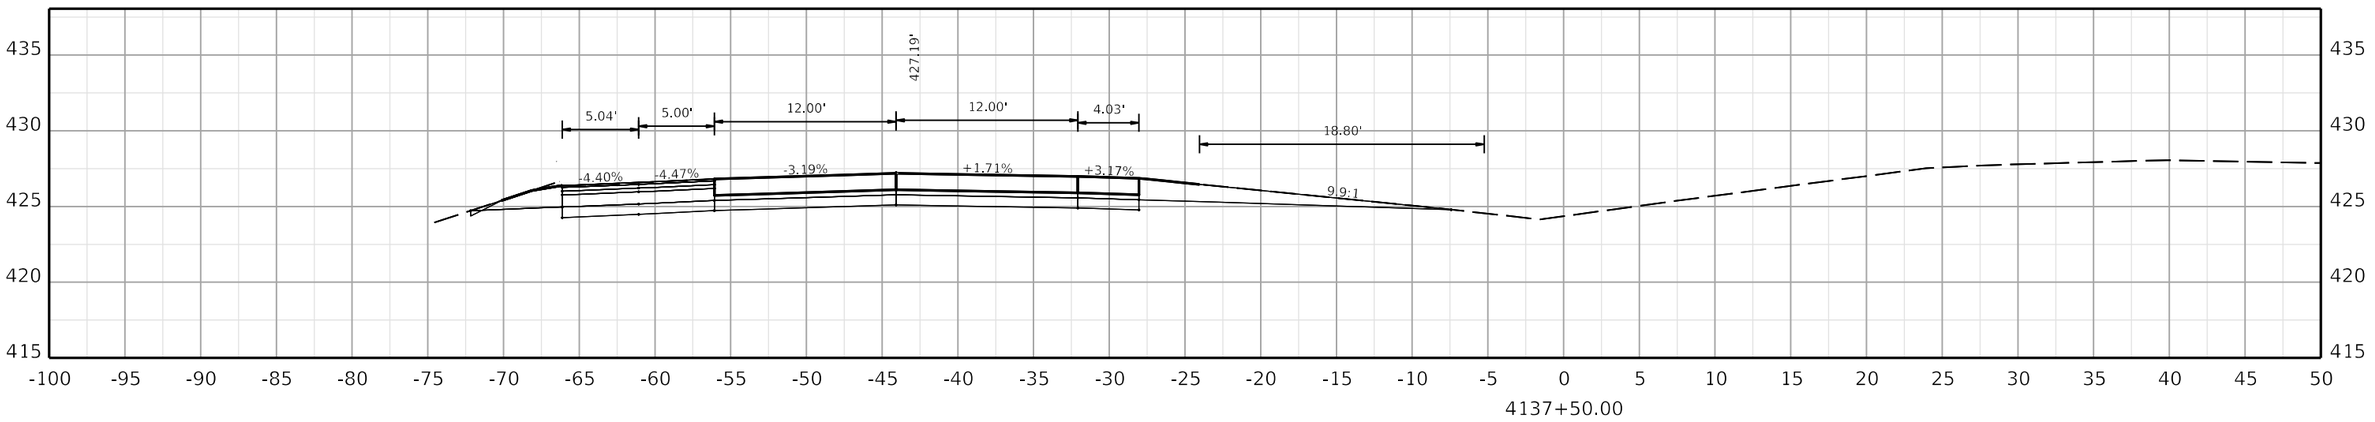

COMMONWEALTH OF KENTUCKY
DEPARTMENT OF HIGHWAYS

TEAM KENTUCKY TRANSPORTATION CABINET

DRAWING TITLE:


HORIZONTAL SCALE
SCALE: 1" = 5'


0' 5' 10' 20'


STA. 4137+50.00 TO STA. 4138+50.00

ITEM NO. COUNTY OF

SHEET NO.
4137+50.00

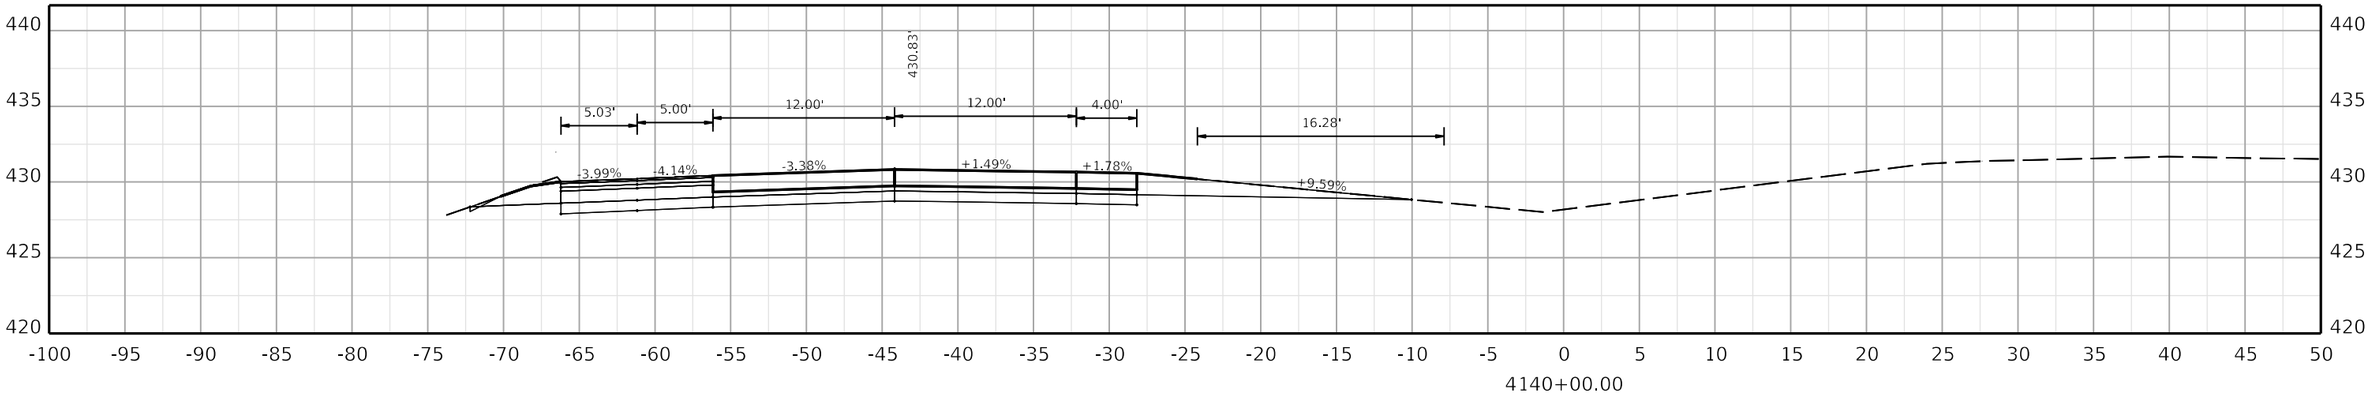

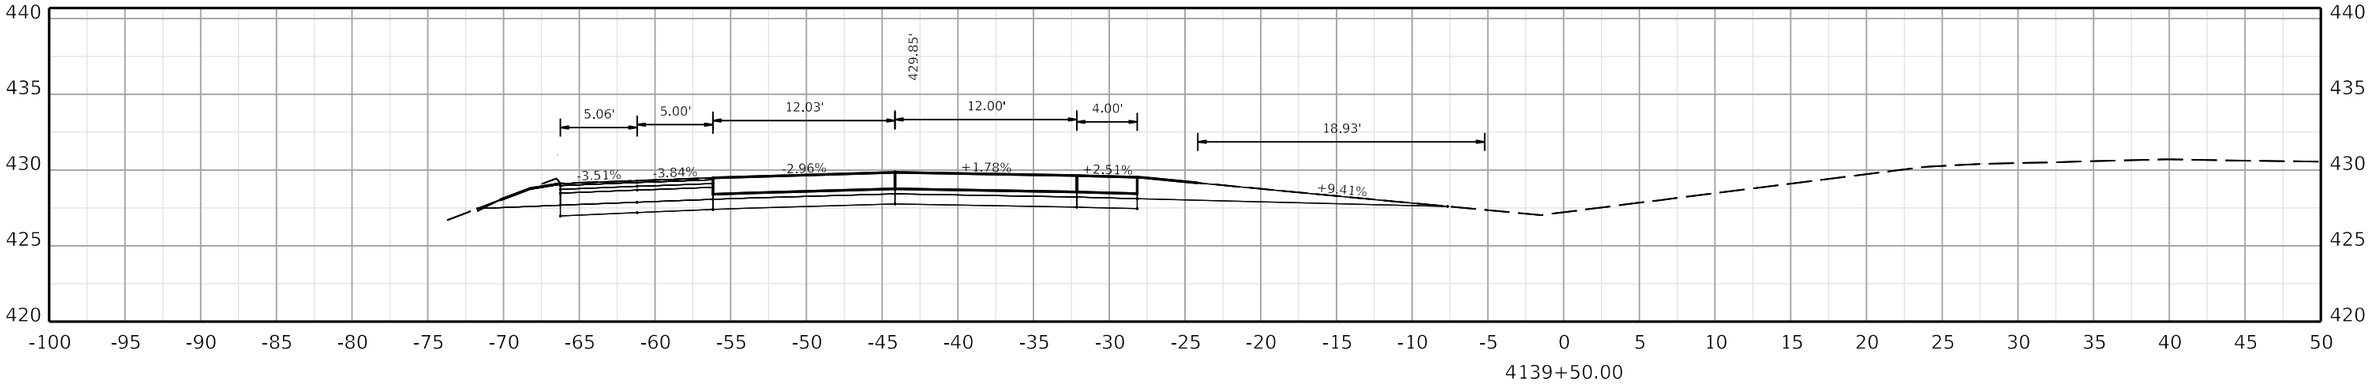

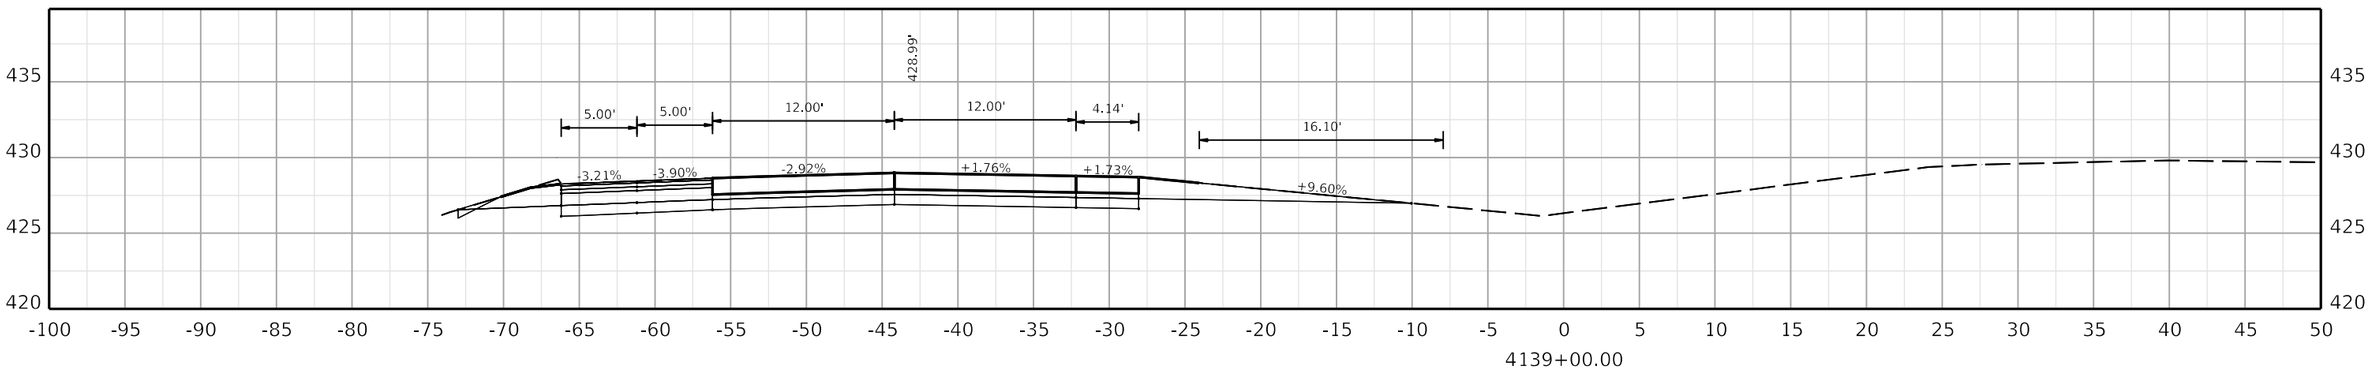

COMMONWEALTH OF KENTUCKY
DEPARTMENT OF HIGHWAYS

TEAM KENTUCKY

DRAWING TITLE:


HORIZONTAL SCALE
SCALE: 1" = 5'


0' 5' 10' 20'


STA. 4139+00.00 TO STA. 4140+00.00

ITEM NO. COUNTY OF

SHEET NO.
4139+00.00

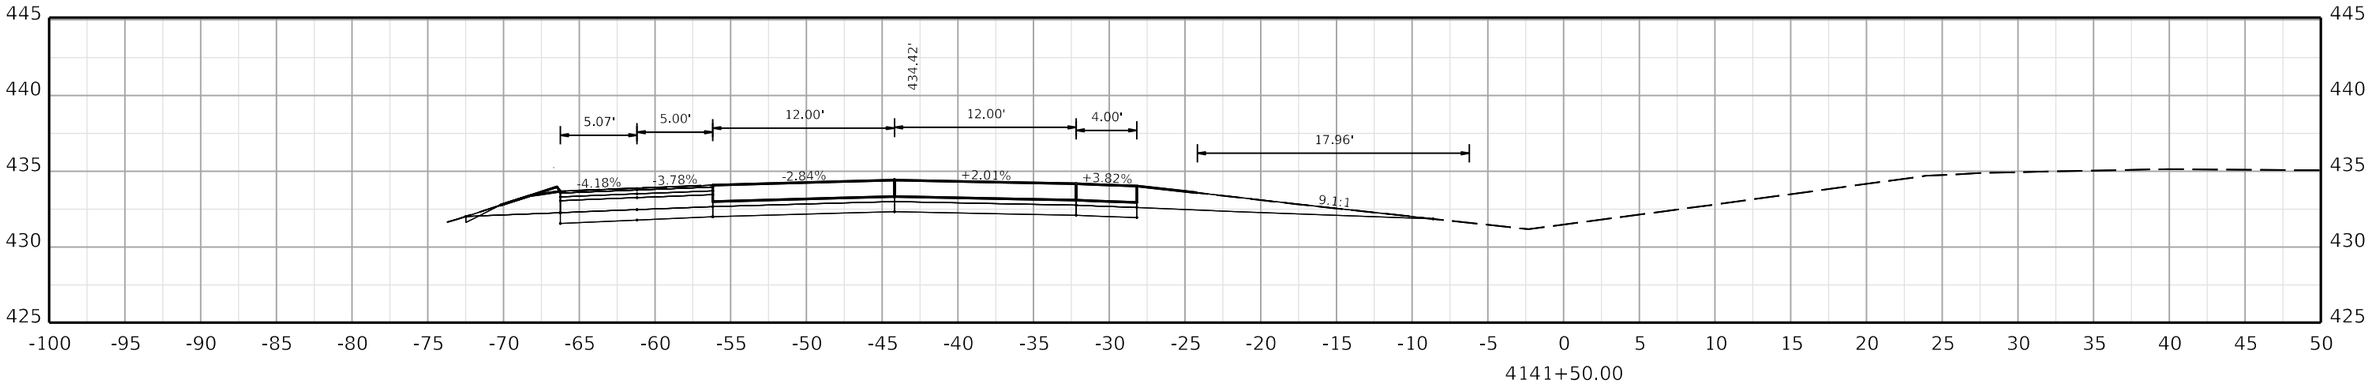

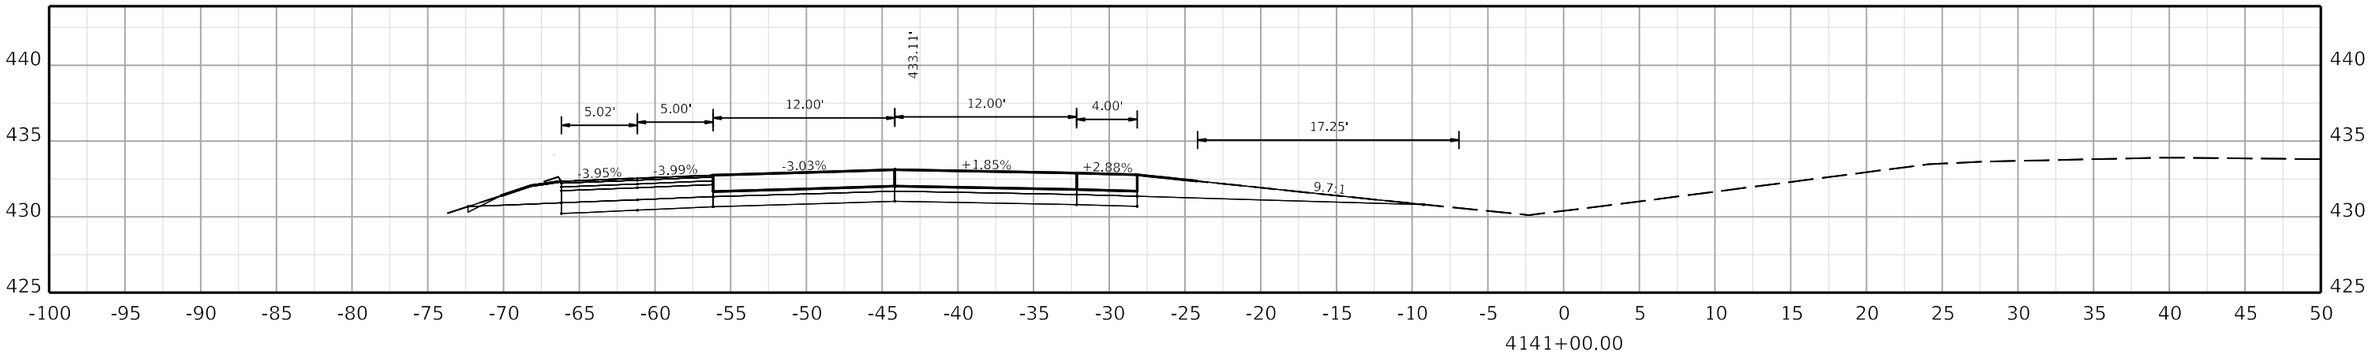

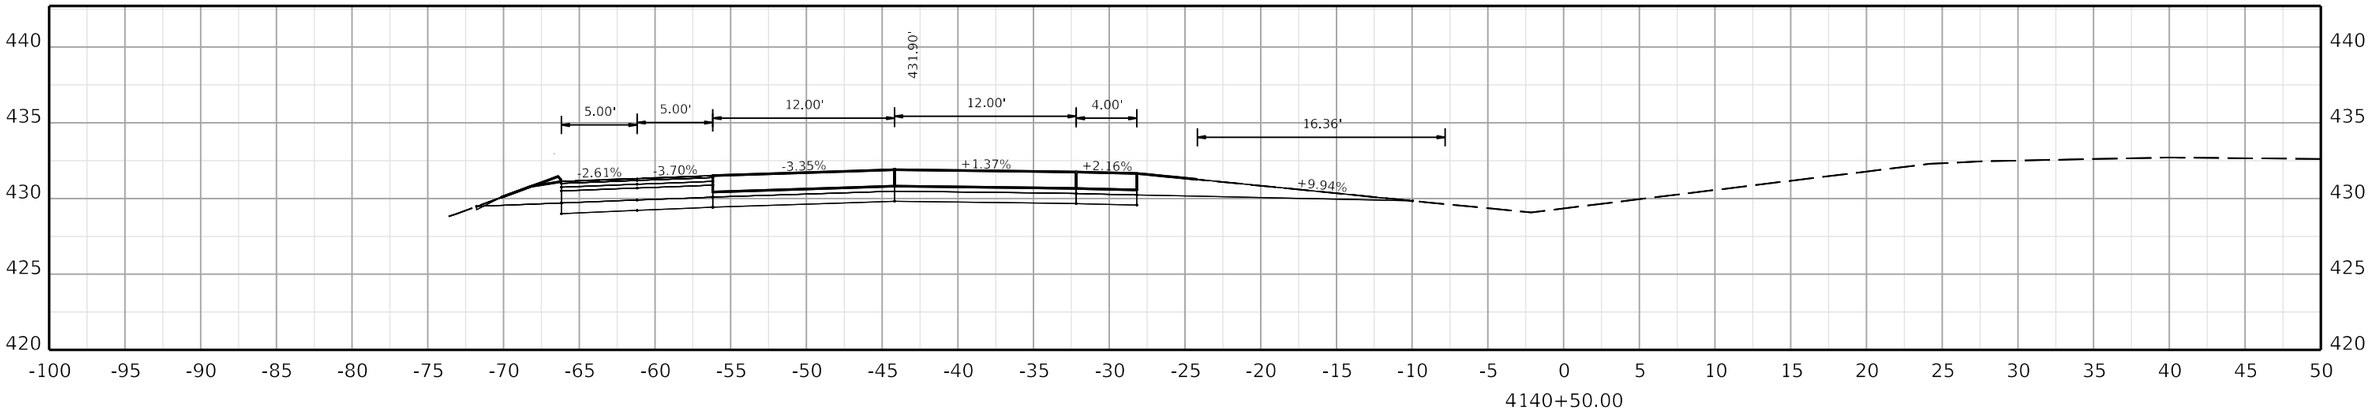

COMMONWEALTH OF KENTUCKY
DEPARTMENT OF HIGHWAYS
TEAM KENTUCKY TRANSPORTATION COMMITTEE

DRAWING TITLE:


HORIZONTAL SCALE
SCALE: 1" = 5'


0' 5' 10' 20'


STA. 4140+50.00 TO STA. 4141+50.00

ITEM NO. COUNTY OF

SHEET NO.
4140+50.00

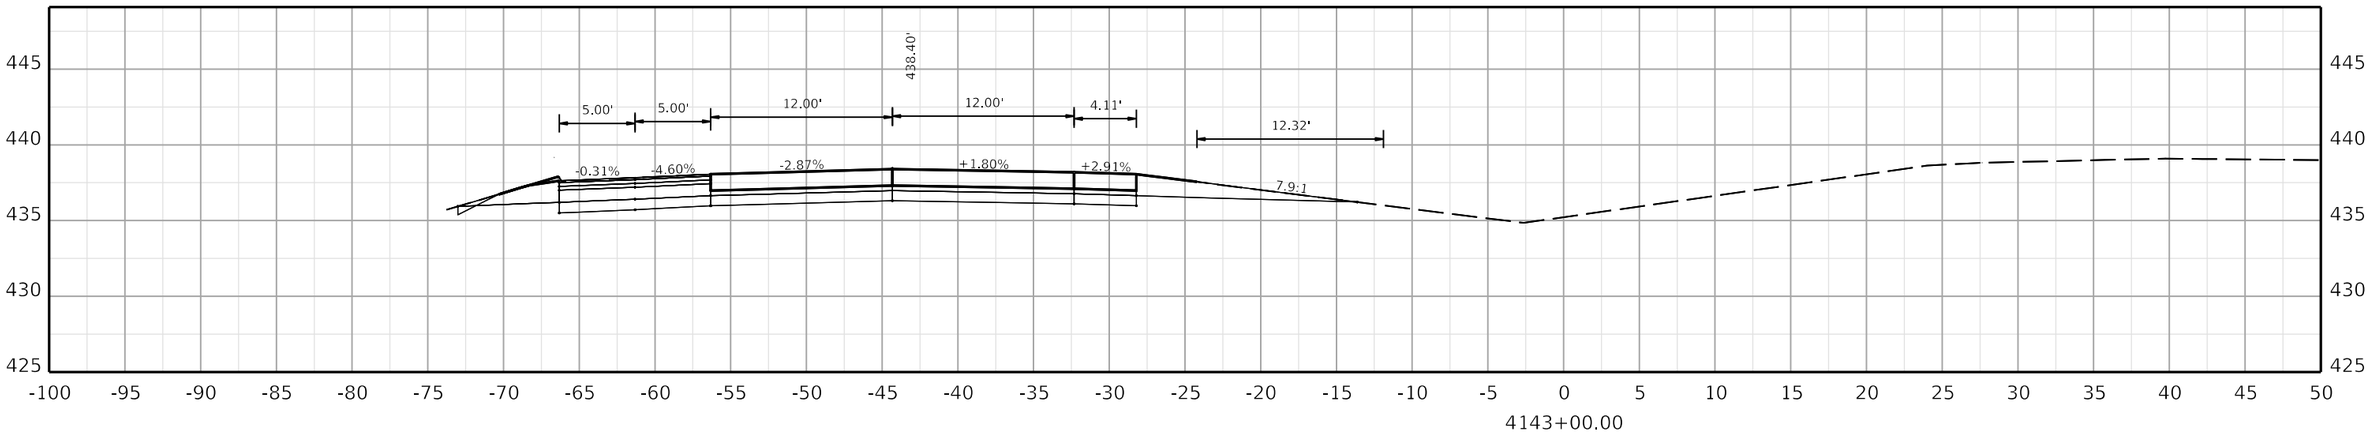

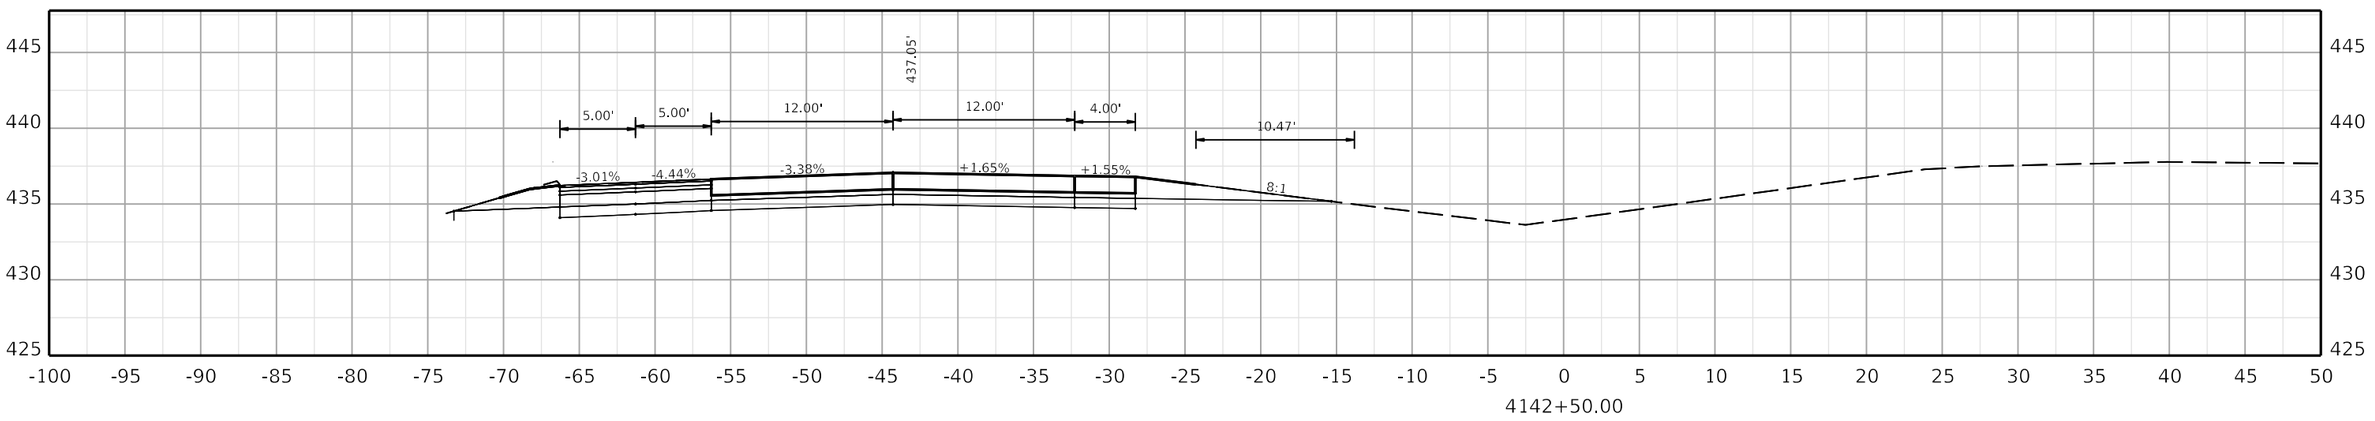

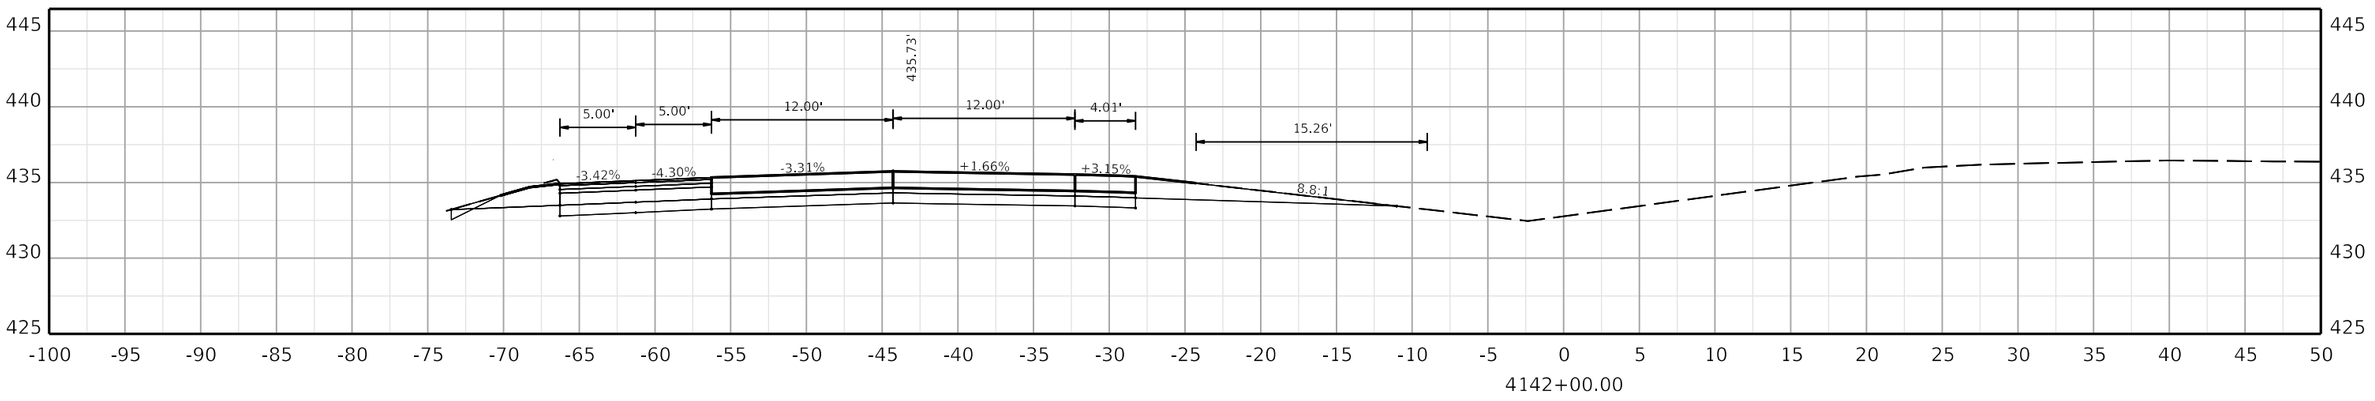

COMMONWEALTH OF KENTUCKY
DEPARTMENT OF HIGHWAYS
TEAM KENTUCKY

DRAWING TITLE:

HORIZONTAL SCALE
SCALE: 1" = 5'


0' 5' 10' 20'


STA. 4142+00.00 TO STA. 4143+00.00


ITEM NO. COUNTY OF

SHEET NO.
4142+00.00

OpenRoads Designer v10.12.02.4 USER: USLR095925 FILE NAME: C:\BMS\WSP-US-PW-02\D0932959\CORR_I-24W_CONCRETE_PAVING_SEGMENT2_XSEC.DGN

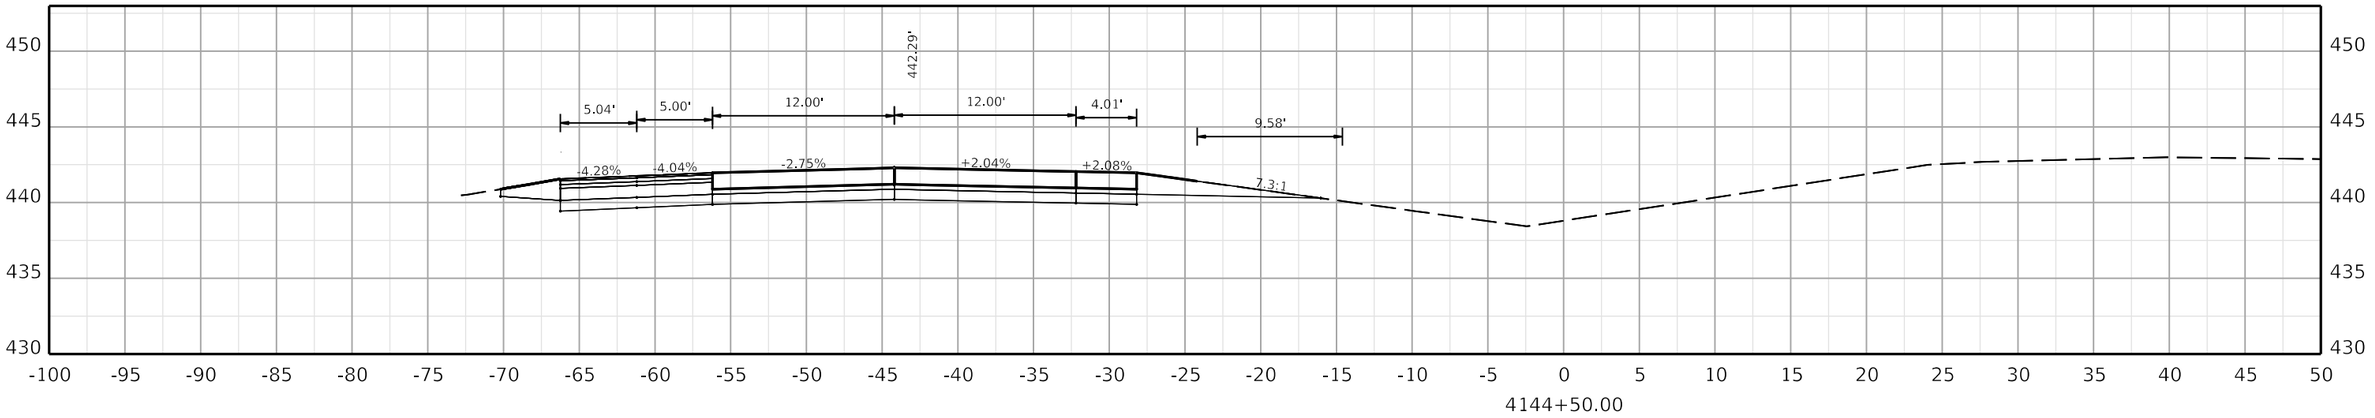

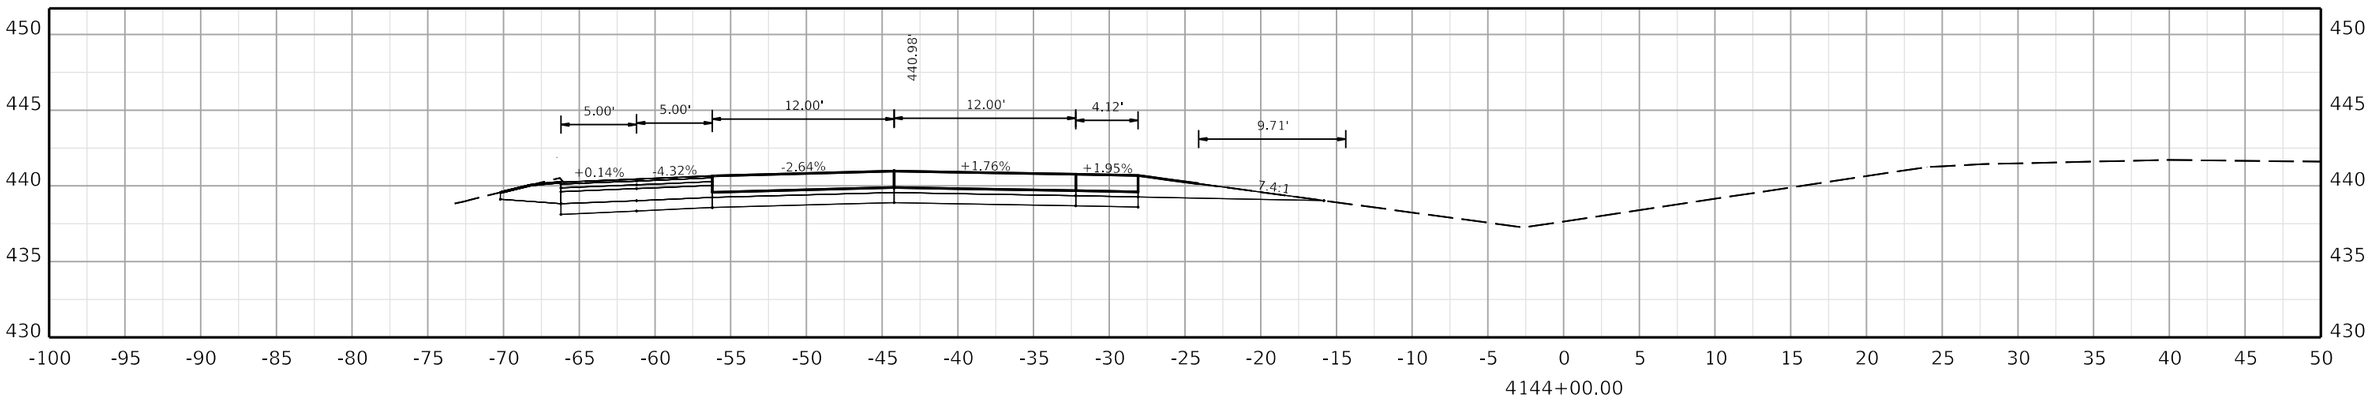

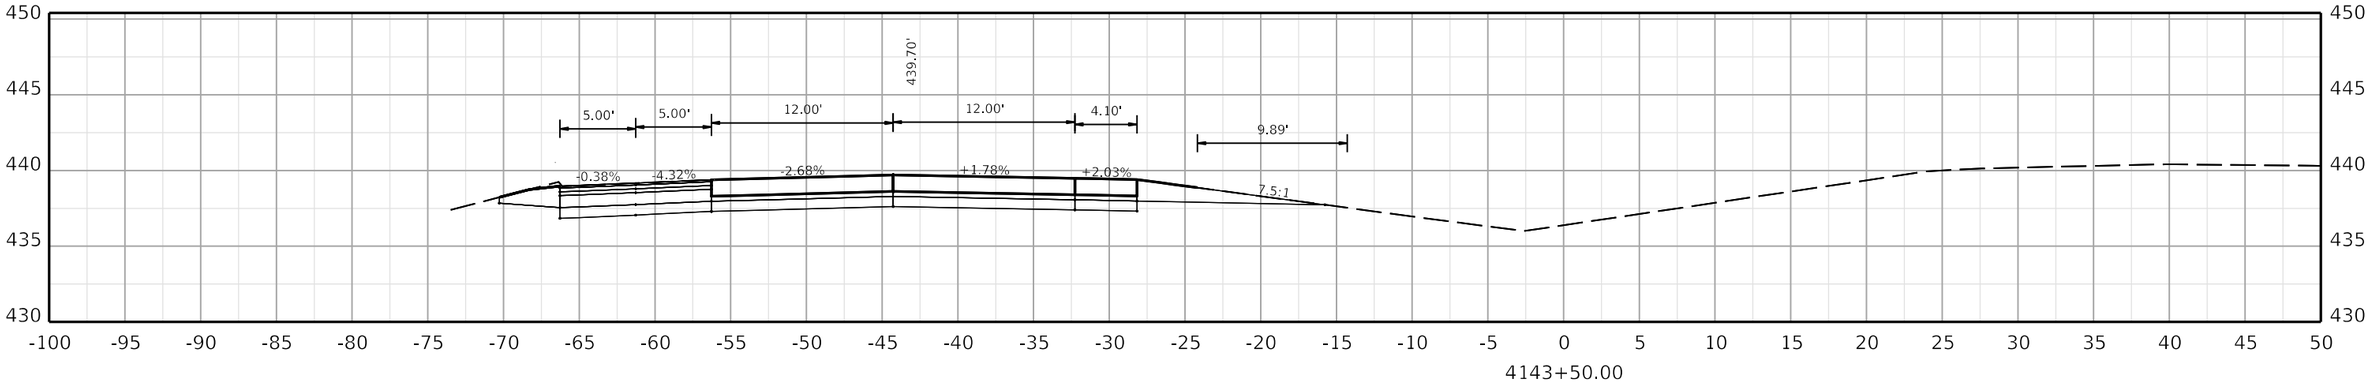

COMMONWEALTH OF KENTUCKY
DEPARTMENT OF HIGHWAYS

TEAM KENTUCKY

DRAWING TITLE:


HORIZONTAL SCALE
SCALE: 1" = 5'


0' 5' 10' 20'


STA. 4143+50.00 TO STA. 4144+50.00

ITEM NO. COUNTY OF

SHEET NO.
4143+50.00

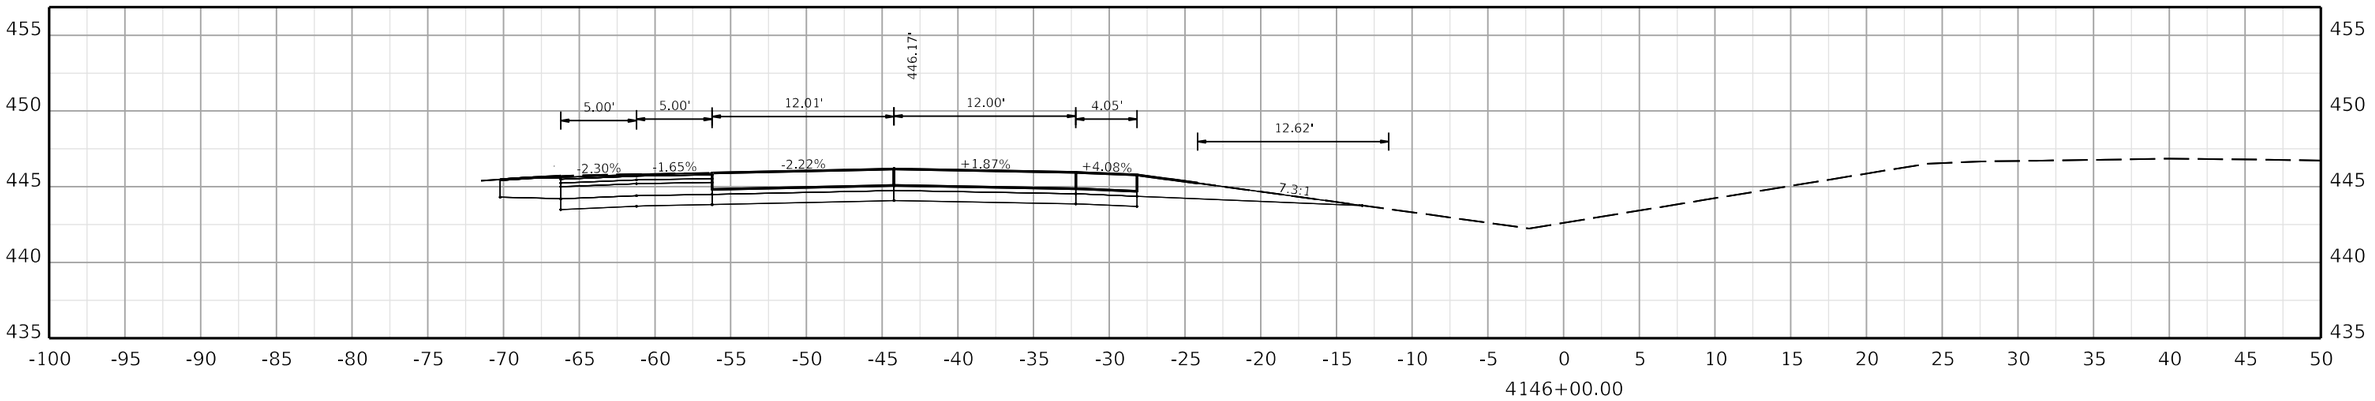

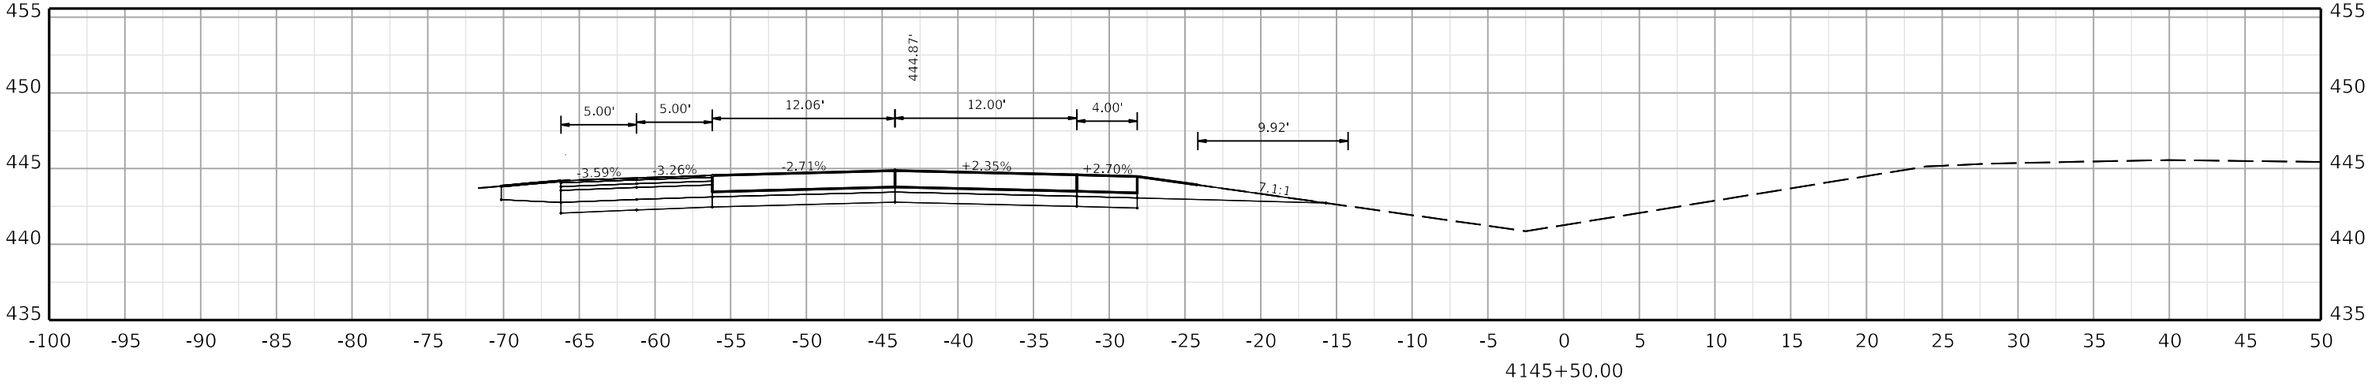

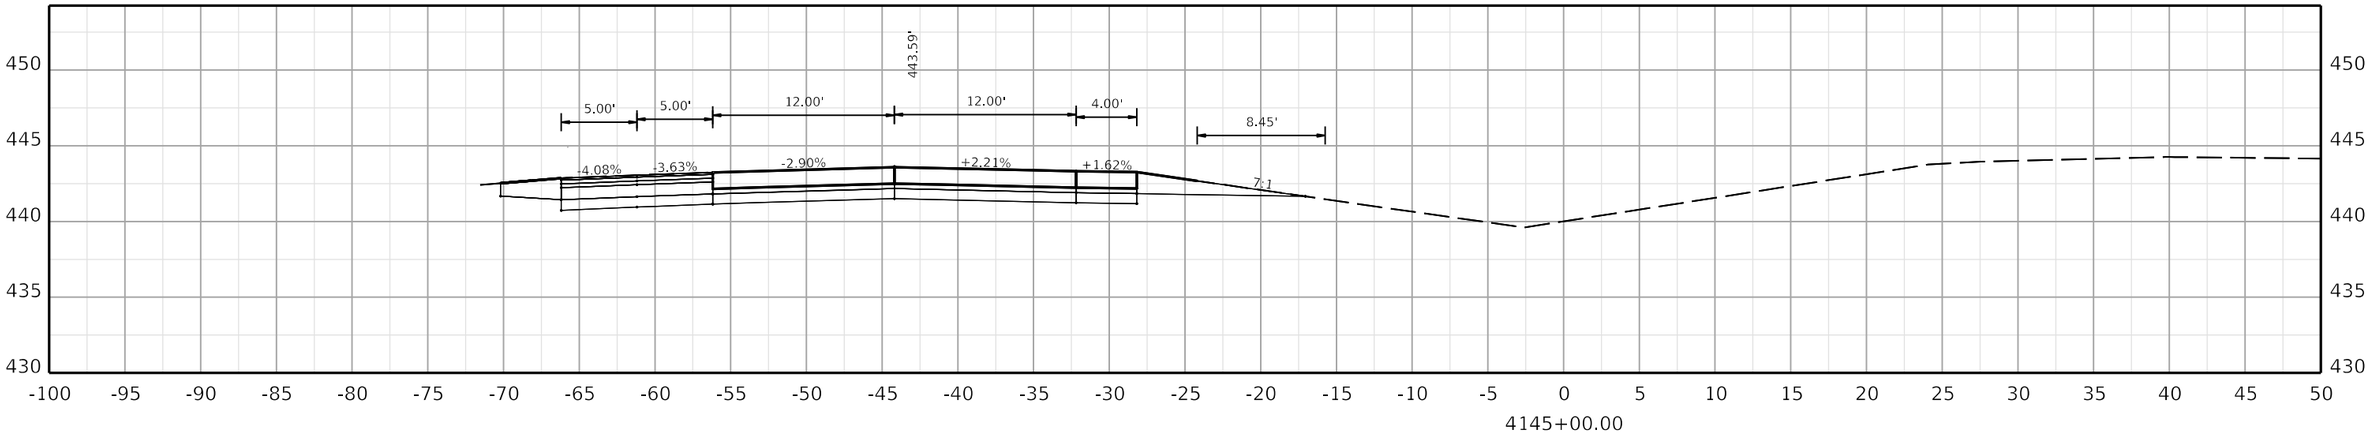

COMMONWEALTH OF KENTUCKY
DEPARTMENT OF HIGHWAYS
TEAM KENTUCKY

DRAWING TITLE:


HORIZONTAL SCALE
SCALE: 1" = 5'


0' 5' 10' 20'


STA. 4145+00.00 TO STA. 4146+00.00

ITEM NO. COUNTY OF

SHEET NO.
4145+00.00

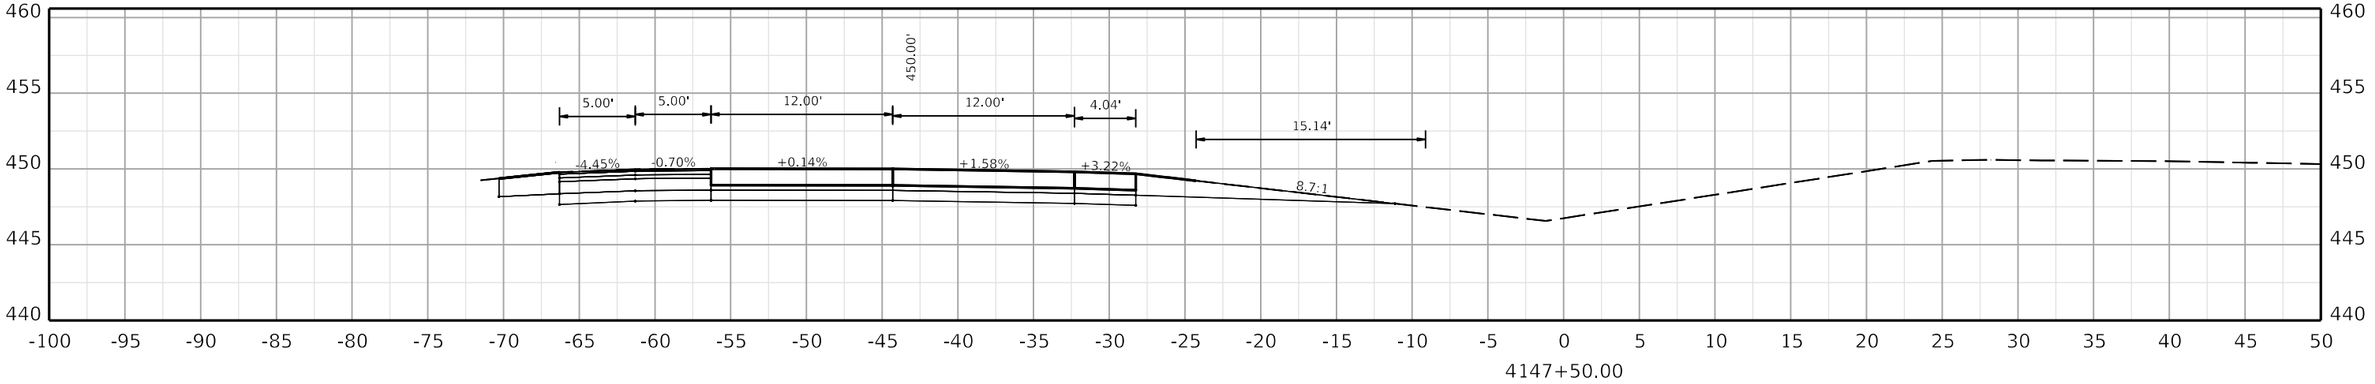

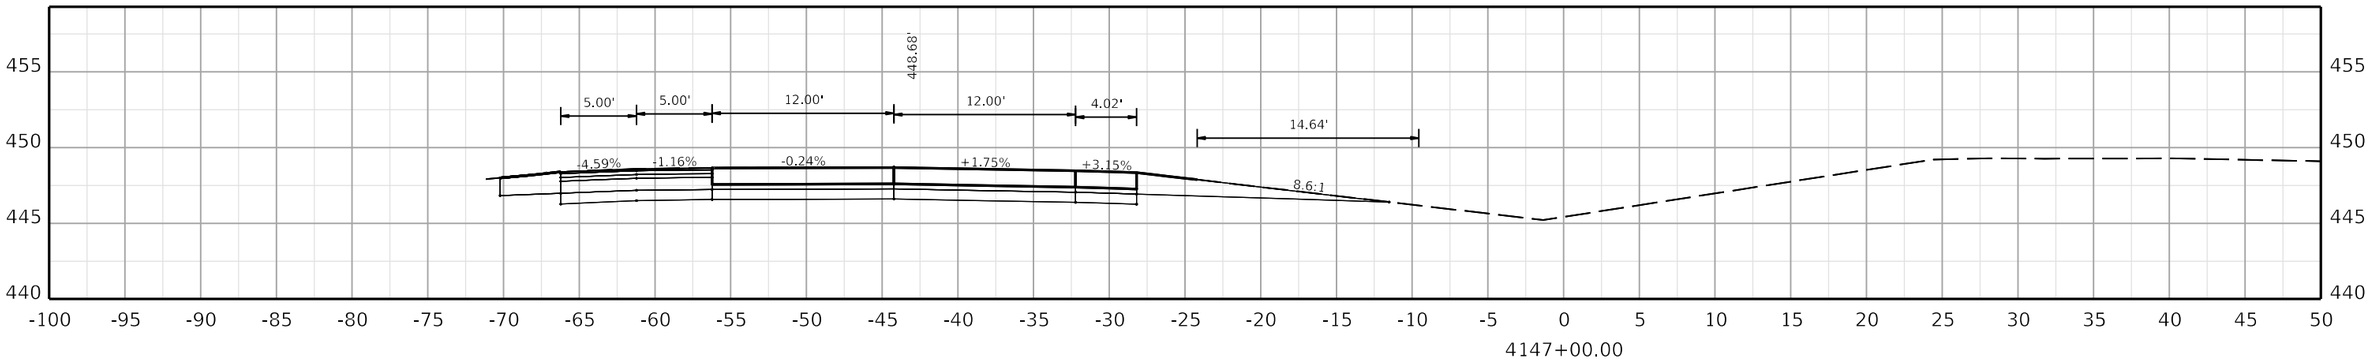

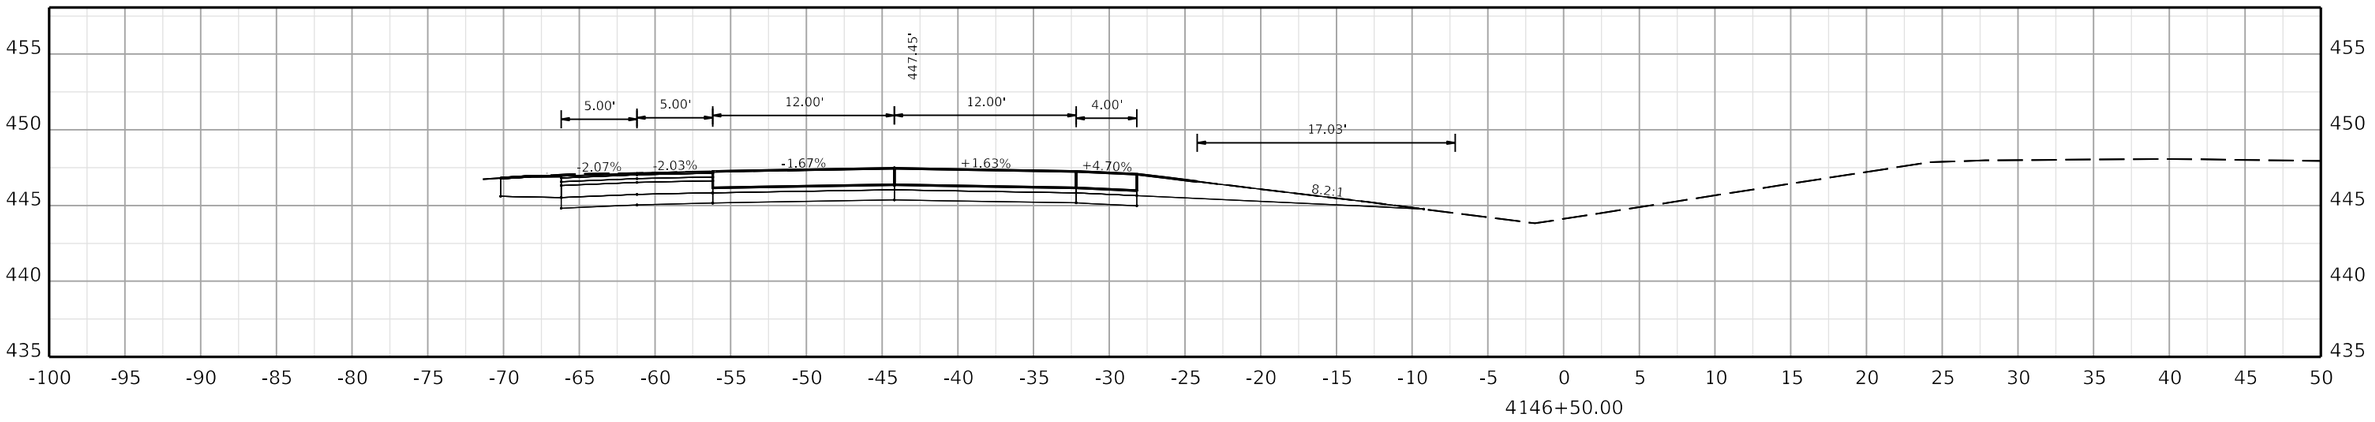

COMMONWEALTH OF KENTUCKY
DEPARTMENT OF HIGHWAYS

TEAM KENTUCKY

DRAWING TITLE:

HORIZONTAL SCALE
SCALE: 1" = 5'

0' 5' 10' 20'

STA. 4146+50.00 TO STA. 4147+50.00


ITEM NO. COUNTY OF

SHEET NO.
4146+50.00

OpenRoads Designer v10.12.02.4

USER: USLR095925

FILE NAME: C:\BMS\WSP-US-PW-02\D0932959\CORR_I-24W_CONCRETE_PAVING_SEGMENT2_XSEC.DGN

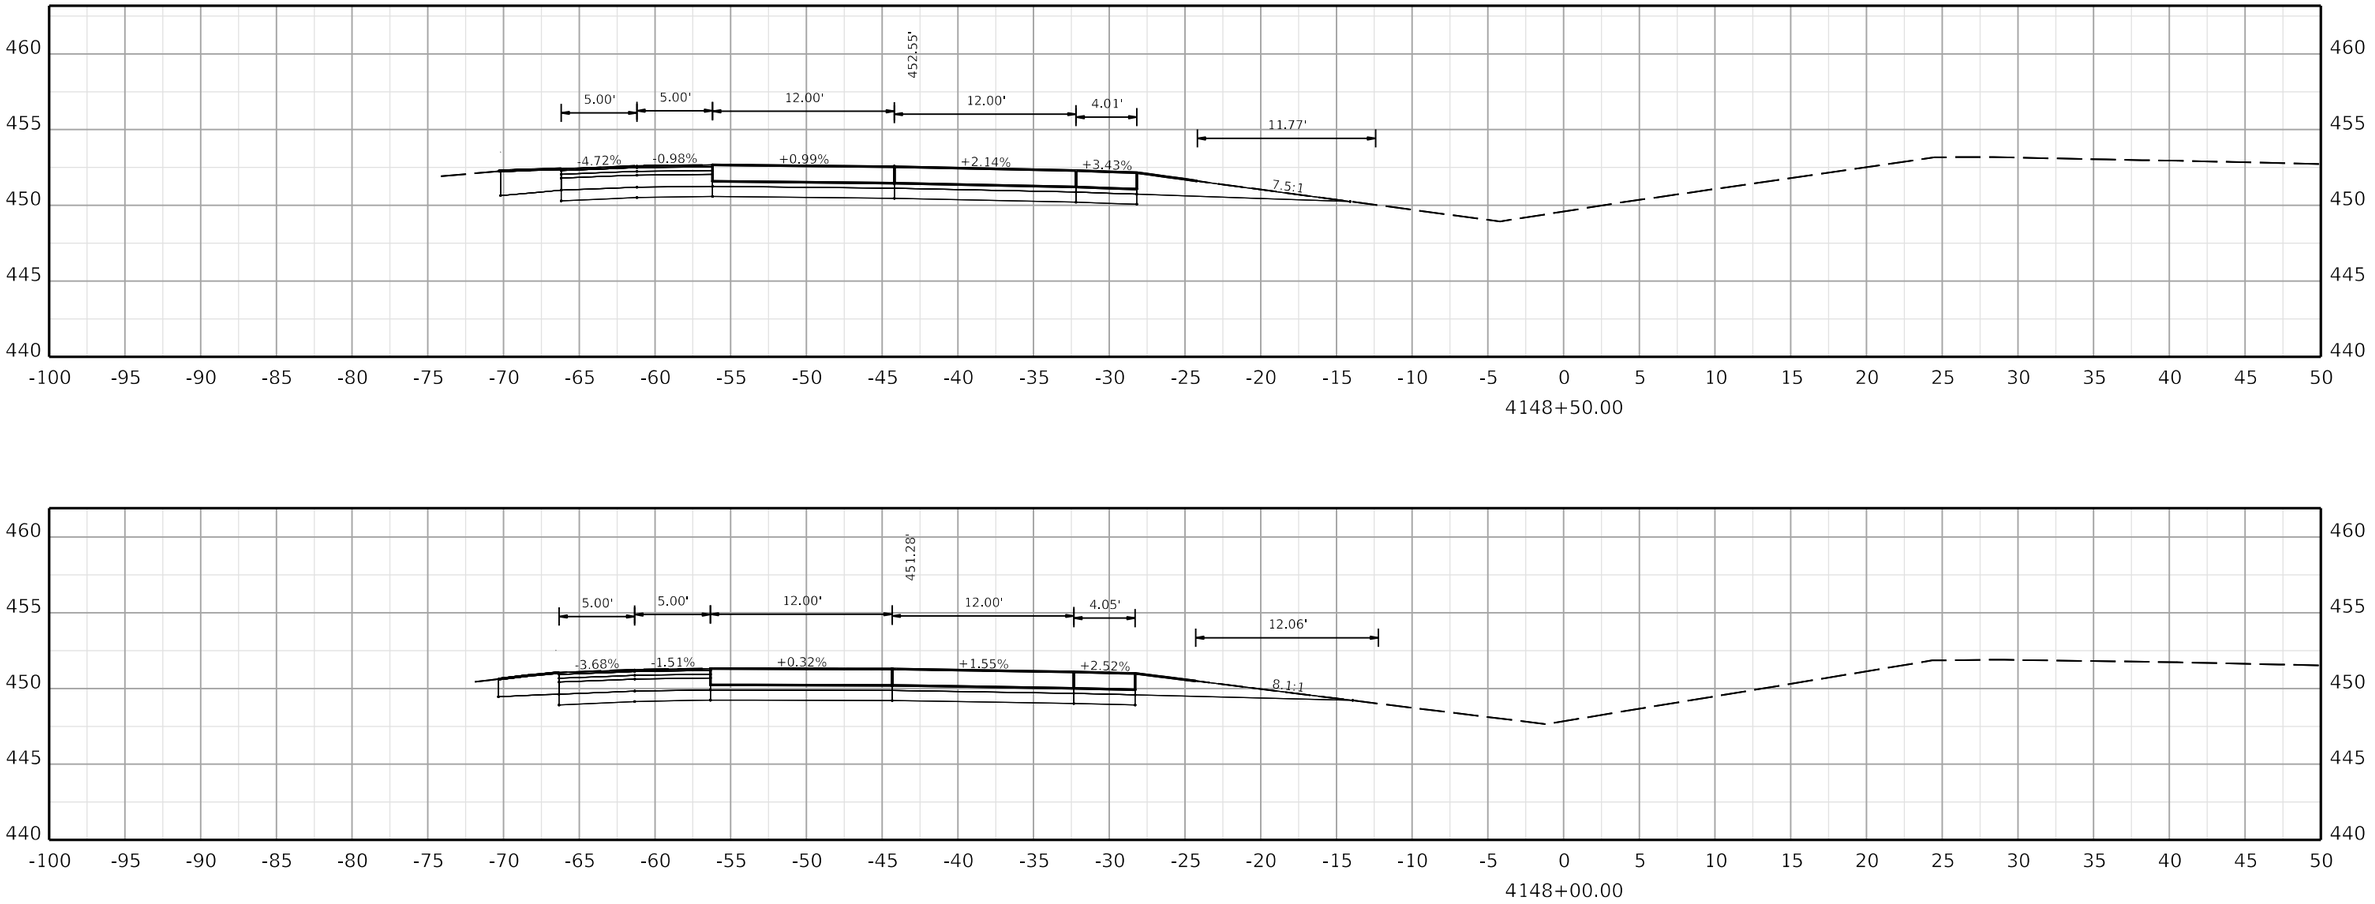

COMMONWEALTH OF KENTUCKY
DEPARTMENT OF HIGHWAYS
TEAM KENTUCKY

DRAWING TITLE:

HORIZONTAL SCALE
SCALE: 1" = 5'

0' 5' 10' 20'

STA. 4148+00.00 TO STA. 4148+50.00


ITEM NO. COUNTY OF


SHEET NO.
4148+00.00


OpenRoads Designer v10.12.02.4

USER: USLR095925

FILE NAME: C:\BMS\WSP-US-PW-02\D0932959\CORR_I-24W_CONCRETE_PAVING_SEGMENT2_XSEC.DGN

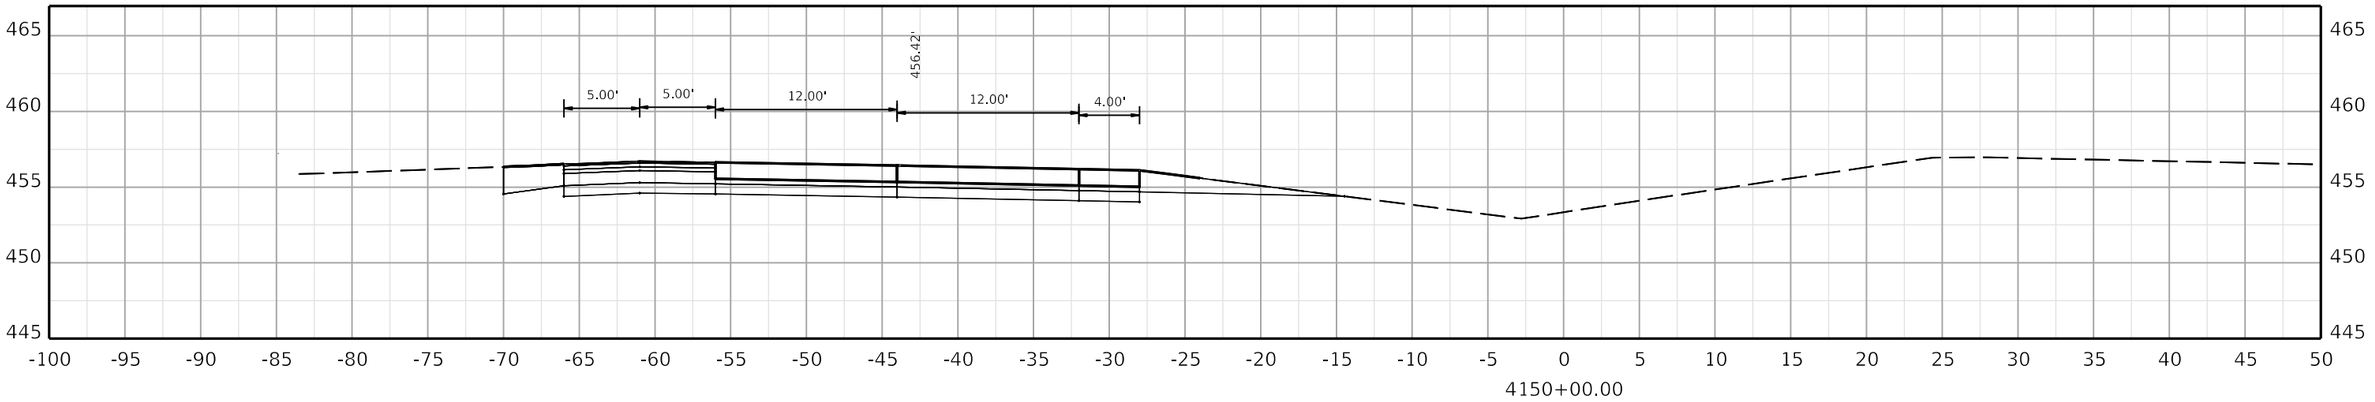

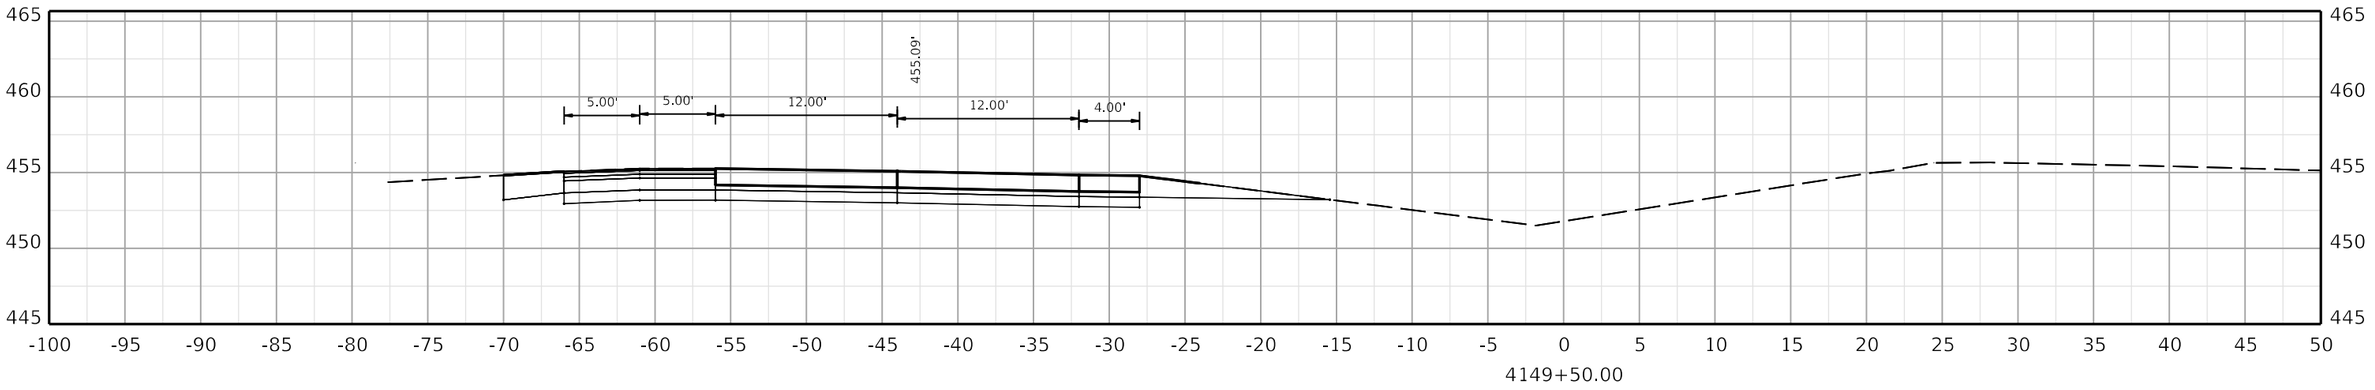

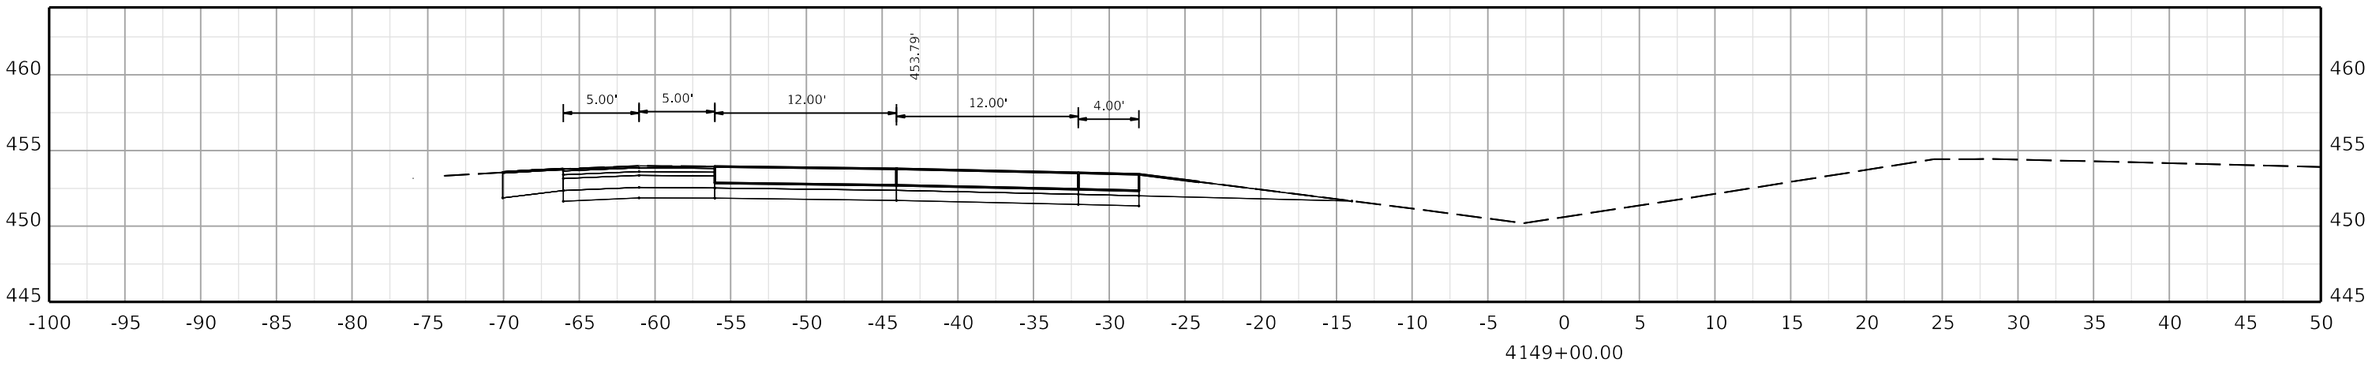

COMMONWEALTH OF KENTUCKY
DEPARTMENT OF HIGHWAYS

TEAM KENTUCKY

DRAWING TITLE:

HORIZONTAL SCALE
SCALE: 1" = 5'

0' 5' 10' 20'

STA. 4149+00.00 TO STA. 4150+00.00


ITEM NO. COUNTY OF


SHEET NO.
4149+00.00


OpenRoads Designer v10.12.02.4

USER: USLR095925

FILE NAME: C:\BMS\WSP-US-PW-02\D0932959\CORR_I-24W_CONCRETE_PAVING_SEGMENT3_XSEC.DGN

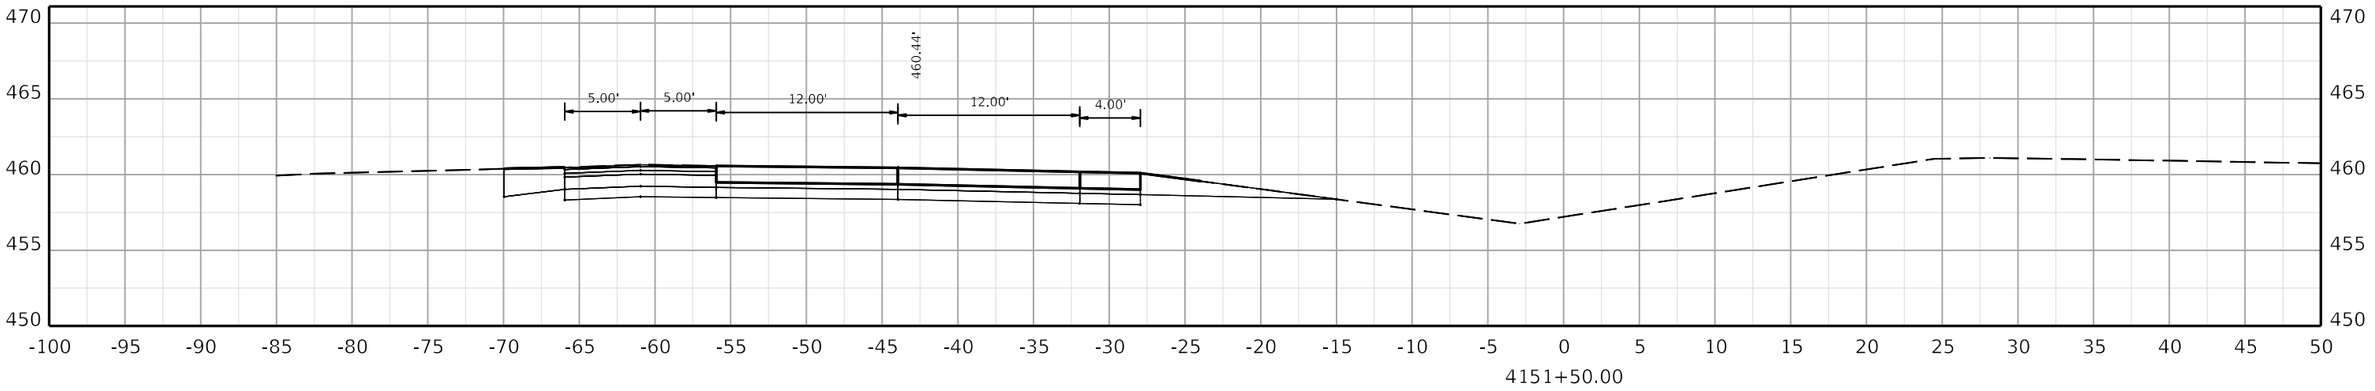

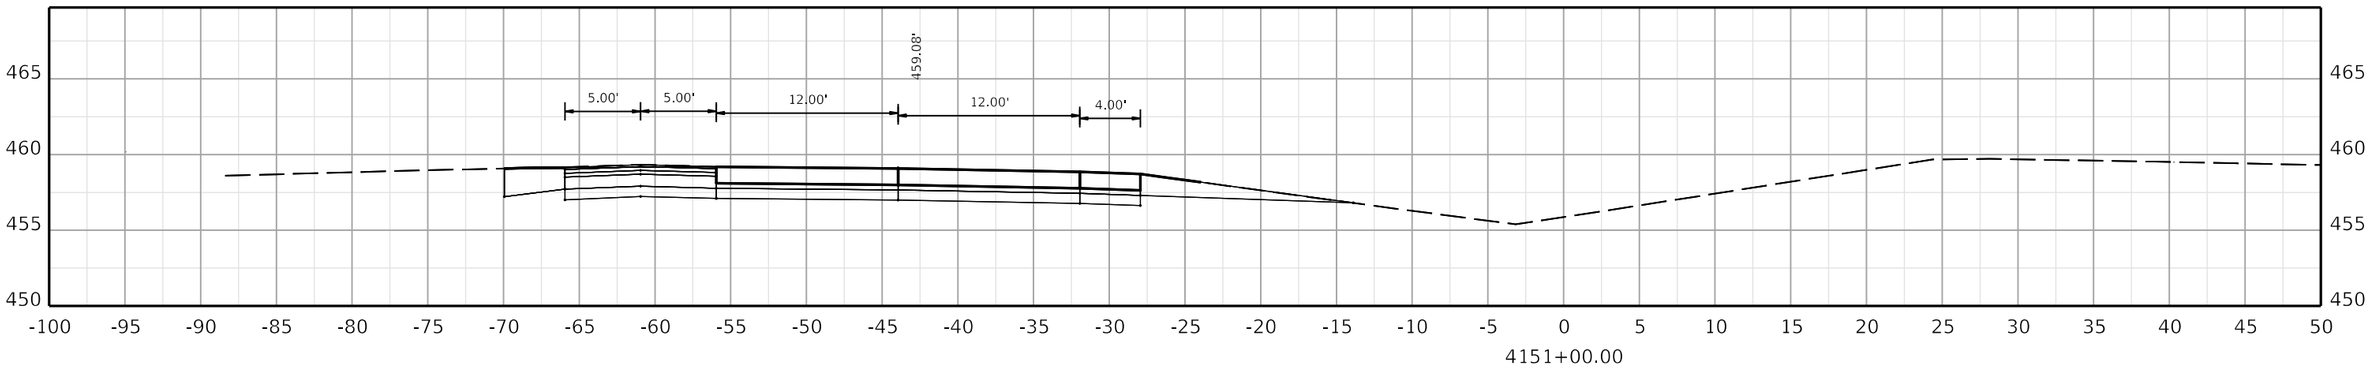

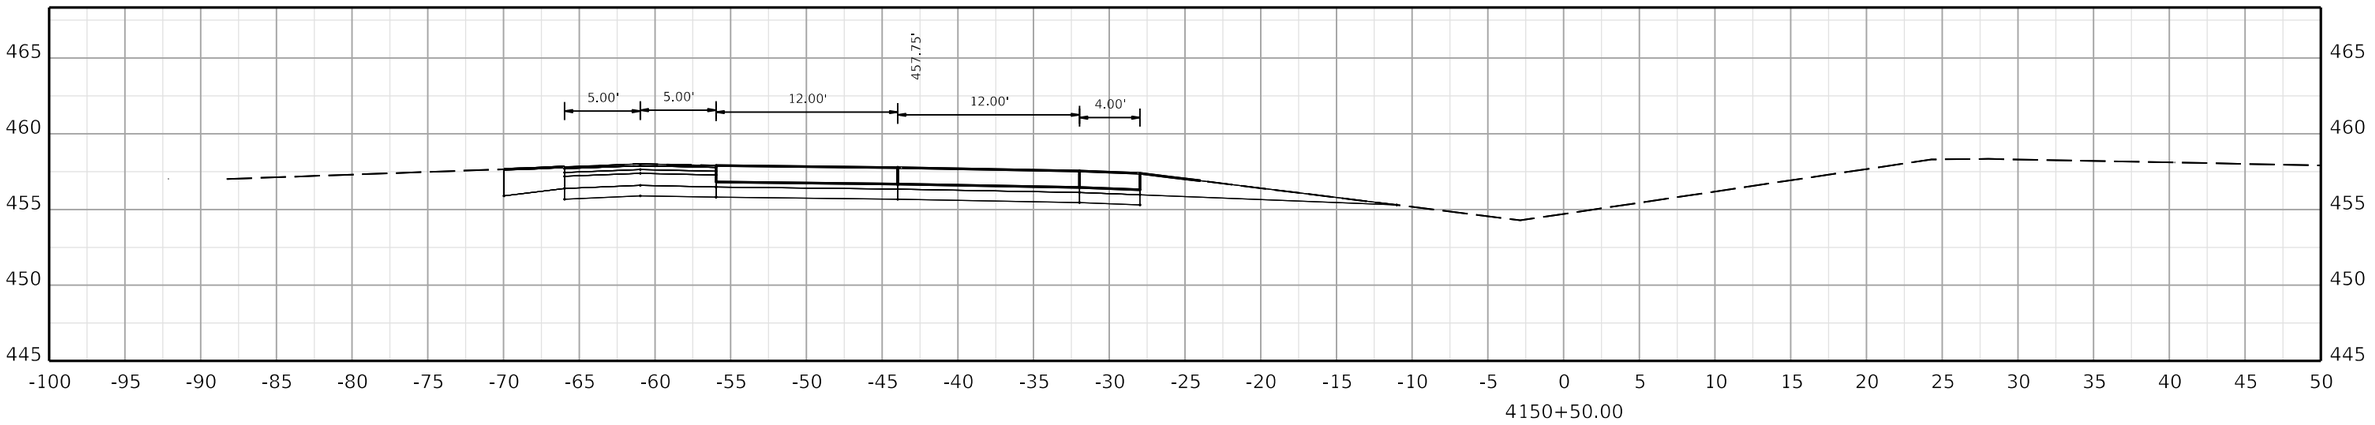

COMMONWEALTH OF KENTUCKY
DEPARTMENT OF HIGHWAYS
TEAM KENTUCKY TRANSPORTATION CABINET

DRAWING TITLE:


HORIZONTAL SCALE
SCALE: 1" = 5'


0' 5' 10' 20'


STA. 4150+50.00 TO STA. 4151+50.00

ITEM NO. COUNTY OF

SHEET NO.
4150+50.00

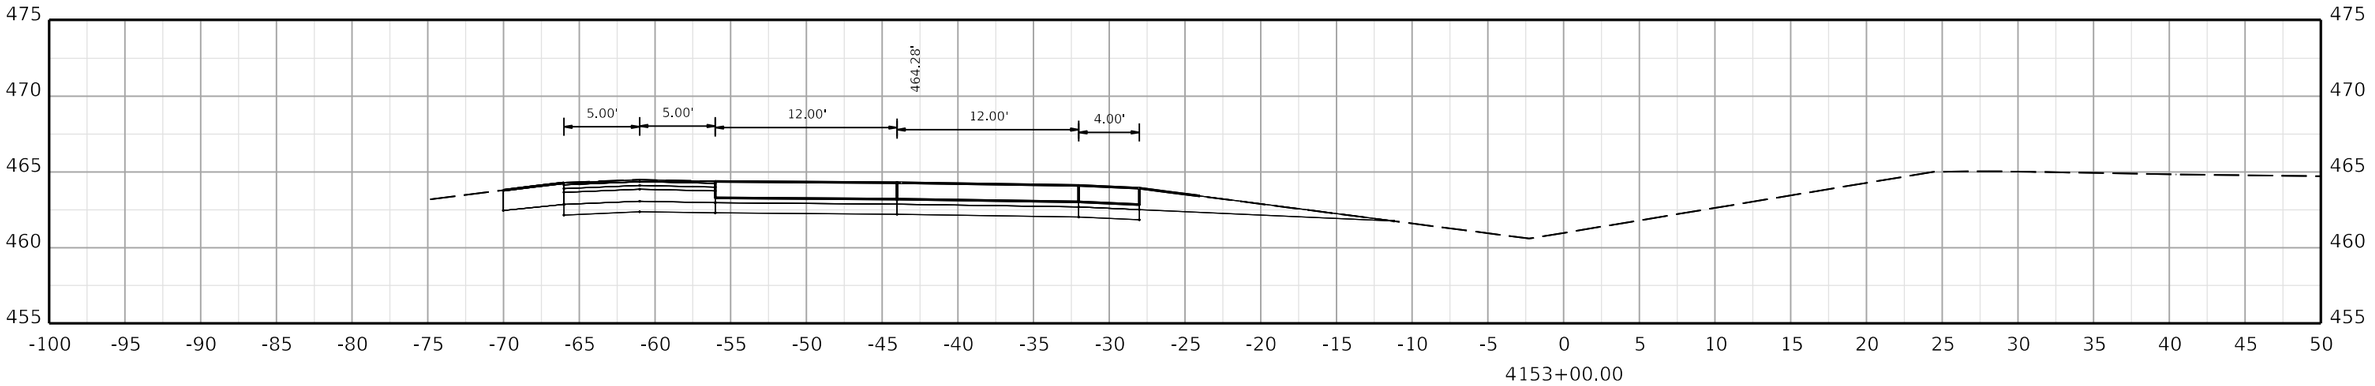

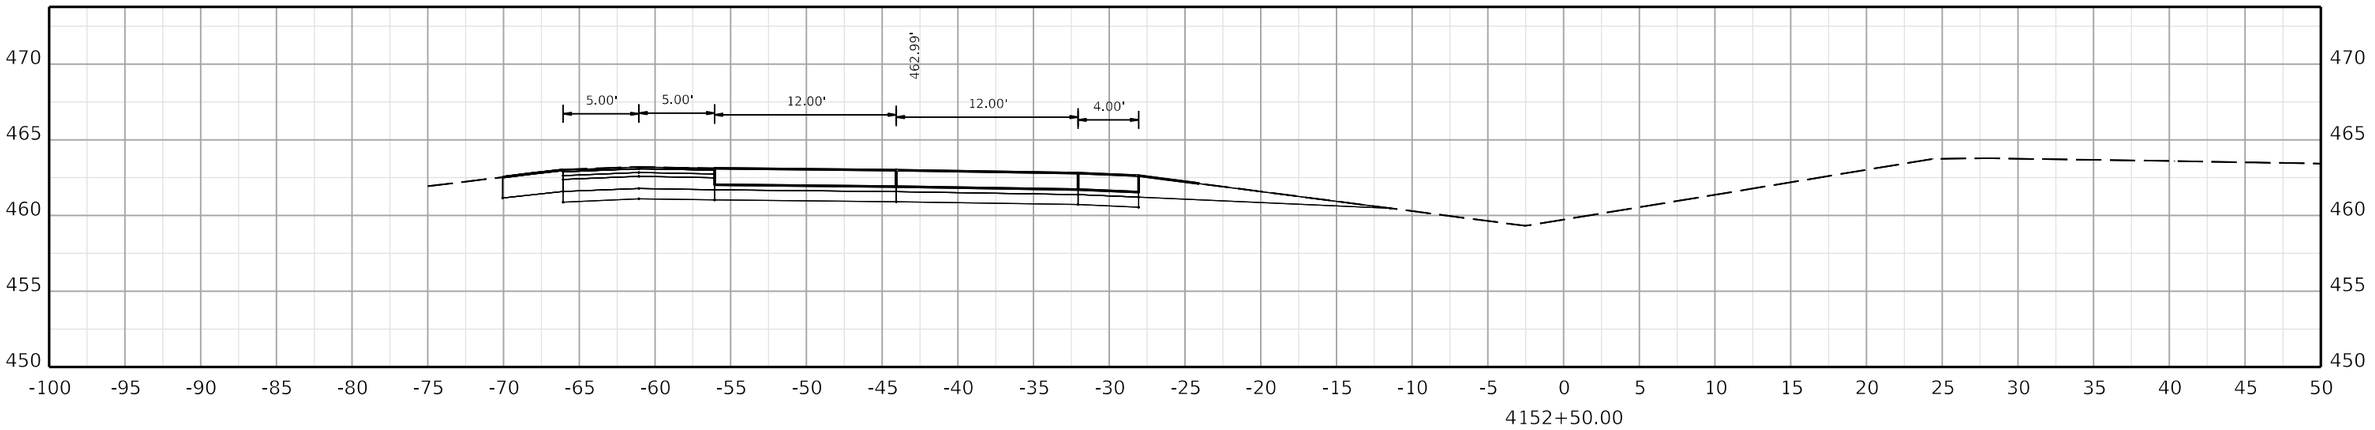

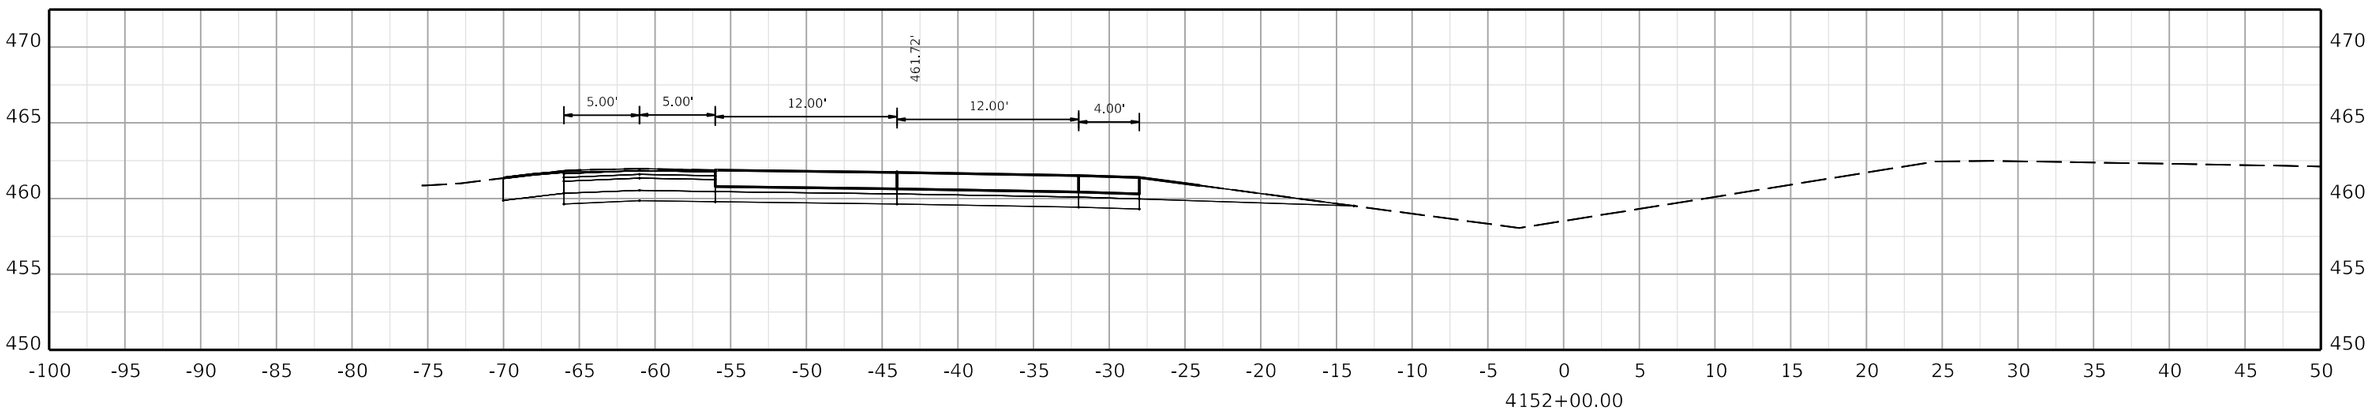

COMMONWEALTH OF KENTUCKY
DEPARTMENT OF HIGHWAYS

TEAM KENTUCKY

DRAWING TITLE:


HORIZONTAL SCALE
SCALE: 1" = 5'


0' 5' 10' 20'


STA. 4152+00.00 TO STA. 4153+00.00

ITEM NO. COUNTY OF

SHEET NO.
4152+00.00

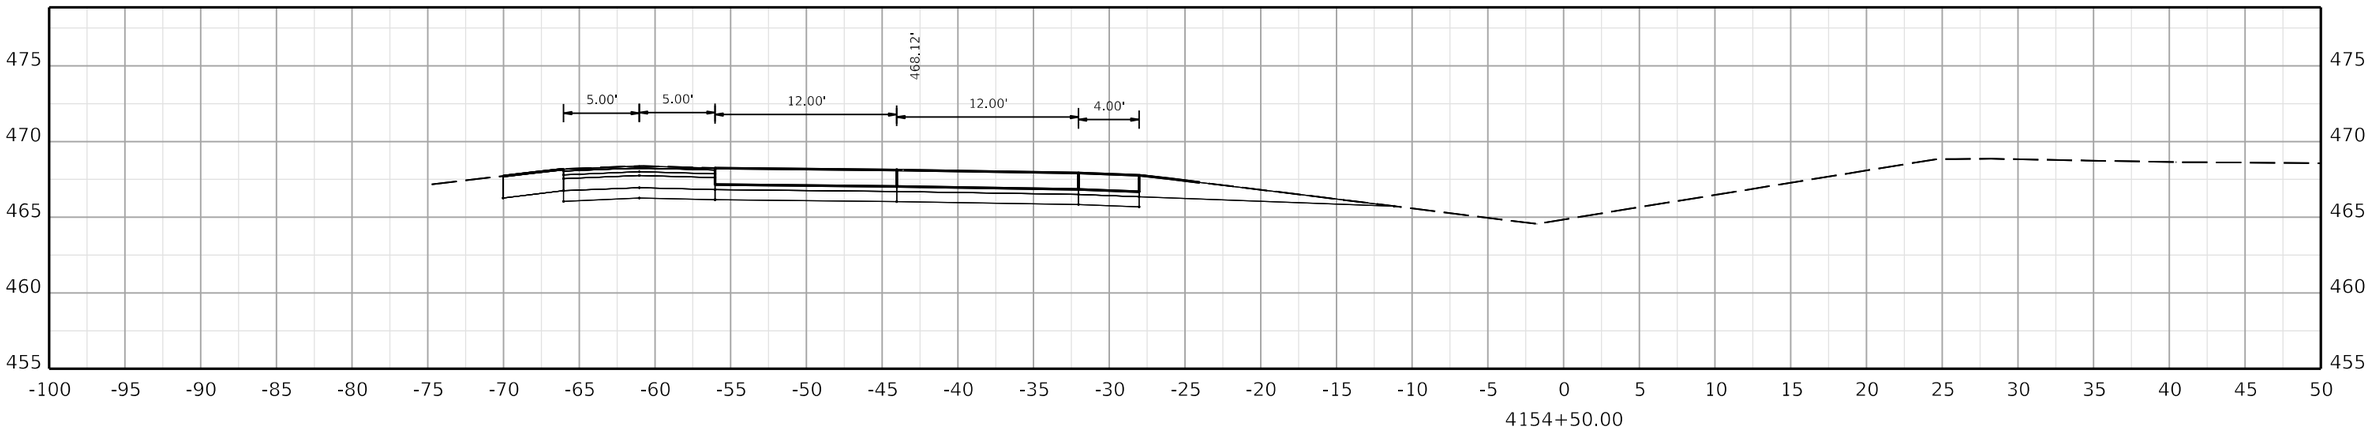

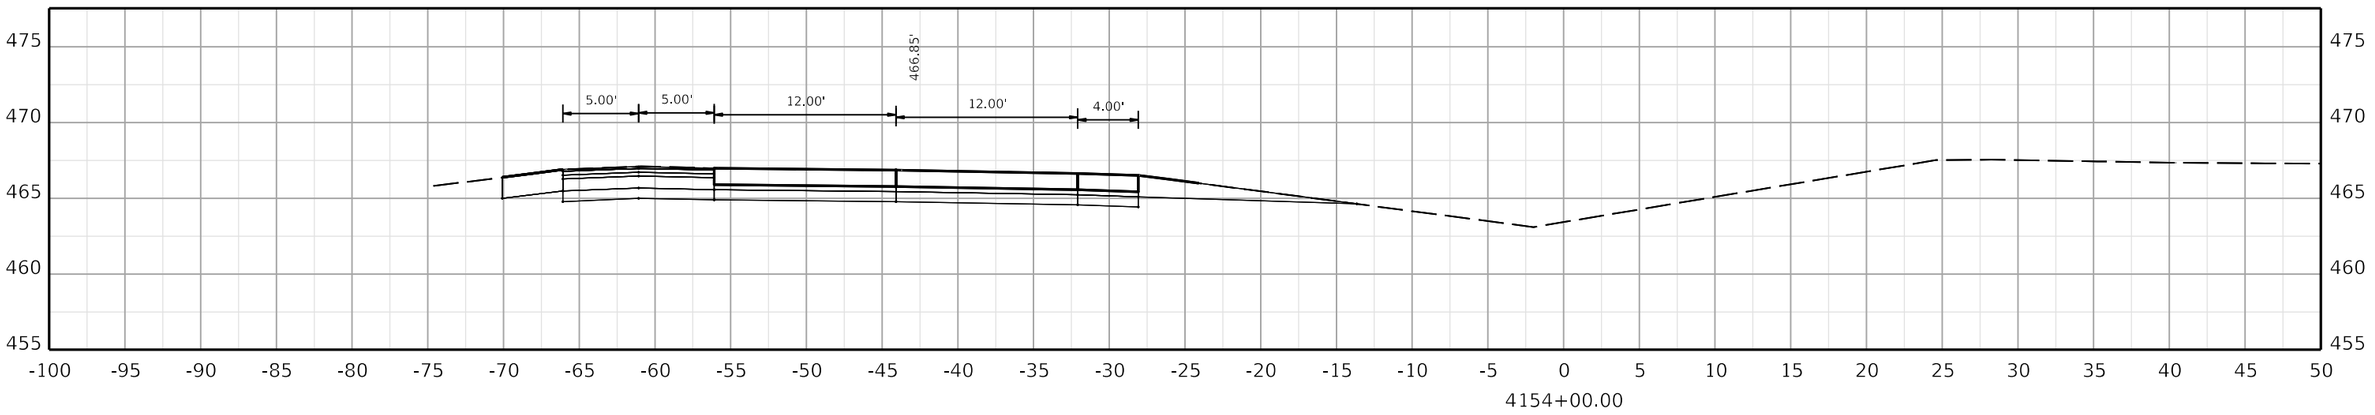

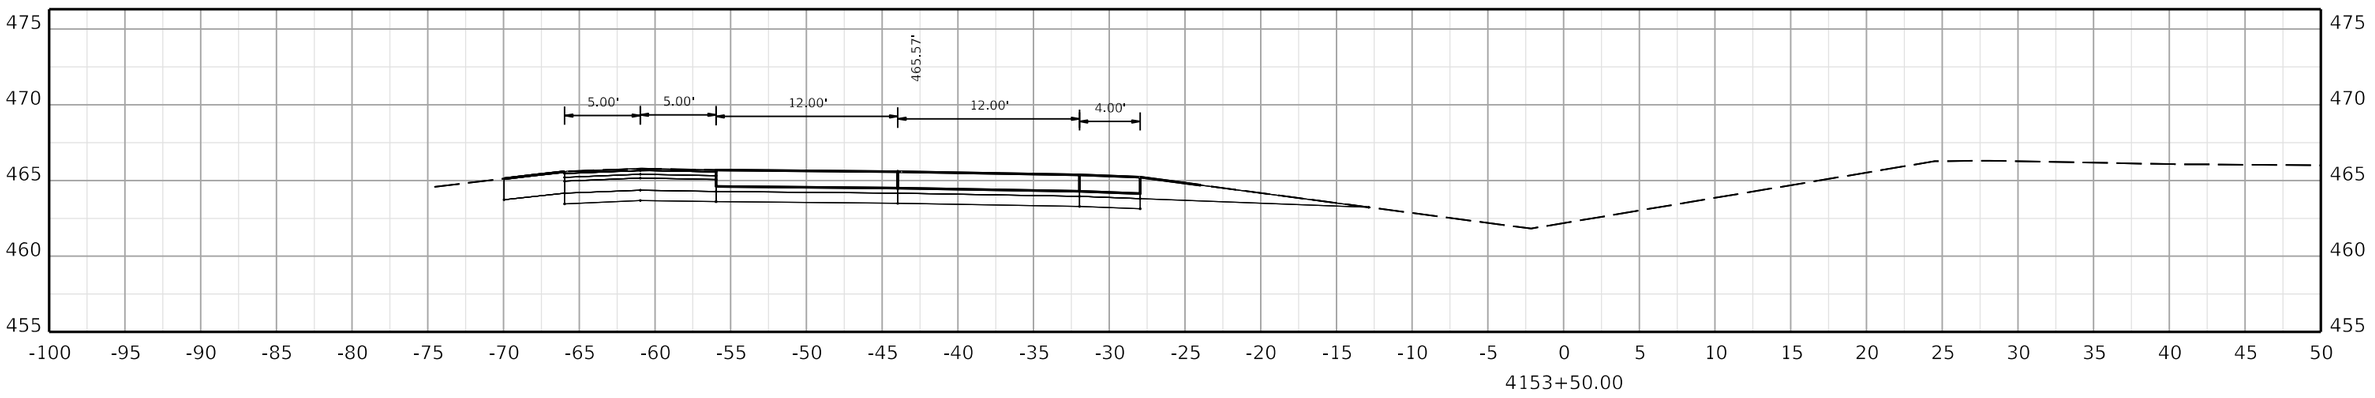

COMMONWEALTH OF KENTUCKY
DEPARTMENT OF HIGHWAYS
TEAM KENTUCKY TRANSPORTATION CABINET

DRAWING TITLE:


HORIZONTAL SCALE
SCALE: 1" = 5'


0' 5' 10' 20'


STA. 4153+50.00 TO STA. 4154+50.00

ITEM NO. COUNTY OF

SHEET NO. 4153+50.00

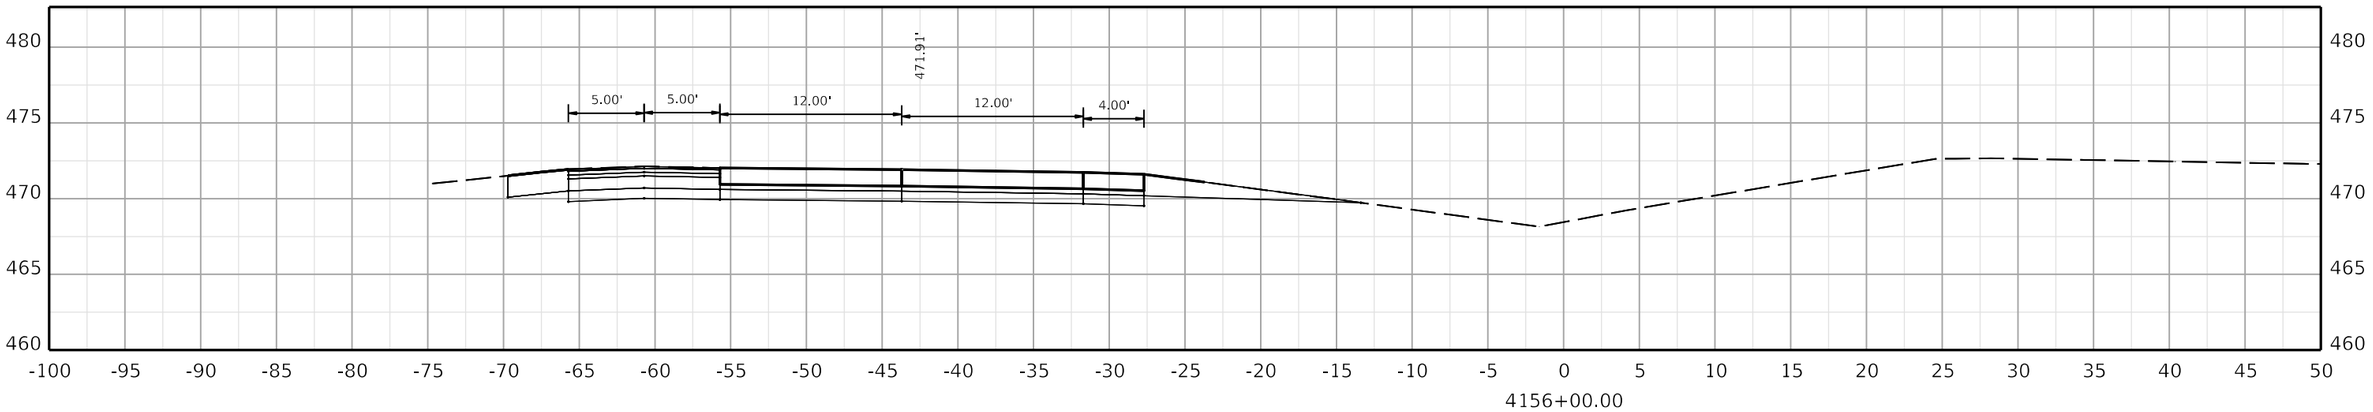

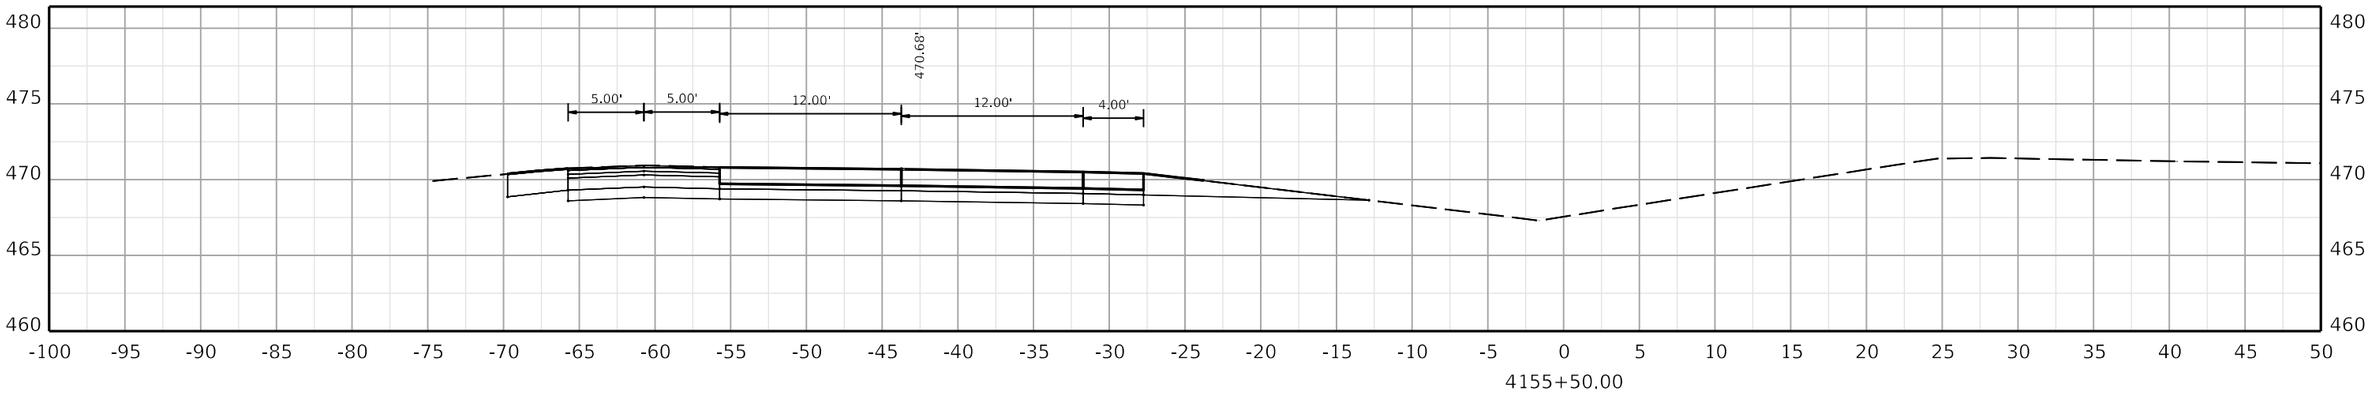

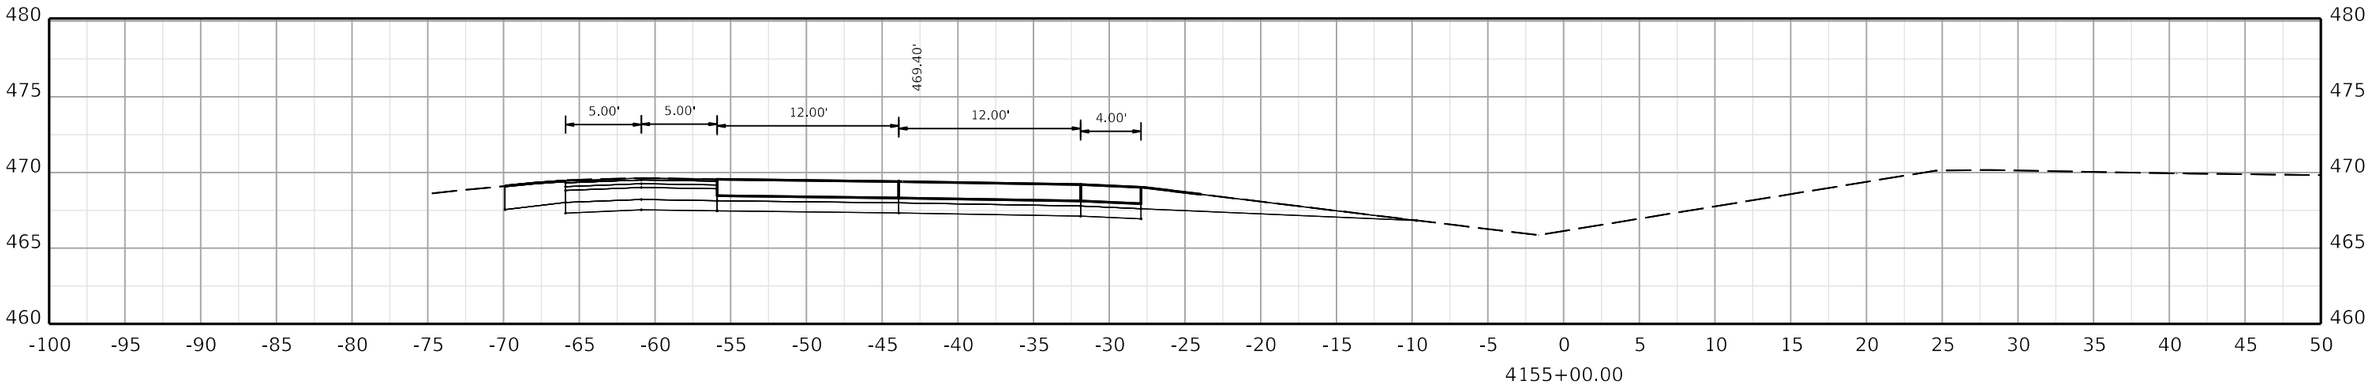

COMMONWEALTH OF KENTUCKY
DEPARTMENT OF HIGHWAYS
TEAM KENTUCKY TRANSPORTATION CABINET

DRAWING TITLE:


HORIZONTAL SCALE
SCALE: 1" = 5'


0' 5' 10' 20'


STA. 4155+00.00 TO STA. 4156+00.00

ITEM NO. COUNTY OF

SHEET NO.
4155+00.00

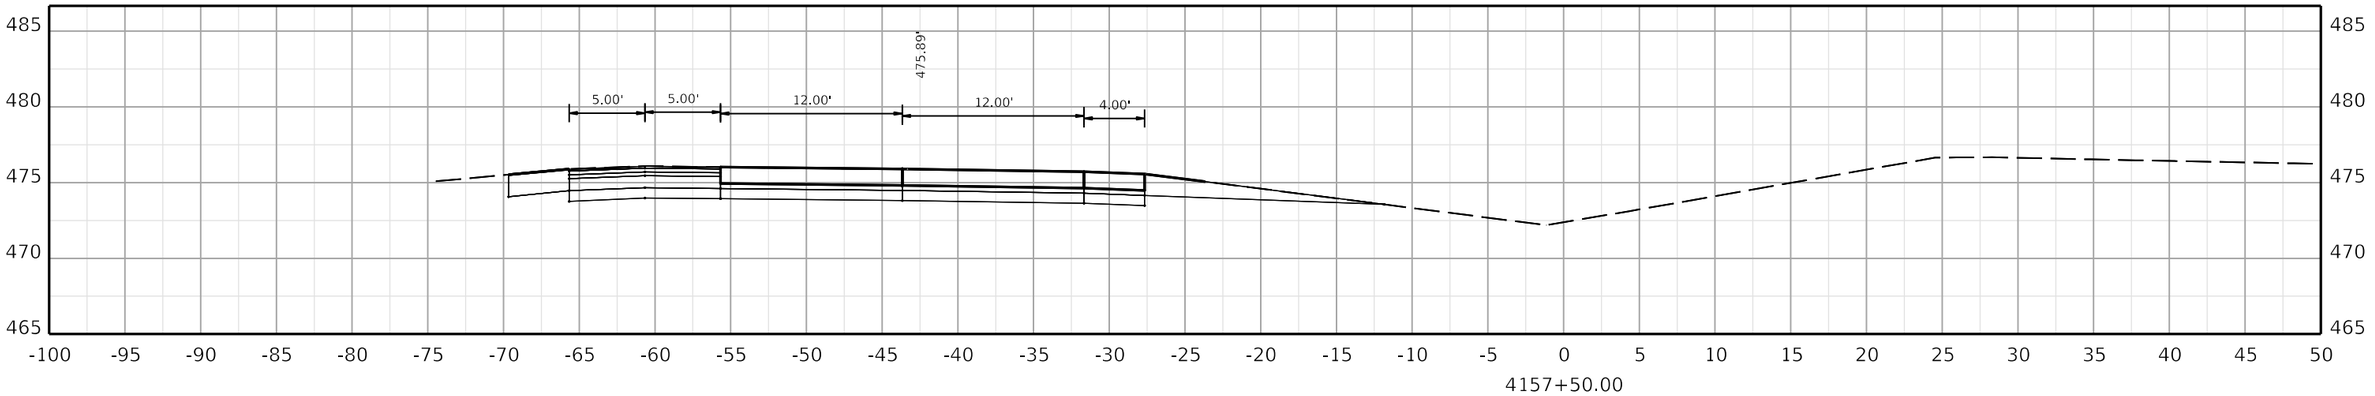

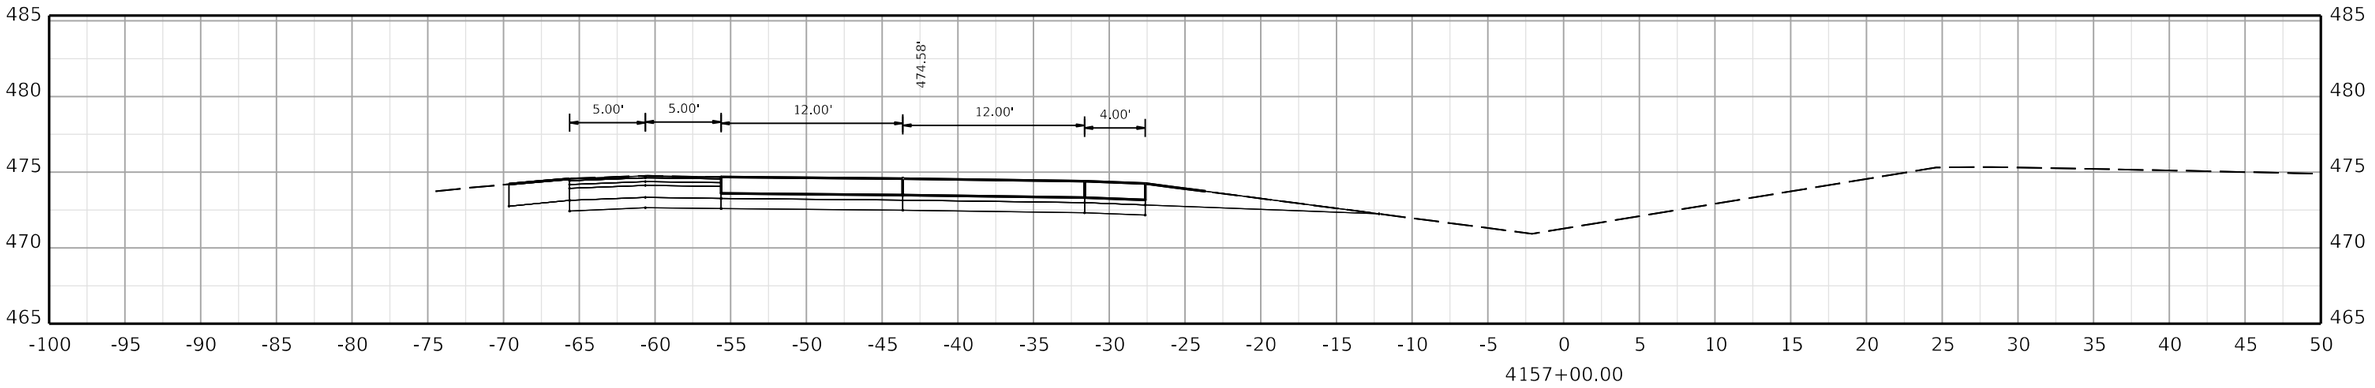

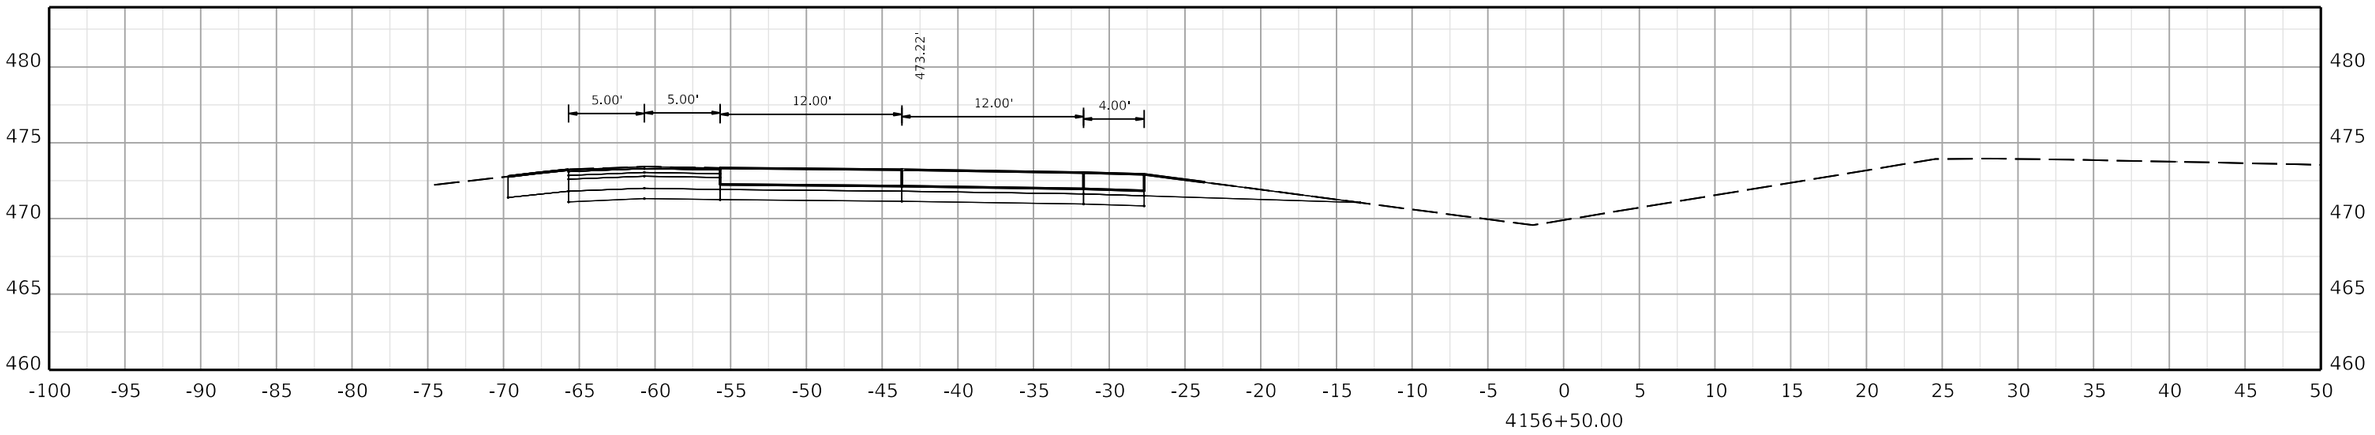

COMMONWEALTH OF KENTUCKY
DEPARTMENT OF HIGHWAYS
TEAM KENTUCKY TRANSPORTATION CABINET

DRAWING TITLE:


HORIZONTAL SCALE
SCALE: 1" = 5'


0' 5' 10' 20'


STA. 4156+50.00 TO STA. 4157+50.00

ITEM NO. COUNTY OF

SHEET NO.
4156+50.00

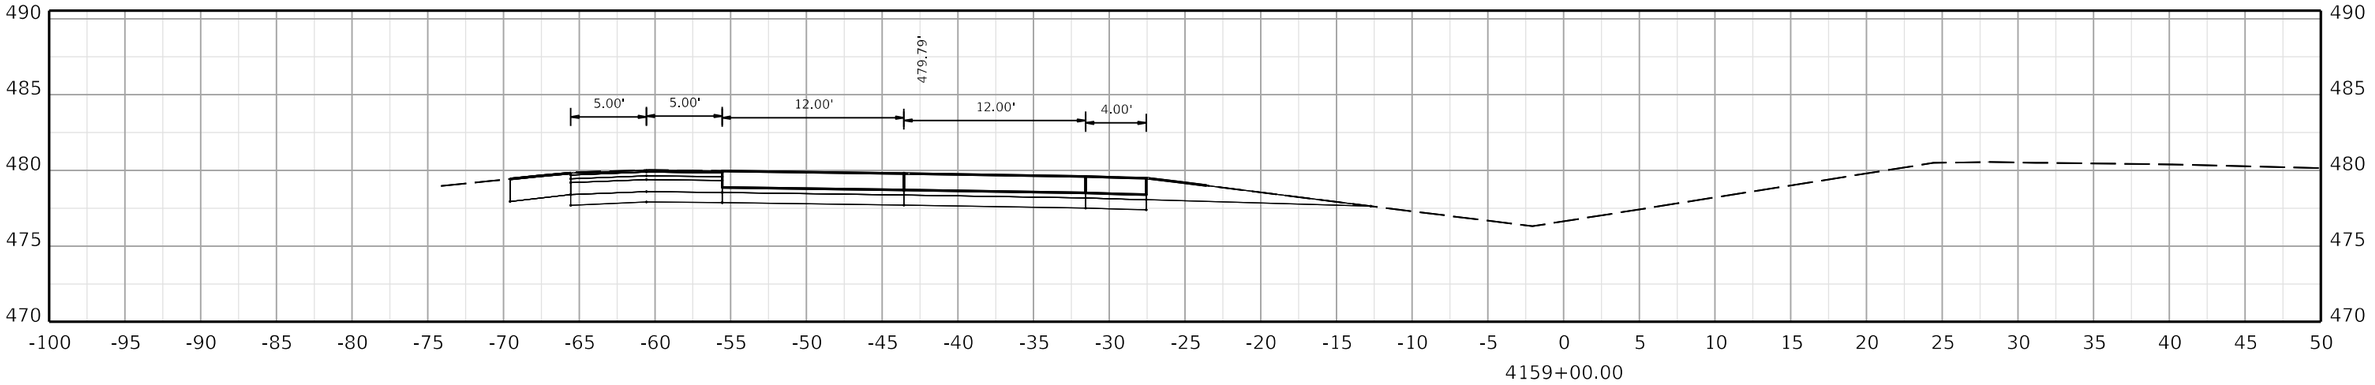

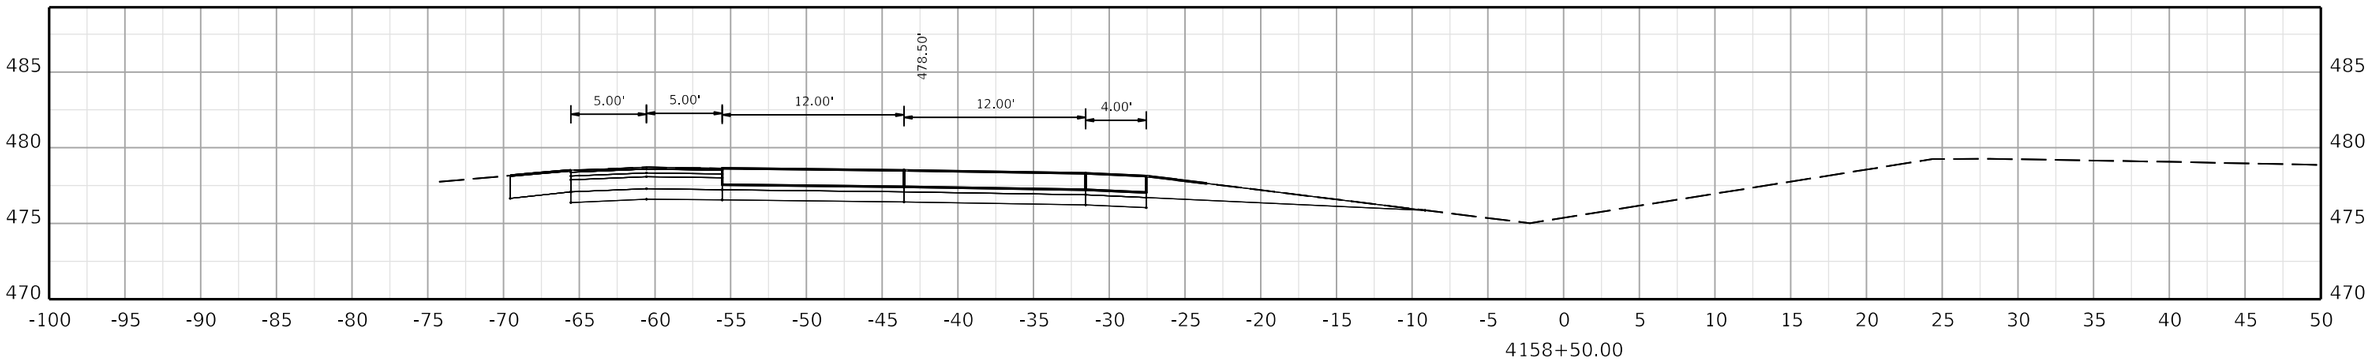

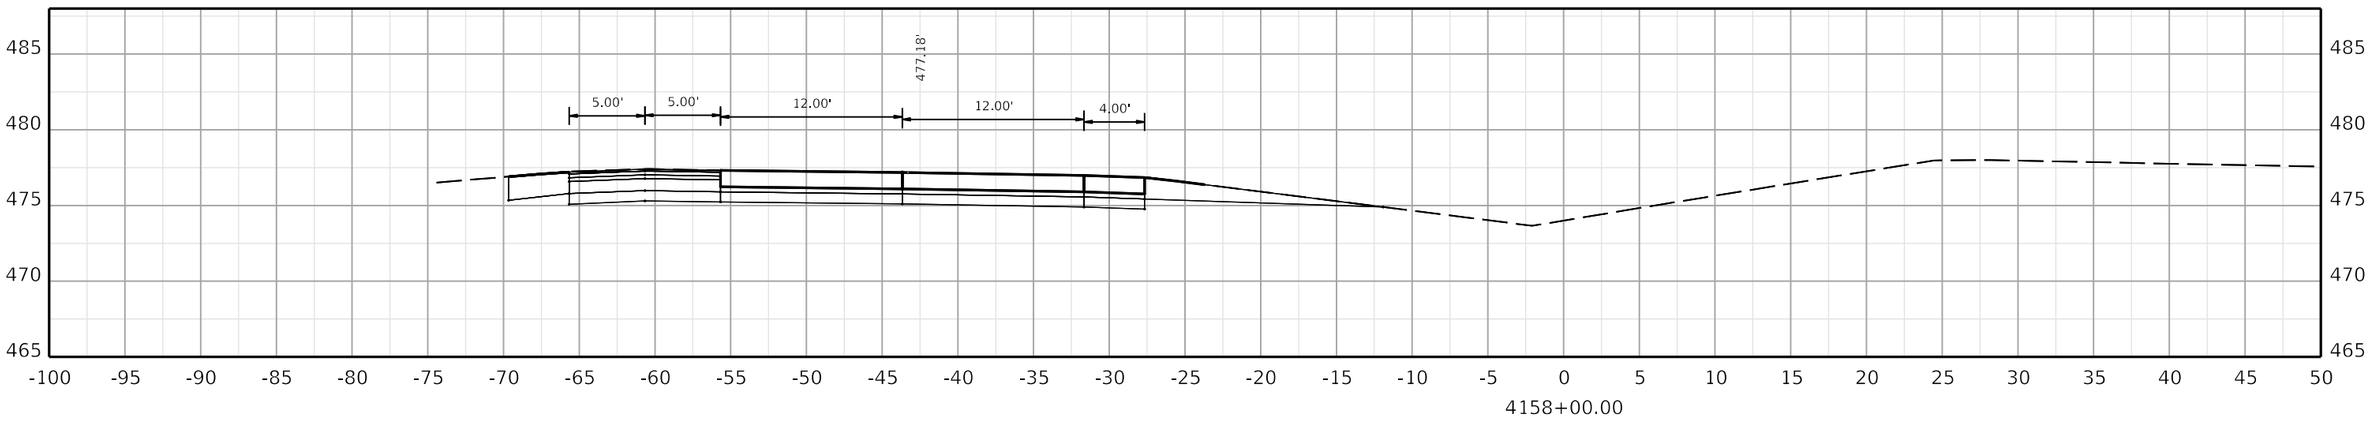

COMMONWEALTH OF KENTUCKY
DEPARTMENT OF HIGHWAYS

TEAM KENTUCKY

DRAWING TITLE:

HORIZONTAL SCALE
SCALE: 1" = 5'

0' 5' 10' 20'

STA. 4158+00.00 TO STA. 4159+00.00


ITEM NO. COUNTY OF


SHEET NO.
4158+00.00


OpenRoads Designer v10.12.02.4

USER: USLR095925

FILE NAME: C:\BMS\WSP-US-PW-02\D0932959\CORR_I-24W_CONCRETE_PAVING_SEGMENT3_XSEC.DGN

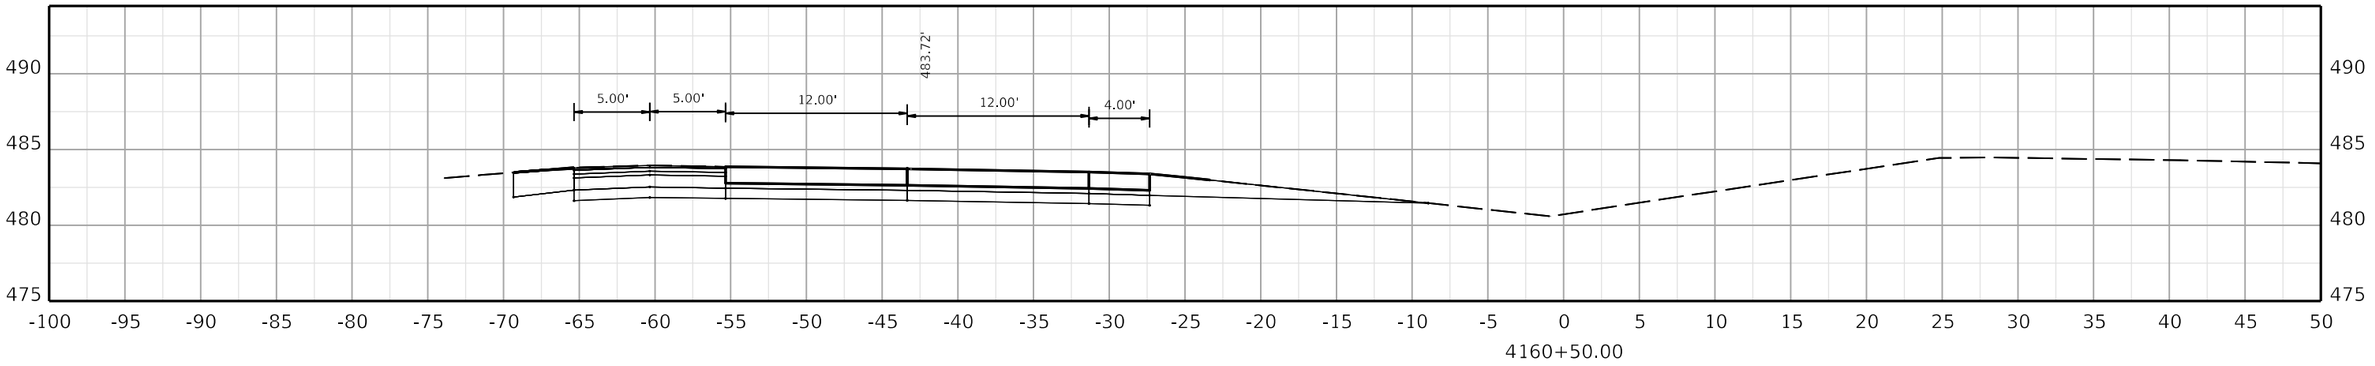

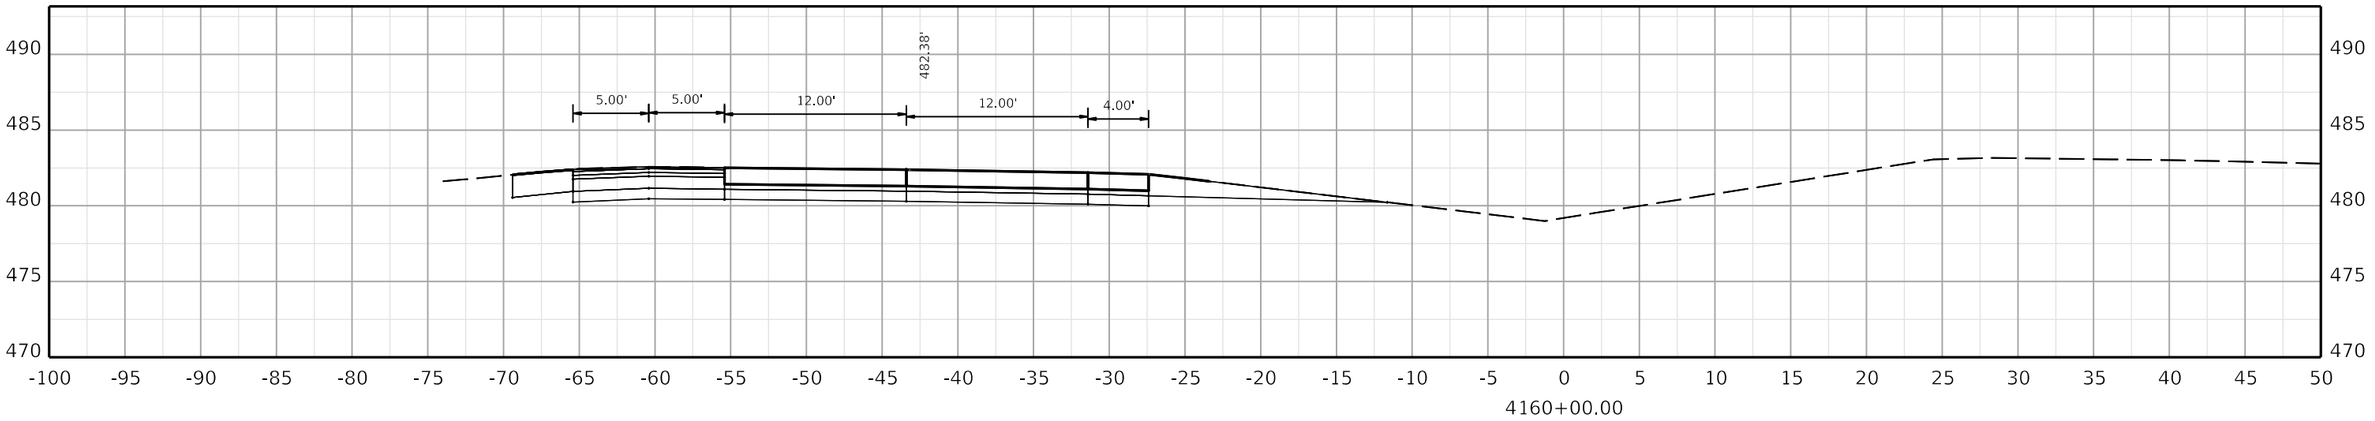

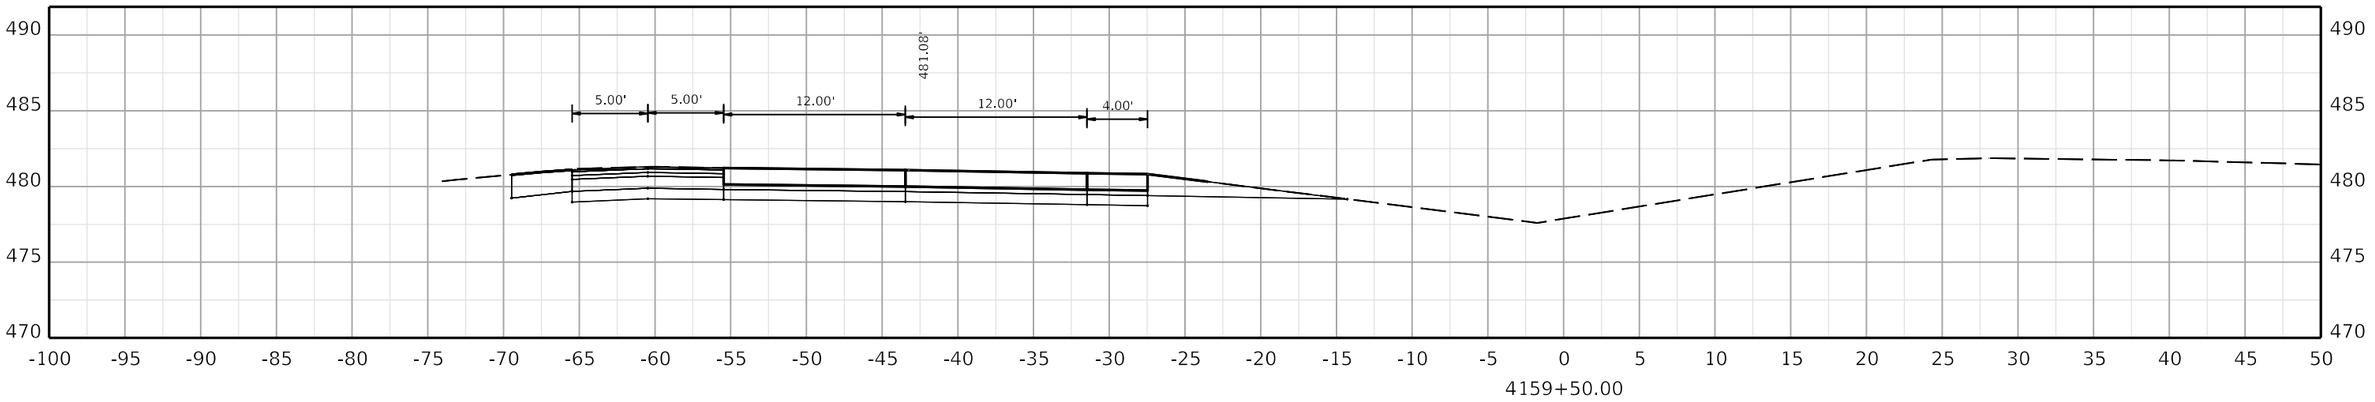

COMMONWEALTH OF KENTUCKY
DEPARTMENT OF HIGHWAYS
TEAM KENTUCKY

DRAWING TITLE:

HORIZONTAL SCALE
SCALE: 1" = 5'

0' 5' 10' 20'

STA. 4159+50.00 TO STA. 4160+50.00


ITEM NO. COUNTY OF


SHEET NO.
4159+50.00


OpenRoads Designer v10.12.02.4

USER: USLR095925

FILE NAME: C:\BMS\WSP-US-PW-02\D0932959\CORR_I-24W_CONCRETE_PAVING_SEGMENT3_XSEC.DGN

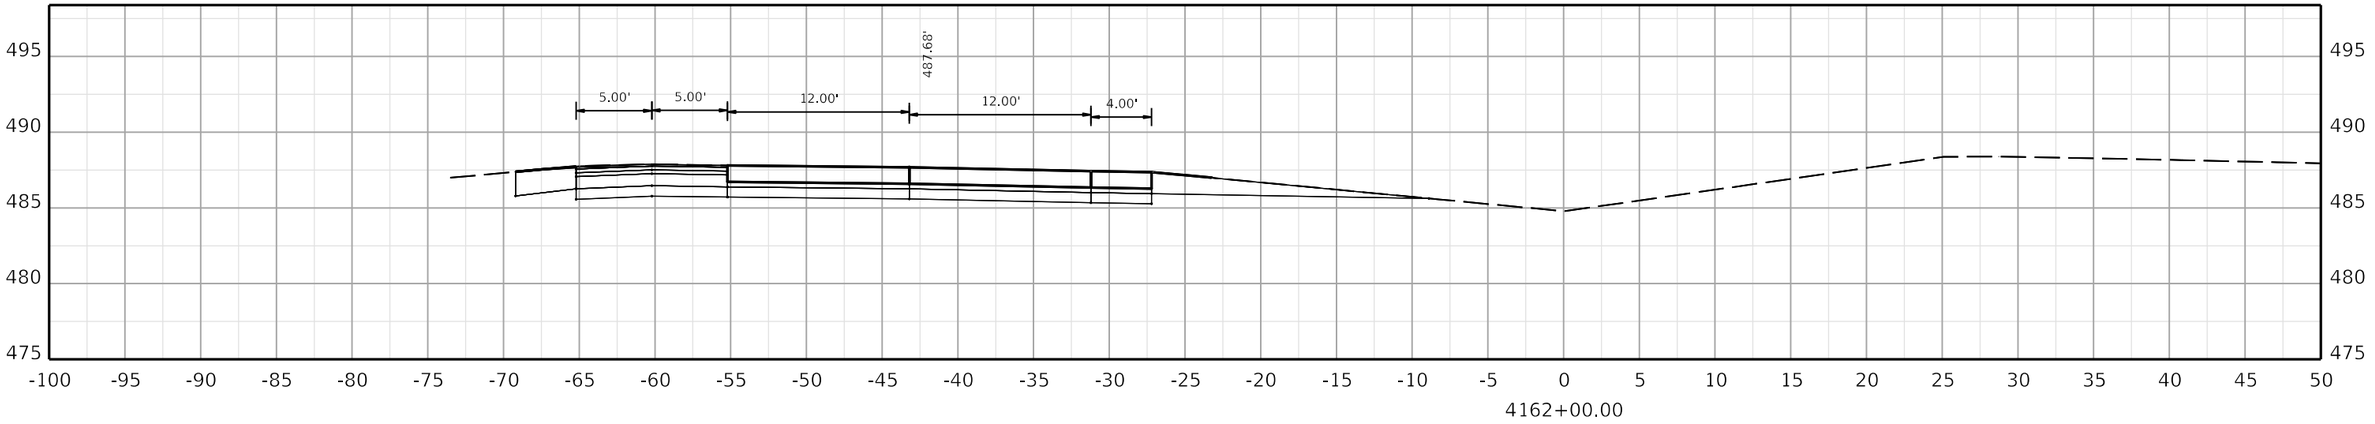

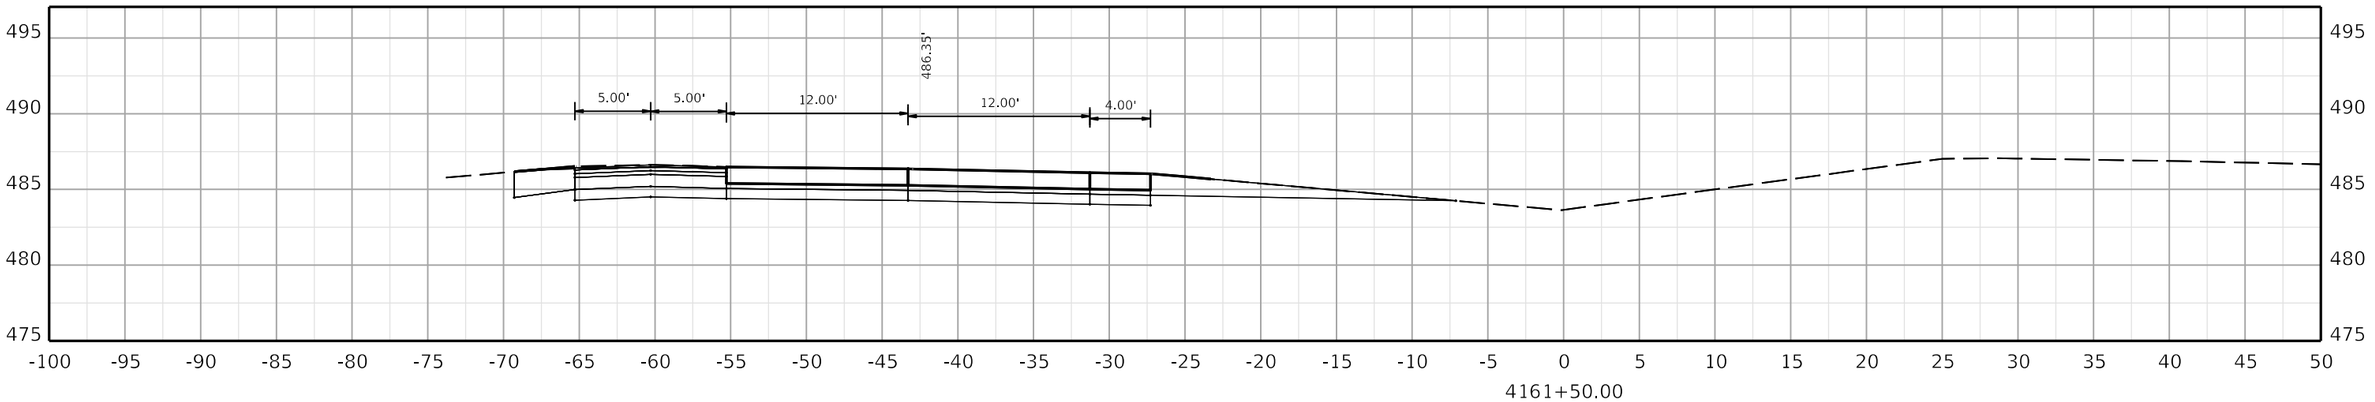

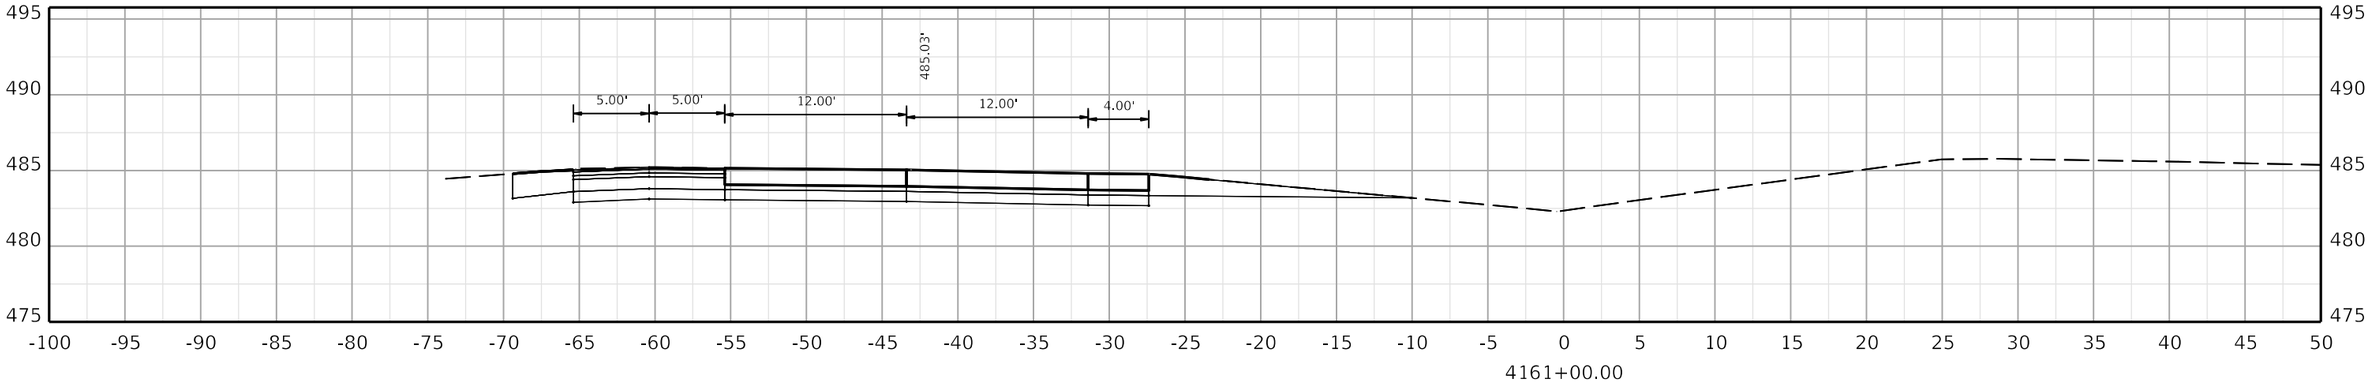

COMMONWEALTH OF KENTUCKY
DEPARTMENT OF HIGHWAYS
TEAM KENTUCKY TRANSPORTATION COMPANY

DRAWING TITLE:


HORIZONTAL SCALE
SCALE: 1" = 5'


0' 5' 10' 20'


STA. 4161+00.00 TO STA. 4162+00.00

ITEM NO. COUNTY OF

SHEET NO.
4161+00.00

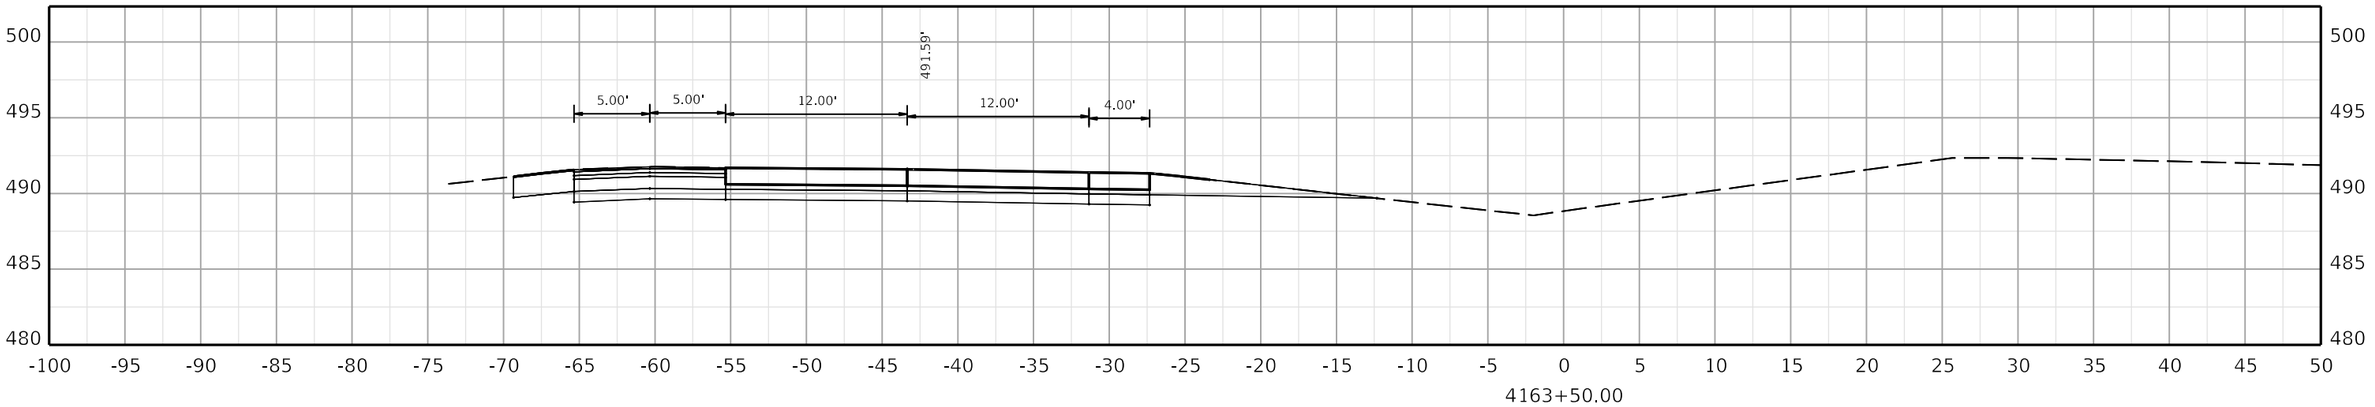

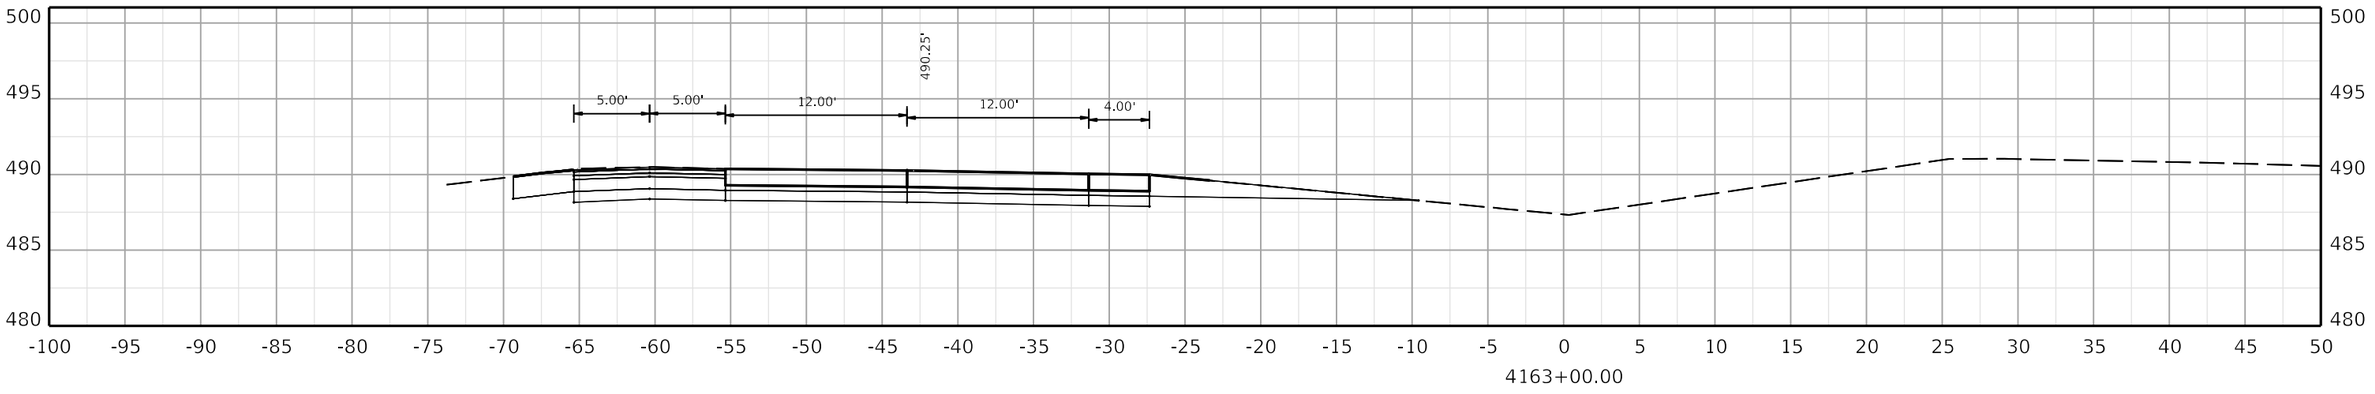

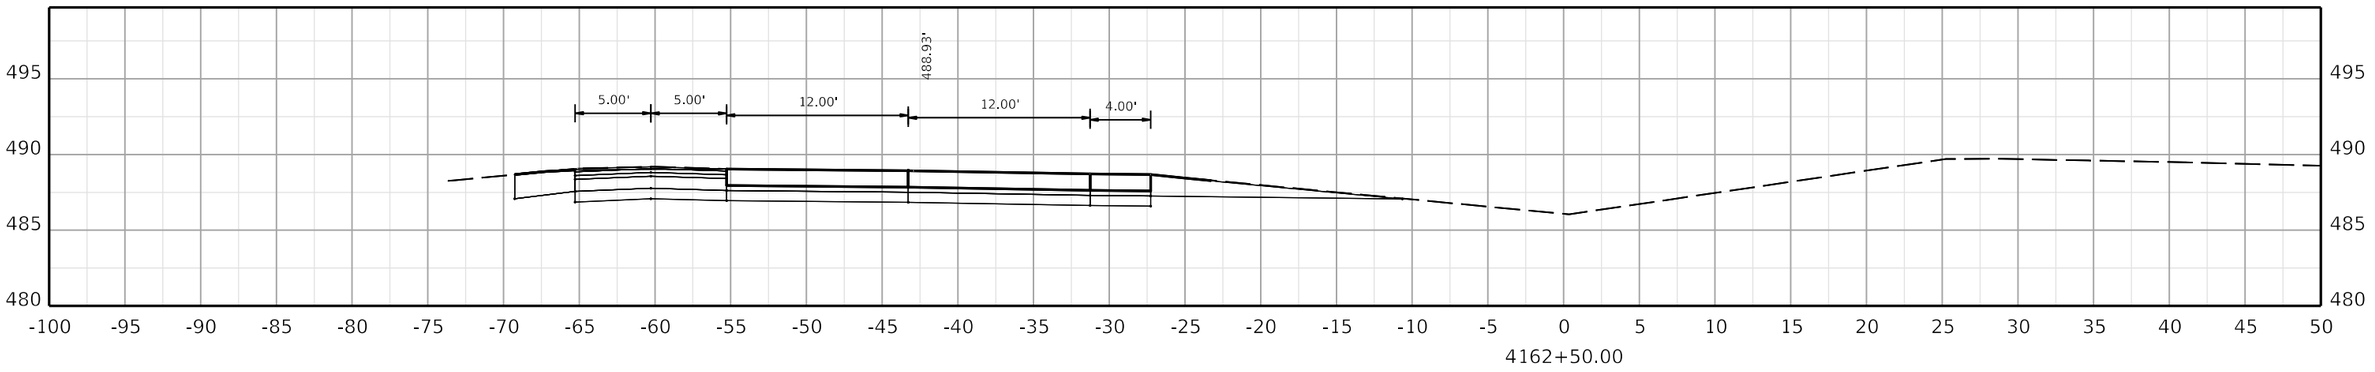

COMMONWEALTH OF KENTUCKY
DEPARTMENT OF HIGHWAYS
TEAM KENTUCKY

DRAWING TITLE:

HORIZONTAL SCALE
SCALE: 1" = 5'

0' 5' 10' 20'

STA. 4162+50.00 TO STA. 4163+50.00


ITEM NO. COUNTY OF


SHEET NO. 4162+50.00


OpenRoads Designer v10.12.02.4

USER: USLR095925

FILE NAME: C:\BMS\WSP-US-PW-02\D0932959\CORR_I-24W_CONCRETE_PAVING_SEGMENT3_XSEC.DGN

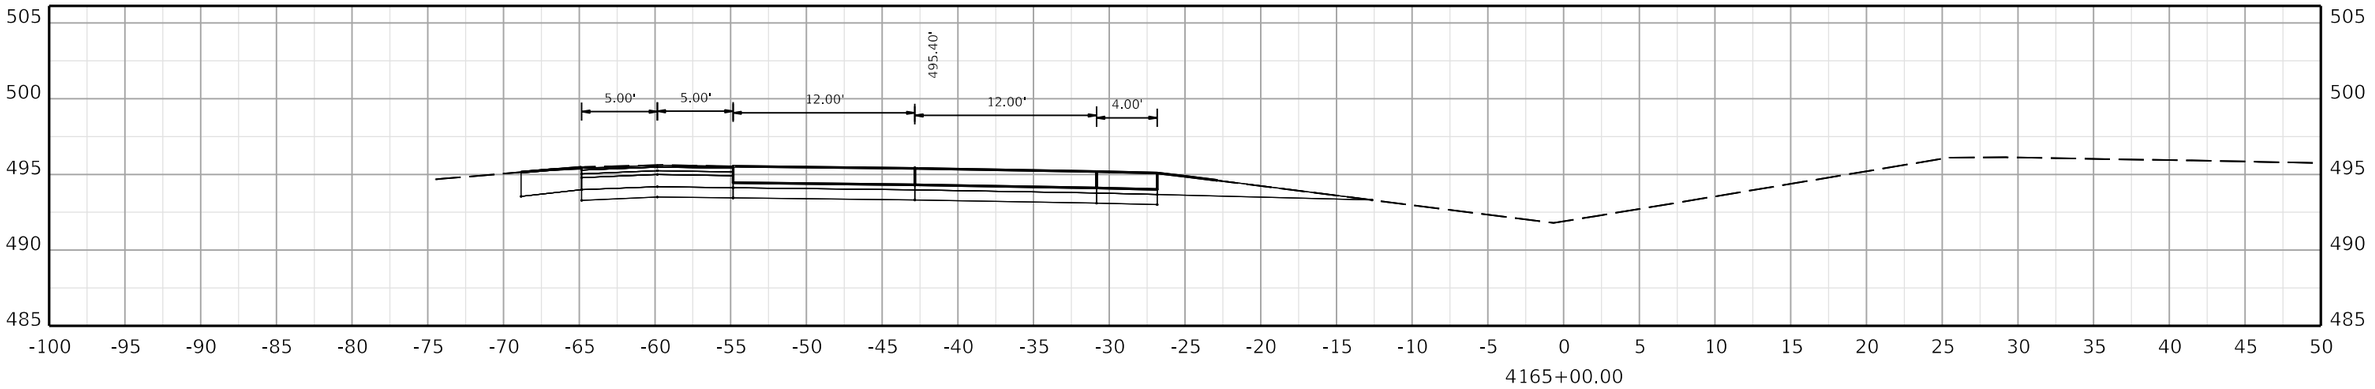

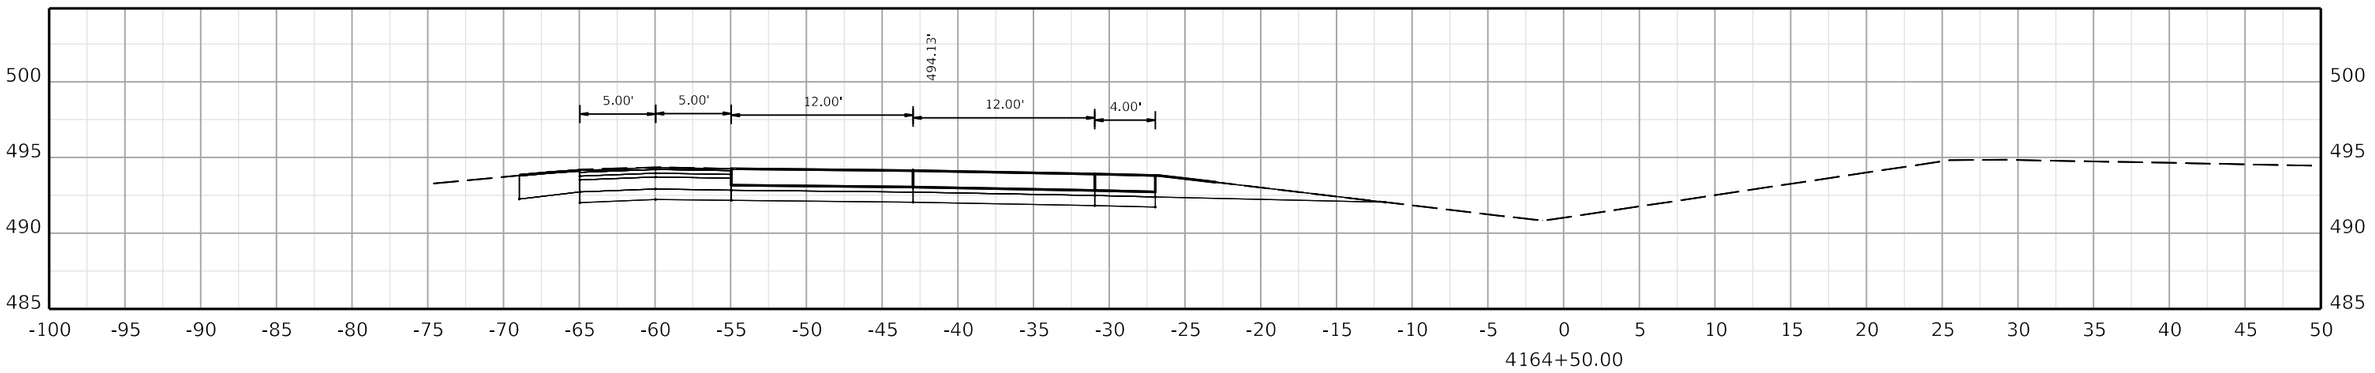

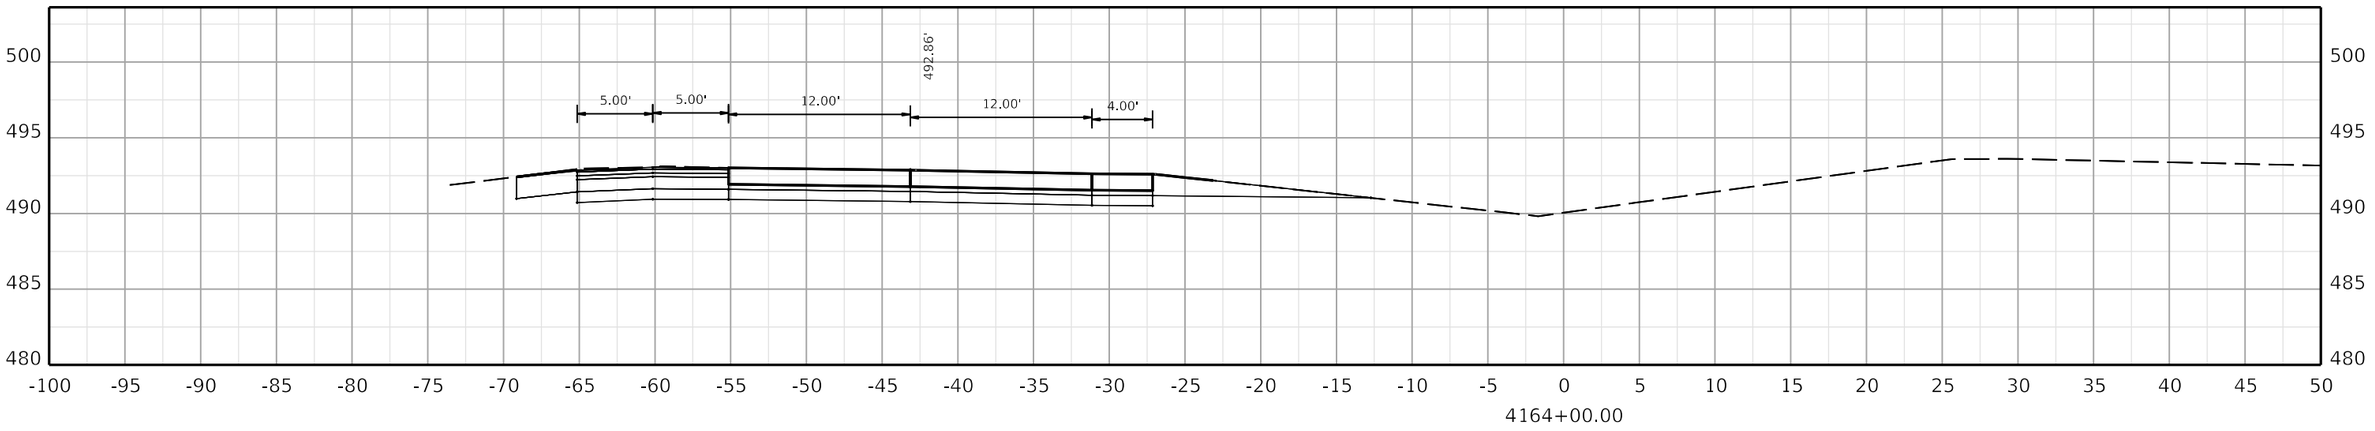

COMMONWEALTH OF KENTUCKY
DEPARTMENT OF HIGHWAYS
TEAM KENTUCKY

DRAWING TITLE:


HORIZONTAL SCALE
SCALE: 1" = 5'


0' 5' 10' 20'


STA. 4164+00.00 TO STA. 4165+00.00

ITEM NO. COUNTY OF

SHEET NO. 4164+00.00

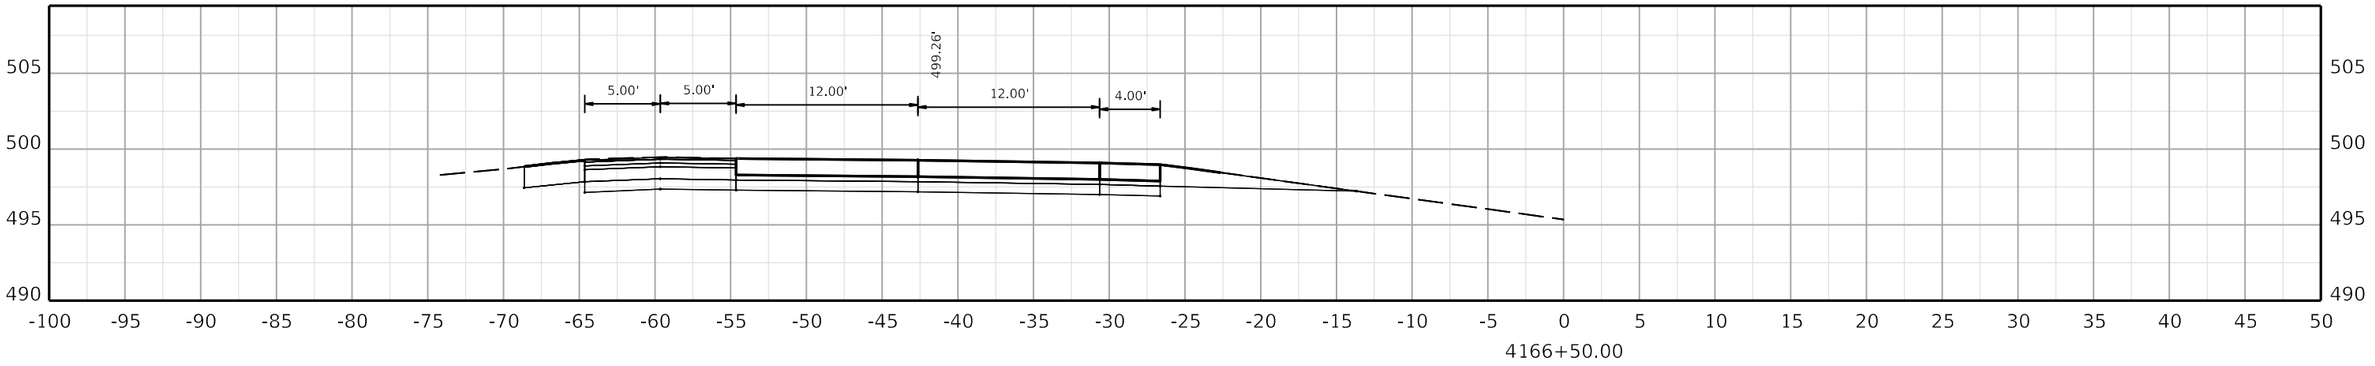

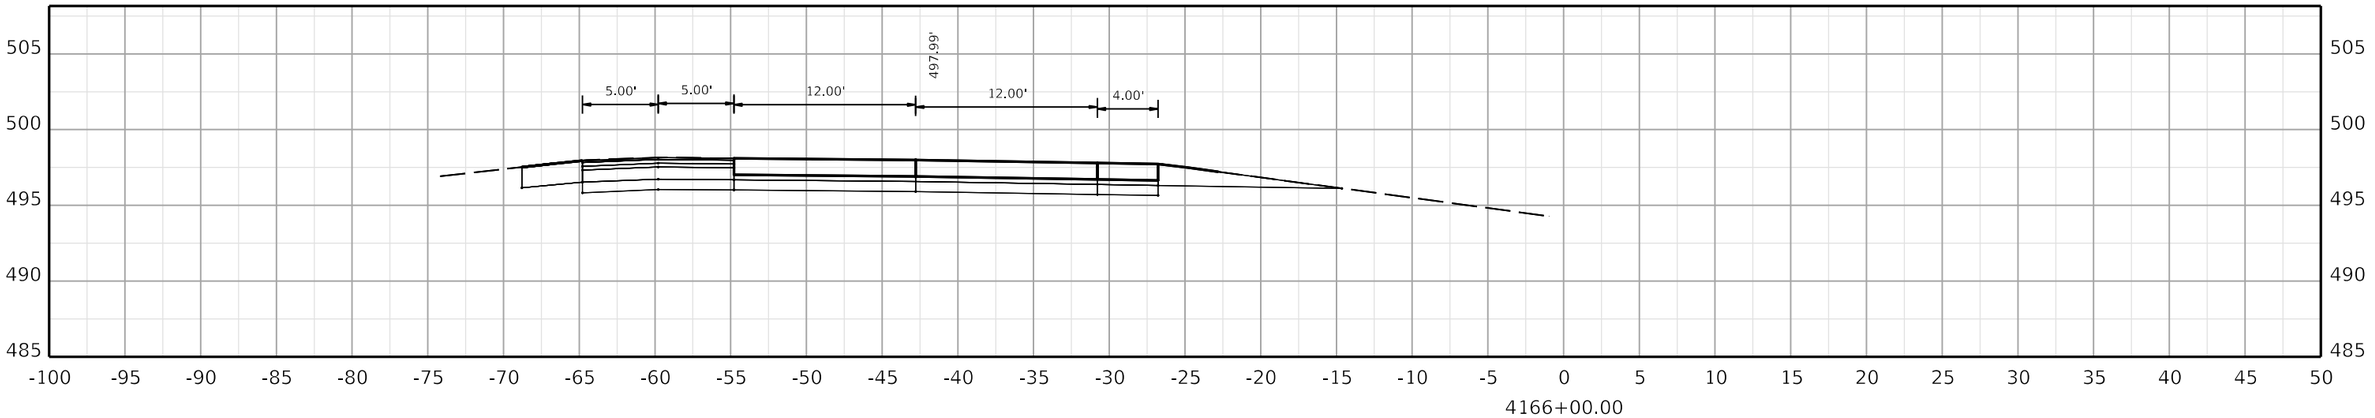

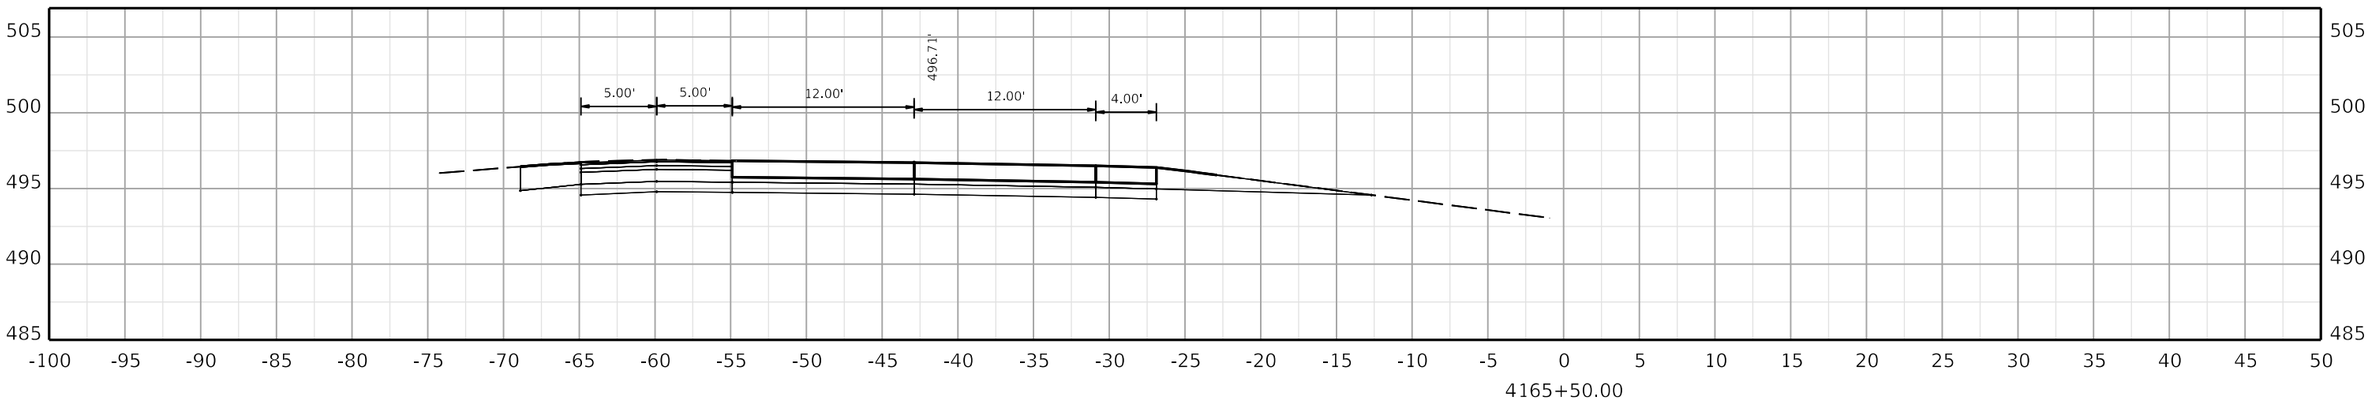

COMMONWEALTH OF KENTUCKY
DEPARTMENT OF HIGHWAYS
TEAM KENTUCKY

DRAWING TITLE:


HORIZONTAL SCALE
SCALE: 1" = 5'


0' 5' 10' 20'


STA. 4165+50.00 TO STA. 4166+50.00

ITEM NO. COUNTY OF

SHEET NO.
4165+50.00

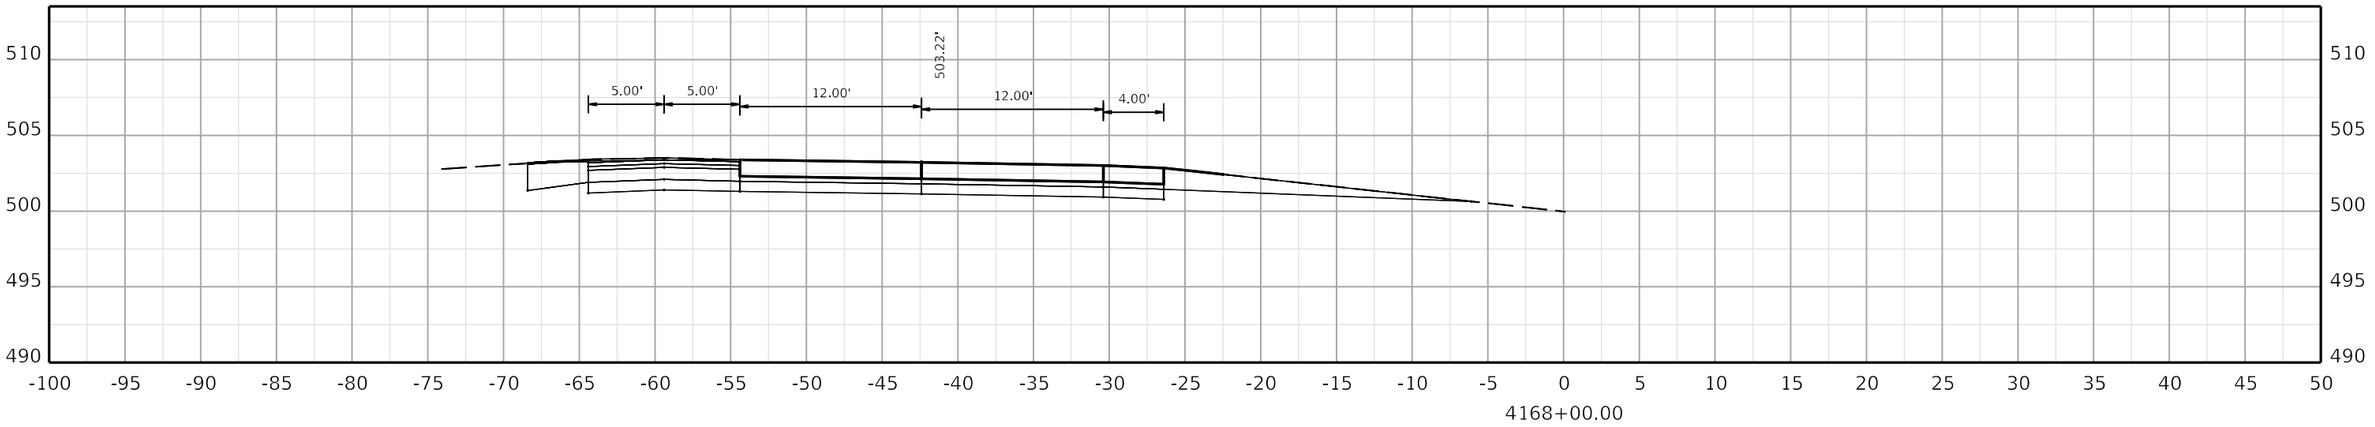

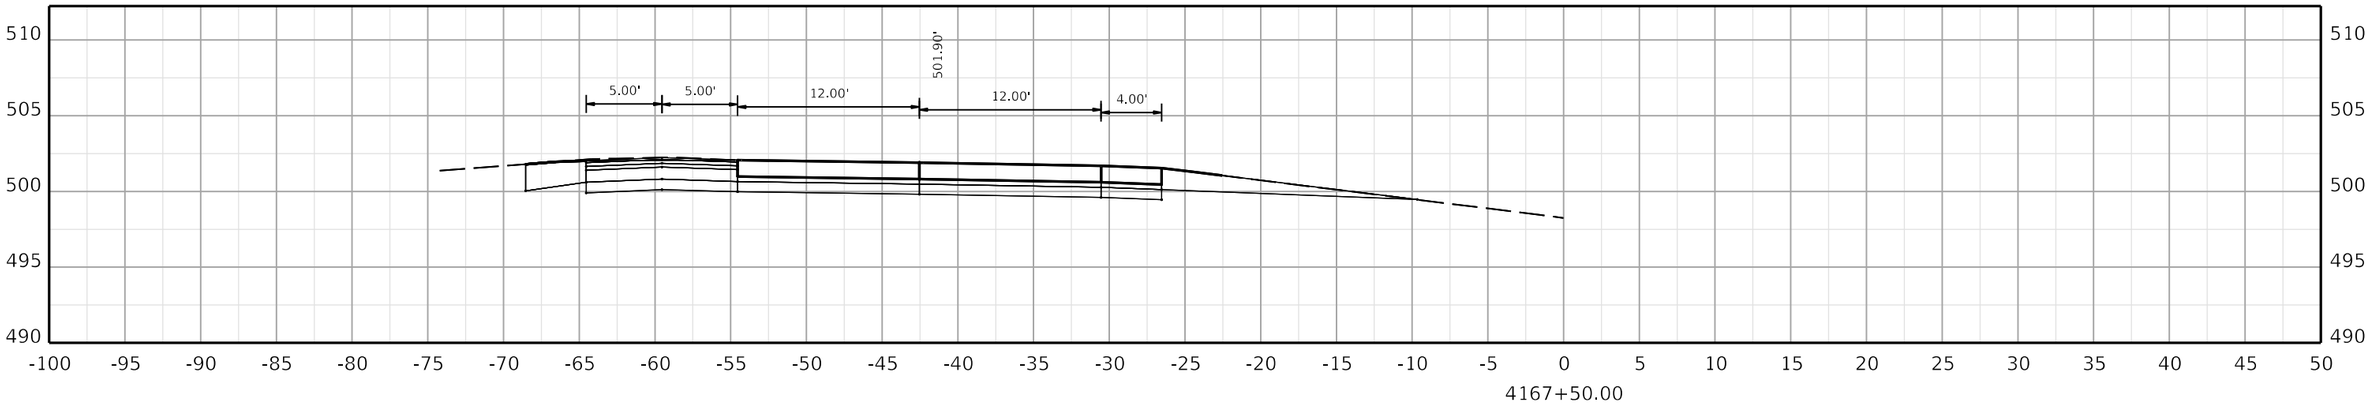

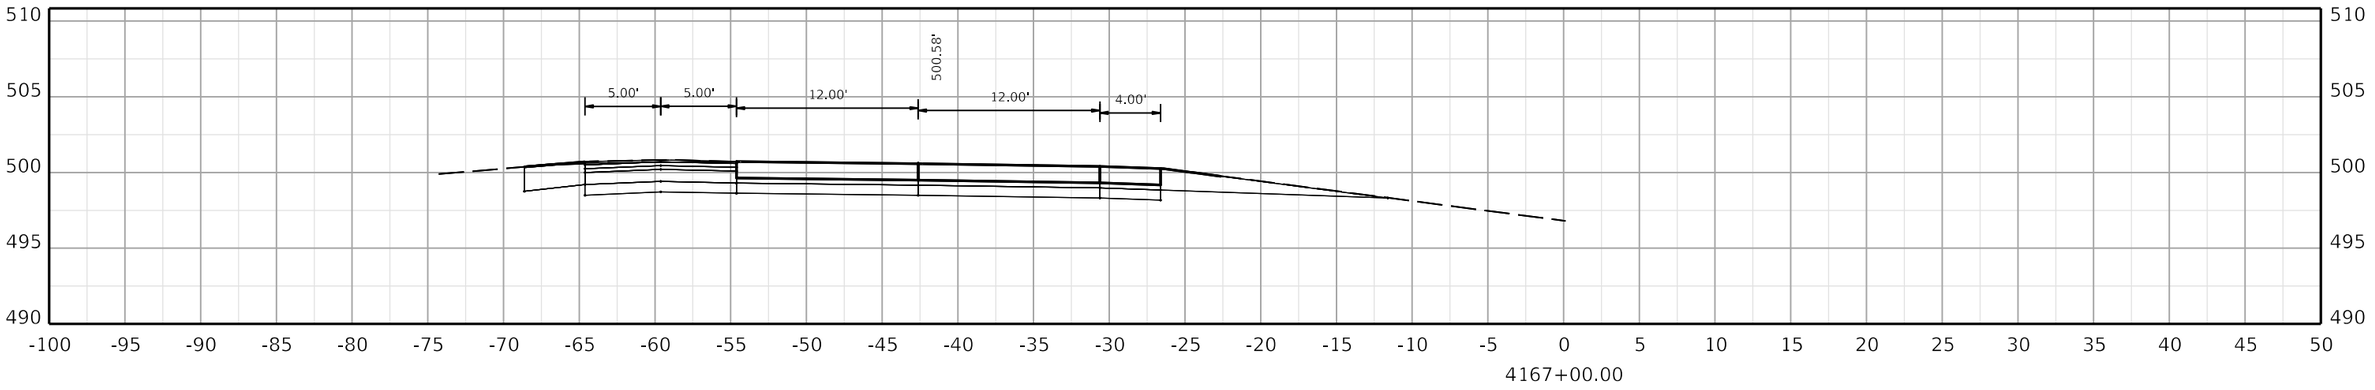

COMMONWEALTH OF KENTUCKY
DEPARTMENT OF HIGHWAYS

TEAM KENTUCKY

DRAWING TITLE:

HORIZONTAL SCALE
SCALE: 1" = 5'

0' 5' 10' 20'

STA. 4167+00.00 TO STA. 4168+00.00


ITEM NO. COUNTY OF


SHEET NO. 4167+00.00


OpenRoads Designer v10.12.02.4

USER: USLR095925

FILE NAME: C:\BMS\WSP-US-PW-02\D0932959\CORR_I-24W_CONCRETE_PAVING_SEGMENT3_XSEC.DGN

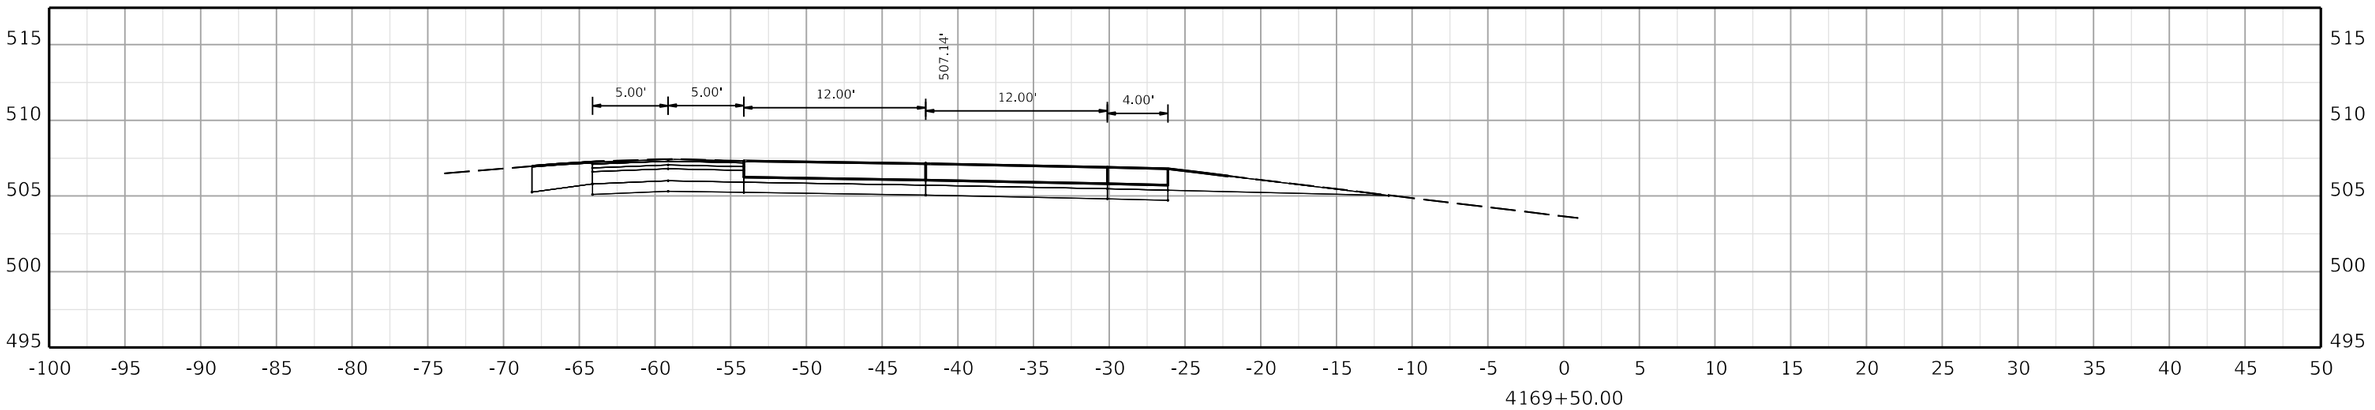

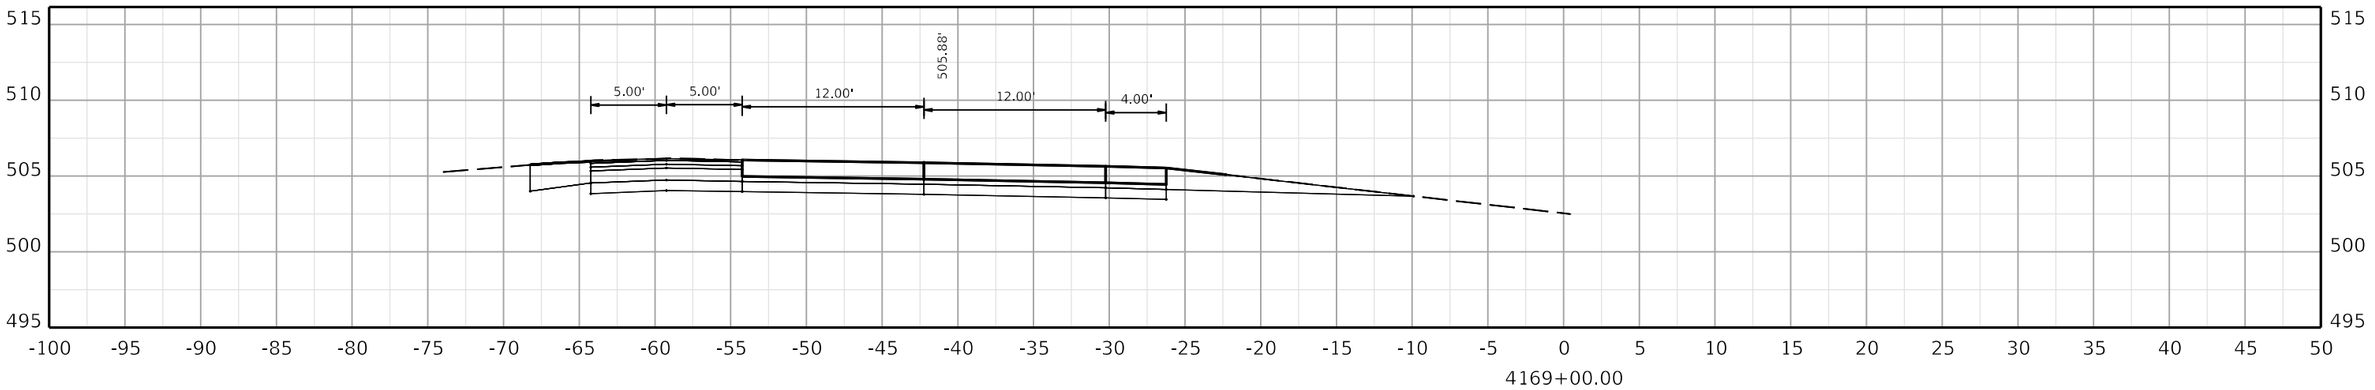

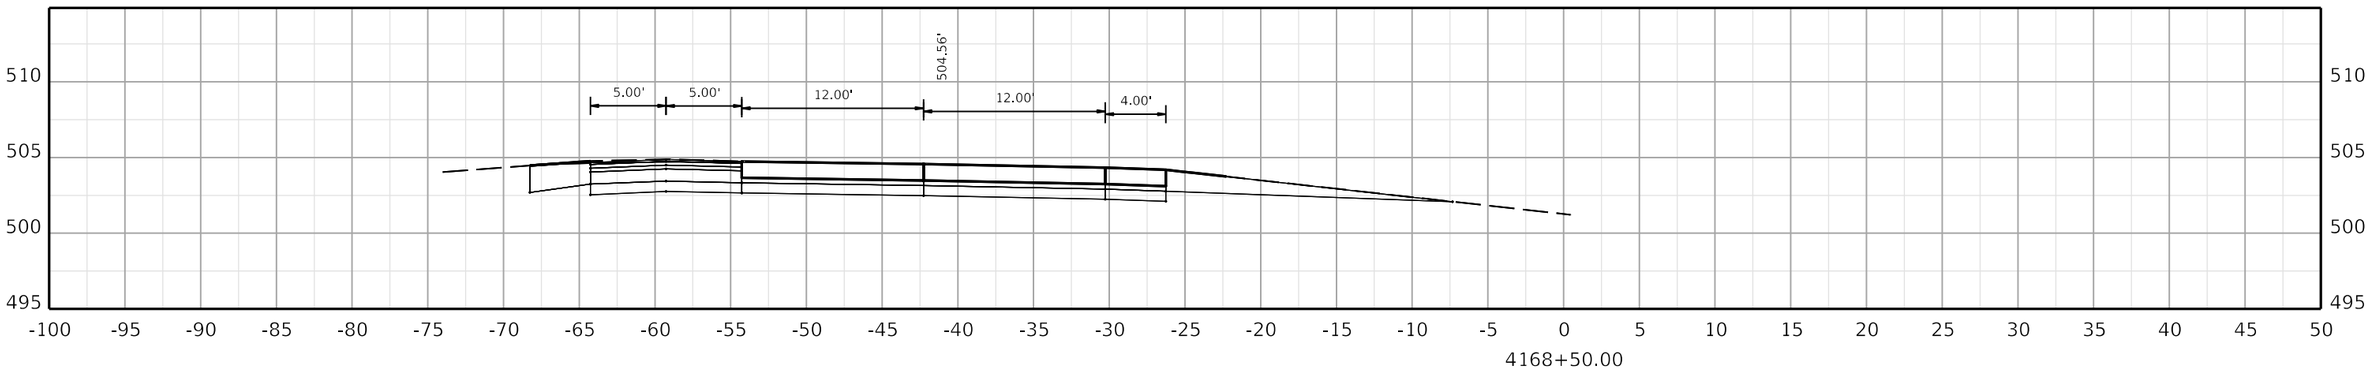

COMMONWEALTH OF KENTUCKY
DEPARTMENT OF HIGHWAYS
TEAM KENTUCKY TRANSPORTATION CABINET

DRAWING TITLE:


HORIZONTAL SCALE
SCALE: 1" = 5'


0' 5' 10' 20'


STA. 4168+50.00 TO STA. 4169+50.00

ITEM NO. COUNTY OF

SHEET NO. 4168+50.00

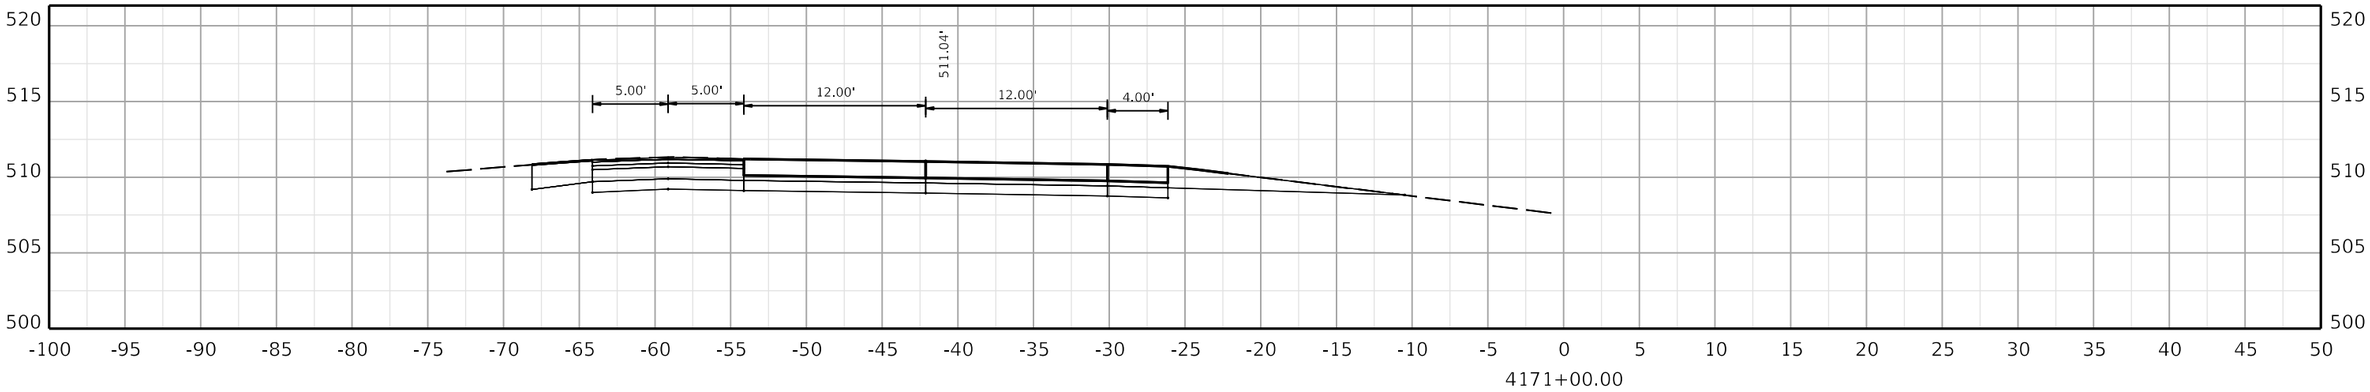

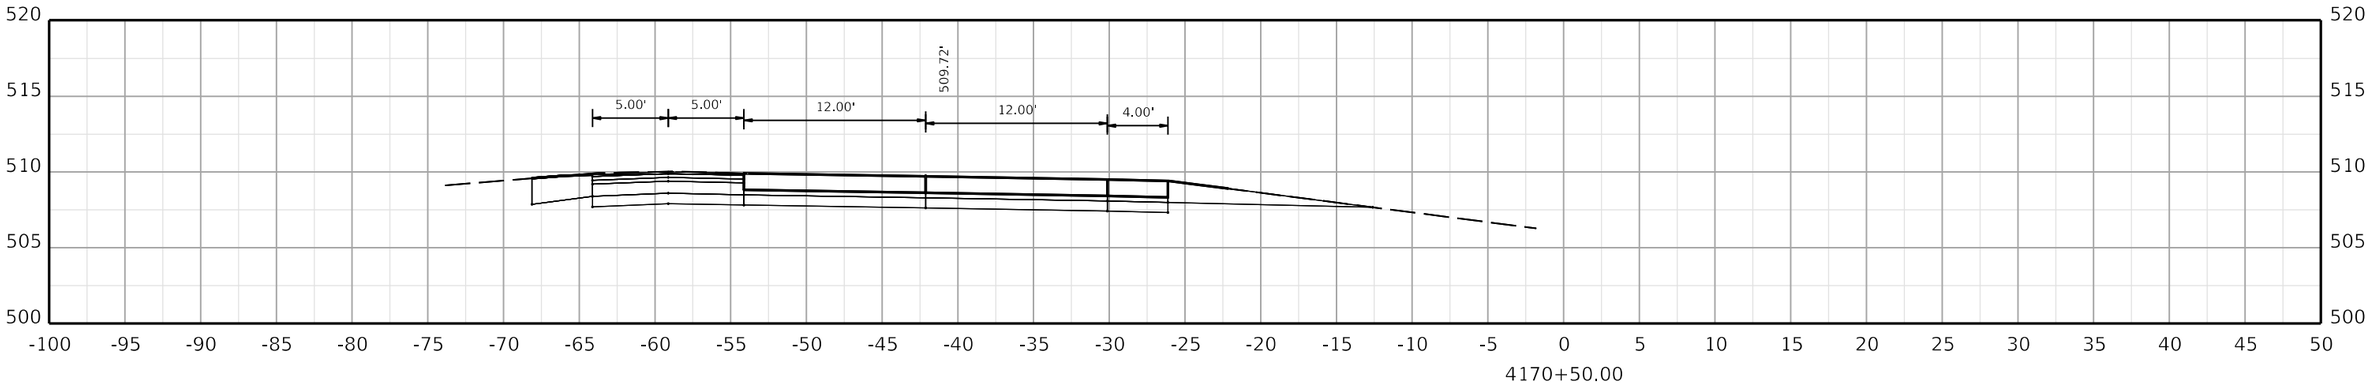

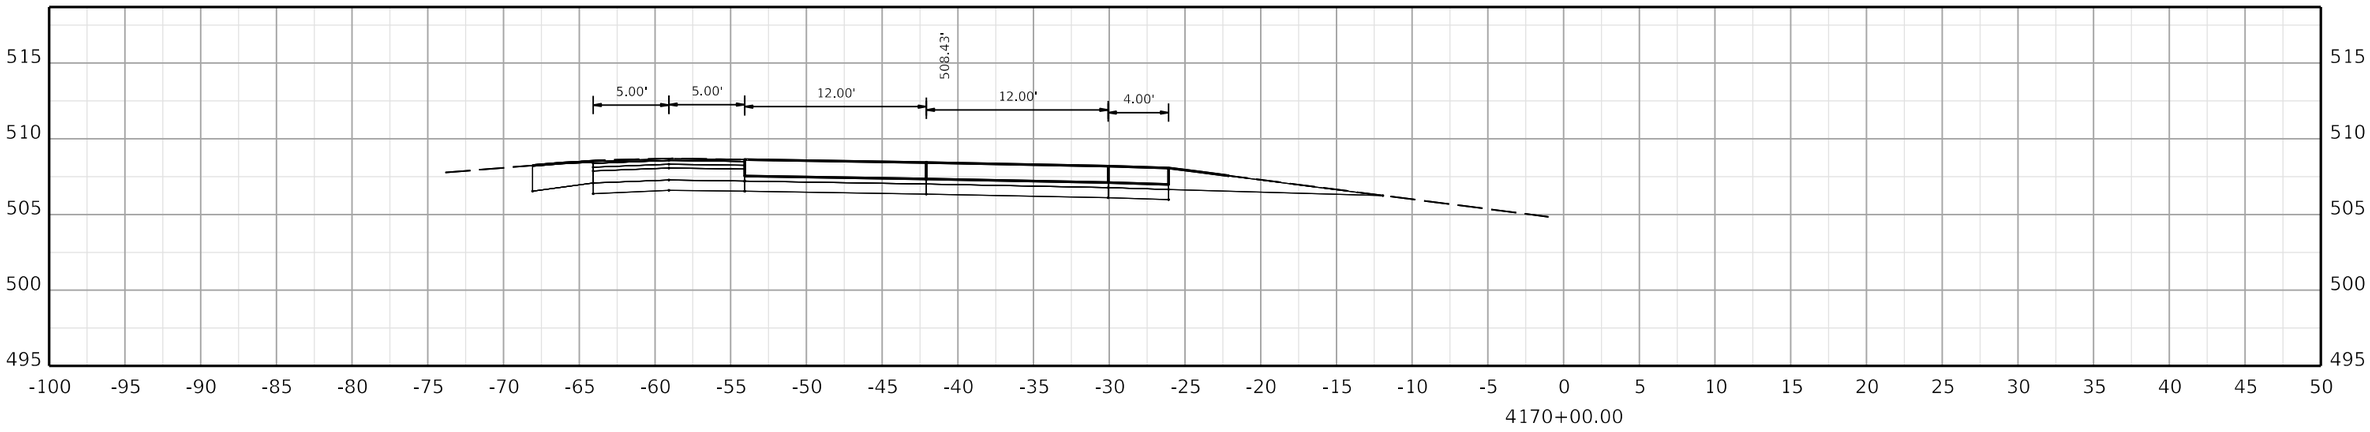

COMMONWEALTH OF KENTUCKY
DEPARTMENT OF HIGHWAYS
TEAM KENTUCKY TRANSPORTATION CABINET

DRAWING TITLE:


HORIZONTAL SCALE
SCALE: 1" = 5'


0' 5' 10' 20'


STA. 4170+00.00 TO STA. 4171+00.00

ITEM NO. COUNTY OF

SHEET NO. 4170+00.00

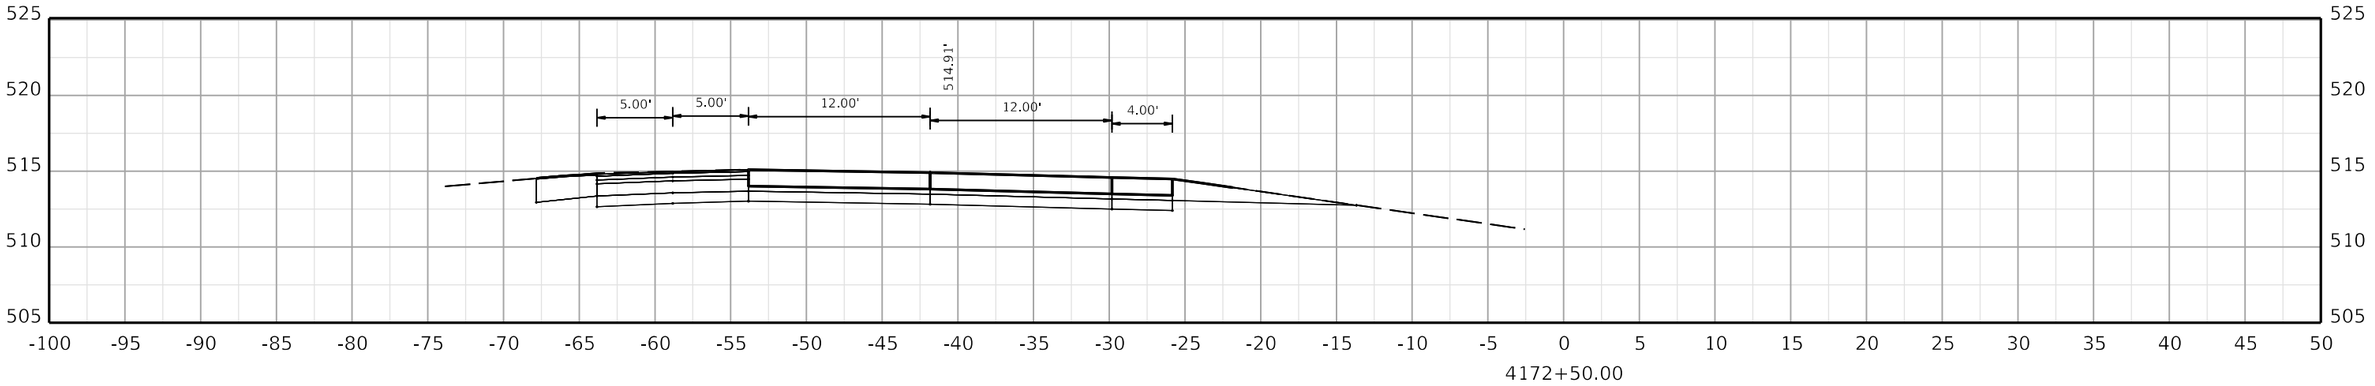

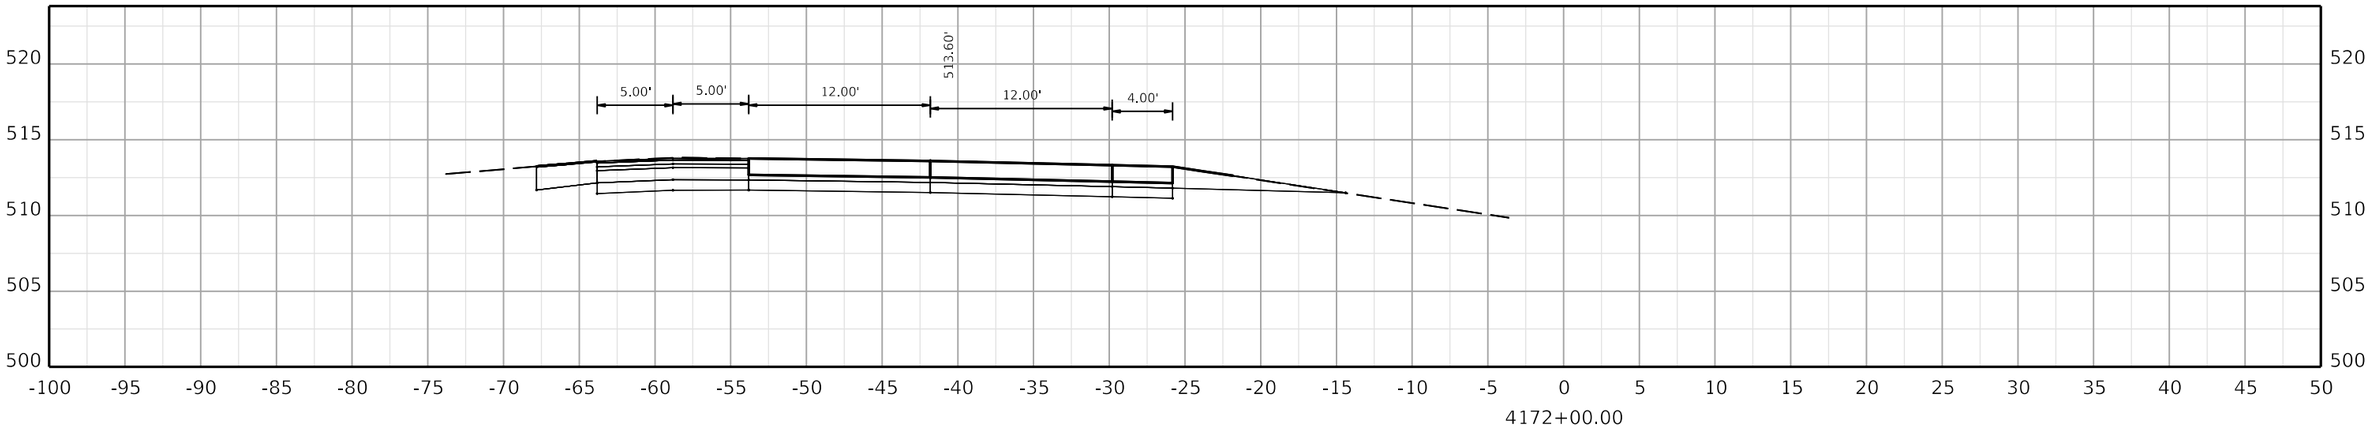

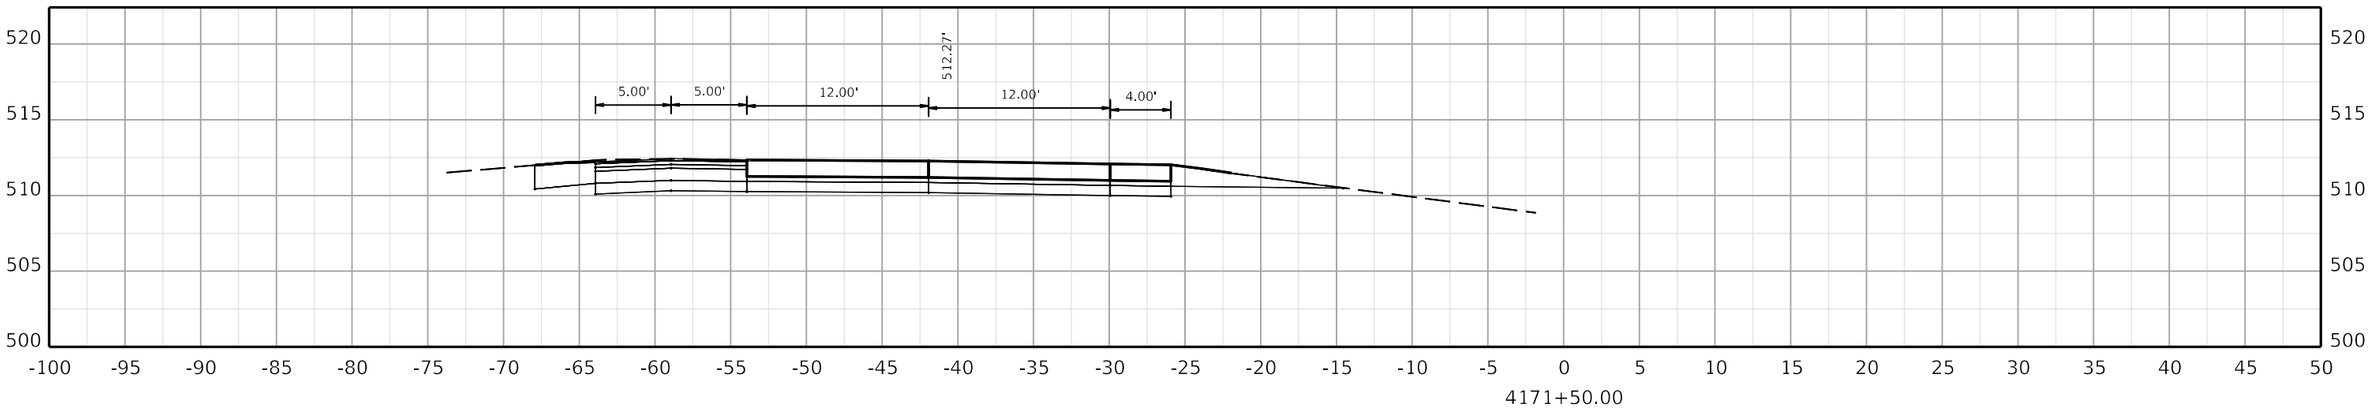

COMMONWEALTH OF KENTUCKY
DEPARTMENT OF HIGHWAYS

TEAM KENTUCKY TRANSPORTATION CABINET

DRAWING TITLE:


HORIZONTAL SCALE
SCALE: 1" = 5'


0' 5' 10' 20'


STA. 4171+50.00 TO STA. 4172+50.00

ITEM NO. COUNTY OF

SHEET NO.
4171+50.00

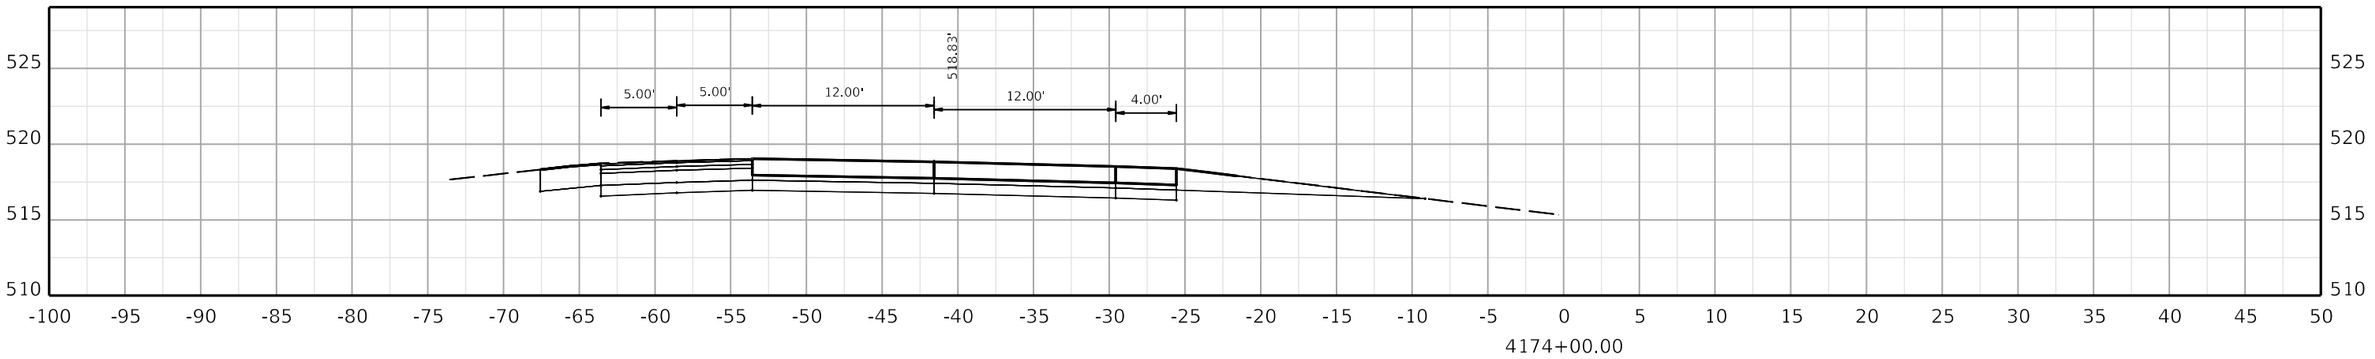

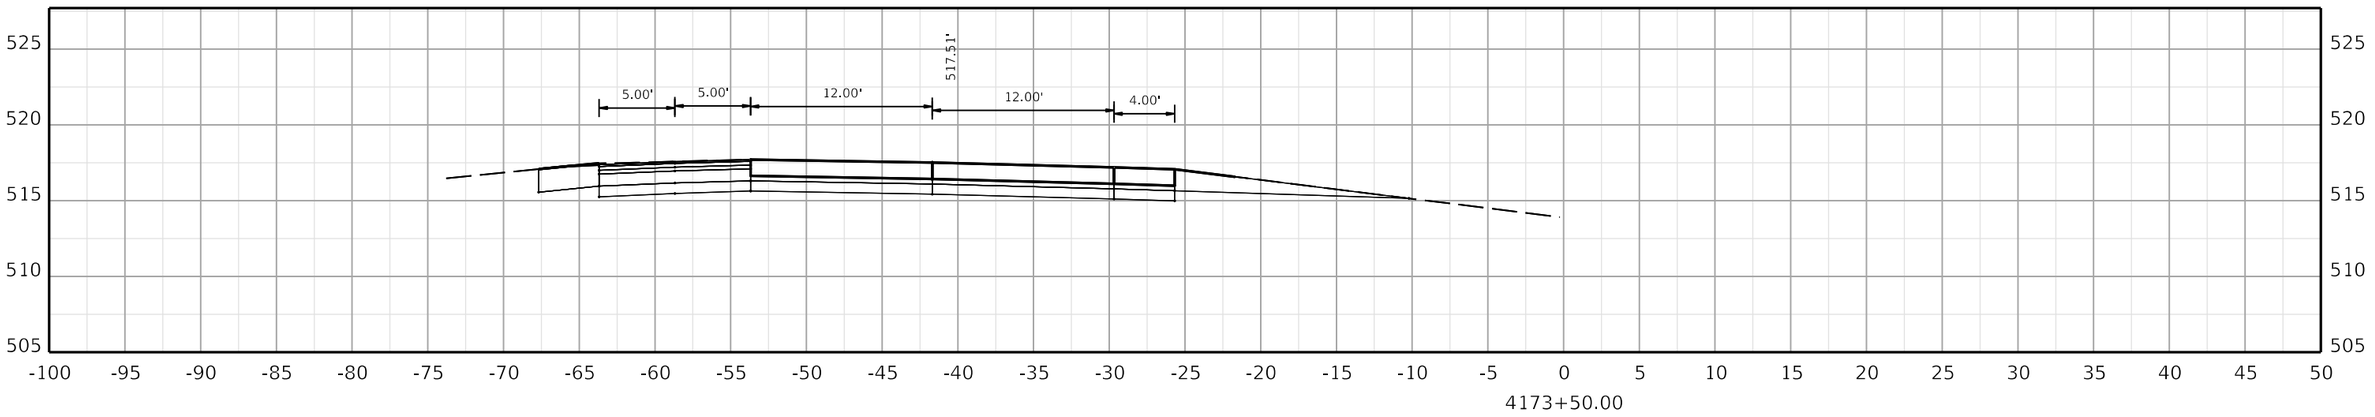

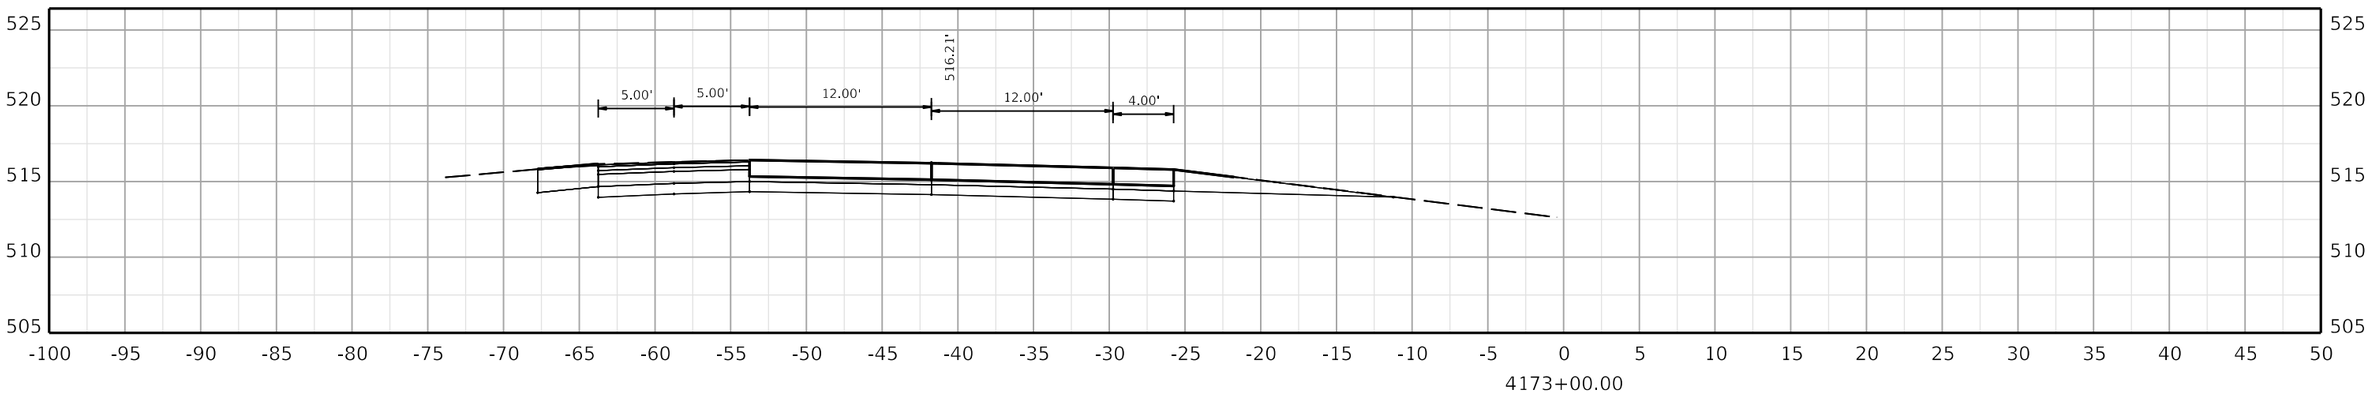

COMMONWEALTH OF KENTUCKY
DEPARTMENT OF HIGHWAYS

TEAM KENTUCKY TRANSPORTATION CABINET

DRAWING TITLE:


HORIZONTAL SCALE
SCALE: 1" = 5'


0' 5' 10' 20'


STA. 4173+00.00 TO STA. 4174+00.00

ITEM NO. COUNTY OF

SHEET NO.
4173+00.00

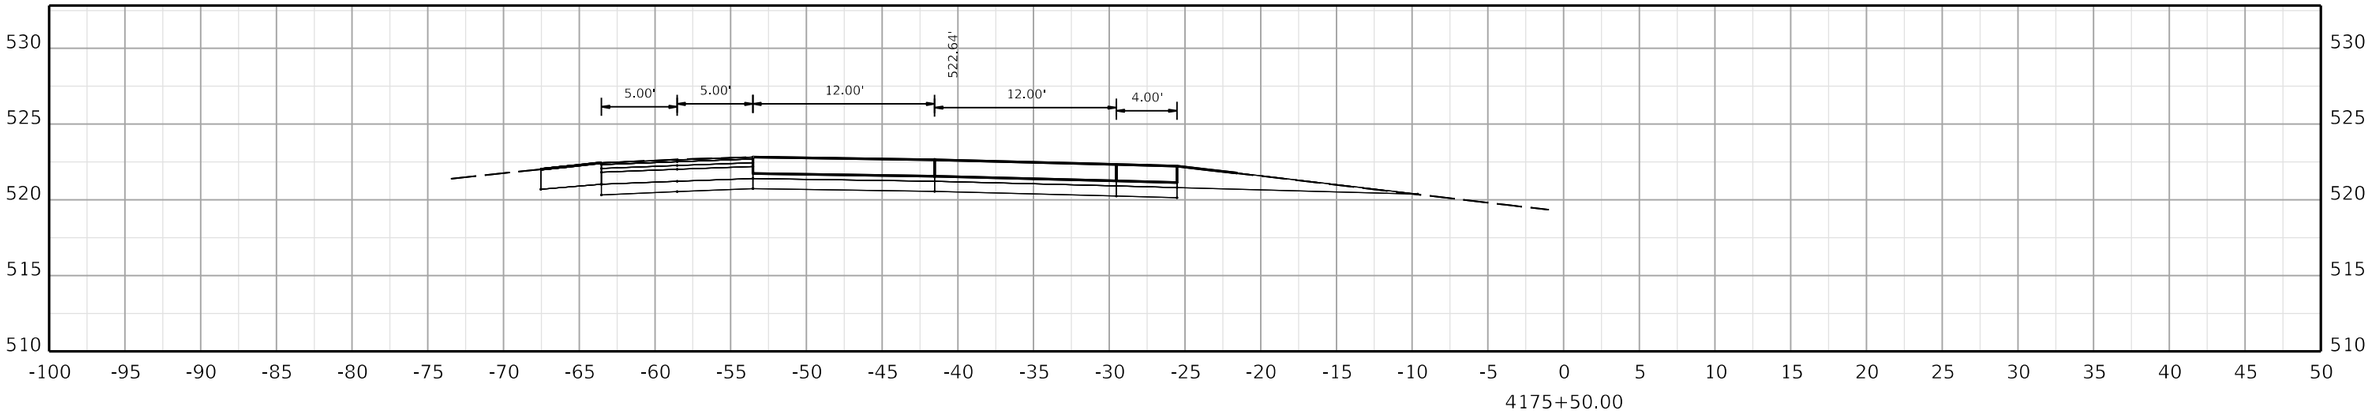

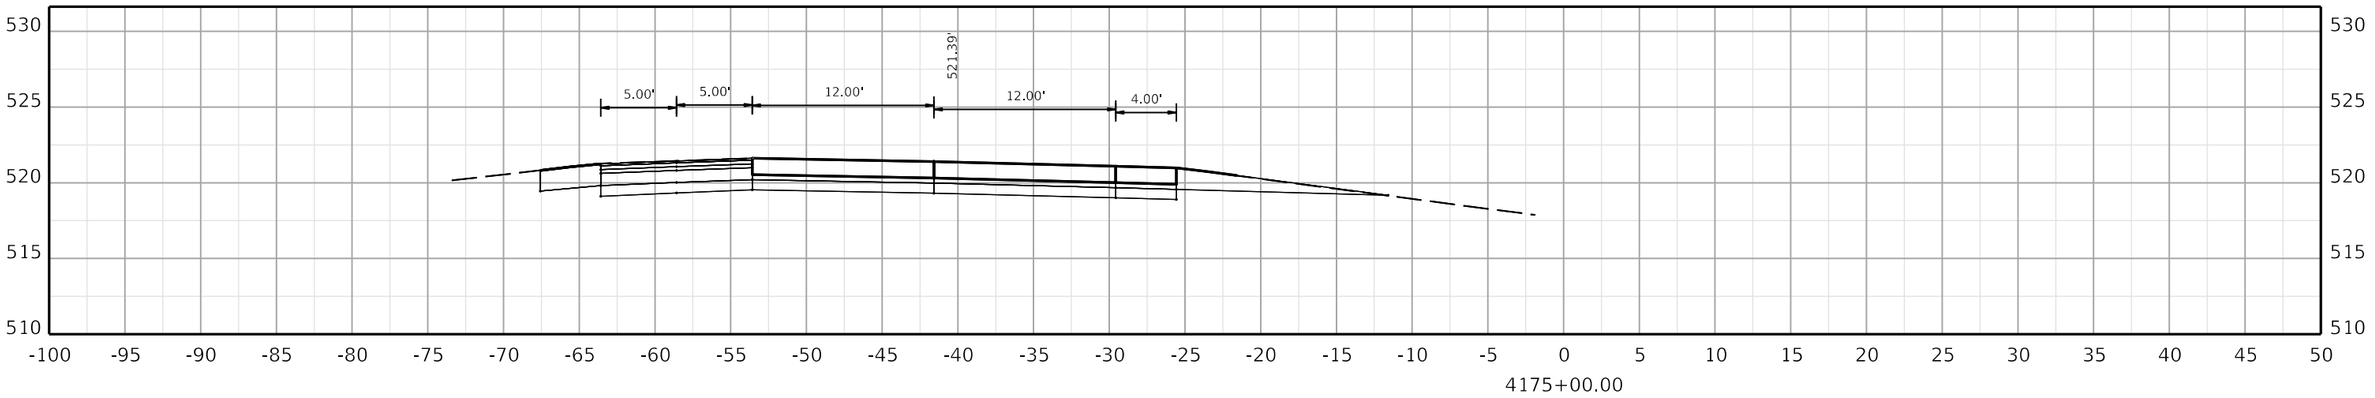

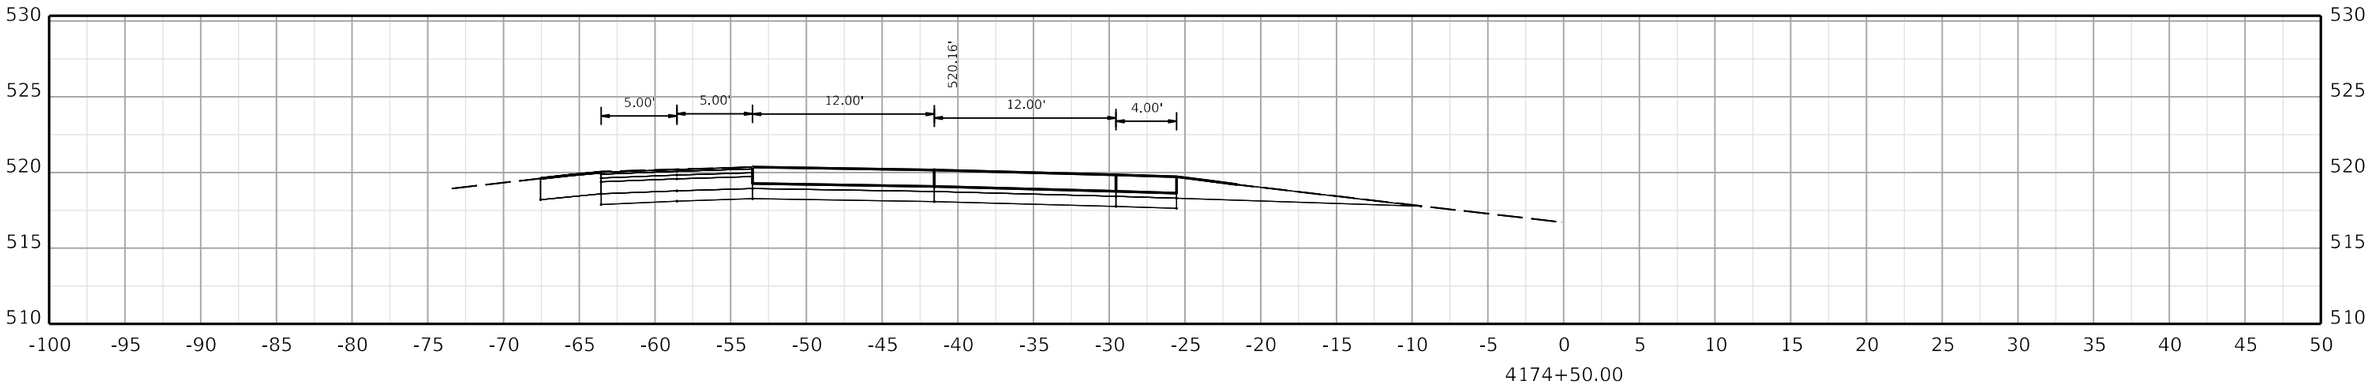

COMMONWEALTH OF KENTUCKY
DEPARTMENT OF HIGHWAYS

TEAM KENTUCKY TRANSPORTATION CABINET

DRAWING TITLE:


HORIZONTAL SCALE
SCALE: 1" = 5'


0' 5' 10' 20'


STA. 4174+50.00 TO STA. 4175+50.00

ITEM NO. COUNTY OF

SHEET NO.
4174+50.00

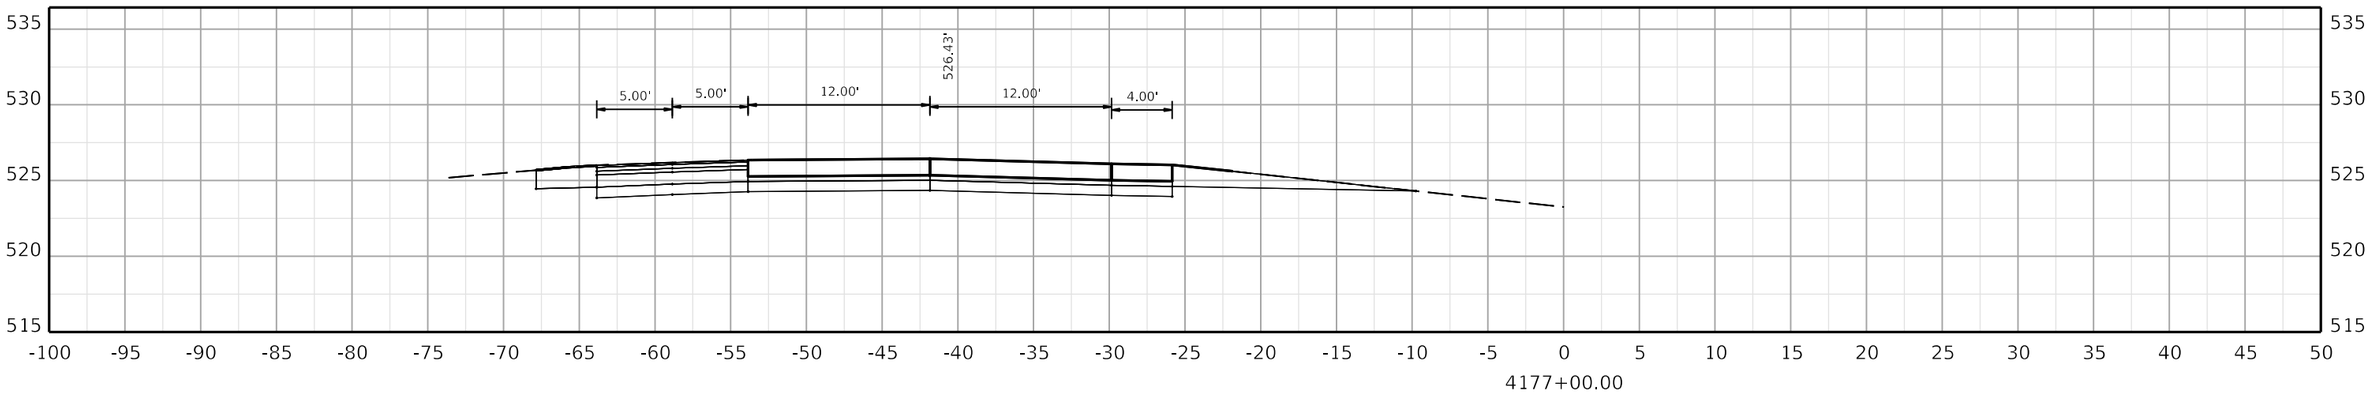

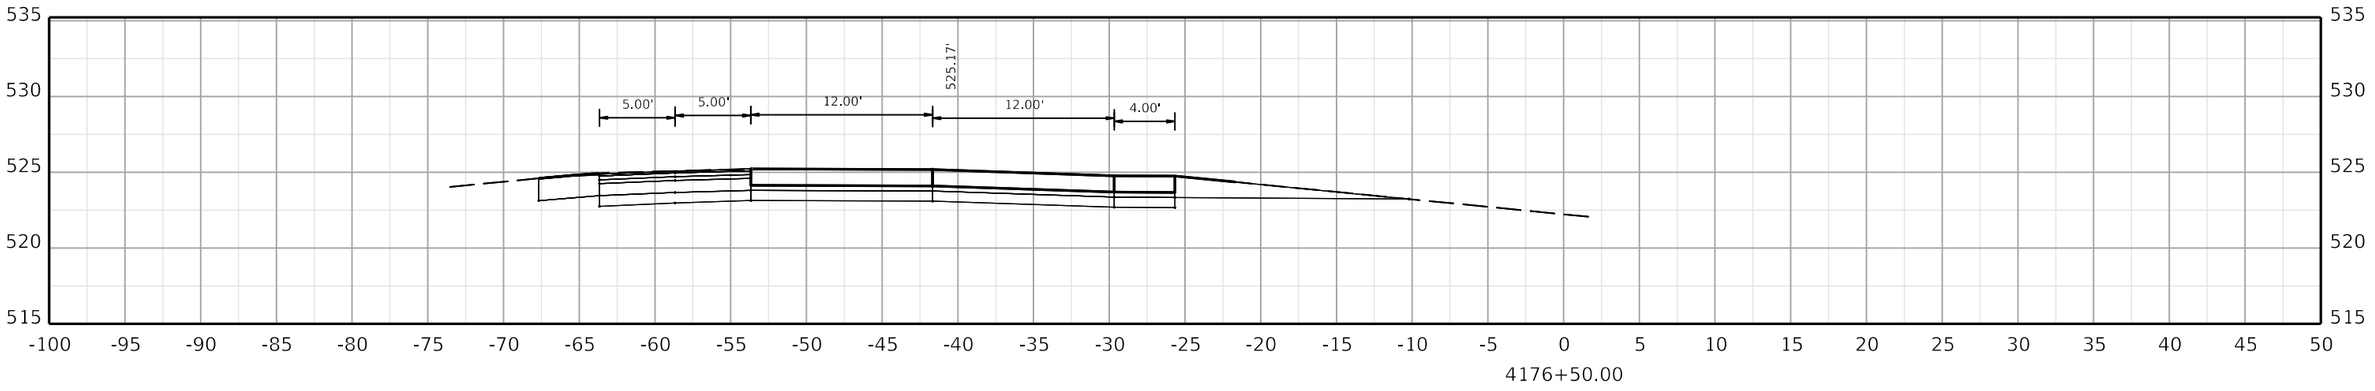

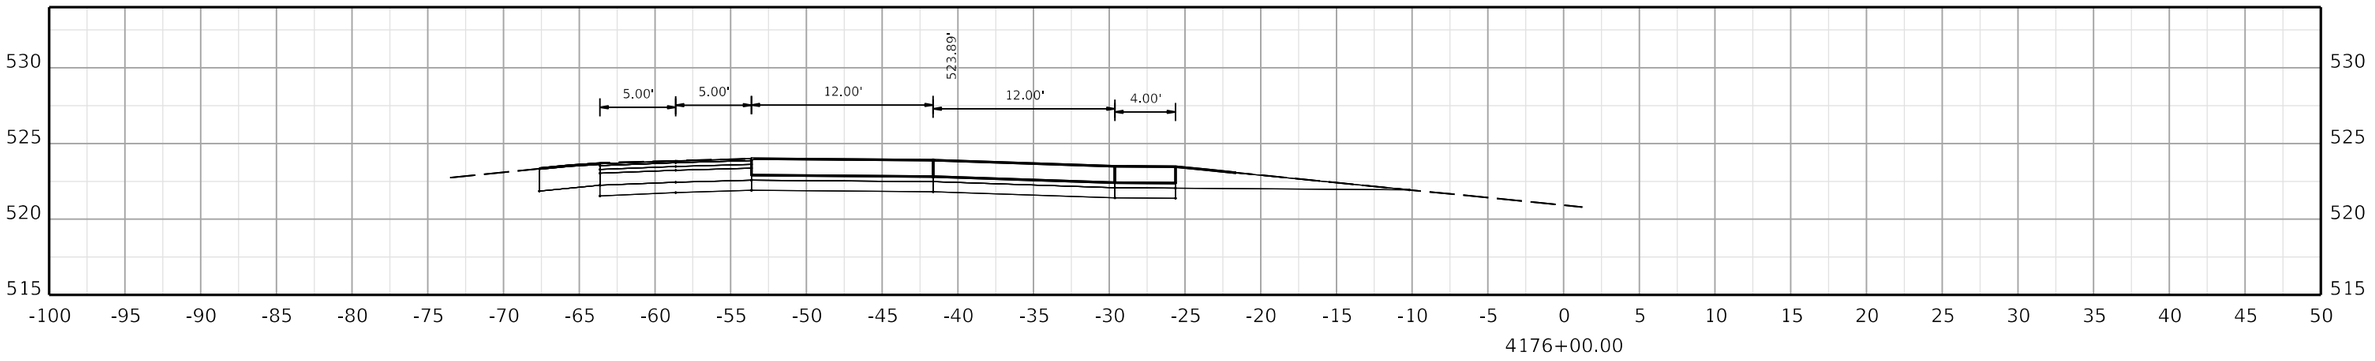

COMMONWEALTH OF KENTUCKY
DEPARTMENT OF HIGHWAYS

TEAM KENTUCKY

DRAWING TITLE:


HORIZONTAL SCALE
SCALE: 1" = 5'


0' 5' 10' 20'


STA. 4176+00.00 TO STA. 4177+00.00

ITEM NO. COUNTY OF

SHEET NO.
4176+00.00

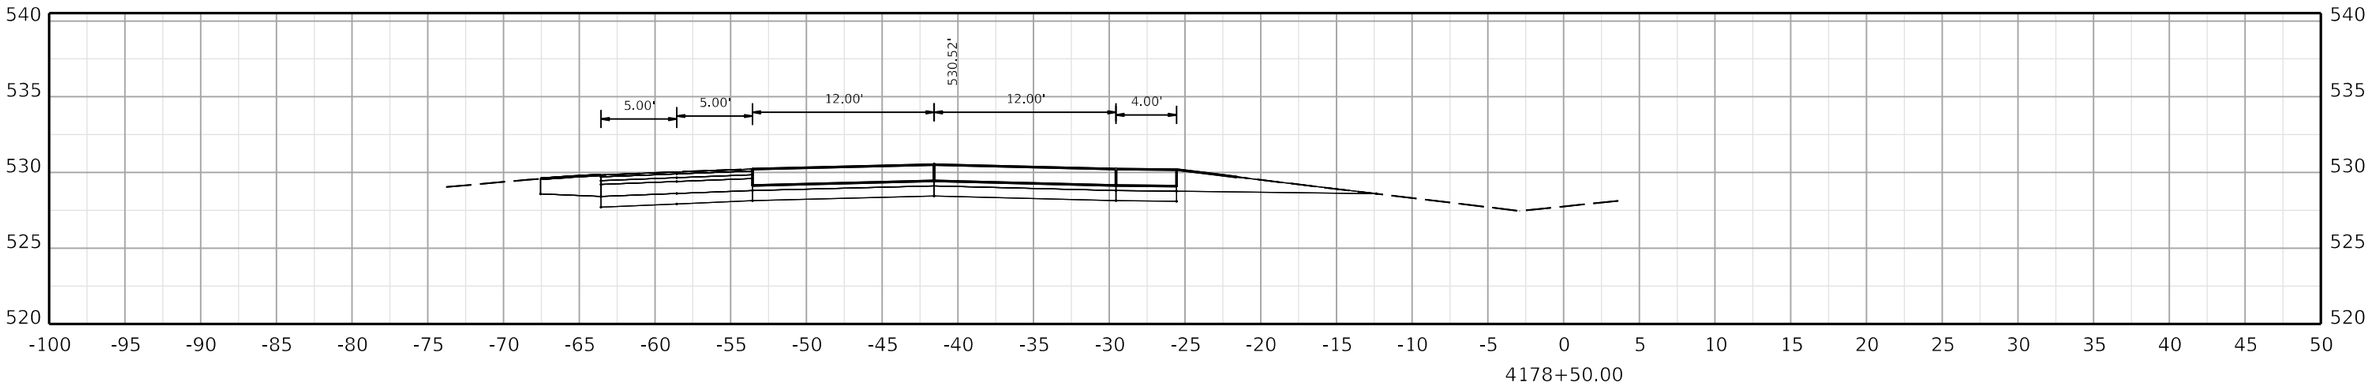

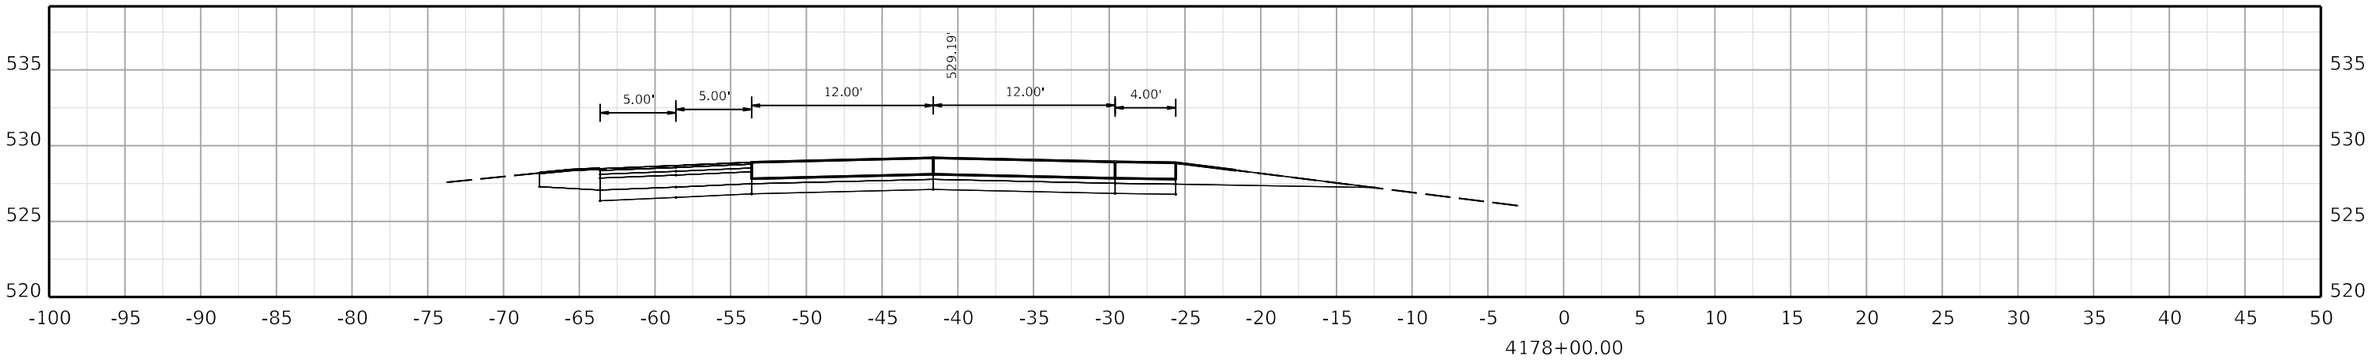

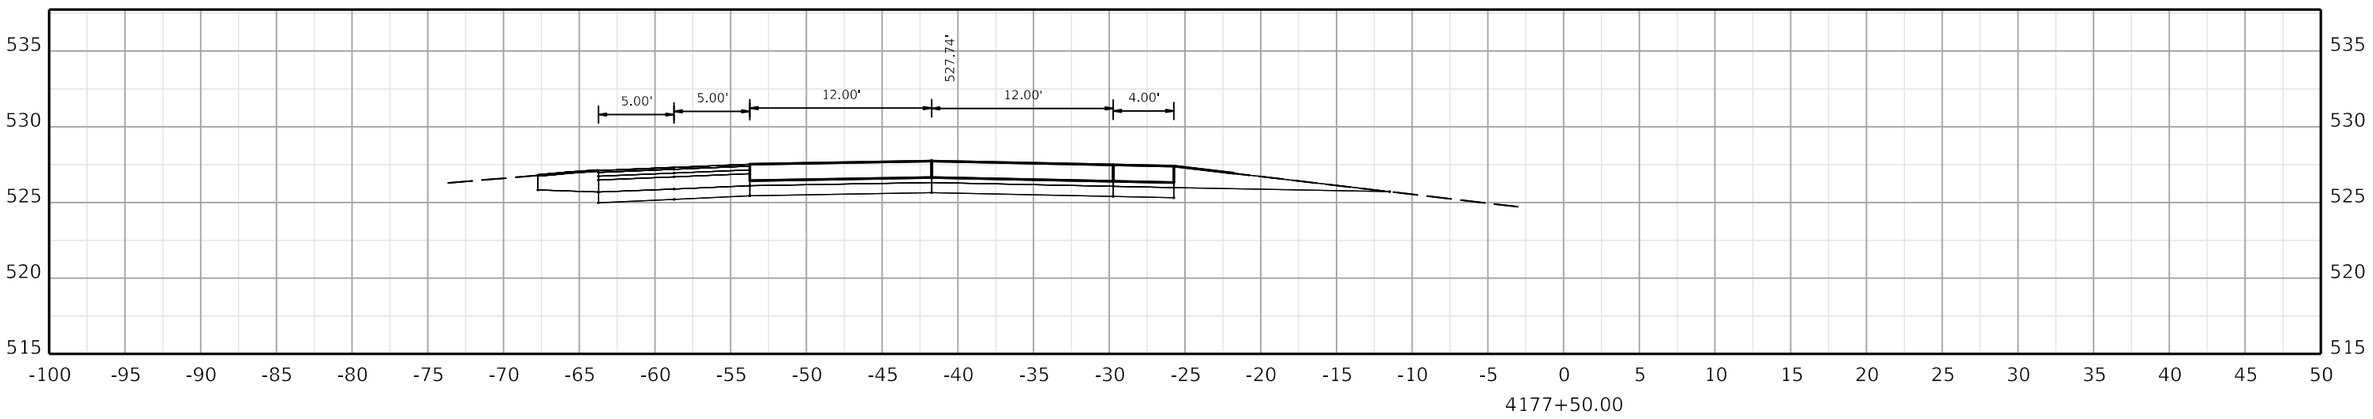

COMMONWEALTH OF KENTUCKY
DEPARTMENT OF HIGHWAYS

TEAM KENTUCKY

DRAWING TITLE:


HORIZONTAL SCALE
SCALE: 1" = 5'


0' 5' 10' 20'


STA. 4177+50.00 TO STA. 4178+50.00

ITEM NO. COUNTY OF

SHEET NO.
4177+50.00

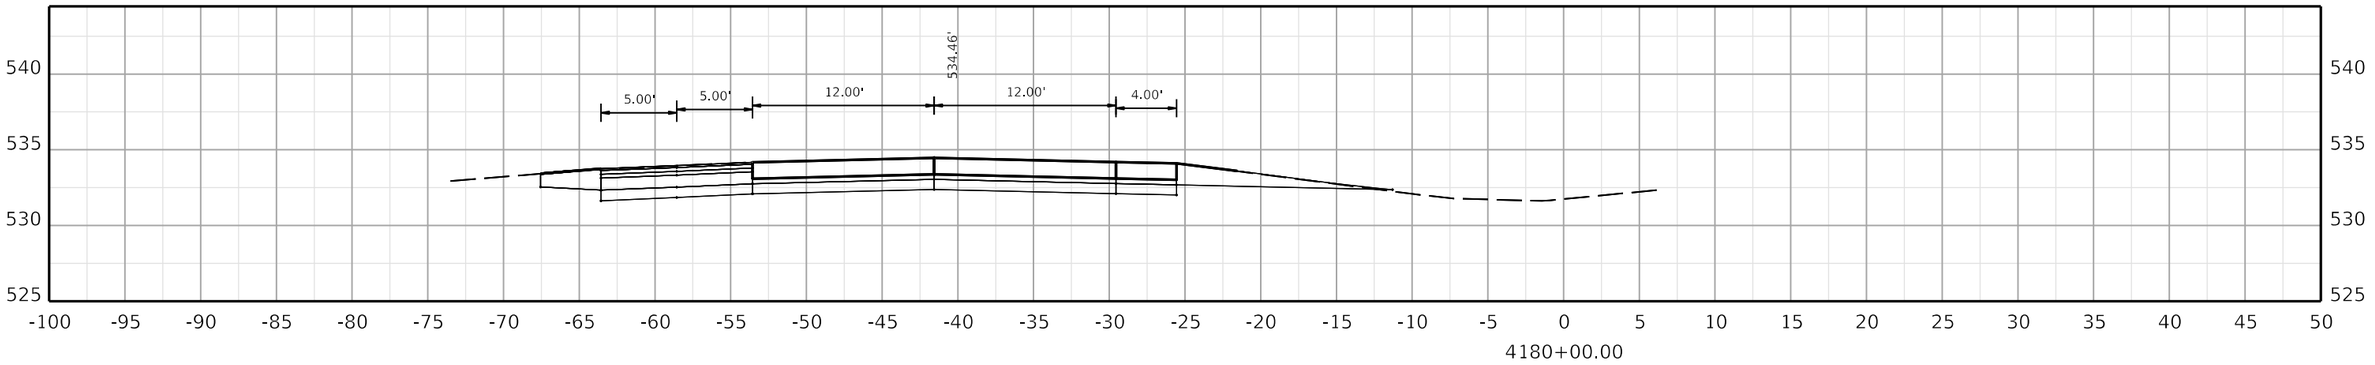

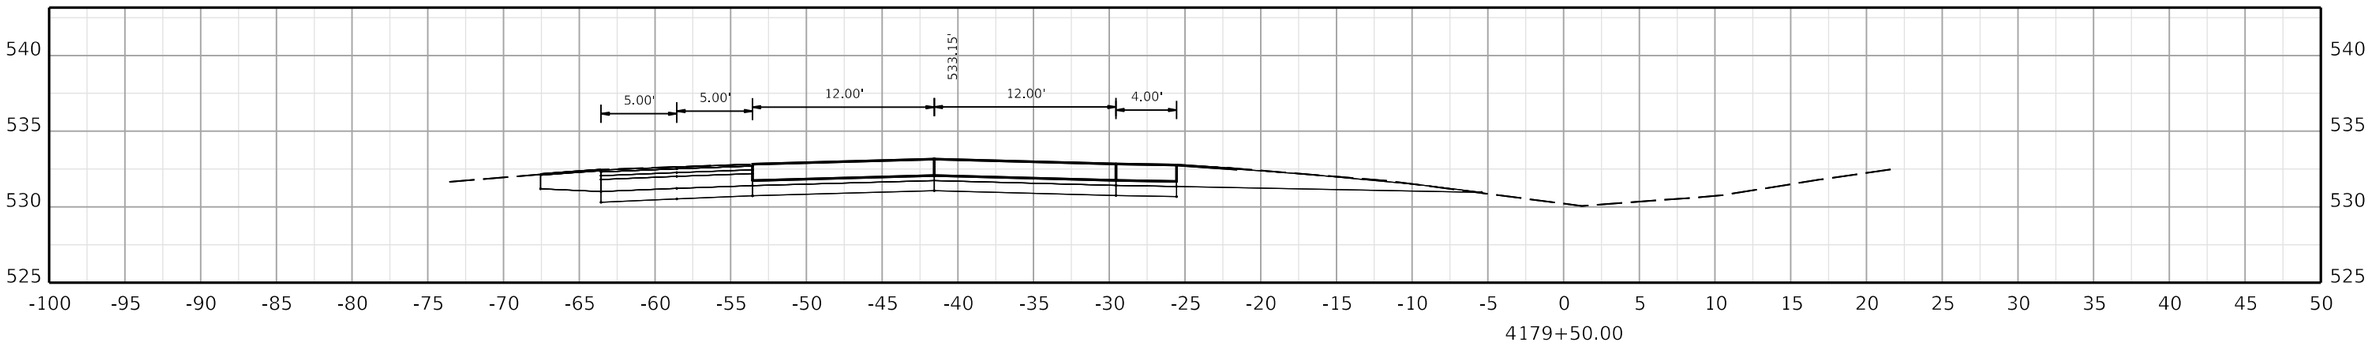

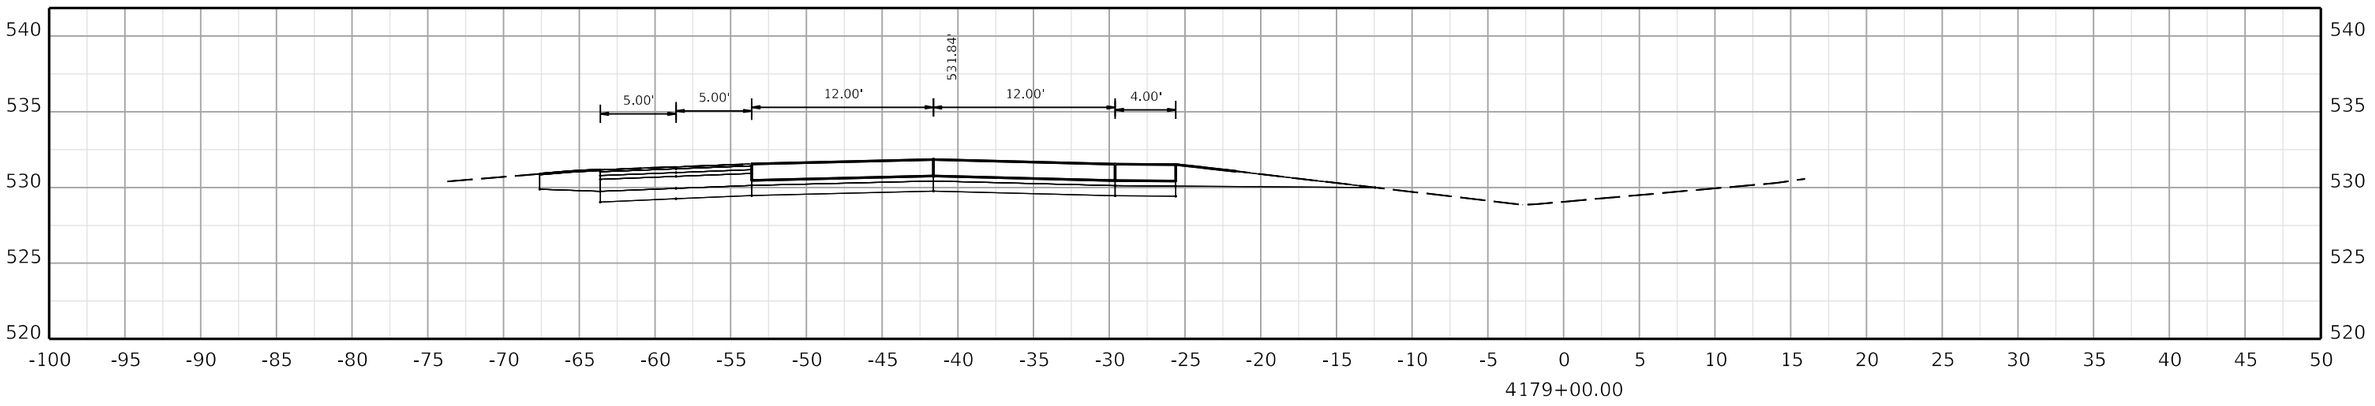

COMMONWEALTH OF KENTUCKY
DEPARTMENT OF HIGHWAYS

TEAM KENTUCKY

DRAWING TITLE:

HORIZONTAL SCALE
SCALE: 1" = 5'

0' 5' 10' 20'

STA. 4179+00.00 TO STA. 4180+00.00

ITEM NO.


COUNTY OF


SHEET NO.
4179+00.00


OpenRoads Designer v10.12.02.4

USER: USLR095925

FILE NAME: C:\BMS\WSP-US-PW-02\D0932959\CORR_I-24W_CONCRETE_PAVING_SEGMENT3_XSEC.DGN

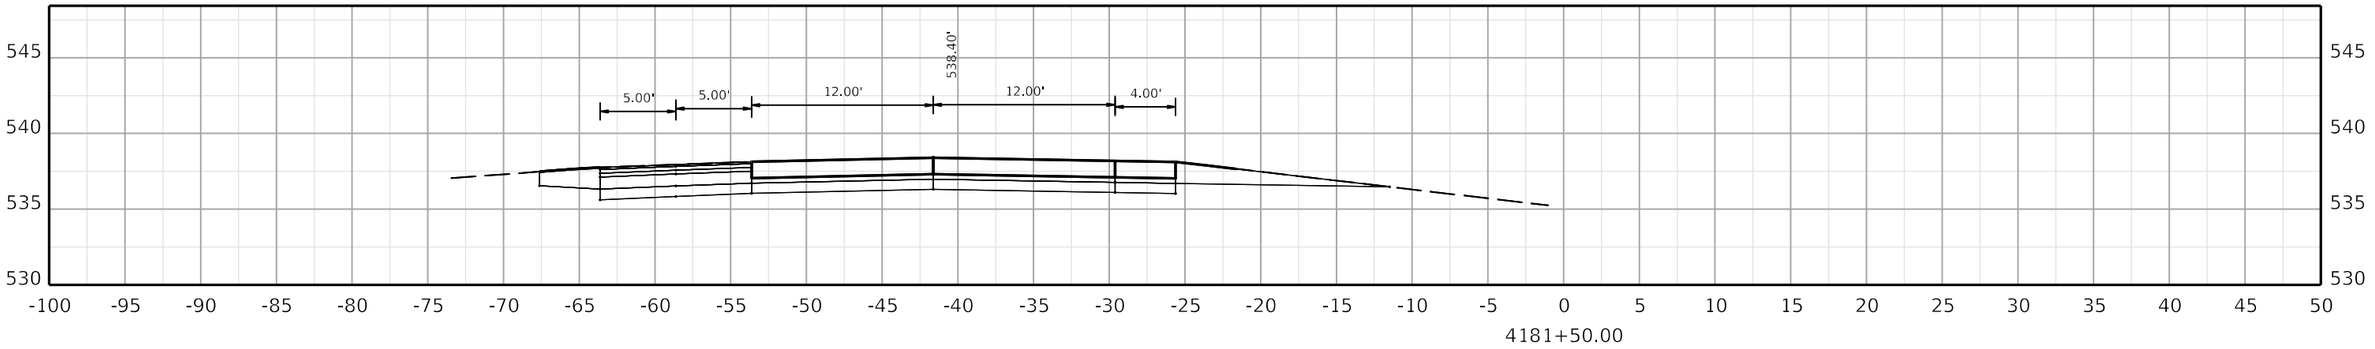

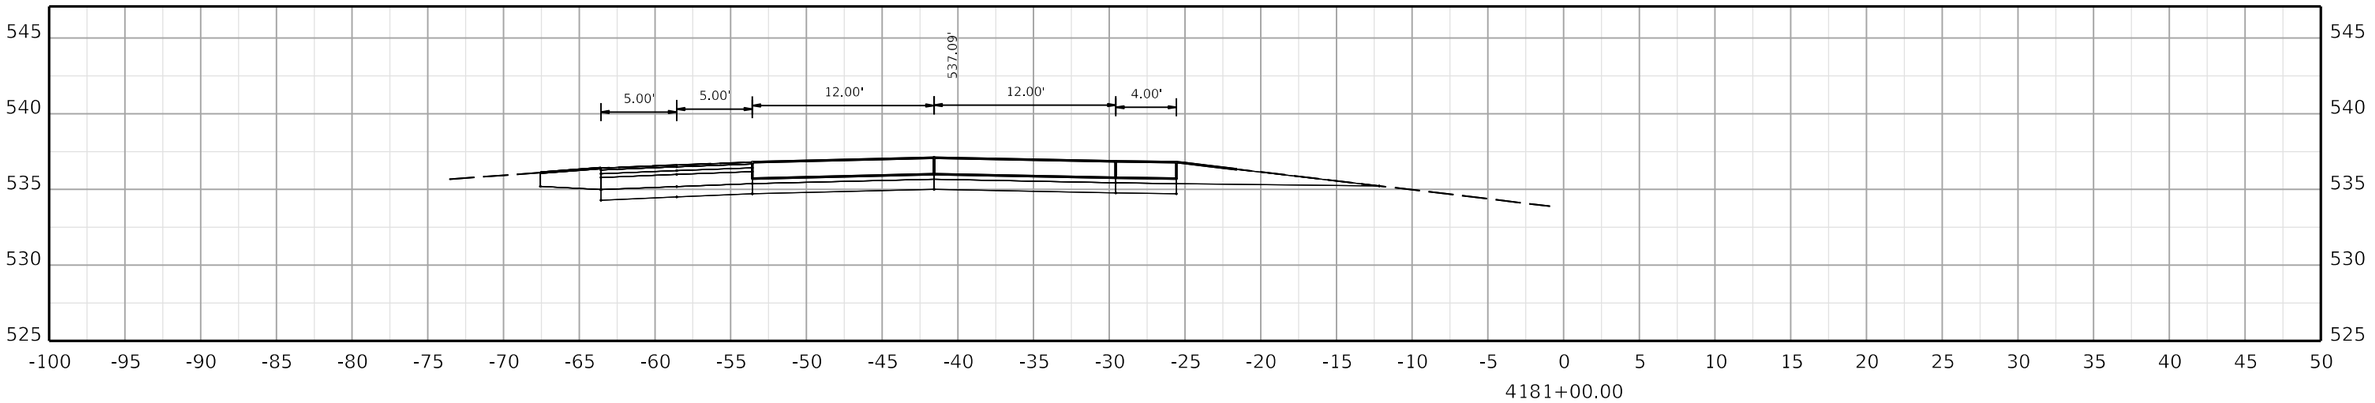

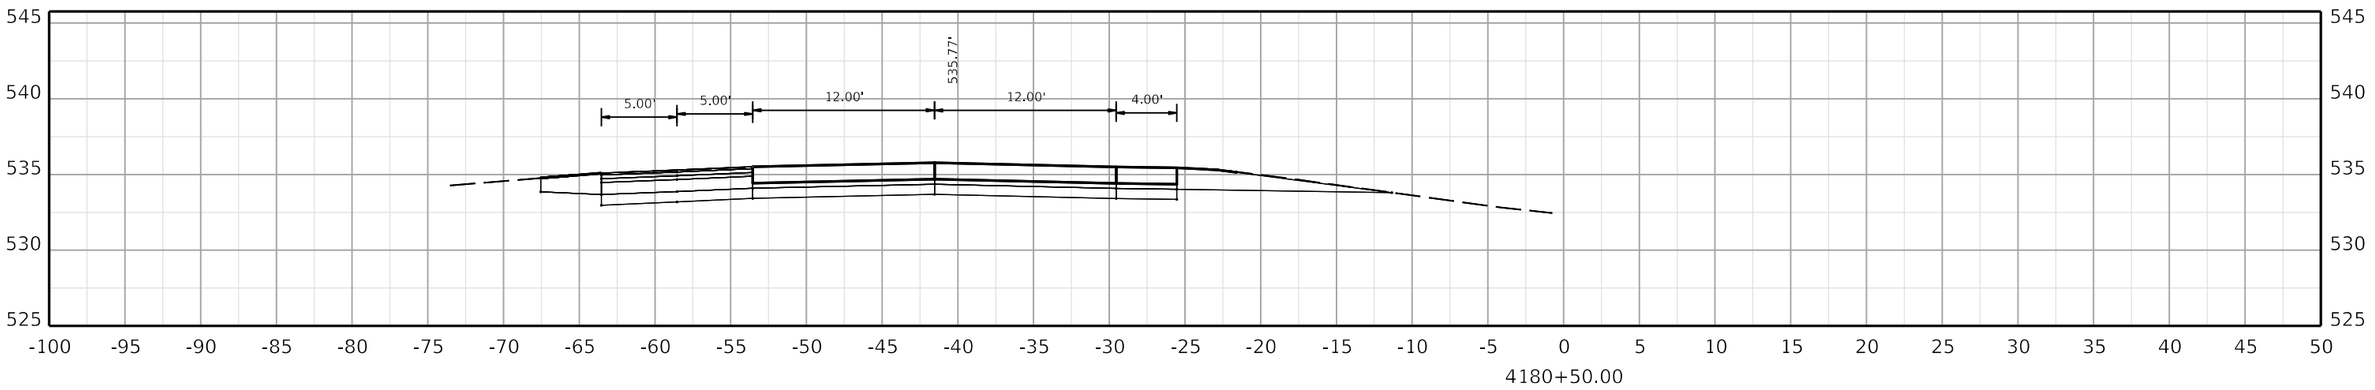

COMMONWEALTH OF KENTUCKY
DEPARTMENT OF HIGHWAYS

TEAM KENTUCKY

DRAWING TITLE:


HORIZONTAL SCALE
SCALE: 1" = 5'


0' 5' 10' 20'


STA. 4180+50.00 TO STA. 4181+50.00

ITEM NO. COUNTY OF

SHEET NO. 4180+50.00

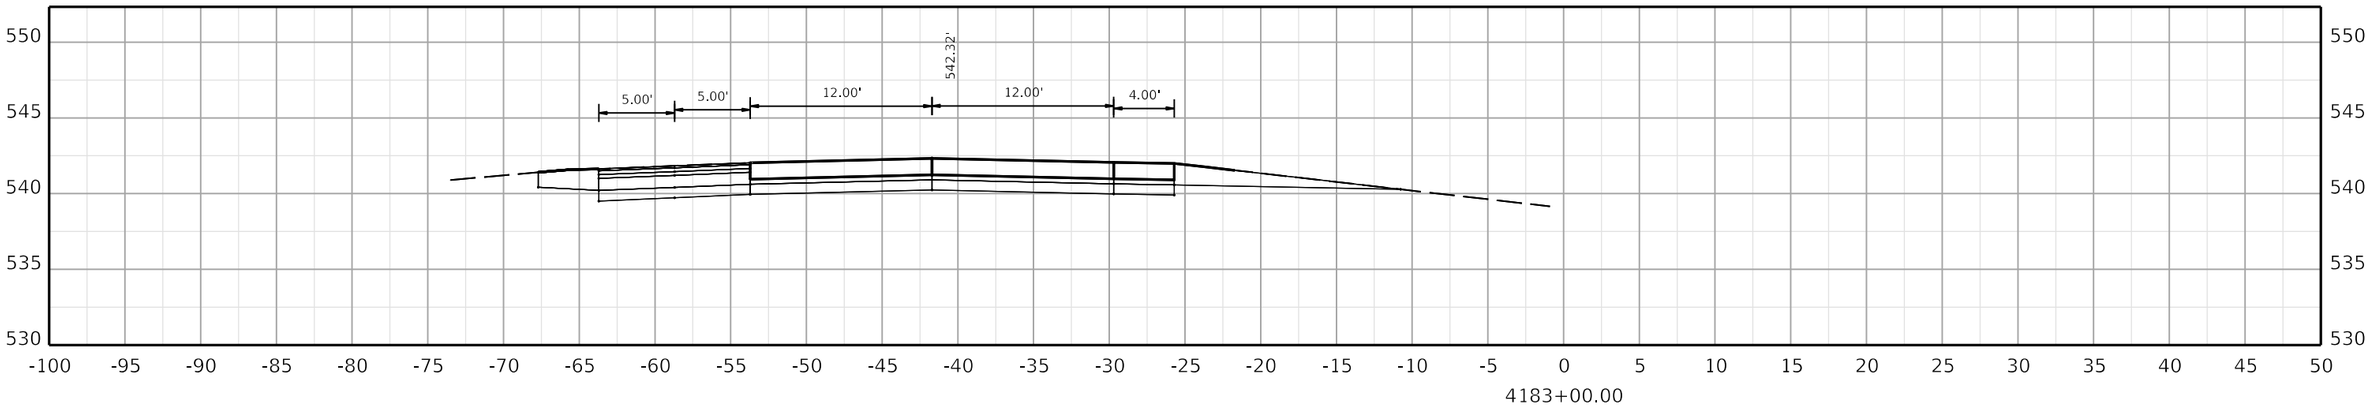

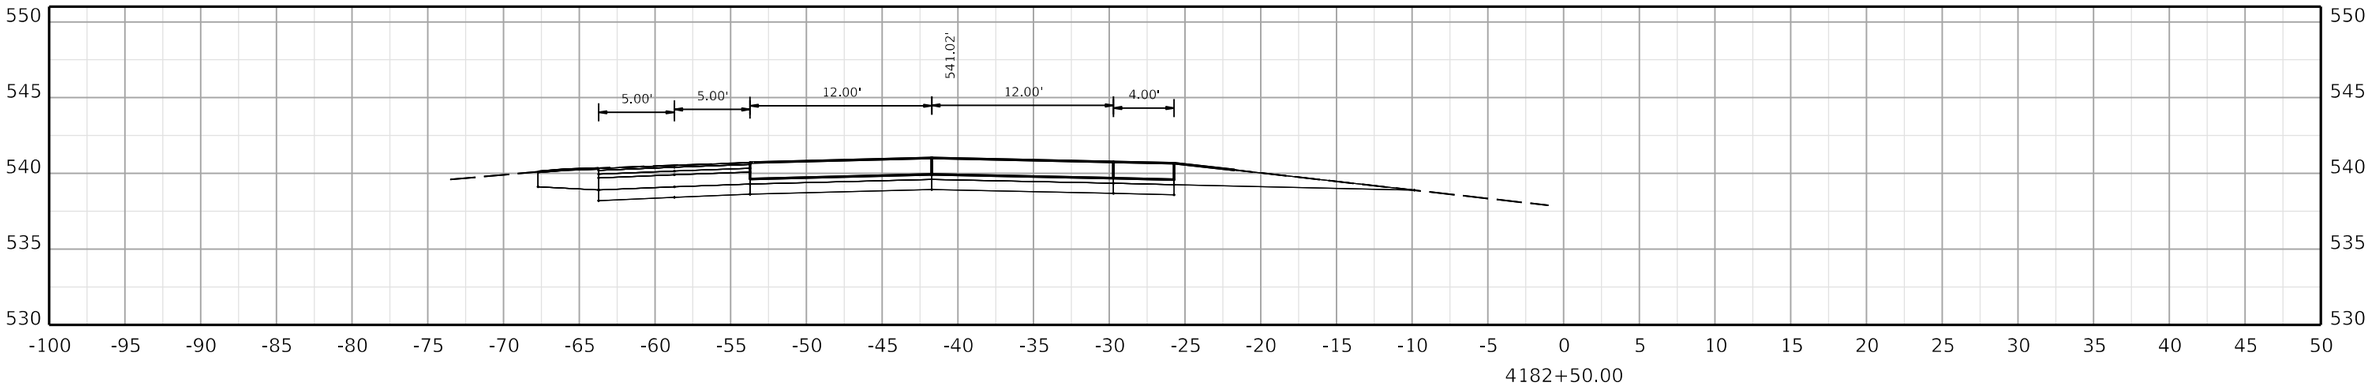

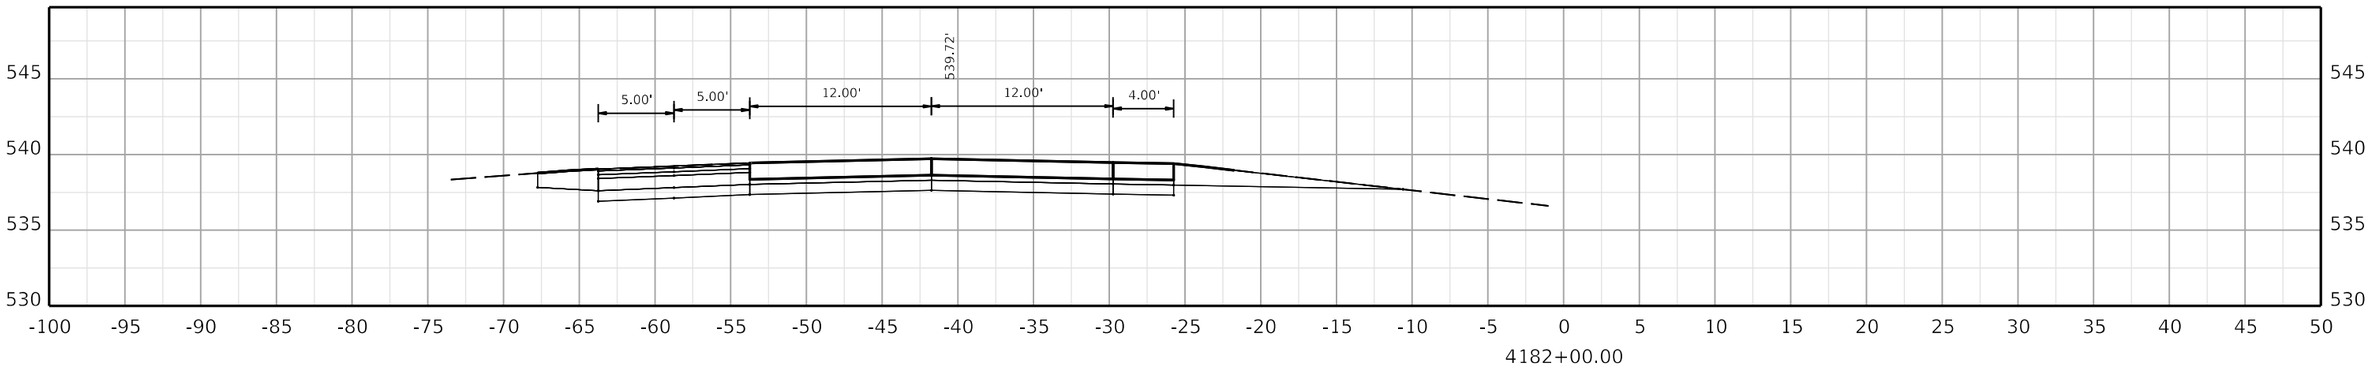

COMMONWEALTH OF KENTUCKY
DEPARTMENT OF HIGHWAYS
TEAM KENTUCKY

DRAWING TITLE:

HORIZONTAL SCALE
SCALE: 1" = 5'

0' 5' 10' 20'

STA. 4182+00.00 TO STA. 4183+00.00


ITEM NO. COUNTY OF


SHEET NO.
4182+00.00


OpenRoads Designer v10.12.02.4

USER: USLR095925

FILE NAME: C:\BMS\WSP-US-PW-02\D0932959\CORR_I-24W_CONCRETE_PAVING_SEGMENT3_XSEC.DGN

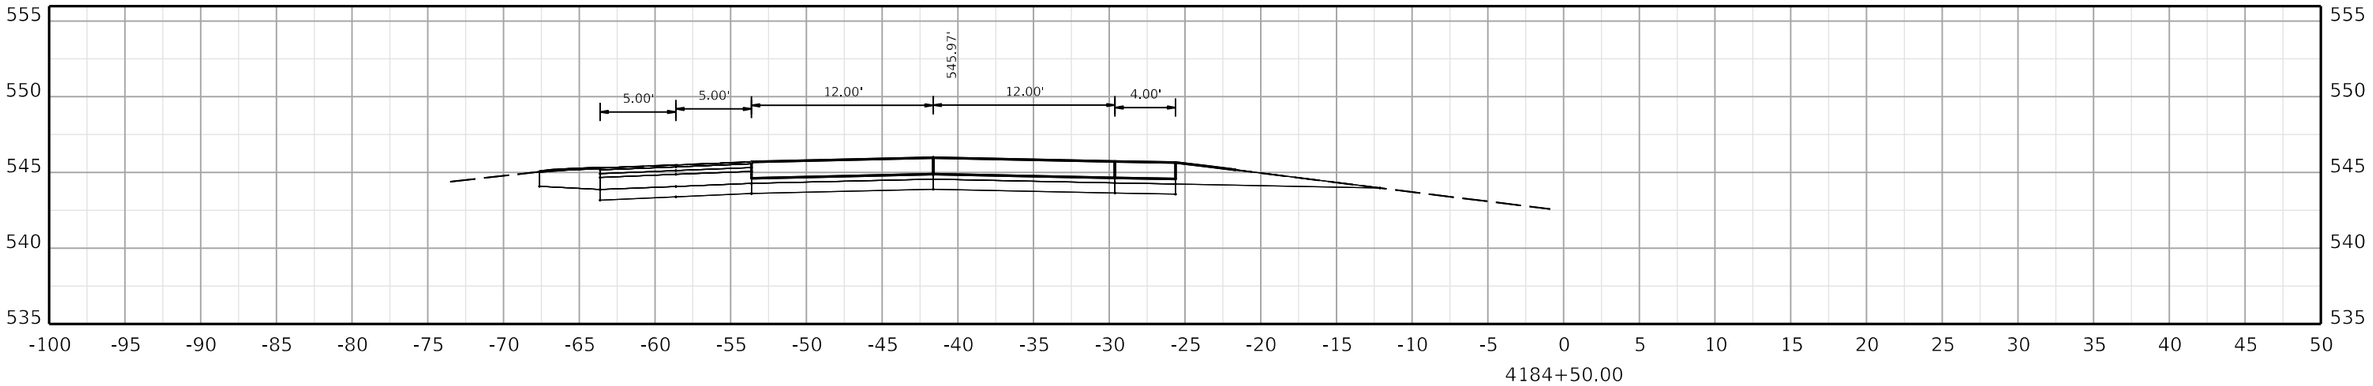

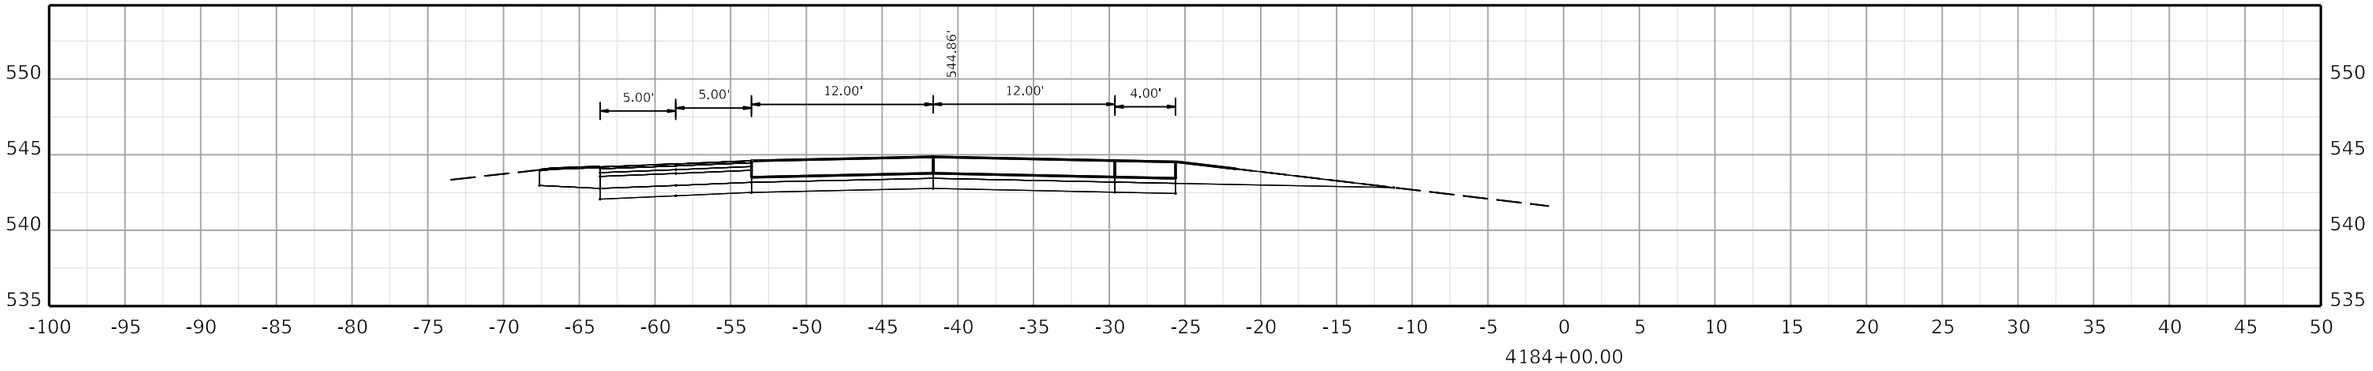

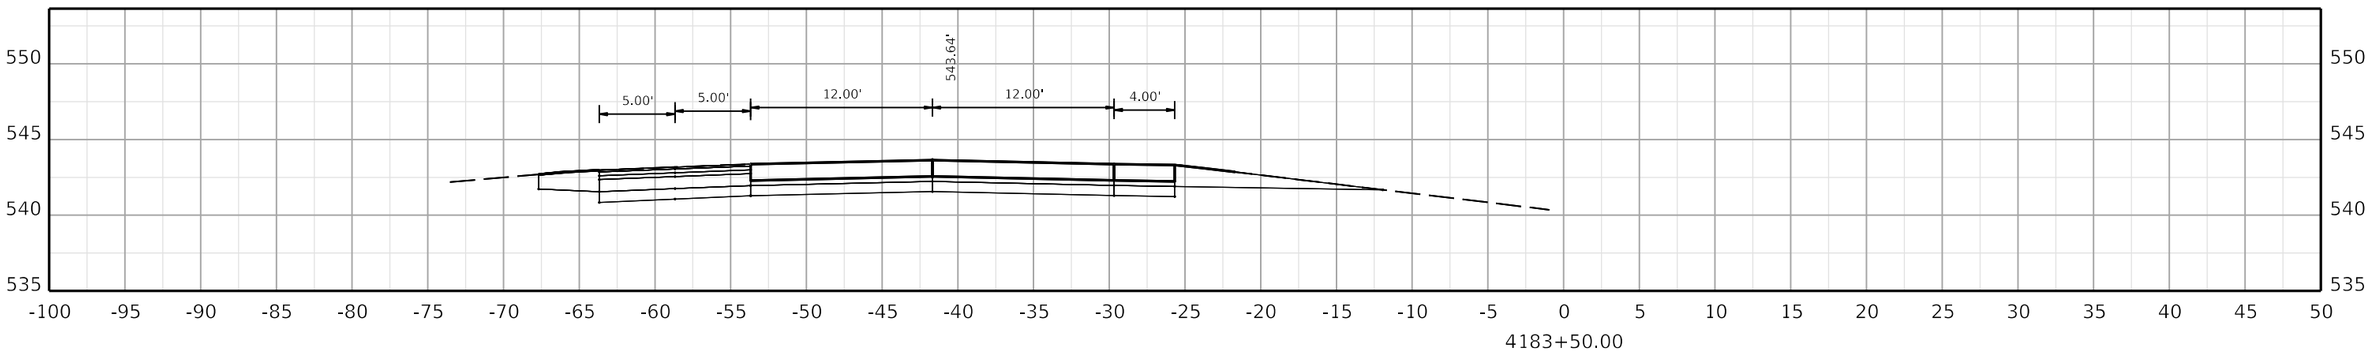

COMMONWEALTH OF KENTUCKY
DEPARTMENT OF HIGHWAYS
TEAM KENTUCKY TRANSPORTATION CABINET

DRAWING TITLE:


HORIZONTAL SCALE
SCALE: 1" = 5'


0' 5' 10' 20'


STA. 4183+50.00 TO STA. 4184+50.00

ITEM NO. COUNTY OF

SHEET NO. 4183+50.00

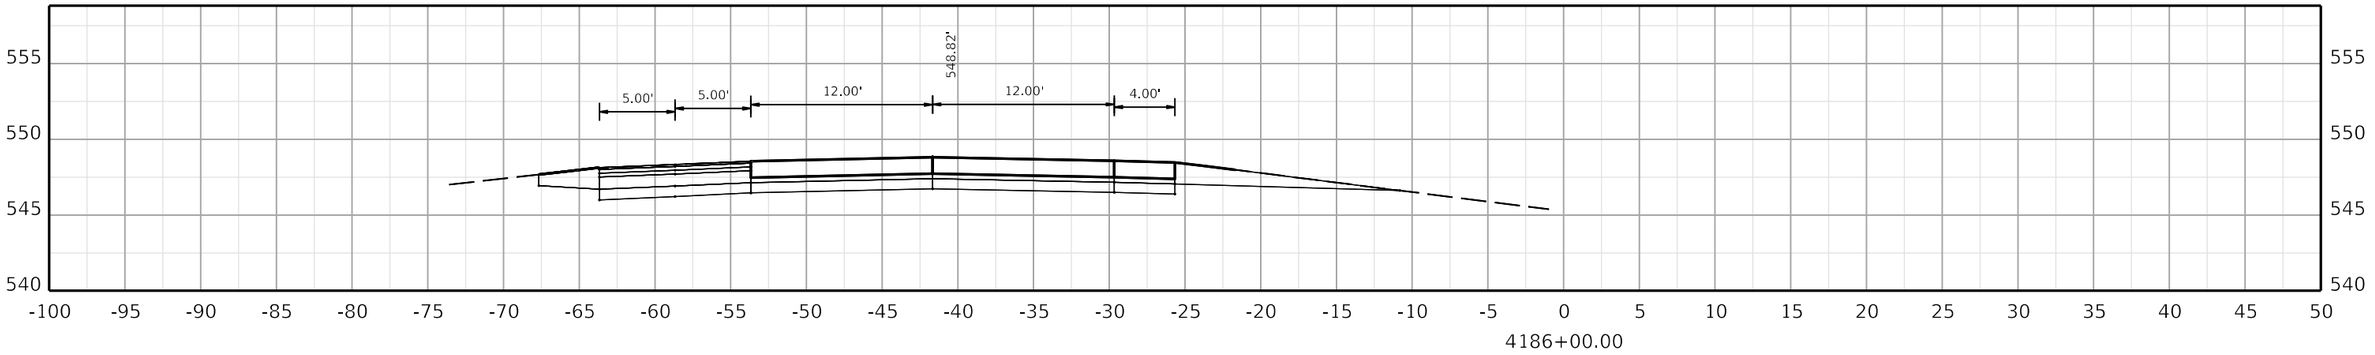

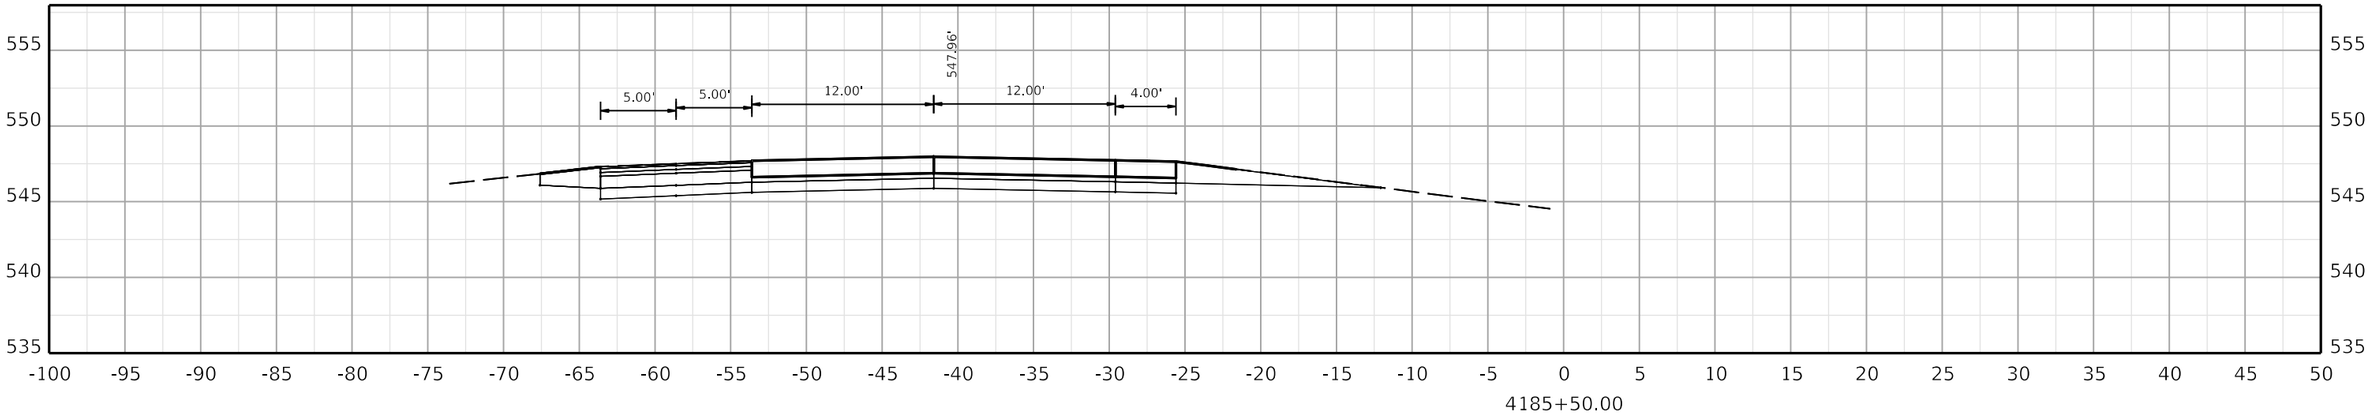

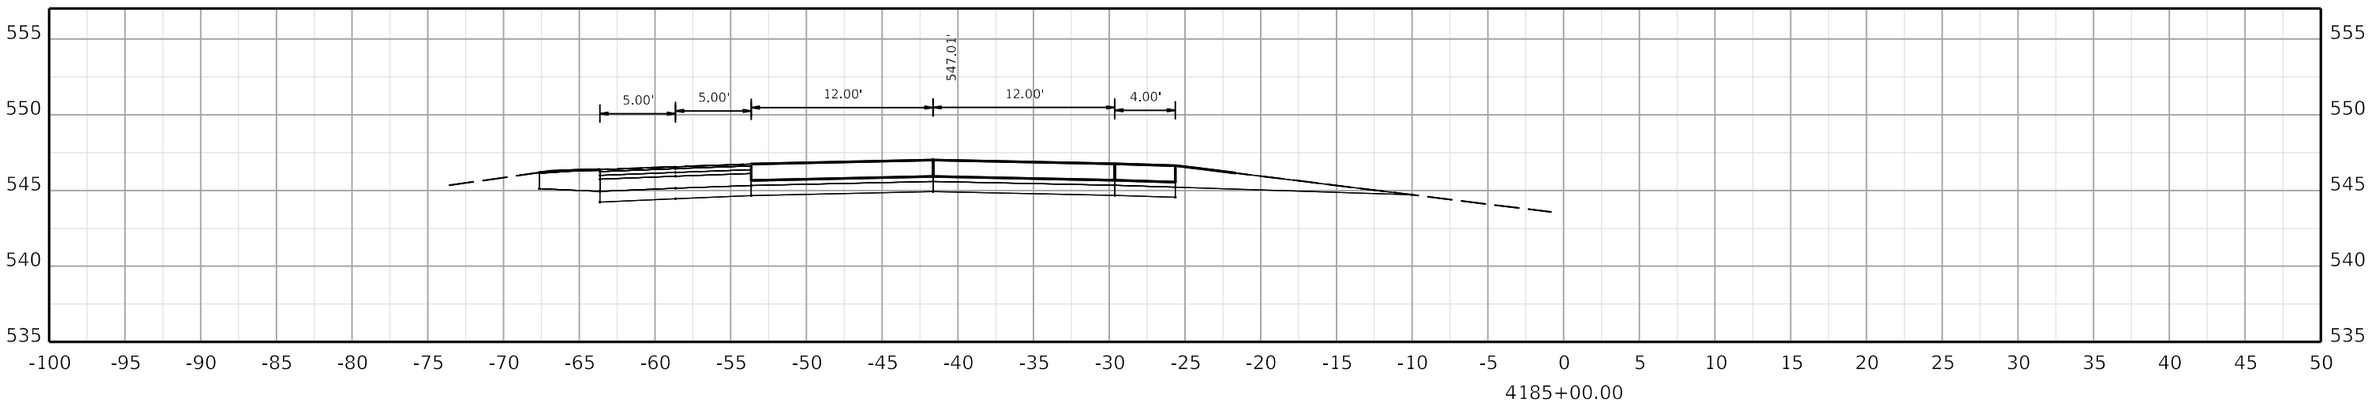

COMMONWEALTH OF KENTUCKY
DEPARTMENT OF HIGHWAYS
TEAM KENTUCKY

DRAWING TITLE:

HORIZONTAL SCALE
SCALE: 1" = 5'

0' 5' 10' 20'

STA. 4185+00.00 TO STA. 4186+00.00


ITEM NO. COUNTY OF


SHEET NO.
4185+00.00


OpenRoads Designer v10.12.02.4

USER: USLR095925

FILE NAME: C:\BMS\WSP-US-PW-02\D0932959\CORR_I-24W_CONCRETE_PAVING_SEGMENT3_XSEC.DGN

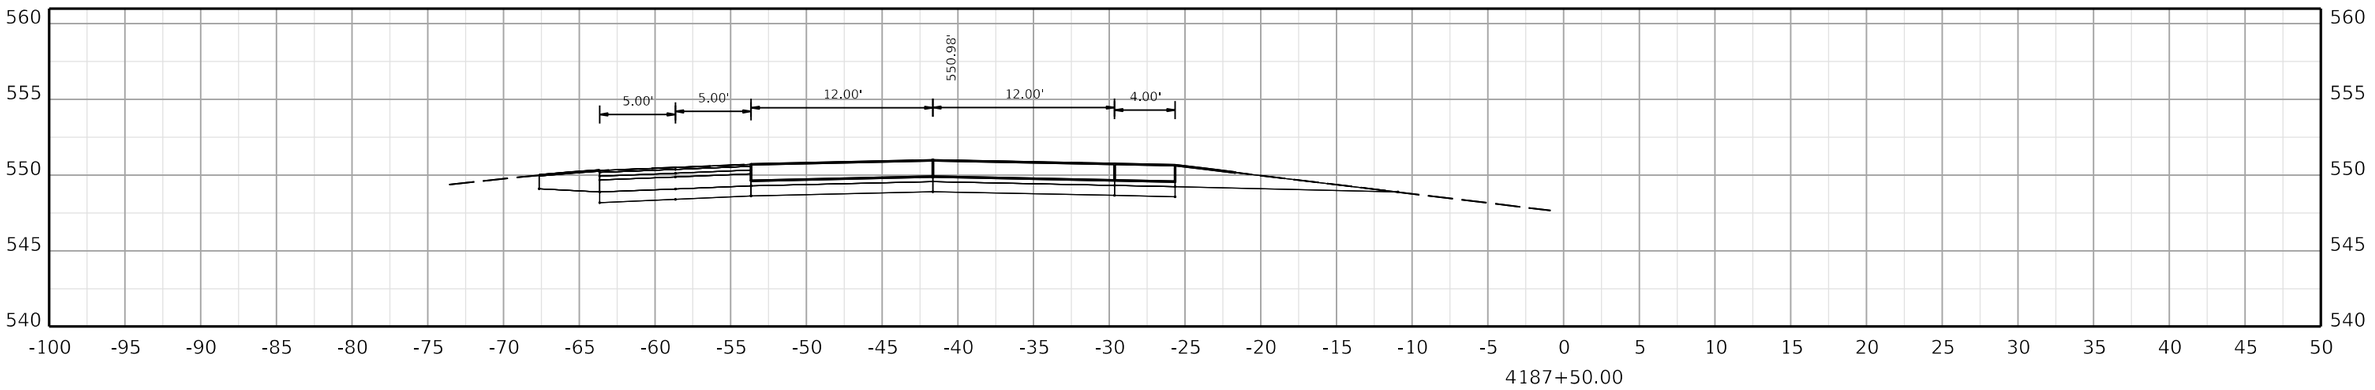

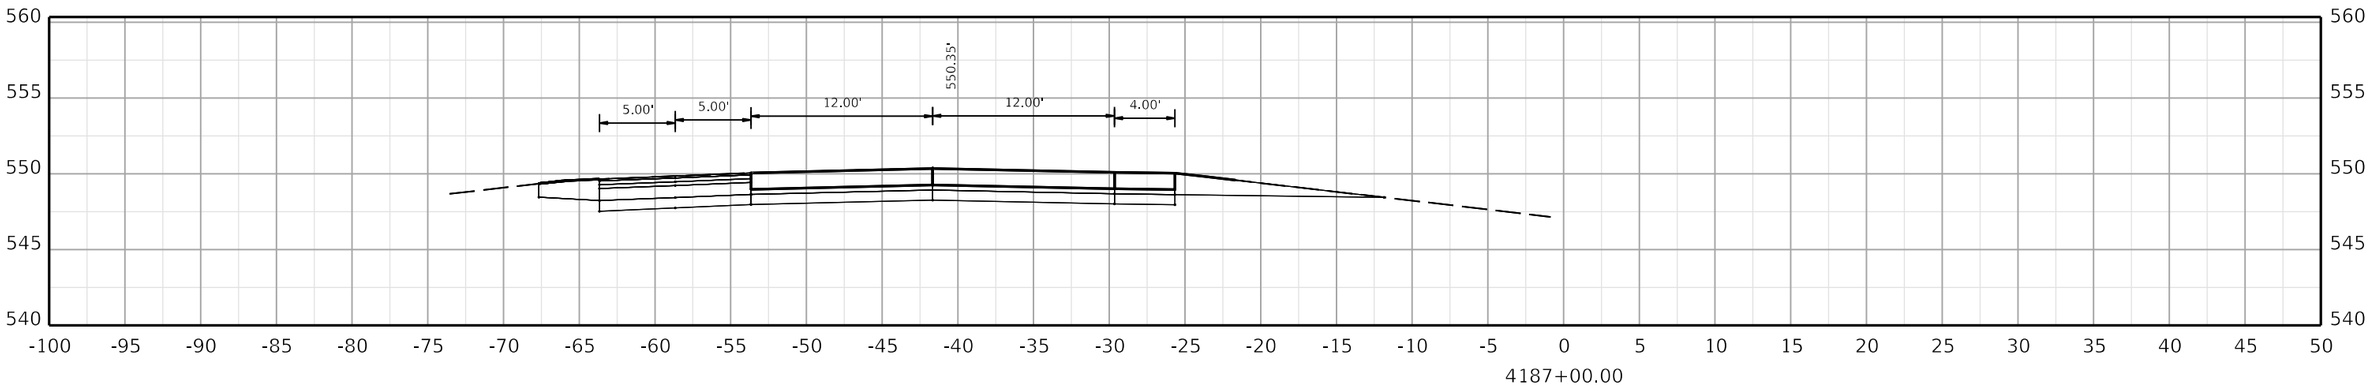

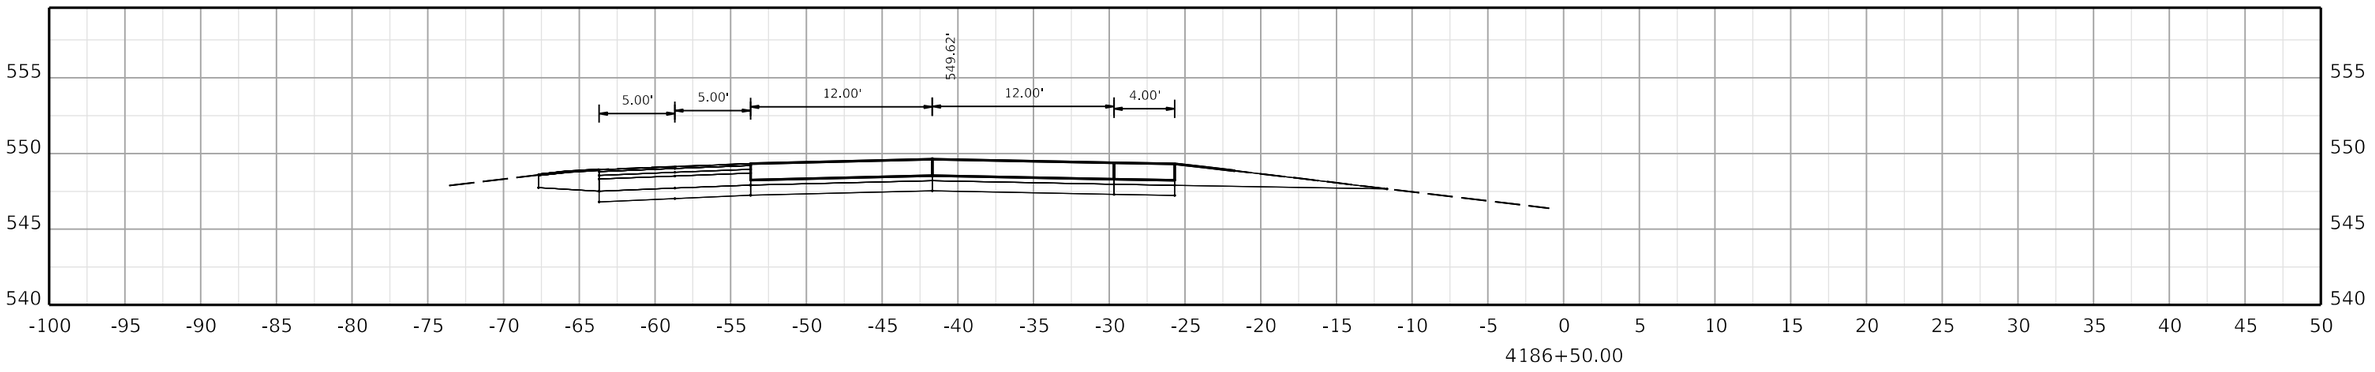

COMMONWEALTH OF KENTUCKY
DEPARTMENT OF HIGHWAYS
TEAM KENTUCKY

DRAWING TITLE:


HORIZONTAL SCALE
SCALE: 1" = 5'


0' 5' 10' 20'


STA. 4186+50.00 TO STA. 4187+50.00

ITEM NO. COUNTY OF

SHEET NO. 4186+50.00

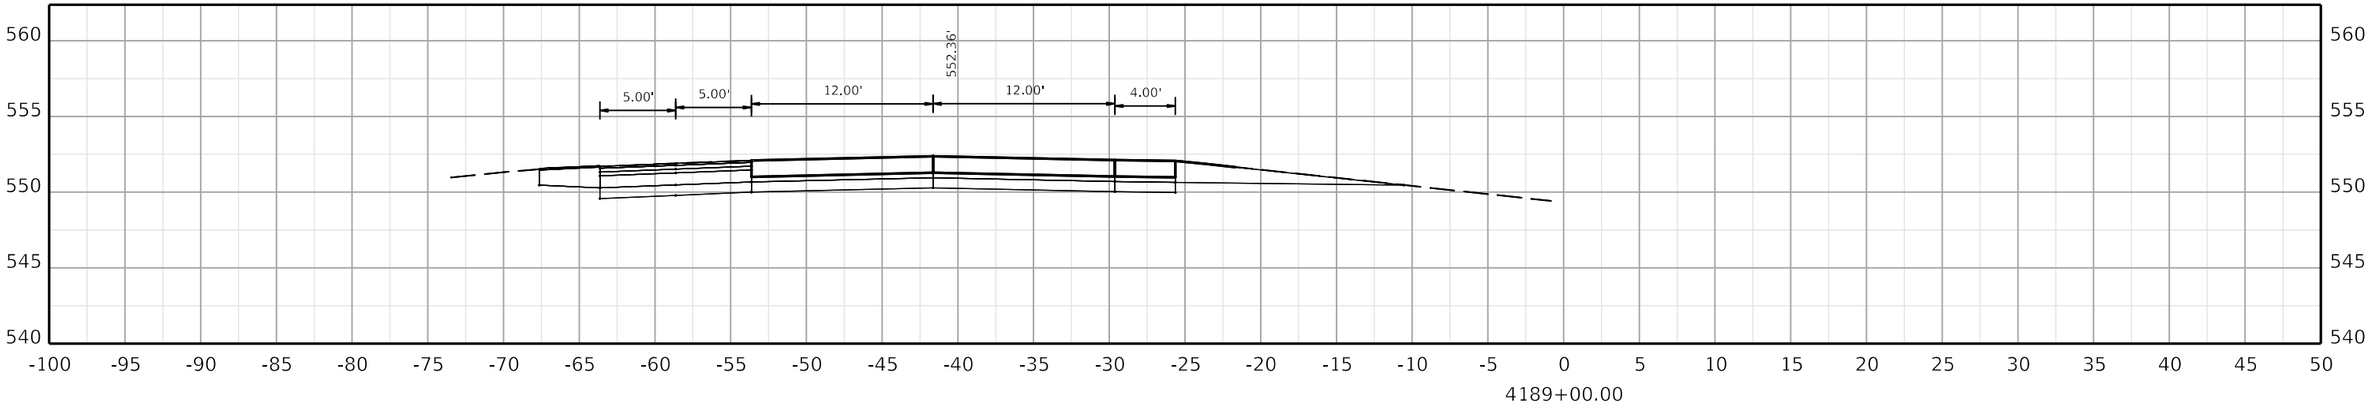

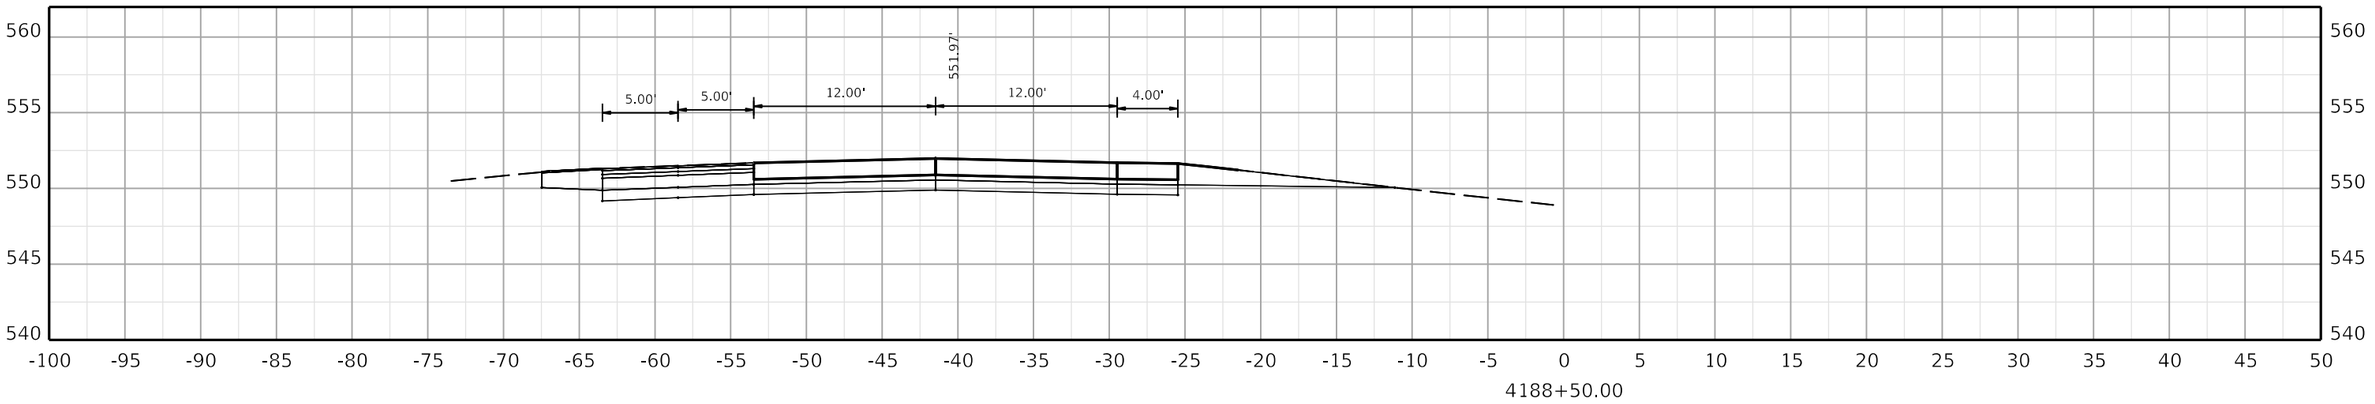

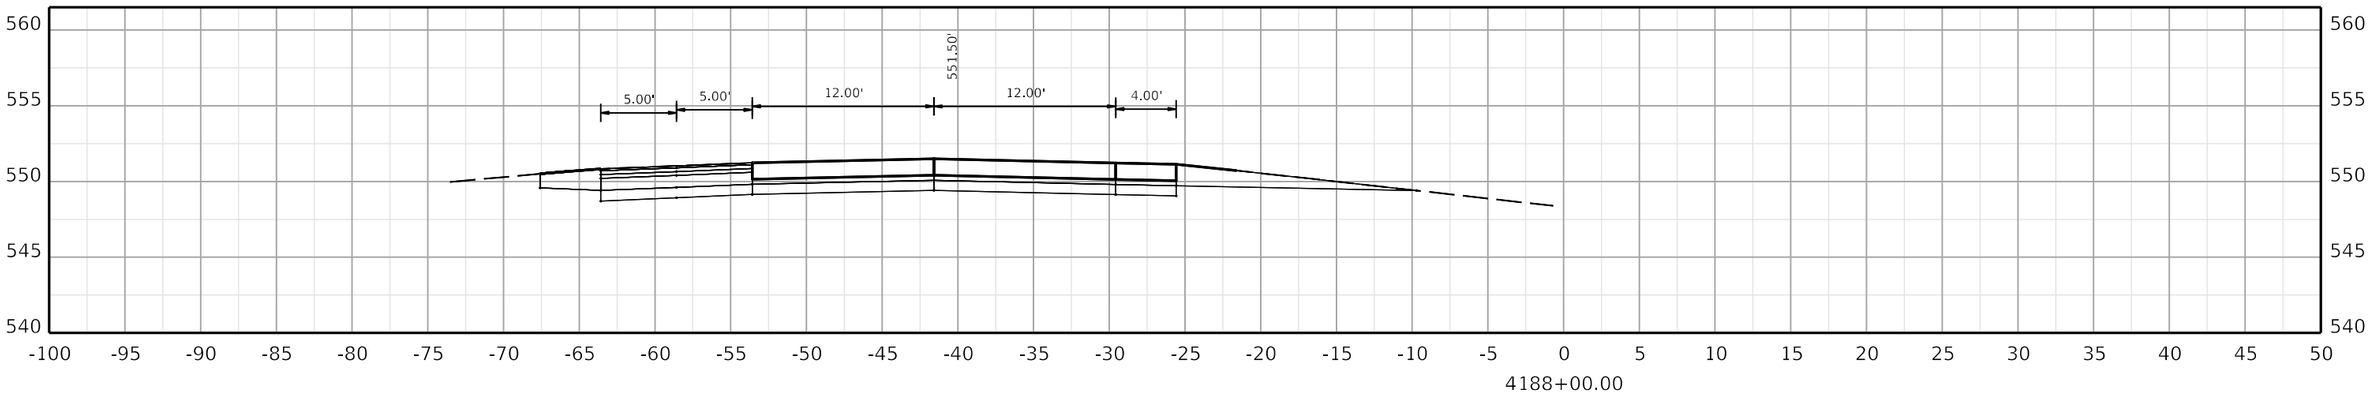

COMMONWEALTH OF KENTUCKY
DEPARTMENT OF HIGHWAYS
TEAM KENTUCKY

DRAWING TITLE:


HORIZONTAL SCALE
SCALE: 1" = 5'


0' 5' 10' 20'


STA. 4188+00.00 TO STA. 4189+00.00

ITEM NO. COUNTY OF

SHEET NO.
4188+00.00

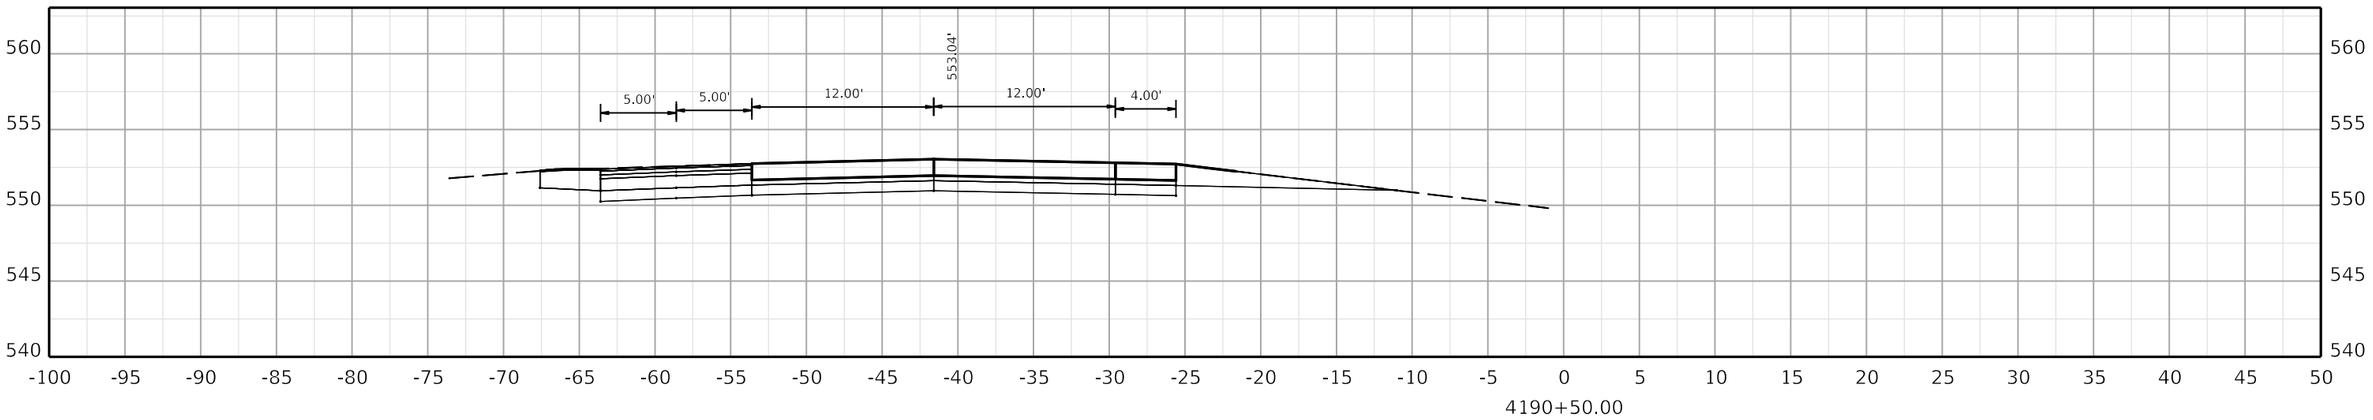

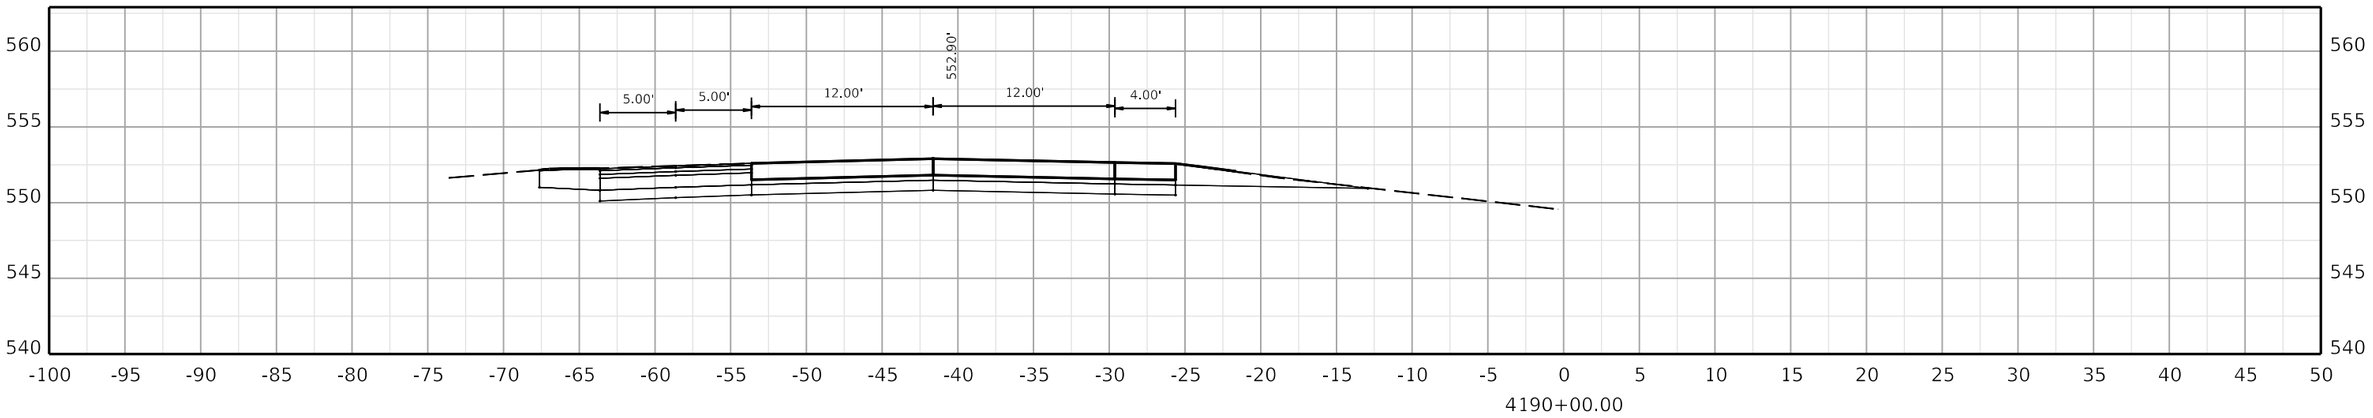

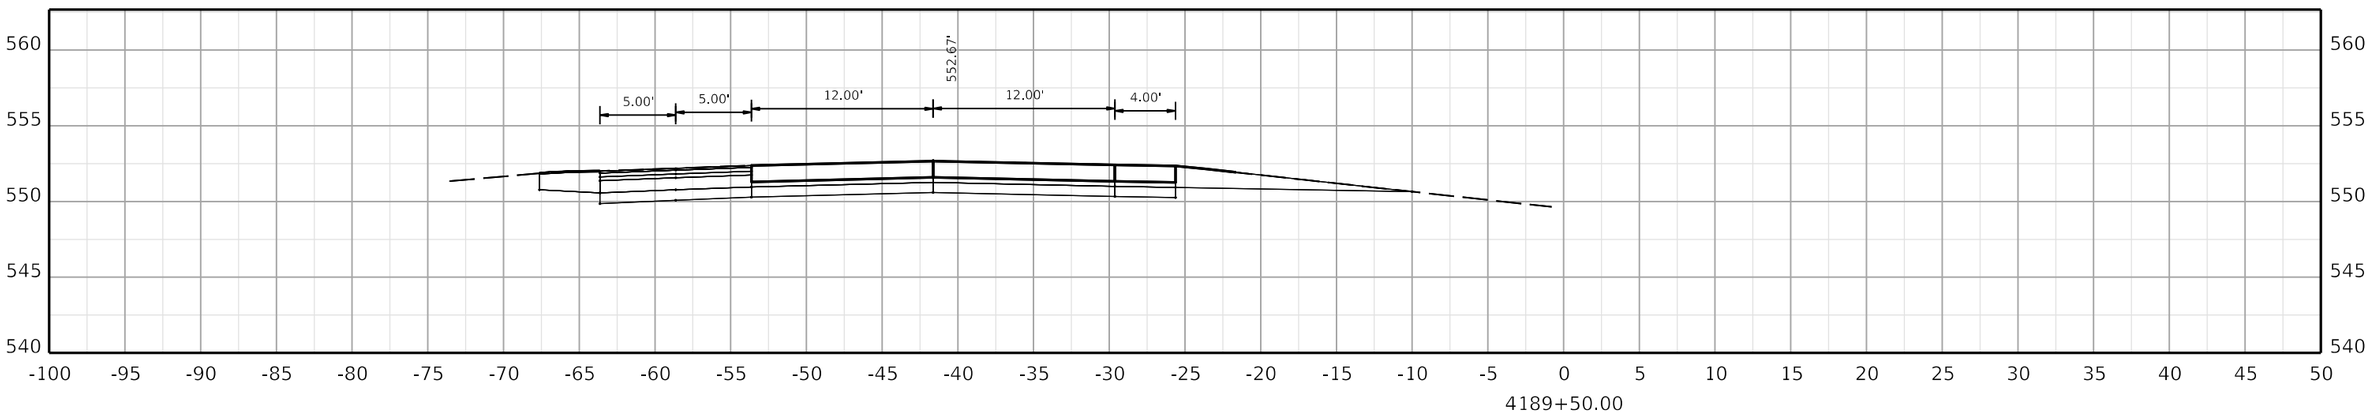

COMMONWEALTH OF KENTUCKY
DEPARTMENT OF HIGHWAYS
TEAM KENTUCKY TRANSPORTATION CABINET

DRAWING TITLE:


HORIZONTAL SCALE
SCALE: 1" = 5'


0' 5' 10' 20'


STA. 4189+50.00 TO STA. 4190+50.00

ITEM NO. COUNTY OF

SHEET NO.
4189+50.00

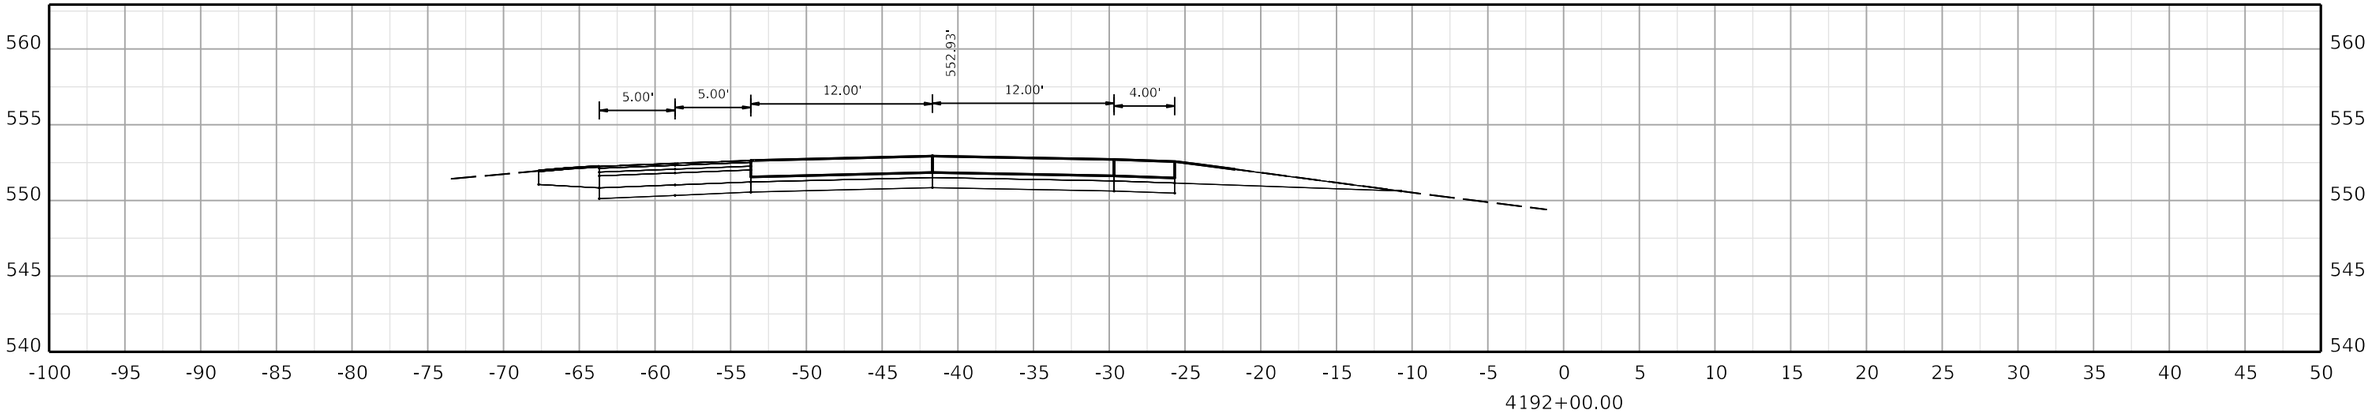

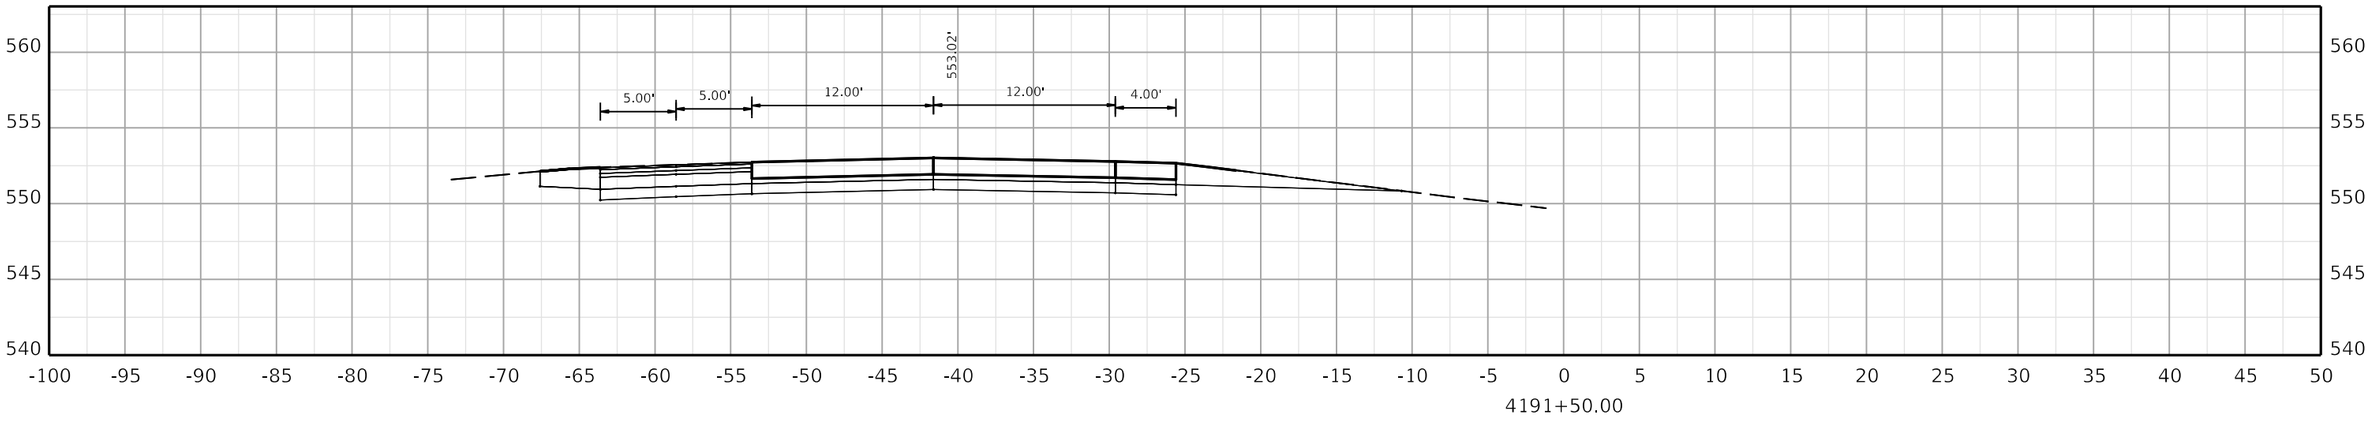

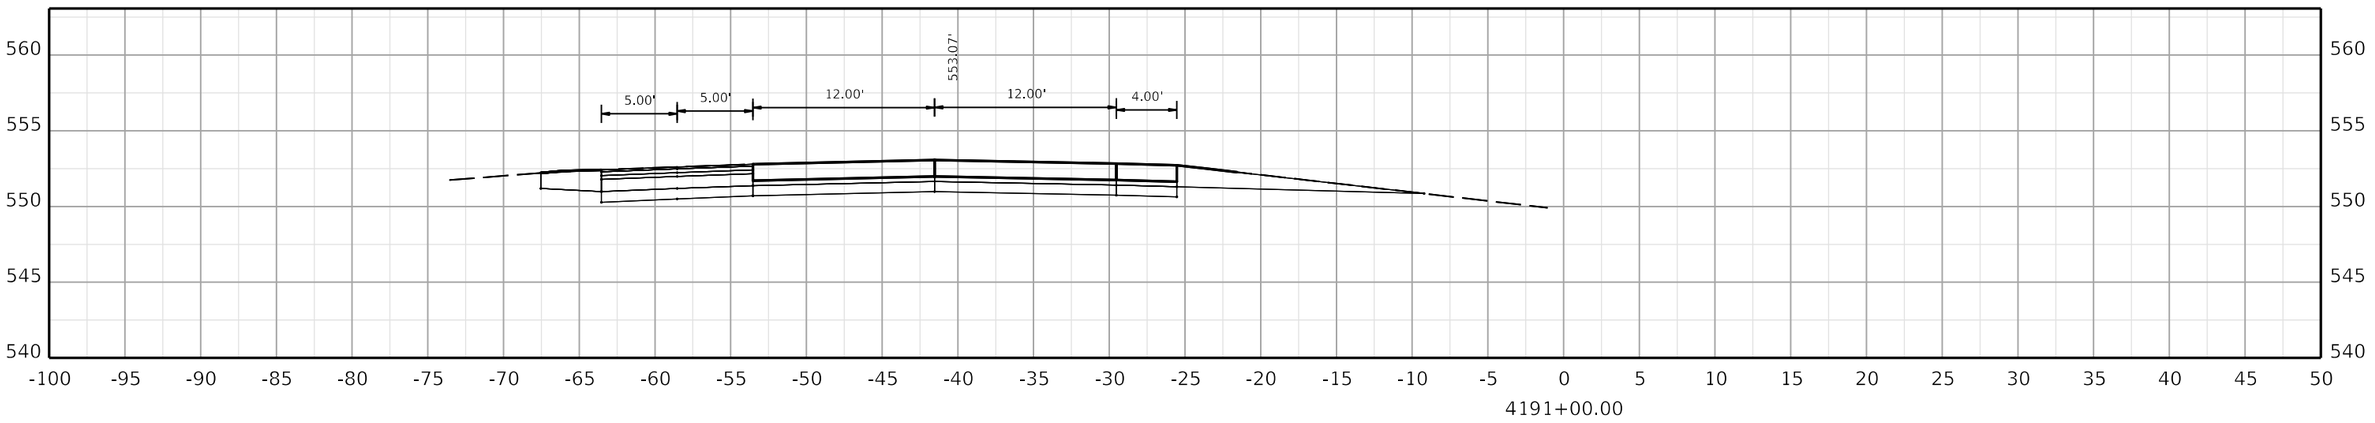

COMMONWEALTH OF KENTUCKY
DEPARTMENT OF HIGHWAYS
TEAM KENTUCKY

DRAWING TITLE:

HORIZONTAL SCALE
SCALE: 1" = 5'


0' 5' 10' 20'


STA. 4191+00.00 TO STA. 4192+00.00


ITEM NO. COUNTY OF

SHEET NO. 4191+00.00

OpenRoads Designer v10.12.02.4 USER: USLR095925 FILE NAME: C:\BMS\WSP-US-PW-02\D0932959\CORR_I-24W_CONCRETE_PAVING_SEGMENT3_XSEC.DGN

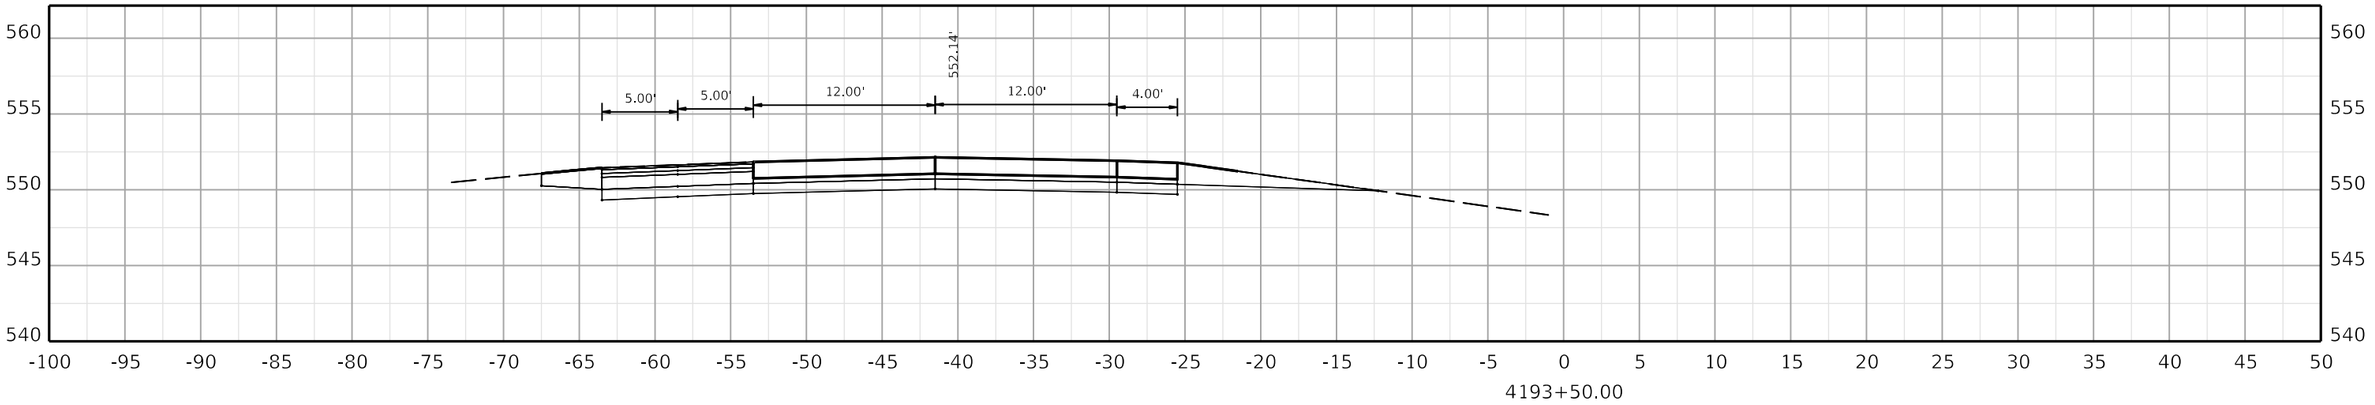

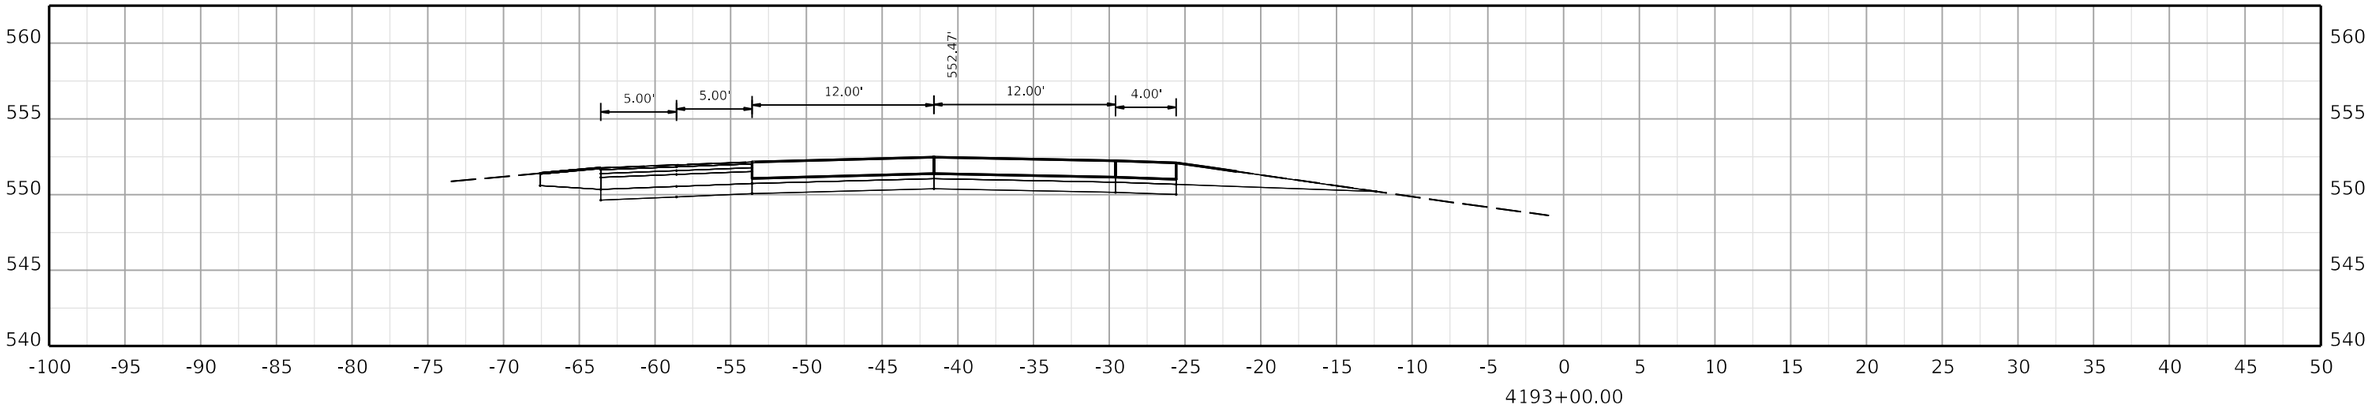

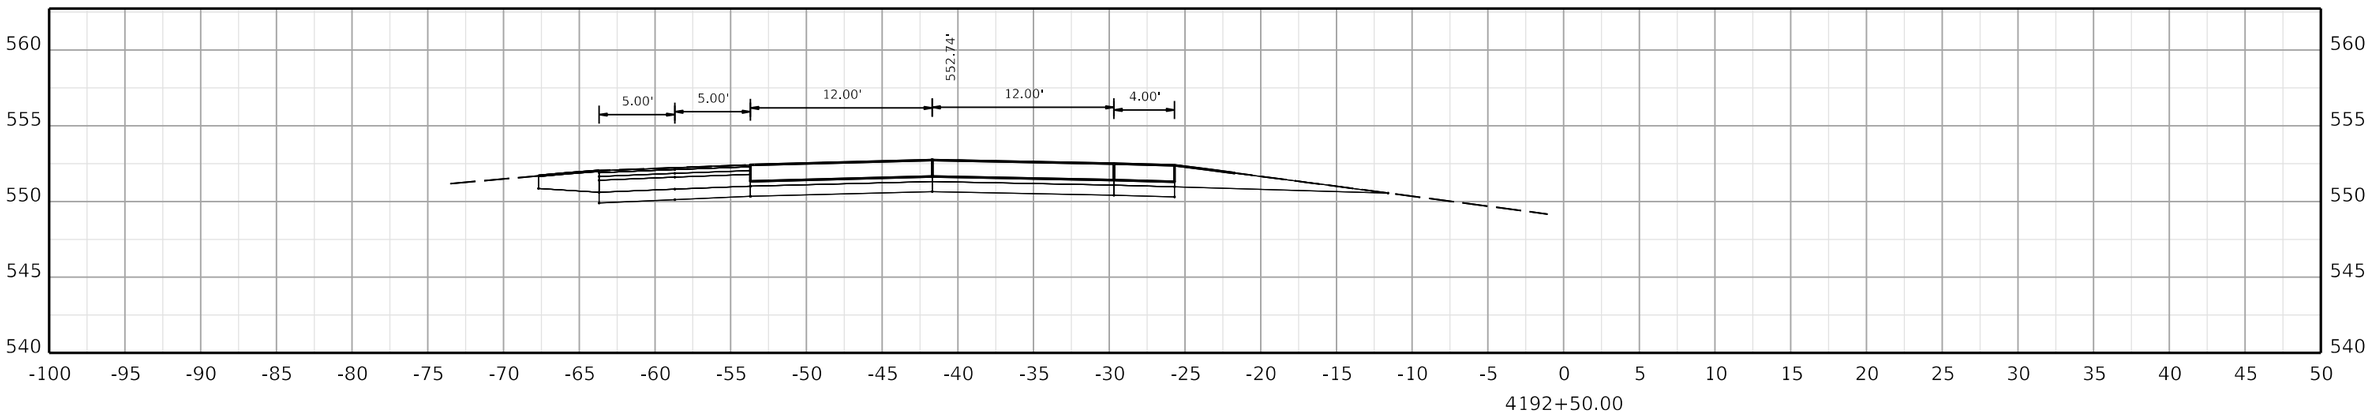

COMMONWEALTH OF KENTUCKY
DEPARTMENT OF HIGHWAYS

TEAM KENTUCKY

DRAWING TITLE:


HORIZONTAL SCALE
SCALE: 1" = 5'


0' 5' 10' 20'


STA. 4192+50.00 TO STA. 4193+50.00

ITEM NO. COUNTY OF

SHEET NO. 4192+50.00

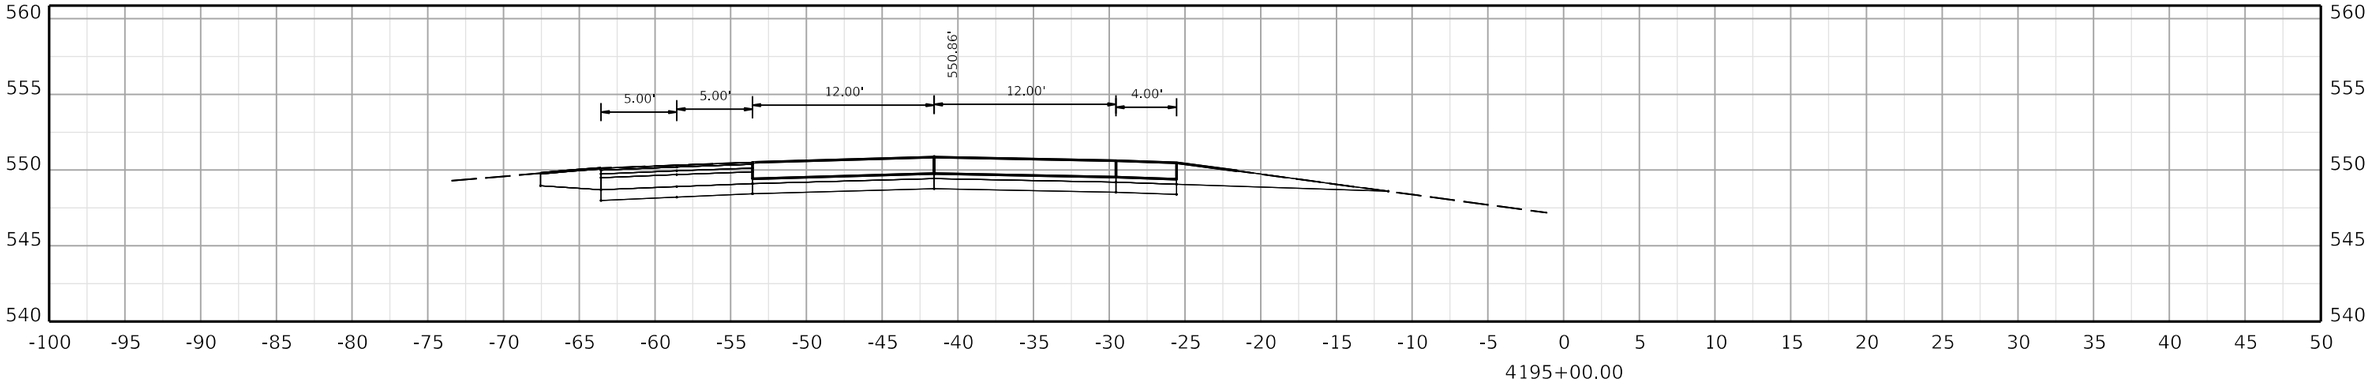

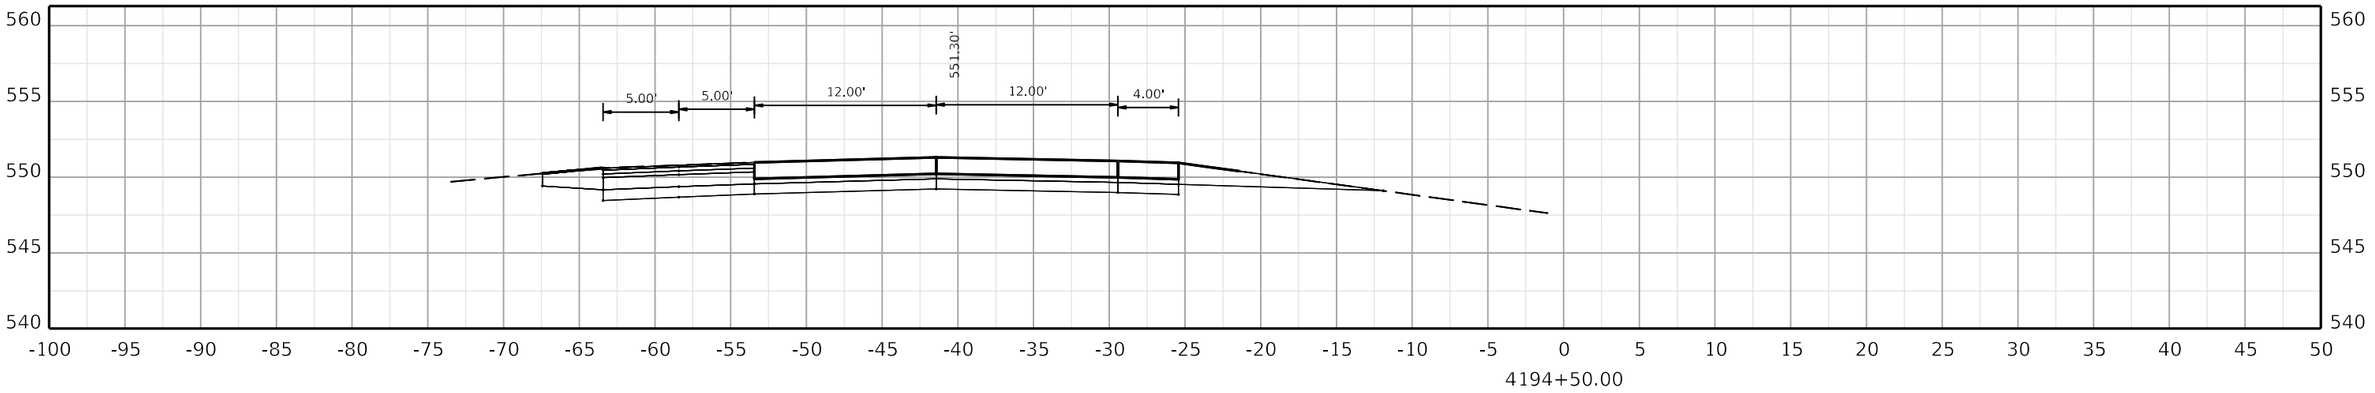

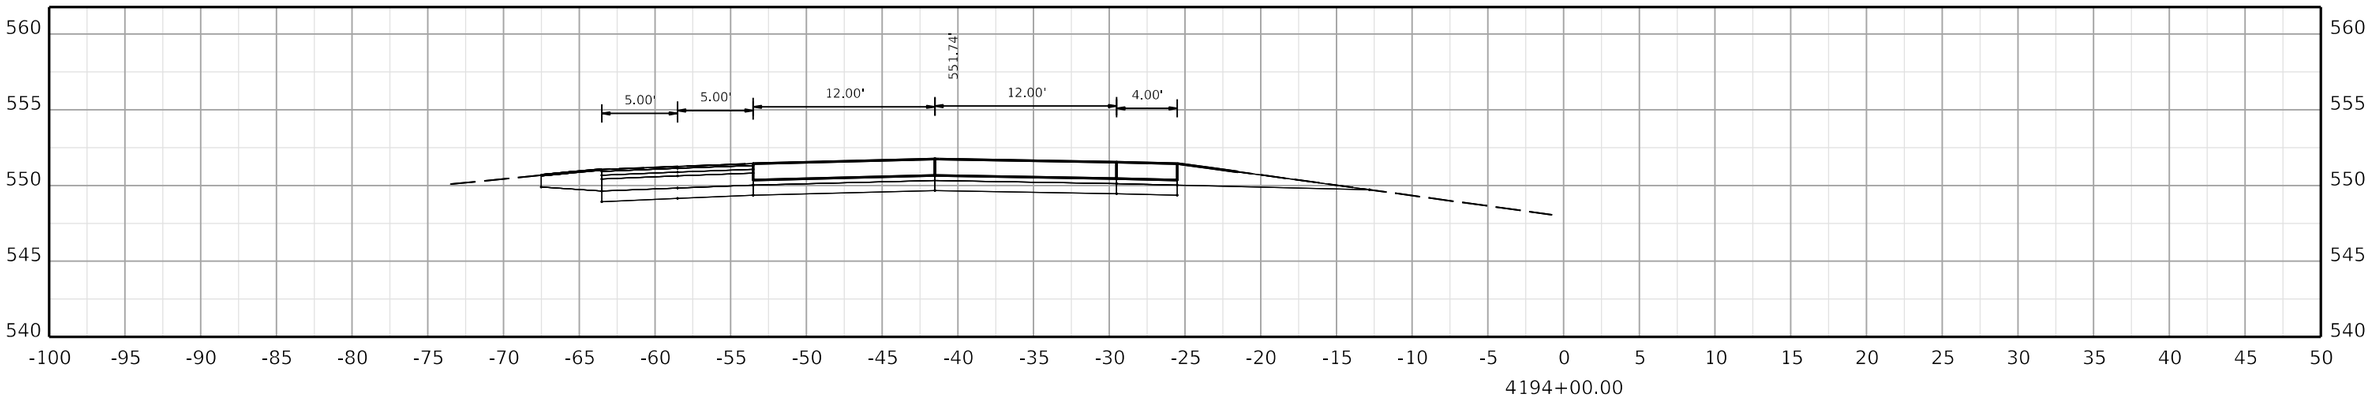

COMMONWEALTH OF KENTUCKY
DEPARTMENT OF HIGHWAYS
TEAM KENTUCKY

DRAWING TITLE:


HORIZONTAL SCALE
SCALE: 1" = 5'


0' 5' 10' 20'


STA. 4194+00.00 TO STA. 4195+00.00

ITEM NO. COUNTY OF

SHEET NO. 4194+00.00

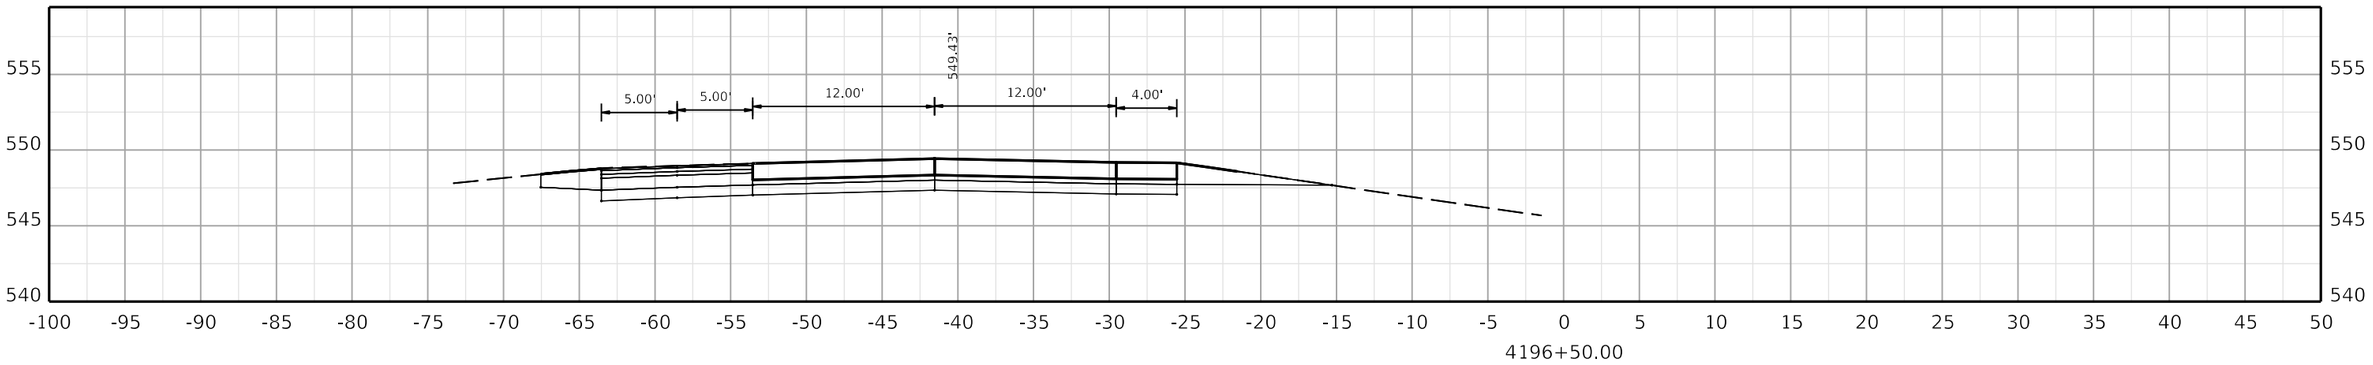

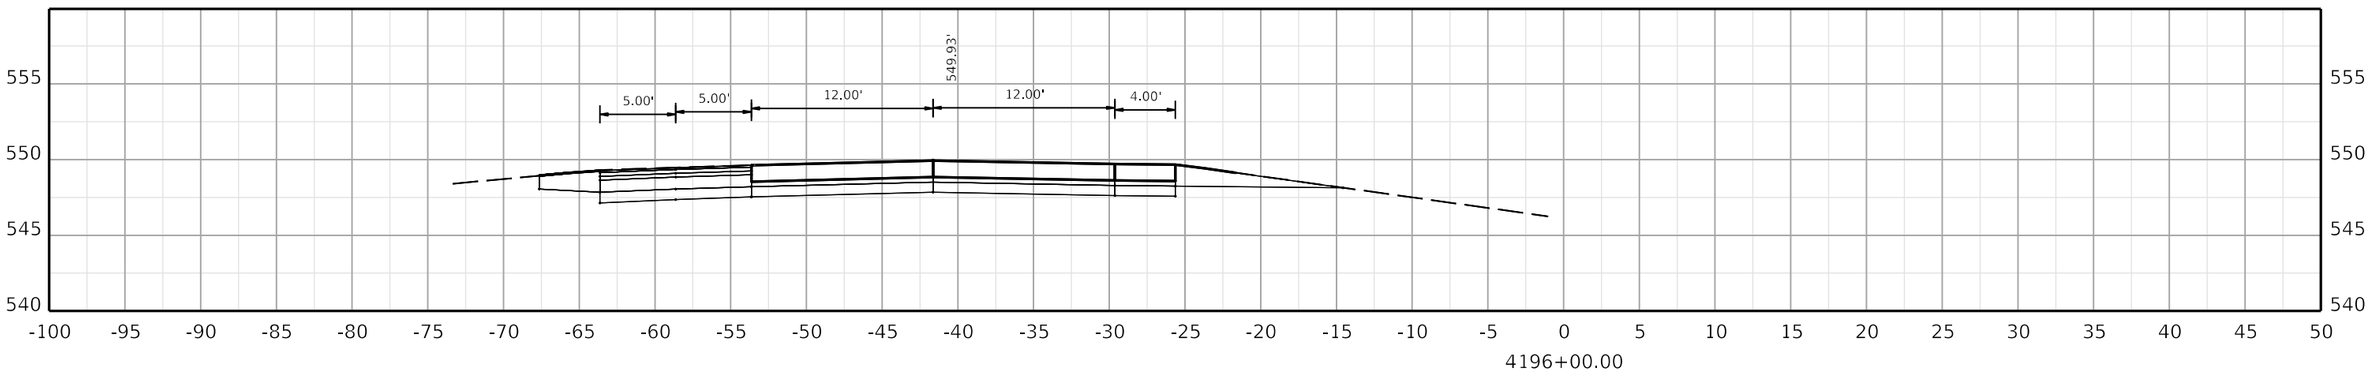

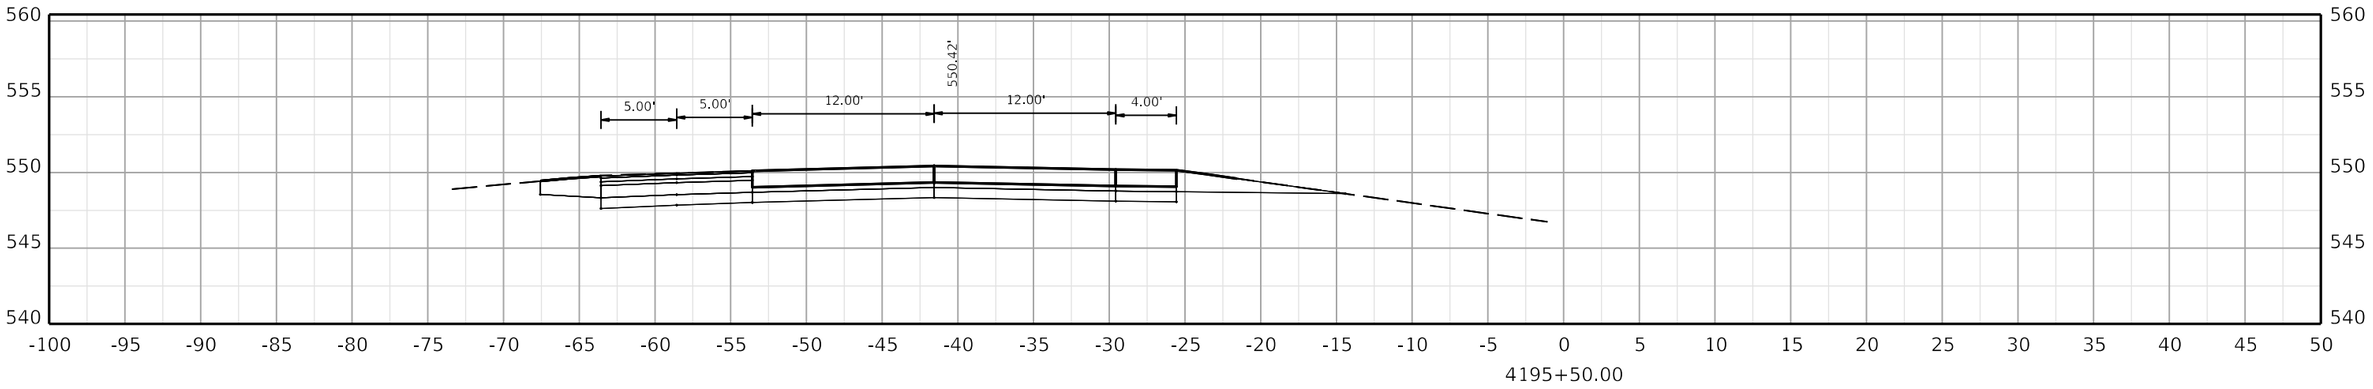

COMMONWEALTH OF KENTUCKY
DEPARTMENT OF HIGHWAYS

TEAM KENTUCKY

DRAWING TITLE:

HORIZONTAL SCALE
SCALE: 1" = 5'

0' 5' 10' 20'

STA. 4195+50.00 TO STA. 4196+50.00


ITEM NO. COUNTY OF


SHEET NO.
4195+50.00


OpenRoads Designer v10.12.02.4

USER: USLR095925

FILE NAME: C:\BMS\WSP-US-PW-02\D0932959\CORR_I-24W_CONCRETE_PAVING_SEGMENT3_XSEC.DGN

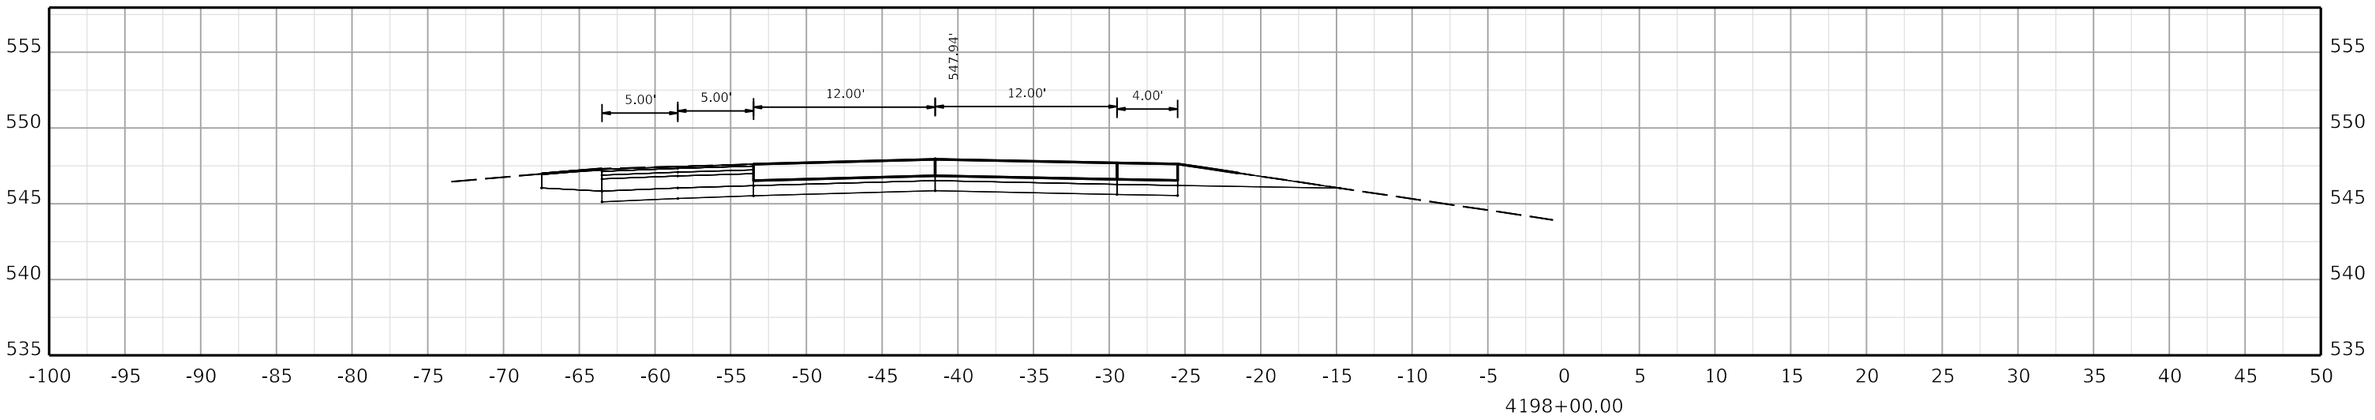

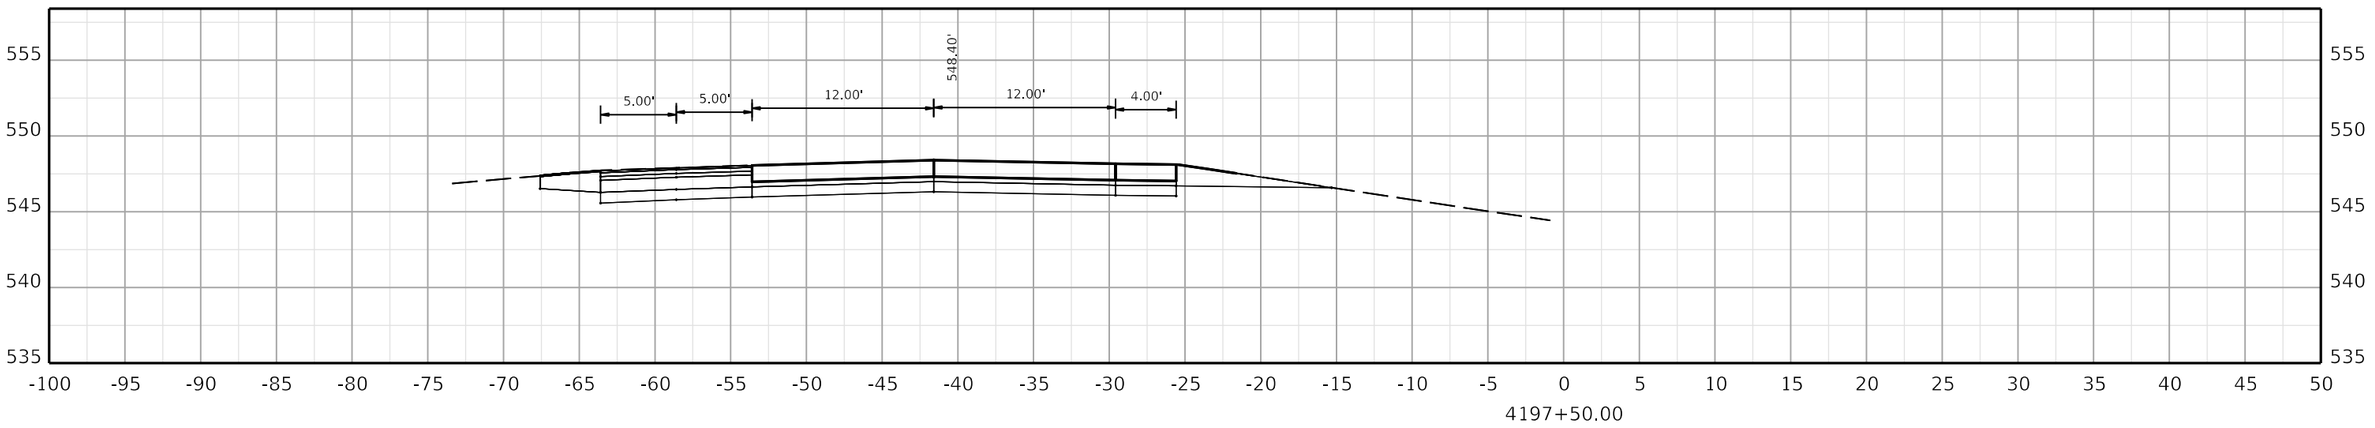

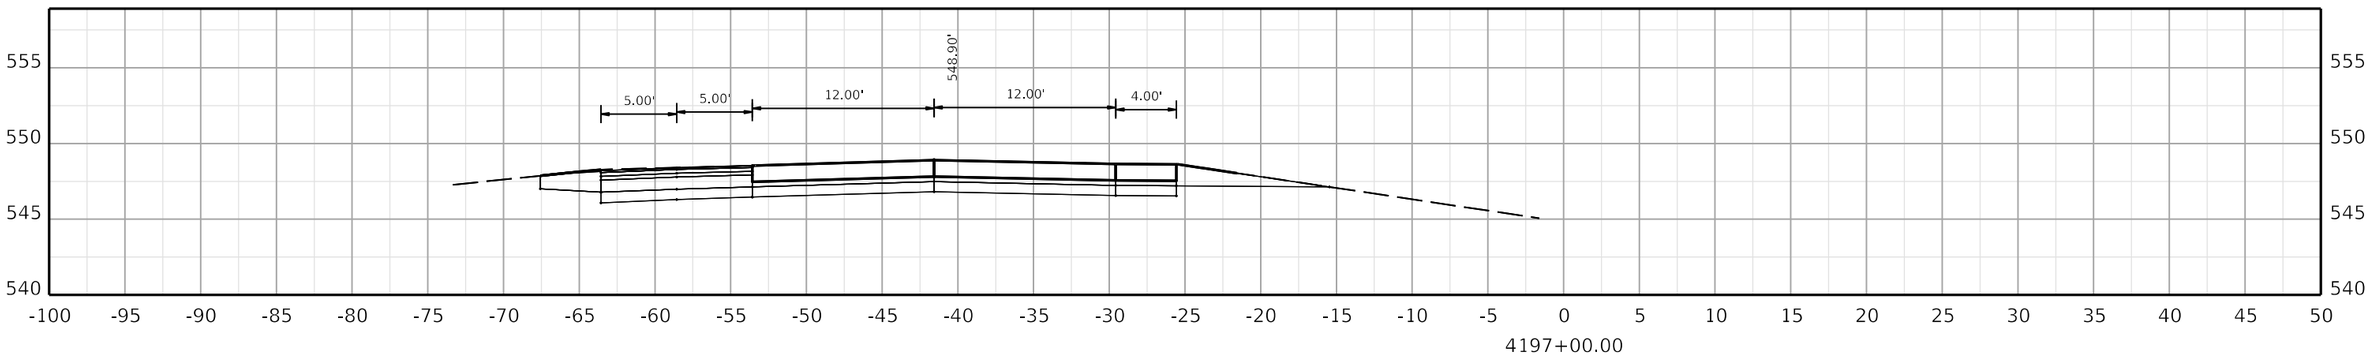

COMMONWEALTH OF KENTUCKY
DEPARTMENT OF HIGHWAYS
TEAM KENTUCKY

DRAWING TITLE:


HORIZONTAL SCALE
SCALE: 1" = 5'


0' 5' 10' 20'


STA. 4197+00.00 TO STA. 4198+00.00

ITEM NO. COUNTY OF

SHEET NO.
4197+00.00

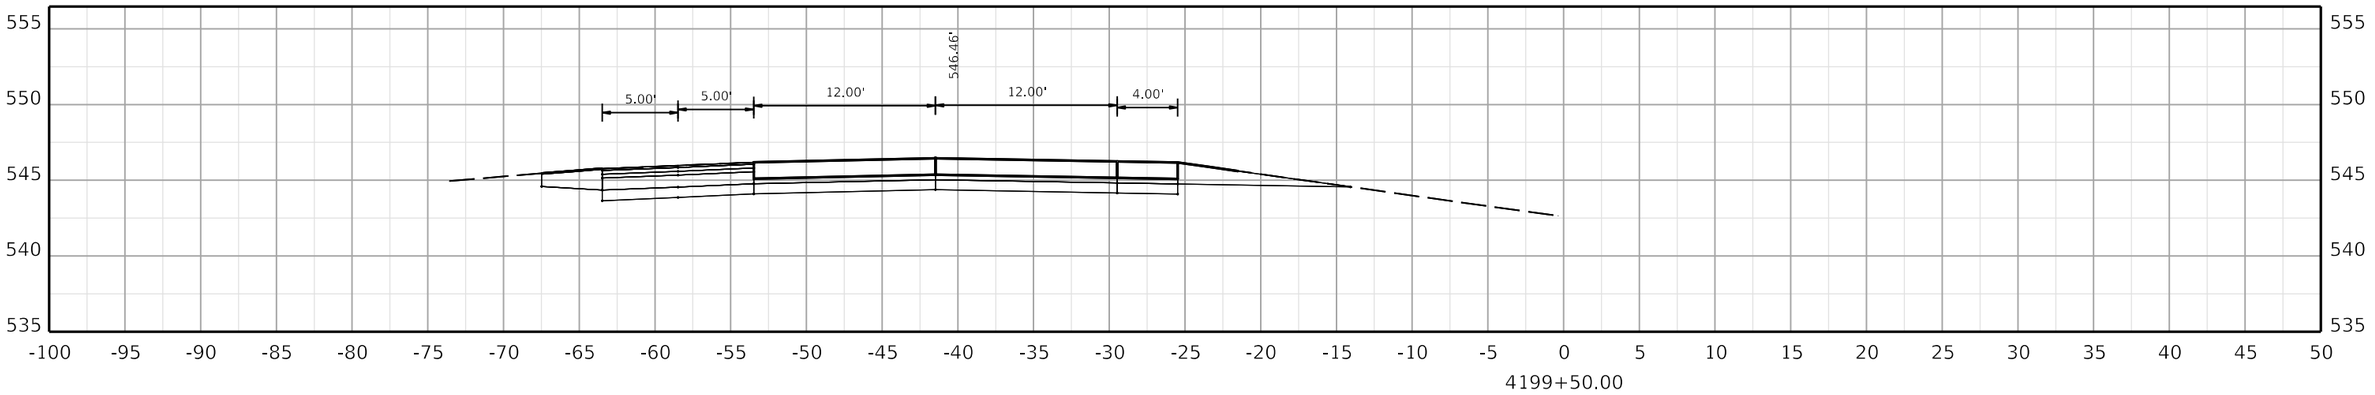

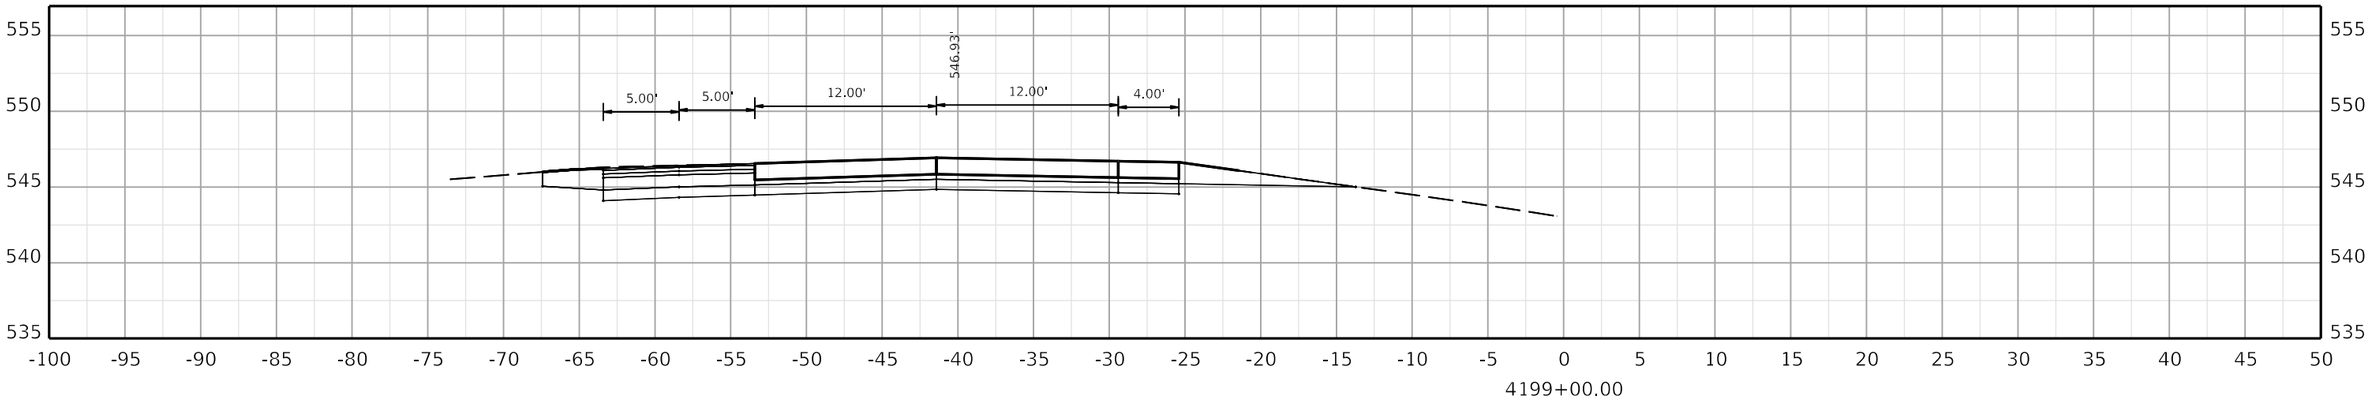

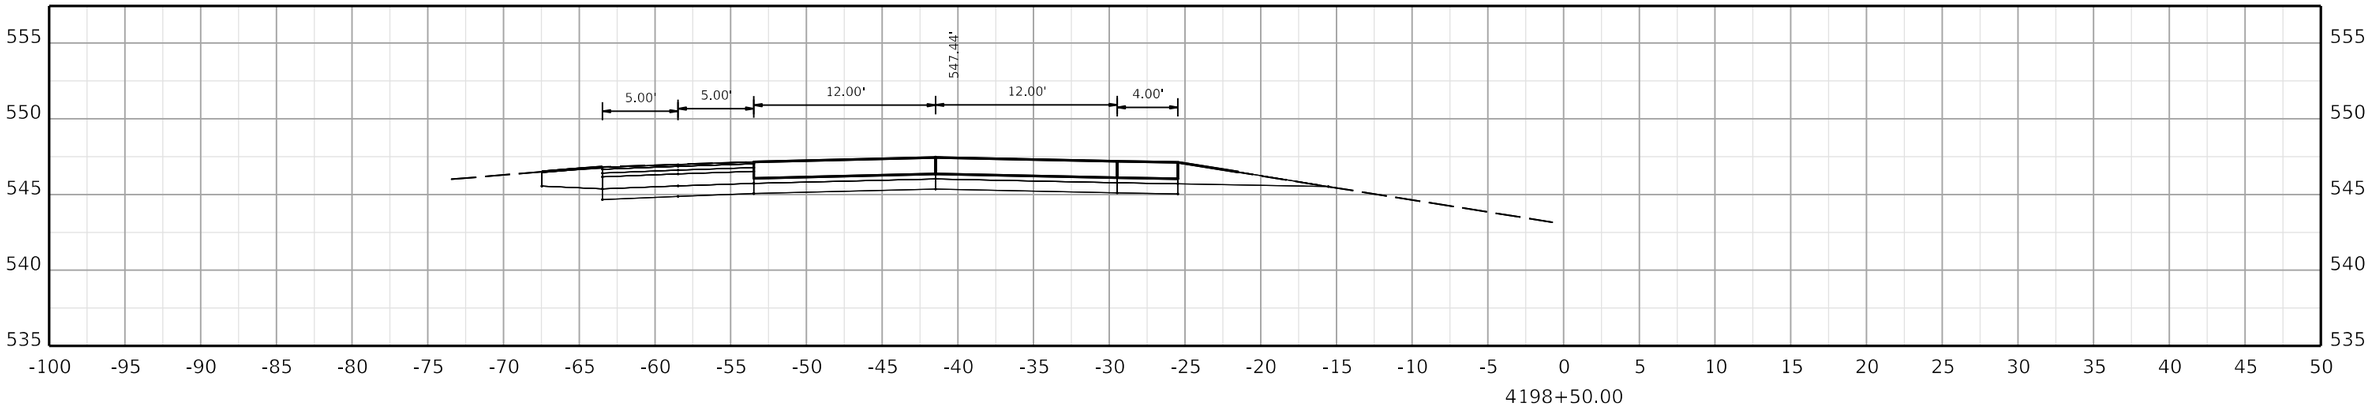

COMMONWEALTH OF KENTUCKY
DEPARTMENT OF HIGHWAYS

TEAM KENTUCKY

DRAWING TITLE:


HORIZONTAL SCALE
SCALE: 1" = 5'


0' 5' 10' 20'


STA. 4198+50.00 TO STA. 4199+50.00

ITEM NO. COUNTY OF

SHEET NO.
4198+50.00

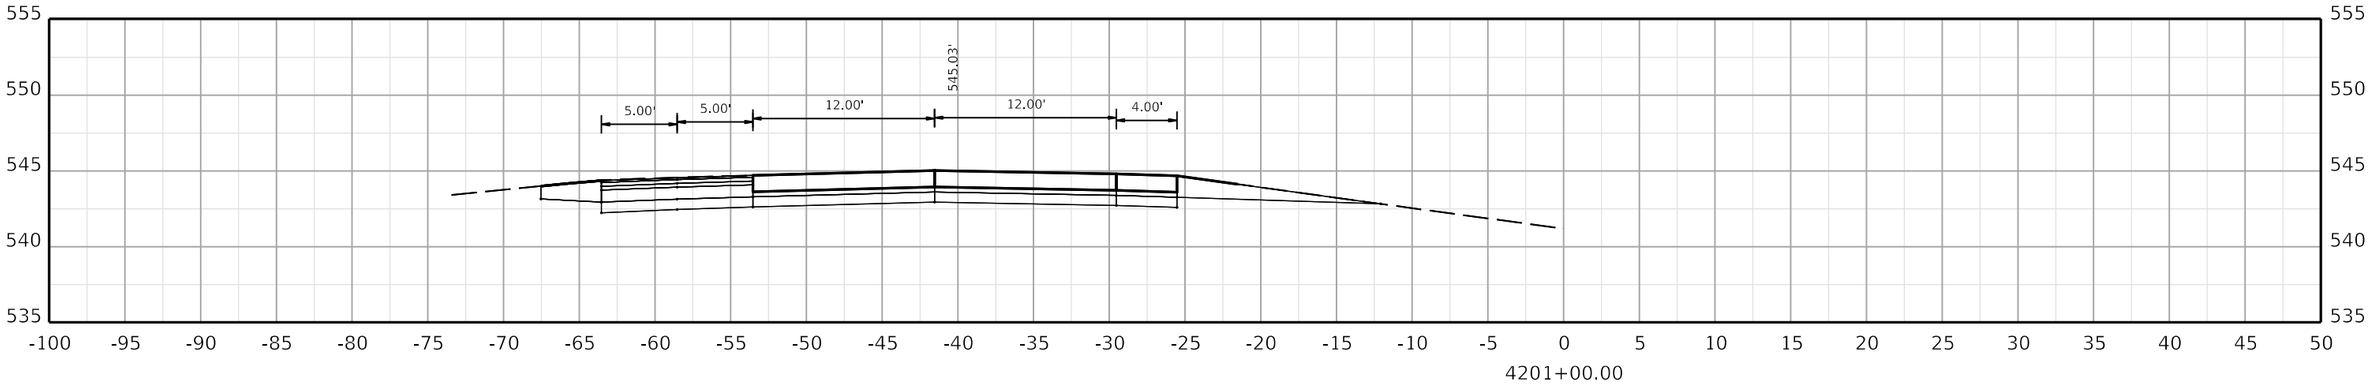

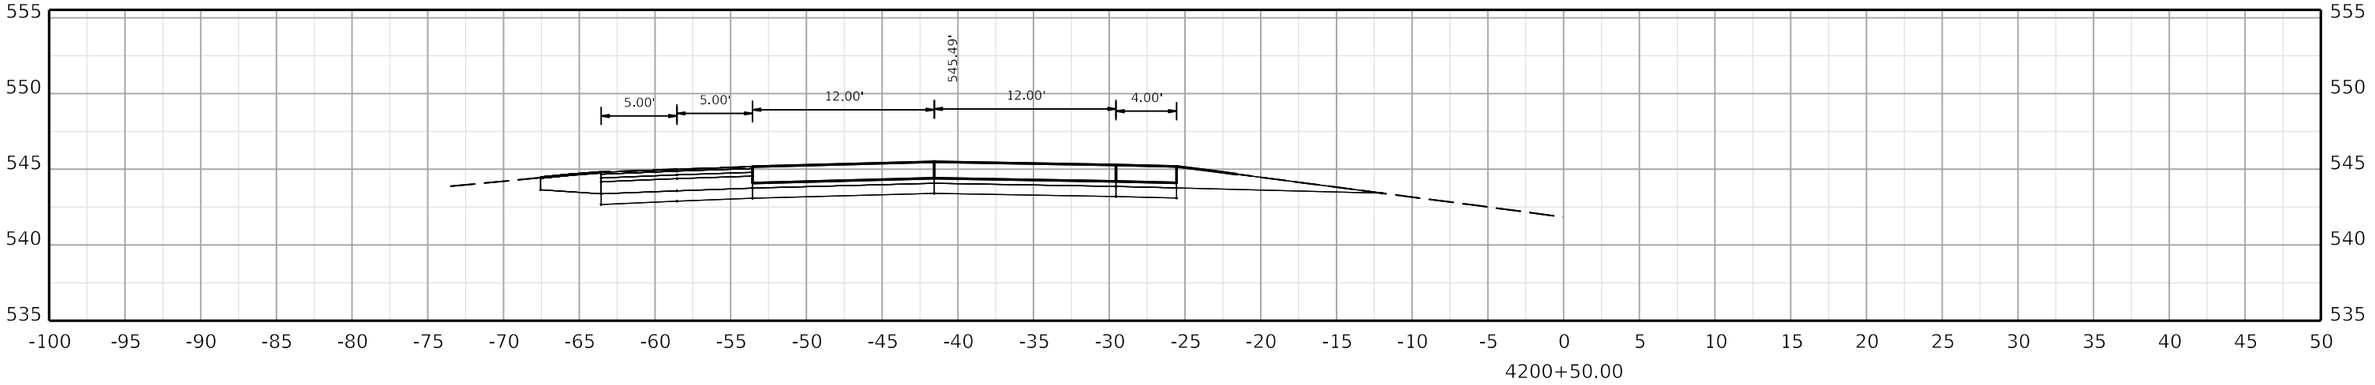

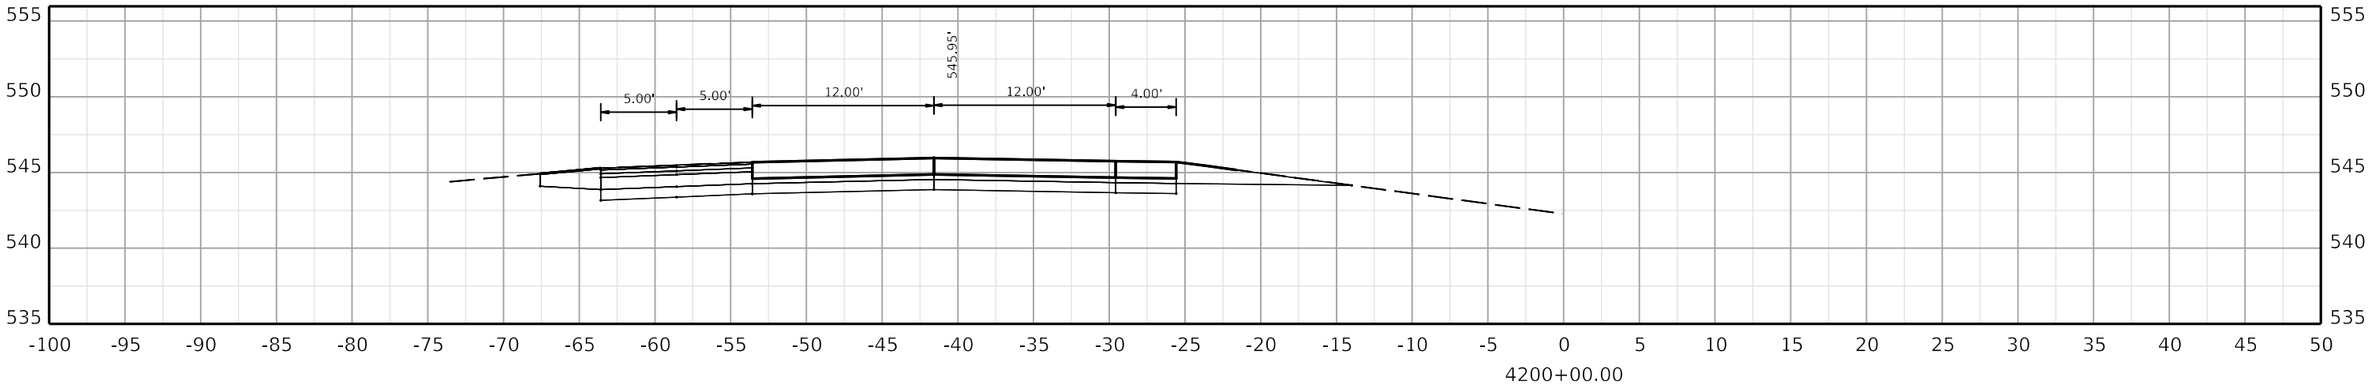

COMMONWEALTH OF KENTUCKY
DEPARTMENT OF HIGHWAYS

TEAM KENTUCKY

DRAWING TITLE:

HORIZONTAL SCALE
SCALE: 1" = 5'

0' 5' 10' 20'

STA. 4200+00.00 TO STA. 4201+00.00


ITEM NO. COUNTY OF


SHEET NO.
4200+00.00


OpenRoads Designer v10.12.02.4

USER: USLR095925

FILE NAME: C:\BMS\WSP-US-PW-02\D0932959\CORR_I-24W_CONCRETE_PAVING_SEGMENT3_XSEC.DGN

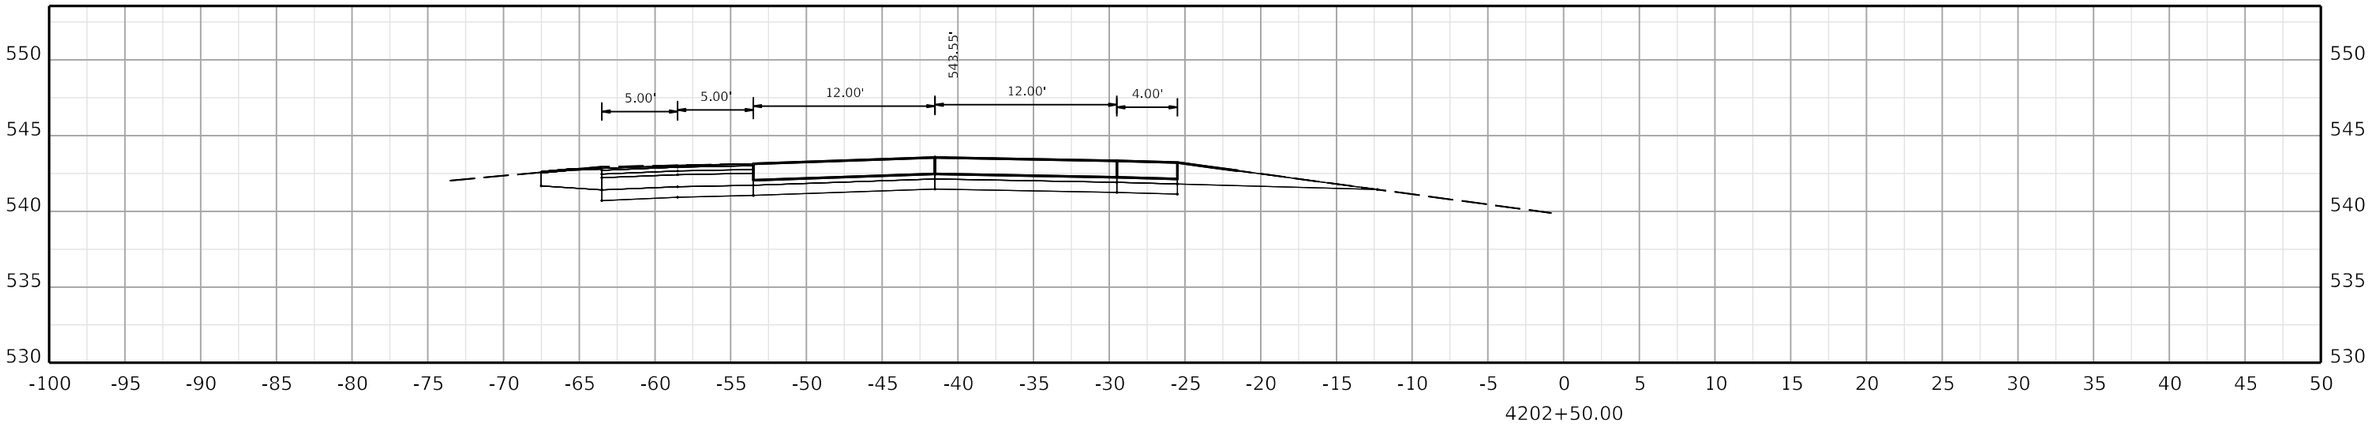

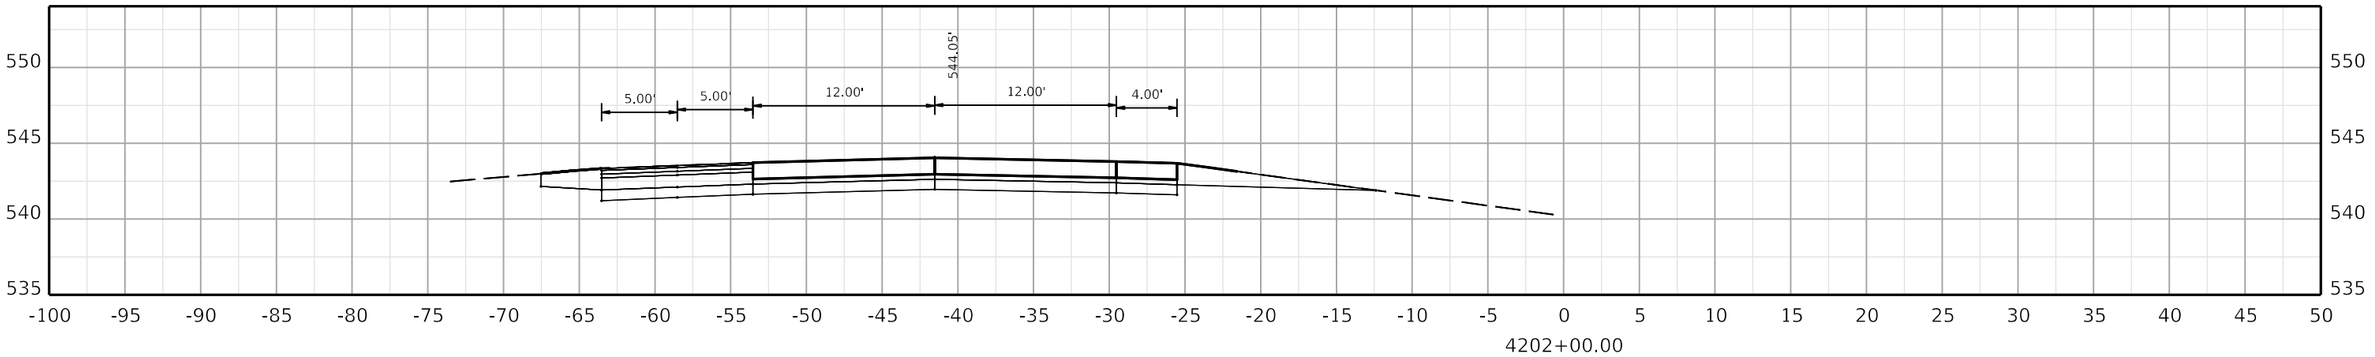

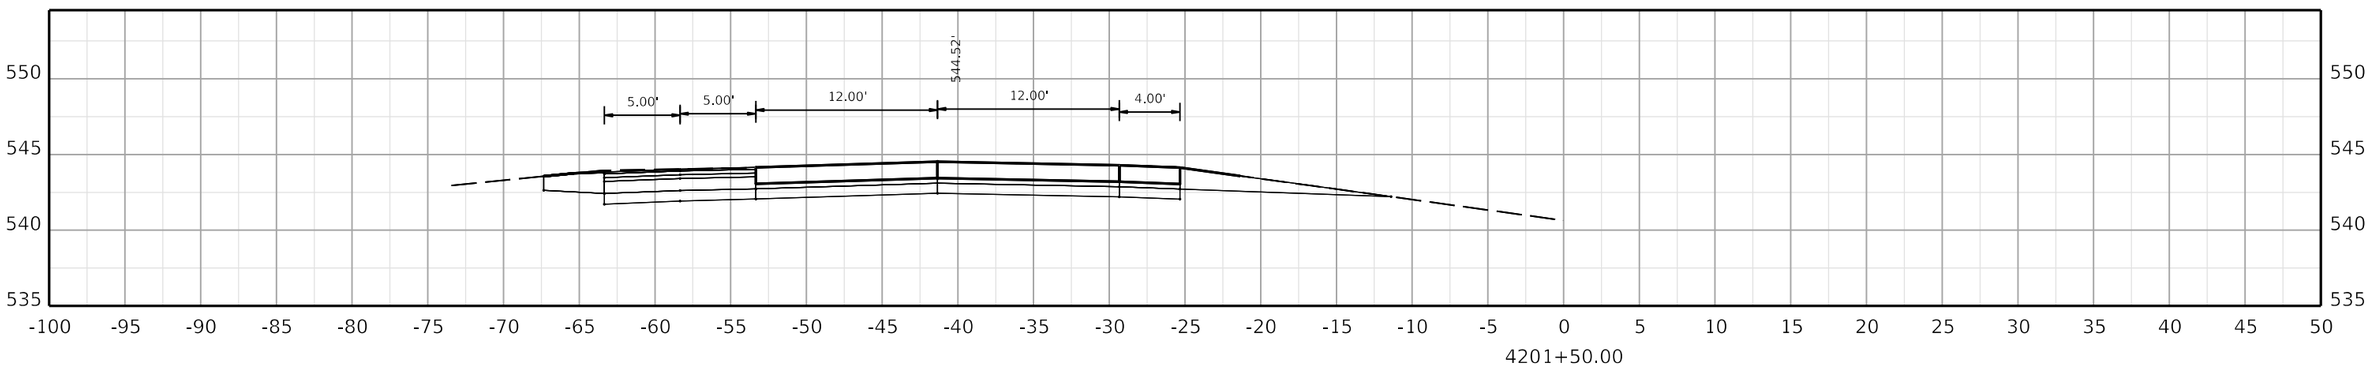

COMMONWEALTH OF KENTUCKY
DEPARTMENT OF HIGHWAYS
TEAM KENTUCKY TRANSPORTATION CABINET

DRAWING TITLE:


HORIZONTAL SCALE
SCALE: 1" = 5'


0' 5' 10' 20'


STA. 4201+50.00 TO STA. 4202+50.00

ITEM NO. COUNTY OF

SHEET NO. 4201+50.00

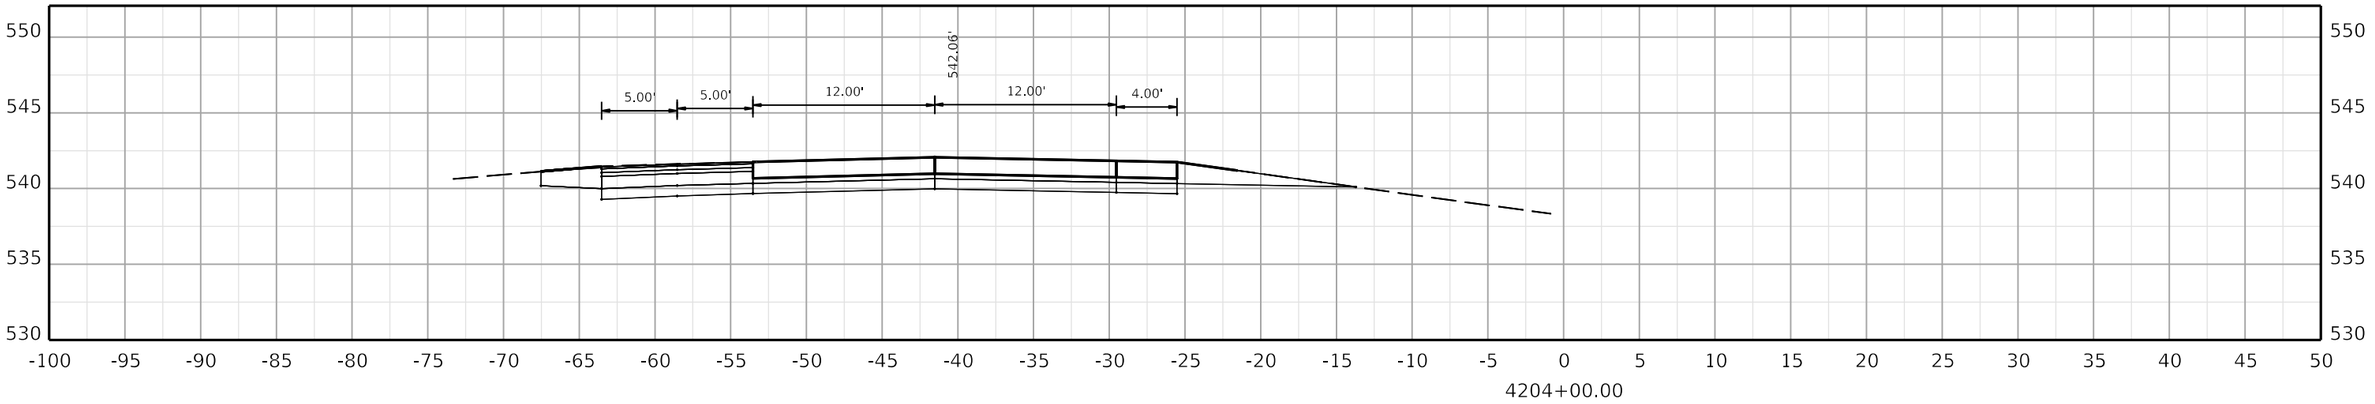

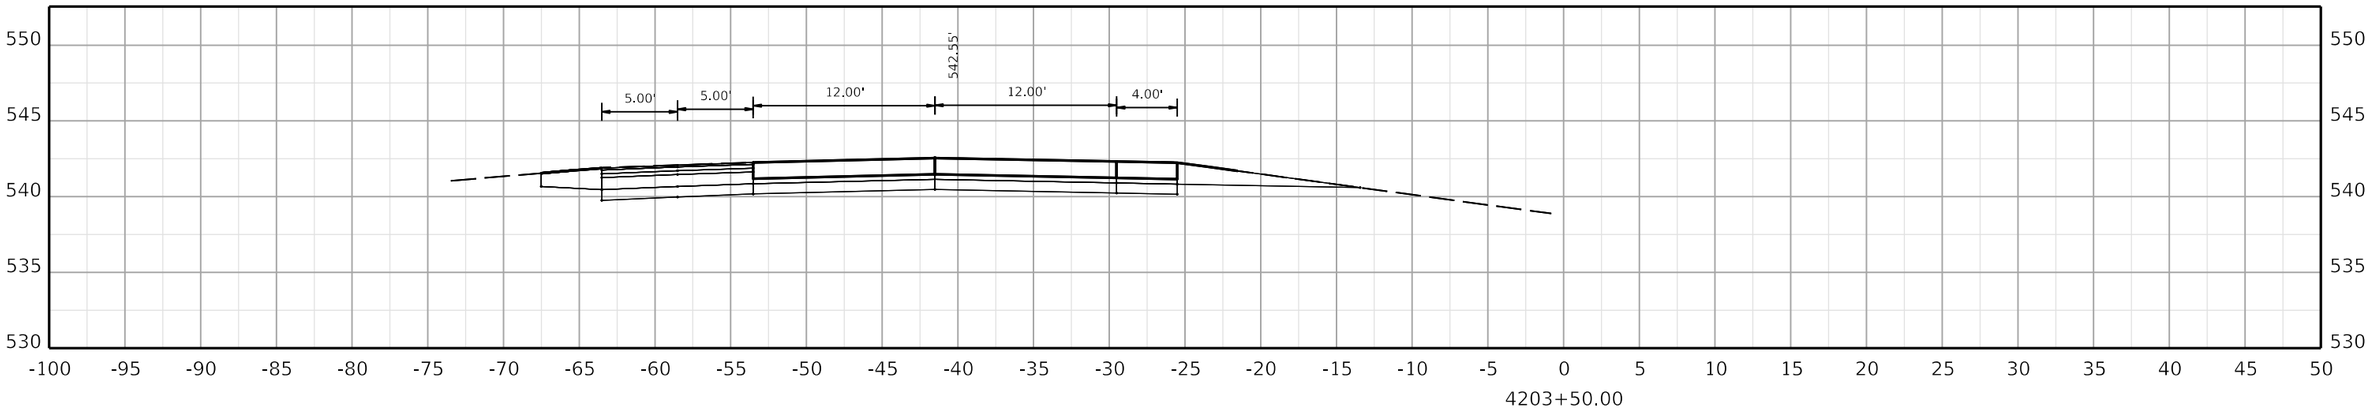

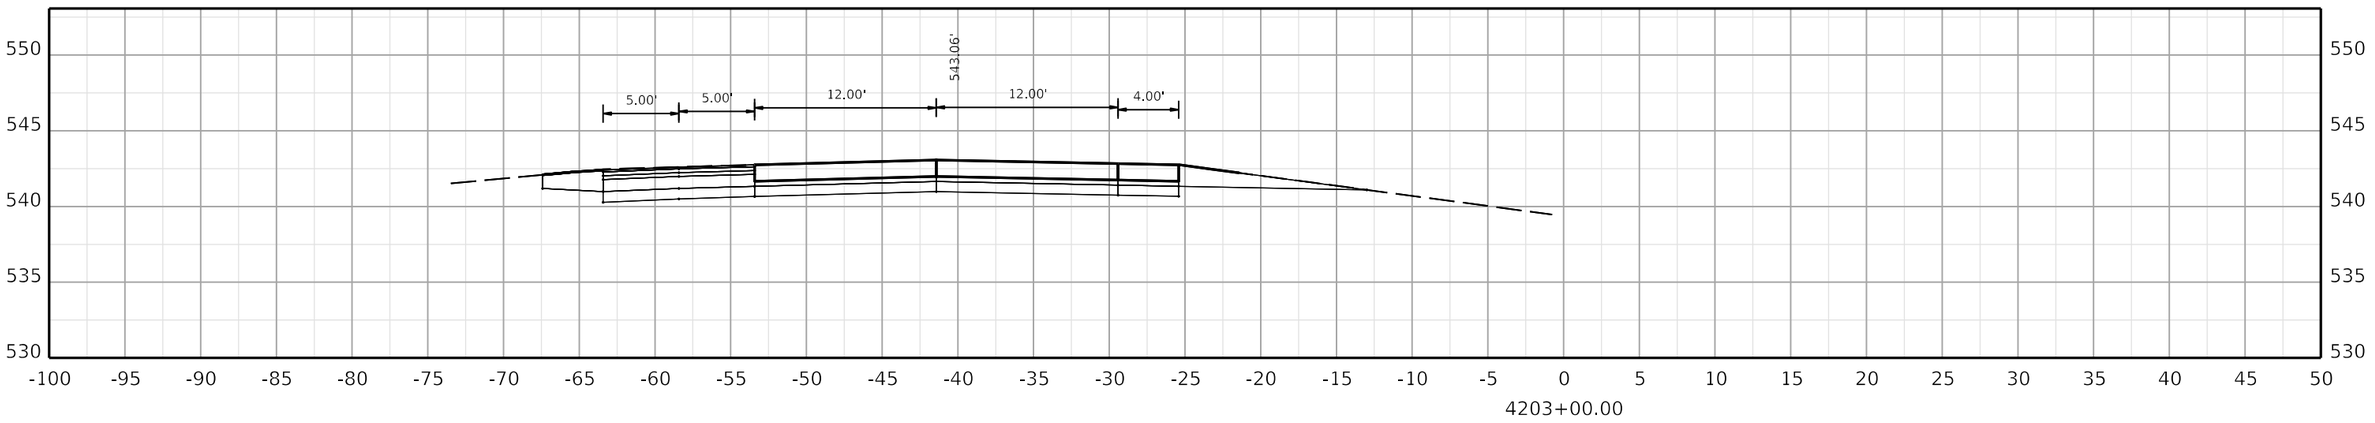

COMMONWEALTH OF KENTUCKY
DEPARTMENT OF HIGHWAYS
TEAM KENTUCKY

DRAWING TITLE:


HORIZONTAL SCALE
SCALE: 1" = 5'


0' 5' 10' 20'


STA. 4203+00.00 TO STA. 4204+00.00

ITEM NO. COUNTY OF

SHEET NO. 4203+00.00

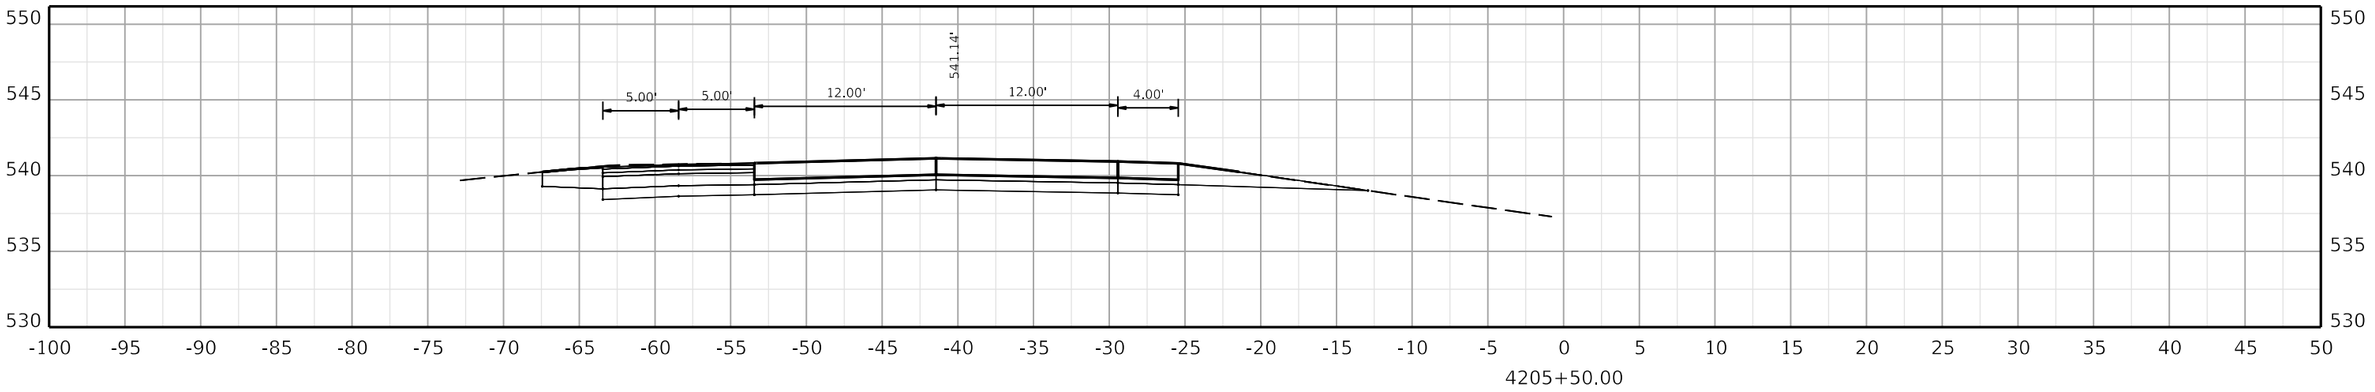

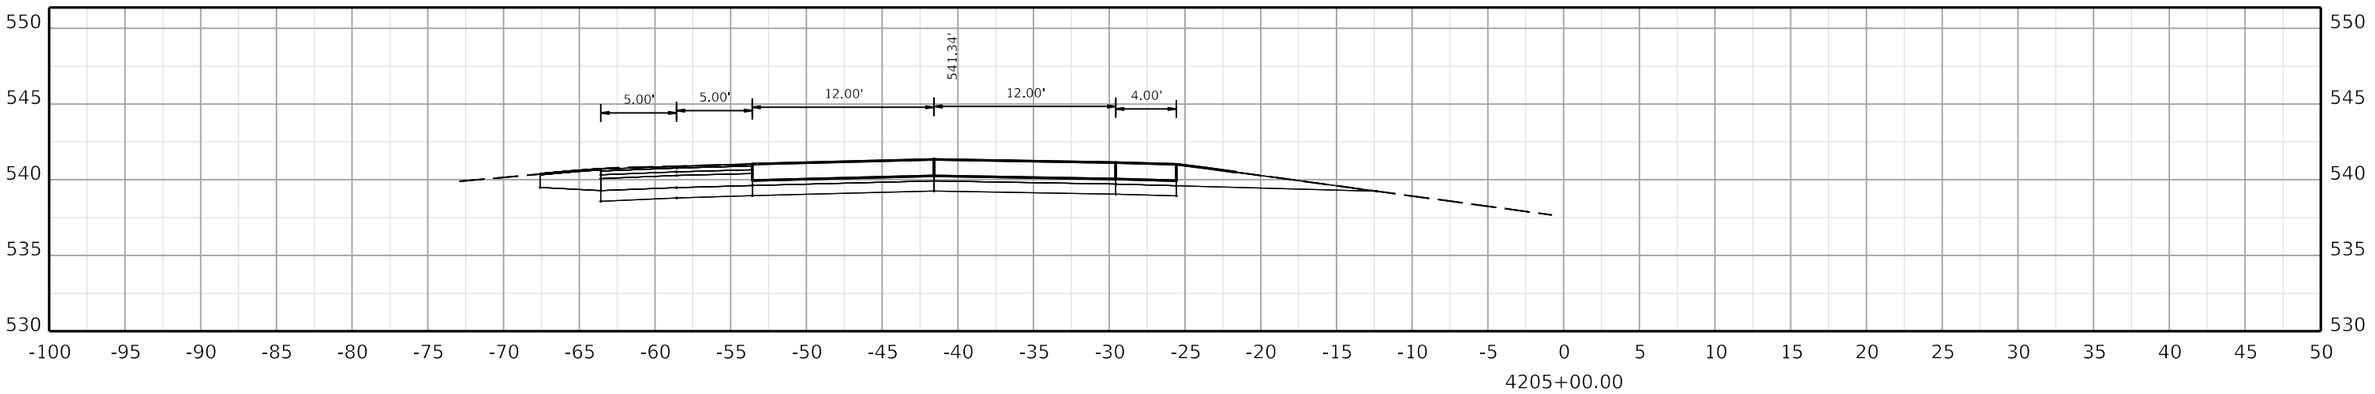

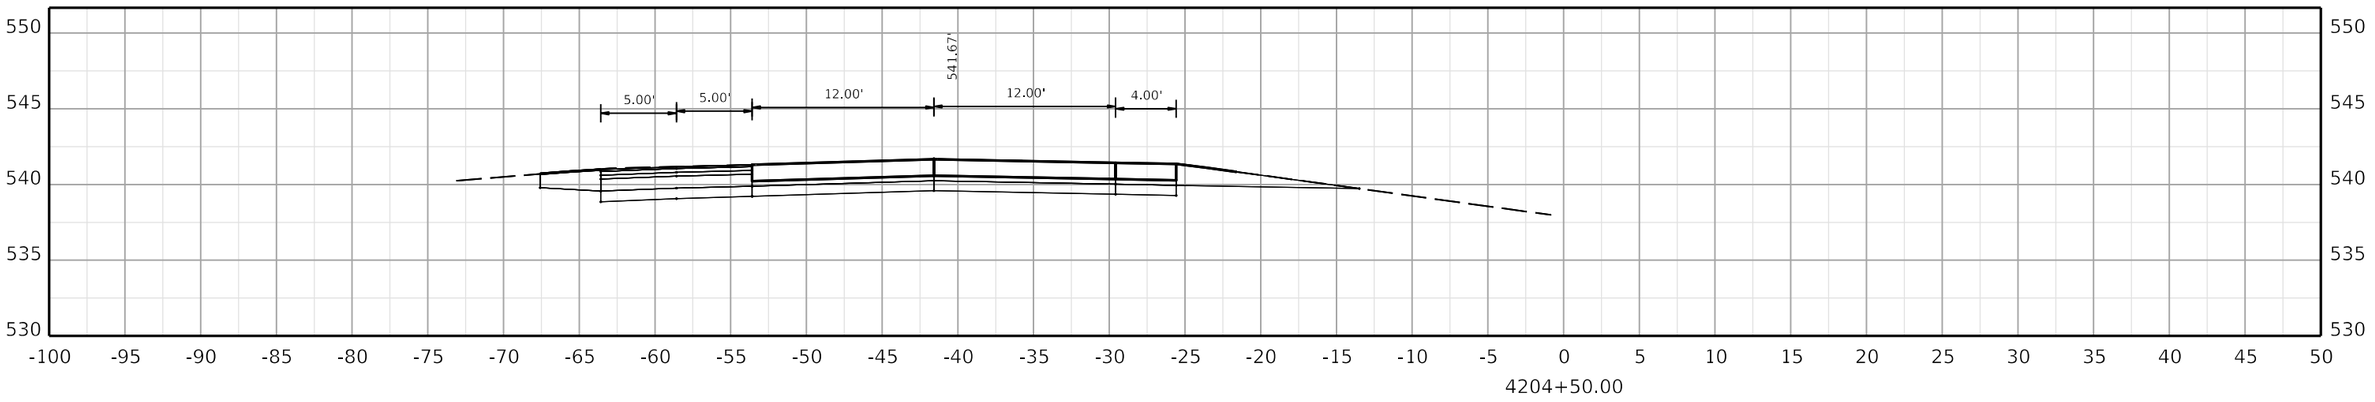

COMMONWEALTH OF KENTUCKY
DEPARTMENT OF HIGHWAYS

TEAM KENTUCKY

DRAWING TITLE:

HORIZONTAL SCALE
SCALE: 1" = 5'

0' 5' 10' 20'

STA. 4204+50.00 TO STA. 4205+50.00


ITEM NO. COUNTY OF


SHEET NO.
4204+50.00


OpenRoads Designer v10.12.02.4

USER: USLR095925

FILE NAME: C:\BMS\WSP-US-PW-02\D0932959\CORR_I-24W_CONCRETE_PAVING_SEGMENT3_XSEC.DGN

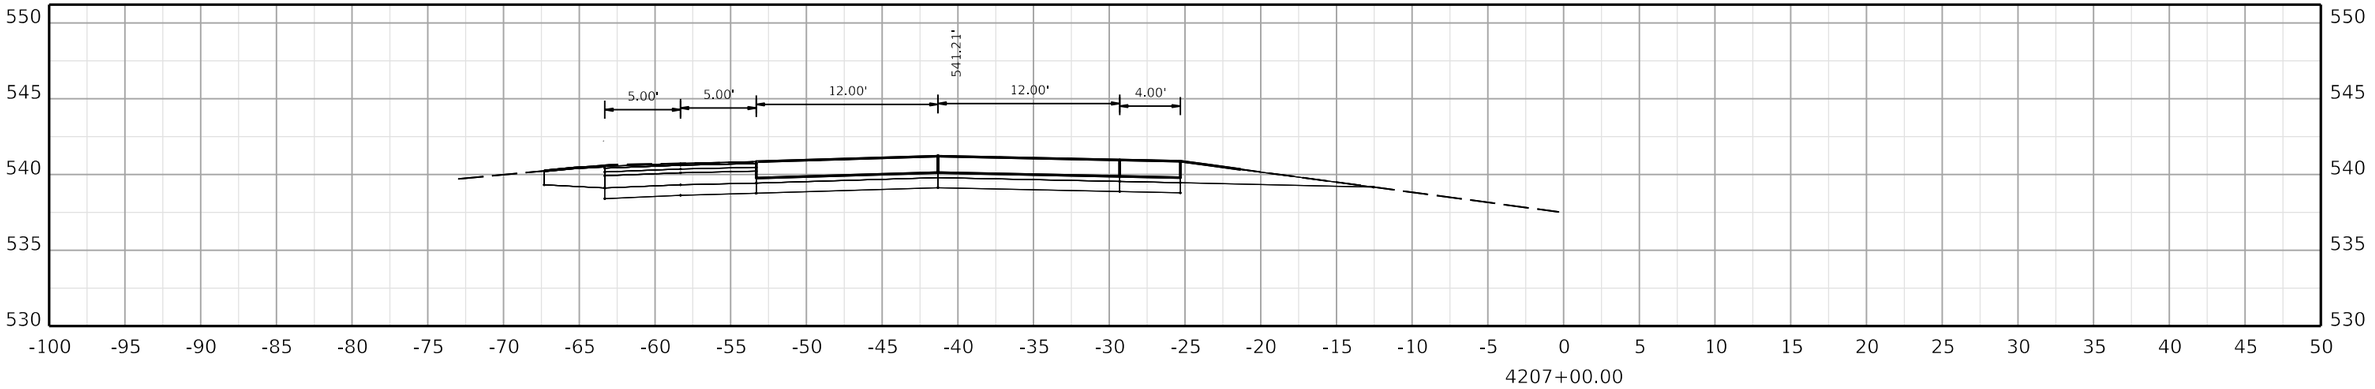

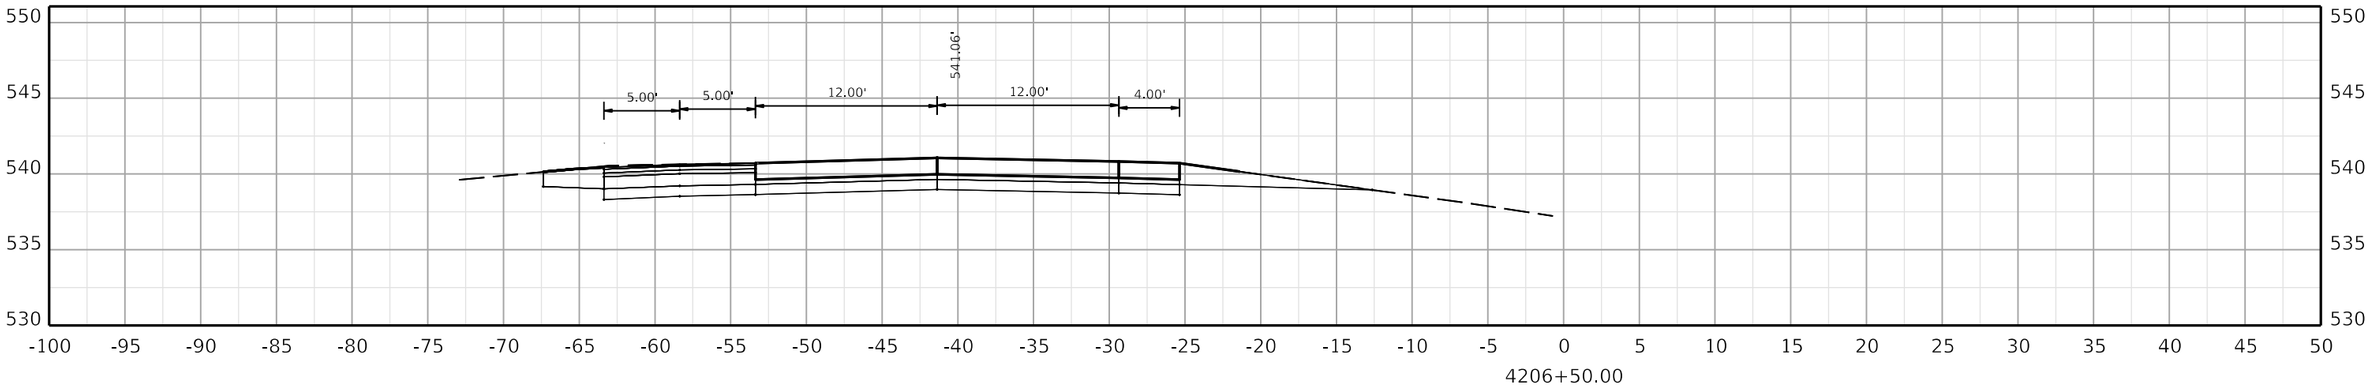

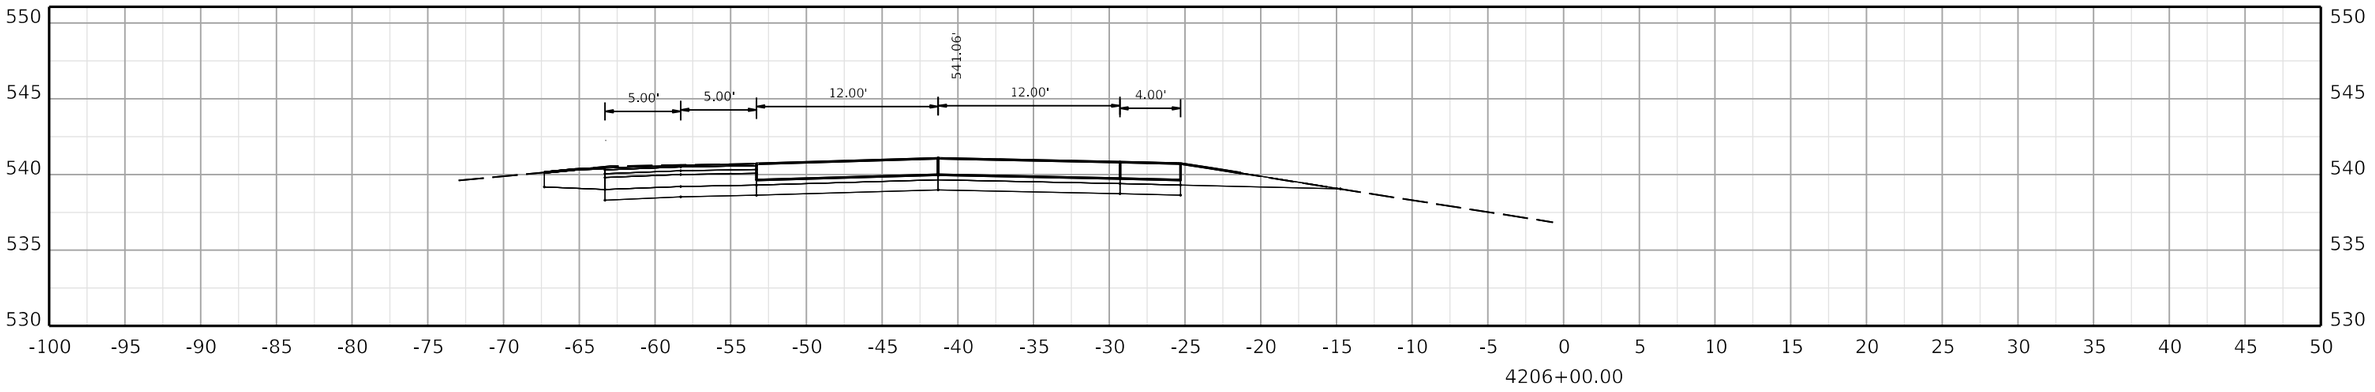

COMMONWEALTH OF KENTUCKY
DEPARTMENT OF HIGHWAYS

TEAM KENTUCKY TRANSPORTATION CABINET

DRAWING TITLE:


HORIZONTAL SCALE
SCALE: 1" = 5'


0' 5' 10' 20'


STA. 4206+00.00 TO STA. 4207+00.00

ITEM NO. COUNTY OF

SHEET NO.
4206+00.00

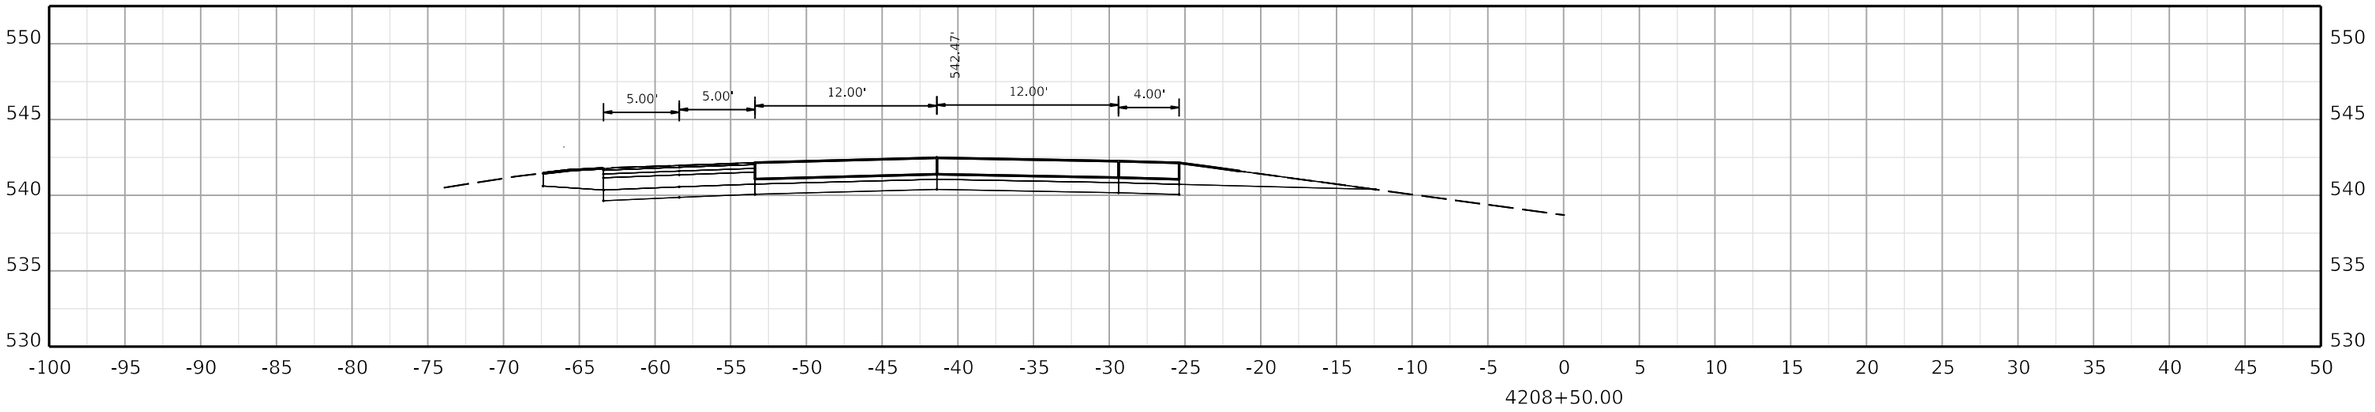

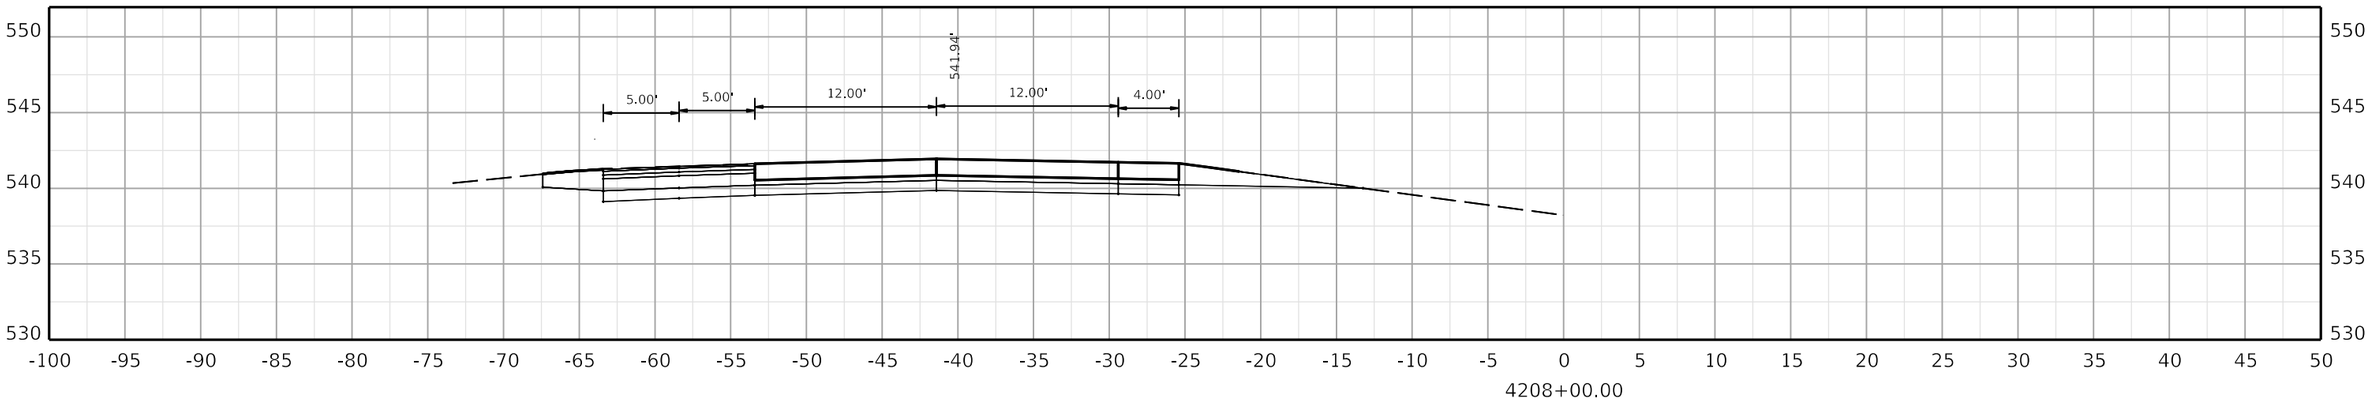

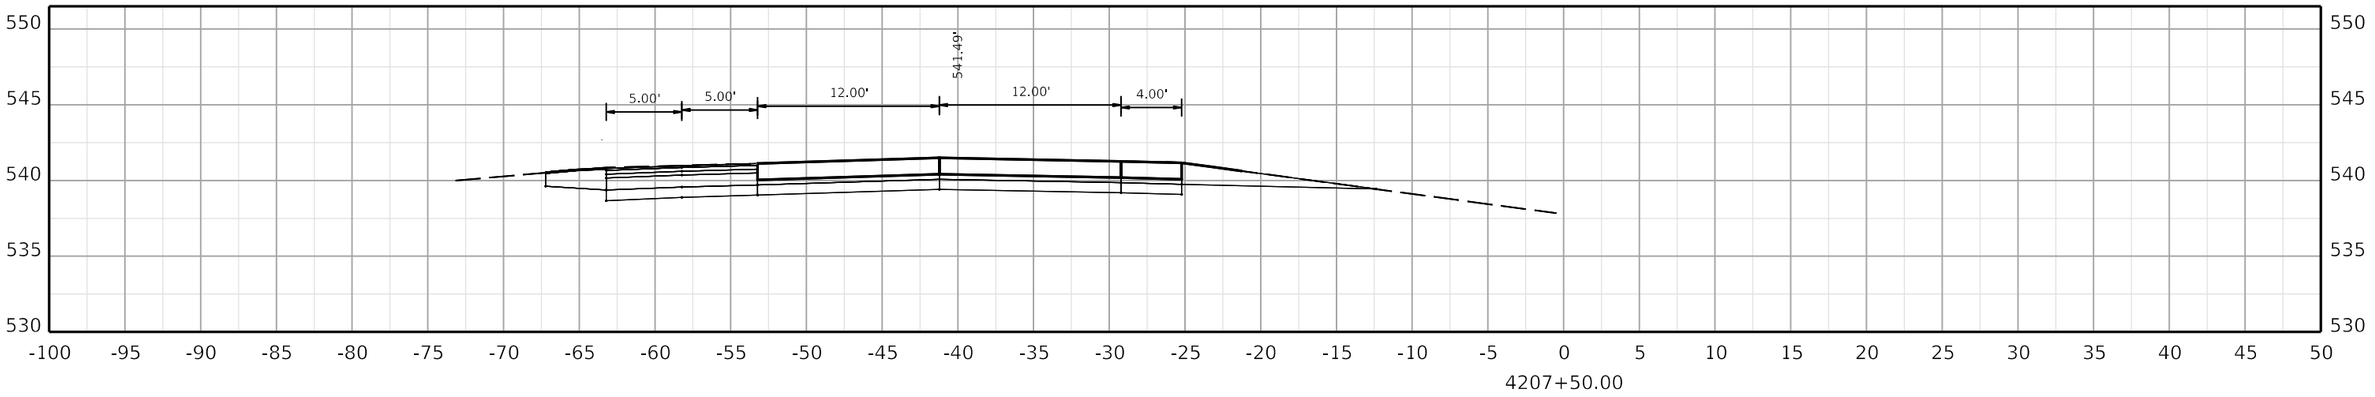

COMMONWEALTH OF KENTUCKY
DEPARTMENT OF HIGHWAYS
TEAM KENTUCKY

DRAWING TITLE:

HORIZONTAL SCALE
SCALE: 1" = 5'

0' 5' 10' 20'

STA. 4207+50.00 TO STA. 4208+50.00


ITEM NO. COUNTY OF


SHEET NO. 4207+50.00


OpenRoads Designer v10.12.02.4

USER: USLR095925

FILE NAME: C:\BMS\WSP-US-PW-02\D0932959\CORR_I-24W_CONCRETE_PAVING_SEGMENT3_XSEC.DGN

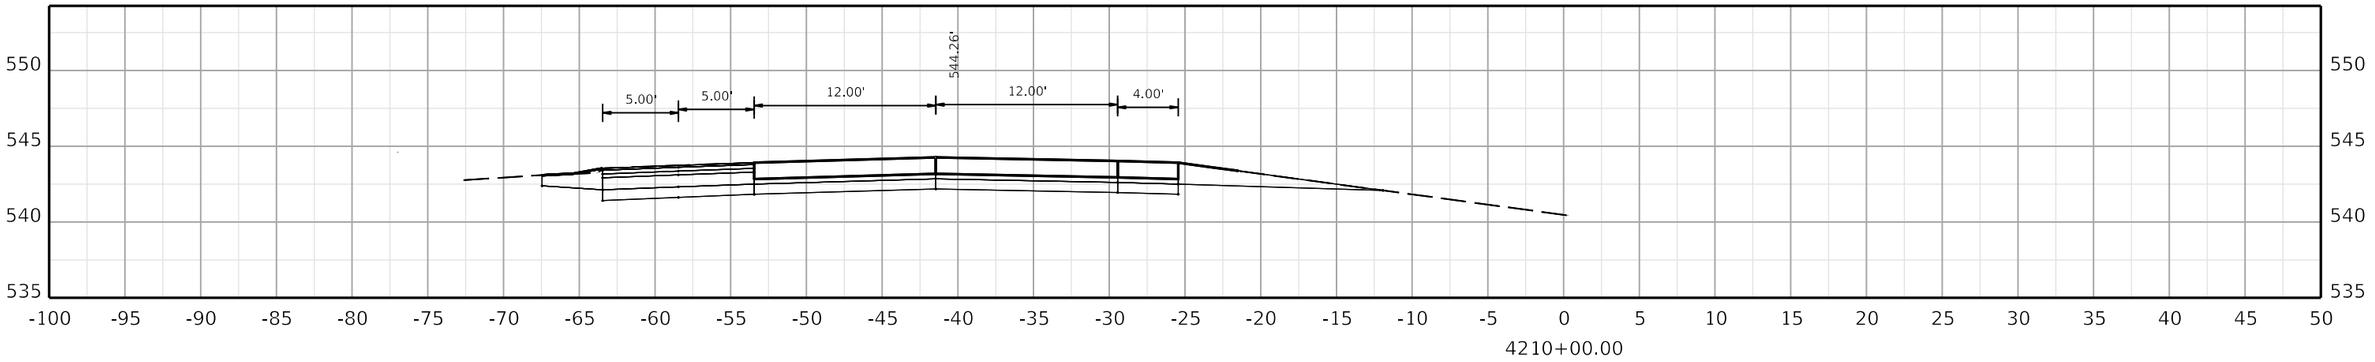

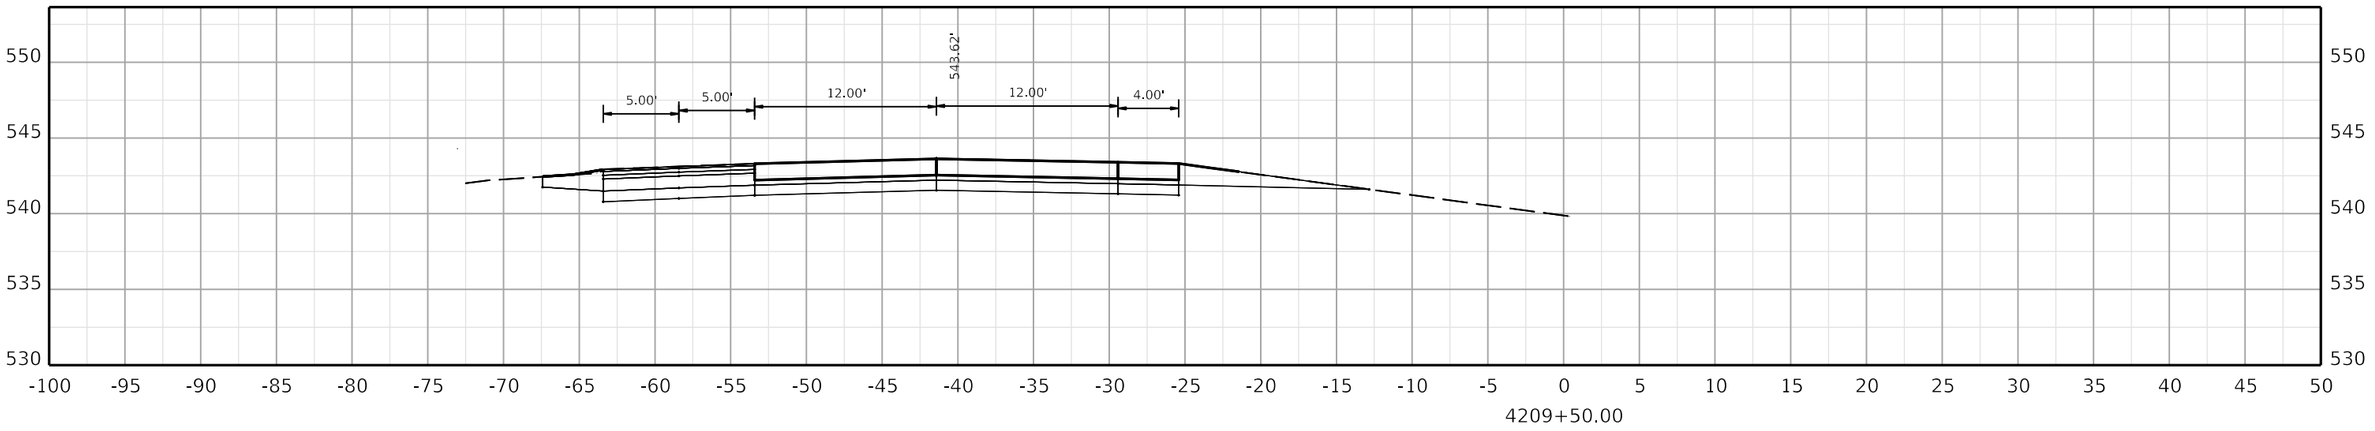

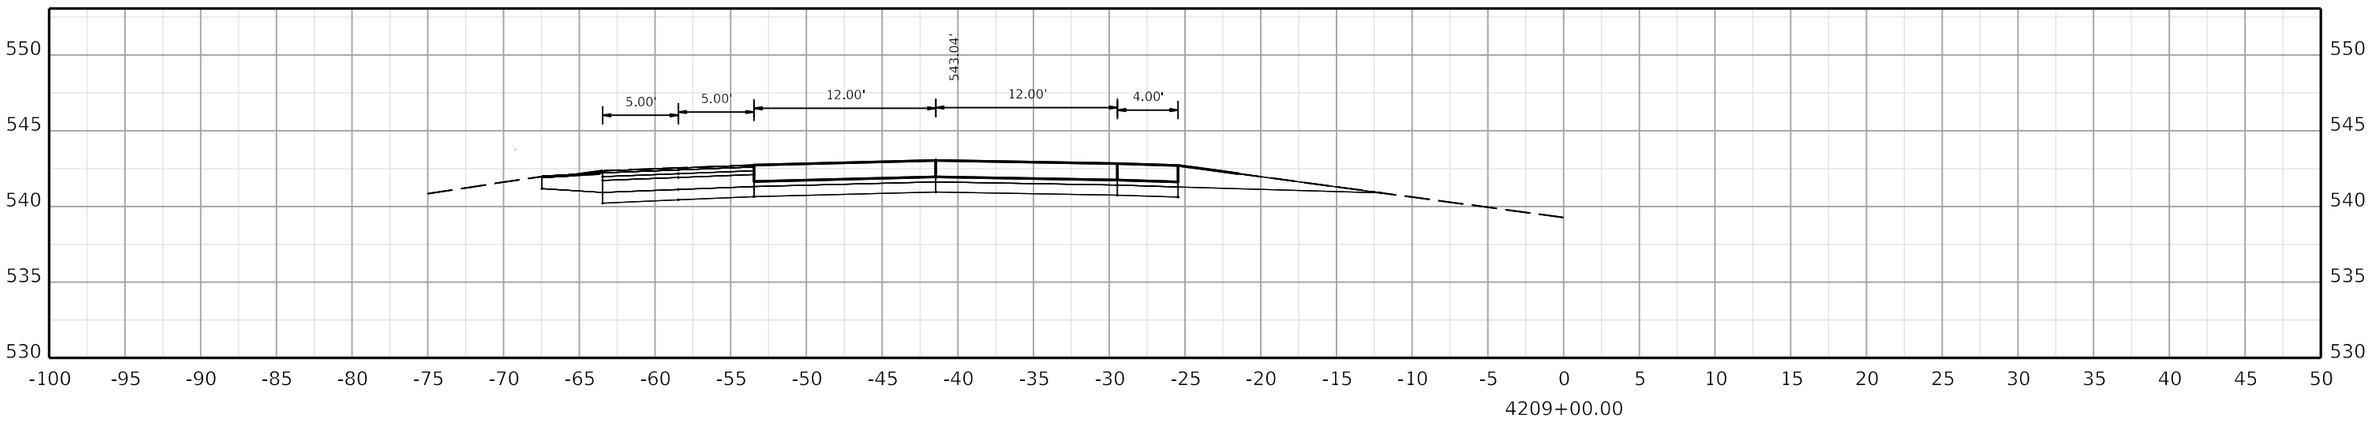

COMMONWEALTH OF KENTUCKY
DEPARTMENT OF HIGHWAYS
TEAM KENTUCKY

DRAWING TITLE:


HORIZONTAL SCALE
SCALE: 1" = 5'


0' 5' 10' 20'


STA. 4209+00.00 TO STA. 4210+00.00

ITEM NO. COUNTY OF

SHEET NO. 4209+00.00

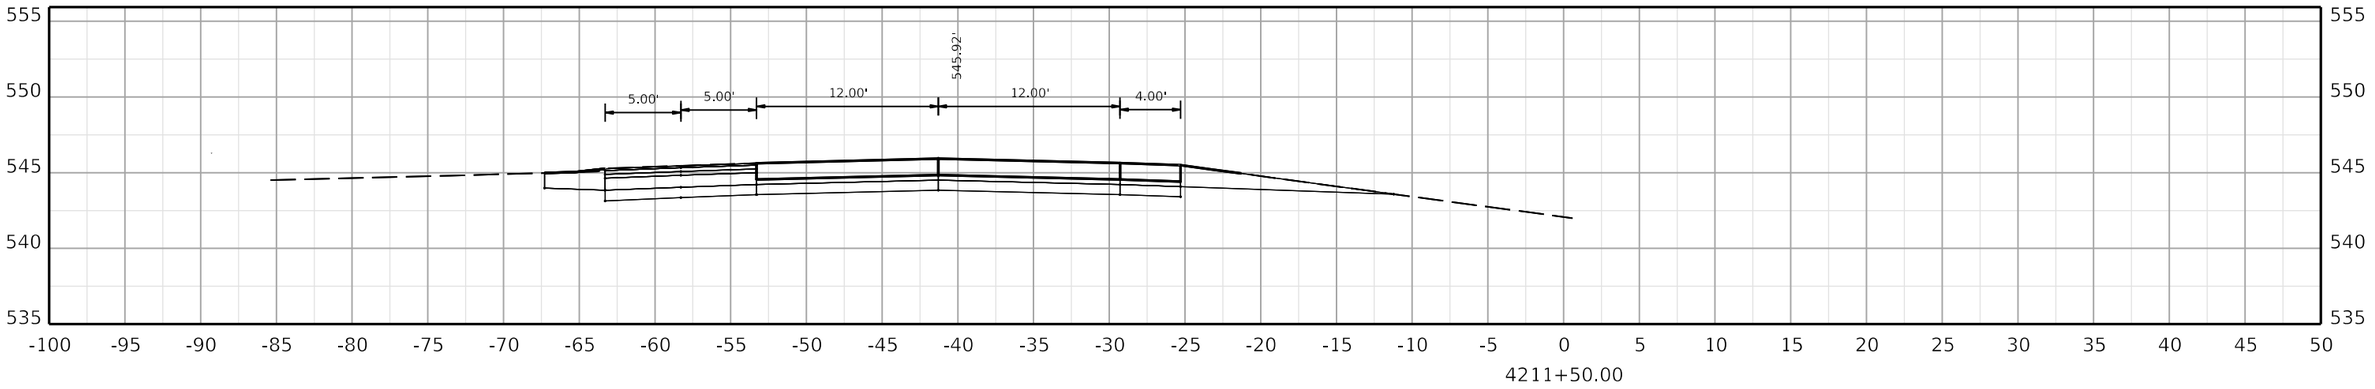

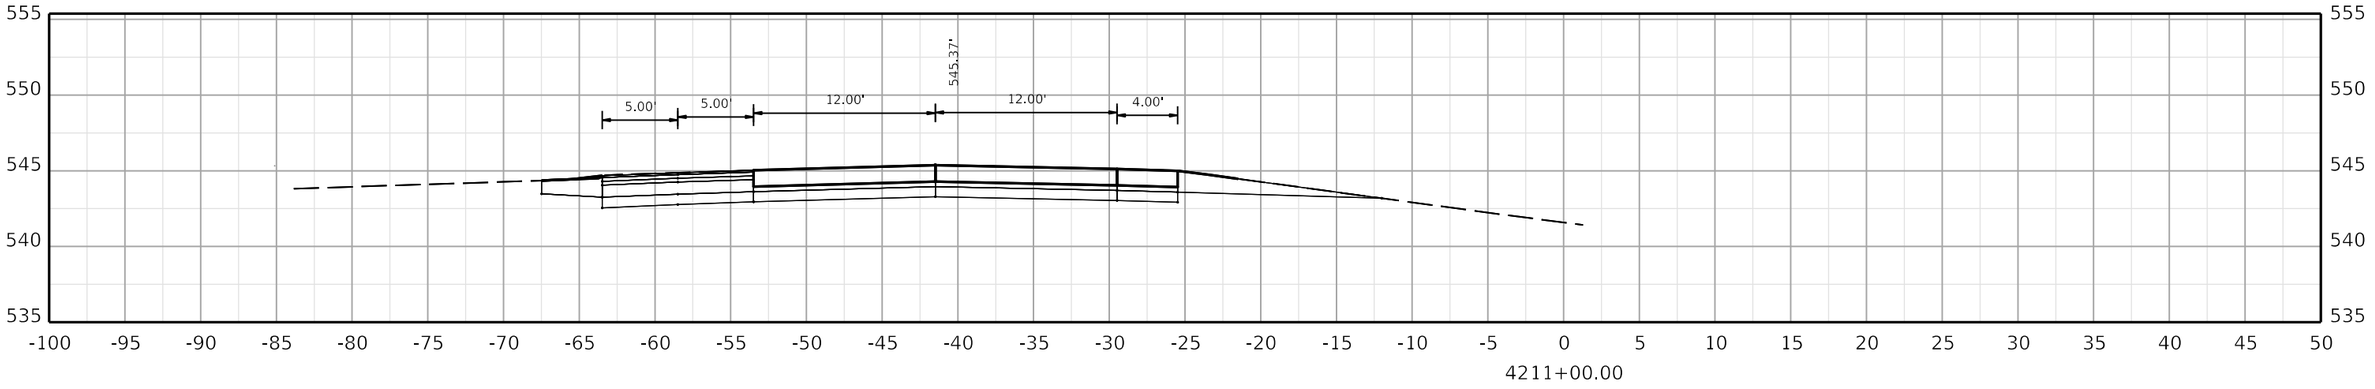

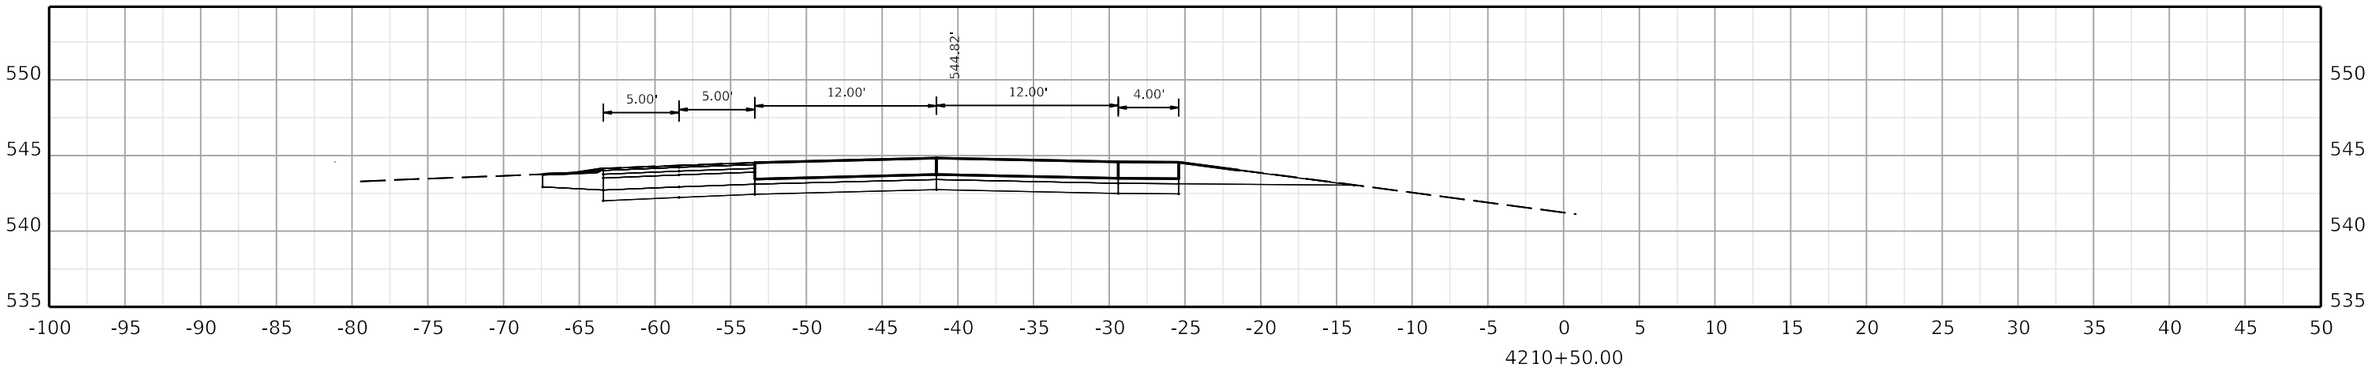

COMMONWEALTH OF KENTUCKY
DEPARTMENT OF HIGHWAYS
TEAM KENTUCKY TRANSPORTATION CABINET

DRAWING TITLE:


HORIZONTAL SCALE
SCALE: 1" = 5'


0' 5' 10' 20'


STA. 4210+50.00 TO STA. 4211+50.00

ITEM NO. COUNTY OF

SHEET NO. 4210+50.00

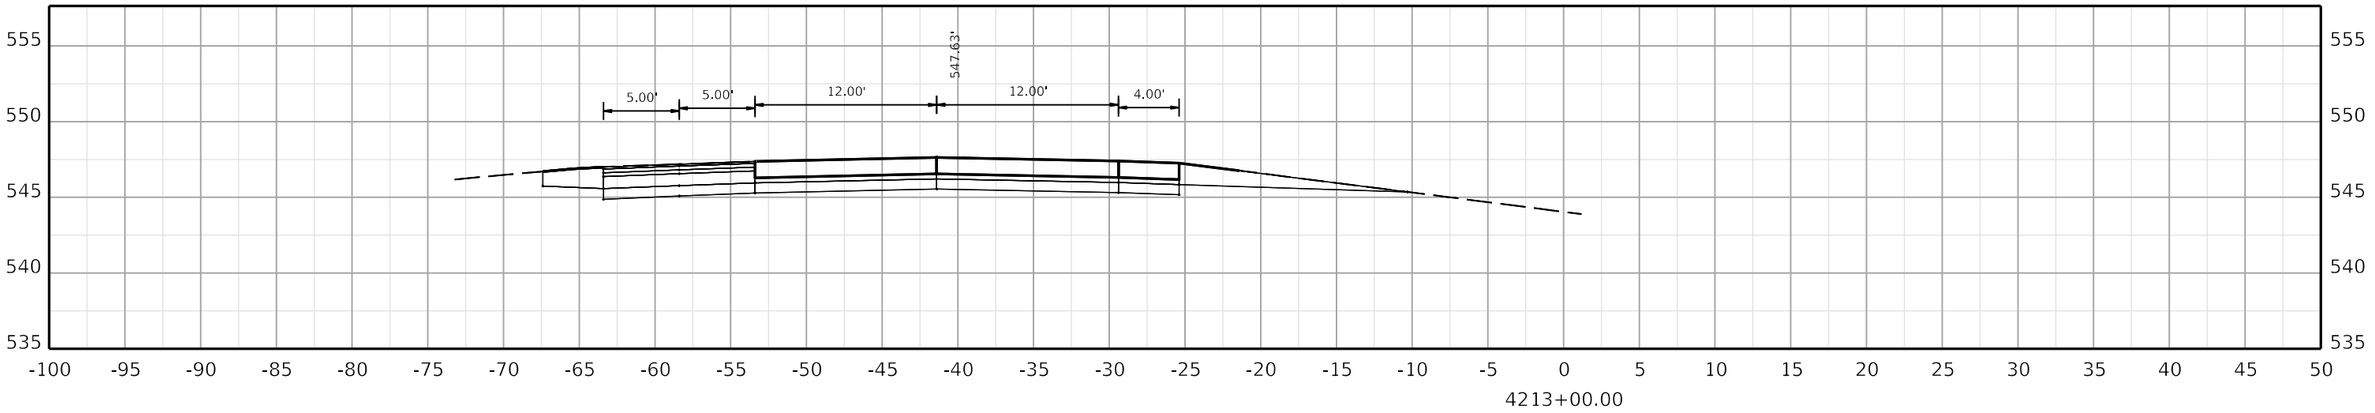

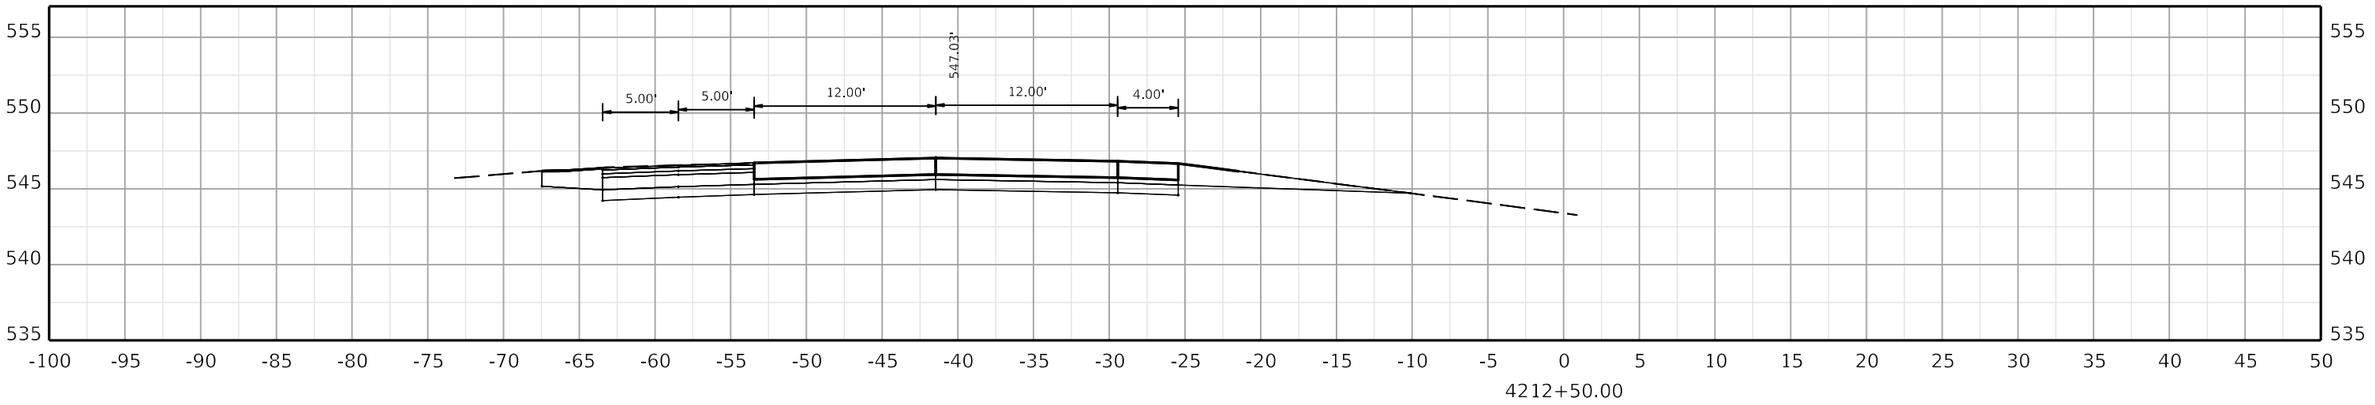

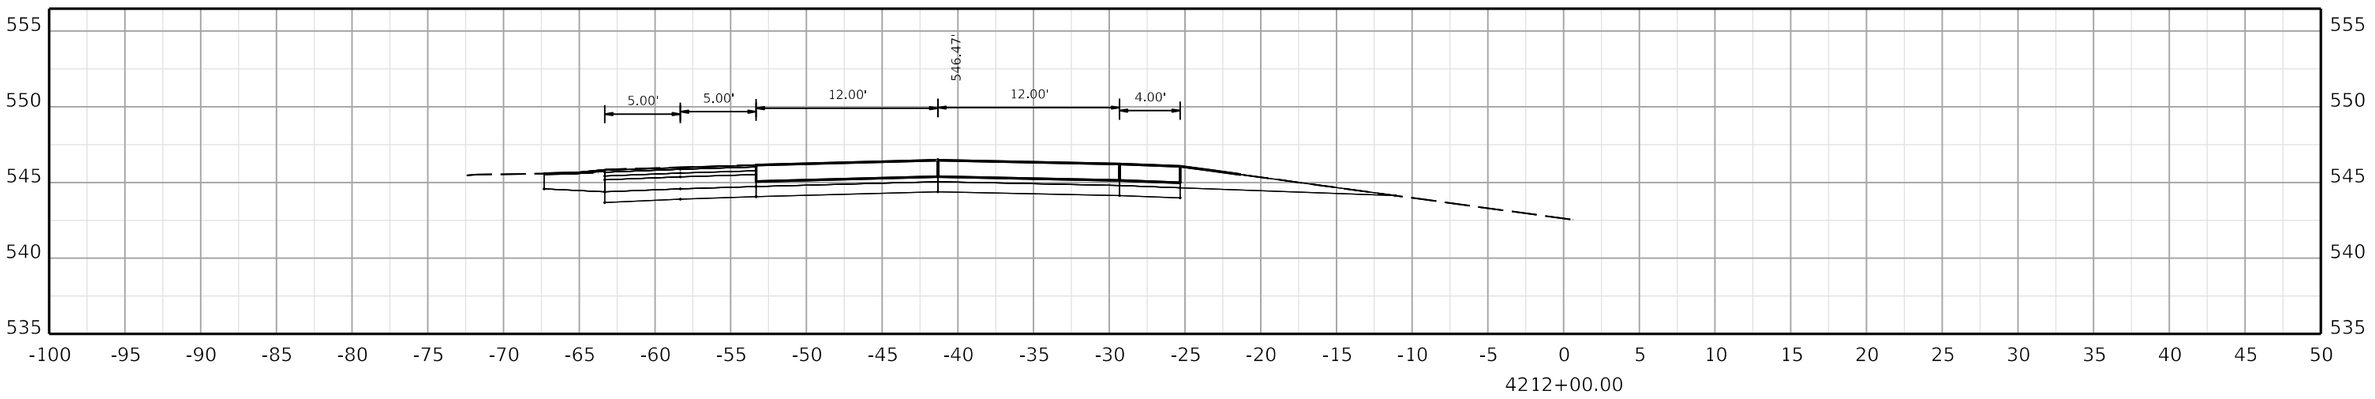

COMMONWEALTH OF KENTUCKY
DEPARTMENT OF HIGHWAYS

TEAM KENTUCKY TRANSPORTATION CABINET

DRAWING TITLE:


HORIZONTAL SCALE
SCALE: 1" = 5'


0' 5' 10' 20'


STA. 4212+00.00 TO STA. 4213+00.00

ITEM NO. COUNTY OF

SHEET NO.
4212+00.00

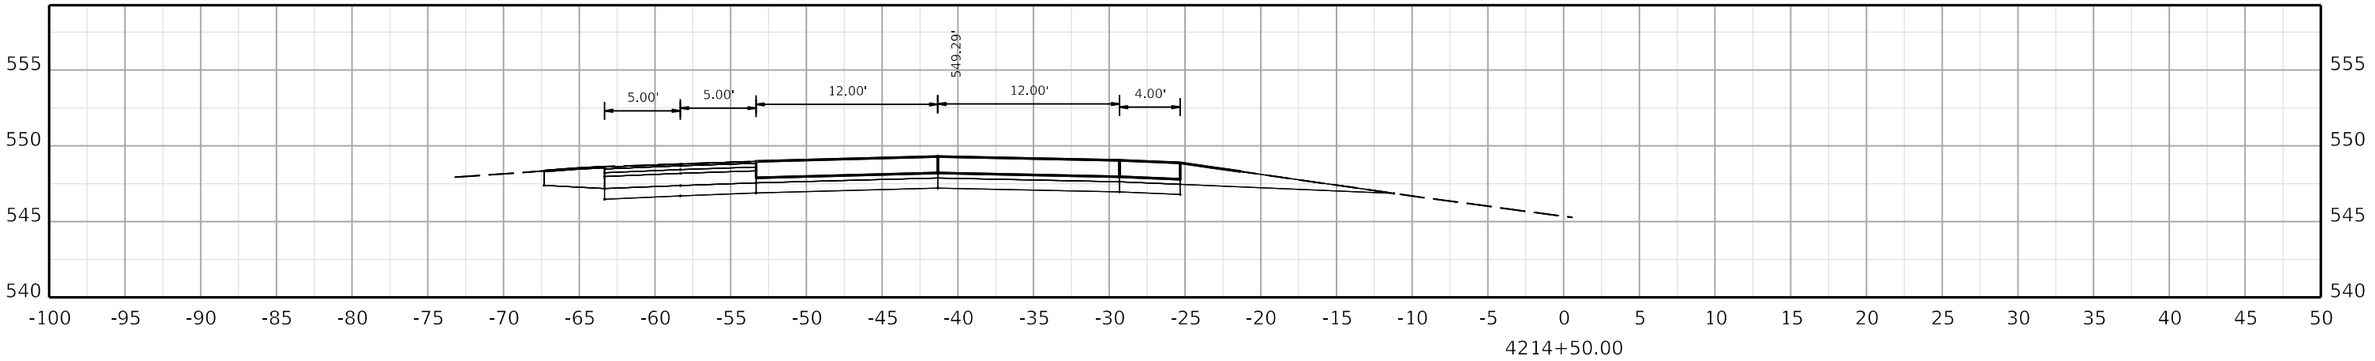

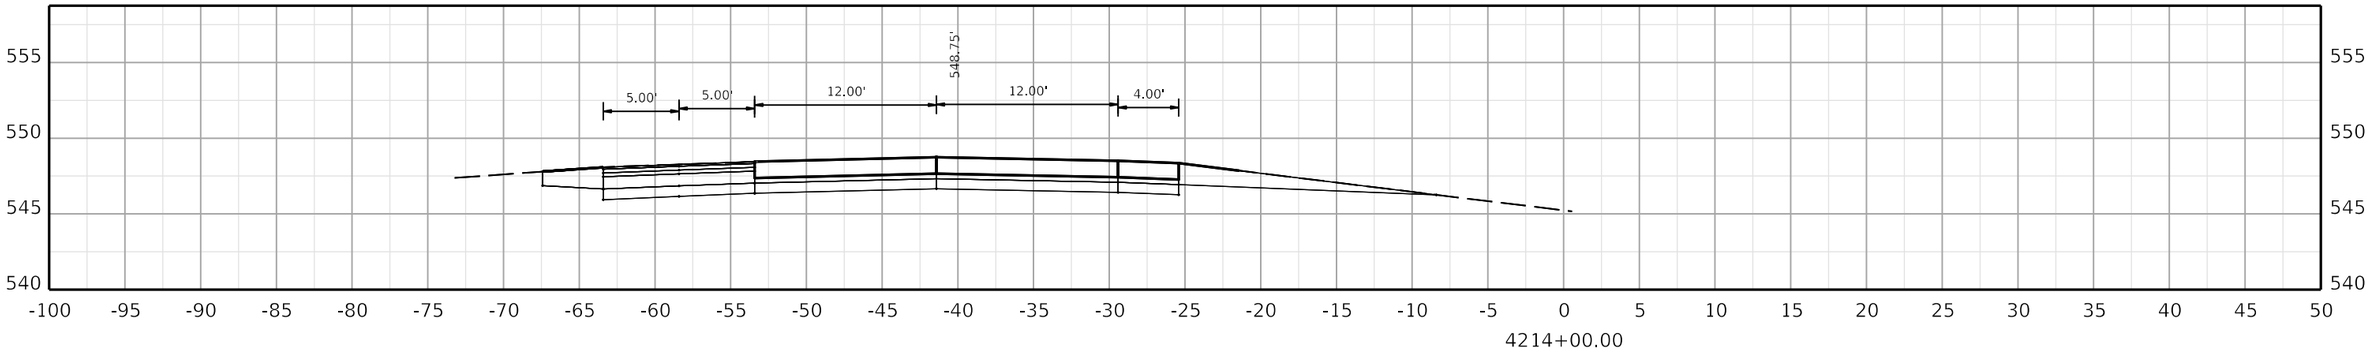

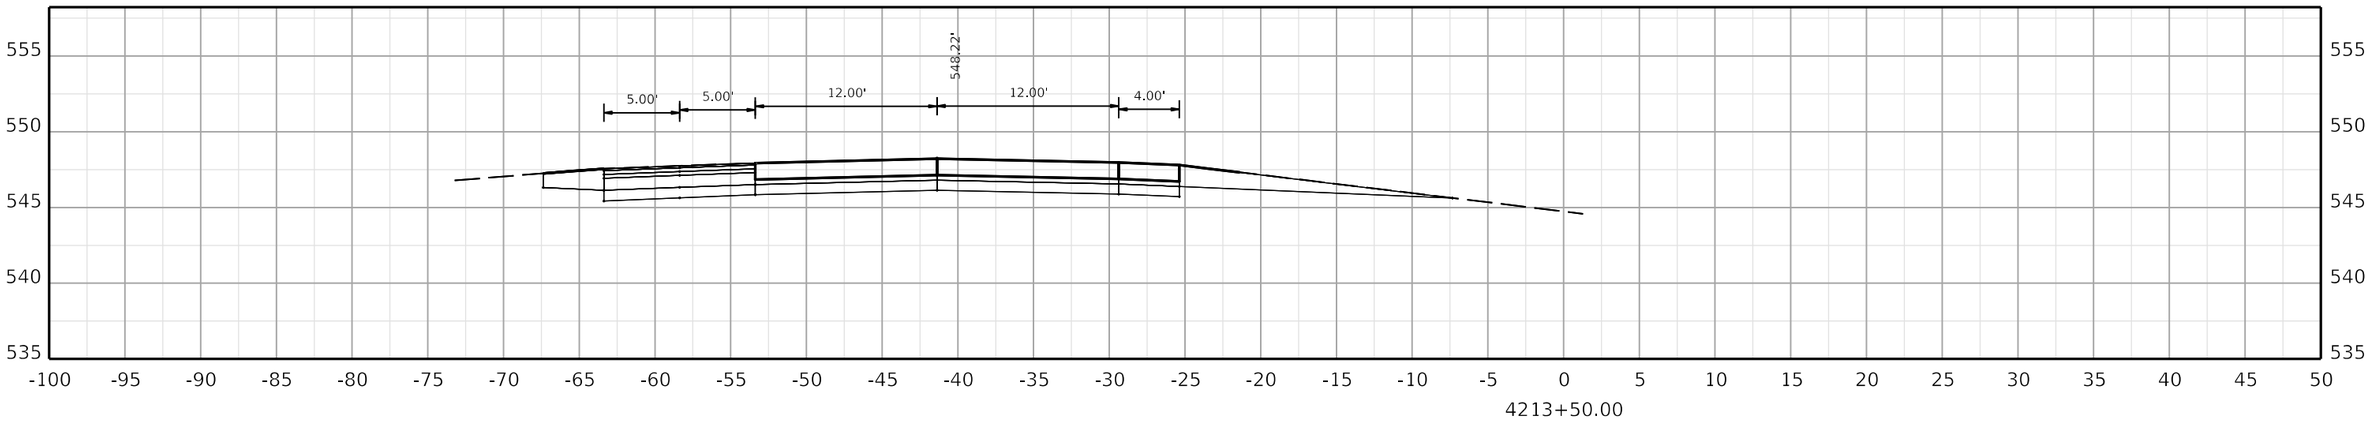

COMMONWEALTH OF KENTUCKY
DEPARTMENT OF HIGHWAYS

TEAM KENTUCKY TRANSPORTATION CABINET

DRAWING TITLE:


HORIZONTAL SCALE
SCALE: 1" = 5'


0' 5' 10' 20'


STA. 4213+50.00 TO STA. 4214+50.00

ITEM NO. COUNTY OF

SHEET NO.
4213+50.00

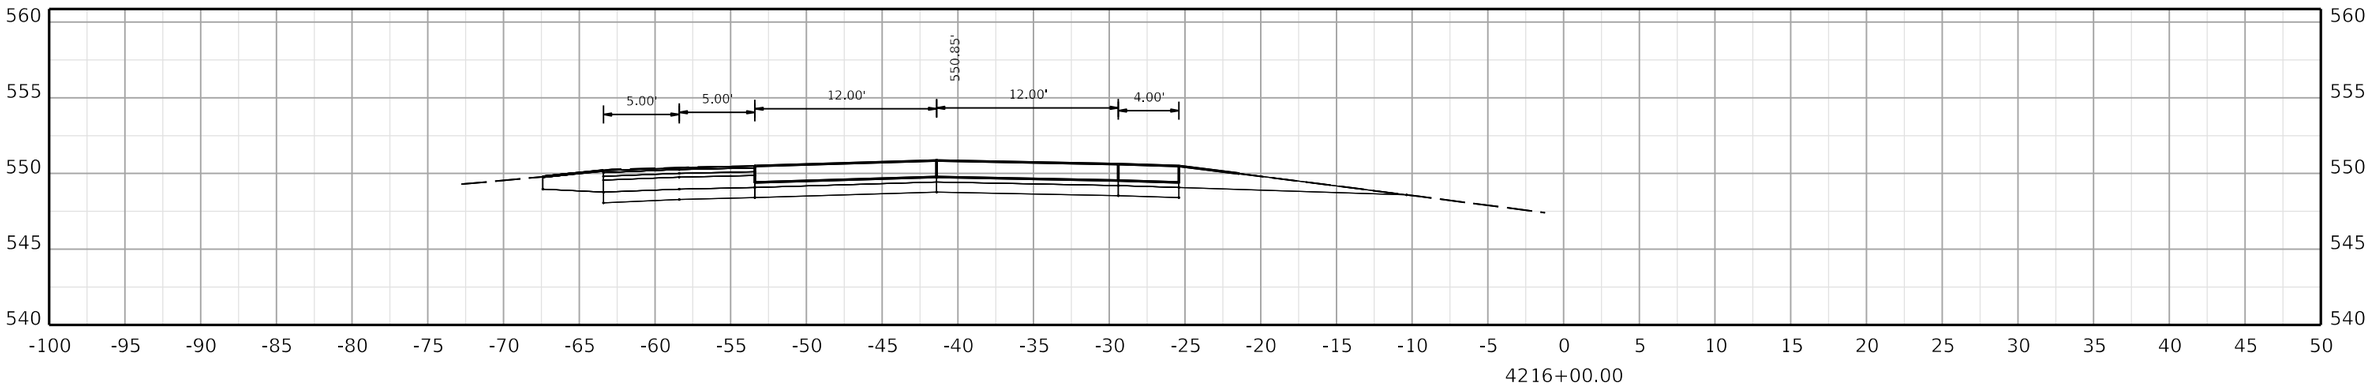

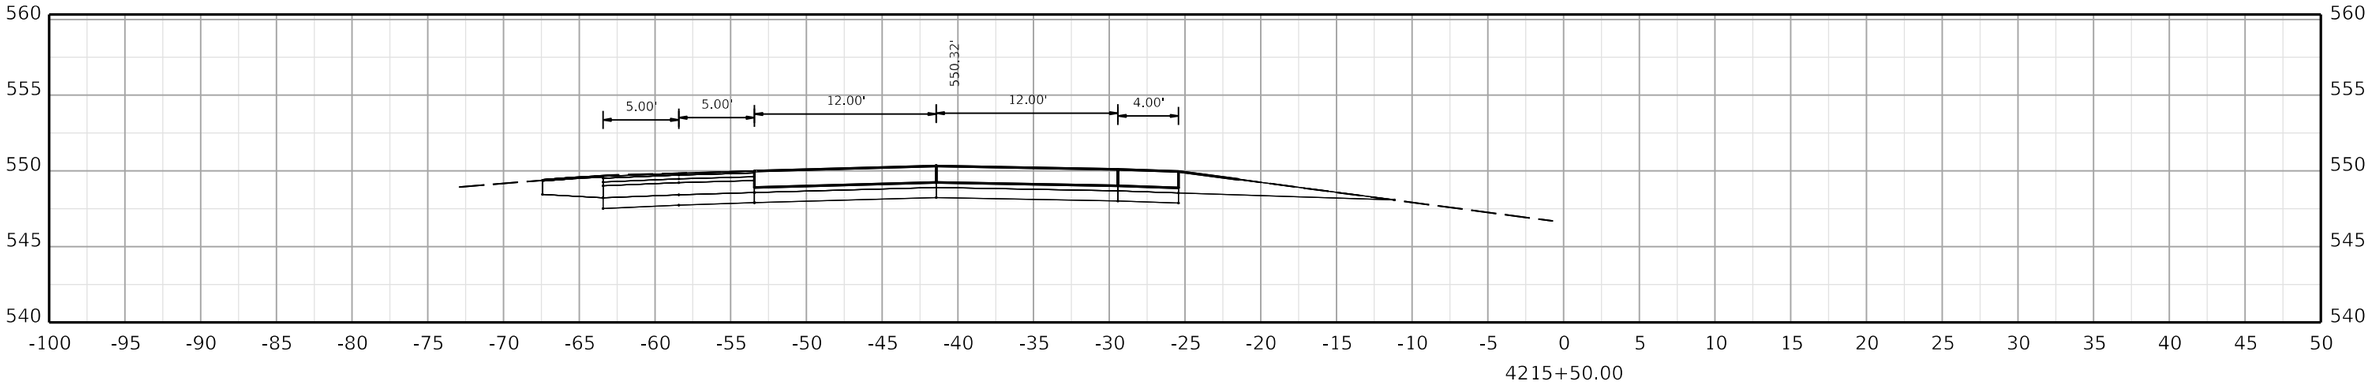

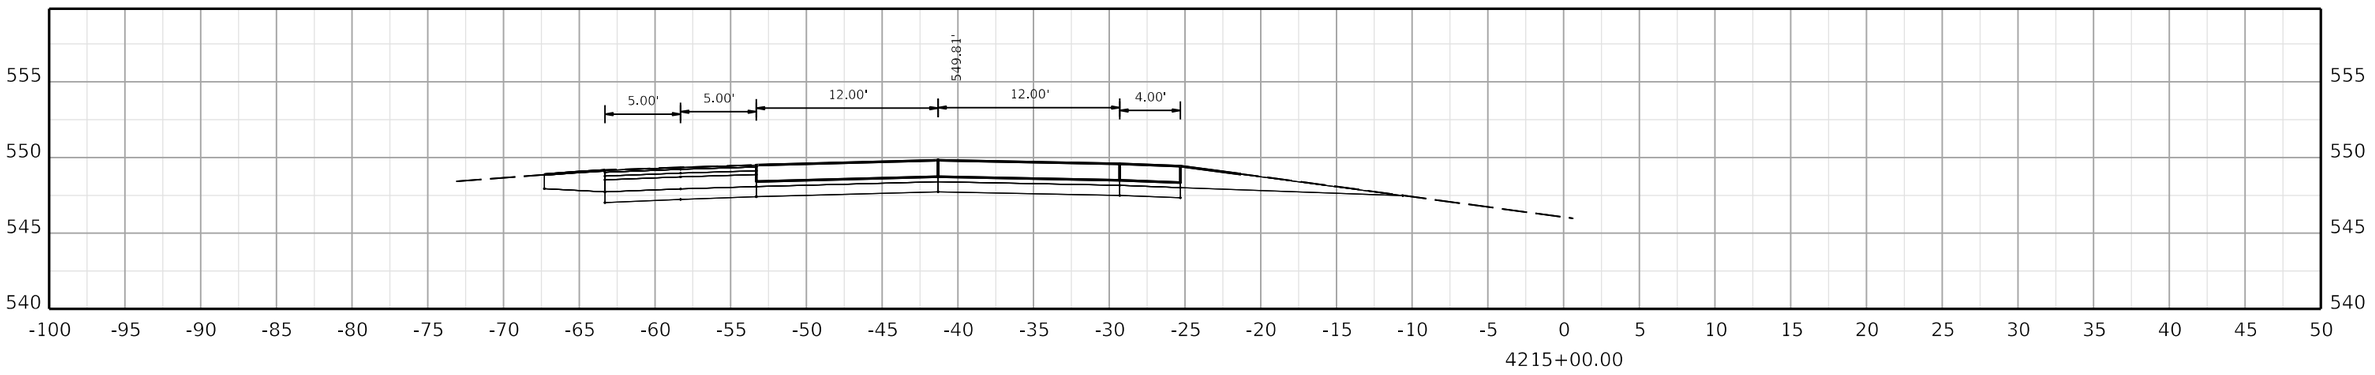

COMMONWEALTH OF KENTUCKY
DEPARTMENT OF HIGHWAYS
TEAM KENTUCKY TRANSPORTATION CABINET

DRAWING TITLE:


HORIZONTAL SCALE
SCALE: 1" = 5'


0' 5' 10' 20'


STA. 4215+00.00 TO STA. 4216+00.00

ITEM NO. COUNTY OF

SHEET NO. 4215+00.00

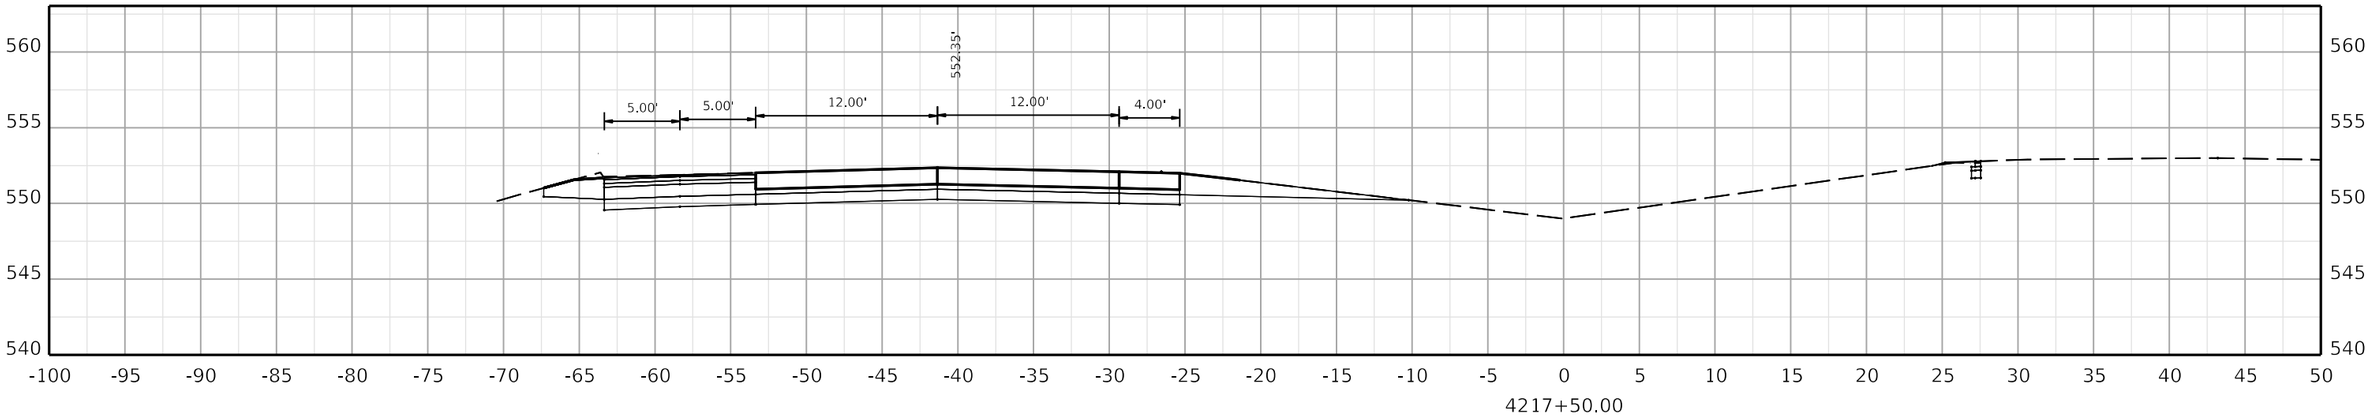

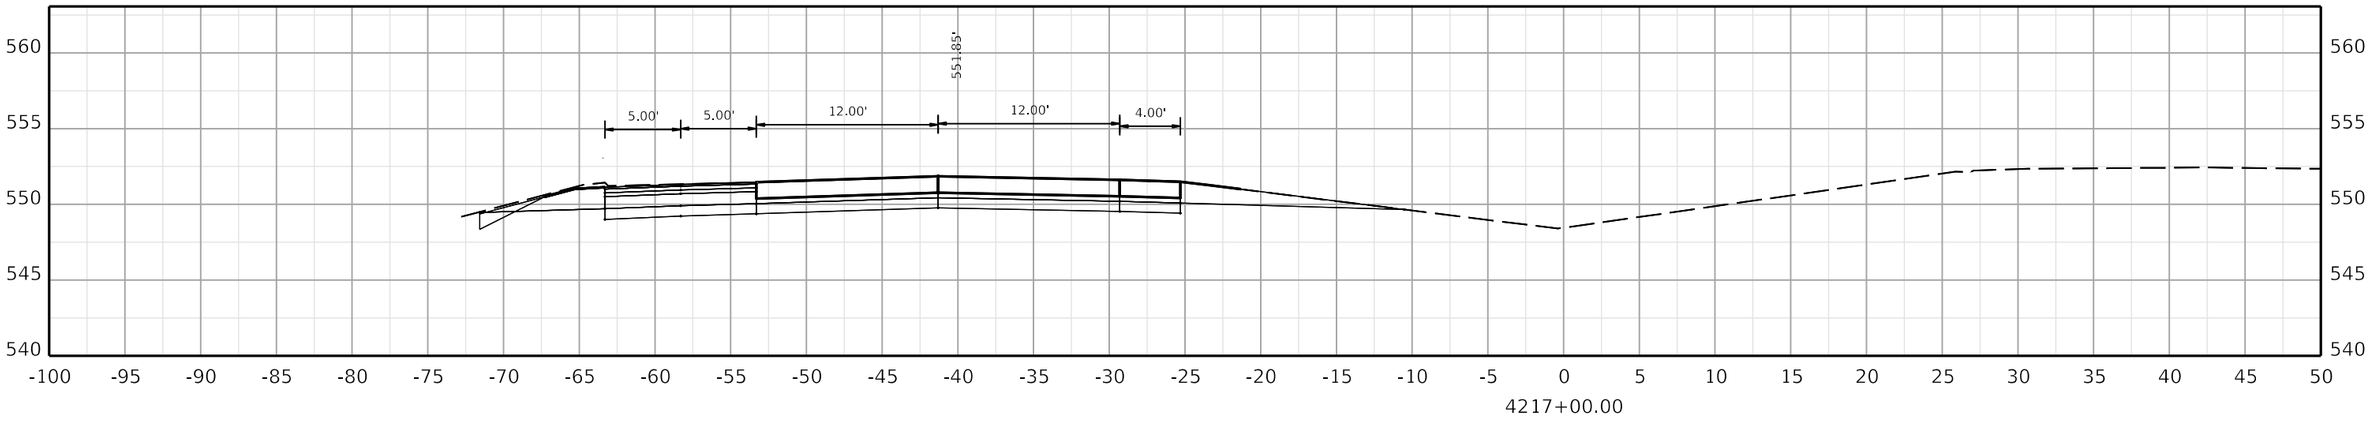

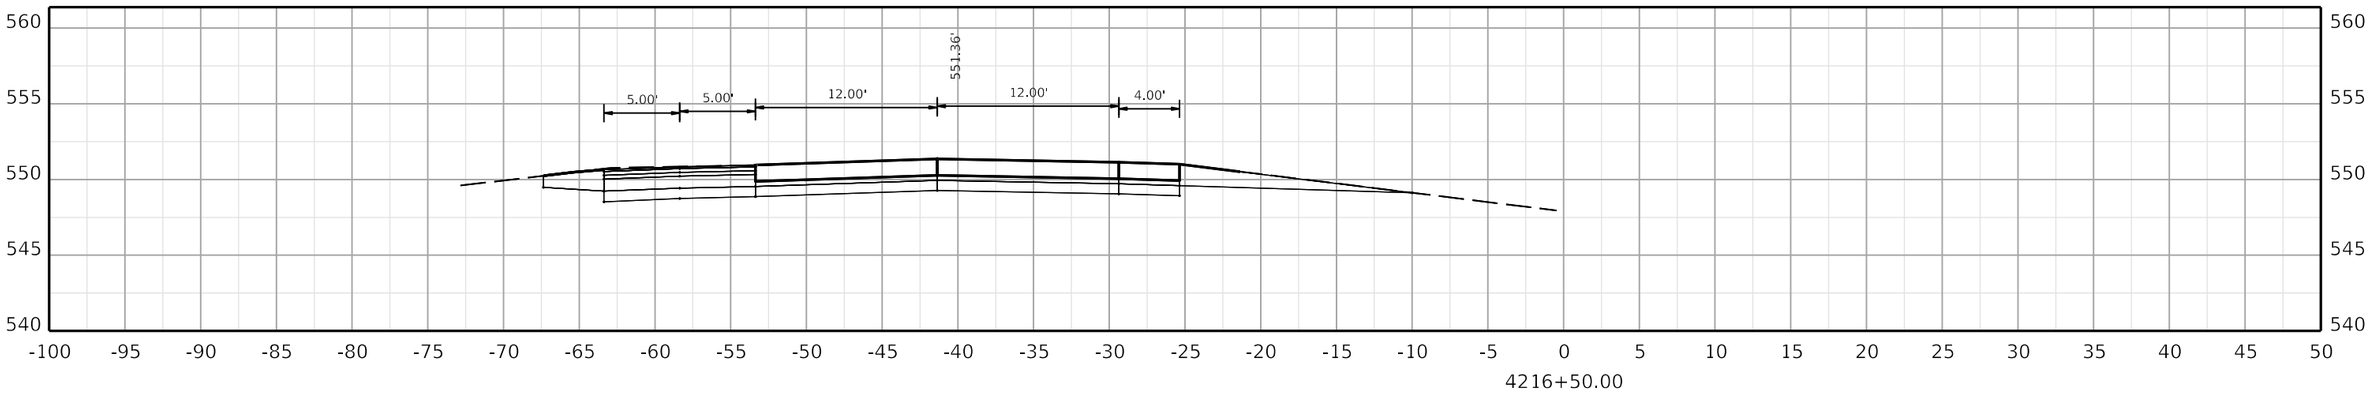

COMMONWEALTH OF KENTUCKY
DEPARTMENT OF HIGHWAYS
TEAM KENTUCKY

DRAWING TITLE:


HORIZONTAL SCALE
SCALE: 1" = 5'


0' 5' 10' 20'


STA. 4216+50.00 TO STA. 4217+50.00

ITEM NO. COUNTY OF

SHEET NO.
4216+50.00

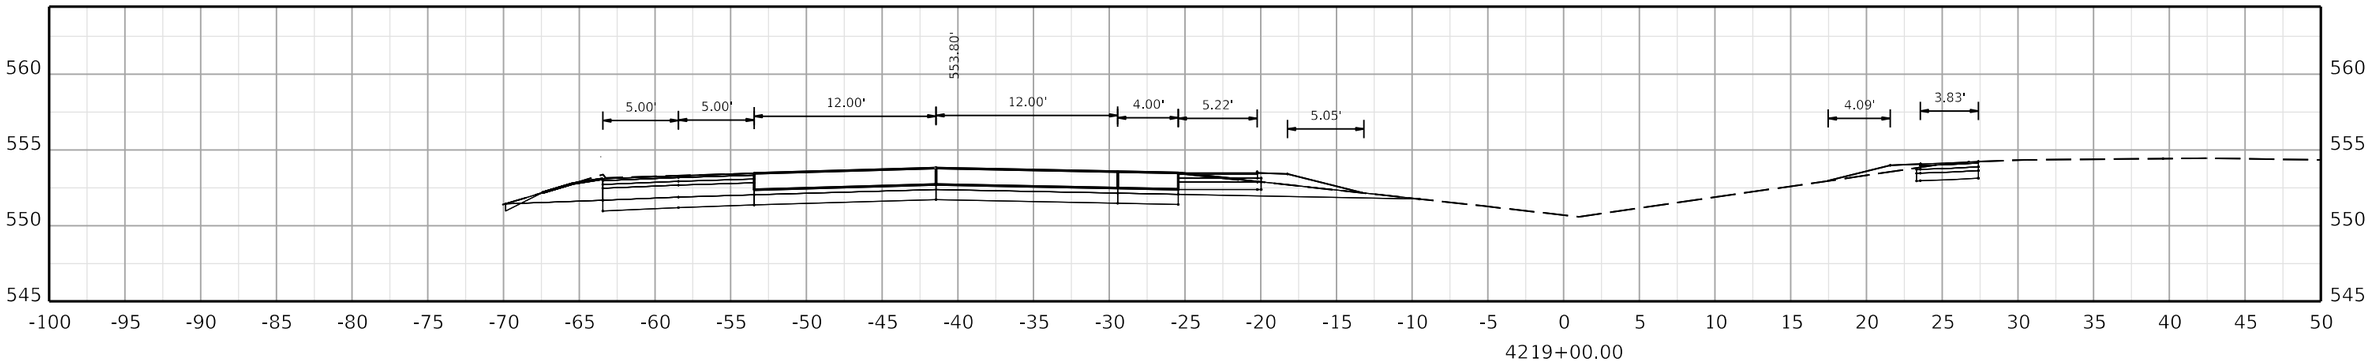

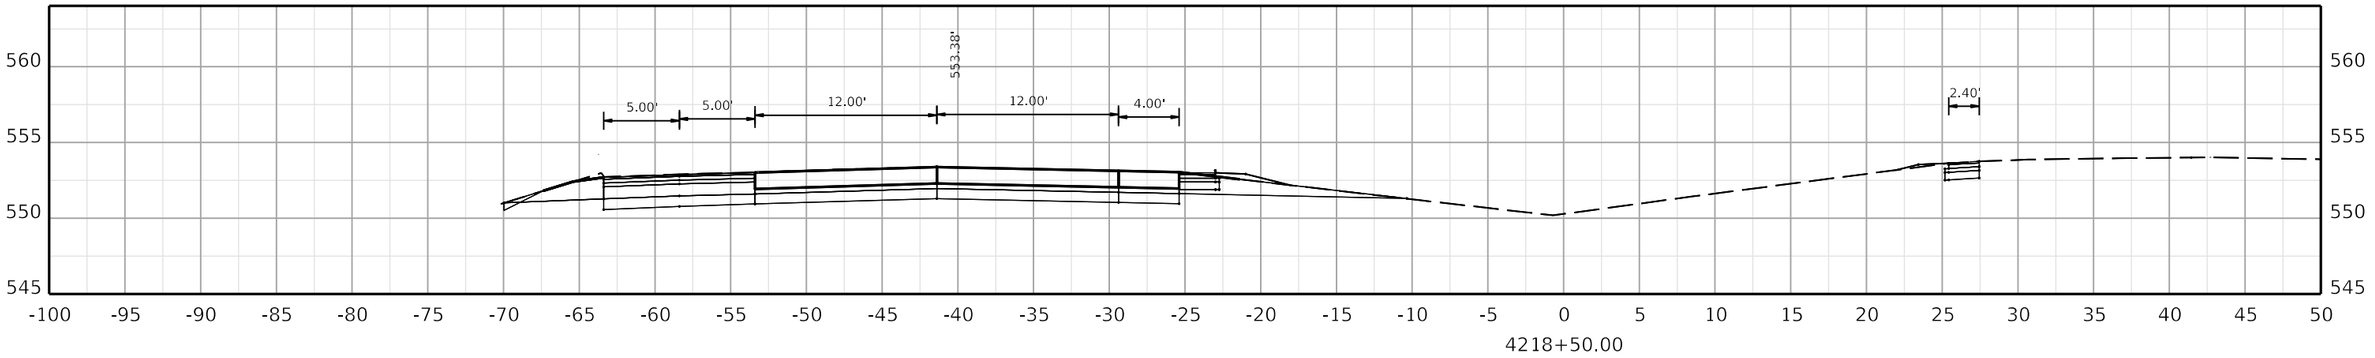

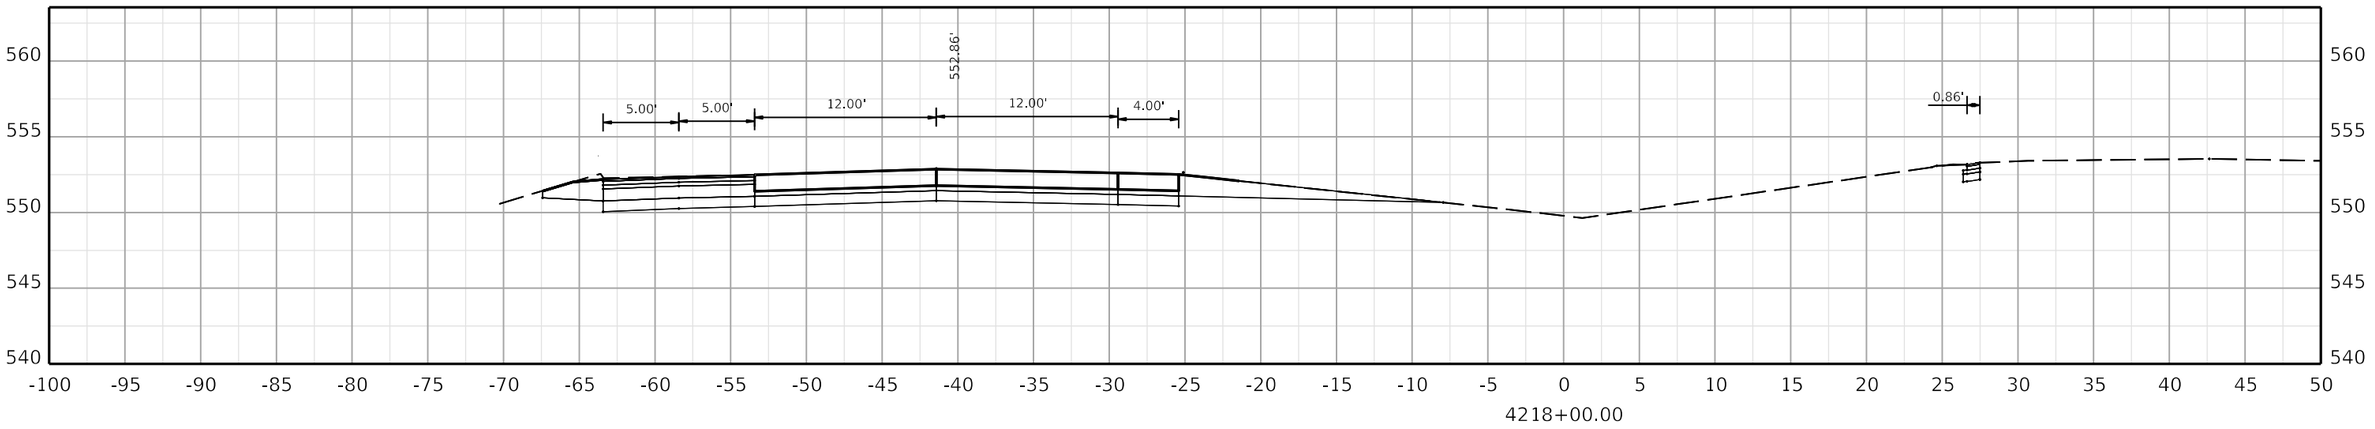

COMMONWEALTH OF KENTUCKY
DEPARTMENT OF HIGHWAYS

TEAM KENTUCKY TRANSPORTATION CABINET

DRAWING TITLE:


HORIZONTAL SCALE
SCALE: 1" = 5'


0' 5' 10' 20'


STA. 4218+00.00 TO STA. 4219+00.00

ITEM NO. COUNTY OF

SHEET NO.
4218+00.00

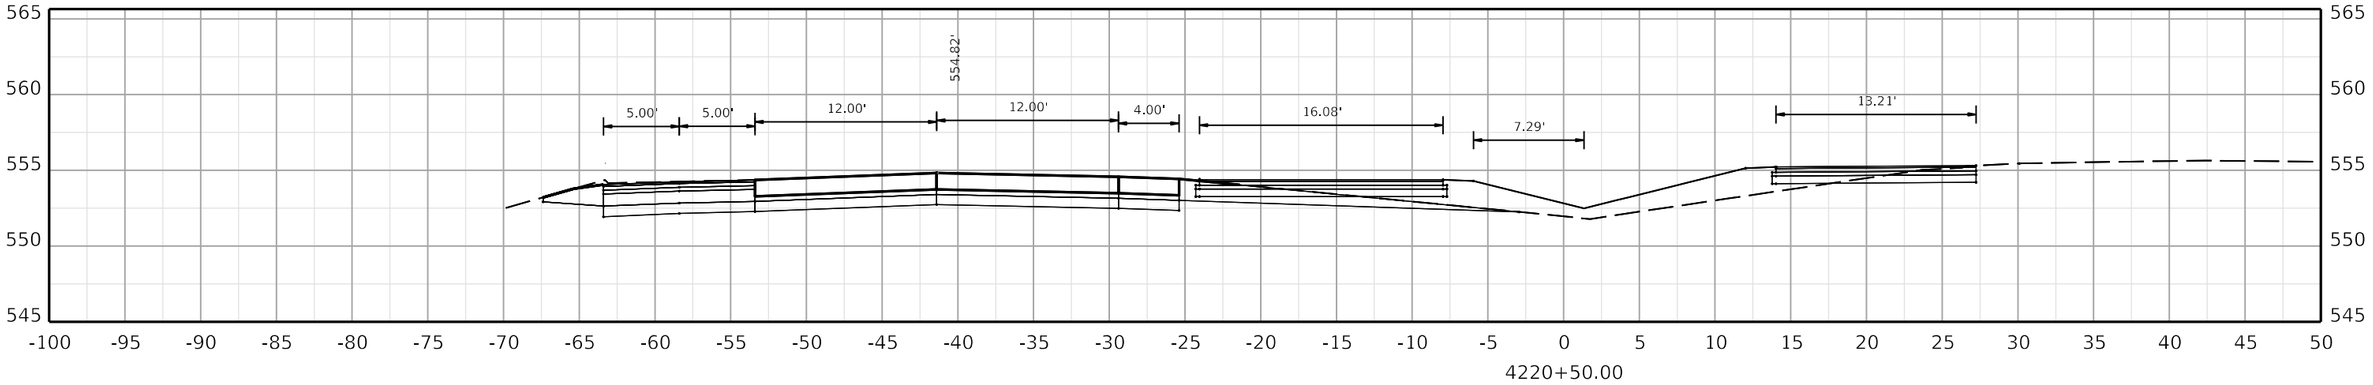

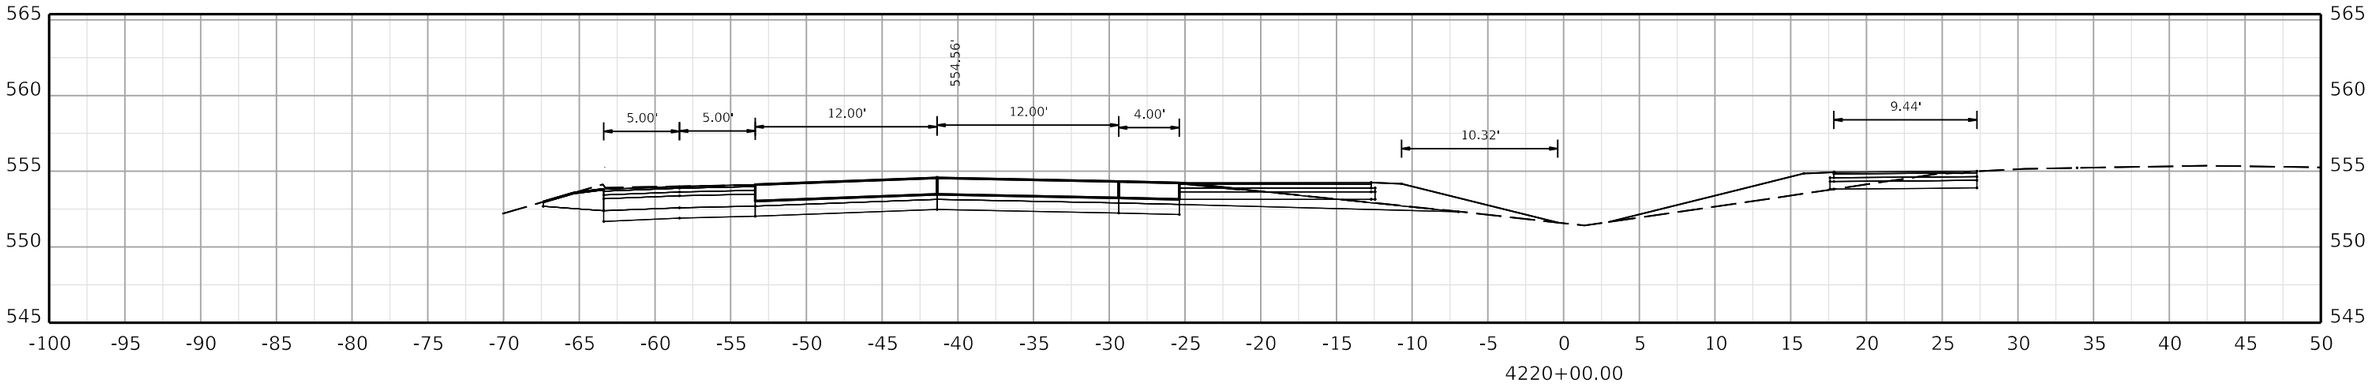

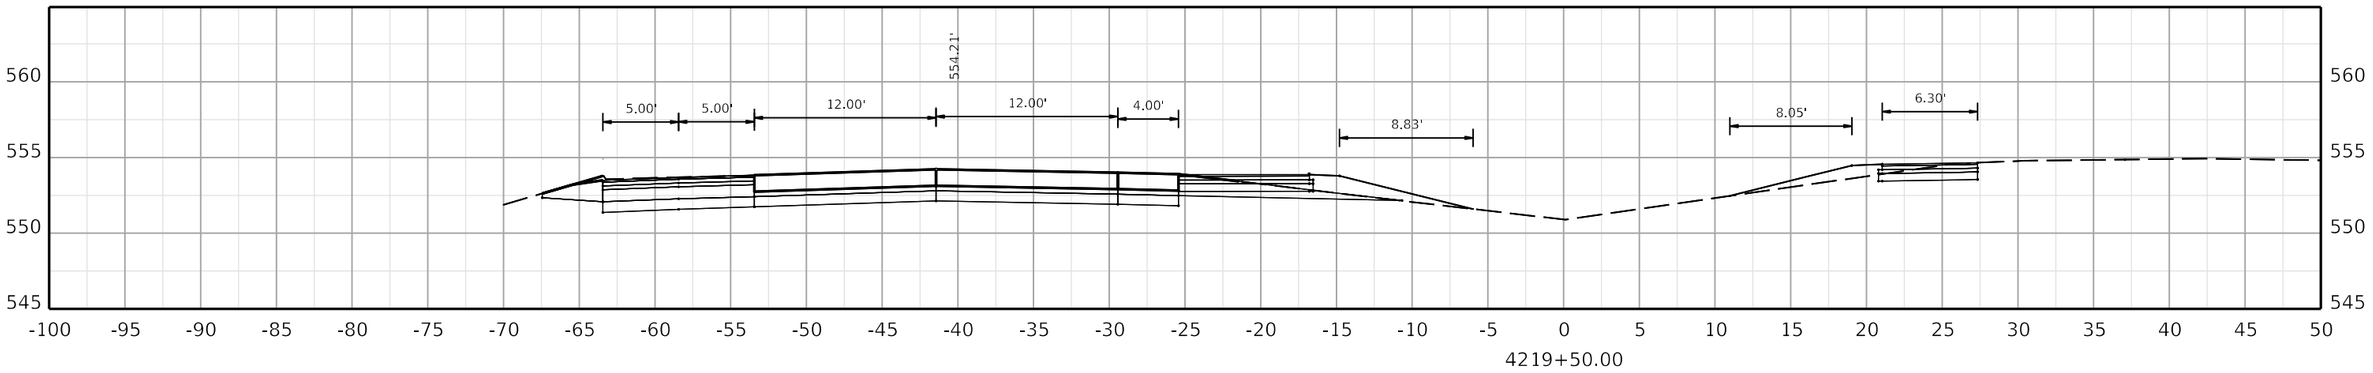

COMMONWEALTH OF KENTUCKY
DEPARTMENT OF HIGHWAYS

TEAM KENTUCKY

DRAWING TITLE:


HORIZONTAL SCALE
SCALE: 1" = 5'

0' 5' 10' 20'

STA. 4219+50.00 TO STA. 4220+50.00

ITEM NO. COUNTY OF

SHEET NO.
4219+50.00

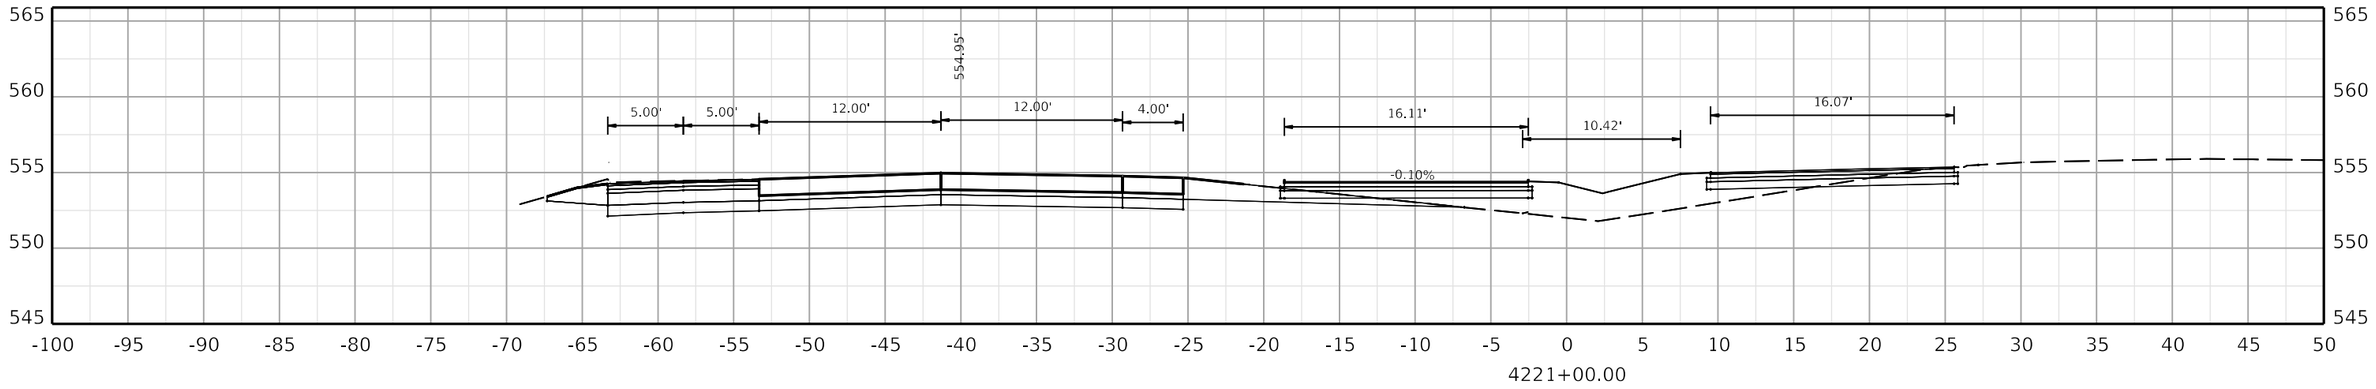

COMMONWEALTH OF KENTUCKY
DEPARTMENT OF HIGHWAYS

TEAM KENTUCKY TRANSPORTATION CABINET

DRAWING TITLE:

HORIZONTAL SCALE
SCALE: 1" = 5'

0' 5' 10' 20'

STA. 4221+00.00 TO STA. 4221+00.00


ITEM NO. COUNTY OF

SHEET NO.
4221+00.00


OpenRoads Designer v10.12.02.4

USER: USLR095925


FILE NAME: C:\BMS\WSP-US-PW-02\D0932959\CORR_I-24W_CONCRETE_PAVING_SEGMENT3_XSEC.DGN

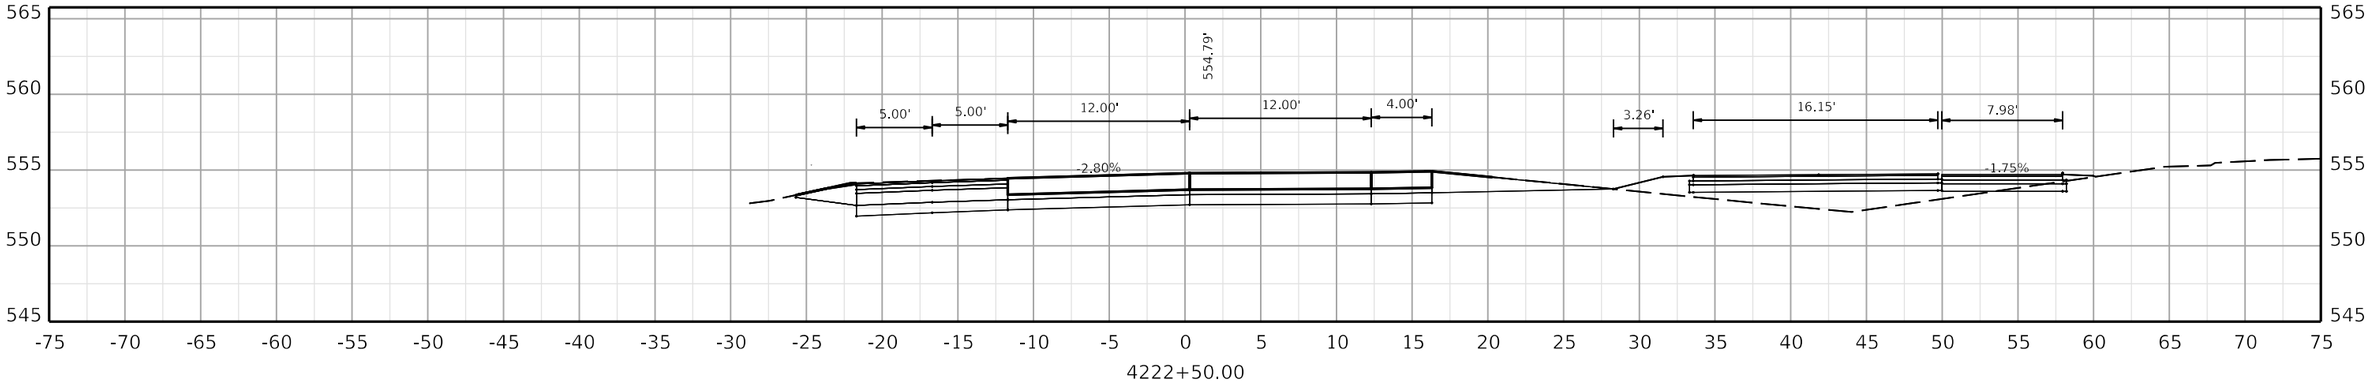

4222+50.00

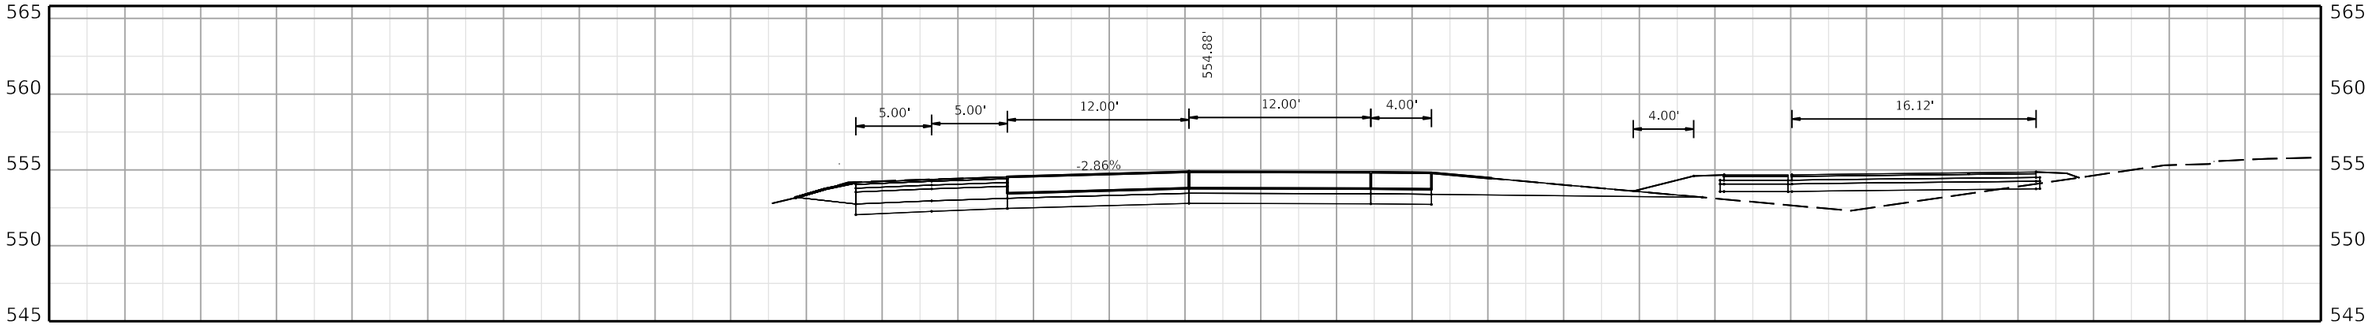

4222+00.00

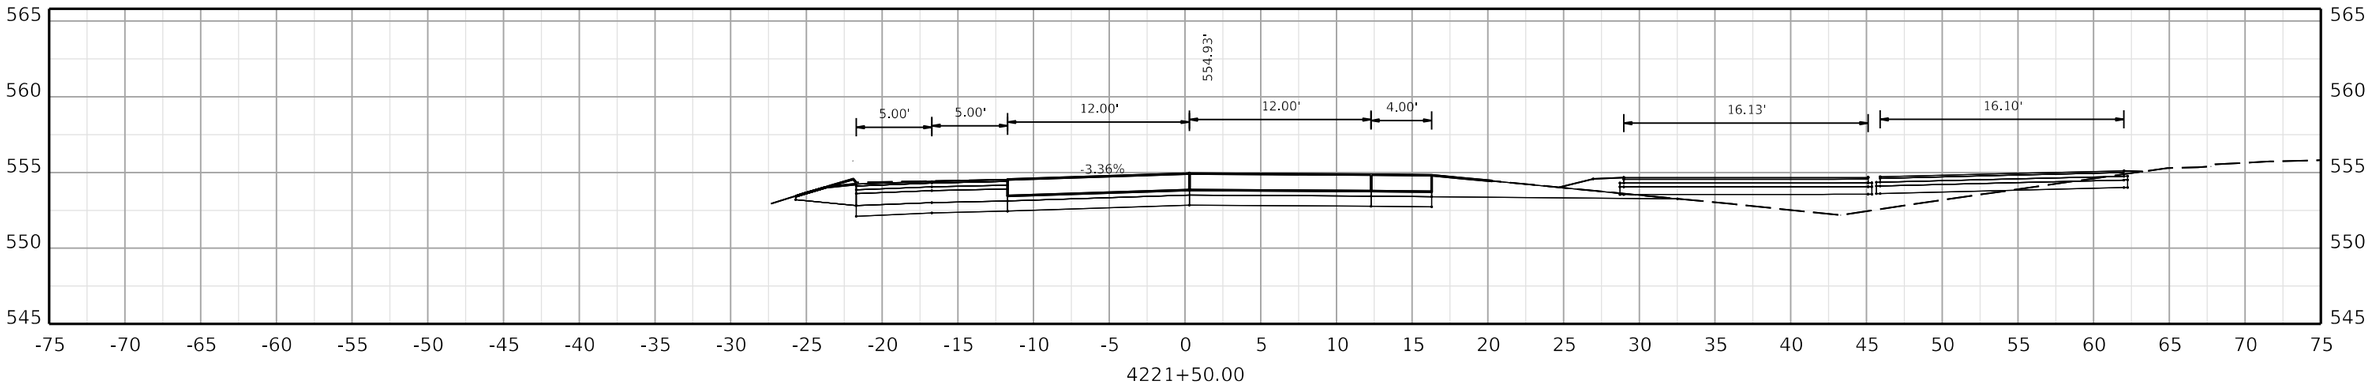

4221+50.00

COMMONWEALTH OF KENTUCKY
DEPARTMENT OF HIGHWAYS
TEAM KENTUCKY

DRAWING TITLE:


HORIZONTAL SCALE
SCALE: 1" = 5'


0' 5' 10' 20'


STA. 4221+50.00 TO STA. 4222+50.00

ITEM NO. COUNTY OF

SHEET NO.
4221+50.00

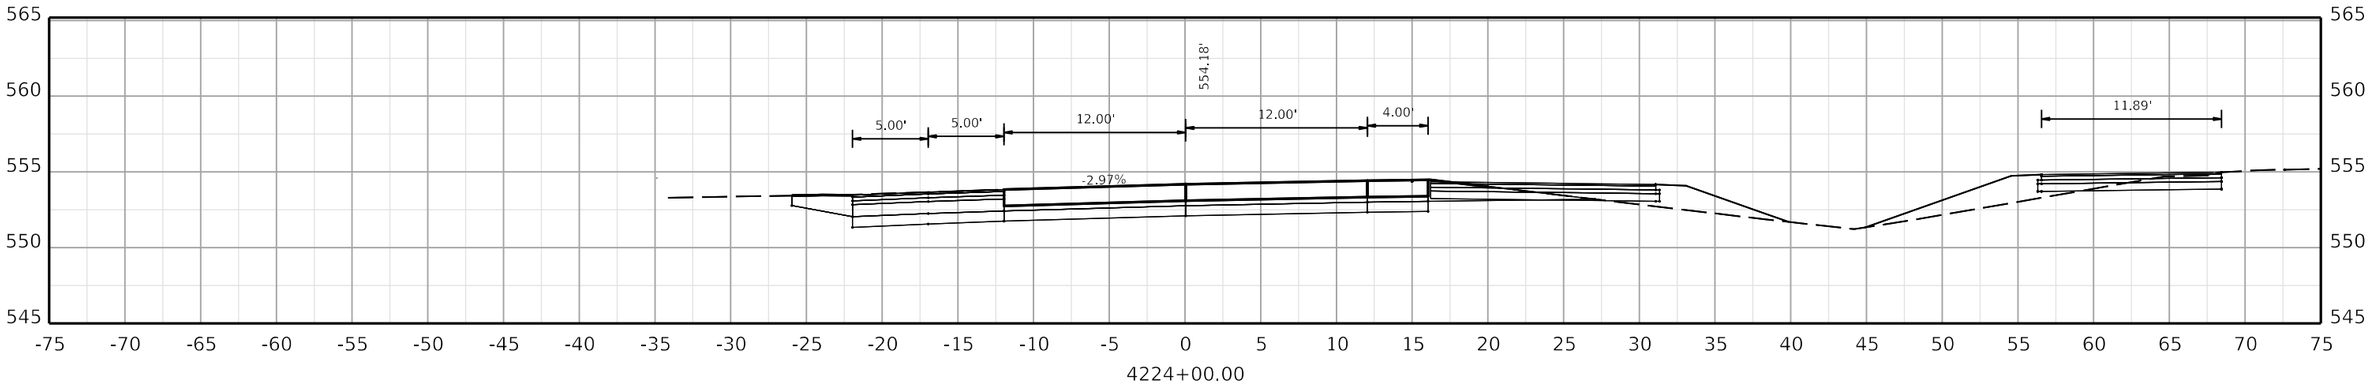

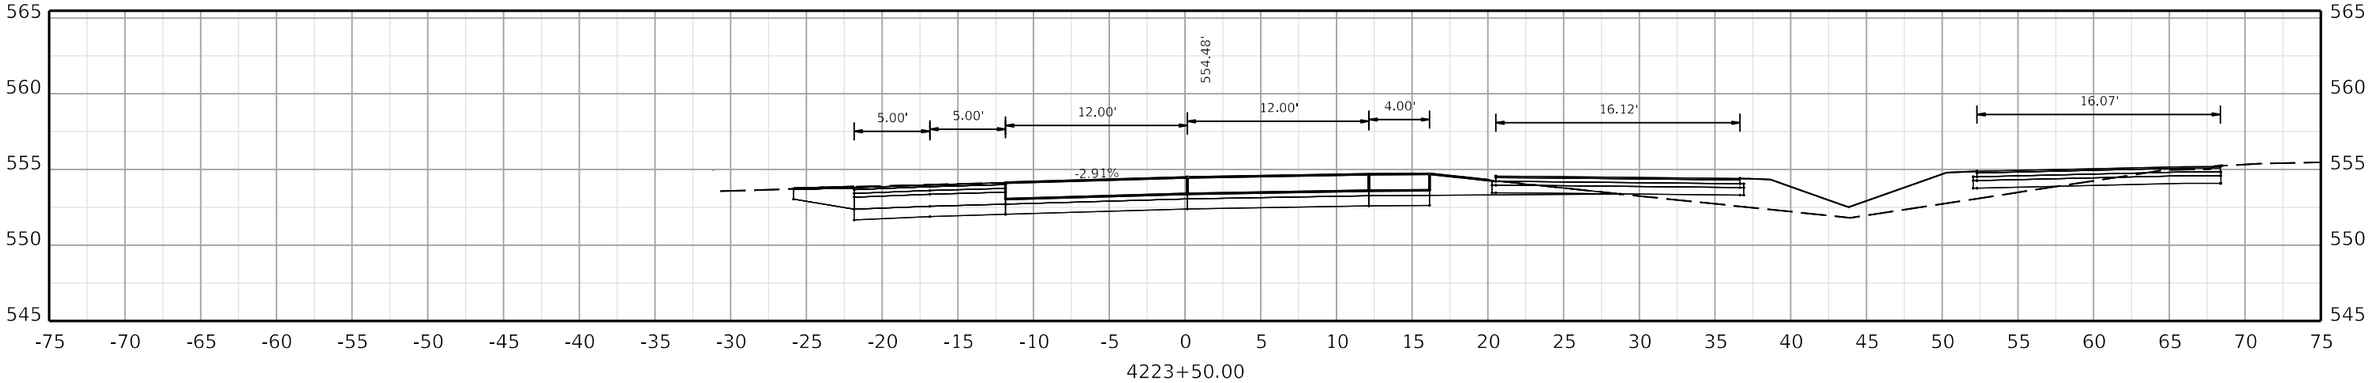

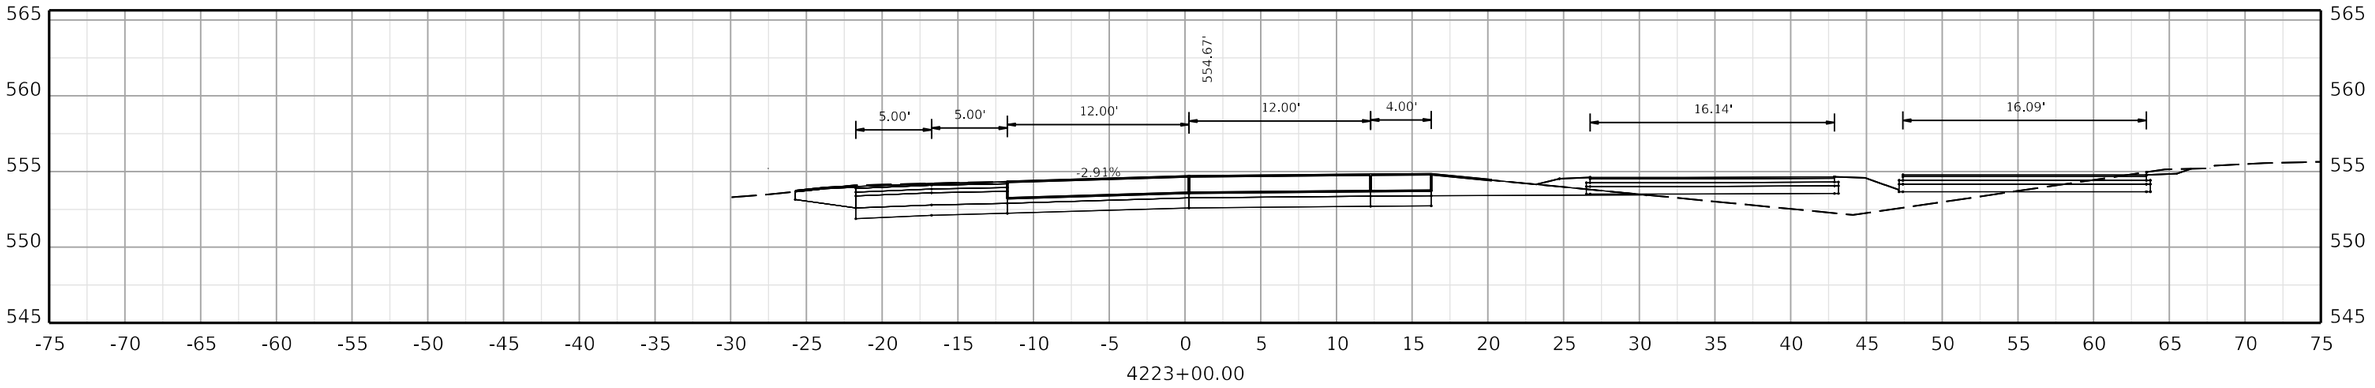

COMMONWEALTH OF KENTUCKY
DEPARTMENT OF HIGHWAYS
TEAM KENTUCKY

DRAWING TITLE:


HORIZONTAL SCALE
SCALE: 1" = 5'


0' 5' 10' 20'


STA. 4223+00.00 TO STA. 4224+00.00

ITEM NO. COUNTY OF

SHEET NO.
4223+00.00

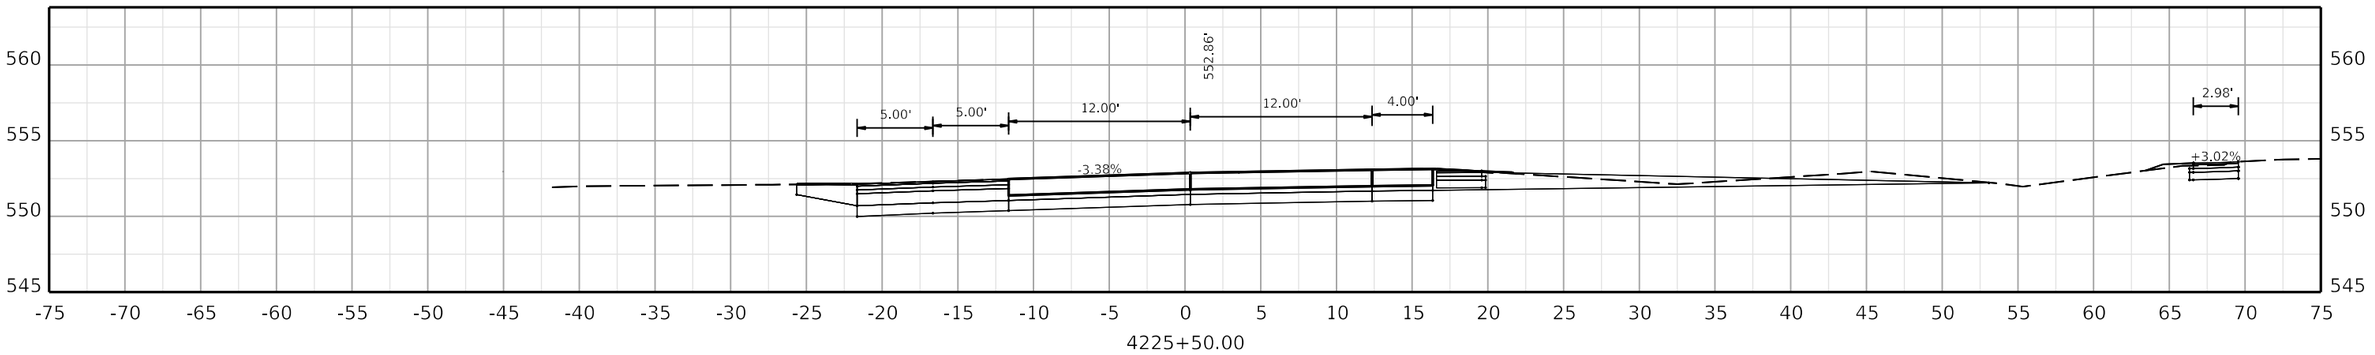

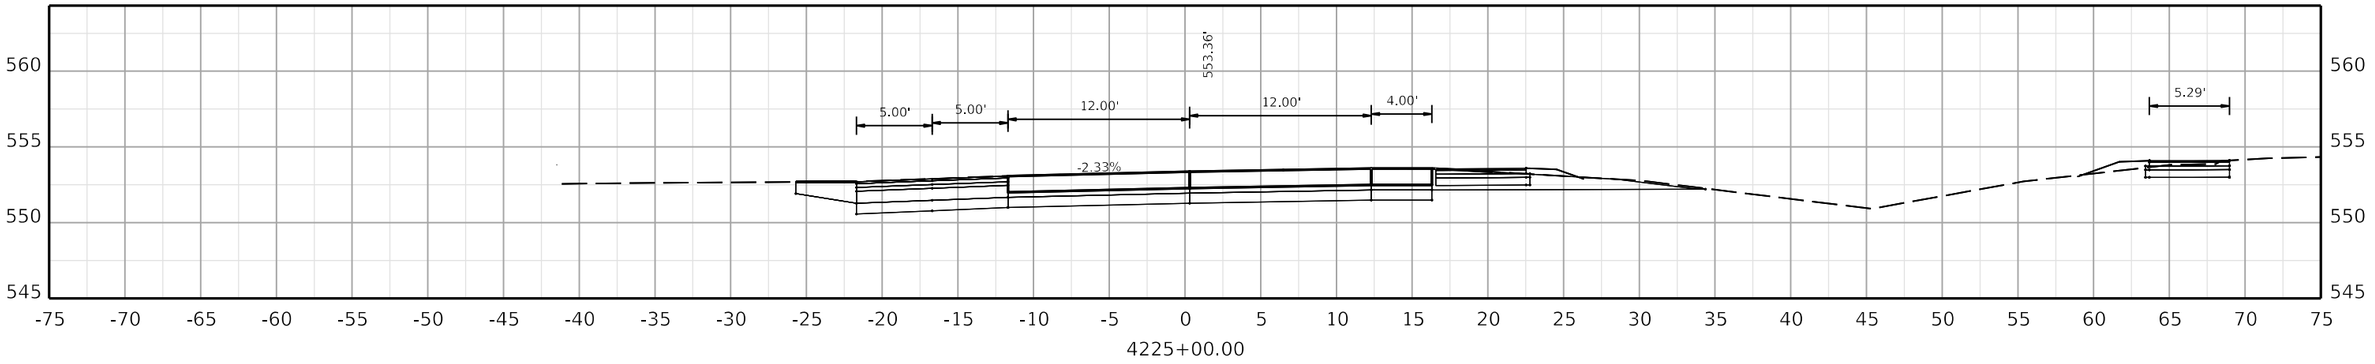

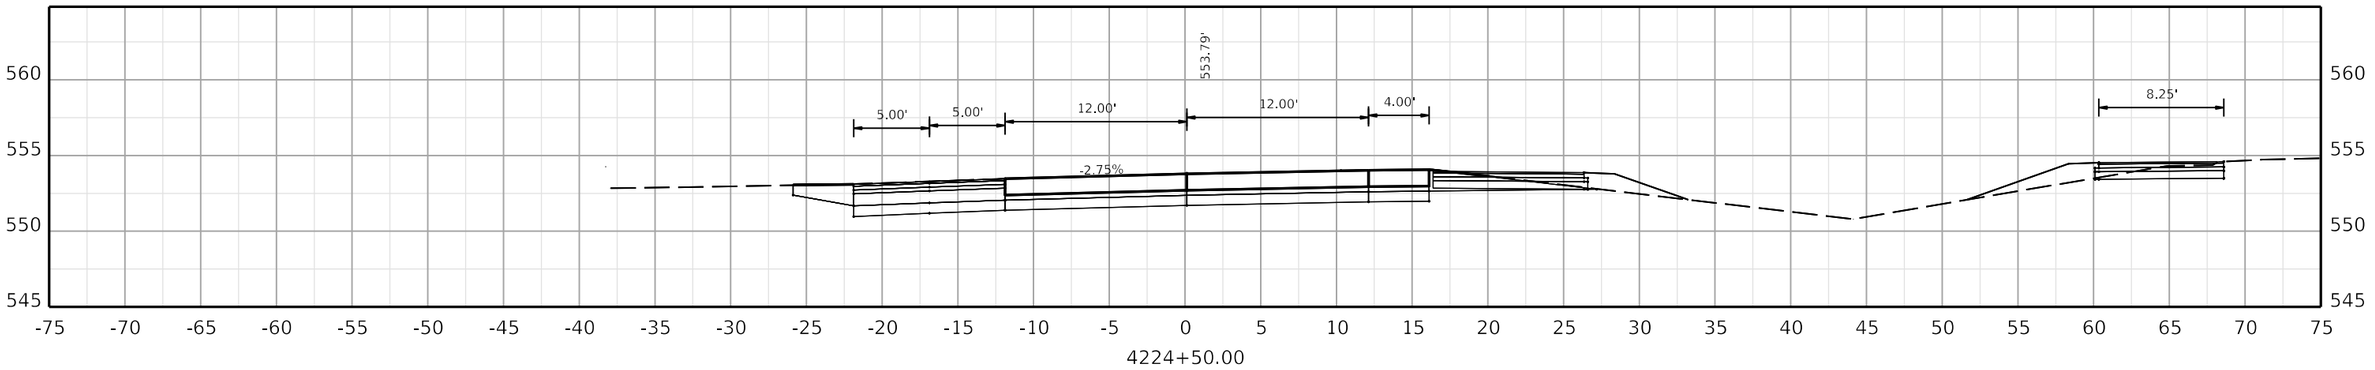

COMMONWEALTH OF KENTUCKY
DEPARTMENT OF HIGHWAYS

TEAM KENTUCKY TRANSPORTATION CABINET

DRAWING TITLE:

HORIZONTAL SCALE
SCALE: 1" = 5'


0' 5' 10' 20'

STA. 4224+50.00 TO STA. 4225+50.00

ITEM NO.

COUNTY OF

SHEET NO.
4224+50.00

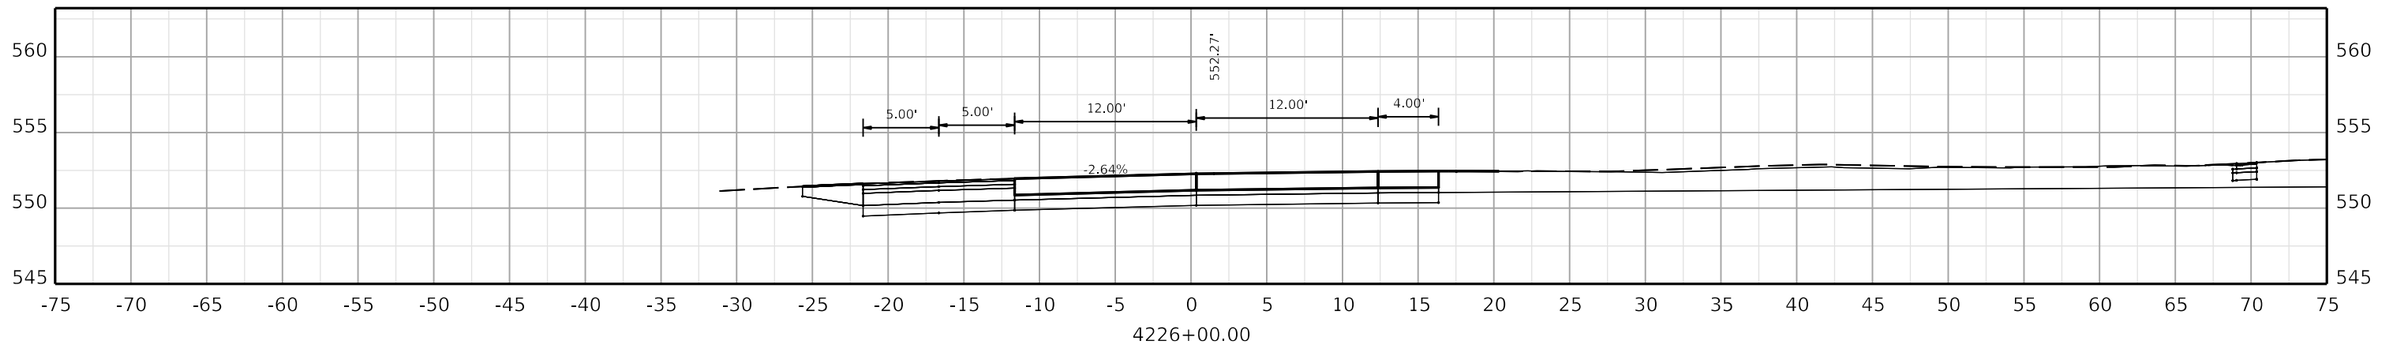

COMMONWEALTH OF KENTUCKY
DEPARTMENT OF HIGHWAYS

TEAM KENTUCKY TRANSPORTATION CABINET

DRAWING TITLE:


HORIZONTAL SCALE
SCALE: 1" = 5'


0' 5' 10' 20'


STA. 4226+00.00 TO STA. 4226+00.00

ITEM NO. COUNTY OF

SHEET NO.
4226+00.00

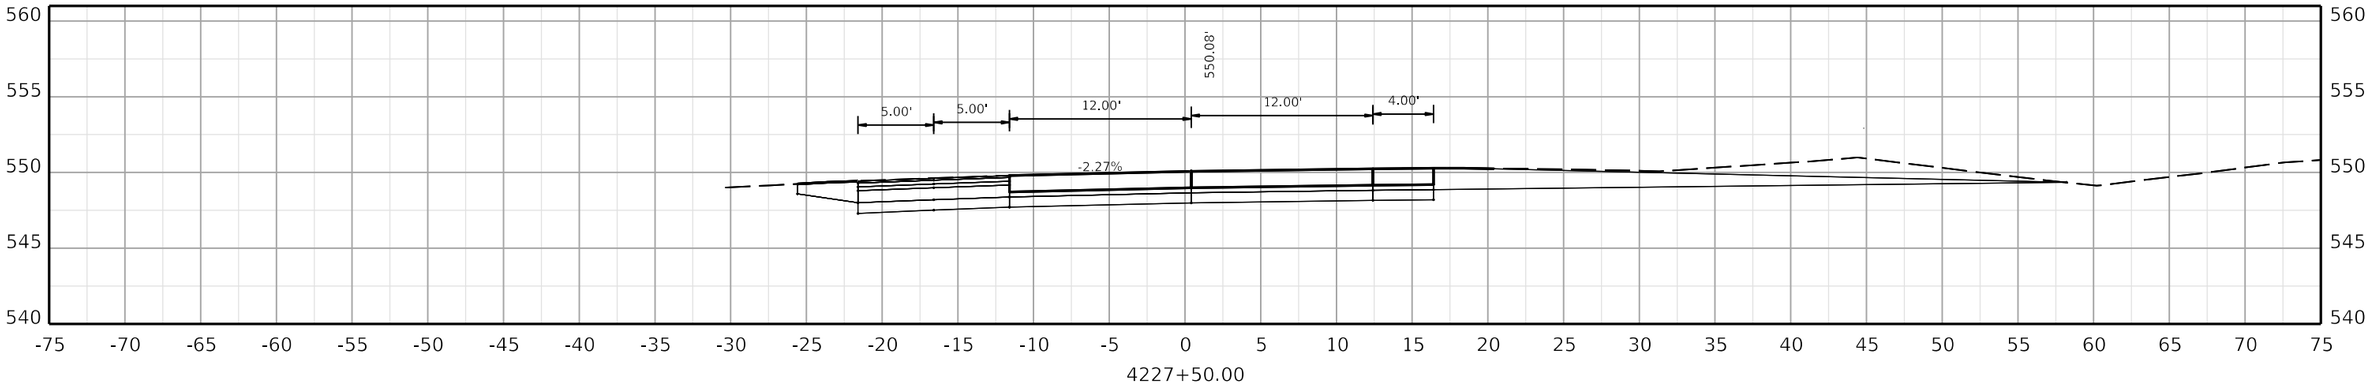

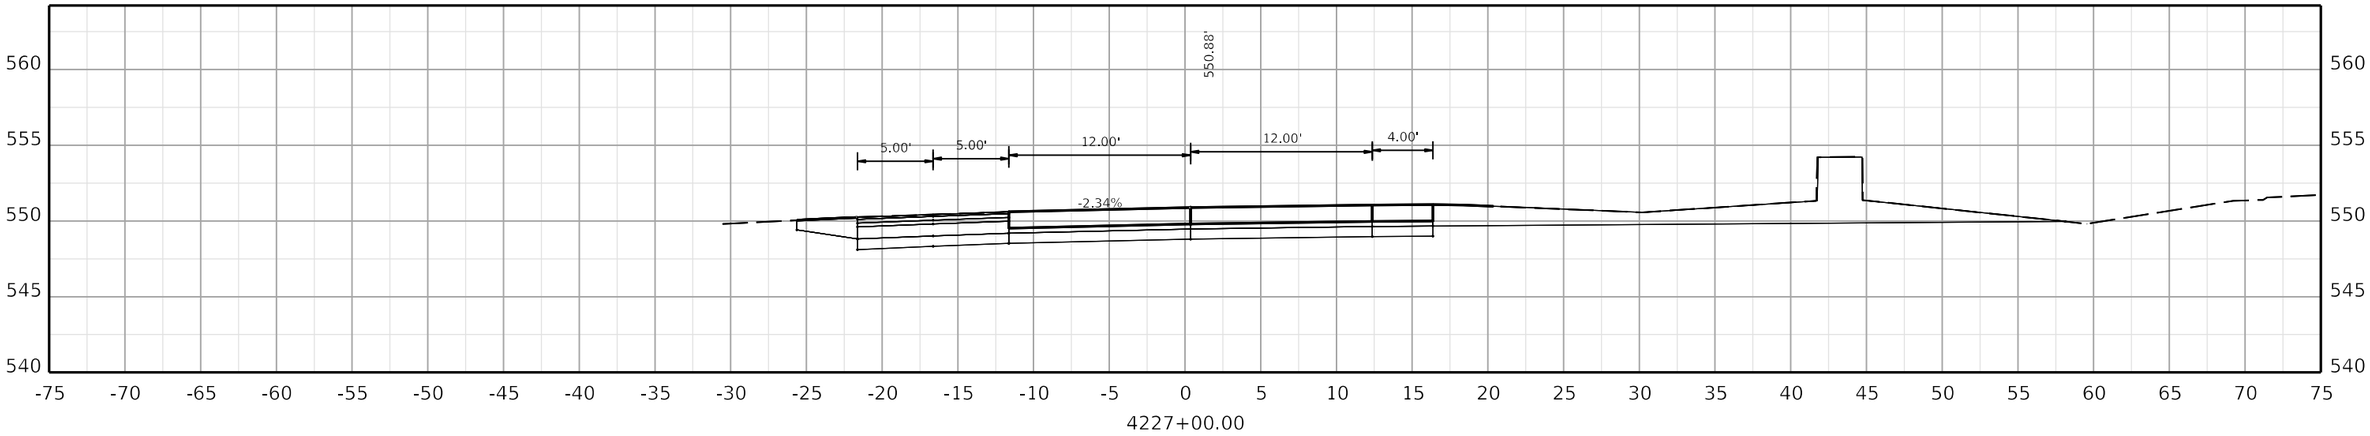

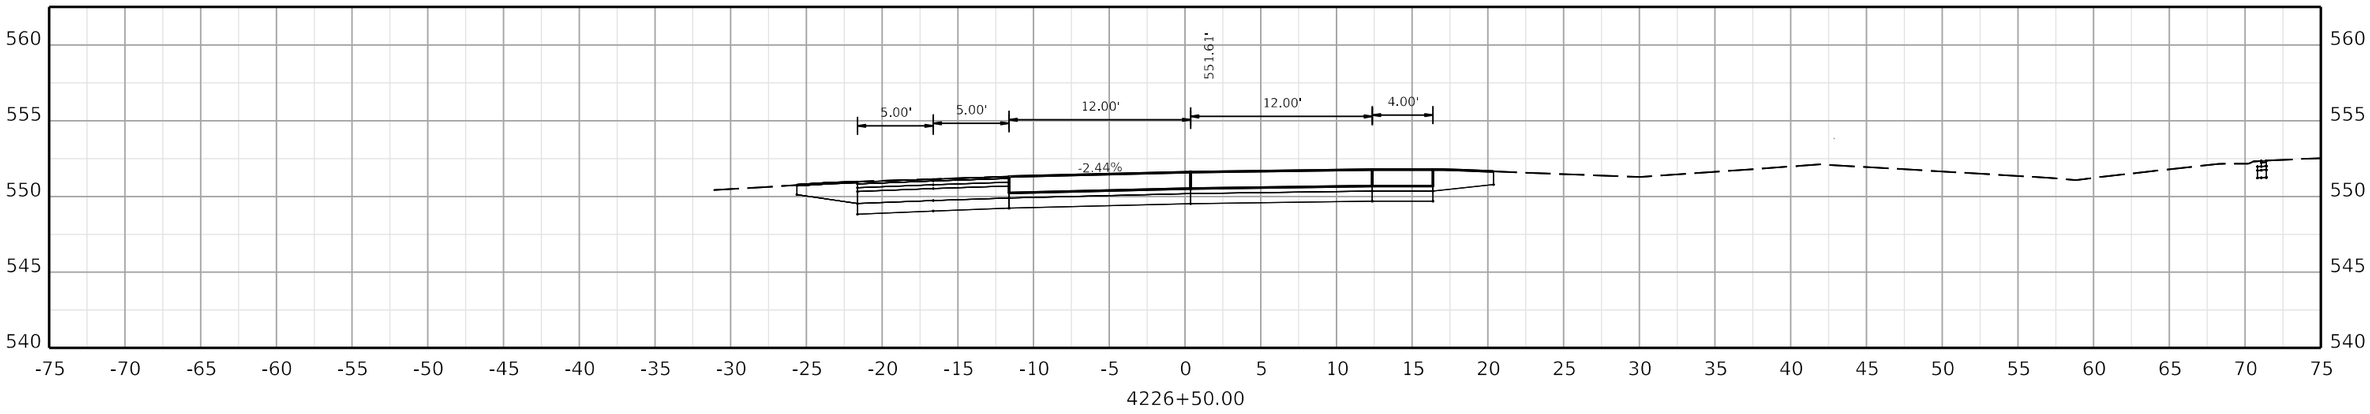

COMMONWEALTH OF KENTUCKY
DEPARTMENT OF HIGHWAYS

TEAM KENTUCKY

DRAWING TITLE:


HORIZONTAL SCALE
SCALE: 1" = 5'

0' 5' 10' 20'


STA. 4226+50.00 TO STA. 4227+50.00

ITEM NO. COUNTY OF


SHEET NO.
4226+50.00

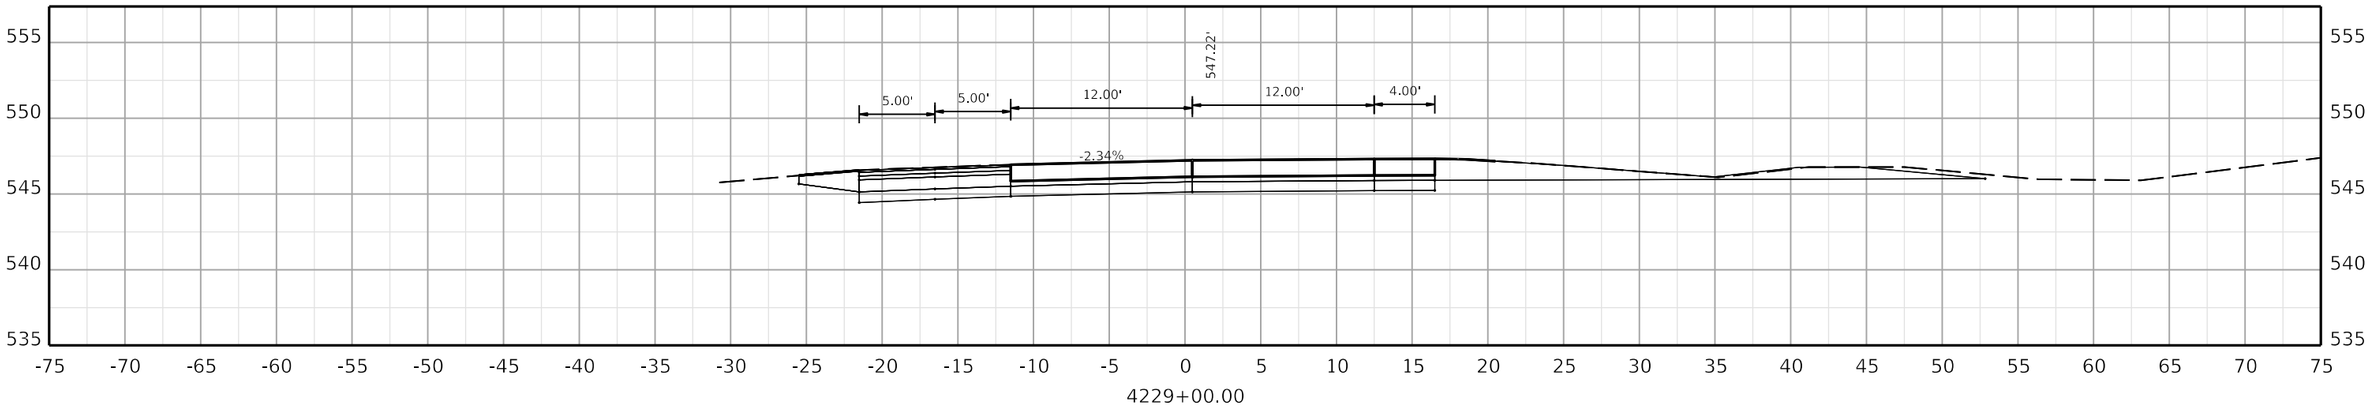

4229+00.00

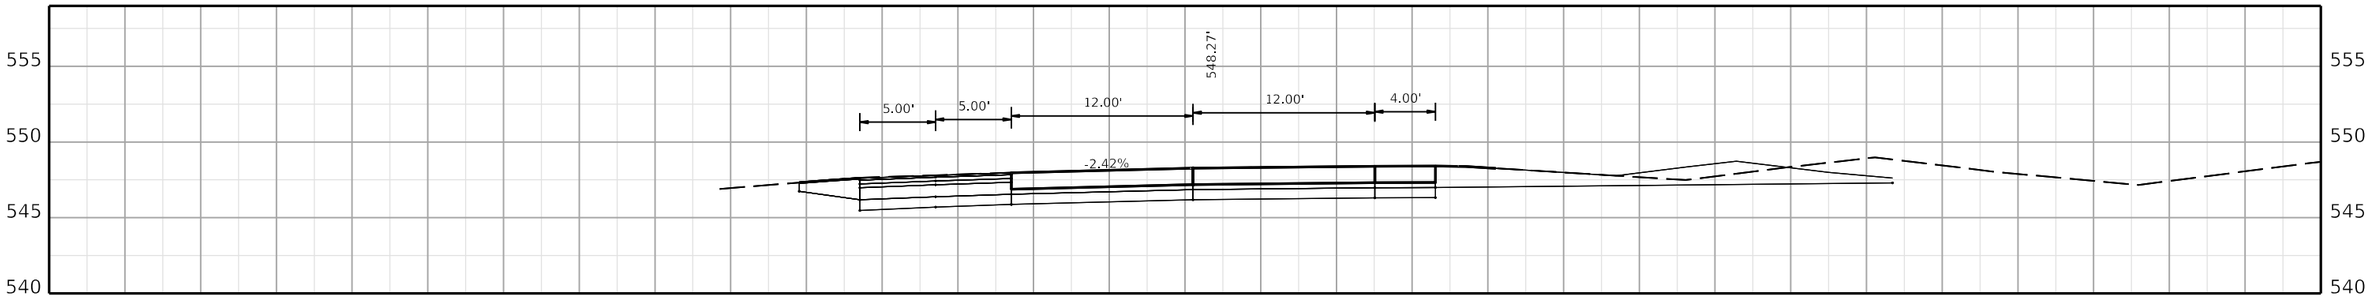

4228+50.00

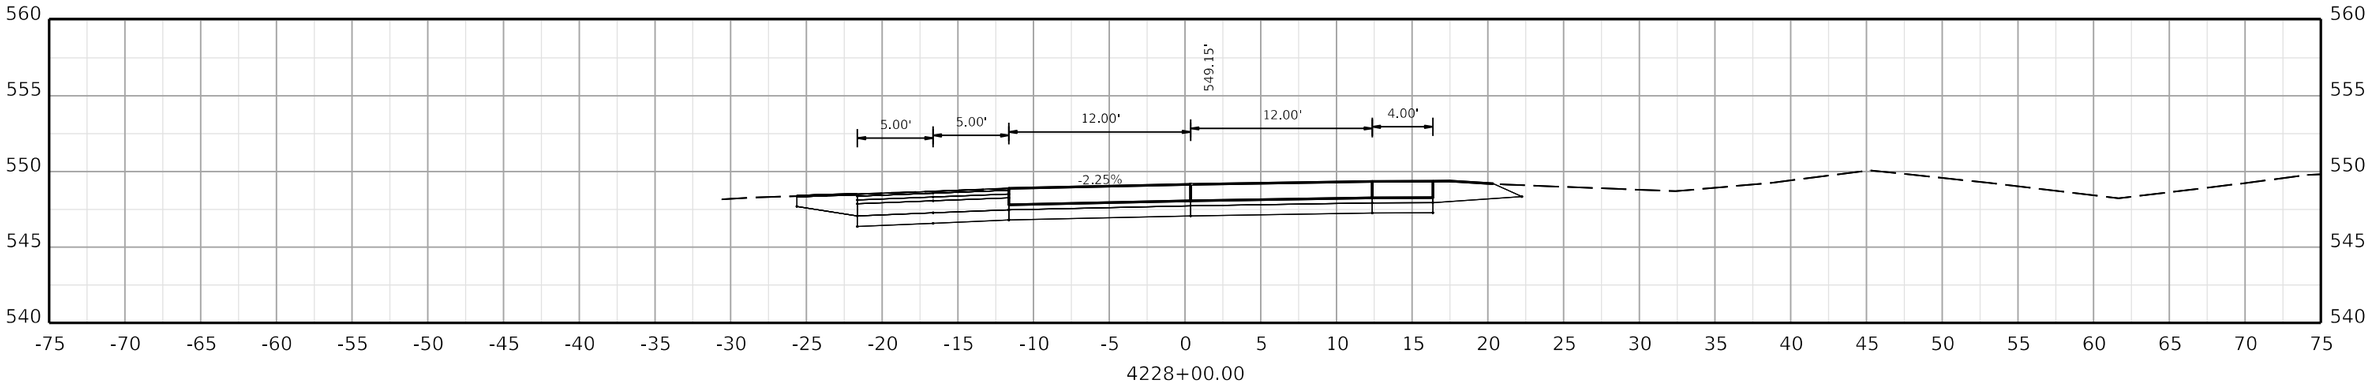

4228+00.00

COMMONWEALTH OF KENTUCKY
DEPARTMENT OF HIGHWAYS
TEAM KENTUCKY TRANSPORTATION CABINET

DRAWING TITLE:


HORIZONTAL SCALE
SCALE: 1" = 5'

0' 5' 10' 20'


STA. 4228+00.00 TO STA. 4229+00.00

ITEM NO. COUNTY OF


SHEET NO.
4228+00.00

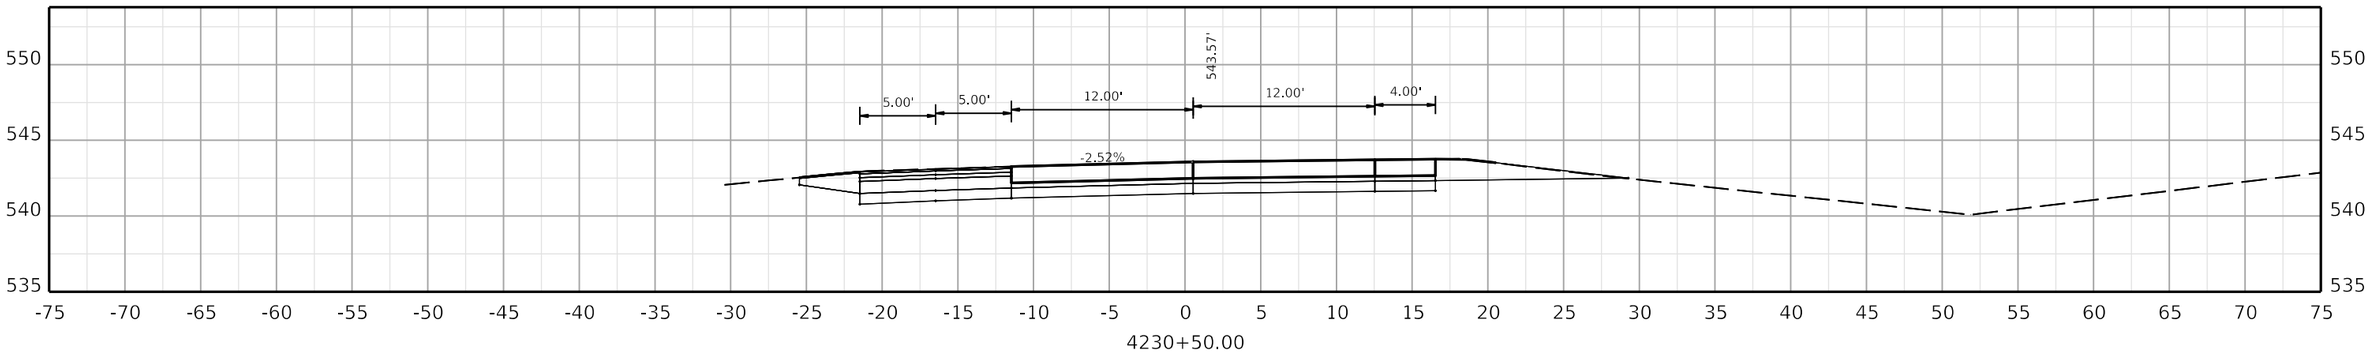

4230+50.00

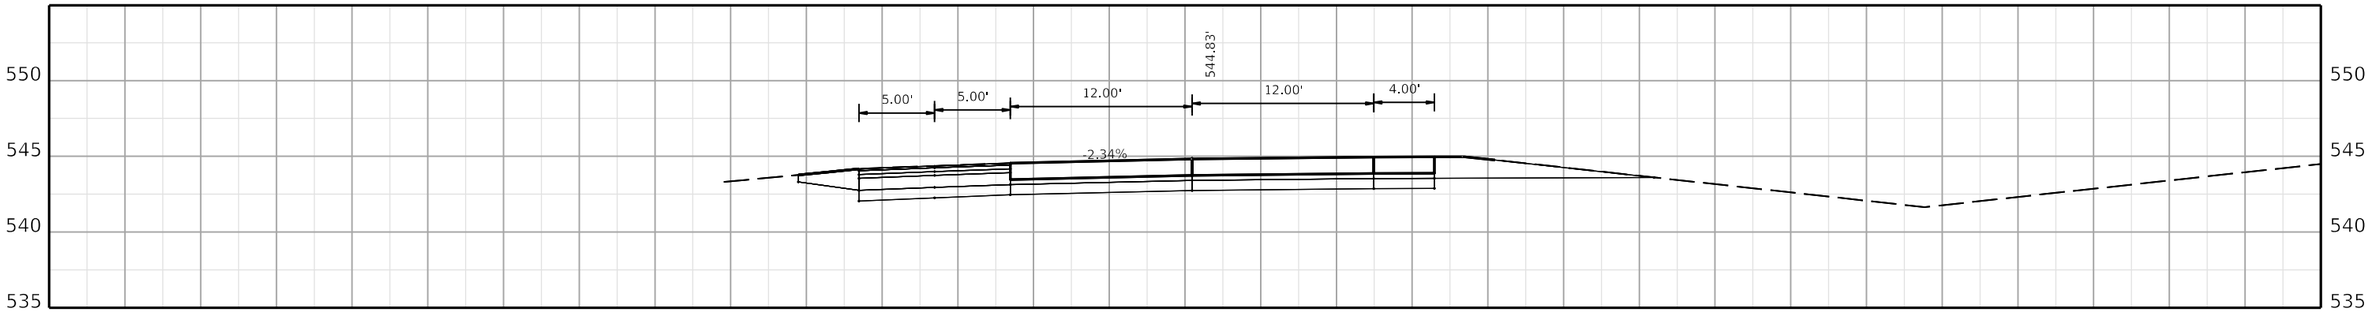

4230+00.00

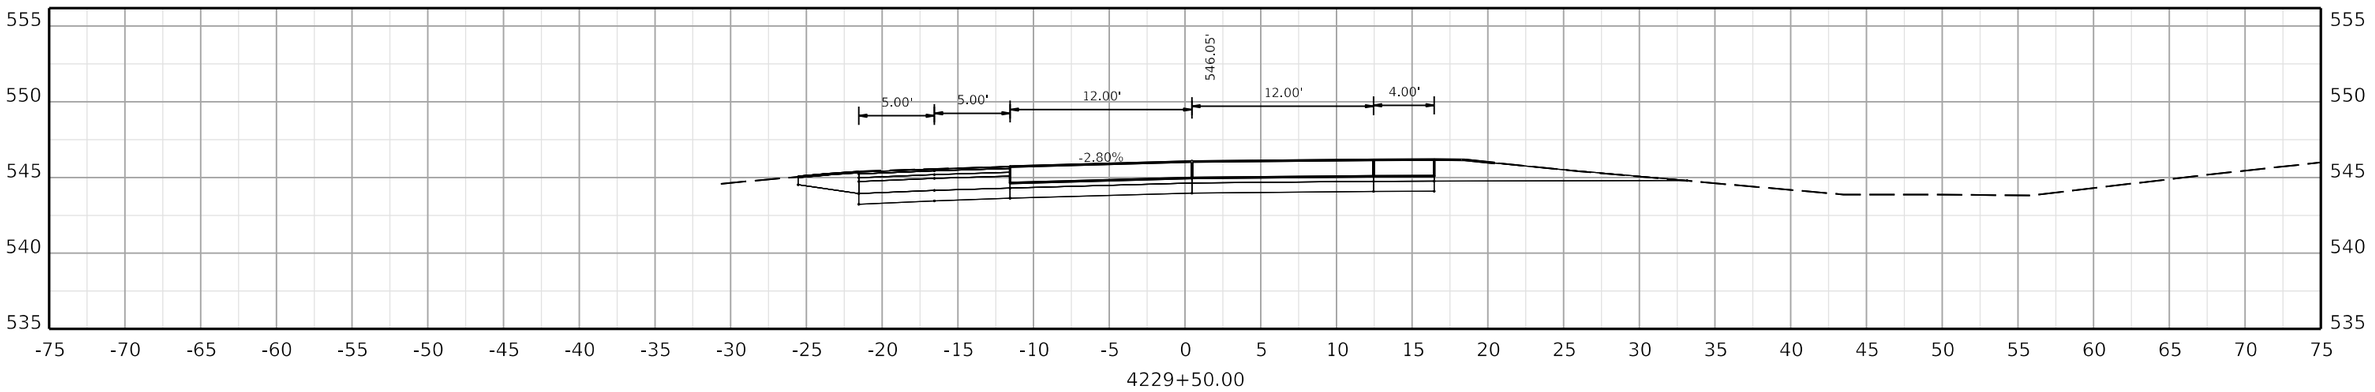

4229+50.00

COMMONWEALTH OF KENTUCKY
DEPARTMENT OF HIGHWAYS

TEAM KENTUCKY TRANSPORTATION CABINET

DRAWING TITLE:


HORIZONTAL SCALE
SCALE: 1" = 5'

0' 5' 10' 20'


STA. 4229+50.00 TO STA. 4230+50.00

ITEM NO. COUNTY OF


SHEET NO.
4229+50.00

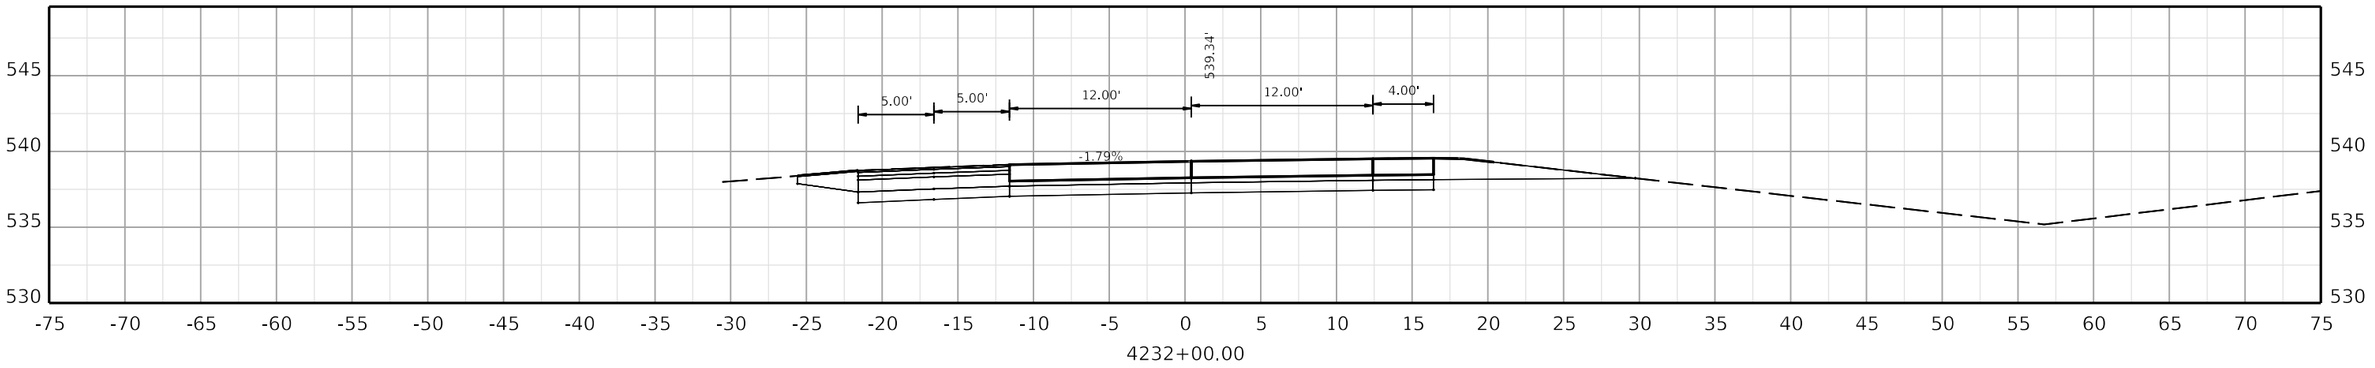

4232+00.00

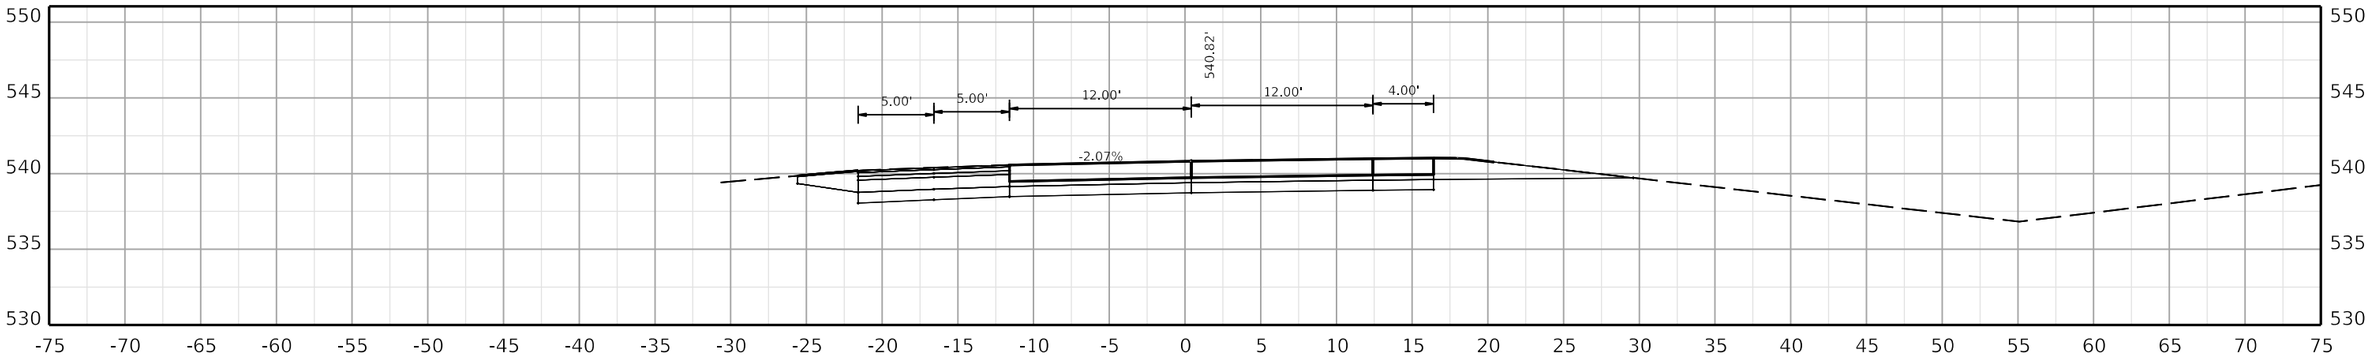

4231+50.00

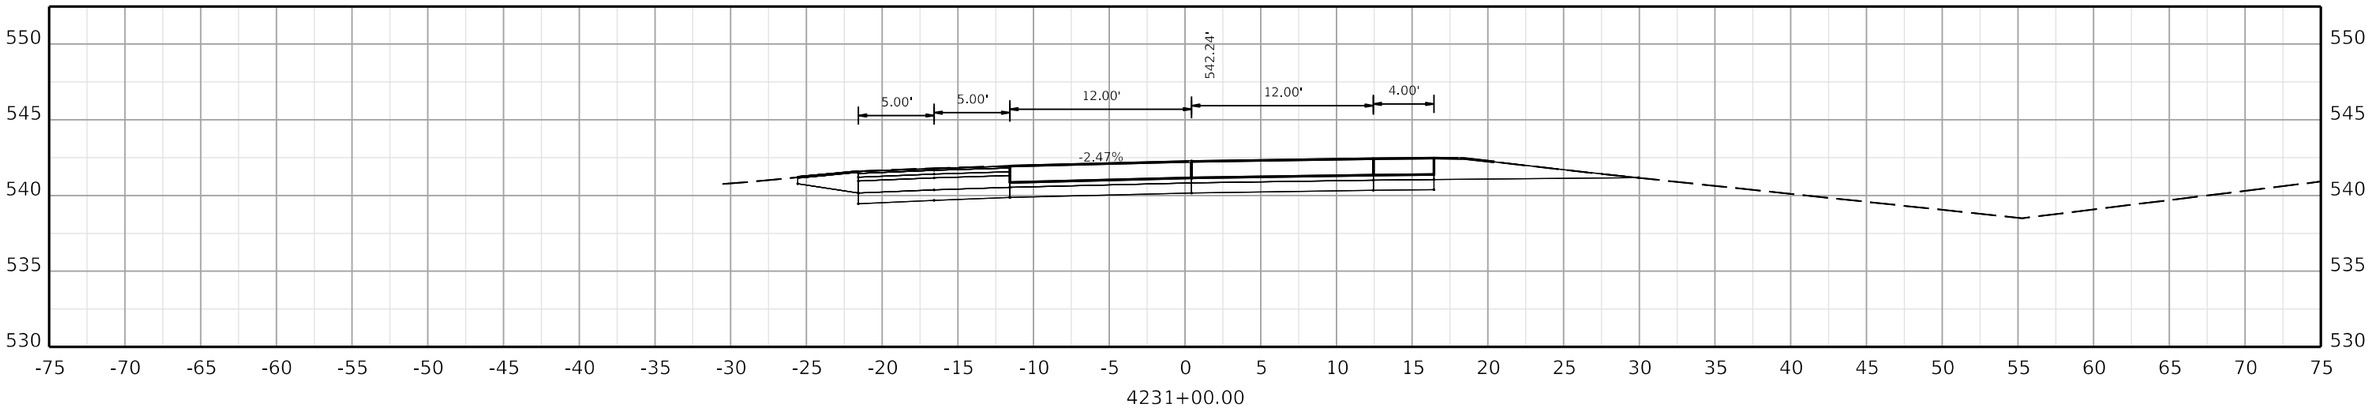

4231+00.00

COMMONWEALTH OF KENTUCKY
DEPARTMENT OF HIGHWAYS

TEAM KENTUCKY TRANSPORTATION CABINET

DRAWING TITLE:


HORIZONTAL SCALE
SCALE: 1" = 5'

0' 5' 10' 20'


STA. 4231+00.00 TO STA. 4232+00.00

ITEM NO. COUNTY OF


SHEET NO.
4231+00.00

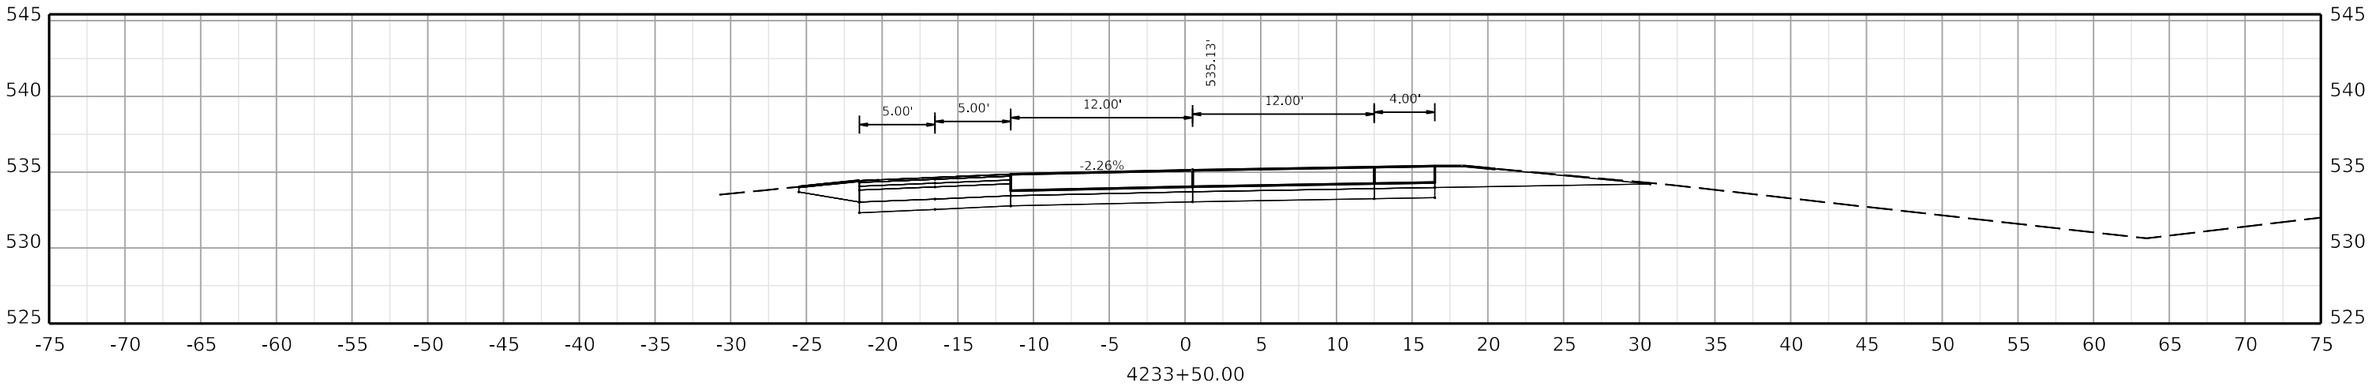

4233+50.00

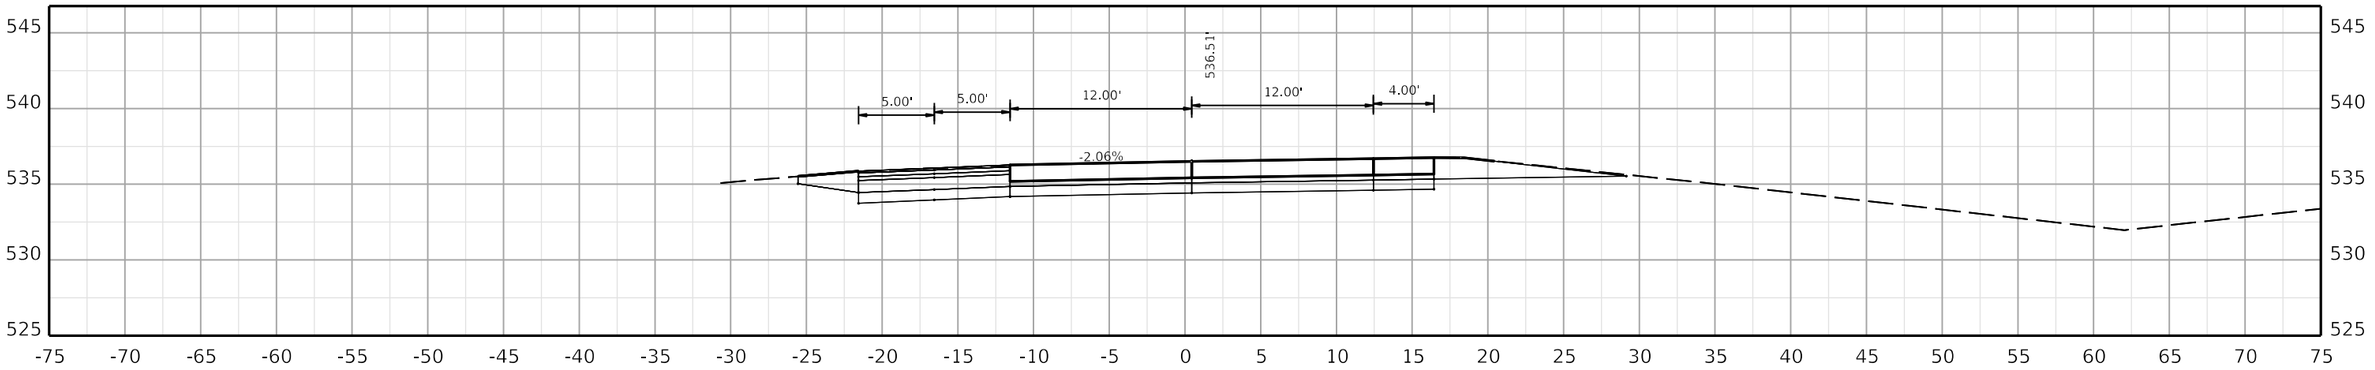

4233+00.00

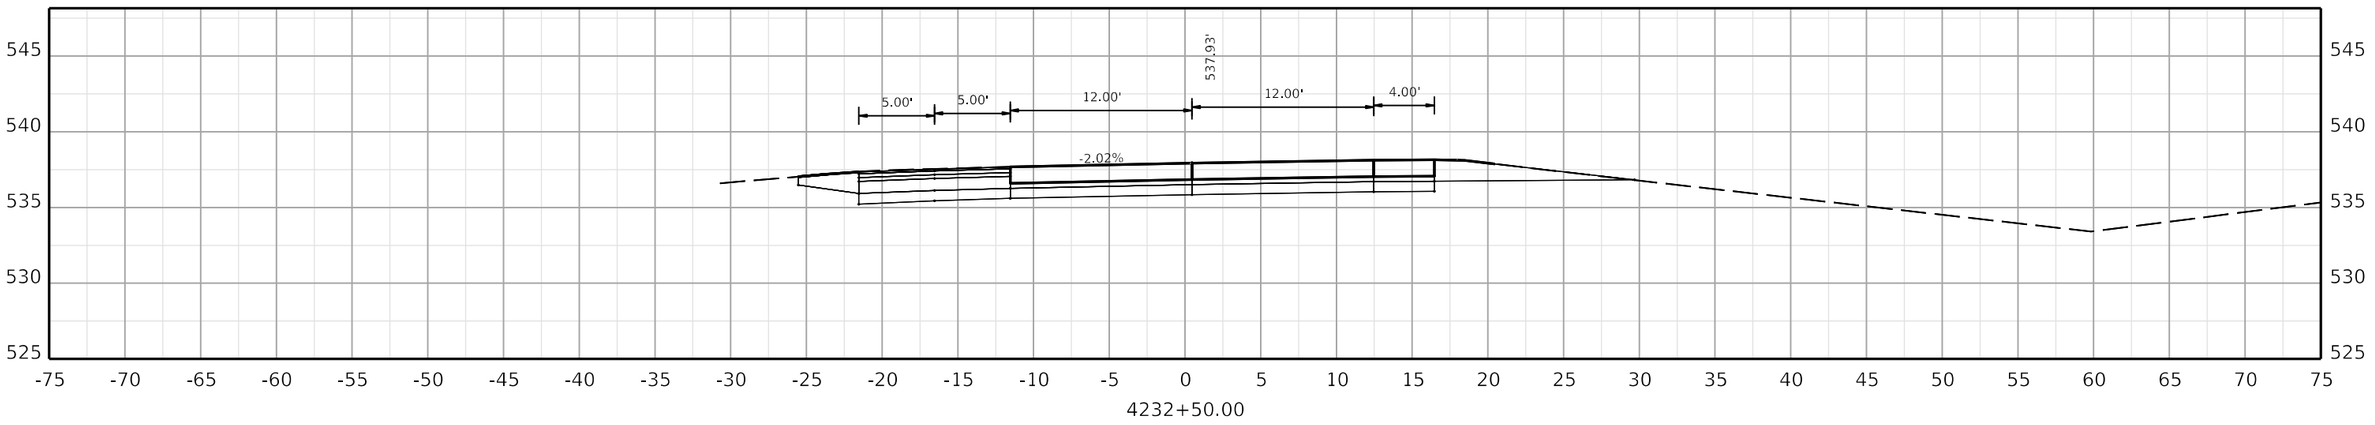

4232+50.00

COMMONWEALTH OF KENTUCKY
DEPARTMENT OF HIGHWAYS
TEAM KENTUCKY

DRAWING TITLE:

HORIZONTAL SCALE
SCALE: 1" = 5'

0' 5' 10' 20'

STA. 4232+50.00 TO STA. 4233+50.00


ITEM NO. COUNTY OF


SHEET NO.
4232+50.00


OpenRoads Designer v10.12.02.4

USER: USLR095925

FILE NAME: C:\BMS\WSP-US-PW-02\D0932959\CORR_I-24W_CONCRETE_PAVING_SEGMENT3_XSEC.DGN

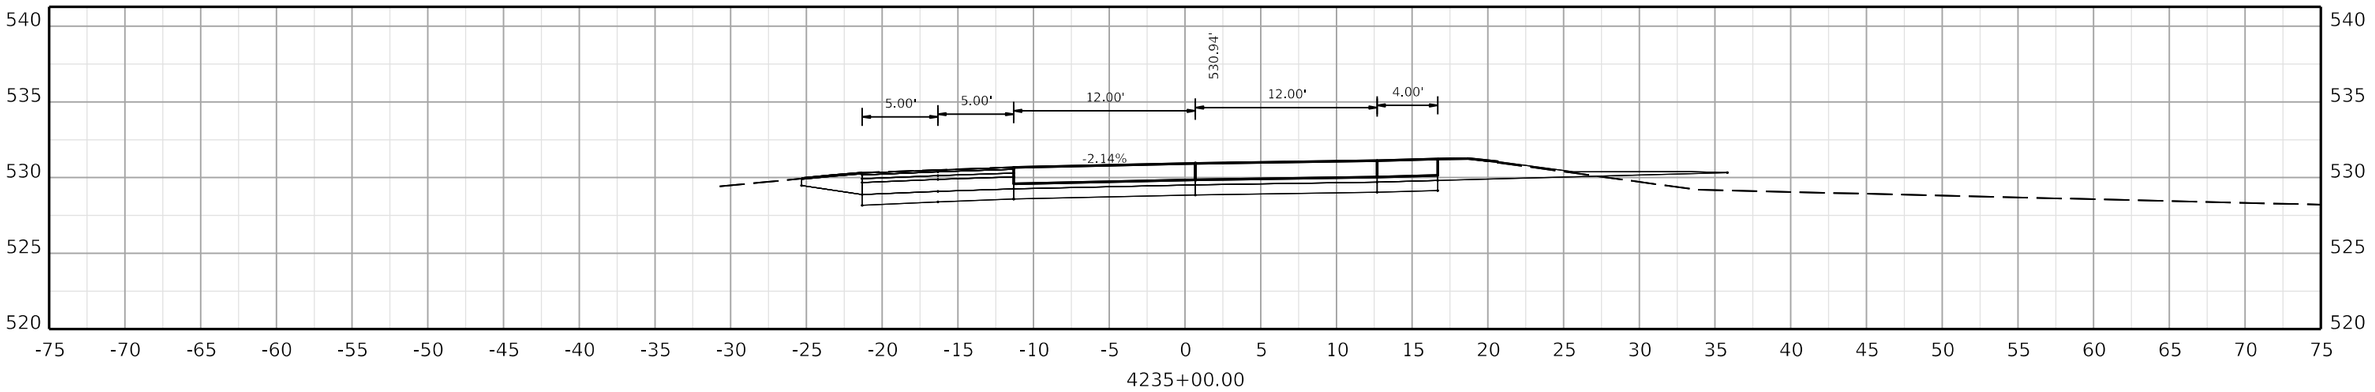

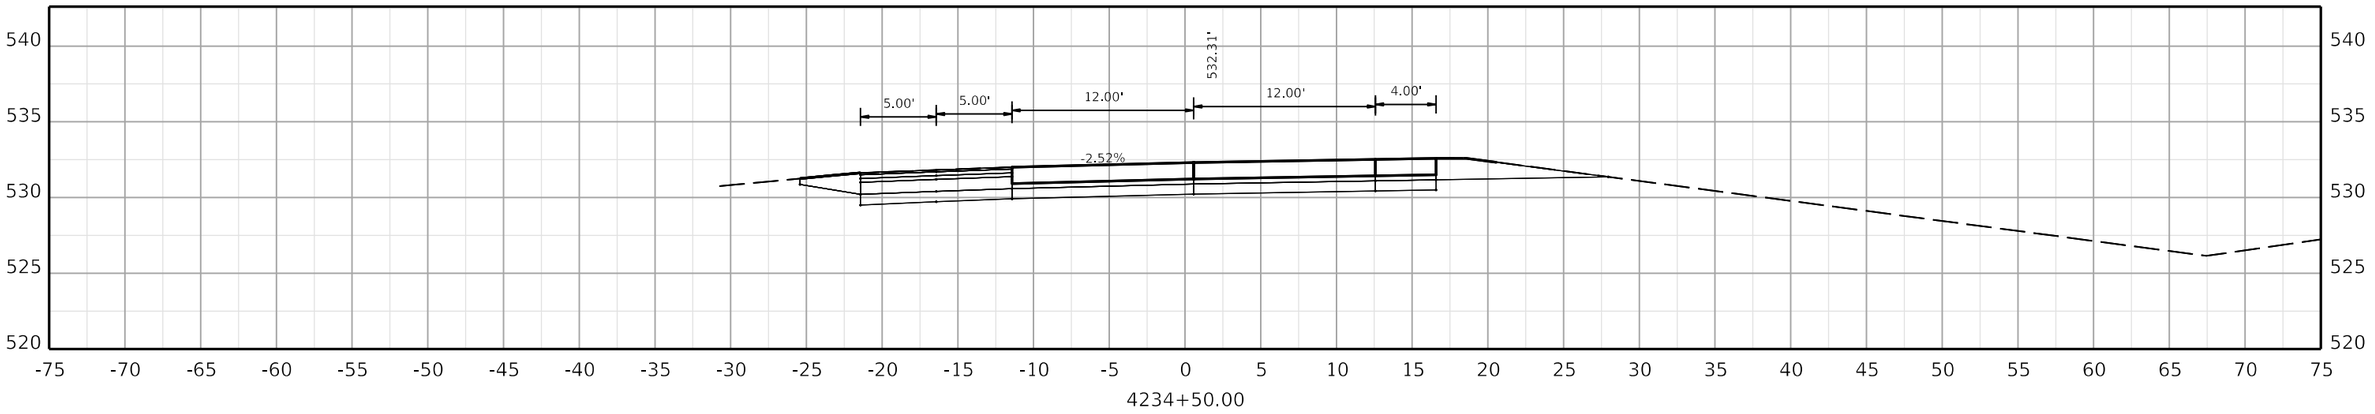

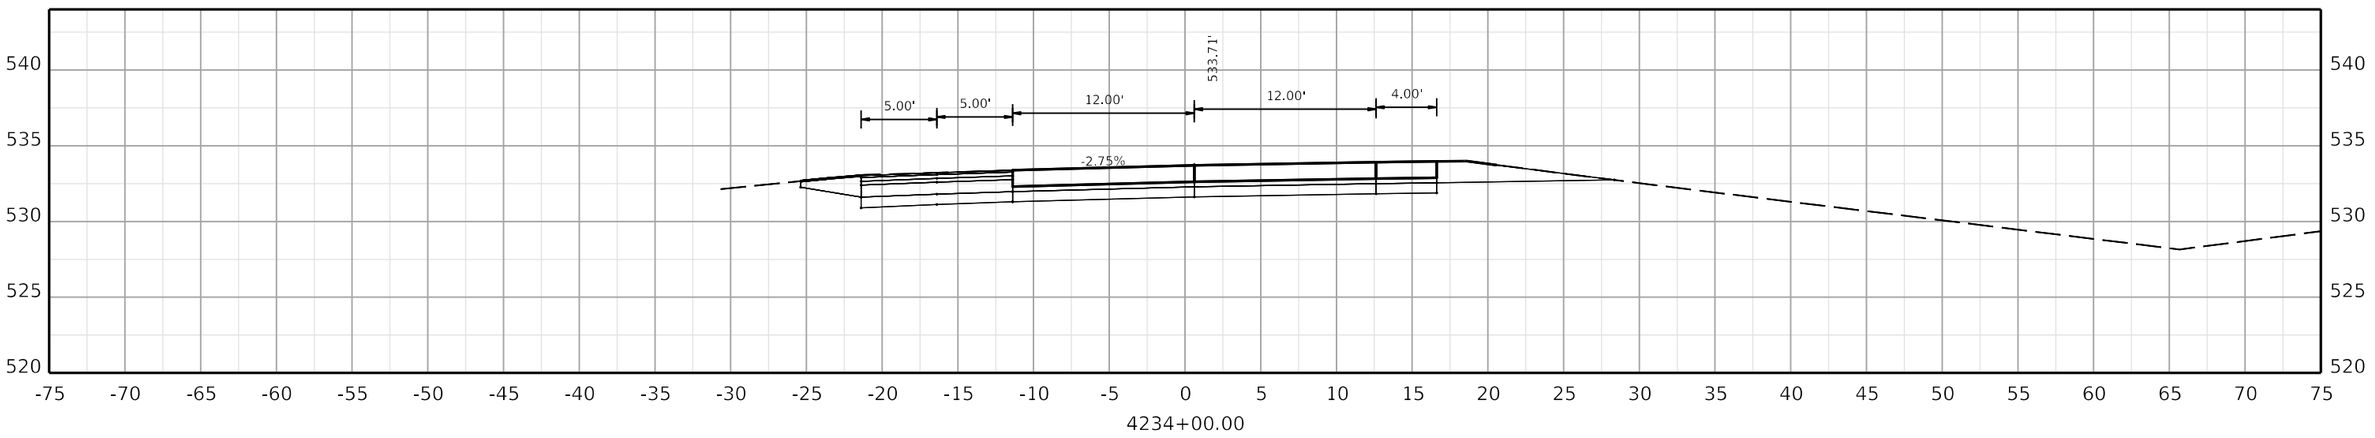

COMMONWEALTH OF KENTUCKY
DEPARTMENT OF HIGHWAYS
TEAM KENTUCKY TRANSPORTATION CABINET

DRAWING TITLE:


HORIZONTAL SCALE
SCALE: 1" = 5'

0' 5' 10' 20'


STA. 4234+00.00 TO STA. 4235+00.00

ITEM NO. COUNTY OF


SHEET NO.
4234+00.00

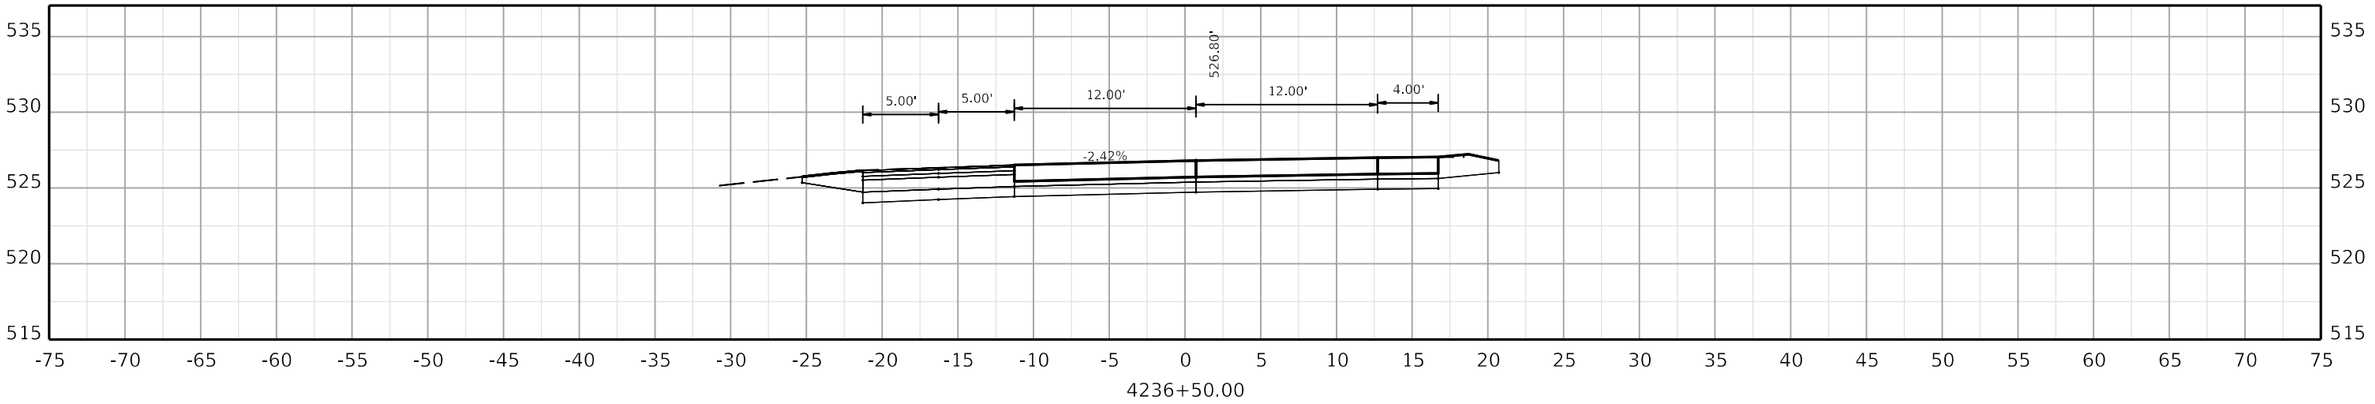

4236+50.00

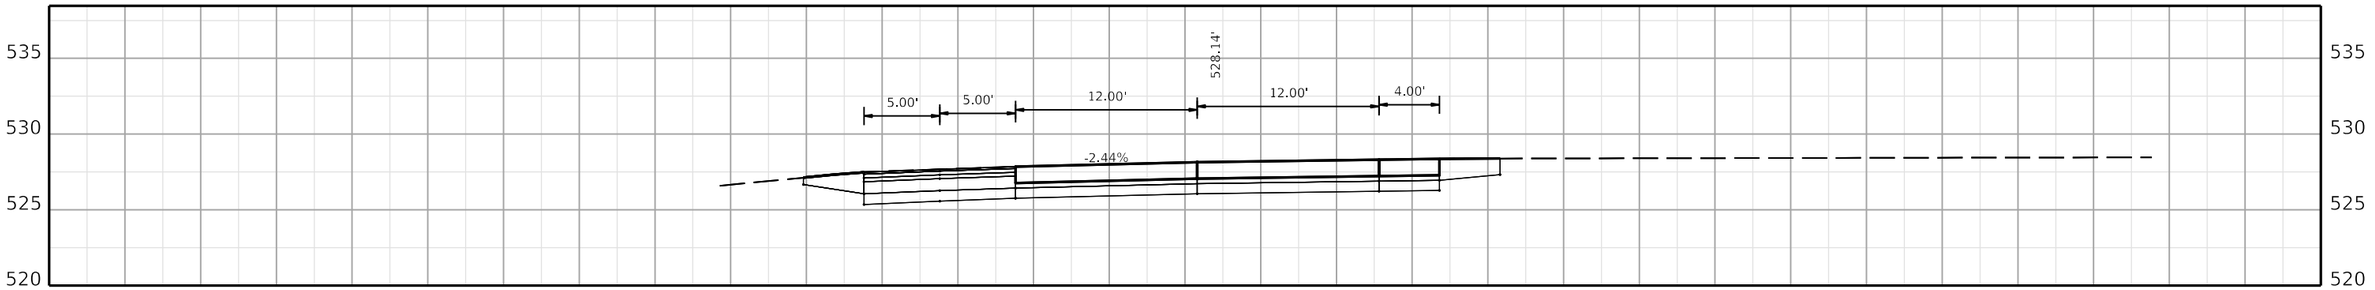

4236+00.00

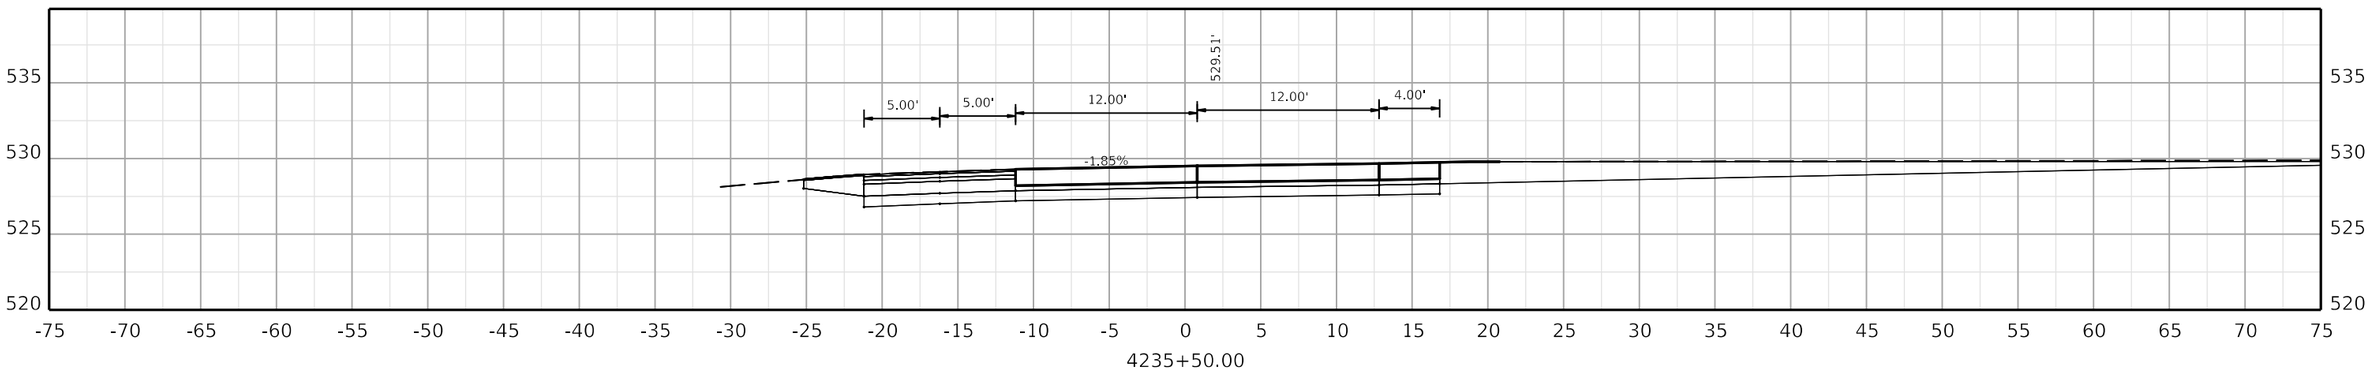

4235+50.00

COMMONWEALTH OF KENTUCKY
DEPARTMENT OF HIGHWAYS
TEAM KENTUCKY

DRAWING TITLE:


HORIZONTAL SCALE
SCALE: 1" = 5'


0' 5' 10' 20'


STA. 4235+50.00 TO STA. 4236+50.00

ITEM NO. COUNTY OF

SHEET NO.
4235+50.00

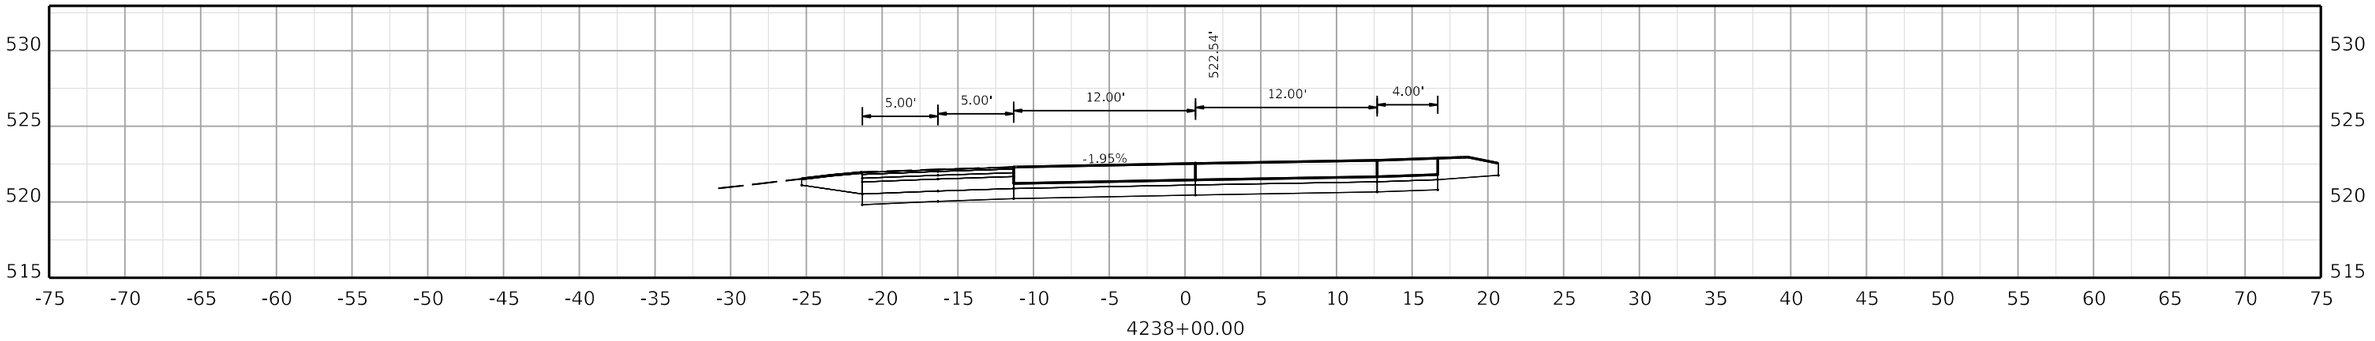

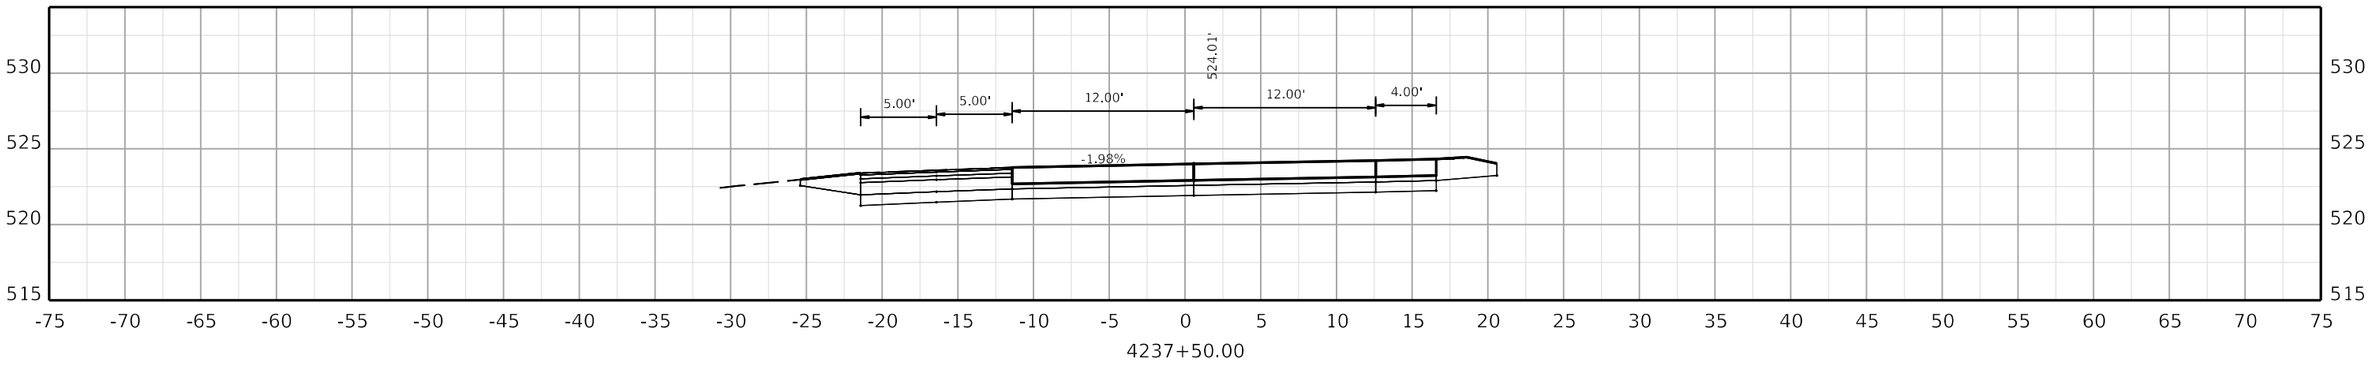

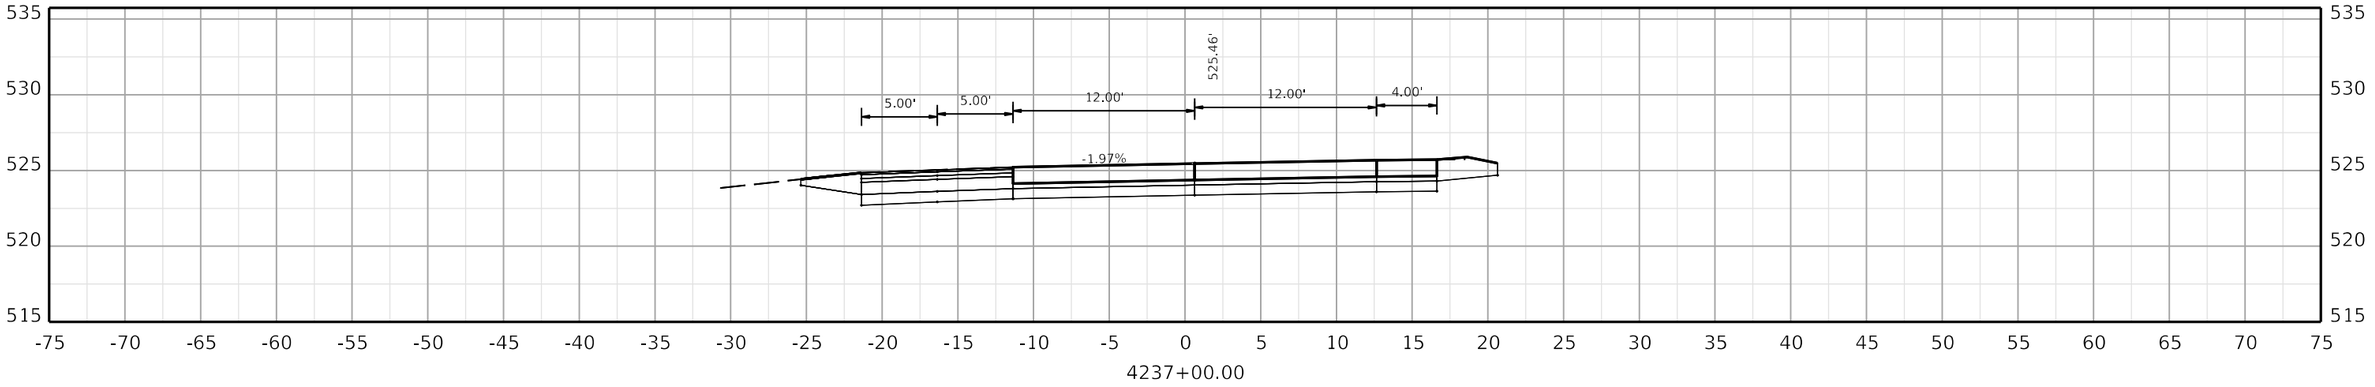

COMMONWEALTH OF KENTUCKY
DEPARTMENT OF HIGHWAYS

TEAM KENTUCKY TRANSPORTATION CABINET

DRAWING TITLE:


HORIZONTAL SCALE
SCALE: 1" = 5'

0' 5' 10' 20'


STA. 4237+00.00 TO STA. 4238+00.00

ITEM NO. COUNTY OF


SHEET NO. 4237+00.00

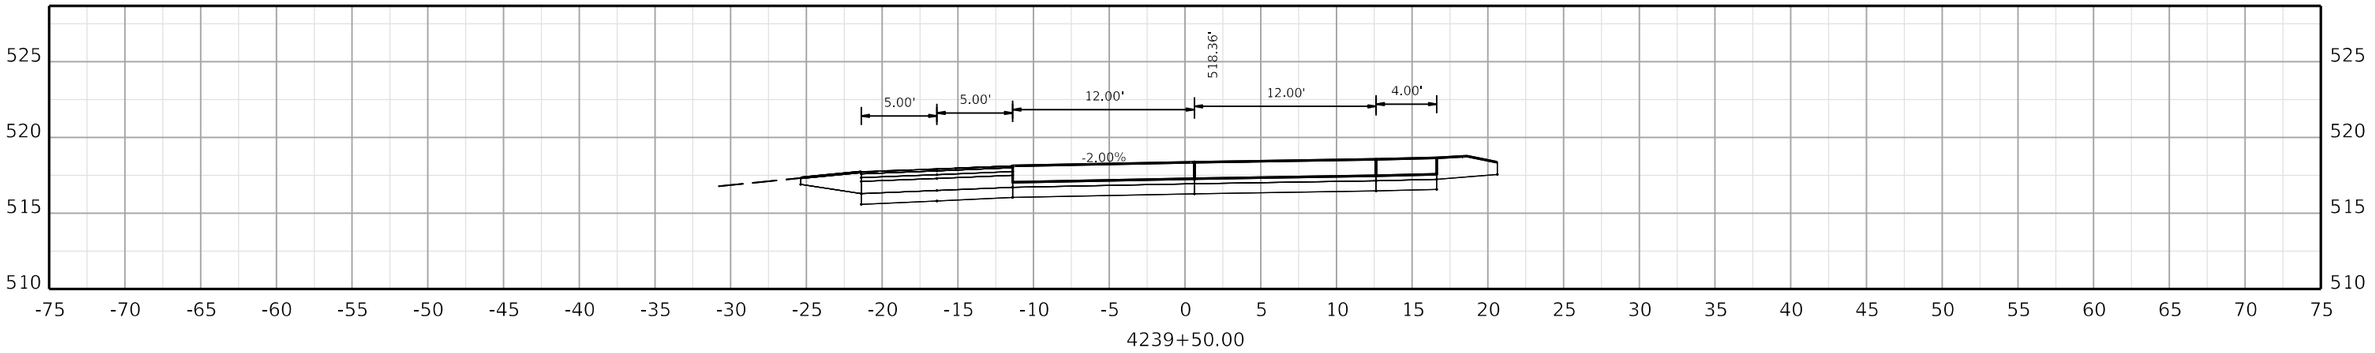

4239+50.00

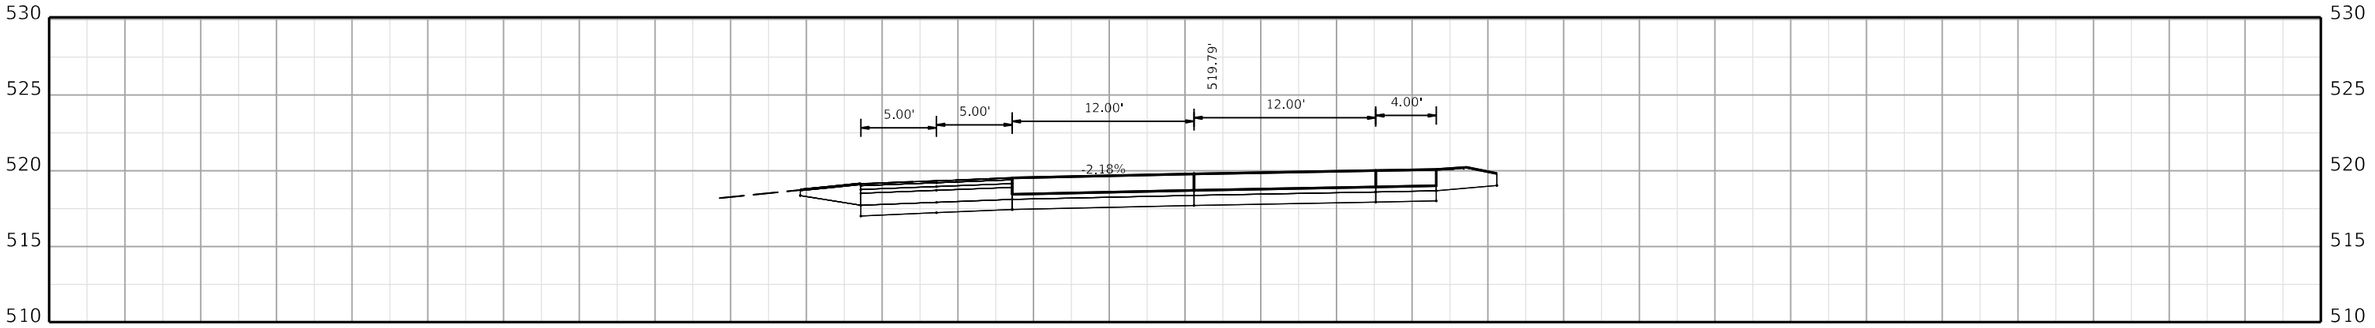

4239+00.00

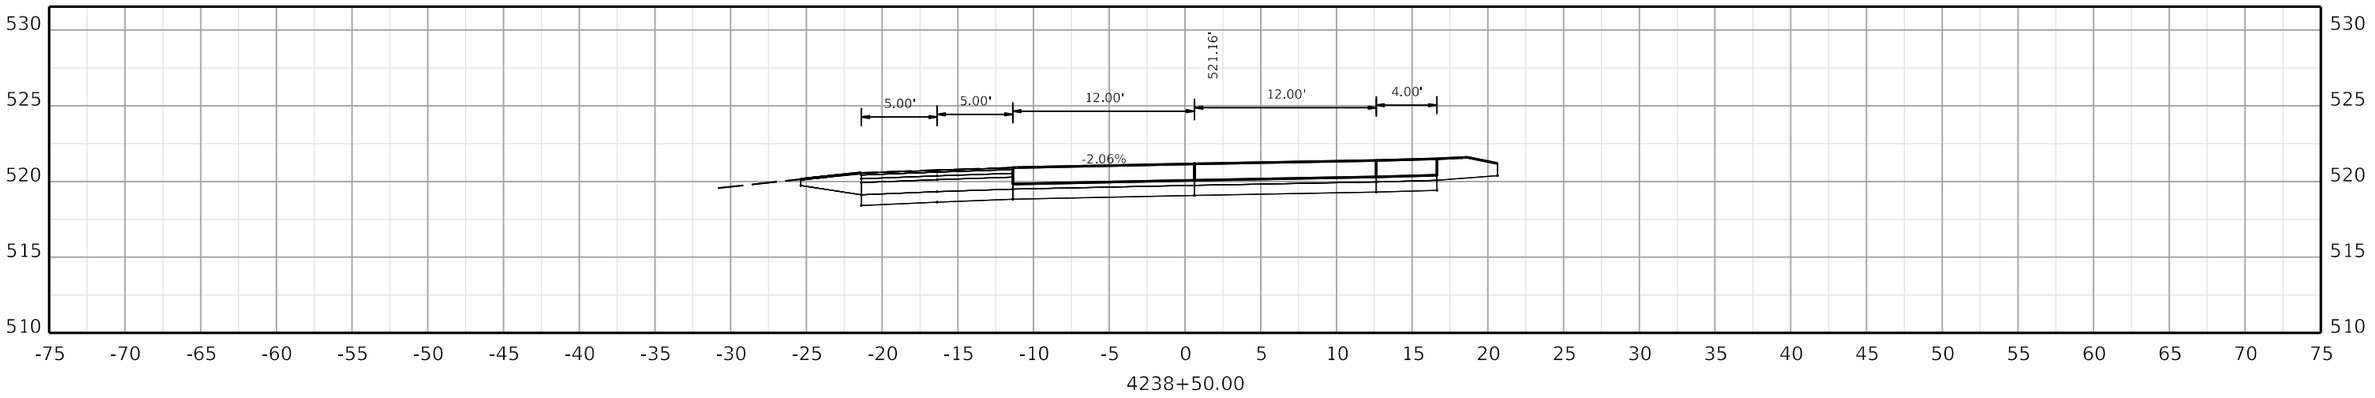

4238+50.00

COMMONWEALTH OF KENTUCKY
DEPARTMENT OF HIGHWAYS
TEAM KENTUCKY

DRAWING TITLE:

HORIZONTAL SCALE
SCALE: 1" = 5'

0' 5' 10' 20'

STA. 4238+50.00 TO STA. 4239+50.00


ITEM NO. COUNTY OF

SHEET NO. 4238+50.00


OpenRoads Designer v10.12.02.4

USER: USLR095925


FILE NAME: C:\BMS\WSP-US-PW-02\D0932959\CORR_I-24W_CONCRETE_PAVING_SEGMENT3_XSEC.DGN

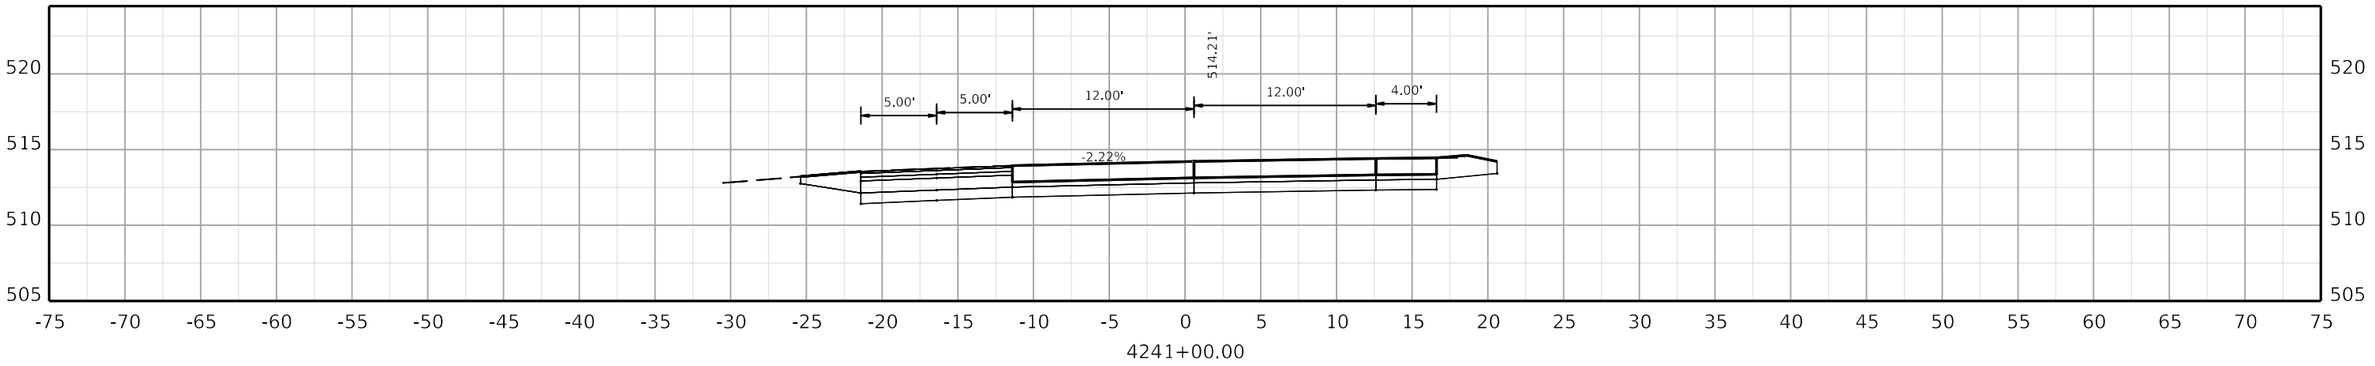

4241+00.00

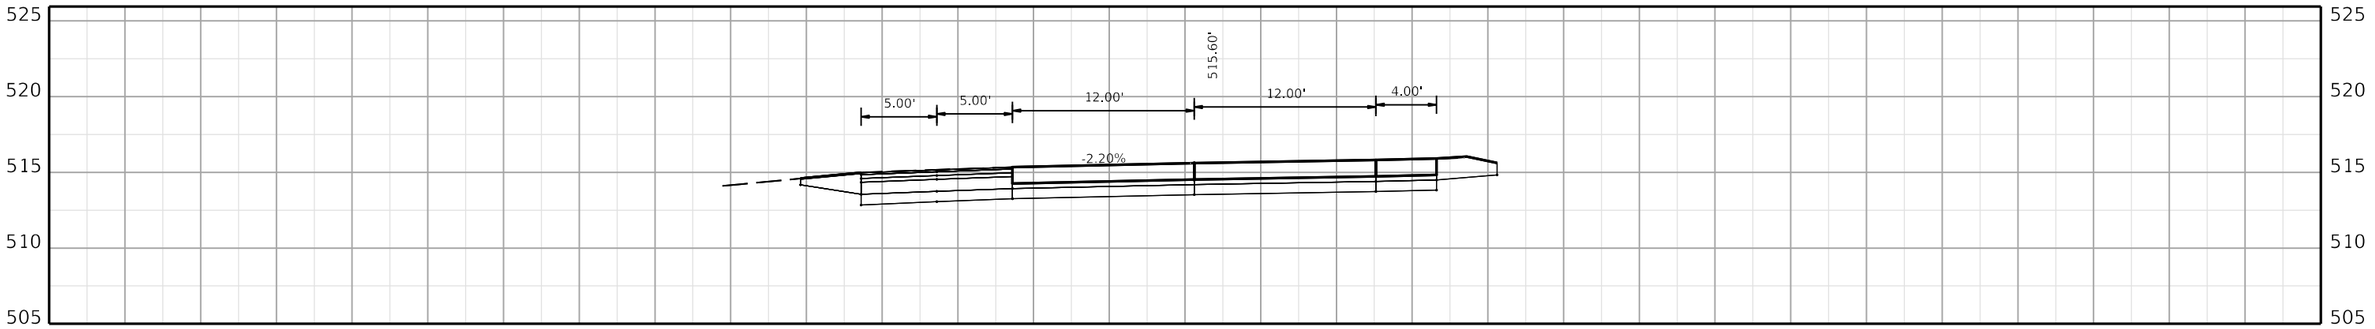

4240+50.00

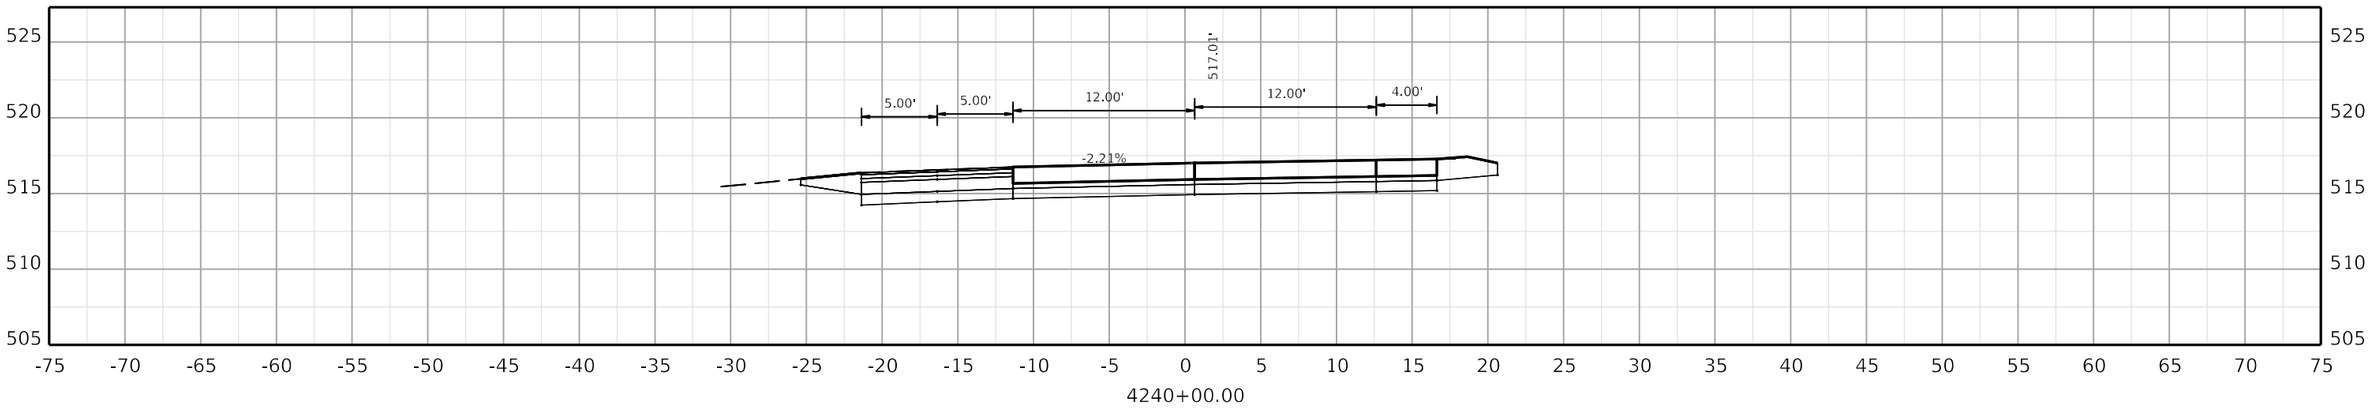

4240+00.00

COMMONWEALTH OF KENTUCKY
DEPARTMENT OF HIGHWAYS

TEAM KENTUCKY

DRAWING TITLE:


HORIZONTAL SCALE
SCALE: 1" = 5'

0' 5' 10' 20'


STA. 4240+00.00 TO STA. 4241+00.00

ITEM NO. COUNTY OF


SHEET NO.
4240+00.00

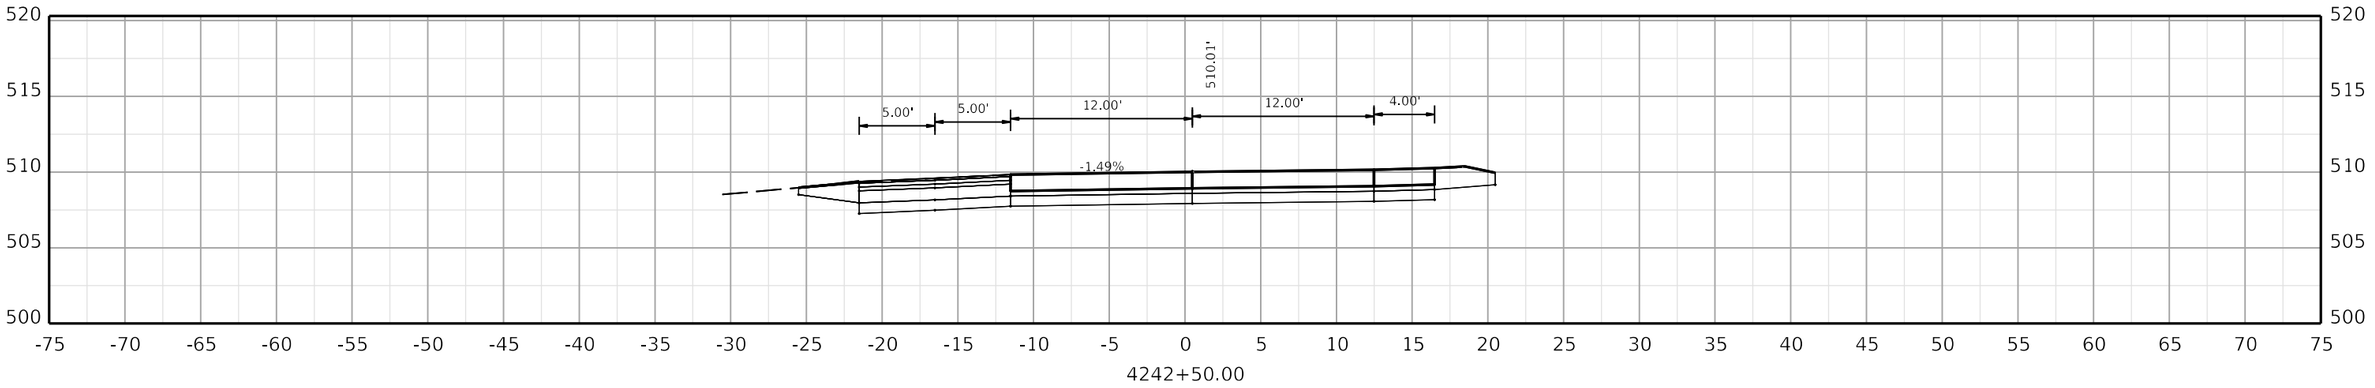

4242+50.00

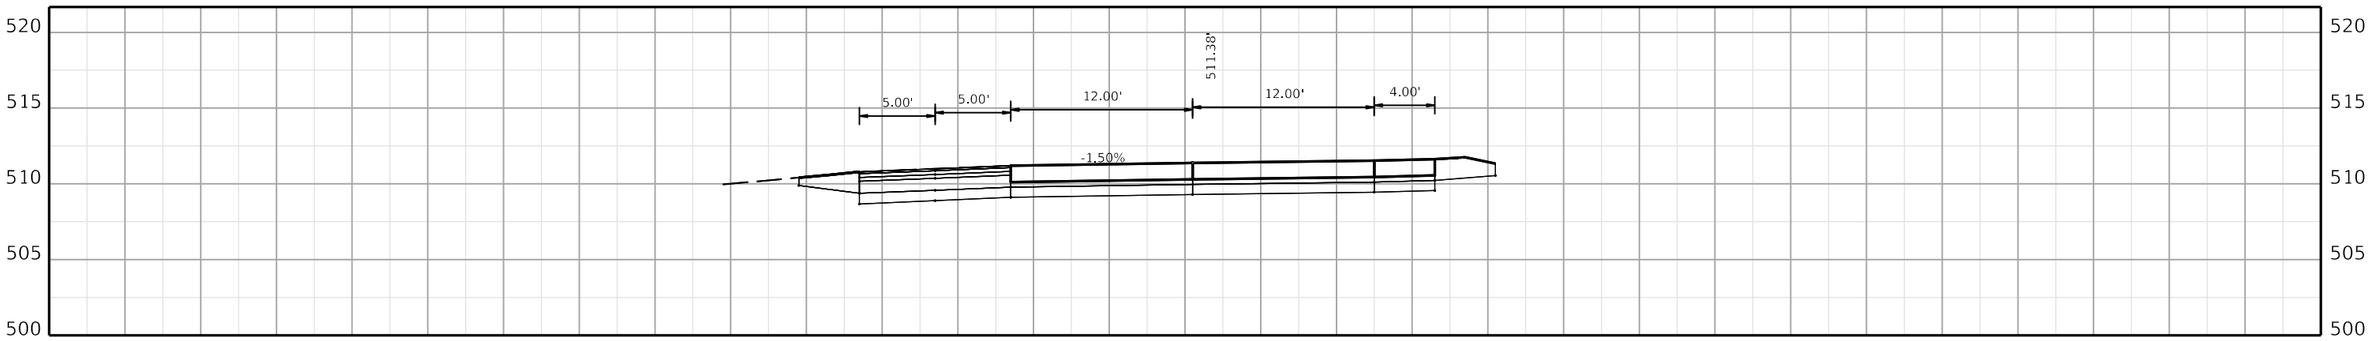

4242+00.00

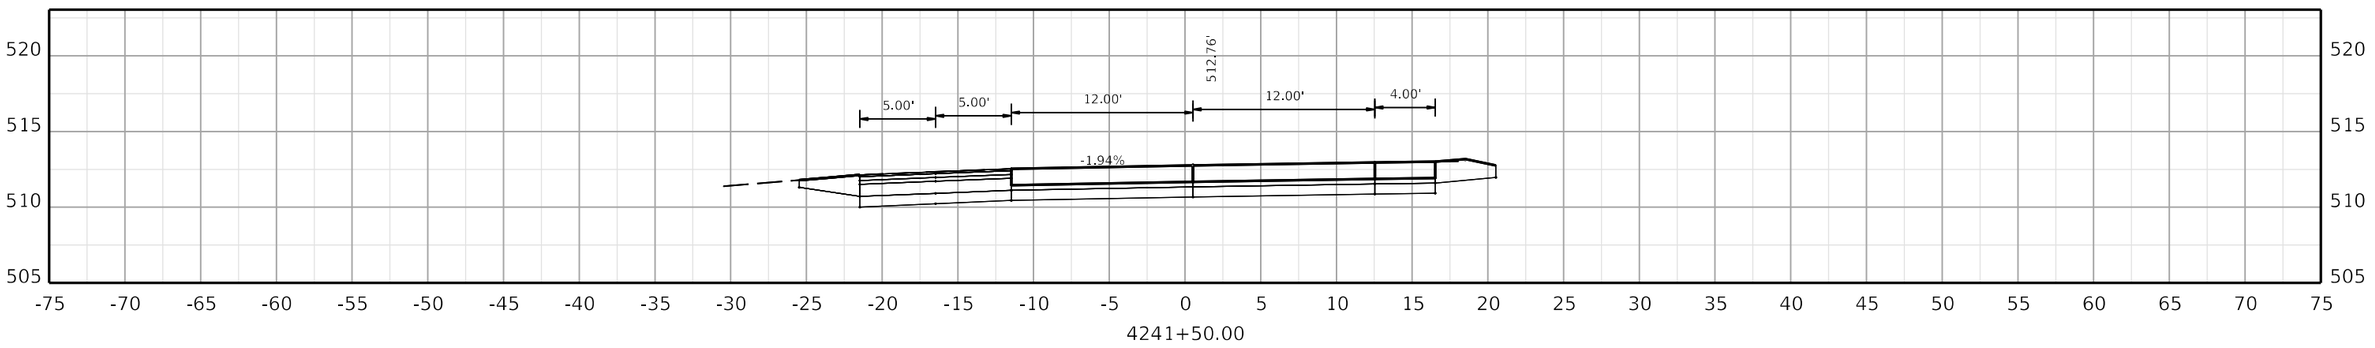

4241+50.00

COMMONWEALTH OF KENTUCKY
DEPARTMENT OF HIGHWAYS

TEAM KENTUCKY

DRAWING TITLE:


HORIZONTAL SCALE
SCALE: 1" = 5'

0' 5' 10' 20'


STA. 4241+50.00 TO STA. 4242+50.00

ITEM NO. COUNTY OF


SHEET NO. 4241+50.00

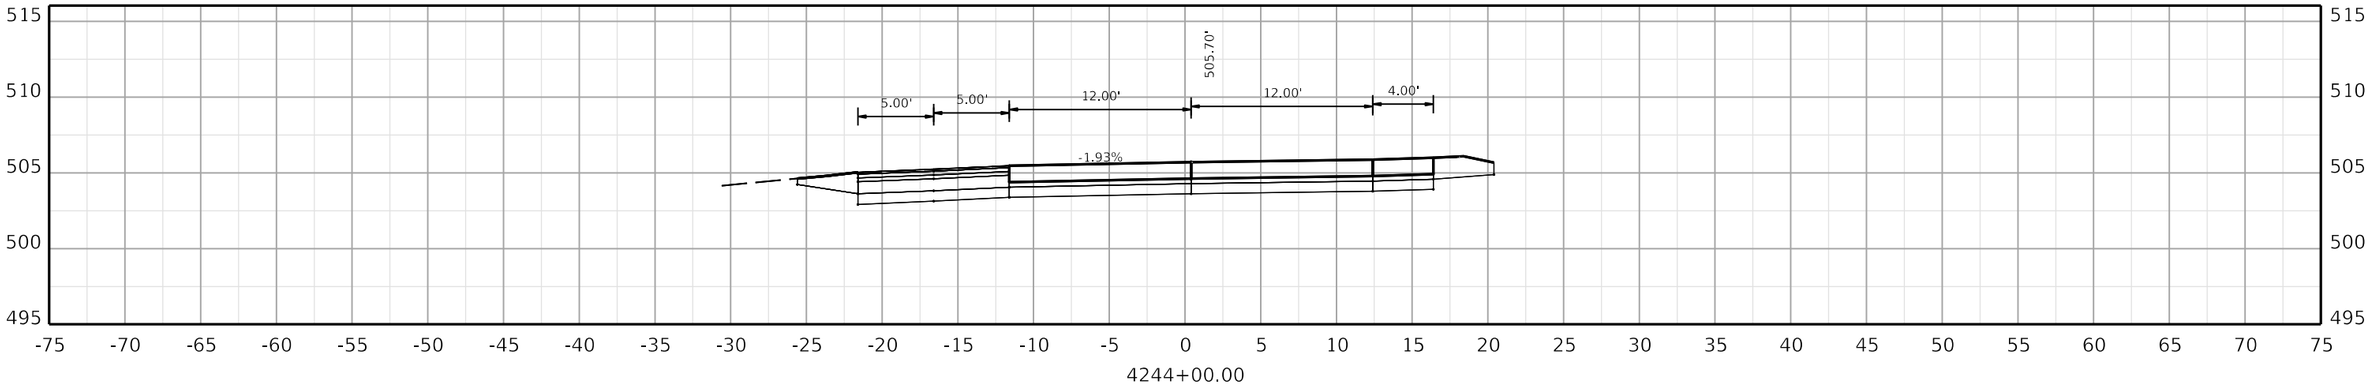

4244+00.00

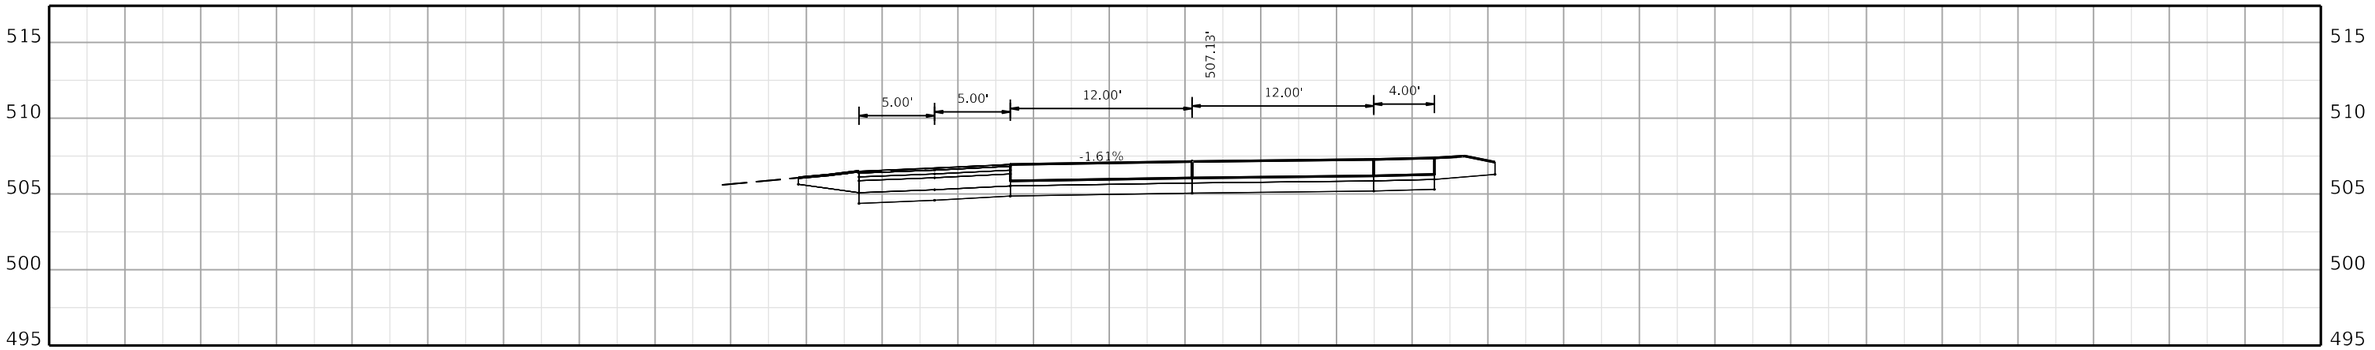

4243+50.00

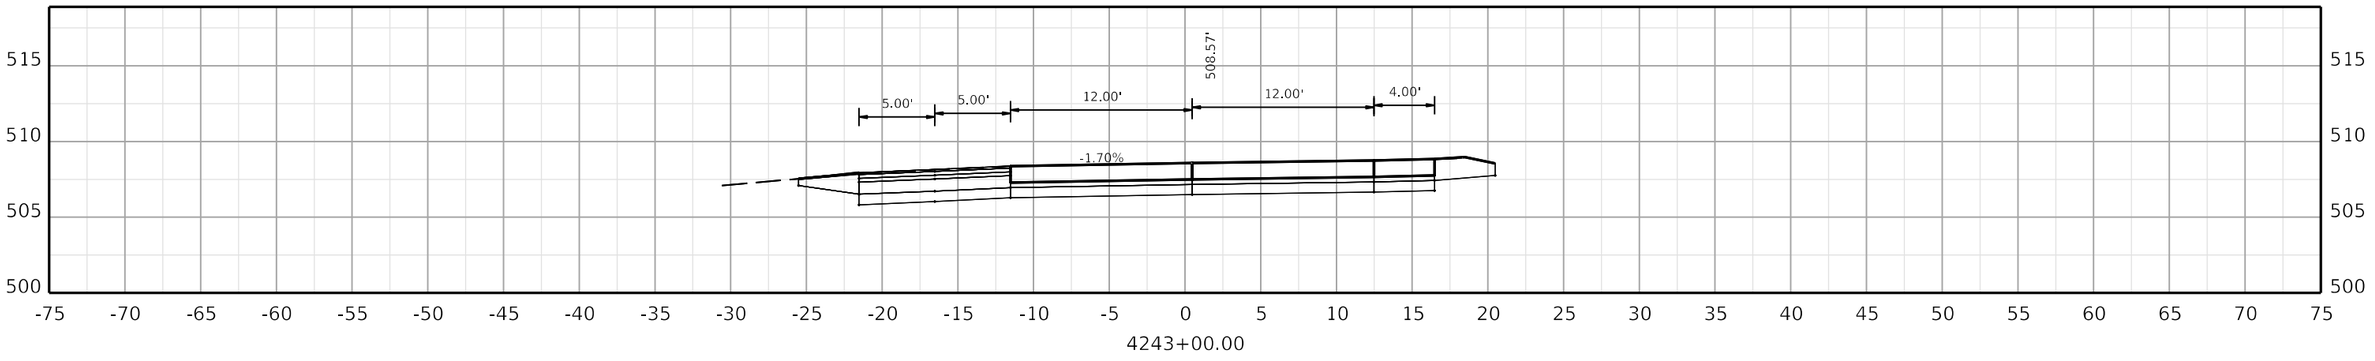

4243+00.00

COMMONWEALTH OF KENTUCKY
DEPARTMENT OF HIGHWAYS

TEAM KENTUCKY TRANSPORTATION CABINET

DRAWING TITLE:


HORIZONTAL SCALE
SCALE: 1" = 5'

0' 5' 10' 20'


STA. 4243+00.00 TO STA. 4244+00.00

ITEM NO. COUNTY OF


SHEET NO.
4243+00.00

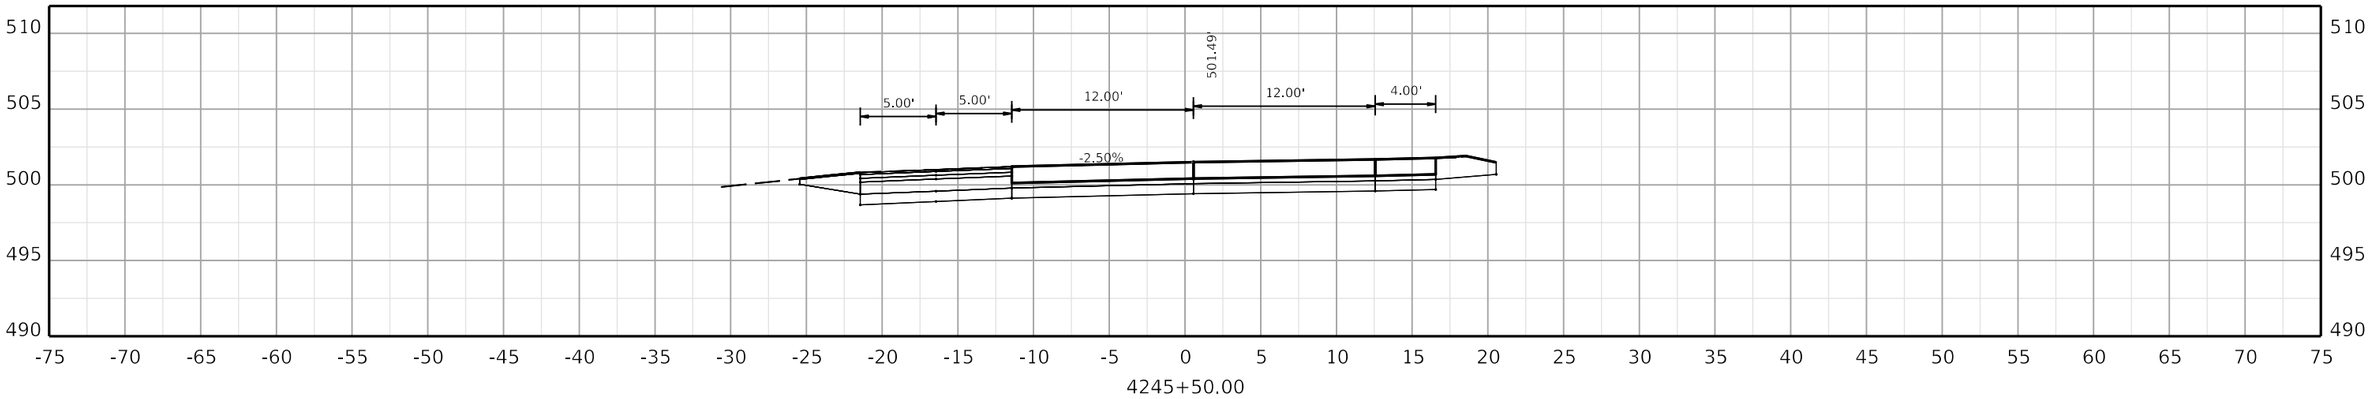

4245+50.00

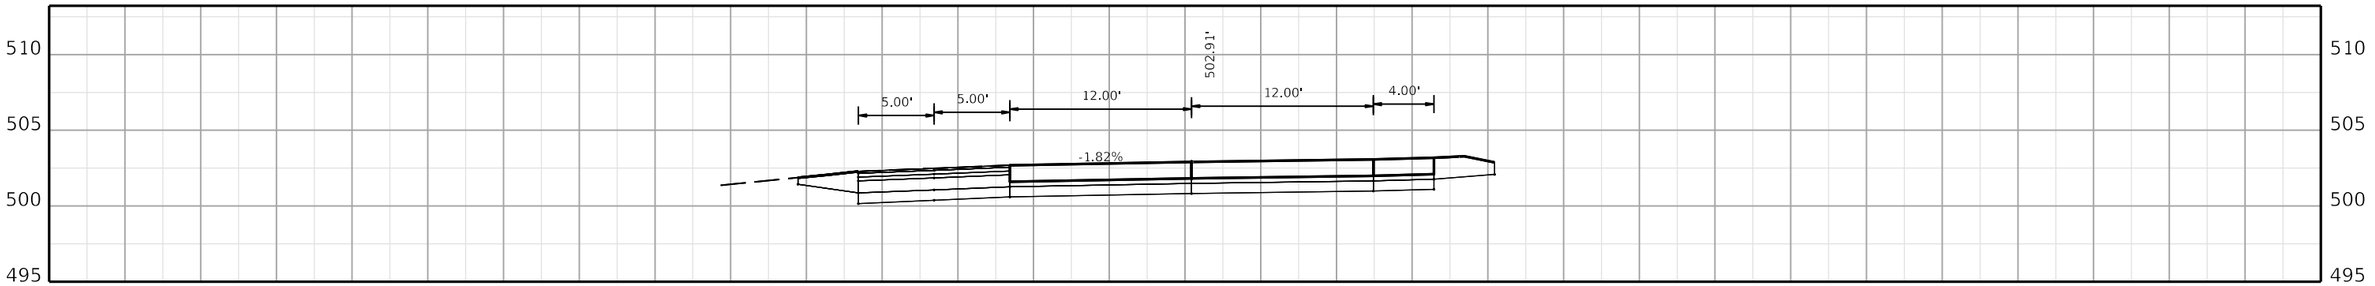

4245+00.00

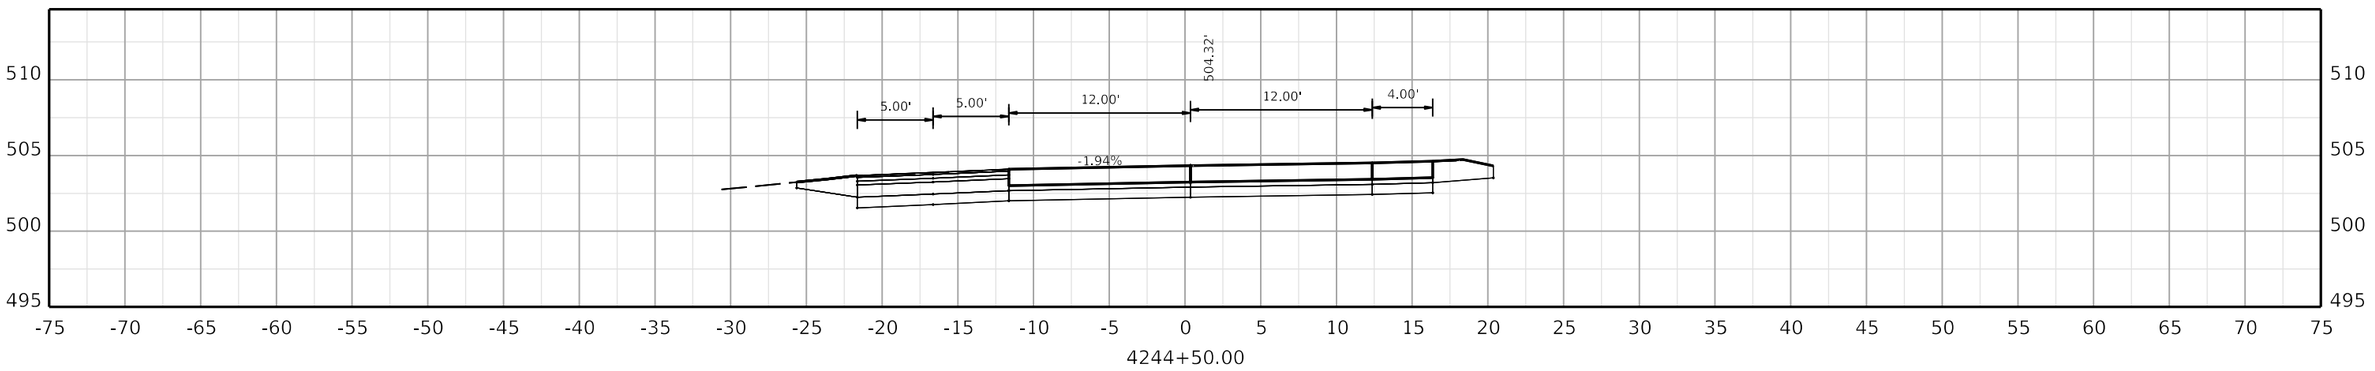

4244+50.00

COMMONWEALTH OF KENTUCKY
DEPARTMENT OF HIGHWAYS

TEAM KENTUCKY

DRAWING TITLE:


HORIZONTAL SCALE
SCALE: 1" = 5'


0' 5' 10' 20'


STA. 4244+50.00 TO STA. 4245+50.00

ITEM NO. COUNTY OF

SHEET NO.
4244+50.00

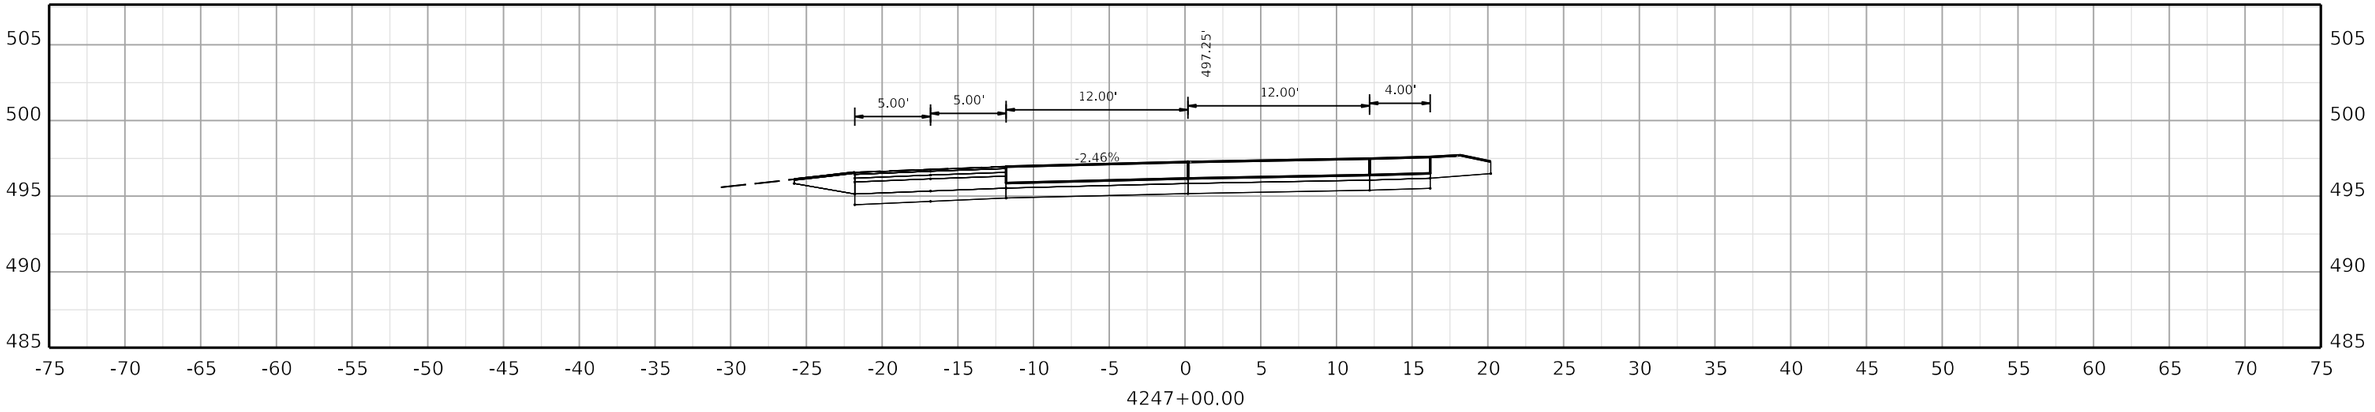

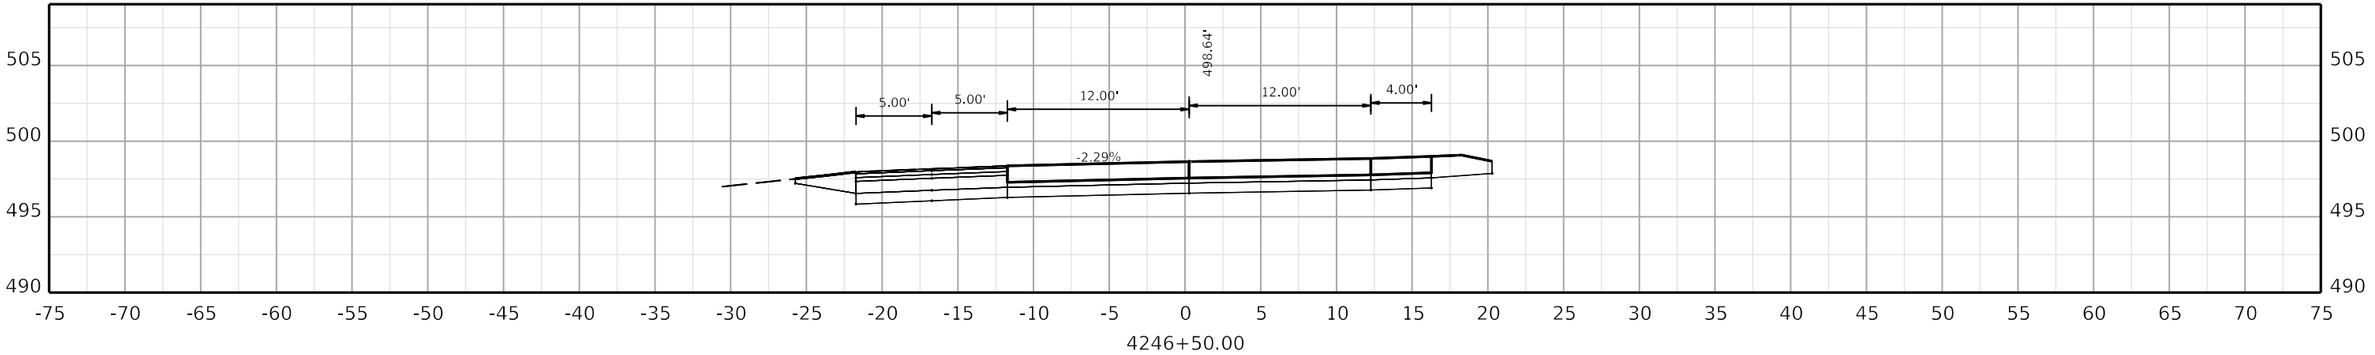

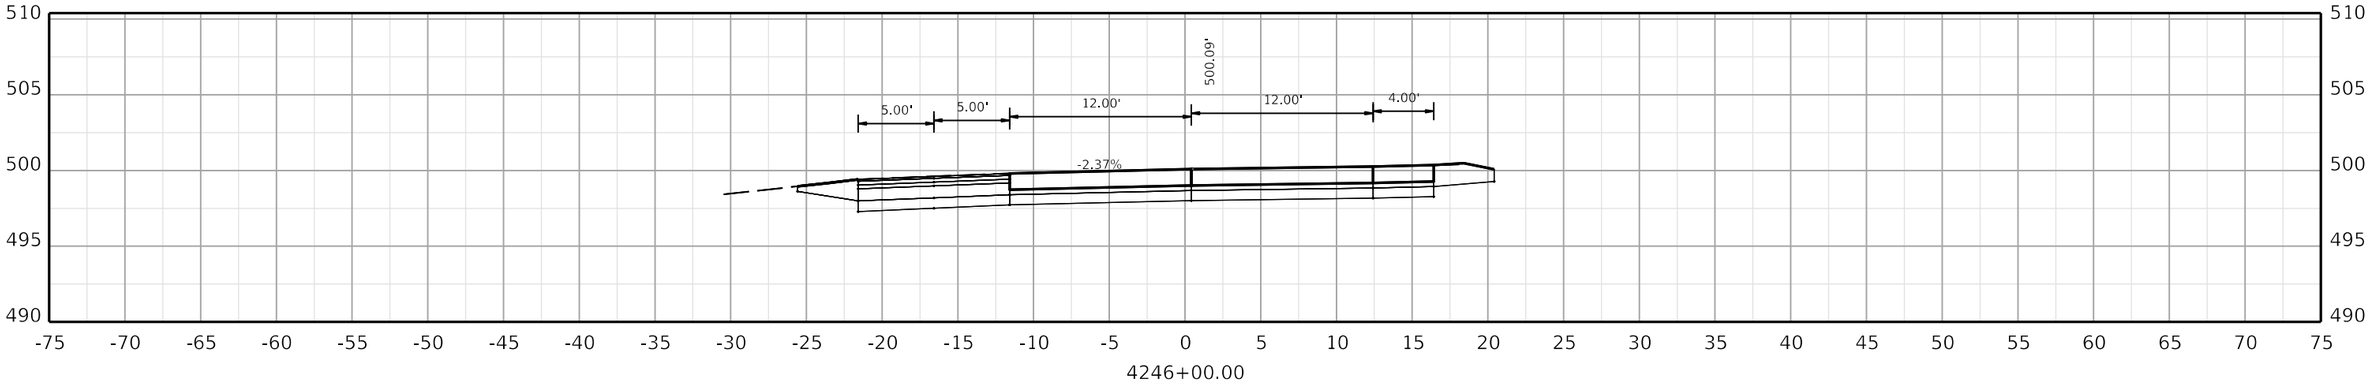

COMMONWEALTH OF KENTUCKY
DEPARTMENT OF HIGHWAYS

TEAM KENTUCKY

DRAWING TITLE:

HORIZONTAL SCALE
SCALE: 1" = 5'

0' 5' 10' 20'

STA. 4246+00.00 TO STA. 4247+00.00

ITEM NO.


COUNTY OF


SHEET NO.
4246+00.00


OpenRoads Designer v10.12.02.4

USER: USLR095925

FILE NAME: C:\BMS\WSP-US-PW-02\D0932959\CORR_I-24W_CONCRETE_PAVING_SEGMENT3_XSEC.DGN

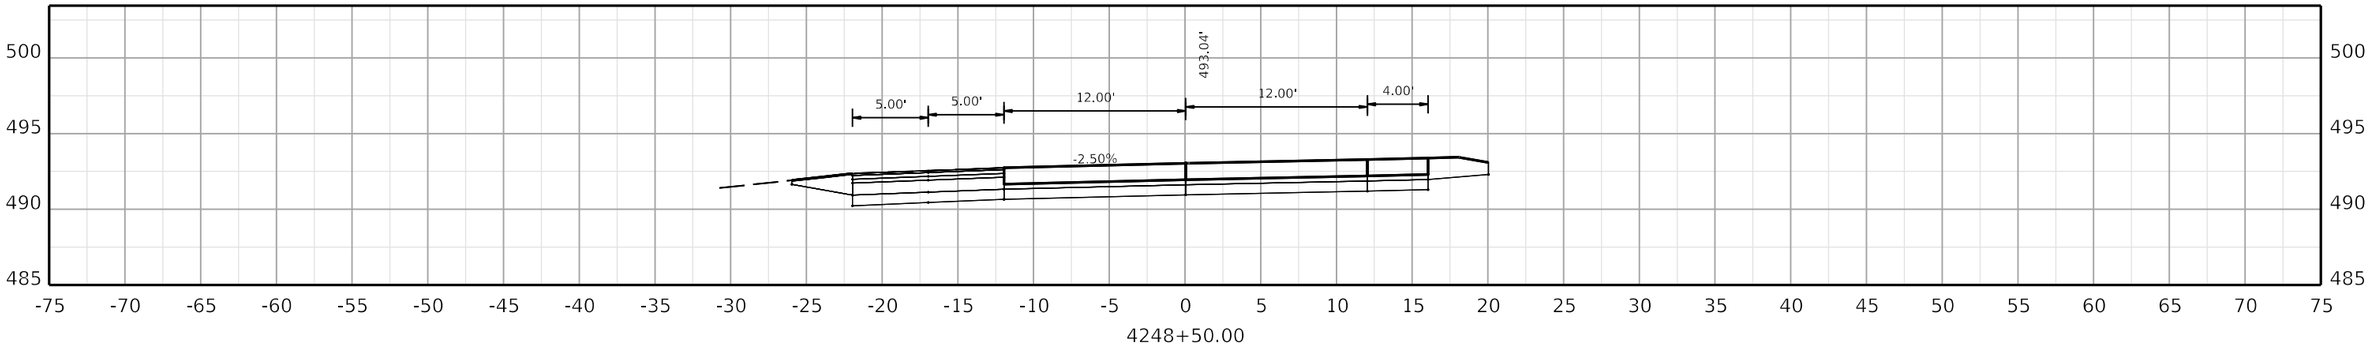

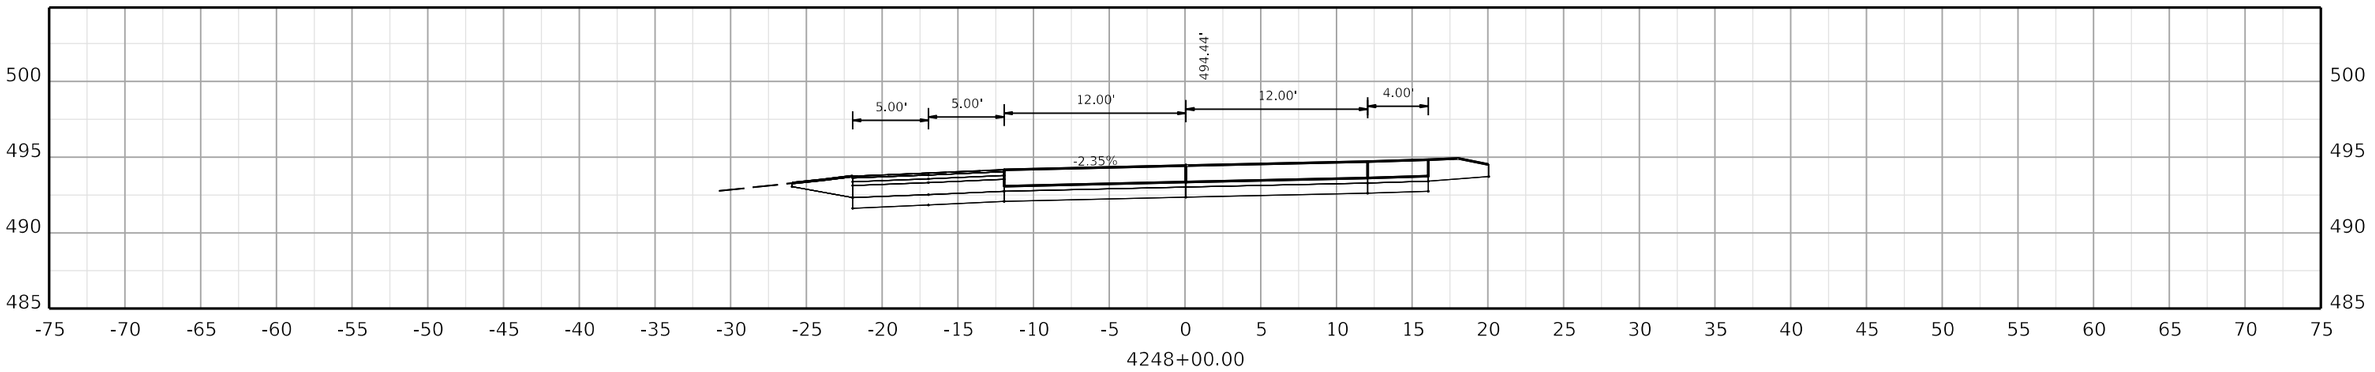

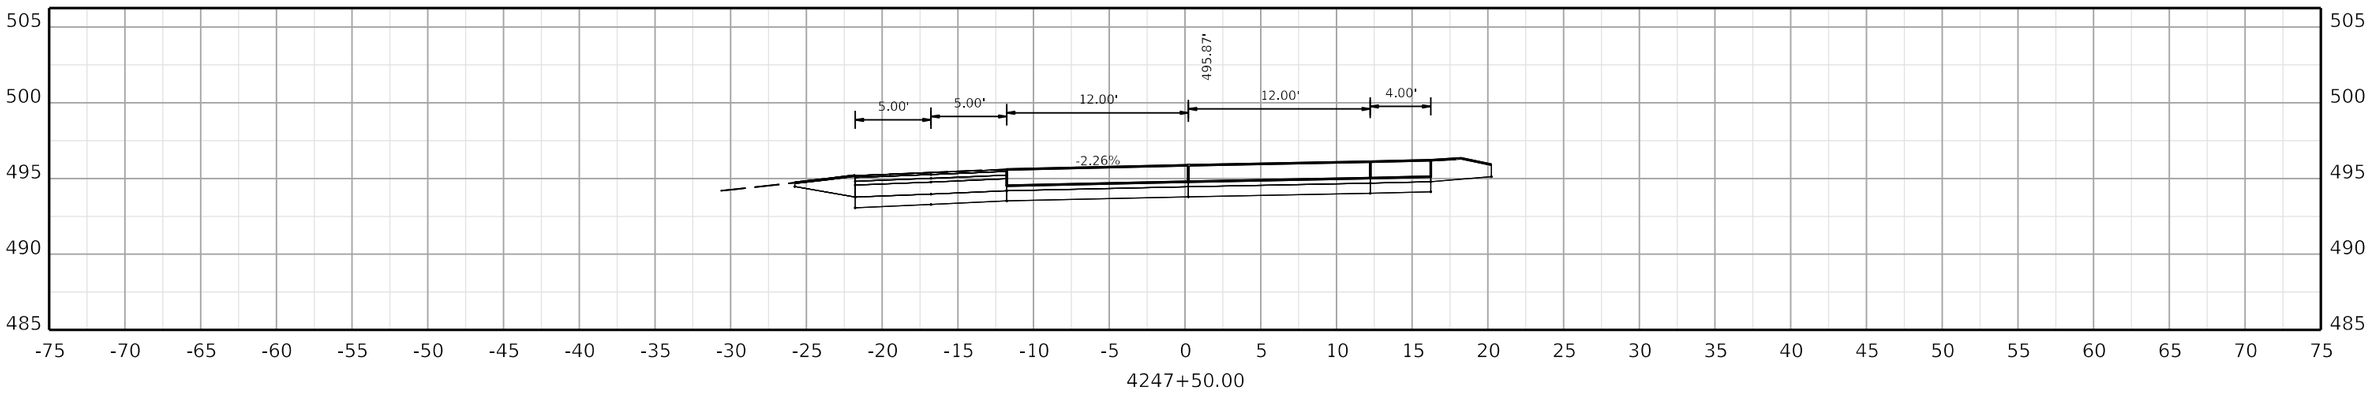

COMMONWEALTH OF KENTUCKY
DEPARTMENT OF HIGHWAYS
TEAM KENTUCKY

DRAWING TITLE:


HORIZONTAL SCALE
SCALE: 1" = 5'


0' 5' 10' 20'


STA. 4247+50.00 TO STA. 4248+50.00

ITEM NO. COUNTY OF

SHEET NO.
4247+50.00

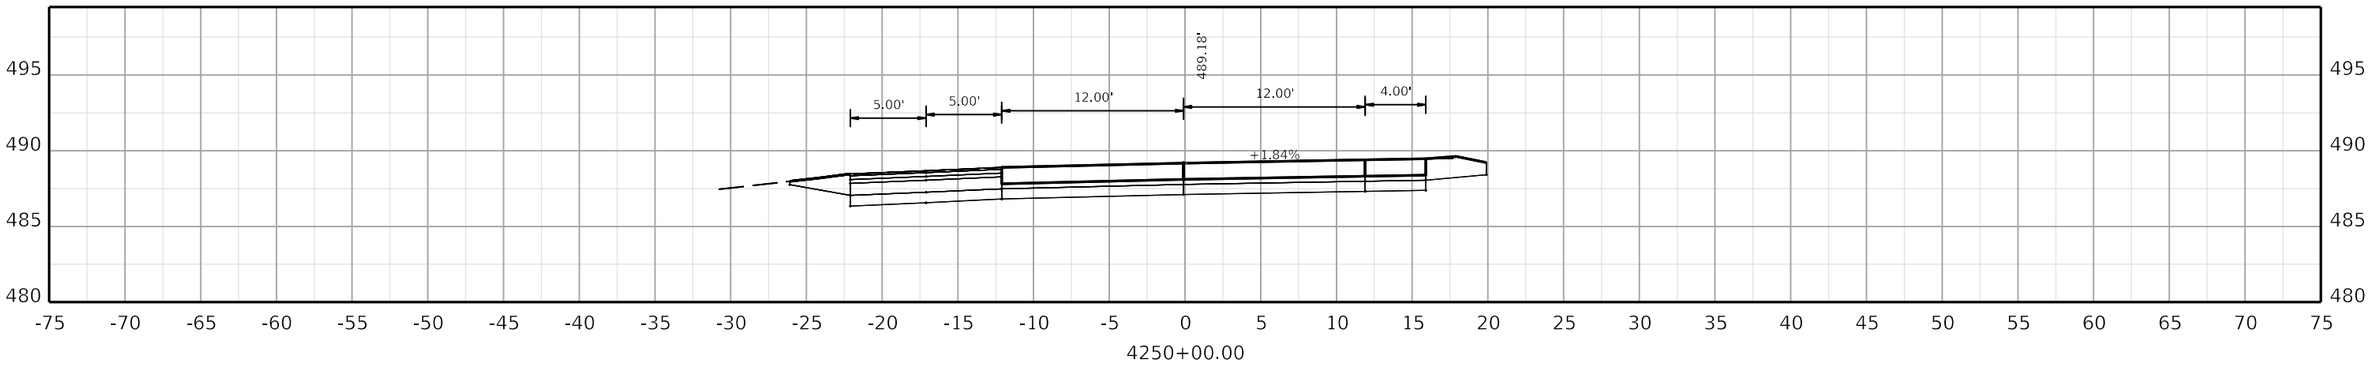

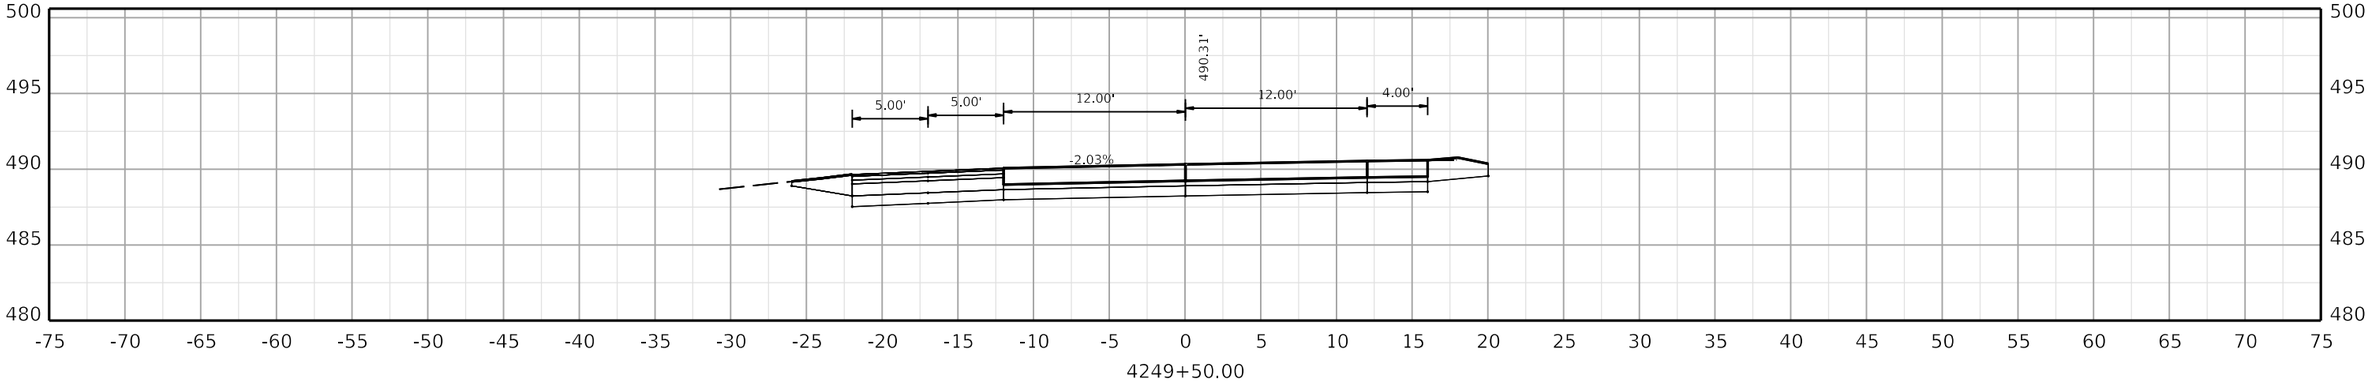

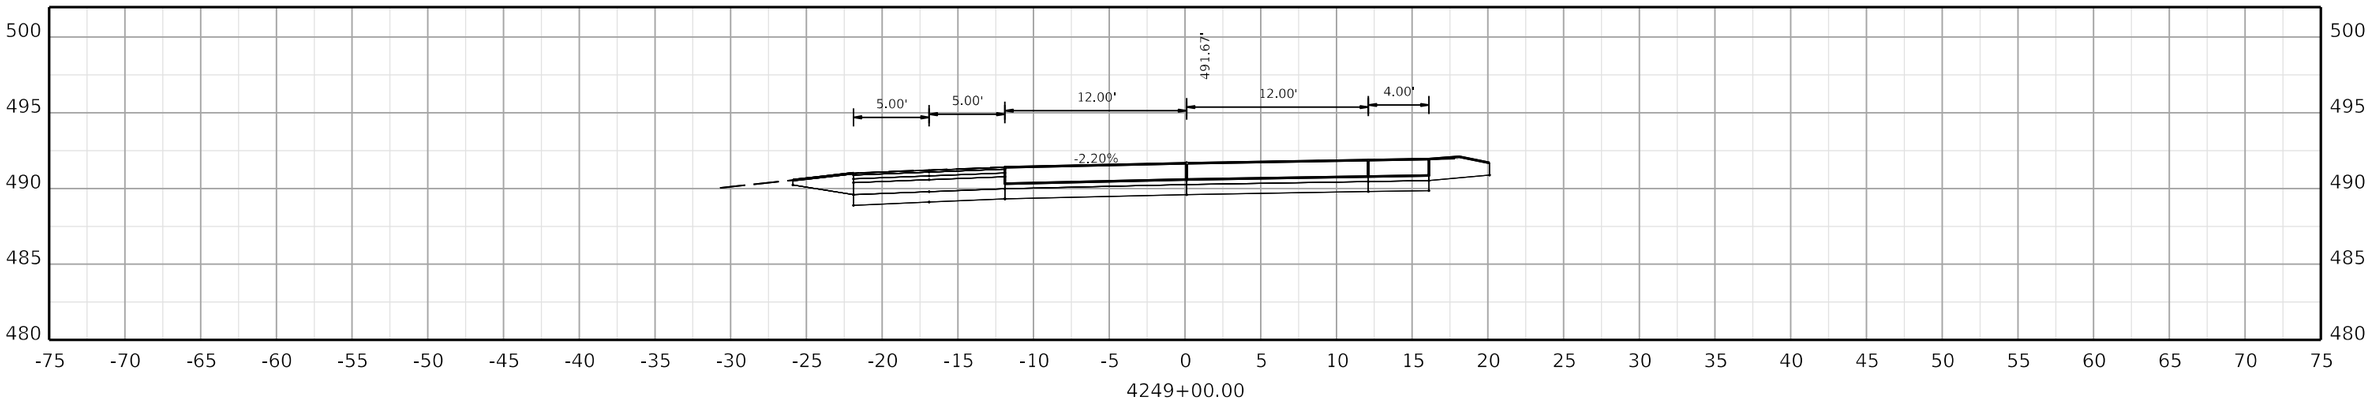

COMMONWEALTH OF KENTUCKY
DEPARTMENT OF HIGHWAYS
TEAM KENTUCKY TRANSPORTATION CABINET

DRAWING TITLE:


HORIZONTAL SCALE
SCALE: 1" = 5'


0' 5' 10' 20'


STA. 4249+00.00 TO STA. 4250+00.00

ITEM NO. COUNTY OF

SHEET NO.
4249+00.00

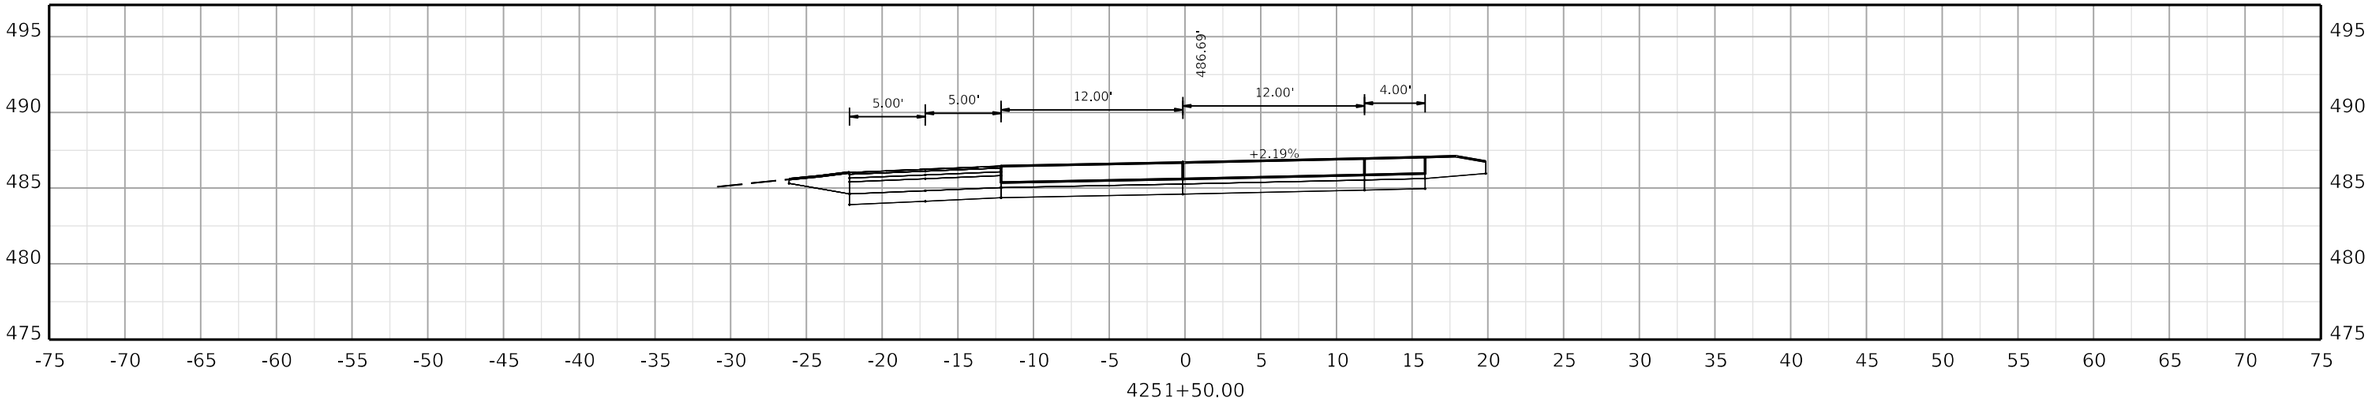

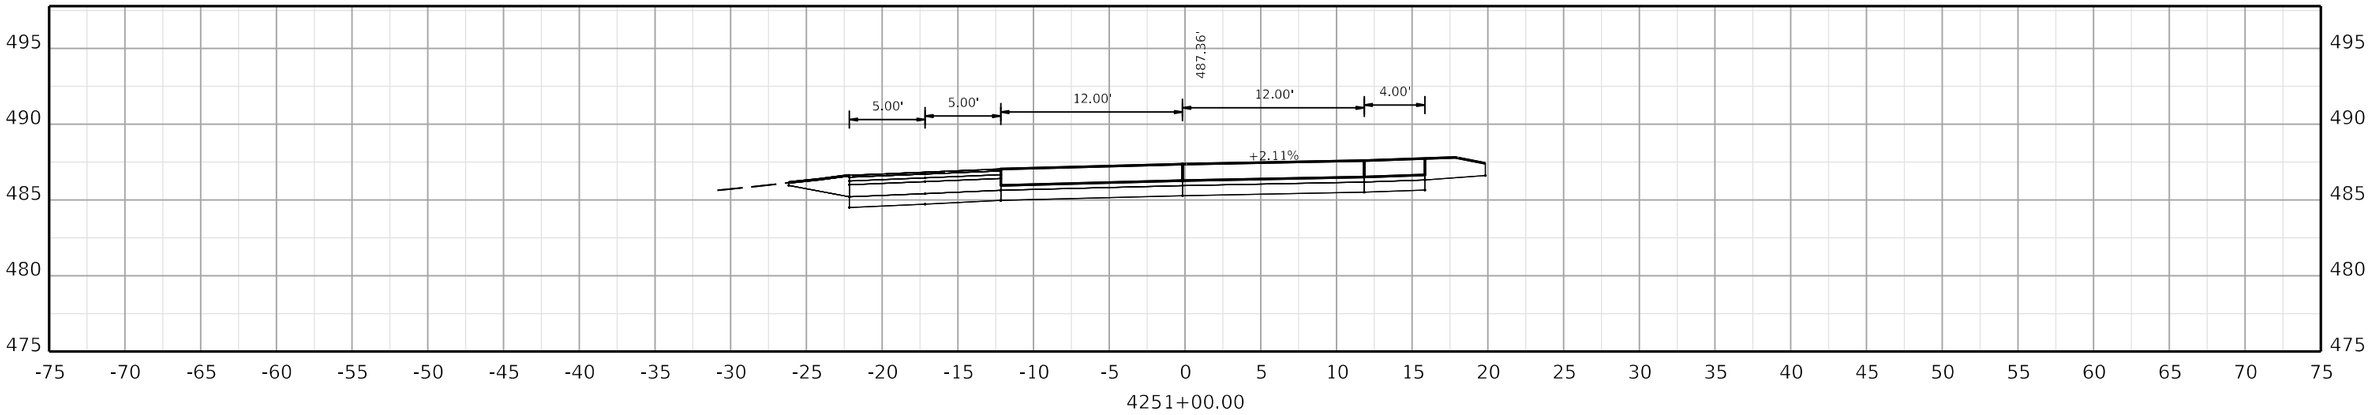

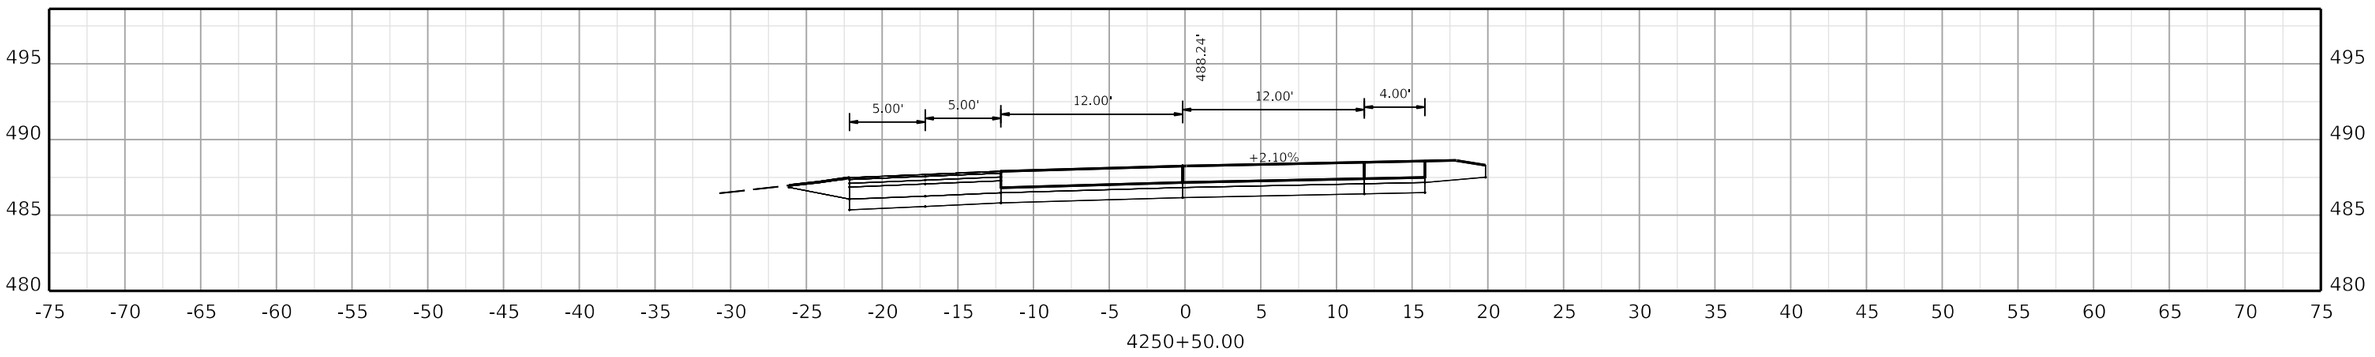

COMMONWEALTH OF KENTUCKY
DEPARTMENT OF HIGHWAYS

TEAM KENTUCKY

DRAWING TITLE:


HORIZONTAL SCALE
SCALE: 1" = 5'


0' 5' 10' 20'


STA. 4250+50.00 TO STA. 4251+50.00

ITEM NO. COUNTY OF

SHEET NO.
4250+50.00

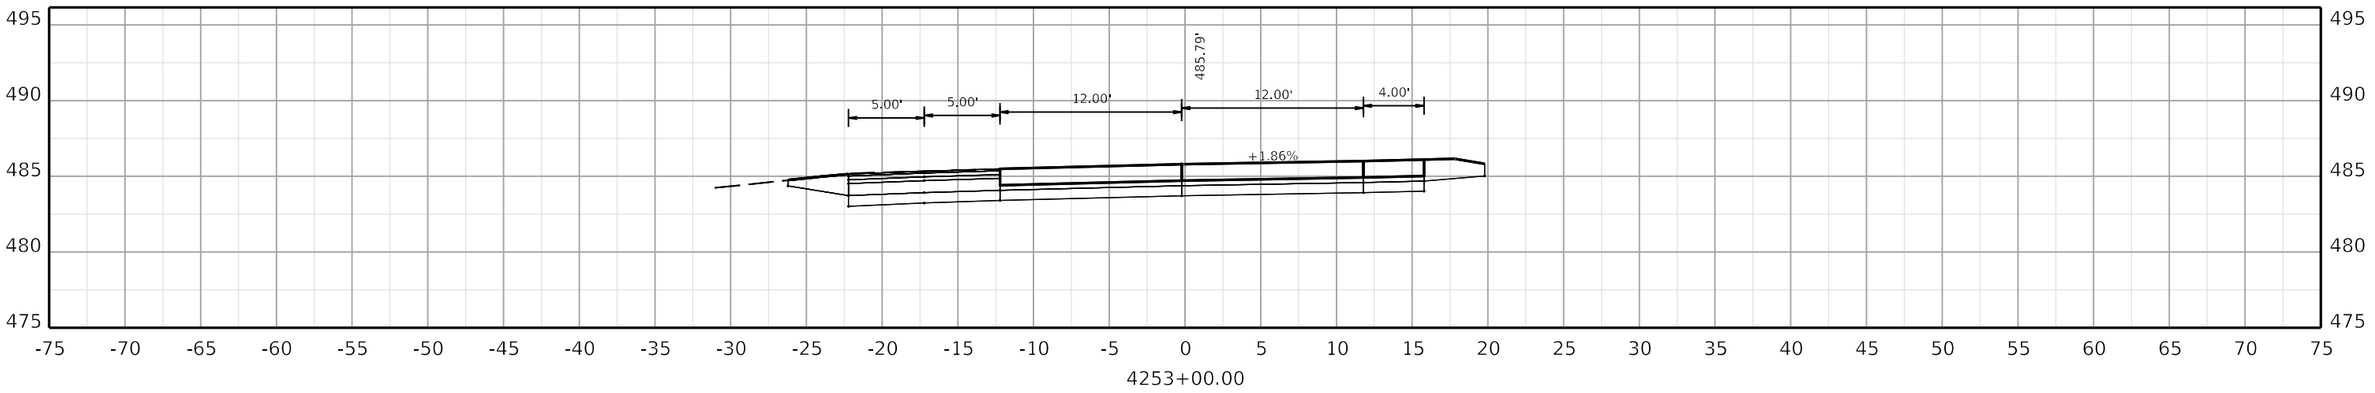

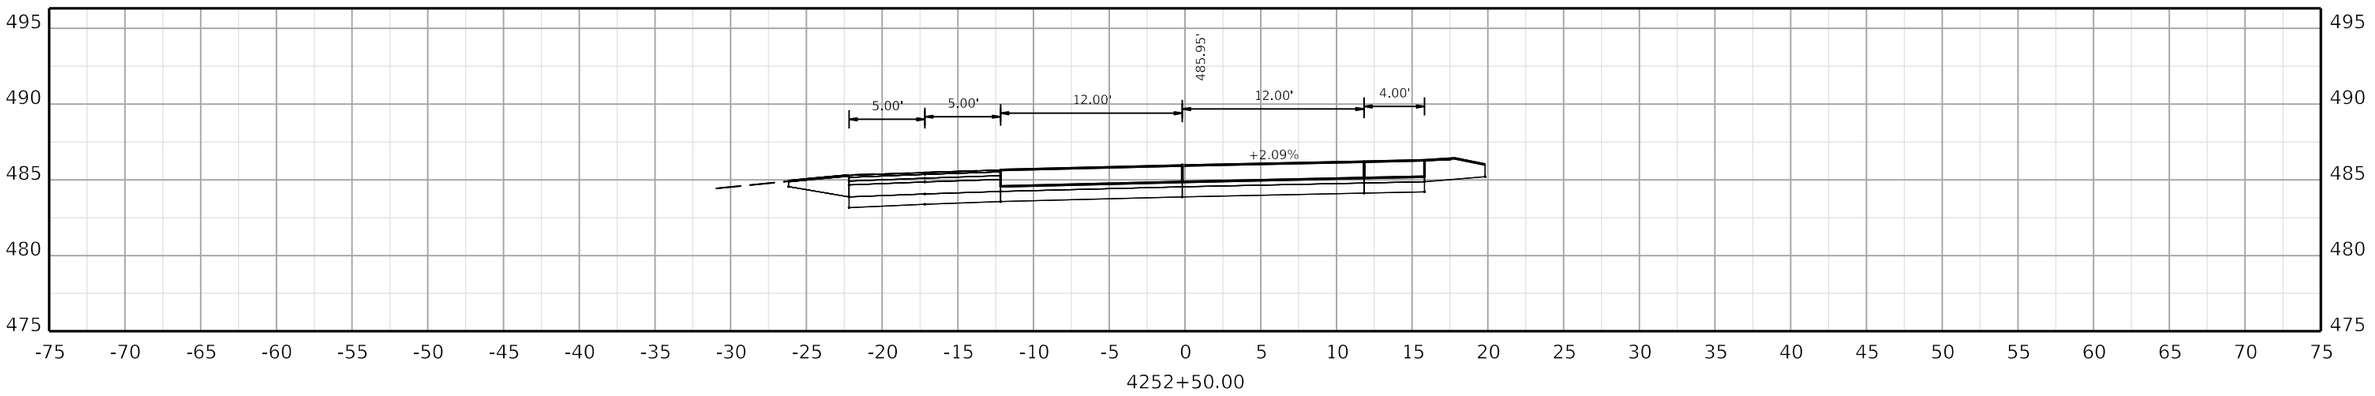

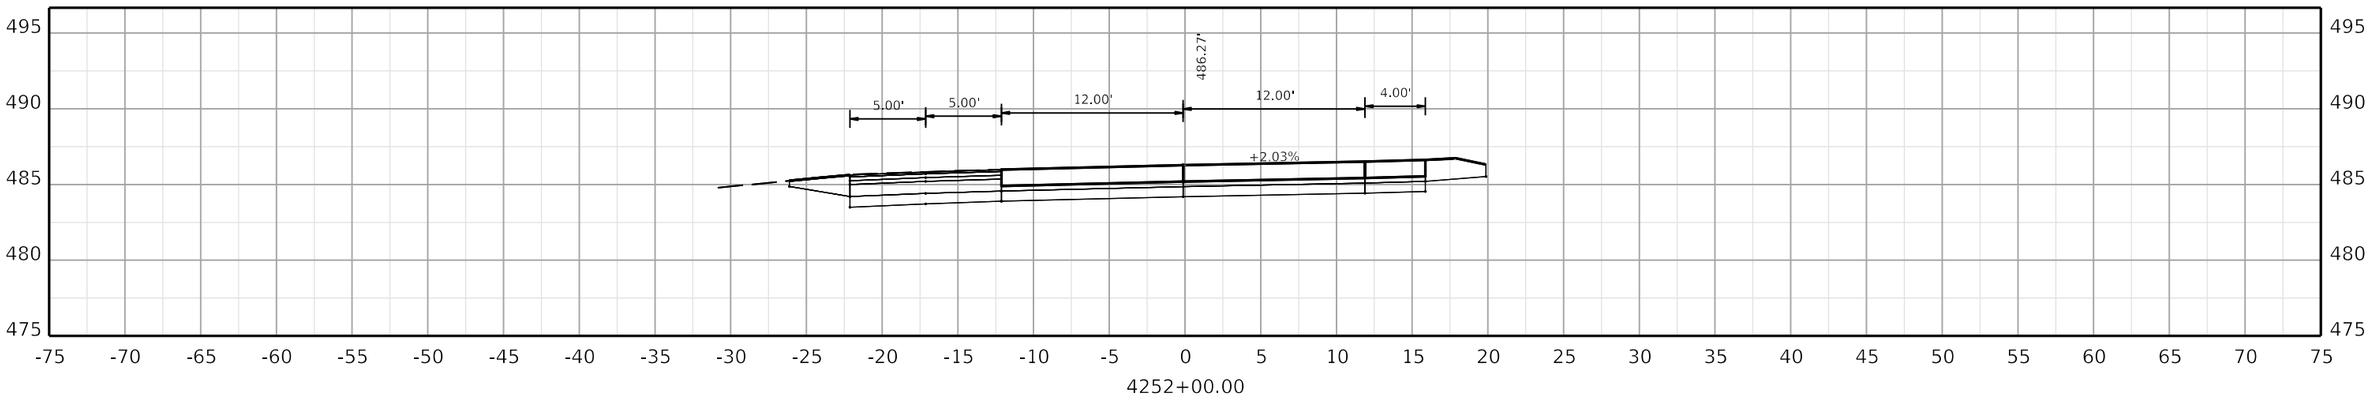

COMMONWEALTH OF KENTUCKY
DEPARTMENT OF HIGHWAYS

TEAM KENTUCKY

DRAWING TITLE:


HORIZONTAL SCALE
SCALE: 1" = 5'

0' 5' 10' 20'


STA. 4252+00.00 TO STA. 4253+00.00

ITEM NO. COUNTY OF


SHEET NO.
4252+00.00

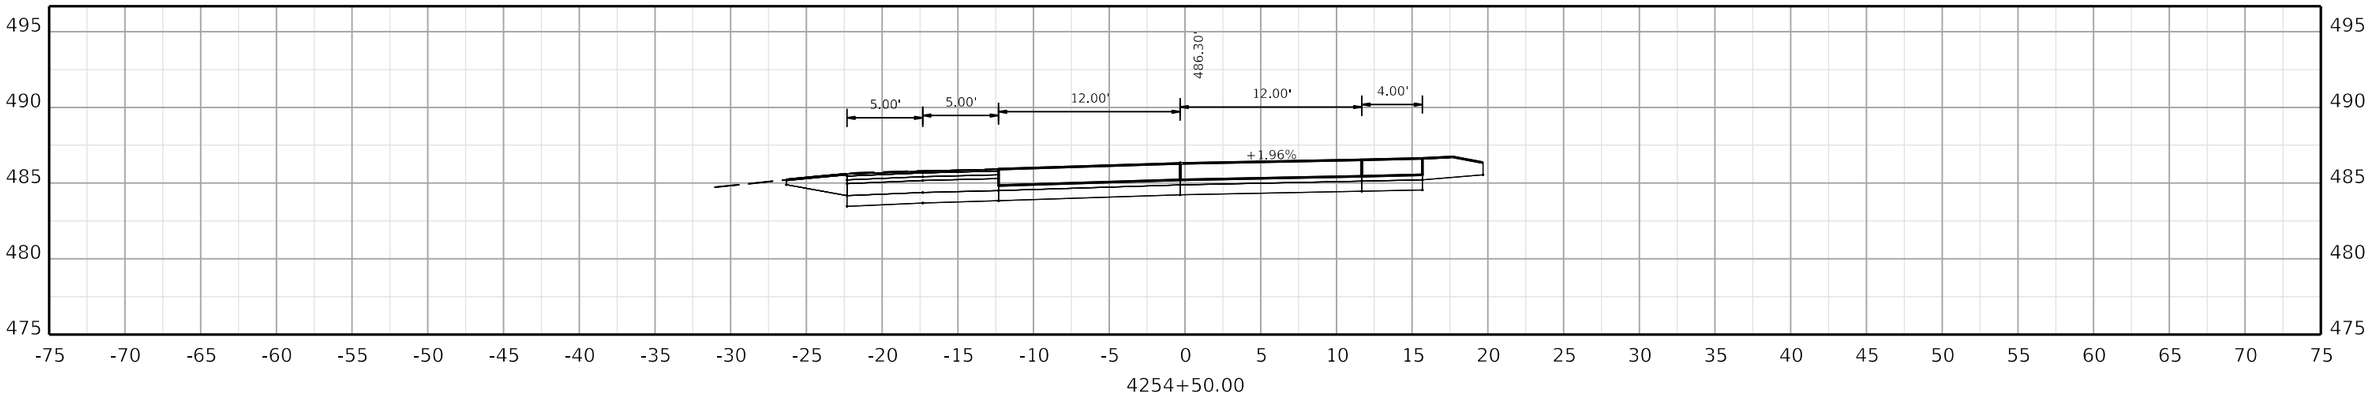

4254+50.00

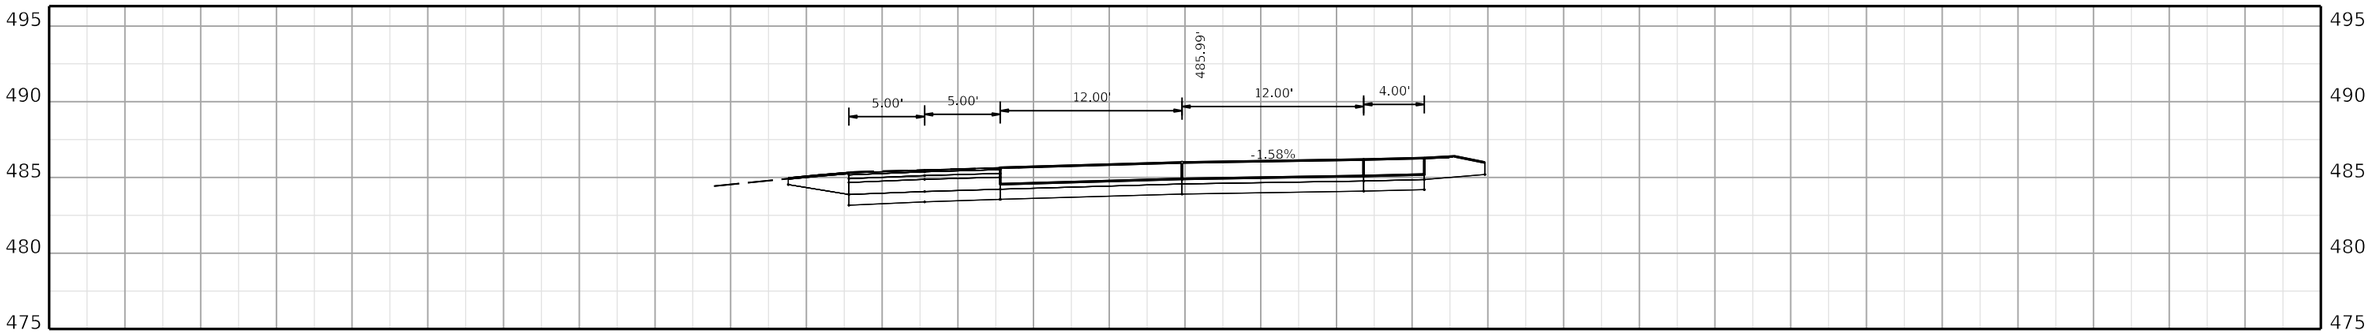

4254+00.00

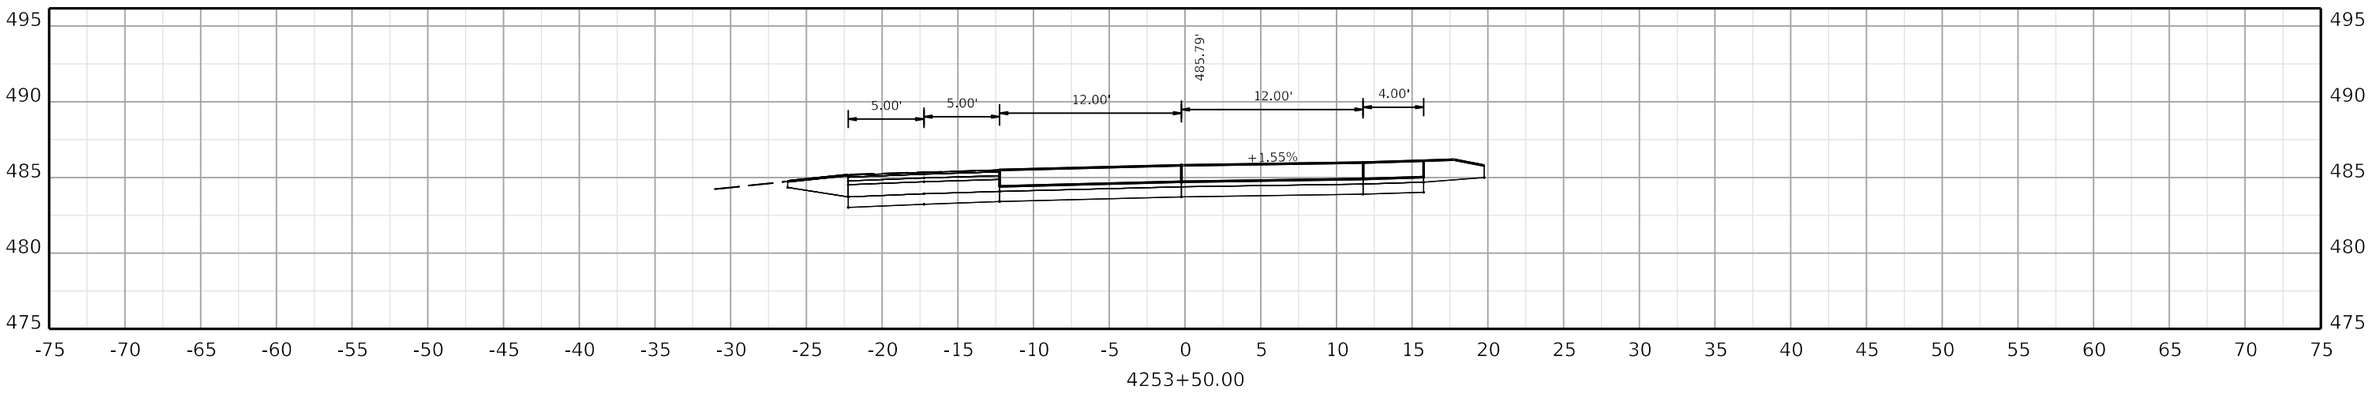

4253+50.00

COMMONWEALTH OF KENTUCKY
DEPARTMENT OF HIGHWAYS

TEAM KENTUCKY

DRAWING TITLE:


HORIZONTAL SCALE
SCALE: 1" = 5'


0' 5' 10' 20'


STA. 4253+50.00 TO STA. 4254+50.00

ITEM NO. COUNTY OF

SHEET NO.
4253+50.00

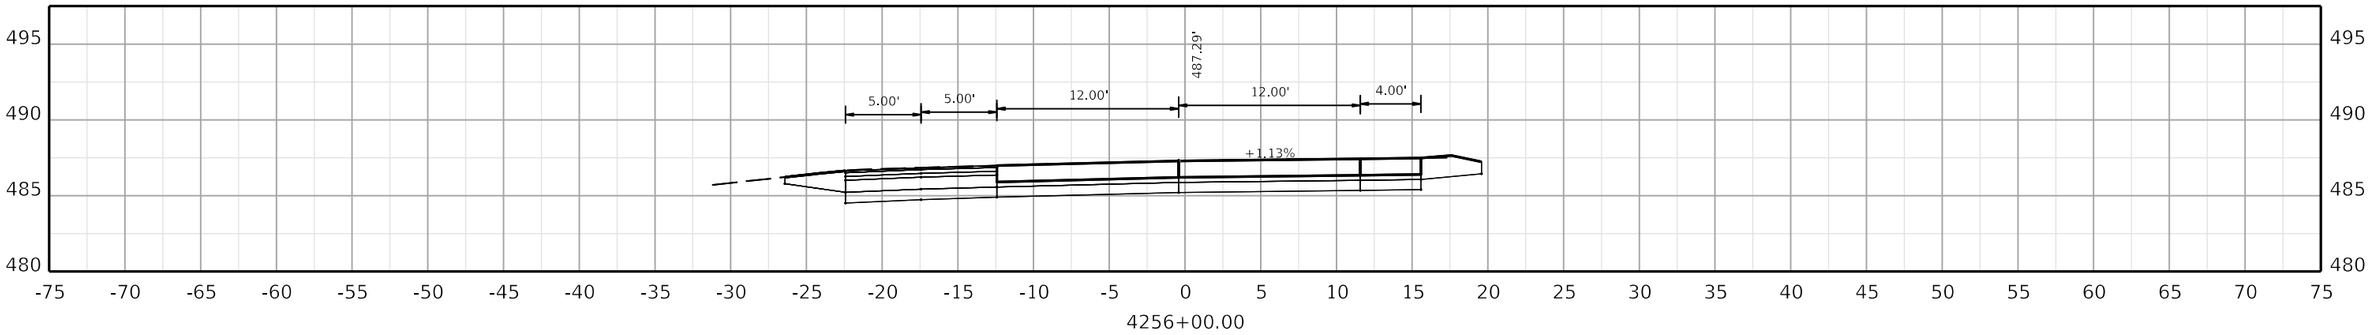

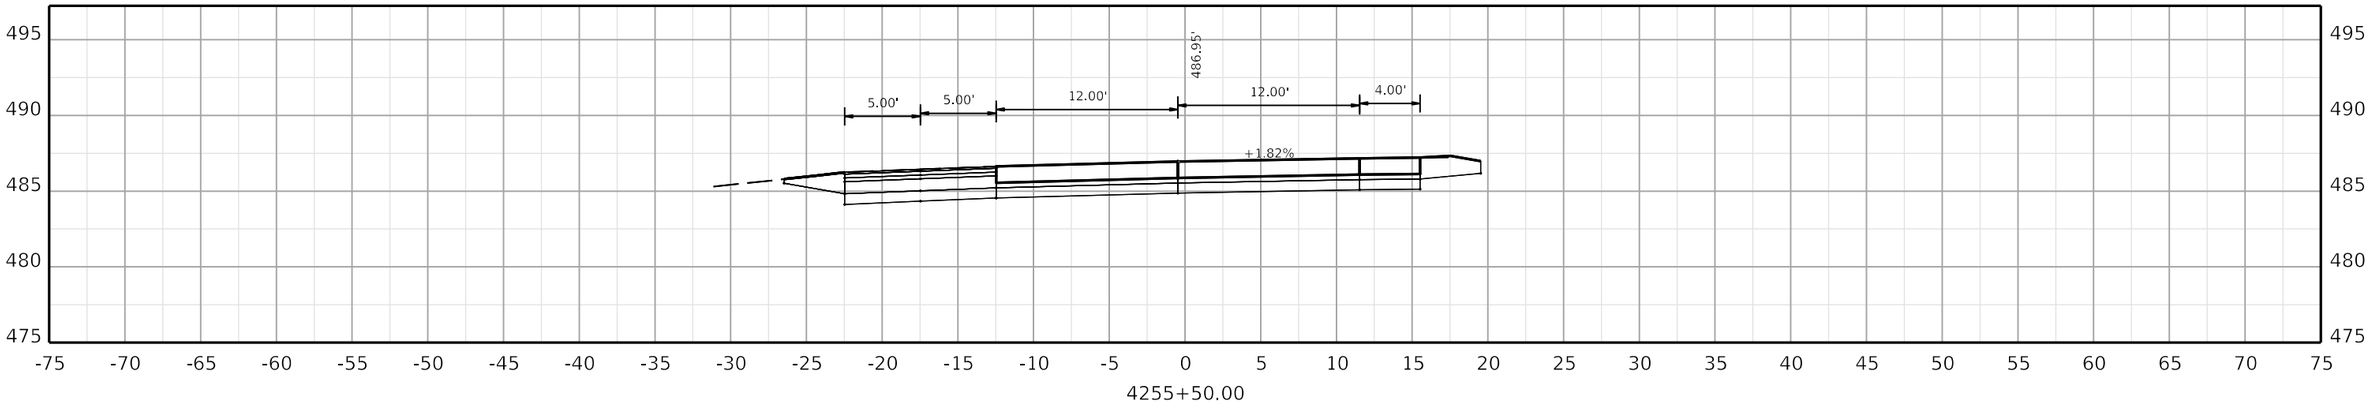

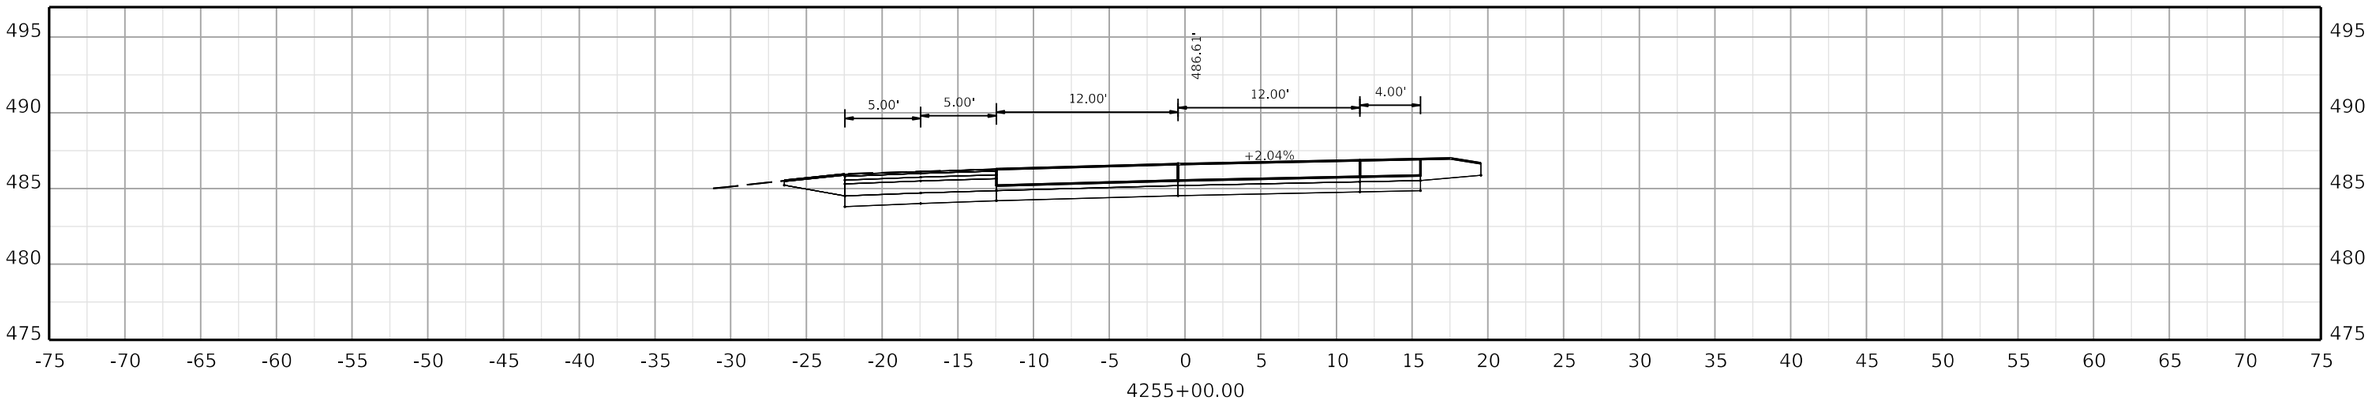

COMMONWEALTH OF KENTUCKY
DEPARTMENT OF HIGHWAYS

TEAM KENTUCKY TRANSPORTATION CABINET

DRAWING TITLE:


HORIZONTAL SCALE
SCALE: 1" = 5'


0' 5' 10' 20'


STA. 4255+00.00 TO STA. 4256+00.00

ITEM NO. COUNTY OF

SHEET NO.
4255+00.00

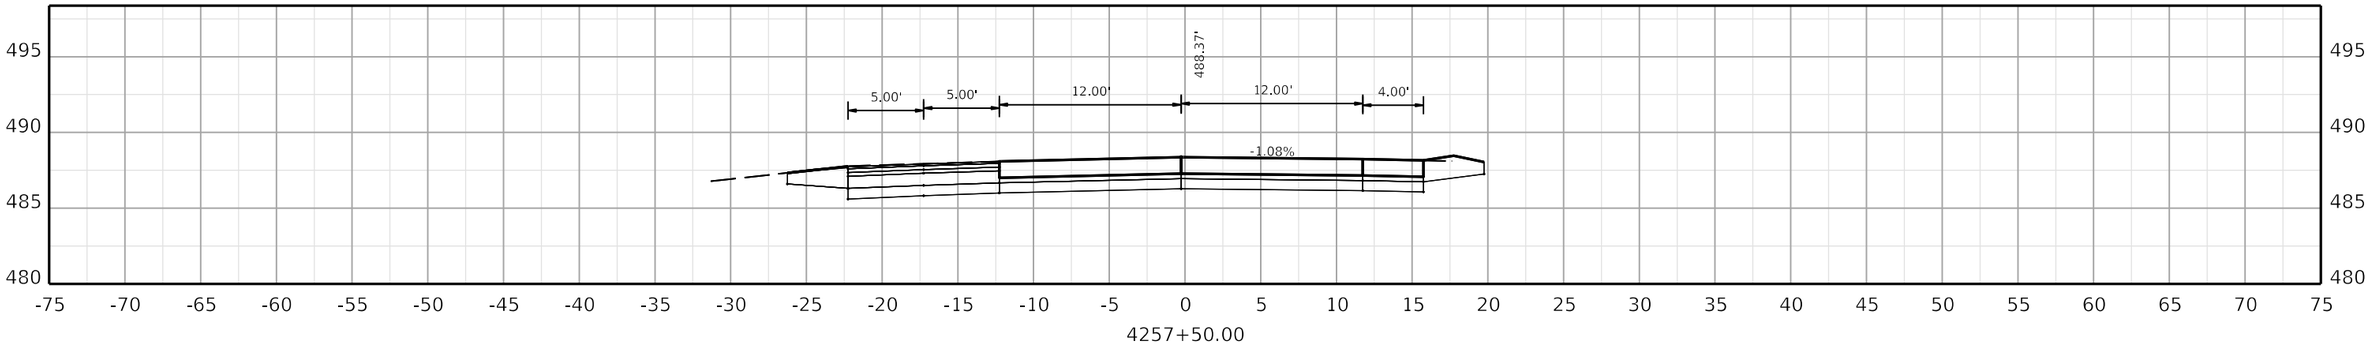

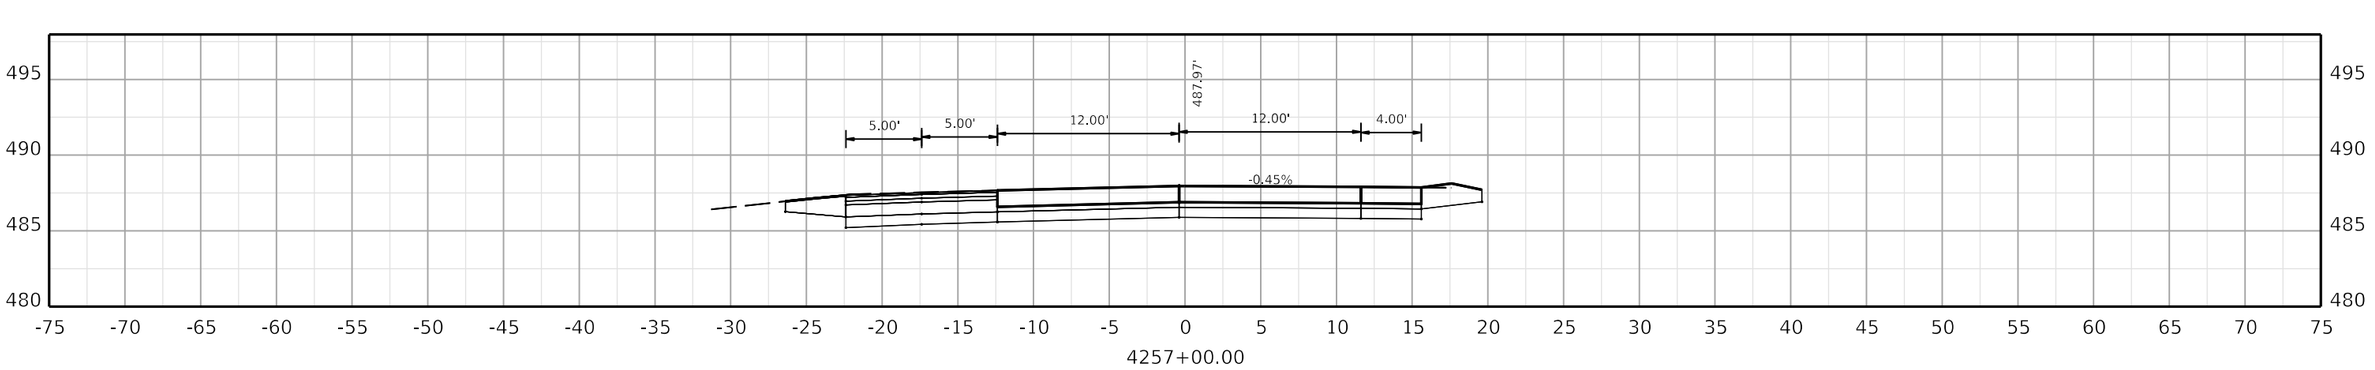

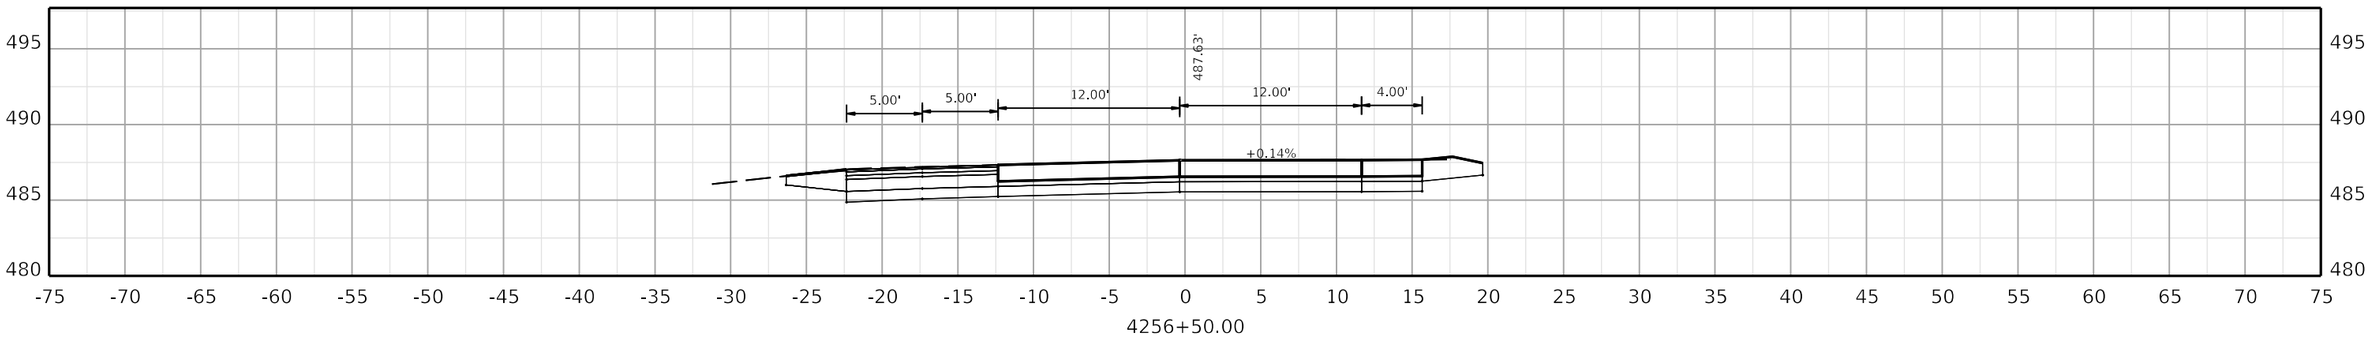

COMMONWEALTH OF KENTUCKY
DEPARTMENT OF HIGHWAYS

TEAM KENTUCKY

DRAWING TITLE:


HORIZONTAL SCALE
SCALE: 1" = 5'

0' 5' 10' 20'


STA. 4256+50.00 TO STA. 4257+50.00

ITEM NO. COUNTY OF


SHEET NO. 4256+50.00

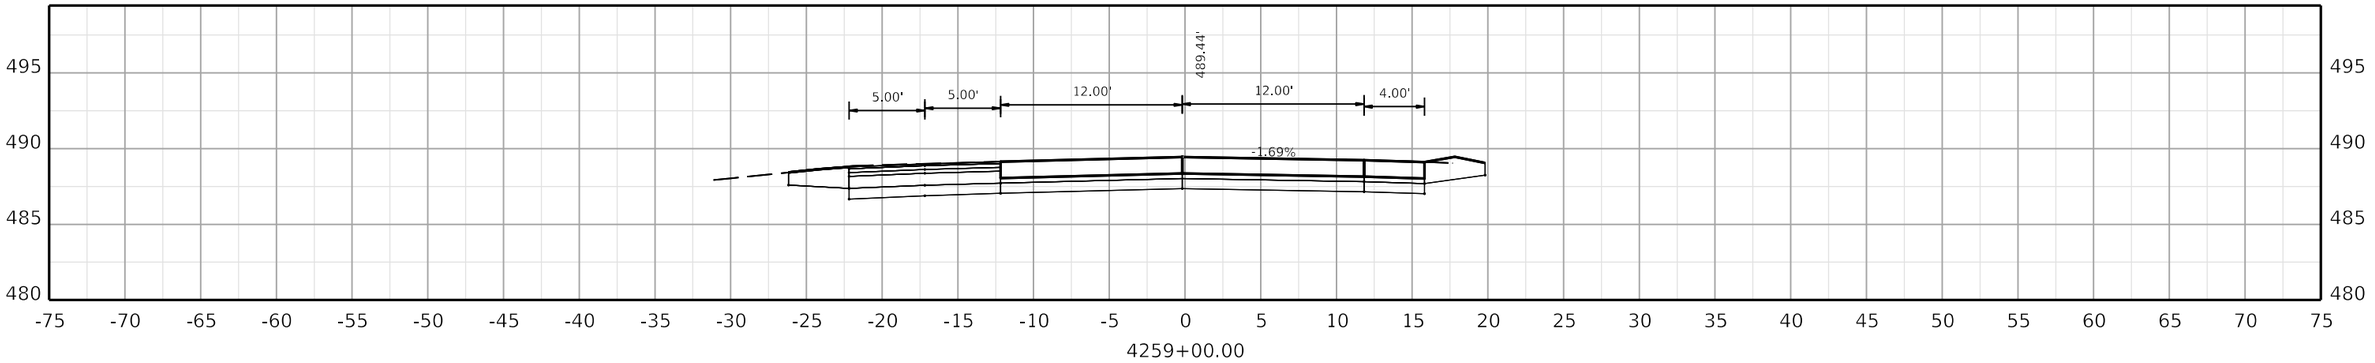

4259+00.00

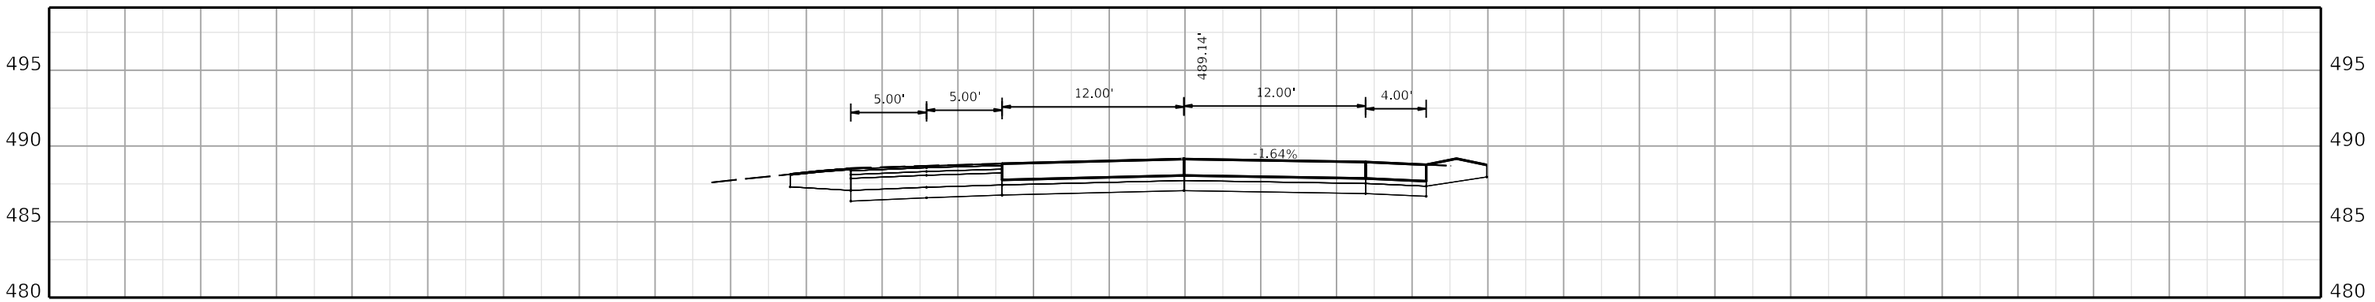

4258+50.00

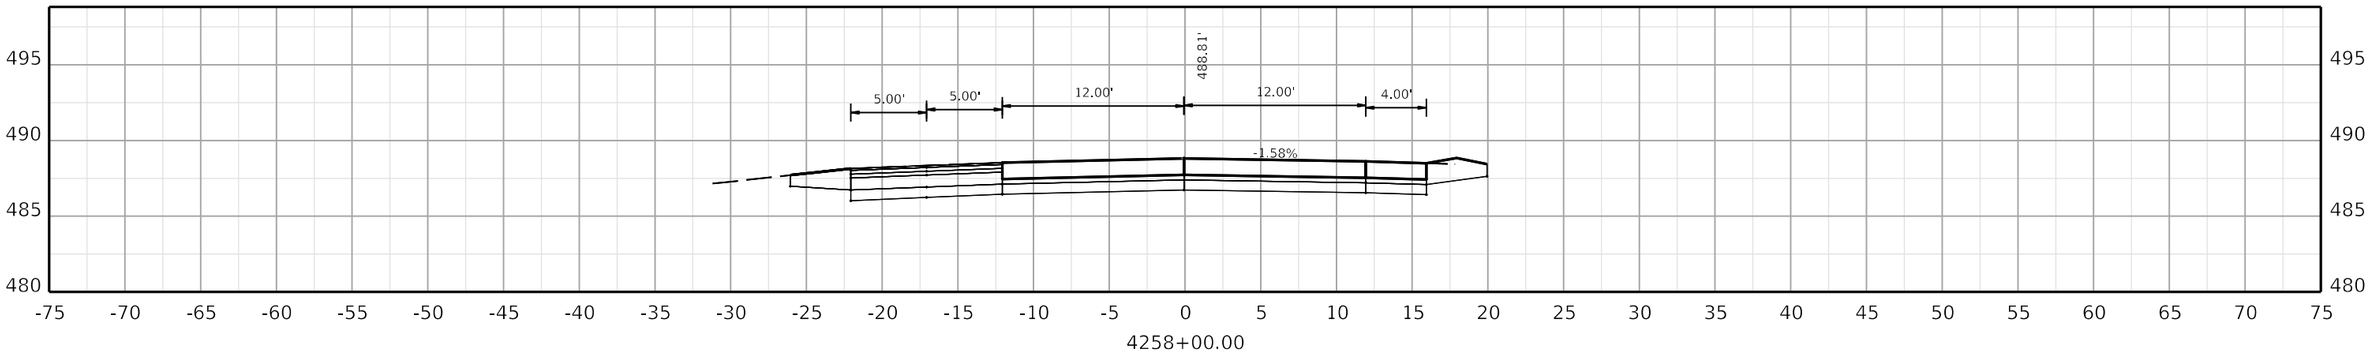

4258+00.00

COMMONWEALTH OF KENTUCKY
DEPARTMENT OF HIGHWAYS
TEAM KENTUCKY

DRAWING TITLE:


HORIZONTAL SCALE
SCALE: 1" = 5'

0' 5' 10' 20'


STA. 4258+00.00 TO STA. 4259+00.00

ITEM NO. COUNTY OF


SHEET NO.
4258+00.00

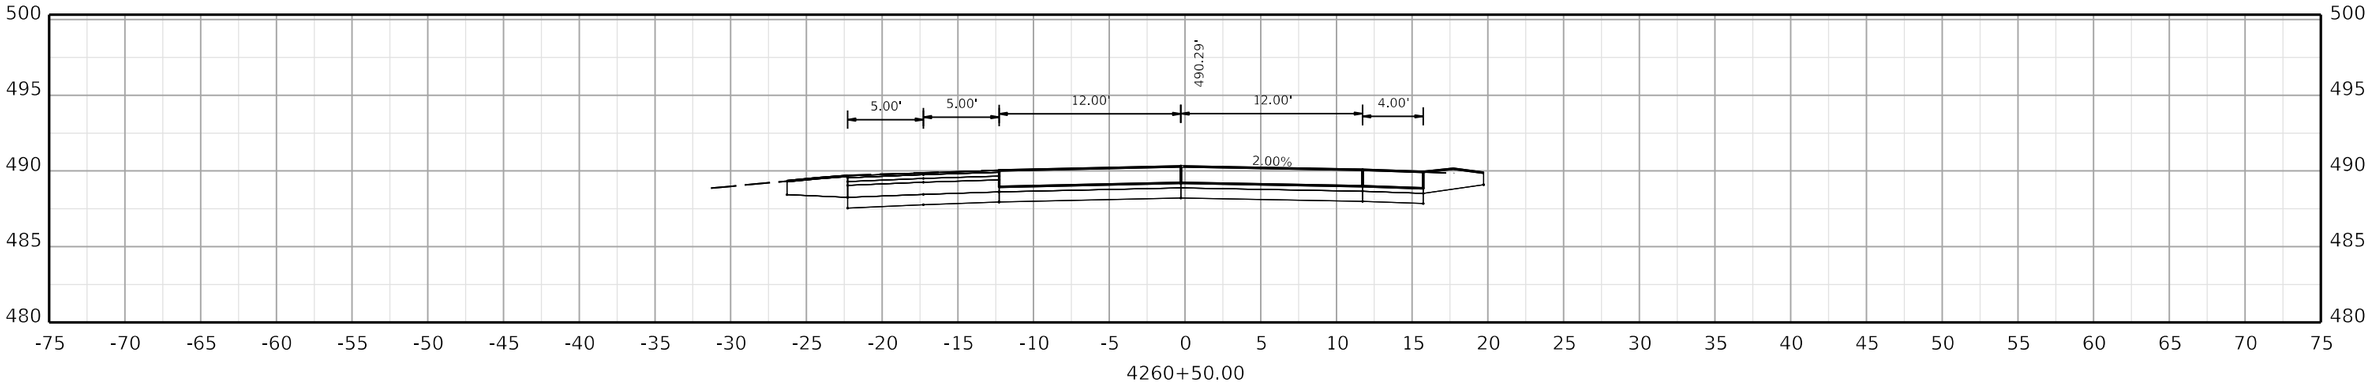

4260+50.00

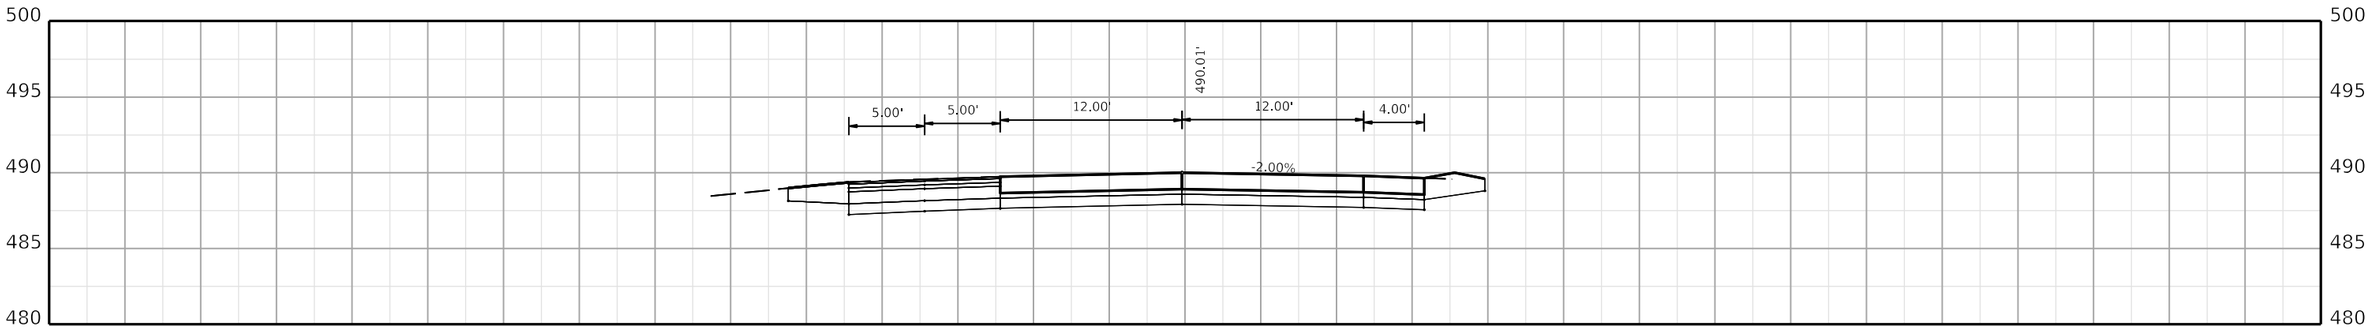

4260+00.00

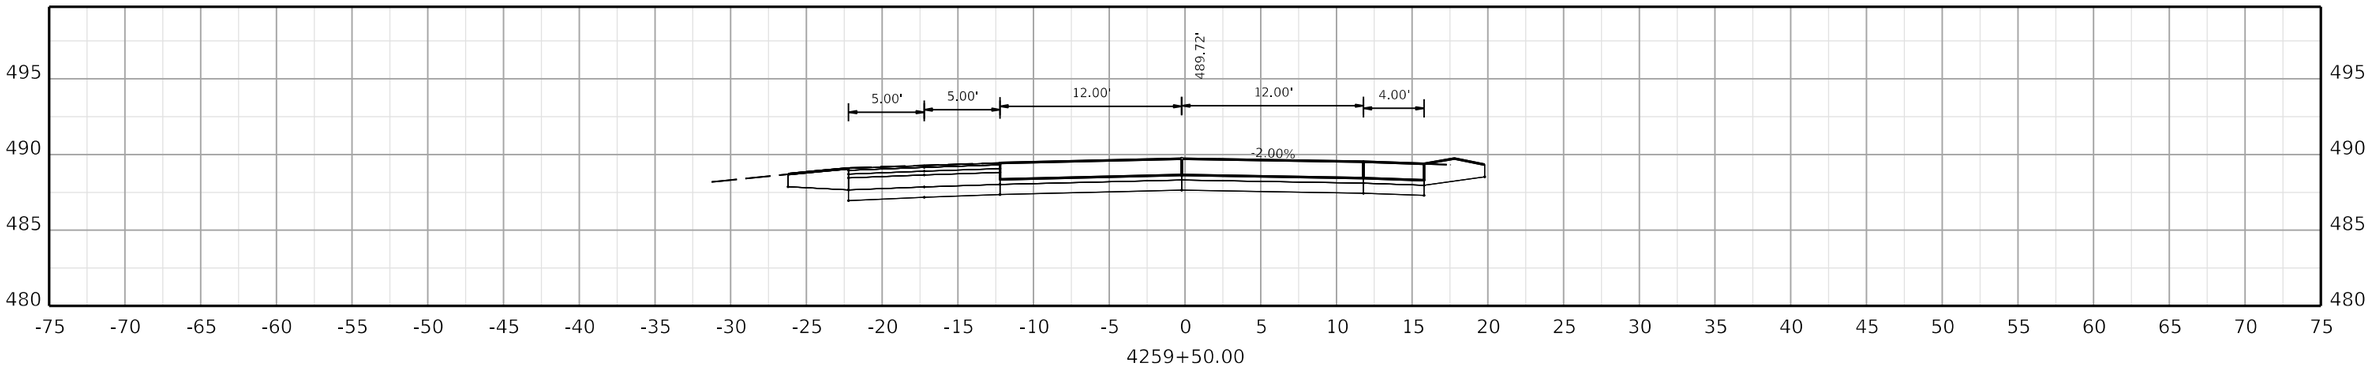

4259+50.00

COMMONWEALTH OF KENTUCKY
DEPARTMENT OF HIGHWAYS
TEAM KENTUCKY

DRAWING TITLE:


HORIZONTAL SCALE
SCALE: 1" = 5'


0' 5' 10' 20'


STA. 4259+50.00 TO STA. 4260+50.00

ITEM NO. COUNTY OF

SHEET NO.
4259+50.00

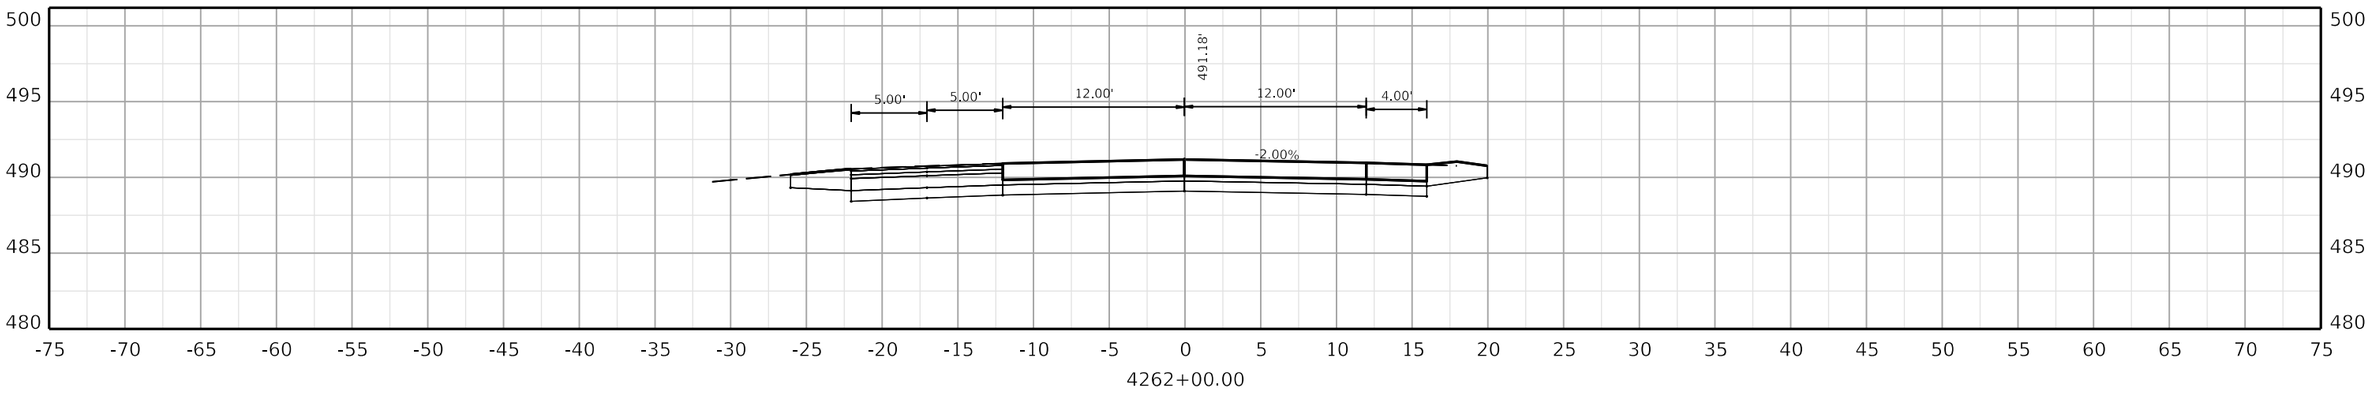

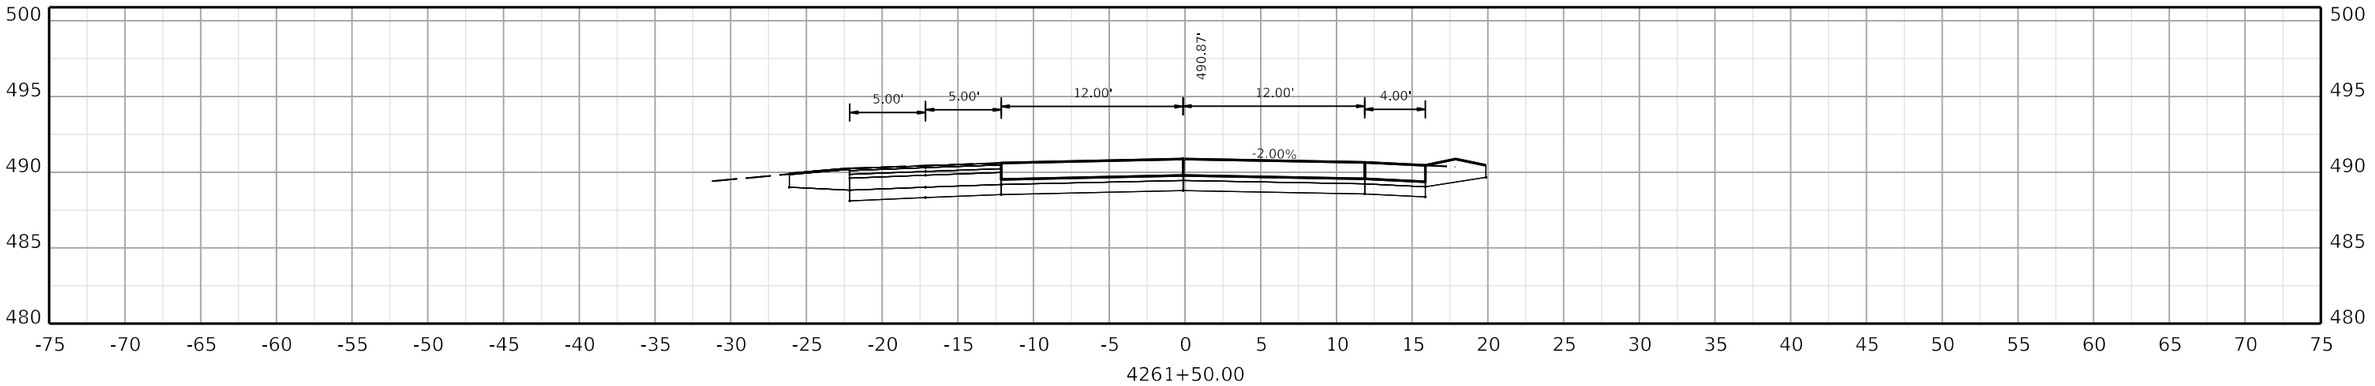

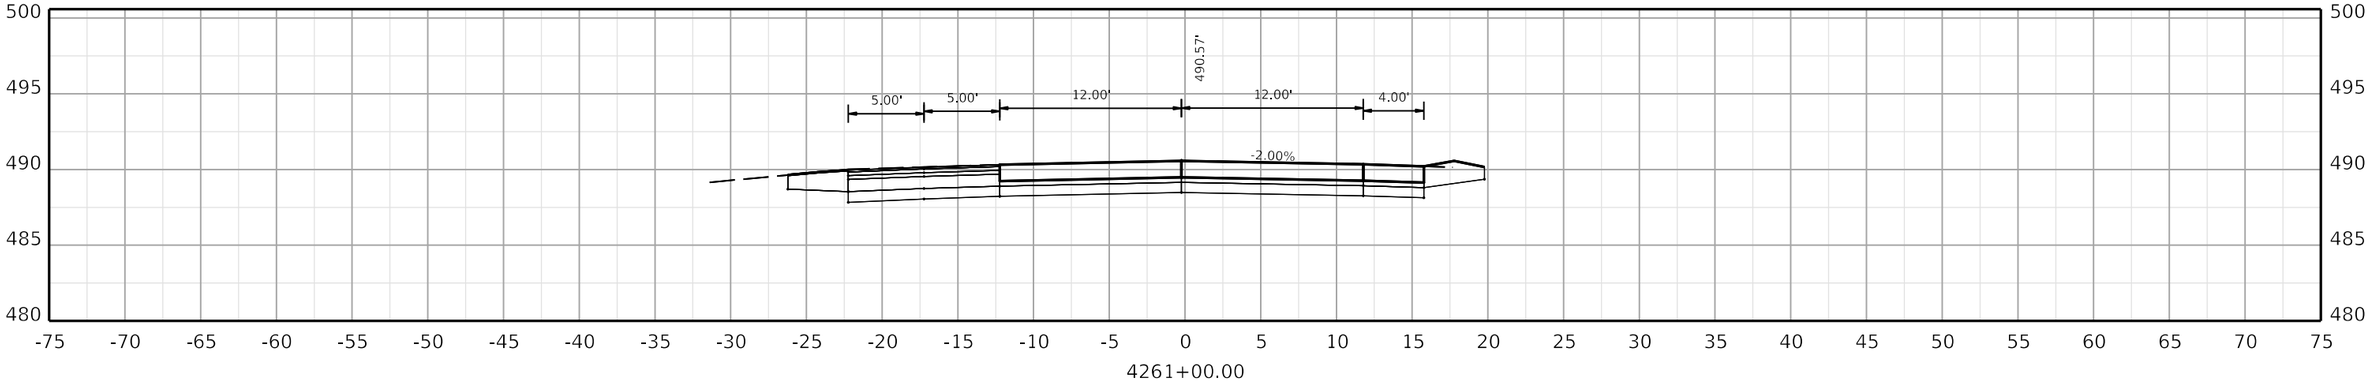

COMMONWEALTH OF KENTUCKY
DEPARTMENT OF HIGHWAYS
TEAM KENTUCKY

DRAWING TITLE:


HORIZONTAL SCALE
SCALE: 1" = 5'

0' 5' 10' 20'


STA. 4261+00.00 TO STA. 4262+00.00

ITEM NO. COUNTY OF


SHEET NO.
4261+00.00

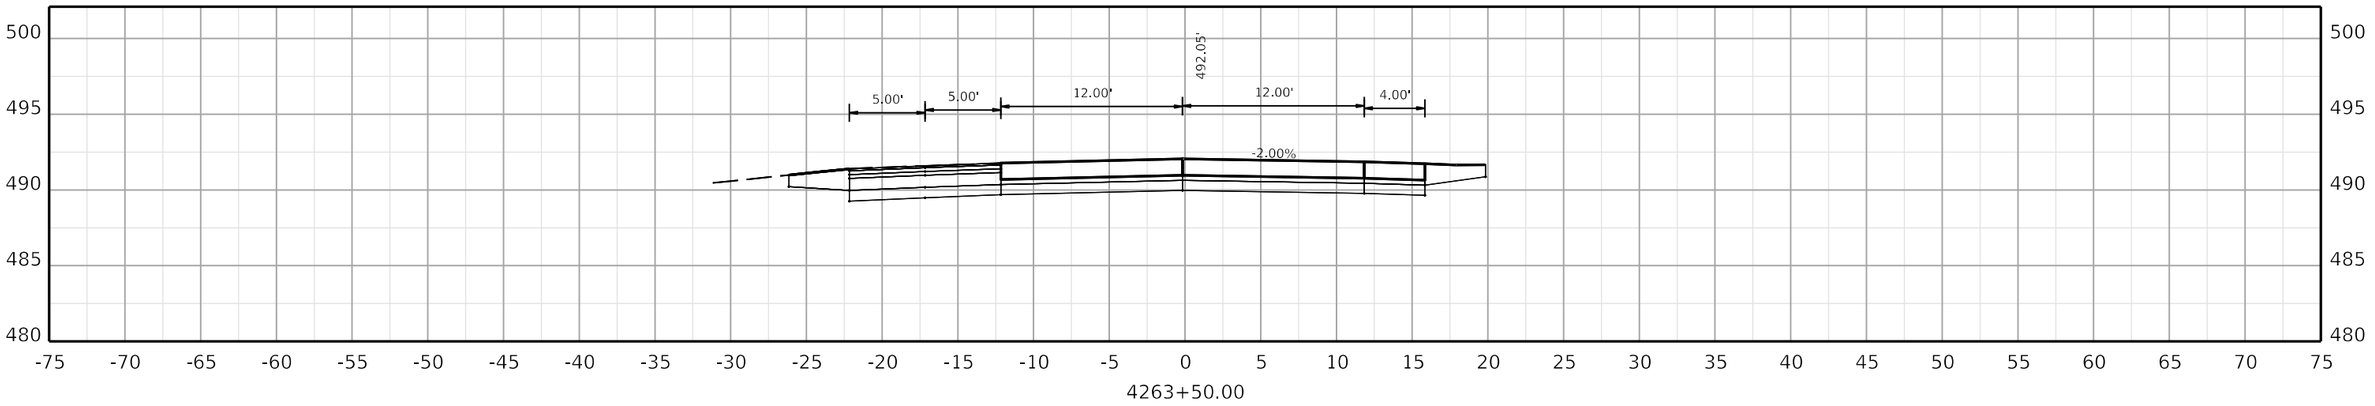

4263+50.00

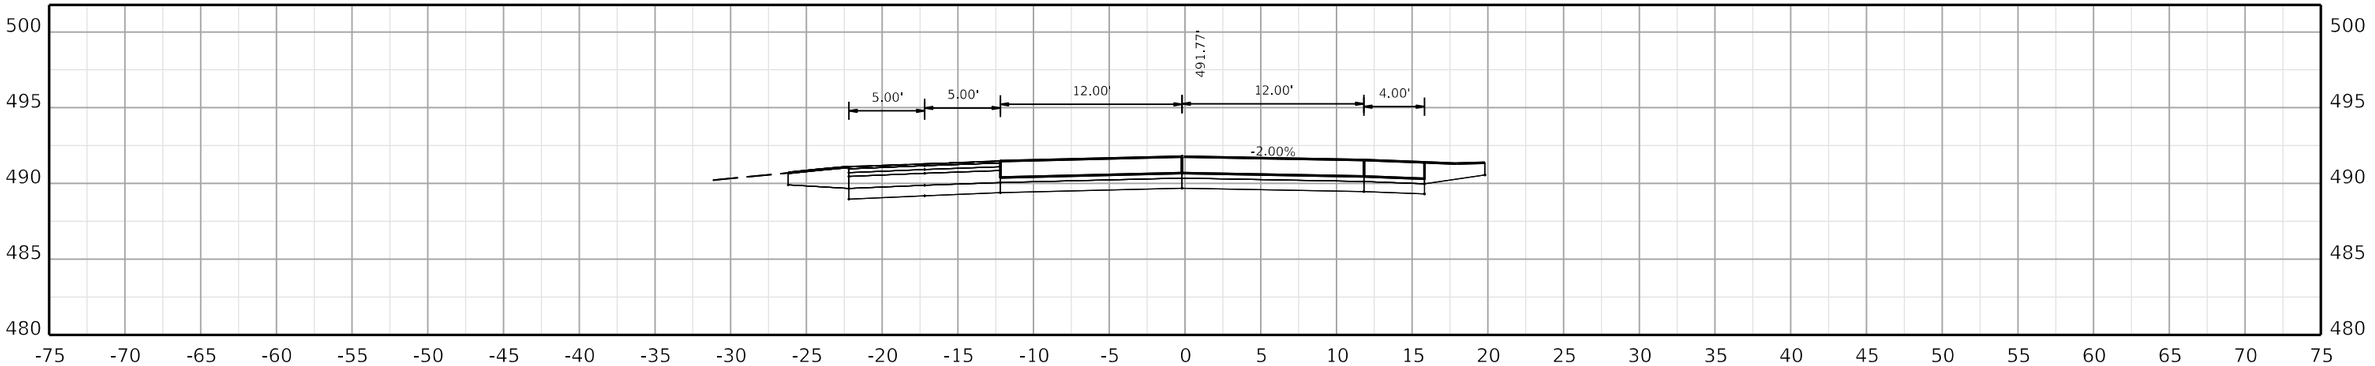

4263+00.00

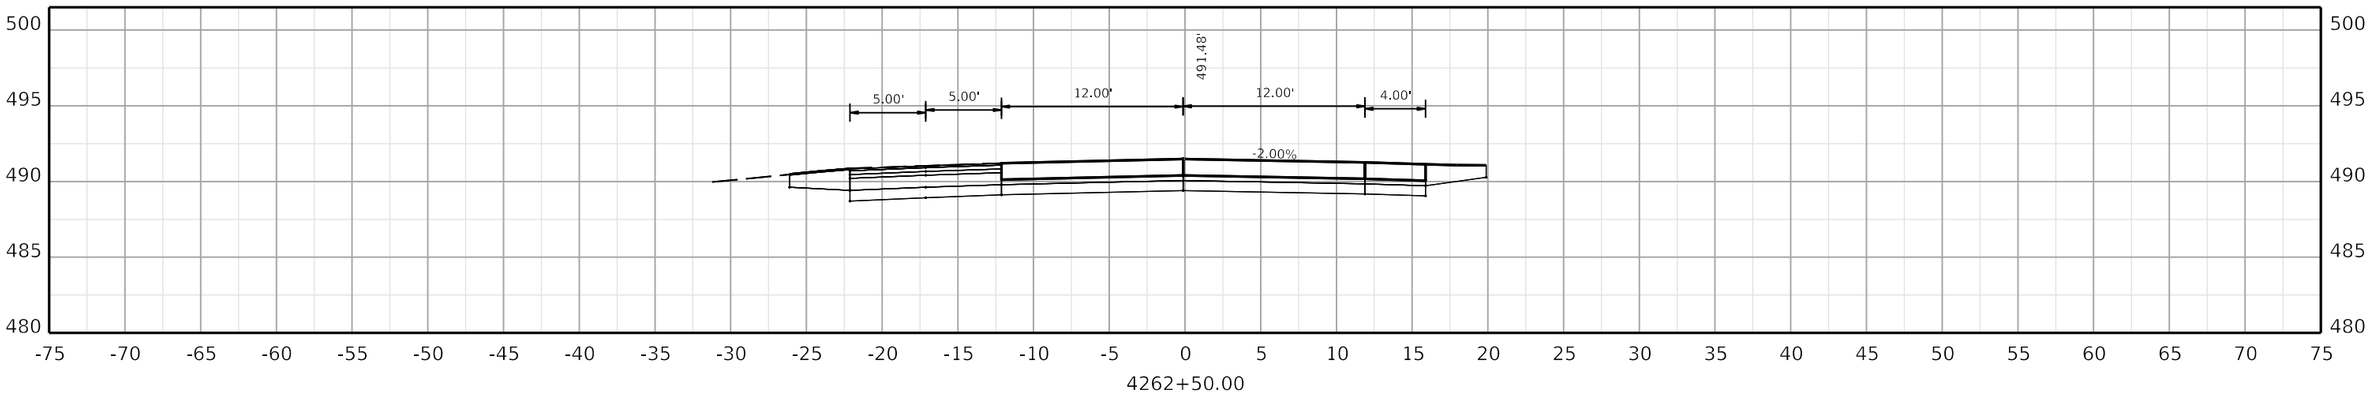

4262+50.00

COMMONWEALTH OF KENTUCKY
DEPARTMENT OF HIGHWAYS
TEAM KENTUCKY

DRAWING TITLE:


HORIZONTAL SCALE
SCALE: 1" = 5'


0' 5' 10' 20'

STA. 4262+50.00 TO STA. 4263+50.00

ITEM NO. COUNTY OF

SHEET NO.
4262+50.00

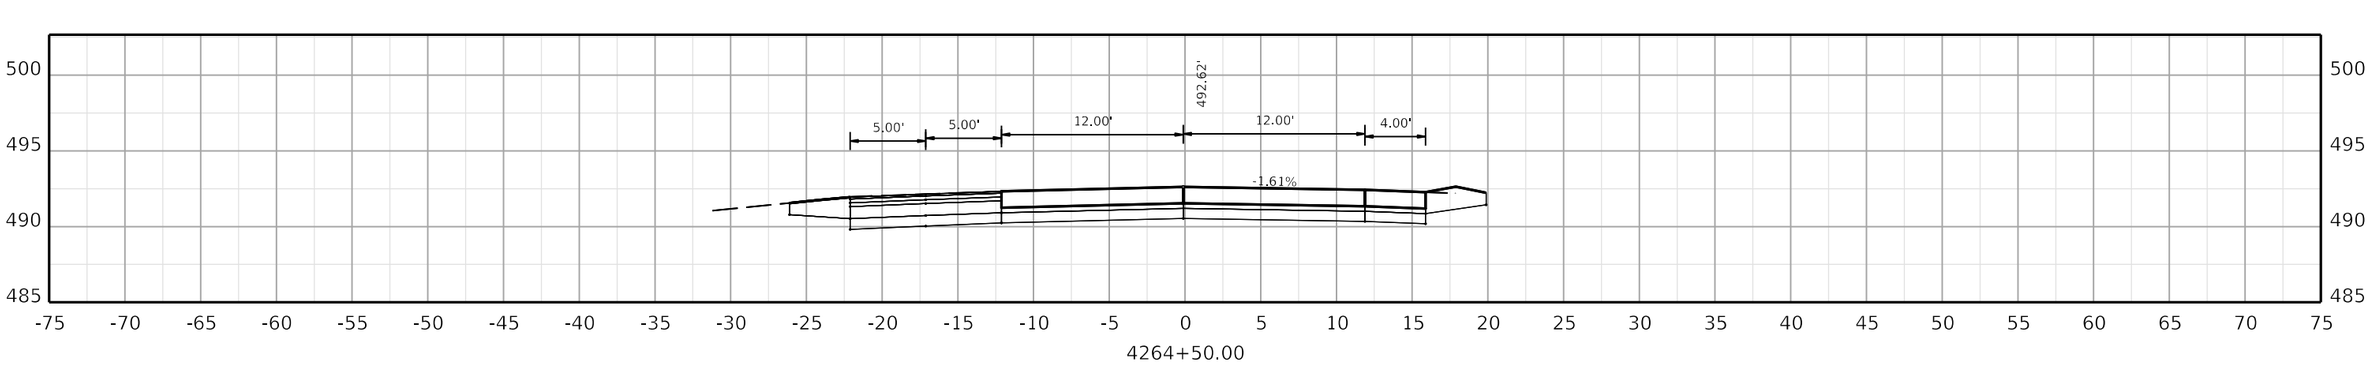

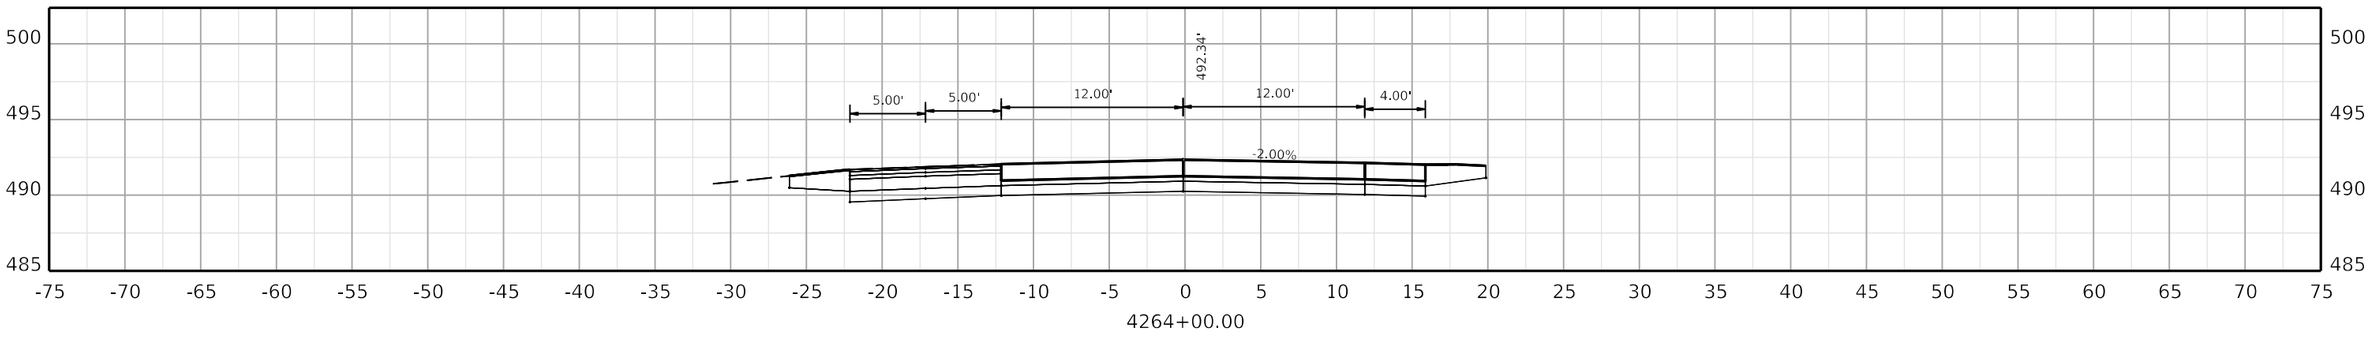

COMMONWEALTH OF KENTUCKY
DEPARTMENT OF HIGHWAYS

TEAM KENTUCKY

DRAWING TITLE:


HORIZONTAL SCALE
SCALE: 1" = 5'


0' 5' 10' 20'


STA. 4264+00.00 TO STA. 4264+50.00

ITEM NO. COUNTY OF

SHEET NO. 4264+00.00

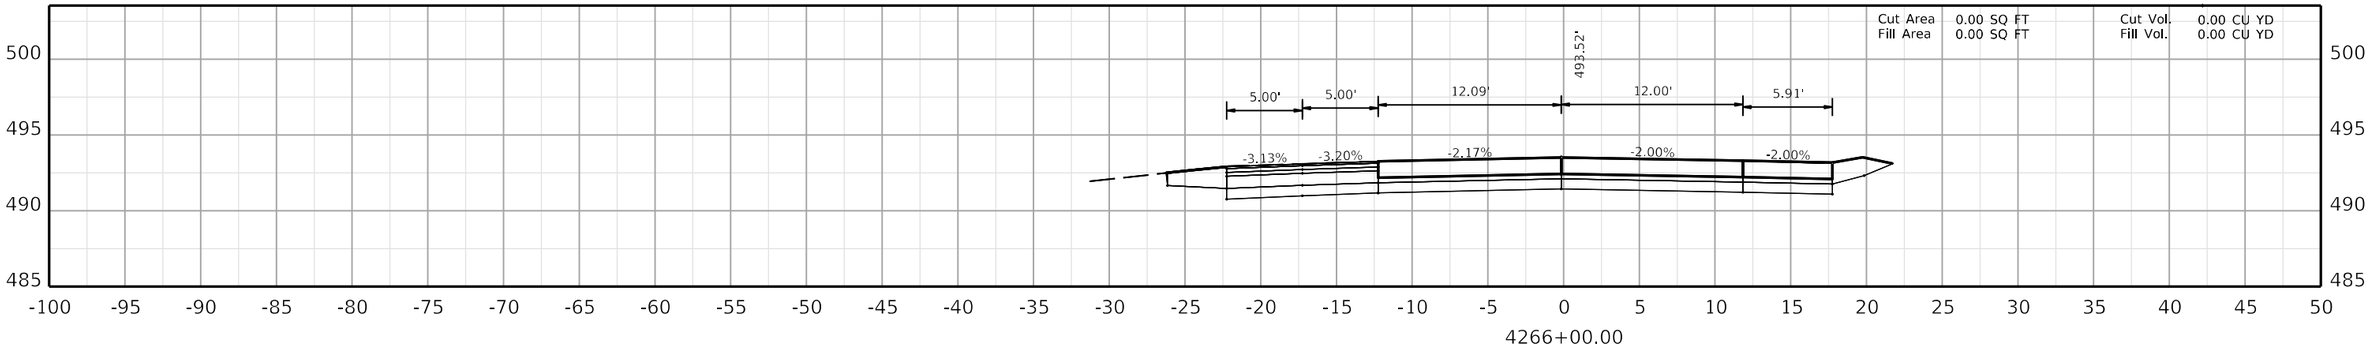

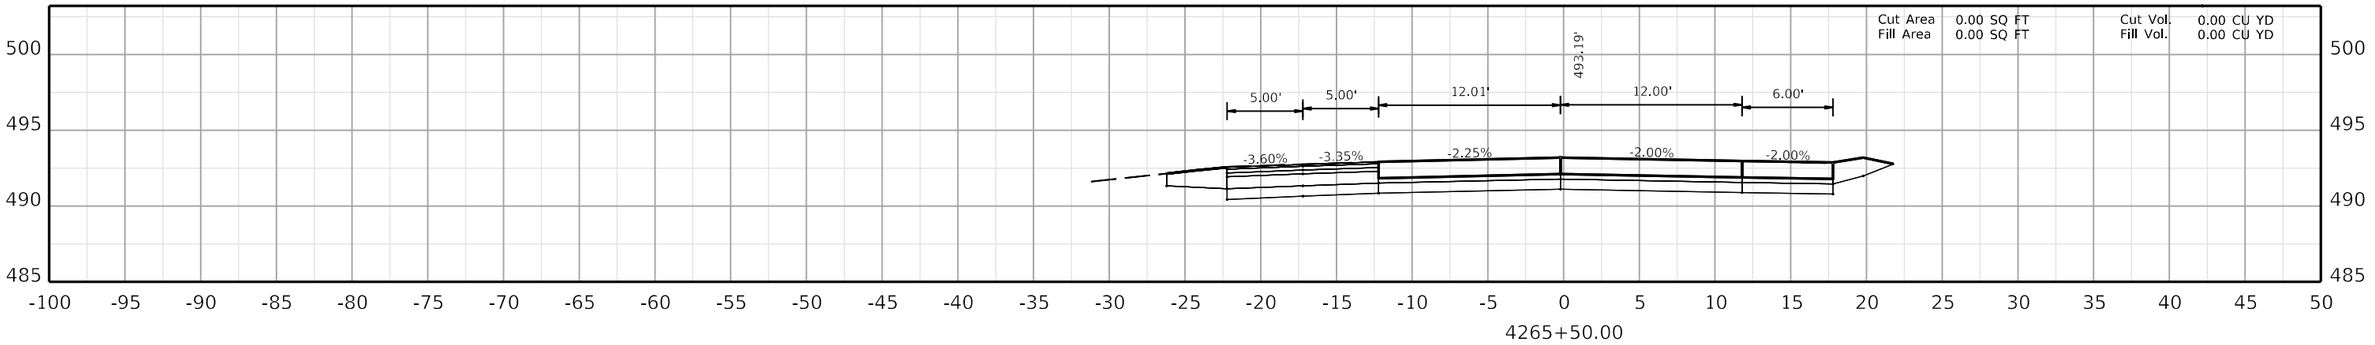

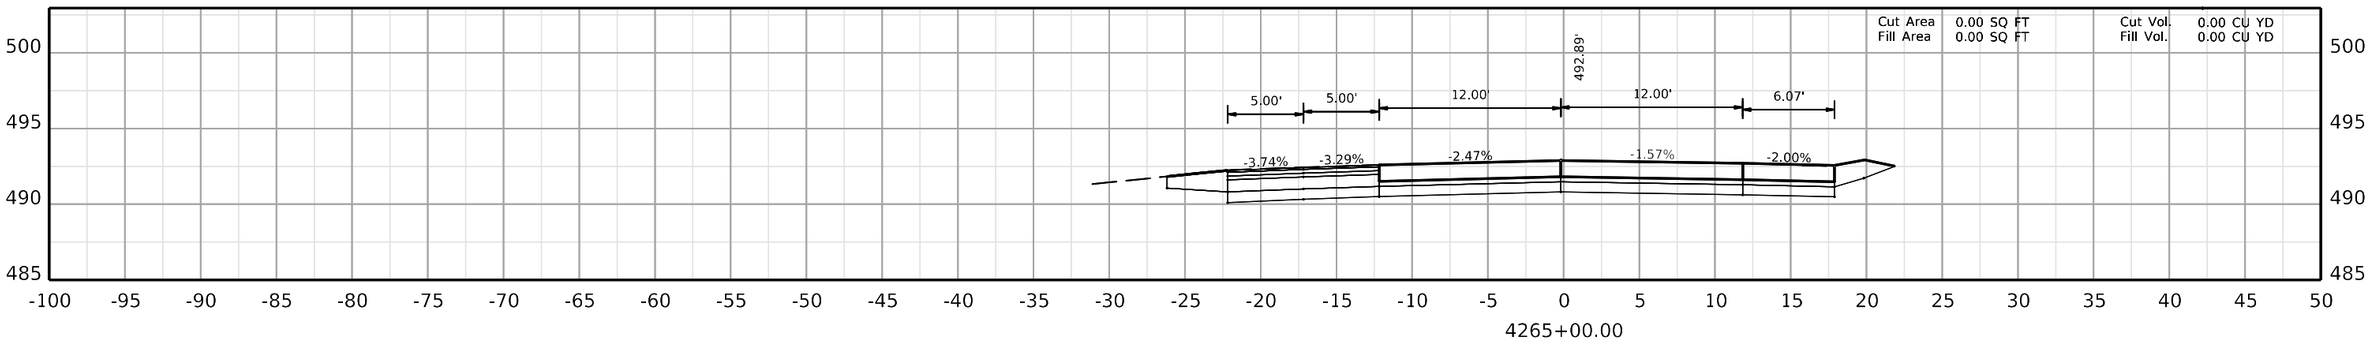

COMMONWEALTH OF KENTUCKY
DEPARTMENT OF HIGHWAYS
TEAM KENTUCKY

DRAWING TITLE:


HORIZONTAL SCALE
SCALE: 1" = 5'


0' 5' 10' 20'


STA. 4265+00.00 TO STA. 4266+00.00

ITEM NO. COUNTY OF

SHEET NO.
4265+00.00

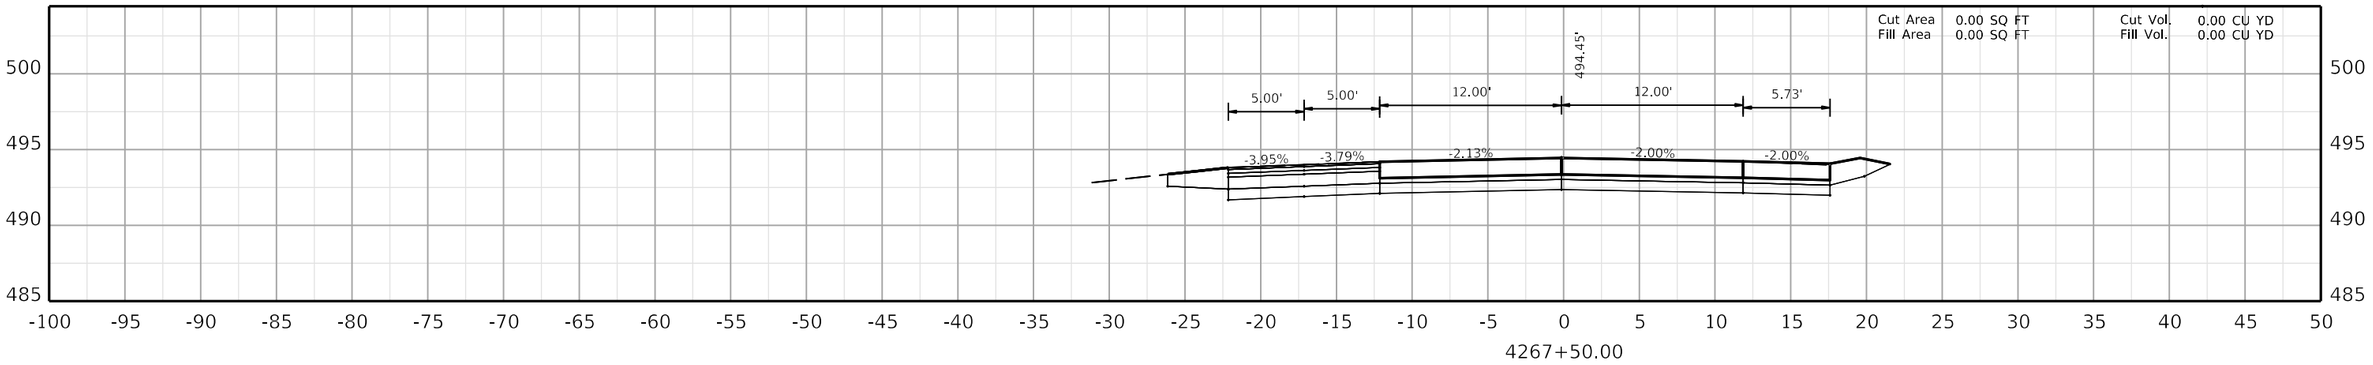

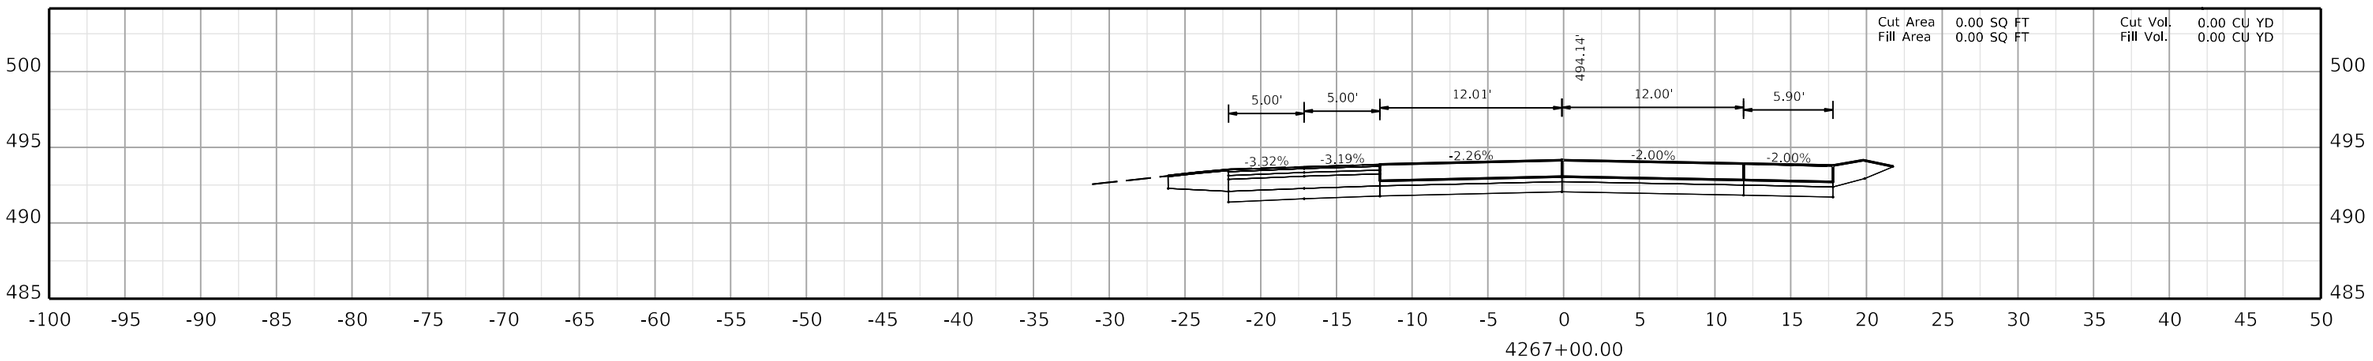

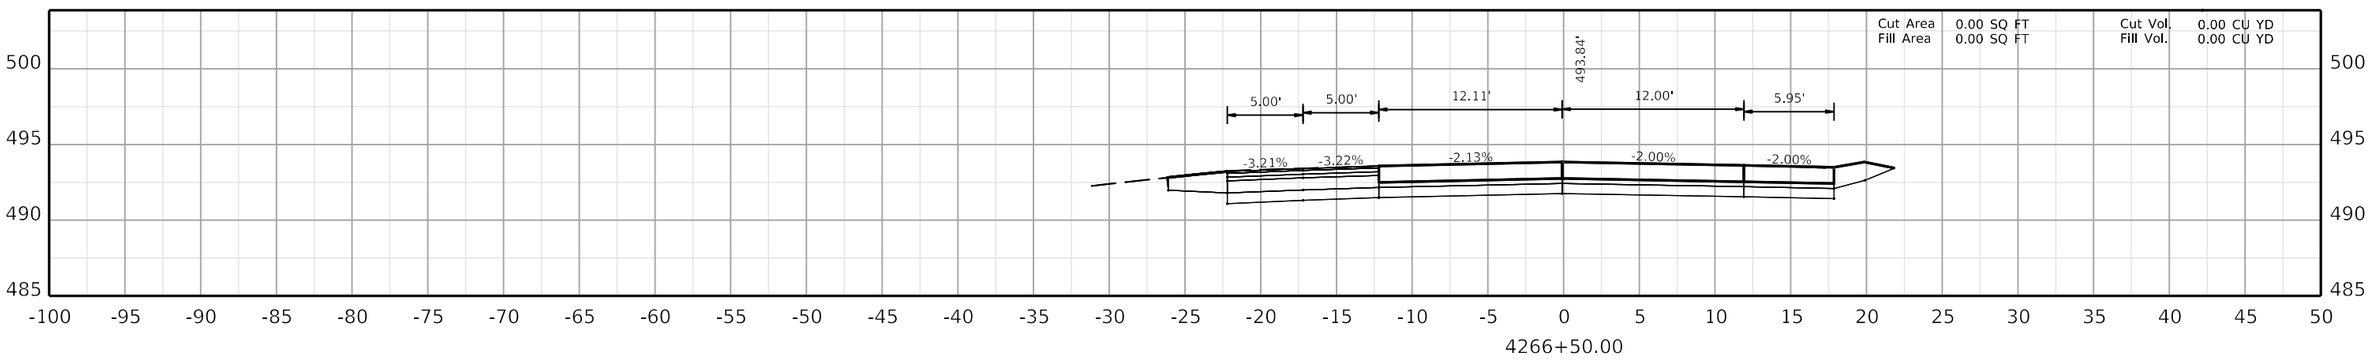

COMMONWEALTH OF KENTUCKY
DEPARTMENT OF HIGHWAYS
TEAM KENTUCKY

DRAWING TITLE:


HORIZONTAL SCALE
SCALE: 1" = 5'


0' 5' 10' 20'


STA. 4266+50.00 TO STA. 4267+50.00

ITEM NO. COUNTY OF

SHEET NO.
4266+50.00

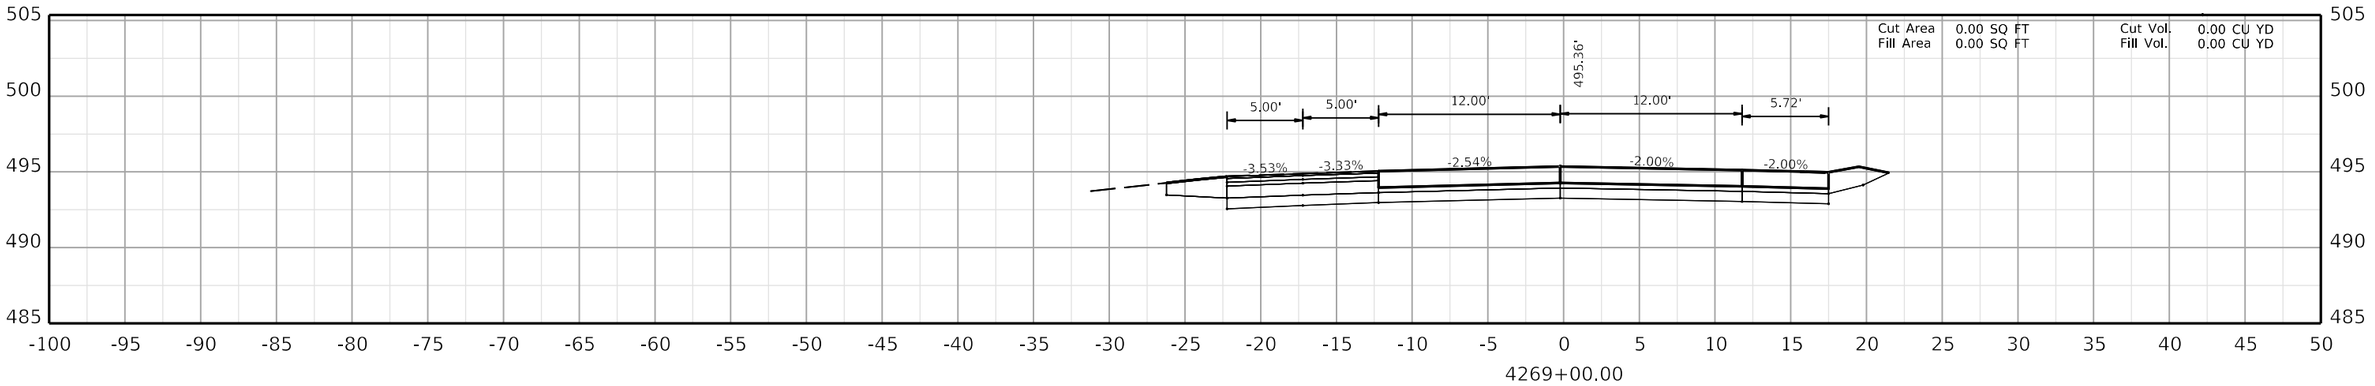

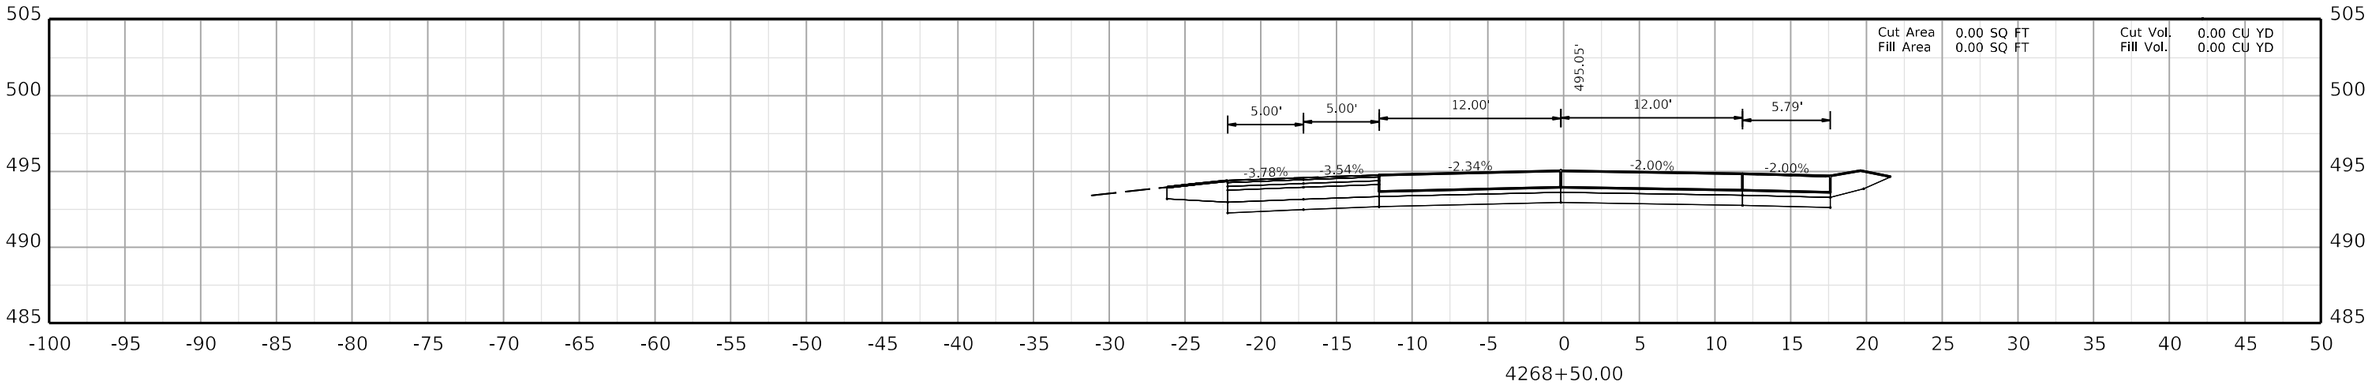

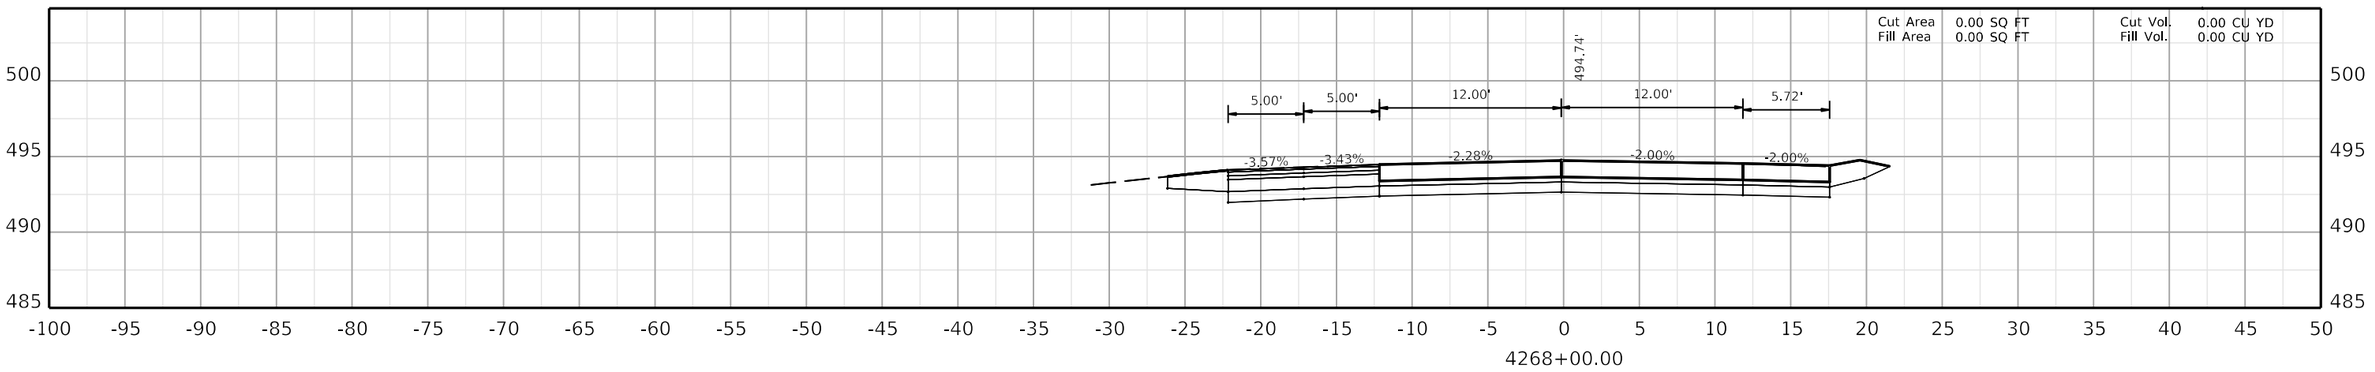

COMMONWEALTH OF KENTUCKY
DEPARTMENT OF HIGHWAYS

TEAM KENTUCKY

DRAWING TITLE:


HORIZONTAL SCALE
SCALE: 1" = 5'


0' 5' 10' 20'


STA. 4268+00.00 TO STA. 4269+00.00

ITEM NO. COUNTY OF

SHEET NO.
4268+00.00

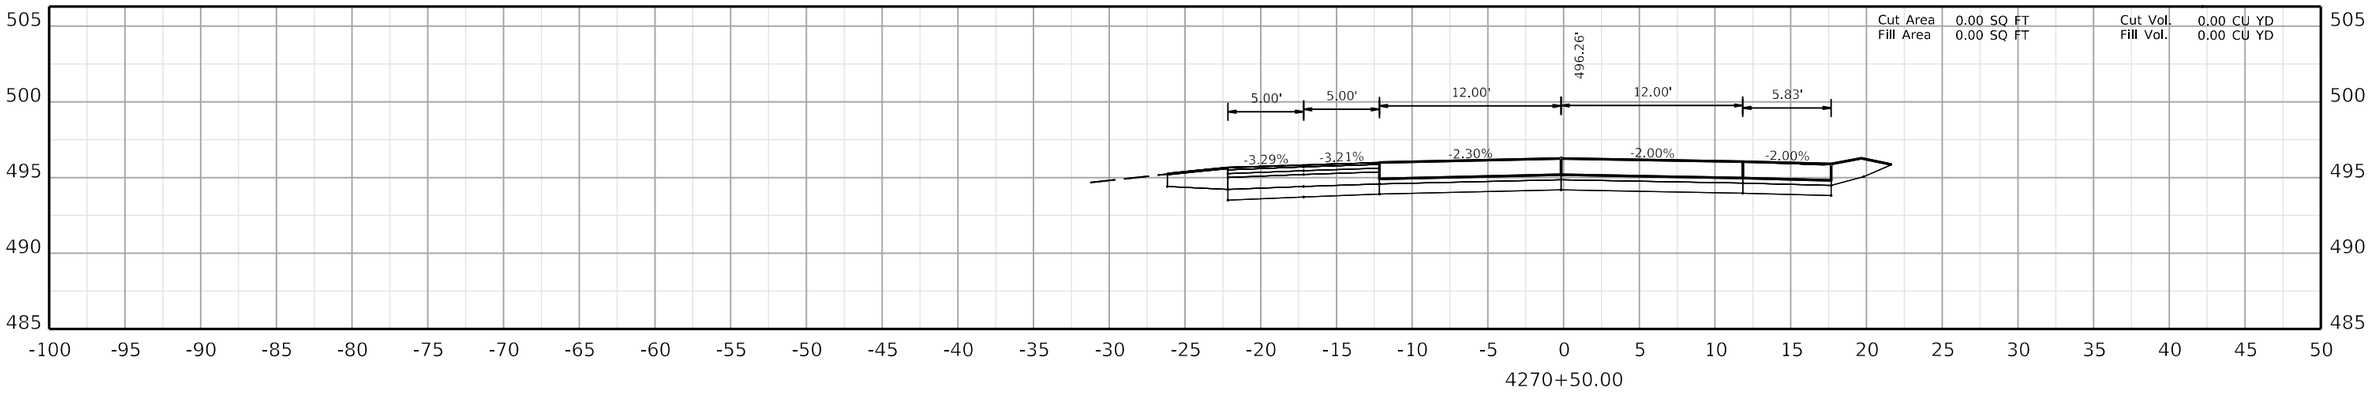

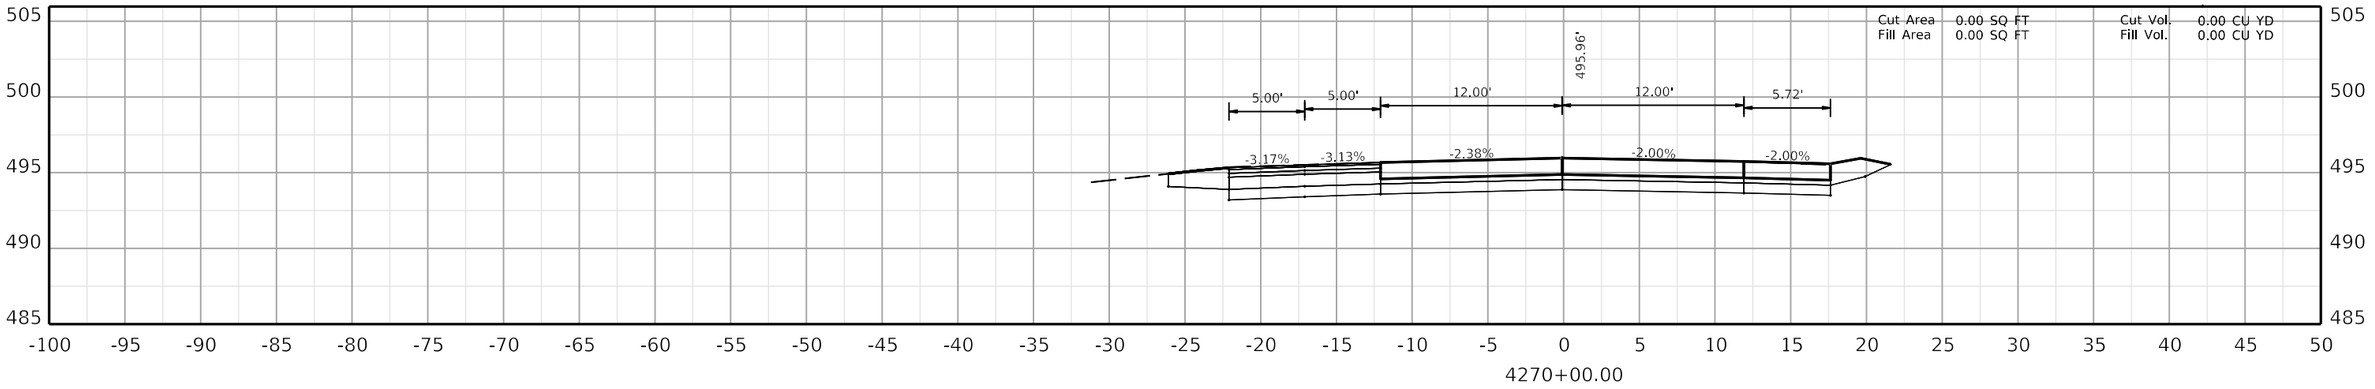

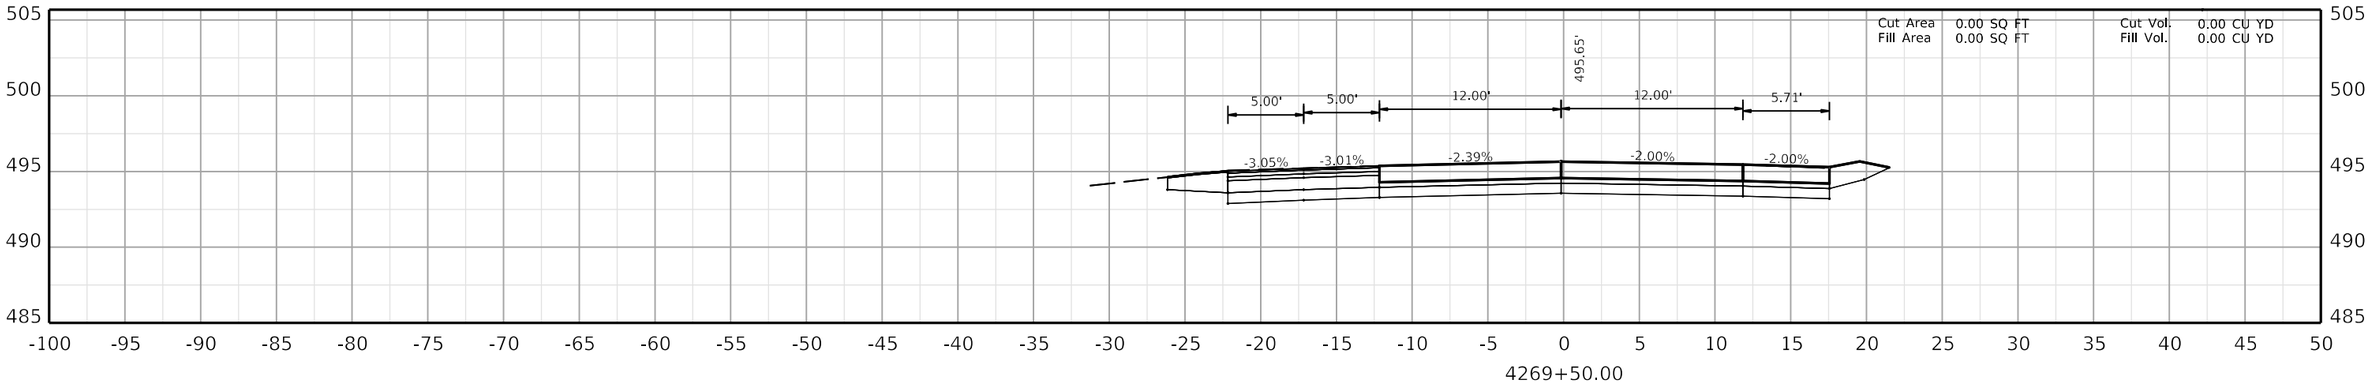

COMMONWEALTH OF KENTUCKY
DEPARTMENT OF HIGHWAYS
TEAM KENTUCKY

DRAWING TITLE:


HORIZONTAL SCALE
SCALE: 1" = 5'


0' 5' 10' 20'


STA. 4269+50.00 TO STA. 4270+50.00

ITEM NO. COUNTY OF

SHEET NO.
4269+50.00

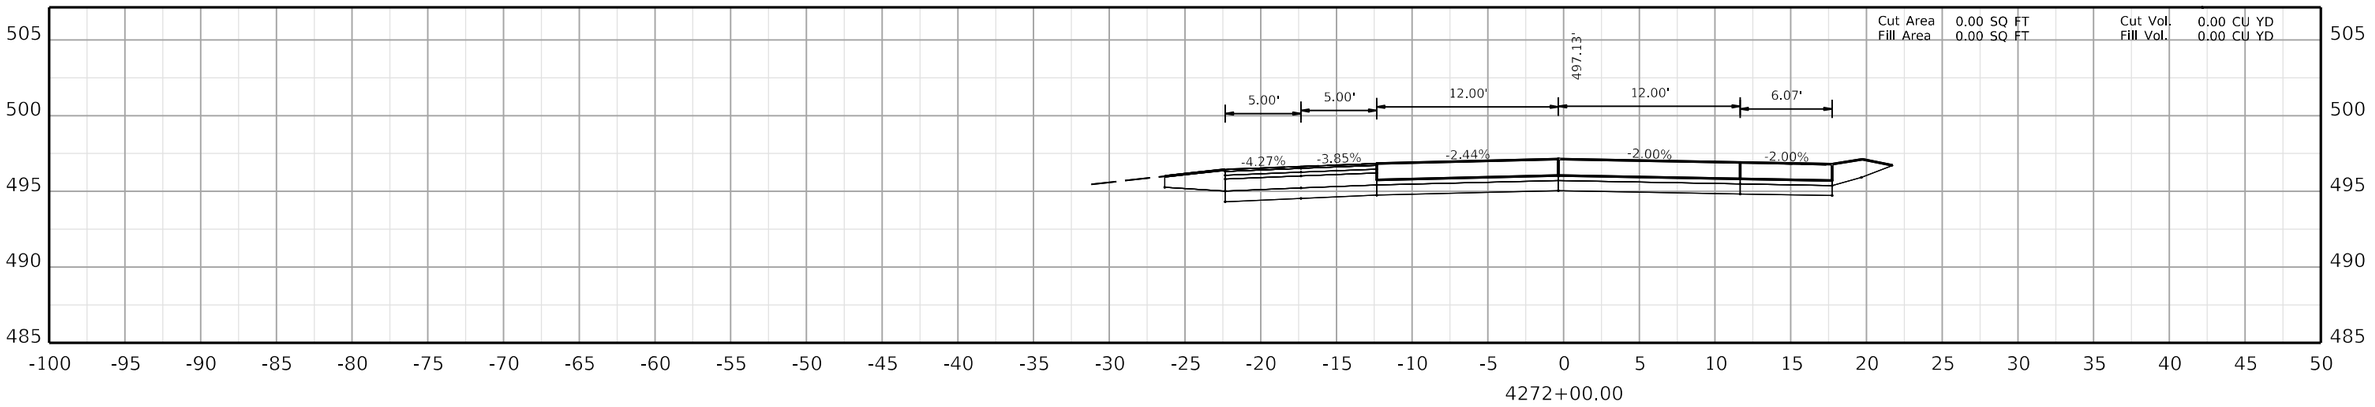

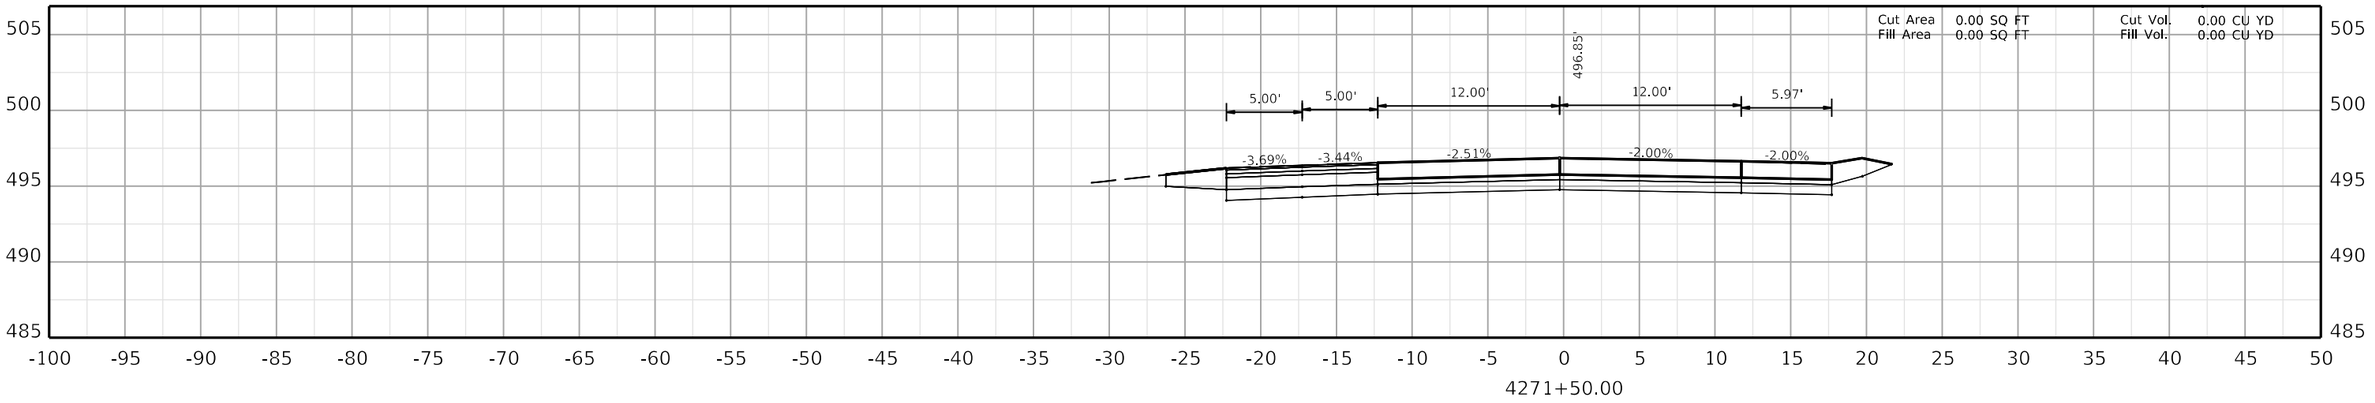

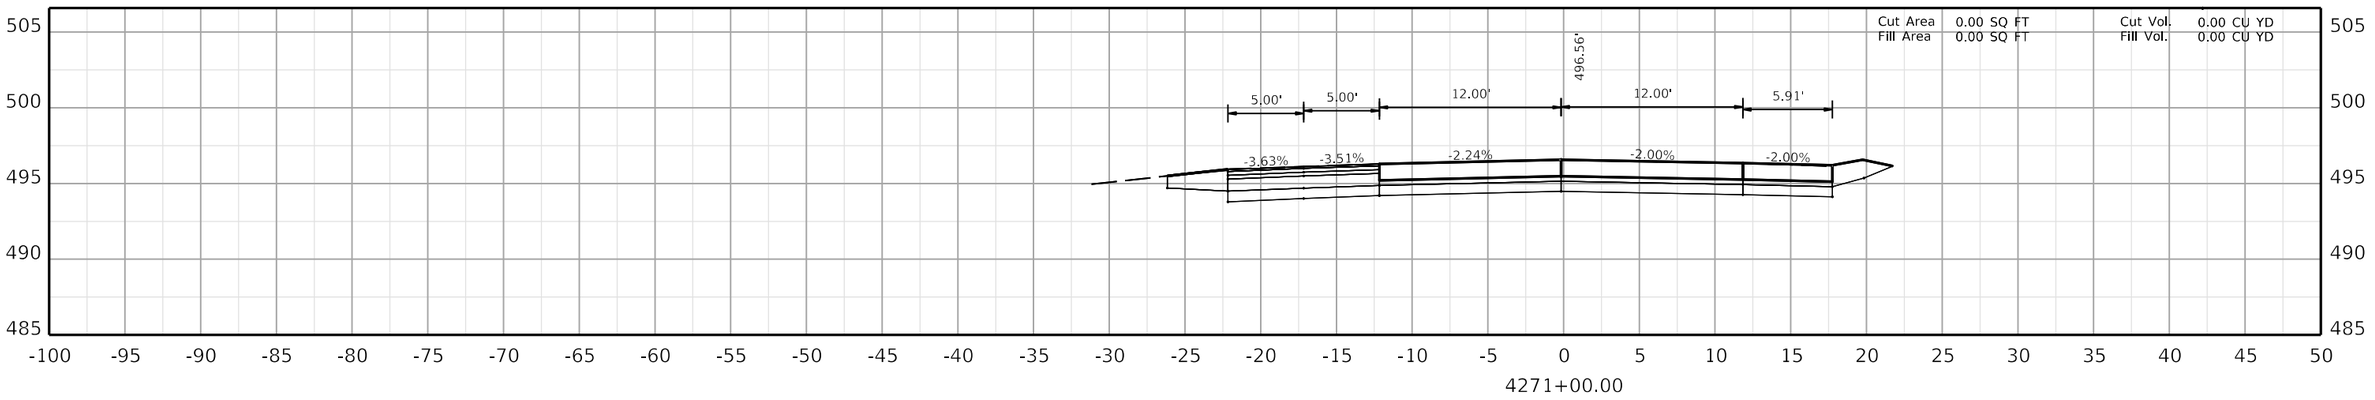

COMMONWEALTH OF KENTUCKY
DEPARTMENT OF HIGHWAYS

TEAM KENTUCKY

DRAWING TITLE:

HORIZONTAL SCALE
SCALE: 1" = 5'

0' 5' 10' 20'

STA. 4271+00.00 TO STA. 4272+00.00


ITEM NO. COUNTY OF


SHEET NO.
4271+00.00


OpenRoads Designer v10.12.02.4

USER: USLR095925

FILE NAME: C:\BMS\WSP-US-PW-02\D0932959\CORR_I-24W_CONCRETE_PAVING_SEGMENT4_XSEC.DGN

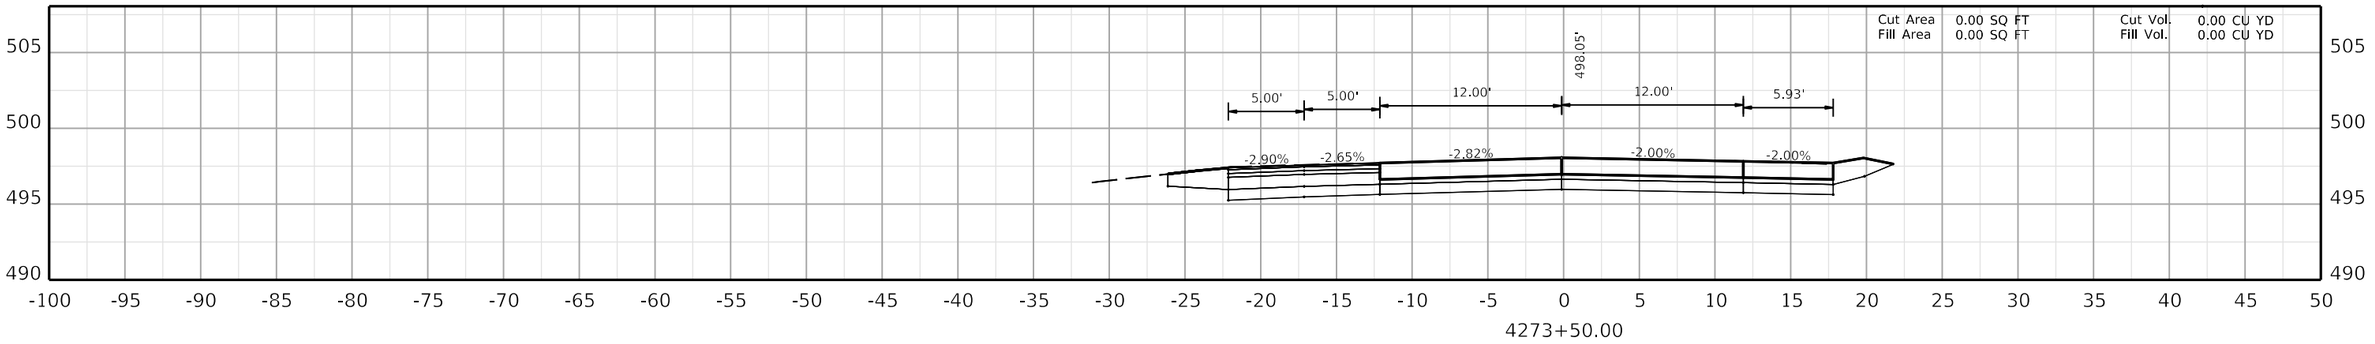

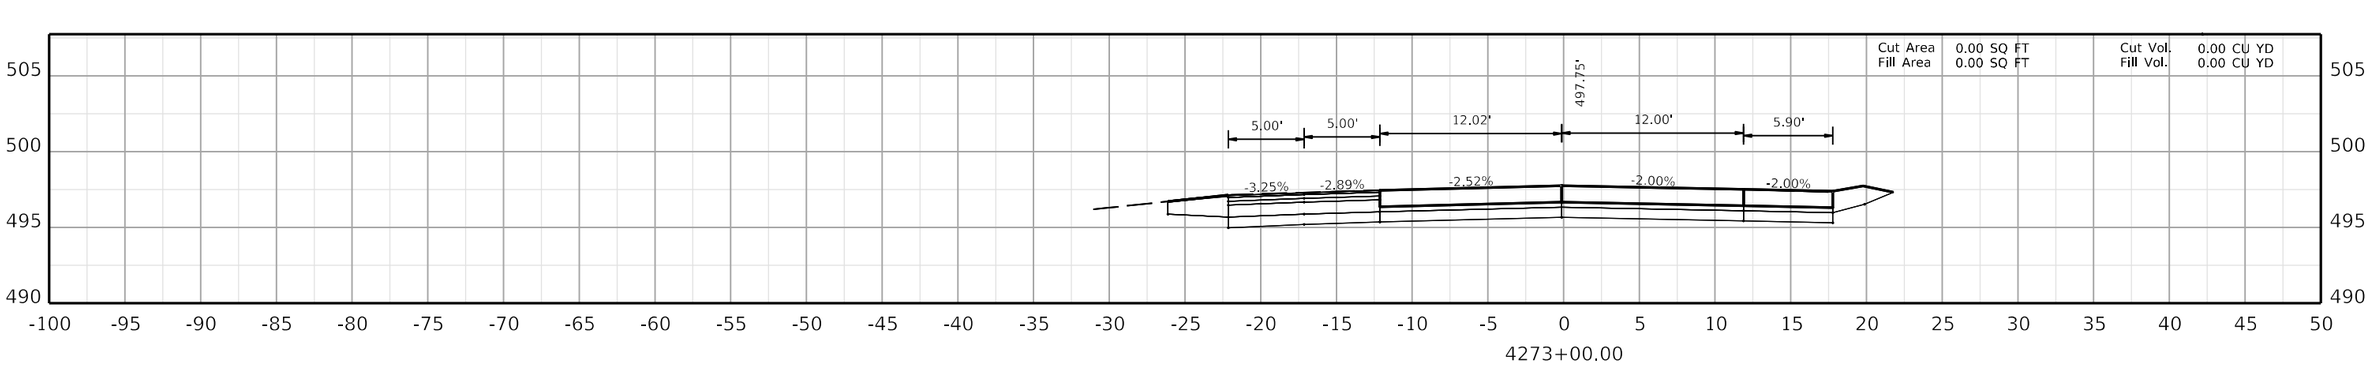

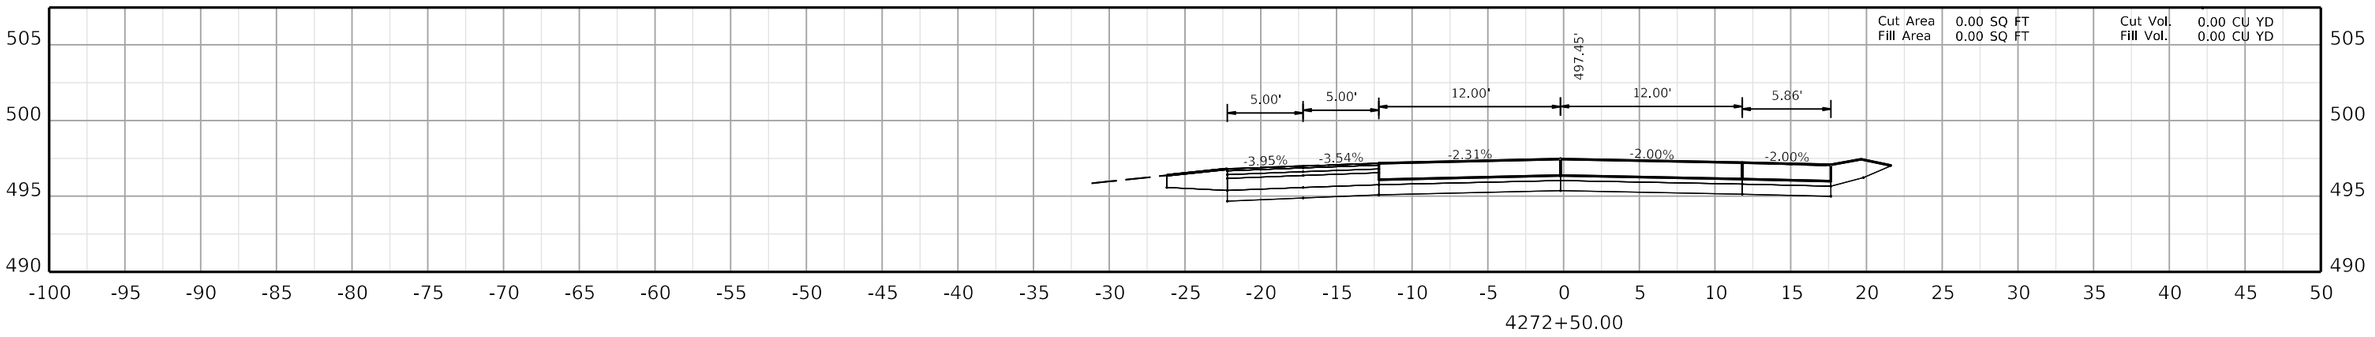

COMMONWEALTH OF KENTUCKY
DEPARTMENT OF HIGHWAYS
TEAM KENTUCKY TRANSPORTATION CABINET


DRAWING TITLE:


HORIZONTAL SCALE
SCALE: 1" = 5'


0' 5' 10' 20'

STA. 4272+50.00 TO STA. 4273+50.00

ITEM NO.
COUNTY OF
SHEET NO.
4272+50.00

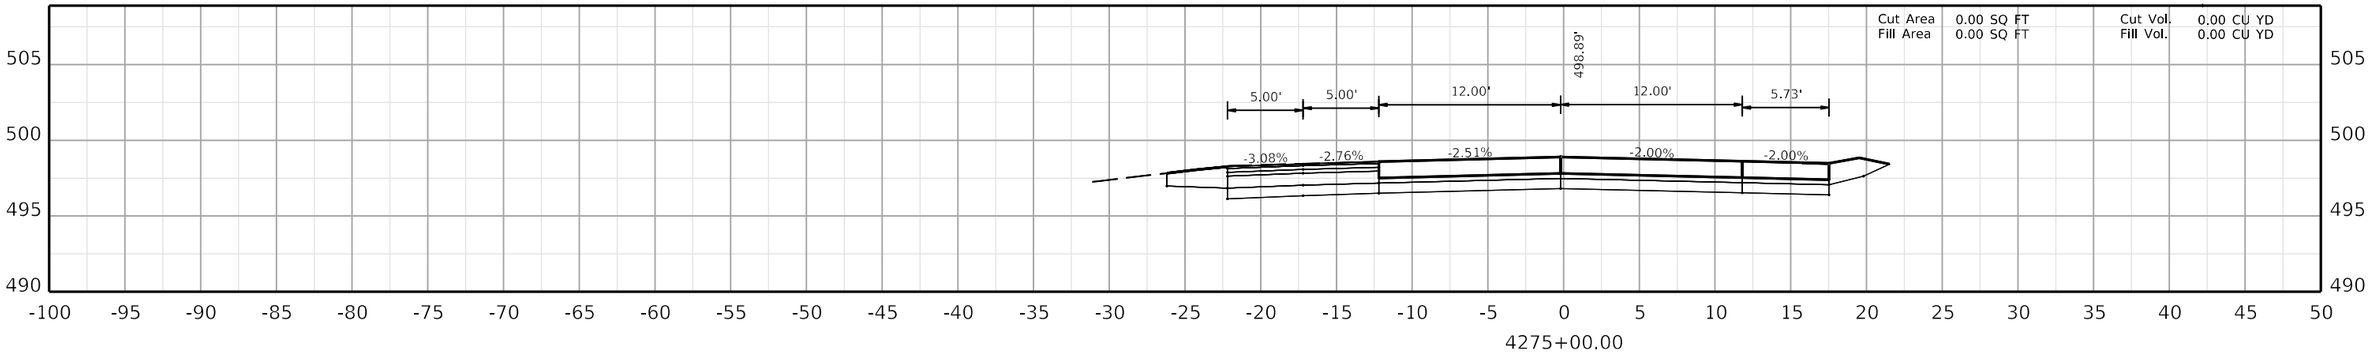

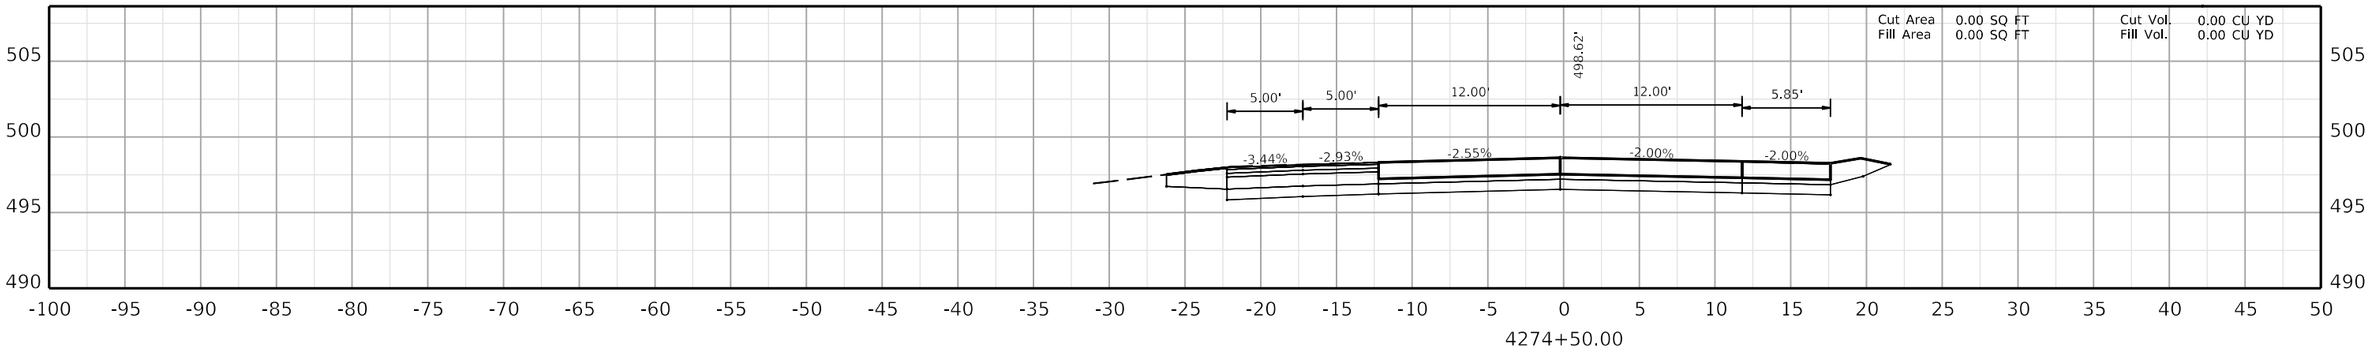

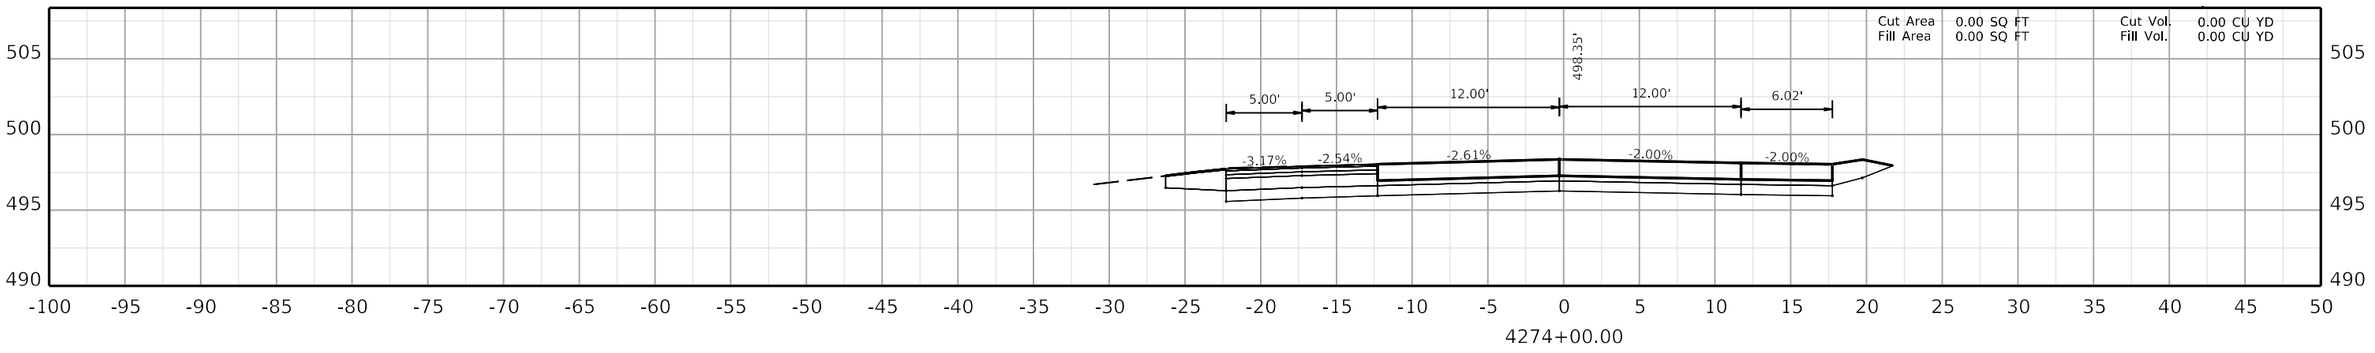

COMMONWEALTH OF KENTUCKY
DEPARTMENT OF HIGHWAYS
TEAM KENTUCKY TRANSPORTATION COMPANY

DRAWING TITLE:


HORIZONTAL SCALE
SCALE: 1" = 5'


0' 5' 10' 20'


STA. 4274+00.00 TO STA. 4275+00.00

ITEM NO. COUNTY OF

SHEET NO.
4274+00.00

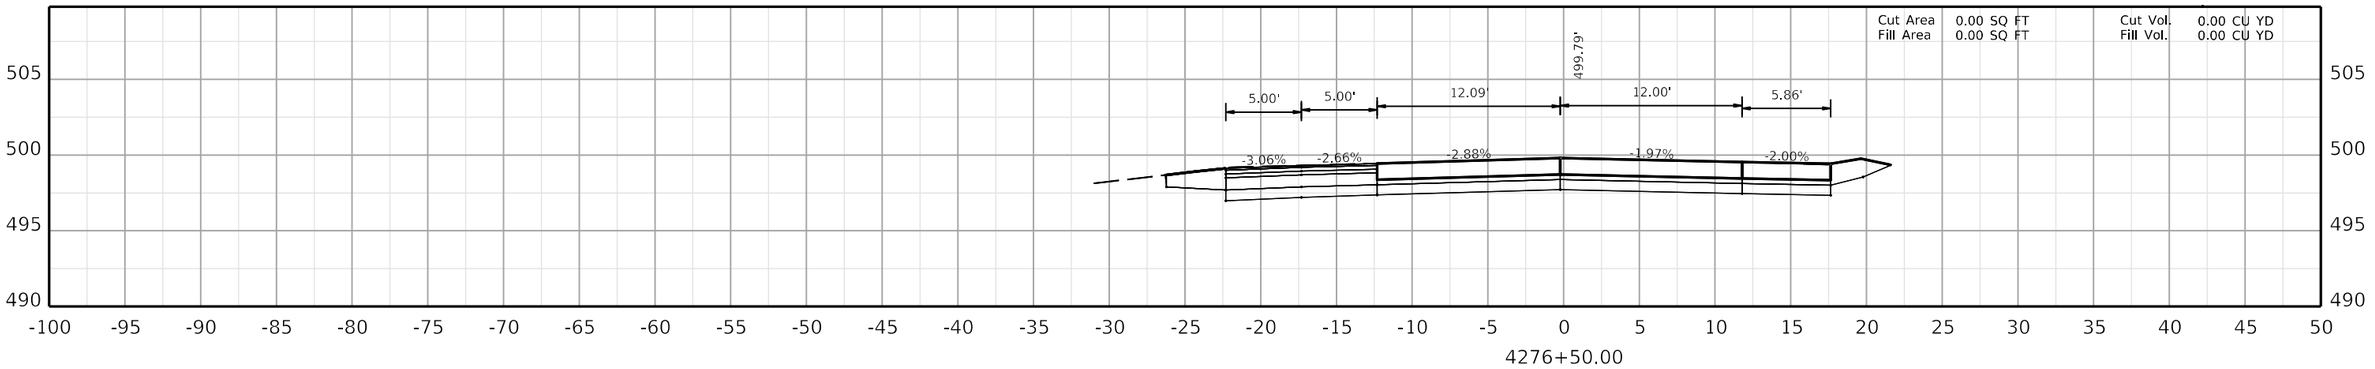

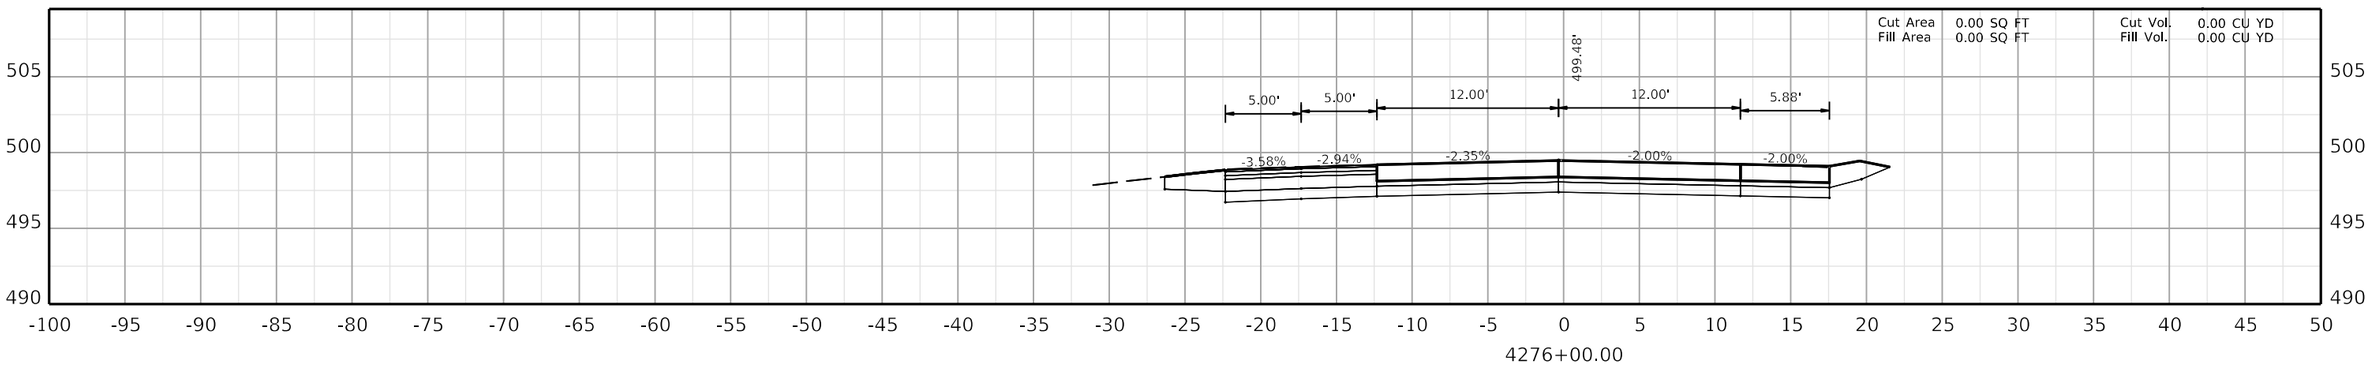

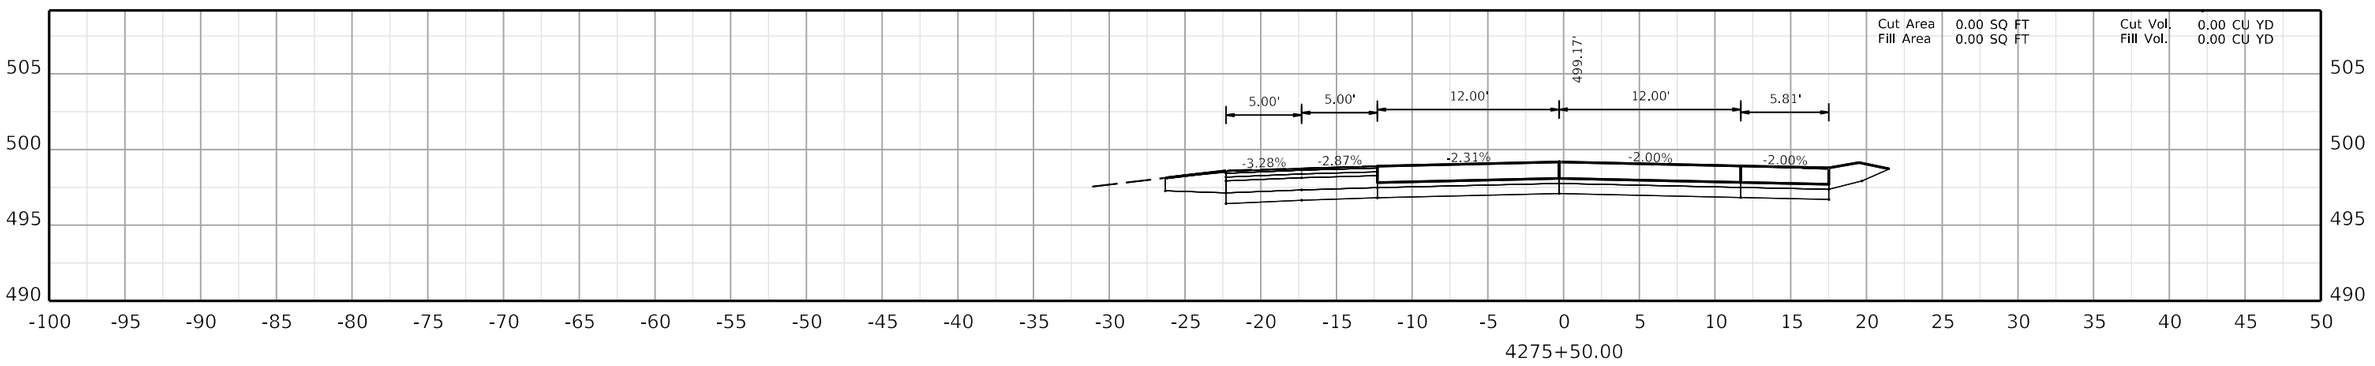

COMMONWEALTH OF KENTUCKY
DEPARTMENT OF HIGHWAYS
TEAM KENTUCKY

DRAWING TITLE:

HORIZONTAL SCALE
SCALE: 1" = 5'


0' 5' 10' 20'


STA. 4275+50.00 TO STA. 4276+50.00


ITEM NO. COUNTY OF

SHEET NO. 4275+50.00

OpenRoads Designer v10.12.02.4 USER: USLR095925 FILE NAME: C:\BMS\WSP-US-PW-02\D0932959\CORR_I-24W_CONCRETE_PAVING_SEGMENT4_XSEC.DGN

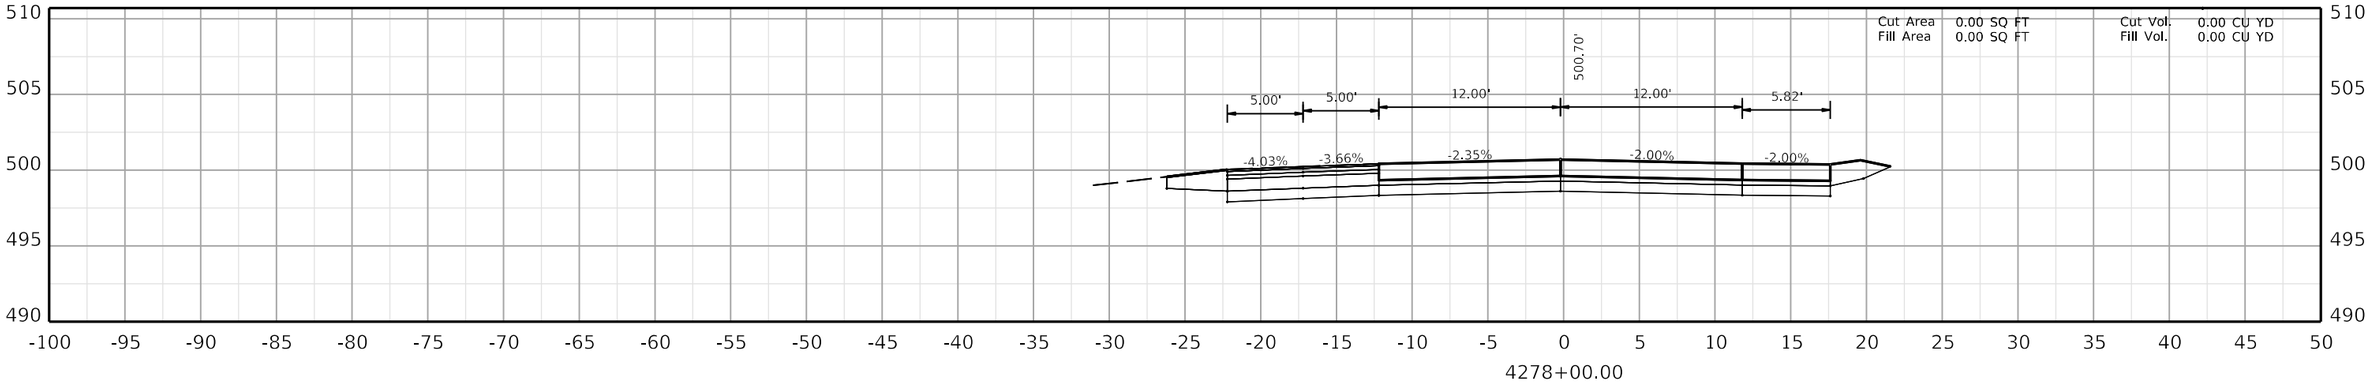

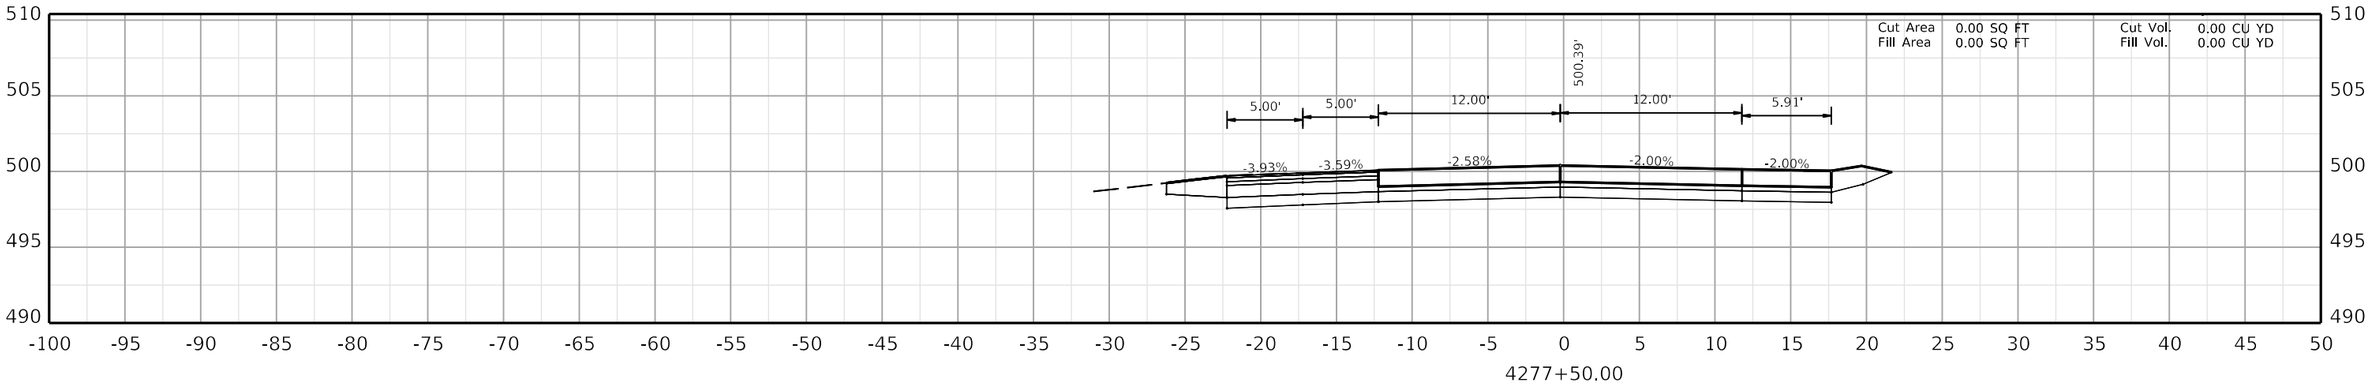

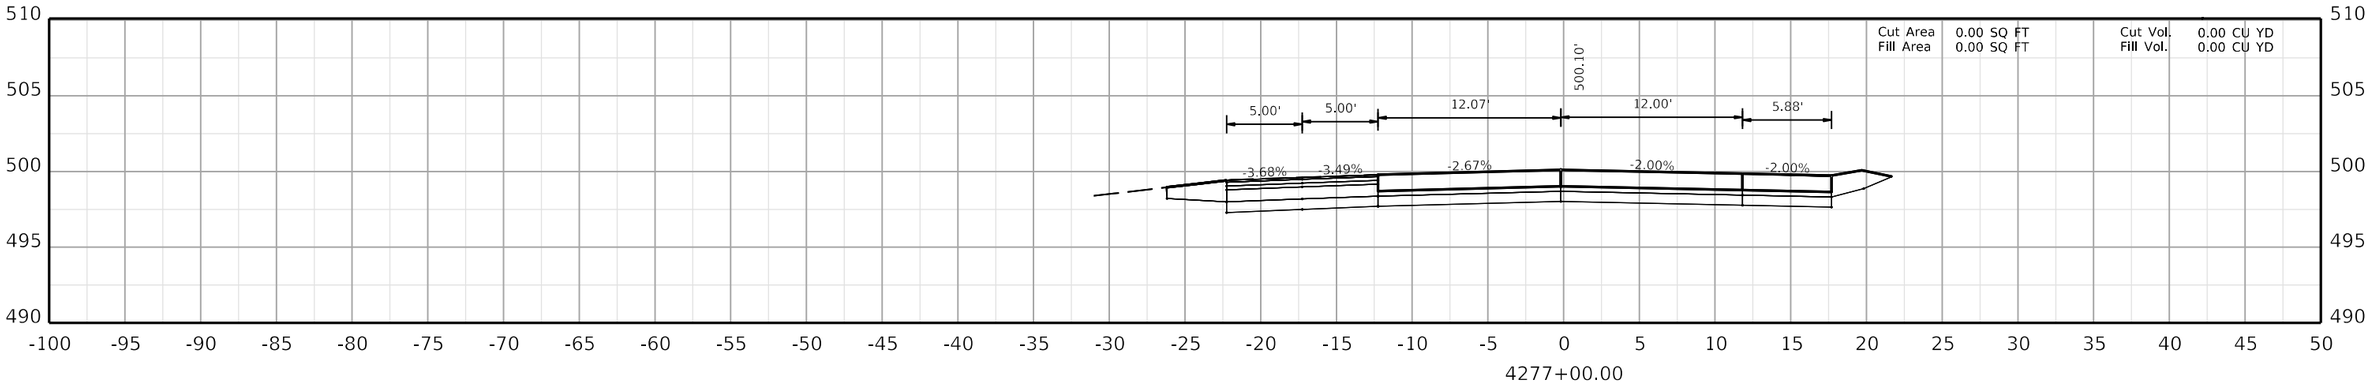

COMMONWEALTH OF KENTUCKY
DEPARTMENT OF HIGHWAYS
TEAM KENTUCKY TRANSPORTATION CABINET

DRAWING TITLE:


HORIZONTAL SCALE
SCALE: 1" = 5'


0' 5' 10' 20'


STA. 4277+00.00 TO STA. 4278+00.00

ITEM NO. COUNTY OF

SHEET NO.
4277+00.00

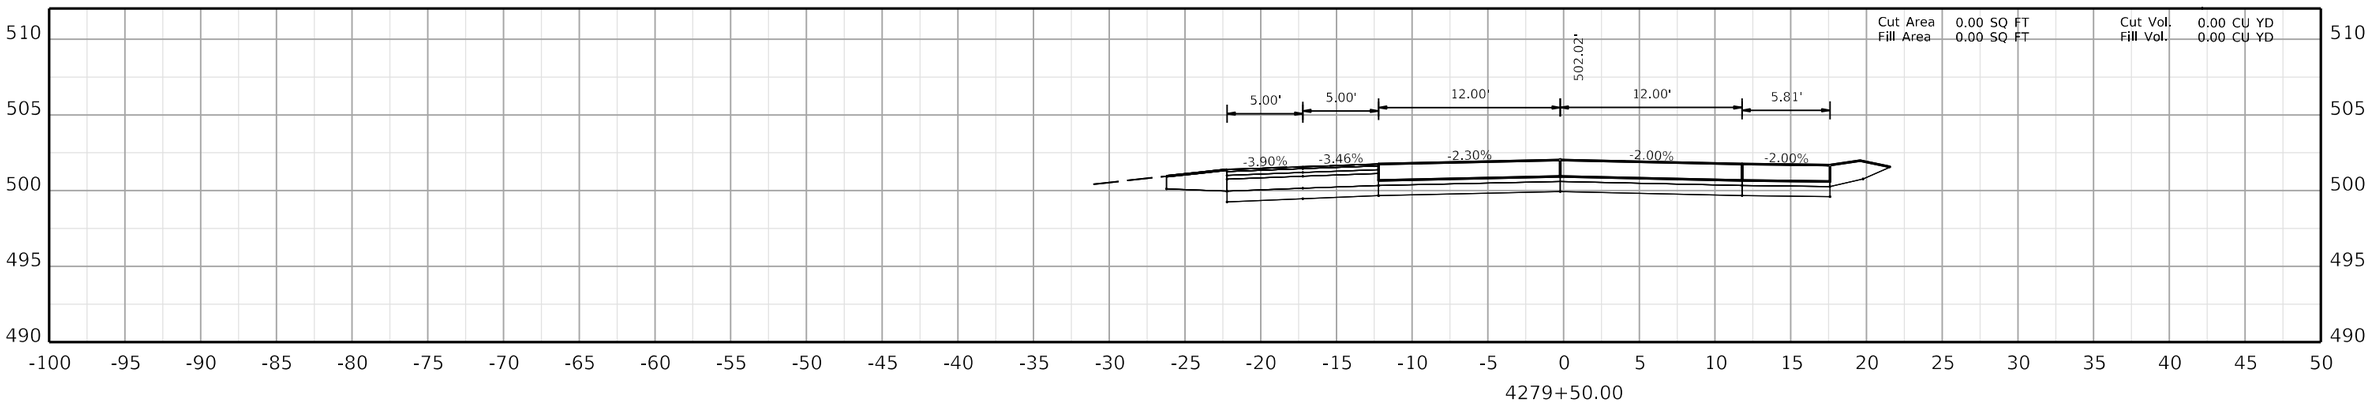

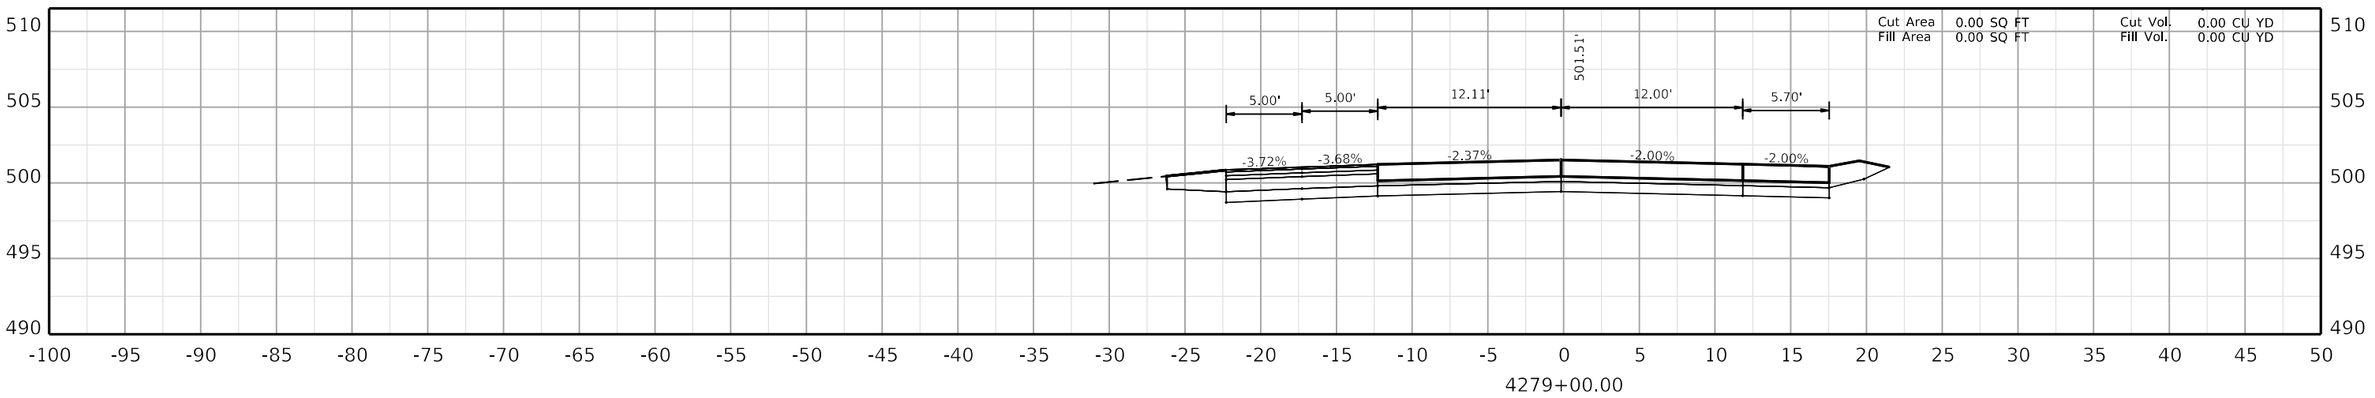

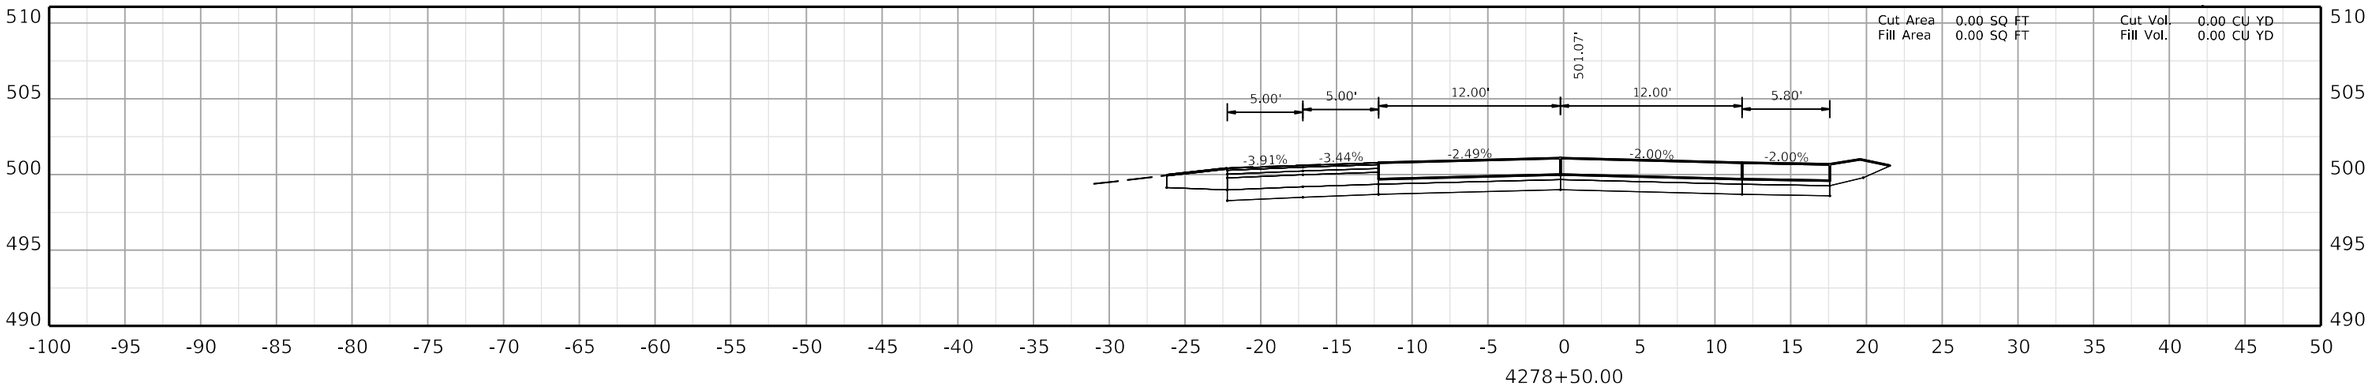

COMMONWEALTH OF KENTUCKY
DEPARTMENT OF HIGHWAYS
TEAM KENTUCKY

DRAWING TITLE:

HORIZONTAL SCALE
SCALE: 1" = 5'

0' 5' 10' 20'

STA. 4278+50.00 TO STA. 4279+50.00


ITEM NO. COUNTY OF


SHEET NO. 4278+50.00


OpenRoads Designer v10.12.02.4

USER: USLR095925

FILE NAME: C:\BMS\WSP-US-PW-02\D0932959\CORR_I-24W_CONCRETE_PAVING_SEGMENT4_XSEC.DGN

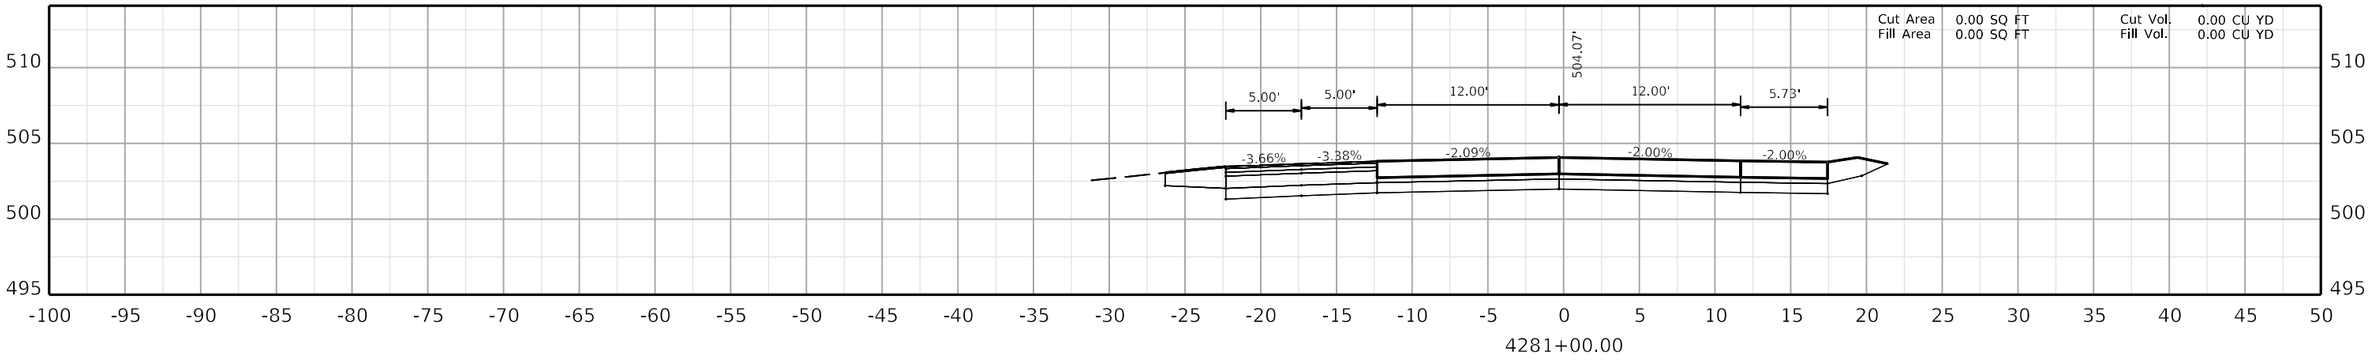

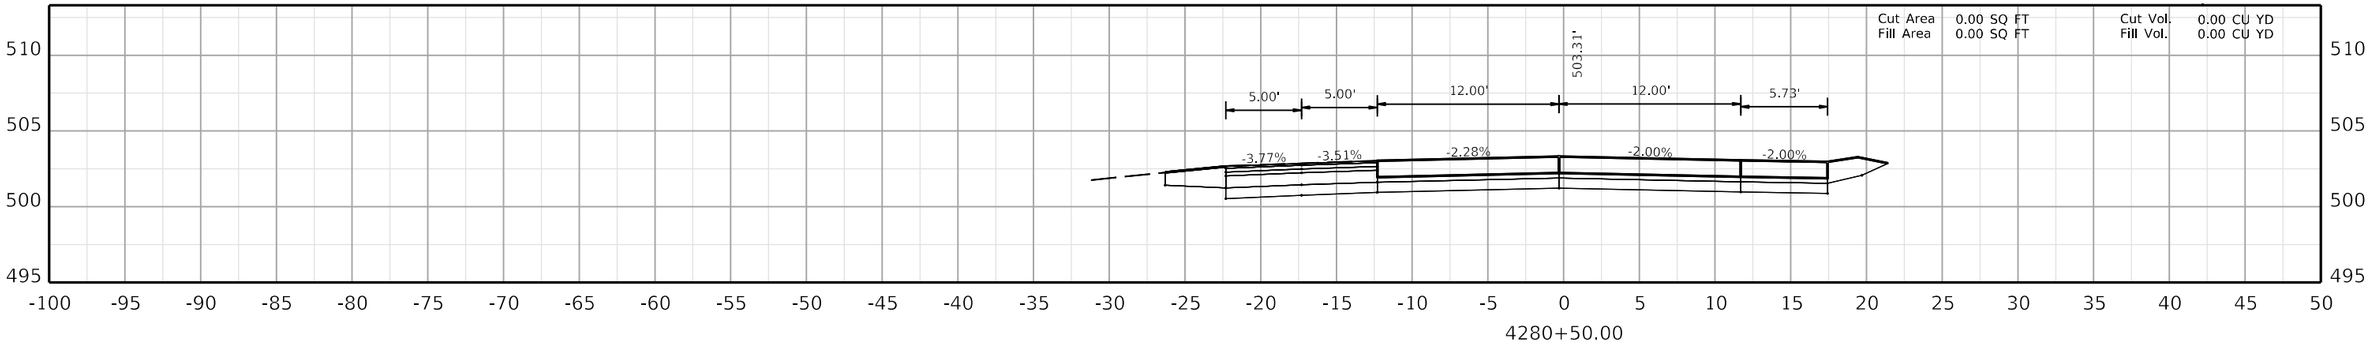

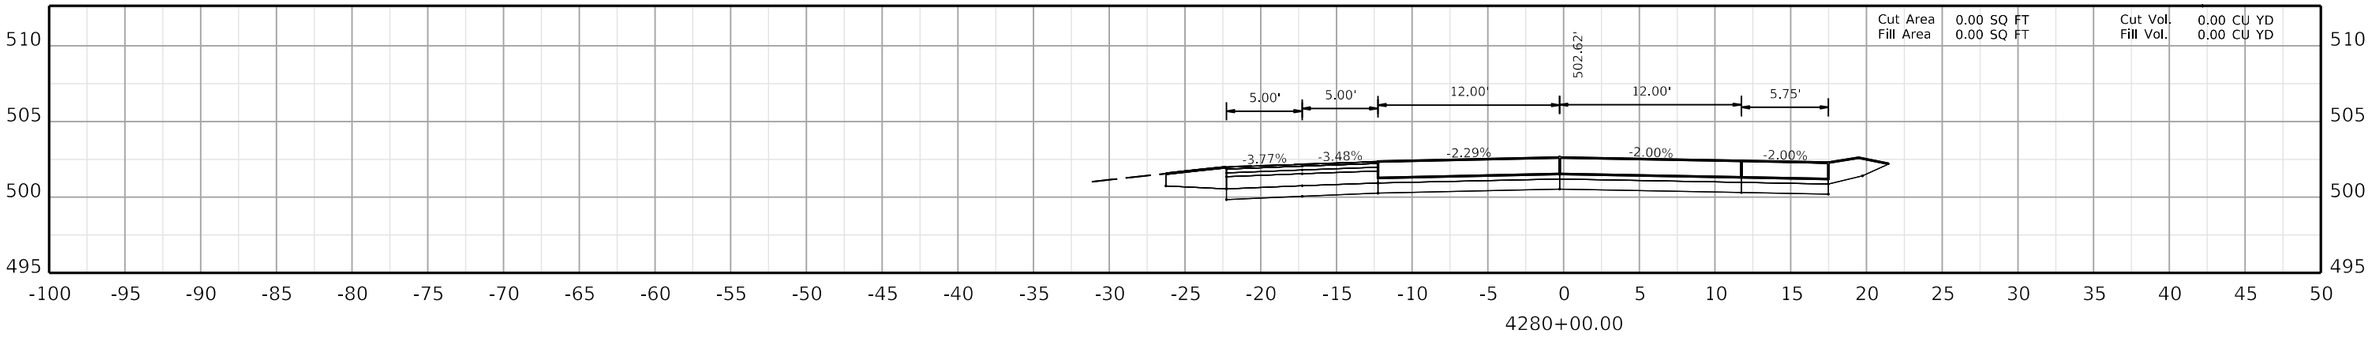

COMMONWEALTH OF KENTUCKY
DEPARTMENT OF HIGHWAYS
TEAM KENTUCKY

DRAWING TITLE:


HORIZONTAL SCALE
SCALE: 1" = 5'


0' 5' 10' 20'


STA. 4280+00.00 TO STA. 4281+00.00

ITEM NO. COUNTY OF

SHEET NO. 4280+00.00

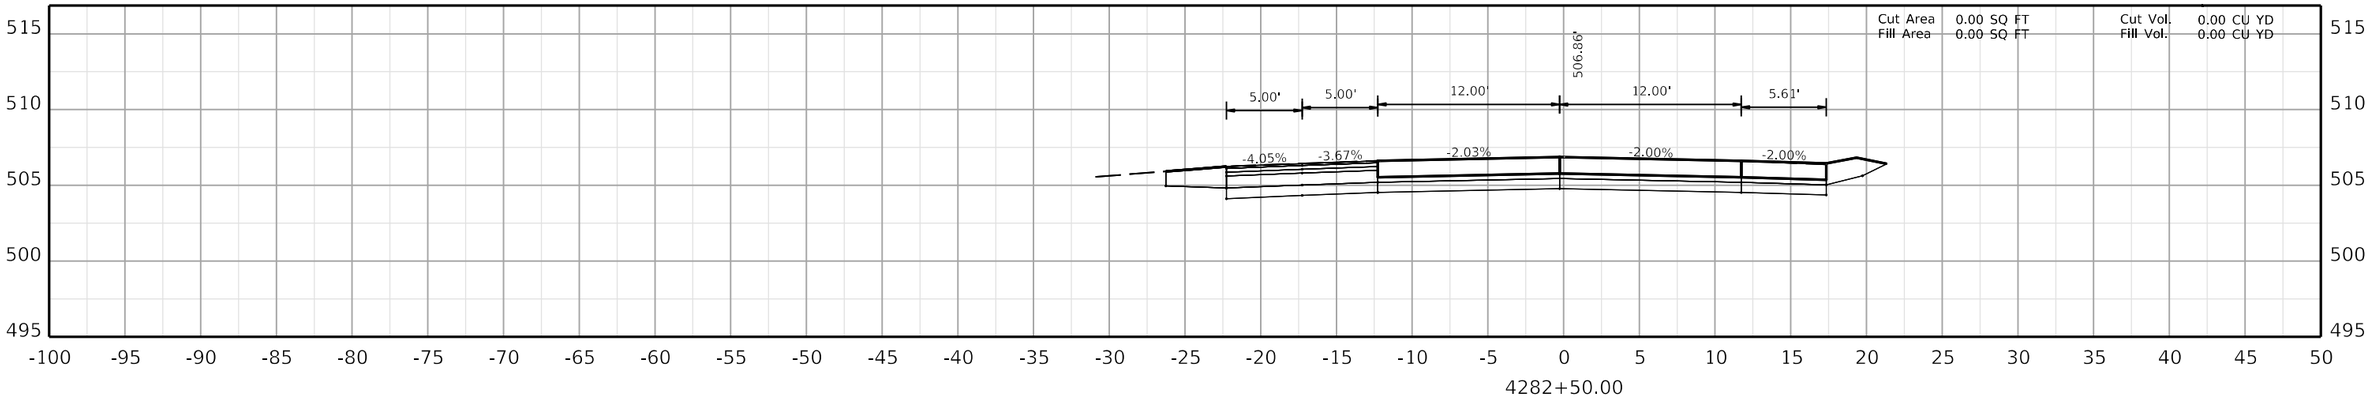

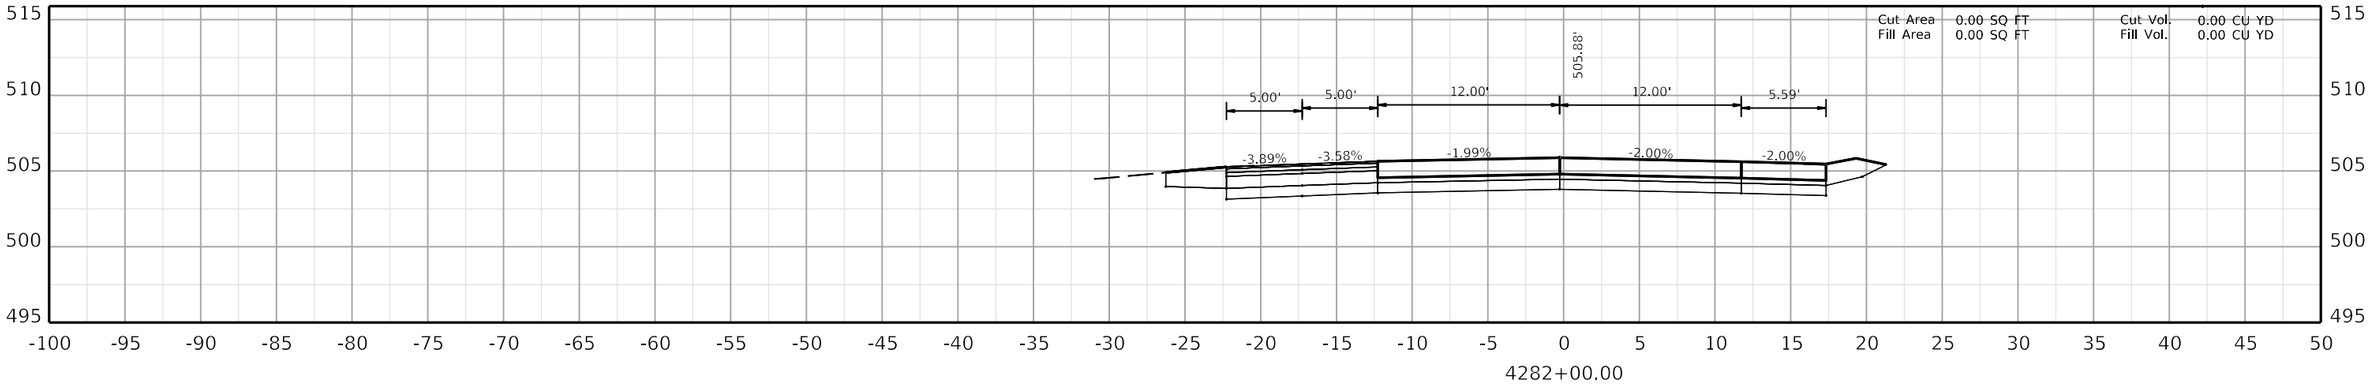

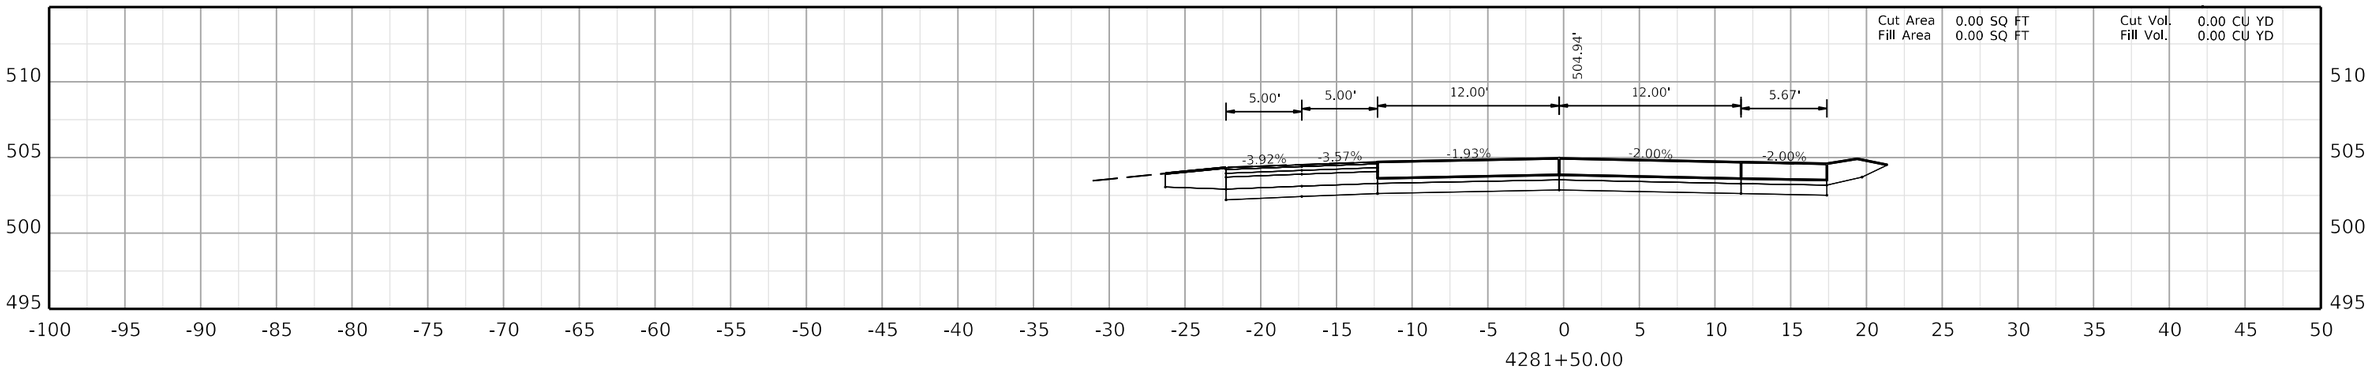

COMMONWEALTH OF KENTUCKY
DEPARTMENT OF HIGHWAYS
TEAM KENTUCKY

DRAWING TITLE:

HORIZONTAL SCALE
SCALE: 1" = 5'


0' 5' 10' 20'


STA. 4281+50.00 TO STA. 4282+50.00


ITEM NO.

COUNTY OF

SHEET NO.
4281+50.00

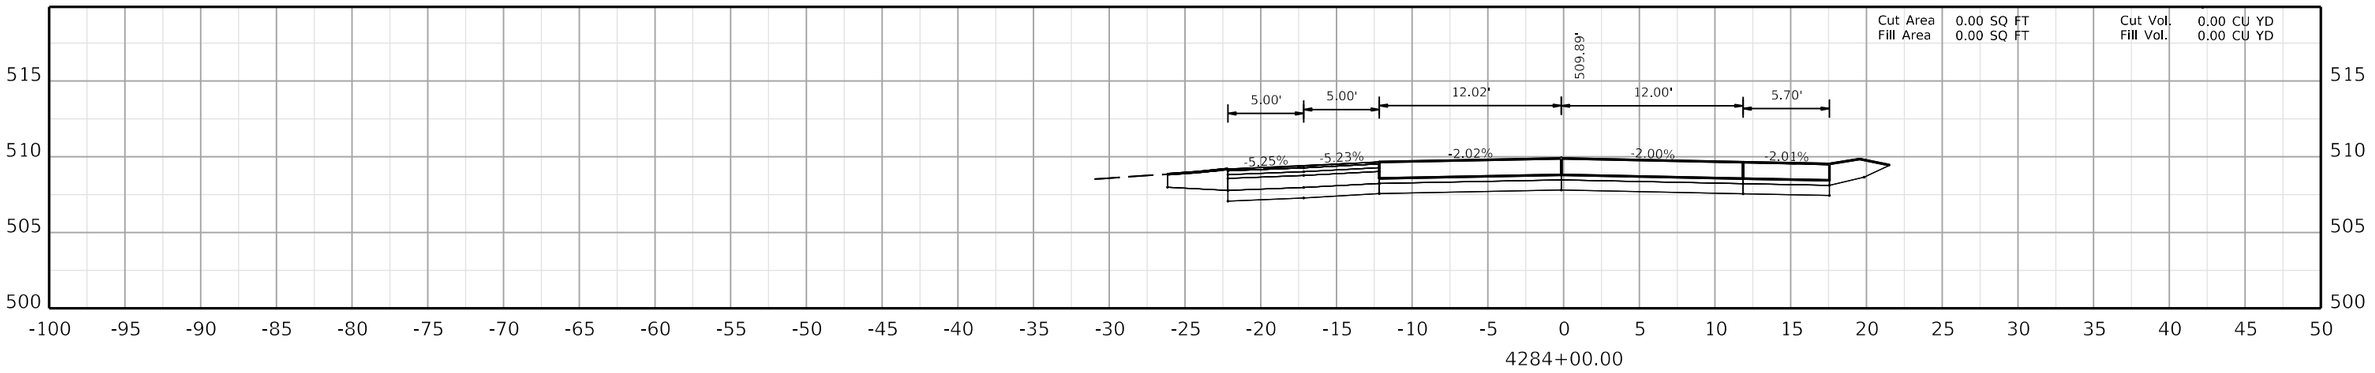

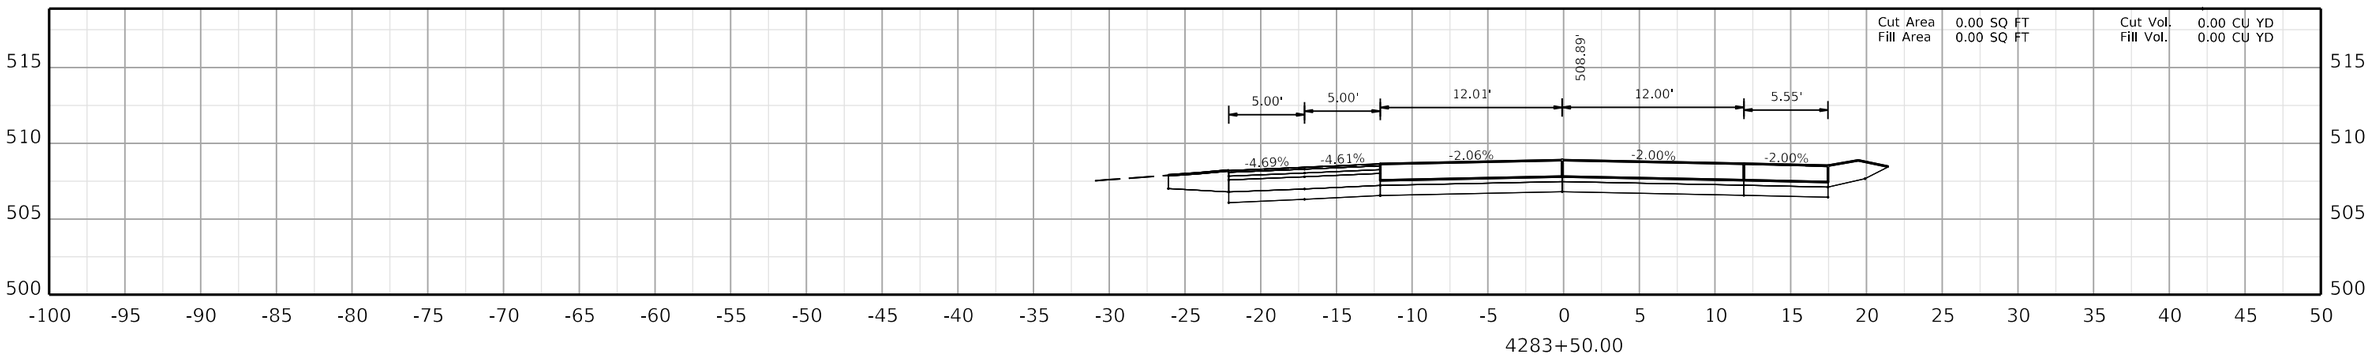

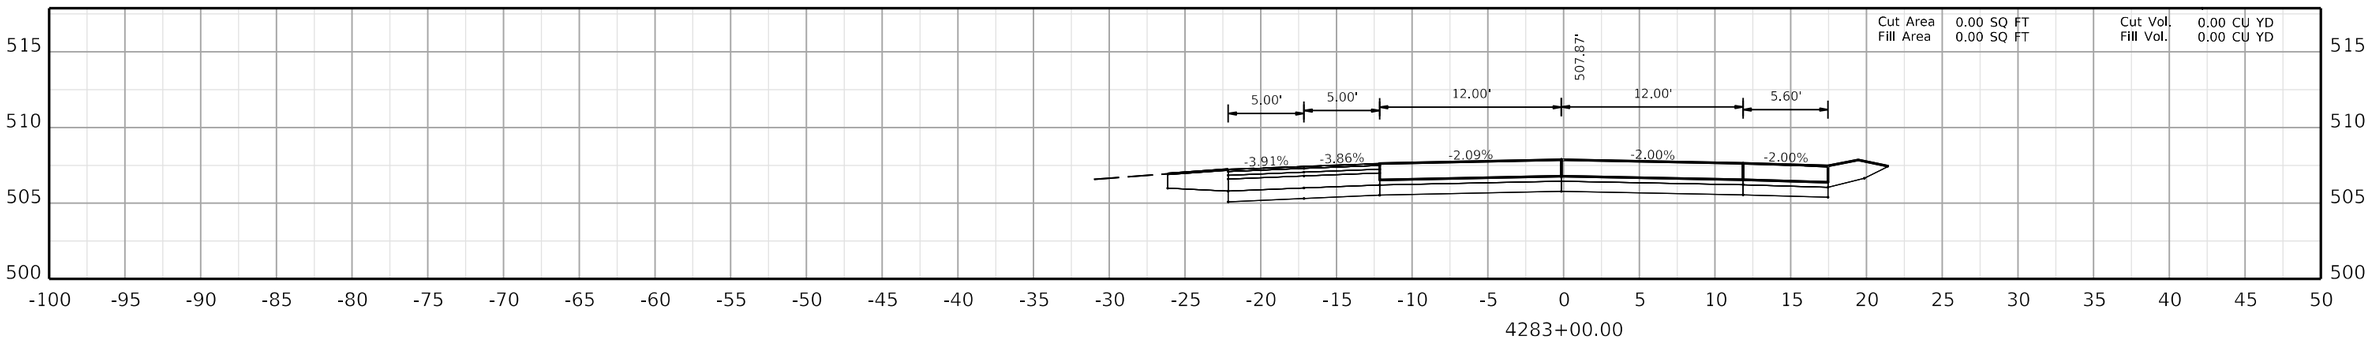

COMMONWEALTH OF KENTUCKY
DEPARTMENT OF HIGHWAYS
TEAM KENTUCKY

DRAWING TITLE:


HORIZONTAL SCALE
SCALE: 1" = 5'


0' 5' 10' 20'


STA. 4283+00.00 TO STA. 4284+00.00

ITEM NO. COUNTY OF

SHEET NO.
4283+00.00

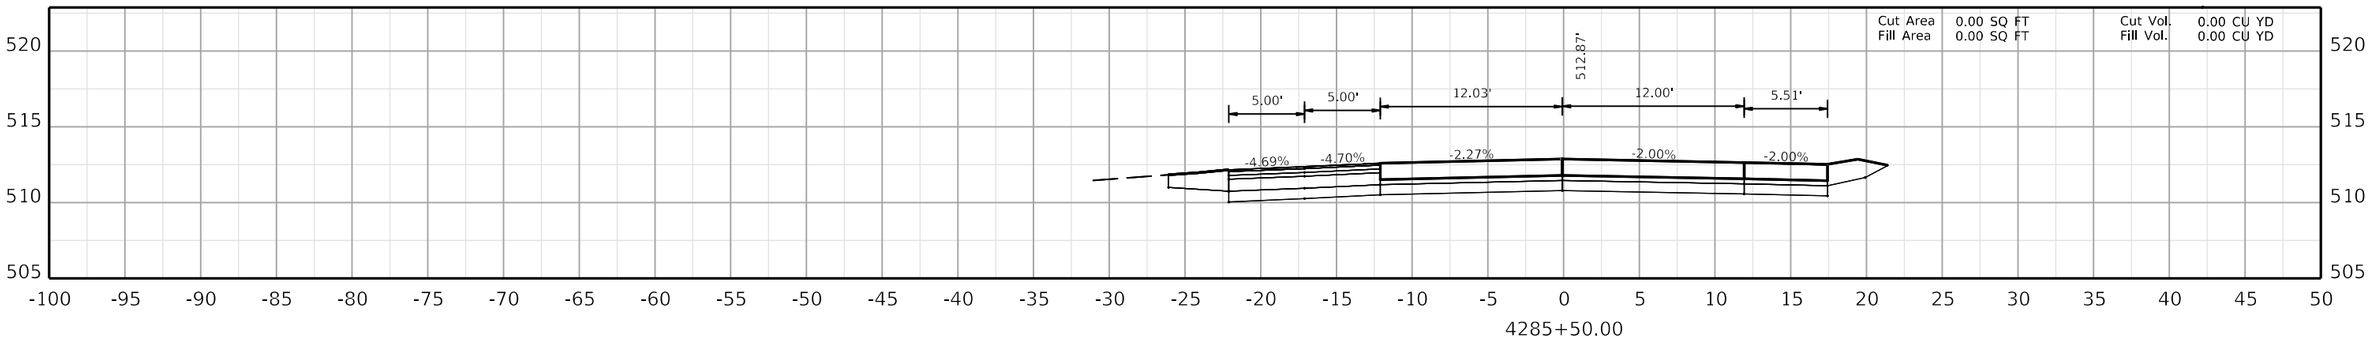

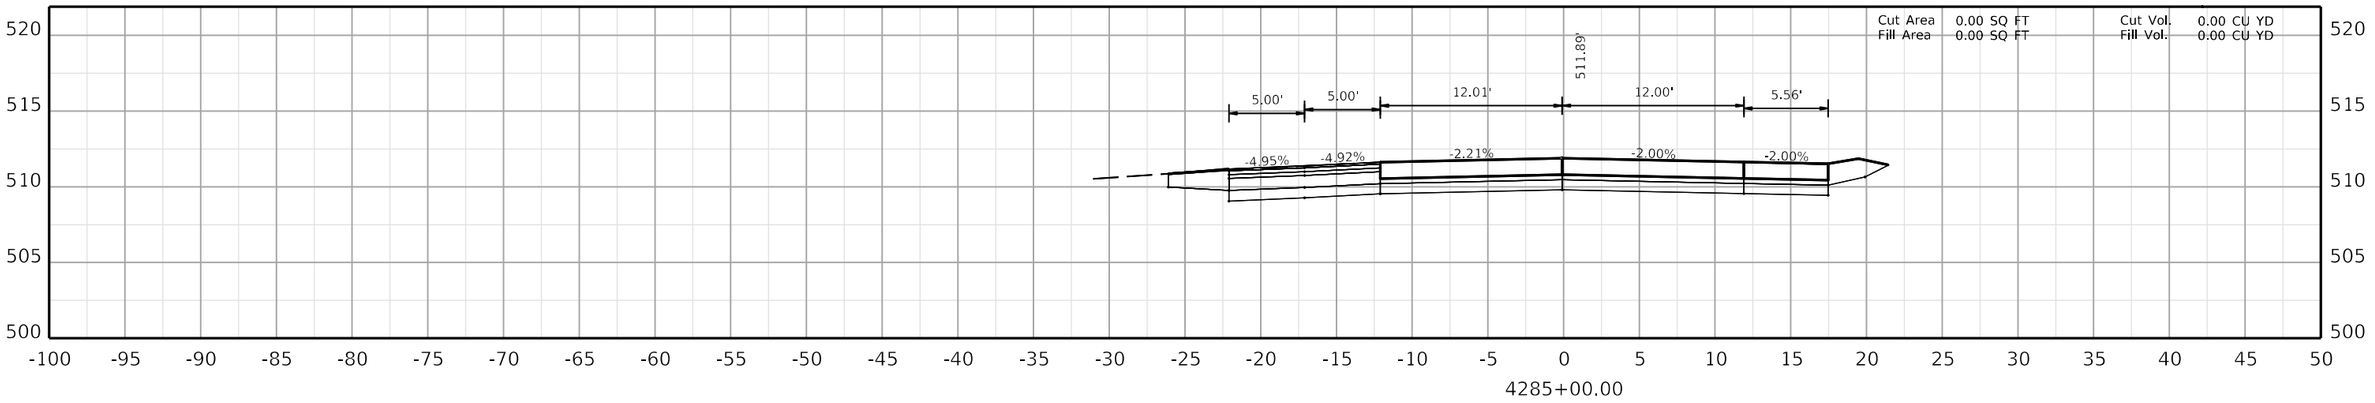

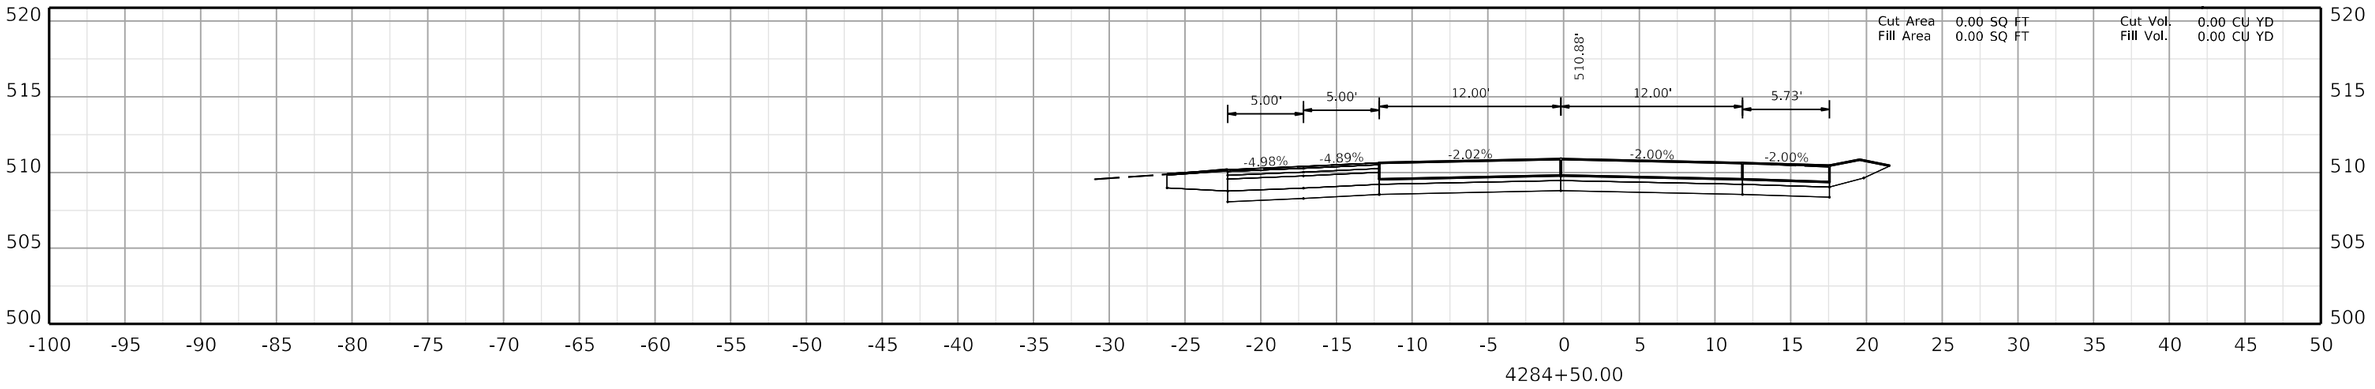

COMMONWEALTH OF KENTUCKY
DEPARTMENT OF HIGHWAYS
TEAM KENTUCKY

DRAWING TITLE:


HORIZONTAL SCALE
SCALE: 1" = 5'


0' 5' 10' 20'


STA. 4284+50.00 TO STA. 4285+50.00

ITEM NO. COUNTY OF

SHEET NO. 4284+50.00

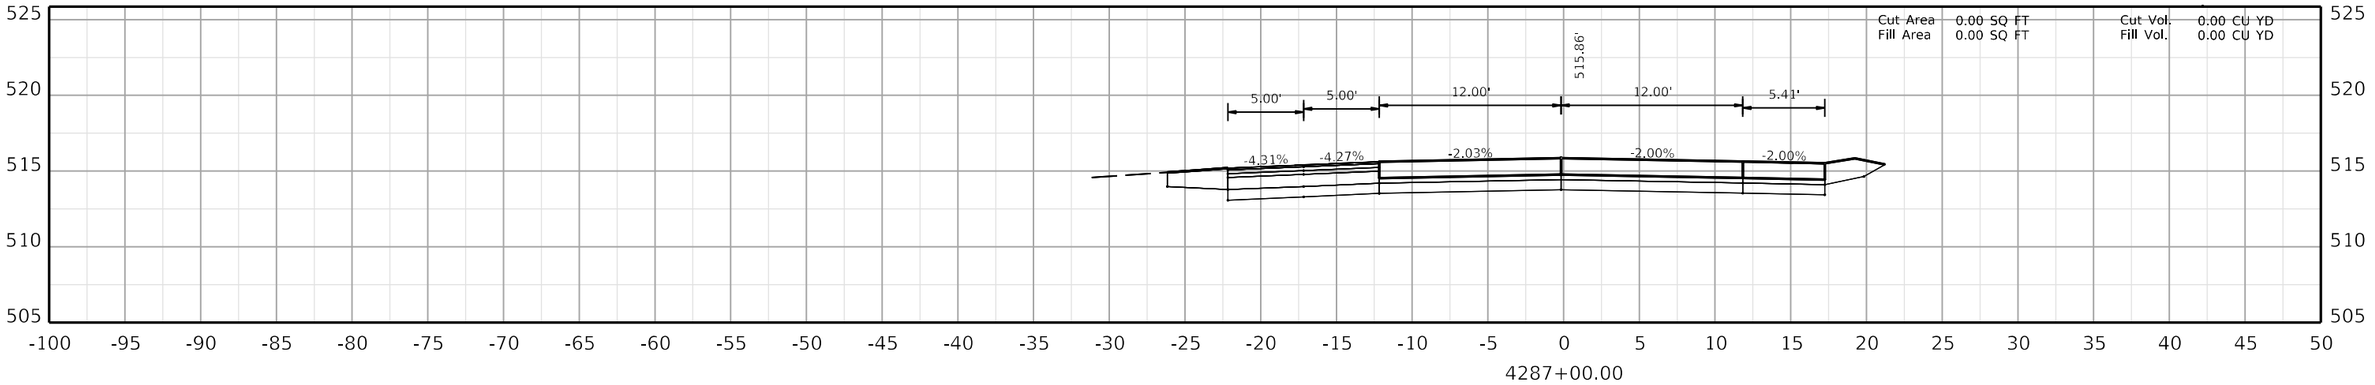

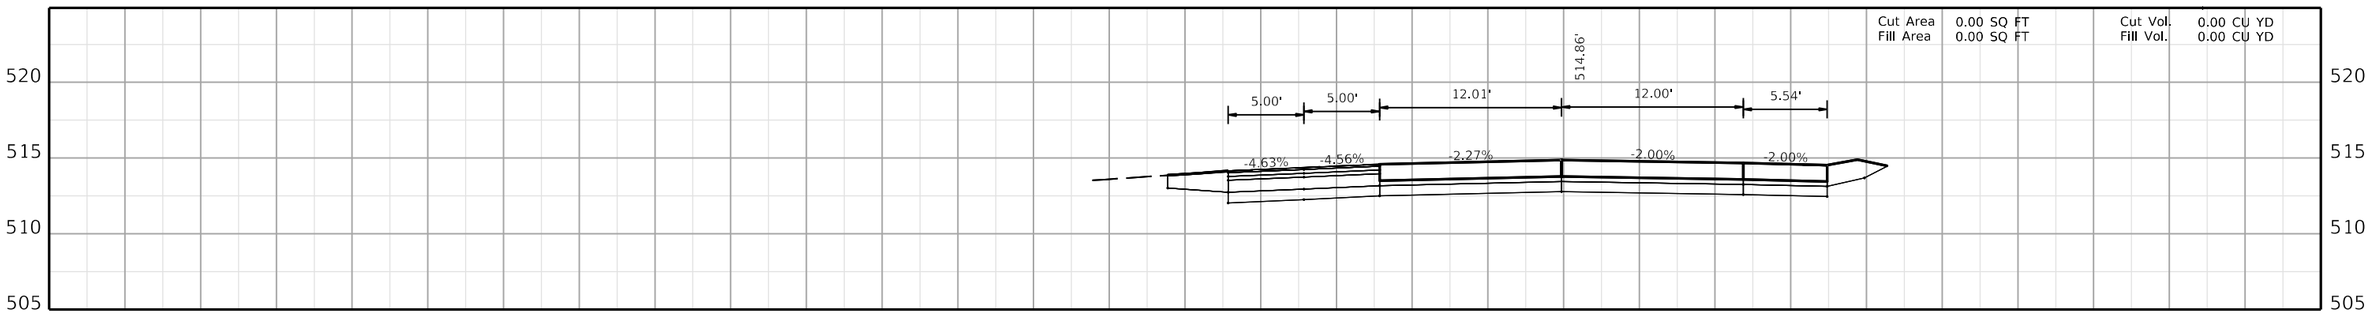

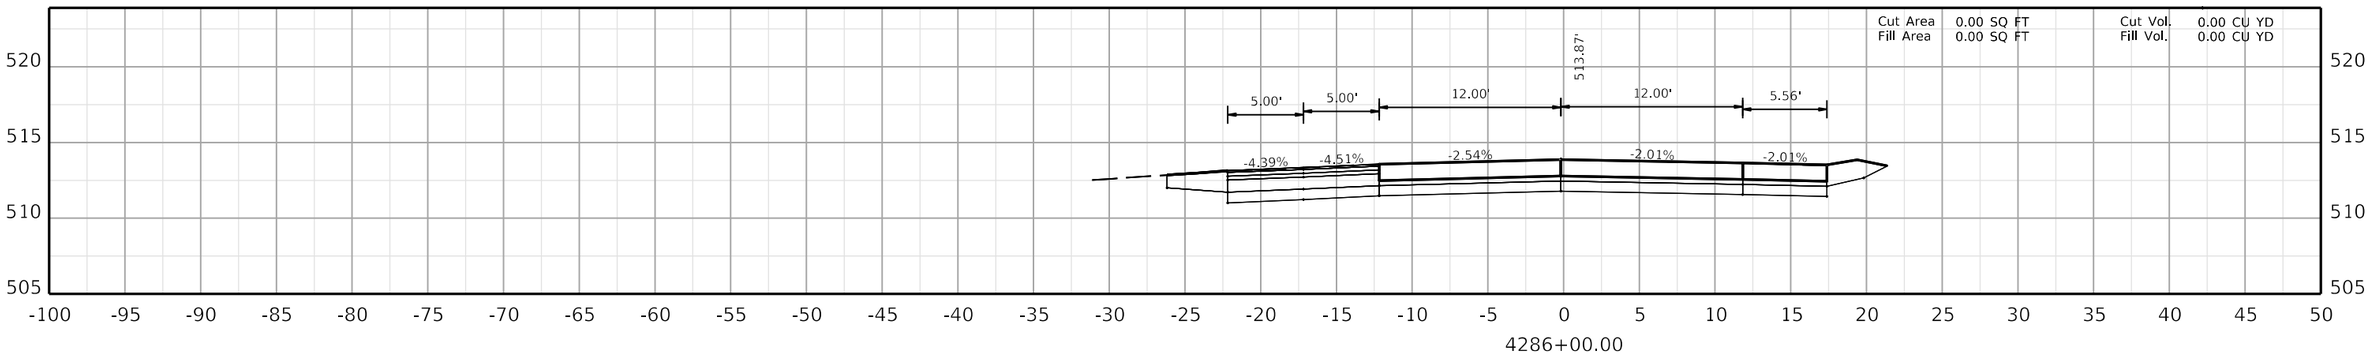

COMMONWEALTH OF KENTUCKY
DEPARTMENT OF HIGHWAYS
TEAM KENTUCKY TRANSPORTATION COMPANY

DRAWING TITLE:


HORIZONTAL SCALE
SCALE: 1" = 5'


0' 5' 10' 20'


STA. 4286+00.00 TO STA. 4287+00.00

ITEM NO. COUNTY OF

SHEET NO.
4286+00.00

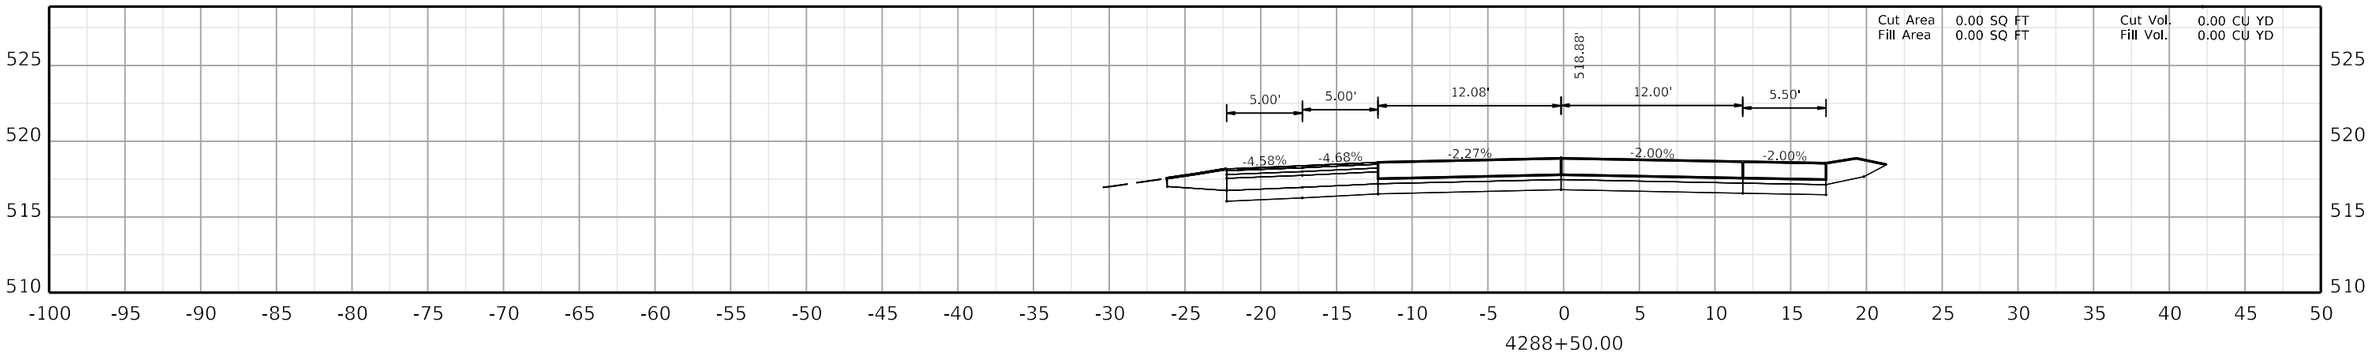

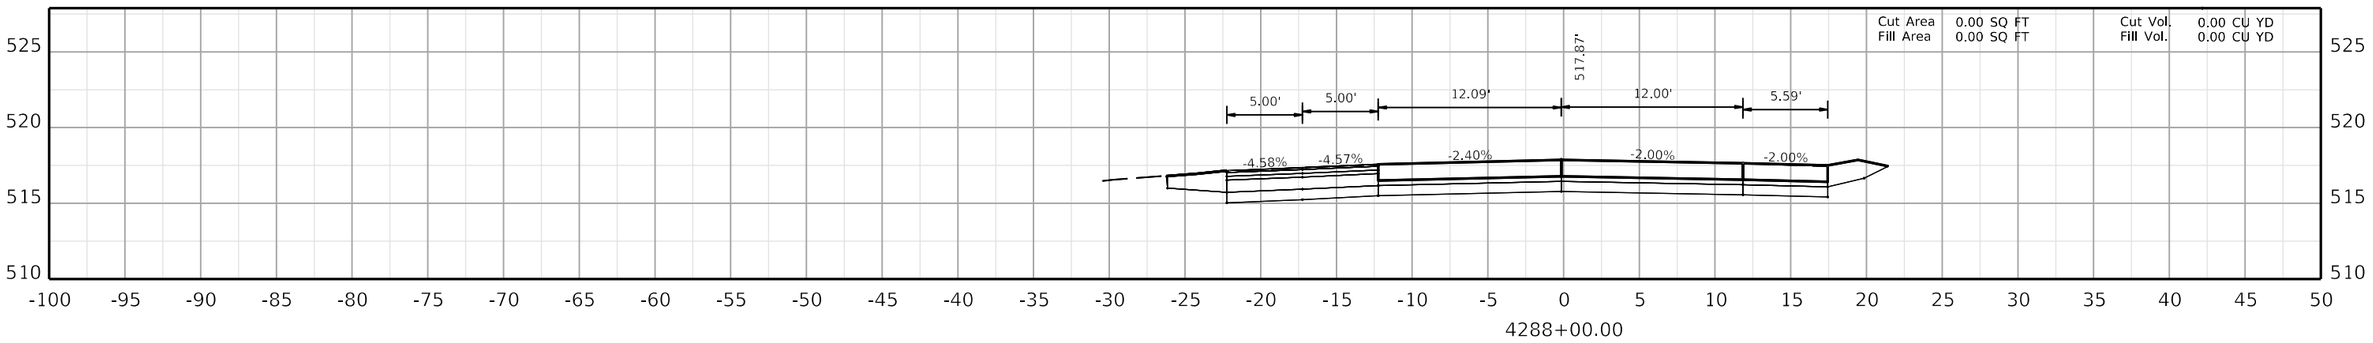

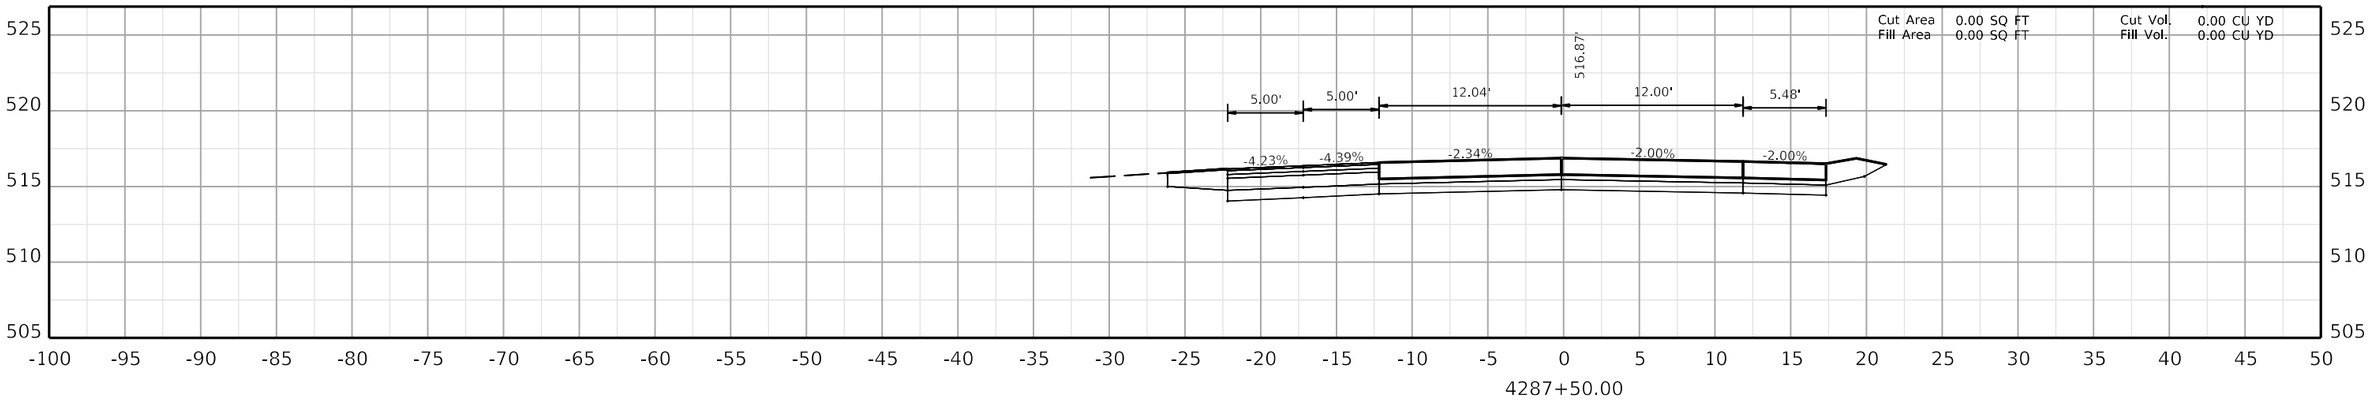

COMMONWEALTH OF KENTUCKY
DEPARTMENT OF HIGHWAYS
TEAM KENTUCKY TRANSPORTATION CABINET

DRAWING TITLE:


HORIZONTAL SCALE
SCALE: 1" = 5'


0' 5' 10' 20'


STA. 4287+50.00 TO STA. 4288+50.00

ITEM NO. COUNTY OF

SHEET NO.
4287+50.00

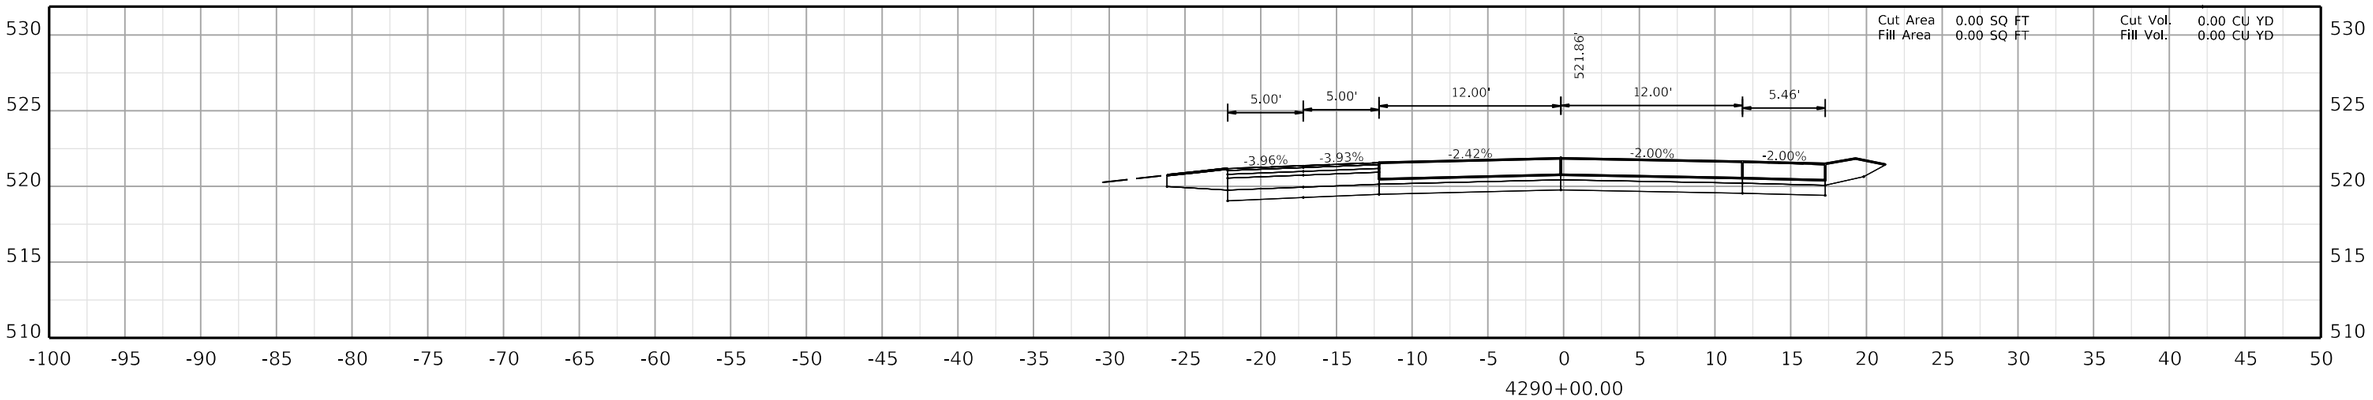

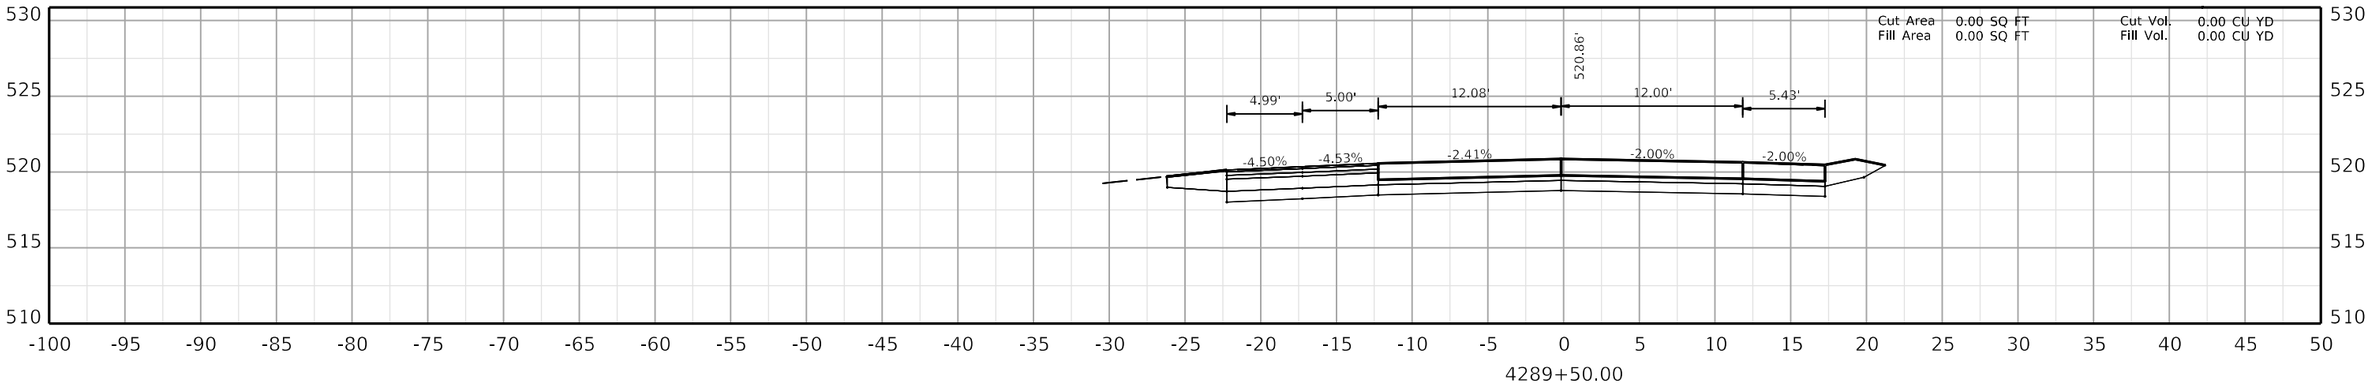

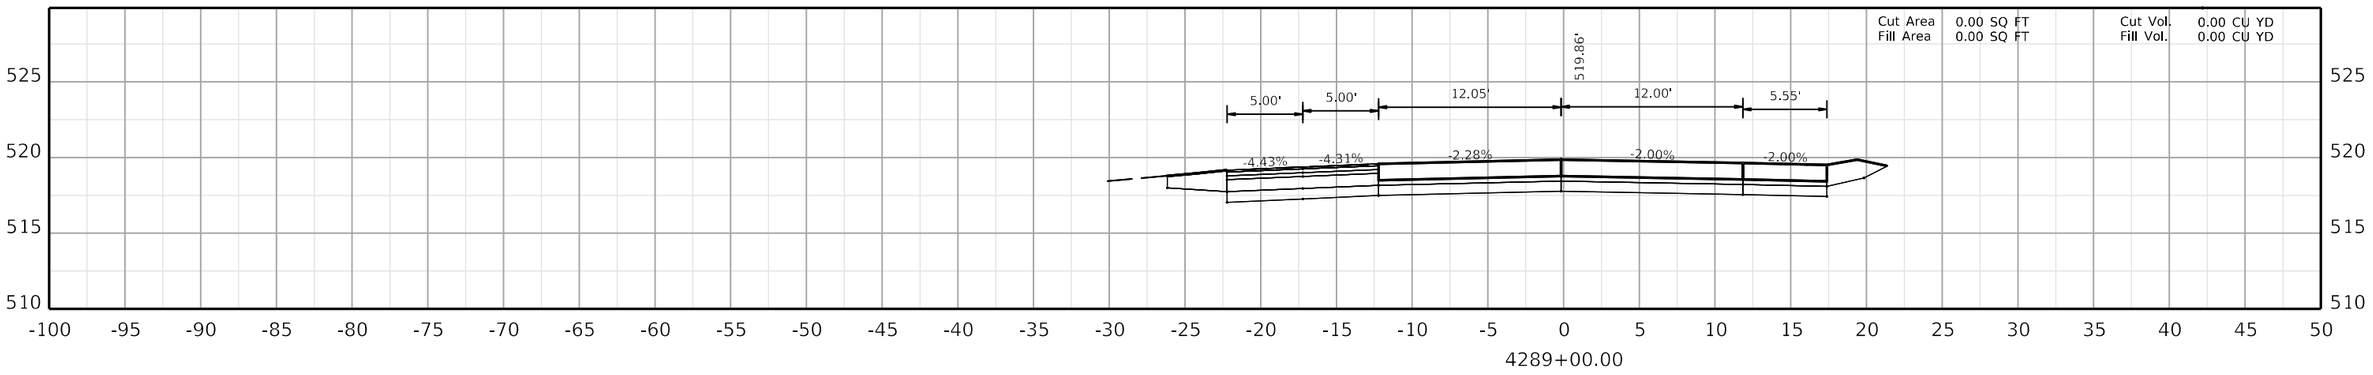

COMMONWEALTH OF KENTUCKY
DEPARTMENT OF HIGHWAYS
TEAM KENTUCKY TRANSPORTATION COMPANY

DRAWING TITLE:


HORIZONTAL SCALE
SCALE: 1" = 5'

0' 5' 10' 20'


STA. 4289+00.00 TO STA. 4290+00.00

ITEM NO. COUNTY OF


SHEET NO.
4289+00.00

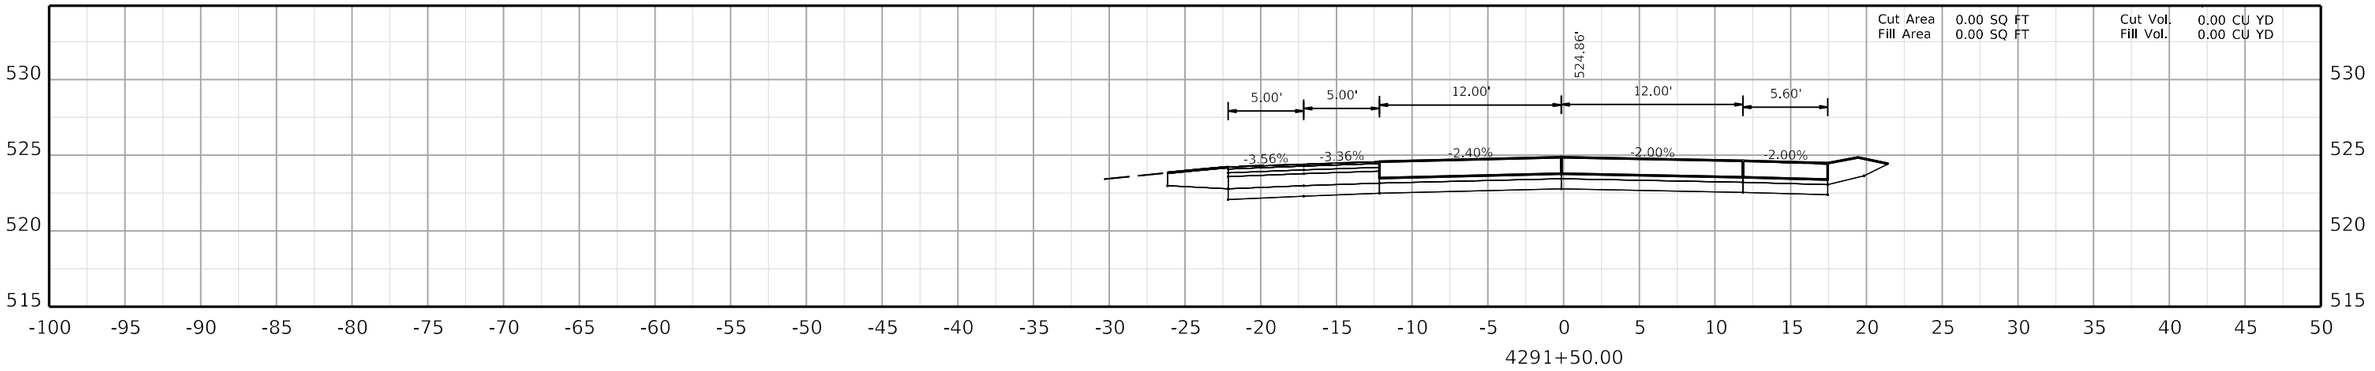

4291+50.00

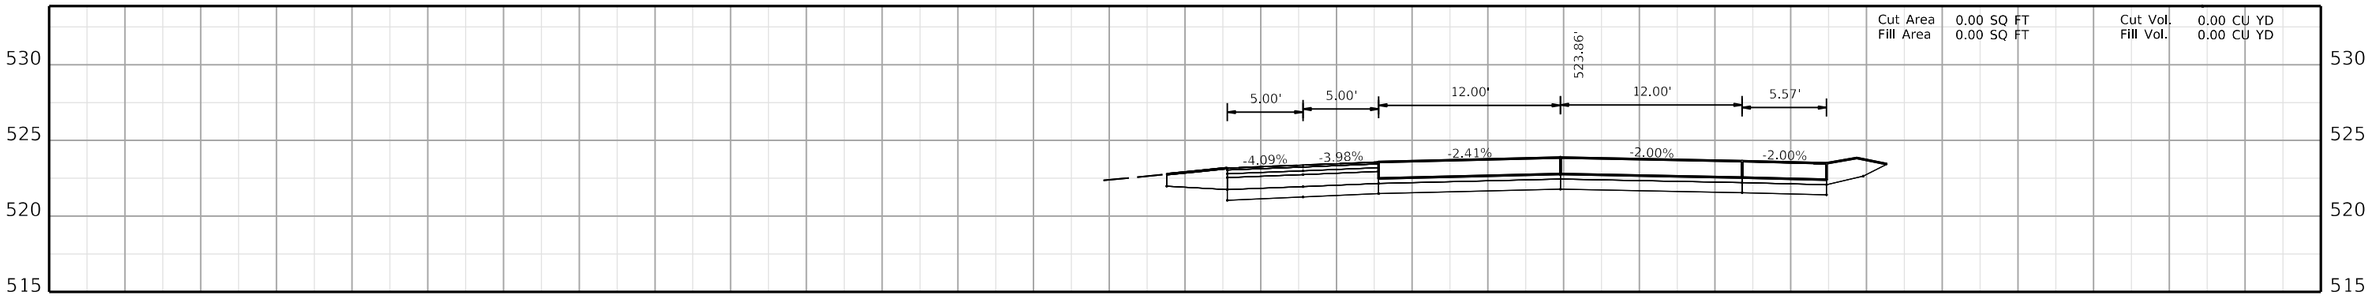

4291+00.00

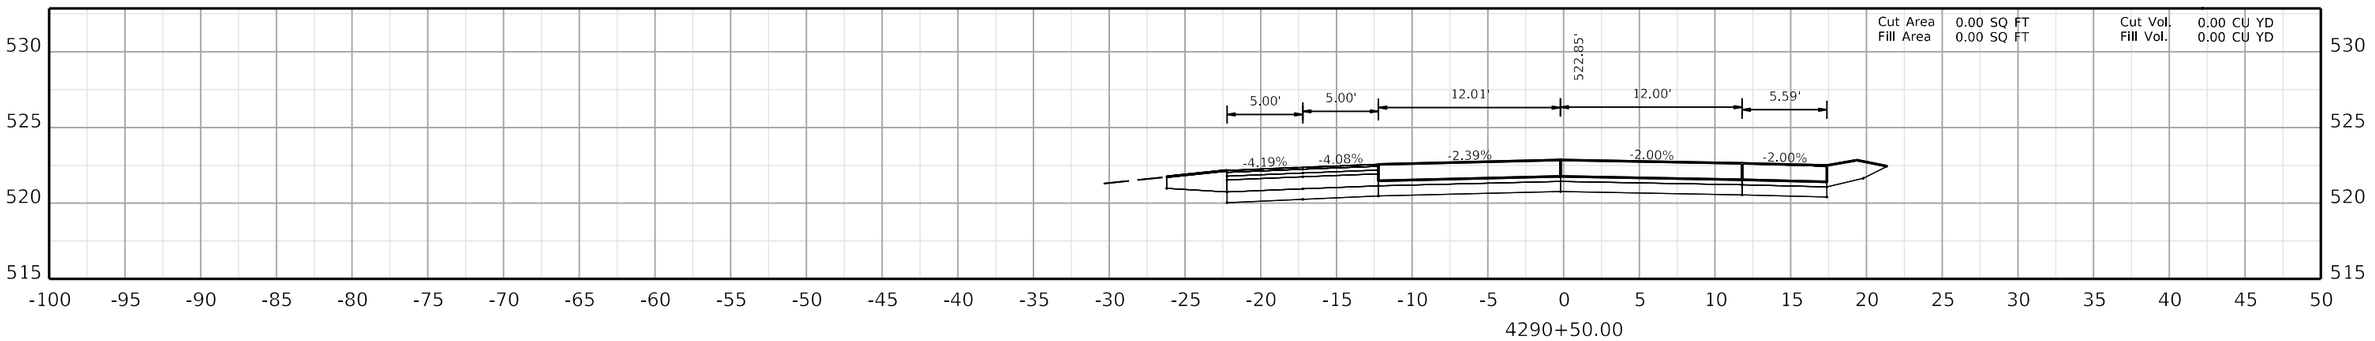

4290+50.00

COMMONWEALTH OF KENTUCKY
DEPARTMENT OF HIGHWAYS
TEAM KENTUCKY

DRAWING TITLE:


HORIZONTAL SCALE
SCALE: 1" = 5'


0' 5' 10' 20'


STA. 4290+50.00 TO STA. 4291+50.00

ITEM NO. COUNTY OF

SHEET NO.
4290+50.00

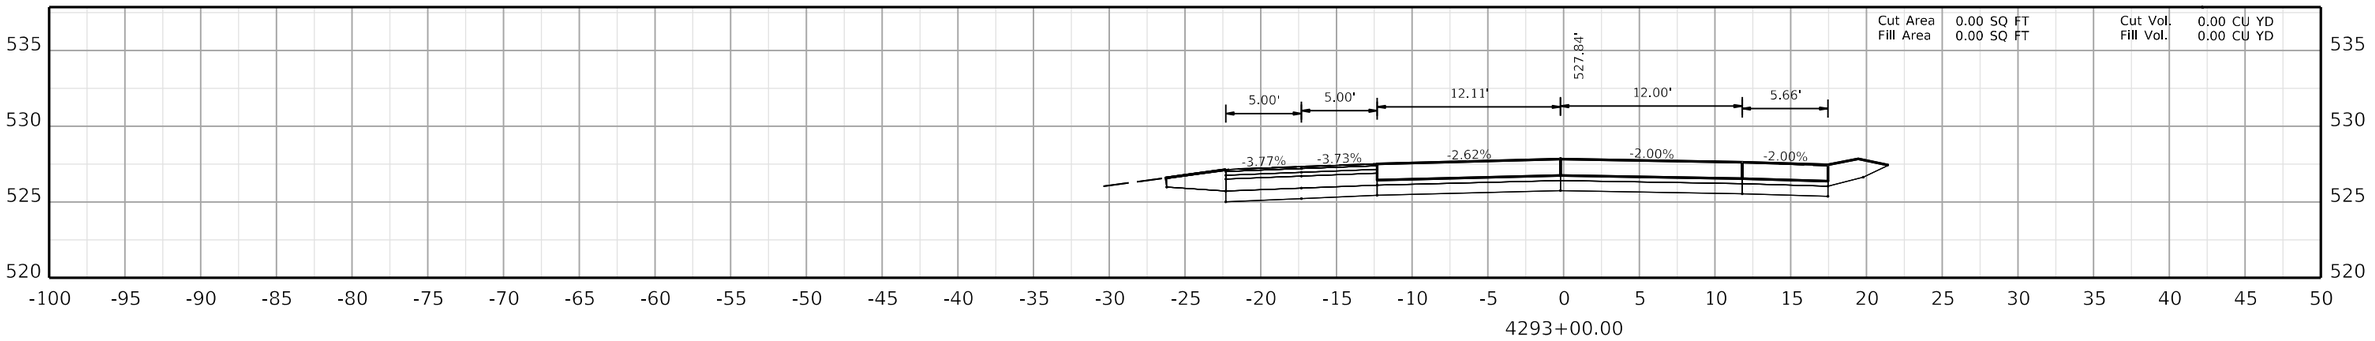

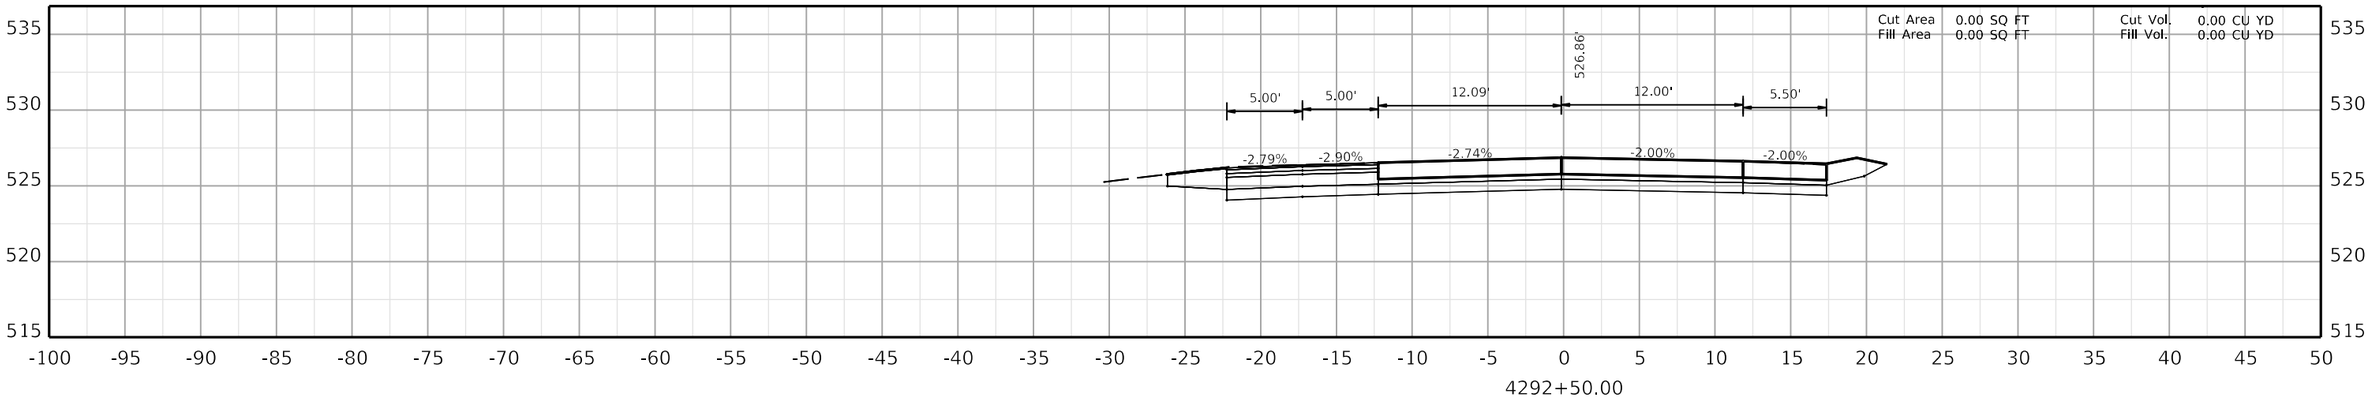

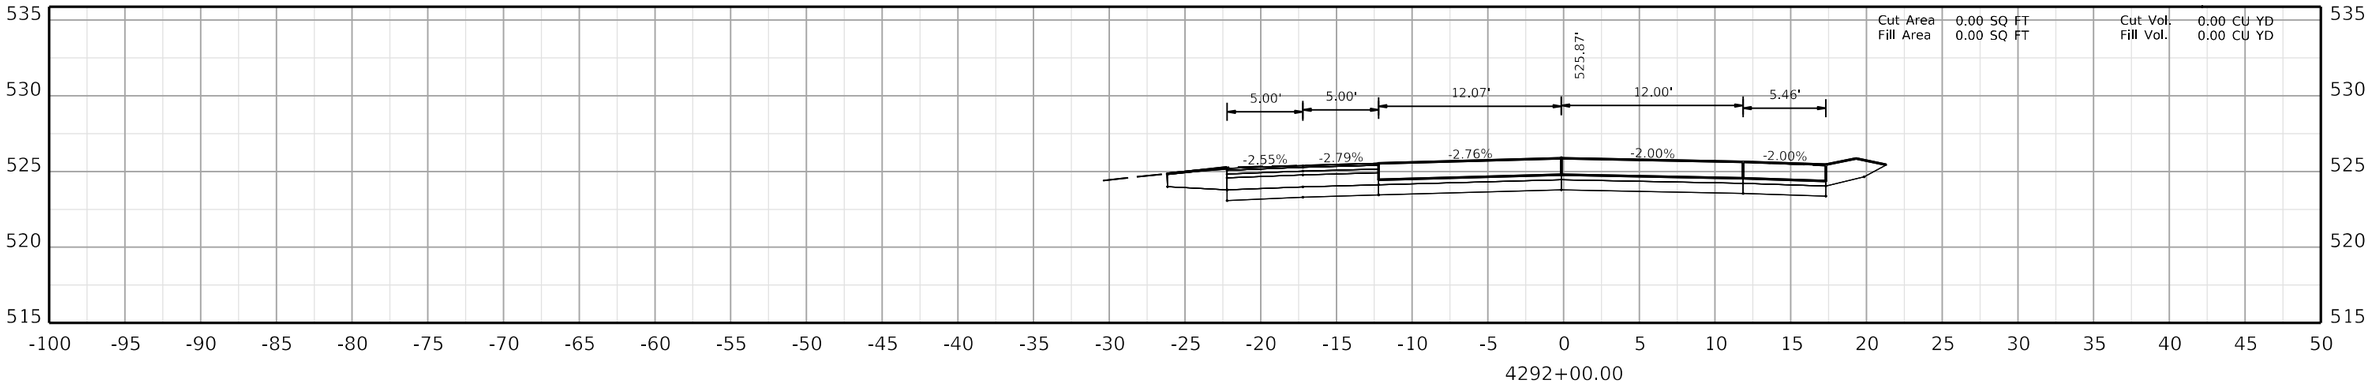

COMMONWEALTH OF KENTUCKY
DEPARTMENT OF HIGHWAYS
TEAM KENTUCKY

DRAWING TITLE:


HORIZONTAL SCALE
SCALE: 1" = 5'


0' 5' 10' 20'


STA. 4292+00.00 TO STA. 4293+00.00

ITEM NO. COUNTY OF

SHEET NO.
4292+00.00

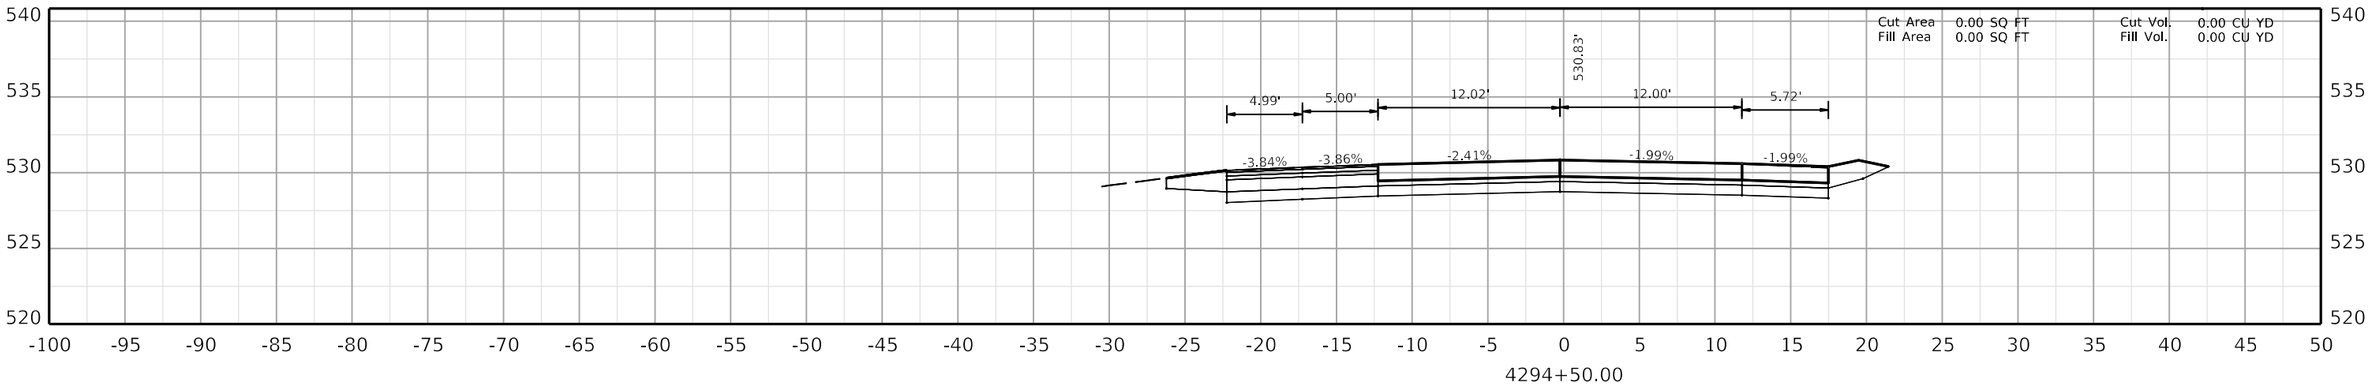

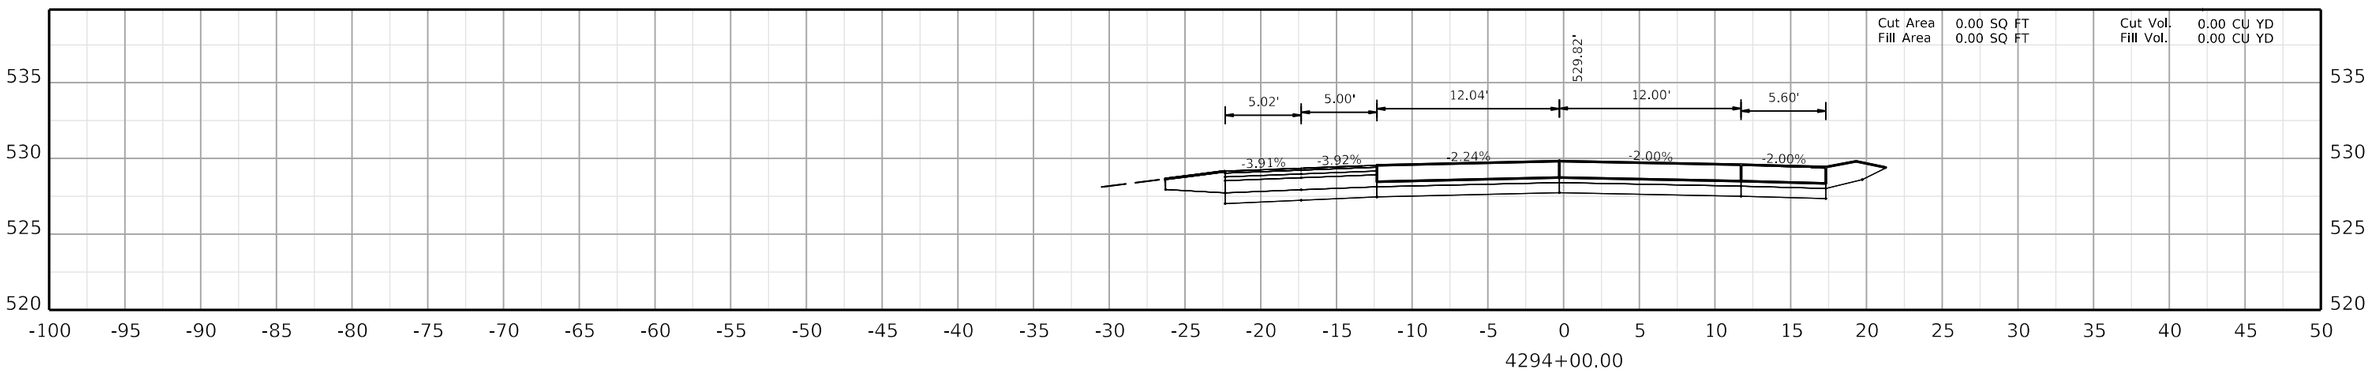

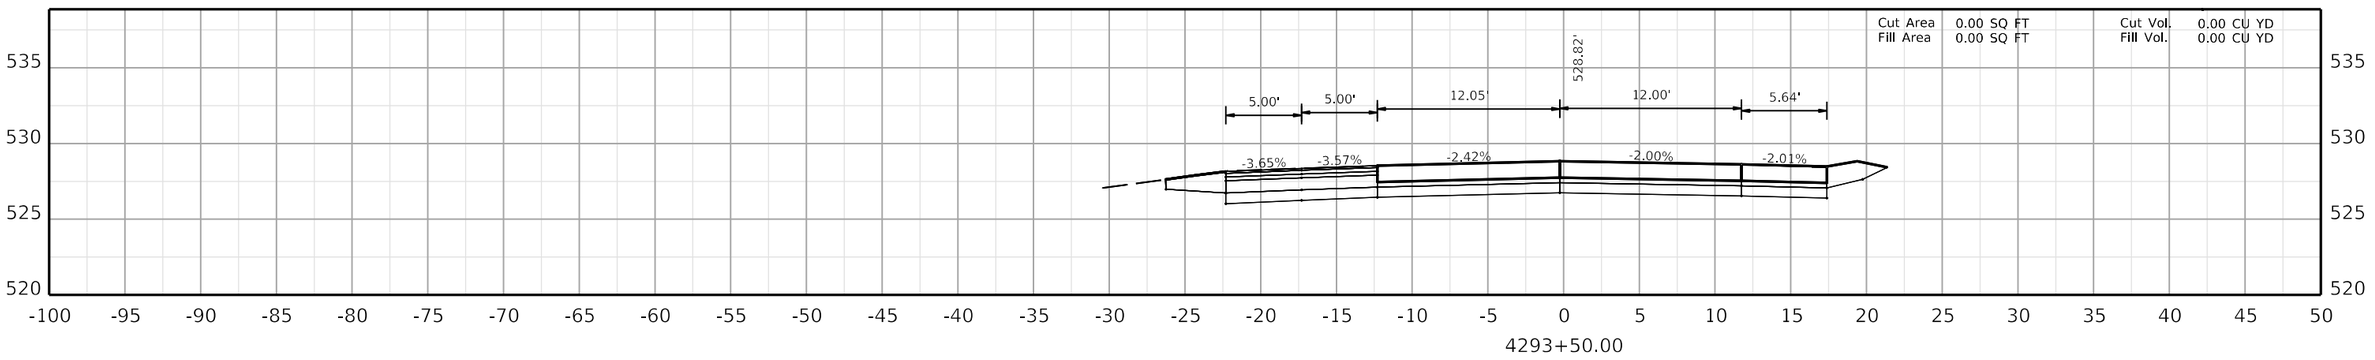

COMMONWEALTH OF KENTUCKY
DEPARTMENT OF HIGHWAYS

TEAM KENTUCKY

DRAWING TITLE:


HORIZONTAL SCALE
SCALE: 1" = 5'


0' 5' 10' 20'


STA. 4293+50.00 TO STA. 4294+50.00

ITEM NO. COUNTY OF

SHEET NO.
4293+50.00

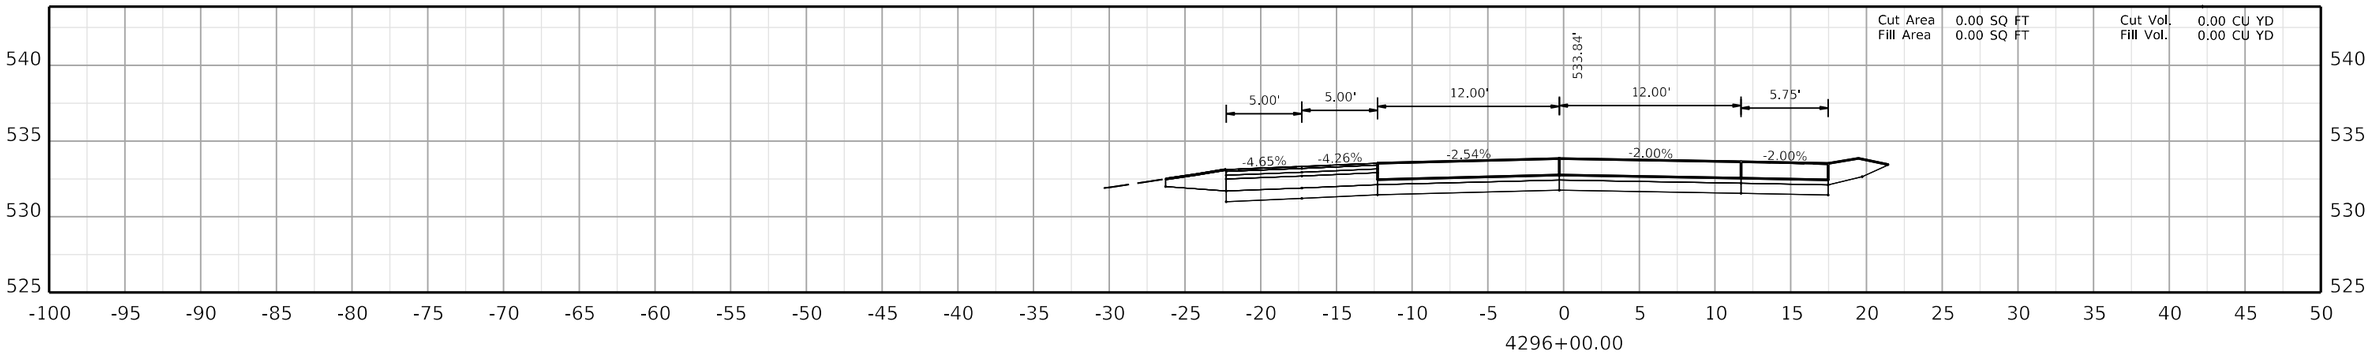

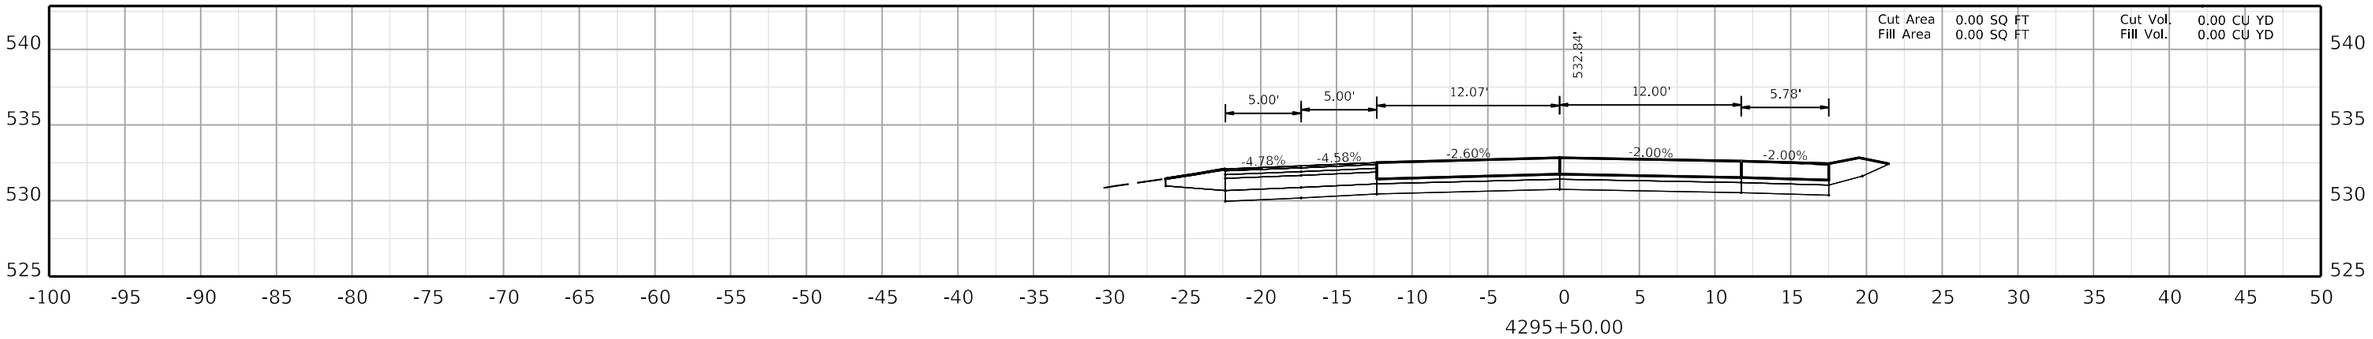

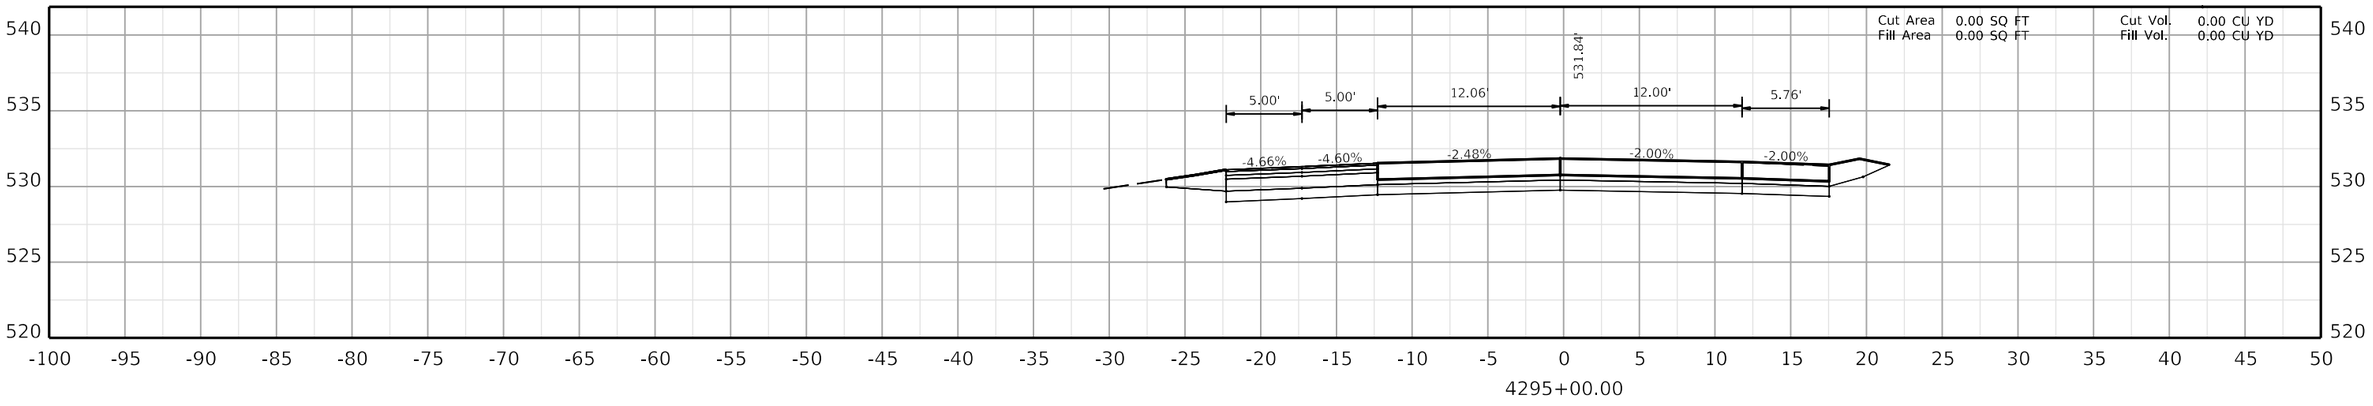

COMMONWEALTH OF KENTUCKY
DEPARTMENT OF HIGHWAYS
TEAM KENTUCKY TRANSPORTATION CABINET

DRAWING TITLE:


HORIZONTAL SCALE
SCALE: 1" = 5'


0' 5' 10' 20'


STA. 4295+00.00 TO STA. 4296+00.00

ITEM NO. COUNTY OF

SHEET NO.
4295+00.00

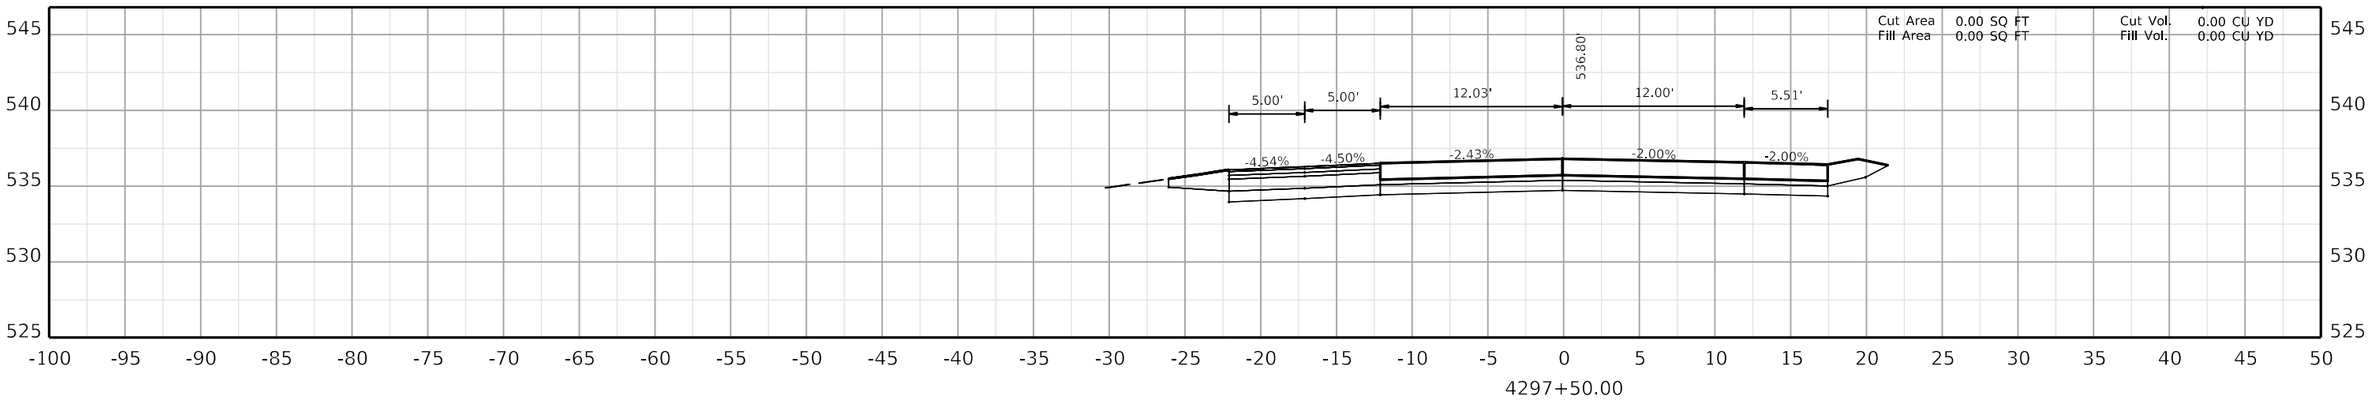

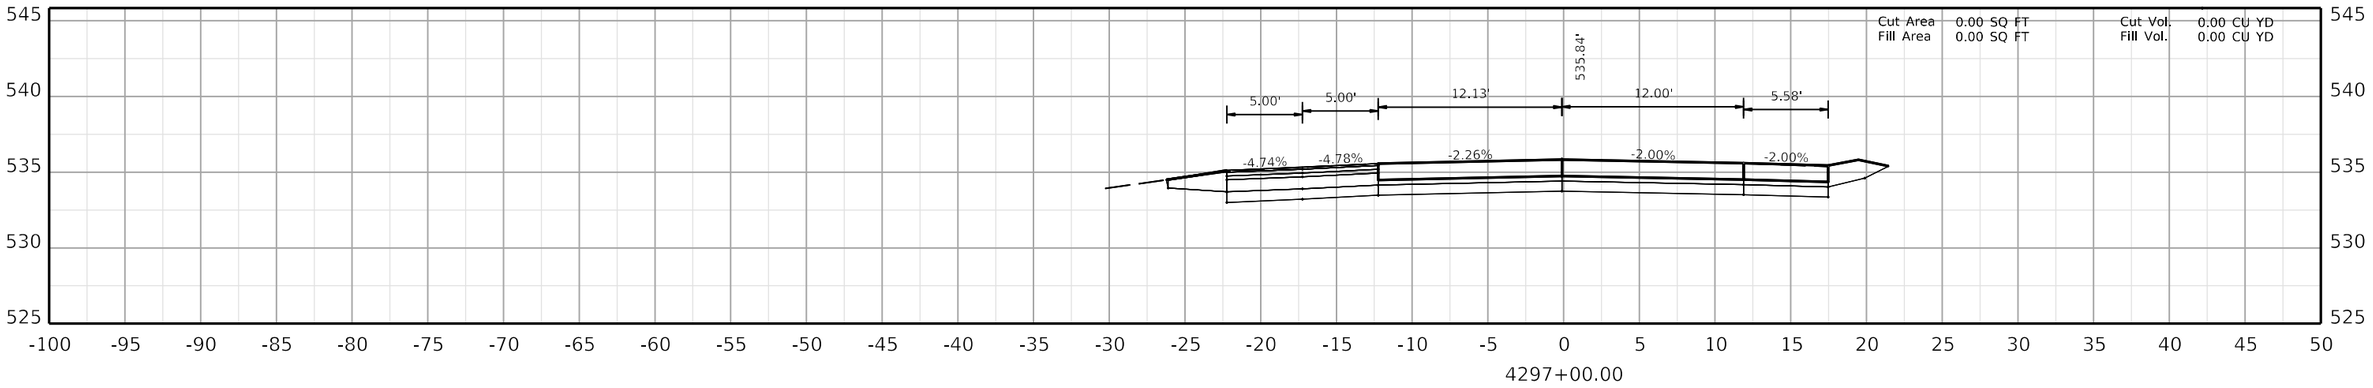

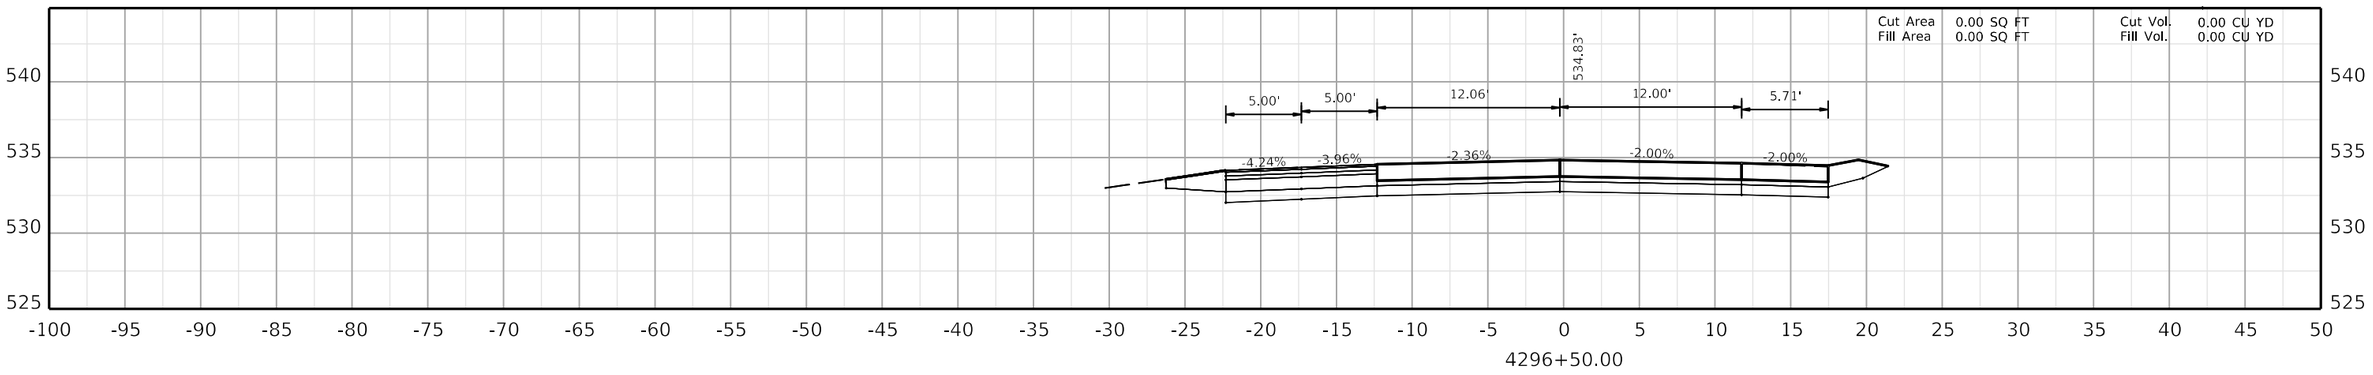

COMMONWEALTH OF KENTUCKY
DEPARTMENT OF HIGHWAYS
TEAM KENTUCKY TRANSPORTATION COMPANY

DRAWING TITLE:


HORIZONTAL SCALE
SCALE: 1" = 5'


0' 5' 10' 20'


STA. 4296+50.00 TO STA. 4297+50.00

ITEM NO. COUNTY OF

SHEET NO. 4296+50.00

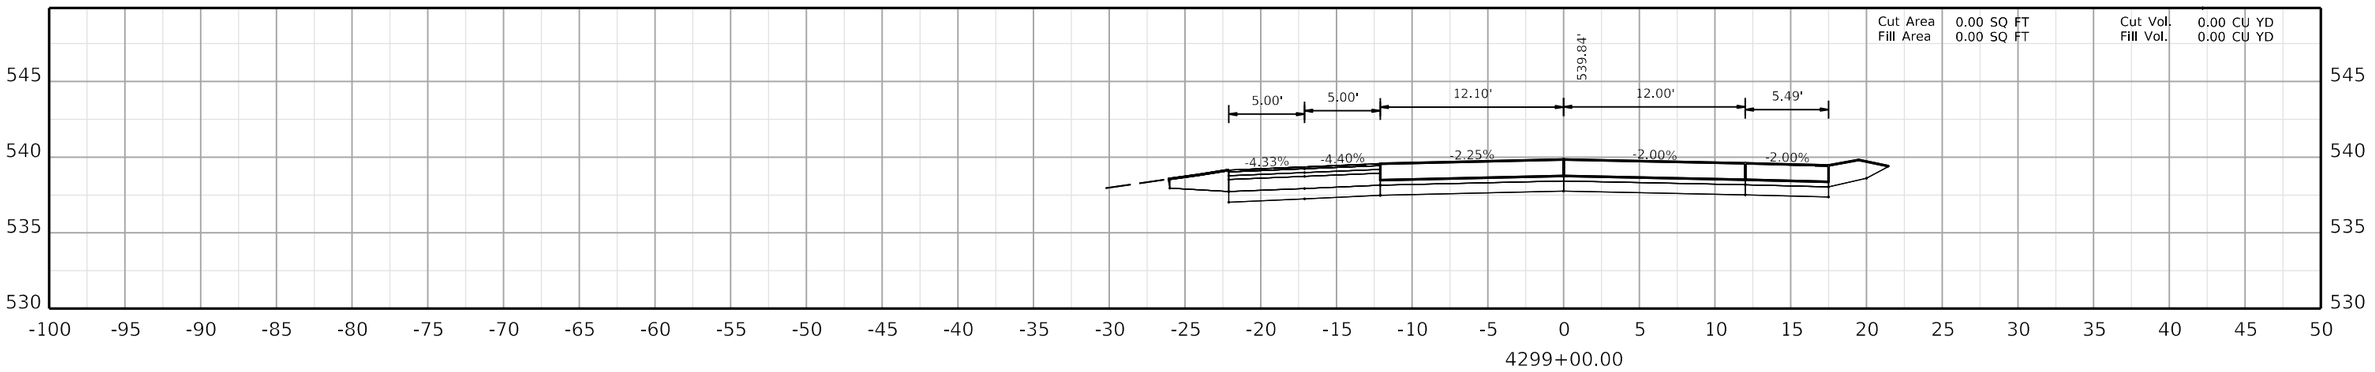

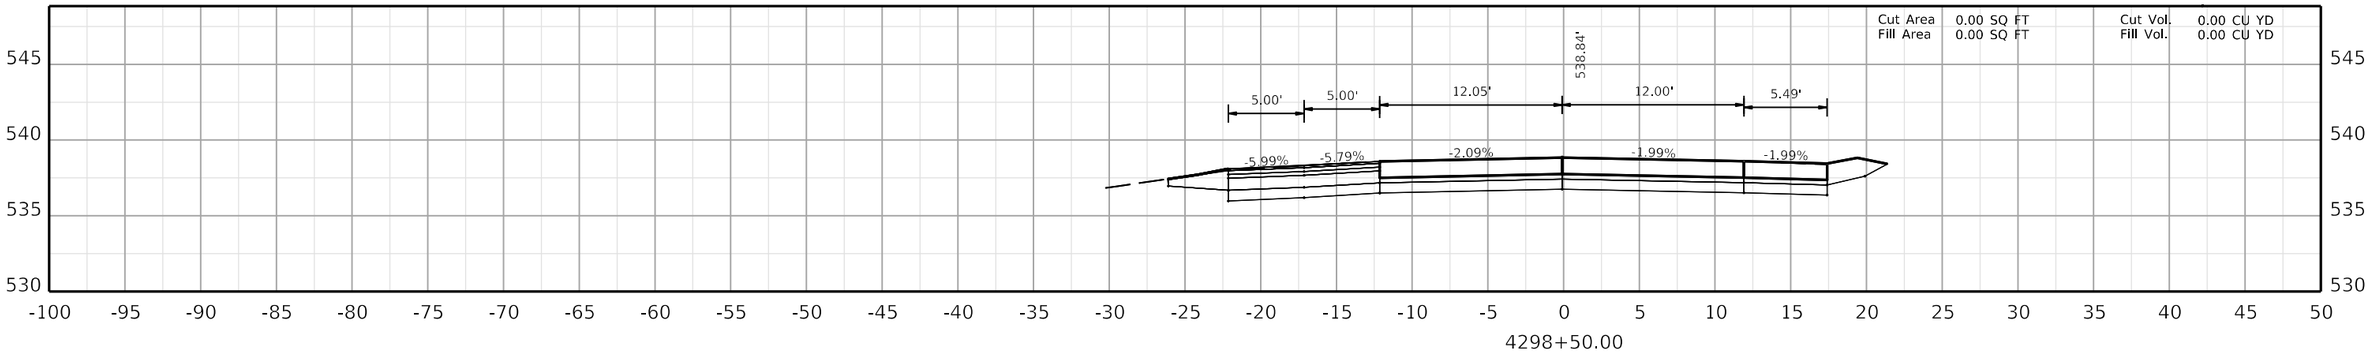

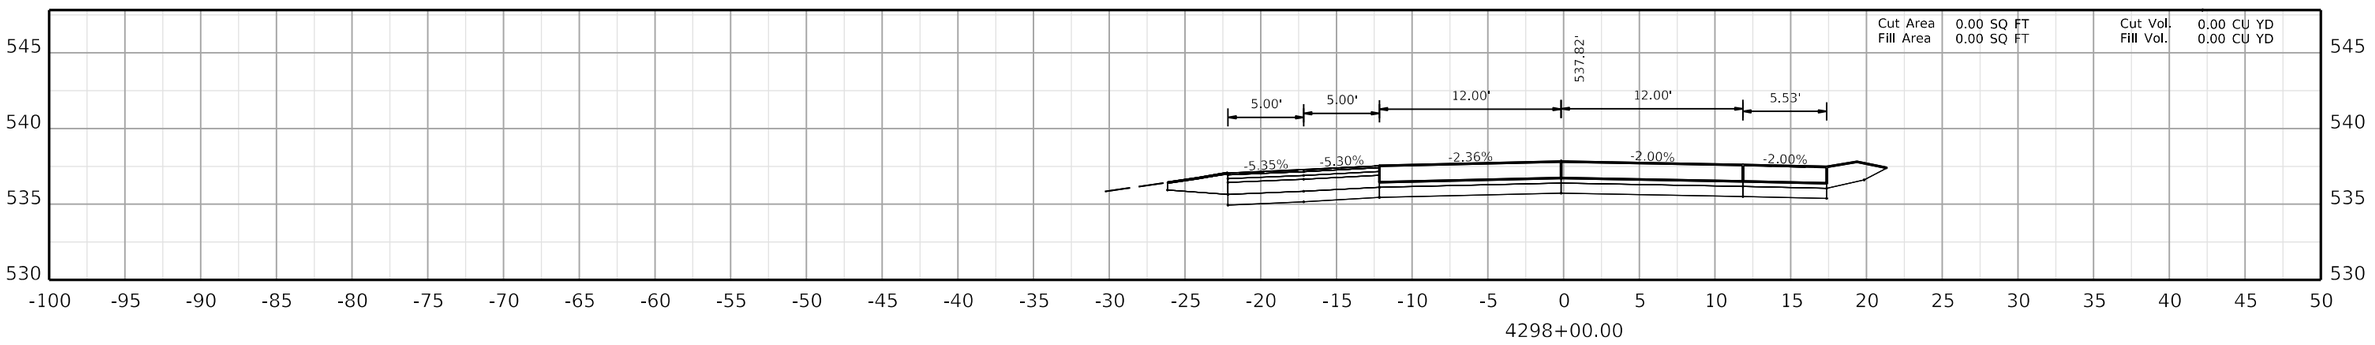

COMMONWEALTH OF KENTUCKY
DEPARTMENT OF HIGHWAYS
TEAM KENTUCKY TRANSPORTATION CABINET


DRAWING TITLE:


HORIZONTAL SCALE
SCALE: 1" = 5'


0' 5' 10' 20'

STA. 4298+00.00 TO STA. 4299+00.00

ITEM NO.
COUNTY OF
SHEET NO.
4298+00.00

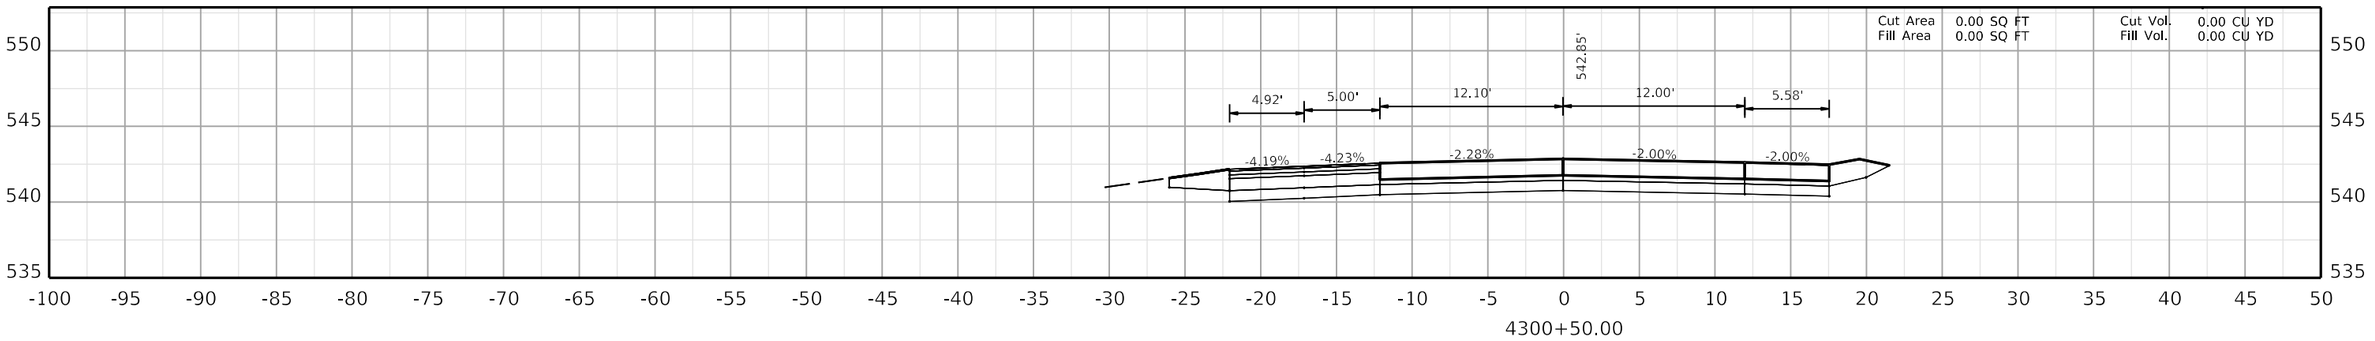

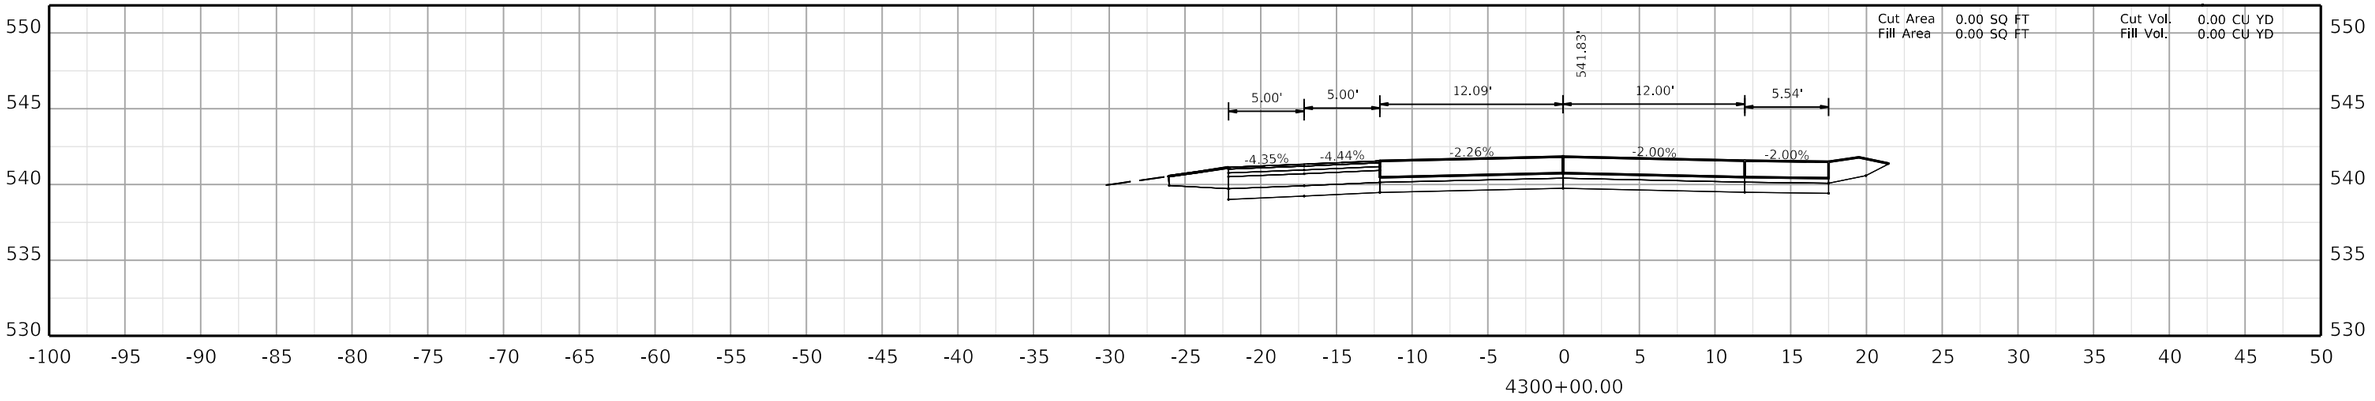

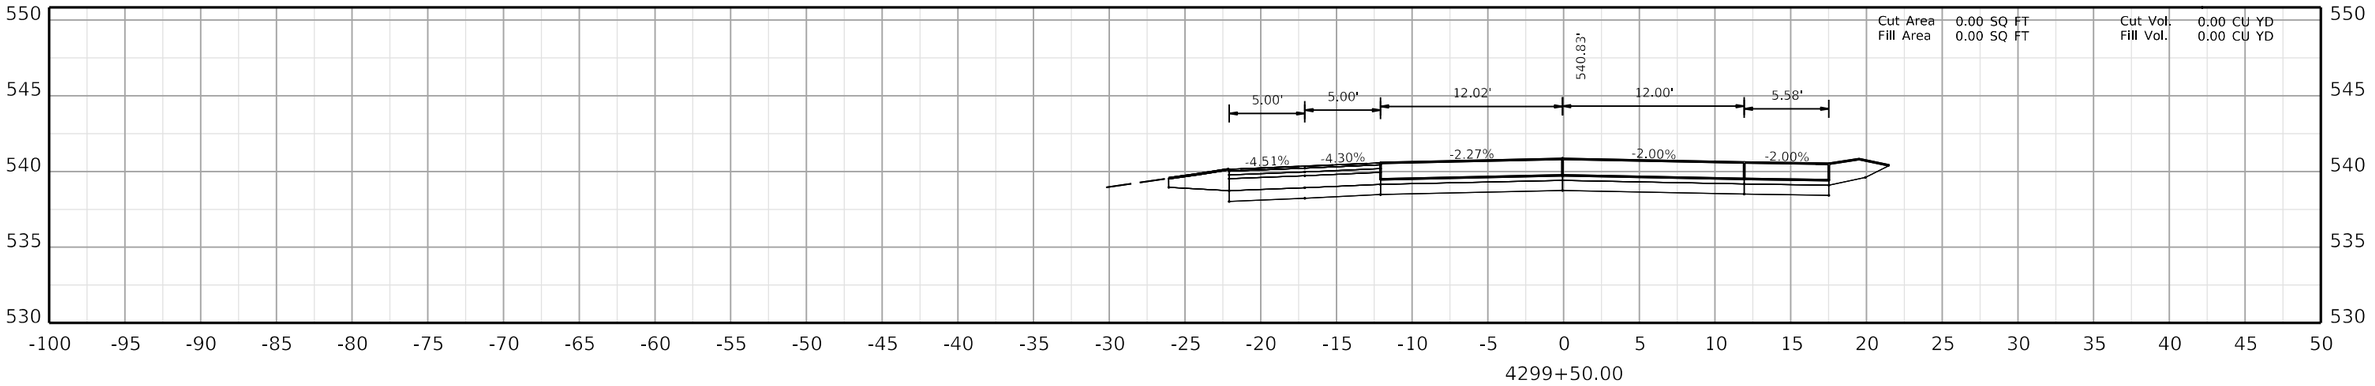

COMMONWEALTH OF KENTUCKY
DEPARTMENT OF HIGHWAYS
TEAM KENTUCKY

DRAWING TITLE:

HORIZONTAL SCALE
SCALE: 1" = 5'

0' 5' 10' 20'

STA. 4299+50.00 TO STA. 4300+50.00


ITEM NO. COUNTY OF


SHEET NO.
4299+50.00


OpenRoads Designer v10.12.02.4

USER: USLR095925

FILE NAME: C:\BMS\WSP-US-PW-02\D0932959\CORR_I-24W_CONCRETE_PAVING_SEGMENT4_XSEC.DGN

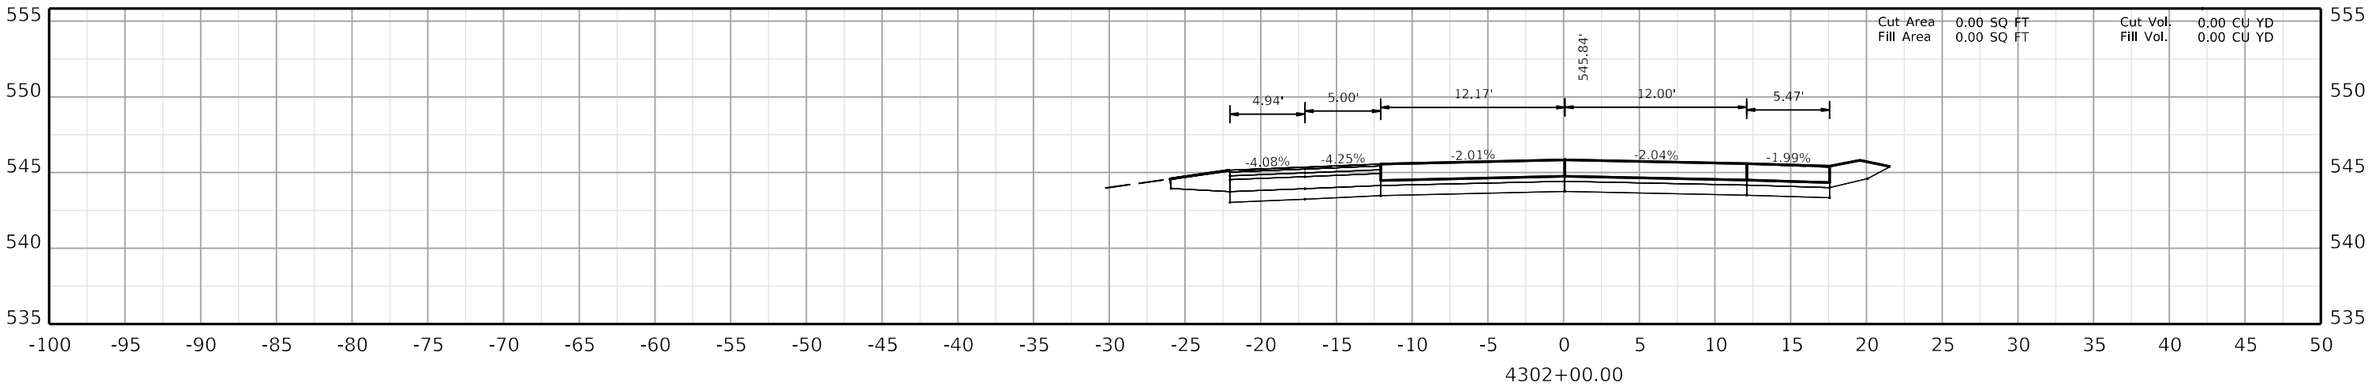

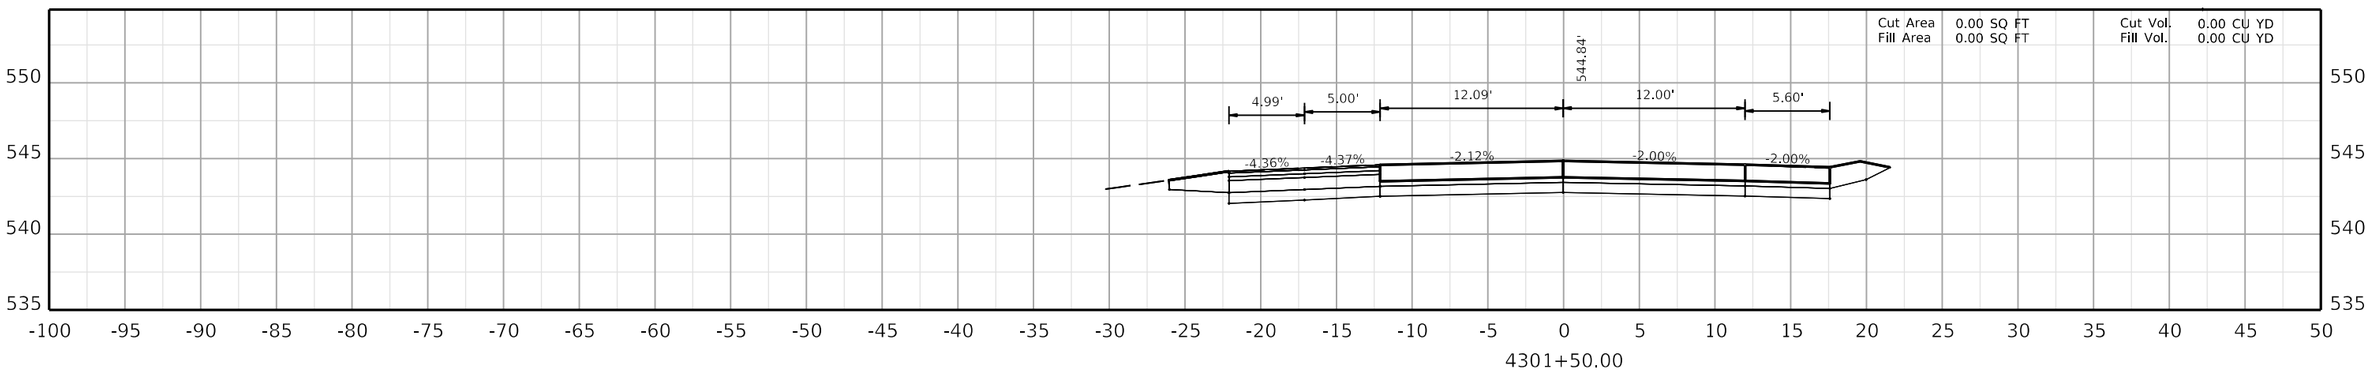

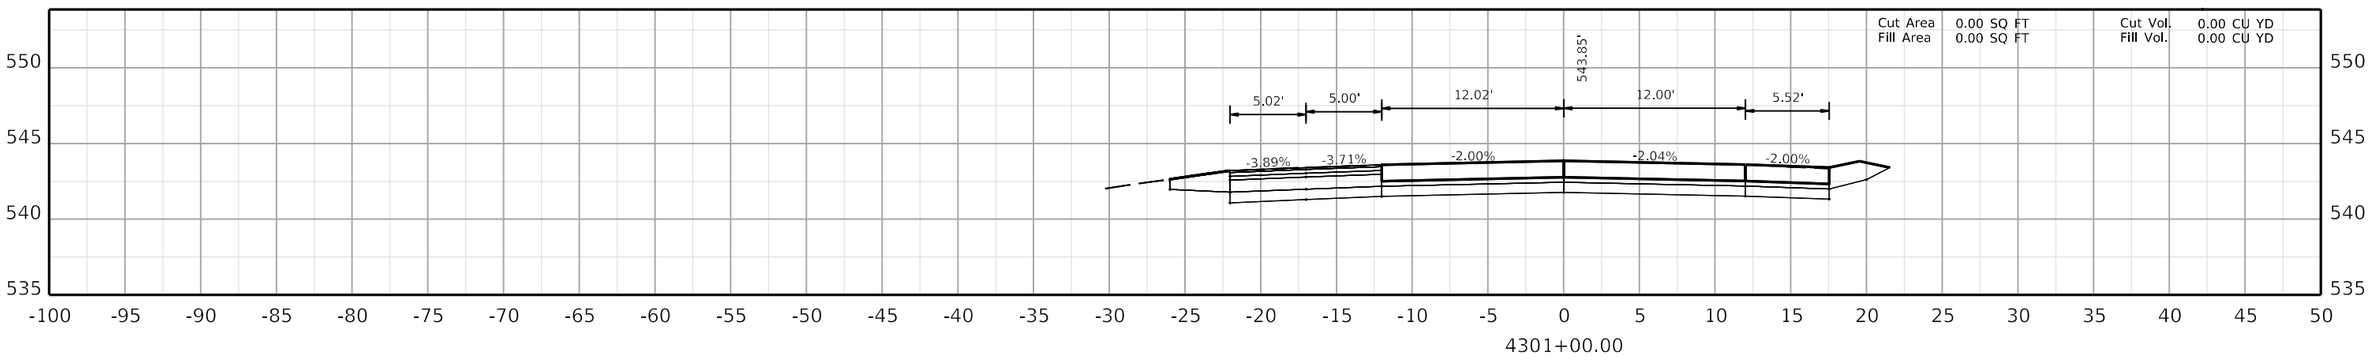

COMMONWEALTH OF KENTUCKY
DEPARTMENT OF HIGHWAYS
TEAM KENTUCKY

DRAWING TITLE:


HORIZONTAL SCALE
SCALE: 1" = 5'


0' 5' 10' 20'


STA. 4301+00.00 TO STA. 4302+00.00

ITEM NO. COUNTY OF

SHEET NO.
4301+00.00

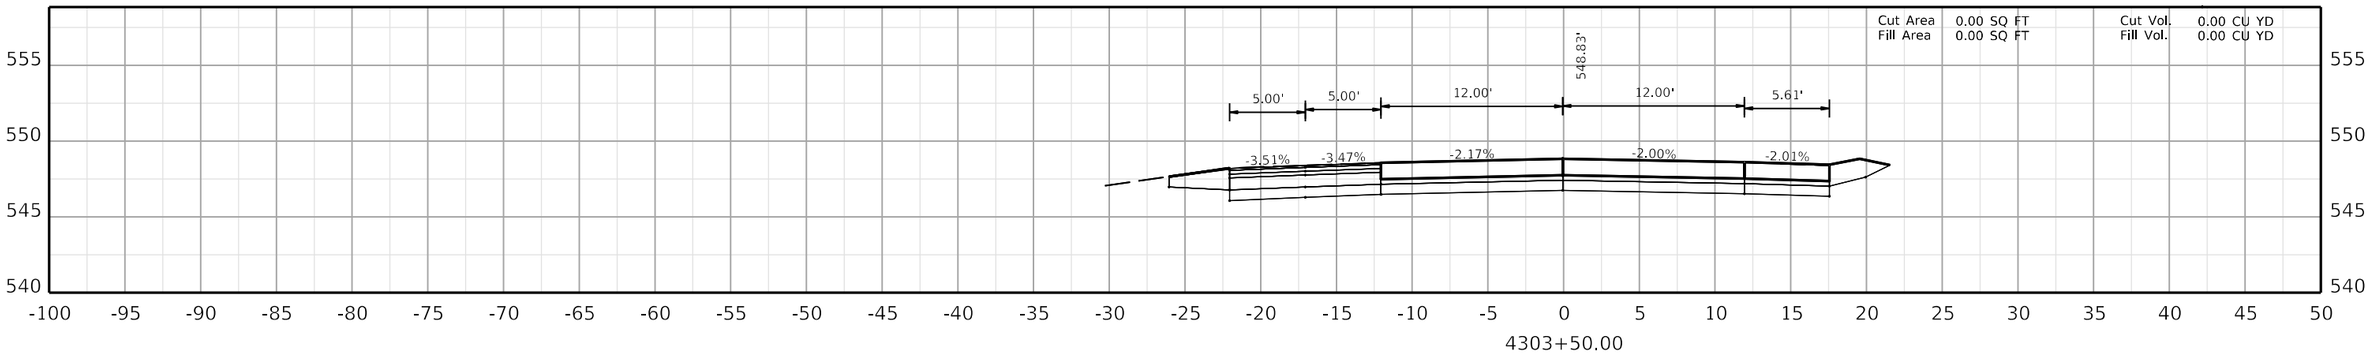

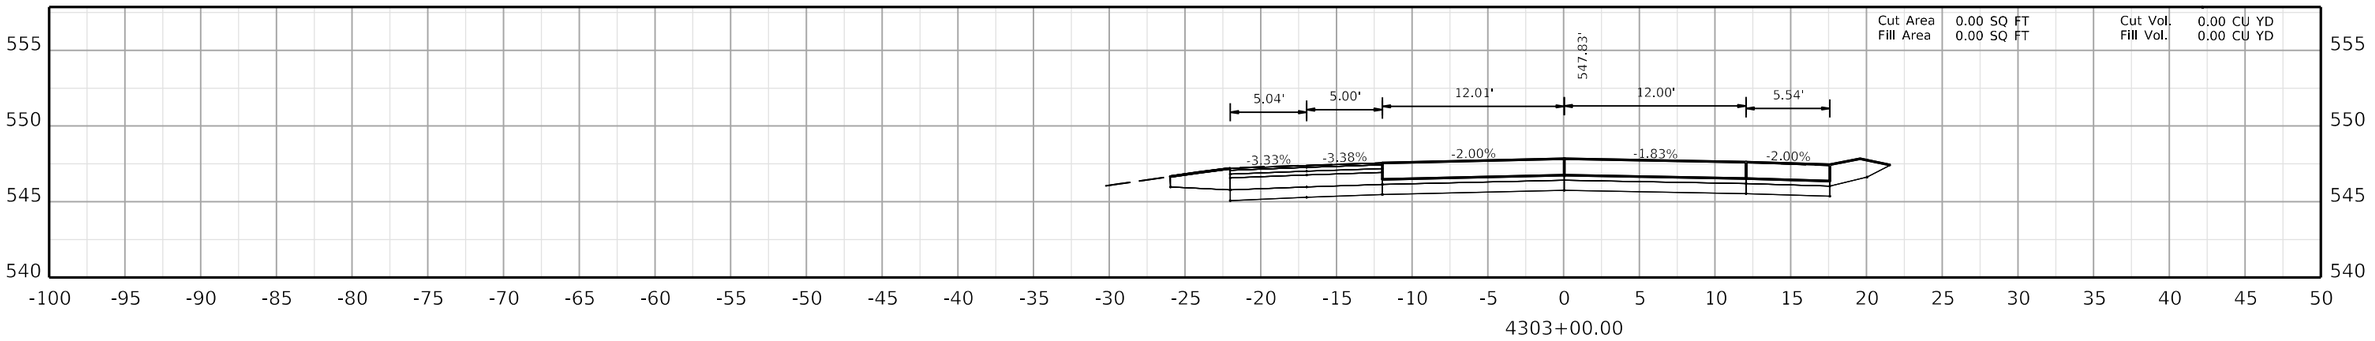

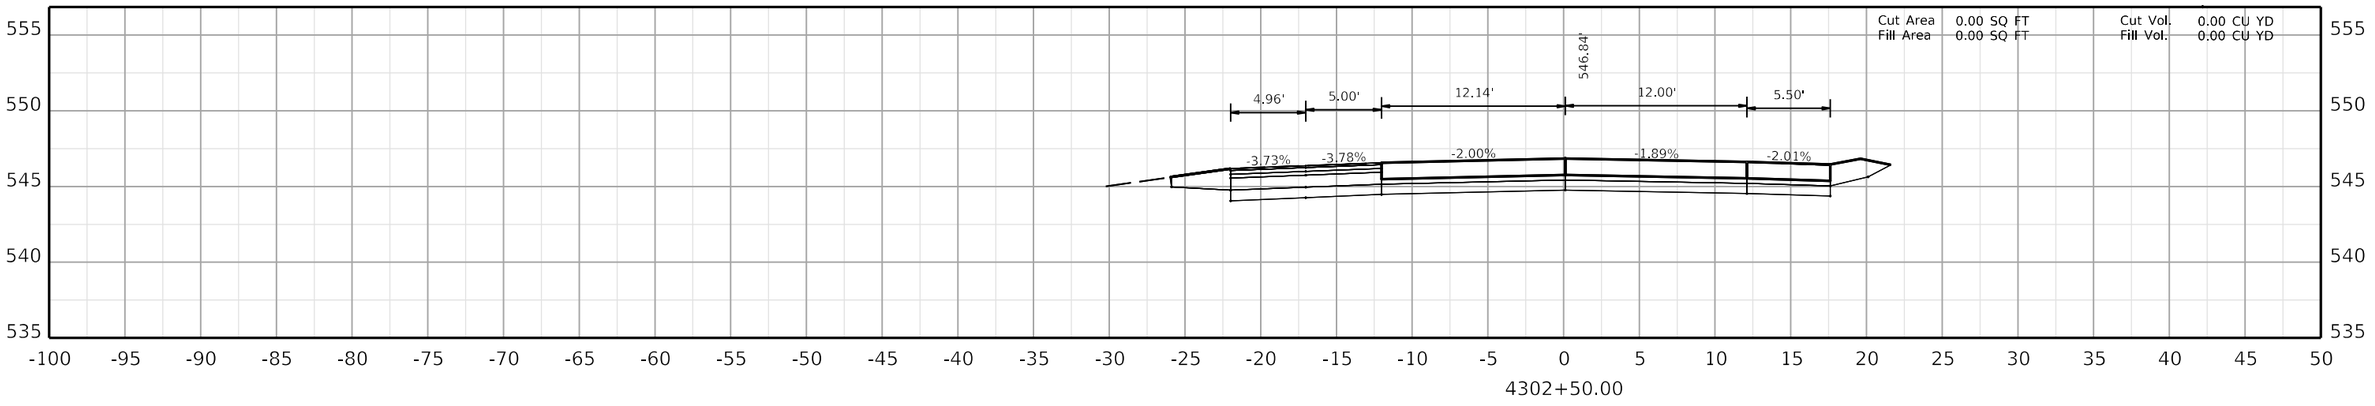

COMMONWEALTH OF KENTUCKY
DEPARTMENT OF HIGHWAYS
TEAM KENTUCKY TRANSPORTATION CABINET

DRAWING TITLE:


HORIZONTAL SCALE
SCALE: 1" = 5'


0' 5' 10' 20'


STA. 4302+50.00 TO STA. 4303+50.00

ITEM NO. COUNTY OF

SHEET NO.
4302+50.00

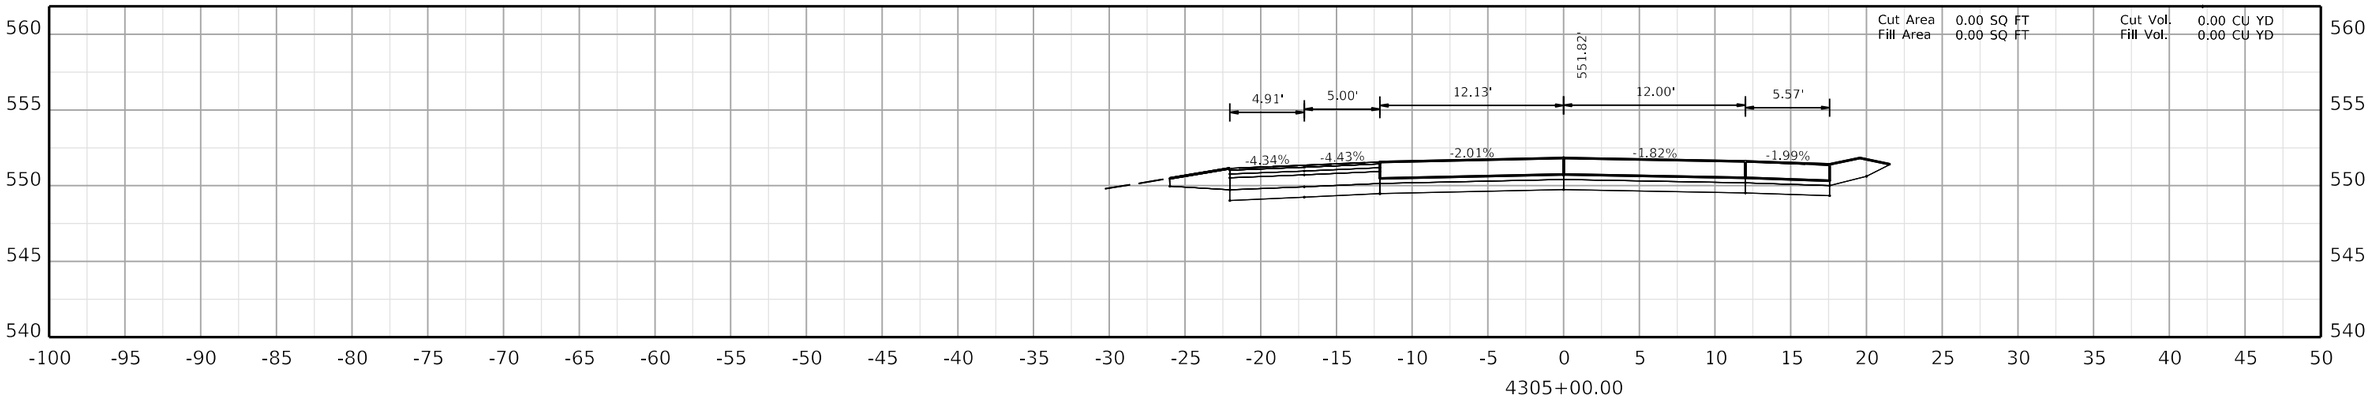

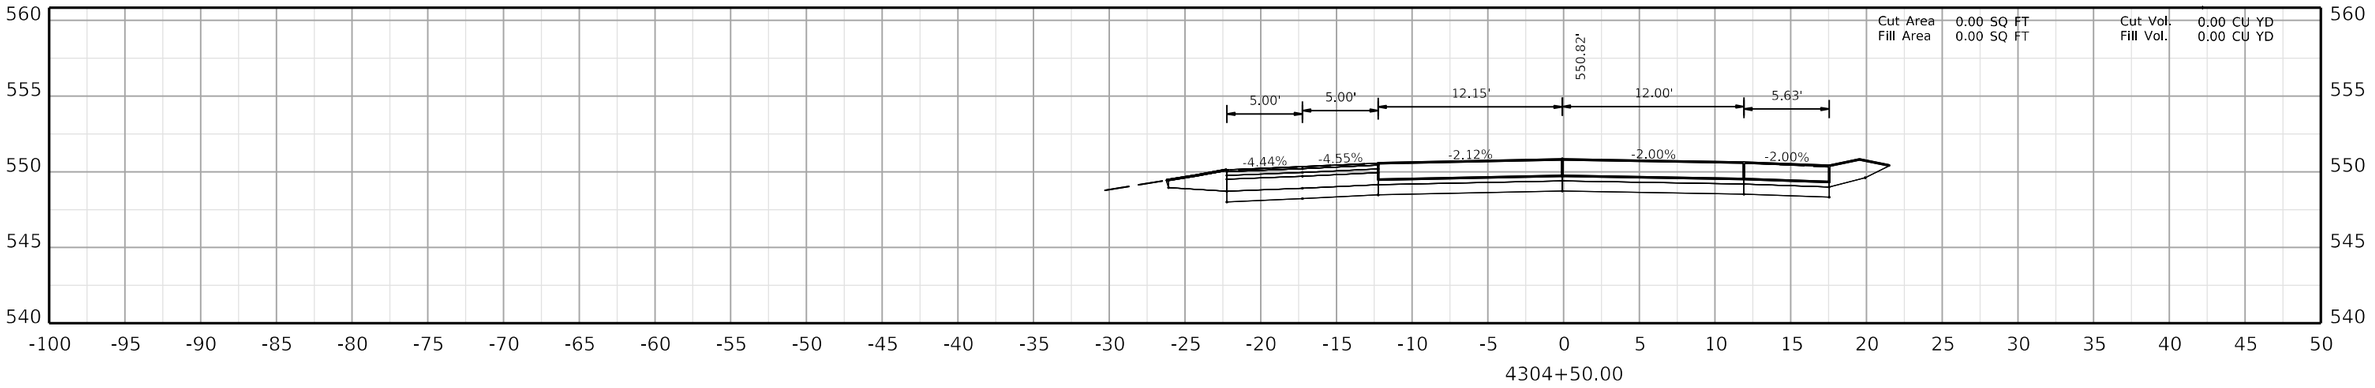

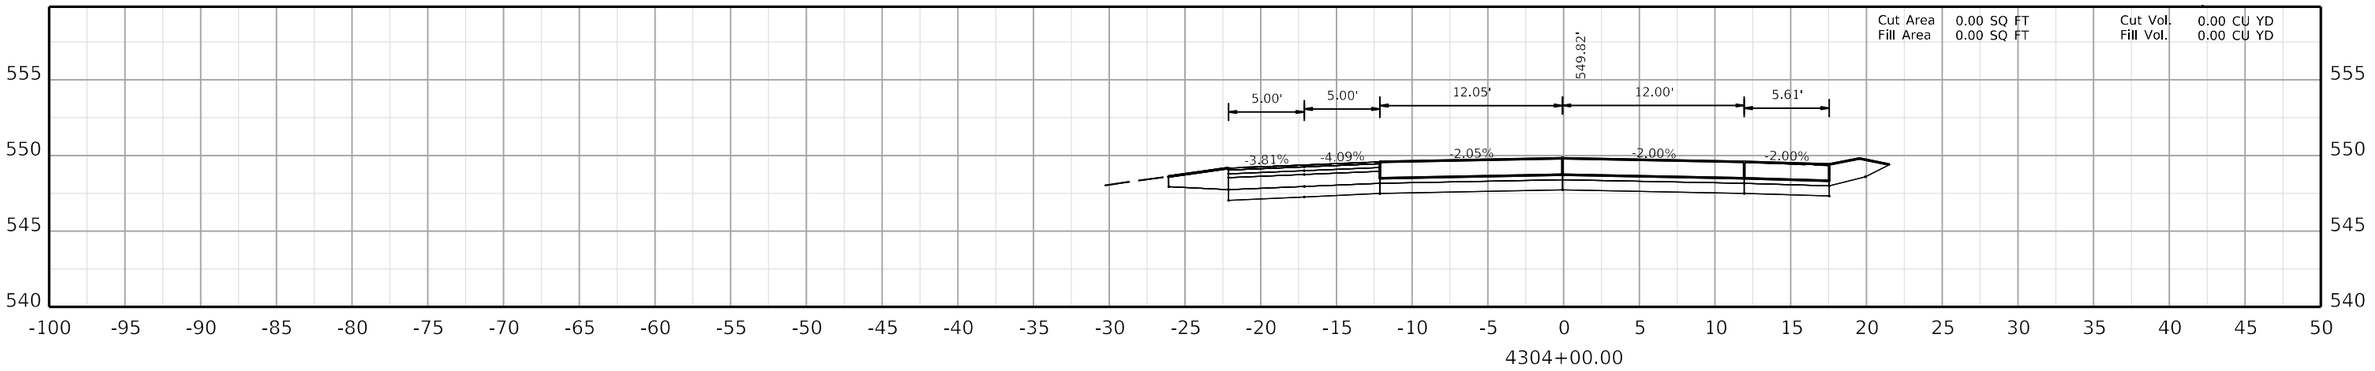

COMMONWEALTH OF KENTUCKY
DEPARTMENT OF HIGHWAYS
TEAM KENTUCKY

DRAWING TITLE:


HORIZONTAL SCALE
SCALE: 1" = 5'

0' 5' 10' 20'


STA. 4304+00.00 TO STA. 4305+00.00

ITEM NO. COUNTY OF


SHEET NO.
4304+00.00

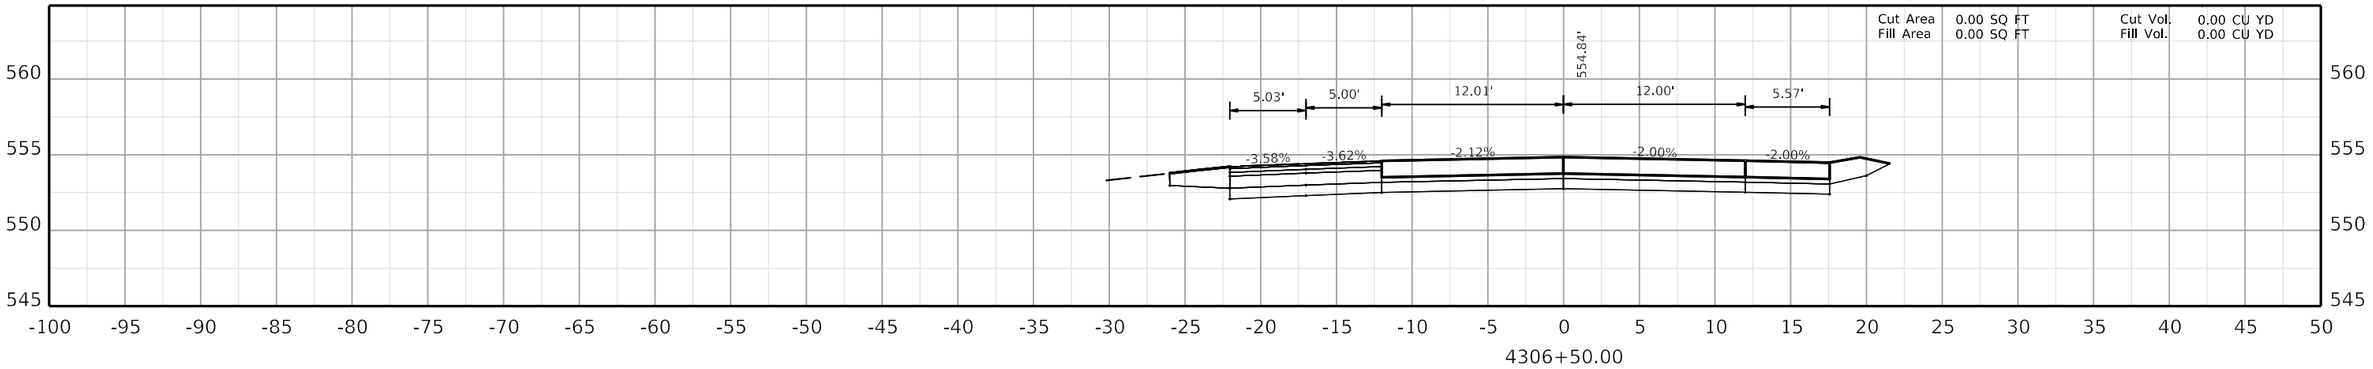

4306+50.00

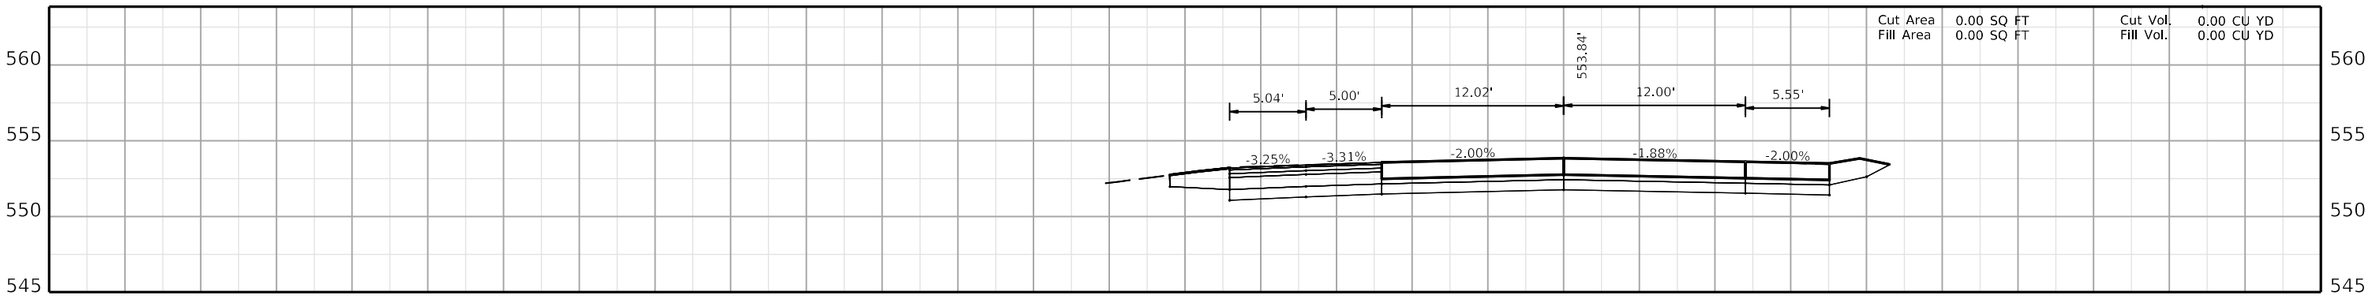

4306+00.00

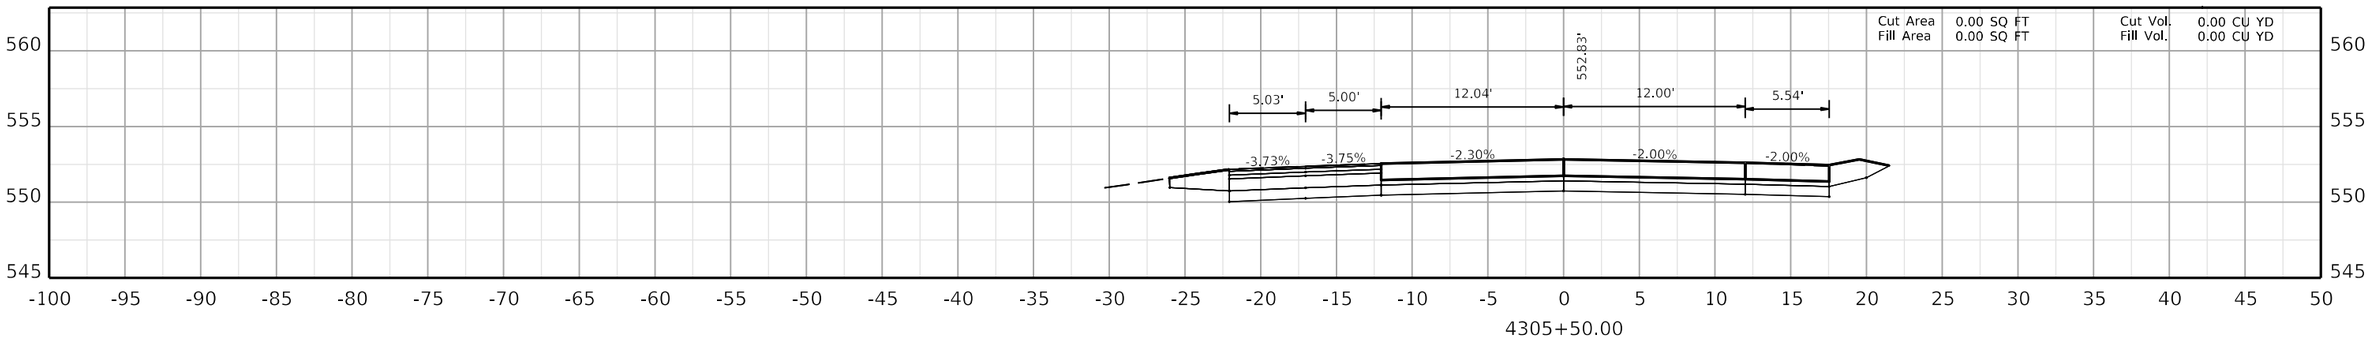

4305+50.00

COMMONWEALTH OF KENTUCKY
DEPARTMENT OF HIGHWAYS

TEAM KENTUCKY

DRAWING TITLE:

HORIZONTAL SCALE
SCALE: 1" = 5'


0' 5' 10' 20'


STA. 4305+50.00 TO STA. 4306+50.00


ITEM NO.

COUNTY OF

SHEET NO.
4305+50.00

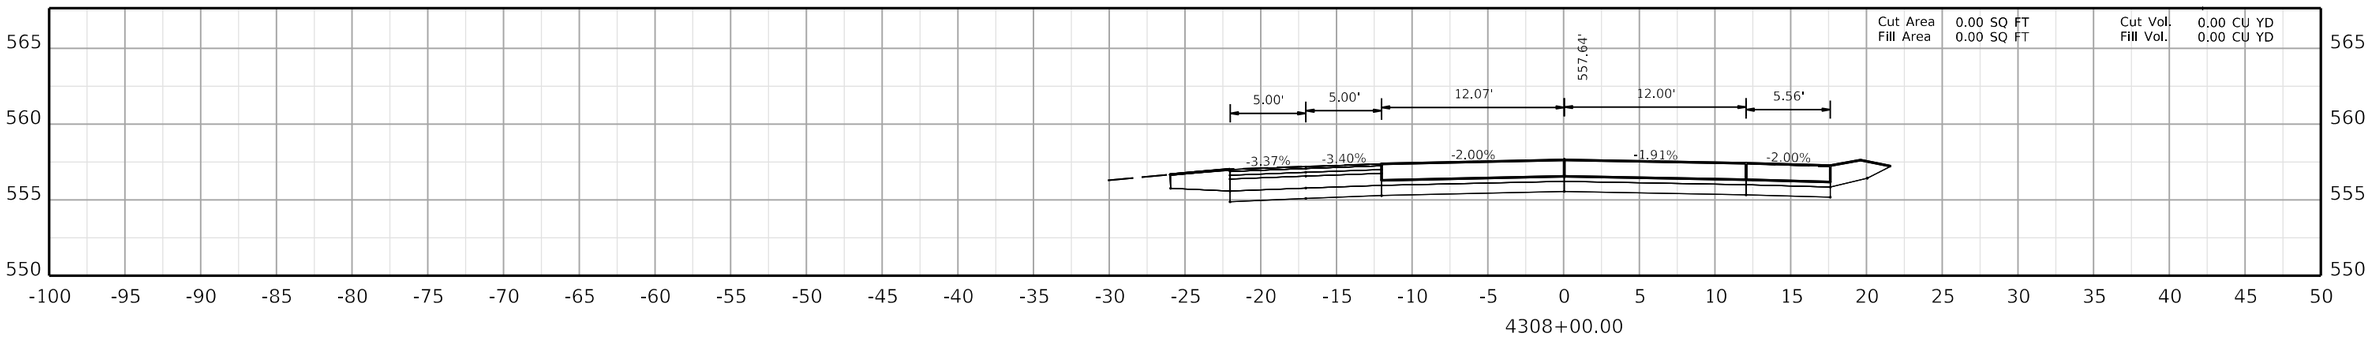

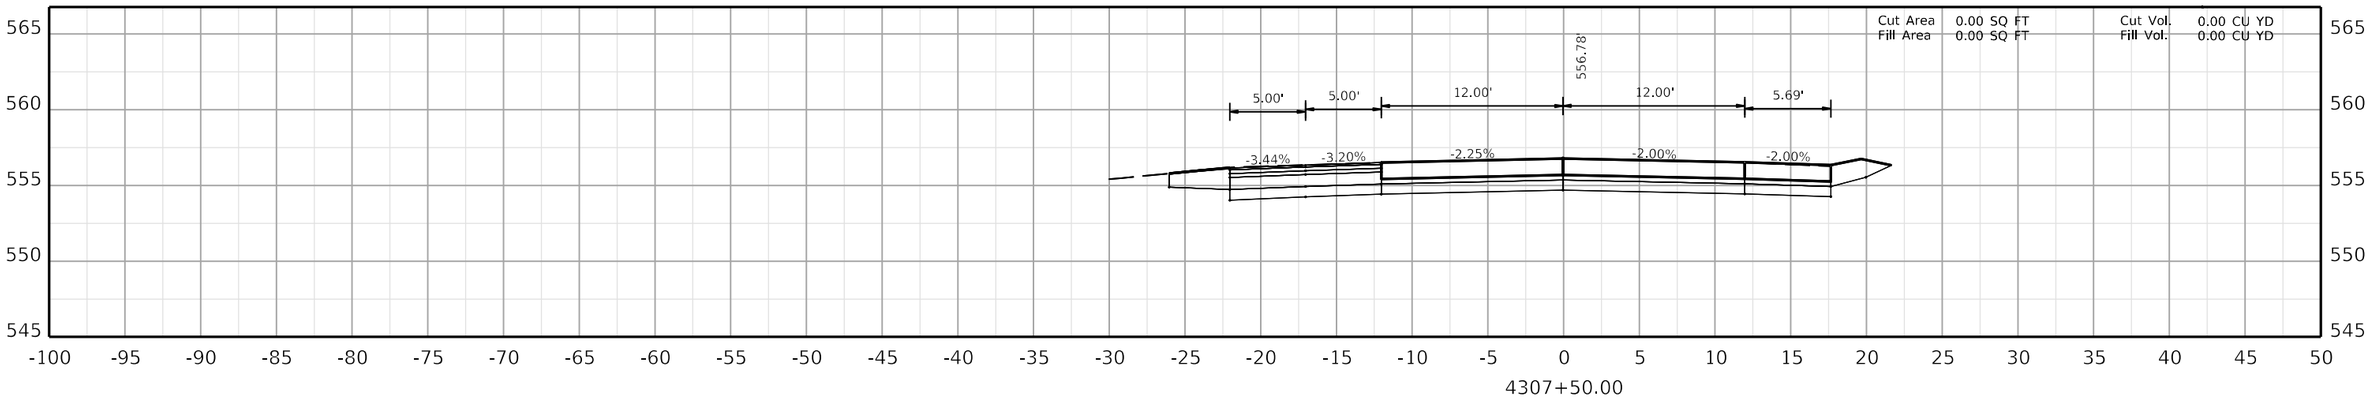

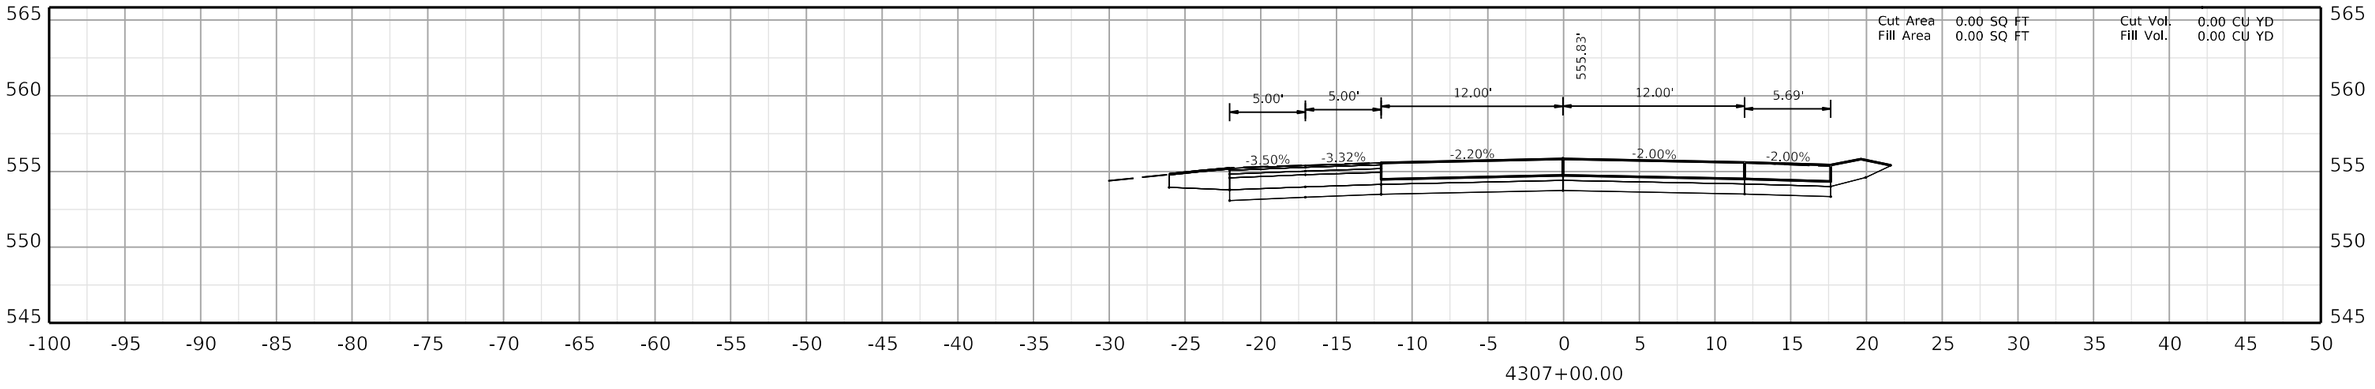

COMMONWEALTH OF KENTUCKY
DEPARTMENT OF HIGHWAYS

TEAM KENTUCKY

DRAWING TITLE:

HORIZONTAL SCALE
SCALE: 1" = 5'

0' 5' 10' 20'

STA. 4307+00.00 TO STA. 4308+00.00

ITEM NO.


COUNTY OF


SHEET NO.
4307+00.00


OpenRoads Designer v10.12.02.4

USER: USLR095925

FILE NAME: C:\BMS\WSP-US-PW-02\D0932959\CORR_I-24W_CONCRETE_PAVING_SEGMENT4_XSEC.DGN

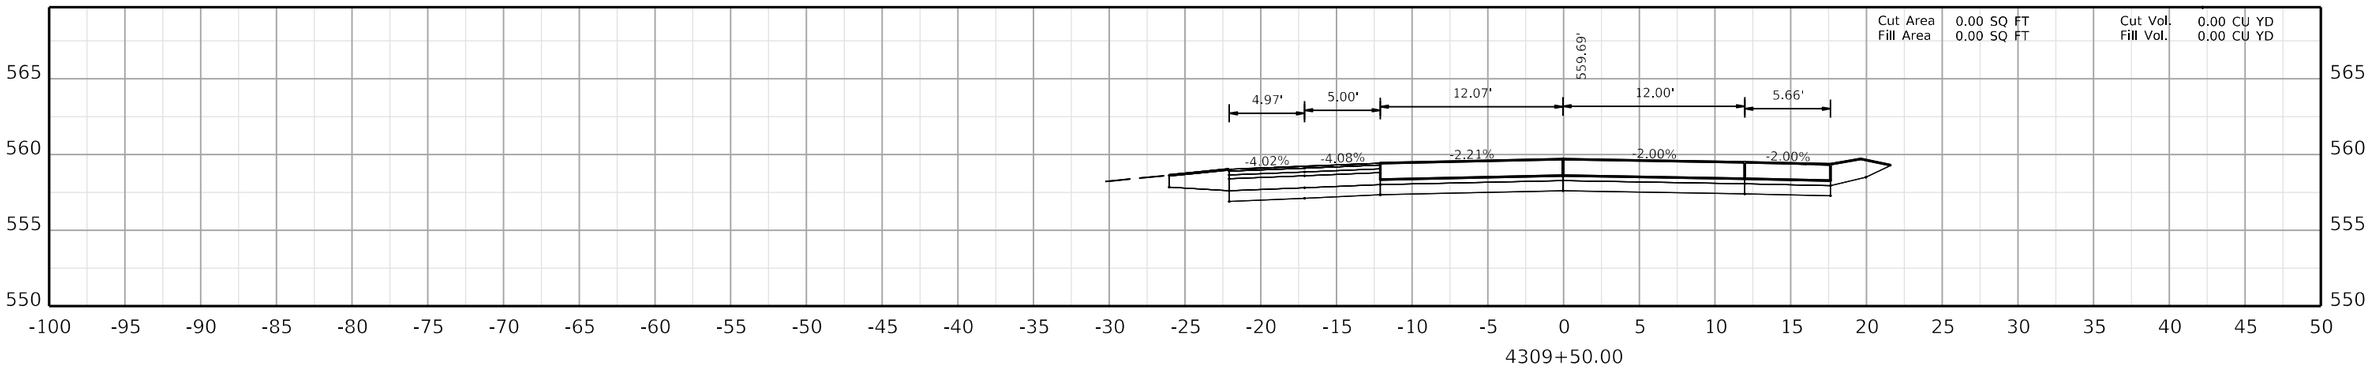

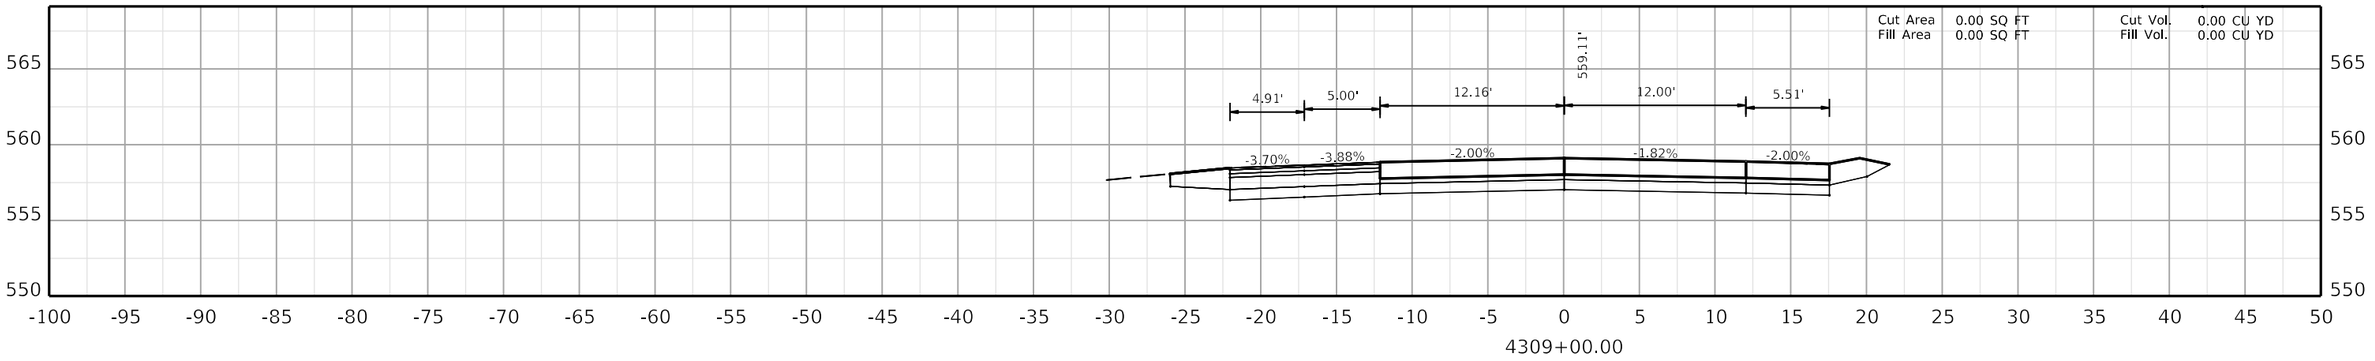

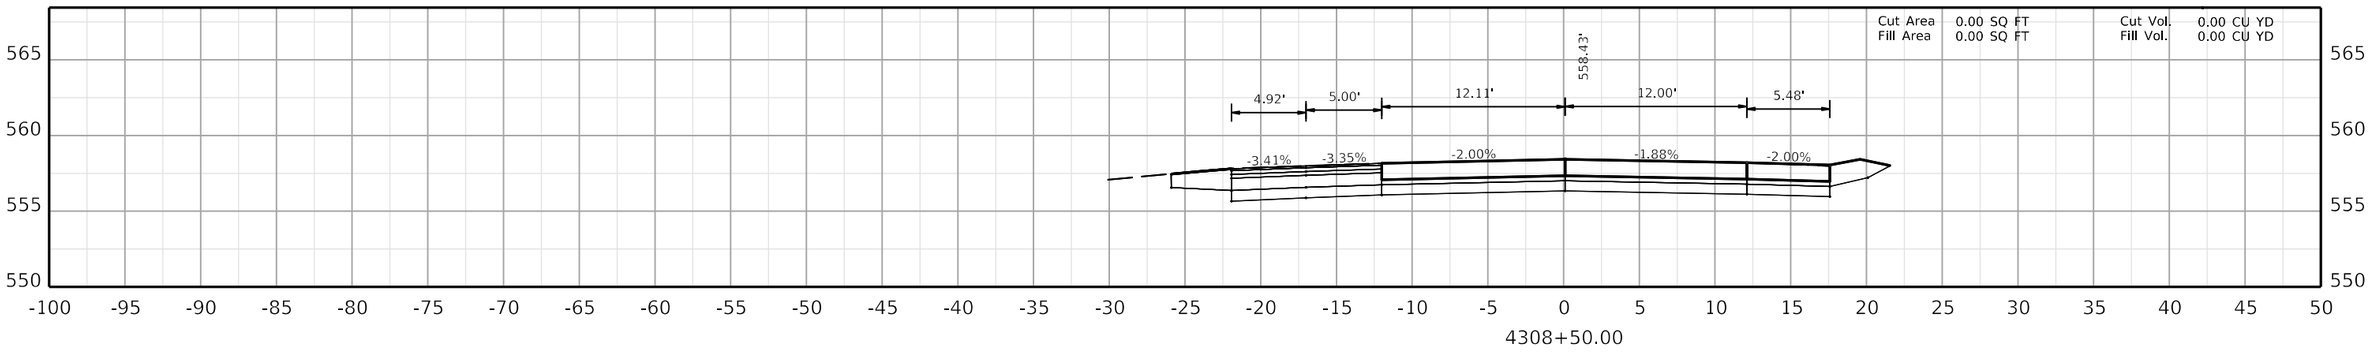

COMMONWEALTH OF KENTUCKY
DEPARTMENT OF HIGHWAYS
TEAM KENTUCKY

DRAWING TITLE:


HORIZONTAL SCALE
SCALE: 1" = 5'


0' 5' 10' 20'


STA. 4308+50.00 TO STA. 4309+50.00

ITEM NO. COUNTY OF

SHEET NO.
4308+50.00

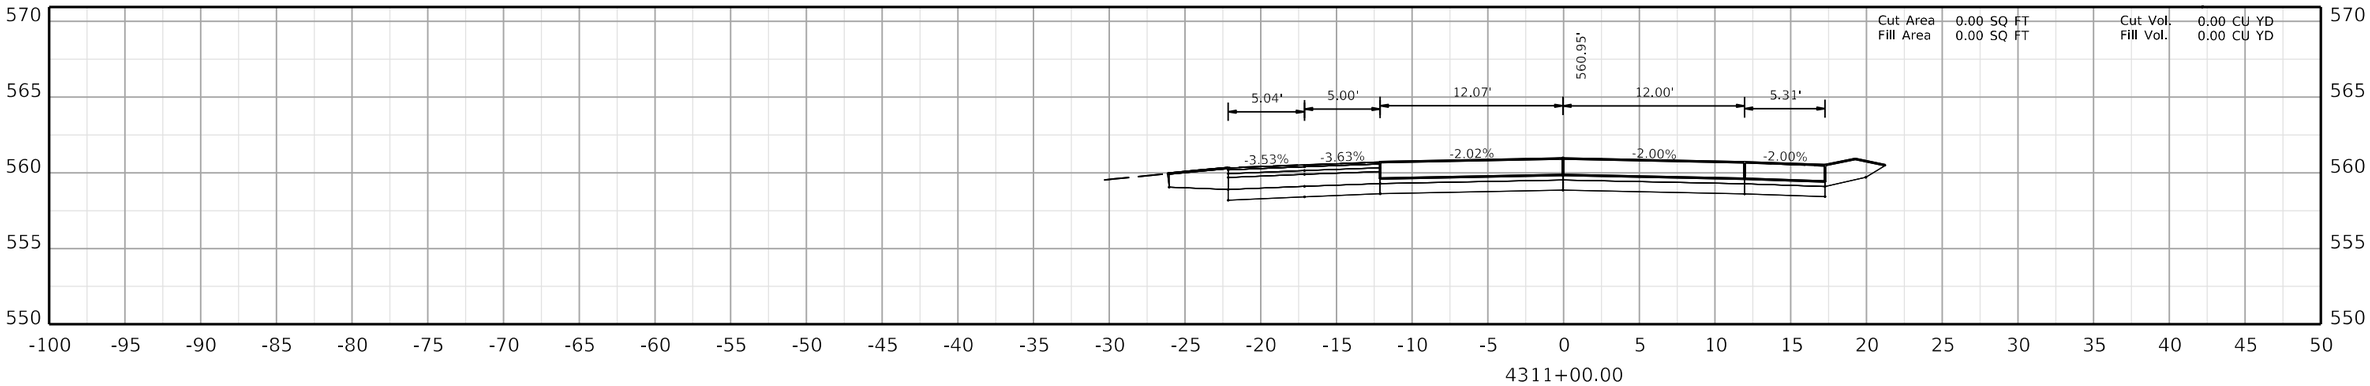

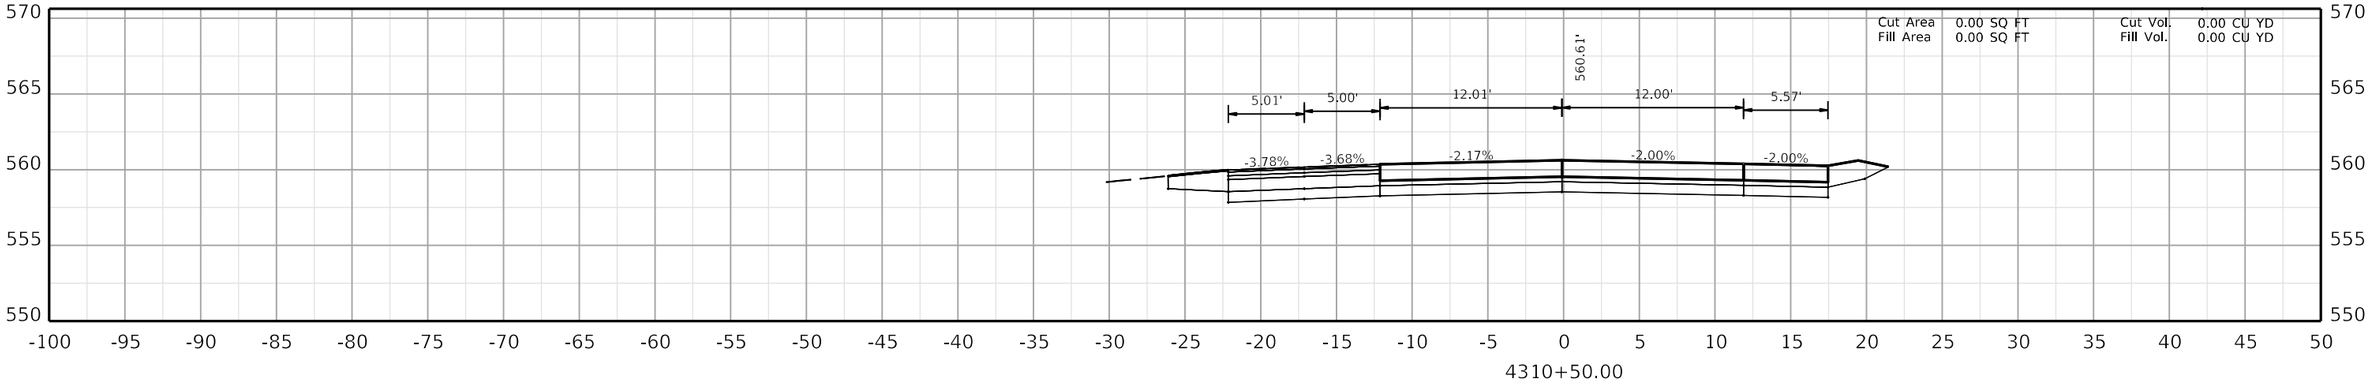

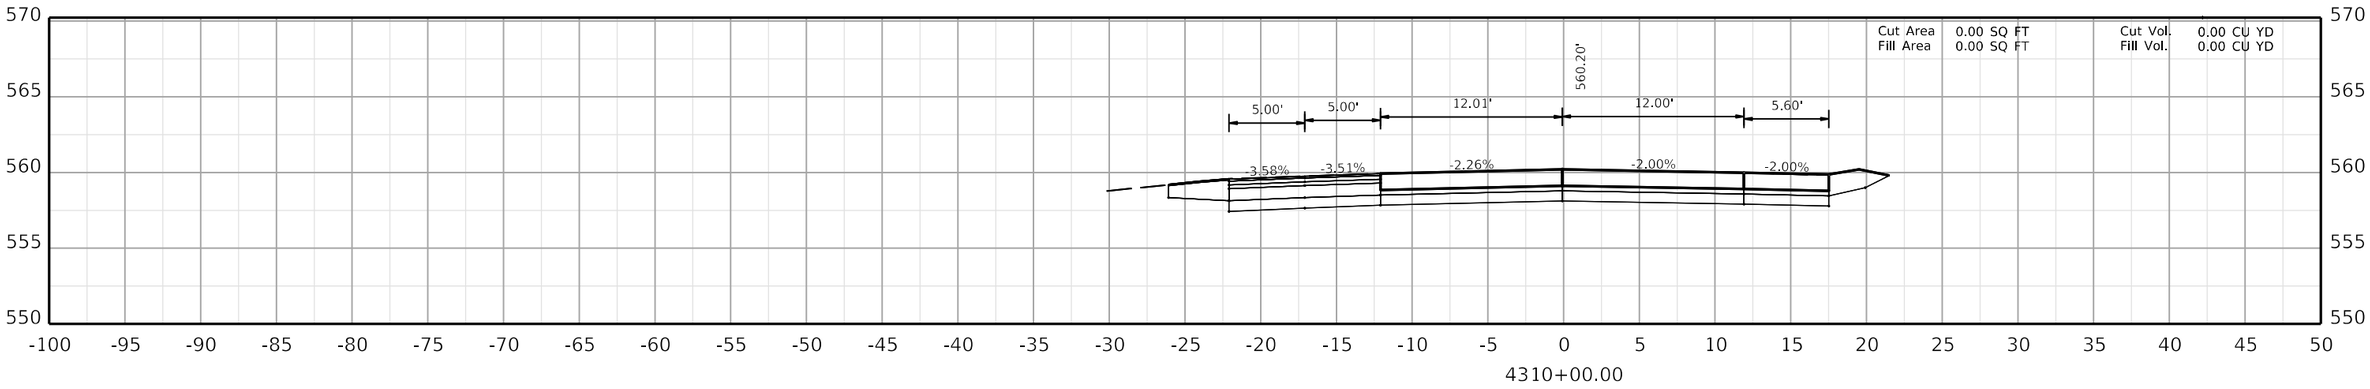

COMMONWEALTH OF KENTUCKY
DEPARTMENT OF HIGHWAYS
TEAM KENTUCKY TRANSPORTATION CABINET


DRAWING TITLE:


HORIZONTAL SCALE
SCALE: 1" = 5'


0' 5' 10' 20'

STA. 4310+00.00 TO STA. 4311+00.00

ITEM NO.
COUNTY OF
SHEET NO.
4310+00.00

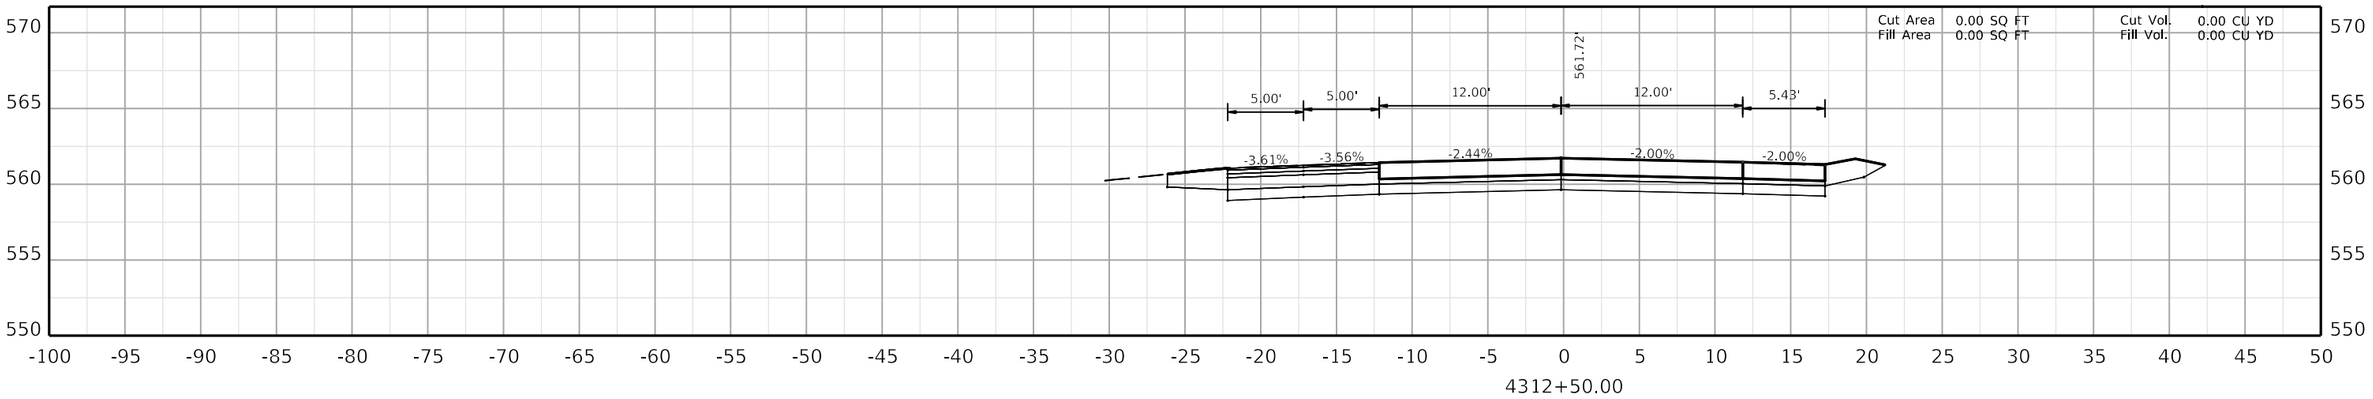

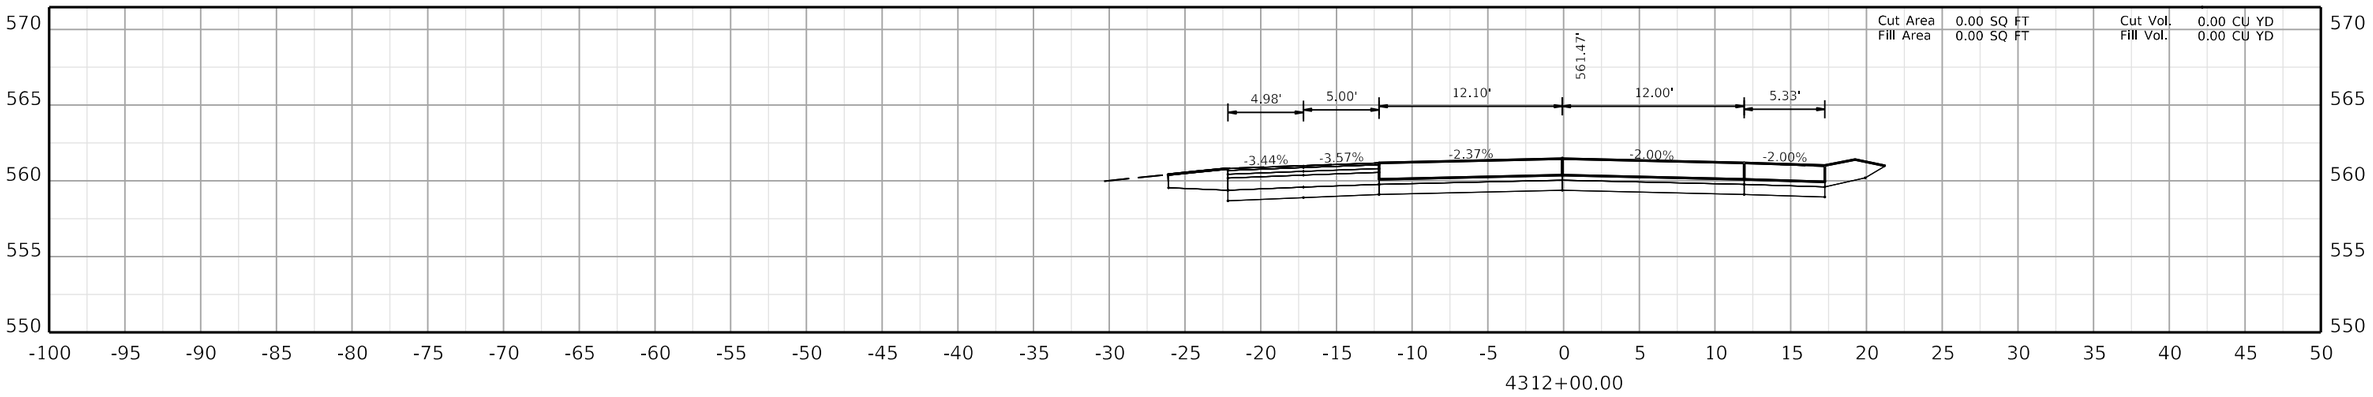

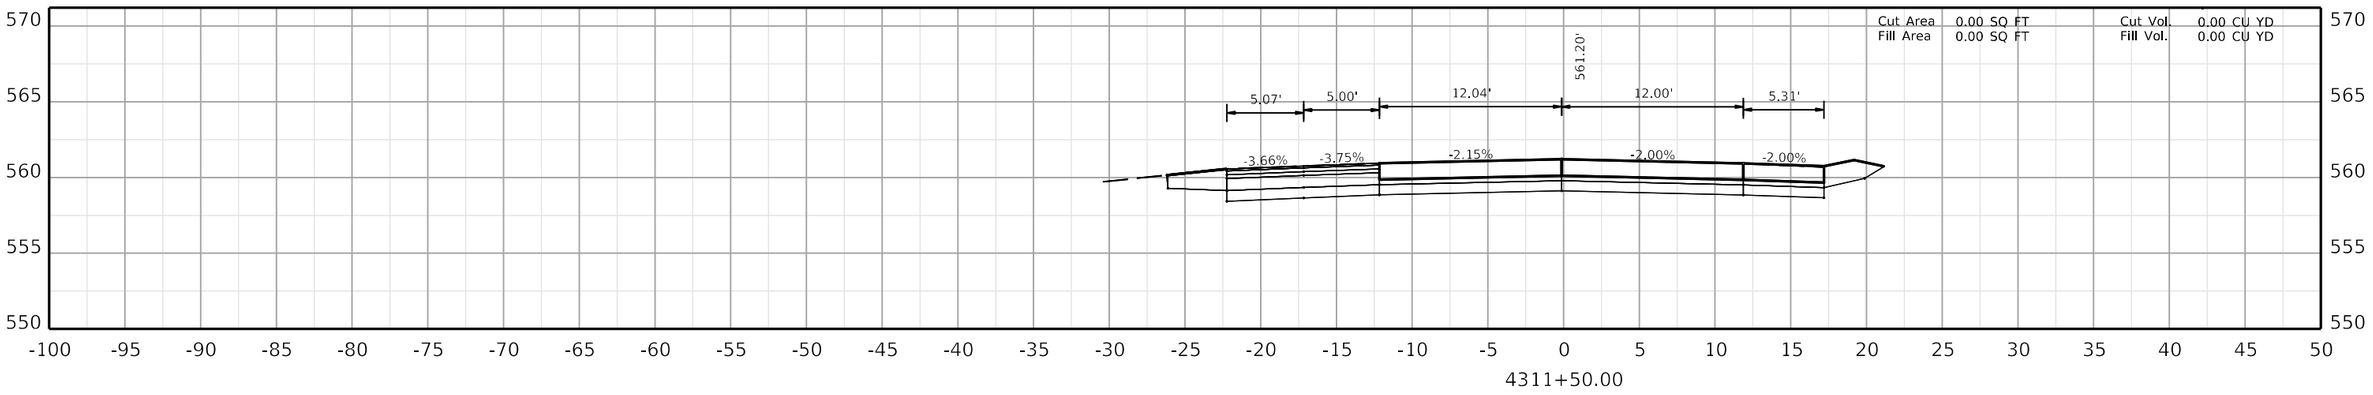

COMMONWEALTH OF KENTUCKY
DEPARTMENT OF HIGHWAYS
TEAM KENTUCKY

DRAWING TITLE:


HORIZONTAL SCALE
SCALE: 1" = 5'

0' 5' 10' 20'


STA. 4311+50.00 TO STA. 4312+50.00

ITEM NO. COUNTY OF


SHEET NO. 4311+50.00

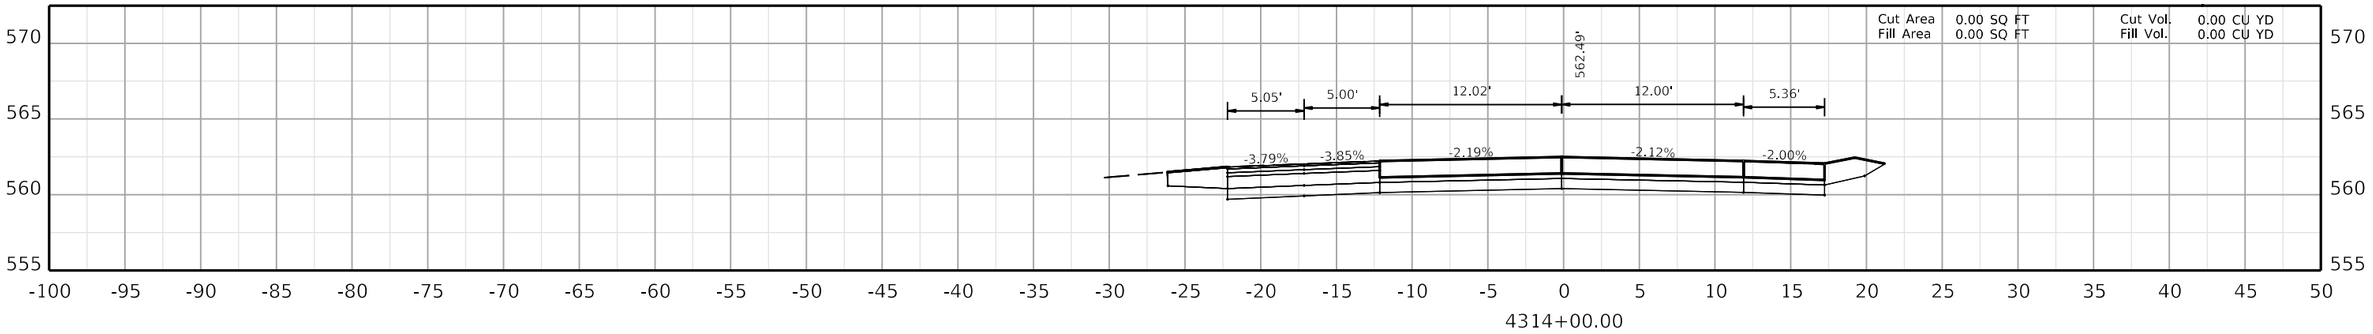

4314+00.00

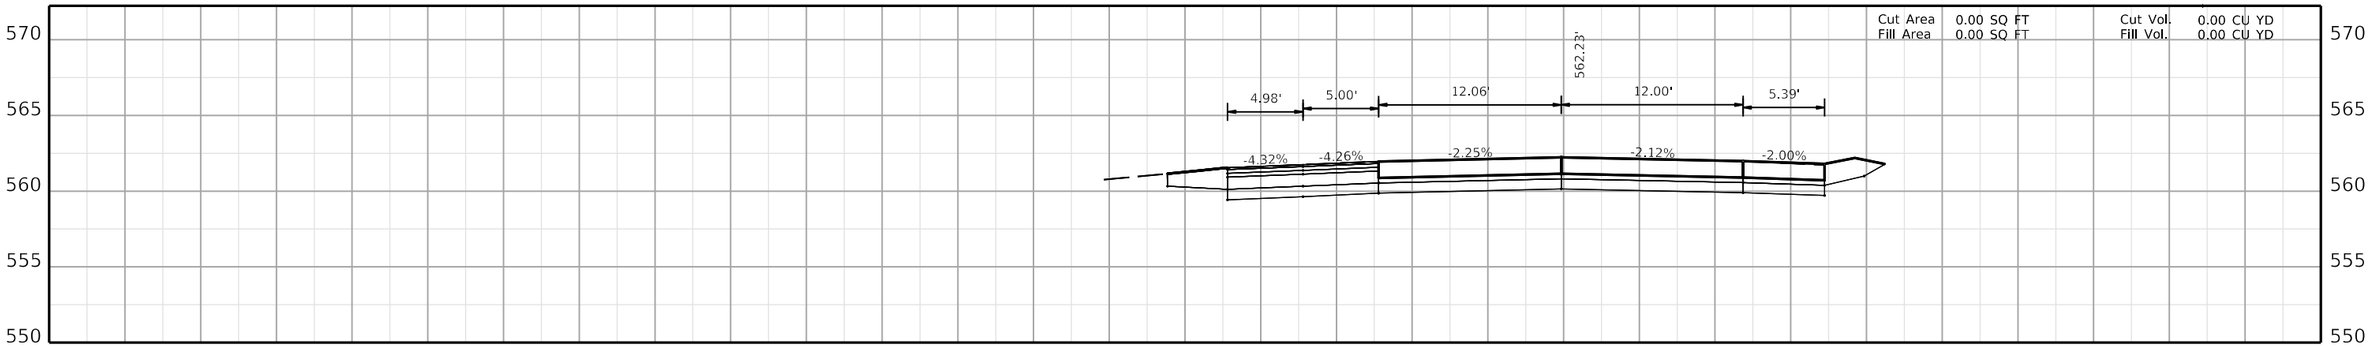

4313+50.00

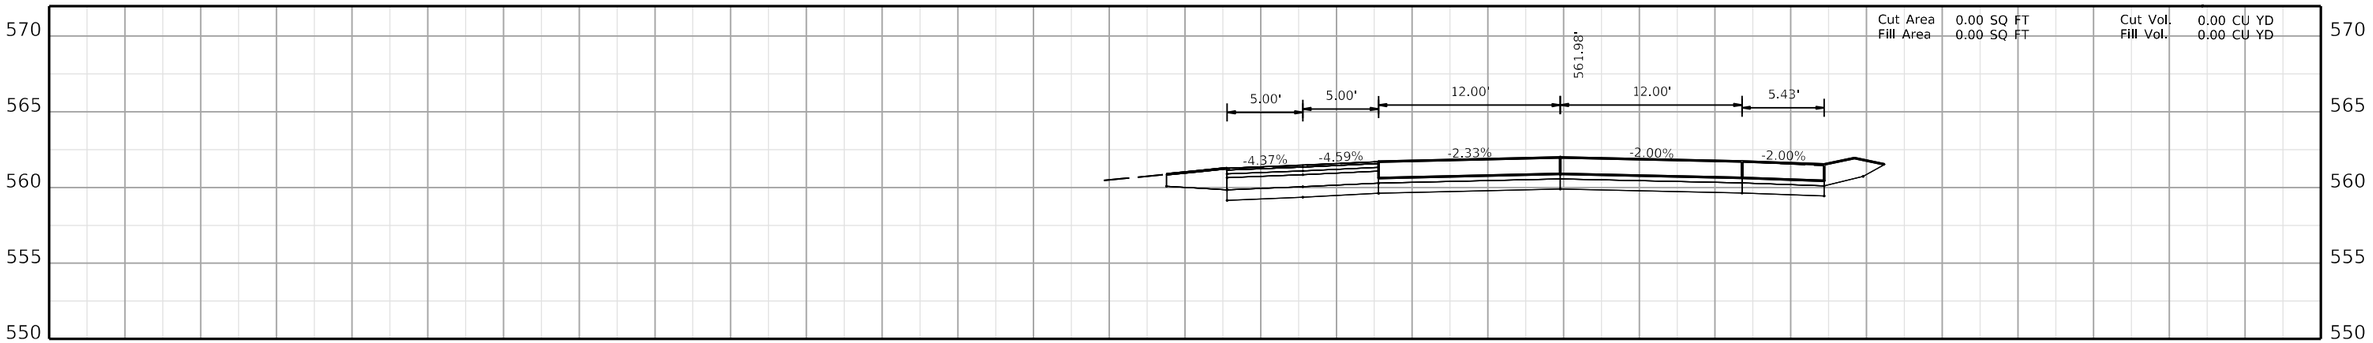

4313+00.00

COMMONWEALTH OF KENTUCKY
DEPARTMENT OF HIGHWAYS
TEAM KENTUCKY TRANSPORTATION CONTRACT

DRAWING TITLE:


HORIZONTAL SCALE
SCALE: 1" = 5'


0' 5' 10' 20'


STA. 4313+00.00 TO STA. 4314+00.00

ITEM NO. COUNTY OF

SHEET NO. 4313+00.00

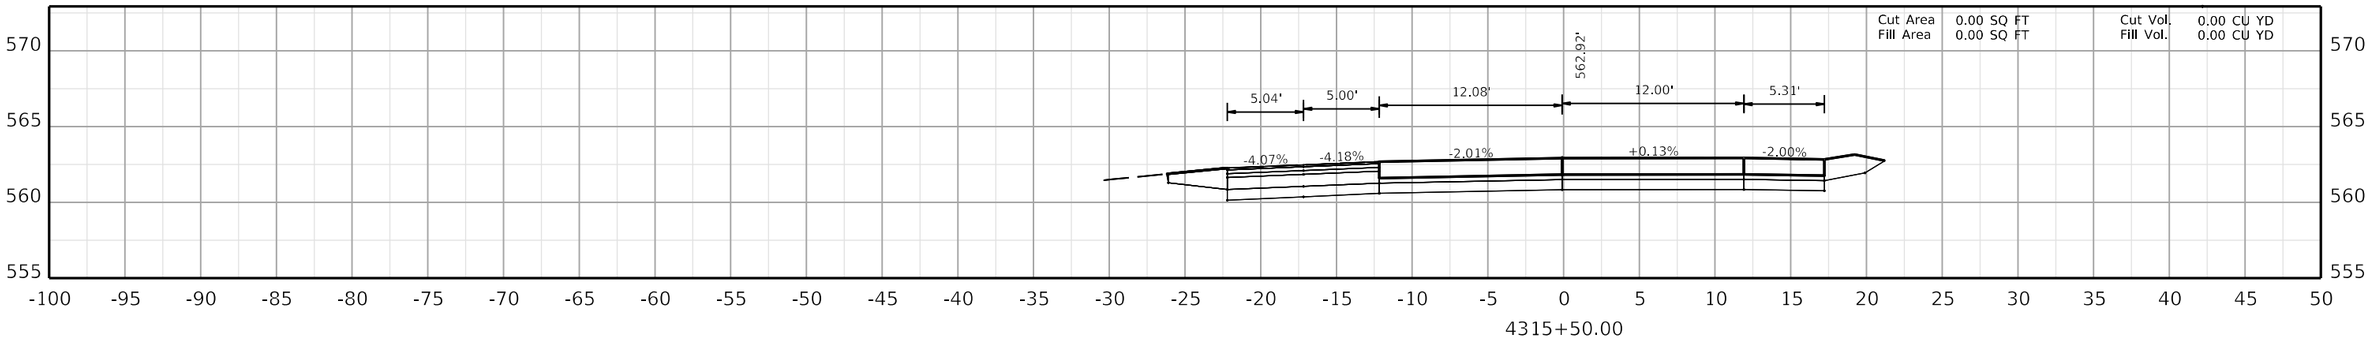

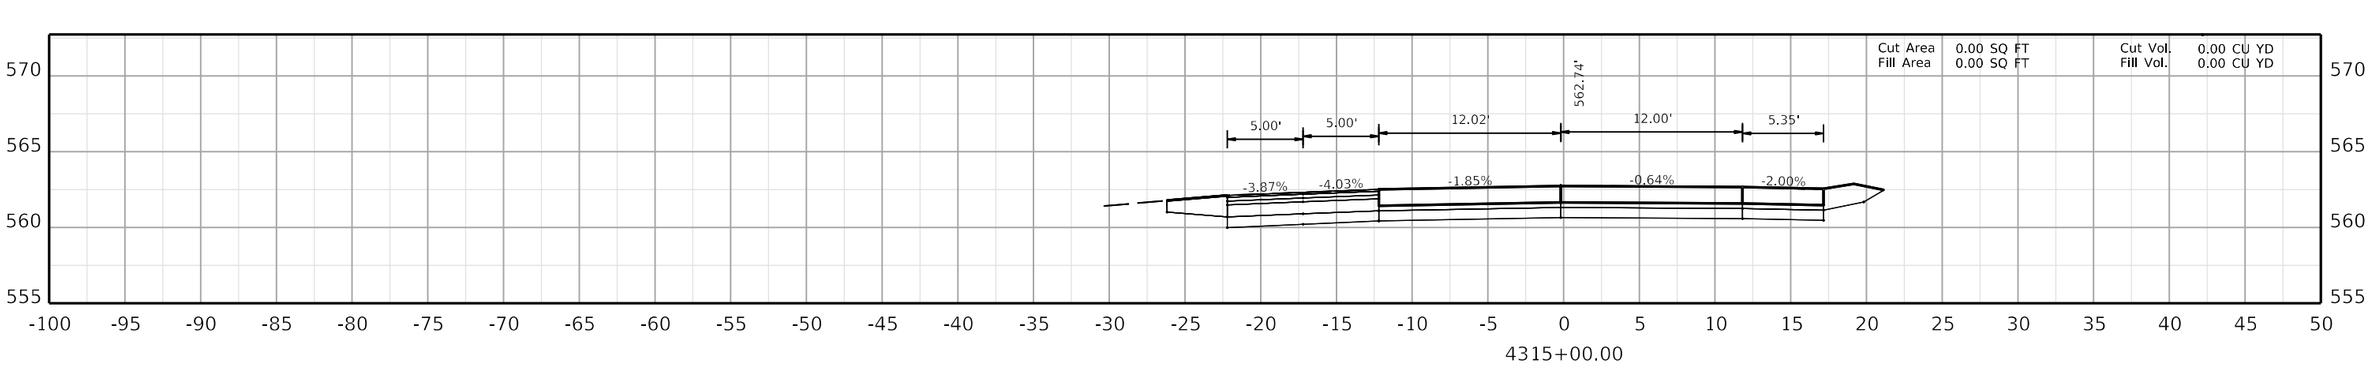

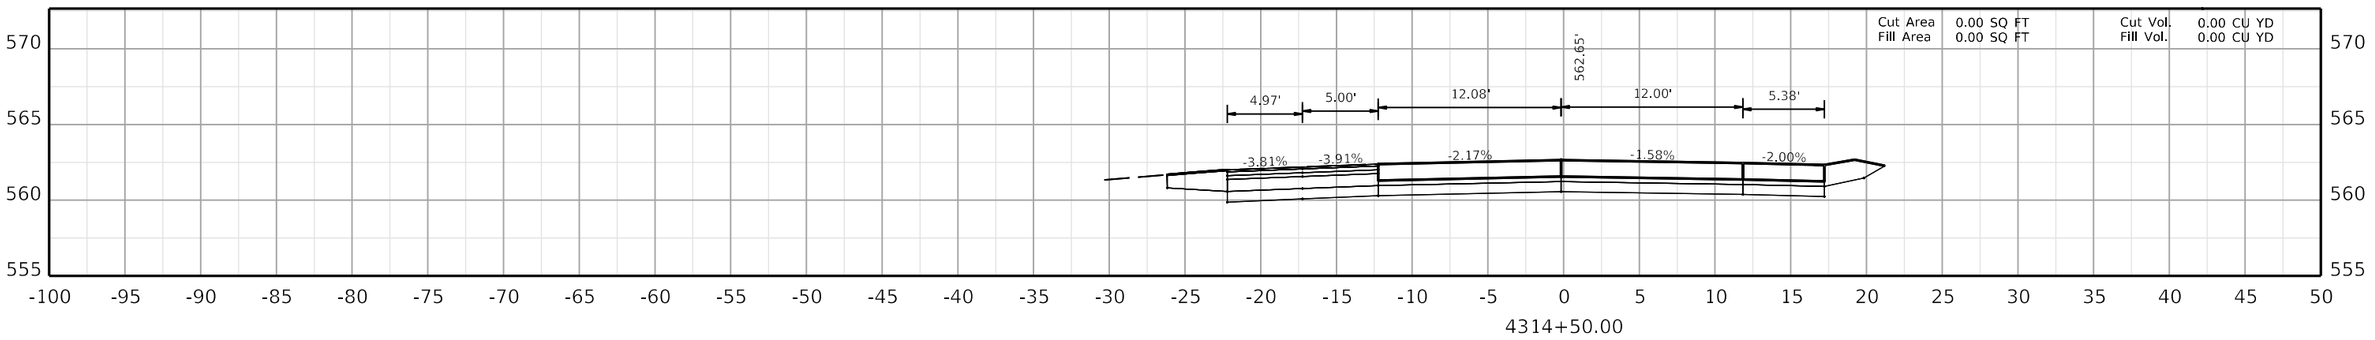

COMMONWEALTH OF KENTUCKY
DEPARTMENT OF HIGHWAYS

TEAM KENTUCKY TRANSPORTATION CABINET

DRAWING TITLE:


HORIZONTAL SCALE
SCALE: 1" = 5'

0' 5' 10' 20'


STA. 4314+50.00 TO STA. 4315+50.00

ITEM NO. COUNTY OF


SHEET NO. 4314+50.00

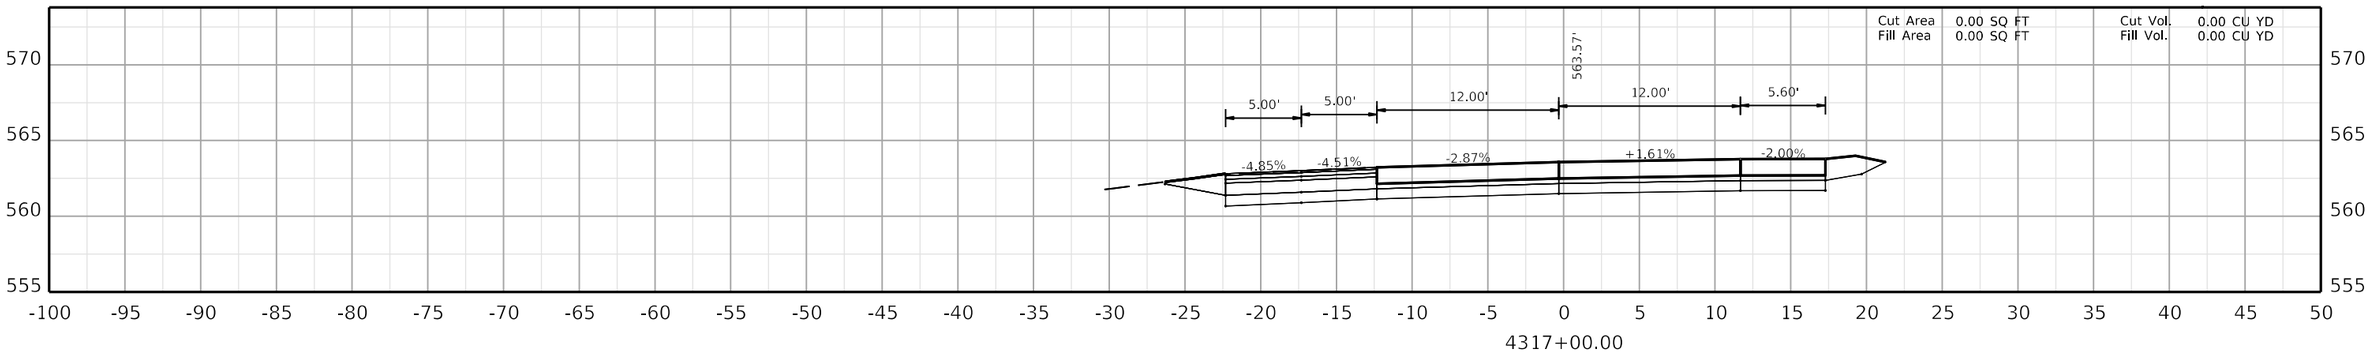

4317+00.00

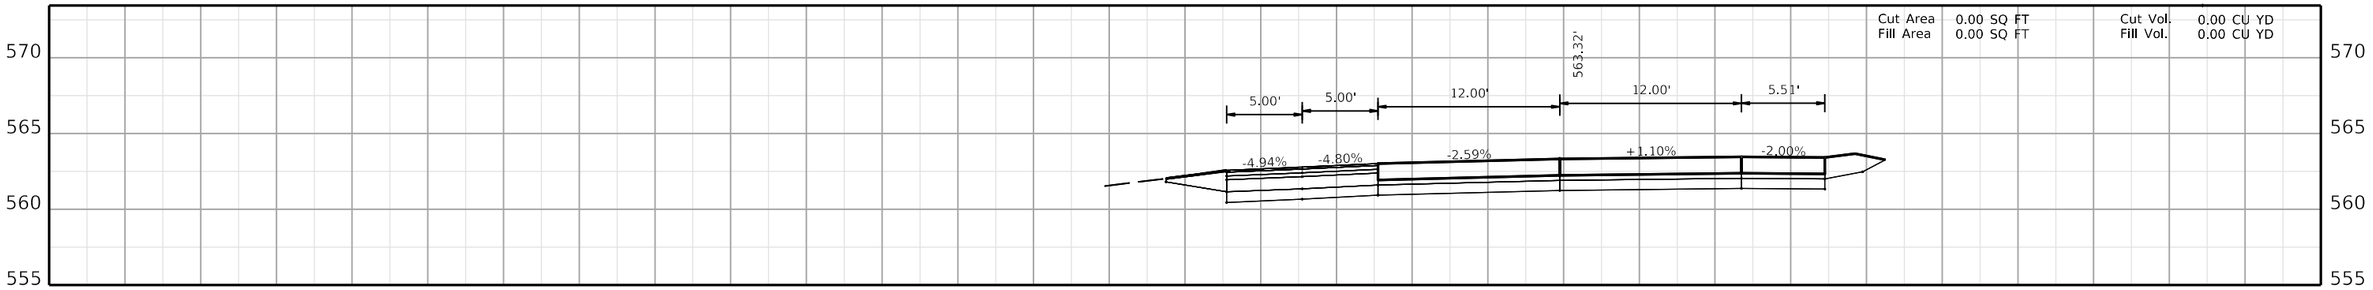

4316+50.00

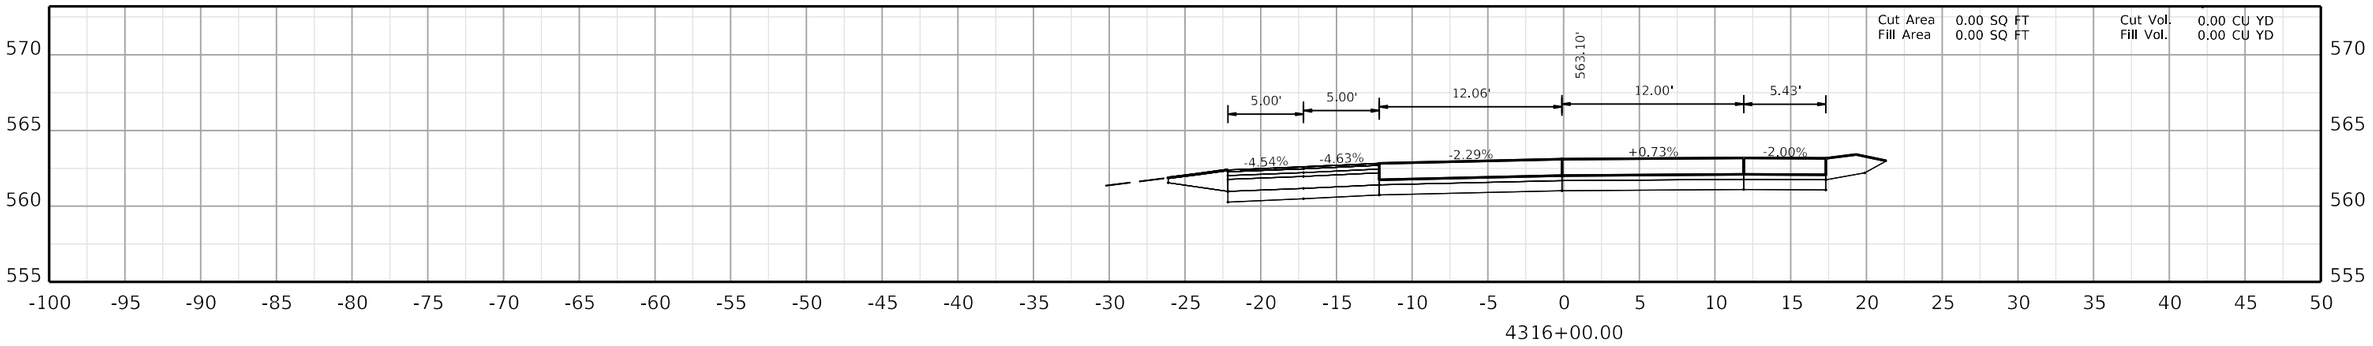

4316+00.00

COMMONWEALTH OF KENTUCKY
DEPARTMENT OF HIGHWAYS
TEAM KENTUCKY TRANSPORTATION CABINET

DRAWING TITLE:


HORIZONTAL SCALE
SCALE: 1" = 5'


0' 5' 10' 20'


STA. 4316+00.00 TO STA. 4317+00.00

ITEM NO. COUNTY OF

SHEET NO.
4316+00.00

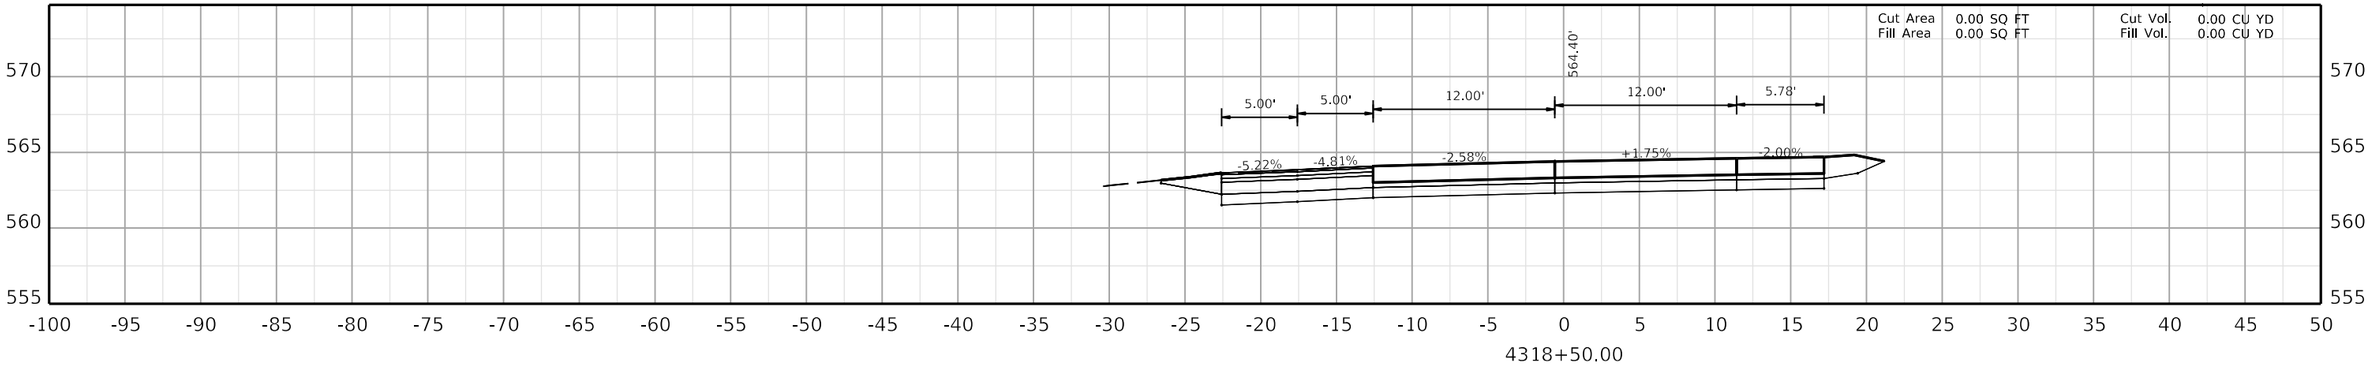

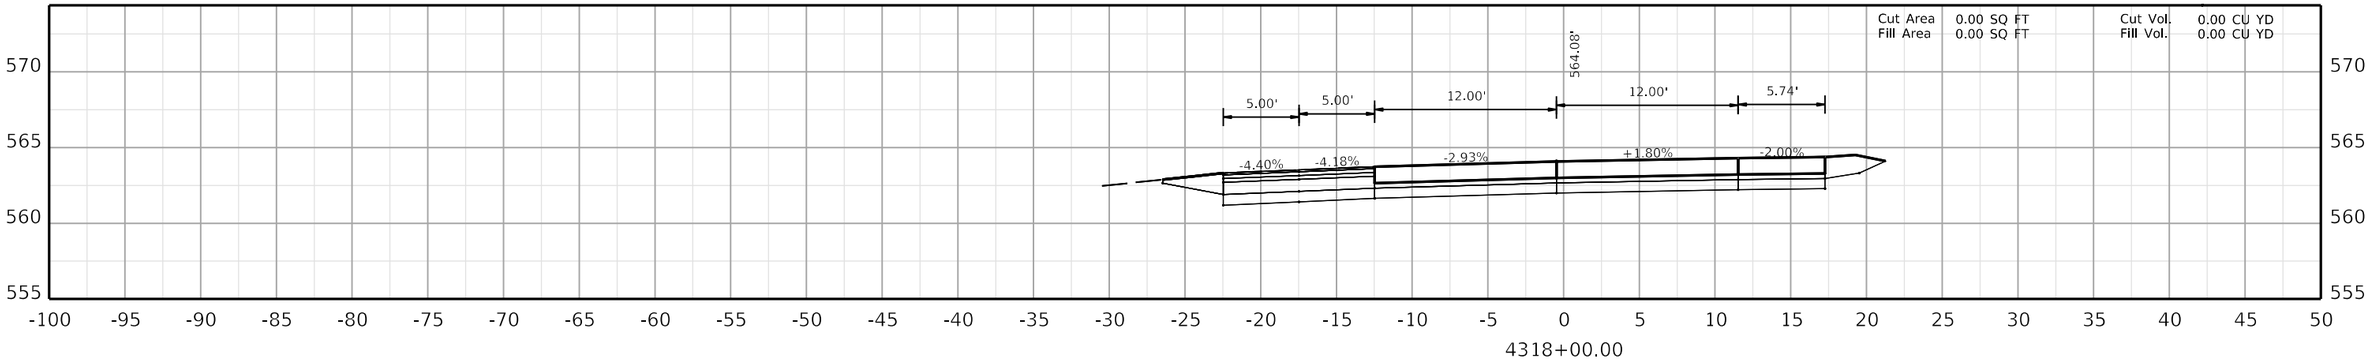

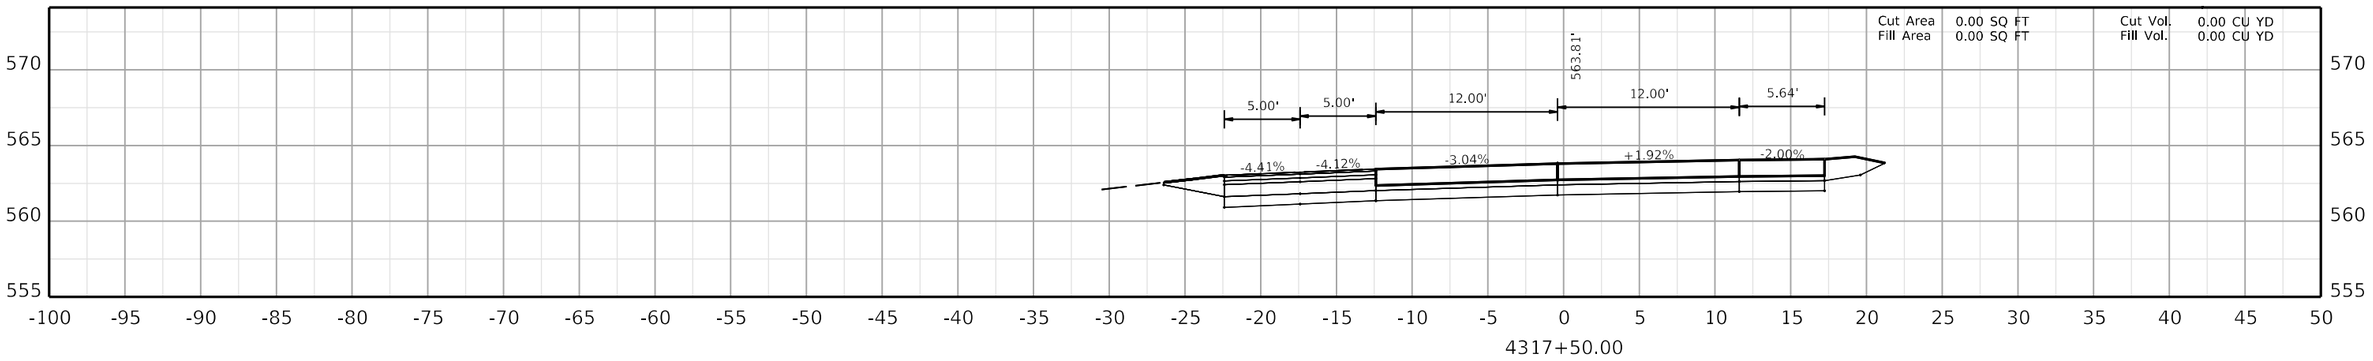

COMMONWEALTH OF KENTUCKY
DEPARTMENT OF HIGHWAYS
TEAM KENTUCKY

DRAWING TITLE:

HORIZONTAL SCALE
SCALE: 1" = 5'

0' 5' 10' 20'

STA. 4317+50.00 TO STA. 4318+50.00


ITEM NO. COUNTY OF


SHEET NO. 4317+50.00


OpenRoads Designer v10.12.02.4

USER: USLR095925

FILE NAME: C:\BMS\WSP-US-PW-02\D0932959\CORR_I-24W_CONCRETE_PAVING_SEGMENT4_XSEC.DGN

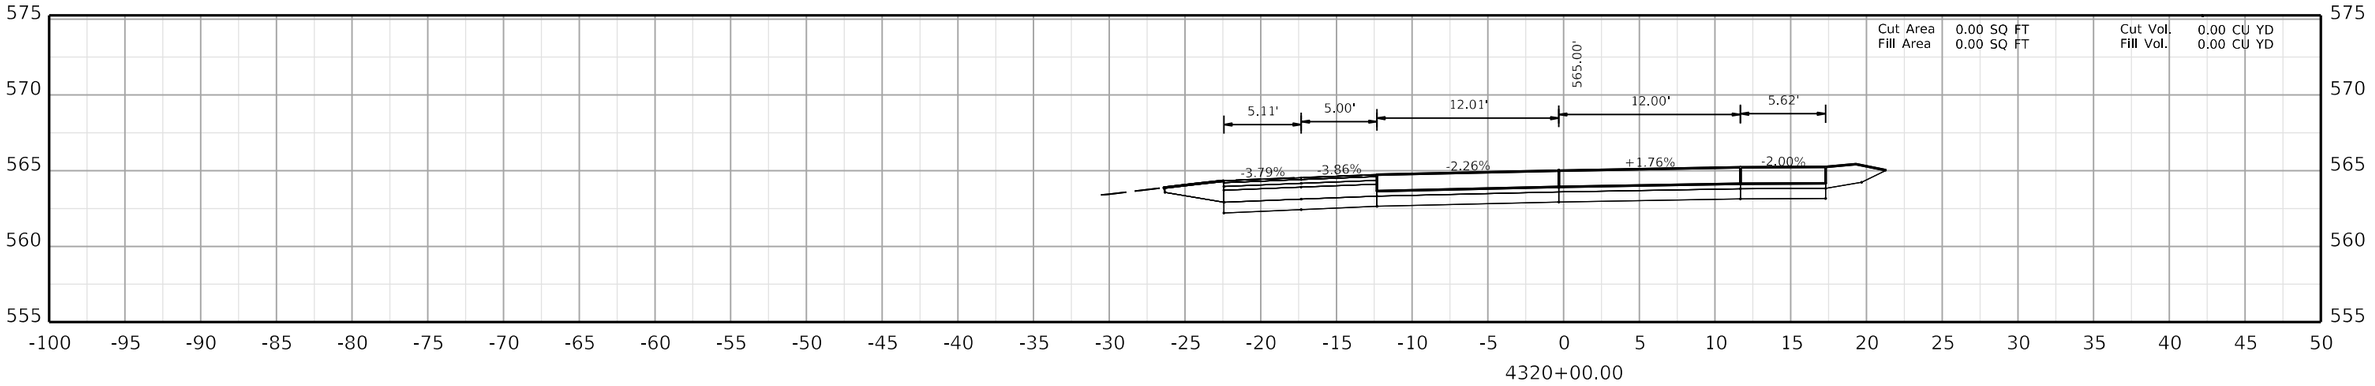

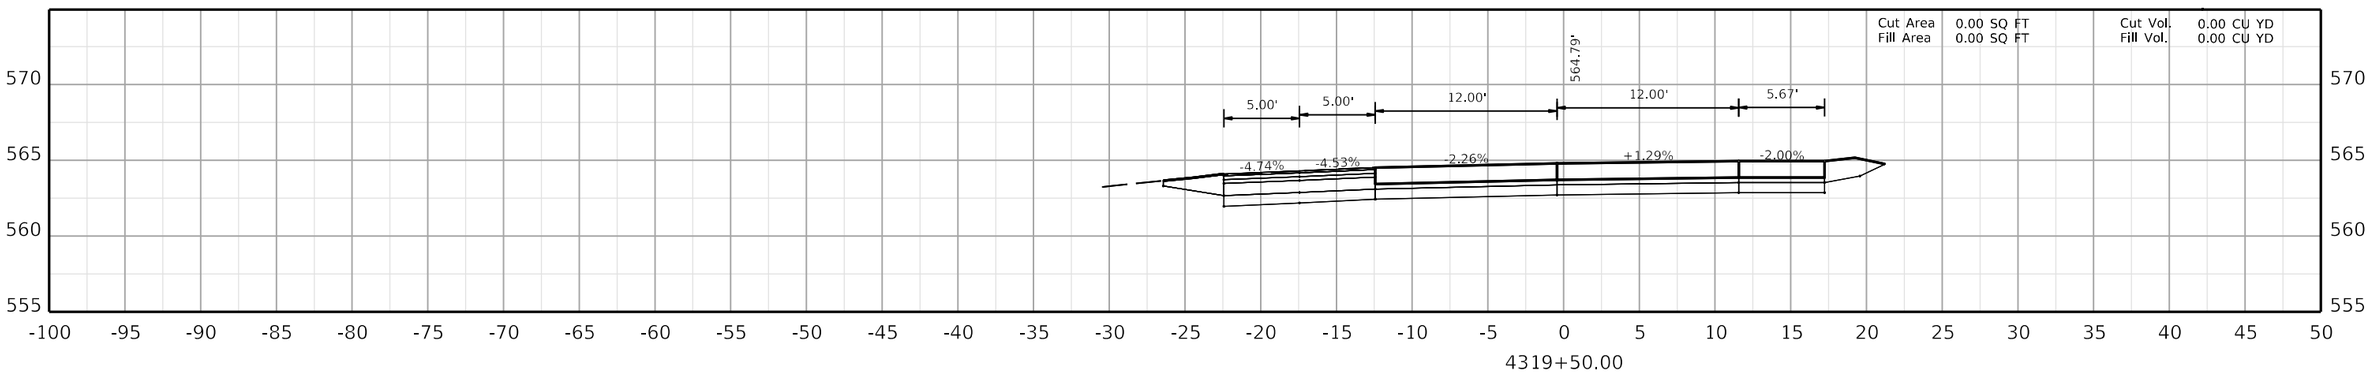

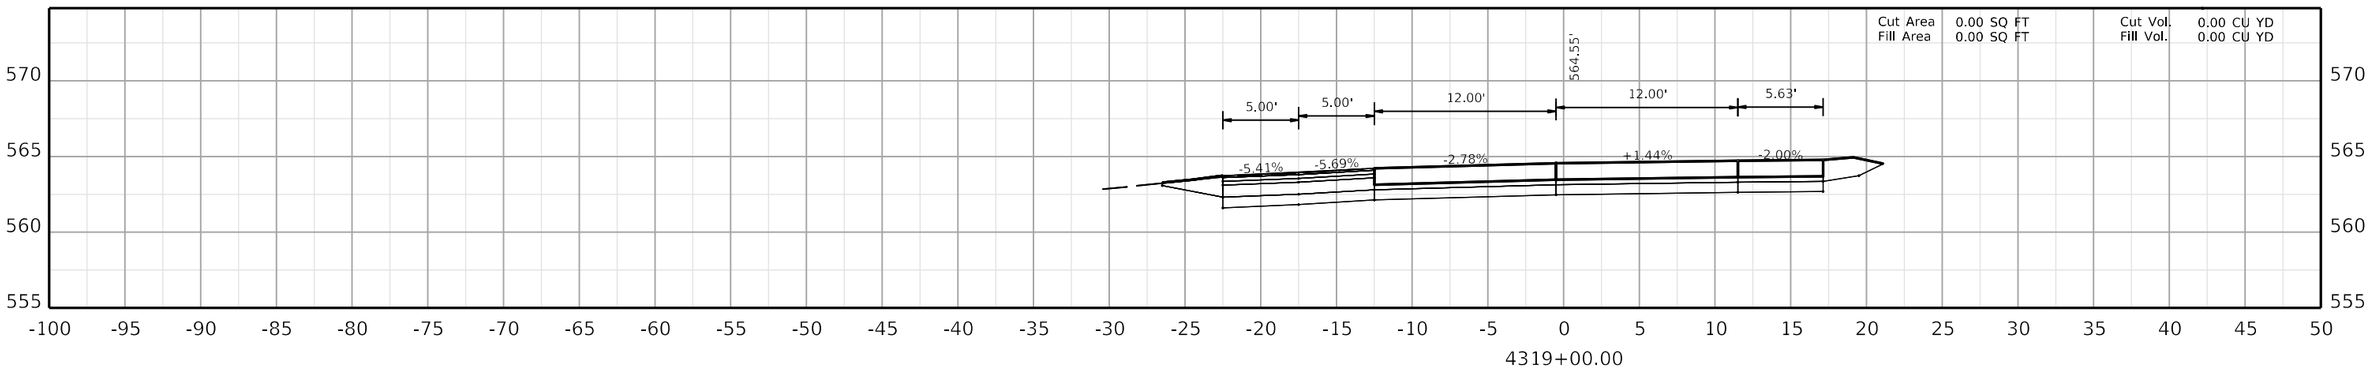

COMMONWEALTH OF KENTUCKY
DEPARTMENT OF HIGHWAYS
TEAM KENTUCKY

DRAWING TITLE:


HORIZONTAL SCALE
SCALE: 1" = 5'


0' 5' 10' 20'


STA. 4319+00.00 TO STA. 4320+00.00

ITEM NO. COUNTY OF

SHEET NO.
4319+00.00

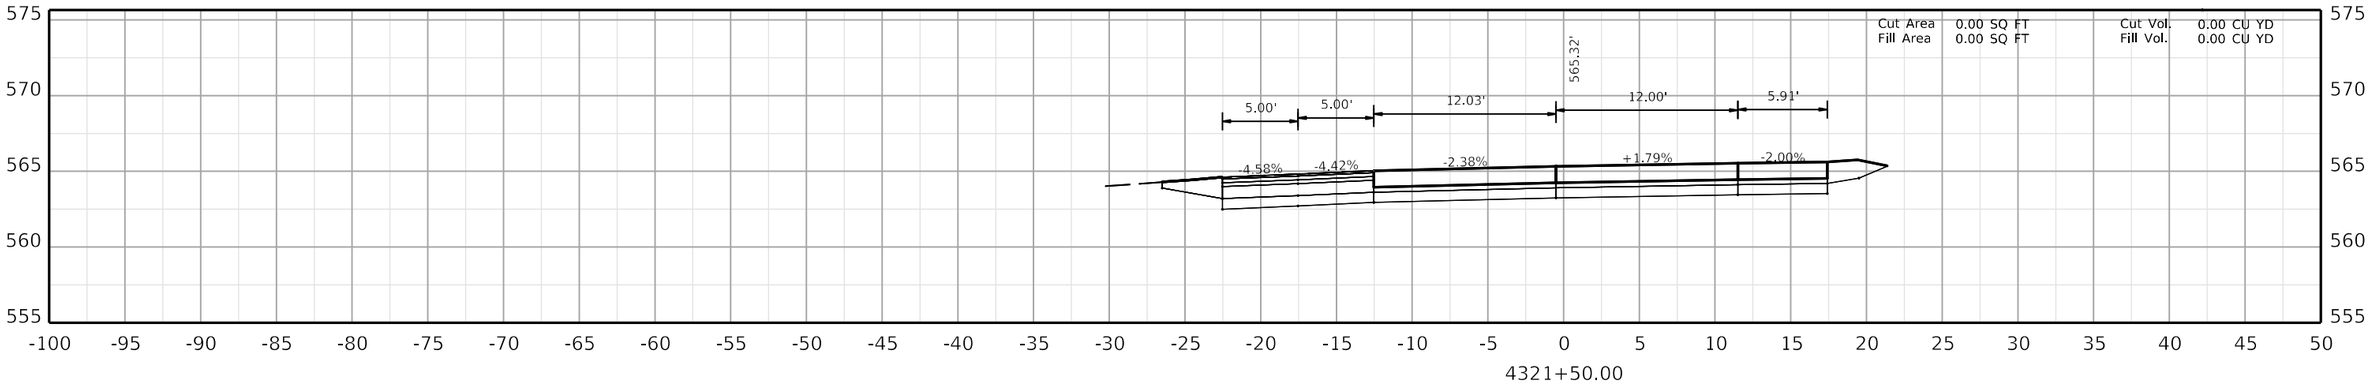

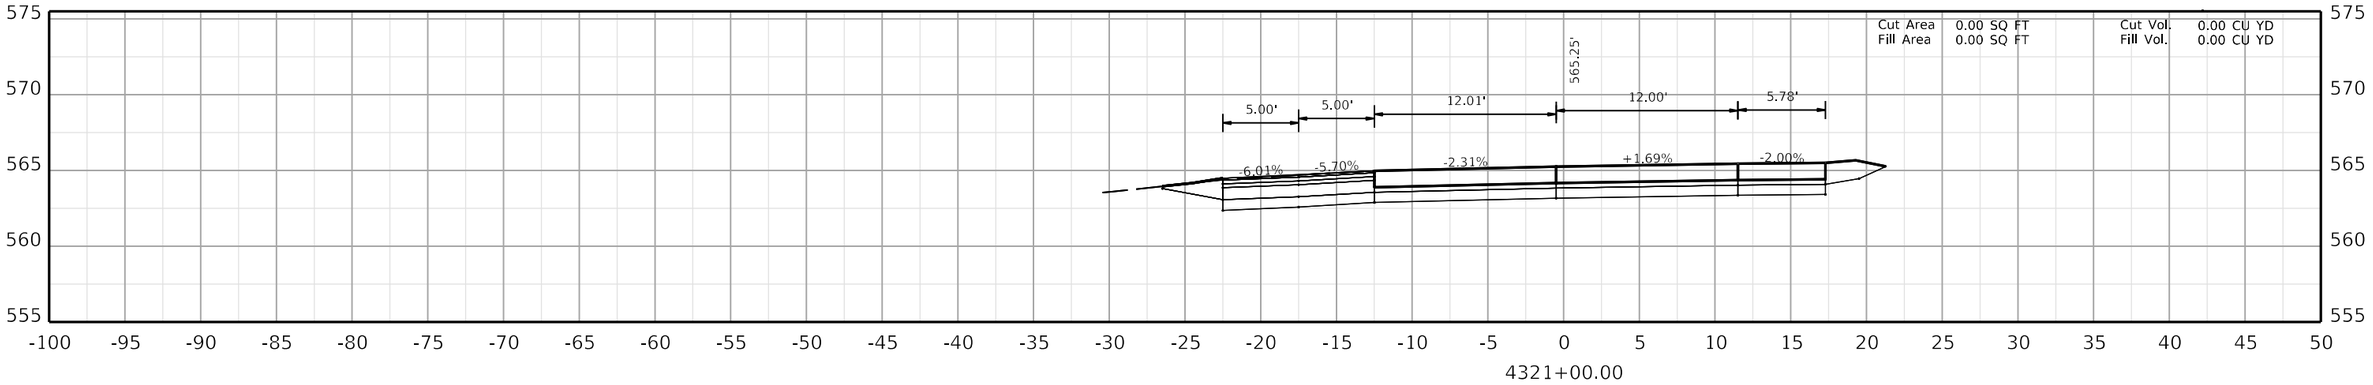

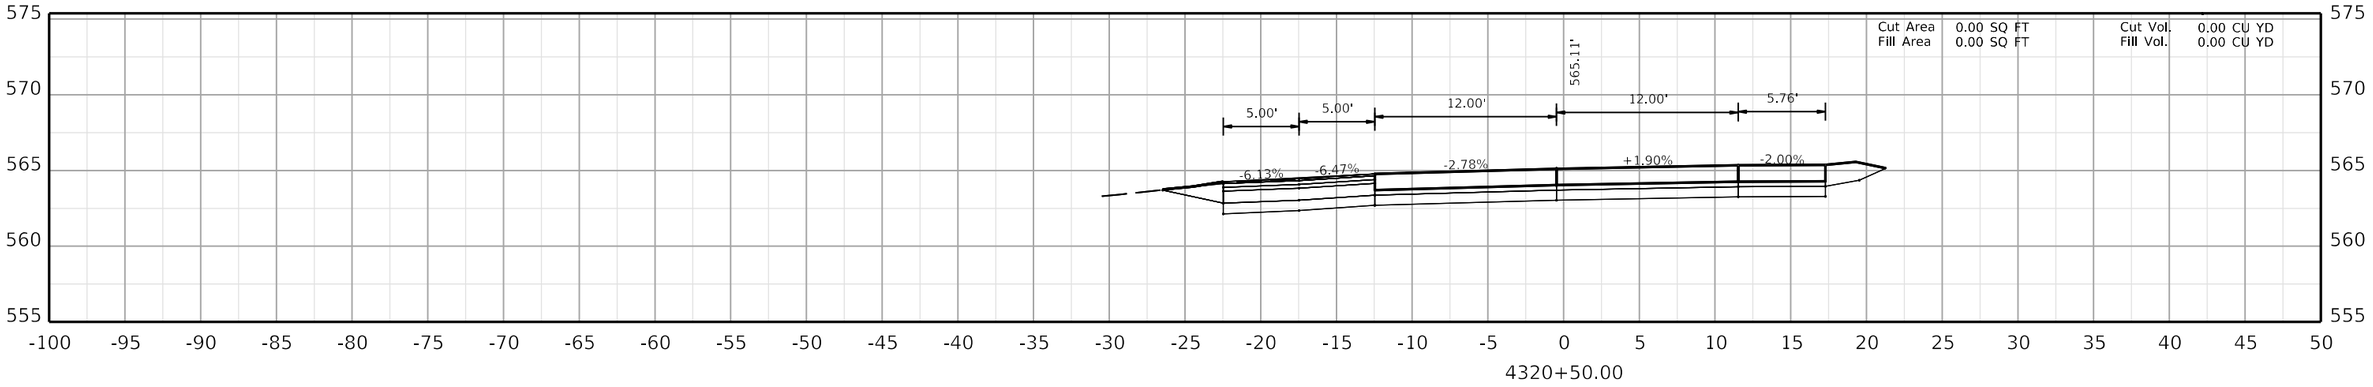

COMMONWEALTH OF KENTUCKY
DEPARTMENT OF HIGHWAYS

TEAM KENTUCKY

DRAWING TITLE:


HORIZONTAL SCALE
SCALE: 1" = 5'


0' 5' 10' 20'


STA. 4320+50.00 TO STA. 4321+50.00

ITEM NO. COUNTY OF

SHEET NO.
4320+50.00

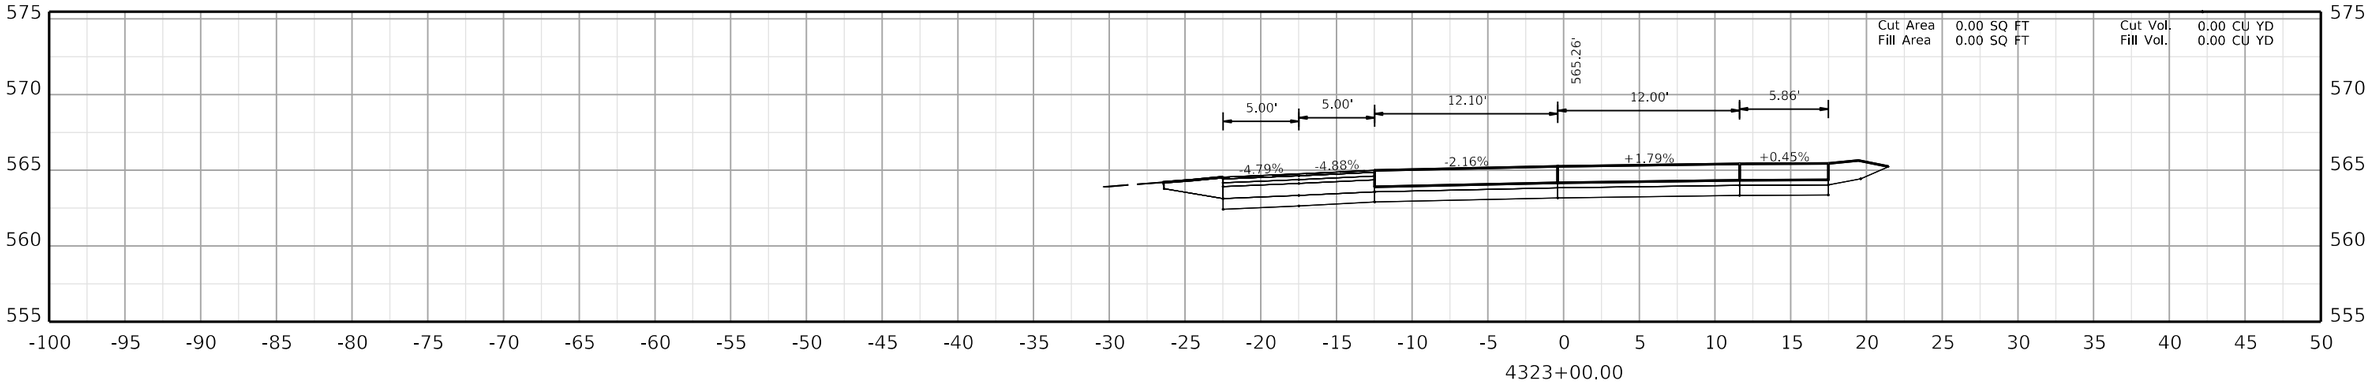

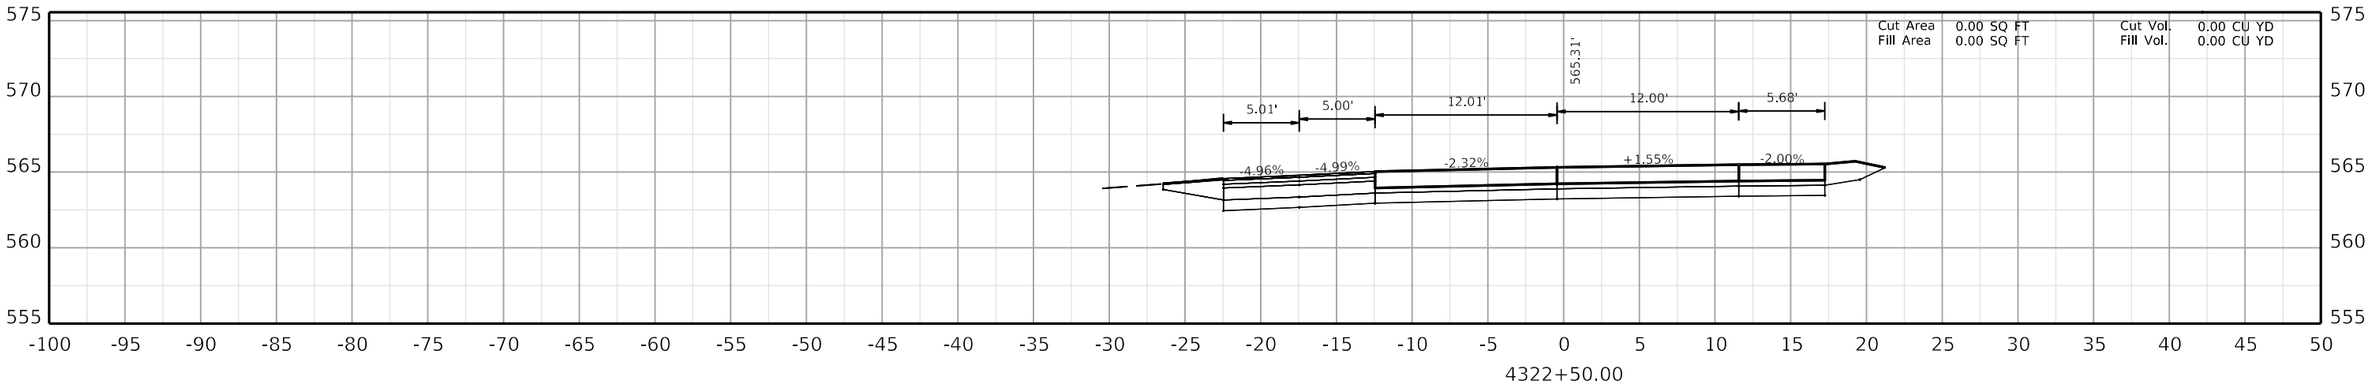

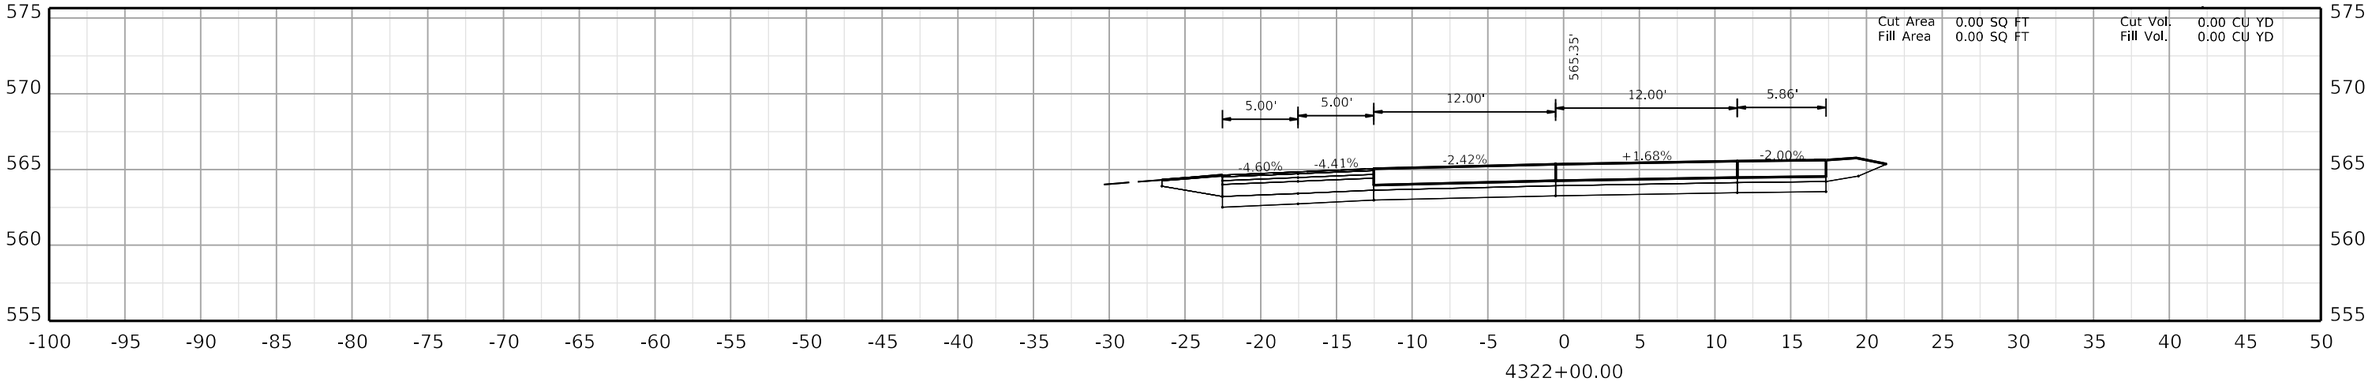

COMMONWEALTH OF KENTUCKY
DEPARTMENT OF HIGHWAYS
TEAM KENTUCKY TRANSPORTATION CABINET

DRAWING TITLE:


HORIZONTAL SCALE
SCALE: 1" = 5'


0' 5' 10' 20'


STA. 4322+00.00 TO STA. 4323+00.00

ITEM NO. COUNTY OF

SHEET NO.
4322+00.00

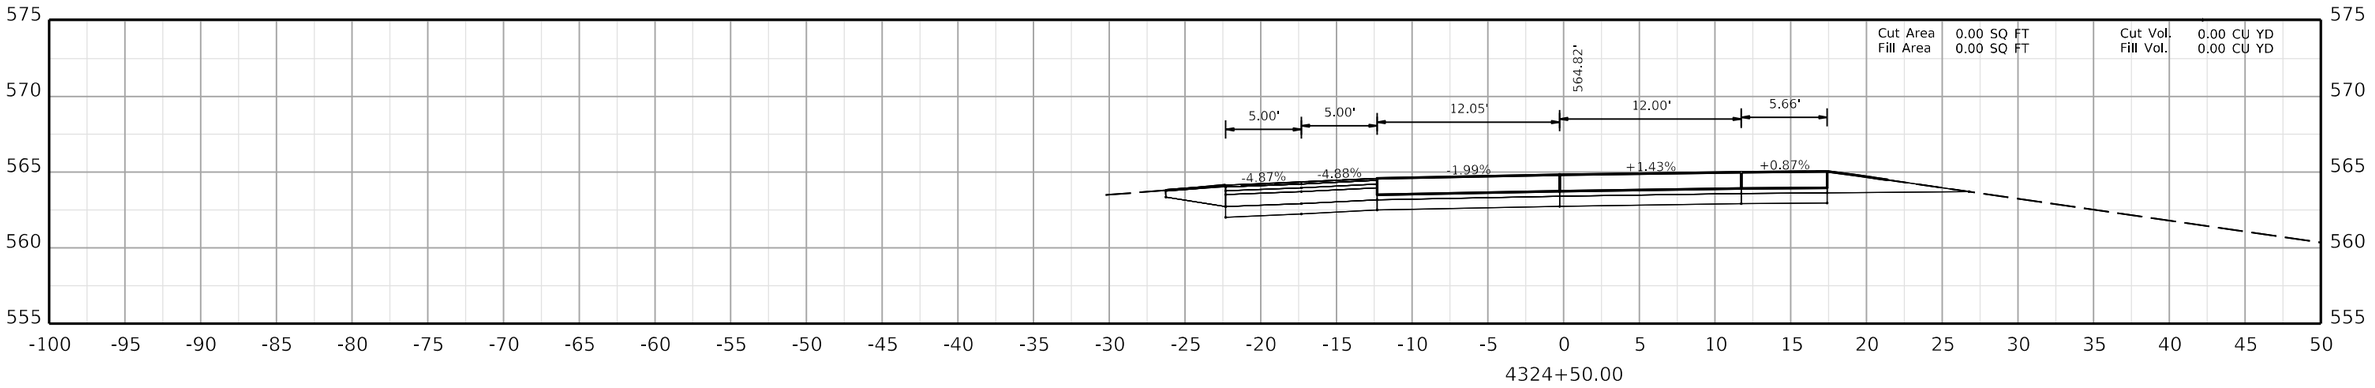

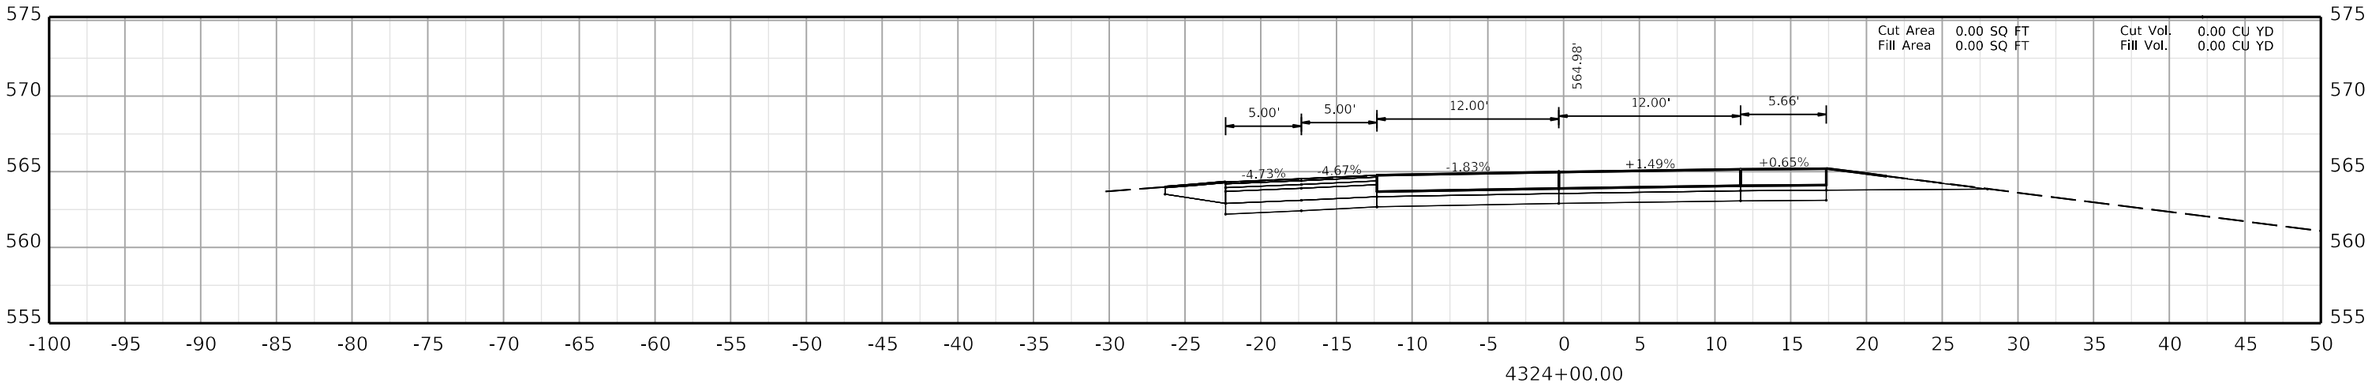

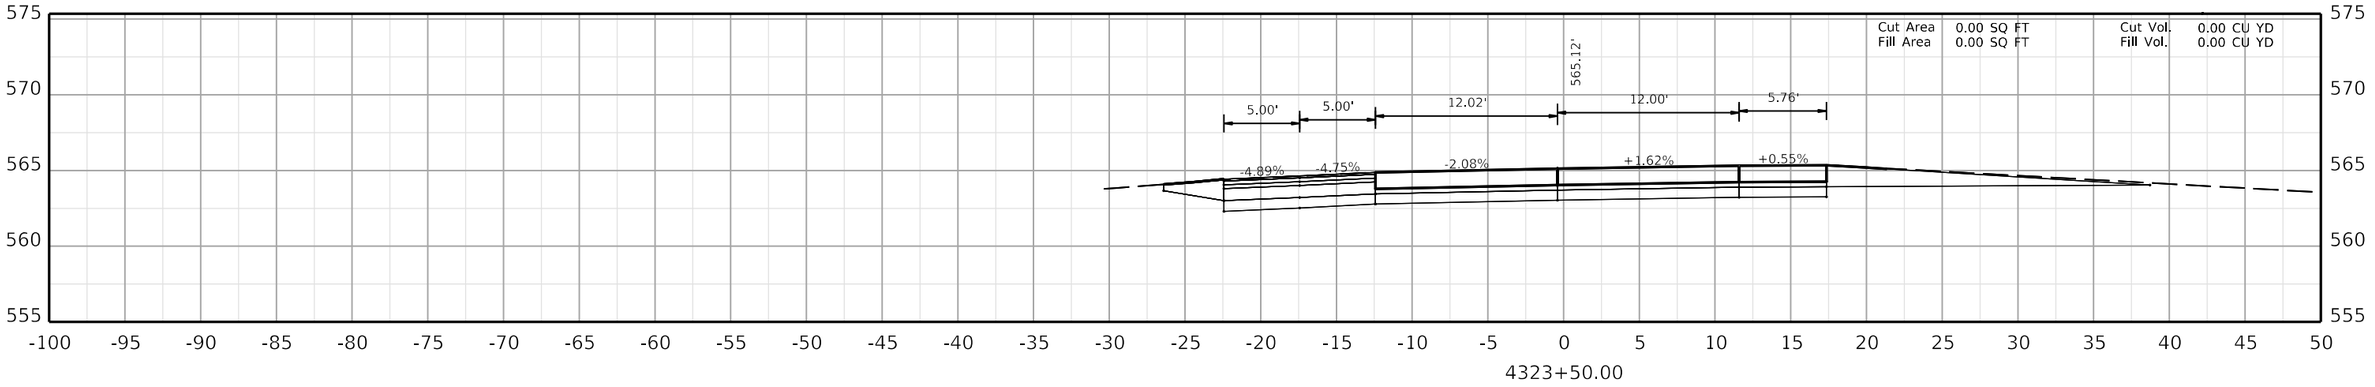

COMMONWEALTH OF KENTUCKY
DEPARTMENT OF HIGHWAYS
TEAM KENTUCKY

DRAWING TITLE:


HORIZONTAL SCALE
SCALE: 1" = 5'


0' 5' 10' 20'


STA. 4323+50.00 TO STA. 4324+50.00

ITEM NO.
COUNTY OF

SHEET NO.
4323+50.00

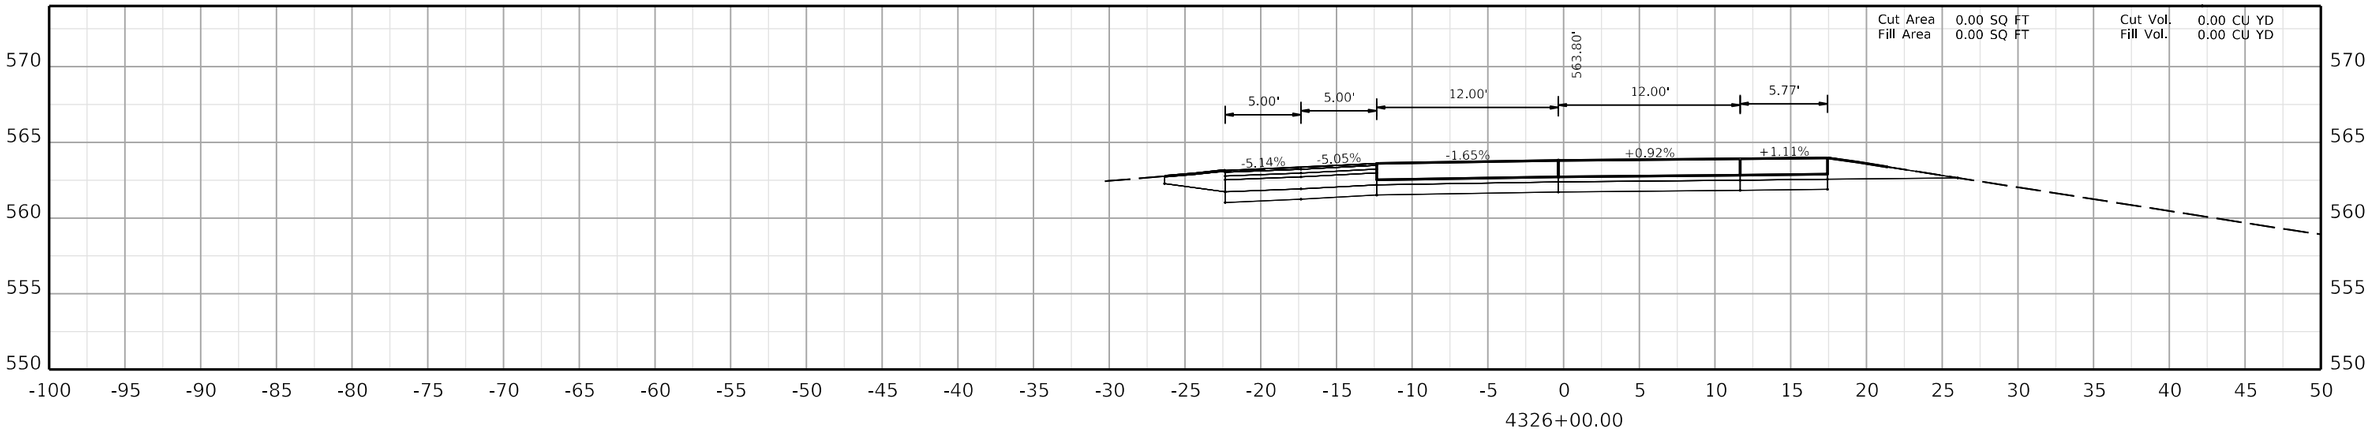

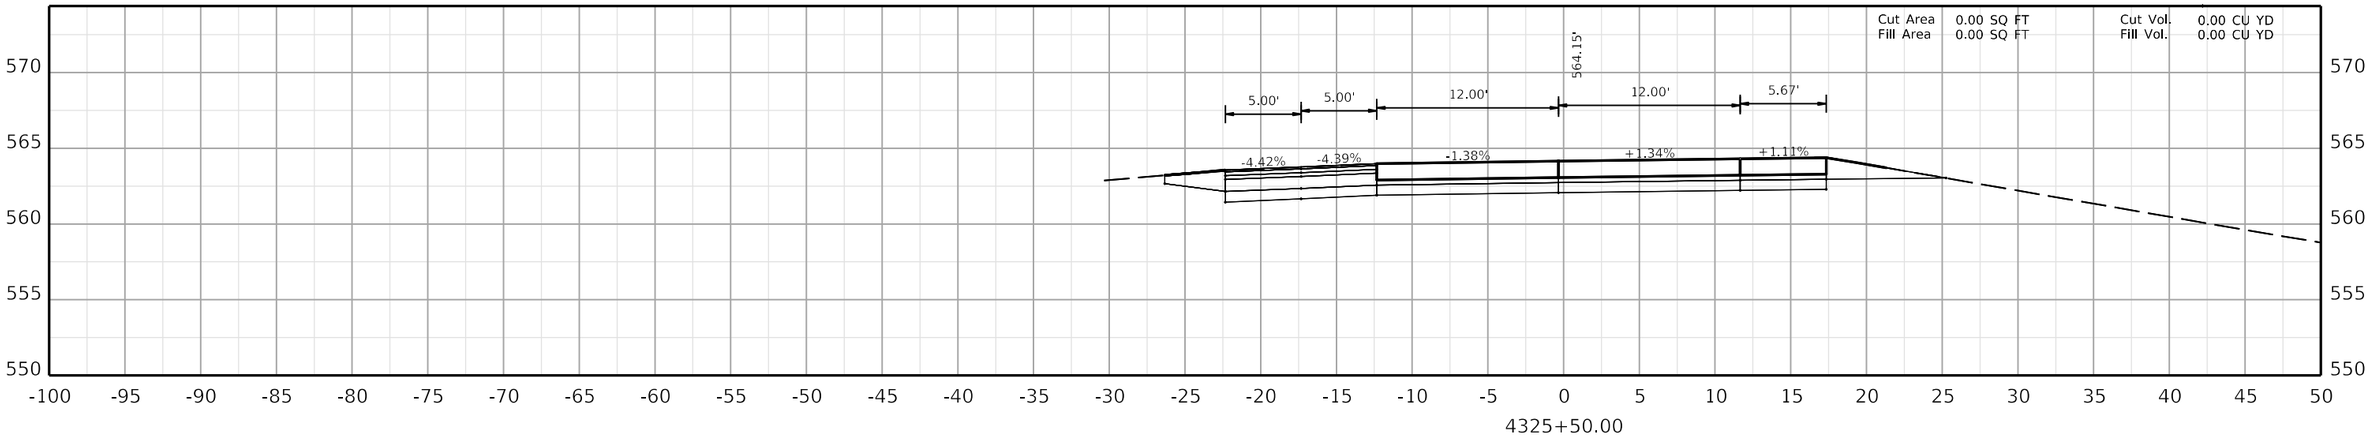

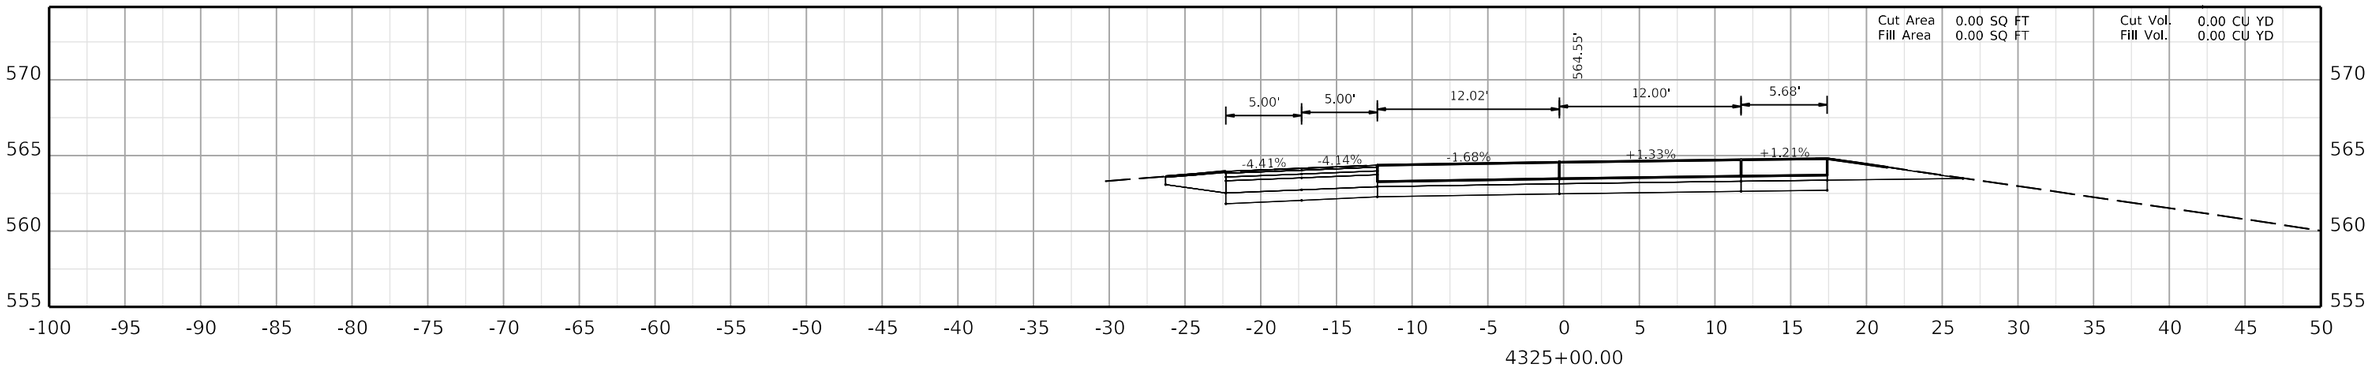

COMMONWEALTH OF KENTUCKY
DEPARTMENT OF HIGHWAYS
TEAM KENTUCKY

DRAWING TITLE:


HORIZONTAL SCALE
SCALE: 1" = 5'

0' 5' 10' 20'


STA. 4325+00.00 TO STA. 4326+00.00

ITEM NO. COUNTY OF

SHEET NO.
4325+00.00

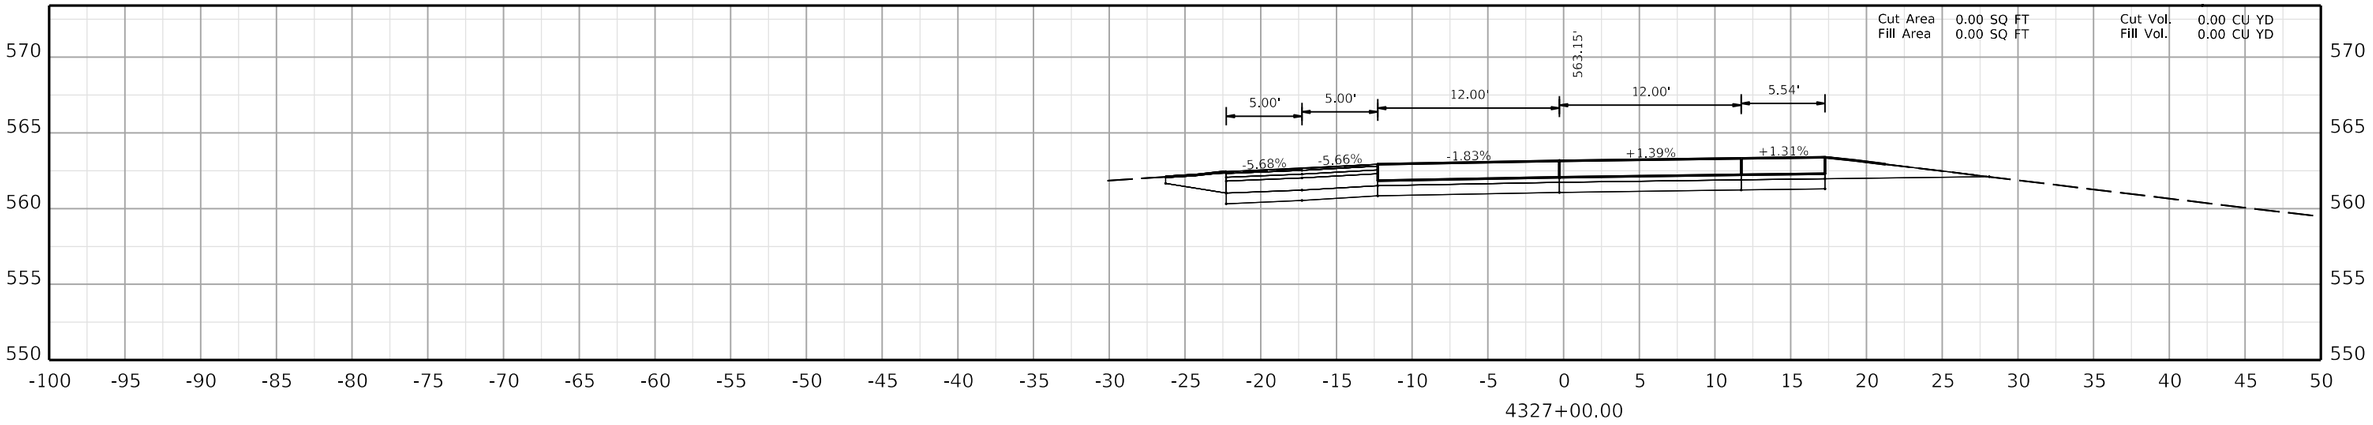

4327+00.00

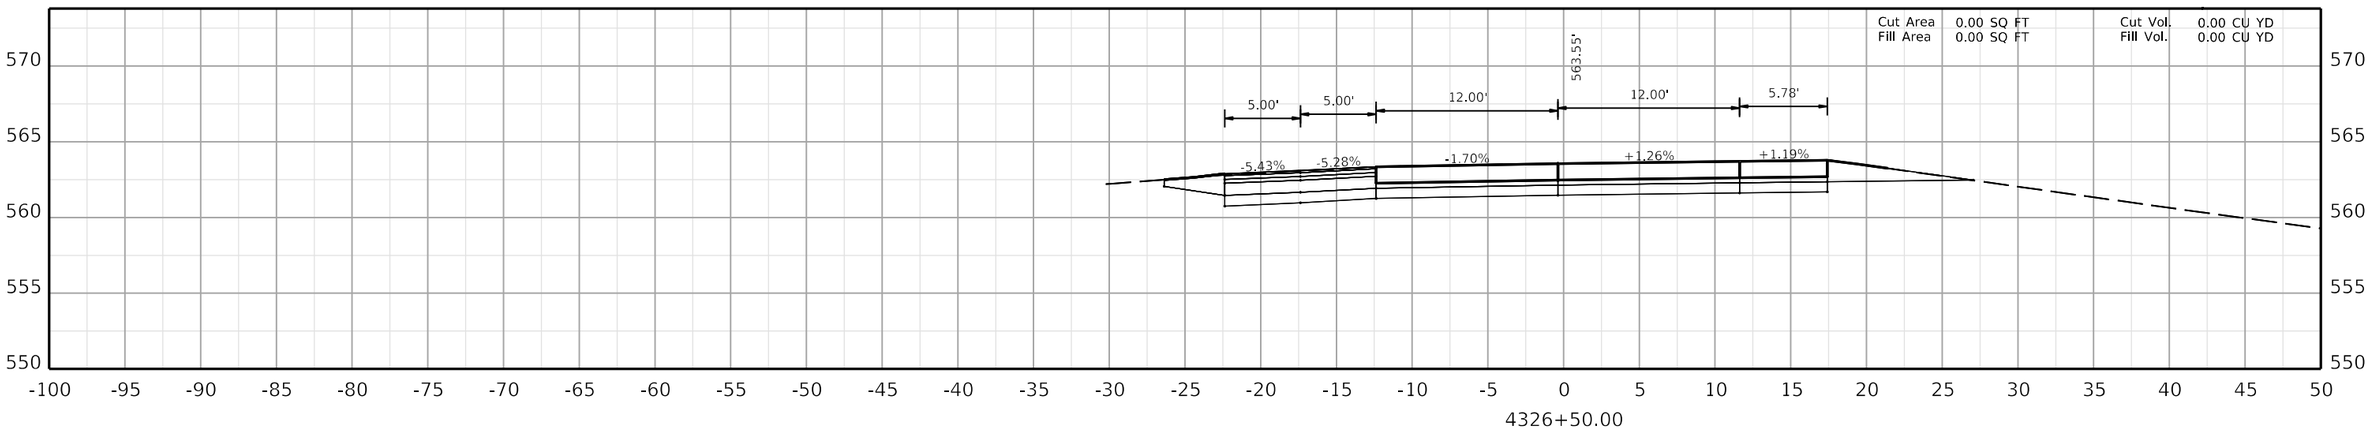

4326+50.00

COMMONWEALTH OF KENTUCKY
DEPARTMENT OF HIGHWAYS
TEAM KENTUCKY

DRAWING TITLE:


HORIZONTAL SCALE
SCALE: 1" = 5'


0' 5' 10' 20'


STA. 4326+50.00 TO STA. 4327+00.00

ITEM NO. COUNTY OF

SHEET NO.
4326+50.00

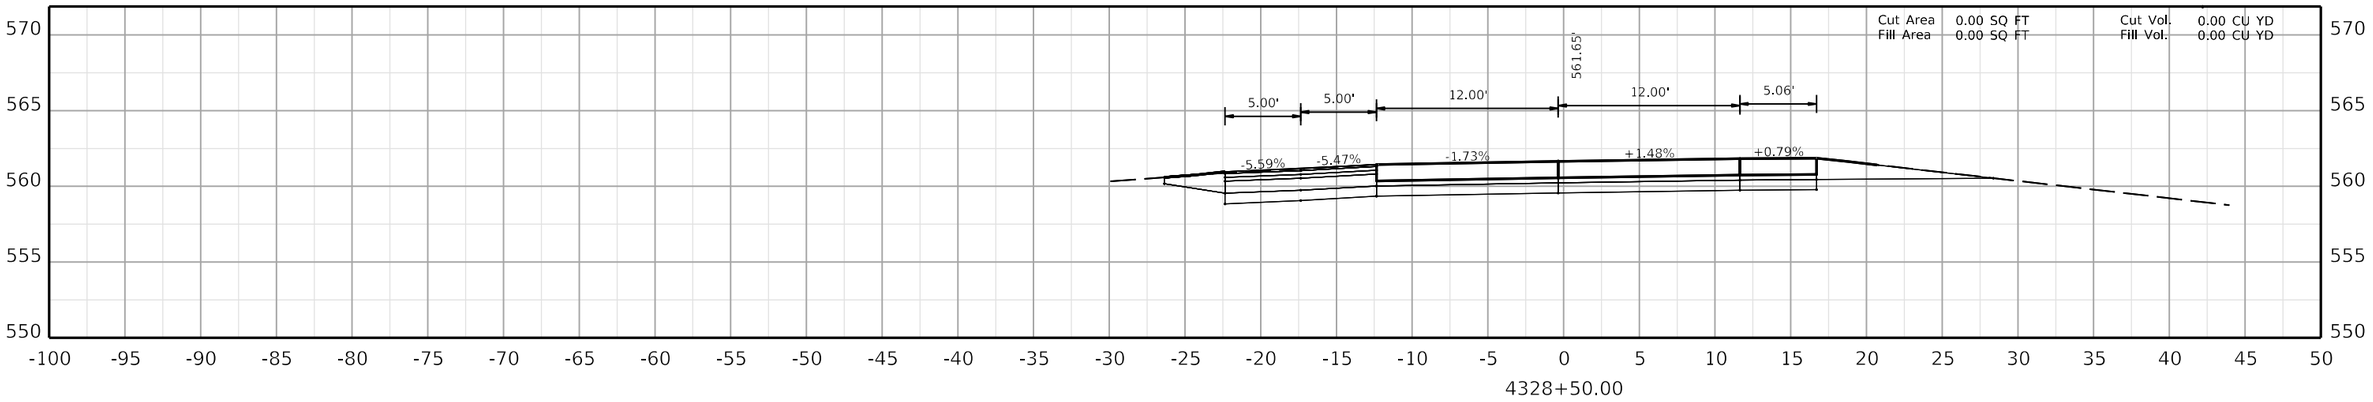

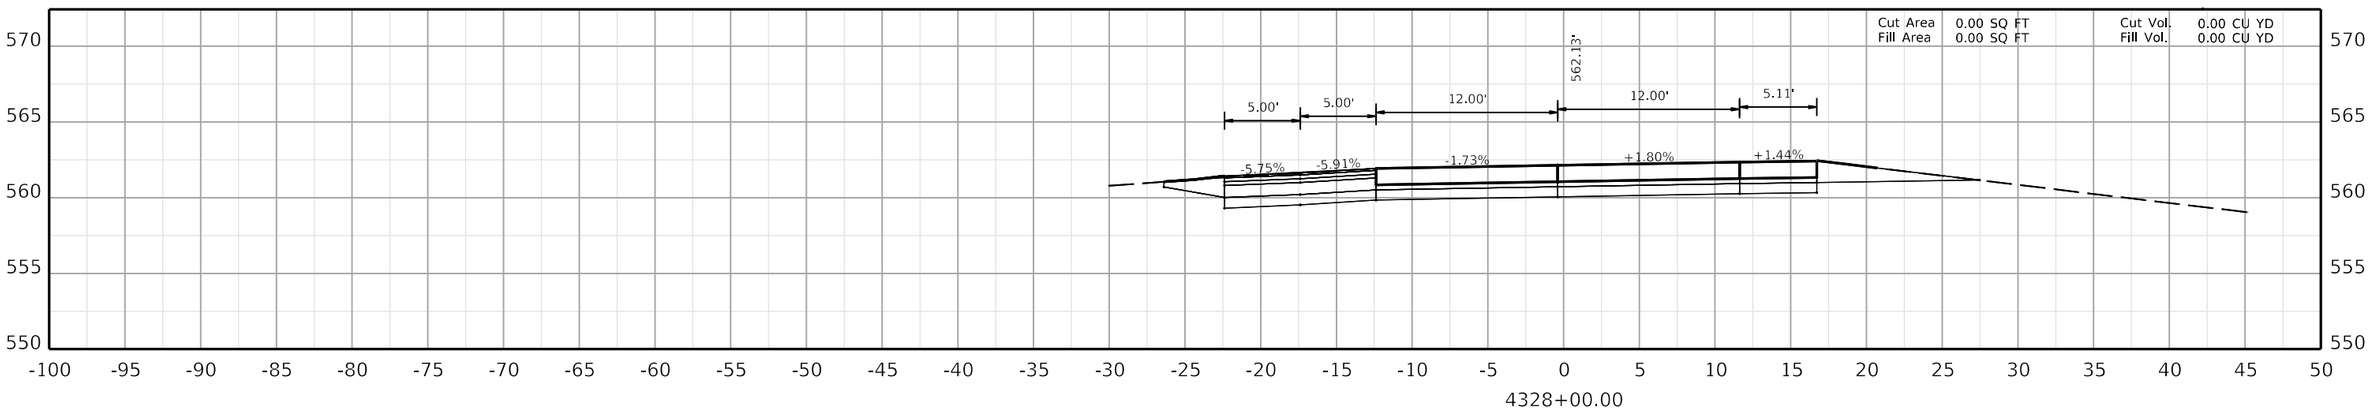

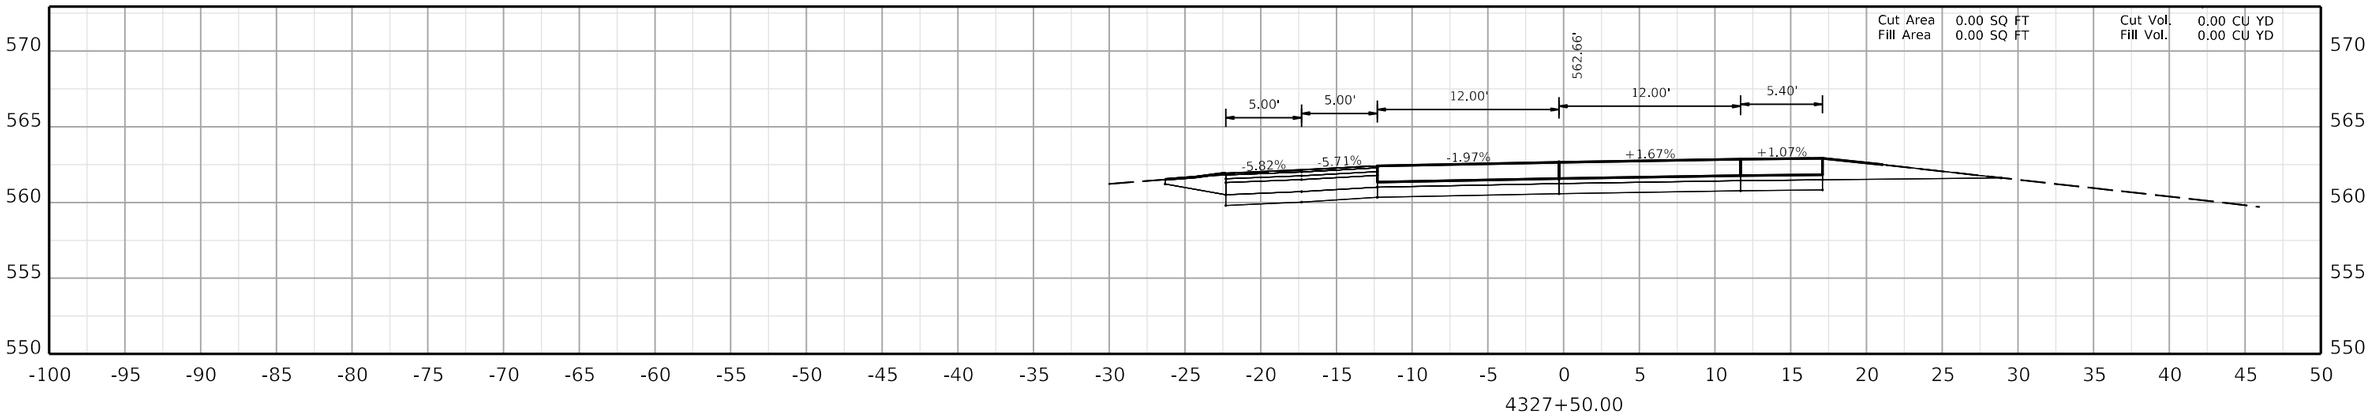

COMMONWEALTH OF KENTUCKY
DEPARTMENT OF HIGHWAYS
TEAM KENTUCKY TRANSPORTATION CABINET

DRAWING TITLE:

HORIZONTAL SCALE
SCALE: 1" = 5'


0' 5' 10' 20'


STA. 4327+50.00 TO STA. 4328+50.00


ITEM NO.

COUNTY OF

SHEET NO.
4327+50.00

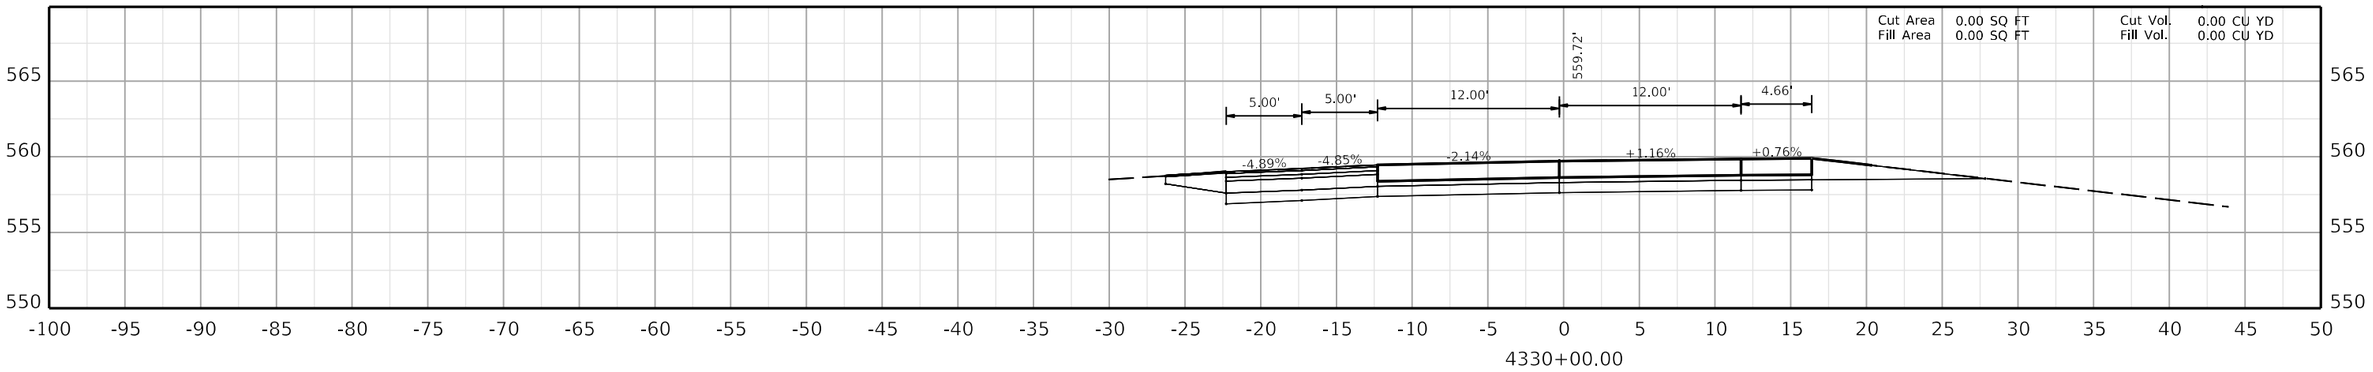

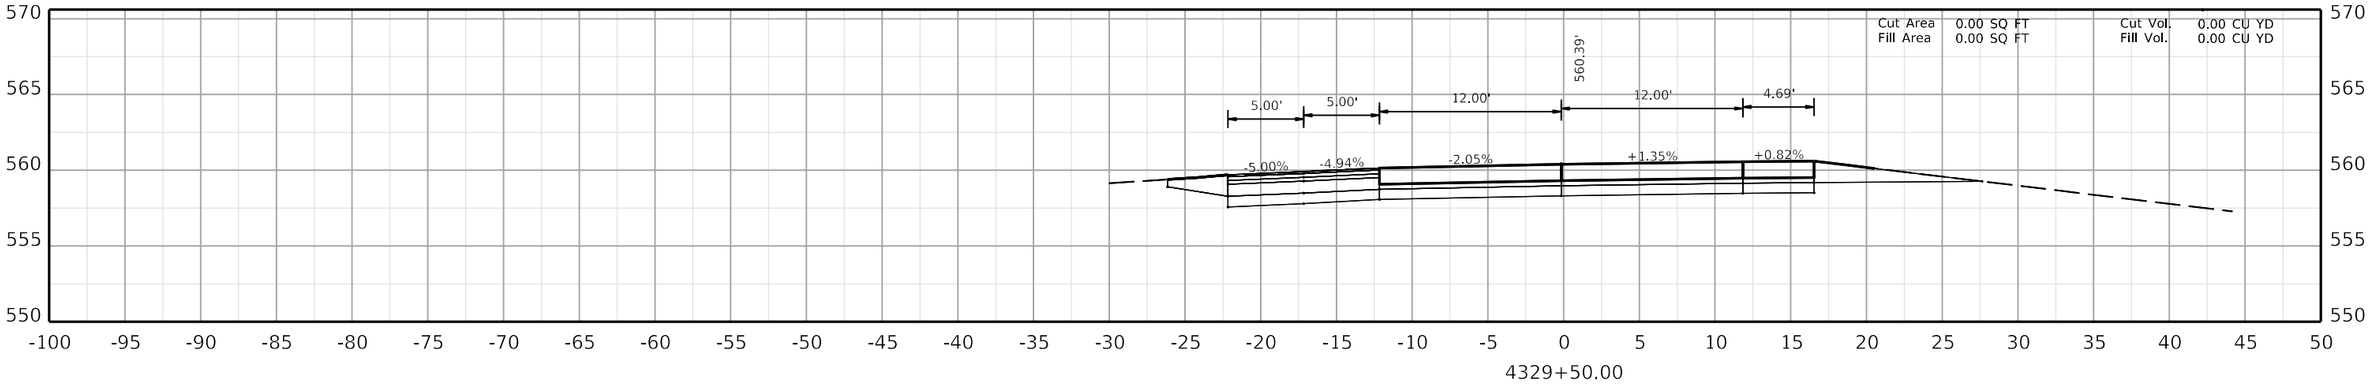

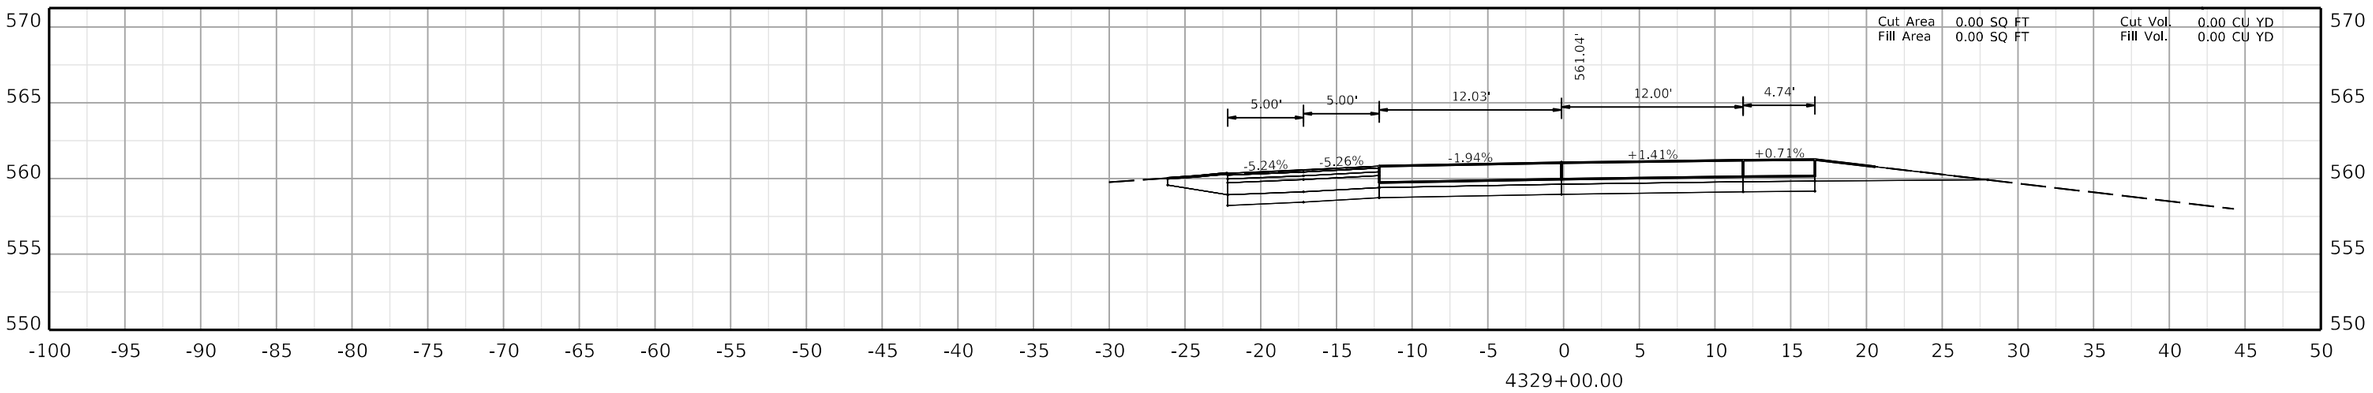

COMMONWEALTH OF KENTUCKY
DEPARTMENT OF HIGHWAYS
TEAM KENTUCKY

DRAWING TITLE:


HORIZONTAL SCALE
SCALE: 1" = 5'


0' 5' 10' 20'


STA. 4329+00.00 TO STA. 4330+00.00

ITEM NO. COUNTY OF

SHEET NO.
4329+00.00

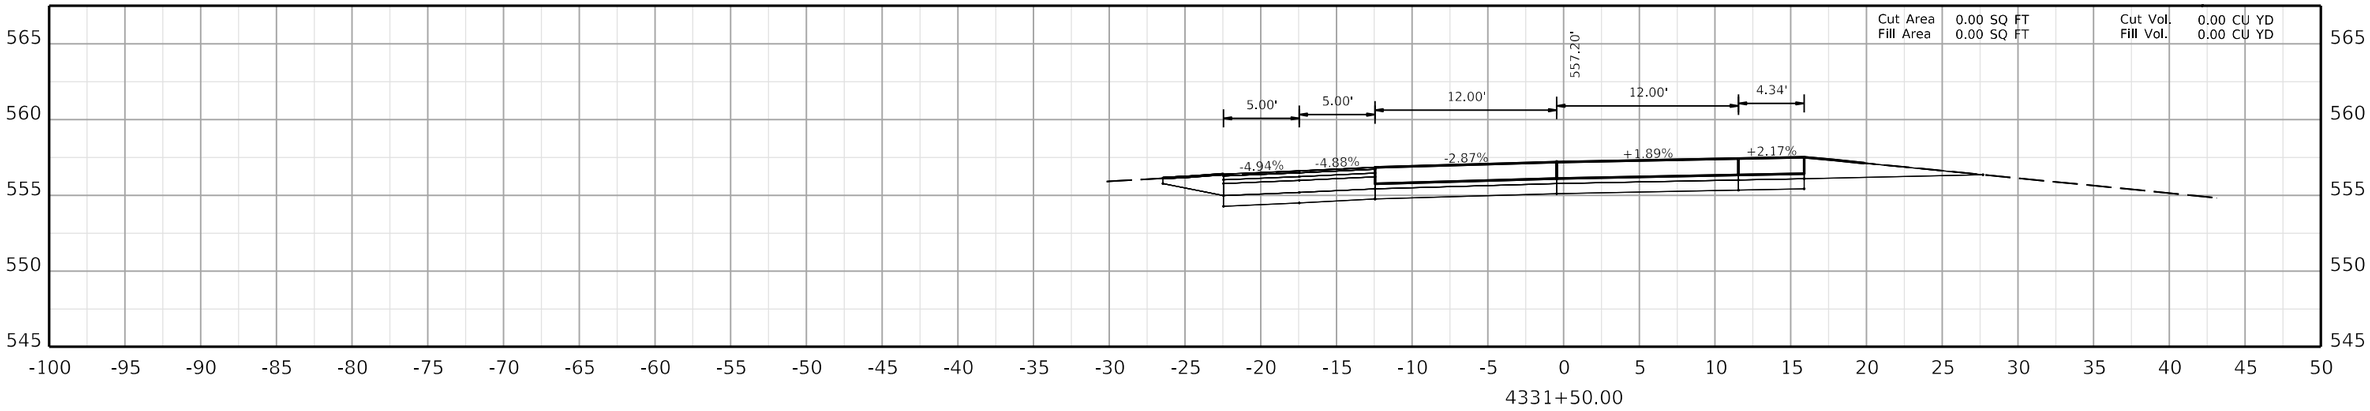

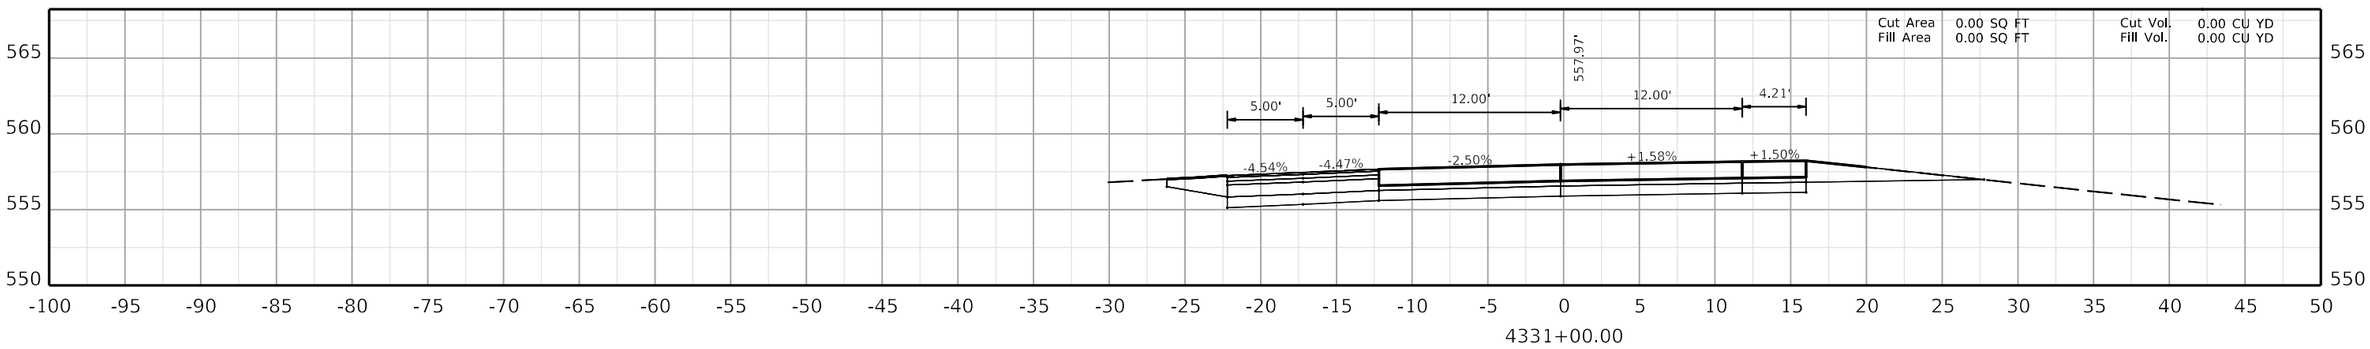

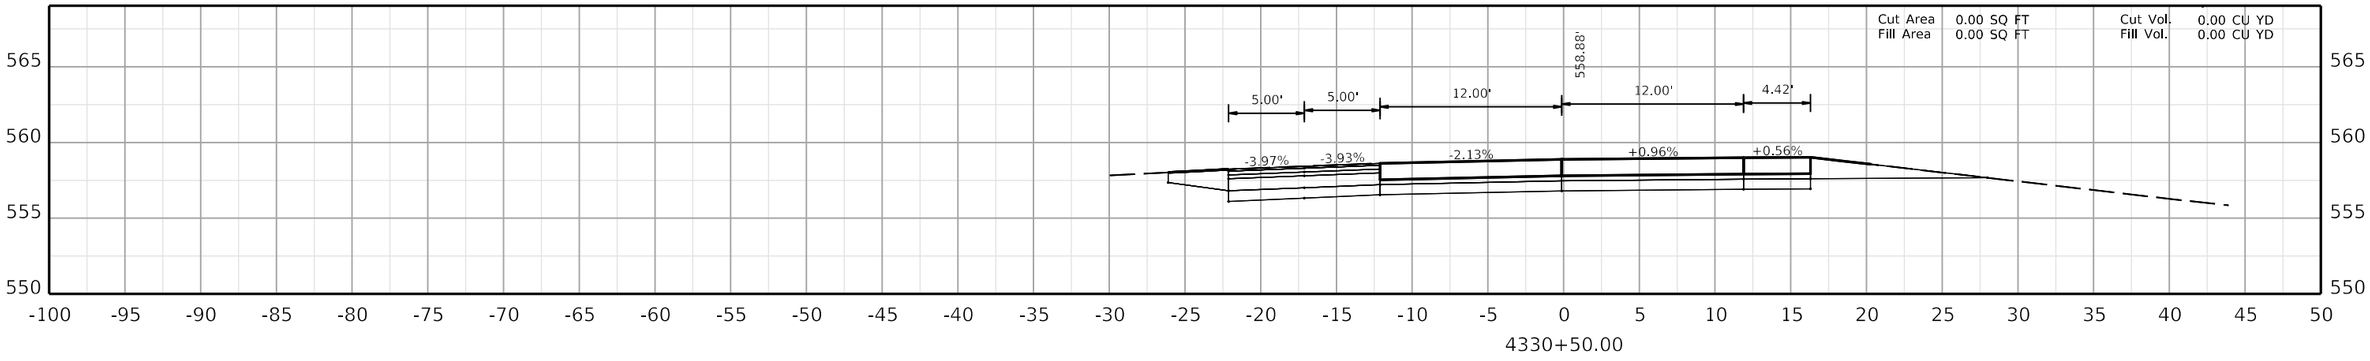

COMMONWEALTH OF KENTUCKY
DEPARTMENT OF HIGHWAYS
TEAM KENTUCKY

DRAWING TITLE:

HORIZONTAL SCALE
SCALE: 1" = 5'

0' 5' 10' 20'

STA. 4330+50.00 TO STA. 4331+50.00


ITEM NO. COUNTY OF


SHEET NO.
4330+50.00


OpenRoads Designer v10.12.02.4

USER: USLR095925

FILE NAME: C:\BMS\WSP-US-PW-02\D0932959\CORR_I-24W_CONCRETE_PAVING_SEGMENT4_XSEC.DGN

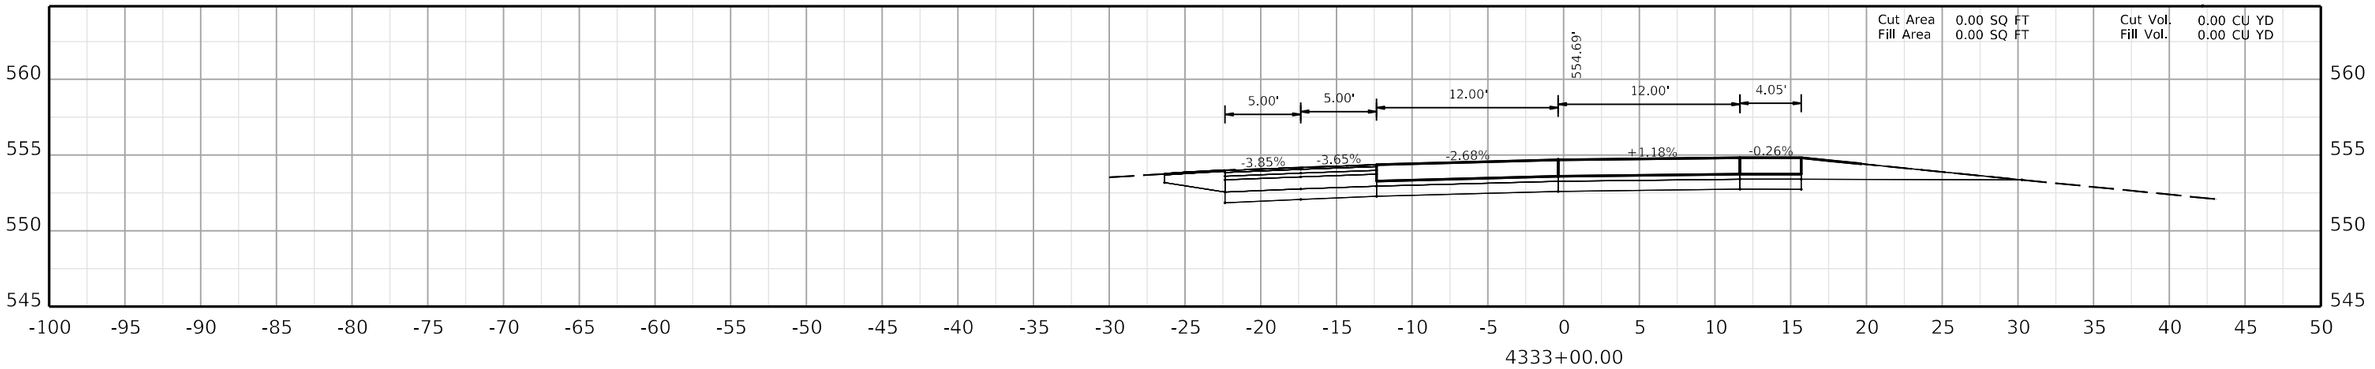

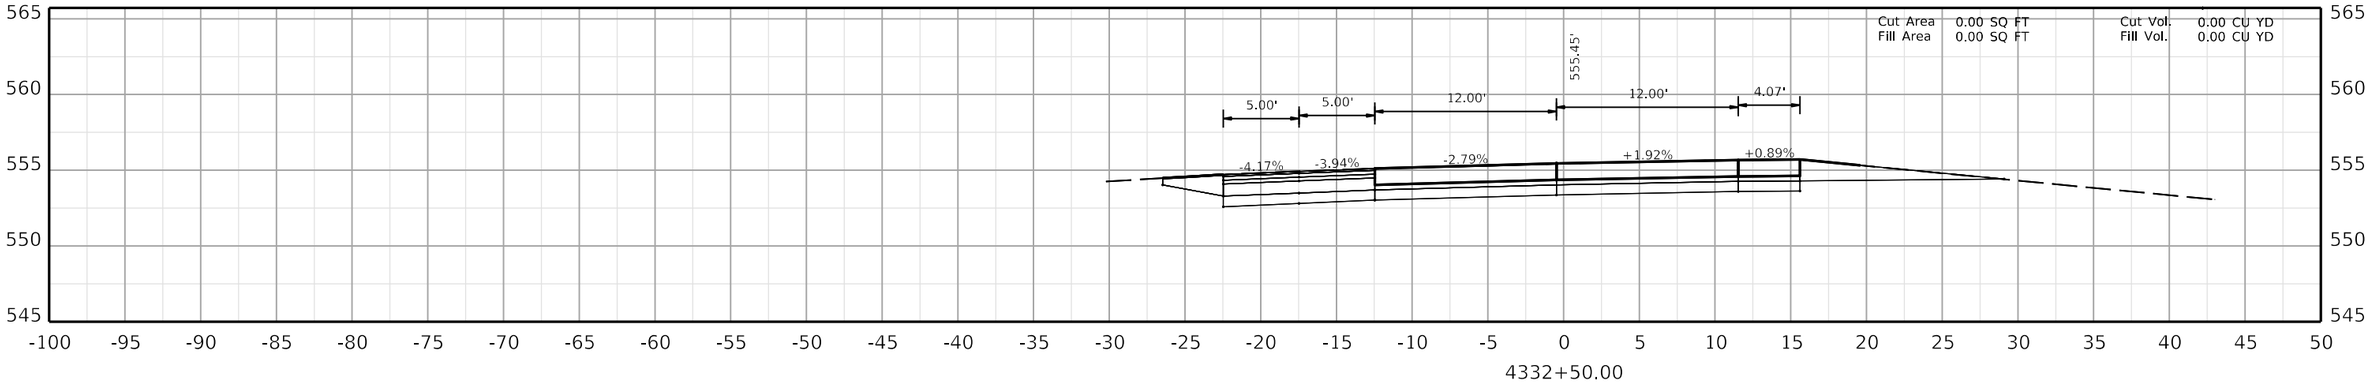

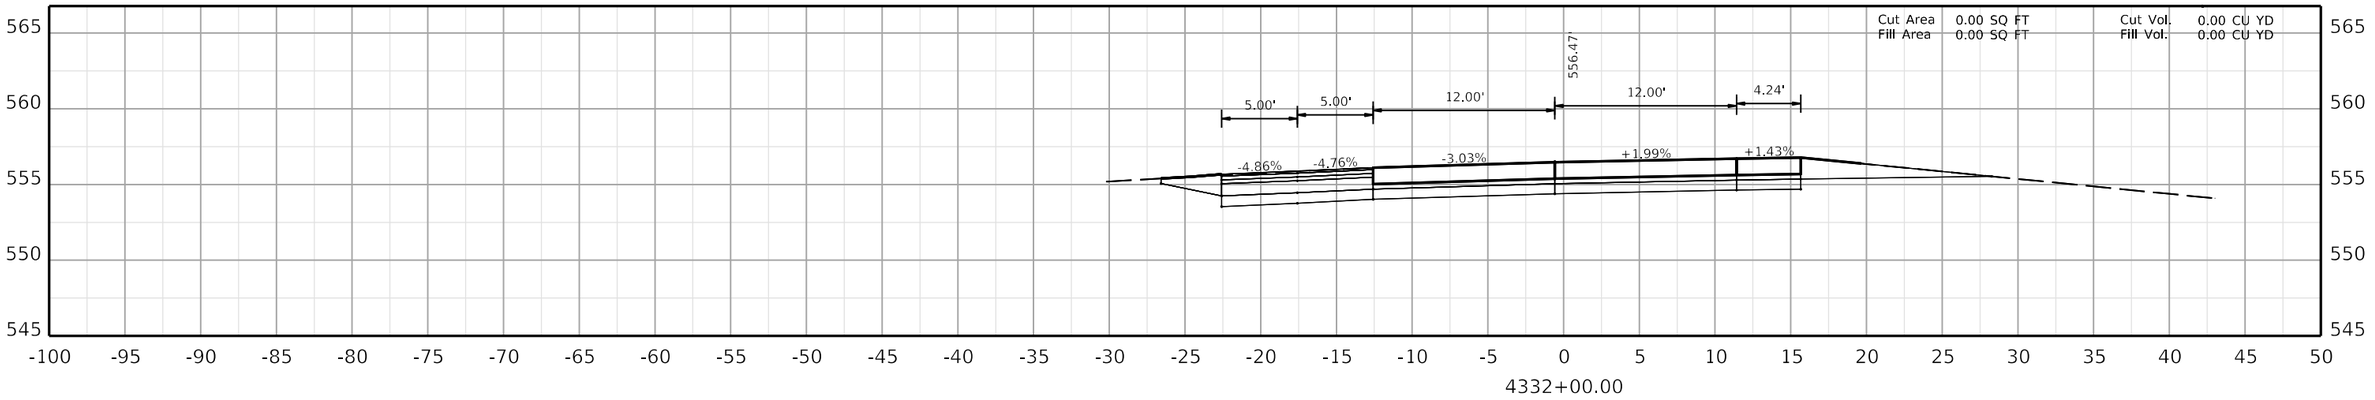

COMMONWEALTH OF KENTUCKY
DEPARTMENT OF HIGHWAYS
TEAM KENTUCKY

DRAWING TITLE:

HORIZONTAL SCALE
SCALE: 1" = 5'

0' 5' 10' 20'

STA. 4332+00.00 TO STA. 4333+00.00

ITEM NO.


COUNTY OF


SHEET NO.
4332+00.00


OpenRoads Designer v10.12.02.4

USER: USLR095925

FILE NAME: C:\BMS\WSP-US-PW-02\D0932959\CORR_I-24W_CONCRETE_PAVING_SEGMENT4_XSEC.DGN

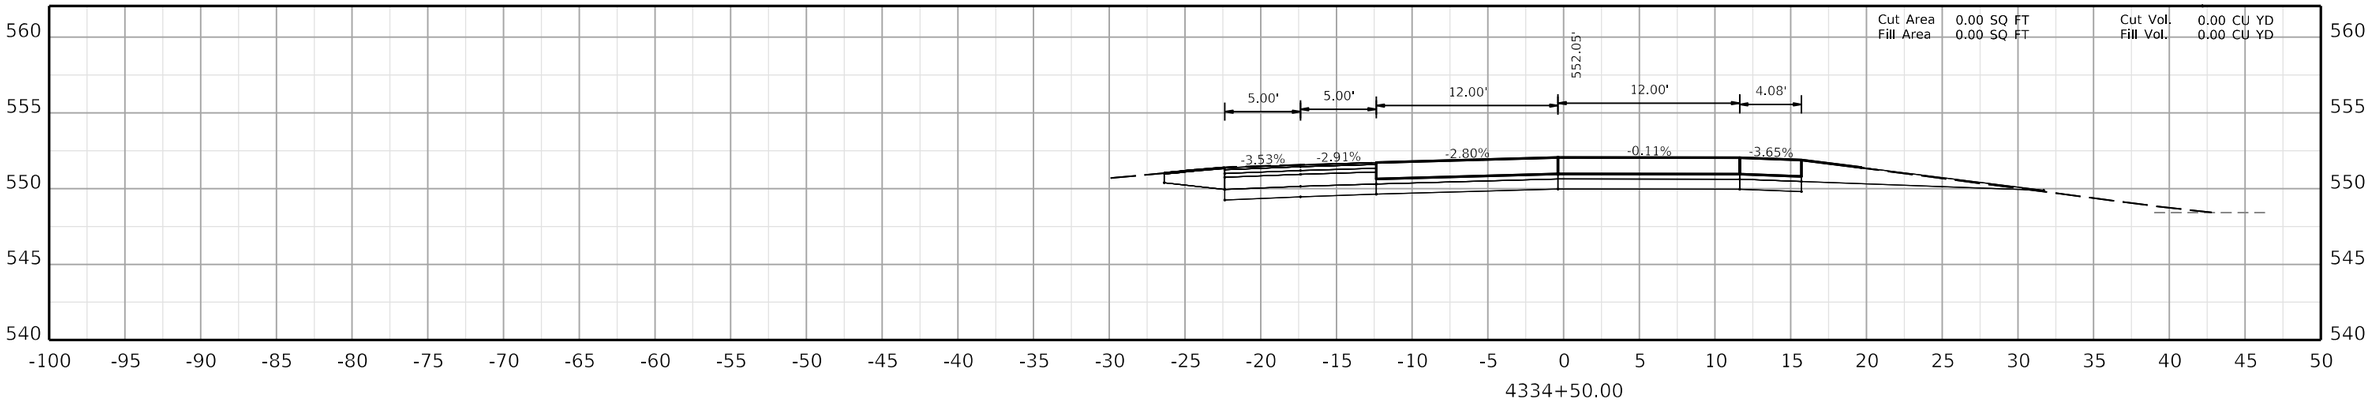

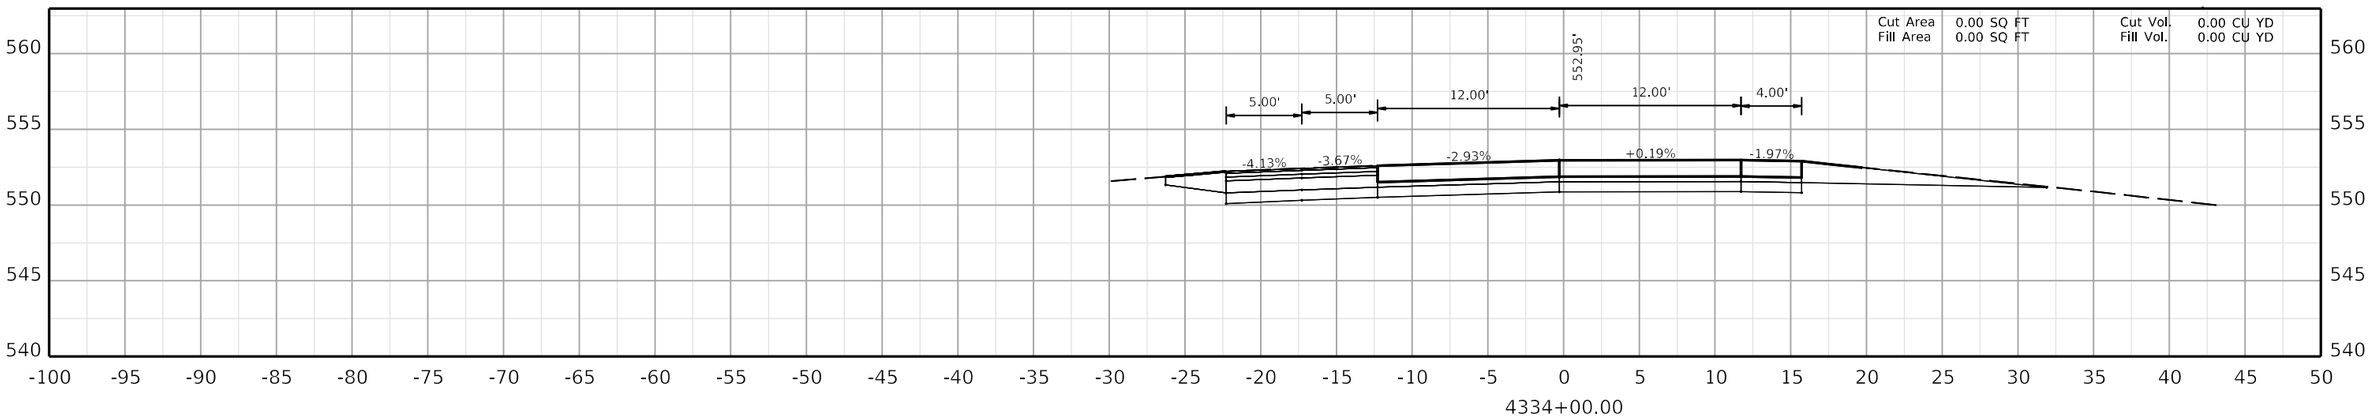

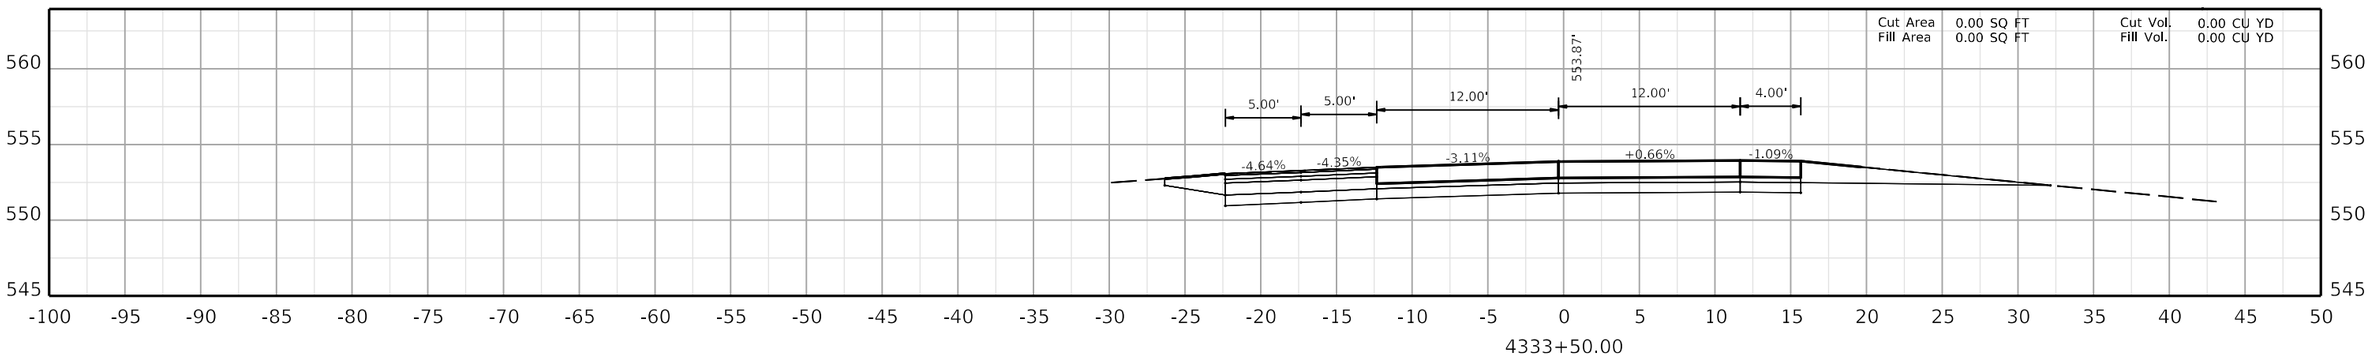

COMMONWEALTH OF KENTUCKY
DEPARTMENT OF HIGHWAYS
TEAM KENTUCKY

DRAWING TITLE:


HORIZONTAL SCALE
SCALE: 1" = 5'


0' 5' 10' 20'


STA. 4333+50.00 TO STA. 4334+50.00

ITEM NO. COUNTY OF

SHEET NO.
4333+50.00

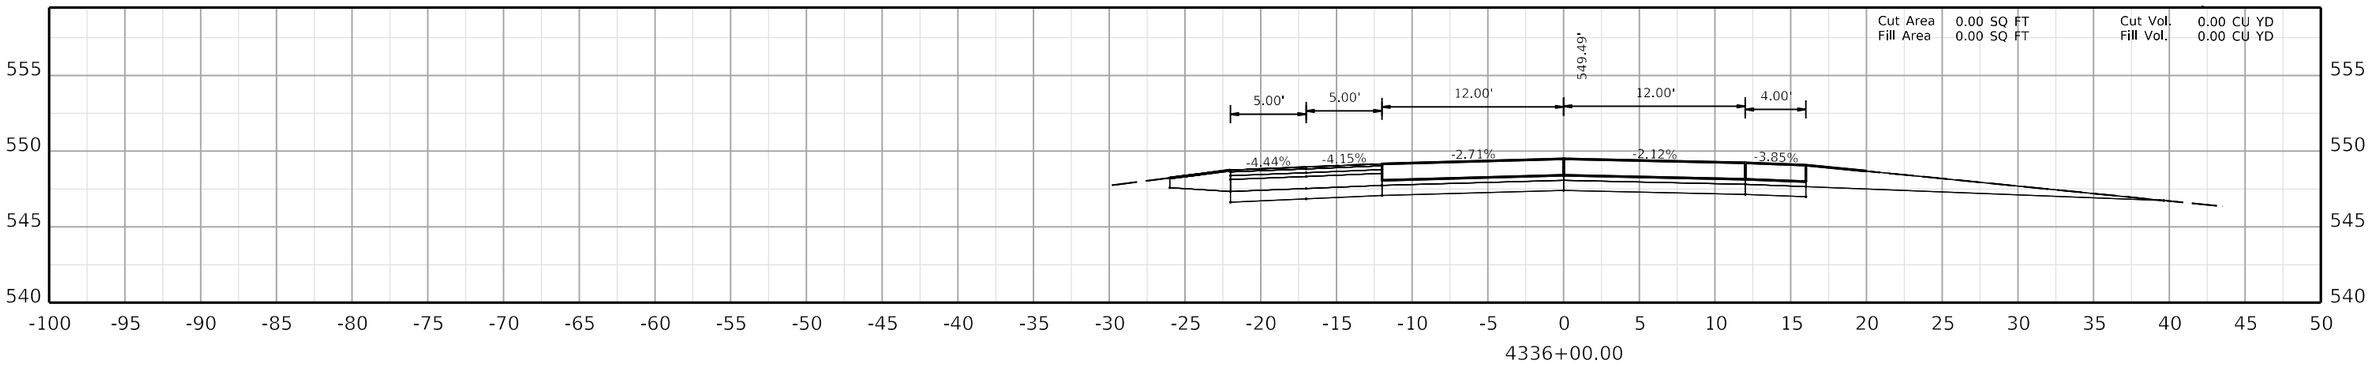

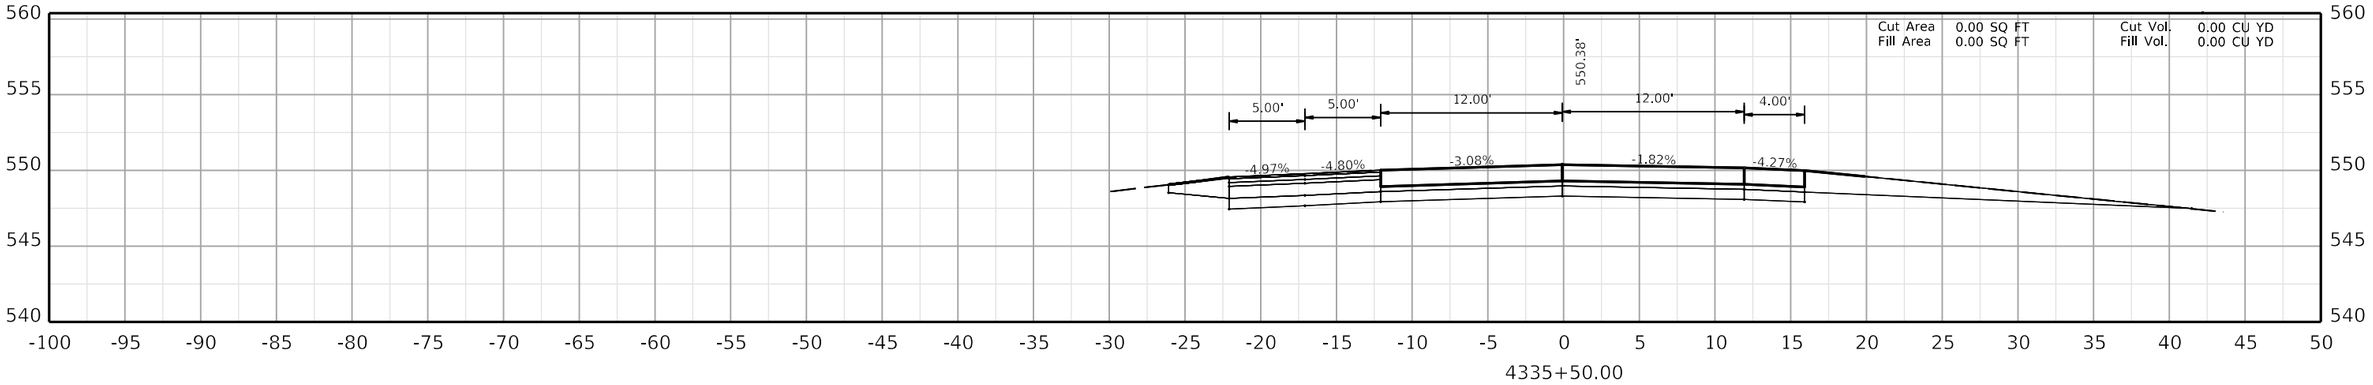

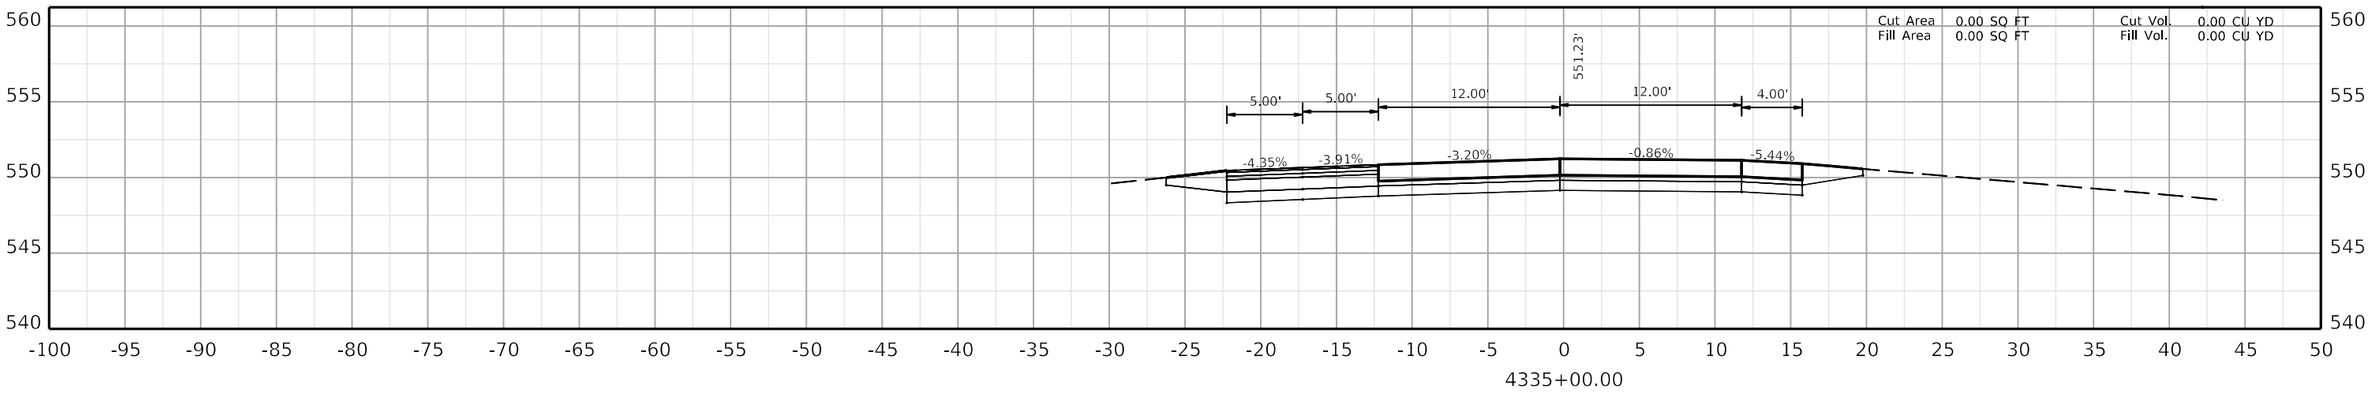

COMMONWEALTH OF KENTUCKY
DEPARTMENT OF HIGHWAYS
TEAM KENTUCKY

DRAWING TITLE:

HORIZONTAL SCALE
SCALE: 1" = 5'

0' 5' 10' 20'

STA. 4335+00.00 TO STA. 4336+00.00


ITEM NO. COUNTY OF


SHEET NO.
4335+00.00


OpenRoads Designer v10.12.02.4

USER: USLR095925

FILE NAME: C:\BMS\WSP-US-PW-02\D0932959\CORR_I-24W_CONCRETE_PAVING_SEGMENT4_XSEC.DGN

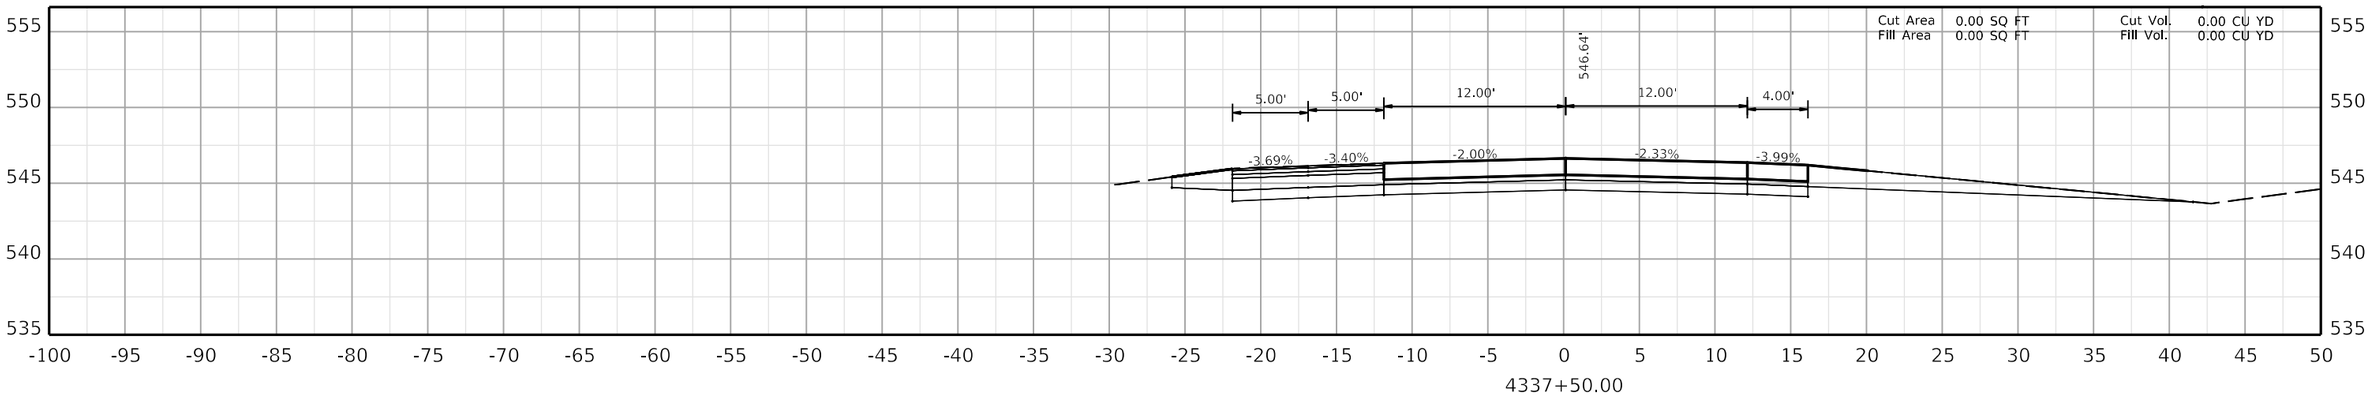

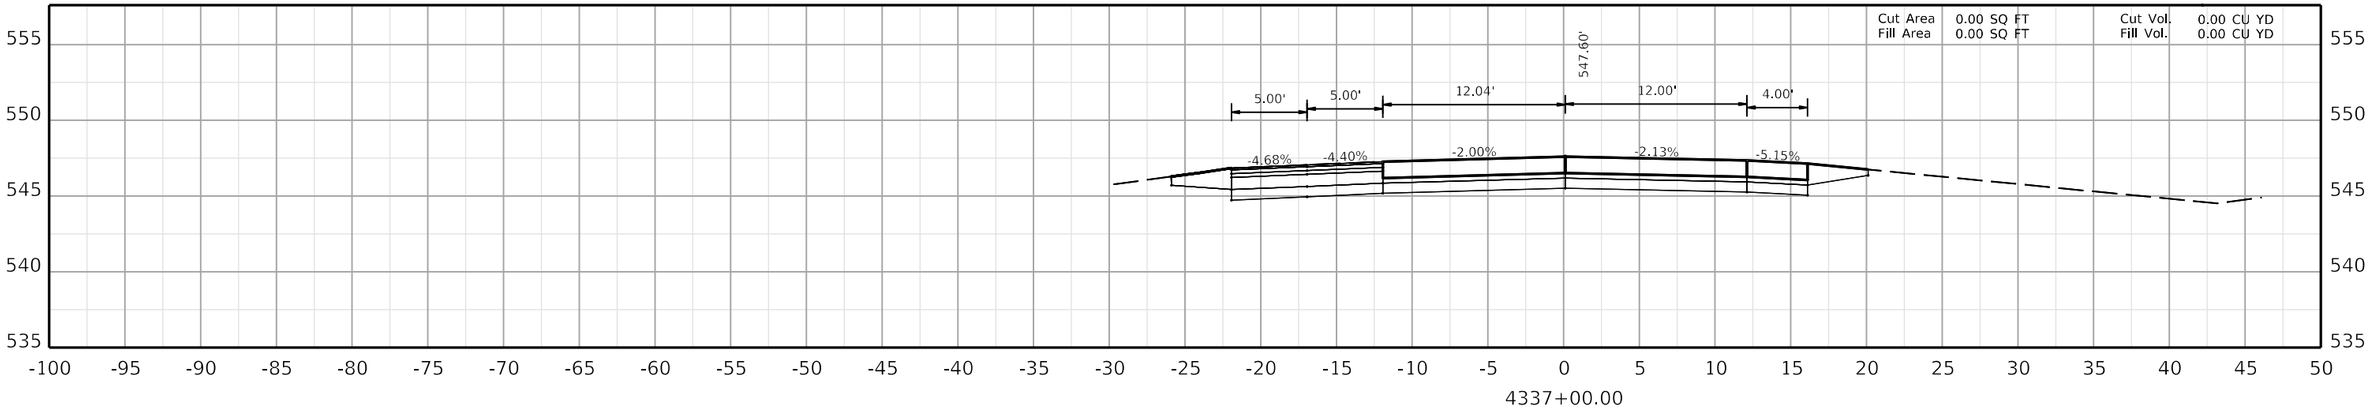

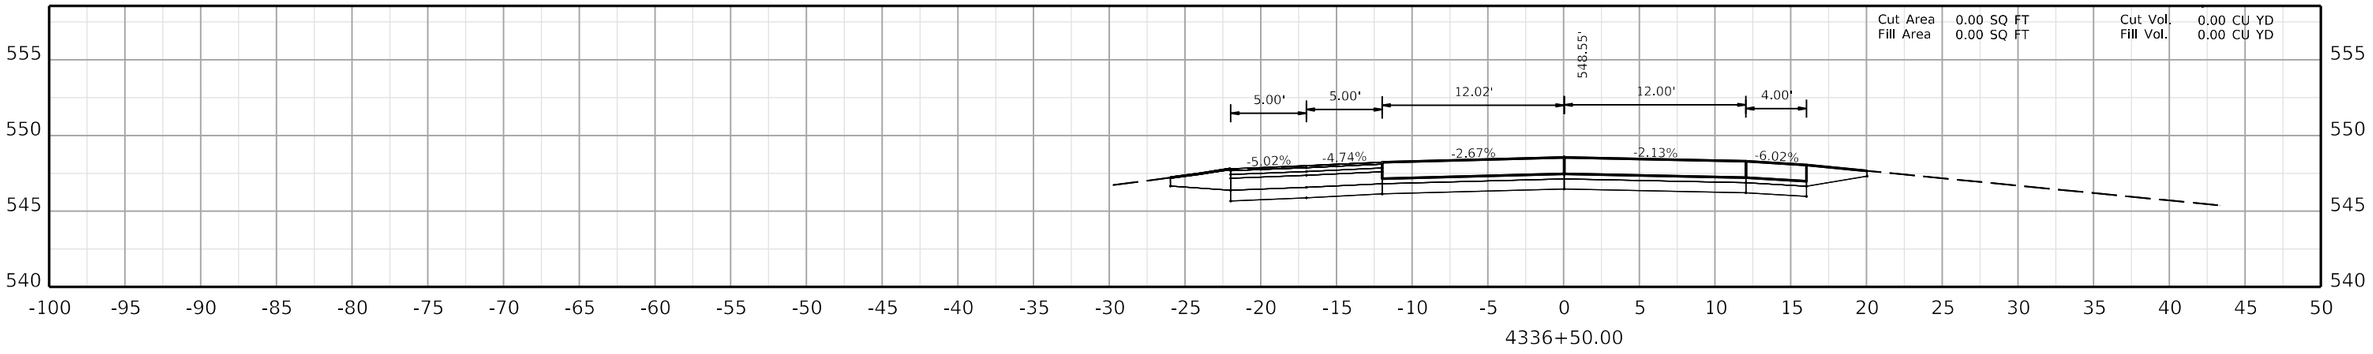

COMMONWEALTH OF KENTUCKY
DEPARTMENT OF HIGHWAYS

TEAM KENTUCKY

DRAWING TITLE:


HORIZONTAL SCALE
SCALE: 1" = 5'


0' 5' 10' 20'


STA. 4336+50.00 TO STA. 4337+50.00

ITEM NO. COUNTY OF

SHEET NO.
4336+50.00

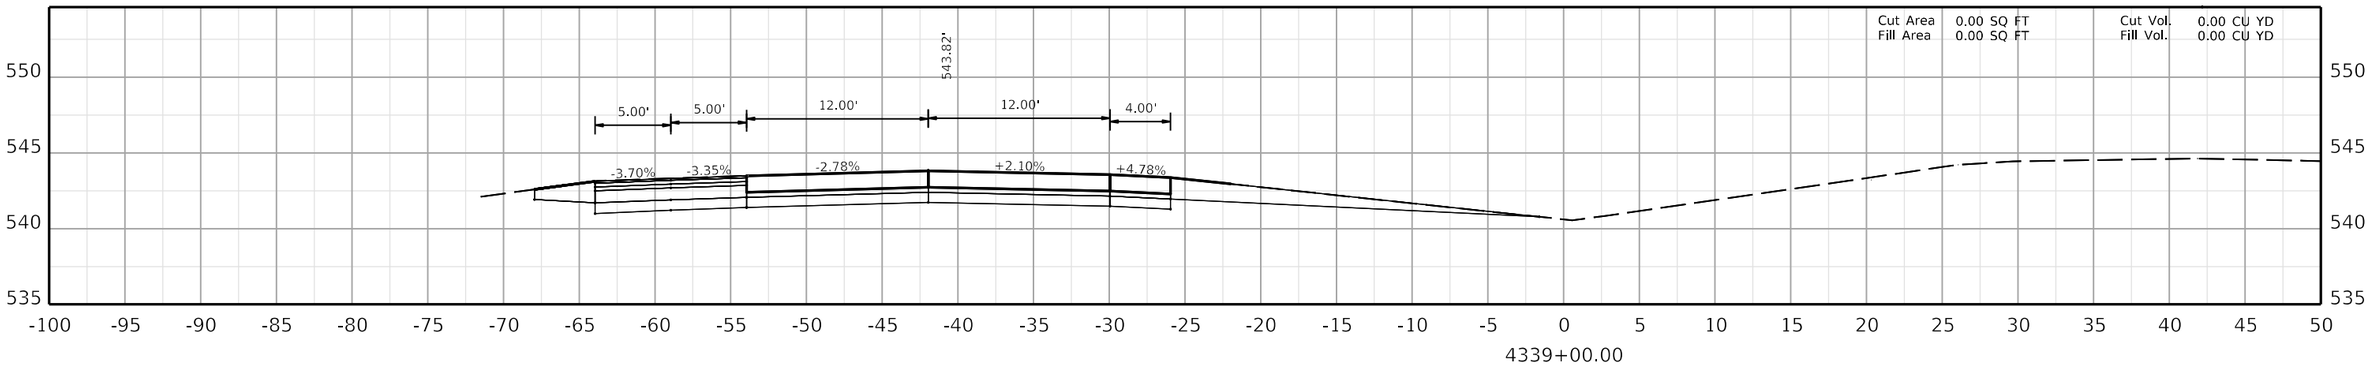

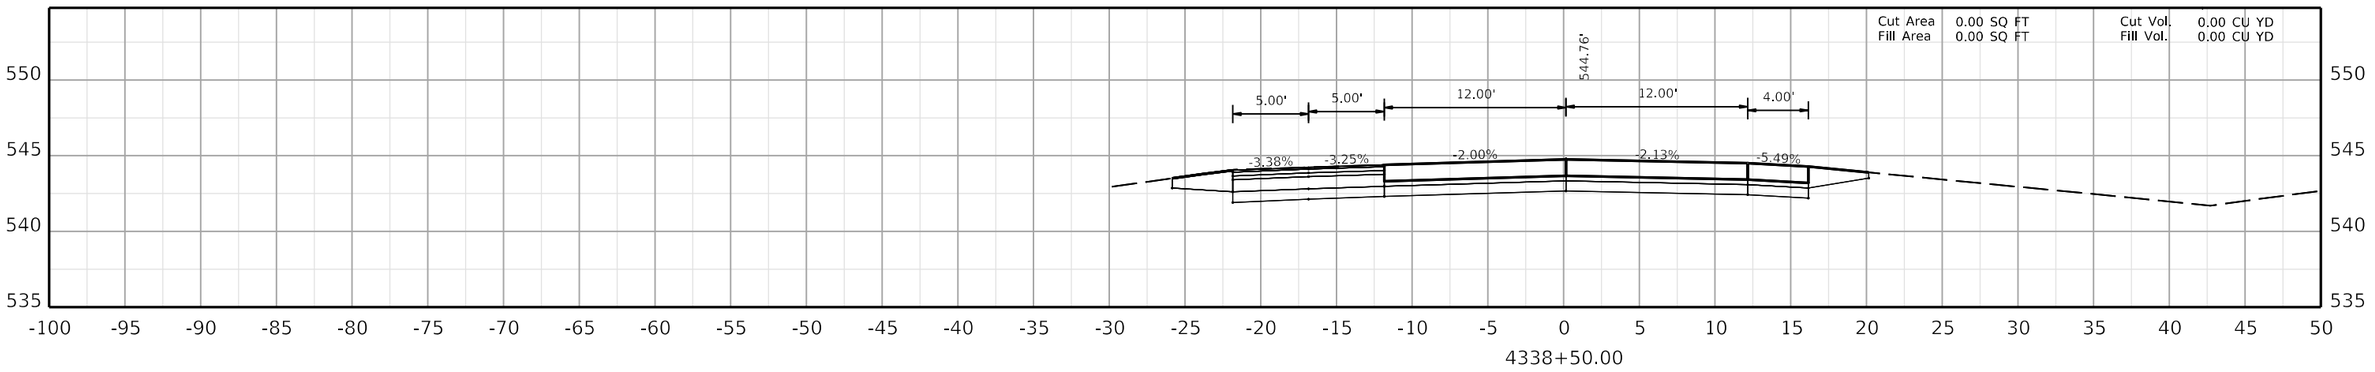

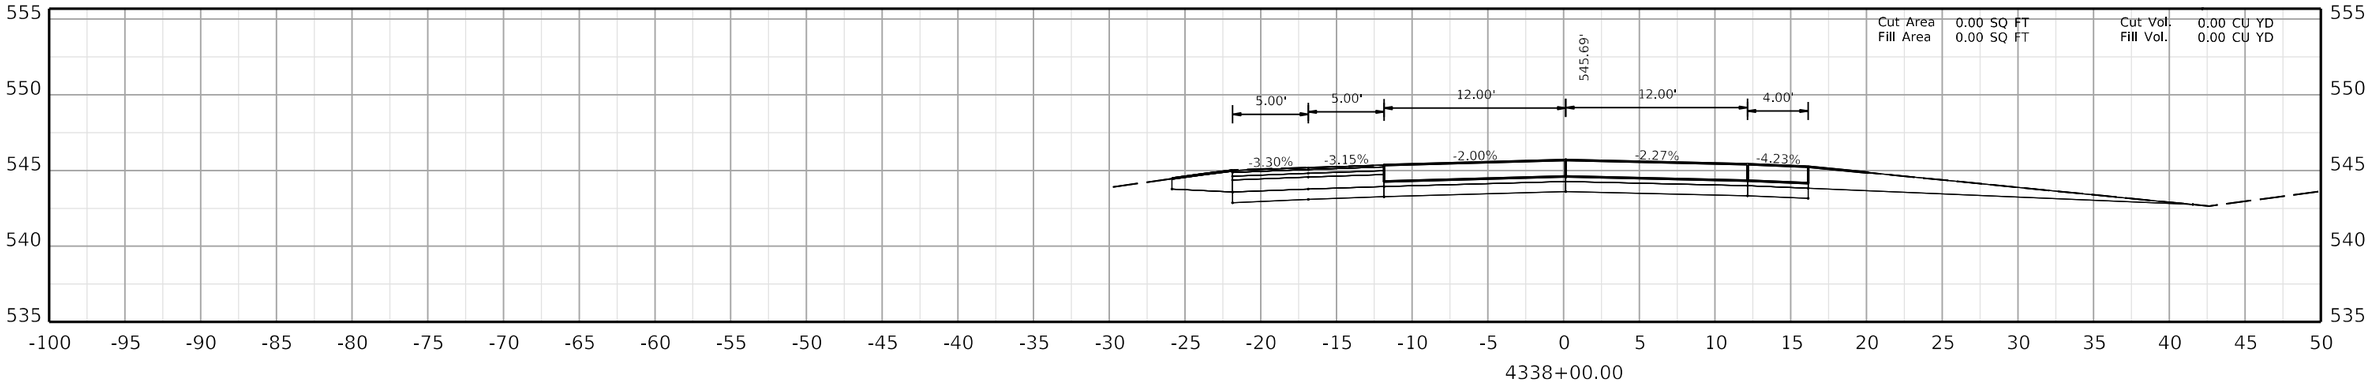

COMMONWEALTH OF KENTUCKY
DEPARTMENT OF HIGHWAYS
TEAM KENTUCKY TRANSPORTATION CABINET

DRAWING TITLE:


HORIZONTAL SCALE
SCALE: 1" = 5'


0' 5' 10' 20'


STA. 4338+00.00 TO STA. 4339+00.00

ITEM NO. COUNTY OF

SHEET NO.
4338+00.00

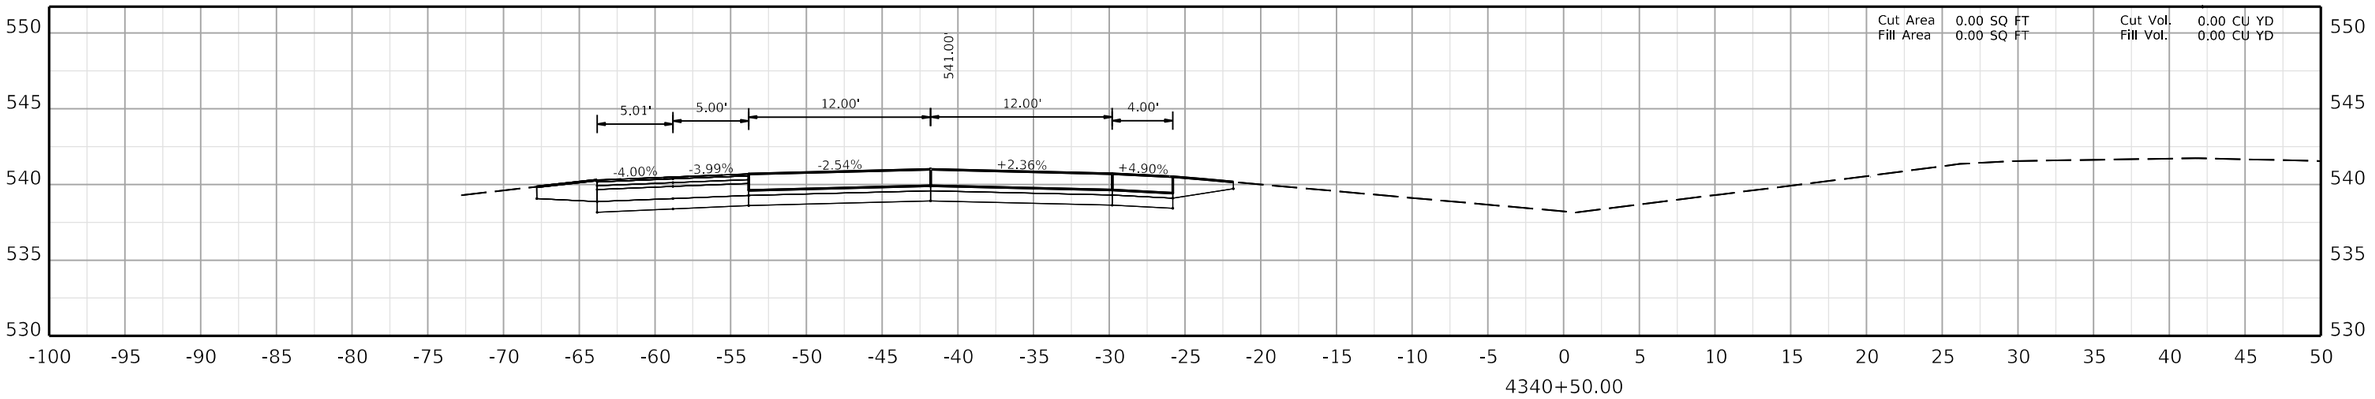

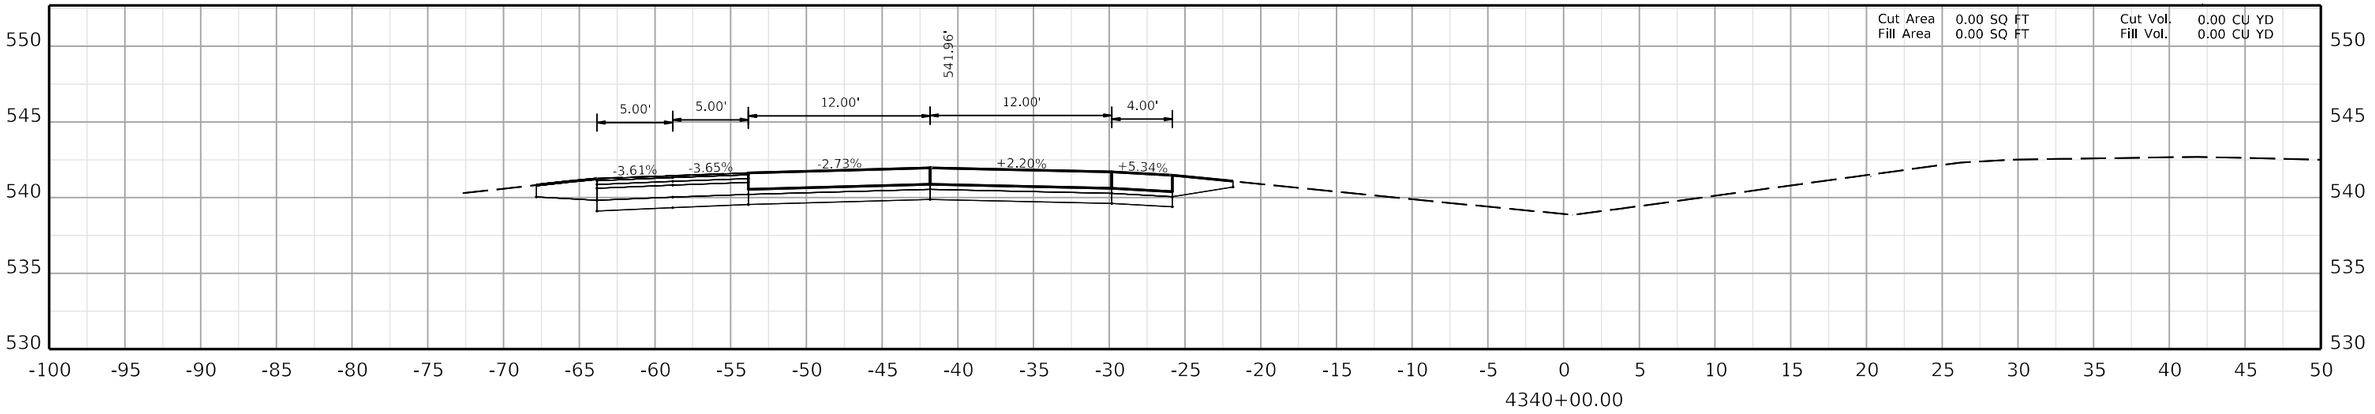

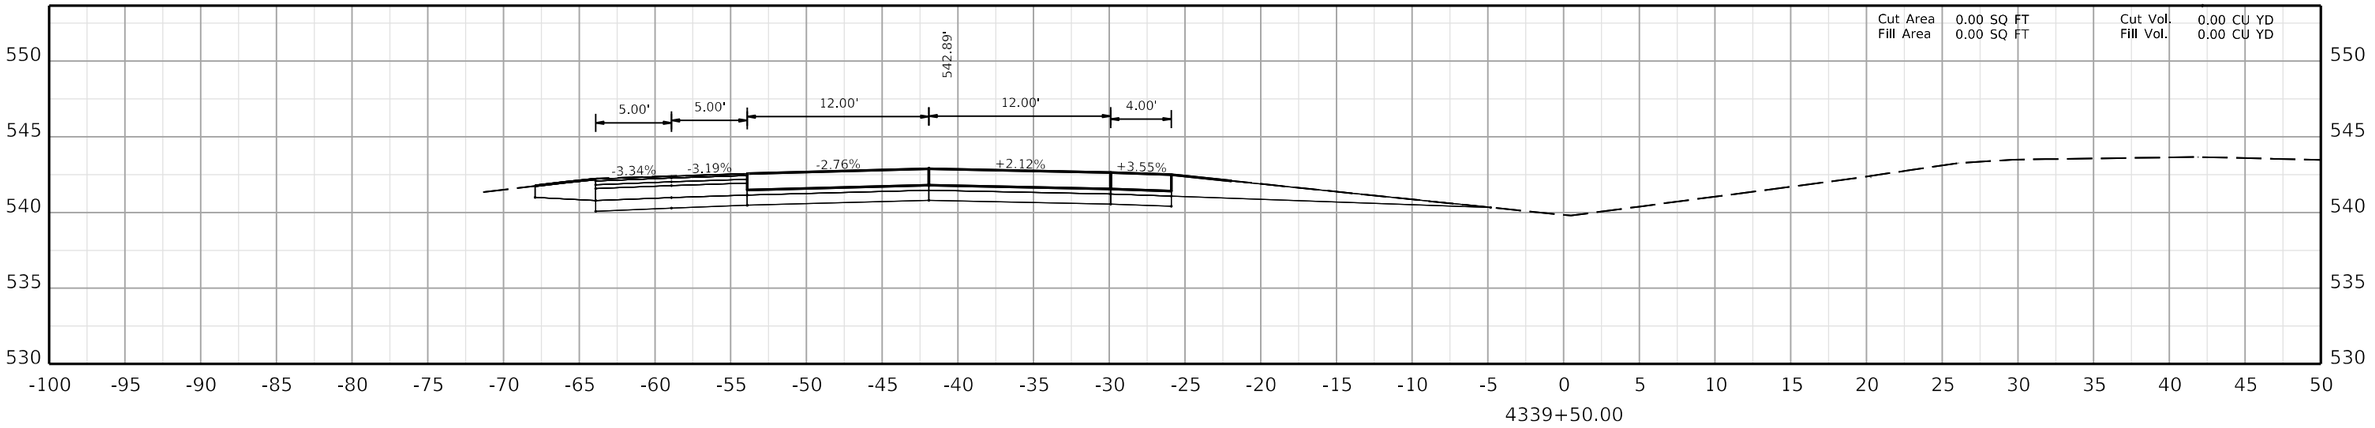

COMMONWEALTH OF KENTUCKY
DEPARTMENT OF HIGHWAYS

TEAM KENTUCKY

DRAWING TITLE:

HORIZONTAL SCALE
SCALE: 1" = 5'

0' 5' 10' 20'

STA. 4339+50.00 TO STA. 4340+50.00


ITEM NO. COUNTY OF


SHEET NO.
4339+50.00


OpenRoads Designer v10.12.02.4

USER: USLR095925

FILE NAME: C:\BMS\WSP-US-PW-02\D0932959\CORR_I-24W_CONCRETE_PAVING_SEGMENT4_XSEC.DGN

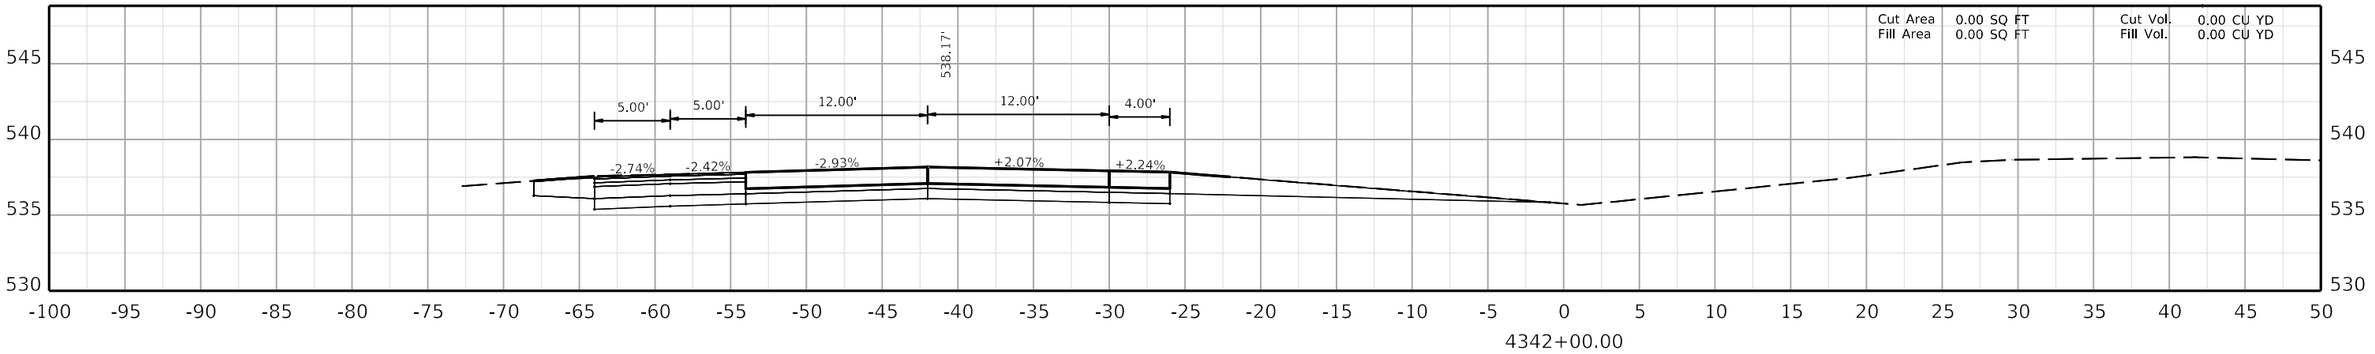

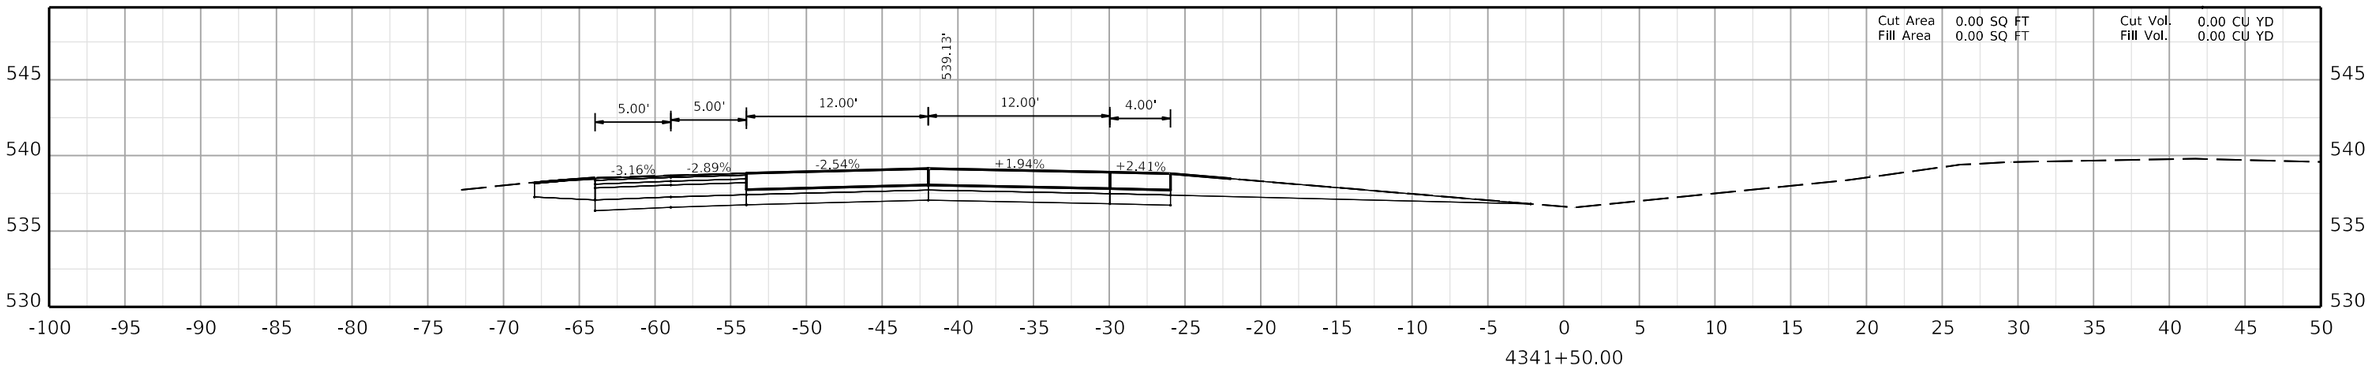

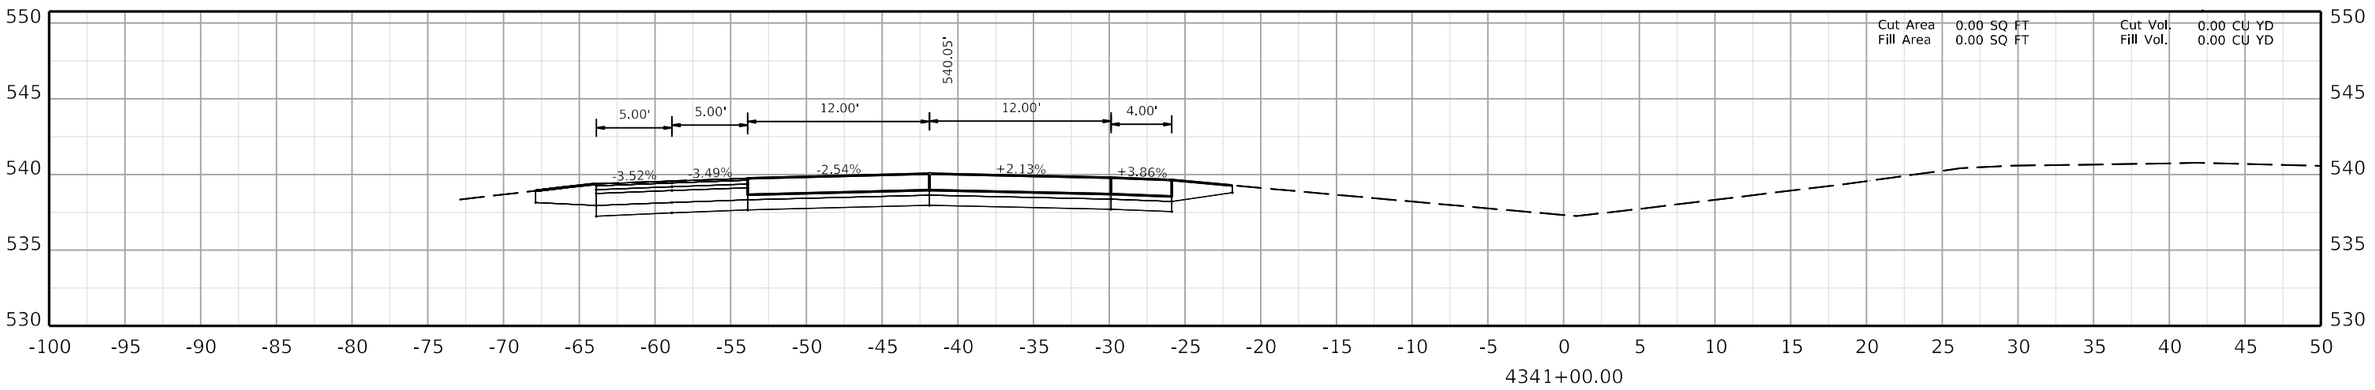

COMMONWEALTH OF KENTUCKY
DEPARTMENT OF HIGHWAYS
TEAM KENTUCKY

DRAWING TITLE:

HORIZONTAL SCALE
SCALE: 1" = 5'

0' 5' 10' 20'

STA. 4341+00.00 TO STA. 4342+00.00


ITEM NO. COUNTY OF


SHEET NO.
4341+00.00


OpenRoads Designer v10.12.02.4

USER: USLR095925

FILE NAME: C:\BMS\WSP-US-PW-02\D0932959\CORR_I-24W_CONCRETE_PAVING_SEGMENT4_XSEC.DGN

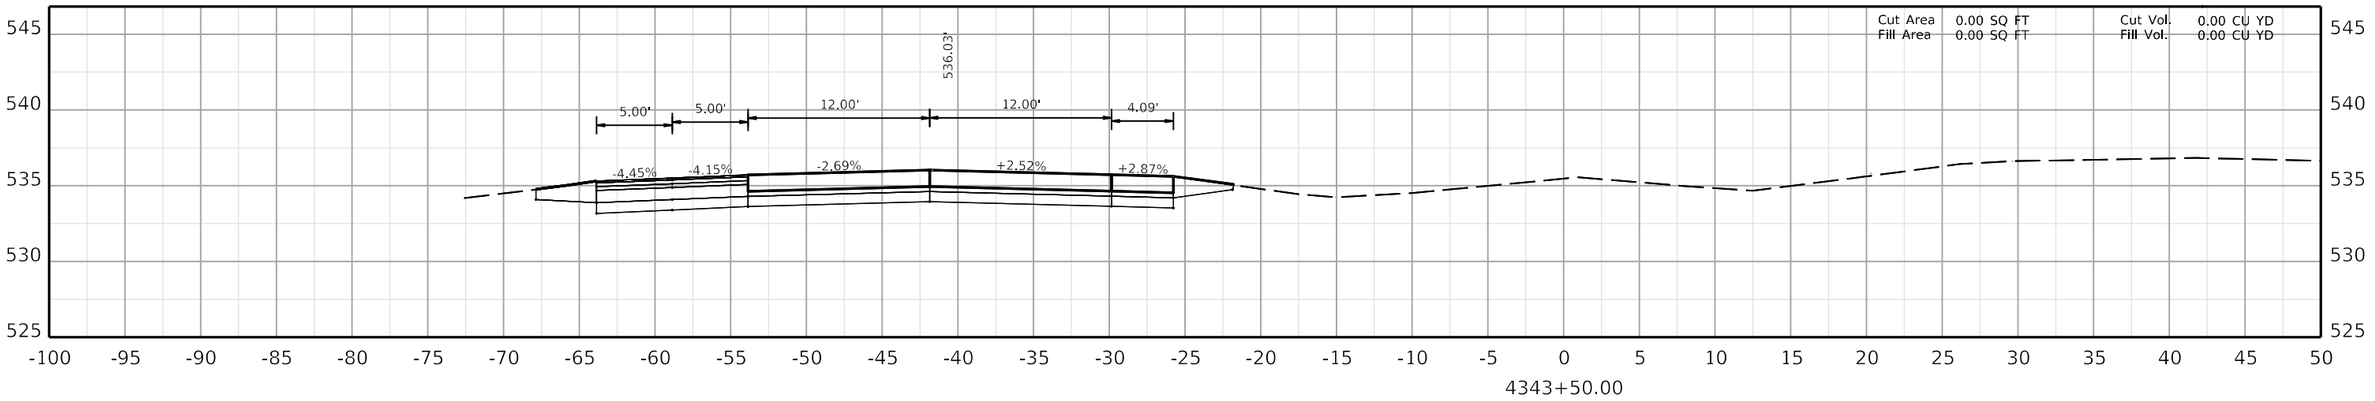

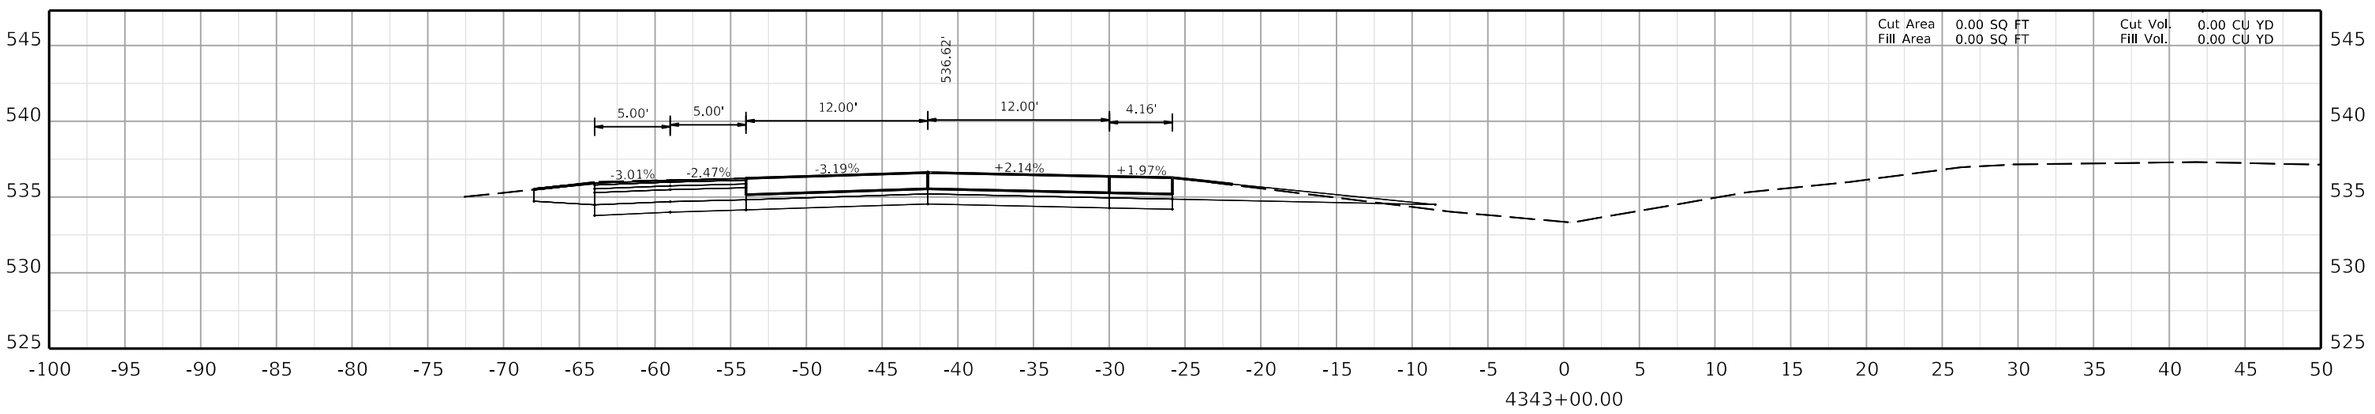

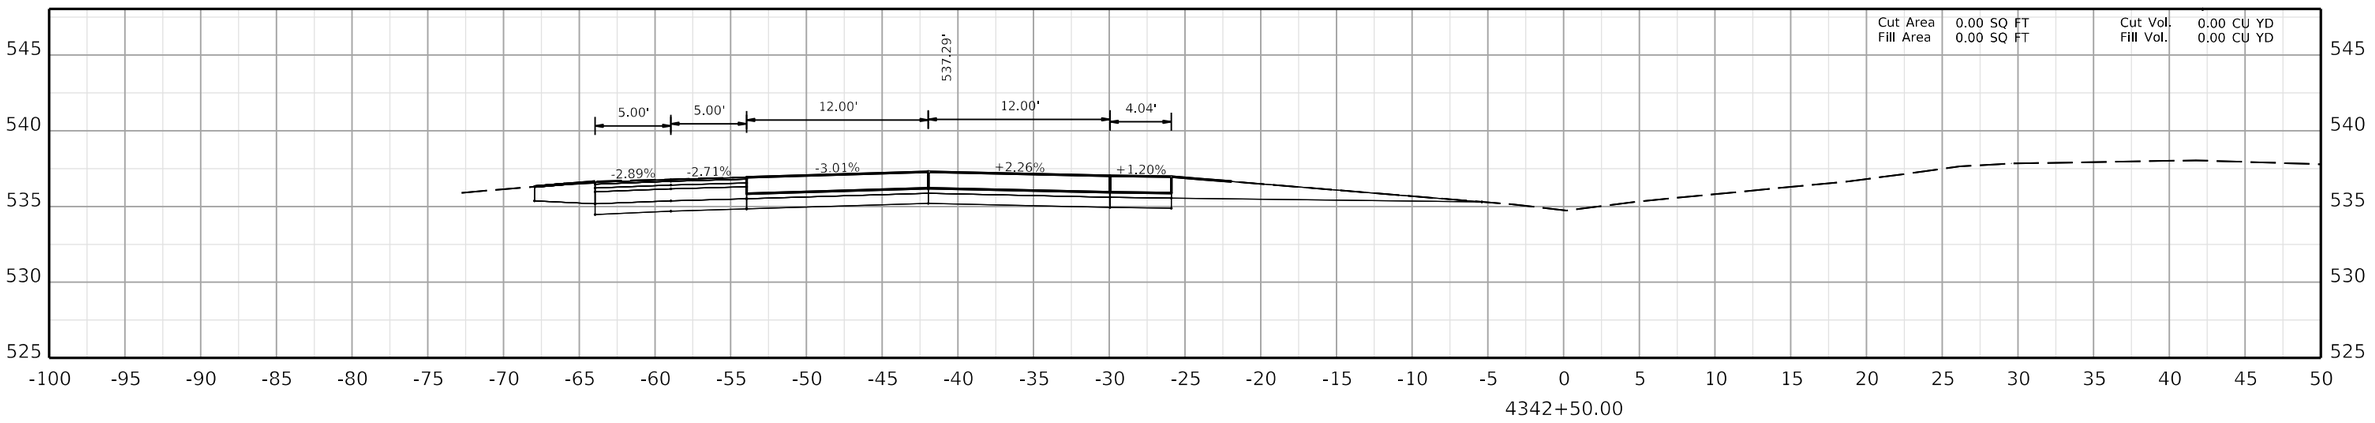

COMMONWEALTH OF KENTUCKY
DEPARTMENT OF HIGHWAYS
TEAM KENTUCKY

DRAWING TITLE:

HORIZONTAL SCALE
SCALE: 1" = 5'


0' 5' 10' 20'


STA. 4342+50.00 TO STA. 4343+50.00


ITEM NO. COUNTY OF

SHEET NO. 4342+50.00

OpenRoads Designer v10.12.02.4 USER: USLR095925 FILE NAME: C:\BMS\WSP-US-PW-02\D0932959\CORR_I-24W_CONCRETE_PAVING_SEGMENT4_XSEC.DGN

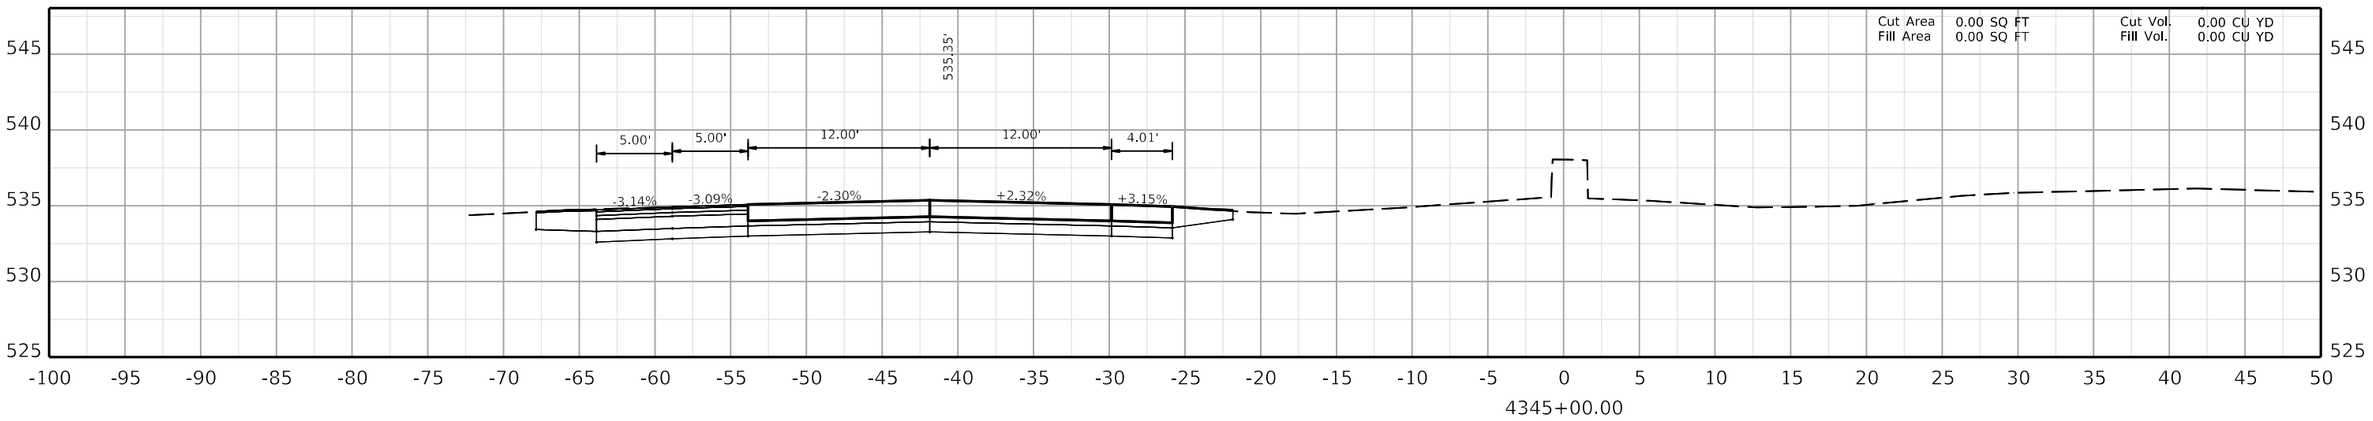

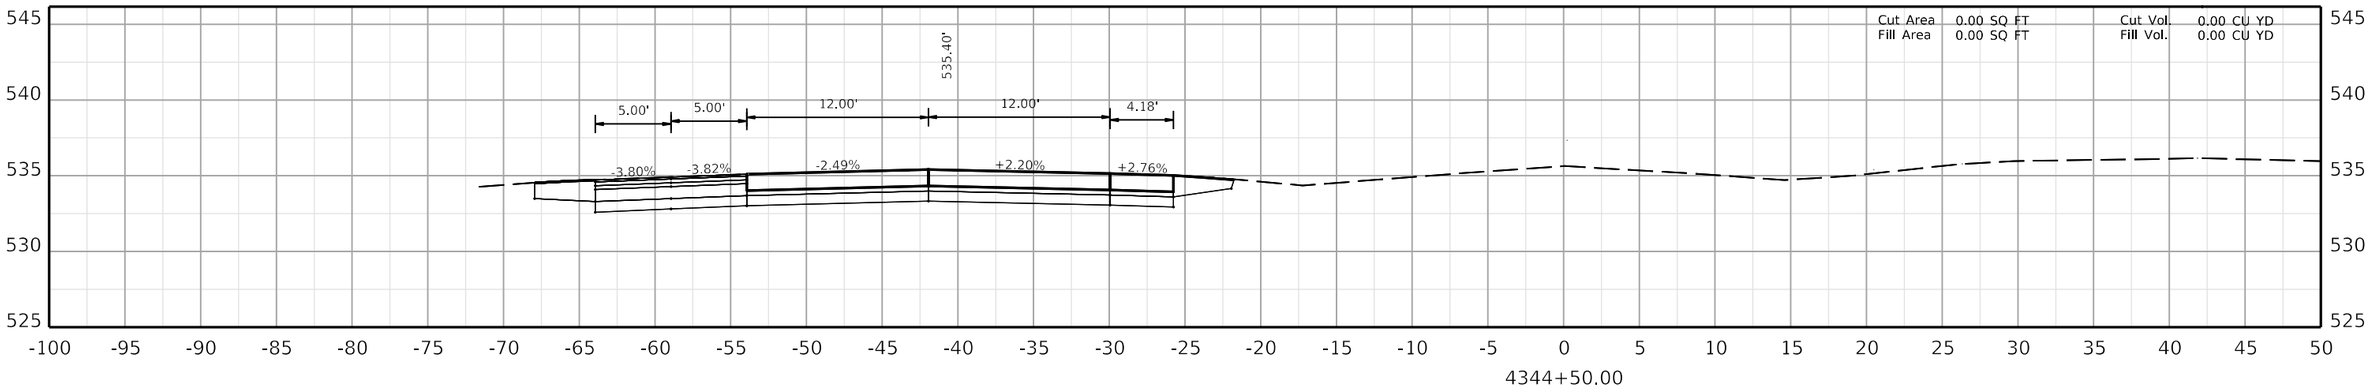

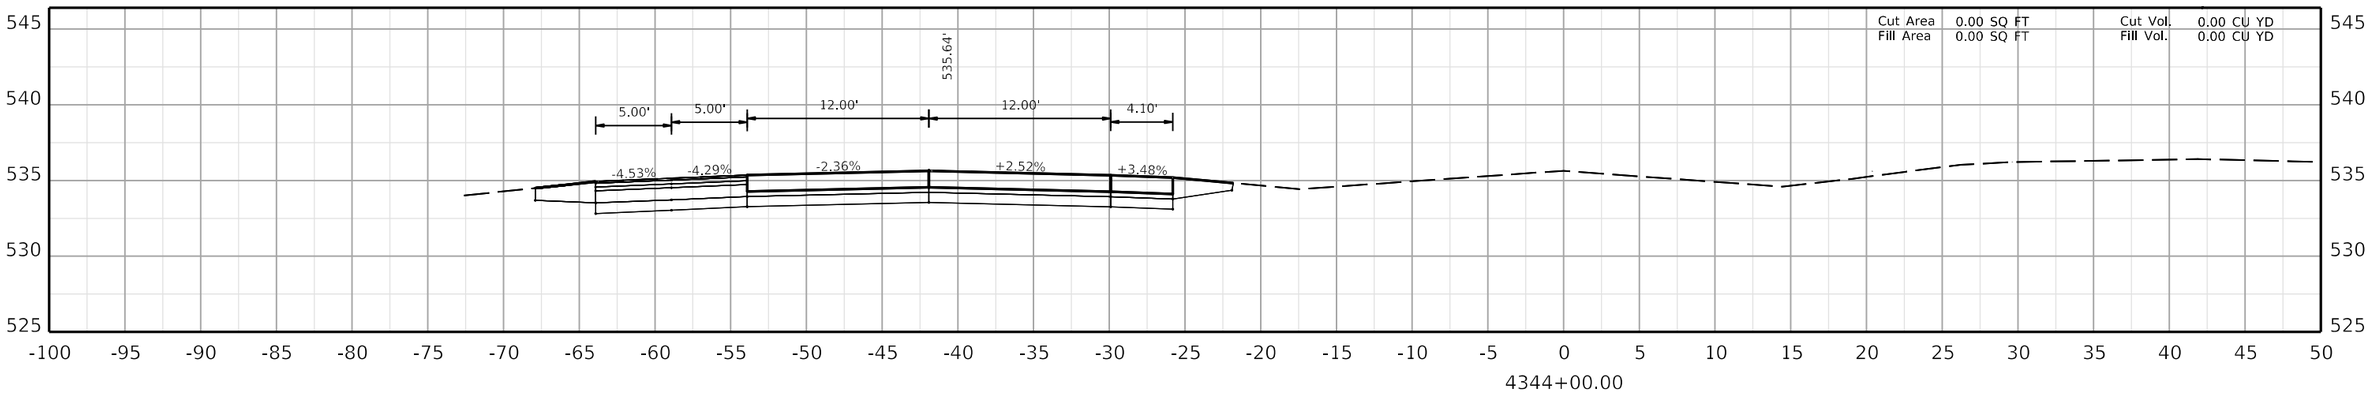

COMMONWEALTH OF KENTUCKY
DEPARTMENT OF HIGHWAYS
TEAM KENTUCKY

DRAWING TITLE:


HORIZONTAL SCALE
SCALE: 1" = 5'


0' 5' 10' 20'


STA. 4344+00.00 TO STA. 4345+00.00

ITEM NO. COUNTY OF

SHEET NO.
4344+00.00

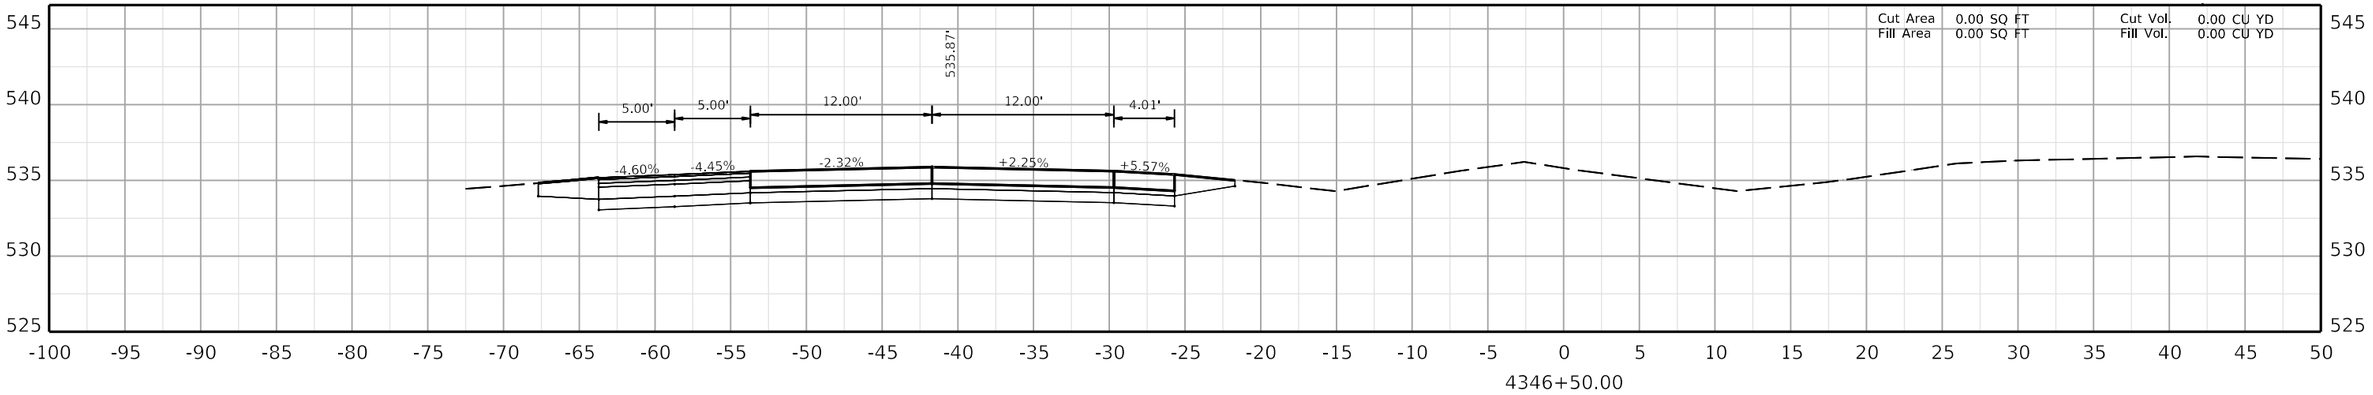

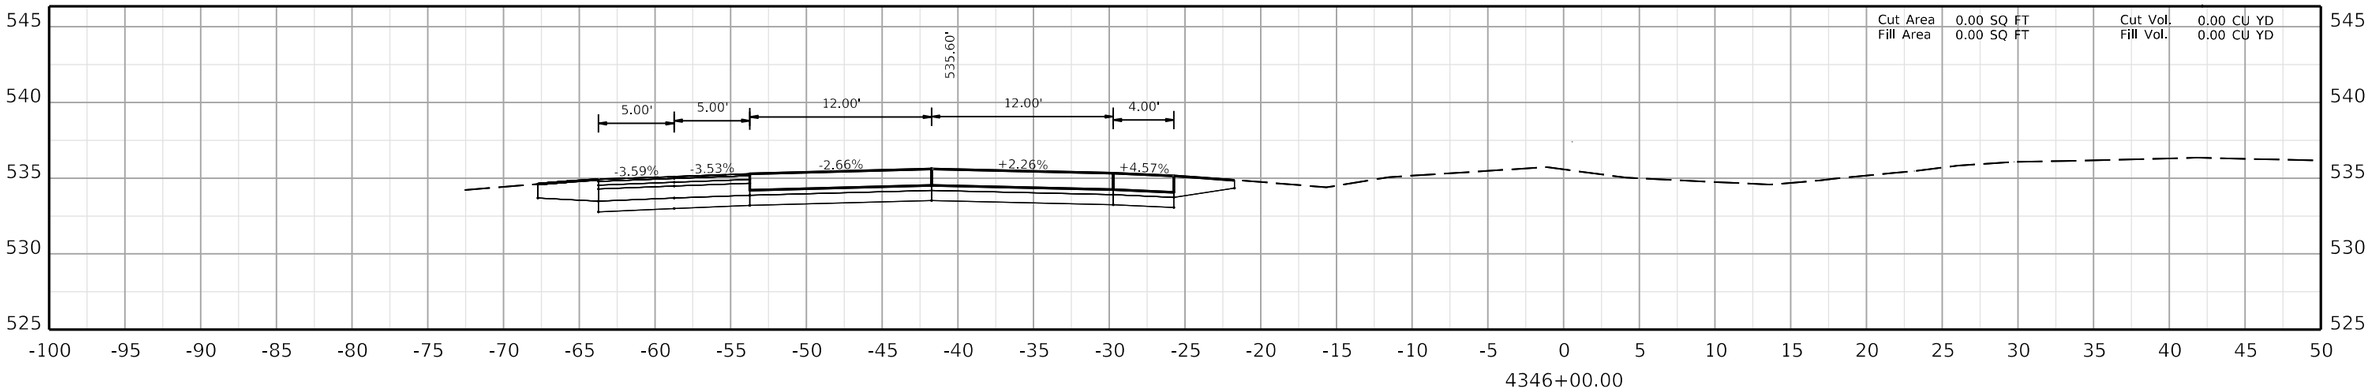

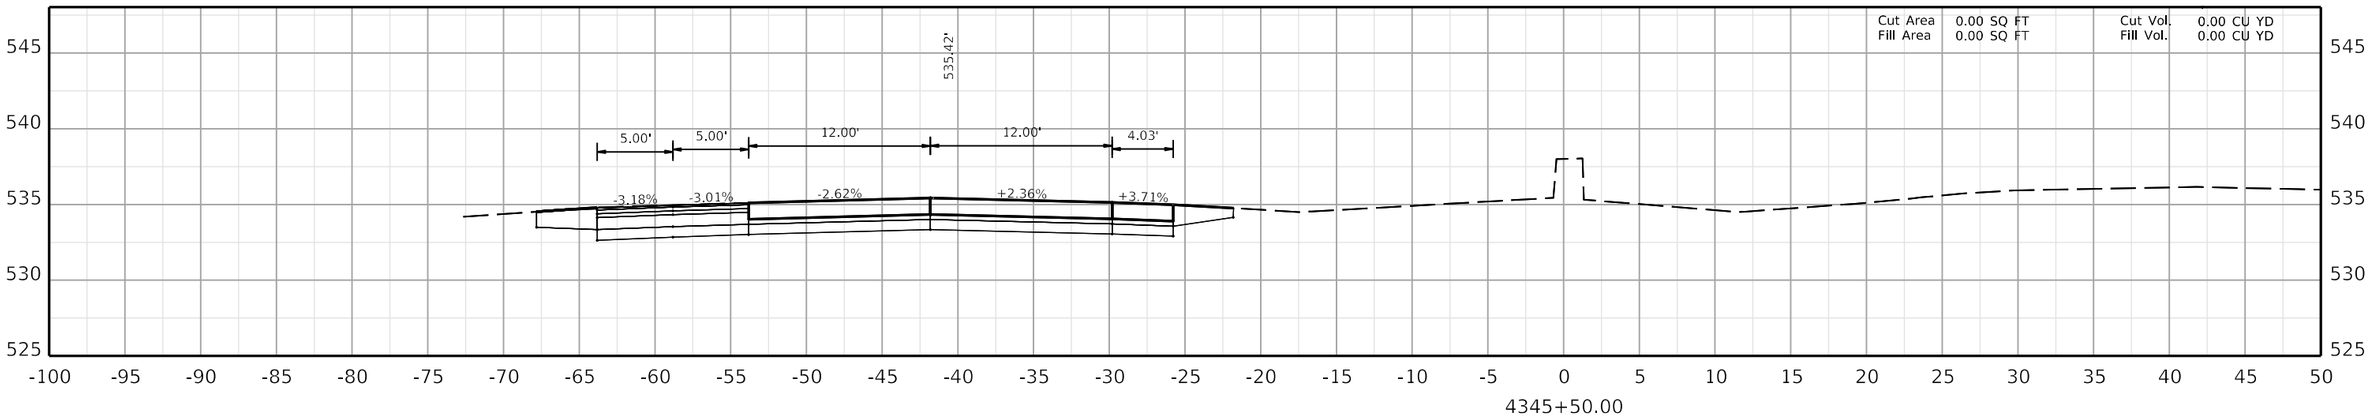

COMMONWEALTH OF KENTUCKY
DEPARTMENT OF HIGHWAYS

TEAM KENTUCKY

DRAWING TITLE:

HORIZONTAL SCALE
SCALE: 1" = 5'

0' 5' 10' 20'

STA. 4345+50.00 TO STA. 4346+50.00


ITEM NO. COUNTY OF


SHEET NO. 4345+50.00


OpenRoads Designer v10.12.02.4

USER: USLR095925

FILE NAME: C:\BMS\WSP-US-PW-02\D0932959\CORR_I-24W_CONCRETE_PAVING_SEGMENT4_XSEC.DGN

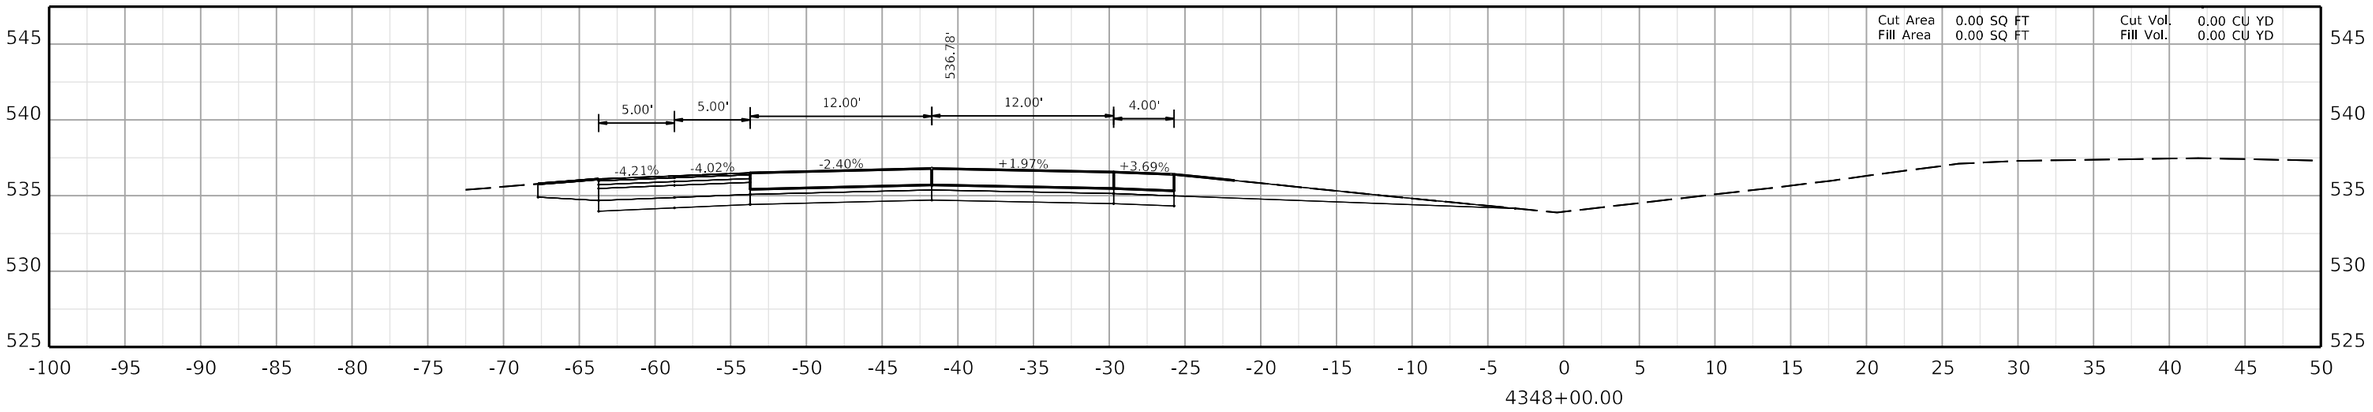

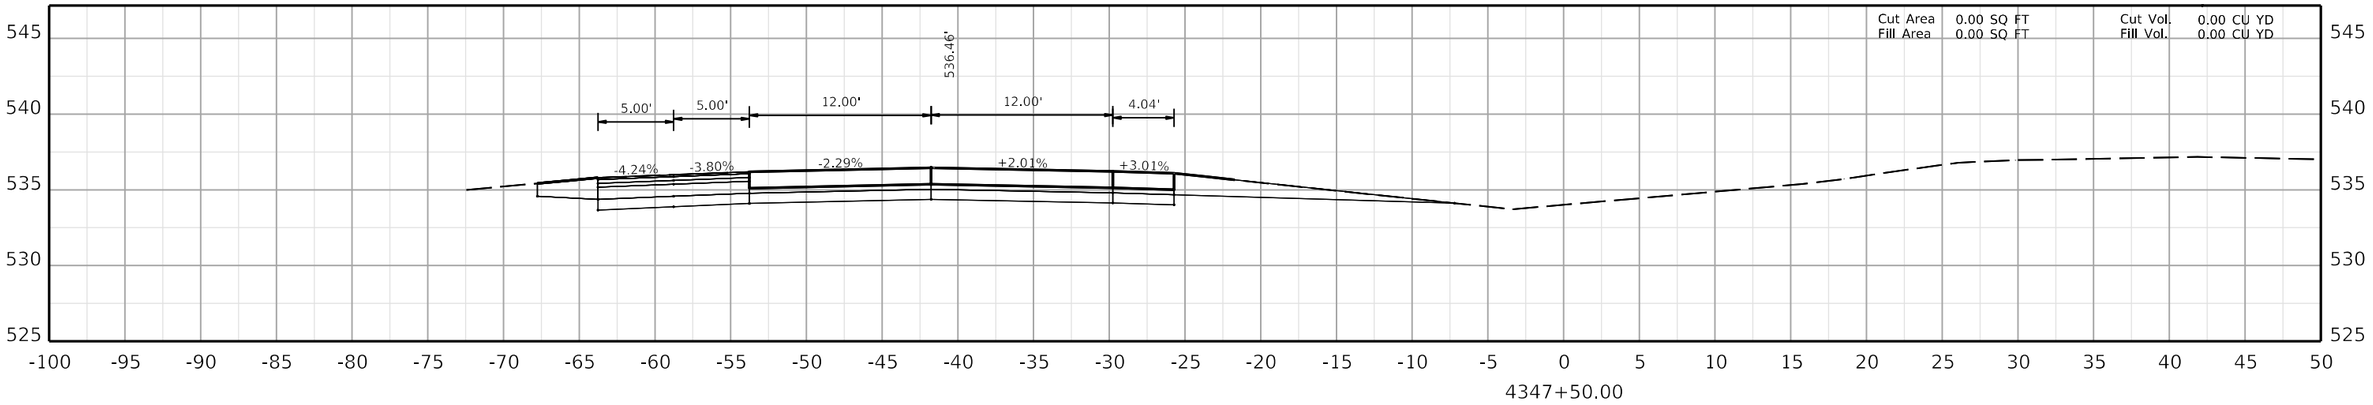

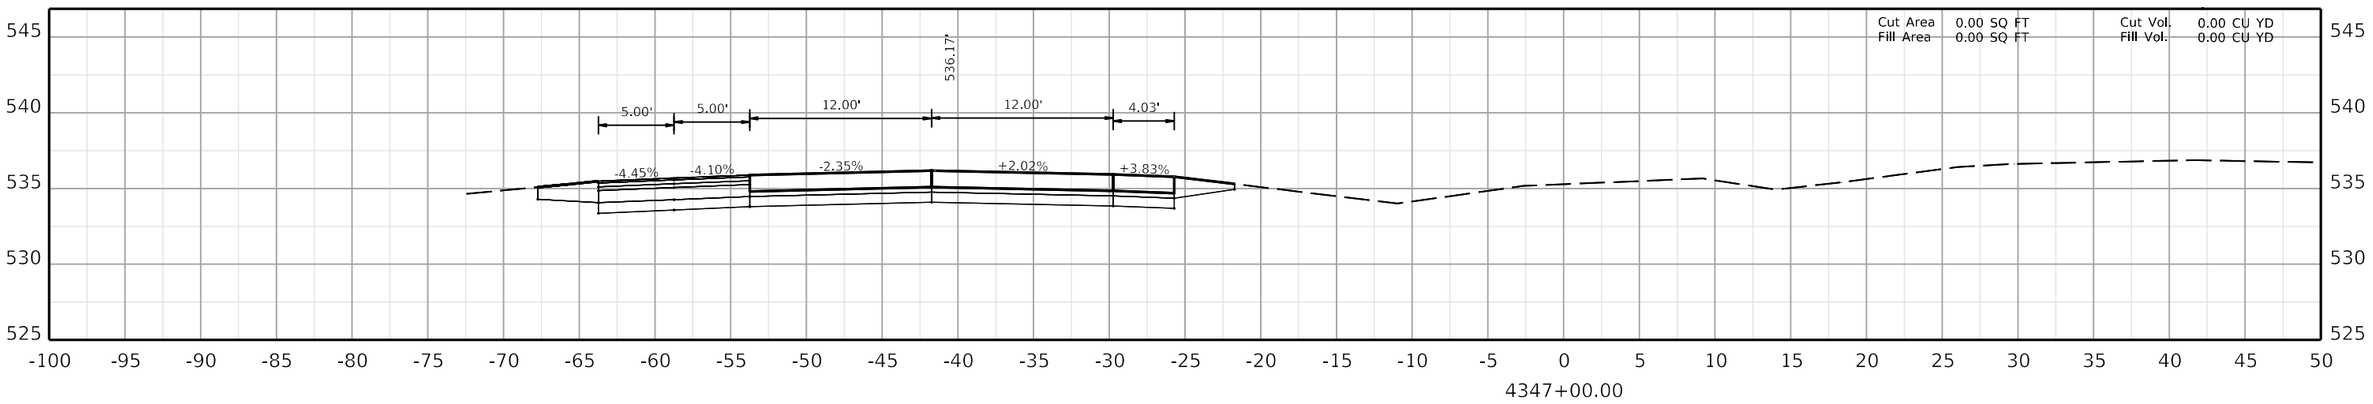

COMMONWEALTH OF KENTUCKY
DEPARTMENT OF HIGHWAYS
TEAM KENTUCKY

DRAWING TITLE:


HORIZONTAL SCALE
SCALE: 1" = 5'


0' 5' 10' 20'


STA. 4347+00.00 TO STA. 4348+00.00

ITEM NO. COUNTY OF

SHEET NO. 4347+00.00

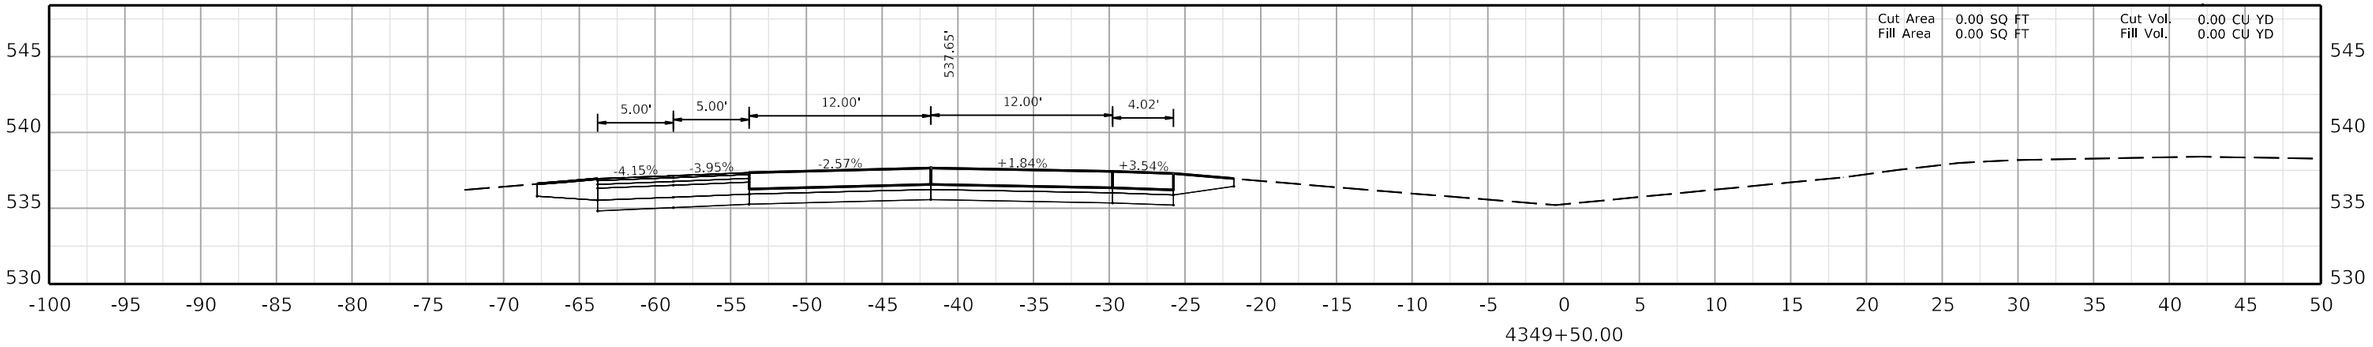

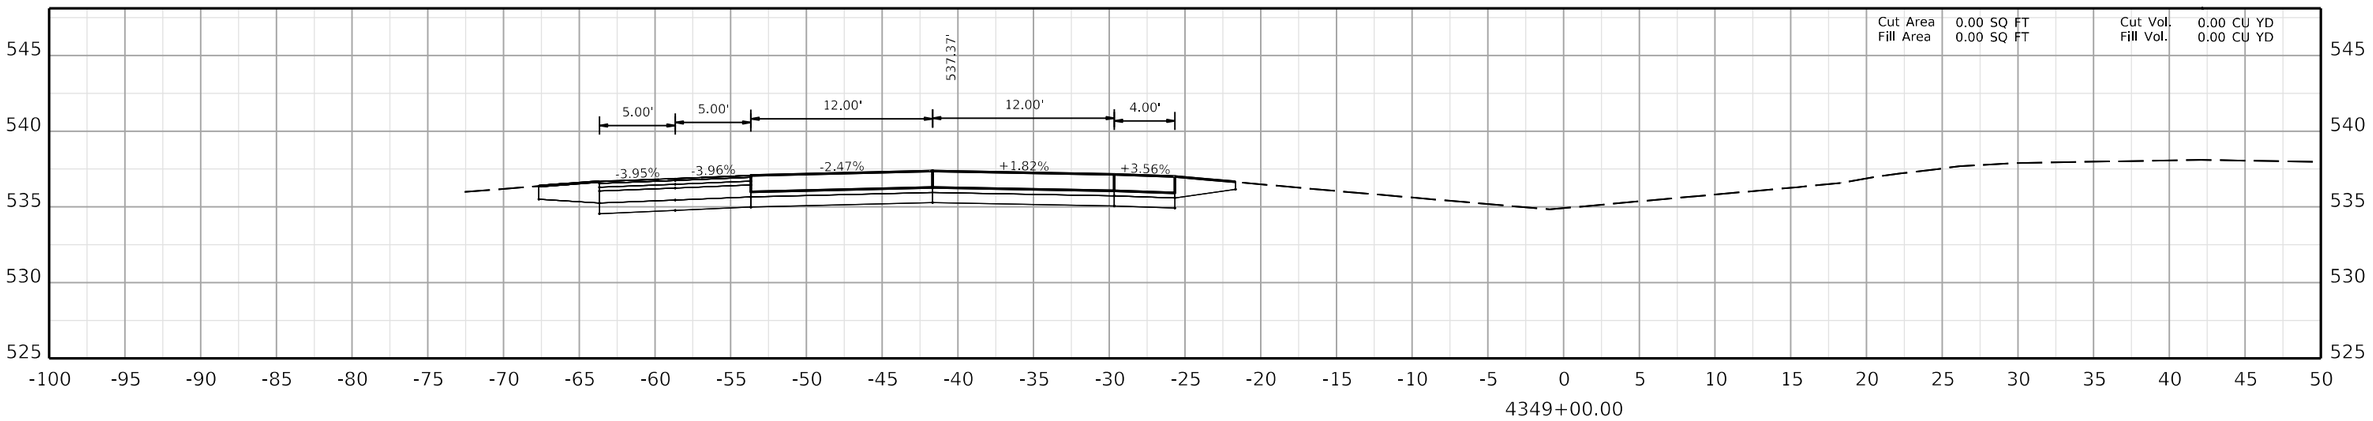

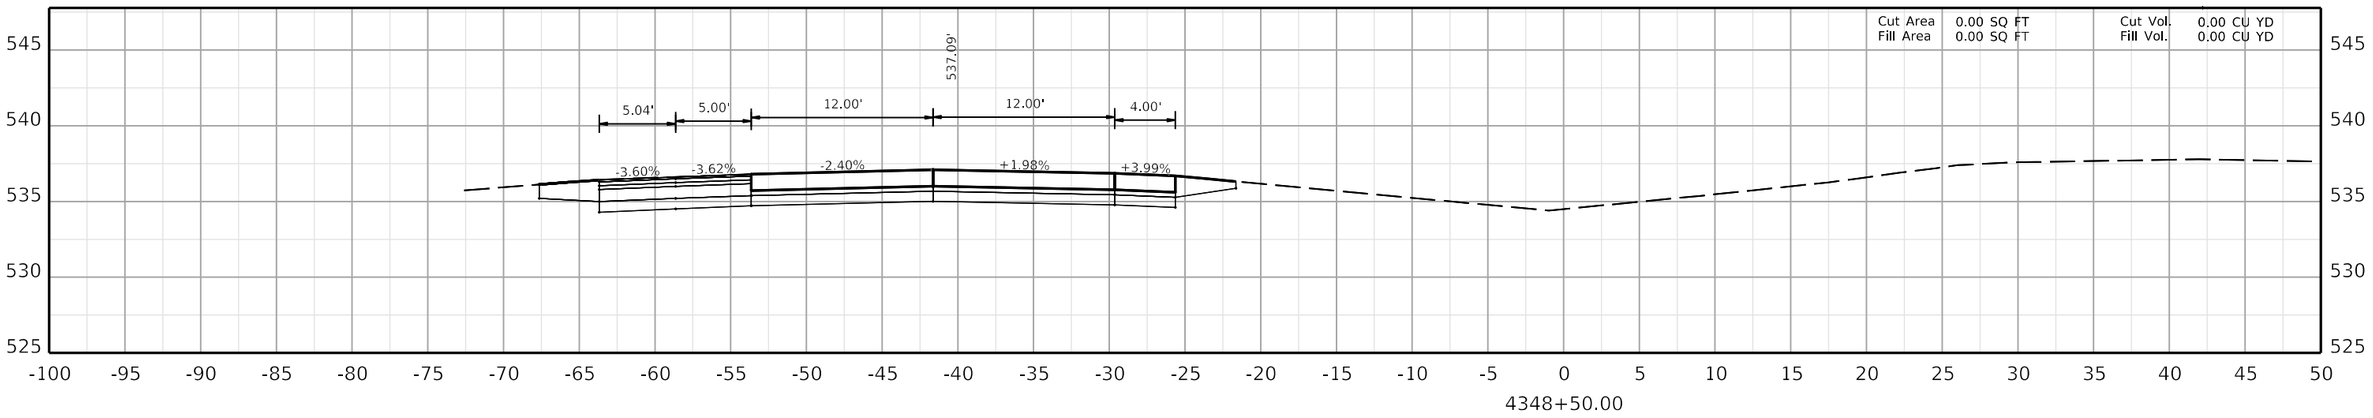

COMMONWEALTH OF KENTUCKY
DEPARTMENT OF HIGHWAYS
TEAM KENTUCKY TRANSPORTATION CABINET

DRAWING TITLE:


HORIZONTAL SCALE
SCALE: 1" = 5'


0' 5' 10' 20'


STA. 4348+50.00 TO STA. 4349+50.00

ITEM NO. COUNTY OF

SHEET NO. 4348+50.00

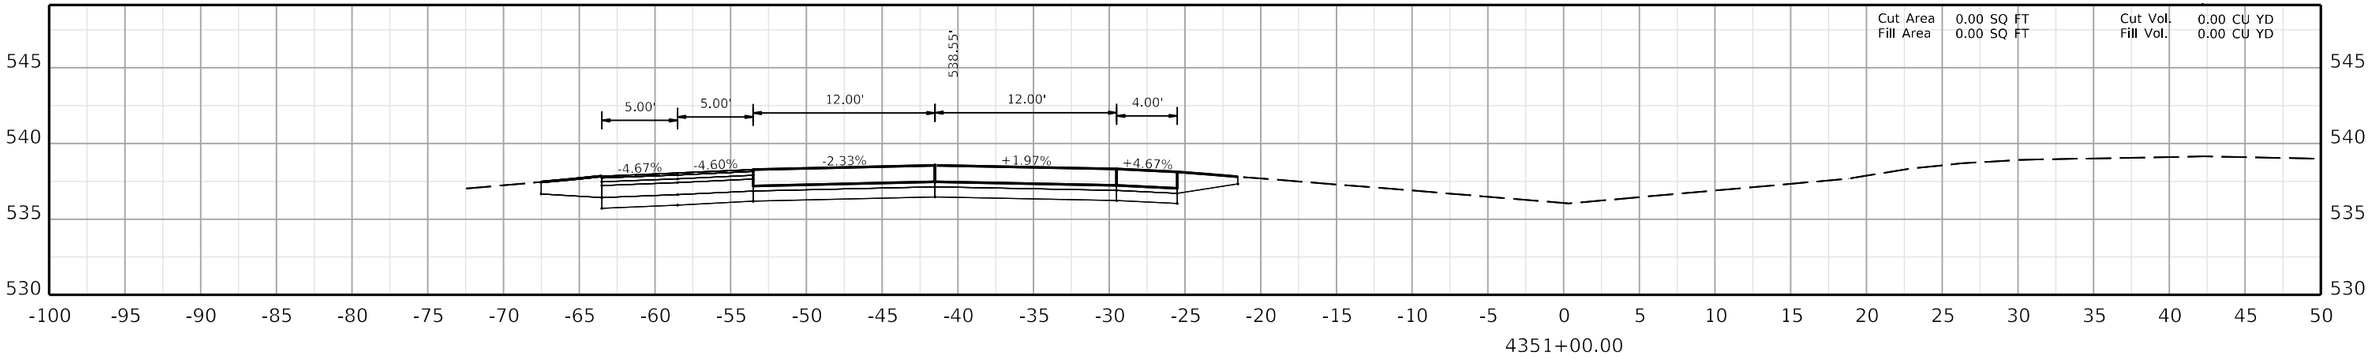

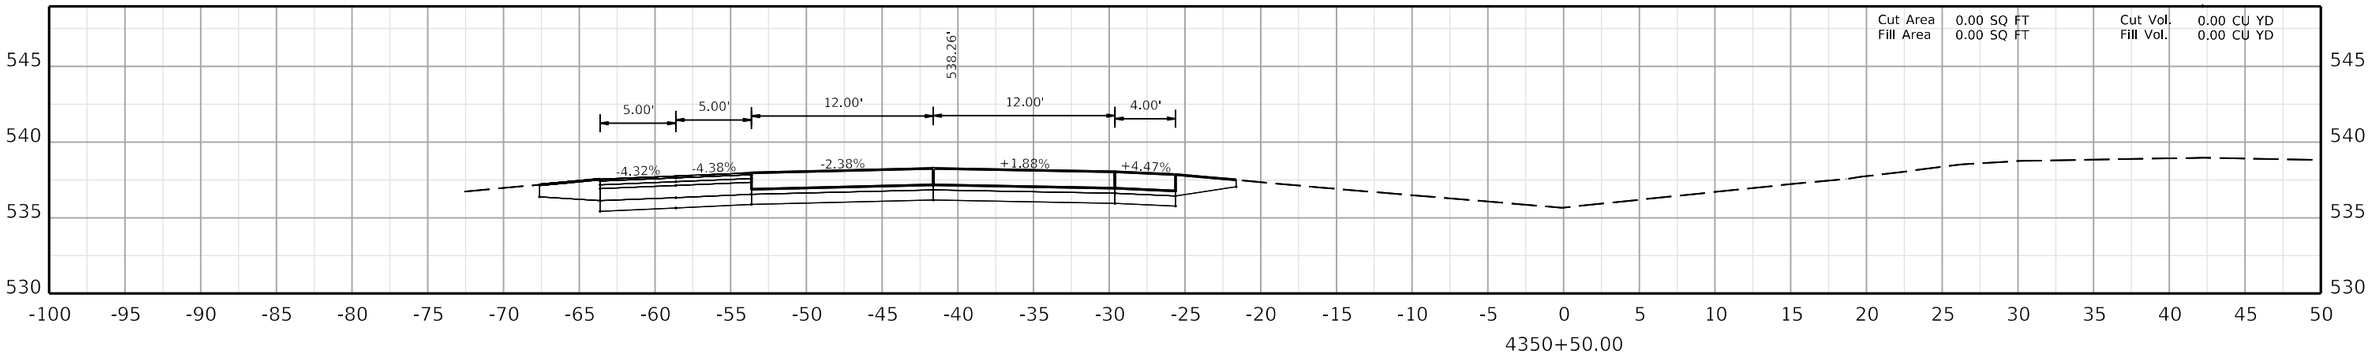

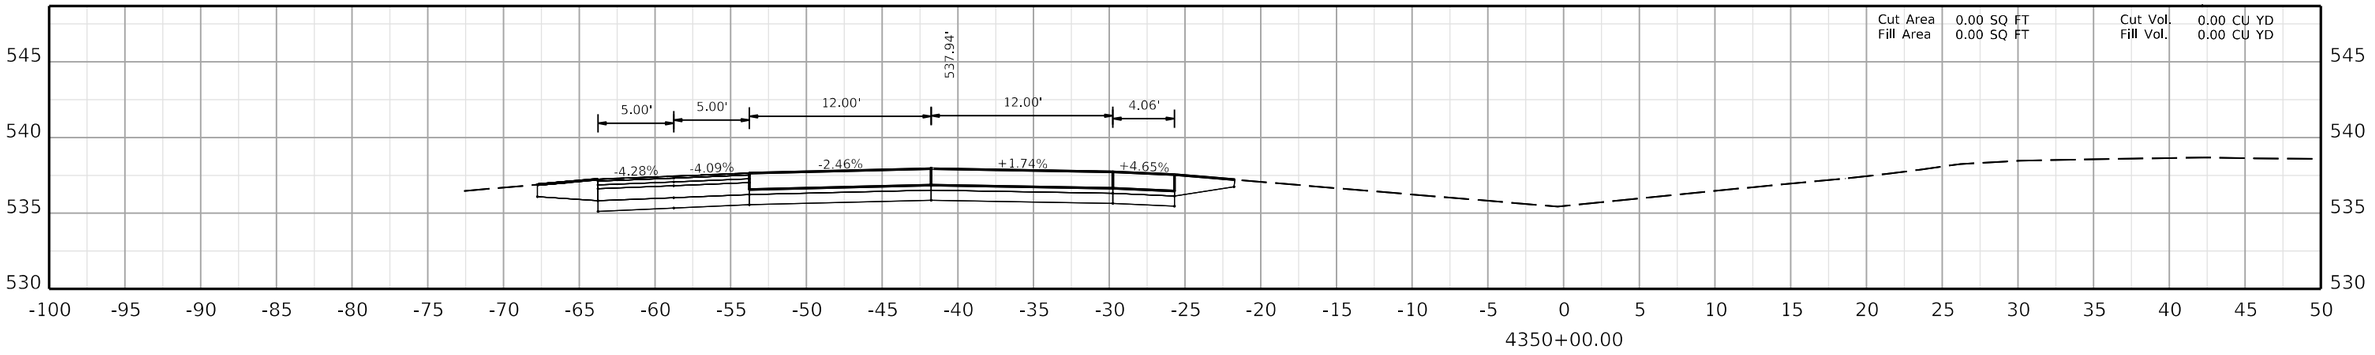

COMMONWEALTH OF KENTUCKY
DEPARTMENT OF HIGHWAYS

TEAM KENTUCKY TRANSPORTATION CABINET

DRAWING TITLE:


HORIZONTAL SCALE
SCALE: 1" = 5'


0' 5' 10' 20'


STA. 4350+00.00 TO STA. 4351+00.00

ITEM NO. COUNTY OF

SHEET NO.
4350+00.00

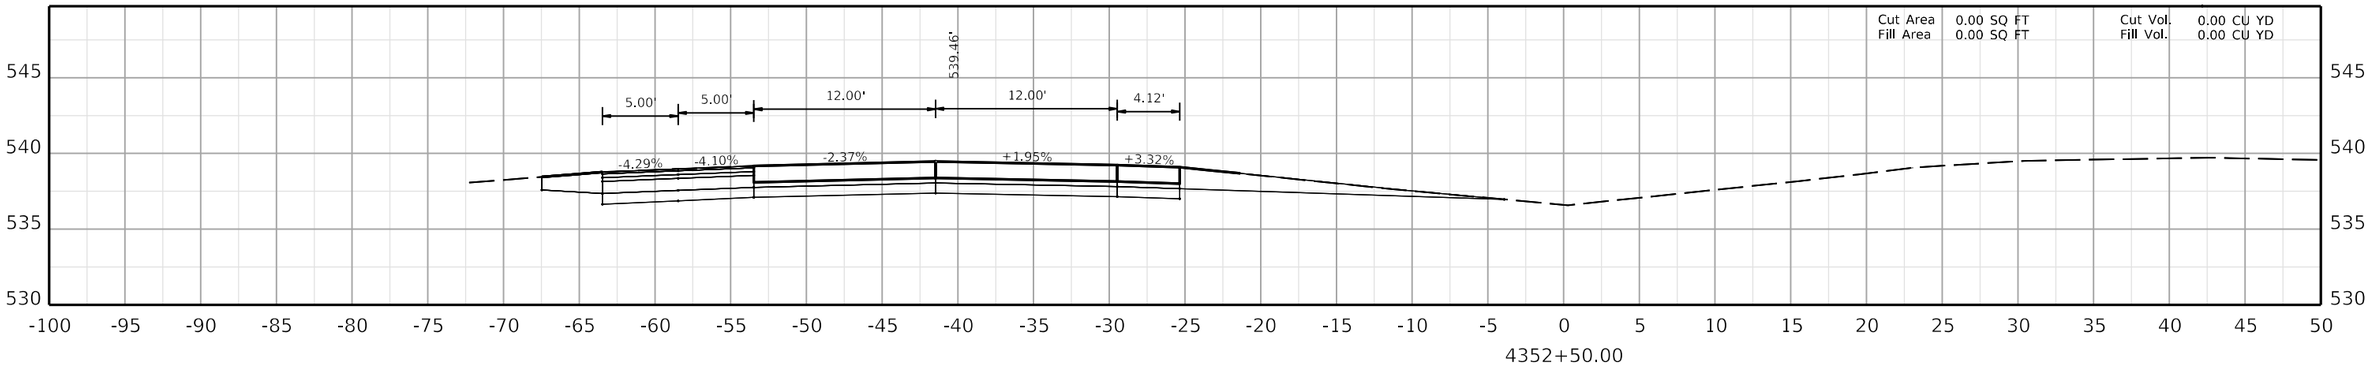

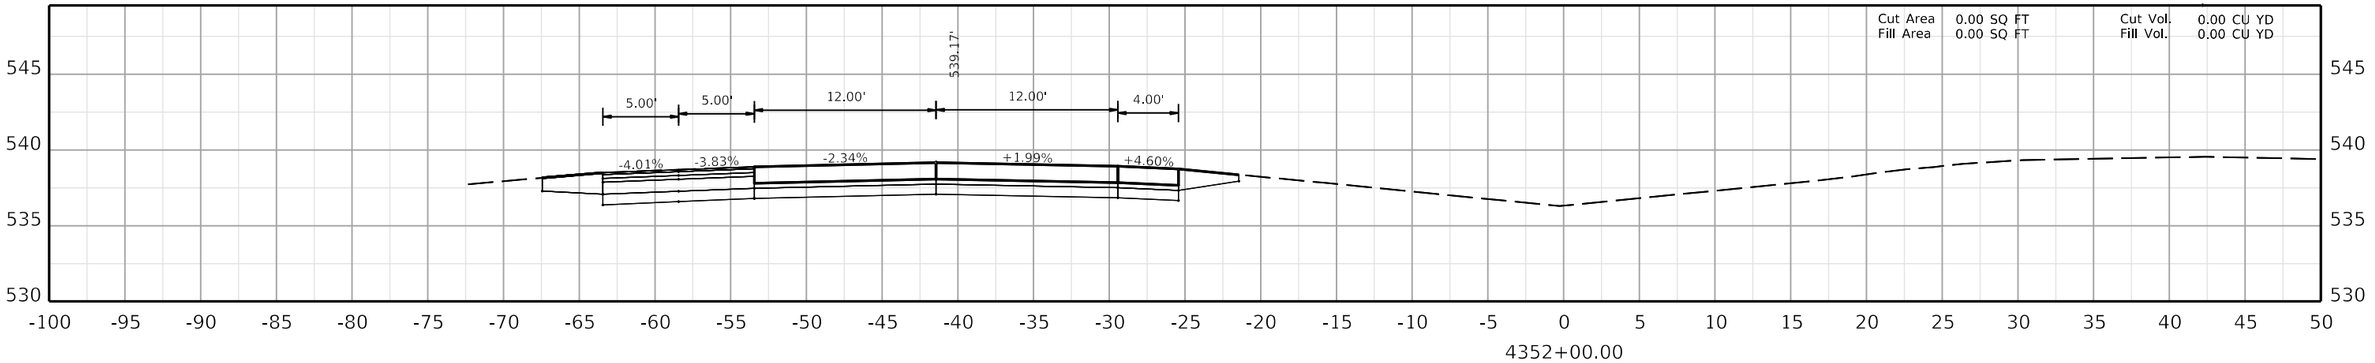

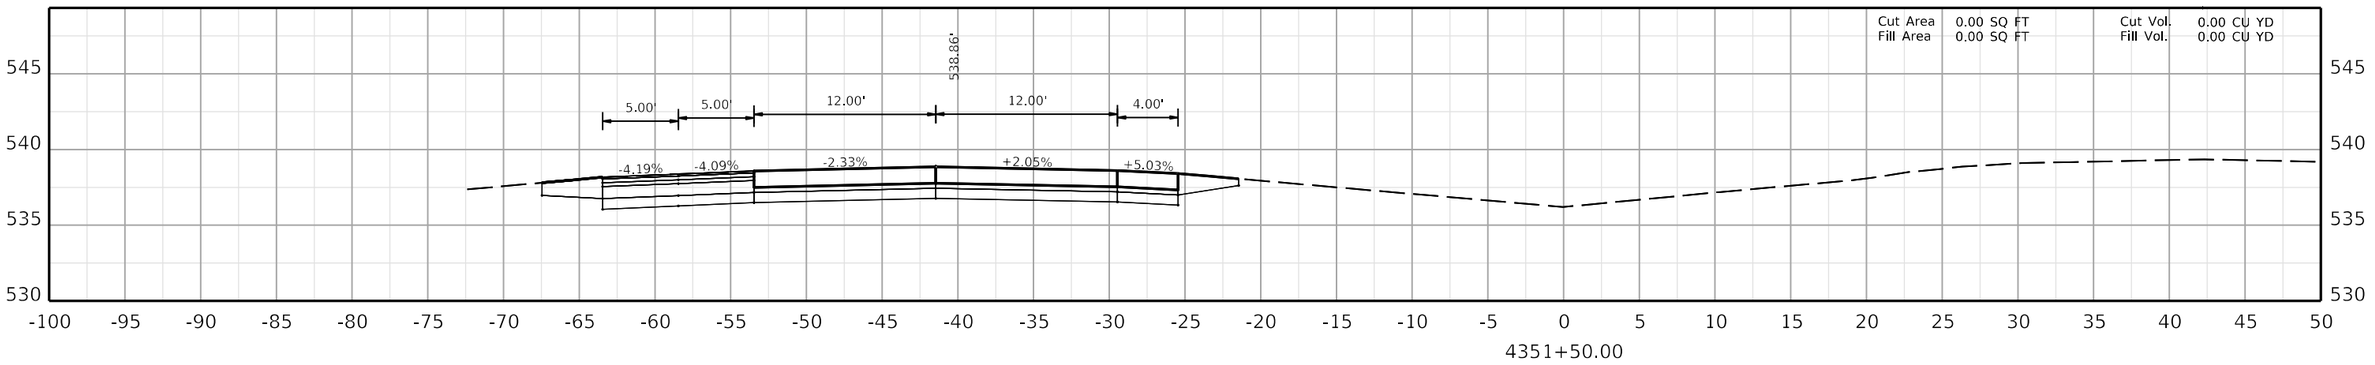

COMMONWEALTH OF KENTUCKY
DEPARTMENT OF HIGHWAYS
TEAM KENTUCKY

DRAWING TITLE:

HORIZONTAL SCALE
SCALE: 1" = 5'


0' 5' 10' 20'


STA. 4351+50.00 TO STA. 4352+50.00


ITEM NO.

COUNTY OF

SHEET NO.
4351+50.00

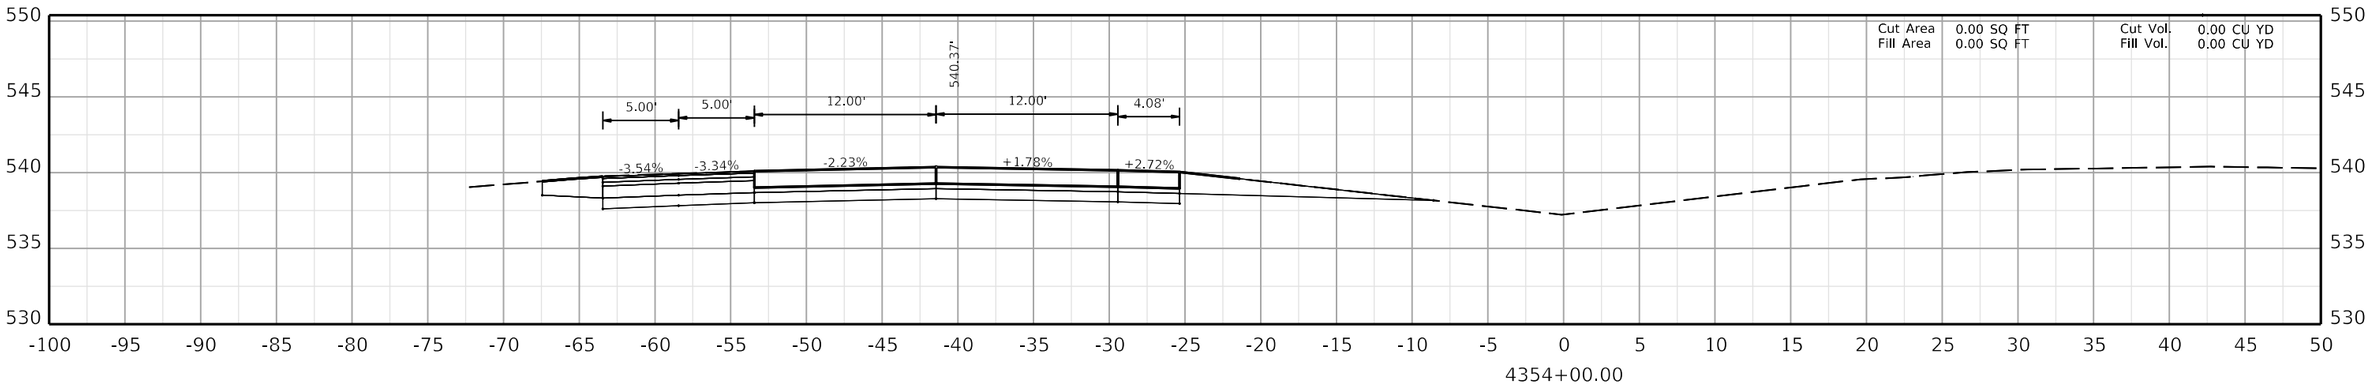

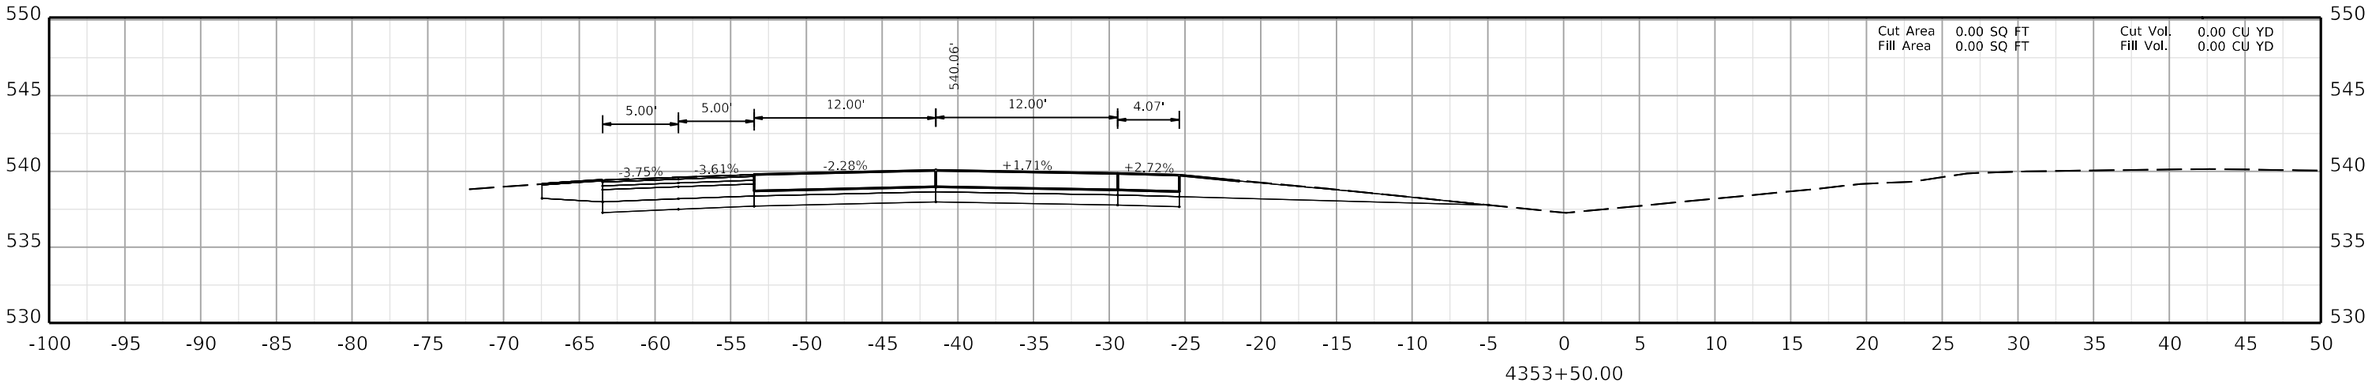

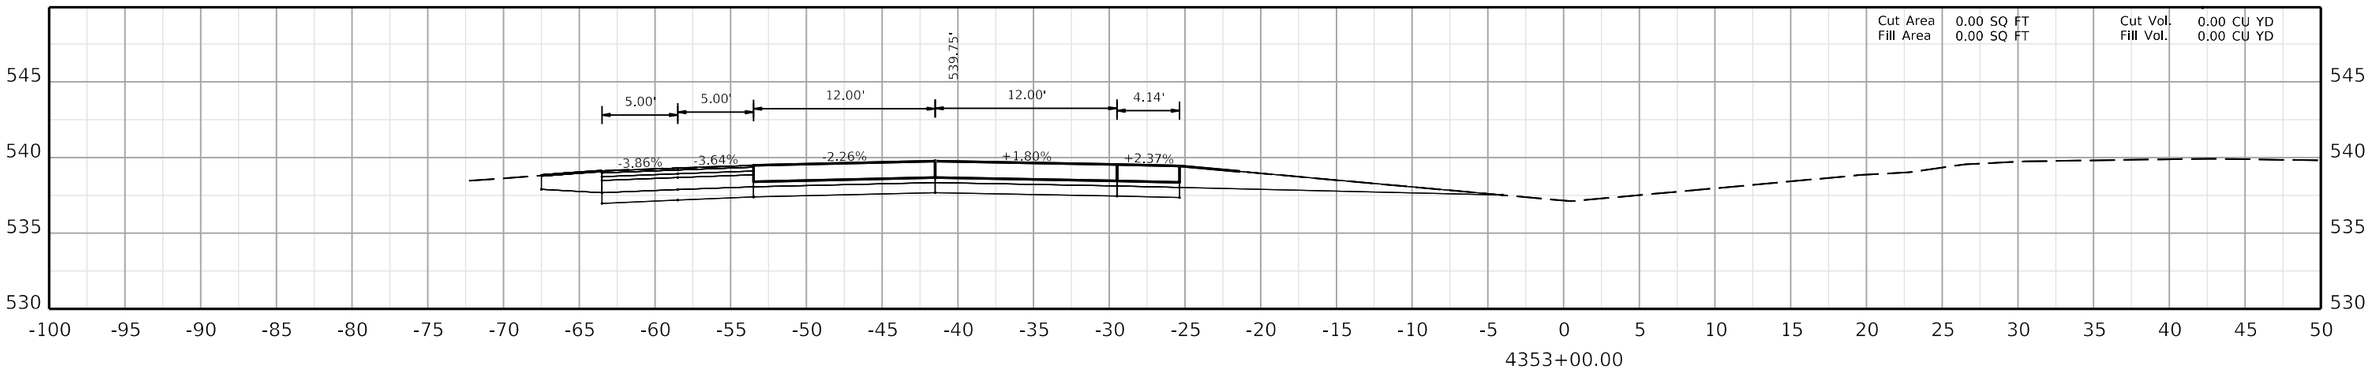

COMMONWEALTH OF KENTUCKY
DEPARTMENT OF HIGHWAYS

TEAM KENTUCKY

DRAWING TITLE:

HORIZONTAL SCALE
SCALE: 1" = 5'

0' 5' 10' 20'

STA. 4353+00.00 TO STA. 4354+00.00


ITEM NO. COUNTY OF


SHEET NO.
4353+00.00


OpenRoads Designer v10.12.02.4

USER: USLR095925

FILE NAME: C:\BMS\WSP-US-PW-02\D0932959\CORR_I-24W_CONCRETE_PAVING_SEGMENT4_XSEC.DGN

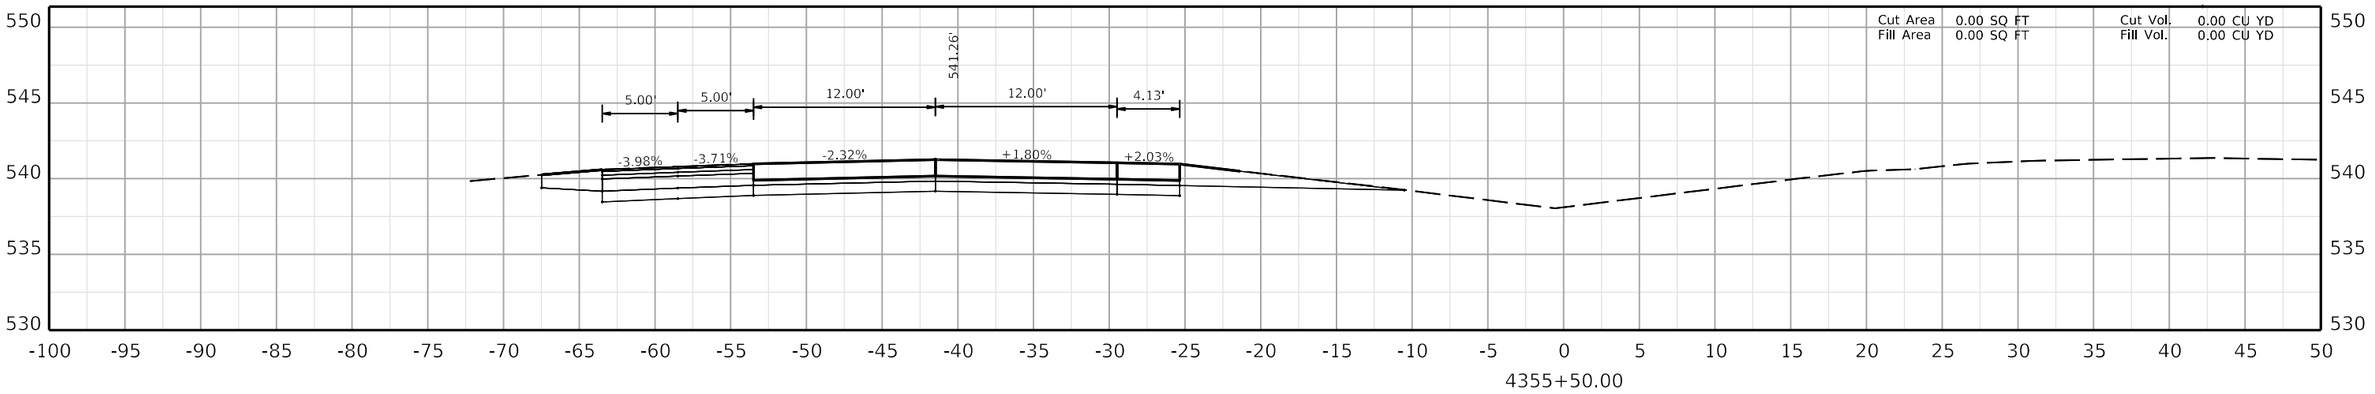

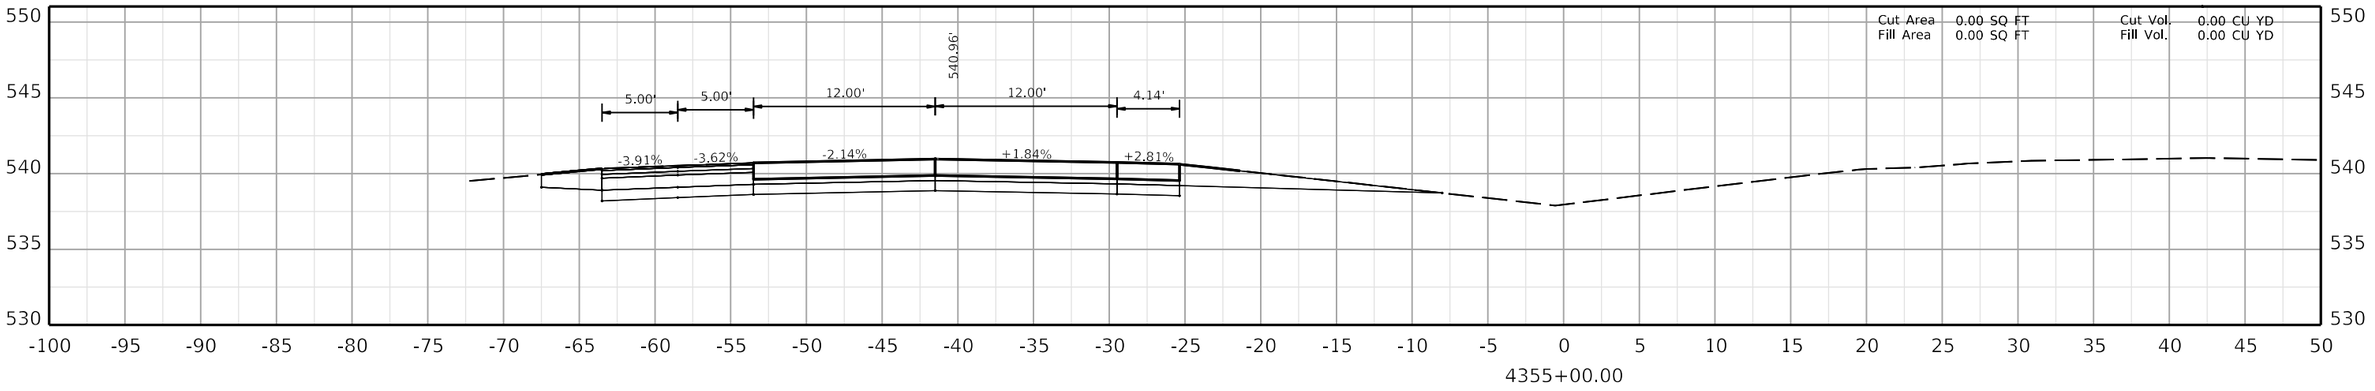

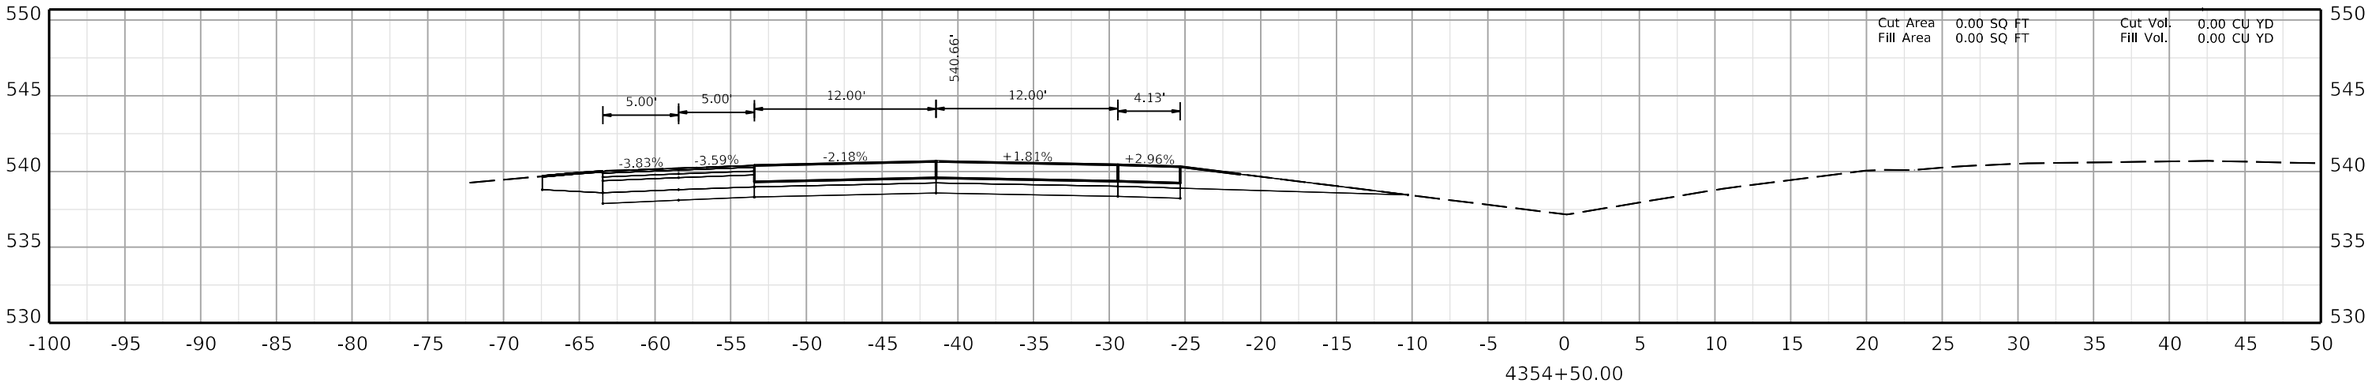

COMMONWEALTH OF KENTUCKY
DEPARTMENT OF HIGHWAYS

TEAM KENTUCKY

DRAWING TITLE:


HORIZONTAL SCALE
SCALE: 1" = 5'


0' 5' 10' 20'


STA. 4354+50.00 TO STA. 4355+50.00

ITEM NO. COUNTY OF

SHEET NO.
4354+50.00

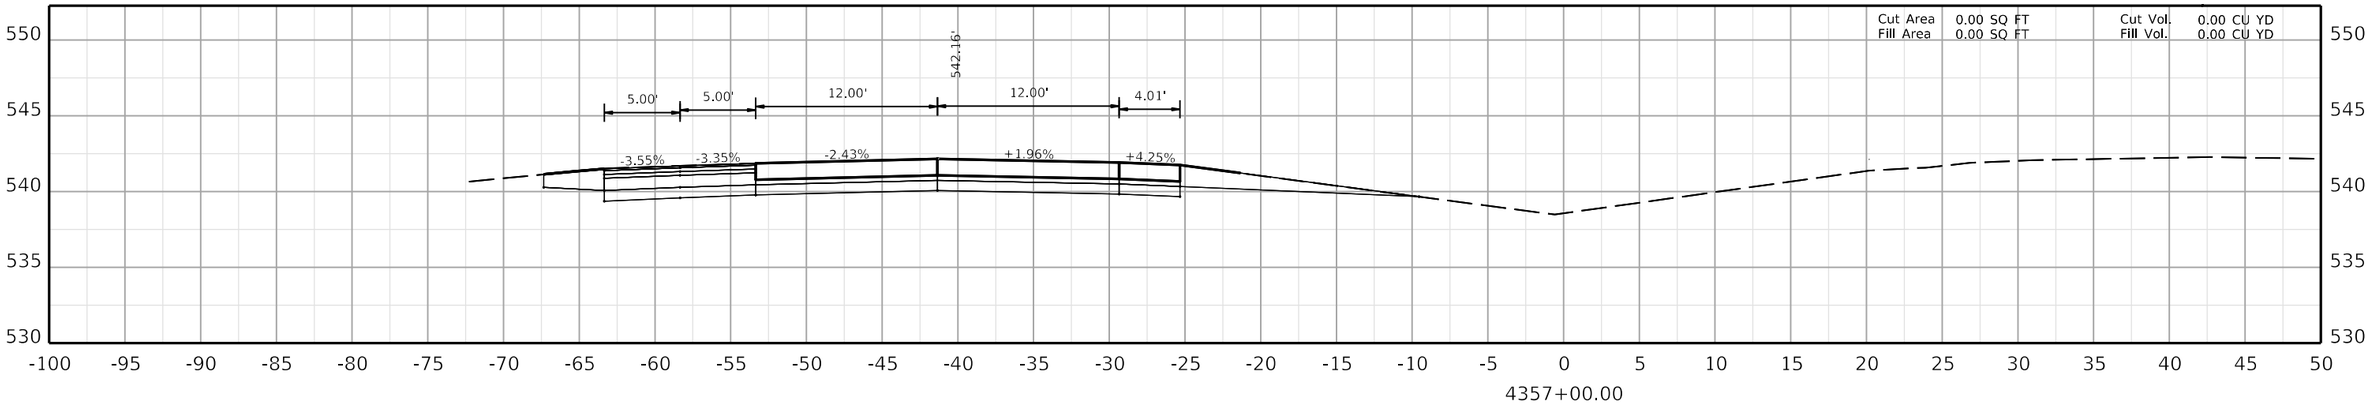

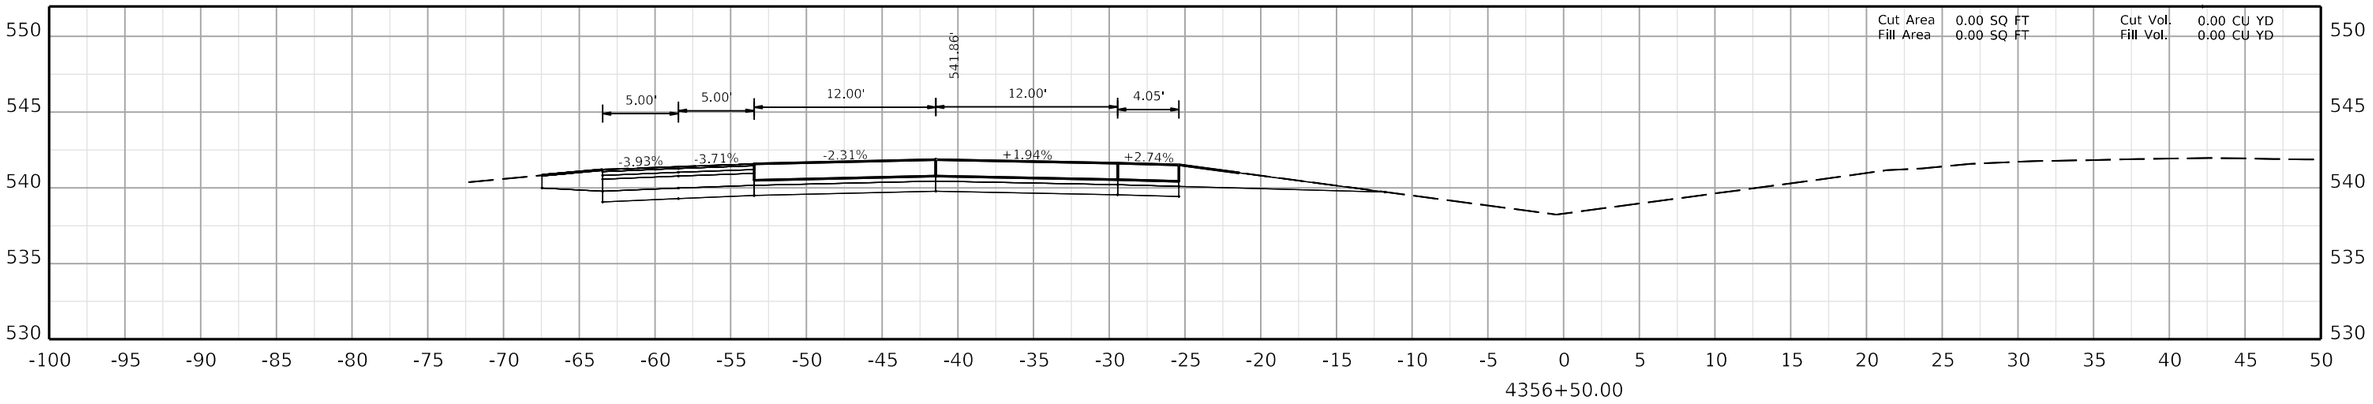

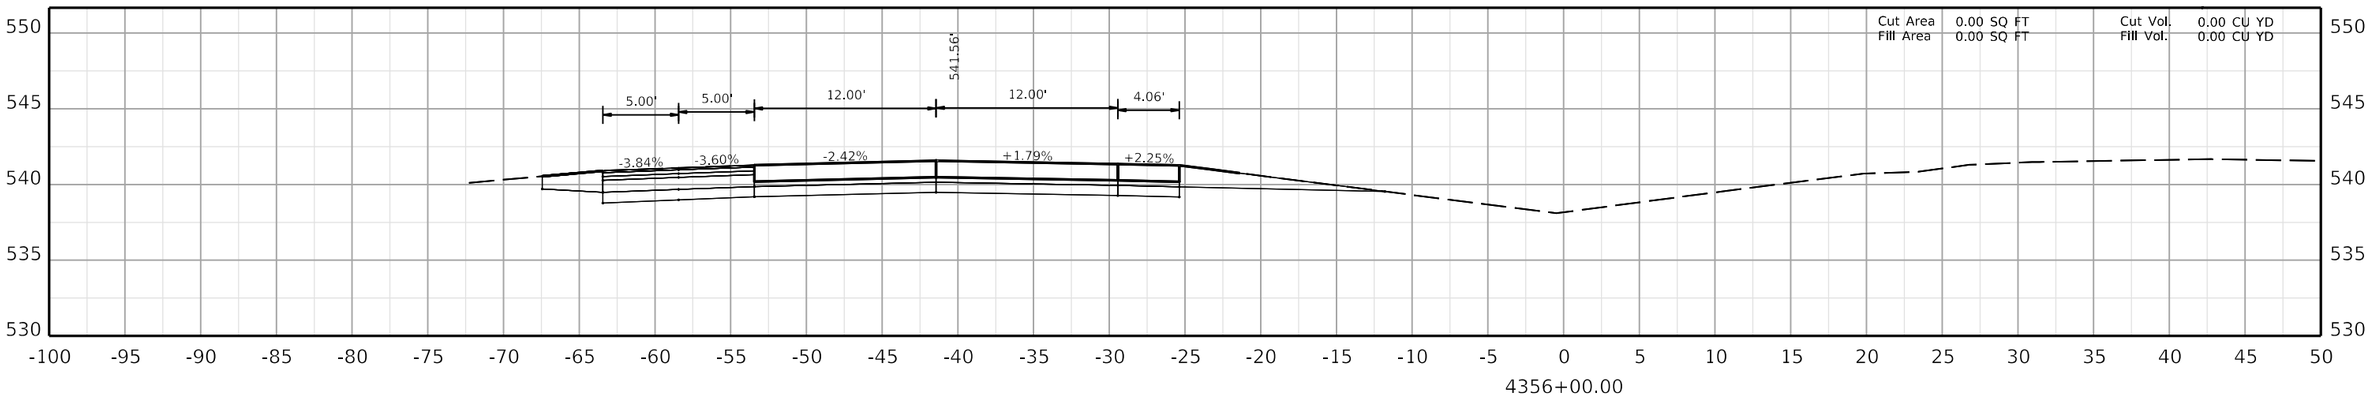

COMMONWEALTH OF KENTUCKY
DEPARTMENT OF HIGHWAYS
TEAM KENTUCKY

DRAWING TITLE:


HORIZONTAL SCALE
SCALE: 1" = 5'


0' 5' 10' 20'


STA. 4356+00.00 TO STA. 4357+00.00

ITEM NO. COUNTY OF

SHEET NO.
4356+00.00

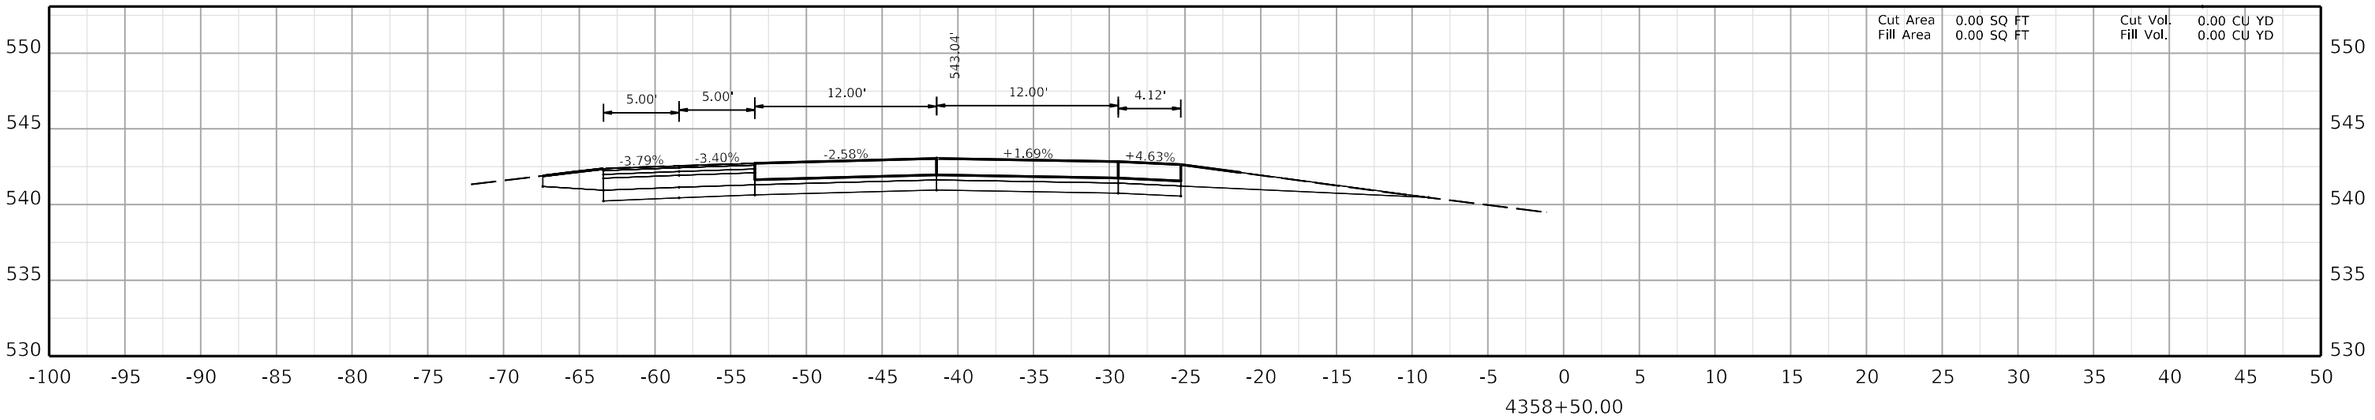

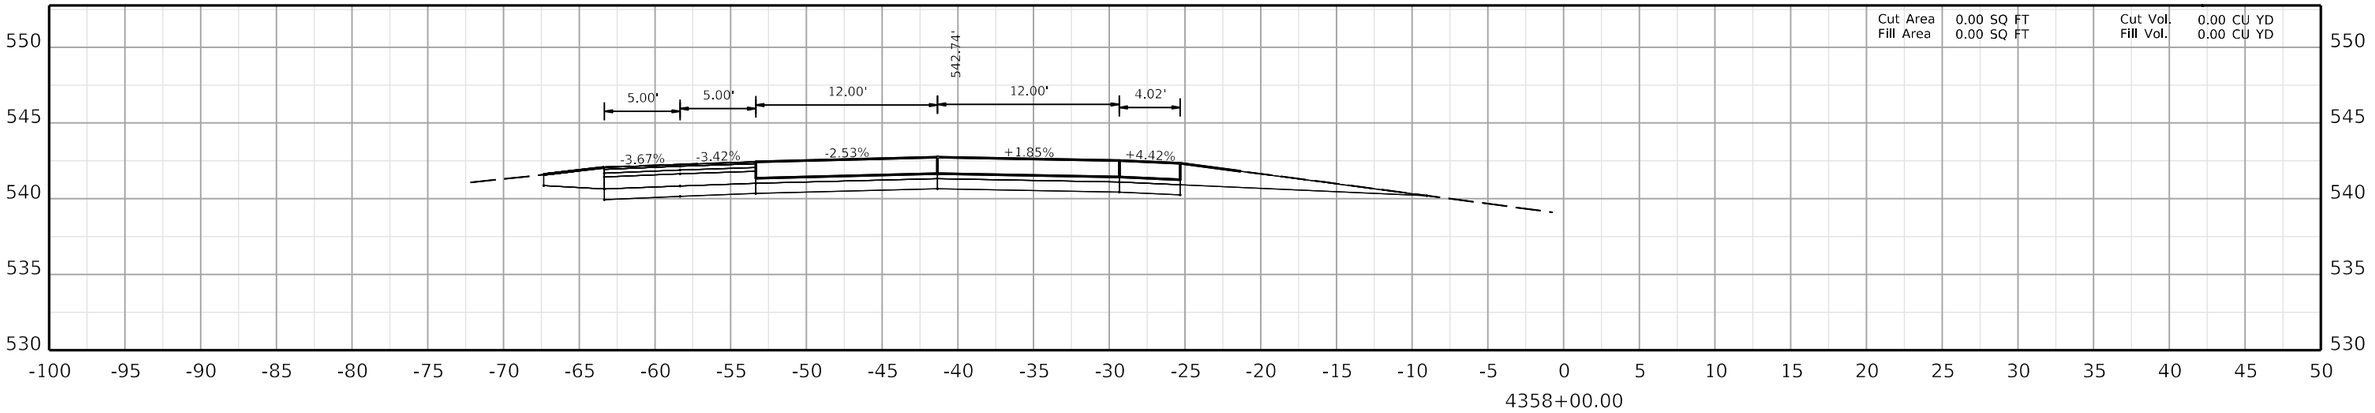

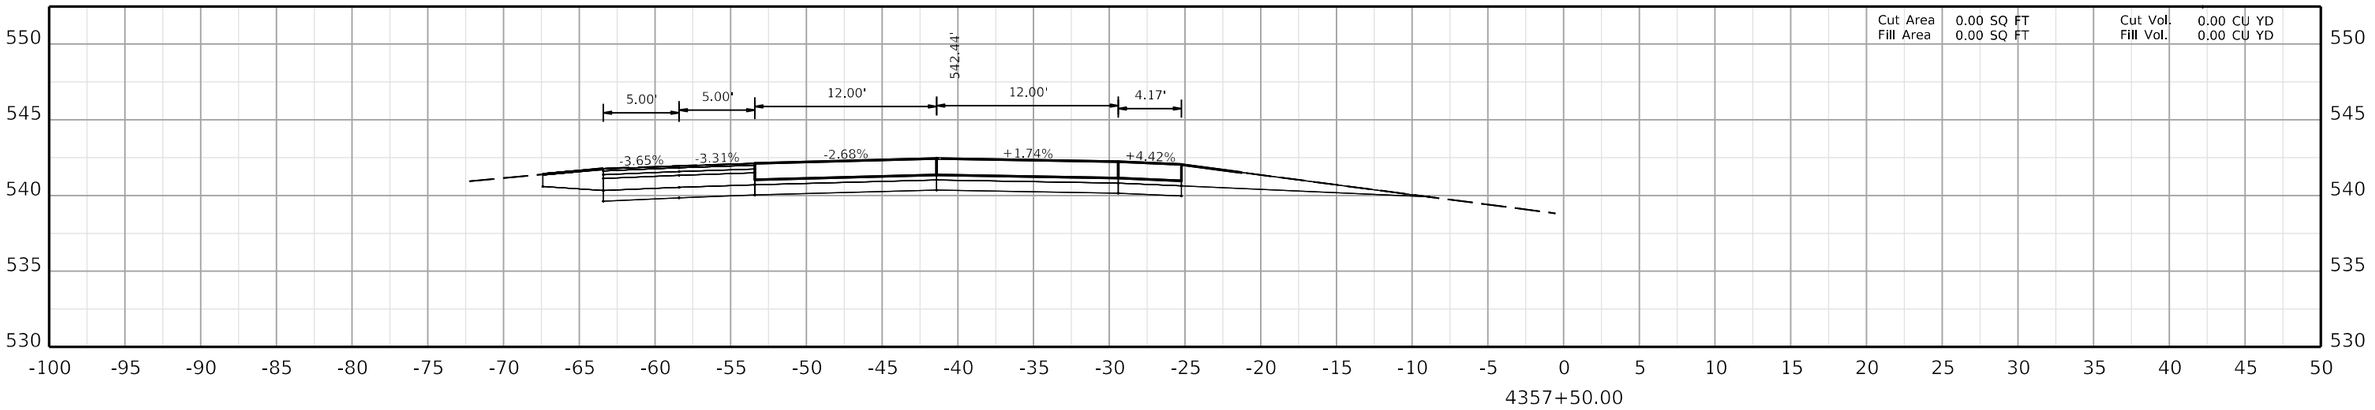

COMMONWEALTH OF KENTUCKY
DEPARTMENT OF HIGHWAYS
TEAM KENTUCKY TRANSPORTATION CABINET

DRAWING TITLE:


HORIZONTAL SCALE
SCALE: 1" = 5'


0' 5' 10' 20'


STA. 4357+50.00 TO STA. 4358+50.00

ITEM NO. COUNTY OF

SHEET NO.
4357+50.00

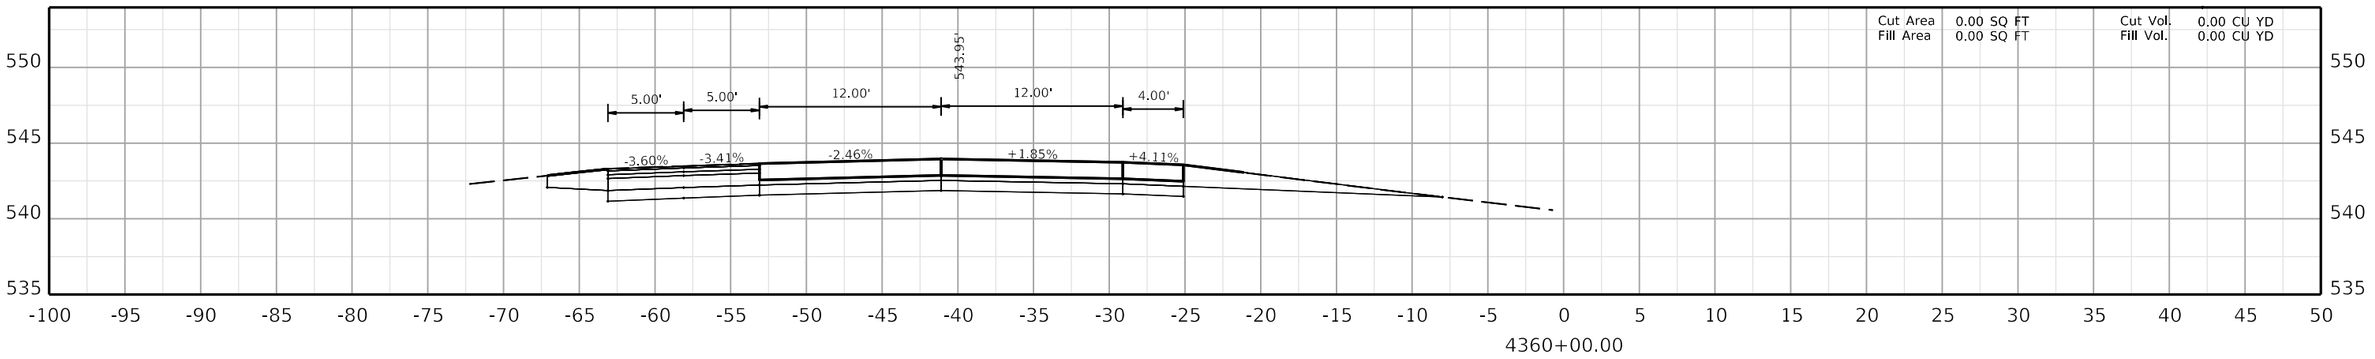

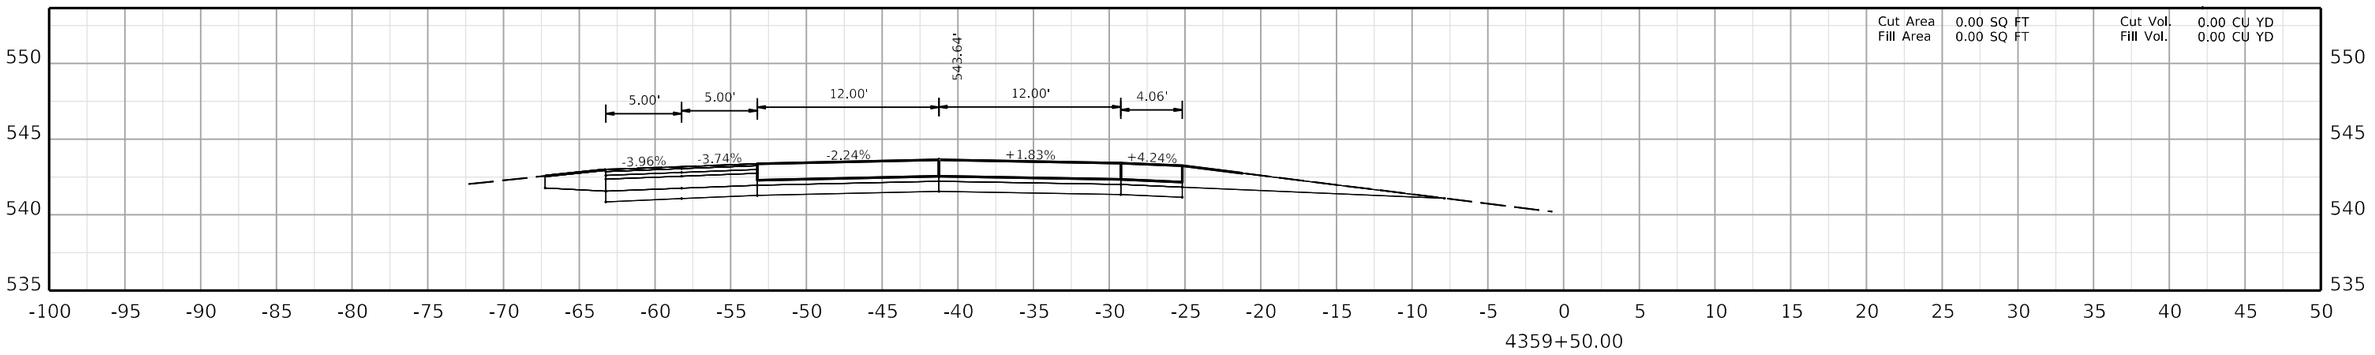

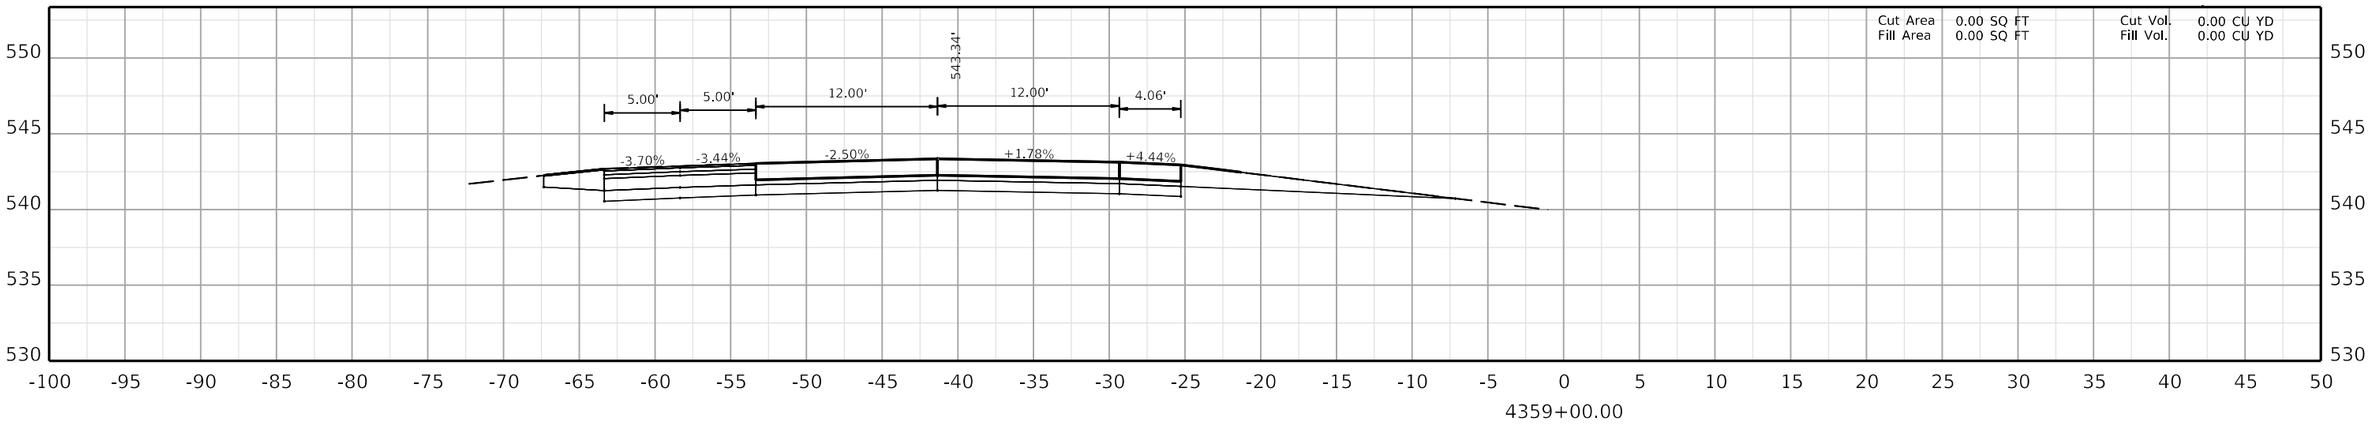

COMMONWEALTH OF KENTUCKY
DEPARTMENT OF HIGHWAYS
TEAM KENTUCKY

DRAWING TITLE:


HORIZONTAL SCALE
SCALE: 1" = 5'


0' 5' 10' 20'


STA. 4359+00.00 TO STA. 4360+00.00

ITEM NO. COUNTY OF

SHEET NO.
4359+00.00

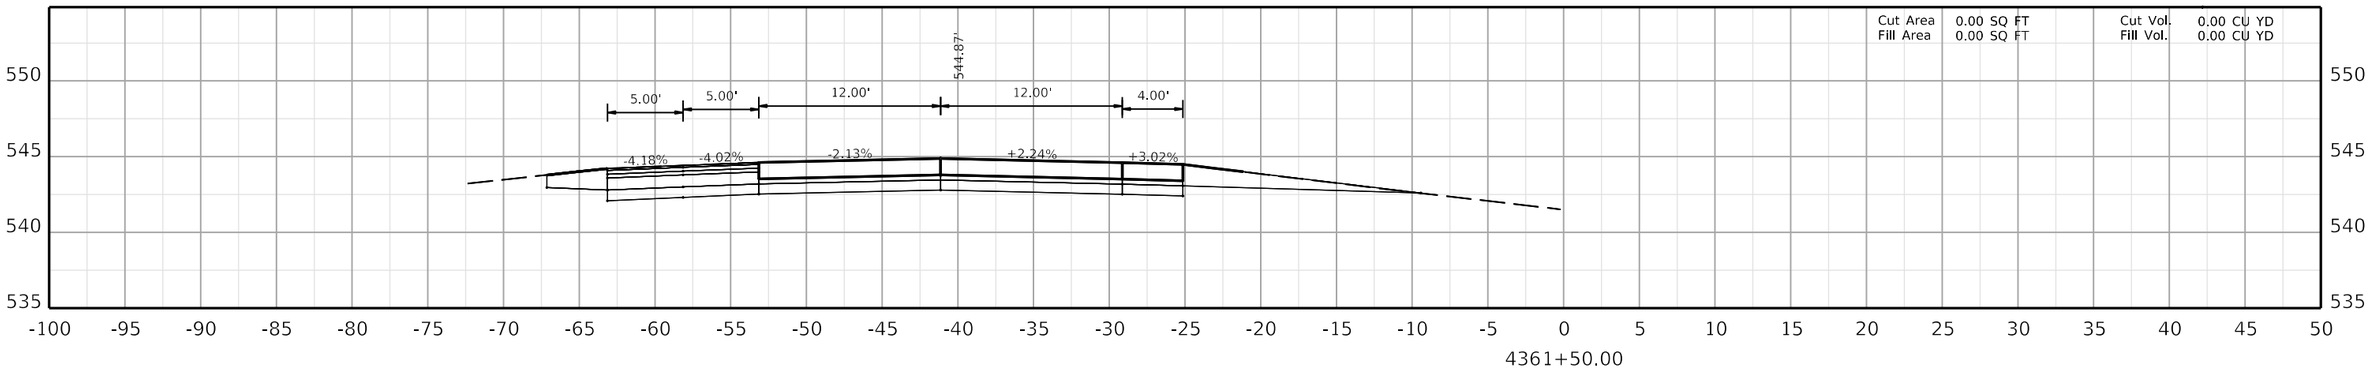

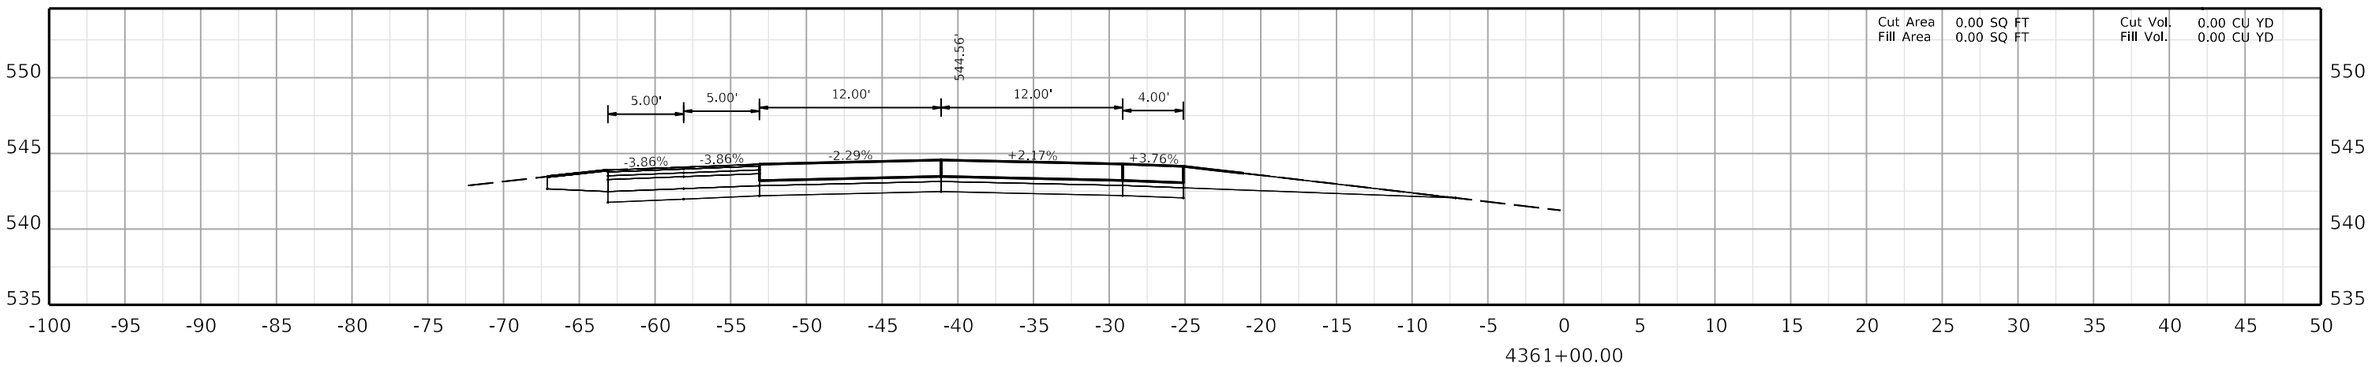

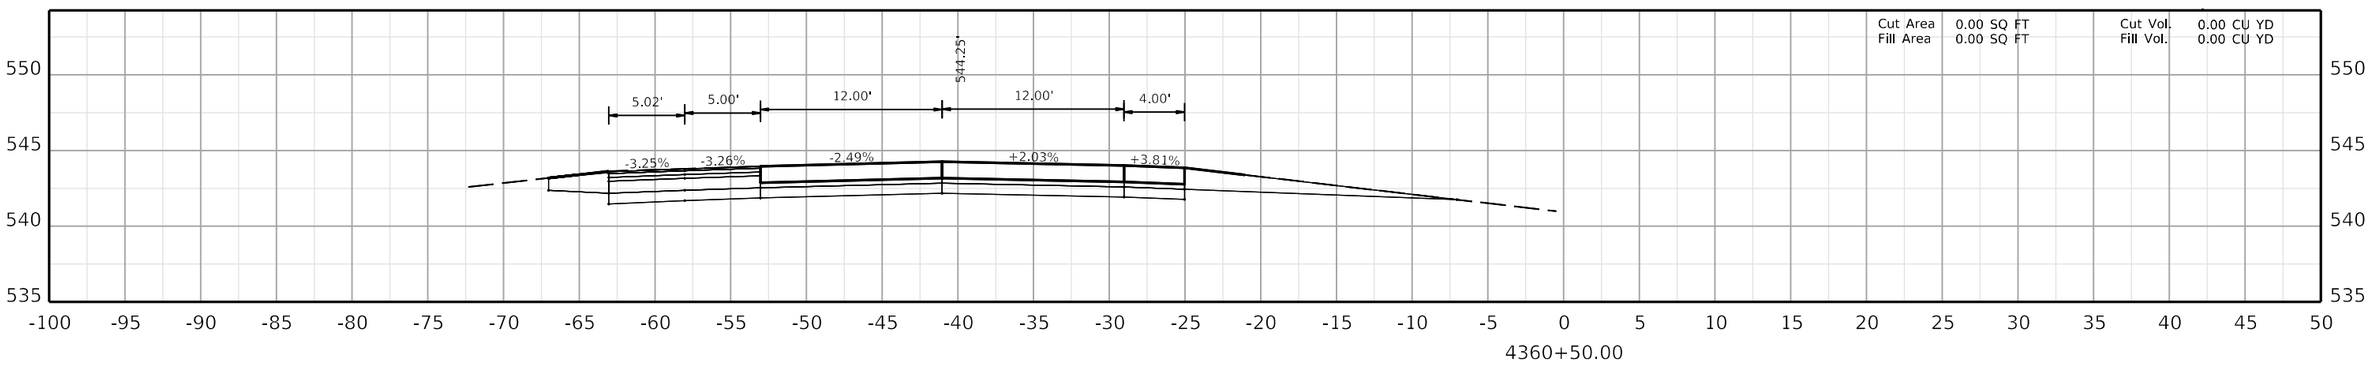

COMMONWEALTH OF KENTUCKY
DEPARTMENT OF HIGHWAYS
TEAM KENTUCKY TRANSPORTATION CABINET

DRAWING TITLE:


HORIZONTAL SCALE
SCALE: 1" = 5'


0' 5' 10' 20'


STA. 4360+50.00 TO STA. 4361+50.00

ITEM NO. COUNTY OF

SHEET NO. 4360+50.00

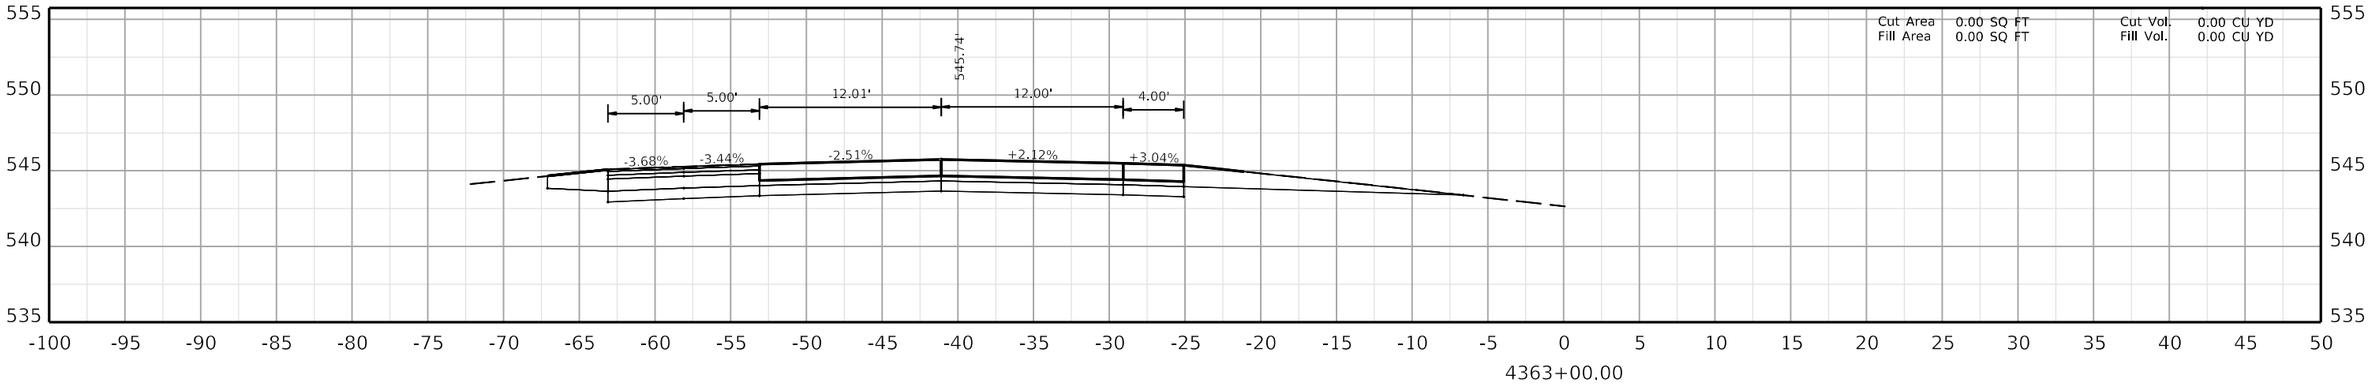

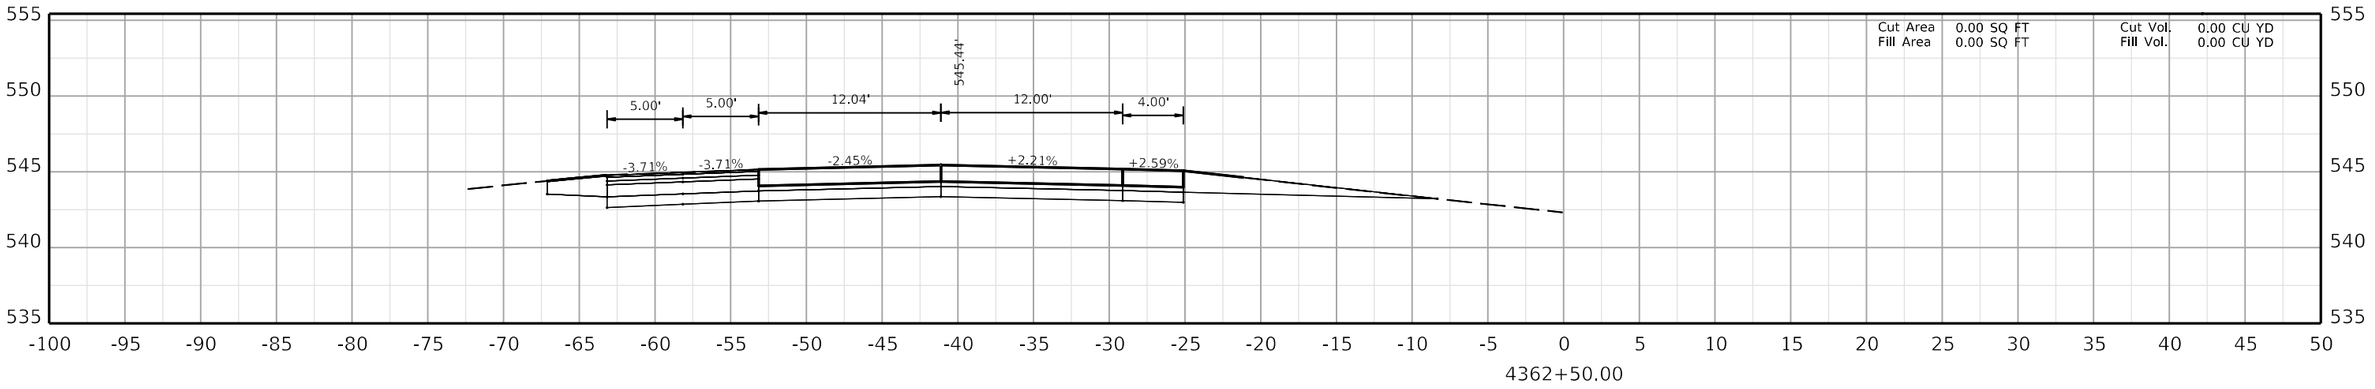

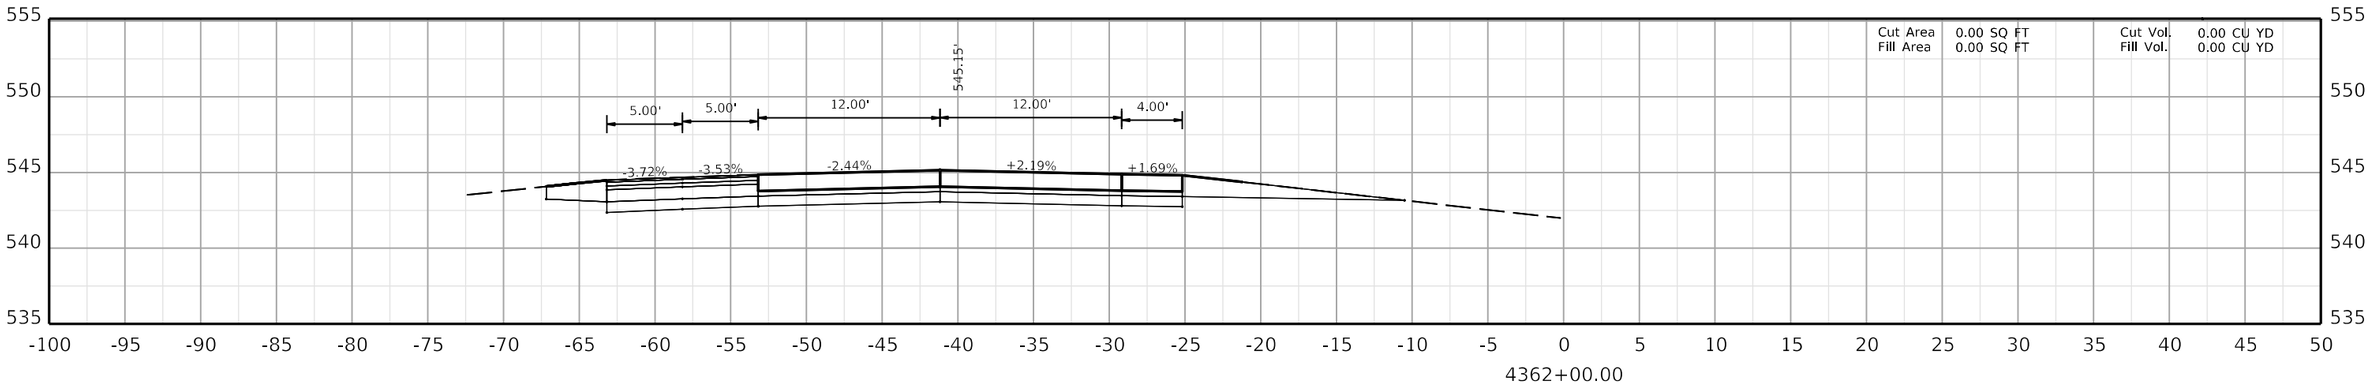

COMMONWEALTH OF KENTUCKY
DEPARTMENT OF HIGHWAYS
TEAM KENTUCKY TRANSPORTATION CABINET

DRAWING TITLE:


HORIZONTAL SCALE
SCALE: 1" = 5'


0' 5' 10' 20'


STA. 4362+00.00 TO STA. 4363+00.00

ITEM NO. COUNTY OF

SHEET NO.
4362+00.00

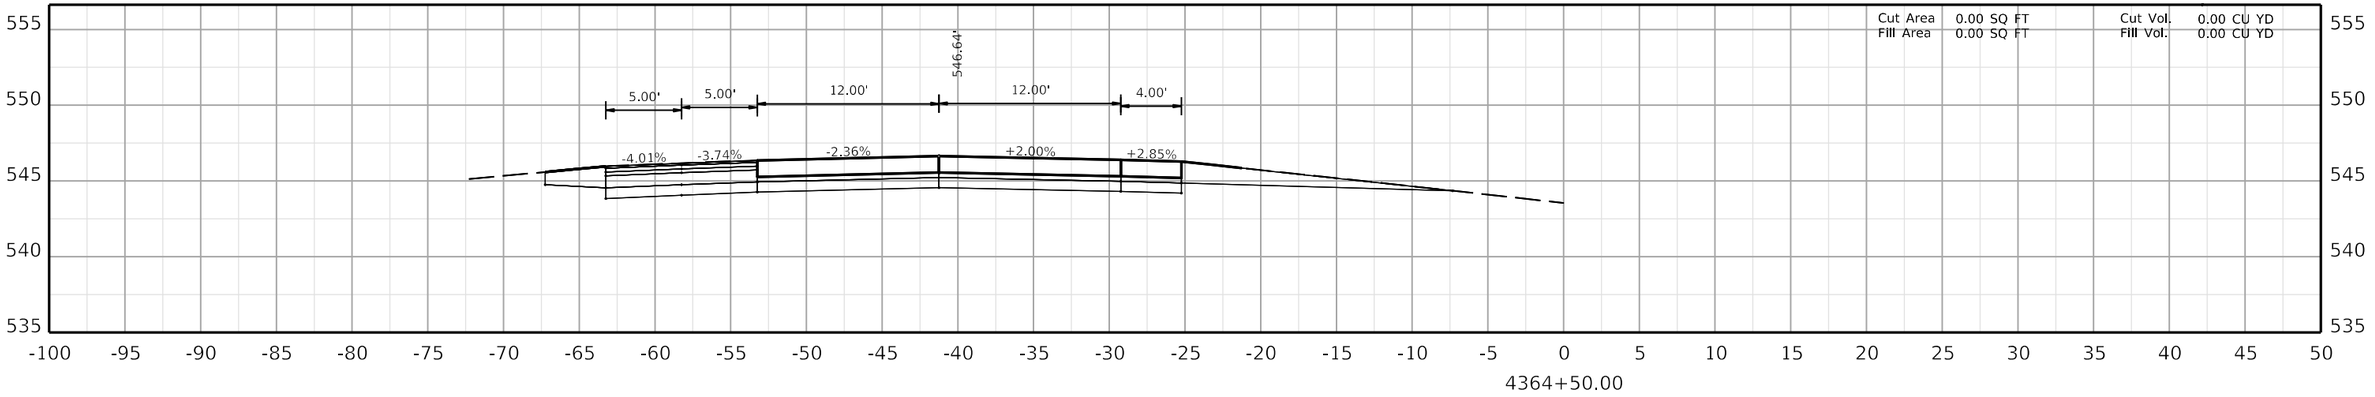

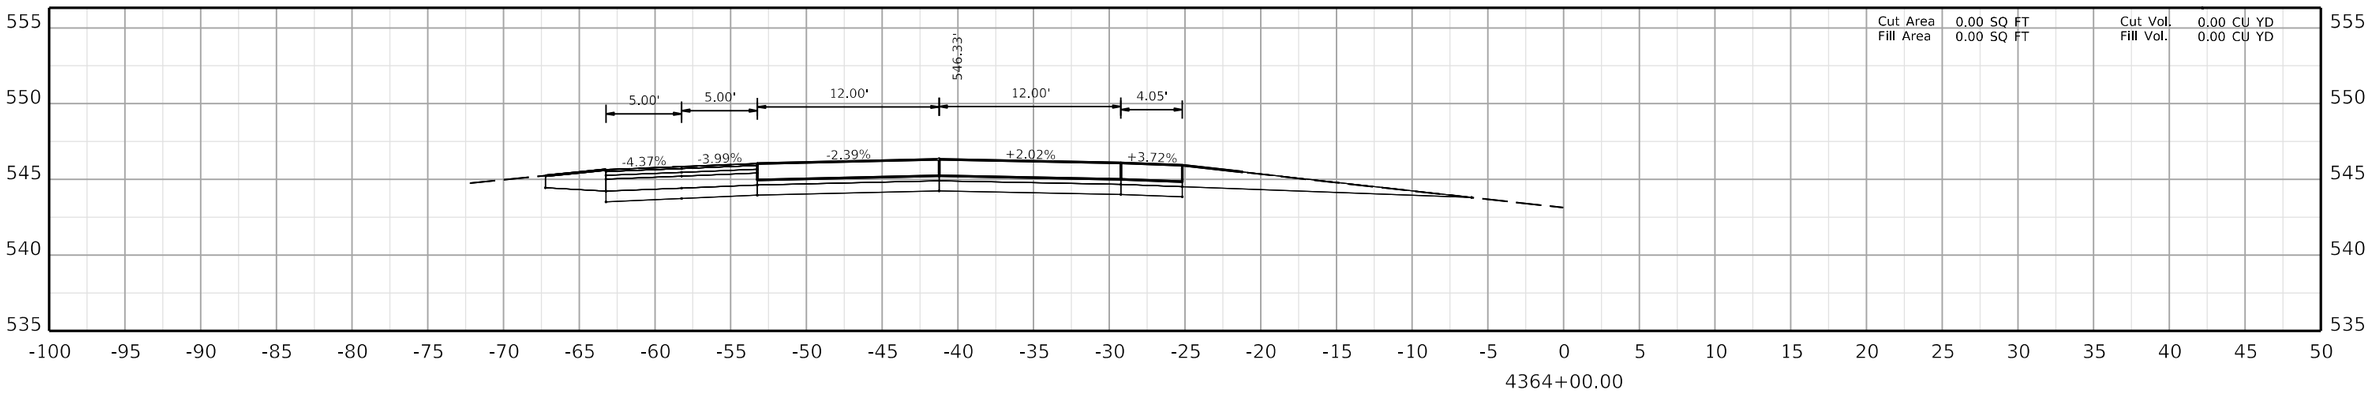

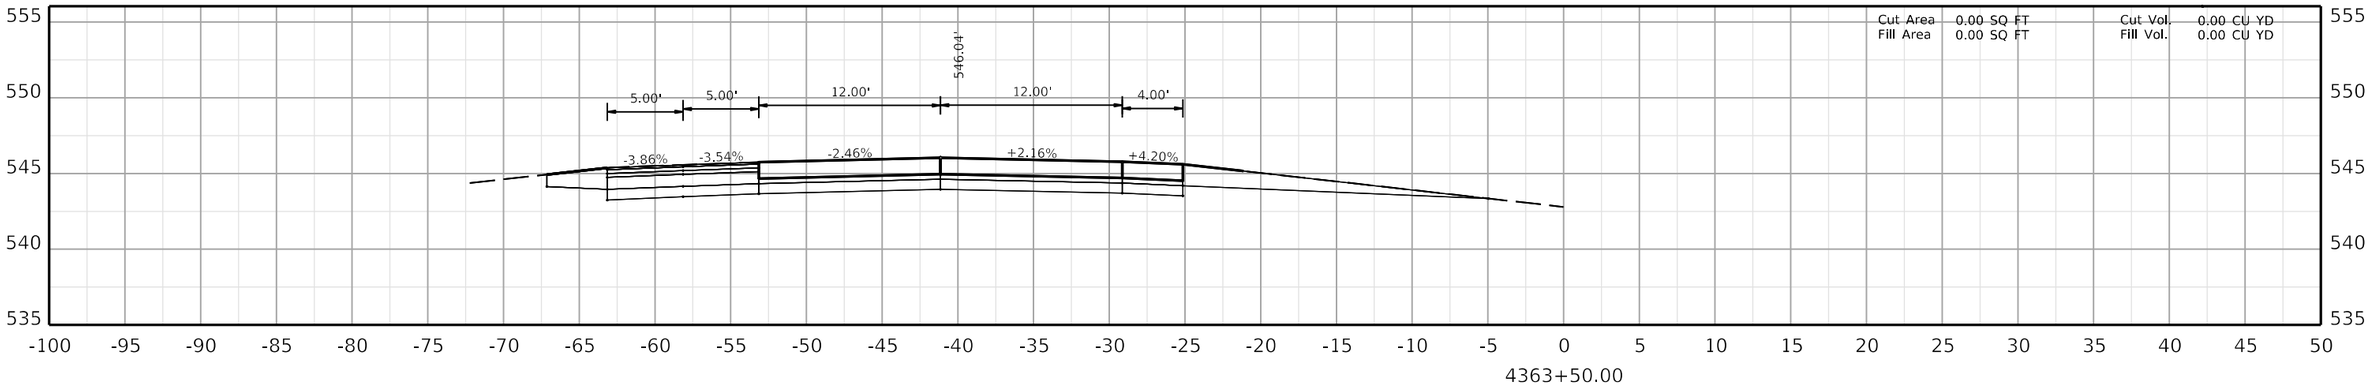

COMMONWEALTH OF KENTUCKY
DEPARTMENT OF HIGHWAYS
TEAM KENTUCKY TRANSPORTATION CABINET

DRAWING TITLE:


HORIZONTAL SCALE
SCALE: 1" = 5'


0' 5' 10' 20'


STA. 4363+50.00 TO STA. 4364+50.00

ITEM NO. COUNTY OF

SHEET NO.
4363+50.00

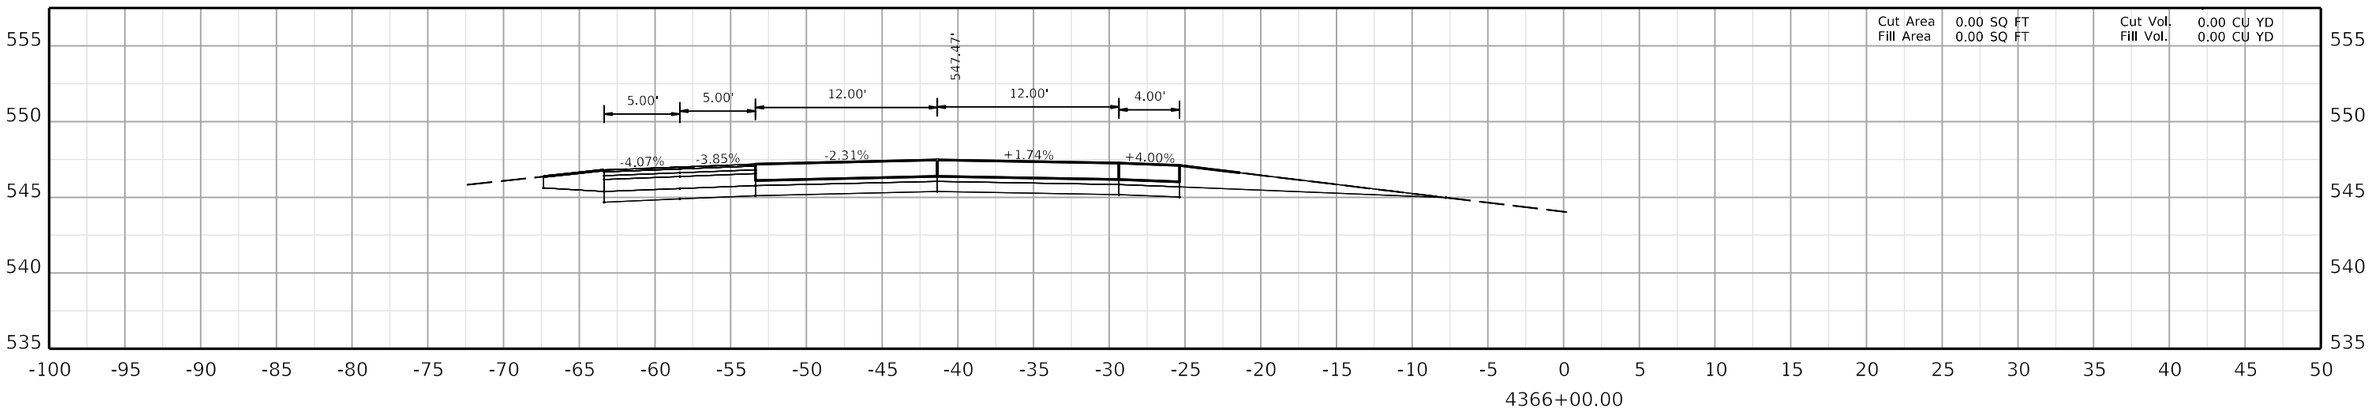

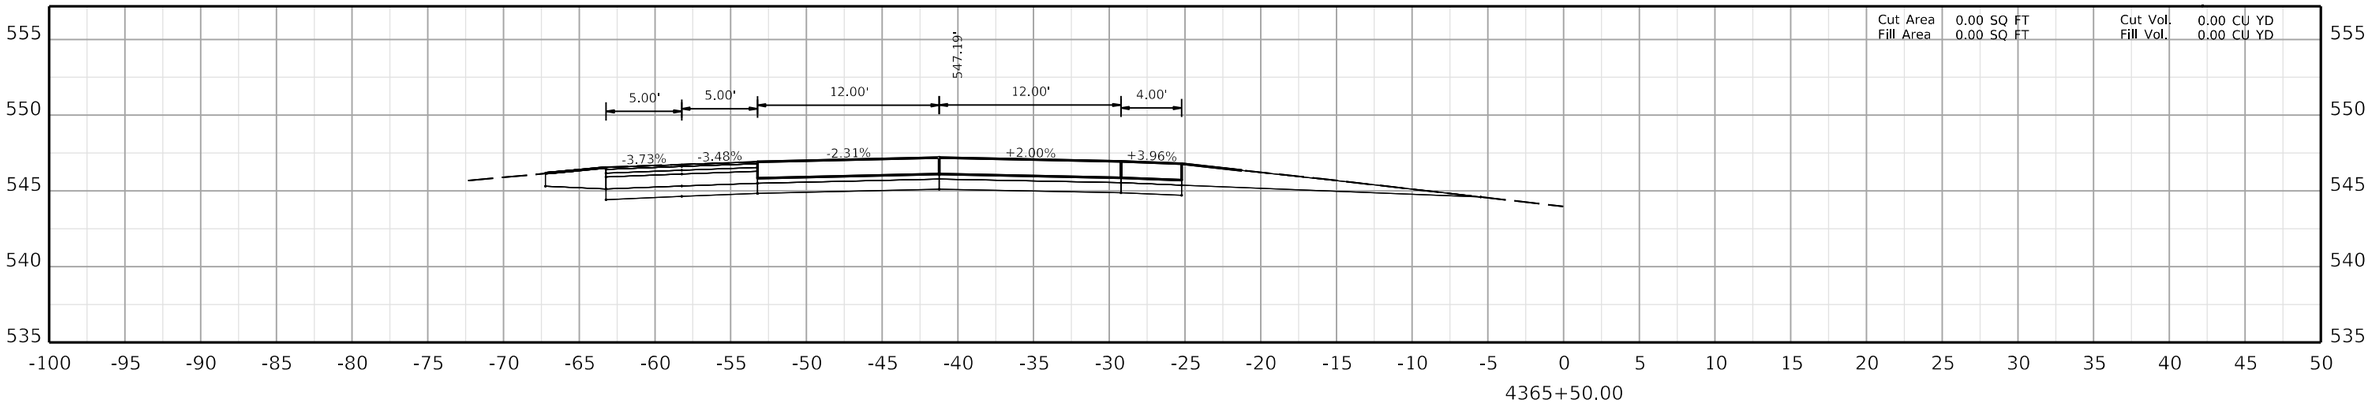

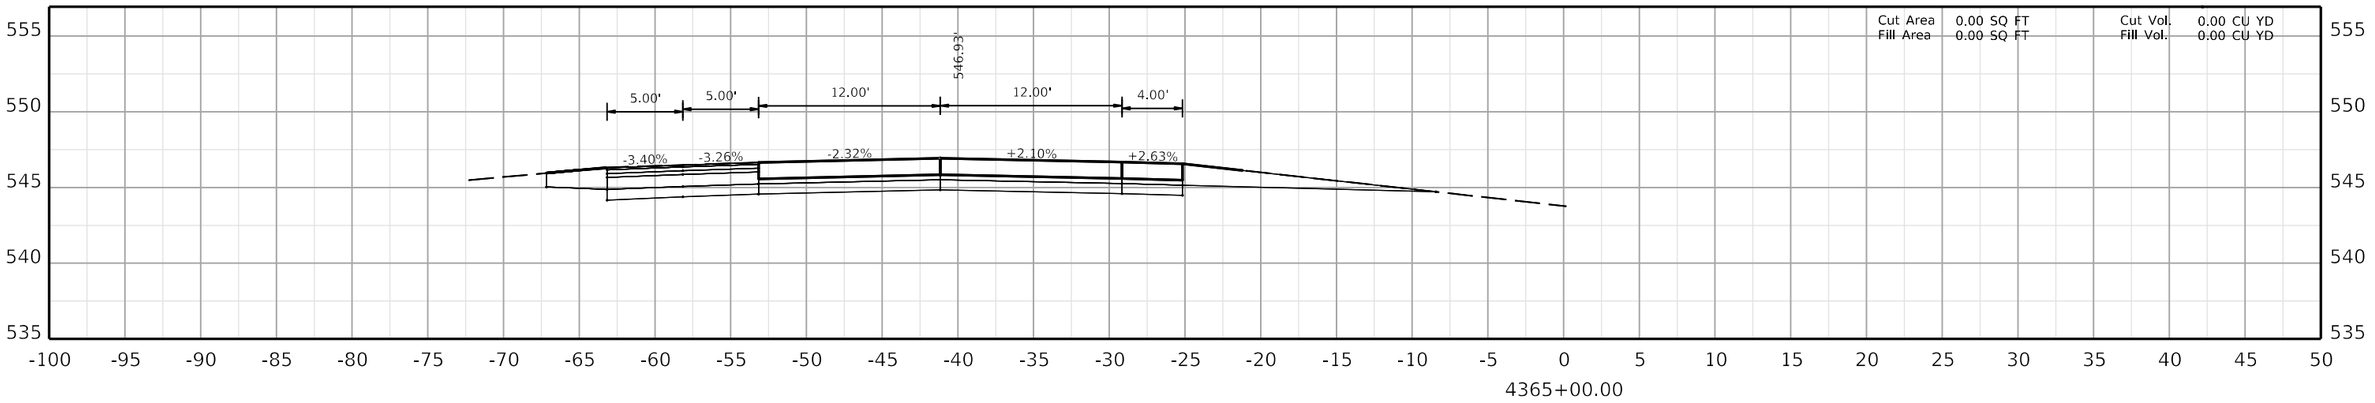

COMMONWEALTH OF KENTUCKY
DEPARTMENT OF HIGHWAYS
TEAM KENTUCKY TRANSPORTATION CABINET

DRAWING TITLE:


HORIZONTAL SCALE
SCALE: 1" = 5'


0' 5' 10' 20'

STA. 4365+00.00 TO STA. 4366+00.00

ITEM NO. COUNTY OF

SHEET NO.
4365+00.00

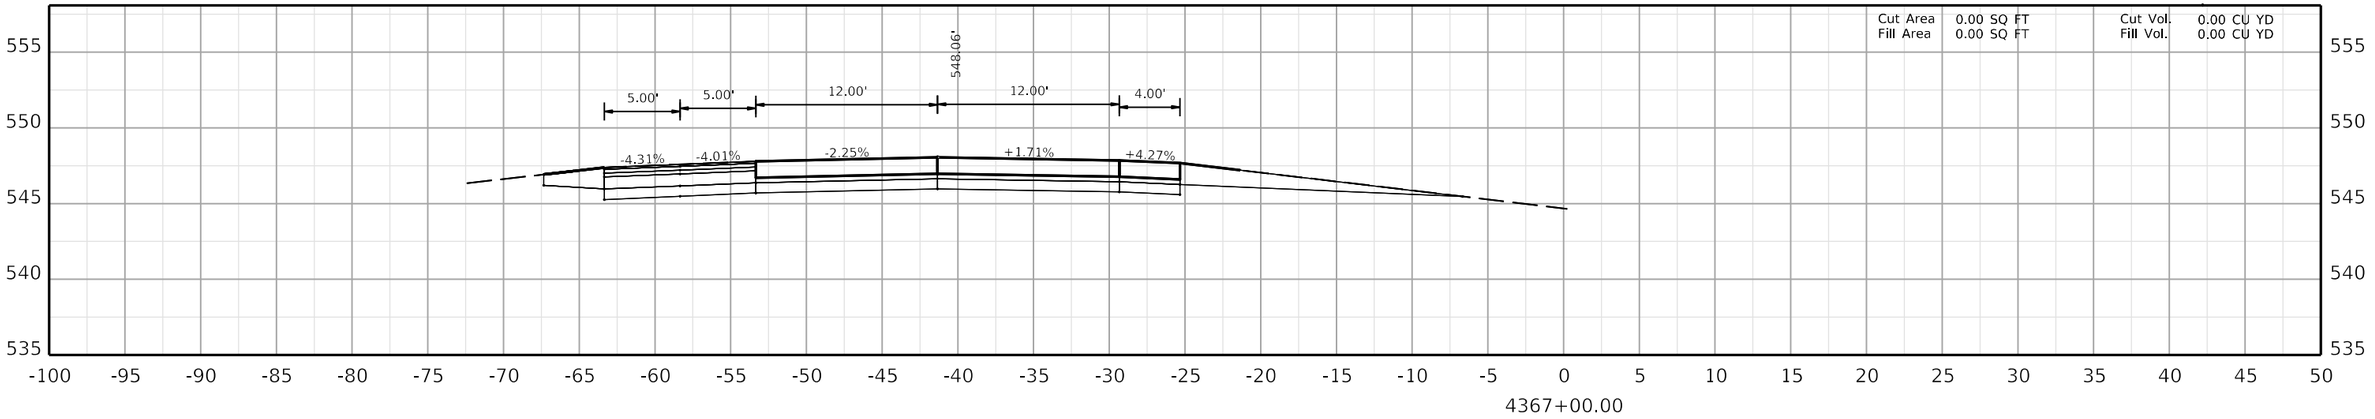

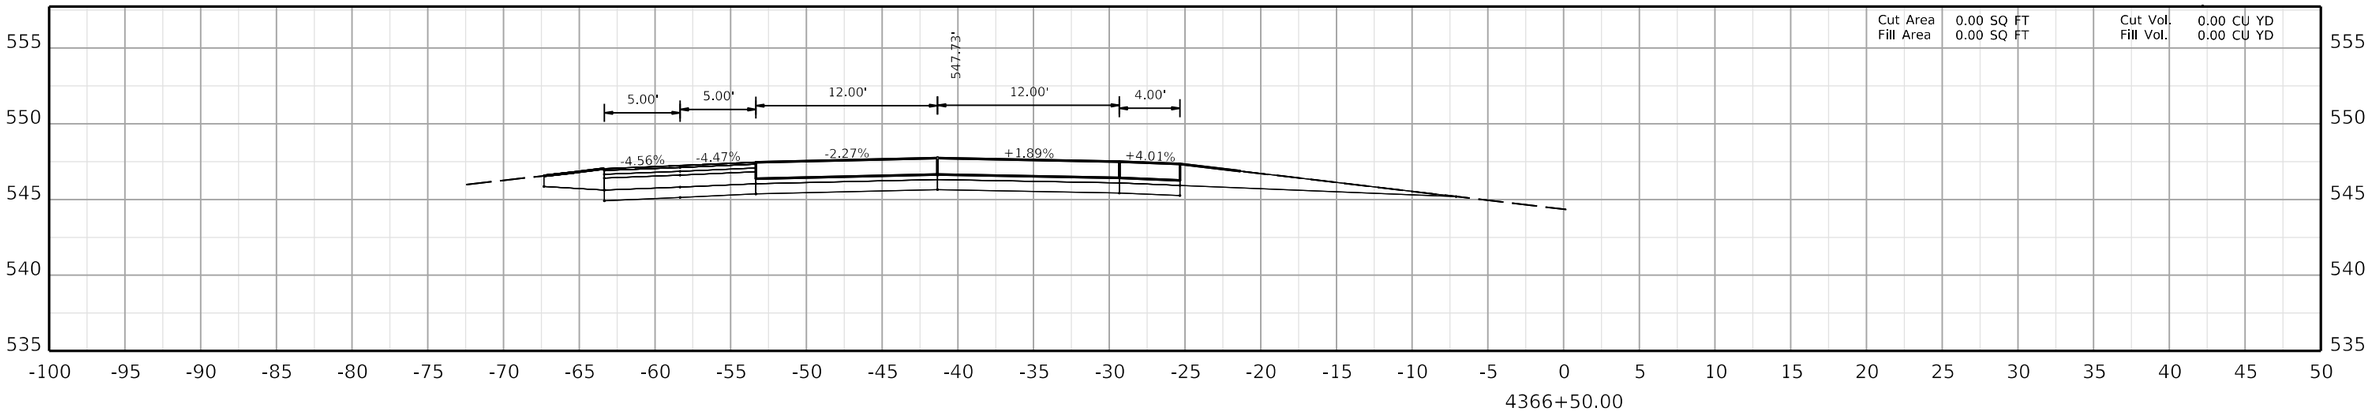

COMMONWEALTH OF KENTUCKY
DEPARTMENT OF HIGHWAYS
TEAM KENTUCKY TRANSPORTATION CABINET

DRAWING TITLE:


HORIZONTAL SCALE
SCALE: 1" = 5'


0' 5' 10' 20'


STA. 4366+50.00 TO STA. 4367+00.00

ITEM NO. COUNTY OF

SHEET NO.
4366+50.00

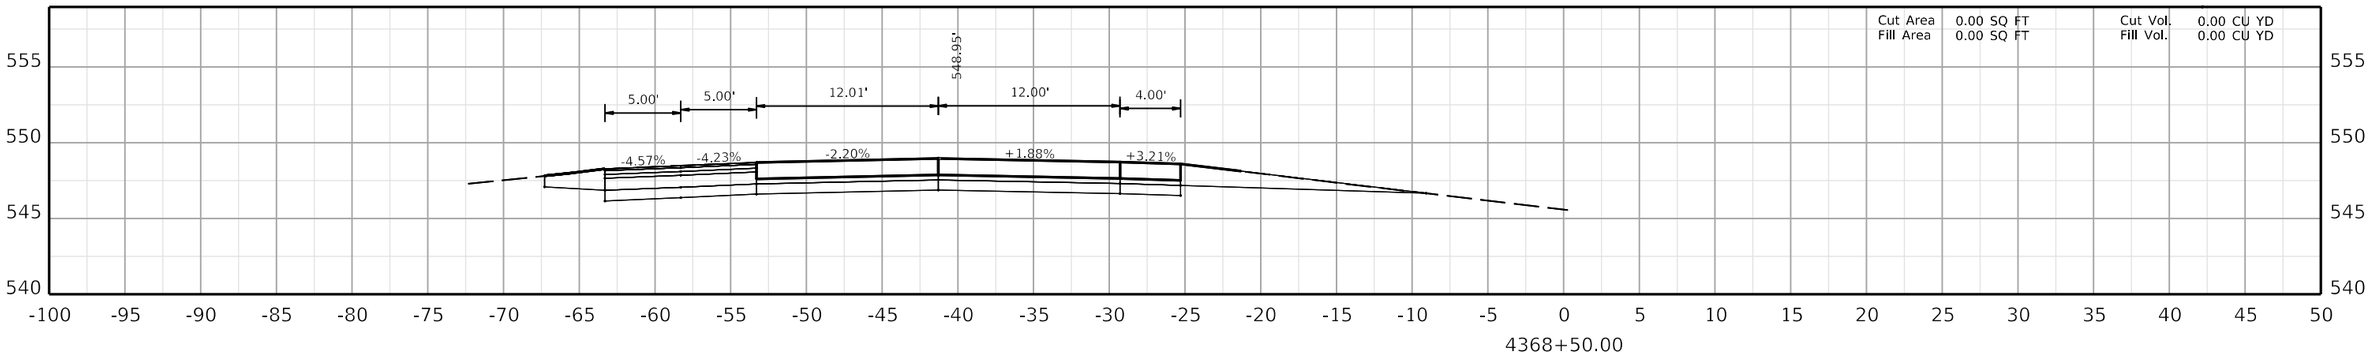

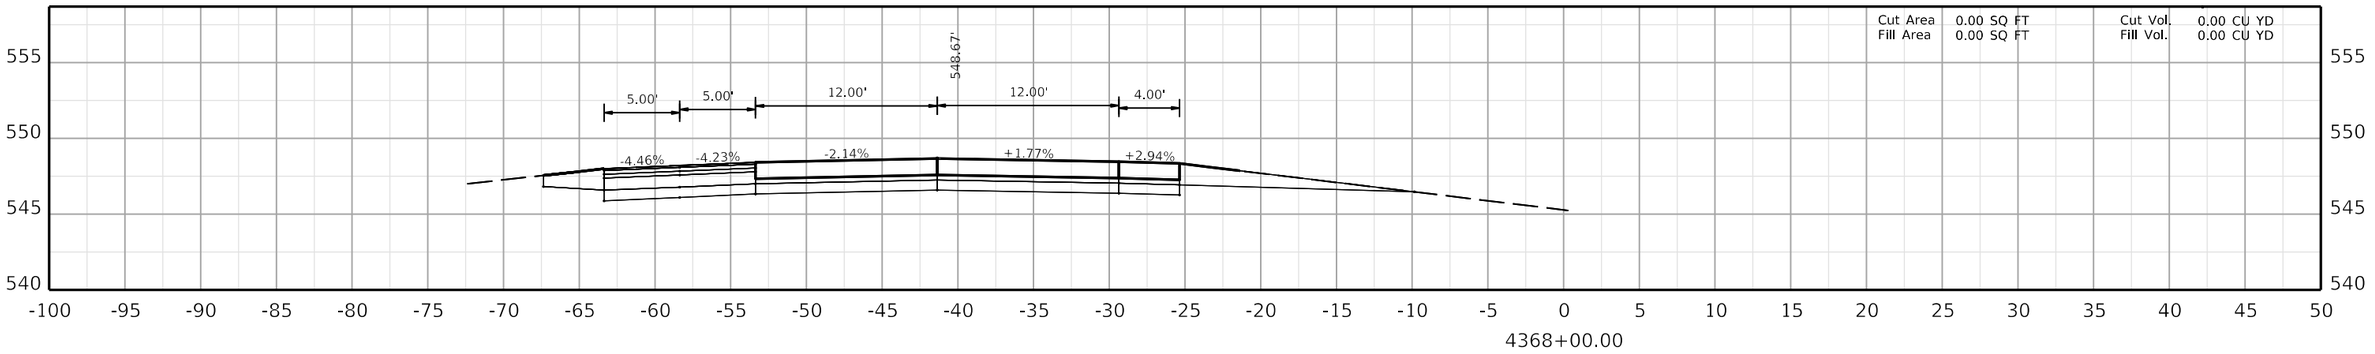

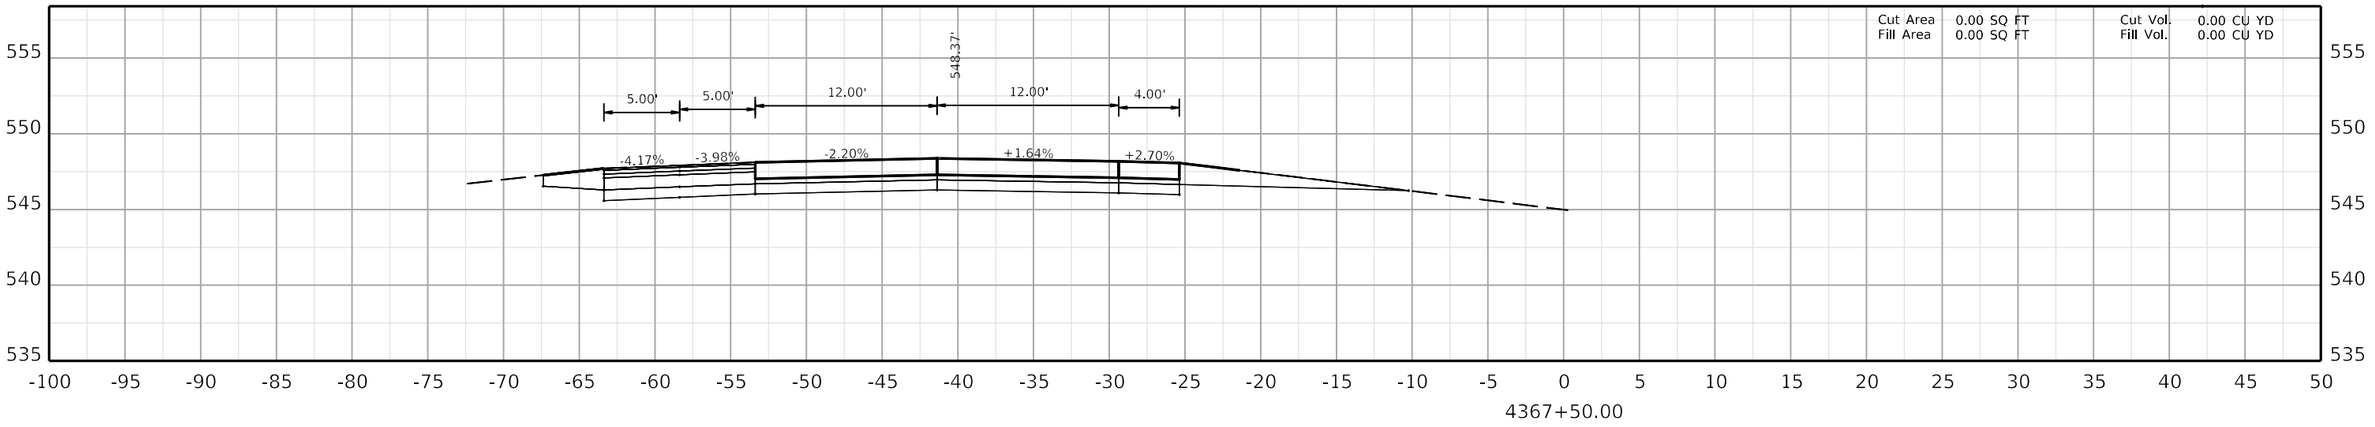

COMMONWEALTH OF KENTUCKY
DEPARTMENT OF HIGHWAYS
TEAM KENTUCKY

DRAWING TITLE:


HORIZONTAL SCALE
SCALE: 1" = 5'

0' 5' 10' 20'


STA. 4367+50.00 TO STA. 4368+50.00

ITEM NO.
COUNTY OF
SHEET NO.
4367+50.00


OpenRoads Designer v10.12.02.4
USER: USLR095925
FILE NAME: C:\BMS\WSP-US-PW-02\D0932959\CORR_I-24W_CONCRETE_PAVING_SEGMENT4_XSEC.DGN

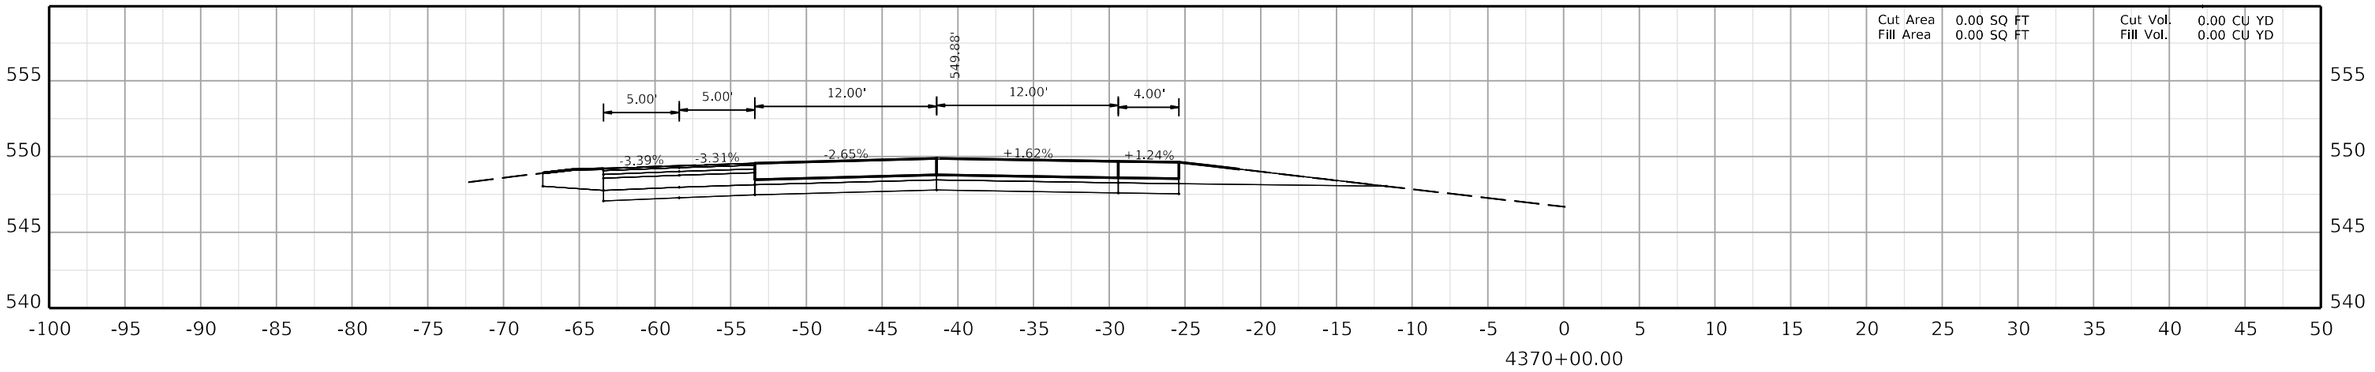

Cut Area	0.00 SQ FT	Cut Vol.	0.00 CU YD
Fill Area	0.00 SQ FT	Fill Vol.	0.00 CU YD

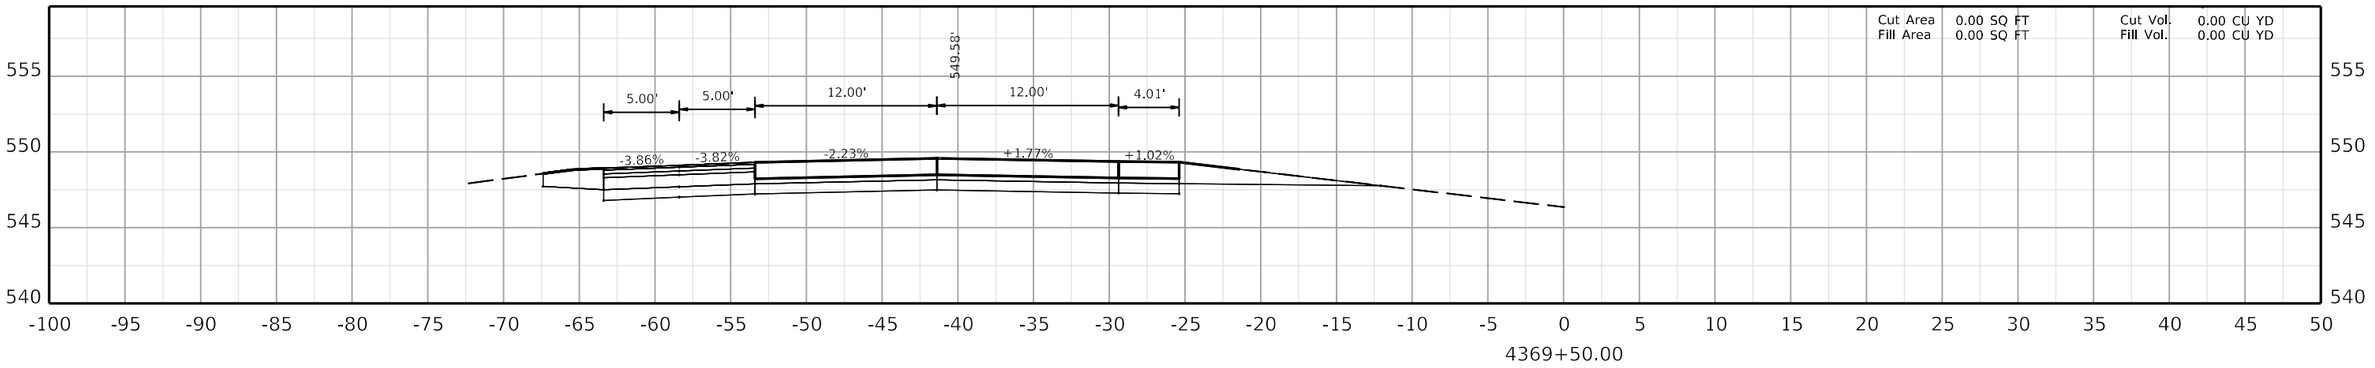

Cut Area	0.00 SQ FT	Cut Vol.	0.00 CU YD
Fill Area	0.00 SQ FT	Fill Vol.	0.00 CU YD

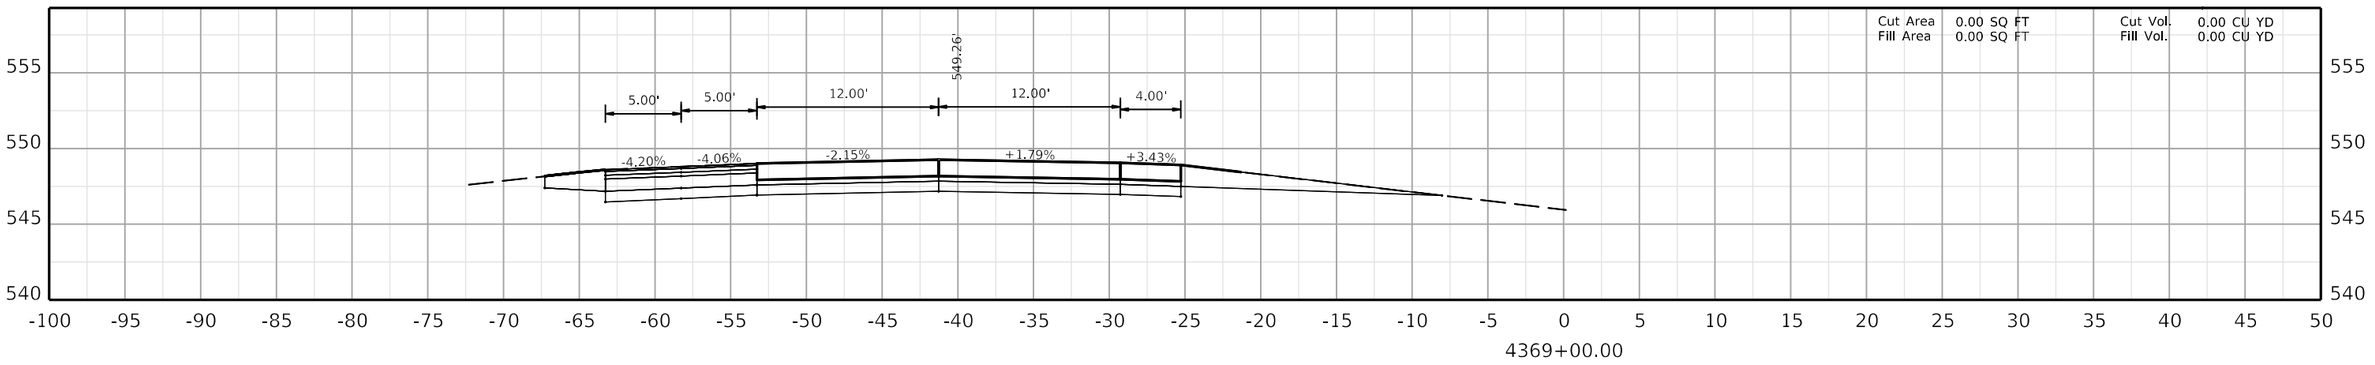

Cut Area	0.00 SQ FT	Cut Vol.	0.00 CU YD
Fill Area	0.00 SQ FT	Fill Vol.	0.00 CU YD

COMMONWEALTH OF KENTUCKY
DEPARTMENT OF HIGHWAYS
TEAM KENTUCKY

DRAWING TITLE:


HORIZONTAL SCALE
SCALE: 1" = 5'


0' 5' 10' 20'


STA. 4369+00.00 TO STA. 4370+00.00

ITEM NO. COUNTY OF

SHEET NO.
4369+00.00

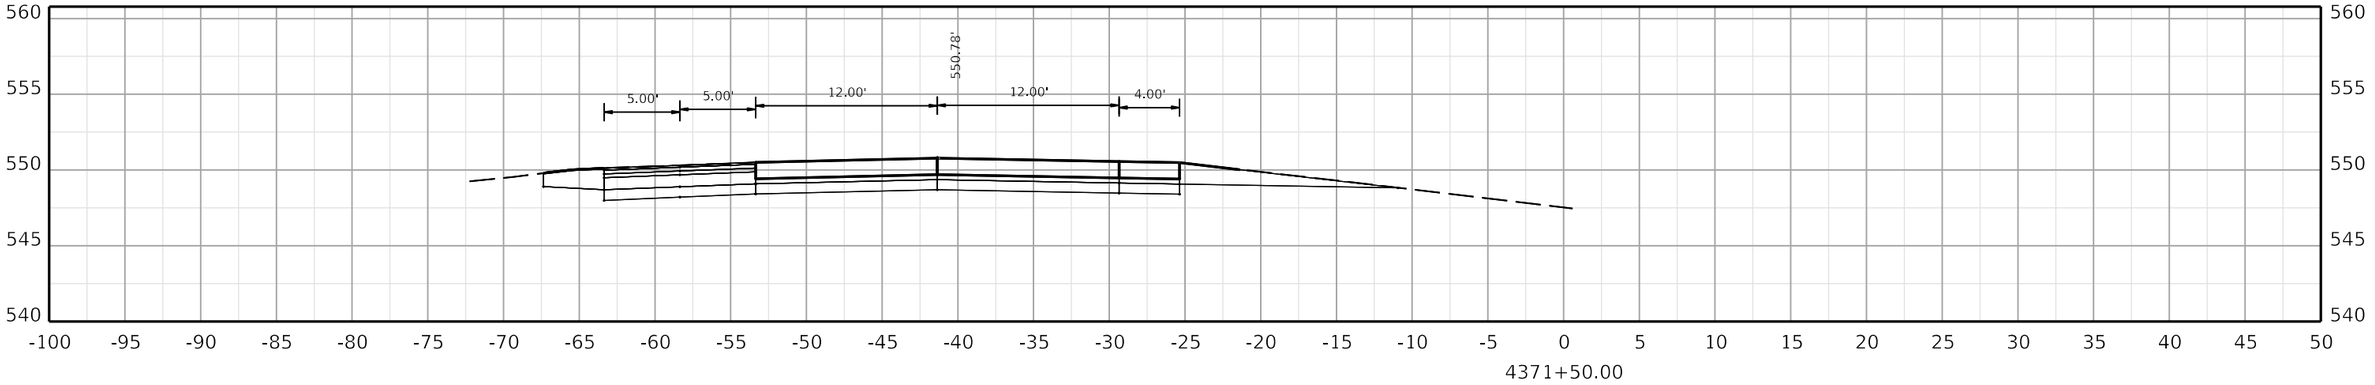

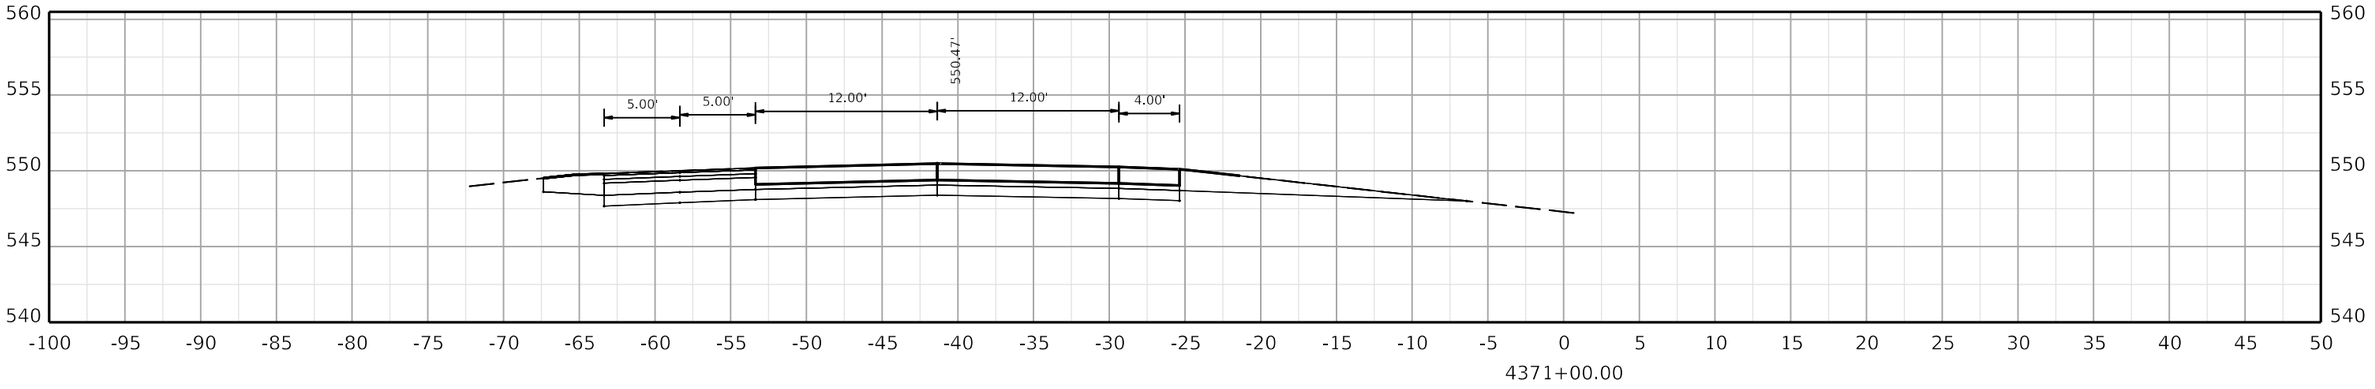

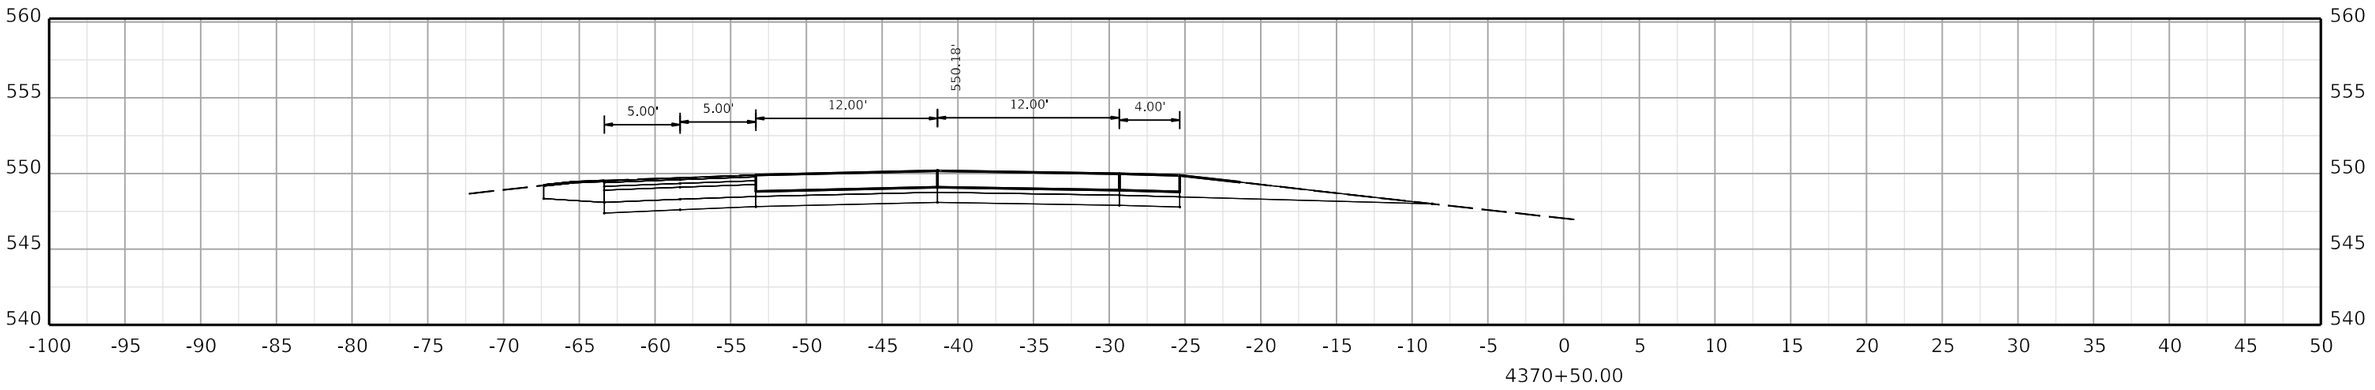

COMMONWEALTH OF KENTUCKY
DEPARTMENT OF HIGHWAYS

TEAM KENTUCKY

DRAWING TITLE:


HORIZONTAL SCALE
SCALE: 1" = 5'


0' 5' 10' 20'


STA. 4370+50.00 TO STA. 4371+50.00

ITEM NO. COUNTY OF

SHEET NO.
4370+50.00

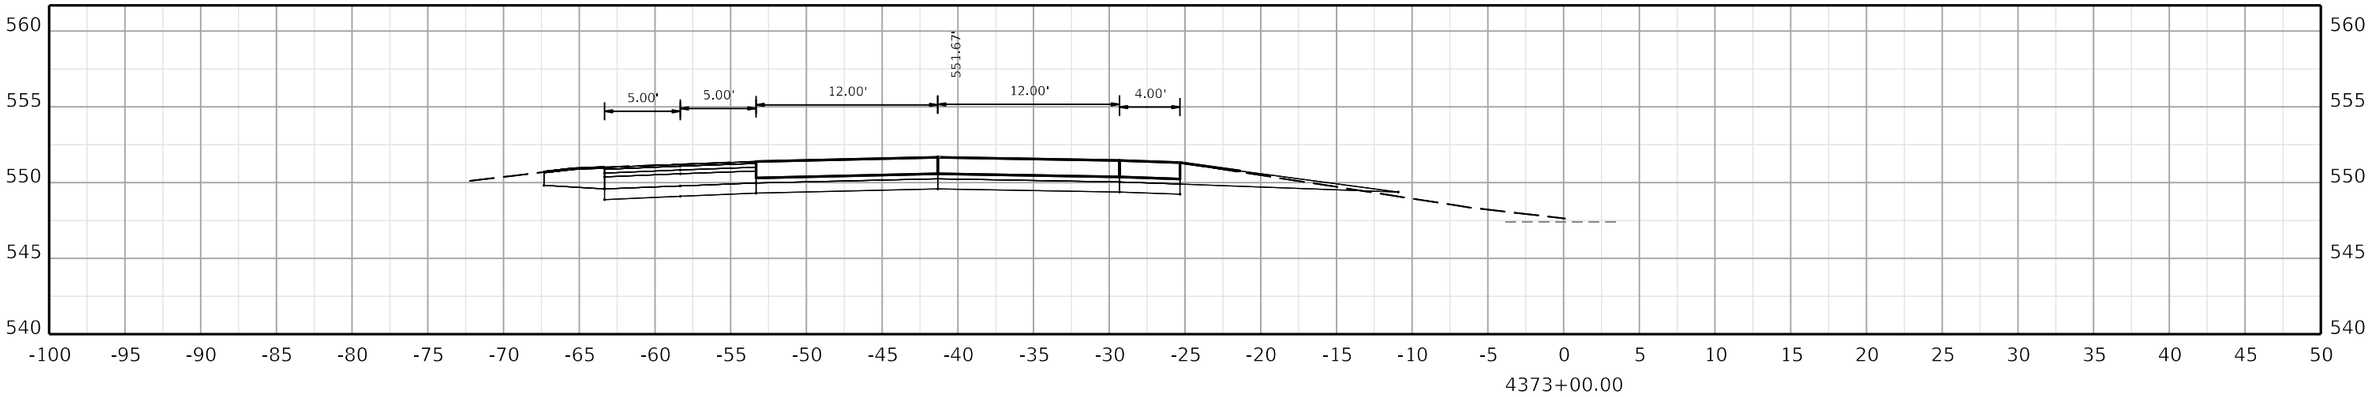

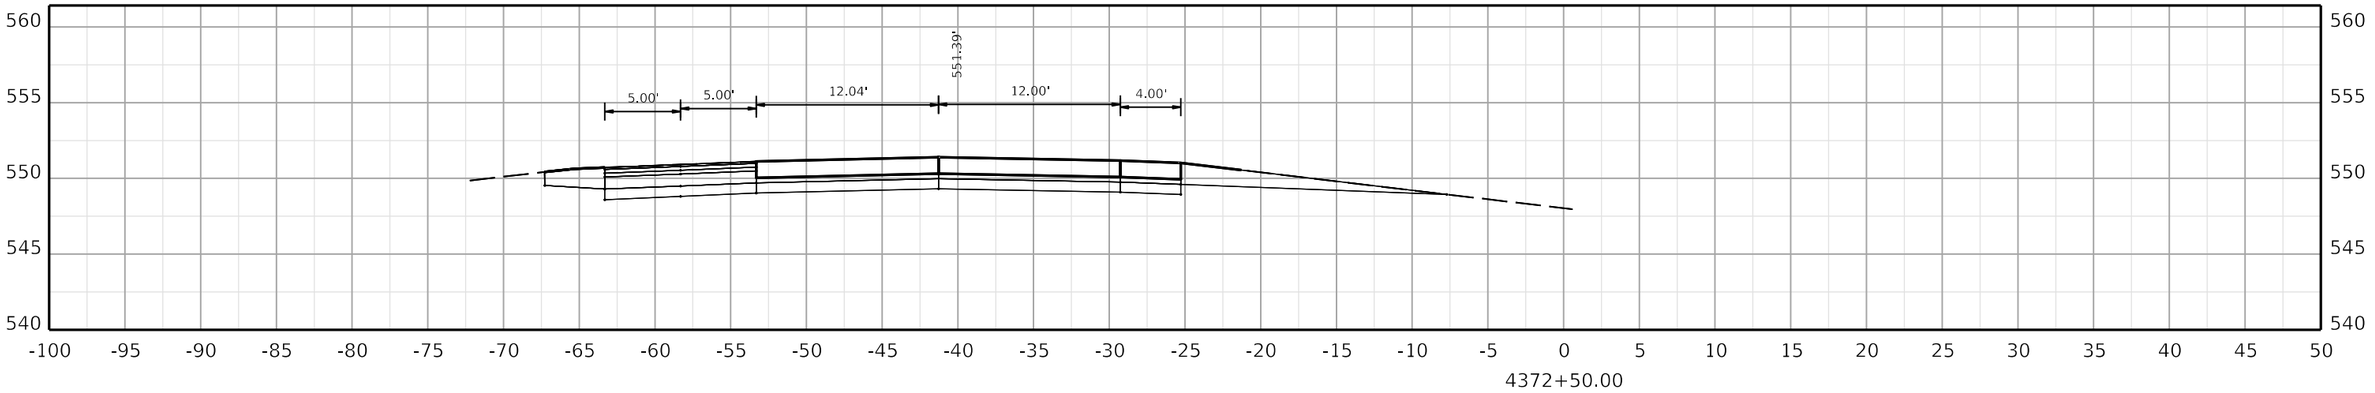

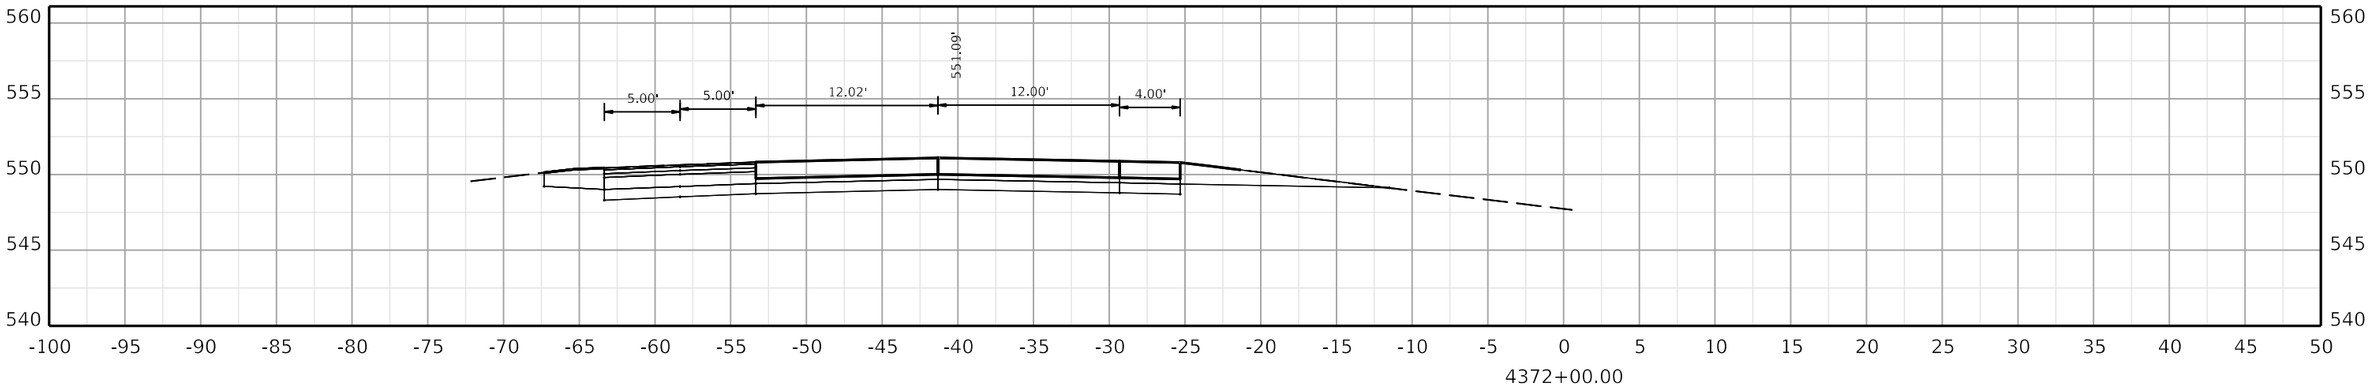

COMMONWEALTH OF KENTUCKY
DEPARTMENT OF HIGHWAYS

TEAM KENTUCKY TRANSPORTATION CABINET

DRAWING TITLE:


HORIZONTAL SCALE
SCALE: 1" = 5'


0' 5' 10' 20'


STA. 4372+00.00 TO STA. 4373+00.00

ITEM NO. COUNTY OF

SHEET NO.
4372+00.00

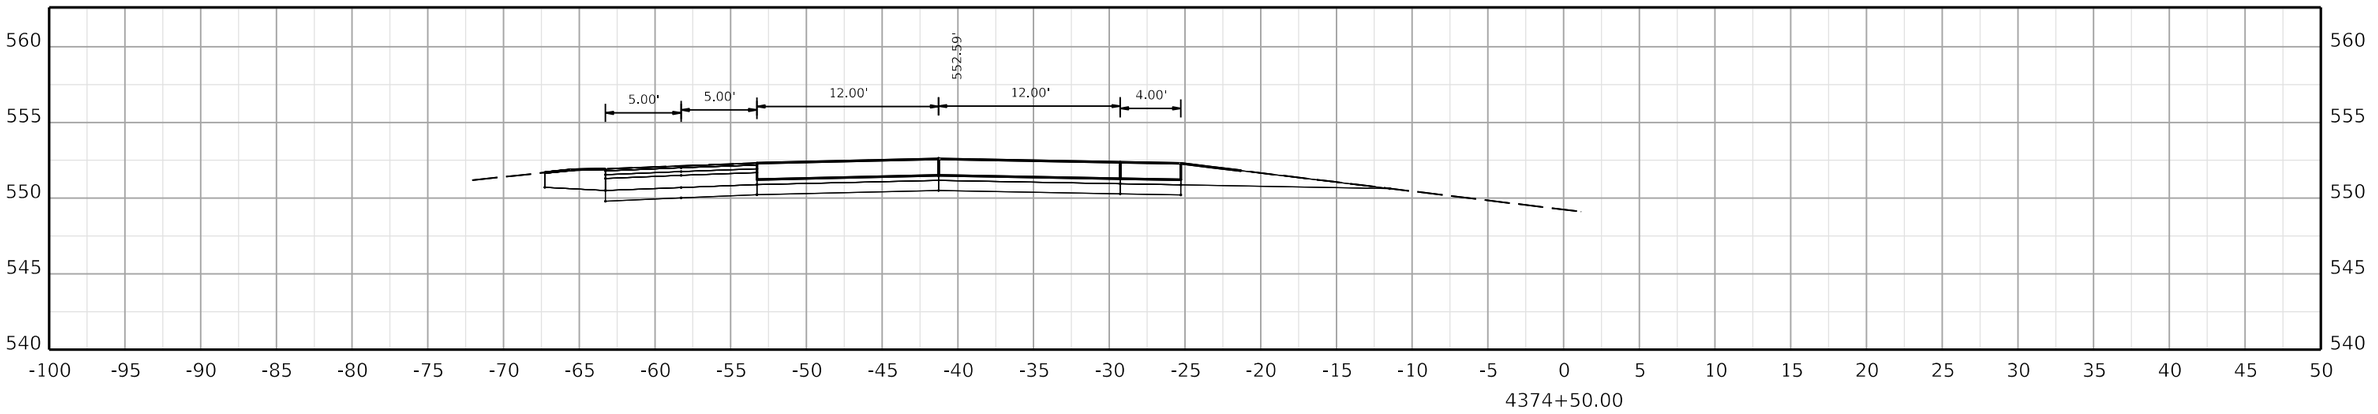

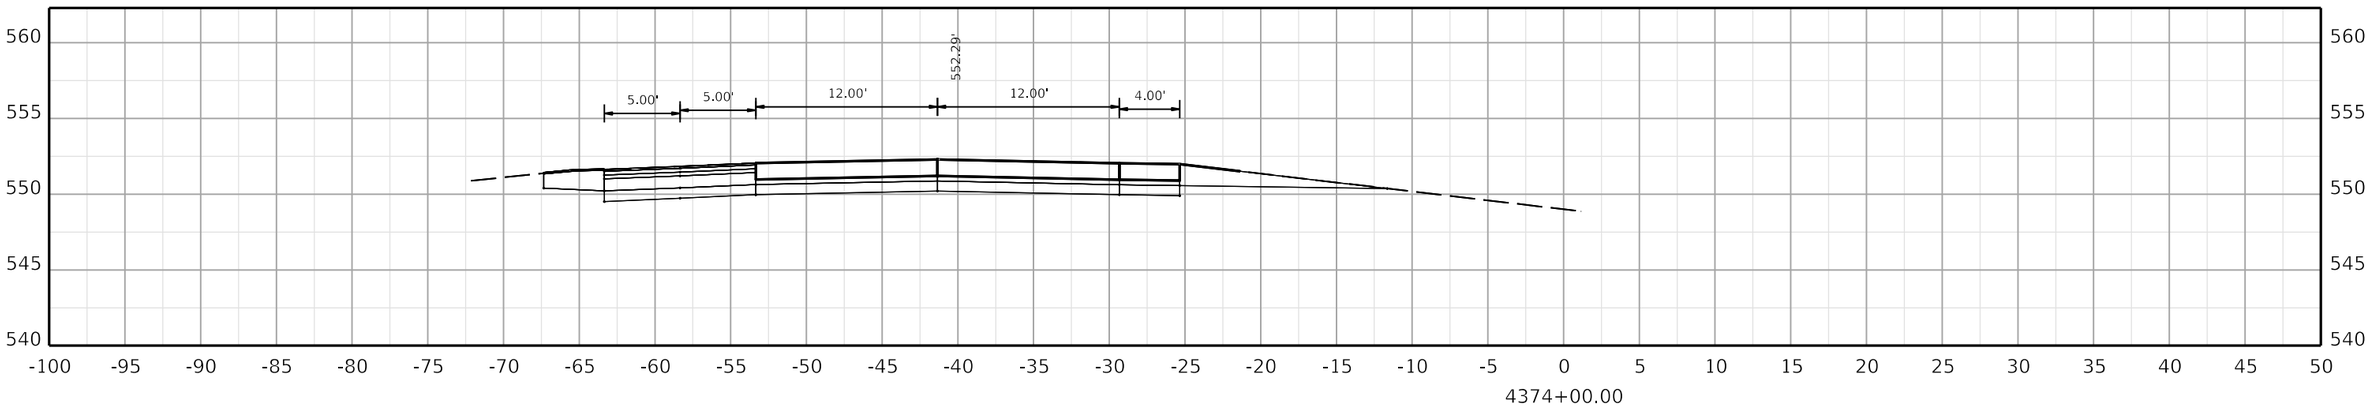

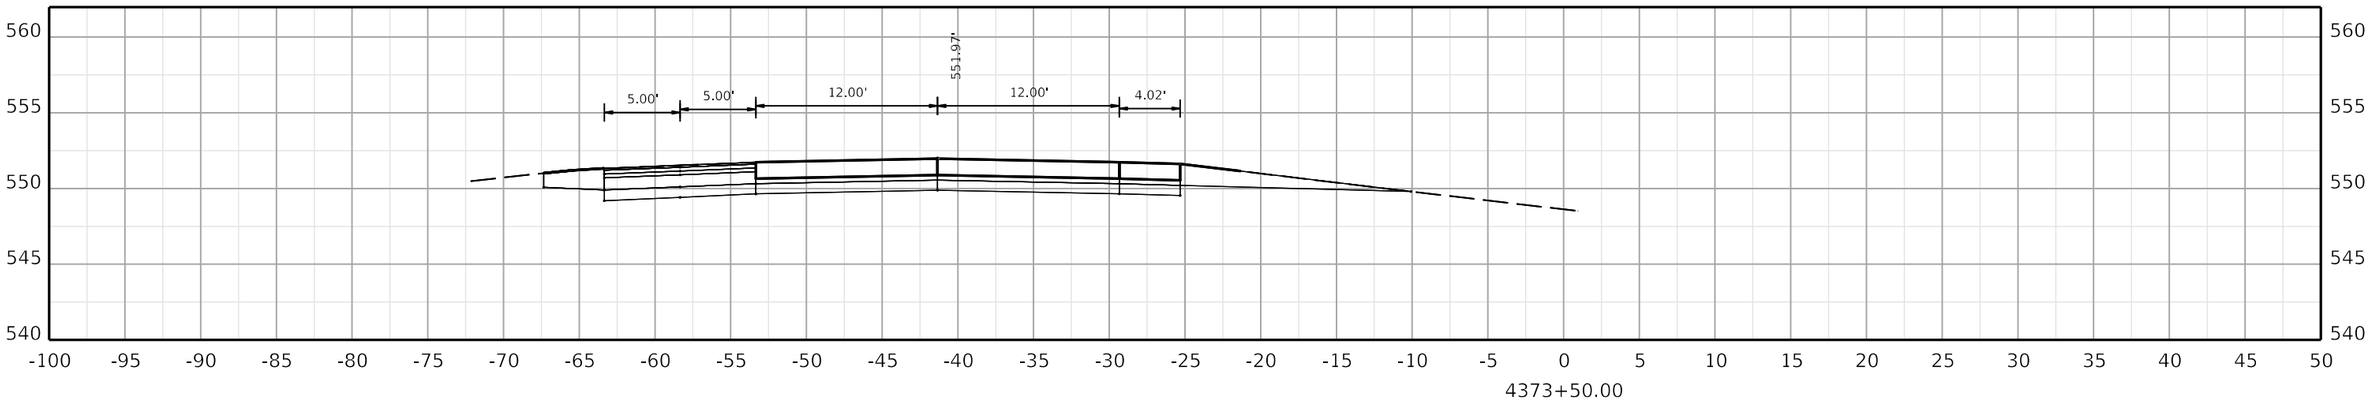

COMMONWEALTH OF KENTUCKY
DEPARTMENT OF HIGHWAYS
TEAM KENTUCKY

DRAWING TITLE:


HORIZONTAL SCALE
SCALE: 1" = 5'


0' 5' 10' 20'


STA. 4373+50.00 TO STA. 4374+50.00

ITEM NO. COUNTY OF

SHEET NO.
4373+50.00

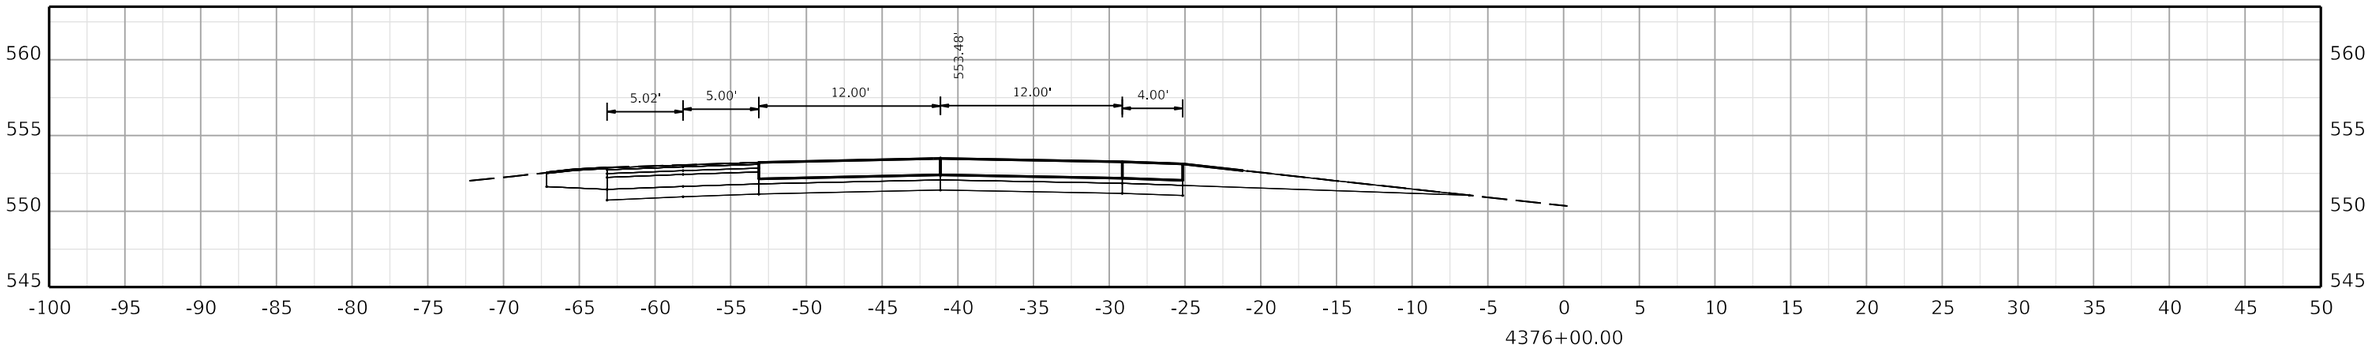

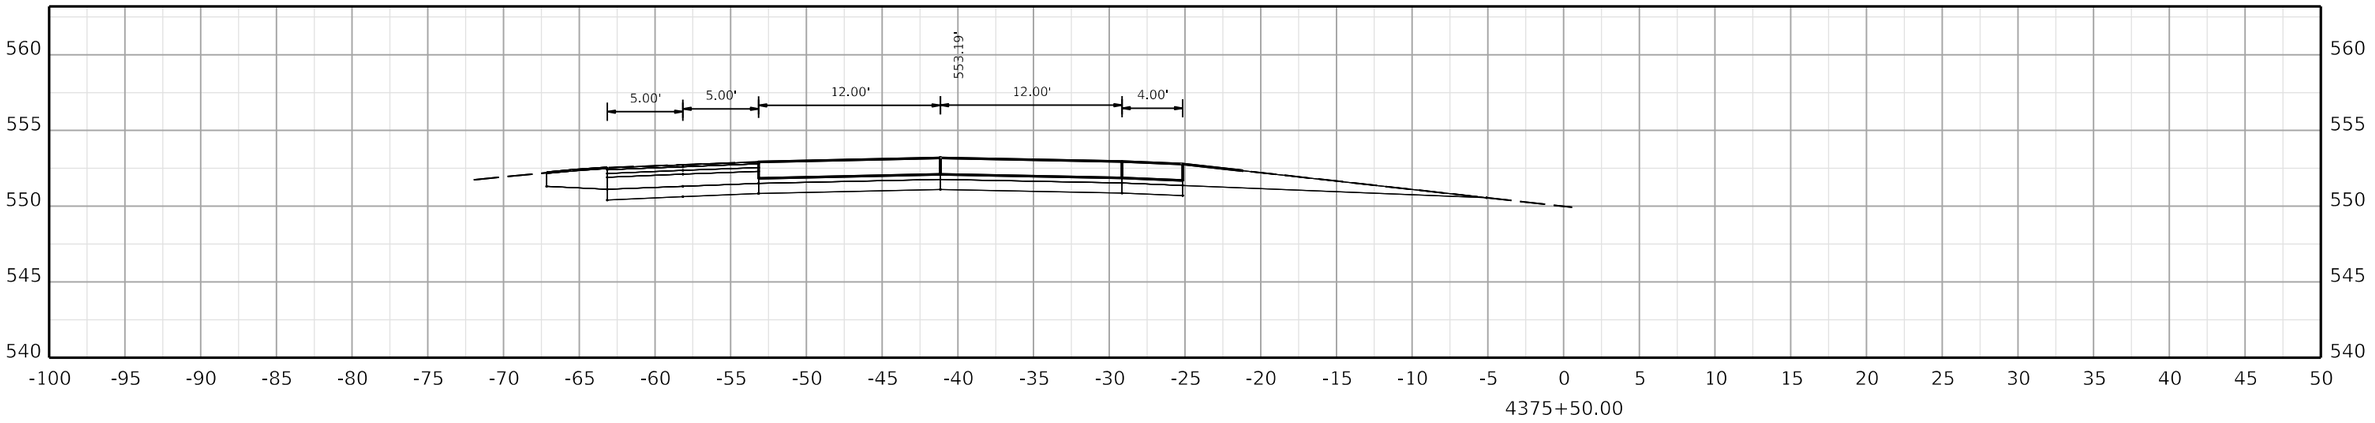

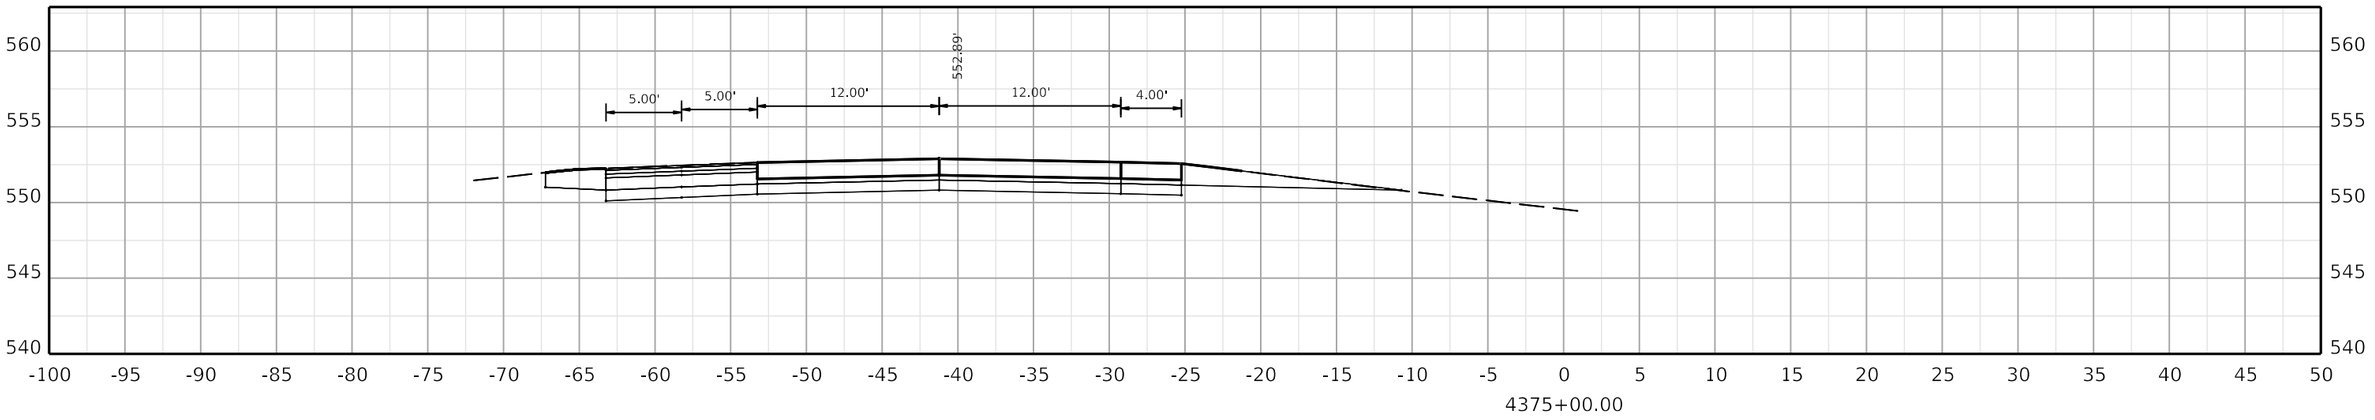

COMMONWEALTH OF KENTUCKY
DEPARTMENT OF HIGHWAYS
TEAM KENTUCKY

DRAWING TITLE:

HORIZONTAL SCALE
SCALE: 1" = 5'

0' 5' 10' 20'

STA. 4375+00.00 TO STA. 4376+00.00


ITEM NO. COUNTY OF


SHEET NO. 4375+00.00


OpenRoads Designer v10.12.02.4

USER: USLR095925

FILE NAME: C:\BMS\WSP-US-PW-02\D0932959\CORR_I-24W_CONCRETE_PAVING_SEGMENT5_XSEC.DGN

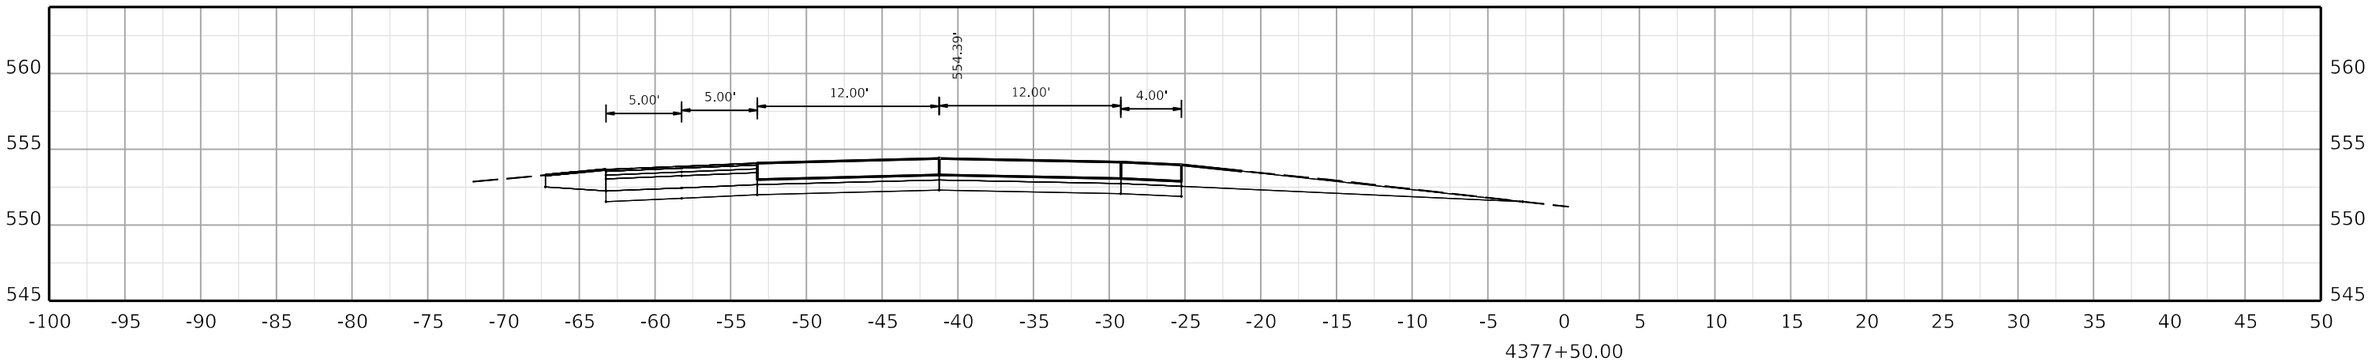

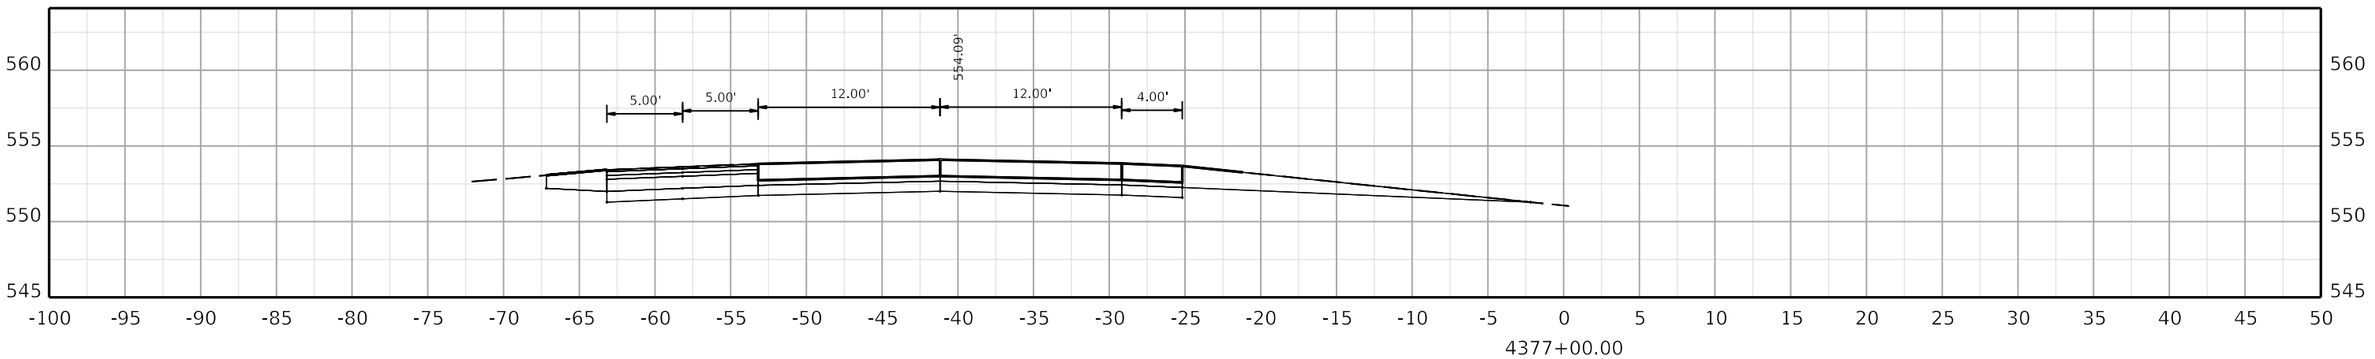

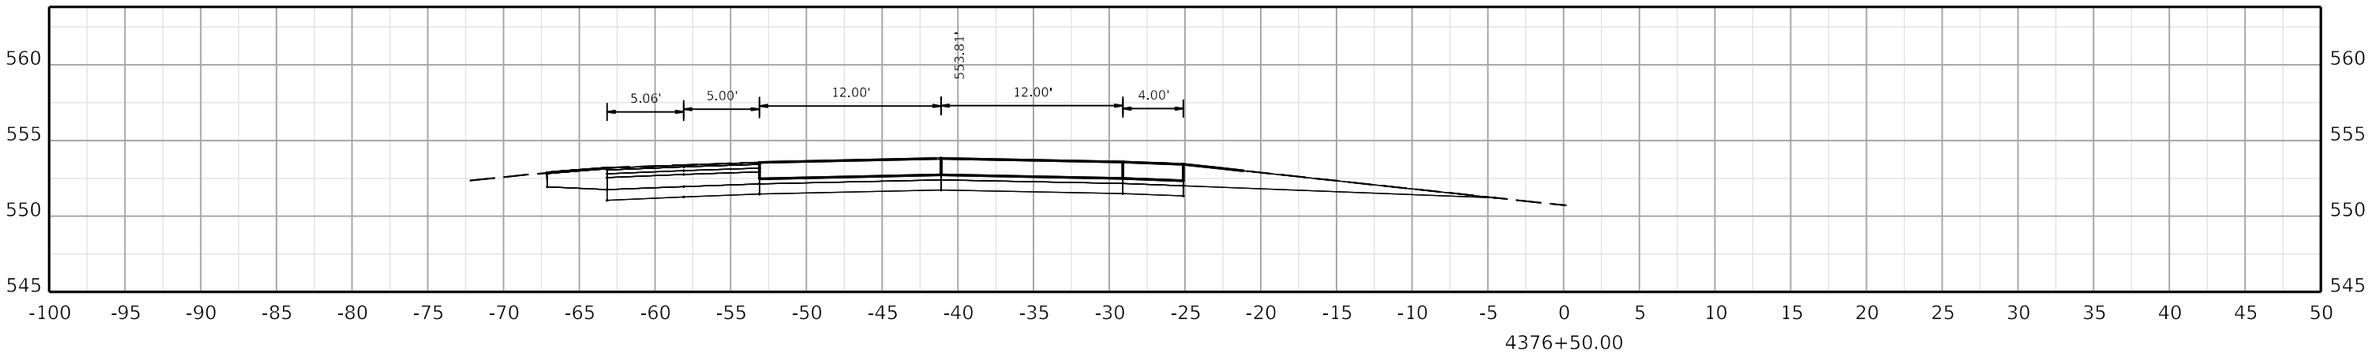

COMMONWEALTH OF KENTUCKY
DEPARTMENT OF HIGHWAYS

TEAM KENTUCKY

DRAWING TITLE:


HORIZONTAL SCALE
SCALE: 1" = 5'


0' 5' 10' 20'


STA. 4376+50.00 TO STA. 4377+50.00

ITEM NO. COUNTY OF

SHEET NO.
4376+50.00

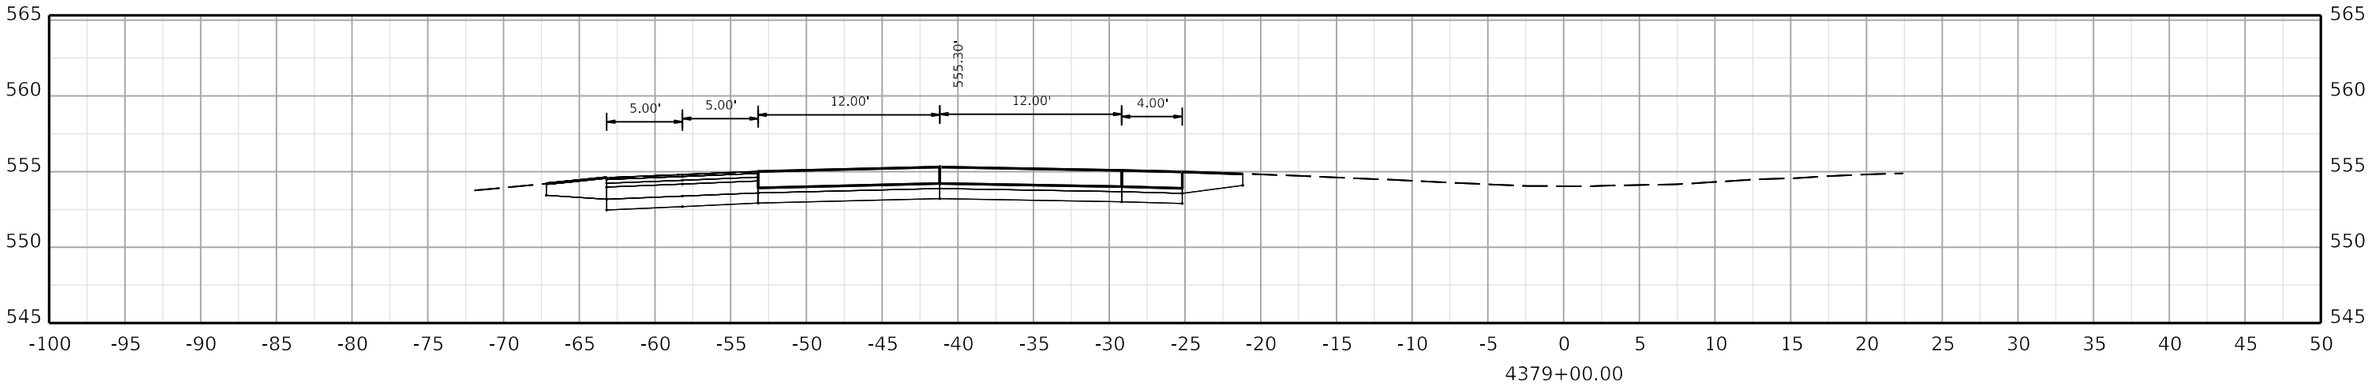

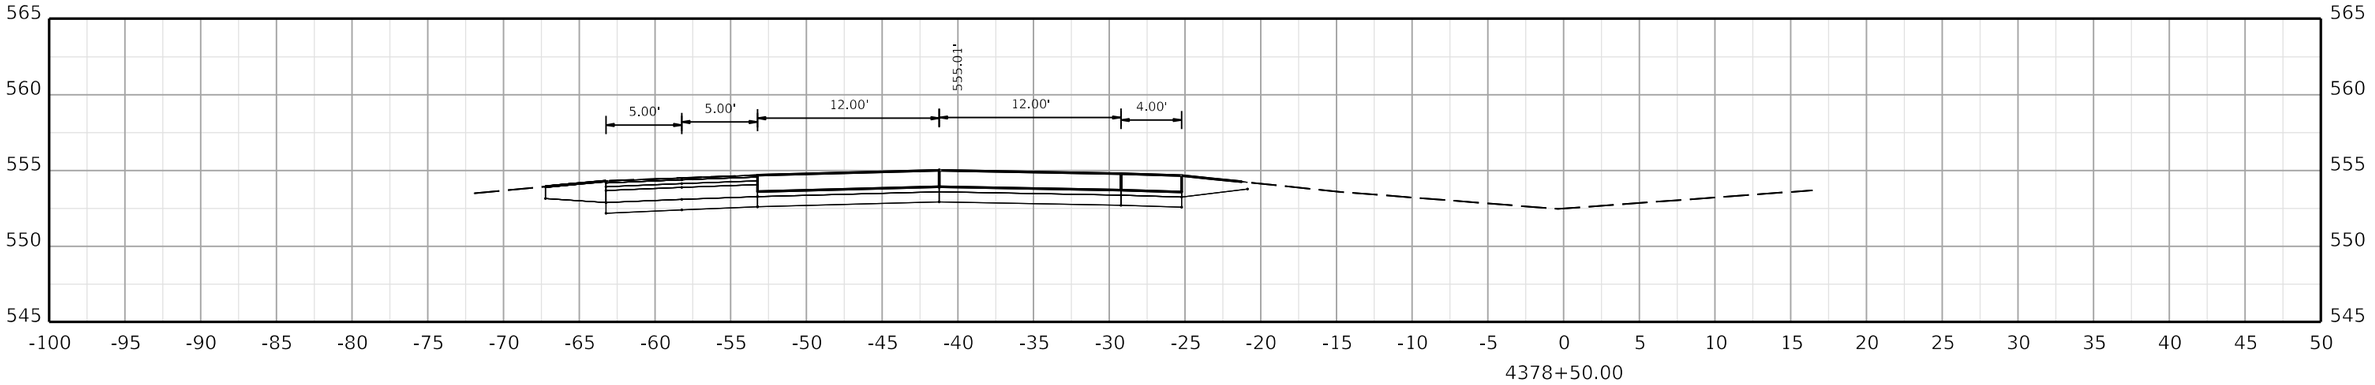

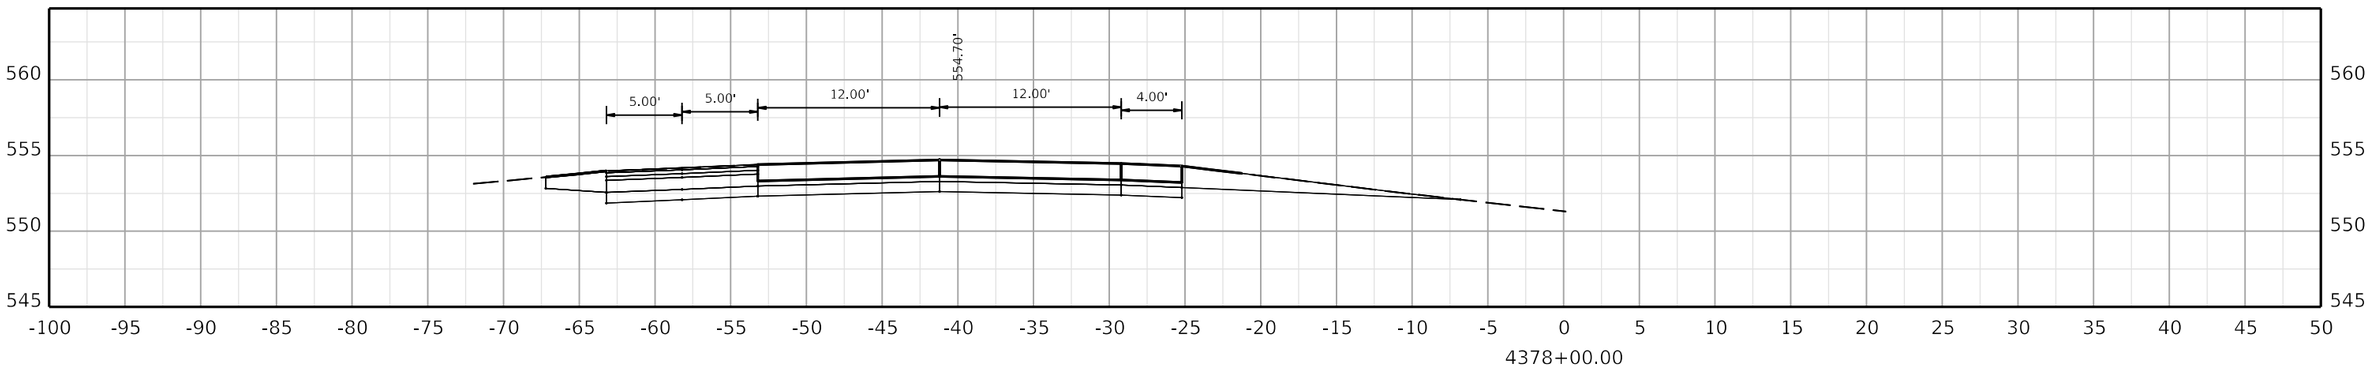

COMMONWEALTH OF KENTUCKY
DEPARTMENT OF HIGHWAYS

TEAM KENTUCKY

DRAWING TITLE:

HORIZONTAL SCALE
SCALE: 1" = 5'

0' 5' 10' 20'

STA. 4378+00.00 TO STA. 4379+00.00


ITEM NO. COUNTY OF


SHEET NO.
4378+00.00


OpenRoads Designer v10.12.02.4

USER: USLR095925

FILE NAME: C:\BMS\WSP-US-PW-02\D0932959\CORR_I-24W_CONCRETE_PAVING_SEGMENT5_XSEC.DGN

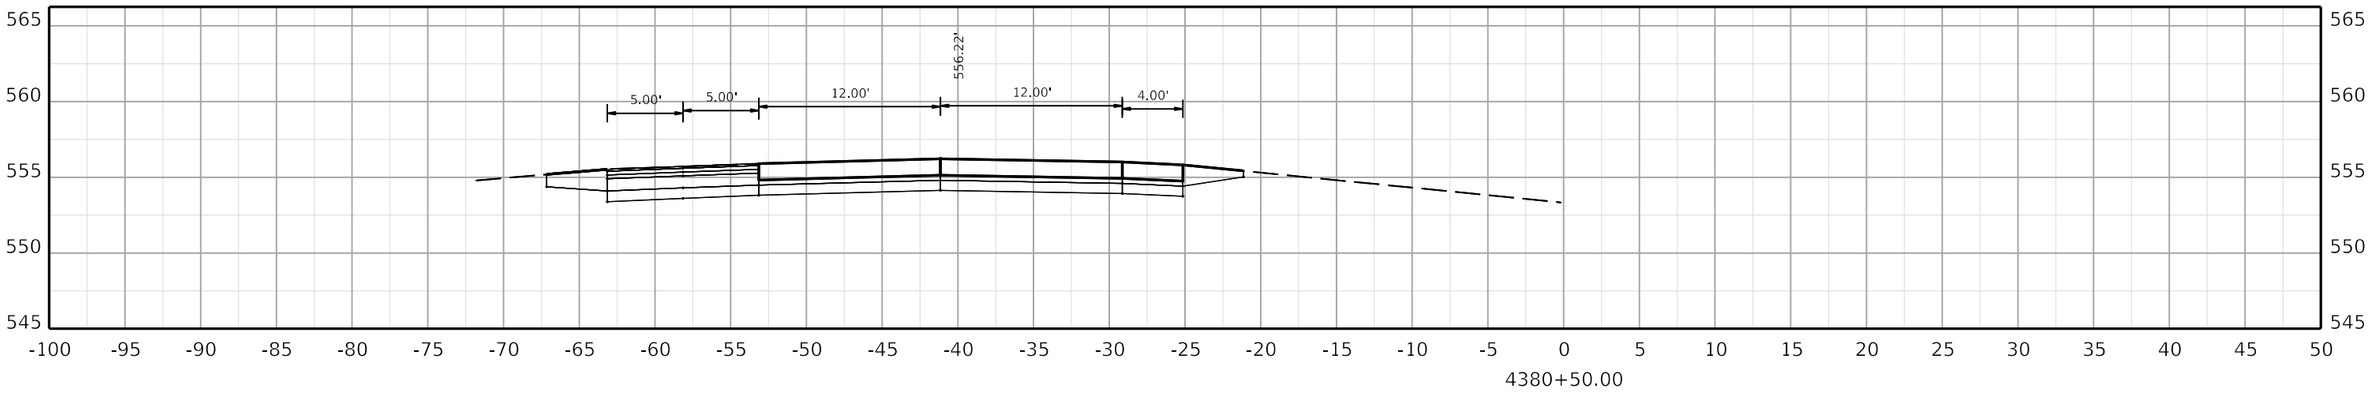

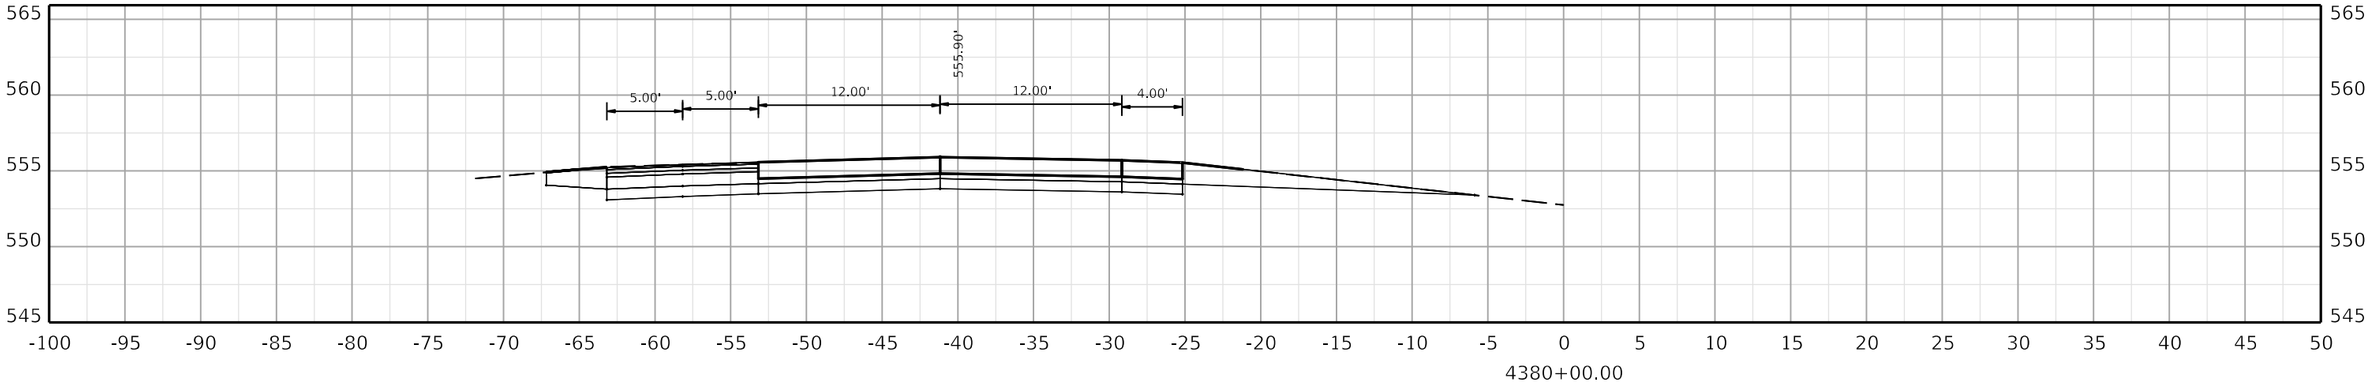

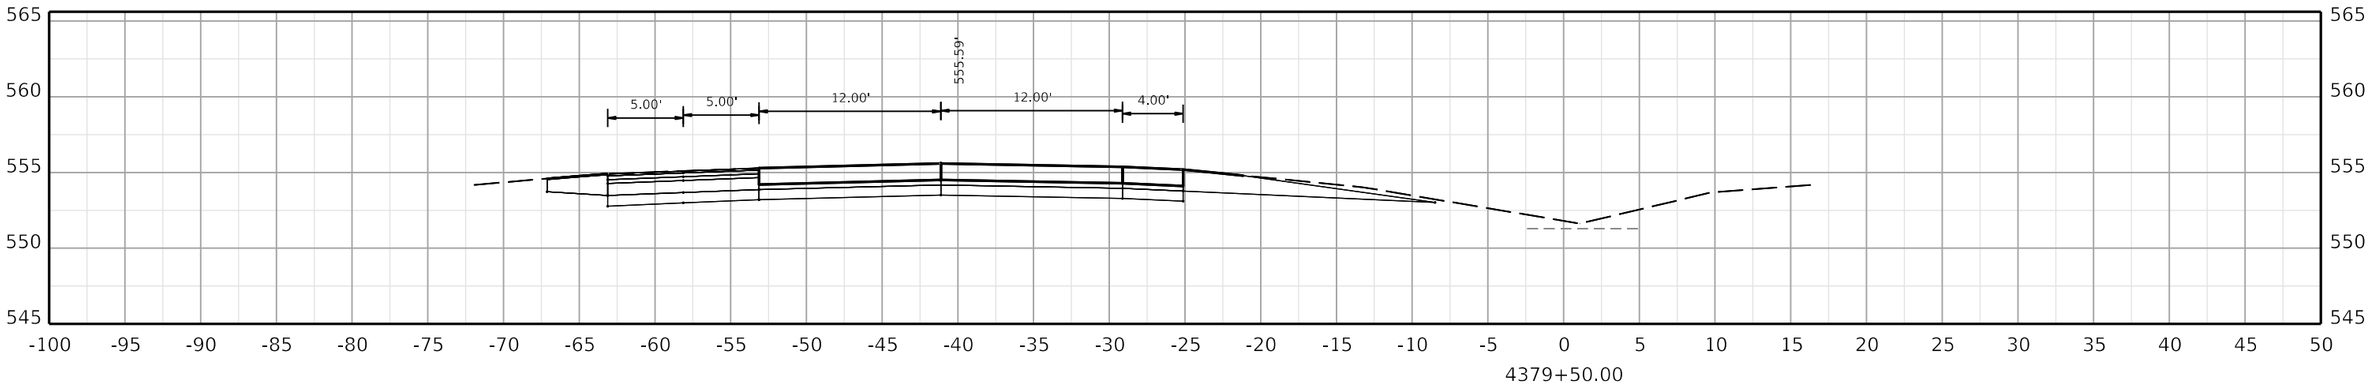

COMMONWEALTH OF KENTUCKY
DEPARTMENT OF HIGHWAYS

TEAM KENTUCKY TRANSPORTATION CABINET

DRAWING TITLE:


HORIZONTAL SCALE
SCALE: 1" = 5'


0' 5' 10' 20'


STA. 4379+50.00 TO STA. 4380+50.00

ITEM NO. COUNTY OF

SHEET NO.
4379+50.00

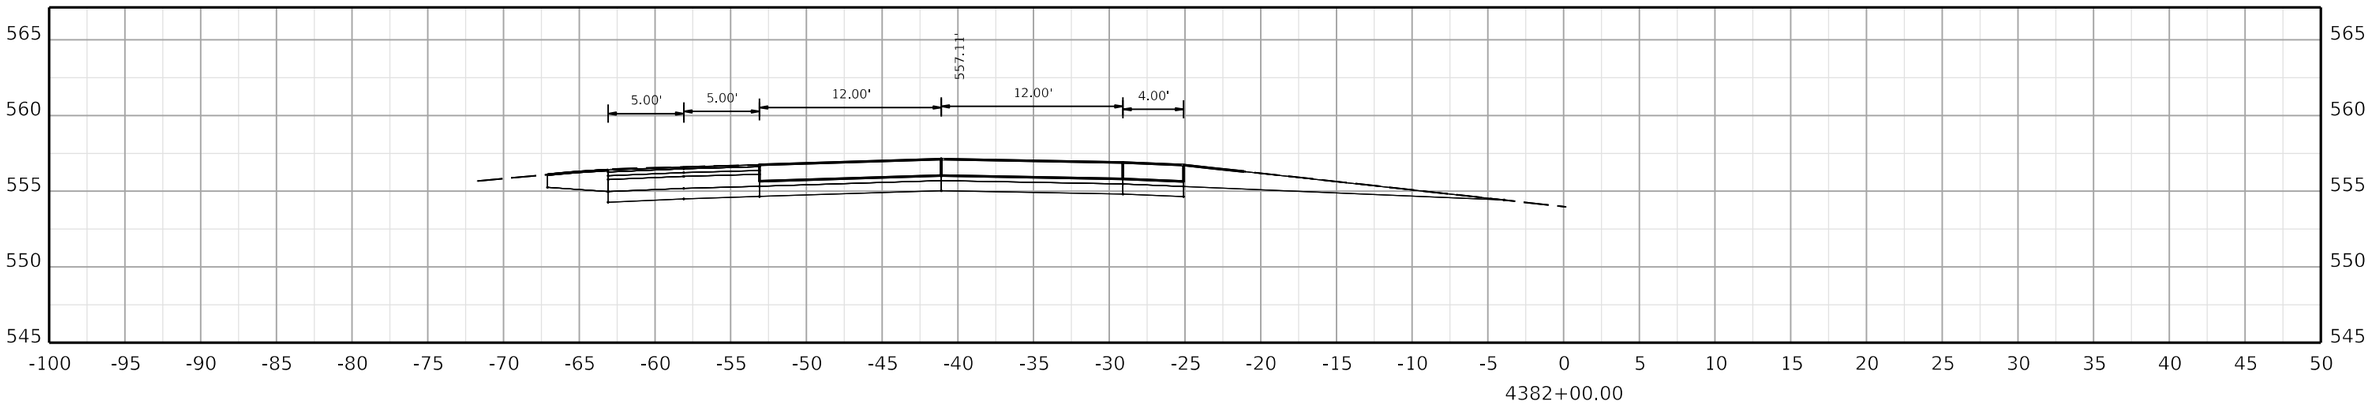

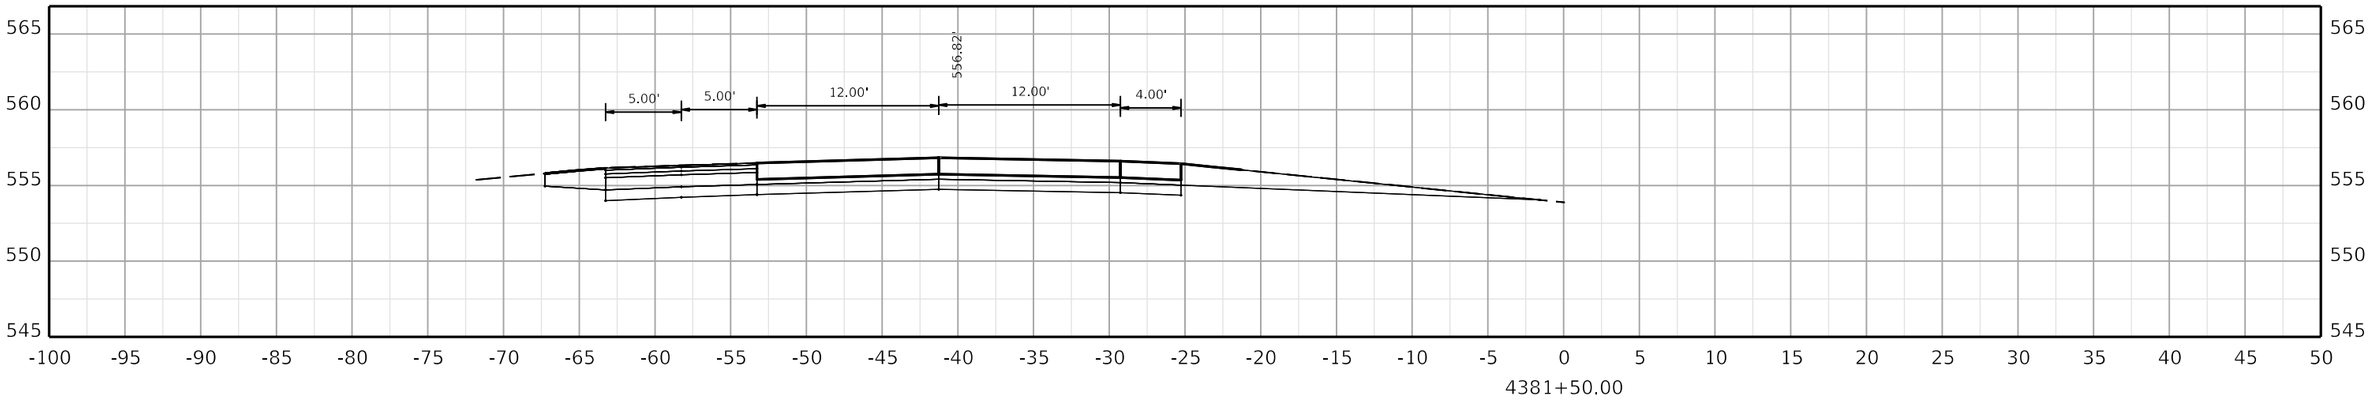

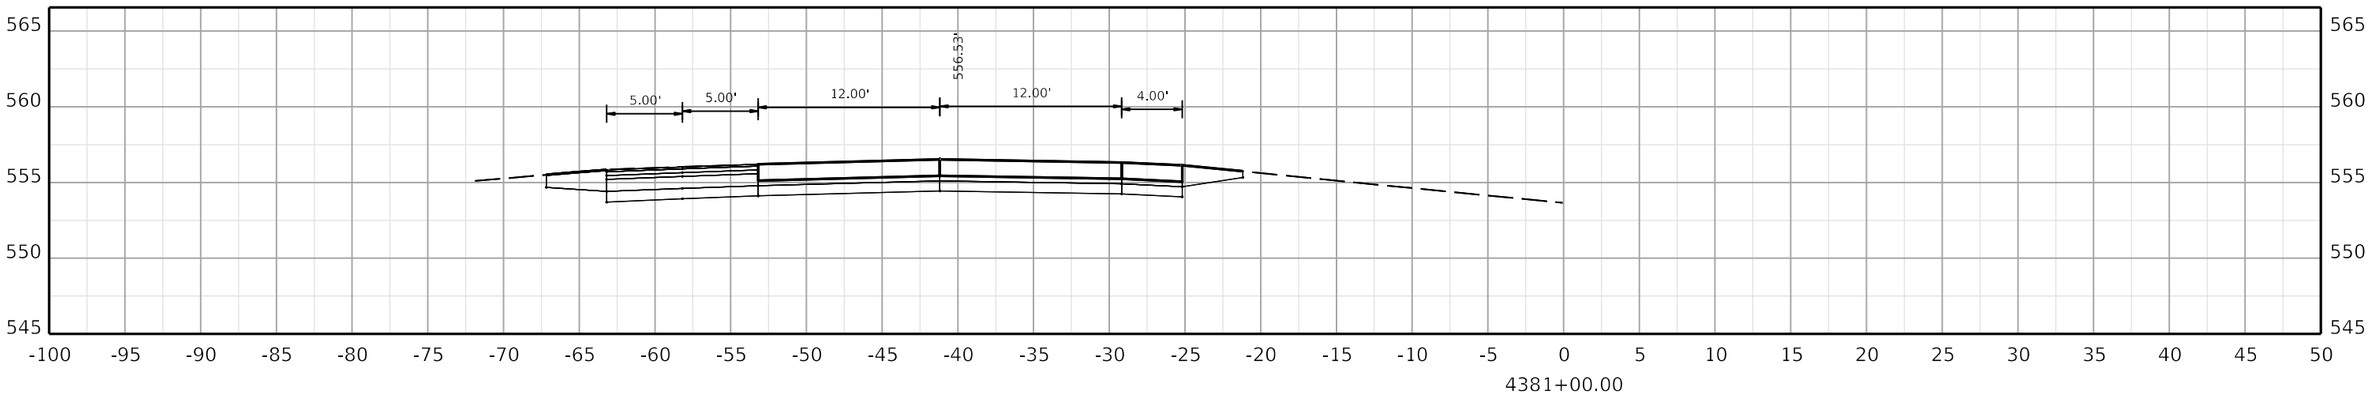

COMMONWEALTH OF KENTUCKY
DEPARTMENT OF HIGHWAYS
TEAM KENTUCKY TRANSPORTATION CABINET

DRAWING TITLE:


HORIZONTAL SCALE
SCALE: 1" = 5'


0' 5' 10' 20'


STA. 4381+00.00 TO STA. 4382+00.00

ITEM NO. COUNTY OF

SHEET NO. 4381+00.00

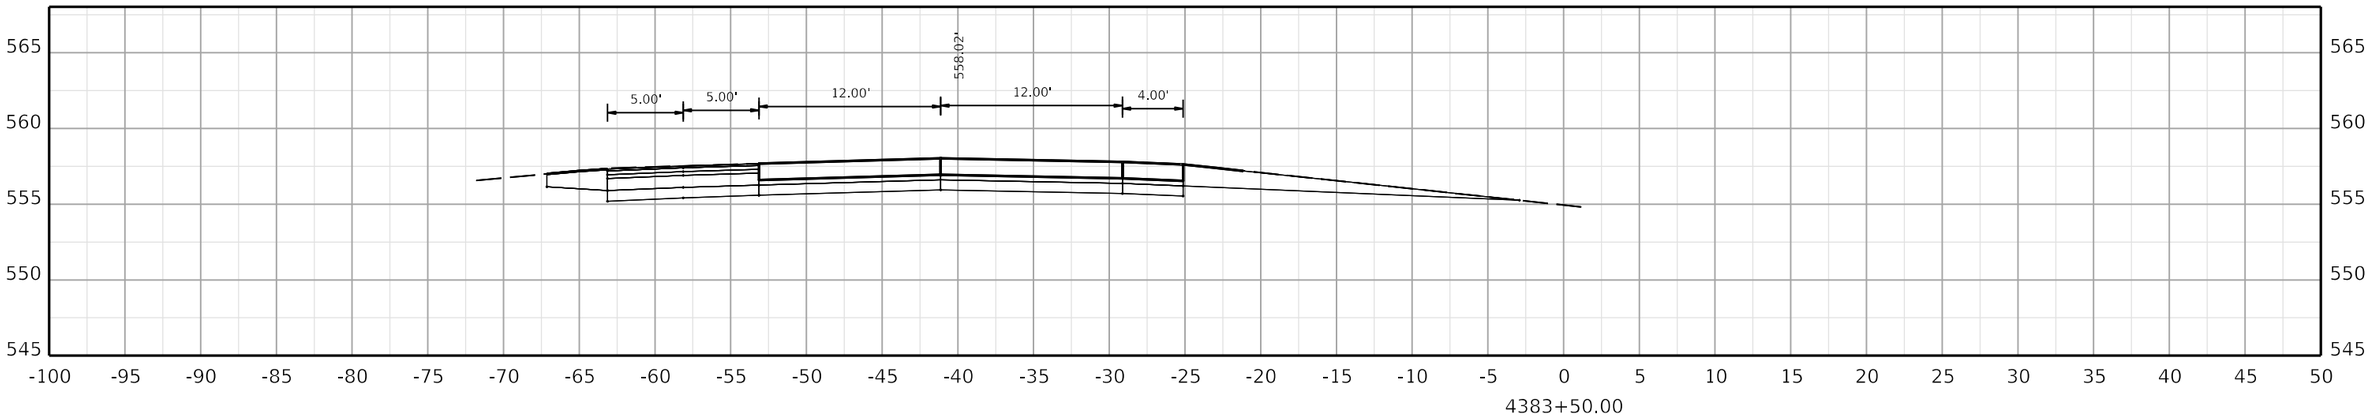

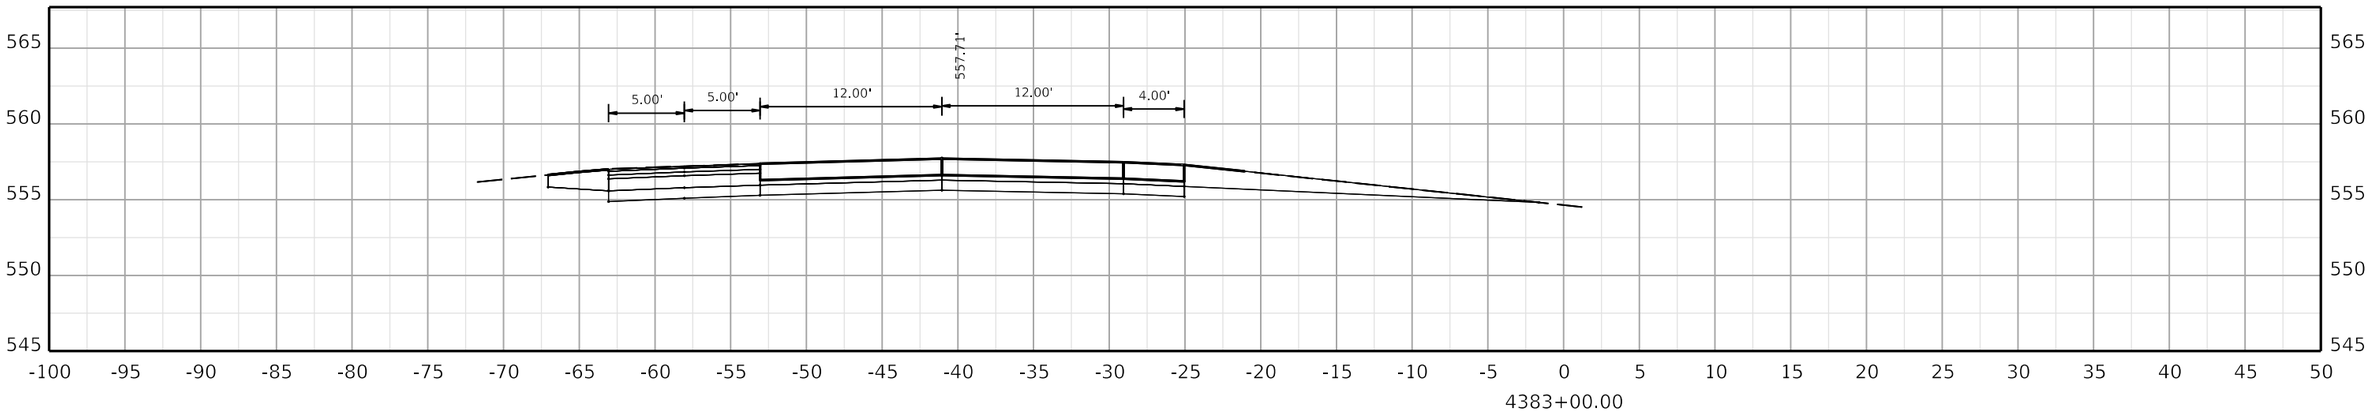

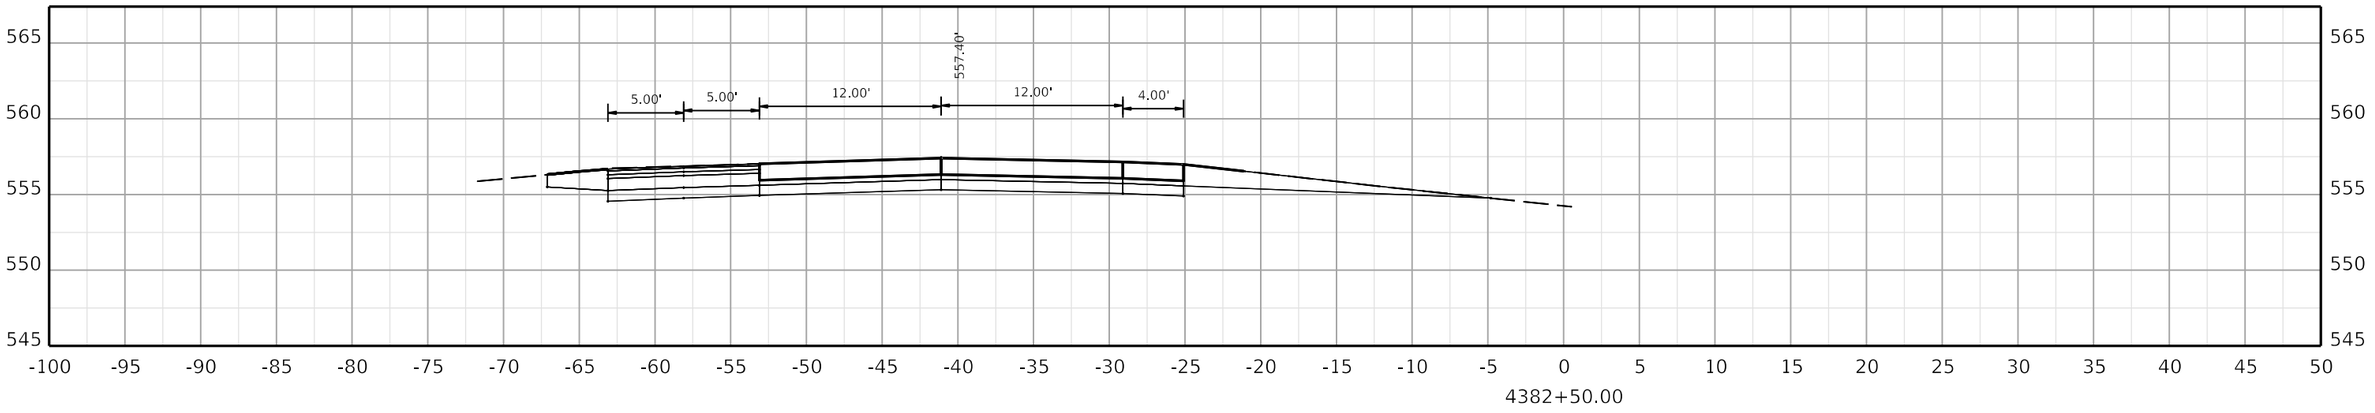

COMMONWEALTH OF KENTUCKY
DEPARTMENT OF HIGHWAYS

TEAM KENTUCKY TRANSPORTATION CABINET

DRAWING TITLE:


HORIZONTAL SCALE
SCALE: 1" = 5'


0' 5' 10' 20'


STA. 4382+50.00 TO STA. 4383+50.00

ITEM NO. COUNTY OF

SHEET NO.
4382+50.00

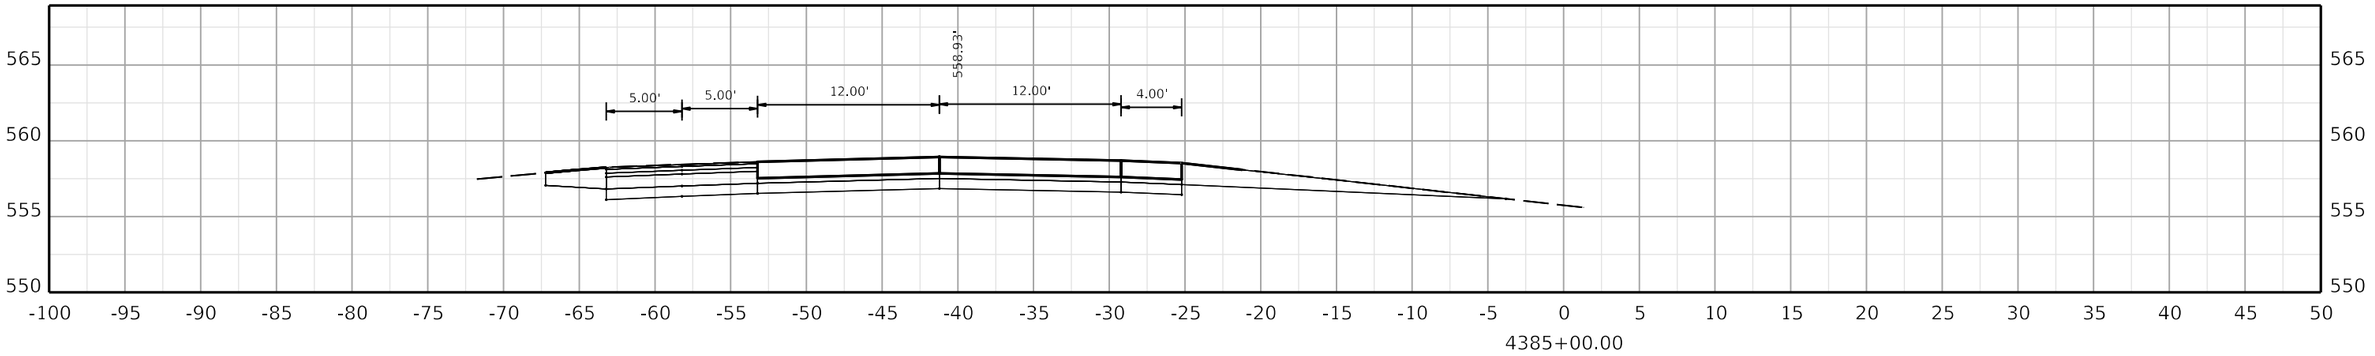

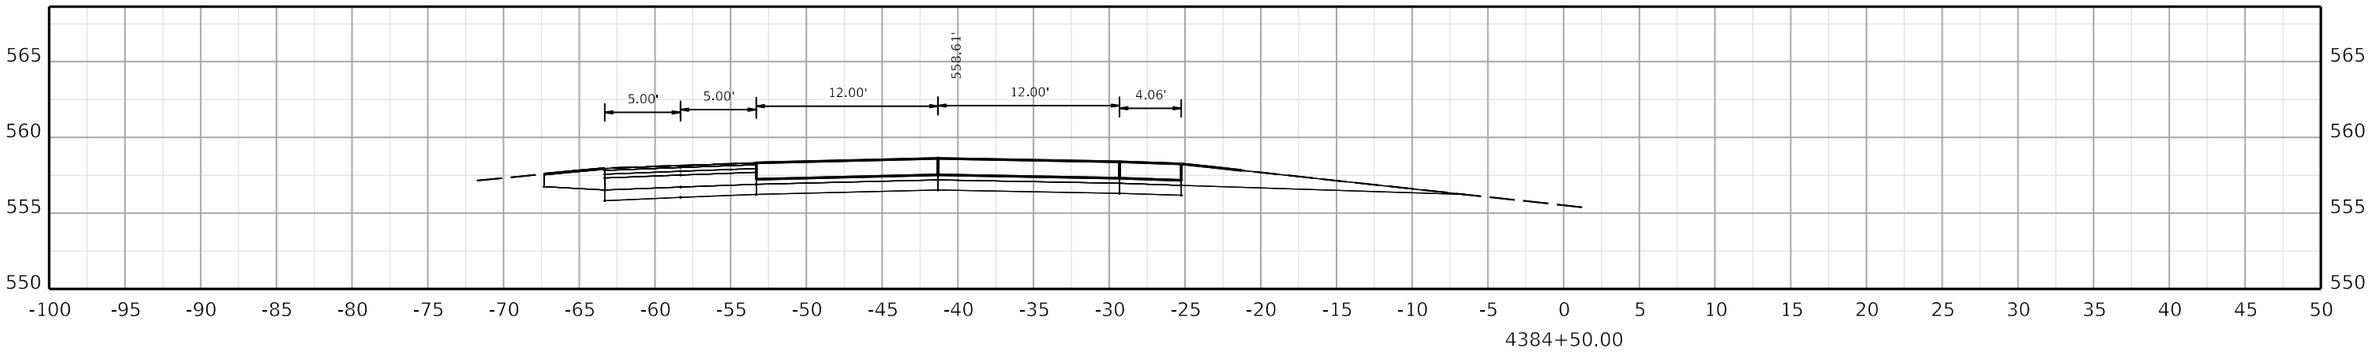

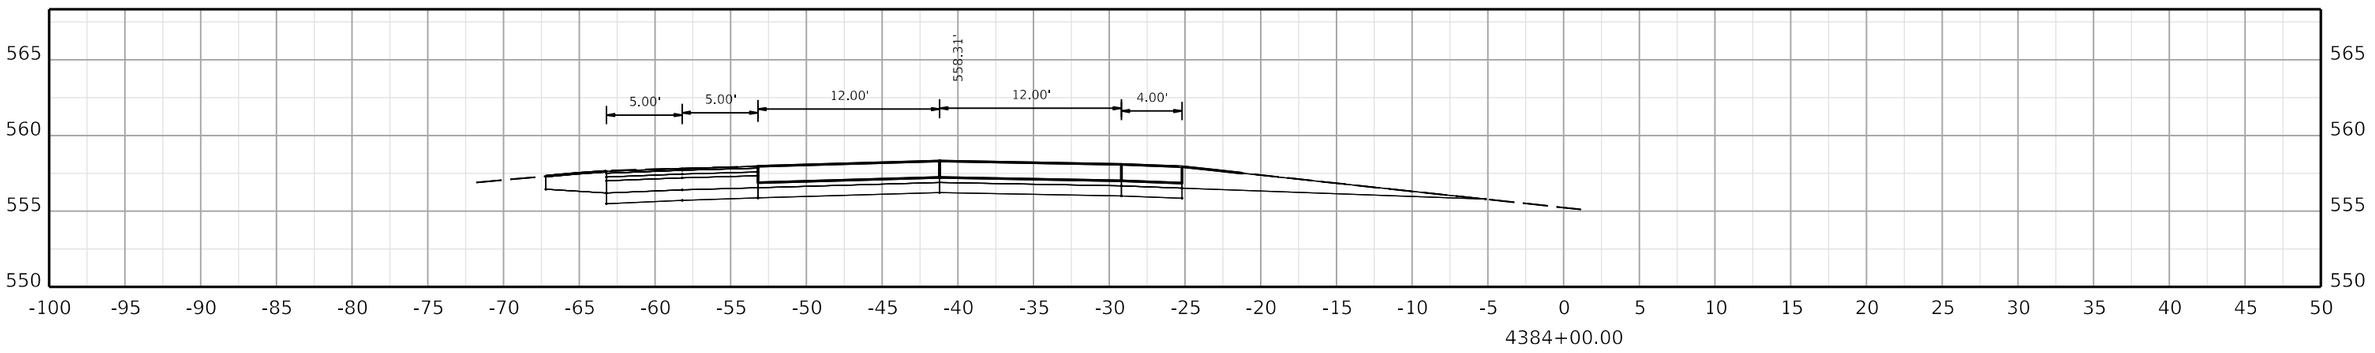

COMMONWEALTH OF KENTUCKY
DEPARTMENT OF HIGHWAYS
TEAM KENTUCKY TRANSPORTATION CABINET

DRAWING TITLE:


HORIZONTAL SCALE
SCALE: 1" = 5'


0' 5' 10' 20'


STA. 4384+00.00 TO STA. 4385+00.00

ITEM NO. COUNTY OF

SHEET NO. 4384+00.00

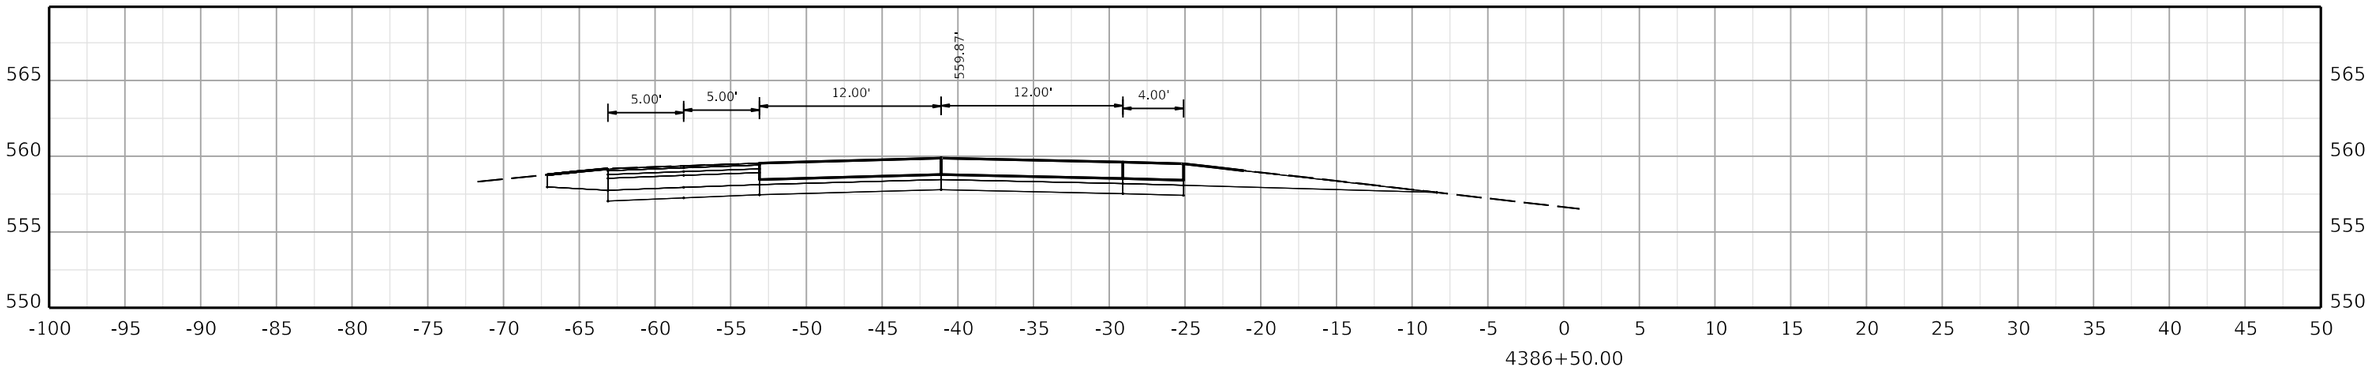

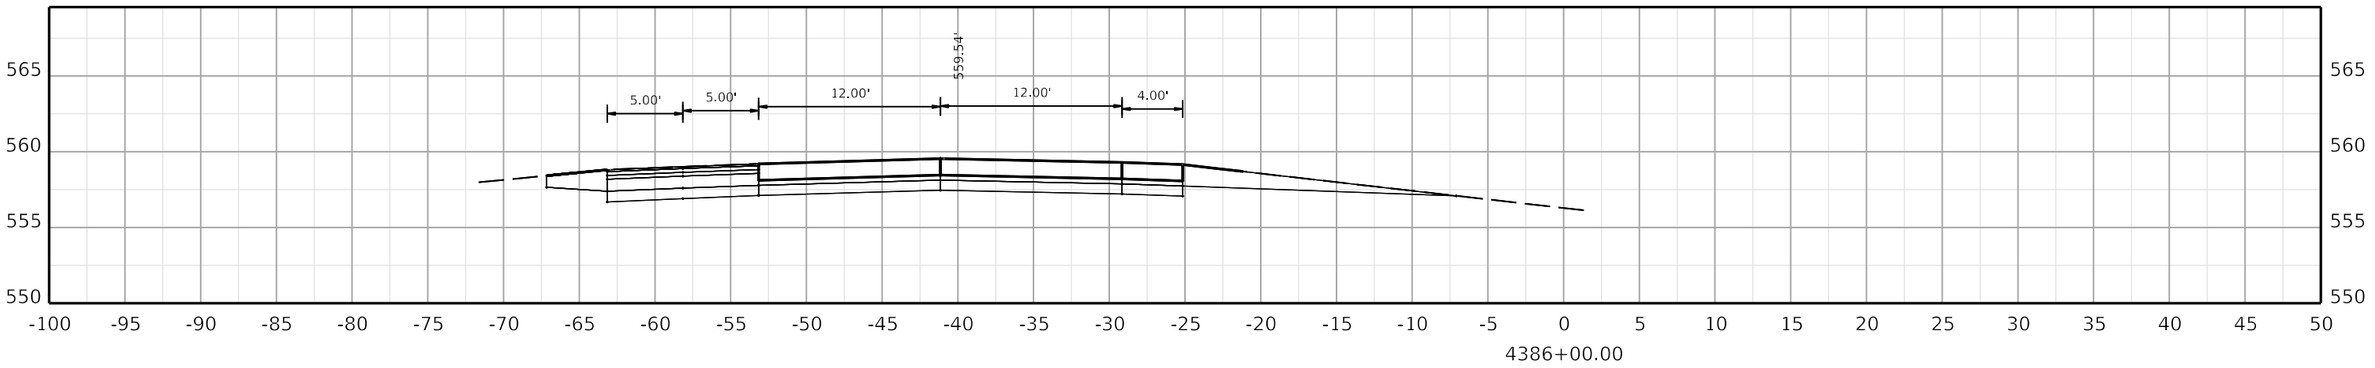

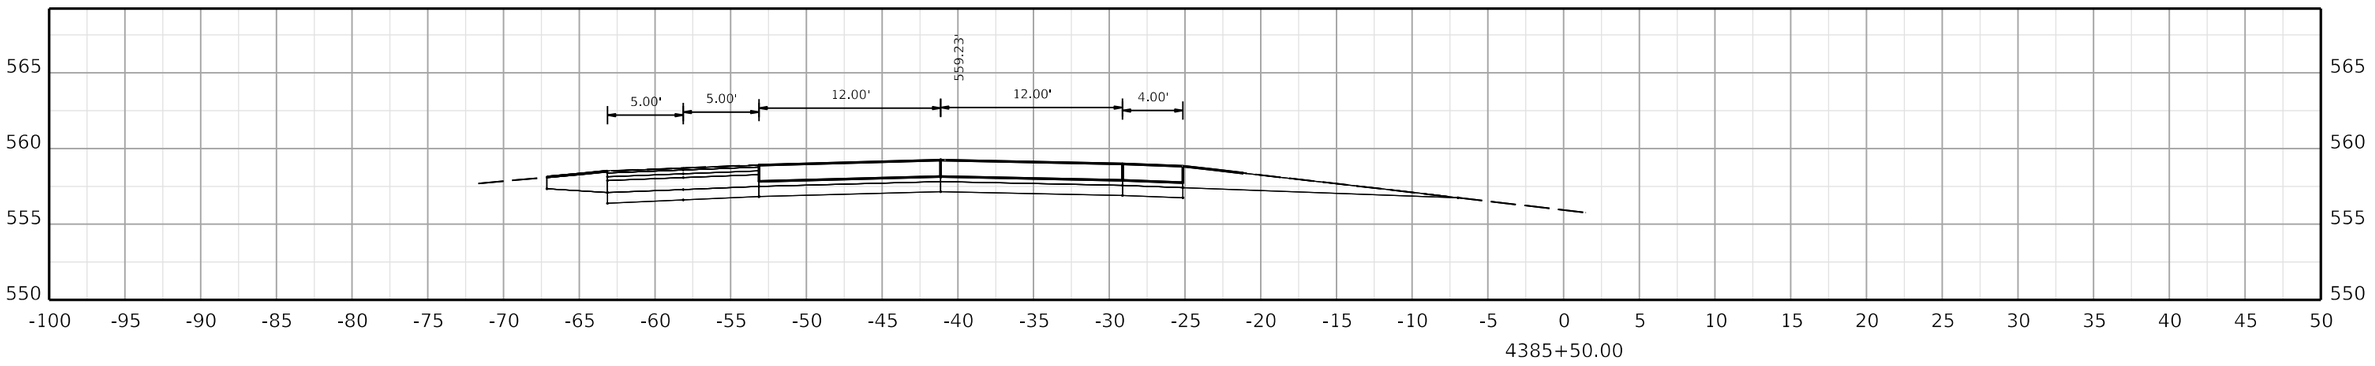

COMMONWEALTH OF KENTUCKY
DEPARTMENT OF HIGHWAYS

TEAM KENTUCKY

DRAWING TITLE:

HORIZONTAL SCALE
SCALE: 1" = 5'

0' 5' 10' 20'

STA. 4385+50.00 TO STA. 4386+50.00


ITEM NO. COUNTY OF


SHEET NO.
4385+50.00


OpenRoads Designer v10.12.02.4

USER: USLR095925

FILE NAME: C:\BMS\WSP-US-PW-02\D0932959\CORR_I-24W_CONCRETE_PAVING_SEGMENT5_XSEC.DGN

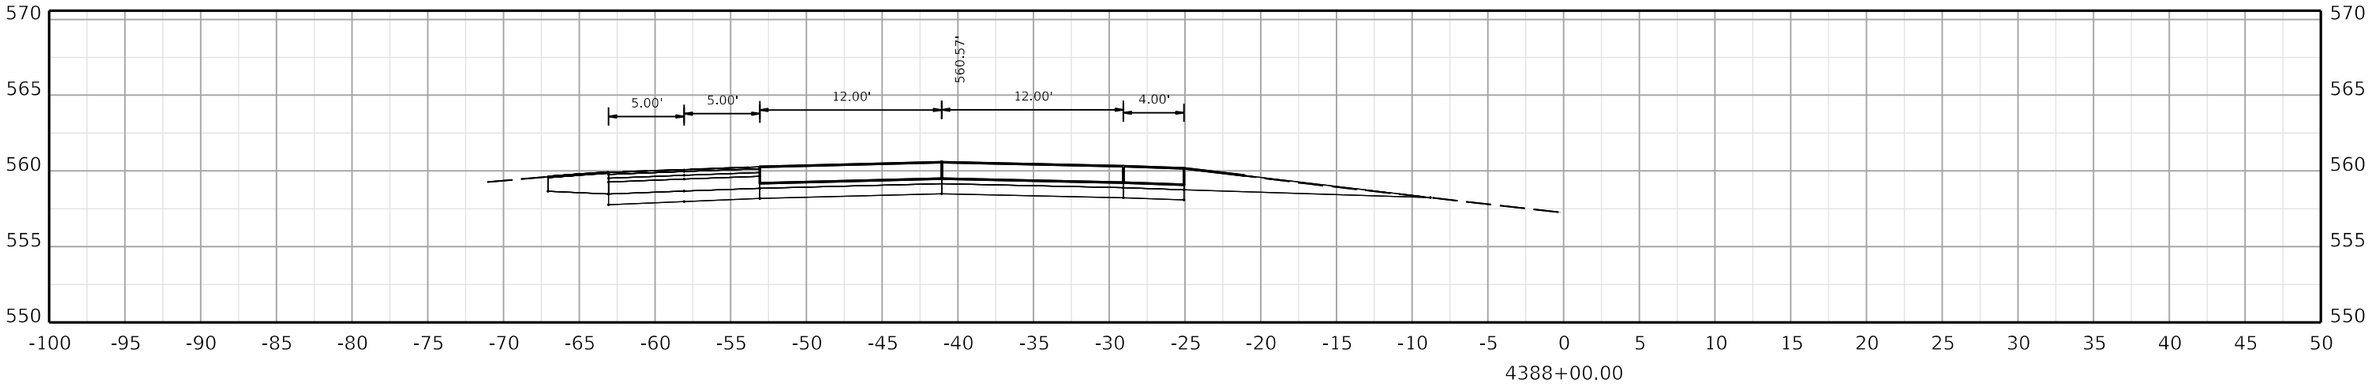

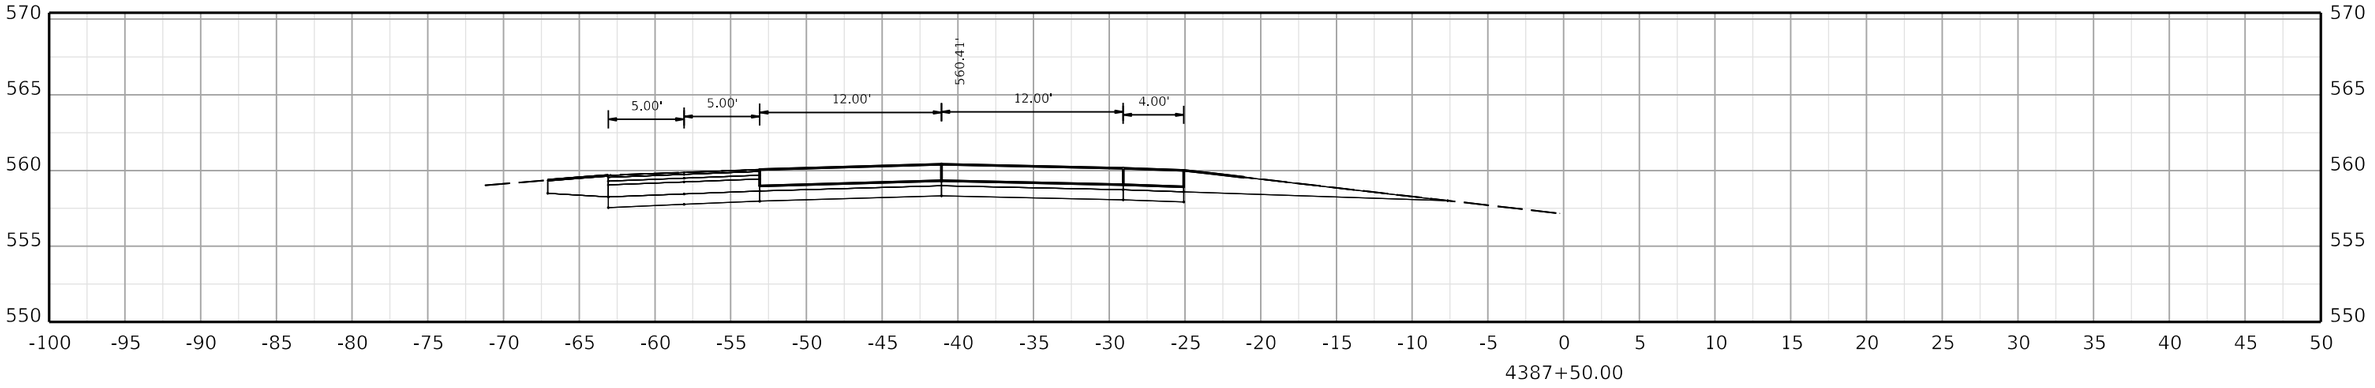

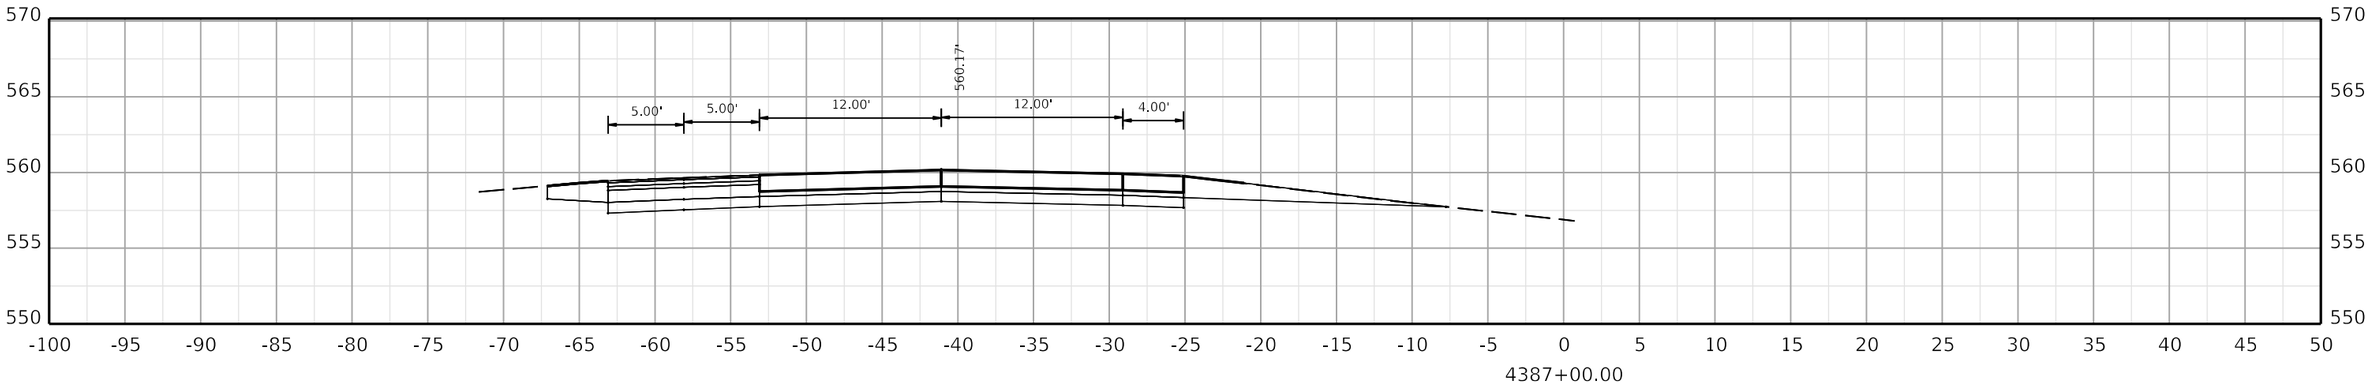

COMMONWEALTH OF KENTUCKY
DEPARTMENT OF HIGHWAYS
TEAM KENTUCKY

DRAWING TITLE:


HORIZONTAL SCALE
SCALE: 1" = 5'


0' 5' 10' 20'


STA. 4387+00.00 TO STA. 4388+00.00

ITEM NO. COUNTY OF

SHEET NO.
4387+00.00

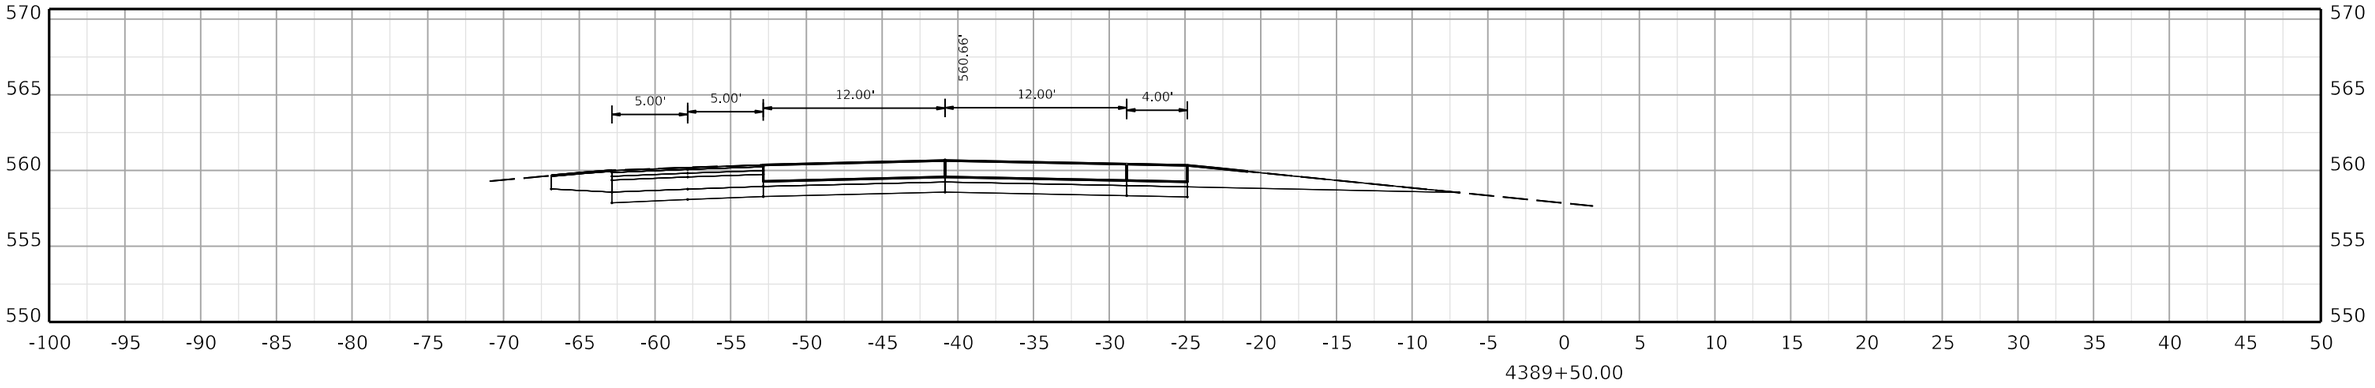

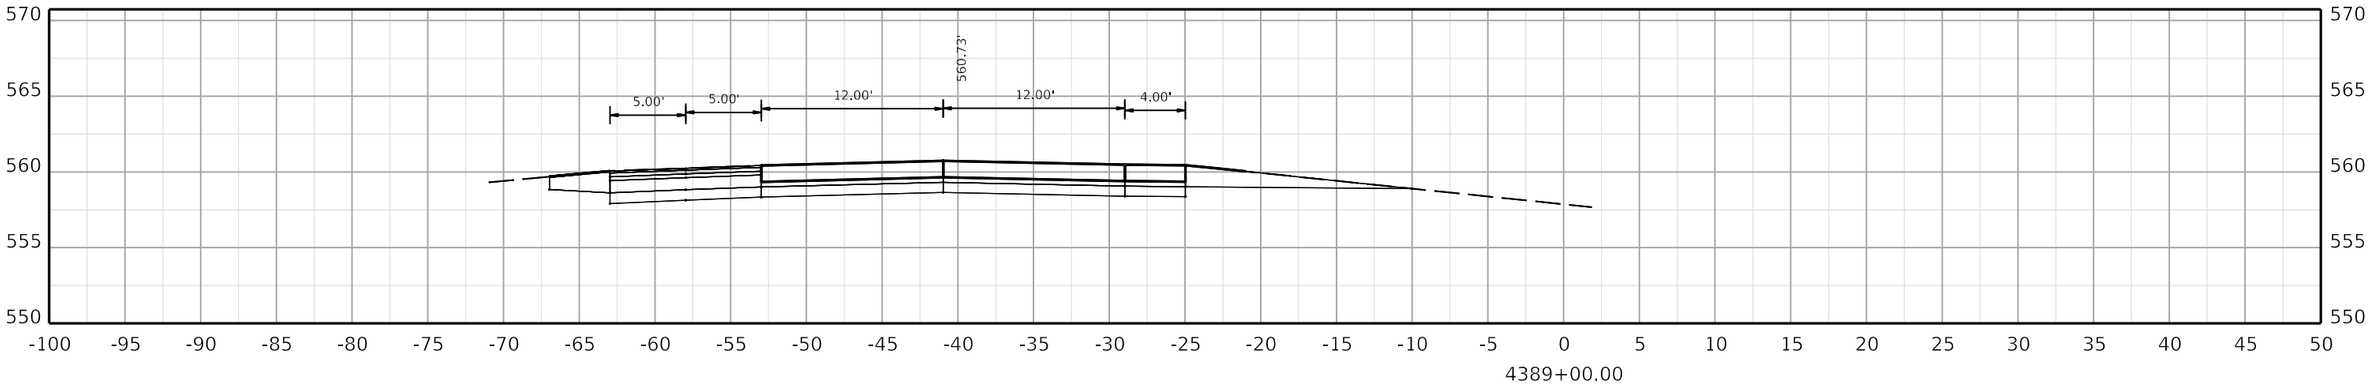

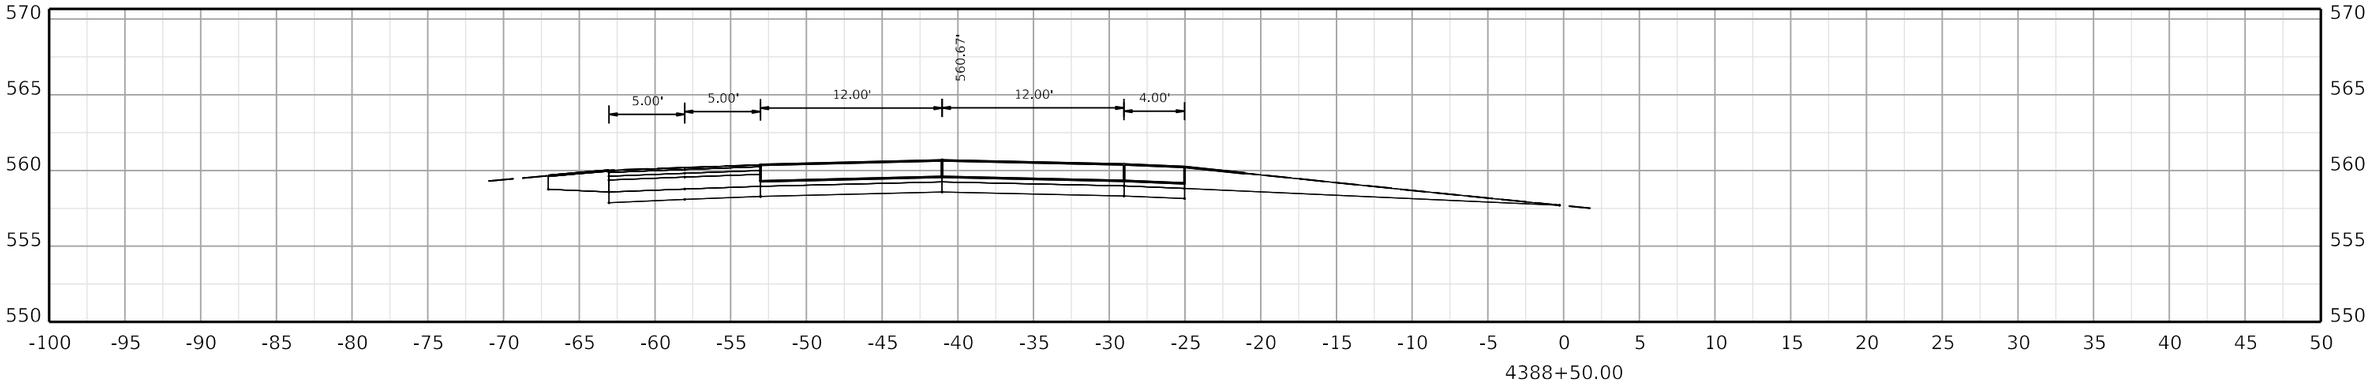

COMMONWEALTH OF KENTUCKY
DEPARTMENT OF HIGHWAYS
TEAM KENTUCKY TRANSPORTATION CABINET

DRAWING TITLE:


HORIZONTAL SCALE
SCALE: 1" = 5'


0' 5' 10' 20'


STA. 4388+50.00 TO STA. 4389+50.00

ITEM NO. COUNTY OF

SHEET NO.
4388+50.00

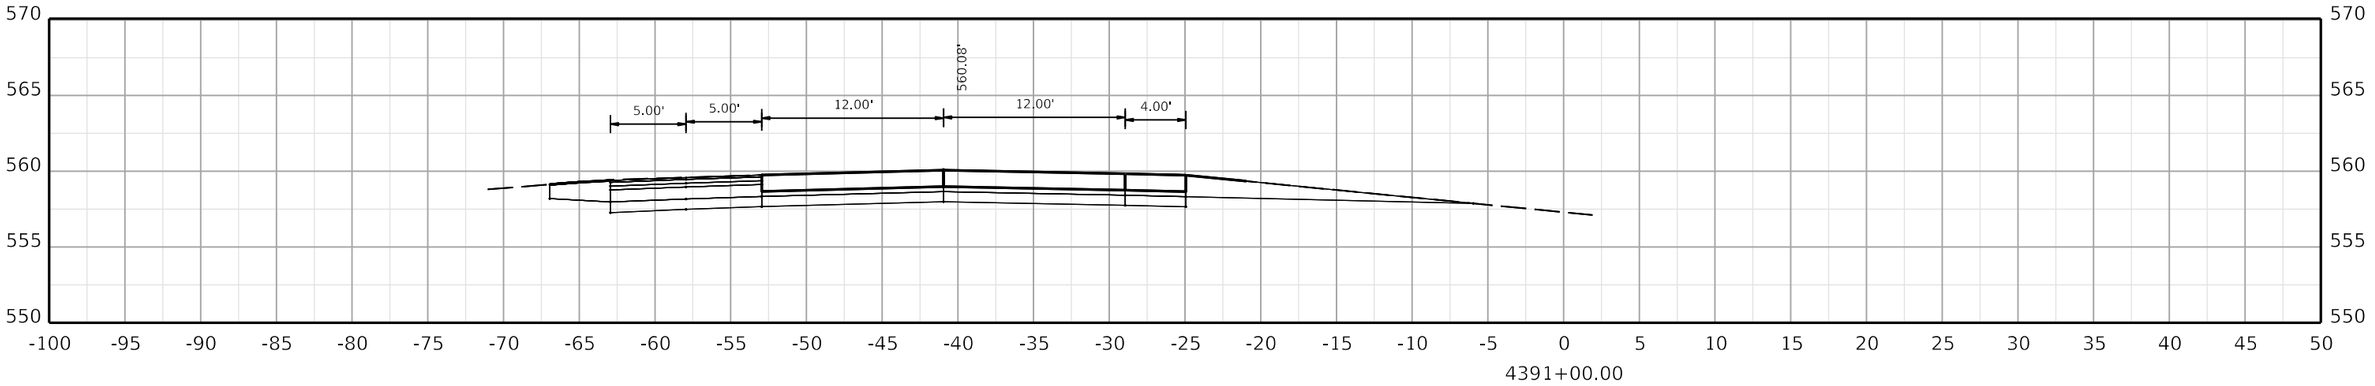

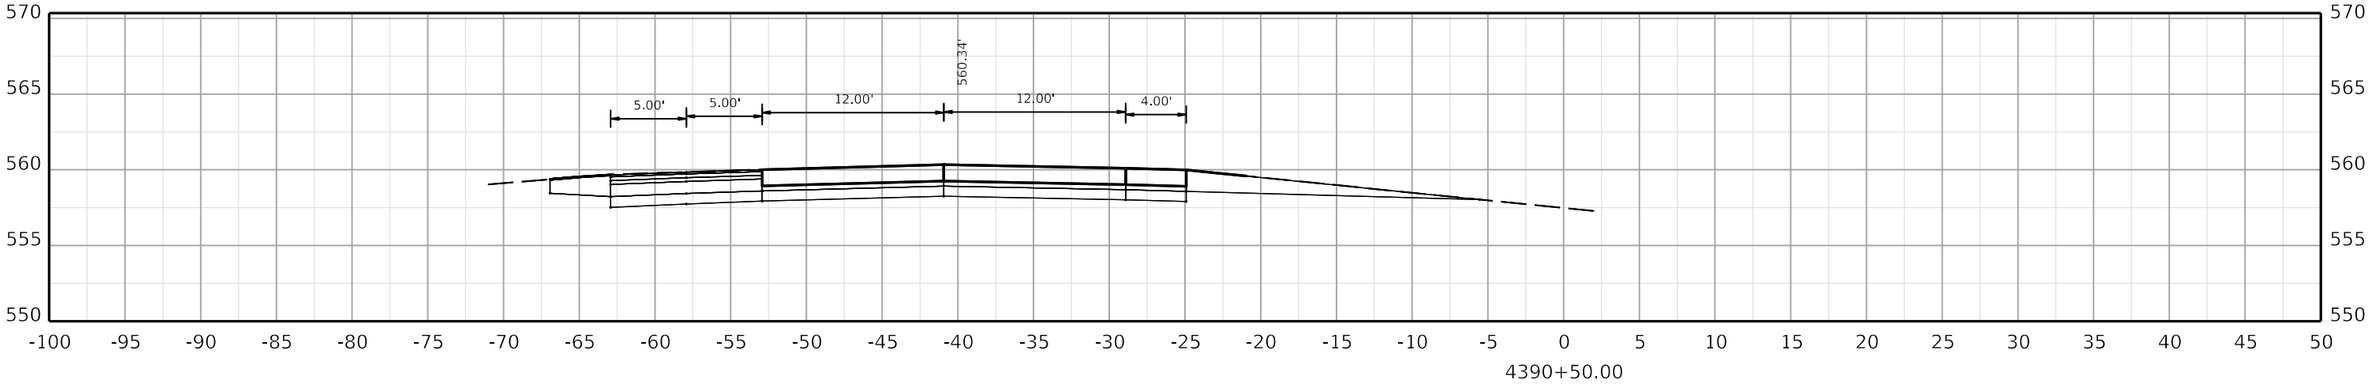

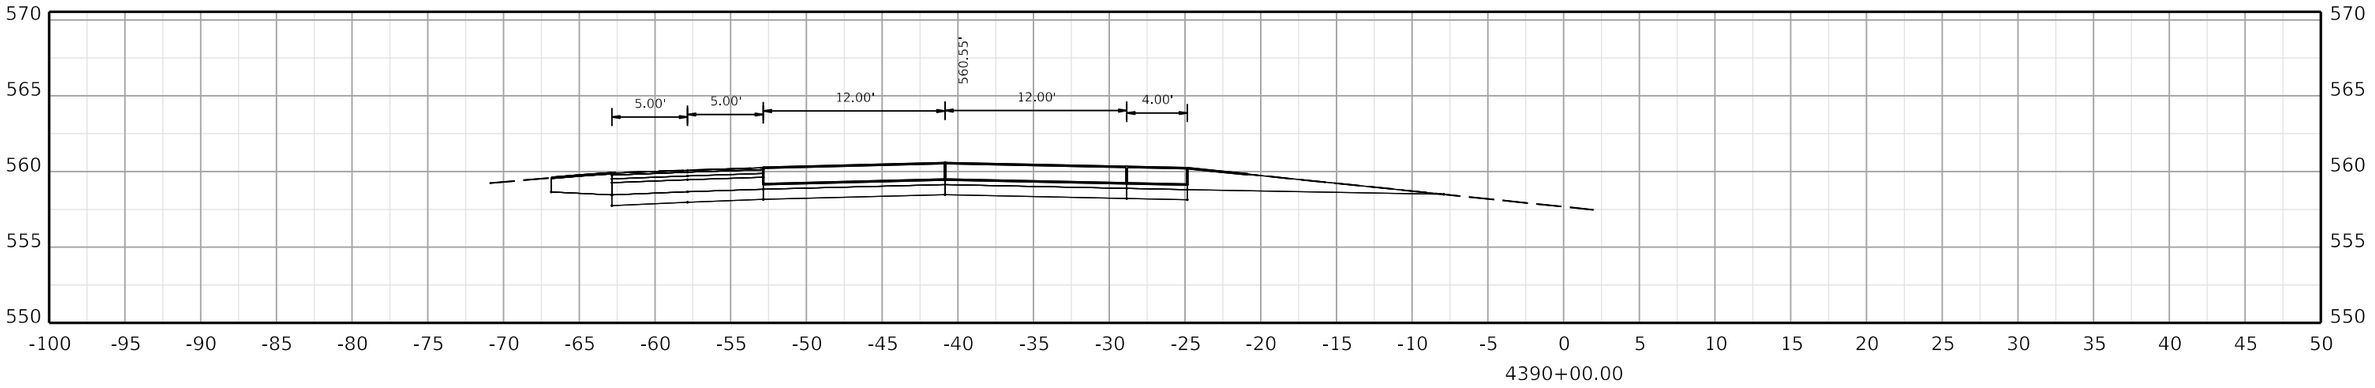

COMMONWEALTH OF KENTUCKY
DEPARTMENT OF HIGHWAYS

TEAM KENTUCKY

DRAWING TITLE:

HORIZONTAL SCALE
SCALE: 1" = 5'

0' 5' 10' 20'

STA. 4390+00.00 TO STA. 4391+00.00


ITEM NO. COUNTY OF


SHEET NO.
4390+00.00


OpenRoads Designer v10.12.02.4

USER: USLR095925

FILE NAME: C:\BMS\WSP-US-PW-02\D0932959\CORR_I-24W_CONCRETE_PAVING_SEGMENT5_XSEC.DGN

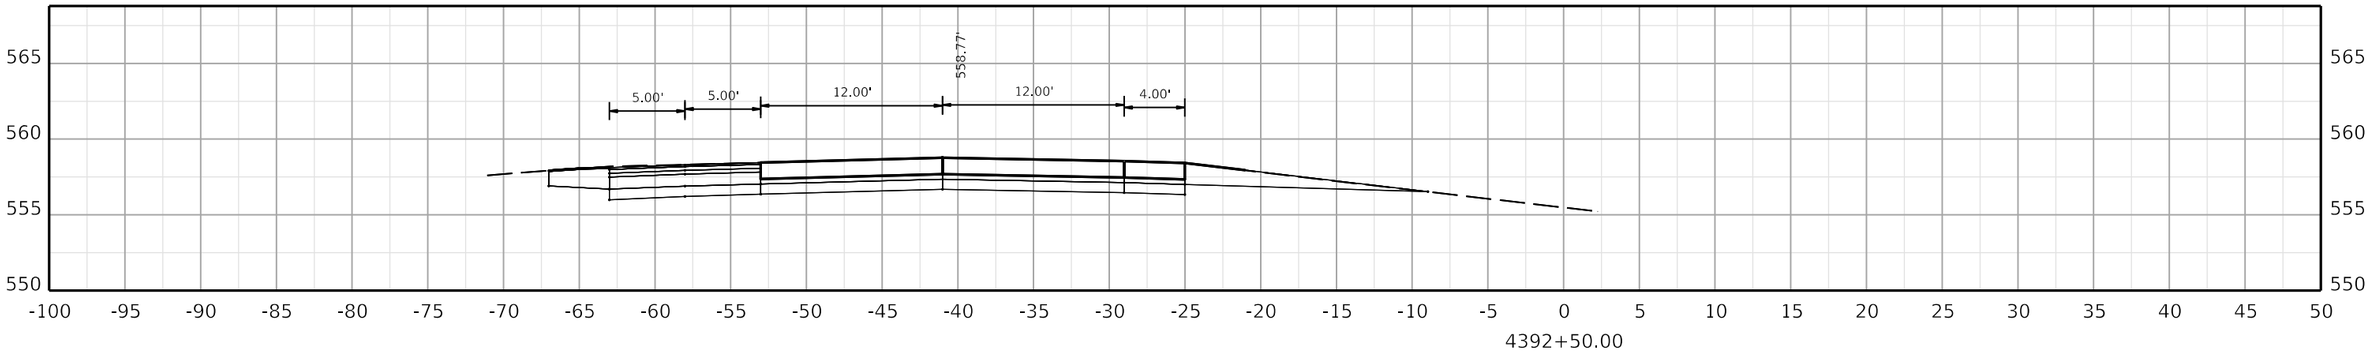

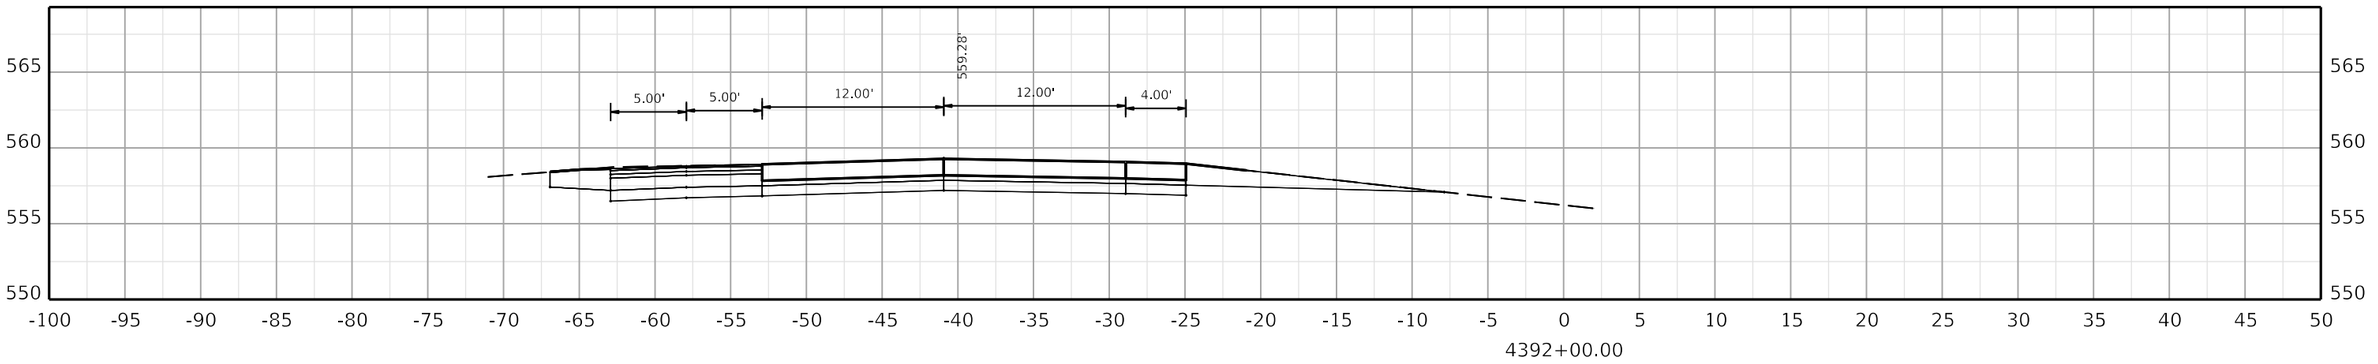

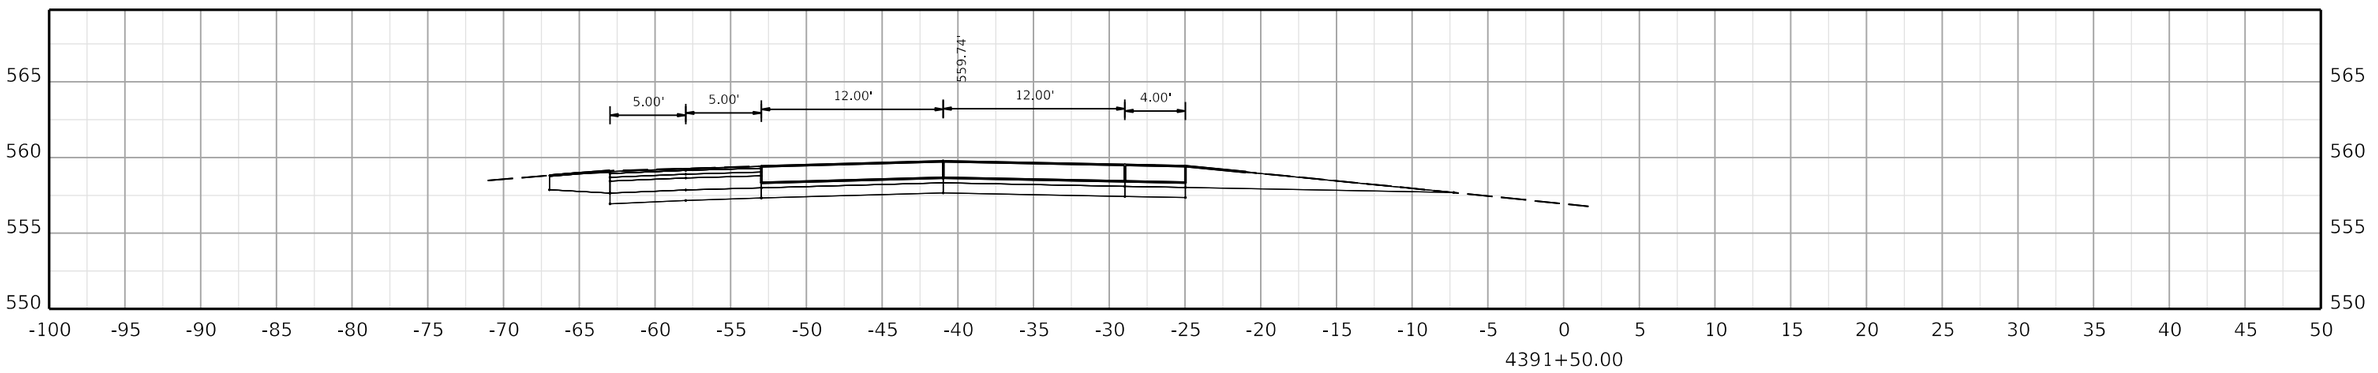

COMMONWEALTH OF KENTUCKY
DEPARTMENT OF HIGHWAYS
TEAM KENTUCKY

DRAWING TITLE:


HORIZONTAL SCALE
SCALE: 1" = 5'


0' 5' 10' 20'


STA. 4391+50.00 TO STA. 4392+50.00

ITEM NO. COUNTY OF

SHEET NO. 4391+50.00

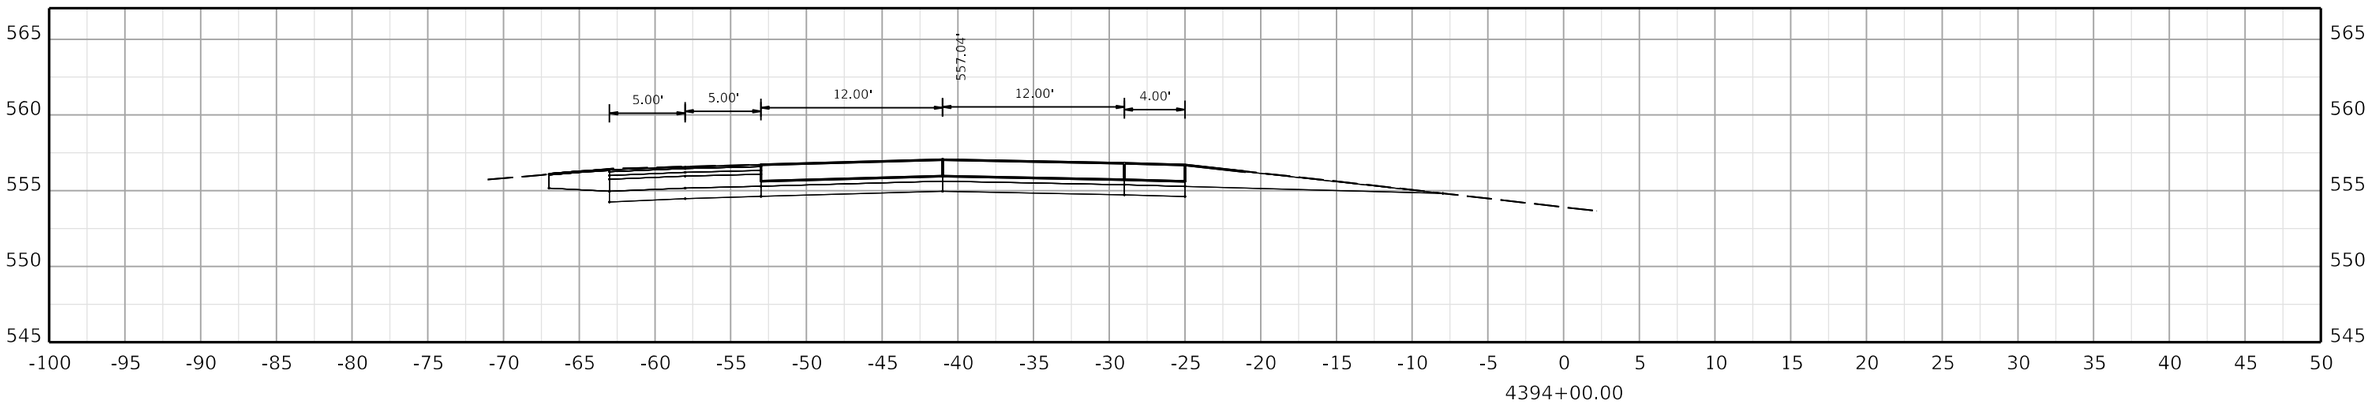

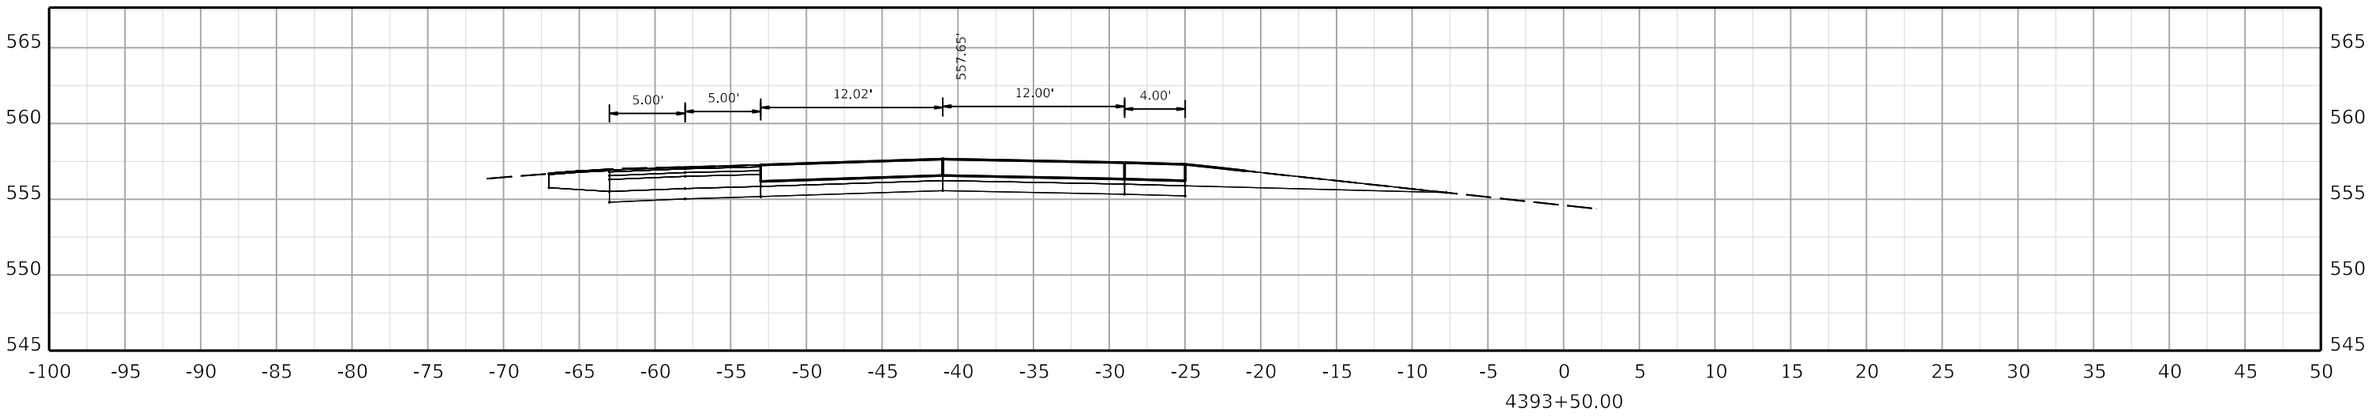

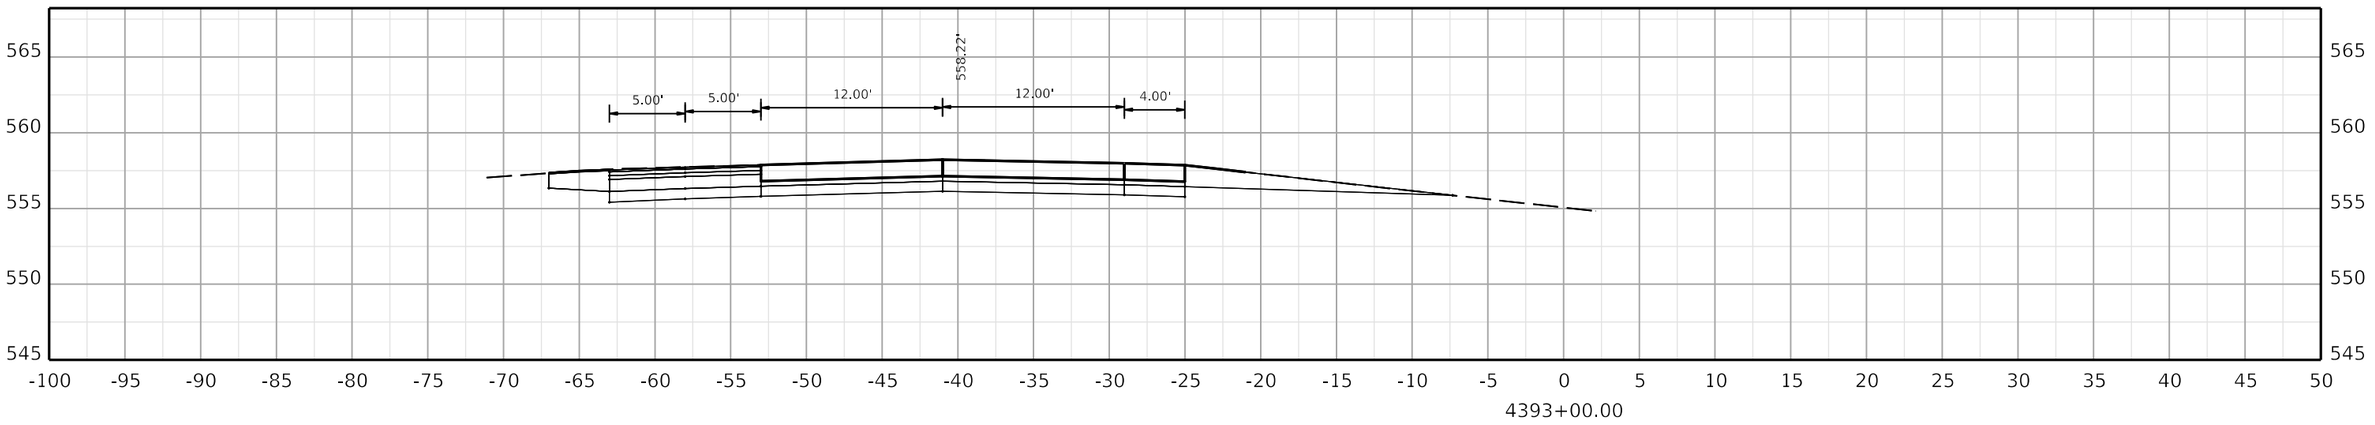

COMMONWEALTH OF KENTUCKY
DEPARTMENT OF HIGHWAYS

TEAM KENTUCKY

DRAWING TITLE:


HORIZONTAL SCALE
SCALE: 1" = 5'


0' 5' 10' 20'


STA. 4393+00.00 TO STA. 4394+00.00

ITEM NO. COUNTY OF

SHEET NO.
4393+00.00

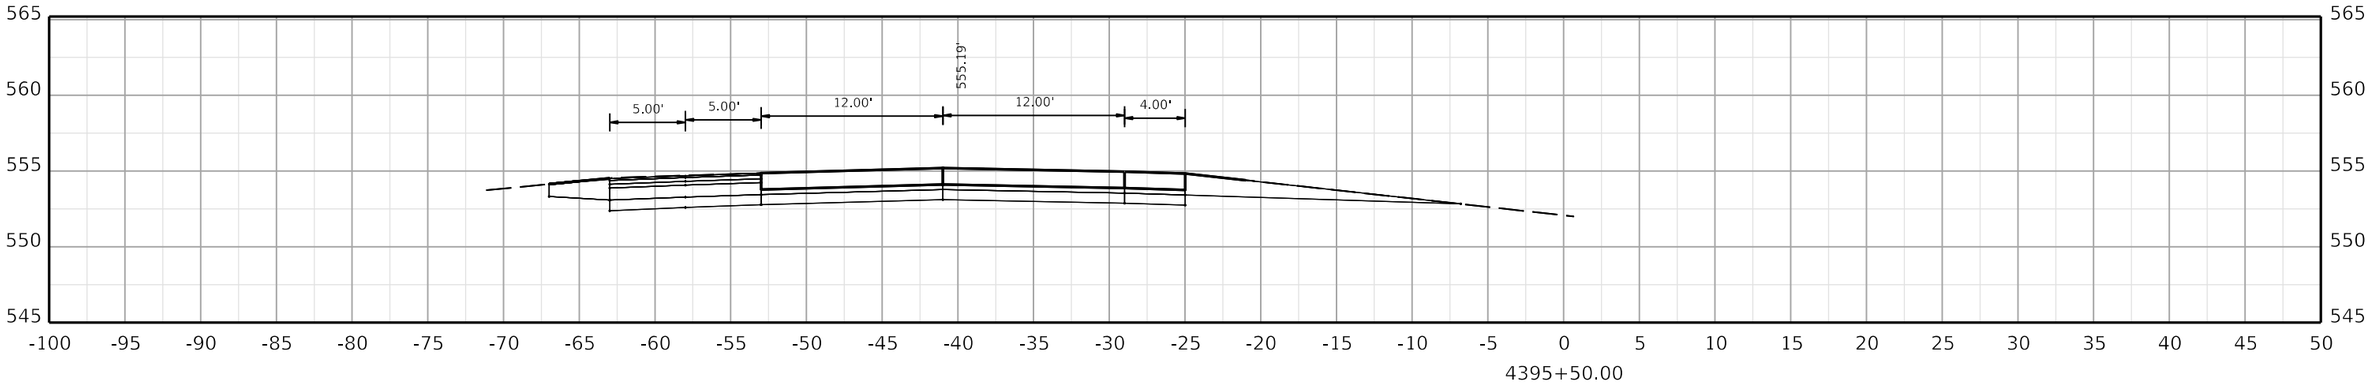

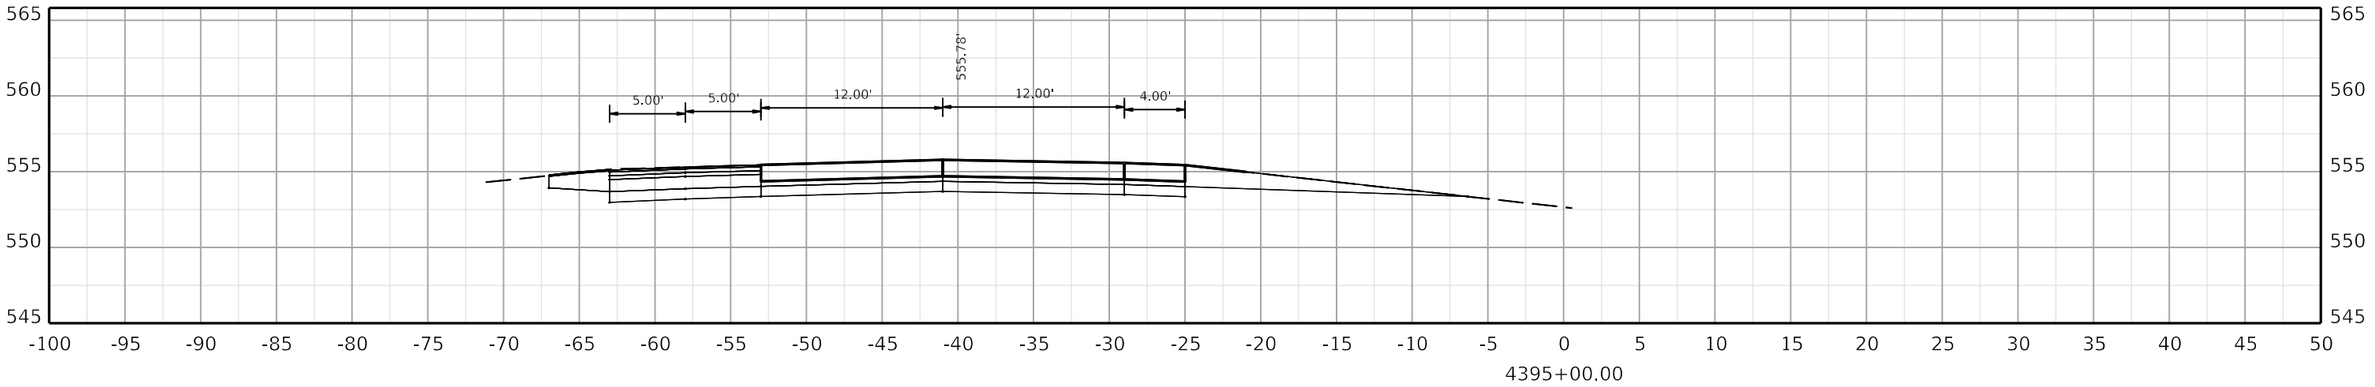

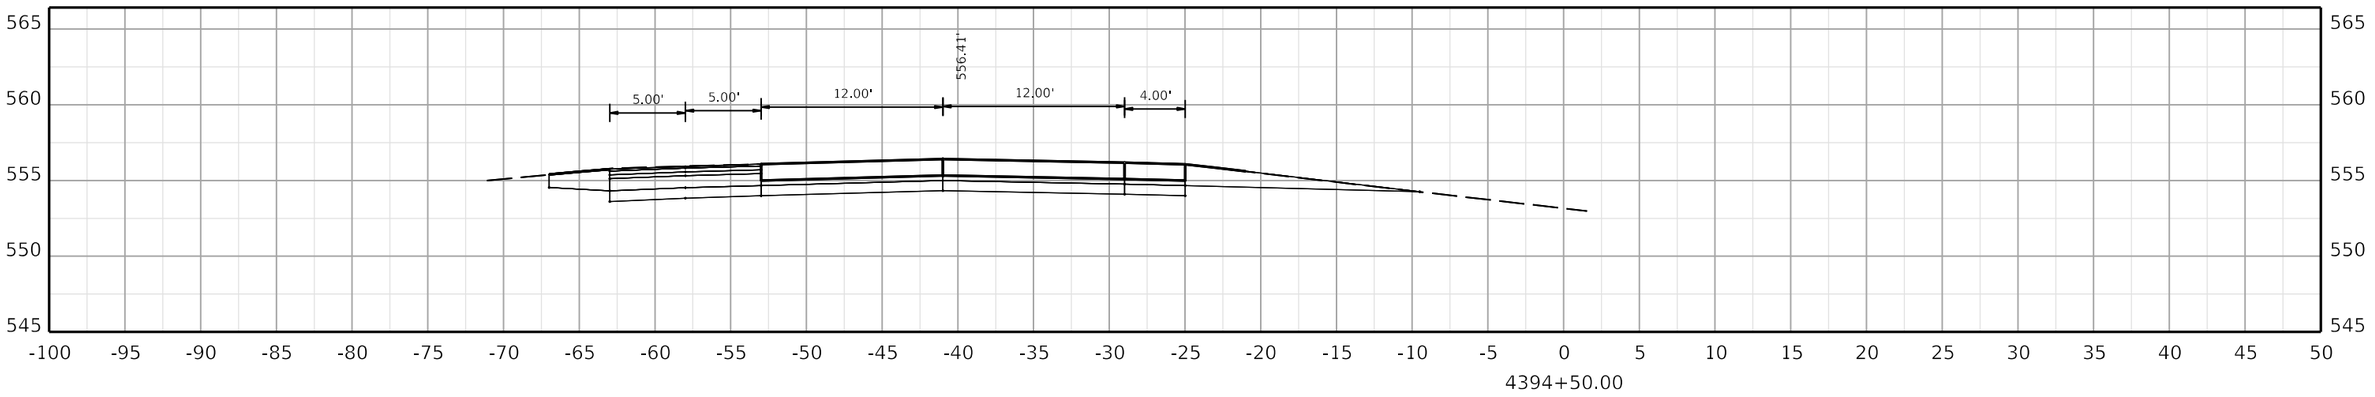

COMMONWEALTH OF KENTUCKY
DEPARTMENT OF HIGHWAYS
TEAM KENTUCKY TRANSPORTATION CABINET

DRAWING TITLE:


HORIZONTAL SCALE
SCALE: 1" = 5'


0' 5' 10' 20'


STA. 4394+50.00 TO STA. 4395+50.00

ITEM NO. COUNTY OF

SHEET NO.
4394+50.00

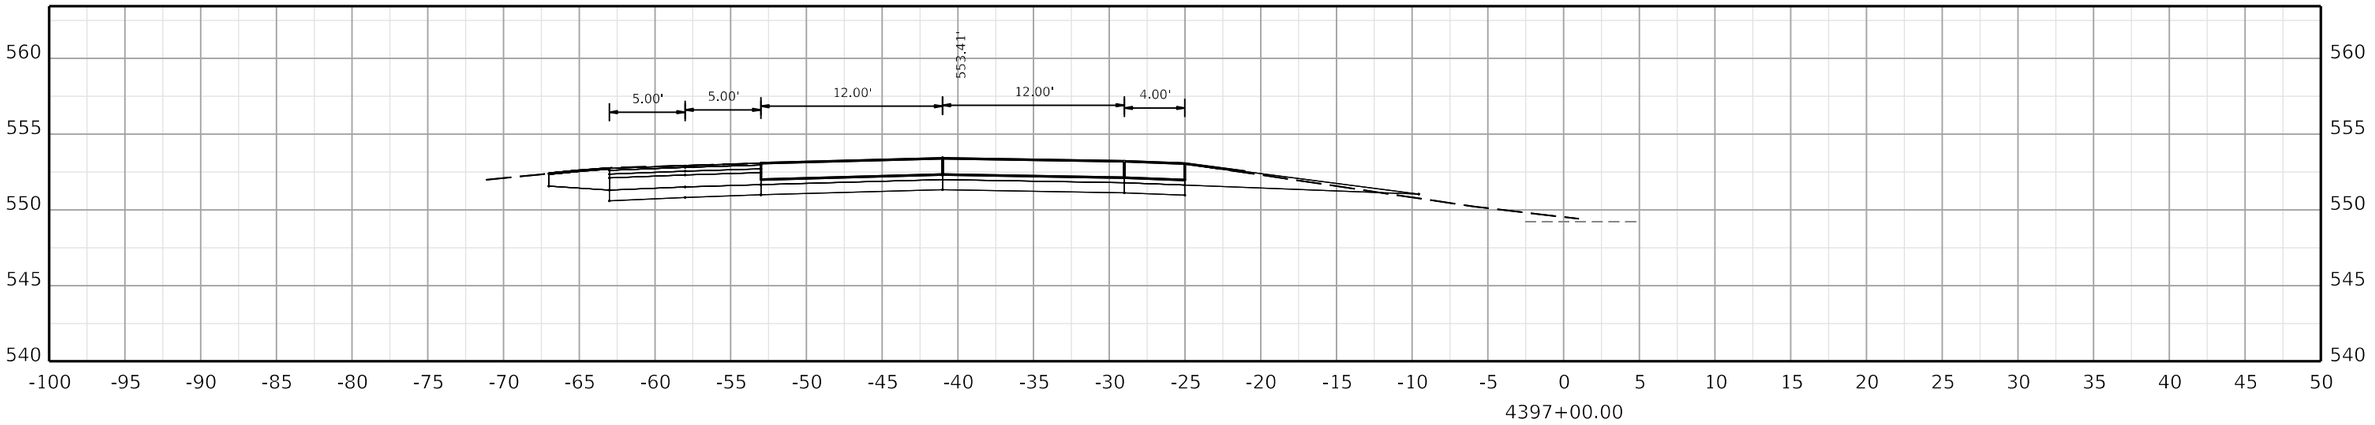

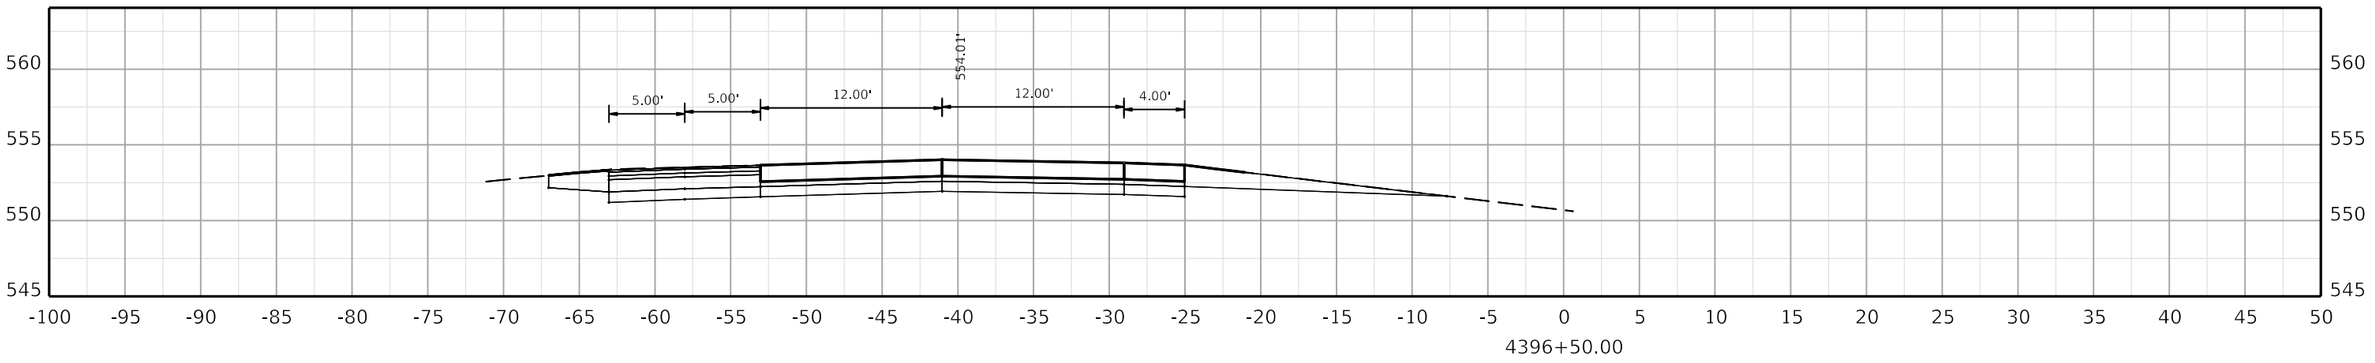

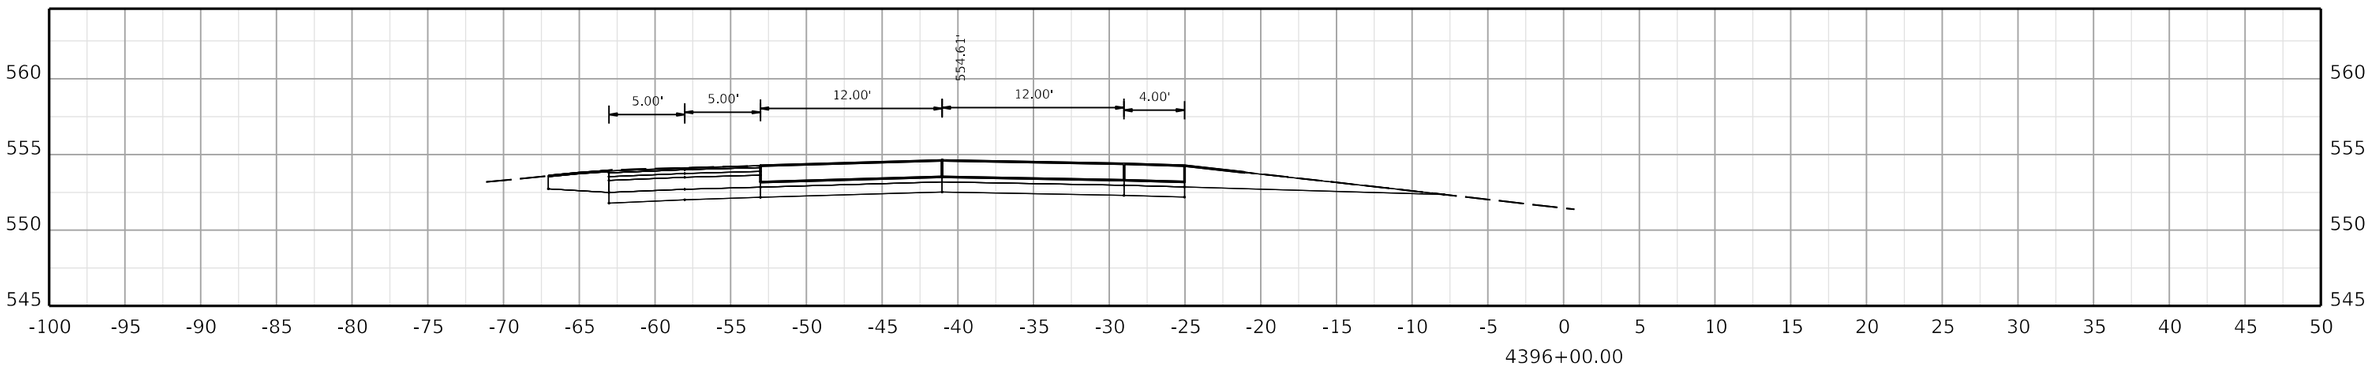

COMMONWEALTH OF KENTUCKY
DEPARTMENT OF HIGHWAYS
TEAM KENTUCKY TRANSPORTATION CABINET

DRAWING TITLE:


HORIZONTAL SCALE
SCALE: 1" = 5'


0' 5' 10' 20'


STA. 4396+00.00 TO STA. 4397+00.00

ITEM NO. COUNTY OF

SHEET NO. 4396+00.00

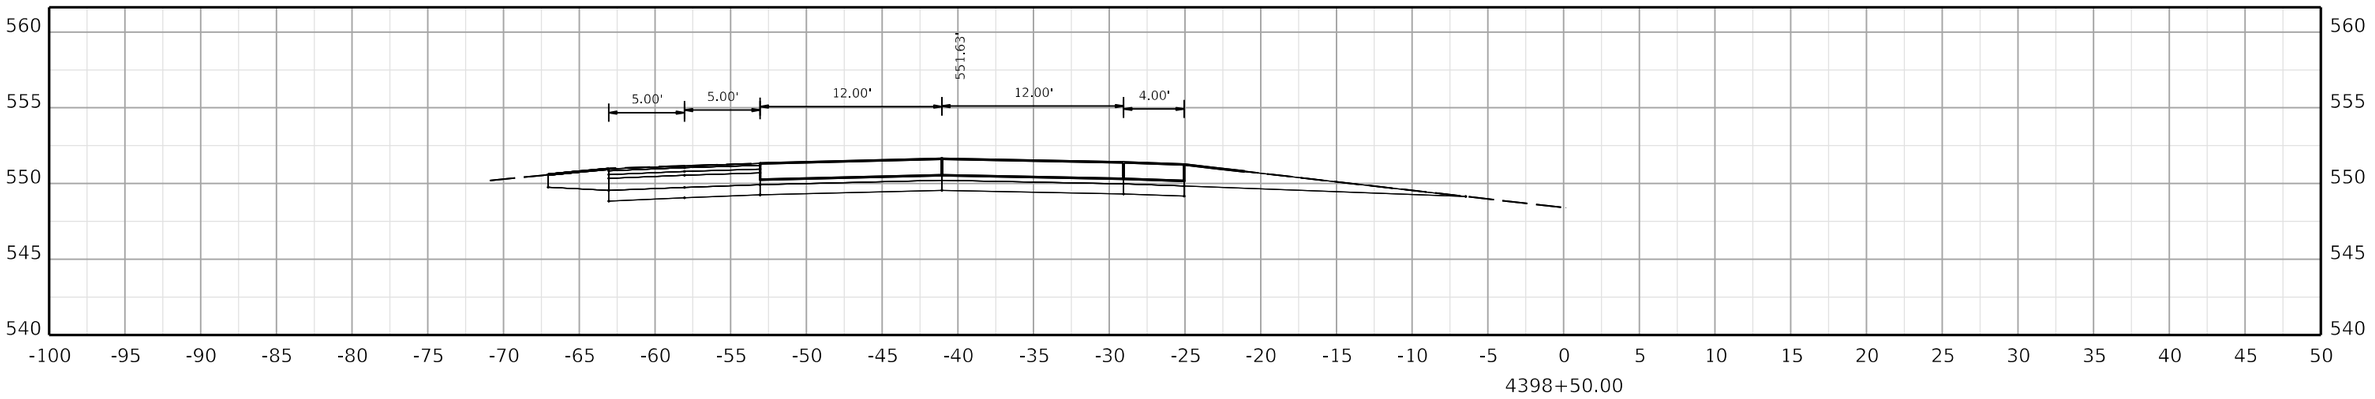

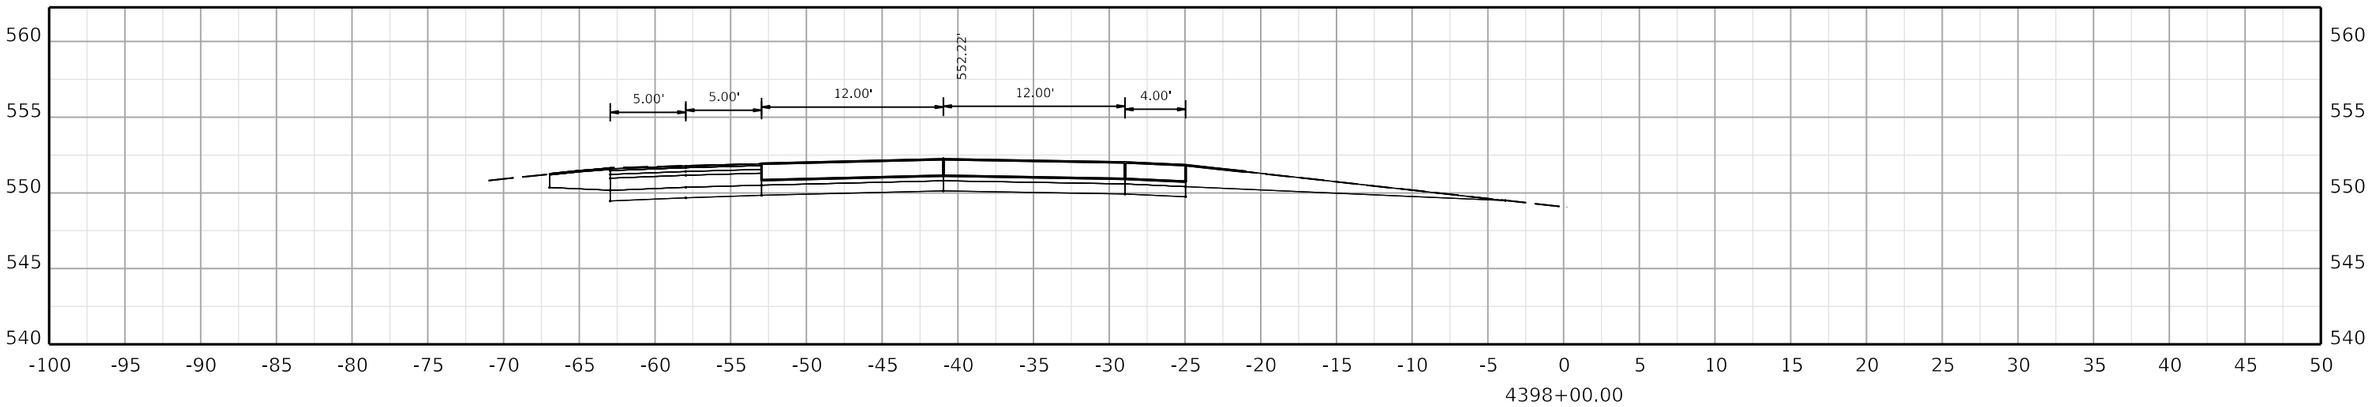

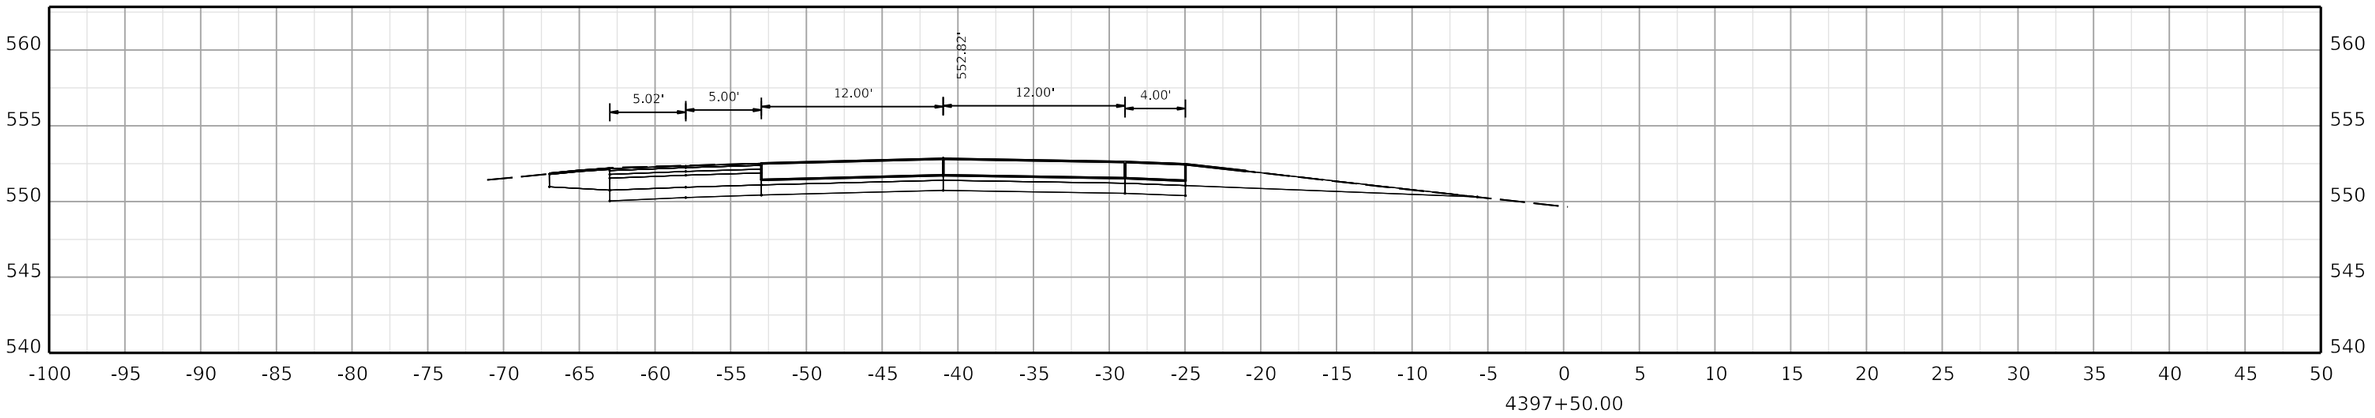

COMMONWEALTH OF KENTUCKY
DEPARTMENT OF HIGHWAYS

TEAM KENTUCKY

DRAWING TITLE:

HORIZONTAL SCALE
SCALE: 1" = 5'

0' 5' 10' 20'

STA. 4397+50.00 TO STA. 4398+50.00

ITEM NO.


COUNTY OF


SHEET NO.
4397+50.00


OpenRoads Designer v10.12.02.4

USER: USLR095925

FILE NAME: C:\BMS\WSP-US-PW-02\D0932959\CORR_I-24W_CONCRETE_PAVING_SEGMENTS_XSEC.DGN

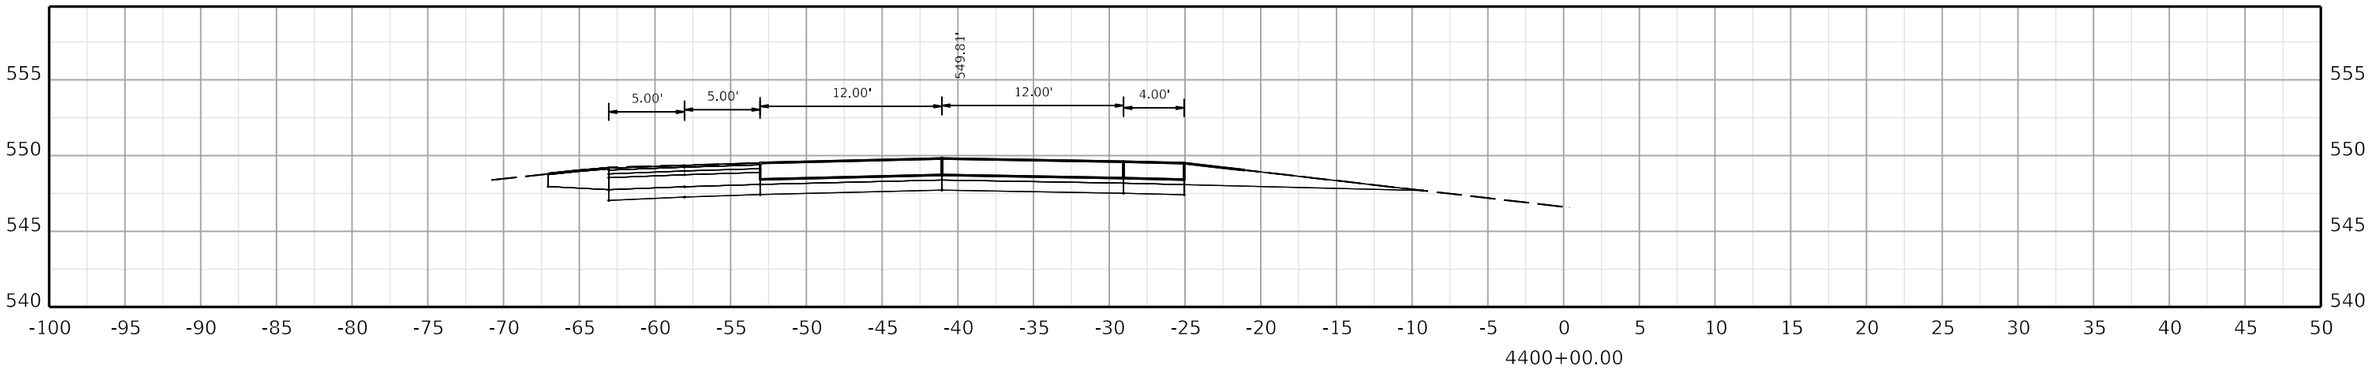

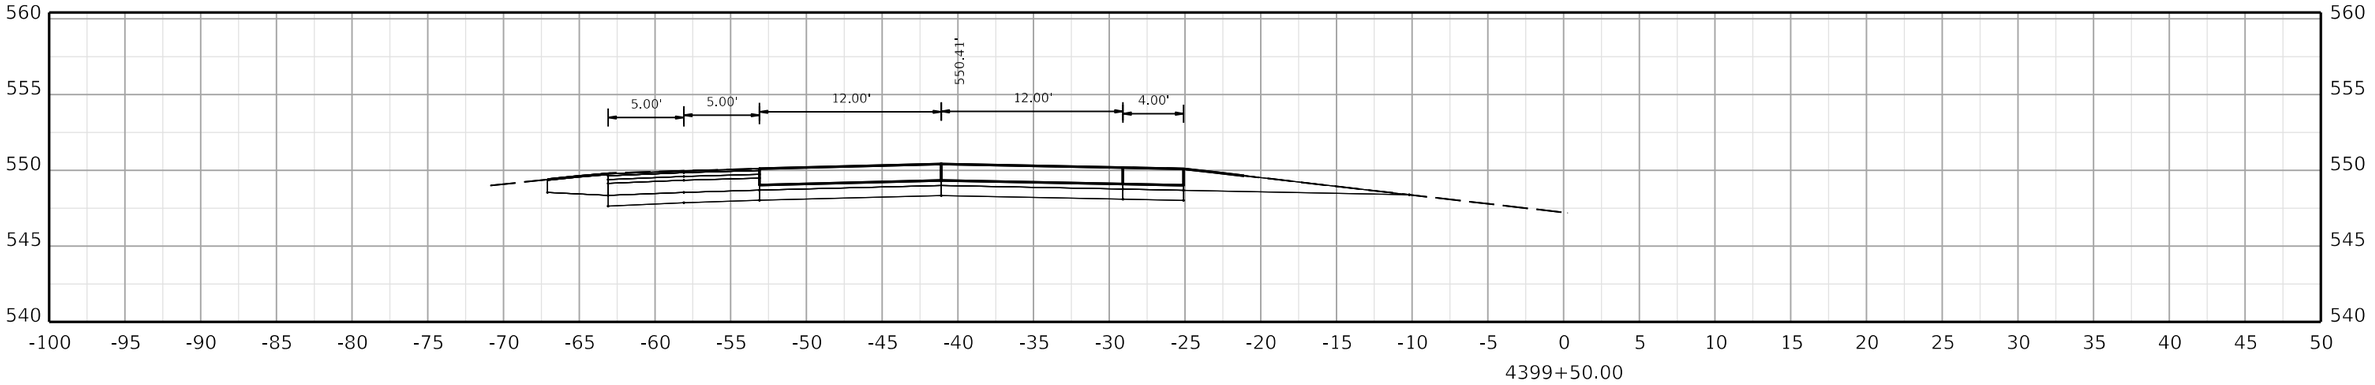

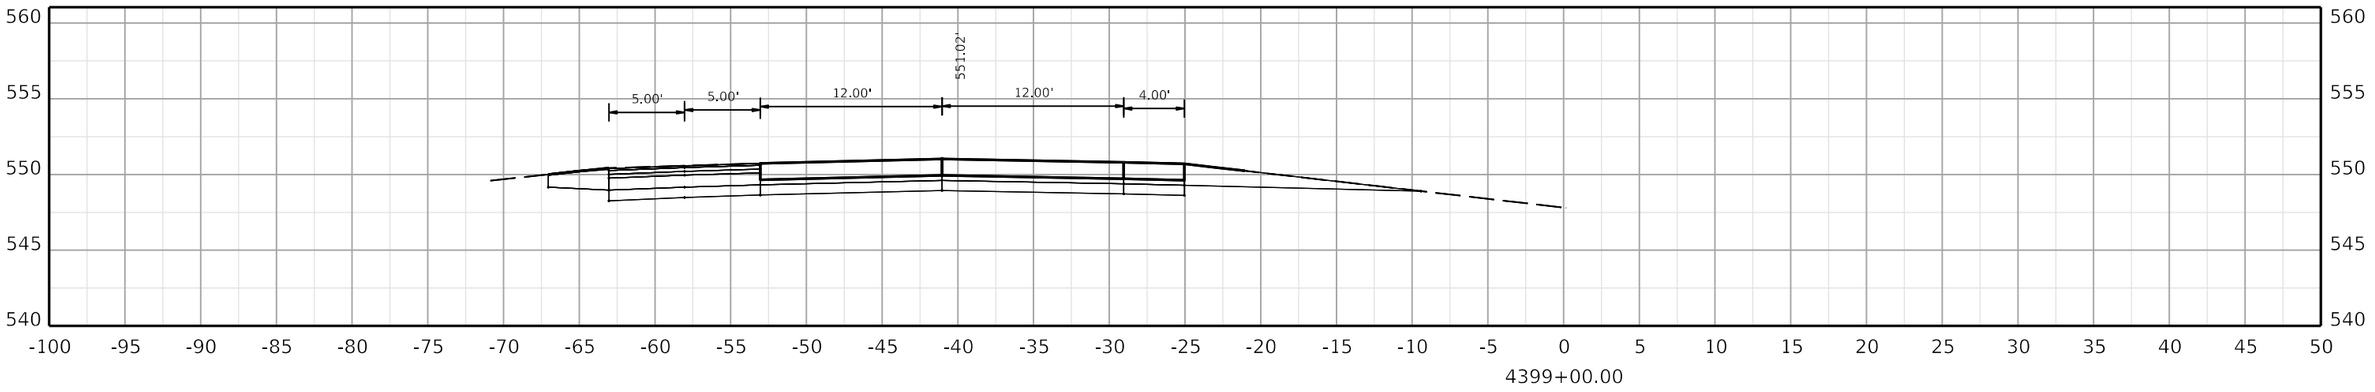

COMMONWEALTH OF KENTUCKY
DEPARTMENT OF HIGHWAYS

TEAM KENTUCKY TRANSPORTATION CABINET

DRAWING TITLE:


HORIZONTAL SCALE
SCALE: 1" = 5'


0' 5' 10' 20'


STA. 4399+00.00 TO STA. 4400+00.00

ITEM NO. COUNTY OF

SHEET NO.
4399+00.00

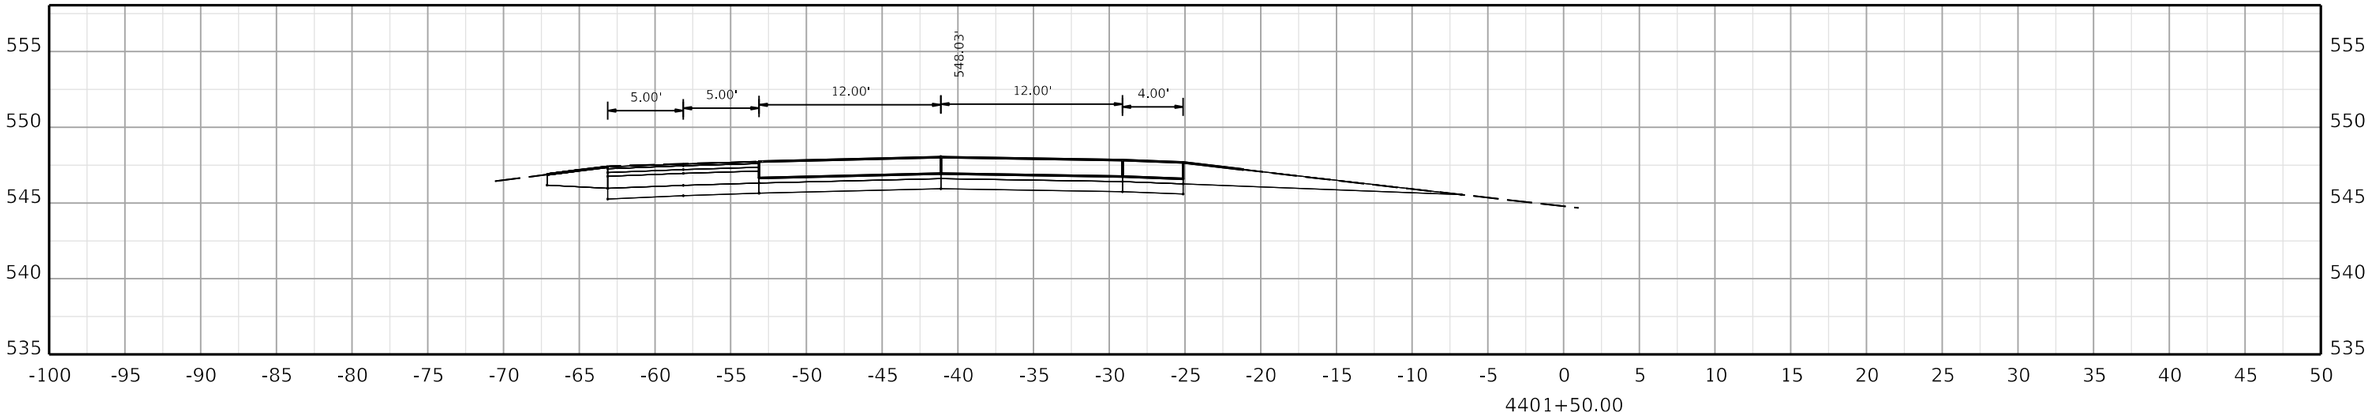

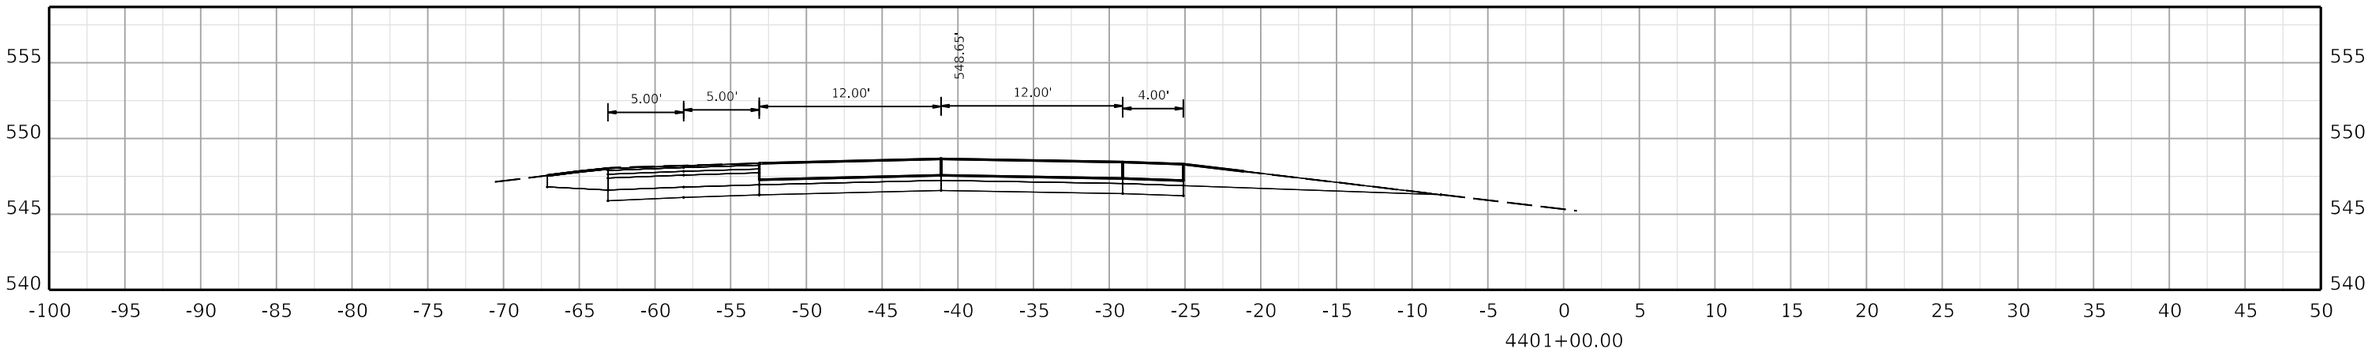

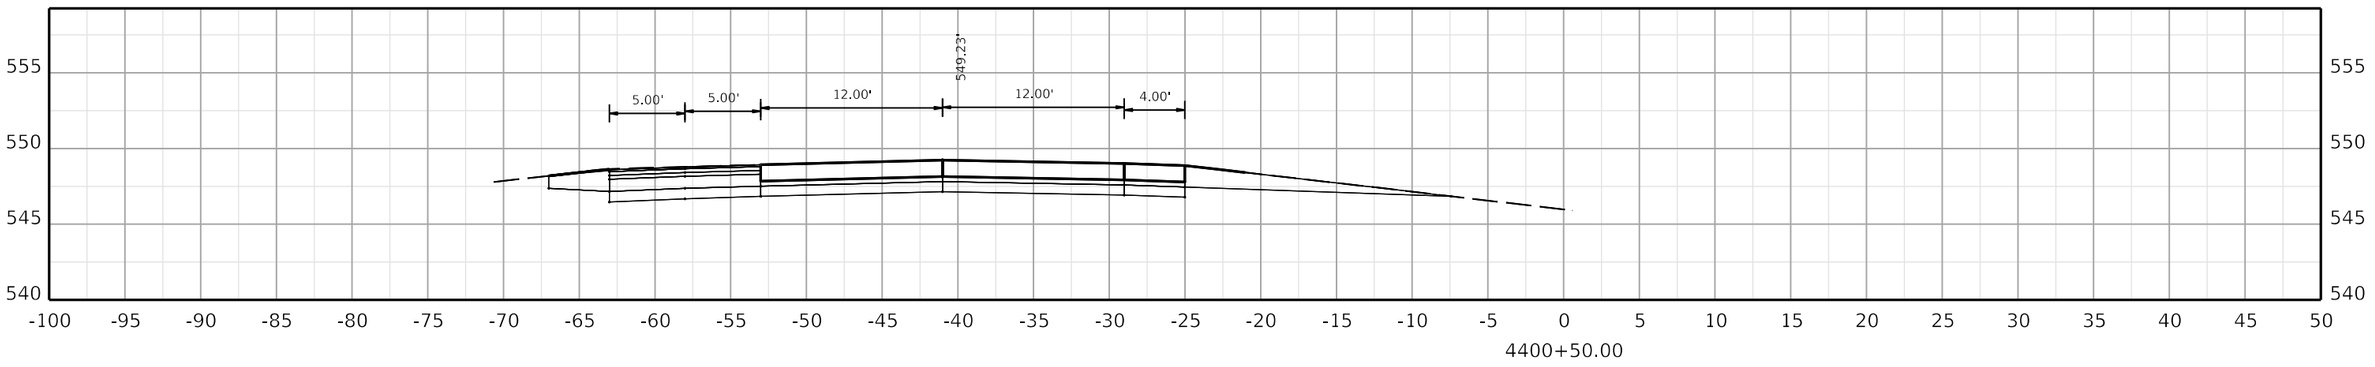

COMMONWEALTH OF KENTUCKY
DEPARTMENT OF HIGHWAYS
TEAM KENTUCKY

DRAWING TITLE:


HORIZONTAL SCALE
SCALE: 1" = 5'


0' 5' 10' 20'


STA. 4400+50.00 TO STA. 4401+50.00

ITEM NO. COUNTY OF

SHEET NO. 4400+50.00

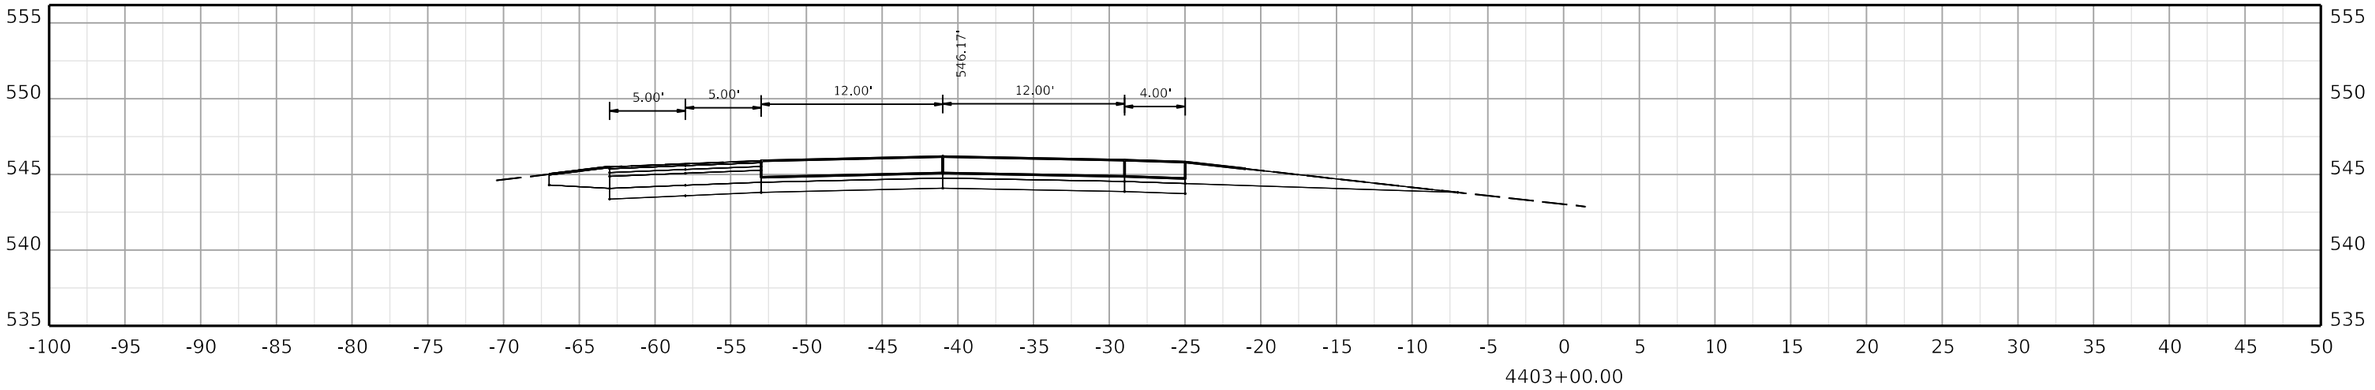

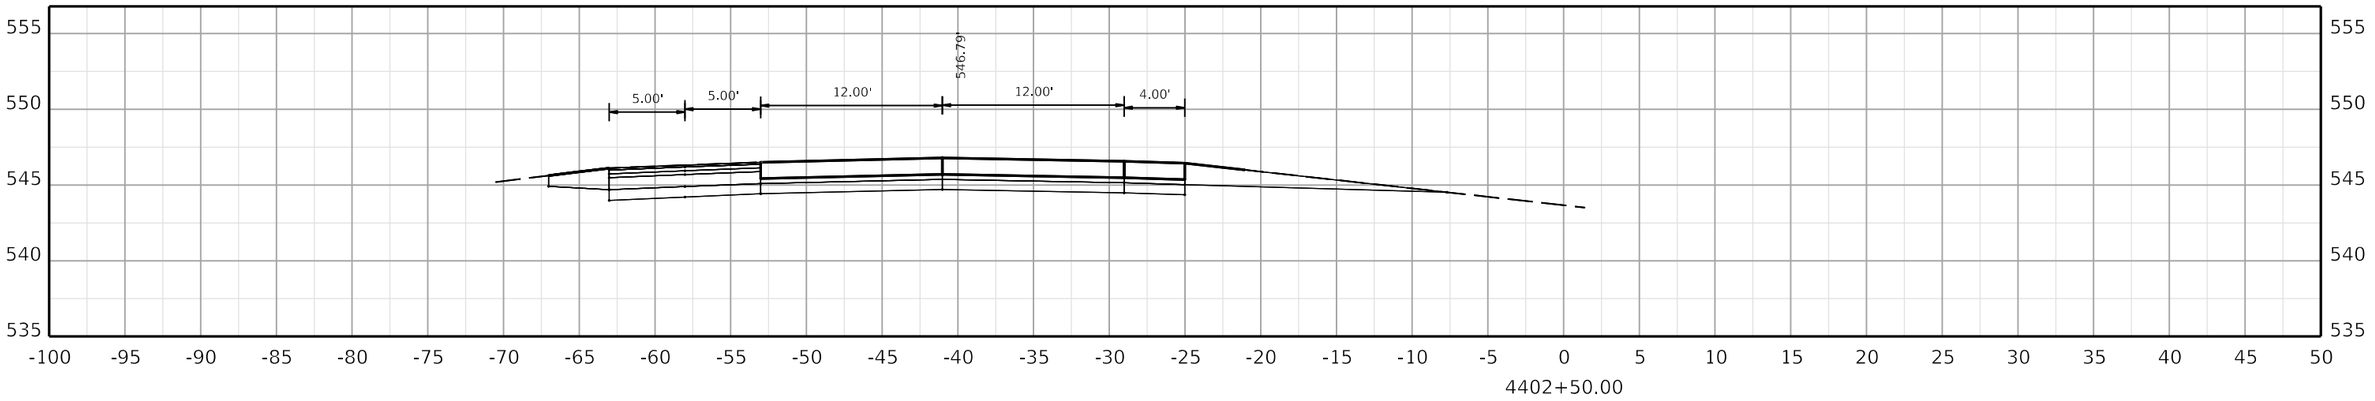

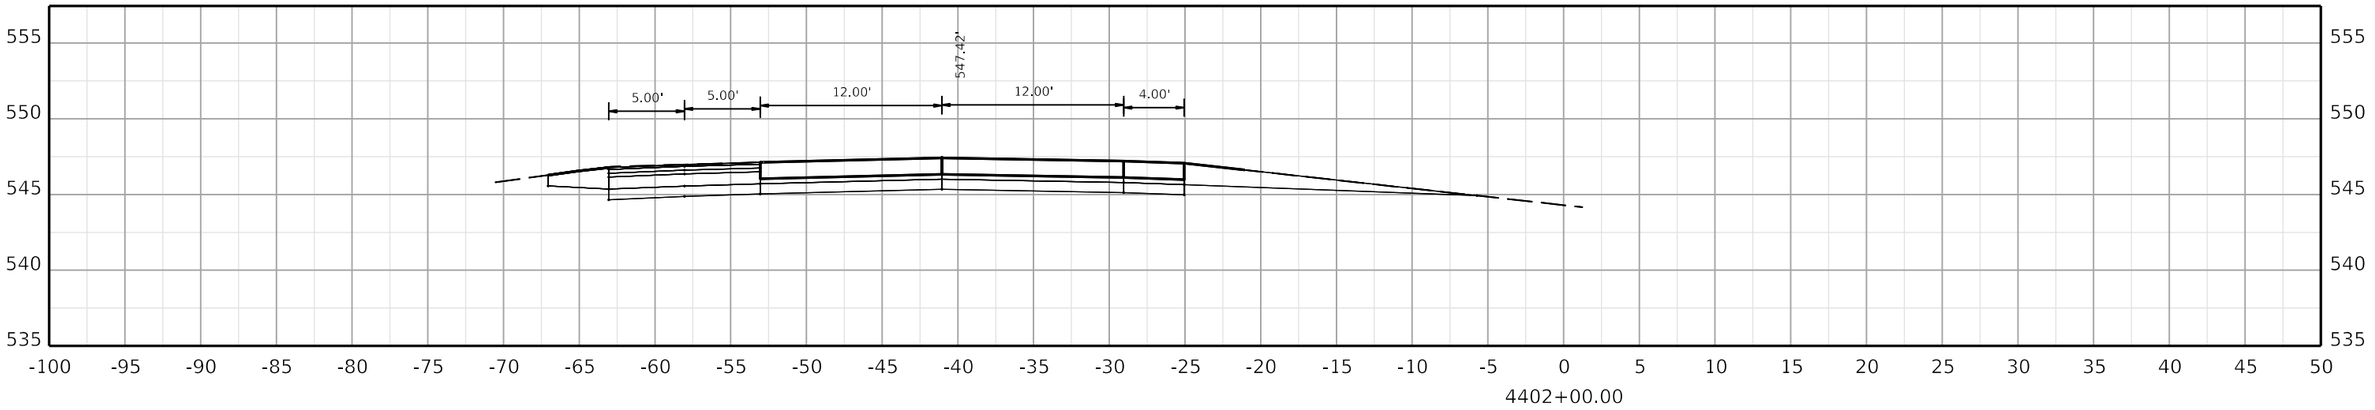

COMMONWEALTH OF KENTUCKY
DEPARTMENT OF HIGHWAYS

TEAM KENTUCKY

DRAWING TITLE:


HORIZONTAL SCALE
SCALE: 1" = 5'


0' 5' 10' 20'


STA. 4402+00.00 TO STA. 4403+00.00

ITEM NO. COUNTY OF

SHEET NO.
4402+00.00

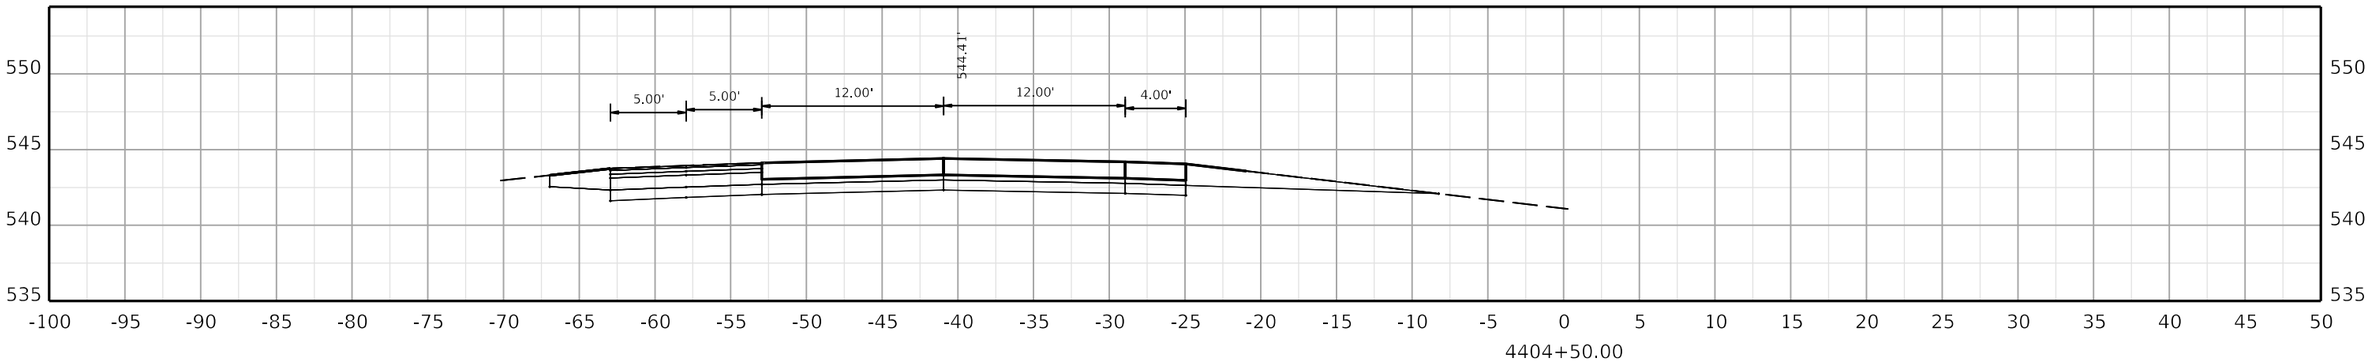

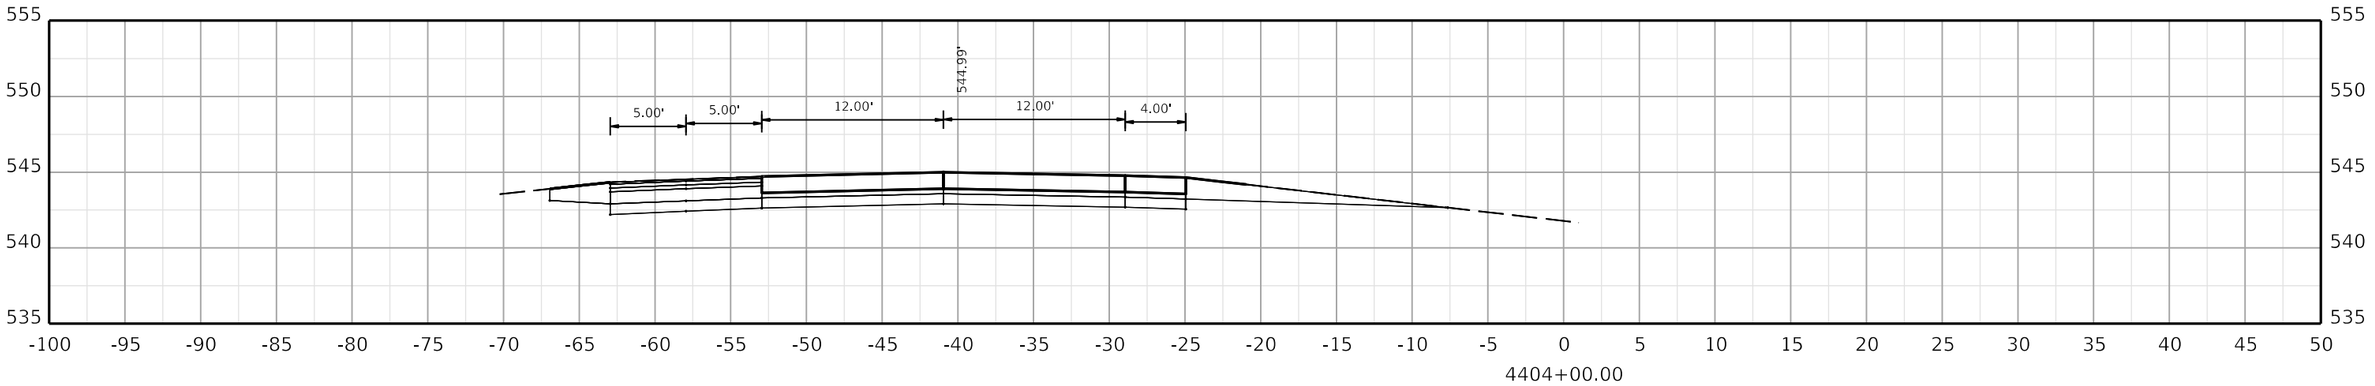

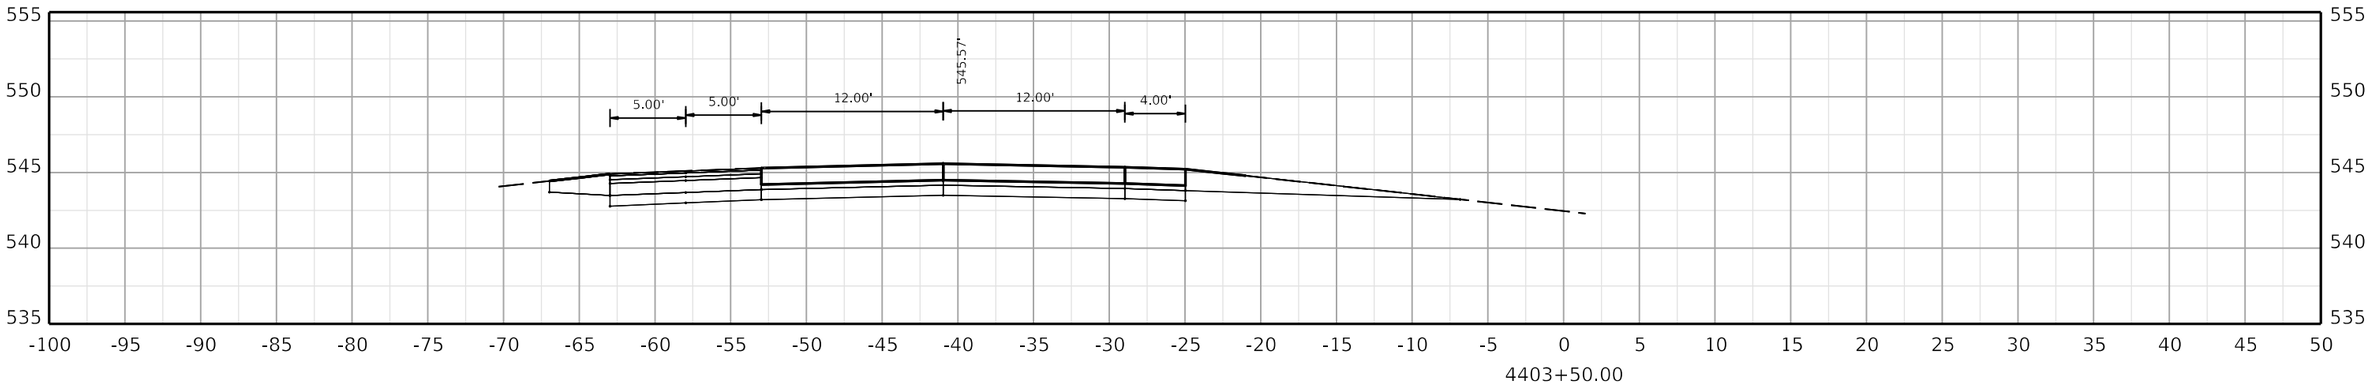

COMMONWEALTH OF KENTUCKY
DEPARTMENT OF HIGHWAYS

TEAM KENTUCKY

DRAWING TITLE:

HORIZONTAL SCALE
SCALE: 1" = 5'

0' 5' 10' 20'

STA. 4403+50.00 TO STA. 4404+50.00


ITEM NO. COUNTY OF


SHEET NO.
4403+50.00


OpenRoads Designer v10.12.02.4

USER: USLR095925

FILE NAME: C:\BMS\WSP-US-PW-02\D0932959\CORR_I-24W_CONCRETE_PAVING_SEGMENT5_XSEC.DGN

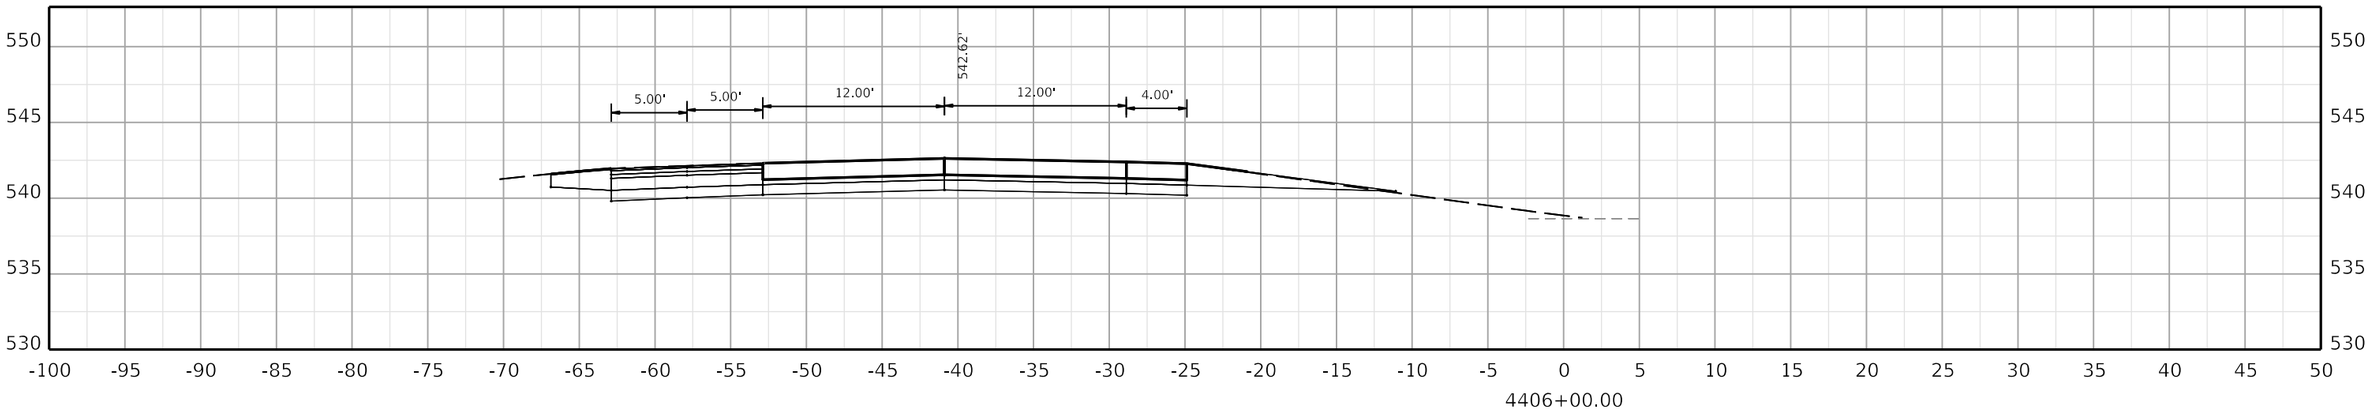

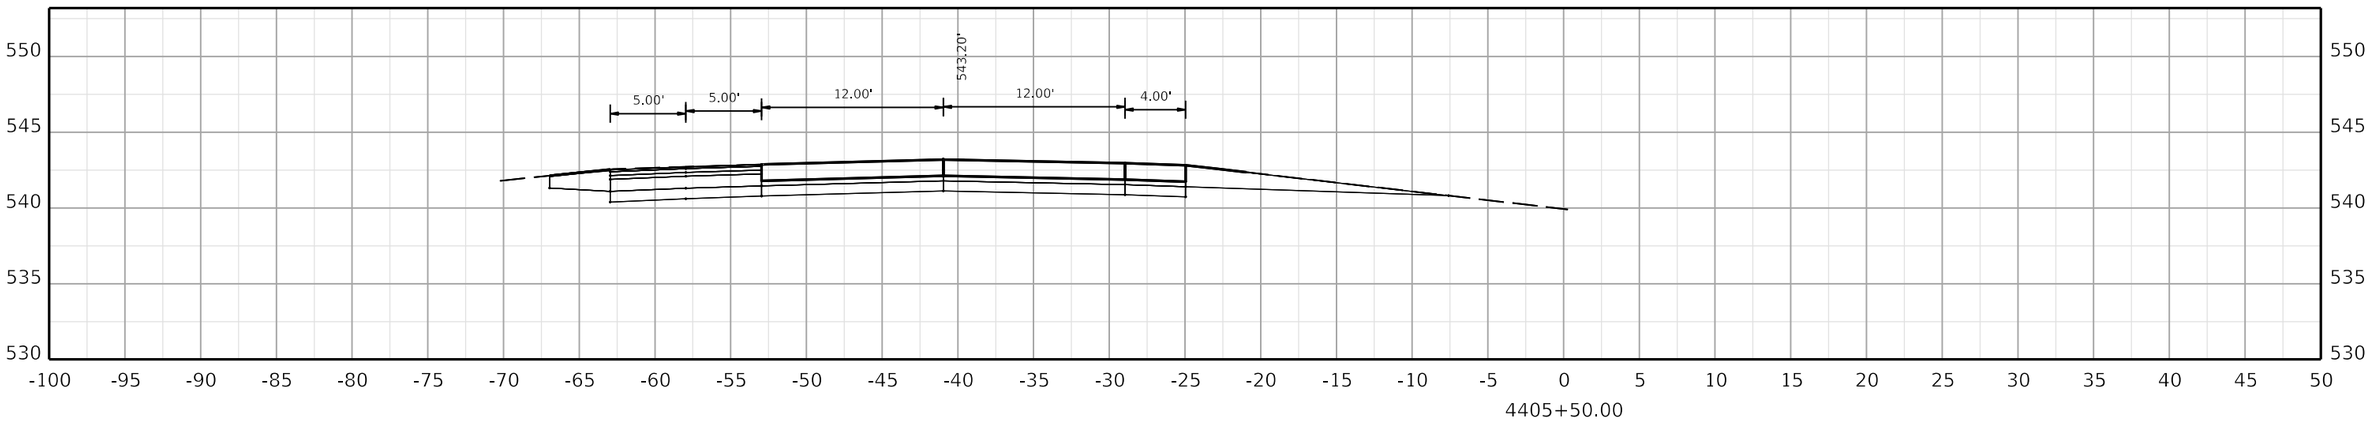

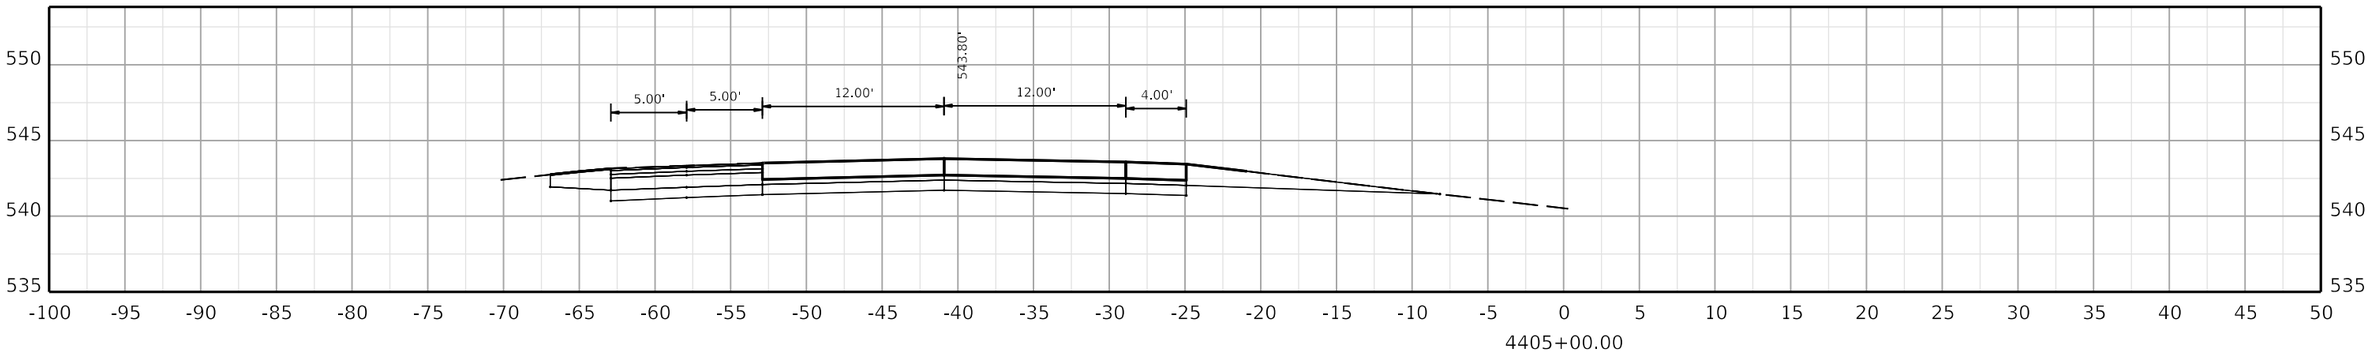

COMMONWEALTH OF KENTUCKY
DEPARTMENT OF HIGHWAYS
TEAM KENTUCKY

DRAWING TITLE:


HORIZONTAL SCALE
SCALE: 1" = 5'


0' 5' 10' 20'


STA. 4405+00.00 TO STA. 4406+00.00

ITEM NO. COUNTY OF

SHEET NO.
4405+00.00

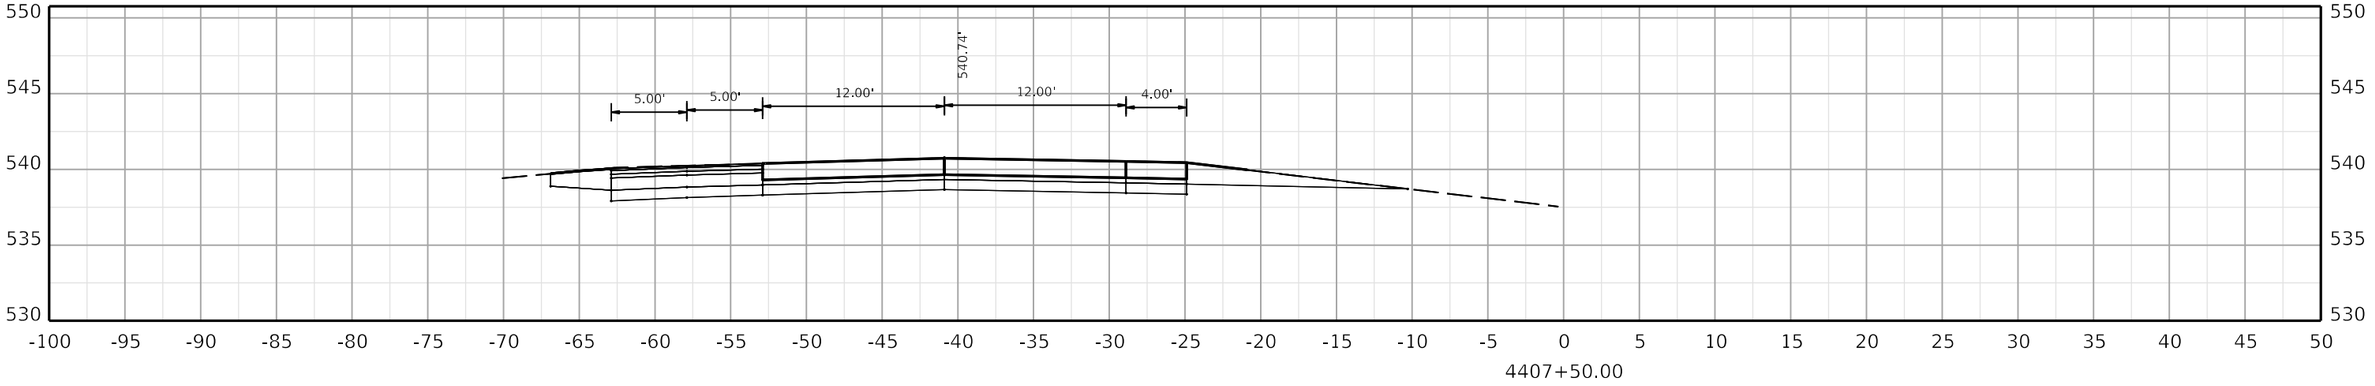

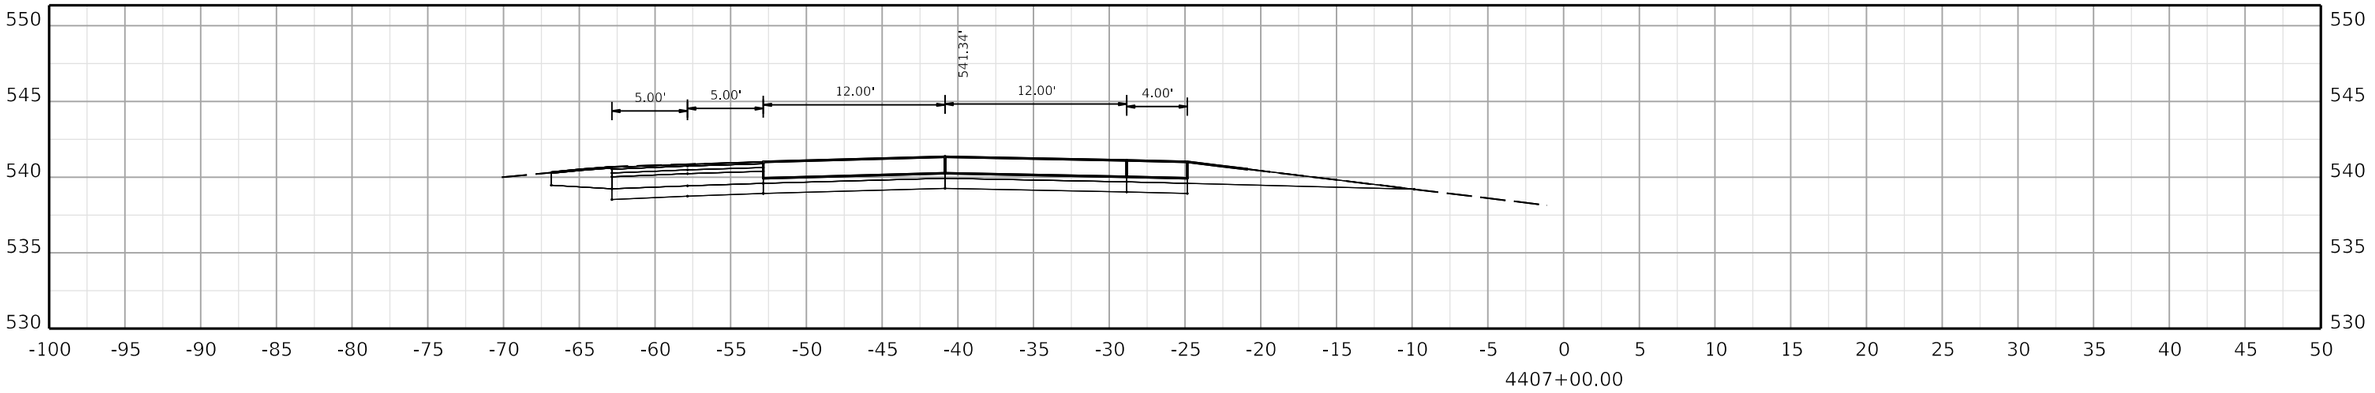

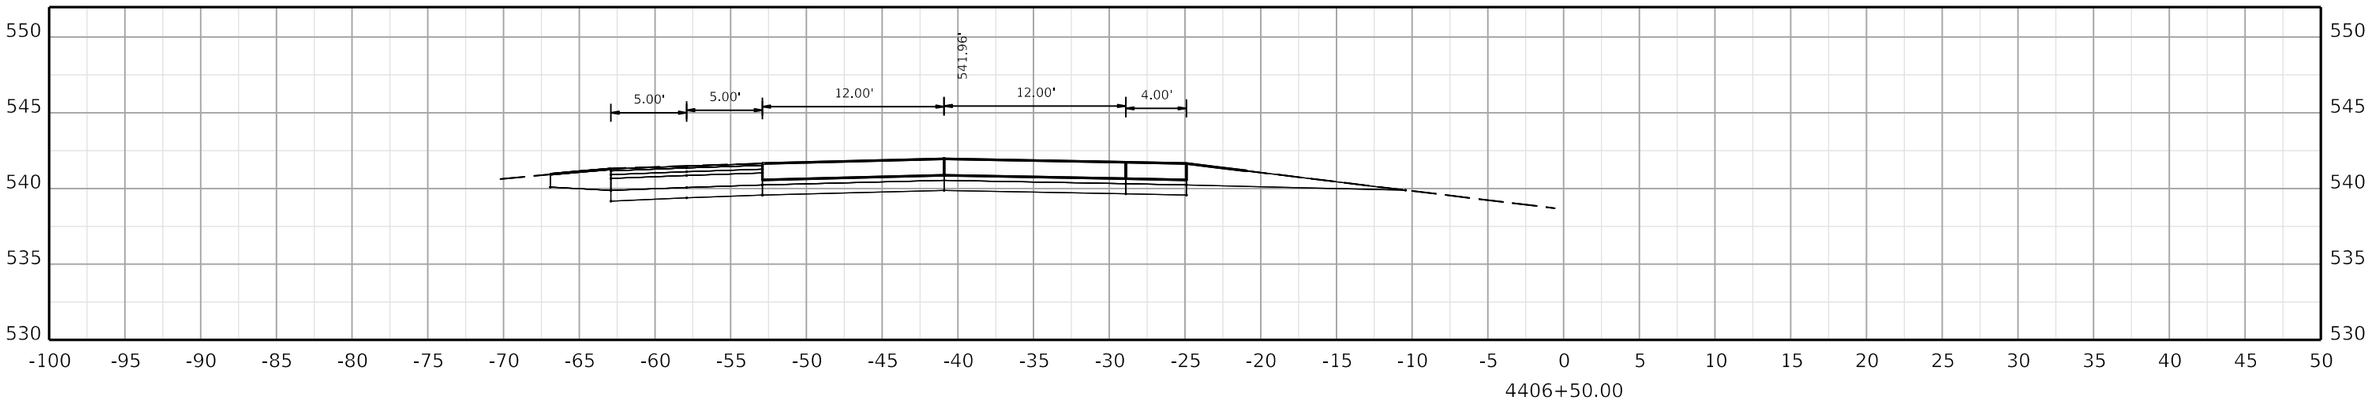

COMMONWEALTH OF KENTUCKY
DEPARTMENT OF HIGHWAYS
TEAM KENTUCKY TRANSPORTATION CABINET

DRAWING TITLE:


HORIZONTAL SCALE
SCALE: 1" = 5'


0' 5' 10' 20'


STA. 4406+50.00 TO STA. 4407+50.00

ITEM NO. COUNTY OF

SHEET NO.
4406+50.00

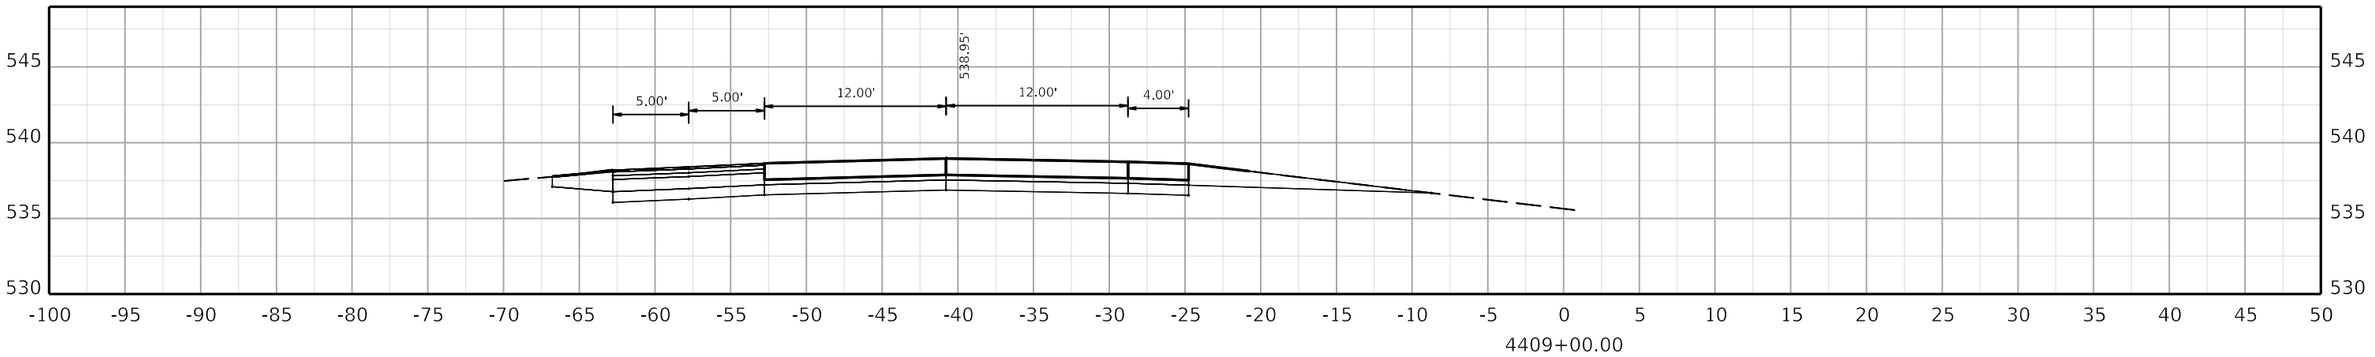

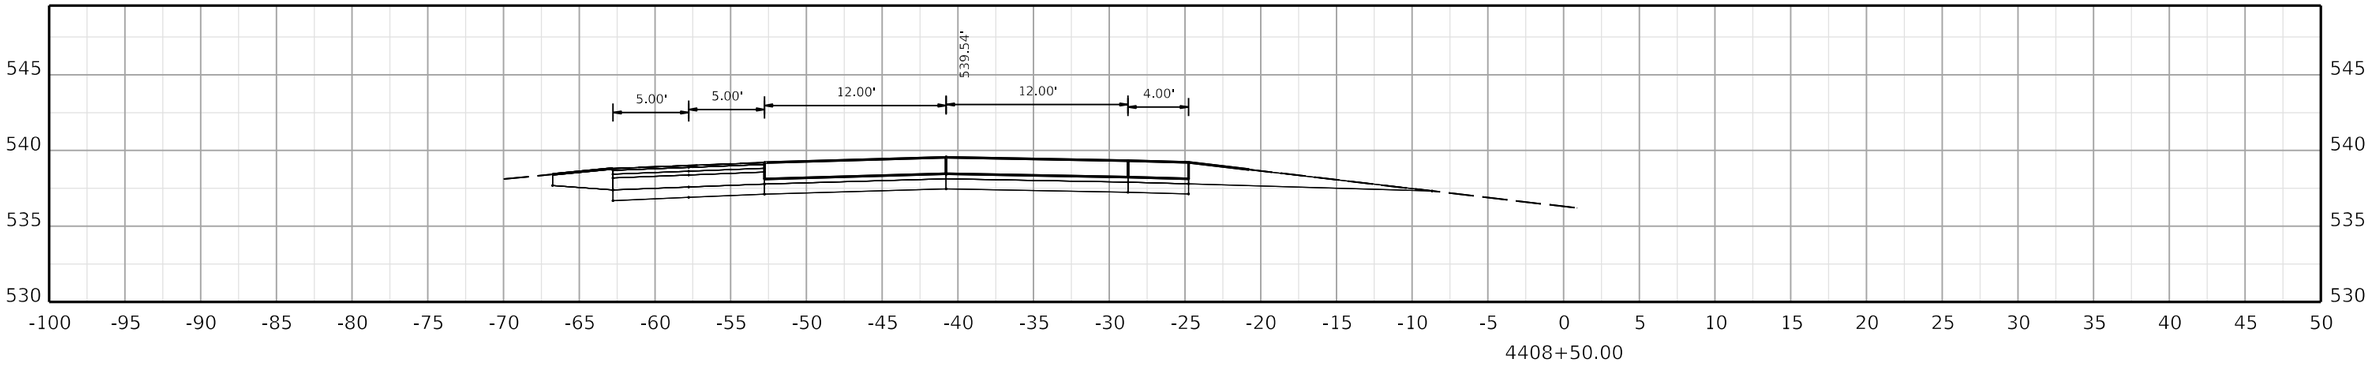

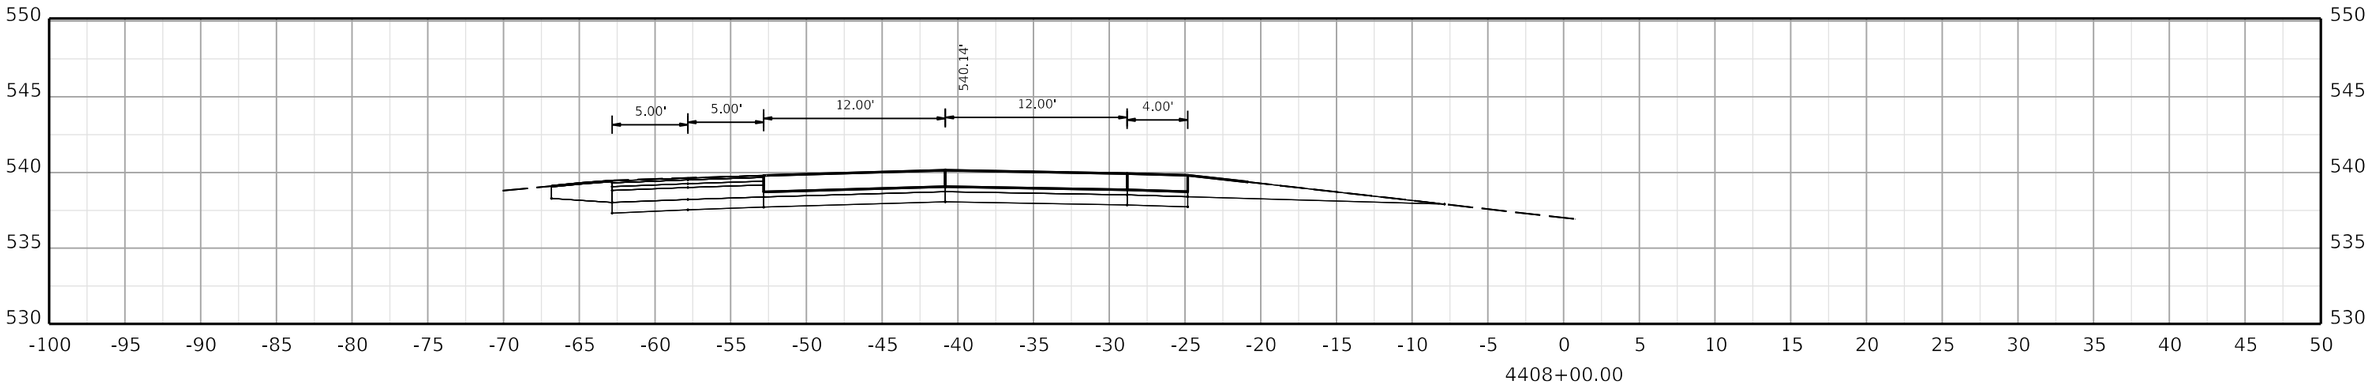

COMMONWEALTH OF KENTUCKY
DEPARTMENT OF HIGHWAYS
TEAM KENTUCKY

DRAWING TITLE:


HORIZONTAL SCALE
SCALE: 1" = 5'


0' 5' 10' 20'


STA. 4408+00.00 TO STA. 4409+00.00

ITEM NO. COUNTY OF

SHEET NO.
4408+00.00

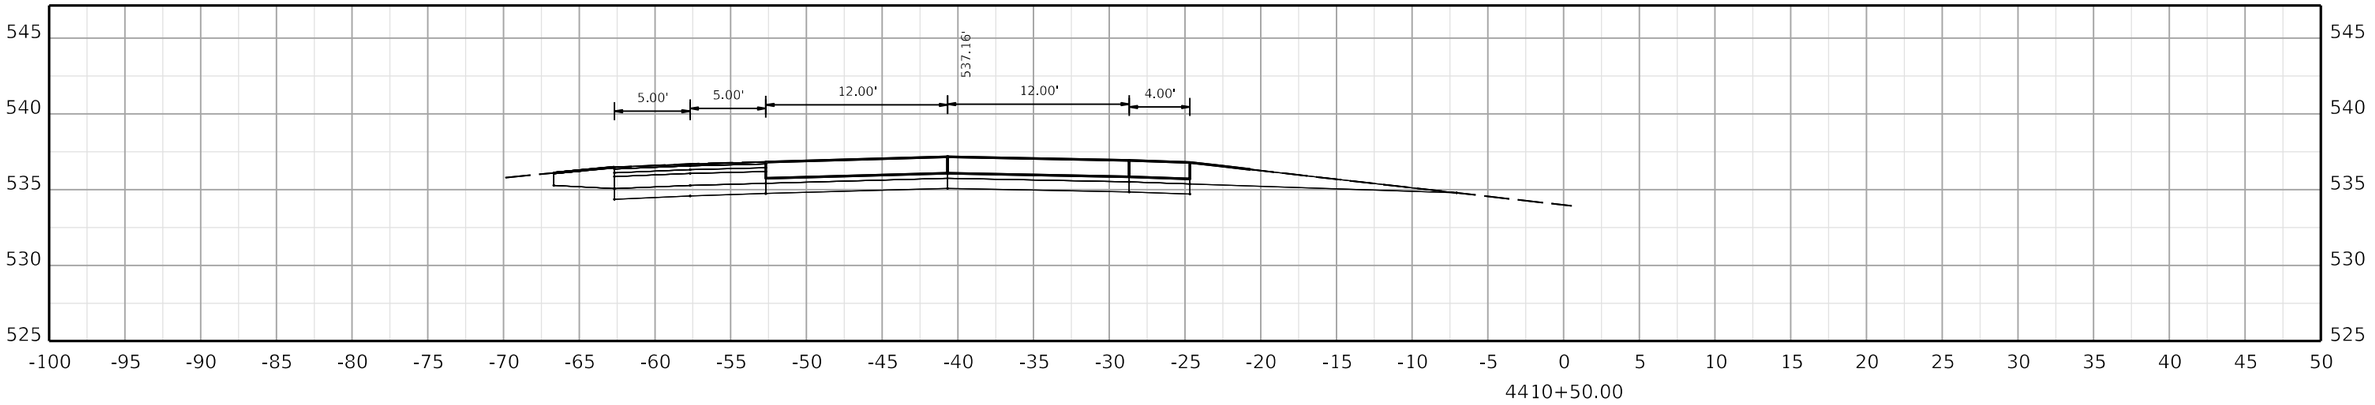

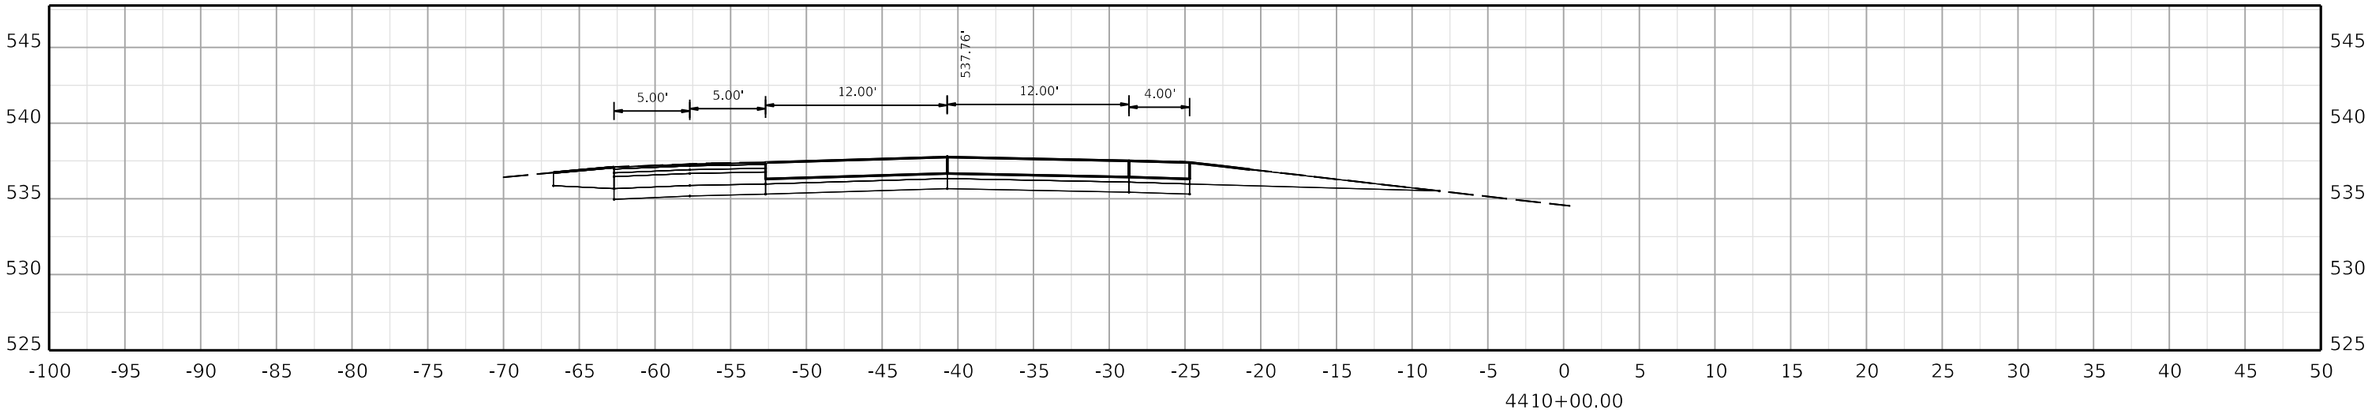

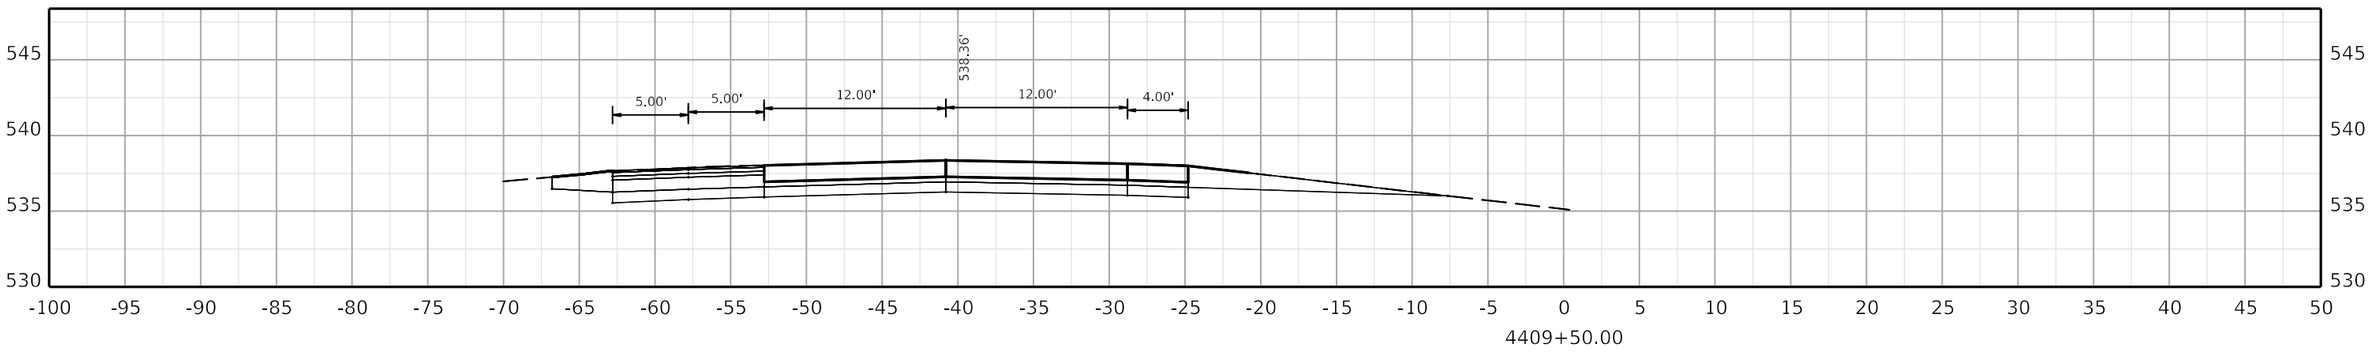

COMMONWEALTH OF KENTUCKY
DEPARTMENT OF HIGHWAYS
TEAM KENTUCKY

DRAWING TITLE:


HORIZONTAL SCALE
SCALE: 1" = 5'


0' 5' 10' 20'


STA. 4409+50.00 TO STA. 4410+50.00

ITEM NO. COUNTY OF

SHEET NO. 4409+50.00

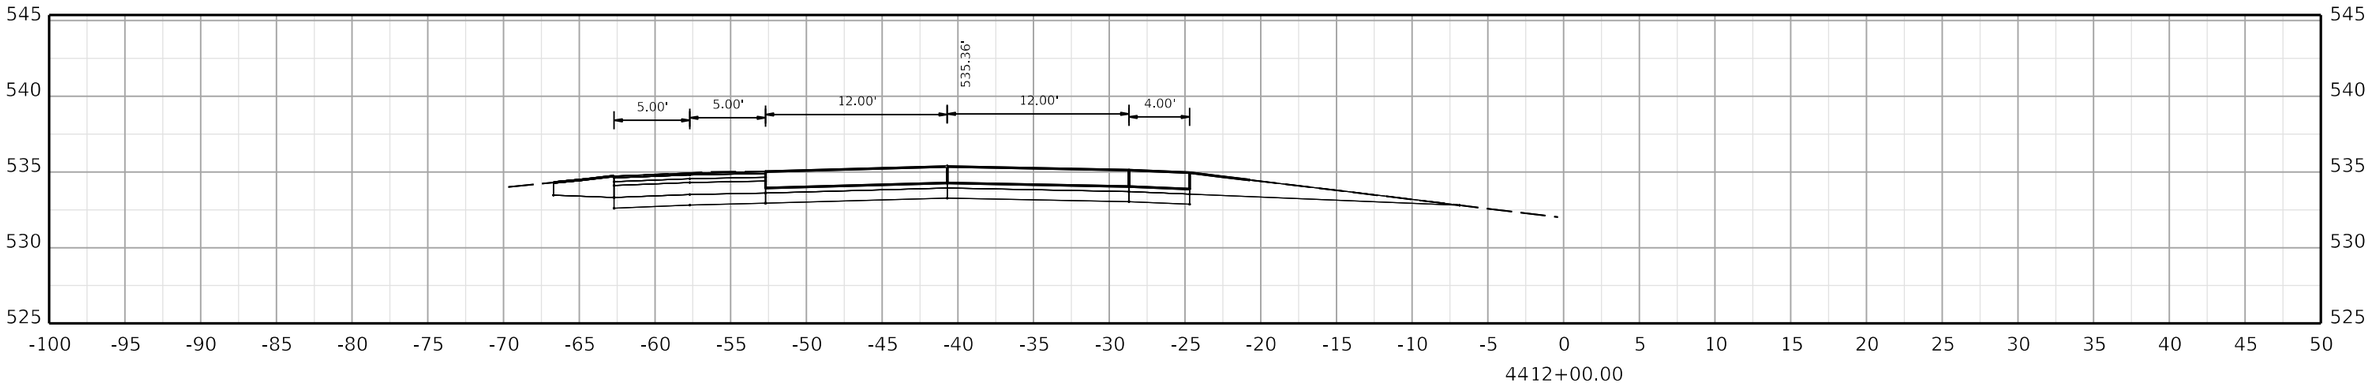

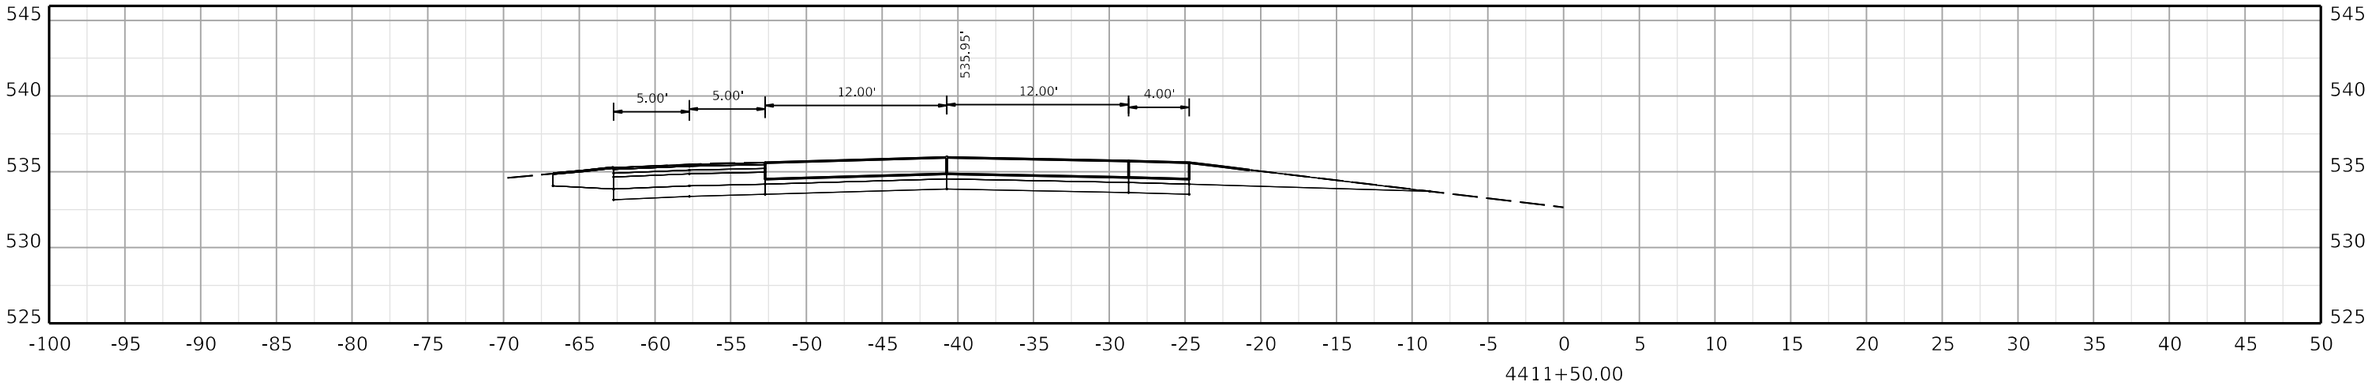

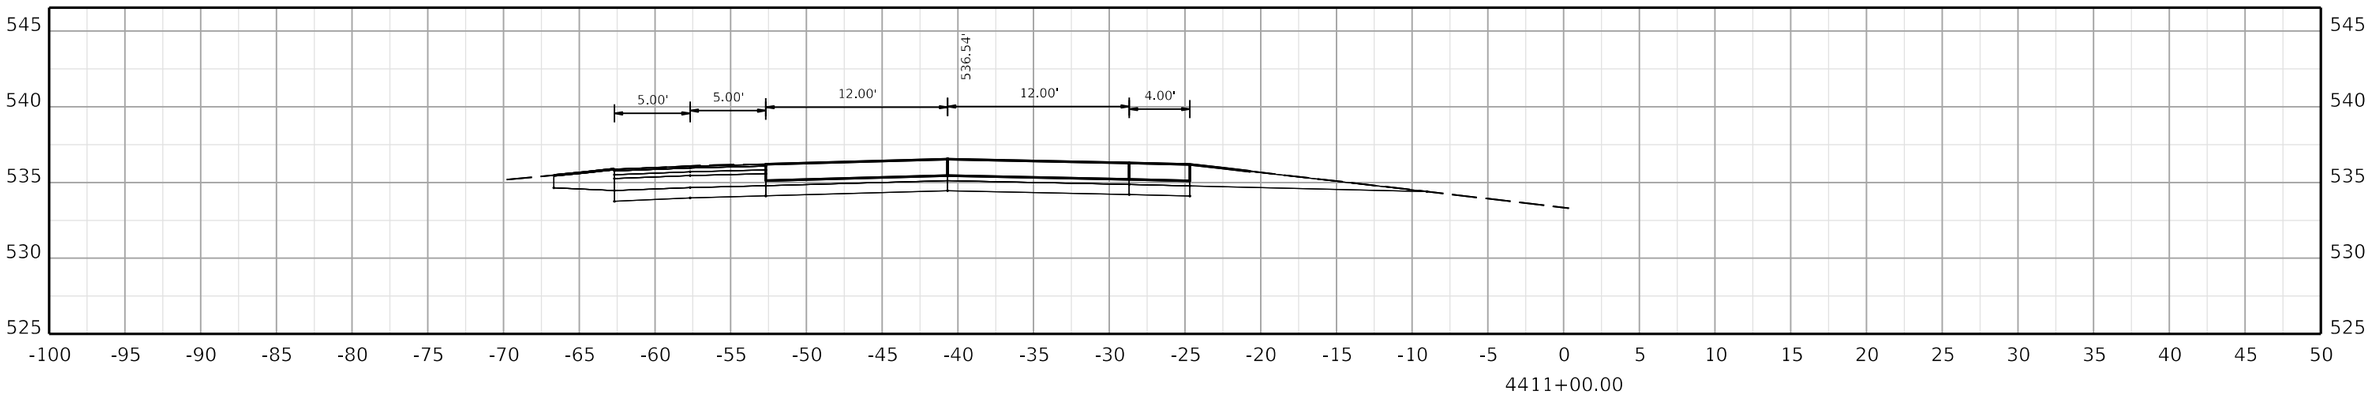

COMMONWEALTH OF KENTUCKY
DEPARTMENT OF HIGHWAYS

TEAM KENTUCKY
TRANSPORTATION CABINET

DRAWING TITLE:


HORIZONTAL SCALE
SCALE: 1" = 5'


0' 5' 10' 20'


STA. 4411+00.00 TO STA. 4412+00.00

ITEM NO. COUNTY OF

SHEET NO.
4411+00.00

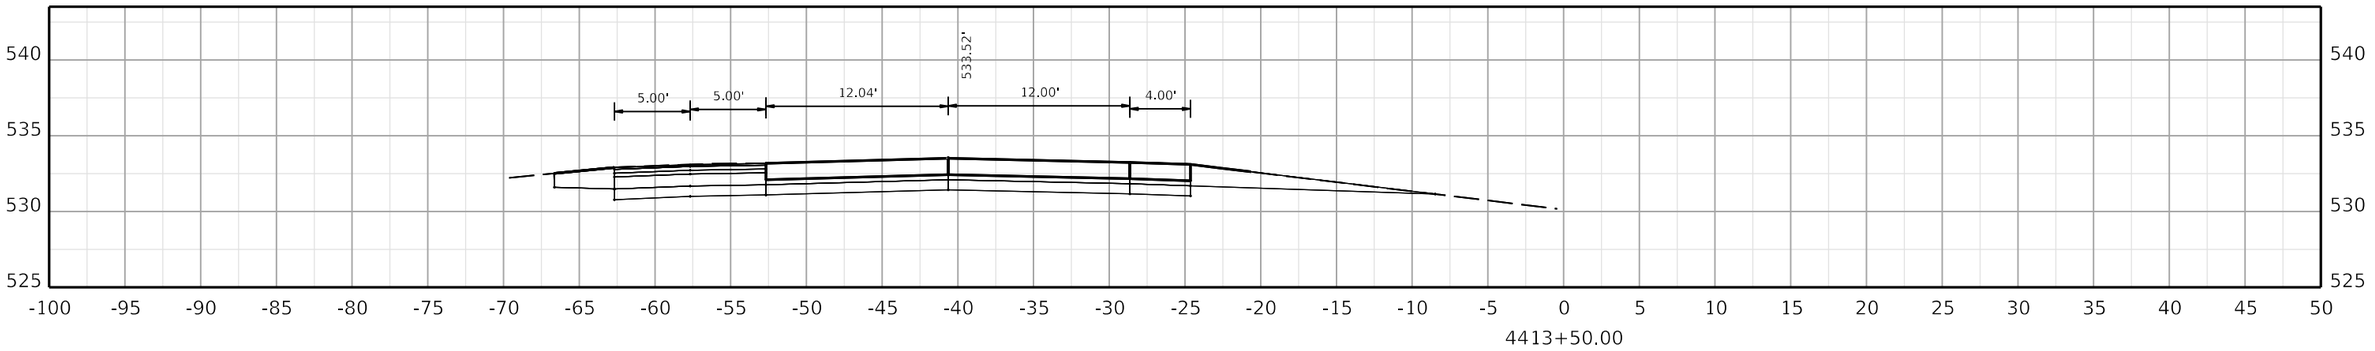

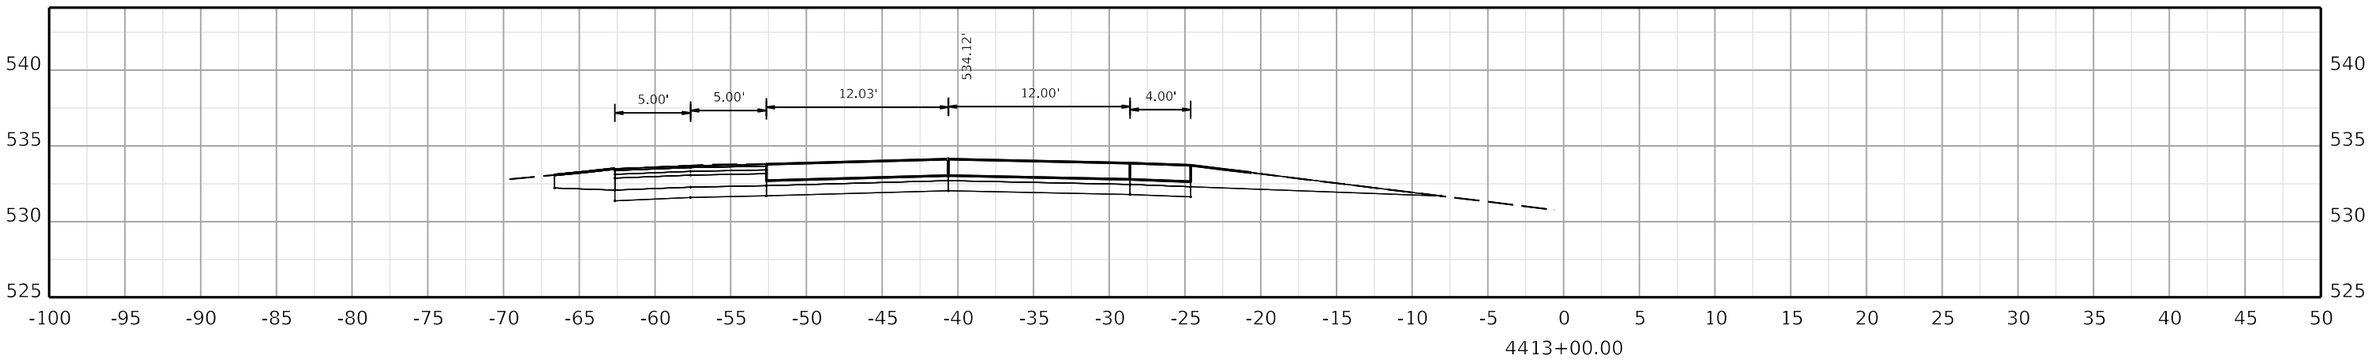

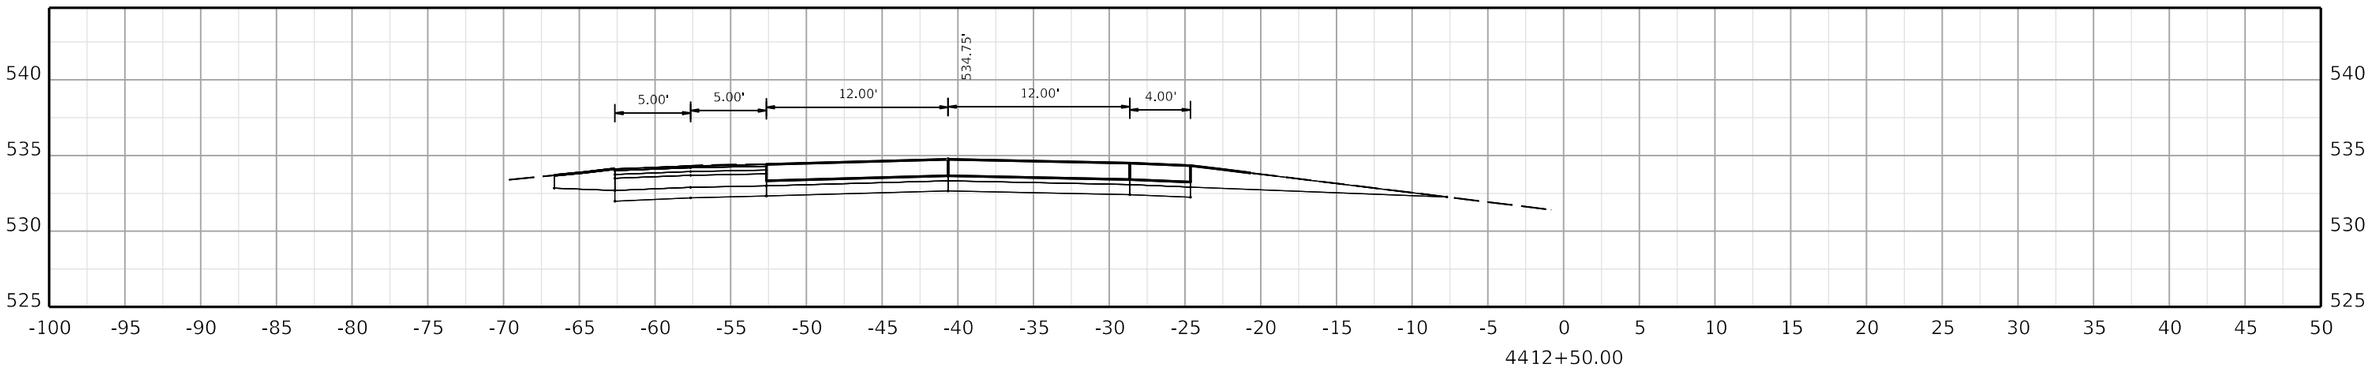

COMMONWEALTH OF KENTUCKY
DEPARTMENT OF HIGHWAYS

TEAM KENTUCKY

DRAWING TITLE:


HORIZONTAL SCALE
SCALE: 1" = 5'


0' 5' 10' 20'


STA. 4412+50.00 TO STA. 4413+50.00

ITEM NO. COUNTY OF

SHEET NO.
4412+50.00

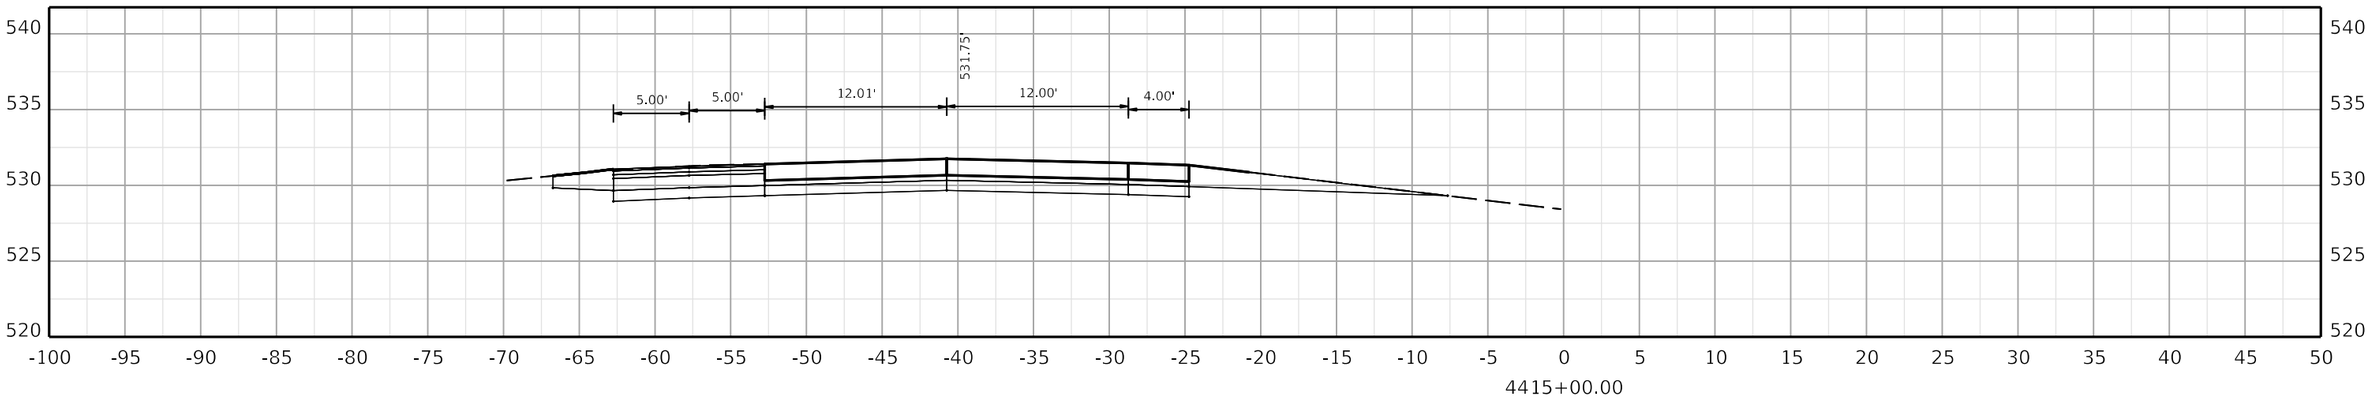

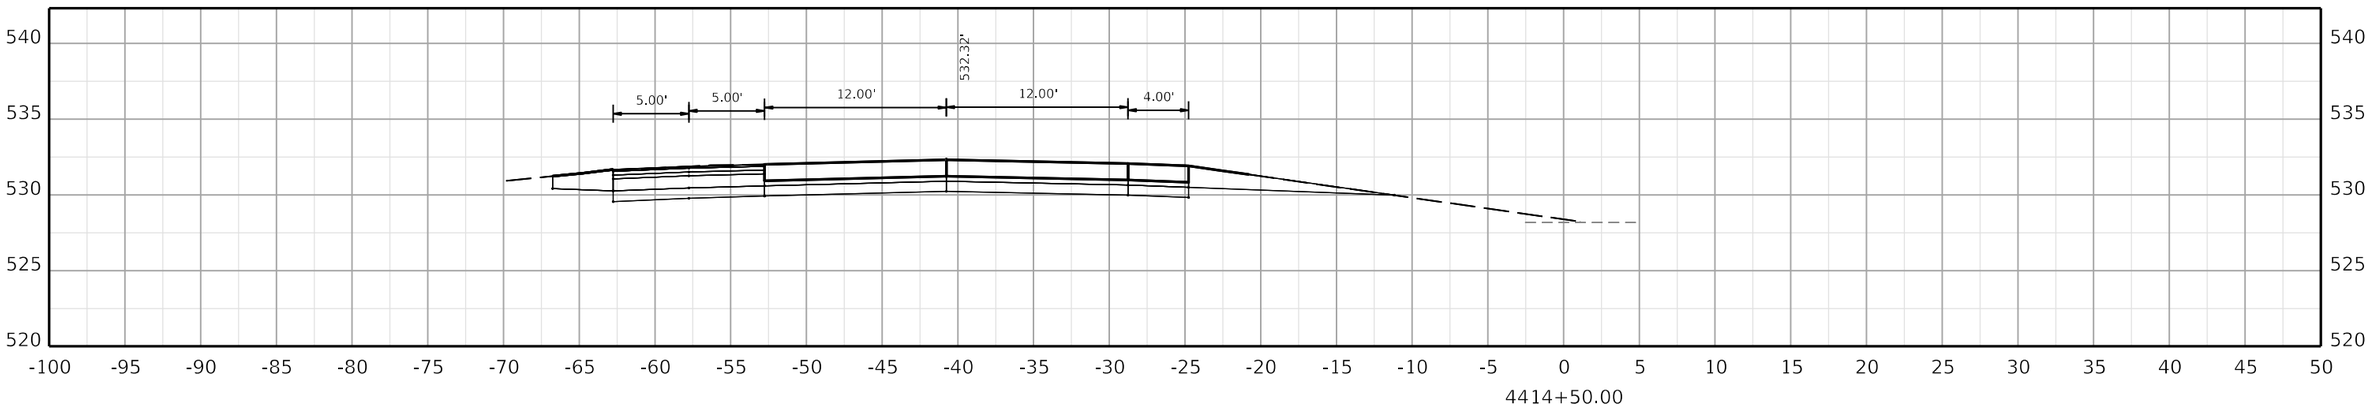

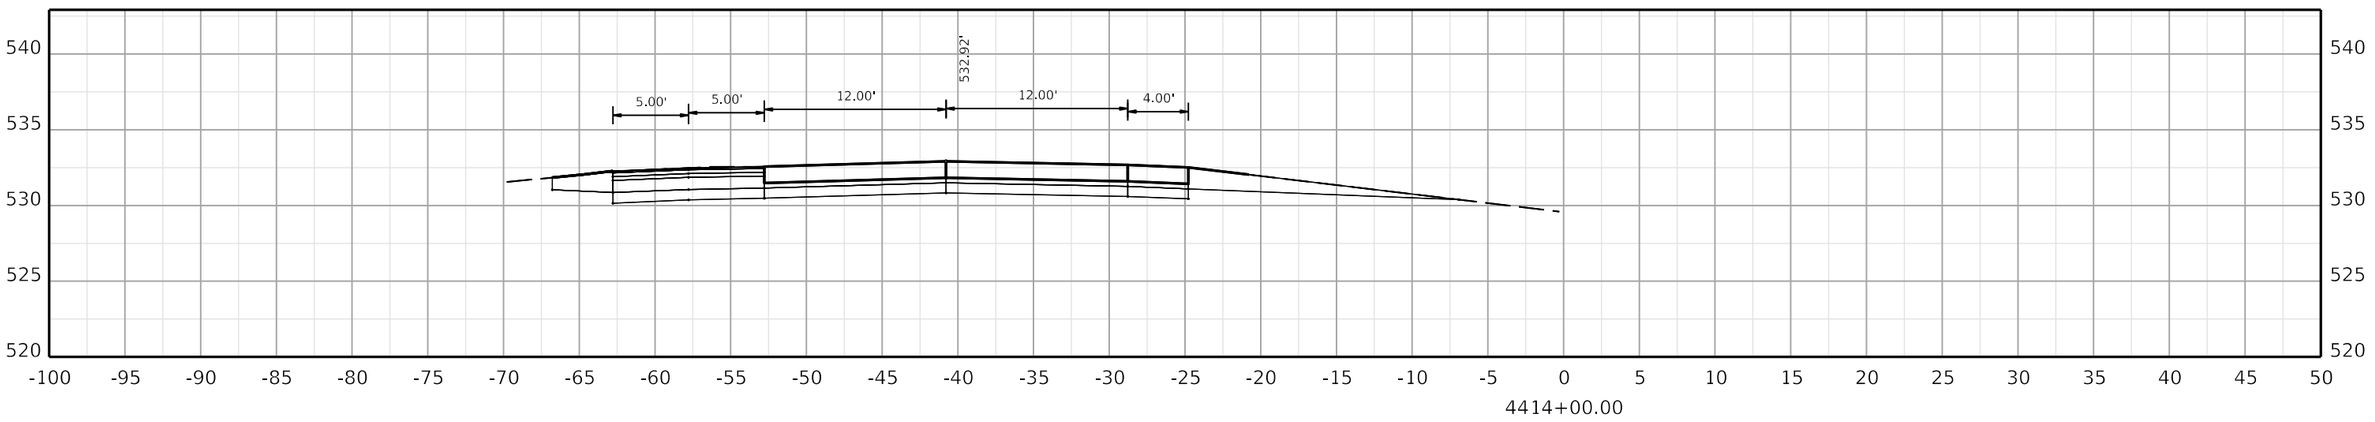

COMMONWEALTH OF KENTUCKY
DEPARTMENT OF HIGHWAYS

TEAM KENTUCKY TRANSPORTATION CABINET

DRAWING TITLE:


HORIZONTAL SCALE
SCALE: 1" = 5'


0' 5' 10' 20'


STA. 4414+00.00 TO STA. 4415+00.00

ITEM NO. COUNTY OF

SHEET NO. 4414+00.00

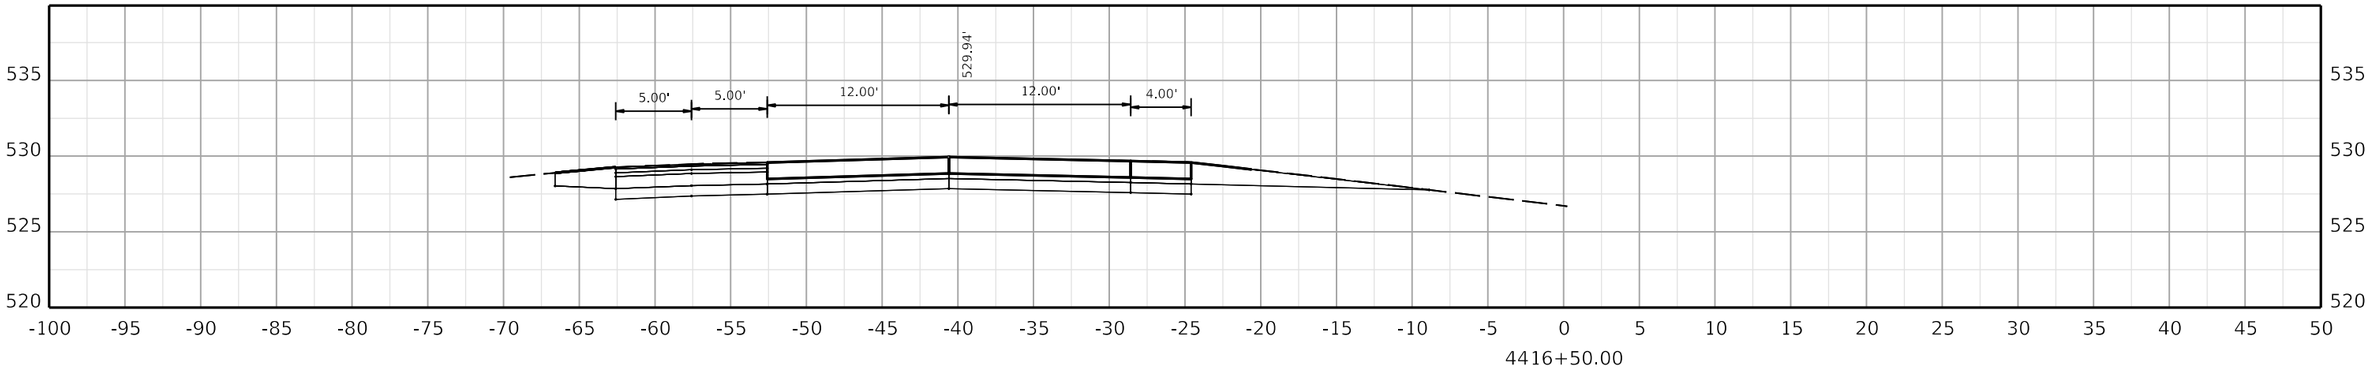

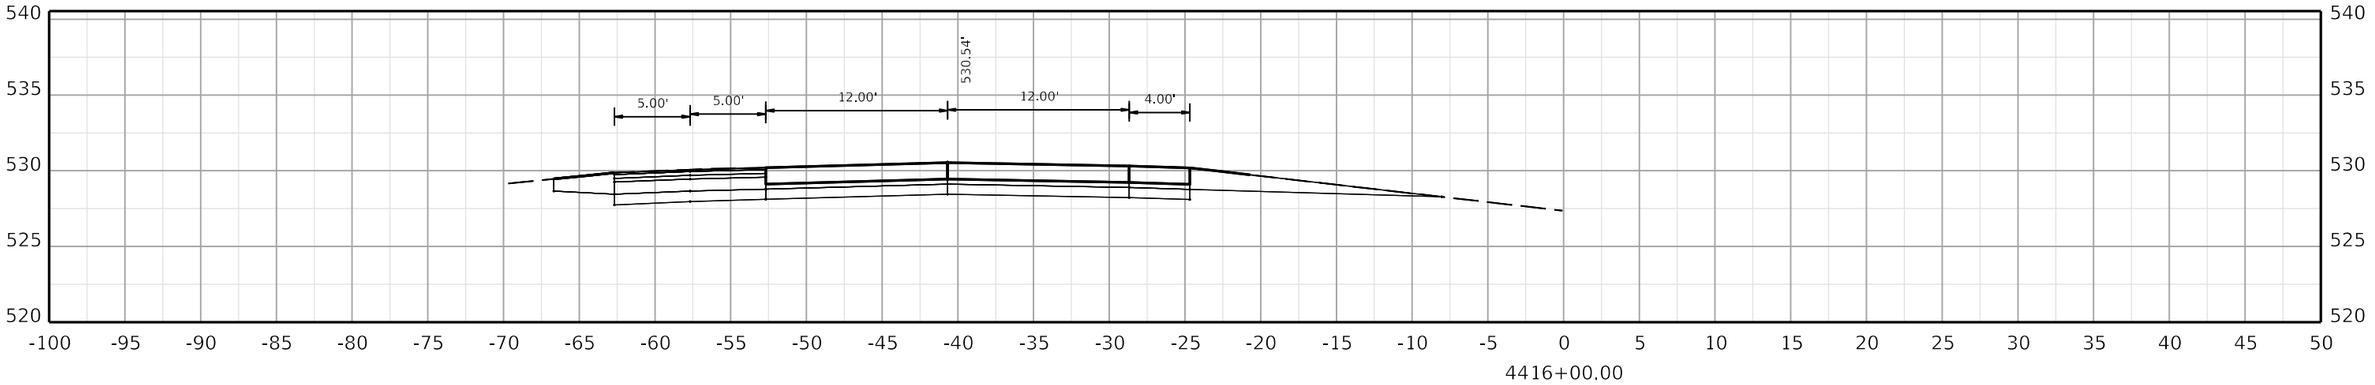

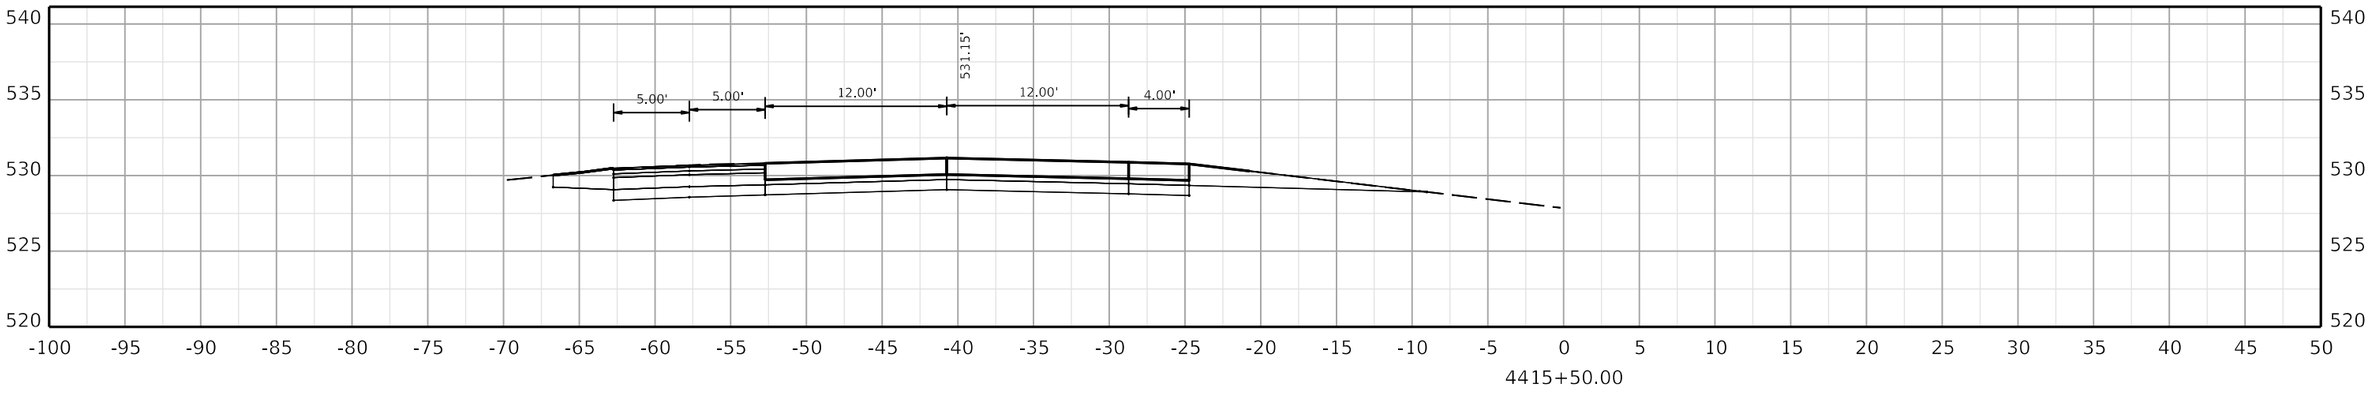

COMMONWEALTH OF KENTUCKY
DEPARTMENT OF HIGHWAYS

TEAM KENTUCKY TRANSPORTATION CABINET

DRAWING TITLE:


HORIZONTAL SCALE
SCALE: 1" = 5'


0' 5' 10' 20'


STA. 4415+50.00 TO STA. 4416+50.00

ITEM NO. COUNTY OF

SHEET NO.
4415+50.00

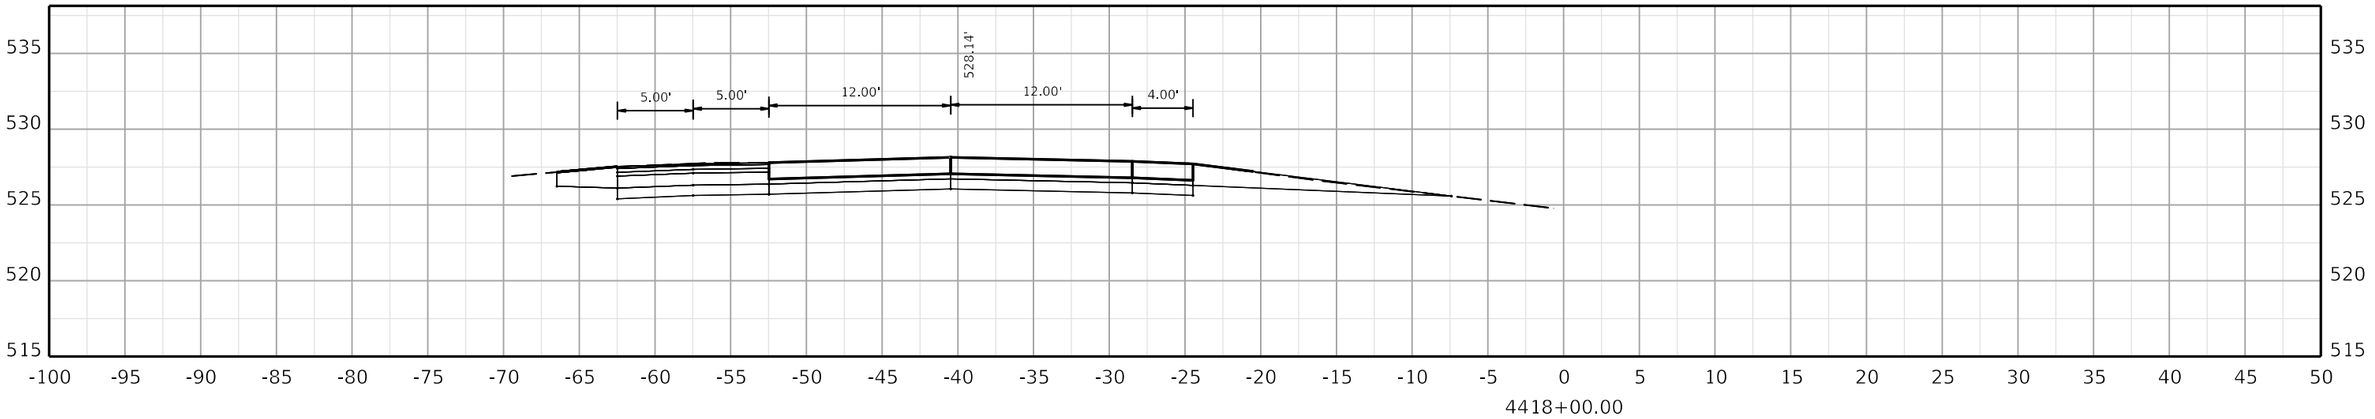

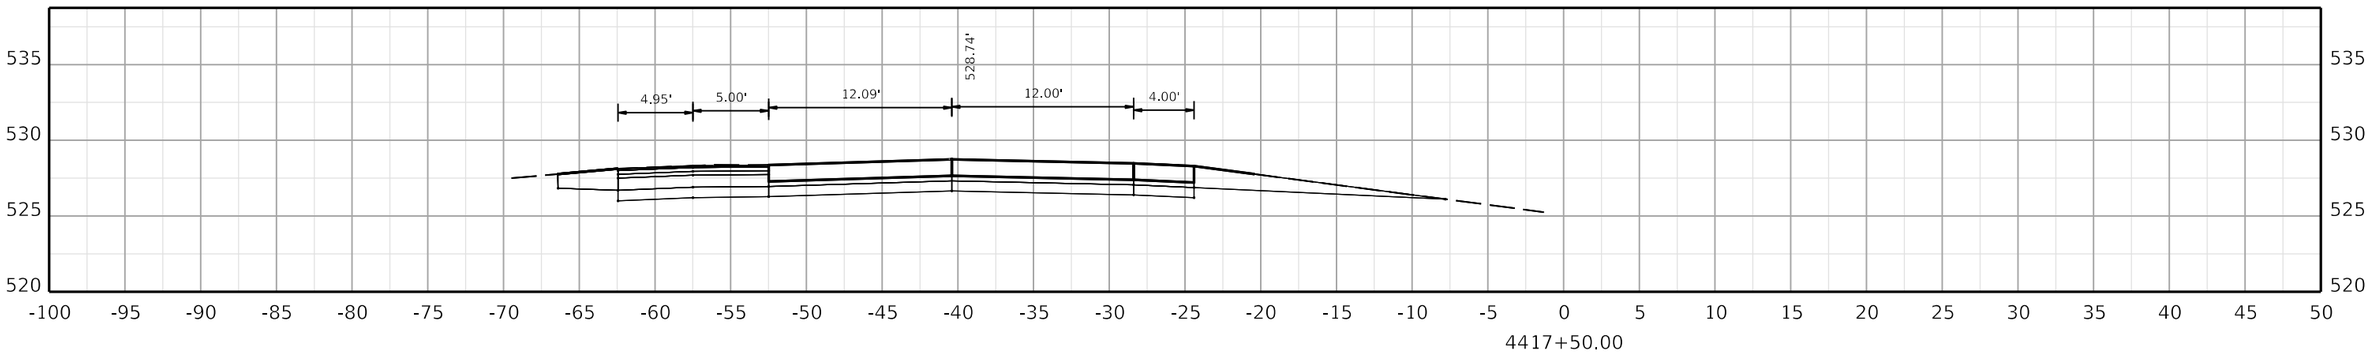

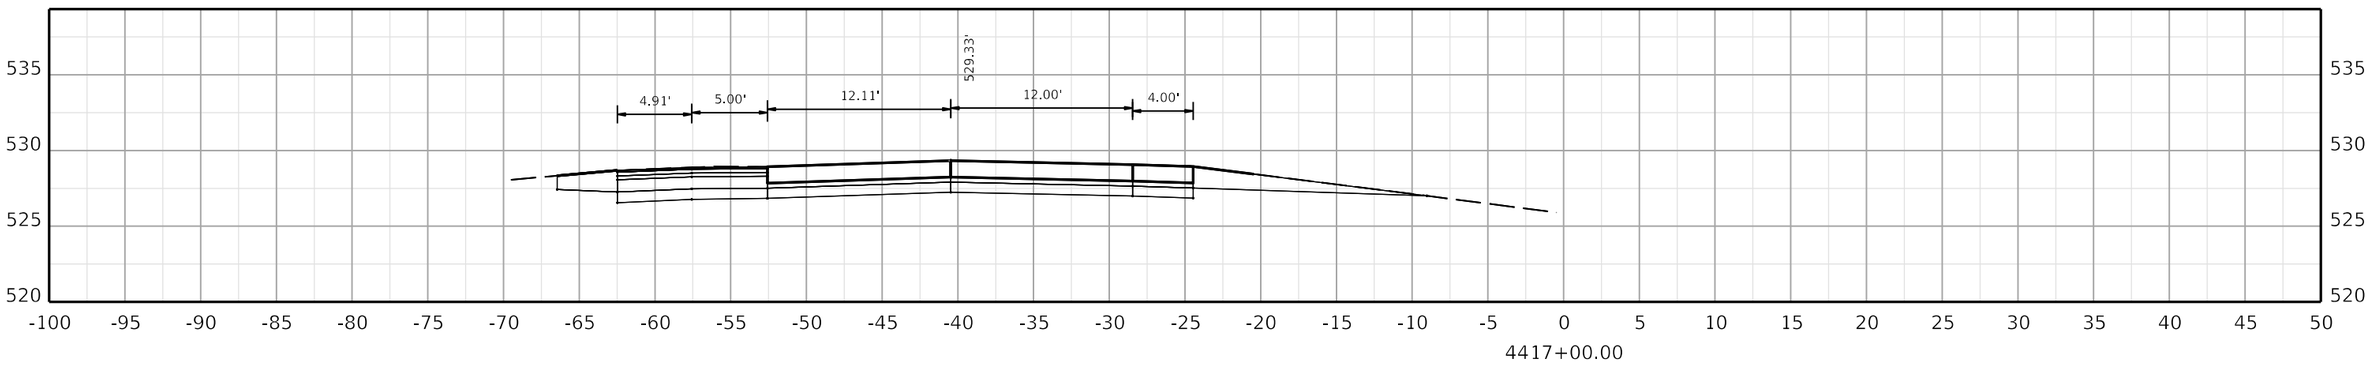

COMMONWEALTH OF KENTUCKY
DEPARTMENT OF HIGHWAYS
TEAM KENTUCKY

DRAWING TITLE:


HORIZONTAL SCALE
SCALE: 1" = 5'


0' 5' 10' 20'


STA. 4417+00.00 TO STA. 4418+00.00

ITEM NO. COUNTY OF

SHEET NO. 4417+00.00

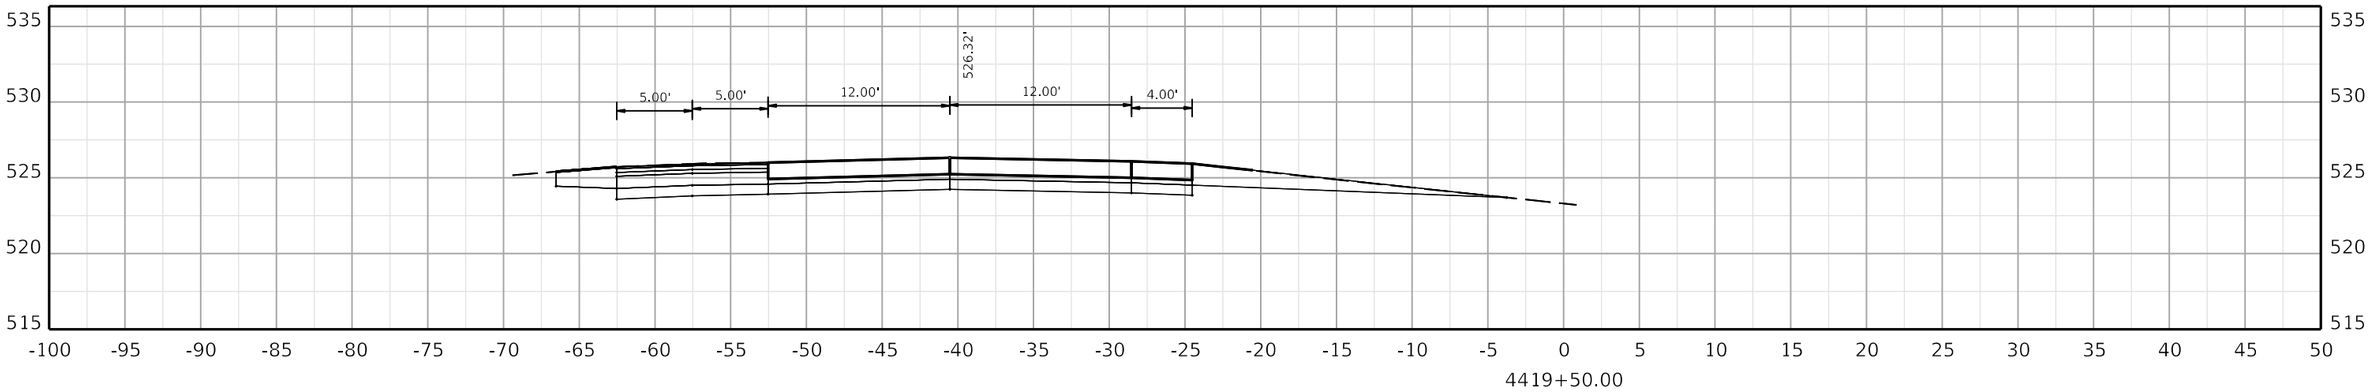

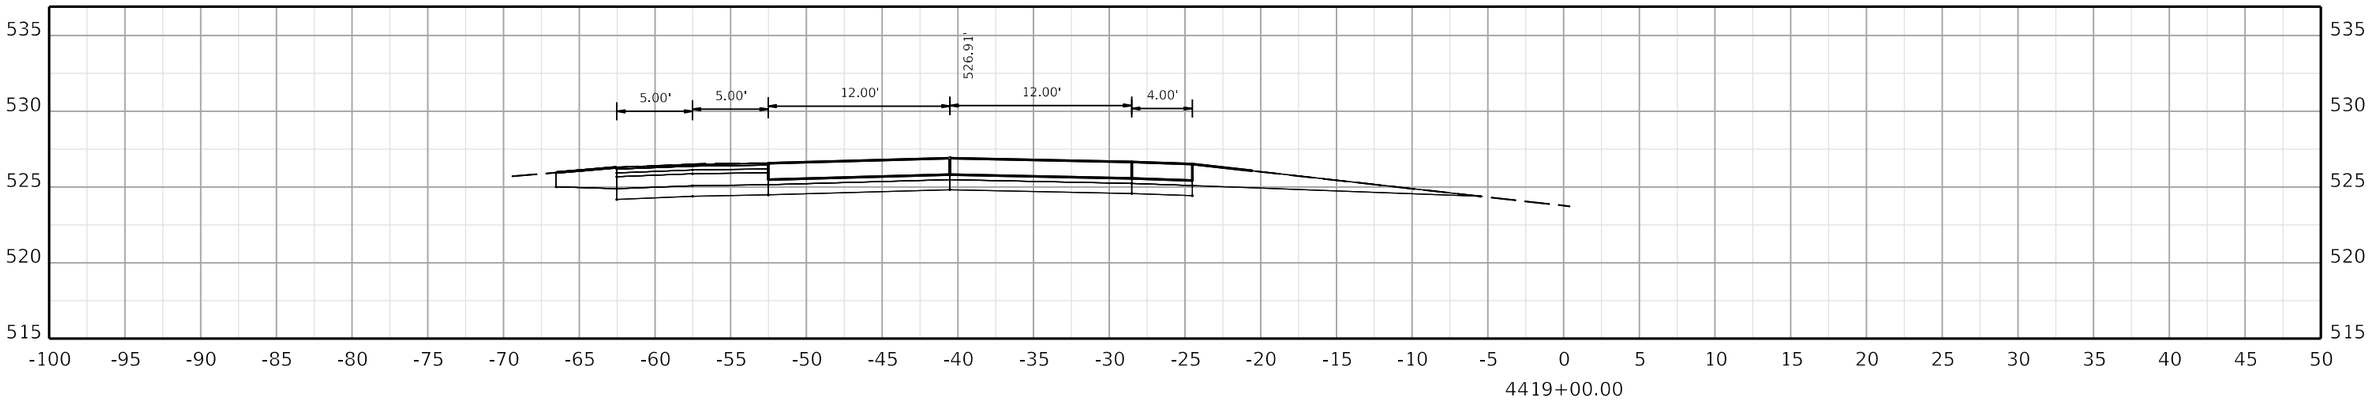

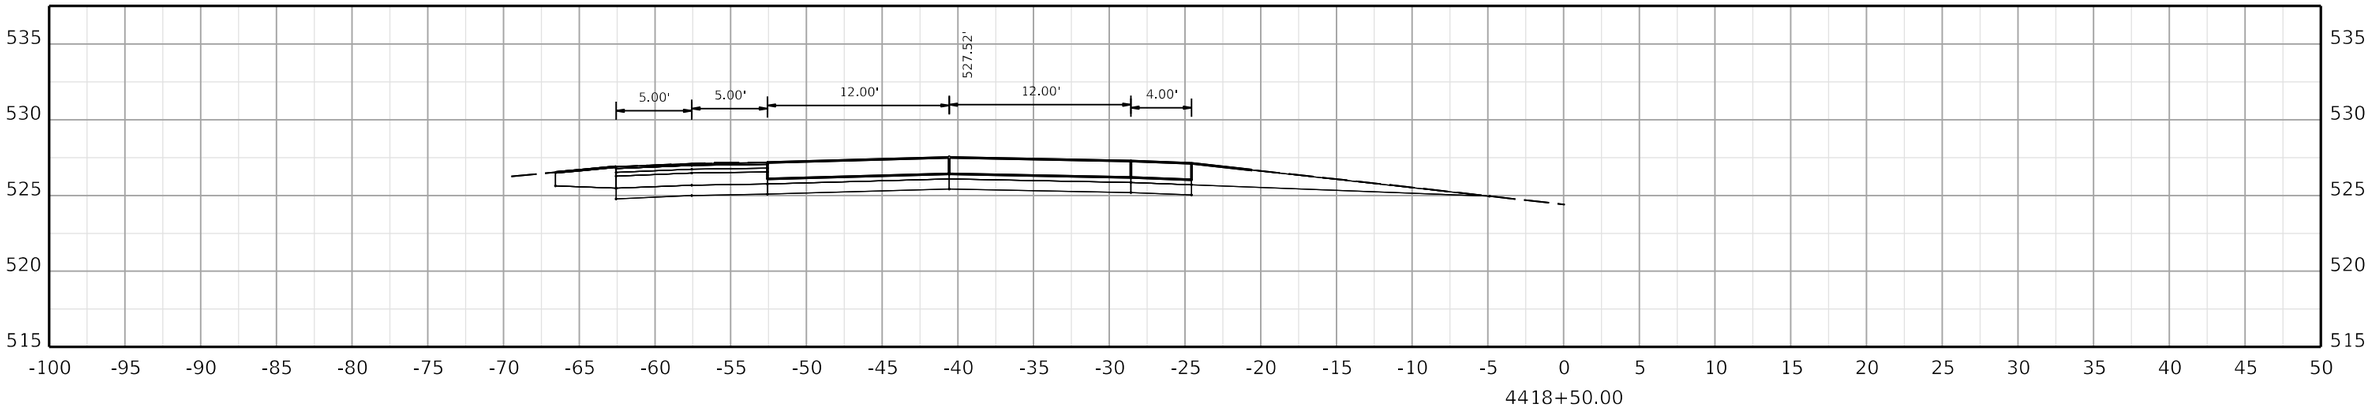

COMMONWEALTH OF KENTUCKY
DEPARTMENT OF HIGHWAYS

TEAM KENTUCKY

DRAWING TITLE:


HORIZONTAL SCALE
SCALE: 1" = 5'


0' 5' 10' 20'


STA. 4418+50.00 TO STA. 4419+50.00

ITEM NO. COUNTY OF

SHEET NO.
4418+50.00

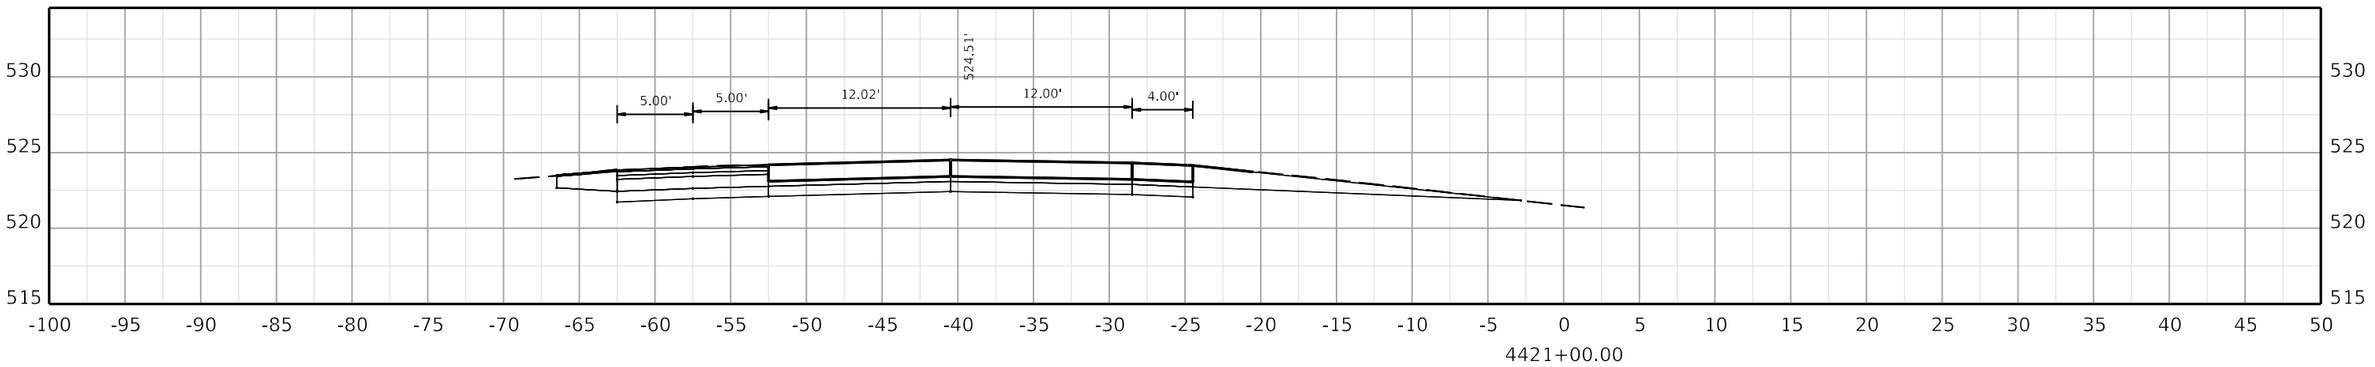

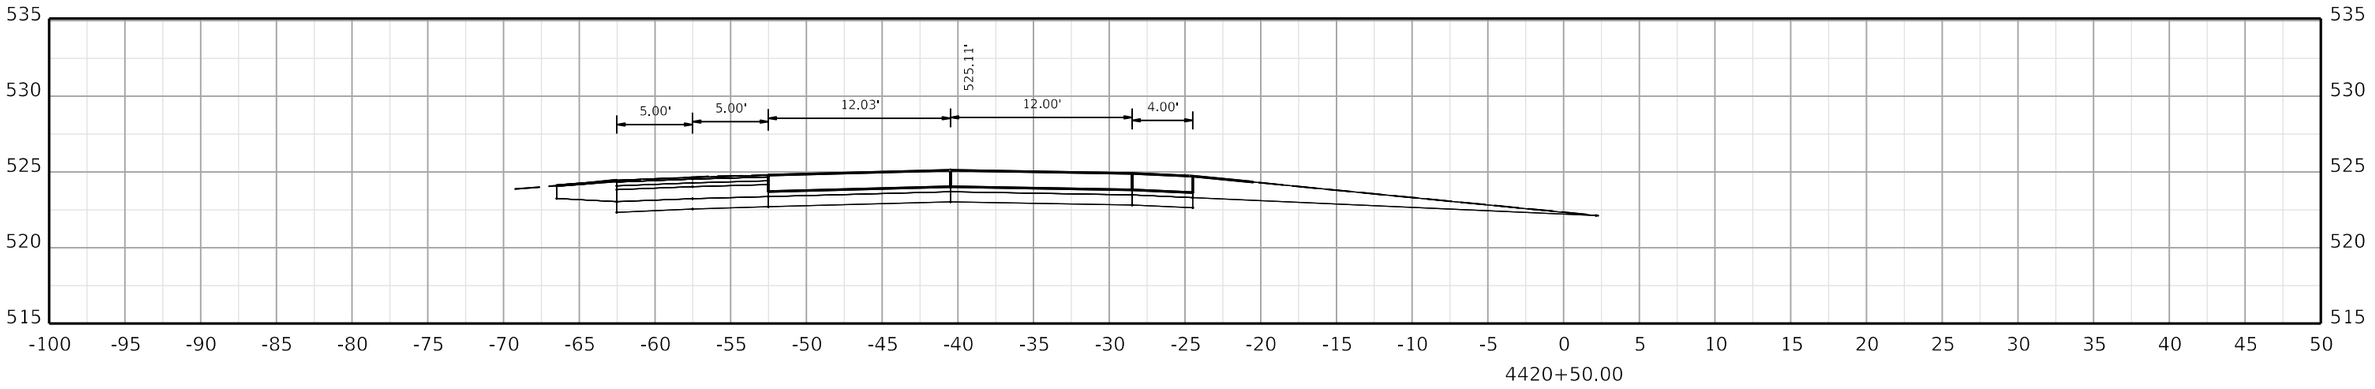

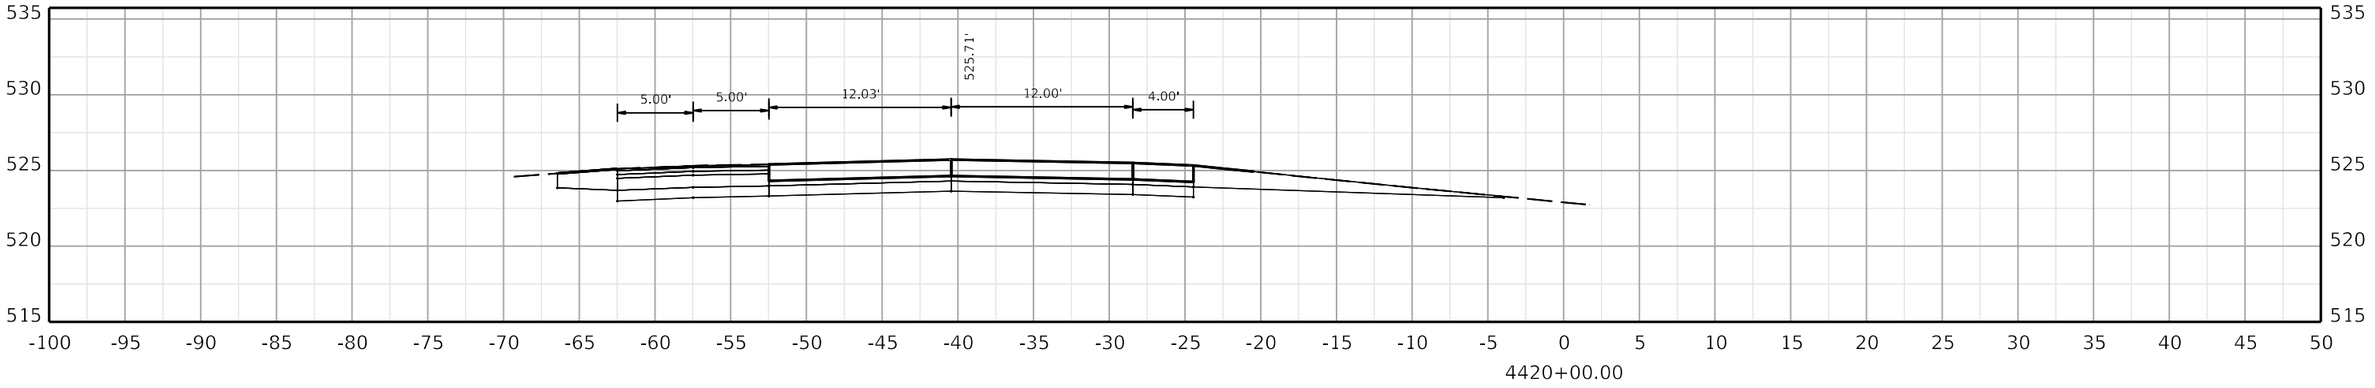

COMMONWEALTH OF KENTUCKY
DEPARTMENT OF HIGHWAYS
TEAM KENTUCKY TRANSPORTATION CABINET

DRAWING TITLE:

HORIZONTAL SCALE
SCALE: 1" = 5'


0' 5' 10' 20'


STA. 4420+00.00 TO STA. 4421+00.00


ITEM NO. COUNTY OF

SHEET NO. 4420+00.00

OpenRoads Designer v10.12.02.4 USER: USLR095925 FILE NAME: C:\BMS\WSP-US-PW-02\D0932959\CORR_I-24W_CONCRETE_PAVING_SEGMENT5_XSEC.DGN

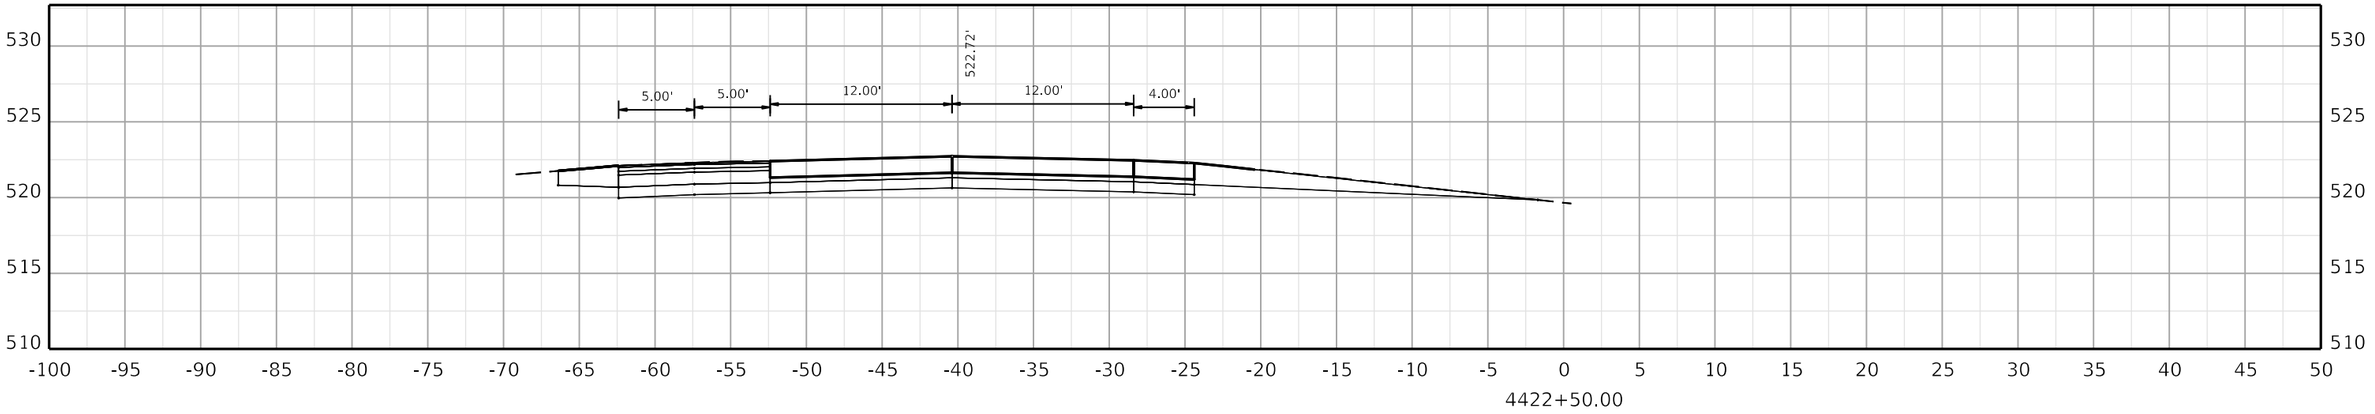

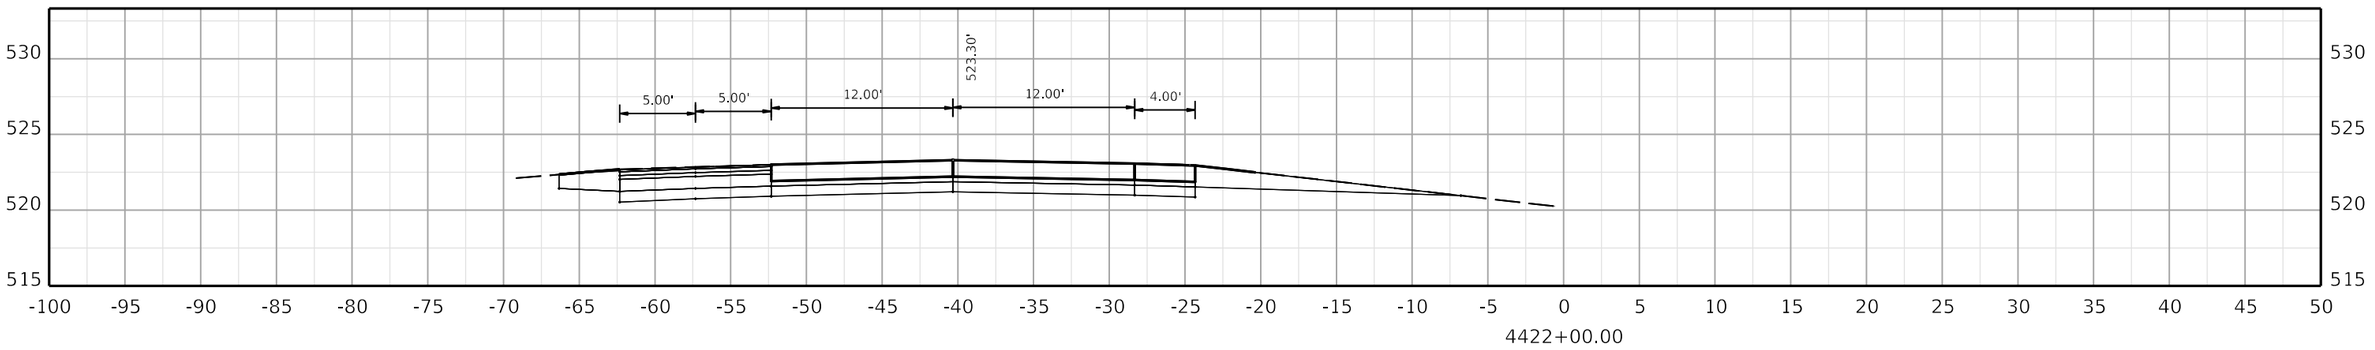

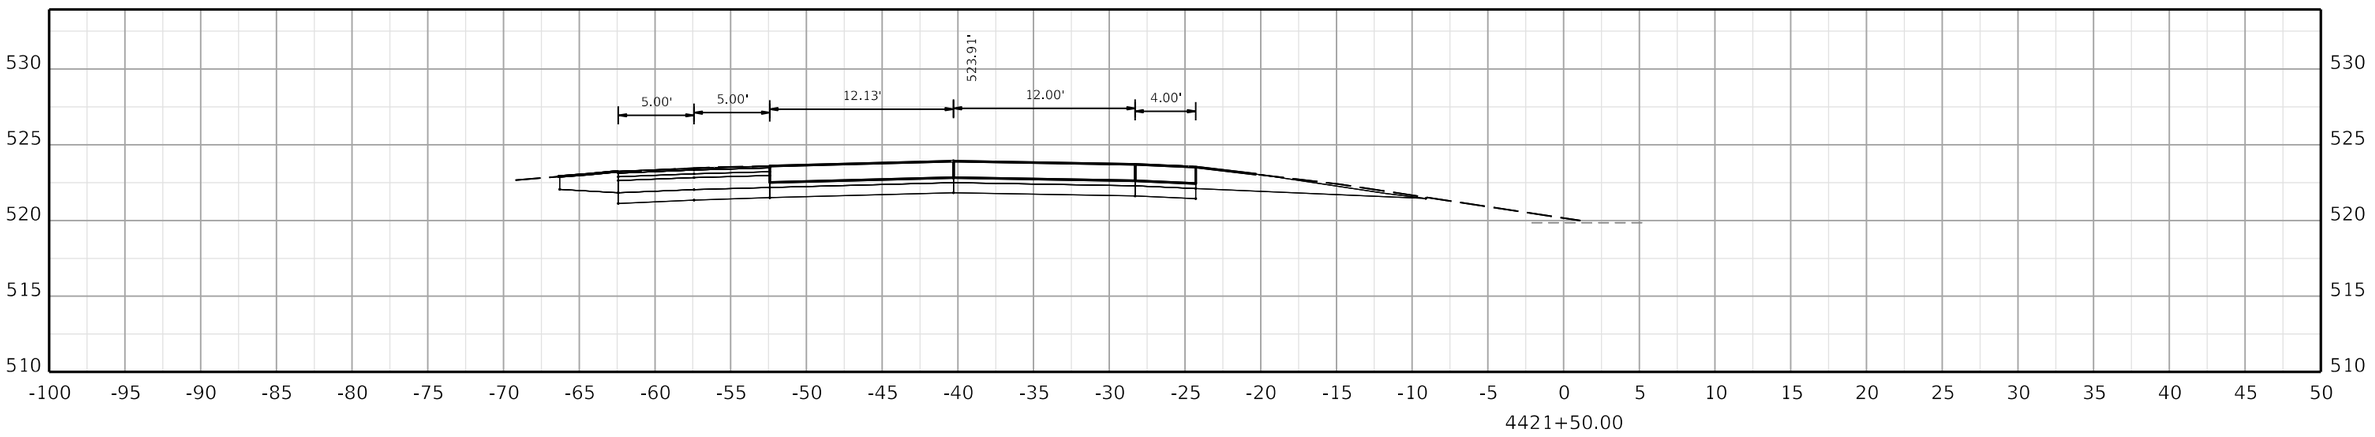

COMMONWEALTH OF KENTUCKY
DEPARTMENT OF HIGHWAYS

TEAM KENTUCKY

DRAWING TITLE:


HORIZONTAL SCALE
SCALE: 1" = 5'


0' 5' 10' 20'


STA. 4421+50.00 TO STA. 4422+50.00

ITEM NO. COUNTY OF

SHEET NO. 4421+50.00

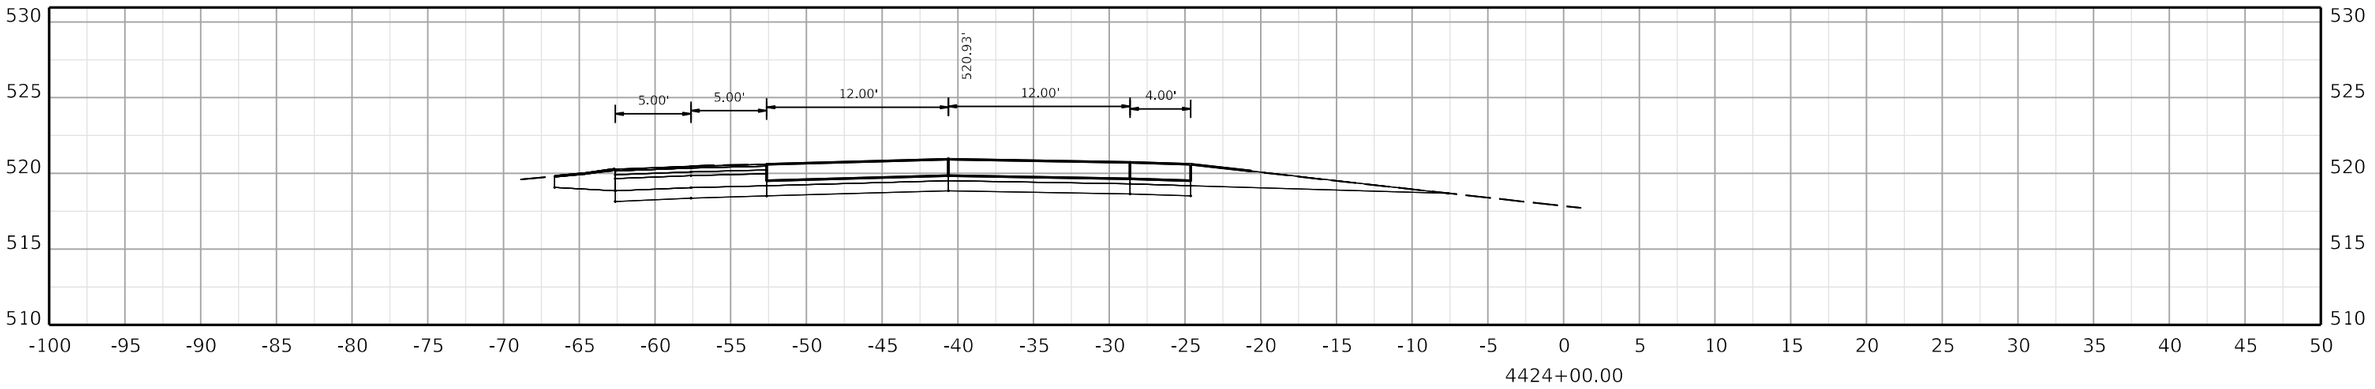

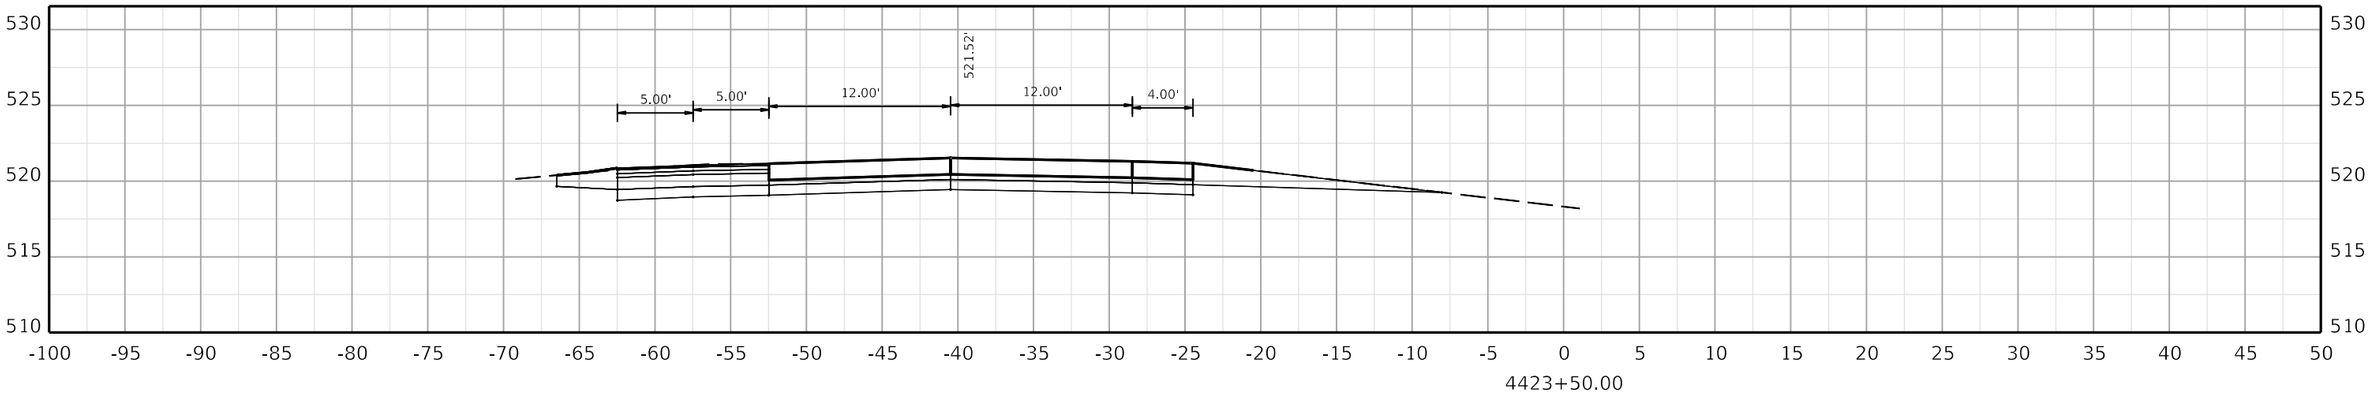

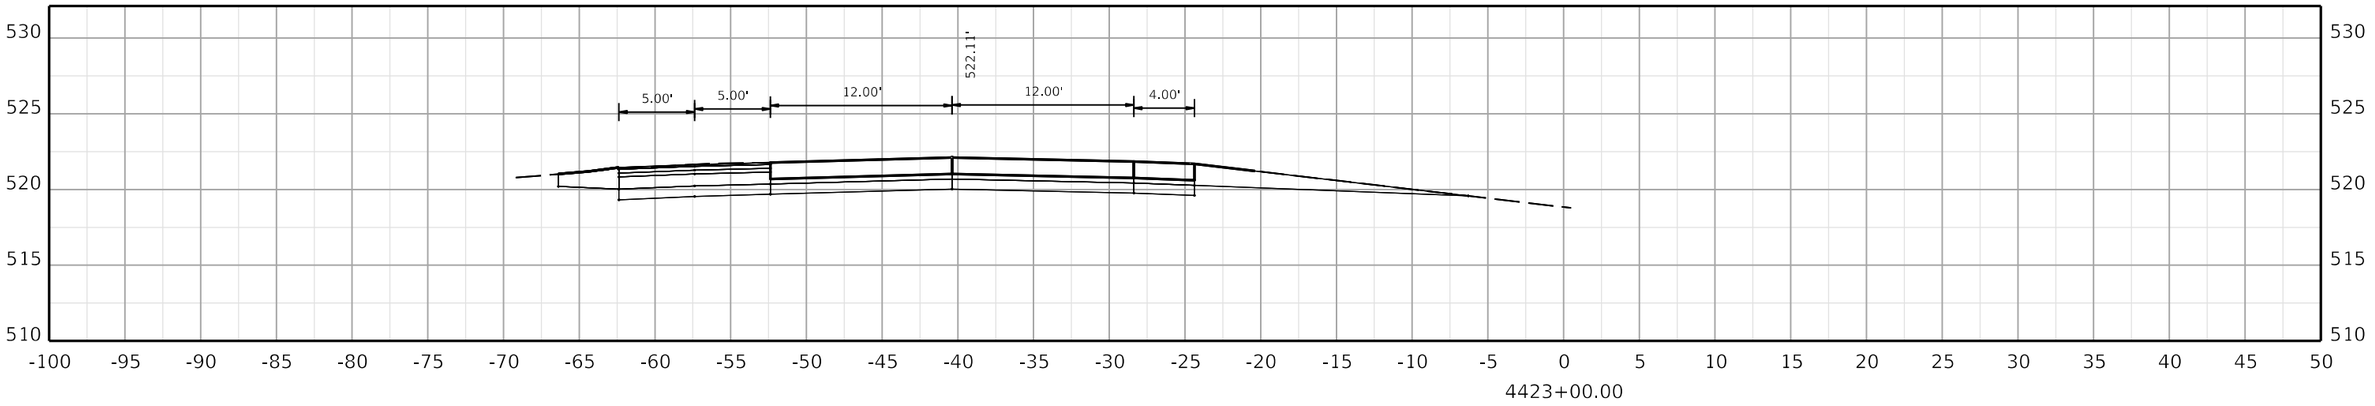

COMMONWEALTH OF KENTUCKY
DEPARTMENT OF HIGHWAYS

TEAM KENTUCKY

DRAWING TITLE:


HORIZONTAL SCALE
SCALE: 1" = 5'


0' 5' 10' 20'


STA. 4423+00.00 TO STA. 4424+00.00

ITEM NO. COUNTY OF

SHEET NO.
4423+00.00

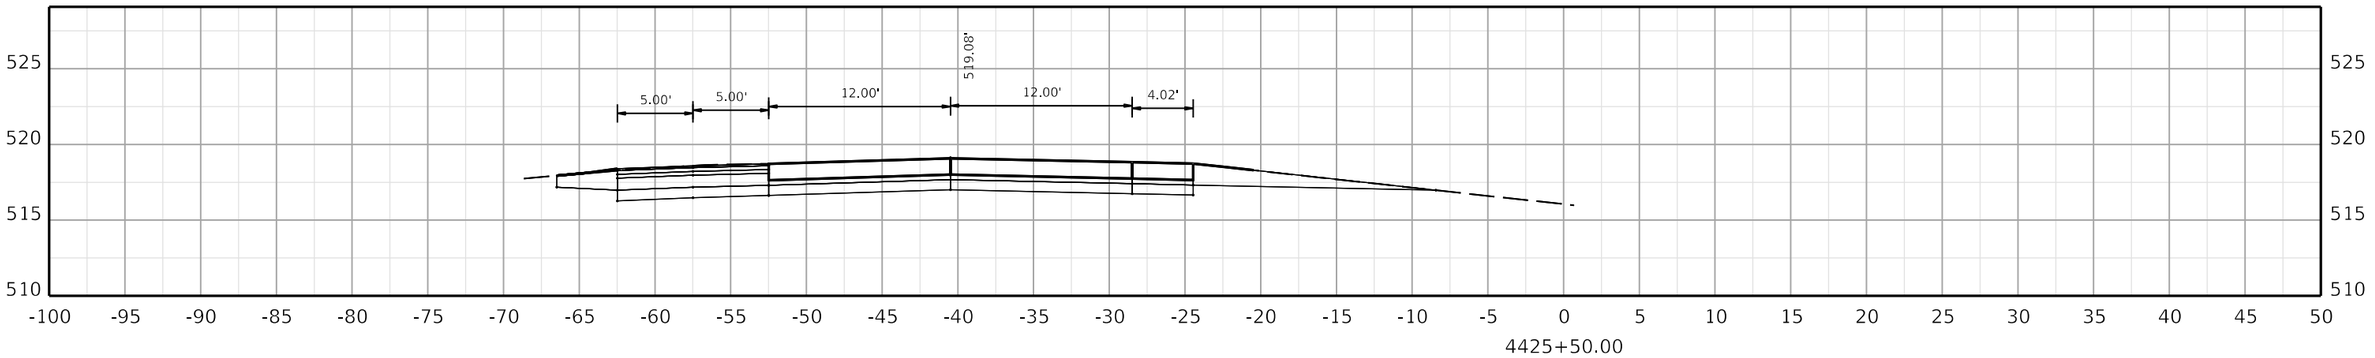

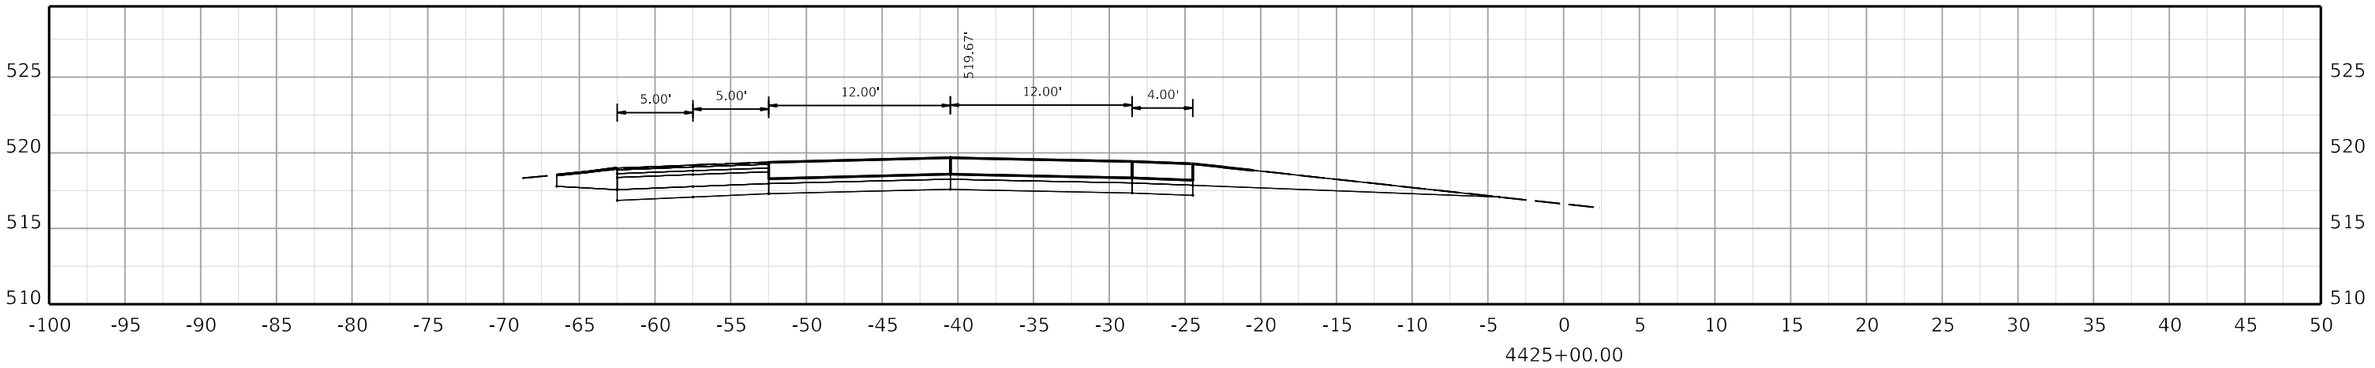

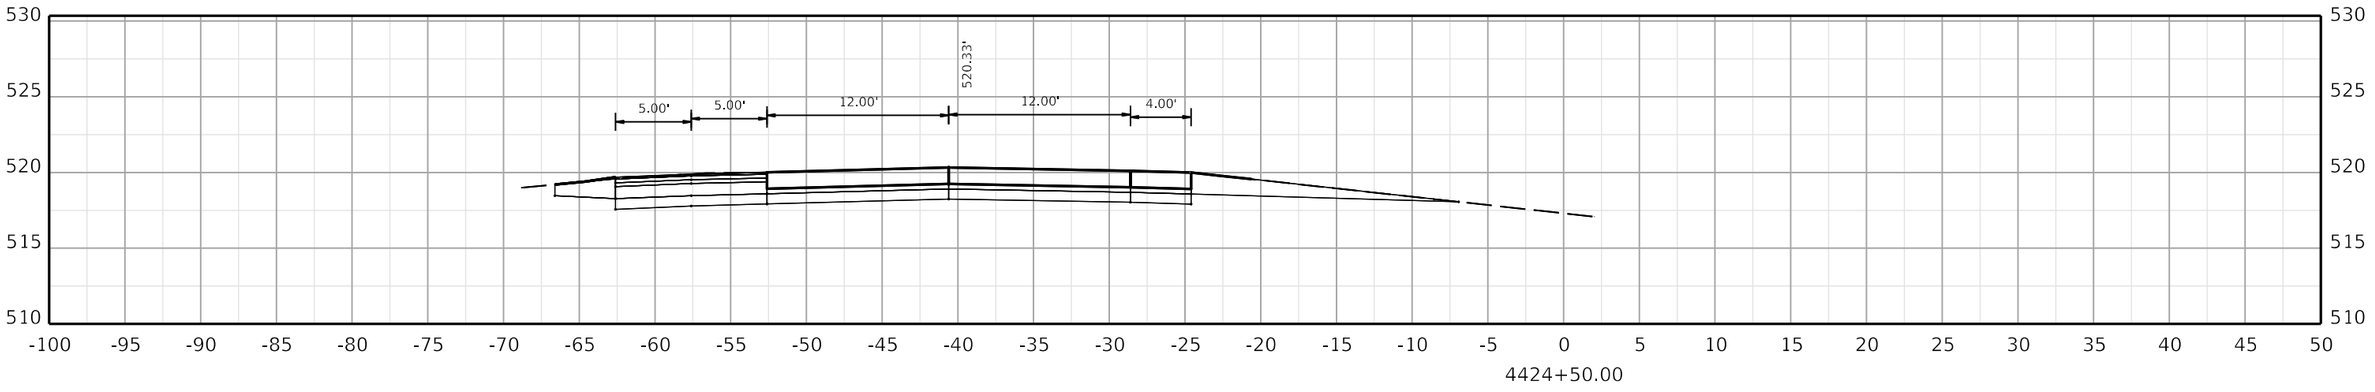

COMMONWEALTH OF KENTUCKY
DEPARTMENT OF HIGHWAYS

TEAM KENTUCKY TRANSPORTATION CABINET

DRAWING TITLE:


HORIZONTAL SCALE
SCALE: 1" = 5'


0' 5' 10' 20'


STA. 4424+50.00 TO STA. 4425+50.00

ITEM NO. COUNTY OF

SHEET NO.
4424+50.00

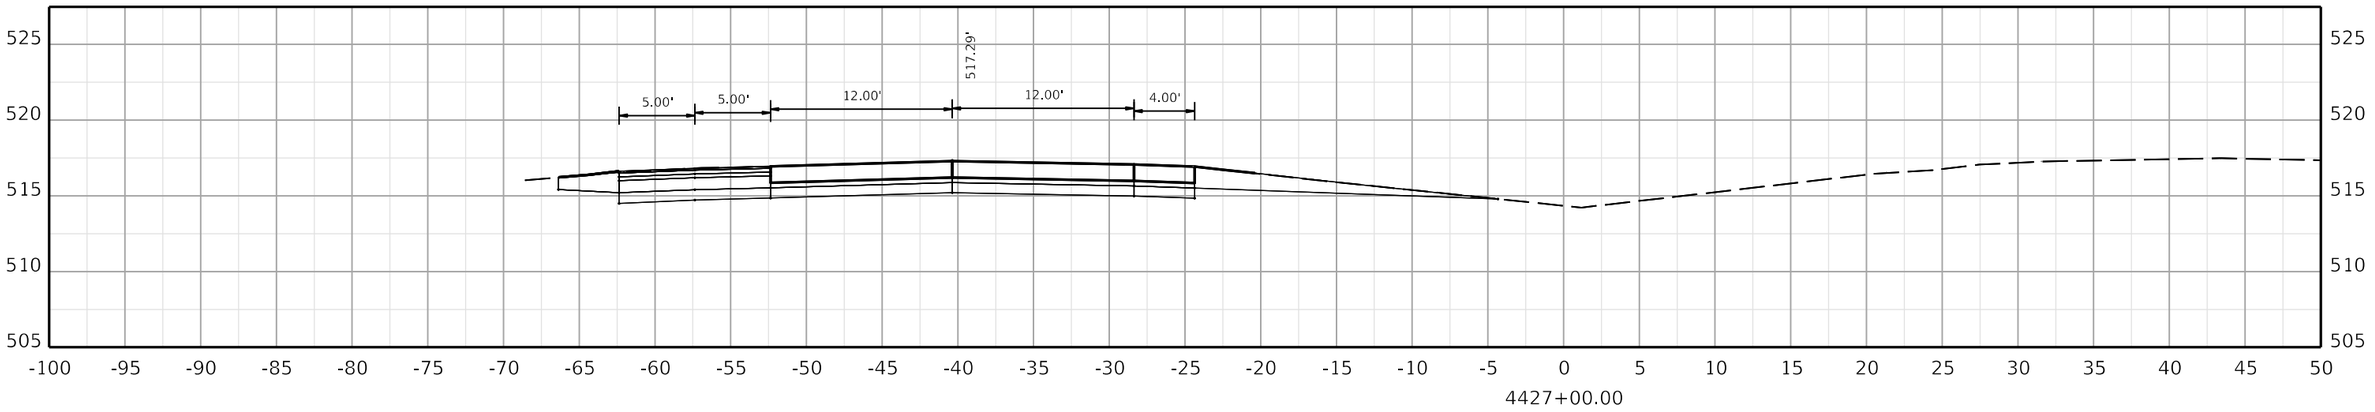

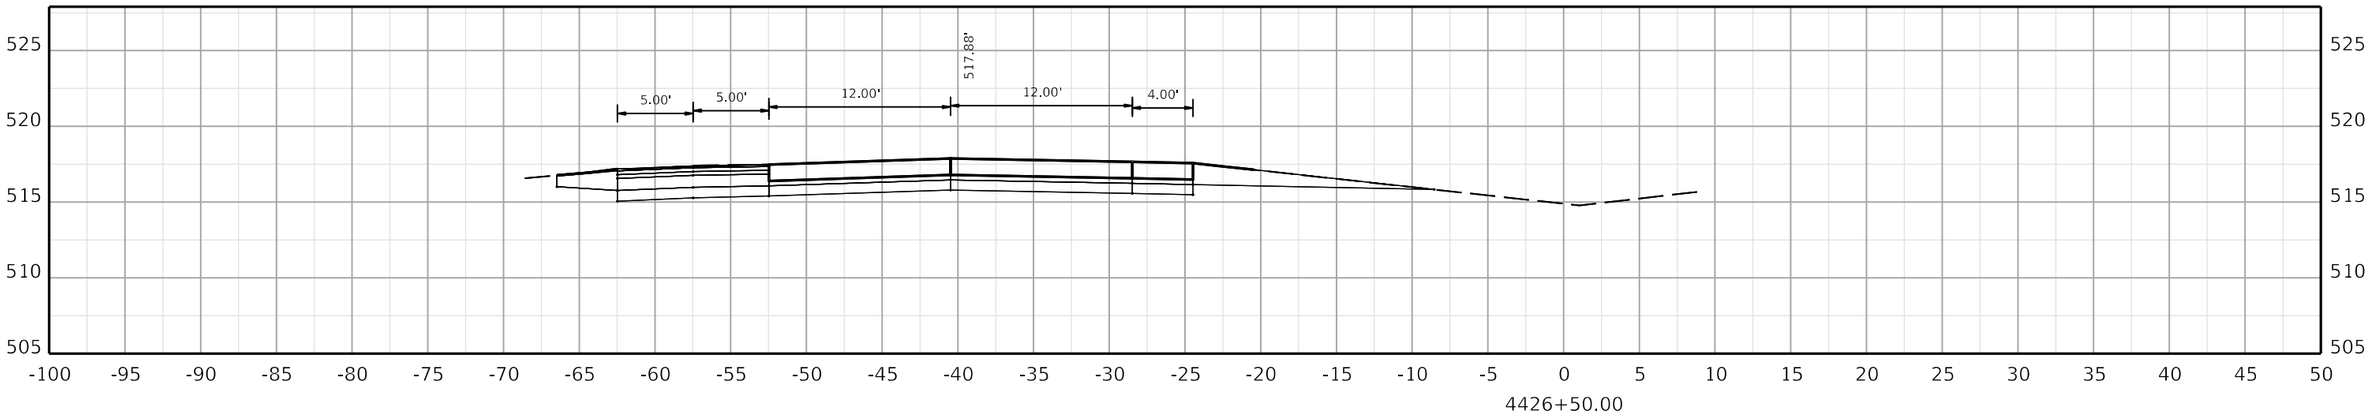

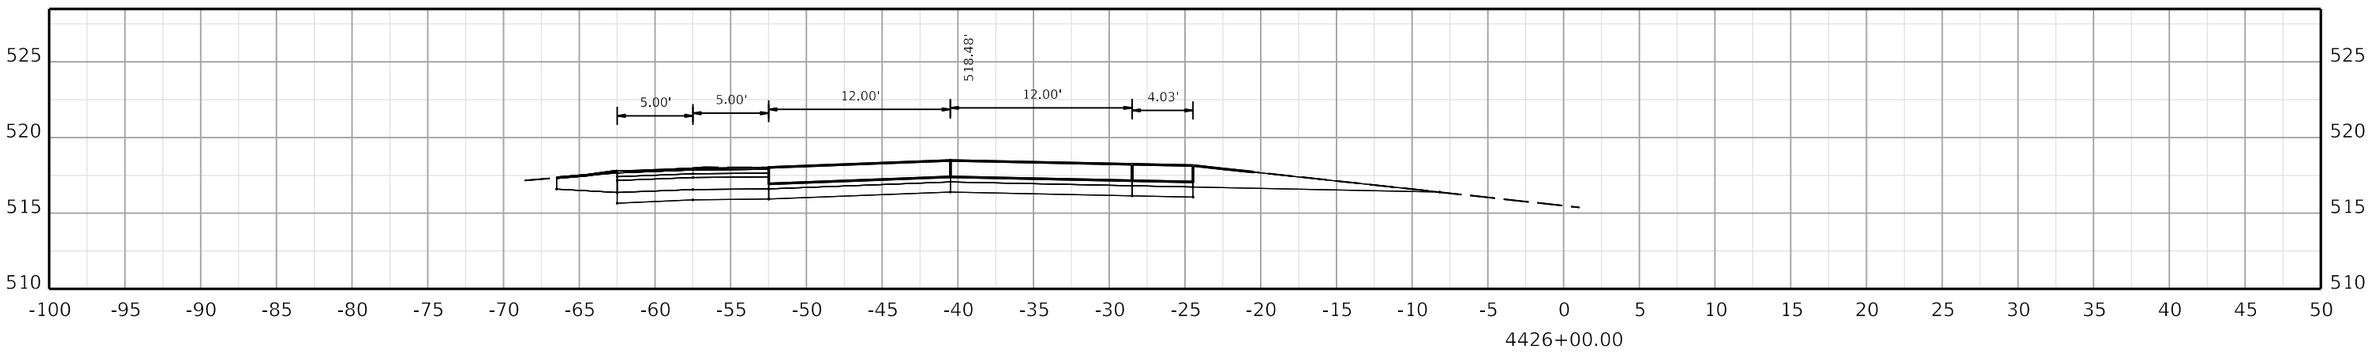

COMMONWEALTH OF KENTUCKY
DEPARTMENT OF HIGHWAYS

TEAM KENTUCKY TRANSPORTATION CABINET

DRAWING TITLE:


HORIZONTAL SCALE
SCALE: 1" = 5'


0' 5' 10' 20'


STA. 4426+00.00 TO STA. 4427+00.00

ITEM NO. COUNTY OF

SHEET NO.
4426+00.00

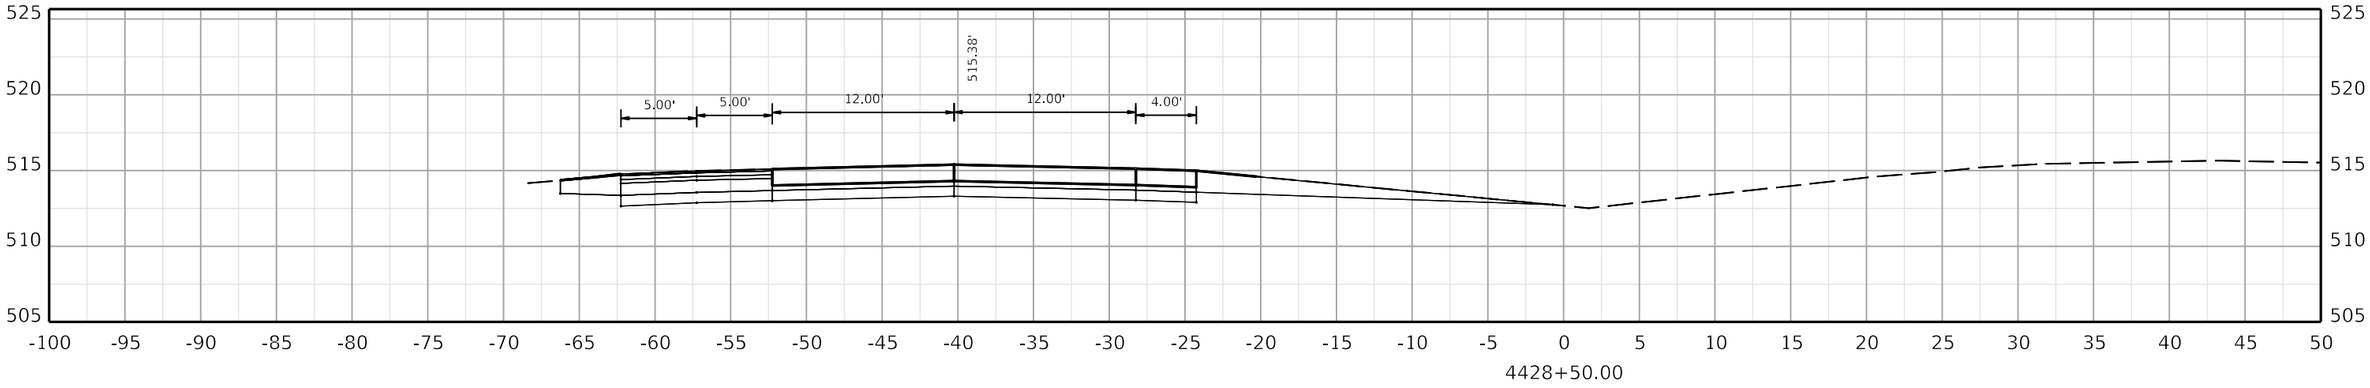

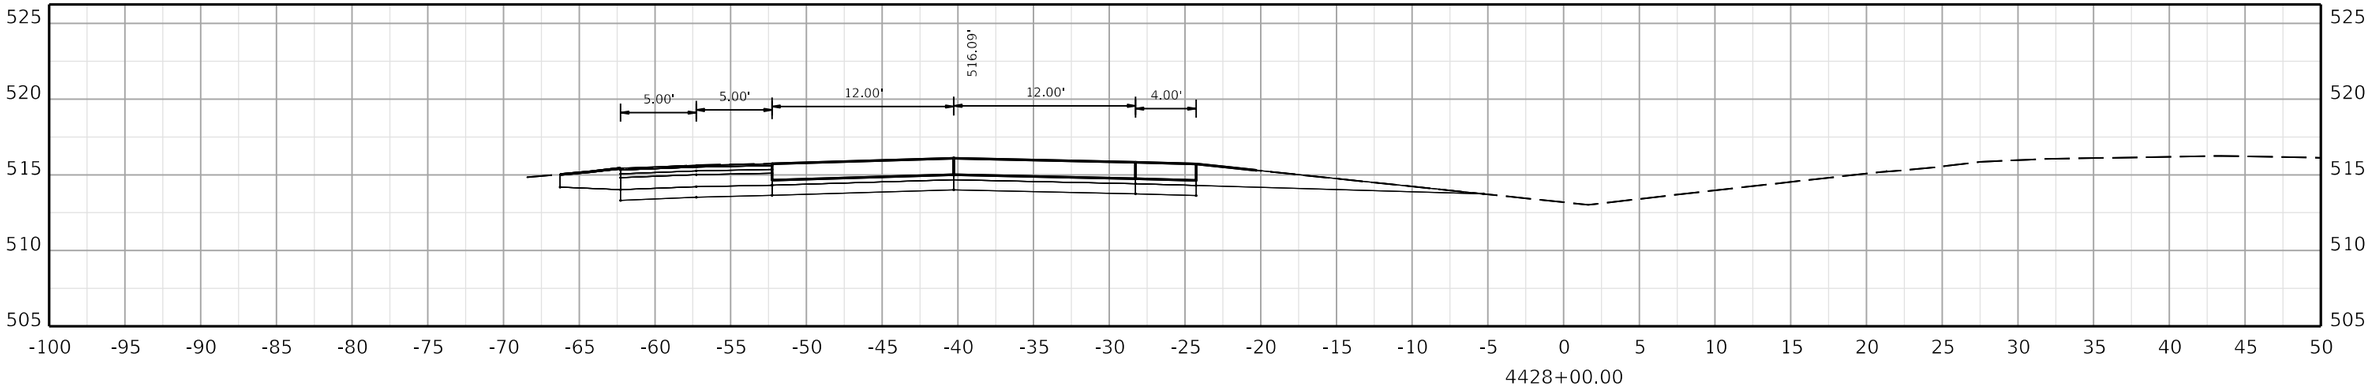

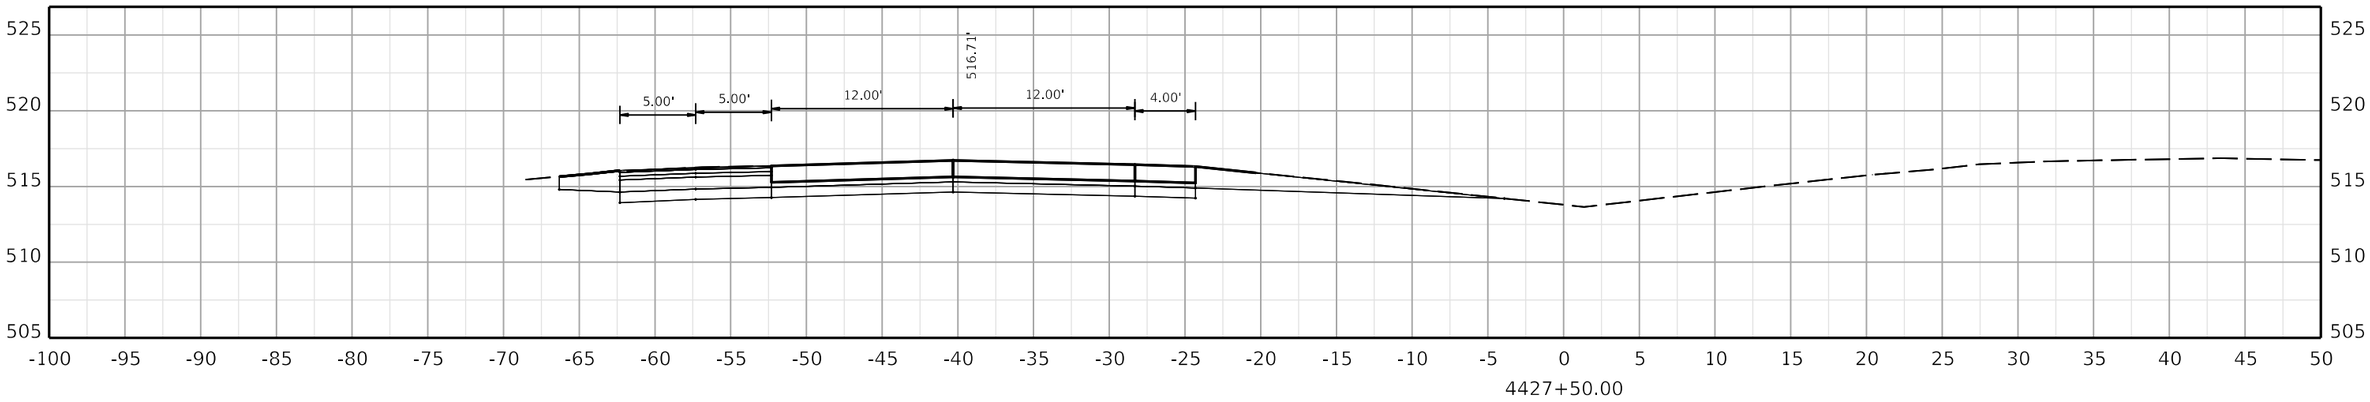

COMMONWEALTH OF KENTUCKY
DEPARTMENT OF HIGHWAYS
TEAM KENTUCKY

DRAWING TITLE:

HORIZONTAL SCALE
SCALE: 1" = 5'

0' 5' 10' 20'

STA. 4427+50.00 TO STA. 4428+50.00


ITEM NO. COUNTY OF


SHEET NO.
4427+50.00


OpenRoads Designer v10.12.02.4

USER: USLR095925

FILE NAME: C:\BMS\WSP-US-PW-02\D0932959\CORR_I-24W_CONCRETE_PAVING_SEGMENT5_XSEC.DGN

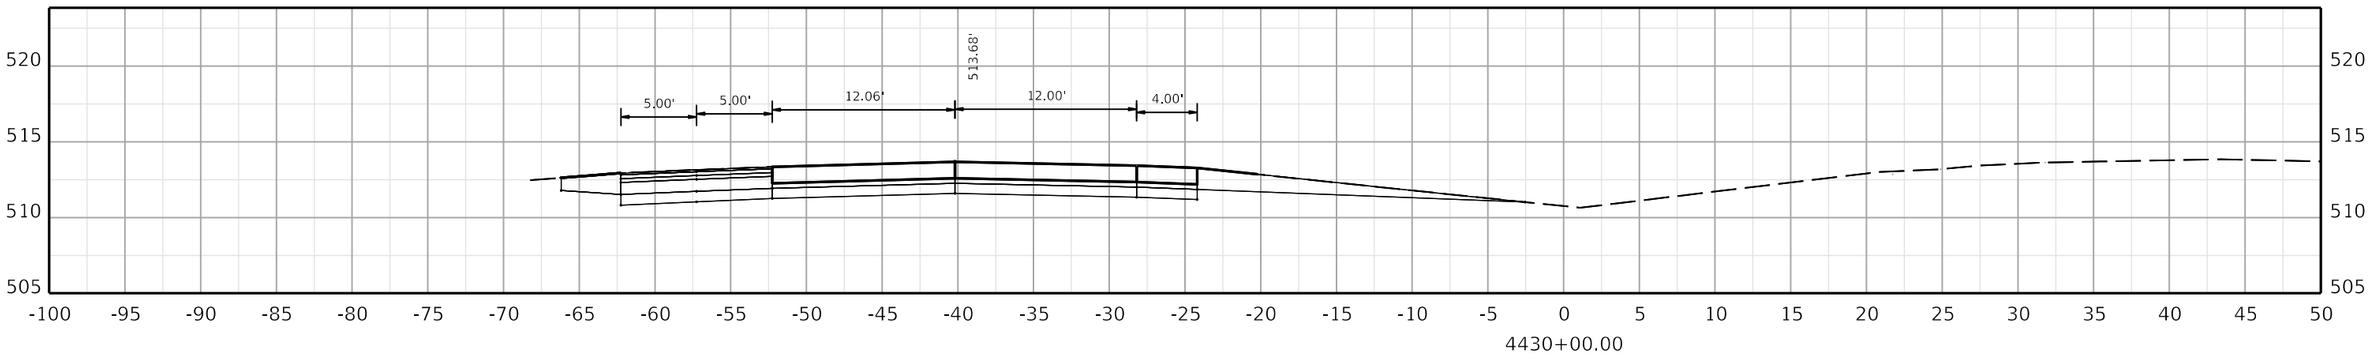

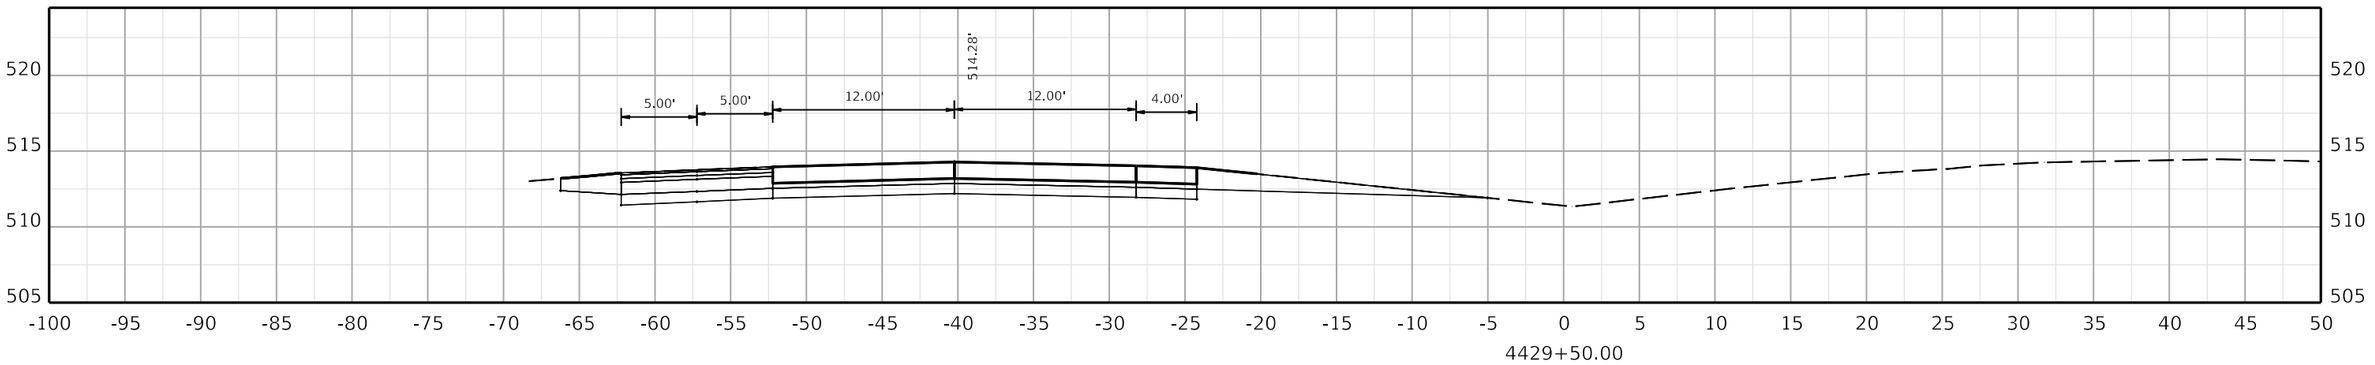

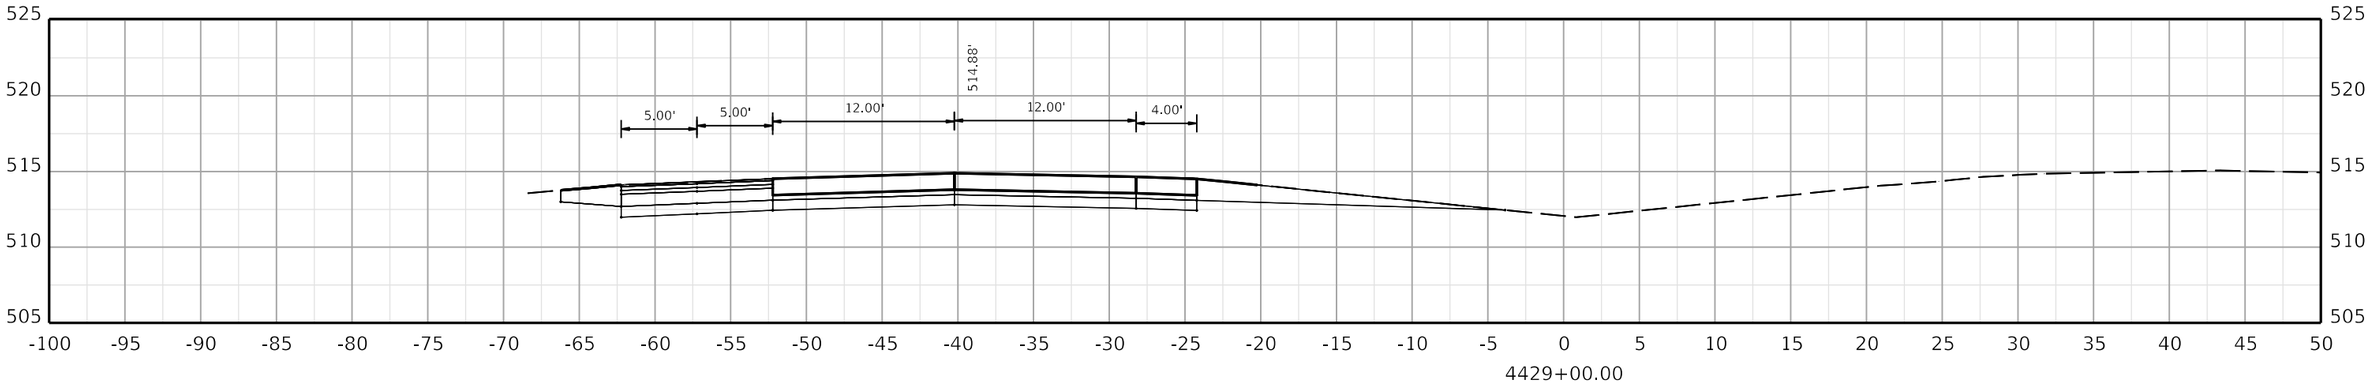

COMMONWEALTH OF KENTUCKY
DEPARTMENT OF HIGHWAYS
TEAM KENTUCKY TRANSPORTATION CABINET

DRAWING TITLE:


HORIZONTAL SCALE
SCALE: 1" = 5'


0' 5' 10' 20'


STA. 4429+00.00 TO STA. 4430+00.00

ITEM NO. COUNTY OF

SHEET NO.
4429+00.00

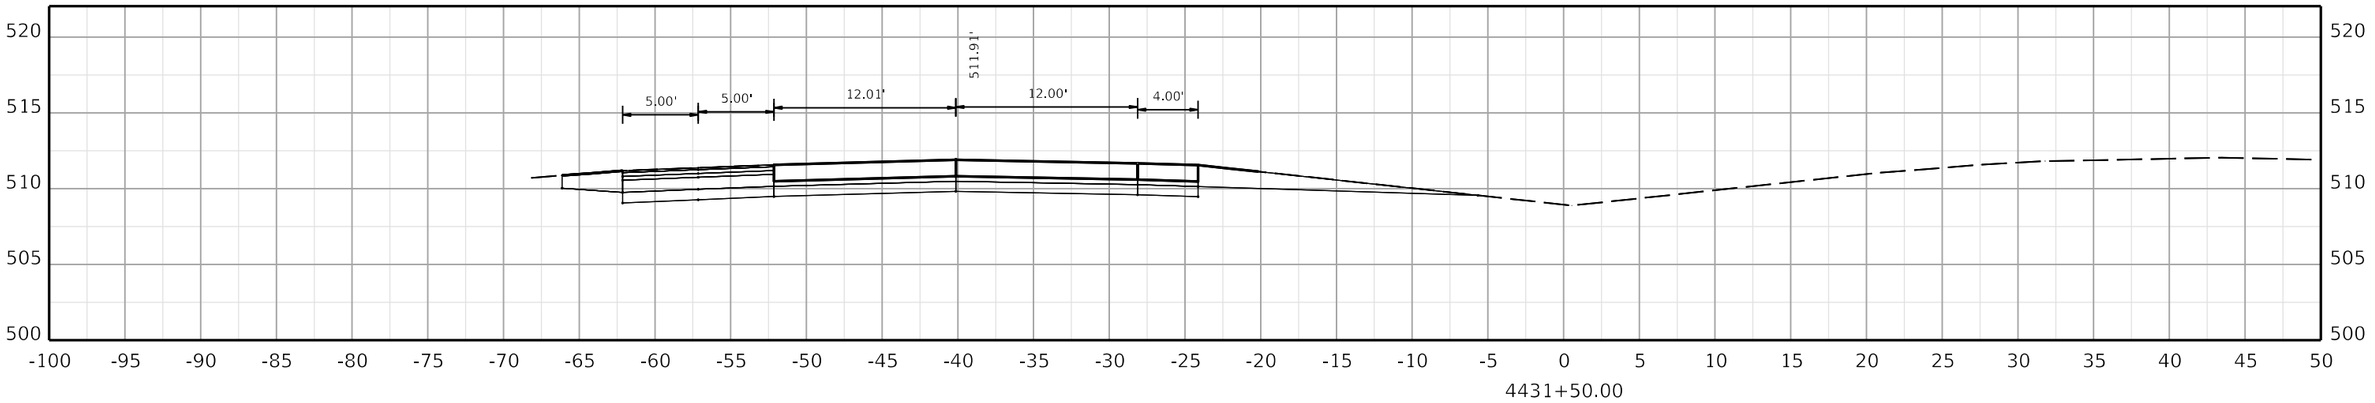

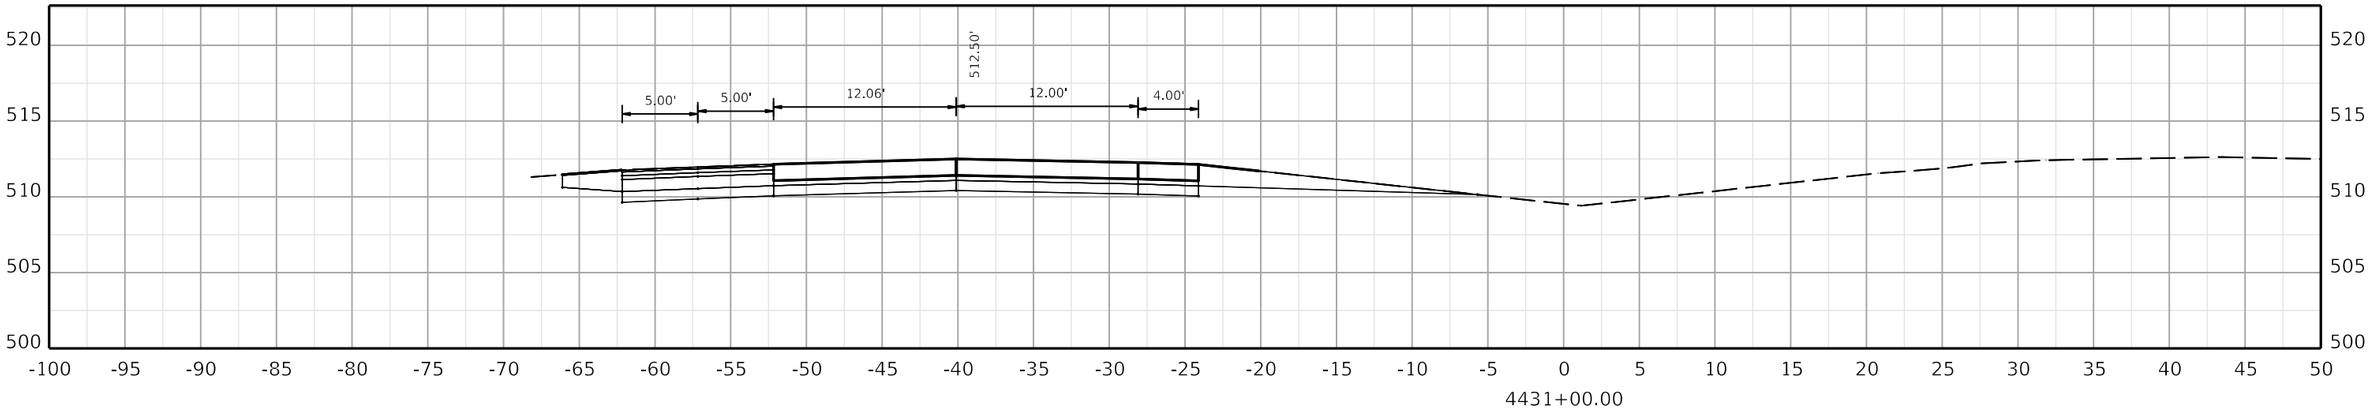

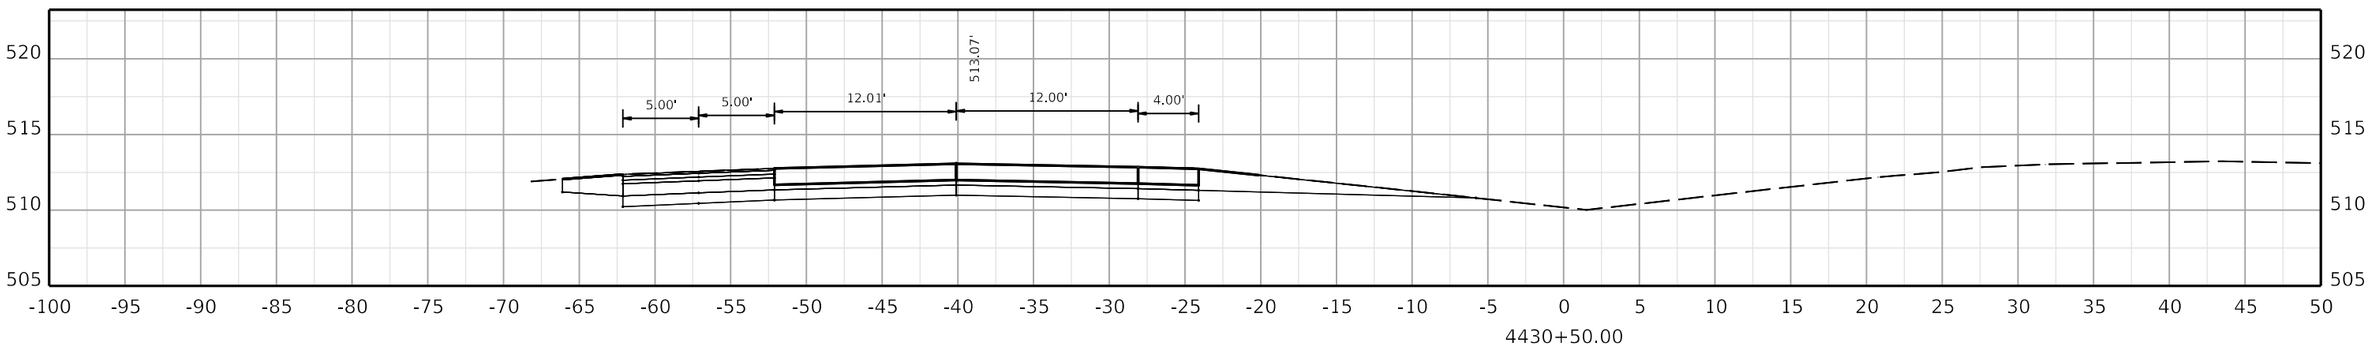

COMMONWEALTH OF KENTUCKY
DEPARTMENT OF HIGHWAYS

TEAM KENTUCKY

DRAWING TITLE:


HORIZONTAL SCALE
SCALE: 1" = 5'


0' 5' 10' 20'


STA. 4430+50.00 TO STA. 4431+50.00

ITEM NO. COUNTY OF

SHEET NO.
4430+50.00

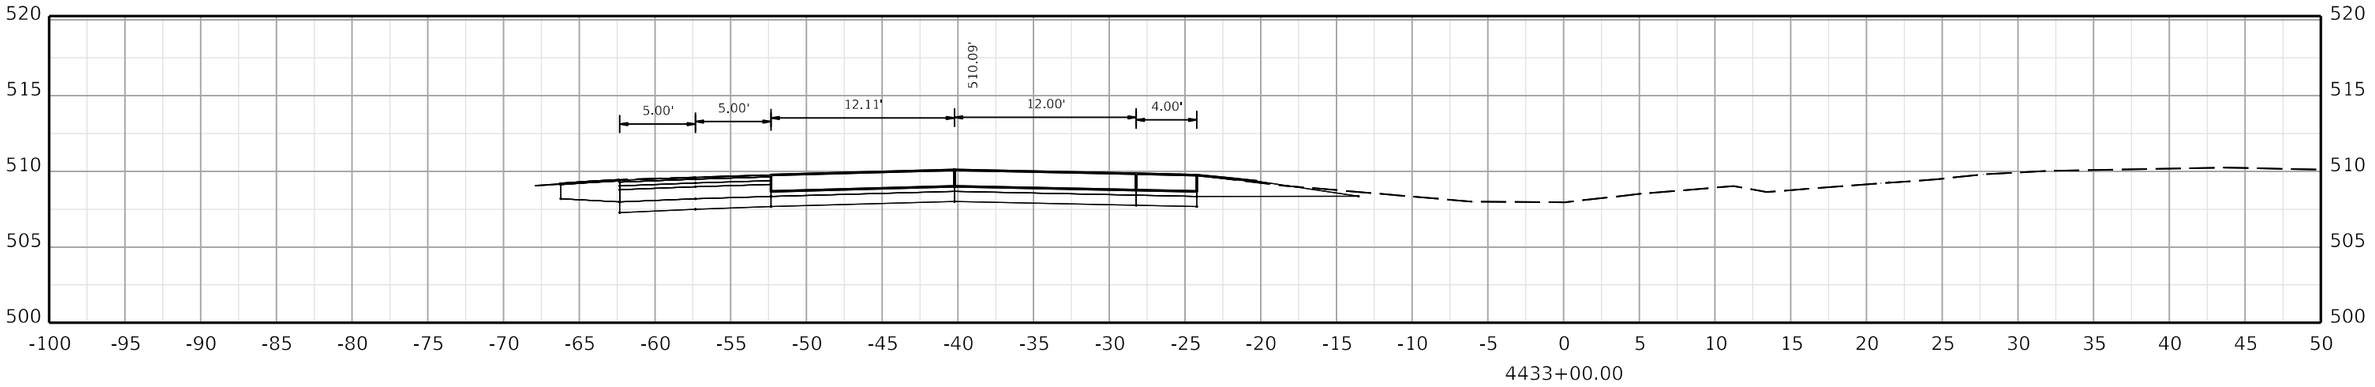

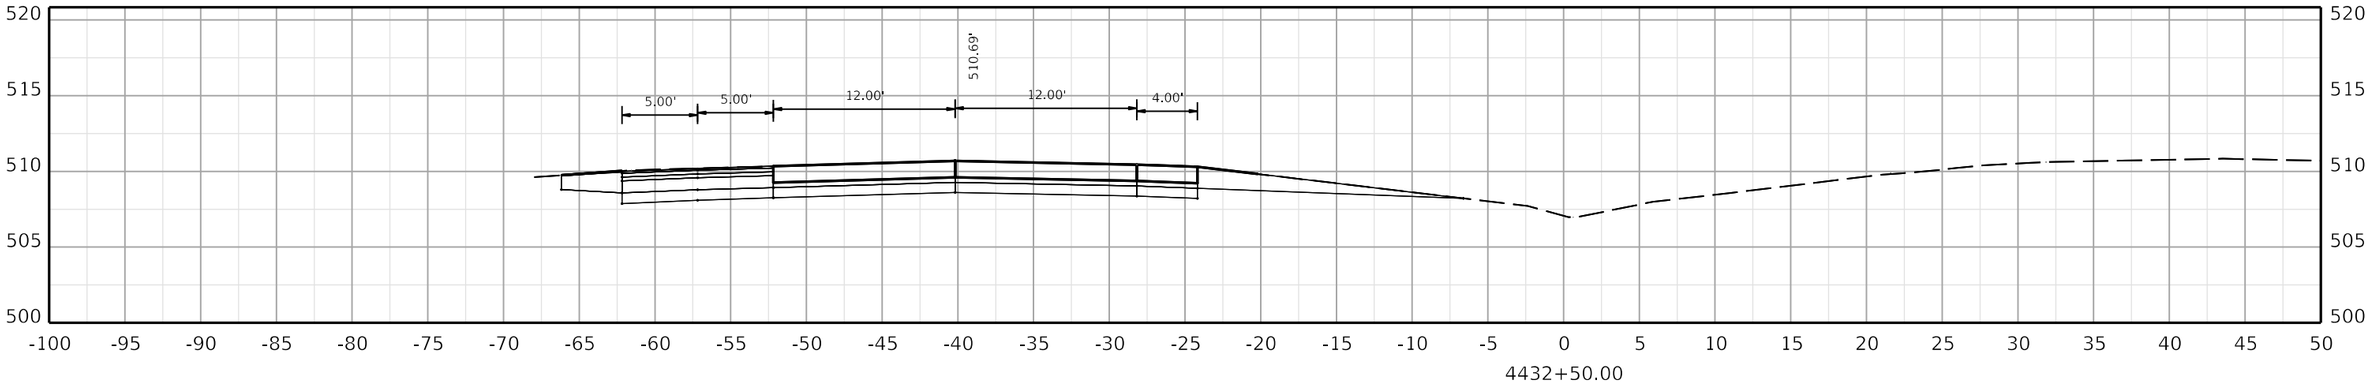

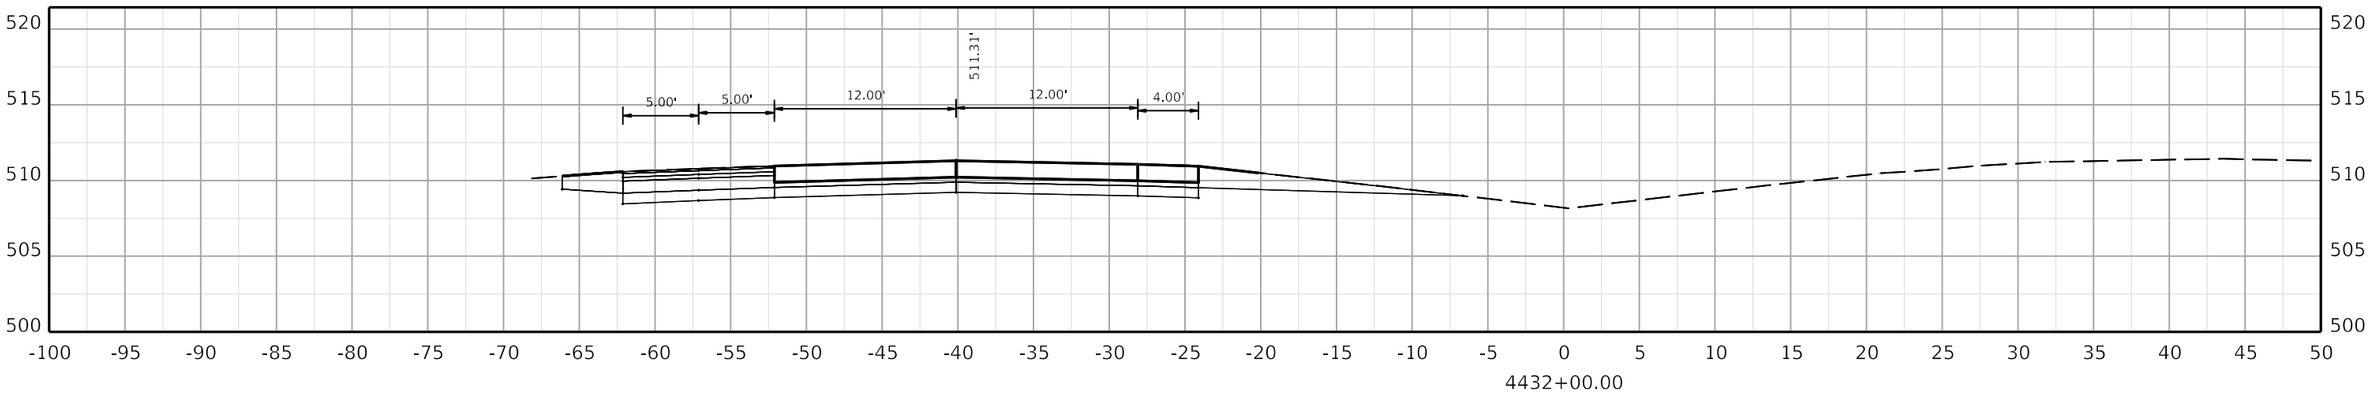

COMMONWEALTH OF KENTUCKY
DEPARTMENT OF HIGHWAYS

TEAM KENTUCKY

DRAWING TITLE:


HORIZONTAL SCALE
SCALE: 1" = 5'


0' 5' 10' 20'


STA. 4432+00.00 TO STA. 4433+00.00

ITEM NO. COUNTY OF

SHEET NO.
4432+00.00

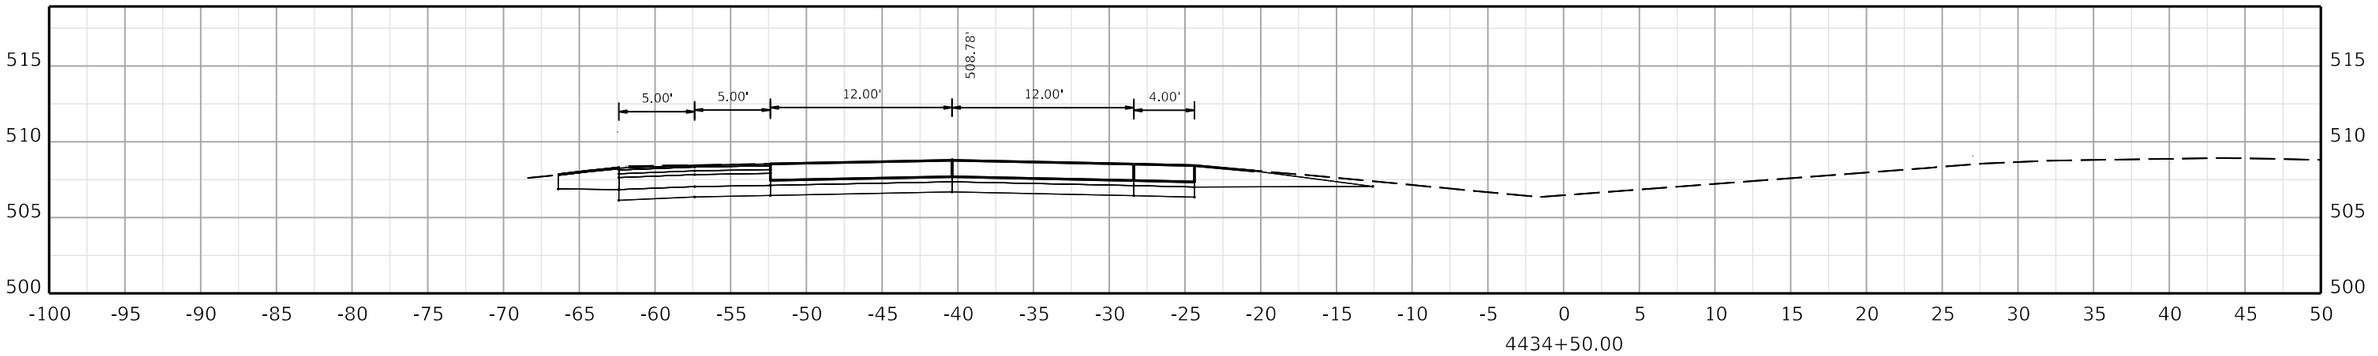

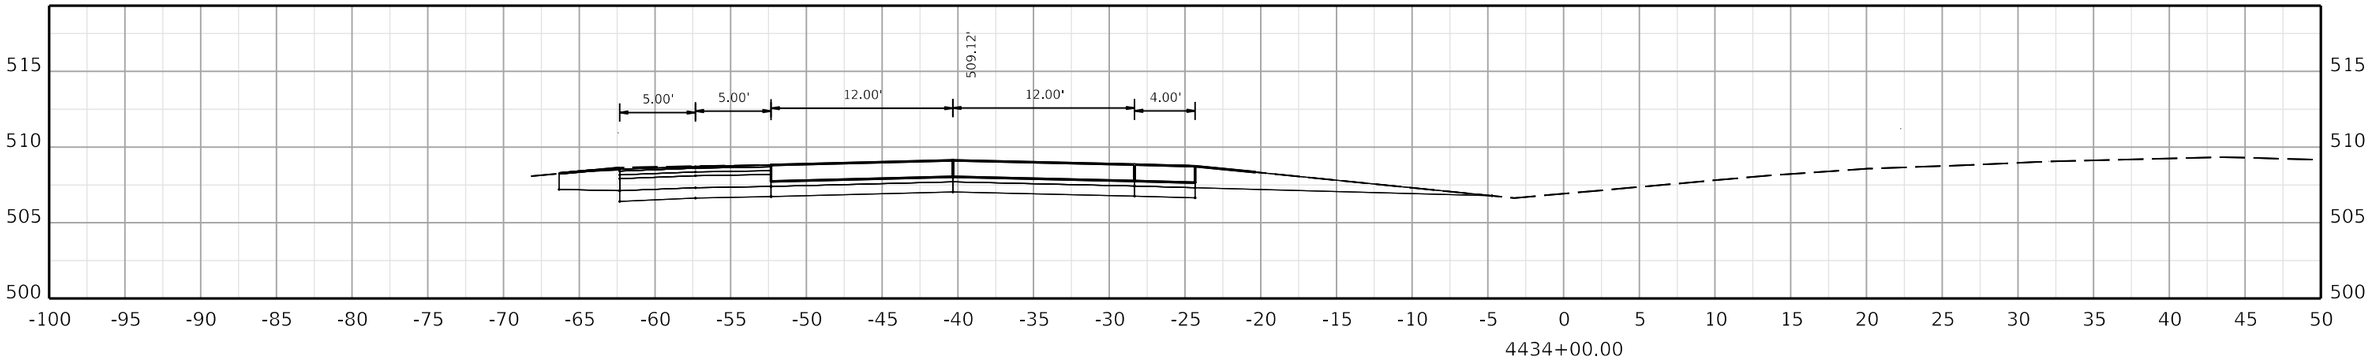

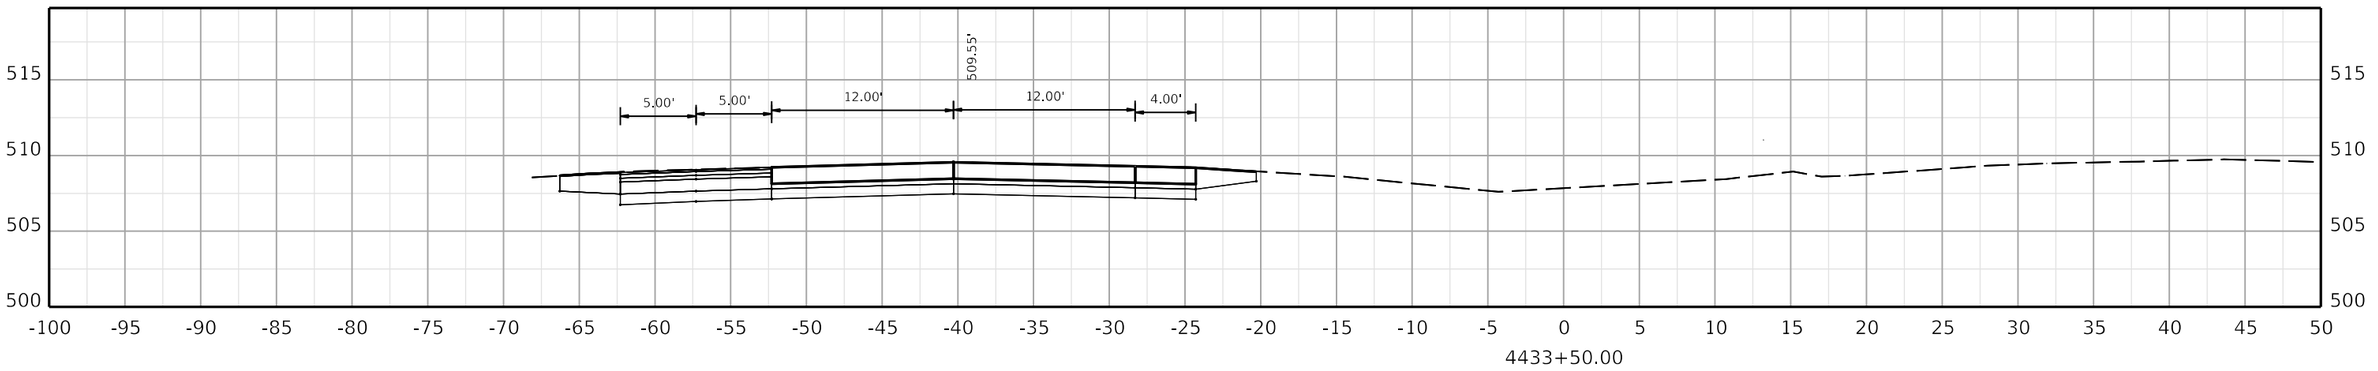

COMMONWEALTH OF KENTUCKY
DEPARTMENT OF HIGHWAYS

TEAM KENTUCKY

DRAWING TITLE:


HORIZONTAL SCALE
SCALE: 1" = 5'


0' 5' 10' 20'


STA. 4433+50.00 TO STA. 4434+50.00

ITEM NO. COUNTY OF

SHEET NO.
4433+50.00

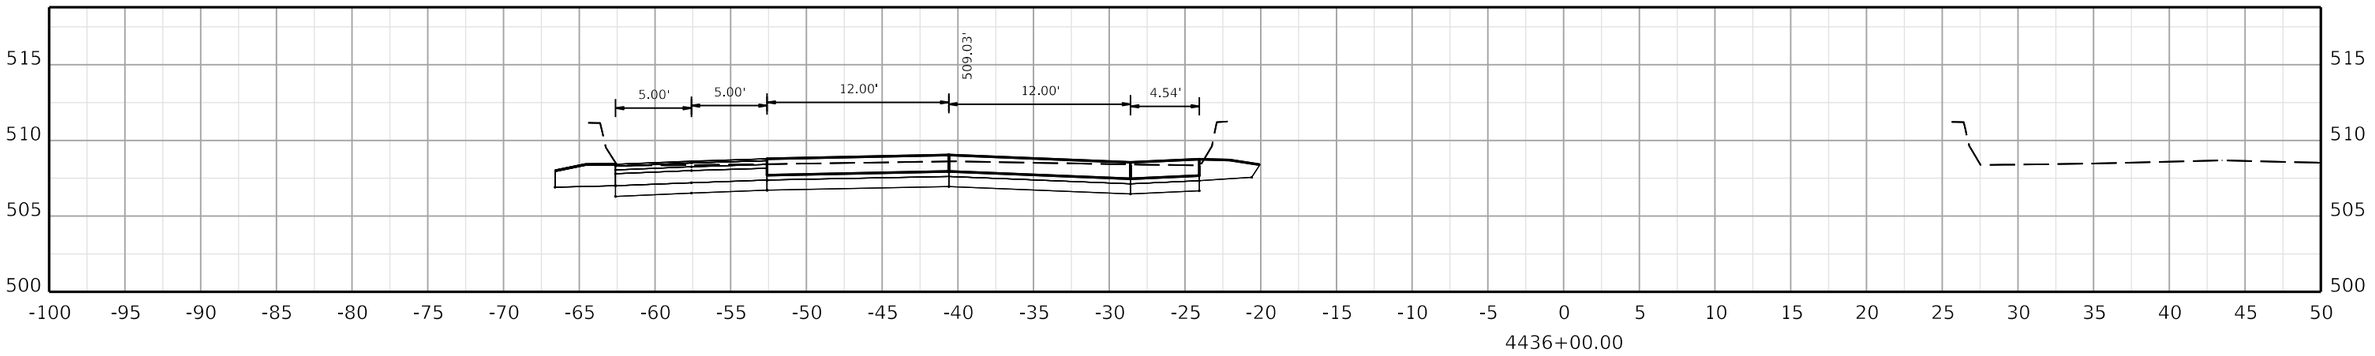

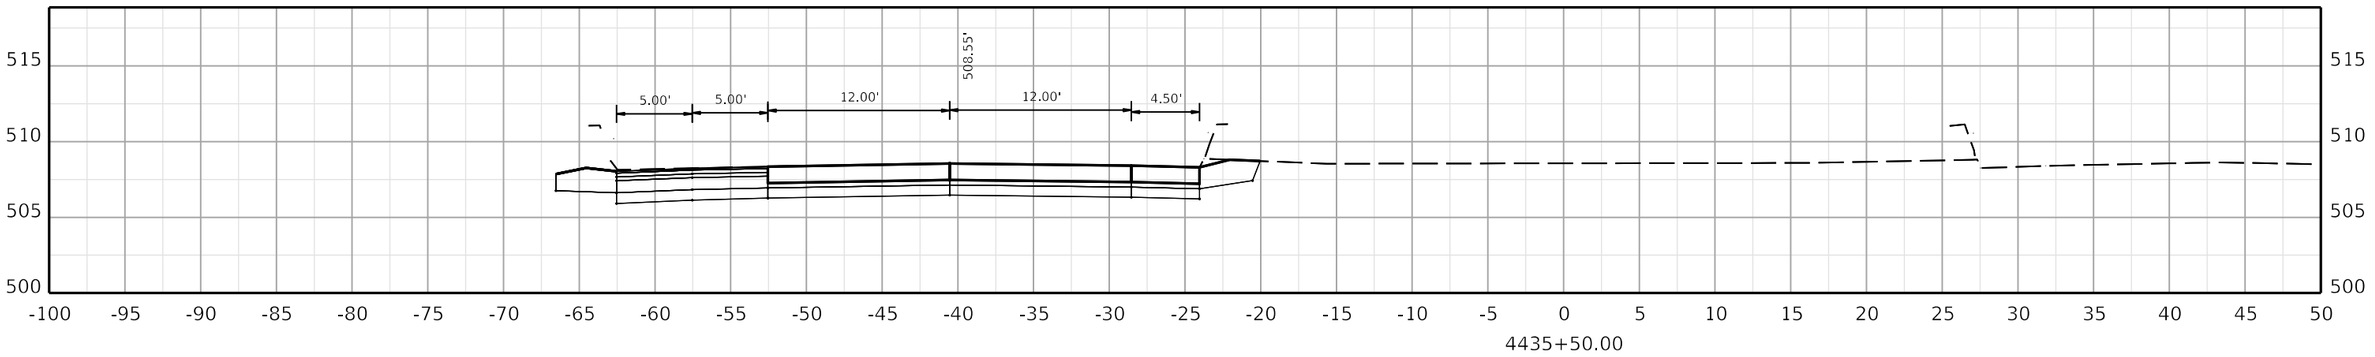

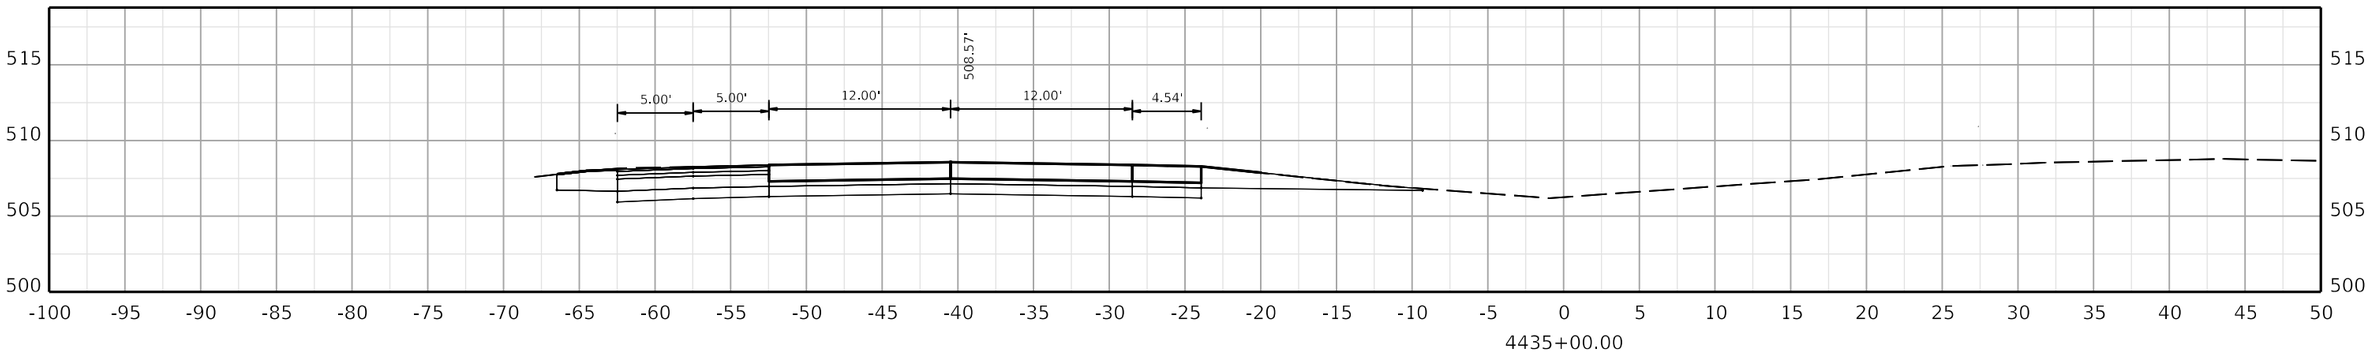

COMMONWEALTH OF KENTUCKY
DEPARTMENT OF HIGHWAYS
TEAM KENTUCKY

DRAWING TITLE:


HORIZONTAL SCALE
SCALE: 1" = 5'


0' 5' 10' 20'


STA. 4435+00.00 TO STA. 4436+00.00

ITEM NO. COUNTY OF

SHEET NO.
4435+00.00

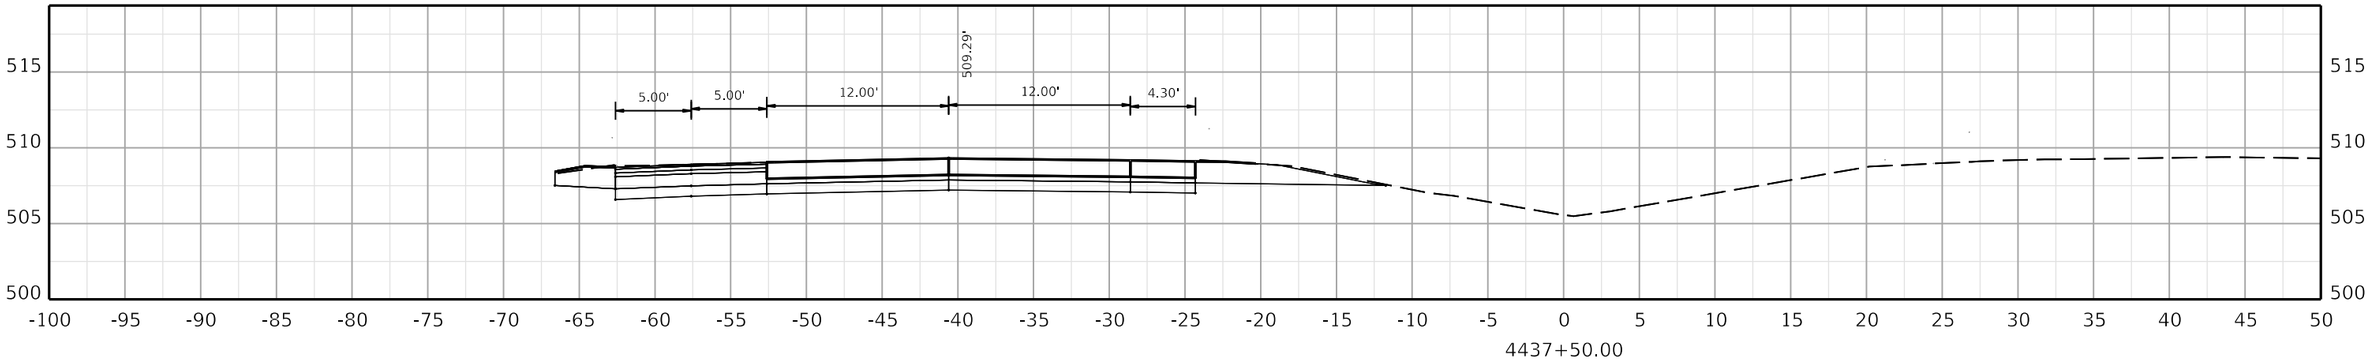

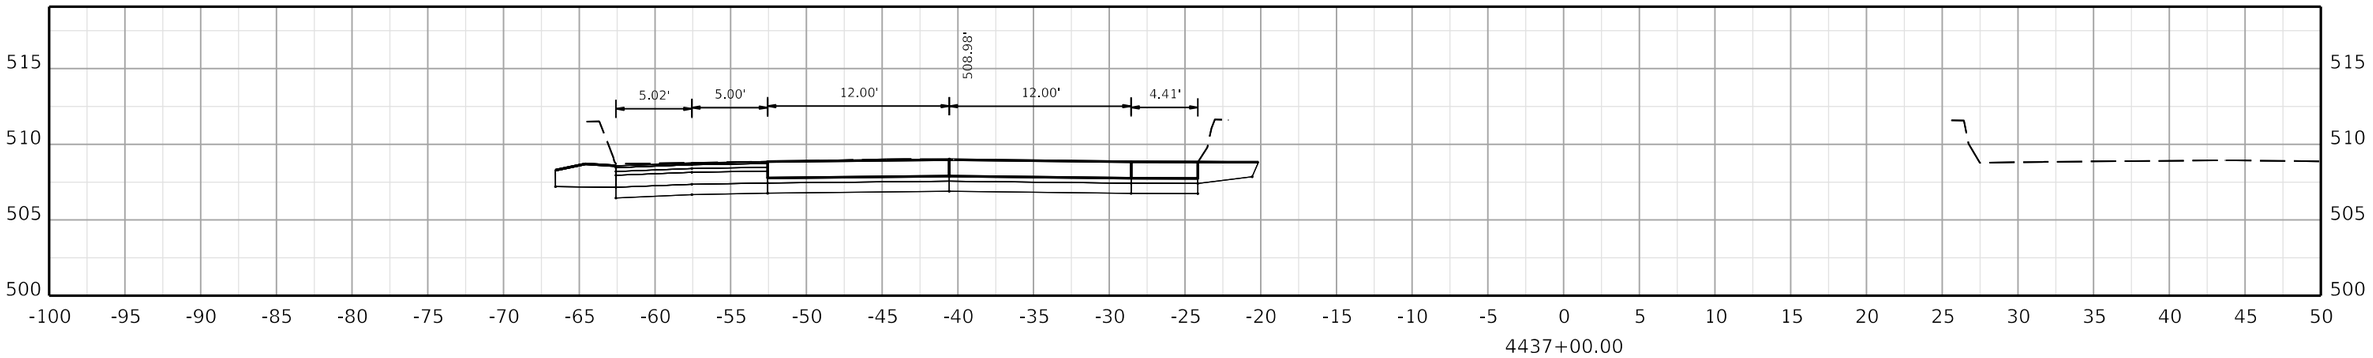

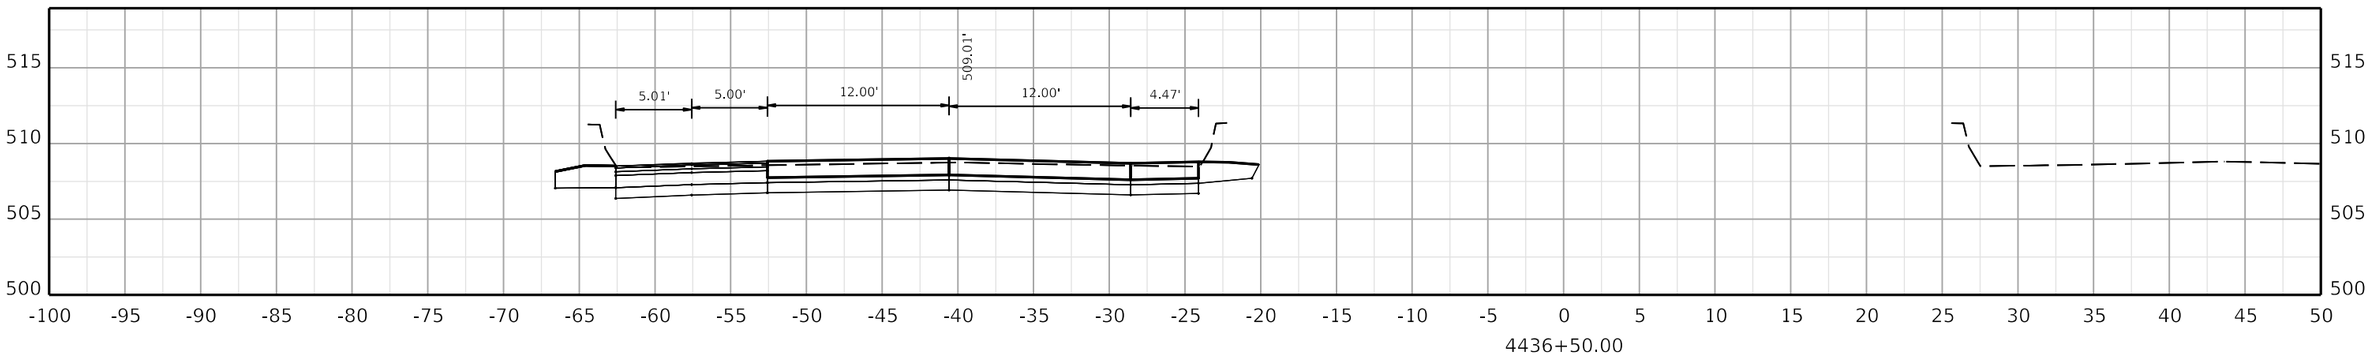

COMMONWEALTH OF KENTUCKY
DEPARTMENT OF HIGHWAYS
TEAM KENTUCKY

DRAWING TITLE:


HORIZONTAL SCALE
SCALE: 1" = 5'


0' 5' 10' 20'


STA. 4436+50.00 TO STA. 4437+50.00

ITEM NO. COUNTY OF

SHEET NO.
4436+50.00

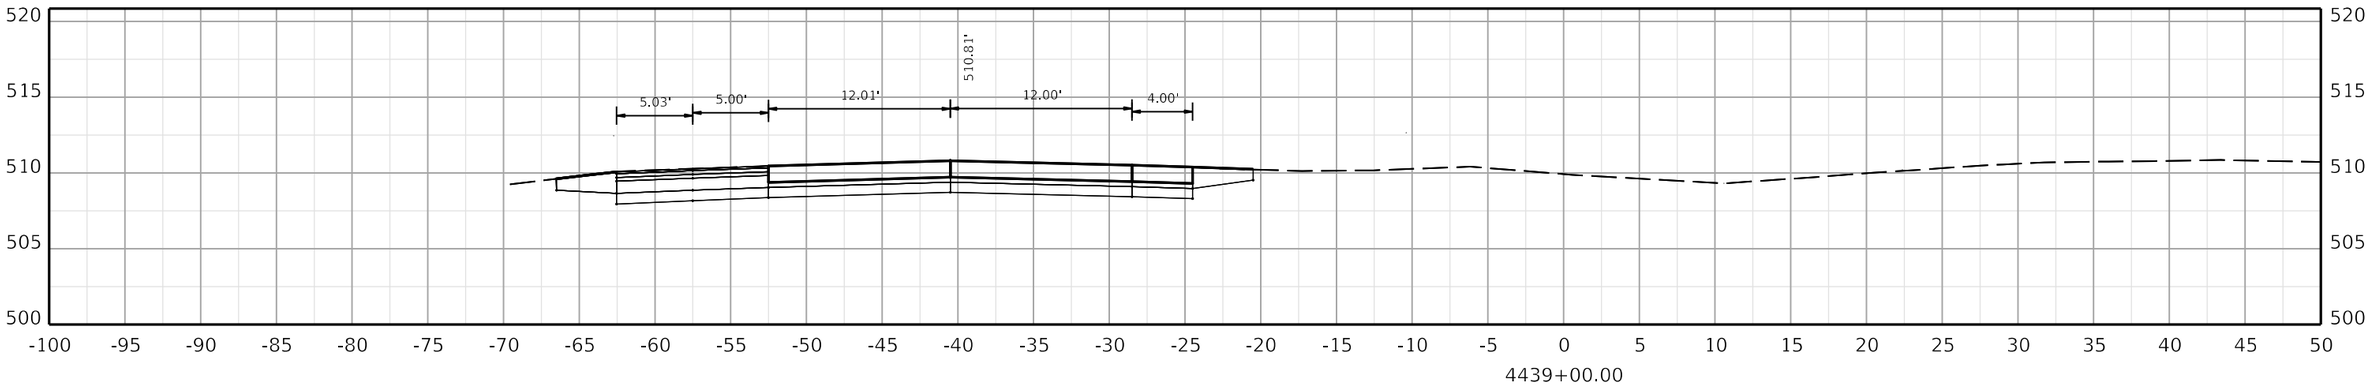

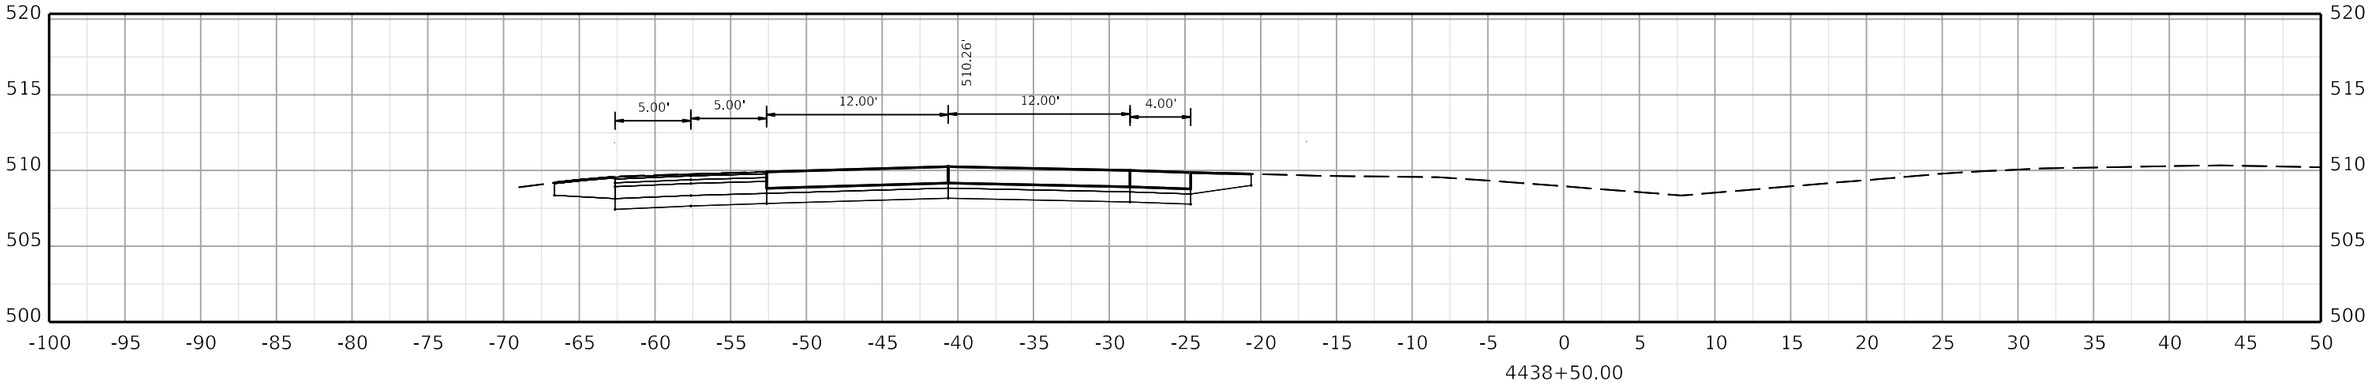

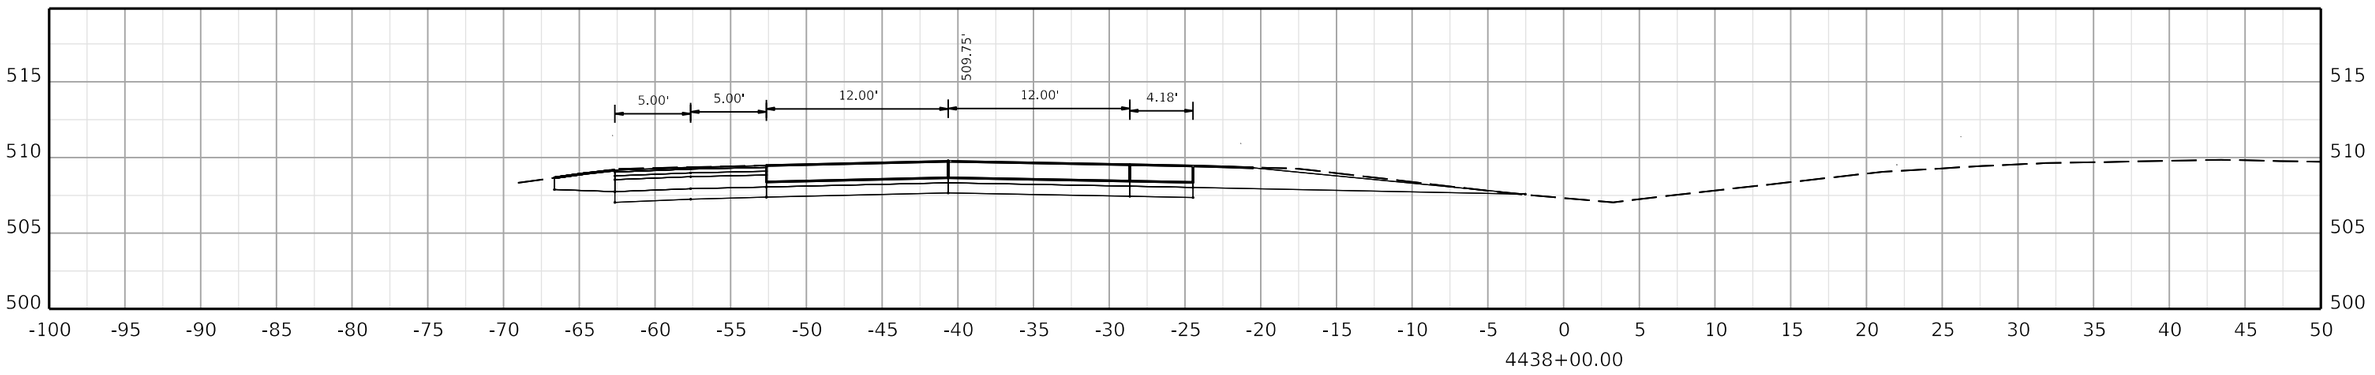

COMMONWEALTH OF KENTUCKY
DEPARTMENT OF HIGHWAYS
TEAM KENTUCKY TRANSPORTATION CABINET

DRAWING TITLE:

HORIZONTAL SCALE
SCALE: 1" = 5'


0' 5' 10' 20'


STA. 4438+00.00 TO STA. 4439+00.00


ITEM NO. COUNTY OF

SHEET NO. 4438+00.00

OpenRoads Designer v10.12.02.4 USER: USLR095925 FILE NAME: C:\BMS\WSP-US-PW-02\D0932959\CORR_I-24W_CONCRETE_PAVING_SEGMENT5_XSEC.DGN

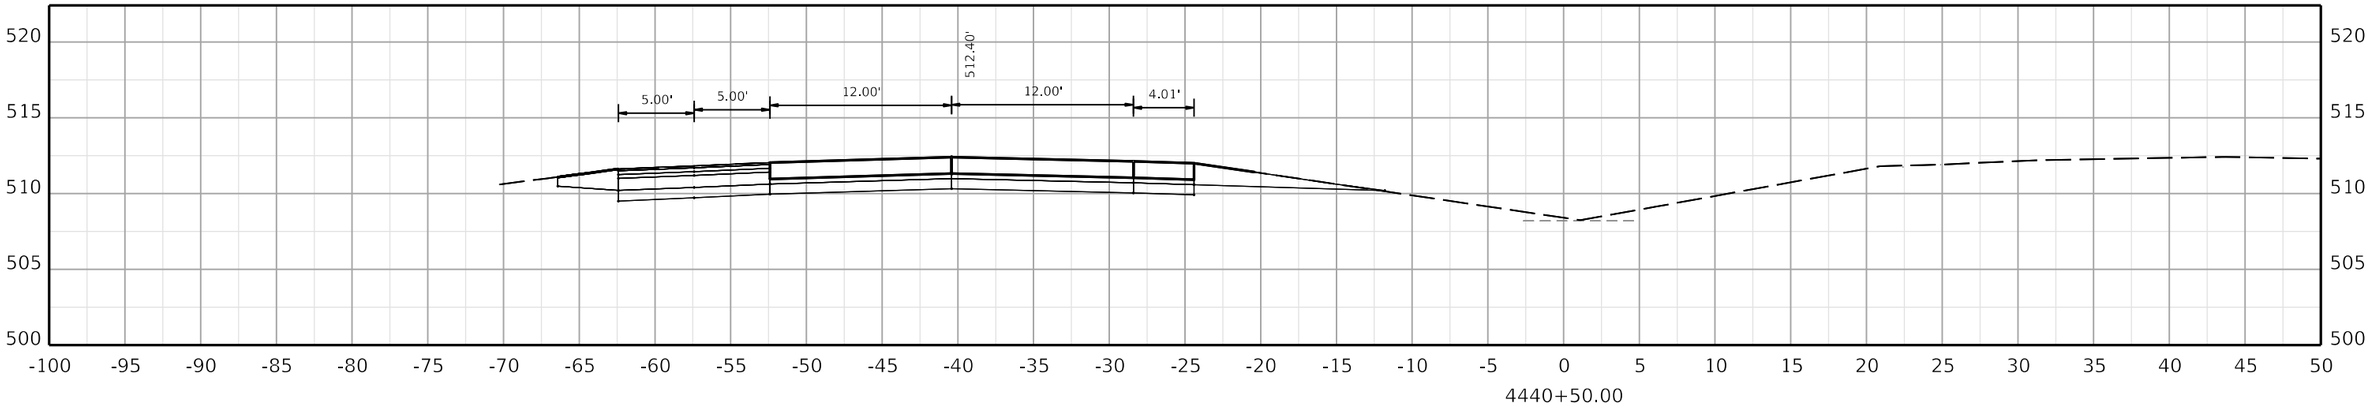

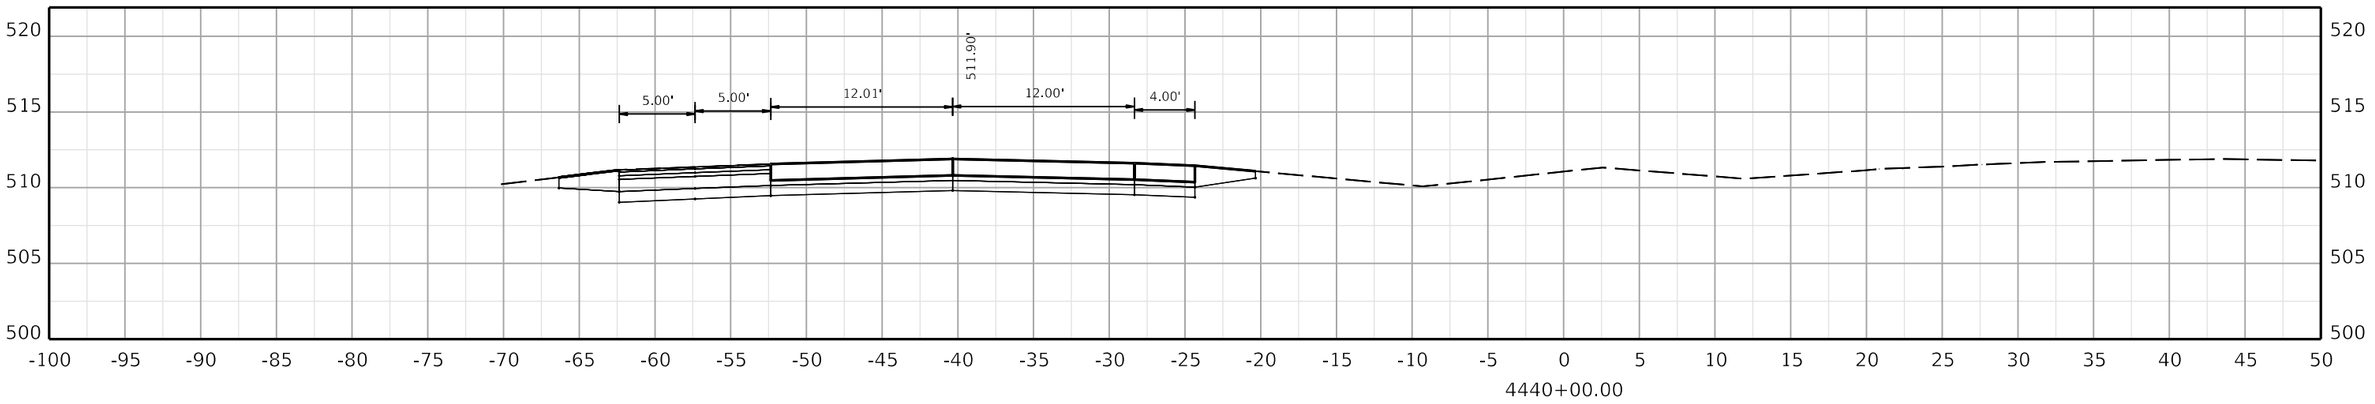

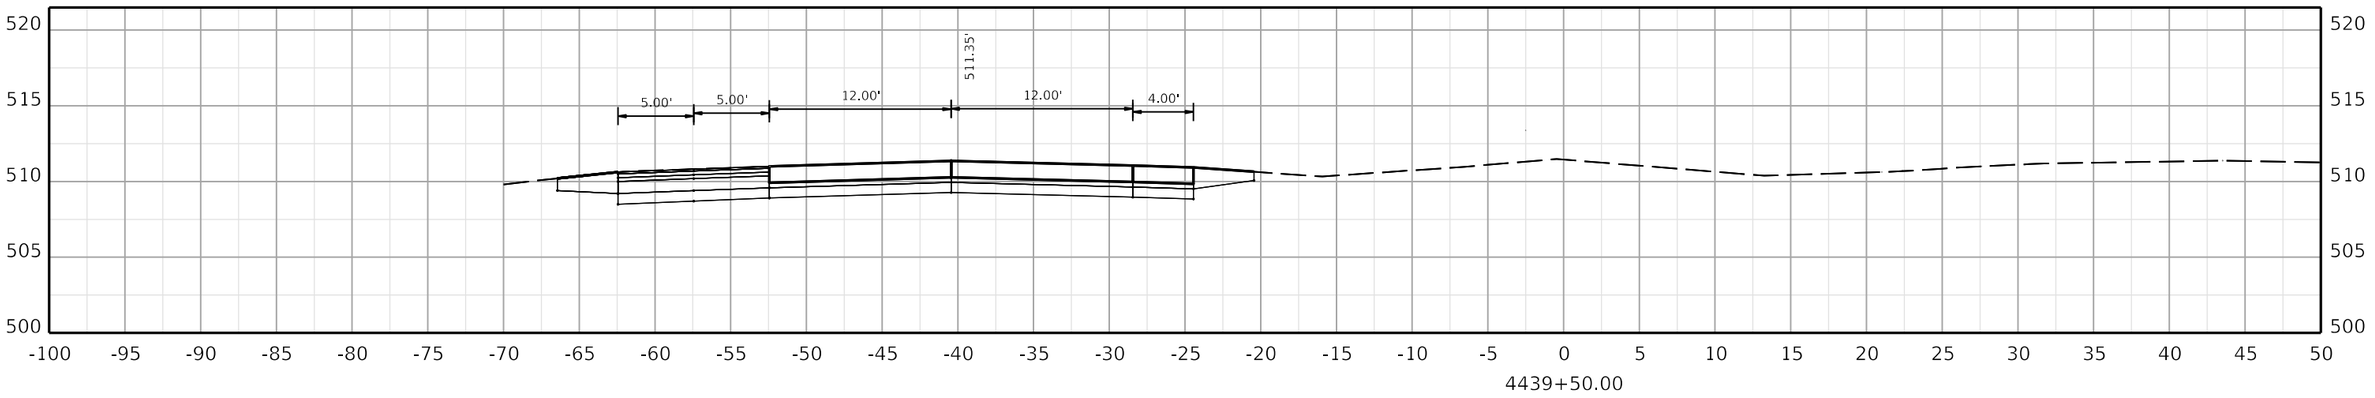

COMMONWEALTH OF KENTUCKY
DEPARTMENT OF HIGHWAYS
TEAM KENTUCKY TRANSPORTATION CABINET

DRAWING TITLE:


HORIZONTAL SCALE
SCALE: 1" = 5'


0' 5' 10' 20'


STA. 4439+50.00 TO STA. 4440+50.00

ITEM NO. COUNTY OF

SHEET NO.
4439+50.00

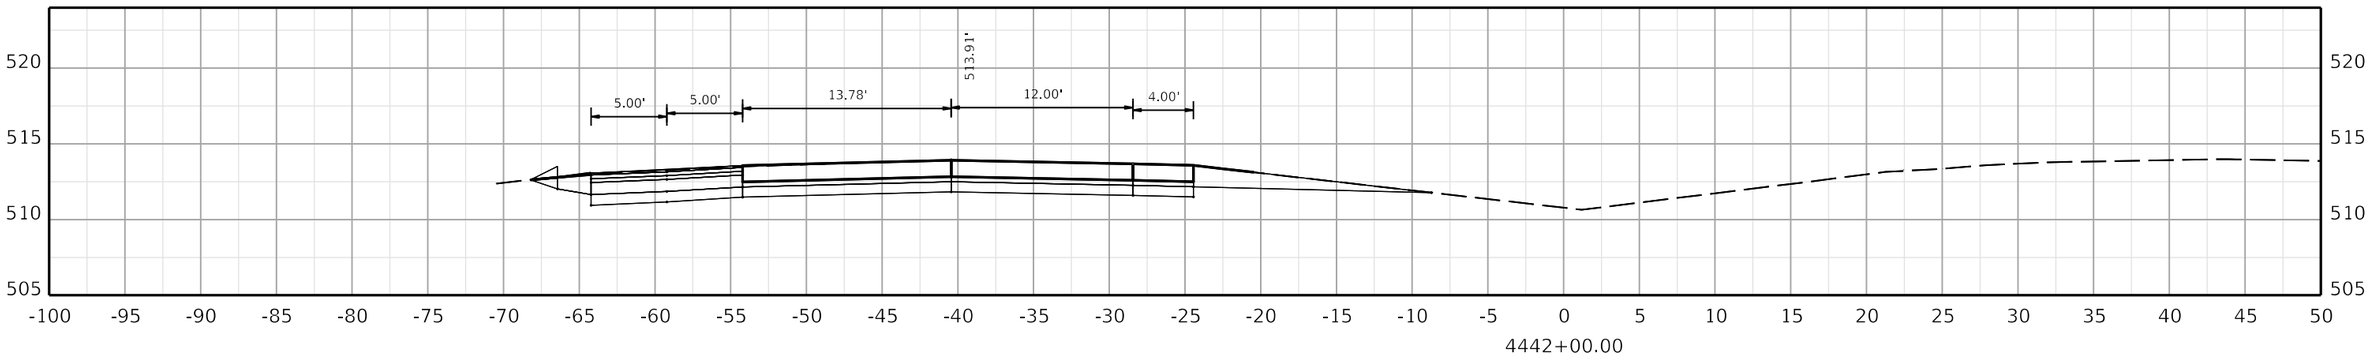

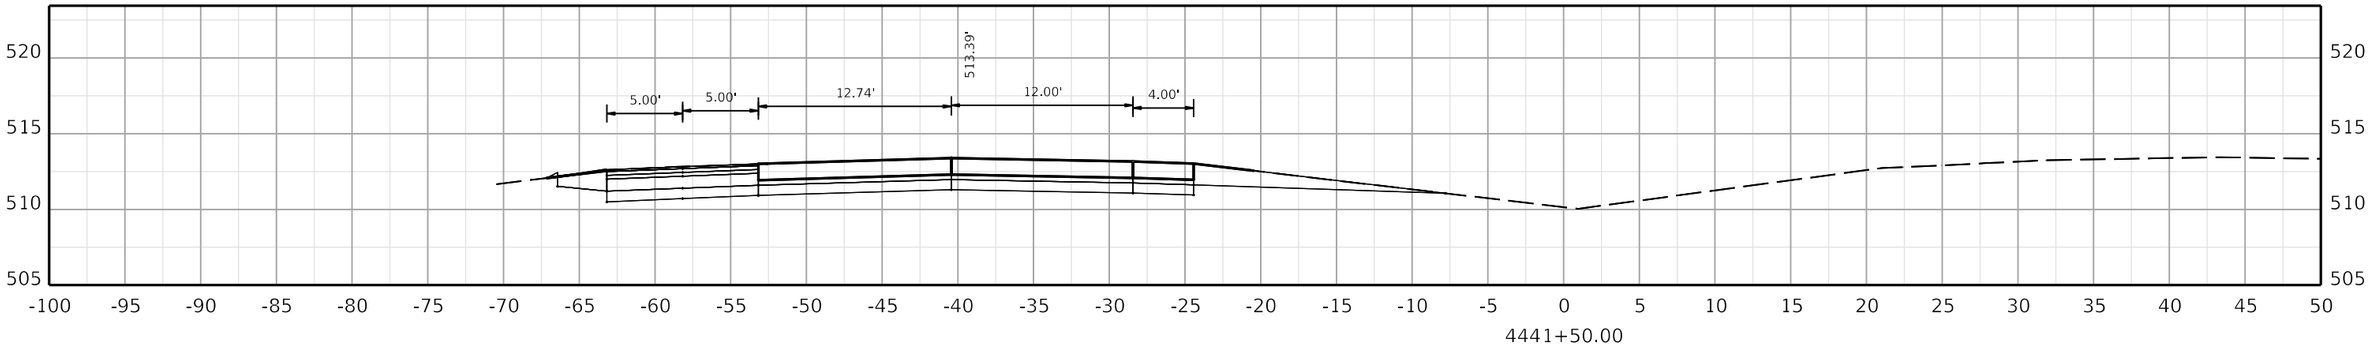

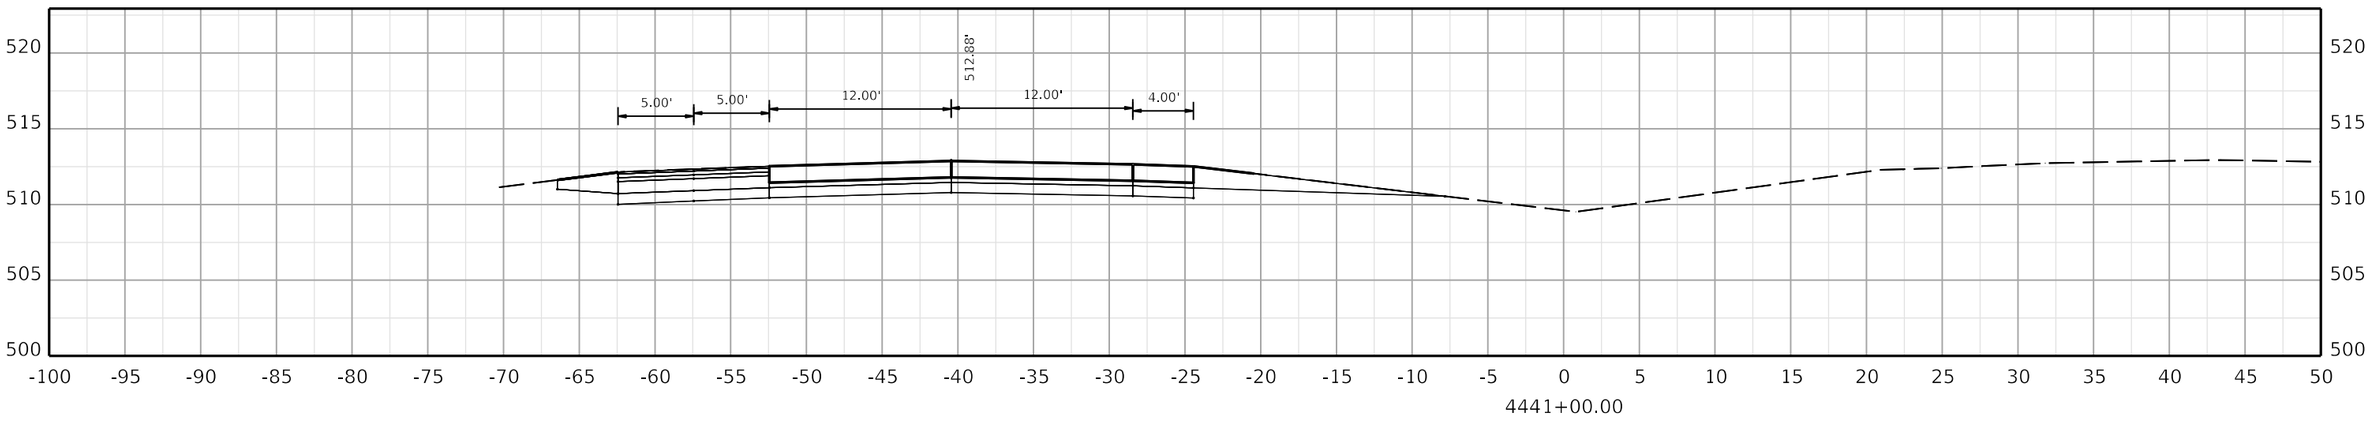

COMMONWEALTH OF KENTUCKY
DEPARTMENT OF HIGHWAYS

TEAM KENTUCKY

DRAWING TITLE:

HORIZONTAL SCALE
SCALE: 1" = 5'

0' 5' 10' 20'

STA. 4441+00.00 TO STA. 4442+00.00


ITEM NO. COUNTY OF


SHEET NO.
4441+00.00


OpenRoads Designer v10.12.02.4

USER: USLR095925

FILE NAME: C:\BMS\WSP-US-PW-02\D0932959\CORR_I-24W_CONCRETE_PAVING_SEGMENT5_XSEC.DGN

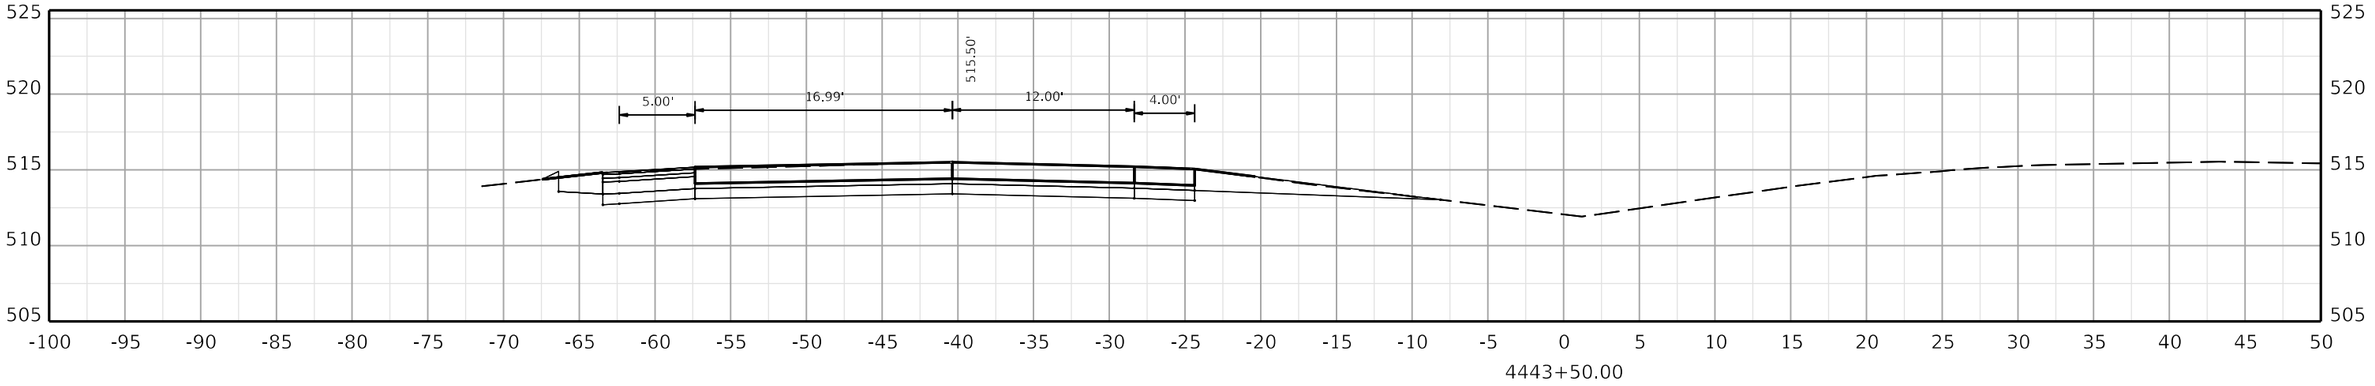

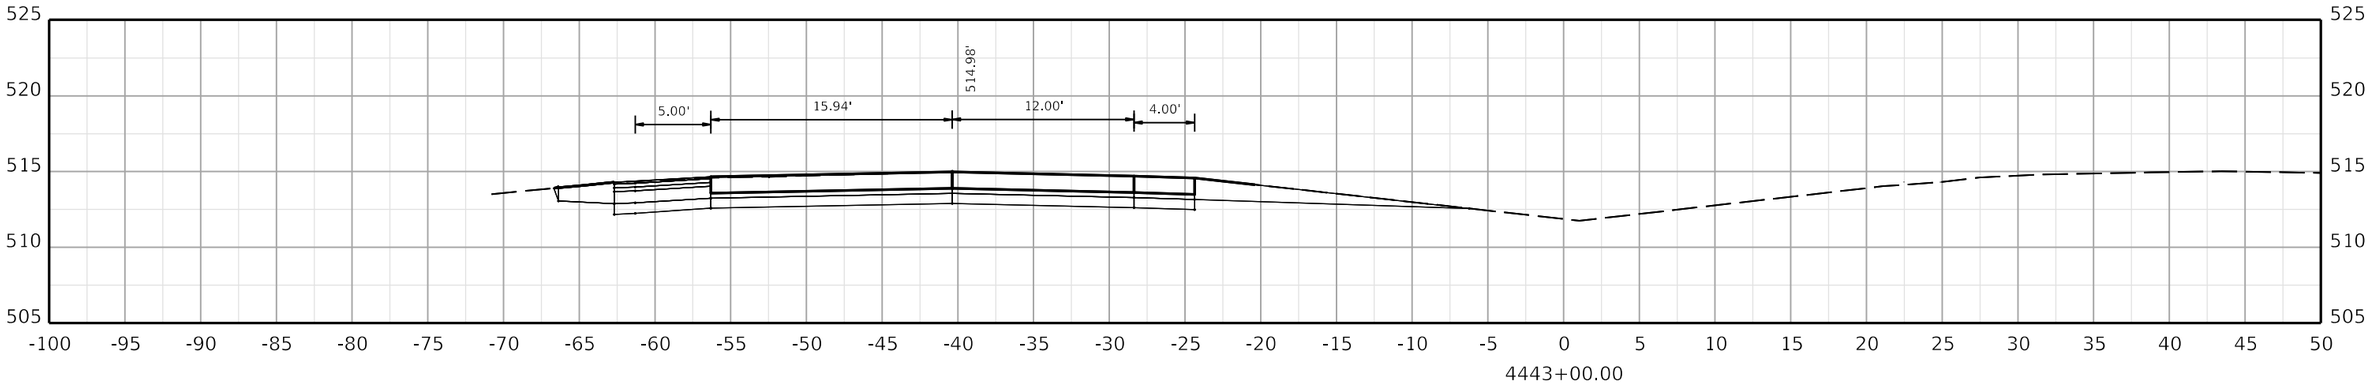

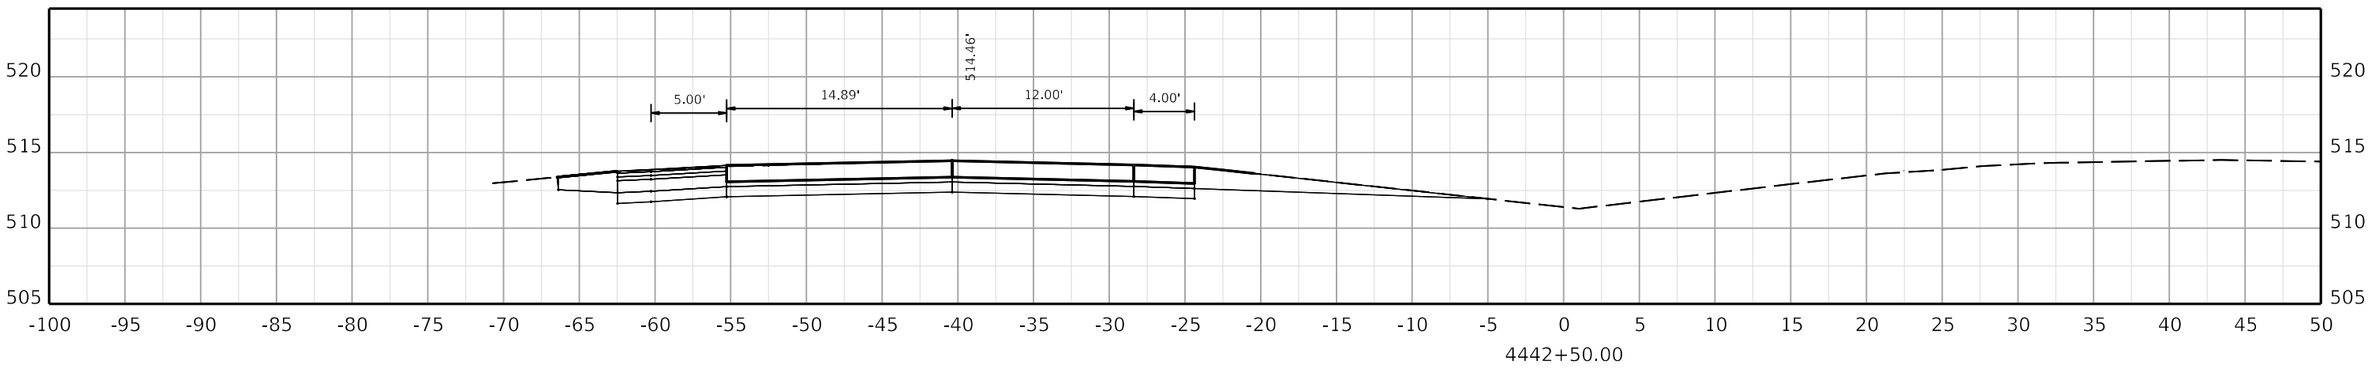

COMMONWEALTH OF KENTUCKY
DEPARTMENT OF HIGHWAYS

TEAM KENTUCKY

DRAWING TITLE:

HORIZONTAL SCALE
SCALE: 1" = 5'

0' 5' 10' 20'

STA. 4442+50.00 TO STA. 4443+50.00


ITEM NO. COUNTY OF


SHEET NO.
4442+50.00


OpenRoads Designer v10.12.02.4

USER: USLR095925

FILE NAME: C:\BMS\WSP-US-PW-02\D0932959\CORR_I-24W_CONCRETE_PAVING_SEGMENT5_XSEC.DGN

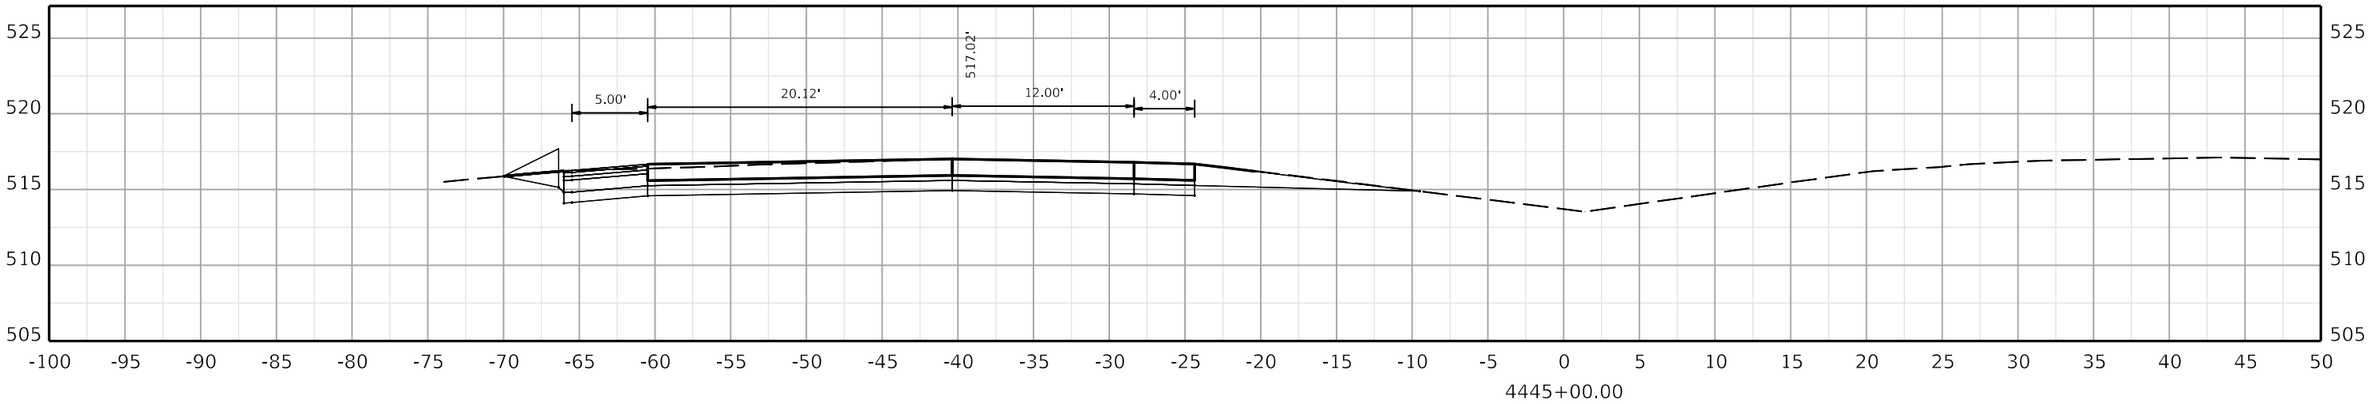

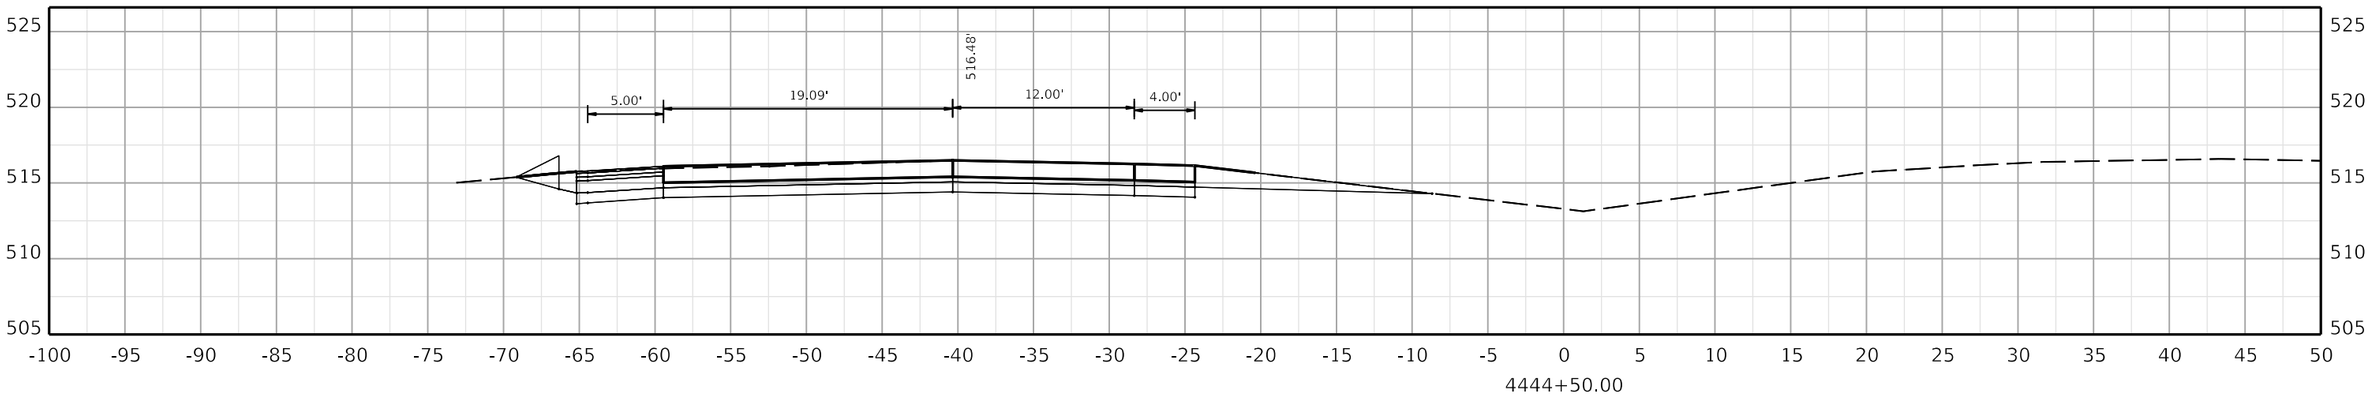

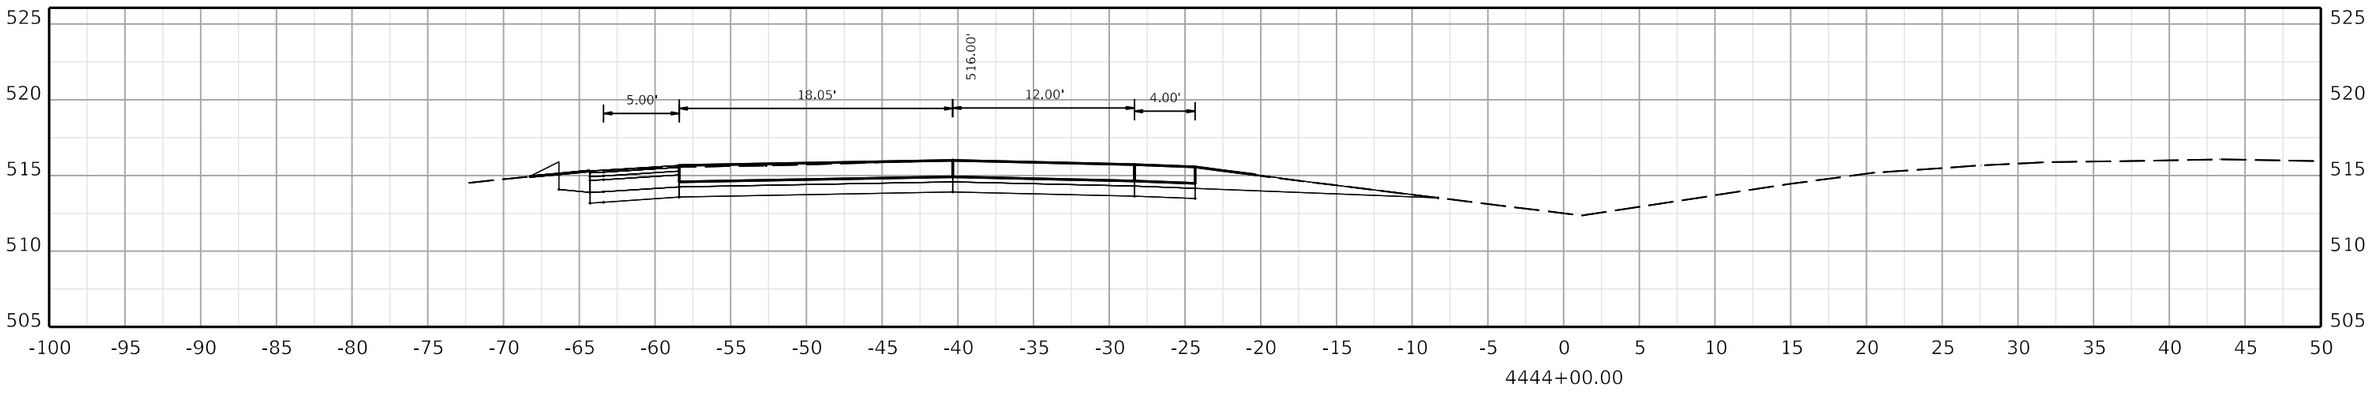

COMMONWEALTH OF KENTUCKY
DEPARTMENT OF HIGHWAYS
TEAM KENTUCKY TRANSPORTATION CABINET

DRAWING TITLE:

HORIZONTAL SCALE
SCALE: 1" = 5'


0' 5' 10' 20'


STA. 4444+00.00 TO STA. 4445+00.00


ITEM NO. COUNTY OF

SHEET NO. 4444+00.00

OpenRoads Designer v10.12.02.4 USER: USLR095925 FILE NAME: C:\BMS\WSP-US-PW-02\D0932959\CORR_I-24W_CONCRETE_PAVING_SEGMENT5_XSEC.DGN

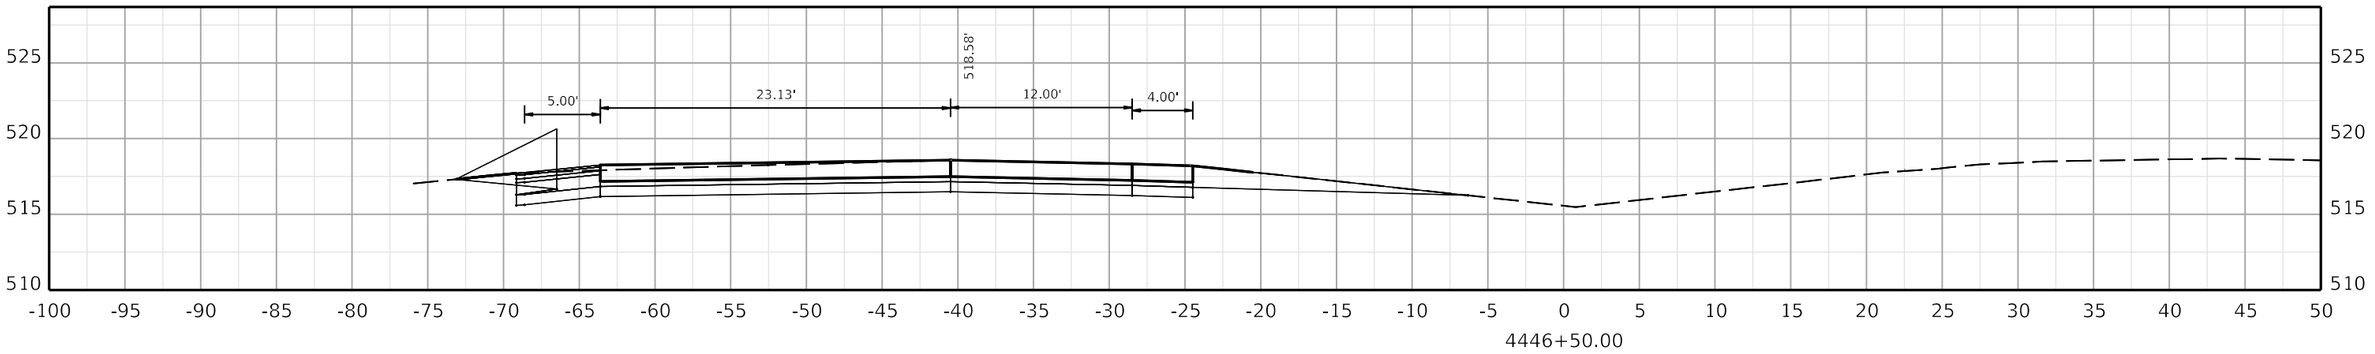

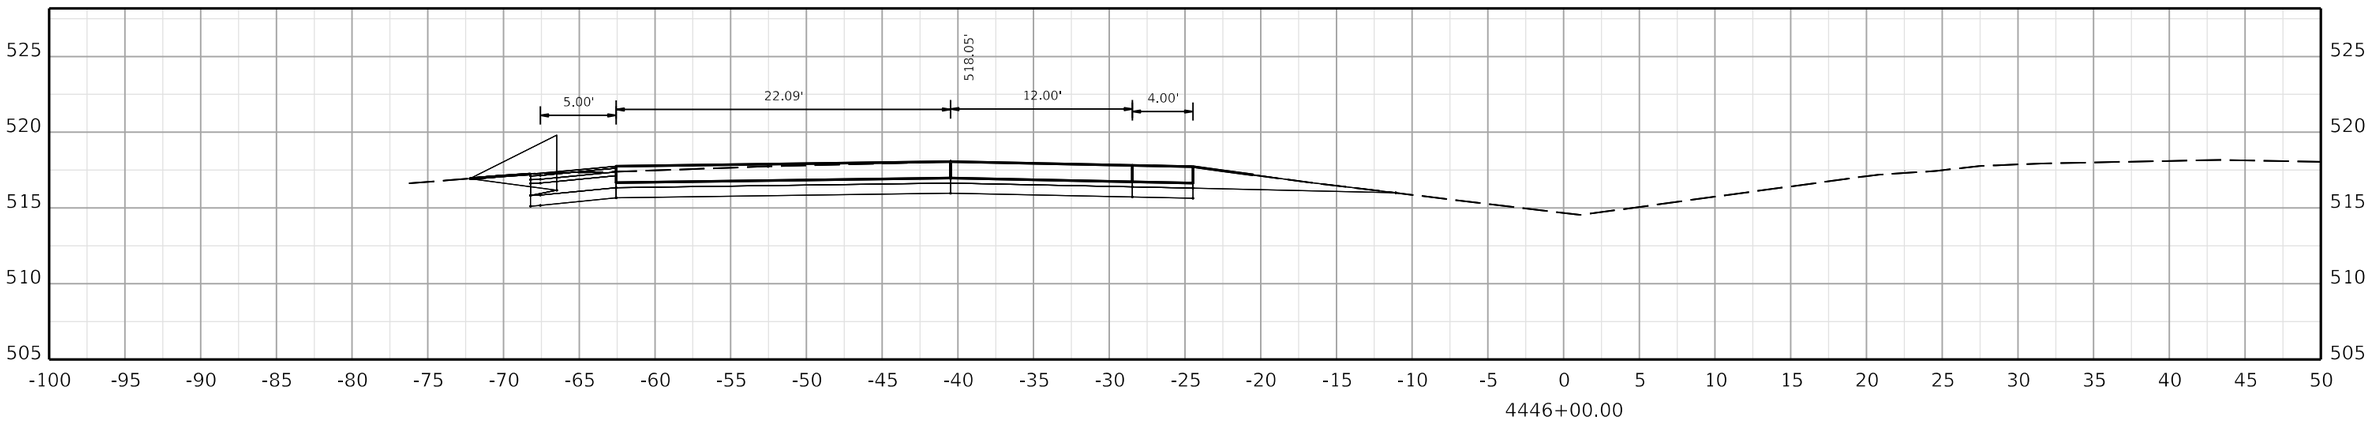

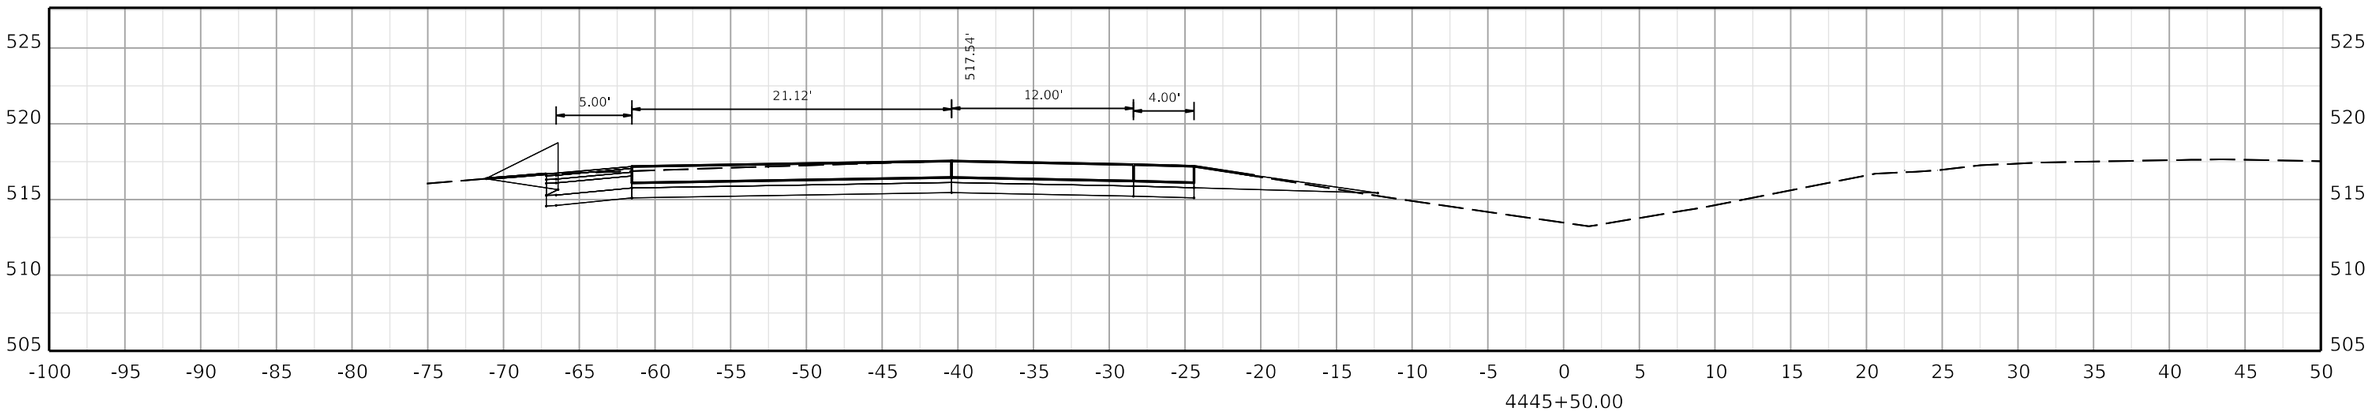

COMMONWEALTH OF KENTUCKY
DEPARTMENT OF HIGHWAYS
TEAM KENTUCKY TRANSPORTATION CABINET

DRAWING TITLE:


HORIZONTAL SCALE
SCALE: 1" = 5'


0' 5' 10' 20'


STA. 4445+50.00 TO STA. 4446+50.00

ITEM NO. COUNTY OF

SHEET NO.
4445+50.00

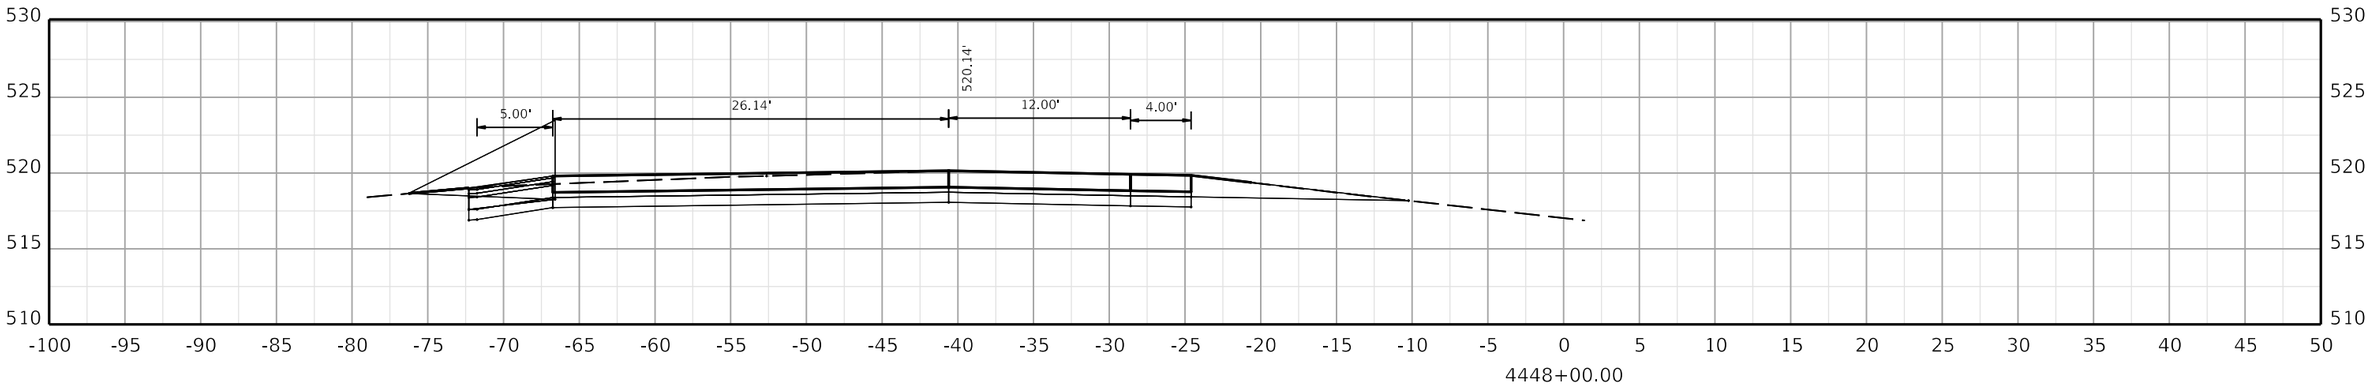

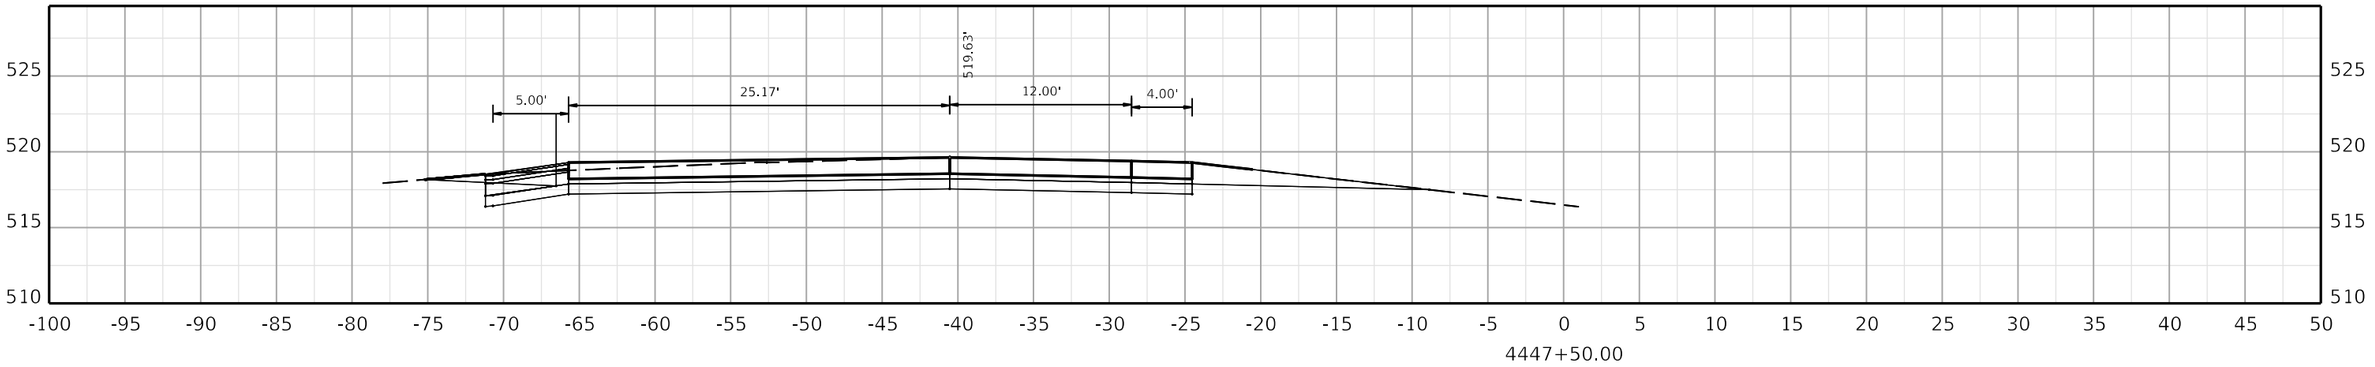

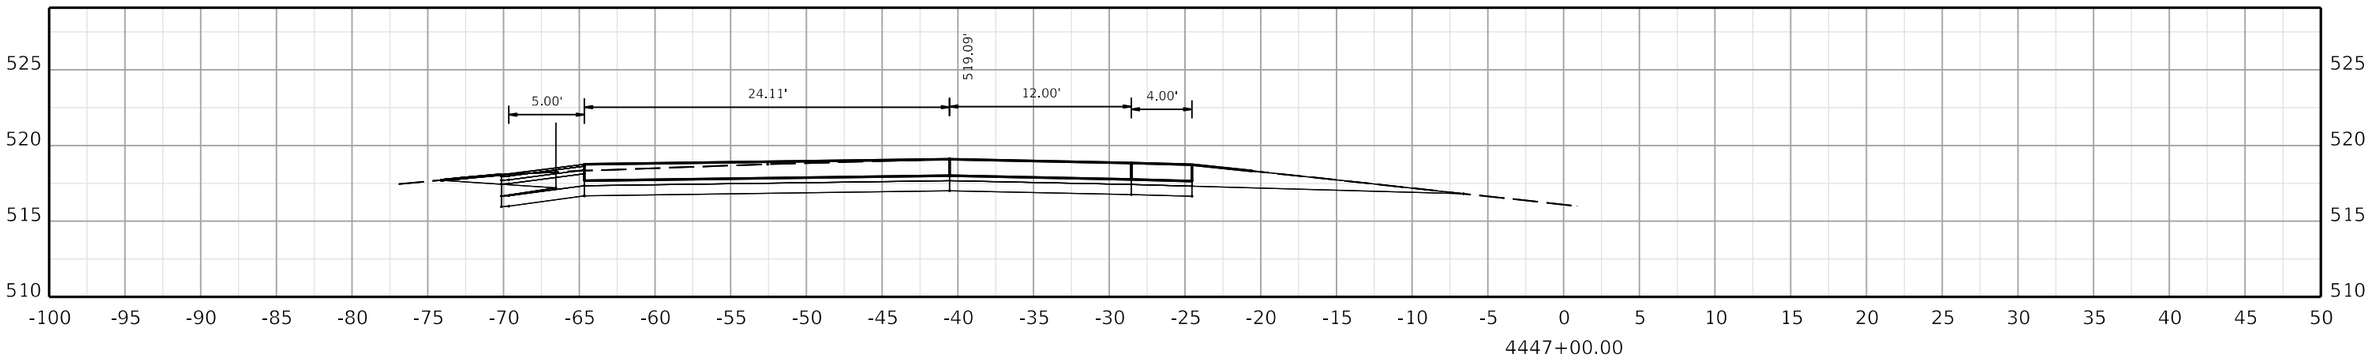

COMMONWEALTH OF KENTUCKY
DEPARTMENT OF HIGHWAYS

TEAM KENTUCKY

DRAWING TITLE:

HORIZONTAL SCALE
SCALE: 1" = 5'

0' 5' 10' 20'

STA. 4447+00.00 TO STA. 4448+00.00


ITEM NO. COUNTY OF


SHEET NO.
4447+00.00


OpenRoads Designer v10.12.02.4

USER: USLR095925

FILE NAME: C:\BMS\WSP-US-PW-02\D0932959\CORR_I-24W_CONCRETE_PAVING_SEGMENT5_XSEC.DGN

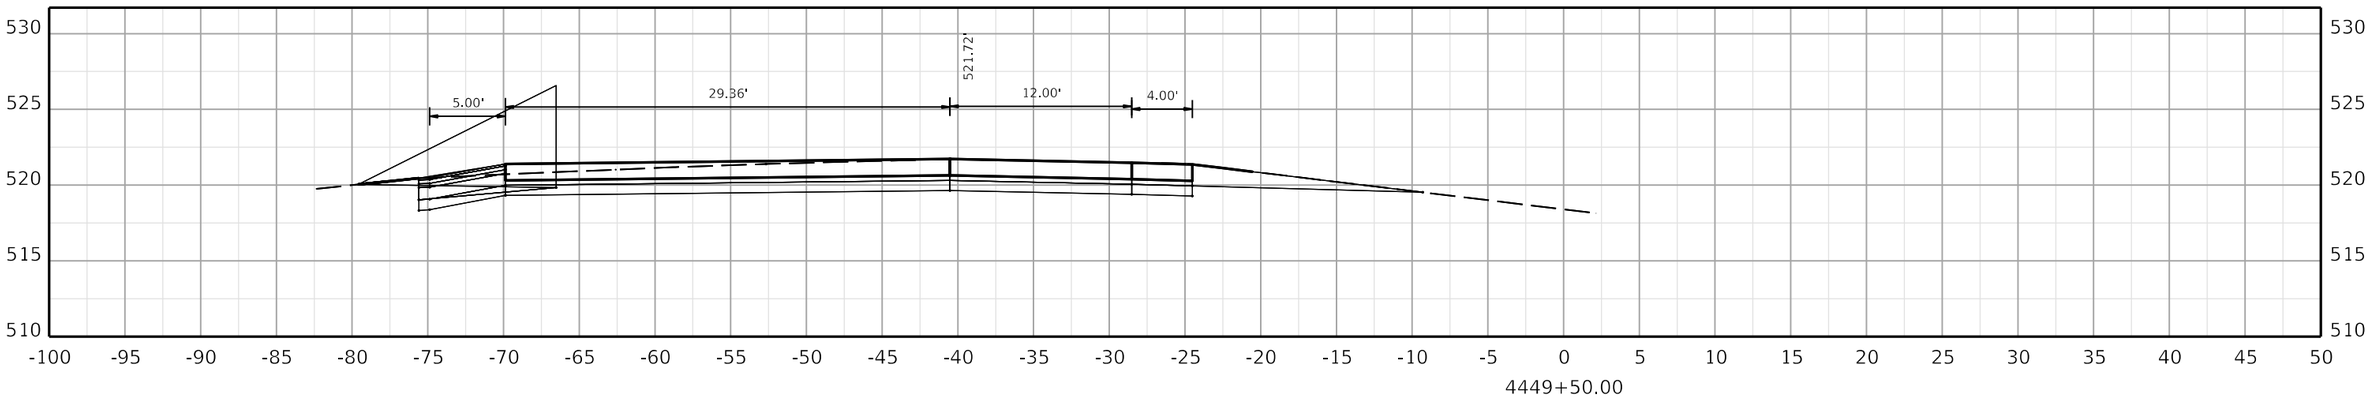

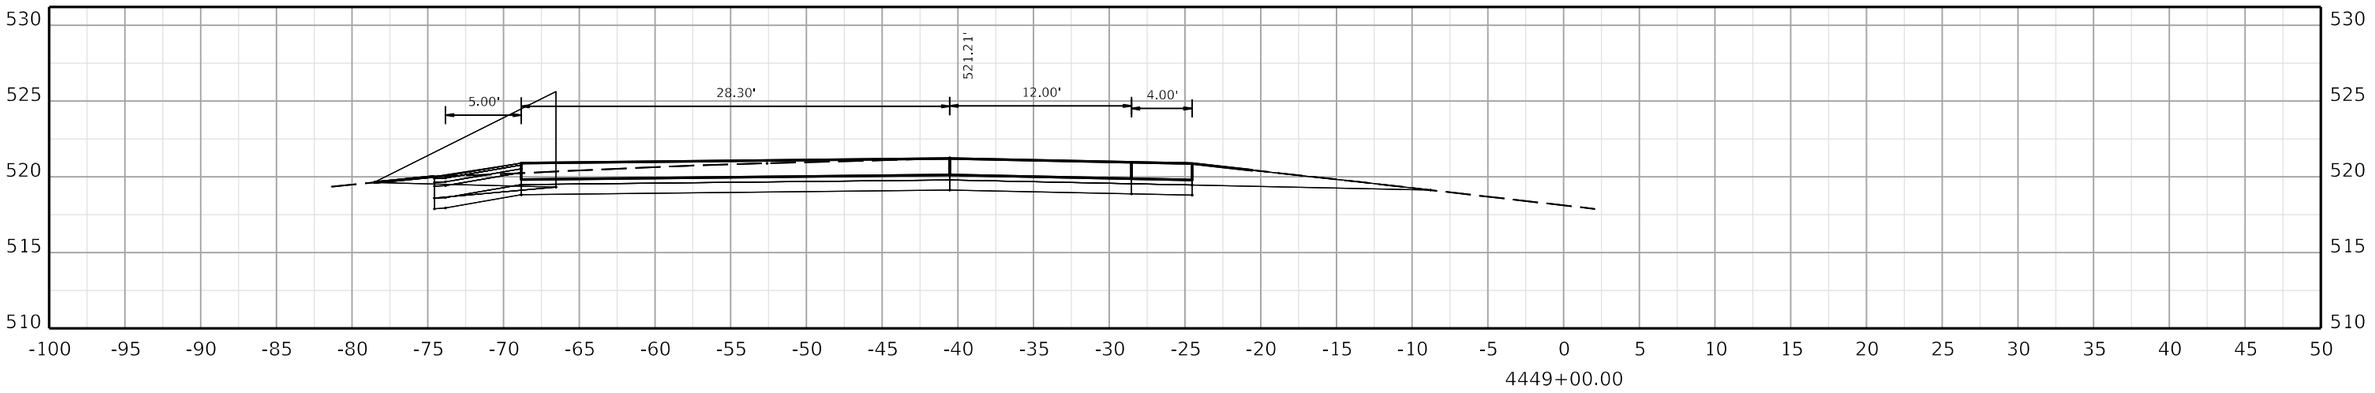

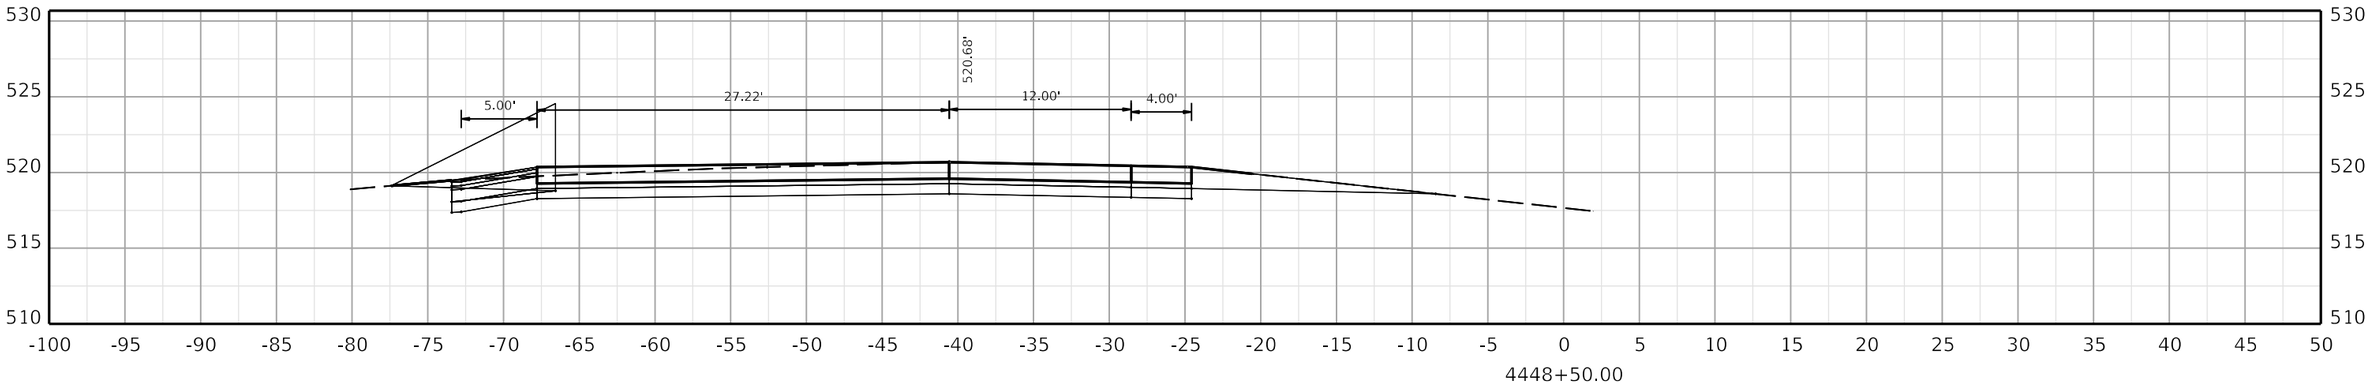

COMMONWEALTH OF KENTUCKY
DEPARTMENT OF HIGHWAYS

TEAM KENTUCKY

DRAWING TITLE:


HORIZONTAL SCALE
SCALE: 1" = 5'


0' 5' 10' 20'


STA. 4448+50.00 TO STA. 4449+50.00

ITEM NO. COUNTY OF

SHEET NO.
4448+50.00

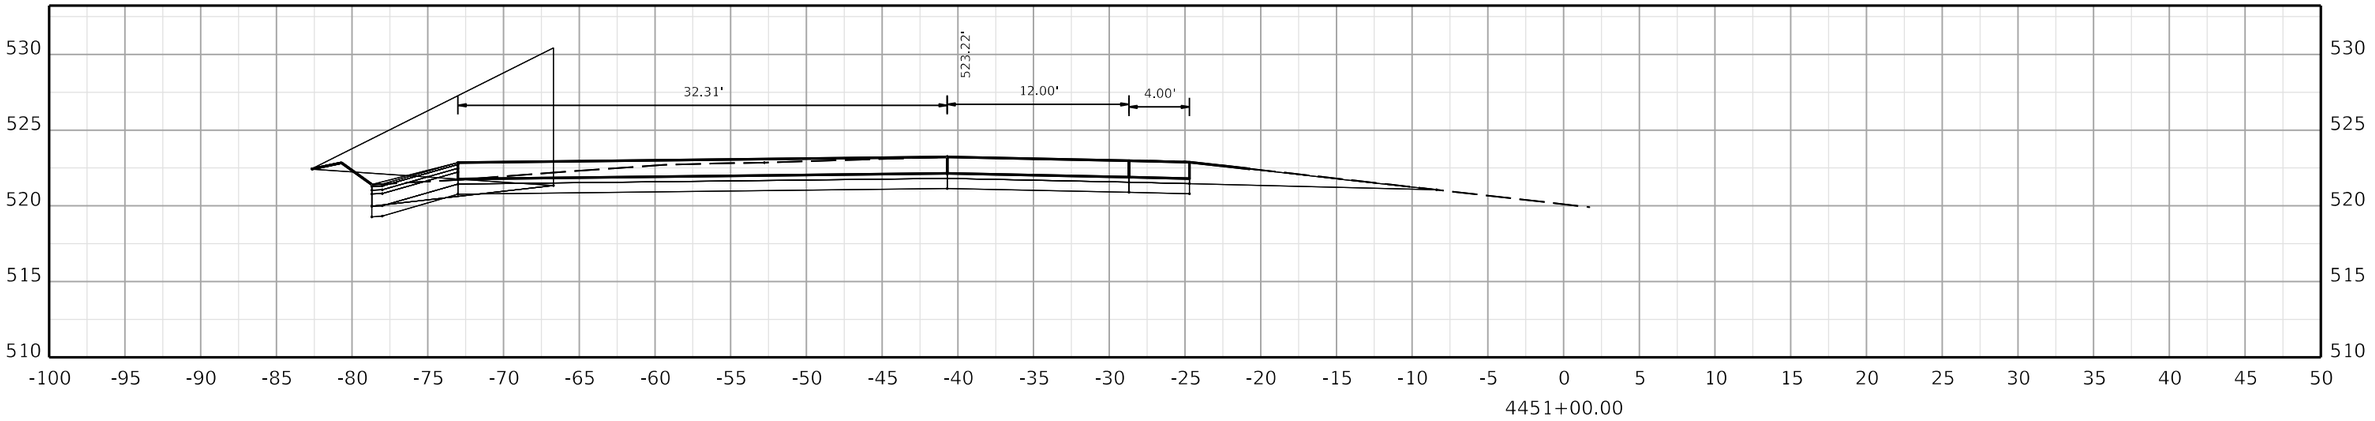

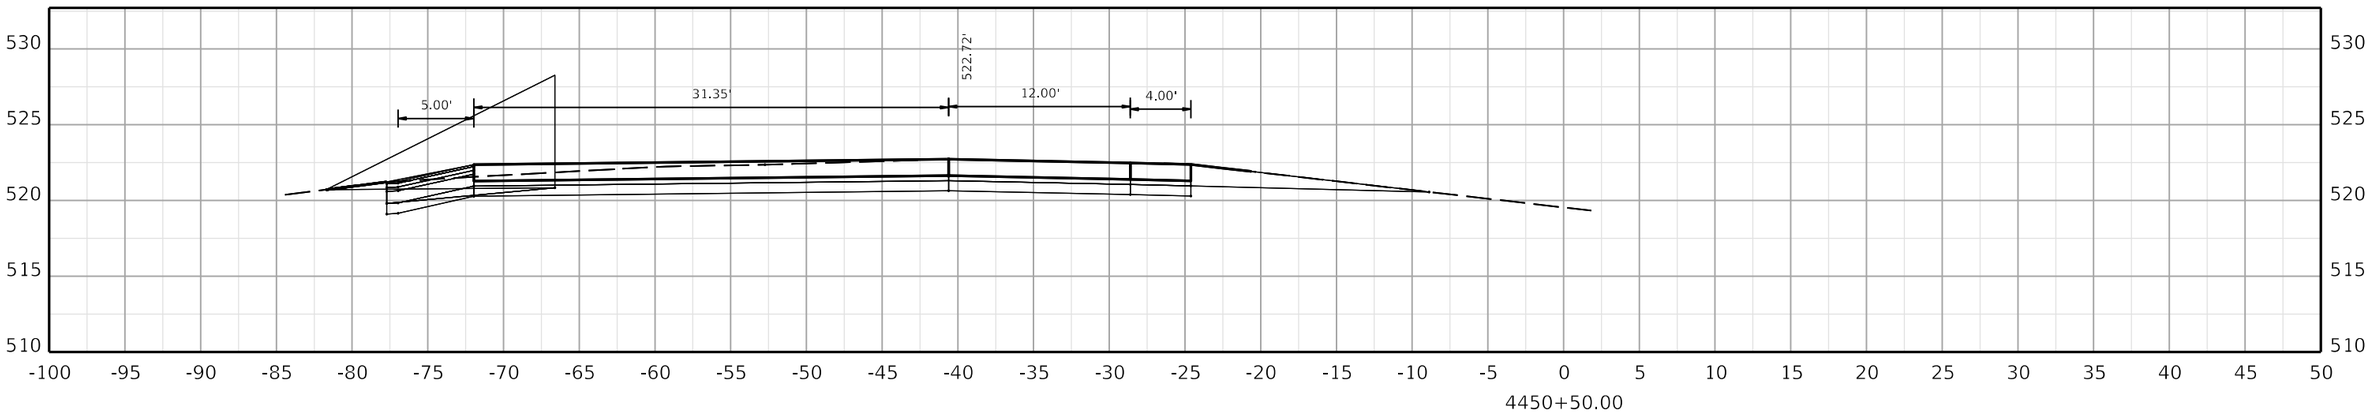

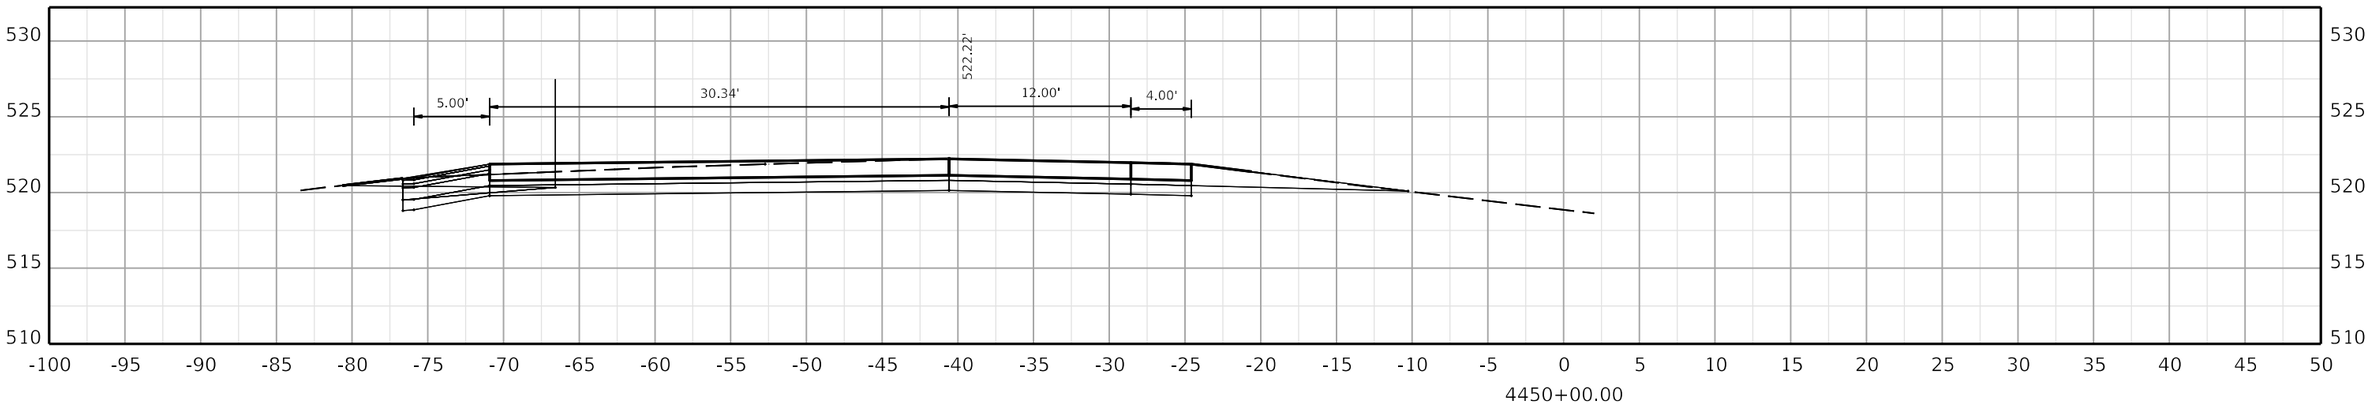

COMMONWEALTH OF KENTUCKY
DEPARTMENT OF HIGHWAYS
TEAM KENTUCKY TRANSPORTATION CABINET

DRAWING TITLE:

HORIZONTAL SCALE
SCALE: 1" = 5'


0' 5' 10' 20'


STA. 4450+00.00 TO STA. 4451+00.00


ITEM NO. COUNTY OF

SHEET NO.
4450+00.00

OpenRoads Designer v10.12.02.4 USER: USLR095925 FILE NAME: C:\BMS\WSP-US-PW-02\D0932959\CORR_I-24W_CONCRETE_PAVING_SEGMENT5_XSEC.DGN

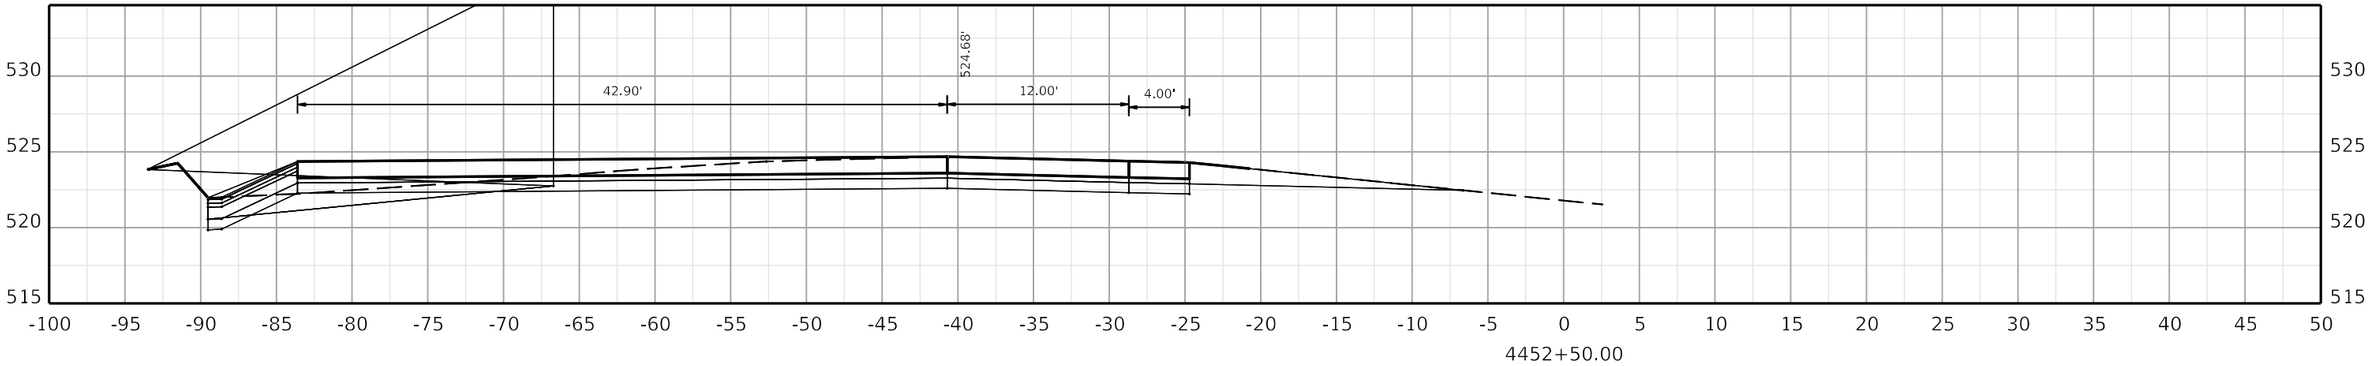

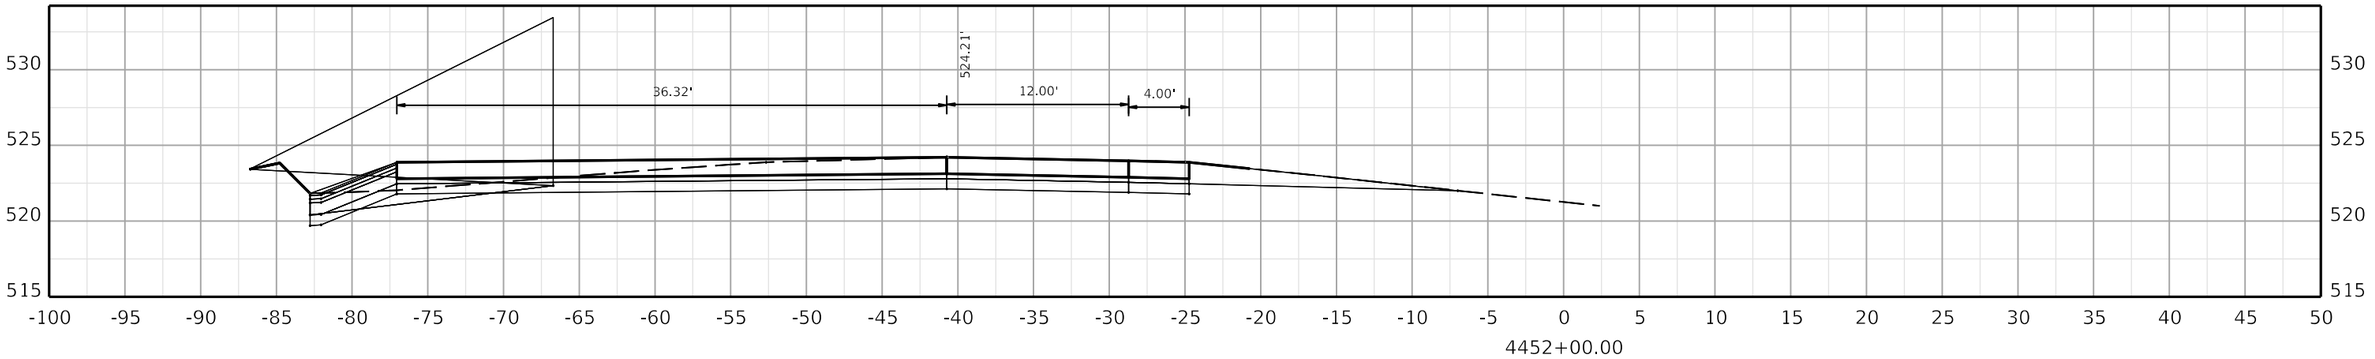

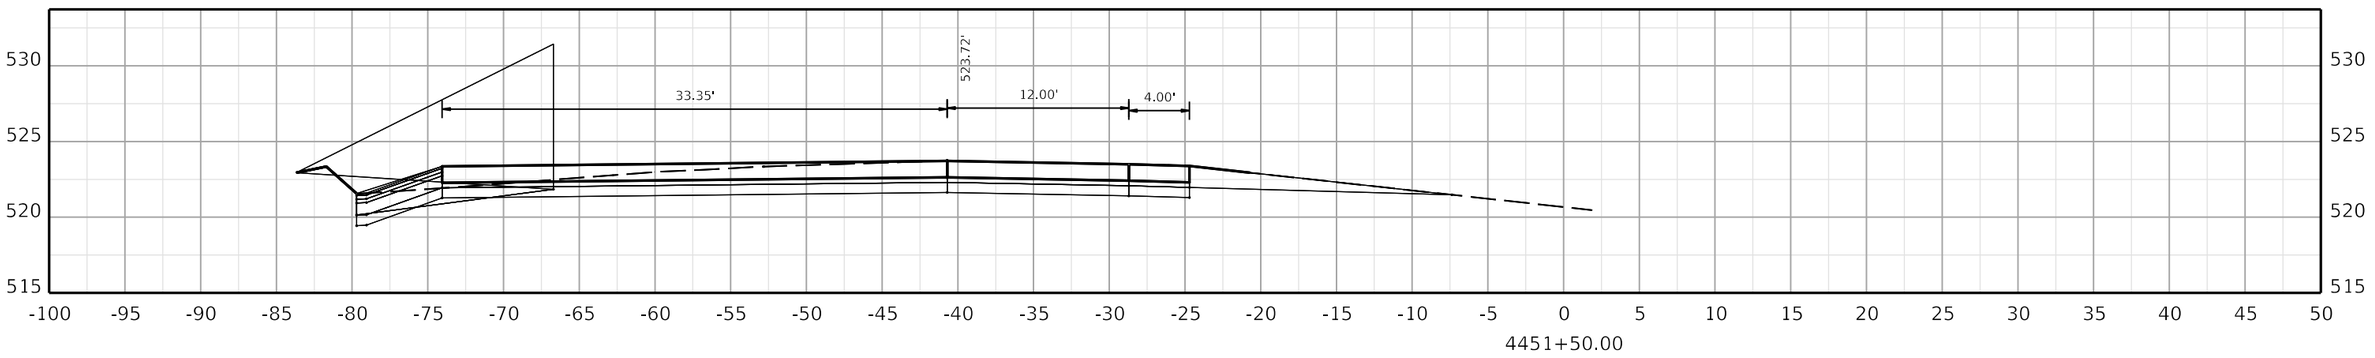

COMMONWEALTH OF KENTUCKY
DEPARTMENT OF HIGHWAYS

TEAM KENTUCKY TRANSPORTATION CABINET

DRAWING TITLE:


HORIZONTAL SCALE
SCALE: 1" = 5'


0' 5' 10' 20'


STA. 4451+50.00 TO STA. 4452+50.00

ITEM NO. COUNTY OF

SHEET NO. 4451+50.00

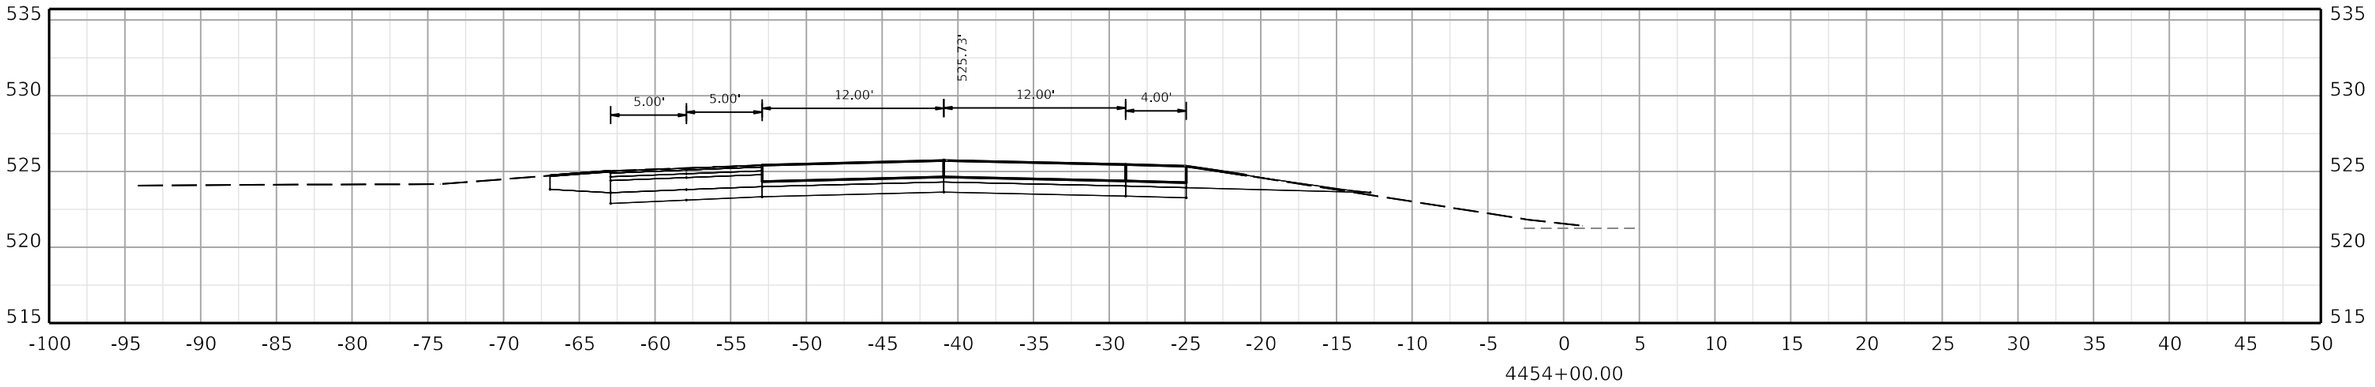

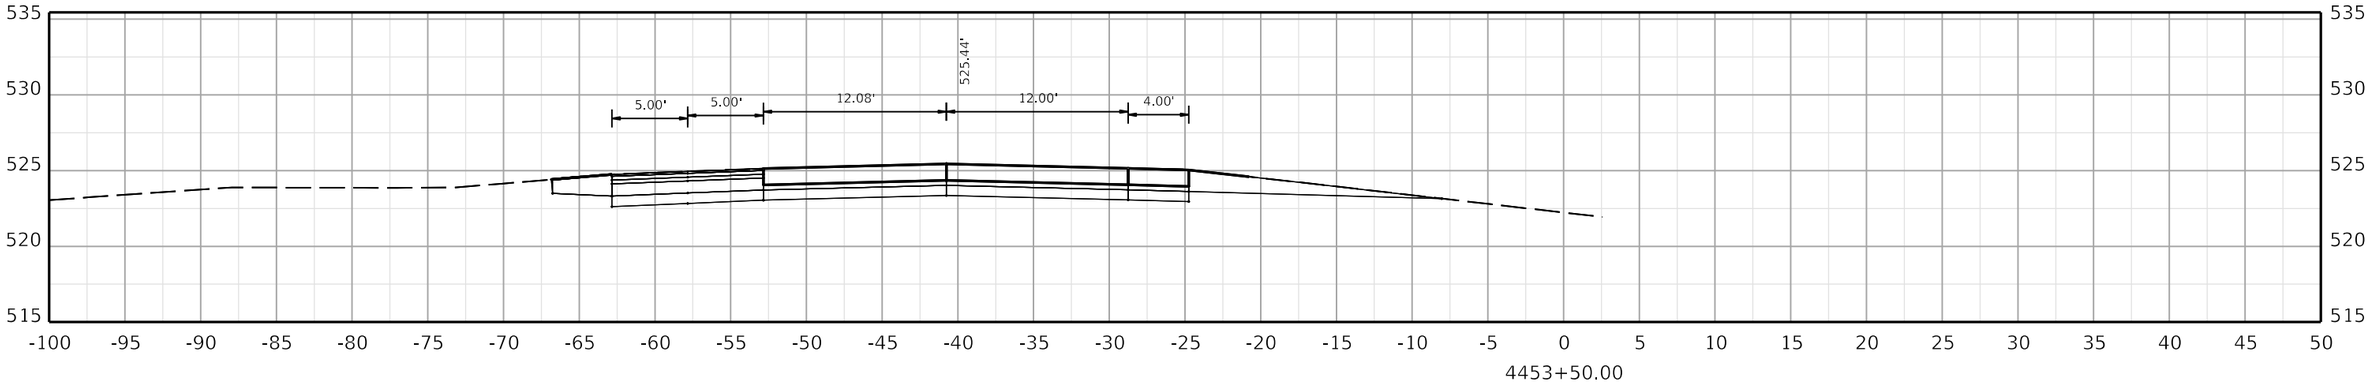

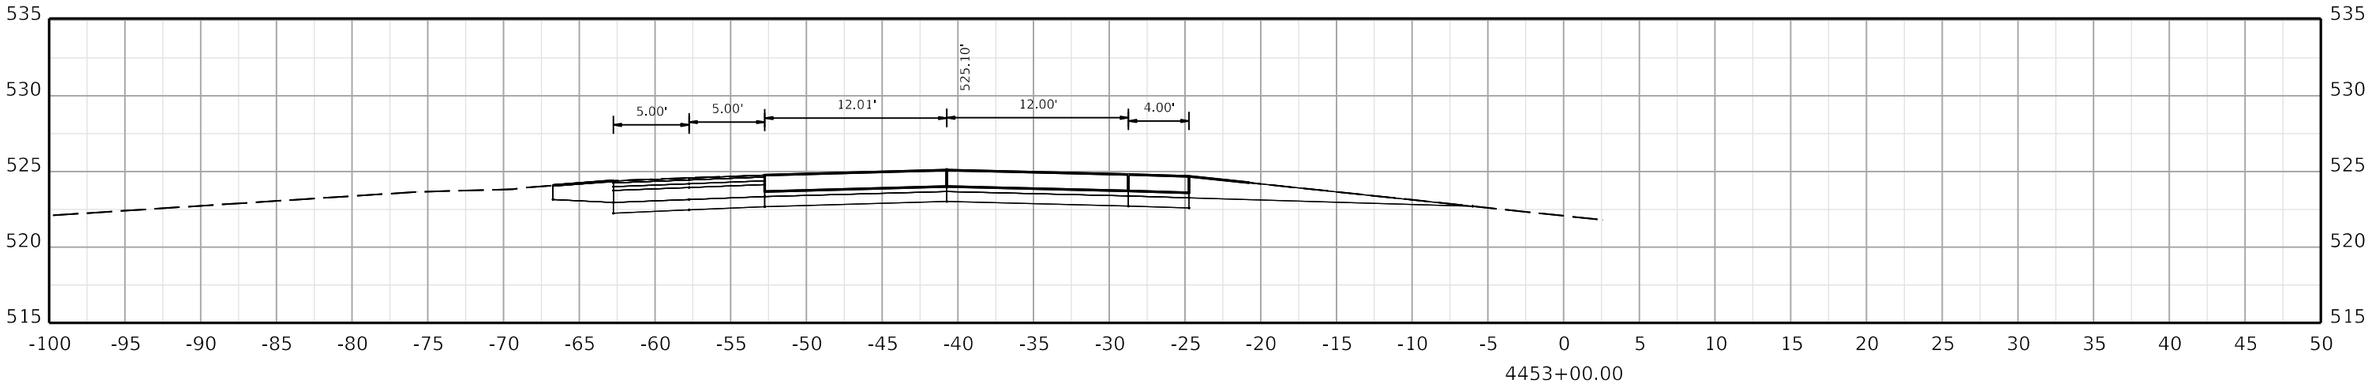

COMMONWEALTH OF KENTUCKY
DEPARTMENT OF HIGHWAYS
TEAM KENTUCKY

DRAWING TITLE:

HORIZONTAL SCALE
SCALE: 1" = 5'

0' 5' 10' 20'

STA. 4453+00.00 TO STA. 4454+00.00


ITEM NO. COUNTY OF


SHEET NO.
4453+00.00


OpenRoads Designer v10.12.02.4

USER: USLR095925

FILE NAME: C:\BMS\WSP-US-PW-02\D0932959\CORR_I-24W_CONCRETE_PAVING_SEGMENT5_XSEC.DGN

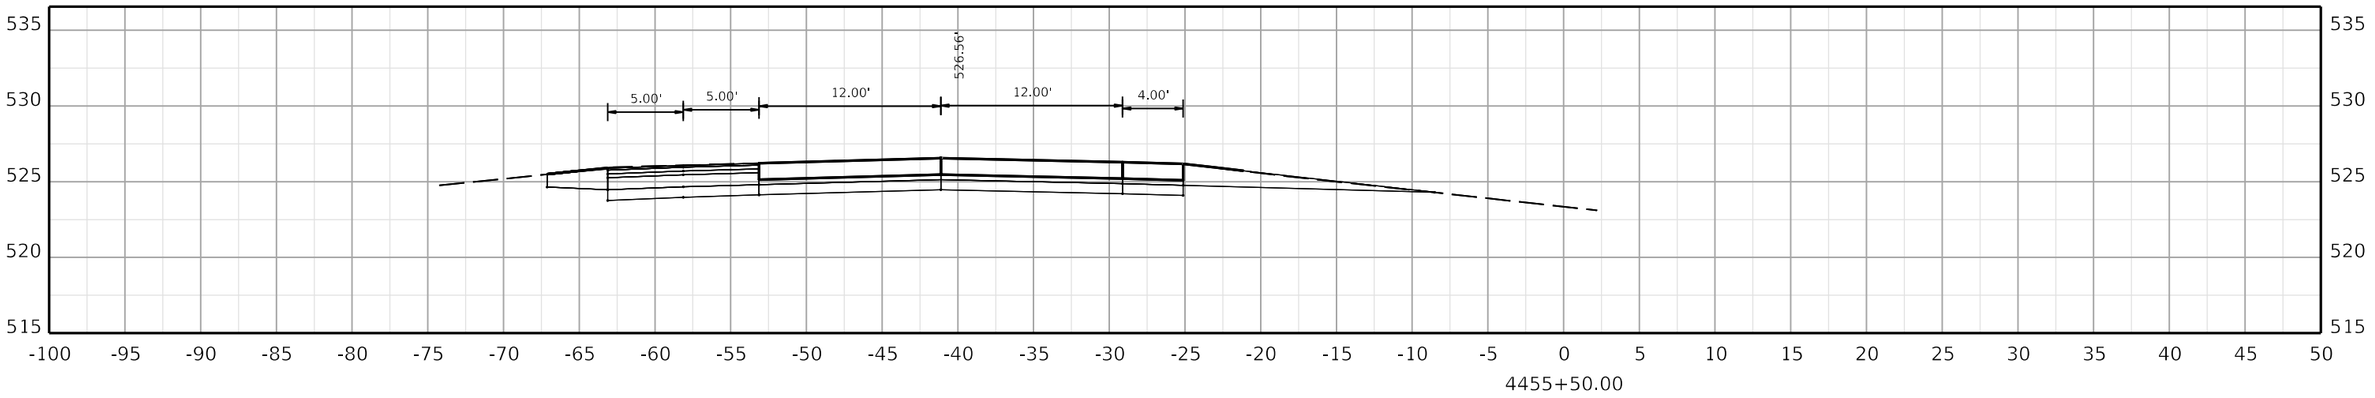

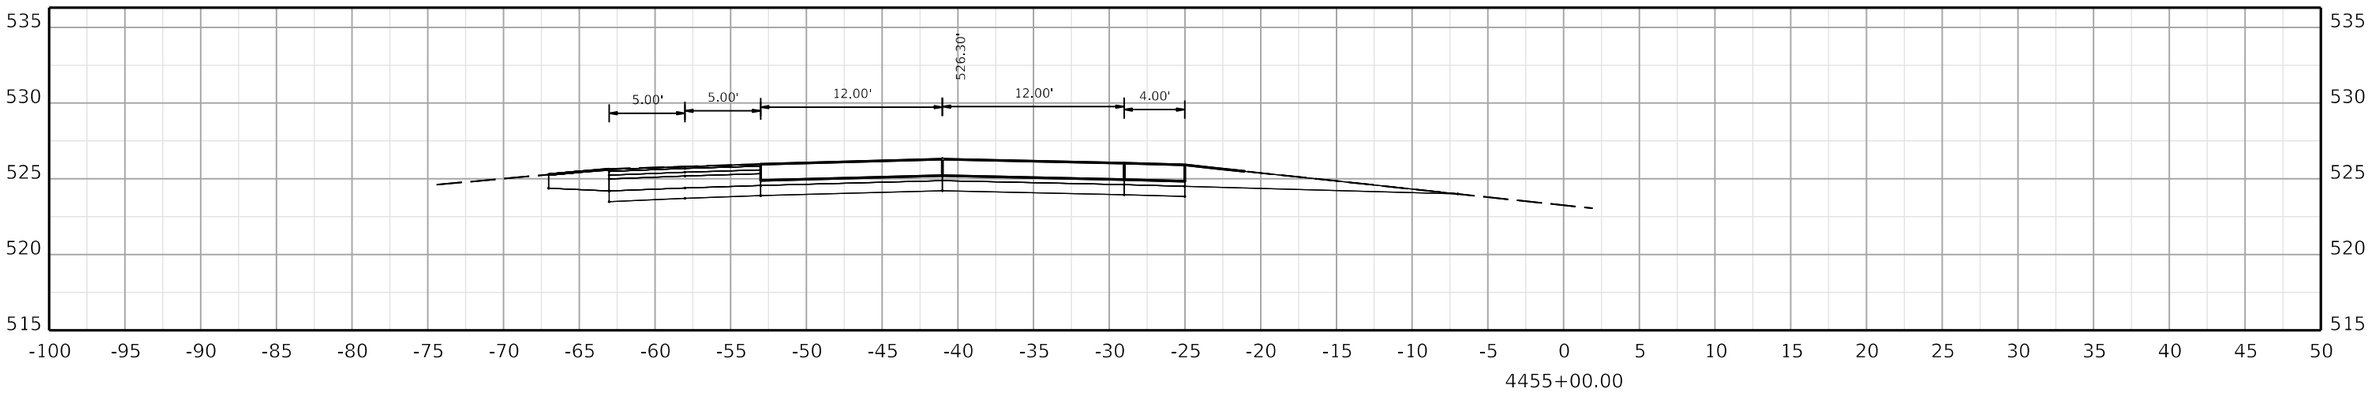

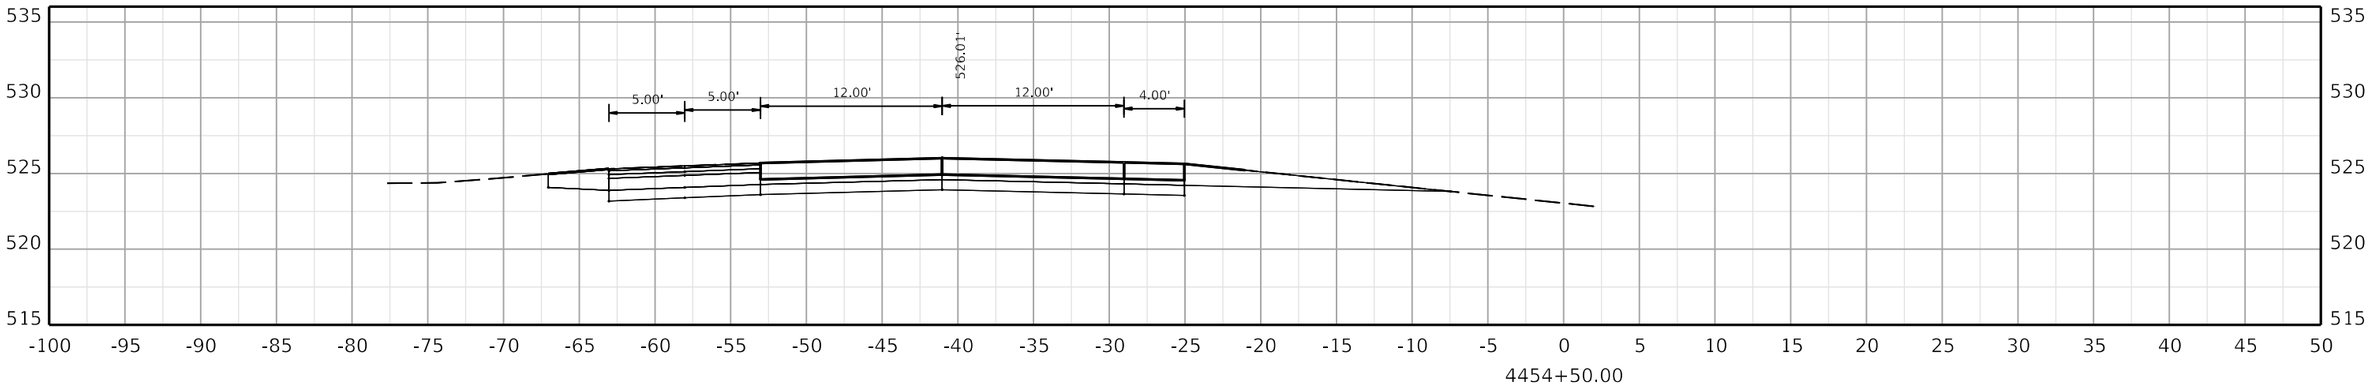

COMMONWEALTH OF KENTUCKY
DEPARTMENT OF HIGHWAYS
TEAM KENTUCKY

DRAWING TITLE:

HORIZONTAL SCALE
SCALE: 1" = 5'

0' 5' 10' 20'

STA. 4454+50.00 TO STA. 4455+50.00


ITEM NO. COUNTY OF


SHEET NO. 4454+50.00


OpenRoads Designer v10.12.02.4

USER: USLR095925

FILE NAME: C:\BMS\WSP-US-PW-02\D0932959\CORR_I-24W_CONCRETE_PAVING_SEGMENT5_XSEC.DGN

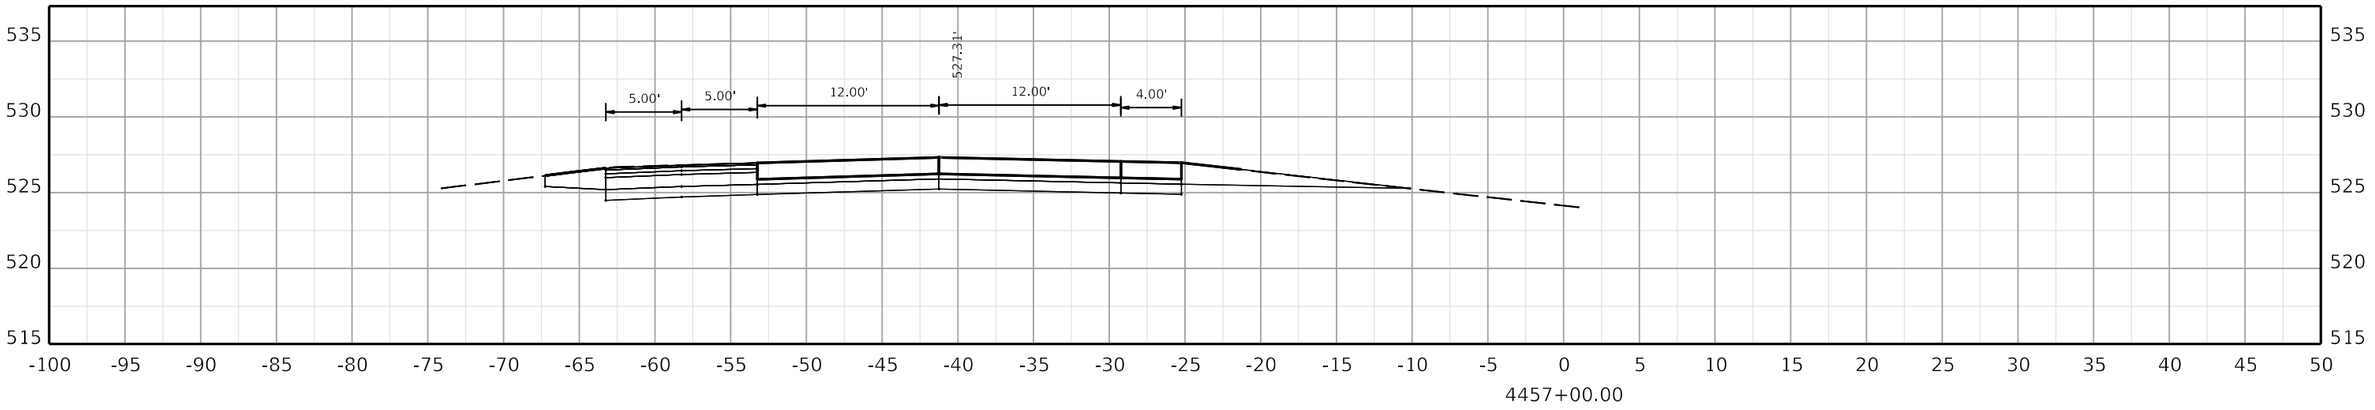

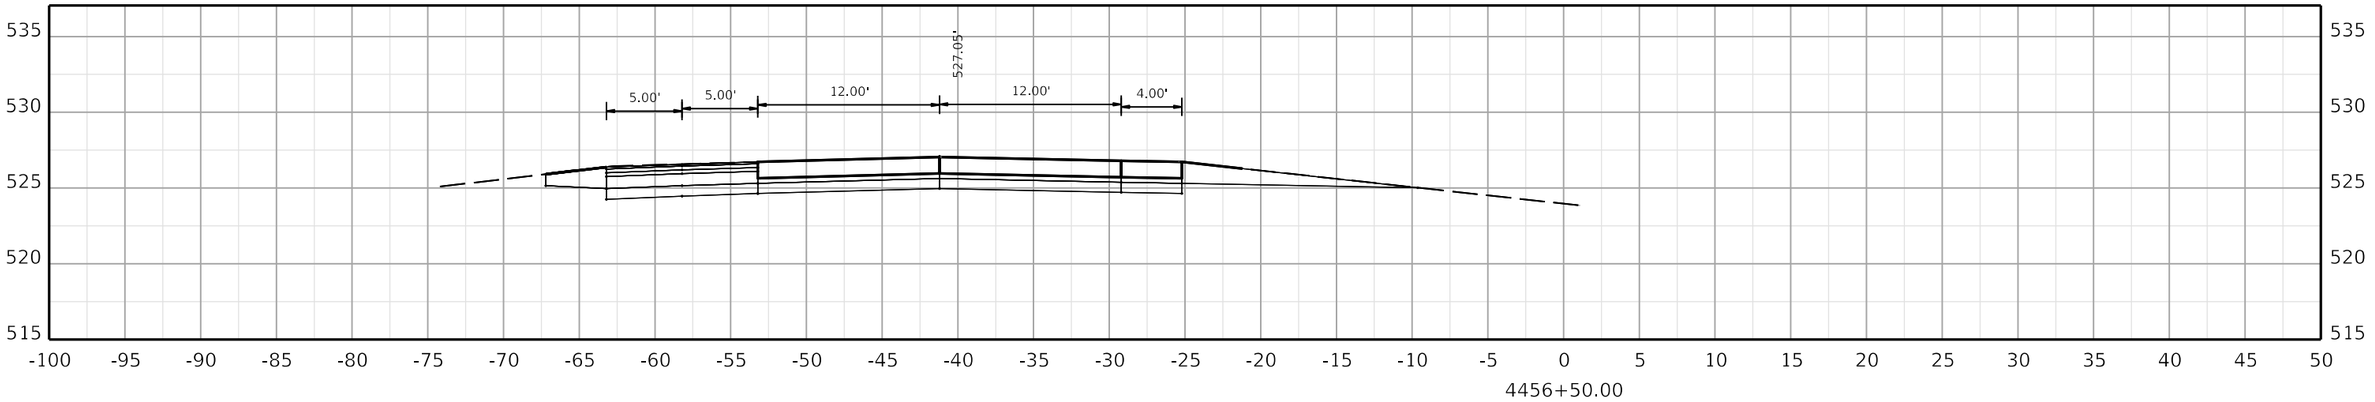

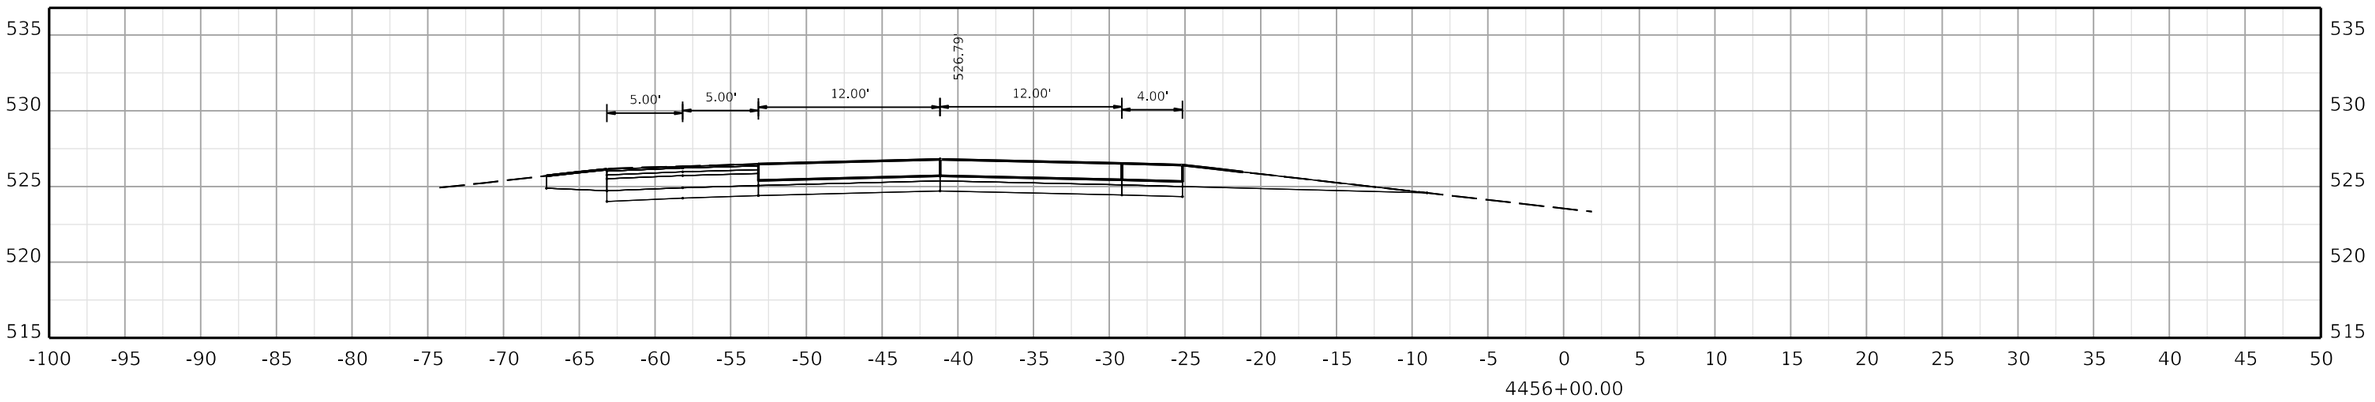

COMMONWEALTH OF KENTUCKY
DEPARTMENT OF HIGHWAYS

TEAM KENTUCKY

DRAWING TITLE:

HORIZONTAL SCALE
SCALE: 1" = 5'

0' 5' 10' 20'

STA. 4456+00.00 TO STA. 4457+00.00


ITEM NO. COUNTY OF


SHEET NO.
4456+00.00


OpenRoads Designer v10.12.02.4

USER: USLR095925

FILE NAME: C:\BMS\WSP-US-PW-02\D0932959\CORR_I-24W_CONCRETE_PAVING_SEGMENT5_XSEC.DGN

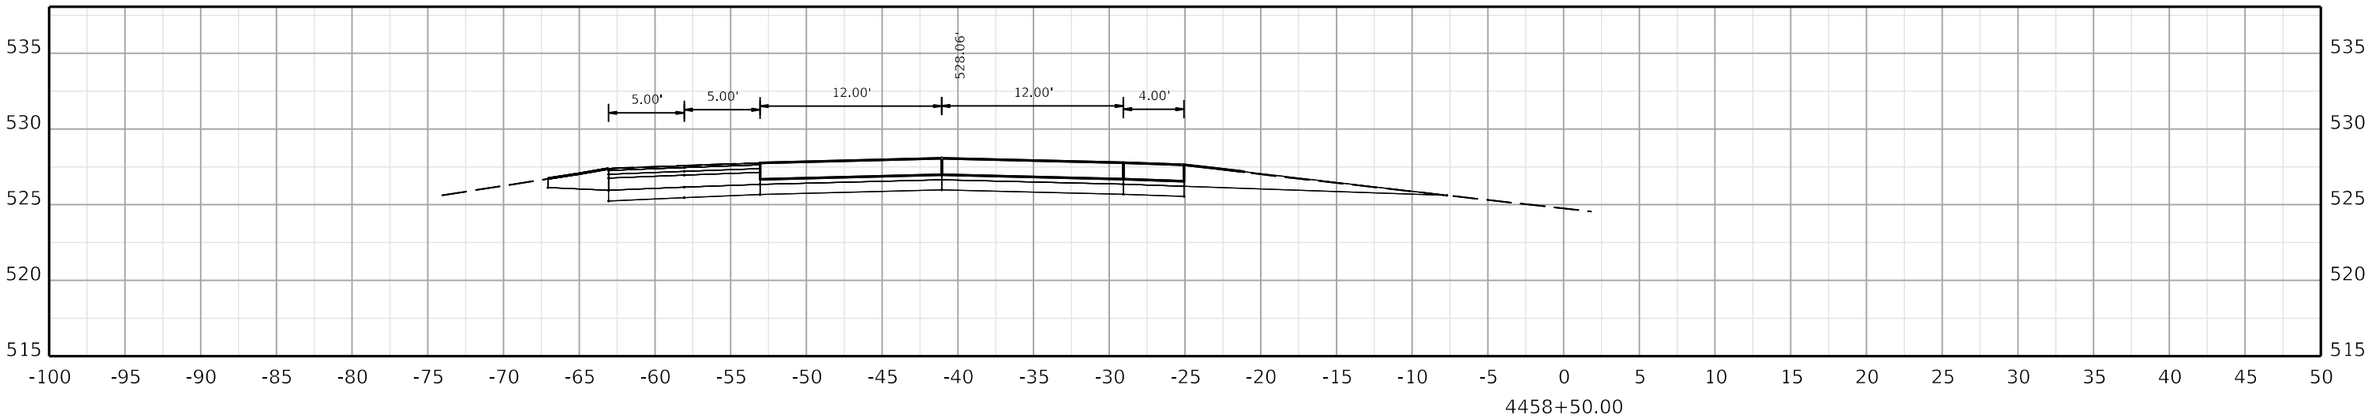

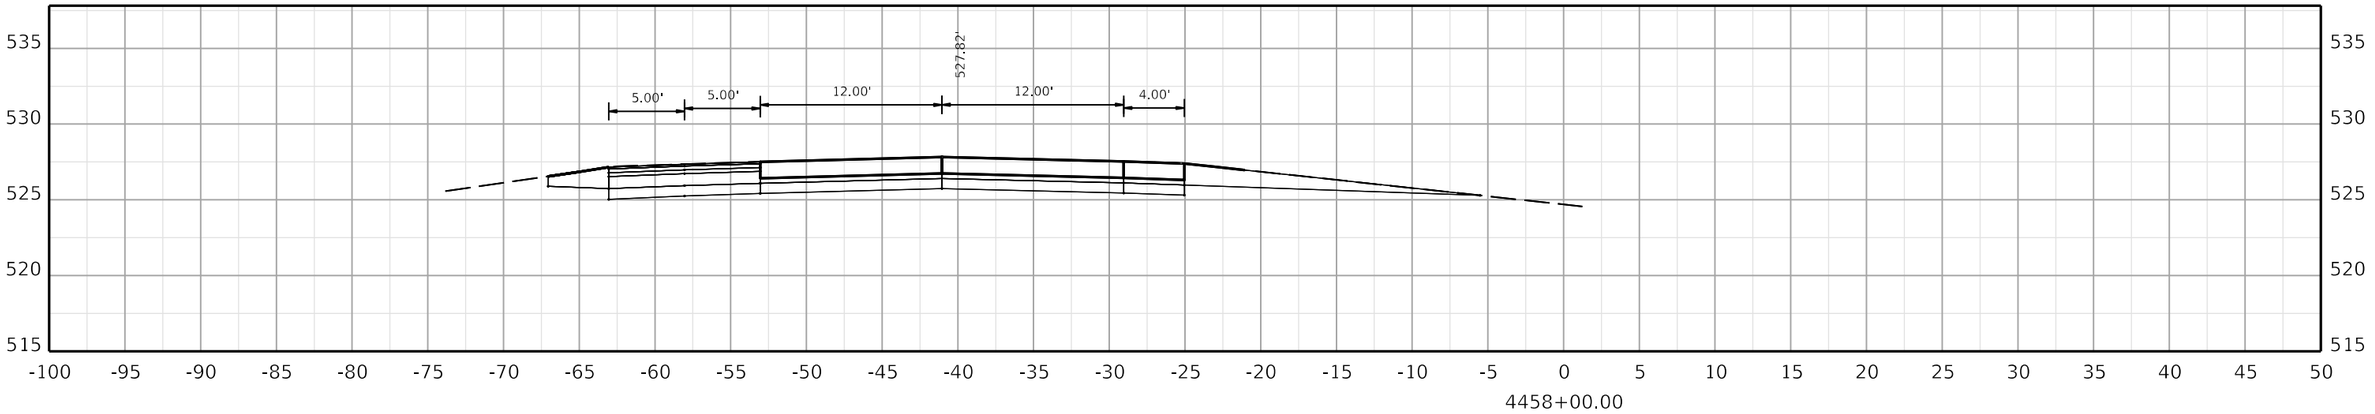

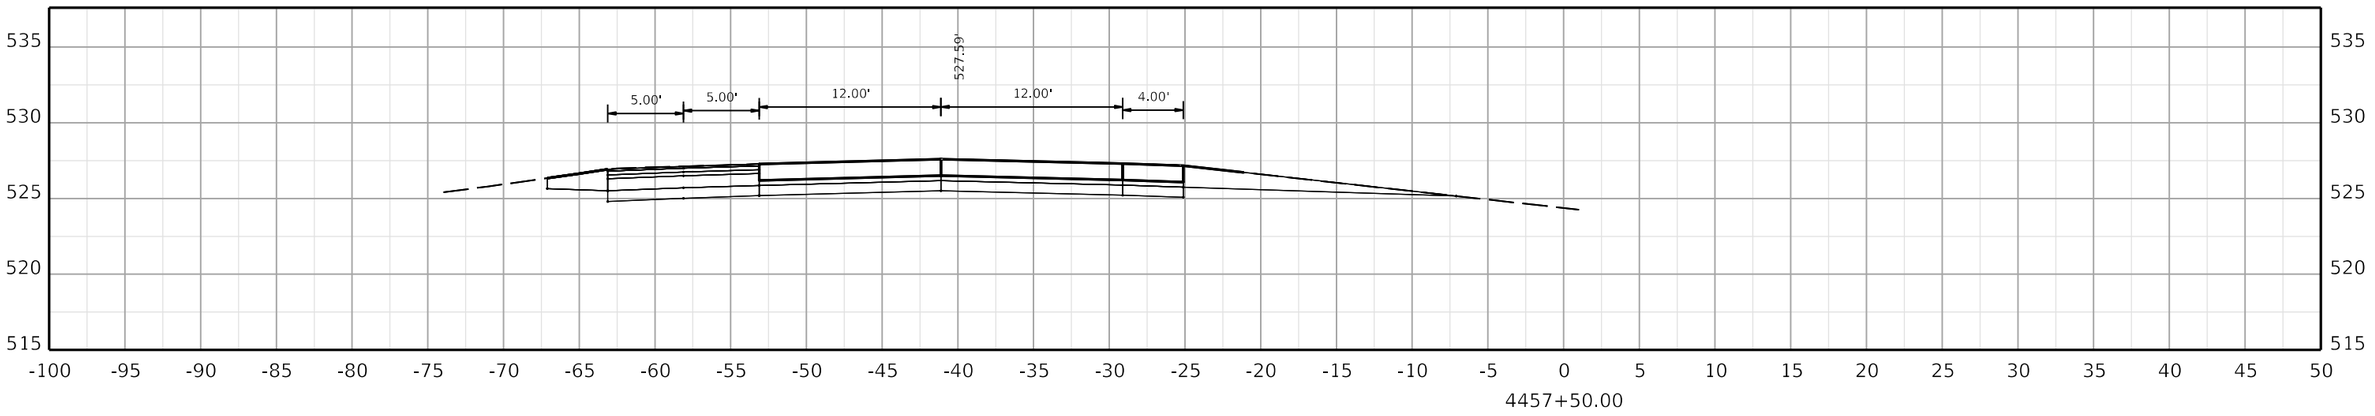

COMMONWEALTH OF KENTUCKY
DEPARTMENT OF HIGHWAYS
TEAM KENTUCKY TRANSPORTATION CABINET

DRAWING TITLE:

HORIZONTAL SCALE
SCALE: 1" = 5'

0' 5' 10' 20'

STA. 4457+50.00 TO STA. 4458+50.00


ITEM NO. COUNTY OF


SHEET NO.
4457+50.00


OpenRoads Designer v10.12.02.4

USER: USLR095925

FILE NAME: C:\BMS\WSP-US-PW-02\D0932959\CORR_I-24W_CONCRETE_PAVING_SEGMENT5_XSEC.DGN

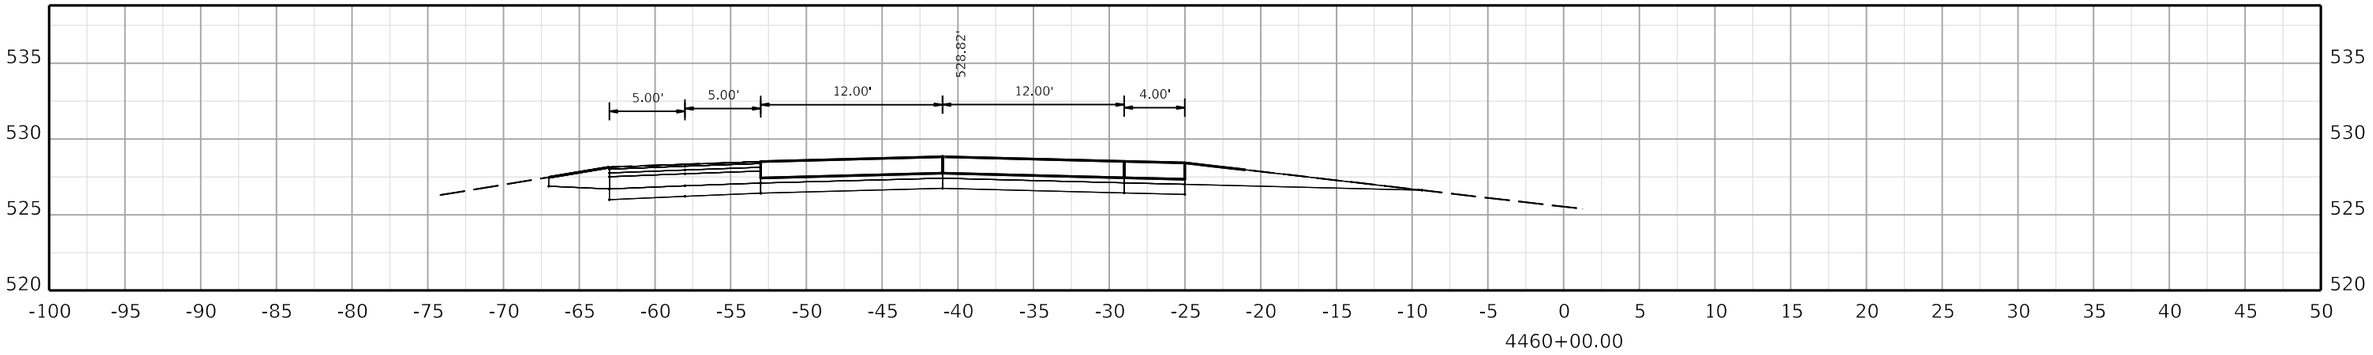

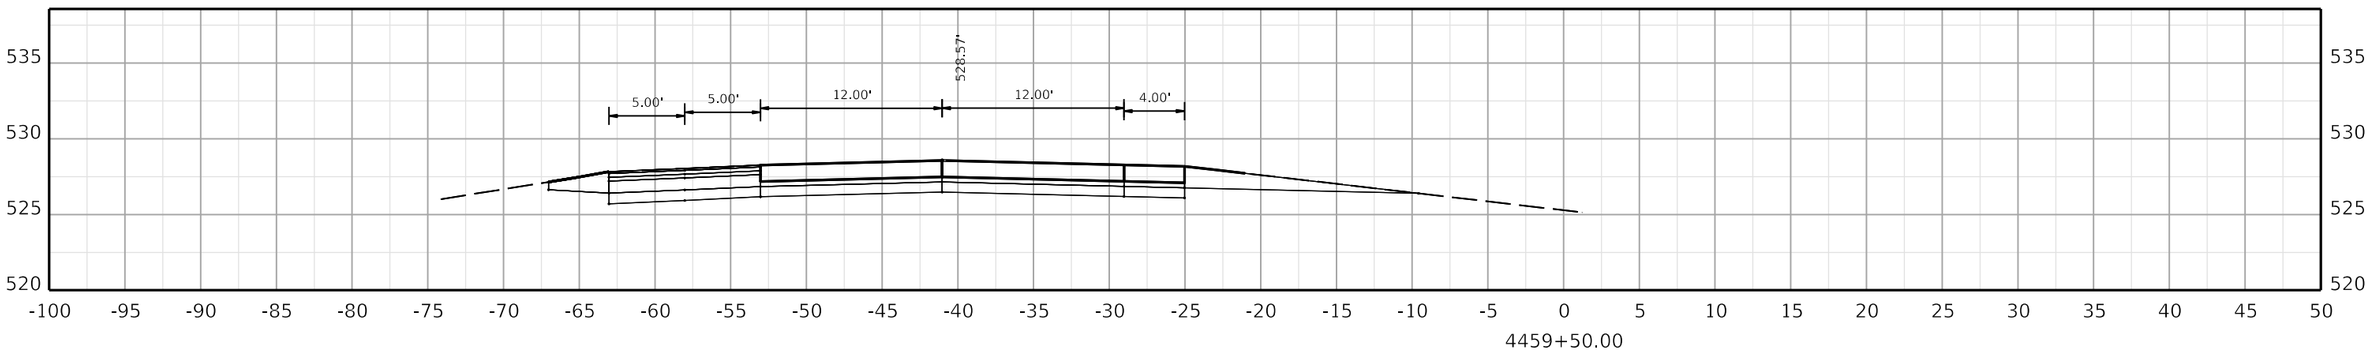

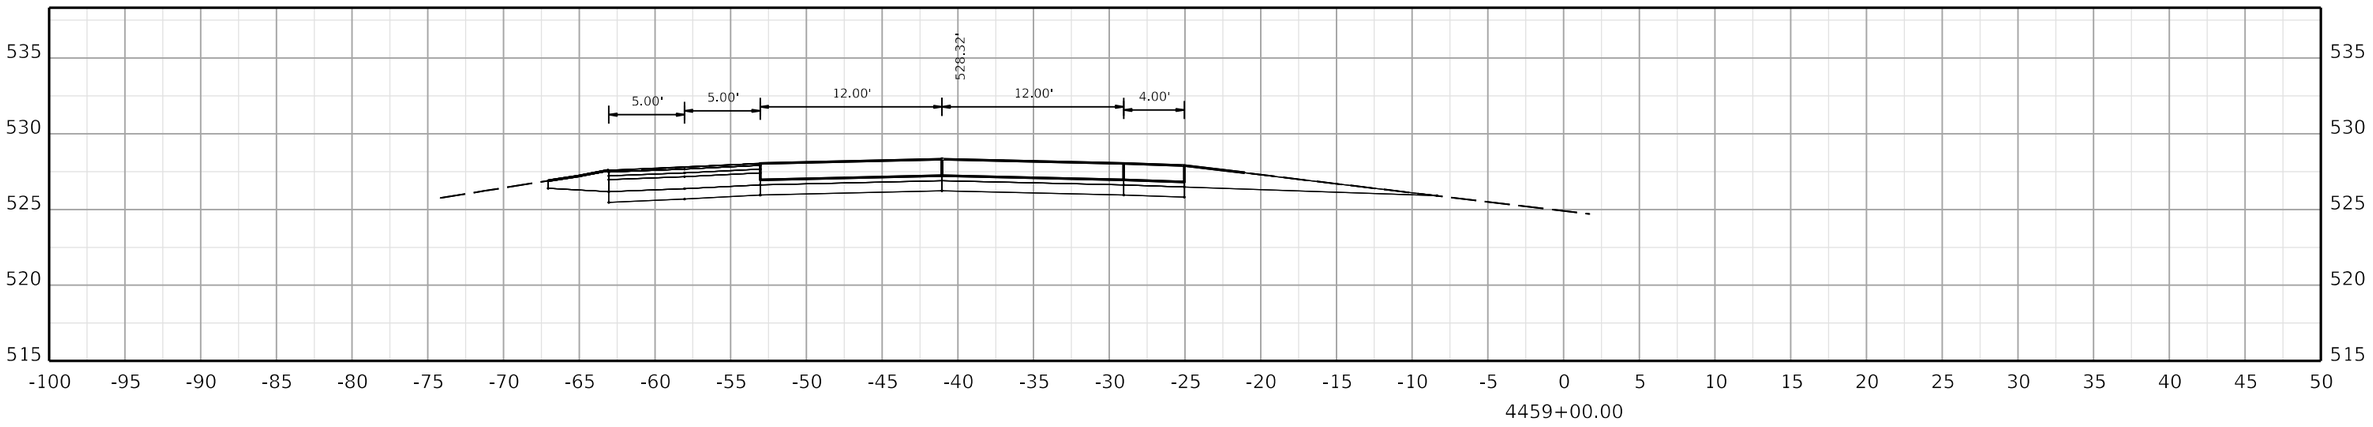

COMMONWEALTH OF KENTUCKY
DEPARTMENT OF HIGHWAYS

TEAM KENTUCKY TRANSPORTATION CABINET

DRAWING TITLE:

HORIZONTAL SCALE
SCALE: 1" = 5'

0' 5' 10' 20'

STA. 4459+00.00 TO STA. 4460+00.00

ITEM NO.


COUNTY OF


SHEET NO.
4459+00.00


OpenRoads Designer v10.12.02.4

USER: USLR095925

FILE NAME: C:\BMS\WSP-US-PW-02\D0932959\CORR_I-24W_CONCRETE_PAVING_SEGMENT5_XSEC.DGN

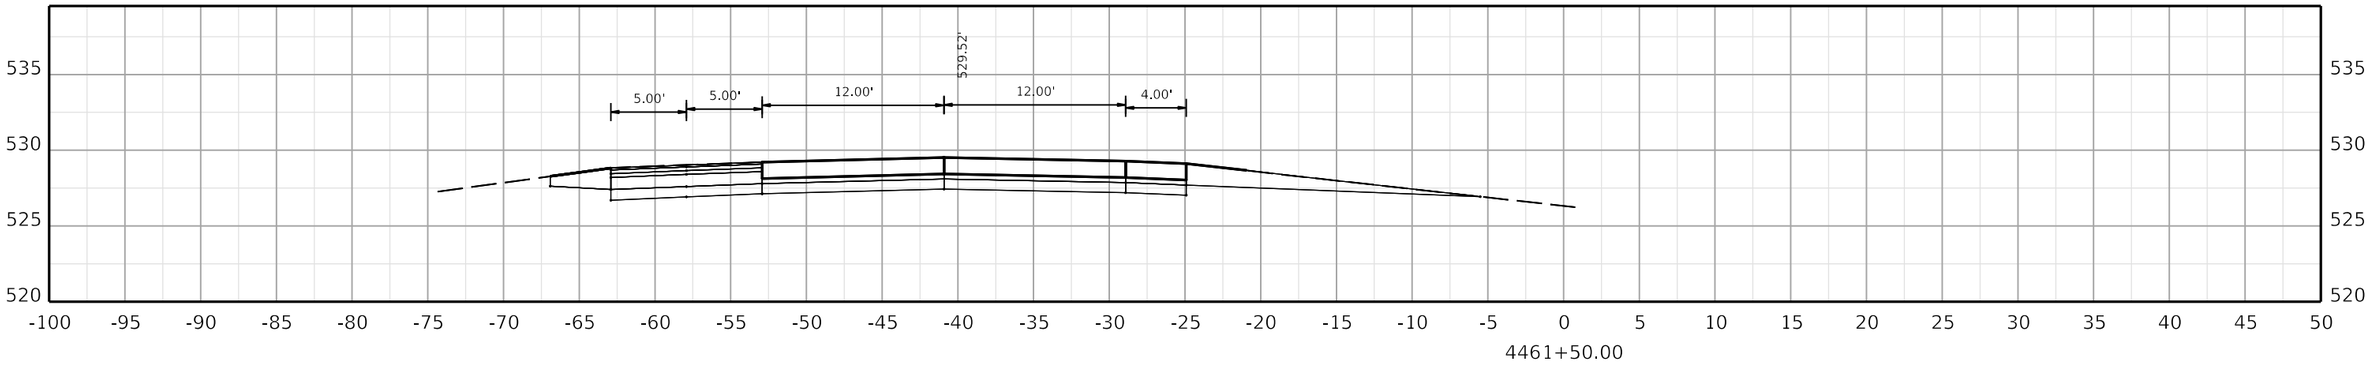

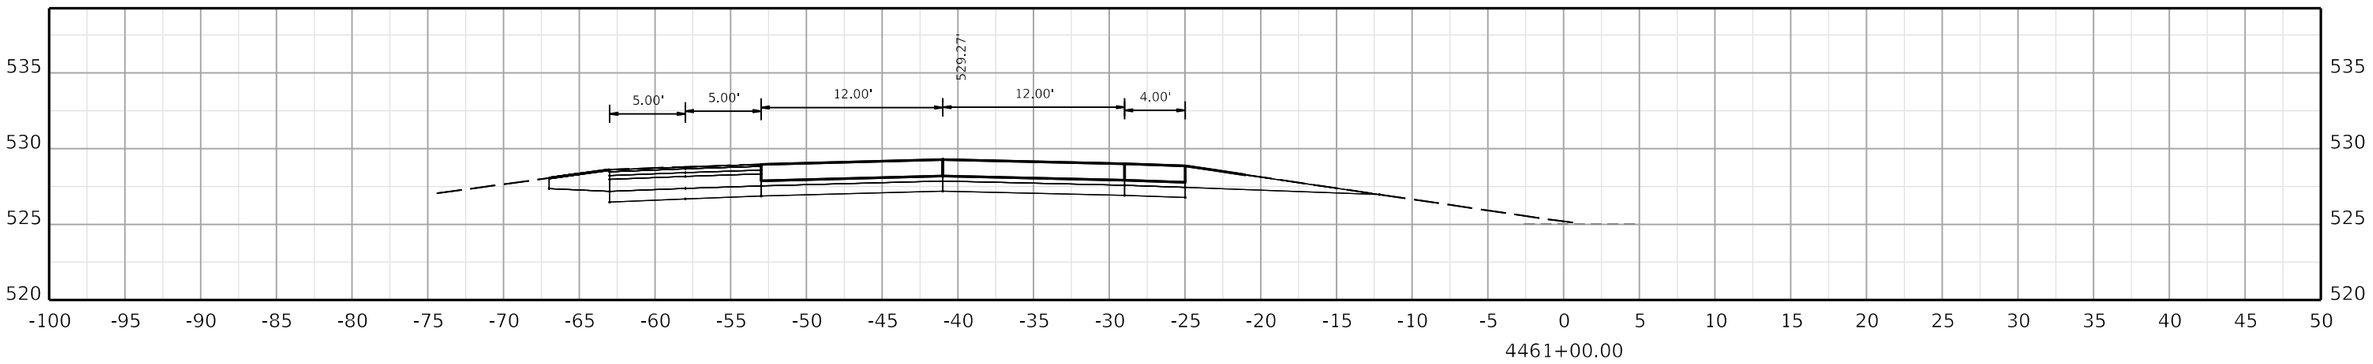

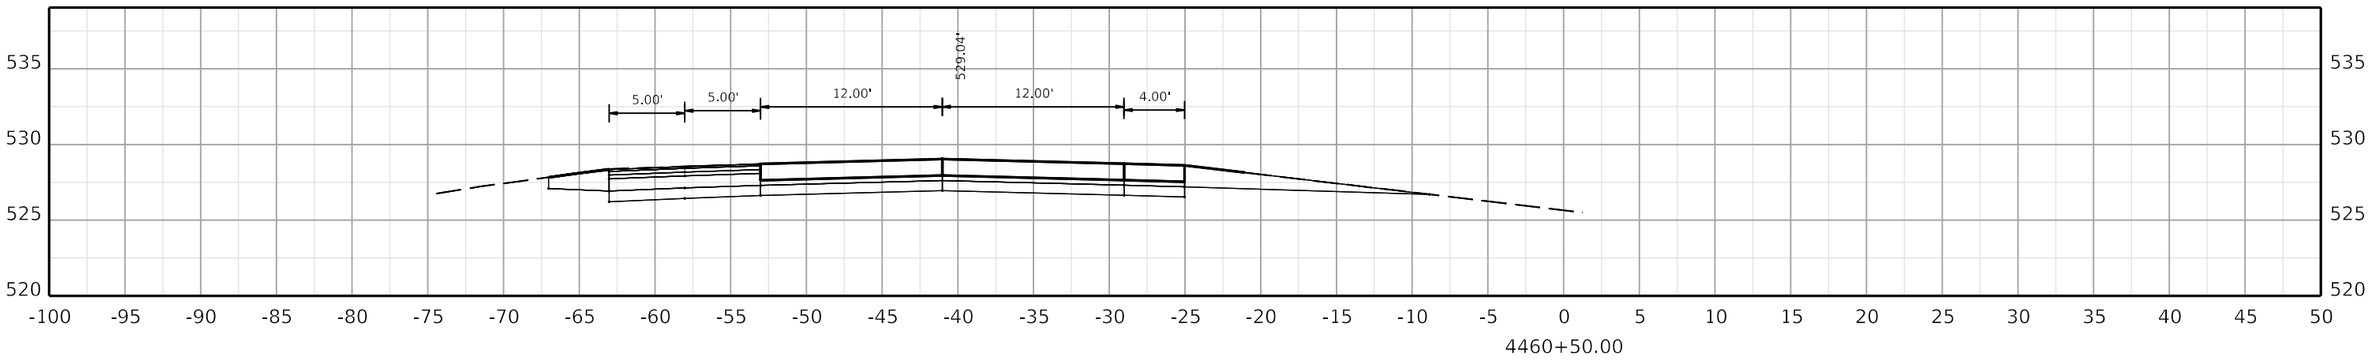

COMMONWEALTH OF KENTUCKY
DEPARTMENT OF HIGHWAYS
TEAM KENTUCKY TRANSPORTATION CABINET

DRAWING TITLE:


HORIZONTAL SCALE
SCALE: 1" = 5'


0' 5' 10' 20'


STA. 4460+50.00 TO STA. 4461+50.00

ITEM NO. COUNTY OF

SHEET NO.
4460+50.00

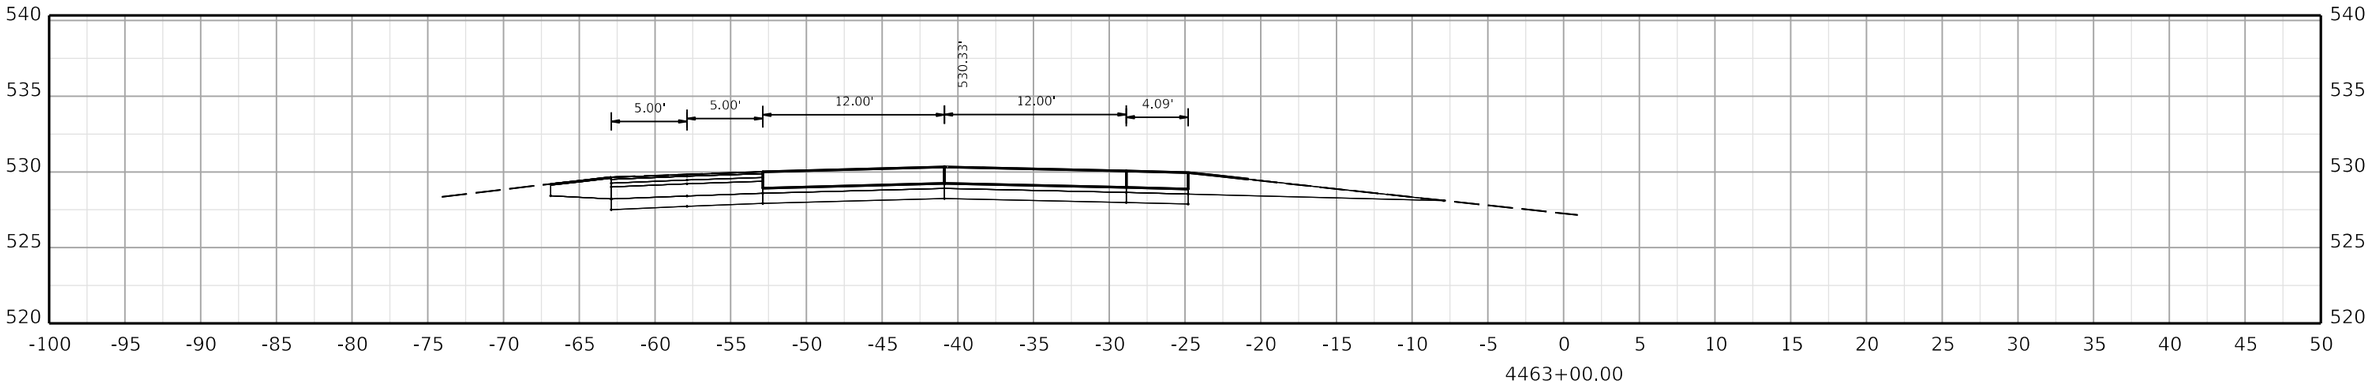

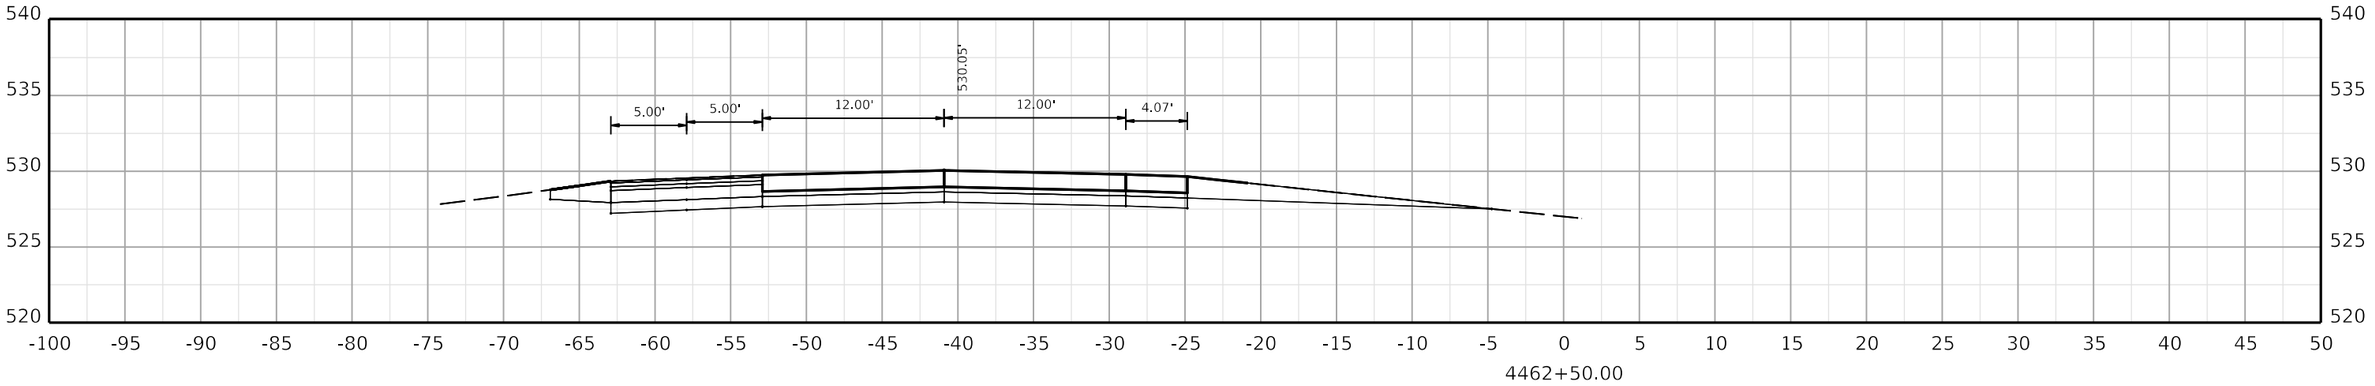

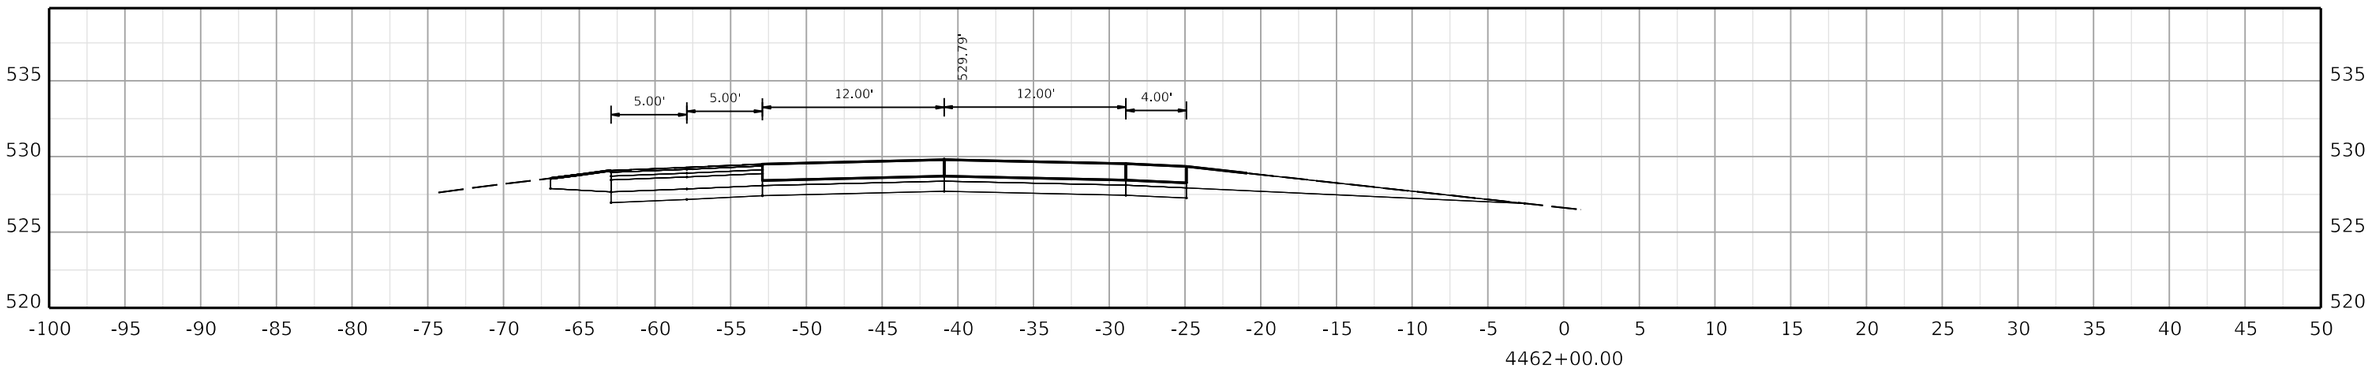

COMMONWEALTH OF KENTUCKY
DEPARTMENT OF HIGHWAYS

TEAM KENTUCKY

DRAWING TITLE:

HORIZONTAL SCALE
SCALE: 1" = 5'

0' 5' 10' 20'

STA. 4462+00.00 TO STA. 4463+00.00


ITEM NO. COUNTY OF


SHEET NO.
4462+00.00


OpenRoads Designer v10.12.02.4

USER: USLR095925

FILE NAME: C:\BMS\WSP-US-PW-02\D0932959\CORR_I-24W_CONCRETE_PAVING_SEGMENT5_XSEC.DGN

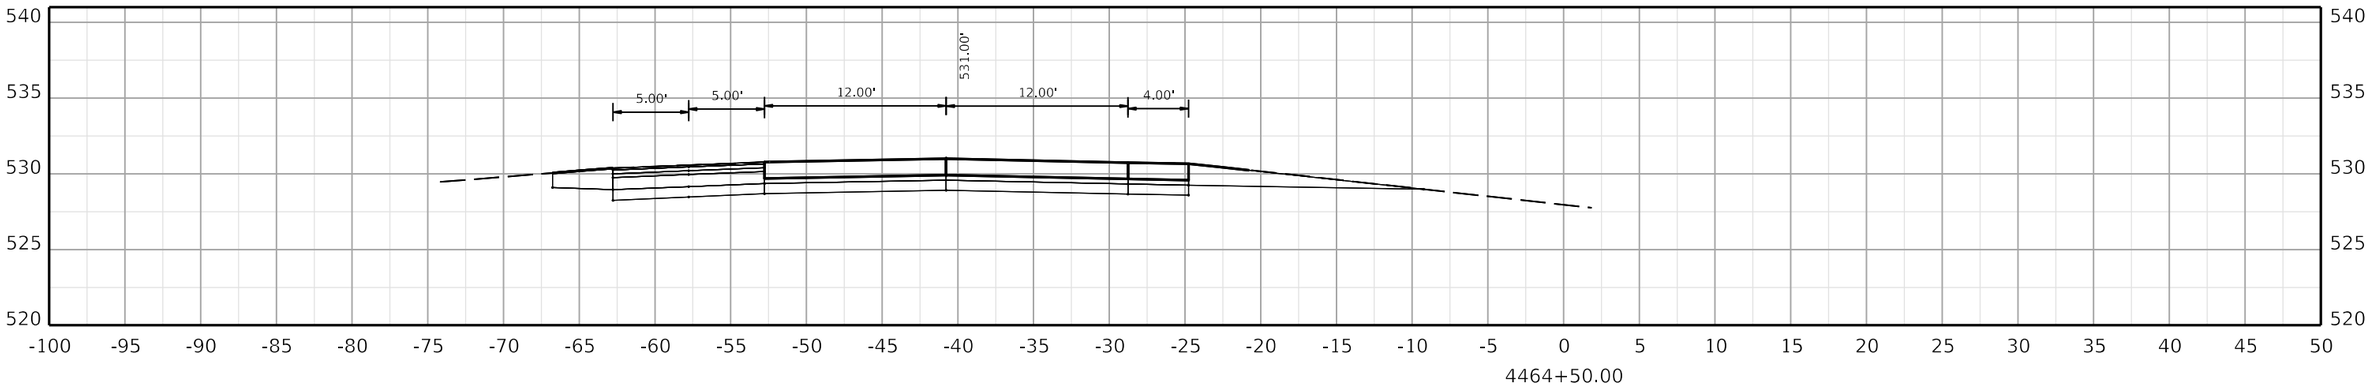

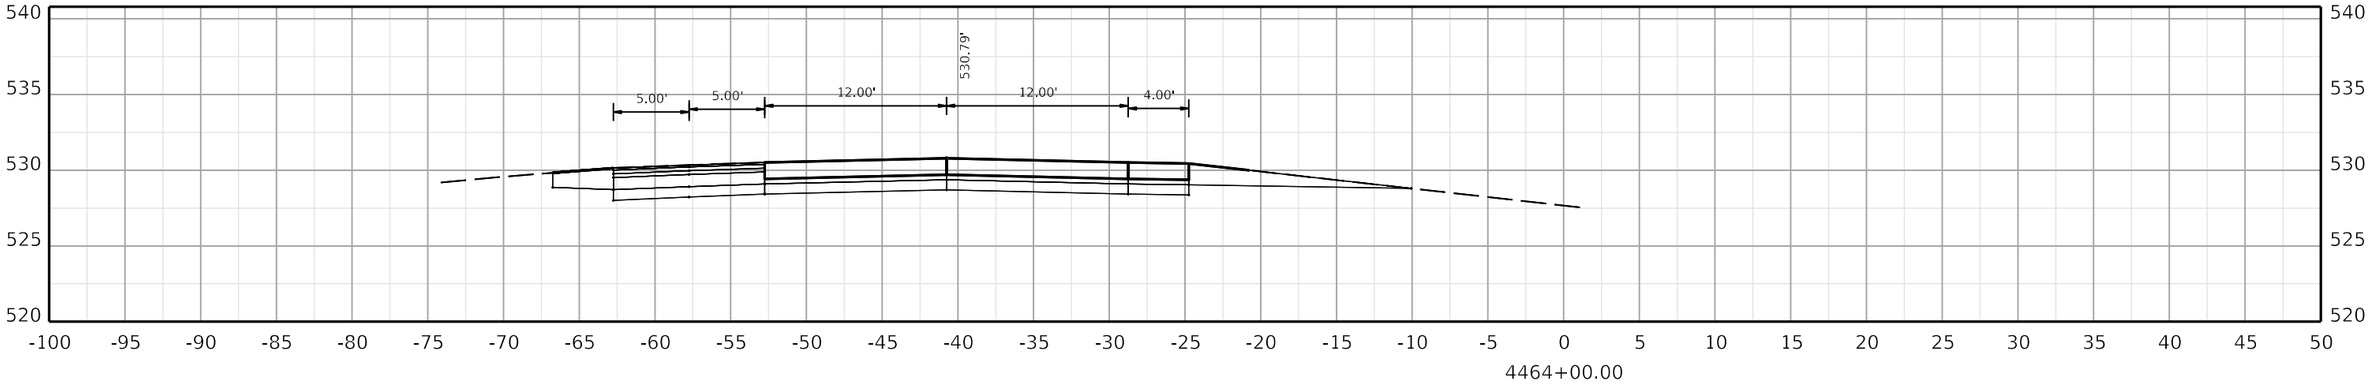

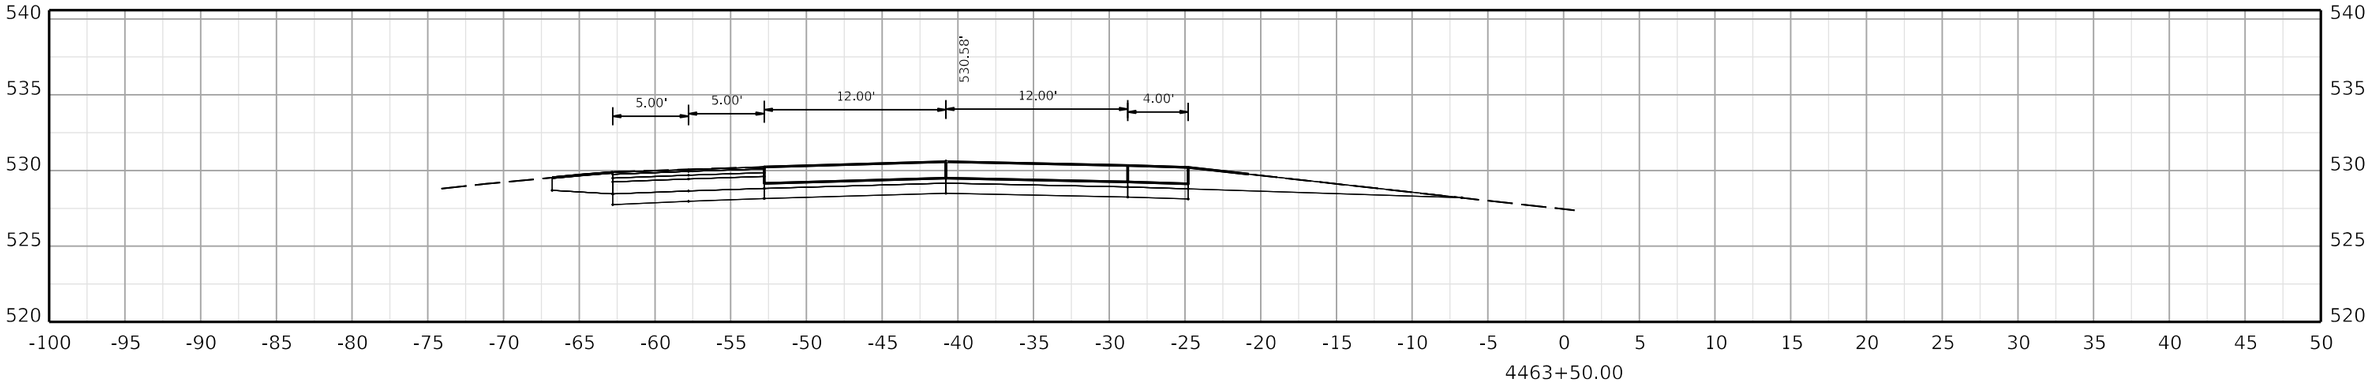

COMMONWEALTH OF KENTUCKY
DEPARTMENT OF HIGHWAYS

TEAM KENTUCKY

DRAWING TITLE:

HORIZONTAL SCALE
SCALE: 1" = 5'

0' 5' 10' 20'

STA. 4463+50.00 TO STA. 4464+50.00


ITEM NO. COUNTY OF


SHEET NO.
4463+50.00


OpenRoads Designer v10.12.02.4

USER: USLR095925

FILE NAME: C:\BMS\WSP-US-PW-02\D0932959\CORR_I-24W_CONCRETE_PAVING_SEGMENT5_XSEC.DGN

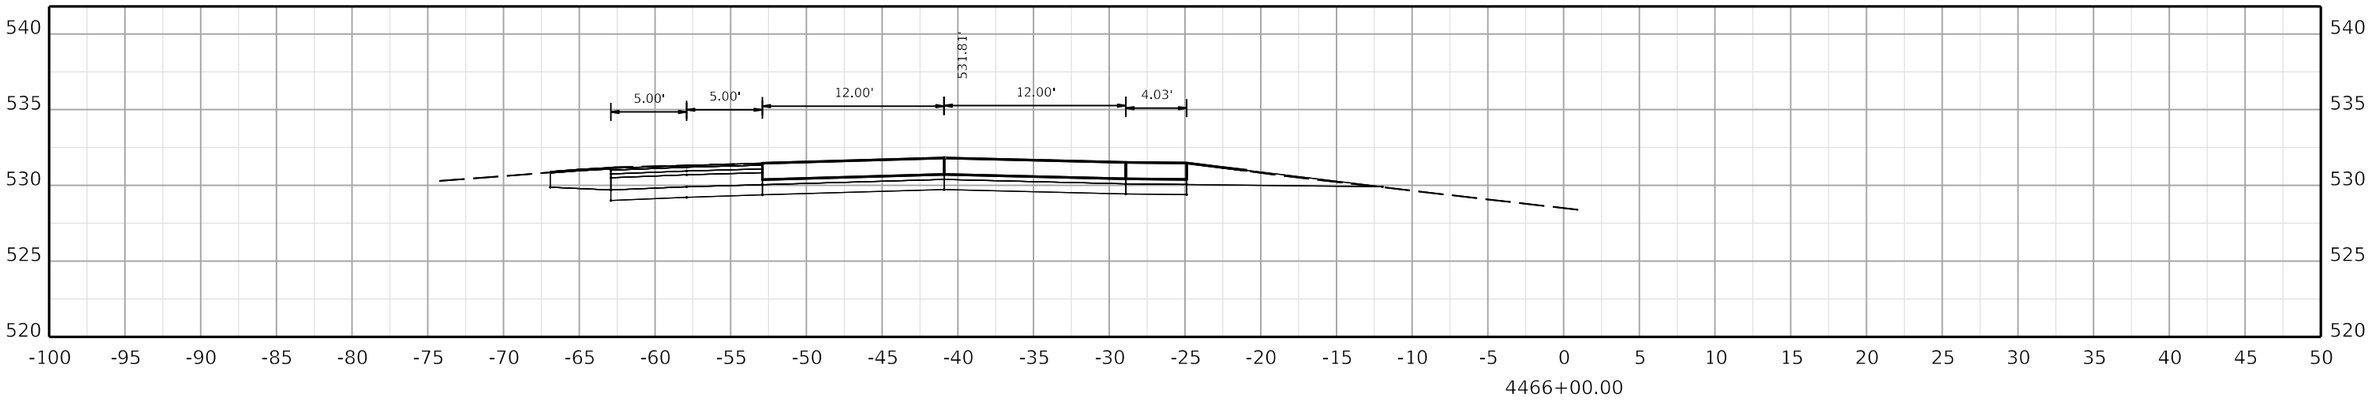

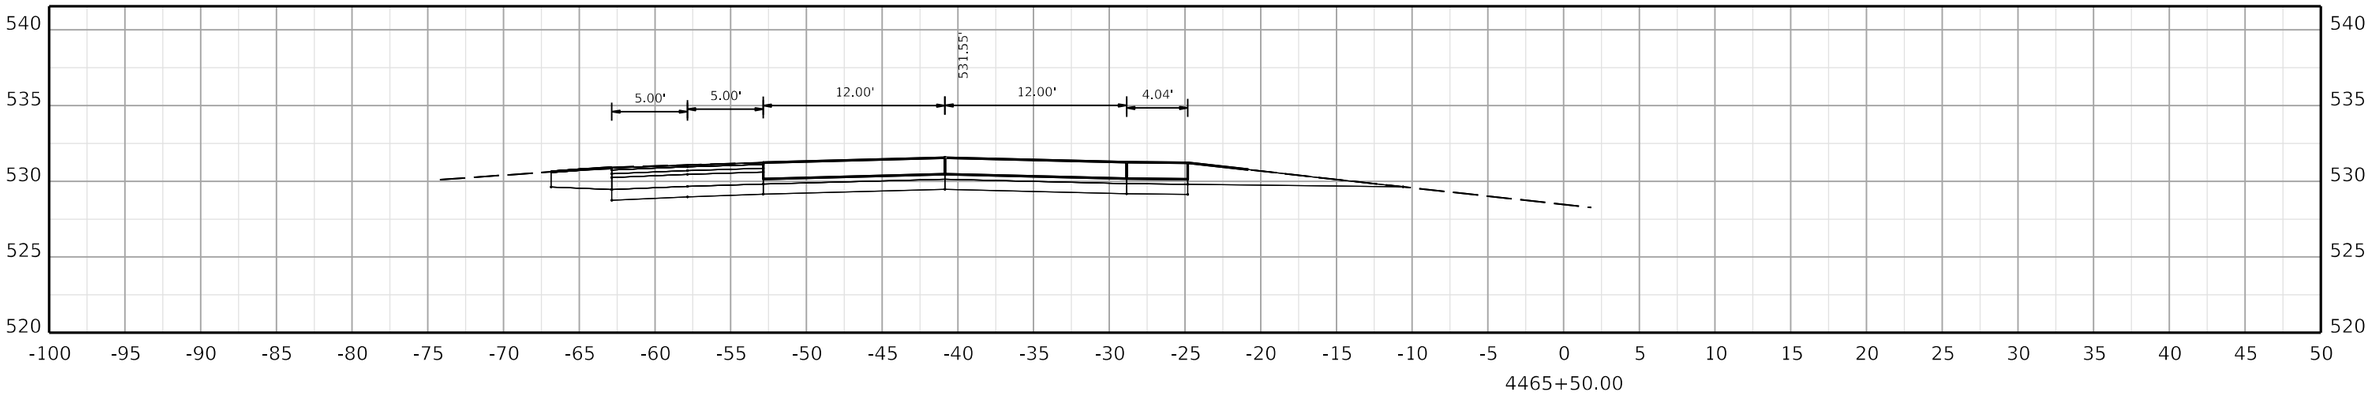

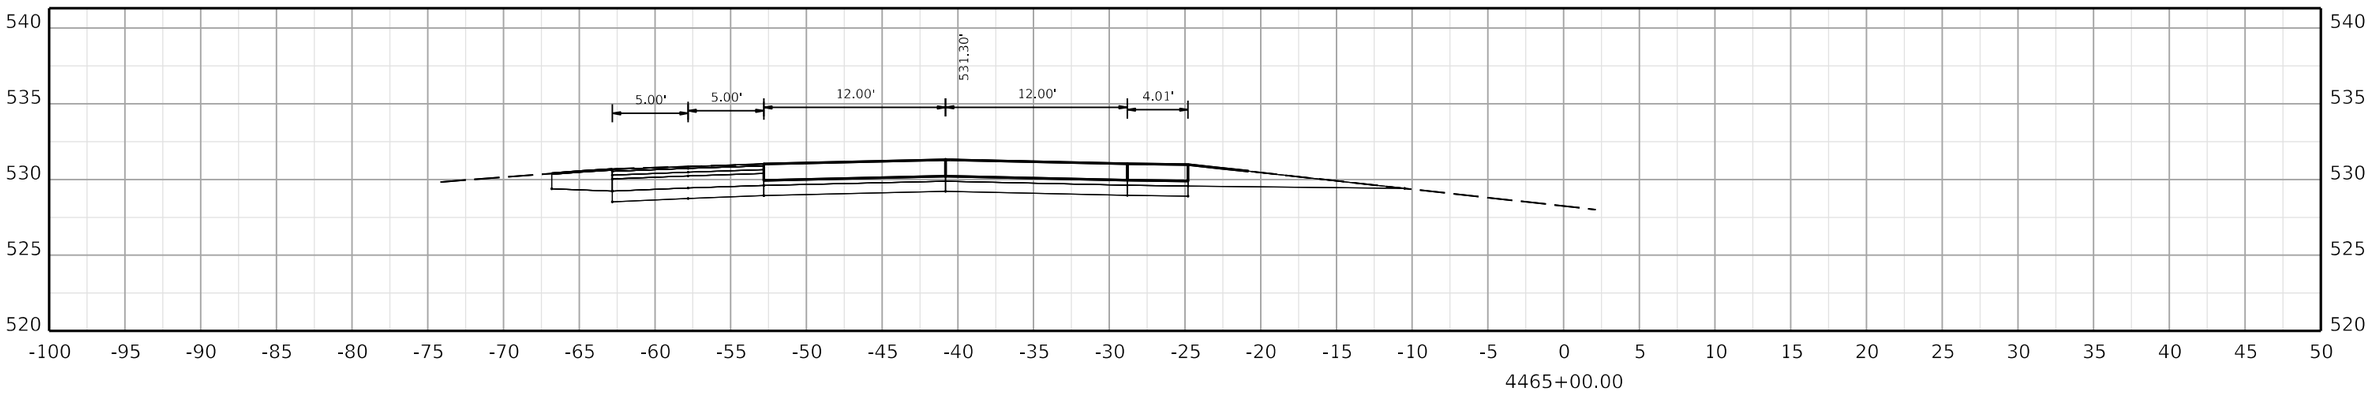

COMMONWEALTH OF KENTUCKY
DEPARTMENT OF HIGHWAYS
TEAM KENTUCKY

DRAWING TITLE:


HORIZONTAL SCALE
SCALE: 1" = 5'


0' 5' 10' 20'


STA. 4465+00.00 TO STA. 4466+00.00

ITEM NO. COUNTY OF

SHEET NO.
4465+00.00

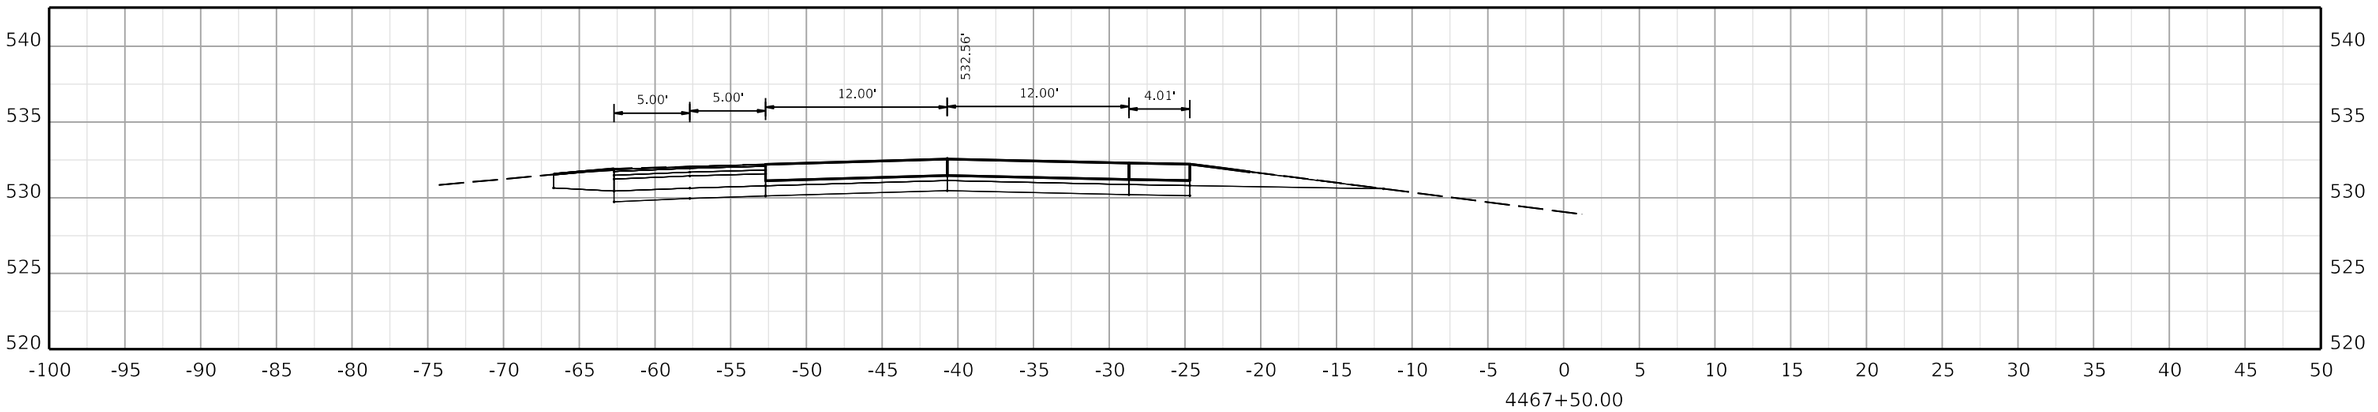

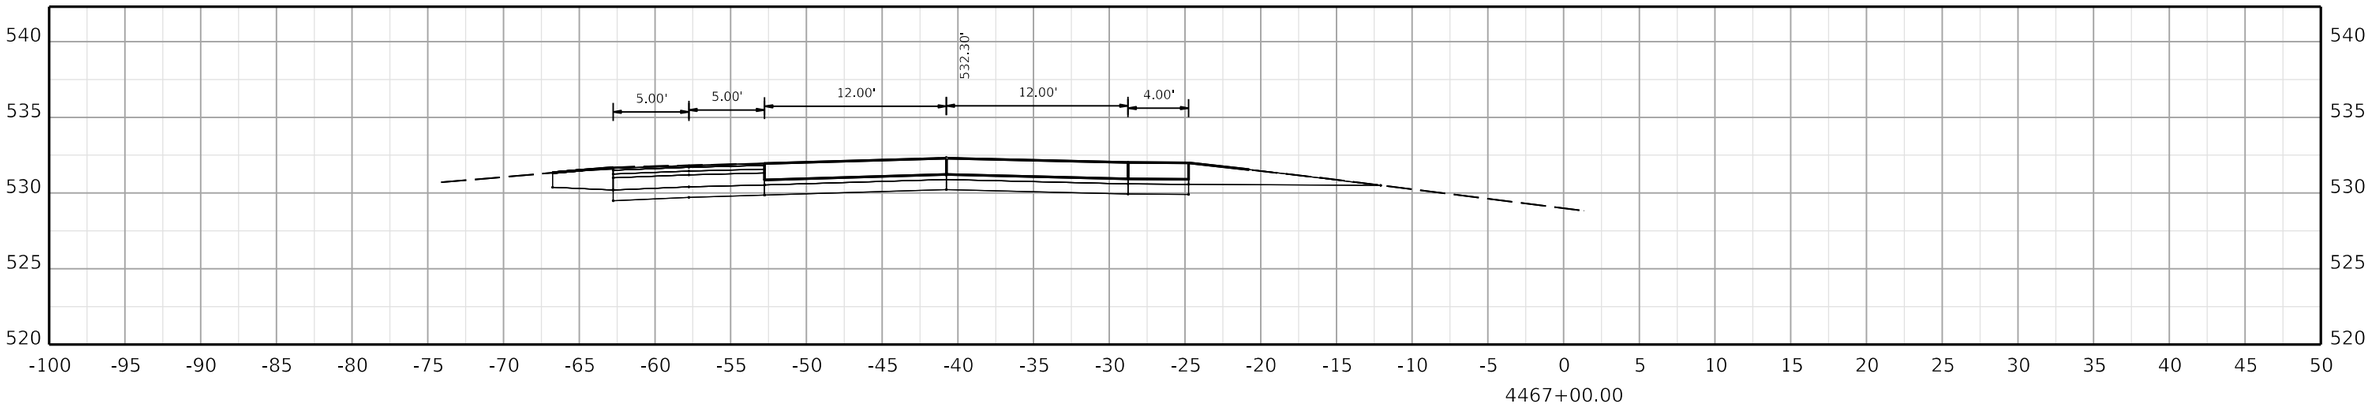

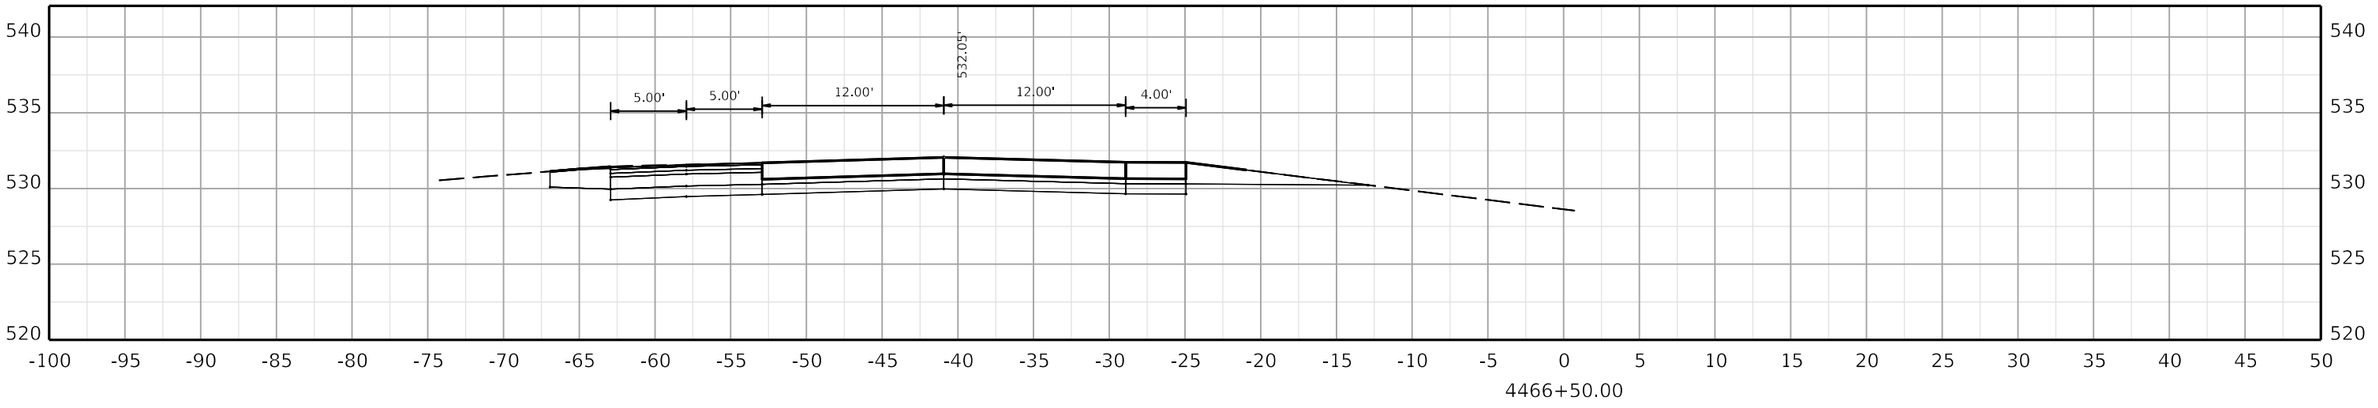

COMMONWEALTH OF KENTUCKY
DEPARTMENT OF HIGHWAYS
TEAM KENTUCKY TRANSPORTATION CABINET

DRAWING TITLE:


HORIZONTAL SCALE
SCALE: 1" = 5'

0' 5' 10' 20'

STA. 4466+50.00 TO STA. 4467+50.00

ITEM NO. COUNTY OF

SHEET NO. 4466+50.00

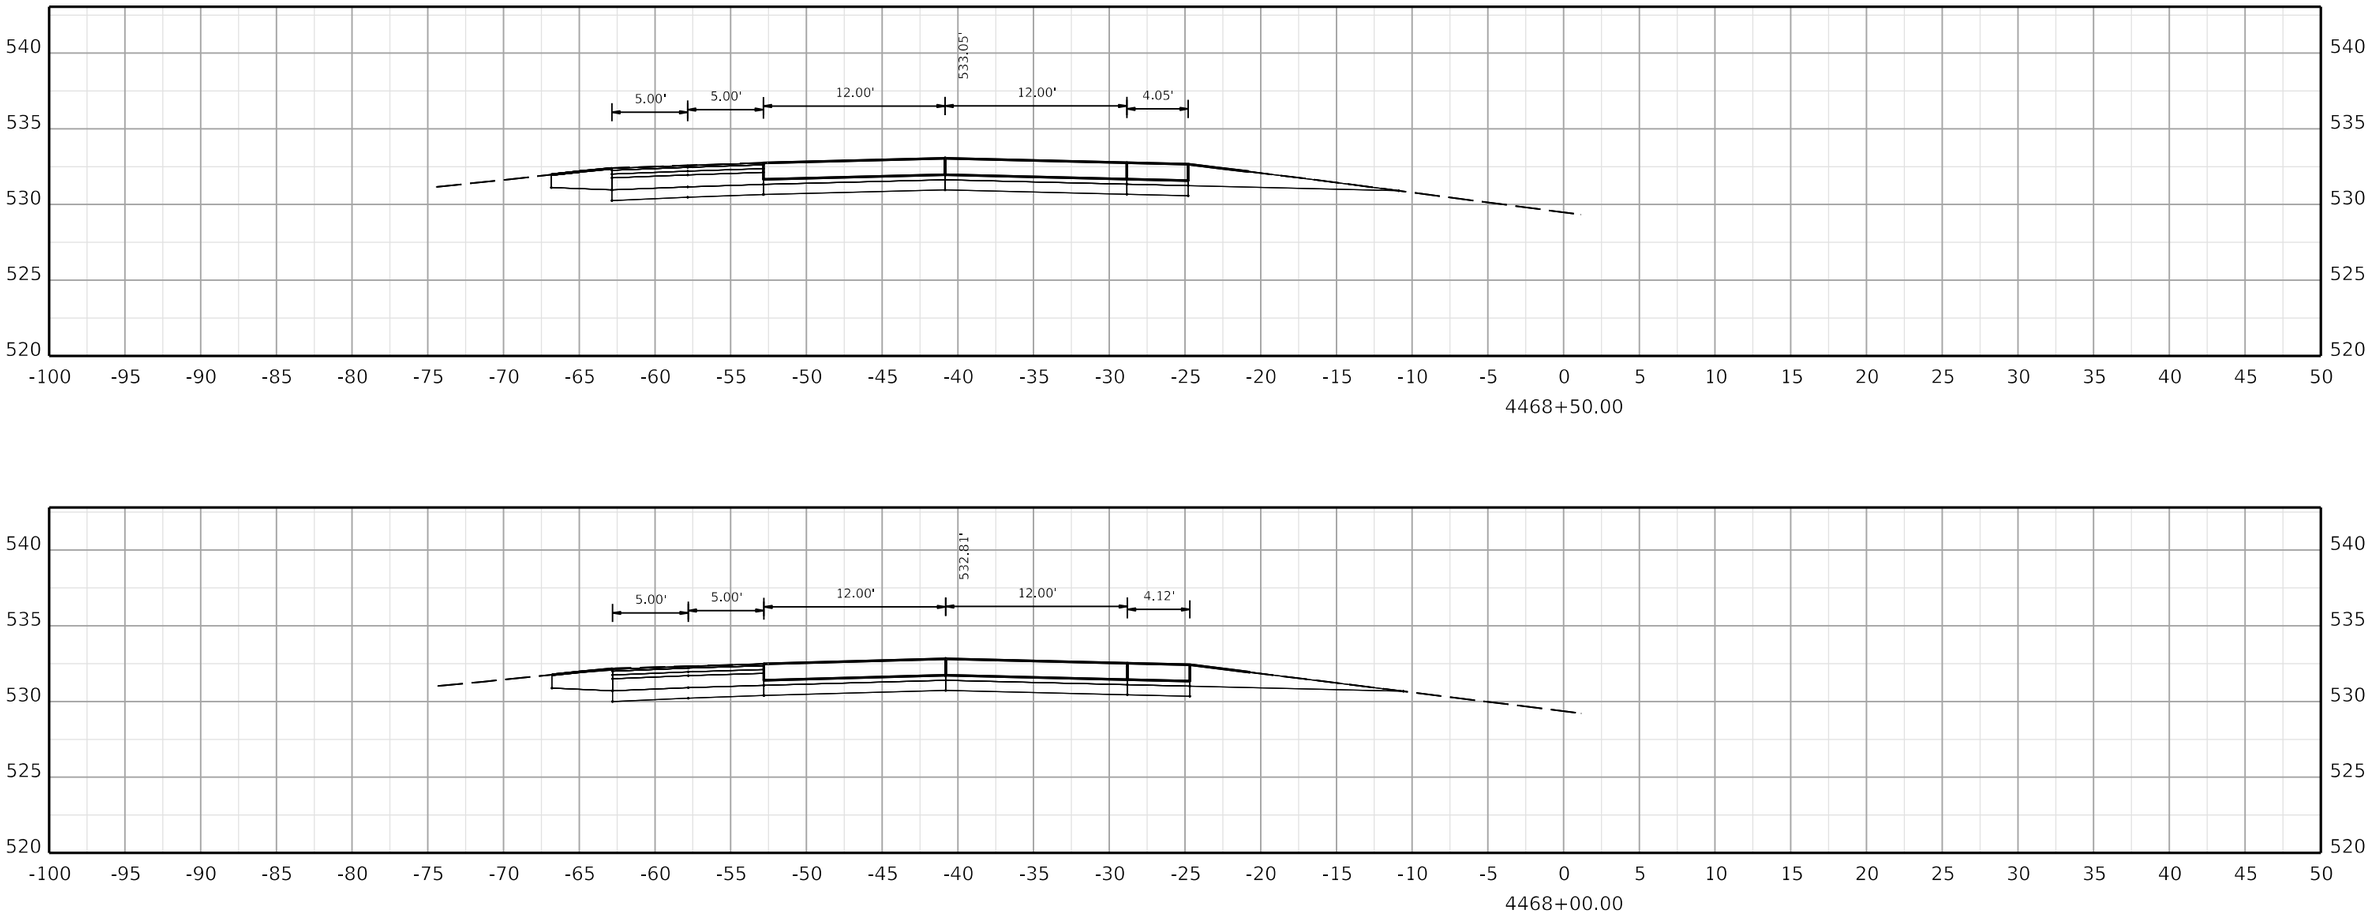

COMMONWEALTH OF KENTUCKY
DEPARTMENT OF HIGHWAYS
TEAM KENTUCKY

DRAWING TITLE:


HORIZONTAL SCALE
SCALE: 1" = 5'


0' 5' 10' 20'


STA. 4468+00.00 TO STA. 4468+50.00

ITEM NO. COUNTY OF

SHEET NO. 4468+00.00

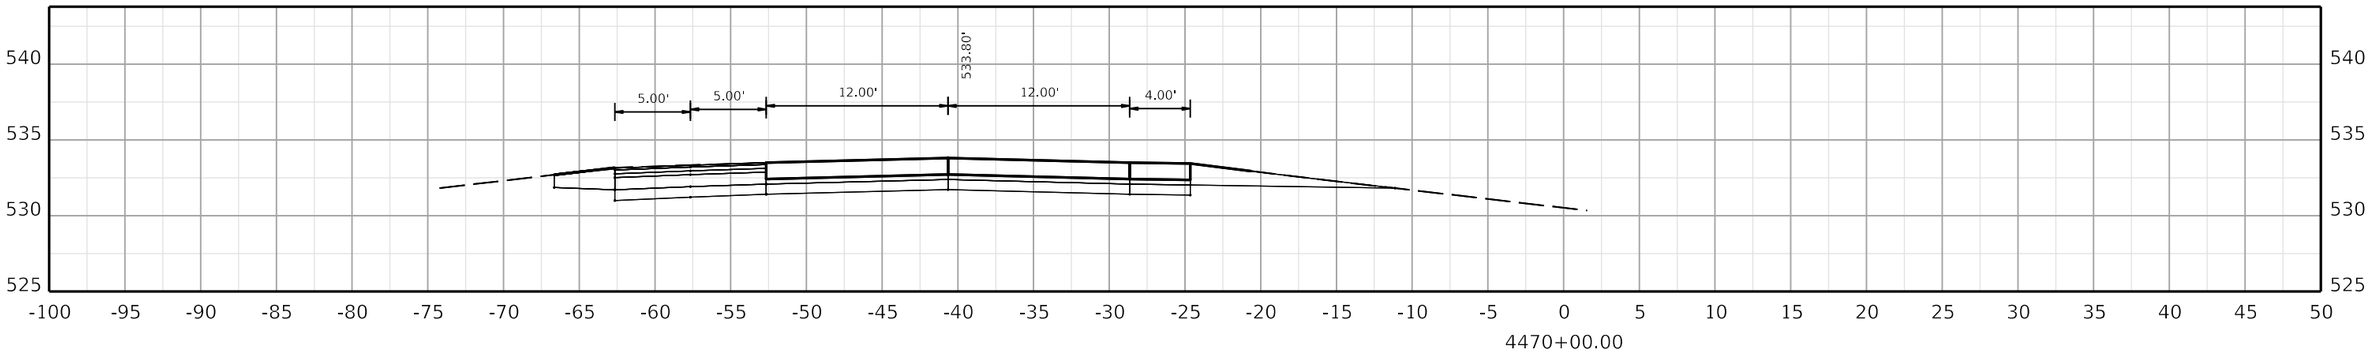

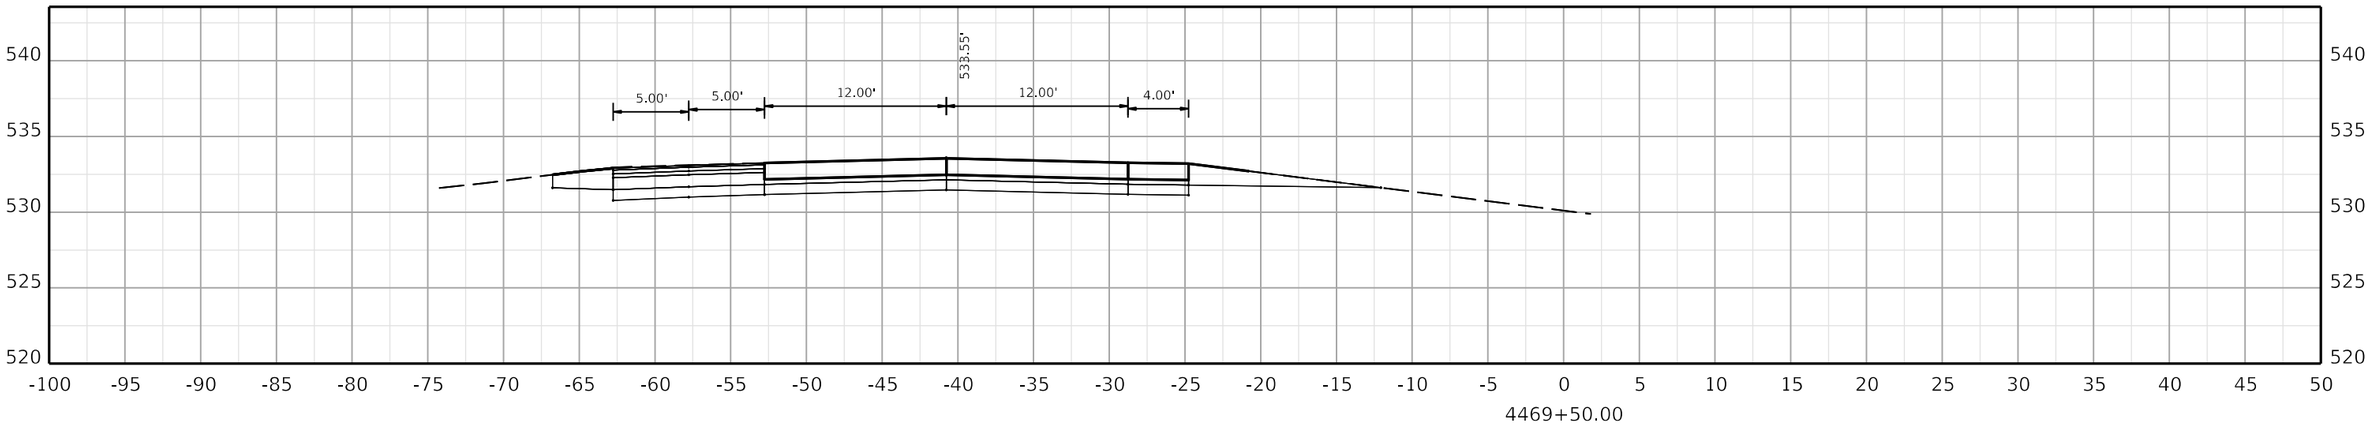

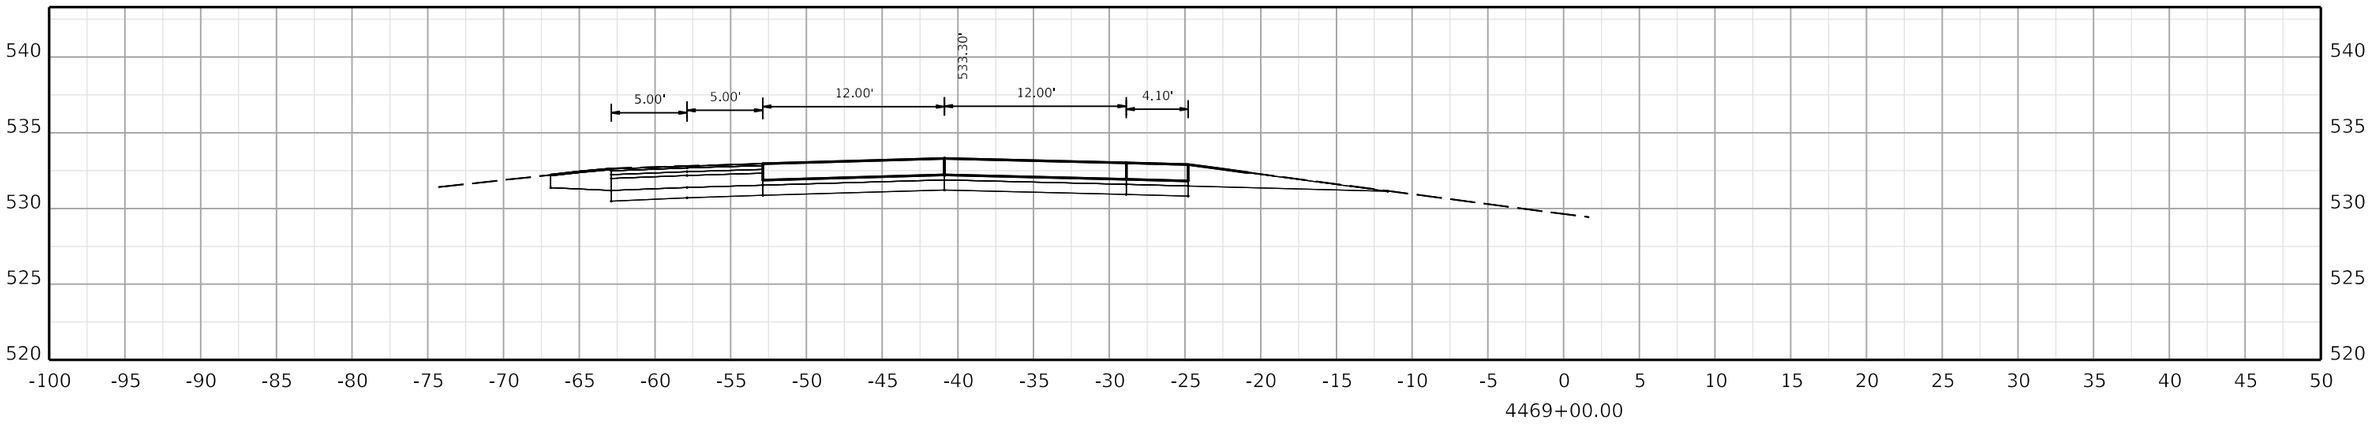

COMMONWEALTH OF KENTUCKY
DEPARTMENT OF HIGHWAYS

TEAM KENTUCKY TRANSPORTATION CABINET

DRAWING TITLE:


HORIZONTAL SCALE
SCALE: 1" = 5'


0' 5' 10' 20'


STA. 4469+00.00 TO STA. 4470+00.00

ITEM NO. COUNTY OF

SHEET NO.
4469+00.00

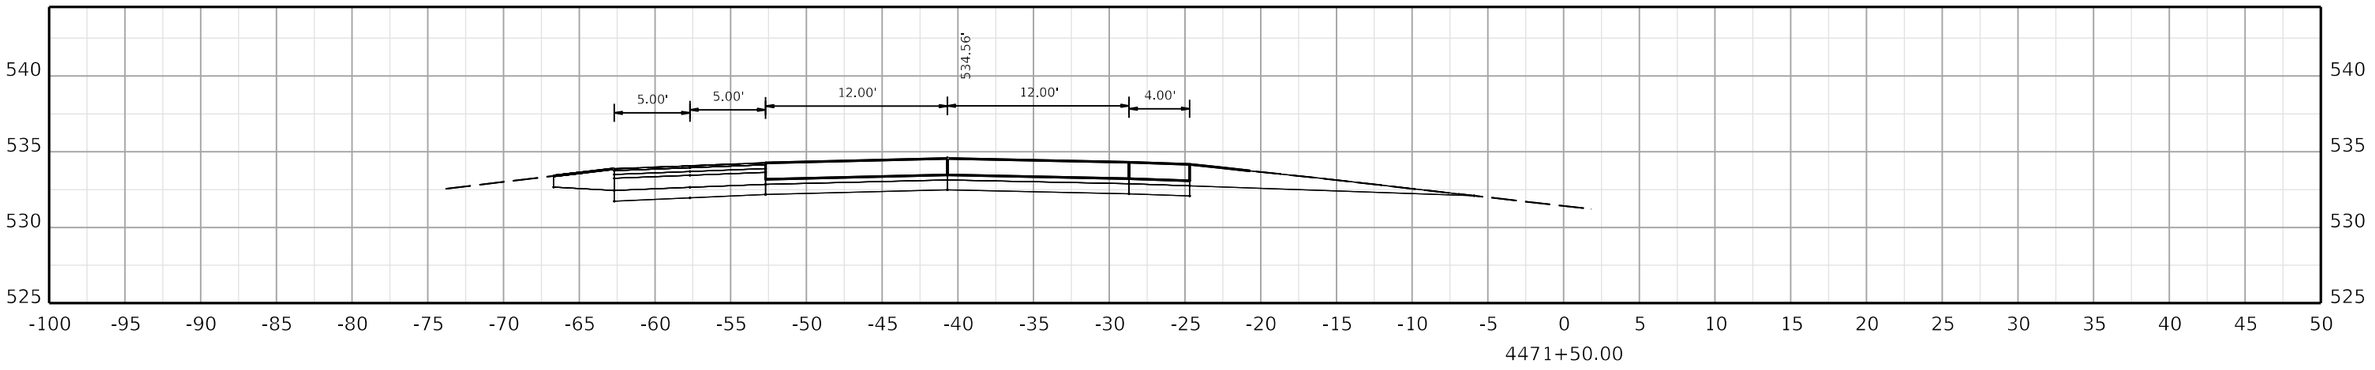

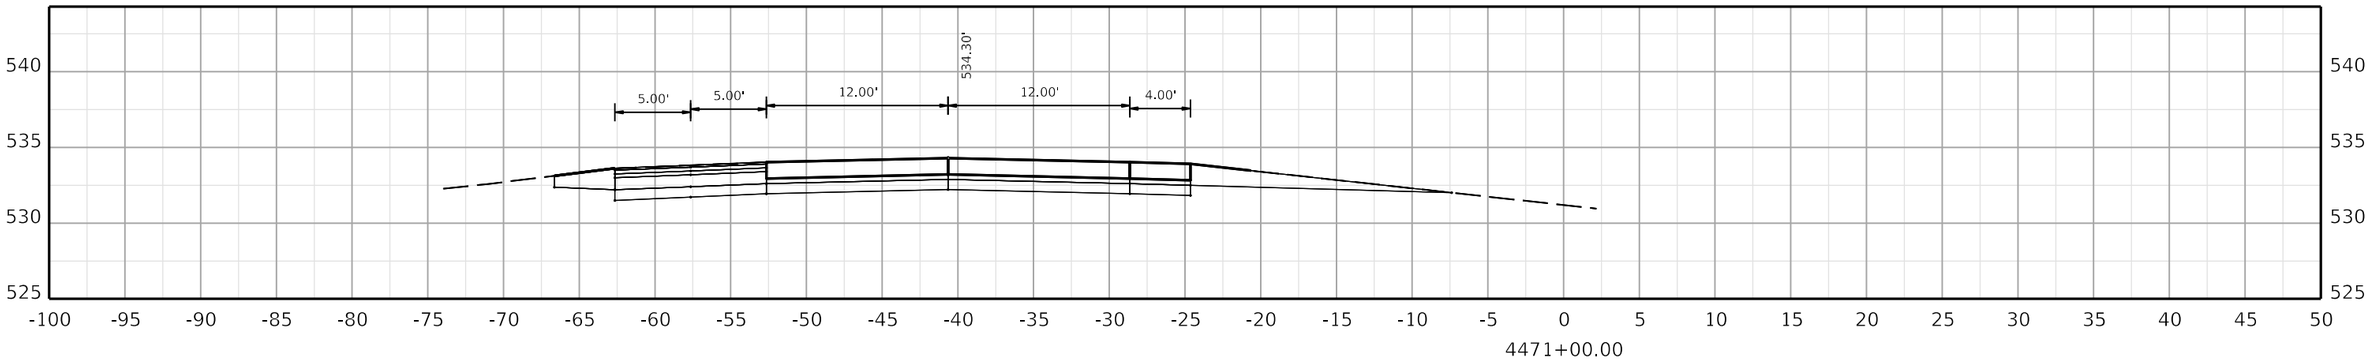

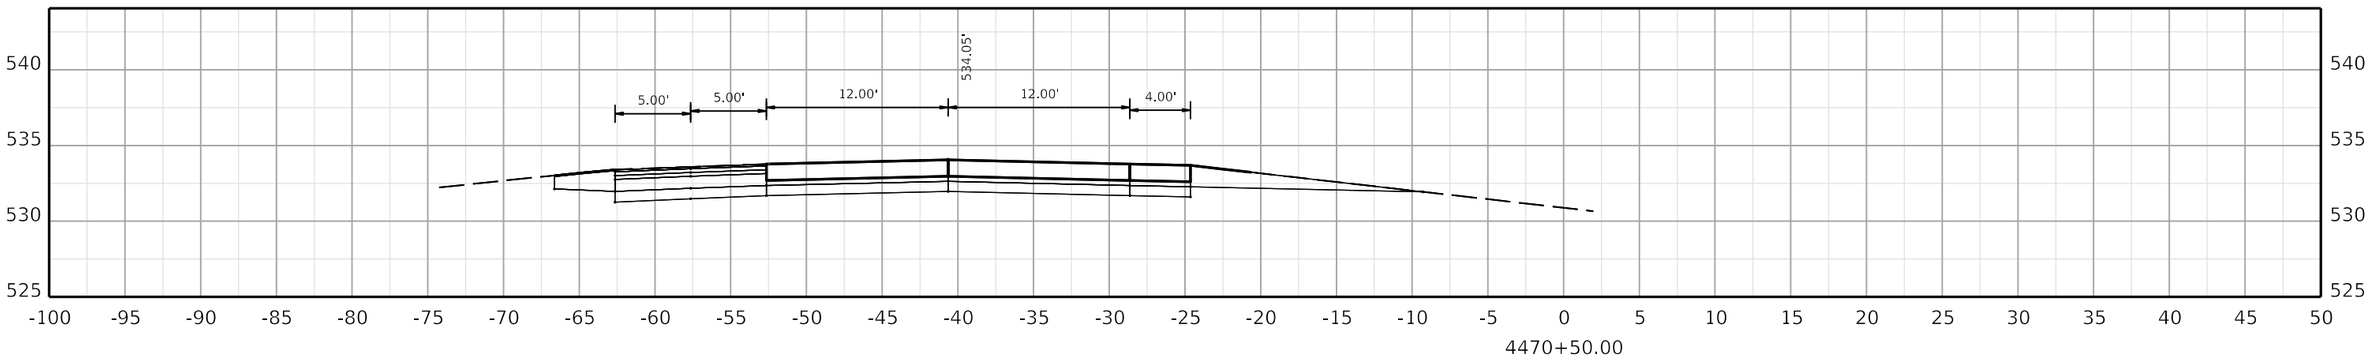

COMMONWEALTH OF KENTUCKY
DEPARTMENT OF HIGHWAYS
TEAM KENTUCKY

DRAWING TITLE:


HORIZONTAL SCALE
SCALE: 1" = 5'


0' 5' 10' 20'


STA. 4470+50.00 TO STA. 4471+50.00

ITEM NO. COUNTY OF

SHEET NO. 4470+50.00

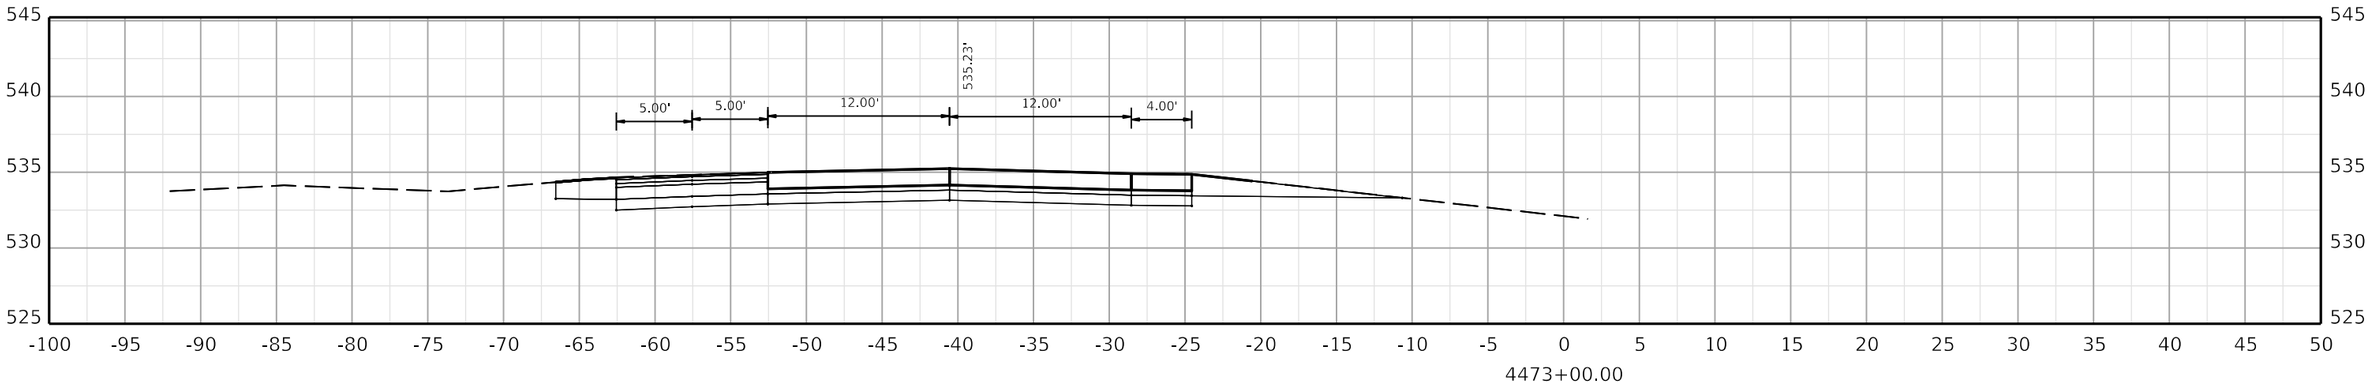

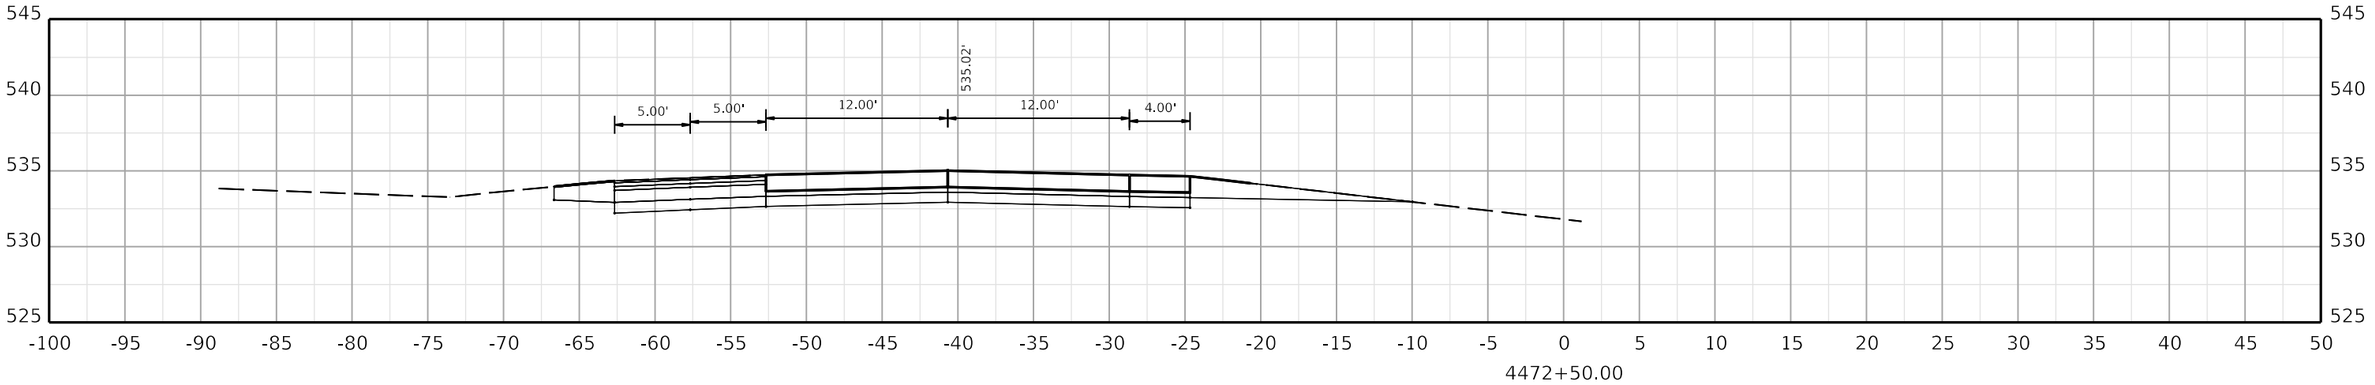

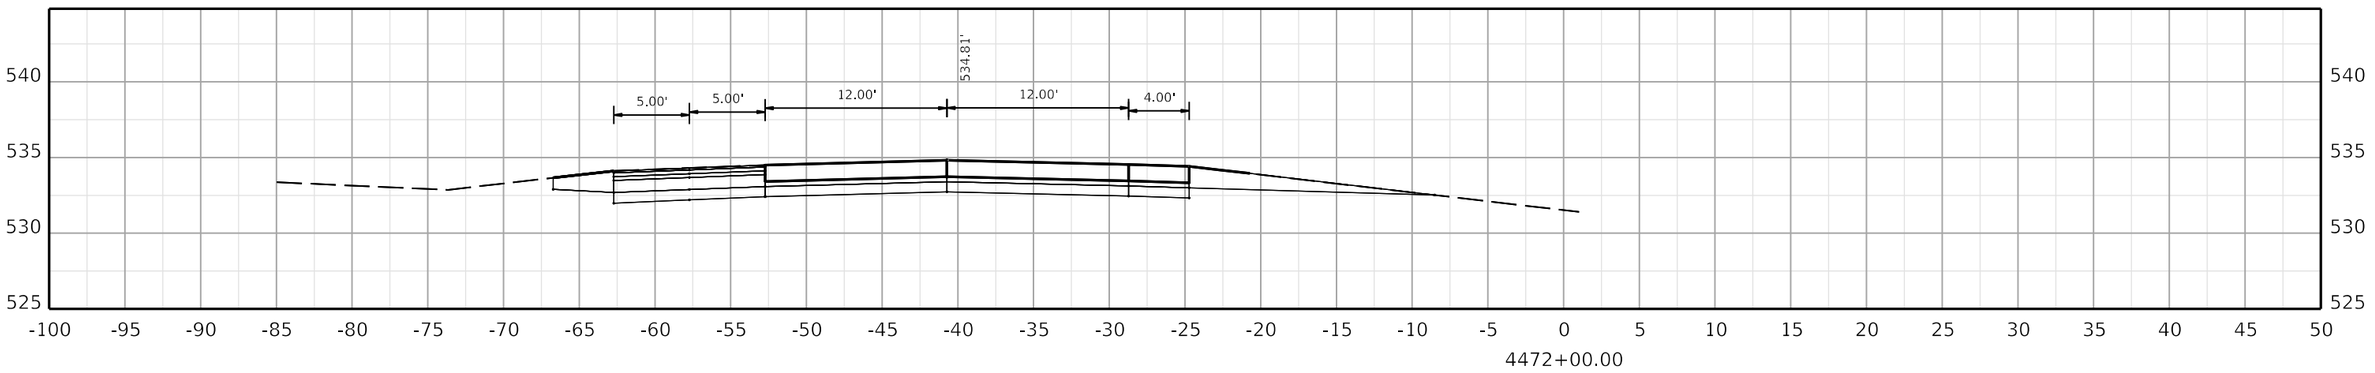

COMMONWEALTH OF KENTUCKY
DEPARTMENT OF HIGHWAYS

TEAM KENTUCKY

DRAWING TITLE:

HORIZONTAL SCALE
SCALE: 1" = 5'


0' 5' 10' 20'


STA. 4472+00.00 TO STA. 4473+00.00


ITEM NO. COUNTY OF

SHEET NO.
4472+00.00

OpenRoads Designer v10.12.02.4 USER: USLR095925 FILE NAME: C:\BMS\WSP-US-PW-02\D0932959\CORR_I-24W_CONCRETE_PAVING_SEGMENT5_XSEC.DGN

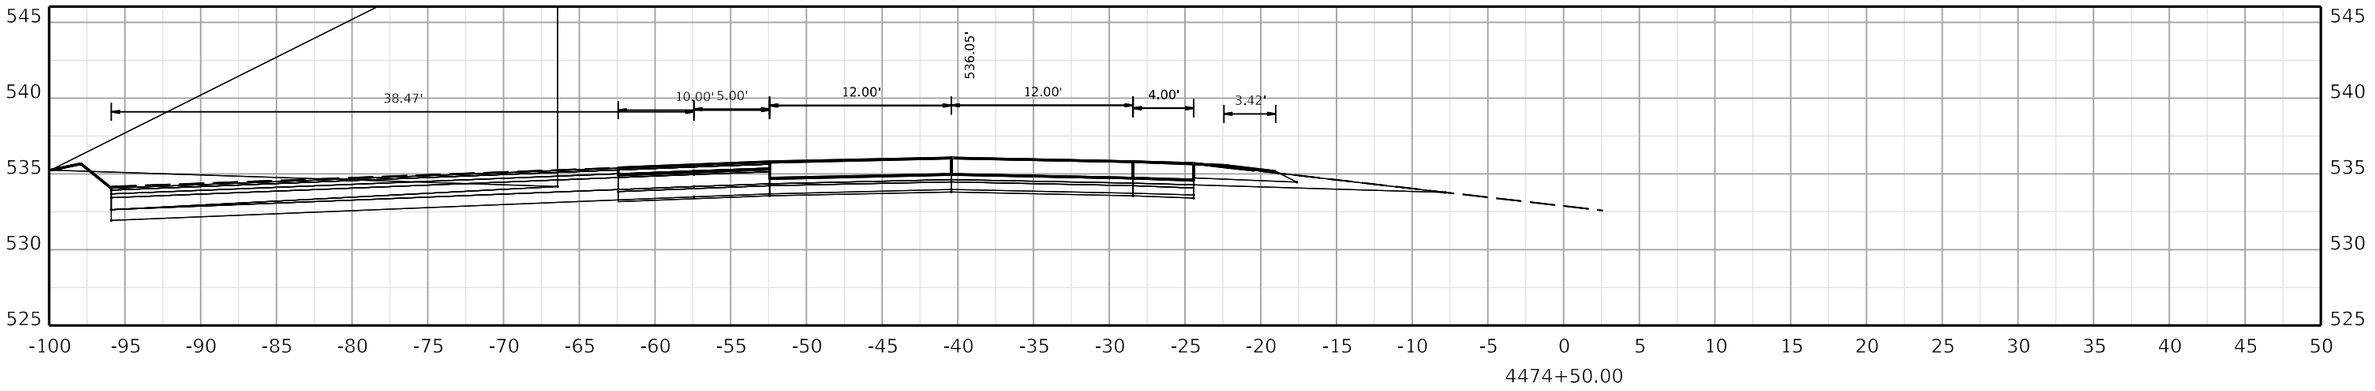

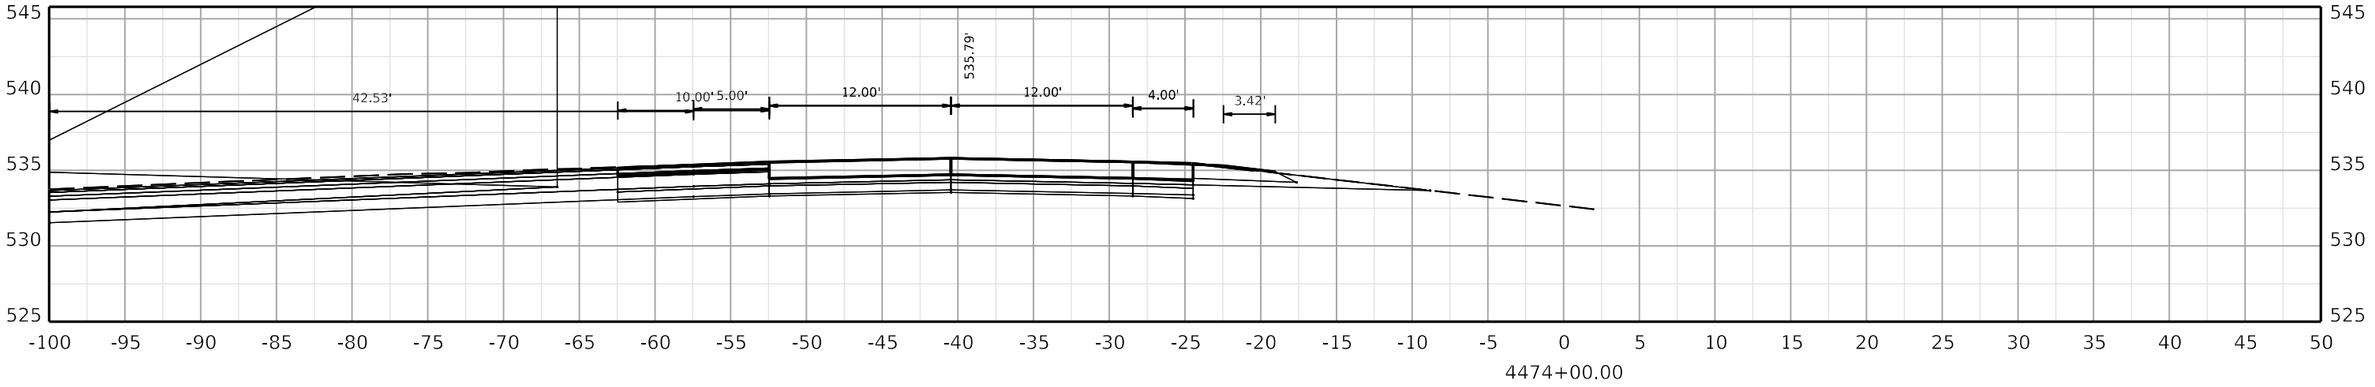

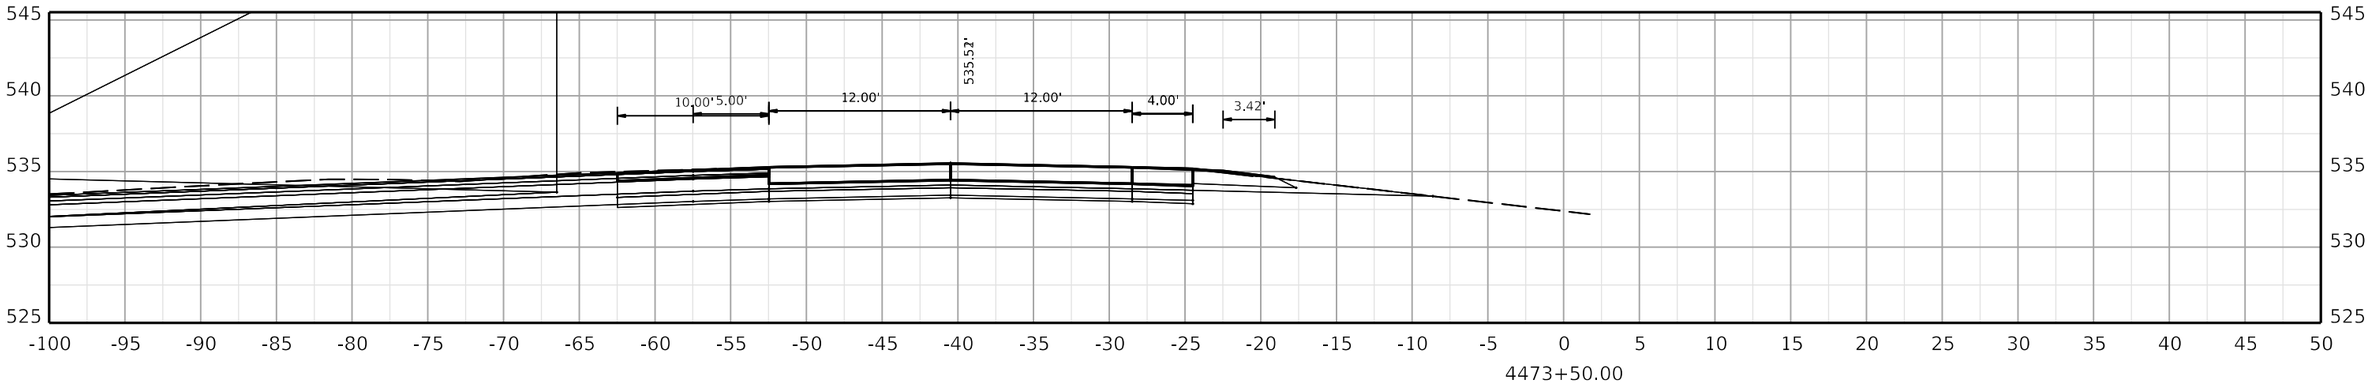

COMMONWEALTH OF KENTUCKY
DEPARTMENT OF HIGHWAYS

TEAM KENTUCKY

DRAWING TITLE:

HORIZONTAL SCALE
SCALE: 1" = 5'

0' 5' 10' 20'

STA. 4473+50.00 TO STA. 4474+50.00


ITEM NO. COUNTY OF


SHEET NO.
4473+50.00


OpenRoads Designer v10.12.02.4

USER: USLR095925

FILE NAME: C:\BMS\WSP-US-PW-02\D0932959\CORR_I-24W_CONCRETE_PAVING_SEGMENT5_XSEC.DGN

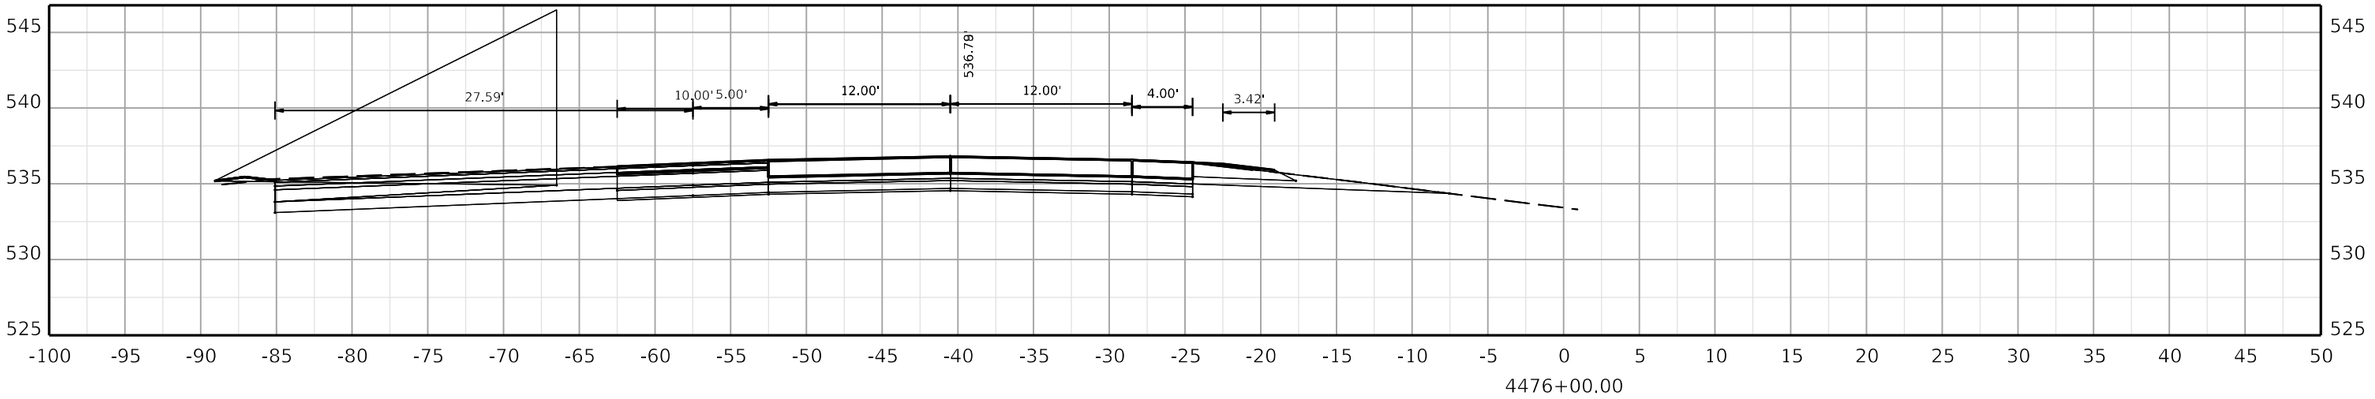

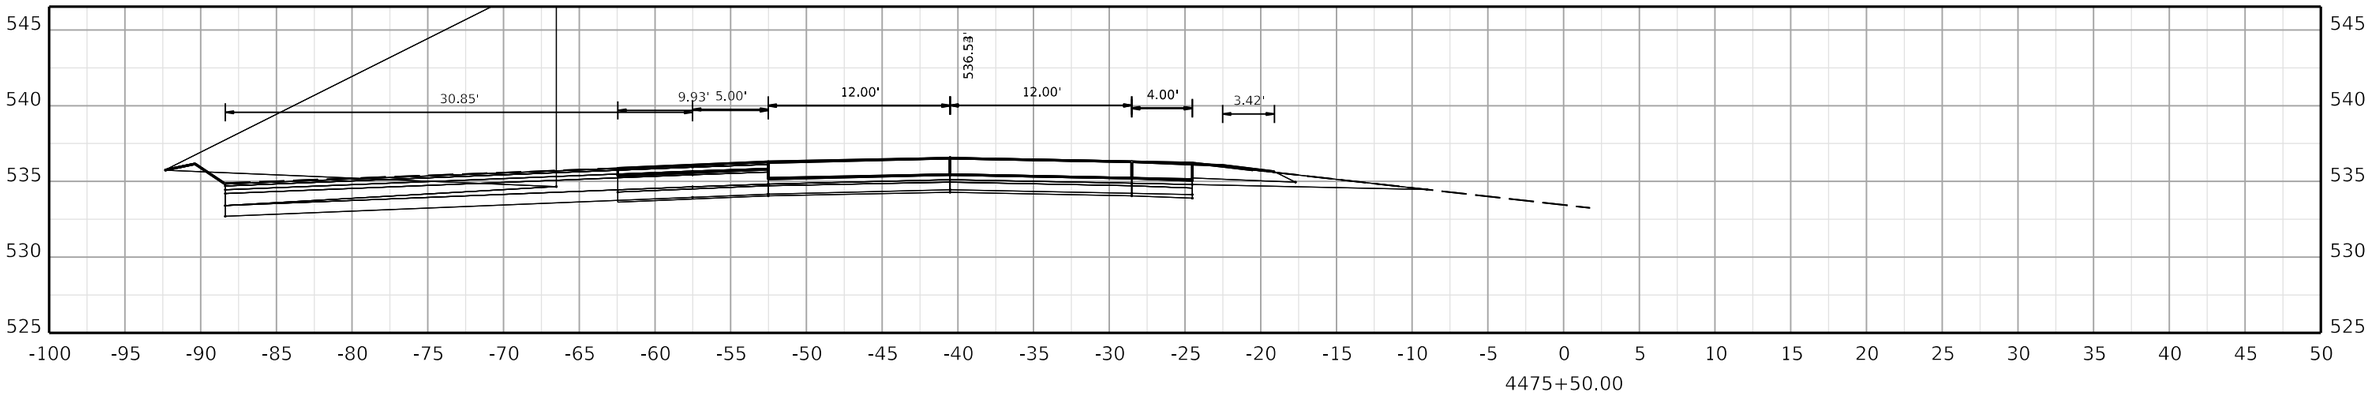

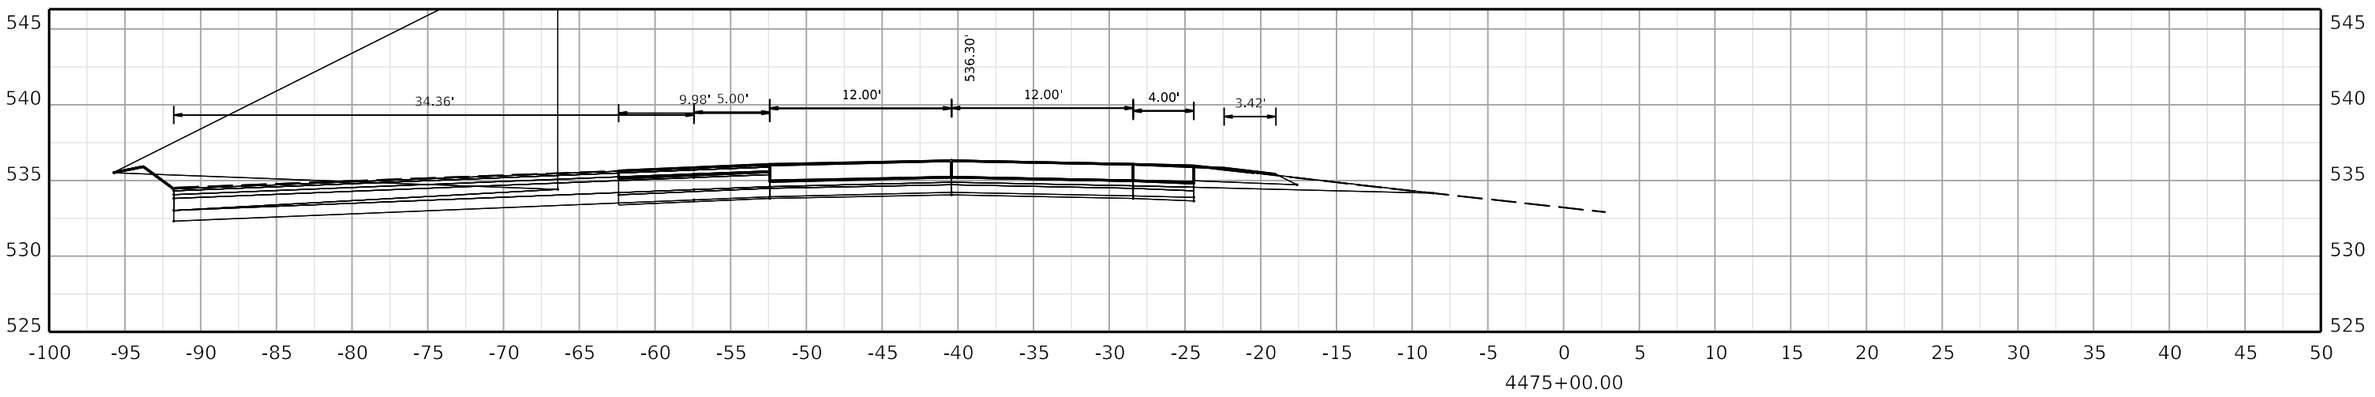

COMMONWEALTH OF KENTUCKY
DEPARTMENT OF HIGHWAYS
TEAM KENTUCKY TRANSPORTATION CABINET

DRAWING TITLE:


HORIZONTAL SCALE
SCALE: 1" = 5'


0' 5' 10' 20'


STA. 4475+00.00 TO STA. 4476+00.00

ITEM NO. COUNTY OF

SHEET NO.
4475+00.00

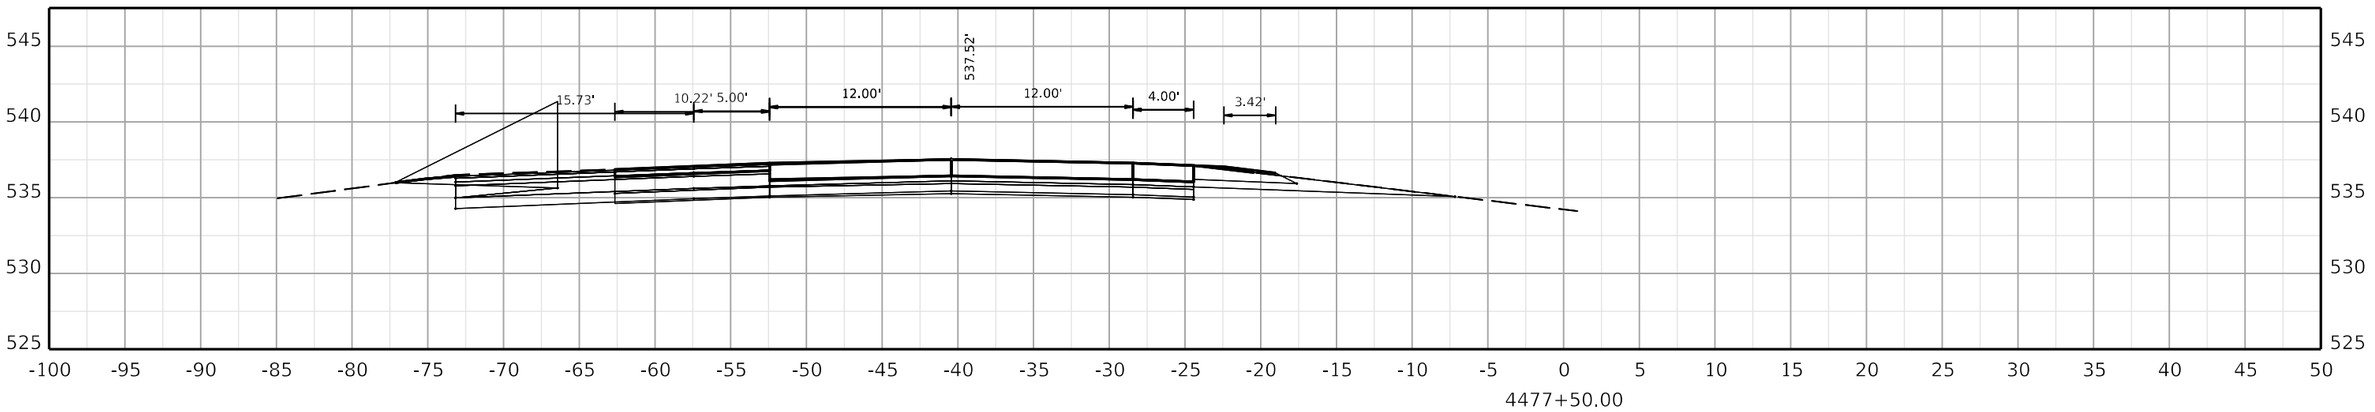

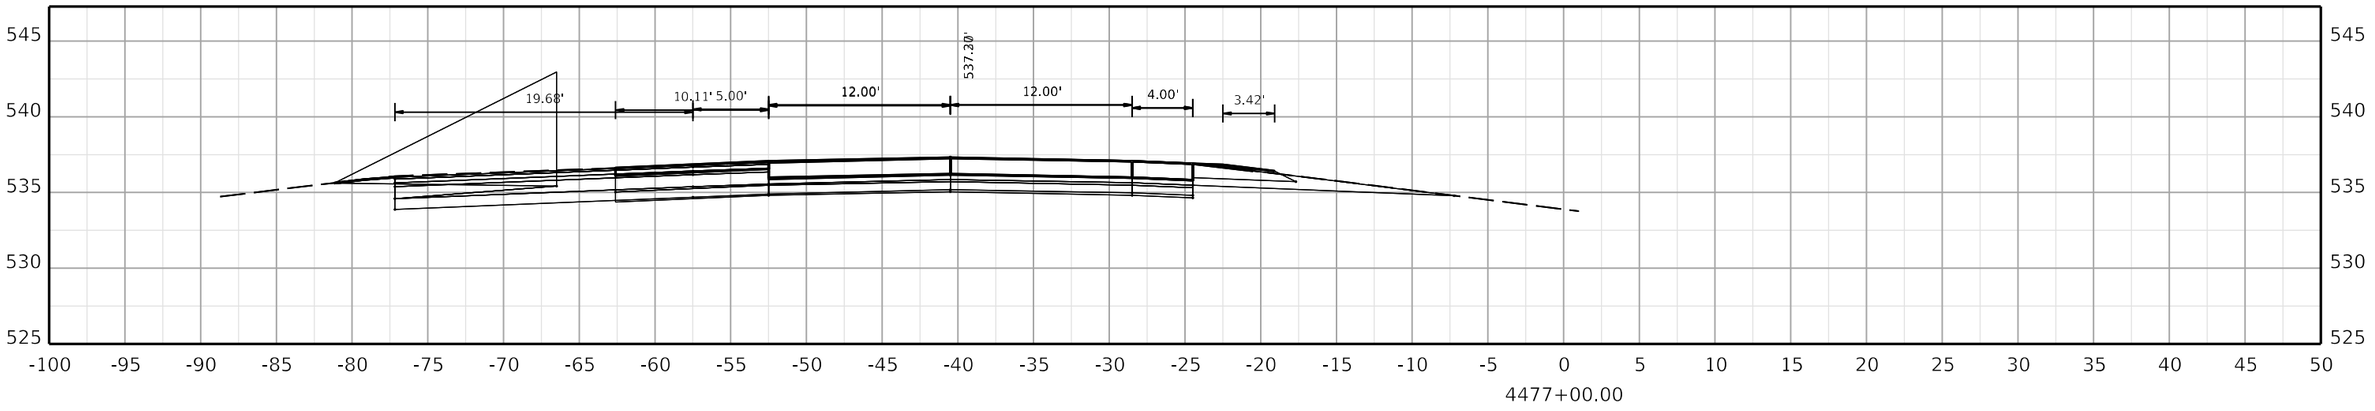

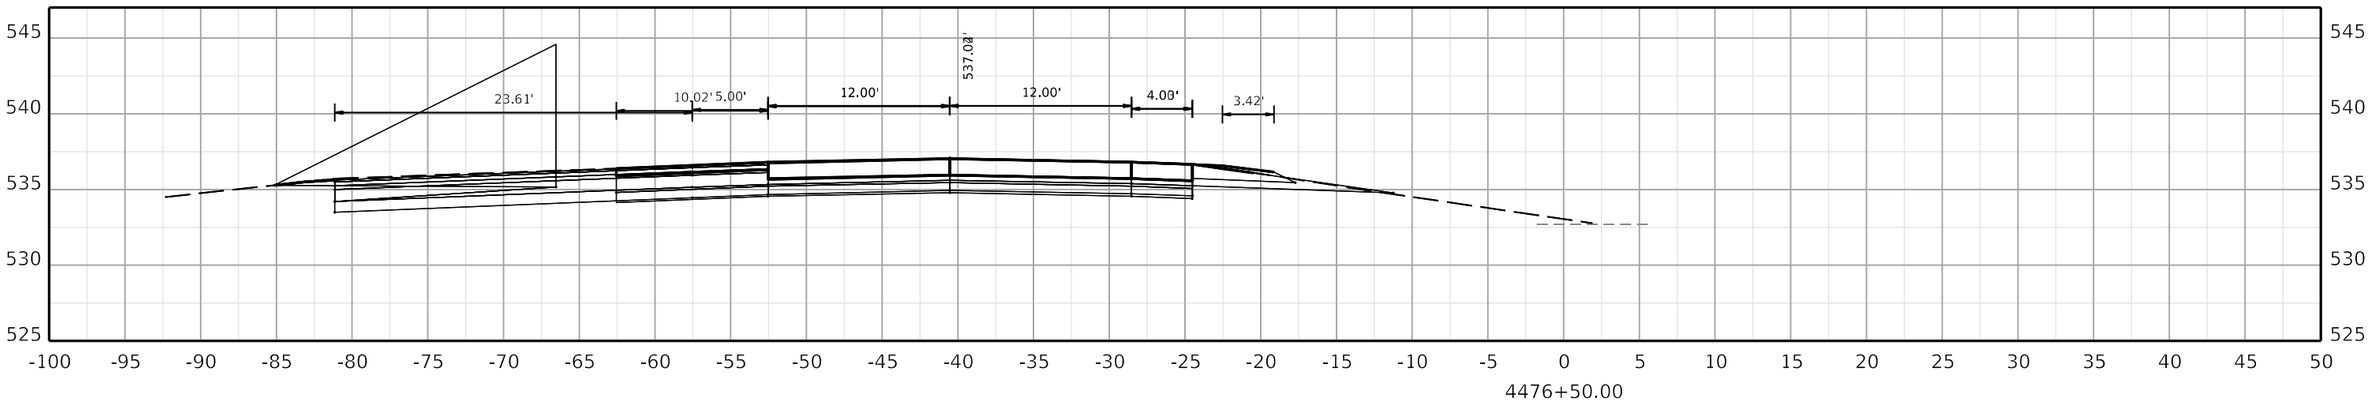

COMMONWEALTH OF KENTUCKY
DEPARTMENT OF HIGHWAYS
TEAM KENTUCKY TRANSPORTATION CABINET

DRAWING TITLE:

HORIZONTAL SCALE
SCALE: 1" = 5'


0' 5' 10' 20'


STA. 4476+50.00 TO STA. 4477+50.00


ITEM NO. COUNTY OF

SHEET NO.
4476+50.00

OpenRoads Designer v10.12.02.4 USER: USLR095925 FILE NAME: C:\BMS\WSP-US-PW-02\D0932959\CORR_I-24W_CONCRETE_PAVING_SEGMENT6_XSEC.DGN

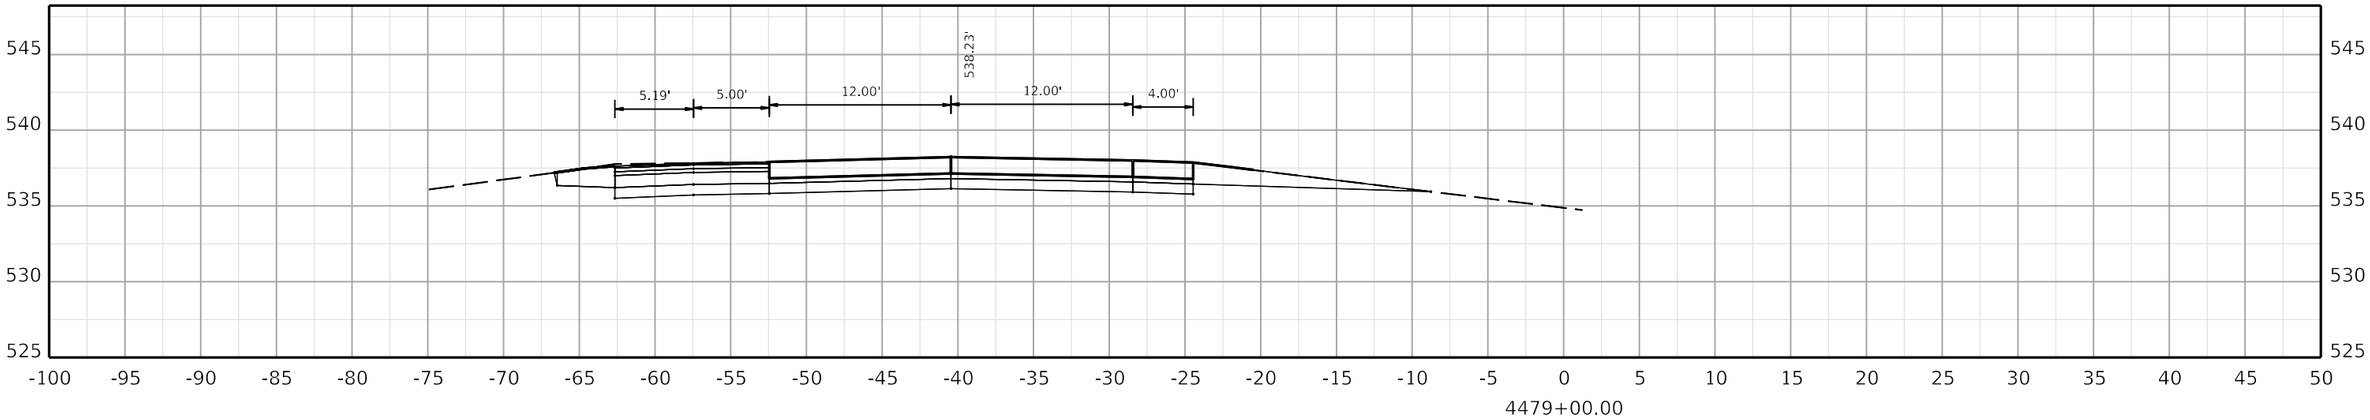

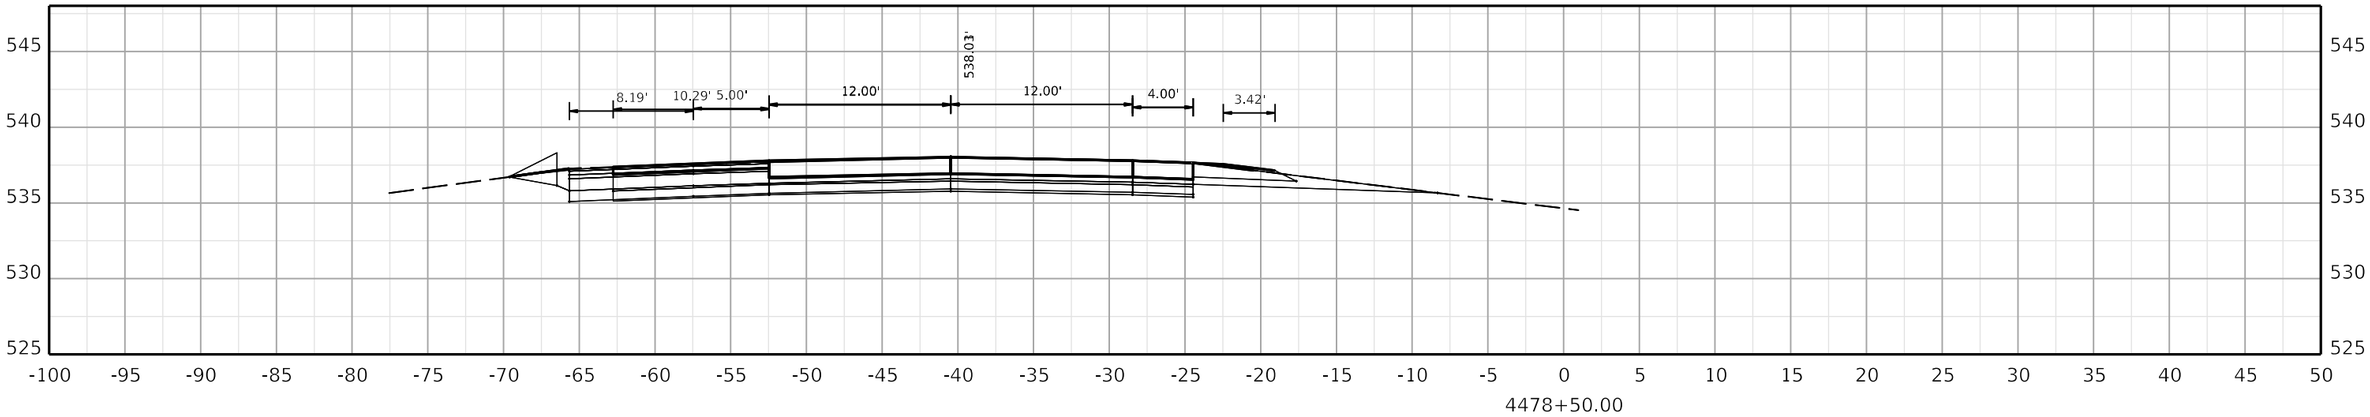

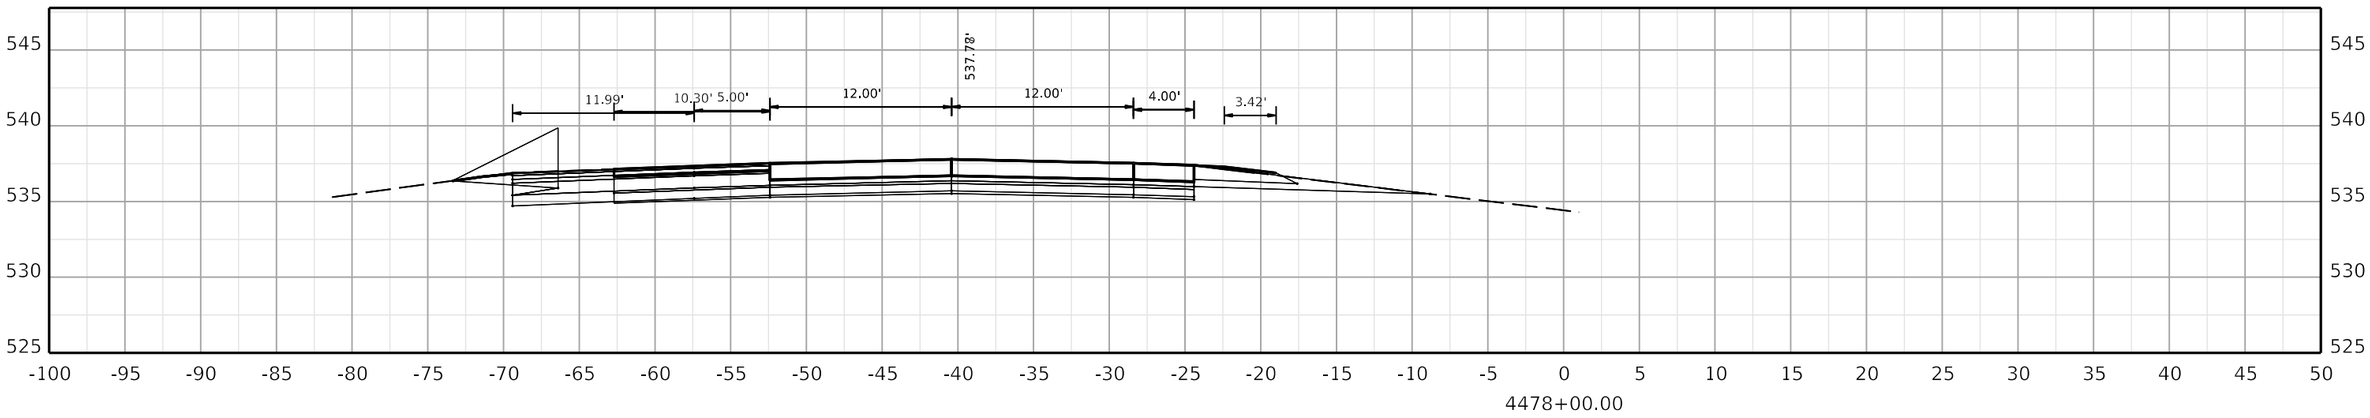

COMMONWEALTH OF KENTUCKY
DEPARTMENT OF HIGHWAYS
TEAM KENTUCKY TRANSPORTATION CABINET

DRAWING TITLE:

HORIZONTAL SCALE
SCALE: 1" = 5'


0' 5' 10' 20'


STA. 4478+00.00 TO STA. 4479+00.00


ITEM NO. COUNTY OF

SHEET NO. 4478+00.00

OpenRoads Designer v10.12.02.4 USER: USLR095925 FILE NAME: C:\BMS\WSP-US-PW-02\D0932959\CORR_I-24W_CONCRETE_PAVING_SEGMENT6_XSEC.DGN

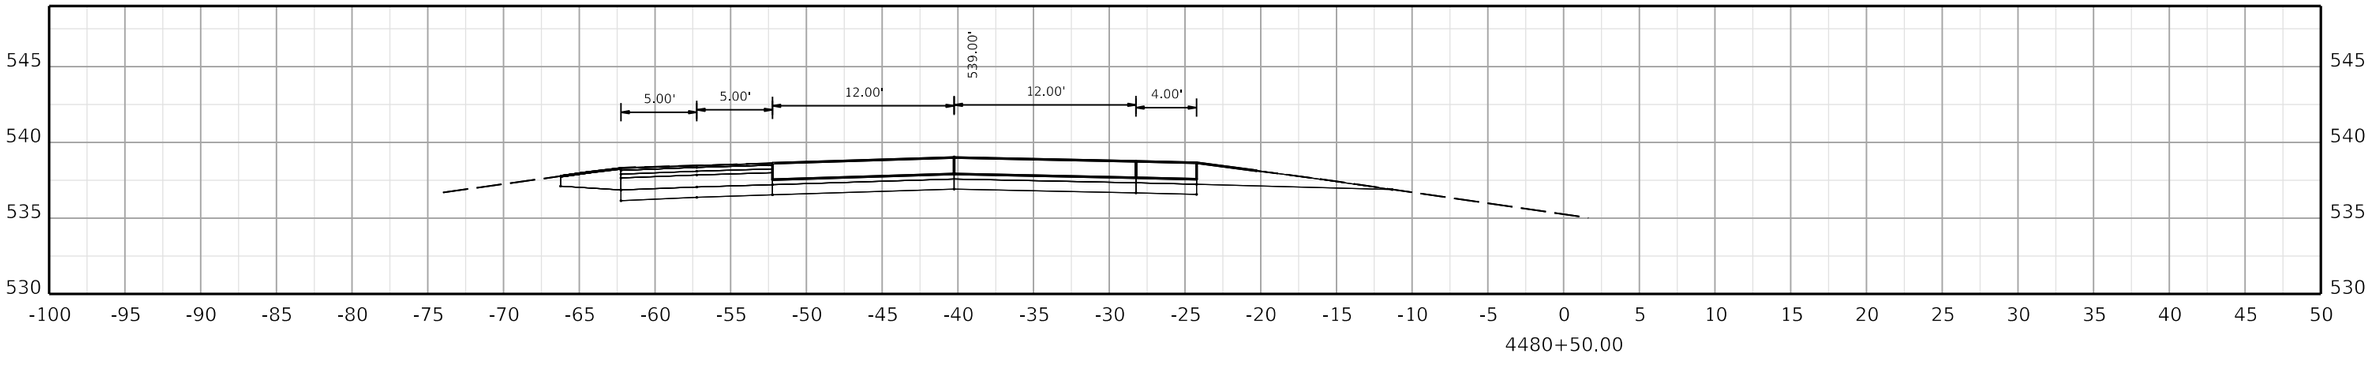

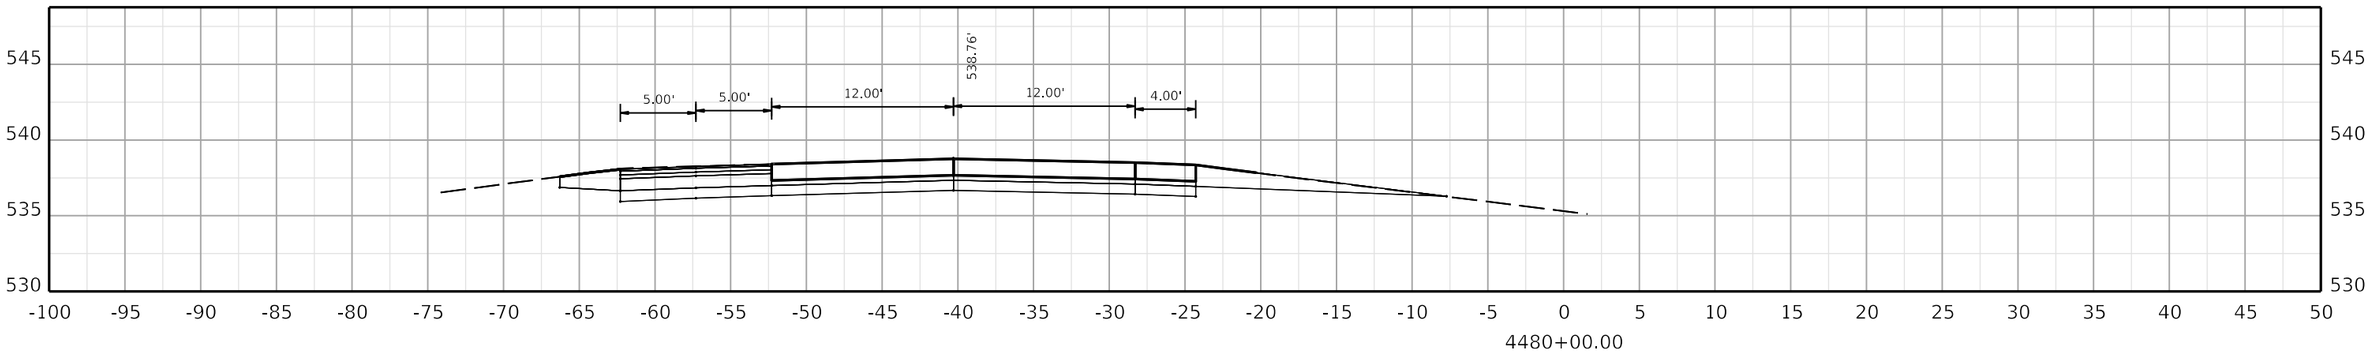

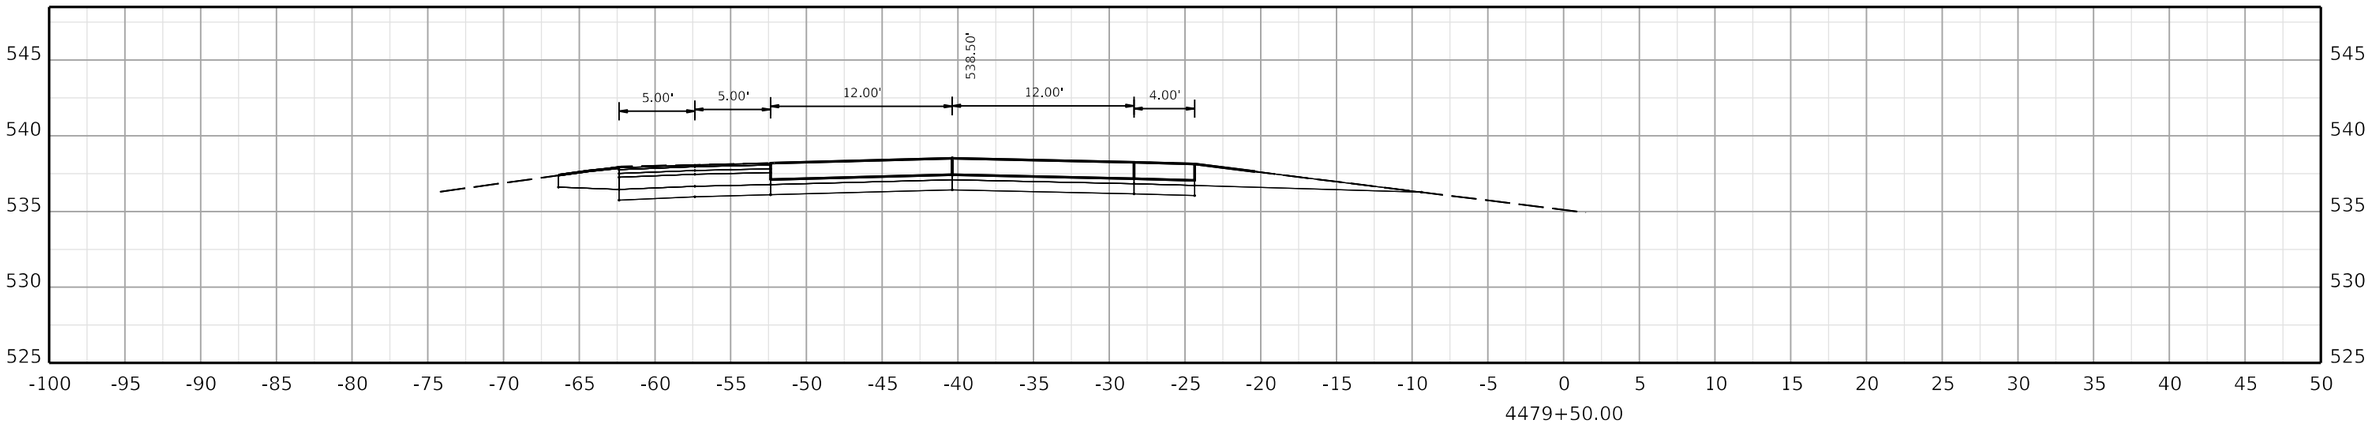

COMMONWEALTH OF KENTUCKY
DEPARTMENT OF HIGHWAYS
TEAM KENTUCKY

DRAWING TITLE:

HORIZONTAL SCALE
SCALE: 1" = 5'

0' 5' 10' 20'

STA. 4479+50.00 TO STA. 4480+50.00


ITEM NO. COUNTY OF


SHEET NO. 4479+50.00


OpenRoads Designer v10.12.02.4

USER: USLR095925

FILE NAME: C:\BMS\WSP-US-PW-02\D0932959\CORR_I-24W_CONCRETE_PAVING_SEGMENT6_XSEC.DGN

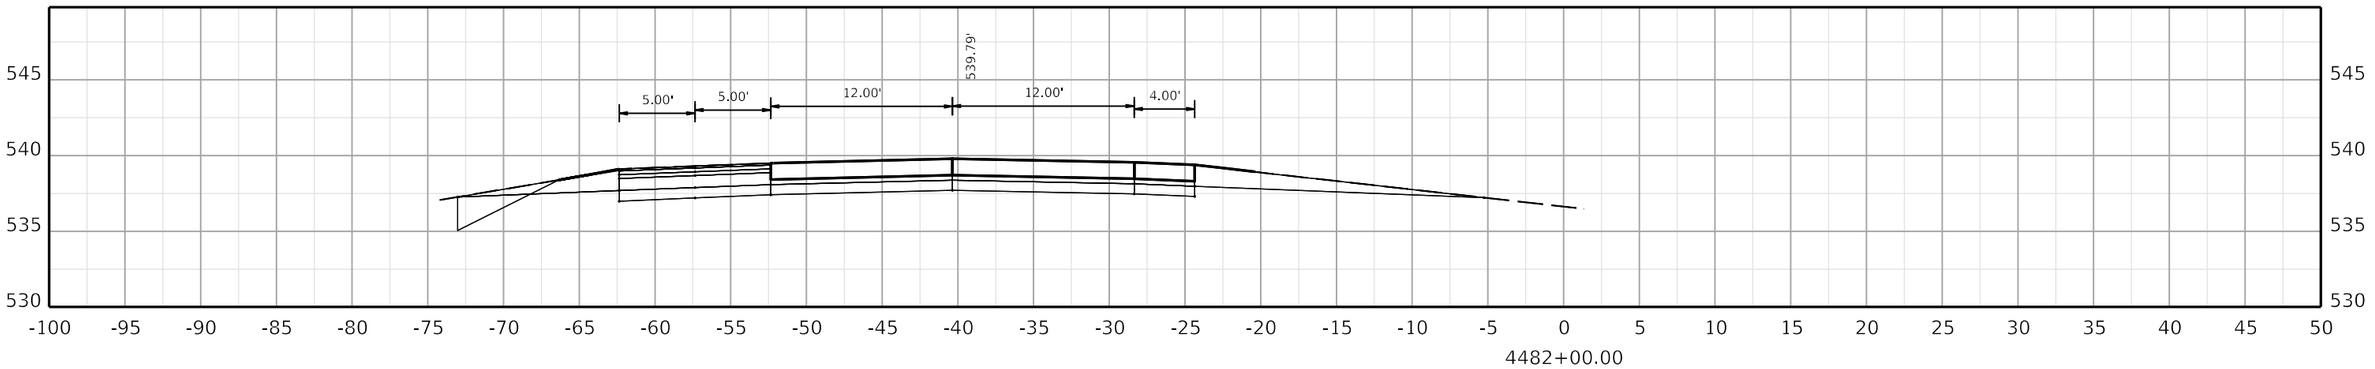

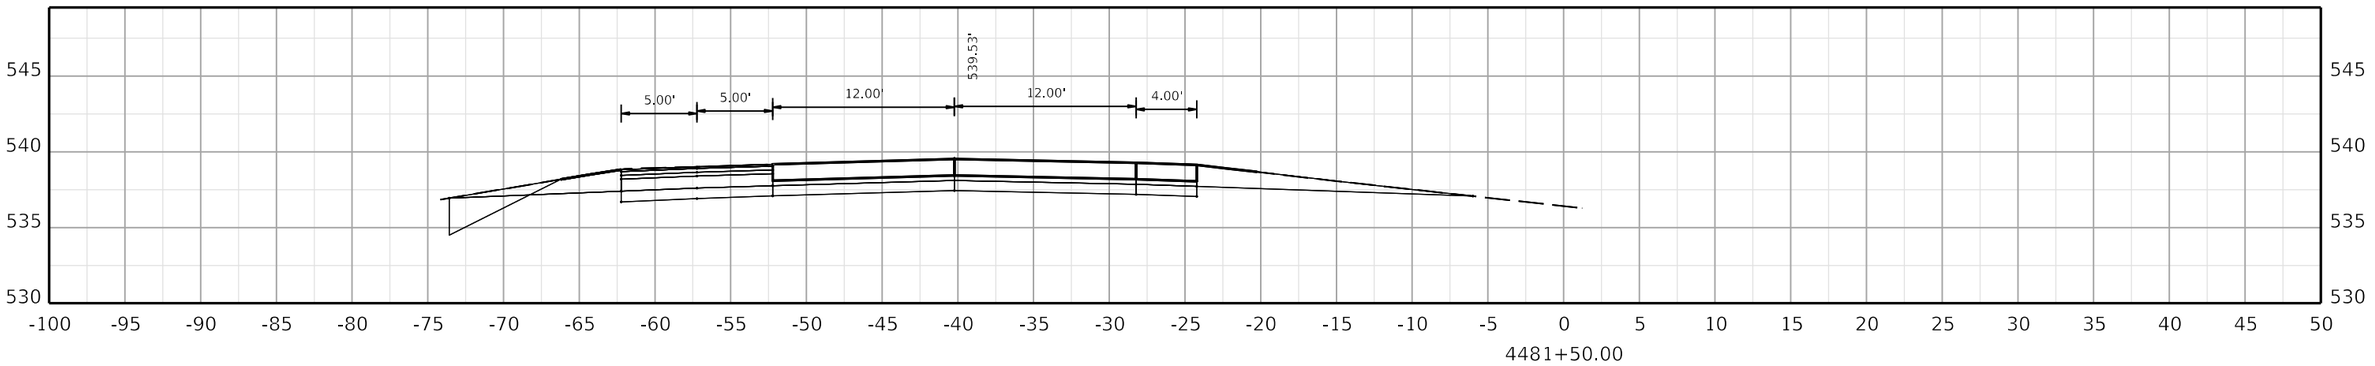

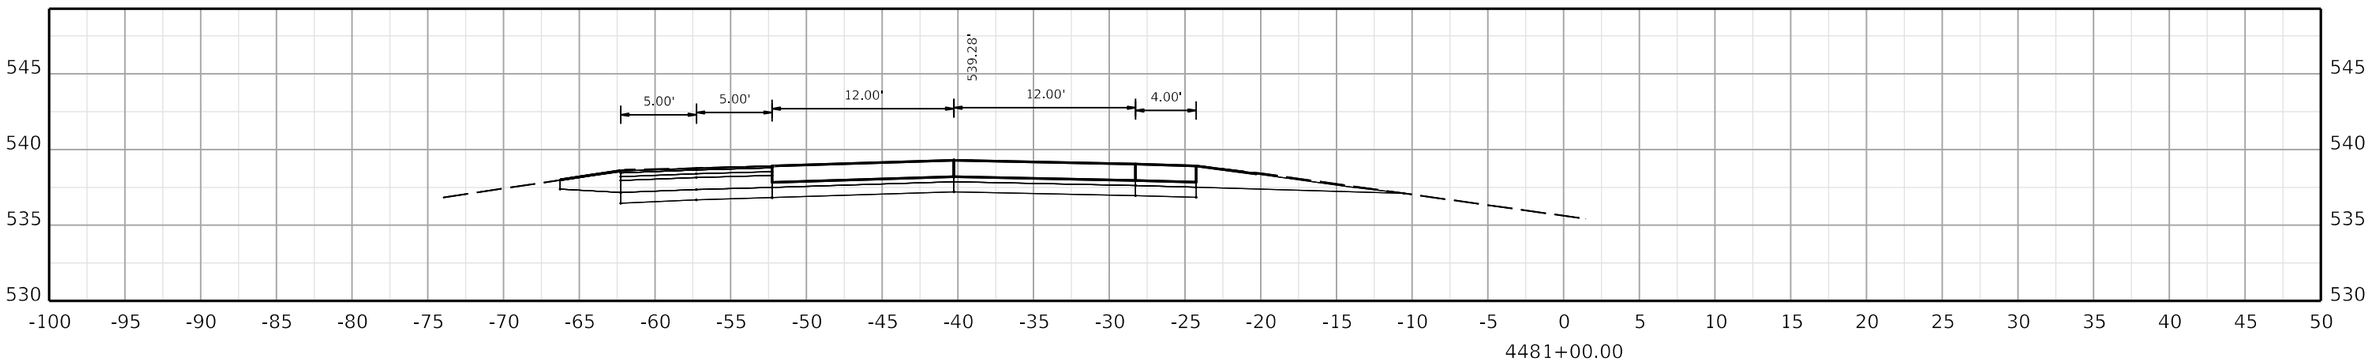

COMMONWEALTH OF KENTUCKY
DEPARTMENT OF HIGHWAYS
TEAM KENTUCKY TRANSPORTATION CABINET

DRAWING TITLE:


HORIZONTAL SCALE
SCALE: 1" = 5'


0' 5' 10' 20'


STA. 4481+00.00 TO STA. 4482+00.00

ITEM NO. COUNTY OF

SHEET NO.
4481+00.00

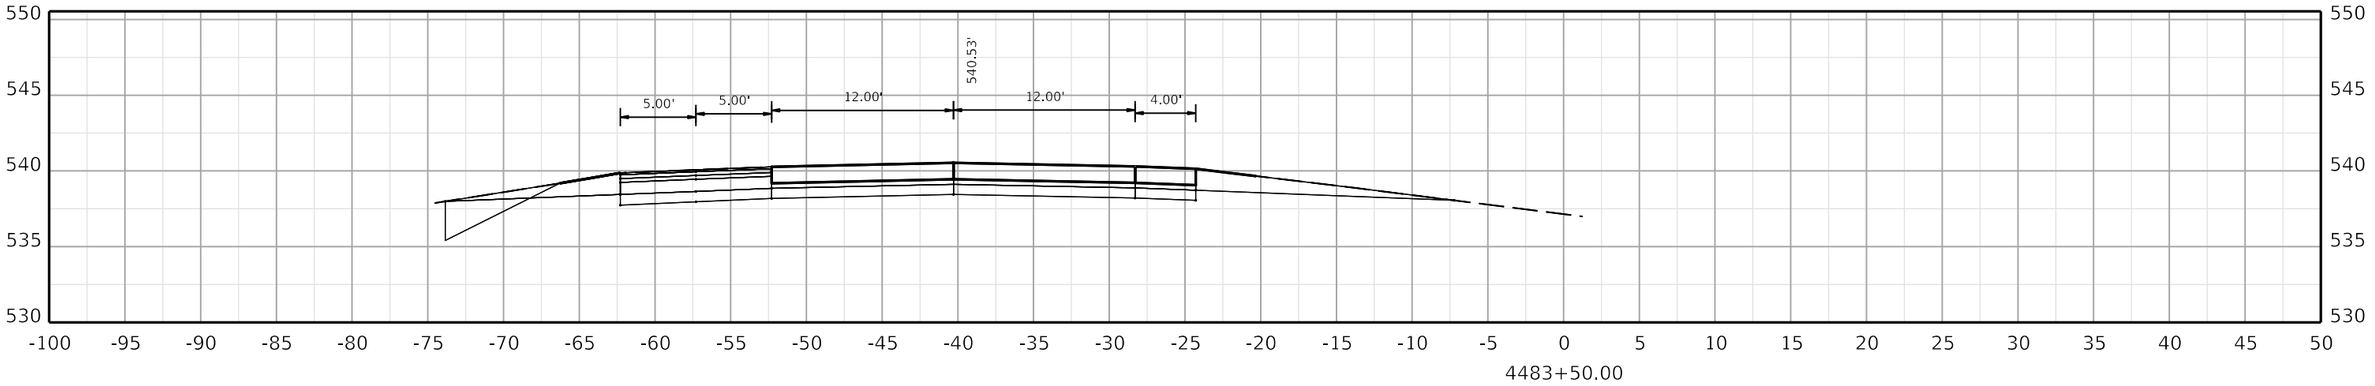

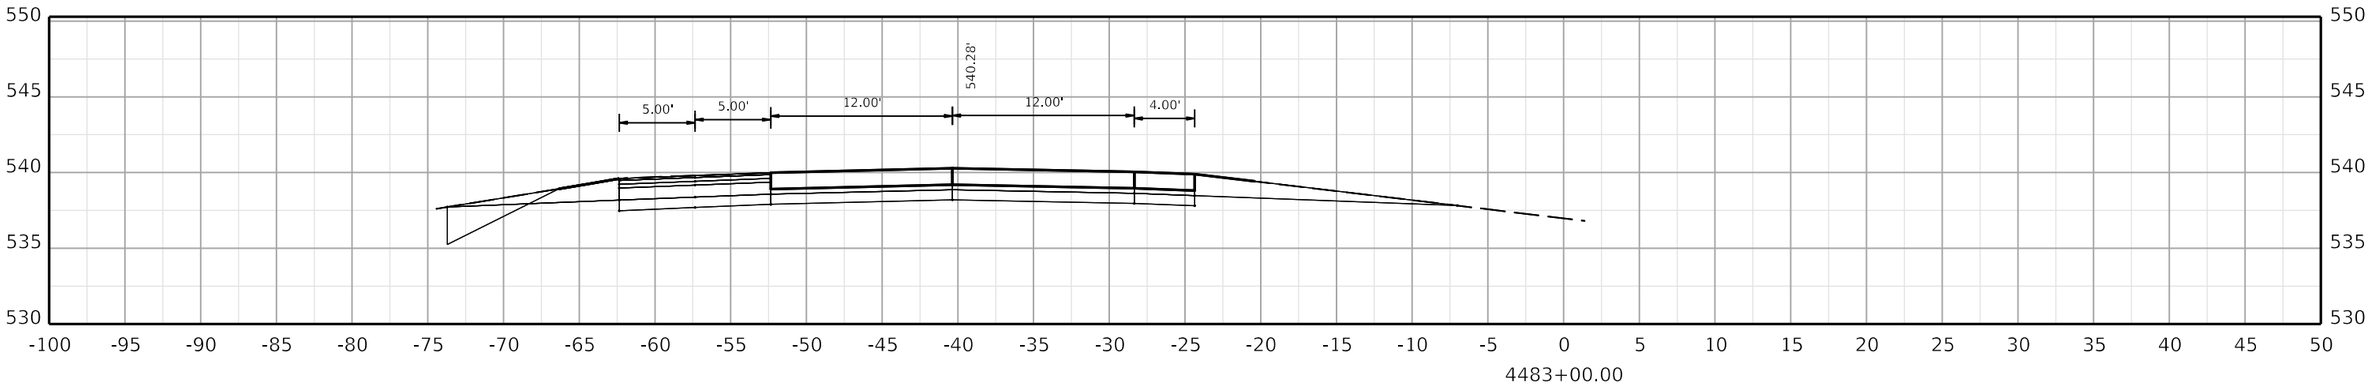

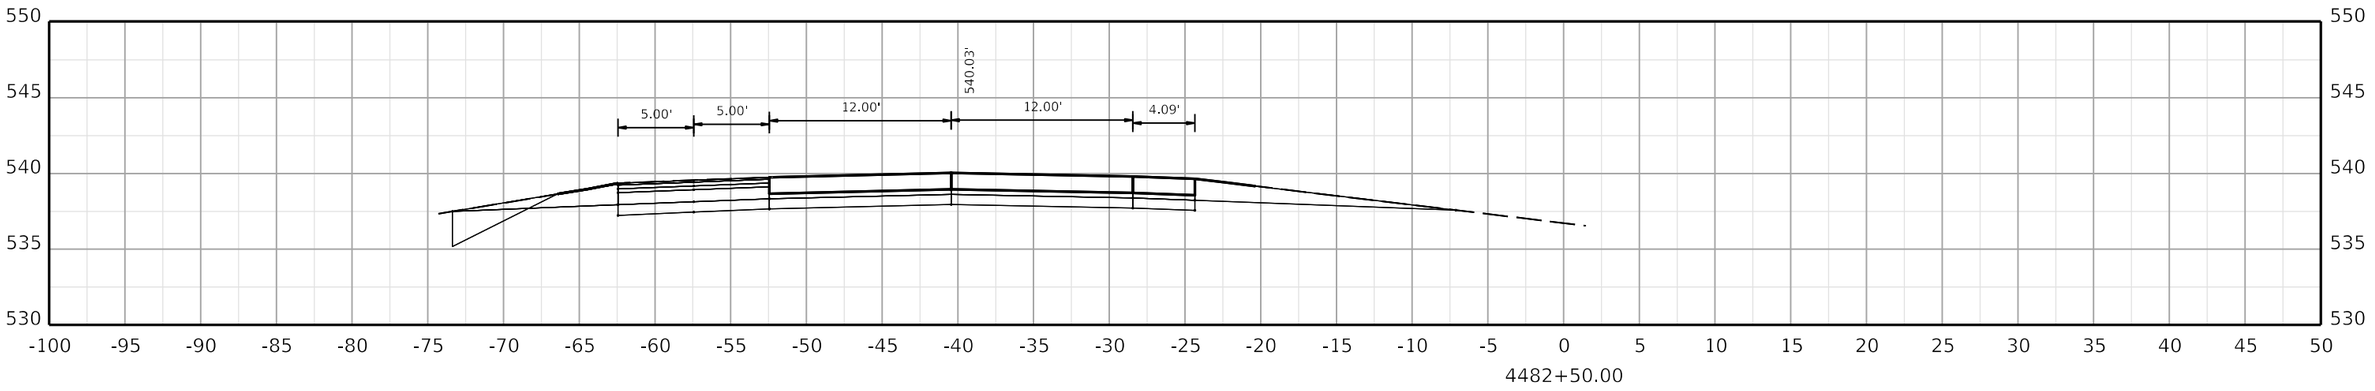

COMMONWEALTH OF KENTUCKY
DEPARTMENT OF HIGHWAYS

TEAM KENTUCKY

DRAWING TITLE:

HORIZONTAL SCALE
SCALE: 1" = 5'

0' 5' 10' 20'

STA. 4482+50.00 TO STA. 4483+50.00


ITEM NO. COUNTY OF


SHEET NO.
4482+50.00


OpenRoads Designer v10.12.02.4

USER: USLR095925

FILE NAME: C:\BMS\WSP-US-PW-02\D0932959\CORR_I-24W_CONCRETE_PAVING_SEGMENT6_XSEC.DGN

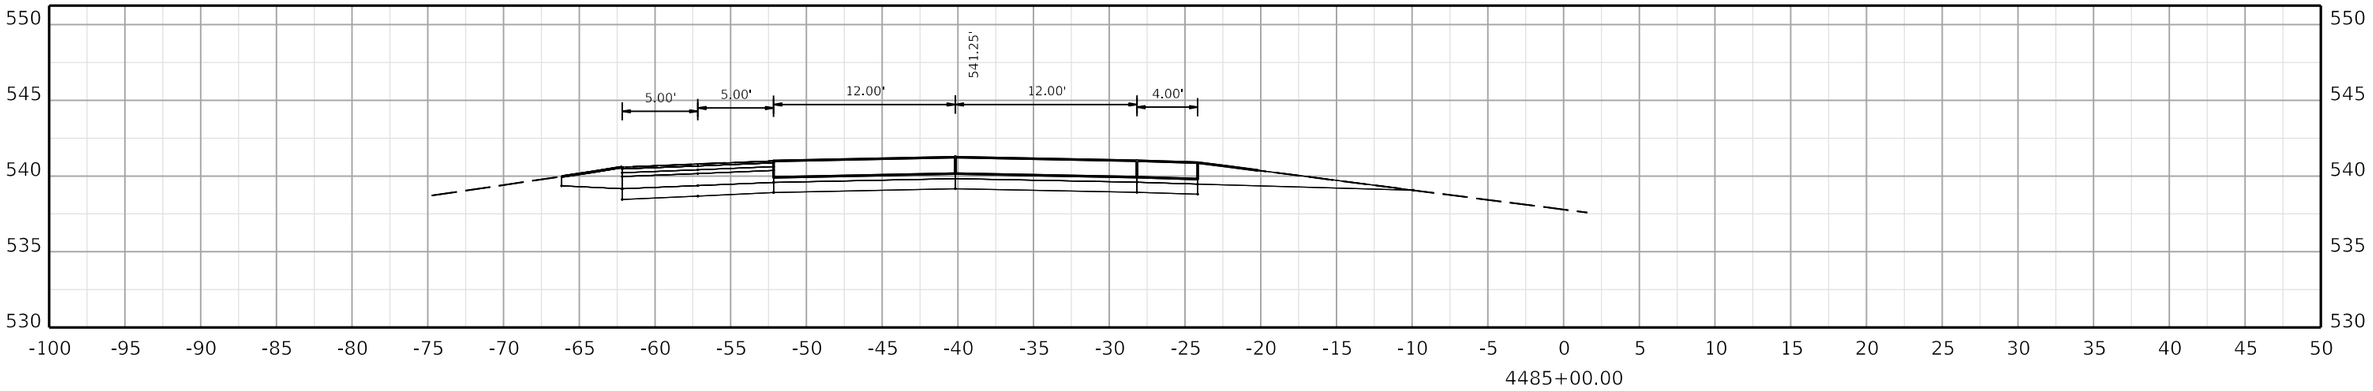

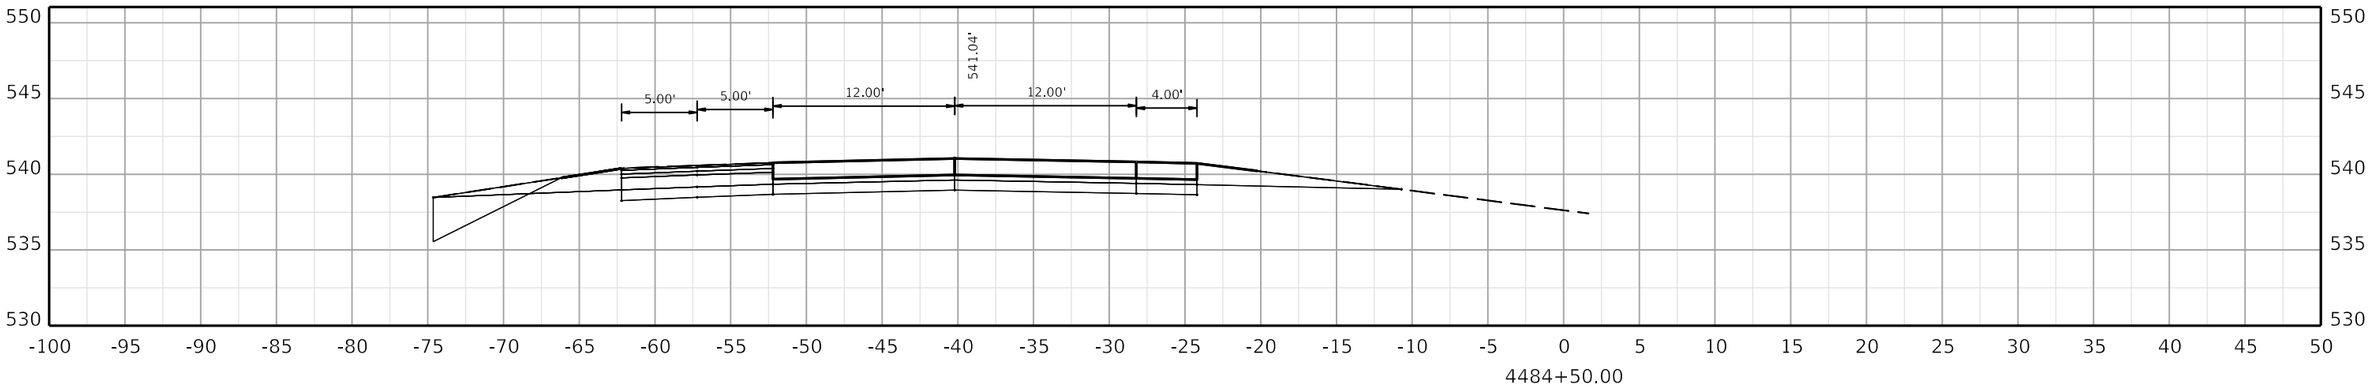

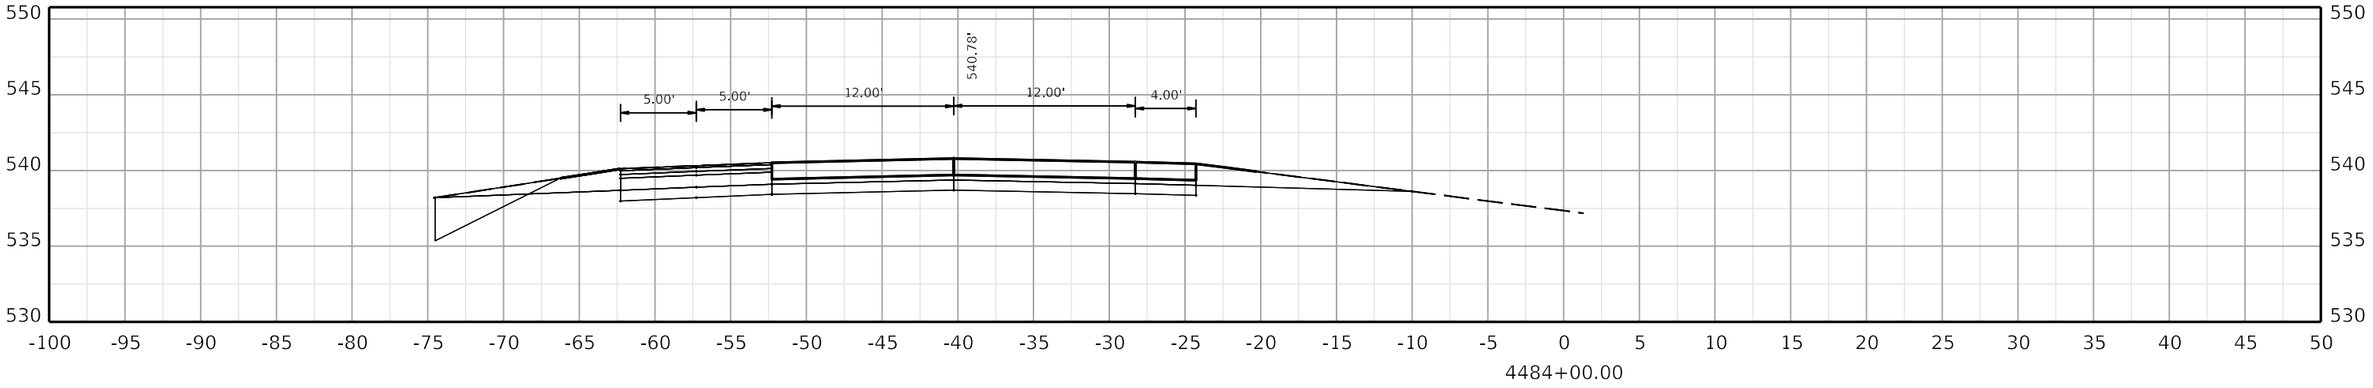

COMMONWEALTH OF KENTUCKY
DEPARTMENT OF HIGHWAYS
TEAM KENTUCKY TRANSPORTATION CABINET

DRAWING TITLE:


HORIZONTAL SCALE
SCALE: 1" = 5'


0' 5' 10' 20'


STA. 4484+00.00 TO STA. 4485+00.00

ITEM NO. COUNTY OF

SHEET NO. 4484+00.00

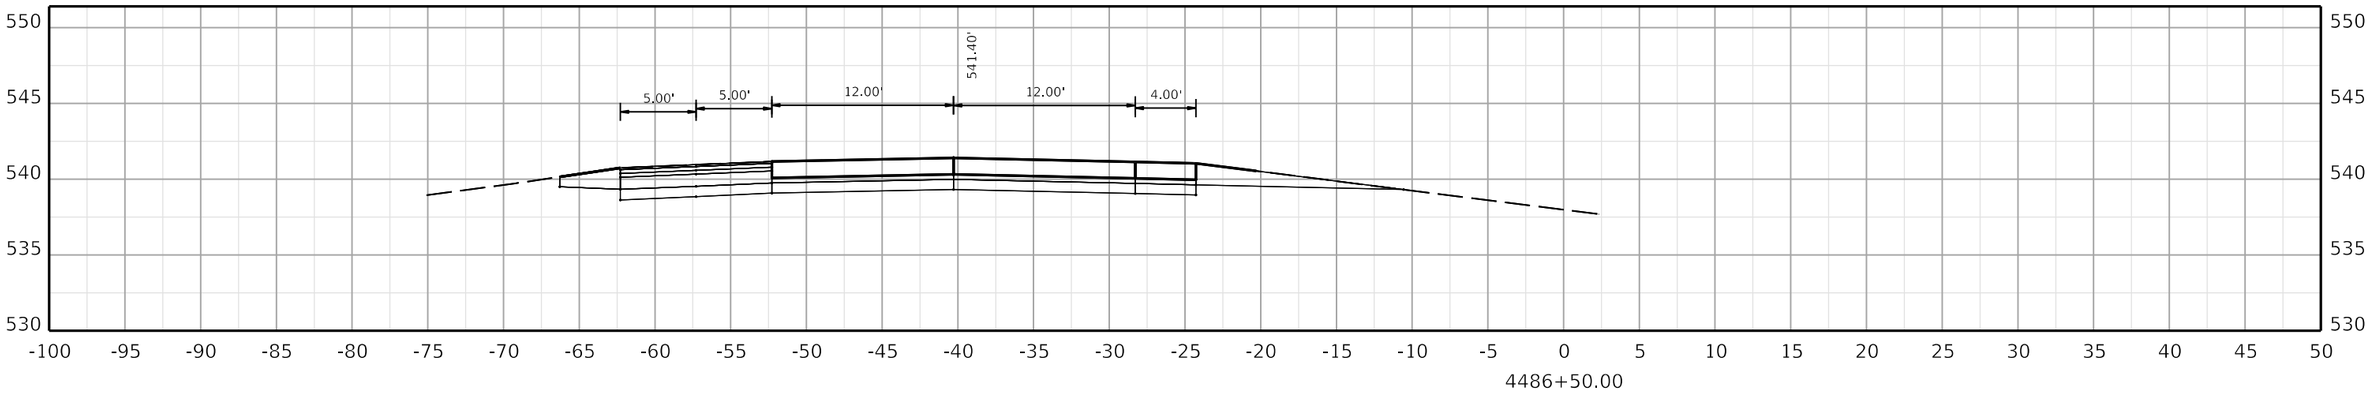

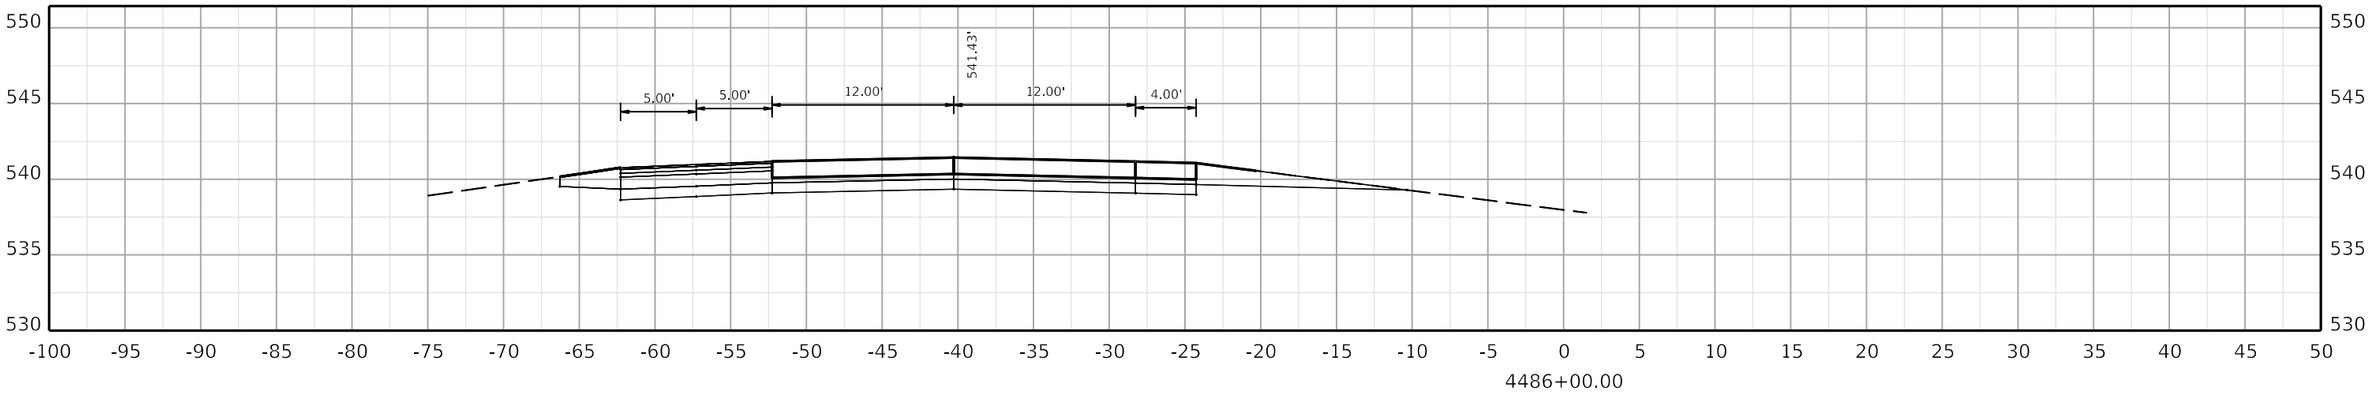

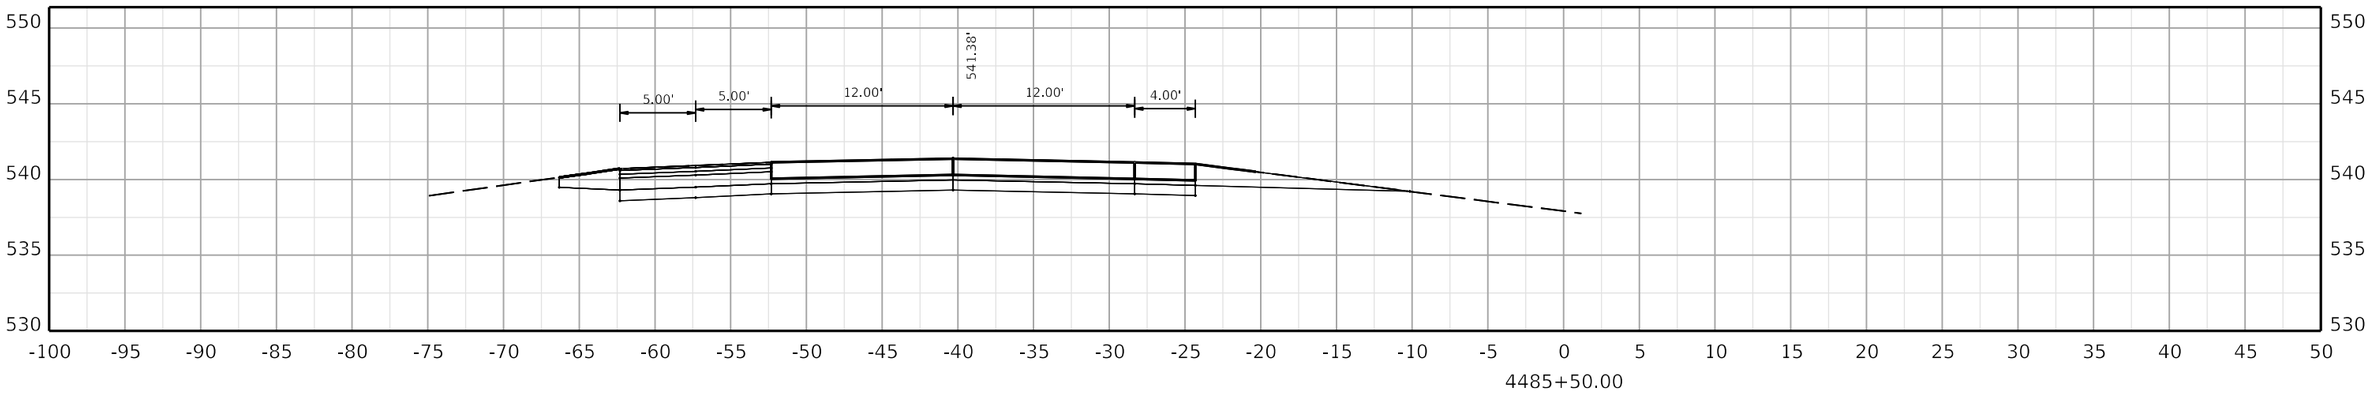

COMMONWEALTH OF KENTUCKY
DEPARTMENT OF HIGHWAYS
TEAM KENTUCKY

DRAWING TITLE:


HORIZONTAL SCALE
SCALE: 1" = 5'


0' 5' 10' 20'


STA. 4485+50.00 TO STA. 4486+50.00

ITEM NO. COUNTY OF

SHEET NO.
4485+50.00

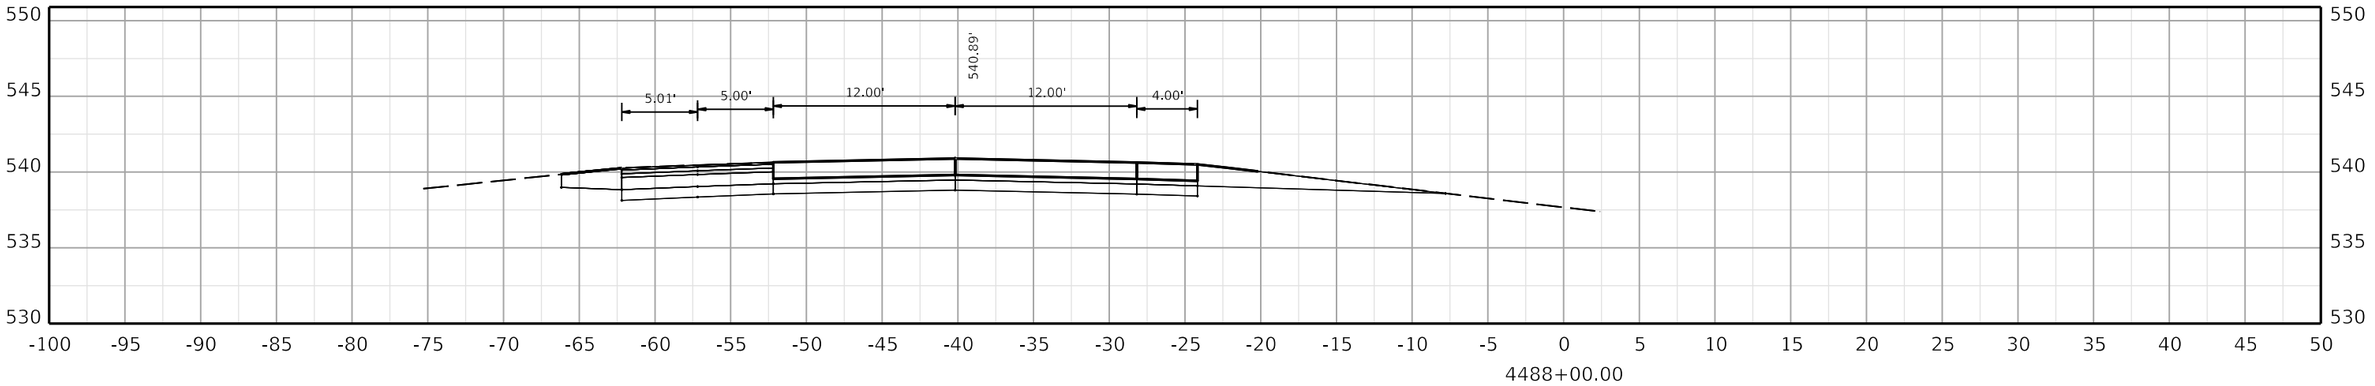

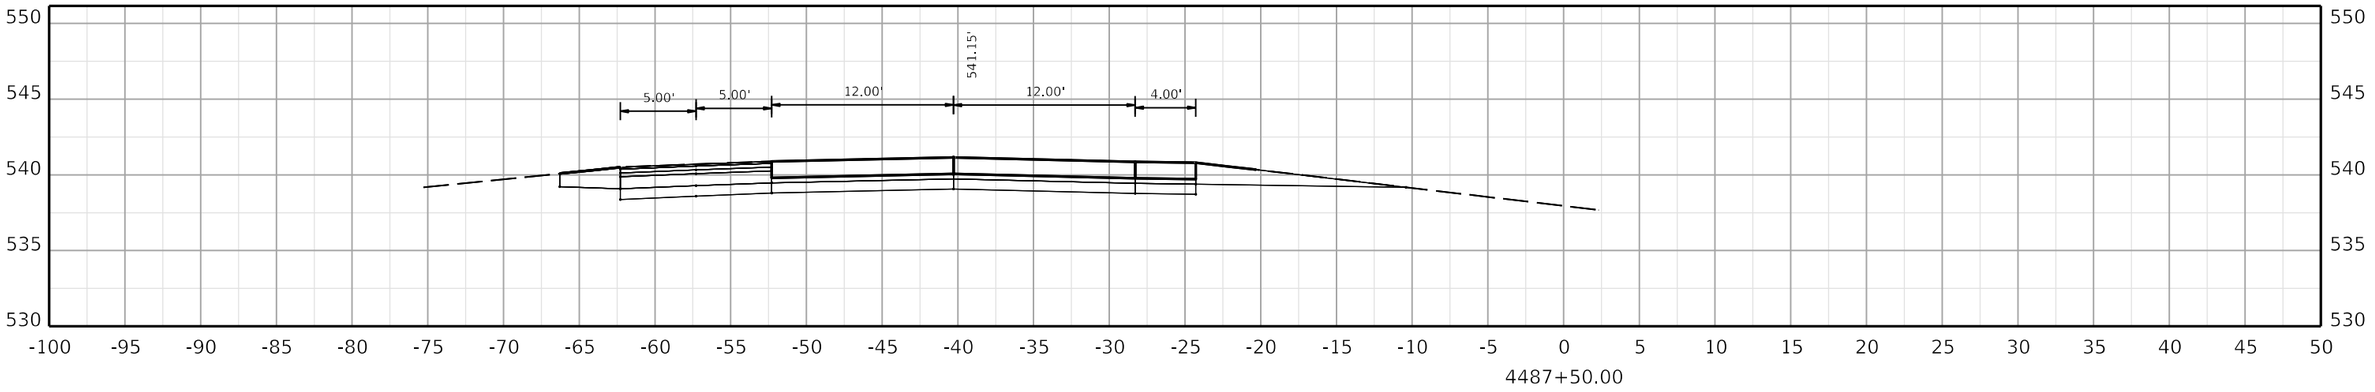

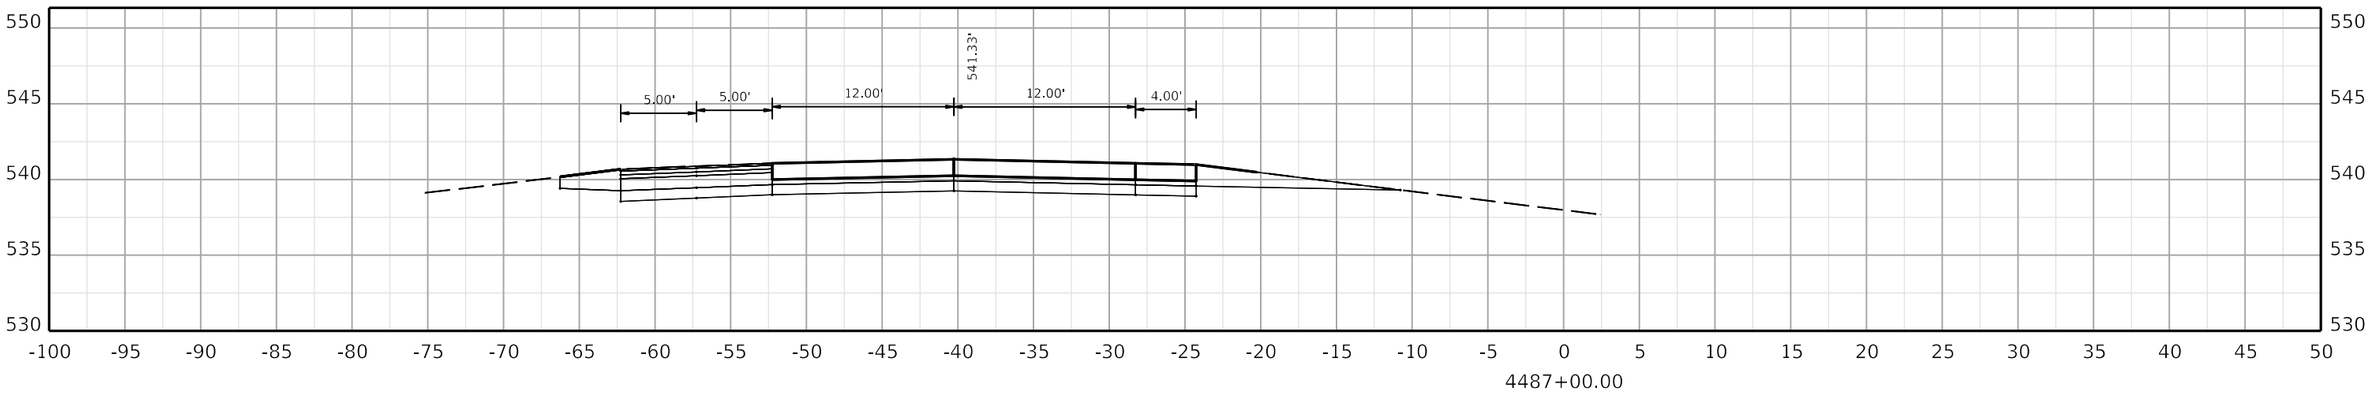

COMMONWEALTH OF KENTUCKY
DEPARTMENT OF HIGHWAYS
TEAM KENTUCKY

DRAWING TITLE:


HORIZONTAL SCALE
SCALE: 1" = 5'


0' 5' 10' 20'


STA. 4487+00.00 TO STA. 4488+00.00

ITEM NO. COUNTY OF

SHEET NO.
4487+00.00

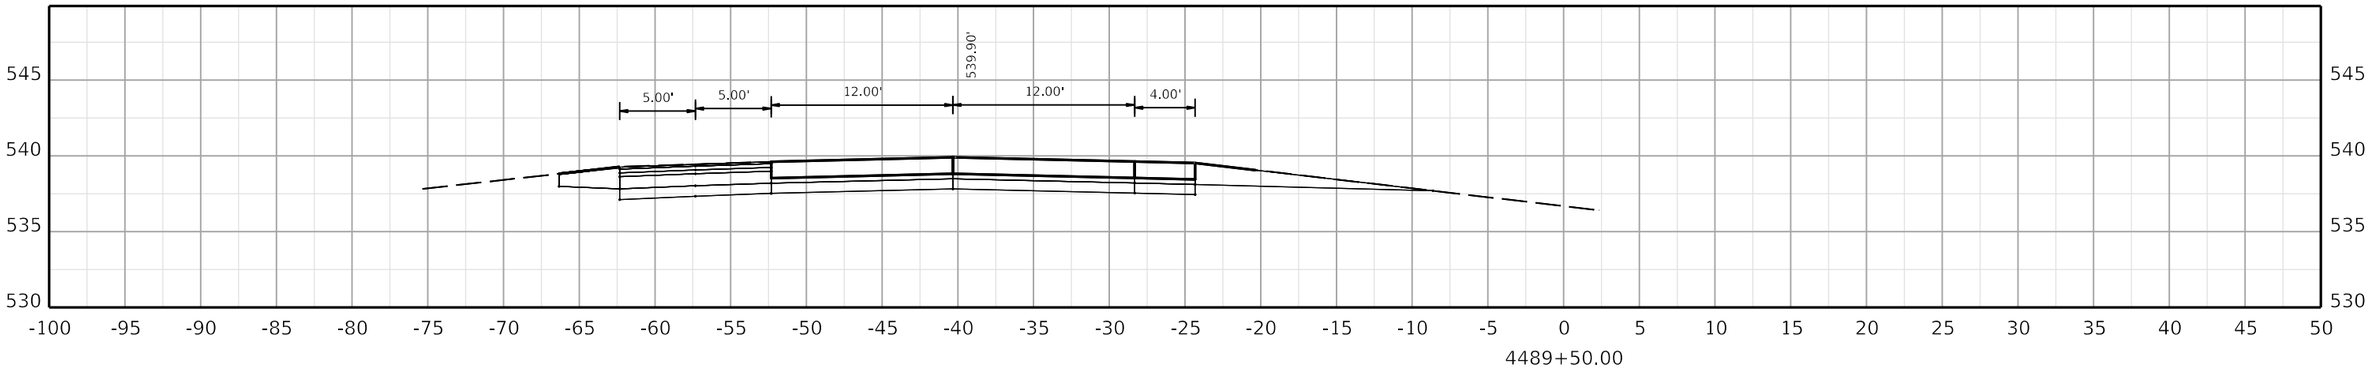

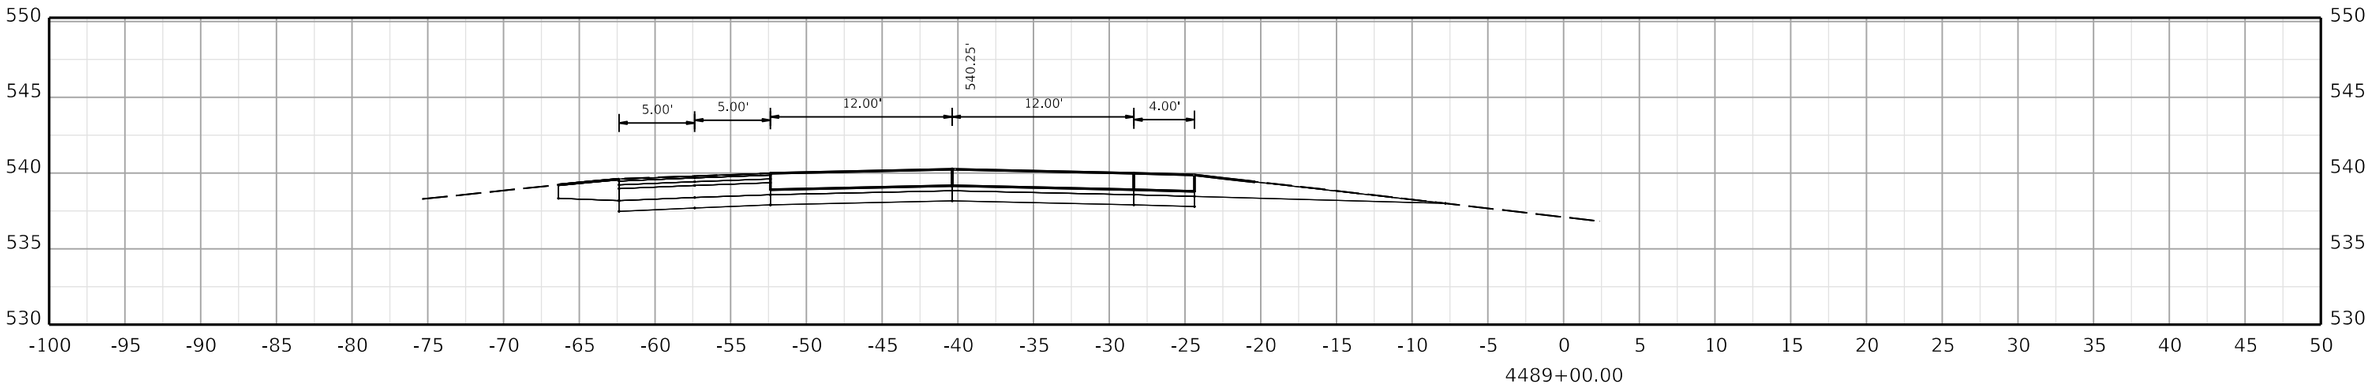

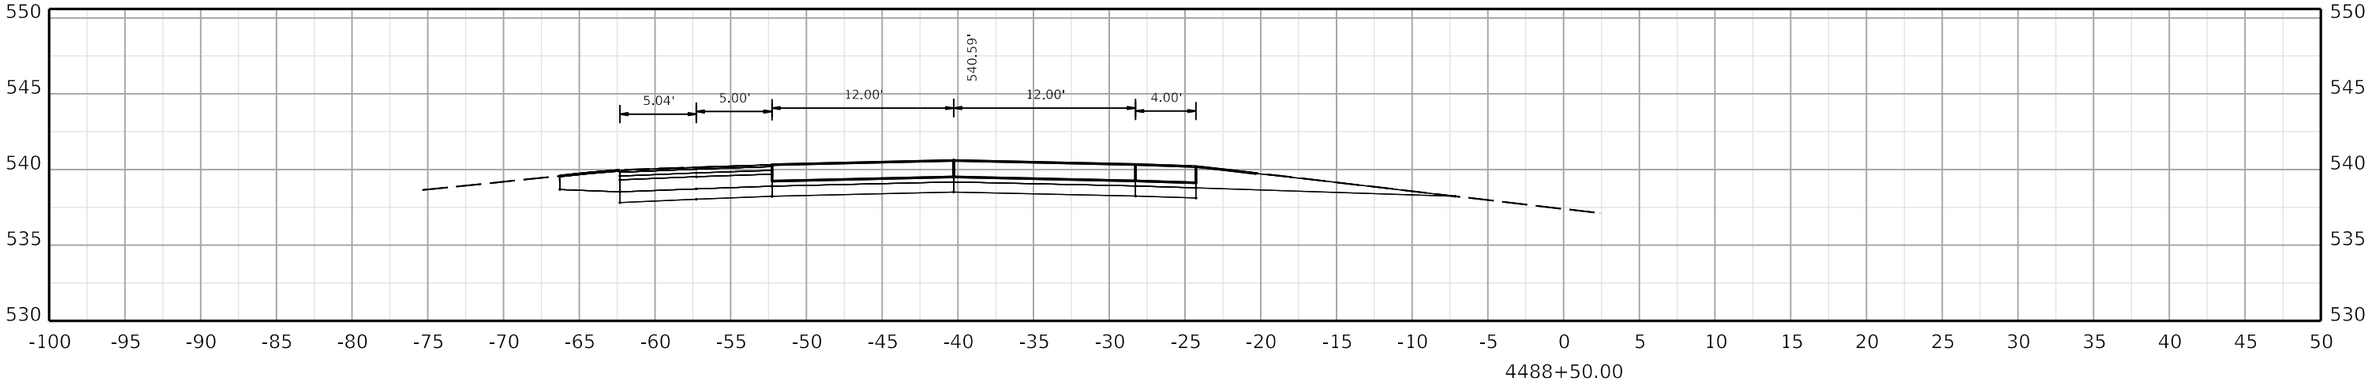

COMMONWEALTH OF KENTUCKY
DEPARTMENT OF HIGHWAYS

TEAM KENTUCKY

DRAWING TITLE:


HORIZONTAL SCALE
SCALE: 1" = 5'


0' 5' 10' 20'


STA. 4488+50.00 TO STA. 4489+50.00

ITEM NO. COUNTY OF

SHEET NO.
4488+50.00

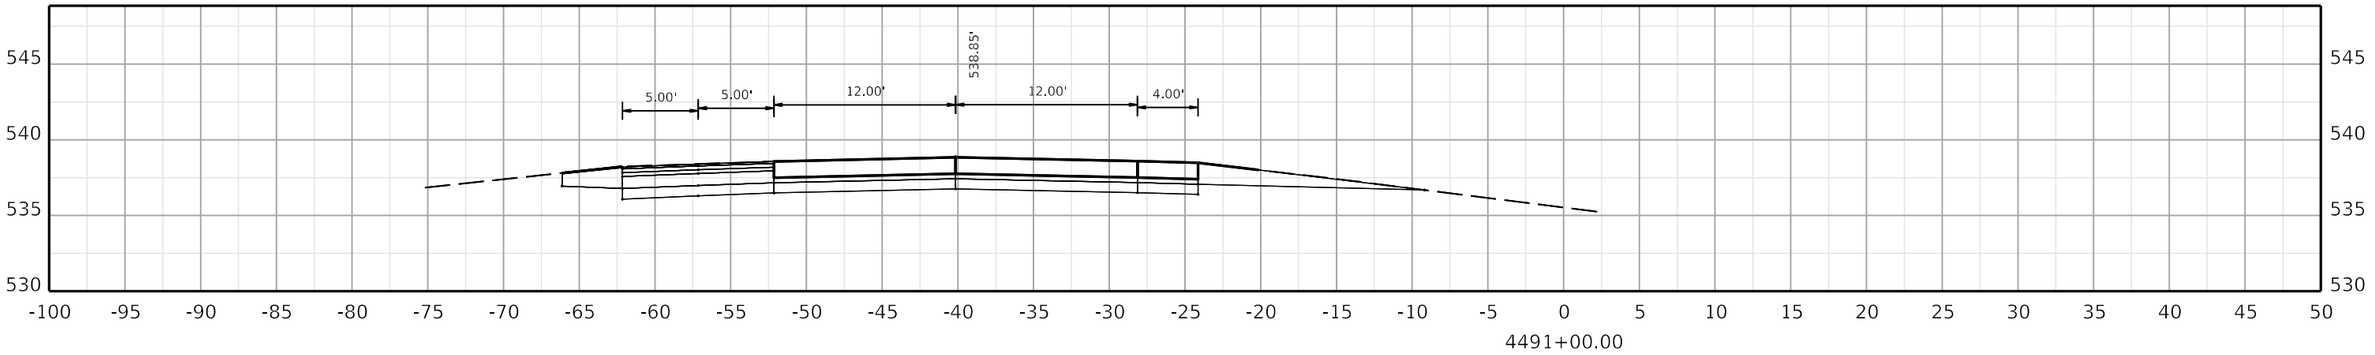

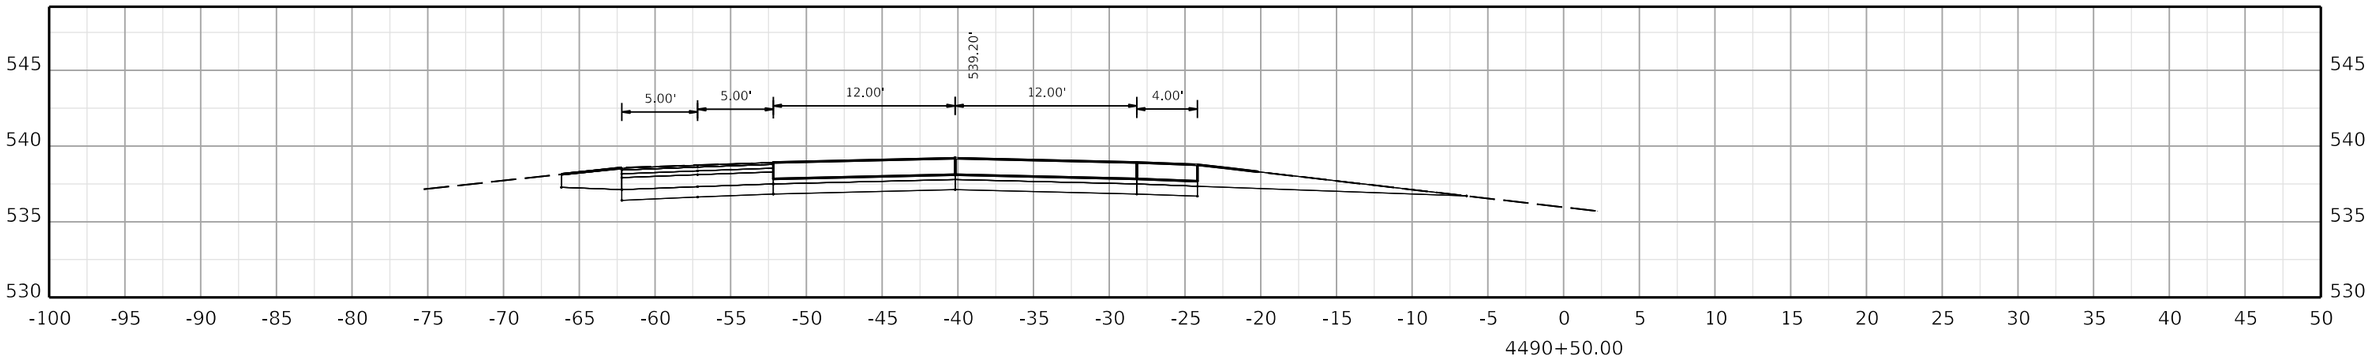

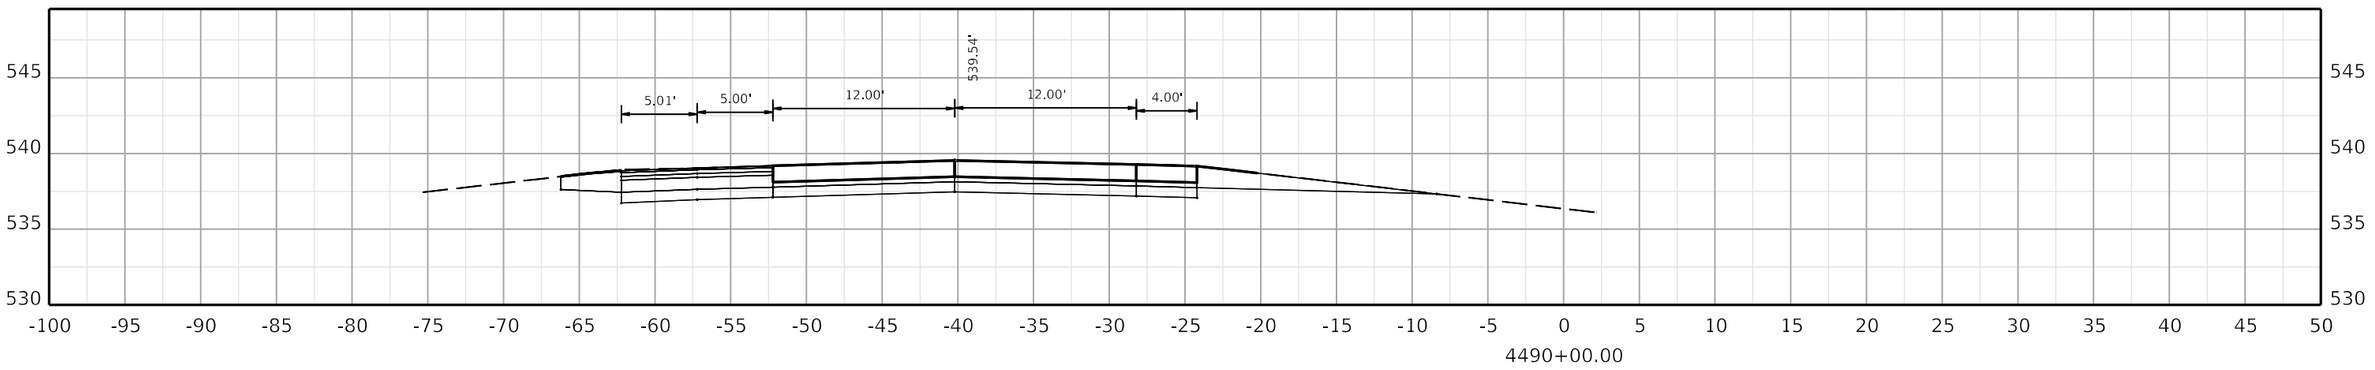

COMMONWEALTH OF KENTUCKY
DEPARTMENT OF HIGHWAYS

TEAM KENTUCKY

DRAWING TITLE:


HORIZONTAL SCALE
SCALE: 1" = 5'


0' 5' 10' 20'

STA. 4490+00.00 TO STA. 4491+00.00

ITEM NO. COUNTY OF

SHEET NO.
4490+00.00

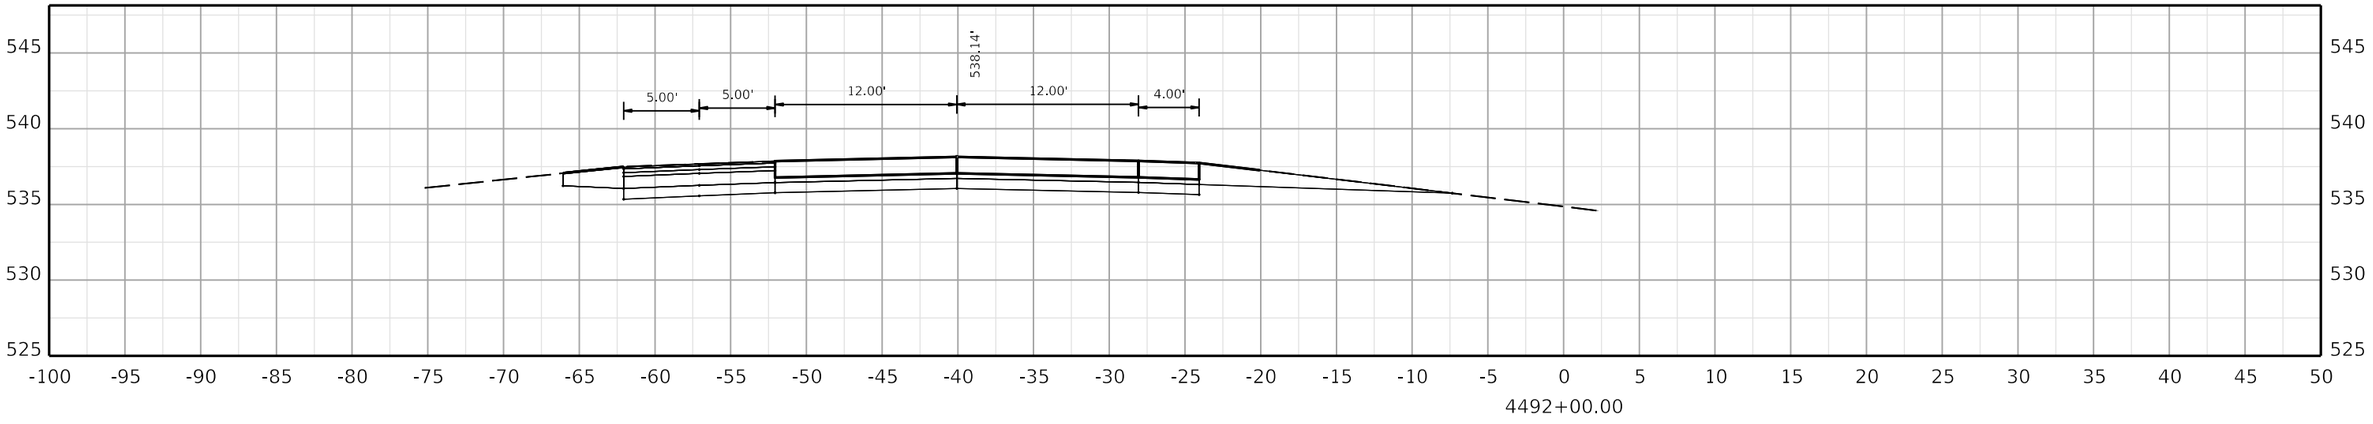

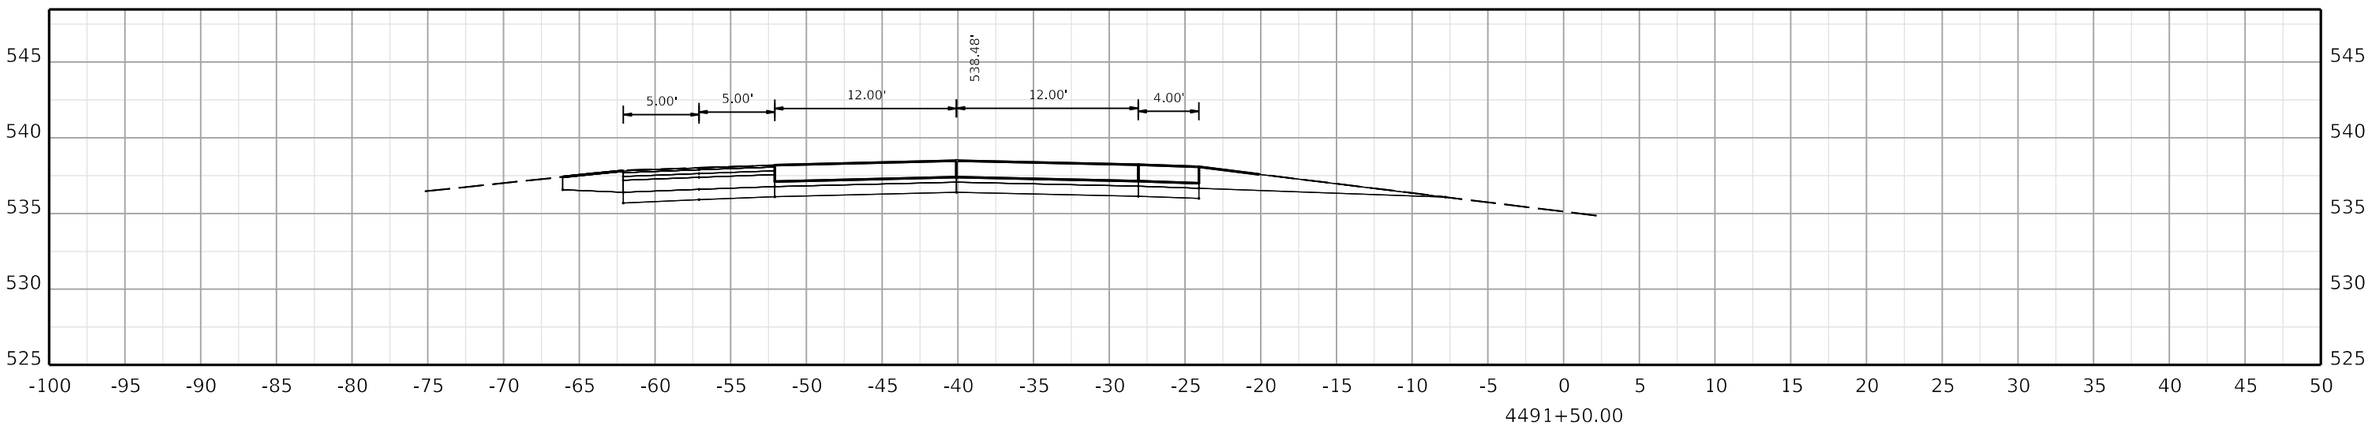

COMMONWEALTH OF KENTUCKY
DEPARTMENT OF HIGHWAYS

TEAM KENTUCKY

DRAWING TITLE:


HORIZONTAL SCALE
SCALE: 1" = 5'


0' 5' 10' 20'


STA. 4491+50.00 TO STA. 4492+00.00

ITEM NO. COUNTY OF

SHEET NO.
4491+50.00

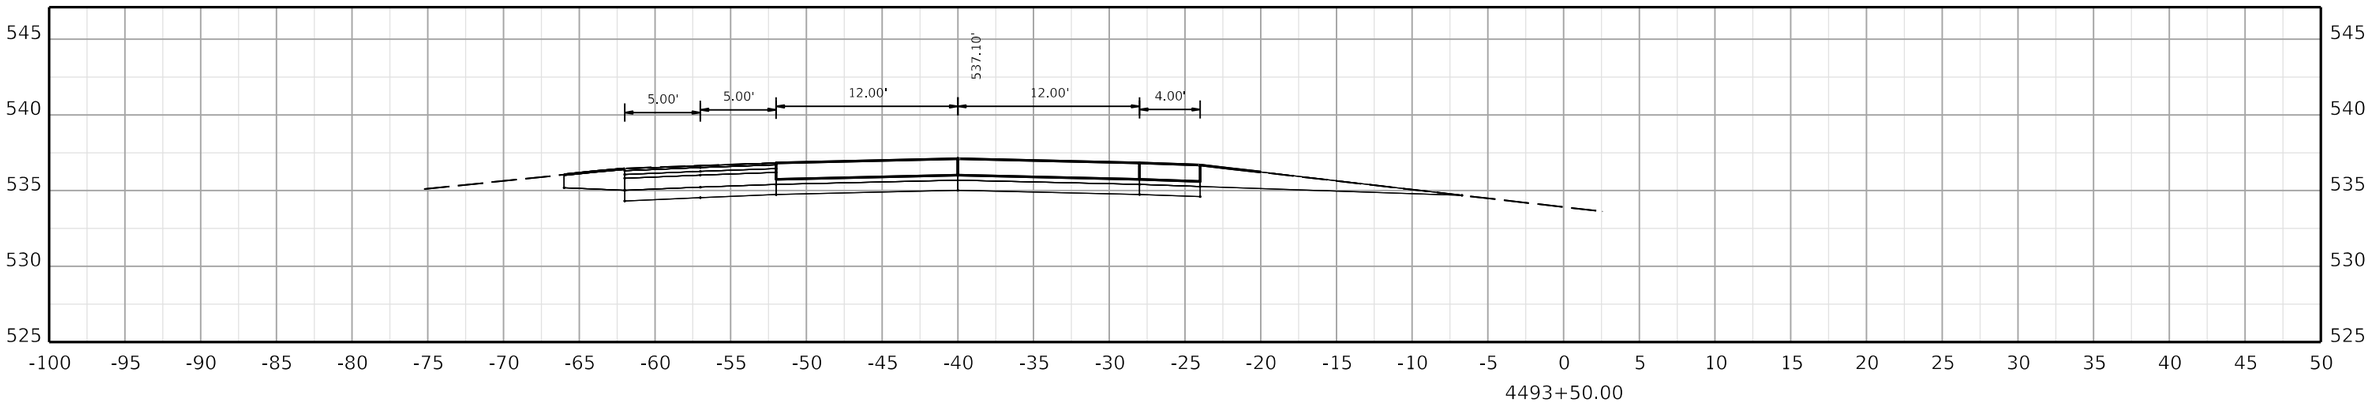

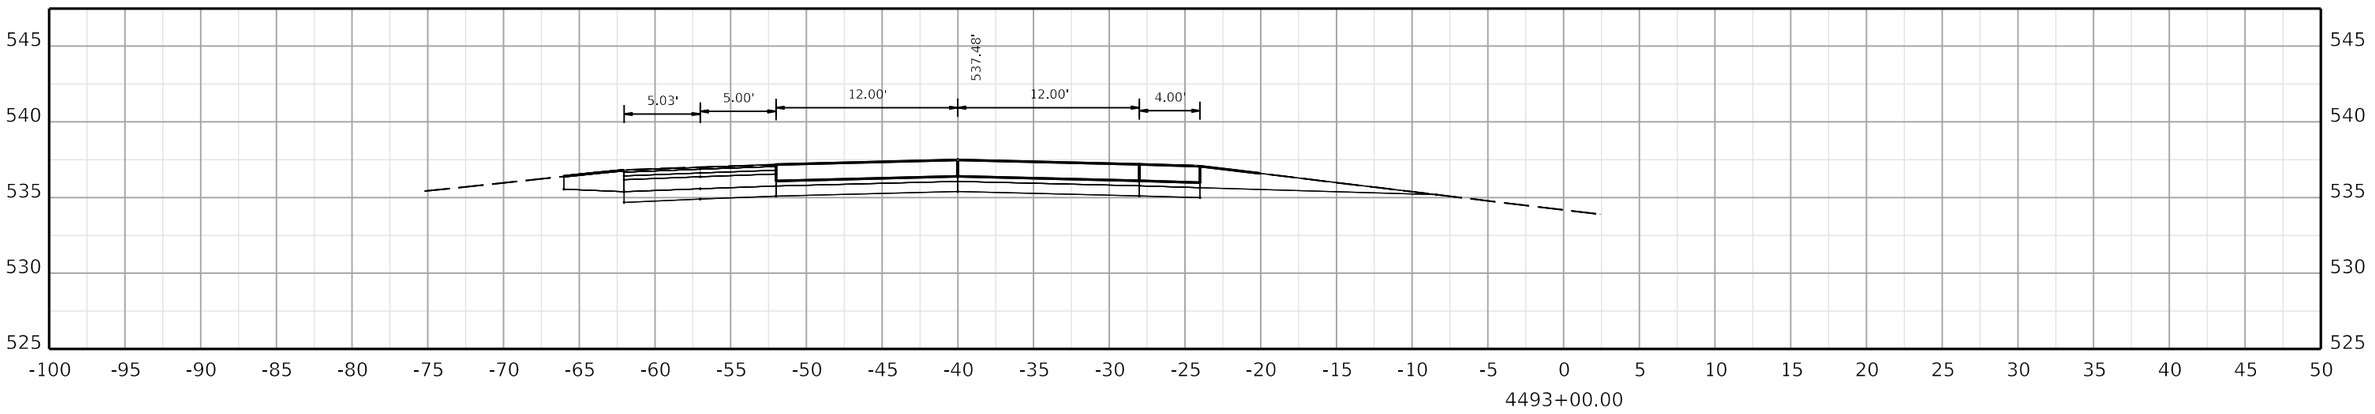

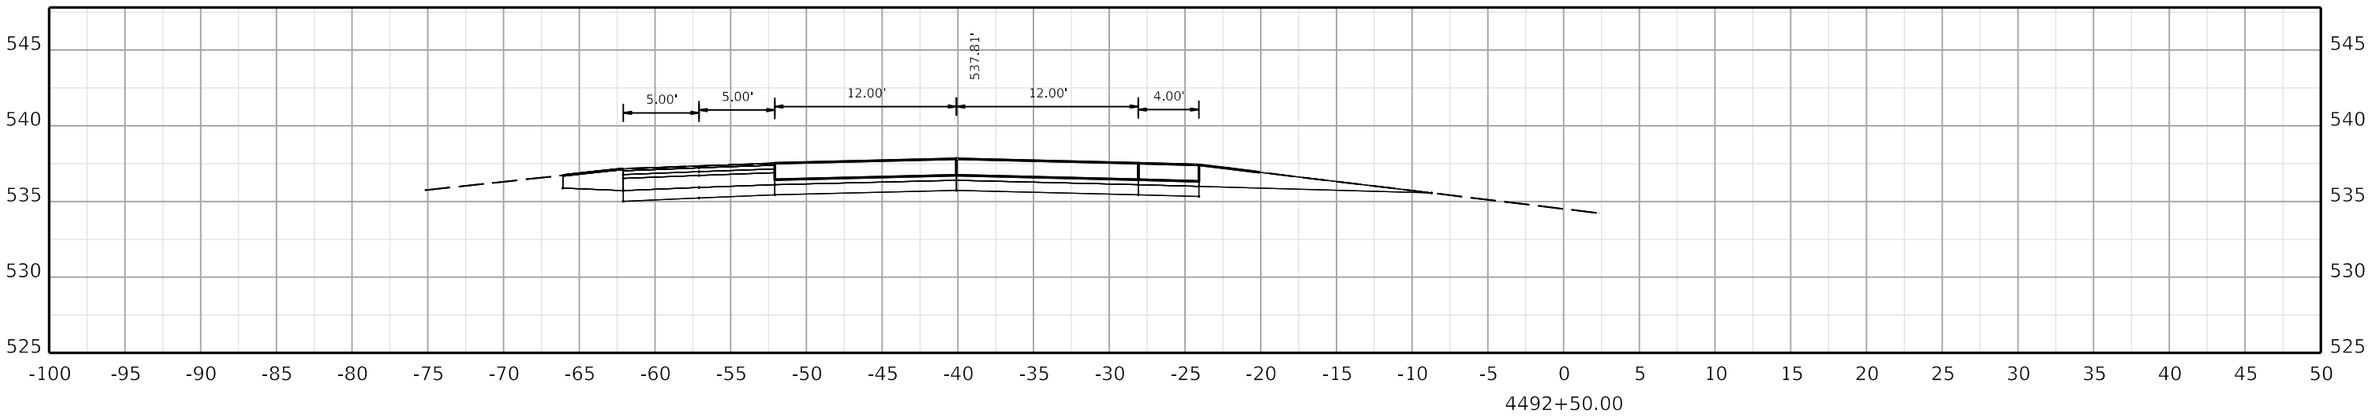

COMMONWEALTH OF KENTUCKY
DEPARTMENT OF HIGHWAYS
TEAM KENTUCKY

DRAWING TITLE:


HORIZONTAL SCALE
SCALE: 1" = 5'


0' 5' 10' 20'


STA. 4492+50.00 TO STA. 4493+50.00

ITEM NO. COUNTY OF

SHEET NO.
4492+50.00

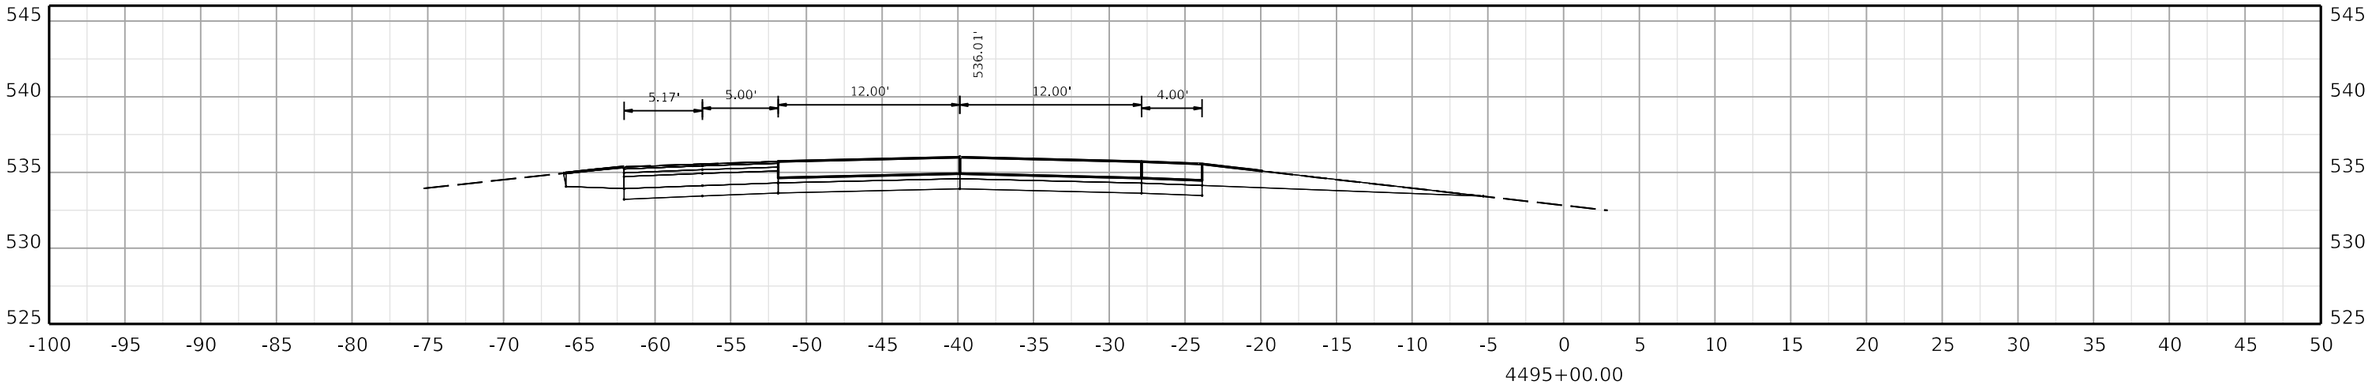

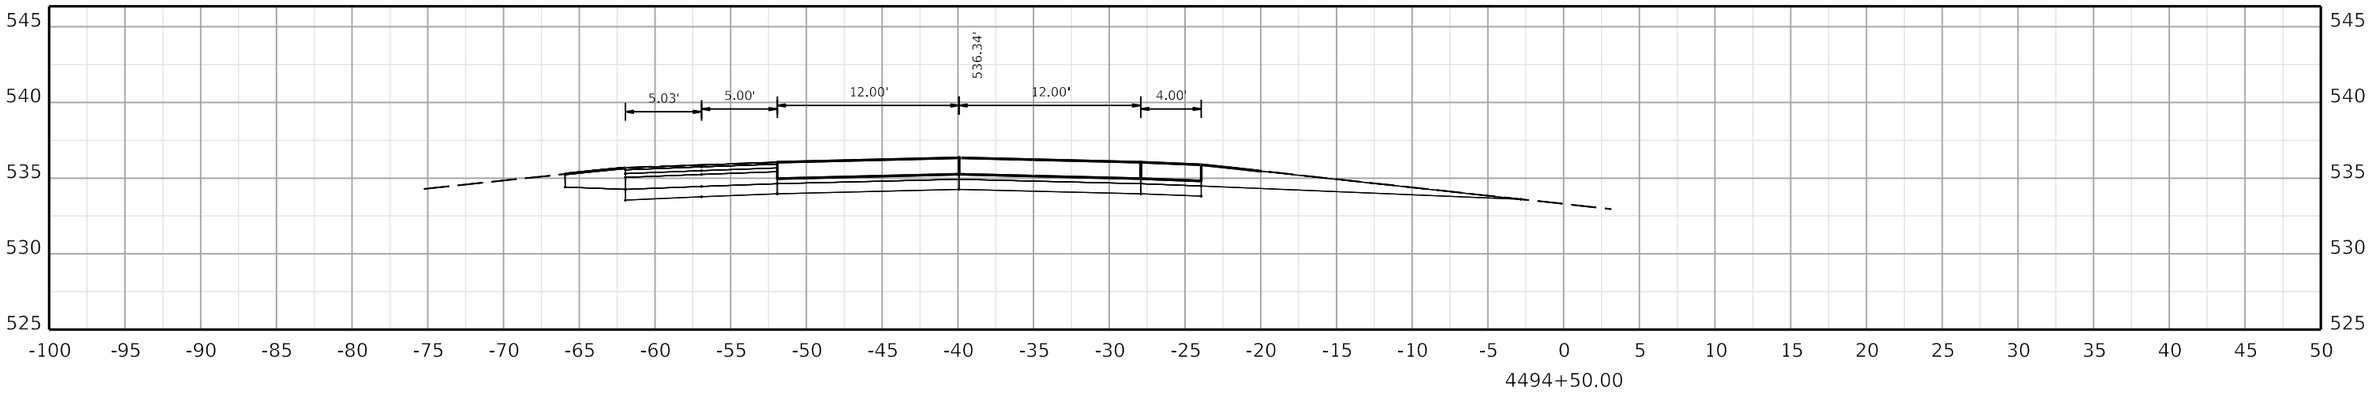

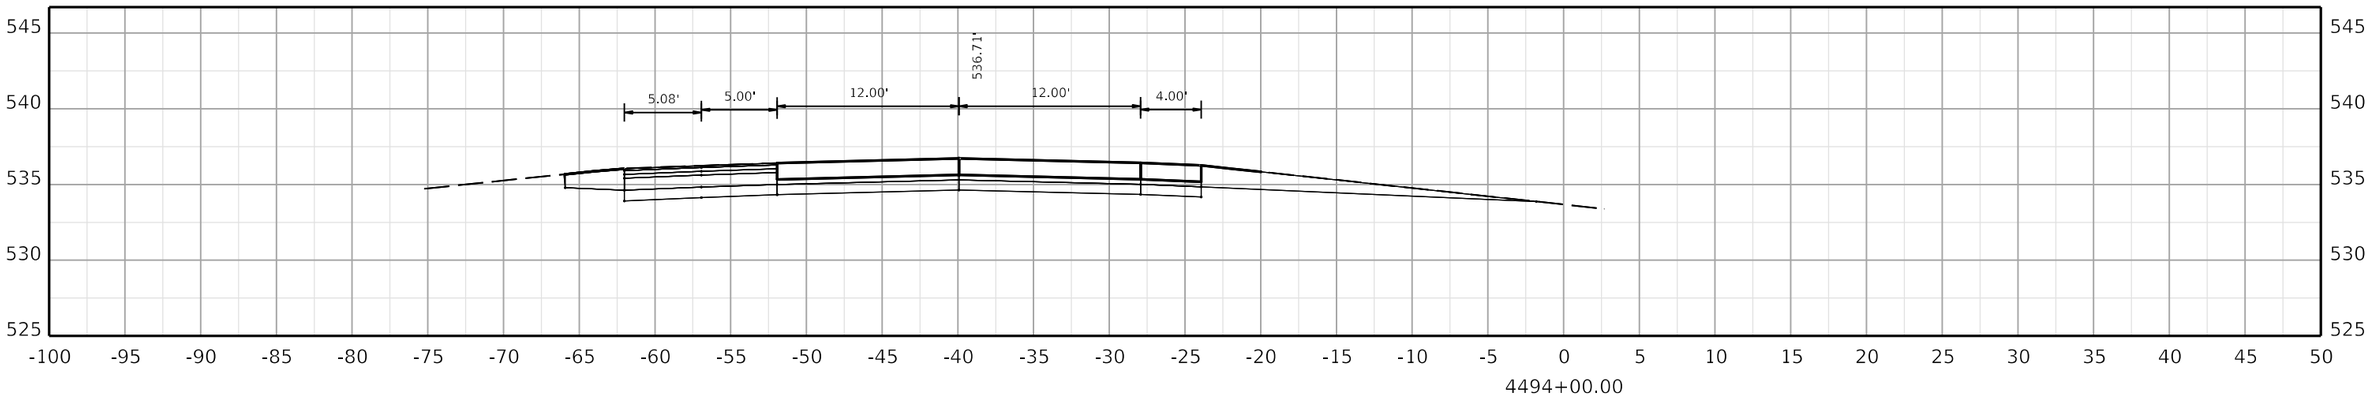

COMMONWEALTH OF KENTUCKY
DEPARTMENT OF HIGHWAYS
TEAM KENTUCKY TRANSPORTATION CABINET

DRAWING TITLE:


HORIZONTAL SCALE
SCALE: 1" = 5'


0' 5' 10' 20'


STA. 4494+00.00 TO STA. 4495+00.00

ITEM NO. COUNTY OF

SHEET NO. 4494+00.00

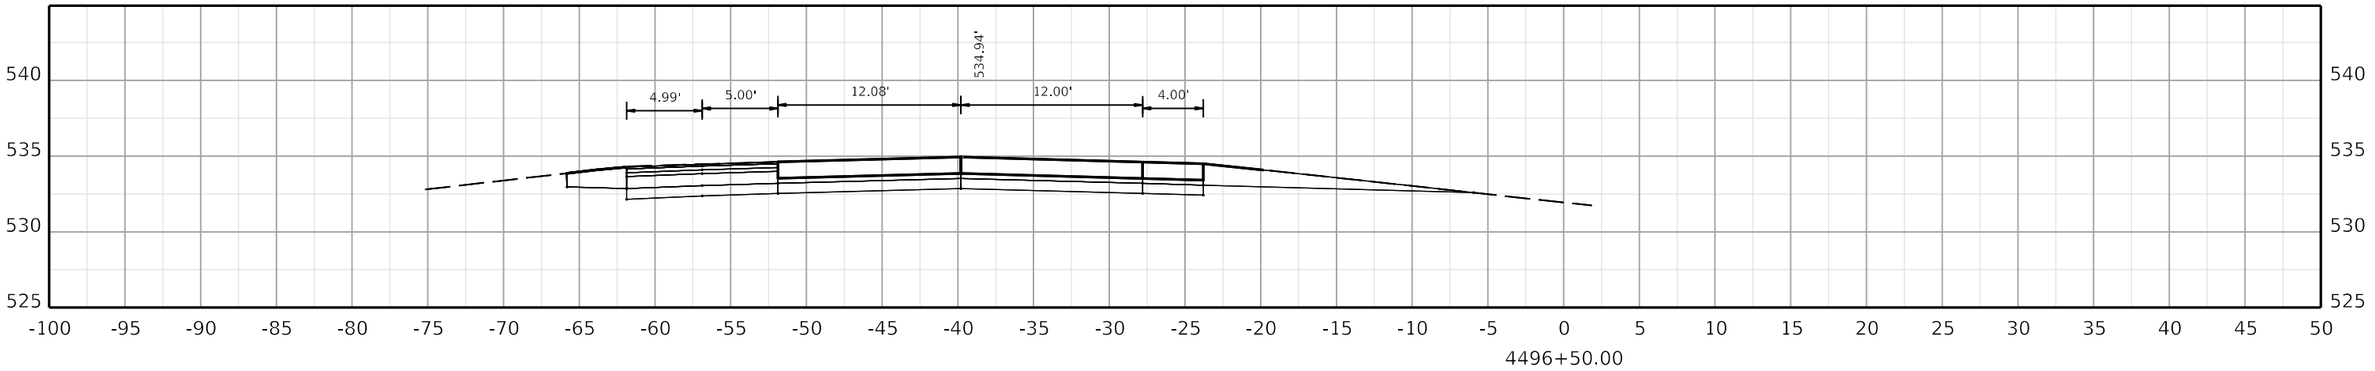

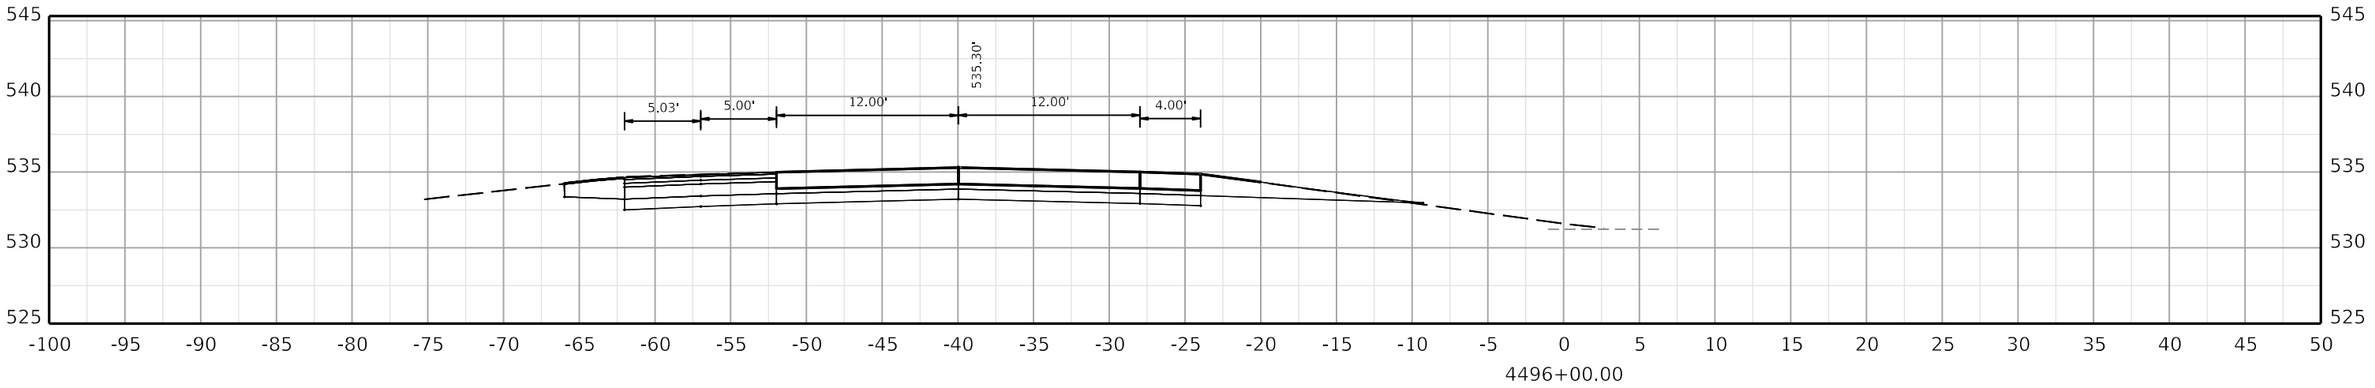

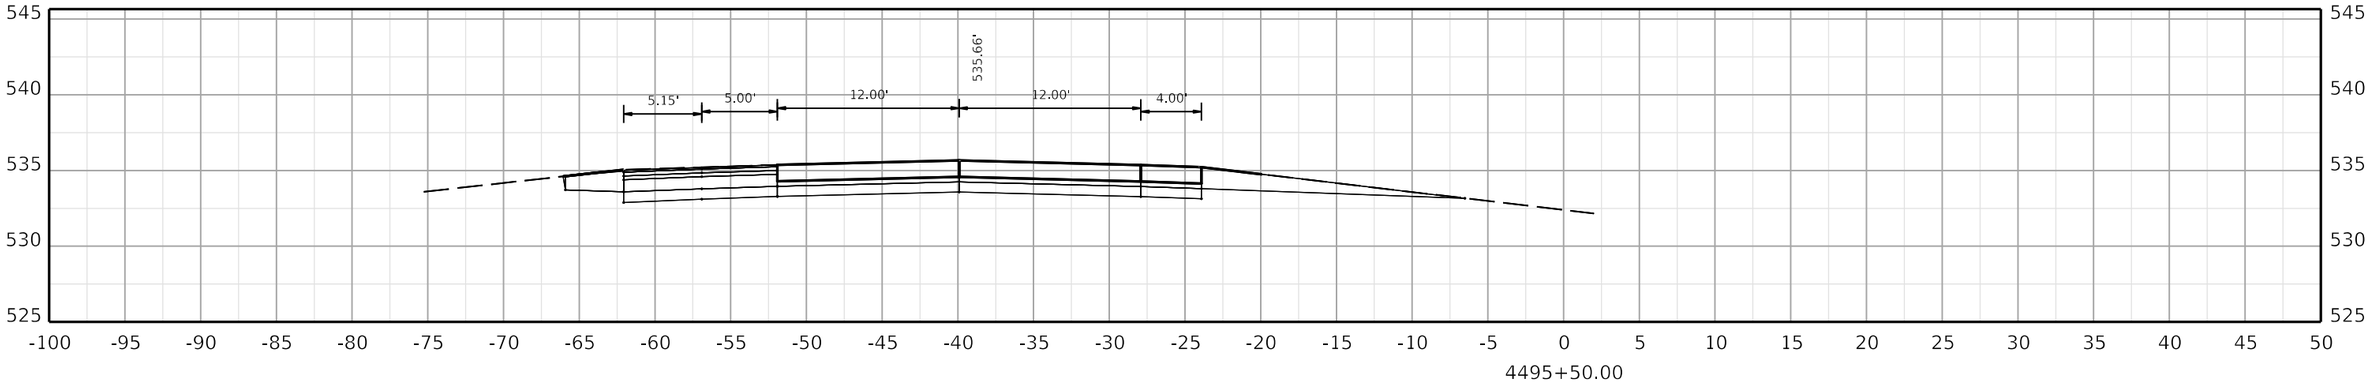

COMMONWEALTH OF KENTUCKY
DEPARTMENT OF HIGHWAYS
TEAM KENTUCKY TRANSPORTATION CABINET

DRAWING TITLE:


HORIZONTAL SCALE
SCALE: 1" = 5'


0' 5' 10' 20'


STA. 4495+50.00 TO STA. 4496+50.00

ITEM NO. COUNTY OF

SHEET NO.
4495+50.00

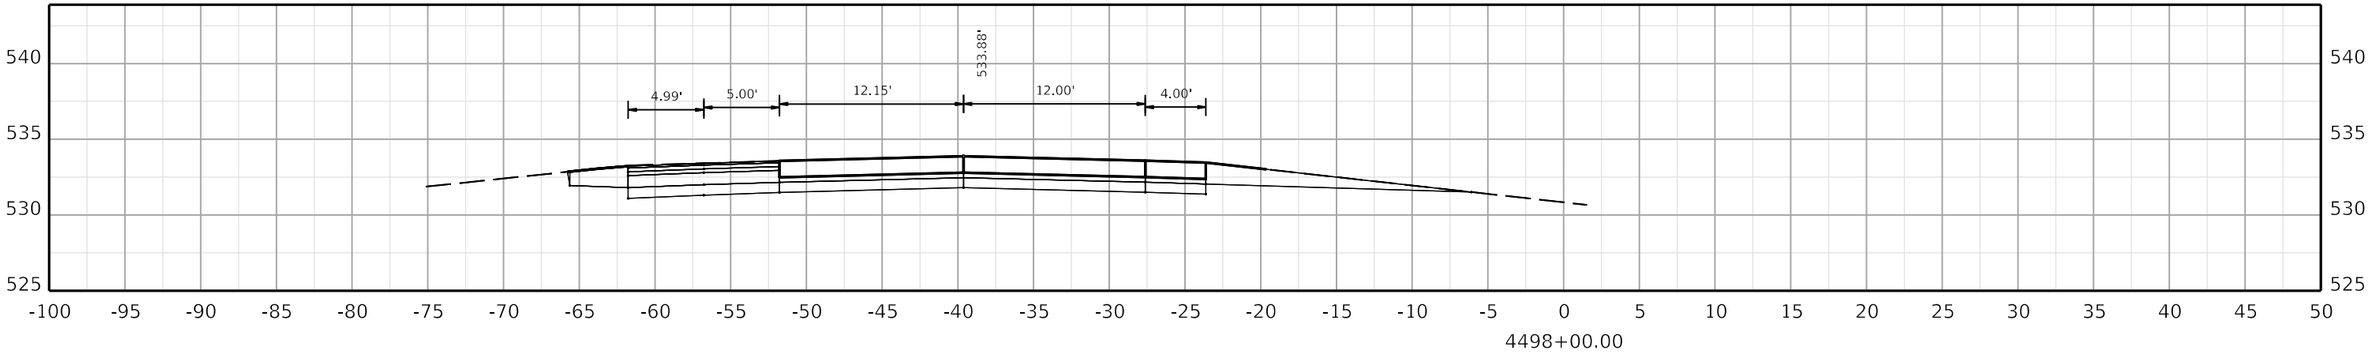

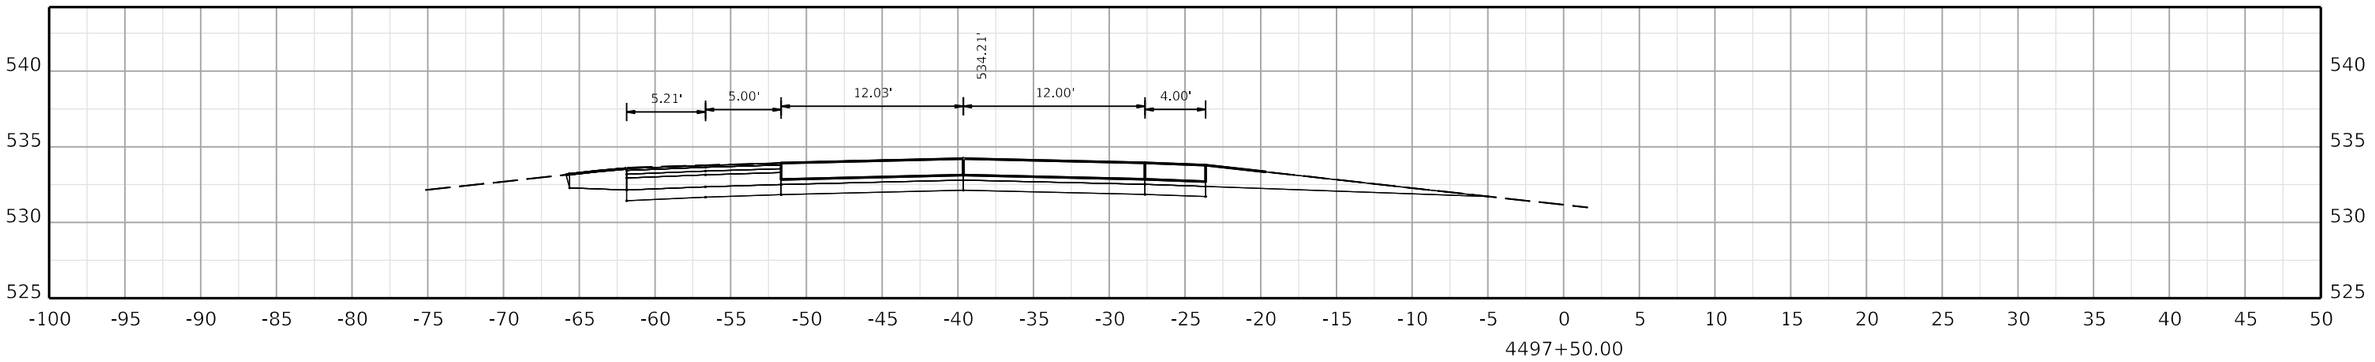

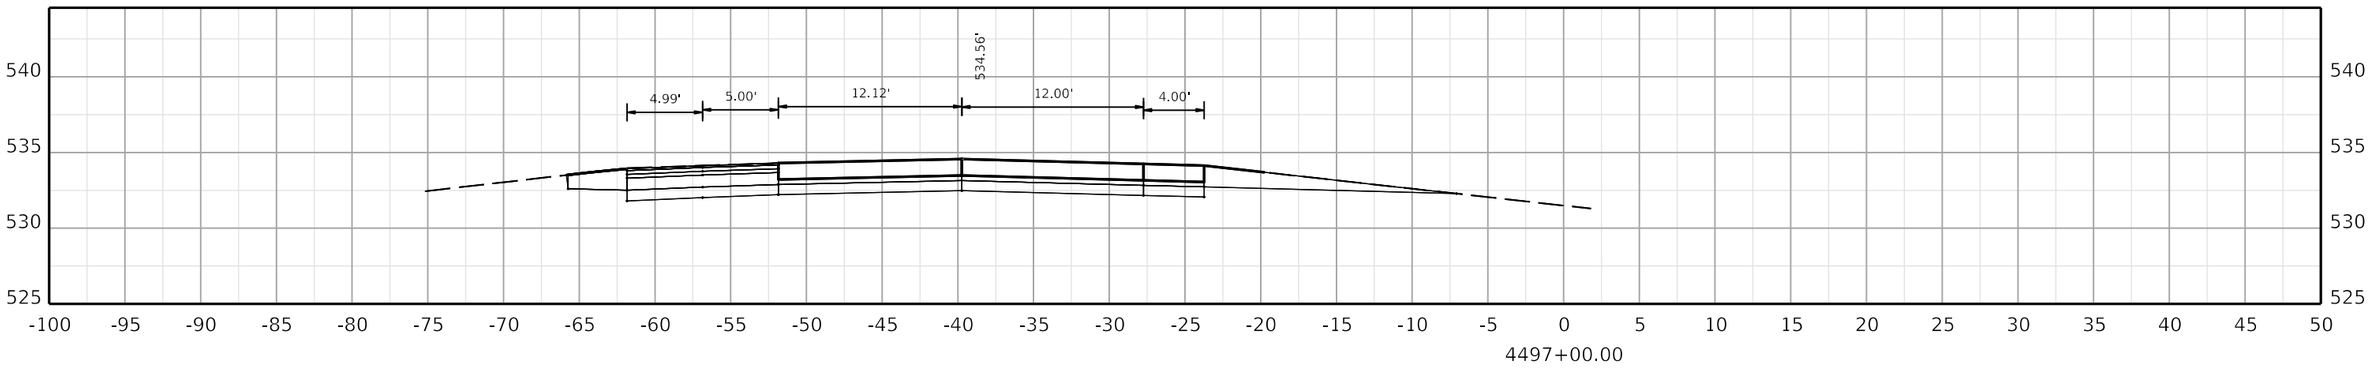

COMMONWEALTH OF KENTUCKY
DEPARTMENT OF HIGHWAYS

TEAM KENTUCKY

DRAWING TITLE:

HORIZONTAL SCALE
SCALE: 1" = 5'

0' 5' 10' 20'

STA. 4497+00.00 TO STA. 4498+00.00


ITEM NO. COUNTY OF


SHEET NO.
4497+00.00


OpenRoads Designer v10.12.02.4

USER: USLR095925

FILE NAME: C:\BMS\WSP-US-PW-02\D0932959\CORR_I-24W_CONCRETE_PAVING_SEGMENT6_XSEC.DGN

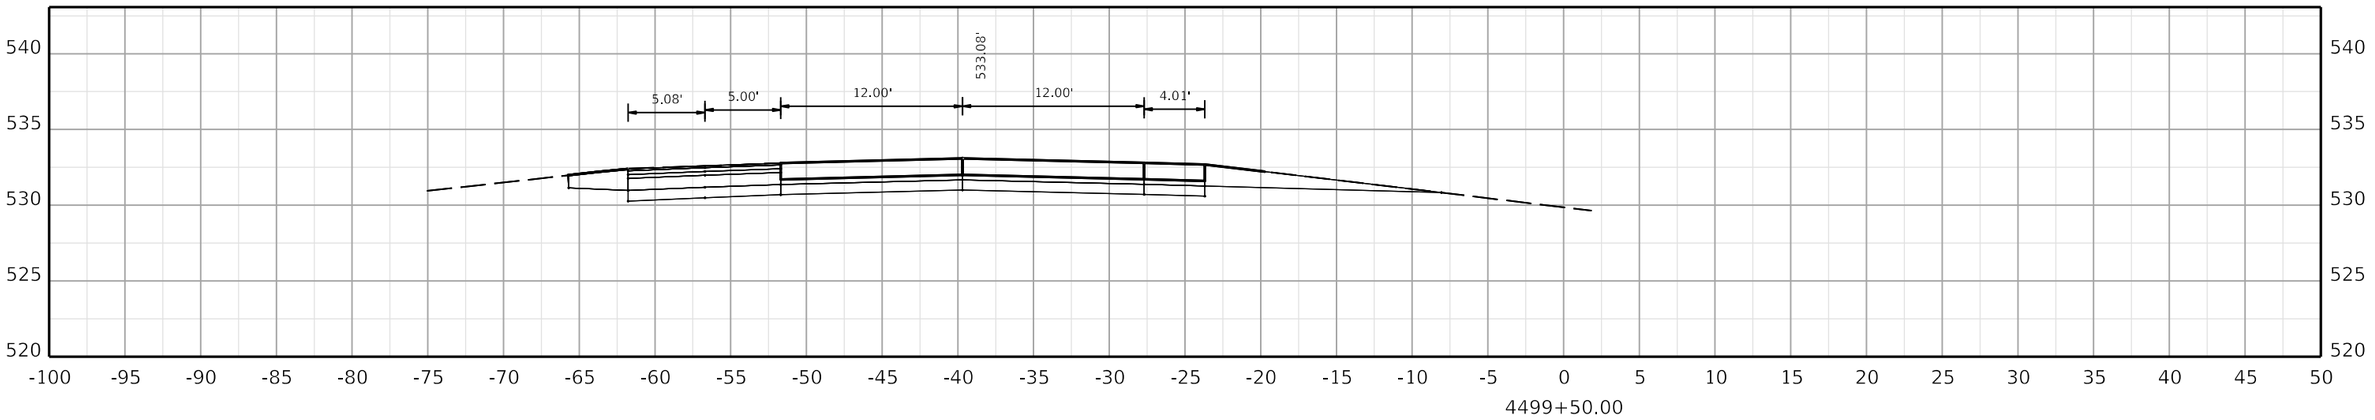

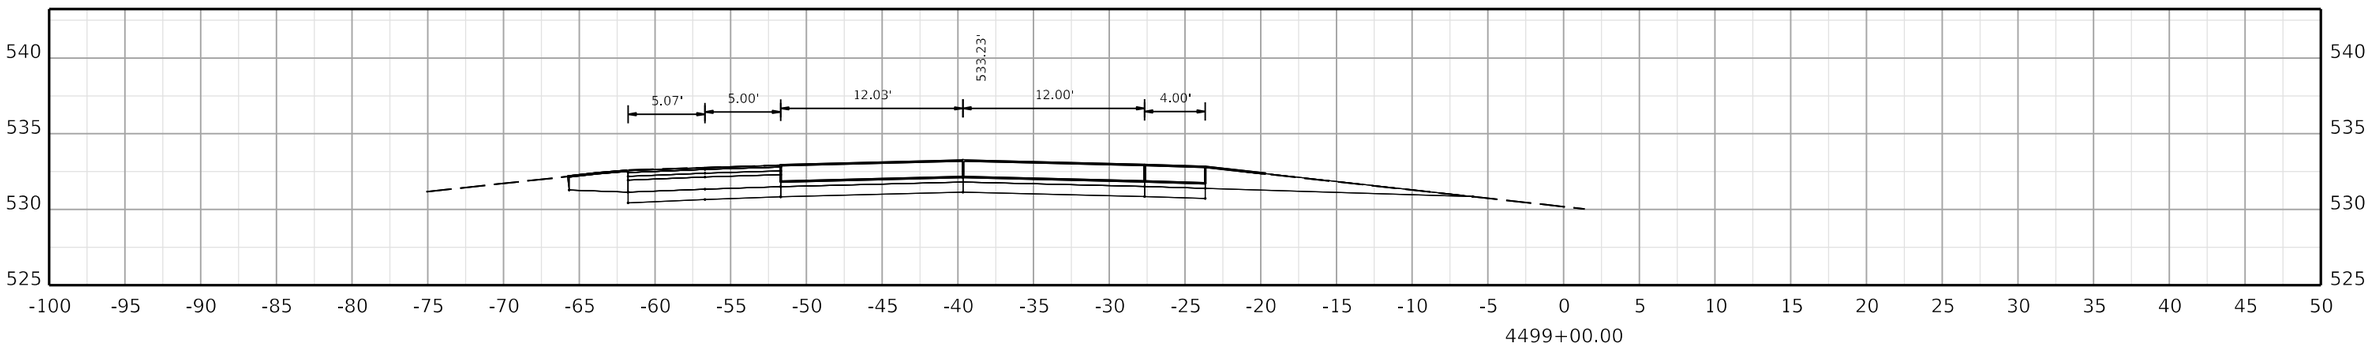

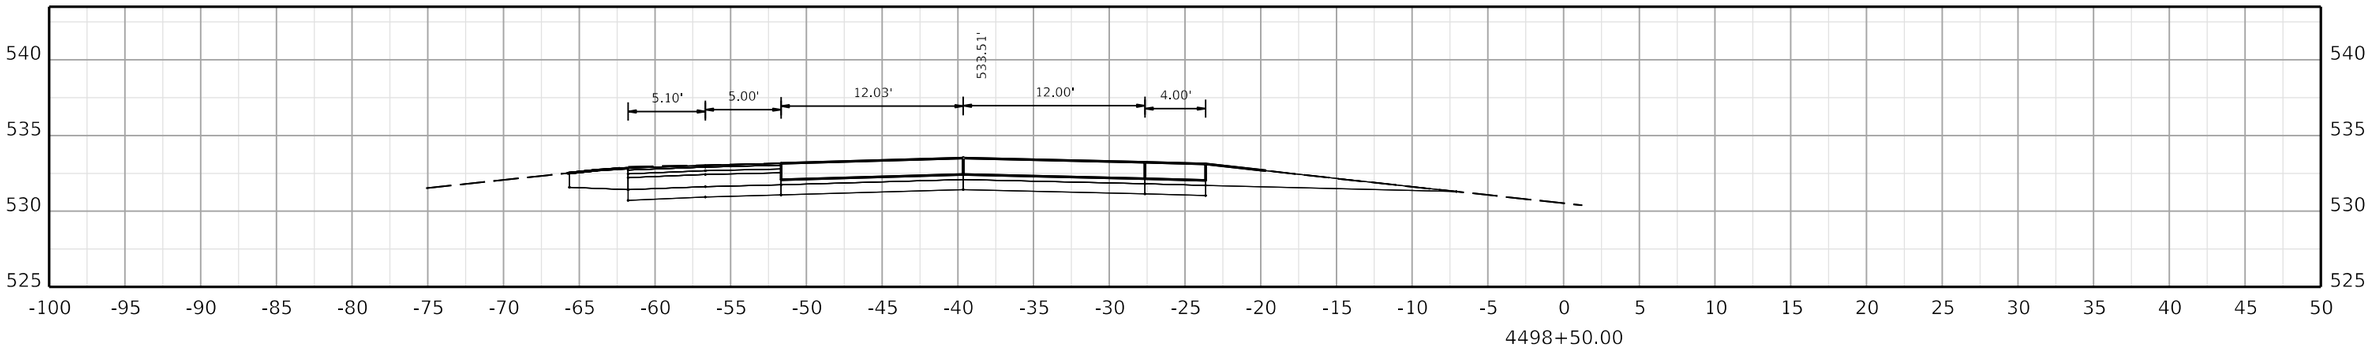

COMMONWEALTH OF KENTUCKY
DEPARTMENT OF HIGHWAYS
TEAM KENTUCKY

DRAWING TITLE:


HORIZONTAL SCALE
SCALE: 1" = 5'


0' 5' 10' 20'


STA. 4498+50.00 TO STA. 4499+50.00

ITEM NO. COUNTY OF

SHEET NO.
4498+50.00

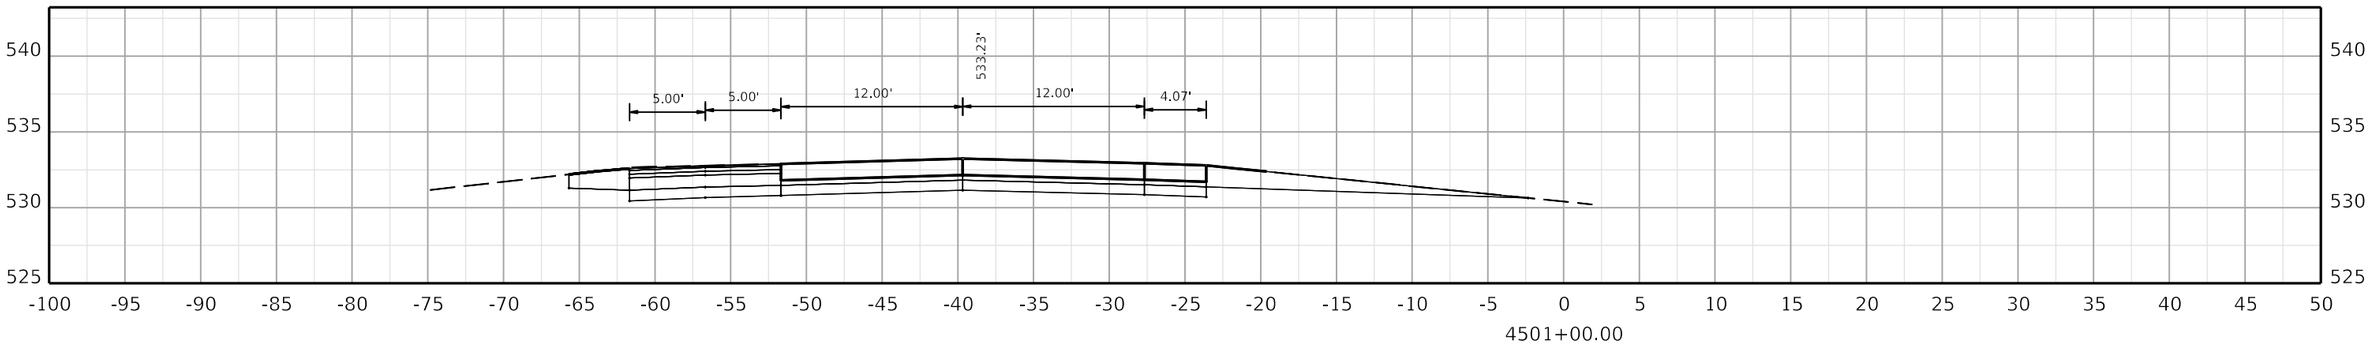

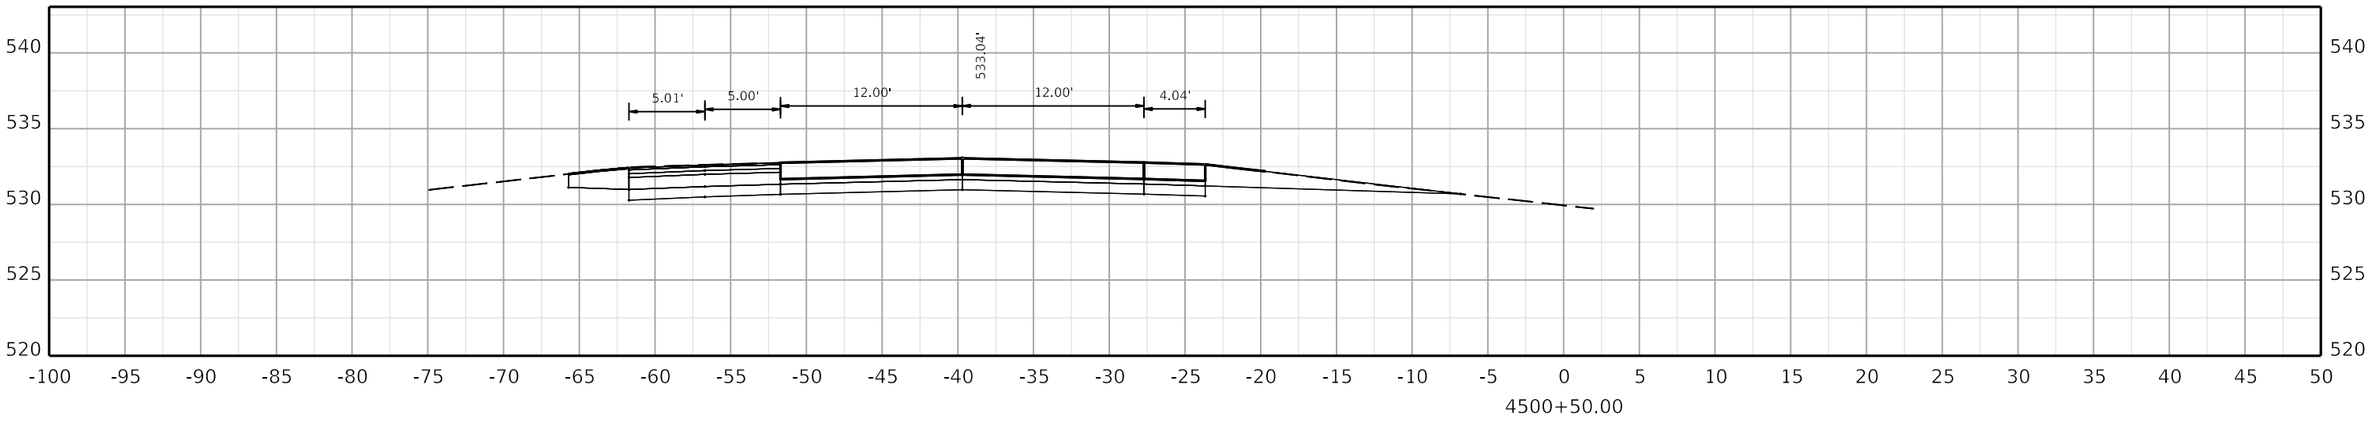

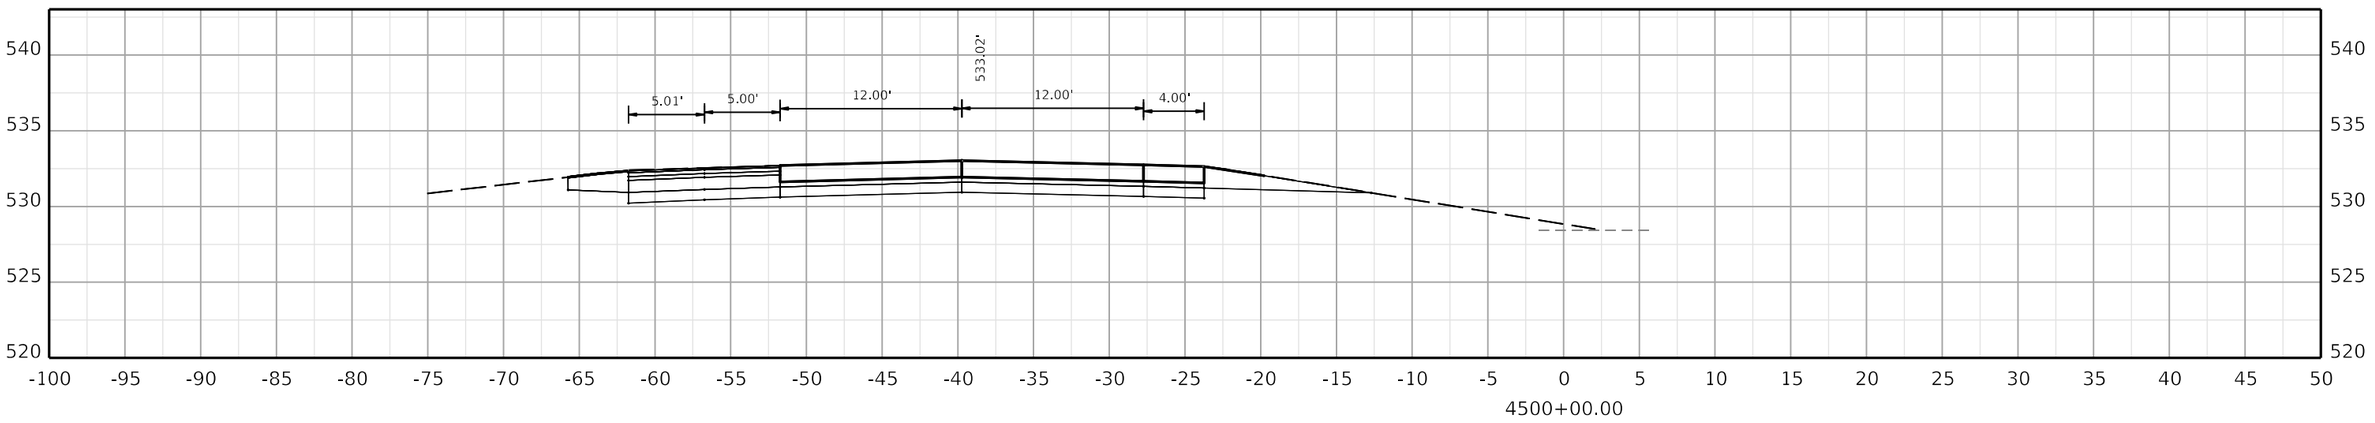

COMMONWEALTH OF KENTUCKY
DEPARTMENT OF HIGHWAYS
TEAM KENTUCKY

DRAWING TITLE:

HORIZONTAL SCALE
SCALE: 1" = 5'

0' 5' 10' 20'

STA. 4500+00.00 TO STA. 4501+00.00


ITEM NO. COUNTY OF


SHEET NO. 4500+00.00


OpenRoads Designer v10.12.02.4

USER: USLR095925

FILE NAME: C:\BMS\WSP-US-PW-02\D0932959\CORR_I-24W_CONCRETE_PAVING_SEGMENT6_XSEC.DGN

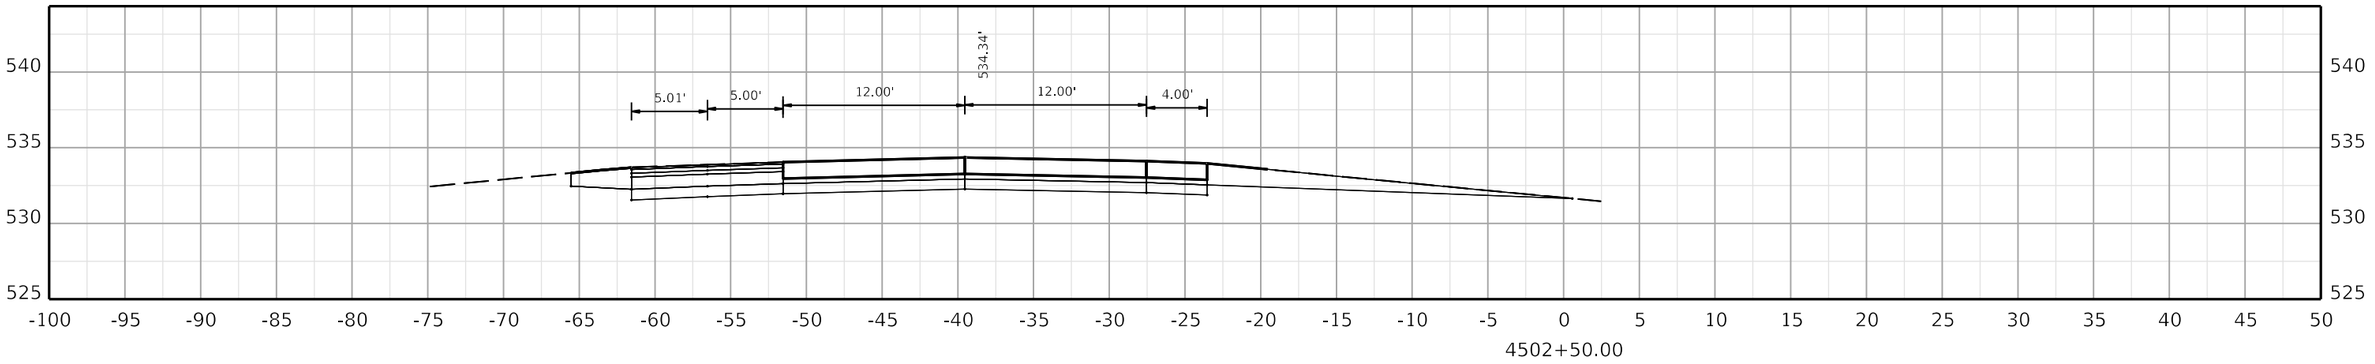

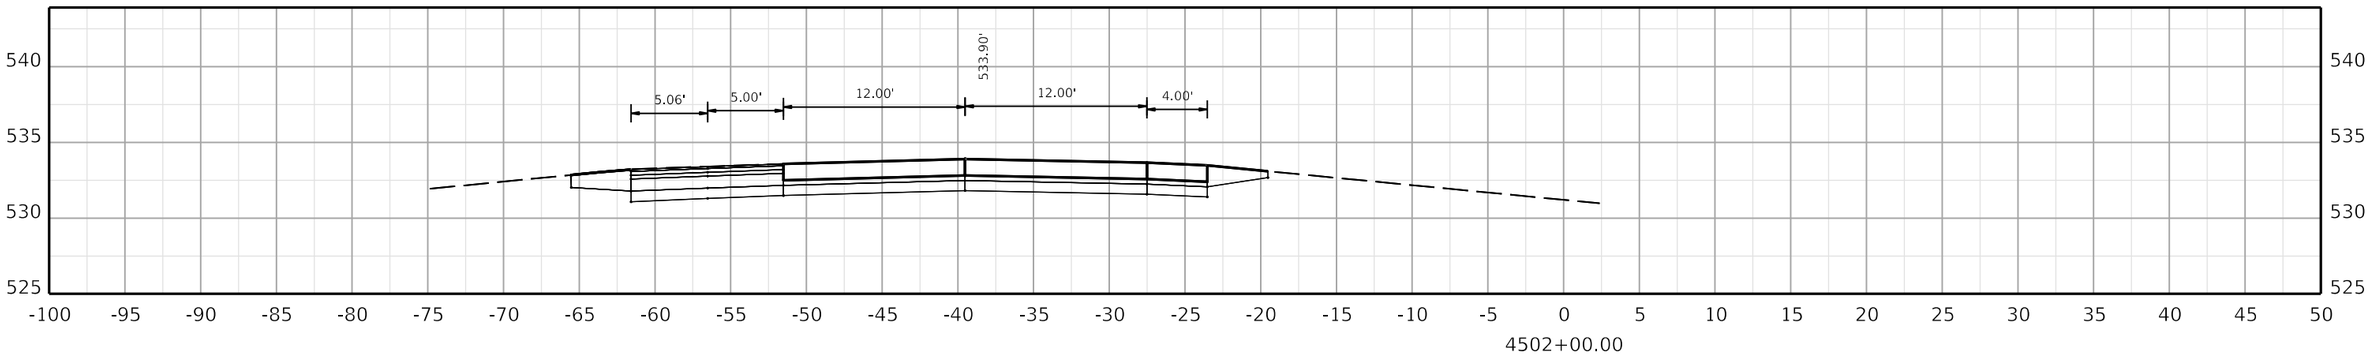

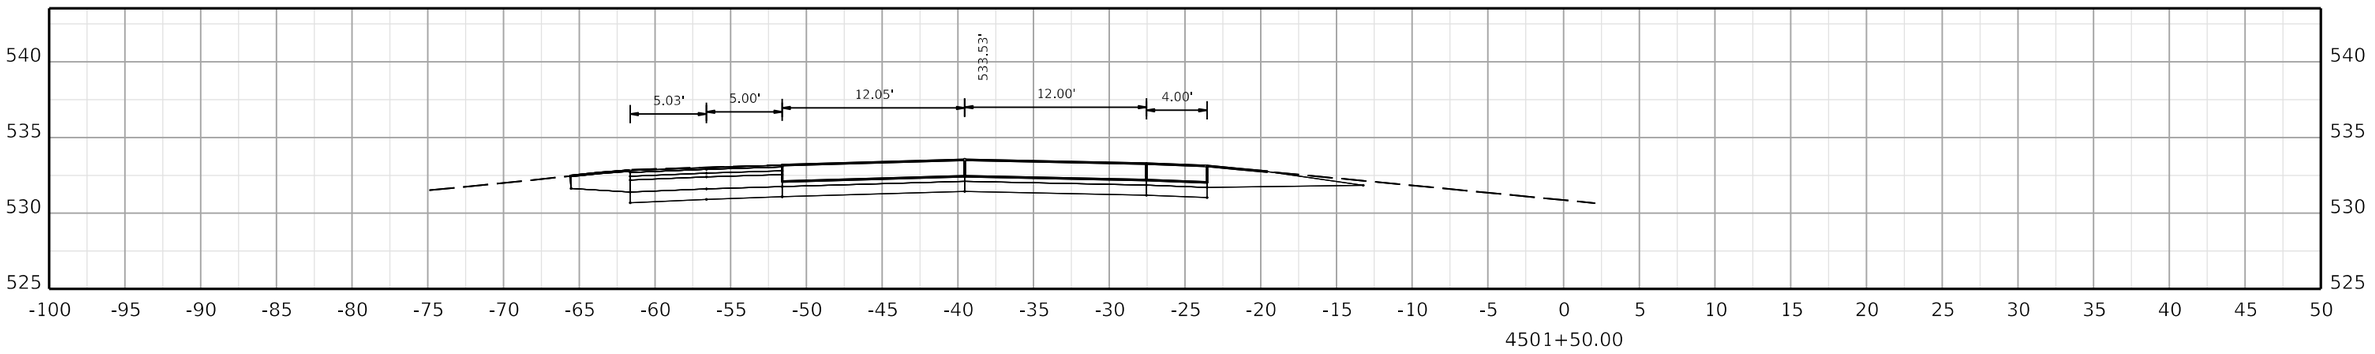

COMMONWEALTH OF KENTUCKY
DEPARTMENT OF HIGHWAYS

TEAM KENTUCKY

DRAWING TITLE:


HORIZONTAL SCALE
SCALE: 1" = 5'


0' 5' 10' 20'


STA. 4501+50.00 TO STA. 4502+50.00

ITEM NO. COUNTY OF

SHEET NO.
4501+50.00

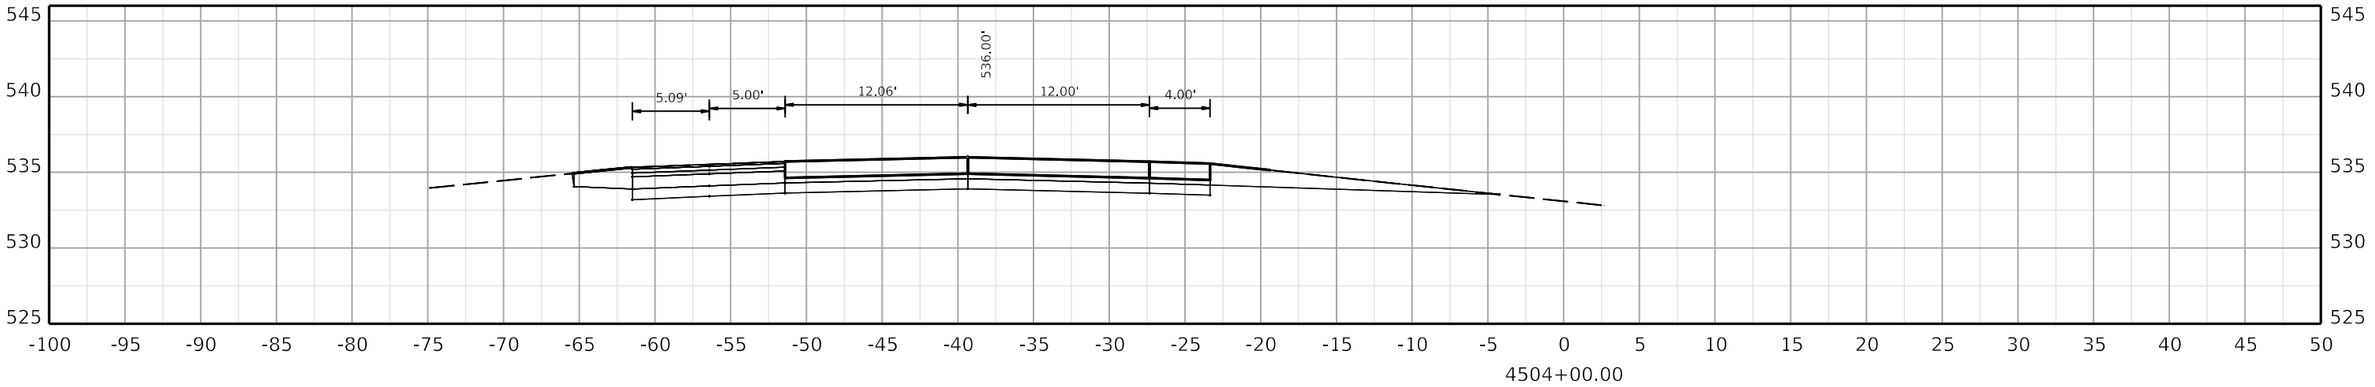

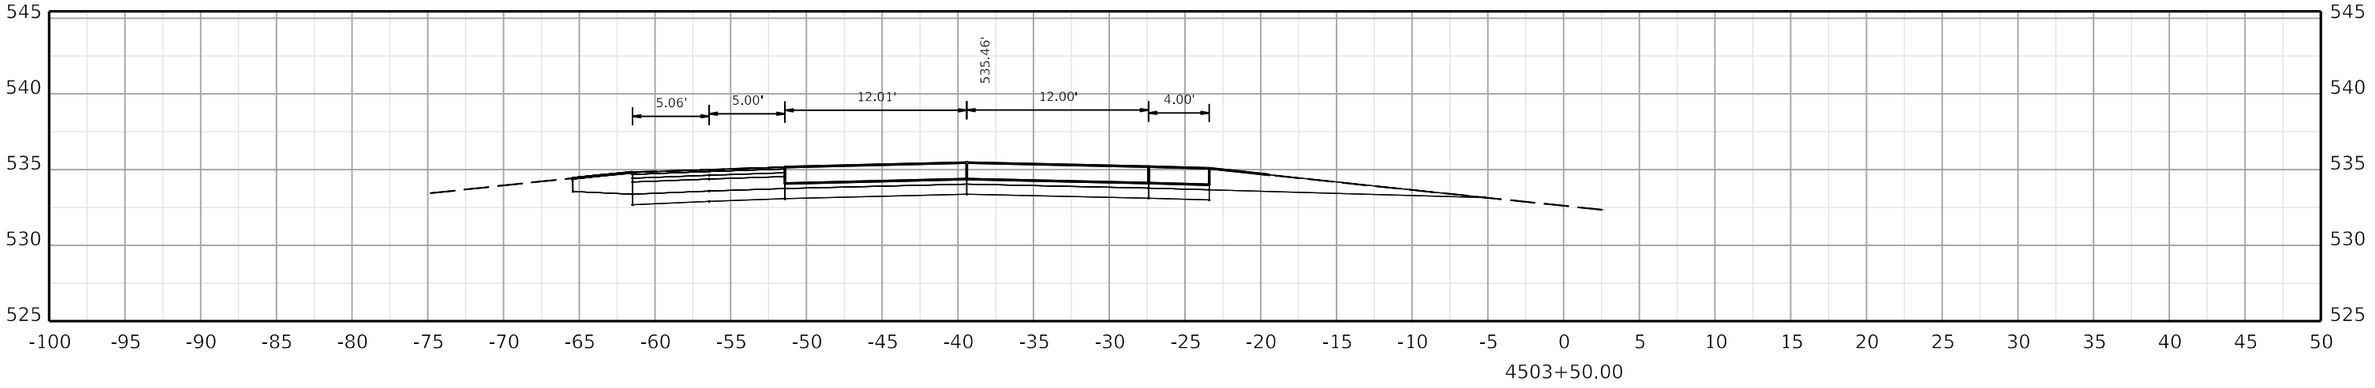

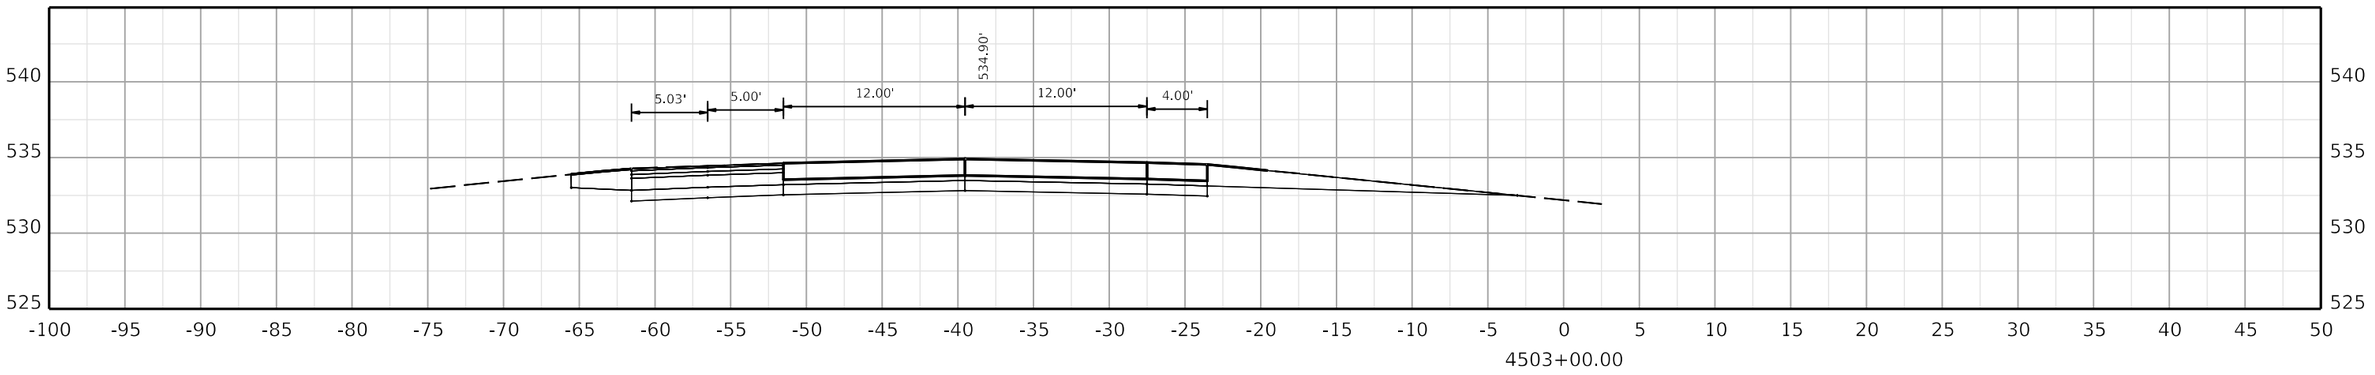

COMMONWEALTH OF KENTUCKY
DEPARTMENT OF HIGHWAYS
TEAM KENTUCKY

DRAWING TITLE:


HORIZONTAL SCALE
SCALE: 1" = 5'


0' 5' 10' 20'


STA. 4503+00.00 TO STA. 4504+00.00

ITEM NO. COUNTY OF

SHEET NO.
4503+00.00

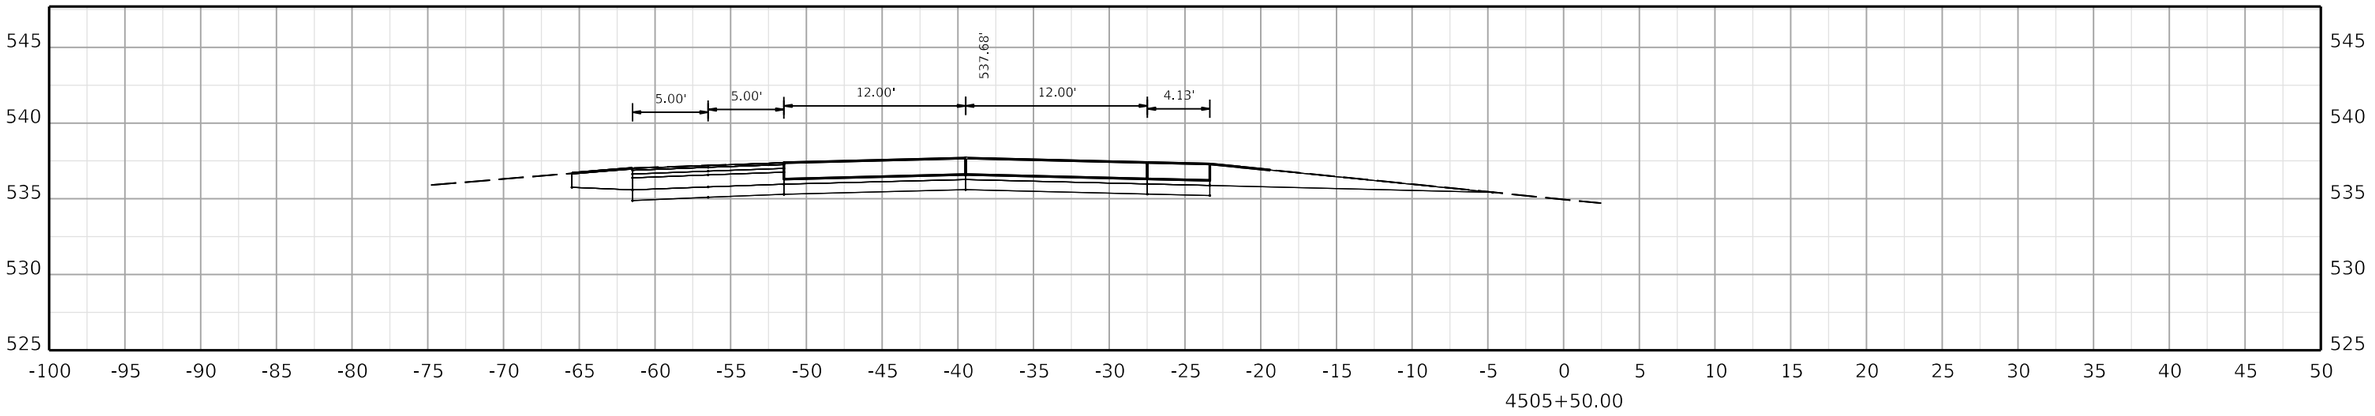

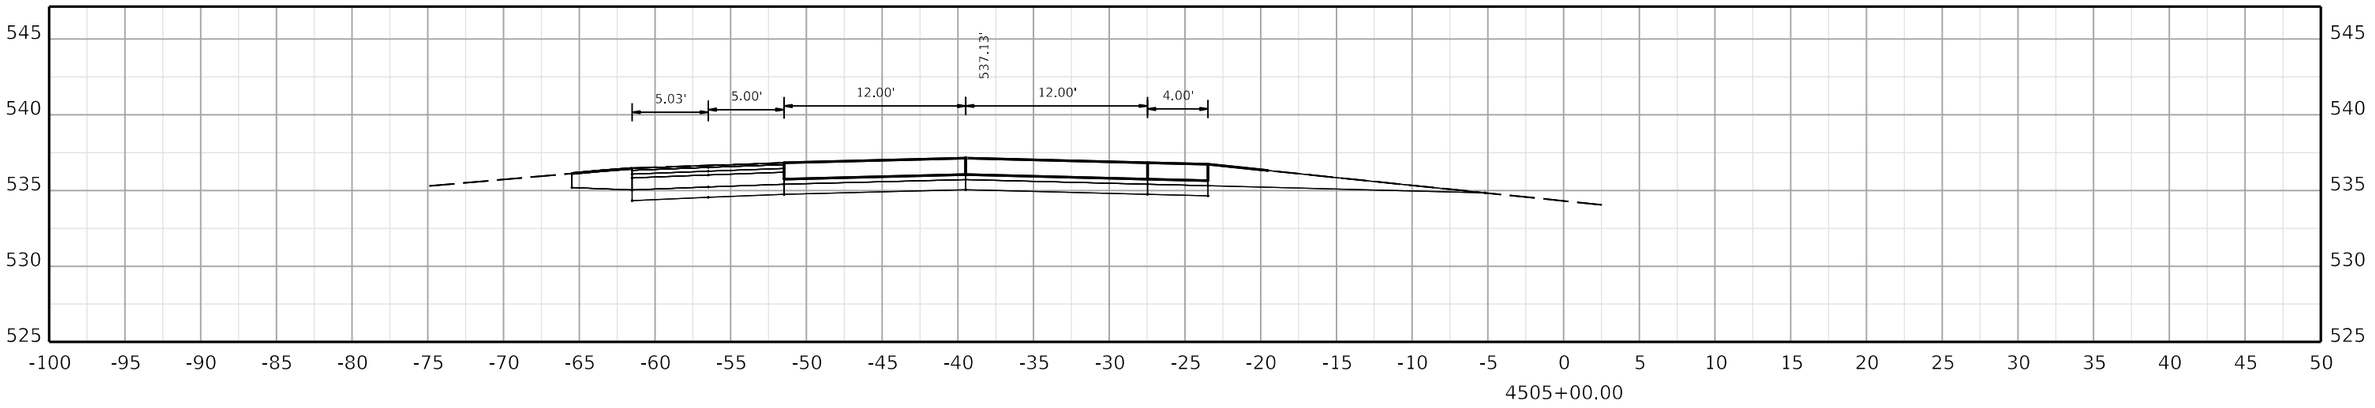

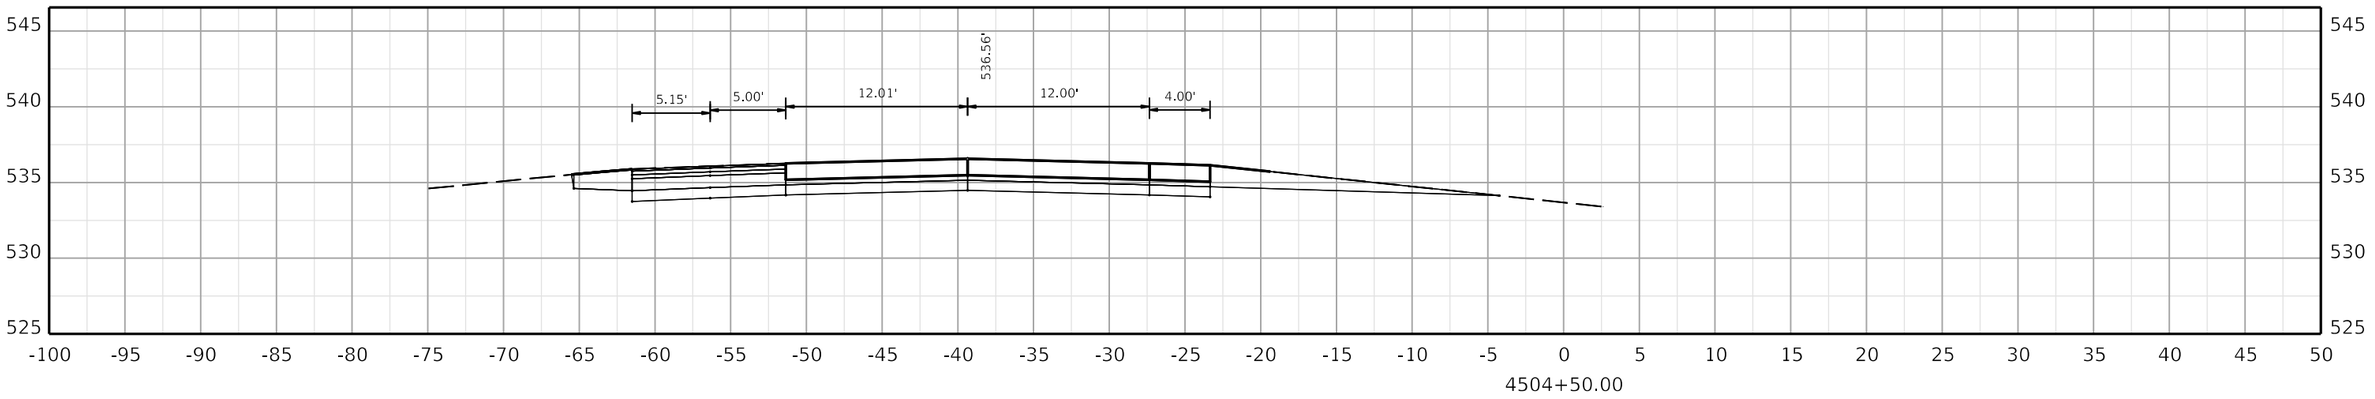

COMMONWEALTH OF KENTUCKY
DEPARTMENT OF HIGHWAYS

TEAM KENTUCKY

DRAWING TITLE:


HORIZONTAL SCALE
SCALE: 1" = 5'


0' 5' 10' 20'


STA. 4504+50.00 TO STA. 4505+50.00

ITEM NO. COUNTY OF

SHEET NO.
4504+50.00

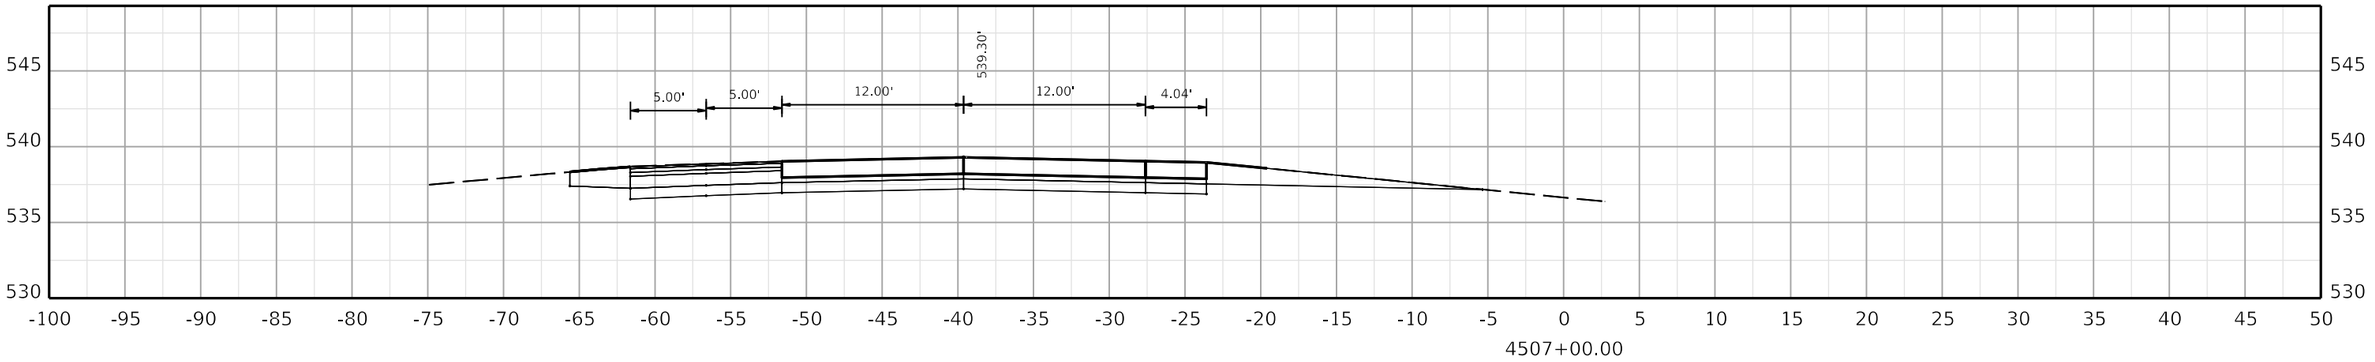

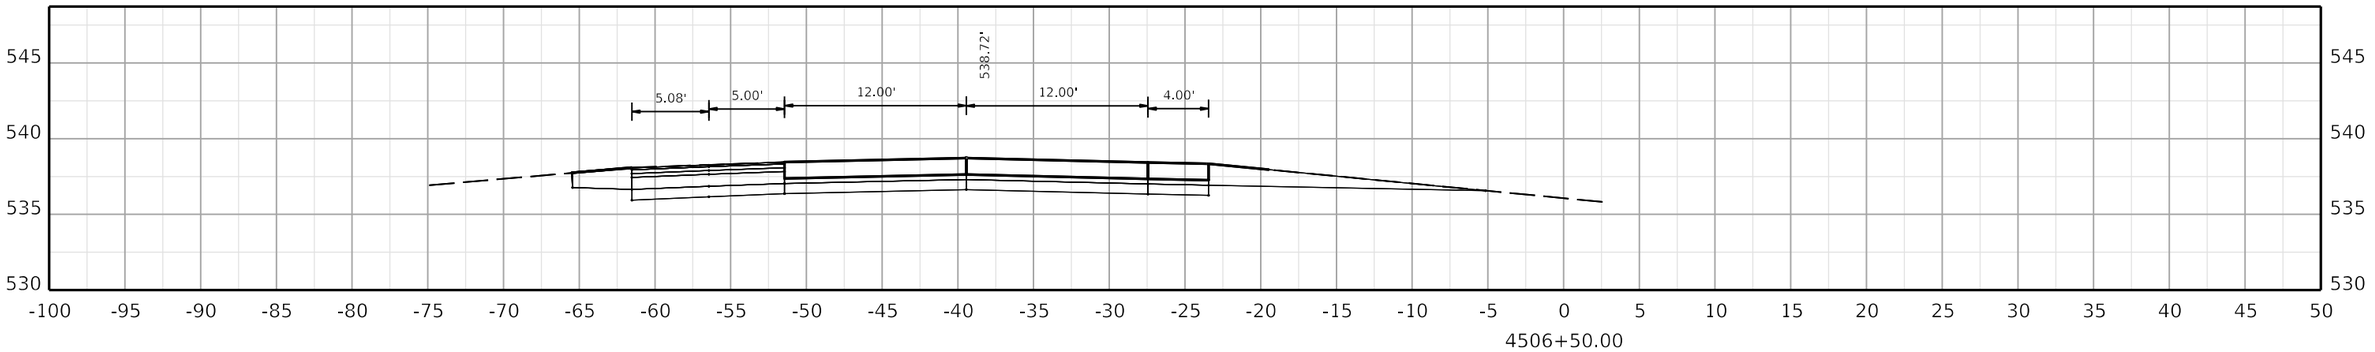

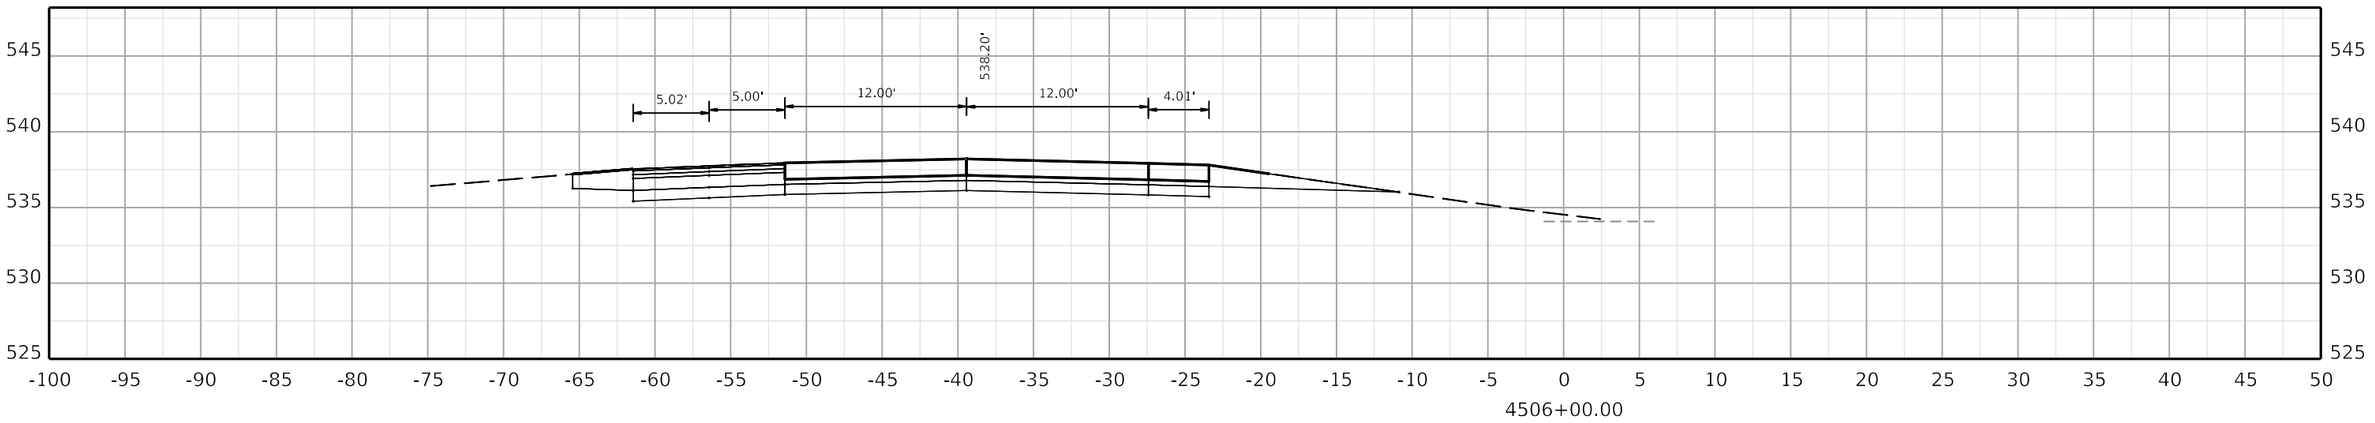

COMMONWEALTH OF KENTUCKY
DEPARTMENT OF HIGHWAYS
TEAM KENTUCKY TRANSPORTATION CABINET

DRAWING TITLE:

HORIZONTAL SCALE
SCALE: 1" = 5'

0' 5' 10' 20'

STA. 4506+00.00 TO STA. 4507+00.00


ITEM NO. COUNTY OF


SHEET NO.
4506+00.00


OpenRoads Designer v10.12.02.4

USER: USLR095925

FILE NAME: C:\BMS\WSP-US-PW-02\D0932959\CORR_I-24W_CONCRETE_PAVING_SEGMENT6_XSEC.DGN

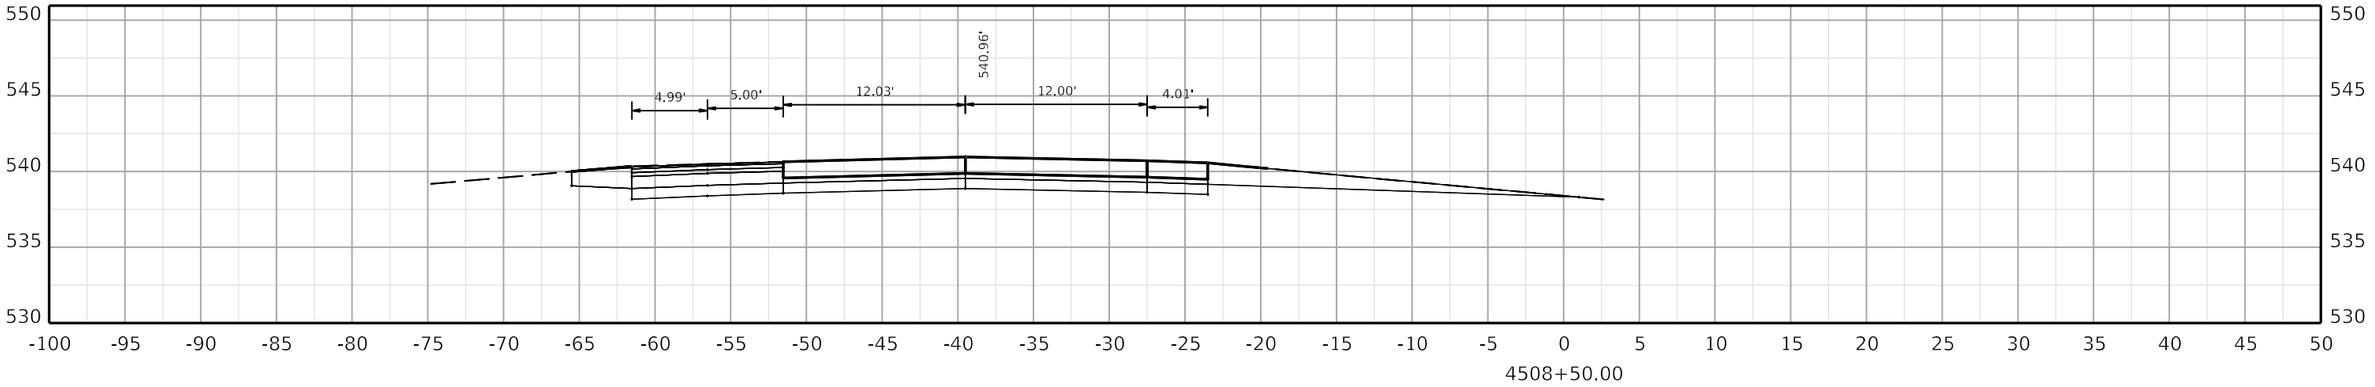

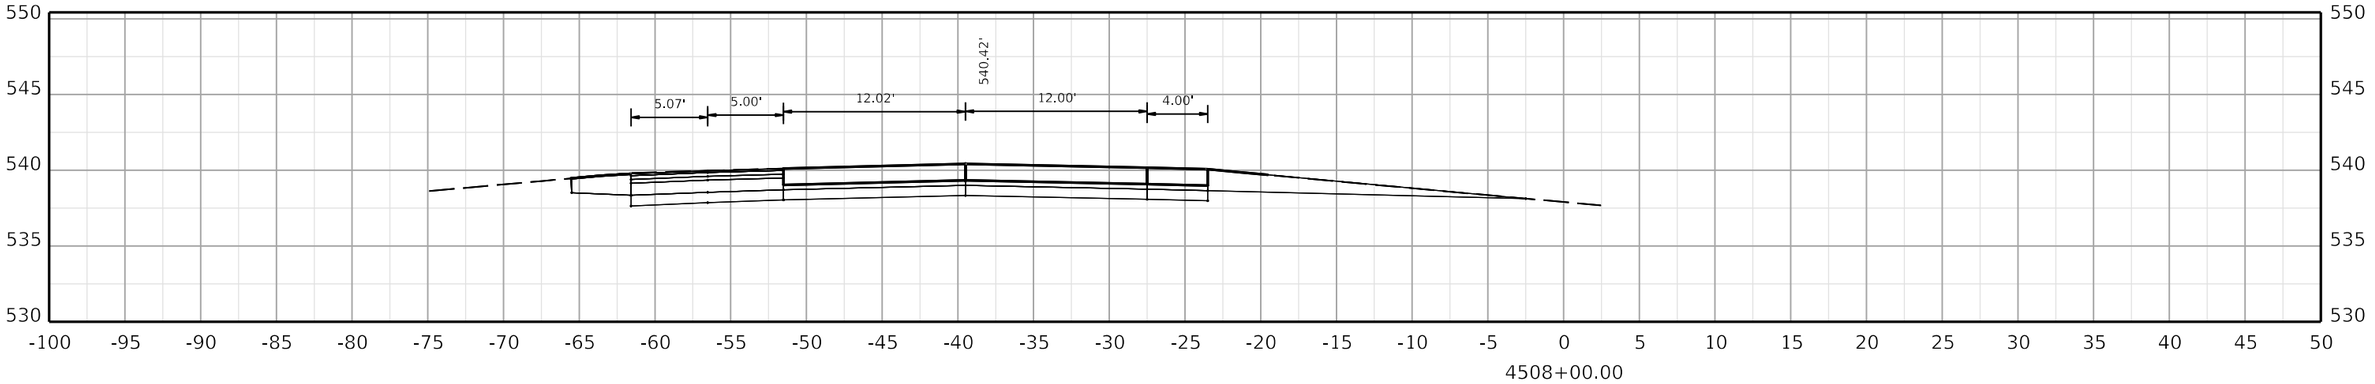

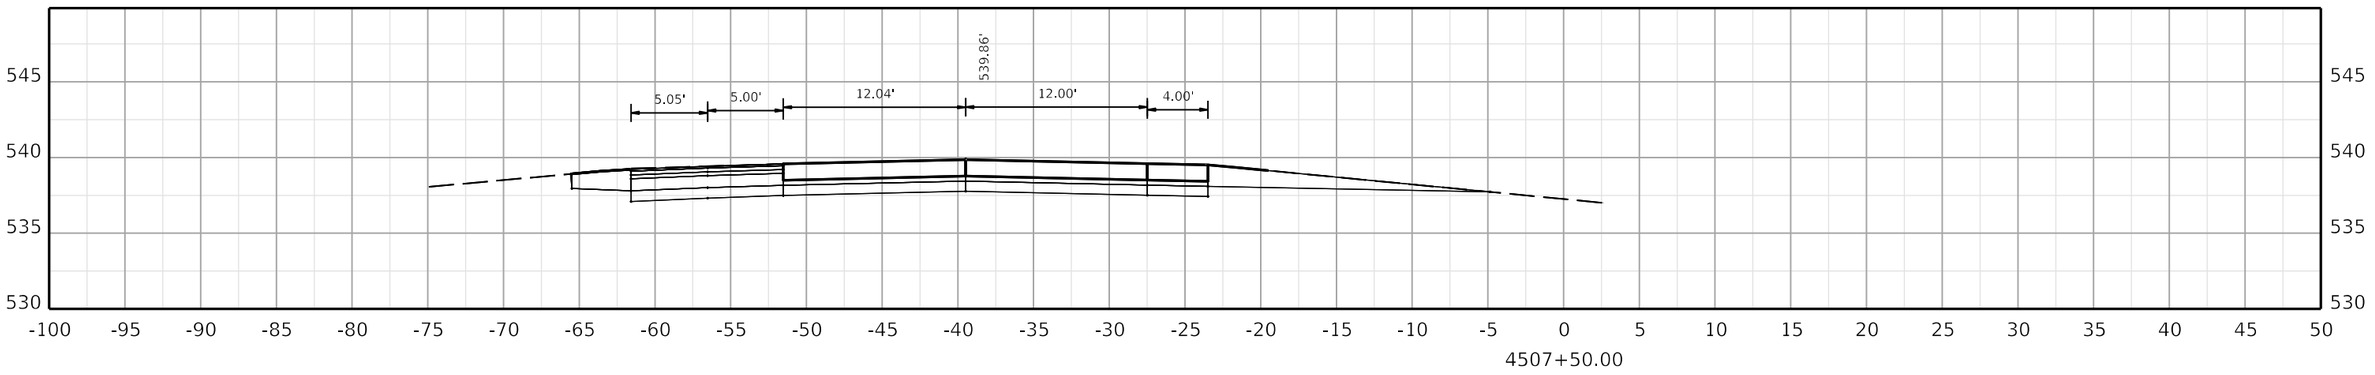

COMMONWEALTH OF KENTUCKY
DEPARTMENT OF HIGHWAYS
TEAM KENTUCKY TRANSPORTATION CABINET

DRAWING TITLE:


HORIZONTAL SCALE
SCALE: 1" = 5'


0' 5' 10' 20'


STA. 4507+50.00 TO STA. 4508+50.00

ITEM NO. COUNTY OF

SHEET NO. 4507+50.00

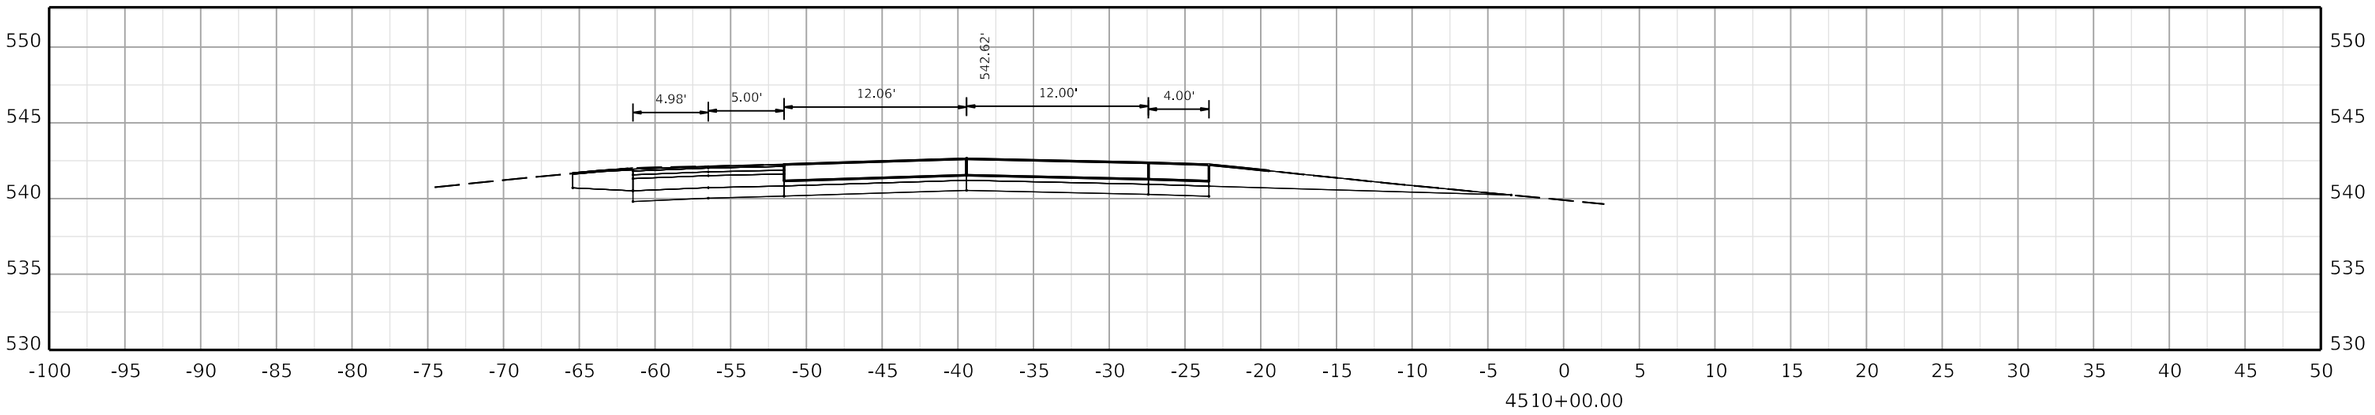

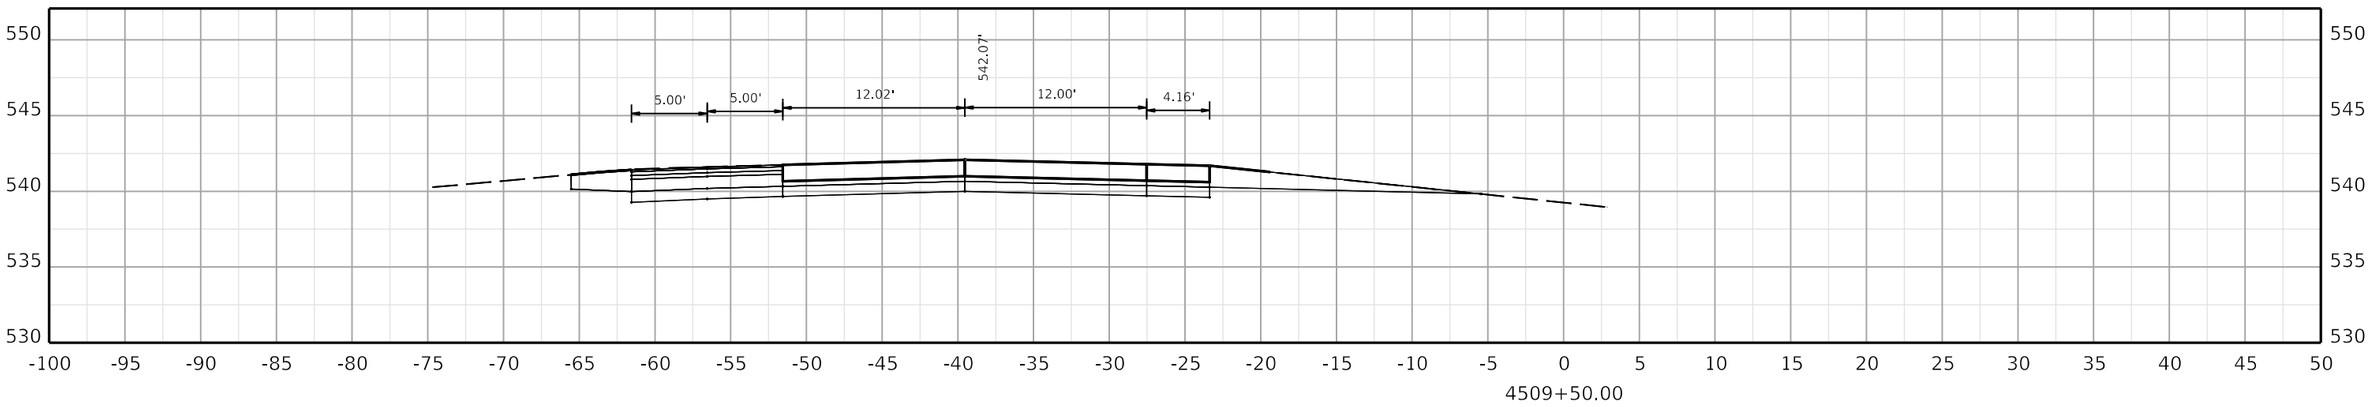

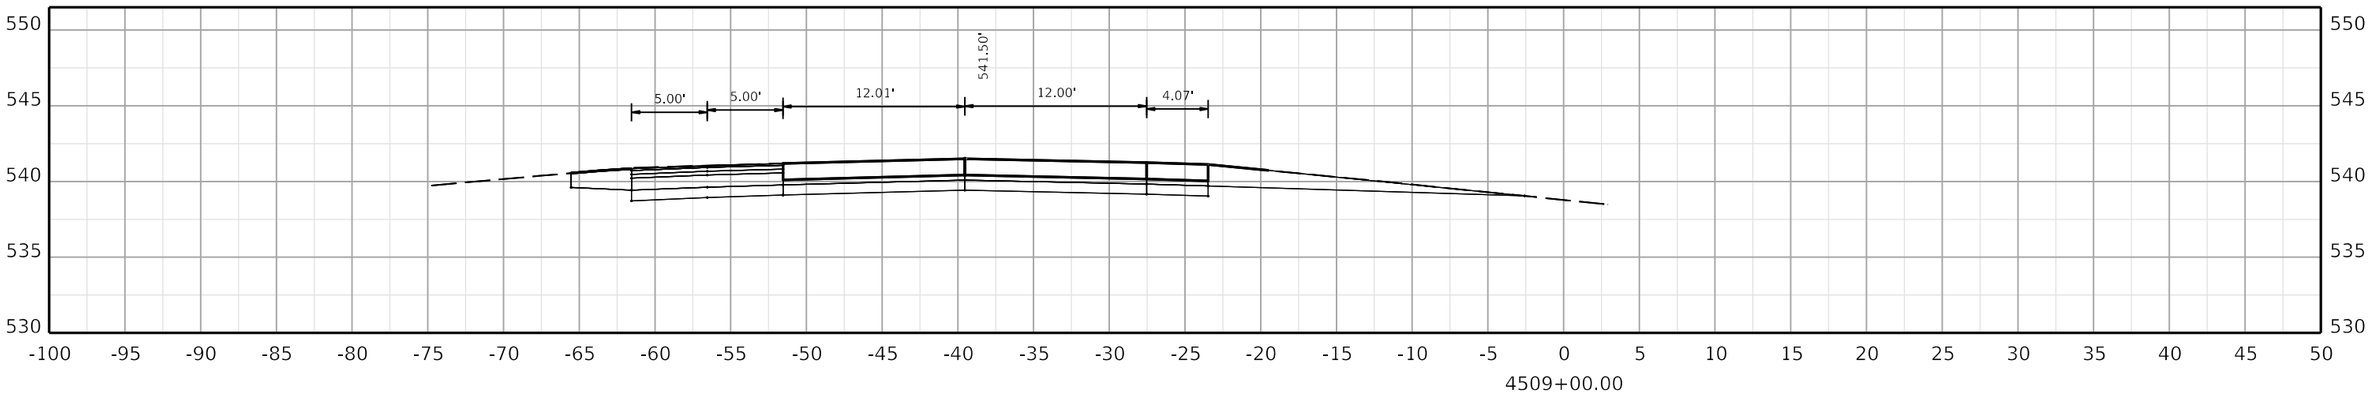

COMMONWEALTH OF KENTUCKY
DEPARTMENT OF HIGHWAYS
TEAM KENTUCKY

DRAWING TITLE:

HORIZONTAL SCALE
SCALE: 1" = 5'

0' 5' 10' 20'

STA. 4509+00.00 TO STA. 4510+00.00


ITEM NO. COUNTY OF


SHEET NO.
4509+00.00


OpenRoads Designer v10.12.02.4

USER: USLR095925

FILE NAME: C:\BMS\WSP-US-PW-02\D0932959\CORR_I-24W_CONCRETE_PAVING_SEGMENT6_XSEC.DGN

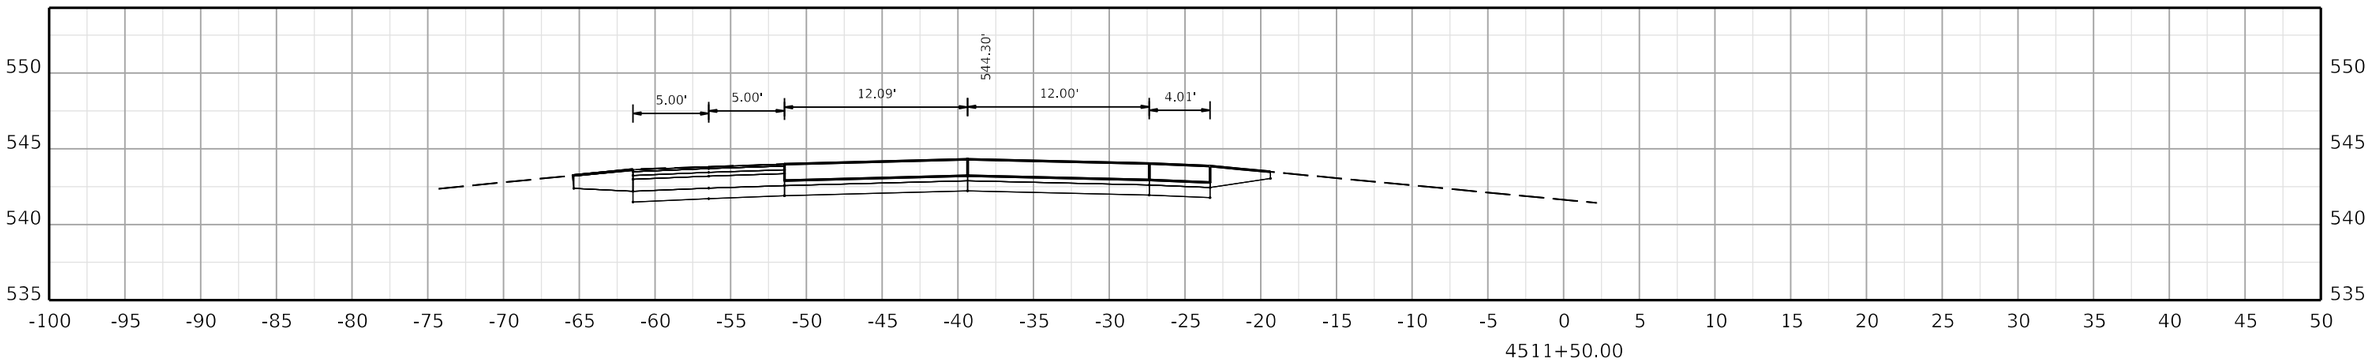

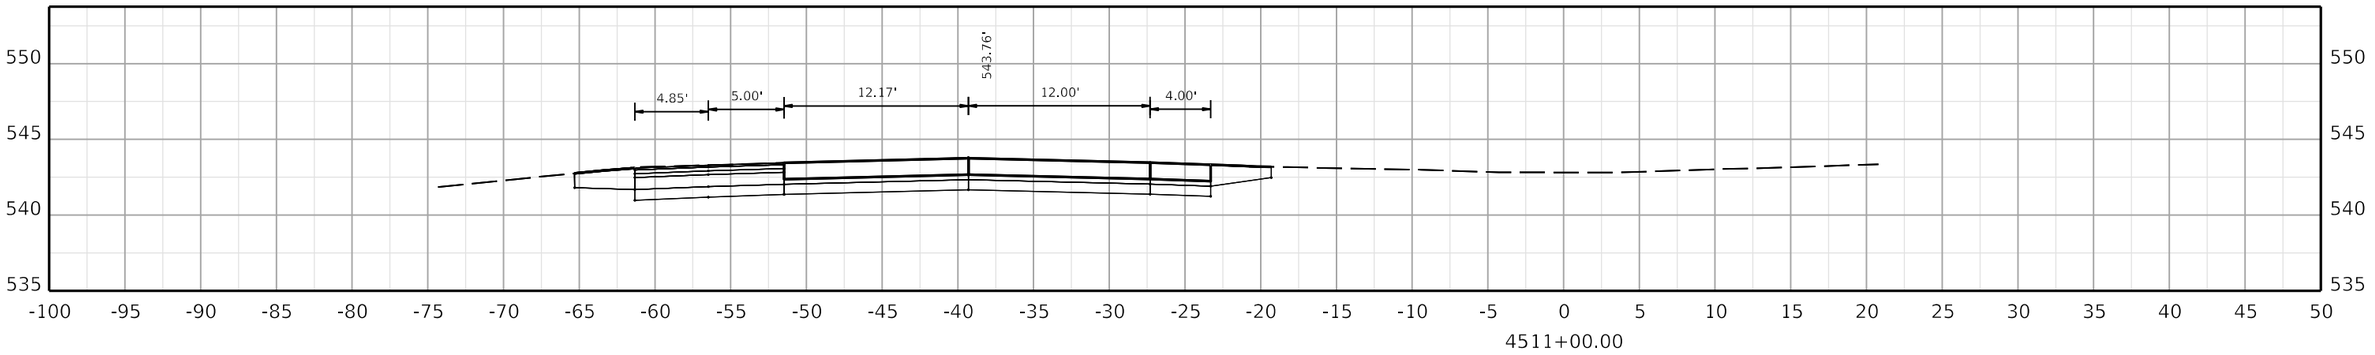

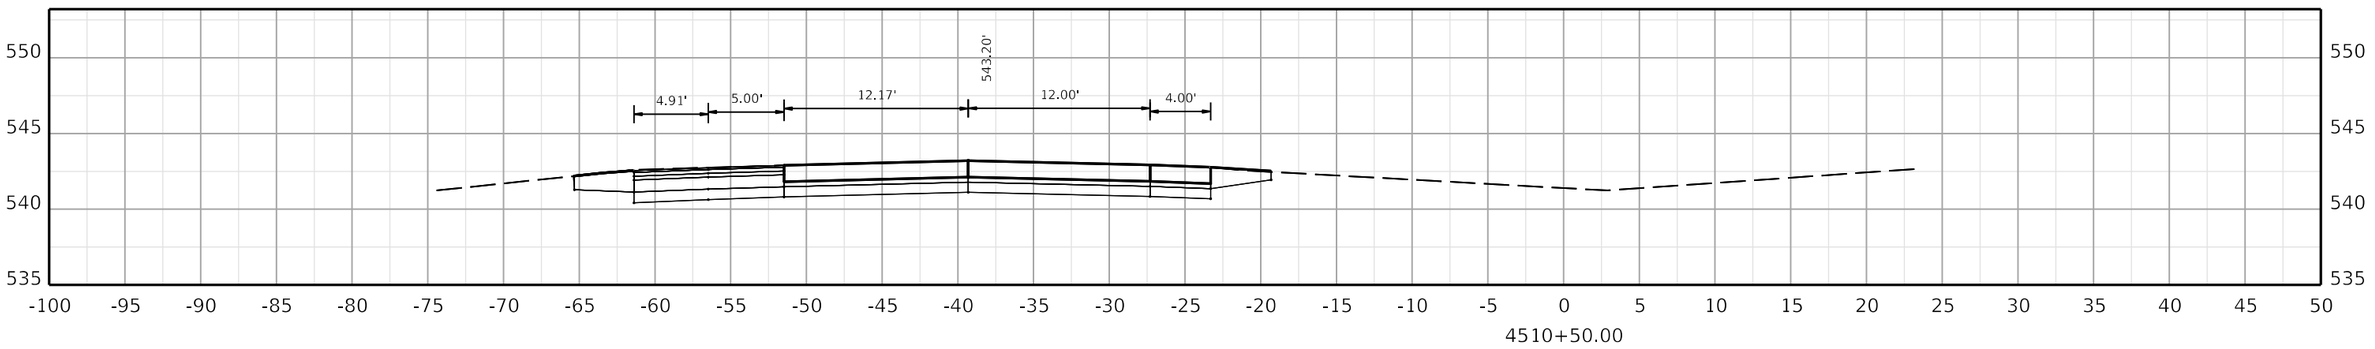

COMMONWEALTH OF KENTUCKY
DEPARTMENT OF HIGHWAYS

TEAM KENTUCKY TRANSPORTATION CABINET

DRAWING TITLE:


HORIZONTAL SCALE
SCALE: 1" = 5'


0' 5' 10' 20'


STA. 4510+50.00 TO STA. 4511+50.00

ITEM NO. COUNTY OF

SHEET NO.
4510+50.00

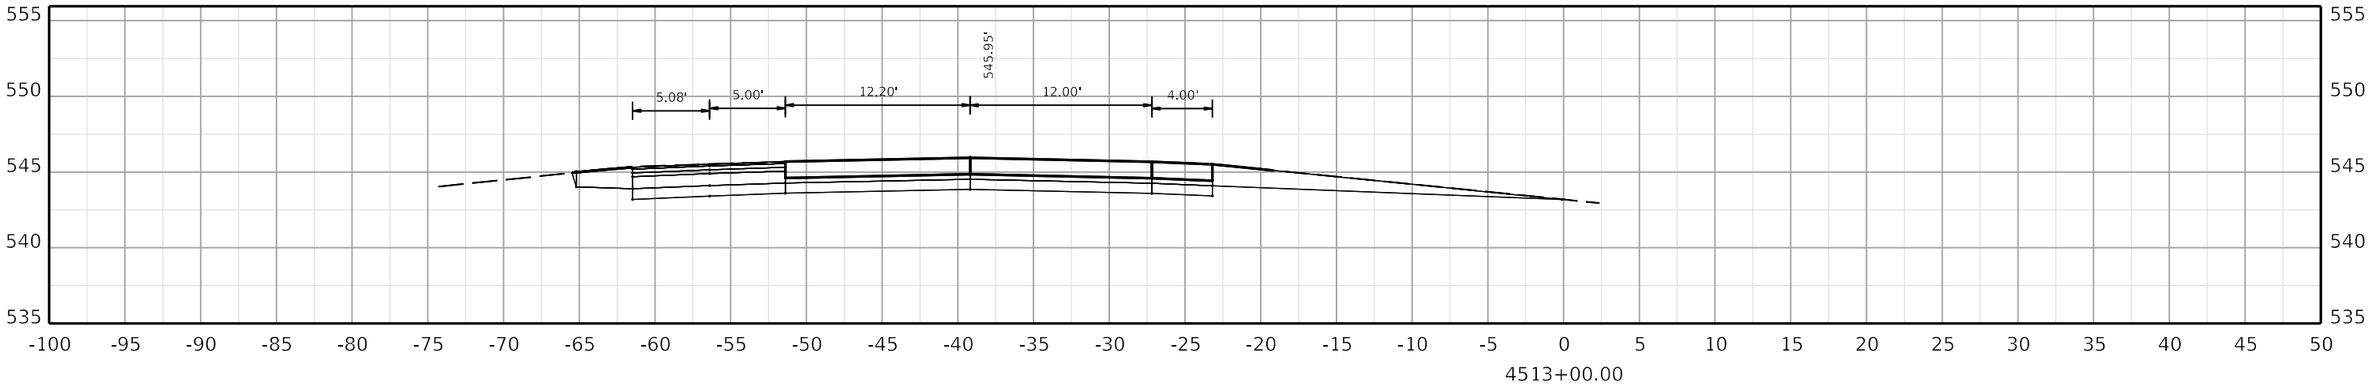

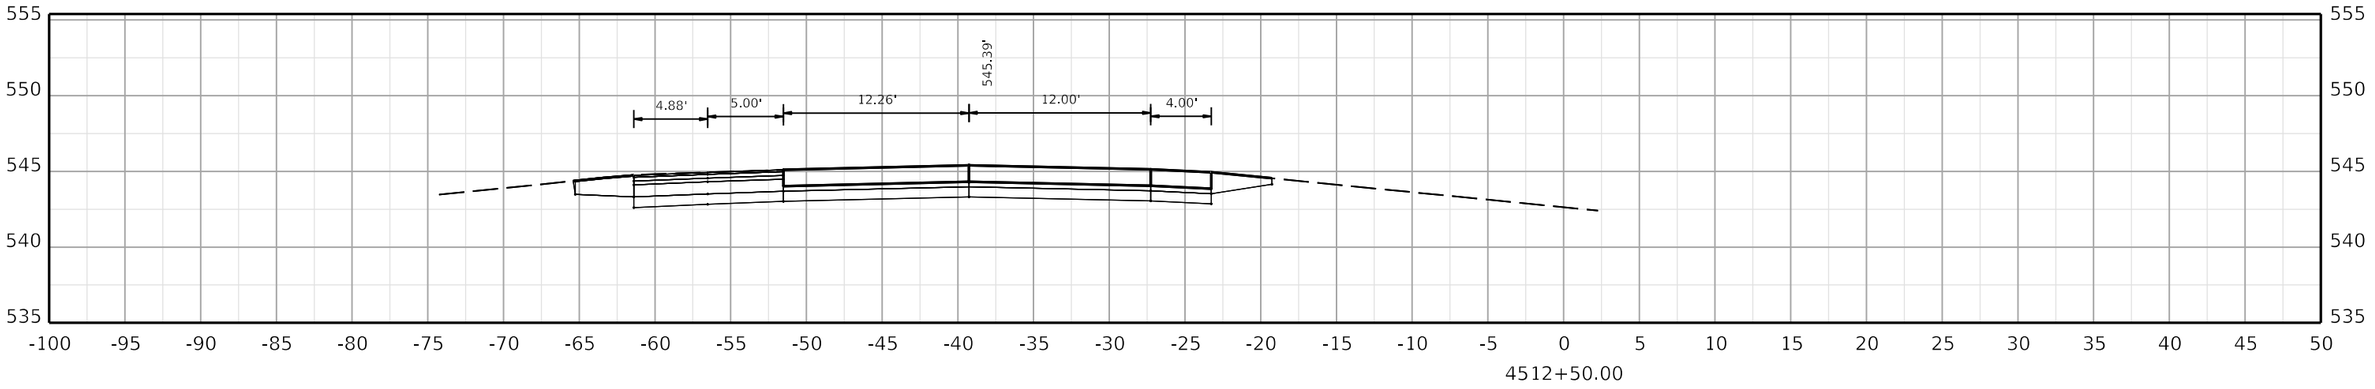

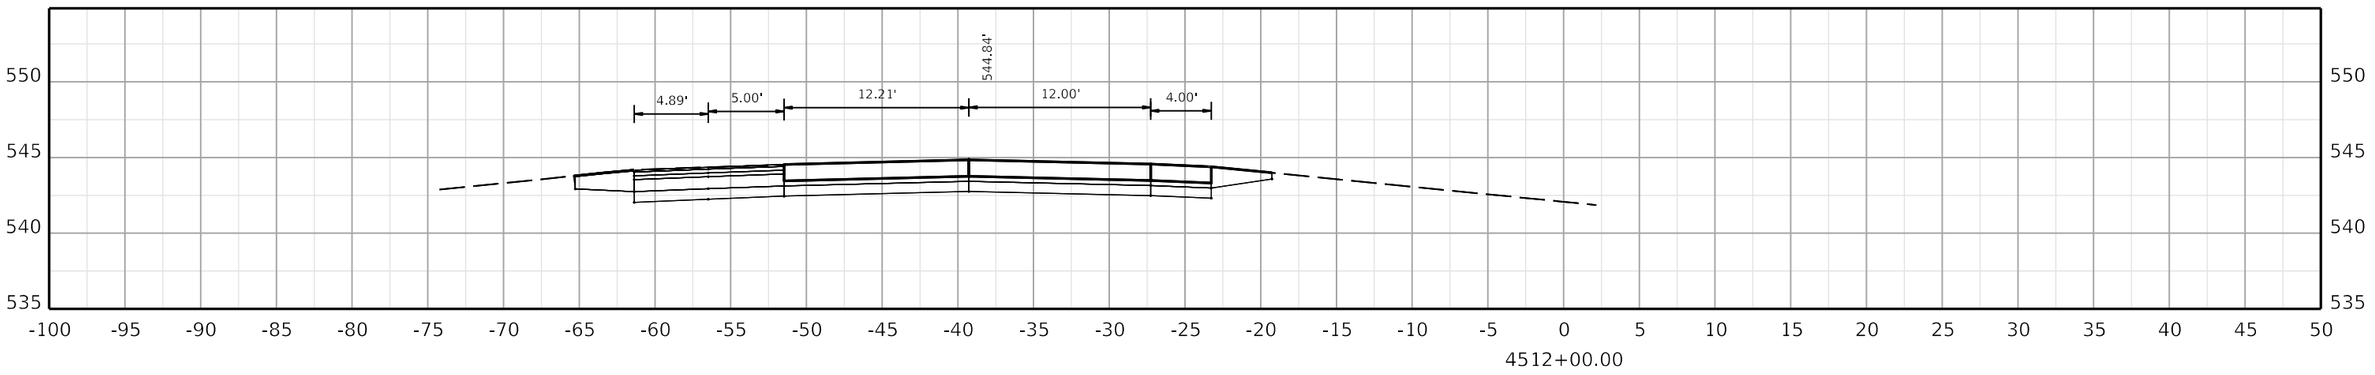

COMMONWEALTH OF KENTUCKY
DEPARTMENT OF HIGHWAYS
TEAM KENTUCKY TRANSPORTATION CABINET

DRAWING TITLE:


HORIZONTAL SCALE
SCALE: 1" = 5'


0' 5' 10' 20'


STA. 4512+00.00 TO STA. 4513+00.00

ITEM NO. COUNTY OF

SHEET NO. 4512+00.00

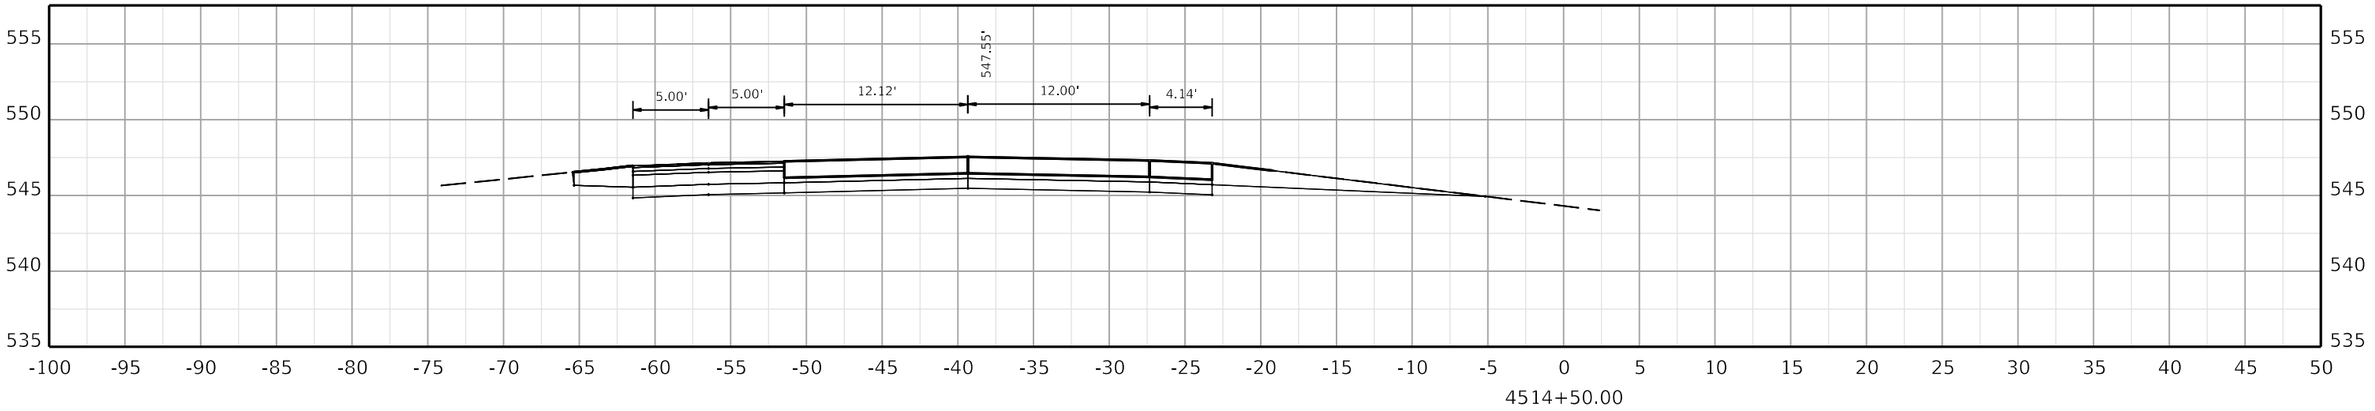

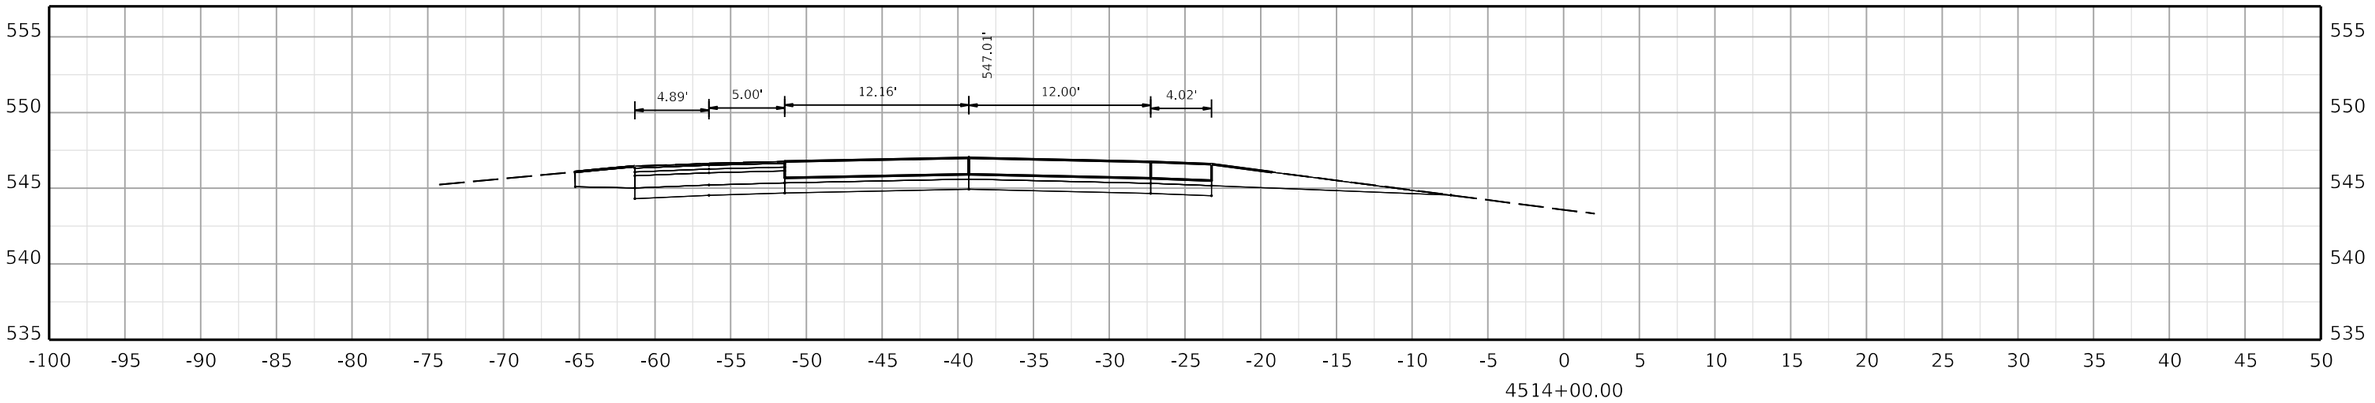

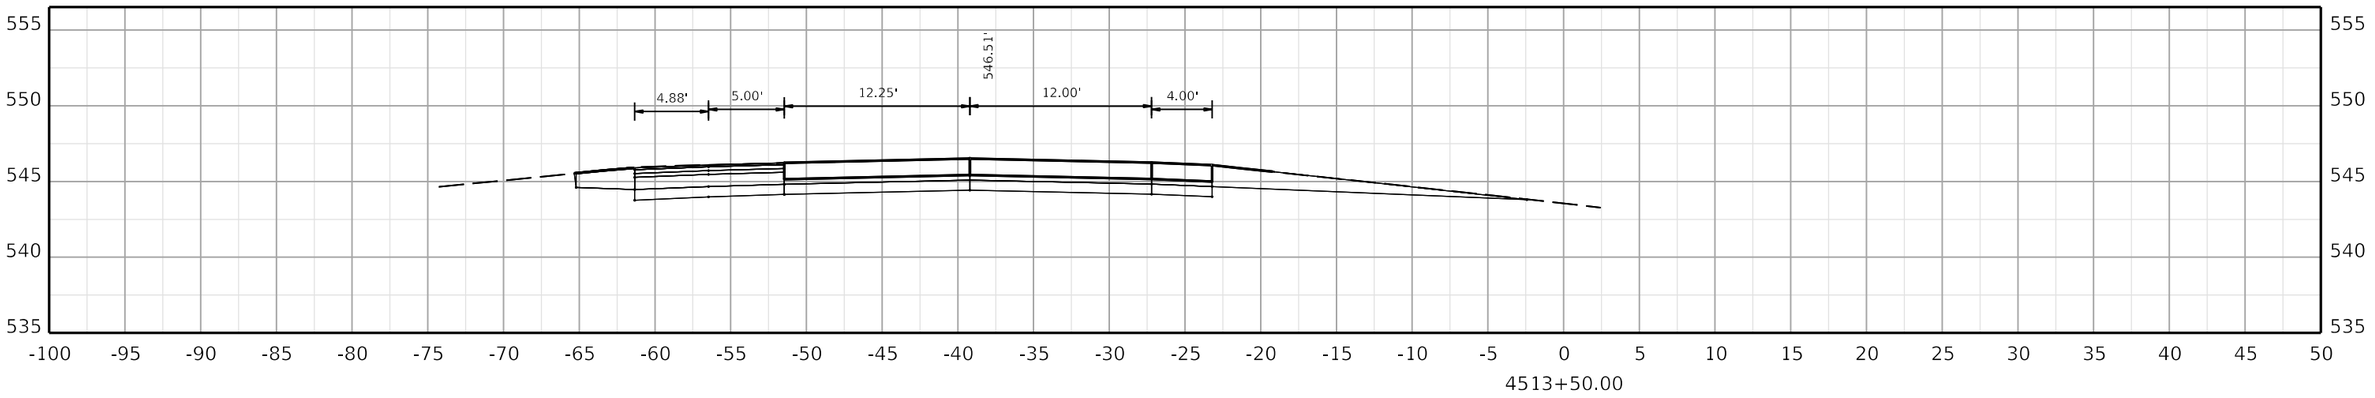

COMMONWEALTH OF KENTUCKY
DEPARTMENT OF HIGHWAYS
TEAM KENTUCKY

DRAWING TITLE:


HORIZONTAL SCALE
SCALE: 1" = 5'


0' 5' 10' 20'


STA. 4513+50.00 TO STA. 4514+50.00

ITEM NO. COUNTY OF

SHEET NO. 4513+50.00

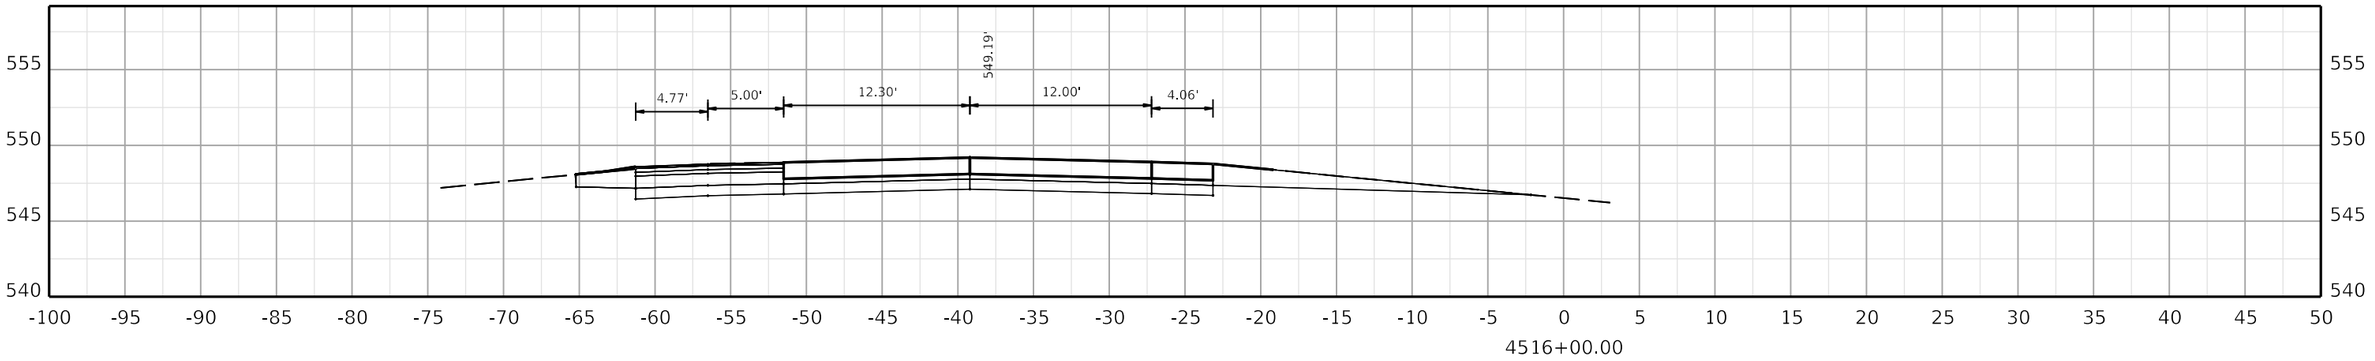

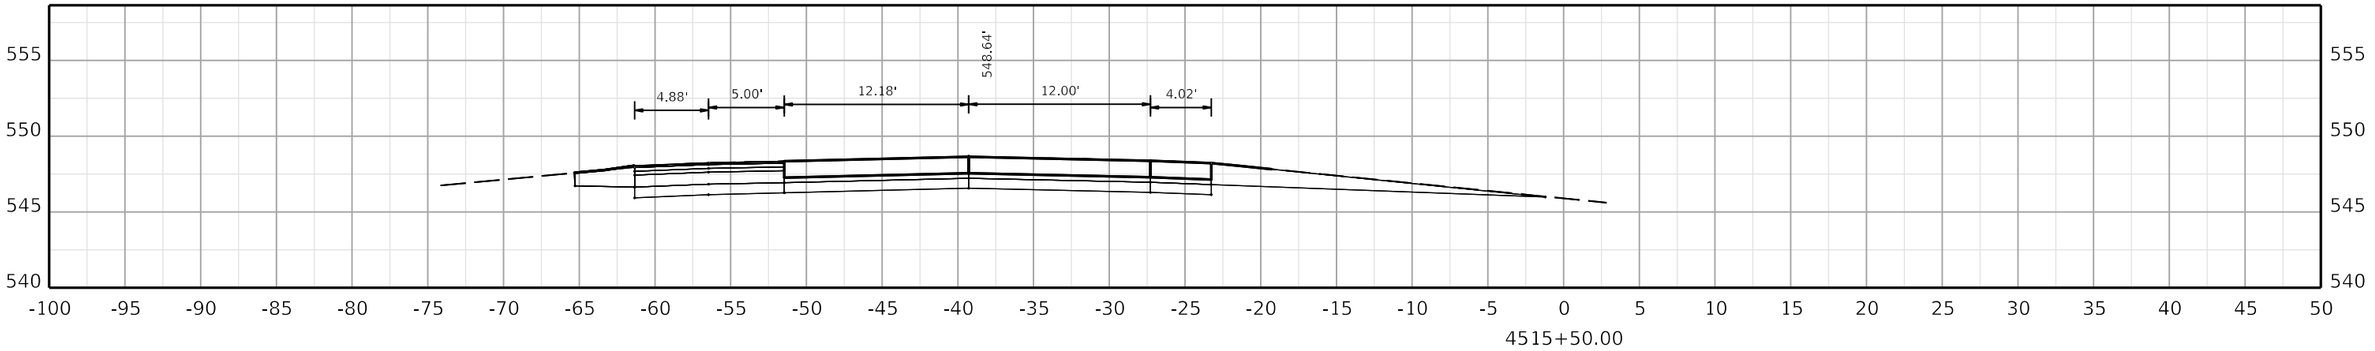

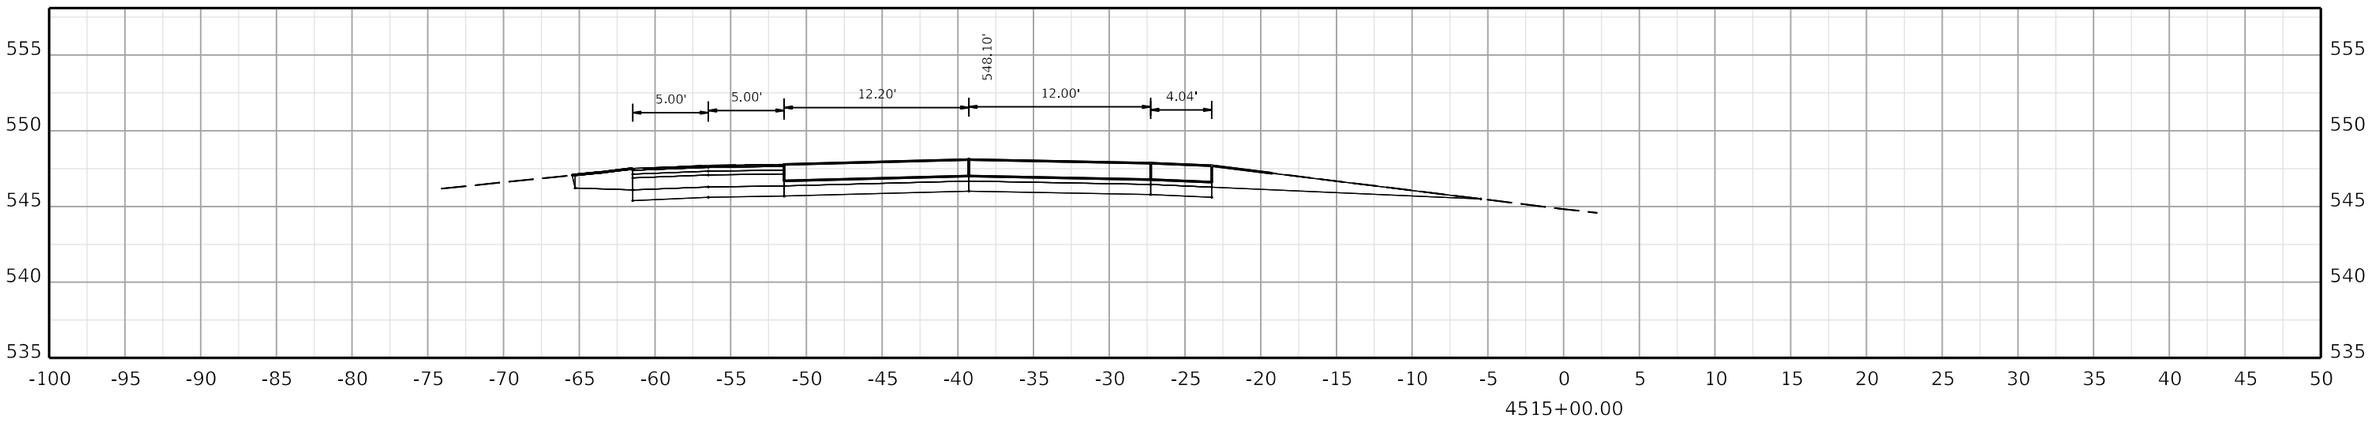

COMMONWEALTH OF KENTUCKY
DEPARTMENT OF HIGHWAYS

TEAM KENTUCKY

DRAWING TITLE:


HORIZONTAL SCALE
SCALE: 1" = 5'


0' 5' 10' 20'


STA. 4515+00.00 TO STA. 4516+00.00

ITEM NO. COUNTY OF

SHEET NO.
4515+00.00

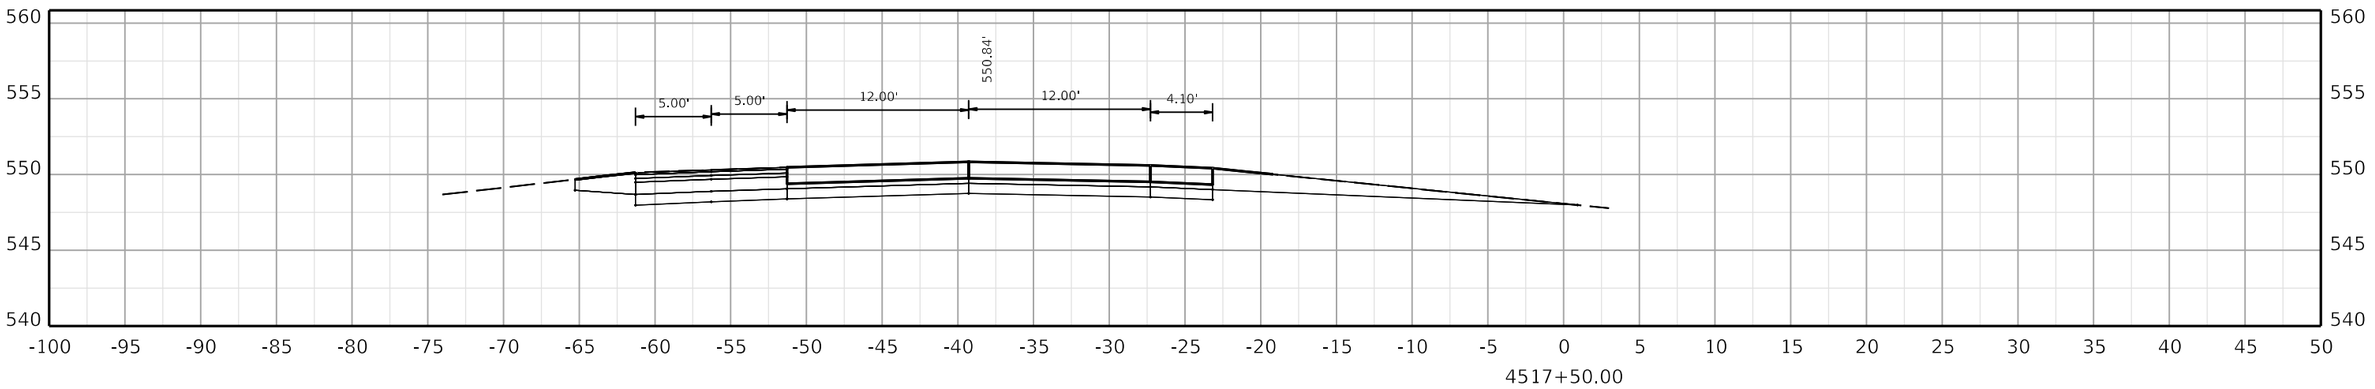

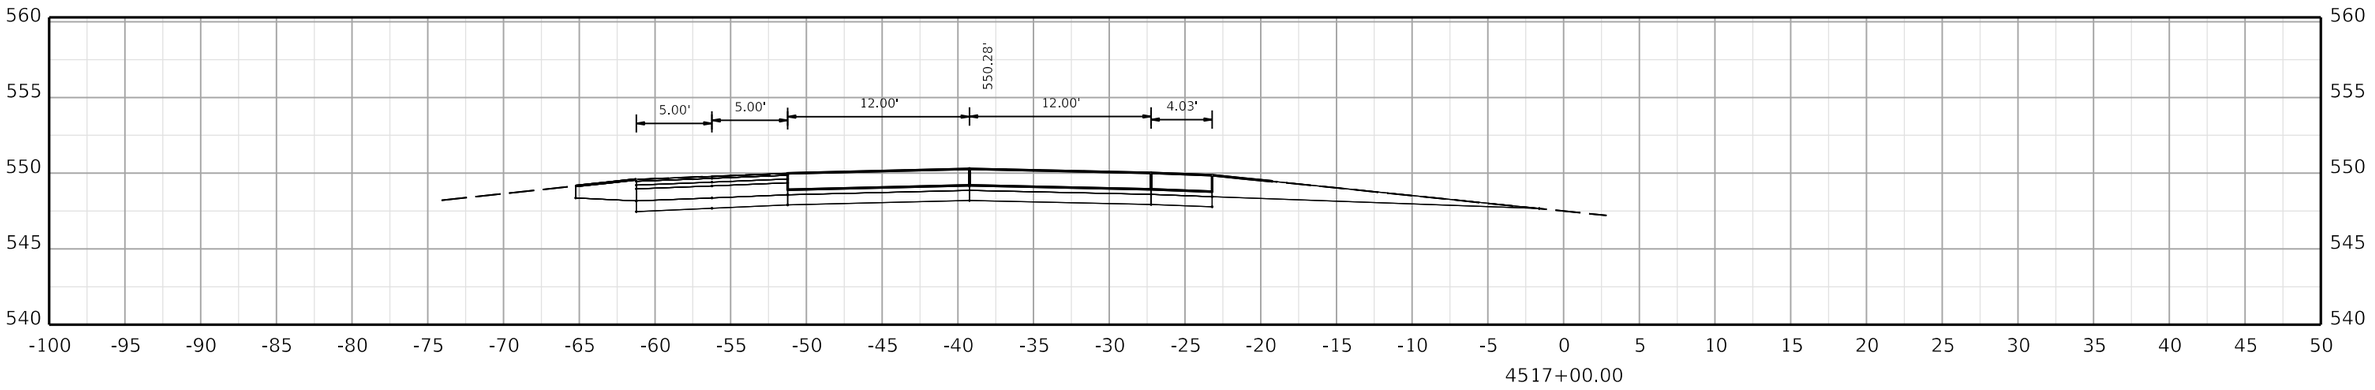

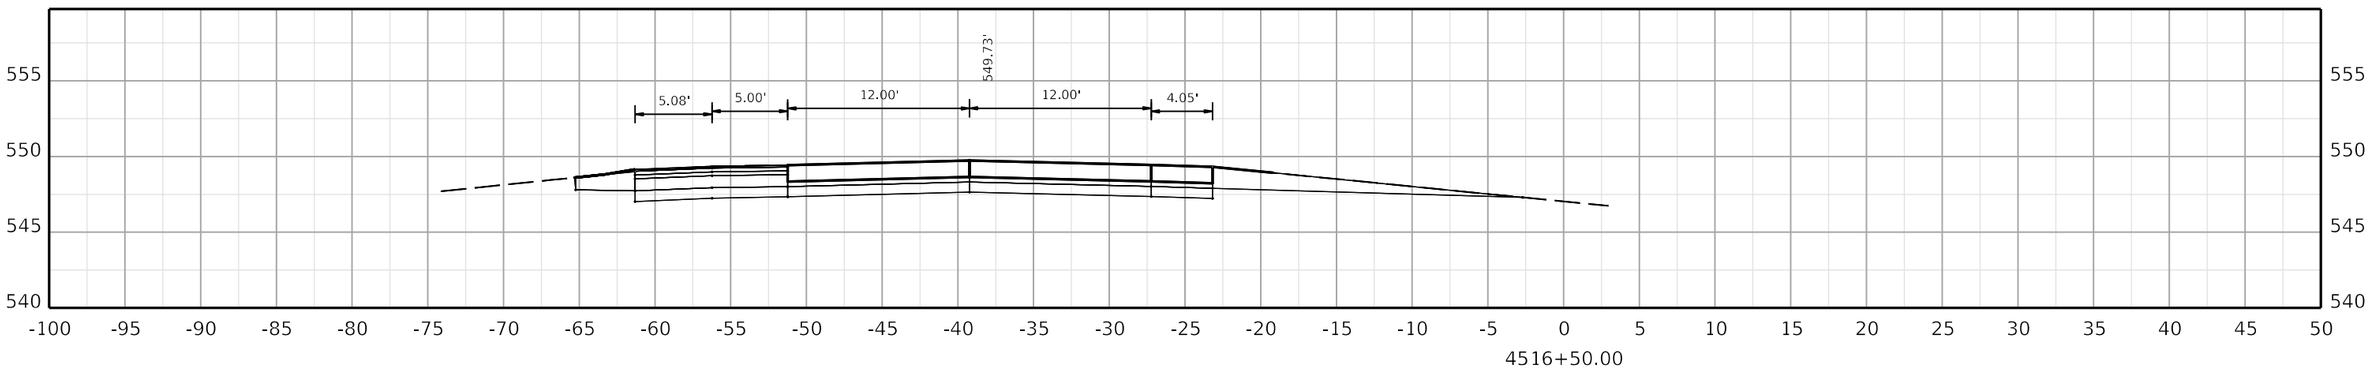

COMMONWEALTH OF KENTUCKY
DEPARTMENT OF HIGHWAYS
TEAM KENTUCKY

DRAWING TITLE:


HORIZONTAL SCALE
SCALE: 1" = 5'


0' 5' 10' 20'


STA. 4516+50.00 TO STA. 4517+50.00

ITEM NO. COUNTY OF

SHEET NO. 4516+50.00

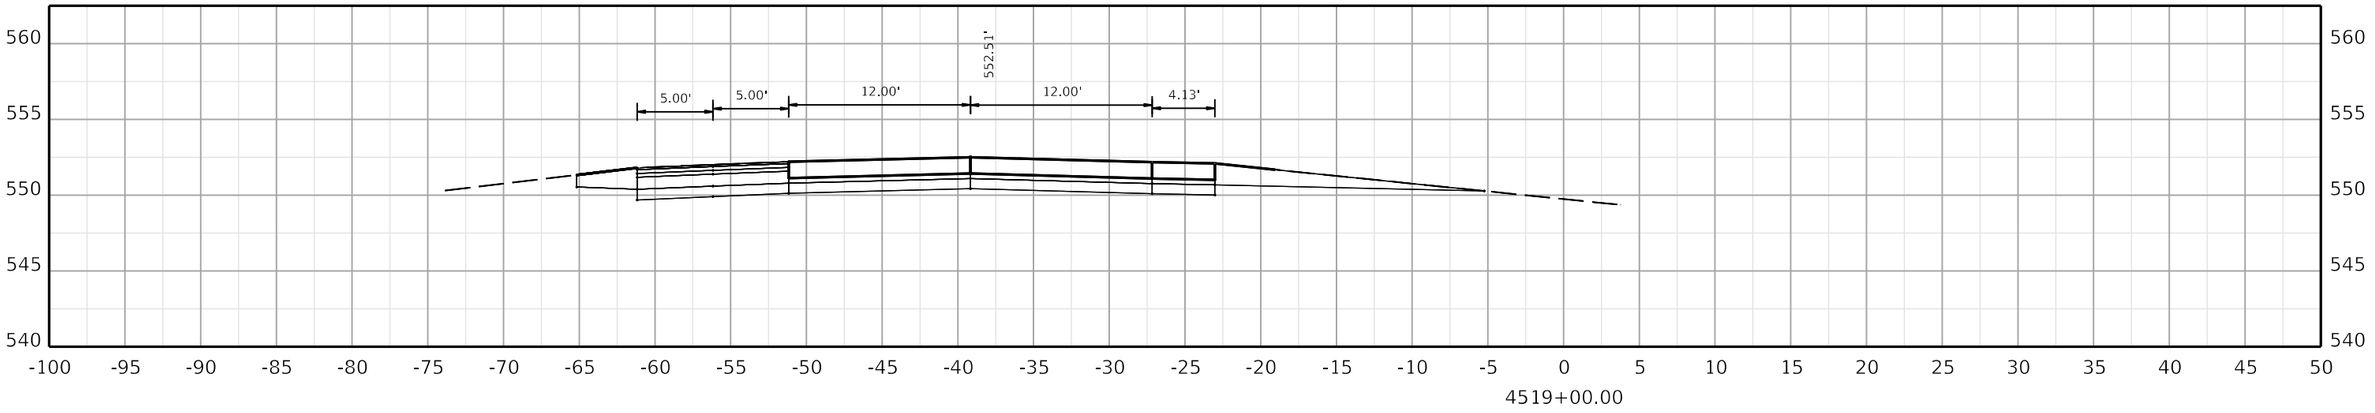

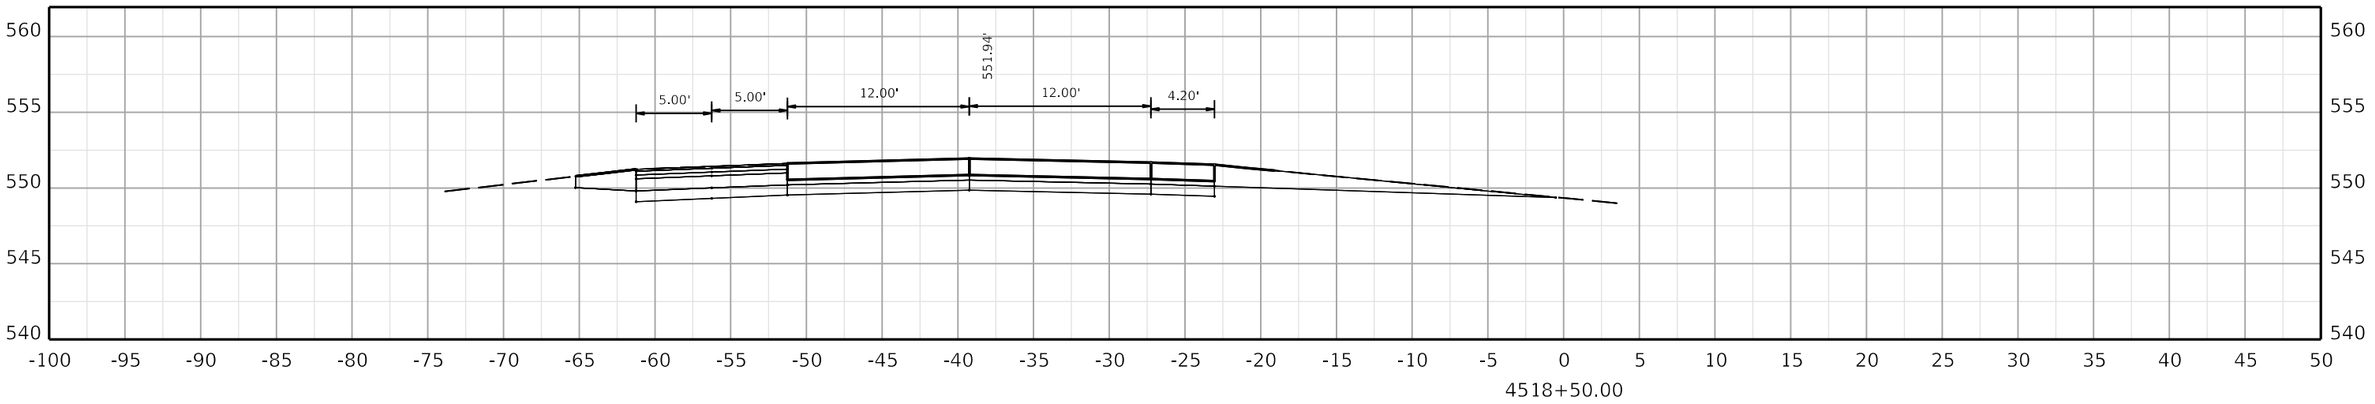

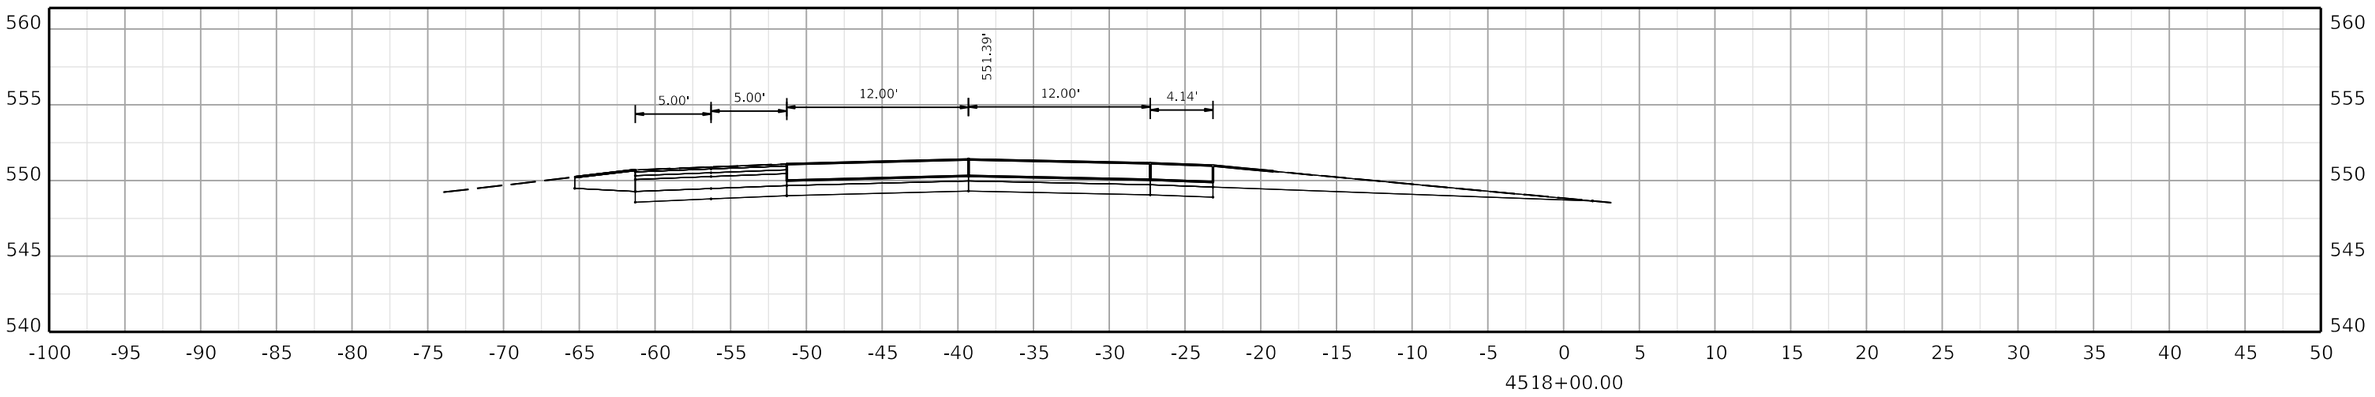

COMMONWEALTH OF KENTUCKY
DEPARTMENT OF HIGHWAYS
TEAM KENTUCKY TRANSPORTATION CABINET

DRAWING TITLE:


HORIZONTAL SCALE
SCALE: 1" = 5'


0' 5' 10' 20'


STA. 4518+00.00 TO STA. 4519+00.00

ITEM NO. COUNTY OF

SHEET NO.
4518+00.00

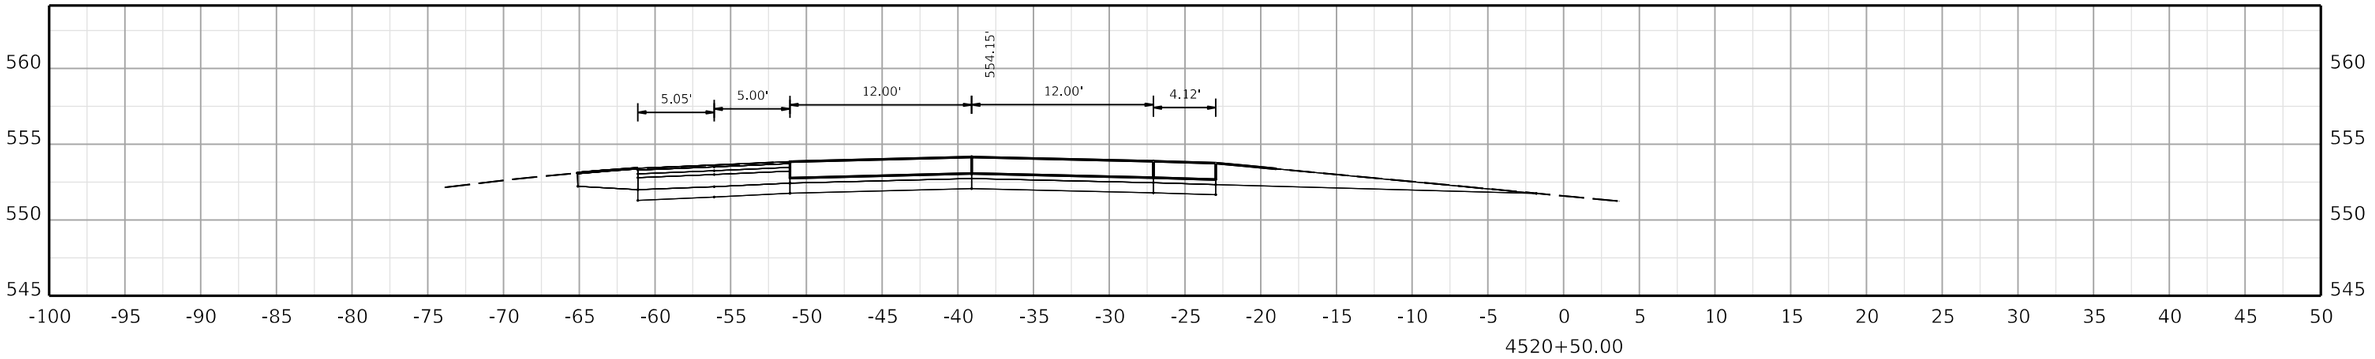

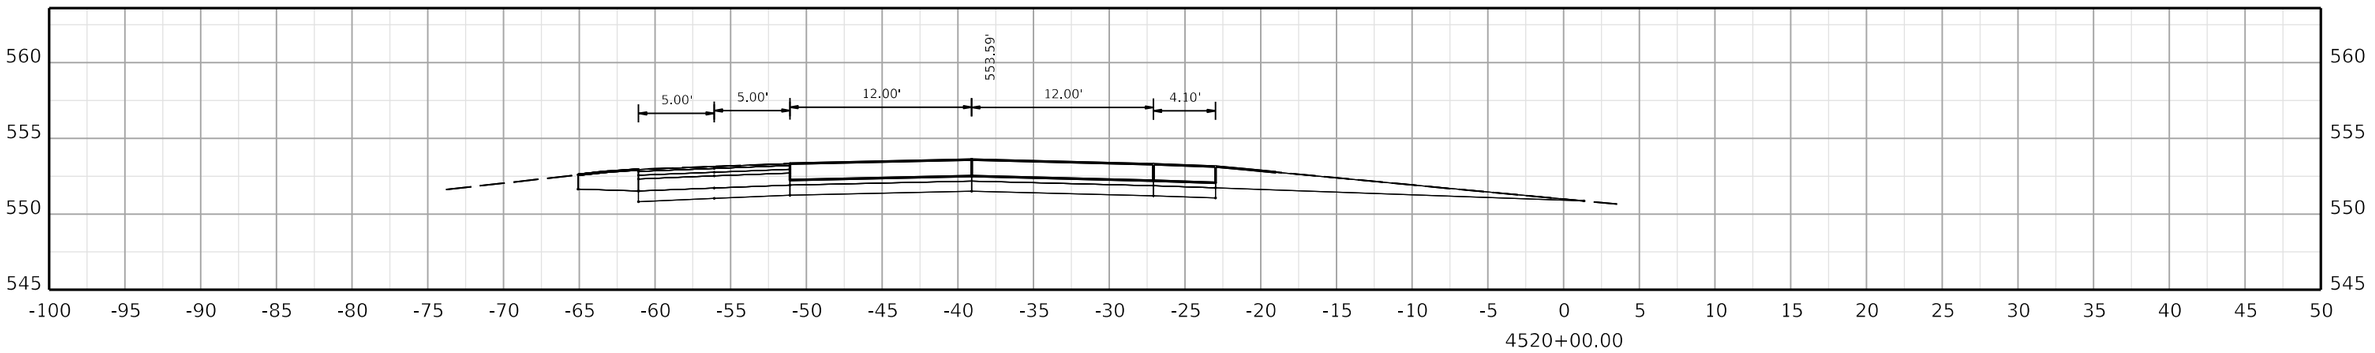

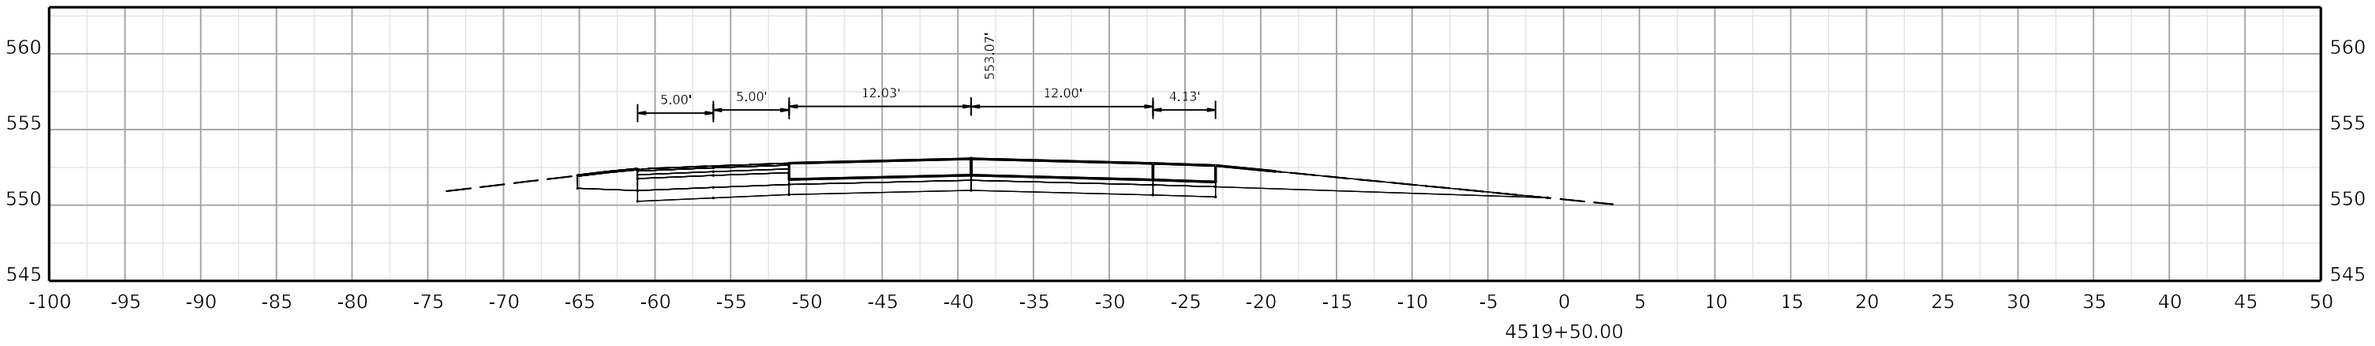

COMMONWEALTH OF KENTUCKY
DEPARTMENT OF HIGHWAYS

TEAM KENTUCKY

DRAWING TITLE:

HORIZONTAL SCALE
SCALE: 1" = 5'

0' 5' 10' 20'

STA. 4519+50.00 TO STA. 4520+50.00


ITEM NO. COUNTY OF


SHEET NO.
4519+50.00


OpenRoads Designer v10.12.02.4

USER: USLR095925

FILE NAME: C:\BMS\WSP-US-PW-02\D0932959\CORR_I-24W_CONCRETE_PAVING_SEGMENT6_XSEC.DGN

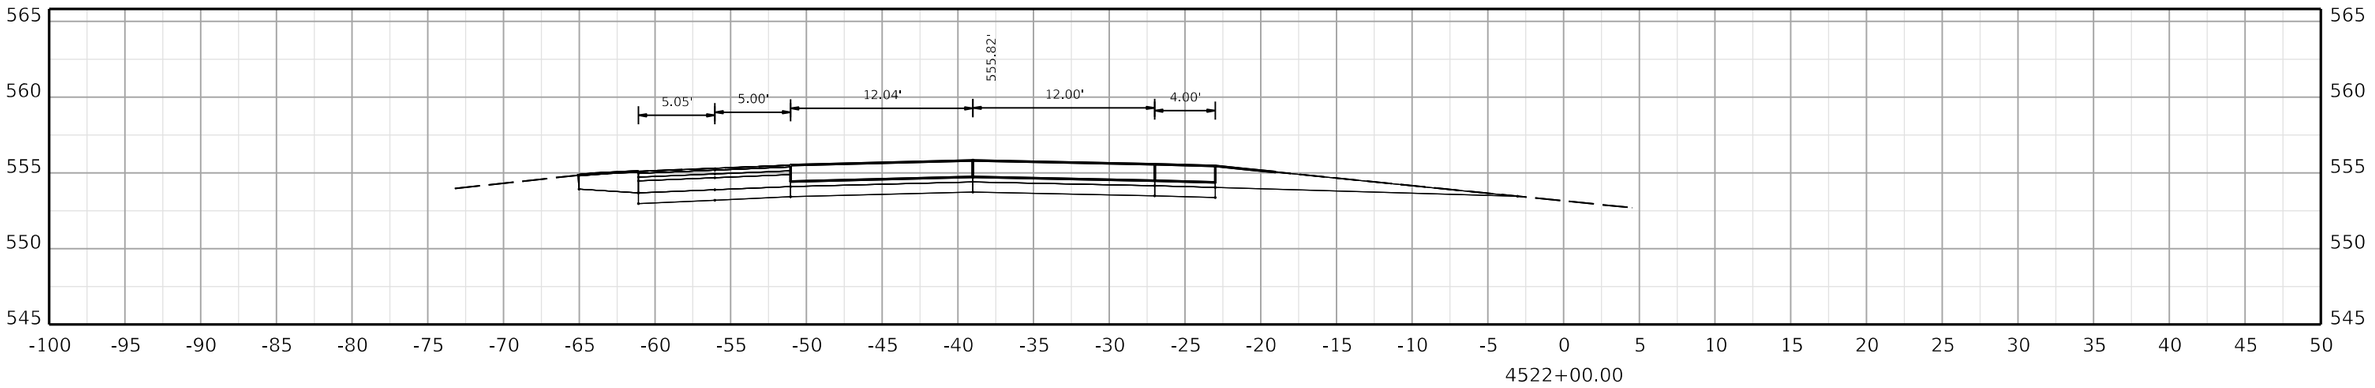

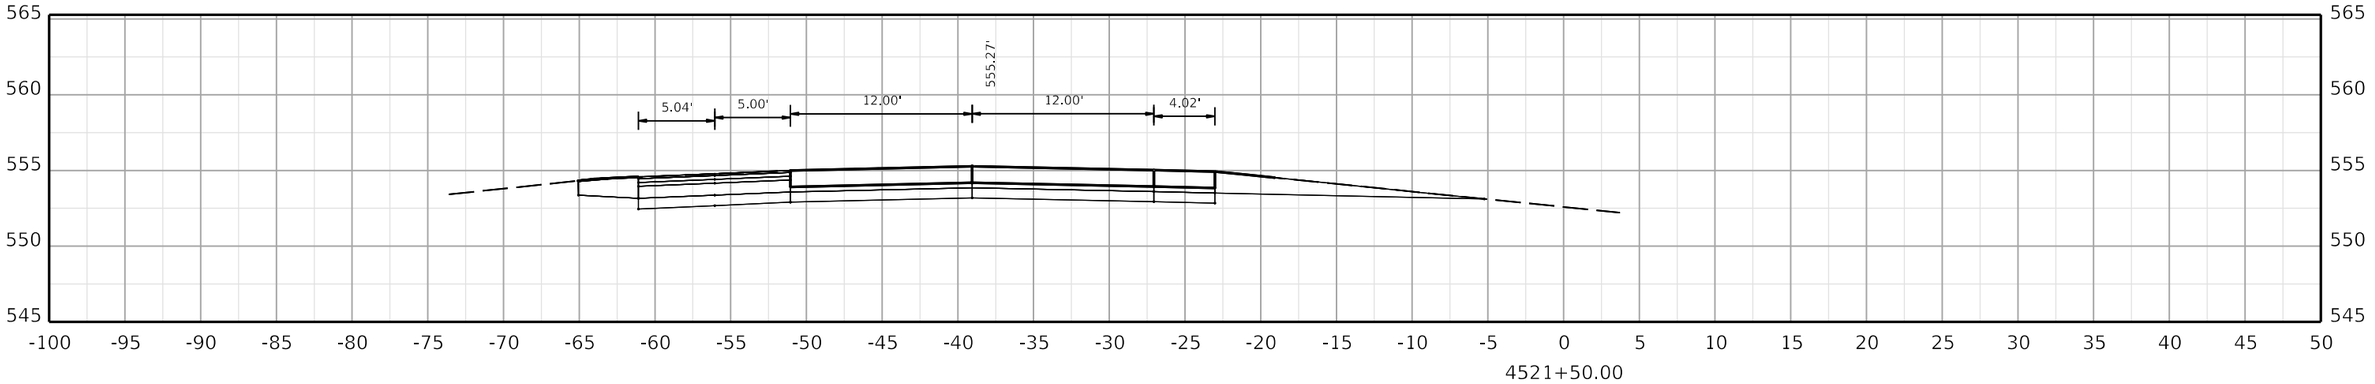

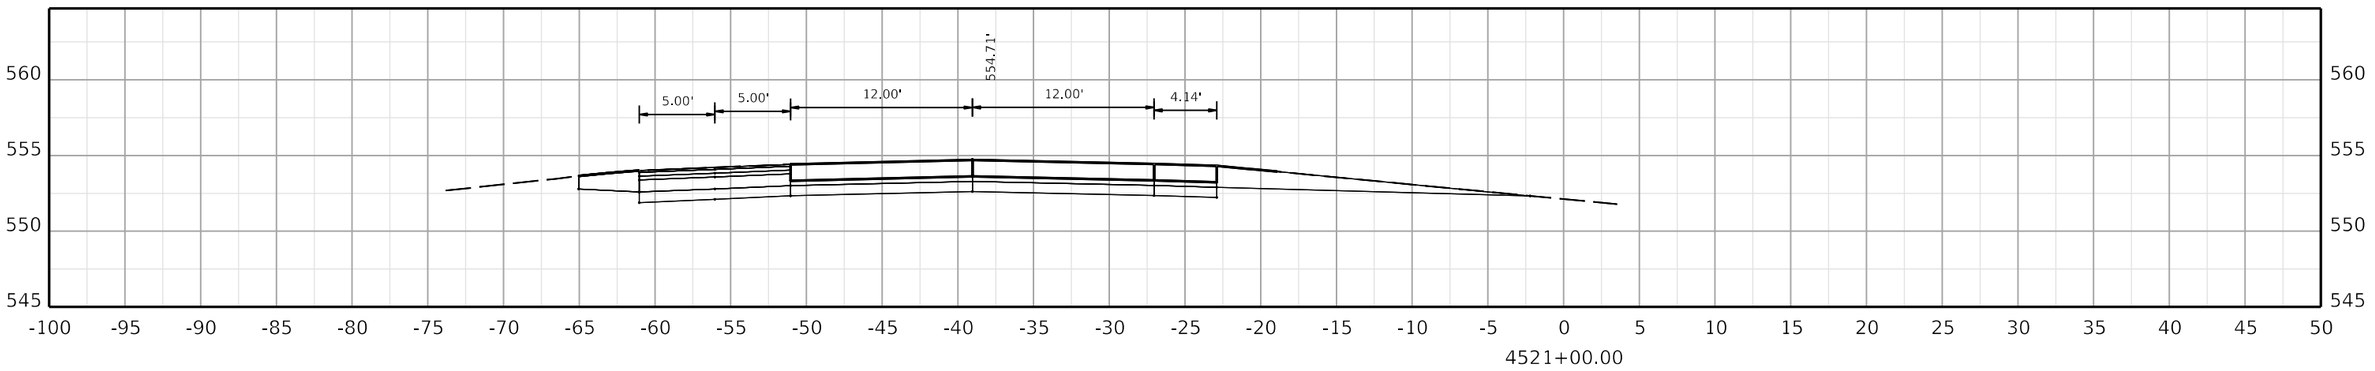

COMMONWEALTH OF KENTUCKY
DEPARTMENT OF HIGHWAYS

TEAM KENTUCKY

DRAWING TITLE:


HORIZONTAL SCALE
SCALE: 1" = 5'


0' 5' 10' 20'


STA. 4521+00.00 TO STA. 4522+00.00

ITEM NO. COUNTY OF

SHEET NO.
4521+00.00

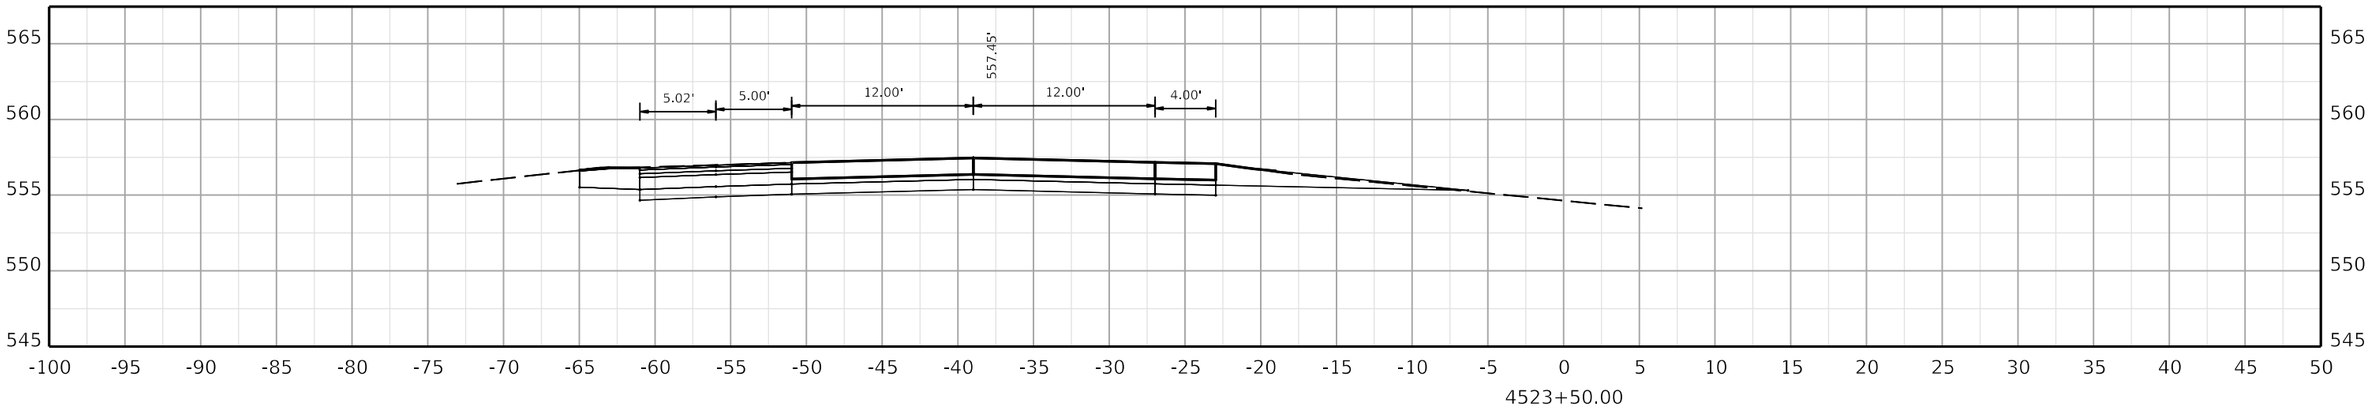

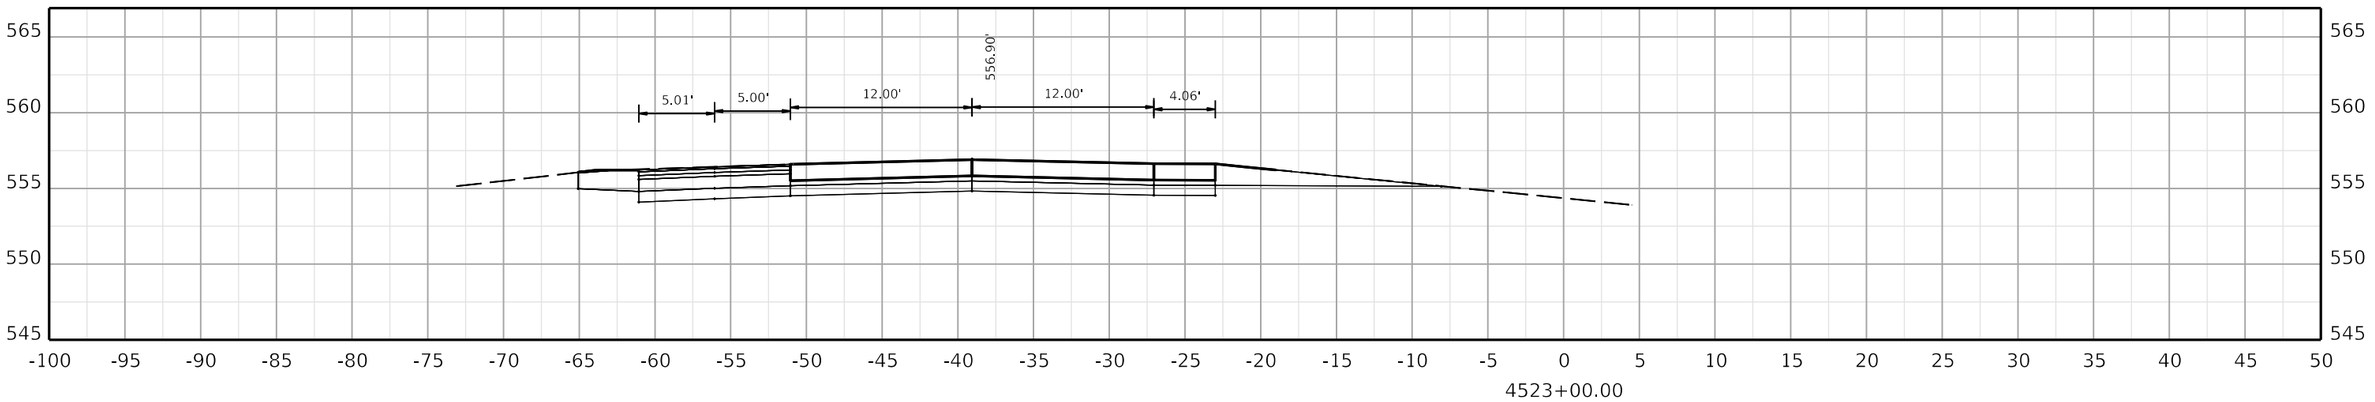

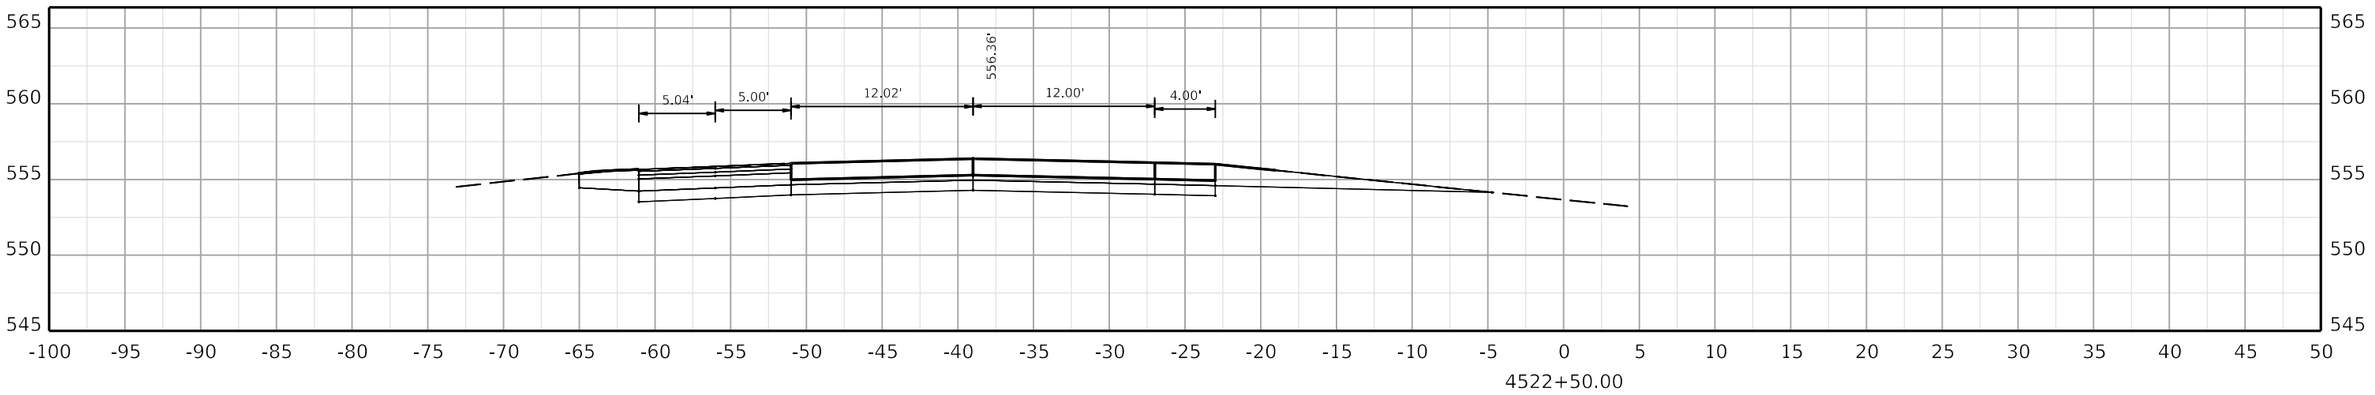

COMMONWEALTH OF KENTUCKY
DEPARTMENT OF HIGHWAYS

TEAM KENTUCKY

DRAWING TITLE:

HORIZONTAL SCALE
SCALE: 1" = 5'

0' 5' 10' 20'

STA. 4522+50.00 TO STA. 4523+50.00


ITEM NO. COUNTY OF


SHEET NO.
4522+50.00


OpenRoads Designer v10.12.02.4

USER: USLR095925

FILE NAME: C:\BMS\WSP-US-PW-02\D0932959\CORR_I-24W_CONCRETE_PAVING_SEGMENT6_XSEC.DGN

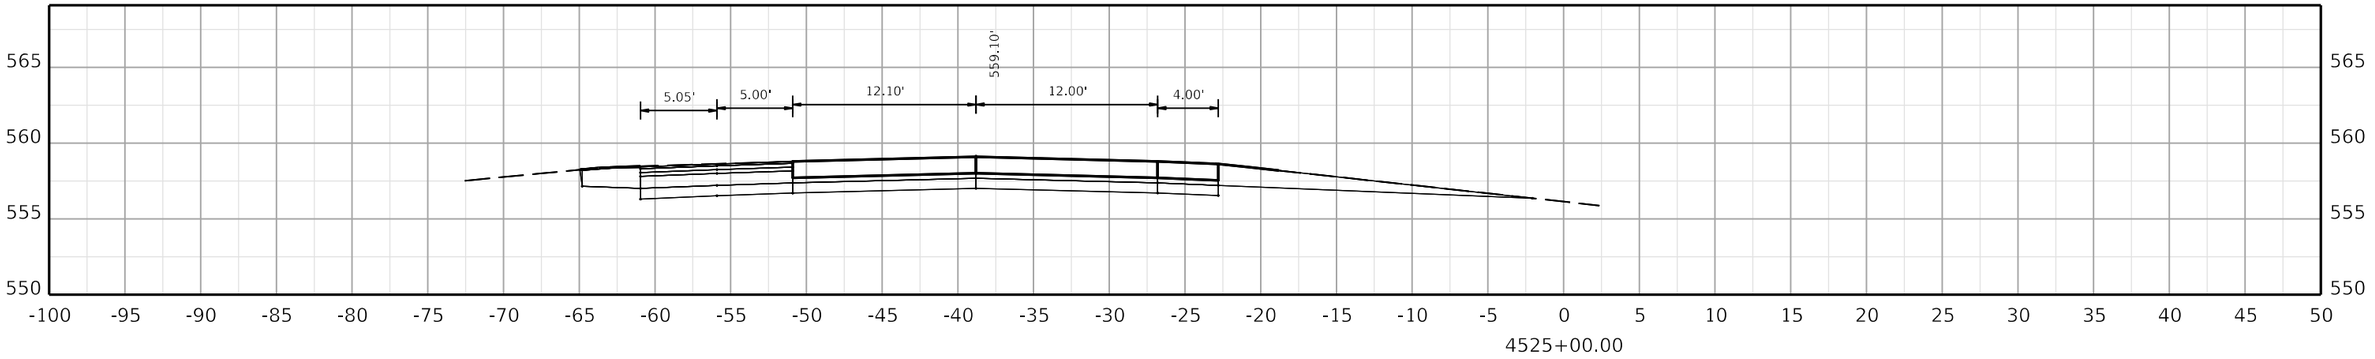

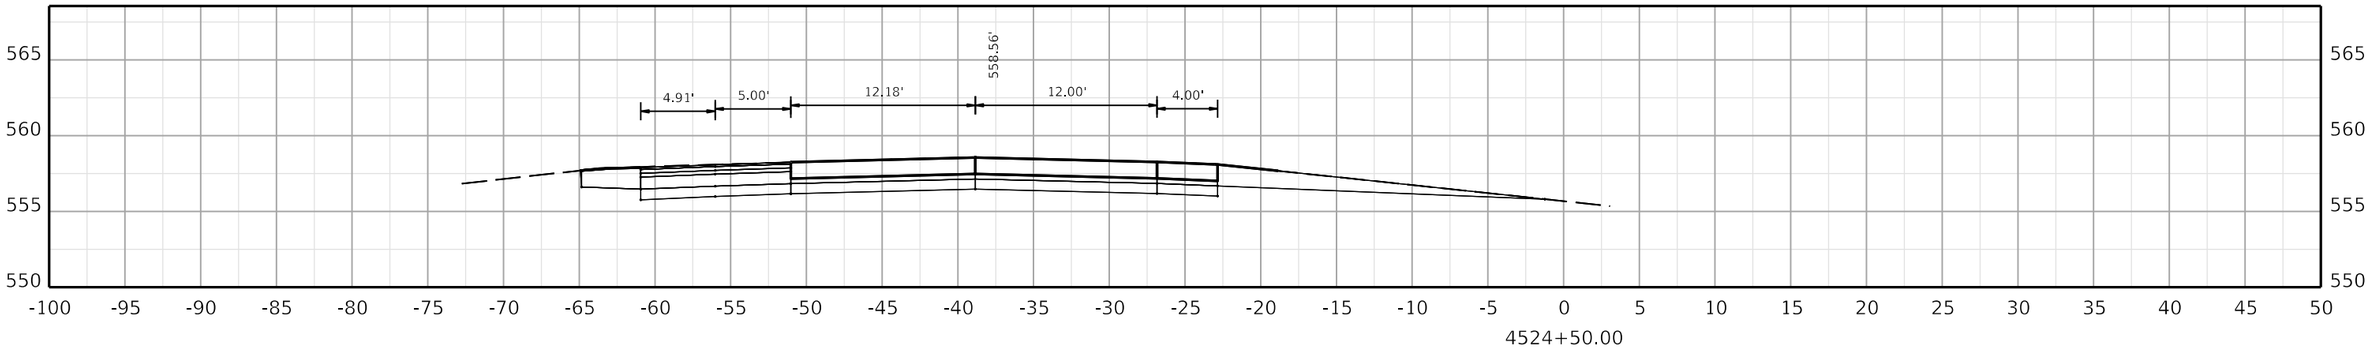

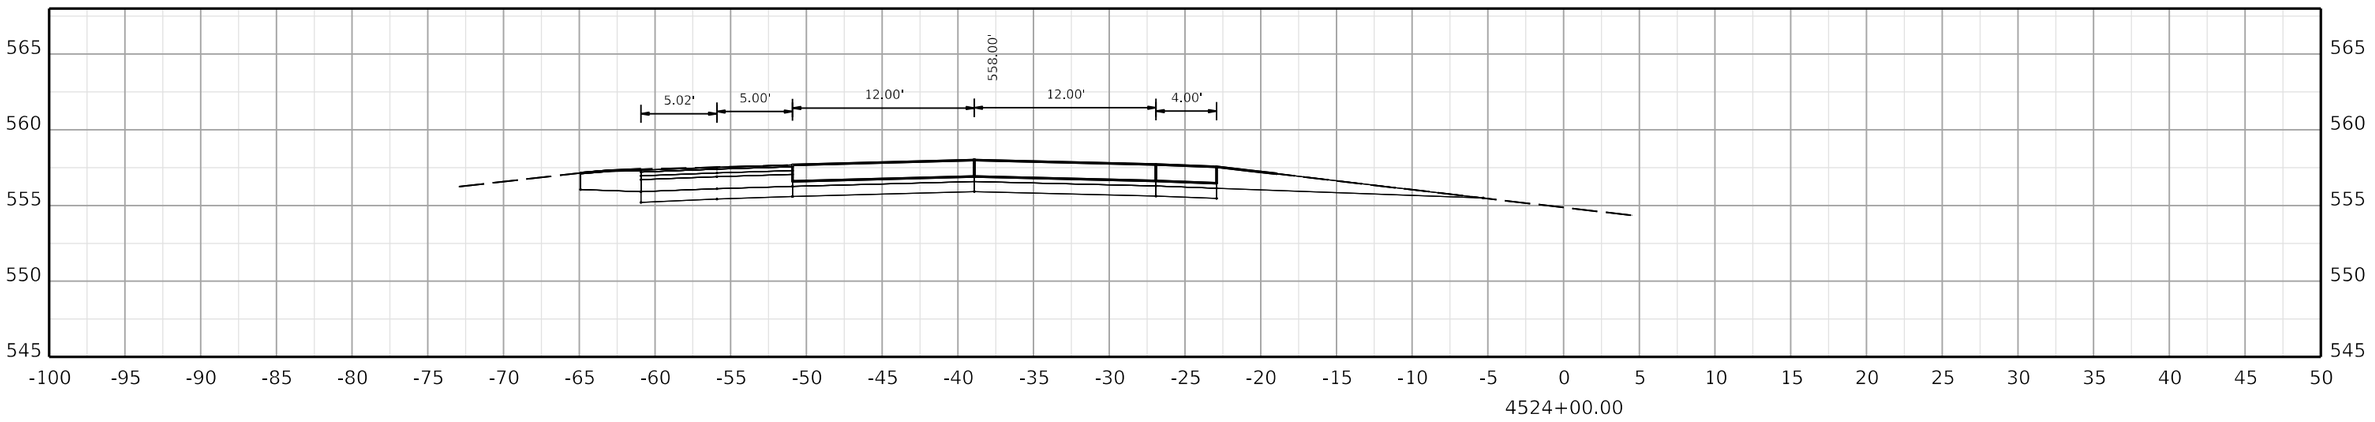

COMMONWEALTH OF KENTUCKY
DEPARTMENT OF HIGHWAYS

TEAM KENTUCKY

DRAWING TITLE:

HORIZONTAL SCALE
SCALE: 1" = 5'

0' 5' 10' 20'

STA. 4524+00.00 TO STA. 4525+00.00


ITEM NO. COUNTY OF


SHEET NO.
4524+00.00


OpenRoads Designer v10.12.02.4

USER: USLR095925

FILE NAME: C:\BMS\WSP-US-PW-02\D0932959\CORR_I-24W_CONCRETE_PAVING_SEGMENT6_XSEC.DGN

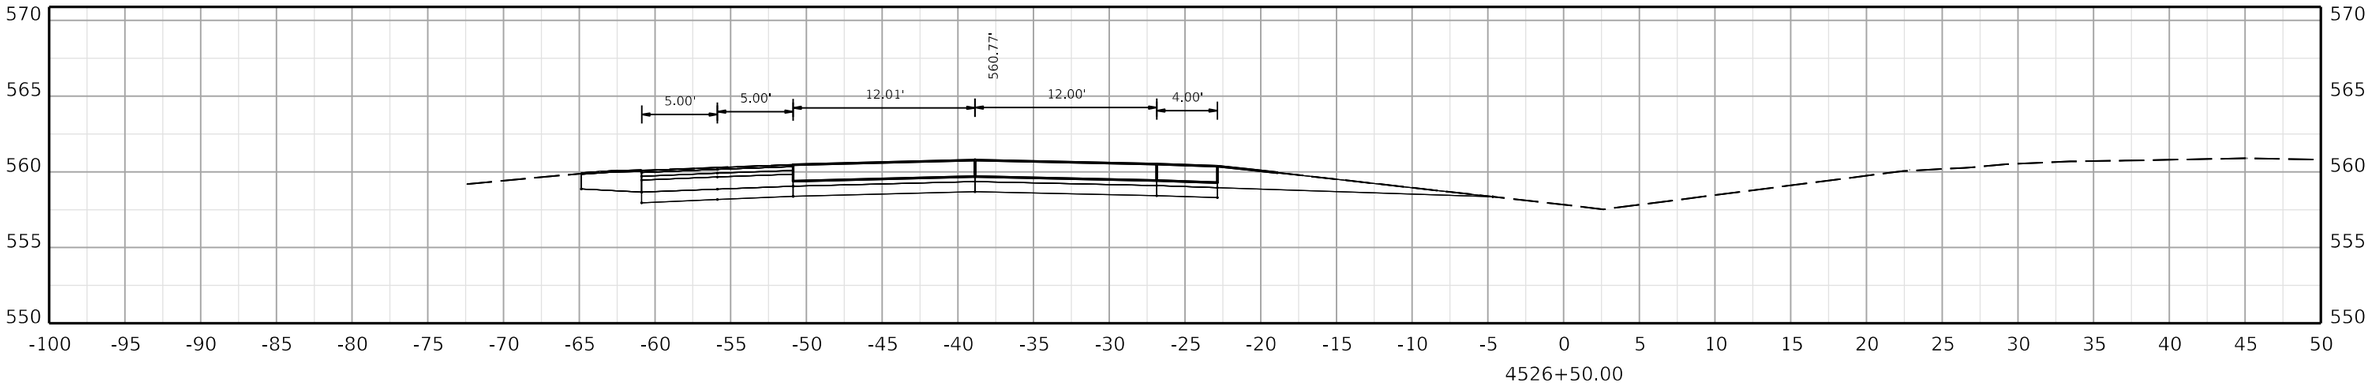

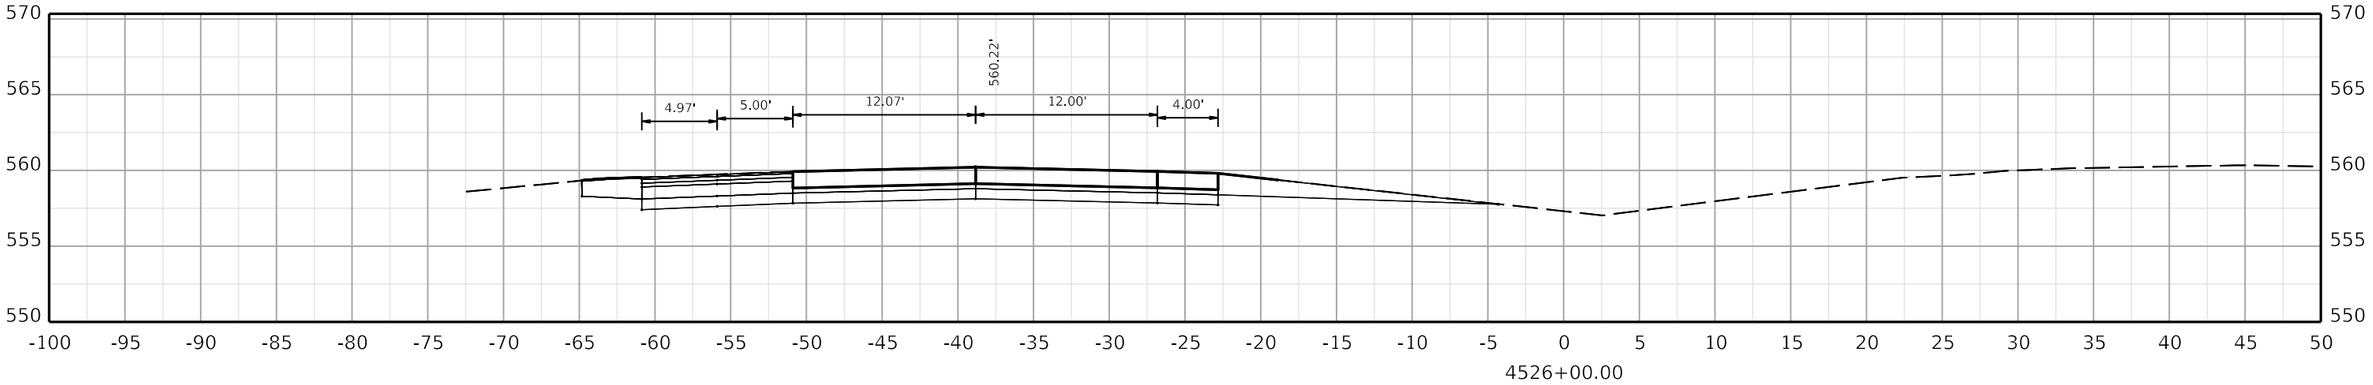

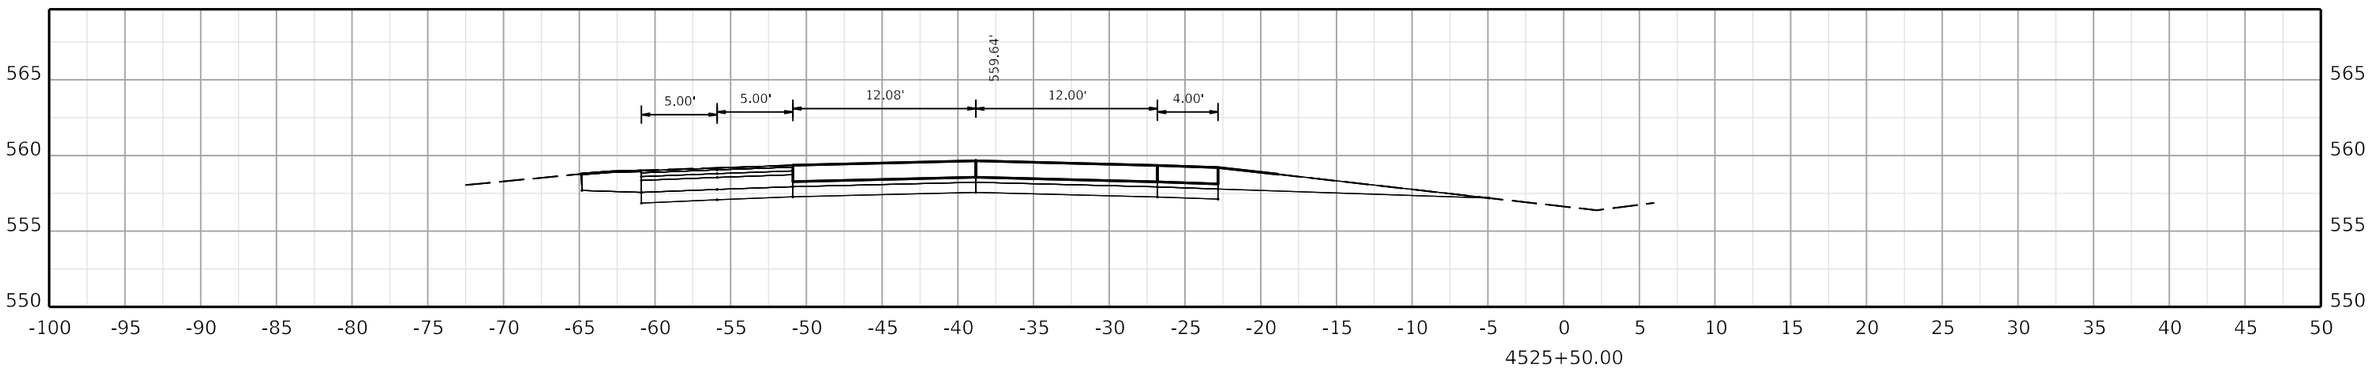

COMMONWEALTH OF KENTUCKY
DEPARTMENT OF HIGHWAYS

TEAM KENTUCKY

DRAWING TITLE:

HORIZONTAL SCALE
SCALE: 1" = 5'

0' 5' 10' 20'

STA. 4525+50.00 TO STA. 4526+50.00


ITEM NO. COUNTY OF


SHEET NO.
4525+50.00


OpenRoads Designer v10.12.02.4

USER: USLR095925

FILE NAME: C:\BMS\WSP-US-PW-02\D0932959\CORR_I-24W_CONCRETE_PAVING_SEGMENT6_XSEC.DGN

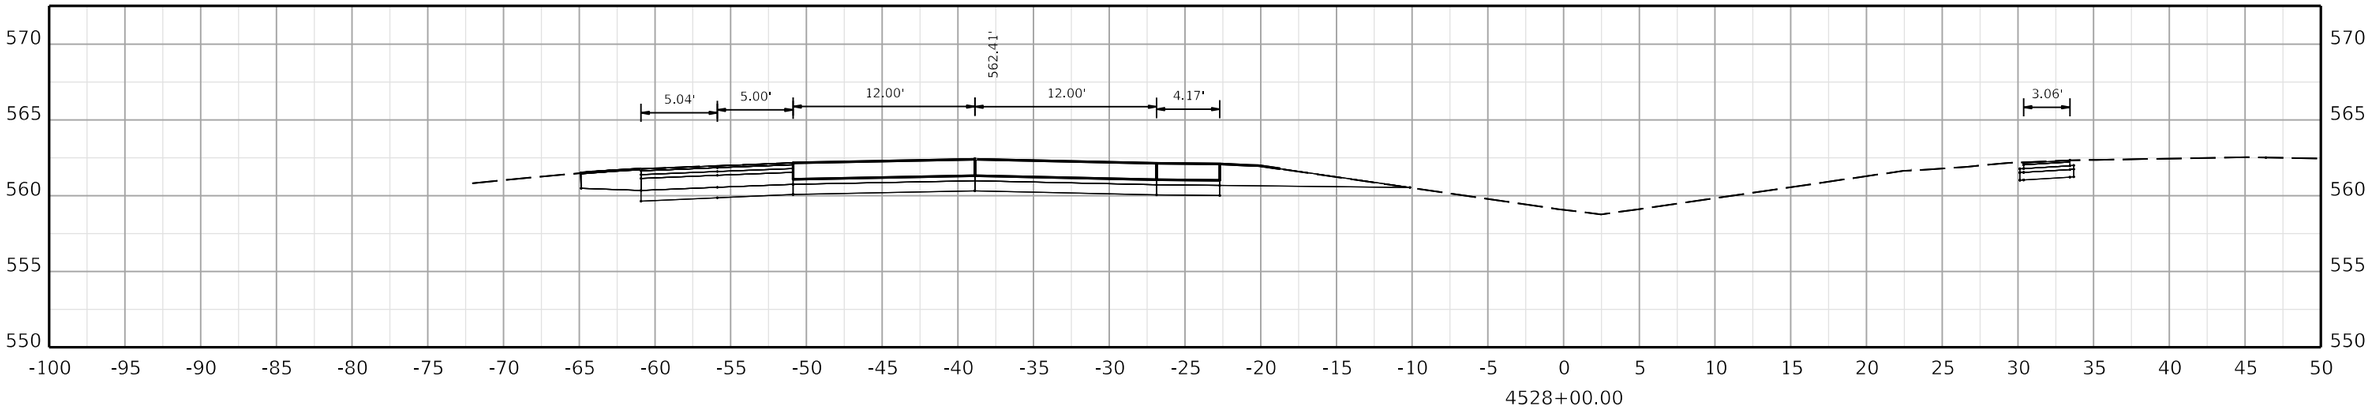

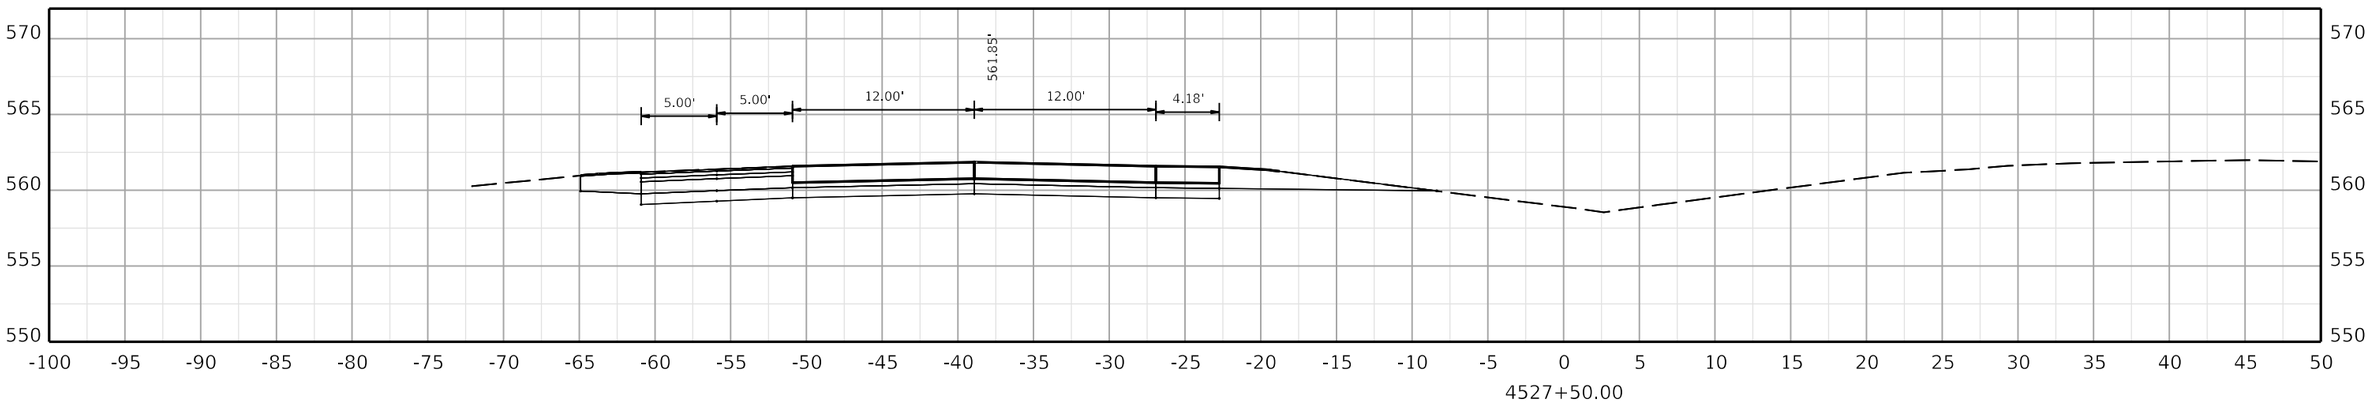

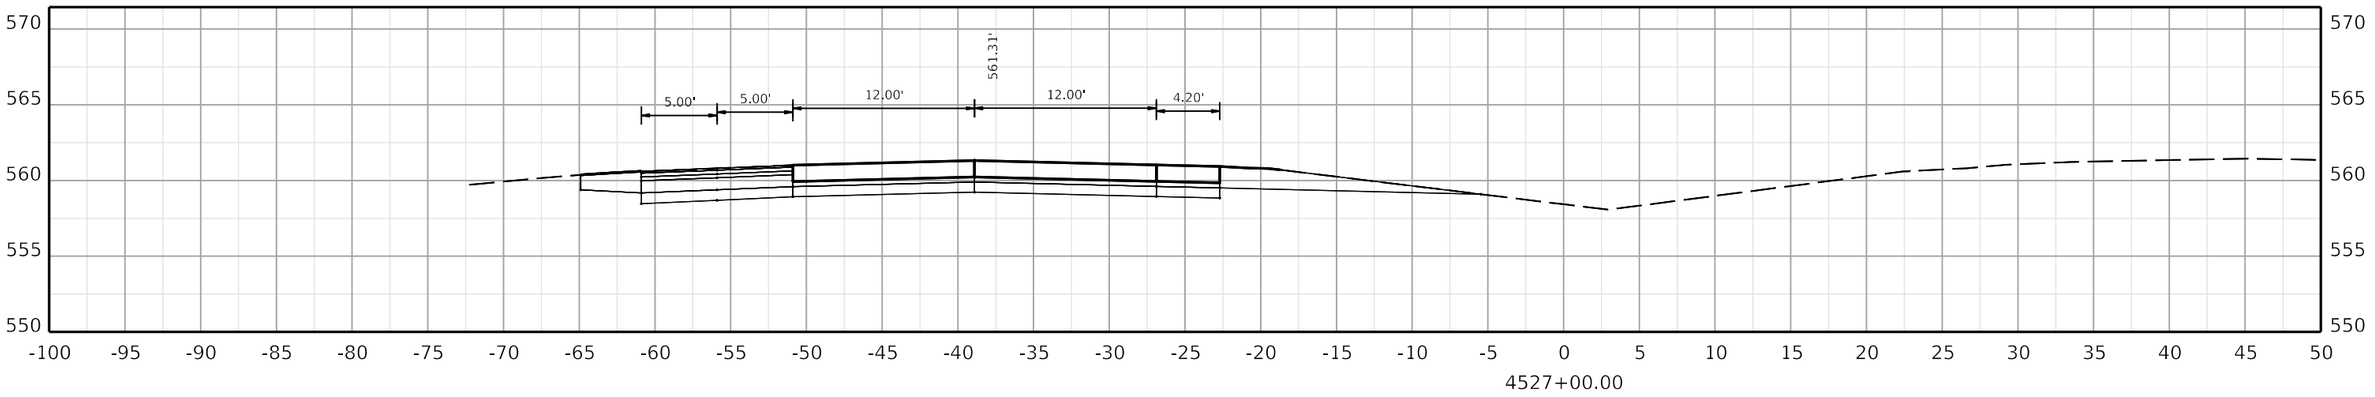

COMMONWEALTH OF KENTUCKY
DEPARTMENT OF HIGHWAYS

TEAM KENTUCKY

DRAWING TITLE:


HORIZONTAL SCALE
SCALE: 1" = 5'


0' 5' 10' 20'


STA. 4527+00.00 TO STA. 4528+00.00

ITEM NO. COUNTY OF

SHEET NO. 4527+00.00

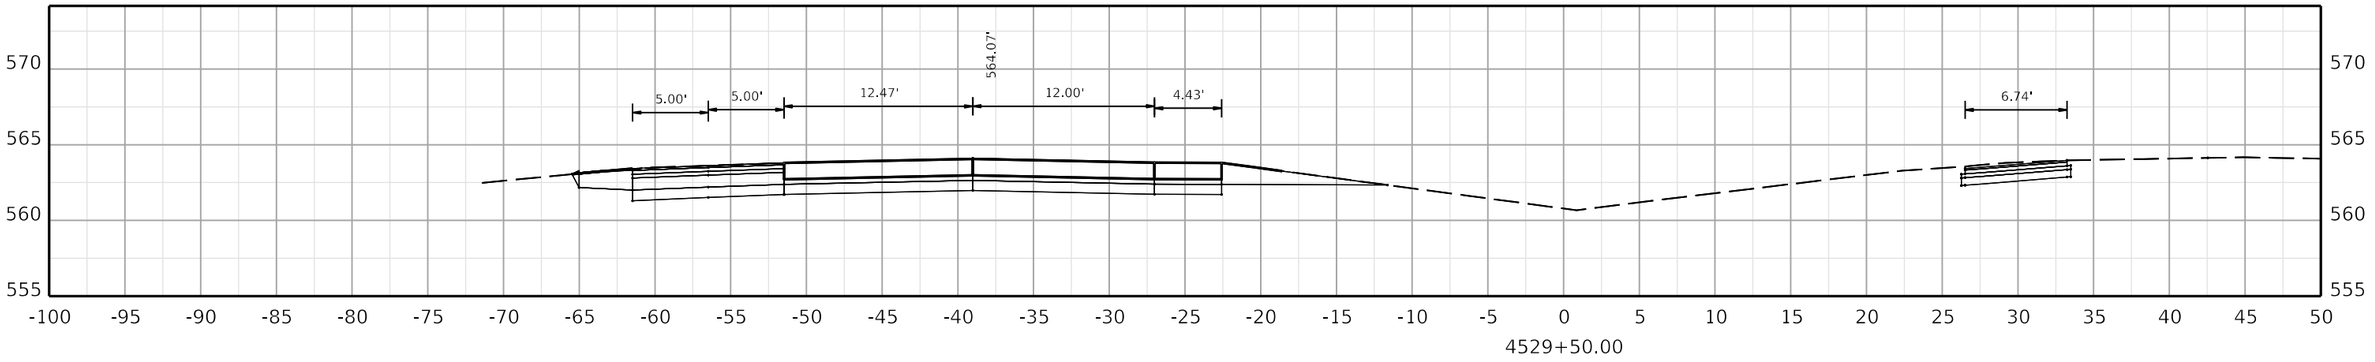

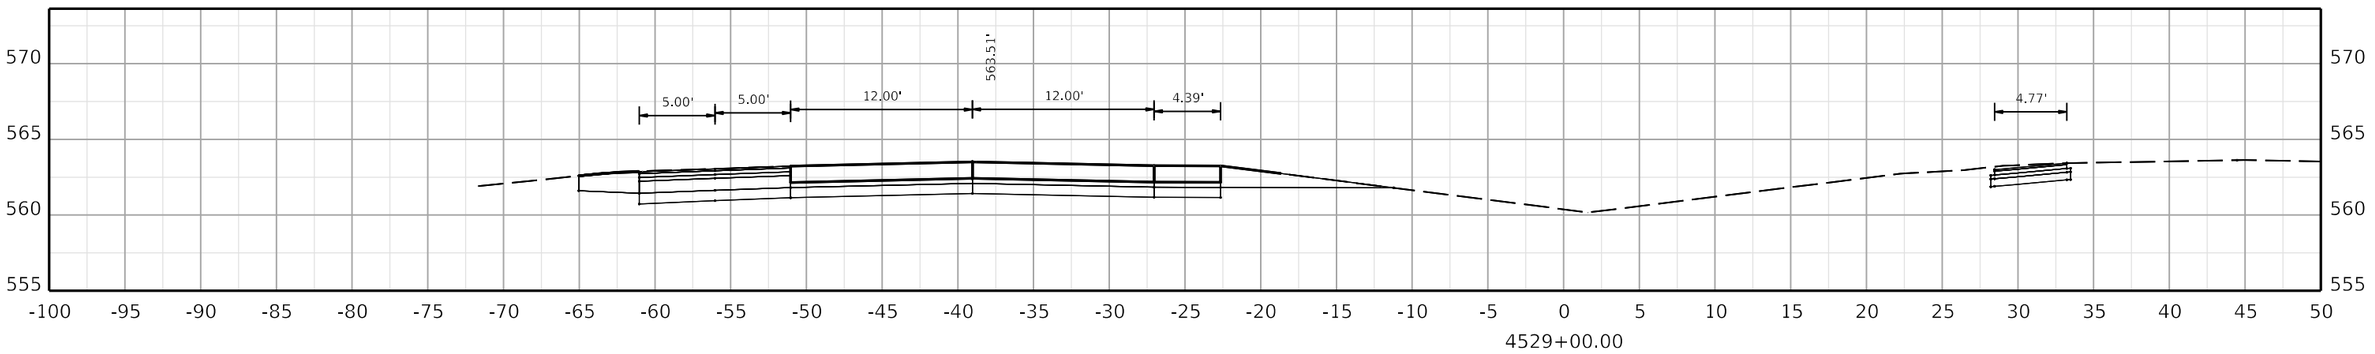

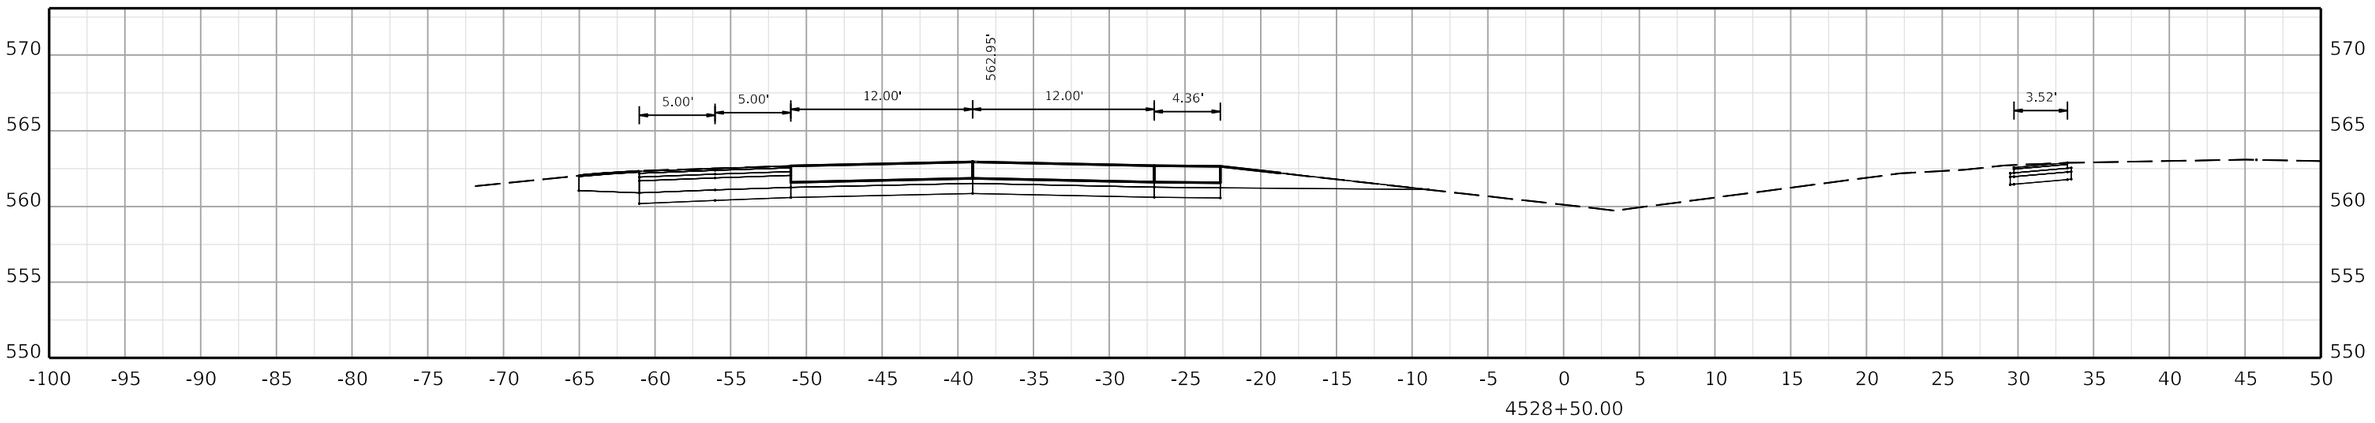

COMMONWEALTH OF KENTUCKY
DEPARTMENT OF HIGHWAYS

TEAM KENTUCKY

DRAWING TITLE:

HORIZONTAL SCALE
SCALE: 1" = 5'

0' 5' 10' 20'

STA. 4528+50.00 TO STA. 4529+50.00


ITEM NO. COUNTY OF


SHEET NO.
4528+50.00


OpenRoads Designer v10.12.02.4

USER: USLR095925

FILE NAME: C:\BMS\WSP-US-PW-02\D0932959\CORR_I-24W_CONCRETE_PAVING_SEGMENT6_XSEC.DGN

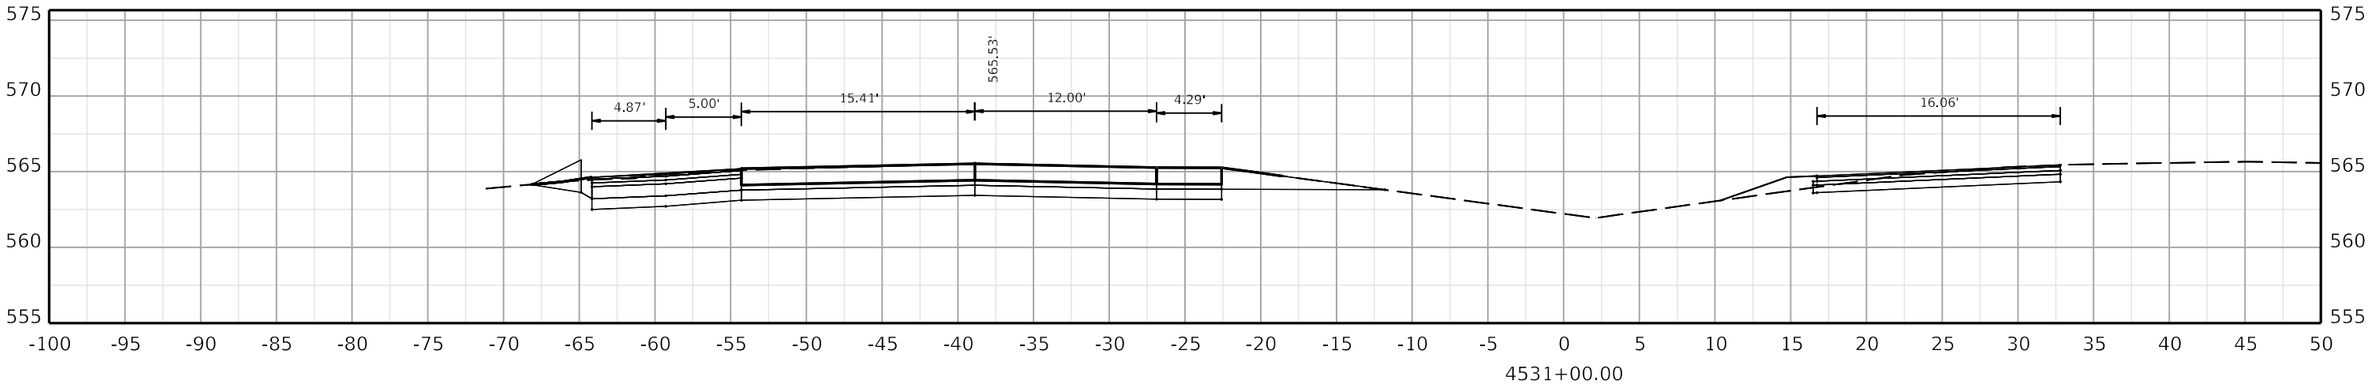

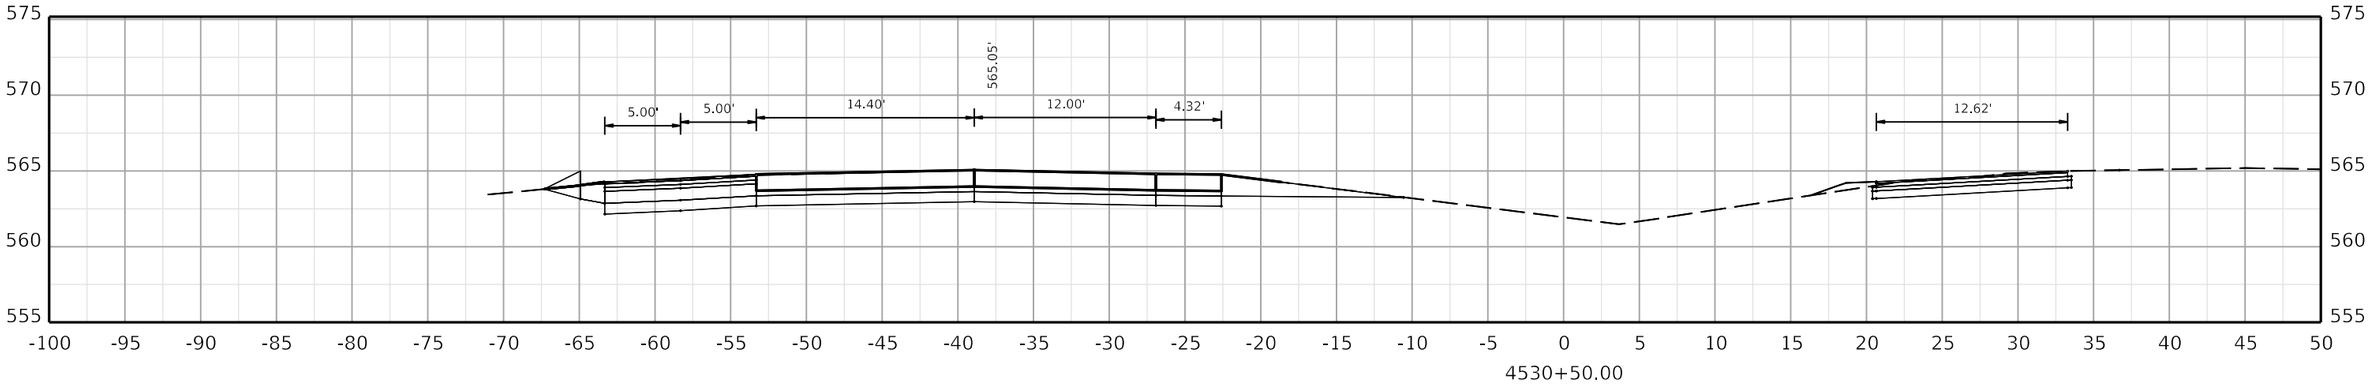

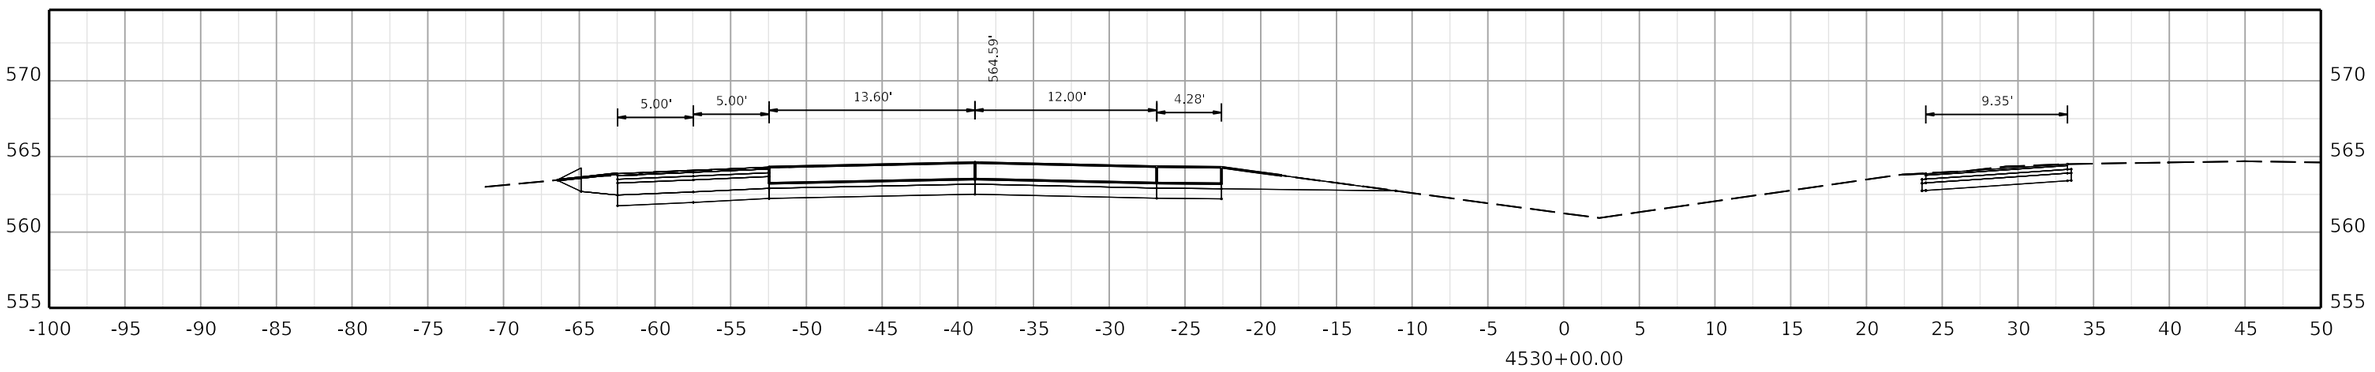

COMMONWEALTH OF KENTUCKY
DEPARTMENT OF HIGHWAYS

TEAM KENTUCKY

DRAWING TITLE:


HORIZONTAL SCALE
SCALE: 1" = 5'


0' 5' 10' 20'


STA. 4530+00.00 TO STA. 4531+00.00

ITEM NO. COUNTY OF

SHEET NO.
4530+00.00

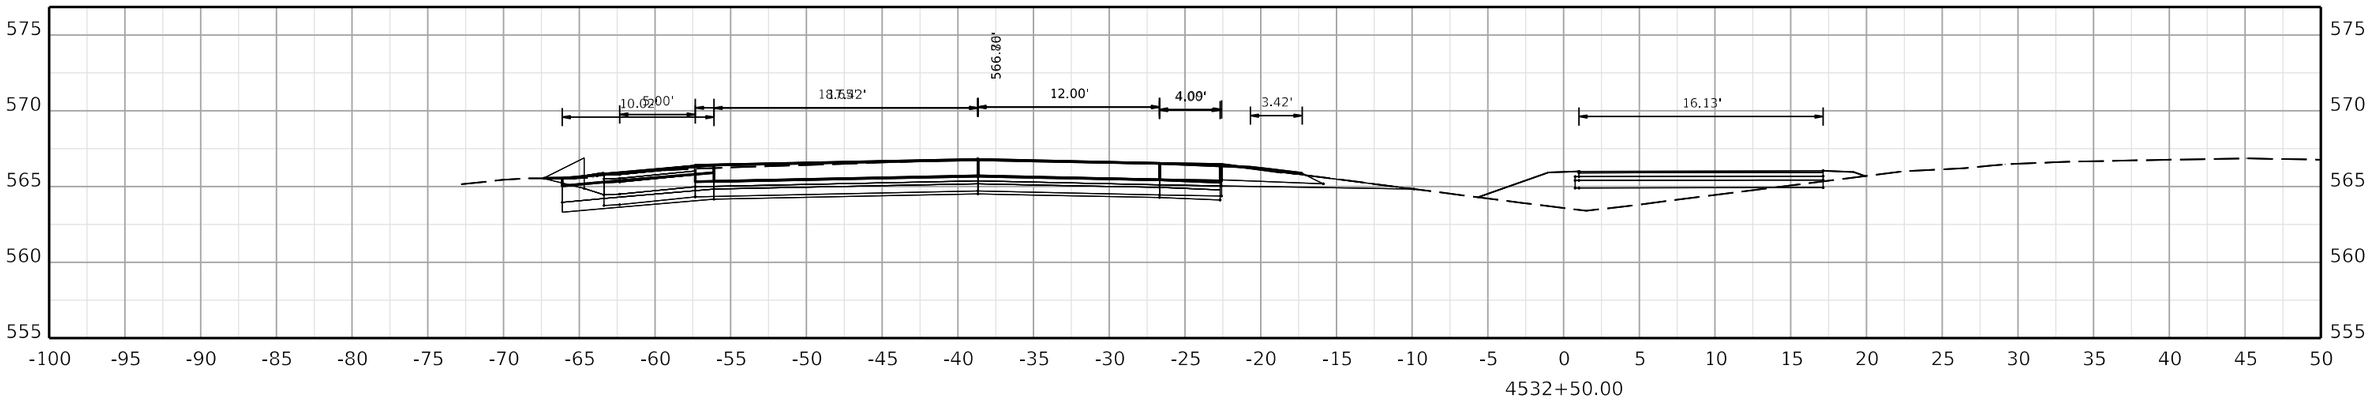

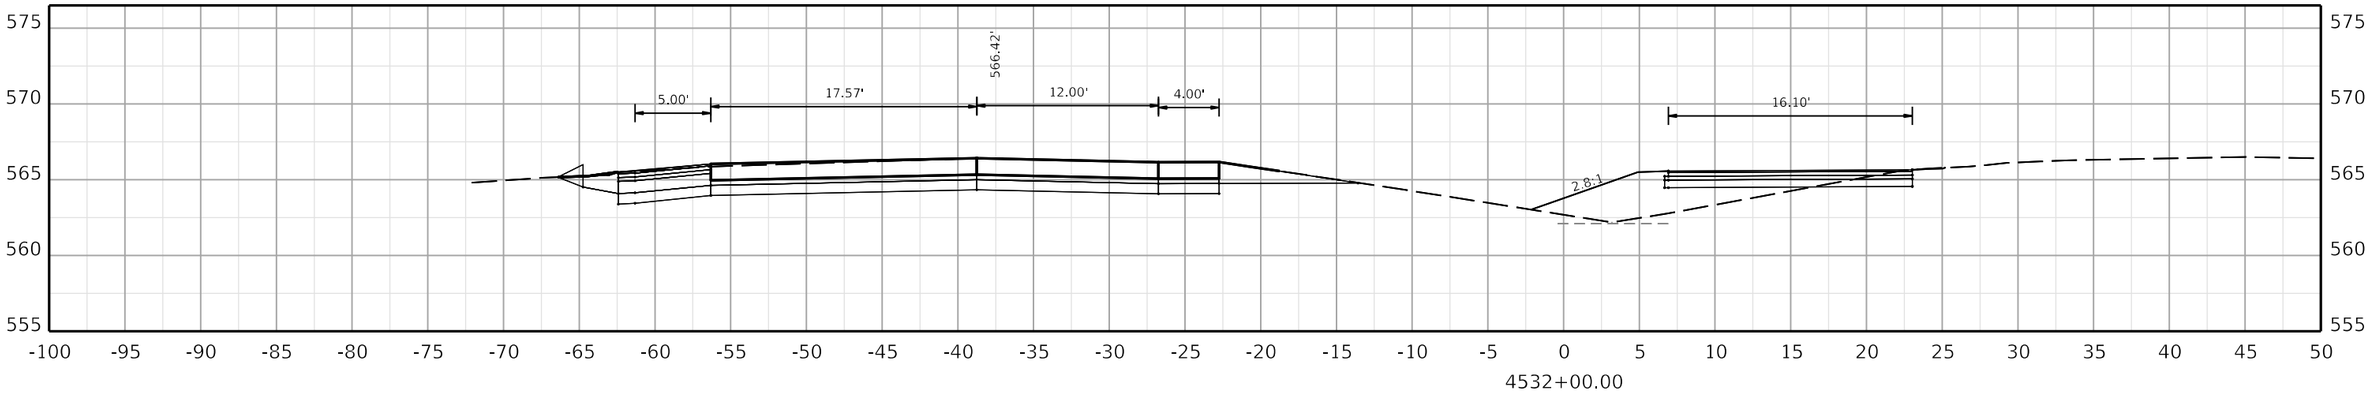

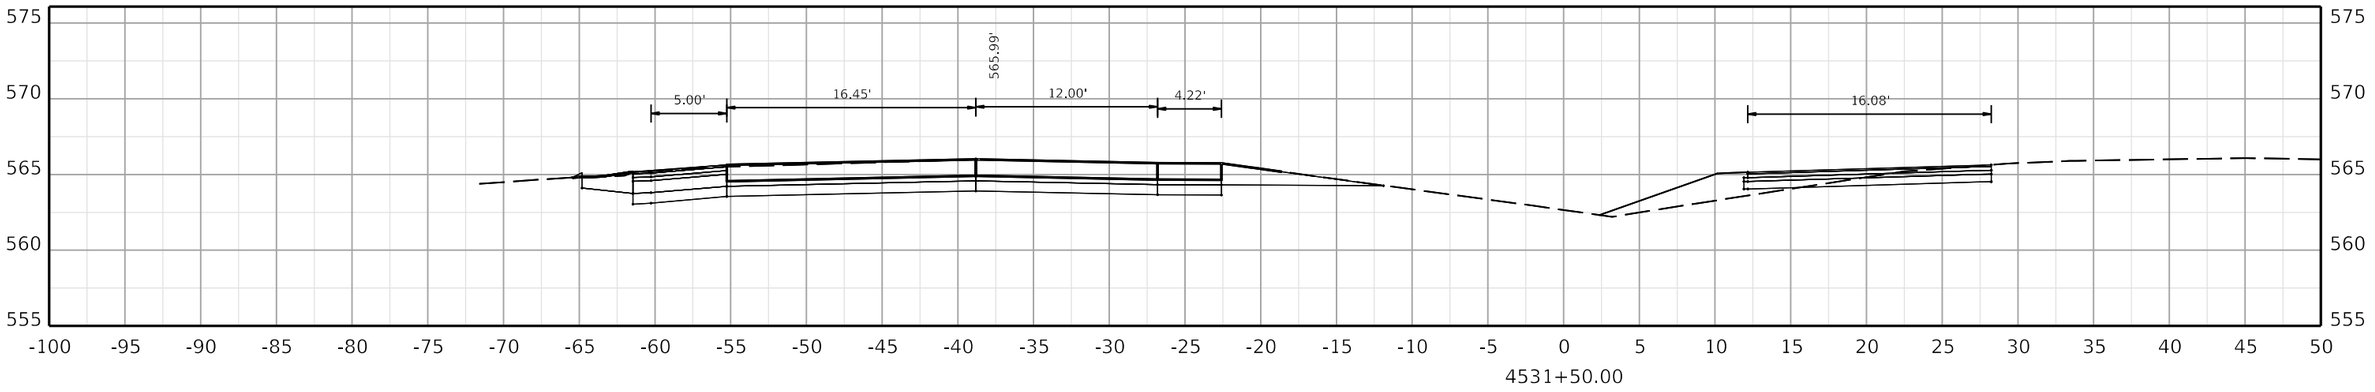

COMMONWEALTH OF KENTUCKY
DEPARTMENT OF HIGHWAYS

TEAM KENTUCKY TRANSPORTATION CABINET

DRAWING TITLE:


HORIZONTAL SCALE
SCALE: 1" = 5'


0' 5' 10' 20'


STA. 4531+50.00 TO STA. 4532+50.00

ITEM NO. COUNTY OF

SHEET NO.
4531+50.00

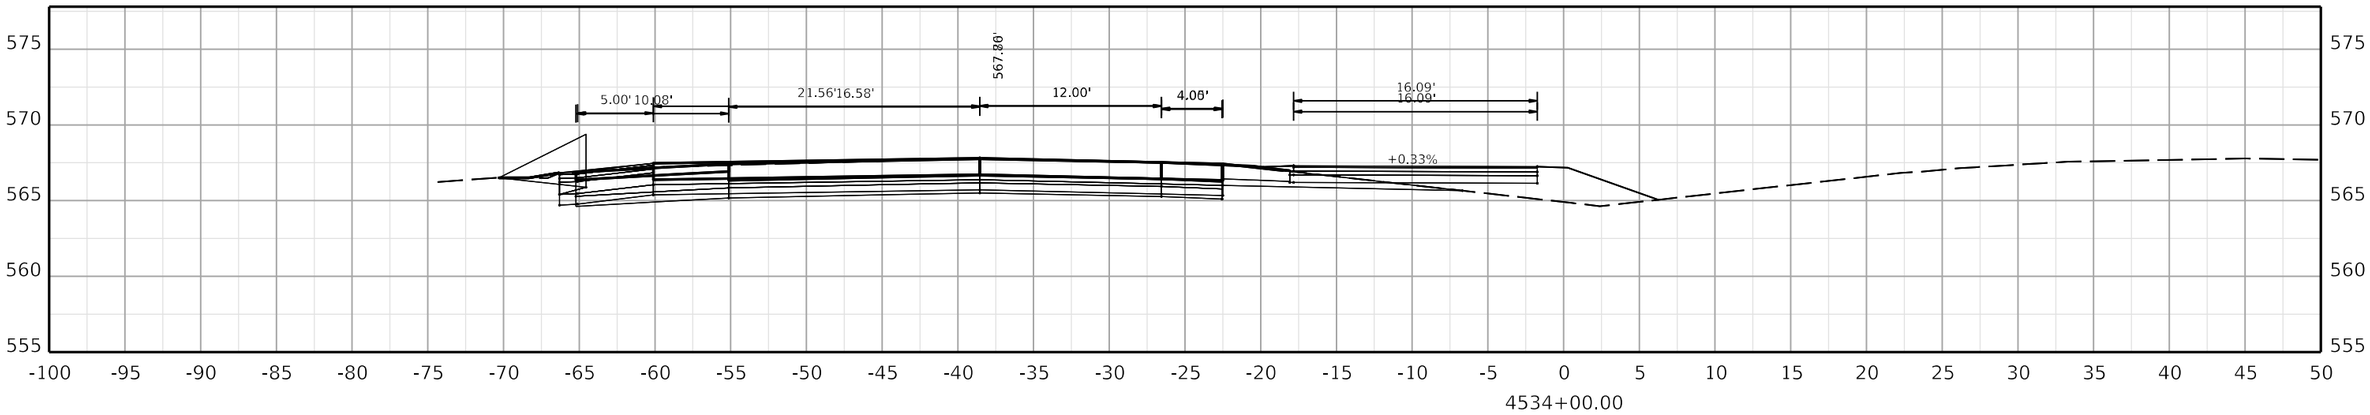

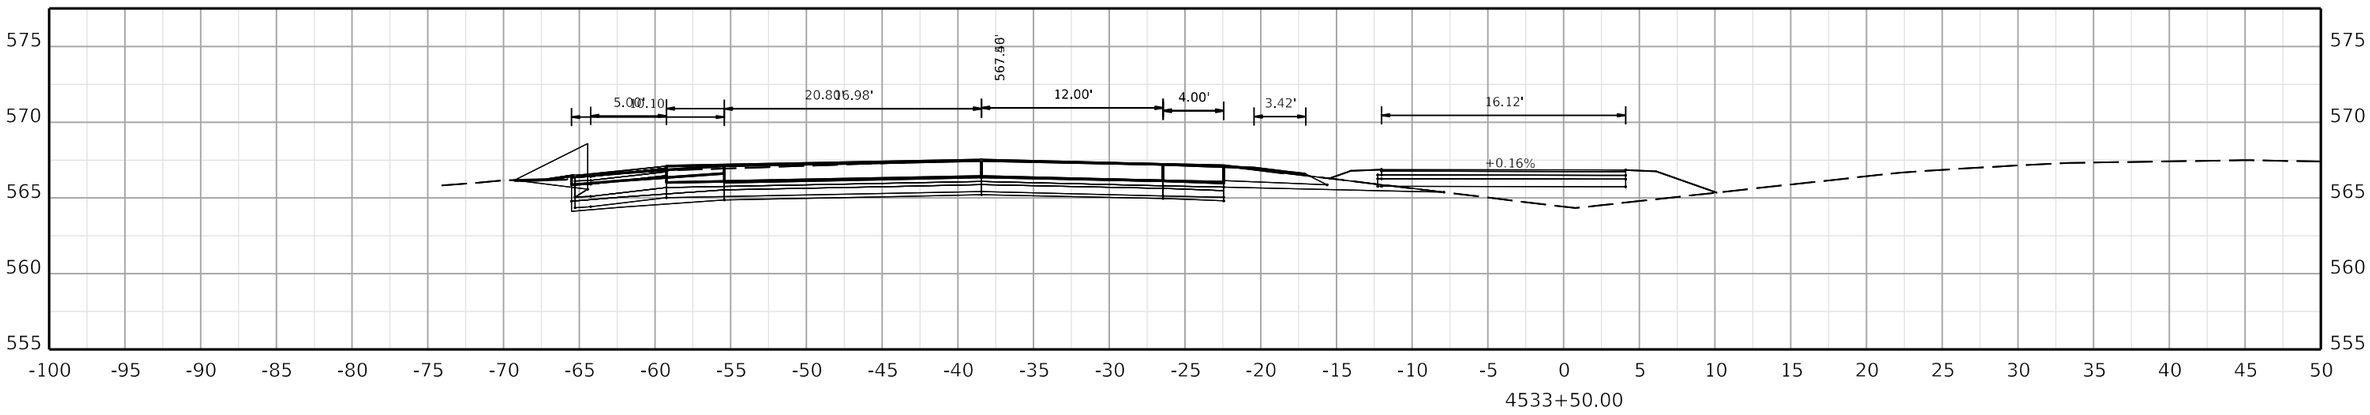

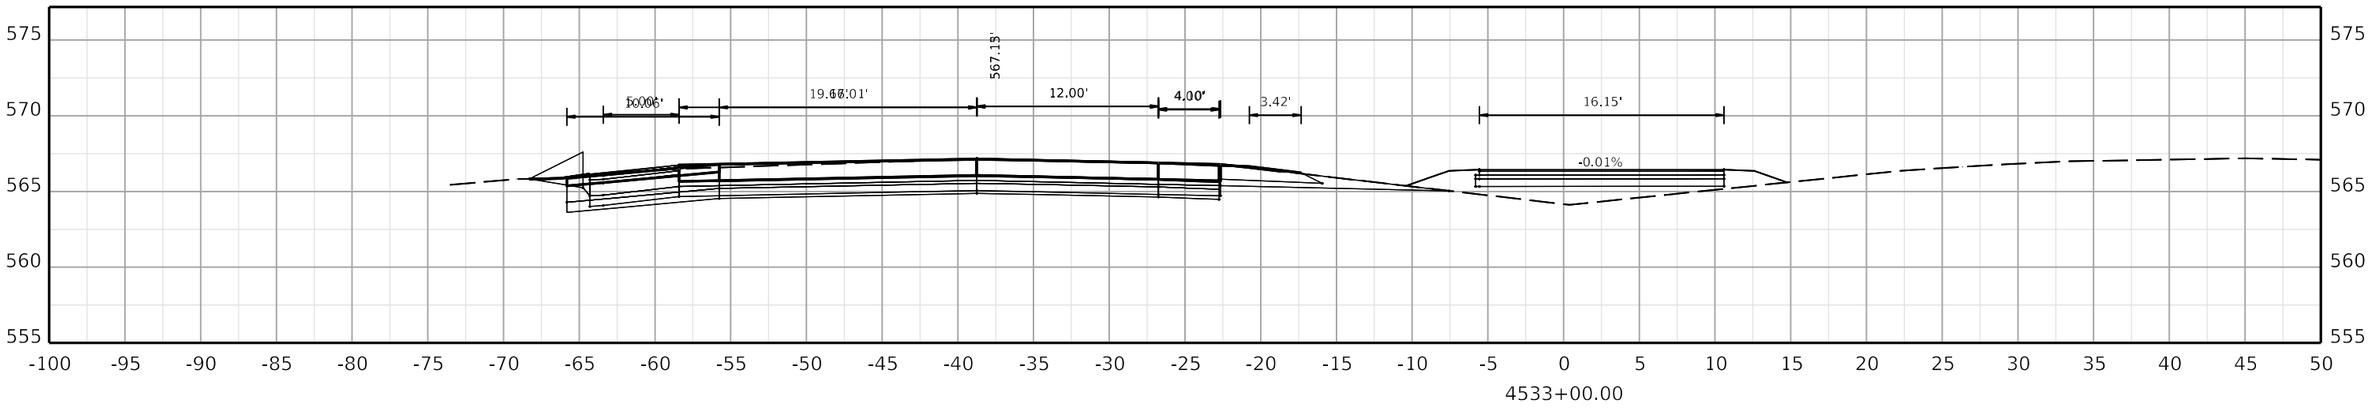

COMMONWEALTH OF KENTUCKY
DEPARTMENT OF HIGHWAYS
TEAM KENTUCKY TRANSPORTATION CABINET

DRAWING TITLE:


HORIZONTAL SCALE
SCALE: 1" = 5'


0' 5' 10' 20'


STA. 4533+00.00 TO STA. 4534+00.00

ITEM NO. COUNTY OF

SHEET NO.
4533+00.00

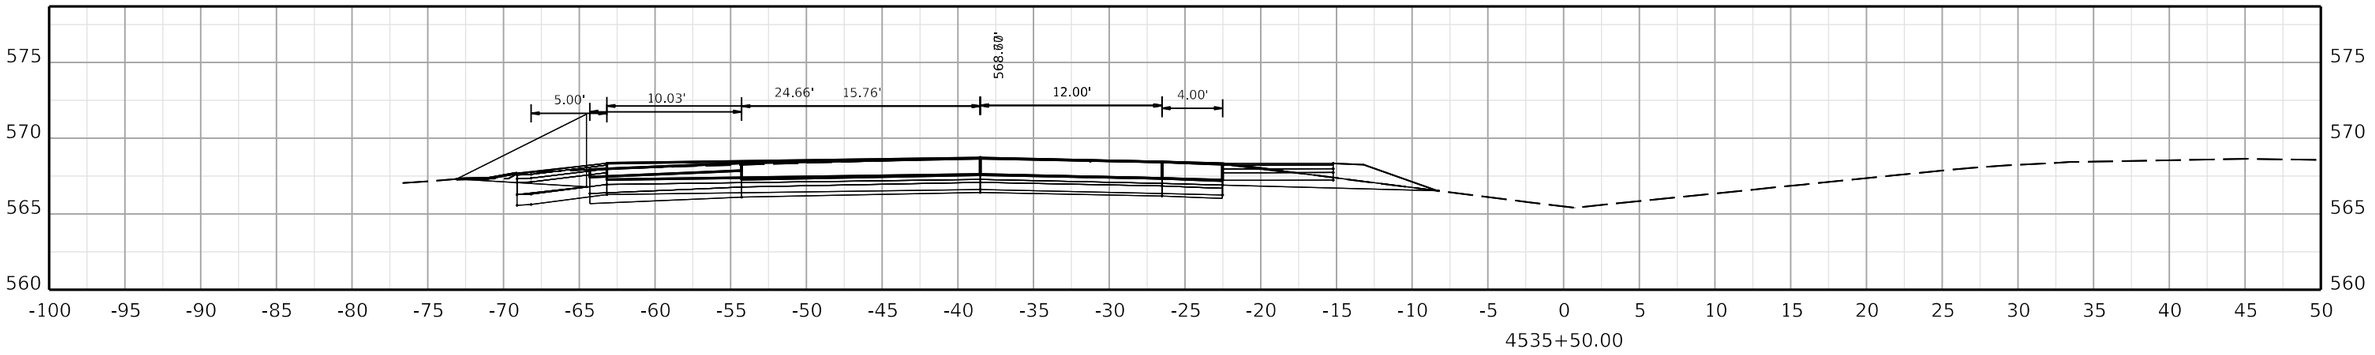

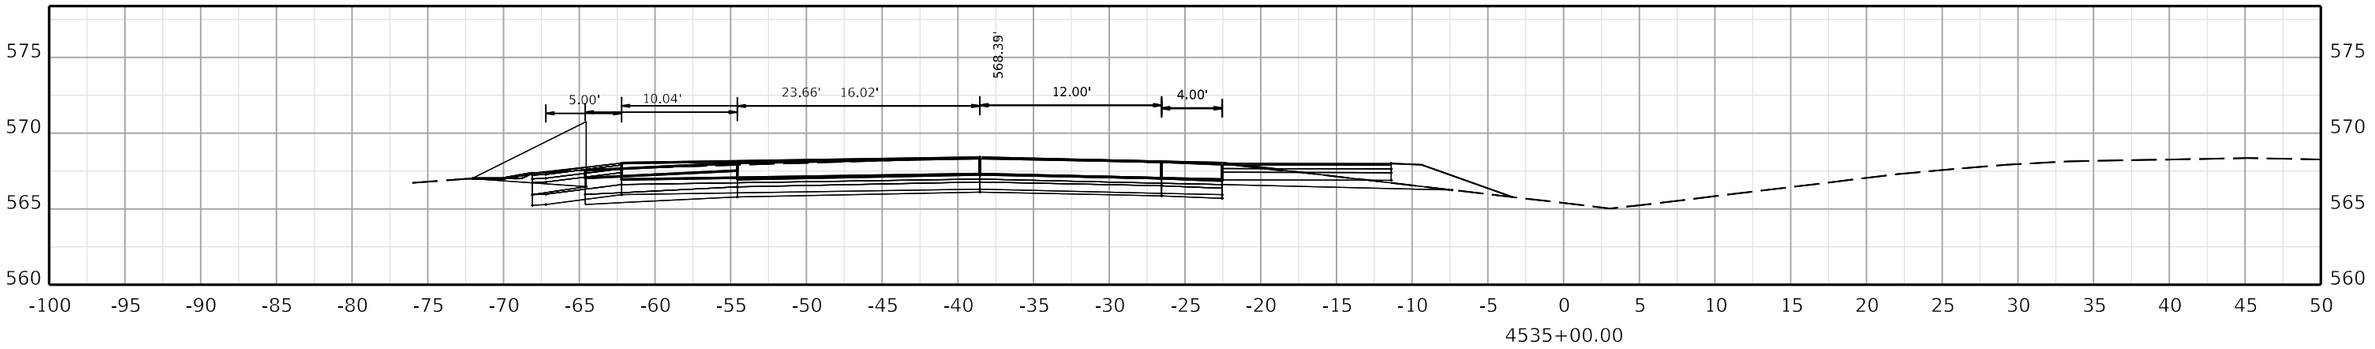

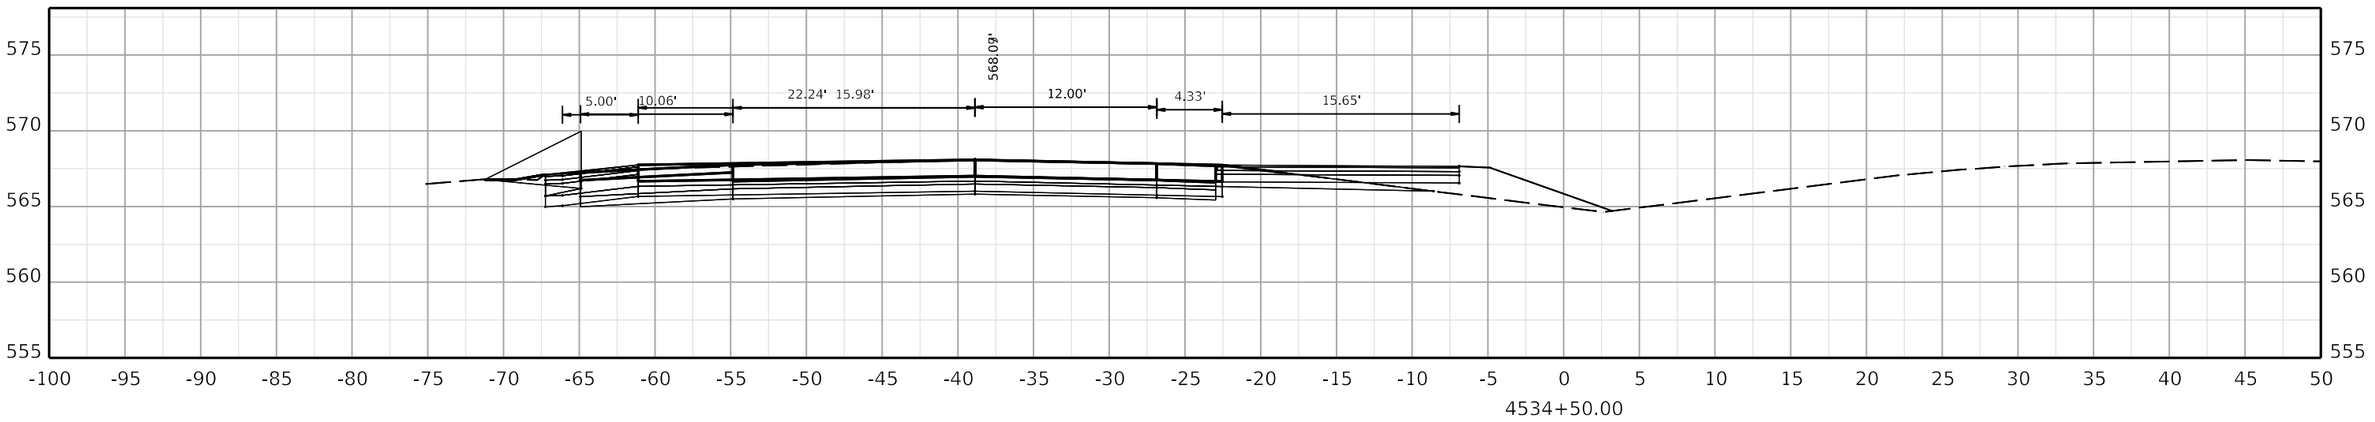

COMMONWEALTH OF KENTUCKY
DEPARTMENT OF HIGHWAYS

TEAM KENTUCKY TRANSPORTATION CABINET

DRAWING TITLE:

HORIZONTAL SCALE
SCALE: 1" = 5'

0' 5' 10' 20'

STA. 4534+50.00 TO STA. 4535+50.00


ITEM NO. COUNTY OF


SHEET NO.
4534+50.00


OpenRoads Designer v10.12.02.4

USER: USLR095925

FILE NAME: C:\BMS\WSP-US-PW-02\D0932959\CORR_I-24W_CONCRETE_PAVING_SEGMENT6_XSEC.DGN

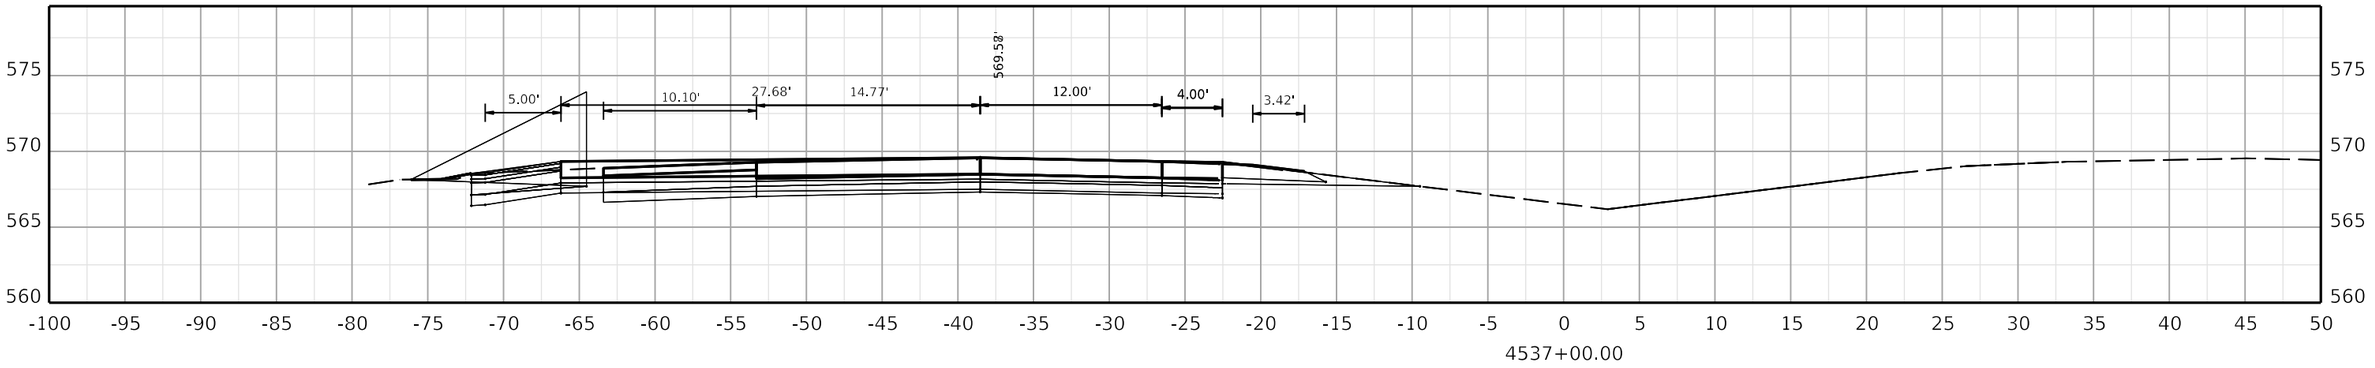

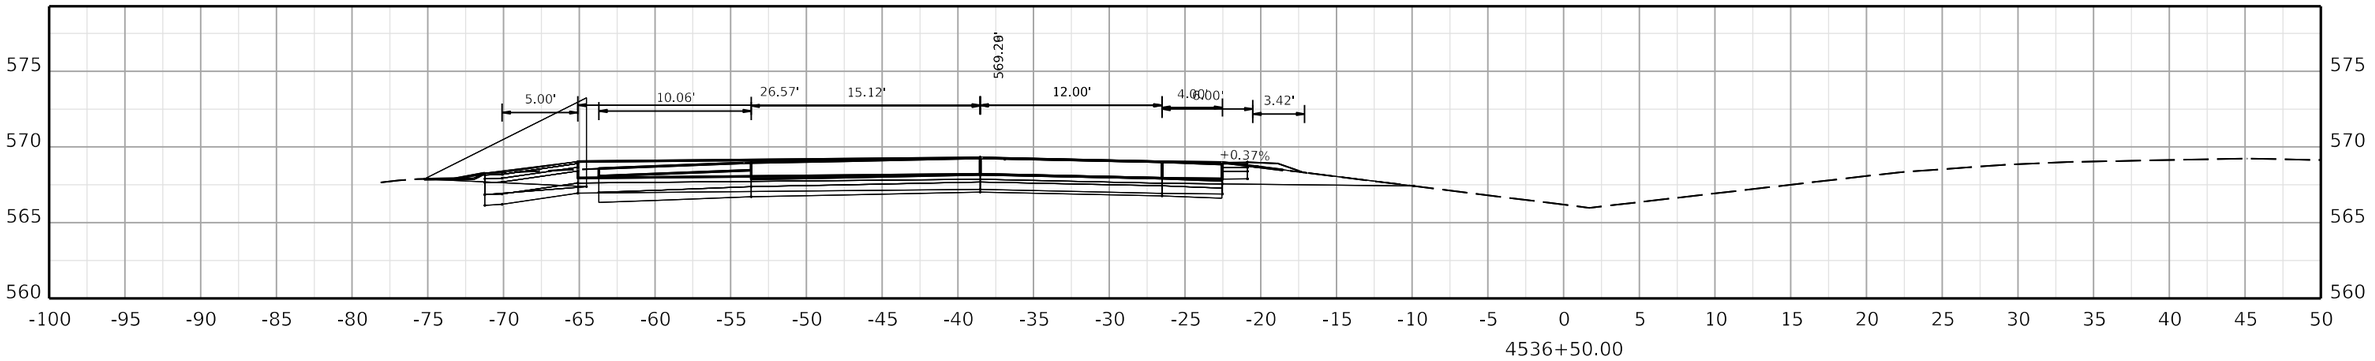

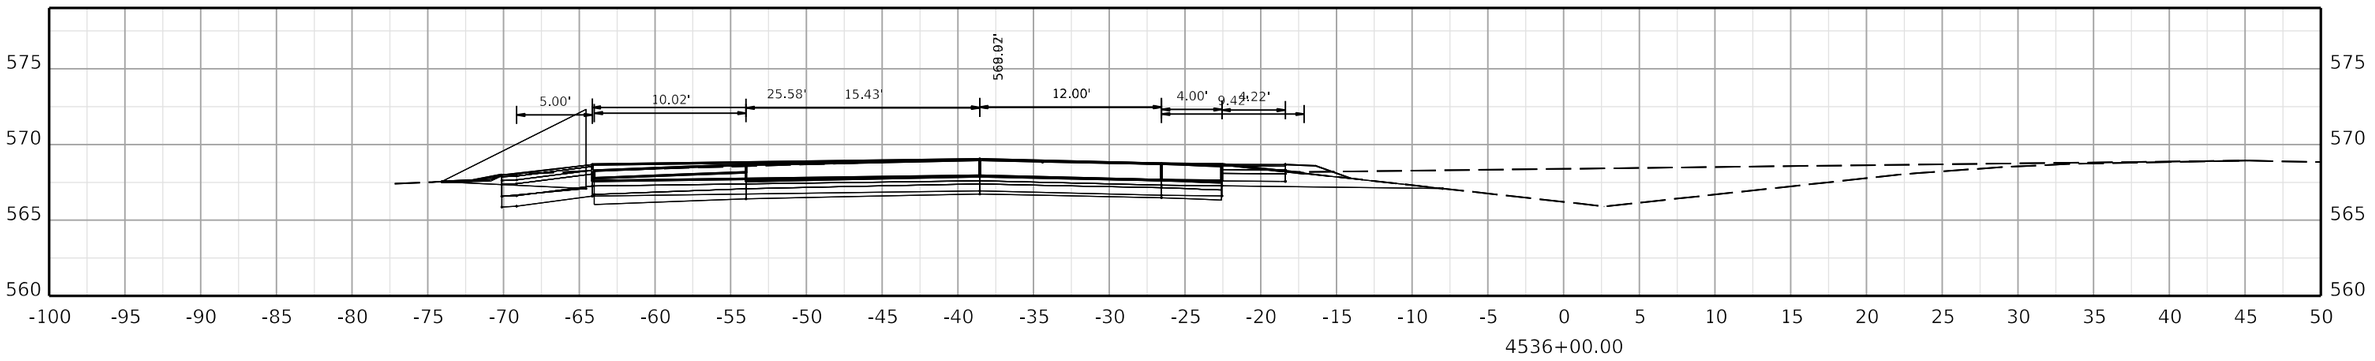

COMMONWEALTH OF KENTUCKY
DEPARTMENT OF HIGHWAYS
TEAM KENTUCKY TRANSPORTATION CABINET

DRAWING TITLE:


HORIZONTAL SCALE
SCALE: 1" = 5'


0' 5' 10' 20'


STA. 4536+00.00 TO STA. 4537+00.00

ITEM NO. COUNTY OF

SHEET NO.
4536+00.00

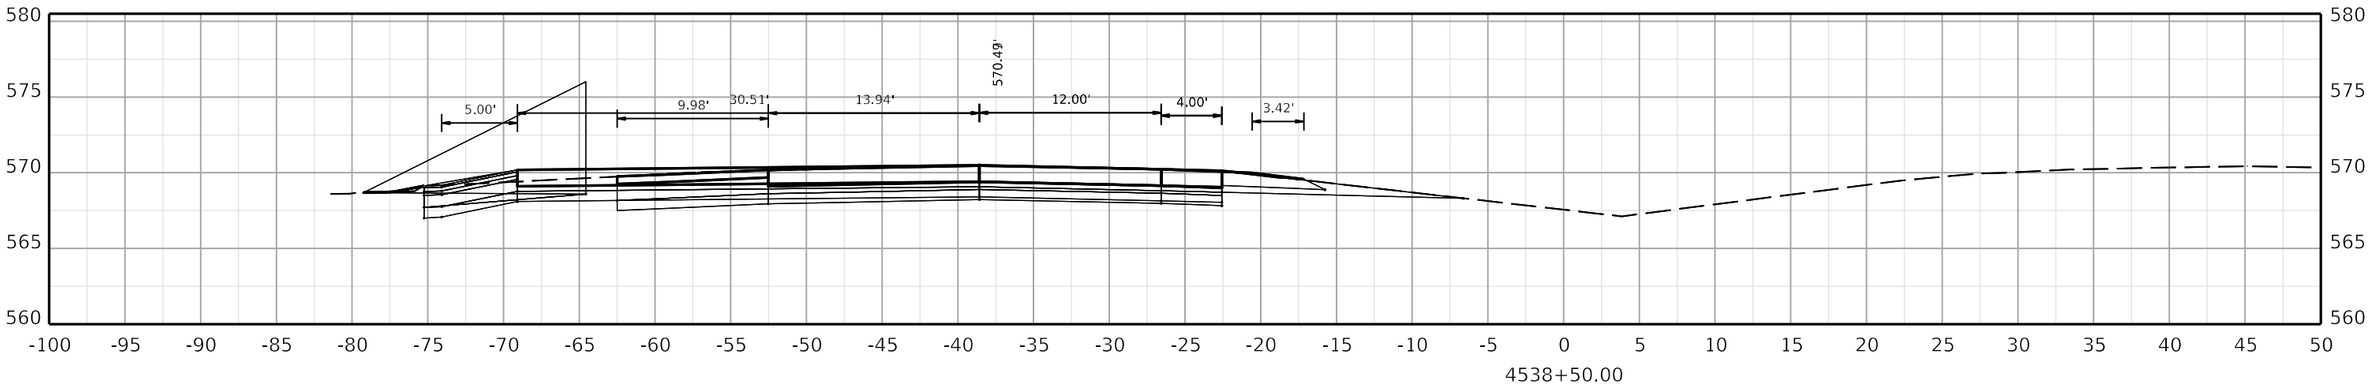

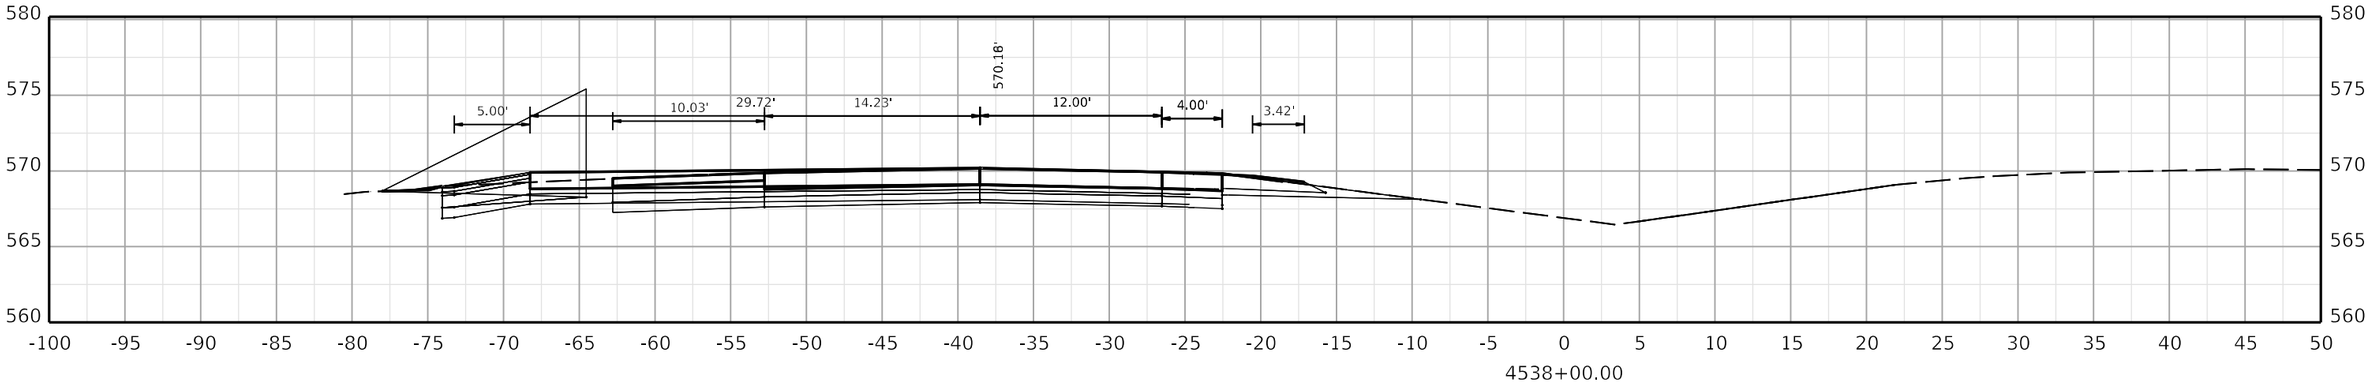

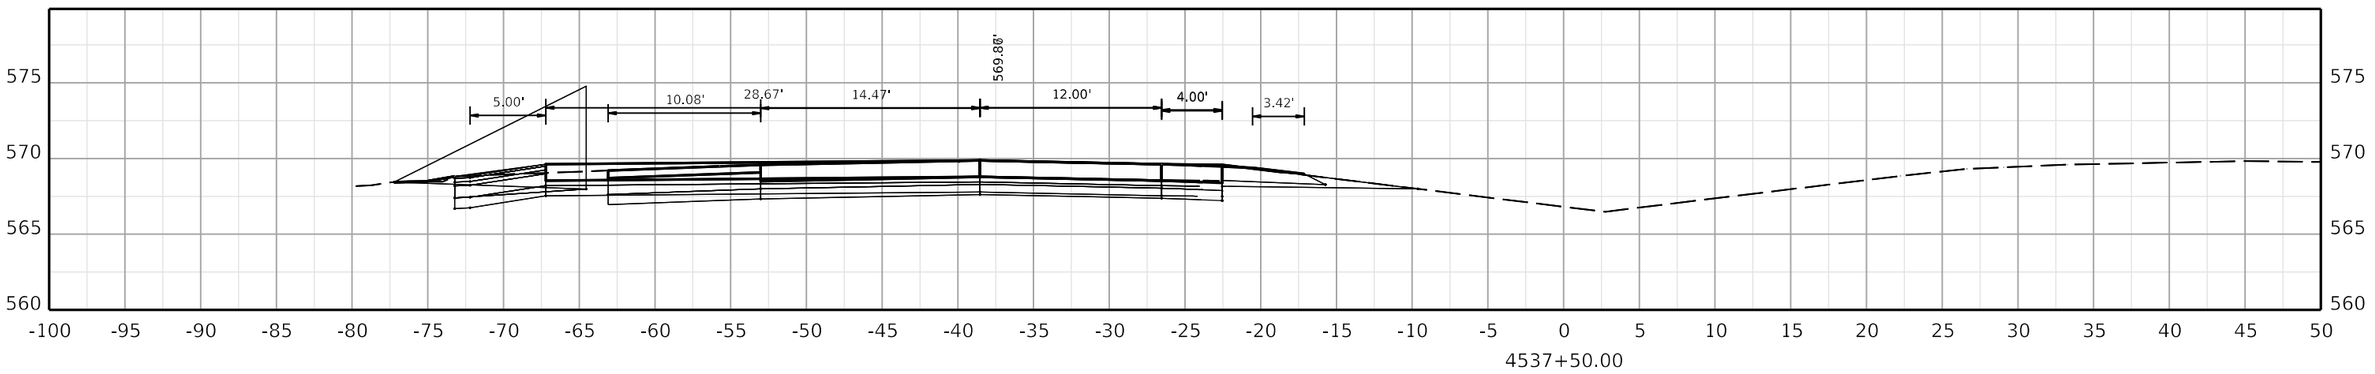

COMMONWEALTH OF KENTUCKY
DEPARTMENT OF HIGHWAYS

TEAM KENTUCKY

DRAWING TITLE:

HORIZONTAL SCALE
SCALE: 1" = 5'

0' 5' 10' 20'

STA. 4537+50.00 TO STA. 4538+50.00


ITEM NO. COUNTY OF


SHEET NO.
4537+50.00


OpenRoads Designer v10.12.02.4

USER: USLR095925

FILE NAME: C:\BMS\WSP-US-PW-02\D0932959\CORR_I-24W_CONCRETE_PAVING_SEGMENT6_XSEC.DGN

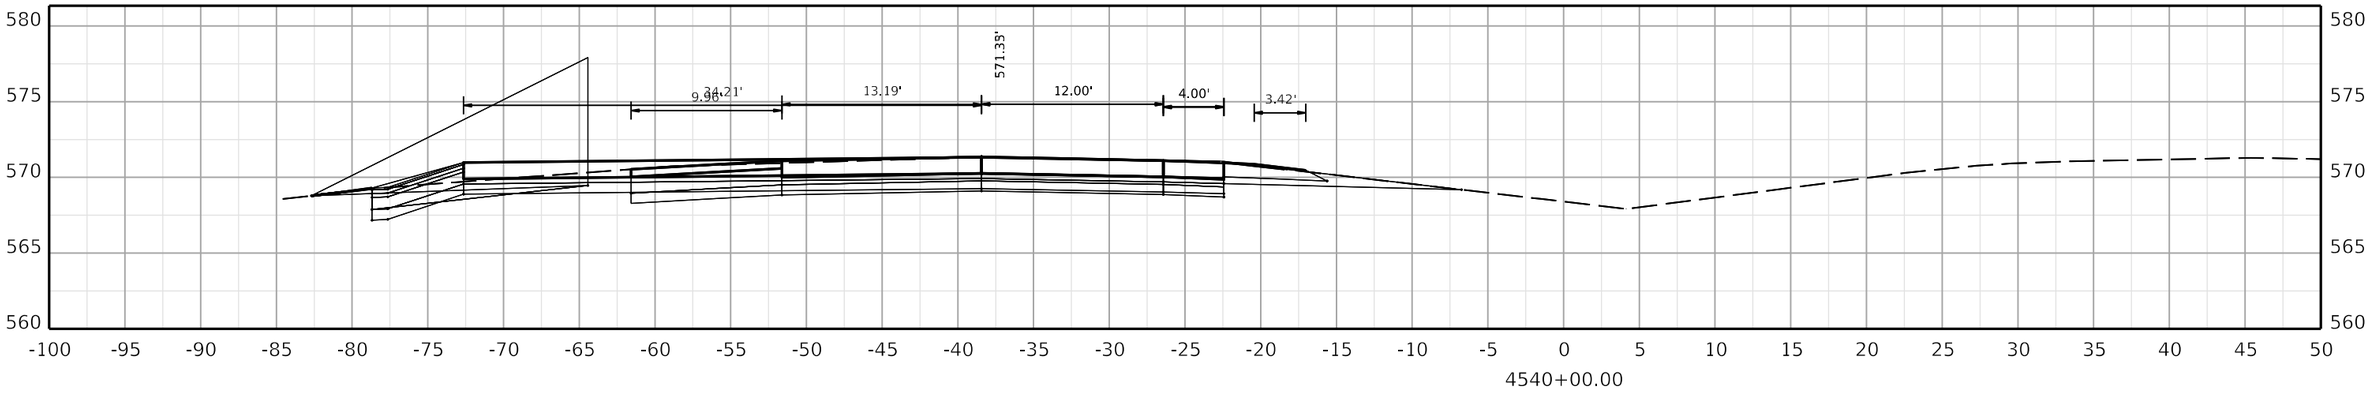

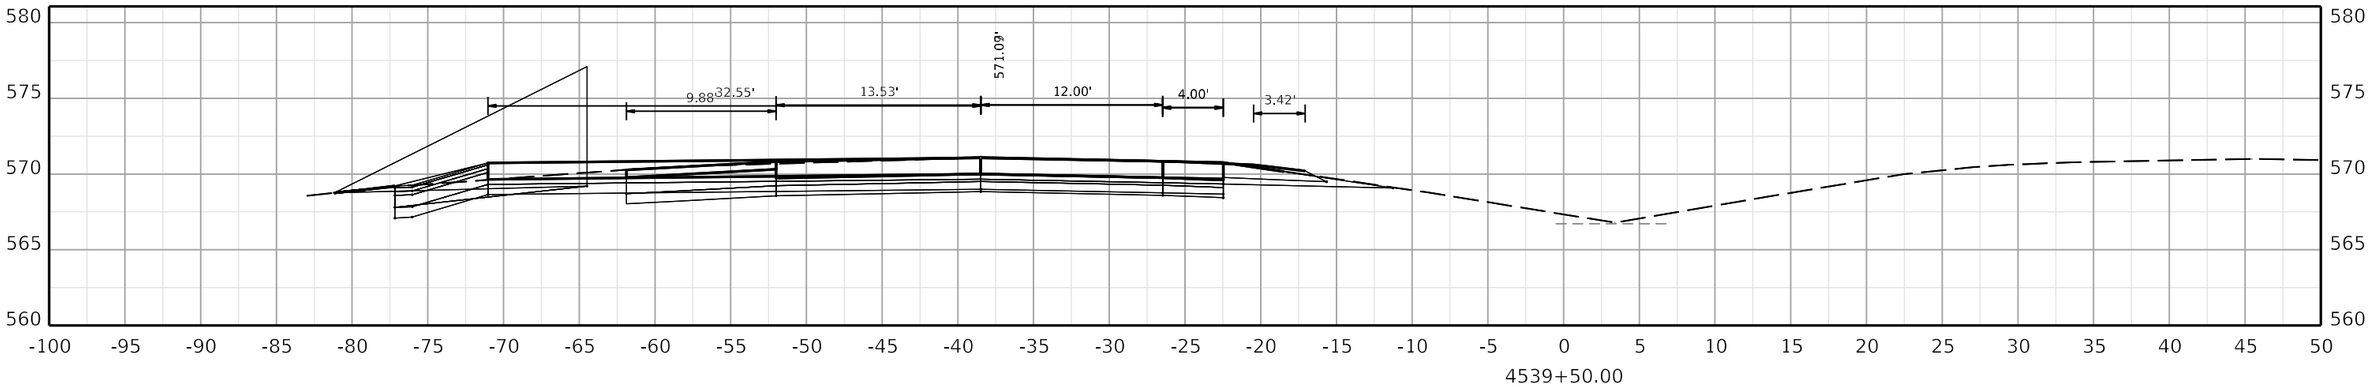

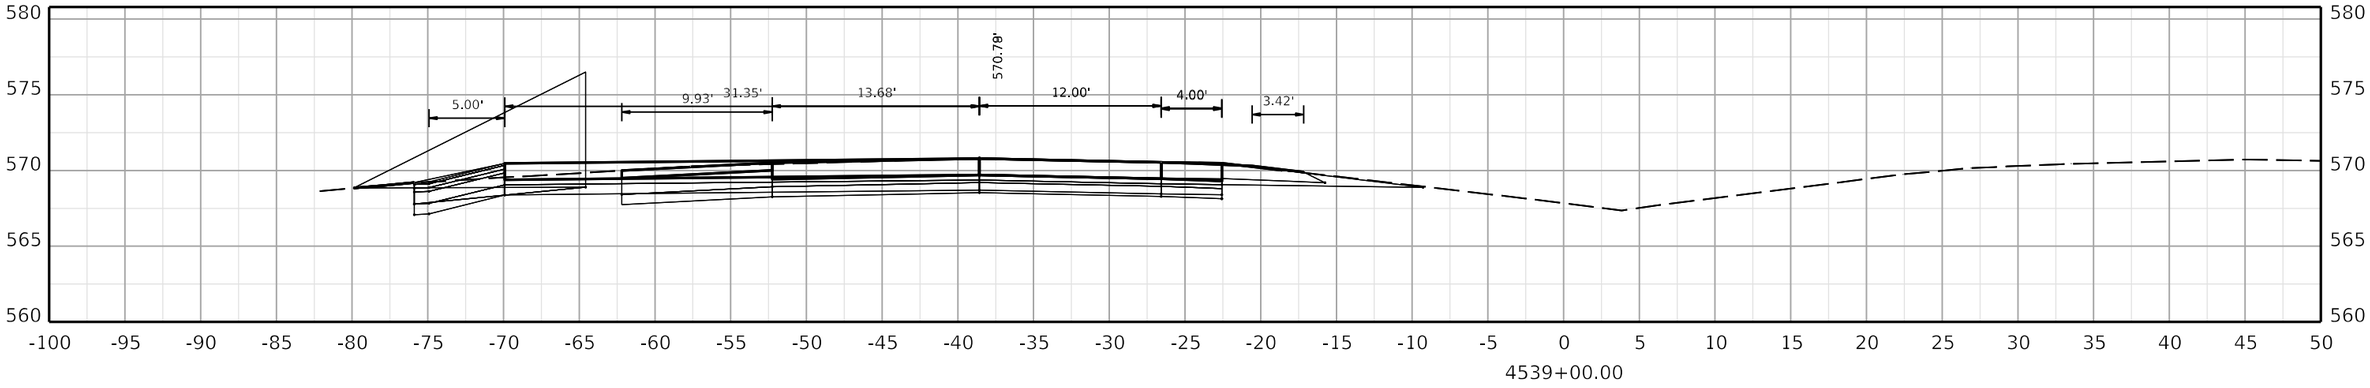

COMMONWEALTH OF KENTUCKY
DEPARTMENT OF HIGHWAYS
TEAM KENTUCKY TRANSPORTATION CABINET

DRAWING TITLE:

HORIZONTAL SCALE
SCALE: 1" = 5'


0' 5' 10' 20'


STA. 4539+00.00 TO STA. 4540+00.00


ITEM NO. COUNTY OF

SHEET NO. 4539+00.00

OpenRoads Designer v10.12.02.4 USER: USLR095925 FILE NAME: C:\BMS\WSP-US-PW-02\D0932959\CORR_I-24W_CONCRETE_PAVING_SEGMENT6_XSEC.DGN

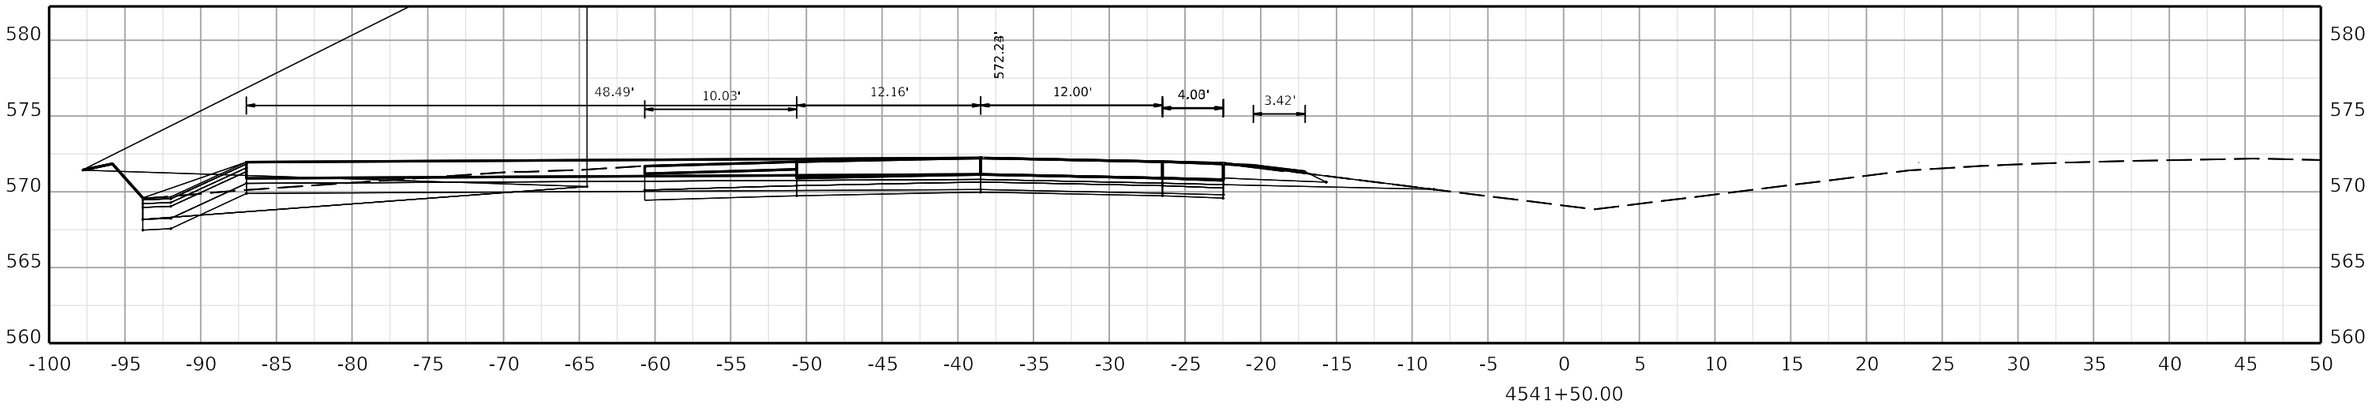

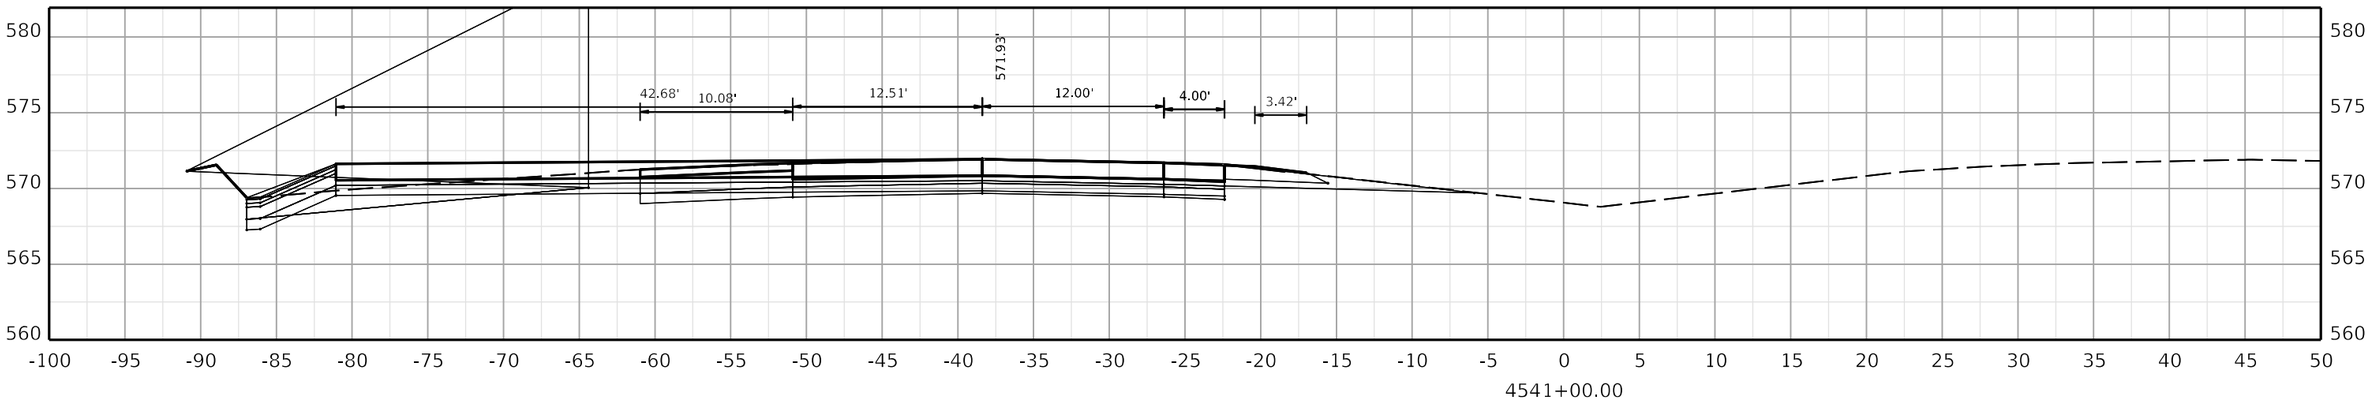

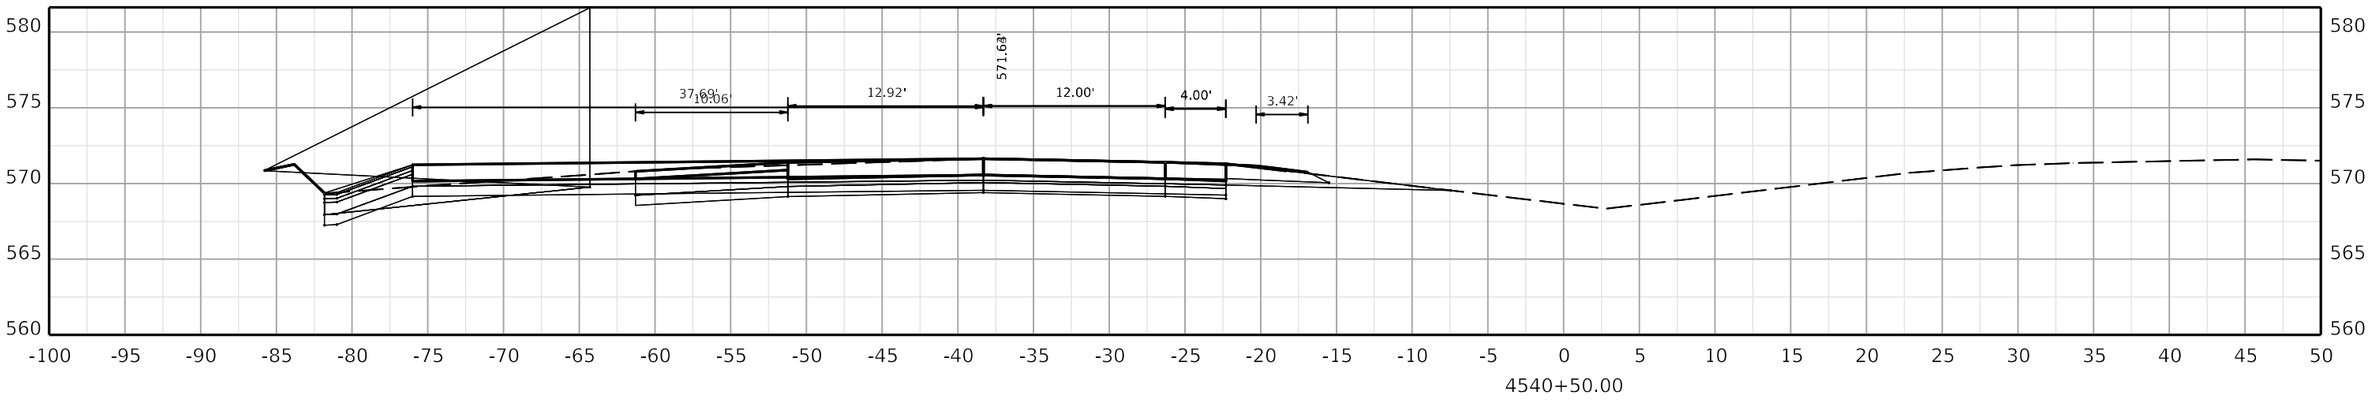

COMMONWEALTH OF KENTUCKY
DEPARTMENT OF HIGHWAYS
TEAM KENTUCKY

DRAWING TITLE:


HORIZONTAL SCALE
SCALE: 1" = 5'


0' 5' 10' 20'


STA. 4540+50.00 TO STA. 4541+50.00

ITEM NO. COUNTY OF

SHEET NO. 4540+50.00

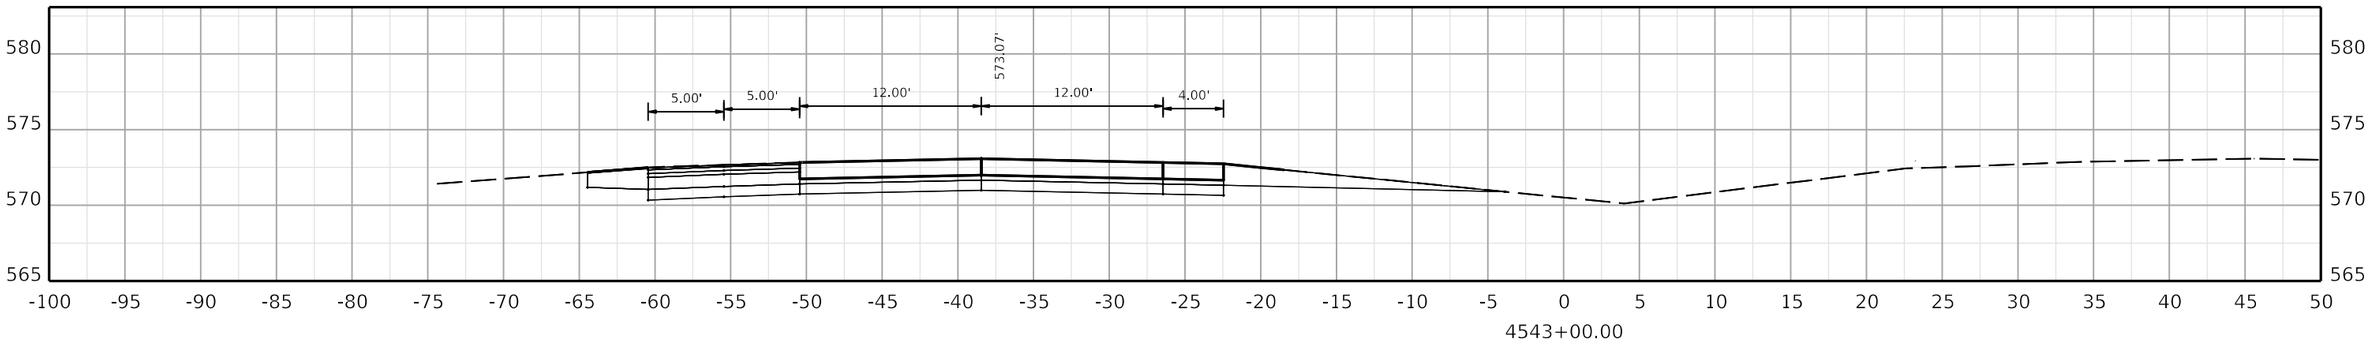

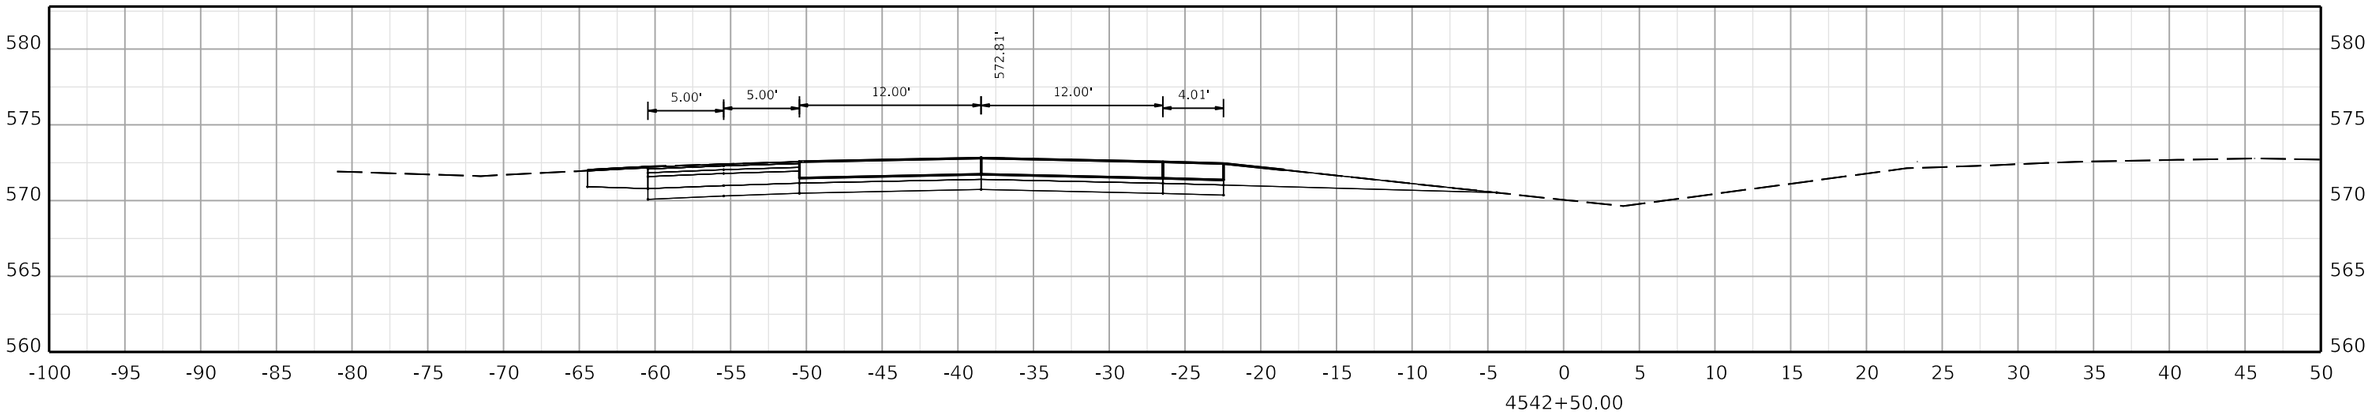

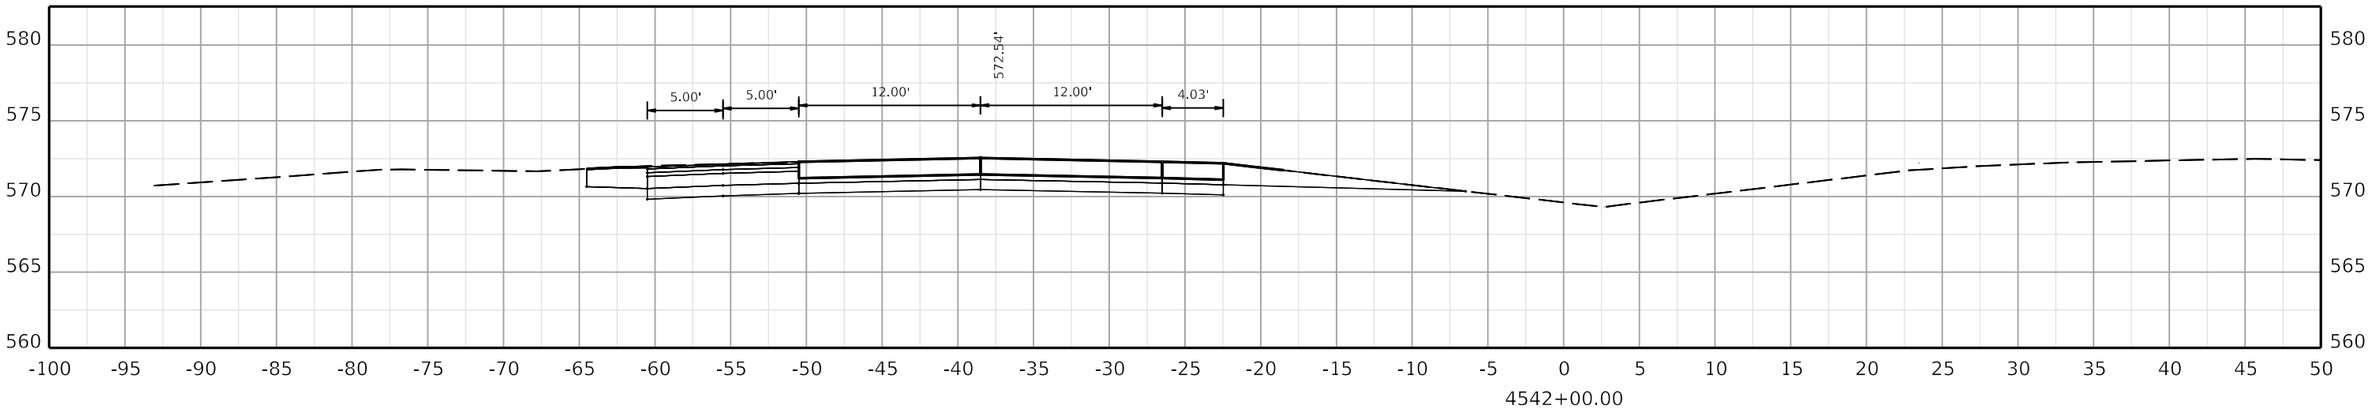

COMMONWEALTH OF KENTUCKY
DEPARTMENT OF HIGHWAYS

TEAM KENTUCKY

DRAWING TITLE:

HORIZONTAL SCALE
SCALE: 1" = 5'

0' 5' 10' 20'

STA. 4542+00.00 TO STA. 4543+00.00

ITEM NO.


COUNTY OF


SHEET NO.
4542+00.00


OpenRoads Designer v10.12.02.4

USER: USLR095925

FILE NAME: C:\BMS\WSP-US-PW-02\D0932959\CORR_I-24W_CONCRETE_PAVING_SEGMENT6_XSEC.DGN

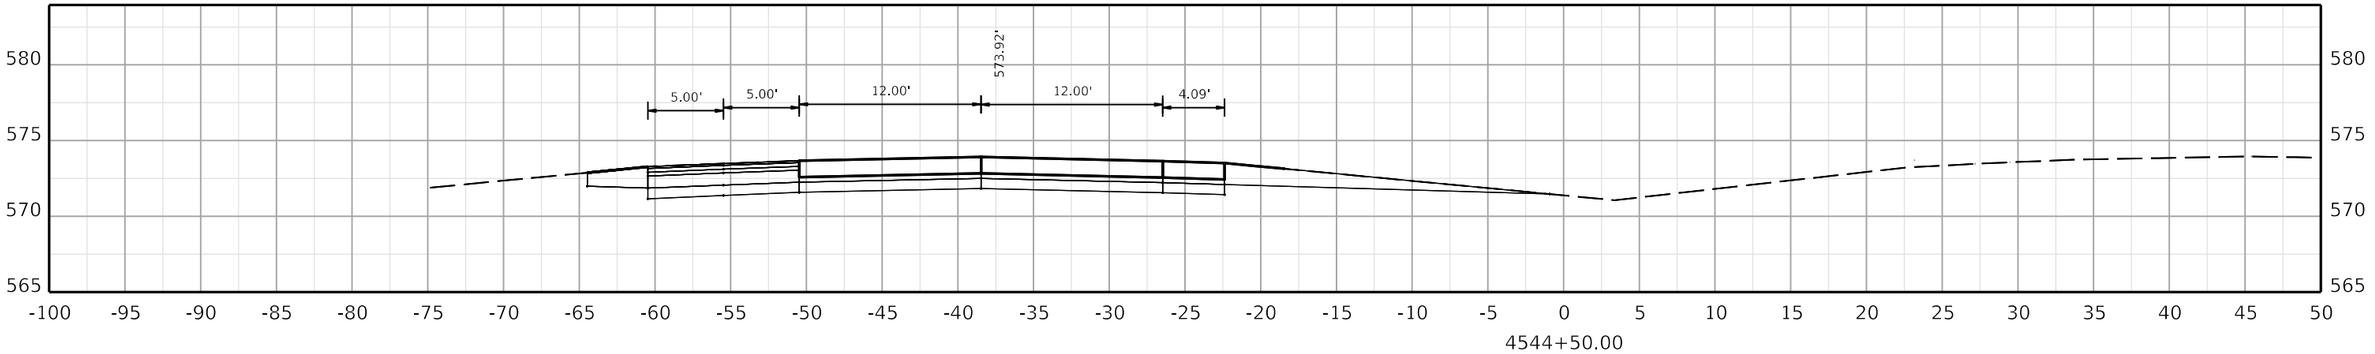

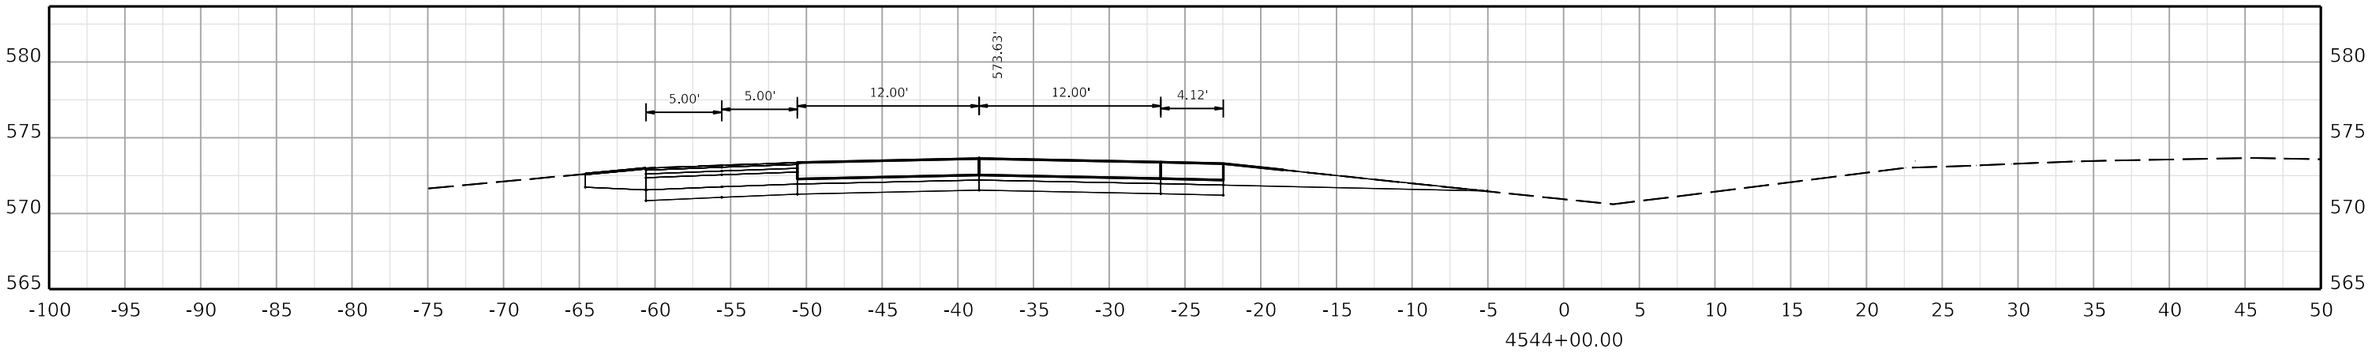

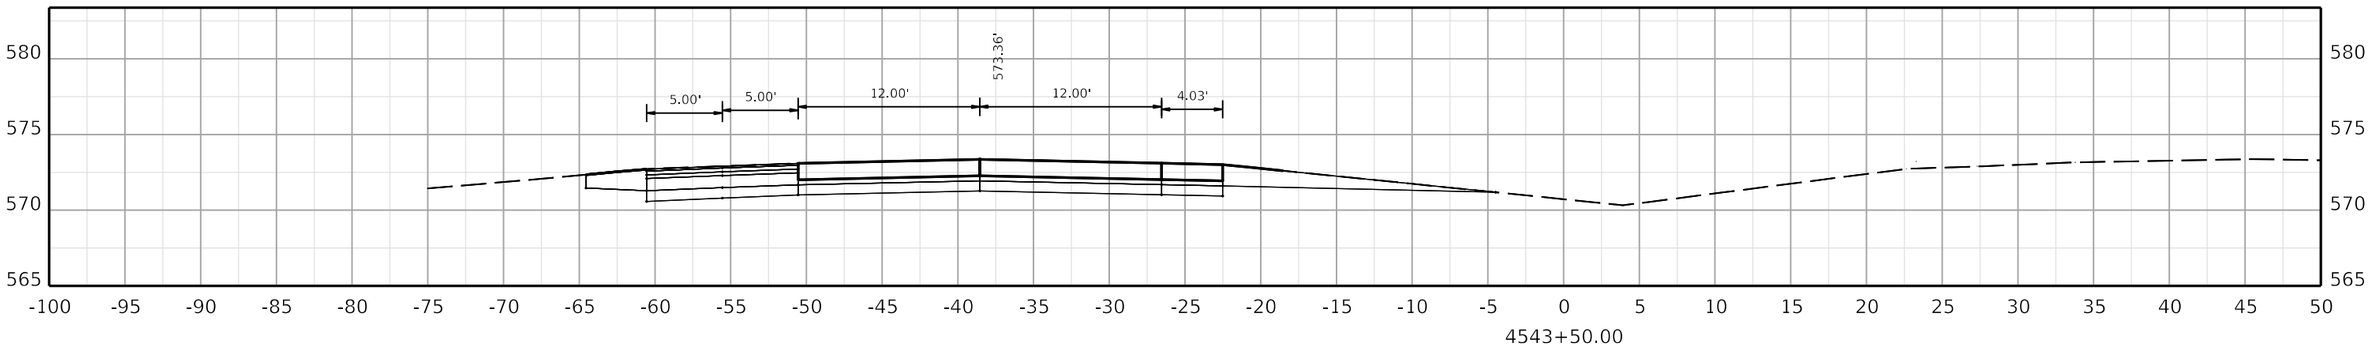

COMMONWEALTH OF KENTUCKY
DEPARTMENT OF HIGHWAYS

TEAM KENTUCKY

DRAWING TITLE:

HORIZONTAL SCALE
SCALE: 1" = 5'

0' 5' 10' 20'

STA. 4543+50.00 TO STA. 4544+50.00


ITEM NO. COUNTY OF


SHEET NO.
4543+50.00

OpenRoads Designer v10.12.02.4

USER: USLR095925

FILE NAME: C:\BMS\WSP-US-PW-02\D0932959\CORR_I-24W_CONCRETE_PAVING_SEGMENT6_XSEC.DGN

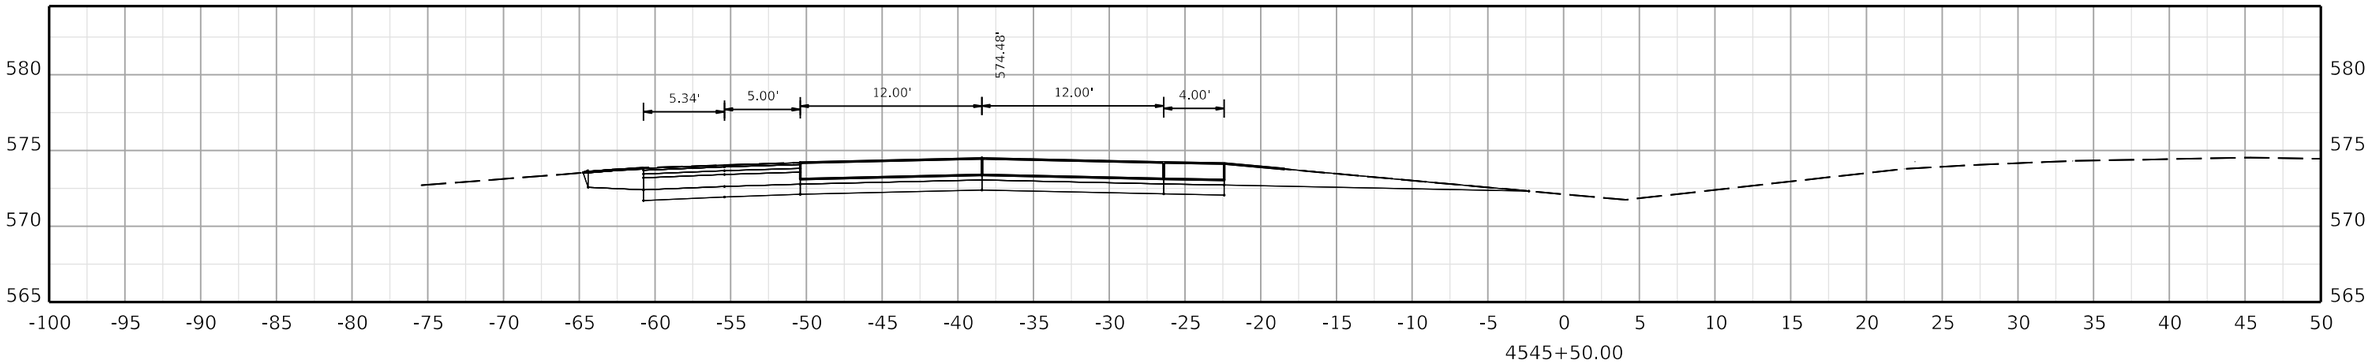

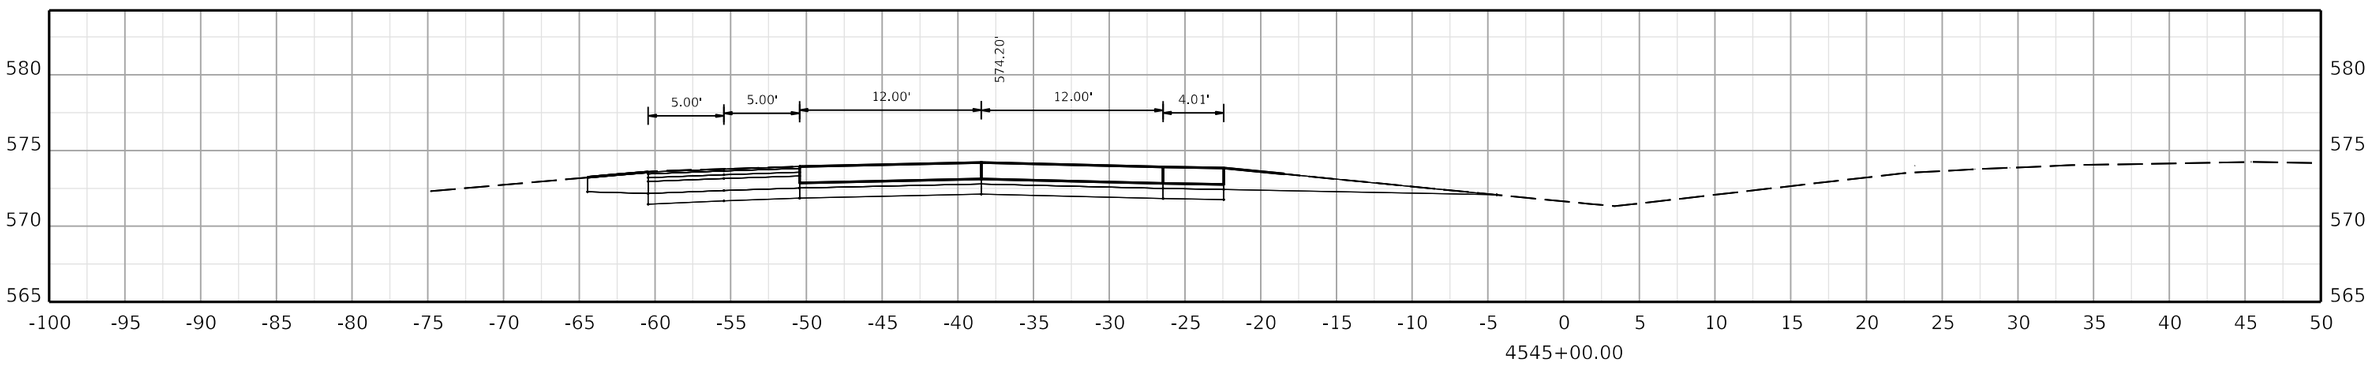

COMMONWEALTH OF KENTUCKY
DEPARTMENT OF HIGHWAYS
TEAM KENTUCKY TRANSPORTATION CABINET

DRAWING TITLE:

HORIZONTAL SCALE
SCALE: 1" = 5'

0' 5' 10' 20'

STA. 4545+00.00 TO STA. 4546+00.00

ITEM NO. COUNTY OF

SHEET NO. 4545+00.00