





COMMONWEALTH OF KENTUCKY

DEPARTMENT OF HIGHWAYS

PLANS OF PROPOSED PROJECT HARDIN County

US 62 IMPROVEMENTS AT US 31W BYPASS INTERCHANGE

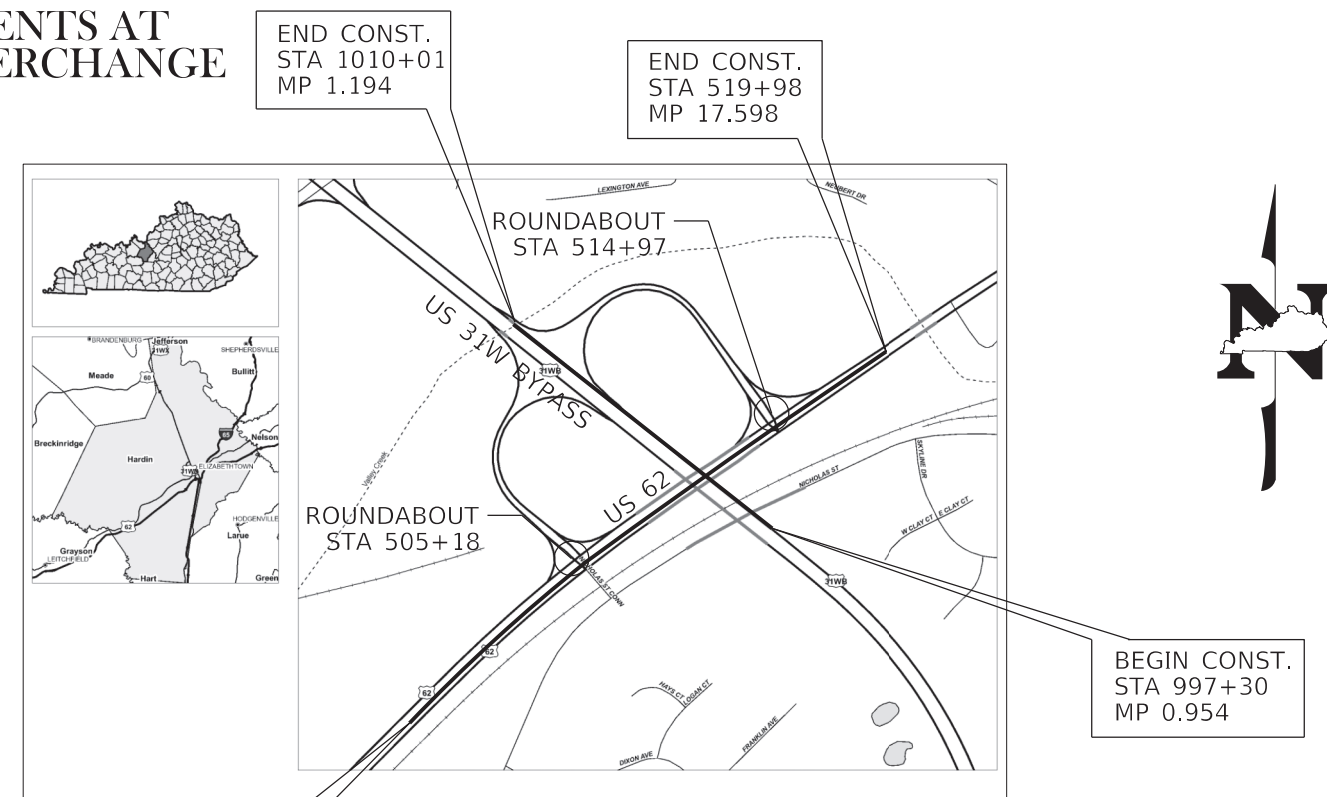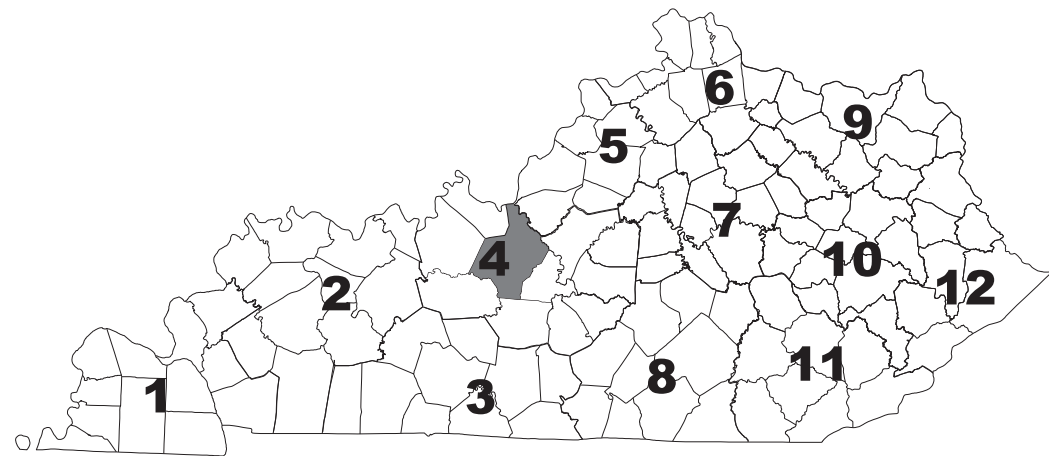

LAYOUT MAP

DESIGN CRITERIA

CLASS OF HIGHWAY US62 MINOR ARTERIAL
TYPE OF TERRAIN US31WB PRINCIPAL ARTERIAL
DESIGN SPEED 55 MPH - 45 MPH - 35 MPH
REQUIRED NPSD N/A
REQUIRED PSD N/A
LEVEL OF SERVICE C
ADT PRESENT (2022) 12,933
ADT FUTURE (2045) 15,125
DHV N/A
D % N/A
T % 9.95

GEOGRAPHIC COORDINATES

LATITUDE 37 DEGREES 41 MINUTES 19 SECONDS NORTH
LONGITUDE 85 DEGREES 52 MINUTES 01 SECONDS WEST

DESIGNED

% RESTRICTED SD N/A
LEVEL OF SERVICE C
MAX. DISTANCE W/O PASSING N/A

THIS PROJECT IS A PARTIALLY
CONTROLLED ACCESS HIGHWAY.
ACCESS SHALL BE PROVIDED ONLY
WHERE SPECIFICALLY INDICATED
ON PLANS.

US 62 IS OFF THE NH SYSTEM

US 31W BYPASS IS ON THE NH SYSTEM

BEFORE YOU DIG

The contractor is instructed to call 1-800-752-6007 to reach KY 811, the one-call system for information on the location of existing underground utilities. The call is to be placed a minimum of two (2) and no more than ten (10) business days prior to excavation. The contractor should be aware that owners of underground facilities are not required to be members of the KY 811 one-call Before-Dig (BUD) service. The contractor must coordinate excavation with the utility owners, including those whom do not subscribe to KY 811. It may be necessary for the contractor to contact the County Court Clerk to determine what utility companies have facilities in the area.

US 62		US 31W BYPASS	
LENGTH 2392 LIN. FT. 0.453 MILES	ADDED ☒ FOR EQUALITIES ☒ LIN. FT. NOT INCLUDED	LENGTH 1271 LIN. FT. 0.241 MILES	ADDED ☒ FOR EQUALITIES ☒ LIN. FT. NOT INCLUDED
RAILROAD CROSSINGS NO. X LIN. FT. BRIDGES X LIN. FT. X		RAILROAD CROSSINGS NO. X LIN. FT. BRIDGES X LIN. FT. X	

PROJECT NUMBER: 04-954.00


US 62 IMPROVEMENTS AT US 31W BYPASS INTERCHANGE

RECOMMENDED BY: DEANNA MILLS, PE
PROJECT MANAGER
DATE:
PLAN APPROVED BY: STATE HIGHWAY ENGINEER
DATE:

LETTING DATE: JUNE 26, 2025
ITEM NO. 04-954.00 COUNTY OF HARDIN
SHEET NO. R001

TYPICAL SECTIONS

US 62
STA 496+05 - STA 500+79
OVERLAY ONLY



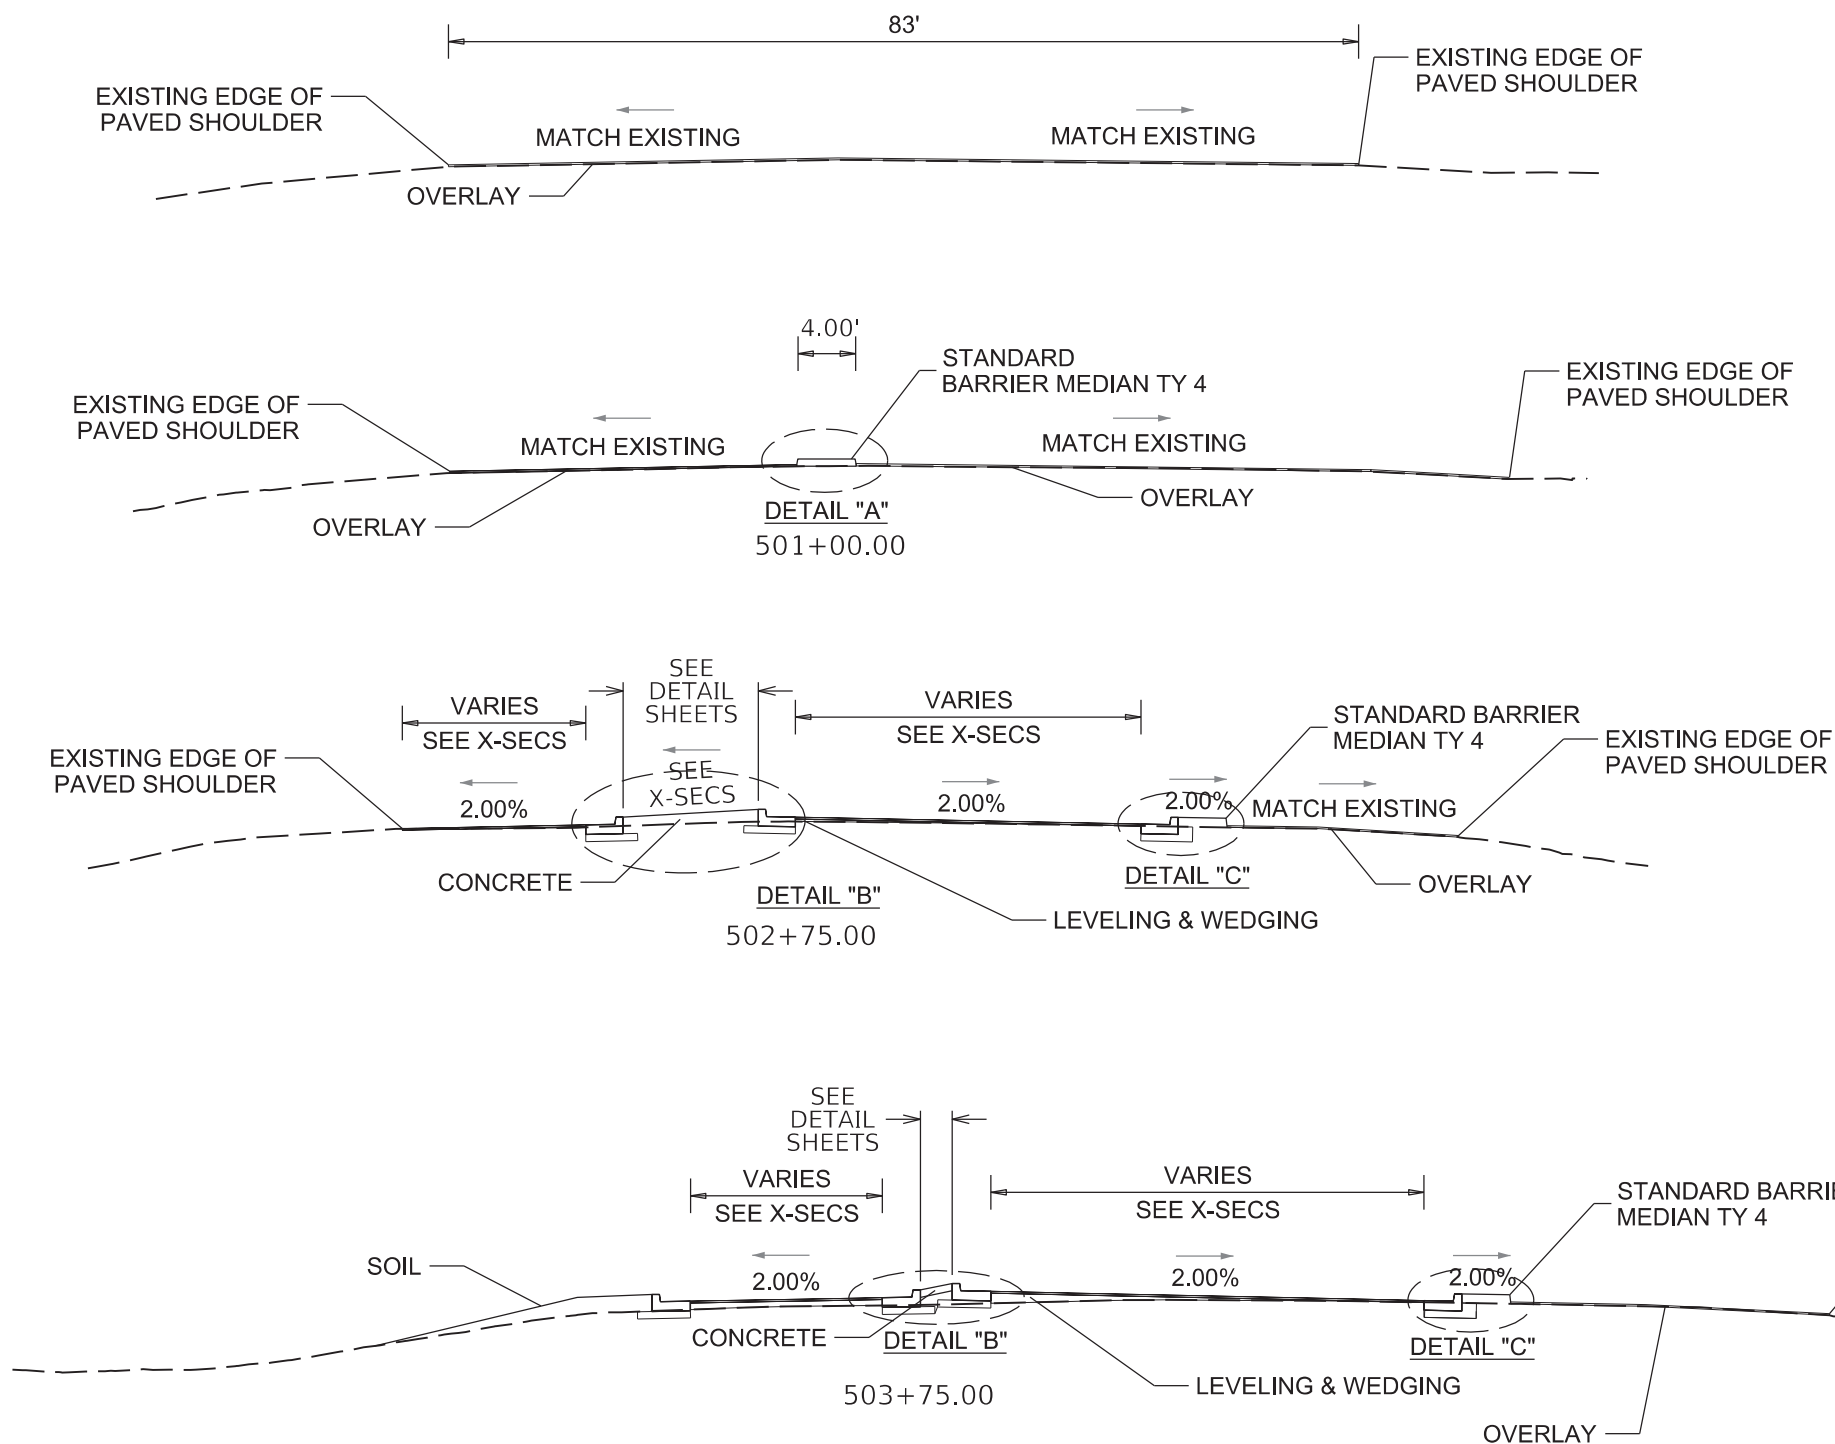


OVERLAY

1.50" CL3 ASPH SURF 0.38B PG76-22


LEVELING & WEDGING

LEVELING & WEDGING PG64-22

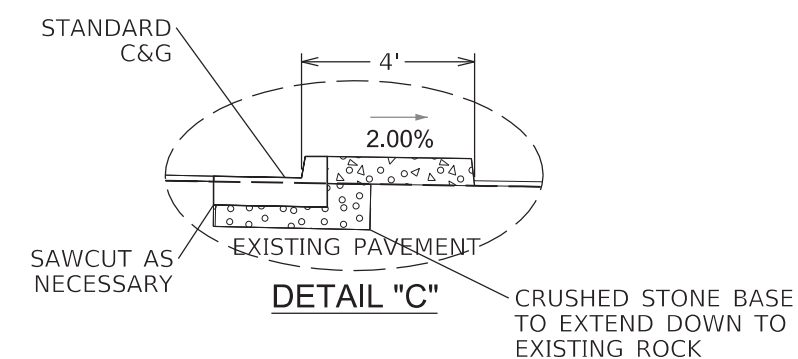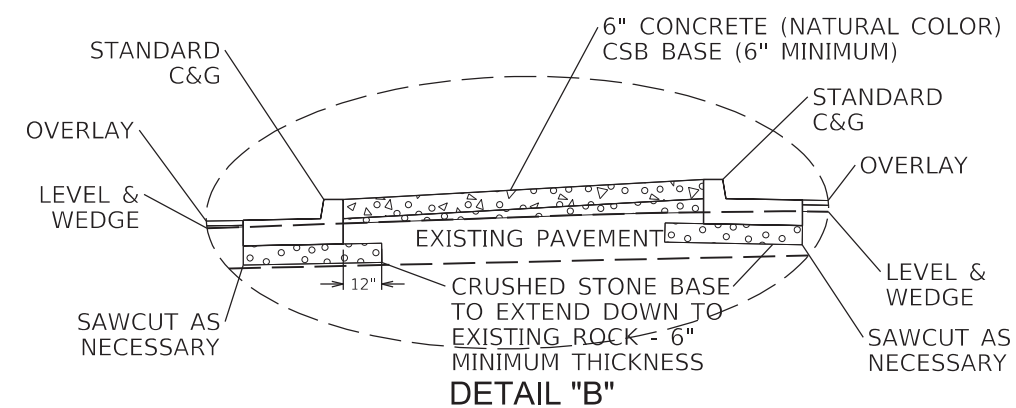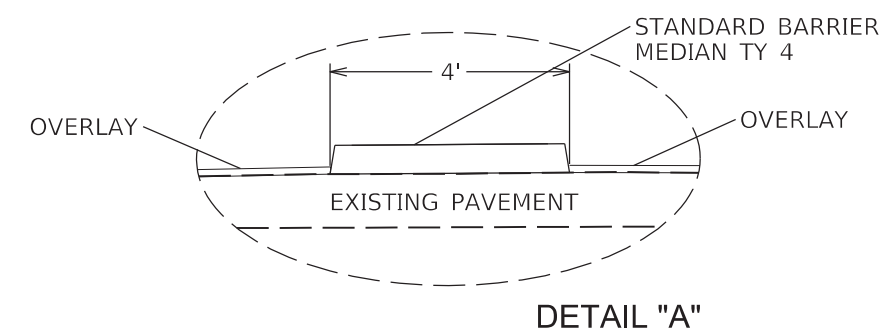


NOTE: SEE DETAIL SHEET R009 FOR CONCRETE TREATMENTS


TYPICAL SECTIONS

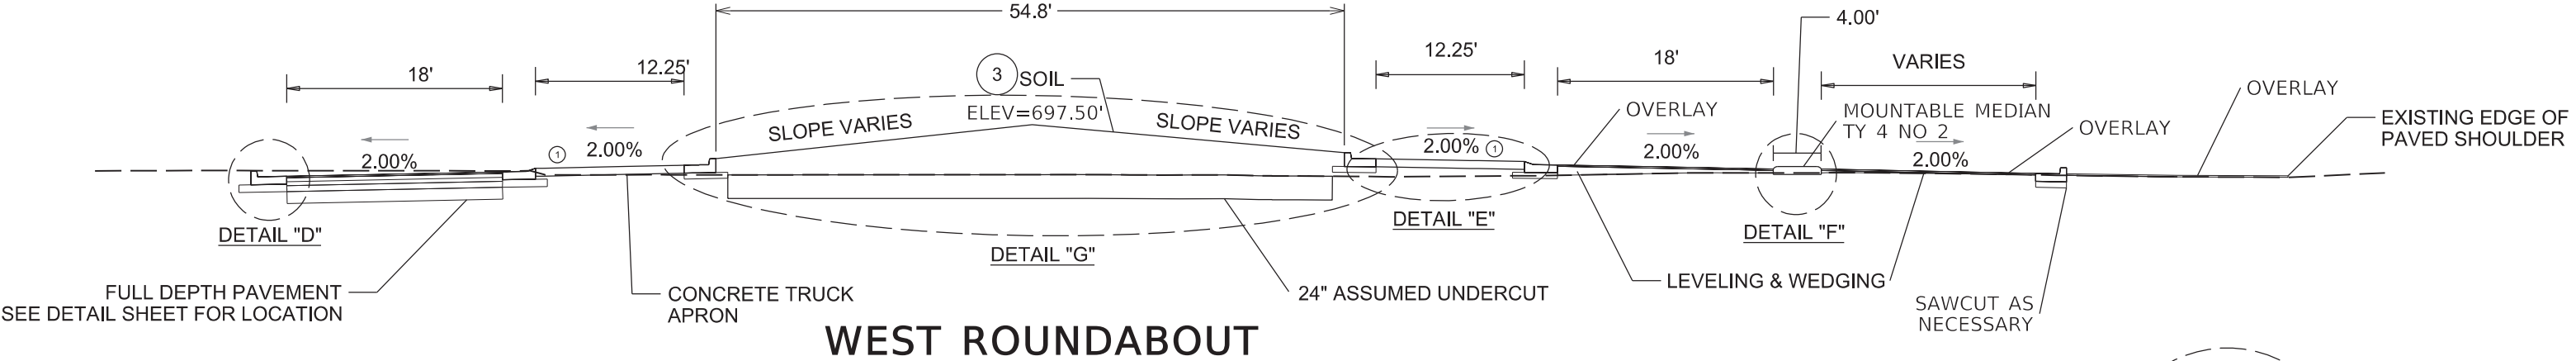


WEST ROUNDABOUT

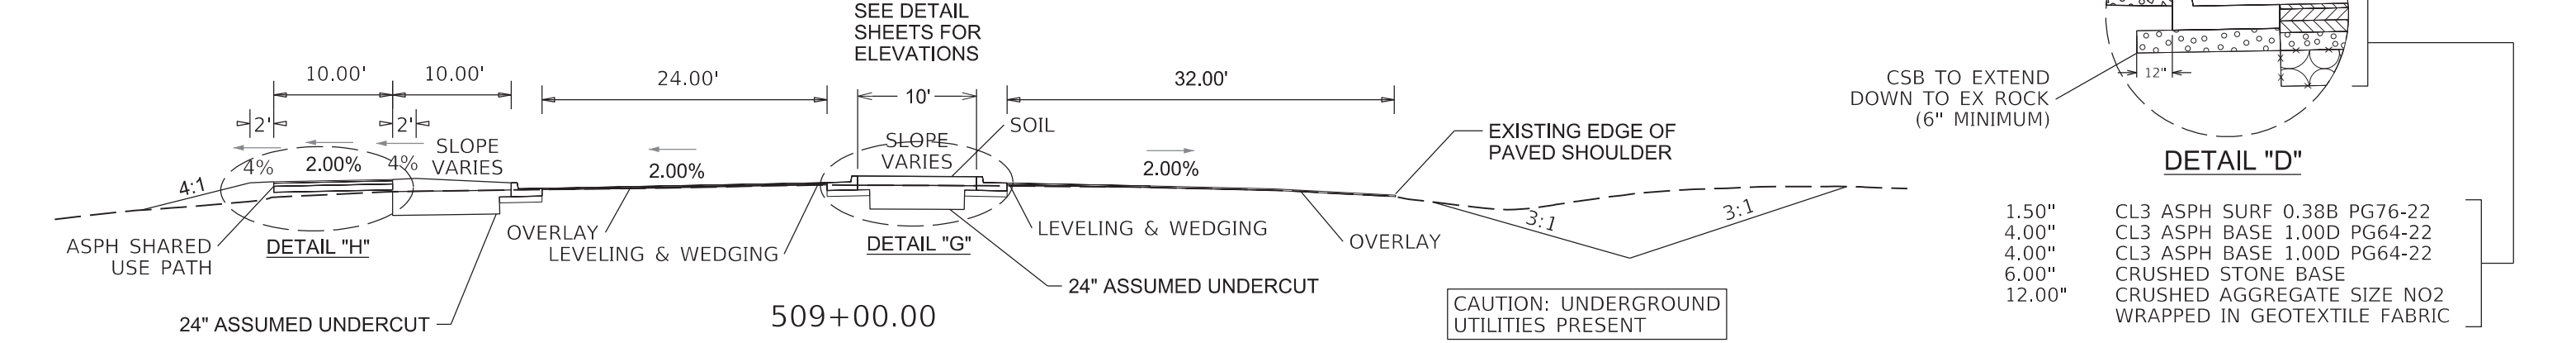


- DETAIL "D"
- 1.50"
 - 4.00"
 - 4.00"
 - 6.00"
 - 12.00"
- CL3 ASPH SURF 0.38B PG76-22
CL3 ASPH BASE 1.00D PG64-22
CL3 ASPH BASE 1.00D PG64-22
CRUSHED STONE BASE
CRUSHED AGGREGATE SIZE NO2
WRAPPED IN GEOTEXTILE FABRIC

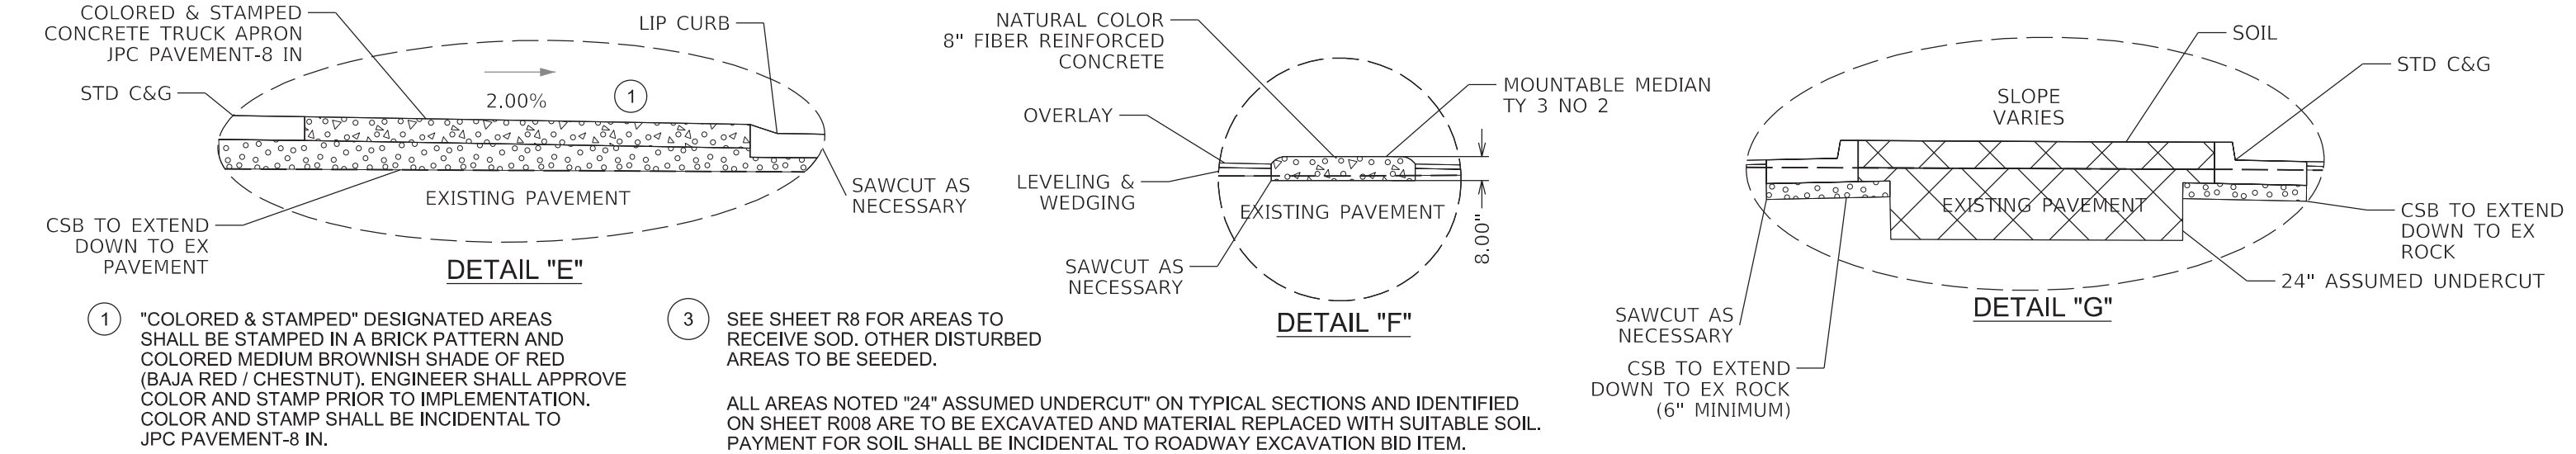

TYPICAL SECTIONS

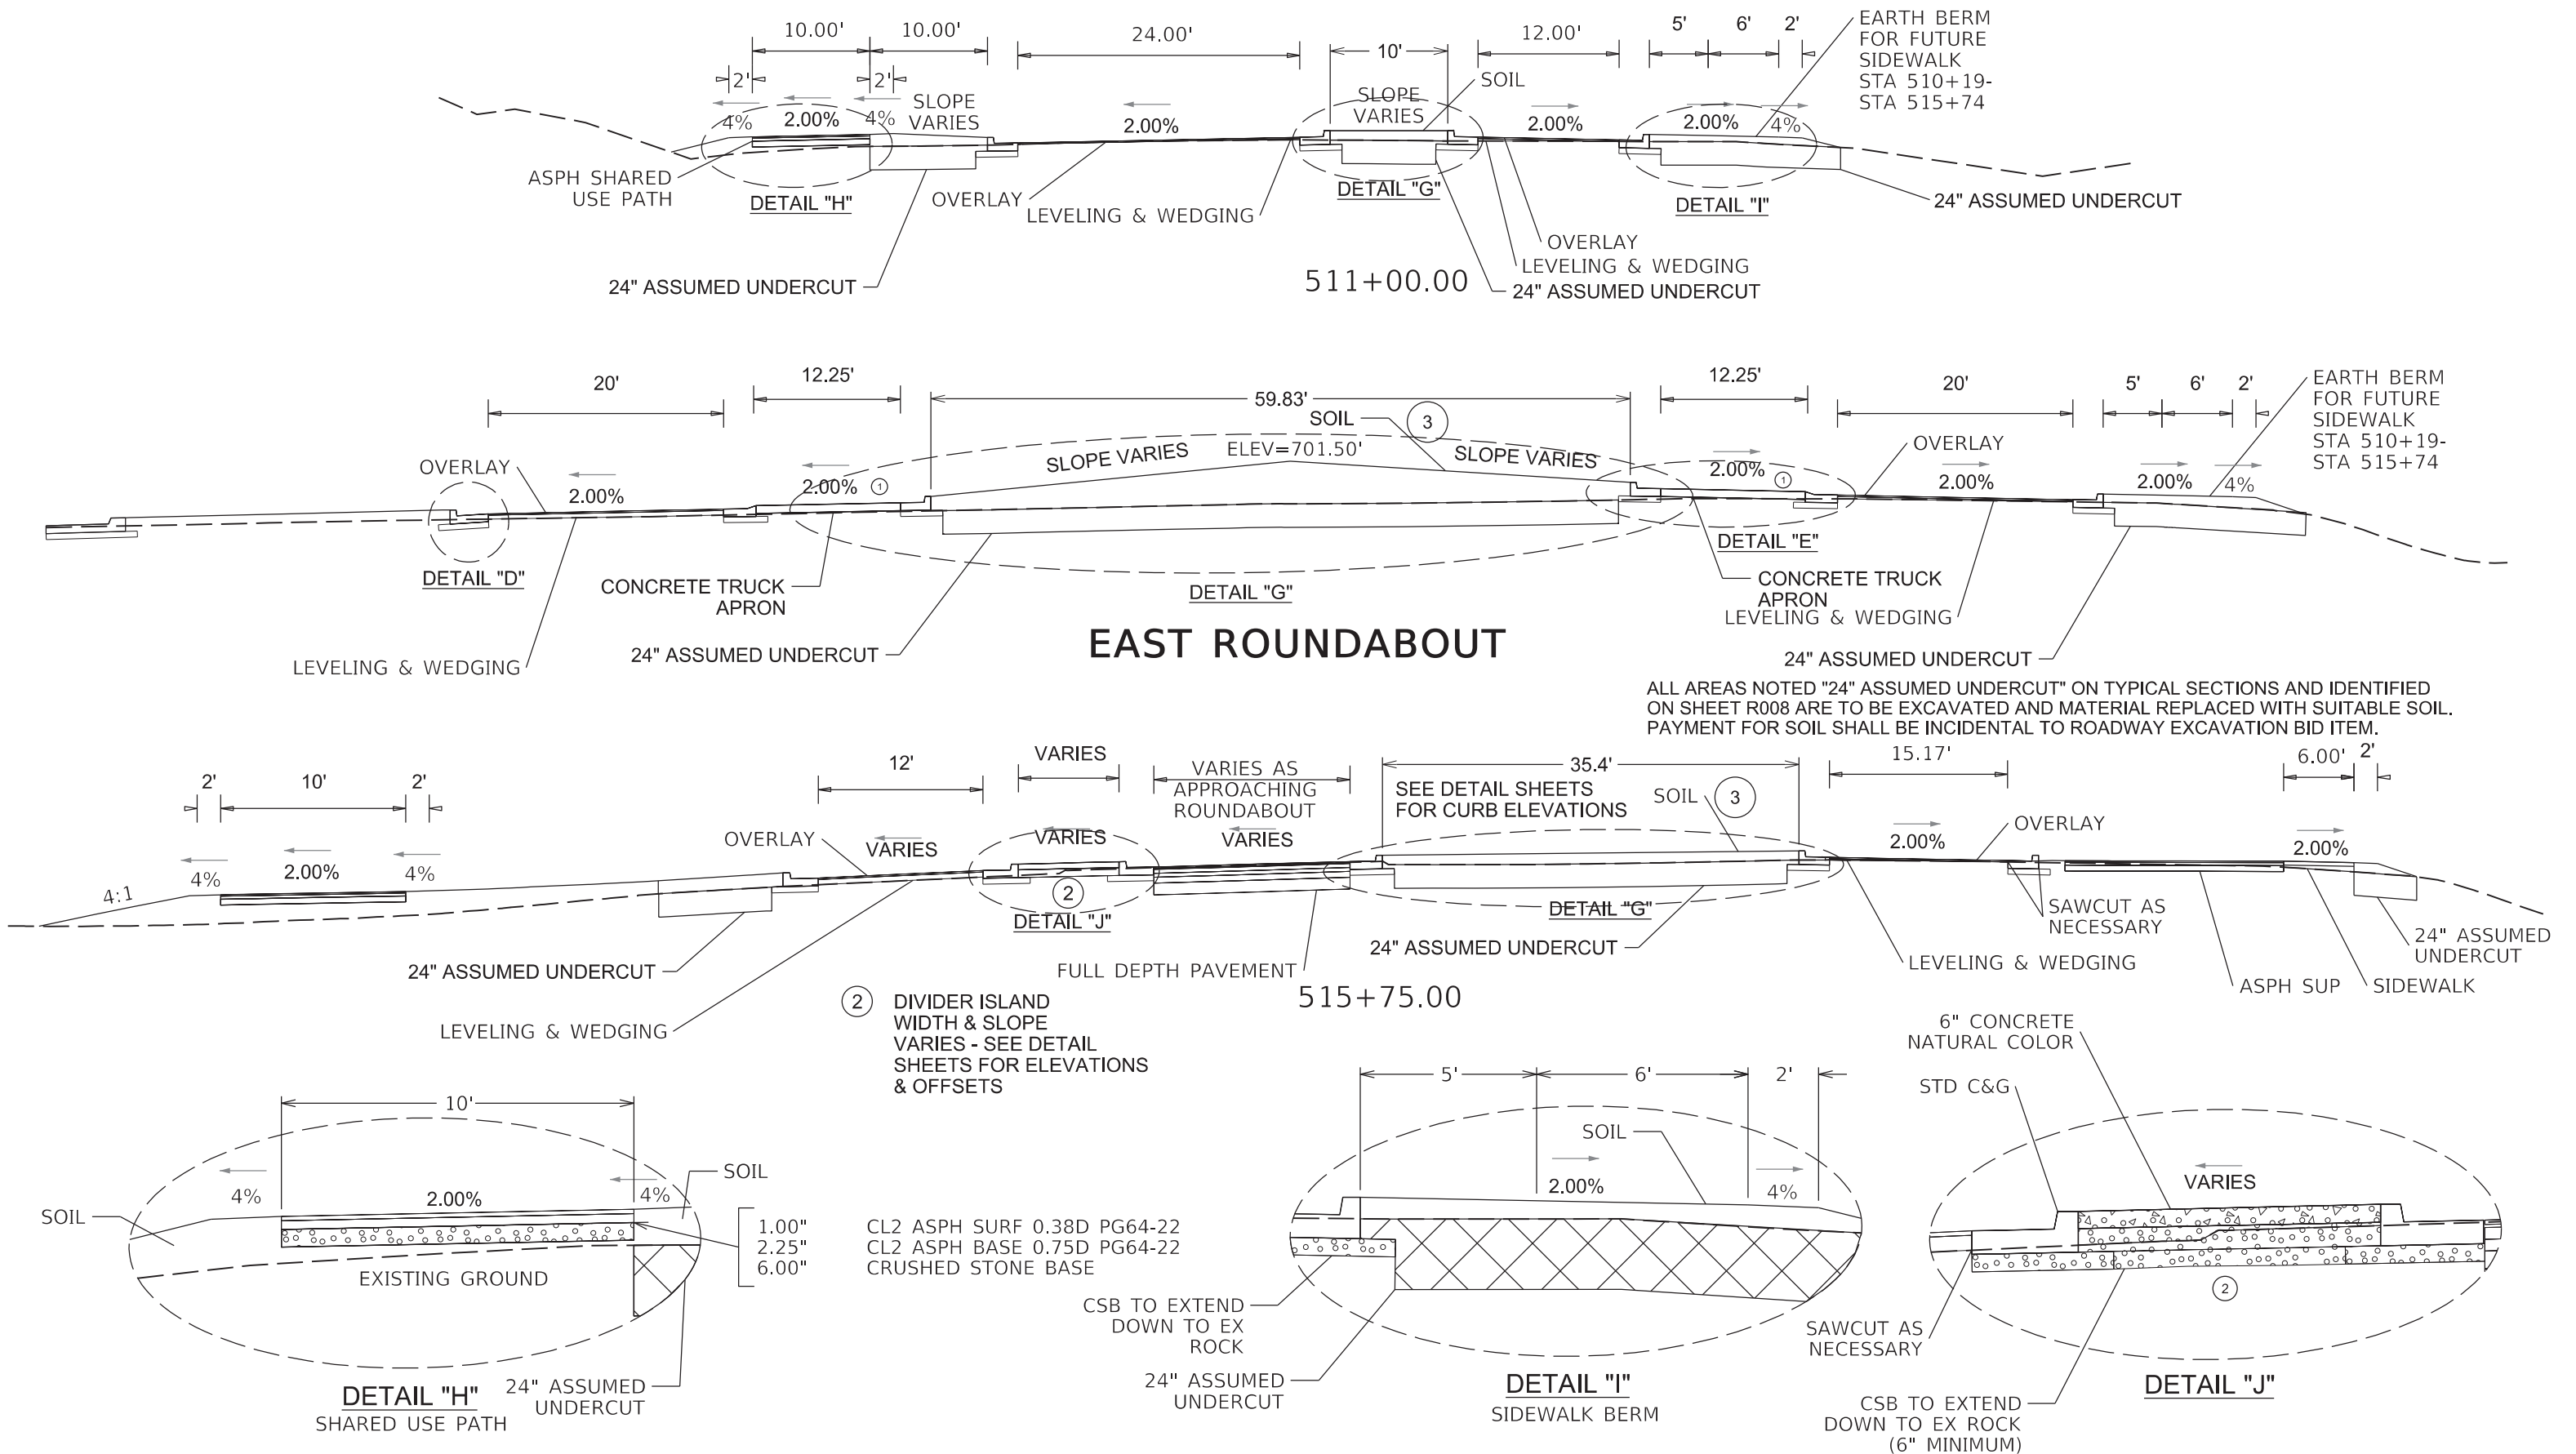


TYPICAL SECTIONS

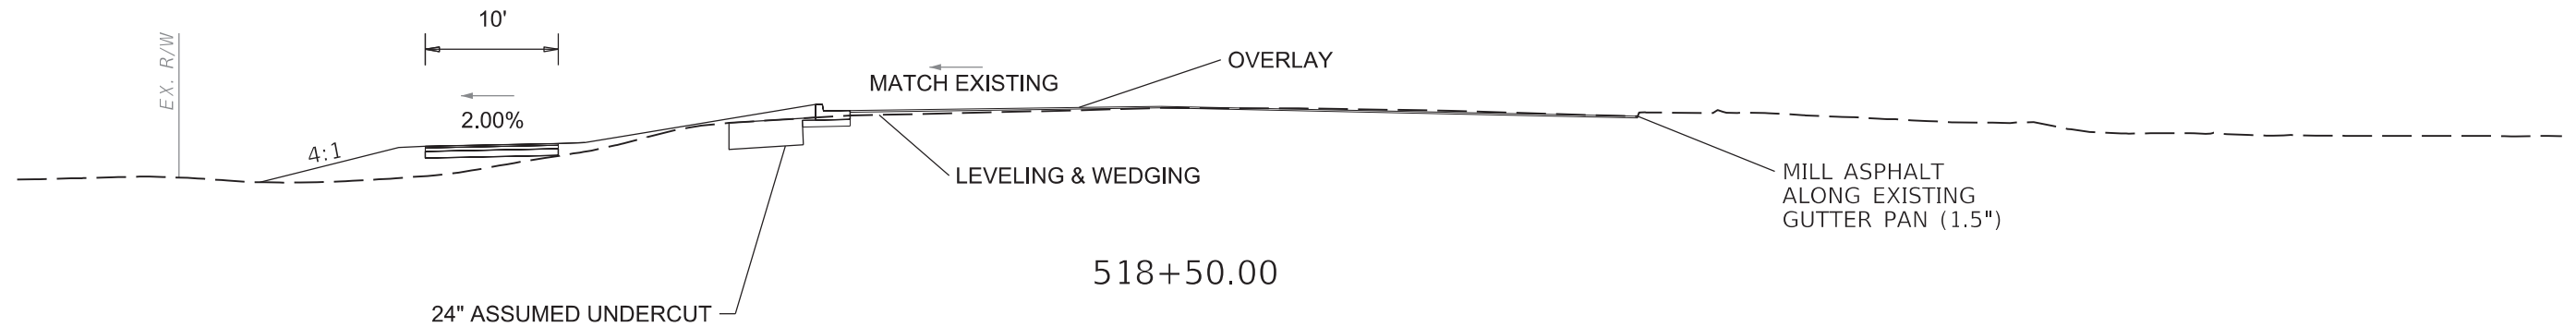

ALL AREAS NOTED "24" ASSUMED UNDERCUT" ON TYPICAL SECTIONS AND IDENTIFIED ON SHEET R008 ARE TO EXCAVATED AND MATERIAL REPLACED WITH SUITABLE SOIL. PAYMENT FOR SOIL SHALL BE INCIDENTAL TO ROADWAY EXCAVATION BID ITEM.

US 31W BYPASS RIGHT TURN LANE

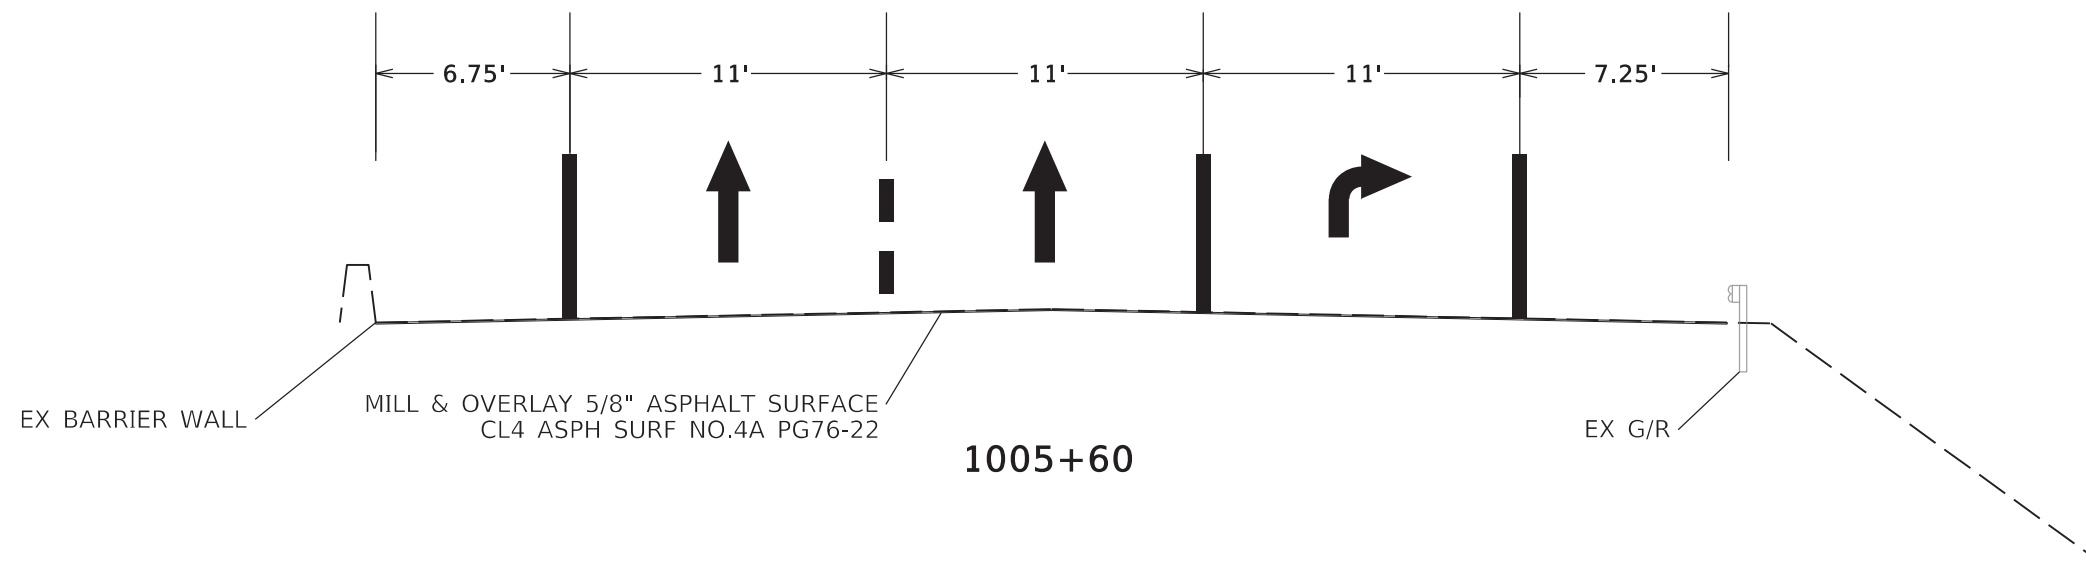

COMMONWEALTH OF KENTUCKY
DEPARTMENT OF HIGHWAYS




TYPICAL SECTIONS

CENTERLINE COORDINATE DATA - US 62			
POINT	STATION	STATE PLANE SINGLE ZONE COORDINATES	
		NORTH (Y)	EAST (X)
P.O.B.	493+51.72	3773248.101	4886122.790
P.C.	496+20.32	3773438.594	4886312.152
P.I.	498+10.18	3773573.244	4886446.002
P.T.	500+00.00	3773703.159	4886584.450
P.C.	500+24.53	3773719.940	4886602.340
P.I.	504+32.95	3773999.351	4886900.223
P.T.	508+39.94	3774233.007	4887235.200
P.O.T.	512+45.73	3774465.156	4887568.015
P.O.T.	521+39.37	3774968.799	4888306.218
P.C.	528+67.38	3775376.026	4888909.683
P.I.	529+82.36	3775440.340	4889004.989
P.T.	530+94.98	3775533.445	4889072.450
P.O.E.	541+03.59	3776350.192	4889664.237

CENTERLINE COORDINATE DATA - US 31WB SB RAMP			
POINT	STATION	STATE PLANE SINGLE ZONE COORDINATES	
		NORTH (Y)	EAST (X)
P.O.B.	20+00.00	3774064.140	4887005.670
P.O.E.	23+25.82	3774273.752	4886756.227

CENTERLINE COORDINATE DATA - US 31WB NB RAMP			
POINT	STATION	STATE PLANE SINGLE ZONE COORDINATES	
		NORTH (Y)	EAST (X)
P.O.B.	50+00.00	3774599.066	4887764.291
P.O.E.	53+67.48	3774897.689	4887550.122

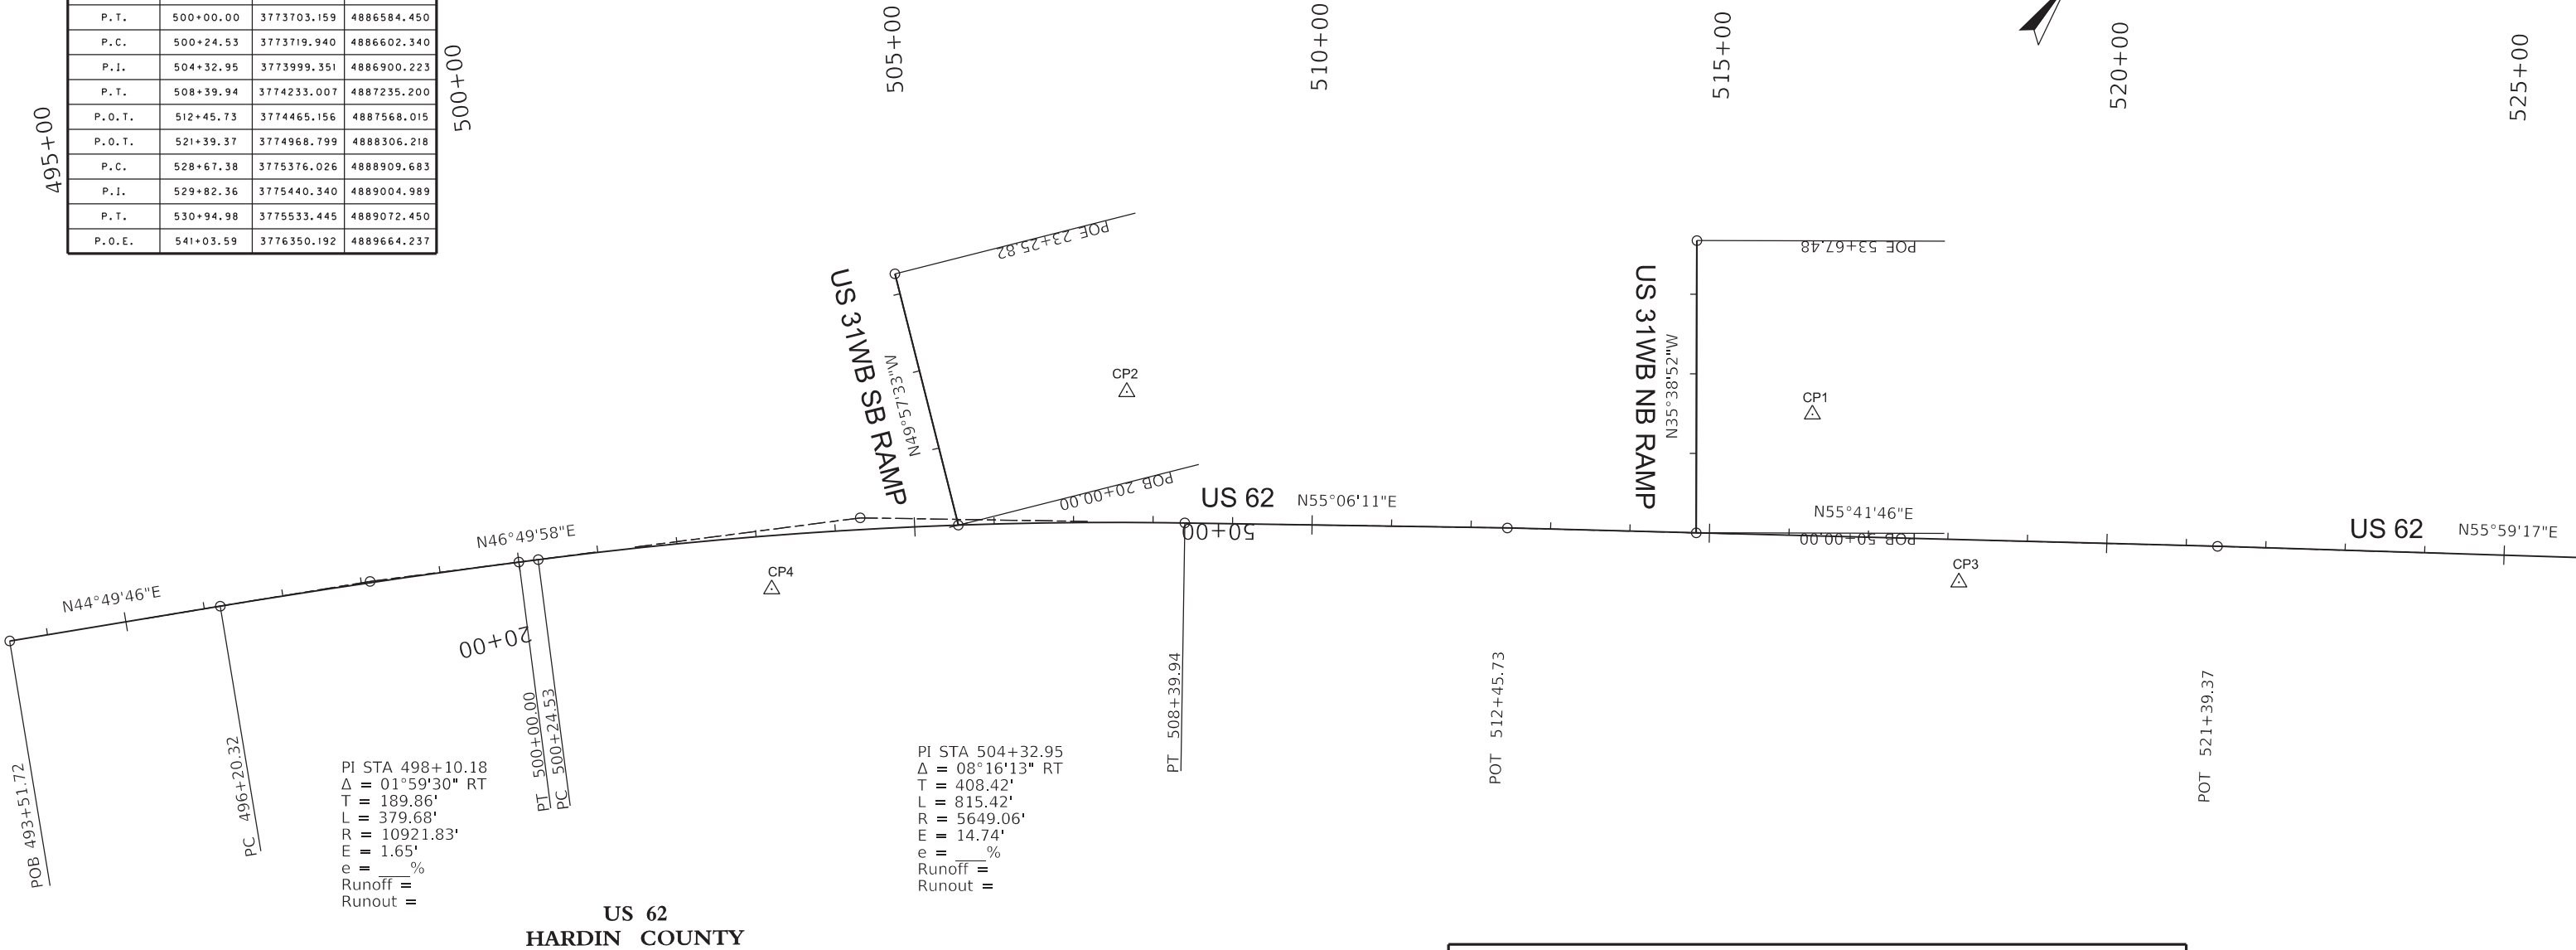

PI STA 498+10.18
Δ = 01°59'30" RT
T = 189.86'
L = 379.68'
R = 10921.83'
E = 1.65'
e = ____ %
Runoff =
Runout =

PI STA 504+32.95
Δ = 08°16'13" RT
T = 408.42'
L = 815.42'
R = 5649.06'
E = 14.74'
e = ____ %
Runoff =
Runout =

US 62
HARDIN COUNTY

PROJECT COORDINATES
COORDINATES FOR HORIZONTAL CONTROL WERE OBTAINED BY GPS OBSERVATIONS ON JANUARY 18, 2024 AND WERE ADJUSTED TO NGS OPUS SOLUTION BASED ON THE NAD83 KENTUCKY STATE PLANE COORDINATE SYSTEM, KY SINGLE ZONE, US SURVEY FEET. COORDINATES SHOWN ARE STATE PLANE COORDINATES, US SURVEY FEET. NO PROJECT DATUM FACTOR WAS CALCULATED OR USED FOR THIS PROJECT.

BASIS OF ELEVATIONS
ELEVATIONS WERE ESTABLISHED BY GPS OBSERVATIONS ON JANUARY 18, 2024 ON THE NAVD88 VERTICAL DATUM, GEOID12B UTILIZING NGS OPUS SOLUTION BASED ON THE ELEVATION OF CP#1 = 693.04'.

COORDINATE CONTROL POINTS					
POINT	DESCRIPTION	STATE PLANE SINGLE ZONE COORDINATES			OFFSET
		NORTH (Y)	EAST (X)	ELEV. (Z)	
CP1	1/2" REBAR & CAP	3774805.4190	4887795.8540	693.036	516+25.70 152.67 LT
CP2	1/2" REBAR & CAP	3774324.0200	4887079.6920	690.572	507+66.60 164.10 LT
CP3	1/2" REBAR & CAP	3774741.9280	4888068.8120	697.924	518+15.40 53.61 RT
CP4	1/2" REBAR & CAP	3773861.5890	4886862.3260	690.296	503+14.63 67.19 RT



COMMONWEALTH OF KENTUCKY
DEPARTMENT OF HIGHWAYS





COORDINATE CONTROL - US 62

HORIZONTAL SCALE
SCALE: 1" = 100'



ITEM NO. 04-954.00 COUNTY OF HARDIN
SHEET NO. R002D

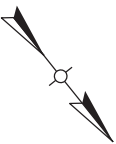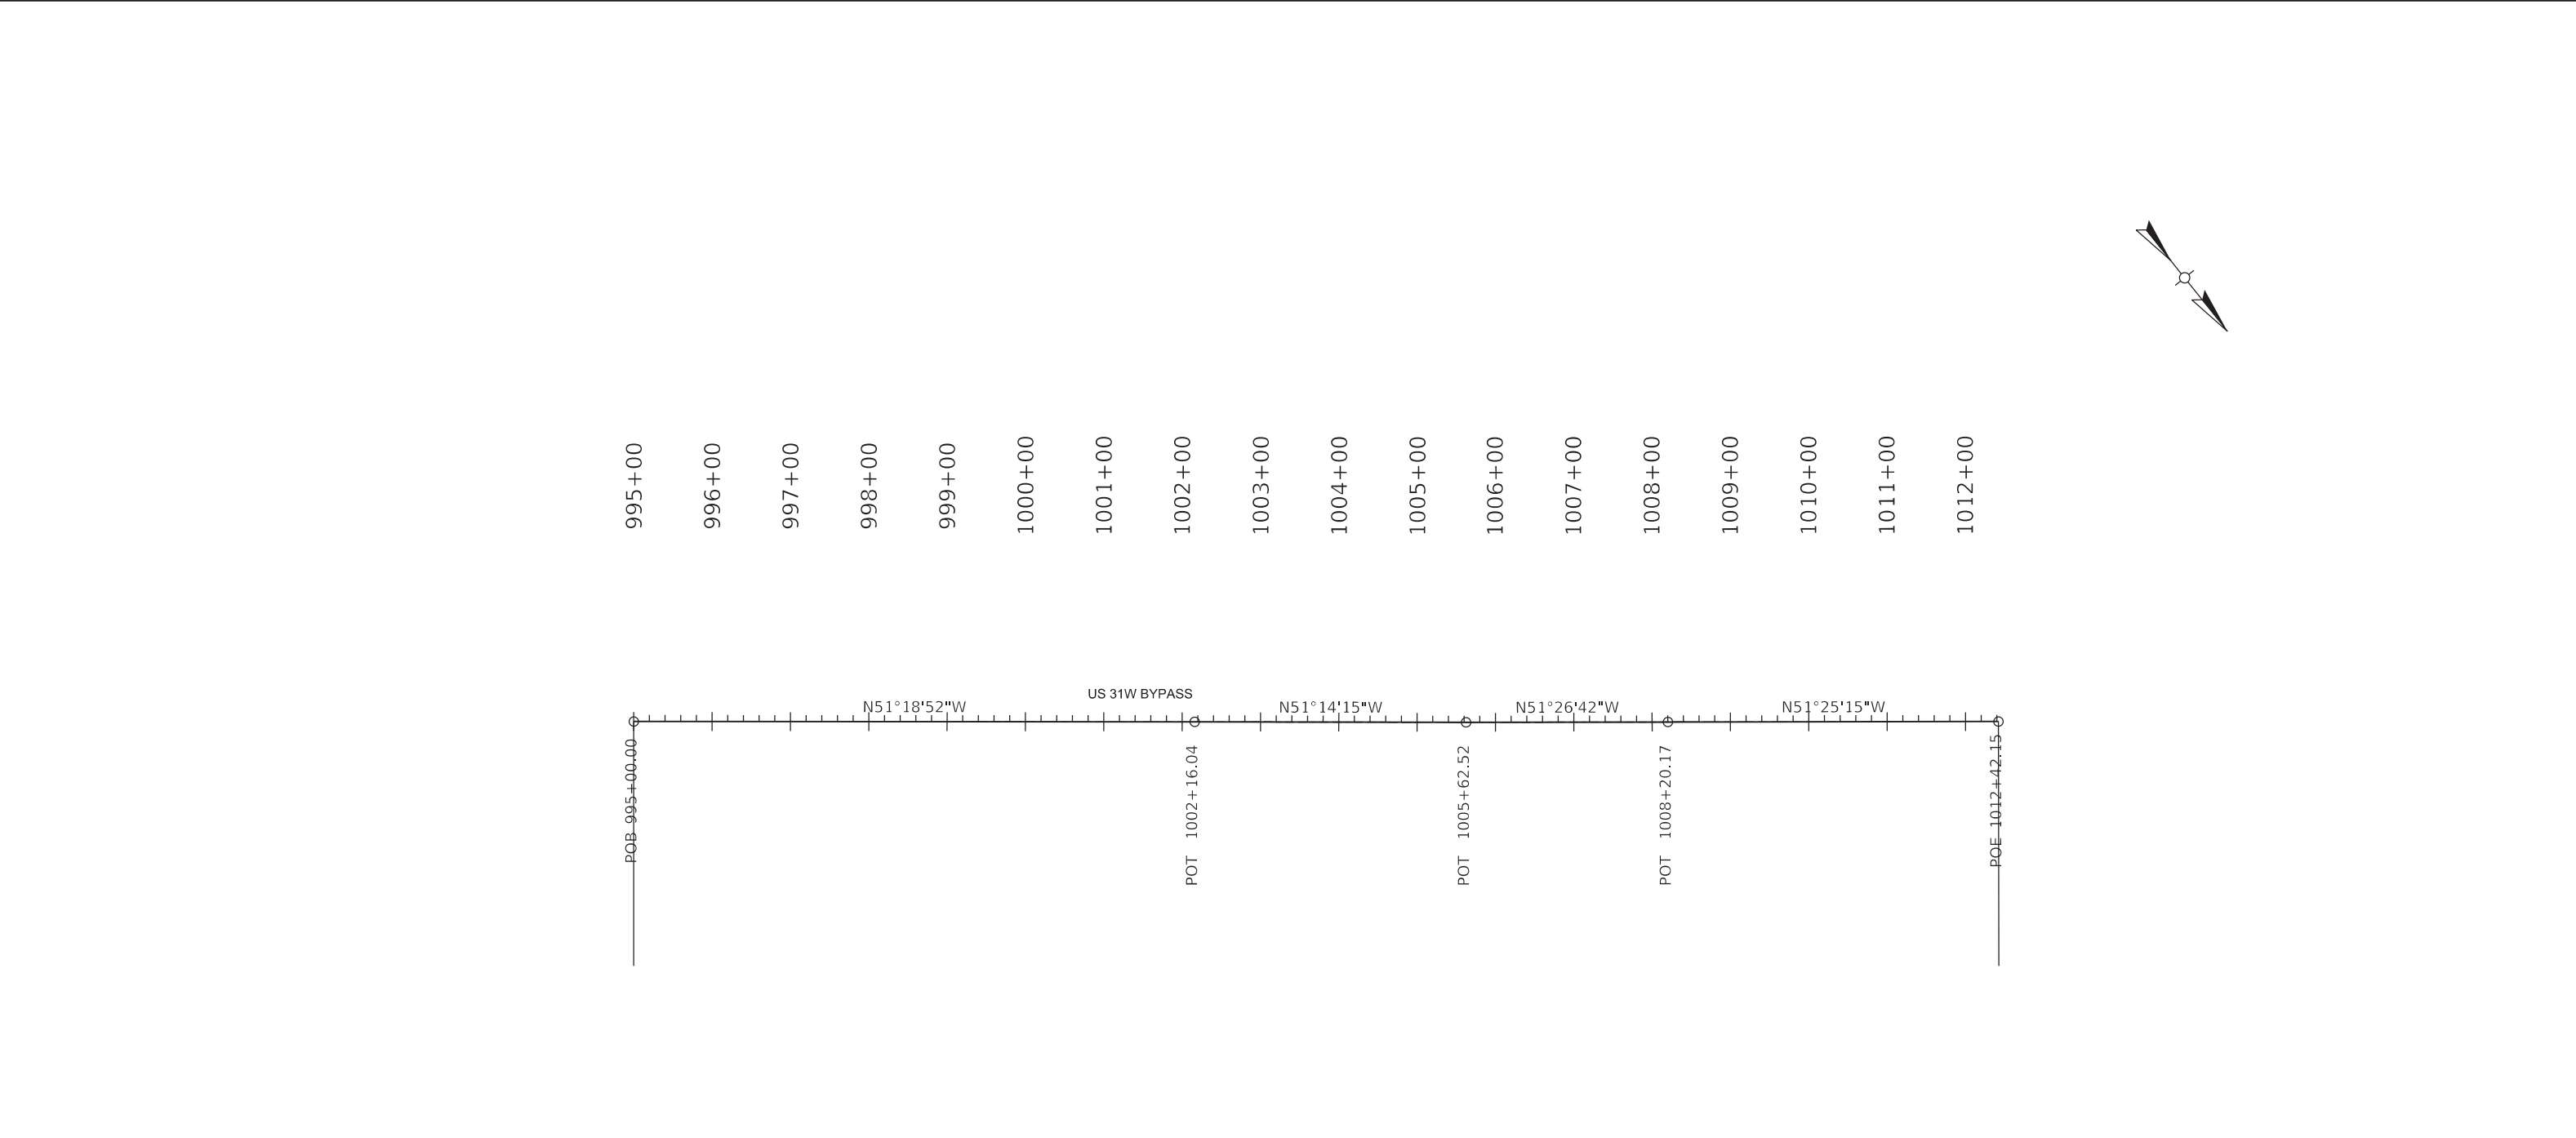

CENTERLINE COORDINATE DATA - US 31W BYPASS			
POINT	STATION	STATE PLANE SINGLE ZONE COORDINATES	
		NORTH (Y)	EAST (X)
P. O. B.	995+00.00	3774039.51	4887931.17
P. O. T.	1002+16.04	3774487.06	4887372.24
P. O. T.	1005+62.52	3774703.99	4887102.07
P. O. T.	1008+20.17	3774864.58	4886900.58
P. O. E.	1012+42.15	3775127.72	4886570.70

COORDINATE CONTROL POINTS				
POINT	DESCRIPTION	STATE PLANE SINGLE ZONE COORDINATES		
		NORTH (Y)	EAST (X)	ELEV. (Z)
CP1	1/2" REBAR & CAP	3774805.4190	4887795.8540	693.036
CP2	1/2" REBAR & CAP	3774324.0200	4887079.6920	690.572
CP3	1/2" REBAR & CAP	3774741.9280	4888068.8120	697.924
CP4	1/2" REBAR & CAP	3773861.5890	4886862.3260	690.296

Corporate Limits			Main Water Marker		Crash Cushion TY 9		Point (Misc)		Telephone Pedestal	
County Line			Main Water Greater Than 12 Marker		Cross Notch		Pole		Telephone Pole	
Easement			Sewer Sanitary Marker		Curb Box Inlet		Pole (Light)		Temporary Benchmark	
Fence COA			Sewer Sanitary Force Main Marker		Curb Notch		Post		Traffic Light	
Mineral Parcel			Sewer Storm Marker		Combination Pole		Power Pole		Traffic Signal Control Box	
Property Line			Multi Utility Bank Marker		Delineator Post		Quarry		Traffic Signal Junction Box	
Right of Way Line			Oil Line Marker		Drop Box		Random (Ground Shot)		Traffic Signal Pole	
All Overhead Utility Lines			Steam Line Marker		Existing Spring		Railroad Mile Marker		Traverse Point	
Cable Underground Electric With Quality Levels			Cable Guardrail		Electric Manhole		Railroad Spike		Tree	
Duct Underground Electric With Quality Levels			Ditch		Electric Meter		Right of Way Marker		TV Junction Box	
Cable Underground Fiber With Quality Levels			Edge of Water		Electric Pedestal		RR Traffic Signal Pole		Utility Pole	
Cable Underground Telephone With Quality Levels			Fence Hedge		Electric Junction Box		RW Parcel		Underground Storage Tank	
Duct Underground Telephone With Quality Levels			Fence		Fire Hydrant		Sanitary Cleanout		Utility Test Hole	
Cable Underground TV With Quality Levels			Flow Line/Thalweg/ Int. Stream or Ditch		Flag Pole		Sanitary Manhole		Water Line Marker	
Main Gas With Quality Levels			Guardrail		Force Main Sewer Valve		Satellite Dish		Water Meter	
Main Water With Quality Levels			Railroad		Fuel Tank Inlet		Septic Tank Cleanout		Water Spigot	
Main Water Greater Than 12 With Quality Levels			Shrub Line		Fuel Tank Vent		Service Pole		Water Valve	
Sewer Sanitary With Quality Levels			Sink Hole		Gas Meter		Sewer Air Release Valve		Water Well	
Sewer Sanitary Force Main With Quality Levels			Tree Line		Gas Monitoring Well		Shrub		Yard Light	
Sewer Storm With Quality Levels			Wall (WSM or DSM)		Gas Valve		Sign		Yard Sprinkler	
Multi Utility Bank Quality Levels			Blue Line Stream		Gas Vent		Sign Post (Single)		Yard Sprinkler Water Valve	
Oil Line Quality Levels			Lakes and Ponds		Gas Well		Sign with 2 posts			
Steam Line Quality Levels			Regulated Floodway		Guidewires & Anchors		Sign group (4)			
Cable Underground Electric Marker			RDZ Line		Headstone		Station Stamp			
Duct Underground Electric Marker			ADA Ramp		Interstate Shield		Storm Manhole			
Cable Underground Fiber Marker			Anchor Pole		Iron Pin		Stub Power			
Cable Underground Telephone Marker			Benchmark		Light Pole		Stub Telephone			
Duct Underground Telephone Marker			Bike Lane Symbol		Low Wire		Survey Cross Notch			
Cable Underground TV Marker			Bollard		Mag Nail		Survey Curb Notch			
Main Gas Marker			Centerline		Mailbox		Survey Nail			
			Centerline Stationing		Manhole		Survey Spike			
			Control Monument		Mile Marker Post		Survey Stone Marker			
			Control Point		Mineral Parcel		Swamp			
			Core Hole		Misc Location Point		Telephone Booth			
			Crash Cushion TY 6 D		Monitoring Well		Telephone Junction Box			
			Crash Cushion TY 6 A		Parking Meter		Telephone Line Overhead			
			Crash Cushion TY 9A		Pedestrian Signal		Telephone Manhole			
					Pins/Pipes					
					PK Nail					

UTILITY OWNERS

BRANDENBURG TELEPHONE CO.
KYLE DALTON 270.982.4466

CITY OF ELIZABETHTOWN SEWER
MICHAEL PAGE 270.268.0438

CITY OF ELIZABETHTOWN NATURAL GAS
MATTHEW HOBBS 270.268.2288

COMCAST COMMUNICATIONS
STEVE GADDIE 270.401.1543

CSX TRANSPORTATION INC.
BRAD ARMSTRONG 513.853.1221

HARDIN COUNTY WATER #2
FORREST POLLOCK 270.307.9744

KU ELECTRIC DISTRIBUTION
CAROLINE JUSTICE 502.627.3708

KU ELECTRIC TRANSMISSION
CAROLINE JUSTICE 502.627.3708

LEVEL 3 COMMUNICATIONS LLC
PATRICK BARKES 812.341.7335


WINDSTREAM HOLDINGS II, LLC
STEVE JOHNSON 859.357.6209

	COMMONWEALTH OF KENTUCKY DEPARTMENT OF HIGHWAYS		LEGEND/UTILITY OWNERS	ITEM NO.	COUNTY OF
				04-954.00	HARDIN
				SHEET NO.	
				R002F	

DRAINAGE STRUCTURE SUMMARY					DRAINAGE STRUCTURE SUMMARY				
NAME	TYPE	T/G	INV. IN	INV. OUT	NAME	TYPE	T/G	INV. IN	INV. OUT
A1	TY 13G NO. 2	692.96	689.41		I1	TY 13G NO. 2	695.82	692.31	
A2	TY 13G NO. 2	693.44	689.20		I2			692.31	692.03
A3	TY 13S NO. 75	693.91	688.99		J1	TY 13G NO. 2	697.27	693.48	
A4	TY 13S NO. 75	693.30	688.49		J2	TY 13G NO. 2	696.60	692.84	
A5		688.49	688.38		J3	TY 13G NO. 2	695.78	692.01	
B1	TY 13G NO. 2	694.38	690.84		J4			692.01	691.63
B2		690.84	690.65		K1	TY 13G NO. 2	695.39	691.62	
C1	TY 13G NO. 2	694.62	691.03	689.87	K2			691.62	688.31
C2		691.03	689.87		L1	TY 13G NO. 2	694.48	691.03	
D1	TY 13G NO. 2	695.57	692.06		L2			691.03	690.72
D2		692.06	691.05		M1	TY 13G NO. 2	693.93	690.17	
E1	TY 13G NO. 2	696.53	692.77		M2	TY 13G NO. 2	693.68	689.93	
E2		692.77	692.00		M3			689.93	689.60
F1	TY 13S NO. 75	698.25	694.42		N1	S&F HEADWALL		689.25	
F2	TY 13S NO. 75	697.81	692.80		N2	JCT BOX TY A	692.41	688.91	
F3	JCT BOX TY B	697.51	691.10		N3	TY 13S NO. 75	693.05	689.28	
G1	TY 13G NO. 2	698.37	694.88		N4	TY 13G NO. 2	693.58	690.09	
G2		694.88	693.56		O1	TY 13G NO. 2	693.58	690.04	
H1	TY 13G NO. 2	697.42	693.64		O2			690.04	689.92
H2		693.64	692.82		P1	TY 13G NO. 2	696.28	692.52	

* INCLUDES 5 LF SLOTTED DRAIN PIPE
ALL OUTFALLS TO HAVE S&M CONCRETE HEADWALL

CURB & GUTTER CONSTRUCTION			
LOCATION	STA. TO STA.	TYPE	LENGTH (FT)
SPLITTER	500+79 - 502+18	BARRIER MEDIAN TY 4	139
RT	501+52 - 507+76	STD CURB & GUTTER	624
RT	501+52 - 504+96	BARRIER MEDIAN TY 4	344
SPLITTER	502+19 - 504+57 RT	STD CURB & GUTTER	238
SPLITTER	502+18 - 504+48 LT	STD CURB & GUTTER	230
LT	503+23 - 504+89	STD CURB & GUTTER	166
SPLITTER	20+48 - 20+74 LT	STD CURB & GUTTER	26
SPLITTER	21+36 - 21+57 LT	STD CURB & GUTTER	21
SPLITTER	21+66 - 21+89 LT	STD CURB & GUTTER	23
SPLITTER	20+14 - 20+62 RT	STD CURB & GUTTER	48
SPLITTER	21+30 - 21+53 RT	STD CURB & GUTTER	23
SPLITTER	21+63 - 21+90 RT	STD CURB & GUTTER	27
DIVIDER	505+40 - 505+64	MOUNTABLE MEDIAN TY 3	24
TRUCK APRON		LIP CURB & GUTTER	232
CENTRAL ISLAND		STD CURB & GUTTER	170
SPLITTER	505+72 - 508+00 RT	STD CURB & GUTTER	228
SPLITTER	505+83 - 508+00 LT	STD CURB & GUTTER	217
LT	505+53 - 508+00	STD CURB & GUTTER	247

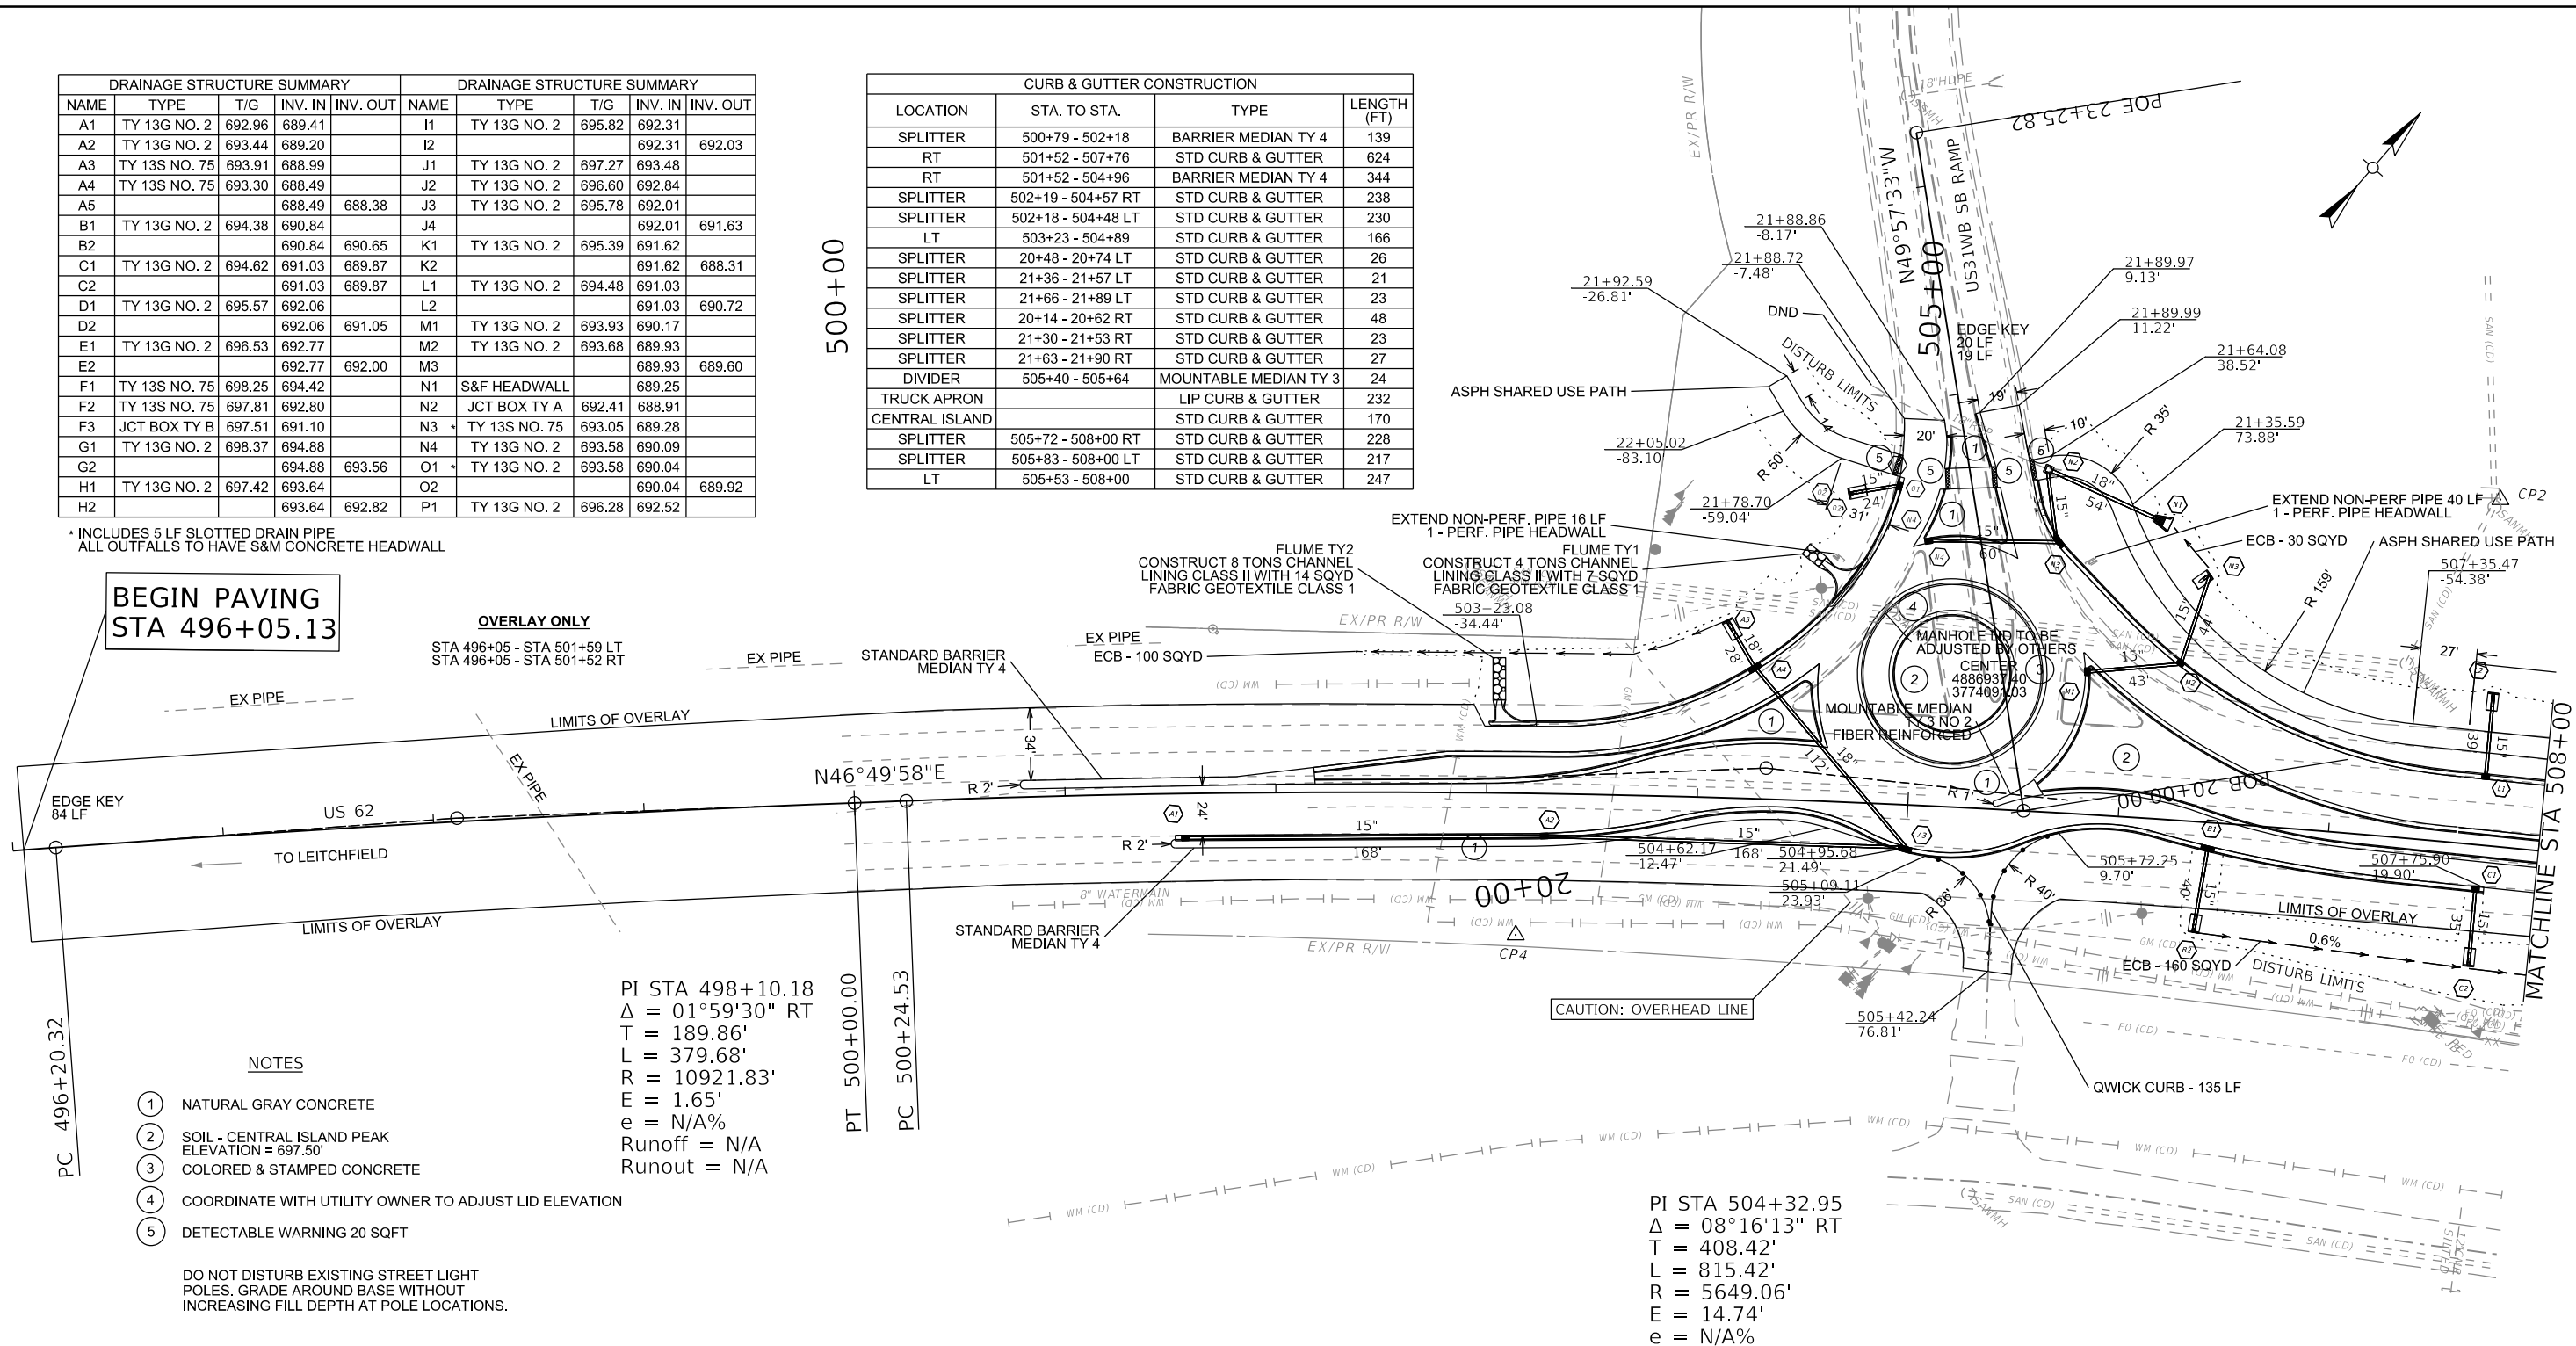

- NOTES
- 1 NATURAL GRAY CONCRETE
 - 2 SOIL - CENTRAL ISLAND PEAK ELEVATION = 697.50'
 - 3 COLORED & STAMPED CONCRETE
 - 4 COORDINATE WITH UTILITY OWNER TO ADJUST LID ELEVATION
 - 5 DETECTABLE WARNING 20 SQFT

DO NOT DISTURB EXISTING STREET LIGHT POLES. GRADE AROUND BASE WITHOUT INCREASING FILL DEPTH AT POLE LOCATIONS.

PI STA 498+10.18
 $\Delta = 01^{\circ}59'30''$ RT
T = 189.86'
L = 379.68'
R = 10921.83'
E = 1.65'
e = N/A%
Runoff = N/A
Runout = N/A

PI STA 504+32.95
 $\Delta = 08^{\circ}16'13''$ RT
T = 408.42'
L = 815.42'
R = 5649.06'
E = 14.74'
e = N/A%




COMMONWEALTH OF KENTUCKY
DEPARTMENT OF HIGHWAYS




WEST US 62 ROUNDABOUT AT US31W BYPASS SB RAMP

HORIZONTAL SCALE
SCALE: 1"=40'

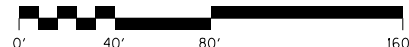

STA. 496+00.00 TO STA. 508+00.00

ITEM NO. 04-954.00 COUNTY OF HARDIN
SHEET NO. R003

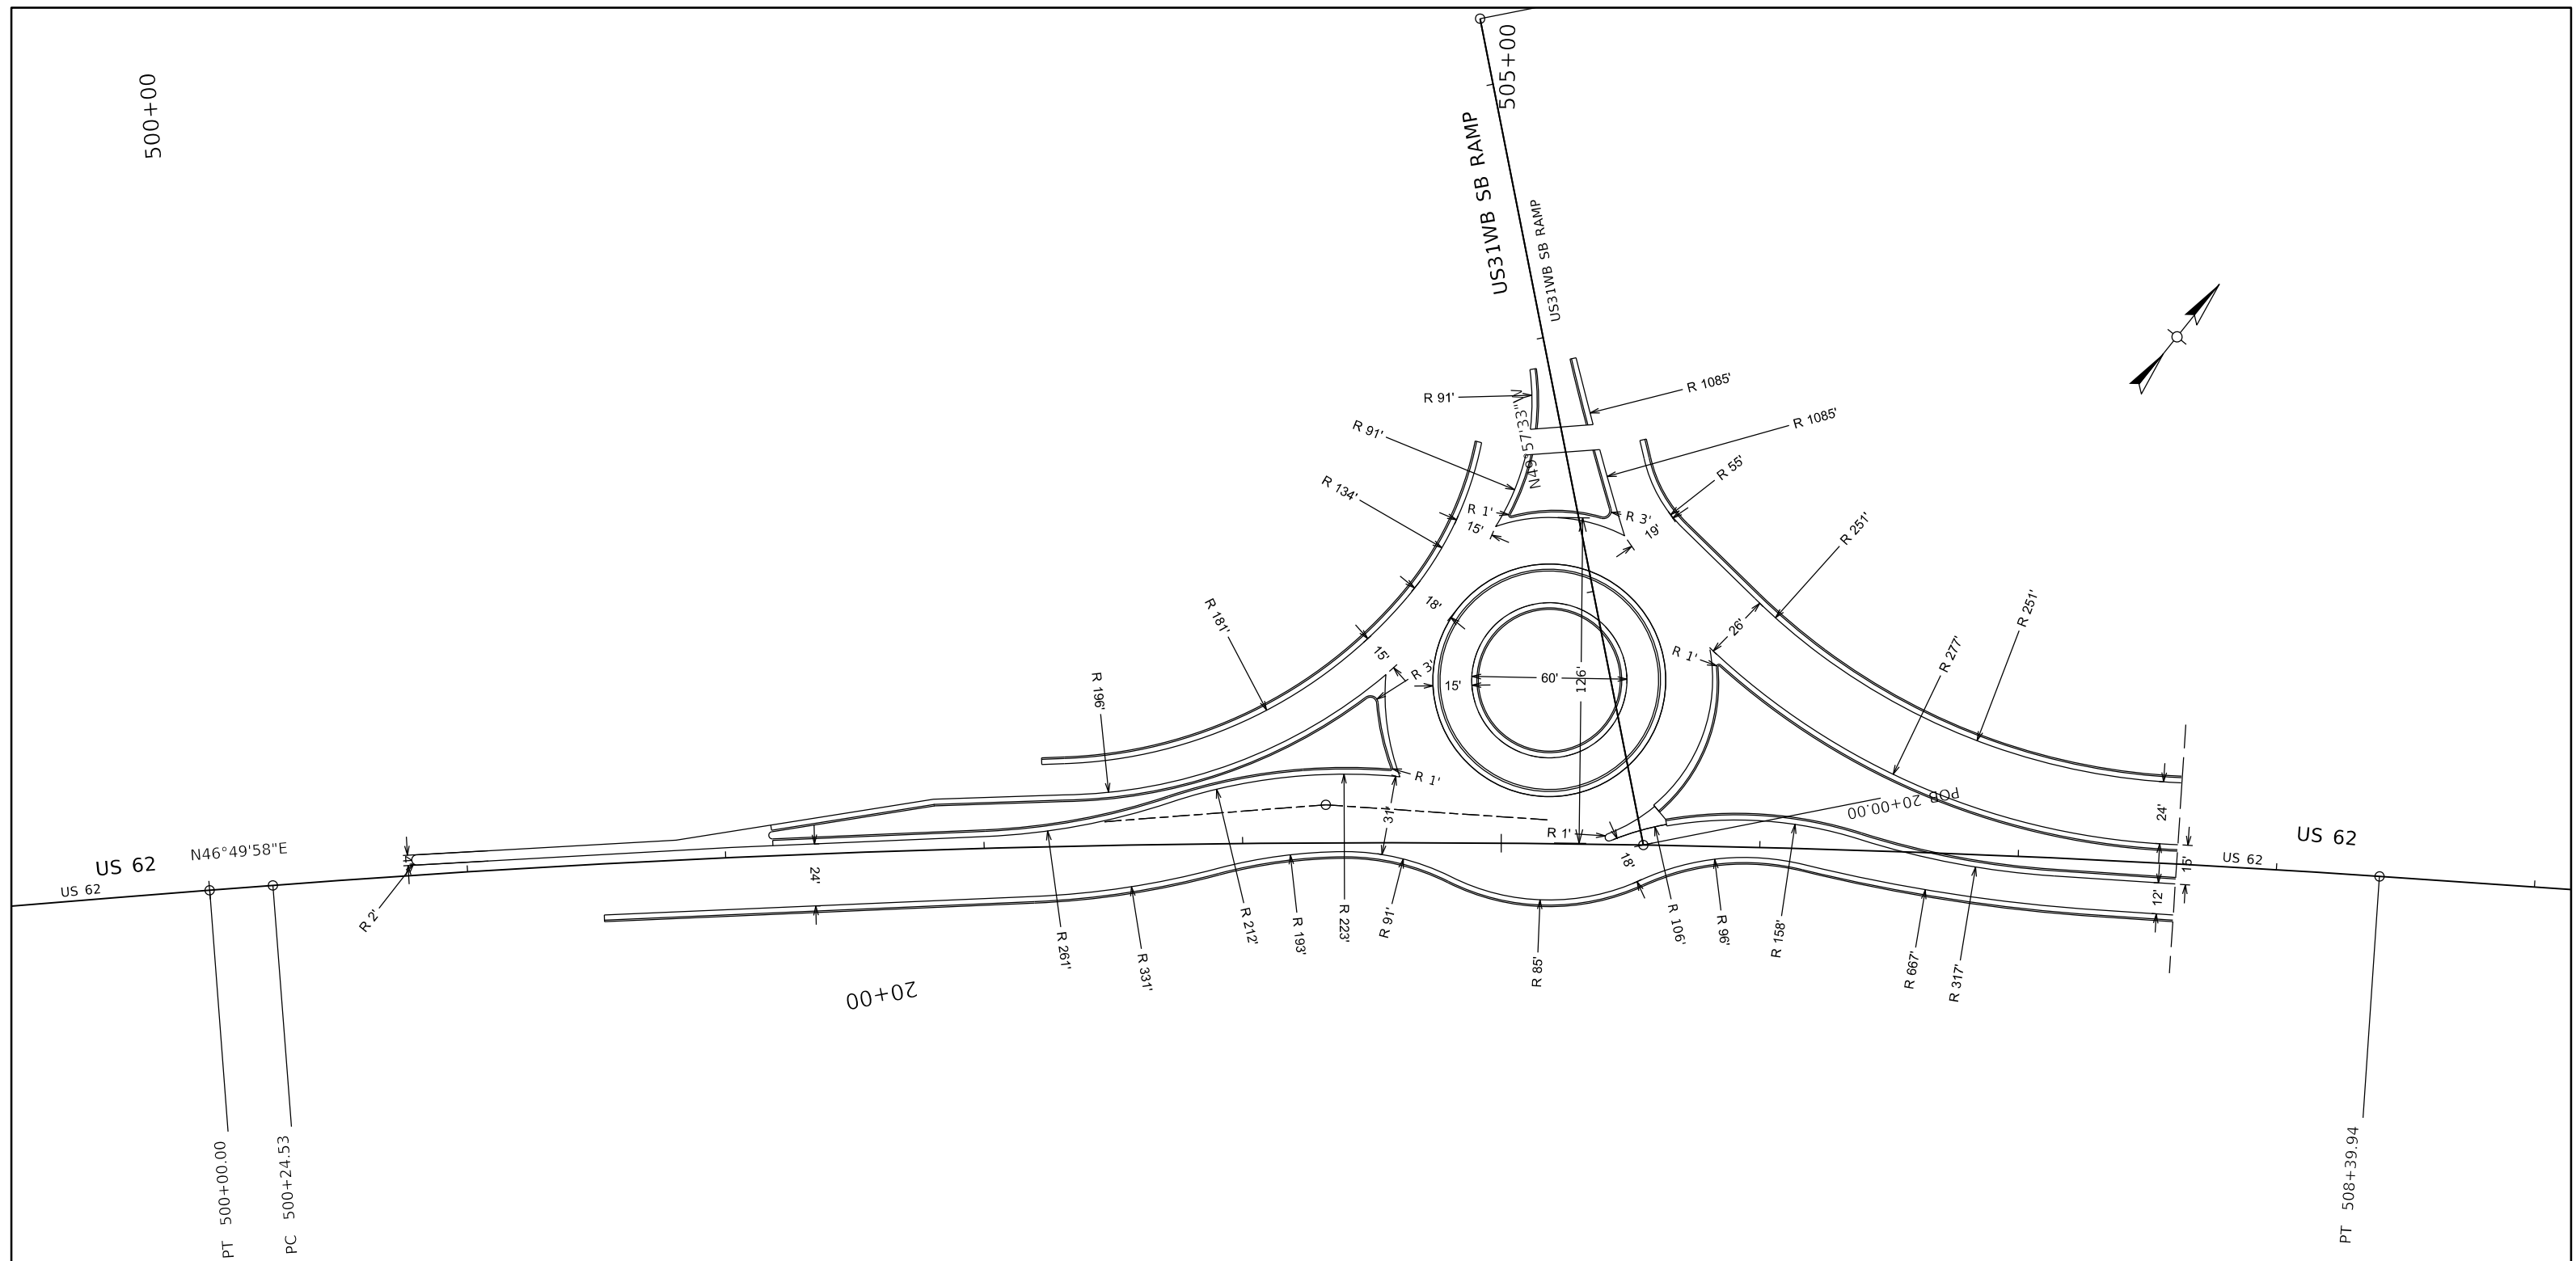

COMMONWEALTH OF KENTUCKY
DEPARTMENT OF HIGHWAYS



WEST ROUNDABOUT RADII/WIDTH DETAIL SHEET

HORIZONTAL SCALE
SCALE: 1" = 30'





ITEM NO. 04-954.00 COUNTY OF HARDIN

SHEET NO.
R005



EXISTING PAVEMENT AREAS TO BE UNDERCUT
& REPLACED WITH SOIL. ASSUMED DEPTH OF 24",
HOWEVER LESS WILL BE ACCEPTED GIVEN ALL
PAVEMENT AND AGGREGATE IS REMOVED. SOD
TO BE PLACED ON ALL AREAS WHEN FINISHED
GRADE IS ACHIEVED, INCLUDING REMAINING
AREAS BETWEEN BACK OF CURB AND SHARED
USE PATH. SOIL FILL MATERIAL SHALL BE INCIDENTAL
TO ROADWAY EXCAVATION BID ITEM.

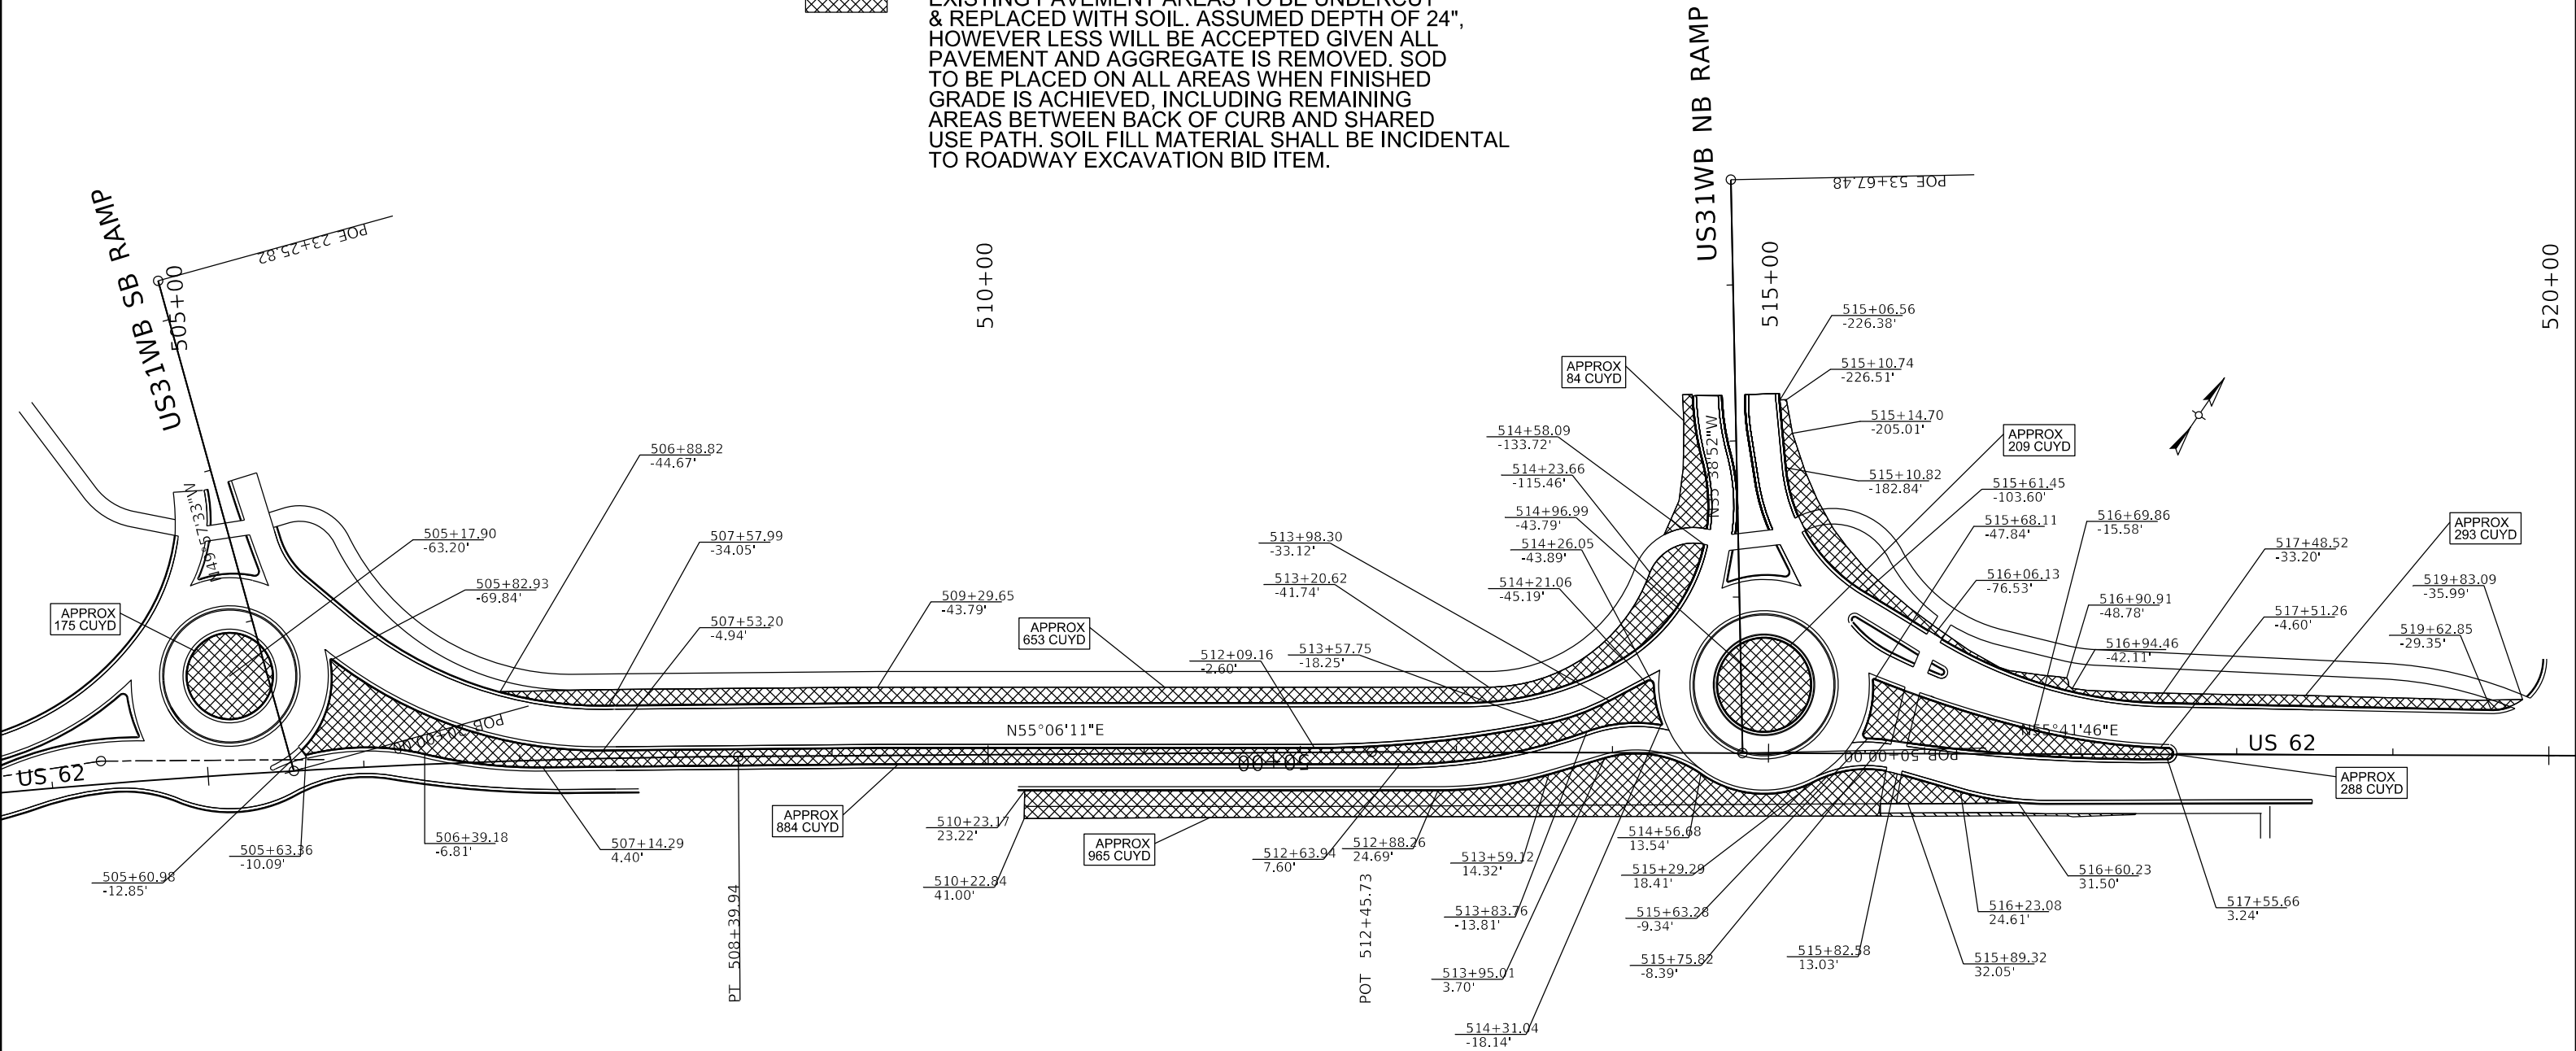

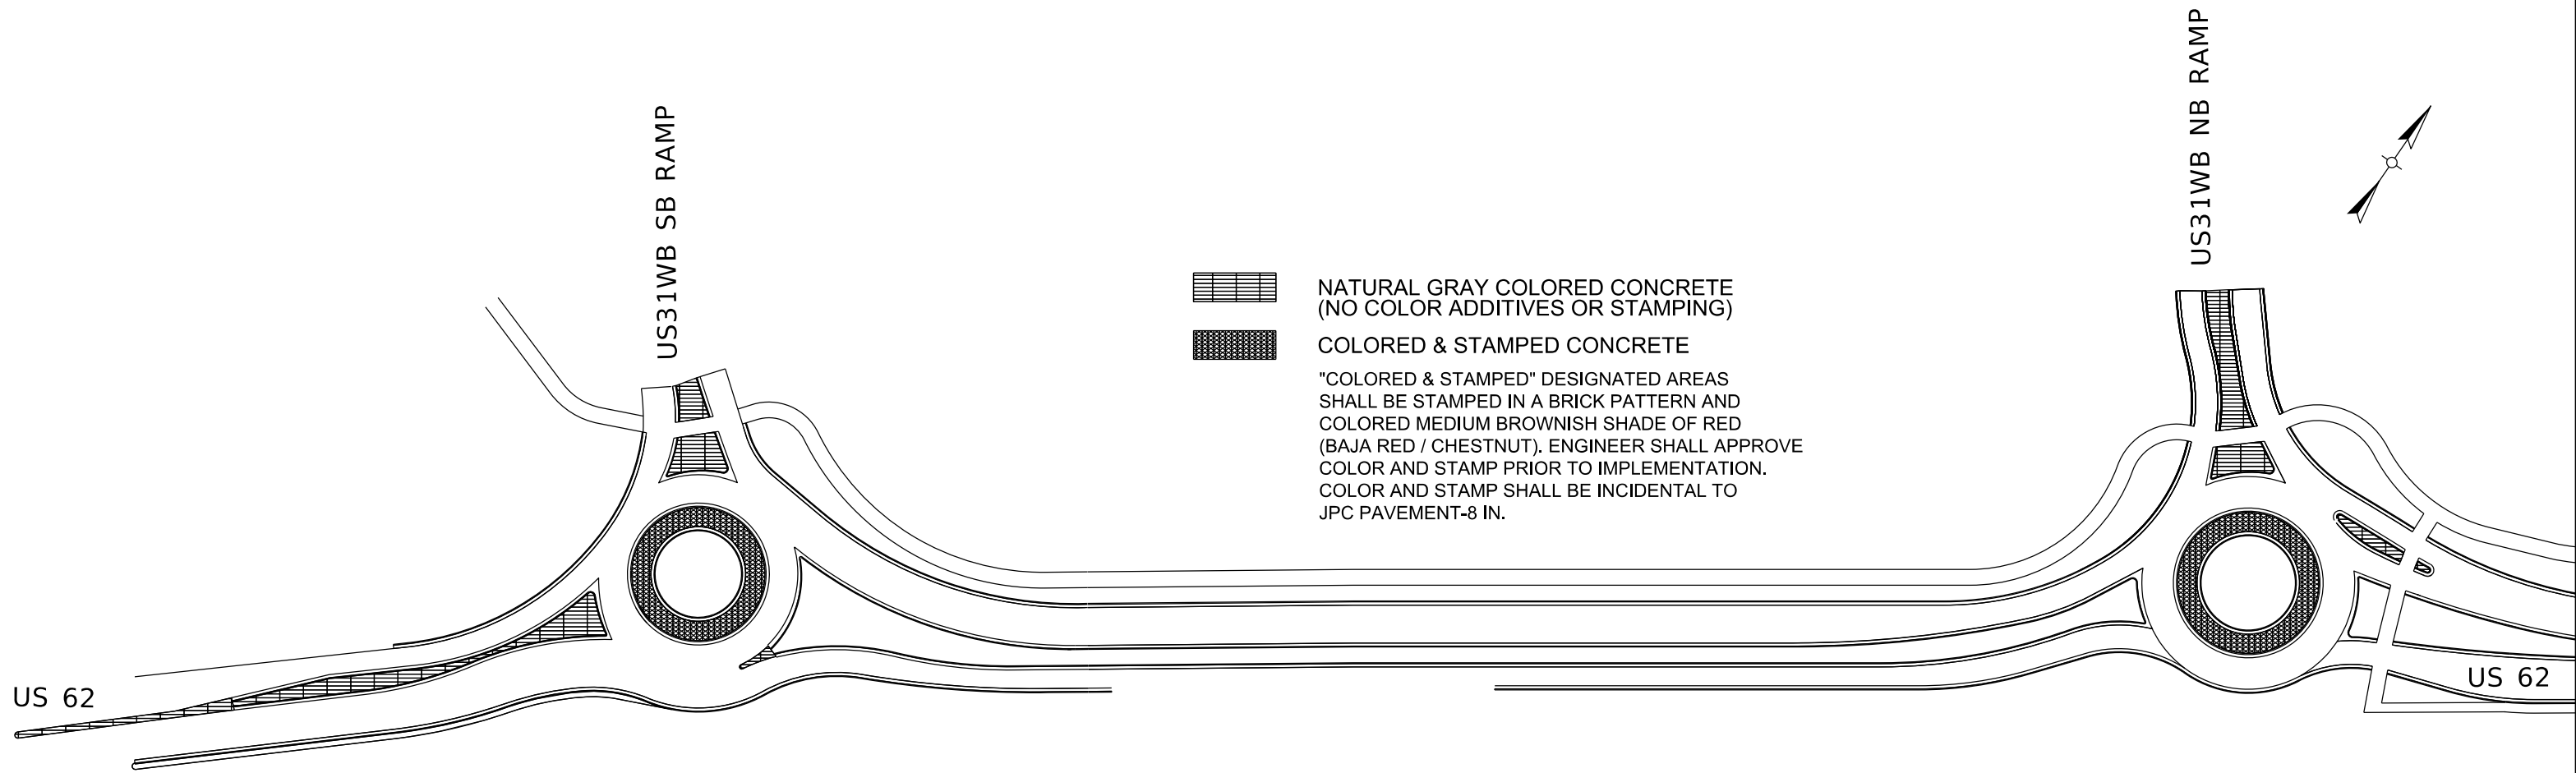


COMMONWEALTH OF KENTUCKY
DEPARTMENT OF HIGHWAYS





CONCRETE DESIGNATION


HORIZONTAL SCALE
SCALE: 1" = 50'

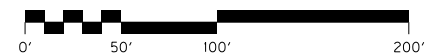


ITEM NO. 04-954.00	COUNTY OF HARDIN
SHEET NO. R009	

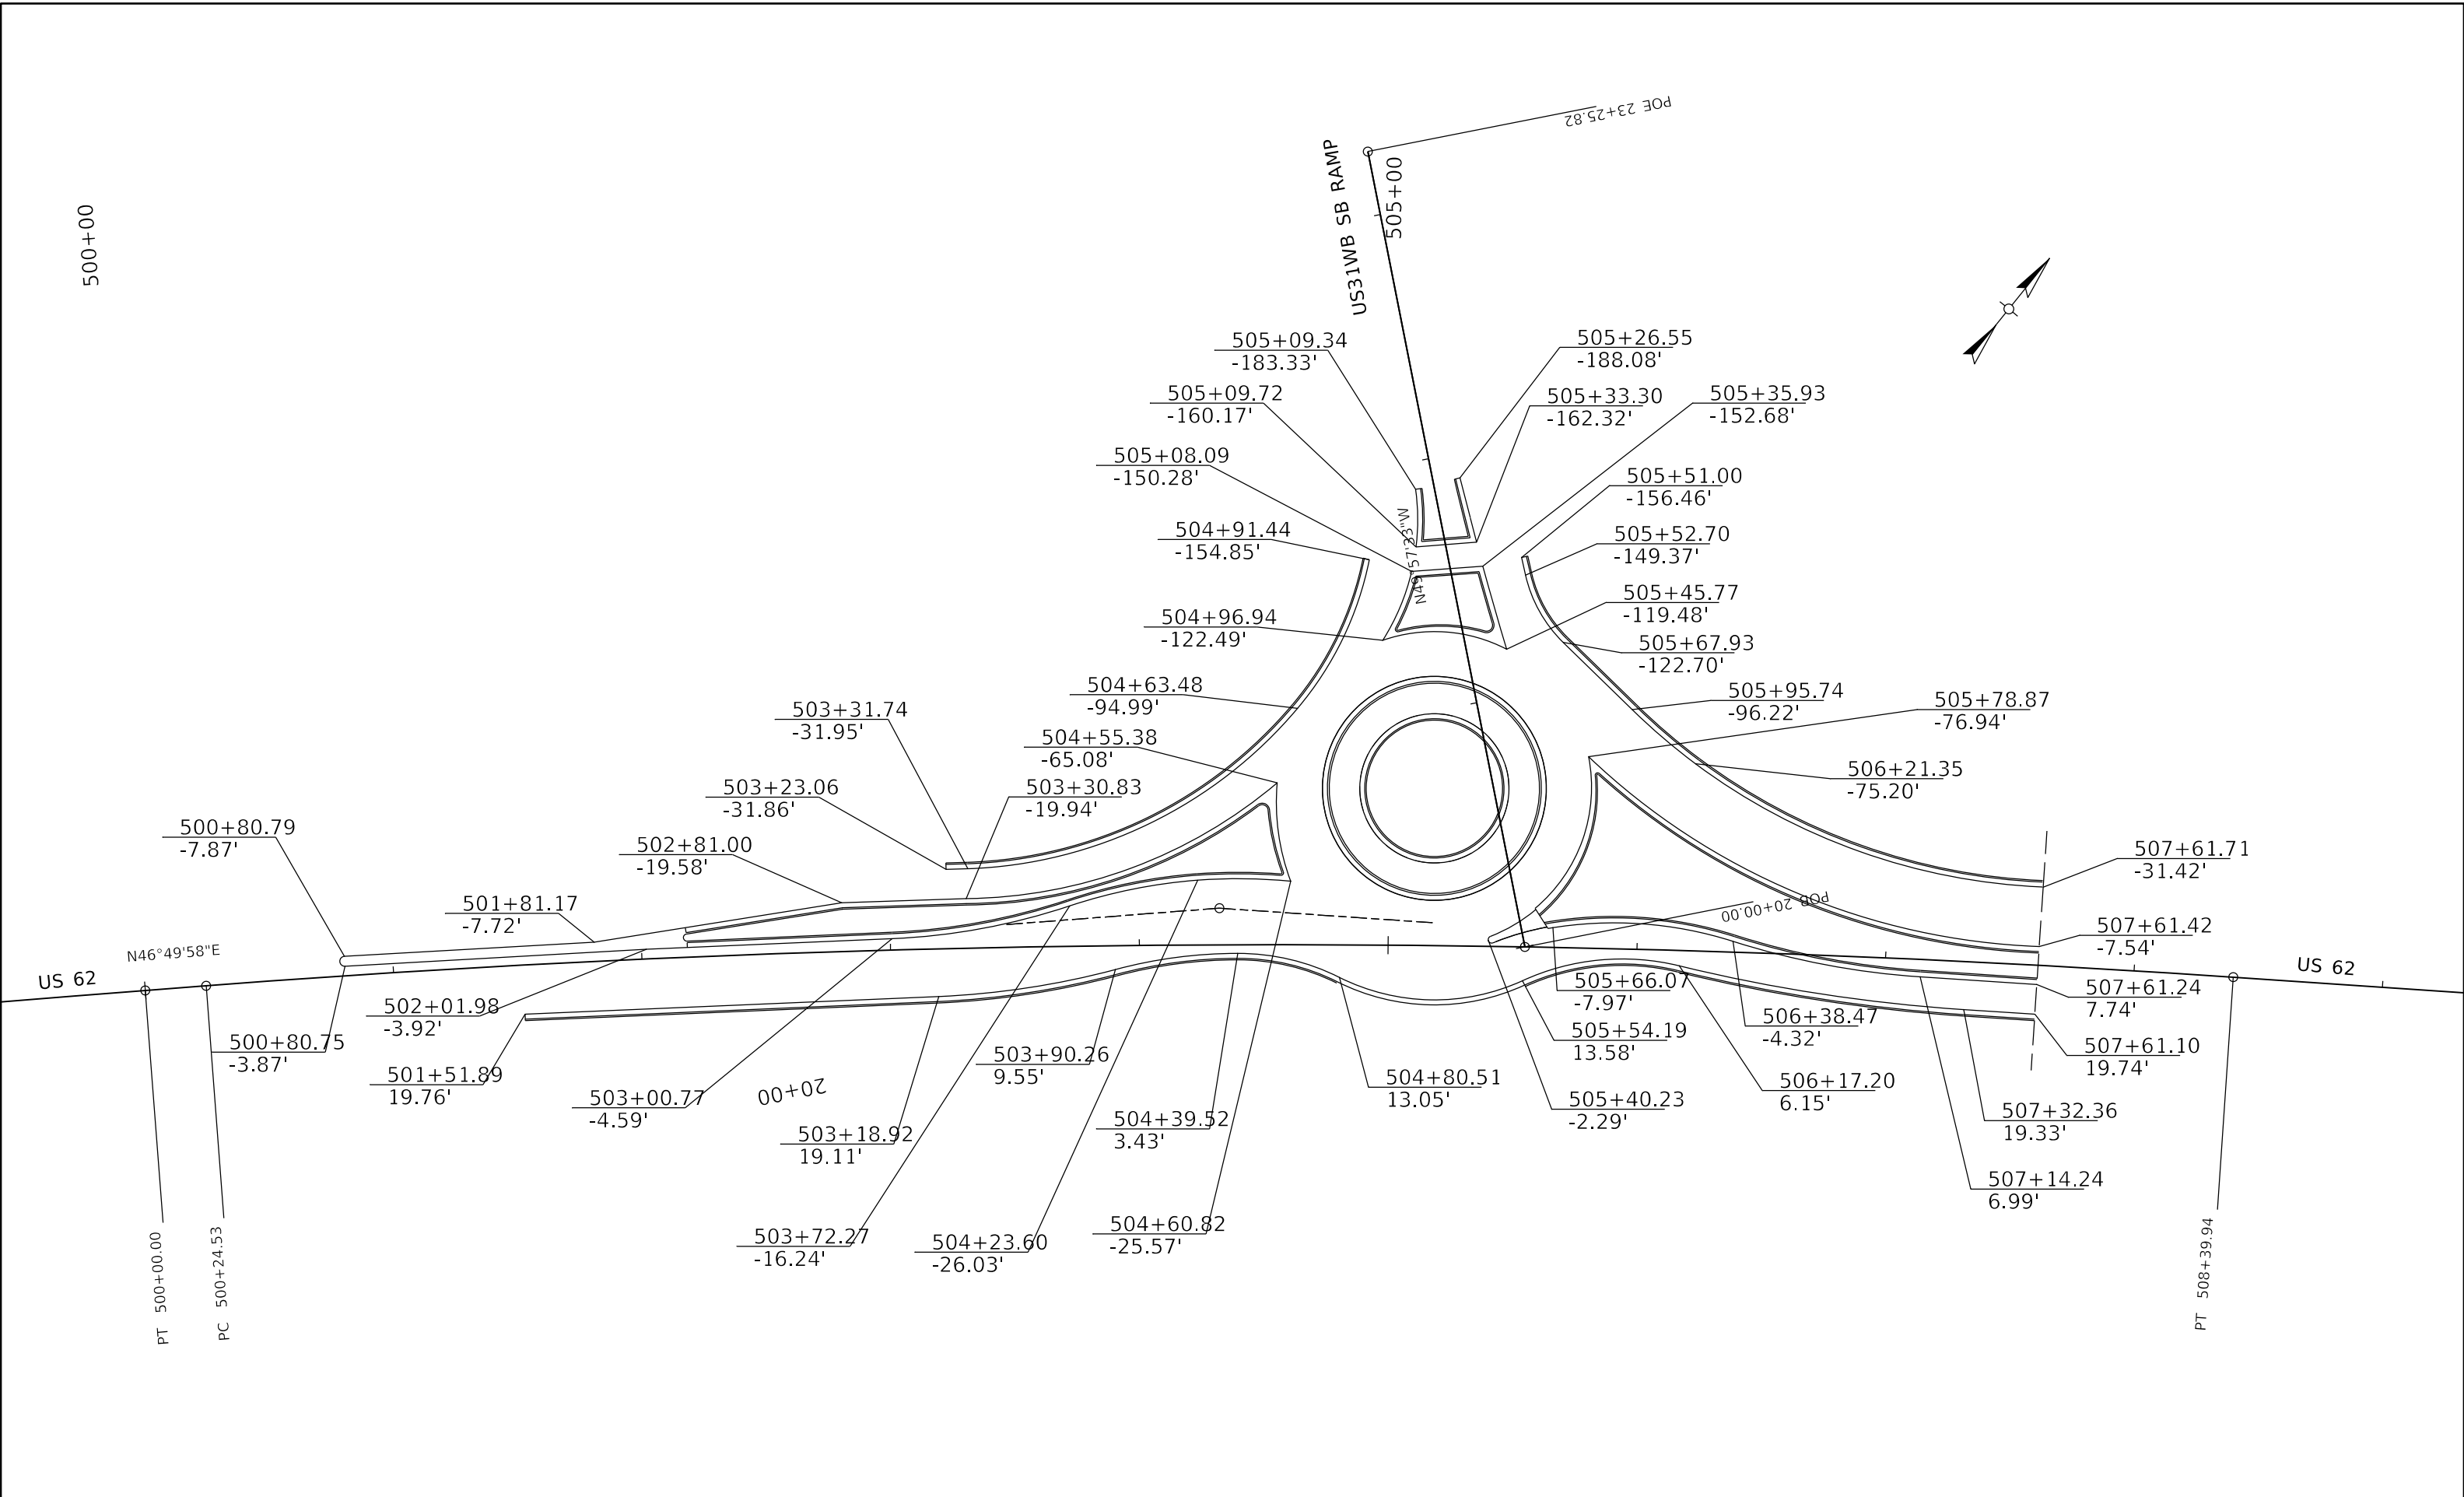


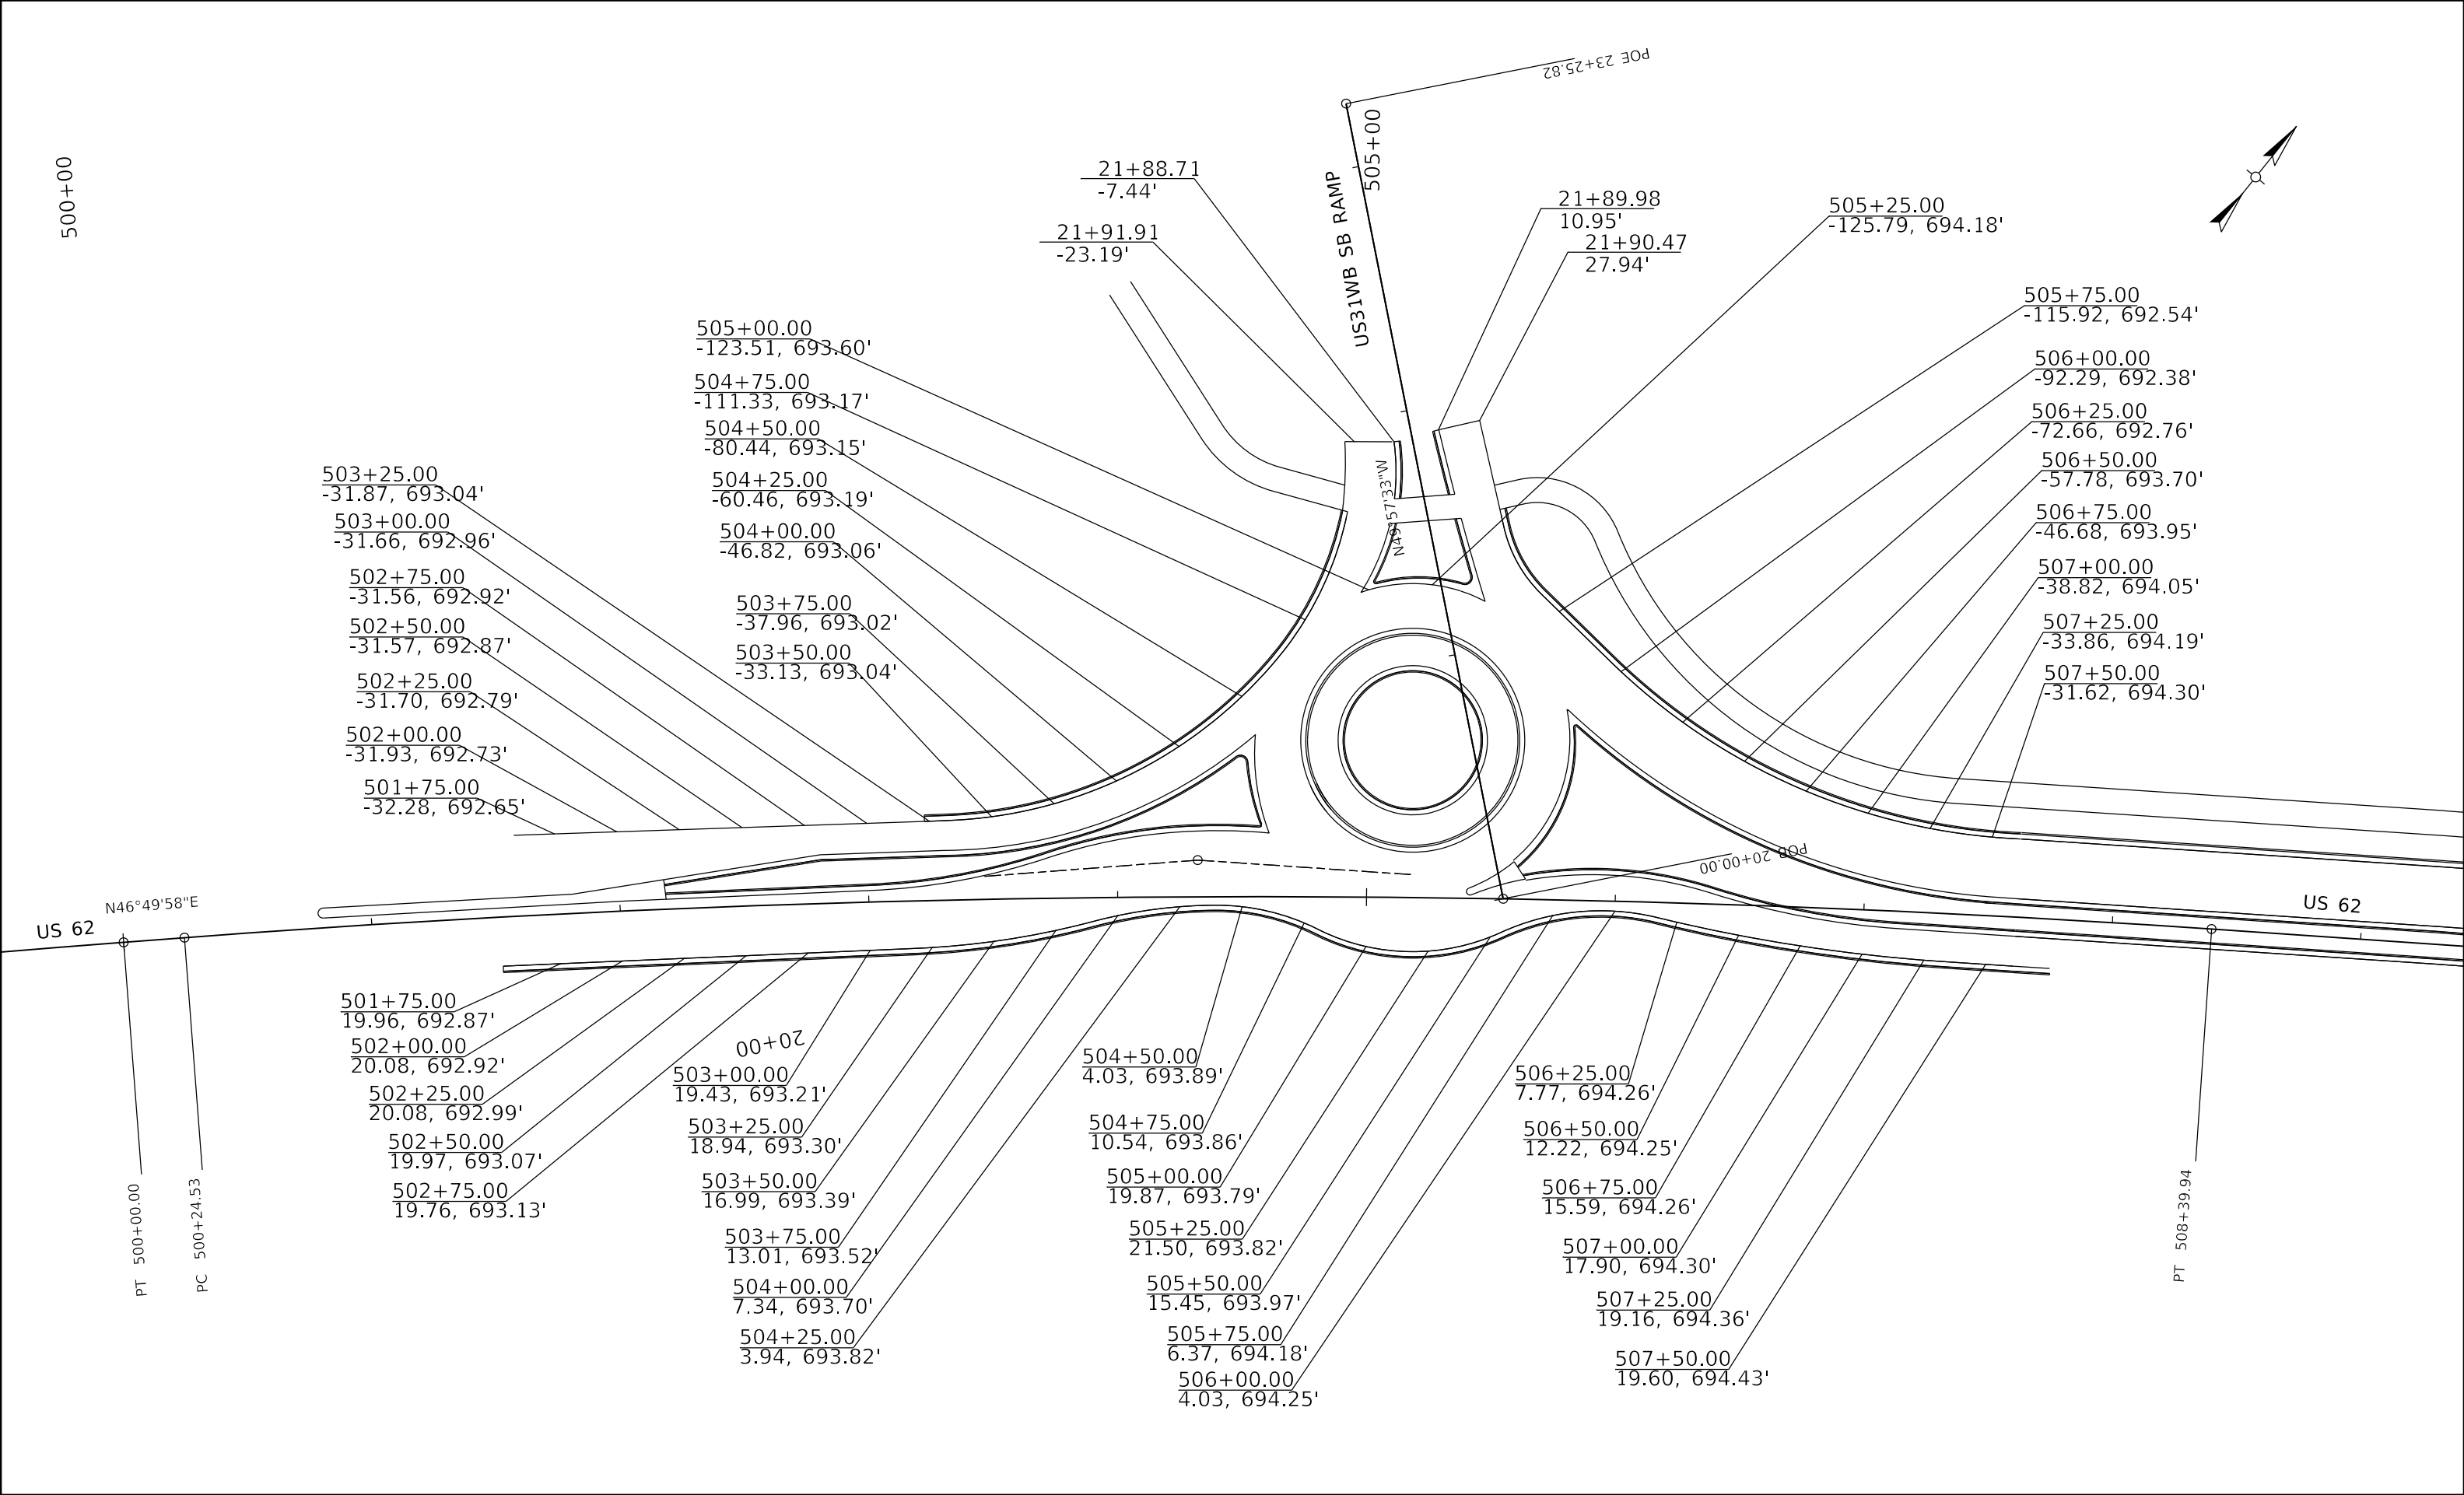


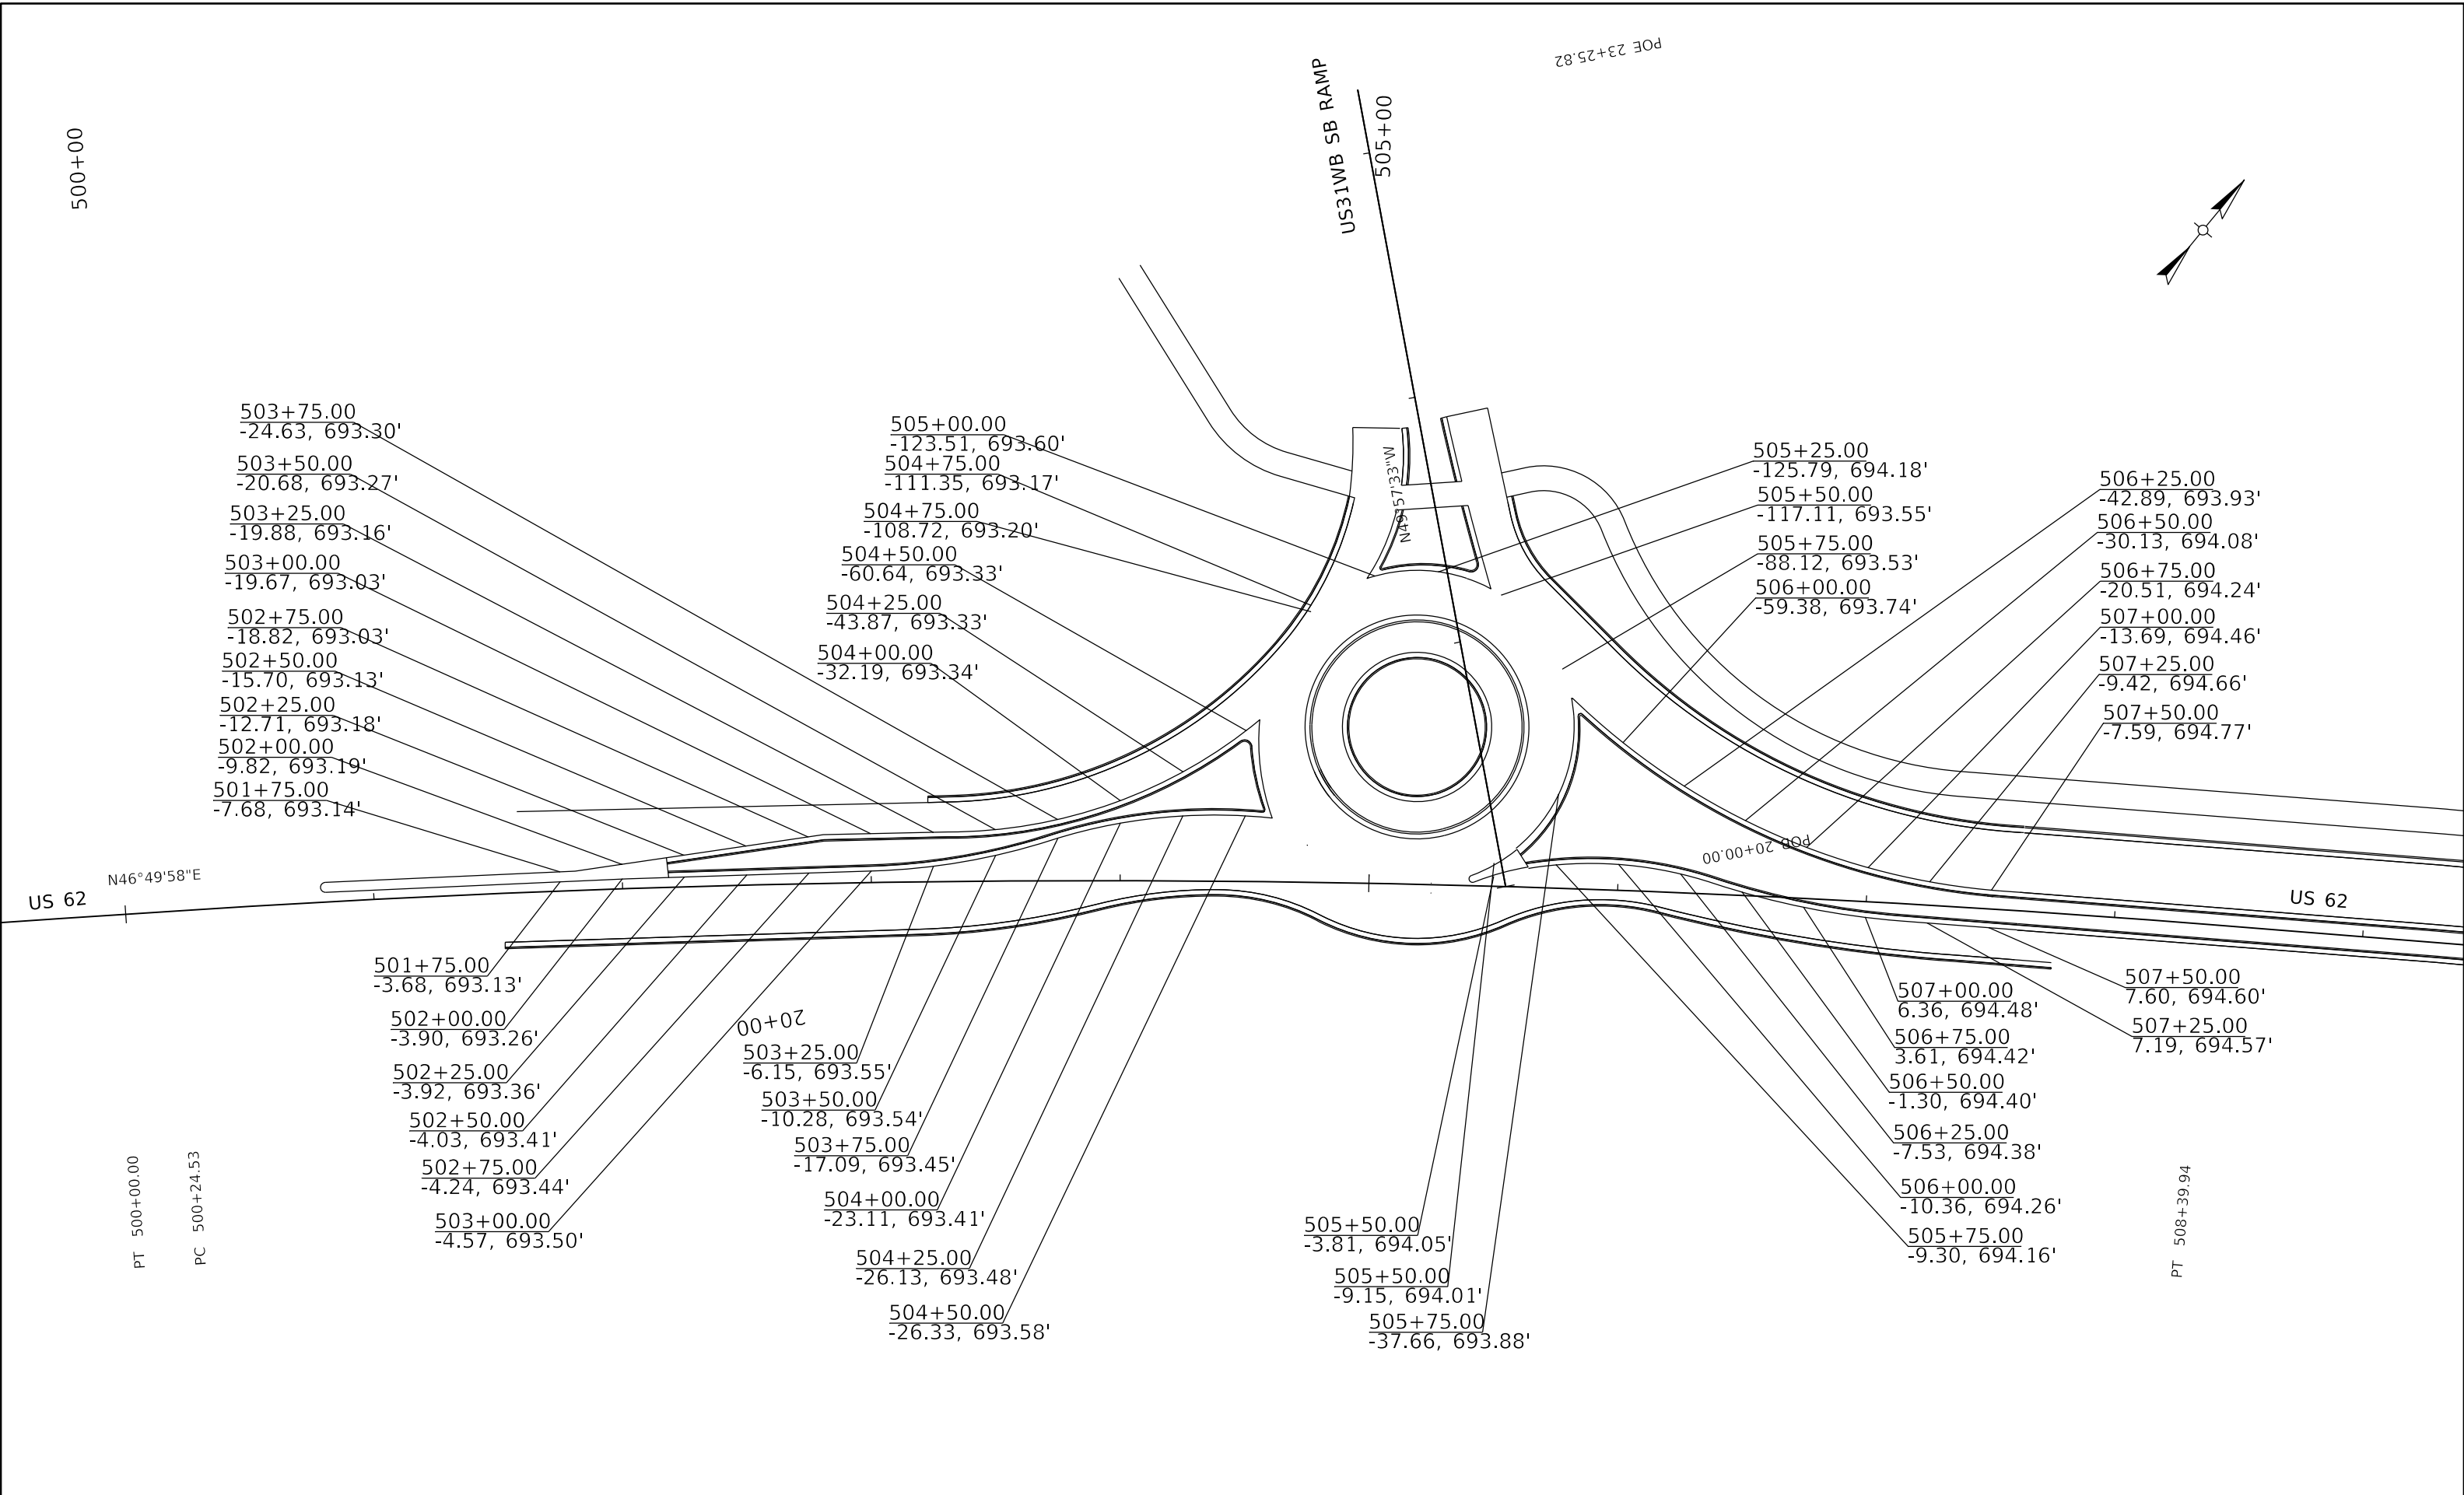


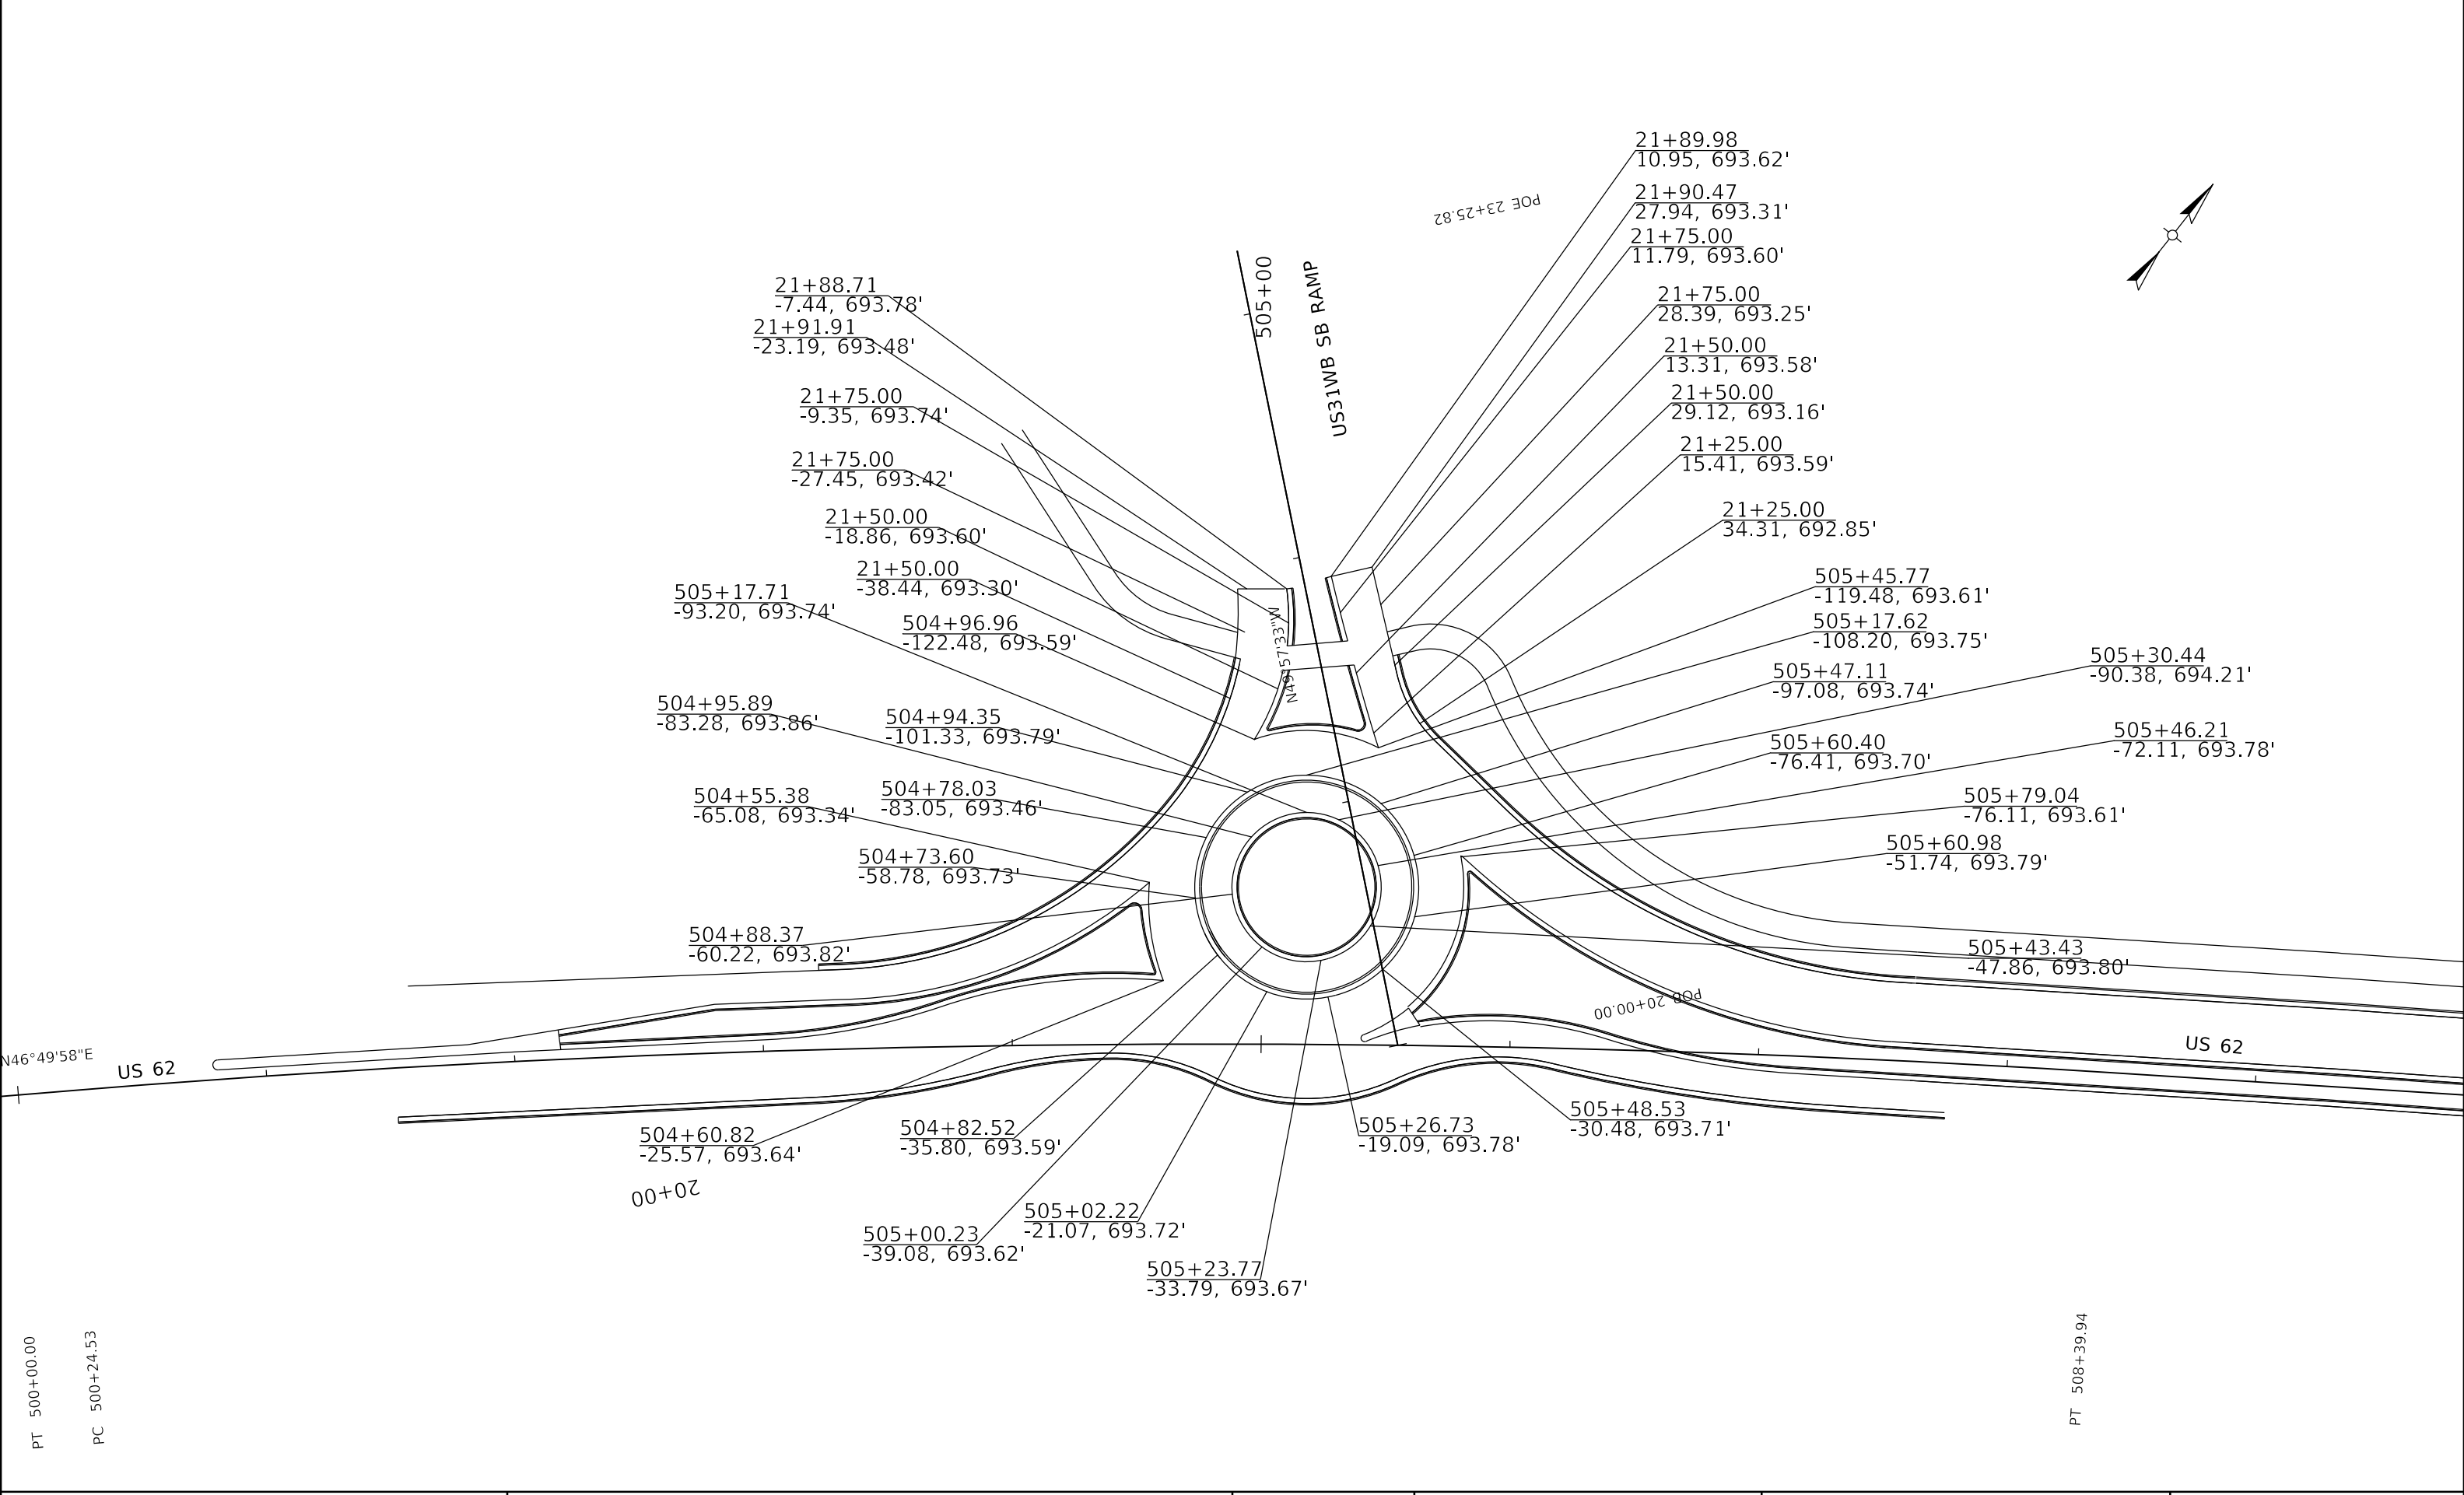



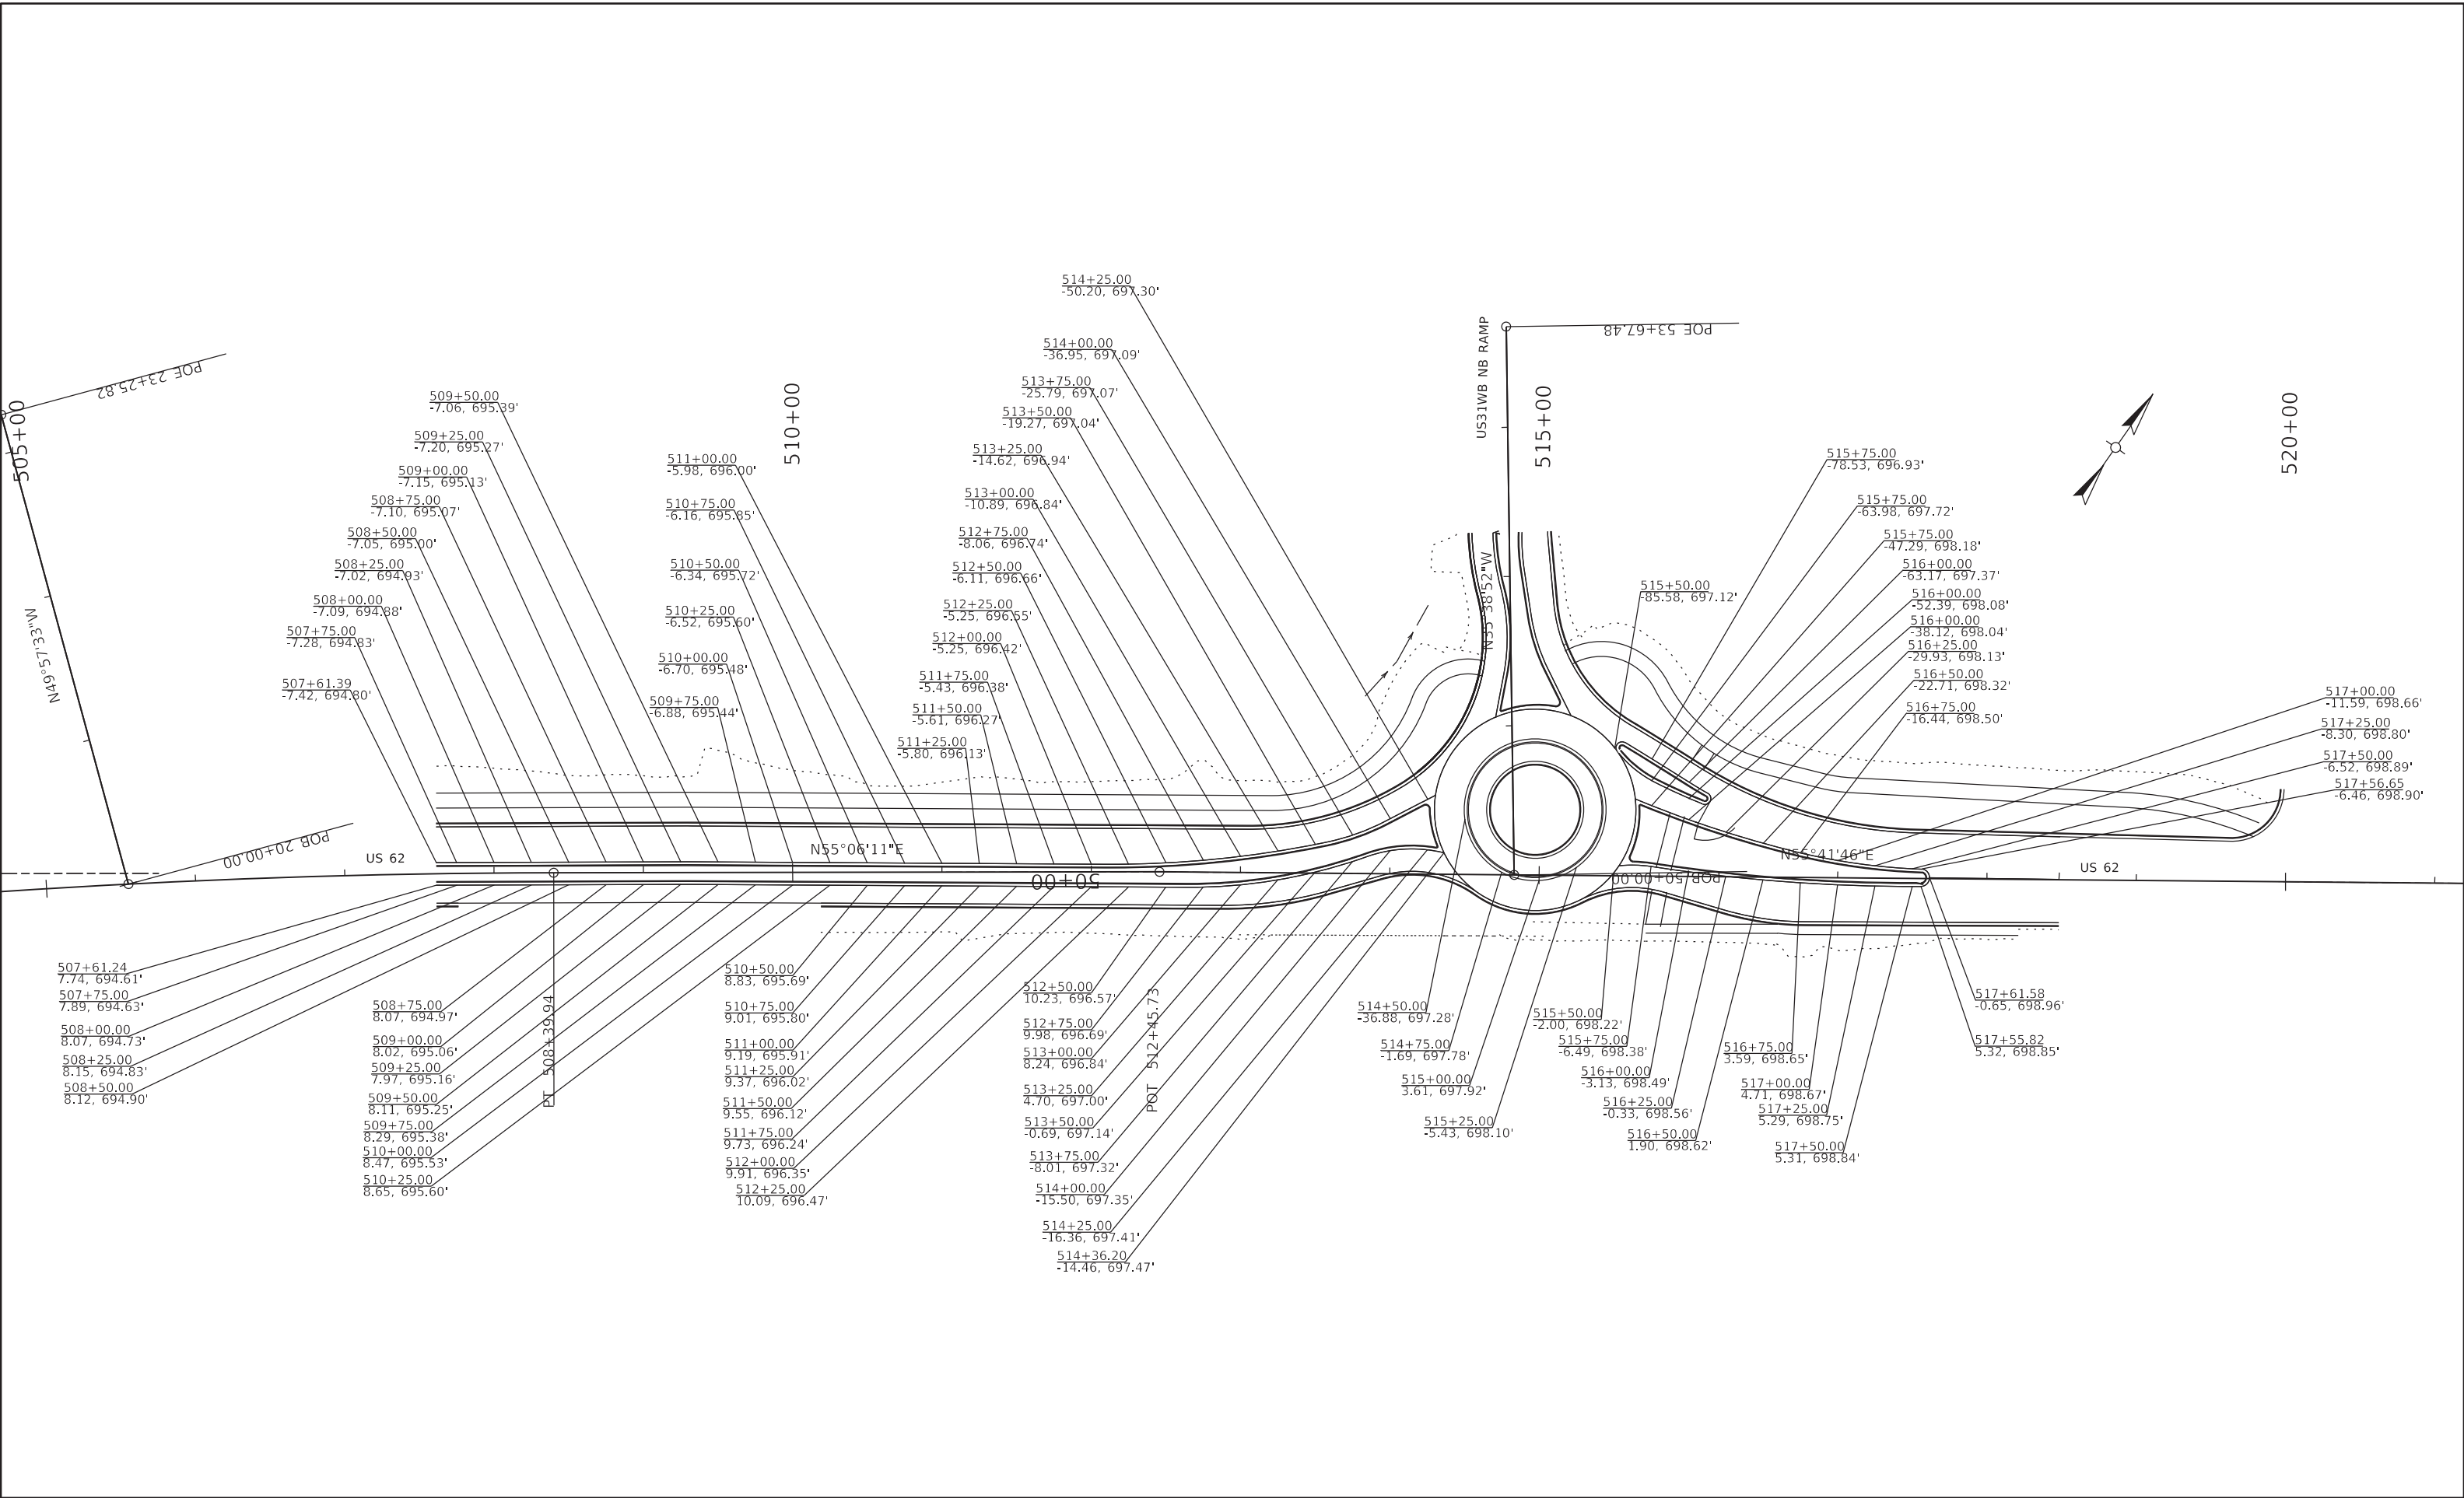

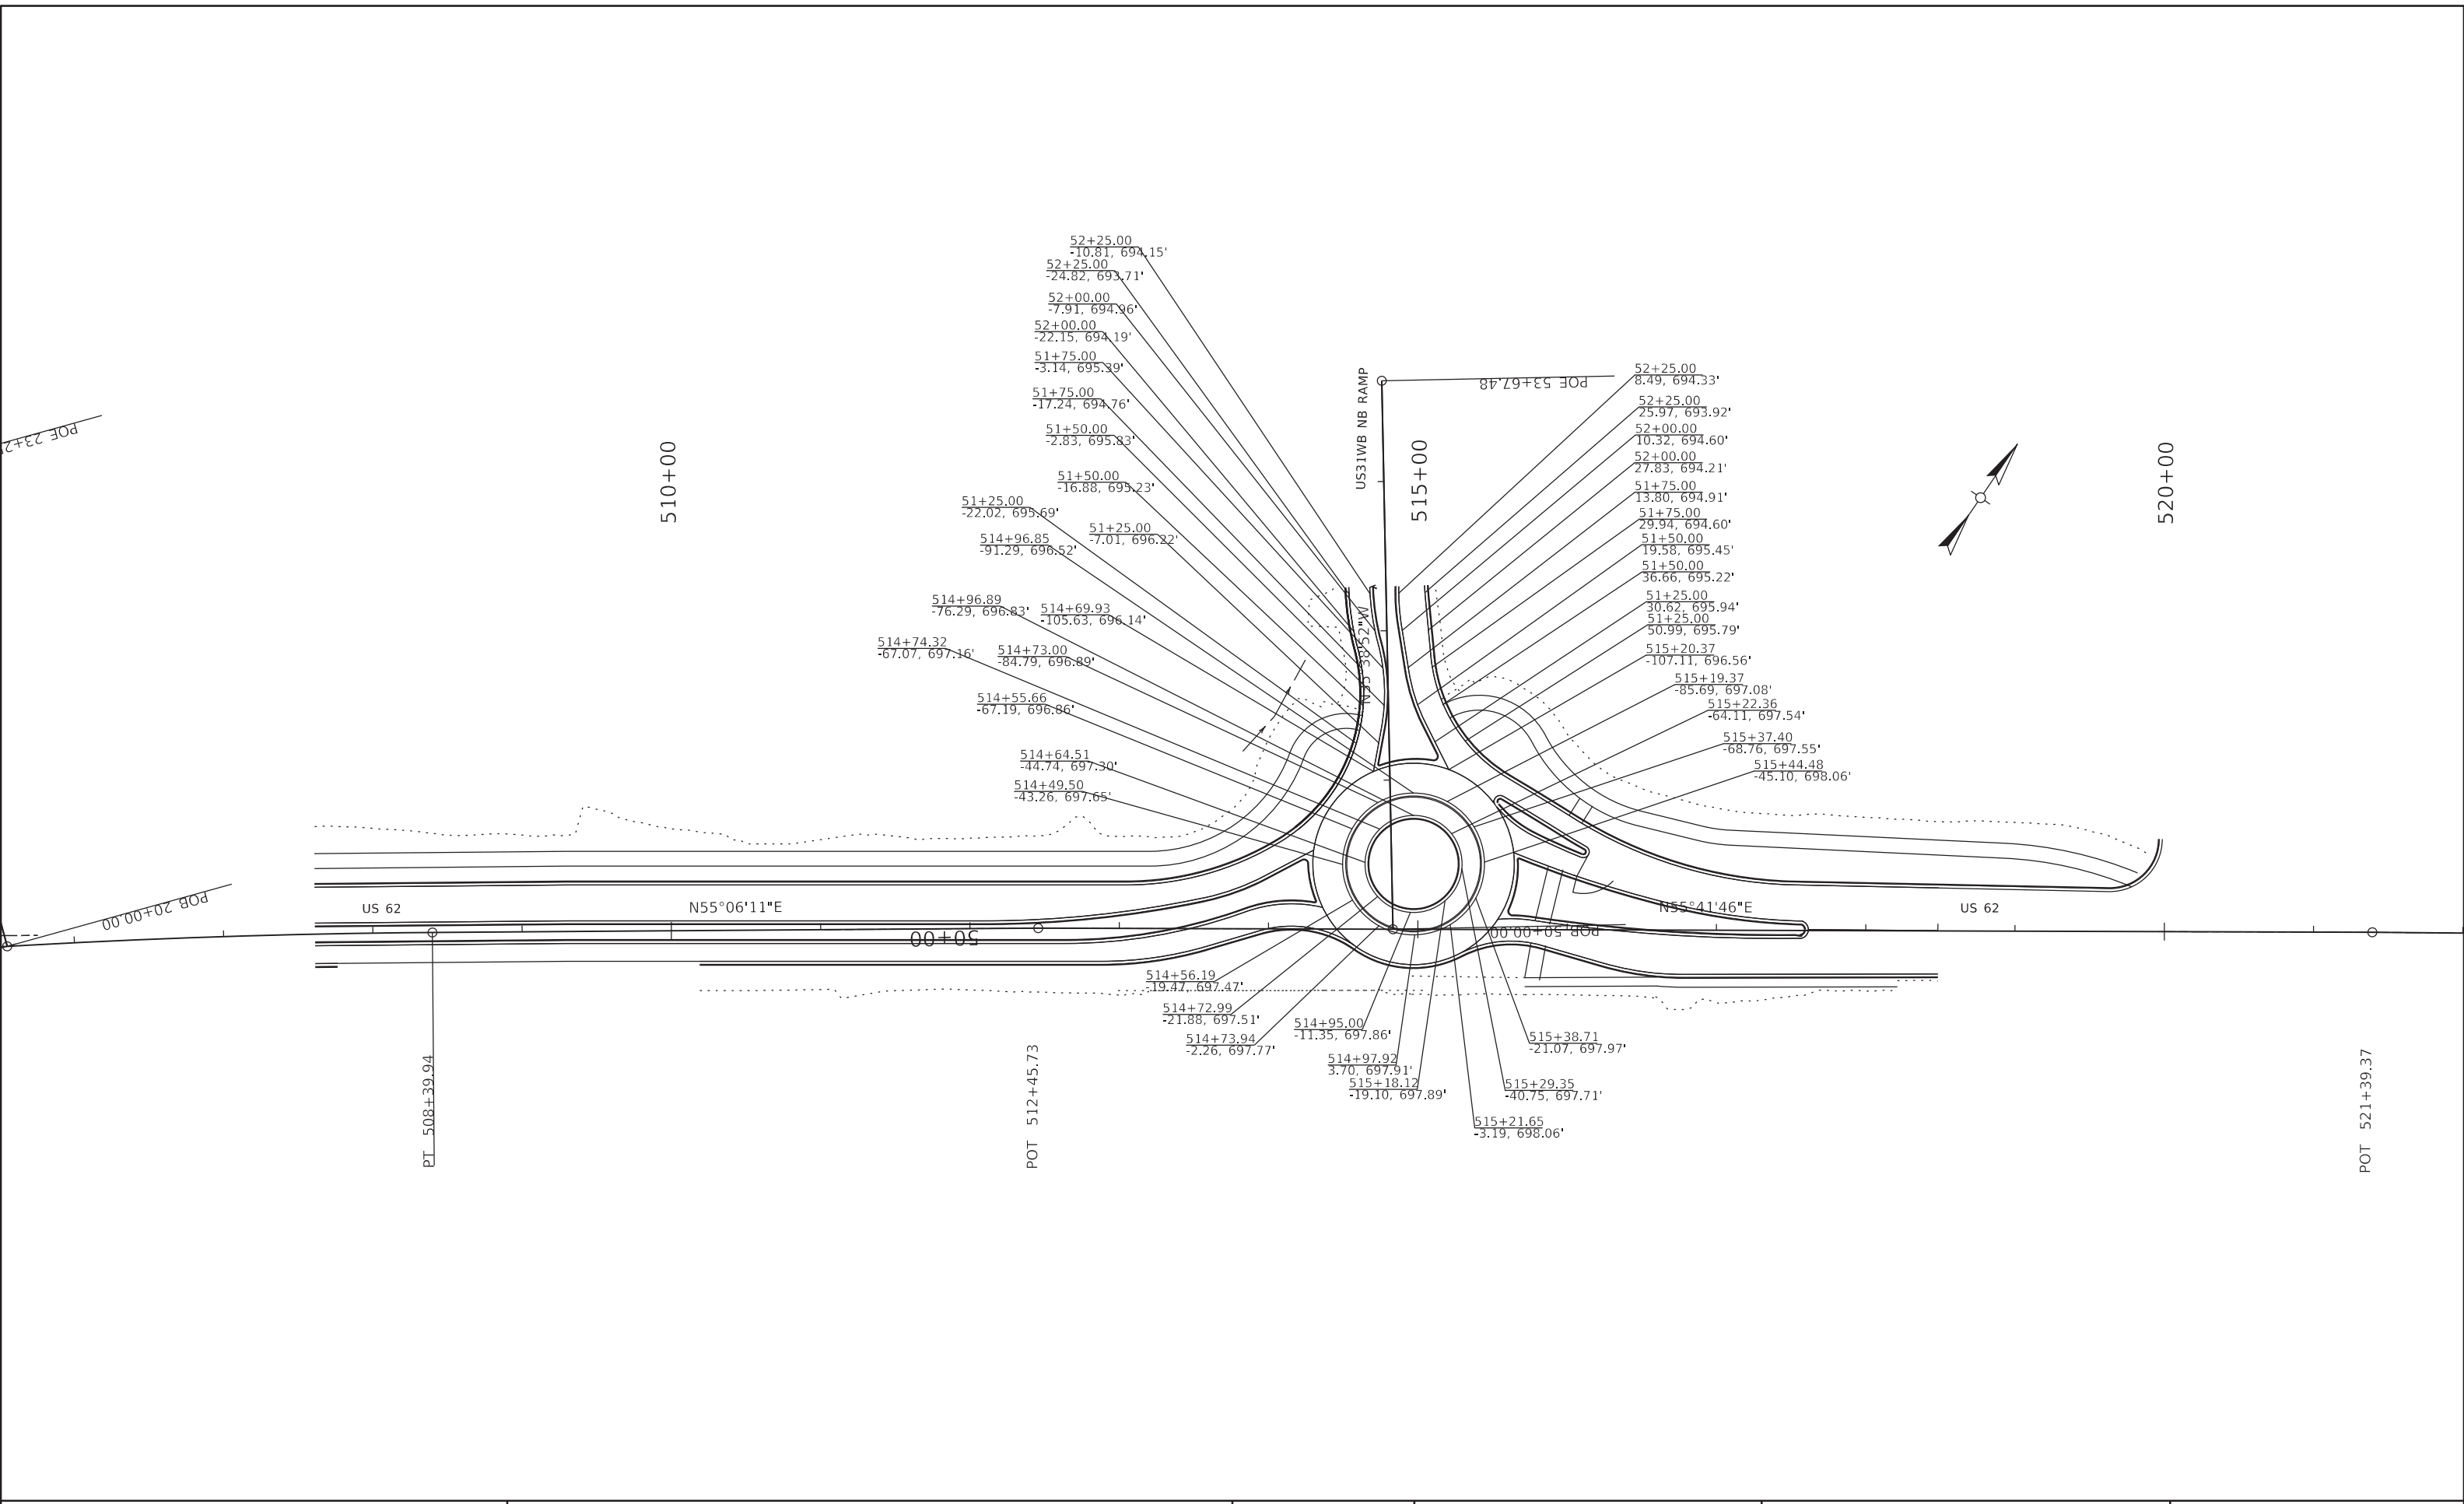

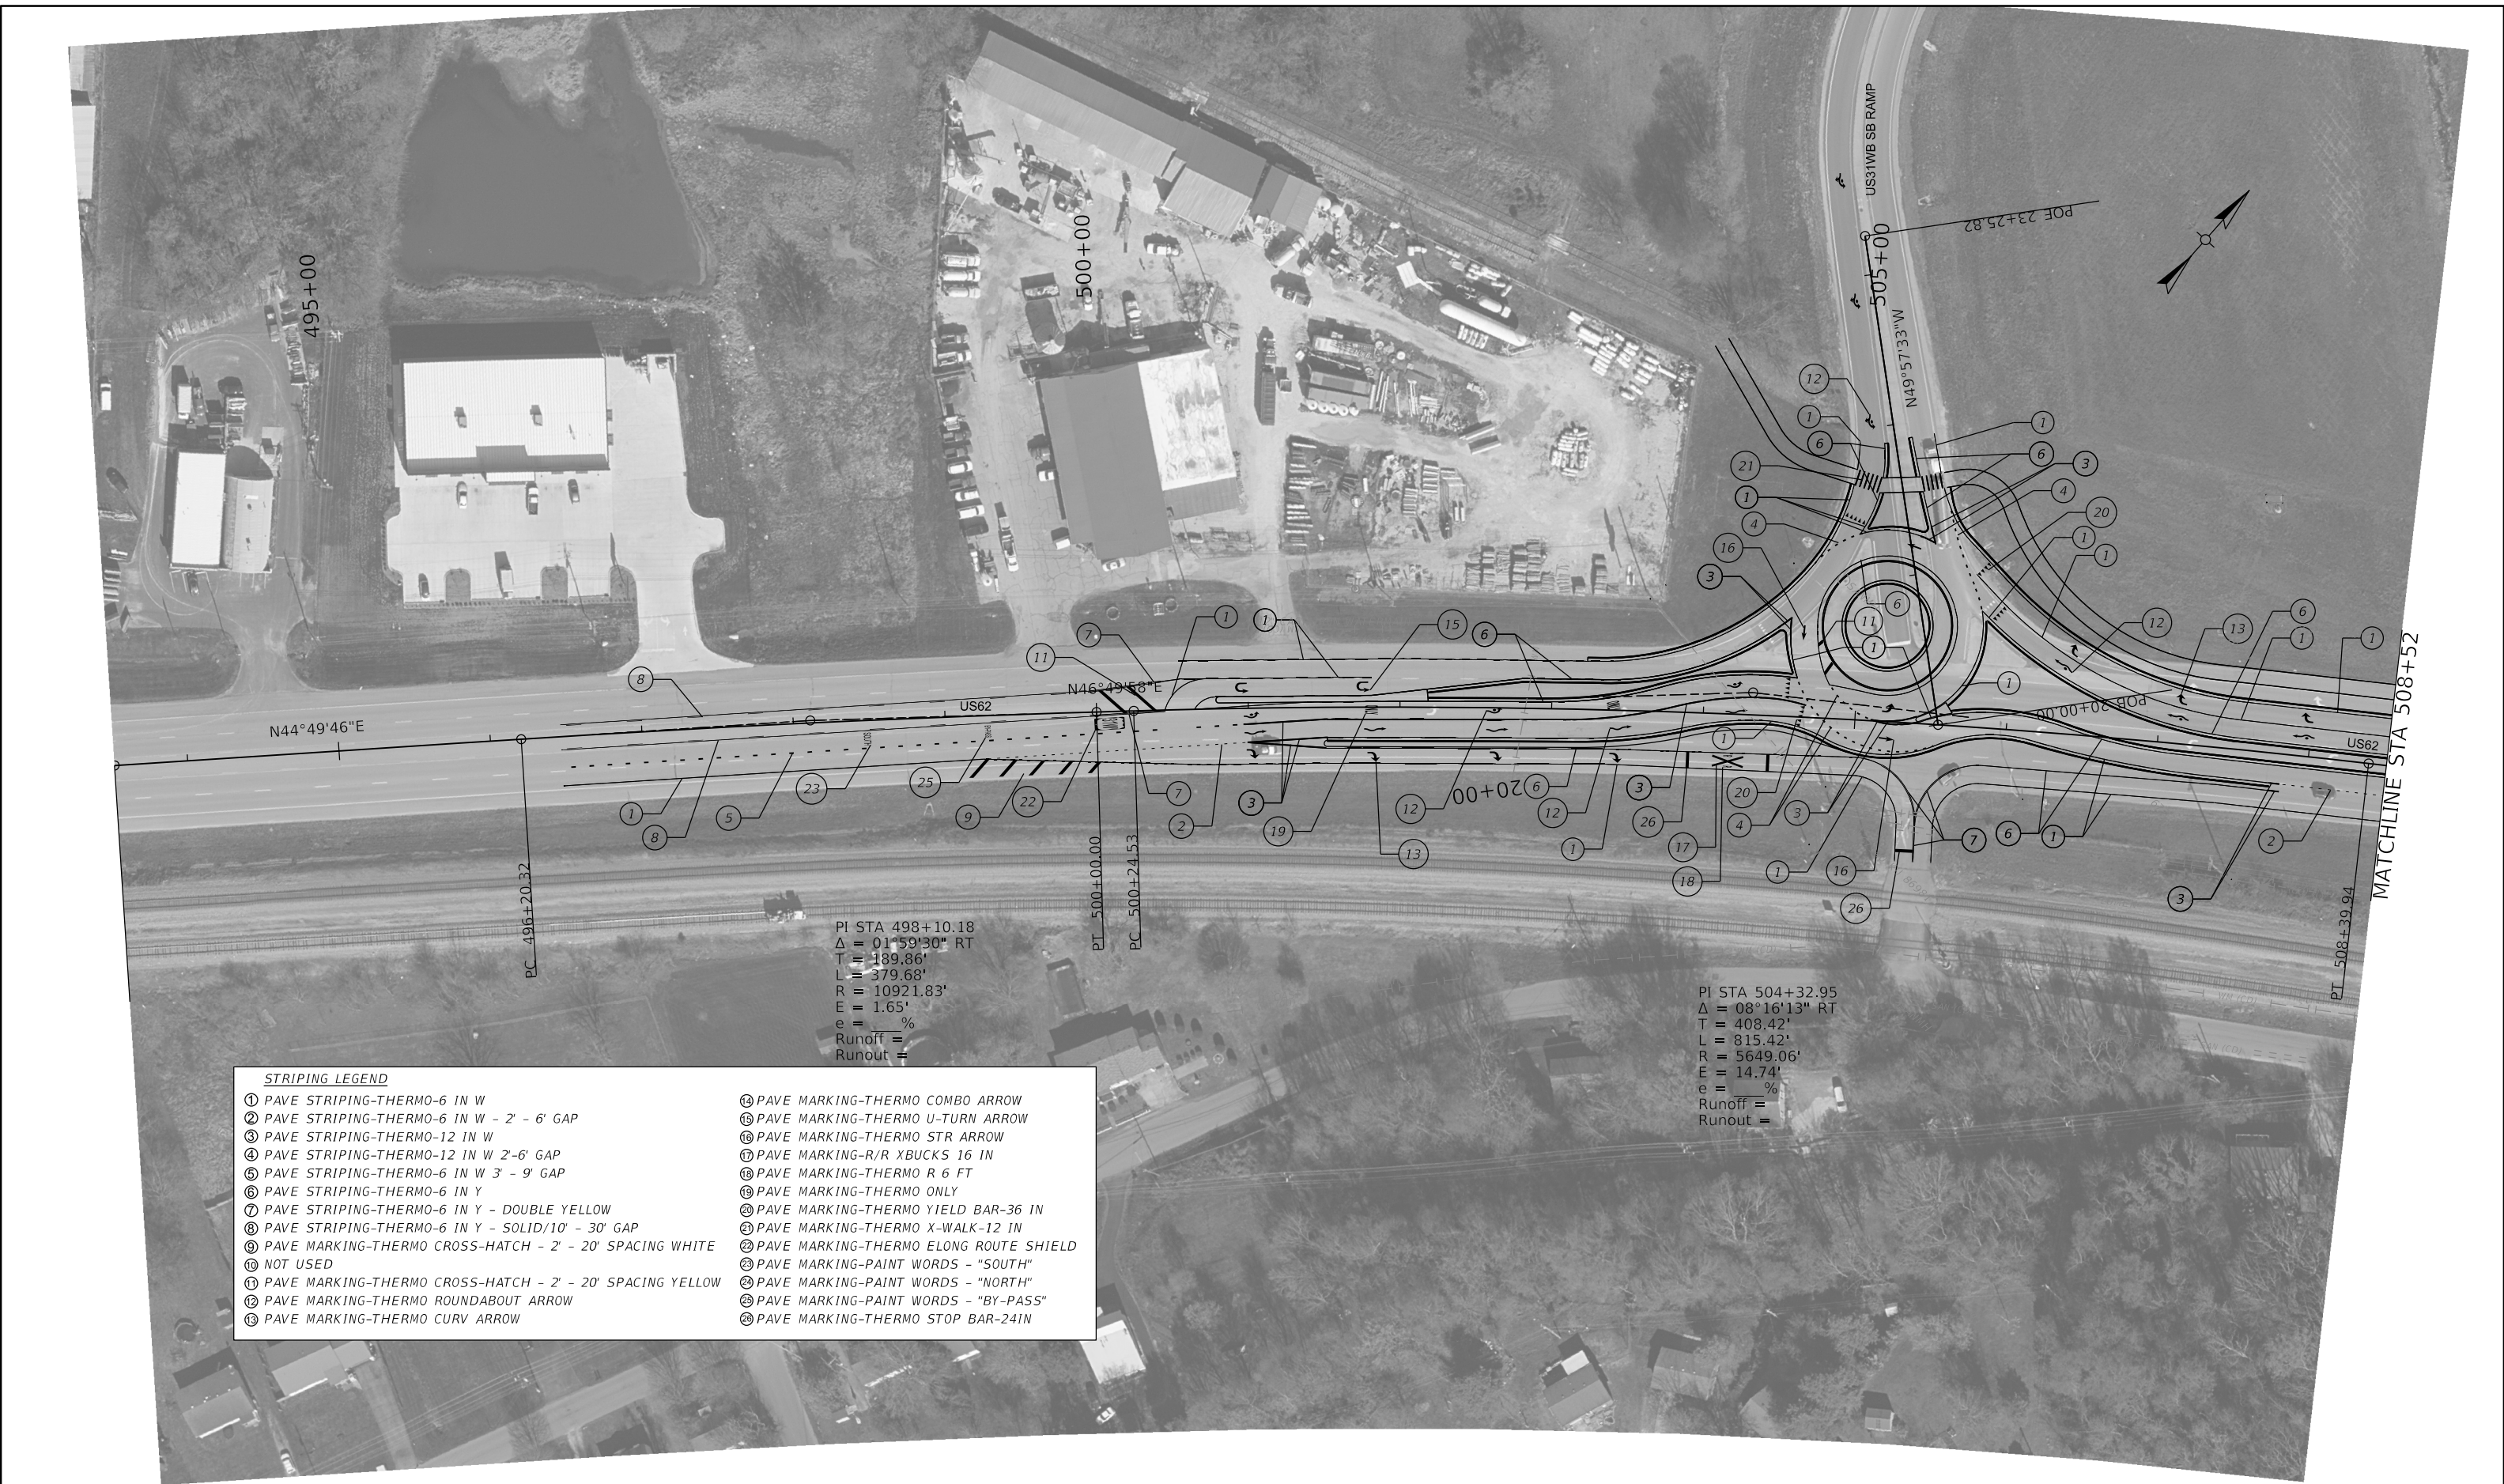

STRIPING LEGEND

- | | |
|---|--|
| ① PAVE STRIPING-THERMO-6 IN W | ⑭ PAVE MARKING-THERMO COMBO ARROW |
| ② PAVE STRIPING-THERMO-6 IN W - 2' - 6' GAP | ⑮ PAVE MARKING-THERMO U-TURN ARROW |
| ③ PAVE STRIPING-THERMO-12 IN W | ⑯ PAVE MARKING-THERMO STR ARROW |
| ④ PAVE STRIPING-THERMO-12 IN W 2'-6' GAP | ⑰ PAVE MARKING-R/R XBUCKS 16 IN |
| ⑤ PAVE STRIPING-THERMO-6 IN W 3' - 9' GAP | ⑱ PAVE MARKING-THERMO R 6 FT |
| ⑥ PAVE STRIPING-THERMO-6 IN Y | ⑲ PAVE MARKING-THERMO ONLY |
| ⑦ PAVE STRIPING-THERMO-6 IN Y - DOUBLE YELLOW | ⑳ PAVE MARKING-THERMO YIELD BAR-36 IN |
| ⑧ PAVE STRIPING-THERMO-6 IN Y - SOLID/10' - 30' GAP | ㉑ PAVE MARKING-THERMO X-WALK-12 IN |
| ⑨ PAVE MARKING-THERMO CROSS-HATCH - 2' - 20' SPACING WHITE | ㉒ PAVE MARKING-THERMO ELONG ROUTE SHIELD |
| ⑩ NOT USED | ㉓ PAVE MARKING-PAINT WORDS - "SOUTH" |
| ⑪ PAVE MARKING-THERMO CROSS-HATCH - 2' - 20' SPACING YELLOW | ㉔ PAVE MARKING-PAINT WORDS - "NORTH" |
| ⑫ PAVE MARKING-THERMO ROUNDABOUT ARROW | ㉕ PAVE MARKING-PAINT WORDS - "BY-PASS" |
| ⑬ PAVE MARKING-THERMO CURV ARROW | ㉖ PAVE MARKING-THERMO STOP BAR-24IN |

PI STA 498+10.18
Δ = 01°59'30" RT
T = 189.86'
L = 379.68'
R = 10921.83'
E = 1.65'
e = %
Runoff =
Runout =

PI STA 504+32.95
Δ = 08°16'13" RT
T = 408.42'
L = 815.42'
R = 5649.06'
E = 14.74'
e = %
Runoff =
Runout =



COMMONWEALTH OF KENTUCKY
DEPARTMENT OF HIGHWAYS




US 62 PAVEMENT MARKING SHEET

HORIZONTAL SCALE
SCALE: 1"=50'



STA. 493+51.72 TO STA. 508+51.72

ITEM NO. 04-954.00 COUNTY OF HARDIN
SHEET NO. R018

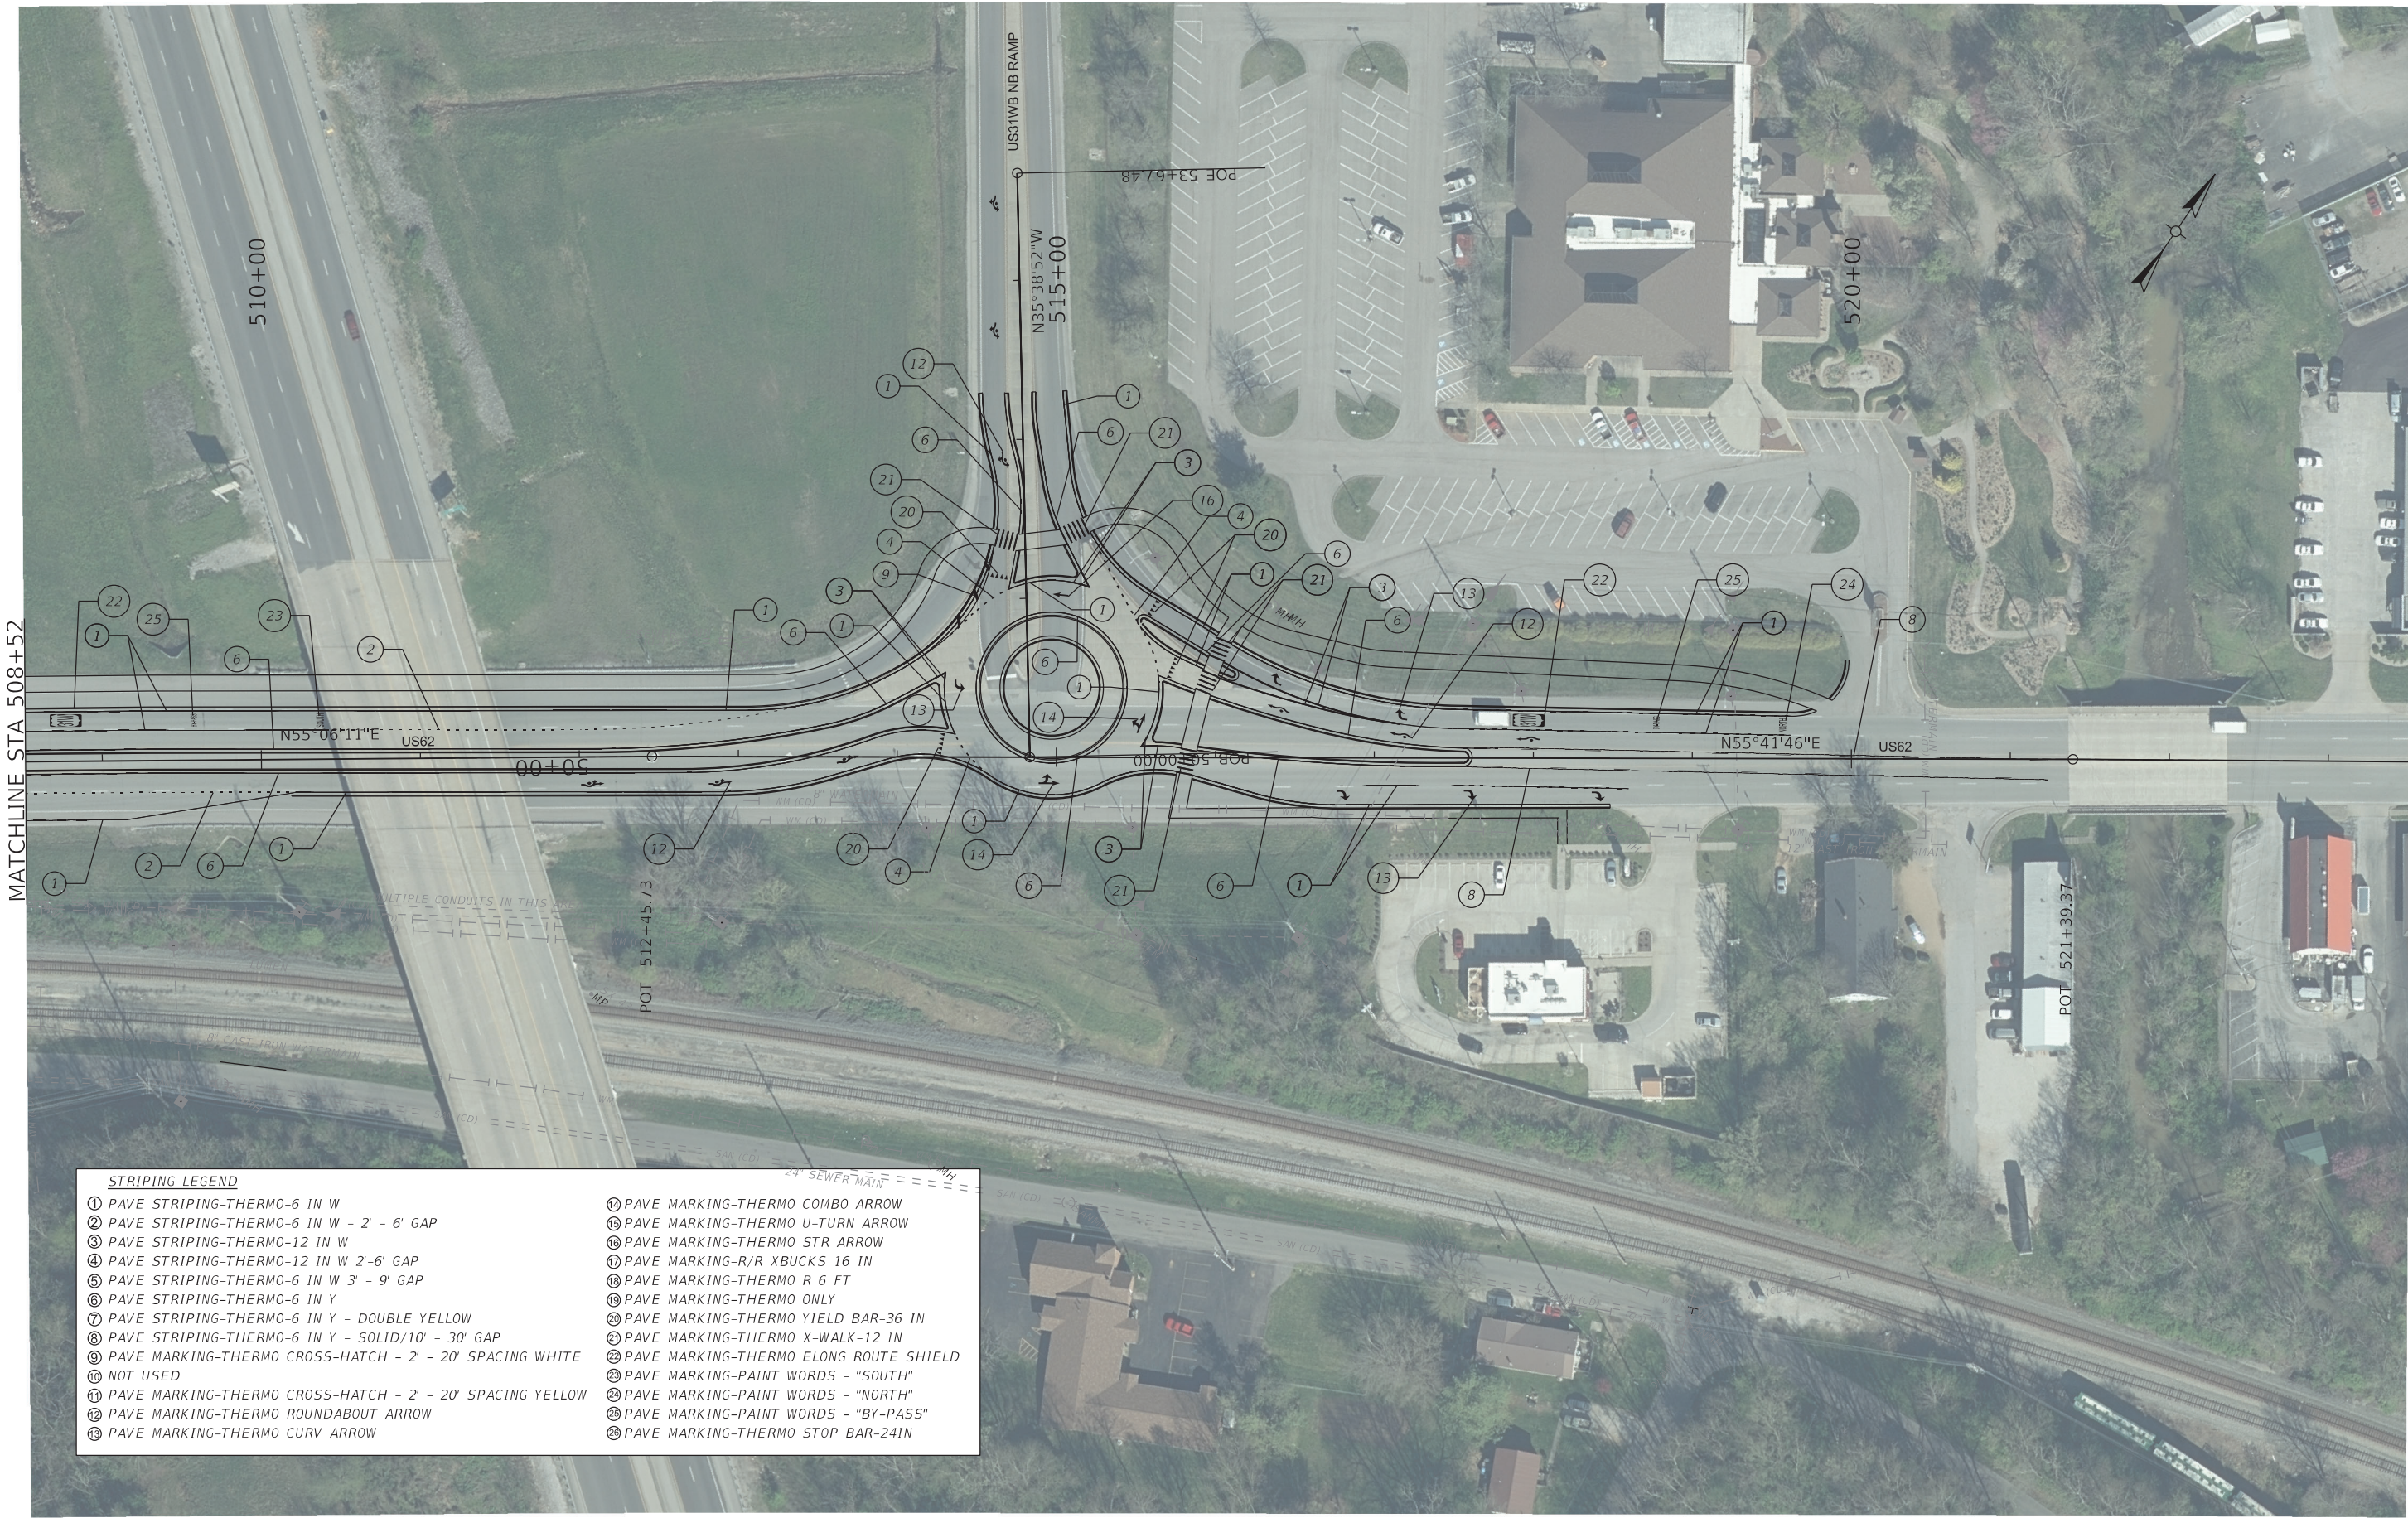

STRIPING LEGEND

- | | |
|---|--|
| ① PAVE STRIPING-THERMO-6 IN W | ⑭ PAVE MARKING-THERMO COMBO ARROW |
| ② PAVE STRIPING-THERMO-6 IN W - 2' - 6' GAP | ⑮ PAVE MARKING-THERMO U-TURN ARROW |
| ③ PAVE STRIPING-THERMO-12 IN W | ⑯ PAVE MARKING-THERMO STR ARROW |
| ④ PAVE STRIPING-THERMO-12 IN W 2'-6' GAP | ⑰ PAVE MARKING-R/R XBUCKS 16 IN |
| ⑤ PAVE STRIPING-THERMO-6 IN W 3' - 9' GAP | ⑱ PAVE MARKING-THERMO R 6 FT |
| ⑥ PAVE STRIPING-THERMO-6 IN Y | ⑲ PAVE MARKING-THERMO ONLY |
| ⑦ PAVE STRIPING-THERMO-6 IN Y - DOUBLE YELLOW | ⑳ PAVE MARKING-THERMO YIELD BAR-36 IN |
| ⑧ PAVE STRIPING-THERMO-6 IN Y - SOLID/10' - 30' GAP | ㉑ PAVE MARKING-THERMO X-WALK-12 IN |
| ⑨ PAVE MARKING-THERMO CROSS-HATCH - 2' - 20' SPACING WHITE | ㉒ PAVE MARKING-THERMO ELONG ROUTE SHIELD |
| ⑩ NOT USED | ㉓ PAVE MARKING-PAINT WORDS - "SOUTH" |
| ⑪ PAVE MARKING-THERMO CROSS-HATCH - 2' - 20' SPACING YELLOW | ㉔ PAVE MARKING-PAINT WORDS - "NORTH" |
| ⑫ PAVE MARKING-THERMO ROUNDABOUT ARROW | ㉕ PAVE MARKING-PAINT WORDS - "BY-PASS" |
| ⑬ PAVE MARKING-THERMO CURV ARROW | ㉖ PAVE MARKING-THERMO STOP BAR-24IN |



COMMONWEALTH OF KENTUCKY
DEPARTMENT OF HIGHWAYS



US 62 PAVEMENT MARKING SHEET

HORIZONTAL SCALE
SCALE: 1"=50'



STA. 508+51.72 TO STA. 523+51.72

ITEM NO.	04-954.00	COUNTY OF
SHEET NO.	R019	HARDIN

LEGEND

A USE 1 TYPE 1 POST

B USE 2 TYPE 1 POSTS

C USE SOIL STABILIZER

D USE TYPE D ANCHOR

E USE BRACING ON SIGN(S)

F MOUNT TRAIL SIGN(S) AT 4 FT


G USE TYPE D SURFACE MOUNT


MOUNT LOWEST SIGN ON ASSEMBLY AT 7FT UNLESS OTHERWISE SPECIFIED.

REMOVE ALL SIGNS IN PROJECT LIMITS AT TIME OF REPLACEMENT UNLESS OTHERWISE SPECIFIED (INCIDENTAL TO PROJECT).




LEGEND
A USE 1 TYPE 1 POST
B USE 2 TYPE 1 POSTS
C USE SOIL STABILIZER
D USE TYPE D ANCHOR
E USE BRACING ON SIGN(S)
F MOUNT TRAIL SIGN(S) AT 4 FT
G USE TYPE D SURFACE MOUNT
MOUNT LOWEST SIGN ON ASSEMBLY AT 7FT UNLESS OTHERWISE SPECIFIED.
REMOVE ALL SIGNS IN PROJECT LIMITS AT TIME OF REPLACEMENT UNLESS OTHERWISE SPECIFIED (INCIDENTAL TO PROJECT).











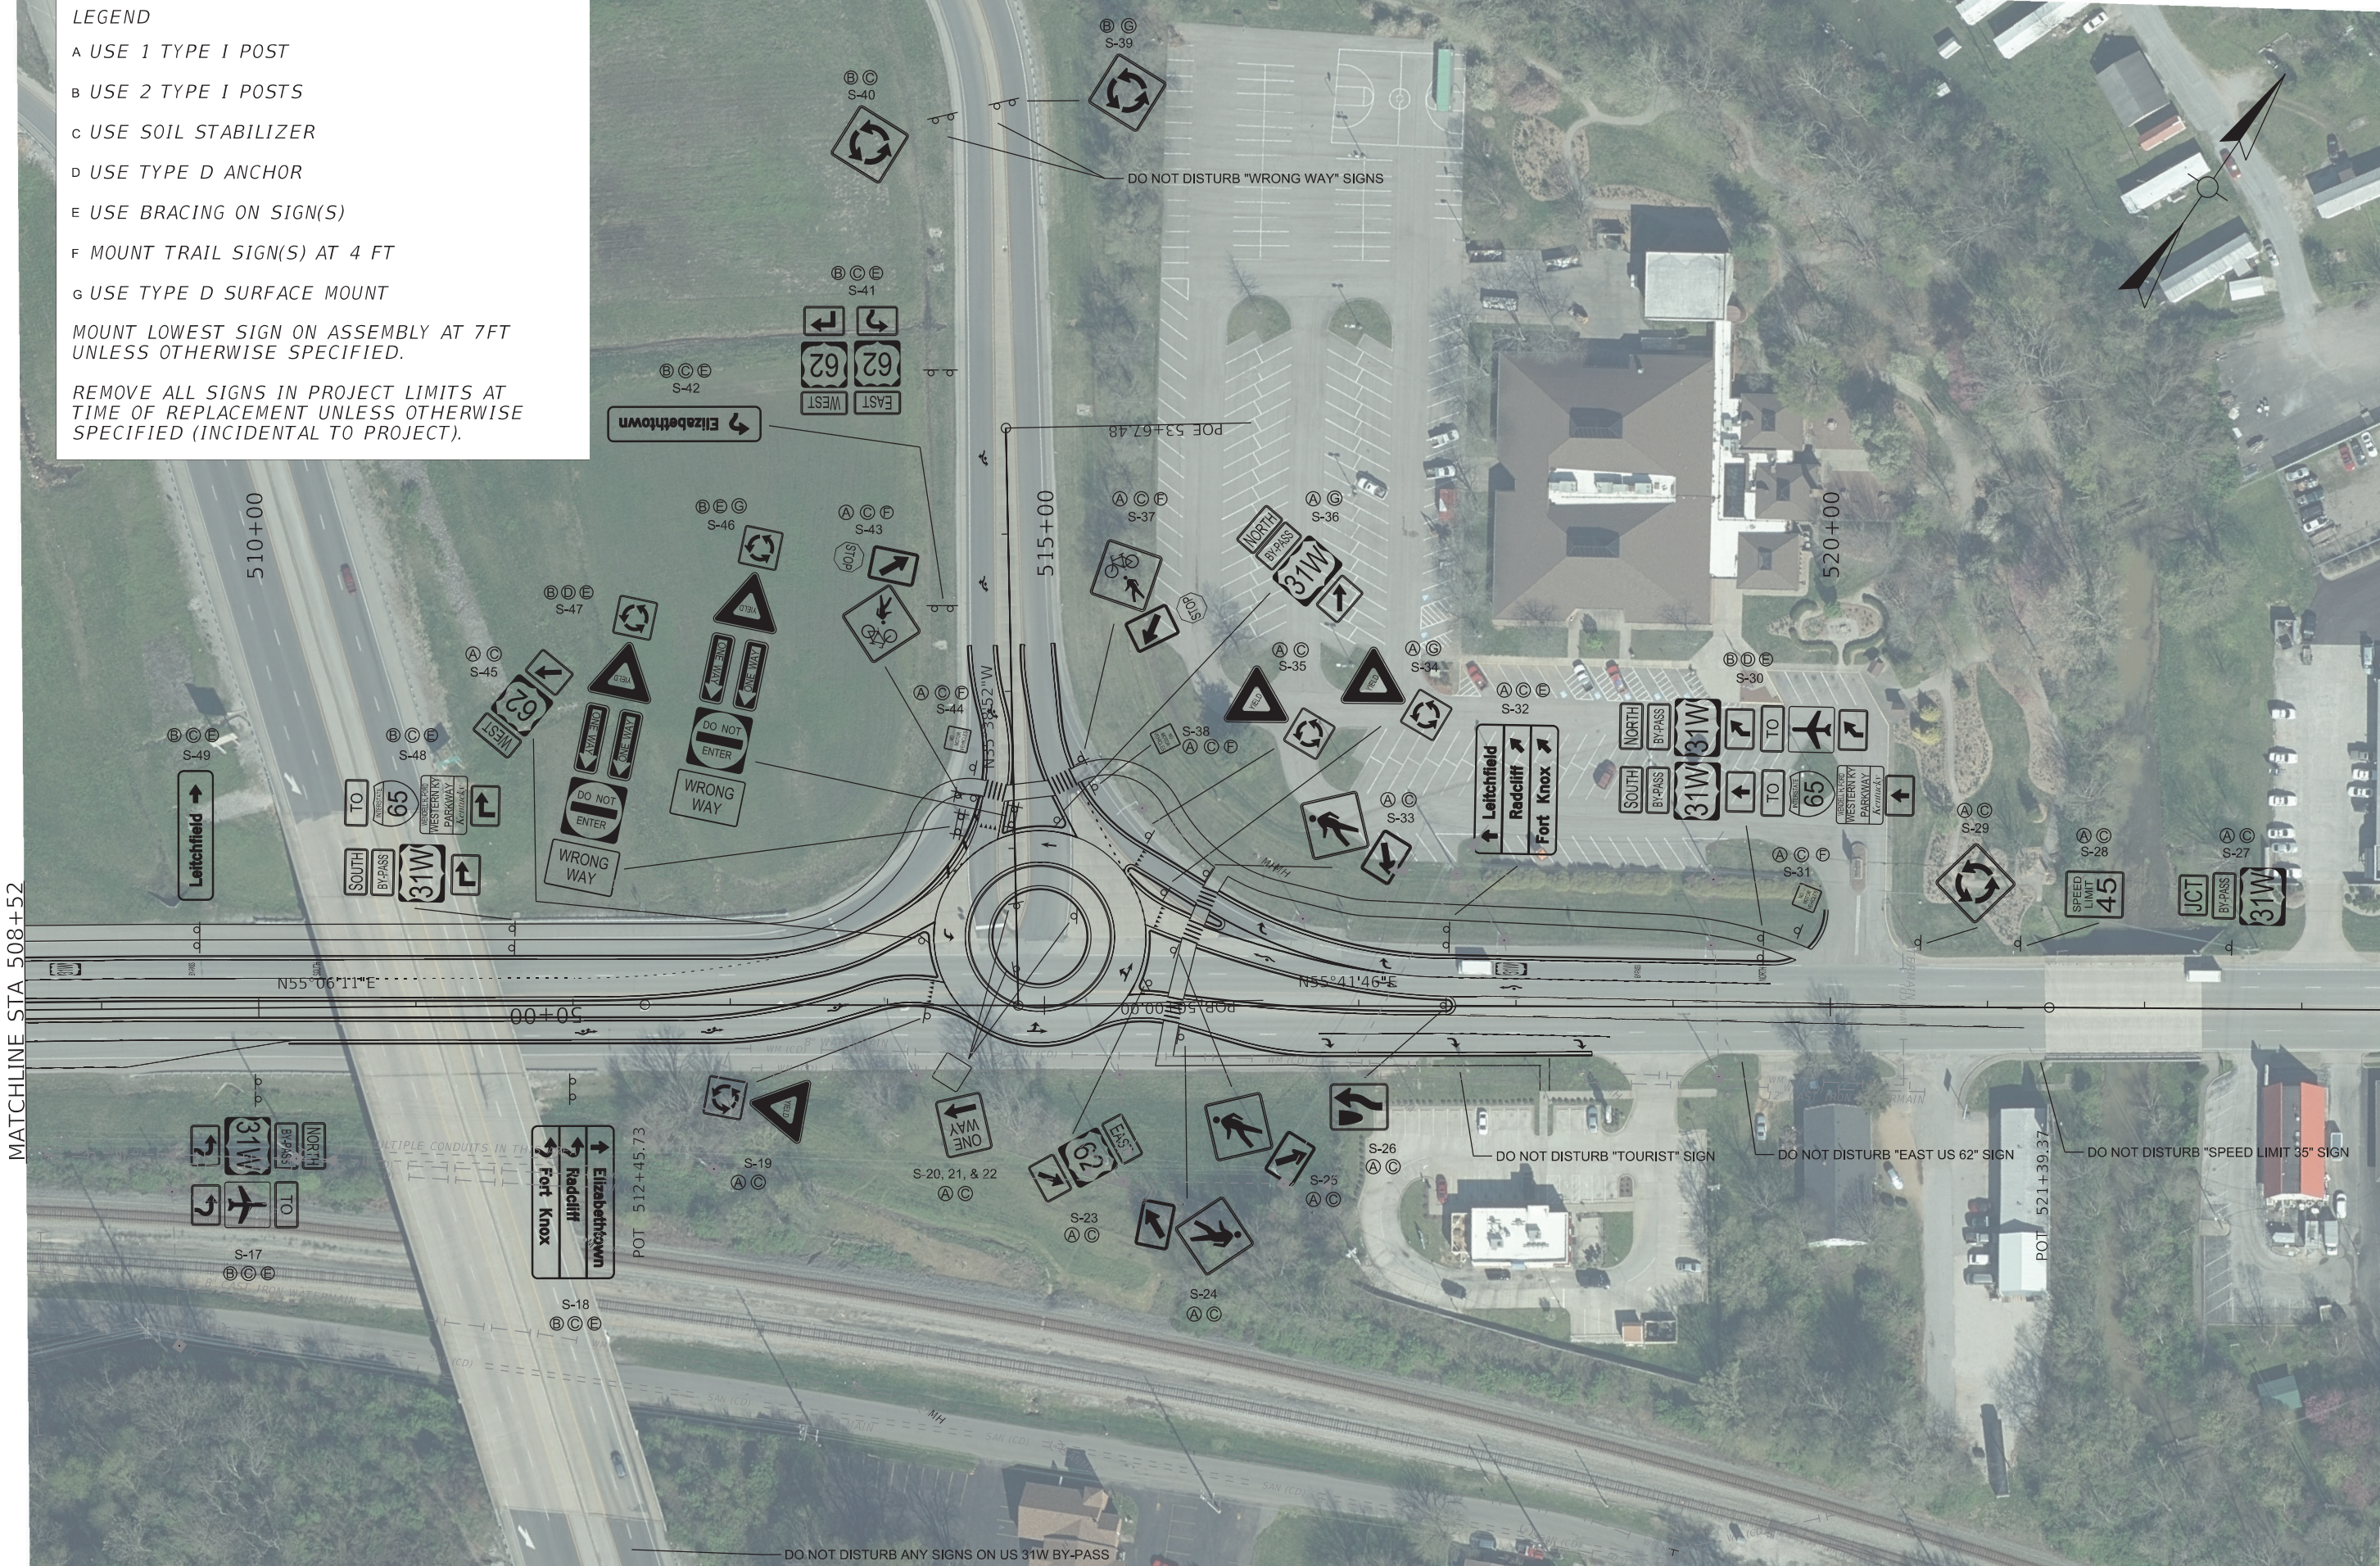











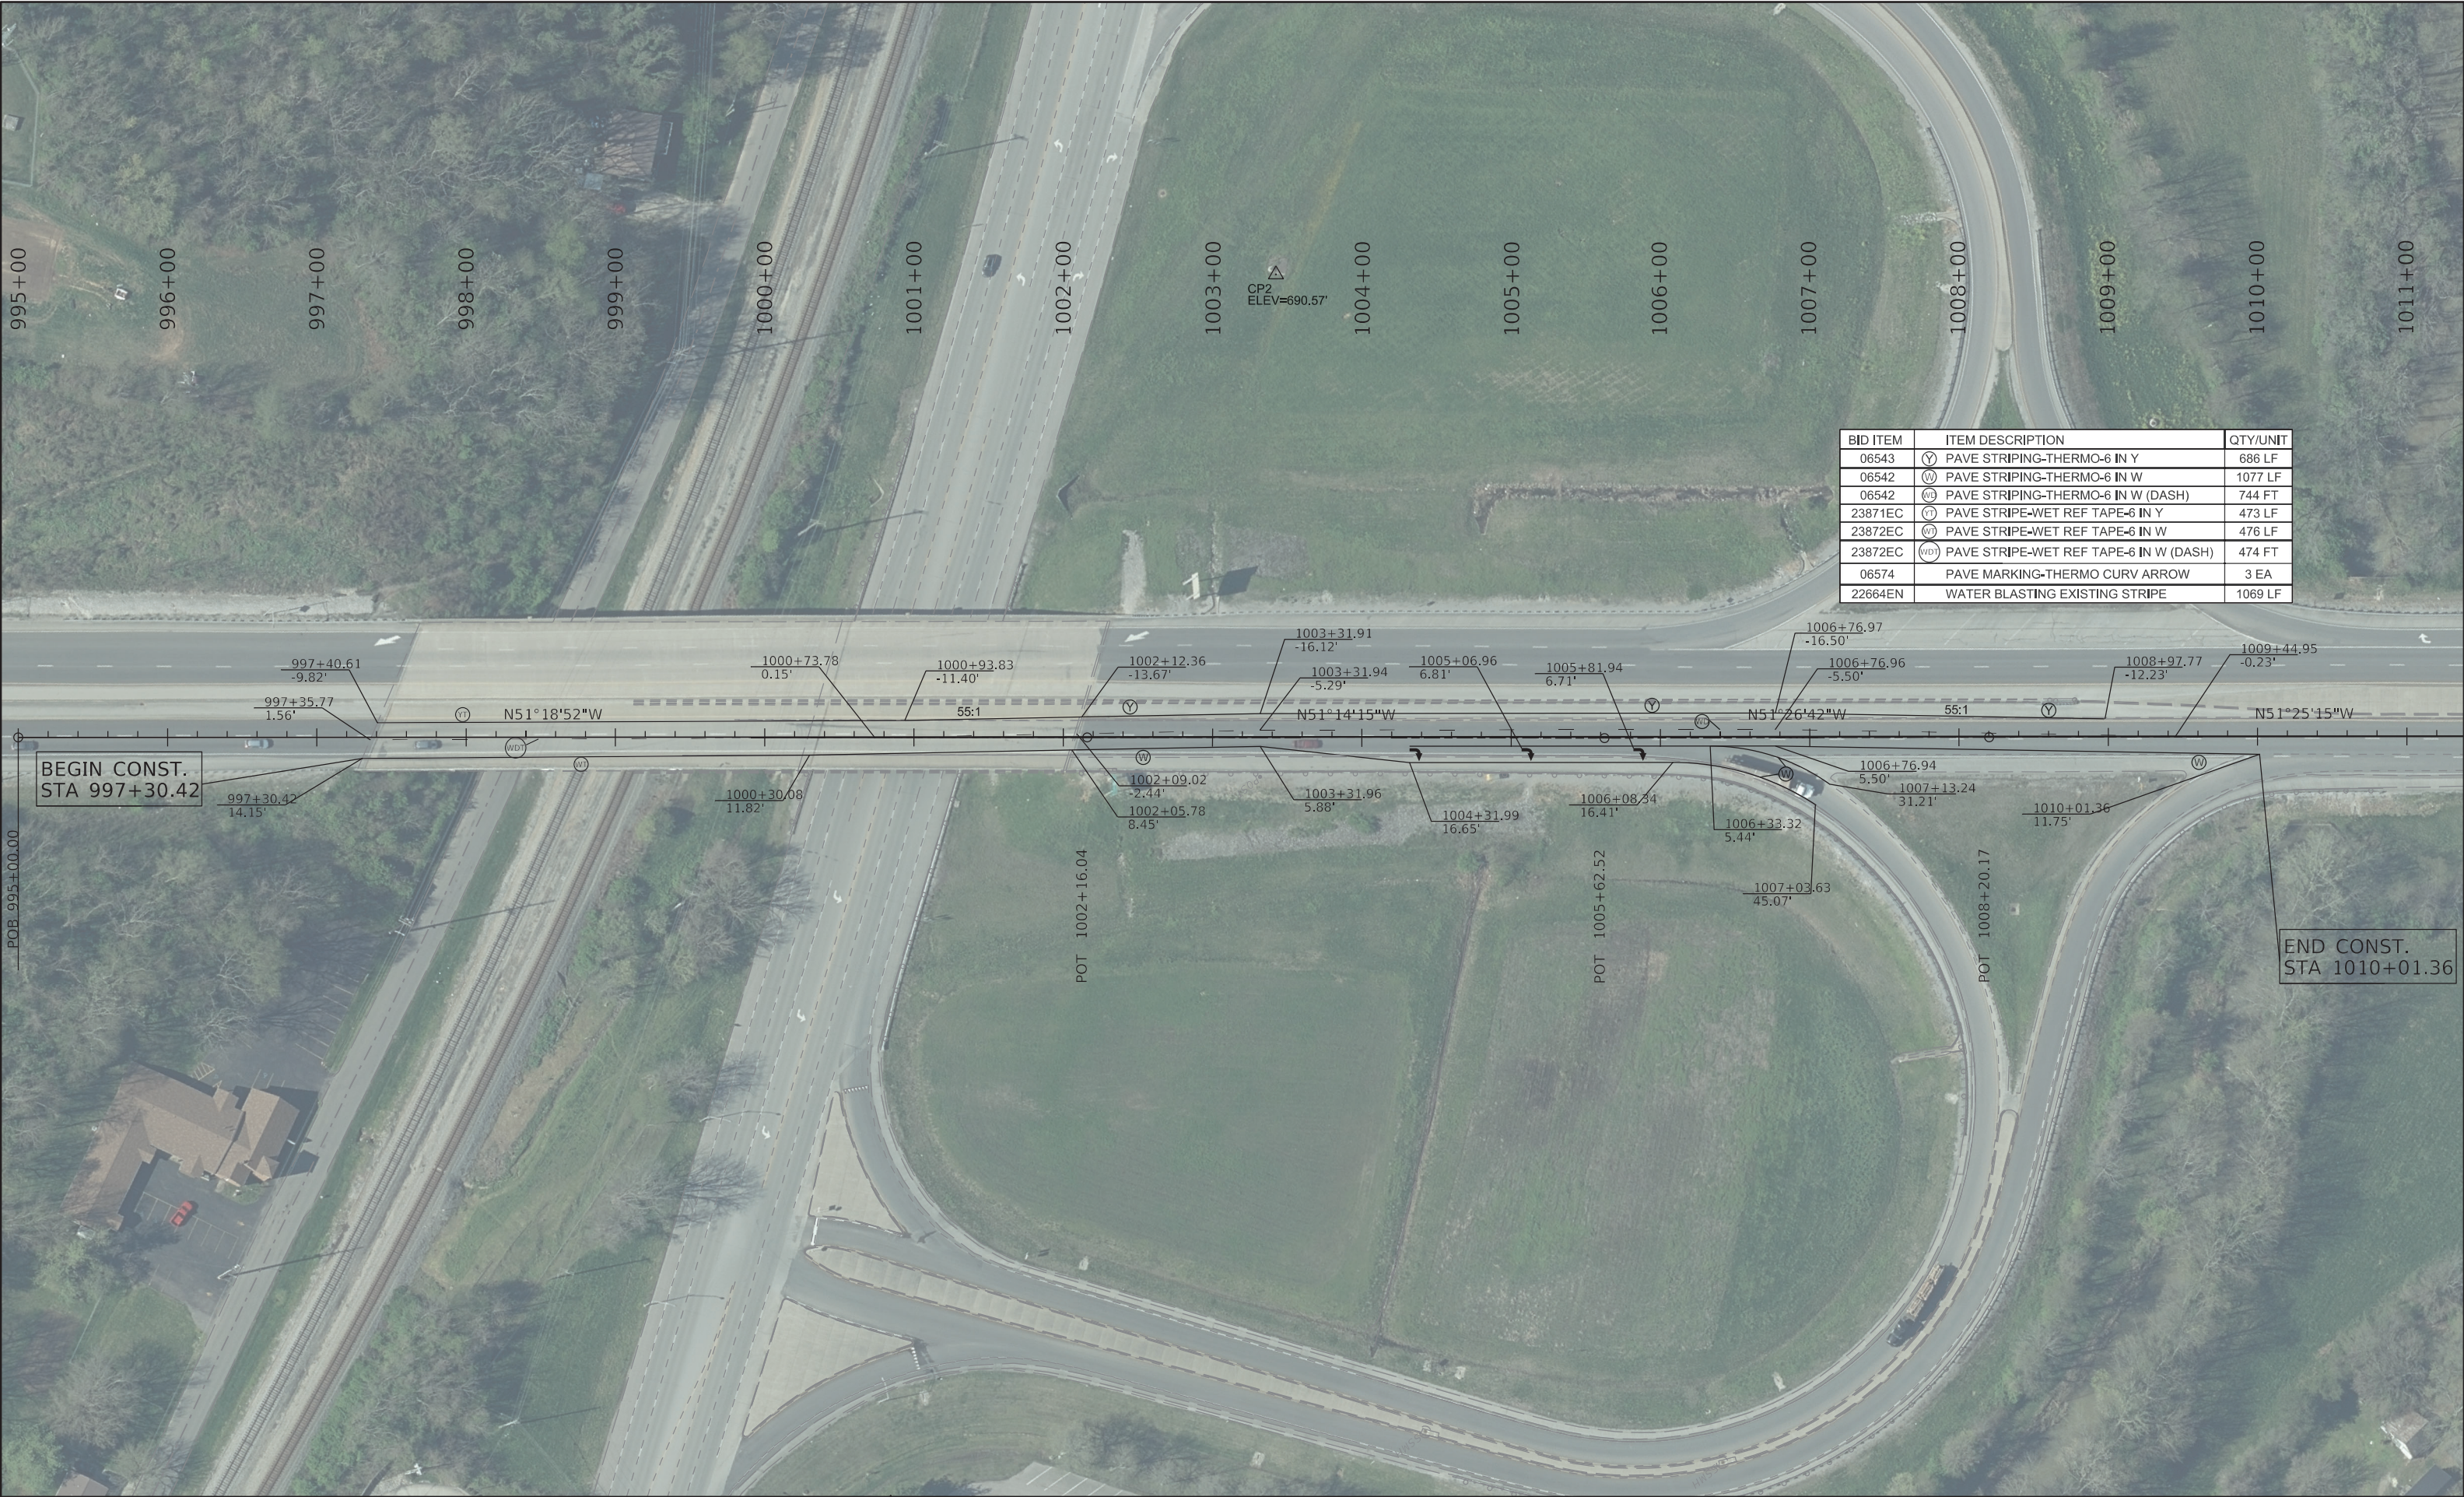








BID ITEM	ITEM DESCRIPTION	QTY/UNIT
06543	(Y) PAVE STRIPING-THERMO-6 IN Y	686 LF
06542	(W) PAVE STRIPING-THERMO-6 IN W	1077 LF
06542	(WD) PAVE STRIPING-THERMO-6 IN W (DASH)	744 FT
23871EC	(T) PAVE STRIPE-WET REF TAPE-6 IN Y	473 LF
23872EC	(WT) PAVE STRIPE-WET REF TAPE-6 IN W	476 LF
23872EC	(WDT) PAVE STRIPE-WET REF TAPE-6 IN W (DASH)	474 FT
06574	PAVE MARKING-THERMO CURV ARROW	3 EA
22664EN	WATER BLASTING EXISTING STRIPE	1069 LF

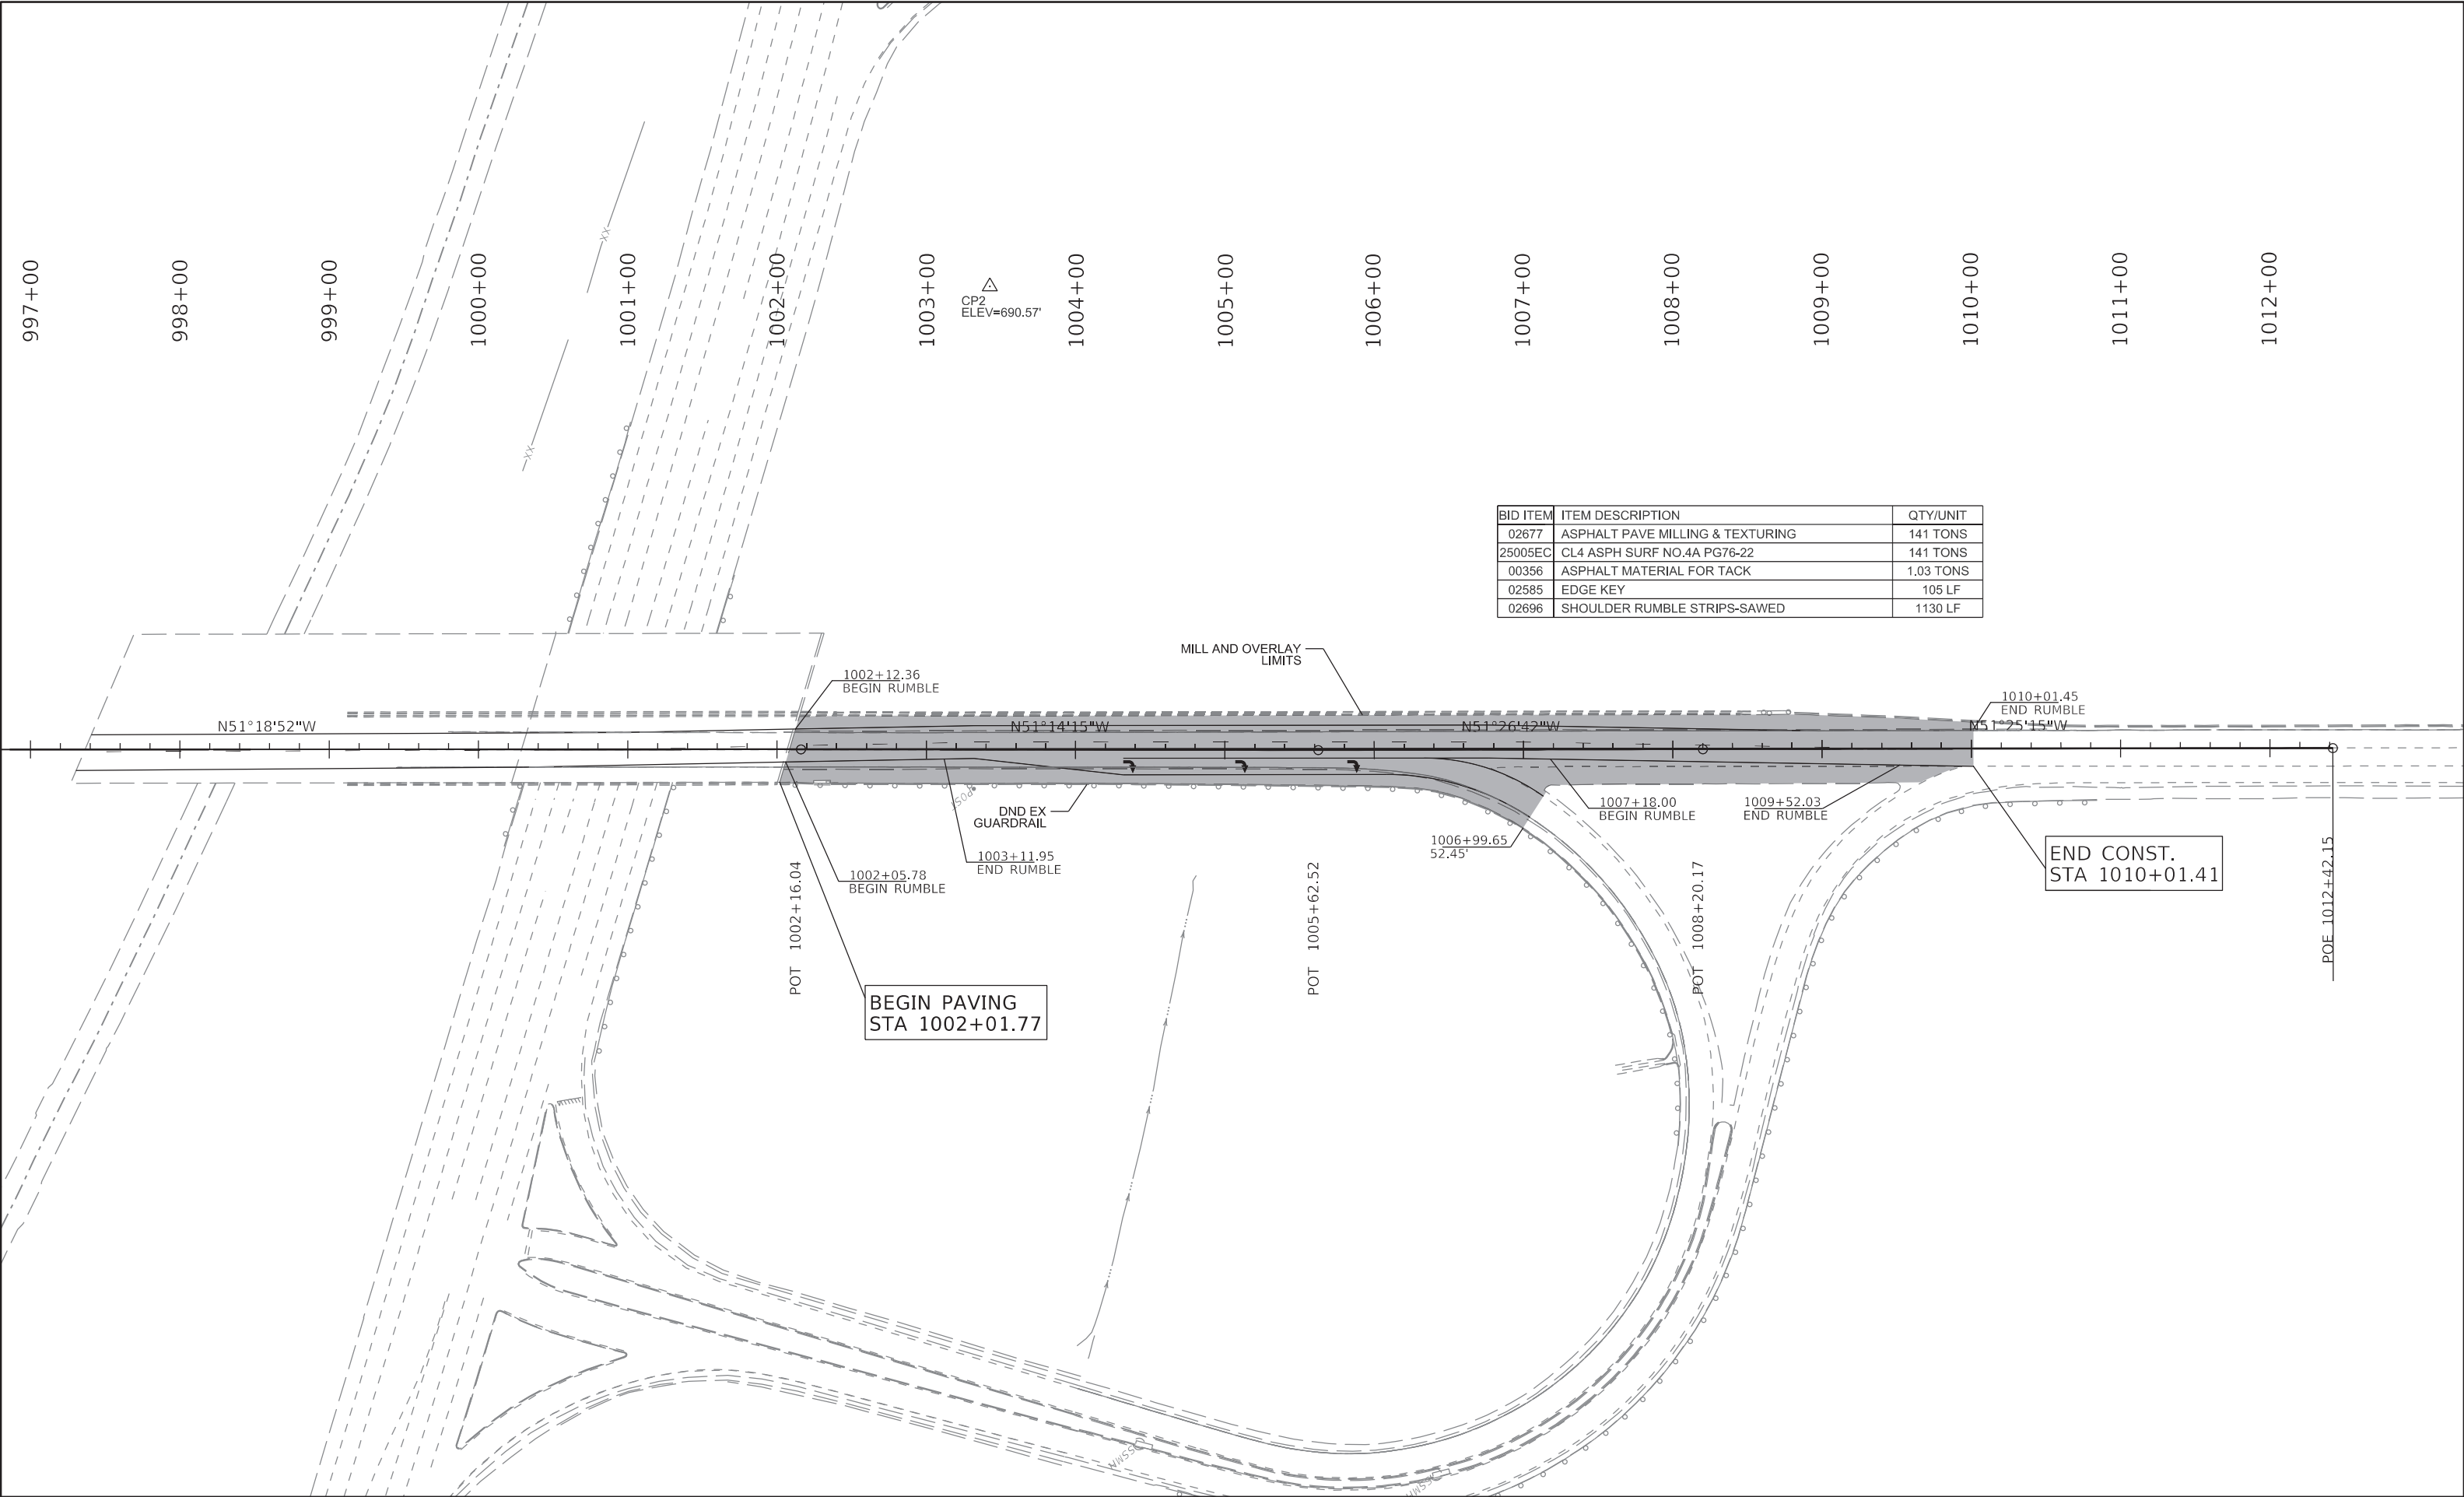

BID ITEM	ITEM DESCRIPTION	QTY/UNIT
02677	ASPHALT PAVE MILLING & TEXTURING	141 TONS
25005EC	CL4 ASPH SURF NO.4A PG76-22	141 TONS
00356	ASPHALT MATERIAL FOR TACK	1.03 TONS
02585	EDGE KEY	105 LF
02696	SHOULDER RUMBLE STRIPS-SAWED	1130 LF

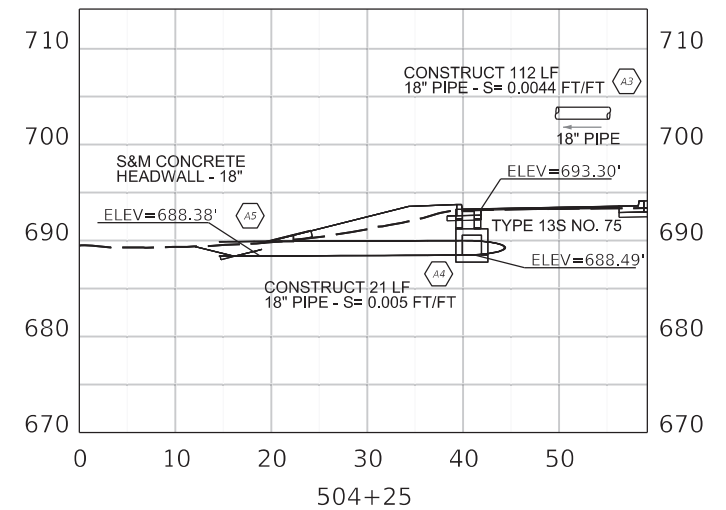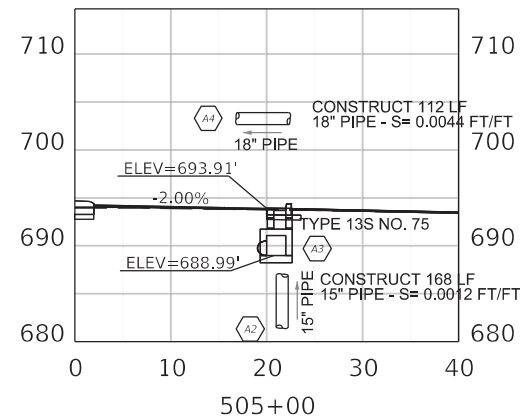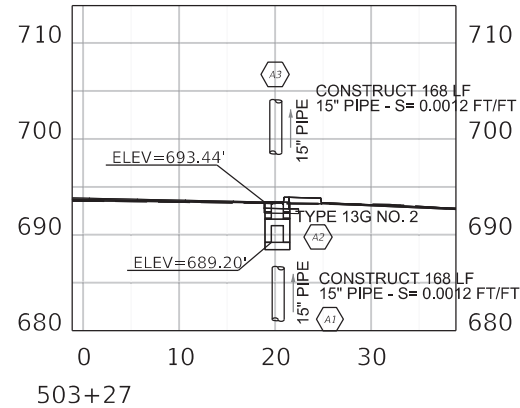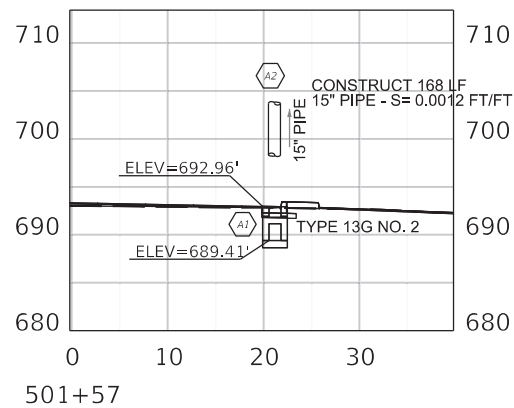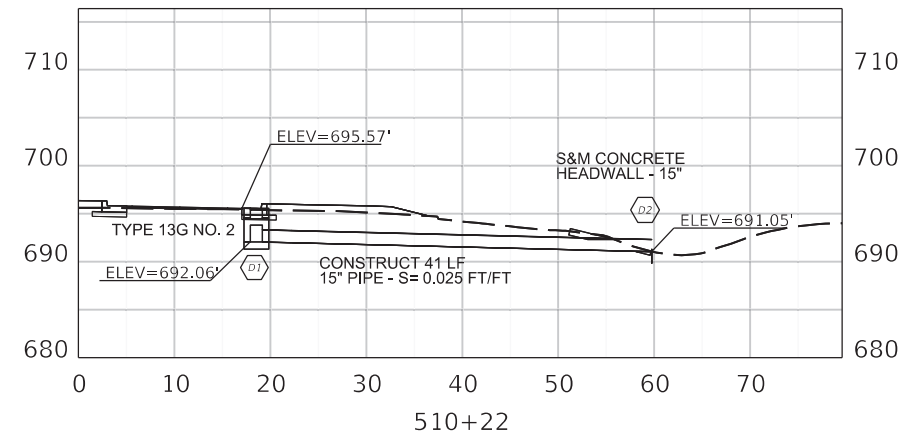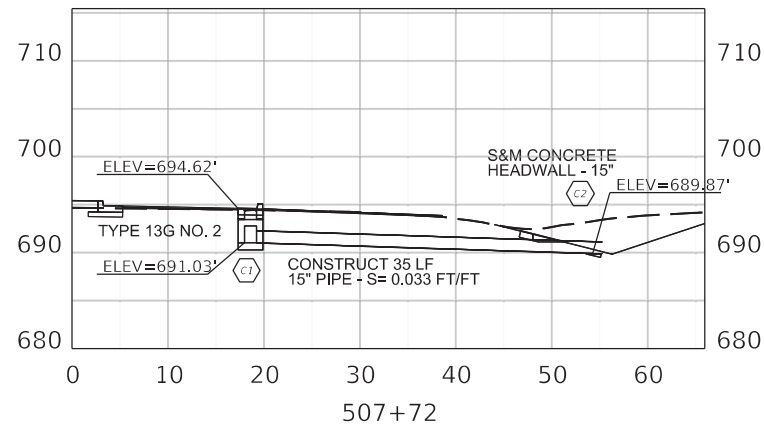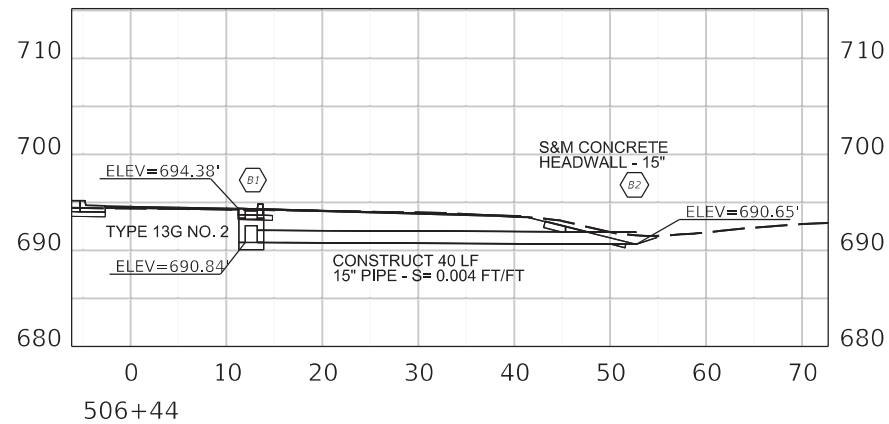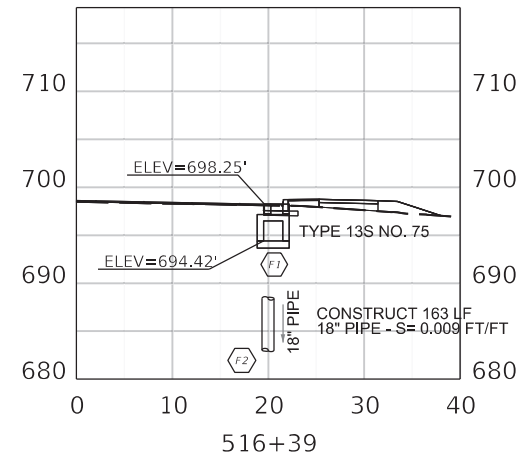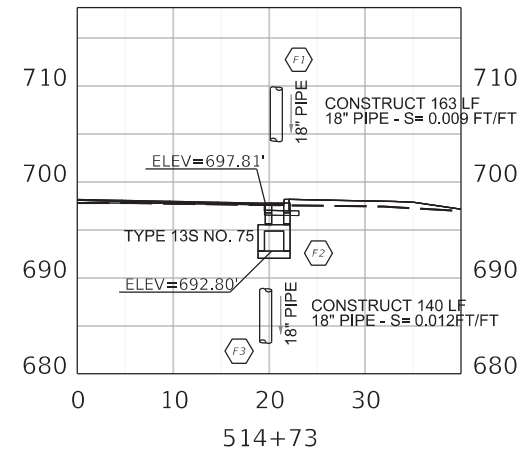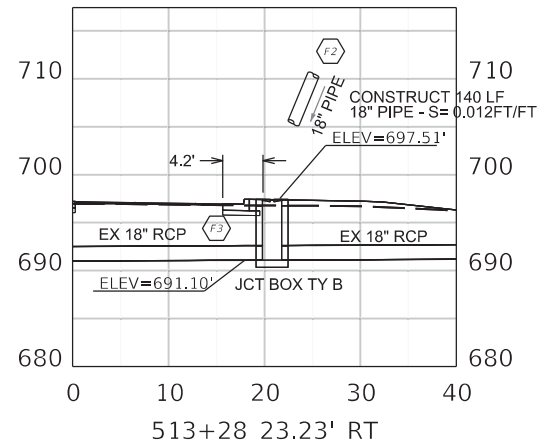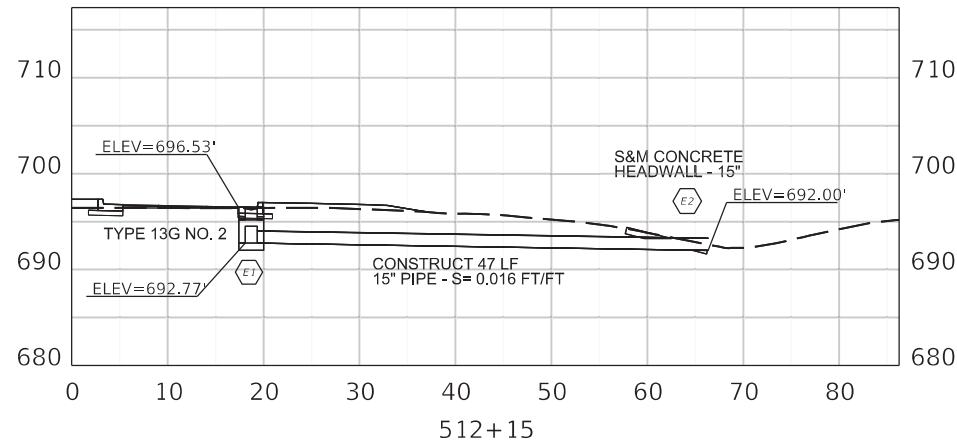

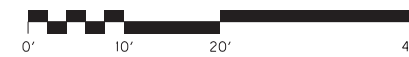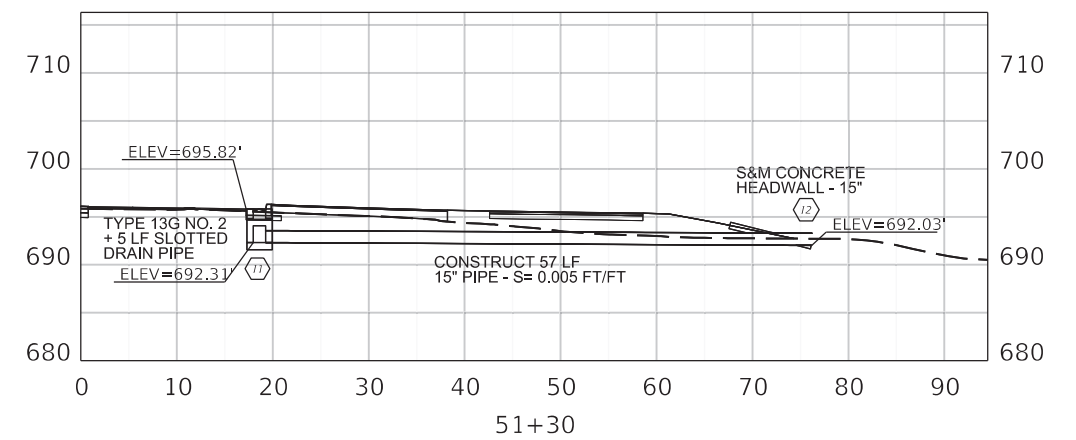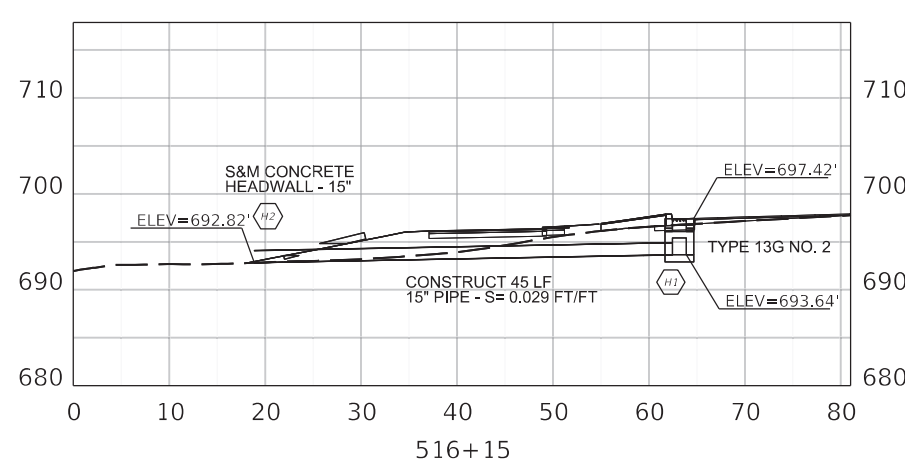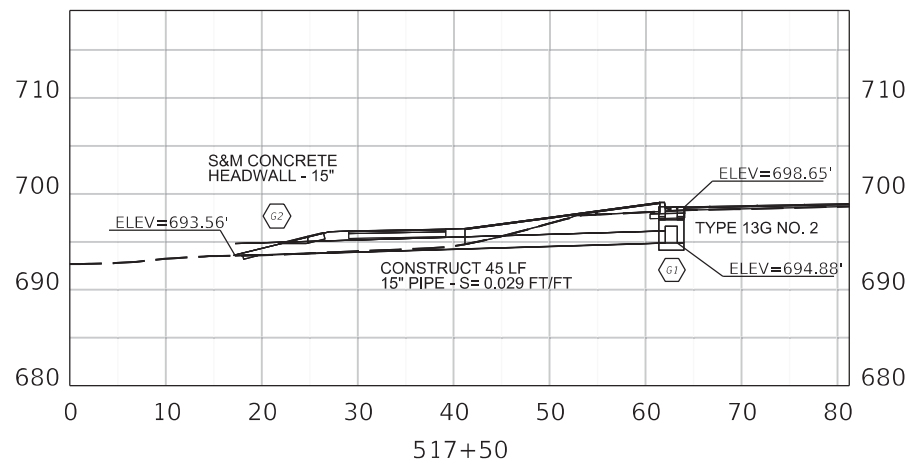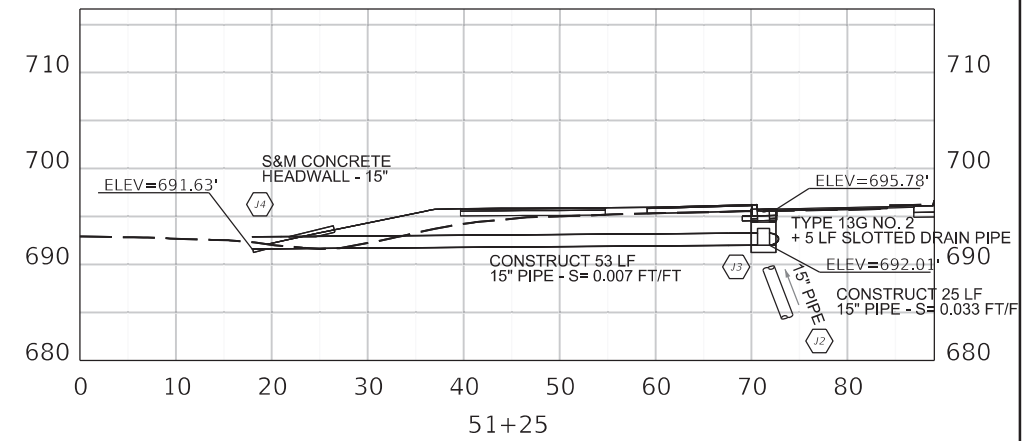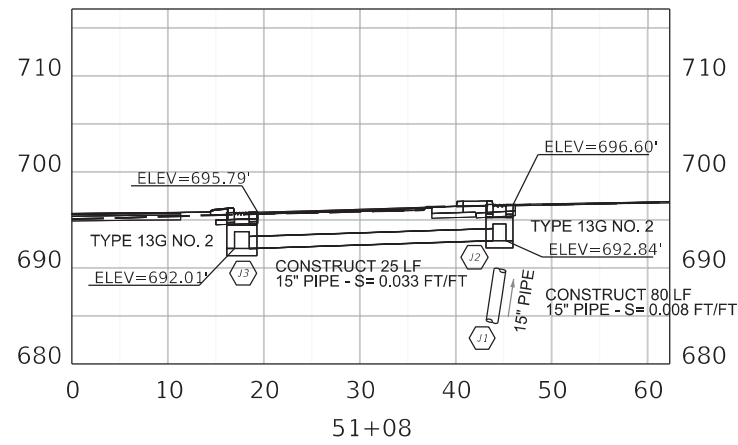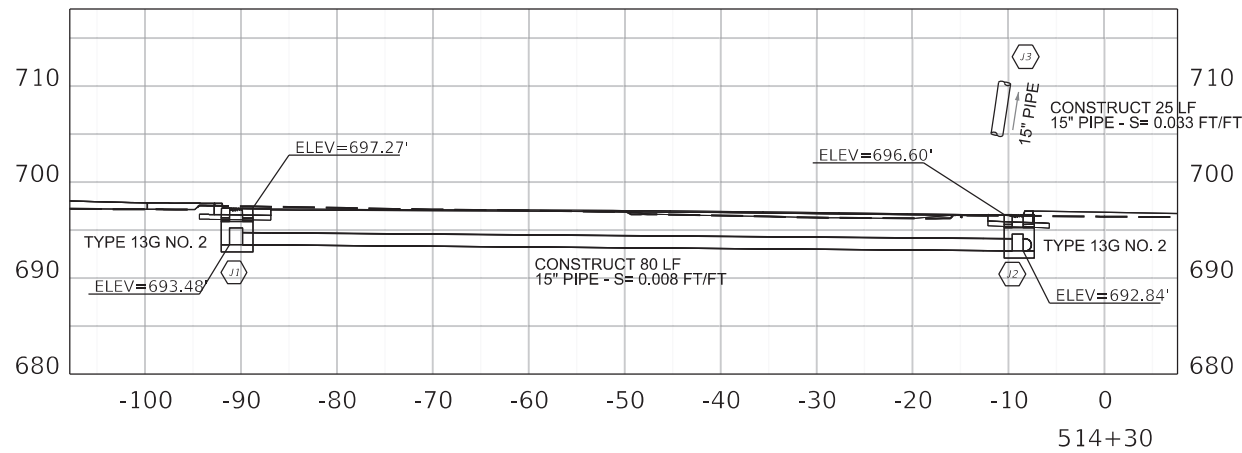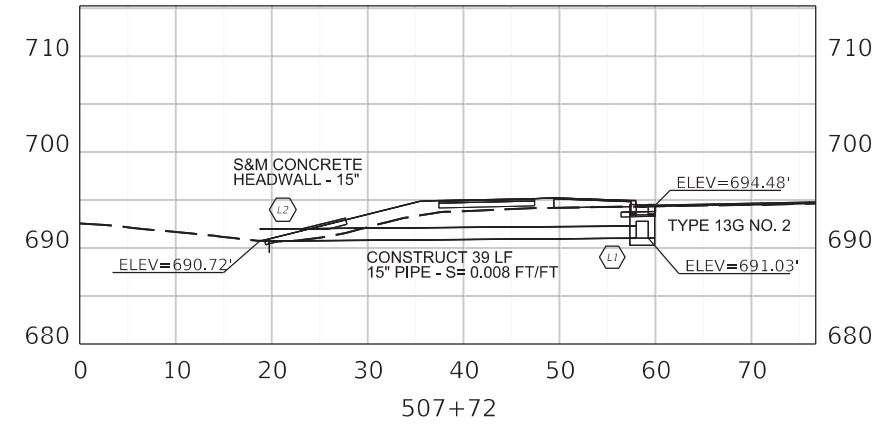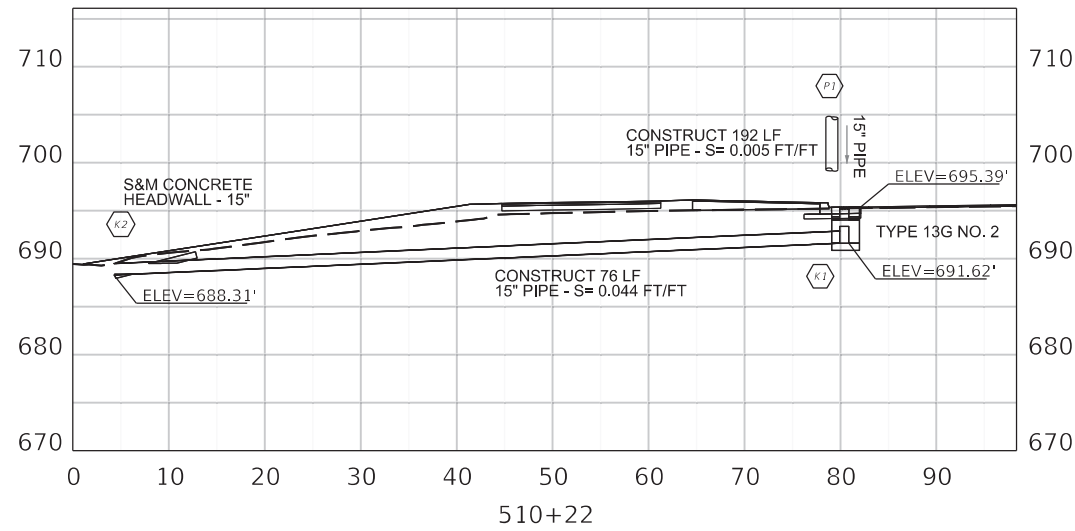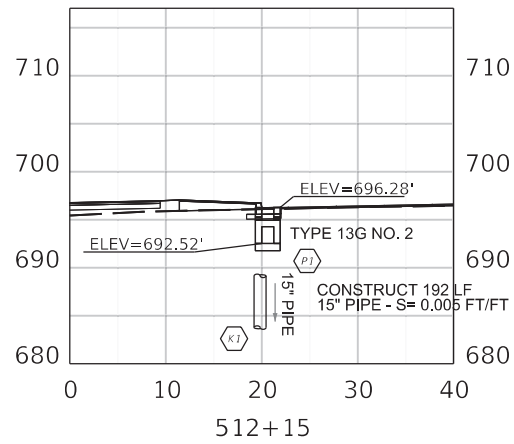

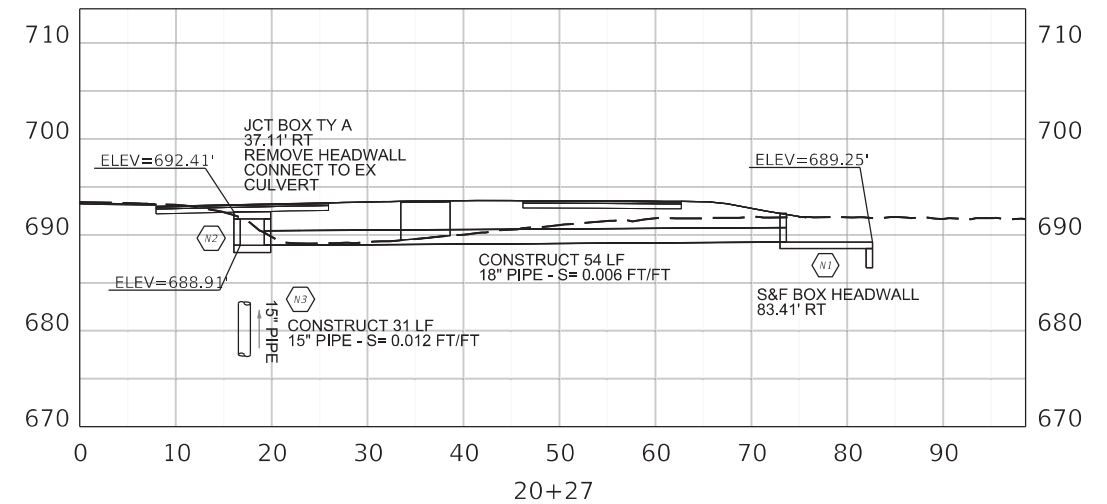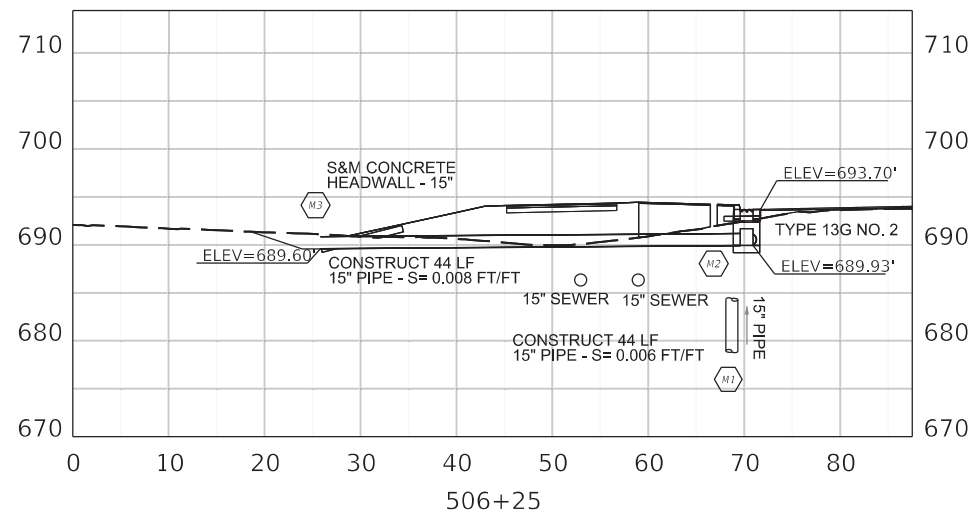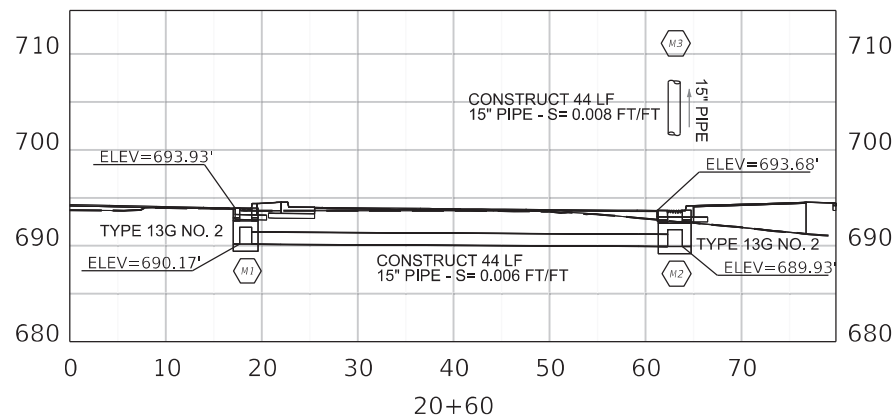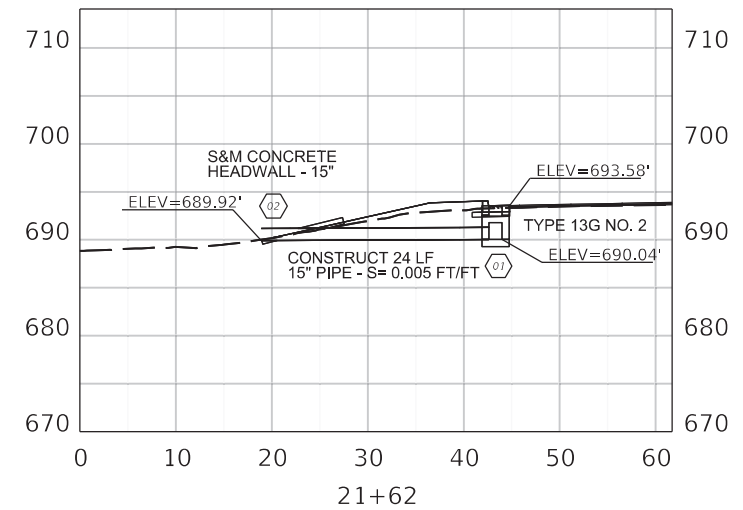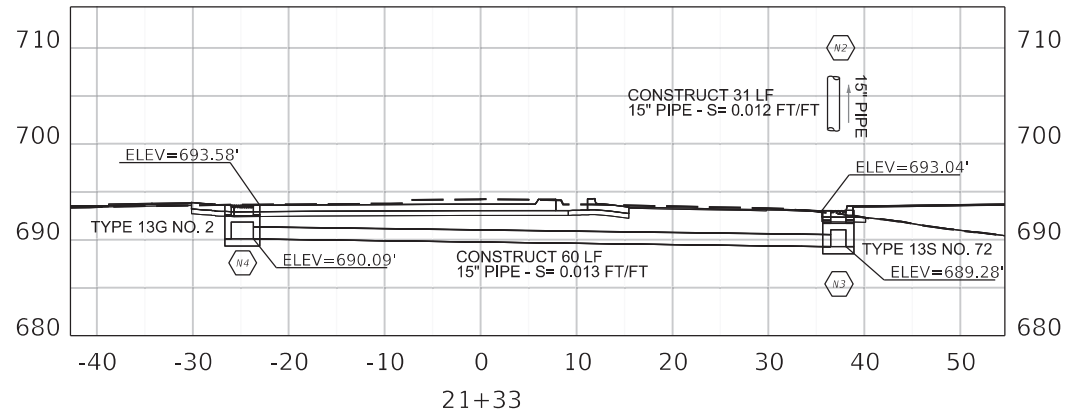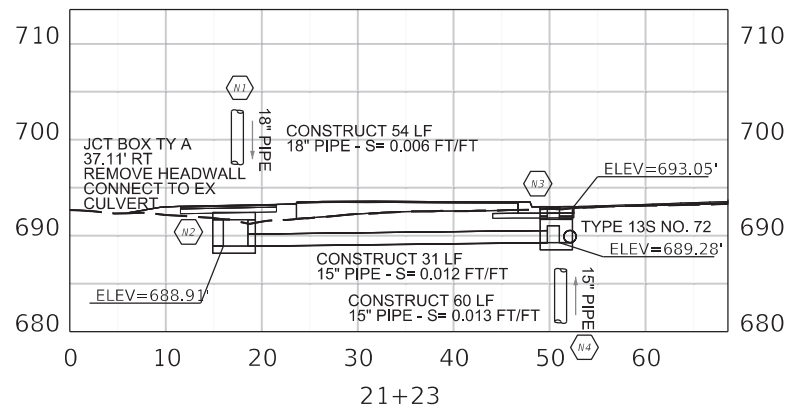

COMMONWEALTH OF KENTUCKY
DEPARTMENT OF HIGHWAYS




PIPE SHEET 3 OF 3

HORIZONTAL SCALE
SCALE: 1" = 10'



M1 - O2

ITEM NO. 04-954.00 COUNTY OF HARDIN
SHEET NO. R026

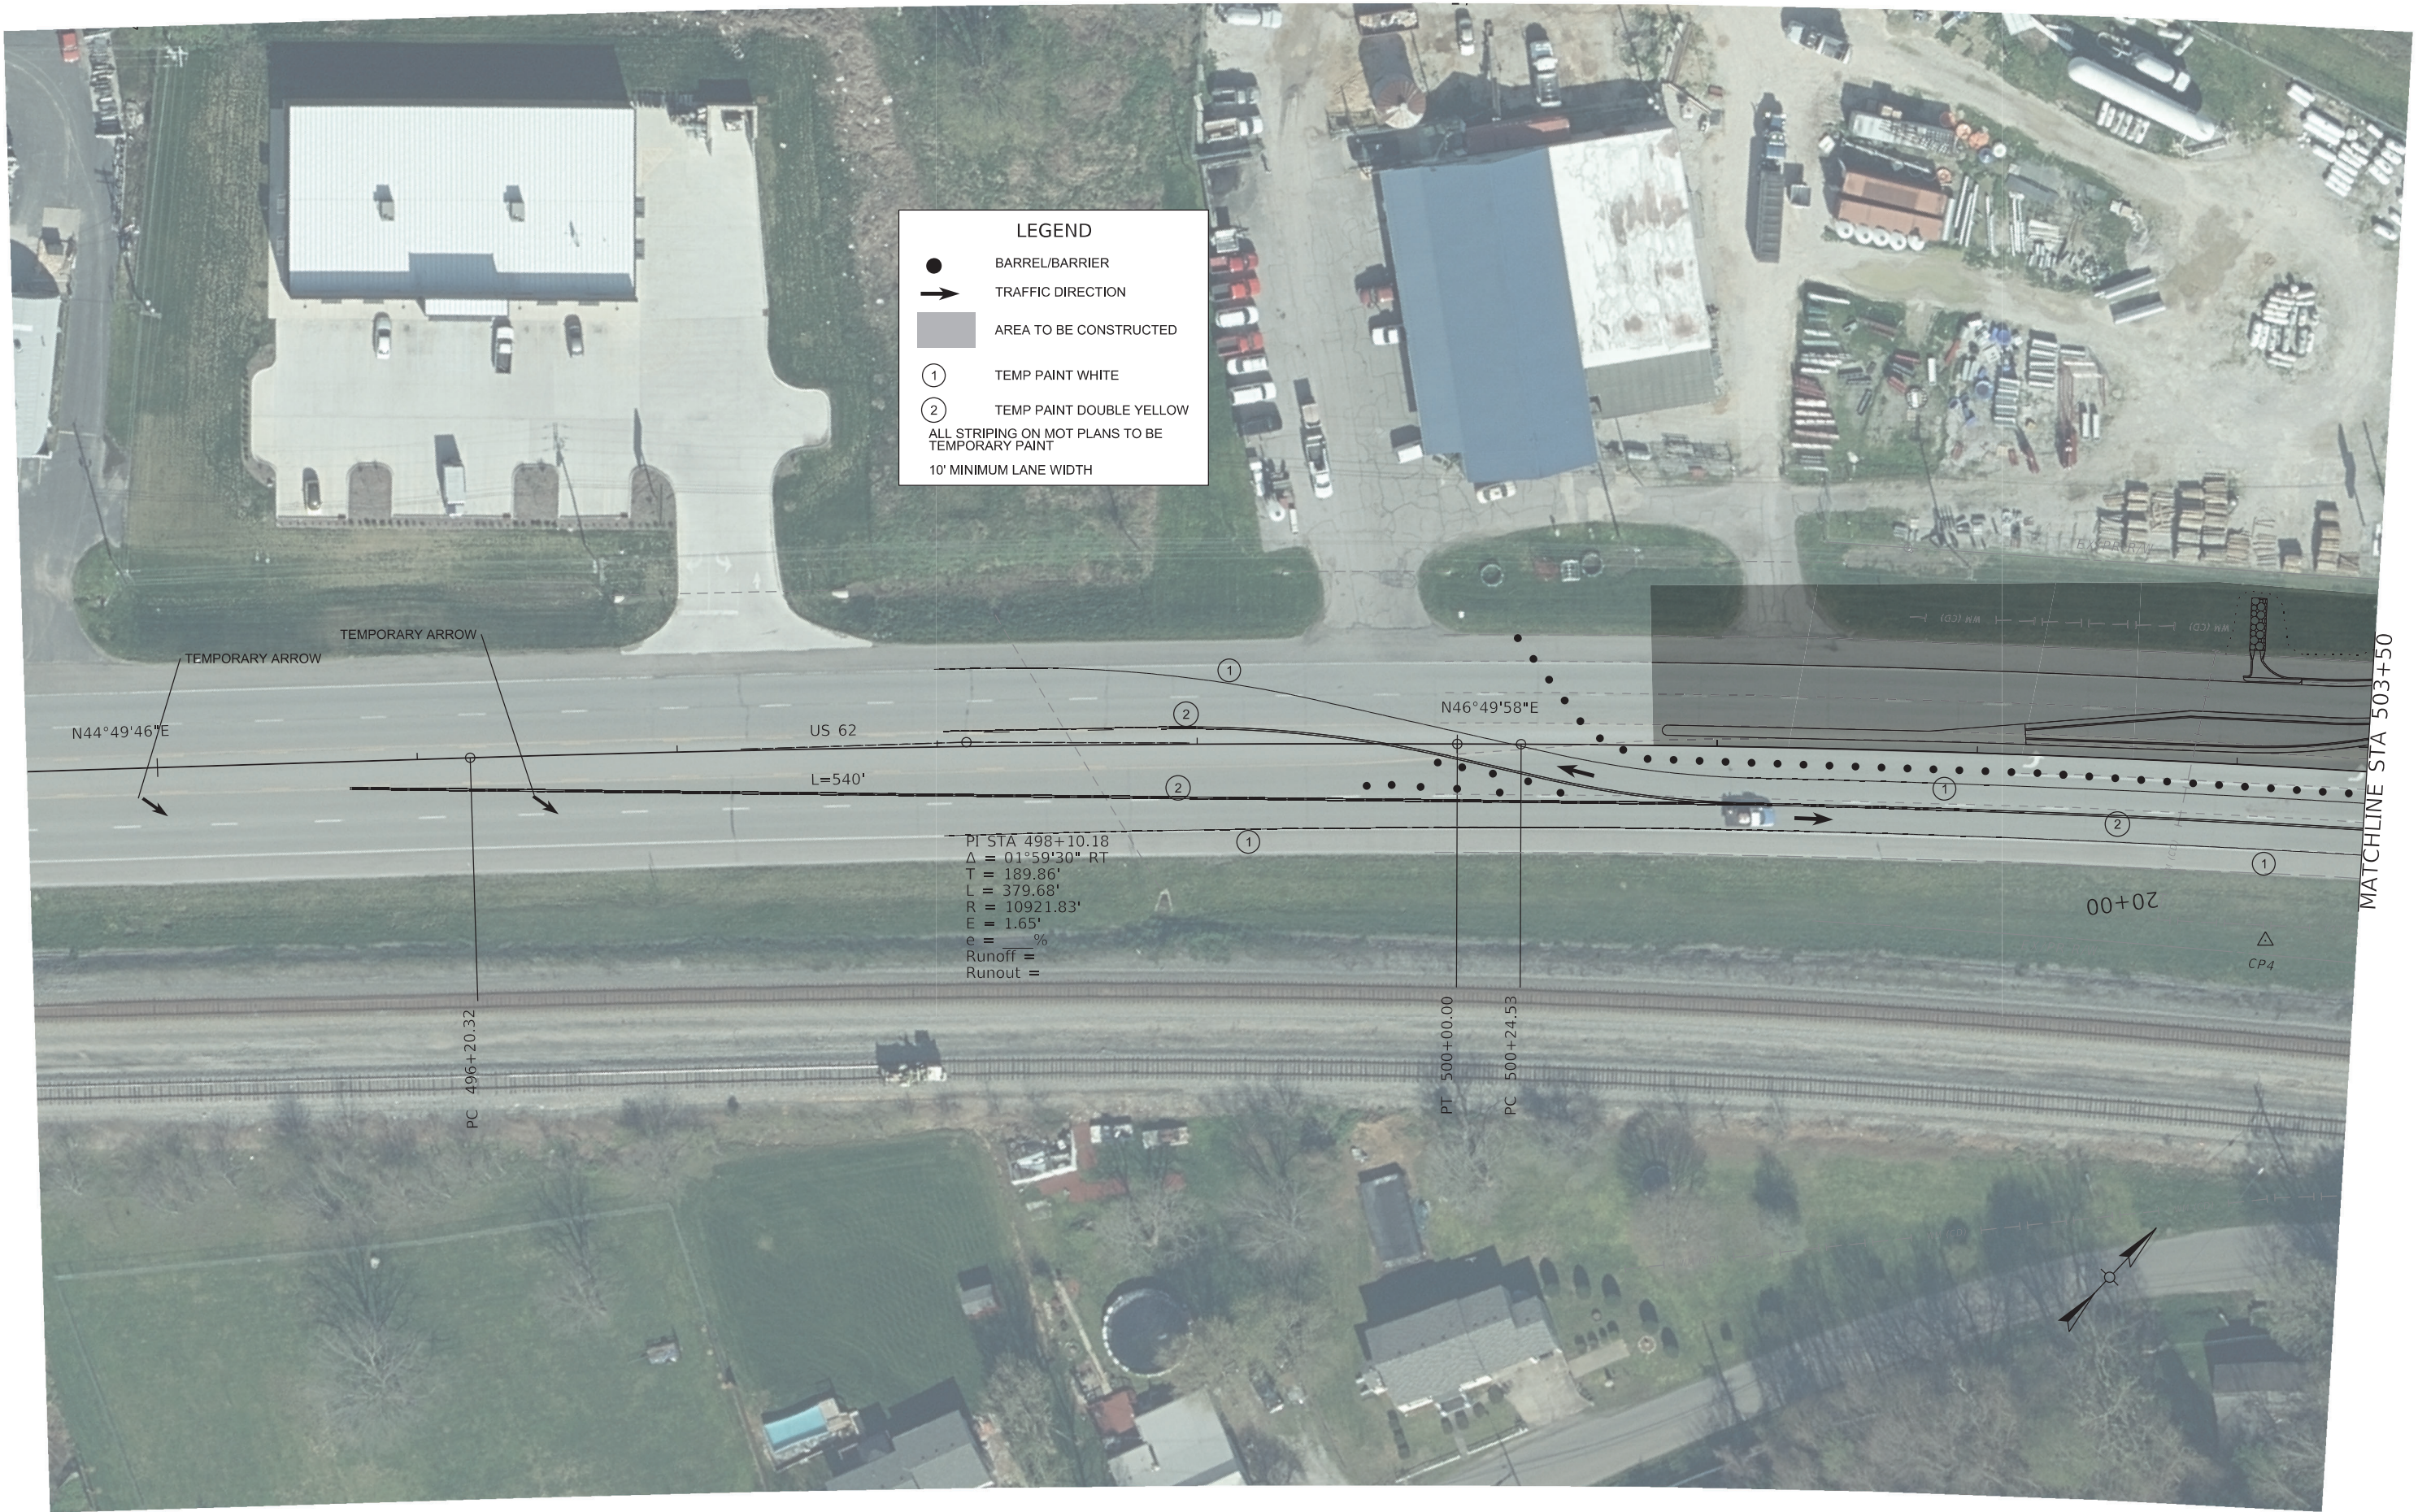


COMMONWEALTH OF KENTUCKY
DEPARTMENT OF HIGHWAYS




MAINTENANCE OF TRAFFIC - PHASE I

HORIZONTAL SCALE
SCALE: 1"=30'

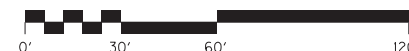

STA. 494+50.00 TO STA. 503+50.00

ITEM NO. 04-954.00 COUNTY OF HARDIN
SHEET NO. R027

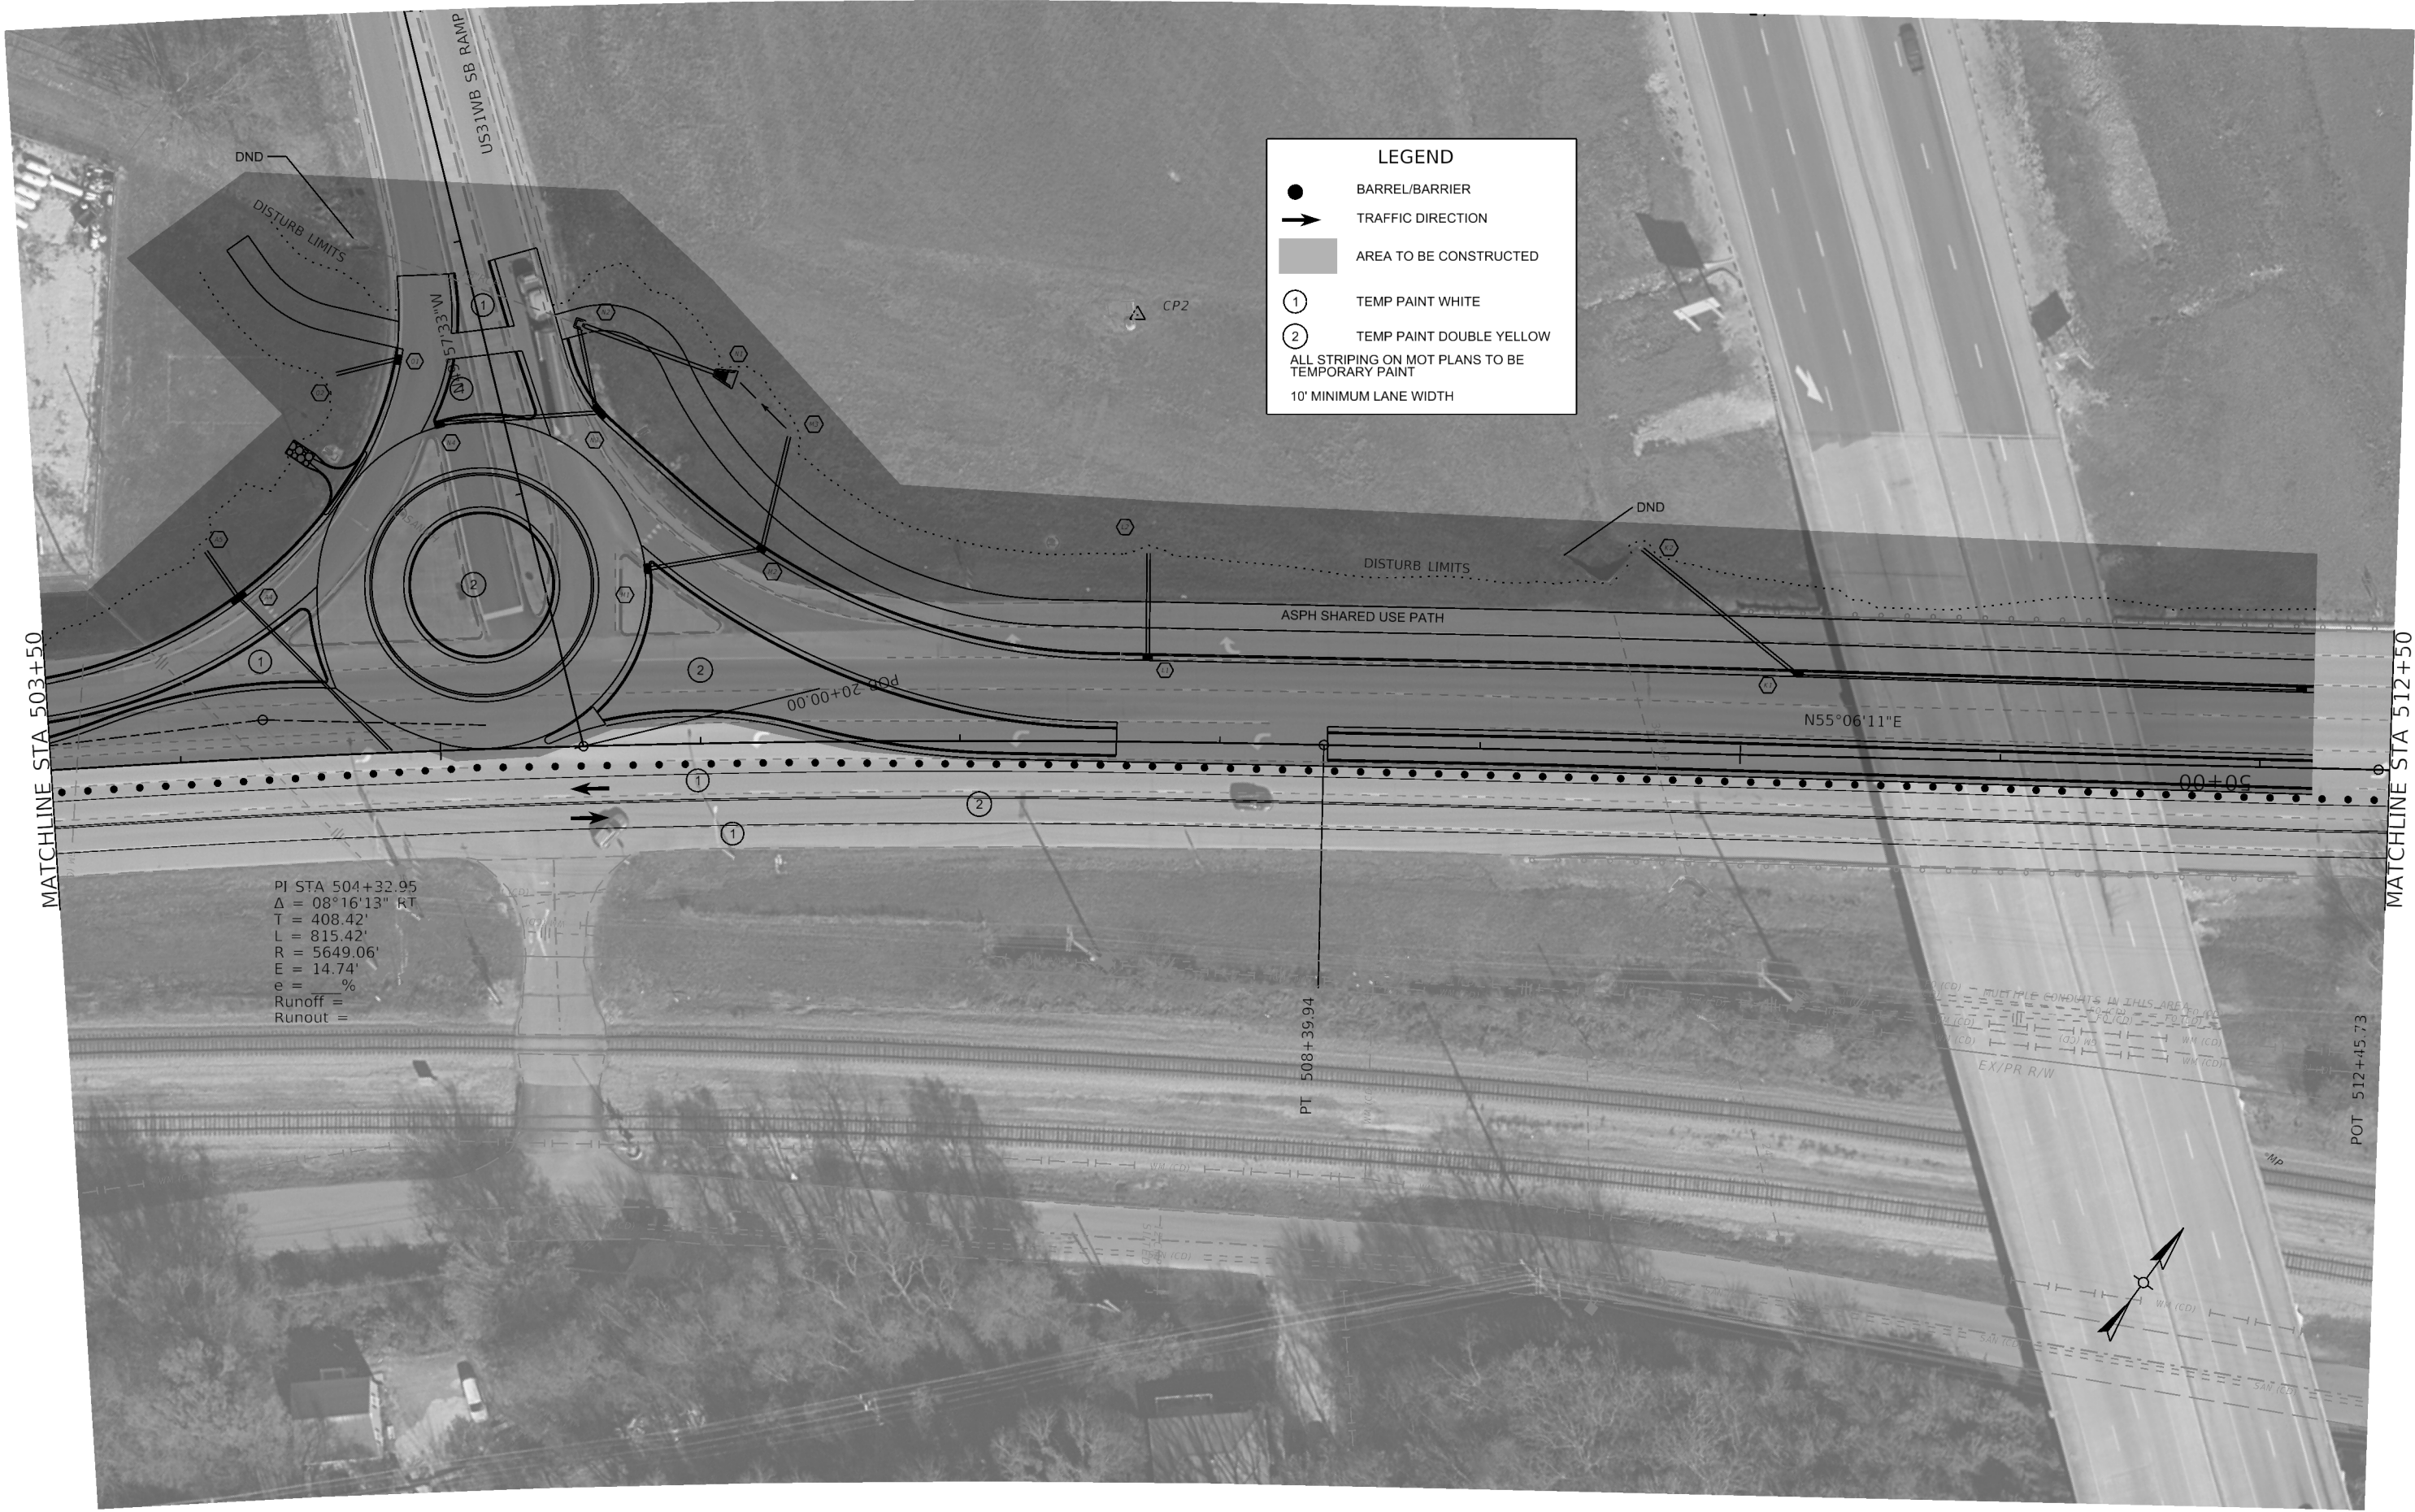

LEGEND

●

BARREL/BARRIER

→

TRAFFIC DIRECTION

■

AREA TO BE CONSTRUCTED

①

TEMP PAINT WHITE


②

TEMP PAINT DOUBLE YELLOW

ALL STRIPING ON MOT PLANS TO BE TEMPORARY PAINT

10' MINIMUM LANE WIDTH

PI STA 504+32.95
 $\Delta = 08^{\circ}16'13''$ RT
T = 408.42'
L = 815.42'
R = 5649.06'
E = 14.74'
e = %
Runoff =
Runout =

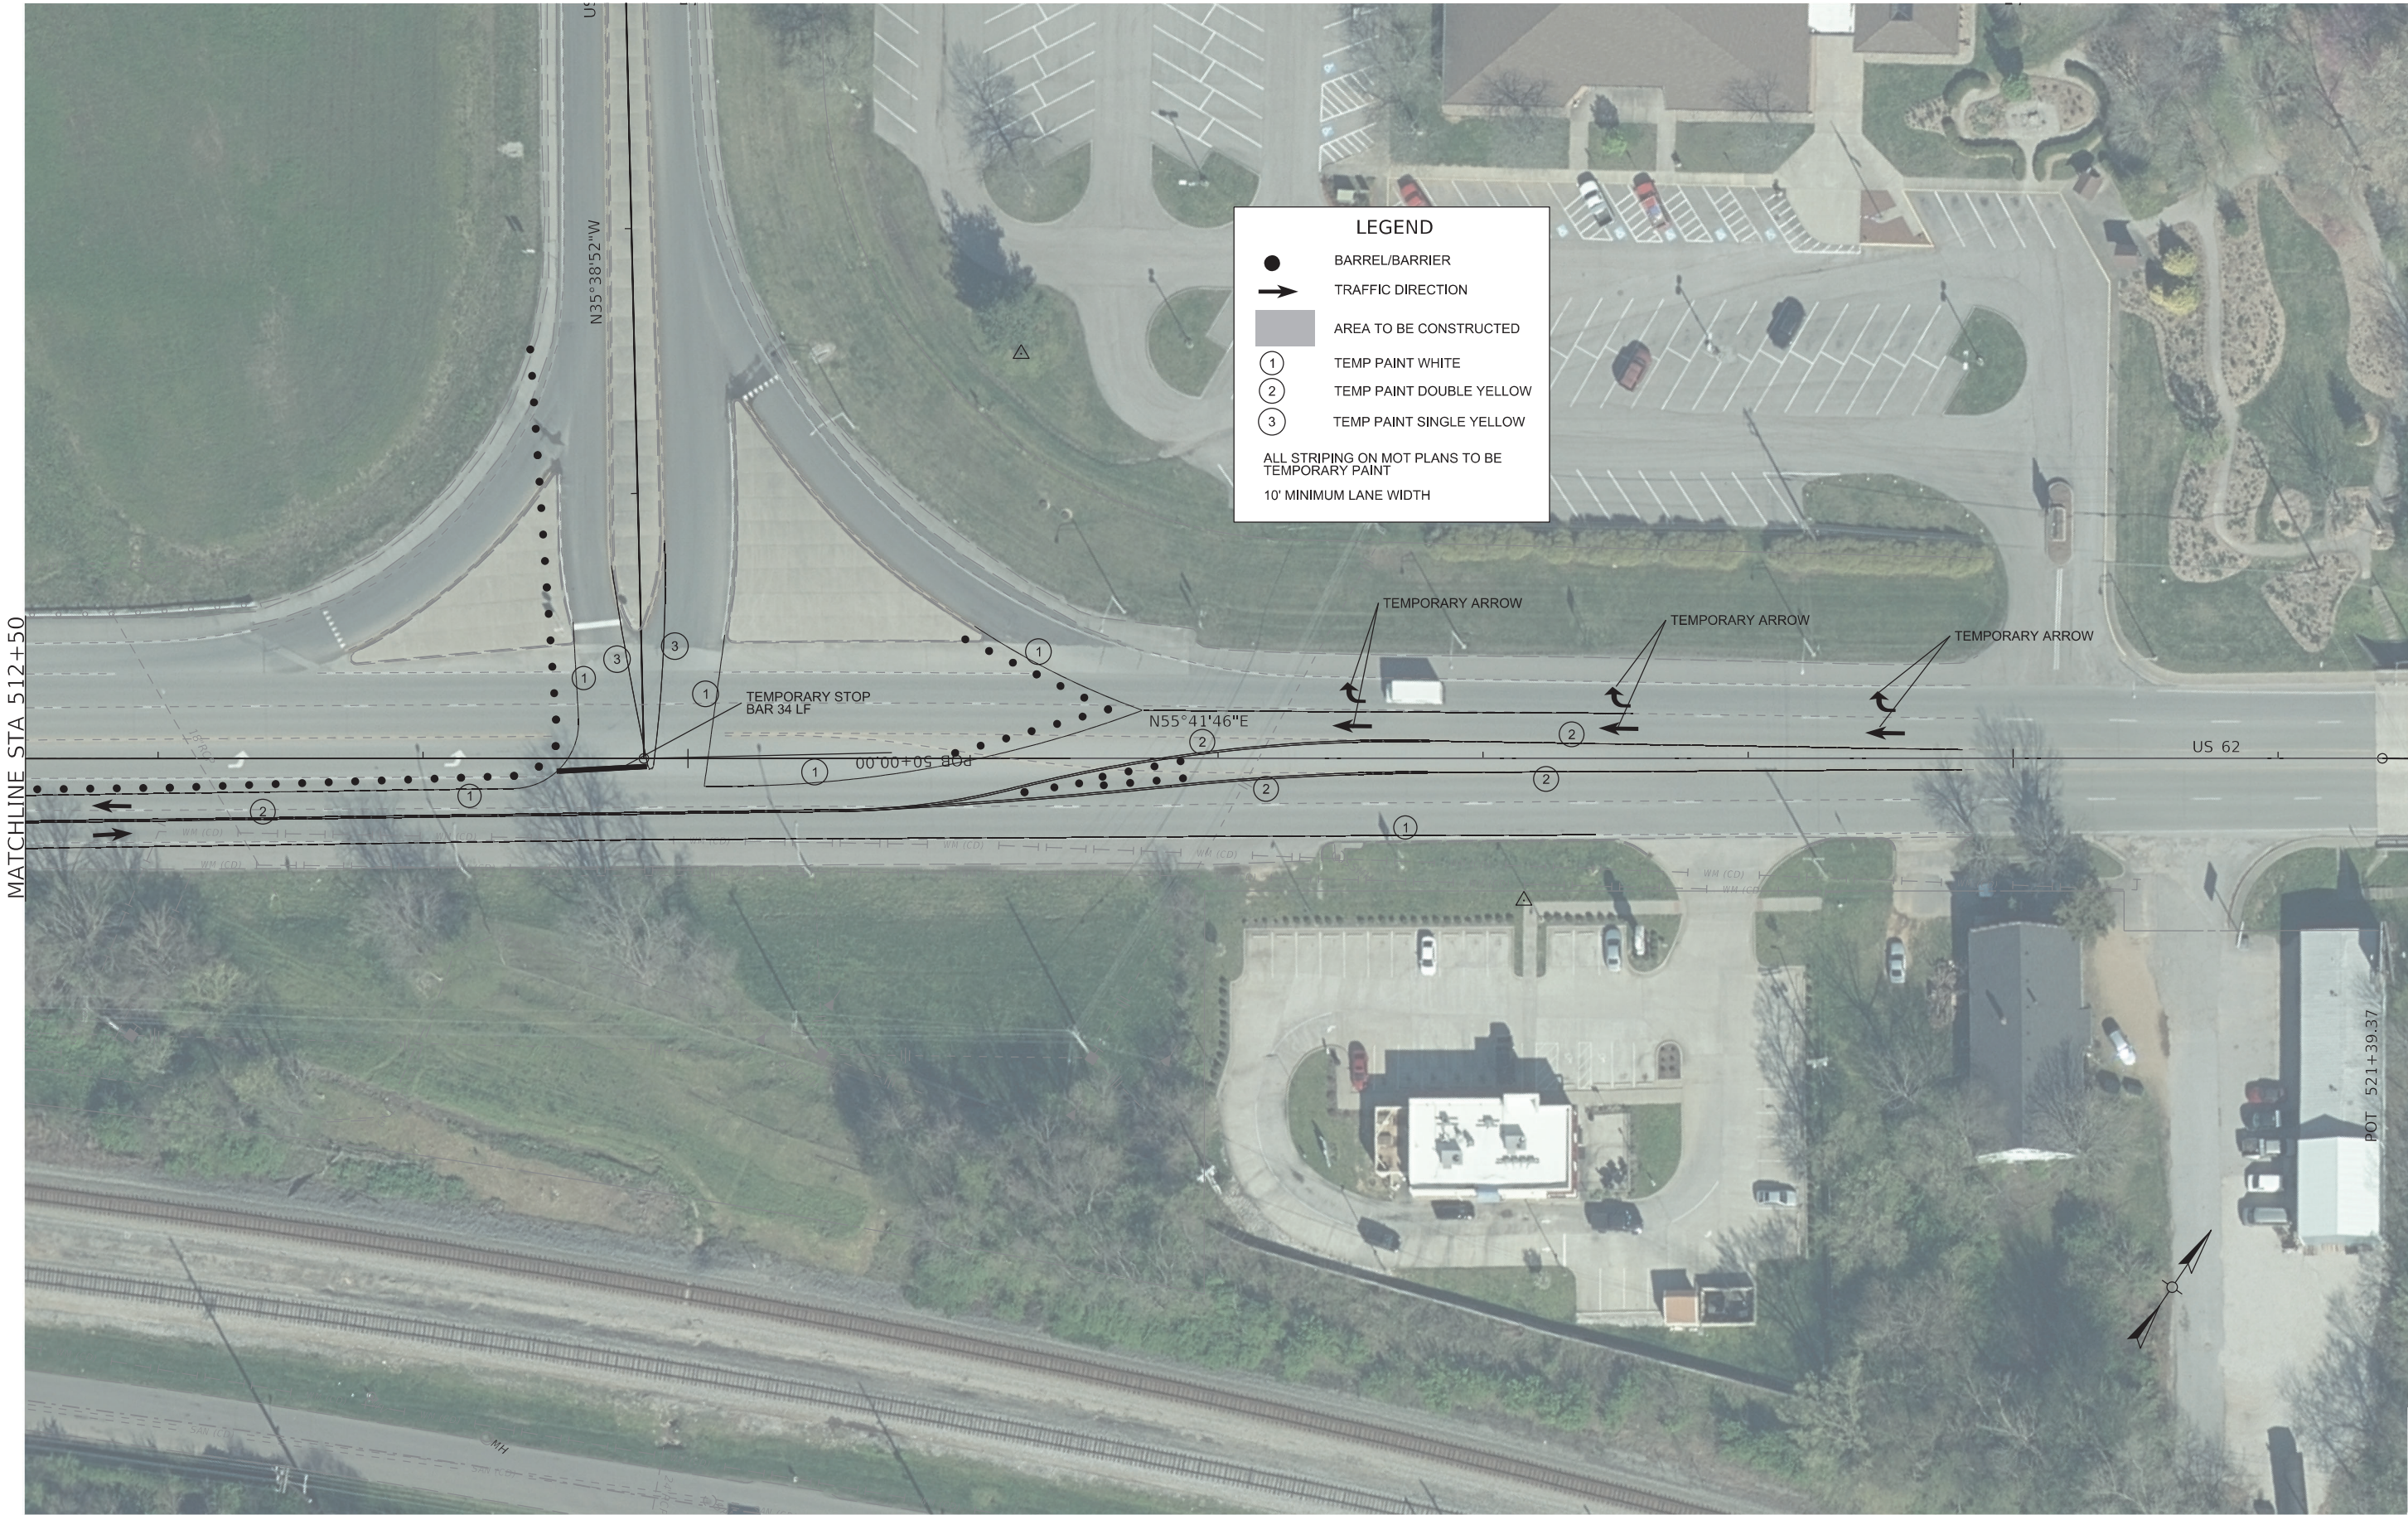

COMMONWEALTH OF KENTUCKY
DEPARTMENT OF HIGHWAYS




MAINTENANCE OF TRAFFIC - PHASE I

HORIZONTAL SCALE
SCALE: 1"=30'



STA. 512+50.00 TO STA. 521+50.00

ITEM NO. 04-954.00 COUNTY OF HARDIN
SHEET NO. R029

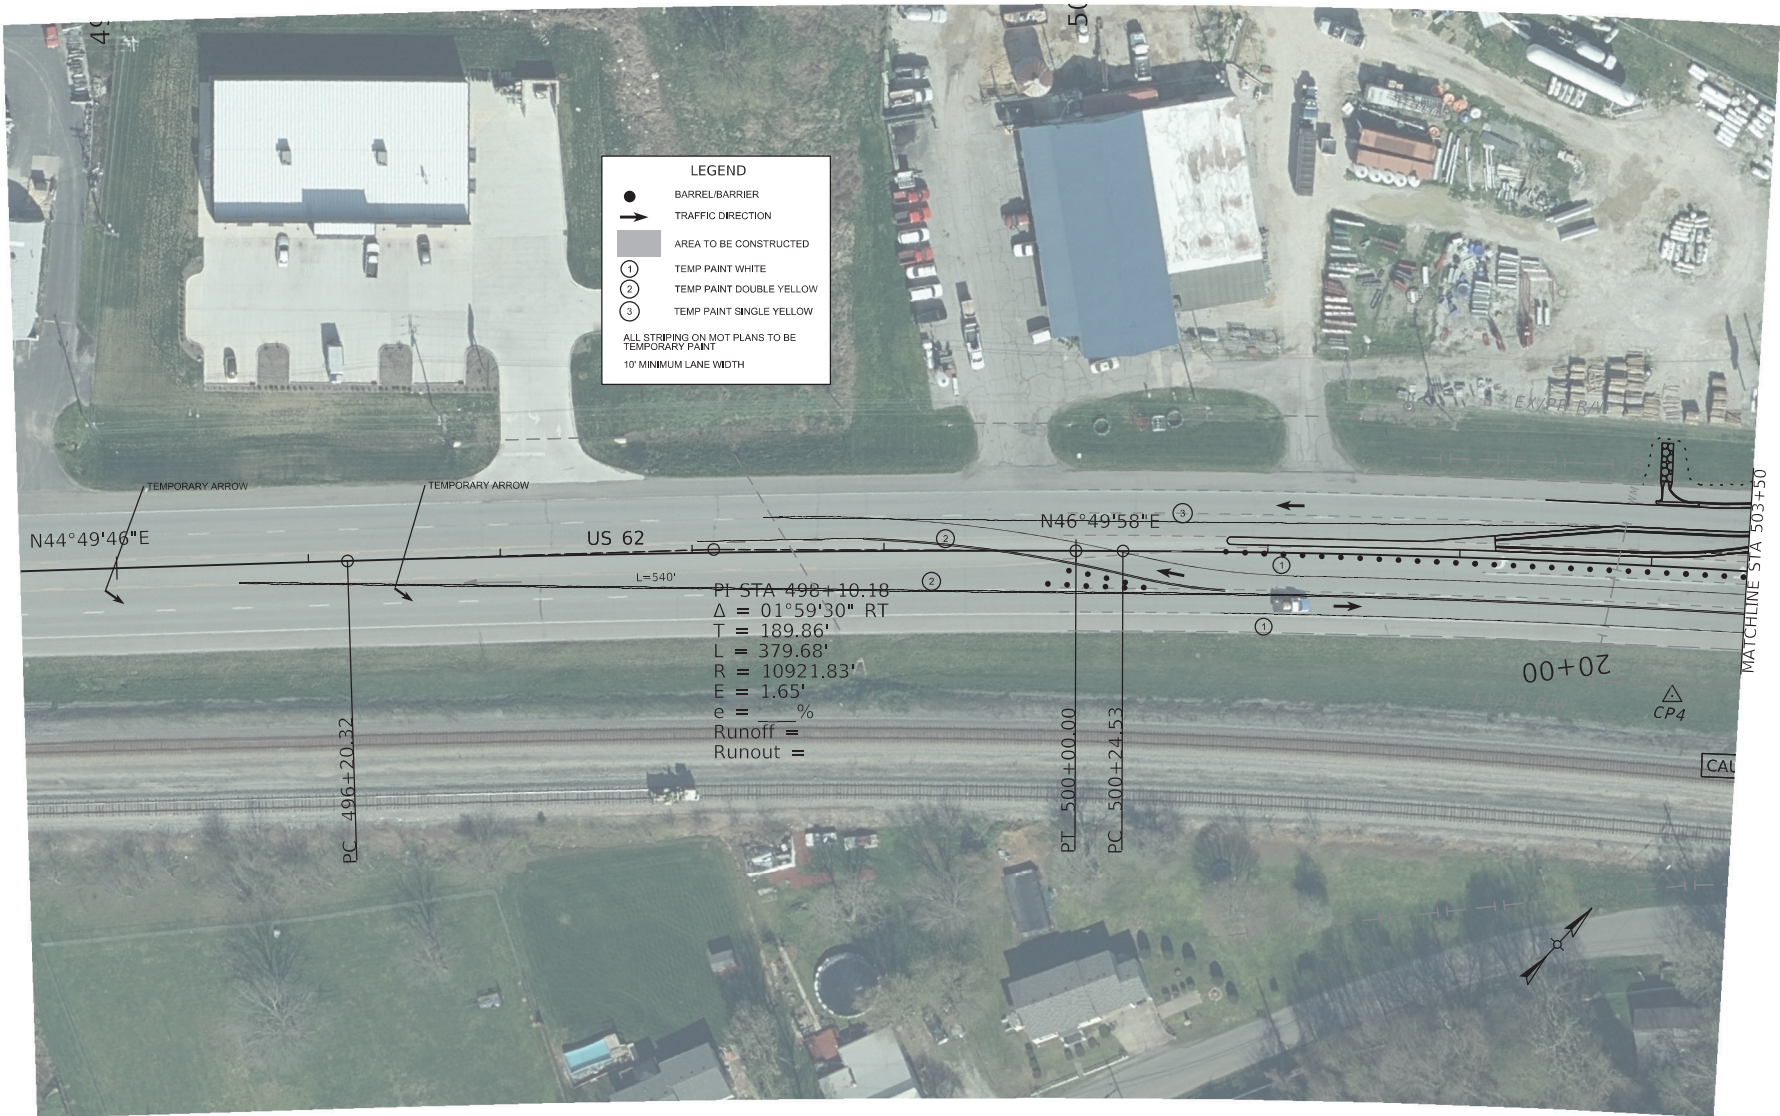

COMMONWEALTH OF KENTUCKY
DEPARTMENT OF HIGHWAYS




MAINTENANCE OF TRAFFIC - PHASE II

HORIZONTAL SCALE
SCALE: 1"=30'



STA. 494+50.00 TO STA. 503+50.00

ITEM NO. 04-954.00 COUNTY OF HARDIN
SHEET NO. R030

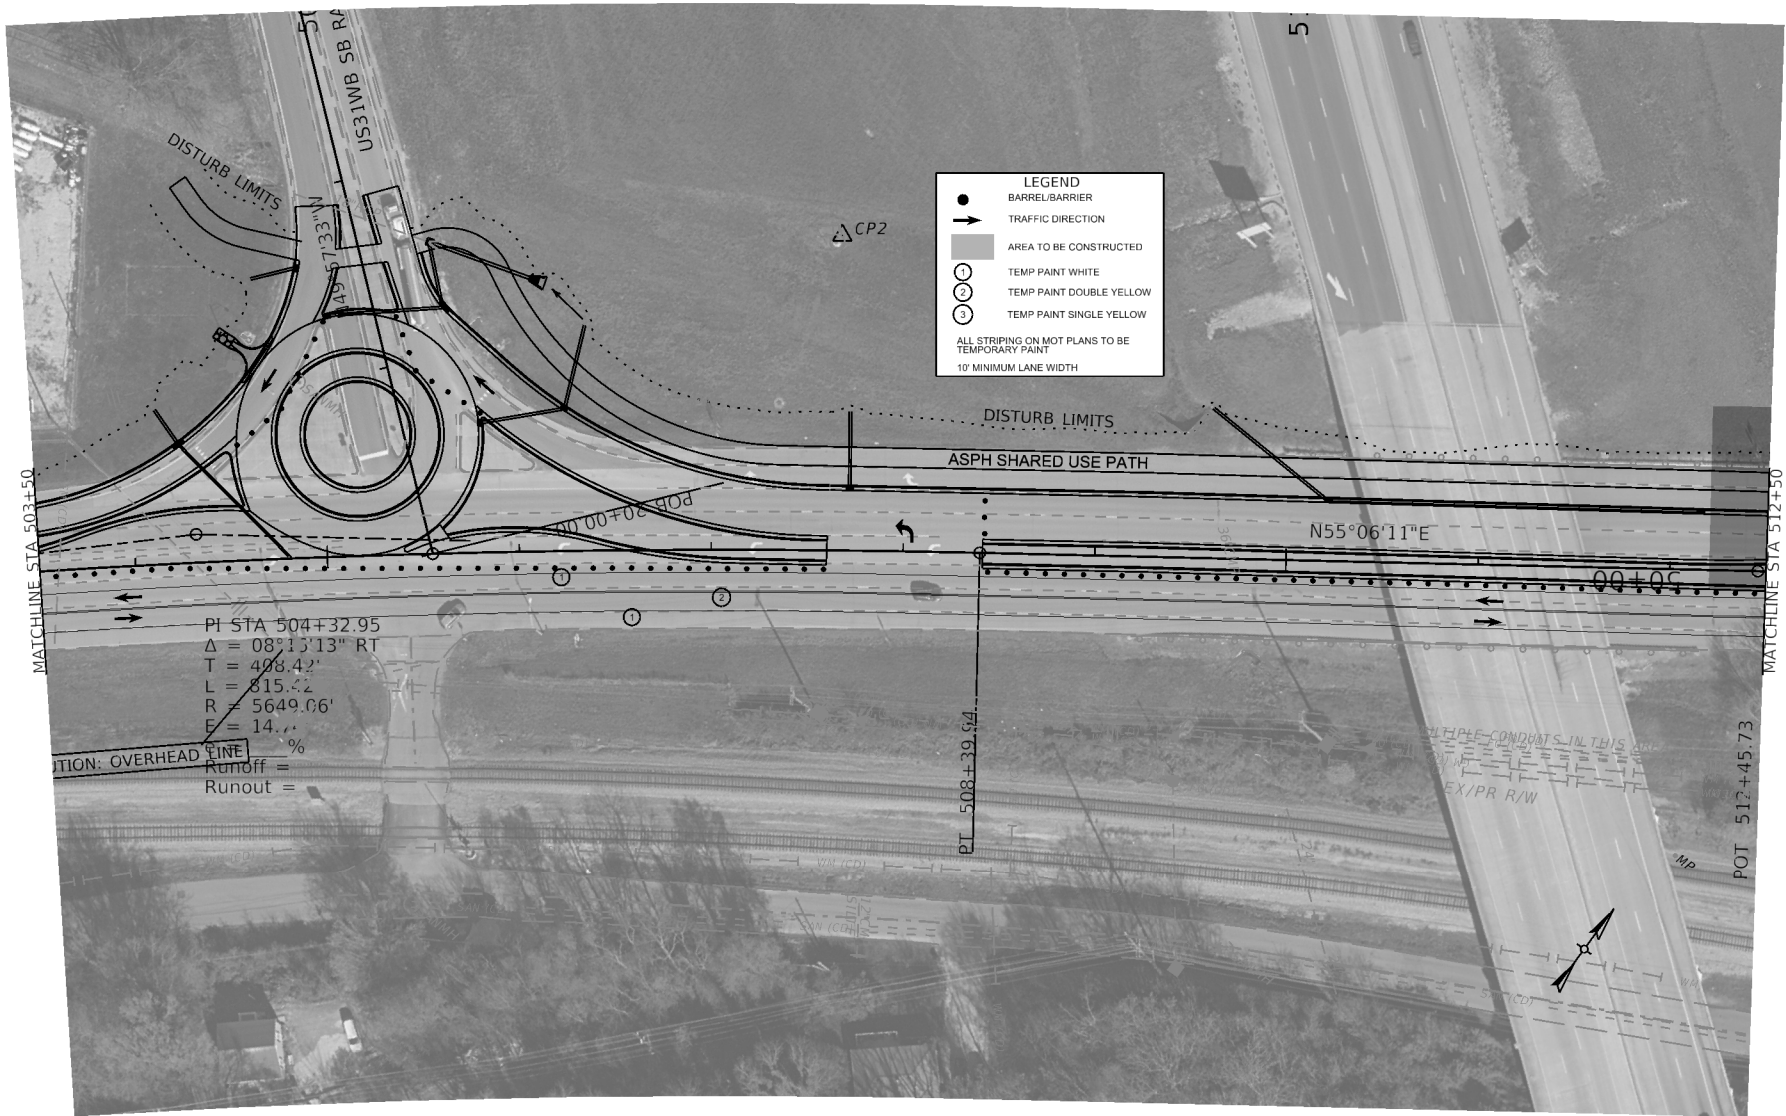

COMMONWEALTH OF KENTUCKY
DEPARTMENT OF HIGHWAYS




MAINTENANCE OF TRAFFIC - PHASE II

HORIZONTAL SCALE
SCALE: 1"=30'



STA. 503+50.00 TO STA. 512+50.00

ITEM NO. 04-954.00 COUNTY OF HARDIN
SHEET NO. R031

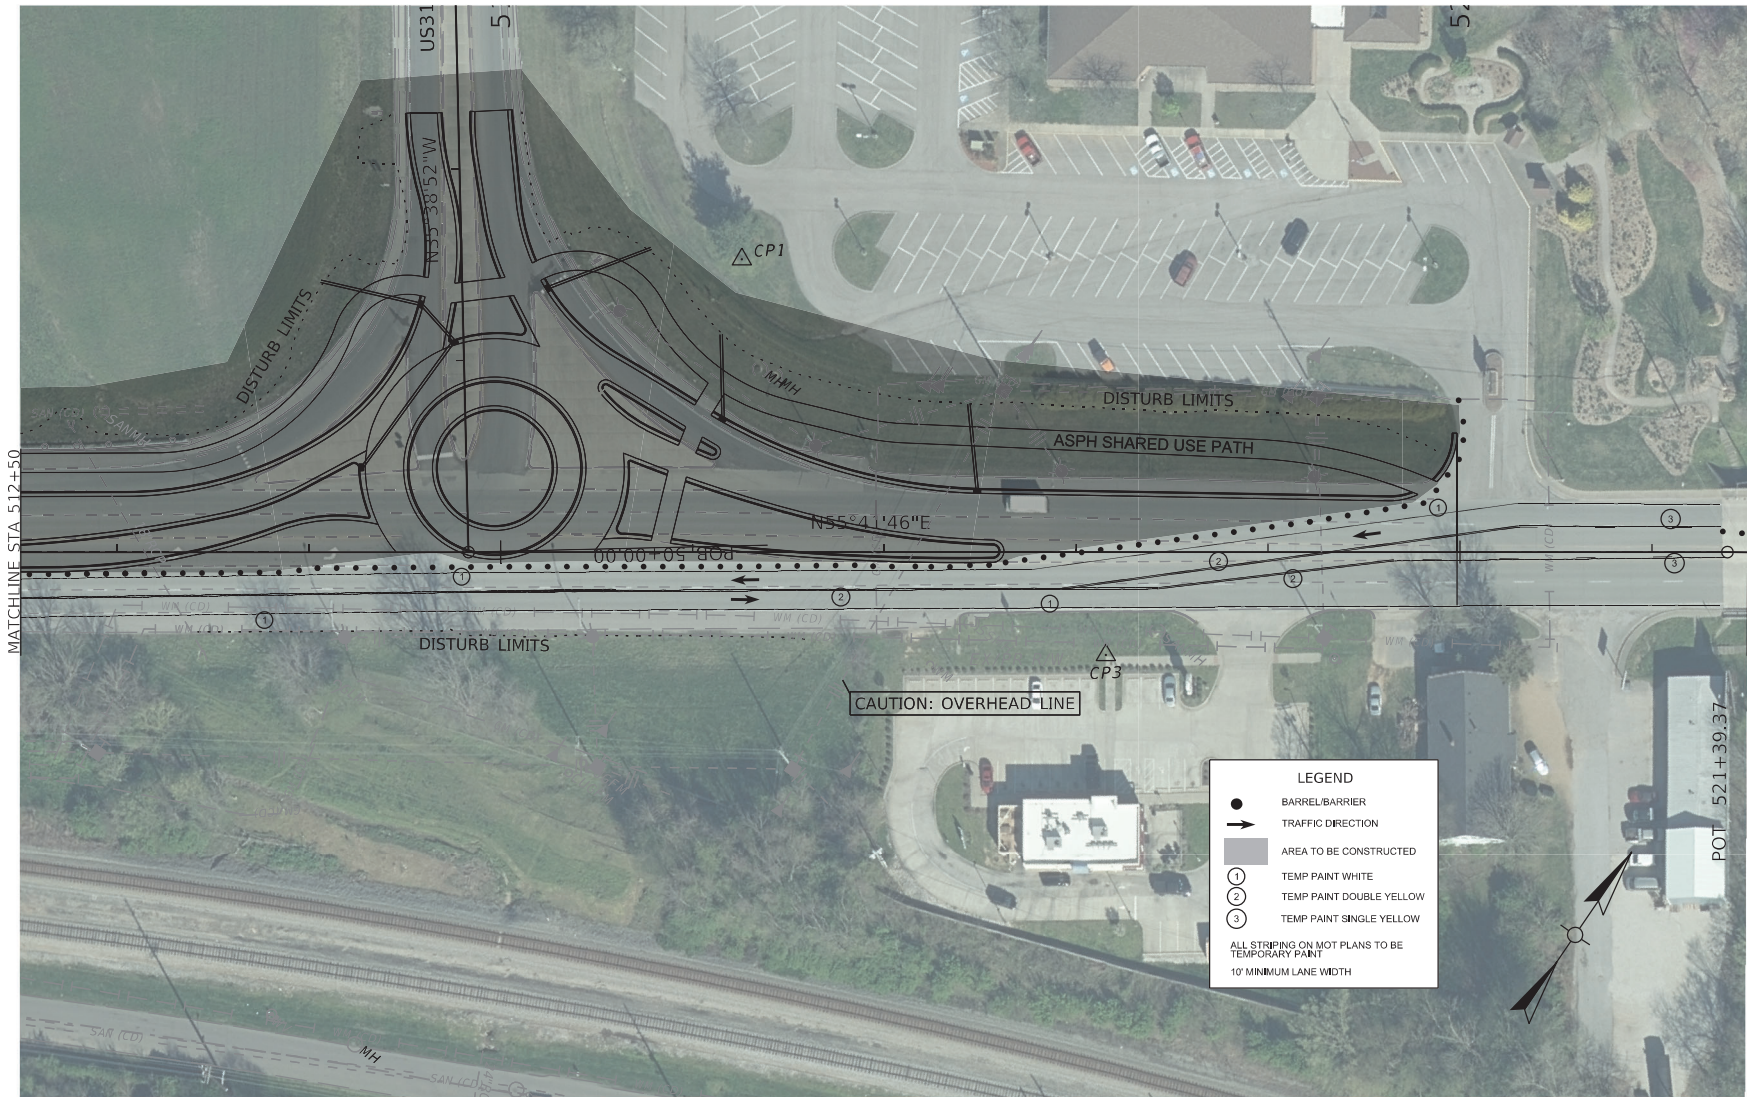


COMMONWEALTH OF KENTUCKY
DEPARTMENT OF HIGHWAYS



MAINTENANCE OF TRAFFIC - PHASE II

HORIZONTAL SCALE
SCALE: 1"=30'

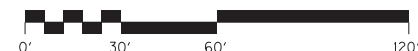

STA. 512+50.00 TO STA. 521+50.00

ITEM NO. 04-954.00	COUNTY OF HARDIN
SHEET NO. R032	



COMMONWEALTH OF KENTUCKY
DEPARTMENT OF HIGHWAYS




MAINTENANCE OF TRAFFIC - PHASE II

HORIZONTAL SCALE
SCALE: 1"=30'



STA. 521+50.00 TO STA. 530+50.00

ITEM NO. 04-954.00 COUNTY OF HARDIN
SHEET NO. R033

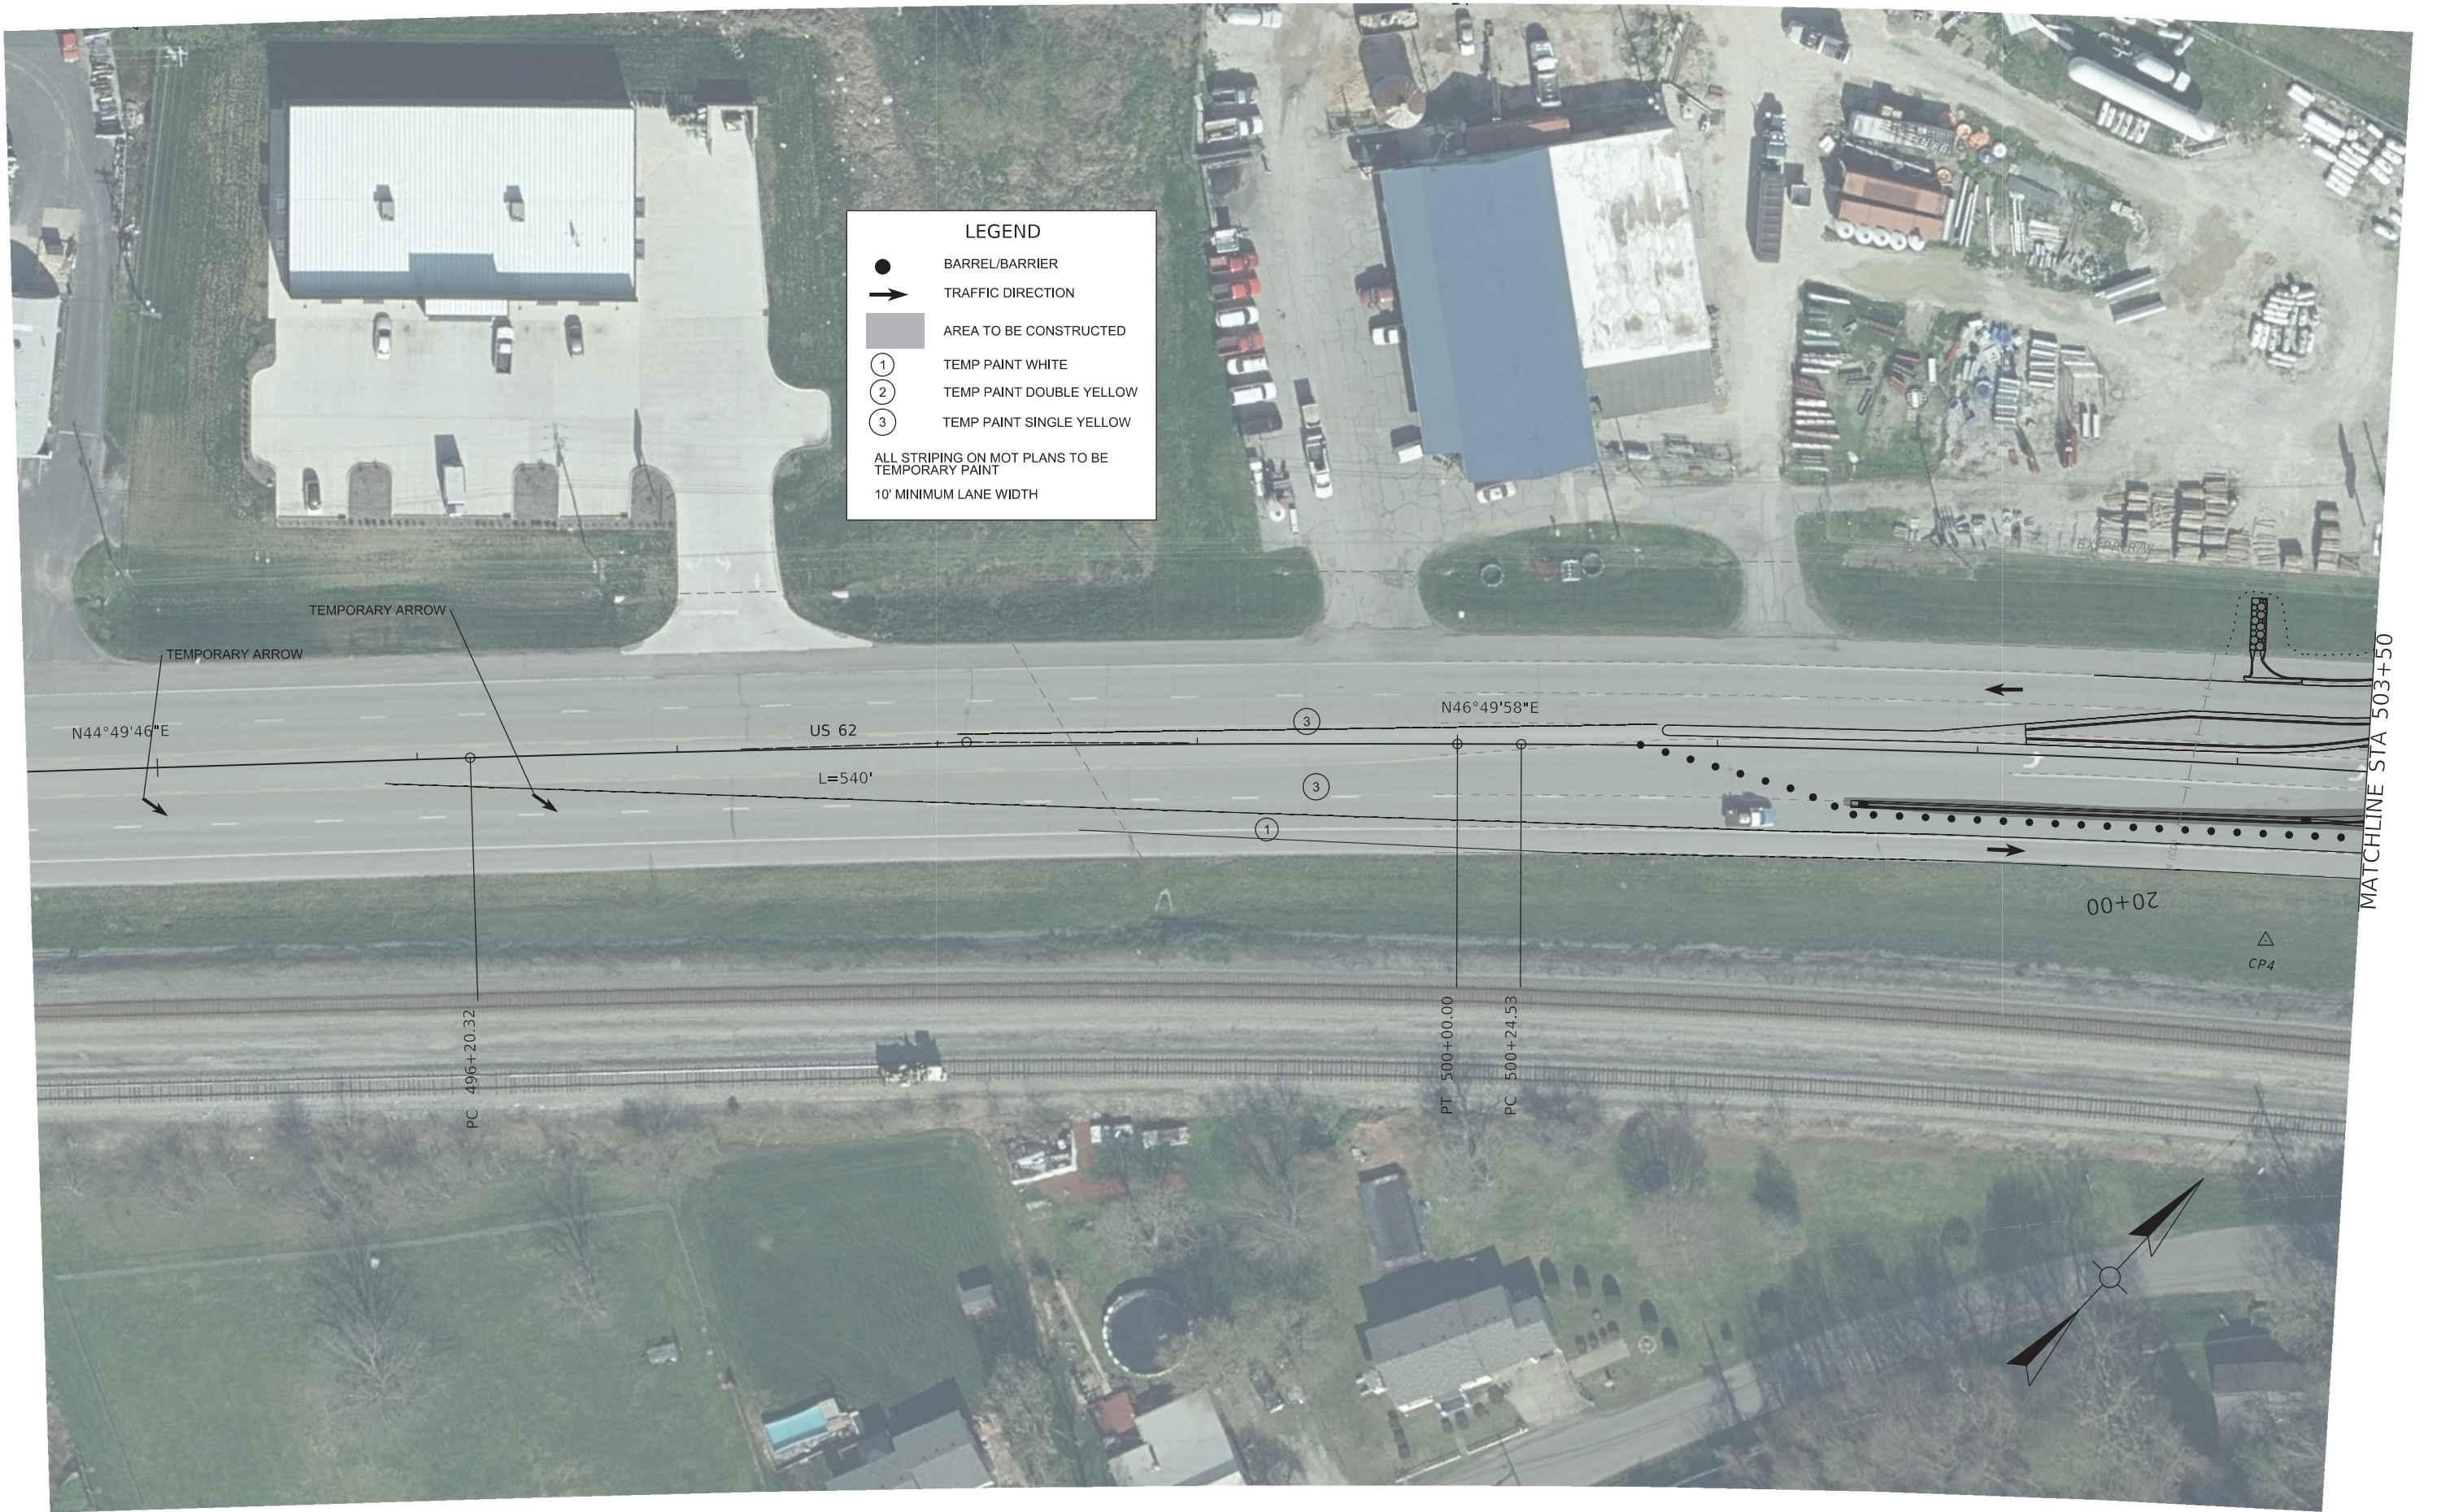


COMMONWEALTH OF KENTUCKY
DEPARTMENT OF HIGHWAYS




MAINTENANCE OF TRAFFIC - PHASE III


HORIZONTAL SCALE
SCALE: 1"=30'

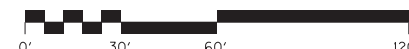

STA. 494+50.00 TO STA. 503+50.00

ITEM NO. 04-954.00 COUNTY OF HARDIN
SHEET NO. R034

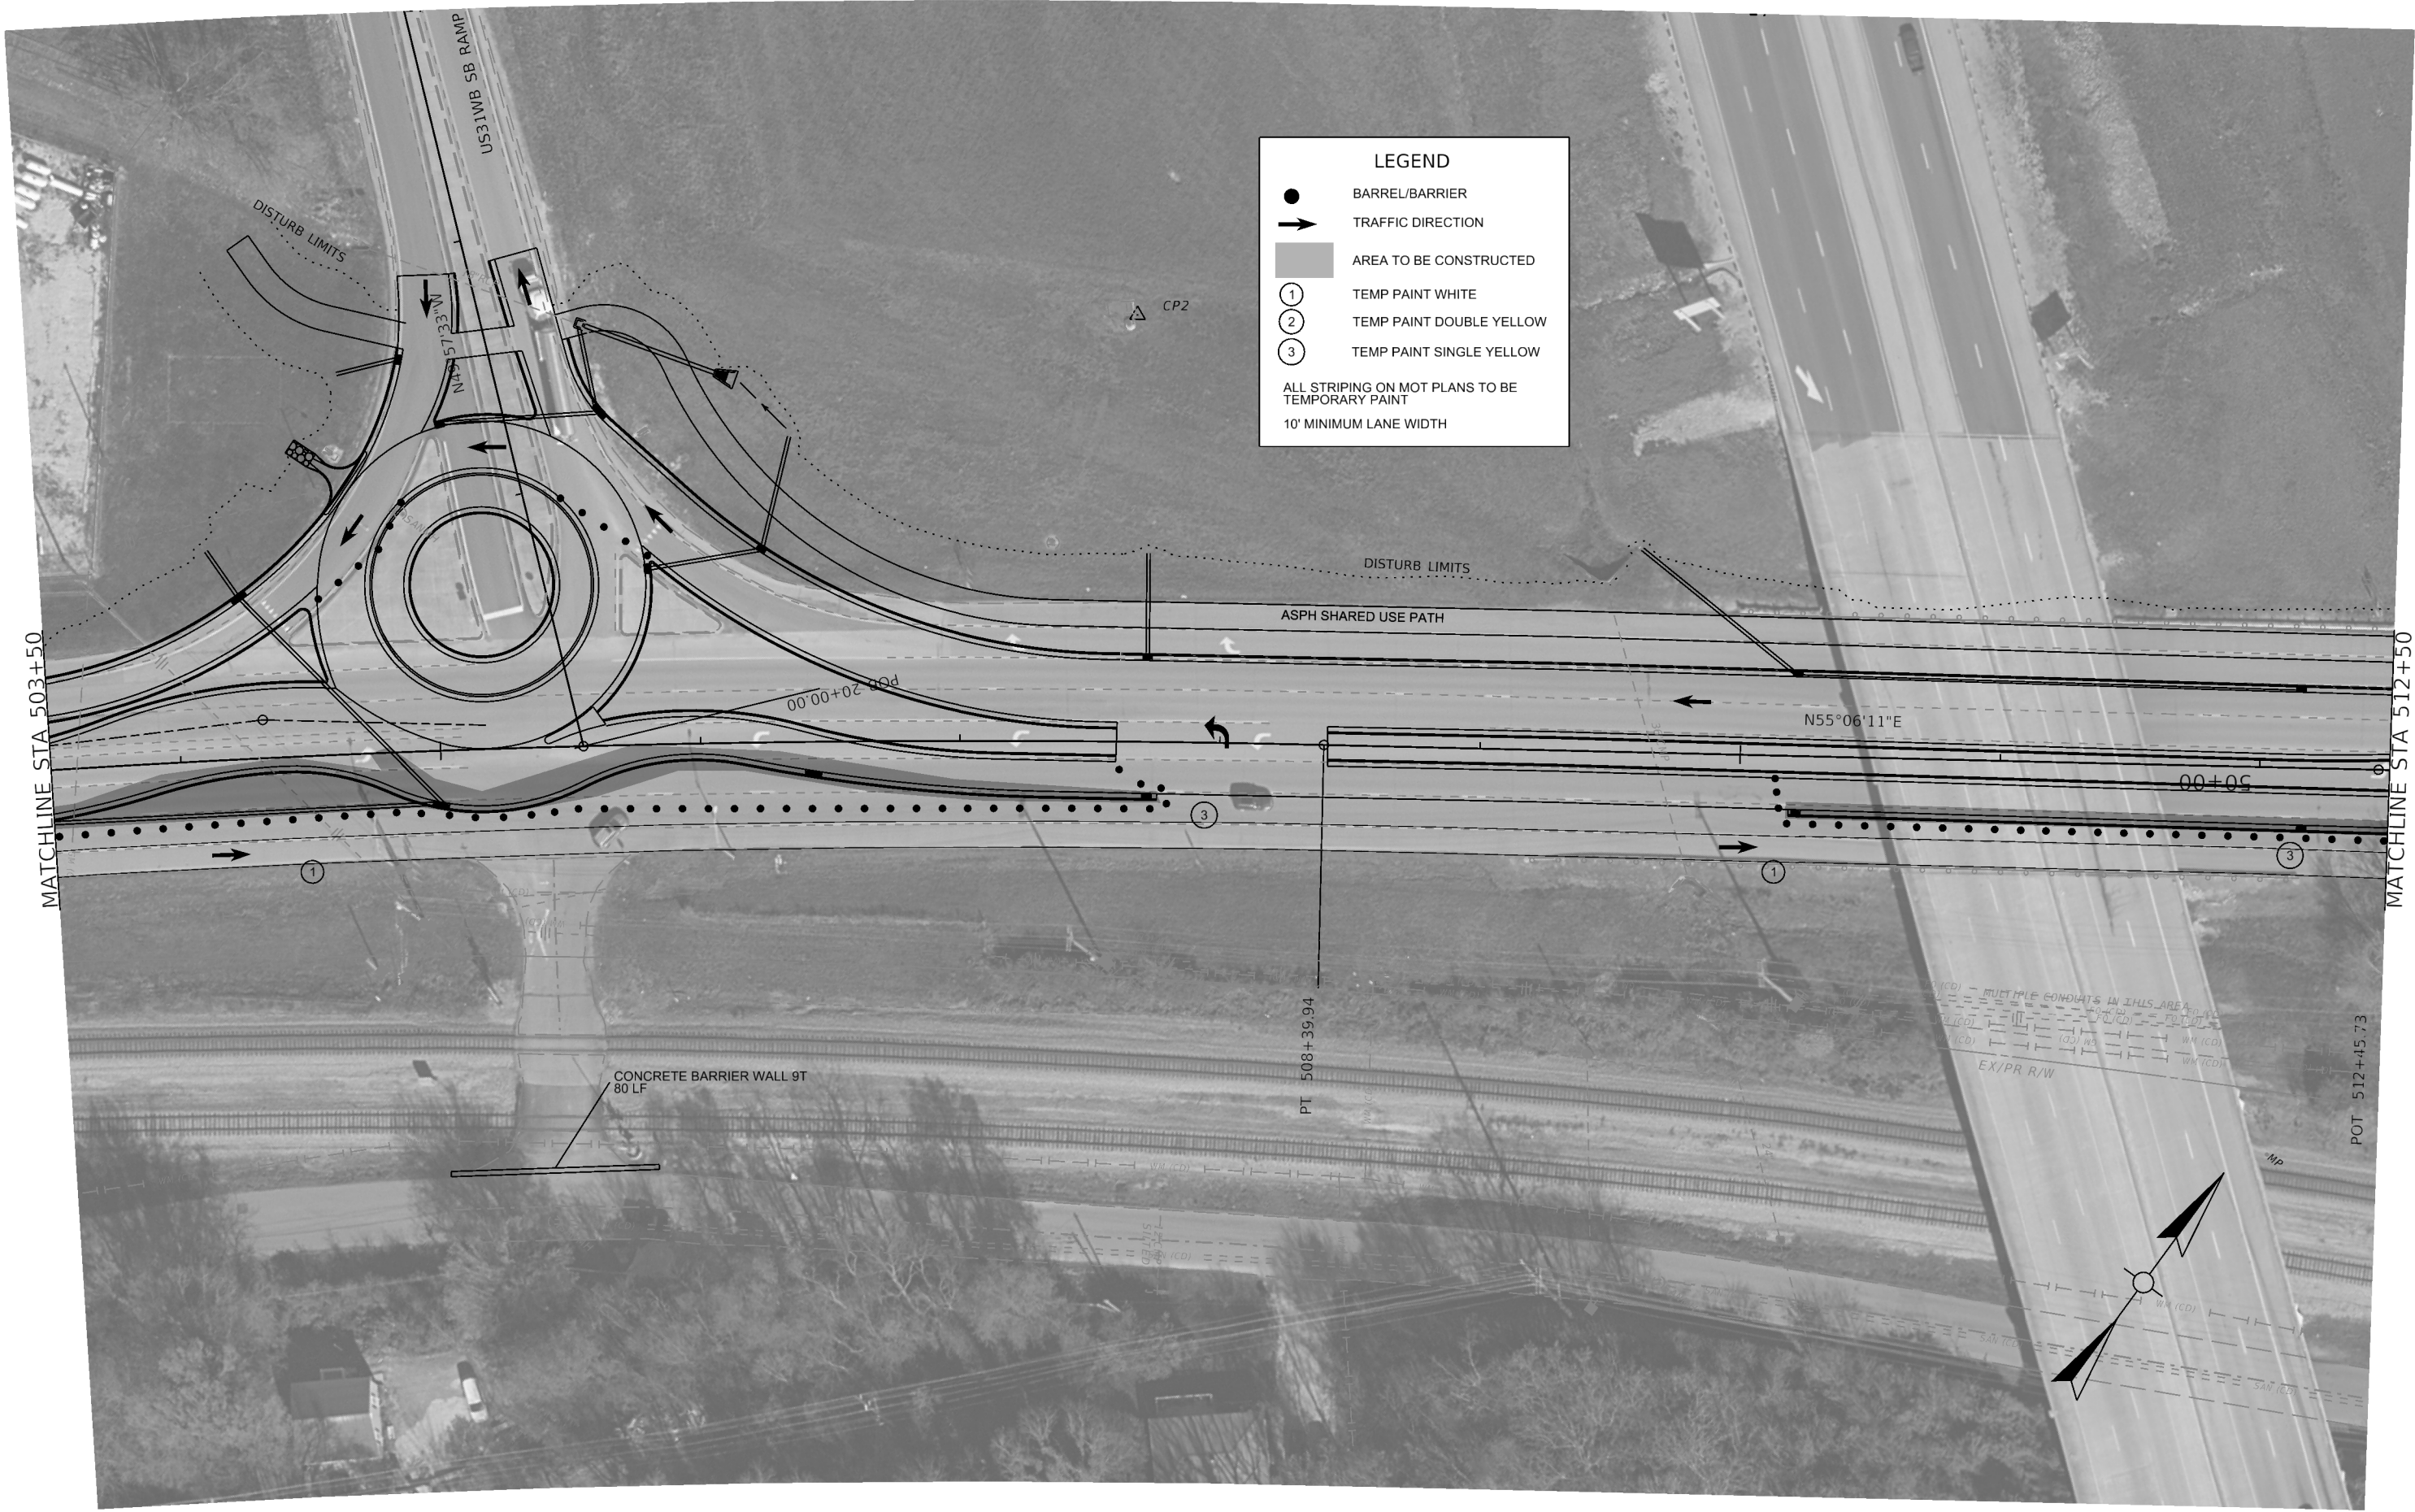

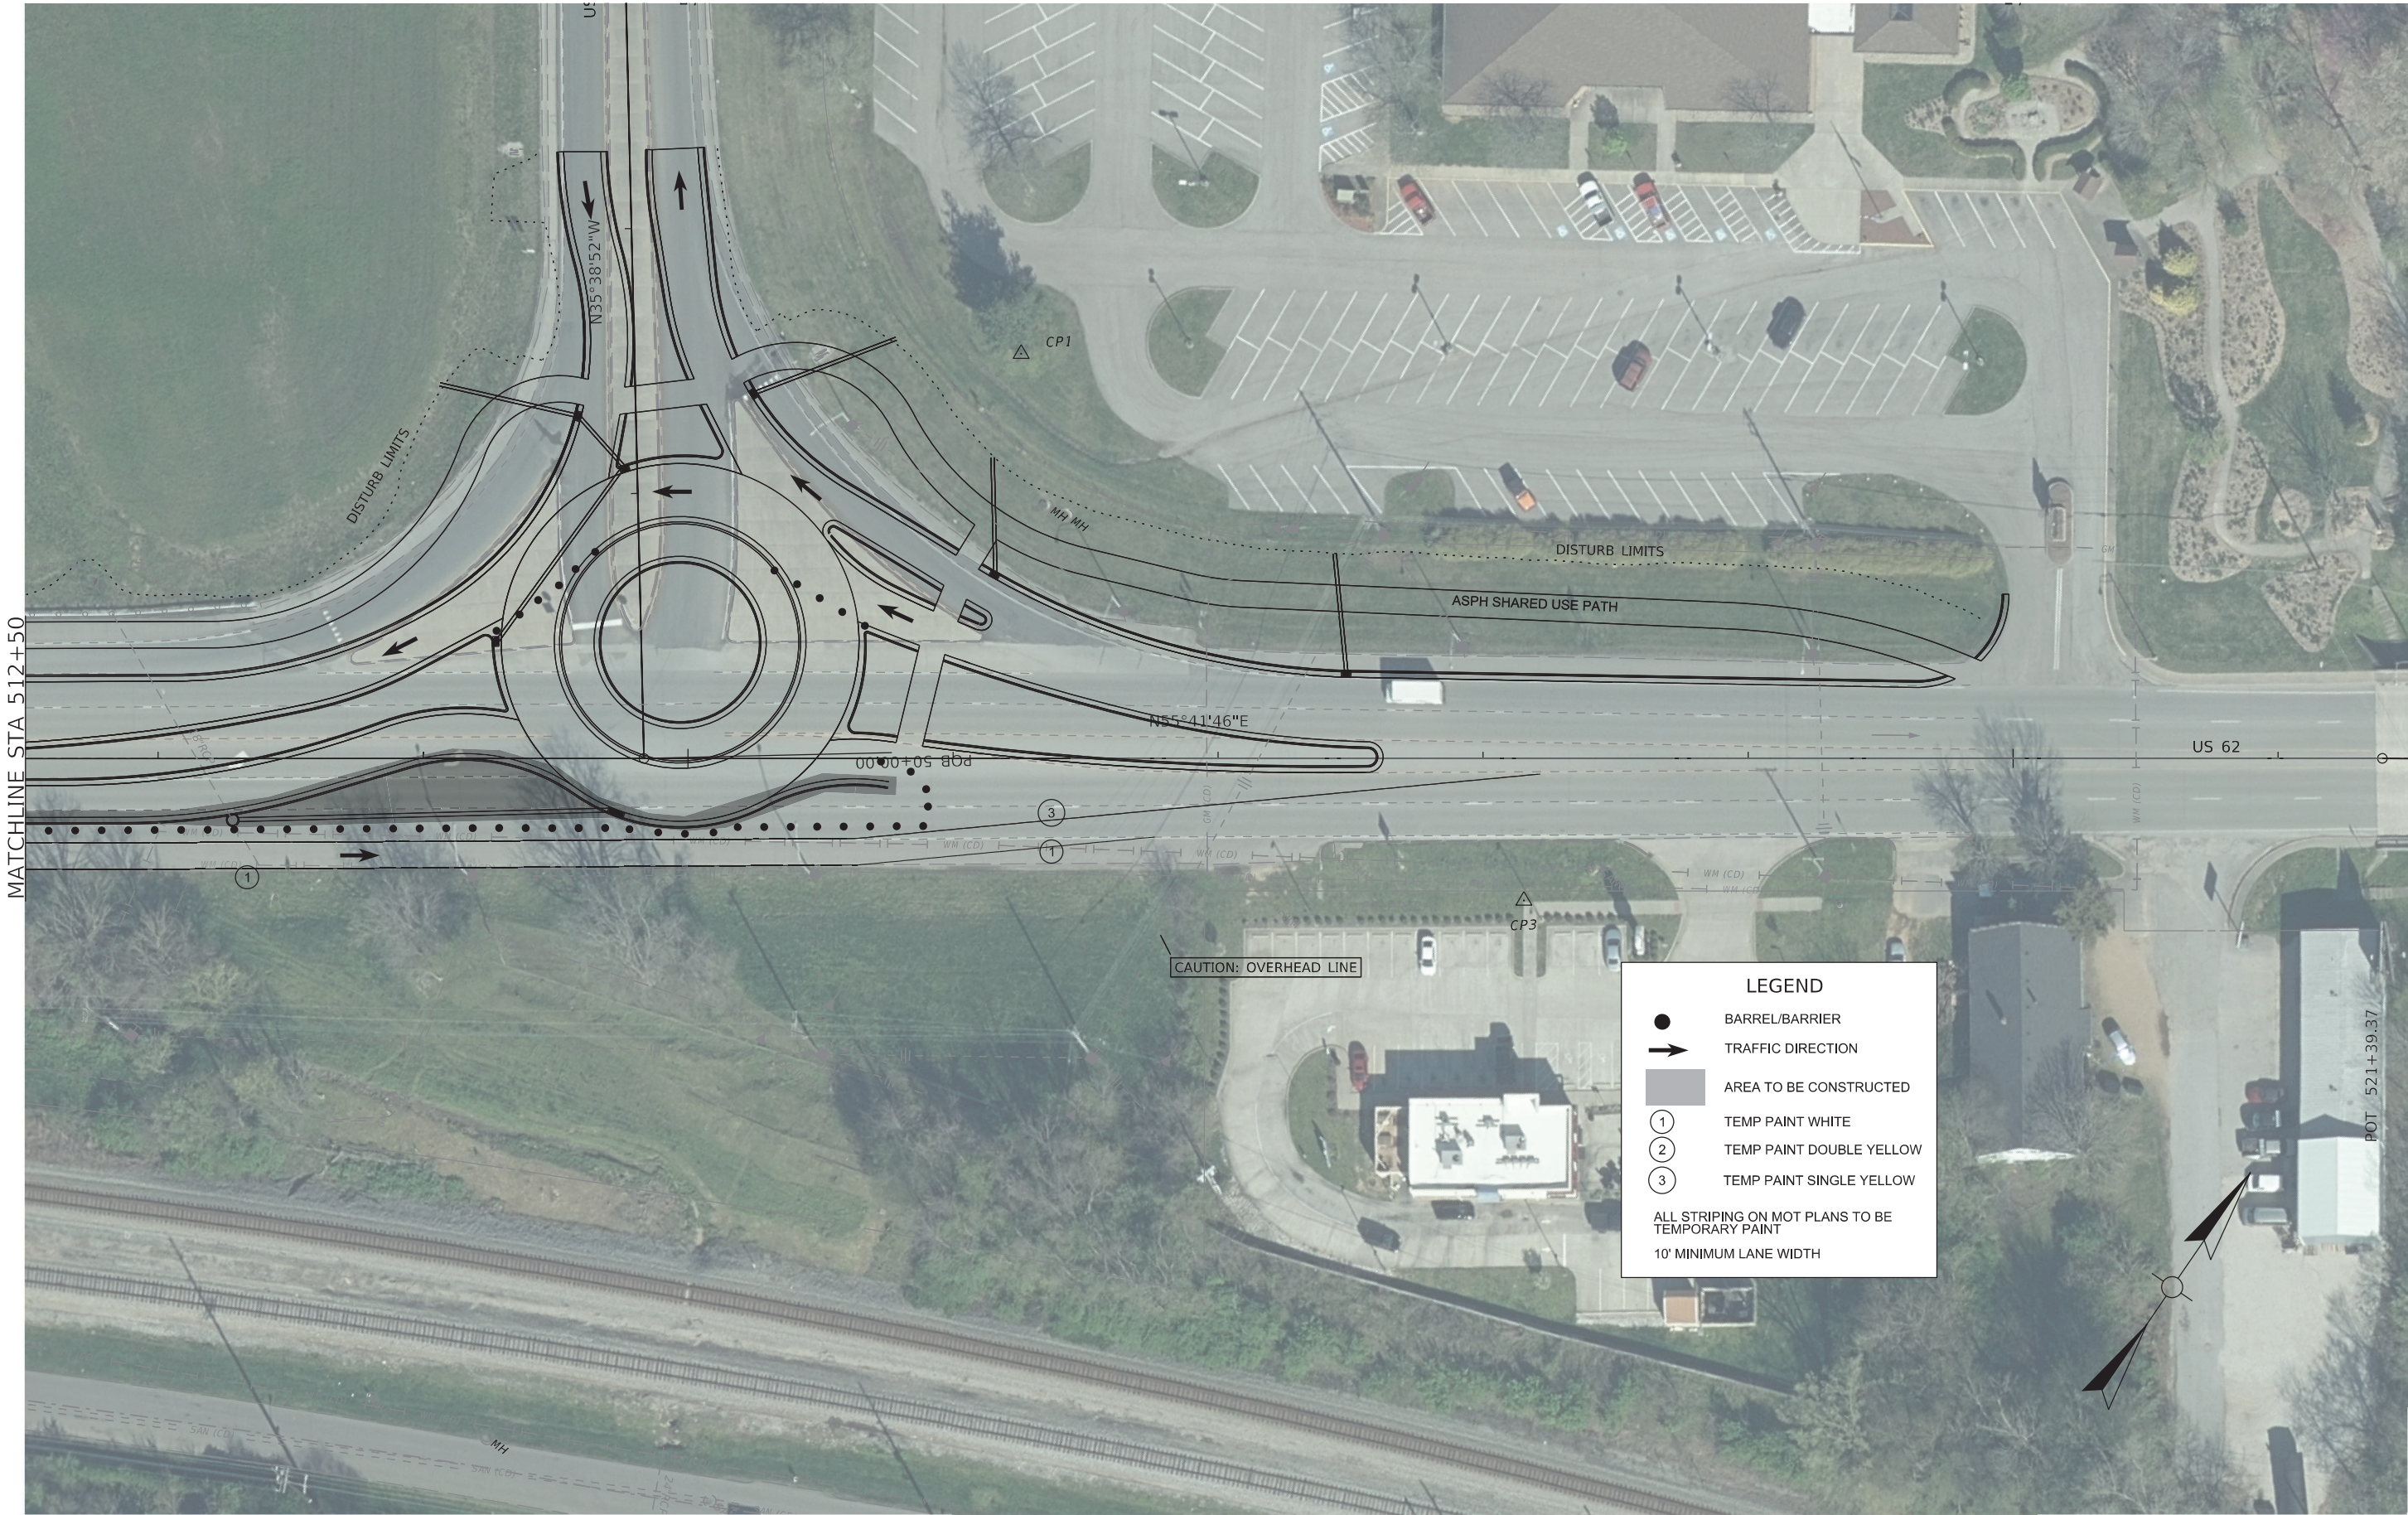


COMMONWEALTH OF KENTUCKY
DEPARTMENT OF HIGHWAYS




MAINTENANCE OF TRAFFIC - PHASE III

HORIZONTAL SCALE
SCALE: 1"=30'

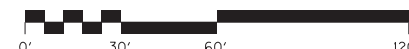

STA. 512+50.00 TO STA. 521+50.00

ITEM NO. 04-954.00 COUNTY OF HARDIN
SHEET NO. R036

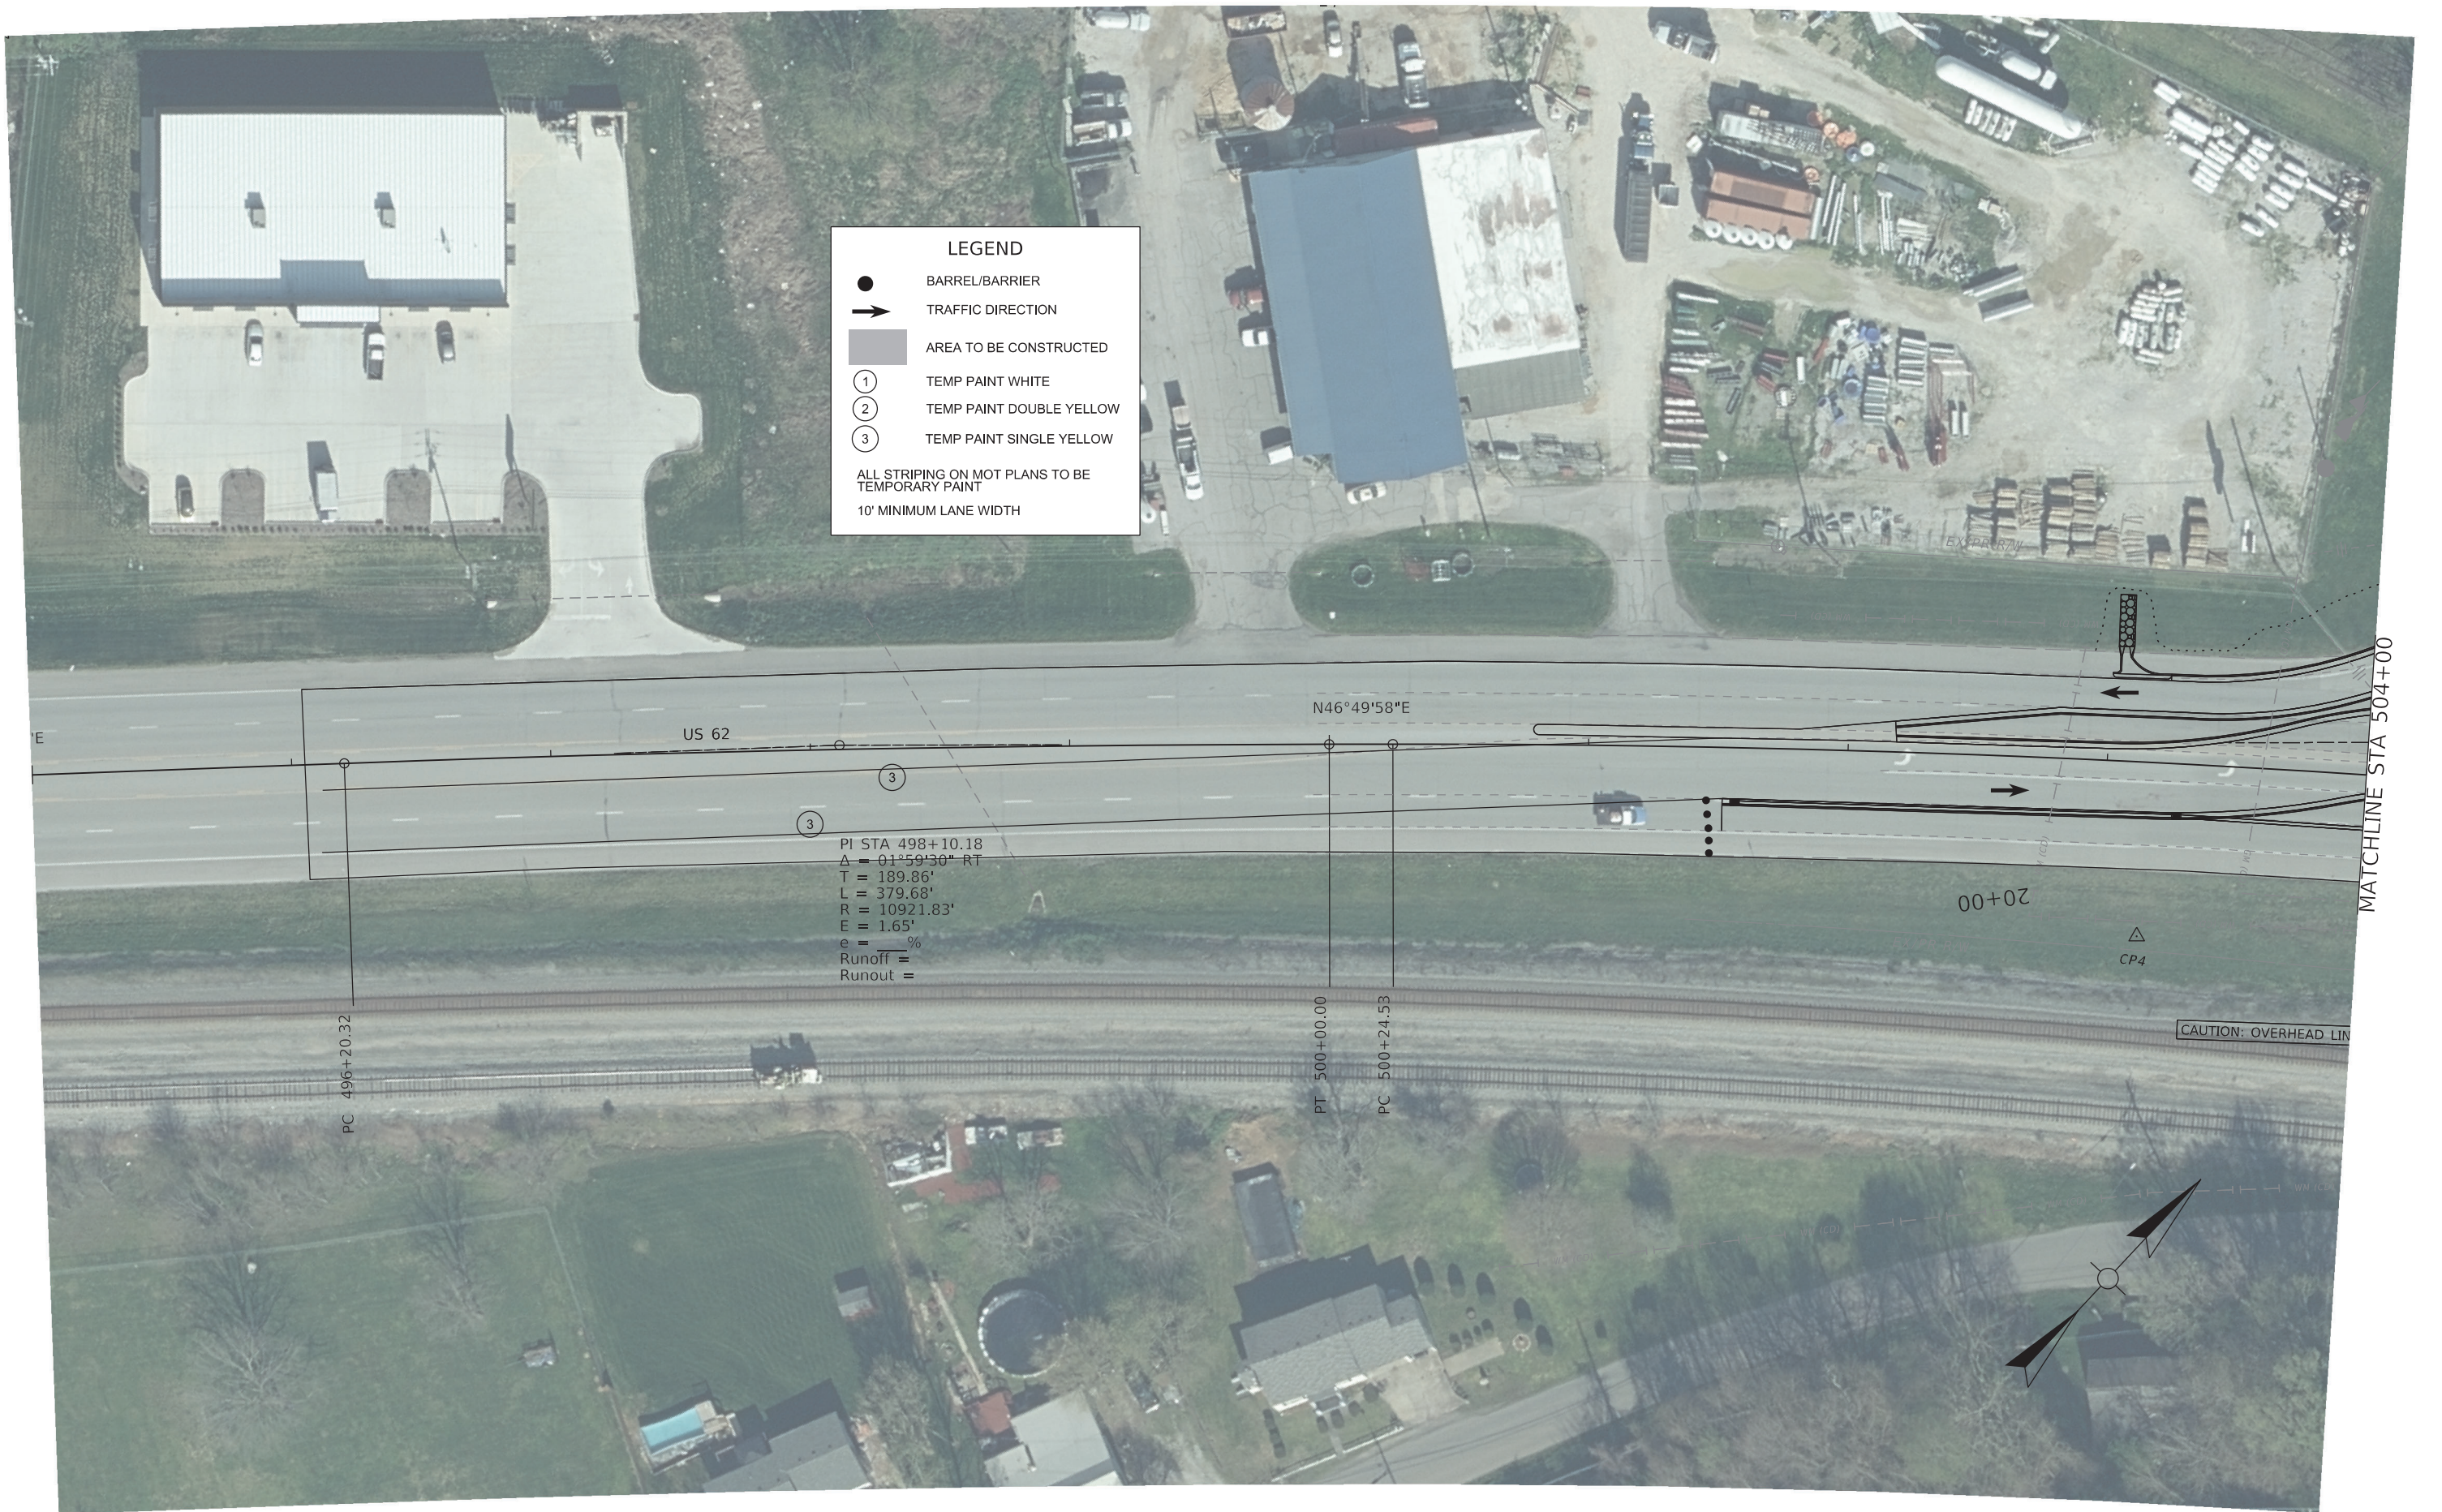


COMMONWEALTH OF KENTUCKY
DEPARTMENT OF HIGHWAYS




MAINTENANCE OF TRAFFIC - PHASE IV

HORIZONTAL SCALE
SCALE: 1"=30'

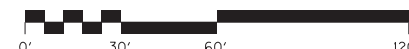

STA. 495+00.00 TO STA. 504+00.00

ITEM NO. 04-954.00 COUNTY OF HARDIN
SHEET NO. R037

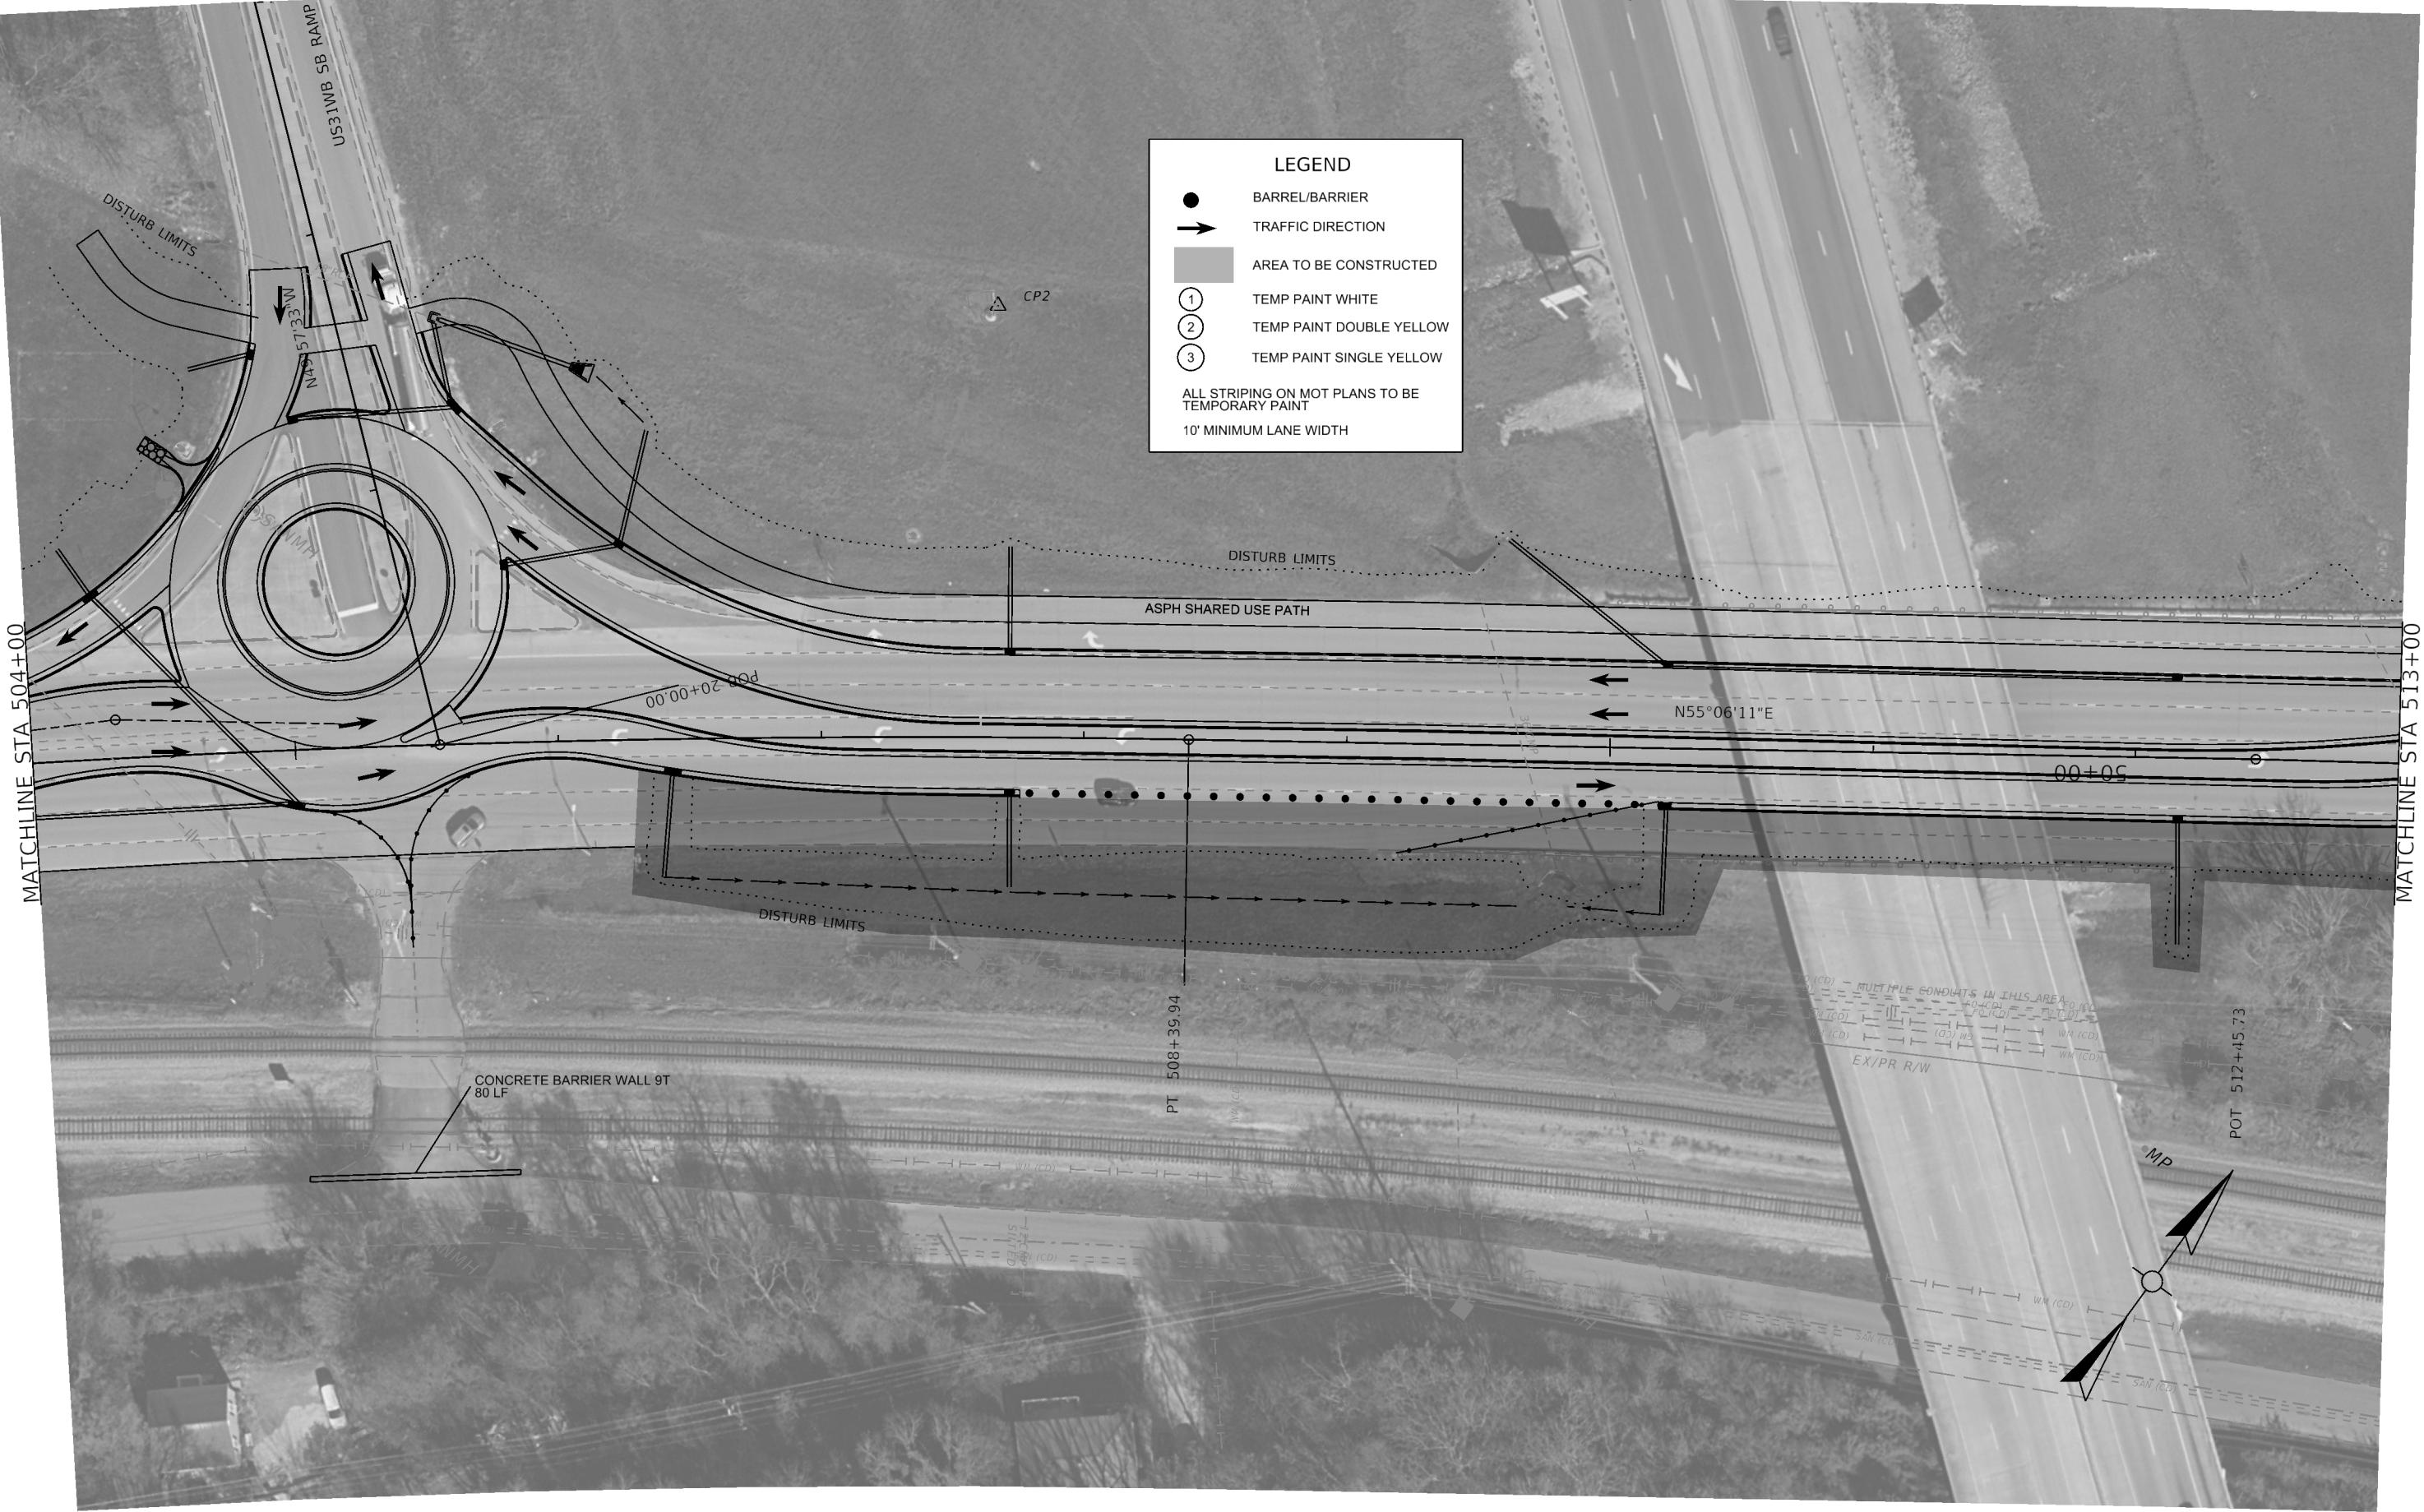


COMMONWEALTH OF KENTUCKY
DEPARTMENT OF HIGHWAYS




MAINTENANCE OF TRAFFIC - PHASE IV

HORIZONTAL SCALE
SCALE: 1"=30'

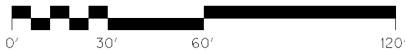

STA. 504+00.00 TO STA. 513+00.00

ITEM NO. 04-954.00 COUNTY OF HARDIN
SHEET NO. R038

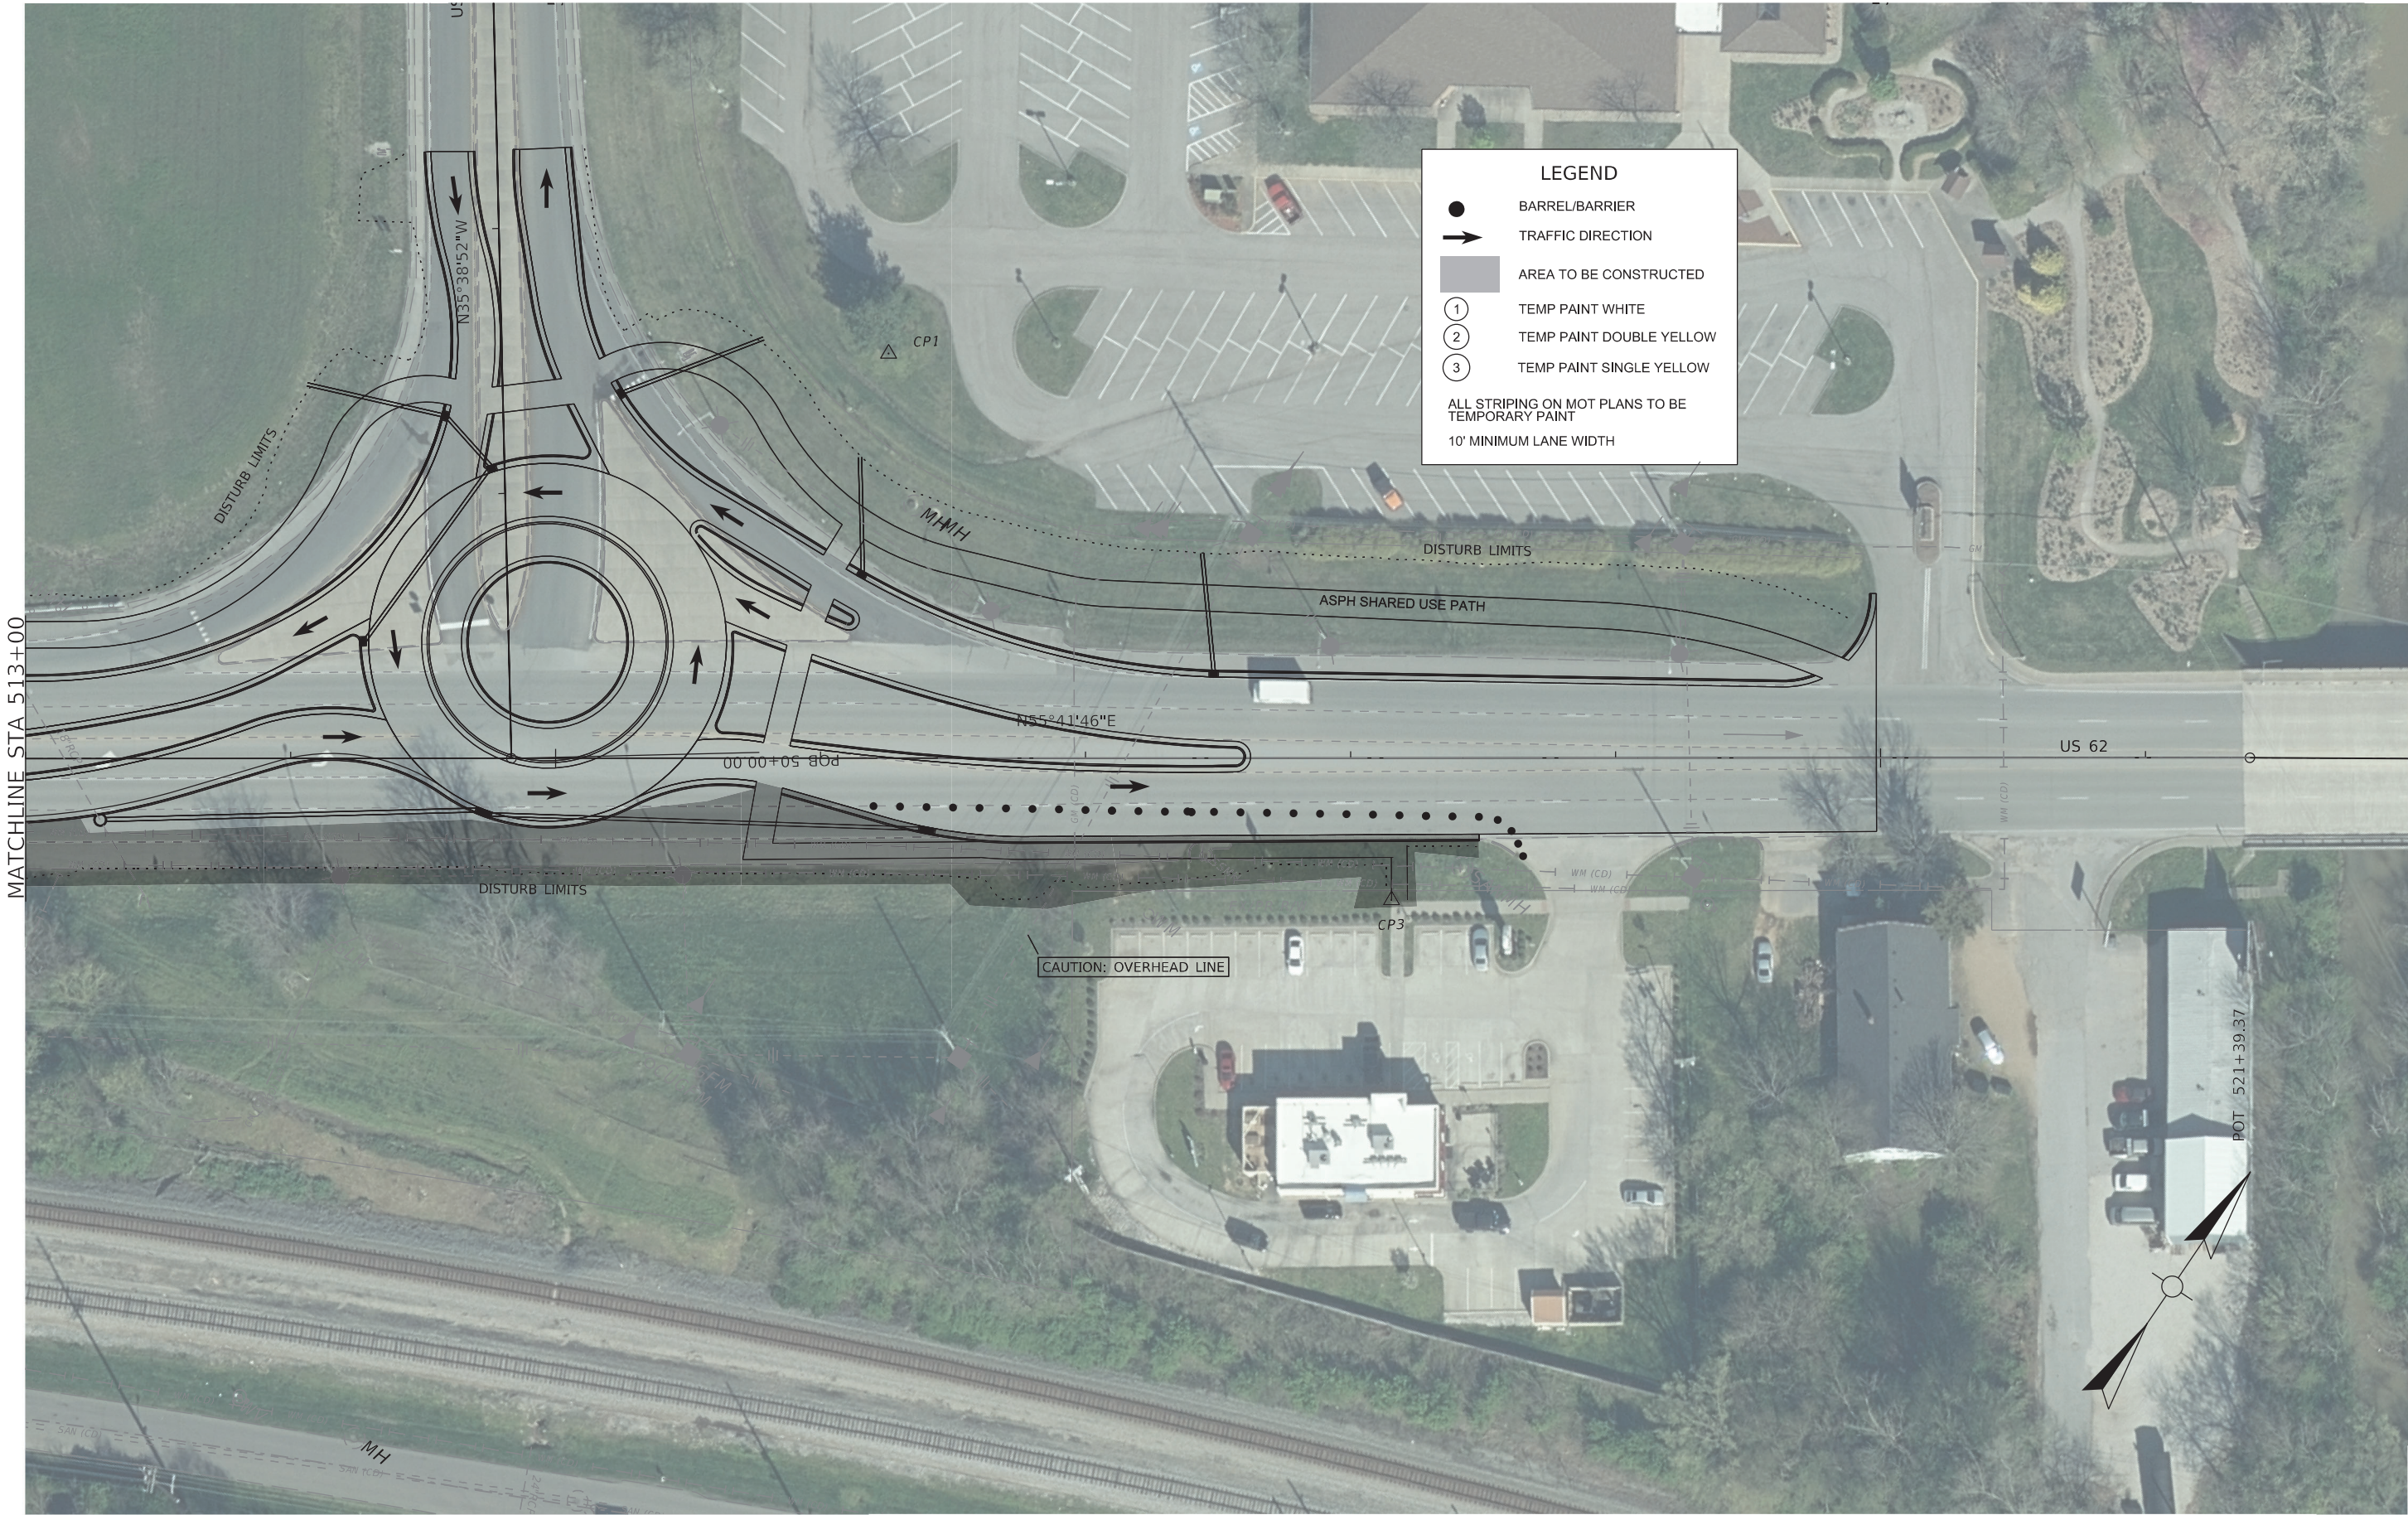

LEGEND

- BARREL/BARRIER
- ➔ TRAFFIC DIRECTION
- AREA TO BE CONSTRUCTED
- ① TEMP PAINT WHITE
- ② TEMP PAINT DOUBLE YELLOW
- ③ TEMP PAINT SINGLE YELLOW

ALL STRIPING ON MOT PLANS TO BE TEMPORARY PAINT
10' MINIMUM LANE WIDTH




COMMONWEALTH OF KENTUCKY
DEPARTMENT OF HIGHWAYS



MAINTENANCE OF TRAFFIC - PHASE IV

HORIZONTAL SCALE
SCALE: 1"=30'

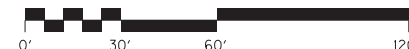

STA. 513+00.00 TO STA. 522+00.00

ITEM NO. 04-954.00 COUNTY OF HARDIN
SHEET NO. R039



SIGNS SHALL BE PLACED IN SUITABLE LOCATION DETERMINED BY ENGINEER.
SIGNS SHALL BE SPACED A MINIMUM OF 50' FROM OTHER EXISTING SIGNS (150' PREFERRED).

DETOUR SIGNAGE:

A
QTY: 4



W20-2
48" x 48"

B
QTY: 10



M4-8P
24" x 12"

M4-5P
24" x 12"

M1-4
24" x 24"

M6-3P
21" x 15"

C
QTY: 2



M4-8P
24" x 12"

M4-5P
24" x 12"

M1-4
24" x 24"

M6-1PL
21" x 15"

D
QTY: 2



M4-8P
24" x 12"

M4-5P
24" x 12"

M1-4
24" x 24"

M6-2PR
21" x 15"

E
QTY: 1



M4-8P
24" x 12"

M4-5P
24" x 12"

M1-4
24" x 24"

M6-1PR
21" x 15"

F
QTY: 1



M4-8P
24" x 12"

M4-5P
24" x 12"

M1-4
24" x 24"

CUSTOM
BLACK ON WHITE
21" x 15"

G
QTY: 1



M4-8P
24" x 12"

M4-5P
24" x 12"

M1-4b
30" x 24"

H
QTY: 8



M6-1PL
21" x 15"

M4-8P
24" x 12"

M4-5P
24" x 12"

M1-4b
30" x 24"

J
QTY: 2



M4-8P
24" x 12"

M4-5P
24" x 12"

M1-4b
30" x 24"

K
QTY: 2



M6-1PR
21" x 15"



M4-8a
24" x 18"



COMMONWEALTH OF KENTUCKY
DEPARTMENT OF HIGHWAYS



SIGNED DETOUR (ALL PHASES)

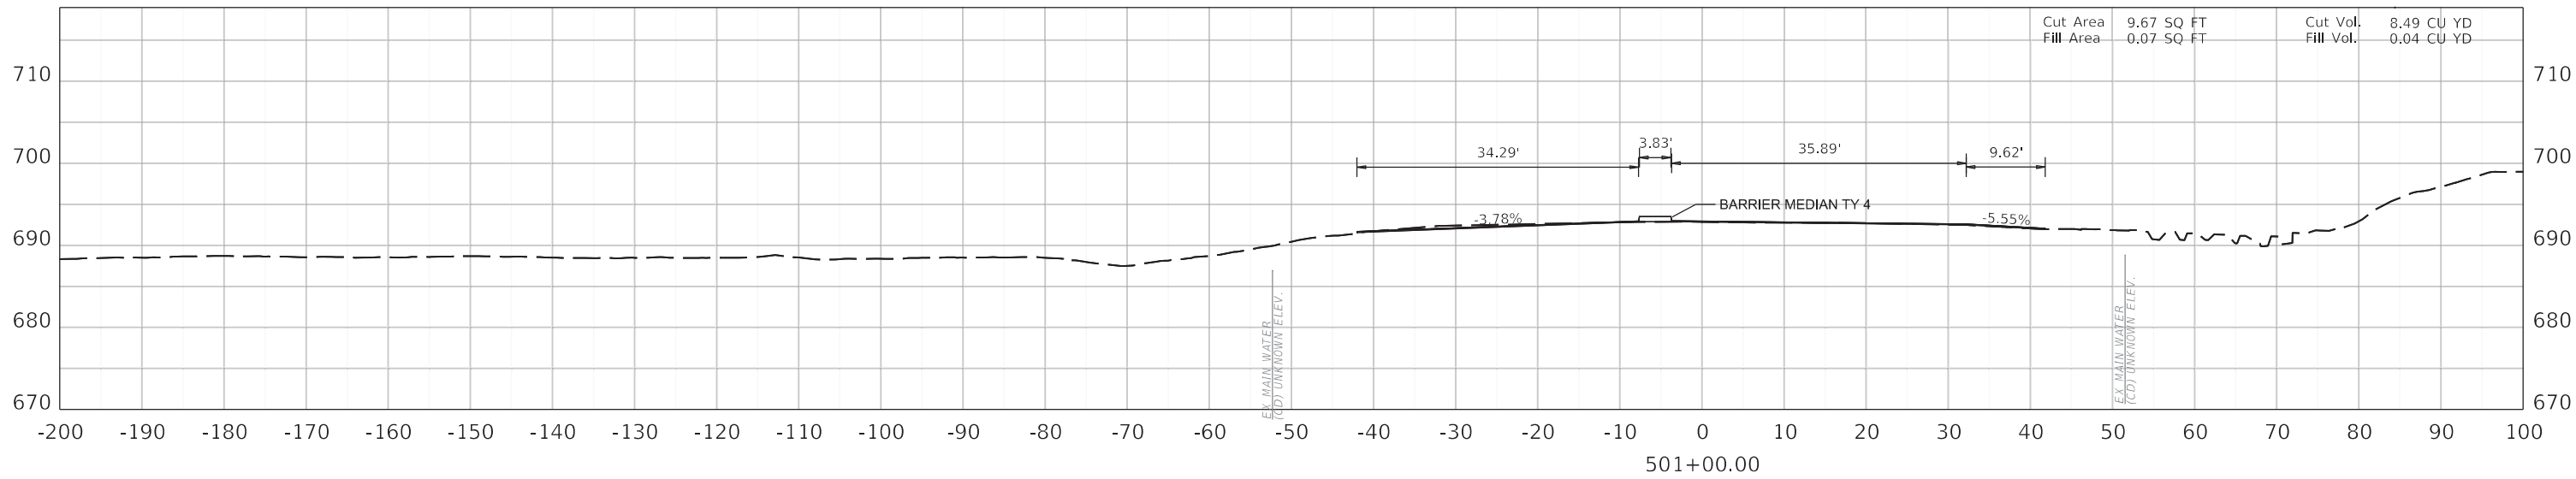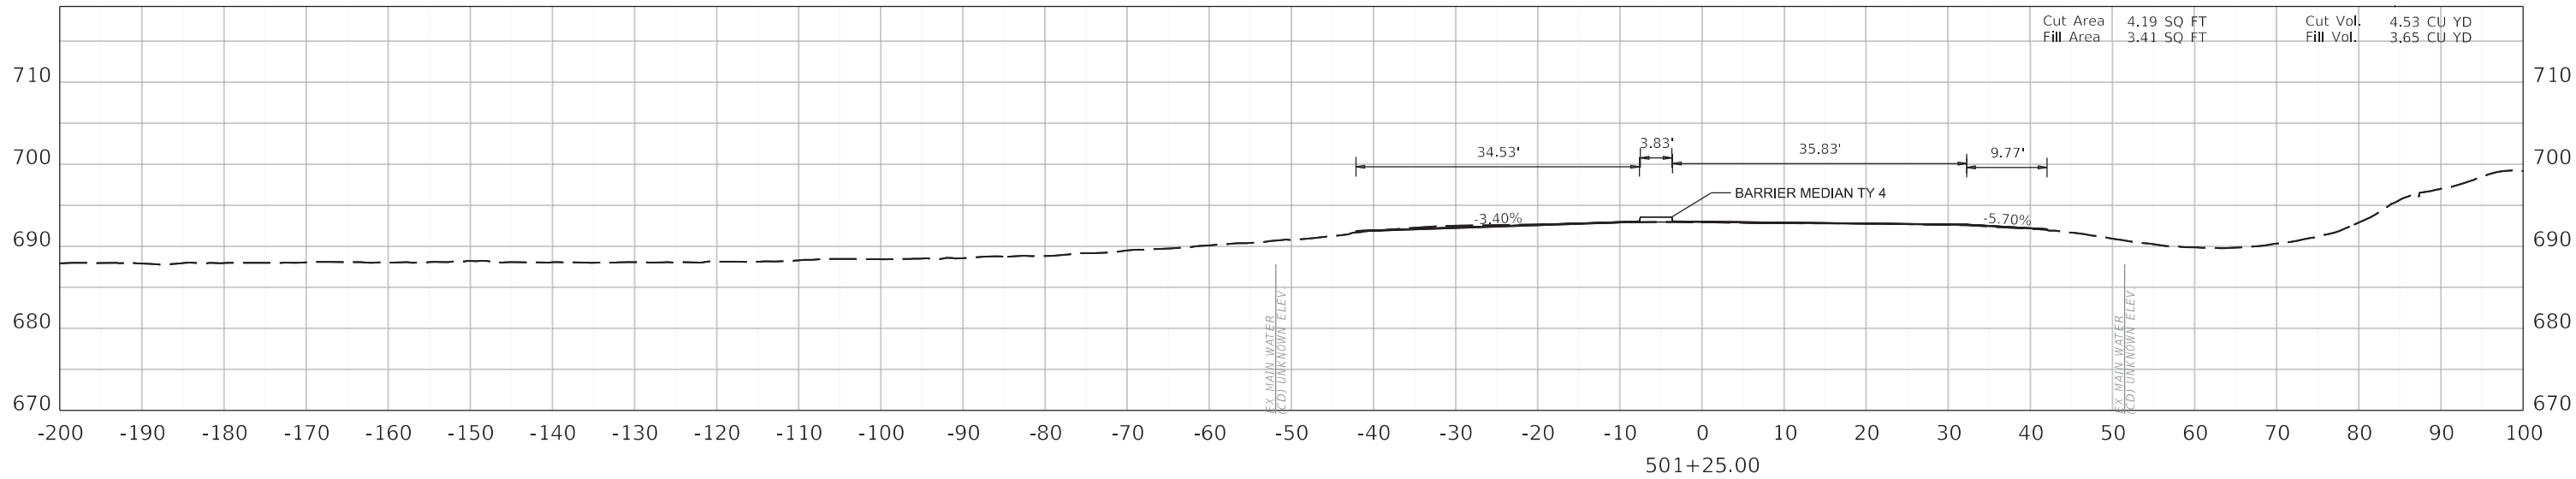

COMMONWEALTH OF KENTUCKY
DEPARTMENT OF HIGHWAYS





CROSS SECTIONS

HORIZONTAL SCALE
SCALE: 1" = 10'



STA. 501+00.00 TO STA. 501+25.00

ITEM NO. 04-954.00	COUNTY OF HARDIN
SHEET NO. X001	

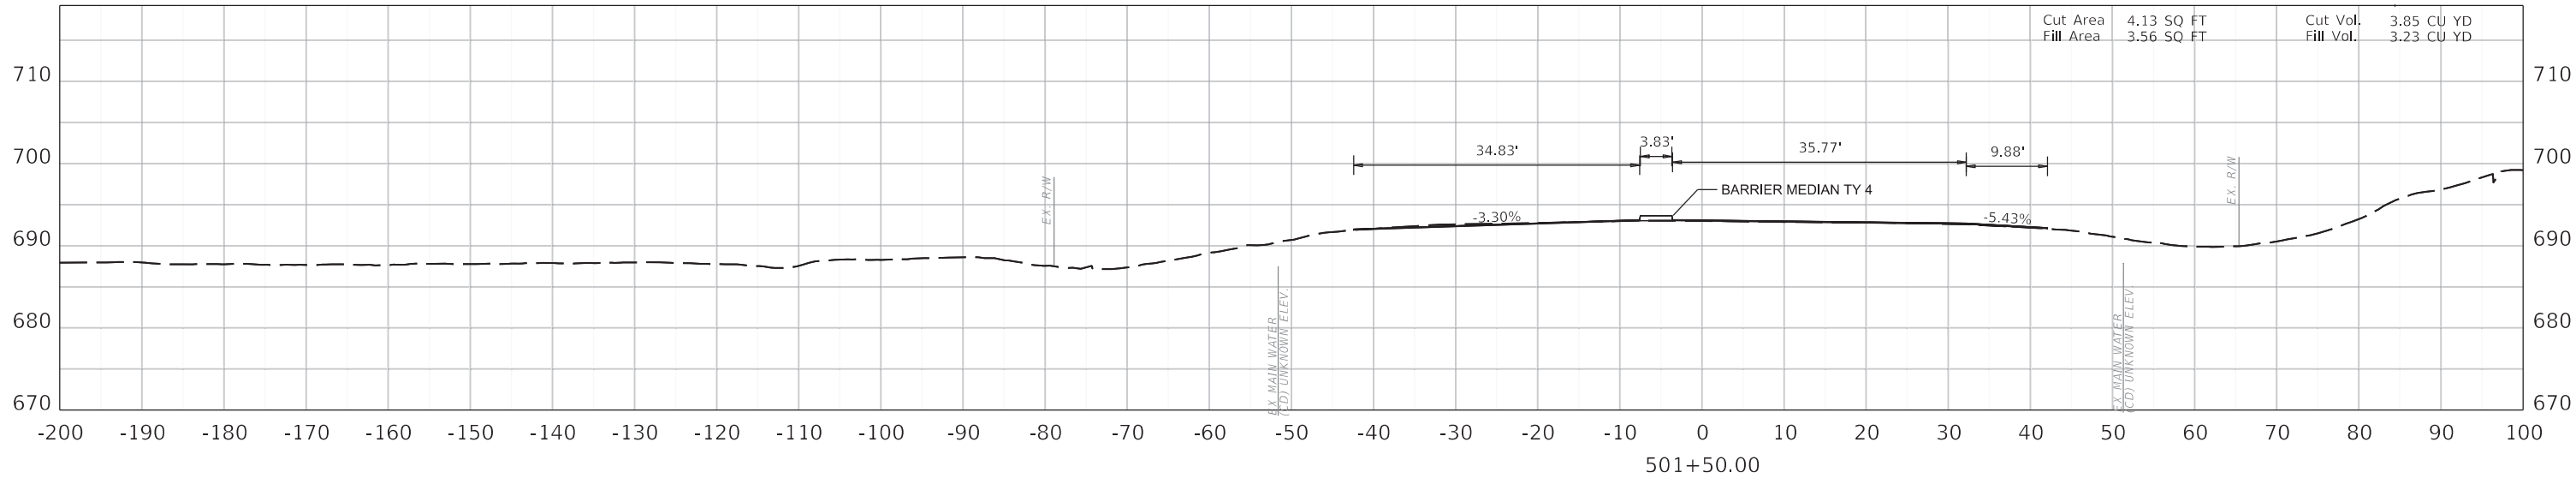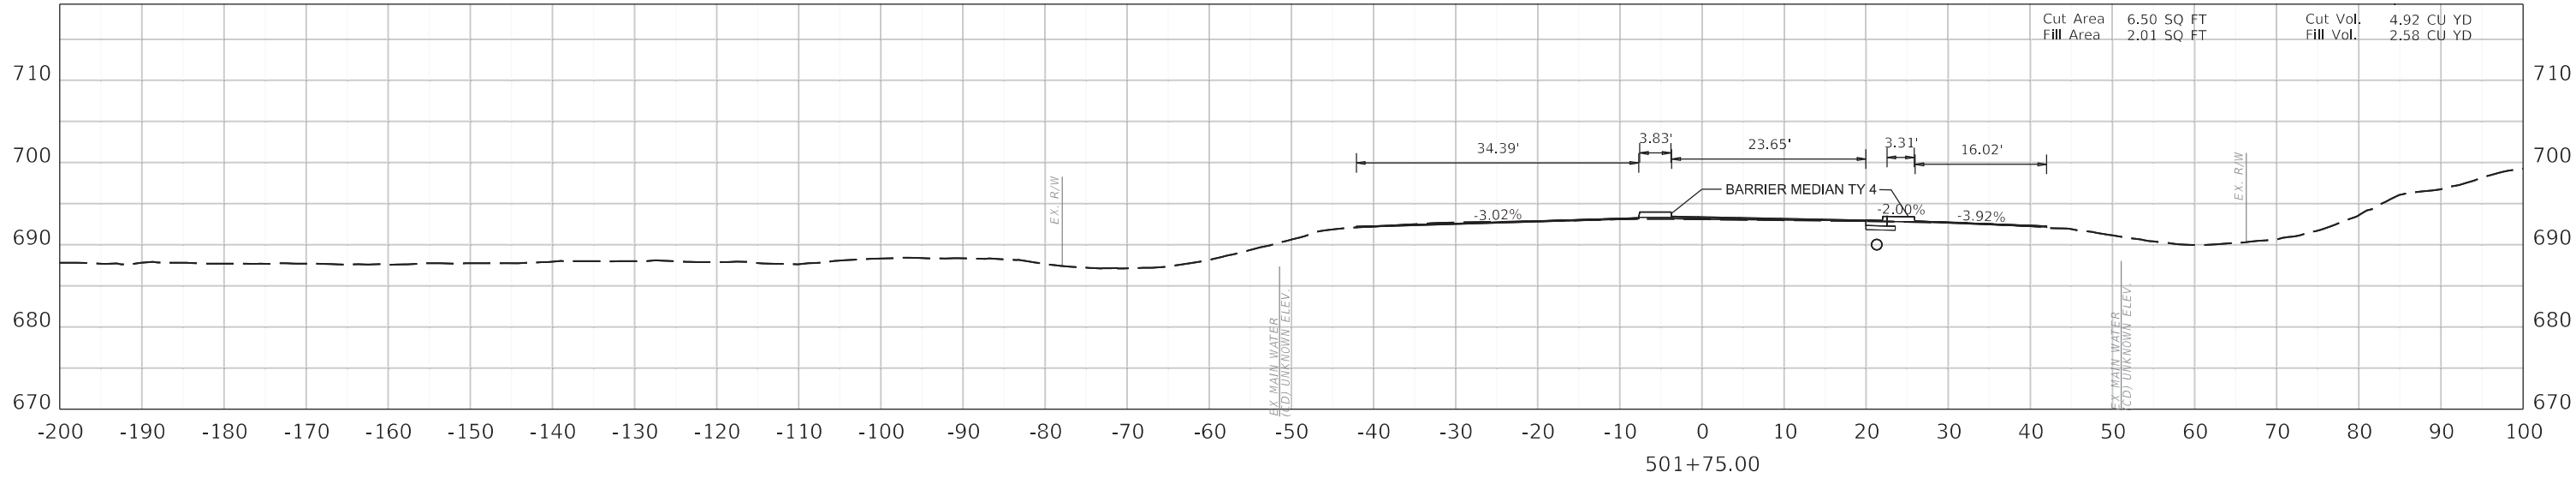

COMMONWEALTH OF KENTUCKY
DEPARTMENT OF HIGHWAYS





CROSS SECTIONS

HORIZONTAL SCALE
SCALE: 1" = 10'



STA. 501+50.00 TO STA. 501+75.00

ITEM NO. 04-954.00 COUNTY OF HARDIN
SHEET NO. X002

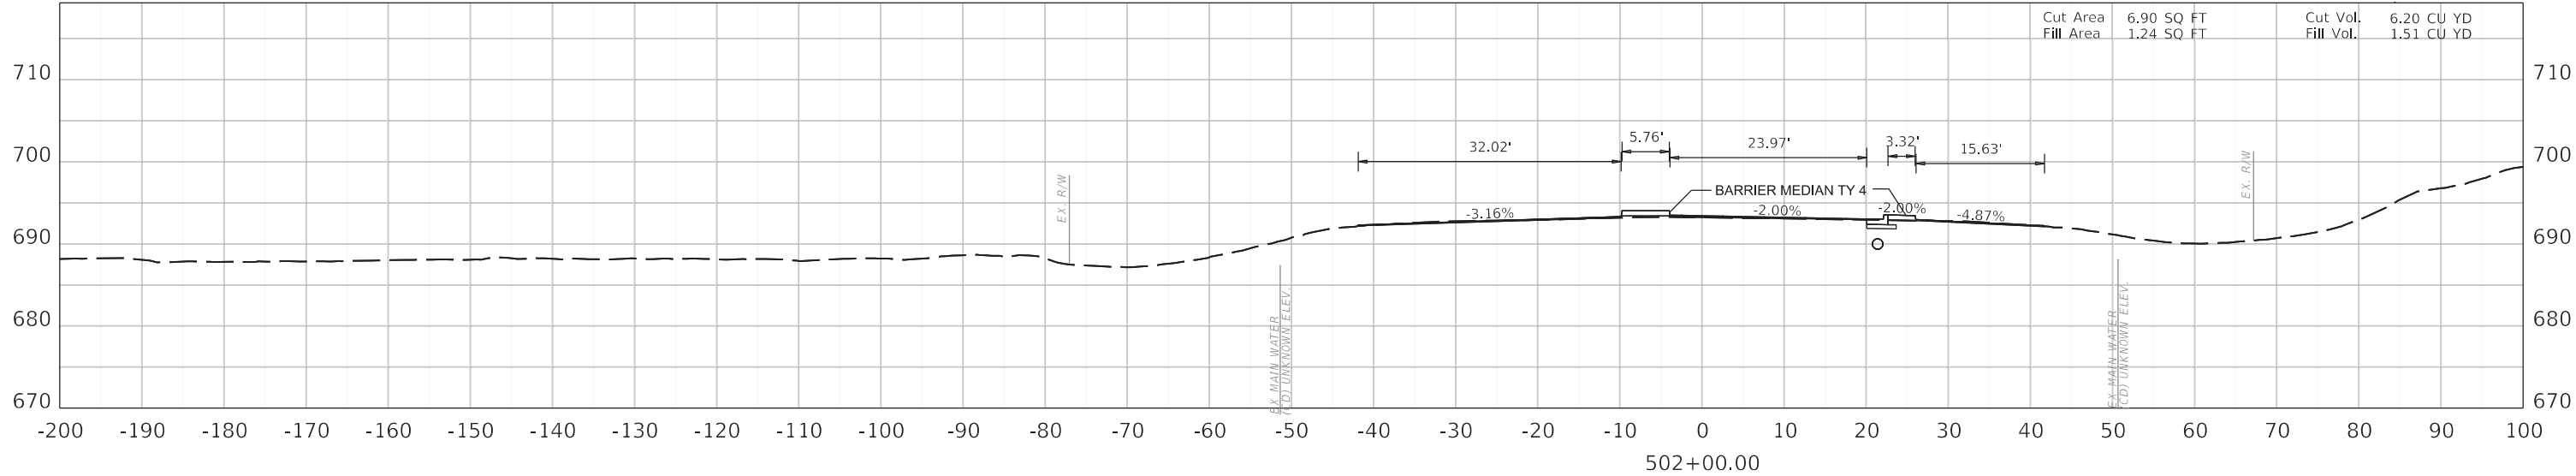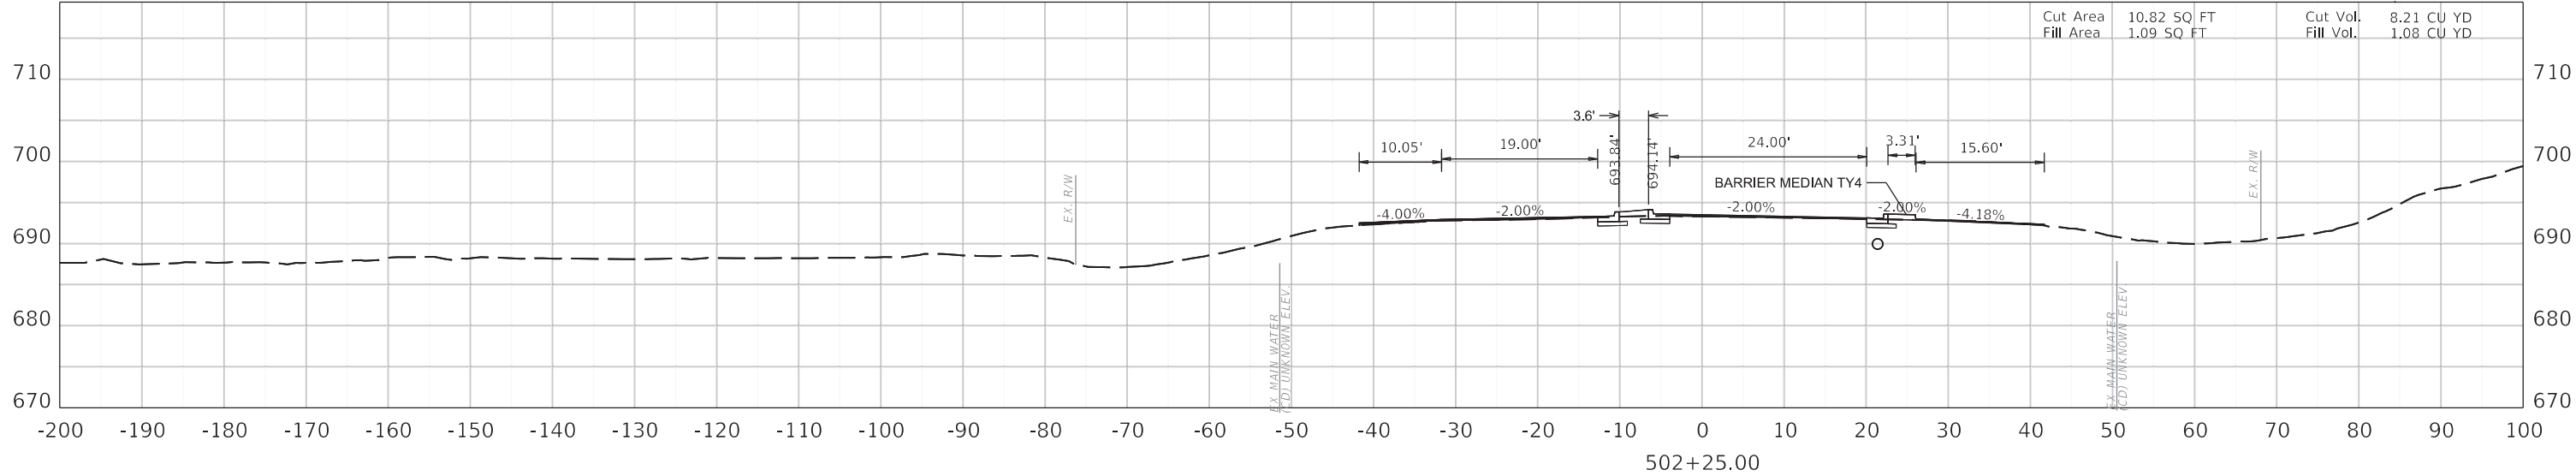

COMMONWEALTH OF KENTUCKY
DEPARTMENT OF HIGHWAYS




CROSS SECTIONS



HORIZONTAL SCALE
SCALE: 1" = 10'



STA. 502+00.00 TO STA. 502+25.00

ITEM NO. 04-954.00 COUNTY OF HARDIN
SHEET NO. X003

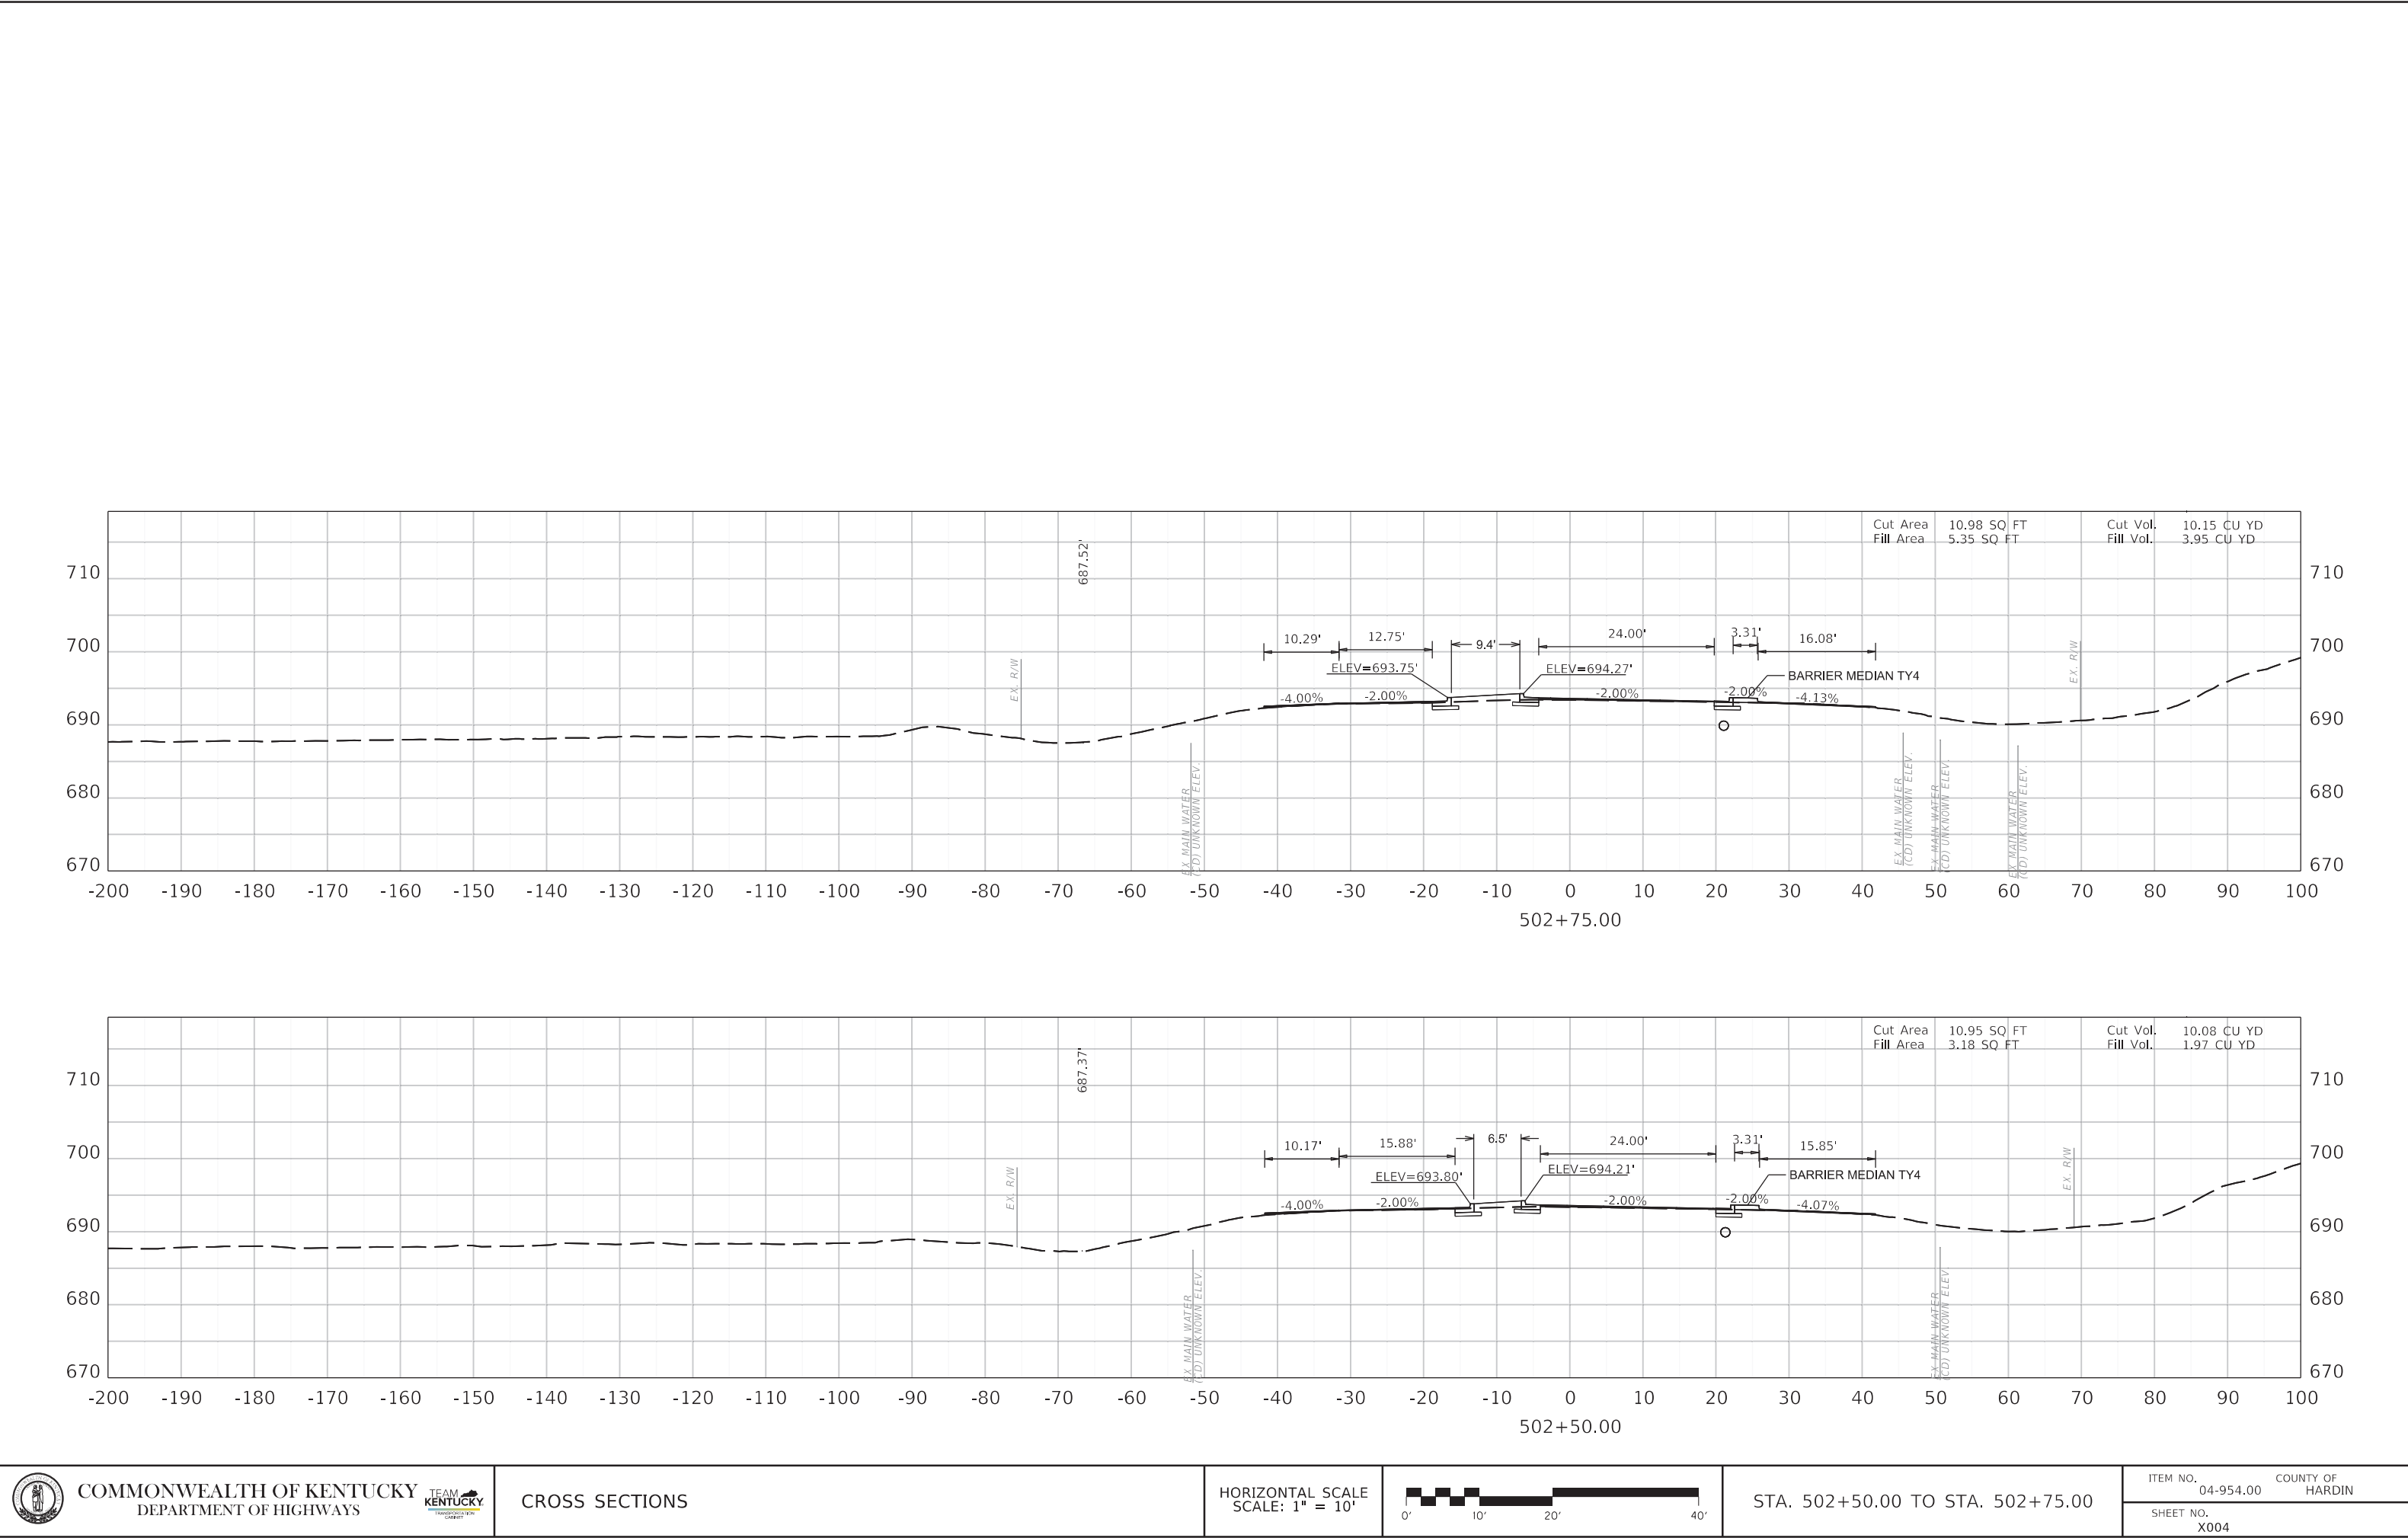

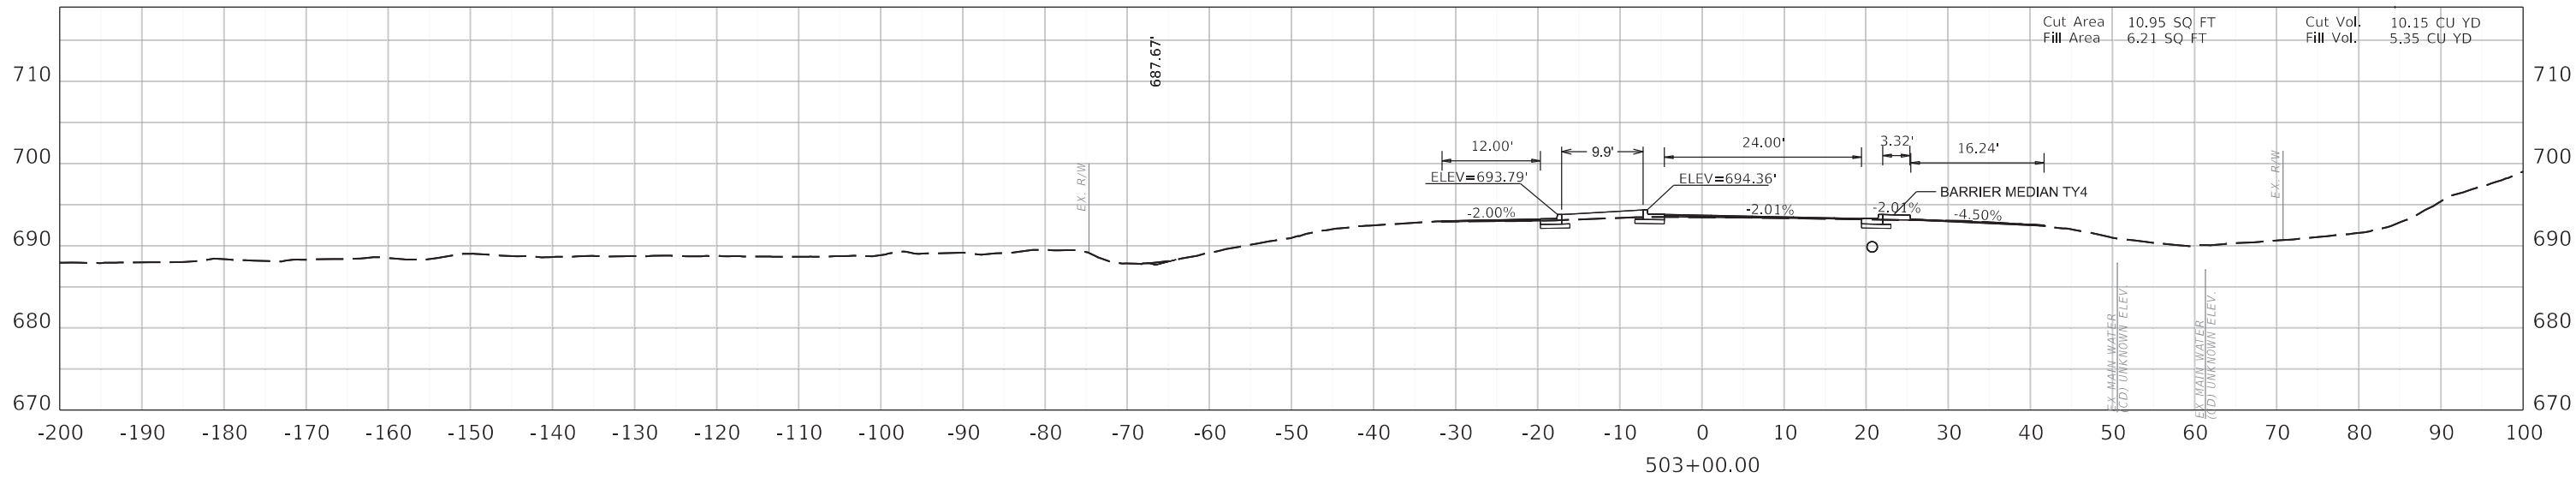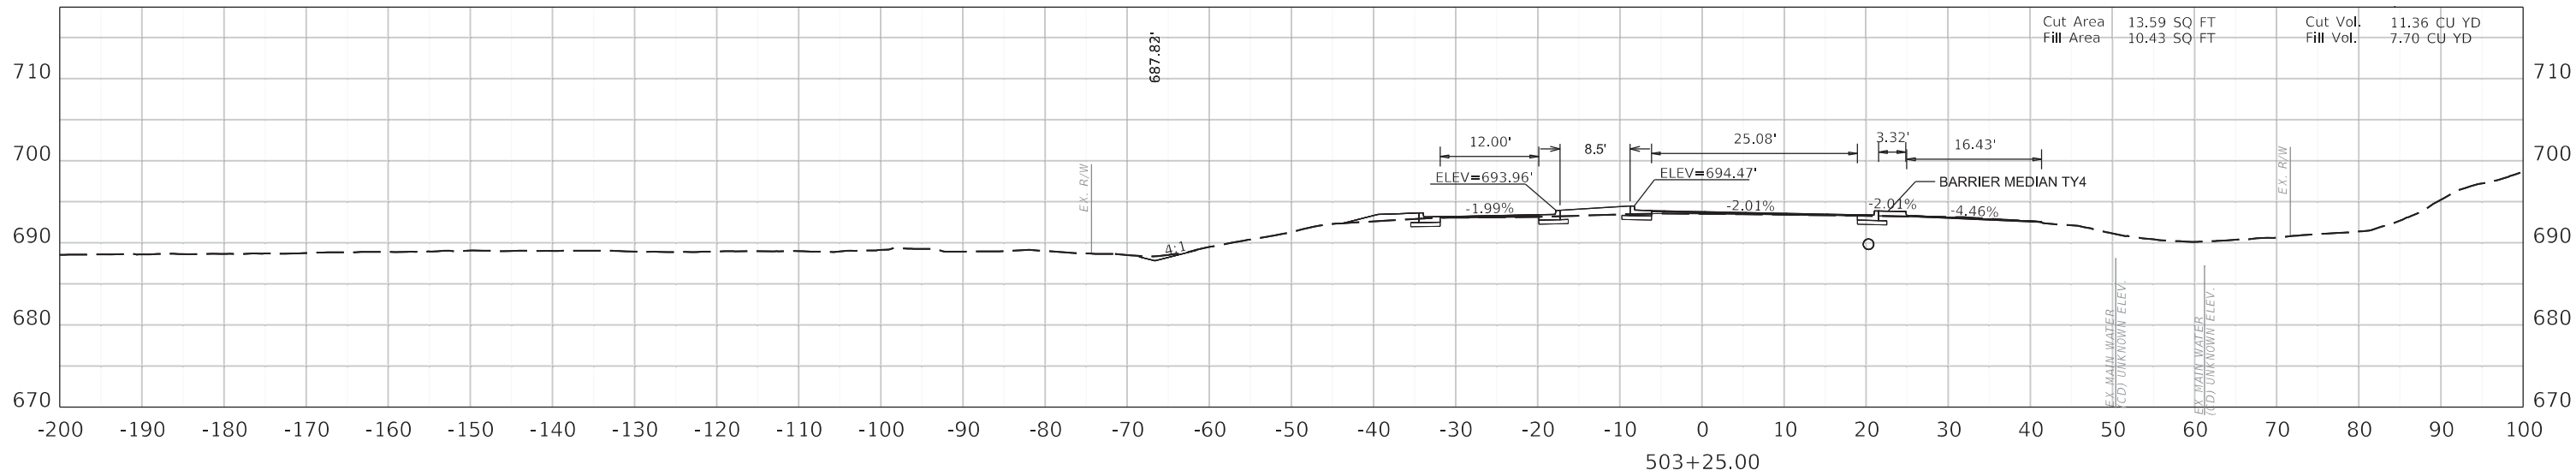

COMMONWEALTH OF KENTUCKY
DEPARTMENT OF HIGHWAYS





CROSS SECTIONS

HORIZONTAL SCALE
SCALE: 1" = 10'



STA. 503+00.00 TO STA. 503+25.00

ITEM NO. 04-954.00 COUNTY OF HARDIN
SHEET NO. X005

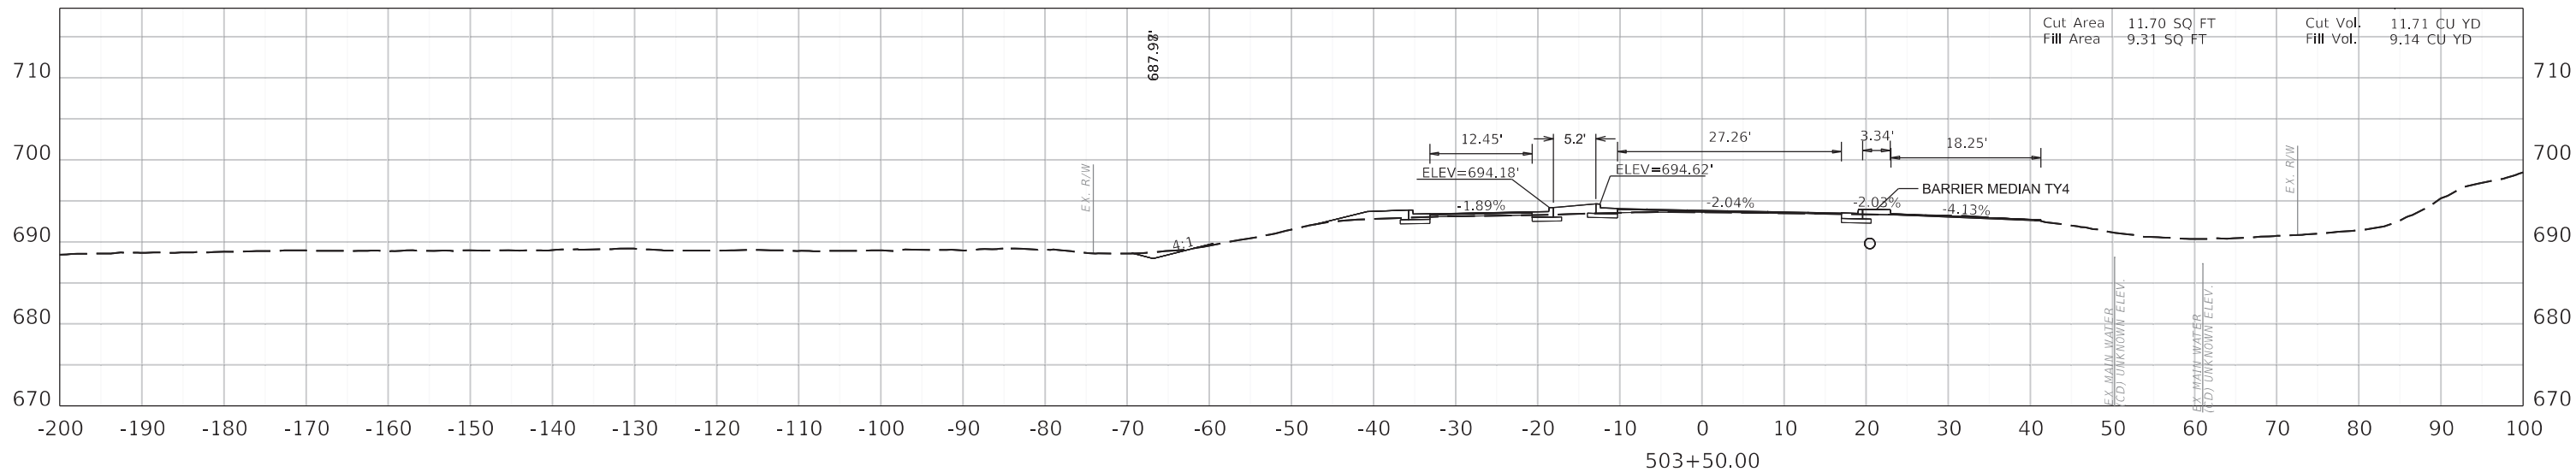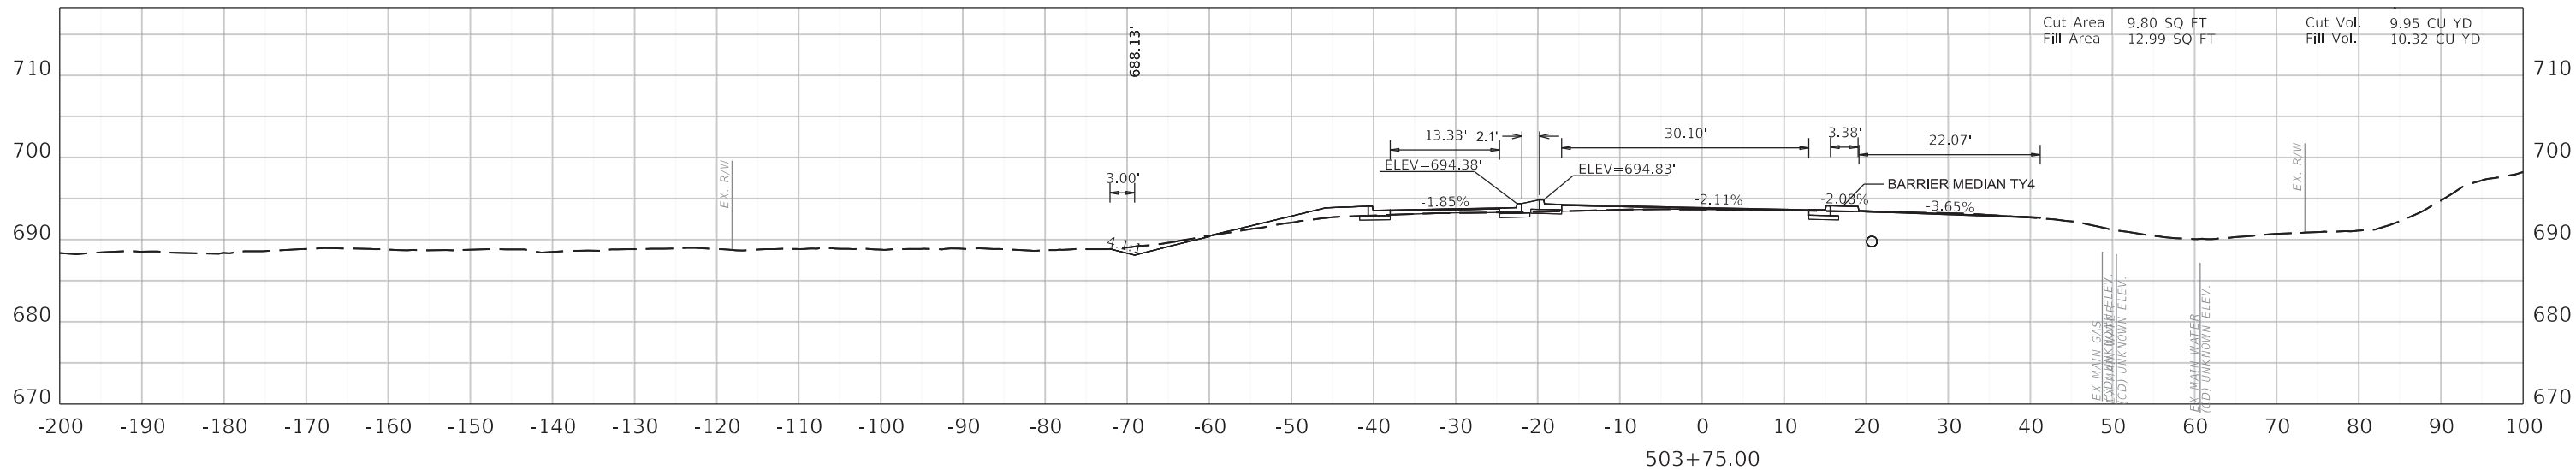


COMMONWEALTH OF KENTUCKY
DEPARTMENT OF HIGHWAYS





CROSS SECTIONS

HORIZONTAL SCALE
SCALE: 1" = 10'

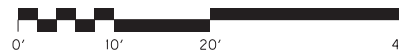

STA. 503+50.00 TO STA. 503+75.00

ITEM NO. 04-954.00 COUNTY OF HARDIN
SHEET NO. X006

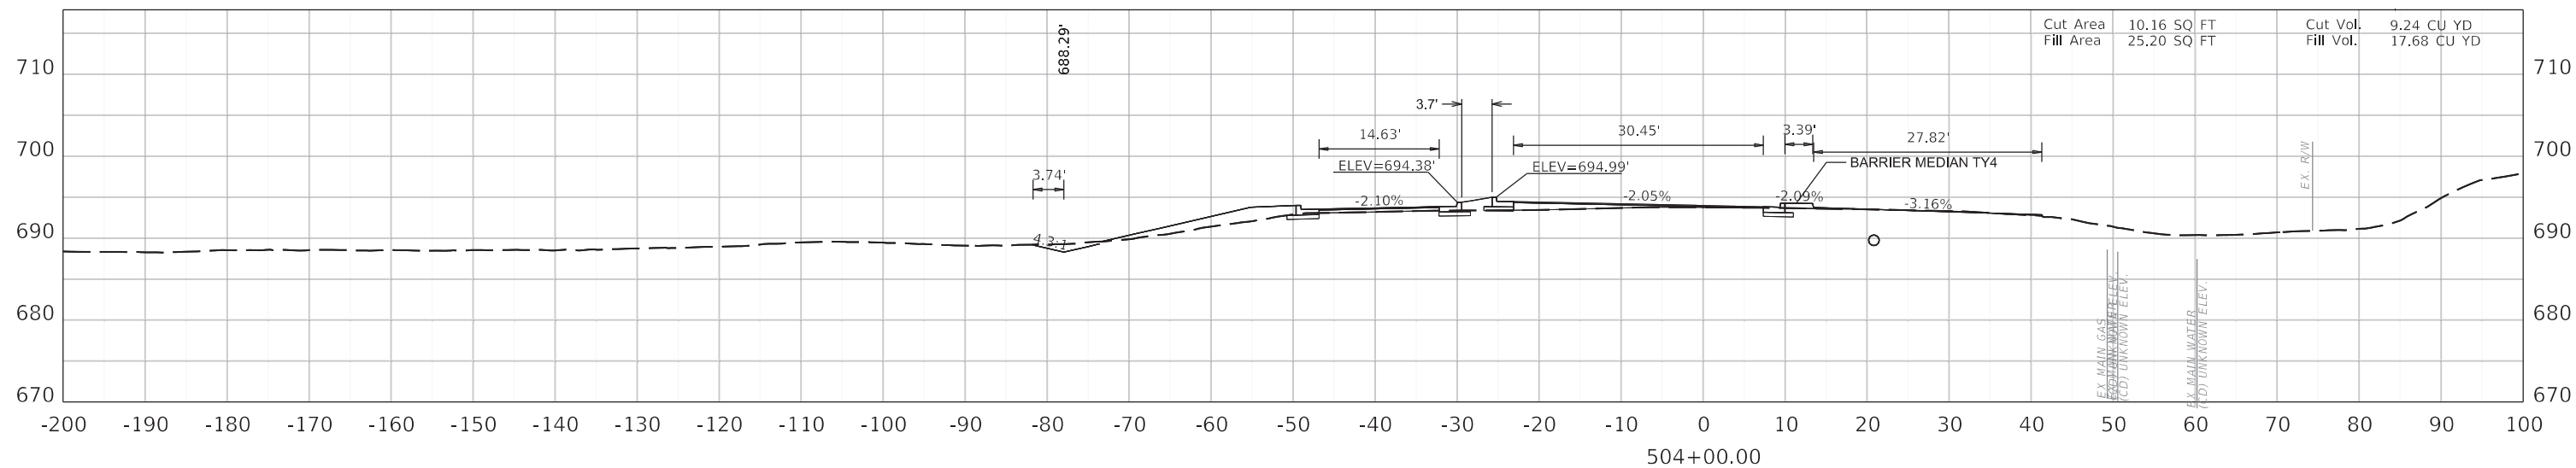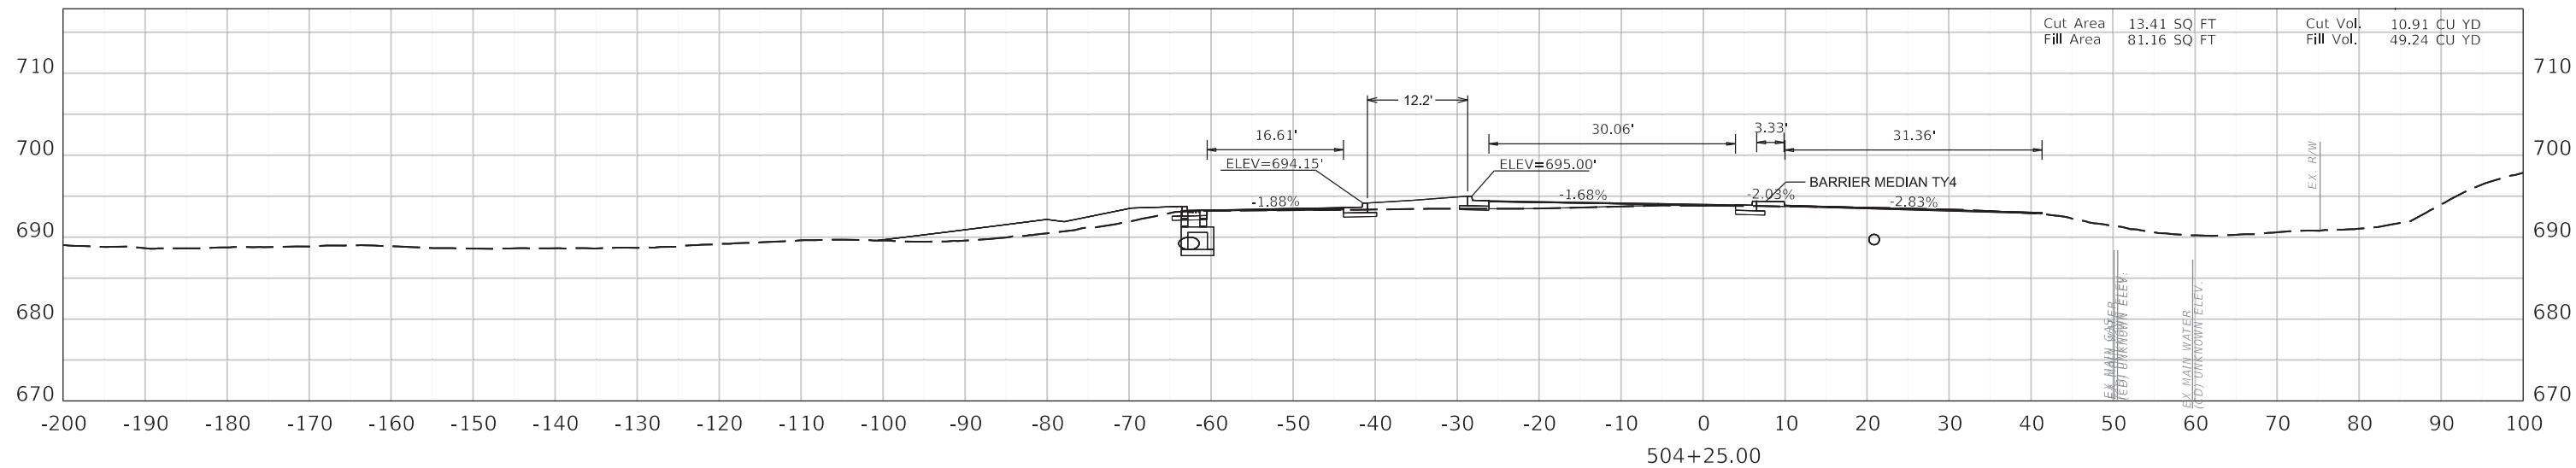


COMMONWEALTH OF KENTUCKY
DEPARTMENT OF HIGHWAYS






CROSS SECTIONS

HORIZONTAL SCALE
SCALE: 1" = 10'

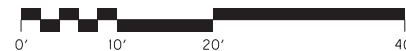

STA. 504+00.00 TO STA. 504+25.00

ITEM NO. 04-954.00 COUNTY OF HARDIN
SHEET NO. X007

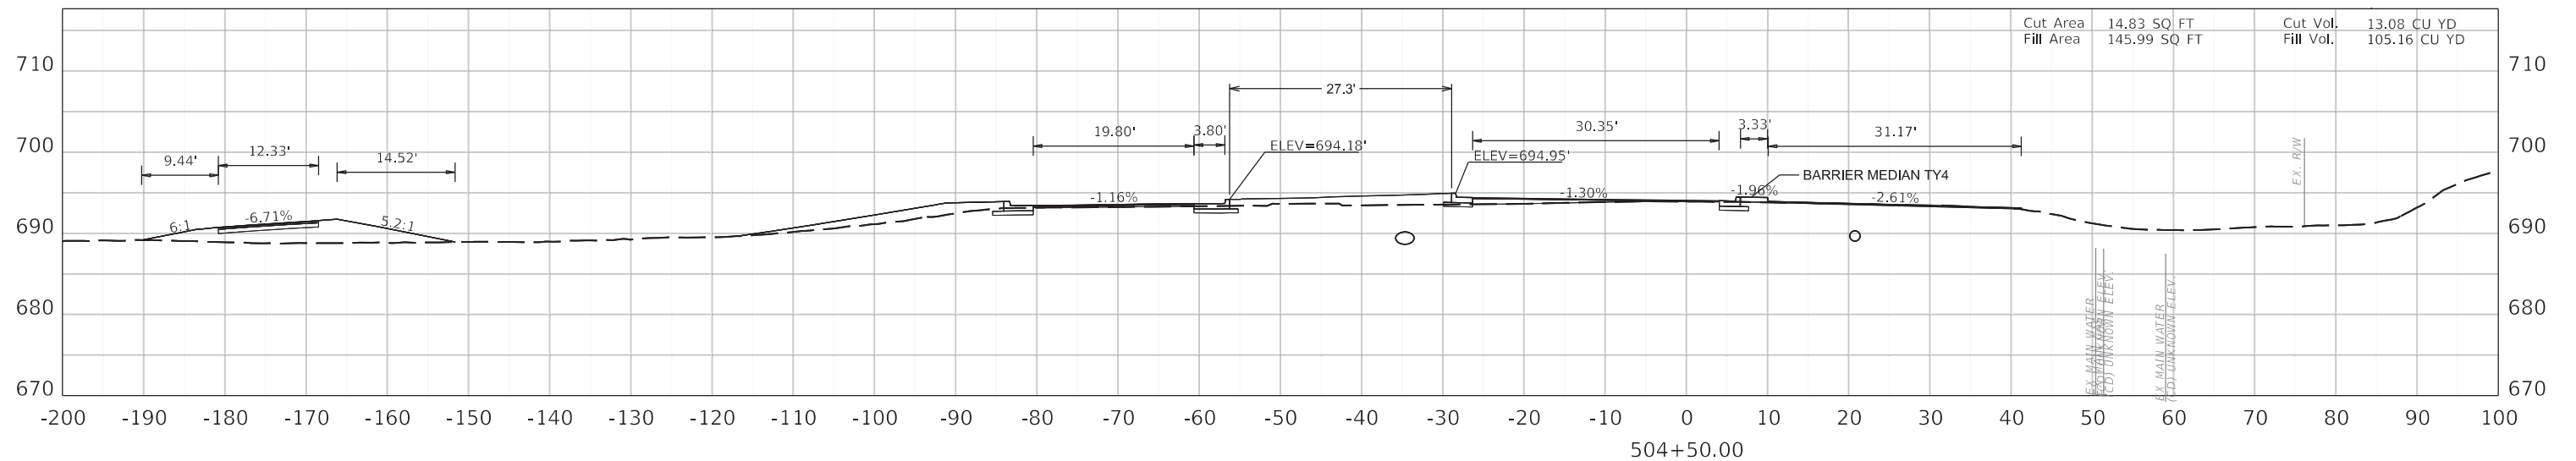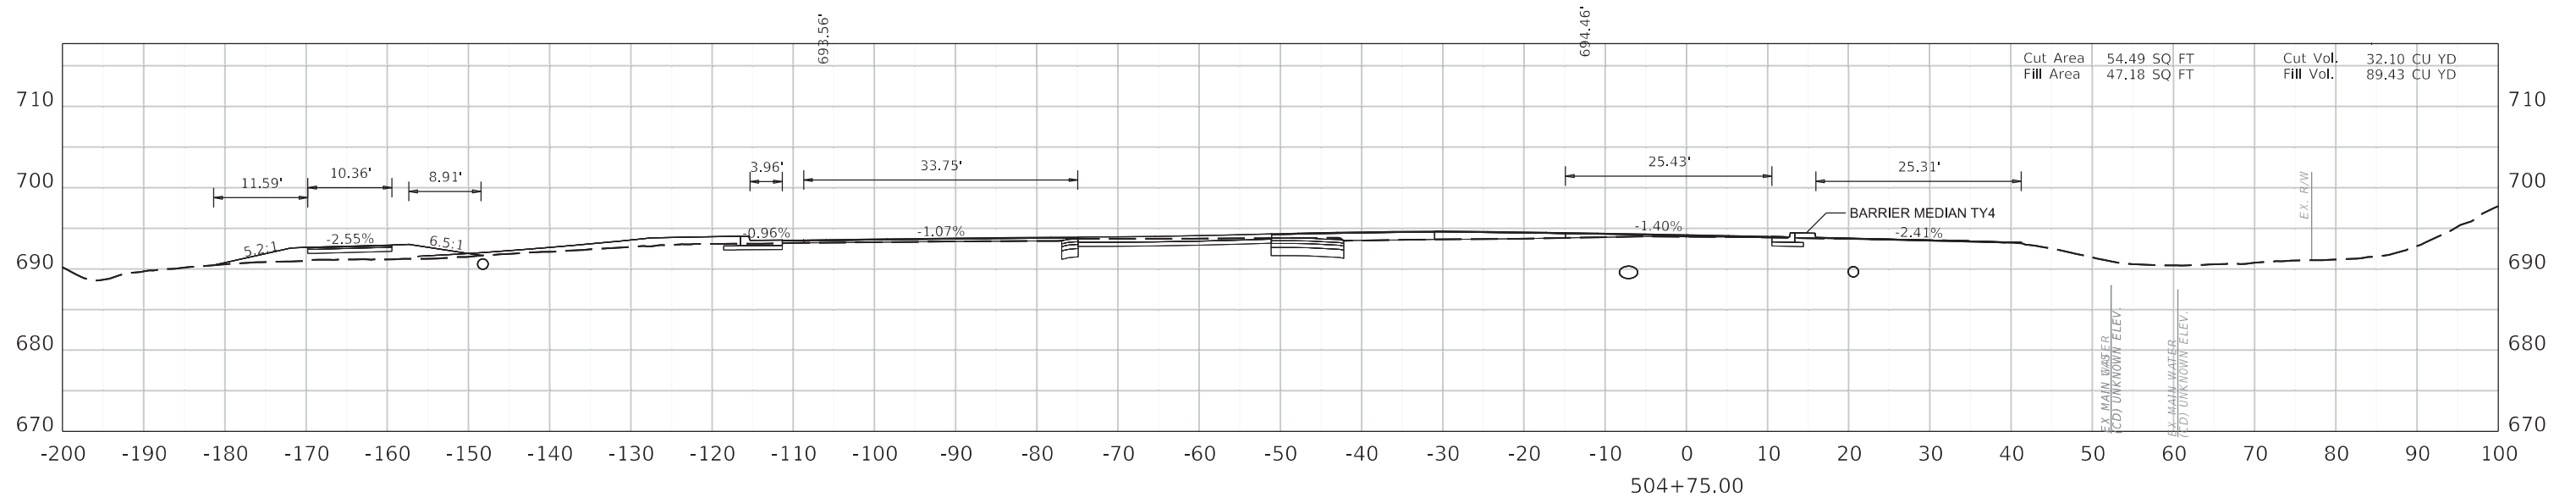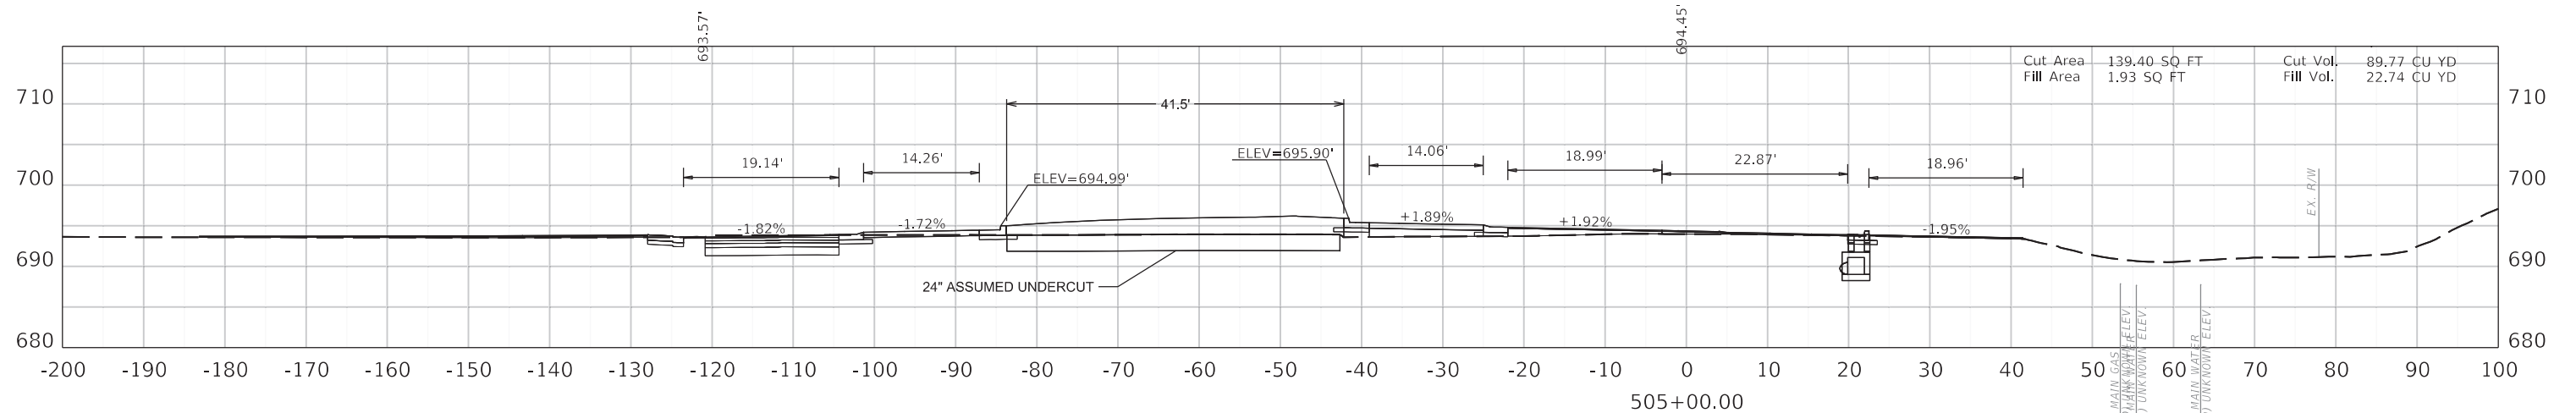

COMMONWEALTH OF KENTUCKY
DEPARTMENT OF HIGHWAYS






CROSS SECTIONS

HORIZONTAL SCALE
SCALE: 1" = 10'



STA. 504+50.00 TO STA. 505+00.00

ITEM NO. 04-954.00 COUNTY OF HARDIN
SHEET NO. X008

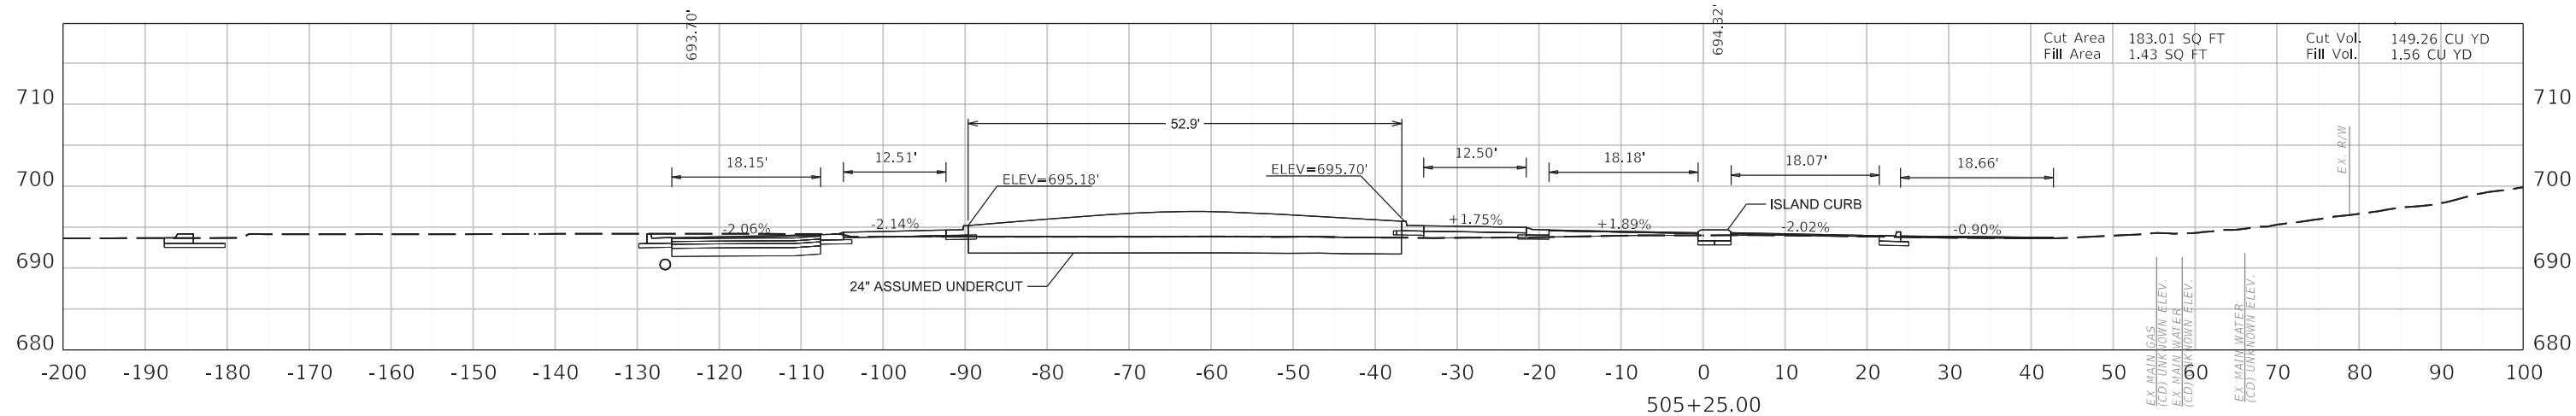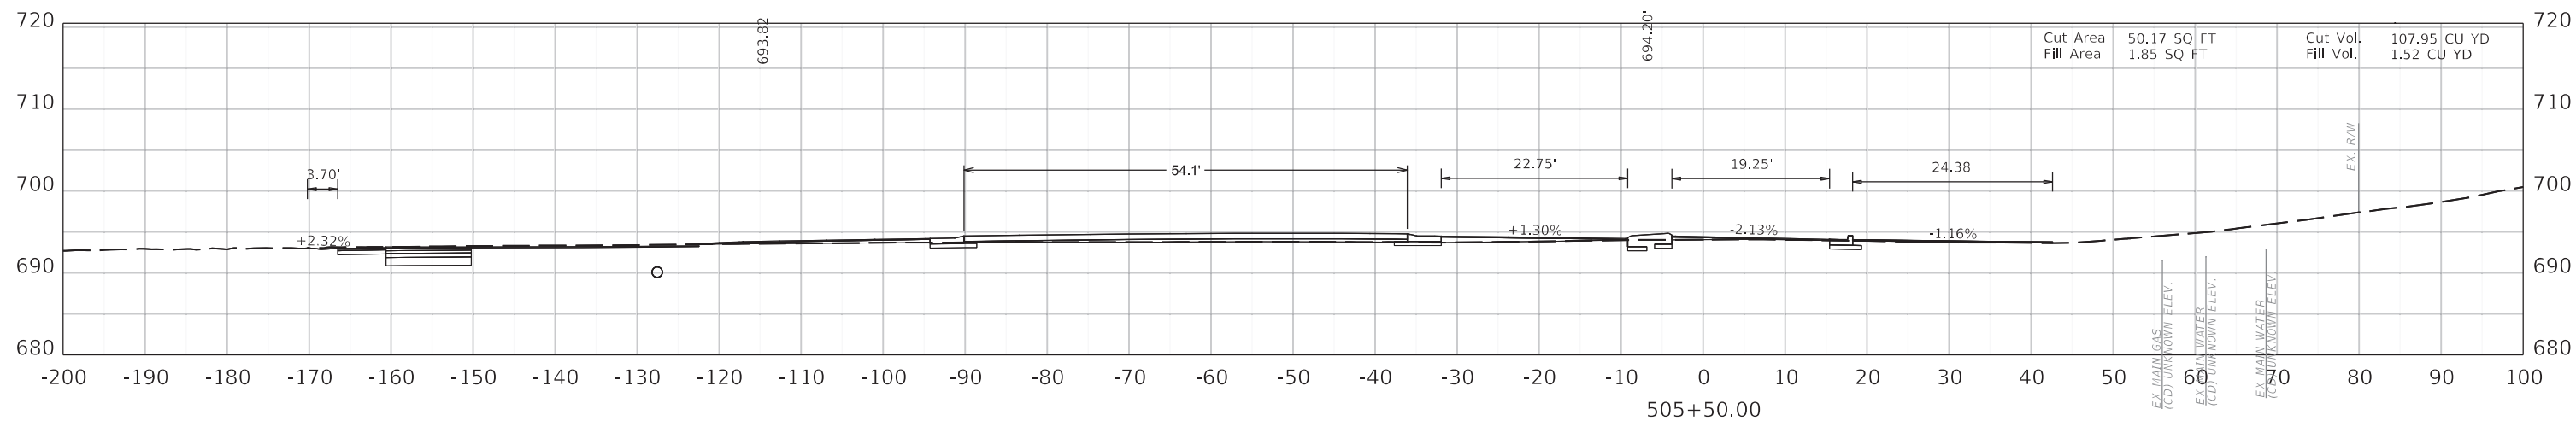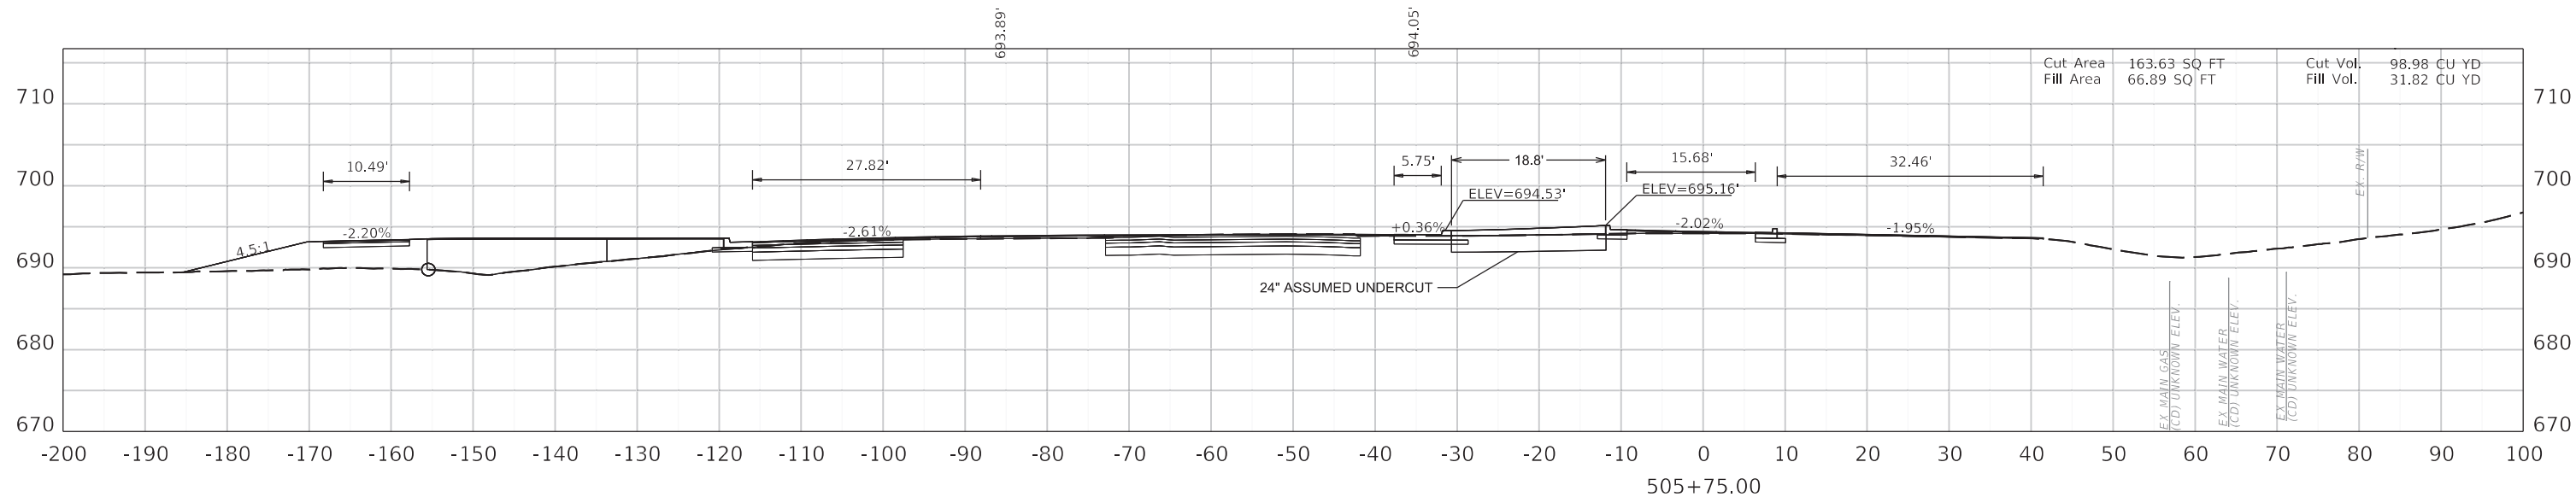


COMMONWEALTH OF KENTUCKY
DEPARTMENT OF HIGHWAYS






CROSS SECTIONS

HORIZONTAL SCALE
SCALE: 1" = 10'

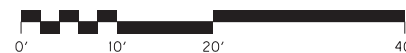

STA. 505+25.00 TO STA. 505+75.00

ITEM NO. 04-954.00 COUNTY OF HARDIN
SHEET NO. X009

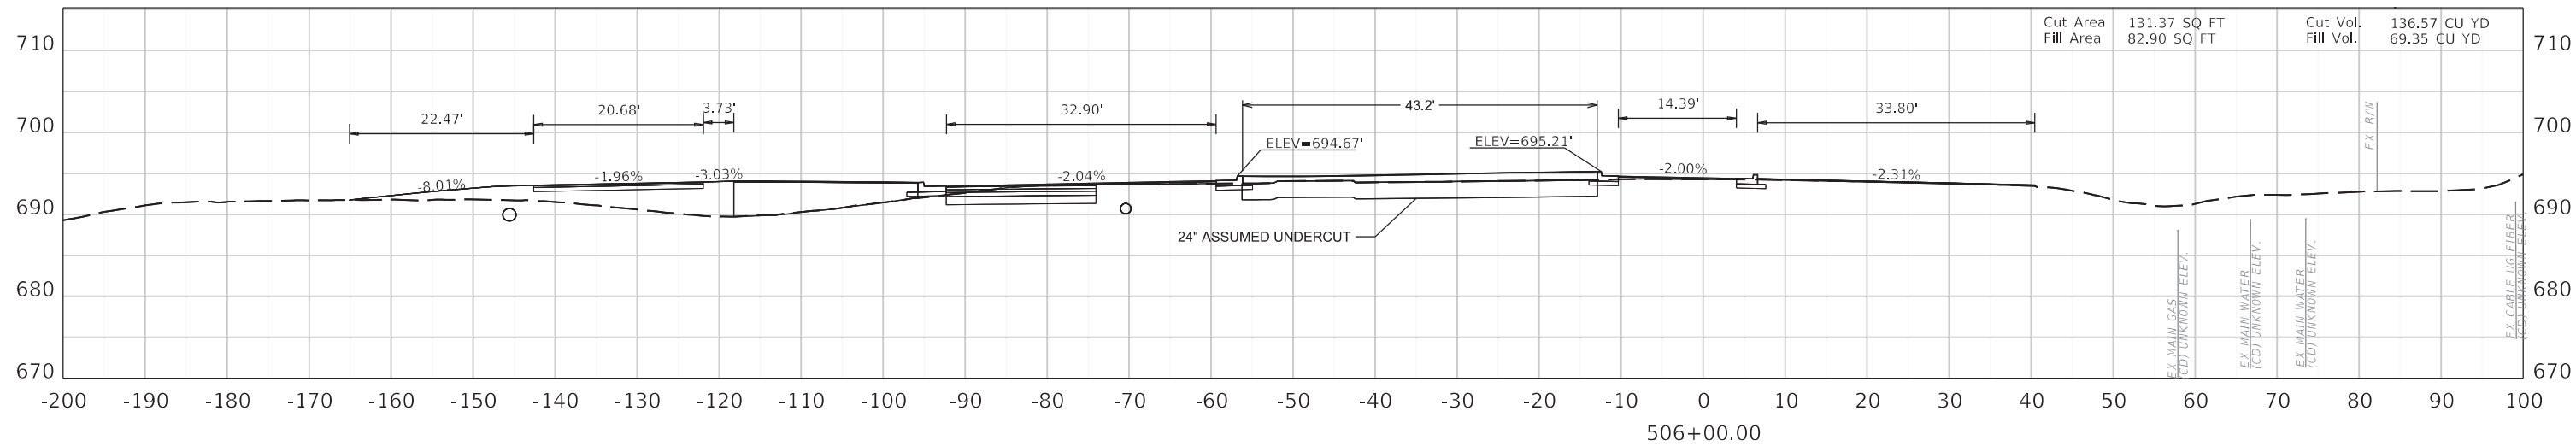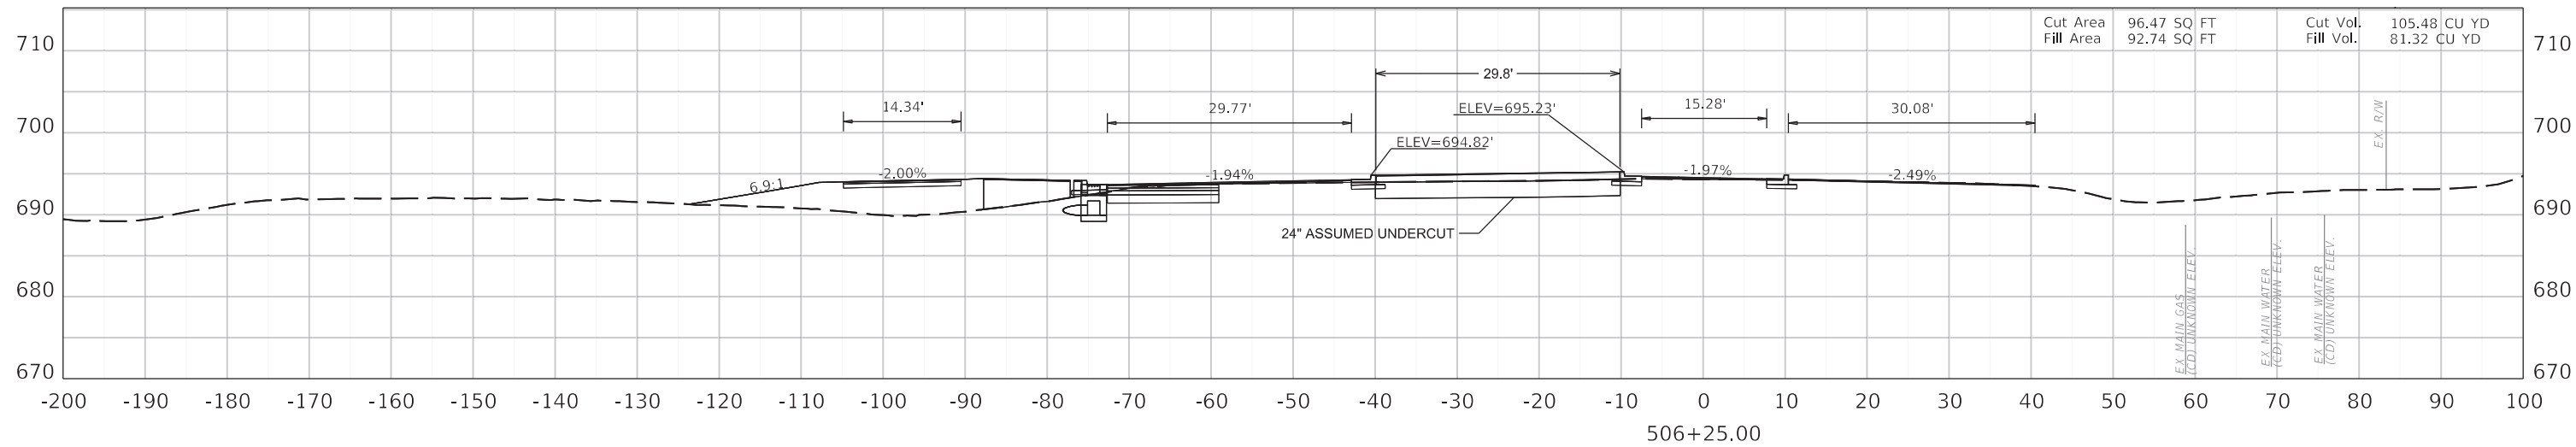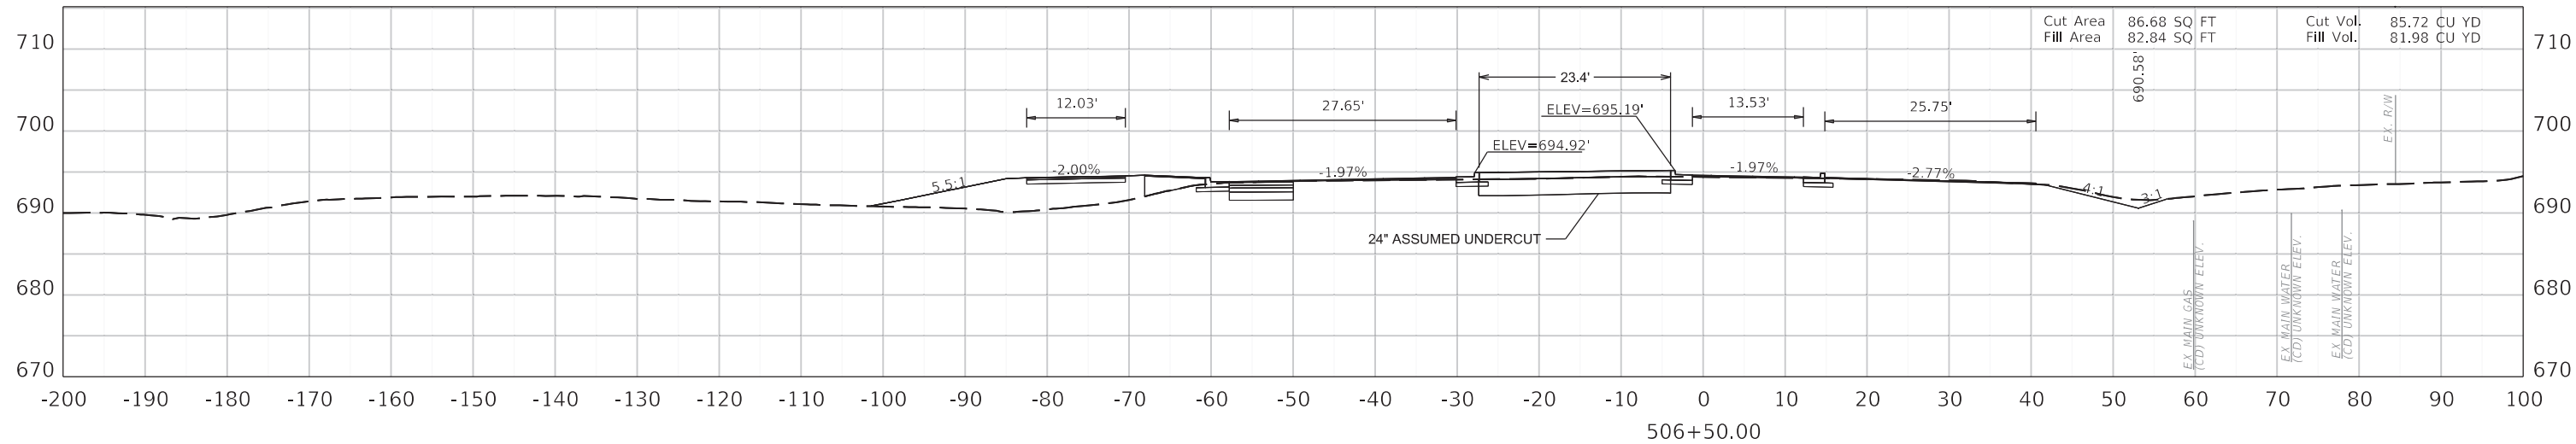

COMMONWEALTH OF KENTUCKY
DEPARTMENT OF HIGHWAYS






CROSS SECTIONS

HORIZONTAL SCALE
SCALE: 1" = 10'



STA. 506+00.00 TO STA. 506+50.00

ITEM NO. 04-954.00 COUNTY OF HARDIN
SHEET NO. X010

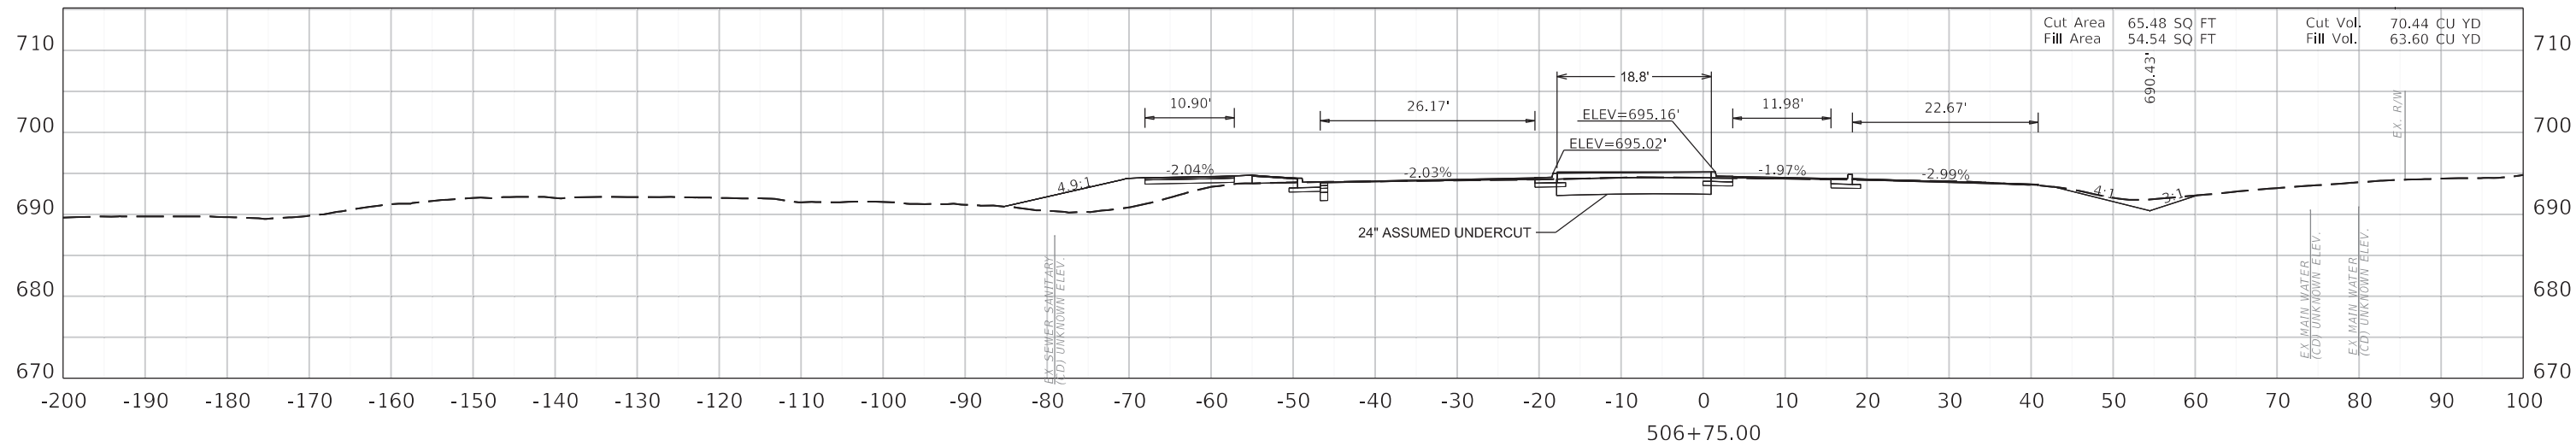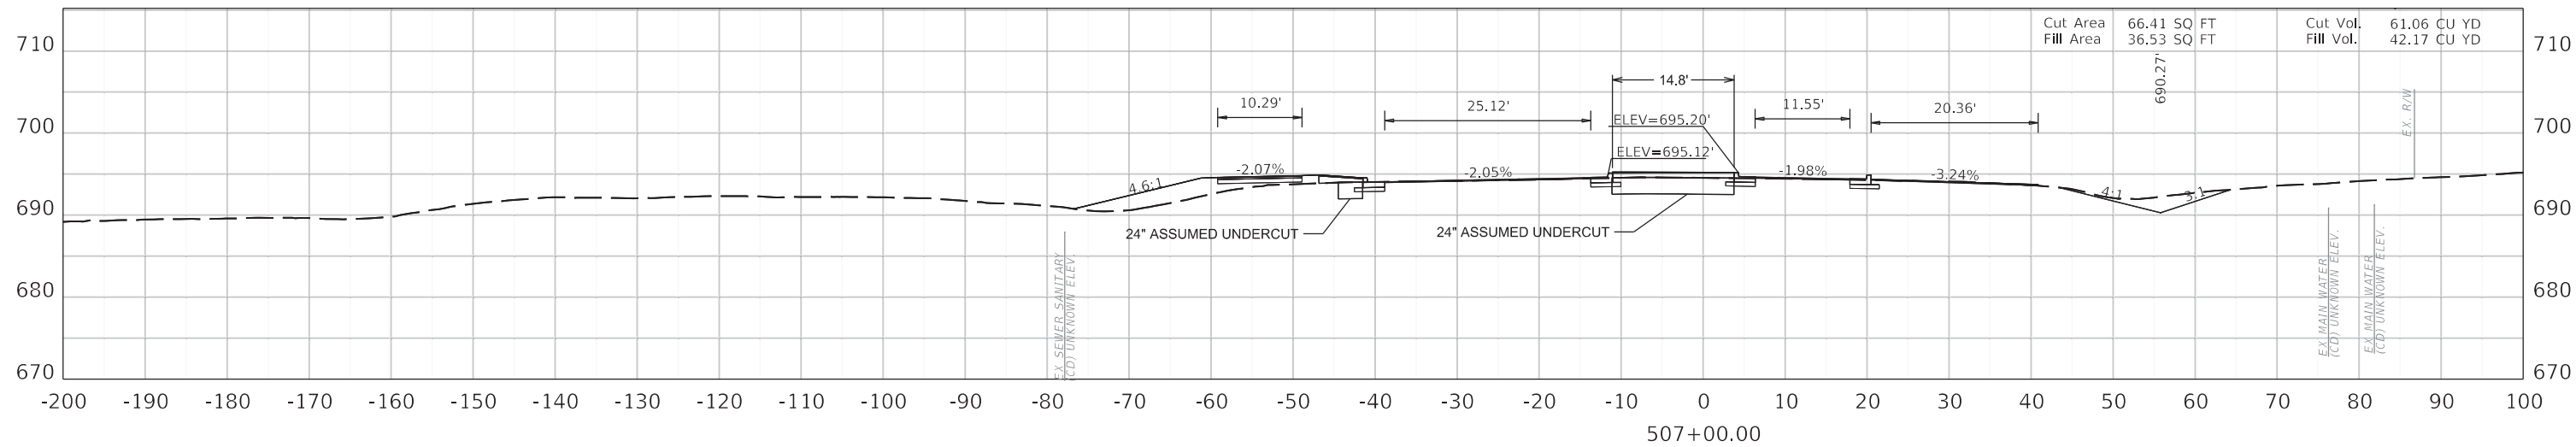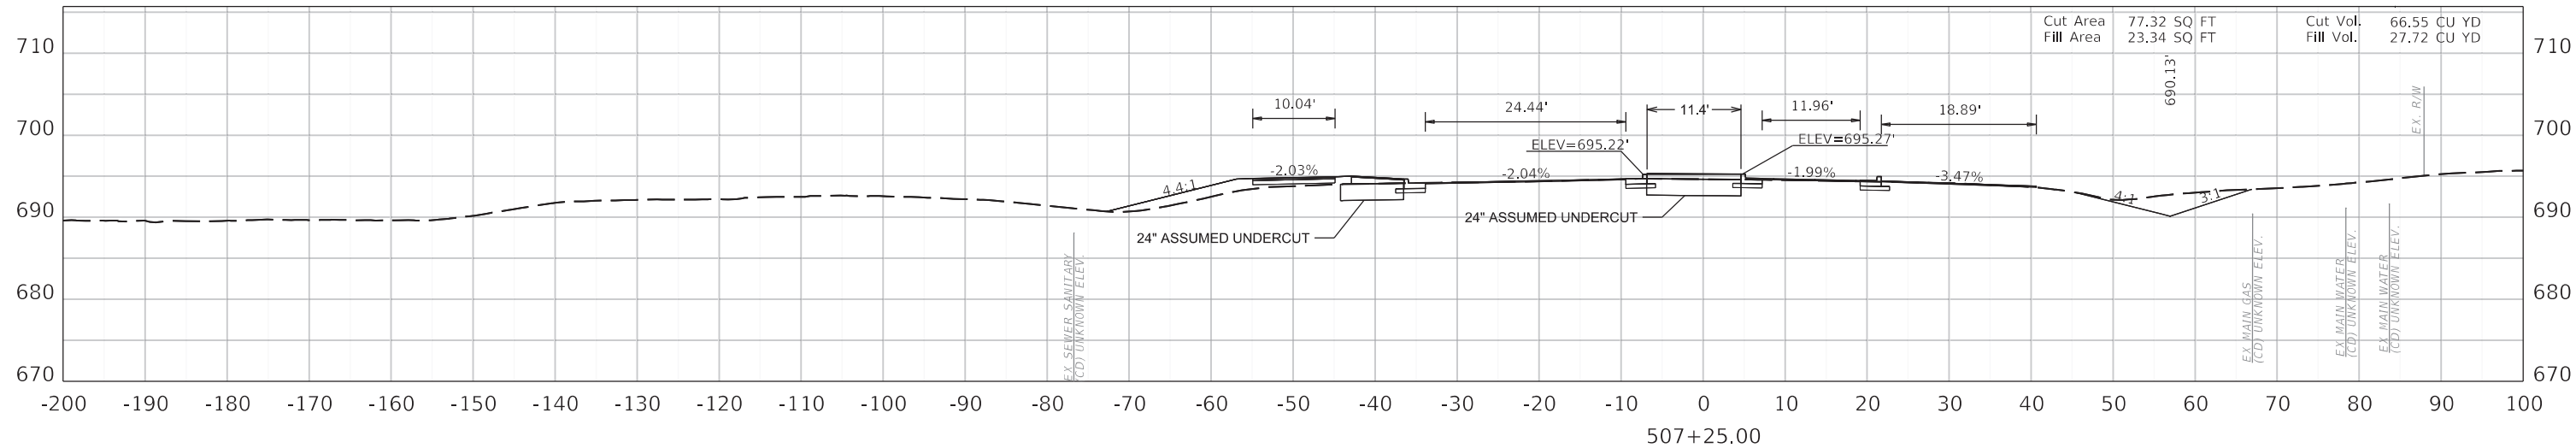

COMMONWEALTH OF KENTUCKY
DEPARTMENT OF HIGHWAYS






CROSS SECTIONS

HORIZONTAL SCALE
SCALE: 1" = 10'



STA. 506+75.00 TO STA. 507+25.00

ITEM NO. 04-954.00 COUNTY OF HARDIN
SHEET NO. X011

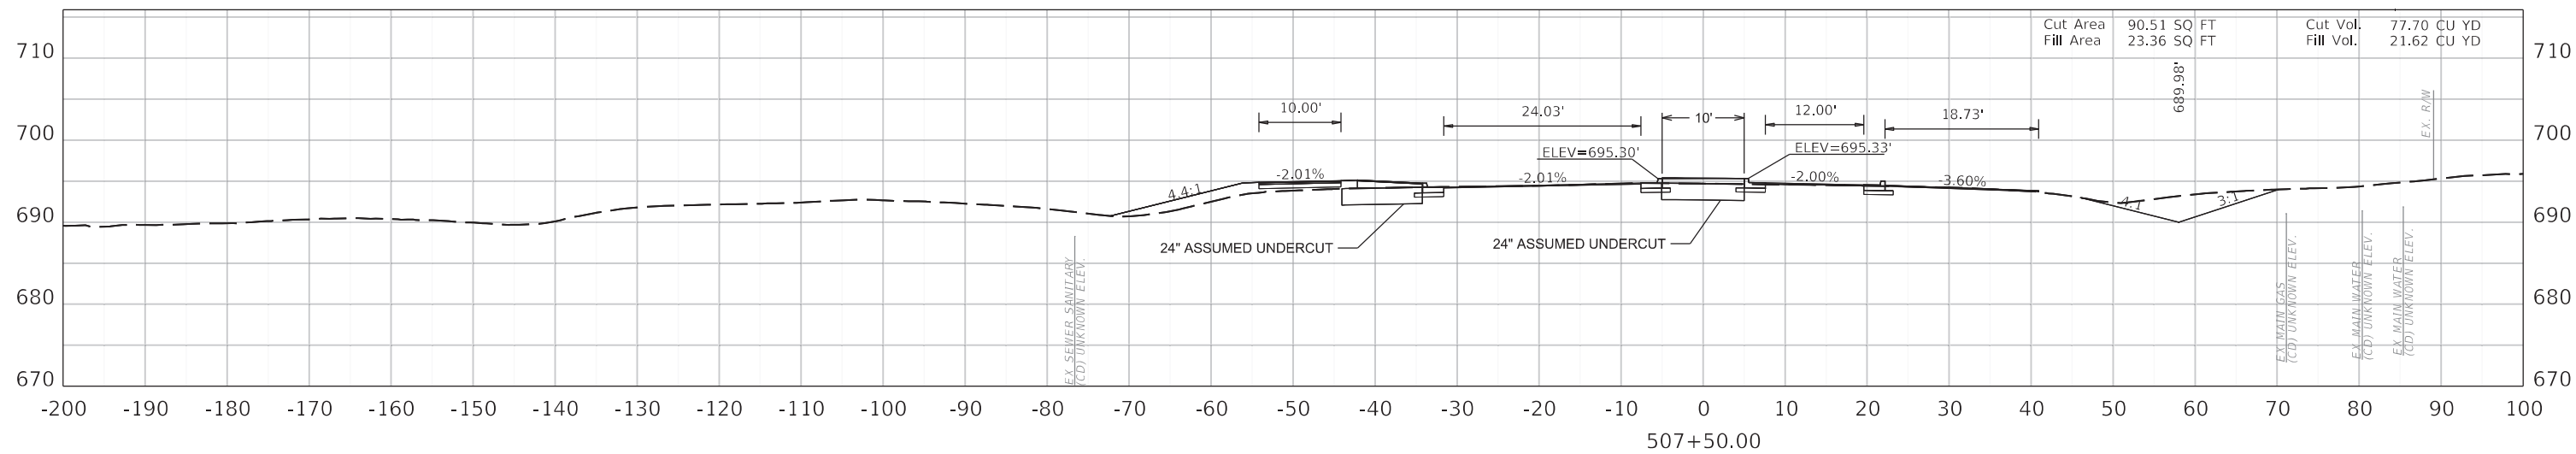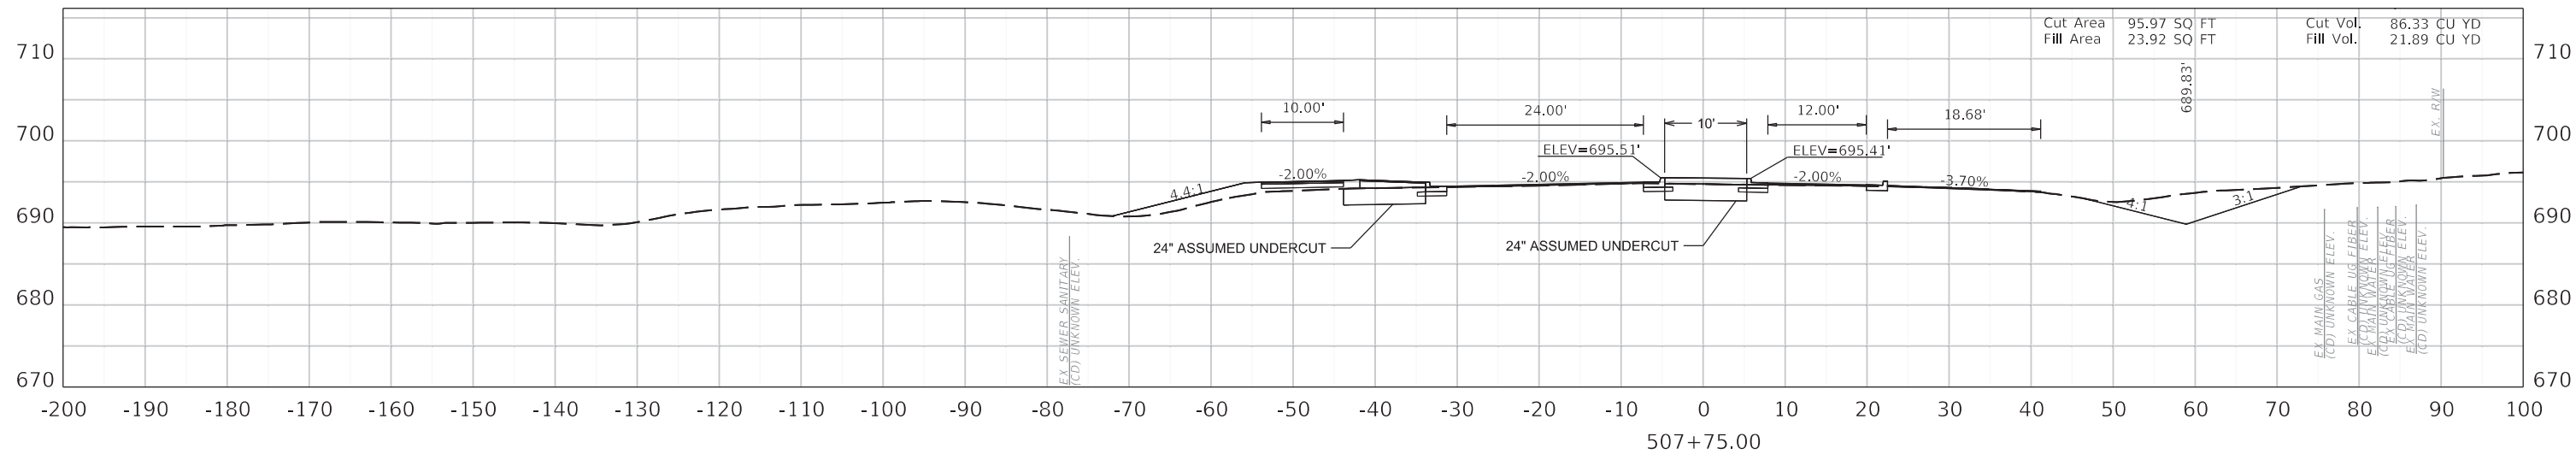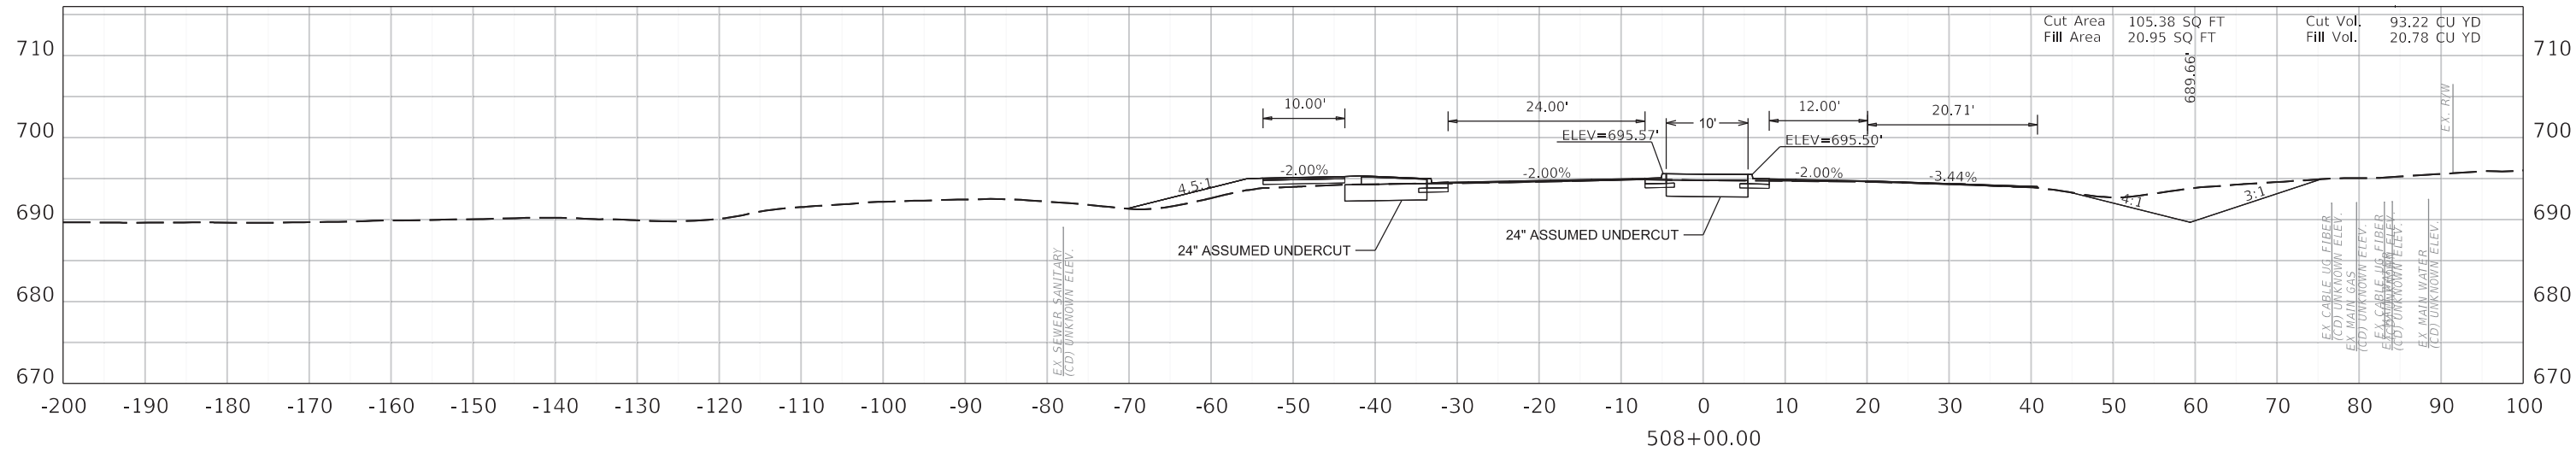

COMMONWEALTH OF KENTUCKY
DEPARTMENT OF HIGHWAYS






CROSS SECTIONS

HORIZONTAL SCALE
SCALE: 1" = 10'



STA. 507+50.00 TO STA. 508+00.00

ITEM NO. 04-954.00 COUNTY OF HARDIN
SHEET NO. X012

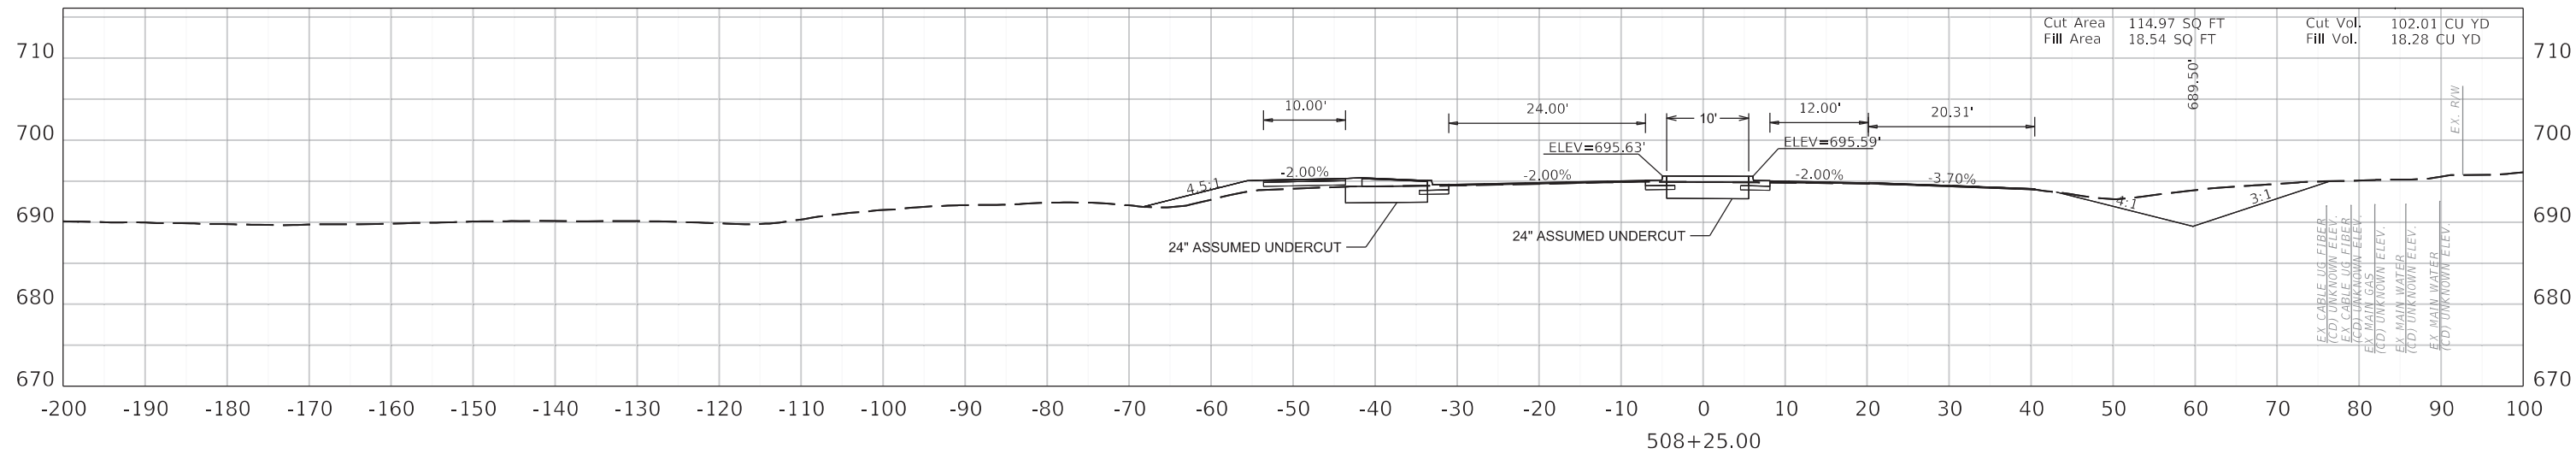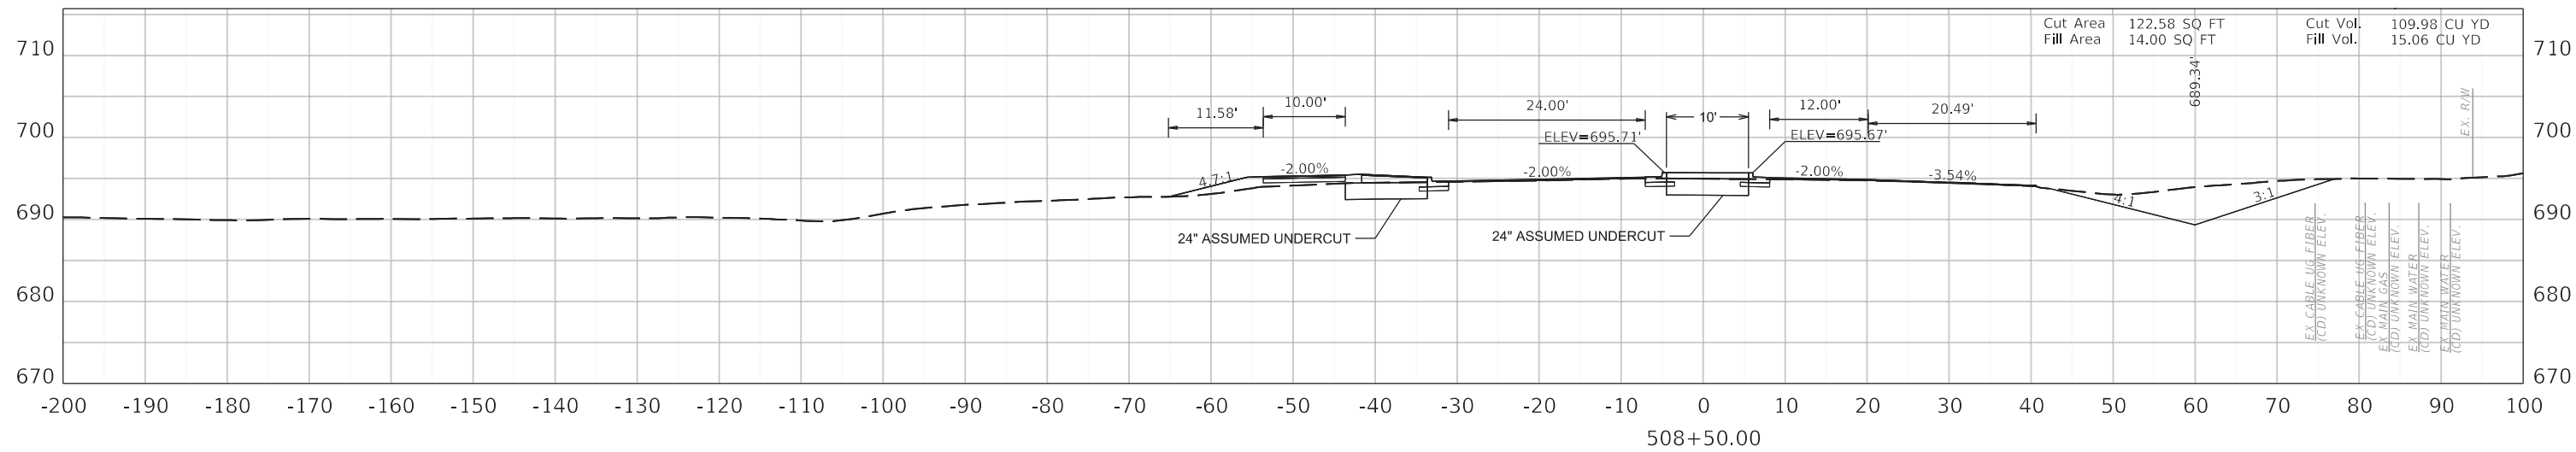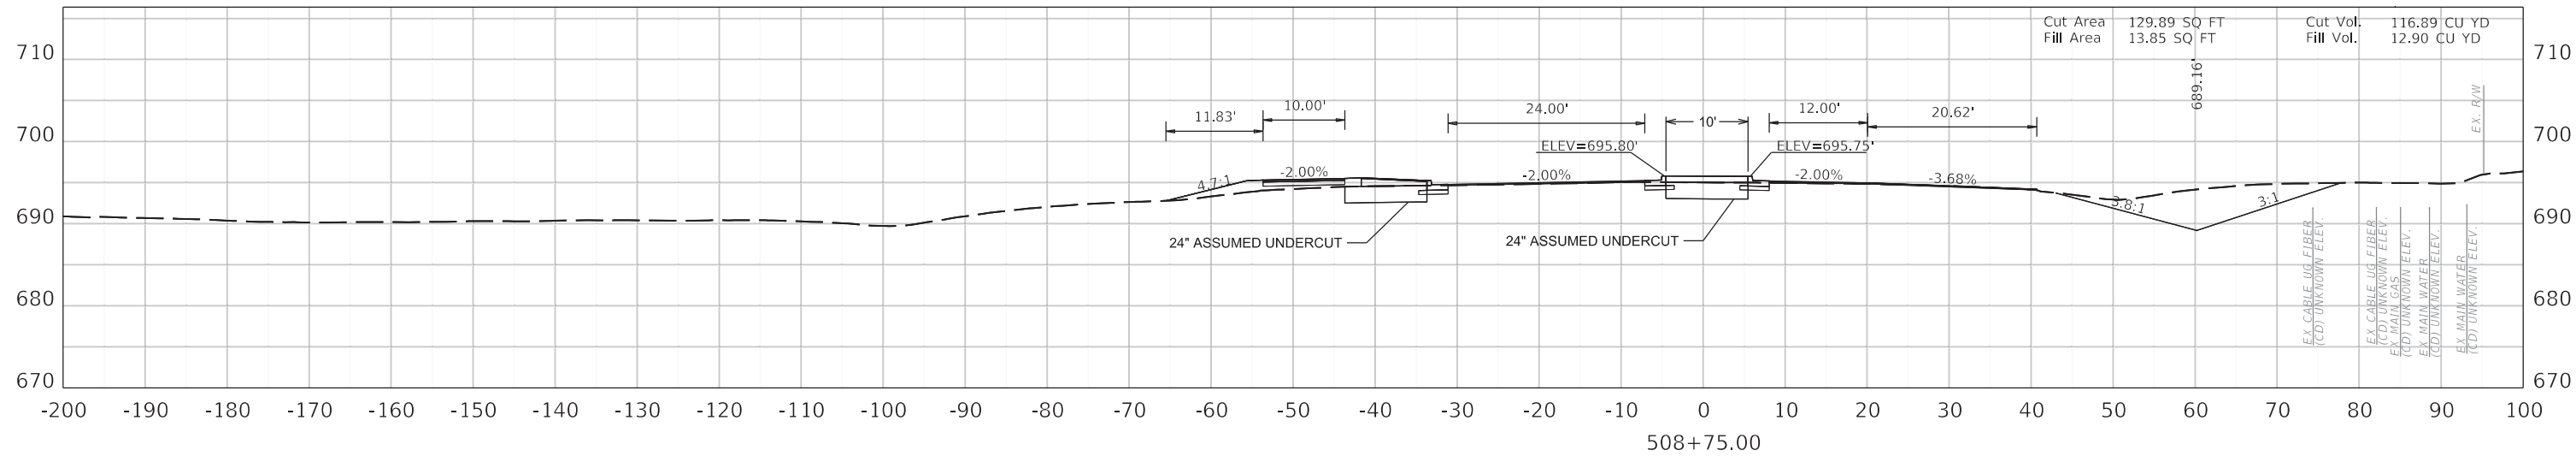


COMMONWEALTH OF KENTUCKY
DEPARTMENT OF HIGHWAYS





CROSS SECTIONS

HORIZONTAL SCALE
SCALE: 1" = 10'

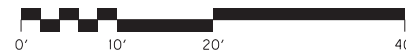

STA. 508+25.00 TO STA. 508+75.00

ITEM NO.	04-954.00	COUNTY OF	HARDIN
SHEET NO.	X013		

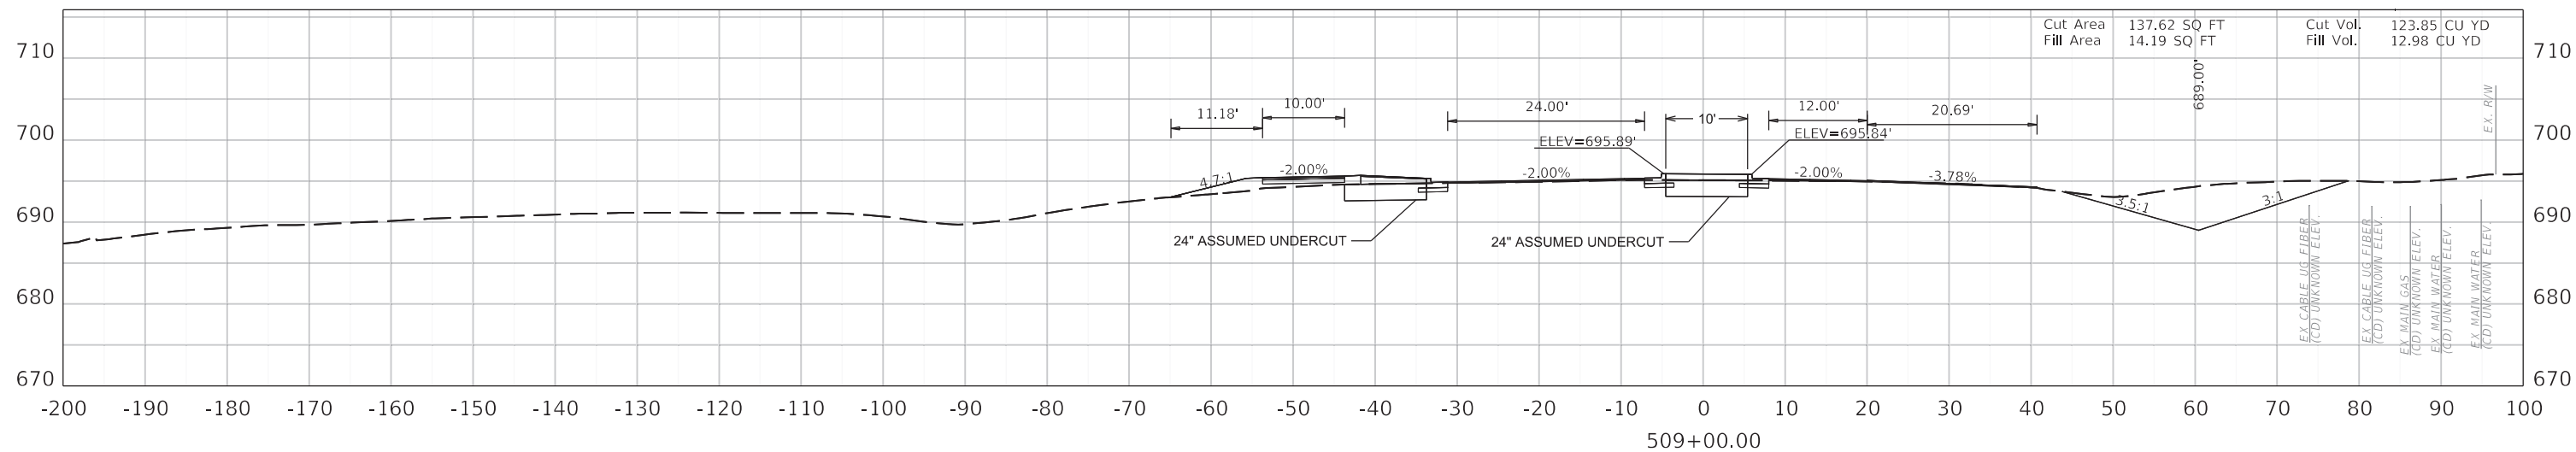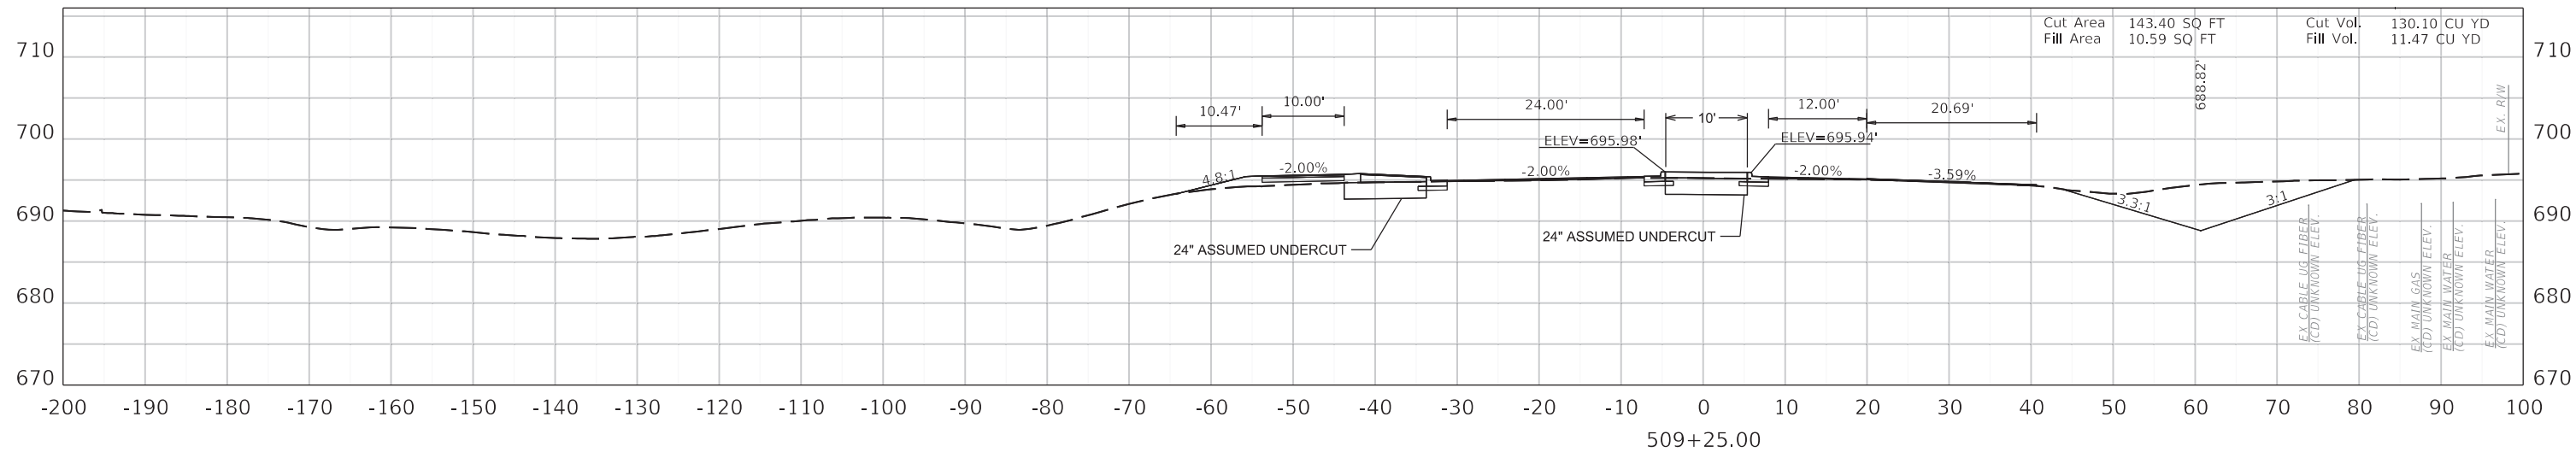


COMMONWEALTH OF KENTUCKY
DEPARTMENT OF HIGHWAYS





CROSS SECTIONS

HORIZONTAL SCALE
SCALE: 1" = 10'

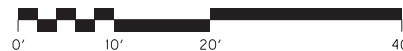

STA. 509+00.00 TO STA. 509+25.00

ITEM NO. 04-954.00 COUNTY OF HARDIN
SHEET NO. X014

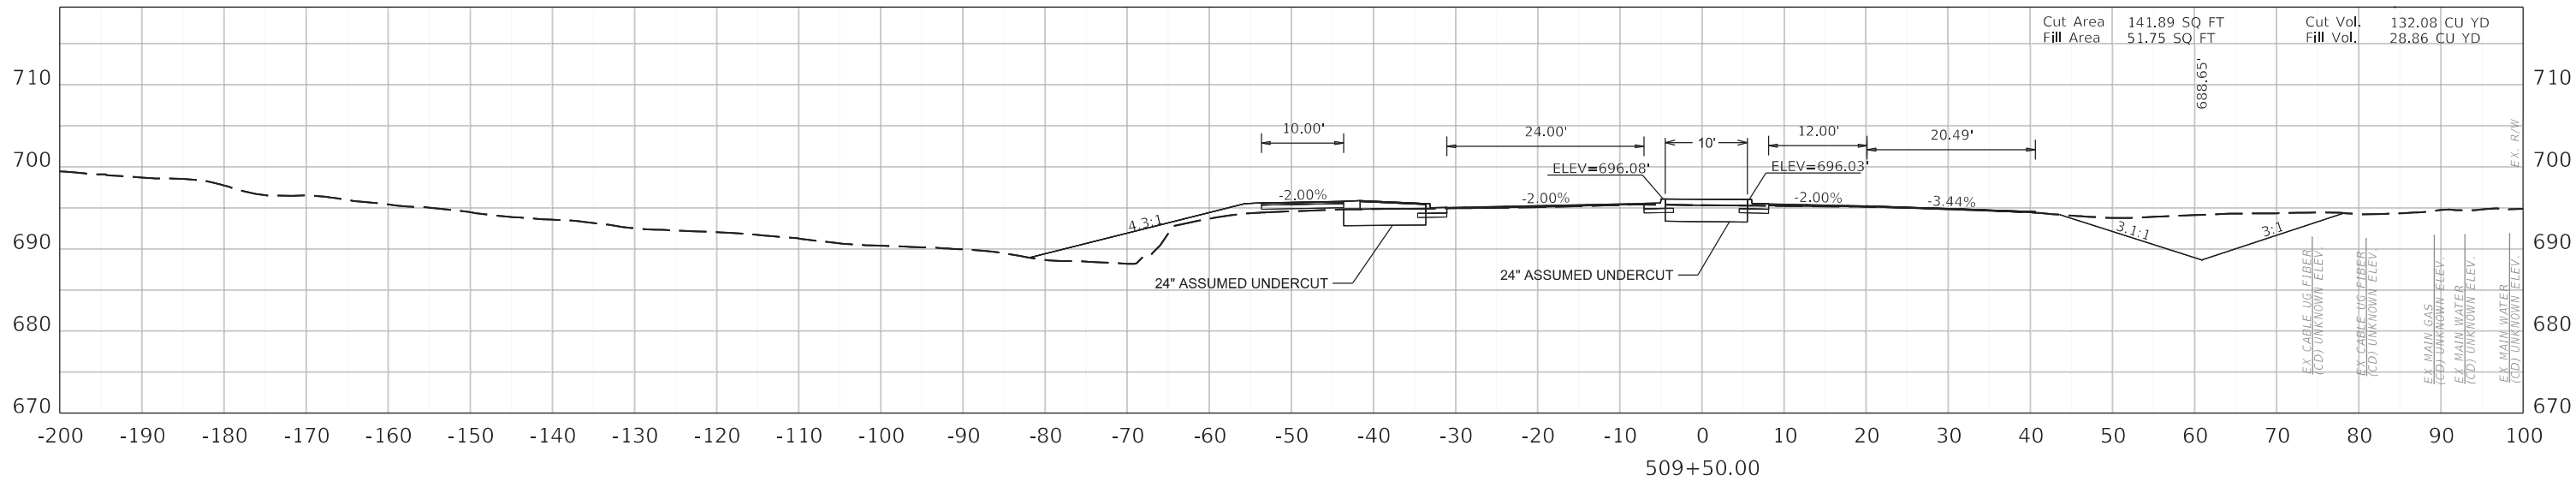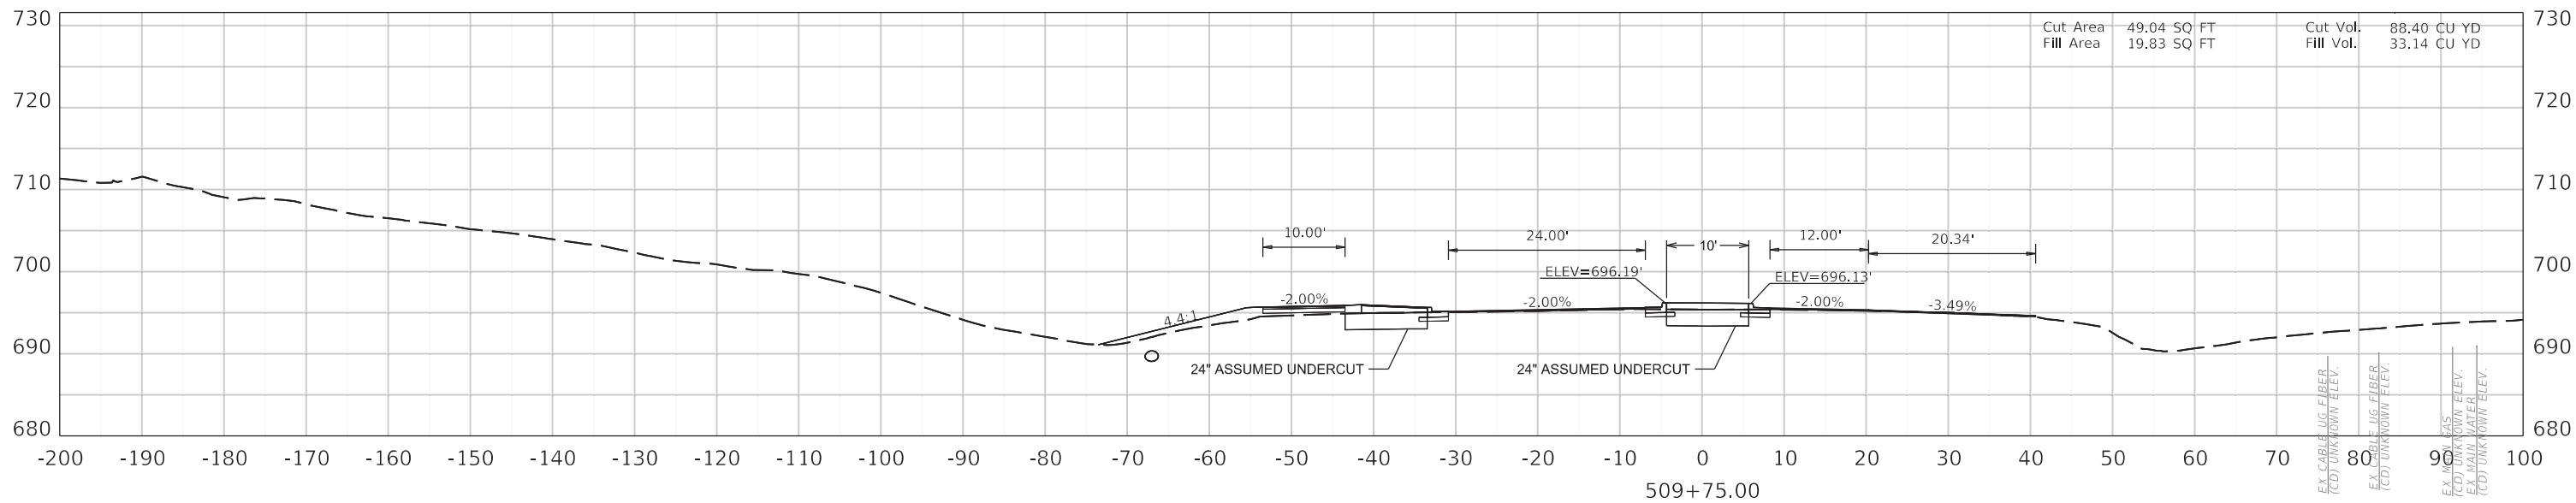

COMMONWEALTH OF KENTUCKY
DEPARTMENT OF HIGHWAYS





CROSS SECTIONS

HORIZONTAL SCALE
SCALE: 1" = 10'



STA. 509+50.00 TO STA. 509+75.00

ITEM NO. 04-954.00 COUNTY OF HARDIN
SHEET NO. X015

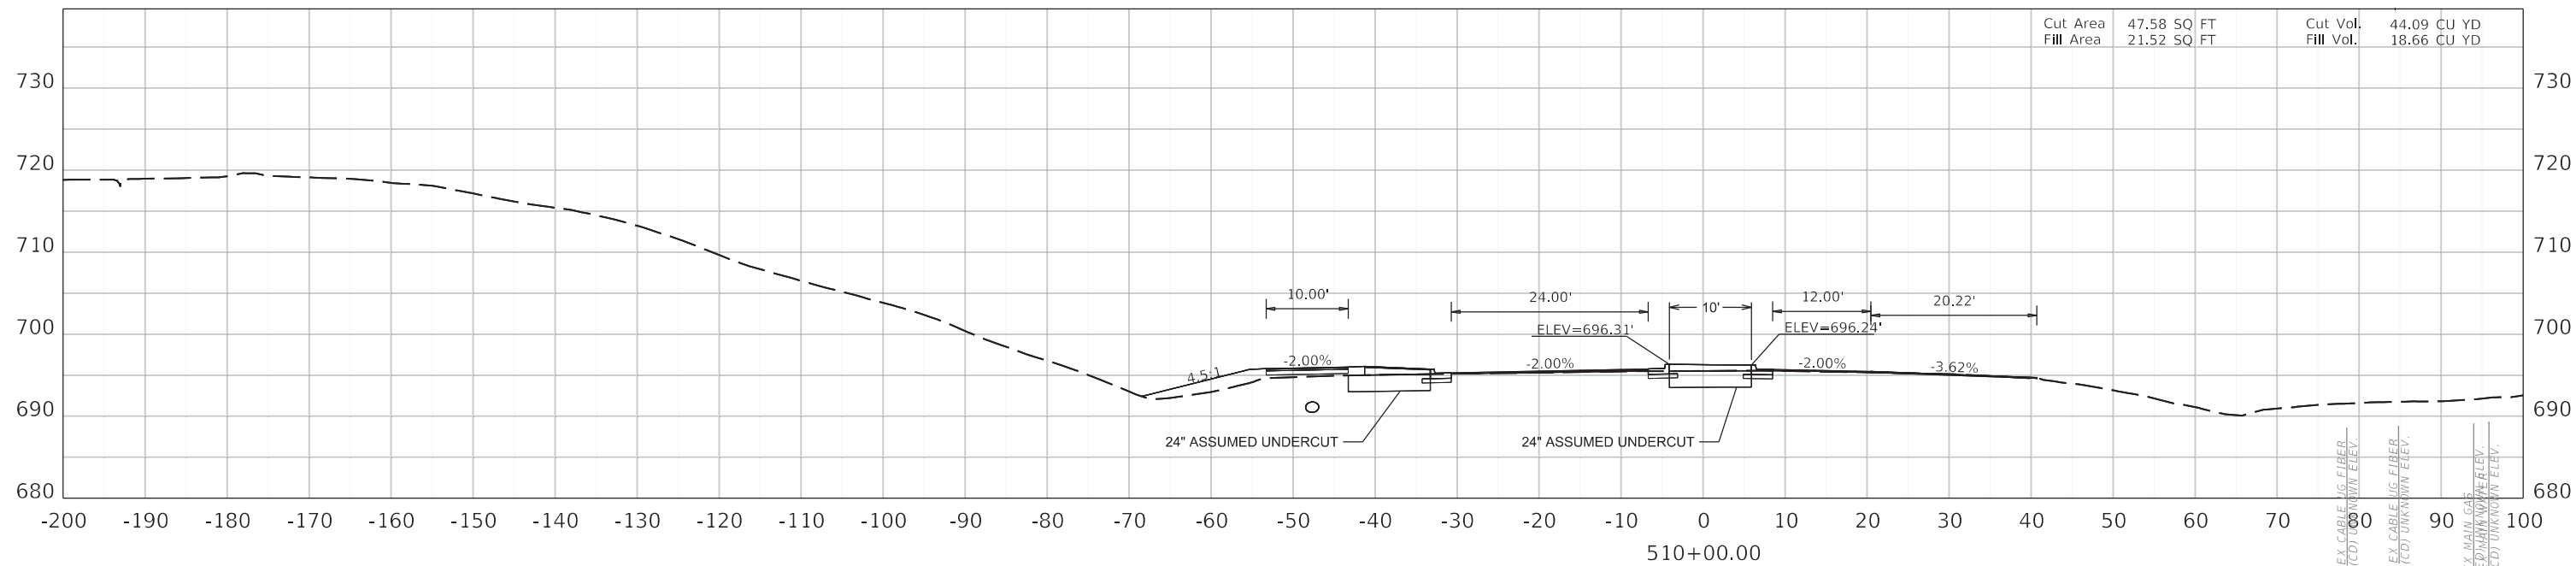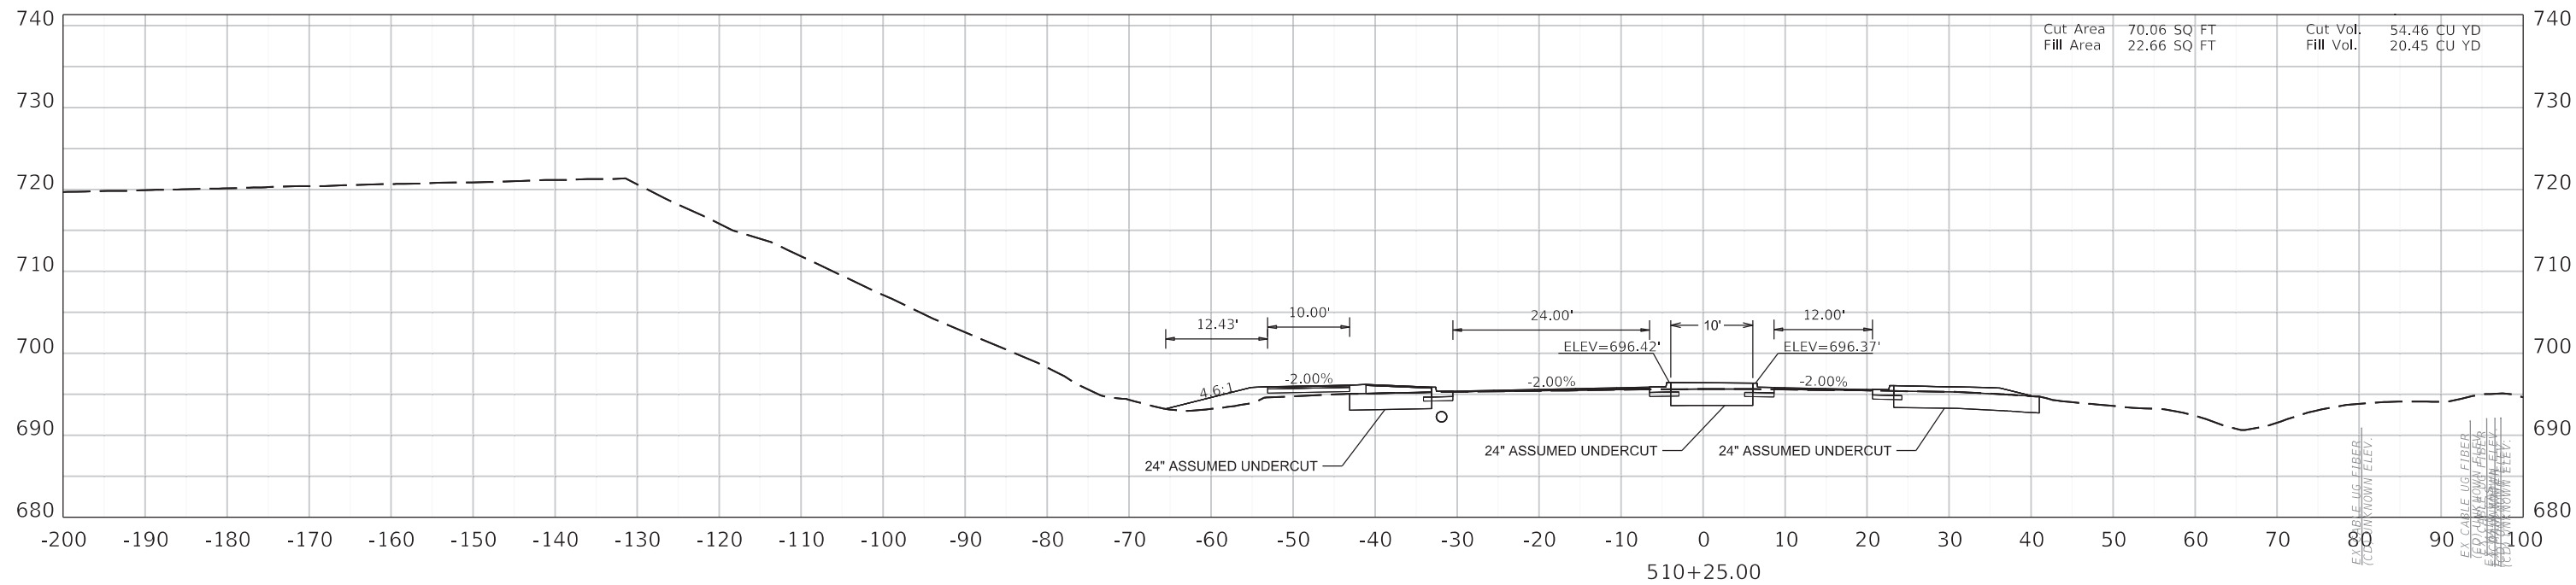

COMMONWEALTH OF KENTUCKY
DEPARTMENT OF HIGHWAYS





CROSS SECTIONS

HORIZONTAL SCALE
SCALE: 1" = 10'



STA. 510+00.00 TO STA. 510+25.00

ITEM NO. 04-954.00 COUNTY OF HARDIN
SHEET NO. X016

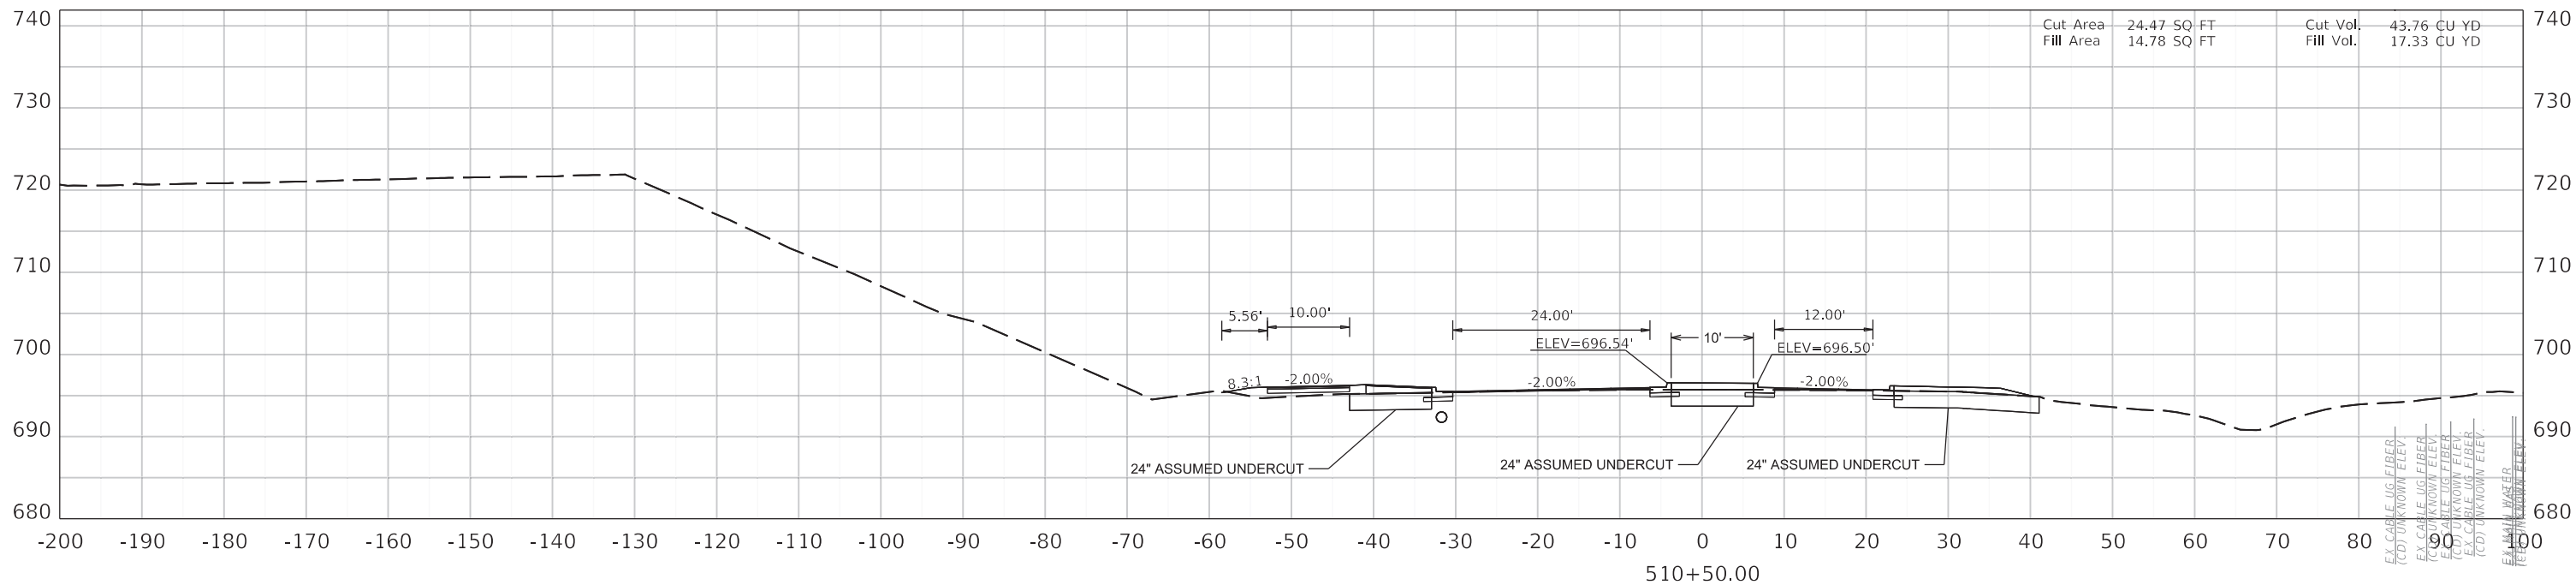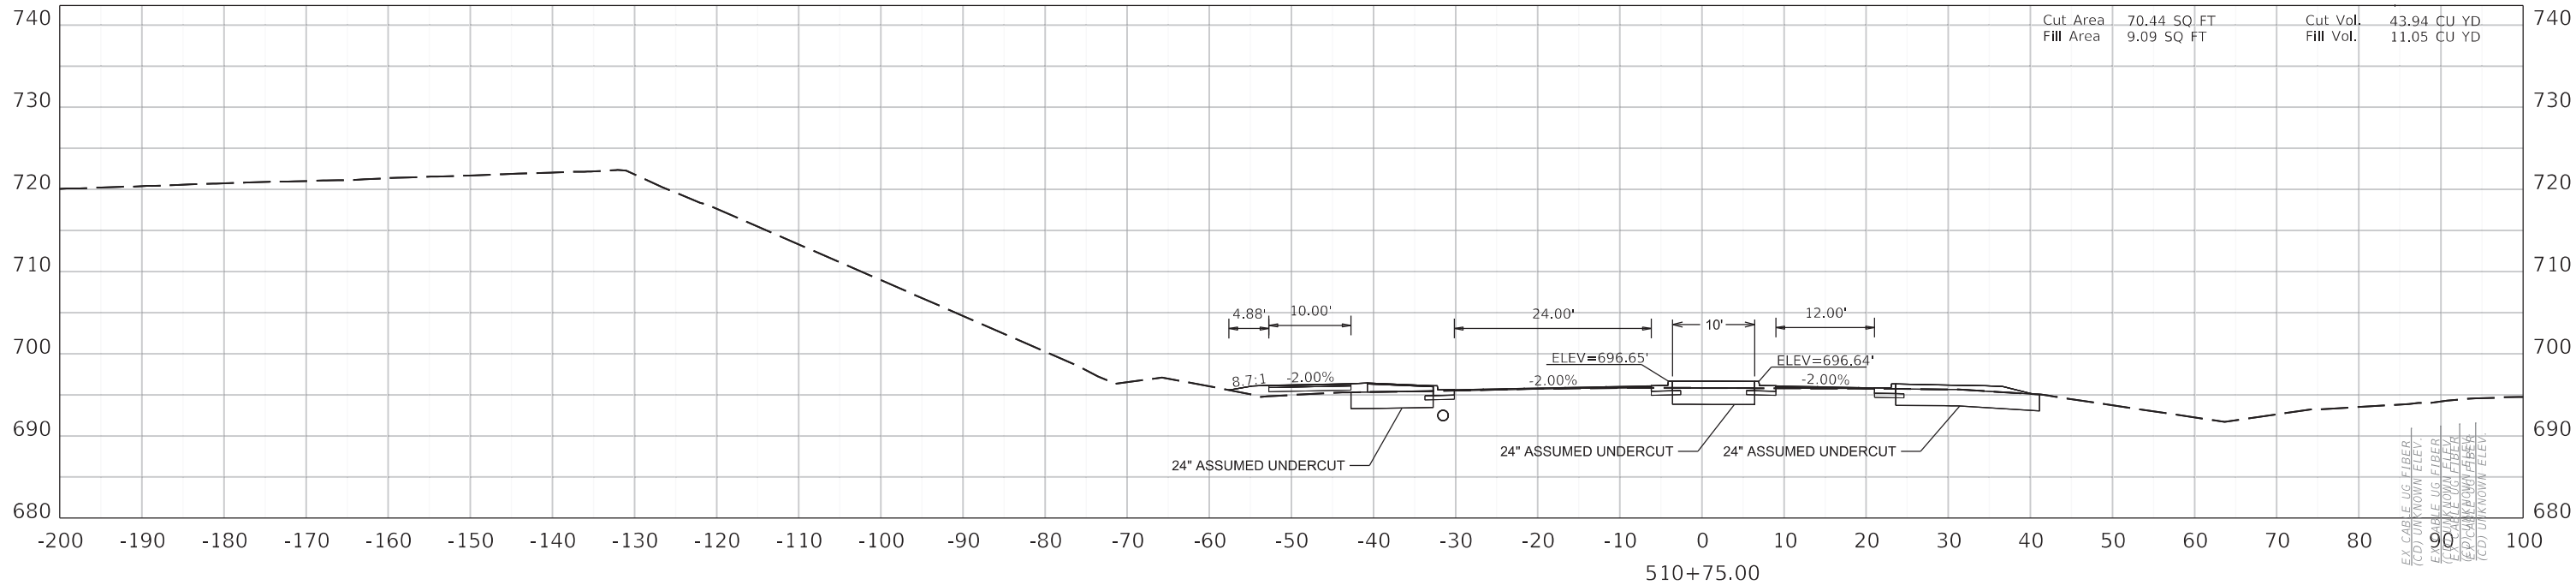

COMMONWEALTH OF KENTUCKY
DEPARTMENT OF HIGHWAYS





CROSS SECTIONS

HORIZONTAL SCALE
SCALE: 1" = 10'



STA. 510+50.00 TO STA. 510+75.00

ITEM NO. 04-954.00 COUNTY OF HARDIN
SHEET NO. X017

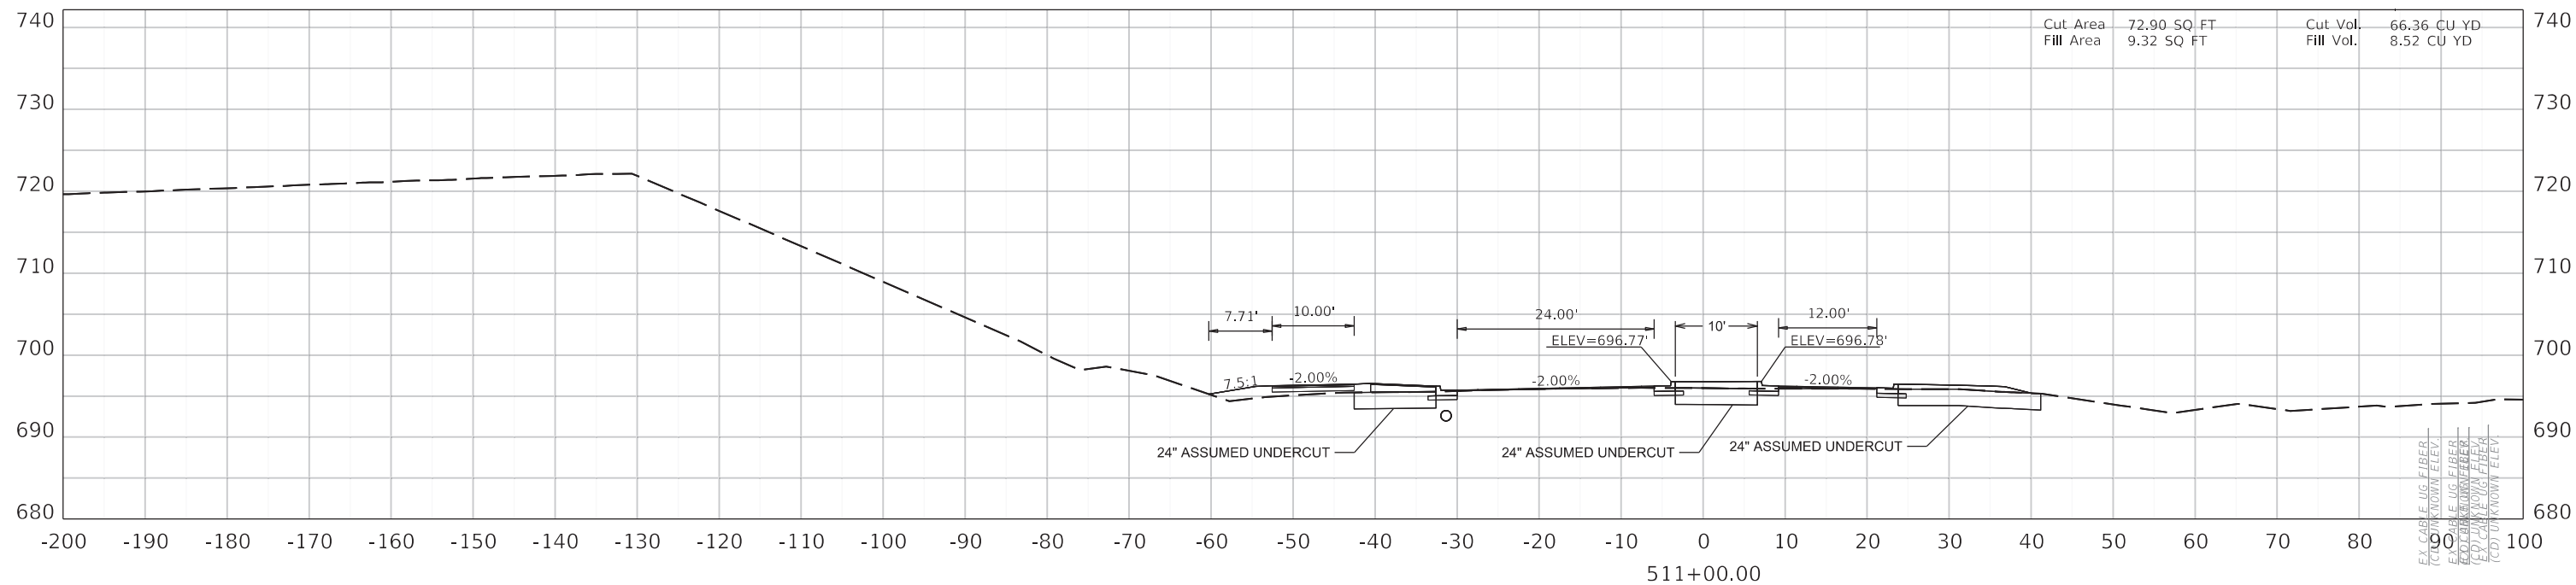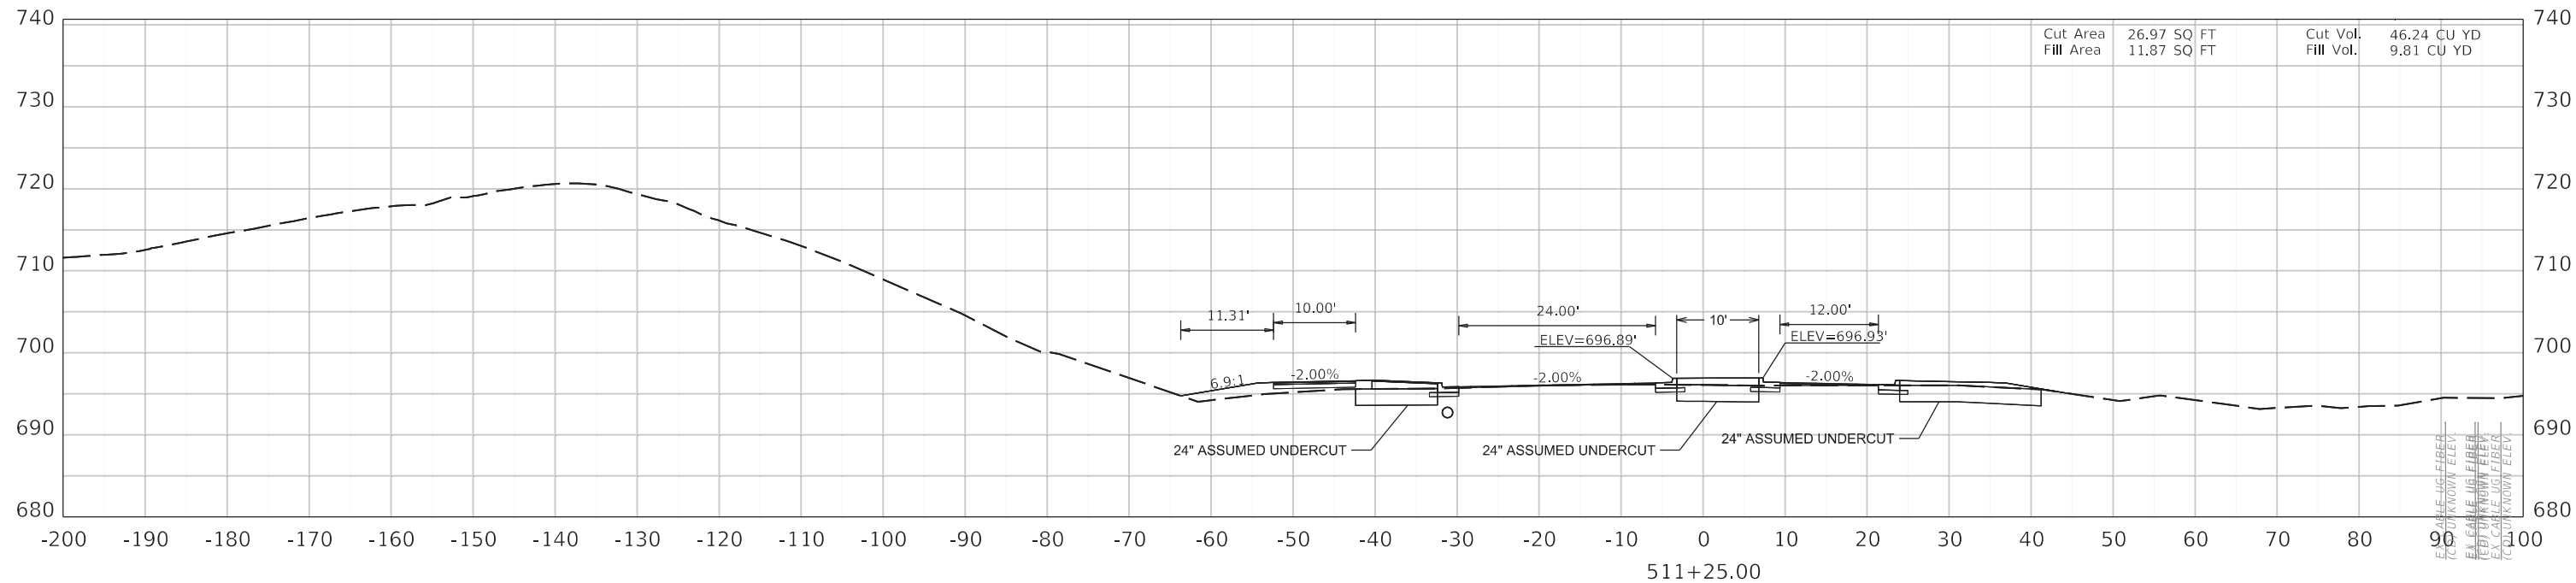


COMMONWEALTH OF KENTUCKY
DEPARTMENT OF HIGHWAYS






CROSS SECTIONS

HORIZONTAL SCALE
SCALE: 1" = 10'

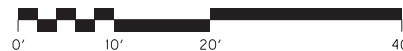

STA. 511+00.00 TO STA. 511+25.00

ITEM NO. 04-954.00 COUNTY OF HARDIN
SHEET NO. X018

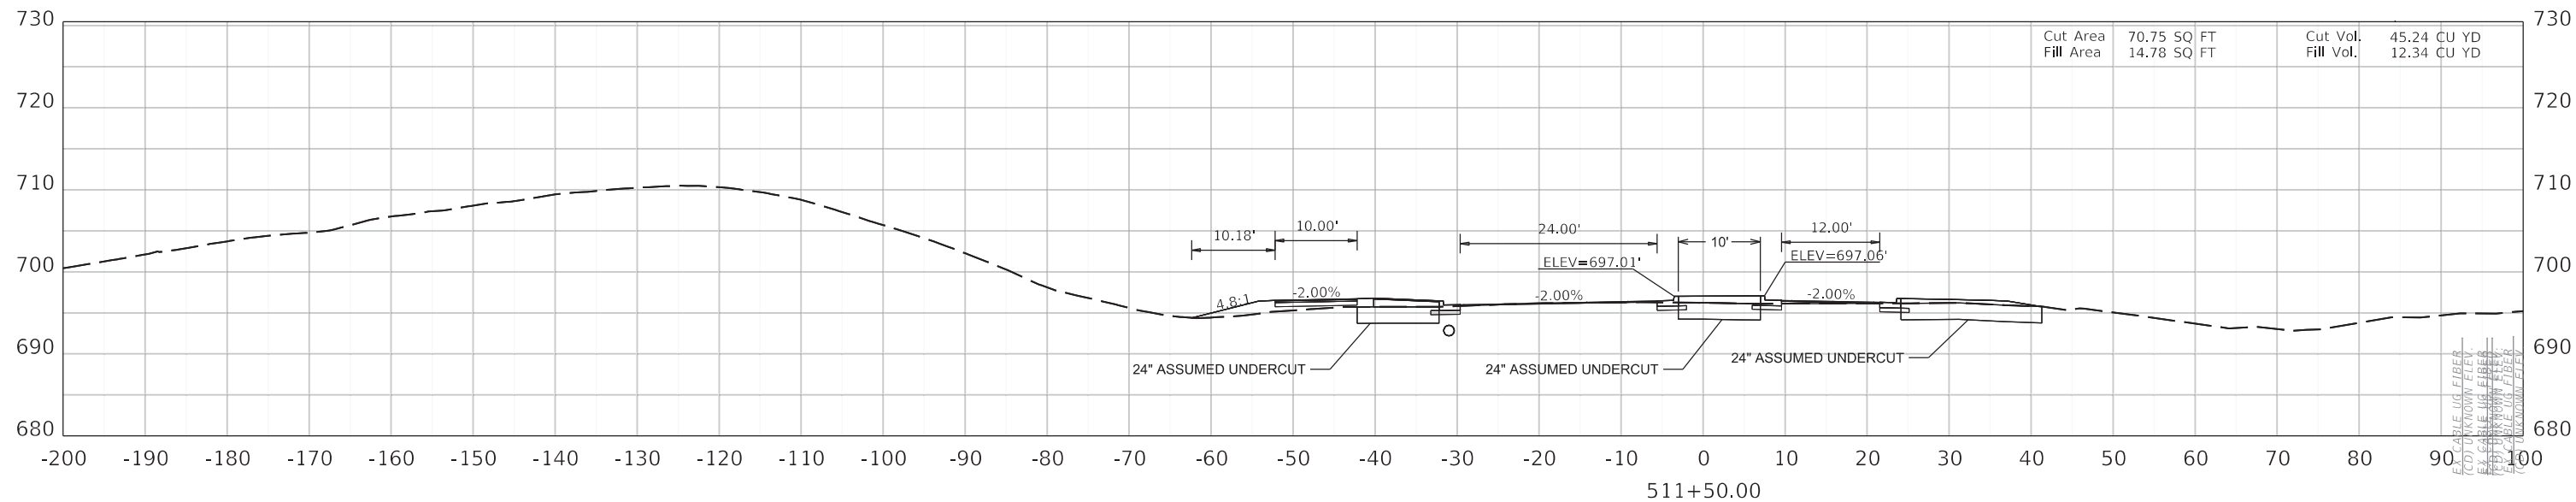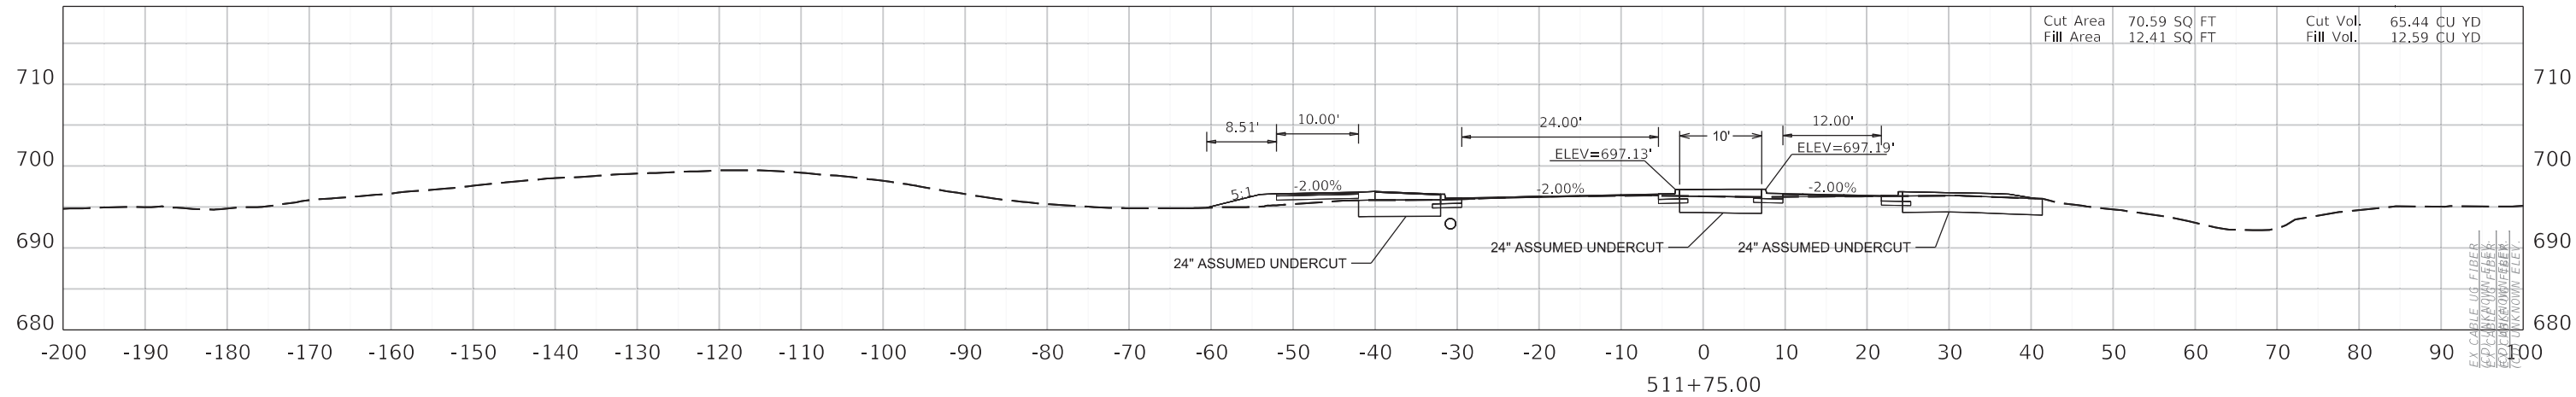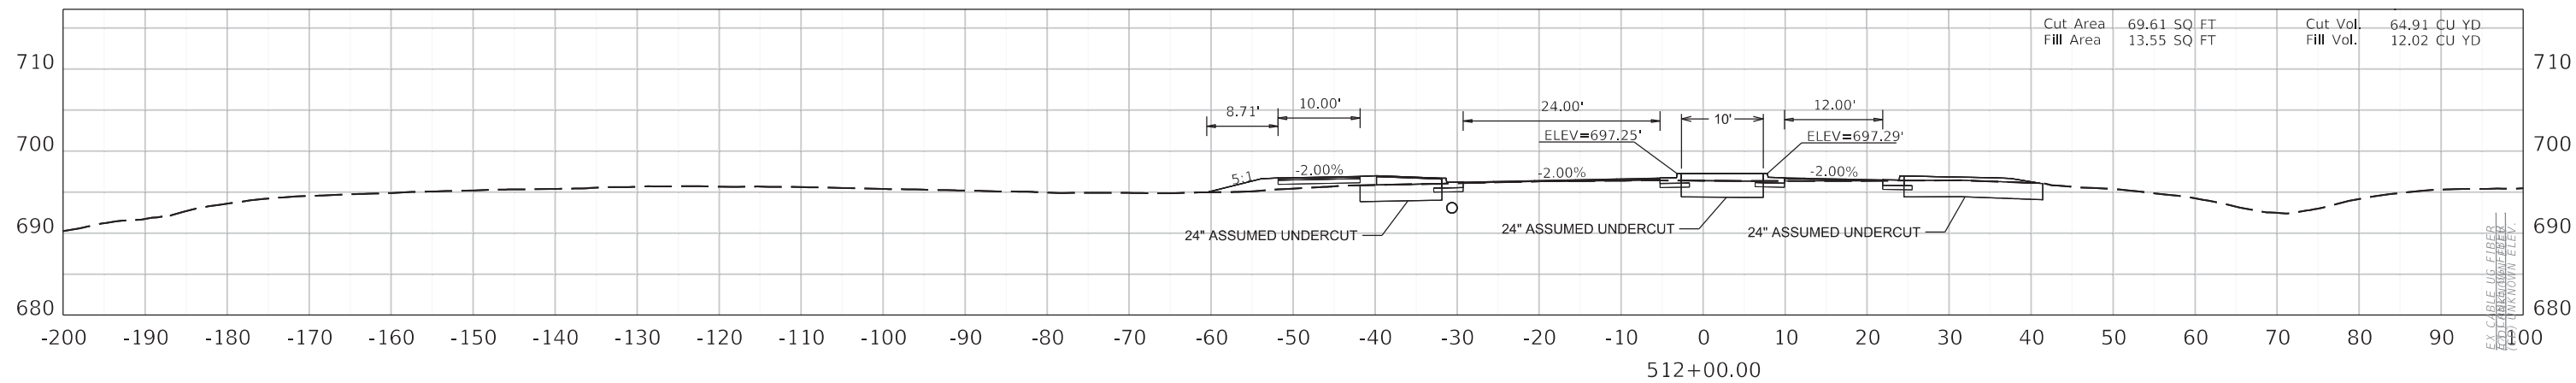


COMMONWEALTH OF KENTUCKY
DEPARTMENT OF HIGHWAYS






CROSS SECTIONS

HORIZONTAL SCALE
SCALE: 1" = 10'

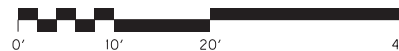

STA. 511+50.00 TO STA. 512+00.00

ITEM NO. 04-954.00 COUNTY OF HARDIN
SHEET NO. X019

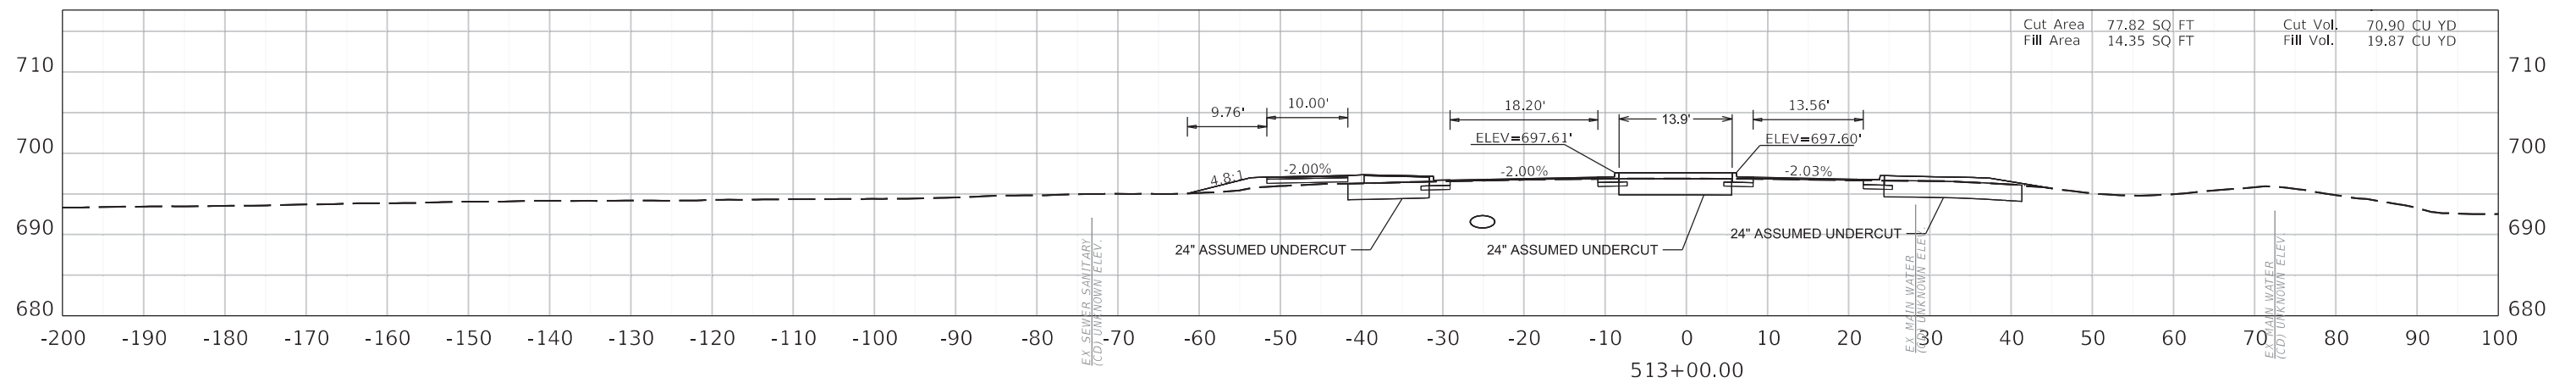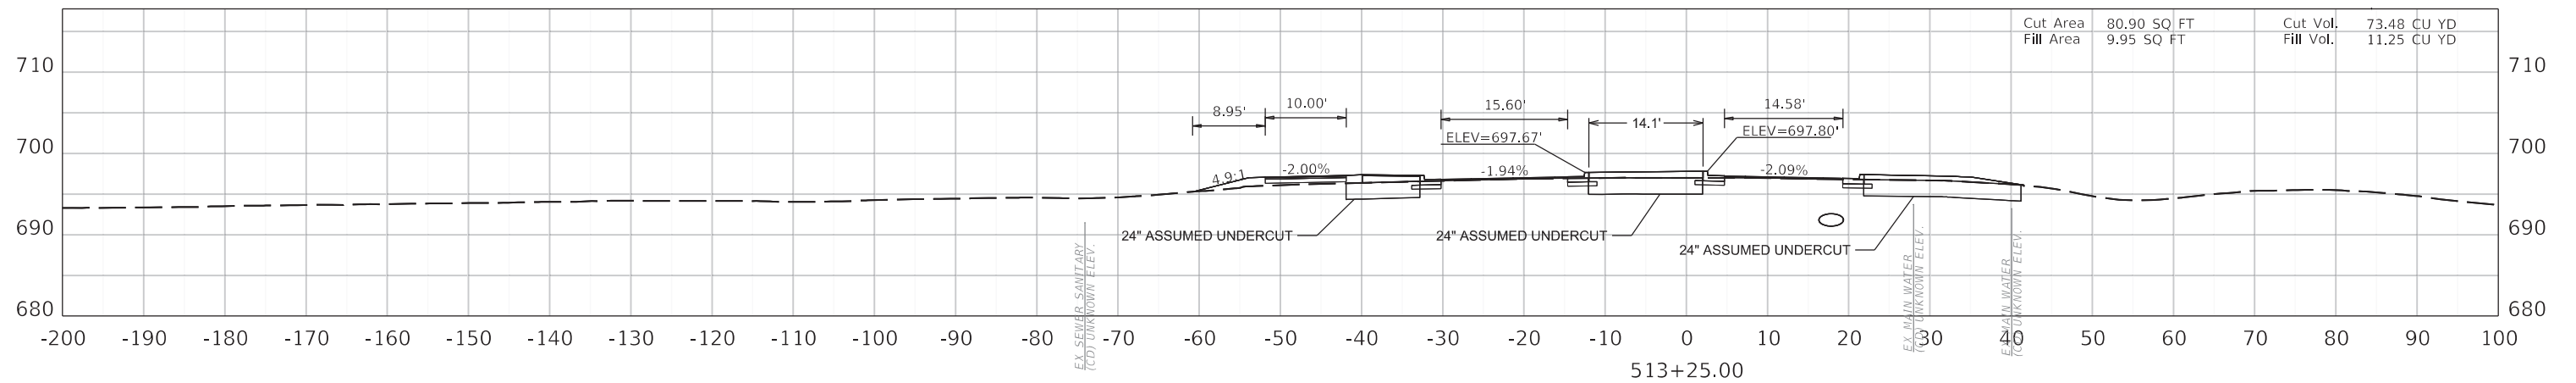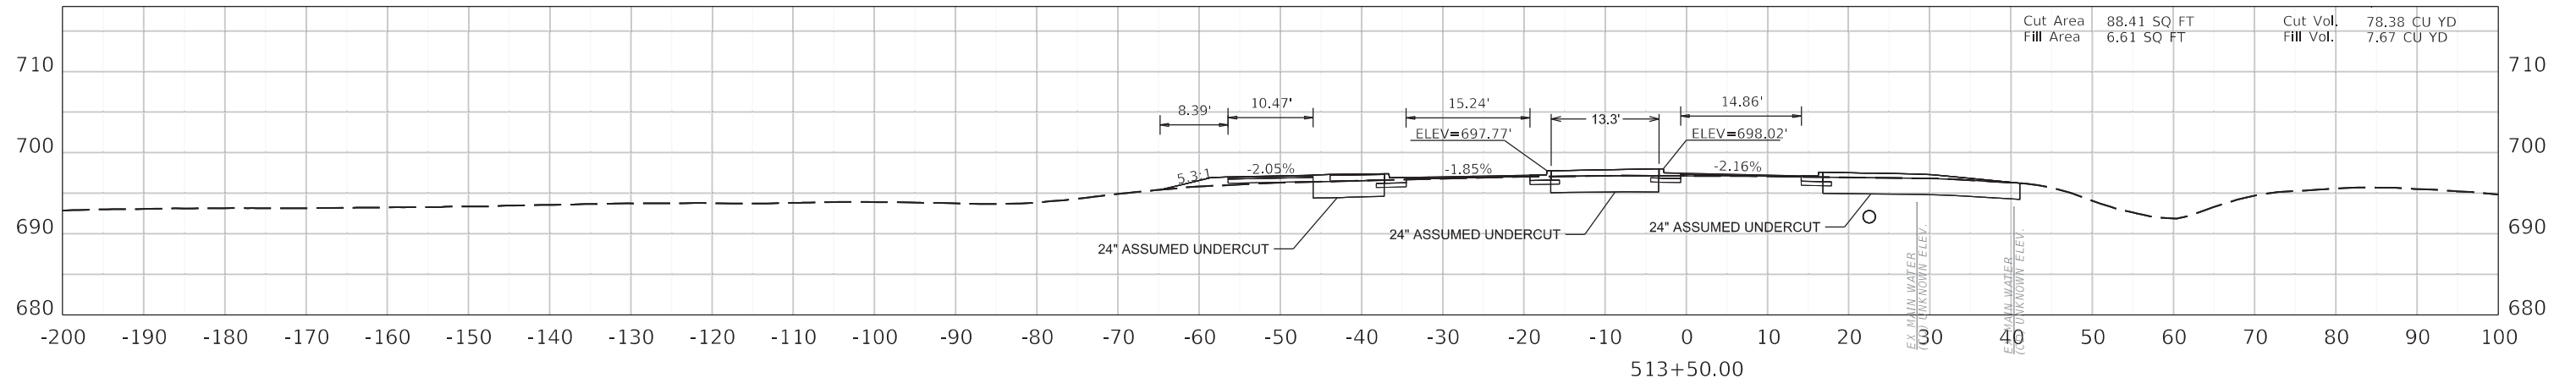

COMMONWEALTH OF KENTUCKY
DEPARTMENT OF HIGHWAYS






CROSS SECTIONS

HORIZONTAL SCALE
SCALE: 1" = 10'



STA. 513+00.00 TO STA. 513+50.00

ITEM NO. 04-954.00	COUNTY OF HARDIN
SHEET NO. X021	

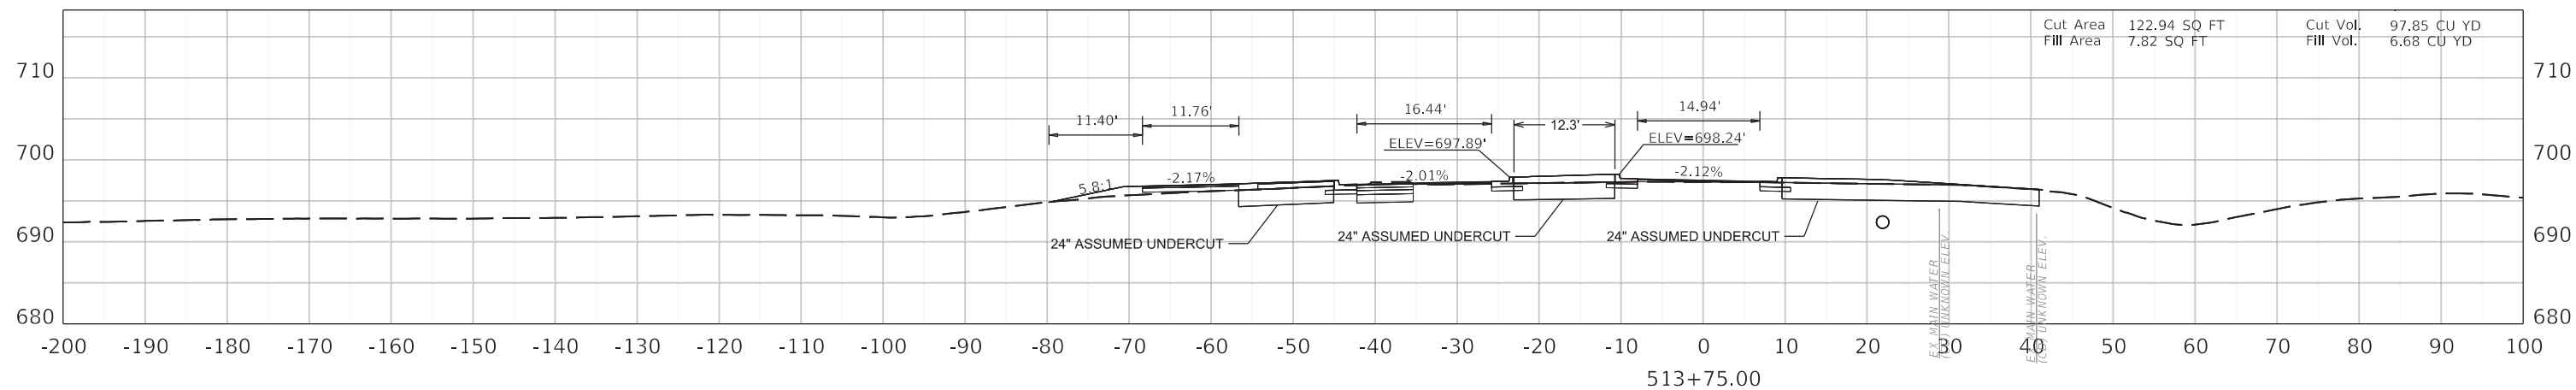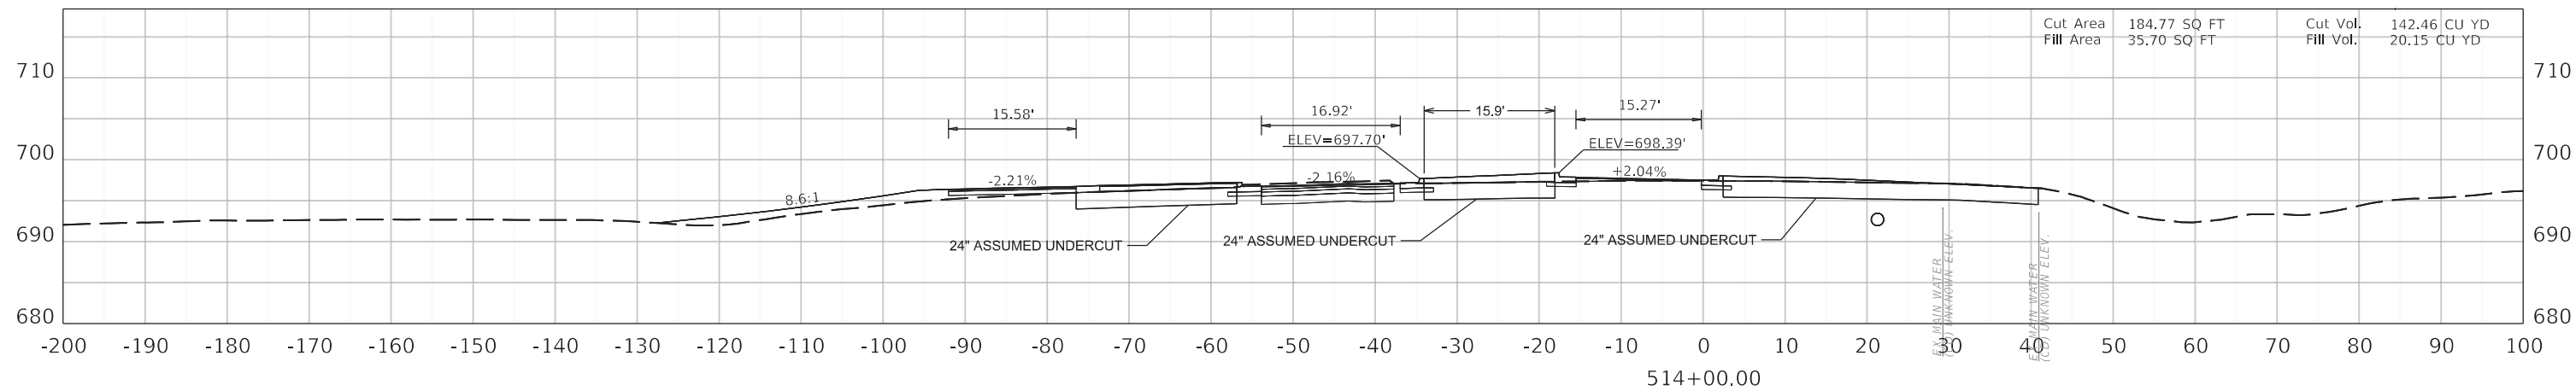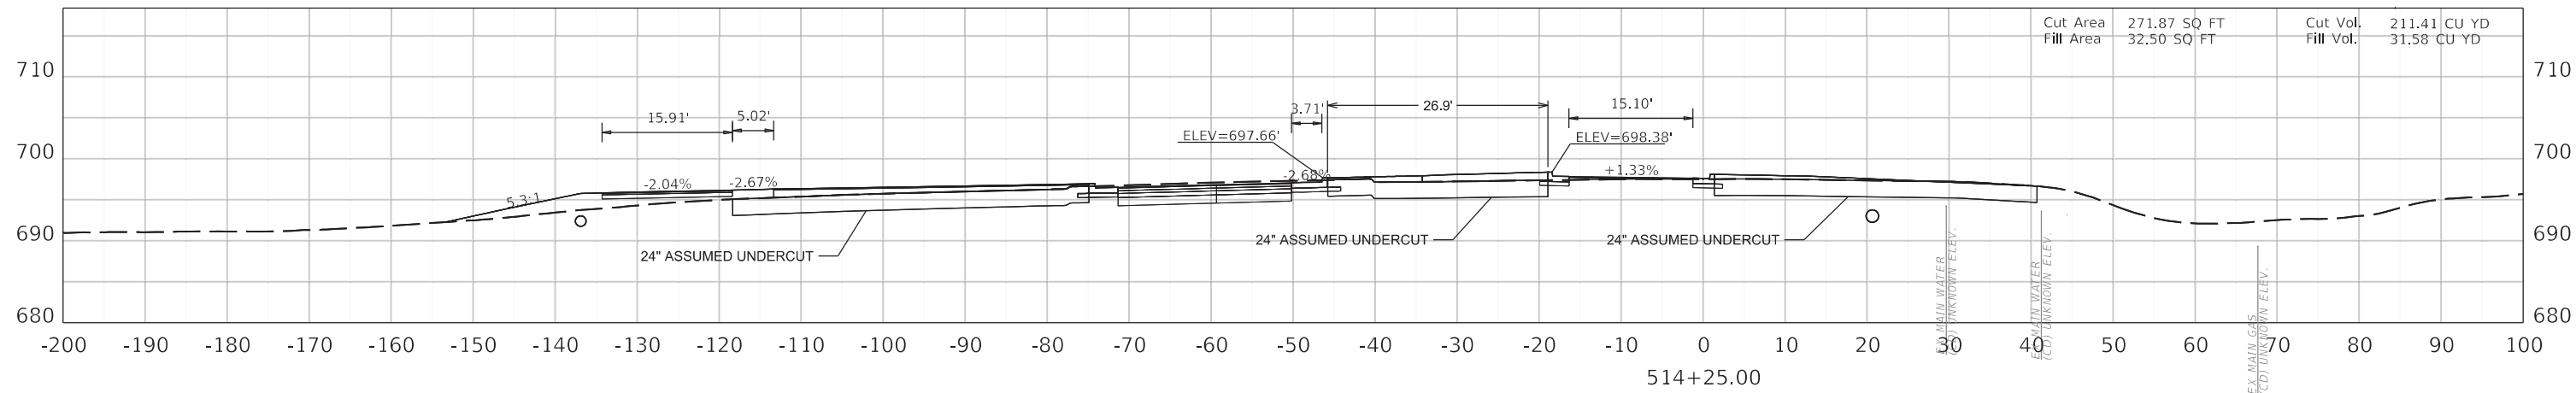

COMMONWEALTH OF KENTUCKY
DEPARTMENT OF HIGHWAYS






CROSS SECTIONS

HORIZONTAL SCALE
SCALE: 1" = 10'



STA. 513+75.00 TO STA. 514+25.00

ITEM NO. 04-954.00 COUNTY OF HARDIN
SHEET NO. X022

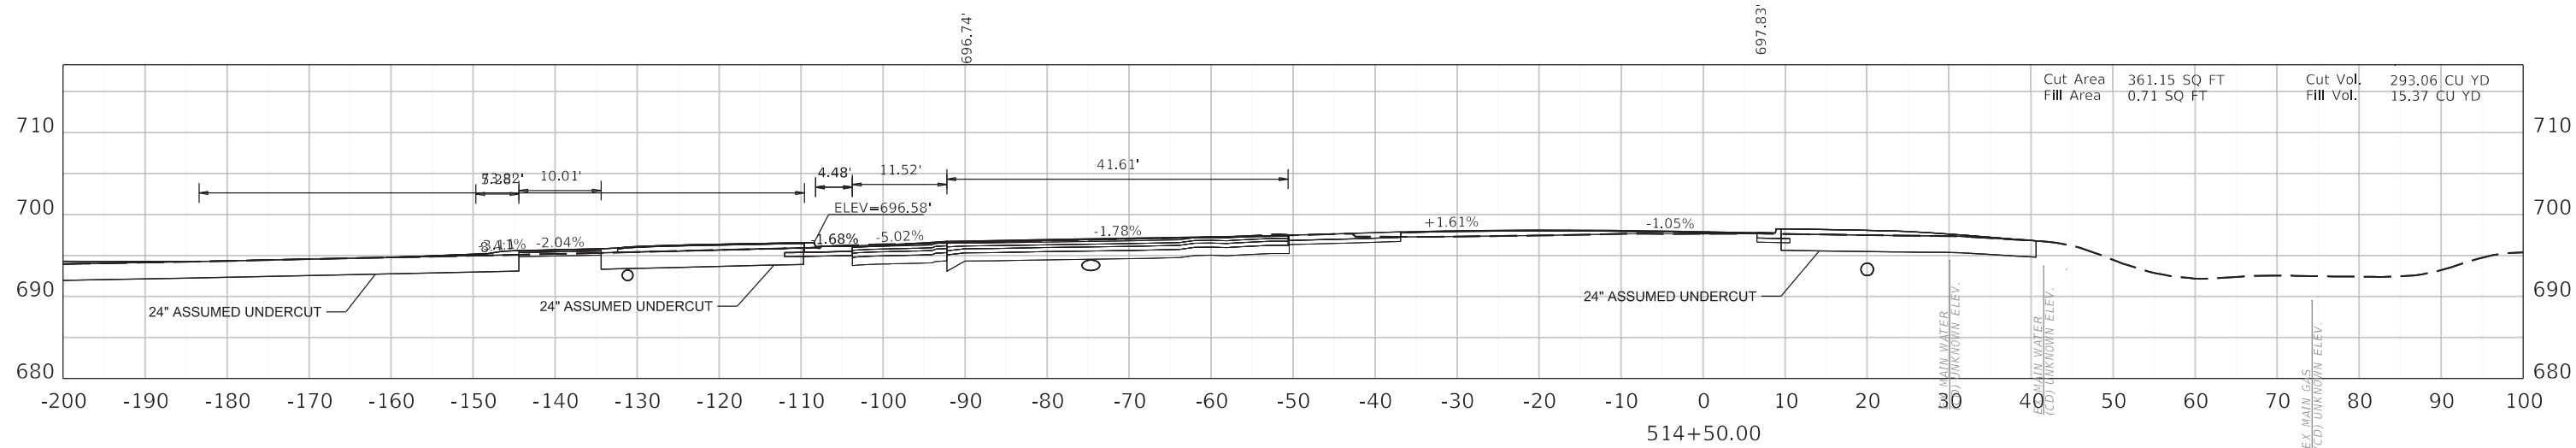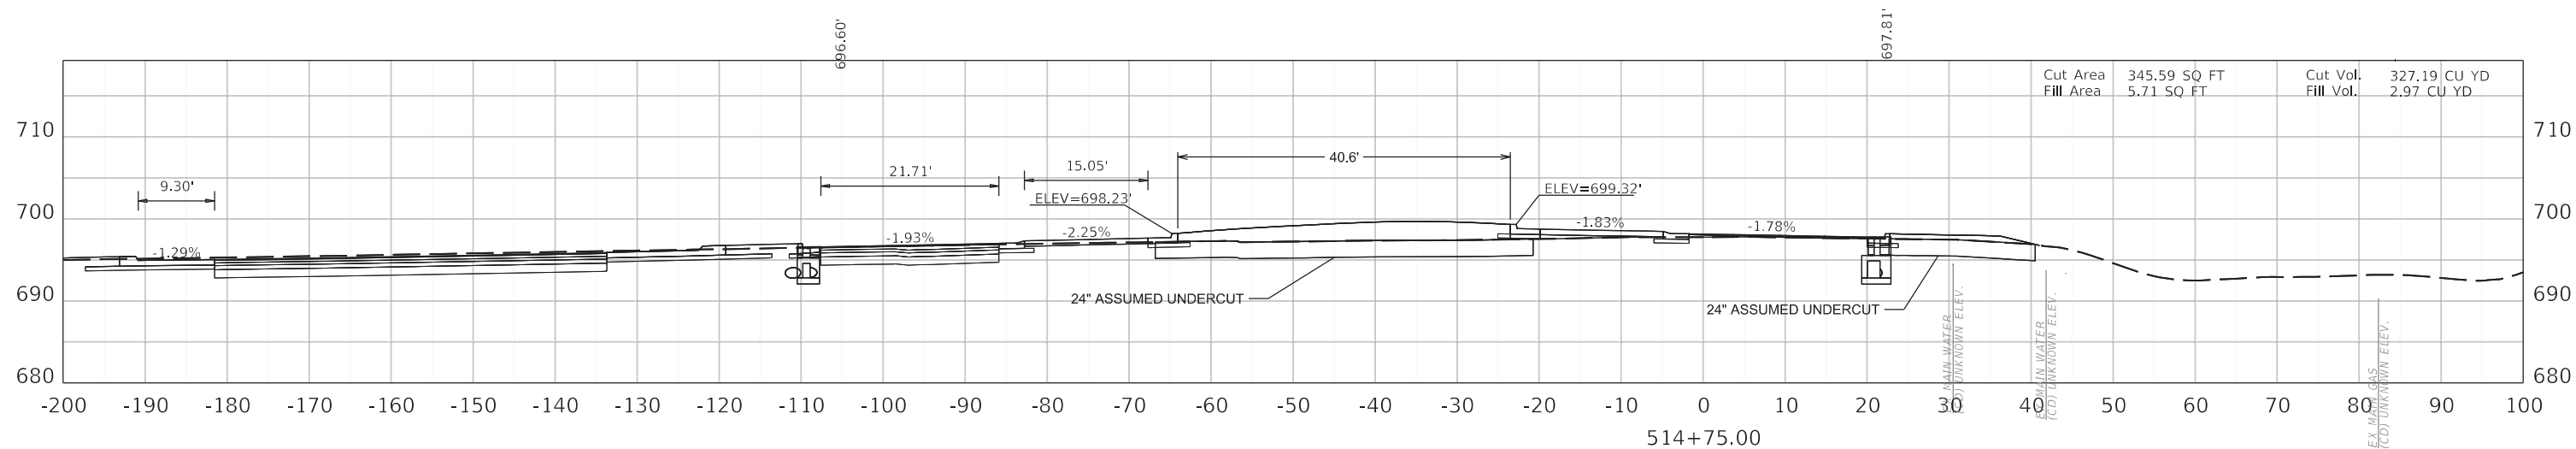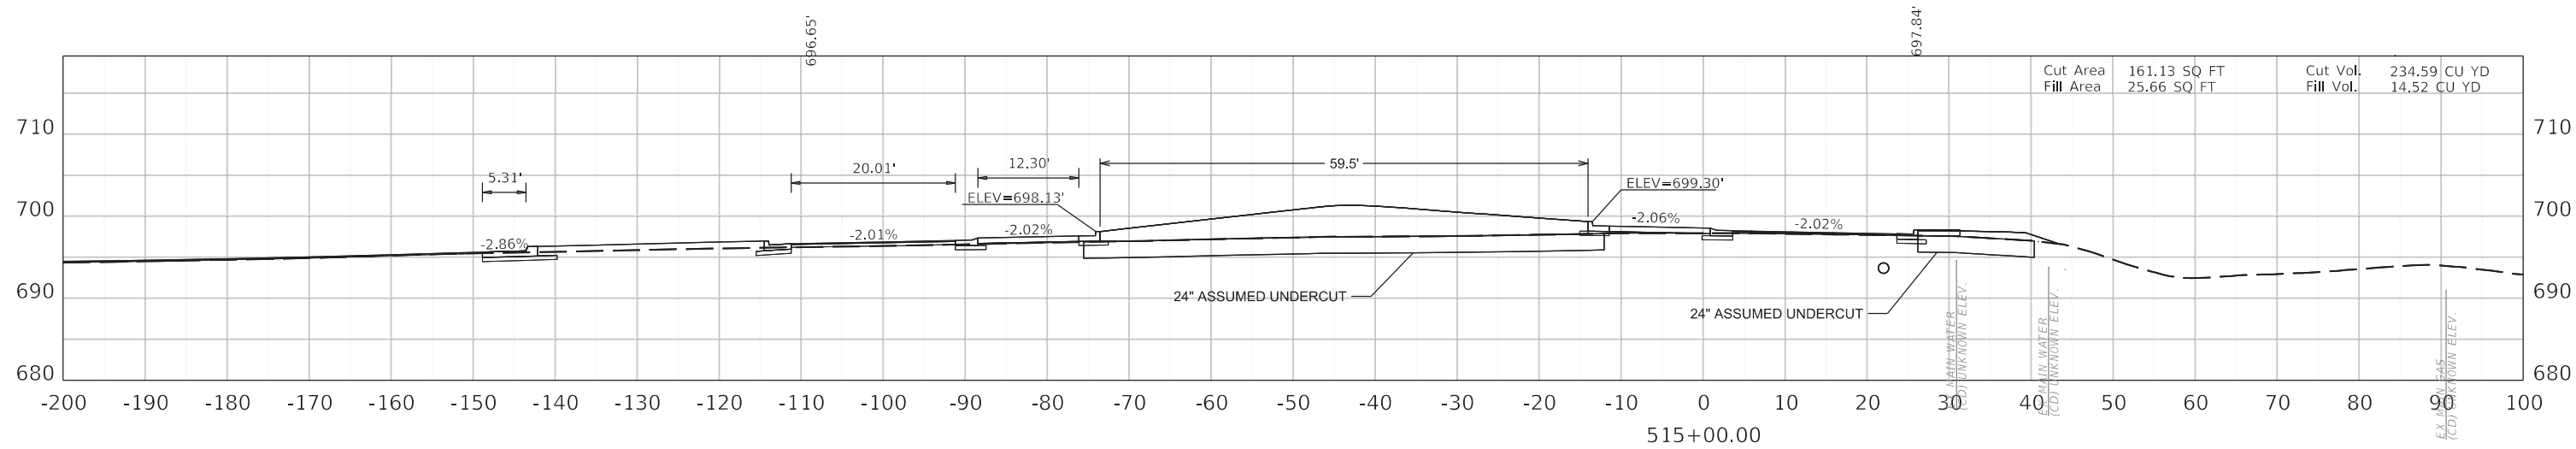

COMMONWEALTH OF KENTUCKY
DEPARTMENT OF HIGHWAYS






CROSS SECTIONS

HORIZONTAL SCALE
SCALE: 1" = 10'



STA. 514+50.00 TO STA. 515+00.00

ITEM NO. 04-954.00 COUNTY OF HARDIN
SHEET NO. X023

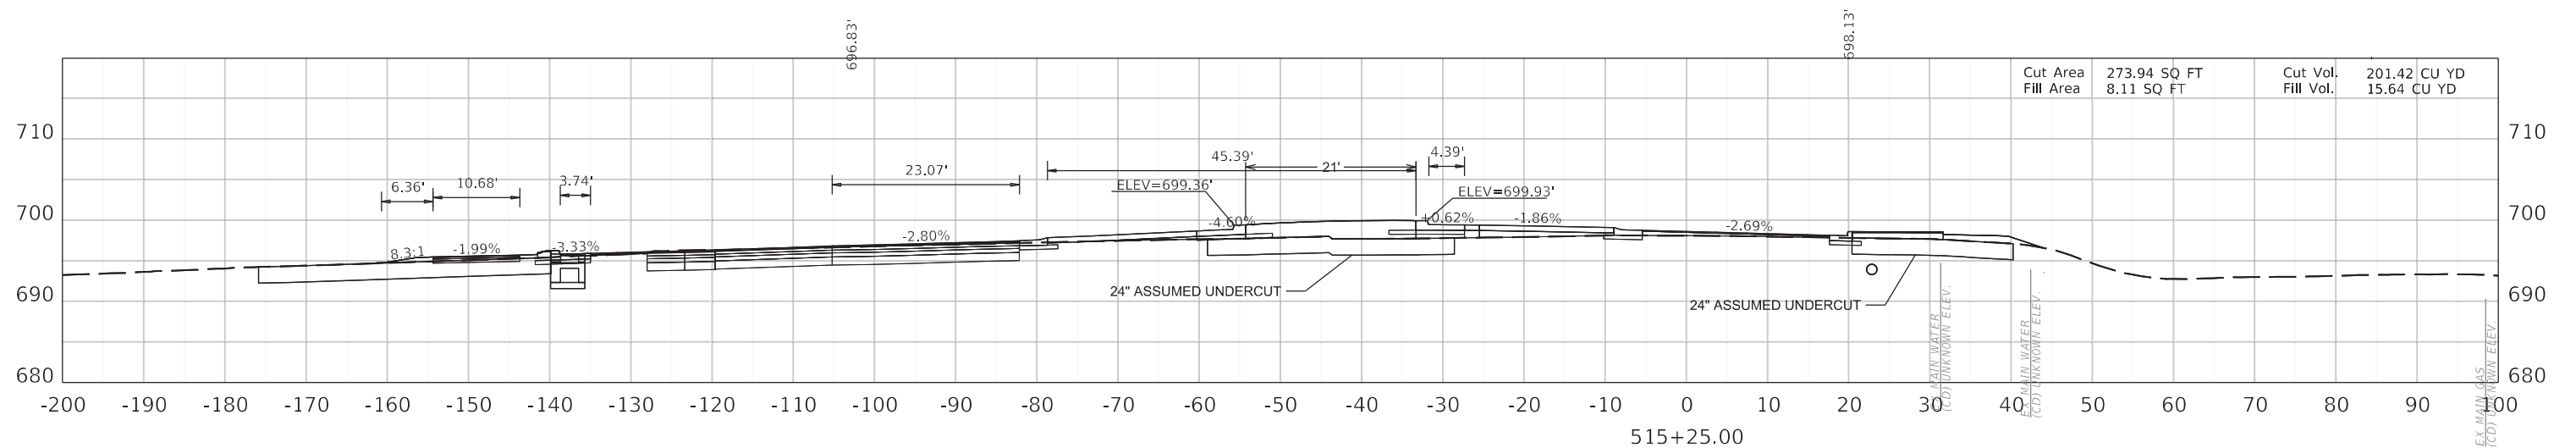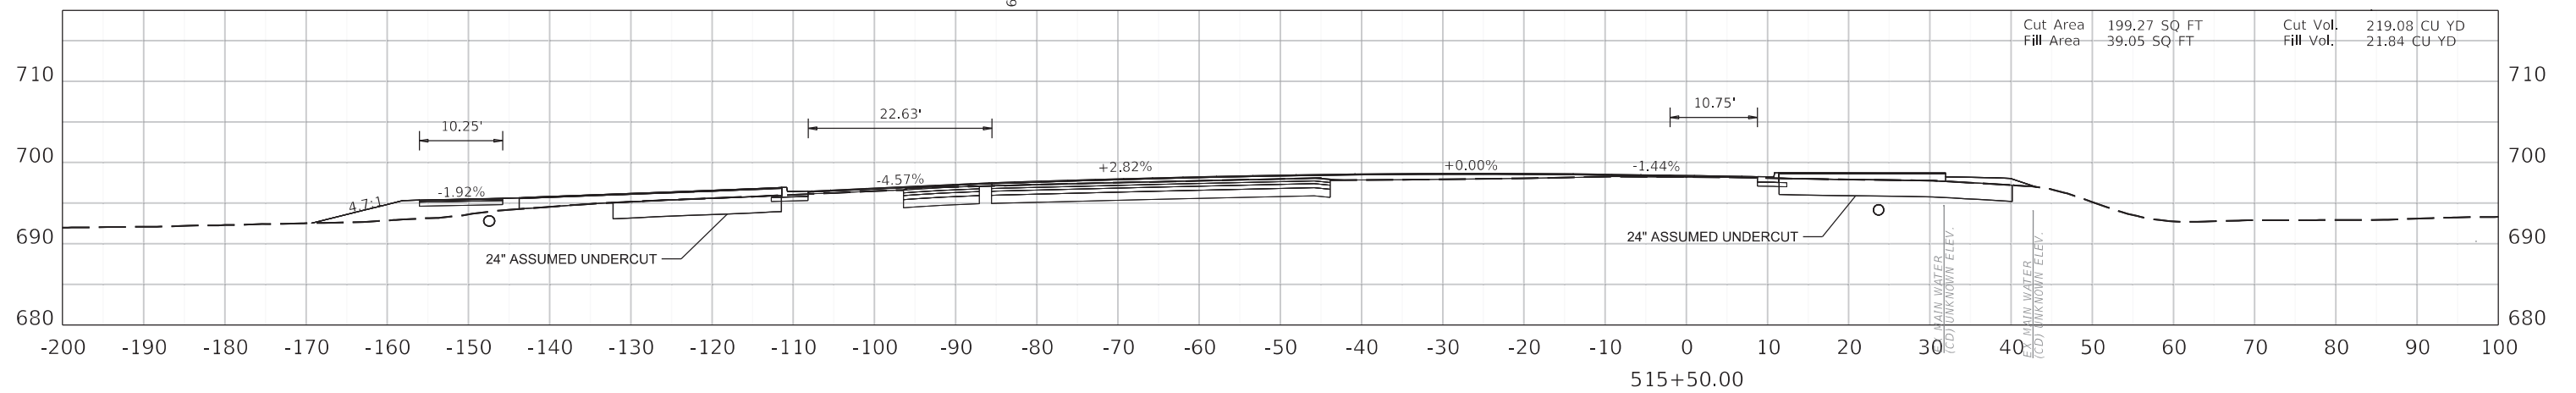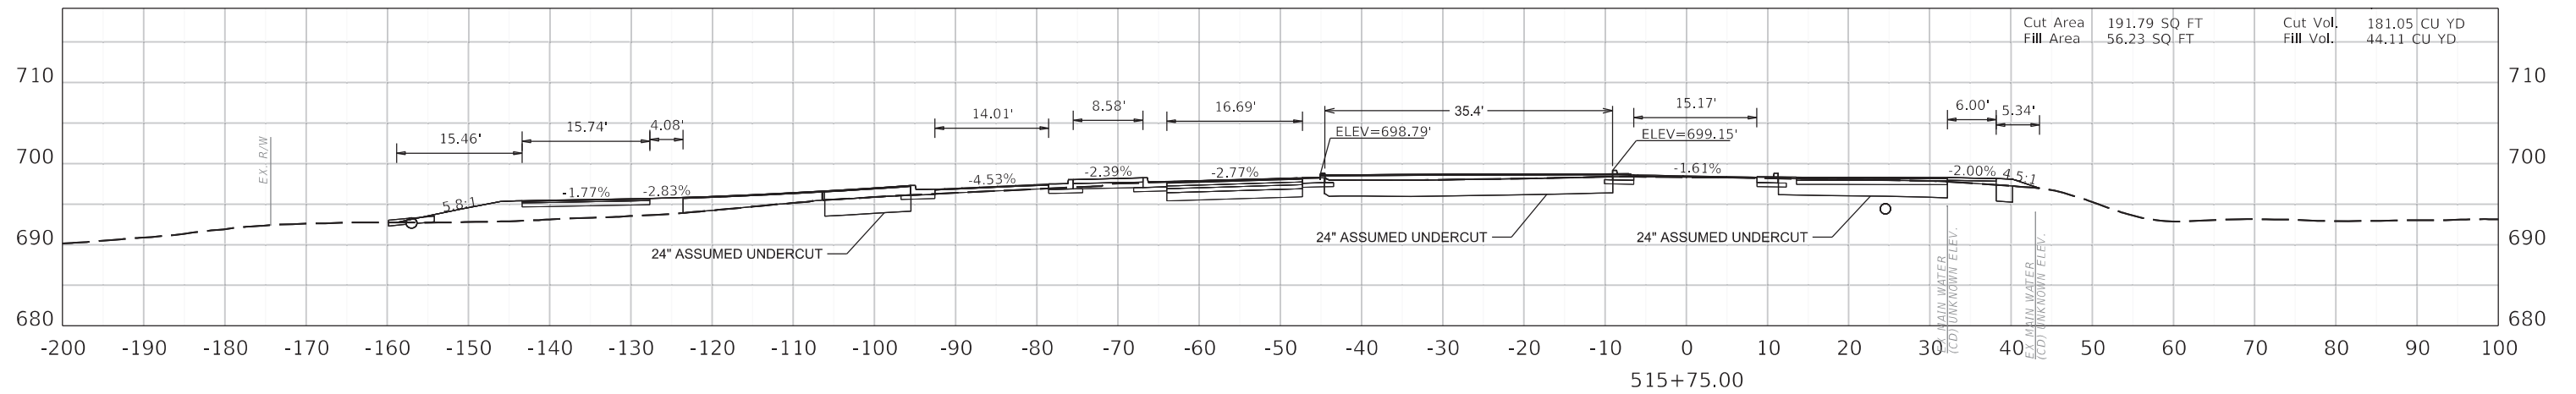

COMMONWEALTH OF KENTUCKY
DEPARTMENT OF HIGHWAYS






CROSS SECTIONS

HORIZONTAL SCALE
SCALE: 1" = 10'



STA. 515+25.00 TO STA. 515+75.00

ITEM NO. 04-954.00 COUNTY OF HARDIN
SHEET NO. X024

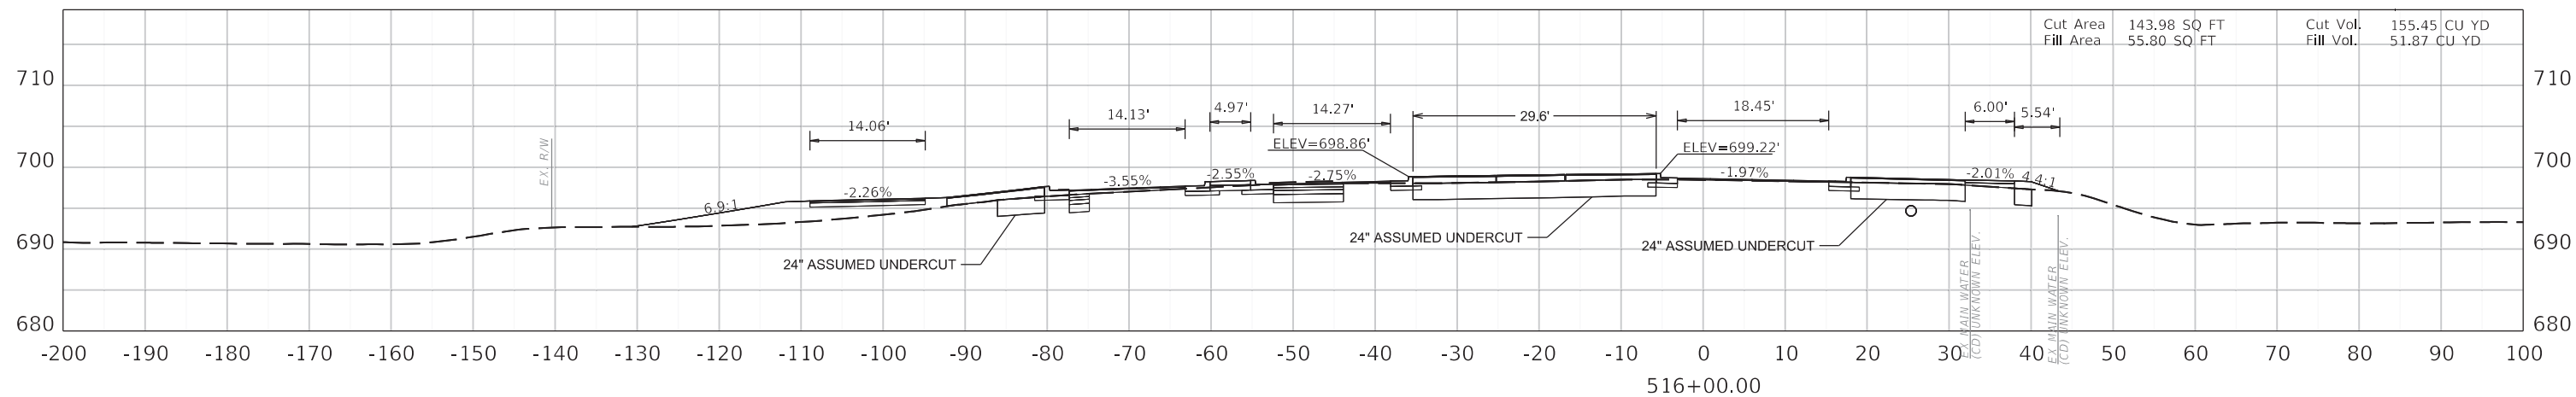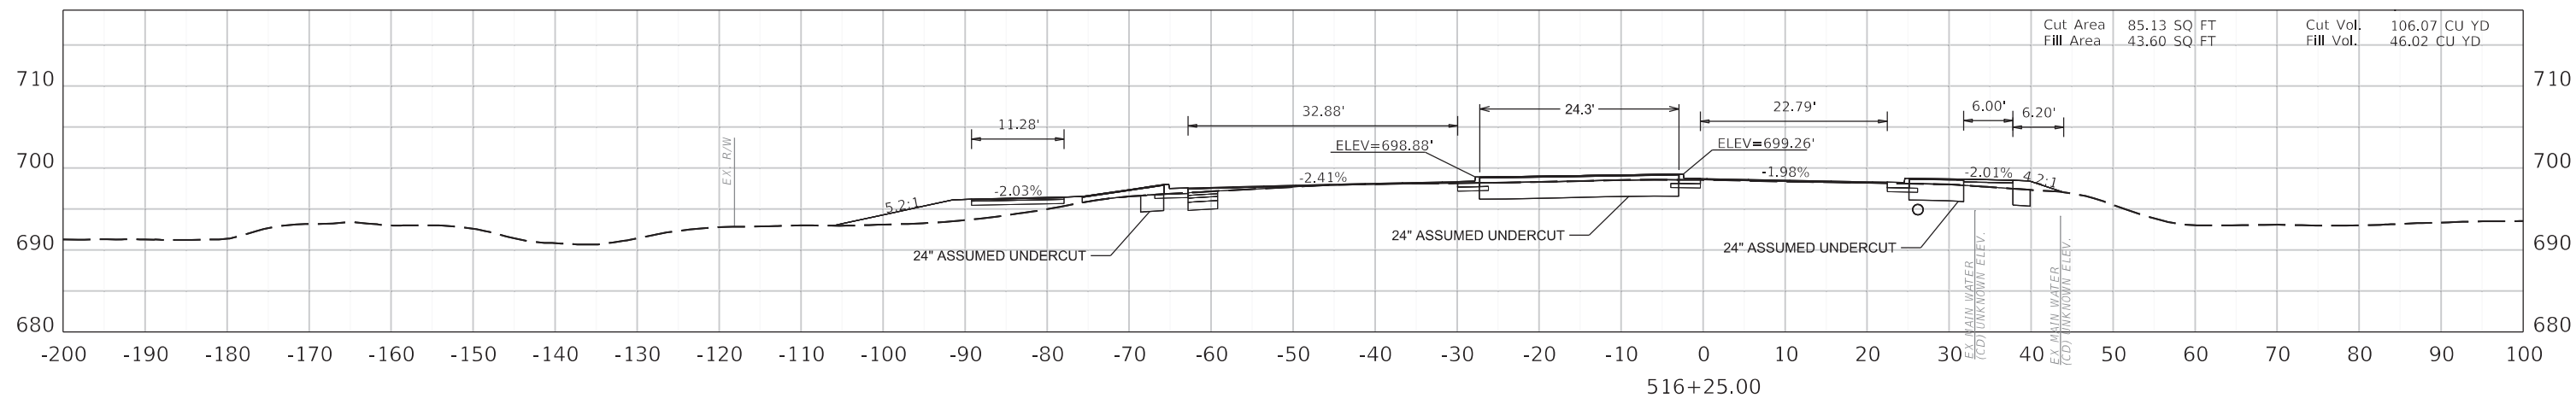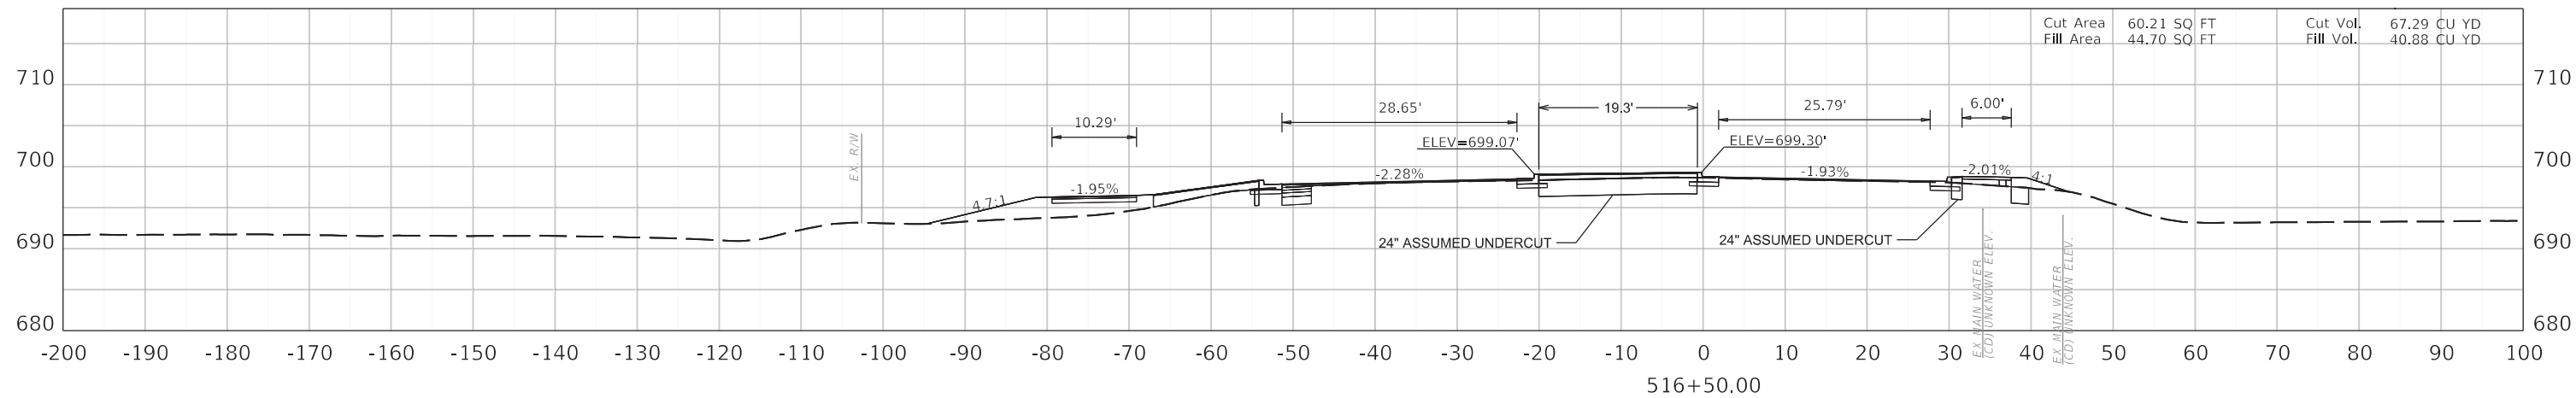

COMMONWEALTH OF KENTUCKY
DEPARTMENT OF HIGHWAYS






CROSS SECTIONS

HORIZONTAL SCALE
SCALE: 1" = 10'



STA. 516+00.00 TO STA. 516+50.00

ITEM NO. 04-954.00	COUNTY OF HARDIN
SHEET NO. X025	

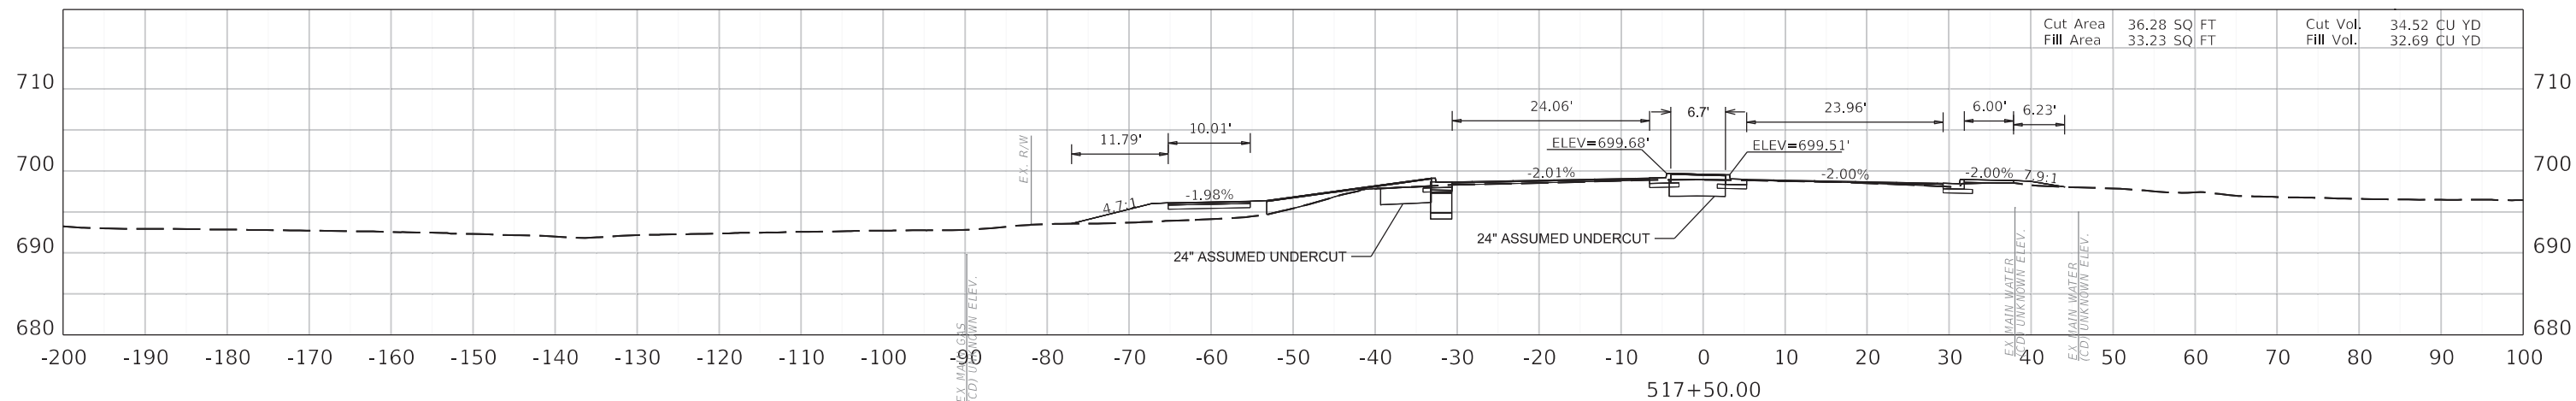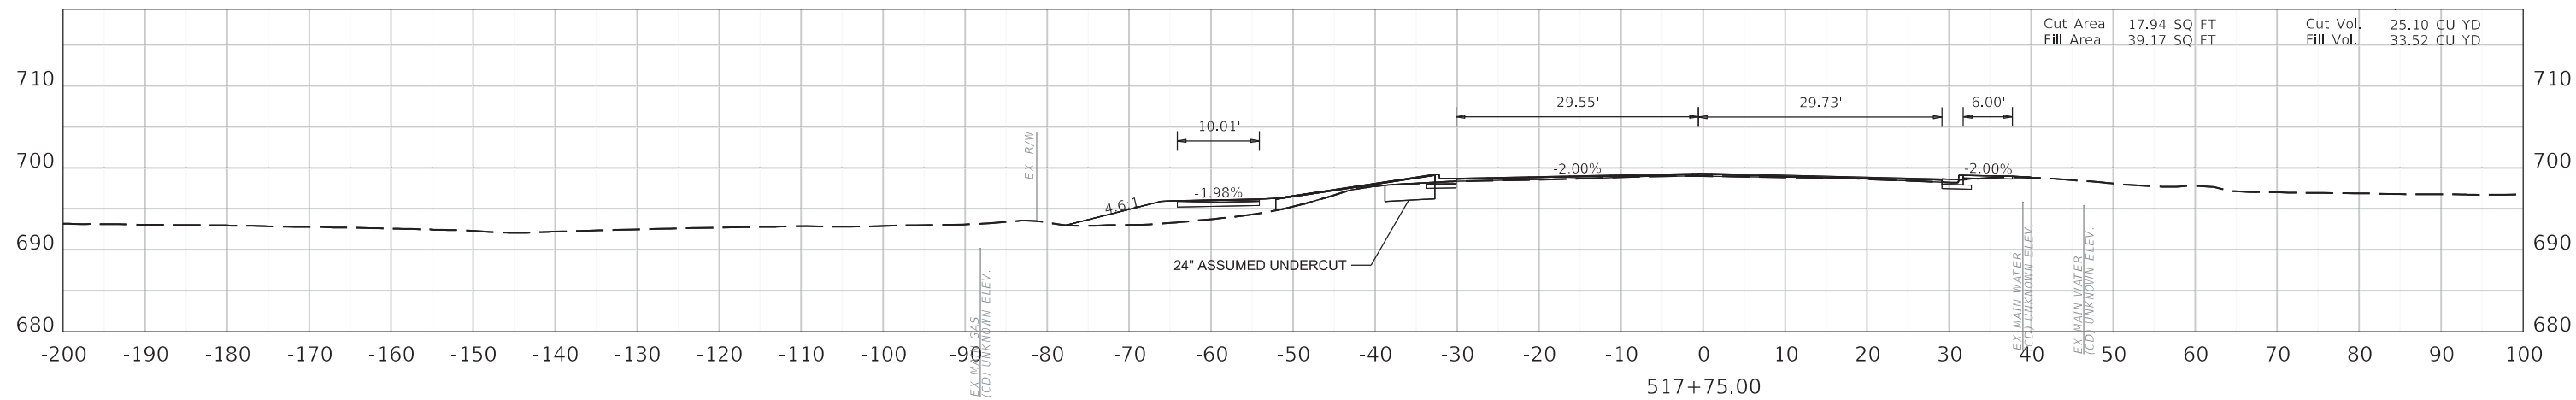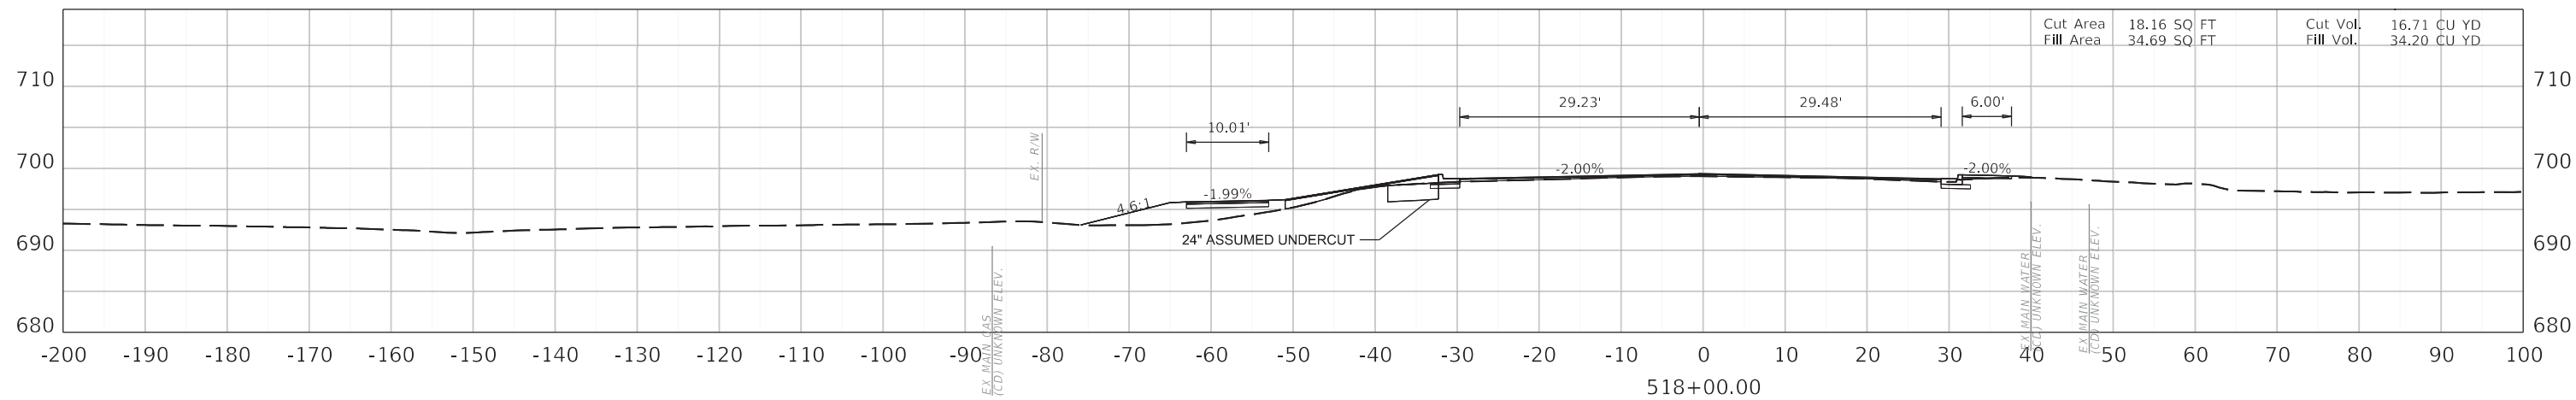


COMMONWEALTH OF KENTUCKY
DEPARTMENT OF HIGHWAYS






CROSS SECTIONS

HORIZONTAL SCALE
SCALE: 1" = 10'

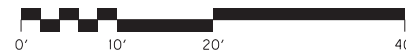

STA. 517+50.00 TO STA. 518+00.00

ITEM NO. 04-954.00 COUNTY OF HARDIN
SHEET NO. X027

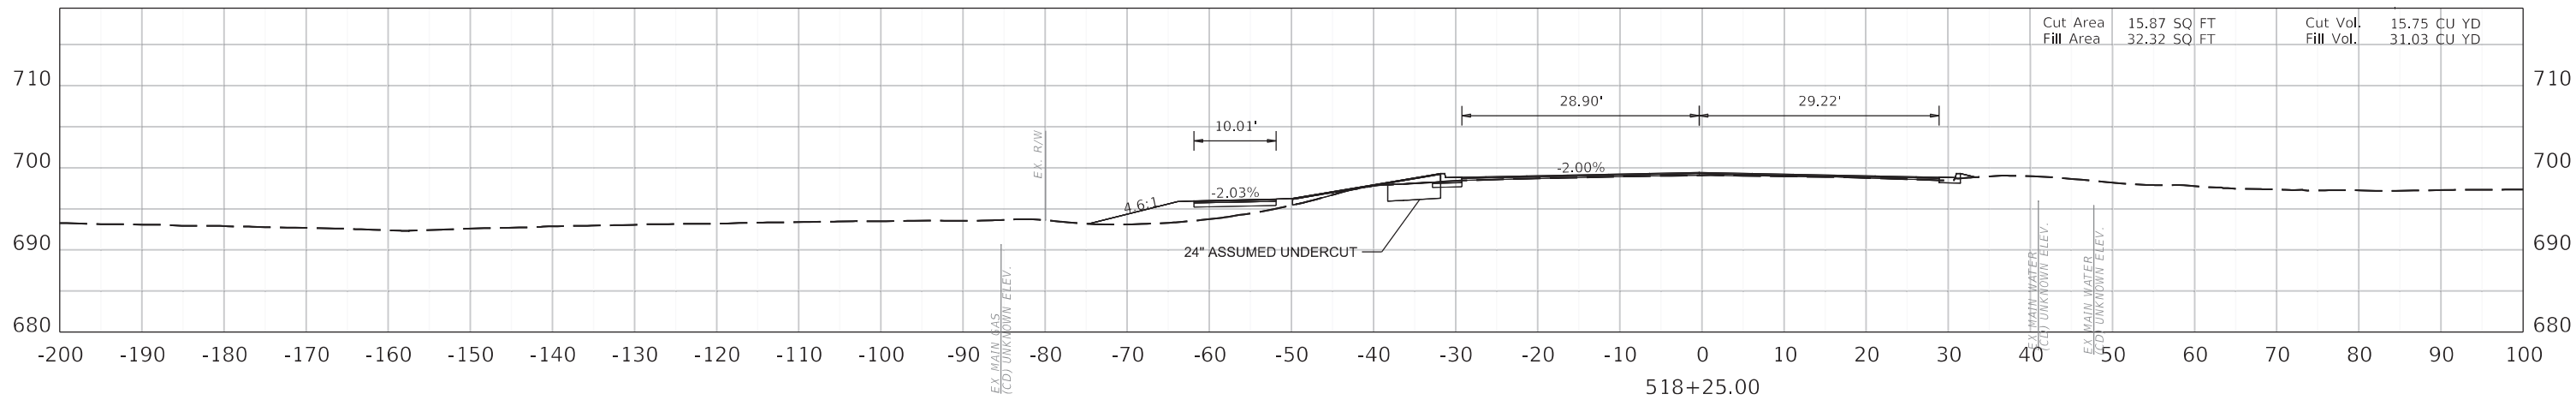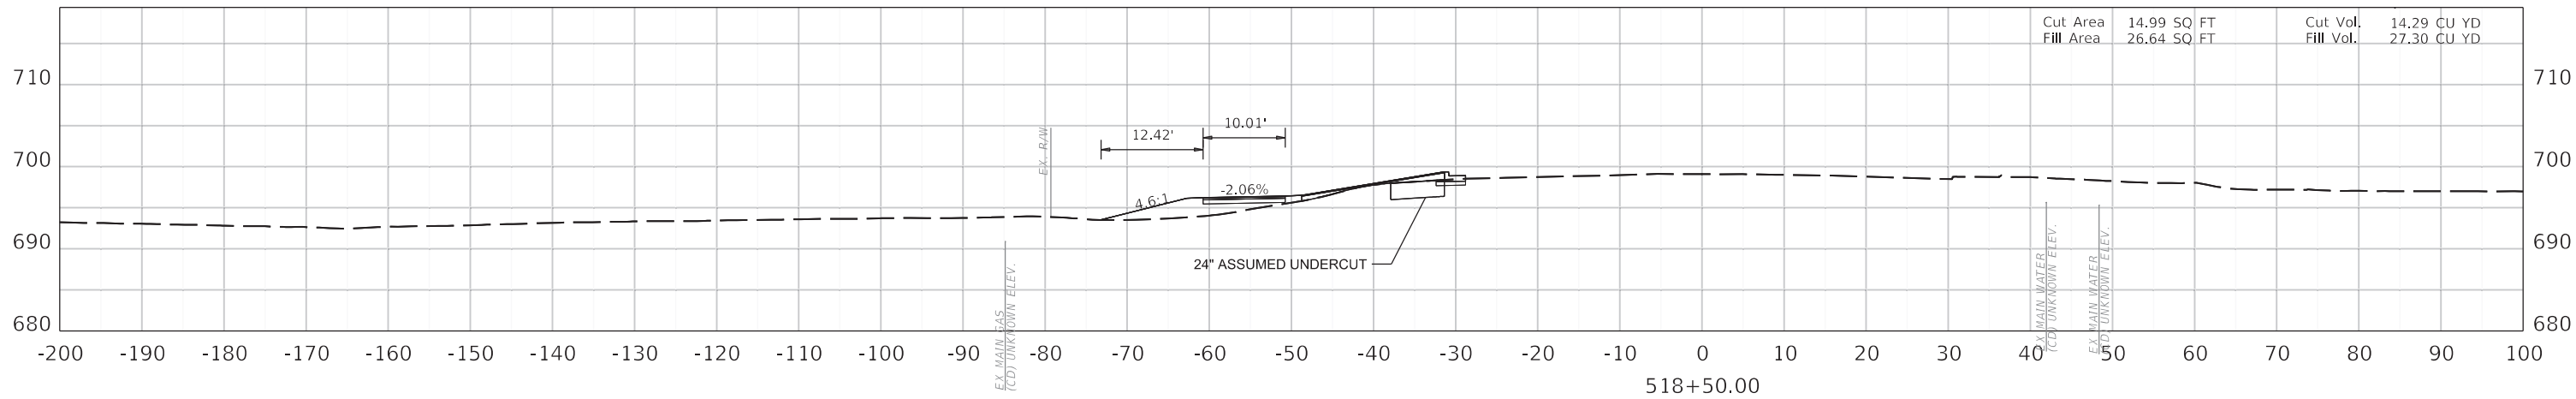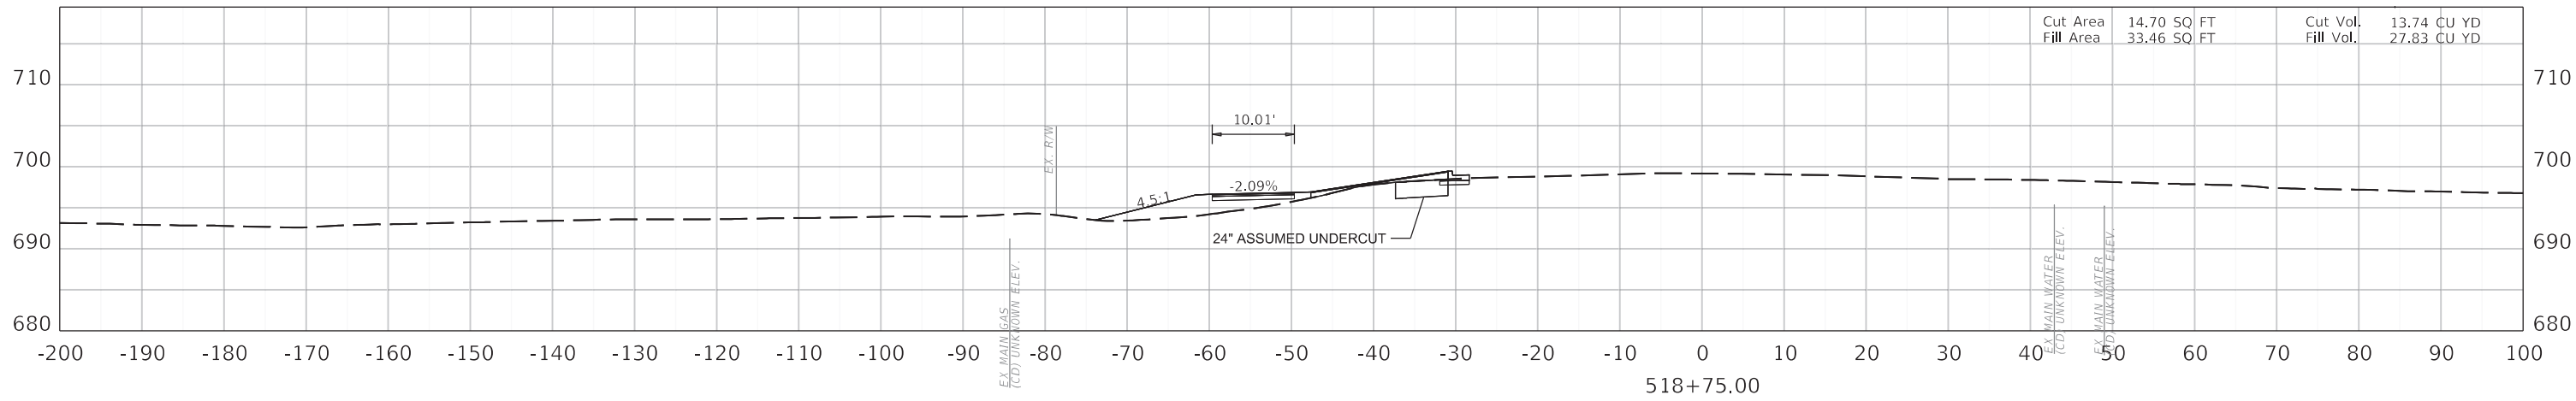

COMMONWEALTH OF KENTUCKY
DEPARTMENT OF HIGHWAYS






CROSS SECTIONS

HORIZONTAL SCALE
SCALE: 1" = 10'



STA. 518+25.00 TO STA. 518+75.00

ITEM NO. 04-954.00	COUNTY OF HARDIN
SHEET NO. X028	

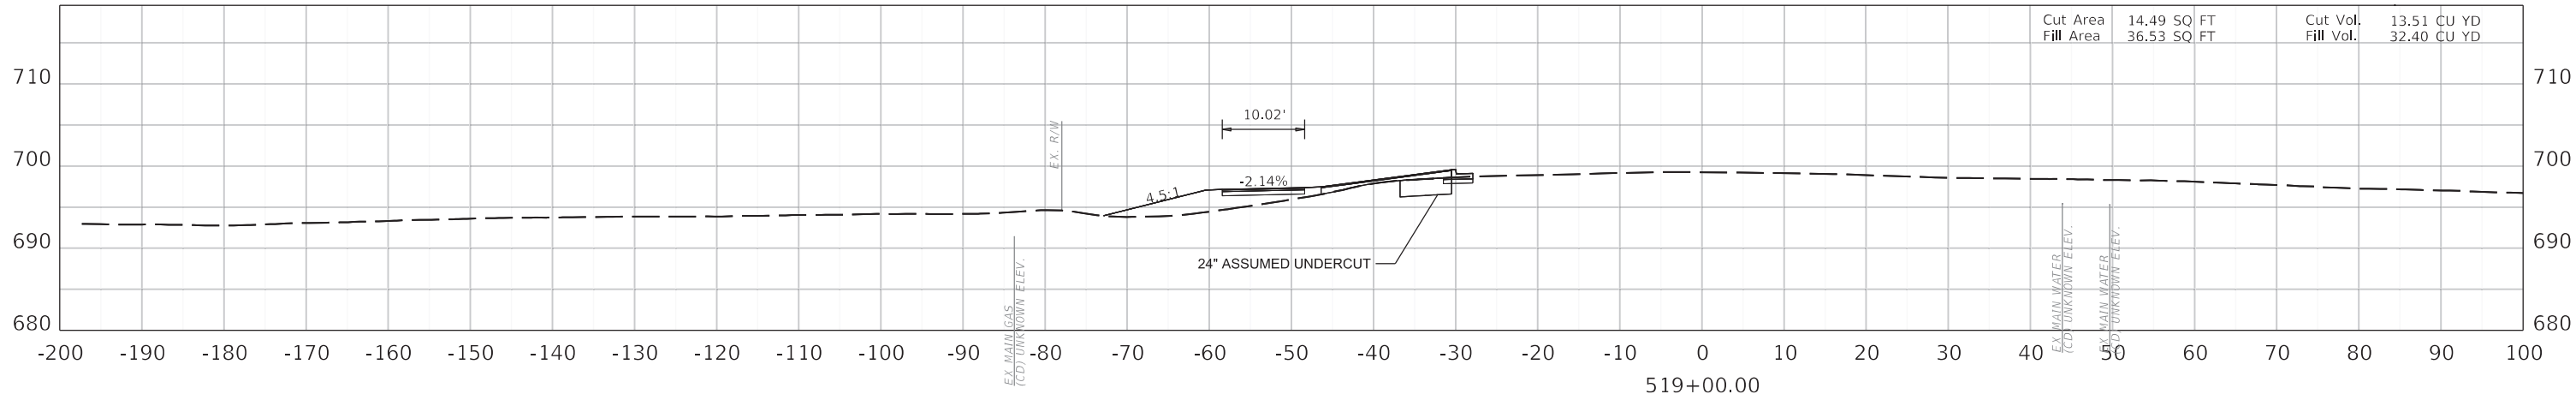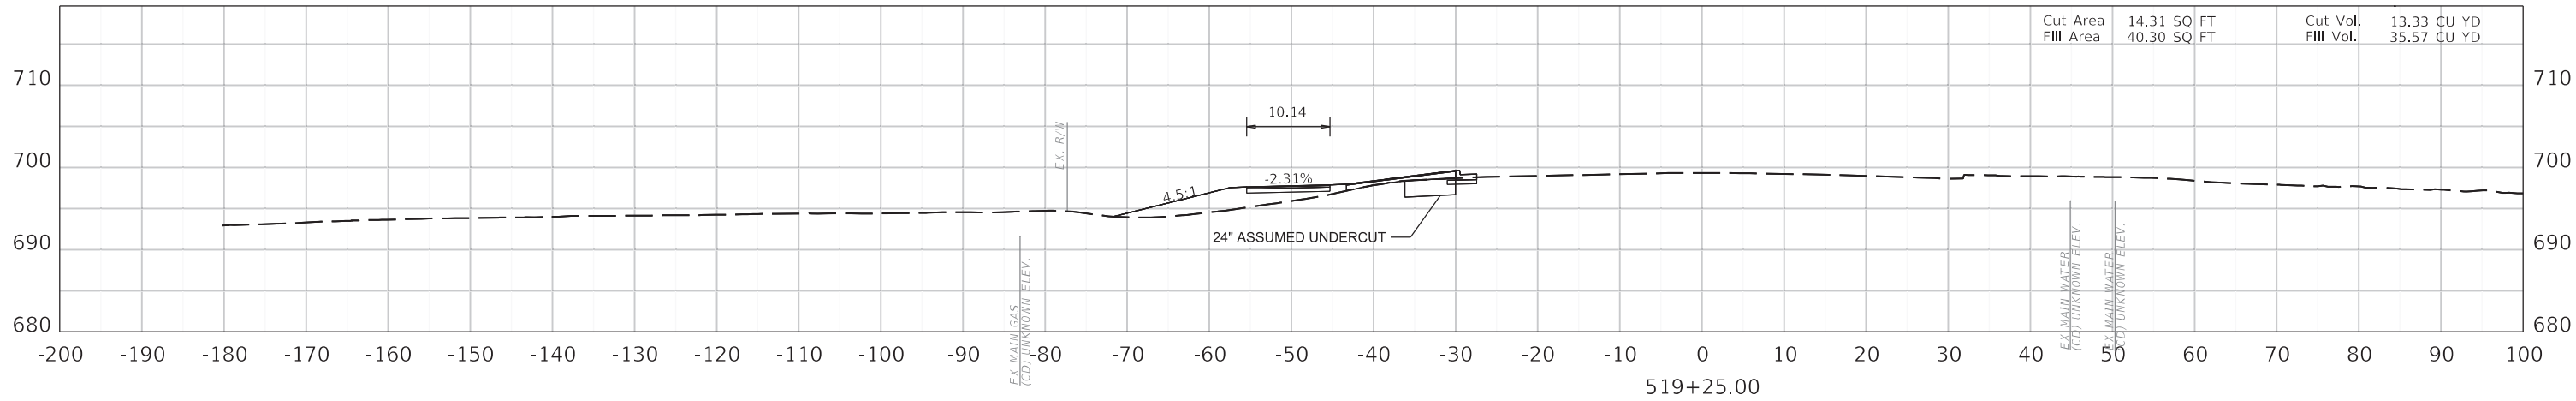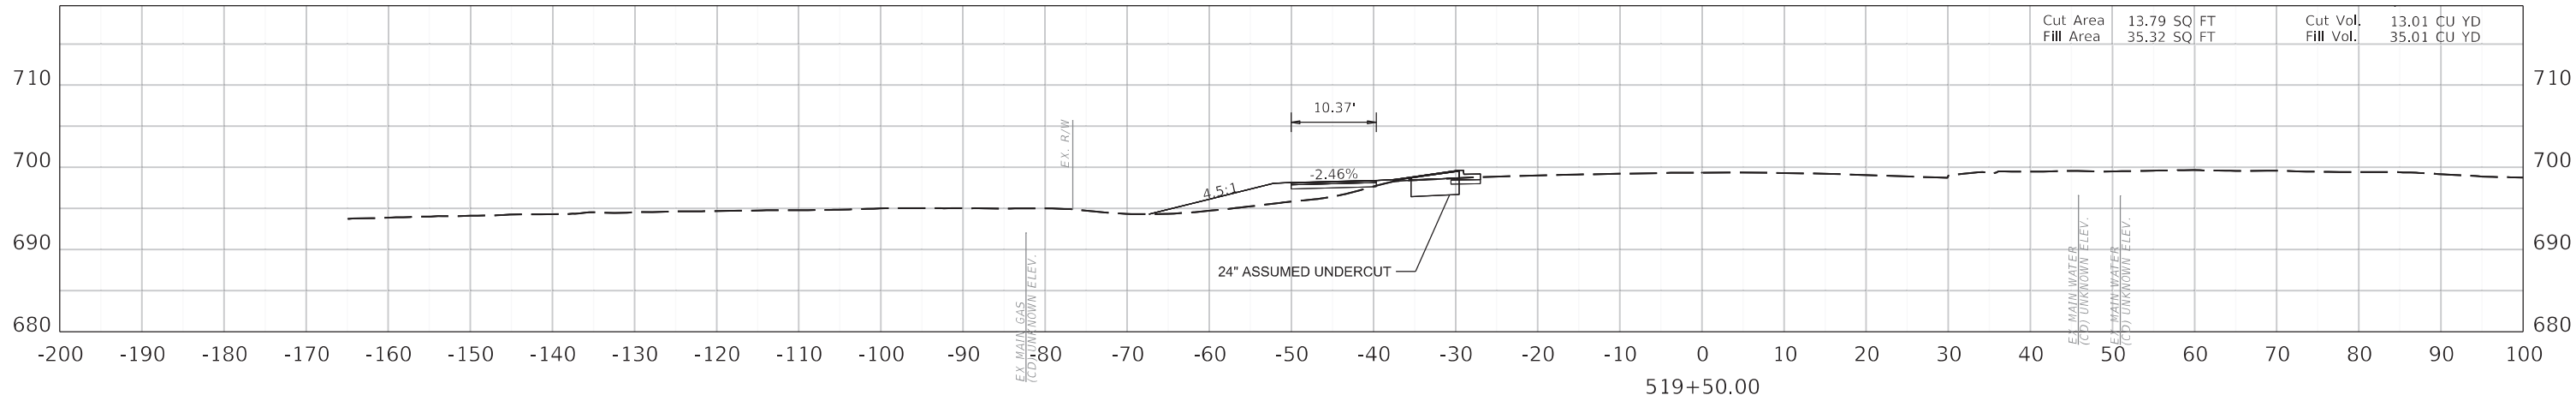

COMMONWEALTH OF KENTUCKY
DEPARTMENT OF HIGHWAYS




CROSS SECTIONS




HORIZONTAL SCALE
SCALE: 1" = 10'



STA. 519+00.00 TO STA. 519+50.00

ITEM NO. 04-954.00 COUNTY OF HARDIN
SHEET NO. X029

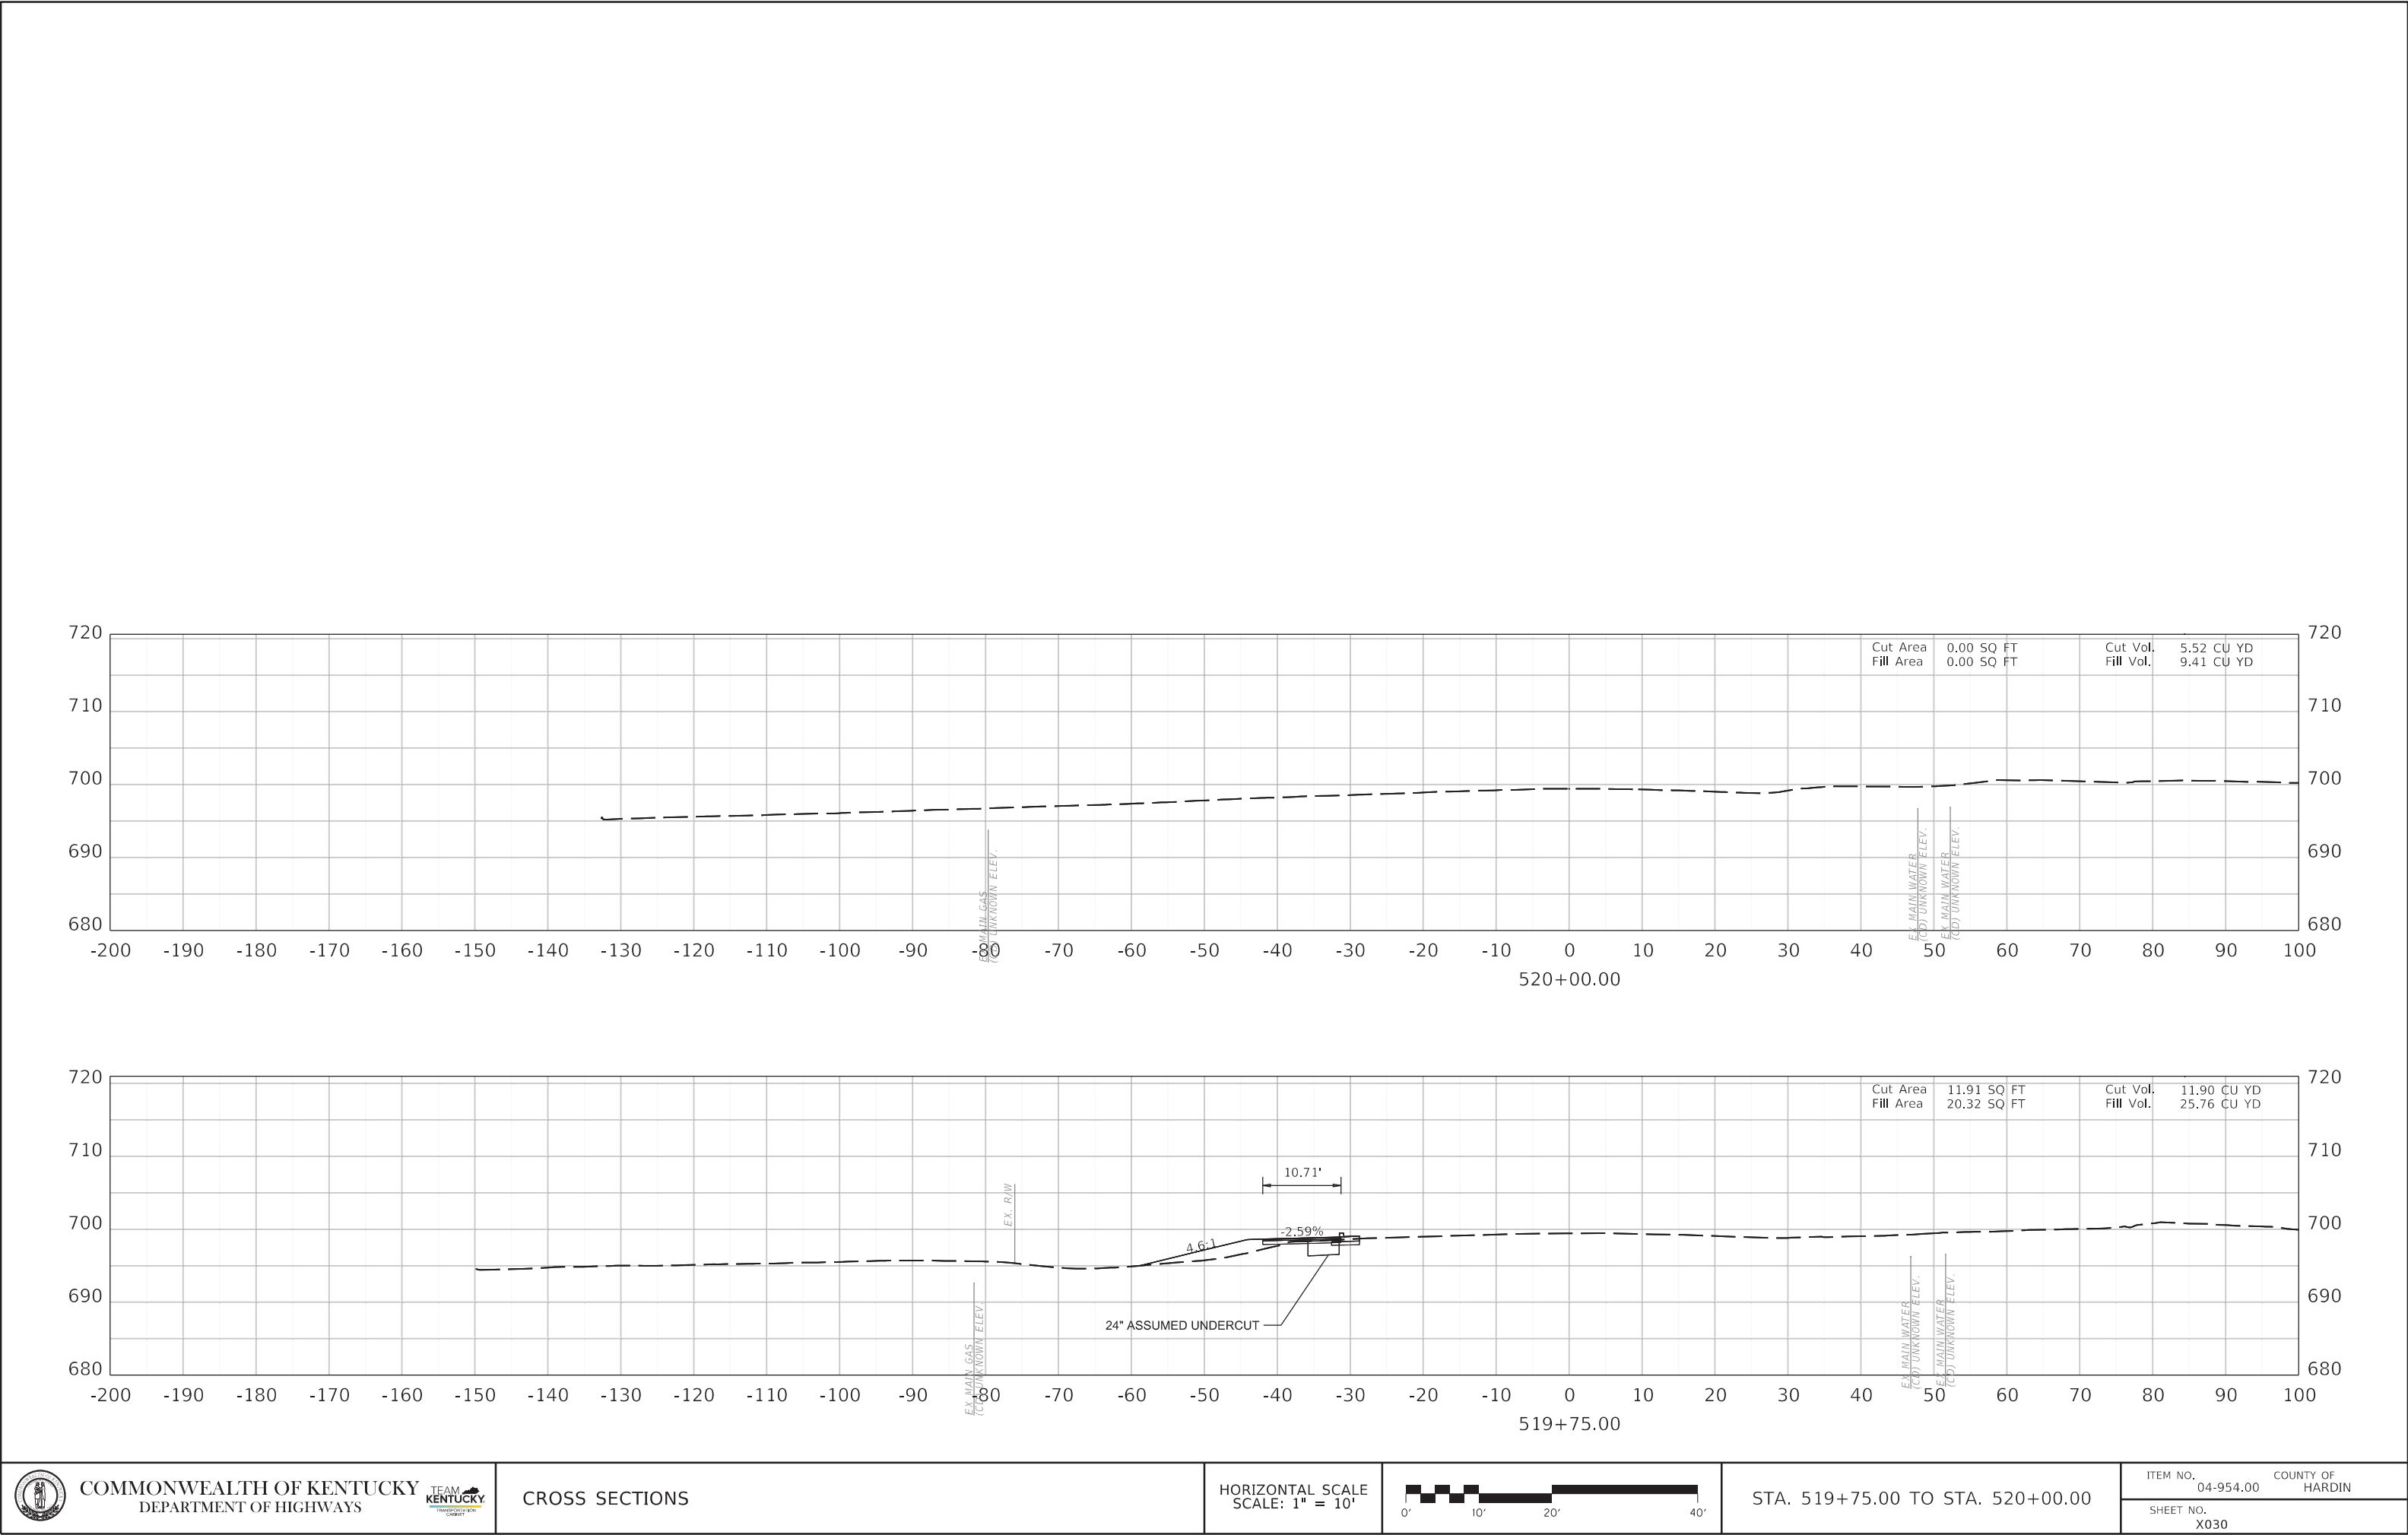

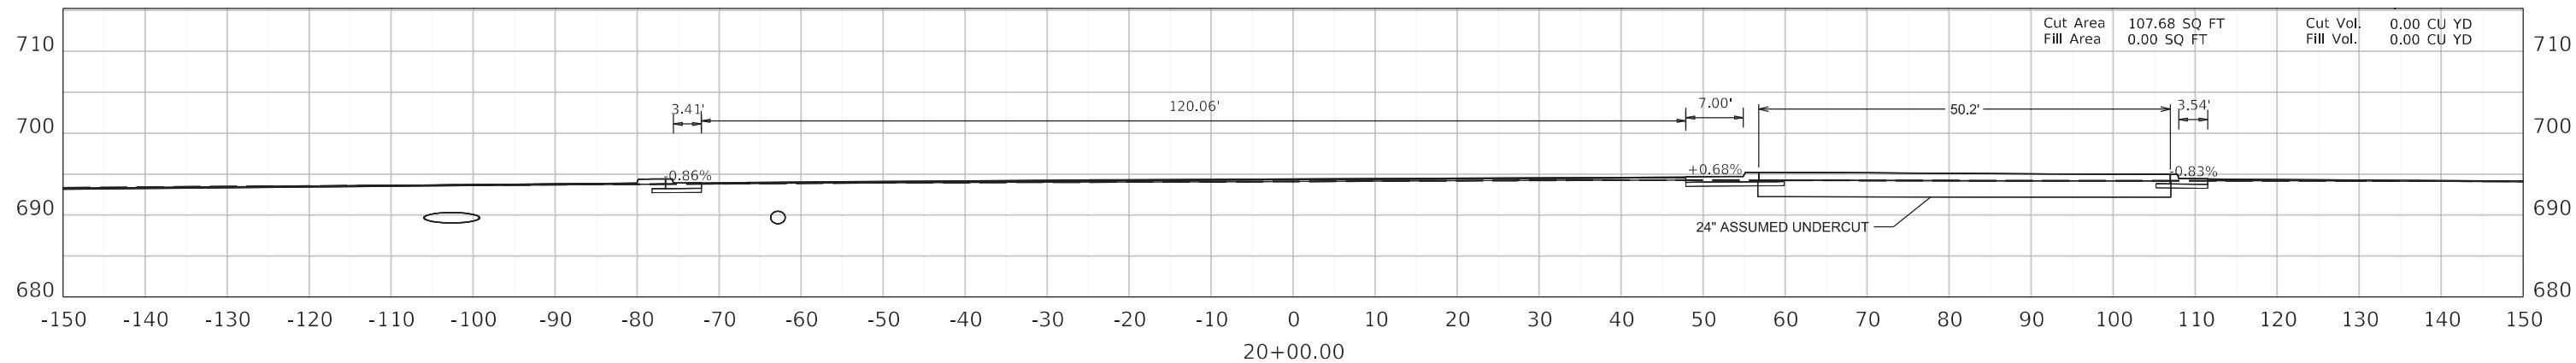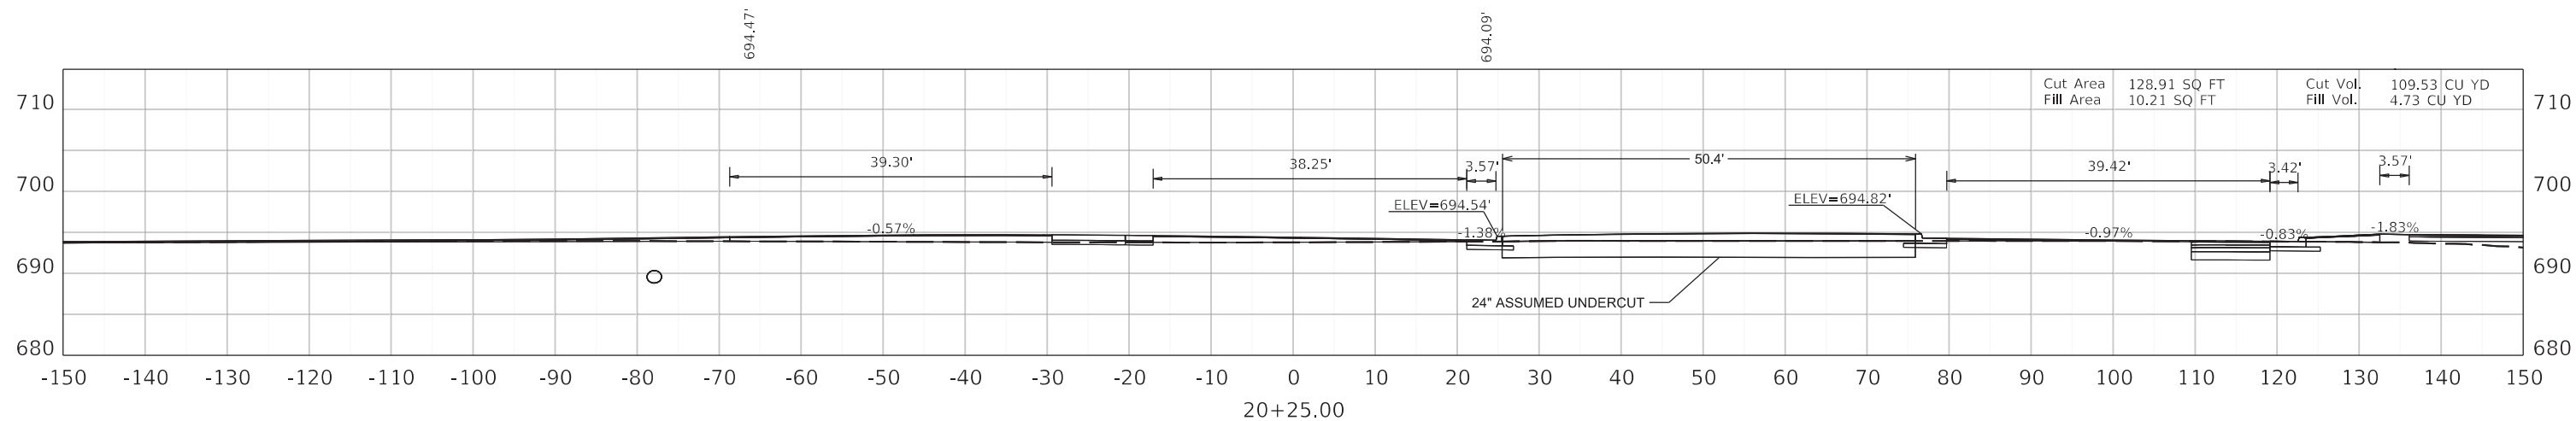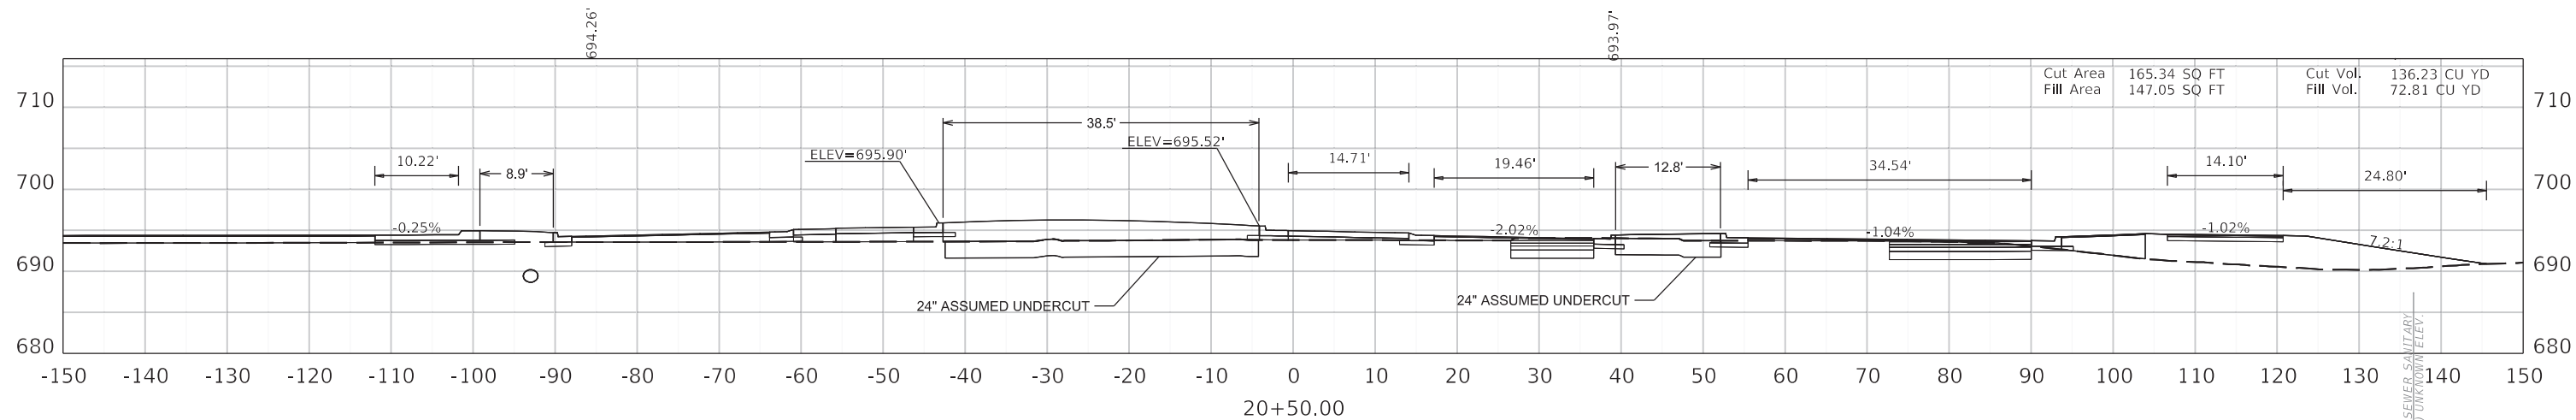


COMMONWEALTH OF KENTUCKY
DEPARTMENT OF HIGHWAYS






DRAWING TITLE:

HORIZONTAL SCALE
SCALE: 1" = 10'

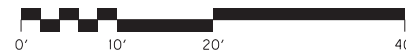

STA. 20+00.00 TO STA. 20+50.00

ITEM NO. 04-954.00 COUNTY OF HARDIN
SHEET NO. X031

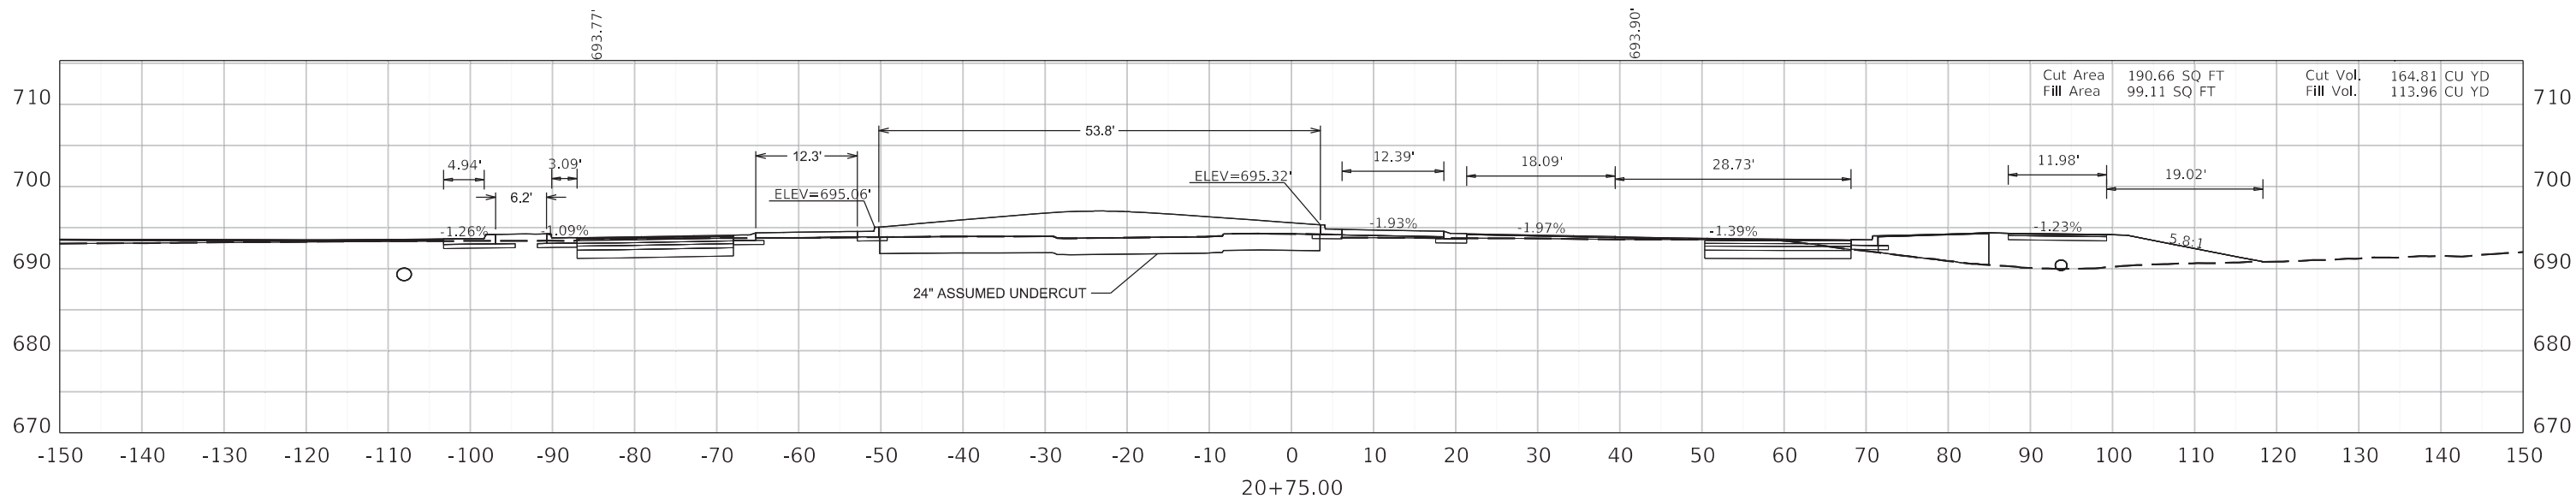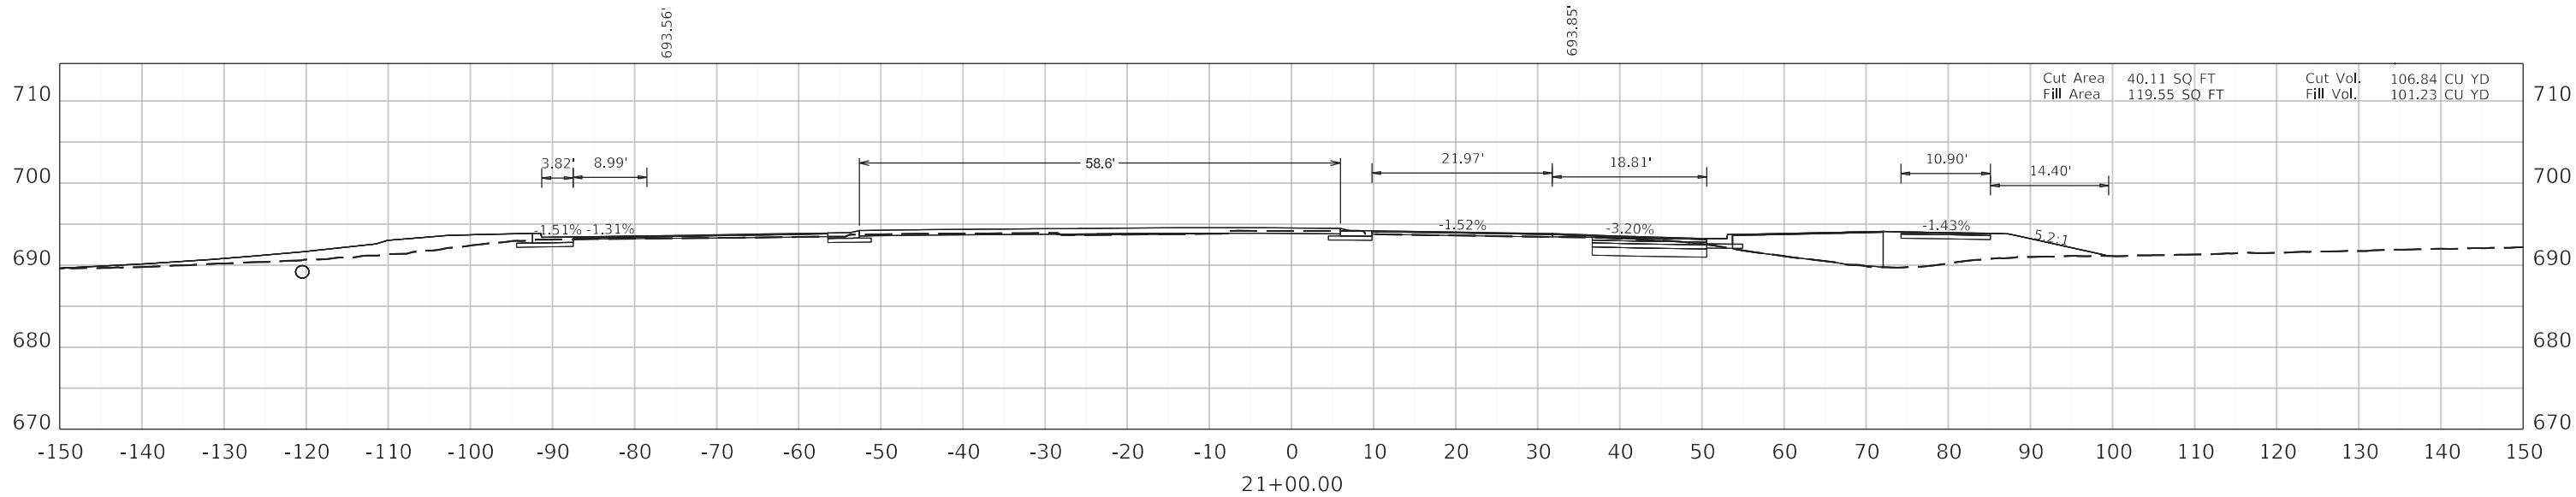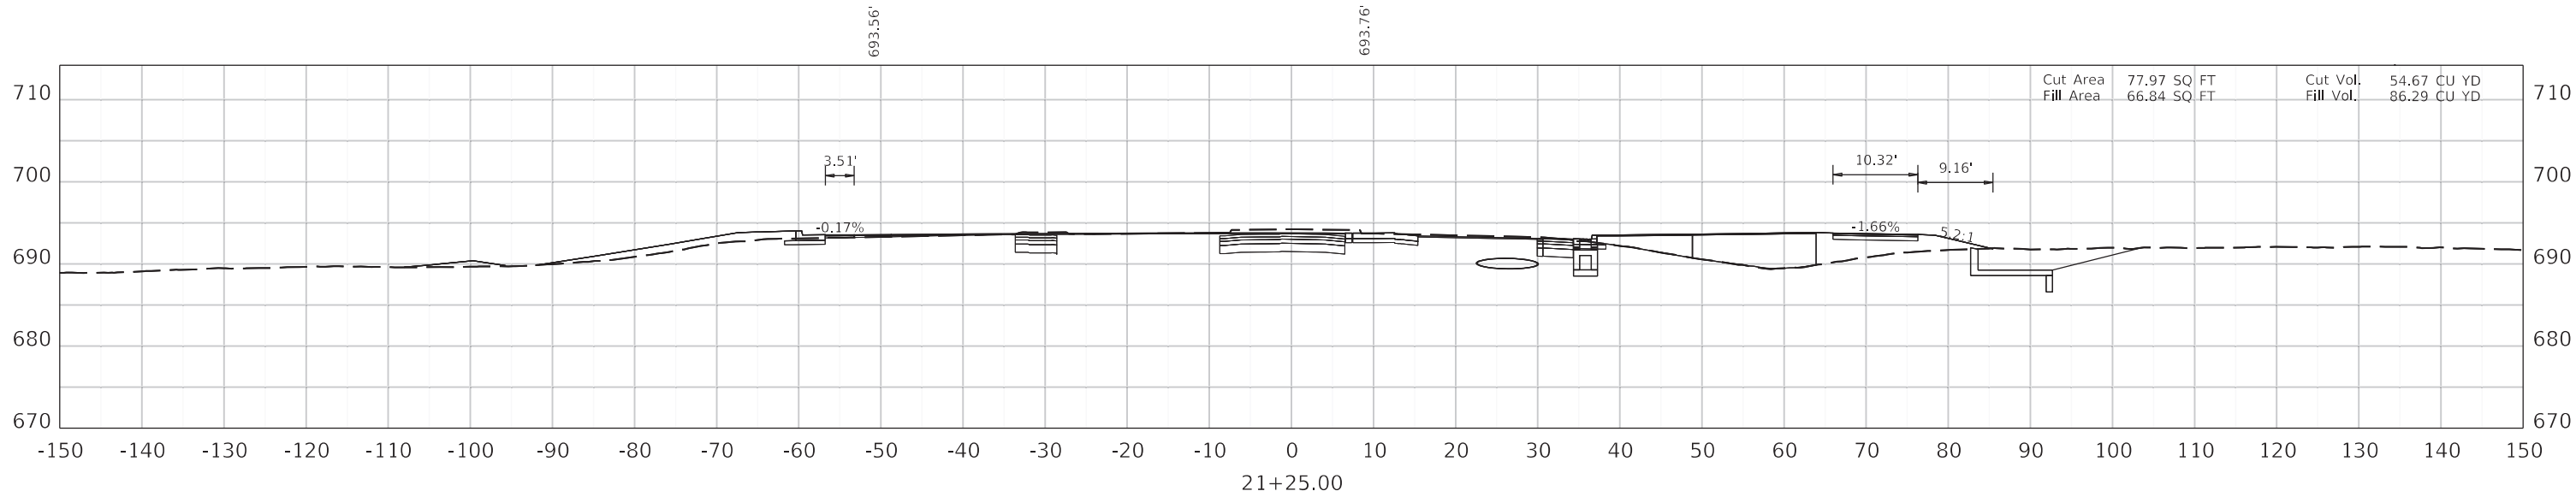

COMMONWEALTH OF KENTUCKY
DEPARTMENT OF HIGHWAYS






DRAWING TITLE:

HORIZONTAL SCALE
SCALE: 1" = 10'



STA. 20+75.00 TO STA. 21+25.00

ITEM NO. 04-954.00 COUNTY OF HARDIN
SHEET NO. X032

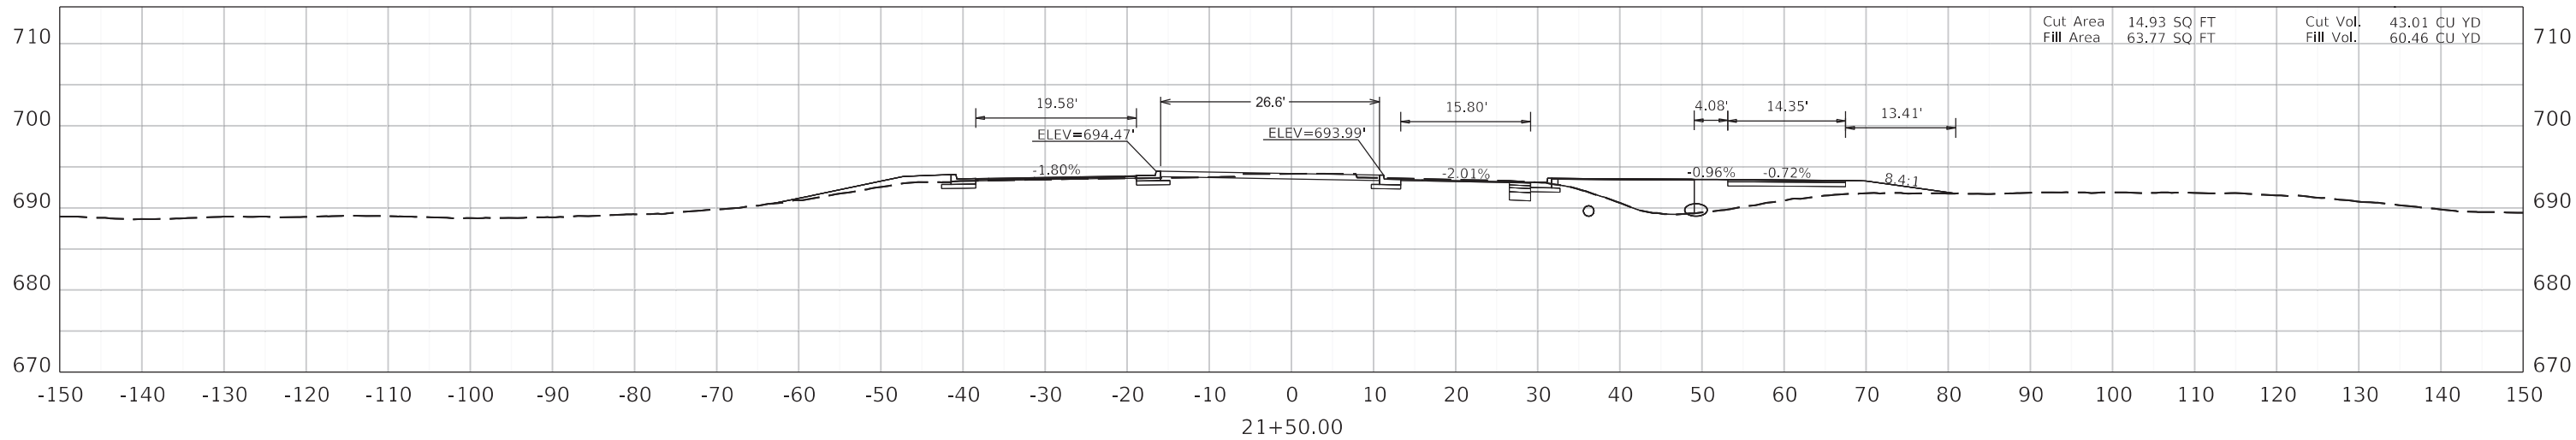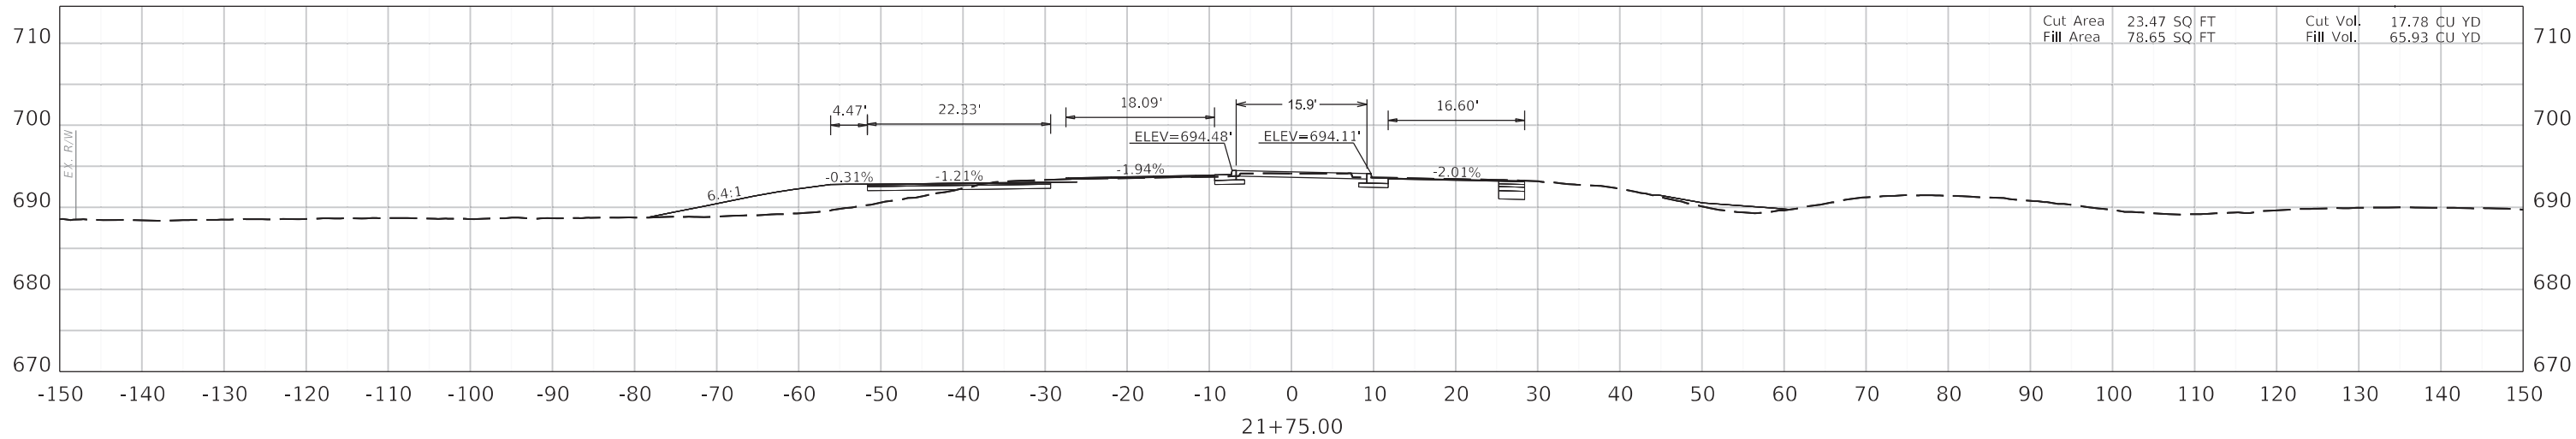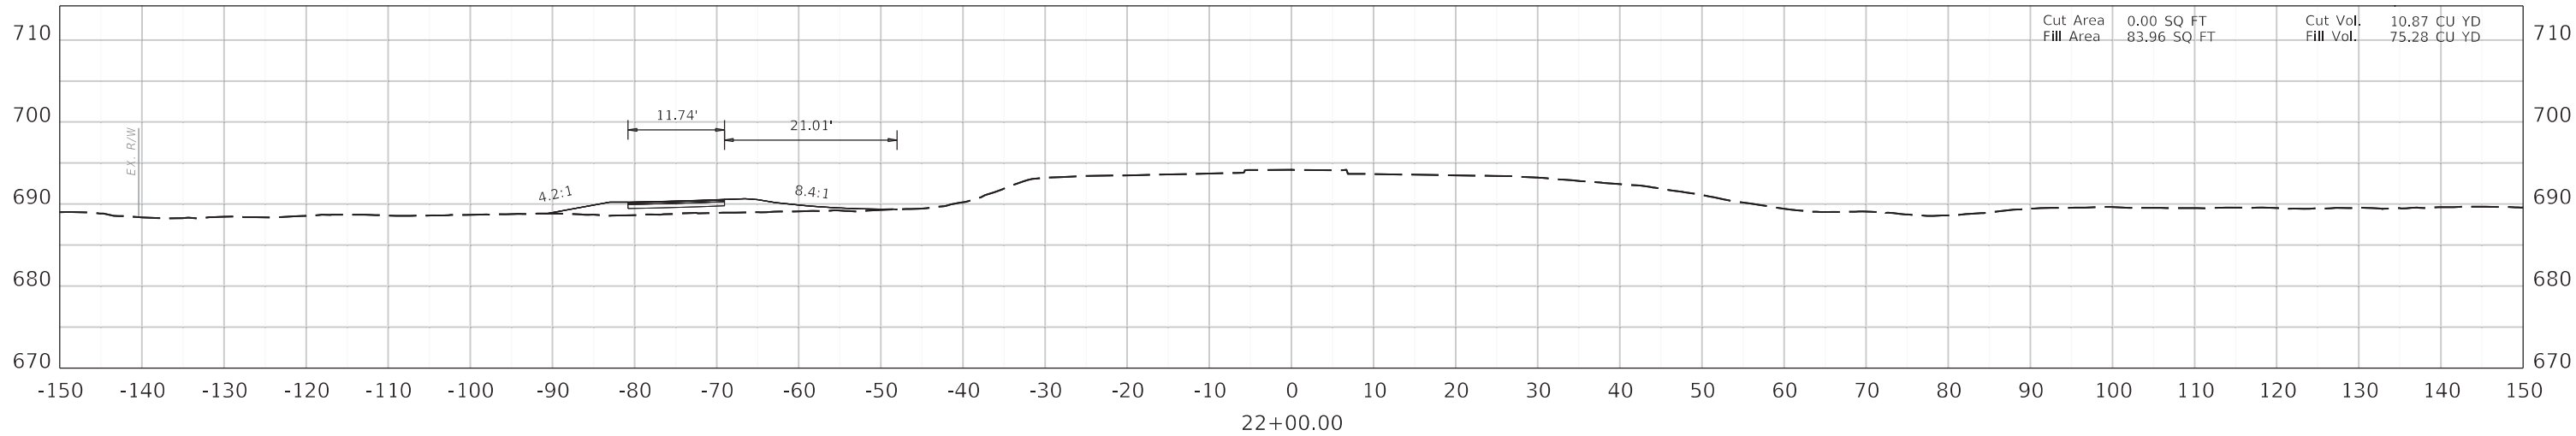

COMMONWEALTH OF KENTUCKY
DEPARTMENT OF HIGHWAYS






CROSS SECTIONS




HORIZONTAL SCALE
SCALE: 1" = 10'



STA. 21+50.00 TO STA. 22+00.00

ITEM NO. 04-954.00 COUNTY OF HARDIN
SHEET NO. X033

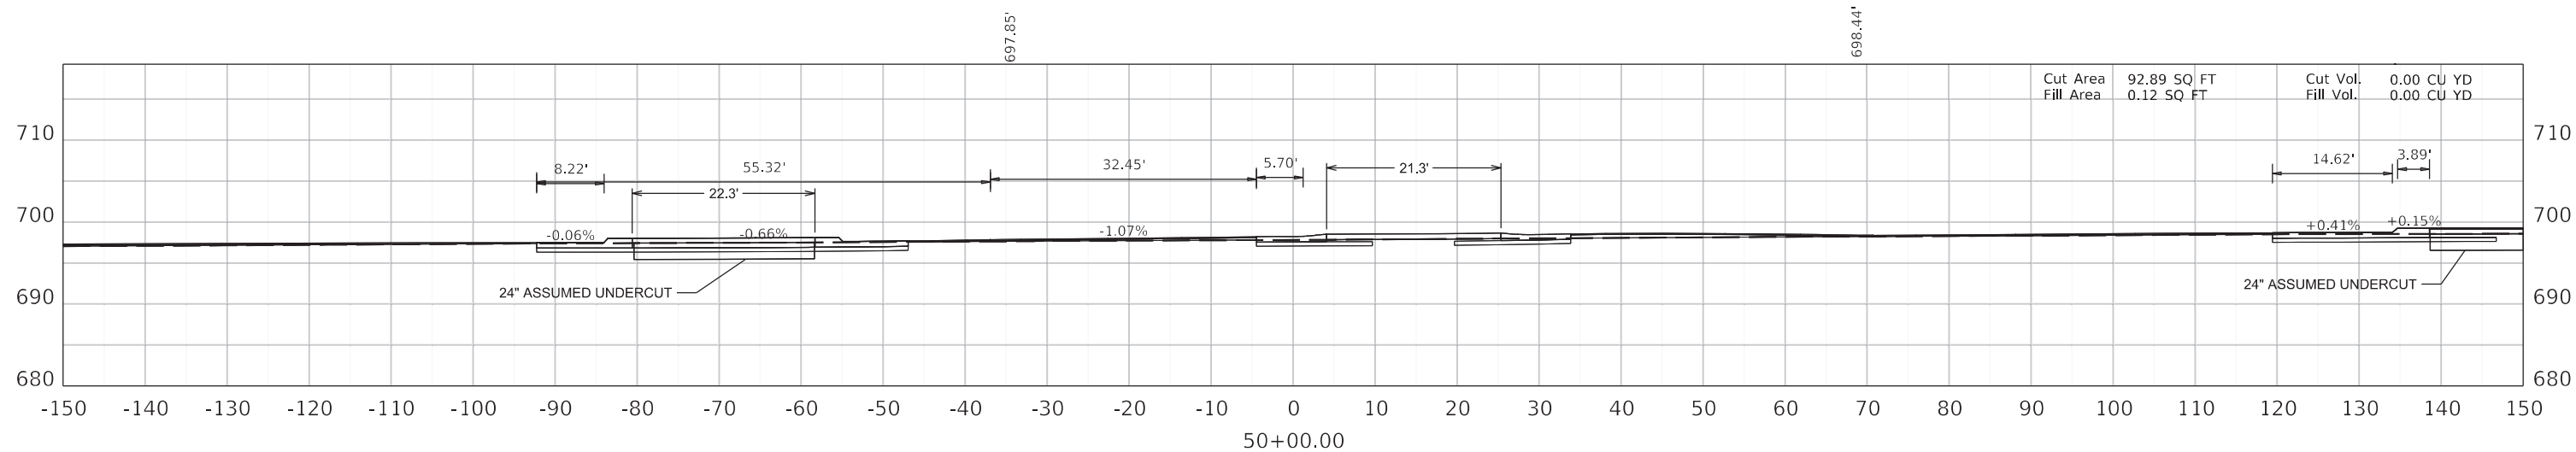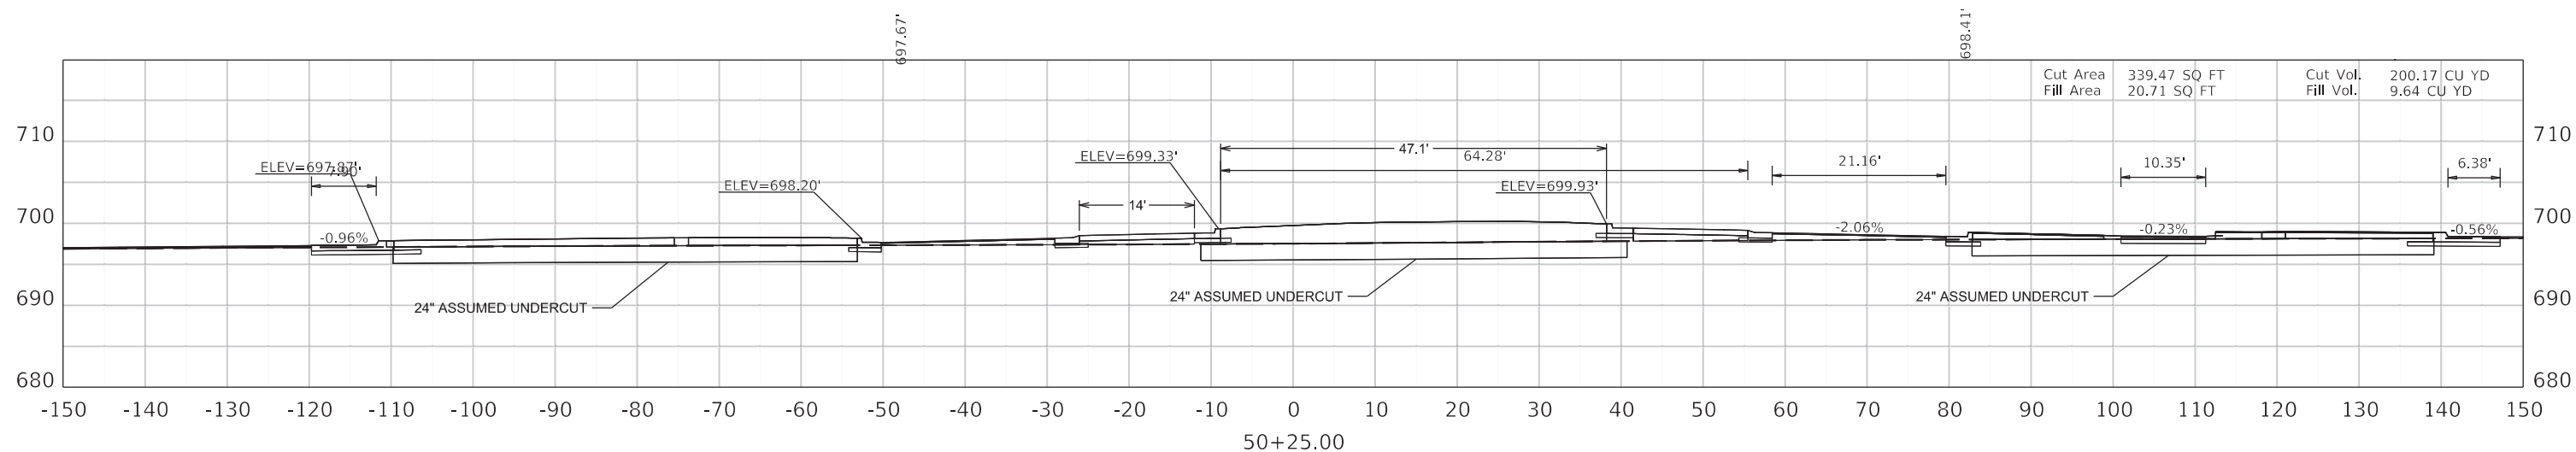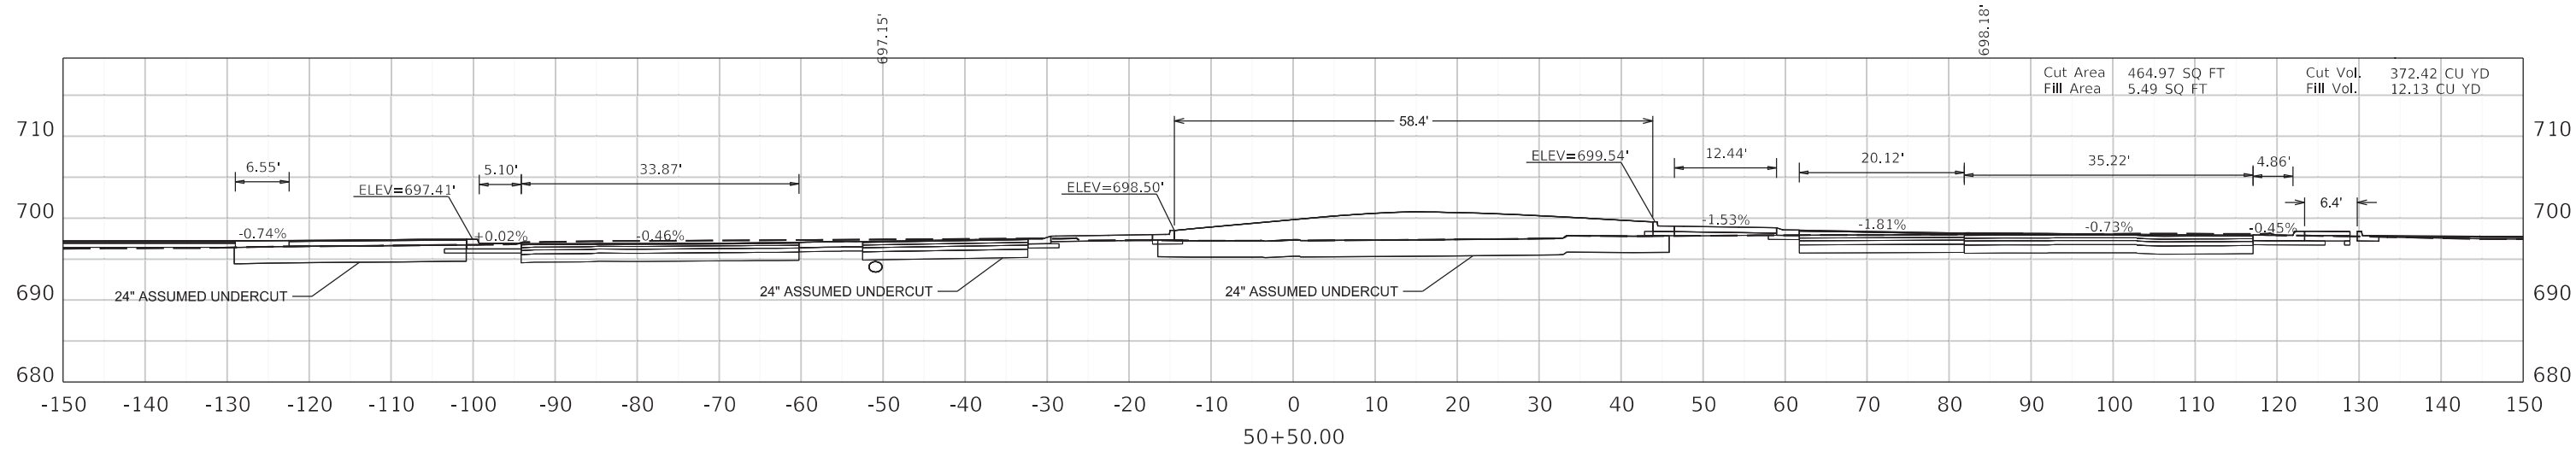

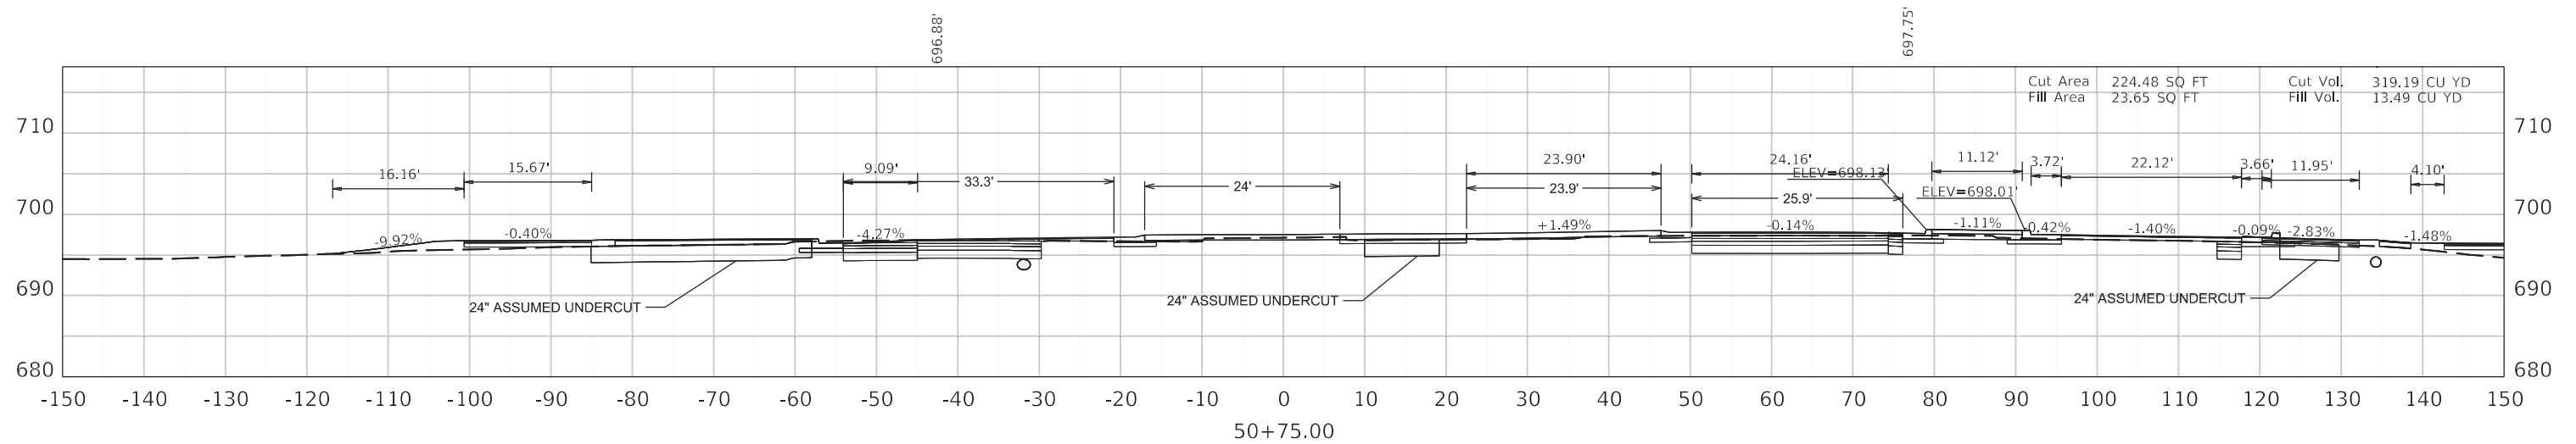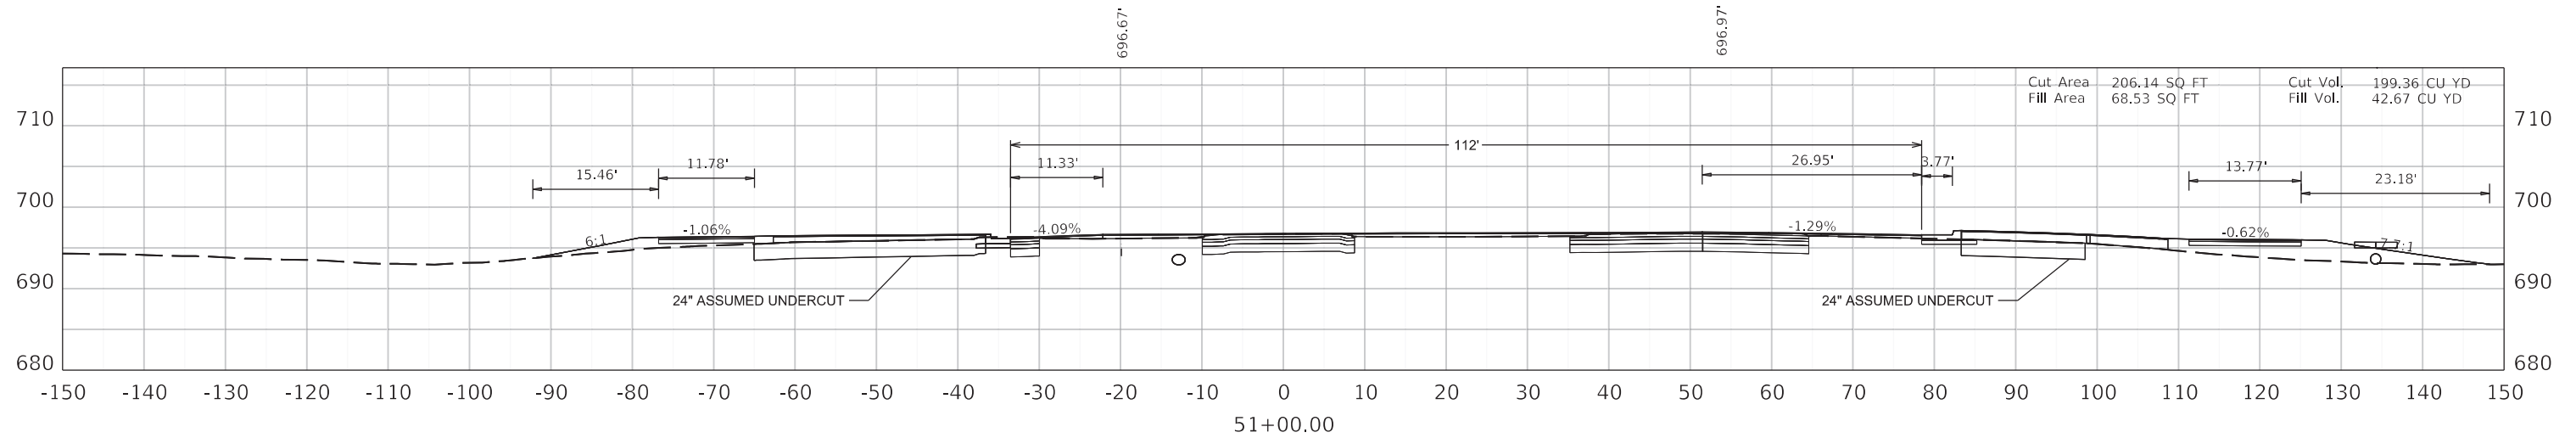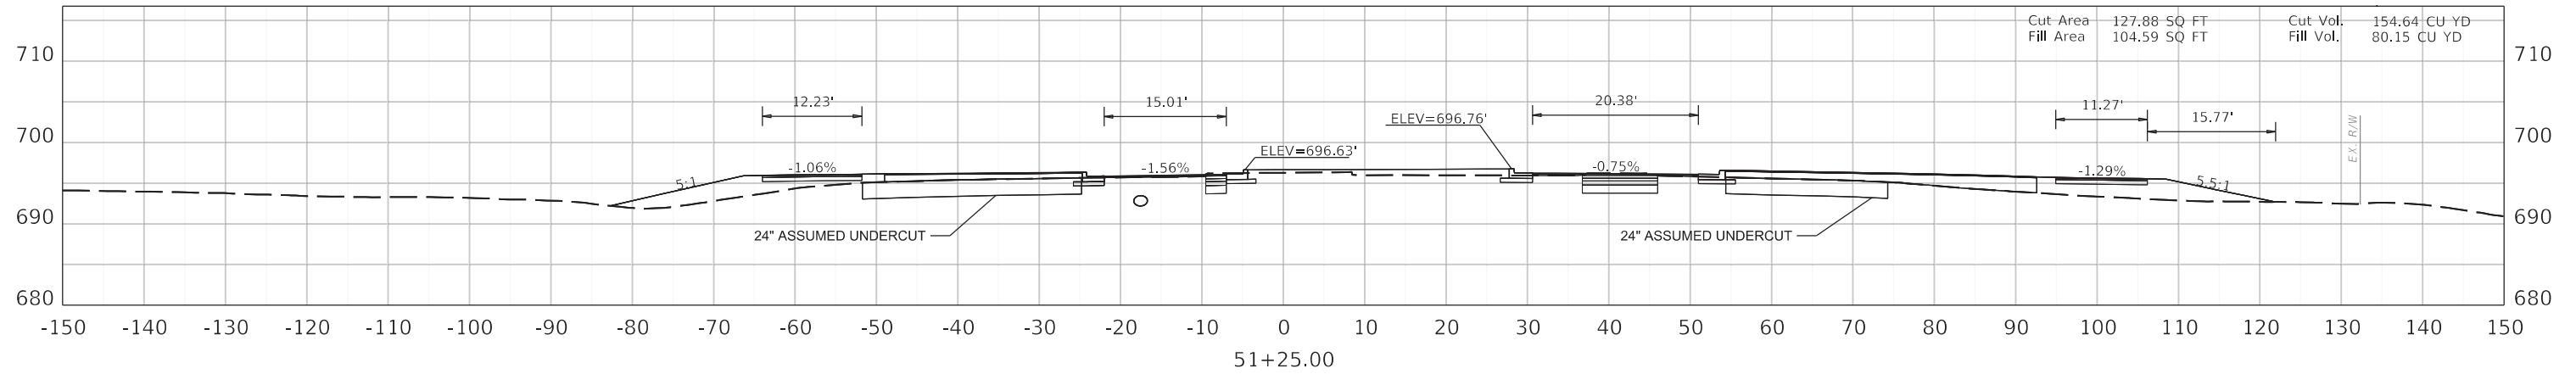

COMMONWEALTH OF KENTUCKY
DEPARTMENT OF HIGHWAYS






CROSS SECTIONS

HORIZONTAL SCALE
SCALE: 1" = 10'



STA. 50+75.00 TO STA. 51+25.00

ITEM NO. 04-954.00 COUNTY OF HARDIN
SHEET NO. X035

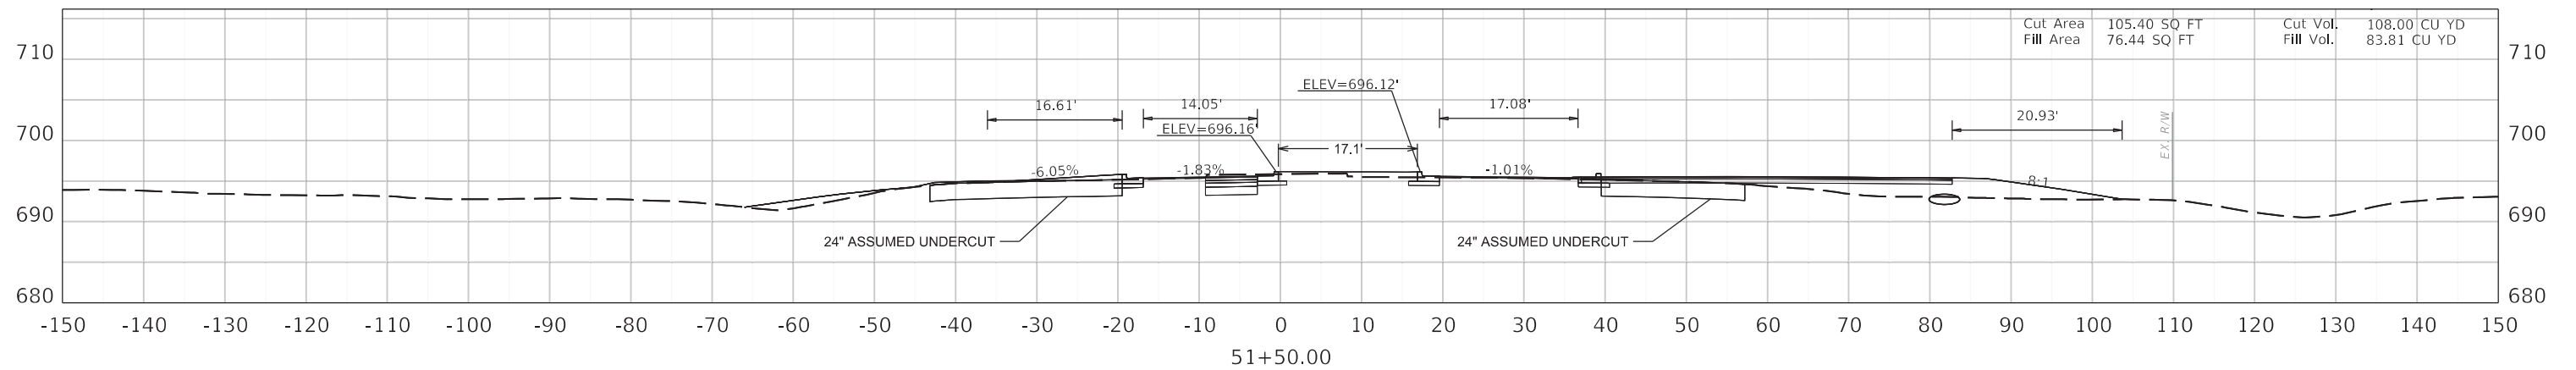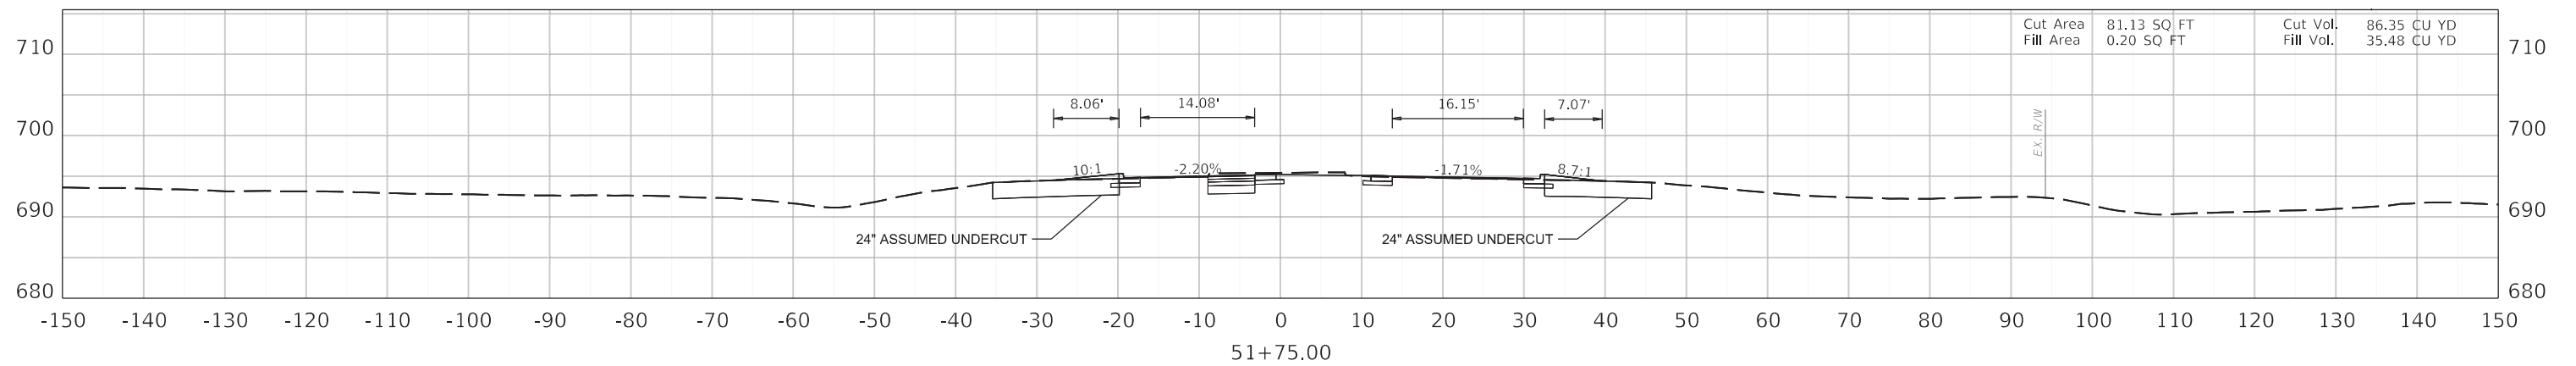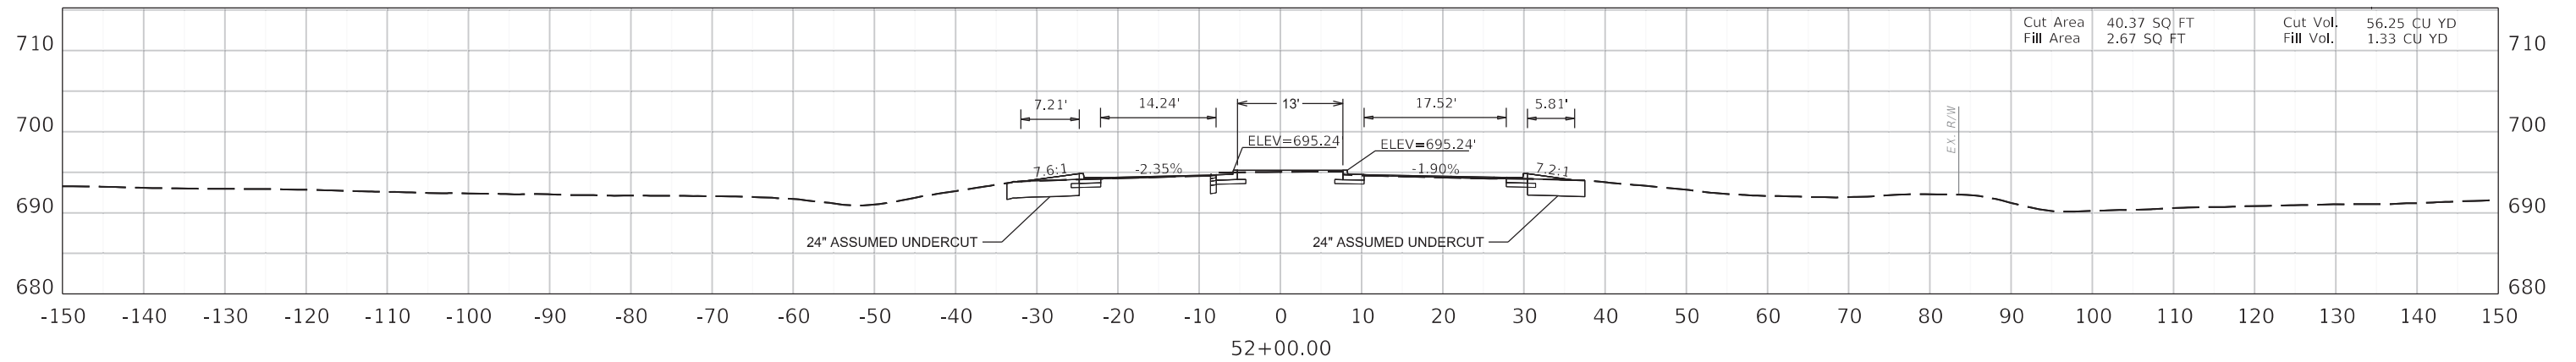

COMMONWEALTH OF KENTUCKY
DEPARTMENT OF HIGHWAYS





CROSS SECTIONS

HORIZONTAL SCALE
SCALE: 1" = 10'



STA. 51+50.00 TO STA. 52+00.00

ITEM NO. 04-954.00	COUNTY OF HARDIN
SHEET NO. X036	

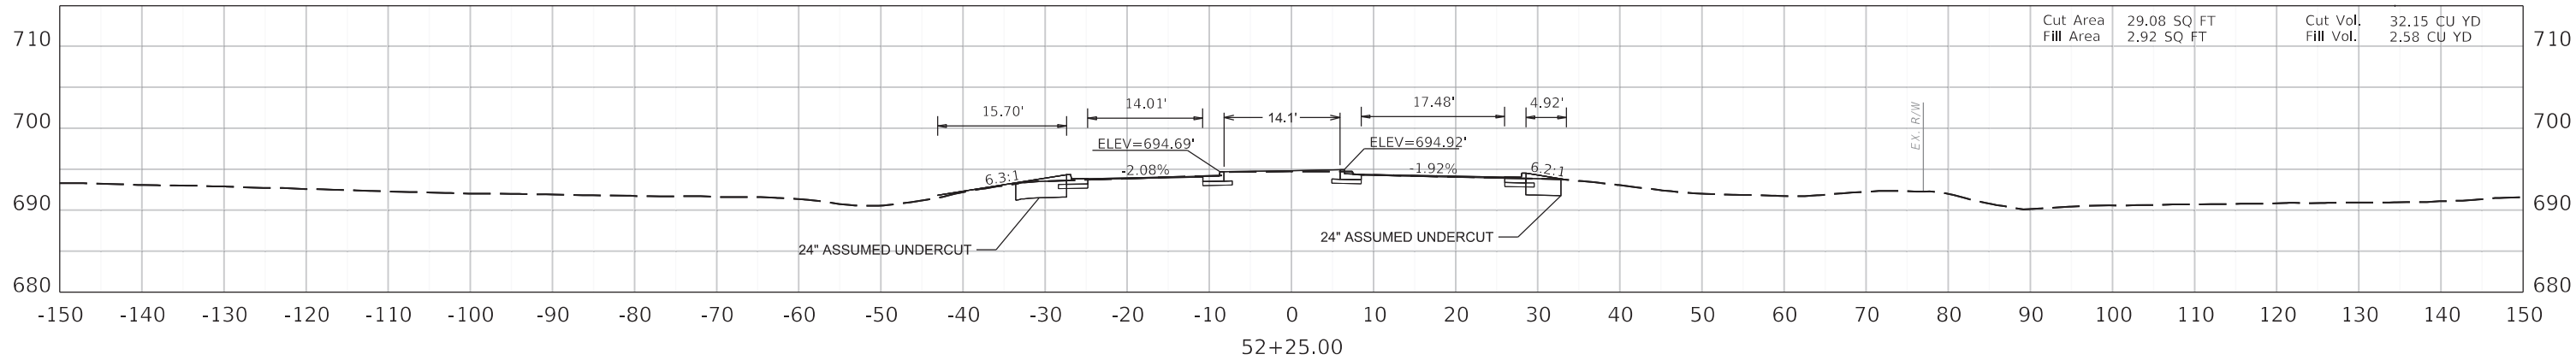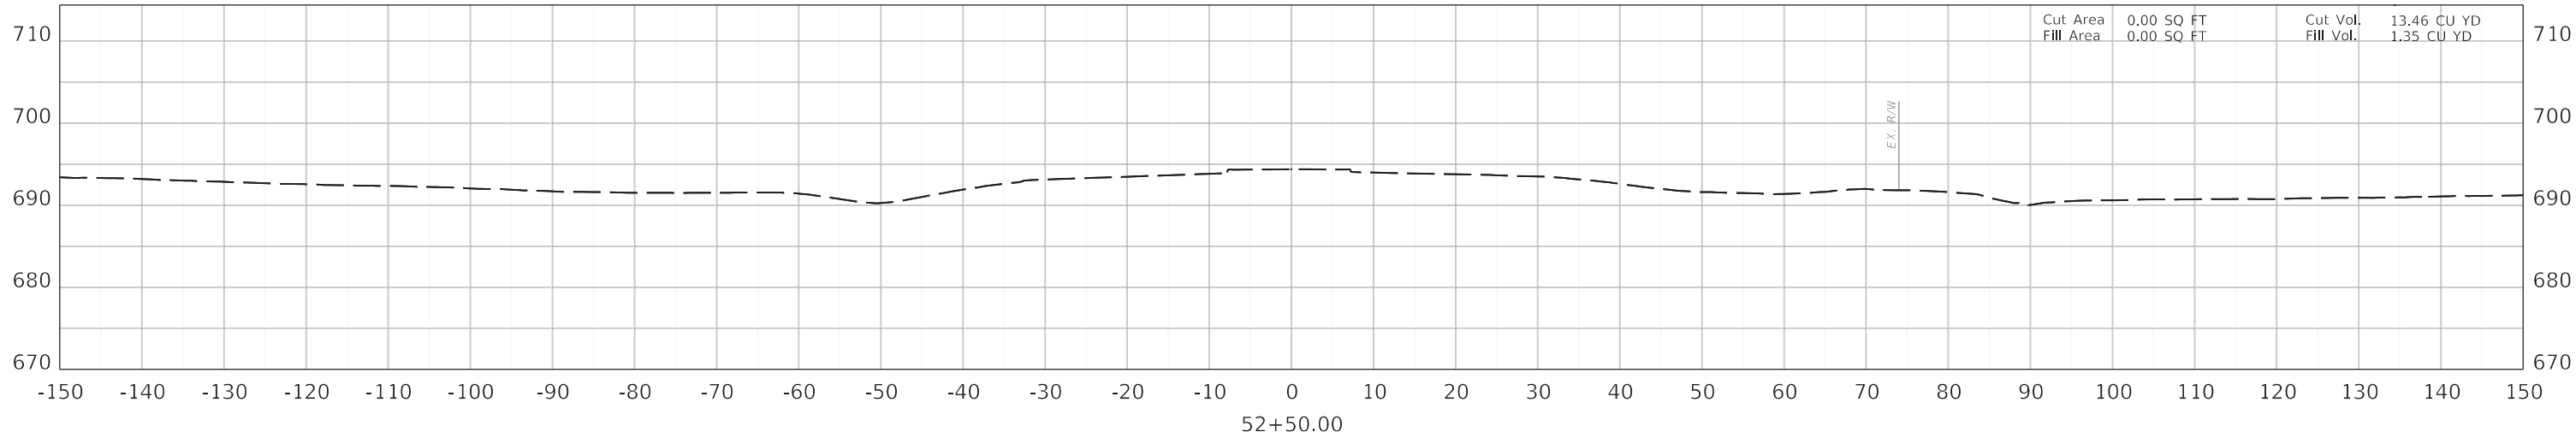

COMMONWEALTH OF KENTUCKY
DEPARTMENT OF HIGHWAYS



CROSS SECTIONS

HORIZONTAL SCALE
SCALE: 1" = 10'



STA. 52+25.00 TO STA. 52+50.00

ITEM NO. 04-954.00	COUNTY OF HARDIN
SHEET NO. X037	