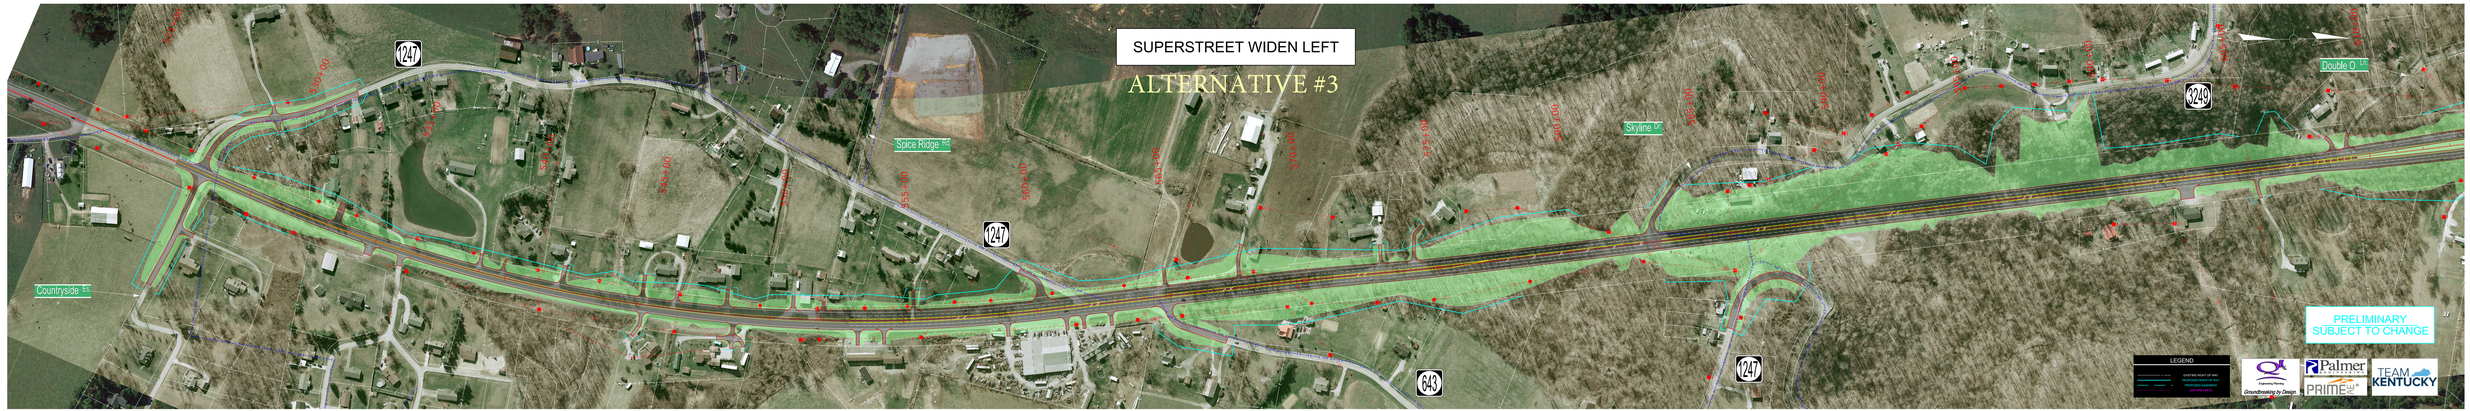

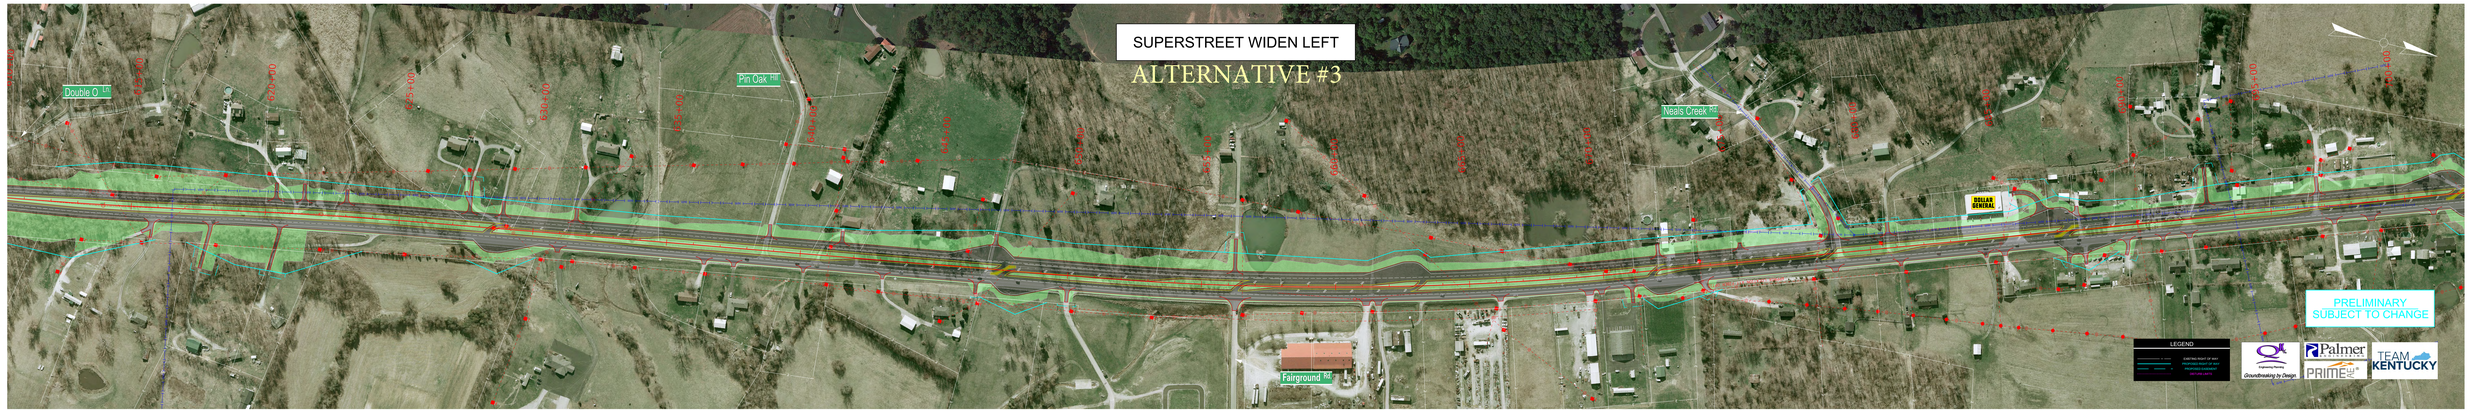

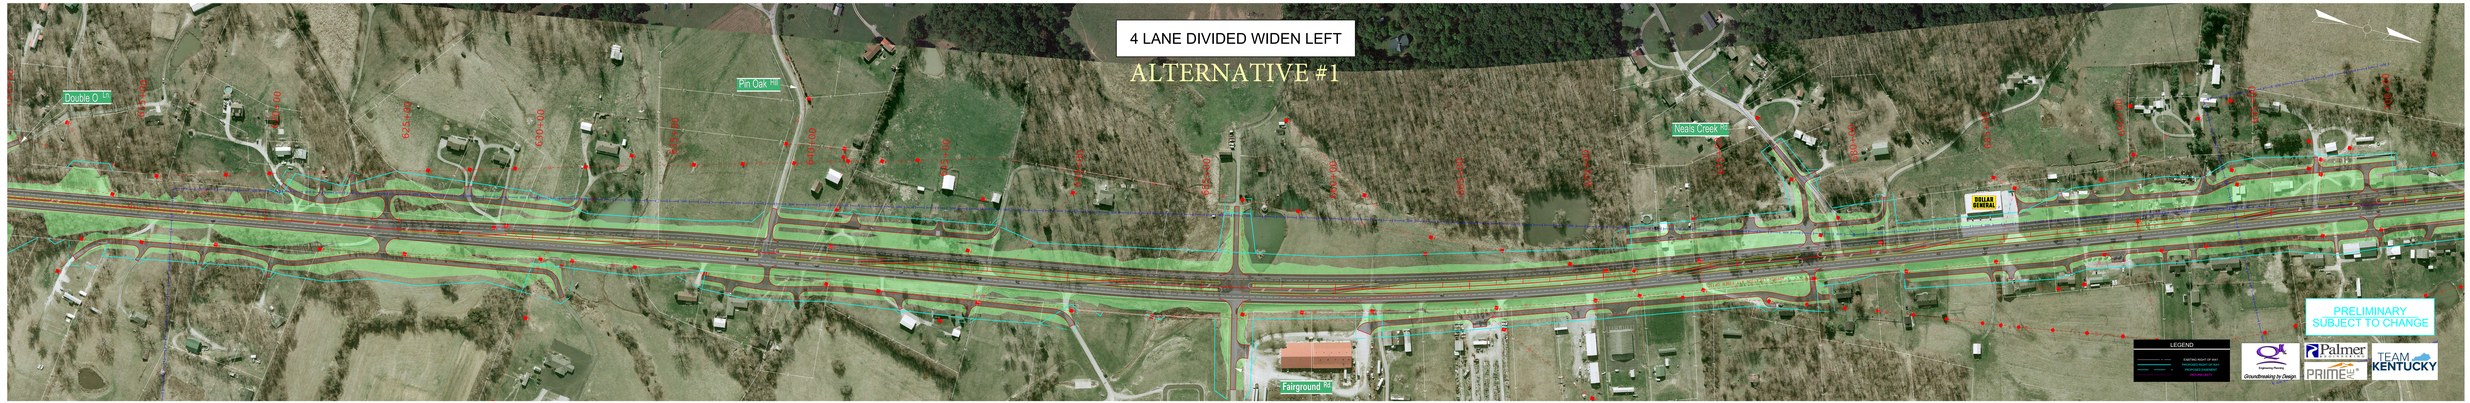

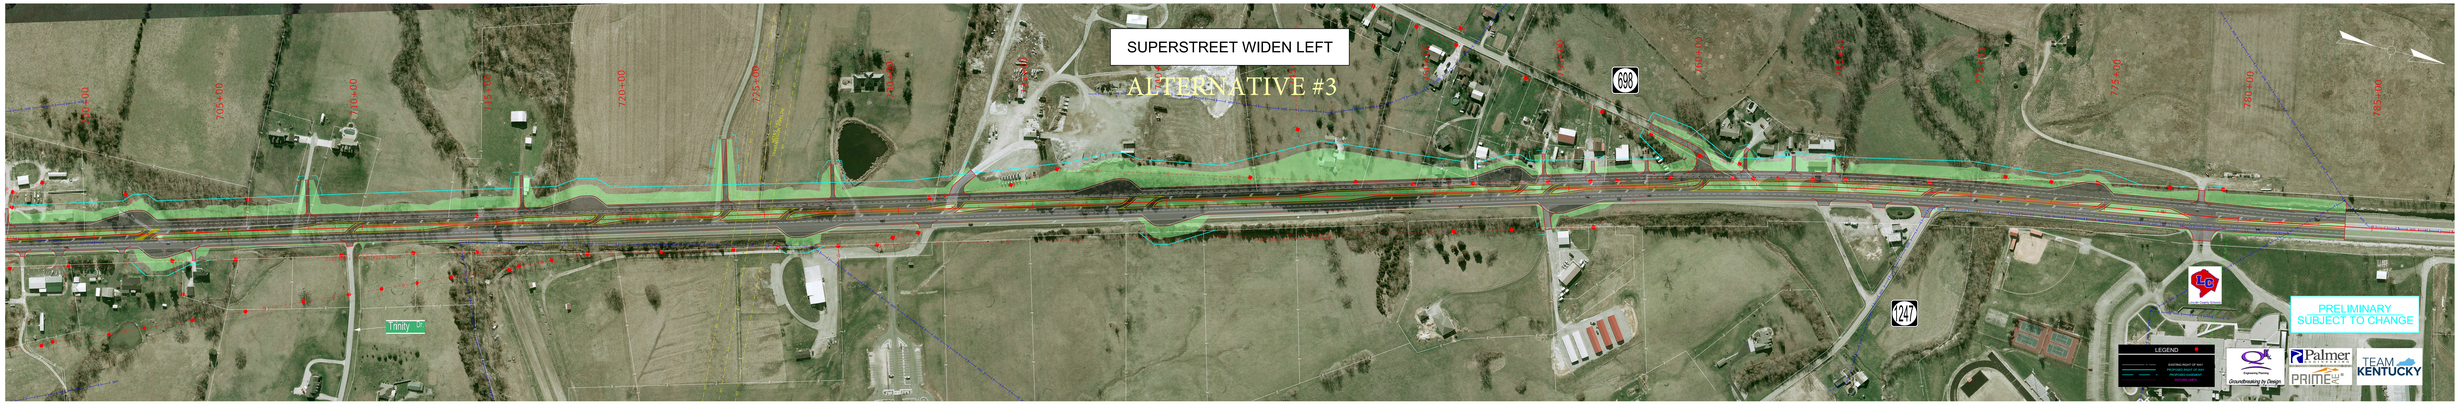

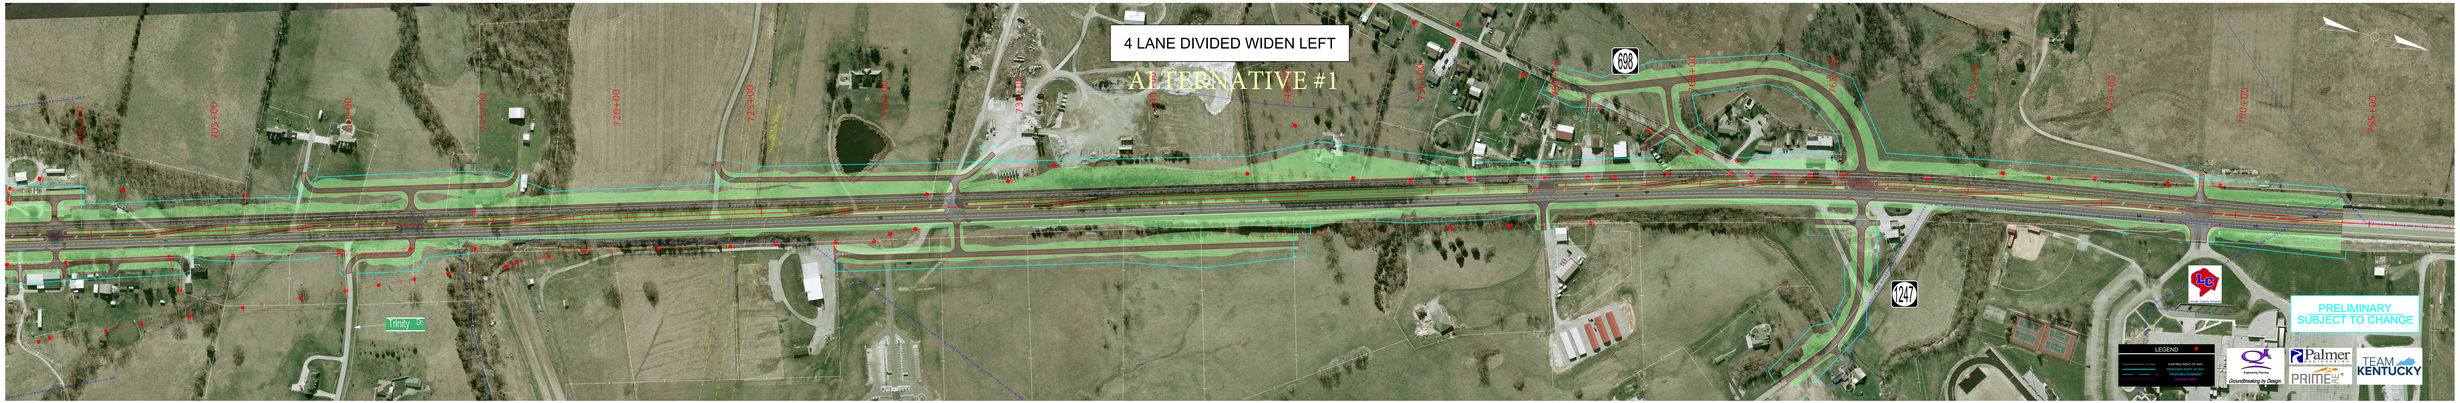

SUPERSTREET WIDEN LEFT

ALTERNATIVE #3

525+00
530+00
535+00
540+00
545+00
550+00
555+00
560+00
565+00
570+00
575+00
580+00
585+00
590+00
595+00
600+00
605+00
610+00
1247
1247
1247
643
3249
Countryside Es.
Spice Ridge Rd.
Skyline Dr.
Double O Ln.
LEGEND
EXISTING RIGHT OF WAY
PROPOSED RIGHT OF WAY
PROPOSED EASEMENT
DISTURB LIMITS
Engineering Planning
Groundbreaking by Design.
Palmer ENGINEERING
PRIME AE
TEAM KENTUCKY

PRELIMINARY
SUBJECT TO CHANGE

COMMONWEALTH OF KENTUCKY
DEPARTMENT OF HIGHWAYS

DRAWING TITLE: US-27 SUPERSTREET WIDEN LEFT

HORIZONTAL SCALE
SCALE: 1"=100'

0' 100' 200' 400'

STA 525+00 TO 610+00

ITEM NO. 8-167
COUNTY OF LINCOLN
SHEET NO. SUPERSTREET WIDEN LEFT PLAN 1

4 LANE DIVIDED WIDEN LEFT

ALTERNATIVE #1

525+00
530+00
535+00
540+00
545+00
550+00
555+00
560+00
565+00
570+00
575+00
580+00
585+00
590+00
595+00
600+00
605+00
610+00
1247
1247
1247
643
3249
Countryside Es.
Spice Ridge Rd.
Skyline Dr.
Double O Ln.
LEGEND
EXISTING RIGHT OF WAY
PROPOSED RIGHT OF WAY
PROPOSED EASEMENT
DISTURB LIMITS
Engineering Planning
Groundbreaking by Design.
Palmer ENGINEERING
PRIME AE
TEAM KENTUCKY

PRELIMINARY
SUBJECT TO CHANGE

COMMONWEALTH OF KENTUCKY
DEPARTMENT OF HIGHWAYS

DRAWING TITLE: US-27 4 LANE DIVIDED WIDEN LEFT

HORIZONTAL SCALE
SCALE: 1"=100'

0' 100' 200' 400'

STA 525+00 TO 610+00

ITEM NO. 8-167
COUNTY OF LINCOLN
SHEET NO. 4 LANE DIVIDED WIDEN LEFT PLAN 1

OpenRoads Designer v10.16.2.267 USER: mhutchinson FILE NAME: W:\19105 LINCOLN US 27 (8-167)\PHASE1-PLG\03 PLAN-PROFILE\PUBLIC MEETING DISPLAYS\WIDEN LT BOARD.DGN

SUPERSTREET WIDEN LEFT

ALTERNATIVE #3

Double O Ln
Pin Oak Rd
Neals Creek Rd
Fairground Rd
DOLLAR GENERAL
PRELIMINARY
SUBJECT TO CHANGE
LEGEND
EXISTING RIGHT OF WAY
PROPOSED RIGHT OF WAY
PROPOSED EASEMENT
DISTURB LIMITS
Engineering Planning
Groundbreaking by Design.
Palmer ENGINEERING
PRIME AE
TEAM KENTUCKY

COMMONWEALTH OF KENTUCKY
DEPARTMENT OF HIGHWAYS

DRAWING TITLE: US-27 SUPERSTREET WIDEN LEFT

HORIZONTAL SCALE
SCALE: 1"=100'

0' 100' 200' 400'

STA 610+00 TO 700+00

ITEM NO. 8-167
COUNTY OF LINCOLN
SHEET NO. US-27 SUPERSTREET WIDEN LEFT PLAN 2

4 LANE DIVIDED WIDEN LEFT

ALTERNATIVE #1

Double O Ln
Pin Oak Rd
Neals Creek Rd
Fairground Rd
DOLLAR GENERAL
PRELIMINARY
SUBJECT TO CHANGE
LEGEND
EXISTING RIGHT OF WAY
PROPOSED RIGHT OF WAY
PROPOSED EASEMENT
DISTURB LIMITS
Engineering Planning
Groundbreaking by Design.
Palmer ENGINEERING
PRIME AE
TEAM KENTUCKY

COMMONWEALTH OF KENTUCKY
DEPARTMENT OF HIGHWAYS

DRAWING TITLE: US-27 4 LANE DIVIDED WIDEN LEFT

HORIZONTAL SCALE
SCALE: 1"=100'

0' 100' 200' 400'

STA 610+00 TO 700+00

ITEM NO. 8-167
COUNTY OF LINCOLN
SHEET NO. US-27 4 LANE DIVIDED WIDEN LEFT PLAN 2

OpenRoads Designer v10.16.2.267 USER: mhutchinson FILE NAME: W:\19105 LINCOLN US 27 (8-167)\PHASE1-PLG\03 PLAN-PROFILE\PUBLIC MEETING DISPLAYS\WIDEN LT BOARD.DGN

SUPERSTREET WIDEN LEFT
ALTERNATIVE #3
700+00
705+00
710+00
715+00
720+00
725+00
730+00
735+00
740+00
745+00
750+00
755+00
760+00
765+00
770+00
775+00
780+00
785+00
698
1247
Trinity
Lincoln County Schools
PRELIMINARY
SUBJECT TO CHANGE
LEGEND
EXISTING RIGHT OF WAY
PROPOSED RIGHT OF WAY
PROPOSED EASEMENT
DISTURB LIMITS
QK4 Engineering Planning
Groundbreaking by Design.
Palmer ENGINEERING
PRIME AE
TEAM KENTUCKY

COMMONWEALTH OF KENTUCKY DEPARTMENT OF HIGHWAYS	DRAWING TITLE: US-27 SUPERSTREET WIDEN LEFT	HORIZONTAL SCALE SCALE: 1"=100'	0' 100' 200' 400'	STA 700+00 TO 785+00	ITEM NO. 8-167 COUNTY OF LINCOLN SHEET NO. US-27 SUPERSTREET WIDEN LEFT PLAN 3

4 LANE DIVIDED WIDEN LEFT
ALTERNATIVE #1
700+00
705+00
710+00
715+00
720+00
725+00
730+00
735+00
740+00
745+00
750+00
755+00
760+00
765+00
770+00
775+00
780+00
785+00
698
1247
Trinity
Lincoln County Schools
PRELIMINARY
SUBJECT TO CHANGE
LEGEND
EXISTING RIGHT OF WAY
PROPOSED RIGHT OF WAY
PROPOSED EASEMENT
DISTURB LIMITS
QK4 Engineering Planning
Groundbreaking by Design.
Palmer ENGINEERING
PRIME AE
TEAM KENTUCKY

COMMONWEALTH OF KENTUCKY DEPARTMENT OF HIGHWAYS	DRAWING TITLE: US-27 4 LANE DIVIDED WIDEN LEFT	HORIZONTAL SCALE SCALE: 1"=100'	0' 100' 200' 400'	STA 700+00 TO 785+00	ITEM NO. 8-167 COUNTY OF LINCOLN SHEET NO. US-27 4 LANE DIVIDED WIDEN LEFT PLAN 3

OpenRoads Designer v10.16.2.267 USER: mhutchinson FILE NAME: W:\19105 LINCOLN US 27 (8-167)\PHASE1-PLG\03 PLAN-PROFILE\PUBLIC MEETING DISPLAYS\WIDEN LT BOARD.DGN