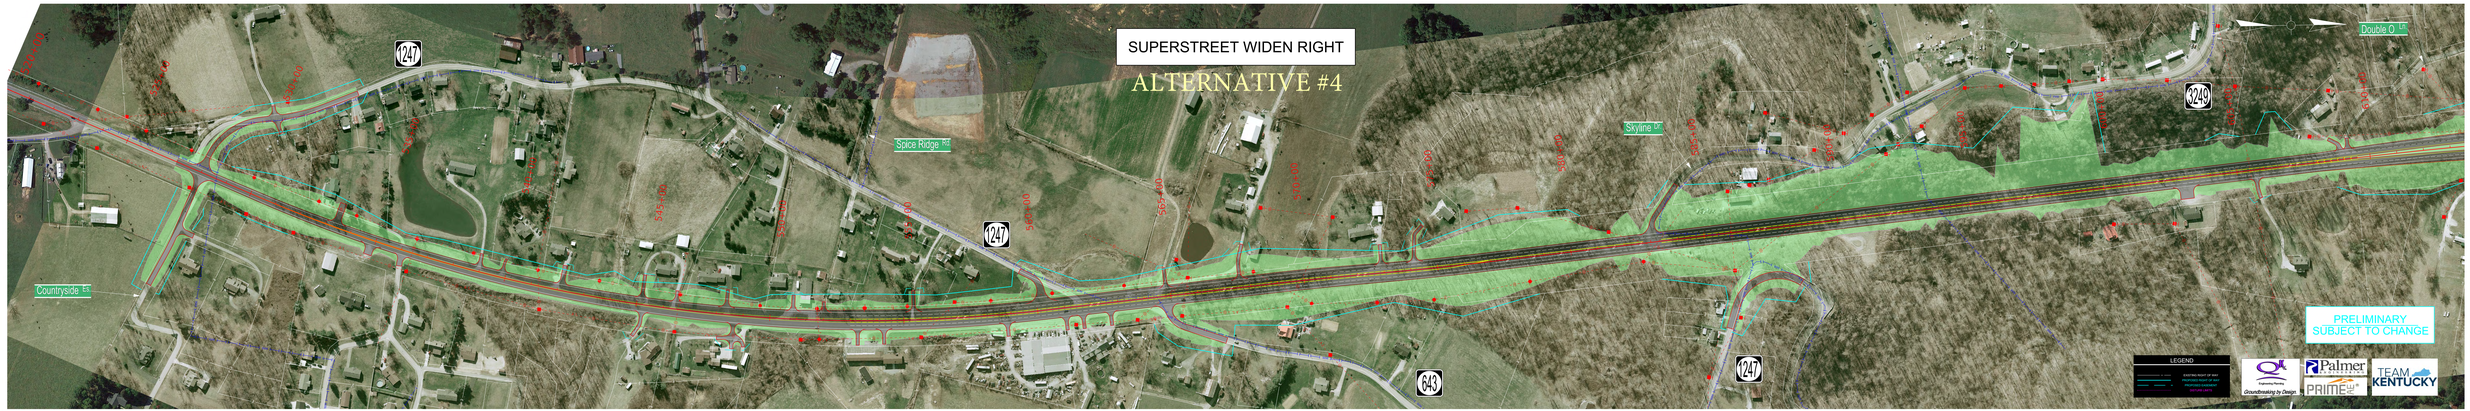

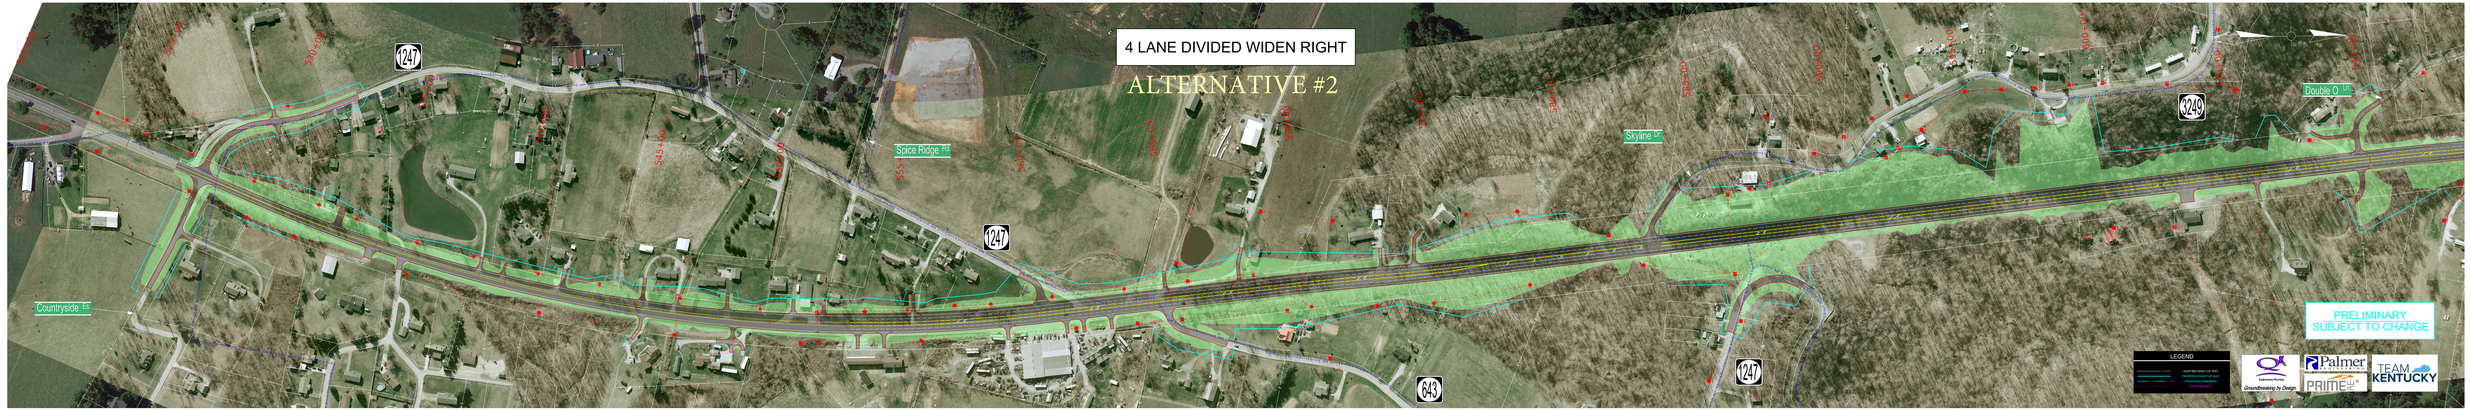

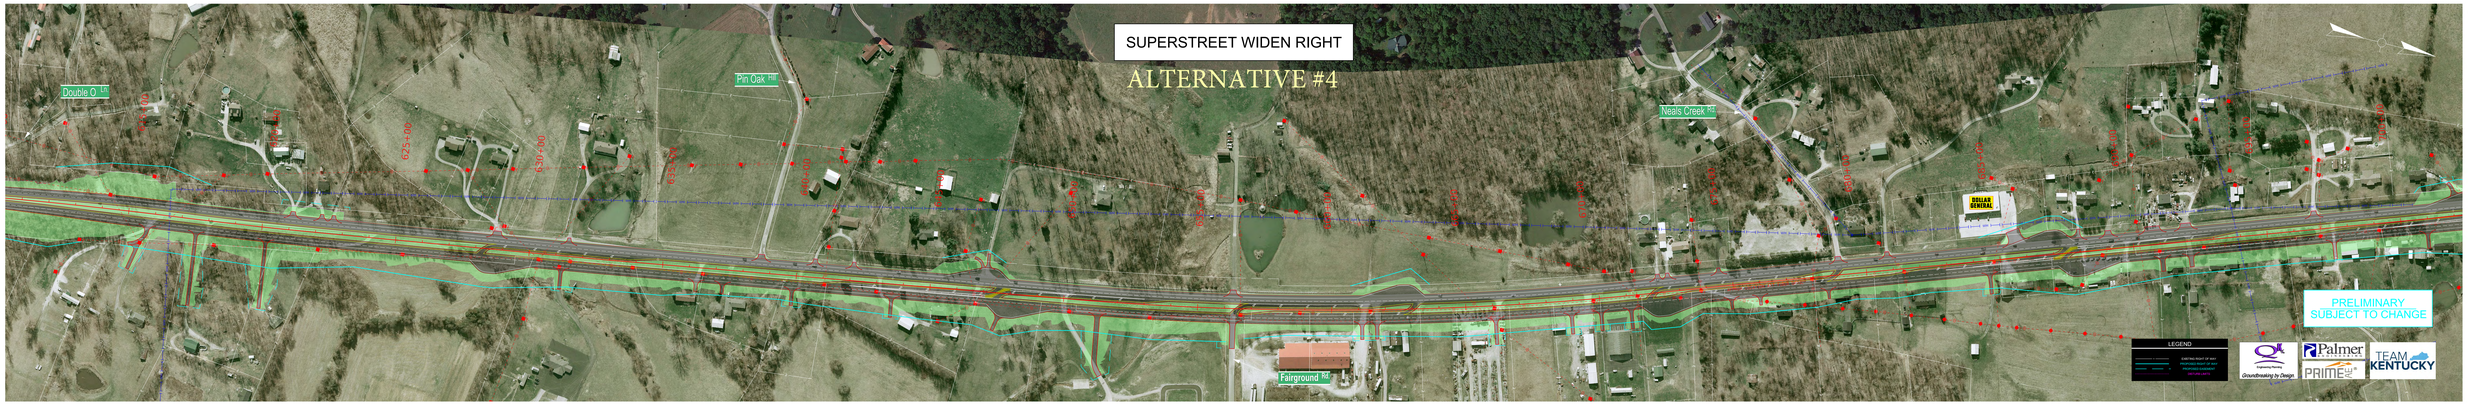

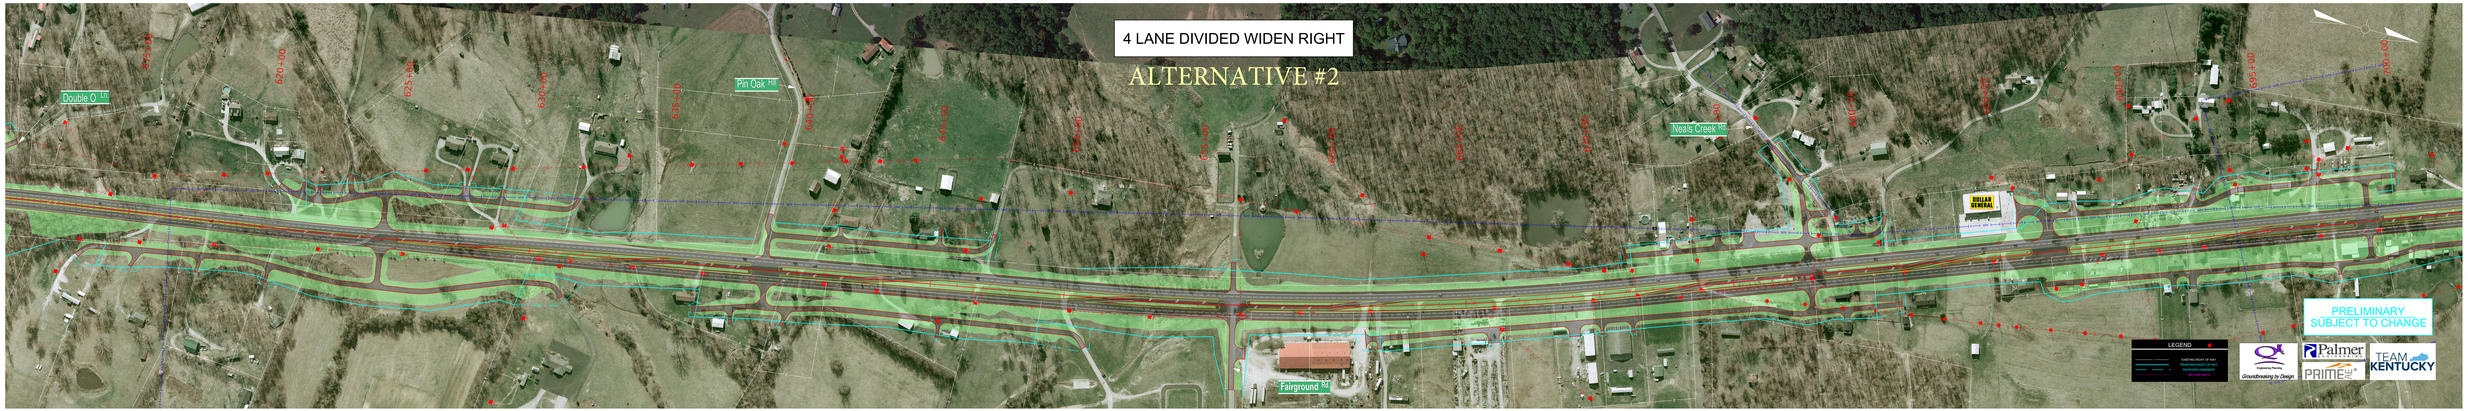

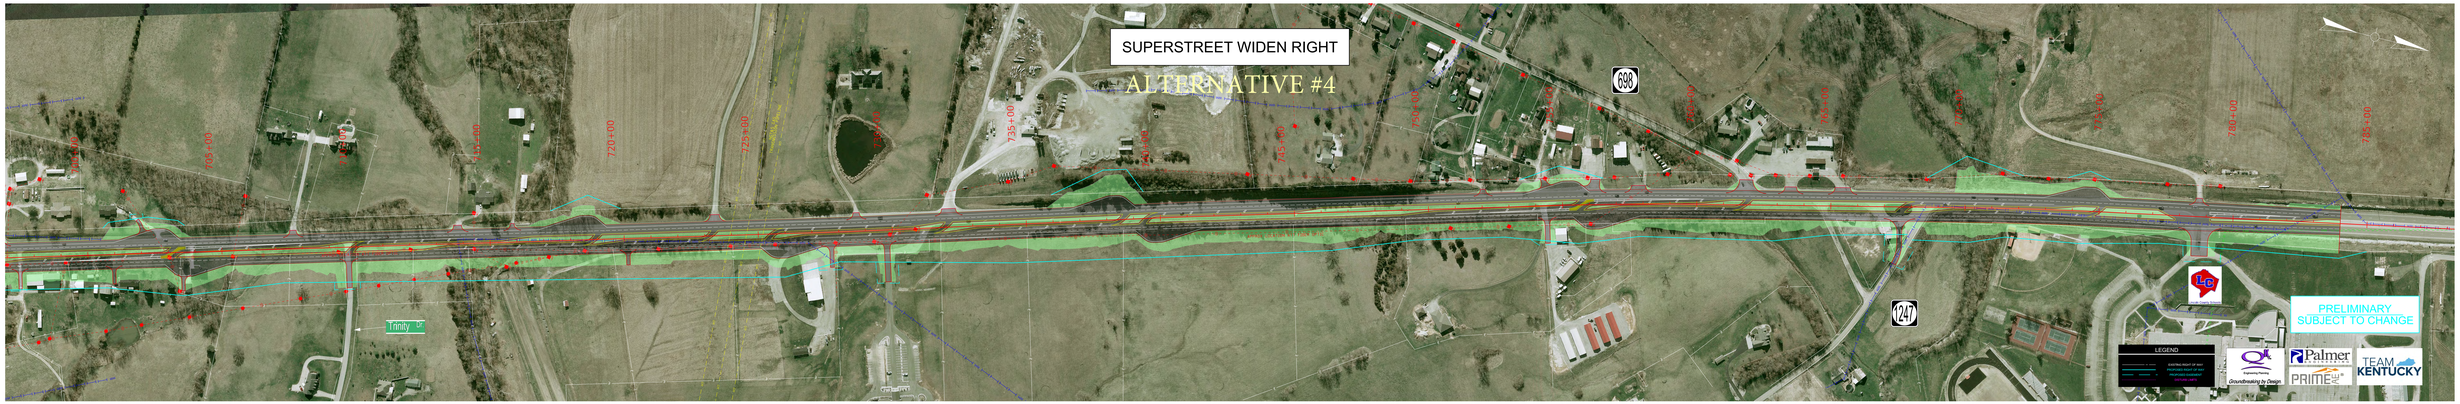

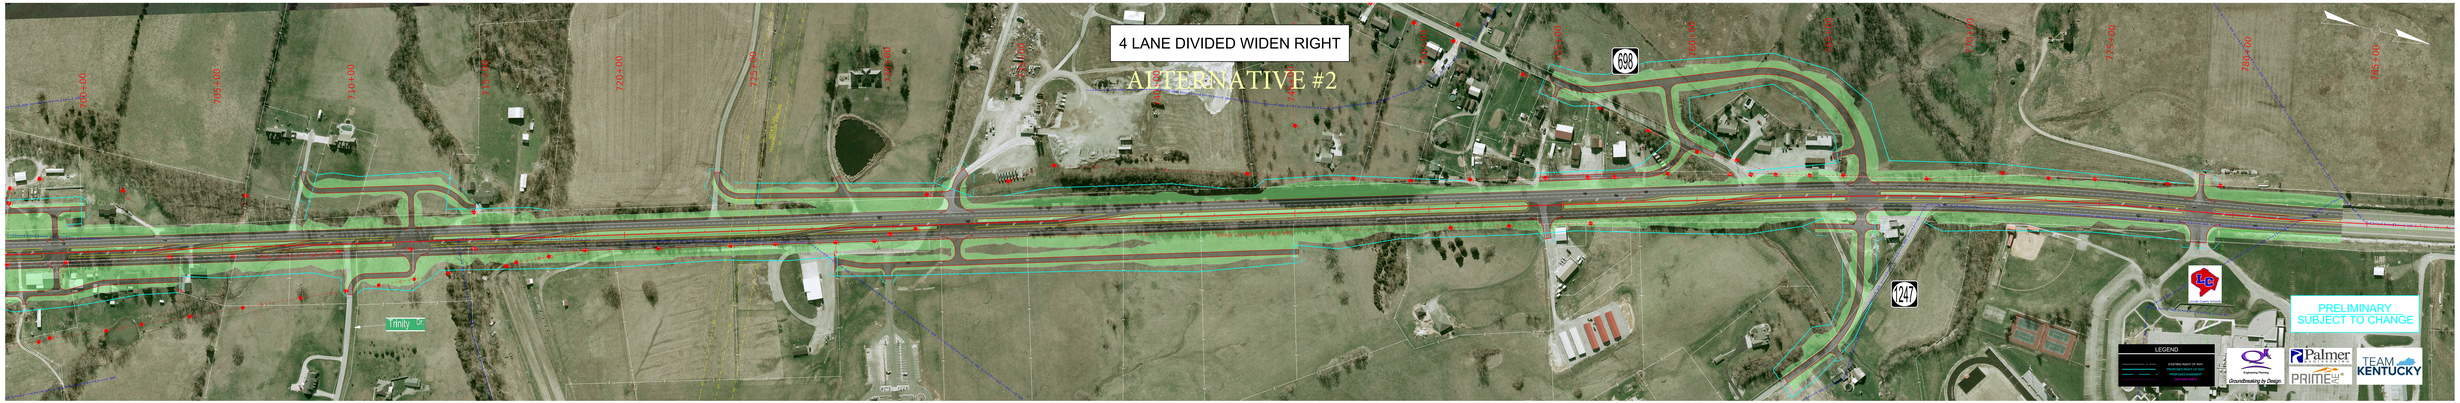

1247
1247
1247
643
3249
Countryside Est
Spice Ridge Rd
Skyline Dr
Double O Ln

SUPERSTREET WIDEN RIGHT

ALTERNATIVE #4

PRELIMINARY
SUBJECT TO CHANGE

LEGEND	
——— – ——	EXISTING RIGHT OF WAY
———	PROPOSED RIGHT OF WAY
—— —— –	PROPOSED EASEMENT
········	DISTURB LIMITS

COMMONWEALTH OF KENTUCKY
DEPARTMENT OF HIGHWAYS

DRAWING TITLE: US-27 SUPERSTREET WIDEN RIGHT	HORIZONTAL SCALE SCALE: 1"=100'	0' 100' 200' 400'	STA 525+00 TO 610+00	ITEM NO. 8-167 COUNTY OF LINCOLN SHEET NO. SUPERSTREET WIDEN RIGHT PLAN 1

1247
1247
1247
643
3249
Countryside Est
Spice Ridge Rd
Skyline Dr
Double O Ln

4 LANE DIVIDED WIDEN RIGHT

ALTERNATIVE #2

PRELIMINARY
SUBJECT TO CHANGE

LEGEND	
——— – ——	EXISTING RIGHT OF WAY
———	PROPOSED RIGHT OF WAY
—— —— –	PROPOSED EASEMENT
········	DISTURB LIMITS

COMMONWEALTH OF KENTUCKY
DEPARTMENT OF HIGHWAYS

DRAWING TITLE: US-27 4 LANE DIVIDED WIDEN RIGHT	HORIZONTAL SCALE SCALE: 1"=100'	0' 100' 200' 400'	STA 525+00 TO 610+00	ITEM NO. 8-167 COUNTY OF LINCOLN SHEET NO. 4 LANE DIVIDED WIDEN RIGHT PLAN 1

OpenRoads Designer v10.16.2.267 USER: mhutchinson FILE NAME: W:\19105 LINCOLN US 27 (8-167)\PHASE1-PLG\03 PLAN-PROFILE\PUBLIC MEETING DISPLAYS\WIDEN LT BOARD.DGN

SUPERSTREET WIDEN RIGHT
ALTERNATIVE #4
Double O Ln
Pin Oak Rd
Neals Creek Rd
Fairground Rd
DOLLAR GENERAL
PRELIMINARY
SUBJECT TO CHANGE
LEGEND
EXISTING RIGHT OF WAY
PROPOSED RIGHT OF WAY
PROPOSED EASEMENT
DISTURB LIMITS
Engineering Planning
Groundbreaking by Design.
Palmer ENGINEERING
PRIME AE
TEAM KENTUCKY

COMMONWEALTH OF KENTUCKY DEPARTMENT OF HIGHWAYS	DRAWING TITLE: US-27 SUPERSTREET WIDEN RIGHT	HORIZONTAL SCALE SCALE: 1"=100'	0' 100' 200' 400'	STA 610+00 TO 700+00	ITEM NO. 8-167 COUNTY OF LINCOLN SHEET NO. US-27 SUPERSTREET WIDEN LEFT PLAN 2

4 LANE DIVIDED WIDEN RIGHT
ALTERNATIVE #2
Double O Ln
Pin Oak Rd
Neals Creek Rd
Fairground Rd
DOLLAR GENERAL
PRELIMINARY
SUBJECT TO CHANGE
LEGEND
EXISTING RIGHT OF WAY
PROPOSED RIGHT OF WAY
PROPOSED EASEMENT
DISTURB LIMITS
Engineering Planning
Groundbreaking by Design.
Palmer ENGINEERING
PRIME AE
TEAM KENTUCKY

COMMONWEALTH OF KENTUCKY DEPARTMENT OF HIGHWAYS	DRAWING TITLE: US-27 4 LANE DIVIDED WIDEN RIGHT	HORIZONTAL SCALE SCALE: 1"=100'	0' 100' 200' 400'	STA 610+00 TO 700+00	ITEM NO. 8-167 COUNTY OF LINCOLN SHEET NO. US-27 4 LANE DIVIDED WIDEN RIGHT PLAN 2

SUPERSTREET WIDEN RIGHT

ALTERNATIVE #4

698
1247
Trinity Ln
705+00
710+00
715+00
720+00
725+00
735+00
740+00
745+00
750+00
755+00
760+00
765+00
770+00
775+00
780+00
785+00
Lincoln County Schools

PRELIMINARY
SUBJECT TO CHANGE

LEGEND

— — —	EXISTING RIGHT OF WAY
———	PROPOSED RIGHT OF WAY
— — —	PROPOSED EASEMENT
⋯⋯⋯	DISTURB LIMITS

Engineering Planning
Groundbreaking by Design.
Palmer ENGINEERING
PRIME AE
TEAM KENTUCKY

COMMONWEALTH OF KENTUCKY DEPARTMENT OF HIGHWAYS	DRAWING TITLE: US-27 SUPERSTREET WIDEN RIGHT	HORIZONTAL SCALE SCALE: 1"=100'	0' 100' 200' 400'	STA 700+00 TO 785+00	ITEM NO. 8-167 COUNTY OF LINCOLN SHEET NO. US-27 SUPERSTREET WIDEN RIGHT PLAN 3

---

4 LANE DIVIDED WIDEN RIGHT

ALTERNATIVE #2

698
1247
Trinity Ln
700+00
705+00
710+00
715+00
720+00
725+00
730+00
735+00
745+00
750+00
755+00
760+00
765+00
770+00
775+00
780+00
785+00
Lincoln County Schools

PRELIMINARY
SUBJECT TO CHANGE

LEGEND

— — —	EXISTING RIGHT OF WAY
———	PROPOSED RIGHT OF WAY
— — —	PROPOSED EASEMENT
⋯⋯⋯	DISTURB LIMITS

Engineering Planning
Groundbreaking by Design.
Palmer ENGINEERING
PRIME AE
TEAM KENTUCKY

COMMONWEALTH OF KENTUCKY DEPARTMENT OF HIGHWAYS	DRAWING TITLE: US-27 4 LANE DIVIDED WIDEN RIGHT	HORIZONTAL SCALE SCALE: 1"=100'	0' 100' 200' 400'	STA 700+00 TO 785+00	ITEM NO. 8-167 COUNTY OF LINCOLN SHEET NO. US-27 4 LANE DIVIDED WIDEN RIGHT PLAN 3

OpenRoads Designer v10.16.2.267 USER: mhutchinson FILE NAME: W:\19105 LINCOLN US 27 (8-167)\PHASE1-PLG\03 PLAN-PROFILE\PUBLIC MEETING DISPLAYS\WIDEN LT BOARD.DGN