PRELIMINARY PROPOSE
ALONG KY

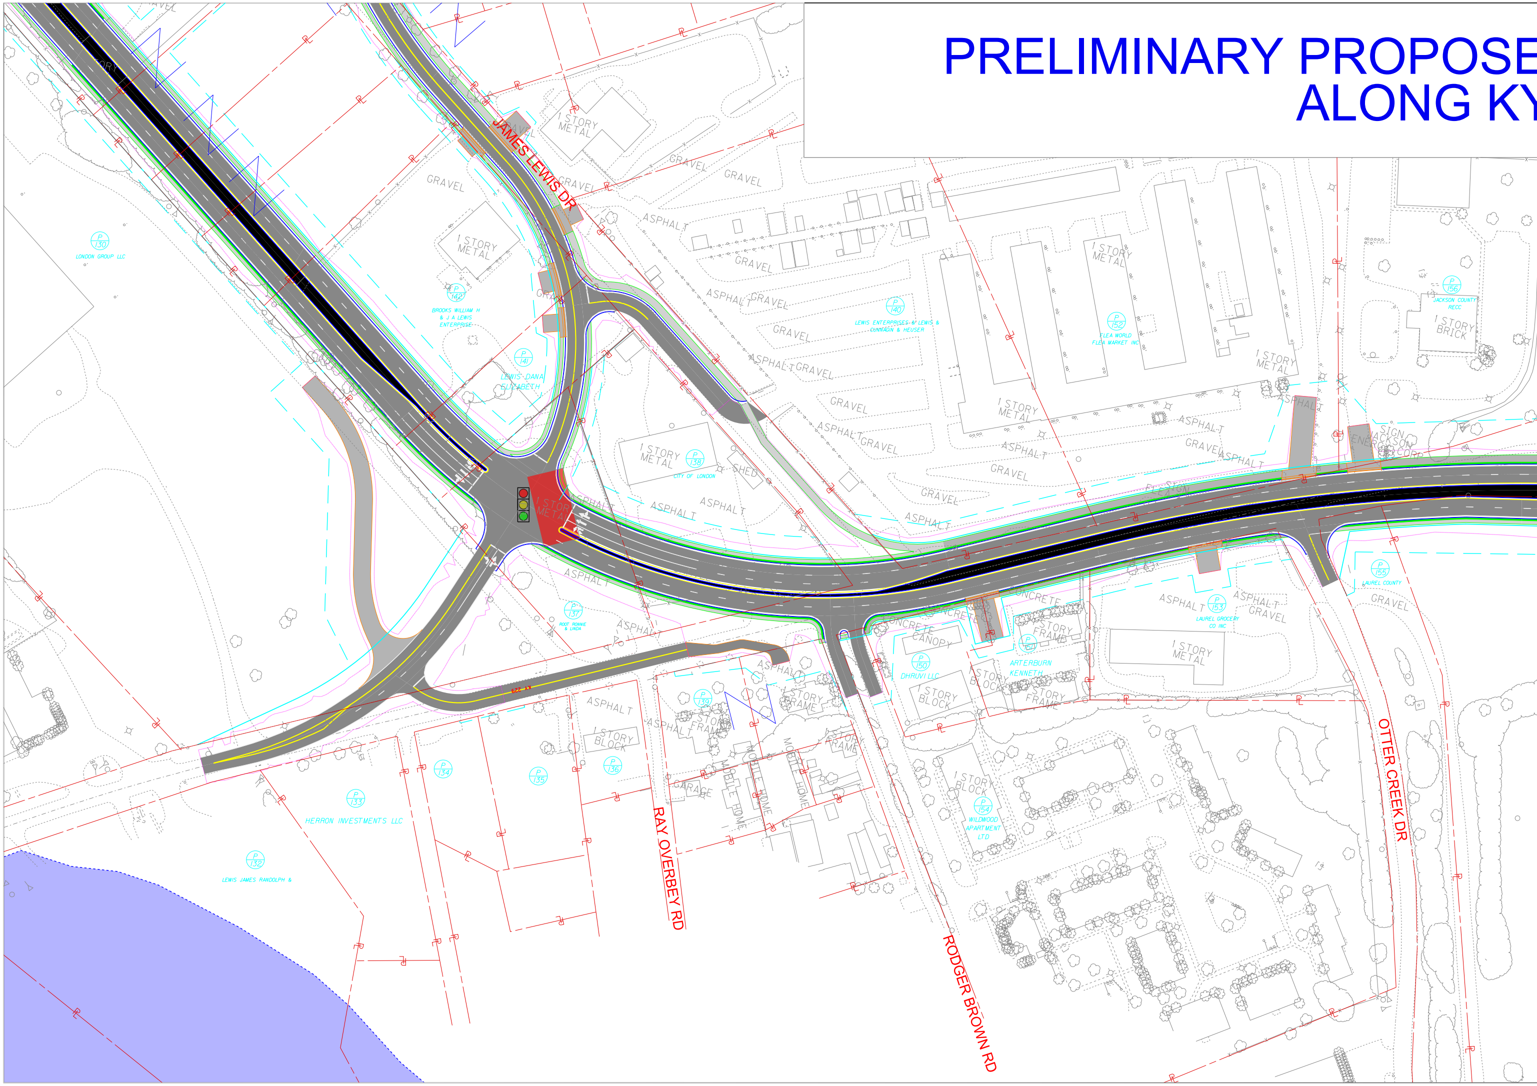
JAMES LEWIS DR
RAY OVERBEY RD
RODGER BROWN RD
OTTER CREEK DR
KY 229
P 130
LONDON GROUP LLC
P 142
BROOKS WILLIAM H & J A LEWIS ENTERPRISE
P 141
LEWIS DANA ELIZABETH
P 138
CITY OF LONDON
P 140
LEWIS ENTERPRISES & LEWIS & CUNNAGIN & HEUSER
P 152
FLEA WORLD FLEA MARKET INC
P 156
JACKSON COUNTY RECC
P 155
LAUREL COUNTY
P 153
LAUREL GROCERY CO INC
P 151
ARTERBURN KENNETH
P 150
DHRUVI LLC
P 154
WILDWOOD APARTMENT LTD
P 137
ROOT RONNIE & LINDA
P 139
P 133
HERRON INVESTMENTS LLC
P 132
LEWIS JAMES RANDOLPH &
P 134
P 135
P 136
1 STORY METAL
1 STORY BRICK
1 STORY BLOCK
1 STORY FRAME
MOBILE HOME
GARAGE
SHED
CANOPY
CONCRETE
SIGN
GRAVEL
ASPHALT

ED IMPROVEMENTS
Y 229

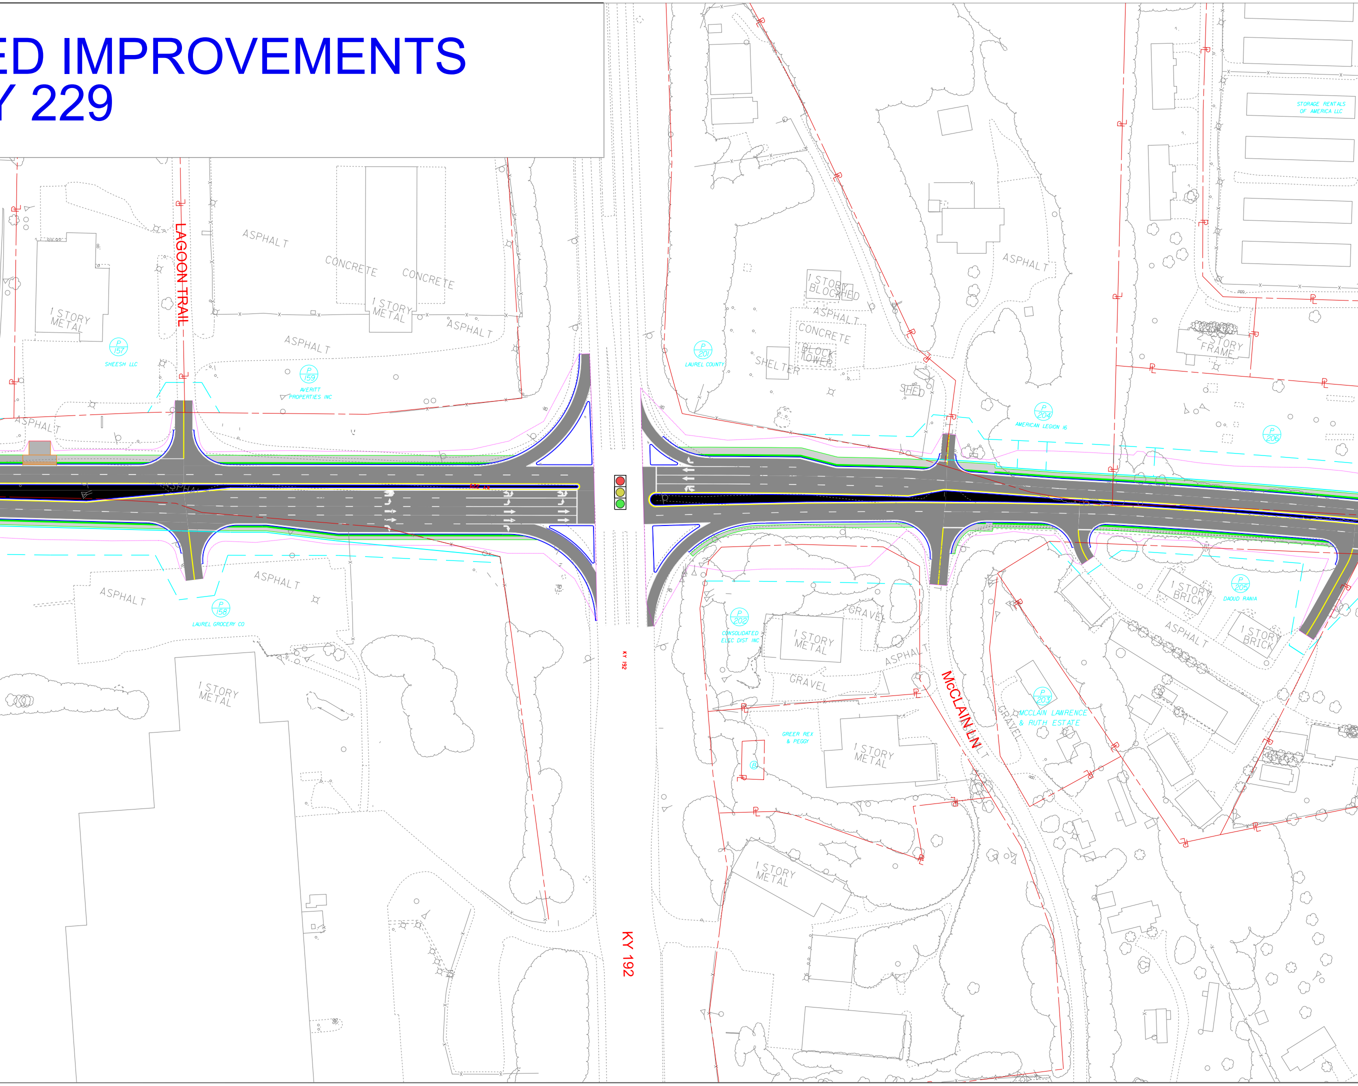
LAGOON TRAIL
ASPHALT
CONCRETE
CONCRETE
1 STORY METAL
1 STORY METAL
ASPHALT
ASPHALT
P 157
SHEESH LLC
P 159
AVERITT PROPERTIES INC
ASPHALT
ASPHALT
P 158
LAUREL GROCERY CO
1 STORY METAL
P 201
LAUREL COUNTY
1 STORY BLOCK SHED
ASPHALT
CONCRETE
BLOCK TOWER
SHELTER
SHED
ASPHALT
P 204
AMERICAN LEGION 16
STORAGE RENTALS OF AMERICA LLC
2 STORY FRAME
P 206
P 202
CONSOLIDATED ELEC DIST INC
1 STORY METAL
GRAVEL
ASPHALT
GRAVEL
McCLAIN LN
GRAVEL
P 203
MCCLAIN LAWRENCE & RUTH ESTATE
GREER REX & PEGGY
1 STORY METAL
1 STORY METAL
1 STORY BRICK
P 205
DAOUD RANIA
1 STORY BRICK
ASPHALT
KY 192
KY 192

PRELIMINARY

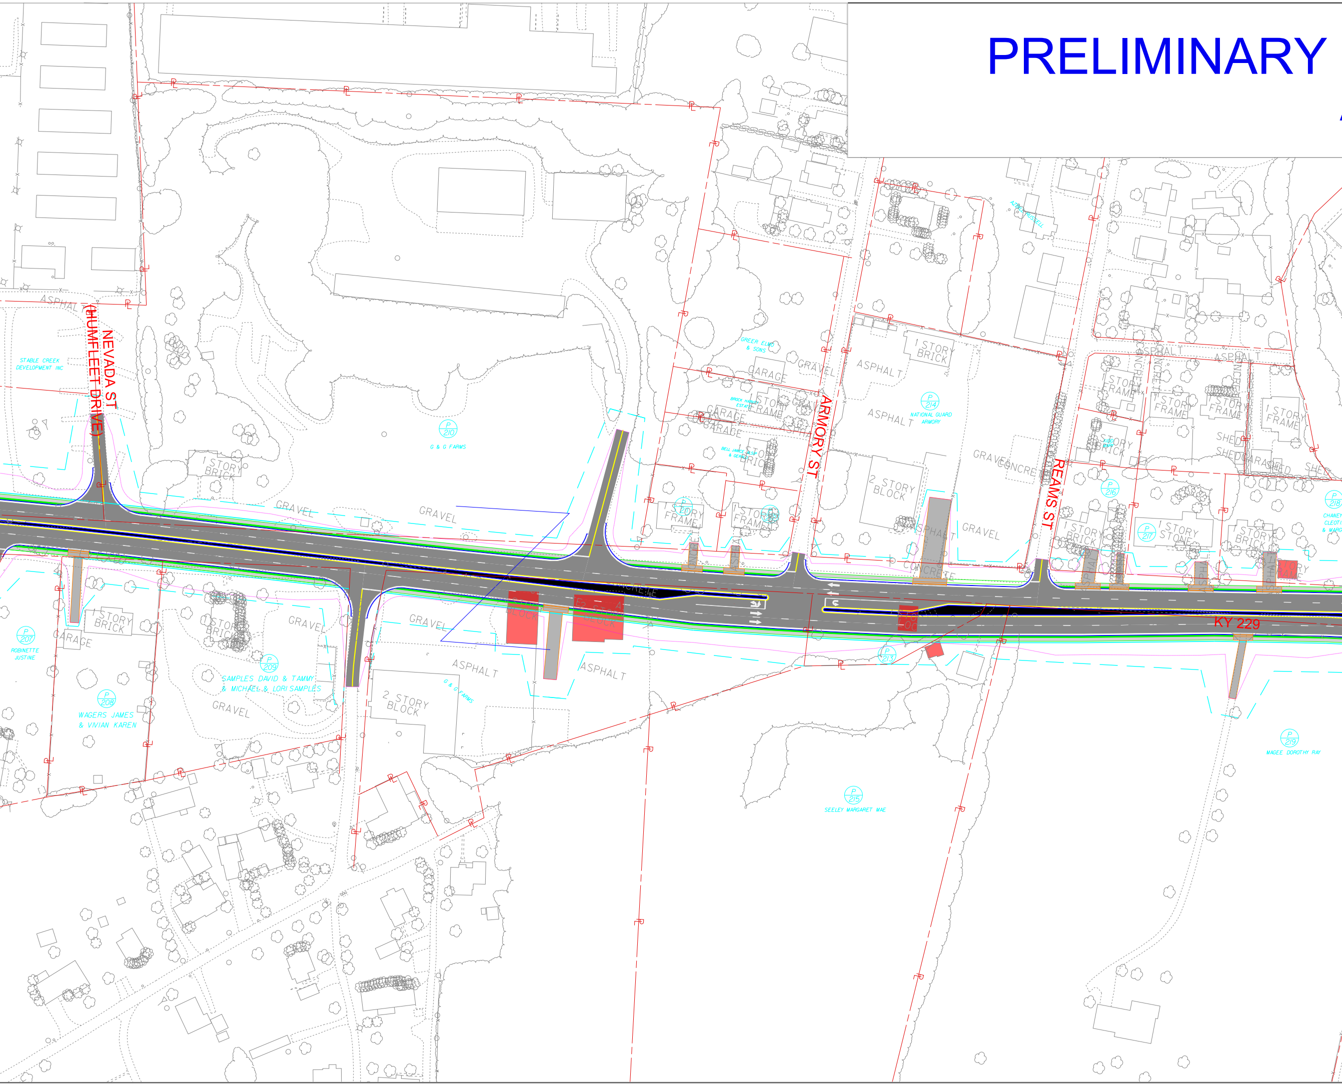
NEVADA ST
(HUMFLEET DRIVE)
ARMORY ST
REAMS ST
KY 229
STABLE CREEK DEVELOPMENT INC
P 210
G & G FARMS
GREER ELMO & SONS
P 214
NATIONAL GUARD ARMORY
P 216
P 217
P 218
CHANEY CLEOT
P 207
ROBINETTE JUSTINE
P 208
WAGERS JAMES & VIVIAN KAREN
P 209
SAMPLES DAVID & TAMMY & MICHAEL & LORI SAMPLES
G & G FARMS
P 213
P 215
SEELEY MARGARET MAE
P 219
MAGEE DOROTHY RAY
1 STORY BRICK
1 STORY FRAME
1 STORY STONE
2 STORY BLOCK
GARAGE
SHED
ASPHALT
GRAVEL
CONCRETE

PROPOSED IMPROVEMENTS ALONG KY 229

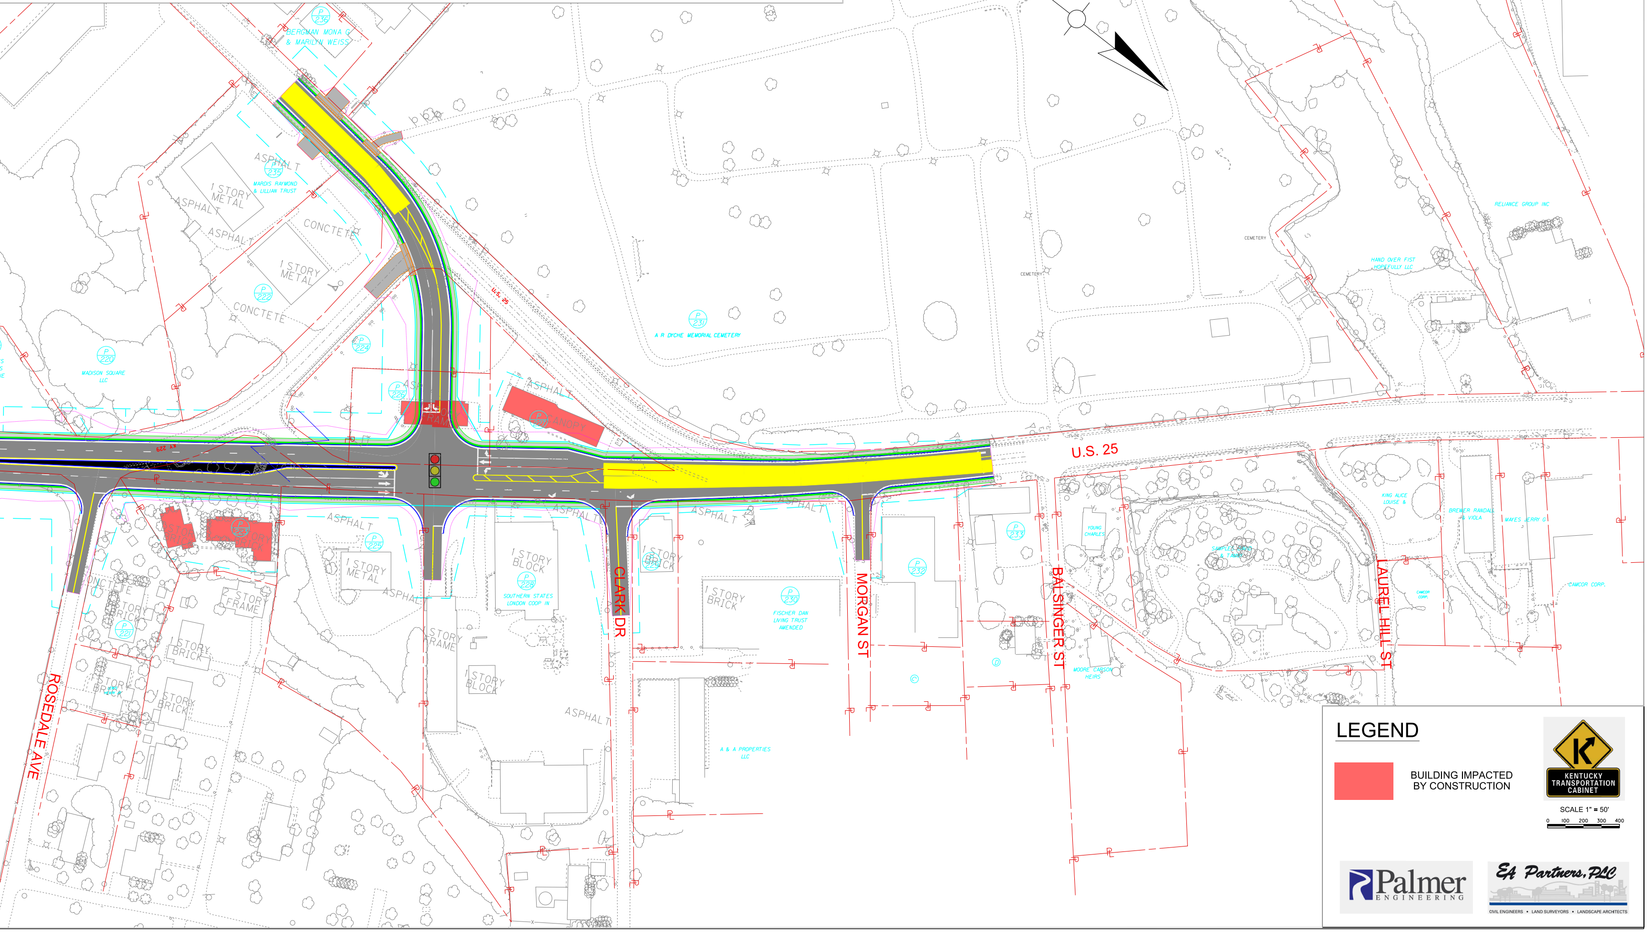
U.S. 25
KY 229
U.S. 25
ROSEDALE AVE
CLARK DR
MORGAN ST
BALSINGER ST
LAUREL HILL ST
BERGMAN MONA G & MARILYN WEISS
MARCIS RAYMOND & LILLIAN TRUST
MADISON SQUARE LLC
A R DYCHE MEMORIAL CEMETERY
CEMETERY
CEMETERY
RELIANCE GROUP INC
HAND OVER FIST HOPEFULLY LLC
SOUTHERN STATES LONDON COOP IN
FISCHER DAN LIVING TRUST AMENDED
A & A PROPERTIES LLC
YOUNG CHARLES
MOORE CARSON HEIRS
KING ALICE LOUISE &
BREWER RANDALL & VIOLA
MAYES JERRY G
CAMCOR CORP.
CANOPY
ASPHALT
CONCRETE
1 STORY METAL
1 STORY BLOCK
1 STORY BRICK
2 STORY FRAME
1 STORY FRAME
P 235
P 222
P 224
P 226
P 220
P 225
P 228
P 230
P 232
P 233

LEGEND

🟥 BUILDING IMPACTED BY CONSTRUCTION

KENTUCKY TRANSPORTATION CABINET

SCALE 1" = 50'

0 100 200 300 400

Palmer ENGINEERING

EA Partners, PLC

CIVIL ENGINEERS • LAND SURVEYORS • LANDSCAPE ARCHITECTS