
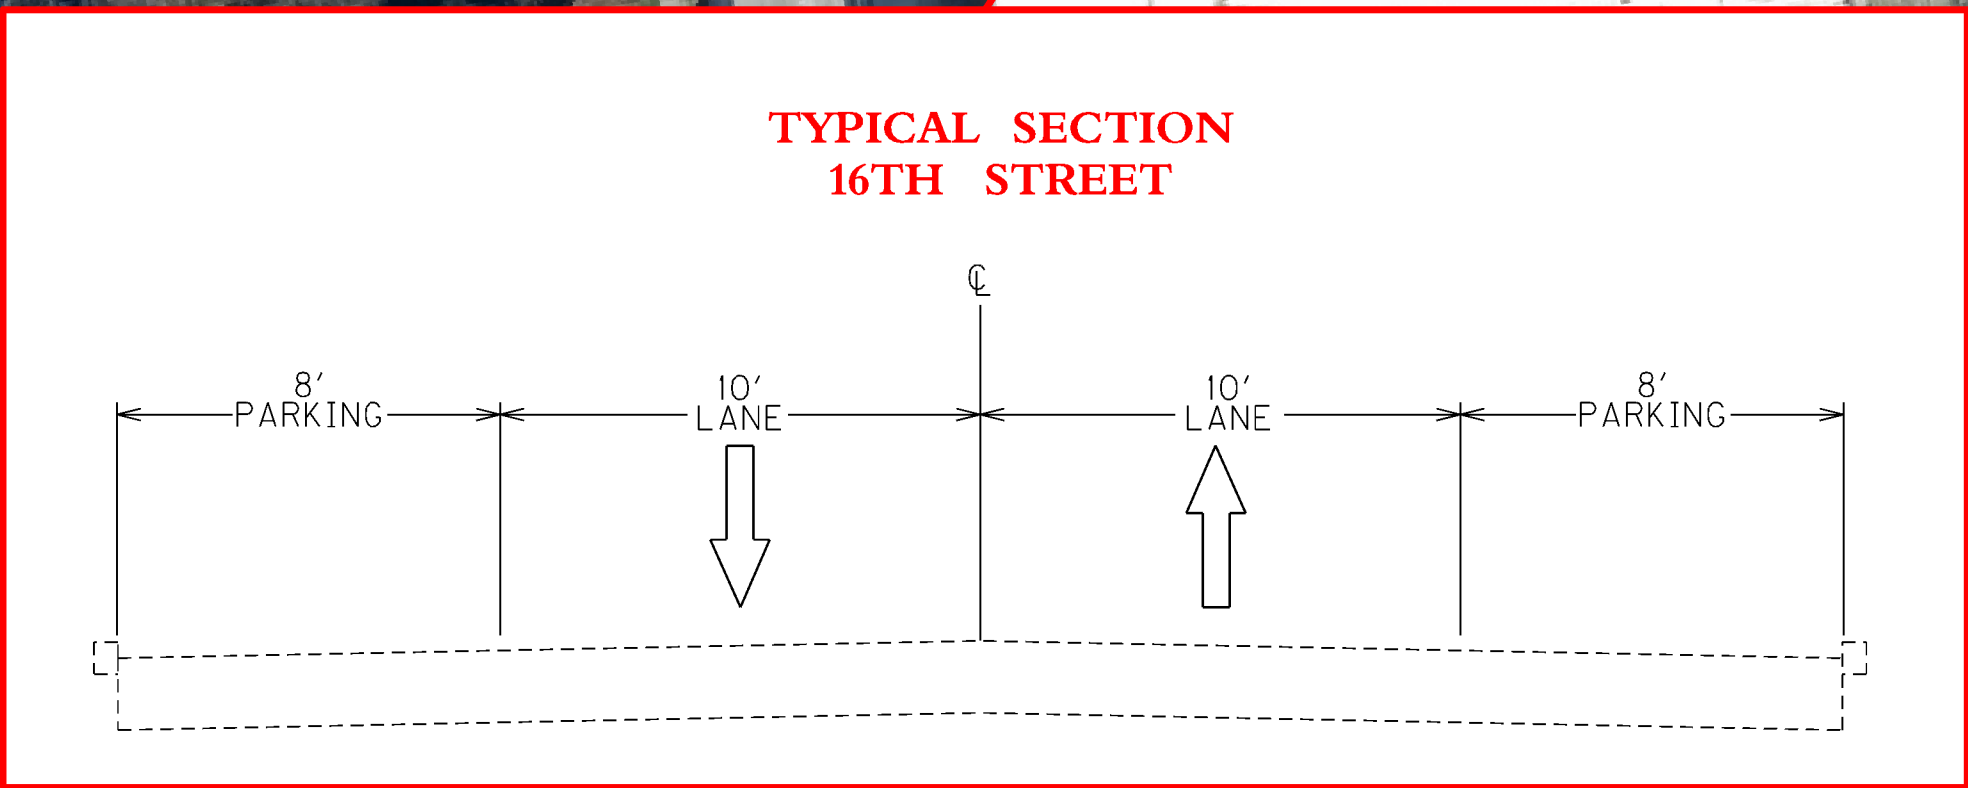


15TH STREET AND 16TH STREET
MAIN STREET TO PORTLAND AVENUE / BANK STREET
TWO-WAY OPTION

- ① CURB EXTENSIONS
- ② RAISED INTERSECTION
- ③ CONVERT SIGNAL TO ALL-WAY STOP
- ④ ACCESS MANAGEMENT
- ⑤ RAISED CROSSWALK
- ⑥ CONVERT SIGNAL TO ROUNDABOUT

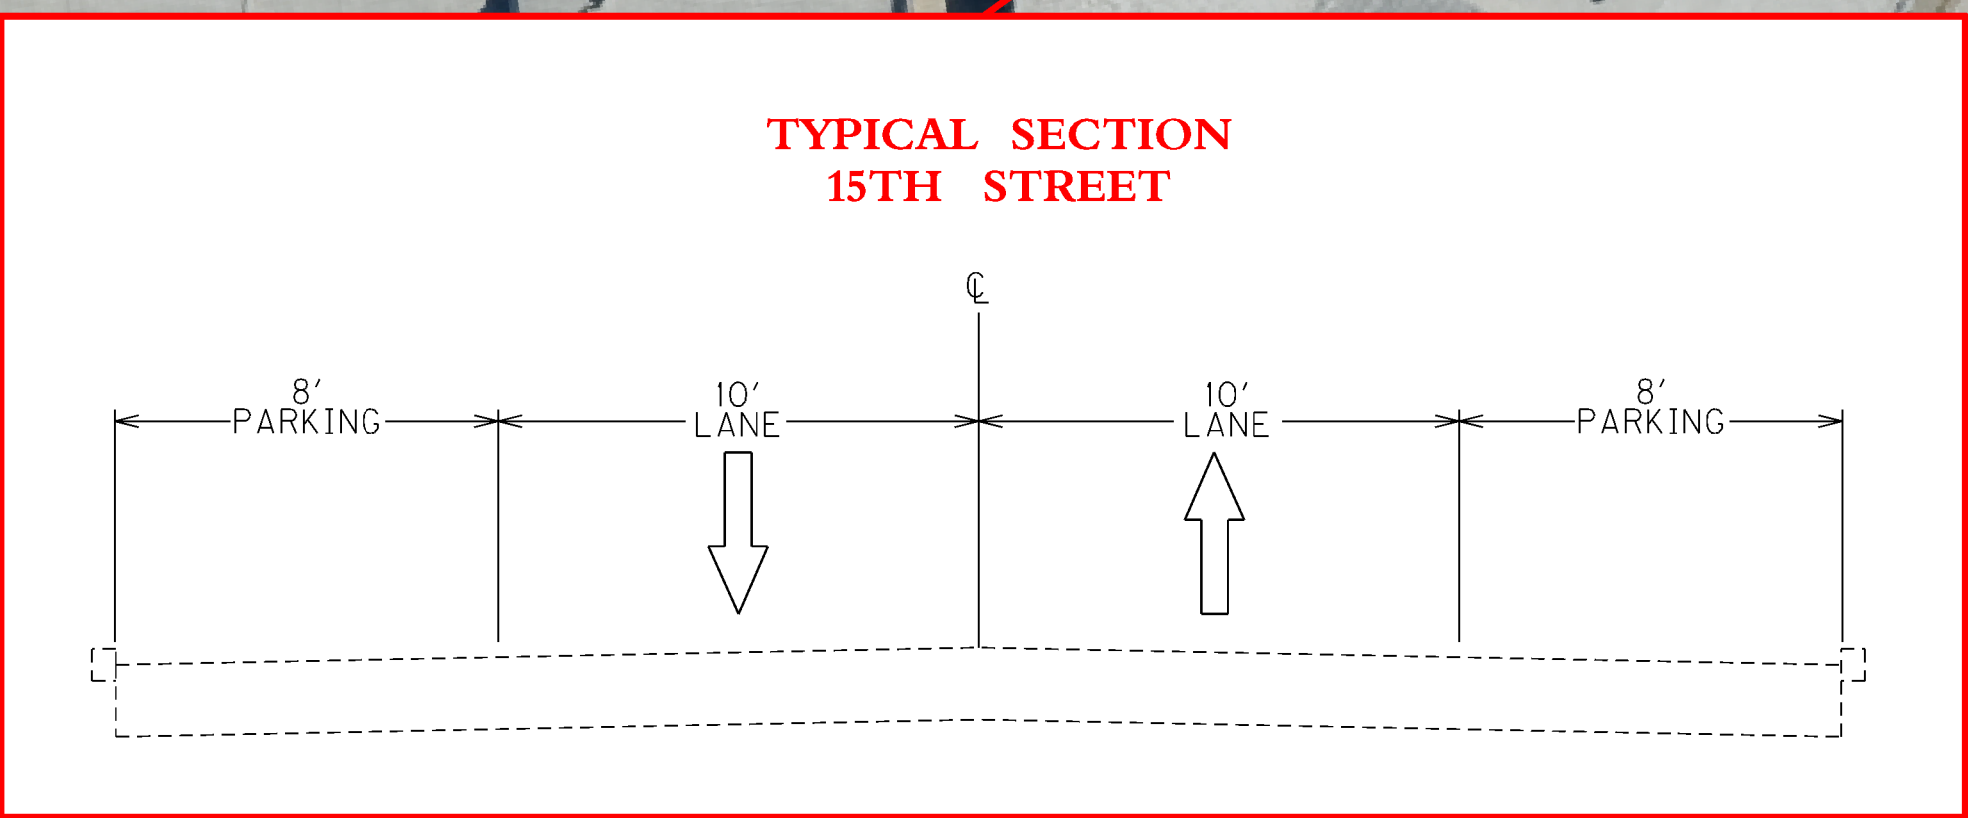

CONVERT SIDE STREET STOP
TO ALL-WAY STOP

CLOSE 17TH STREET TO
THROUGH TRAFFIC AND
CONSTRUCT NEW SIDEWALK
ALONG BANK STREET