

STRIPING NOTES:

- | | |
|--|--|
| ① PAVE STRIPING-THERMO-6 IN W | ⑮ PAVE MARKING-THERMO YIELD BAR-36 IN |
| ② PAVE STRIPING-THERMO-6 IN W (10' LENGTH, 30' GAP) | ⑯ PAVE MARK-THERMO-X-WALK-24 IN |
| ③ PAVE STRIPING-THERMO-6 IN Y | ⑰ PAVE MARKING-THERMO DOTTED LANE EXTEN (WHITE) |
| ④ PAVE STRIPING-THERMO-6 IN Y (SOLID/DASHED-10' LENGTH, 30' GAP) | ⑱ PAVE MARKING-THERMO DOTTED LANE EXTEN (YELLOW) |
| ⑤ PAVE STRIPING THERMO-6 IN Y (DOUBLE YELLOW) | ⑲ PAVE MARKING-THERMO CROSS HATCH (24 IN W) |
| ⑥ PAVE MARKING-THERMO CROSS-HATCH (12 IN W) | ⑳ PAVE MARKING-THERMO CROSS HATCH (24 IN Y) |
| ⑦ PAVE MARKING-THERMO CROSS-HATCH (12 IN Y) | ㉑ PAVE MARK-THERMO STRAIGHT ARROW |
| ⑧ PAVE MARKING-THERMO X-WALK-6 IN | ㉒ PAVE MARK-THERMO TWLTL ARROW |
| ⑨ PAVE MARKING-THERMO STOP BAR 24 IN | ㉓ PAVE STRIPING-THERMO-12 IN W (3' LENGTH, 9' GAP) |
| ⑩ PAVE MARKING-THERMO CURV ARROW | ㉔ PAVE STRIPING-THERMO-6 IN W (2' LENGTH, 4' GAP) |
| ⑪ PAVE MARKING-THERMO COMB ARROW | ㉕ PAVE STRIPING-THERMO-12 IN Y |
| ⑫ PAVE MARKING-THERMO ONLY | ㉖ PAVE STRIPING-THERMO-12 IN W |
| ⑬ PAVE MARKING-THERMO BUS | ㉗ PAVE MARKING THERMO-BIKE LANE ARROW |
| ⑭ PAVE MARK-THERMO CONE CAP-SOLID YELLOW | ㉘ PAINT SYMBOL-BICYCLE LANE |


BEGIN CONST.
STA 101+19.91

NOTES:

- ALL PARKING/STOPPING SIGNAGE, INCLUDING PEAK HOUR, TO BE REMOVED.
- ALL EXISTING ONE-WAY SIGNAGE TO BE REMOVED AND WILL BE REPLACED AS SHOWN IN THE PLAN.
- REPLACE ALL SNOW EMERGENCY SNOW SIGNAGE AT EXISTING LOCATION UNLESS OTHERWISE NOTED.
- ALL NO LOITERING/LITTERING SIGNAGE TO BE REMOVED.
- ALL OTHER SIGNAGE TO REMAIN UNLESS OTHERWISE NOTED IN THE PLAN.
- REMOVE ALL EXISTING US 150 WAYFINDING SIGNAGE.
- STREET NAME SIGNS TO BE MODIFIED ACCORDING TO THE MUTCD AND LMPW DESIGN SPECIFICATIONS.

LEGEND

- EXISTING PARKING METER (DO NOT DISTURB)
- EXISTING TARC BUS STOP (DO NOT DISTURB)
- EXISTING FIRE HYDRANT (DO NOT DISTURB)

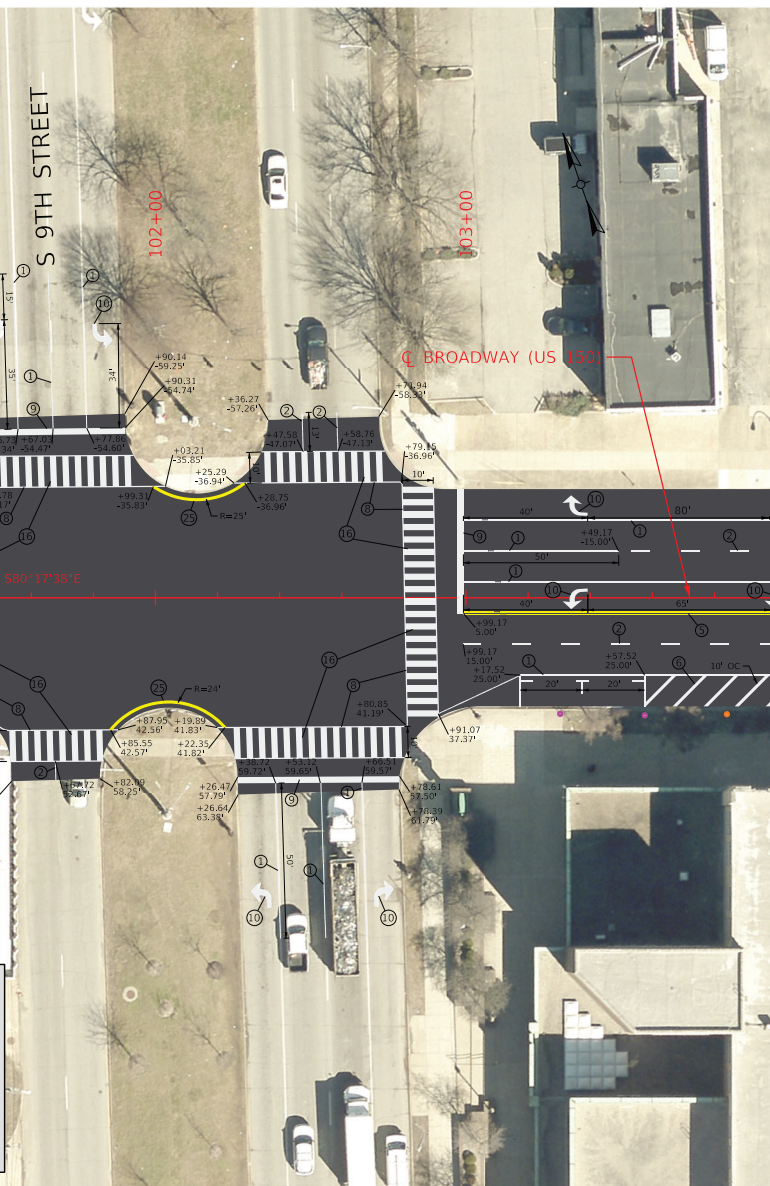


COMMONWEALTH OF KENTUCKY
DEPARTMENT OF HIGHWAYS



DRAWING TITLE: BROADWAY (US 150) SIGNING AND STRIPING PLANS

HORIZONTAL SCALE
SCALE: 1"=20'

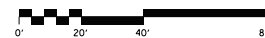


STA 101+19.91 TO STA 104+00

ITEM NO.
05-9057.00

COUNTY OF
JEFFERSON

SHEET NO.
RS

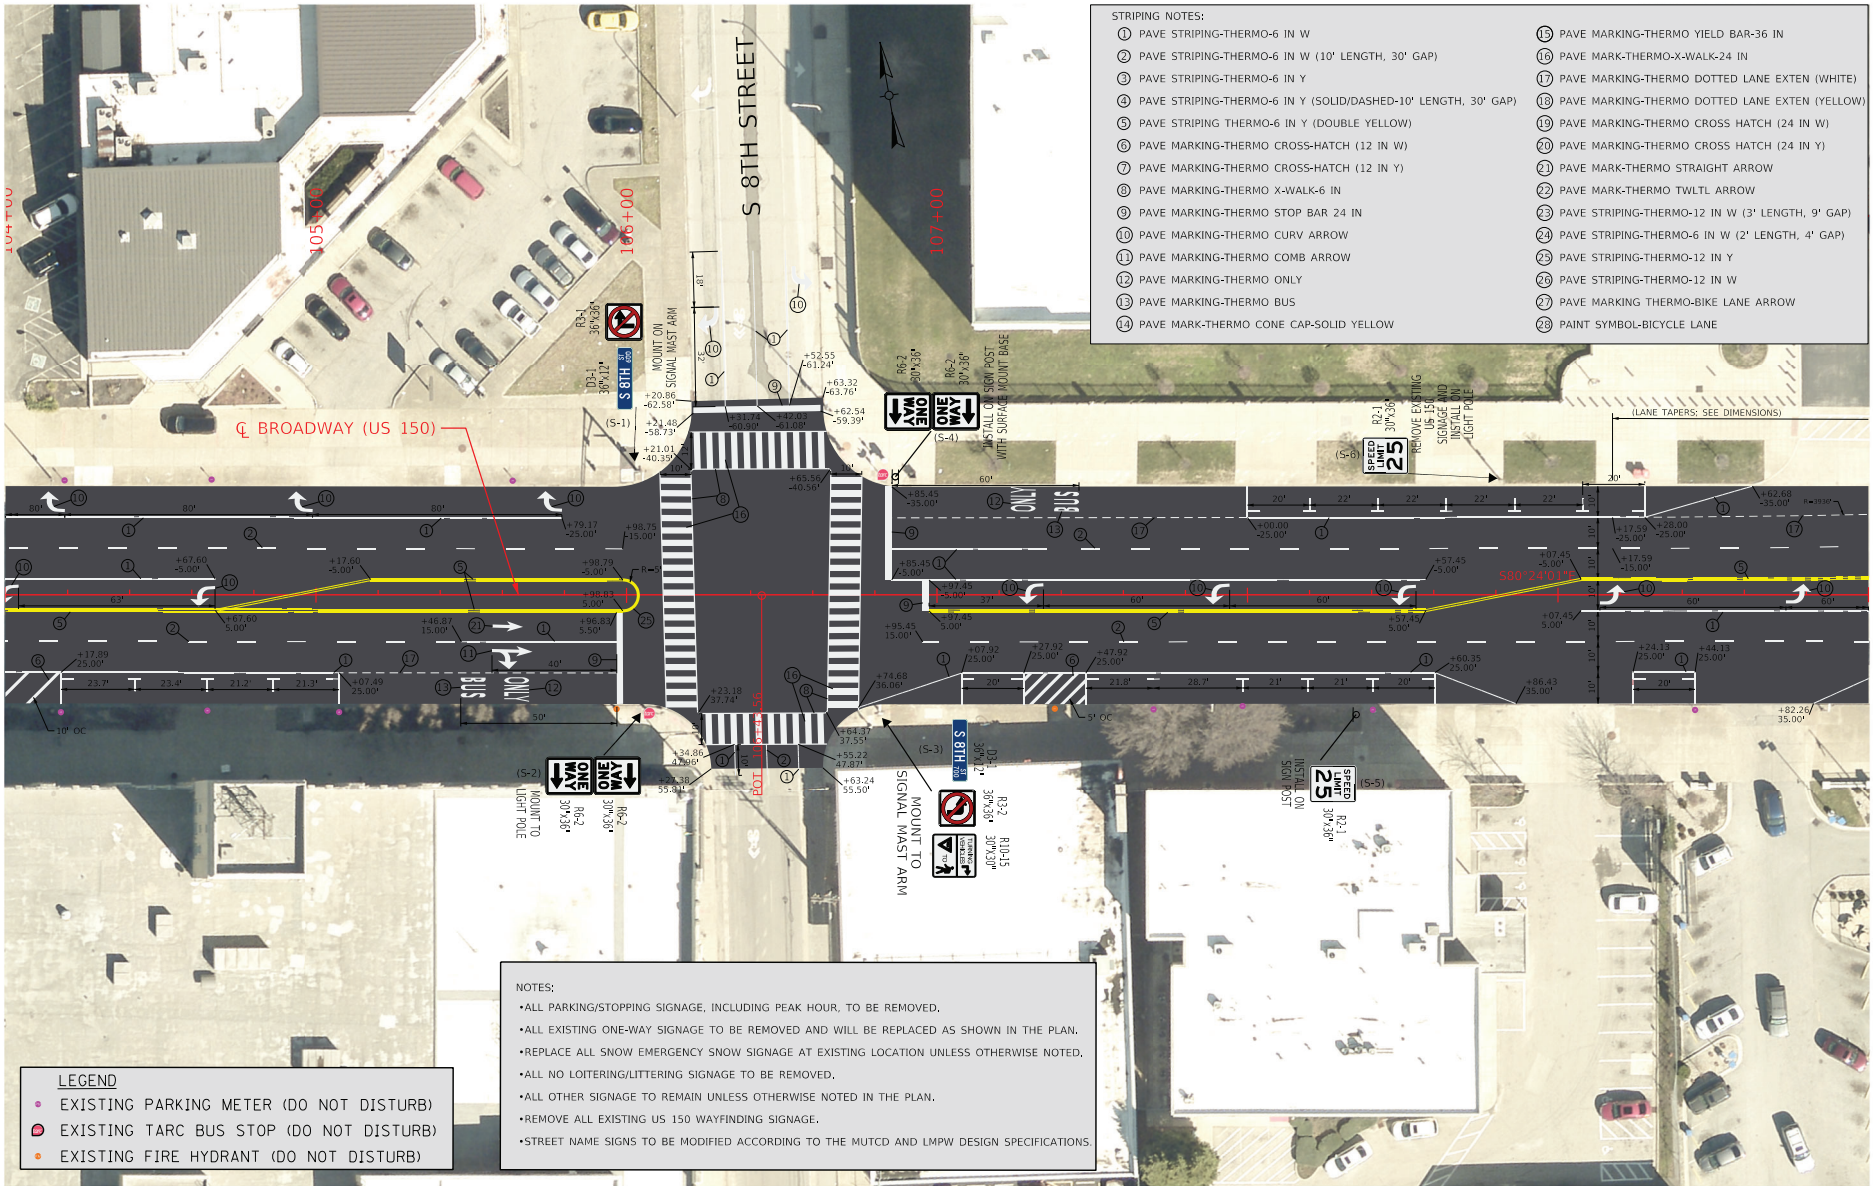


STRIPING NOTES:	
① PAVE STRIPING-THERMO-6 IN W	⑮ PAVE MARKING-THERMO YIELD BAR-36 IN
② PAVE STRIPING-THERMO-6 IN W (10' LENGTH, 30" GAP)	⑯ PAVE MARK-THERMO-X-WALK-24 IN
③ PAVE STRIPING-THERMO-6 IN Y	⑰ PAVE MARKING-THERMO DOTTED LANE EXTEN (WHITE)
④ PAVE STRIPING-THERMO-6 IN Y (SOLID/DASHED-10' LENGTH, 30" GAP)	⑱ PAVE MARKING-THERMO DOTTED LANE EXTEN (YELLOW)
⑤ PAVE STRIPING THERMO-6 IN Y (DOUBLE YELLOW)	⑲ PAVE MARKING-THERMO CROSS HATCH (24 IN W)
⑥ PAVE MARKING-THERMO CROSS-HATCH (12 IN W)	⑳ PAVE MARKING-THERMO CROSS HATCH (24 IN Y)
⑦ PAVE MARKING-THERMO CROSS-HATCH (12 IN Y)	㉑ PAVE MARK-THERMO STRAIGHT ARROW
⑧ PAVE MARKING-THERMO X-WALK-6 IN	㉒ PAVE MARK-THERMO TWLTL ARROW
⑨ PAVE MARKING-THERMO STOP BAR 24 IN	㉓ PAVE STRIPING-THERMO-12 IN W (3' LENGTH, 9' GAP)
⑩ PAVE MARKING-THERMO CURV ARROW	㉔ PAVE STRIPING-THERMO-6 IN W (2' LENGTH, 4' GAP)
⑪ PAVE MARKING-THERMO COMB ARROW	㉕ PAVE STRIPING-THERMO-12 IN Y
⑫ PAVE MARKING-THERMO ONLY	㉖ PAVE STRIPING-THERMO-12 IN W
⑬ PAVE MARKING-THERMO BUS	㉗ PAVE MARKING THERMO-BIKE LANE ARROW
⑭ PAVE MARK-THERMO CONE CAP-SOLID YELLOW	㉘ PAINT SYMBOL-BICYCLE LANE

NOTES:

- ALL PARKING/STOPPING SIGNAGE, INCLUDING PEAK HOUR, TO BE REMOVED.
- ALL EXISTING ONE-WAY SIGNAGE TO BE REMOVED AND WILL BE REPLACED AS SHOWN IN THE PLAN.
- REPLACE ALL SNOW EMERGENCY SNOW SIGNAGE AT EXISTING LOCATION UNLESS OTHERWISE NOTED.
- ALL NO LOITERING/LITTERING SIGNAGE TO BE REMOVED.
- ALL OTHER SIGNAGE TO REMAIN UNLESS OTHERWISE NOTED IN THE PLAN.
- REMOVE ALL EXISTING US 150 WAYFINDING SIGNAGE.
- STREET NAME SIGNS TO BE MODIFIED ACCORDING TO THE MUTCD AND LMPW DESIGN SPECIFICATIONS.

LEGEND	
●	EXISTING PARKING METER (DO NOT DISTURB)
Ⓚ	EXISTING TARC BUS STOP (DO NOT DISTURB)
●	EXISTING FIRE HYDRANT (DO NOT DISTURB)

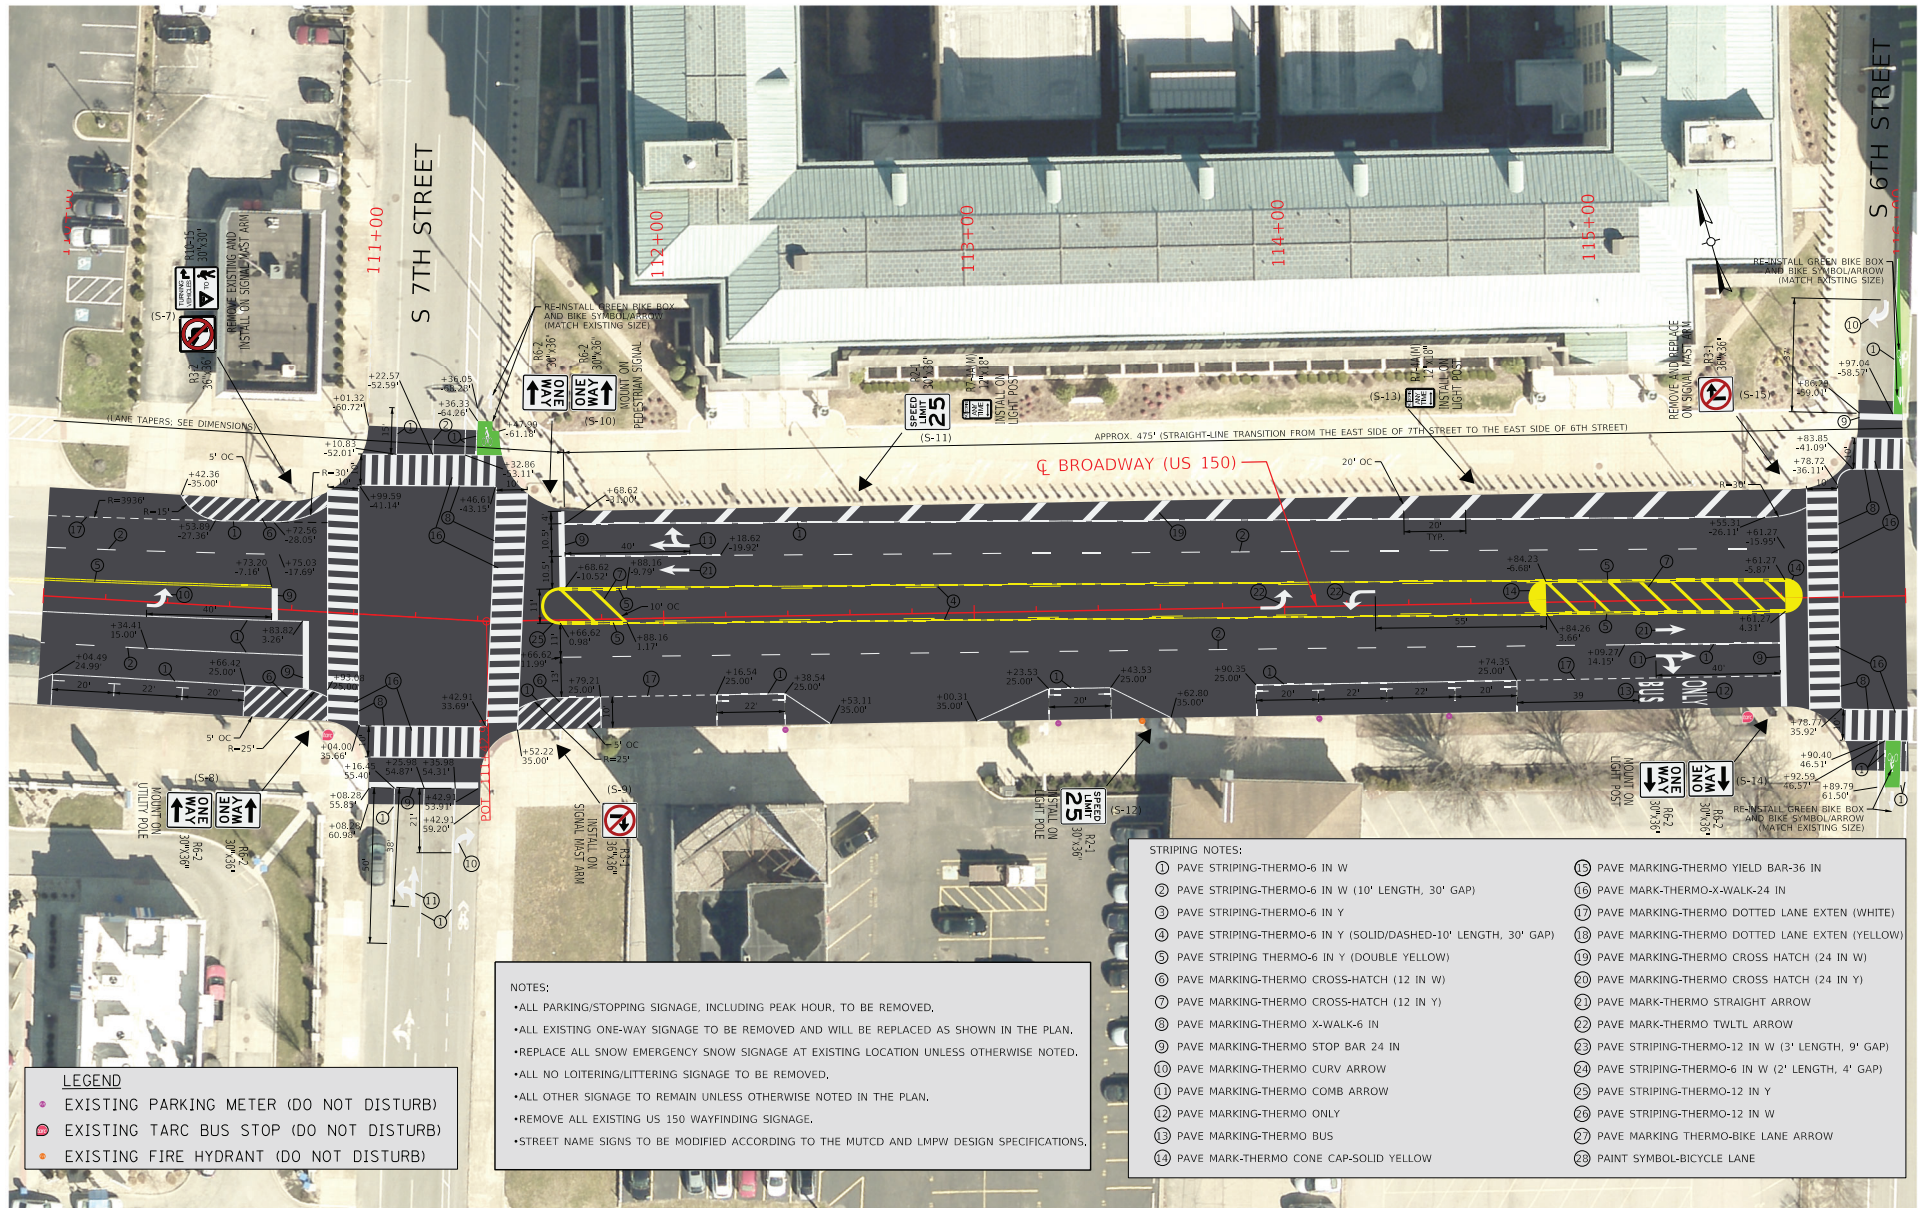


COMMONWEALTH OF KENTUCKY
DEPARTMENT OF HIGHWAYS



DRAWING TITLE: BROADWAY (US 150) SIGNING AND STRIPING PLANS

HORIZONTAL SCALE
SCALE: 1"=20'

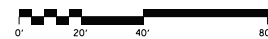

STA 110+00 TO STA 116+00


ITEM NO.
05-9057.00

COUNTY OF
JEFFERSON

SHEET NO.
R7

STRIPING NOTES:

- ① PAVE STRIPING-THERMO-6 IN W
- ② PAVE STRIPING-THERMO-6 IN W (10' LENGTH, 30' GAP)
- ③ PAVE STRIPING-THERMO-6 IN Y
- ④ PAVE STRIPING-THERMO-6 IN Y (SOLID/DASHED-10' LENGTH, 30' GAP)
- ⑤ PAVE STRIPING-THERMO-6 IN Y (DOUBLE YELLOW)
- ⑥ PAVE MARKING-THERMO CROSS-HATCH (12 IN W)
- ⑦ PAVE MARKING-THERMO CROSS-HATCH (12 IN Y)
- ⑧ PAVE MARKING-THERMO X-WALK-6 IN
- ⑨ PAVE MARKING-THERMO STOP BAR 24 IN
- ⑩ PAVE MARKING-THERMO CURV ARROW
- ⑪ PAVE MARKING-THERMO COMB ARROW
- ⑫ PAVE MARKING-THERMO ONLY
- ⑬ PAVE MARKING-THERMO BUS
- ⑭ PAVE MARK-THERMO CONE CAP-SOLID YELLOW
- ⑮ PAVE MARKING-THERMO YIELD BAR-36 IN
- ⑯ PAVE MARK-THERMO-X-WALK-24 IN
- ⑰ PAVE MARKING-THERMO DOTTED LANE EXTEN (WHITE)
- ⑱ PAVE MARKING-THERMO DOTTED LANE EXTEN (YELLOW)
- ⑲ PAVE MARKING-THERMO CROSS HATCH (24 IN W)
- ⑳ PAVE MARKING-THERMO CROSS HATCH (24 IN Y)
- ㉑ PAVE MARK-THERMO STRAIGHT ARROW
- ㉒ PAVE MARK-THERMO TWLTL ARROW
- ㉓ PAVE STRIPING-THERMO-12 IN W (3' LENGTH, 9' GAP)
- ㉔ PAVE STRIPING-THERMO-6 IN W (2' LENGTH, 4' GAP)
- ㉕ PAVE STRIPING-THERMO-12 IN Y
- ㉖ PAVE STRIPING-THERMO-12 IN W
- ㉗ PAVE MARKING THERMO-BIKE LANE ARROW
- ㉘ PAINT SYMBOL-BICYCLE LANE

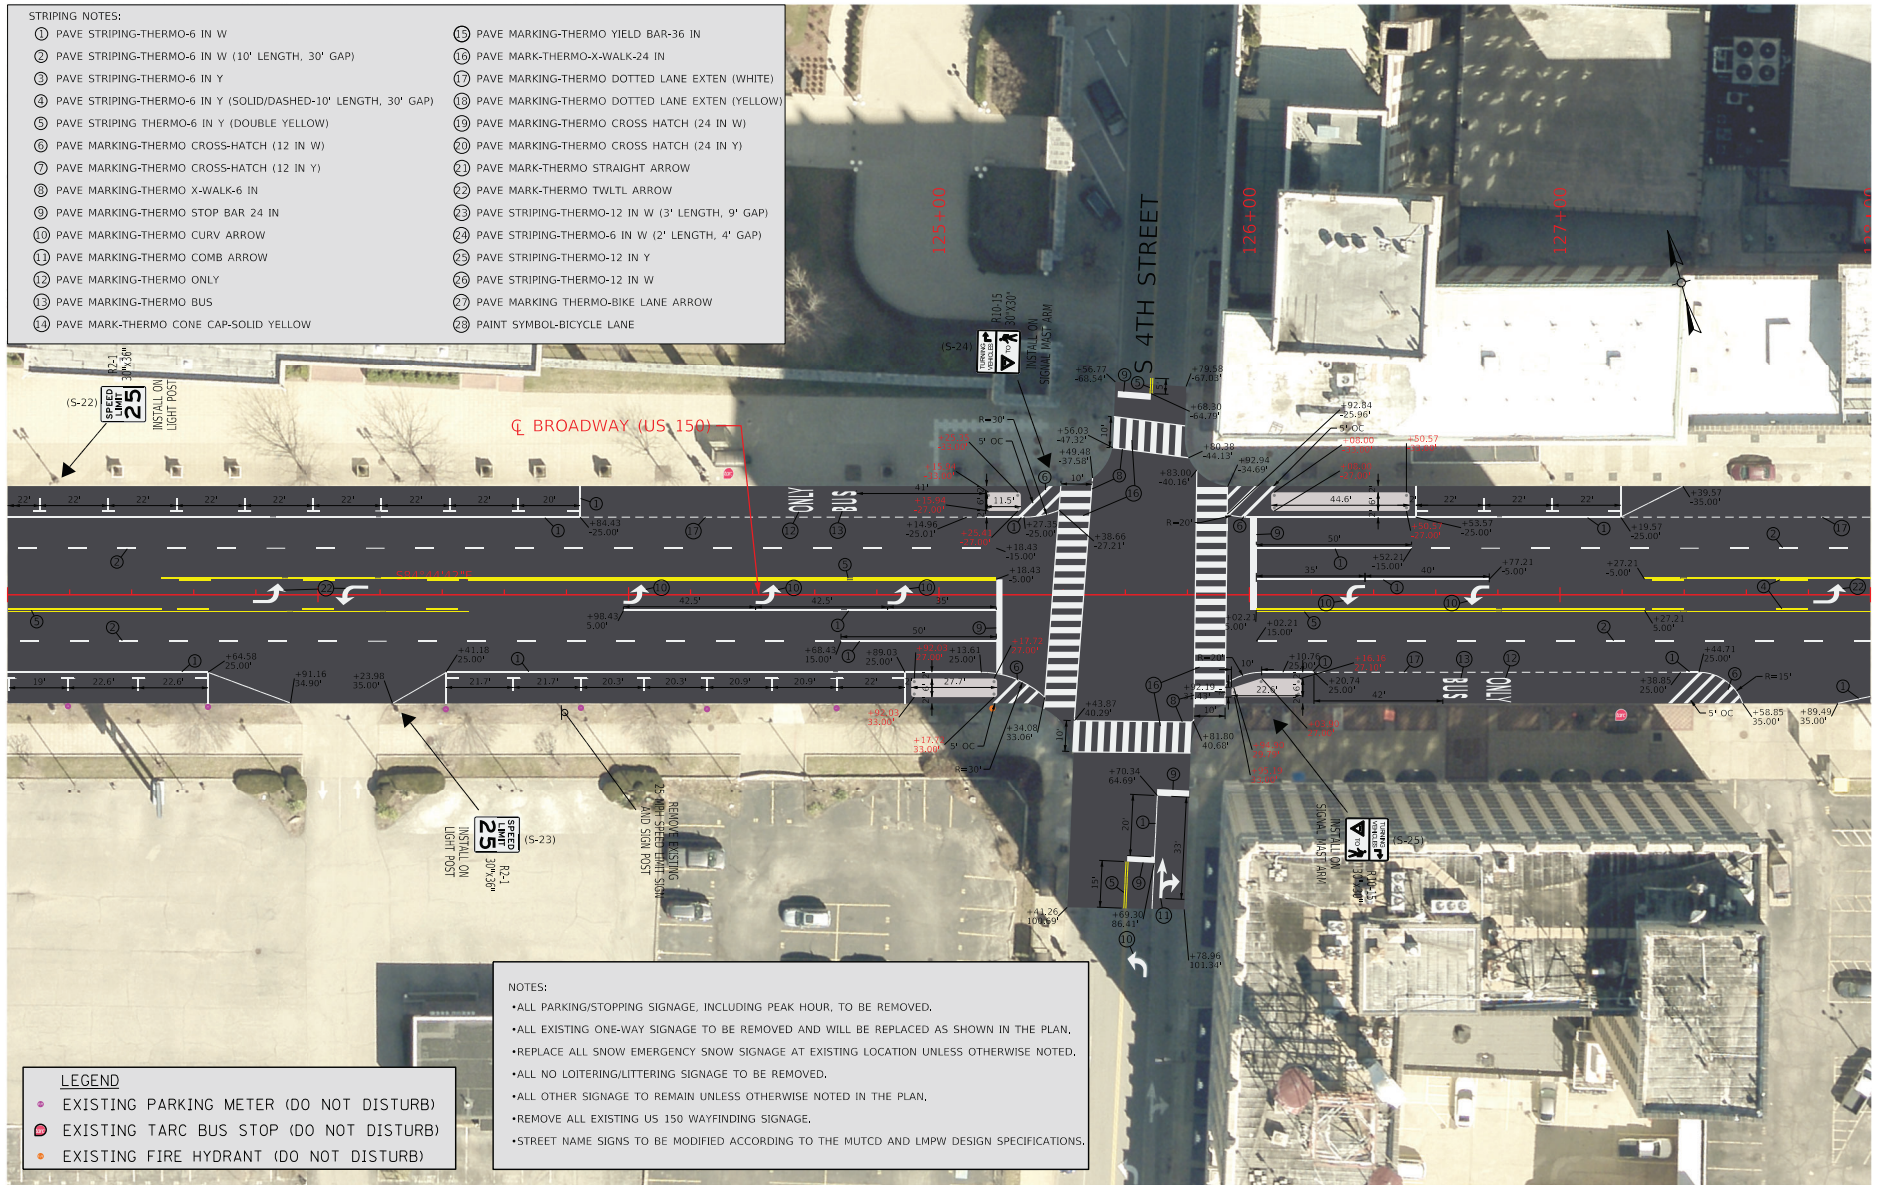


COMMONWEALTH OF KENTUCKY
DEPARTMENT OF HIGHWAYS

USER: USEN095421

DRAWING TITLE: BROADWAY (US 150) SIGNING AND STRIPING PLANS

HORIZONTAL SCALE
1"=20'

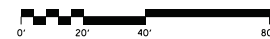

STA 122+00 TO STA 128+00


ITEM NO.
05-9057.00

COUNTY OF
JEFFERSON

SHEET NO.
R9

OpenRoads Designer v10.16.2.267

FILE NAME: C:\BMS\WSP-JS-PW-02\1003771\BROADWAY - PLAN 5.DGN

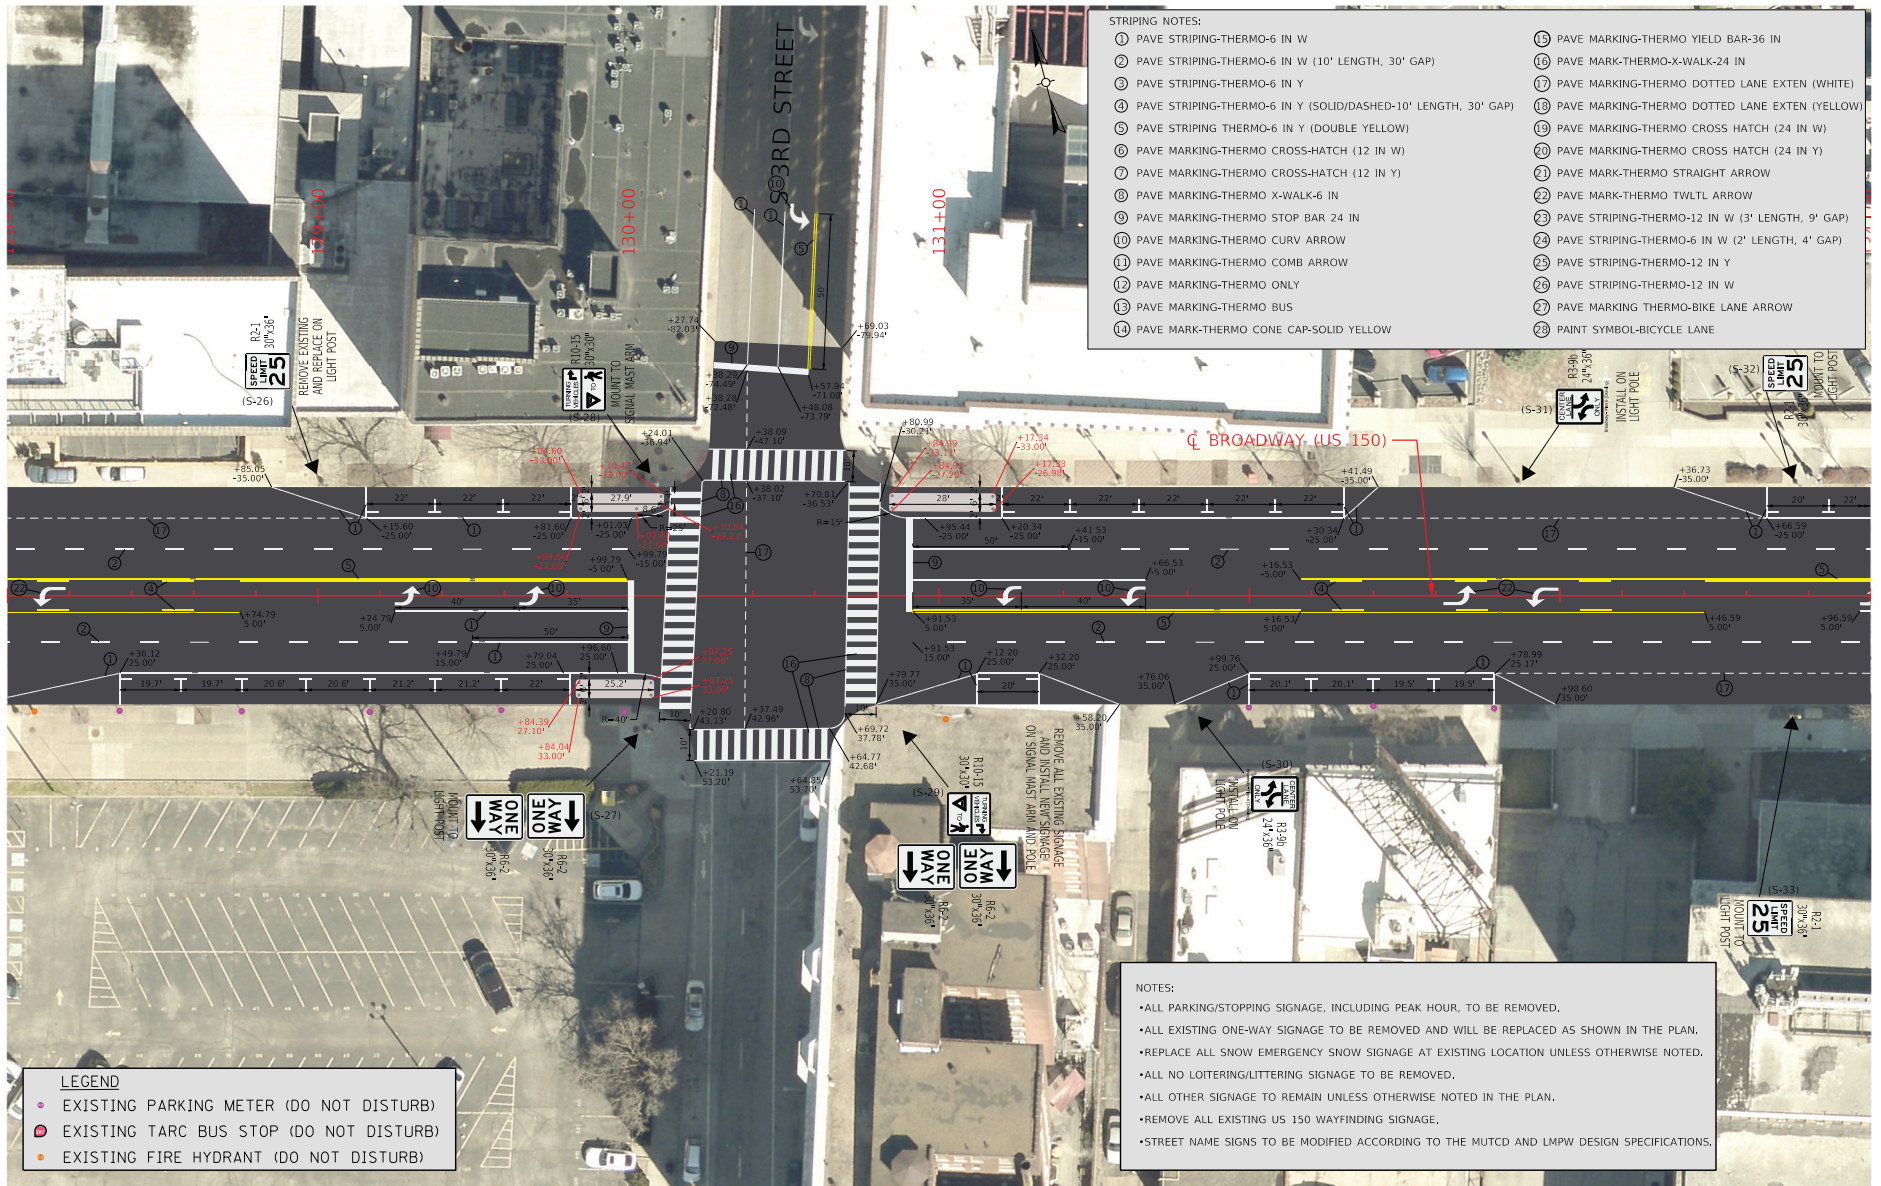


COMMONWEALTH OF KENTUCKY
DEPARTMENT OF HIGHWAYS



DRAWING TITLE: BROADWAY (US 150) SIGNING AND STRIPING PLANS

HORIZONTAL SCALE
SCALE: 1"=20'

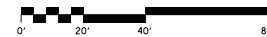


STA 128+00 TO STA 134+00

ITEM NO.
05-9057.00

COUNTY OF
JEFFERSON

SHEET NO.
R10

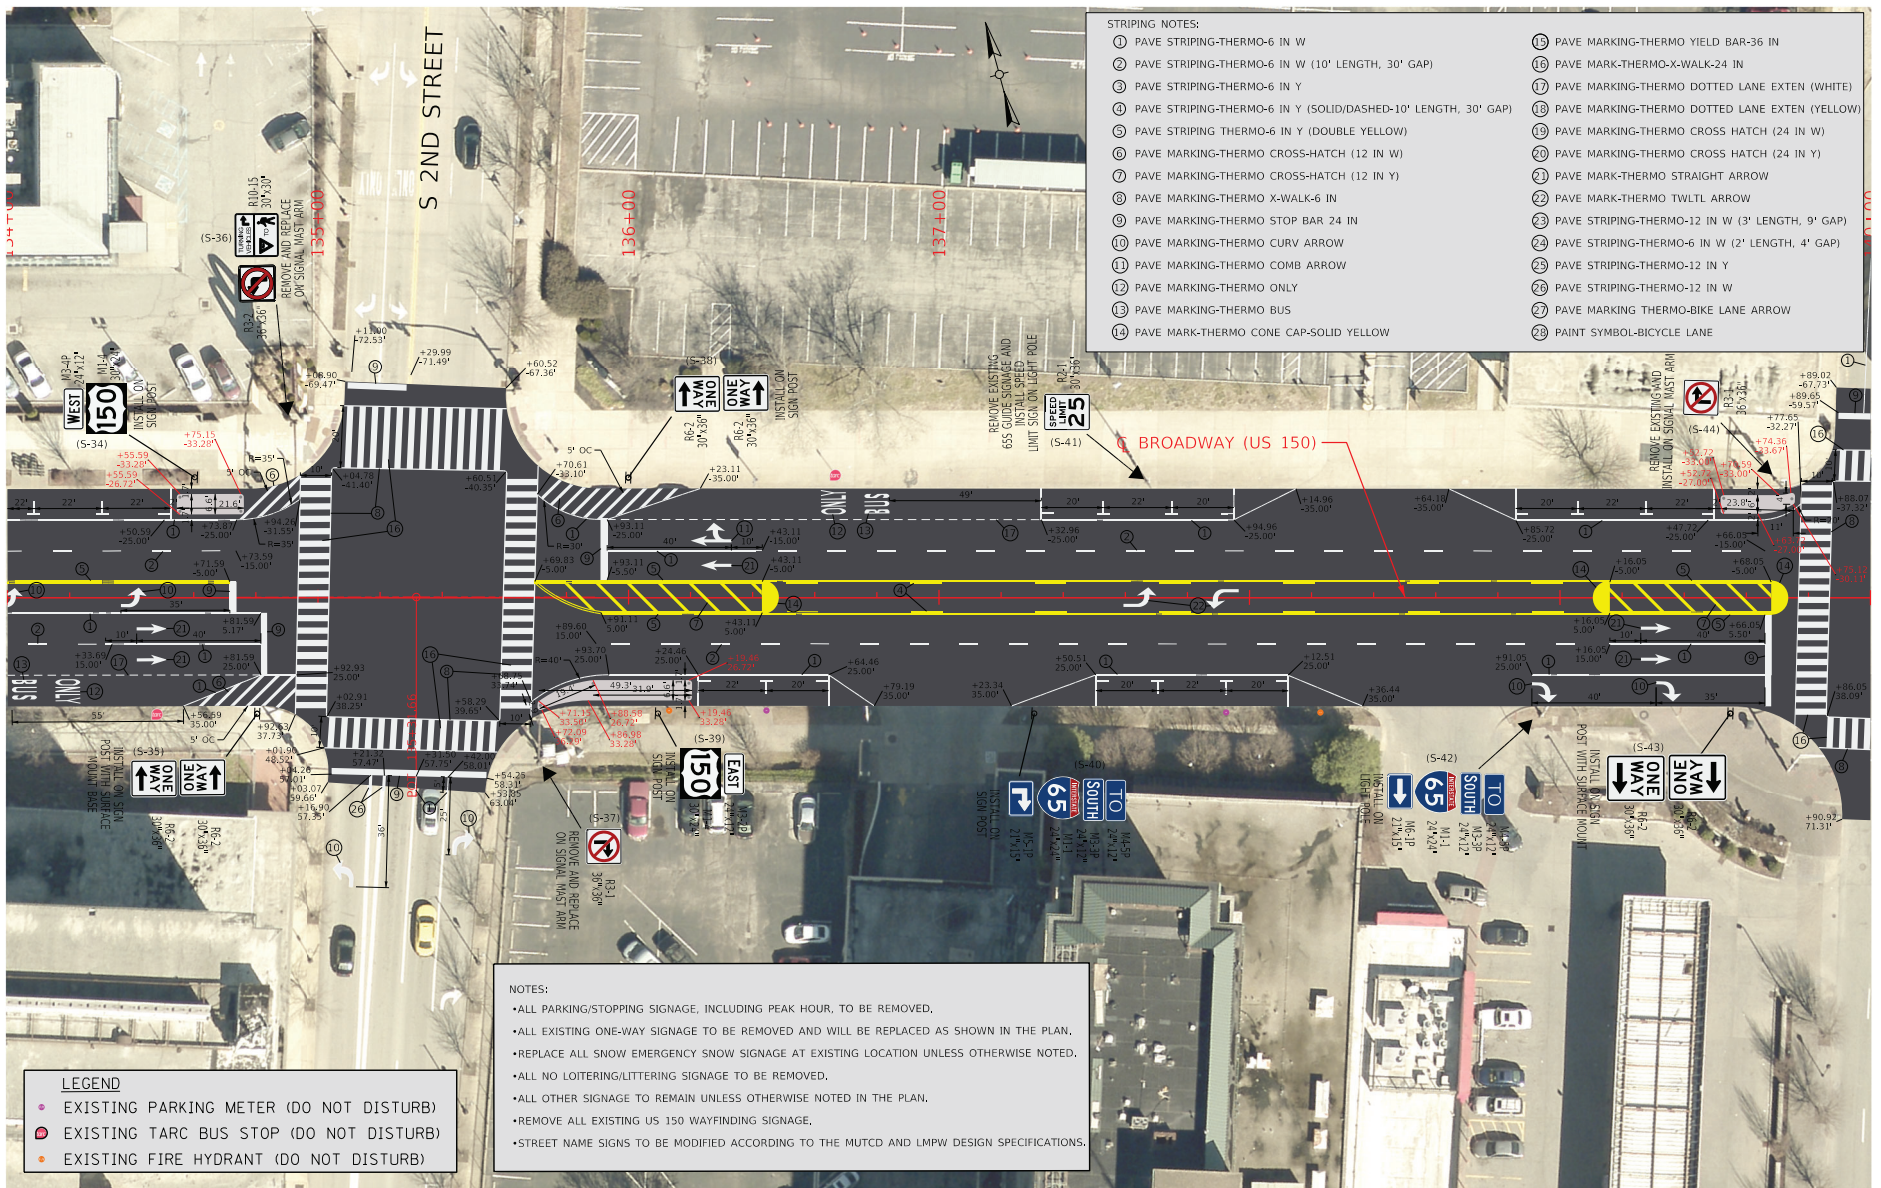


COMMONWEALTH OF KENTUCKY
DEPARTMENT OF HIGHWAYS



DRAWING TITLE: BROADWAY (US 150) SIGNING AND STRIPING PLANS

HORIZONTAL SCALE
SCALE: 1"=20'

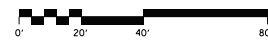


STA 134+00 TO STA 140+00

ITEM NO.
05-9057.00

COUNTY OF
JEFFERSON

SHEET NO.
R11

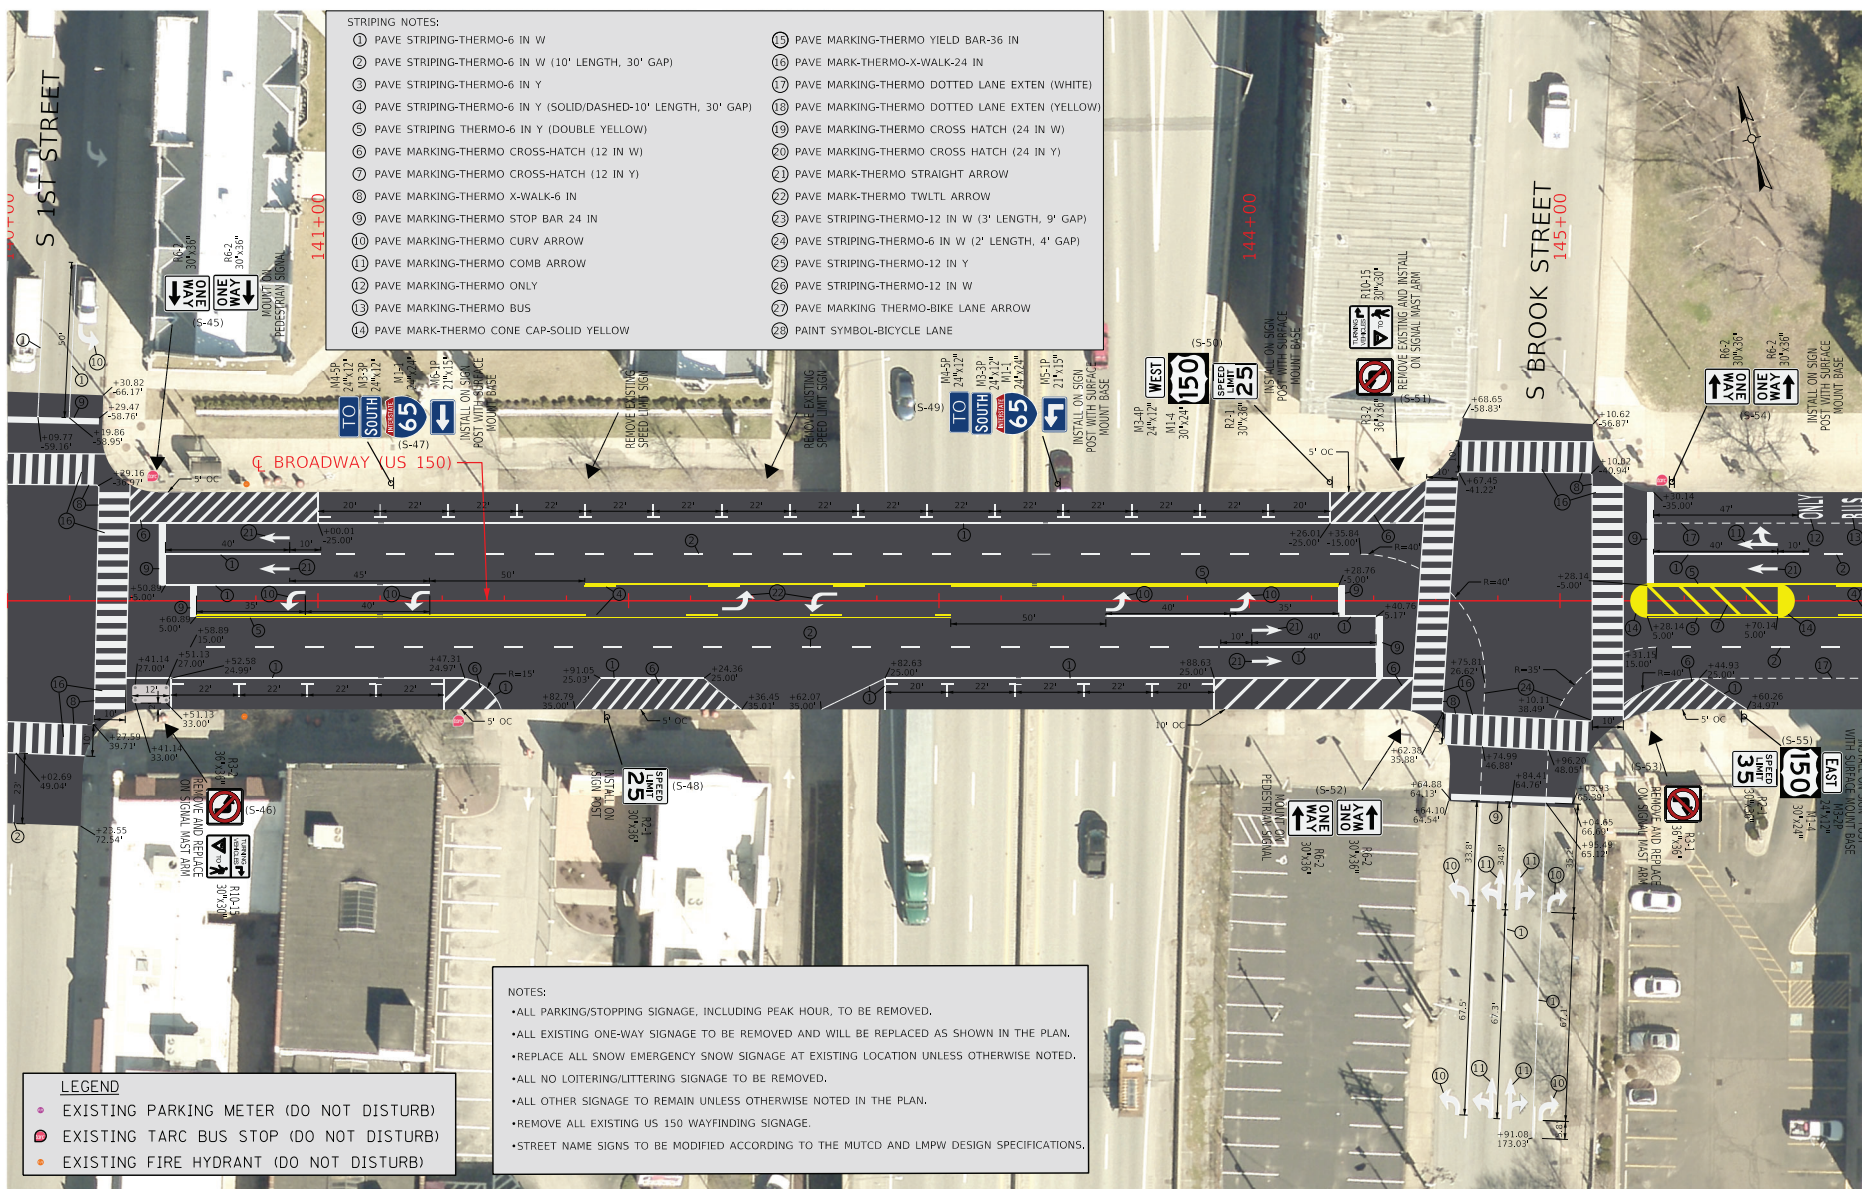

STRIPING NOTES:

- | | |
|--|--|
| ① PAVE STRIPING-THERMO-6 IN W | ⑮ PAVE MARKING-THERMO YIELD BAR-36 IN |
| ② PAVE STRIPING-THERMO-6 IN W (10' LENGTH, 30' GAP) | ⑯ PAVE MARK-THERMO-X-WALK-24 IN |
| ③ PAVE STRIPING-THERMO-6 IN Y | ⑰ PAVE MARKING-THERMO DOTTED LANE EXTEN (WHITE) |
| ④ PAVE STRIPING-THERMO-6 IN Y (SOLID/DASHED-10' LENGTH, 30' GAP) | ⑱ PAVE MARKING-THERMO DOTTED LANE EXTEN (YELLOW) |
| ⑤ PAVE STRIPING THERMO-6 IN Y (DOUBLE YELLOW) | ⑲ PAVE MARKING-THERMO CROSS HATCH (24 IN W) |
| ⑥ PAVE MARKING-THERMO CROSS-HATCH (12 IN W) | ⑳ PAVE MARKING-THERMO CROSS HATCH (24 IN Y) |
| ⑦ PAVE MARKING-THERMO CROSS-HATCH (12 IN Y) | ㉑ PAVE MARK-THERMO STRAIGHT ARROW |
| ⑧ PAVE MARKING-THERMO X-WALK-6 IN | ㉒ PAVE MARK-THERMO TWLTL ARROW |
| ⑨ PAVE MARKING-THERMO STOP BAR 24 IN | ㉓ PAVE STRIPING-THERMO-12 IN W (3' LENGTH, 9' GAP) |
| ⑩ PAVE MARKING-THERMO CURV ARROW | ㉔ PAVE STRIPING-THERMO-6 IN W (2' LENGTH, 4' GAP) |
| ⑪ PAVE MARKING-THERMO COMB ARROW | ㉕ PAVE STRIPING-THERMO-12 IN Y |
| ⑫ PAVE MARKING-THERMO ONLY | ㉖ PAVE STRIPING-THERMO-12 IN W |
| ⑬ PAVE MARKING-THERMO BUS | ㉗ PAVE MARKING THERMO-BIKE LANE ARROW |
| ⑭ PAVE MARK-THERMO CONE CAP-SOLID YELLOW | ㉘ PAINT SYMBOL-BICYCLE LANE |

NOTES:

- ALL PARKING/STOPPING SIGNAGE, INCLUDING PEAK HOUR, TO BE REMOVED.
- ALL EXISTING ONE-WAY SIGNAGE TO BE REMOVED AND WILL BE REPLACED AS SHOWN IN THE PLAN.
- REPLACE ALL SNOW EMERGENCY SIGNAGE AT EXISTING LOCATION UNLESS OTHERWISE NOTED.
- ALL NO LOITERING/LITTERING SIGNAGE TO BE REMOVED.
- ALL OTHER SIGNAGE TO REMAIN UNLESS OTHERWISE NOTED IN THE PLAN.
- REMOVE ALL EXISTING US 150 WAYFINDING SIGNAGE.
- STREET NAME SIGNS TO BE MODIFIED ACCORDING TO THE MUTCD AND LMPW DESIGN SPECIFICATIONS.

LEGEND

- EXISTING PARKING METER (DO NOT DISTURB)
- EXISTING TARC BUS STOP (DO NOT DISTURB)
- EXISTING FIRE HYDRANT (DO NOT DISTURB)




COMMONWEALTH OF KENTUCKY
DEPARTMENT OF HIGHWAYS



DRAWING TITLE: BROADWAY (US 150) SIGNING AND STRIPING PLANS

HORIZONTAL SCALE
SCALE: 1"=20'

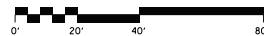


STA 140+00 TO STA 146+00

ITEM NO.
05-9057.00

COUNTY OF
JEFFERSON

SHEET NO.
R12

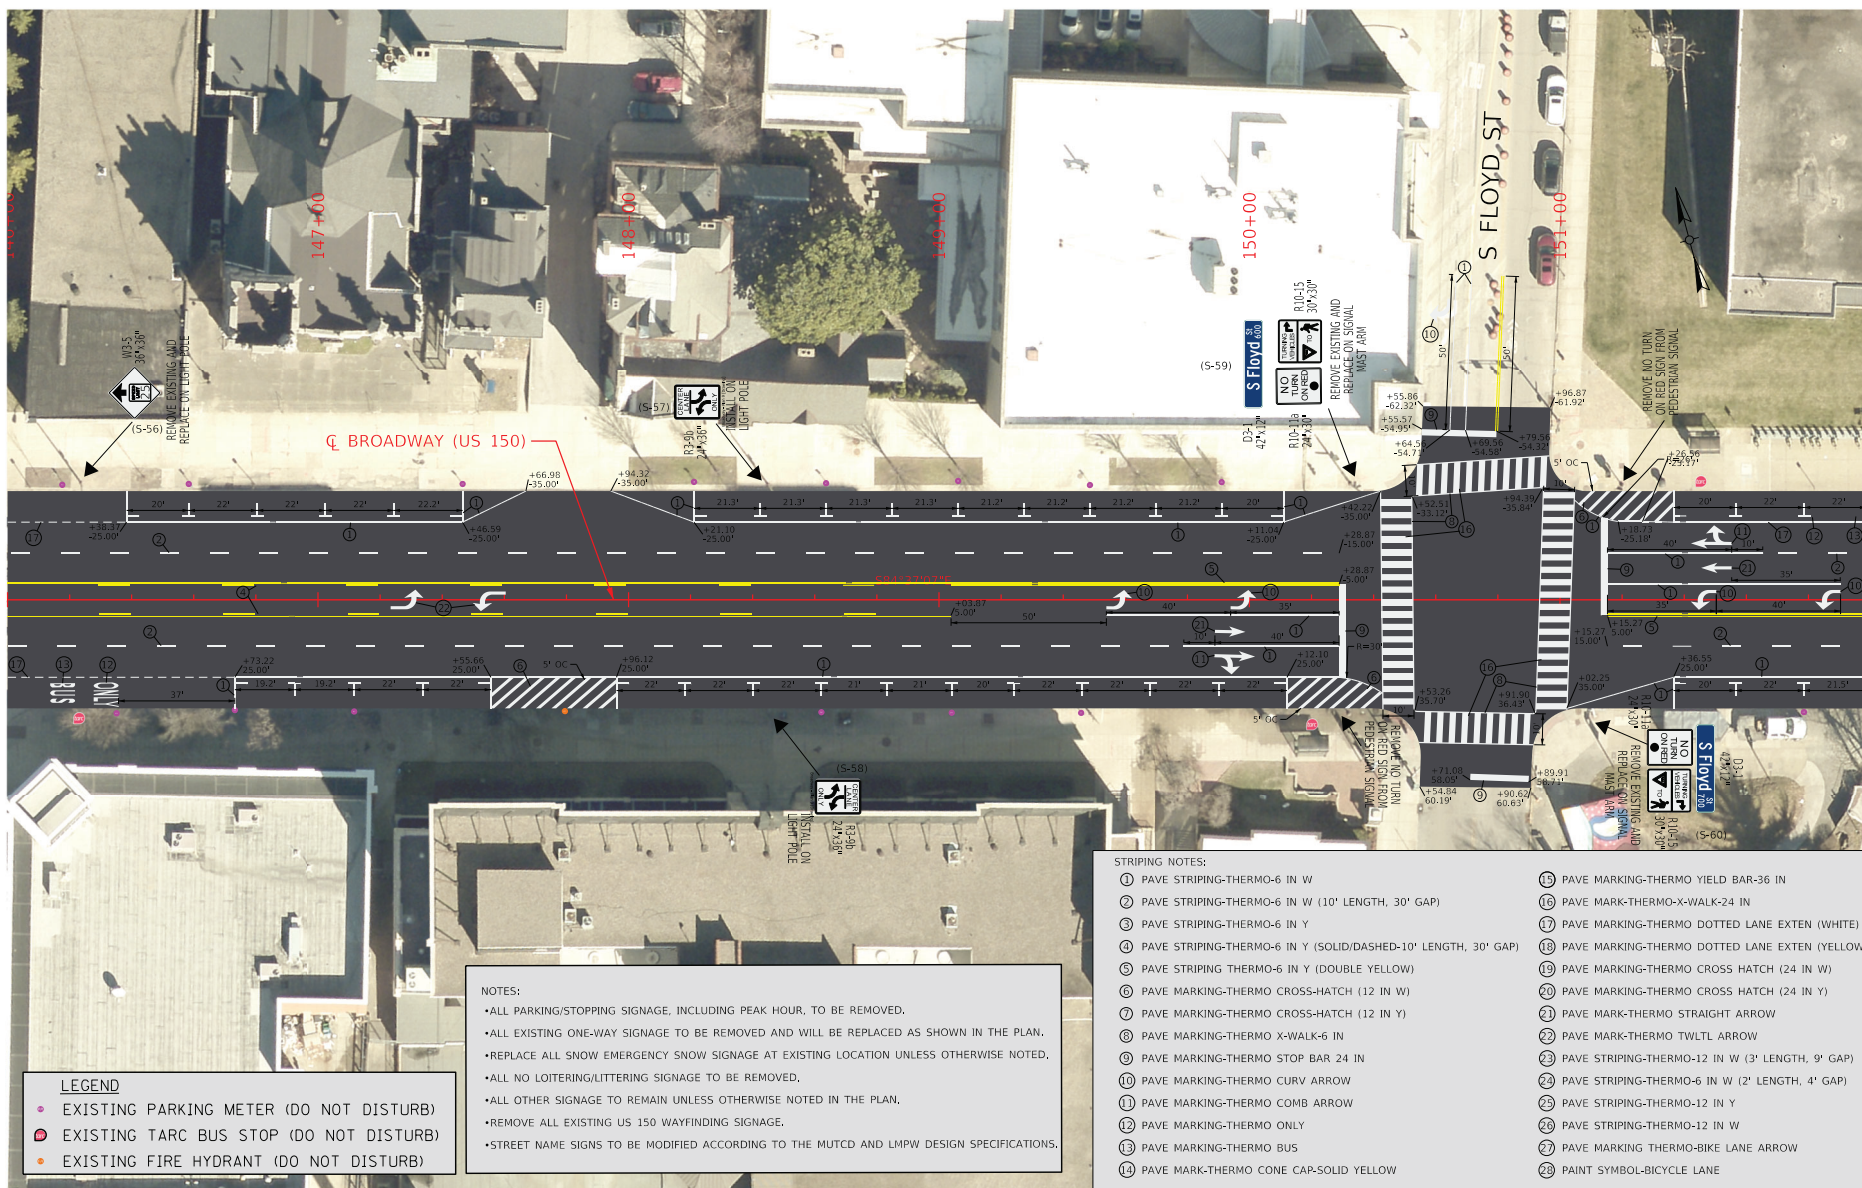

- NOTES:**
- ALL PARKING/STOPPING SIGNAGE, INCLUDING PEAK HOUR, TO BE REMOVED.
 - ALL EXISTING ONE-WAY SIGNAGE TO BE REMOVED AND WILL BE REPLACED AS SHOWN IN THE PLAN.
 - REPLACE ALL SNOW EMERGENCY SNOW SIGNAGE AT EXISTING LOCATION UNLESS OTHERWISE NOTED.
 - ALL NO LOITERING/LITTERING SIGNAGE TO BE REMOVED.
 - ALL OTHER SIGNAGE TO REMAIN UNLESS OTHERWISE NOTED IN THE PLAN.
 - REMOVE ALL EXISTING US 150 WAYFINDING SIGNAGE.
 - STREET NAME SIGNS TO BE MODIFIED ACCORDING TO THE MUTCD AND LMPW DESIGN SPECIFICATIONS.

- LEGEND**
- EXISTING PARKING METER (DO NOT DISTURB)
 - EXISTING TARC BUS STOP (DO NOT DISTURB)
 - EXISTING FIRE HYDRANT (DO NOT DISTURB)

- STRIPING NOTES:**
- | | |
|--|--|
| ① PAVE STRIPING-THERMO-6 IN W | ⑮ PAVE MARKING-THERMO YIELD BAR-36 IN |
| ② PAVE STRIPING-THERMO-6 IN W (10' LENGTH, 30' GAP) | ⑯ PAVE MARK-THERMO-X-WALK-24 IN |
| ③ PAVE STRIPING-THERMO-6 IN Y | ⑰ PAVE MARKING-THERMO DOTTED LANE EXTEN (WHITE) |
| ④ PAVE STRIPING-THERMO-6 IN Y (SOLID/DASHED-10' LENGTH, 30' GAP) | ⑱ PAVE MARKING-THERMO DOTTED LANE EXTEN (YELLOW) |
| ⑤ PAVE STRIPING THERMO-6 IN Y (DOUBLE YELLOW) | ⑲ PAVE MARKING-THERMO CROSS HATCH (24 IN W) |
| ⑥ PAVE MARKING-THERMO CROSS-HATCH (12 IN W) | ⑳ PAVE MARKING-THERMO CROSS HATCH (24 IN Y) |
| ⑦ PAVE MARKING-THERMO CROSS-HATCH (12 IN Y) | ㉑ PAVE MARK-THERMO STRAIGHT ARROW |
| ⑧ PAVE MARKING-THERMO X-WALK-6 IN | ㉒ PAVE MARK-THERMO TWLTL ARROW |
| ⑨ PAVE MARKING-THERMO STOP BAR 24 IN | ㉓ PAVE STRIPING-THERMO-12 IN W (3' LENGTH, 9' GAP) |
| ⑩ PAVE MARKING-THERMO CURV ARROW | ㉔ PAVE STRIPING-THERMO-6 IN W (2' LENGTH, 4' GAP) |
| ⑪ PAVE MARKING-THERMO COMB ARROW | ㉕ PAVE STRIPING-THERMO-12 IN Y |
| ⑫ PAVE MARKING-THERMO ONLY | ㉖ PAVE STRIPING-THERMO-12 IN W |
| ⑬ PAVE MARKING-THERMO BUS | ㉗ PAVE MARKING-THERMO-BIKE LANE ARROW |
| ⑭ PAVE MARK-THERMO CONE CAP-SOLID YELLOW | ㉘ PAINT SYMBOL-BICYCLE LANE |




COMMONWEALTH OF KENTUCKY
DEPARTMENT OF HIGHWAYS



DRAWING TITLE: BROADWAY (US 150) SIGNING AND STRIPING PLANS

HORIZONTAL SCALE
SCALE: 1"=20'

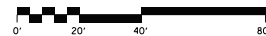

STA 146+00 TO STA 152+00


ITEM NO.
05-9057.00

COUNTY OF
JEFFERSON

SHEET NO.
R13

STRIPING NOTES:

- ① PAVE STRIPING-THERMO-6 IN W
- ② PAVE STRIPING-THERMO-6 IN W (10' LENGTH, 30' GAP)
- ③ PAVE STRIPING-THERMO-6 IN Y
- ④ PAVE STRIPING-THERMO-6 IN Y (SOLID/DASHED-10' LENGTH, 30' GAP)
- ⑤ PAVE STRIPING-THERMO-6 IN Y (DOUBLE YELLOW)
- ⑥ PAVE MARKING-THERMO CROSS-HATCH (12 IN W)
- ⑦ PAVE MARKING-THERMO CROSS-HATCH (12 IN Y)
- ⑧ PAVE MARKING-THERMO X-WALK-6 IN
- ⑨ PAVE MARKING-THERMO STOP BAR 24 IN
- ⑩ PAVE MARKING-THERMO CURV ARROW
- ⑪ PAVE MARKING-THERMO COMB ARROW
- ⑫ PAVE MARKING-THERMO ONLY
- ⑬ PAVE MARKING-THERMO BUS
- ⑭ PAVE MARK-THERMO CONE CAP-SOLID YELLOW
- ⑮ PAVE MARKING-THERMO YIELD BAR-36 IN
- ⑯ PAVE MARK-THERMO-X-WALK-24 IN
- ⑰ PAVE MARKING-THERMO DOTTED LANE EXTEN (WHITE)
- ⑱ PAVE MARKING-THERMO DOTTED LANE EXTEN (YELLOW)
- ⑲ PAVE MARKING-THERMO CROSS HATCH (24 IN W)
- ⑳ PAVE MARKING-THERMO CROSS HATCH (24 IN Y)
- ㉑ PAVE MARK-THERMO STRAIGHT ARROW
- ㉒ PAVE MARK-THERMO TWLTL ARROW
- ㉓ PAVE STRIPING-THERMO-12 IN W (3' LENGTH, 9' GAP)
- ㉔ PAVE STRIPING-THERMO-6 IN W (2' LENGTH, 4' GAP)
- ㉕ PAVE STRIPING-THERMO-12 IN Y
- ㉖ PAVE STRIPING-THERMO-12 IN W
- ㉗ PAVE MARKING-THERMO-BIKE LANE ARROW
- ㉘ PAINT SYMBOL-BICYCLE LANE

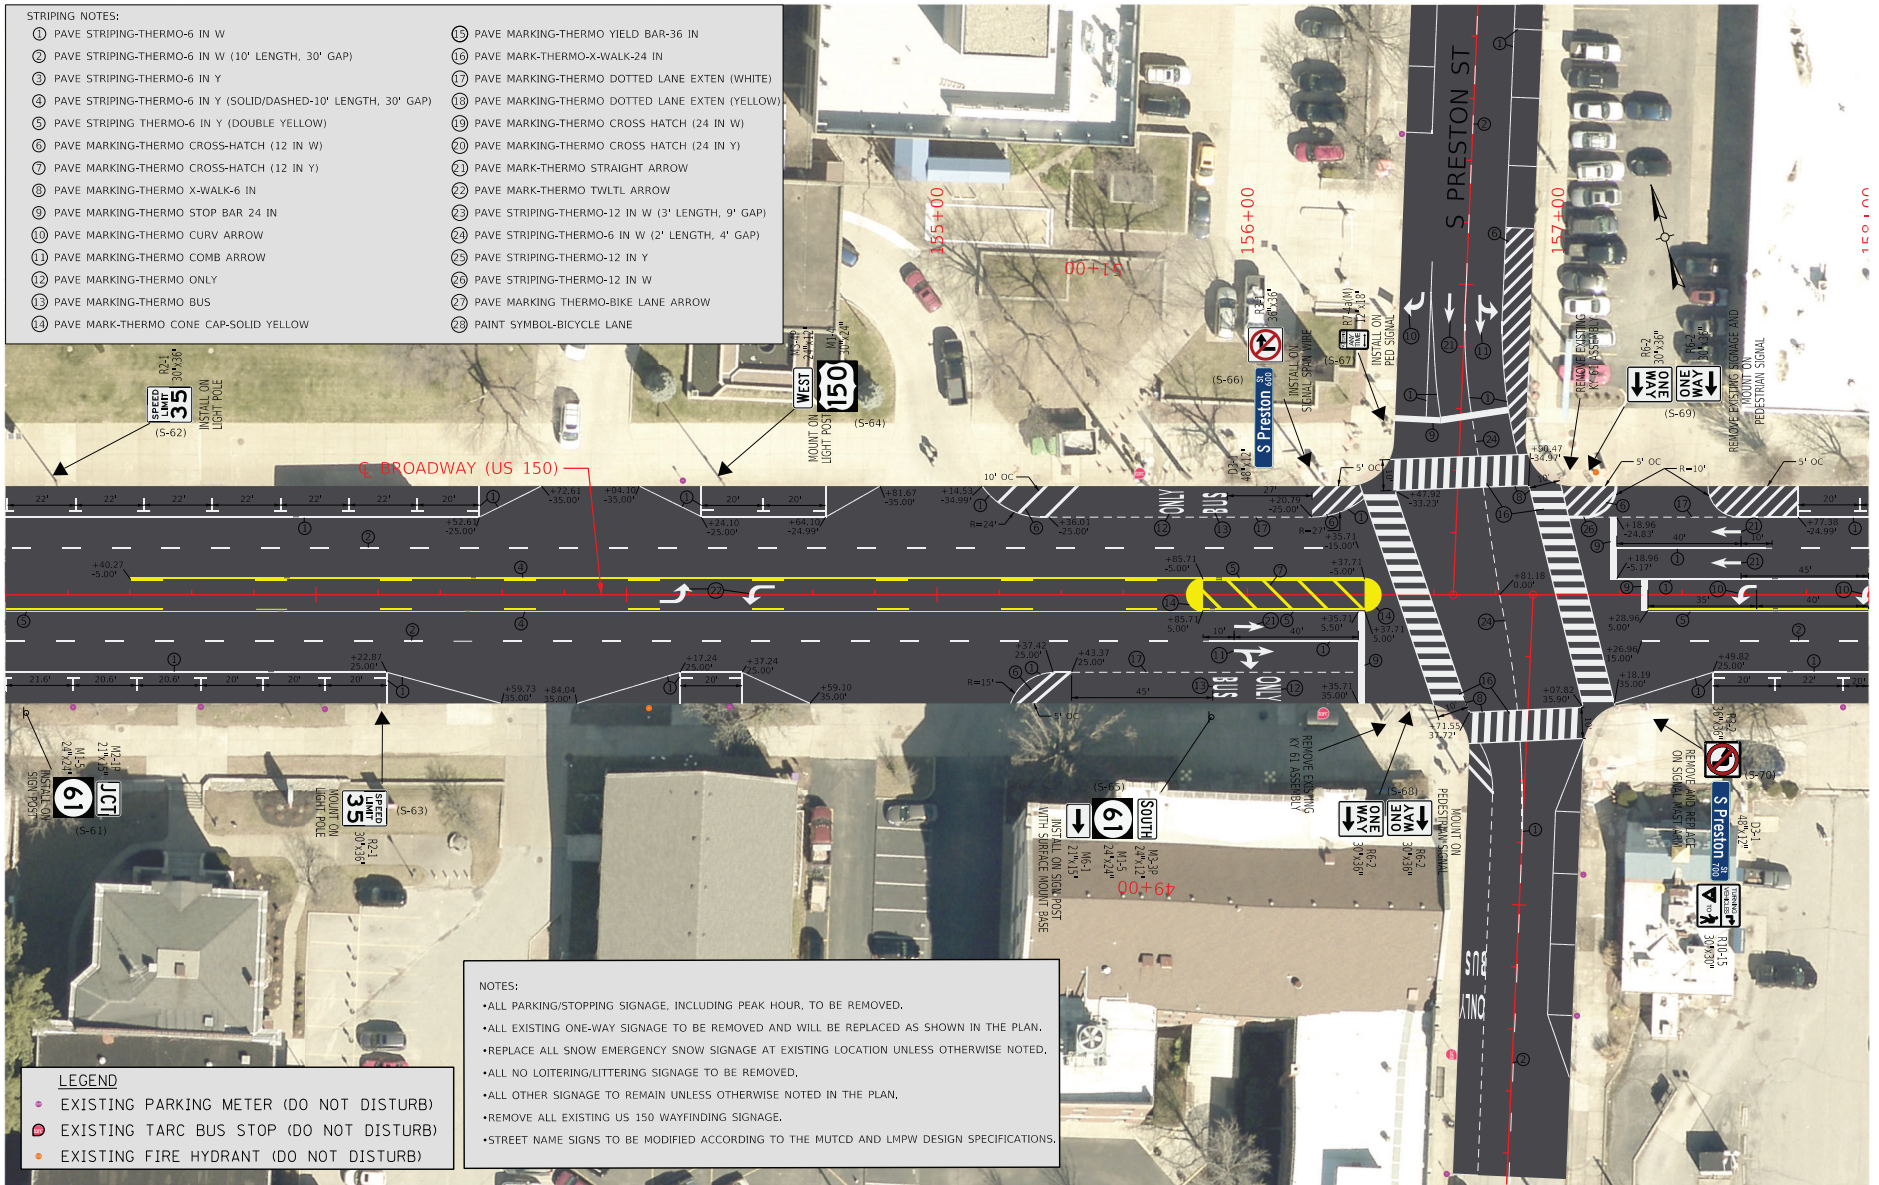

NOTES:

- ALL PARKING/STOPPING SIGNAGE, INCLUDING PEAK HOUR, TO BE REMOVED.
- ALL EXISTING ONE-WAY SIGNAGE TO BE REMOVED AND WILL BE REPLACED AS SHOWN IN THE PLAN.
- REPLACE ALL SNOW EMERGENCY SNOW SIGNAGE AT EXISTING LOCATION UNLESS OTHERWISE NOTED.
- ALL NO LOITERING/LITTERING SIGNAGE TO BE REMOVED.
- ALL OTHER SIGNAGE TO REMAIN UNLESS OTHERWISE NOTED IN THE PLAN.
- REMOVE ALL EXISTING US 150 WAYFINDING SIGNAGE.
- STREET NAME SIGNS TO BE MODIFIED ACCORDING TO THE MUTCD AND LMPW DESIGN SPECIFICATIONS.

LEGEND

- EXISTING PARKING METER (DO NOT DISTURB)
- EXISTING TARC BUS STOP (DO NOT DISTURB)
- EXISTING FIRE HYDRANT (DO NOT DISTURB)




COMMONWEALTH OF KENTUCKY
DEPARTMENT OF HIGHWAYS



DRAWING TITLE: BROADWAY (US 150) SIGNING AND STRIPING PLANS

HORIZONTAL SCALE
SCALE: 1"=20'

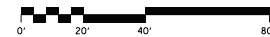

STA 152+00 TO STA 158+00


ITEM NO.
05-9057.00

COUNTY OF
JEFFERSON

SHEET NO.
R14

STRIPING NOTES:

- ① PAVE STRIPING-THERMO-6 IN W
- ② PAVE STRIPING-THERMO-6 IN W (10' LENGTH, 30' GAP)
- ③ PAVE STRIPING-THERMO-6 IN Y
- ④ PAVE STRIPING-THERMO-6 IN Y (SOLID/DASHED-10' LENGTH, 30' GAP)
- ⑤ PAVE STRIPING THERMO-6 IN Y (DOUBLE YELLOW)
- ⑥ PAVE MARKING-THERMO CROSS-HATCH (12 IN W)
- ⑦ PAVE MARKING-THERMO CROSS-HATCH (12 IN Y)
- ⑧ PAVE MARKING-THERMO X-WALK-6 IN
- ⑨ PAVE MARKING-THERMO STOP BAR 24 IN
- ⑩ PAVE MARKING-THERMO CURV ARROW
- ⑪ PAVE MARKING-THERMO COMB ARROW
- ⑫ PAVE MARKING-THERMO ONLY
- ⑬ PAVE MARKING-THERMO BUS
- ⑭ PAVE MARK-THERMO CONE CAP-SOLID YELLOW
- ⑮ PAVE MARKING-THERMO YIELD BAR-36 IN
- ⑯ PAVE MARK-THERMO-X-WALK-24 IN
- ⑰ PAVE MARKING-THERMO DOTTED LANE EXTEN (WHITE)
- ⑱ PAVE MARKING-THERMO DOTTED LANE EXTEN (YELLOW)
- ⑲ PAVE MARKING-THERMO CROSS HATCH (24 IN W)
- ⑳ PAVE MARKING-THERMO CROSS HATCH (24 IN Y)
- ㉑ PAVE MARK-THERMO STRAIGHT ARROW
- ㉒ PAVE MARK-THERMO TWLTL ARROW
- ㉓ PAVE STRIPING-THERMO-12 IN W (3' LENGTH, 9' GAP)
- ㉔ PAVE STRIPING-THERMO-6 IN W (2' LENGTH, 4' GAP)
- ㉕ PAVE STRIPING-THERMO-12 IN Y
- ㉖ PAVE STRIPING-THERMO-12 IN W
- ㉗ PAVE MARKING THERMO-BIKE LANE ARROW
- ㉘ PAINT SYMBOL-BICYCLE LANE

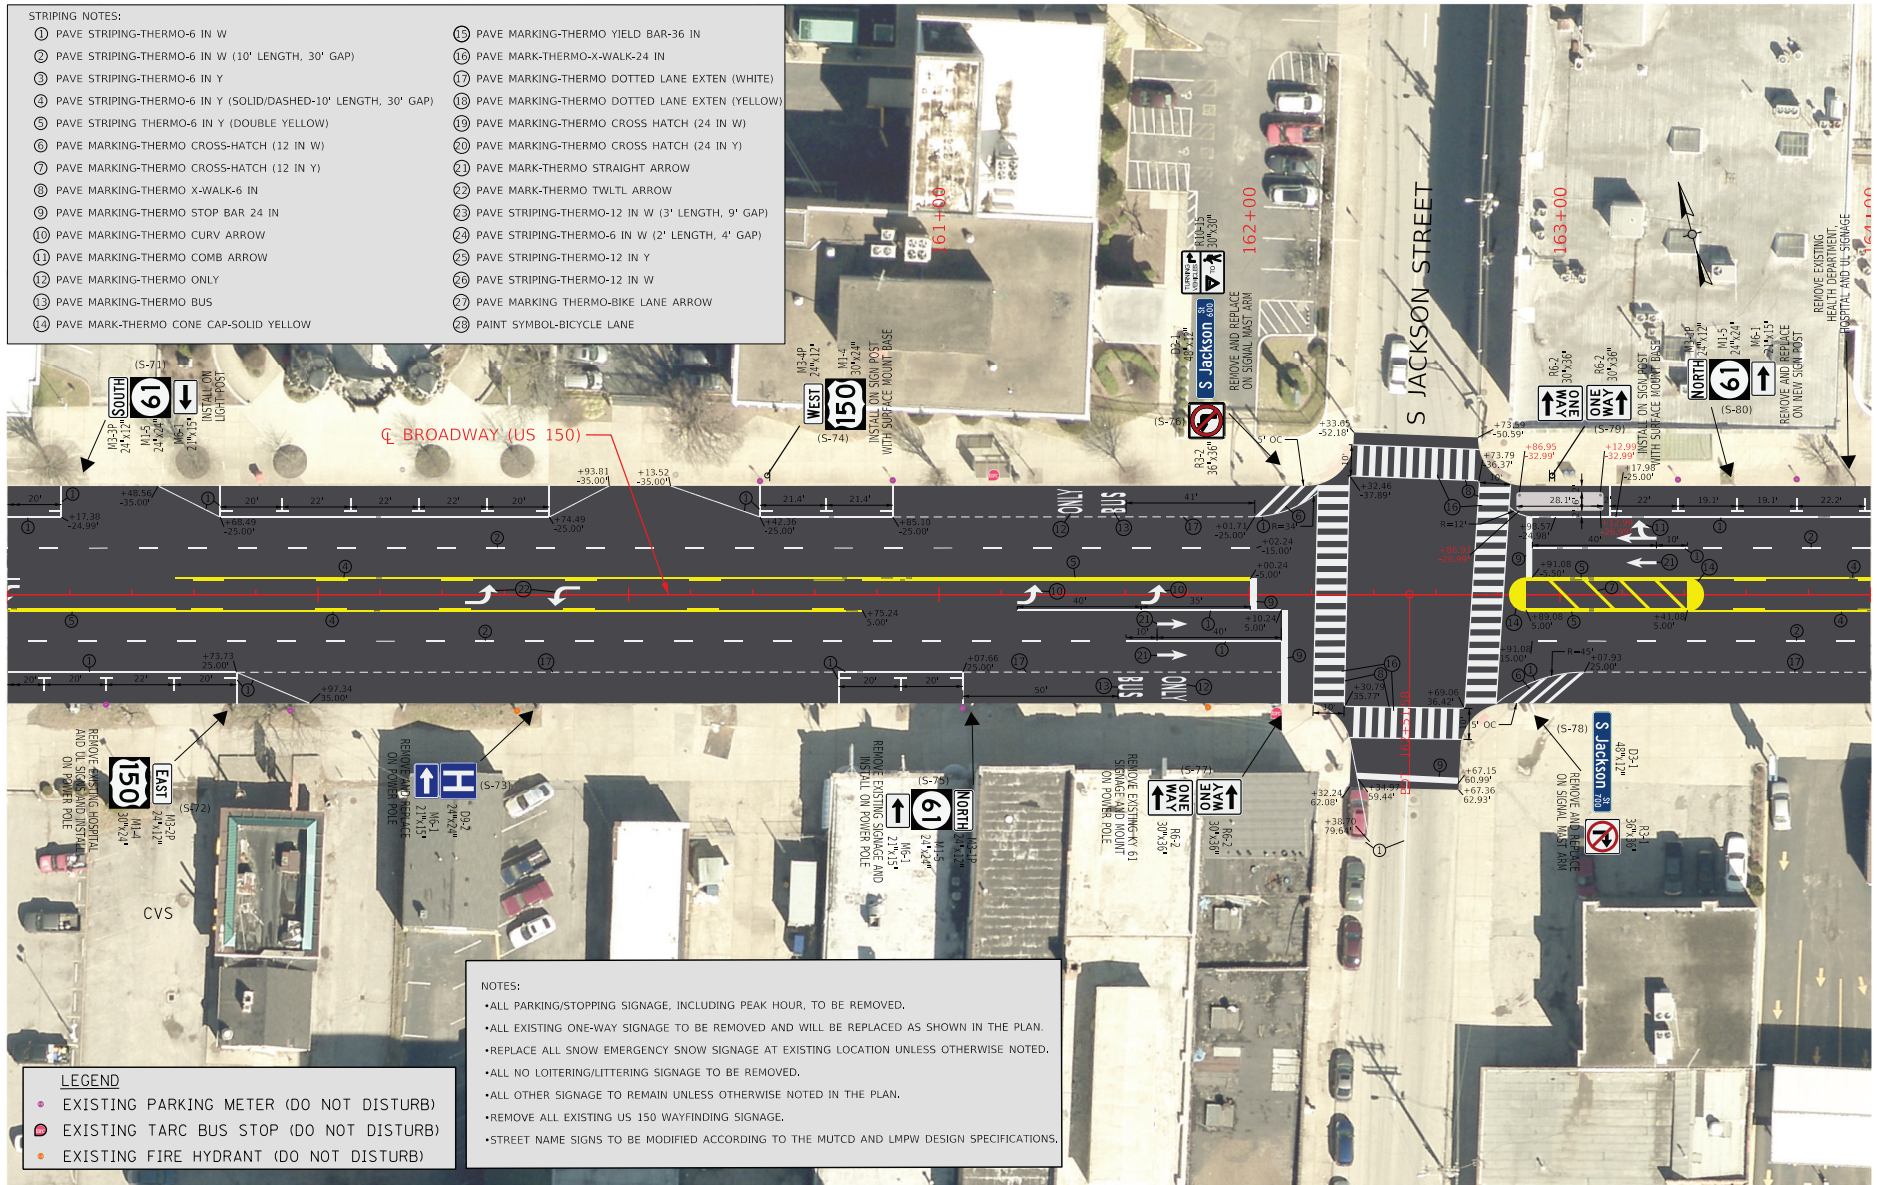


COMMONWEALTH OF KENTUCKY
DEPARTMENT OF HIGHWAYS



DRAWING TITLE: BROADWAY (US 150) SIGNING AND STRIPING PLANS

HORIZONTAL SCALE
SCALE: 1"=20'

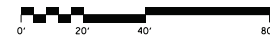


STA 158+00 TO STA 164+00

ITEM NO.
05-9057.00

COUNTY OF
JEFFERSON

SHEET NO.
R15

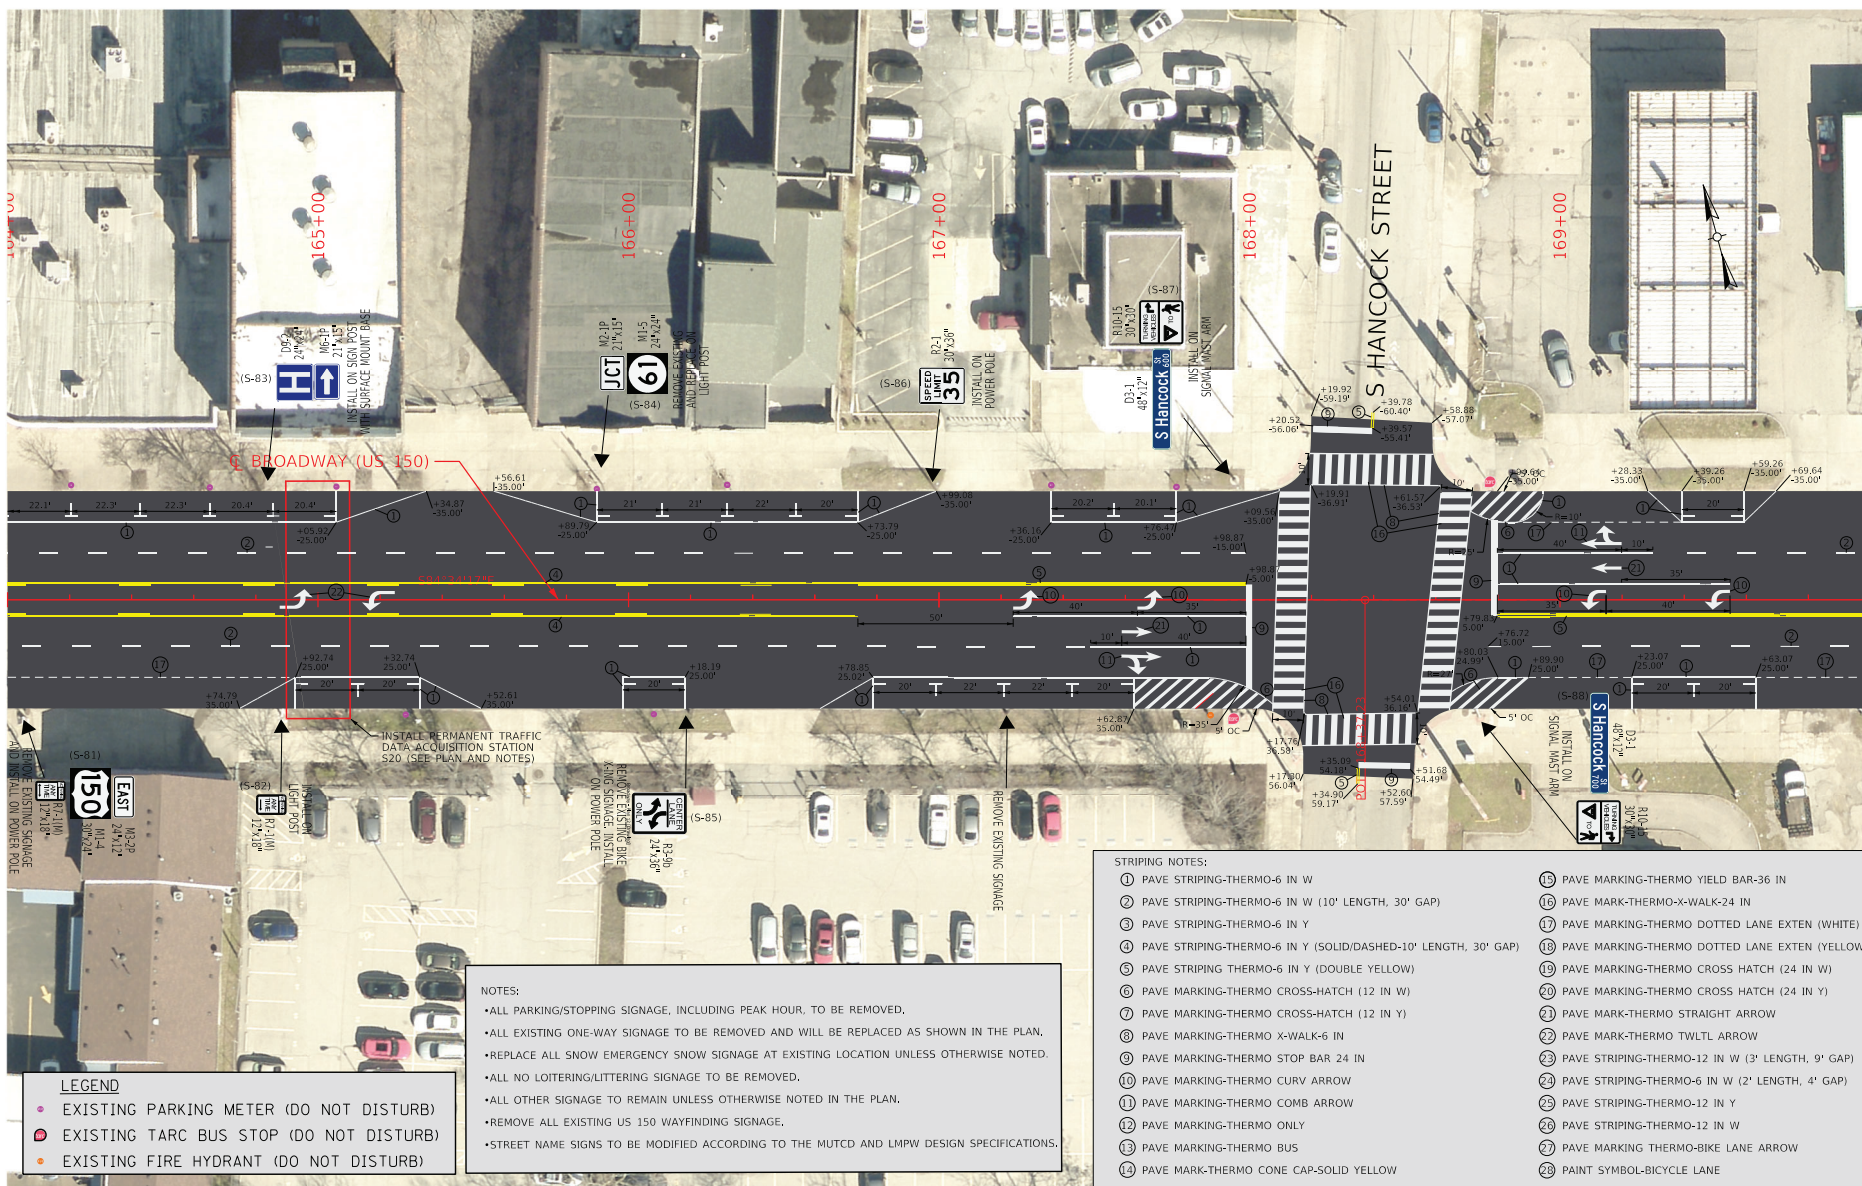


COMMONWEALTH OF KENTUCKY
DEPARTMENT OF HIGHWAYS



DRAWING TITLE: BROADWAY (US 150) SIGNING AND STRIPING PLANS

HORIZONTAL SCALE
SCALE: 1"=20'

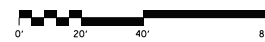


STA 164+00 TO STA 170+00

ITEM NO.
05-9057.00

COUNTY OF
JEFFERSON

SHEET NO.
R16

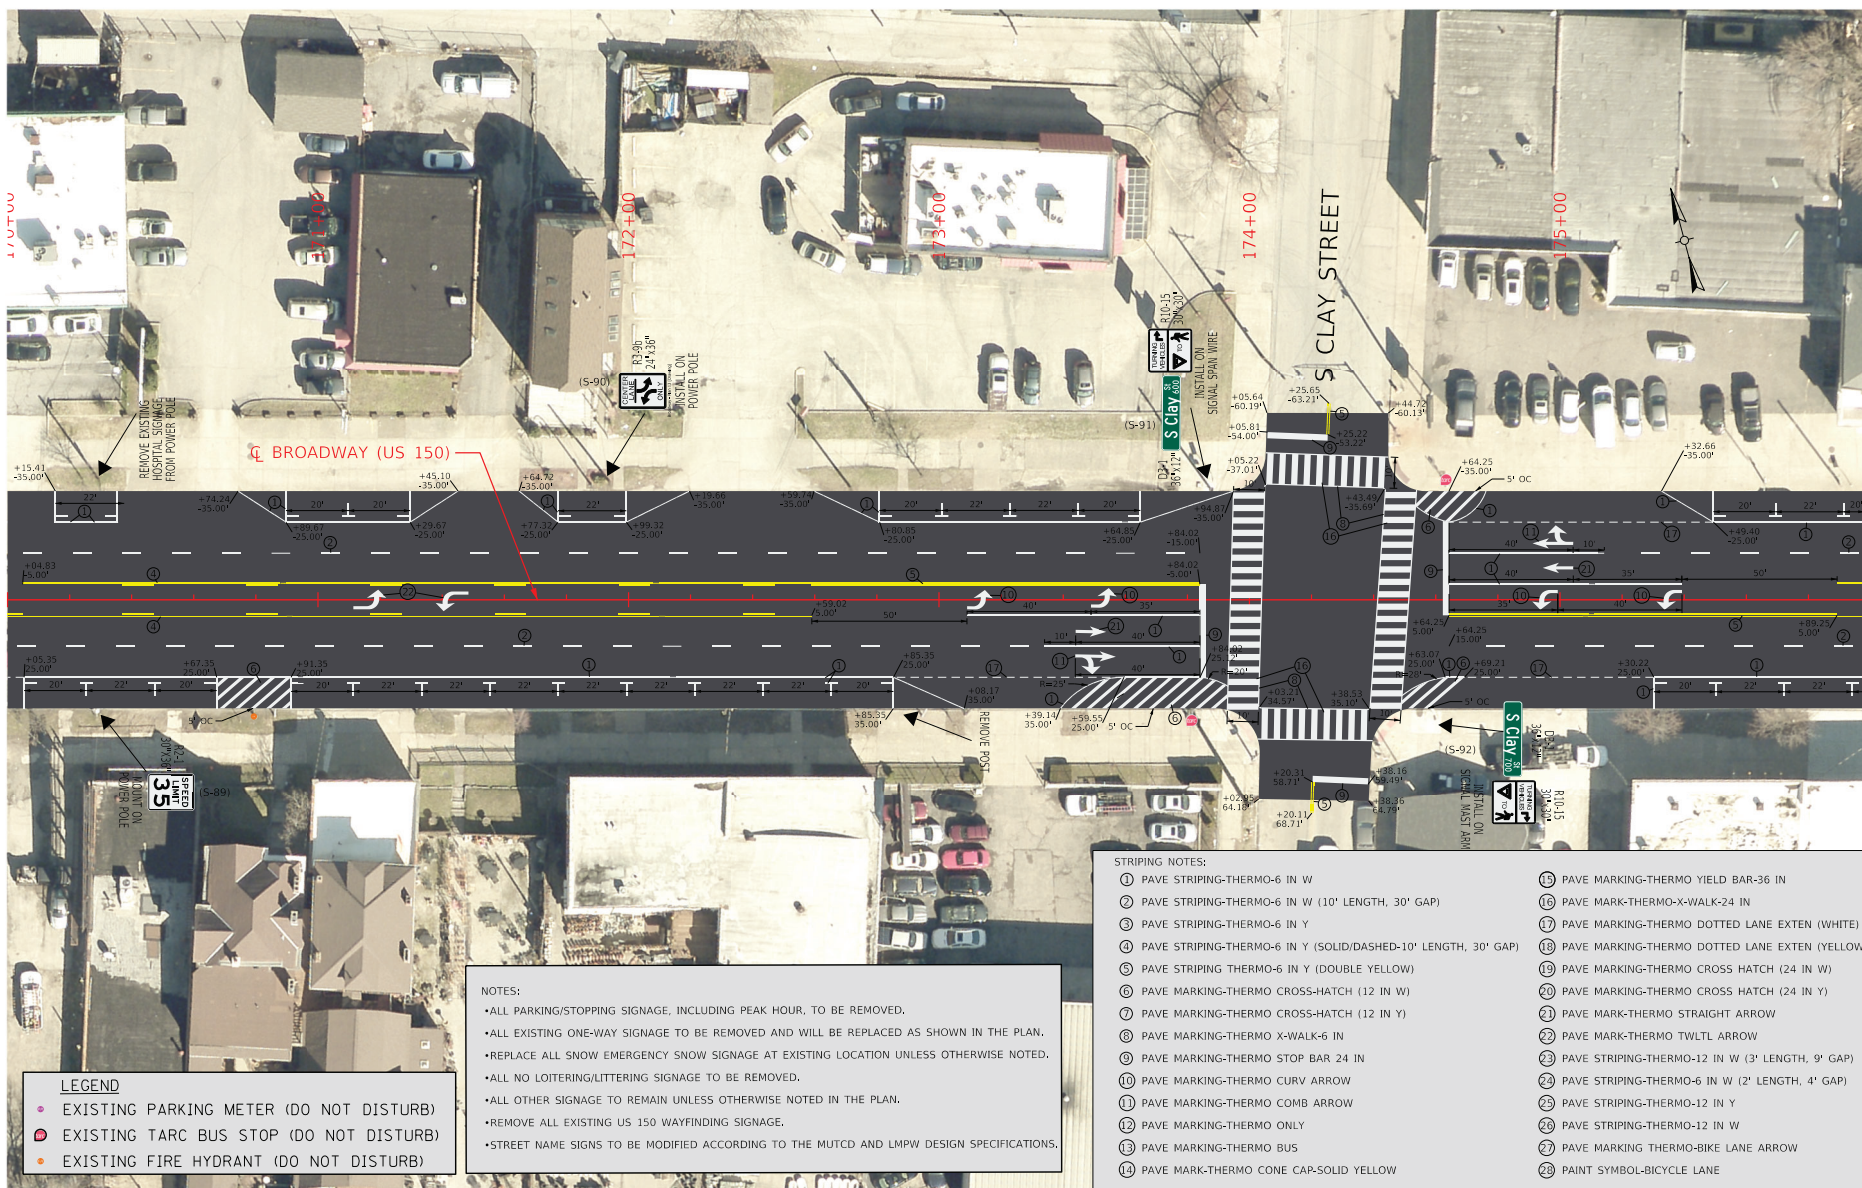


COMMONWEALTH OF KENTUCKY
DEPARTMENT OF HIGHWAYS

USER: USEN095421

DRAWING TITLE: BROADWAY (US 150) SIGNING AND STRIPING PLANS

HORIZONTAL SCALE
SCALE: 1"=20'

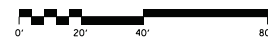

STA 170+00 TO STA 176+00

ITEM NO.
05-9057.00

COUNTY OF
JEFFERSON


SHEET NO.
R17

OpenRoads Designer v10.16.2.267

FILE NAME: C:\BMS\WSP-JS-PW-02\1003771\BROADWAY - PLAN 13.DGN

STRIPING NOTES:

- ① PAVE STRIPING-THERMO-6 IN W
- ② PAVE STRIPING-THERMO-6 IN W (10' LENGTH, 30' GAP)
- ③ PAVE STRIPING-THERMO-6 IN Y
- ④ PAVE STRIPING-THERMO-6 IN Y (SOLID/DASHED-10' LENGTH, 30' GAP)
- ⑤ PAVE STRIPING-THERMO-6 IN Y (DOUBLE YELLOW)
- ⑥ PAVE MARKING-THERMO CROSS-HATCH (12 IN W)
- ⑦ PAVE MARKING-THERMO CROSS-HATCH (12 IN Y)
- ⑧ PAVE MARKING-THERMO X-WALK-6 IN
- ⑨ PAVE MARKING-THERMO STOP BAR 24 IN
- ⑩ PAVE MARKING-THERMO CURV ARROW
- ⑪ PAVE MARKING-THERMO COMB ARROW
- ⑫ PAVE MARKING-THERMO ONLY
- ⑬ PAVE MARKING-THERMO BUS
- ⑭ PAVE MARK-THERMO CONE CAP-SOLID YELLOW
- ⑮ PAVE MARKING-THERMO YIELD BAR-36 IN
- ⑯ PAVE MARK-THERMO-X-WALK-24 IN
- ⑰ PAVE MARKING-THERMO DOTTED LANE EXTEN (WHITE)
- ⑱ PAVE MARKING-THERMO DOTTED LANE EXTEN (YELLOW)
- ⑲ PAVE MARKING-THERMO CROSS HATCH (24 IN W)
- ⑳ PAVE MARKING-THERMO CROSS HATCH (24 IN Y)
- ㉑ PAVE MARK-THERMO STRAIGHT ARROW
- ㉒ PAVE MARK-THERMO TWLTL ARROW
- ㉓ PAVE STRIPING-THERMO-12 IN W (3' LENGTH, 9' GAP)
- ㉔ PAVE STRIPING-THERMO-6 IN W (2' LENGTH, 4' GAP)
- ㉕ PAVE STRIPING-THERMO-12 IN Y
- ㉖ PAVE STRIPING-THERMO-12 IN W
- ㉗ PAVE MARKING THERMO-BIKE LANE ARROW
- ㉘ PAINT SYMBOL-BICYCLE LANE

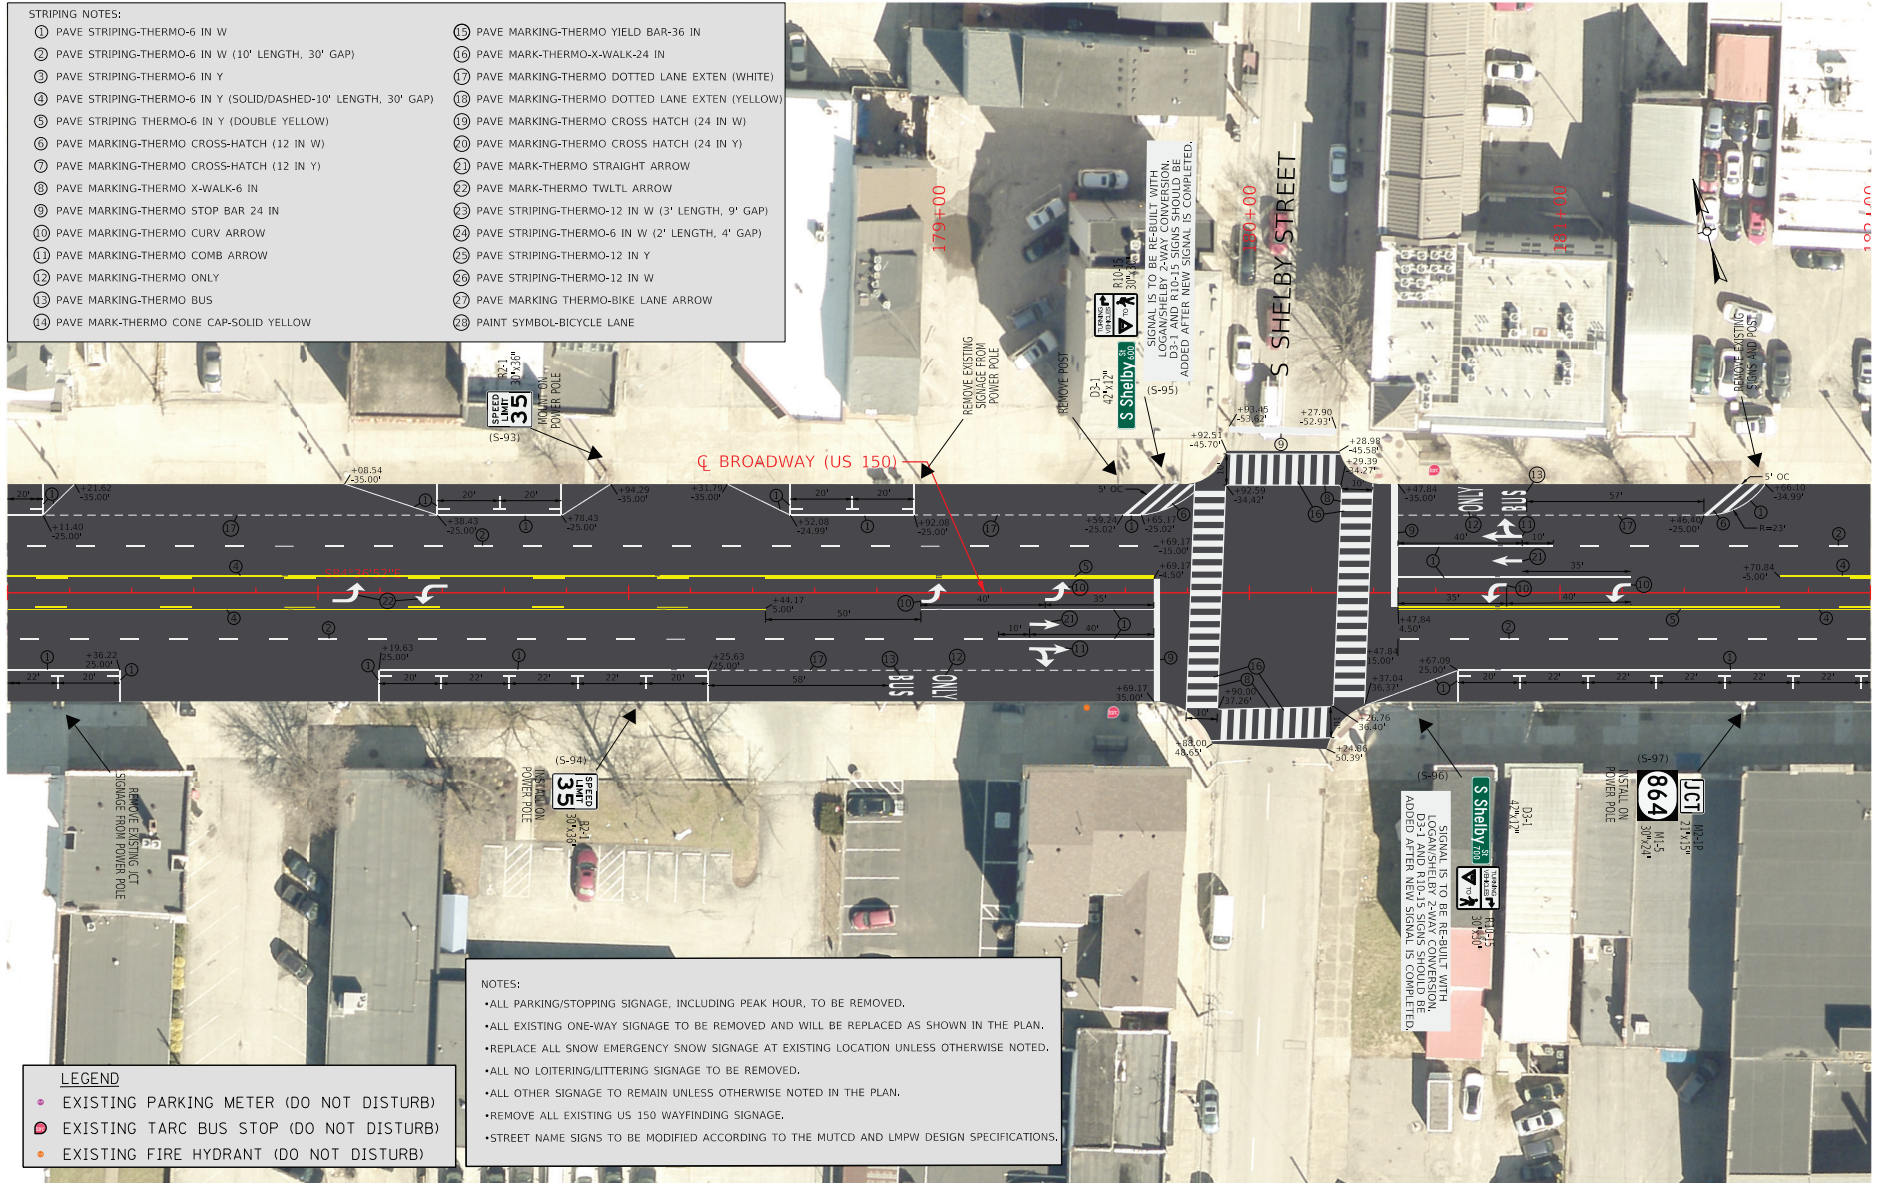

NOTES:

- ALL PARKING/STOPPING SIGNAGE, INCLUDING PEAK HOUR, TO BE REMOVED.
- ALL EXISTING ONE-WAY SIGNAGE TO BE REMOVED AND WILL BE REPLACED AS SHOWN IN THE PLAN.
- REPLACE ALL SNOW EMERGENCY SNOW SIGNAGE AT EXISTING LOCATION UNLESS OTHERWISE NOTED.
- ALL NO LOITERING/LITTERING SIGNAGE TO BE REMOVED.
- ALL OTHER SIGNAGE TO REMAIN UNLESS OTHERWISE NOTED IN THE PLAN.
- REMOVE ALL EXISTING US 150 WAYFINDING SIGNAGE.
- STREET NAME SIGNS TO BE MODIFIED ACCORDING TO THE MUTCD AND LMPW DESIGN SPECIFICATIONS.

LEGEND

- EXISTING PARKING METER (DO NOT DISTURB)
- EXISTING TARC BUS STOP (DO NOT DISTURB)
- EXISTING FIRE HYDRANT (DO NOT DISTURB)




COMMONWEALTH OF KENTUCKY
DEPARTMENT OF HIGHWAYS

USER: USEN095421

DRAWING TITLE: BROADWAY (US 150) SIGNING AND STRIPING PLANS

HORIZONTAL SCALE
SCALE: 1"=20'

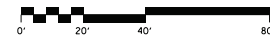

STA 176+00 TO STA 182+00


ITEM NO.
05-9057.00

COUNTY OF
JEFFERSON

SHEET NO.
R18

STRIPING NOTES:

- ① PAVE STRIPING-THERMO-6 IN W
- ② PAVE STRIPING-THERMO-6 IN W (10' LENGTH, 30' GAP)
- ③ PAVE STRIPING-THERMO-6 IN Y
- ④ PAVE STRIPING-THERMO-6 IN Y (SOLID/DASHED-10' LENGTH, 30' GAP)
- ⑤ PAVE STRIPING THERMO-6 IN Y (DOUBLE YELLOW)
- ⑥ PAVE MARKING-THERMO CROSS-HATCH (12 IN W)
- ⑦ PAVE MARKING-THERMO CROSS-HATCH (12 IN Y)
- ⑧ PAVE MARKING-THERMO X-WALK-6 IN
- ⑨ PAVE MARKING-THERMO STOP BAR 24 IN
- ⑩ PAVE MARKING-THERMO CURV ARROW
- ⑪ PAVE MARKING-THERMO COMB ARROW
- ⑫ PAVE MARKING-THERMO ONLY
- ⑬ PAVE MARKING-THERMO BUS
- ⑭ PAVE MARK-THERMO CONE CAP-SOLID YELLOW
- ⑮ PAVE MARKING-THERMO YIELD BAR-36 IN
- ⑯ PAVE MARK-THERMO-X-WALK-24 IN
- ⑰ PAVE MARKING-THERMO DOTTED LANE EXTEN (WHITE)
- ⑱ PAVE MARKING-THERMO DOTTED LANE EXTEN (YELLOW)
- ⑲ PAVE MARKING-THERMO CROSS HATCH (24 IN W)
- ⑳ PAVE MARKING-THERMO CROSS HATCH (24 IN Y)
- ㉑ PAVE MARK-THERMO STRAIGHT ARROW
- ㉒ PAVE MARK-THERMO TWLTL ARROW
- ㉓ PAVE STRIPING-THERMO-12 IN W (3' LENGTH, 9' GAP)
- ㉔ PAVE STRIPING-THERMO-6 IN W (2' LENGTH, 4' GAP)
- ㉕ PAVE STRIPING-THERMO-12 IN Y
- ㉖ PAVE STRIPING-THERMO-12 IN W
- ㉗ PAVE MARKING THERMO-BIKE LANE ARROW
- ㉘ PAINT SYMBOL-BICYCLE LANE

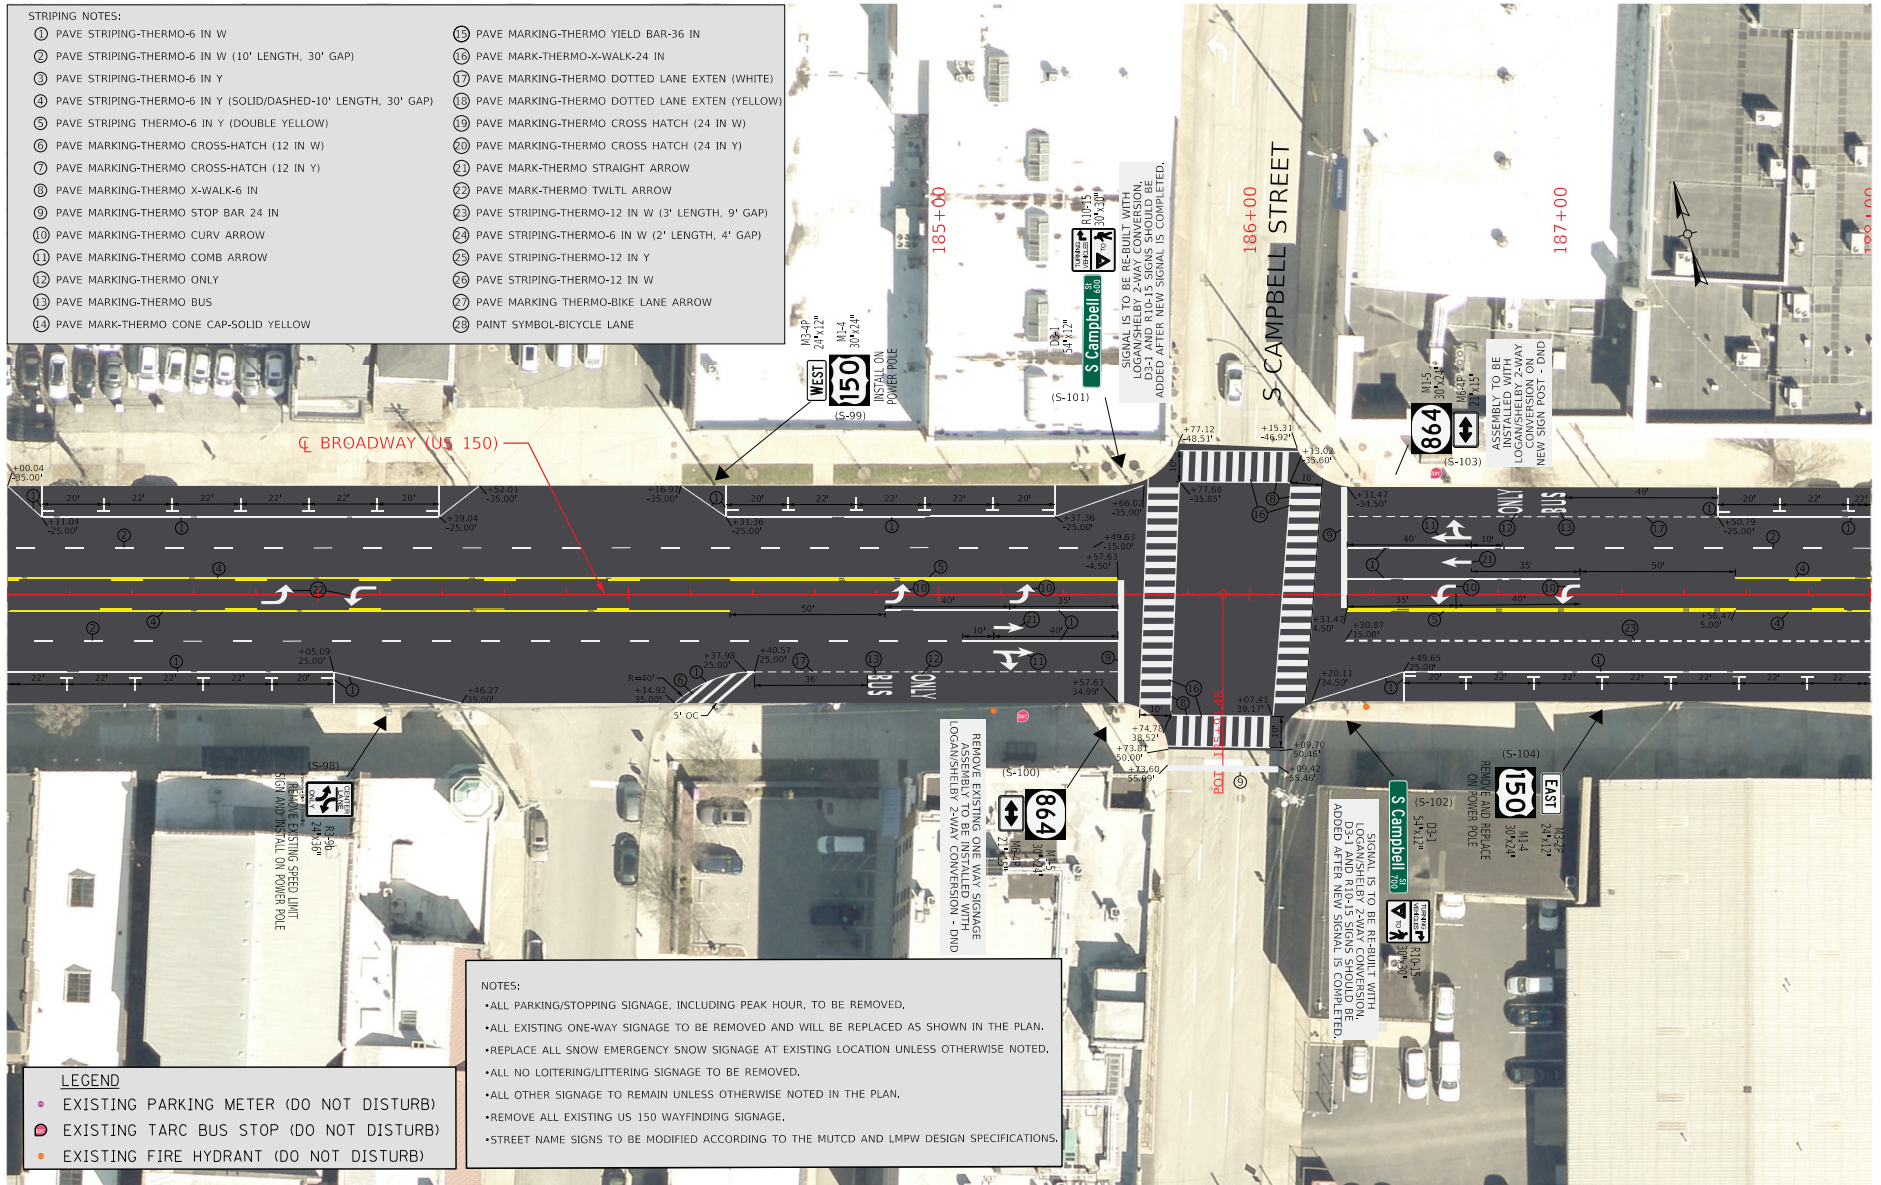

NOTES:

- ALL PARKING/STOPPING SIGNAGE, INCLUDING PEAK HOUR, TO BE REMOVED.
- ALL EXISTING ONE-WAY SIGNAGE TO BE REMOVED AND WILL BE REPLACED AS SHOWN IN THE PLAN.
- REPLACE ALL SNOW EMERGENCY SNOW SIGNAGE AT EXISTING LOCATION UNLESS OTHERWISE NOTED.
- ALL NO LOITERING/LITTERING SIGNAGE TO BE REMOVED.
- ALL OTHER SIGNAGE TO REMAIN UNLESS OTHERWISE NOTED IN THE PLAN.
- REMOVE ALL EXISTING US 150 WAYFINDING SIGNAGE.
- STREET NAME SIGNS TO BE MODIFIED ACCORDING TO THE MUTCD AND LMPW DESIGN SPECIFICATIONS.

LEGEND

- EXISTING PARKING METER (DO NOT DISTURB)
- EXISTING TARC BUS STOP (DO NOT DISTURB)
- EXISTING FIRE HYDRANT (DO NOT DISTURB)




COMMONWEALTH OF KENTUCKY
DEPARTMENT OF HIGHWAYS



DRAWING TITLE: BROADWAY (US 150) SIGNING AND STRIPING PLANS

HORIZONTAL SCALE
SCALE: 1"=20'

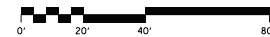


STA 182+00 TO STA 188+00

ITEM NO.
05-9057.00

COUNTY OF
JEFFERSON

SHEET NO.
R19

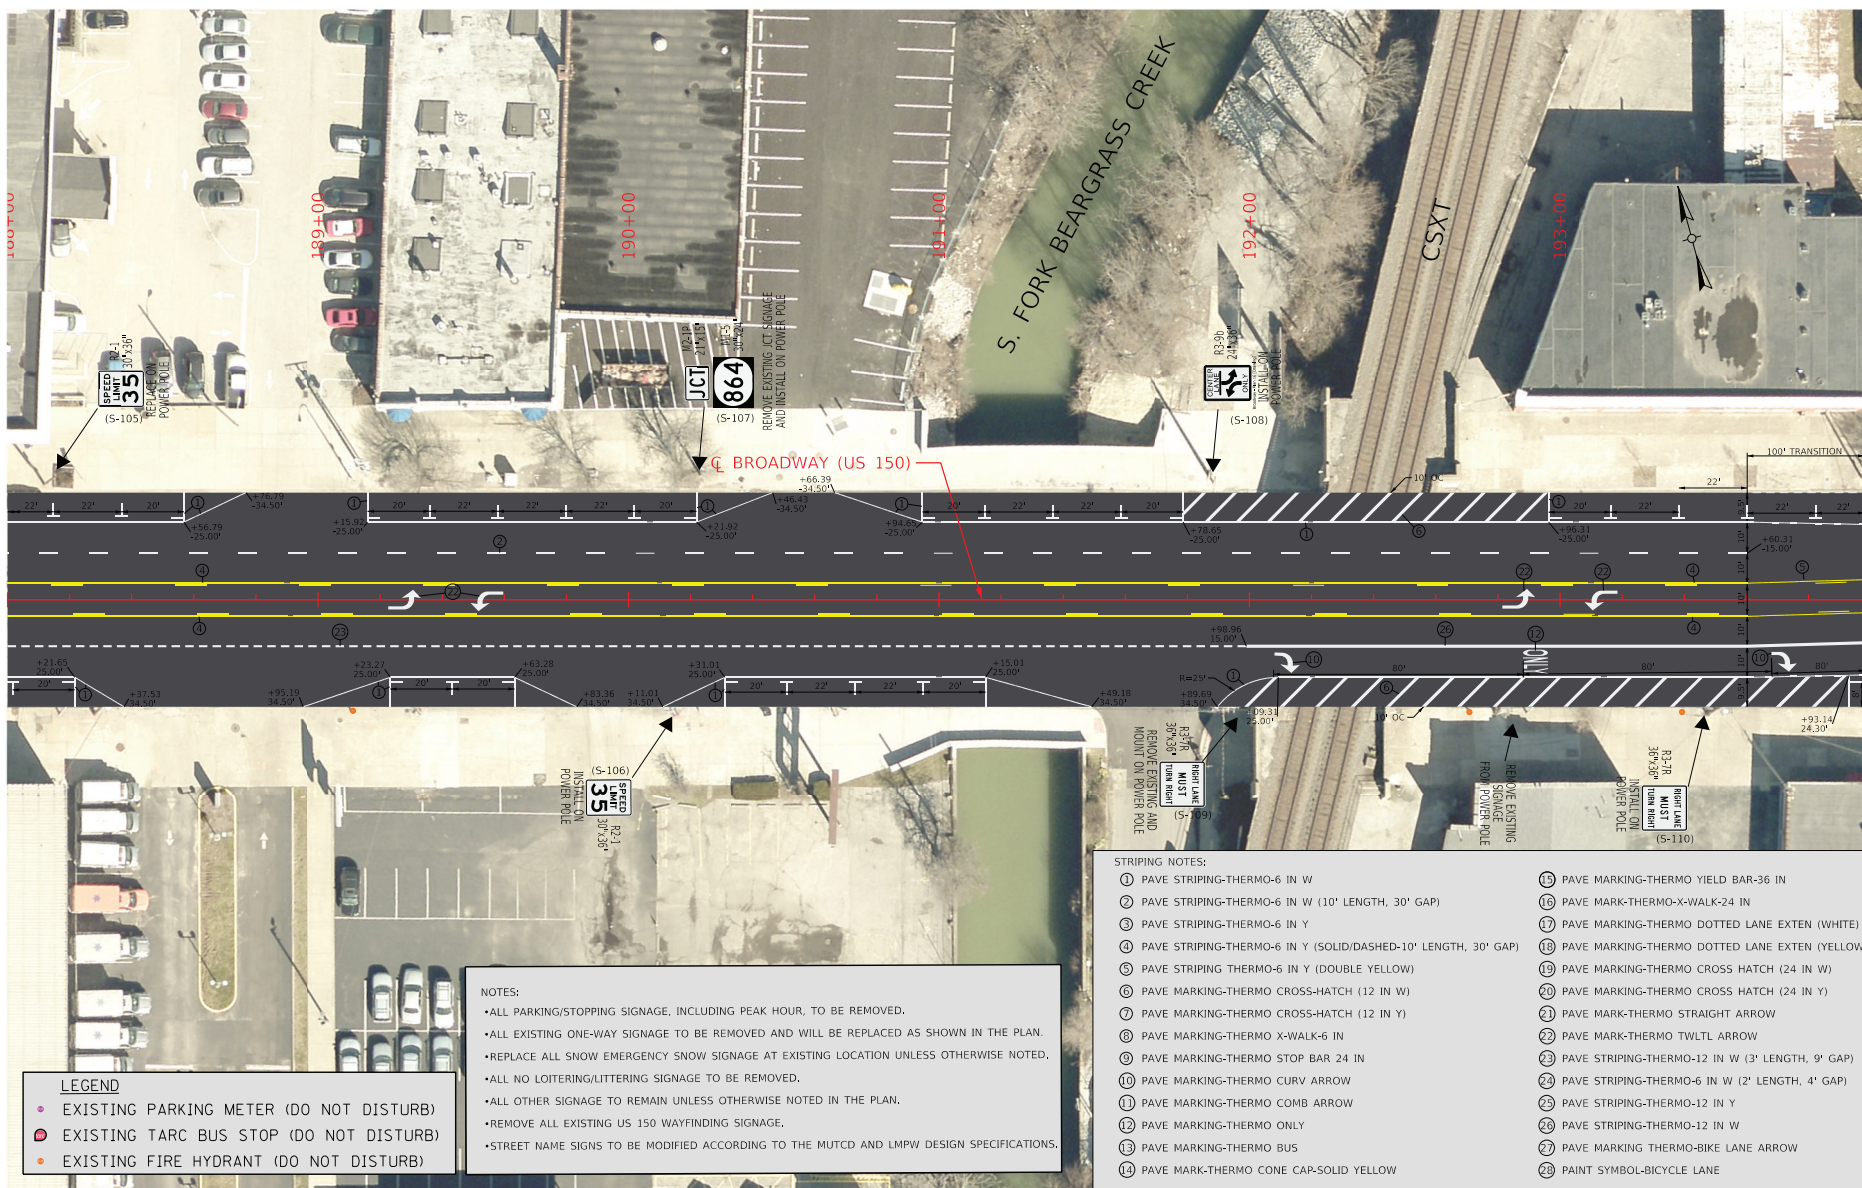


COMMONWEALTH OF KENTUCKY
DEPARTMENT OF HIGHWAYS



DRAWING TITLE: BROADWAY (US 150) SIGNING AND STRIPING PLANS

HORIZONTAL SCALE
SCALE: 1"=20'

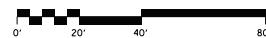

STA 188+00 TO STA 194+00

ITEM NO.
05-9057.00

COUNTY OF
JEFFERSON

SHEET NO.
R20




COMMONWEALTH OF KENTUCKY
DEPARTMENT OF HIGHWAYS



DRAWING TITLE: BROADWAY (US 150) SIGNING AND STRIPING PLANS


HORIZONTAL SCALE
SCALE: 1"=20'

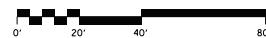

STA 200+00 TO STA 206+00

ITEM NO.
05-9057.00
SHEET NO.
R22

COUNTY OF
JEFFERSON

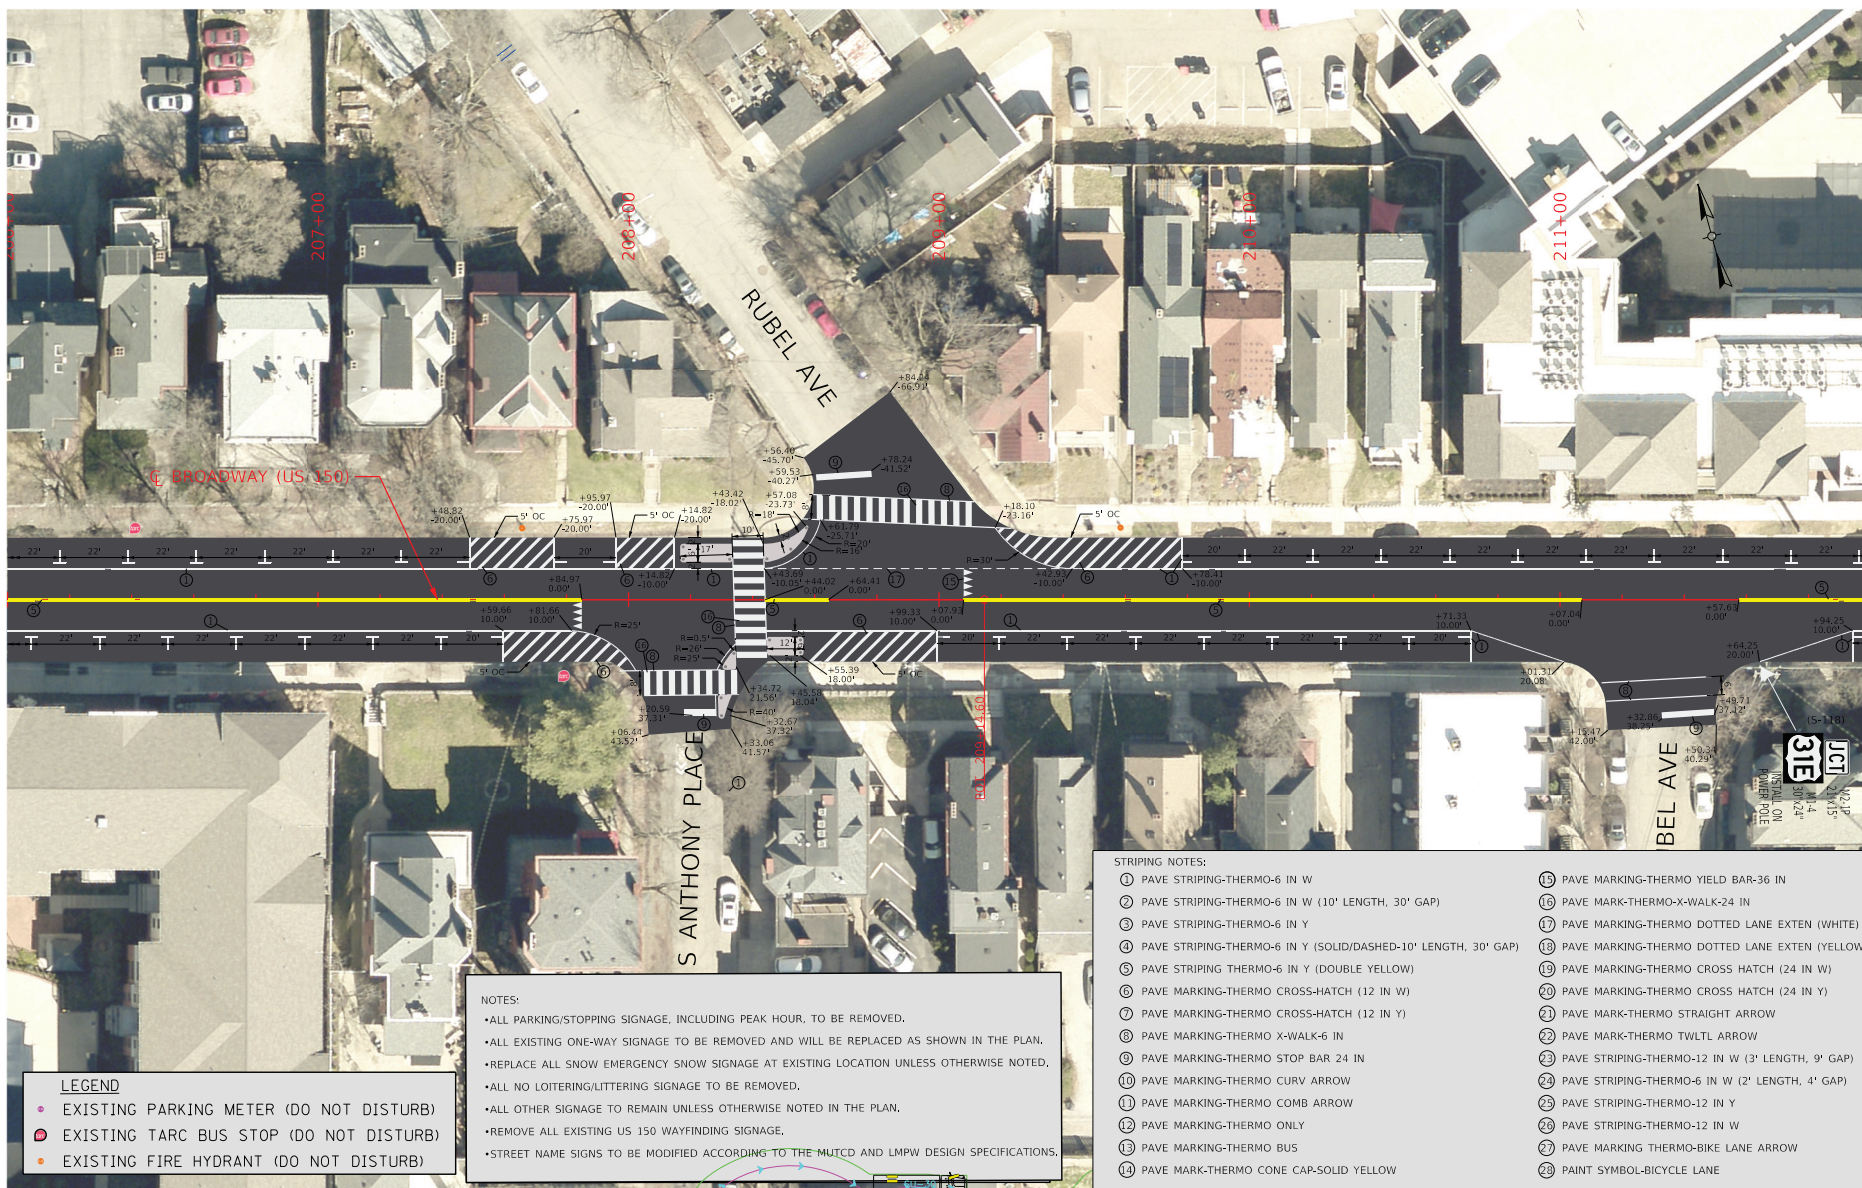

- NOTES:
- ALL PARKING/STOPPING SIGNAGE, INCLUDING PEAK HOUR, TO BE REMOVED.
 - ALL EXISTING ONE-WAY SIGNAGE TO BE REMOVED AND WILL BE REPLACED AS SHOWN IN THE PLAN.
 - REPLACE ALL SNOW EMERGENCY SNOW SIGNAGE AT EXISTING LOCATION UNLESS OTHERWISE NOTED.
 - ALL NO LOITERING/LITTERING SIGNAGE TO BE REMOVED.
 - ALL OTHER SIGNAGE TO REMAIN UNLESS OTHERWISE NOTED IN THE PLAN.
 - REMOVE ALL EXISTING US 150 WAYFINDING SIGNAGE.
 - STREET NAME SIGNS TO BE MODIFIED ACCORDING TO THE MUTCD AND LMPW DESIGN SPECIFICATIONS.

- LEGEND
- EXISTING PARKING METER (DO NOT DISTURB)
 - EXISTING TARC BUS STOP (DO NOT DISTURB)
 - EXISTING FIRE HYDRANT (DO NOT DISTURB)

- STRIPING NOTES:
- | | |
|--|--|
| ① PAVE STRIPING-THERMO-6 IN W | ⑮ PAVE MARKING-THERMO YIELD BAR-36 IN |
| ② PAVE STRIPING-THERMO-6 IN W (10' LENGTH, 30' GAP) | ⑯ PAVE MARK-THERMO-X-WALK-24 IN |
| ③ PAVE STRIPING-THERMO-6 IN Y | ⑰ PAVE MARKING-THERMO DOTTED LANE EXTEN (WHITE) |
| ④ PAVE STRIPING-THERMO-6 IN Y (SOLID/DASHED-10' LENGTH, 30' GAP) | ⑱ PAVE MARKING-THERMO DOTTED LANE EXTEN (YELLOW) |
| ⑤ PAVE STRIPING THERMO-6 IN Y (DOUBLE YELLOW) | ⑲ PAVE MARKING-THERMO CROSS HATCH (24 IN W) |
| ⑥ PAVE MARKING-THERMO CROSS-HATCH (12 IN W) | ⑳ PAVE MARKING-THERMO CROSS HATCH (24 IN Y) |
| ⑦ PAVE MARKING-THERMO CROSS-HATCH (12 IN Y) | ㉑ PAVE MARK-THERMO STRAIGHT ARROW |
| ⑧ PAVE MARKING-THERMO X-WALK-6 IN | ㉒ PAVE MARK-THERMO TWLTL ARROW |
| ⑨ PAVE MARKING-THERMO STOP BAR 24 IN | ㉓ PAVE STRIPING-THERMO-12 IN W (3' LENGTH, 9' GAP) |
| ⑩ PAVE MARKING-THERMO CURV ARROW | ㉔ PAVE STRIPING-THERMO-6 IN W (2' LENGTH, 4' GAP) |
| ⑪ PAVE MARKING-THERMO COMB ARROW | ㉕ PAVE STRIPING-THERMO-12 IN Y |
| ⑫ PAVE MARKING-THERMO ONLY | ㉖ PAVE STRIPING-THERMO-12 IN W |
| ⑬ PAVE MARKING-THERMO BUS | ㉗ PAVE MARKING-THERMO-BIKE LANE ARROW |
| ⑭ PAVE MARK-THERMO CONE CAP-SOLID YELLOW | ㉘ PAINT SYMBOL-BICYCLE LANE |




COMMONWEALTH OF KENTUCKY
DEPARTMENT OF HIGHWAYS



DRAWING TITLE: BROADWAY (US 150) SIGNING AND STRIPING PLANS


HORIZONTAL SCALE
SCALE: 1"=20'

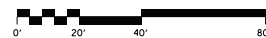

STA 206+00 TO STA 212+00

ITEM NO.
05-9057.00
SHEET NO.
R23

COUNTY OF
JEFFERSON

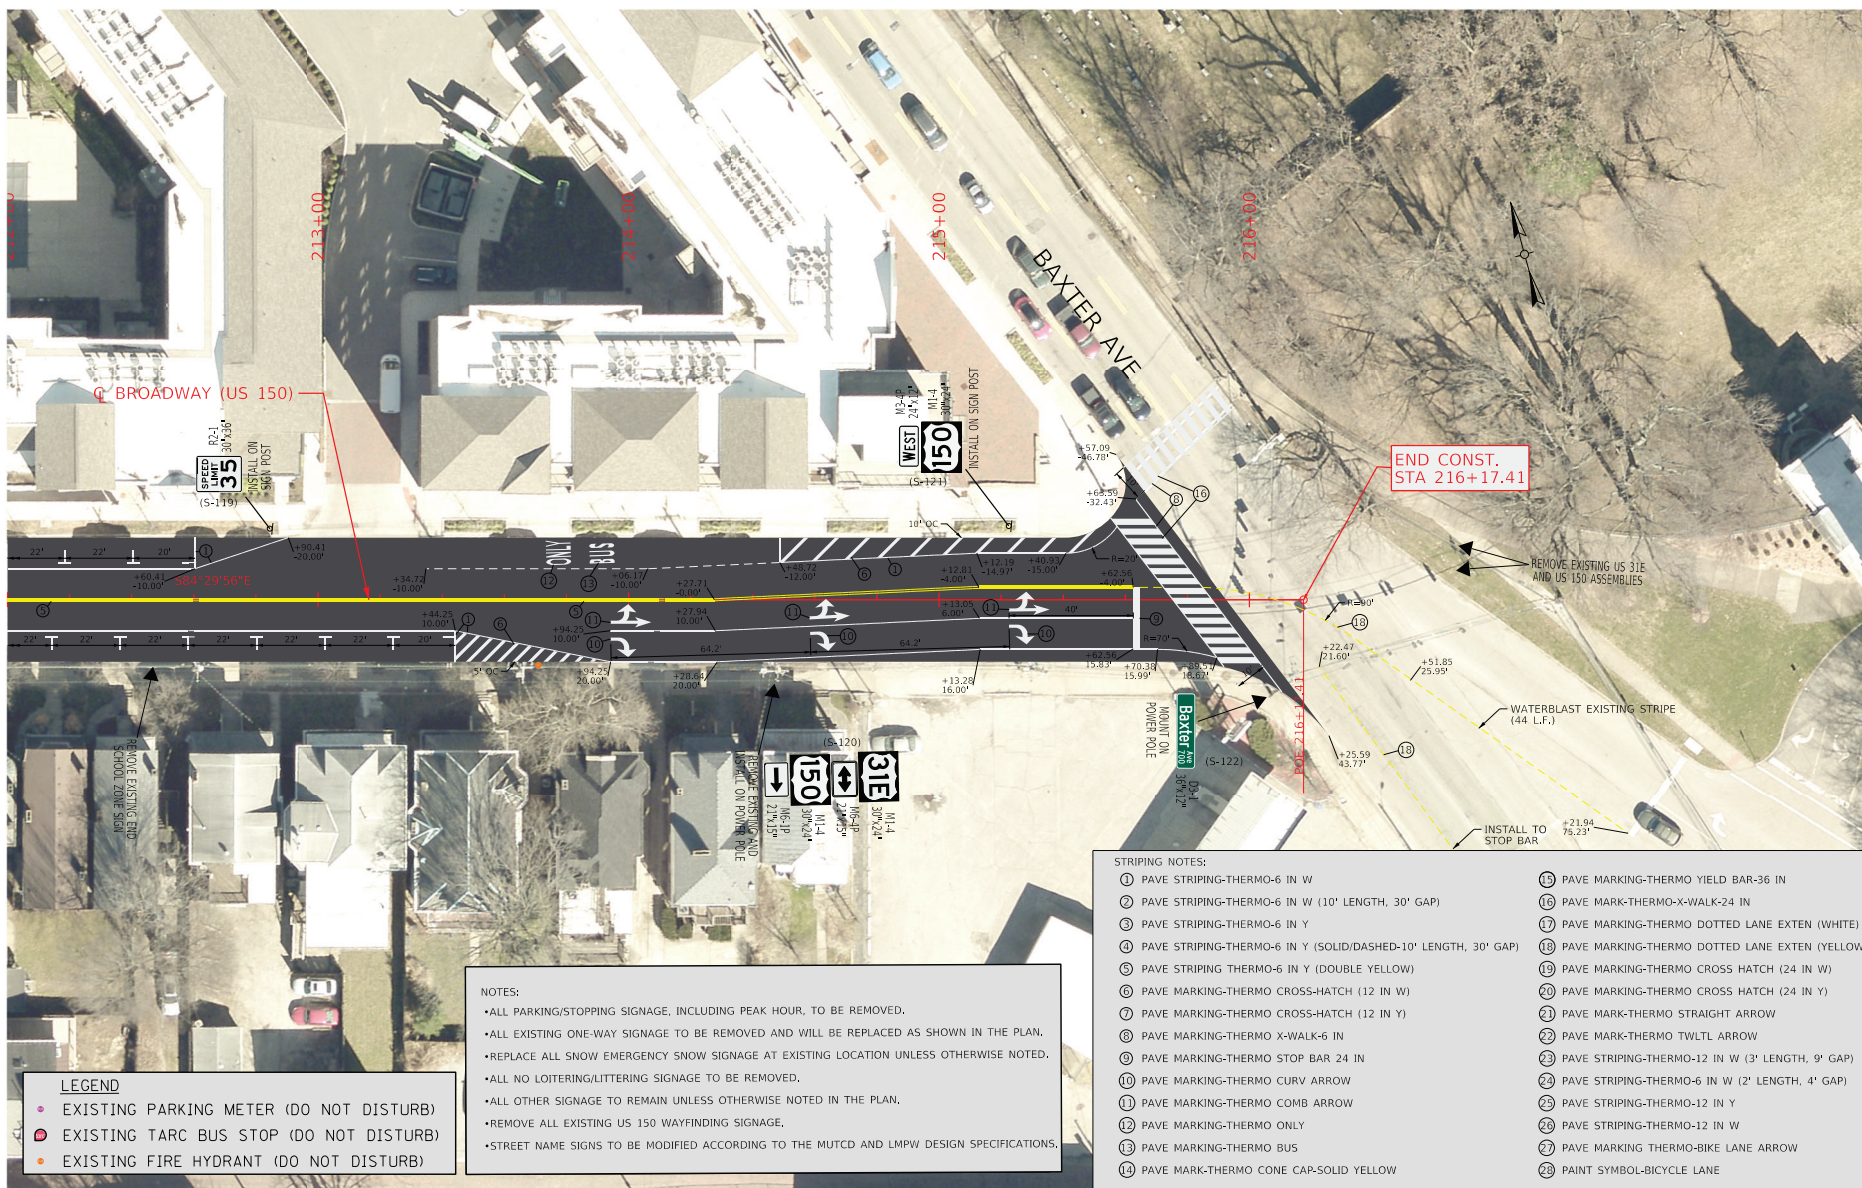


COMMONWEALTH OF KENTUCKY
DEPARTMENT OF HIGHWAYS



DRAWING TITLE: BROADWAY (US 150) SIGNING AND STRIPING PLANS


HORIZONTAL SCALE
SCALE: 1"=20'

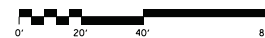

STA 212+00 TO STA 216+17.41

ITEM NO.
05-9057.00
SHEET NO.
R24


COUNTY OF
JEFFERSON

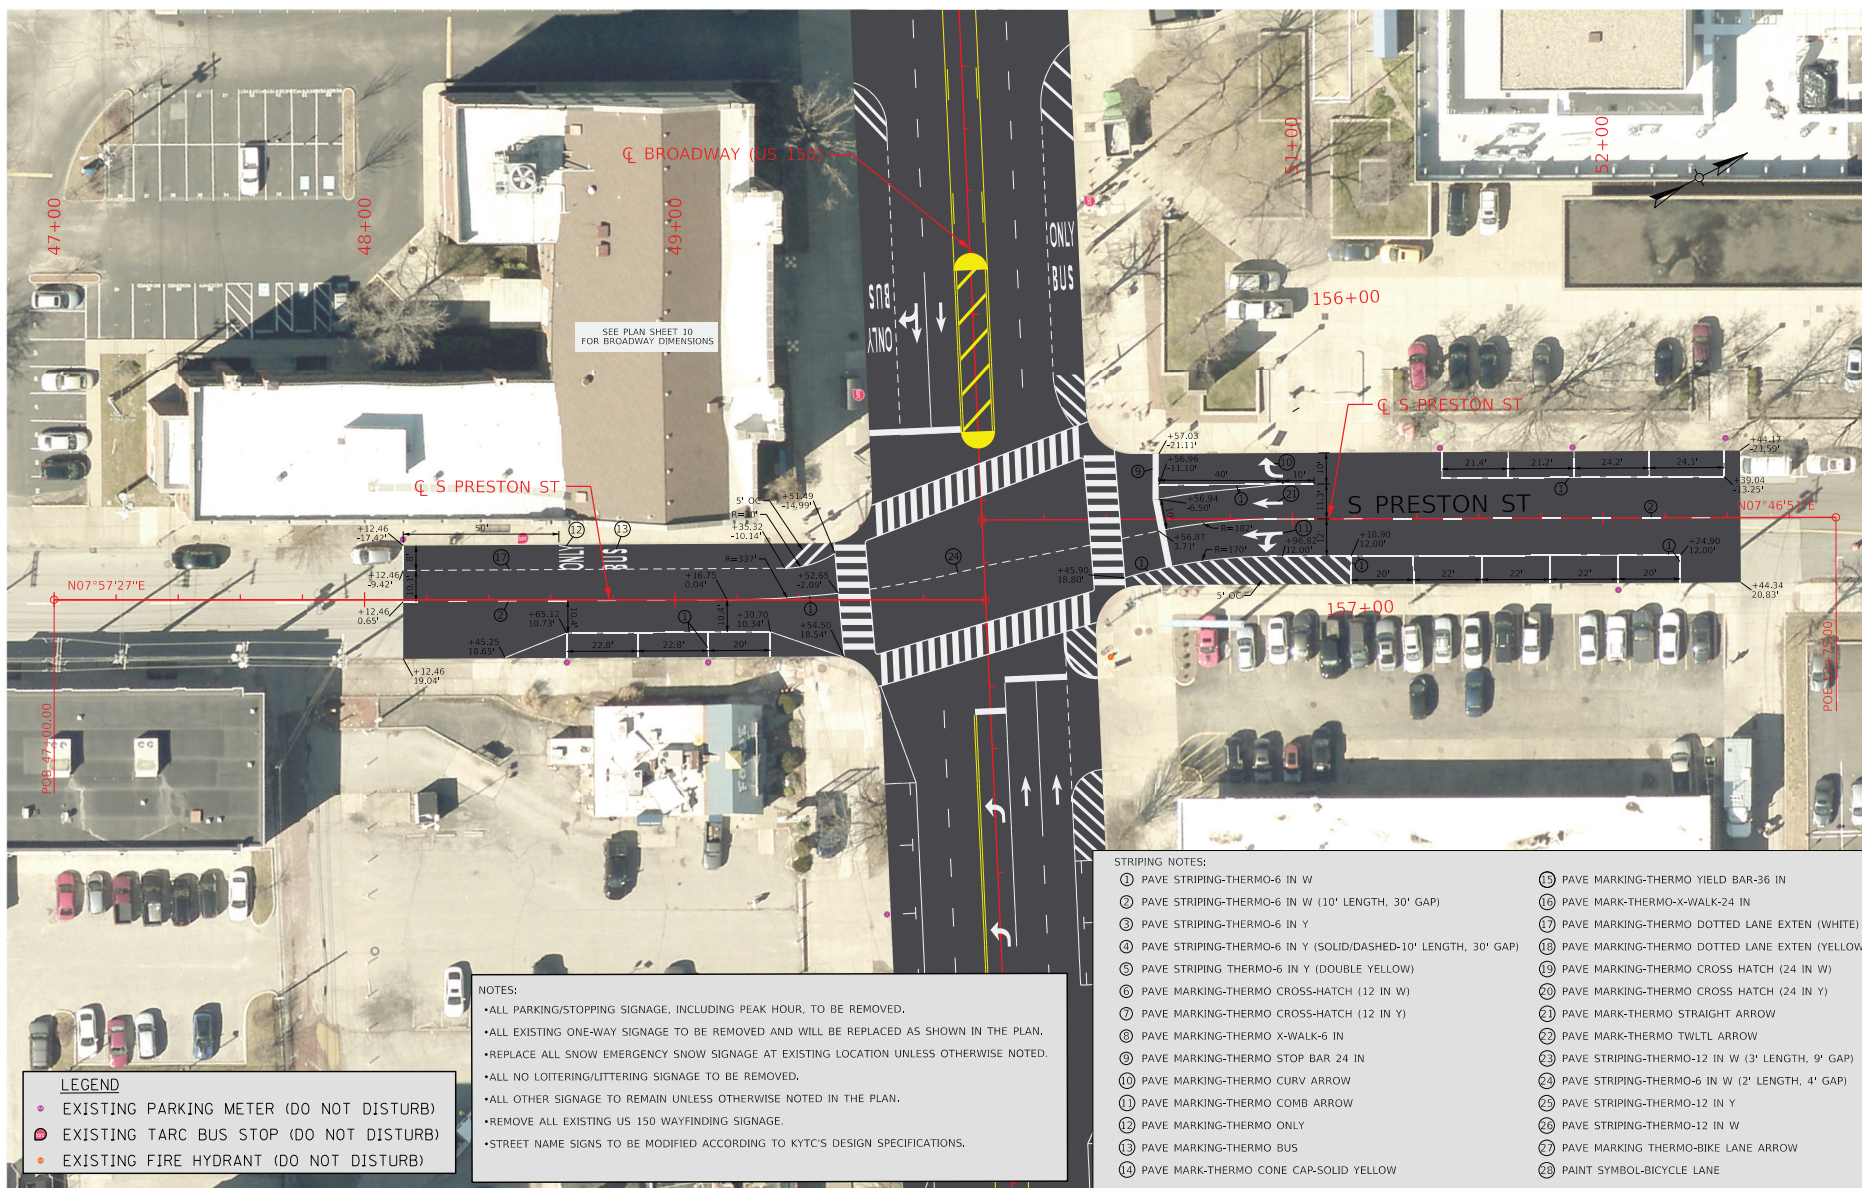

COMMONWEALTH OF KENTUCKY
DEPARTMENT OF HIGHWAYS

DRAWING TITLE: BROADWAY (US 150) SIGNING AND STRIPING PLANS
(S. PRESTON STREET)

HORIZONTAL SCALE
SCALE: 1"=20'

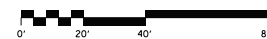

STA 47+96.33 TO STA 52+44.34

ITEM NO.
05-9057.00

COUNTY OF
JEFFERSON

SHEET NO.
R25