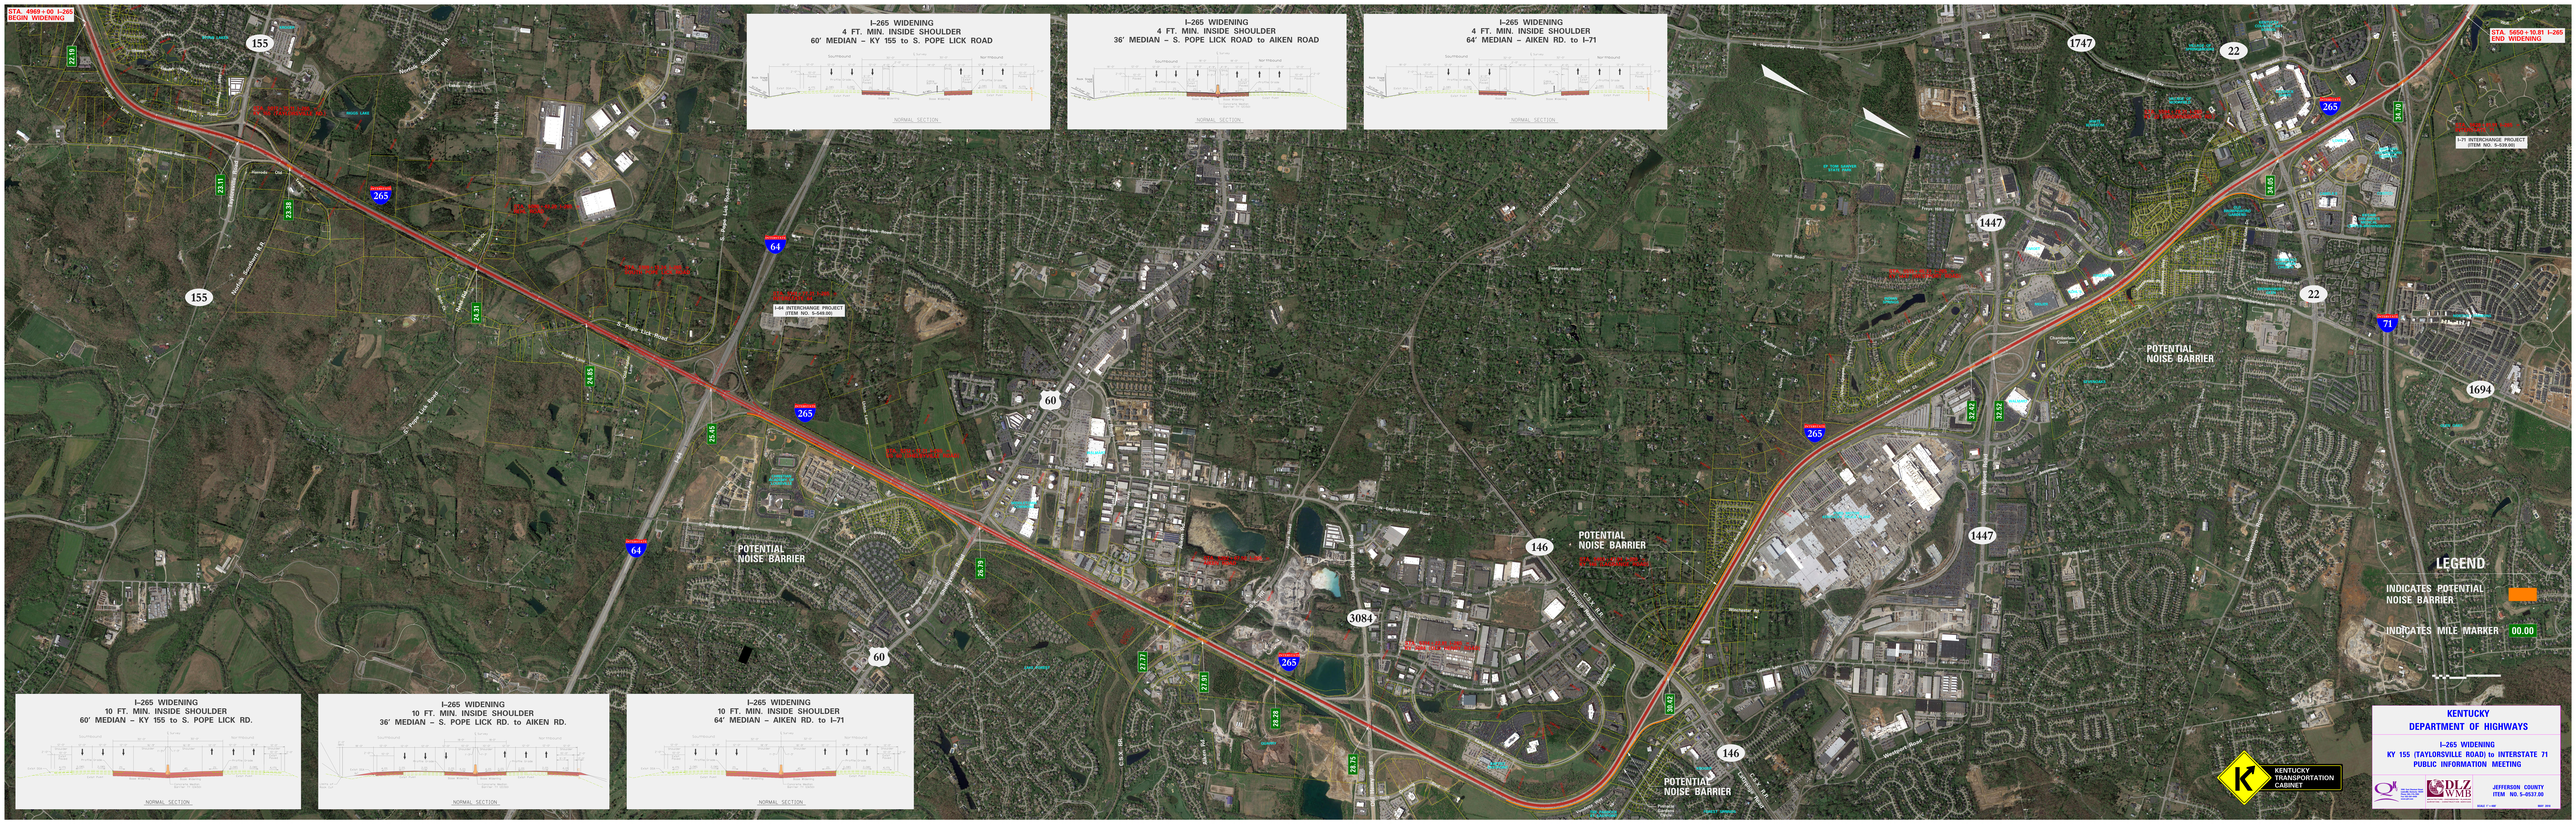

STA. 4969+00 I-265
BEGIN WIDENING
I-265 WIDENING
4 FT. MIN. INSIDE SHOULDER
60' MEDIAN – KY 155 to S. POPE LICK ROAD
NORMAL SECTION
I-265 WIDENING
4 FT. MIN. INSIDE SHOULDER
36' MEDIAN – S. POPE LICK ROAD to AIKEN ROAD
NORMAL SECTION
I-265 WIDENING
4 FT. MIN. INSIDE SHOULDER
64' MEDIAN – AIKEN RD. to I-71
NORMAL SECTION
STA. 5650+10.81 I-265
END WIDENING
I-71 INTERCHANGE PROJECT
ITEM NO. 5-939.00
I-64 INTERCHANGE PROJECT
ITEM NO. 5-540.00
POTENTIAL
NOISE BARRIER
POTENTIAL
NOISE BARRIER
POTENTIAL
NOISE BARRIER
POTENTIAL
NOISE BARRIER
I-265 WIDENING
10 FT. MIN. INSIDE SHOULDER
60' MEDIAN – KY 155 to S. POPE LICK RD.
NORMAL SECTION
I-265 WIDENING
10 FT. MIN. INSIDE SHOULDER
36' MEDIAN – S. POPE LICK RD. to AIKEN RD.
NORMAL SECTION
I-265 WIDENING
10 FT. MIN. INSIDE SHOULDER
64' MEDIAN – AIKEN RD. to I-71
NORMAL SECTION
LEGEND
INDICATES POTENTIAL NOISE BARRIER
INDICATES MILE MARKER 00.00
KENTUCKY
DEPARTMENT OF HIGHWAYS
I-265 WIDENING
KY 155 (TAYLORSVILLE ROAD) to INTERSTATE 71
PUBLIC INFORMATION MEETING
JEFFERSON COUNTY
ITEM NO. 5-957.00
KENTUCKY TRANSPORTATION CABINET