KY CHENOWETH LANE

IMPROVEMENTS AT THE RAILROAD CROSSING NEAR SPARKLE BRITE CAR WASH

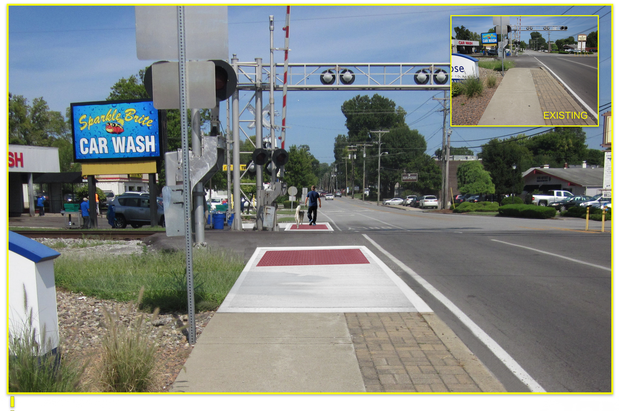

WASHINGTON SQUARE & CHENOWETH LANE INTERSECTION IMPROVEMENTS

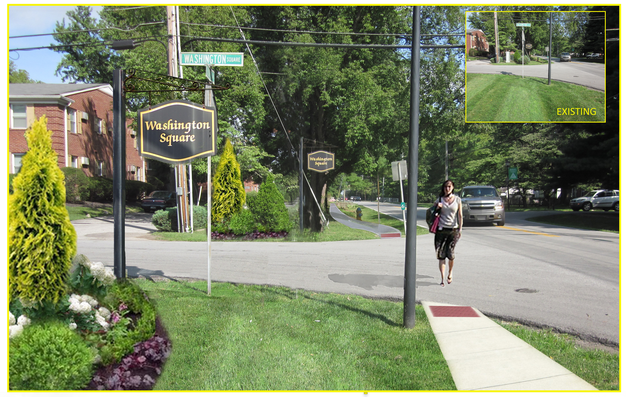

SEMICIRCLE DRIVEWAY
AT 414 CHENOWETH LANE



LEGEND

- DETAIL AREAS WITHIN THE CORRIDOR
- TREES OR SHRUBS TO BE REMOVED (DEAD, DYING, OR CONFLICT WITH NEW SIDEWALK)
- PROPOSED TREES TO BE PLANTED
- REMOVE/RELOCATE STONE COLUMNS

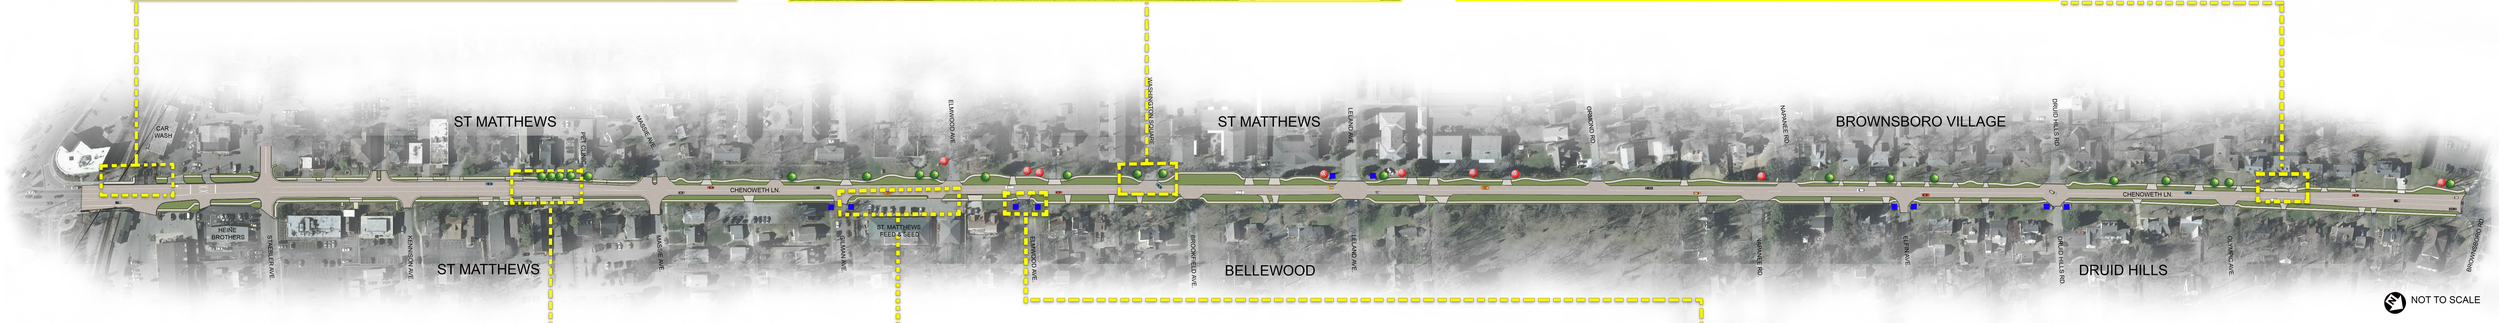



NEW CURB AND GUTTER SOUTH OF MASSIE AVENUE



ST. MATTHEWS FEED & SEED WITH NEW CURB, SIDEWALK AND ENTRANCE



ELMWOOD AVENUE & CHENOWETH LANE PROPOSED INTERSECTION IMPROVEMENTS

KENTUCKY TRANSPORTATION CABINET

Palmer ENGINEERING

IE INTEGRATED ENGINEERING

LOCAL OFFICIALS MEETING 10-18-2017