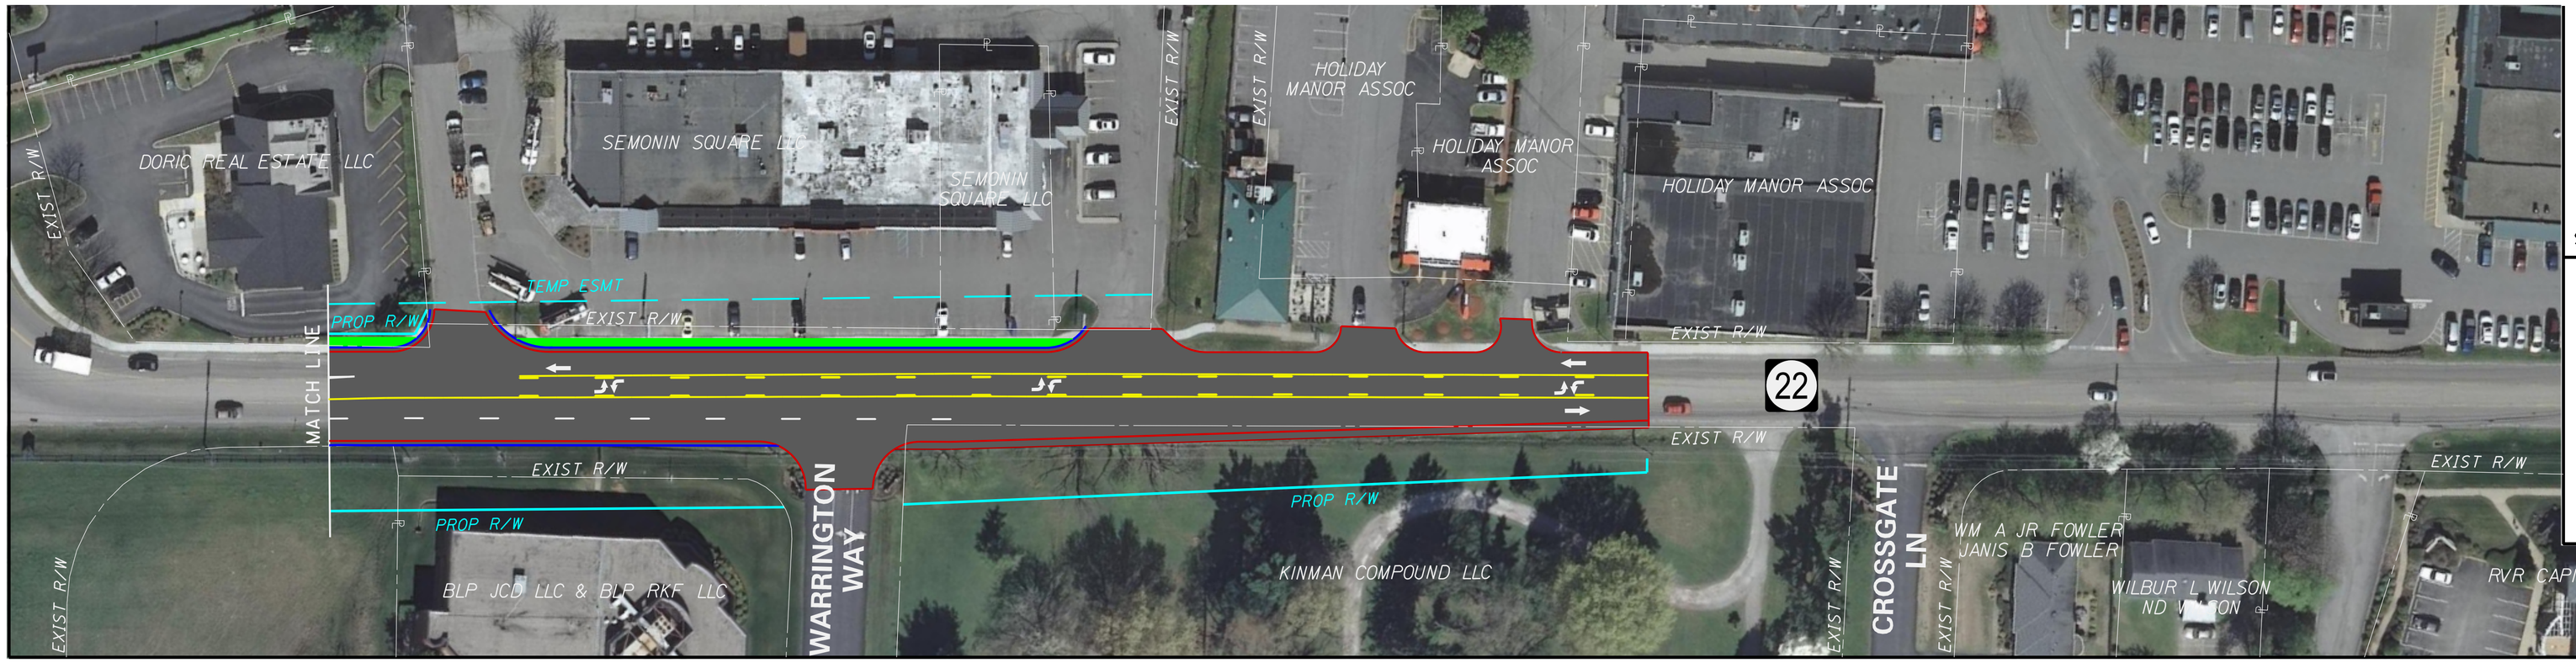


**KY 22 EXTENSION**
**ALTERNATIVE #1**
**DATE: 07–24–2014**

SCALE: 1"=50'

KENTUCKY TRANSPORTATION CABINET

Palmer ENGINEERING

URS

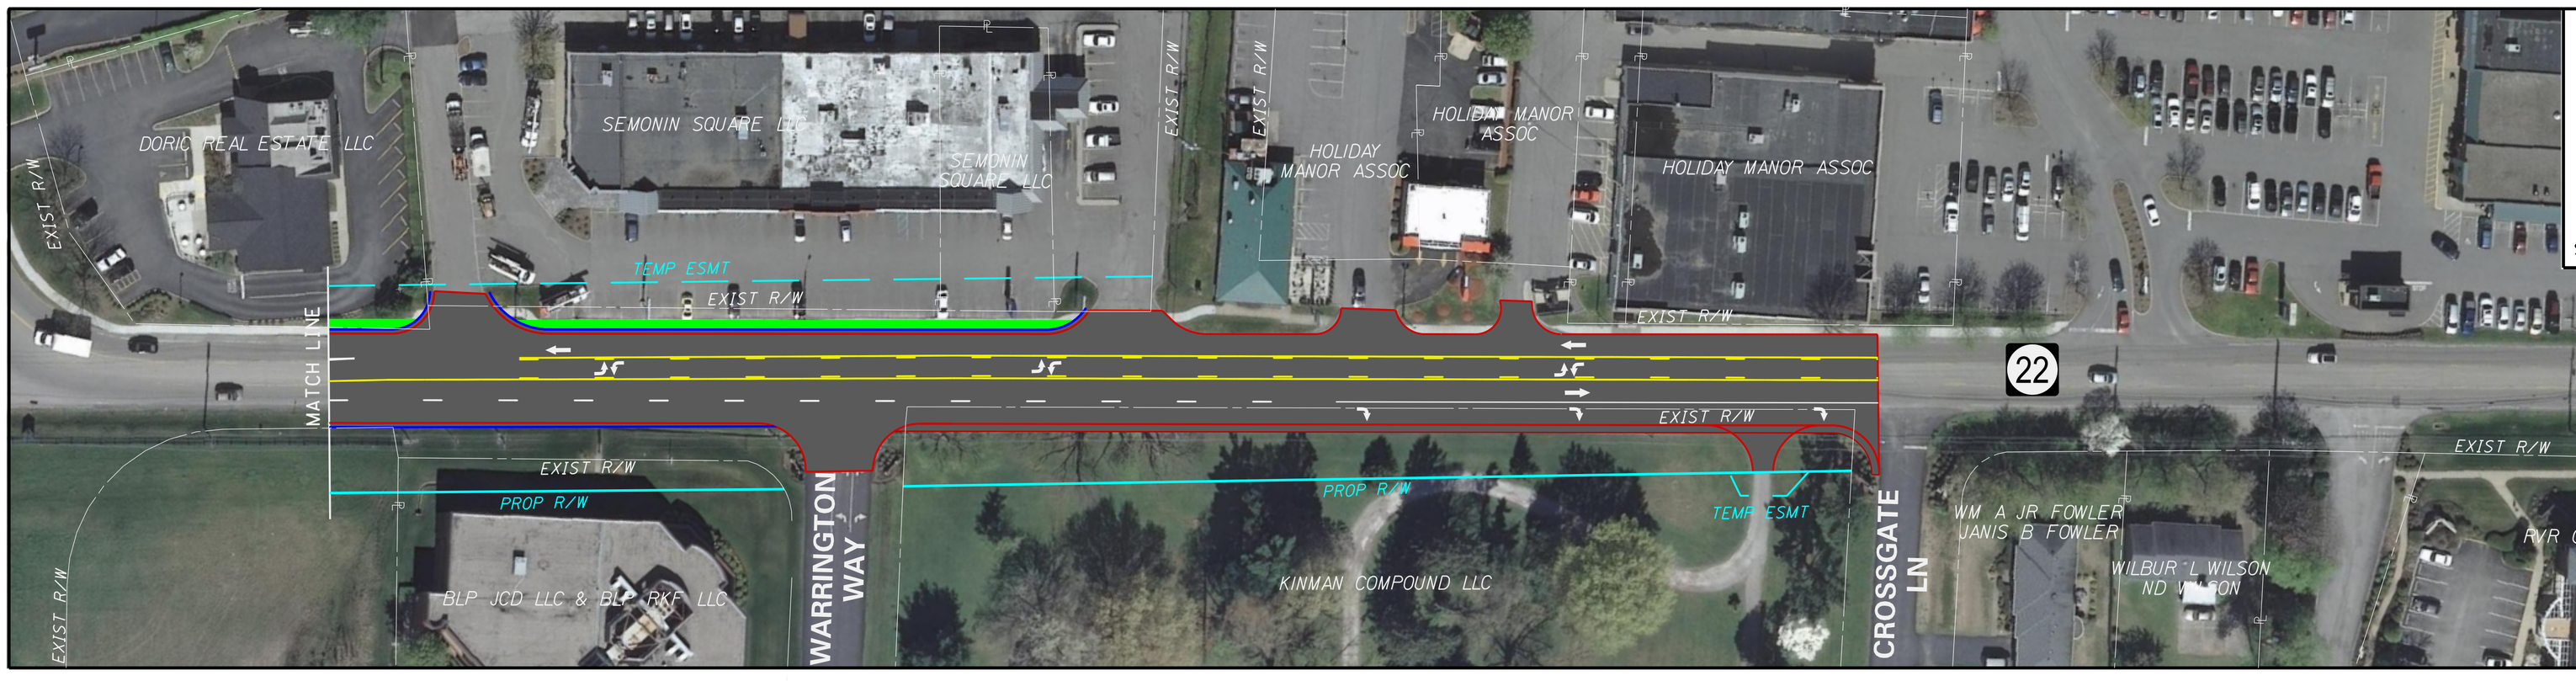


**KY 22 EXTENSION**
**ALTERNATIVE #2**
**DATE: 07–24–2014**

SCALE: 1"=50'

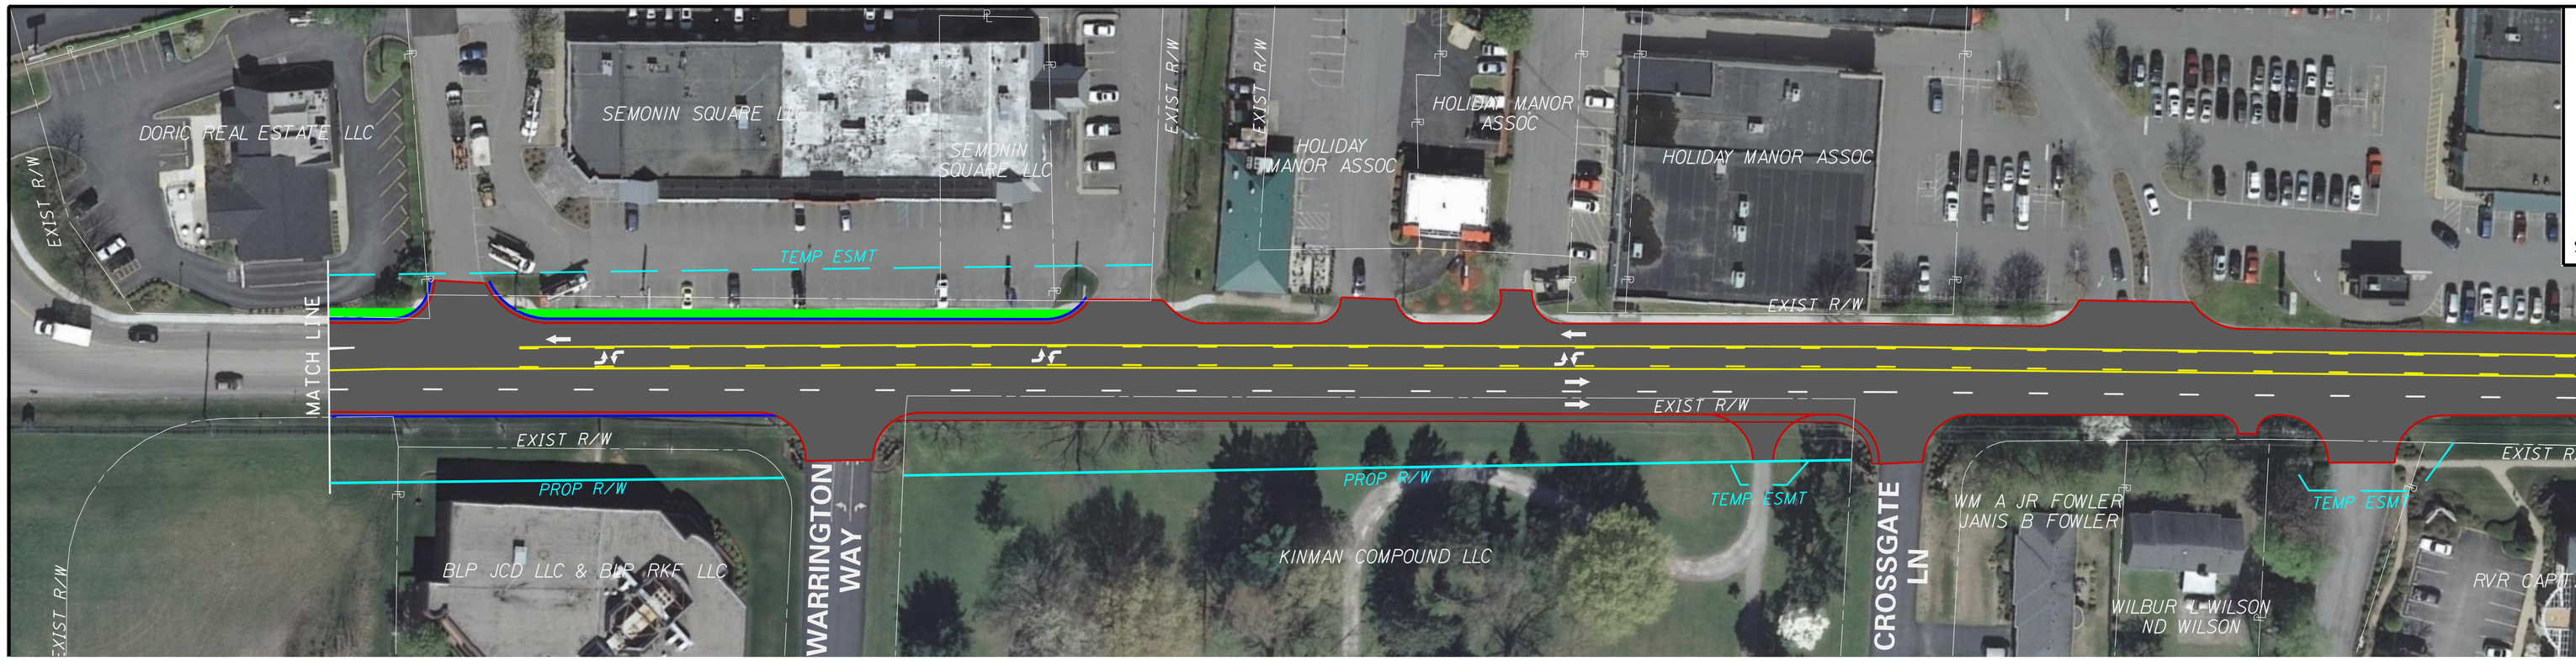


**KY 22 EXTENSION**
**ALTERNATIVE #3**
**DATE: 07–24–2014**

SCALE: 1"=50'