KENTUCKY TRANSPORTATION CABINET

GRW engineering | architecture | geospatial

Commonwealth of Kentucky
DEPARTMENT OF HIGHWAYS
PROPOSED DESIGN ALTERNATE NO. 1 EXHIBIT

KY 864 BEULAH CHURCH ROAD WIDENING

ITEM NO. 5-481.00
JEFFERSON COUNTY
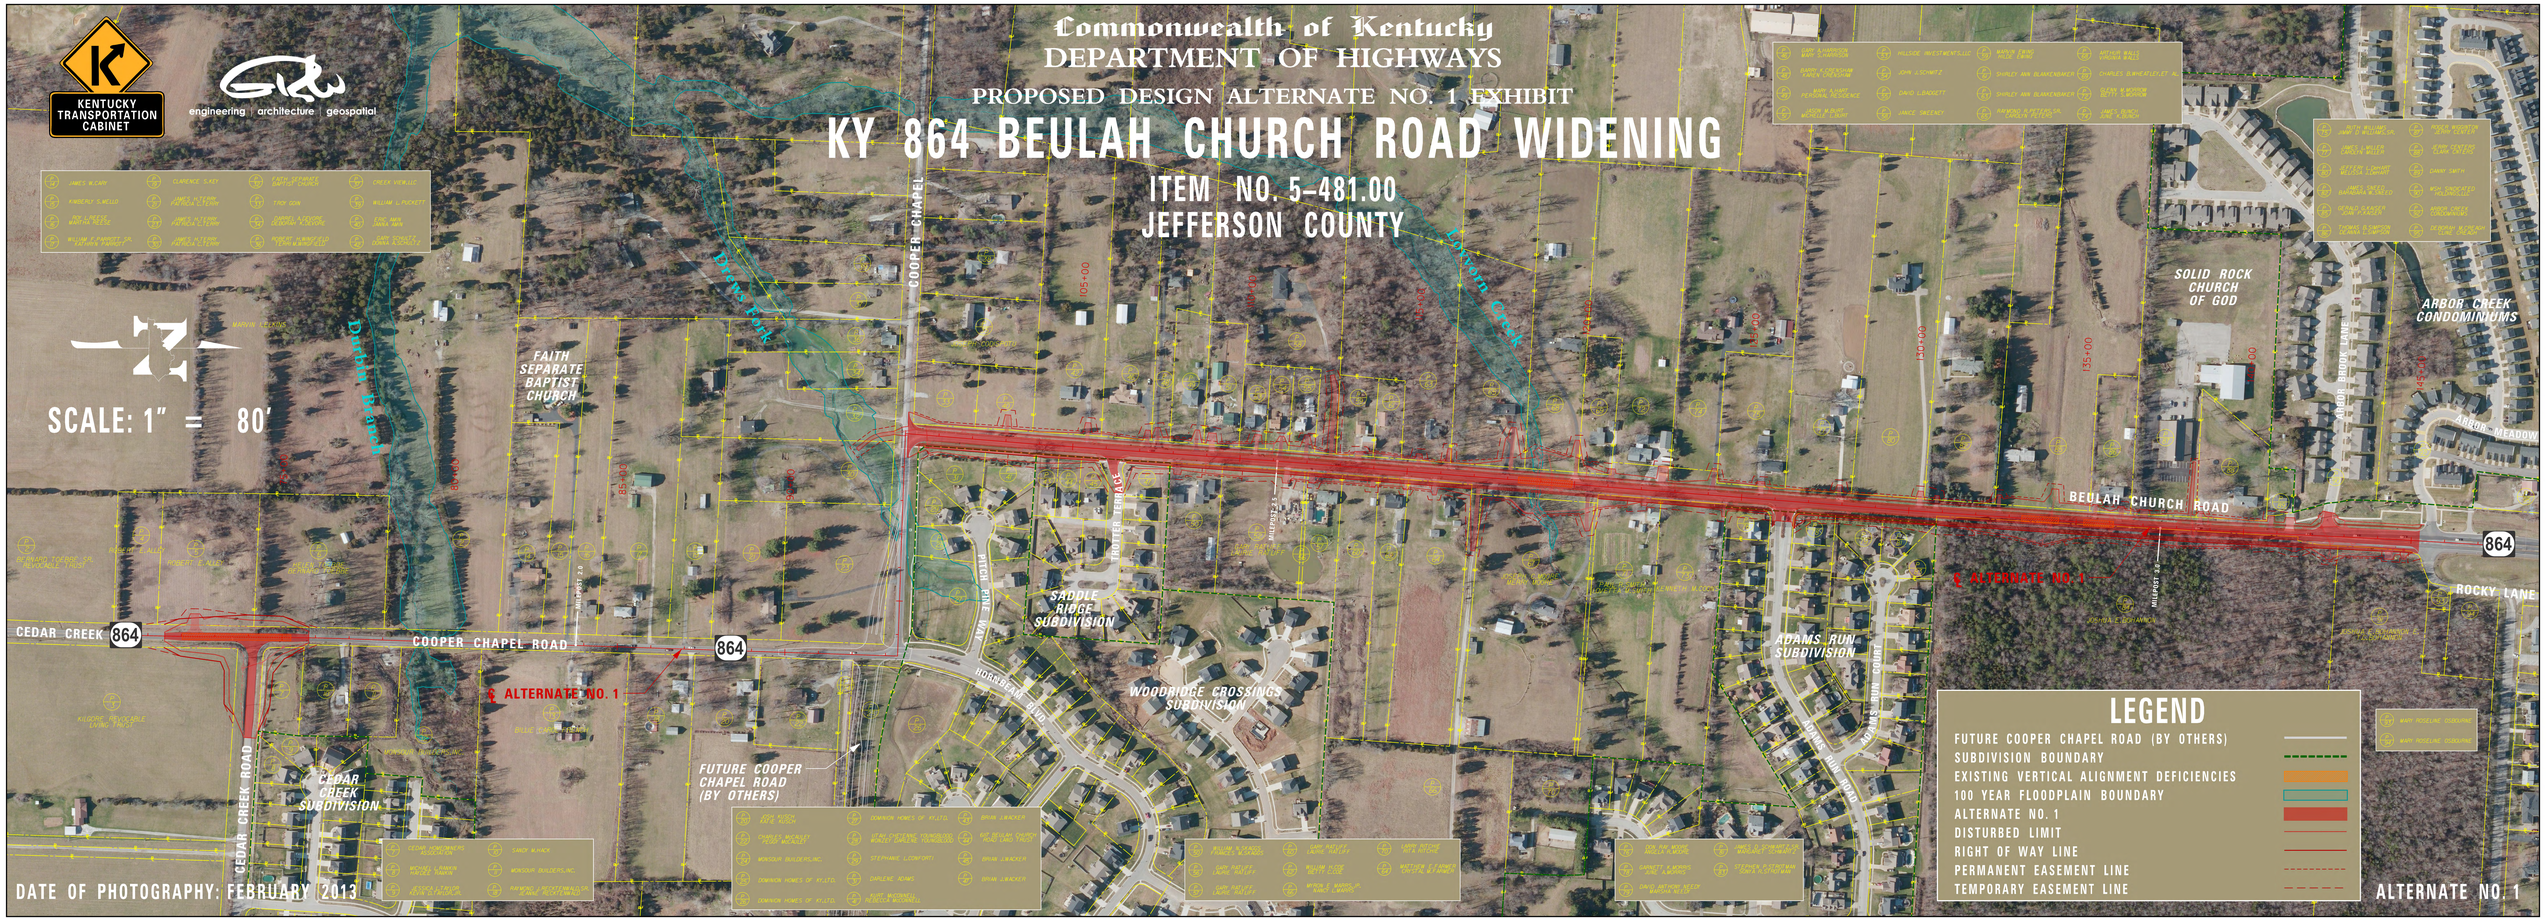
SCALE: 1" = 80'