COUNTY OF	ITEM NO.	SHEET NO.
MEADE		

KY 79 COST ESTIMATE – ALTERNATE B			
CONSTRUCTION COST	R/W COST	UTILITY COST	TOTAL
$4,496,589	$4,400,000	$1,538,079	$10,434,668
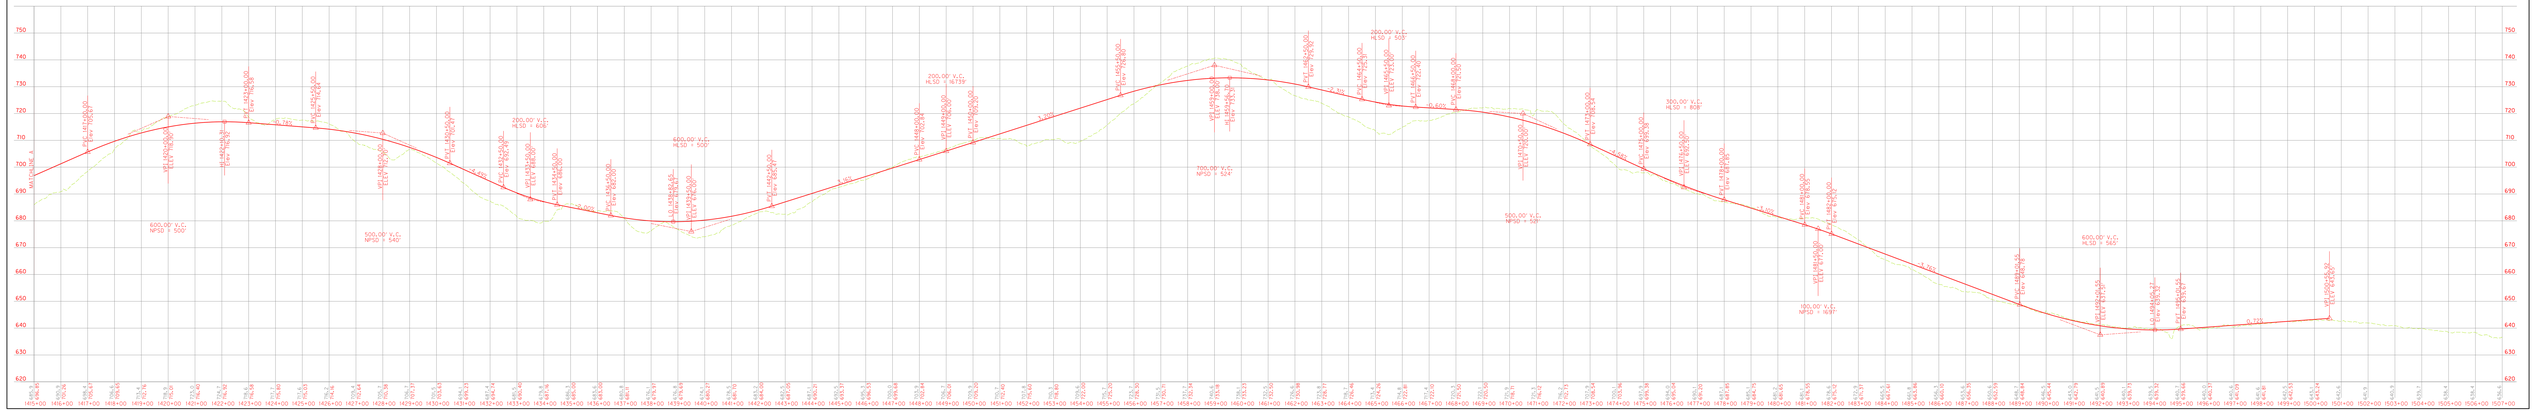
ALTERNATE B - SHEET 2 OF 2