Section 2 Preliminary Design

TEAM KENTUCKY TRANSPORTATION CABINET

Stantec
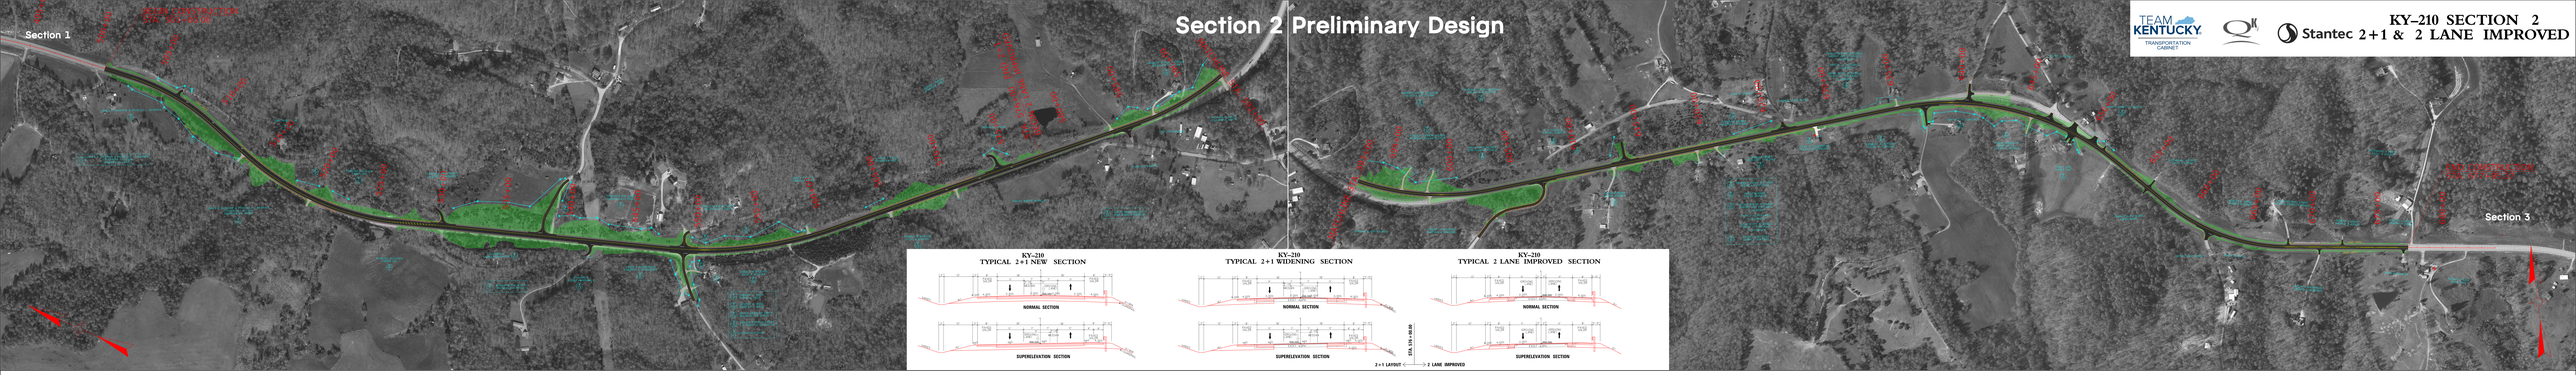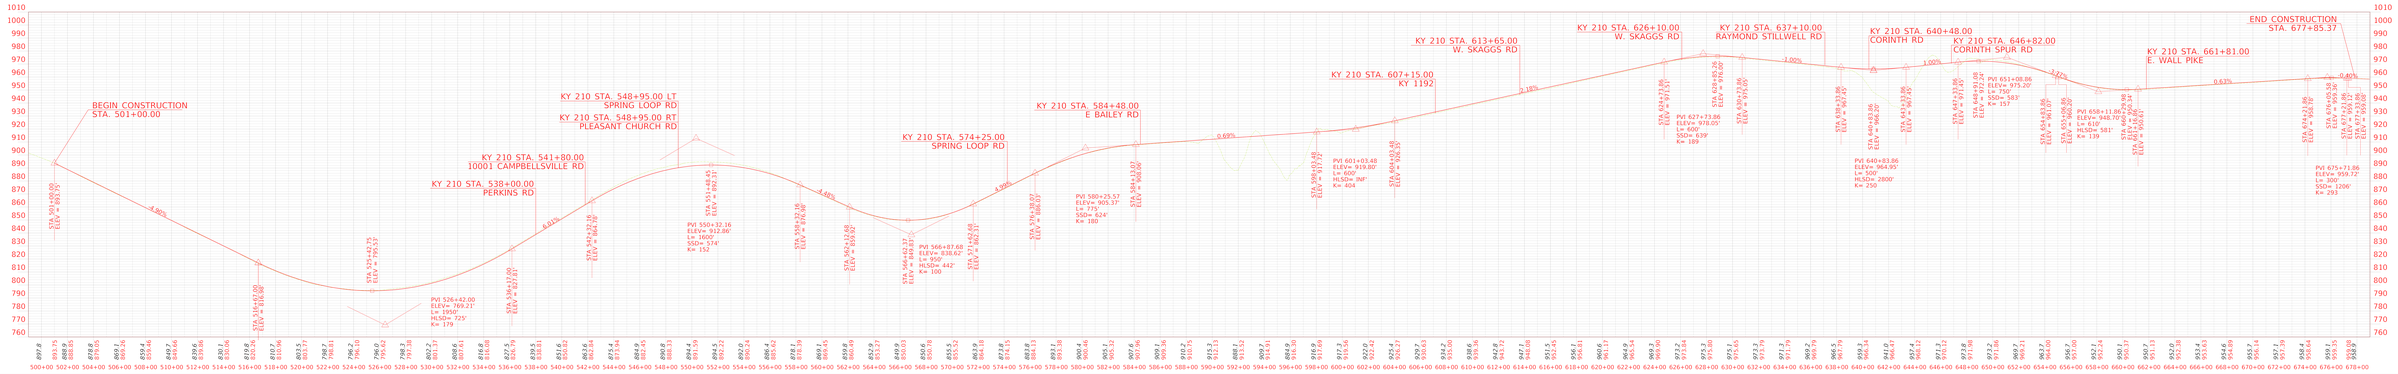
KY–210 SECTION 2
2+1 & 2 LANE IMPROVED