
Grayson County, US 62
Item 4-8502.00
Leitchfield Bypass (KY 3155) to KY 224 in Clarkson
Public Meeting September 15, 2016

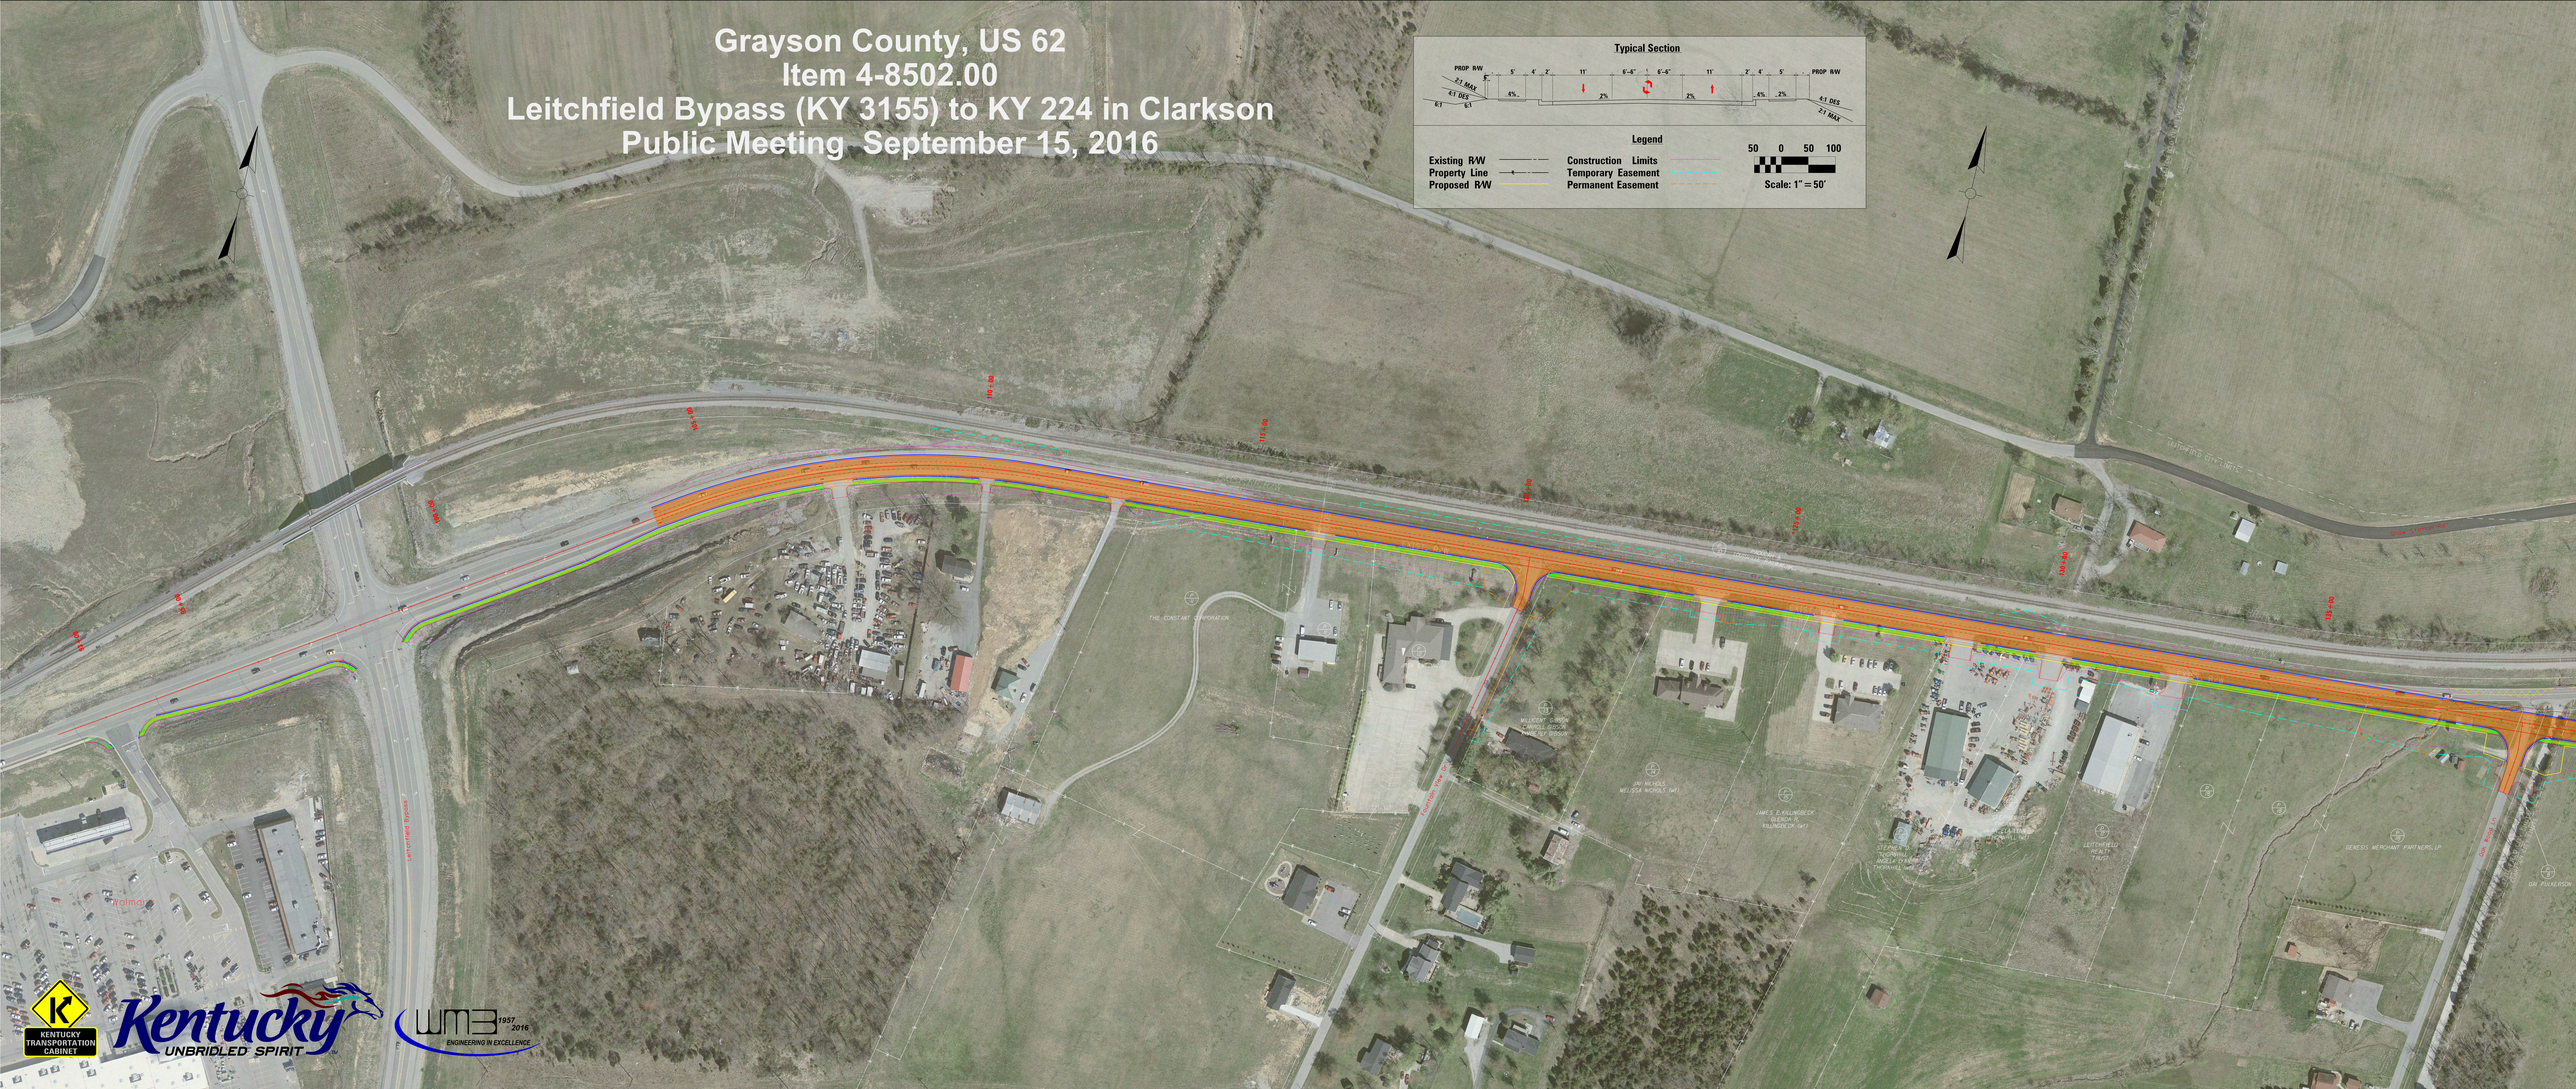


KENTUCKY TRANSPORTATION CABINET
Kentucky UNBRIDLED SPIRIT
WM3 1957 2016 ENGINEERING IN EXCELLENCE
Typical Section
PROP R/W
2:1 MAX
4:1 DES
6:1
6%
5'
4'
2'
11'
6'-6"
2%
4%
PROP R/W
Legend
Existing R/W
Property Line
Proposed R/W
Construction Limits
Temporary Easement
Permanent Easement
50 0 50 100
Scale: 1" = 50'
NEIL HARRISON
KALINTA HARRISON
BASHAW PROPERTIES LLC
ANNA JANE HARSE (life)
ANNA JANE HARSE (1/2)
MARGARET HARSE (1/2)
JONATHAN D.KINCHELOE
KENDRA KINCHELOE (wf)
LLOYD BAKER
BETTY J.SNYDER BAKER (wf)
Grayson County, US 62
Item 4-8502.00
Leitchfield Bypass (KY 3155) to KY 224 in Clarkson
Public Meeting September 15, 2016


KENTUCKY TRANSPORTATION CABINET
Kentucky UNBRIDLED SPIRIT
WM3 1957 2016 ENGINEERING IN EXCELLENCE
Typical Section
PROP R/W
2:1 MAX
4:1 DES
6'
5'
4'
2'
11'
6'-6"
6'-6"
11'
2'
4'
5'
6%
2%
2%
6%
4:1 DES
2:1 MAX
Legend
Existing R/W
Property Line
Proposed R/W
Construction Limits
Temporary Easement
Permanent Easement
50 0 50 100
Scale: 1" = 50'
Grayson County, US 62
Item 4-8502.00
Leitchfield Bypass (KY 3155) to KY 224 in Clarkson
Public Meeting September 15, 2016