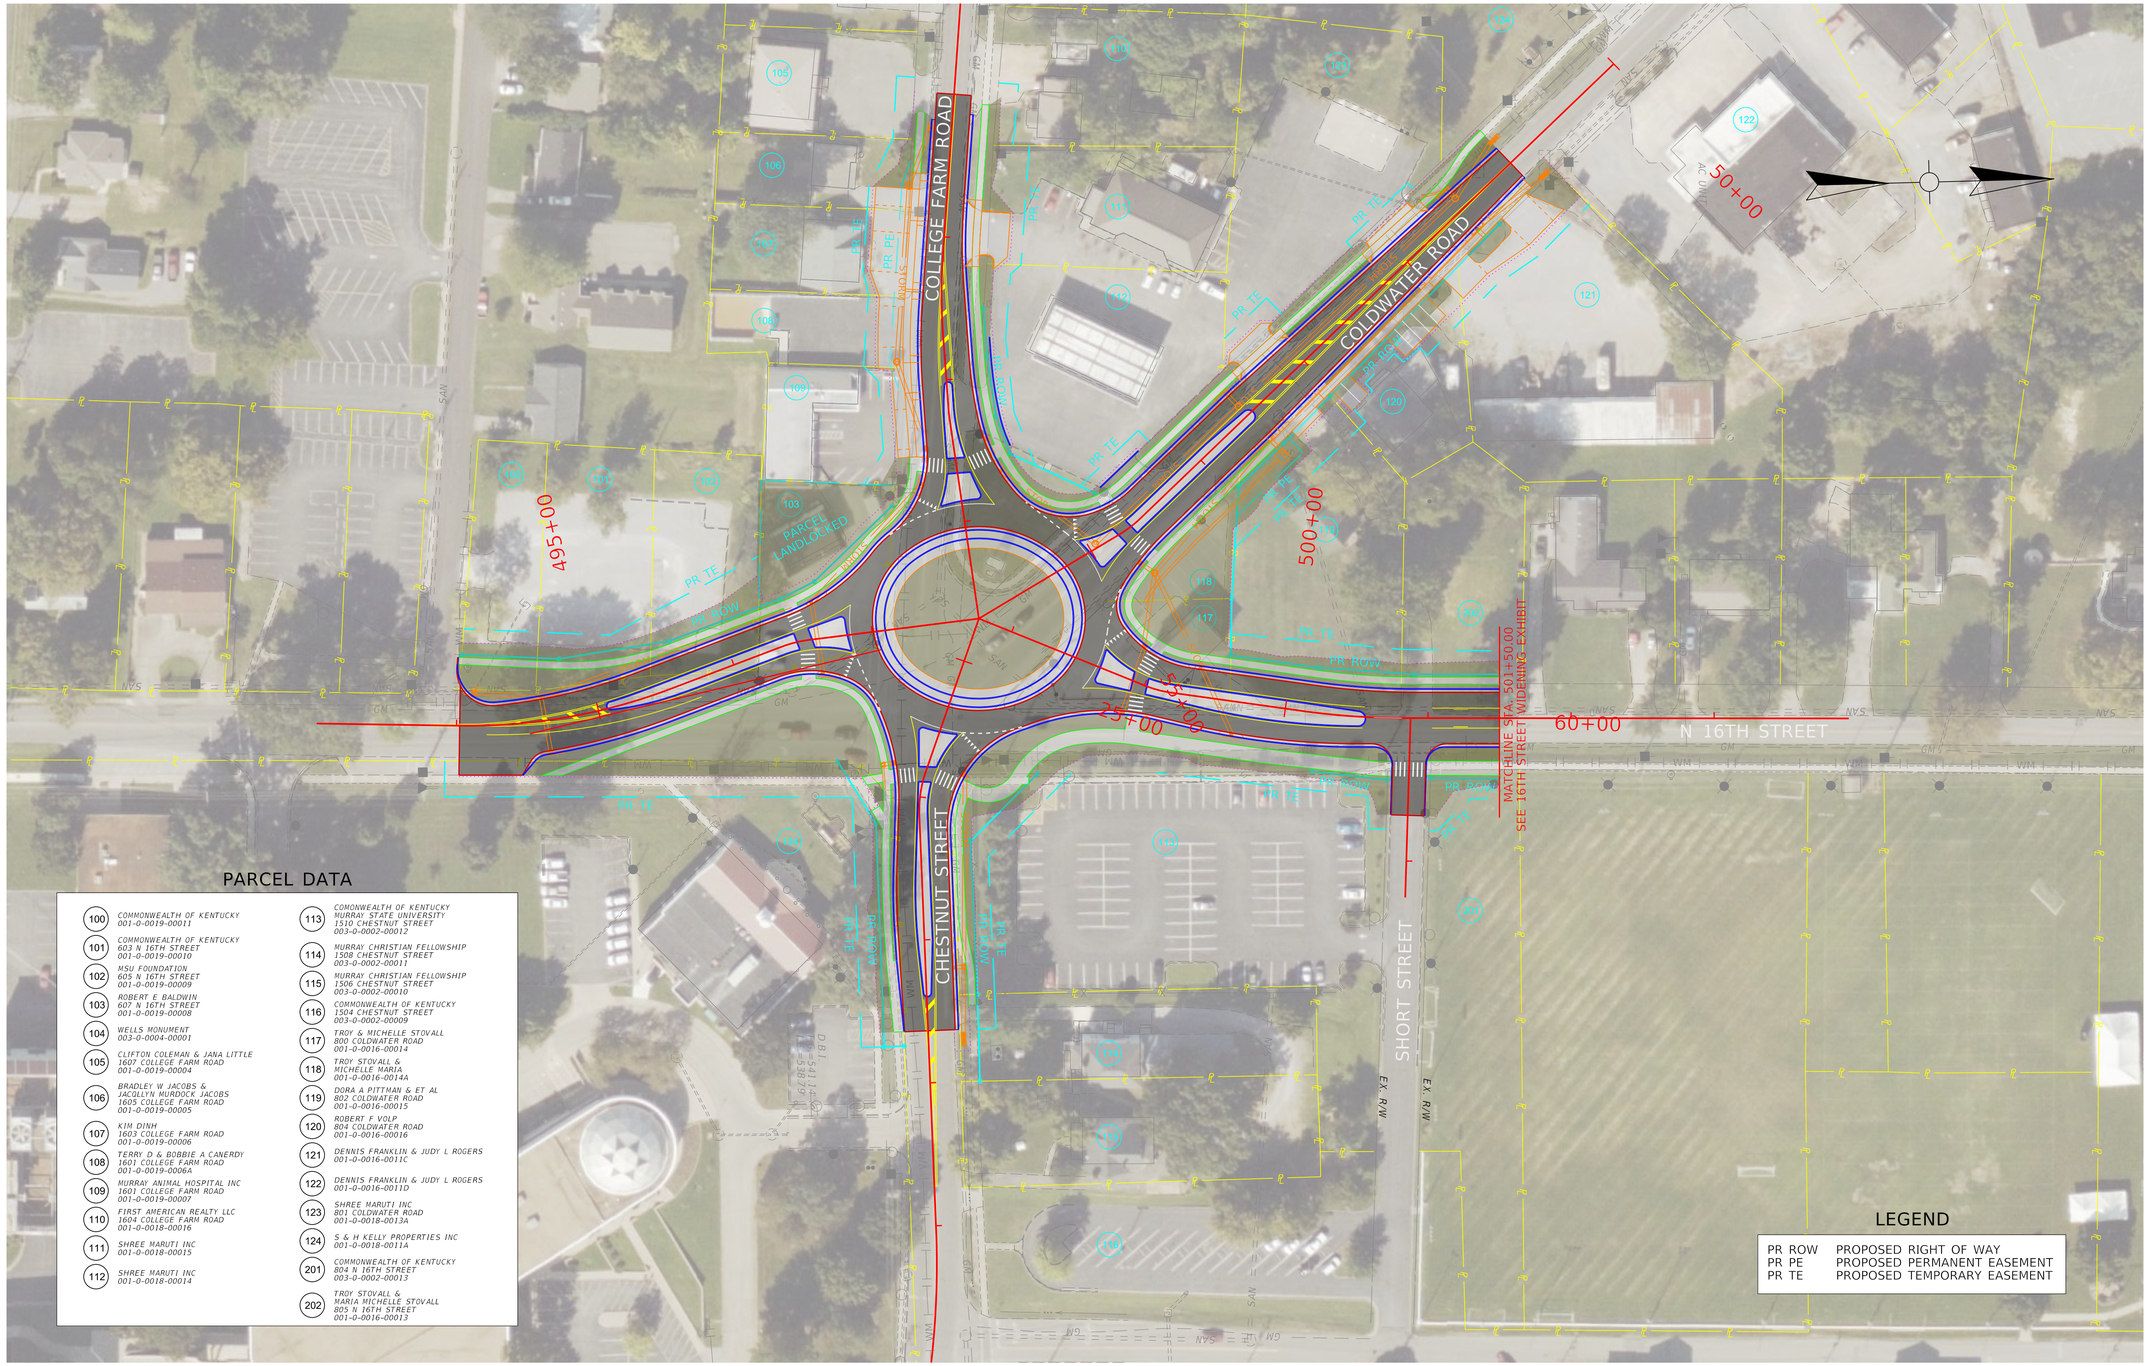

COMMONWEALTH OF KENTUCKY
DEPARTMENT OF HIGHWAYS

KENTUCKY TRANSPORTATION CABINET

DRAWING TITLE: ALTERNATIVE 2 PLAN - 5 LEG ROUNDABOUT

HORIZONTAL SCALE
SCALE: 1" = 50'

0' 50' 100' 200'

STA 493+02.15 TO 501+50.00

ITEM NO. 01-8952.00
COUNTY OF CALLOWAY
SHEET NO. N/A

OpenRoads Designer v10.16.0.80 USER: jason.ramler DATE PLOTTED: 9/7/2005 7:08:02 PM FILE NAME: C:\PWWORKING\USKY\DMS03706\01_8952_00_RAB5_PLAN.DGN