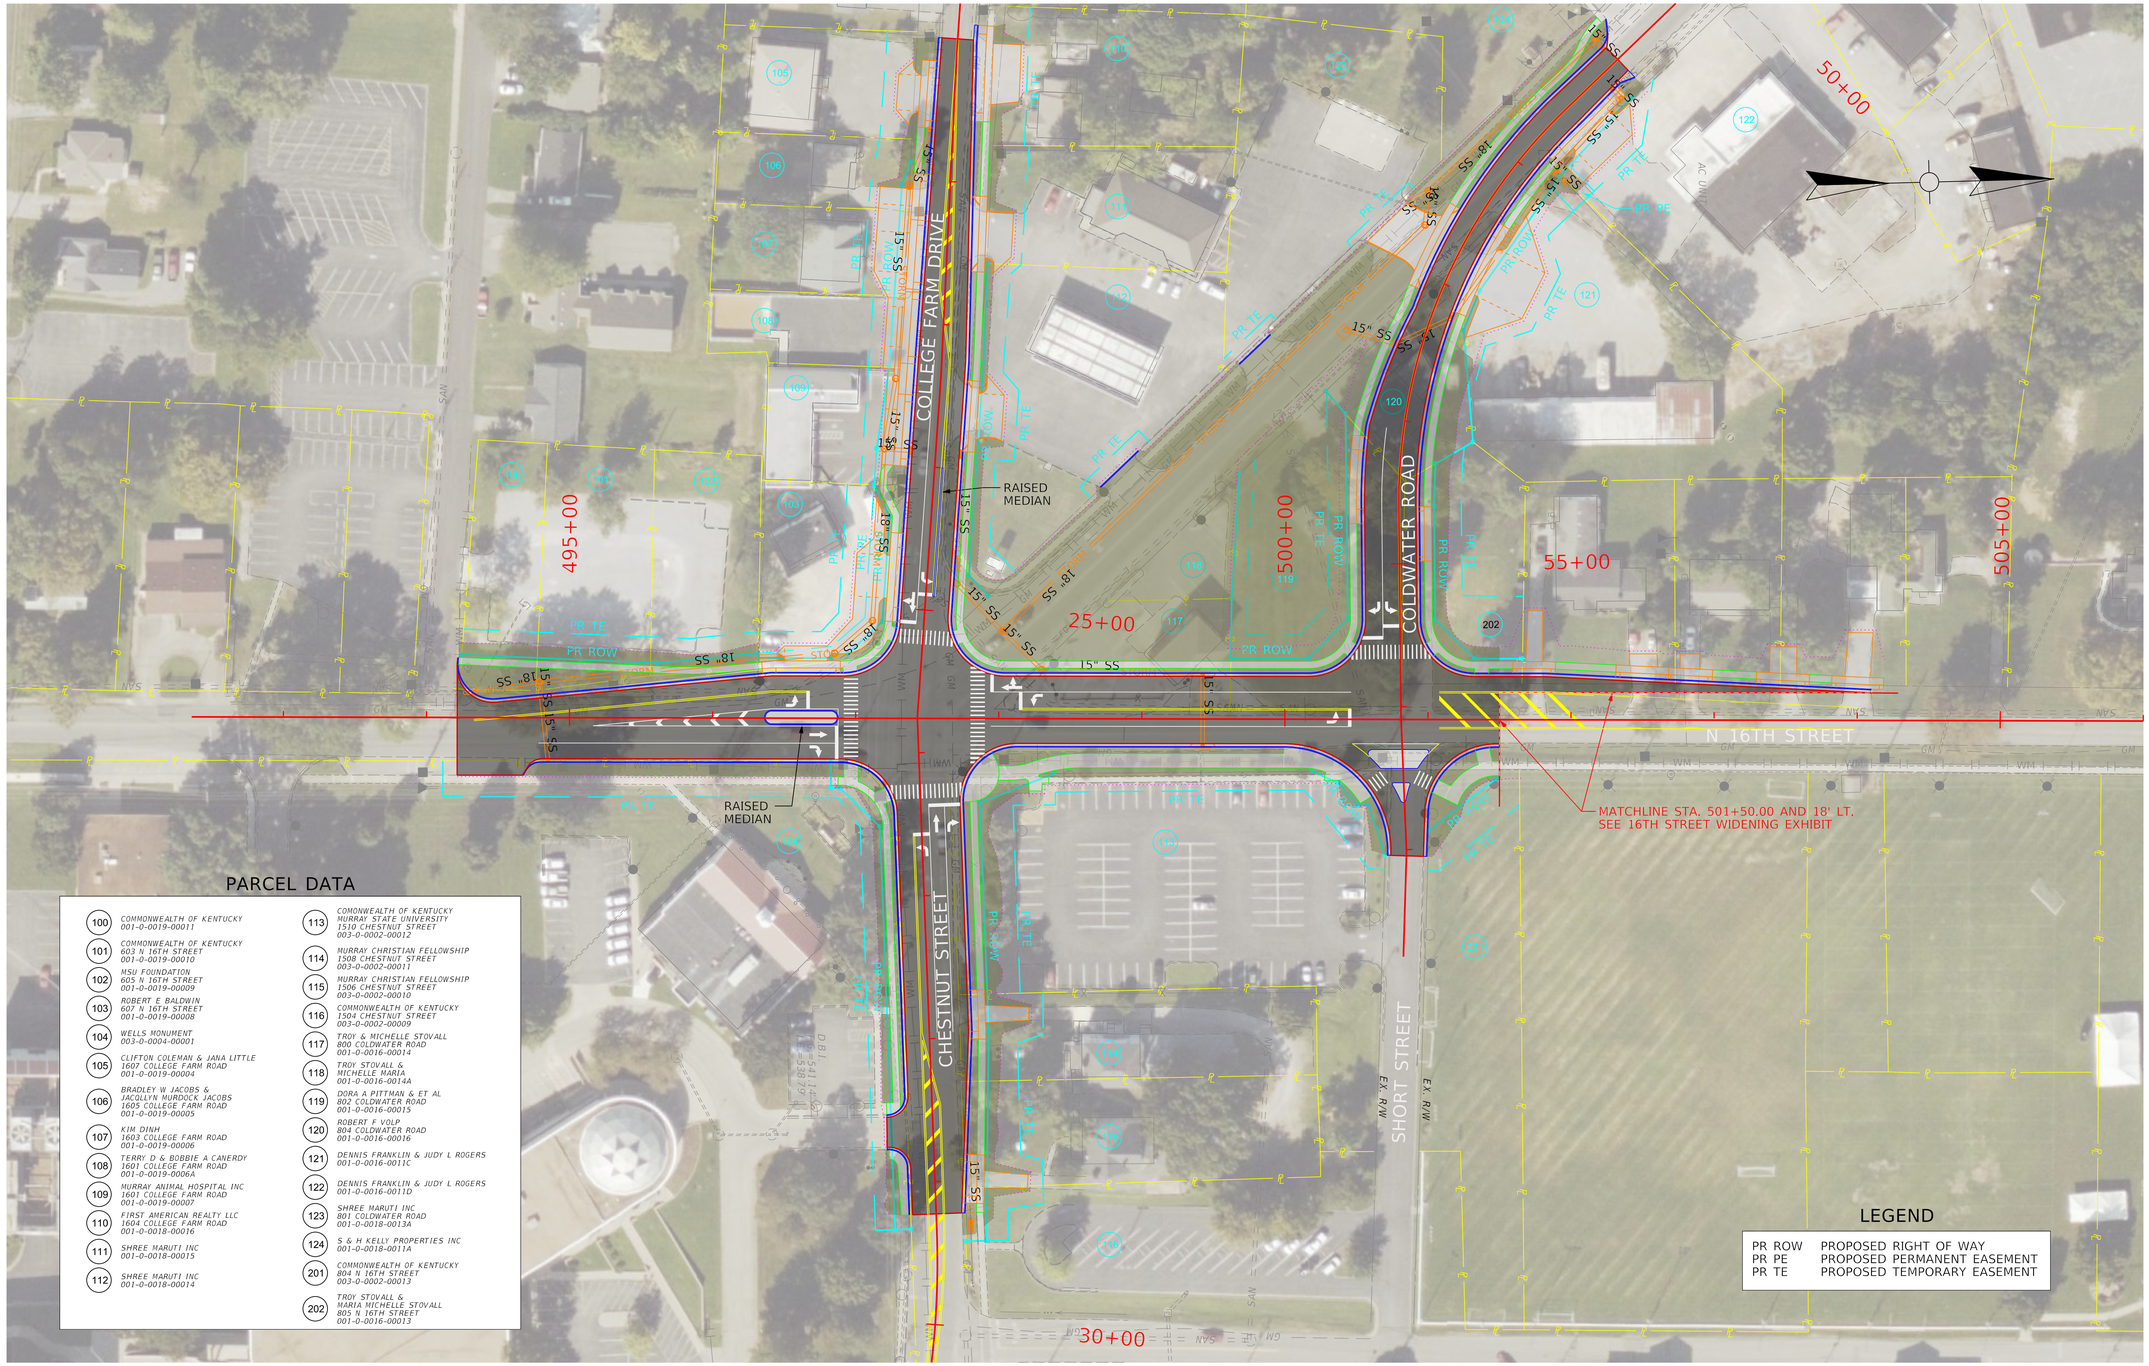

COMMONWEALTH OF KENTUCKY
DEPARTMENT OF HIGHWAYS

KENTUCKY TRANSPORTATION CABINET

DRAWING TITLE: ALTERNATIVE 3 PLAN - SIGNALIZED INTERSECTION

HORIZONTAL SCALE
SCALE: 1" = 50'

0' 50' 100' 200'

STA 492+35.84 TO 503+98.86

ITEM NO. 01-8952.00
COUNTY OF CALLOWAY
SHEET NO. N/A

OpenRoads Designer v10.16.0.80 USER: jason.ramler DATE PLOTTED: 9/7/2005 7:08:02 PM FILE NAME: C:\PWWORKING\USKY\DMS03707\01_8952_00_SIG-INT_PLAN.DGN