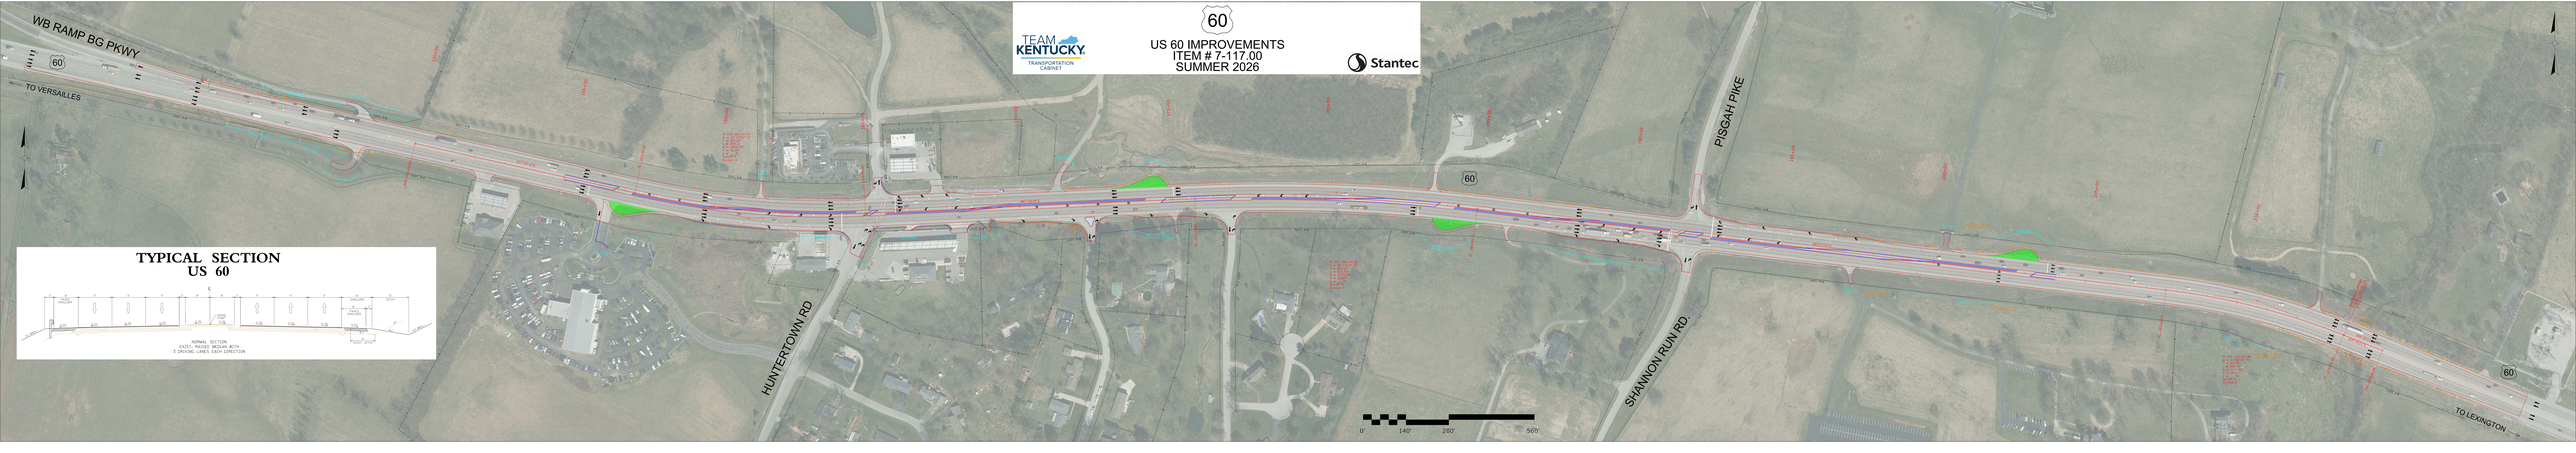
60
US 60 IMPROVEMENTS
ITEM # 7-117.00
SUMMER 2026
TEAM KENTUCKY
TRANSPORTATION CABINET
Stantec
WB RAMP BG PKWY
TO VERSAILLES
HUNTERTOWN RD
PISGAH PIKE
SHANNON RUN RD
TO LEXINGTON
0'
140'
280'
560'
TYPICAL SECTION
US 60
NORMAL SECTION
EXISTING PAVEMENT WIDENING WITH
3 DRIVING LANES EACH DIRECTION