KY 169 IMPROVEMENTS
PUBLIC MEETING
PROJECT INFORMATION

BOARD 1 OF 2

ITEM NO. 07-80108.00

DECEMBER 12TH 2024

SCALE 1" = 200'

0 100 200 400 800

KENTUCKY TRANSPORTATION CABINET

EA Partners, PLC
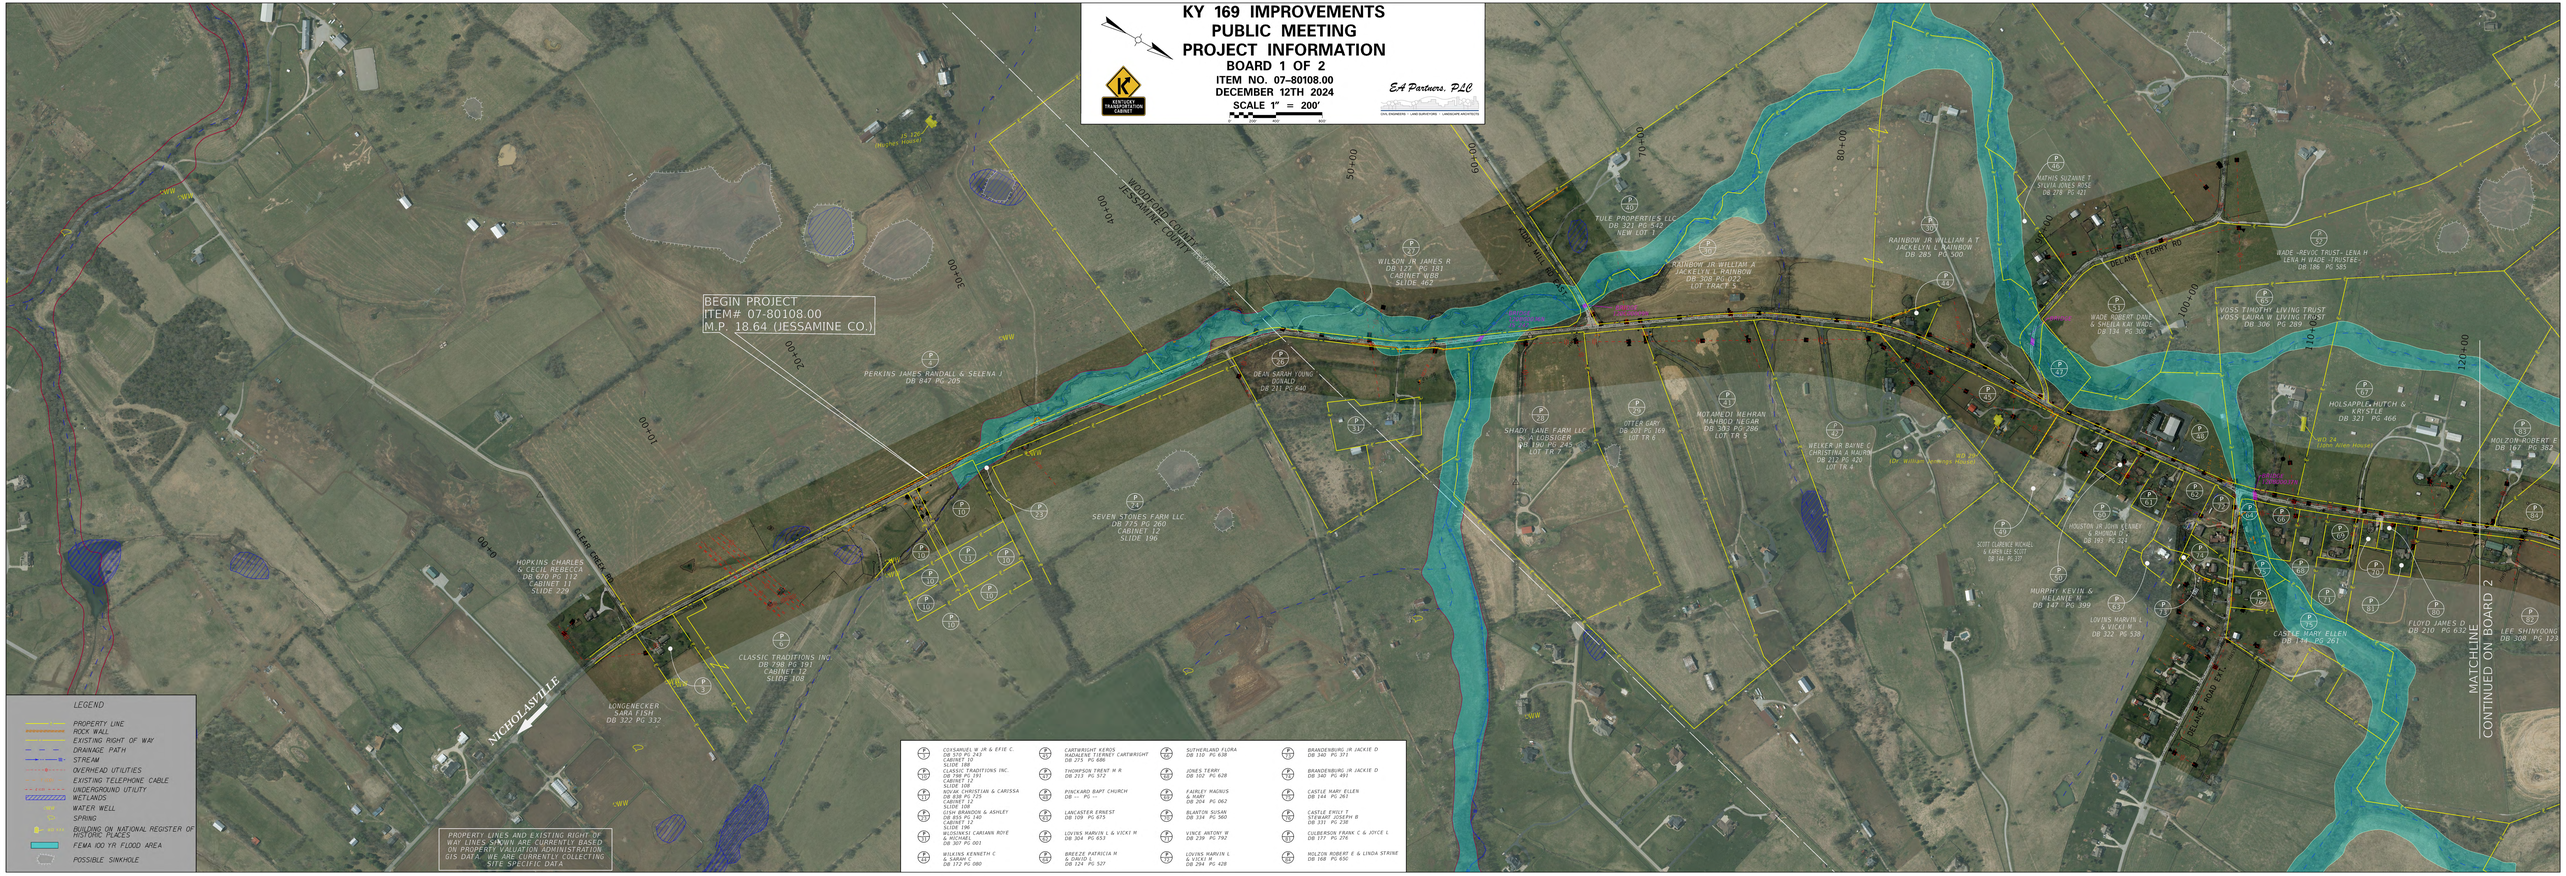
CIVIL ENGINEERS · LAND SURVEYORS · LANDSCAPE ARCHITECTS