U.S. 460 IMPROVEMENT PROJECT

ITEM NO: 7-8705.10

AUGUST 2022

SCALE 1" = 200'

KENTUCKY TRANSPORTATION CABINET

EA Partners, PLC

CIVIL ENGINEERS · LAND SURVEYORS · LANDSCAPE ARCHITECTS

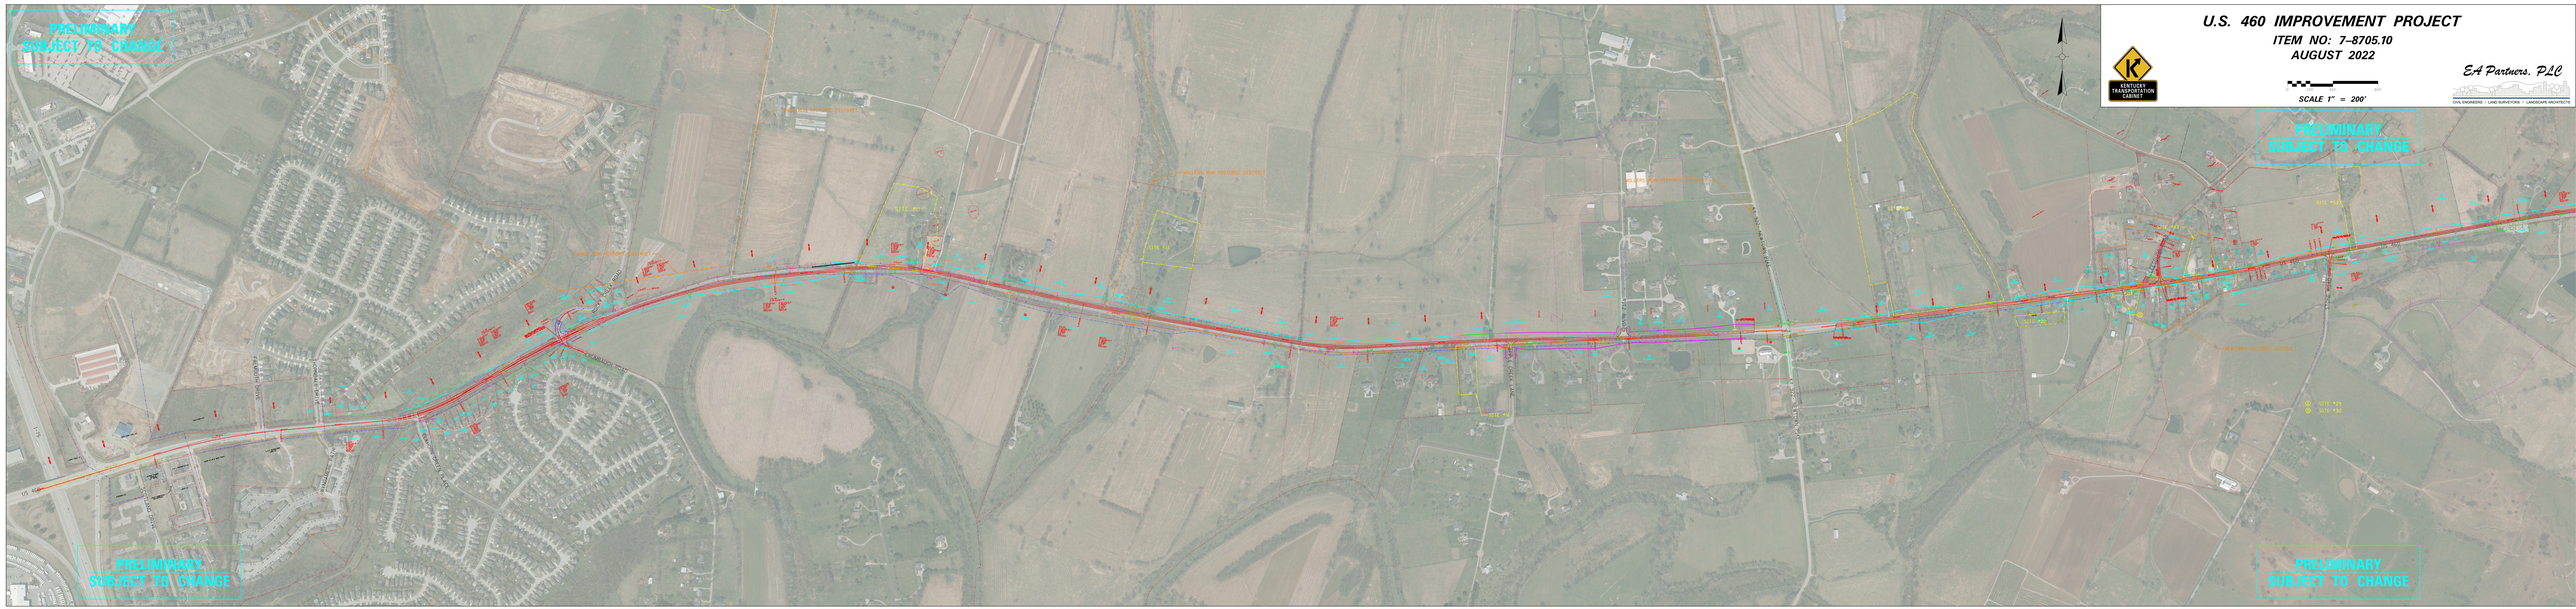
PRELIMINARY
SUBJECT TO CHANGE
PRELIMINARY
SUBJECT TO CHANGE
PRELIMINARY
SUBJECT TO CHANGE
US 460
US 460
US 460