SOUTHERN ALTERNATE

PRELIMINARY–SUBJECT TO CHANGE

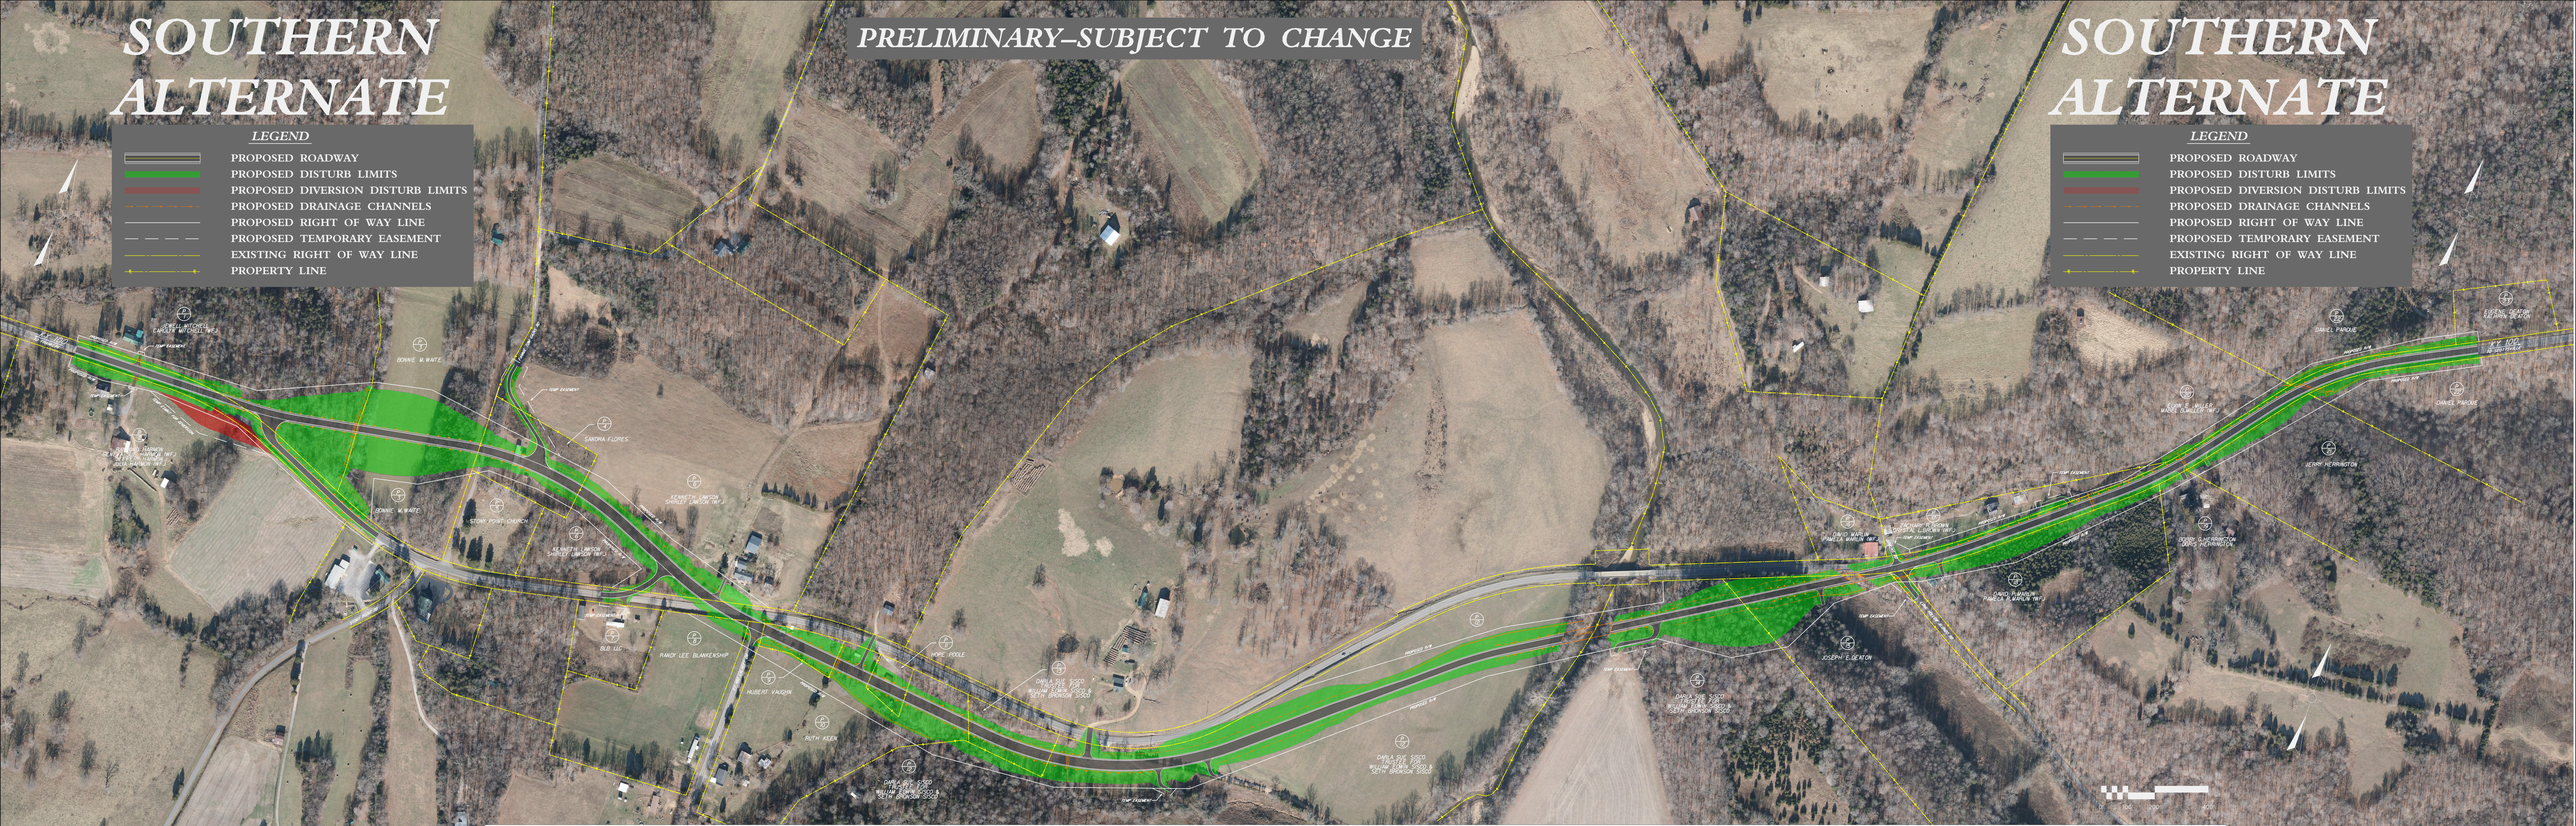

SOUTHERN ALTERNATE

LEGEND
PROPOSED ROADWAY
PROPOSED DISTURB LIMITS
PROPOSED DIVERSION DISTURB LIMITS
PROPOSED DRAINAGE CHANNELS
PROPOSED RIGHT OF WAY LINE
PROPOSED TEMPORARY EASEMENT
EXISTING RIGHT OF WAY LINE
PROPERTY LINE

KY 100 RECONSTRUCTION, ALLEN CO. SOUTHERN ALTERNATE IN THE COMMUNITY OF STONY POINT