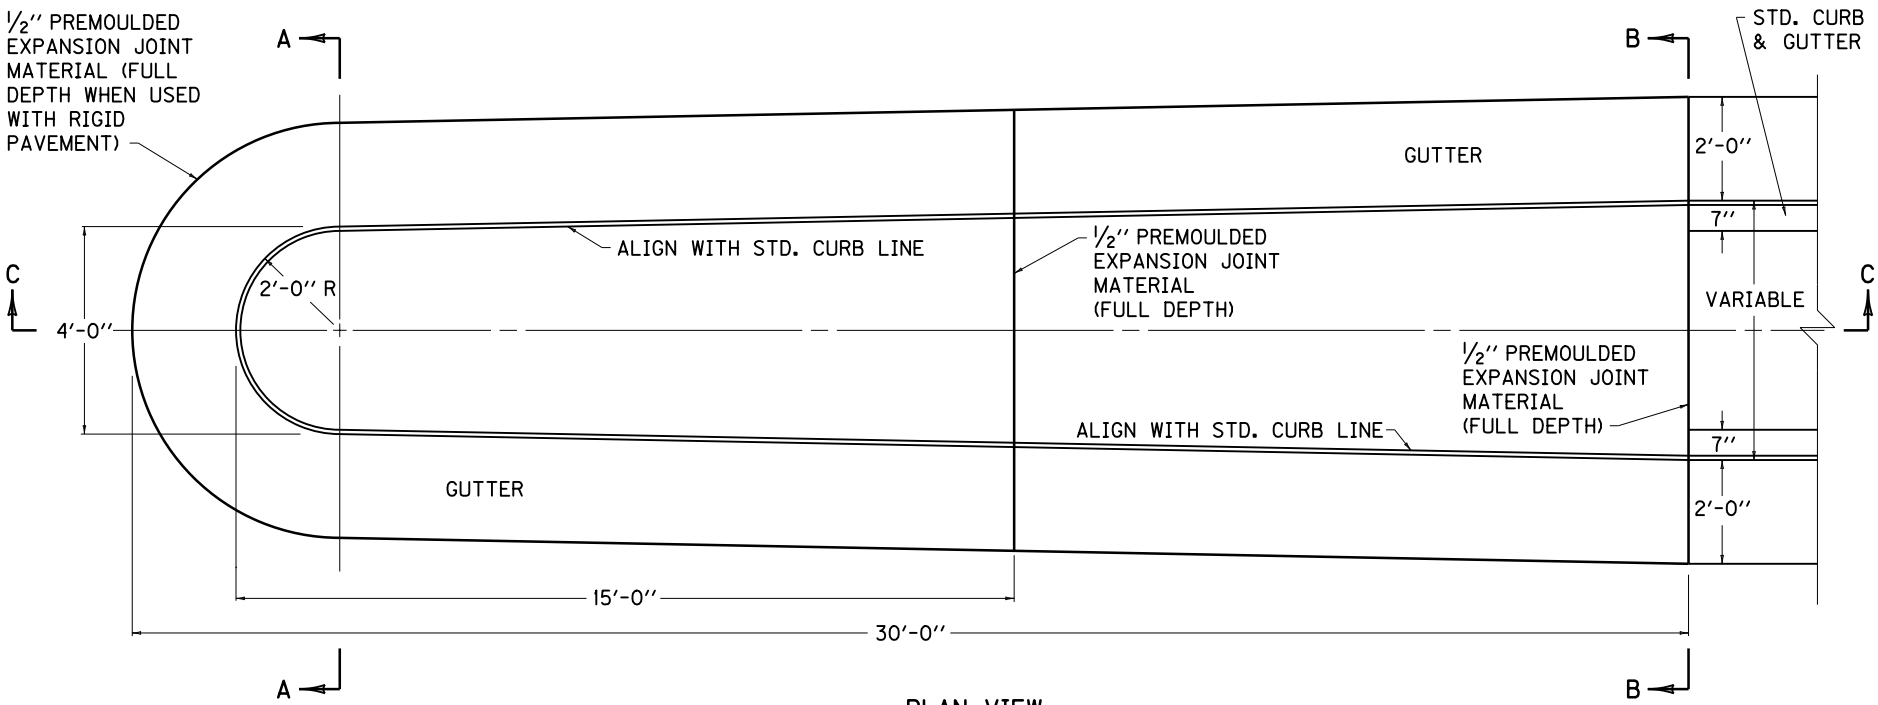

PLAN VIEW

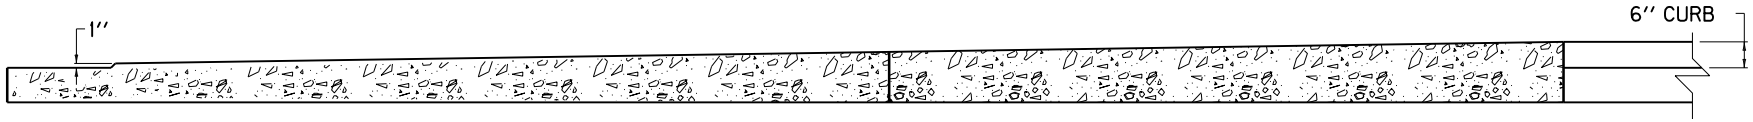

SECTION C-C

NOTES

THE CONTRACT UNIT PRICE BID EACH FOR CONCRETE TERMINAL SECTION TYPE 1 SHALL INCLUDE ALL MATERIAL, LABOR, TOOLS, ETC. NECESSARY TO COMPLETE THE WORK IN PLACE, AND SHALL RECEIVE A WOOD FLOAT FINISH.

(1) 8" WHEN USED WITH FLEXIBLE PAVEMENT AND PAVEMENT THICKNESS WITH RIGID PAVEMENT.

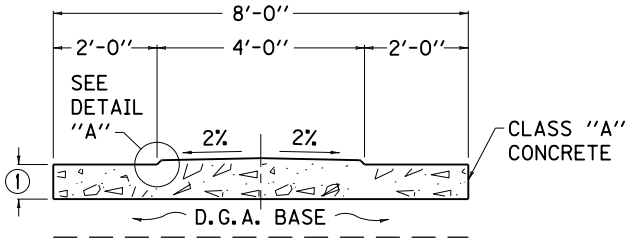

SECTION A-A

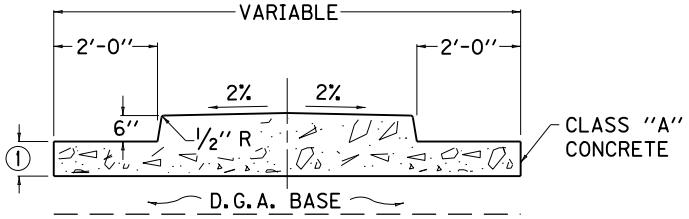

SECTION B-B

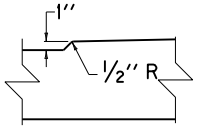

DETAIL "A"

KENTUCKY DEPARTMENT OF HIGHWAYS

CONCRETE TERMINAL SECTION TYPE 1

STANDARD DRAWING NO. RPM-115-04

SUBMITTED John B. Scholtens — DIRECTOR DIVISION OF DESIGN — 12-1-99 DATE

APPROVED J. M. Yowell — STATE HIGHWAY ENGINEER — 12-1-99 DATE