| DATE | | |
|---|---|---|
| NO. SETS | | |
| RECORD PLANS | | |
| CONSTRUCTION PLANS | | |

REVIEWED BY _____ DIVISION OF CONSTRUCTION

## INDEX OF SHEETS


| SHEET NO. | DESCRIPTION |
|---|---|
| R1 | LAYOUT SHEET |
| R2-21 | TYPICAL SECTIONS-SUMMARY OF QUANTITIES |
| R3-R69 | PLAN AND PROFILE SHEETS |
| R70-R77 | DIVERSION SHEETS |
| | UTILITY REFERENCE SHEETS |
| R78-R84 | RIGHT OF WAY SUMMARY SHEETS |
| R85-R88 | RIGHT OF WAY STRIP MAP SHEETS |
| R89 | DETAIL SHEETS |
| | TRAFFIC CONTROL SHEETS |
| | EROSION CONTROL SHEETS |
| | MITIGATION PLAN SHEETS |
| R183-R198 | COORDINATE CONTROL SHEETS |
| | SOIL PROFILE SHEETS |
| | PIPE DRAINAGE SHEETS |
| S1 | STRUCTURE PLANS |
| T1 | TRAFFIC PLANS |
| U1 | UTILITY RELOCATION PLANS |
| X1 | CROSS SECTION SHEETS |


SHEETS NOT INCLUDED IN TOTAL SHEETS

3a thru 61a & 69a & 69b

## STANDARD DRAWINGS

NUMBER

| COUNTY OF | ITEM NO. | SHEET NO. |
|---|---|---|
| BOONE | 6-158.00 | R1 |

# Commonwealth of Kentucky
# DEPARTMENT OF HIGHWAYS

## PLANS OF PROPOSED PROJECT

# BOONE COUNTY
# KY 536 / MT. ZION RD.


### GRADE, DRAIN, AND SURFACING PLANS

**FD 52 008 0536 010–014**

R/W REV. NUMBER 1 JANUARY 25, 2013
R/W REV. NUMBER 2 APRIL 22, 2013
R/W REV. NUMBER 3 AUGUST 14, 2013
R/W REV. NUMBER 4 AUGUST 29, 2013
R/W REV. NUMBER 5 NOVEMBER 13, 2013
R/W REV. NUMBER 6 MAY 22, 2014
R/W REV. NUMBER 7 AUGUST 5, 2014
R/W REV. NUMBER 8 JANUARY 26, 2015
R/W REV. NUMBER 9 APRIL 24, 2015




**RIGHT OF WAY PLANS**

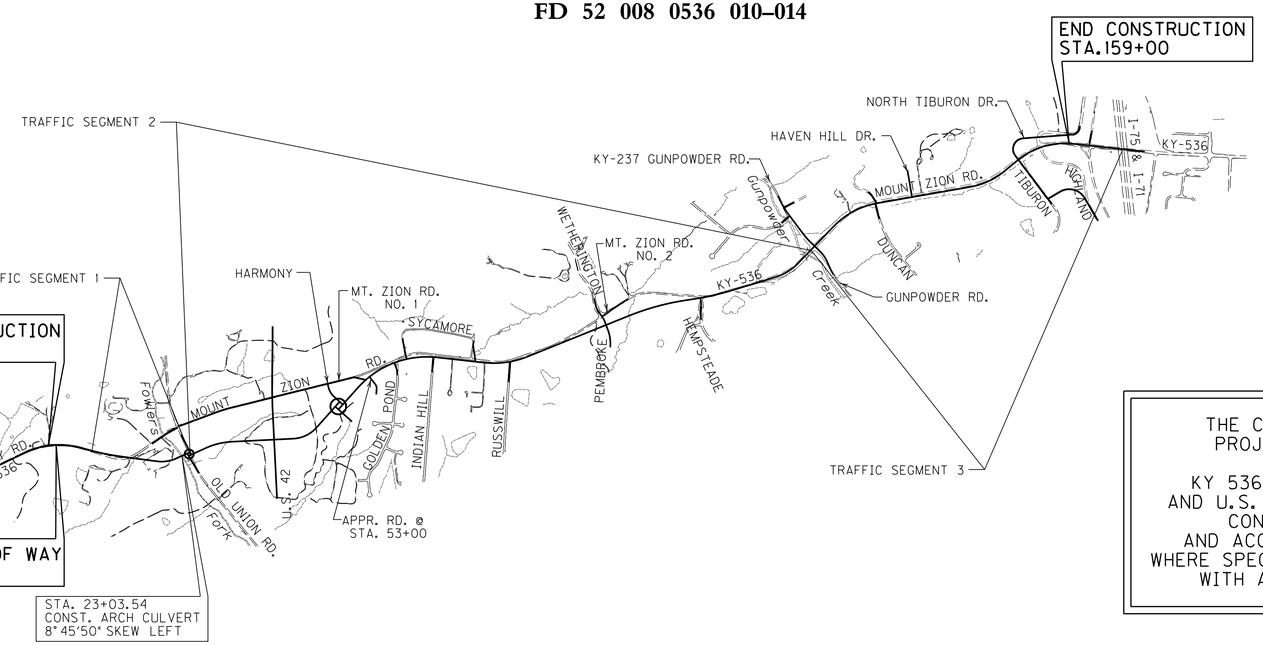


1000 0 1000 2000 3000

SCALE IN FEET

## LAYOUT MAP

THE CONTROL OF ACCESS ON THIS PROJECT SHALL BE BY PERMIT EXCEPT AS FOLLOWS:
KY 536 STA. 21+10 TO STA. 50+00
AND U.S. 42 WHERE IT IS A PARTIALLY CONTROLLED ACCESS HIGHWAY
AND ACCESS SHALL BE ALLOWED ONLY WHERE SPECIFICALLY SHOWN ON THE PLANS WITH A MINIMUM SPACING OF 600'.

## TRAFFIC DATA

| | SEGMENT 1 | SEGMENT 2 | SEGMENT 3 |
|---|---|---|---|
| 2001 ADT | 3400 | 7700 | 10000 |
| 2011 ADT | 4790 | 11180 | 14660 |
| 2020 ADT | 6760 | 16230 | 21490 |
| 2031 ADT | 9500 | 23600 | 31500 |
| 2031 DHV | 1030 | 2970 | 4130 |
| 2031 %T (ADT) | 13.8% | 13.8% | 13.8% |
| 2031 %T (DHV) | 9.2% | 9.2% | 9.2% |

## DESIGN CRITERIA

| | |
|---|---|
| CLASS OF HIGHWAY | URBAN ARTERIAL COLLECTOR |
| TYPE OF TERRAIN | ROLLING |
| DESIGN SPEED | 35 MPH/45 MPH |
| REQUIRED NPSD | N/A |
| REQUIRED PSD | N/A |
| LEVEL OF SERVICE | |
| ADT PRESENT ( ) | SEE ABOVE |
| ADT FUTURE ( ) | SEE ABOVE |
| DHV | SEE ABOVE |
| D % | |
| T % | SEE ABOVE |

## GEOGRAPHIC COORDINATES

LATITUDE 38 DEGREES 56 MINUTES 54 SECONDS NORTH
LONGITUDE 84 DEGREES 39 MINUTES 53 SECONDS WEST

## DESIGNED

% RESTRICTED SD _____
LEVEL OF SERVICE _____
MAX. DISTANCE W/O PASSING _____

| KY 536 / MT. ZION ROAD | | U.S. 42 | | KY 237 / GUNPOWDER ROAD | | | |
|---|---|---|---|---|---|---|---|
| LENGTH 15500 LIN. FT. | 2.936 MILES | LENGTH 1922 LIN. FT. | 0.364 MILES | LENGTH 1305 LIN. FT. | 0.247 MILES | LENGTH _____ LIN. FT. | _____ MILES |
| ADDED / DEDUCTED FOR EQUALITIES | _____ LIN. FT. | ADDED / DEDUCTED FOR EQUALITIES | _____ LIN. FT. | ADDED / DEDUCTED FOR EQUALITIES | _____ LIN. FT. | ADDED / DEDUCTED FOR EQUALITIES | _____ LIN. FT. |
| NOT INCLUDED | | NOT INCLUDED | | NOT INCLUDED | | NOT INCLUDED | |
| RAILROAD CROSSINGS NO. | _____ LIN. FT. | RAILROAD CROSSINGS NO. | _____ LIN. FT. | RAILROAD CROSSINGS NO. | _____ LIN. FT. | RAILROAD CROSSINGS NO. | _____ LIN. FT. |
| BRIDGES | _____ LIN. FT. | BRIDGES | _____ LIN. FT. | BRIDGES | _____ LIN. FT. | BRIDGES | _____ LIN. FT. |

**Commonwealth of Kentucky**
**DEPARTMENT OF HIGHWAYS**
**COUNTY OF**

**BOONE**

ITEM NO. 6-158.00
PROJECT NUMBER: KY 536 - MT. ZION RD.
FD 52 008 0536 010-014
LETTING DATE: _____

RECOMMENDED BY: _____ PROJECT MANAGER DATE: _____

PLAN APPROVED BY: _____ STATE HIGHWAY ENGINEER DATE: _____

PLANS PREPARED AND SUBMITTED BY:

GRW Engineers, Inc.

STATE OF KENTUCKY
RICHARD L. GUIDI
8948
REGISTERED PROFESSIONAL ENGINEER

USER: $$$$USER$$$$
DATE: $$$$DATE$$$$
FILE NAME: $$$$design$file$specification$$$$
E-SHEET NAME:

$TIME$ $DATE$ $FILE$

# RIGHT OF WAY PLANS

| COUNTY OF | ITEM NO. | SHEET NO. |
|---|---|---|
| BOONE | 6-158.00 | R1b |

R/W REV. NUMBER 1 JANUARY 25, 2013
R/W REV. NUMBER 2 APRIL 22, 2013
R/W REV. NUMBER 3 AUGUST 14, 2013
R/W REV. NUMBER 4 AUGUST 29, 2013
R/W REV. NUMBER 5 NOVEMBER 13, 2013
R/W REV. NUMBER 6 MAY 22, 2014
R/W REV. NUMBER 7 AUGUST 5, 2014
R/W REV. NUMBER 8 JANUARY 26, 2015
R/W REV. NUMBER 9 APRIL 24, 2015
R/W REV. NUMBER 10 MAY 17, 2016
R/W REV. NUMBER 11 MAY 30, 2018

PREPARED BY _____ DATE _____
CHECKED BY _____ DATE _____
APPROVED BY _____ DATE _____

## RIGHT OF WAY REVISION NO. 1

REVISED PLANS DATE: 1/25/2013

SHEETS REVISED: R2e, R2f, R3, R3a, R4, R7, R7a, R23, R27, R27a, R29a, R41, R41a, R45, R45a, R47, R47a, R48, R53, R53a, R59a, R61a, R70, R78, R79, R80, R81, R82, R83, R84, R85, R86, R87, R195

PARCELS INVOLVED: P12, P13, P27, P31, P48, P49, P110, P122, P127, P128, P129, P130, P137, P194

REMARKS: P12-P13: MOVE ENTRANCE
P27: REMOVE EXIST. CHANNEL LINING
P31: INCORPORATE EXIST. PERM. EASEMENT WITH TEMP. EASEMENT
P48-P49: ADD DRAINAGE STRUCTURES AND CURB AND GUTTER
P110: INCORPORATE EXIST. PERM. EASEMENT WITH TEMP. EASEMENT
P122: SHIFT TEMP. EASEMENT OFF OF DRIVEWAY
P127-P130: INCORPORATE EXIST. PERM. EASEMENT WITH TEMP EASEMENT
P137: ADD CHANNEL LINING AT PIPE OUTLET
P194: ADD STATION AND OFFSETS

## RIGHT OF WAY REVISION NO. 2

REVISED PLANS DATE: 4/22/2013

SHEETS REVISED: R2b, R2c, R2d, R2e, R2f, R2g, R2h, R2i, R2j, R5, R5a, R7, R7a, R11, R11a, R13, R13a, R14, R15, R15a, R16, R17, R17a, R21, R21a R23, R23a, R29, R31, R31a, R33, R33a, R35, R35a, R36, R37, R37a, R38, R39, R39a, R40, R41, R41a, R42, R53, R53a, R57, R59, R59a, R61, R61a, R68, R69, R69a, R69b, R78, R80, R81, R82, R83, R84, R85, R86, R87, R88, R185, R190, R191, R192, R193, R194, R195, R196, R197, R198

PARCELS INVOLVED: P14, P19, P20, P31, P32, P42, P43, P44, P53, P54, P56, P76, P86, P98, P99, P112, P137, P141, P143, P144, P145, P146, P148, P150, P151, P152, P153, P154, P155, P156, P157, P158, P159, P160, P161, P162, P163, P164, P165, P166, P167, P168, P169, P170, P171, P172, P173, P174, P175, P176, P177, P178, P179, P180 P181, P182, P183, P184, P185, P186, P187, P188, P195, P196

REMARKS: P14, P112, P137, P195-P196:
WATER MAIN EASEMENT
P19: PARCEL CHANGED
P20: REVISE BEGIN A.C.
P31-P32: BACK SOURCE DEEDS
P42-P44, P56: ADD DITCH
P53-P54, P98-P99, P141, P143-P146, P148, P150-P178, P187:
20' SANITARY SEWER EASEMENT
P76: REVISE BEFORE AREA ON SUMMARY SHEET
P86: MOVE ENTRANCE
P176: CHANGE PROPERTY OWNER
P179-P180, P184-P186:
PROJECT 6-14 ADDED LANES
P181-P183:
20' SANITARY SEWER EASEMENT & PROJECT 6-14 ADDED LANES
P188: ACCESS ELIMINATED TO P180

SHEETS R2b-R2i: ADD TYPICALS FOR KY536 END OF PROJECT & FLORENCE BAPTIST CHURCH APPROACH, REVISE NOTES, AND RENUMBER SHEETS

SHEET R185 & R190: REVISE AND ADD COORDINATES FOR KY 536, NORTH TIBURON AND FLORENCE BAPTIST CHURCH APPROACH

SHEETS R191-R198: REVISE R/W MONUMENTS

## RIGHT OF WAY REVISION NO. 3

REVISED PLANS DATE: 8/14/2013

SHEETS REVISED: R3, R5, R7, R13, R13a, R14, R15, R15a, R16, R17, R17a, R18, R19, R20, R23, R24, R25, R26 R27, R28, R29, R30, R33, R34, R37, R37a, R38, R39, R39a, R40, R41, R41a, R53, R54, R53a, R55, R56, R59, R59a, R60, R61, R61a, R63-R68, R69, R69a,R69b, R78, R79, R80, R82, R83, R84, R86, R87, R183

PARCELS INVOLVED REMARKS

P13 — ENTRANCE LENGTH REDUCED.
P18 — TOTAL AREA OF TRACT AND PORTION REMAINING CORRECTED.
P19 — ANNOTATION ADDED.
P20 — ANNOTATION ADDED.
P22 — ANNOTATION REMOVED.
P42 — ENTRANCE WIDTH MODIFIED.
P53 — OFFSET LEFT OF SYCAMORE DR. NO. 2 STA. 47+31 CHANGED TO 44.33' TO MATCH DEED DESCRIPTION.
P54 — OFFSET LEFT OF SYCAMORE DR. NO. 2 STA. 47+31 CHANGED TO 44.33' TO MATCH DEED DESCRIPTION.
P56 — PARCEL ANNOTATION ADDED.
P65 — TOTAL AREA OF TRACT AND PORTION REMAINING CORRECTED.
P66 — TOTAL AREA OF TRACT AND PORTION REMAINING CORRECTED.
P67 — TEMPORARY EASEMENT SIZE REDUCED.
P80 — TEMPORARY FRONTAGE ROAD AND EX. SIDEWALK REMOVED.
P132 — AREA IN PERMANENT EASEMENT COLUMN WAS DELETED.
P137 — PERMANENT EASEMENT LABEL EXPANDED TO INCLUDE THE WATER MAIN.
P140 — PERMANENT EASEMENT LABEL EXPANDED TO INCLUDE THE WATER MAIN.
P180 — EXCESS PURCHASE AREA ADDED.
P183 — TOTAL AREA OF TRACT & POR. REMAINING CHANGED.
P184 — EXCESS PURCHASE AREA ADDED.
P185 — TOTAL AREA OF TRACT & POR. REMAINING CHANGED.
P186 — EXIST. WATER PIT ADDED.
P188 — EXCESS PURCHASE AREA ADDED.

REMARKS CONCERNING OTHER SHEETS:
R183 - THE PROJECT DATUM FACTOR WAS REVISED.

R5, R7, R13-R20, R23-R28, R29, R30, R33-R34, R37-R40,R53-R55, R56, R60, R63-69b - CROSS REFERENCING NOTES ADDED.

## RIGHT OF WAY REVISION NO. 4

REVISED PLANS DATE: 8/29/2013

SHEETS REVISED: R7, R7a, R41, R41a, R78, R85, R195-R198

PARCELS INVOLVED REMARKS

P20 — PROP. R/W TAKE (RIGHT OF OLD UNION RD.) ENLARGED.
END C/A POINT MOVED.
ONE R/W MONUMENT MOVED AND ONE R/W MONUMENT ADDED.
ADJACENT PERM. DRAINAGE EASEMENT REDUCED IN SIZE.
ADJACENT TEMP. EASEMENT REDUCED IN SIZE.

## RIGHT OF WAY REVISION NO. 5

REVISED PLANS DATE: 11/13/13

SHEETS REVISED: R2e, R2f, R2g, R7, R7a, R9, R9a, R13, R13a, R15, R15a, R17,R17a, R21, R21a, R23, R29, R30, R31, R31a, R33, R33a, R35a, R41, R41a, R42, R43, R43a, R44, R45, R45a, R53, R57, R58, R63, R78, R79, R80, R82, R83, R85, R86, R87, R88, R183, R184, R188,

PARCELS INVOLVED: P23, P25, P29, P31-P35, P41, P45, P51, P65, P66, P83, P130, P143, P144, P156, P171, P181, P196

REMARKS: P23 — MANHOLE NO. 26 LOCATION REVISED, HEADWALL & PIPES ADJUSTED.
P25 — EASEMENT REVISED.
P29 — R/W & TEMP. EASEMENT FOR WATER LINE & DOWNSPOUT CONNECTIONS REVISED.
P31 — "LANDLOCKED" LABEL ADDED.
P31-P35 — ENTRANCES UPGRADED TO APPR RDS. (393+10.64), DITCHES, PIPES & LIMITS ADJUSTED, ADDED, R/W MONUMENTS UPDATED.
P41 — EXCESS PURCHASE.
P45 — APPR. RD. MOVED & REVISED. DESIGN INCOMPLETE. DESIGN TO BE FINALIZED ON NEXT SUBMISSION.
P51 — REVISED BEARING ON TEMP. EASEMENT DEED.
P65 — EXCESS PURCHASE.
P66 — EXCESS PURCHASE.
P83 — EXCESS PURCHASE.
P130 — EX. HEADWALL & PAVED DITCH REPLACED WITH JUNCTION BOX AND PIPES. WORK TO BE DONE BY CONSENT AND RELEASE.
P143 — EX. TOPO FOR TURNAROUND ADDED & TEMP. EASEMENT EXTENDED.
P144 — EX. LEACH FIELD SHOWN.
P156 — CHANGE IN OWNERSHIP SHOWN.
P158-P160 AREAS REVISED ON R/W SUMMARY.
P162-P163 AREAS REVISED ON R/W SUMMARY.
P171 — REVISED R/W CALL.
P181 — TEMP. & PERM. EASEMENT NUMBERS ON R/W SUMMARY REVISED.
P196 — WYE ENTRANCES OFF MT. ZION RD. NO. 2 REVISED, CB ADDED. NO CHANGE TO R/W.

## RIGHT OF WAY REVISION NO. 6

REVISED PLANS DATE: MAY 22, 2014

SHEETS REVISED: R5, R5a, R7, R7a, R13, R13a, R15, R15a, R19a, R21, R21a, R23, R23a, R27, R33, R34, R35, R36, R41, R41a, R43, R43a, R45, R45a, R51, R51a, R78, R79, R81, R85, R86, R87

PARCELS INVOLVED REMARKS

P19---EXCESS PURCHASE

P23---EXCESS PURCHASE

P25---REVISED OWNER NAMES AND DB AND PG NO.

P32---REVISED TEMP. EASEMENT NUMBER

P38---EXCESS PURCHASE AND REVISED OWNER NAME, DB AND PG NO.

P43---ENTRANCE SHORTENED, DRAINAGE AND TEMP. EASEMENT ADJUSTED, DND NOTE ADDED FOR WALL AND SIDEWALK

P80---SEPARATE TEMP. EASEMENTS PROVIDED, BRGS. AND DISTANCES AND STATIONS AND OFFSETS ADDED

P97---REVISED OWNER NAME CHANGE AND DB AND PG NO.

P121---DND NOTE ADDED FOR ELECTRIC BOX

P154---CURB CUT ADDED

P187---CURB CUT ADDED, DRAINAGE STRUCTURE AND PIPES REVISED

## RIGHT OF WAY REVISION NO. 7

REVISED PLANS DATE: AUGUST 5, 2014

SHEETS REVISED: R13, R13a, R13b, R13c, R14, R15, R15a, R16, R17, R27, R27a, R31, R31a, R33, R33a, R37a, R39a, R43, R43a, R59a, R63, R78-R84, R86-R88

PARCELS INVOLVED REMARKS

P25---APPR. RD. AND DRAINAGE REVISED, ELIMINATED TEMP. EASEMENT

P33---APPR. RD. REVISED

P45---ENTRANCE RD. AND TEMP. EASEMENT REVISED SHEETS 13b AND 13c ADDED AND REFERENCE NOTE ON PROFILE CHANGED

P50---SANITARY SEWER LINE AND SERVICE ADDED

P51---ENTRANCE, DRAINAGE, TEMP. EASEMENT AND SAN. SEWER REVISED

P65---TOTAL AREA OF TRACT PREVIOUSLY REVISED ON R/W REV. 6

P66---TEMP. EASEMENT ADDED BACK IN

P70---DO NOT DISTURB NOTES ADDED

P83---TEMP. EASEMENT ADDED BACK IN

P87---ENTRANCE CHART REVISED

P117---SAN. SEWER CONNECTIONS ADDED 20' PERM. SAN. SEWER EASEMENT ADDED

P118-P120---SAN. SEWER LINE AND 20' PERM. SAN. SEWER EASEMENT ADDED

P152---OWNER NAME, DEED BOOK AND PAGE NUMBER REVISED AND PERM. SAN. SEWER EASEMENT REMOVED

P154---SAN. SEWER SERVICE ADDED

P180---TEMP. EASEMENT ADDED BACK IN, BEARINGS AND DISTANCES ADDED FOR EXCESS PURCHASE

P184---TEMP. EASEMENT ADDED BACK IN, BEARINGS AND DISTANCES ADDED FOR EXCESS PURCHASE

P188---BEARINGS AND DISTANCES ADDED FOR EXCESS PURCHASE

## RIGHT OF WAY REVISION NO. 8

REVISED PLANS DATE: JANUARY 26, 2015

SHEETS REVISED: R2g, R5, R25, R26, R27, R27a, R33, R33a, R35, R37, R66, R81, R87, R184, R189

PARCELS INVOLVED REMARKS

P15---EX. PIPE SHOWN AND LABELED "DO NOT DISTURB"

P114---ENTRANCE WAS CHANGED TO AN APPROACH. DRAINAGE WAS ADJUSTED.

P118---SAN. SEWER REVISED, PERM. EASEMENT WAS ADJUSTED AND P202 ADDED.

P119---SAN. SEWER REVISED, PERM. EASEMENT WAS ADJUSTED AND P203 ADDED.

P120---SAN. SEWER REVISED, PERM. EASEMENT WAS ADJUSTED AND P204 ADDED.

P152---PERM. EASEMENT REVISED. STA. AND OFFSETS WERE ADDED.

P162---CATCH BASIN SHIFTED.

P182---TREES ADDED TO MAPPING AND LABELED "TO BE REMOVED"

## RIGHT OF WAY REVISION NO. 9

REVISED PLANS DATE: 4/24/2015

SHEETS REVISED: R5, R5a, R7. R7a, R25, R69b, R78, R85

PARCELS INVOLVED: P20, P114

REMARKS: P20: REVISED TEMPORARY EASEMENT TO AVOID HOUSE AND REDUCED ENTRANCE TO STUB-OUT ONLY
P114: ENTRANCE FROM APPROACH WAS REVISED

## RIGHT OF WAY REVISION NO. 10

REVISED PLANS DATE: 5/17/2016

SHEETS REVISED: R1a, R5, R5a, R7. R7a, R15, R15a, R41, R41a, R71, R78, R79, R85, R86

PARCELS INVOLVED: P20, P52

REMARKS: P20: EXCESS PURCHASE ADDED
P52: EXCESS PURCHASE ADDED

## RIGHT OF WAY REVISION NO. 11

REVISED PLANS DATE: 5/30/2018

SHEETS REVISED: R1b, R2l,R2m,R2n,R2o,R2r, R2s,R2v,R5,R5a,R6,R84,R85,R215 X17-X20
SHEETS ADDED: R2ii,R89c,R89d
PARCELS INVOLVED: P415

REMARKS: P415 WAS PREVIOUSLY P15
ADDITIONAL R/W IS NEEDED IN ORDER TO CORRECT A SLIDE THAT OCCURED DURING CONSTRUCTION.
P415 R/W AND TEMPORARY EASEMENT ADDED

SCALE: 1"= 1'

RIGHT OF WAY REVISION SHEET

USER: $$$$USER$$$$
DATE: $$$$DATE$$$$
FILE NAME: $$$$design$file$specification$$$$
E-SHEET NAME: ROOTOALS

$DATE$ $TIME$ $FILE$


| COUNTY OF | ITEM NO. | SHEET NO. |
|---|---|---|
| BOONE | 6-158.00 | R2 |

**RIGHT OF WAY PLANS**


DATE DATE DATE
PREPARED BY CHECKED BY APPROVED BY

# TYPICAL SECTIONS

SCALE: 1"=5'

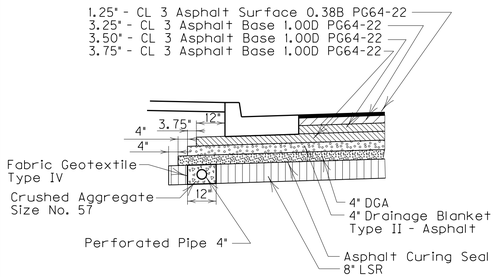


**DETAIL A**

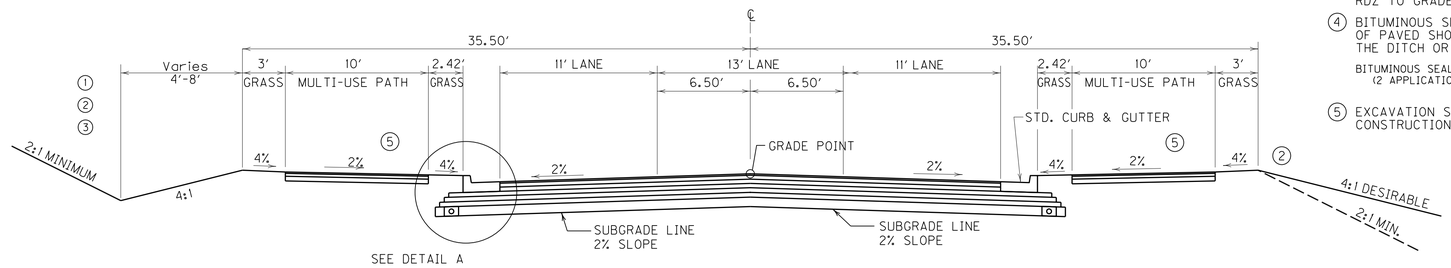


## 3 – LANE URBAN NORMAL CUT/FILL SECTION


## KY 536 – MT. ZION ROAD

***STA. 15+40.10 TO STA. 18+28.70***
***STA. 23+30.60 TO STA. 25+00 SEE RAB PLANS & ELEV. DEV. SHEETS.***


NOTES


1. SEE CROSS SECTIONS FOR ROCK SLOPES.
2. SEE CROSS SECTIONS FOR SLOPES OUTSIDE THE LIMITS OF THE SHOULDERS.
3. SEE CROSS SECTIONS FOR PRE-SPLIT SLOPES FROM RDZ TO GRADE USED FOR ROCK CUTS.
4. BITUMINOUS SEAL REQUIRED FROM OUTSIDE EDGE OF PAVED SHOULDER TO A POINT 2 FEET DOWN THE DITCH OR FILL SLOPE.

   BITUMINOUS SEAL COAT — EMULSIFIED ASPHALT RS-2 @ 2.40 LBS./S.Y.
   (2 APPLICATIONS) BITUMINOUS SEAL AGGREGATE @ 20 LBS./S.Y.
   (CRUSHED AGGREGATE SIZE NO.8 OR 9M)
5. EXCAVATION SHALL BE CONSIDERED INCIDENTAL TO THE CONSTRUCTION OF THE MUP.

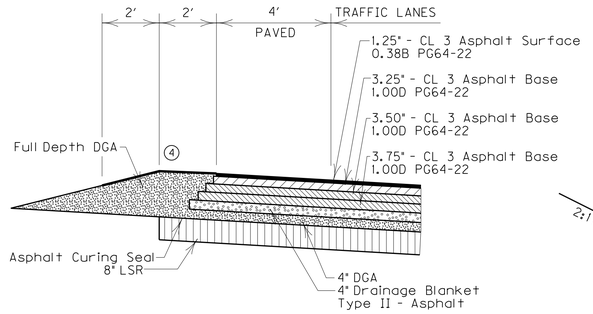


**DETAIL B**

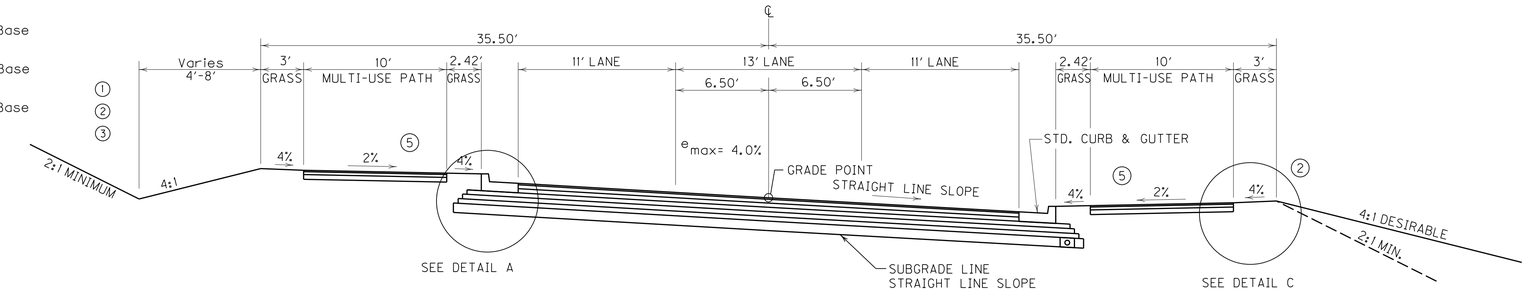

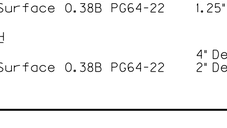




**DETAIL C**

## 3 – LANE URBAN SUPERELEVATION CUT/FILL SECTION

## KY 536 – MT. ZION ROAD

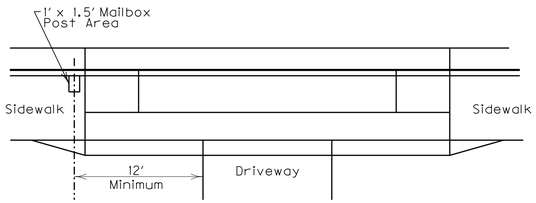
***STA. 10+37.50 TO STA. 15+40.10***
***STA. 18+28.70 TO STA. 23+30.60***




**TYPICAL MAILBOX POST AREA IN AREAS WITH SIDEWALK**

NOTE:
Provide a 1' x 1.5' earthen area in the proposed sidewalk for the location of a mailbox mounting post 36" deep.

Locate the post area near the principal pedestrian access (walk or driveway) for each adjacent property.

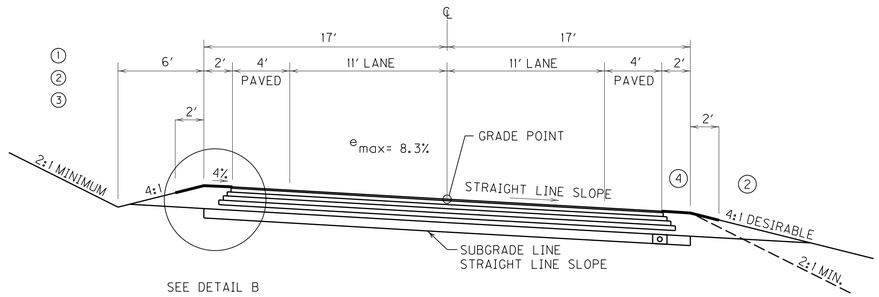


## 2 – LANE RURAL SUPERELEVATION CUT/FILL SECTION

## KY 536 – MT. ZION ROAD

***STA. 7+00 TO STA. 10+37.50***

**PAVEMENT SCHEDULE**

| | |
|---|---|
| **ROADBED PREPARATION** | |
| LSR (6% Lime by Weight) | 8" Depth |
| Lime | Ton |
| Asphalt Curing Seal | 2.0 Lb./Sq.Yd. |
| Sand for Blotter | 5.0 Lb./Sq.Yd. |
| **TRAFFIC LANES & SHOULDERS** | |
| DGA | 4" Depth |
| Drainage Blanket - Type II - Asphalt | 4" Depth |
| CL 3 Asphalt Base 1.00D PG64-22 | 3.75" Depth |
| CL 3 Asphalt Base 1.00D PG64-22 | 3.50" Depth |
| CL 3 Asphalt Base 1.00D PG64-22 | 3.25" Depth |
| CL 3 Asphalt Surface 0.38B PG64-22 | 1.25" Depth |
| **MULTI-USE PATH** | |
| DGA | 4" Depth |
| CL 3 Asphalt Surface 0.38B PG64-22 | 2" Depth |

SCALE: 1"= 5'

KY 536 MAINLINE - 3 LANES
TYPICAL SECTIONS

USER: $$$$USER$$$$
DATE: $$$$DATE$$$$
FILE NAME: $$$$design$file$specification$$$$
E-SHEET NAME:

$DATE$ $TIME$ $FILE$


| COUNTY OF | ITEM NO. | SHEET NO. |
|---|---|---|
| BOONE | 6-158.00 | R2a |

**RIGHT OF WAY PLANS**

PREPARED BY ____ DATE ____
CHECKED BY ____ DATE ____
APPROVED BY ____ DATE ____

# TYPICAL SECTIONS

SCALE: 1"=5'

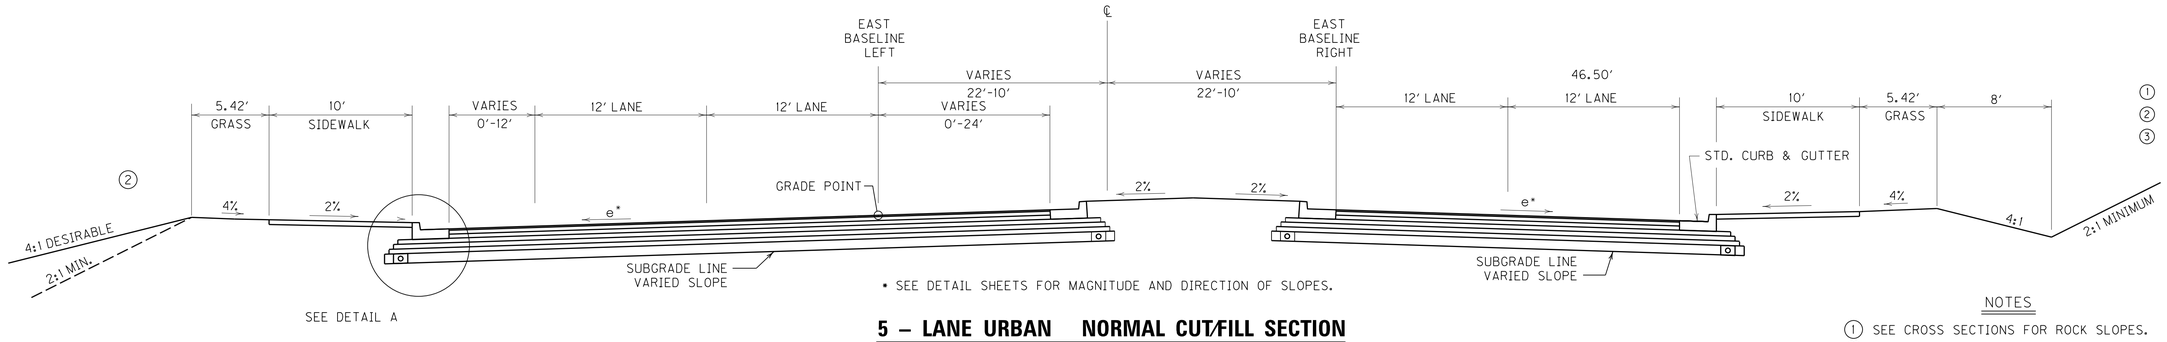


• SEE DETAIL SHEETS FOR MAGNITUDE AND DIRECTION OF SLOPES.


## 5 – LANE URBAN NORMAL CUT/FILL SECTION

## KY 536 – MT. ZION ROAD

***STA. 37+00 TO STA. 45+00 SEE ELEV. DEV. SHEET.***
***STA. 45+00 TO STA. 47+00 – SEE RAB PLANS.***

NOTES

1. SEE CROSS SECTIONS FOR ROCK SLOPES.
2. SEE CROSS SECTIONS FOR SLOPES OUTSIDE THE LIMITS OF THE SHOULDERS.
3. SEE CROSS SECTIONS FOR PRE-SPLIT SLOPES FROM RDZ TO GRADE USED FOR ROCK CUTS.

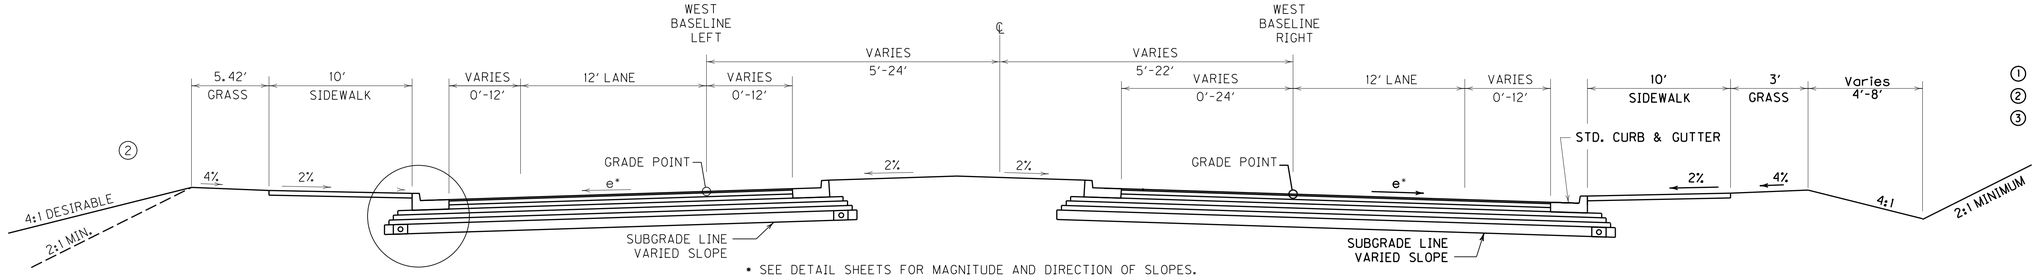



• SEE DETAIL SHEETS FOR MAGNITUDE AND DIRECTION OF SLOPES.

## 5 – LANE URBAN NORMAL CUT/FILL SECTION

## KY 536 – MT. ZION ROAD

***STA. 25+00 TO STA. 35+50 SEE RAB PLANS & ELEV. DEV. SHEET.***
***STA. 35+50 TO STA. 37+00 – SEE ELEV. DEV. SHEET.***

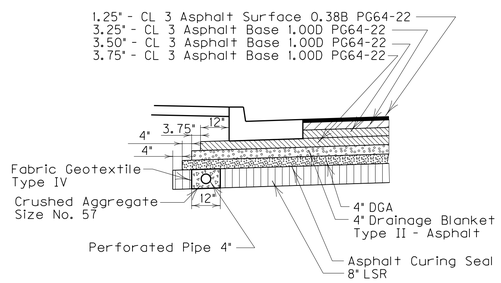


**DETAIL A**

PAVEMENT SCHEDULE

| | |
|---|---|
| ROADBED PREPARATION | |
| LSR (6% Lime by Weight) | 8" Depth |
| Lime | Ton |
| Asphalt Curing Seal | 2.0 Lb./Sq.Yd. |
| Sand for Blotter | 5.0 Lb./Sq.Yd. |
| TRAFFIC LANES & SHOULDERS | |
| DGA | 4" Depth |
| Drainage Blanket - Type II - Asphalt | 4" Depth |
| CL 3 Asphalt Base 1.00D PG64-22 | 3.75" Depth |
| CL 3 Asphalt Base 1.00D PG64-22 | 3.50" Depth |
| CL 3 Asphalt Base 1.00D PG64-22 | 3.25" Depth |
| CL 3 Asphalt Surface 0.38B PG64-22 | 1.25" Depth |

SCALE: 1"= 5'

KY 536 MAINLINE
TYPICAL SECTIONS

USER: $$$$USER$$$$
DATE: $$$$DATE$$$$
FILE NAME: $$$$design$files$specification$$$$
E-SHEET NAME:

$DATE$ $TIME$ $FILE$

| COUNTY OF | ITEM NO. | SHEET NO. |
|---|---|---|
| BOONE | 6-158.00 | R2b |


R/W REV. NUMBER 2 APRIL 22, 2013

**RIGHT OF WAY PLANS**

PREPARED BY ____ DATE ____
CHECKED BY ____ DATE ____
APPROVED BY ____ DATE ____

# TYPICAL SECTIONS

SCALE: 1"=5'

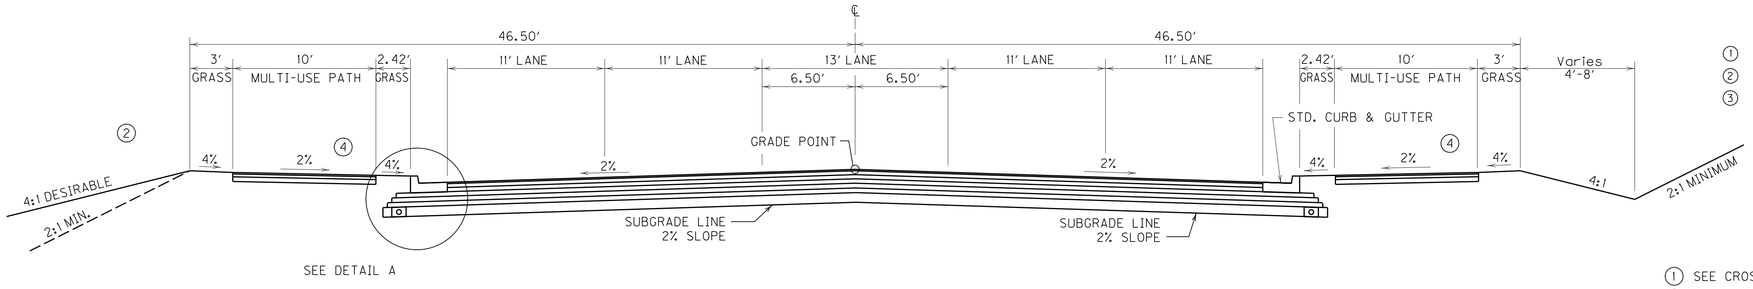



## 5 – LANE URBAN NORMAL CUT/FILL SECTION

## KY 536 – MT. ZION ROAD

***STA. 38+25 TO STA. 44+75 SEE ELEV. DEV. SHEET.***
***STA. 44+75 TO STA. 49+50 SEE RAB PLANS.***
***STA. 64+82 TO STA. 67+87.60***
***STA. 77+66.60 TO STA. 89+90.50***
***STA. 107+55.70 TO STA. 110+61.80***
***STA. 132+01.30 TO STA. 141+83.20***


NOTES

1. SEE CROSS SECTIONS FOR ROCK SLOPES.
2. SEE CROSS SECTIONS FOR SLOPES OUTSIDE THE LIMITS OF THE SHOULDERS.
3. SEE CROSS SECTIONS FOR PRE-SPLIT SLOPES FROM RDZ TO GRADE USED FOR ROCK CUTS.
4. EXCAVATION SHALL BE CONSIDERED INCIDENTAL TO THE CONSTRUCTION OF THE MUP.

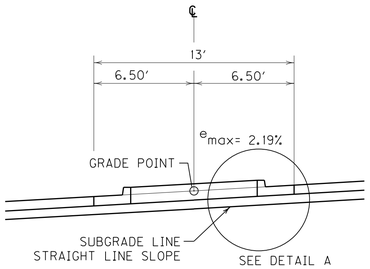


## MEDIAN DETAIL

***STA. 91+43 TO STA. 98+57***

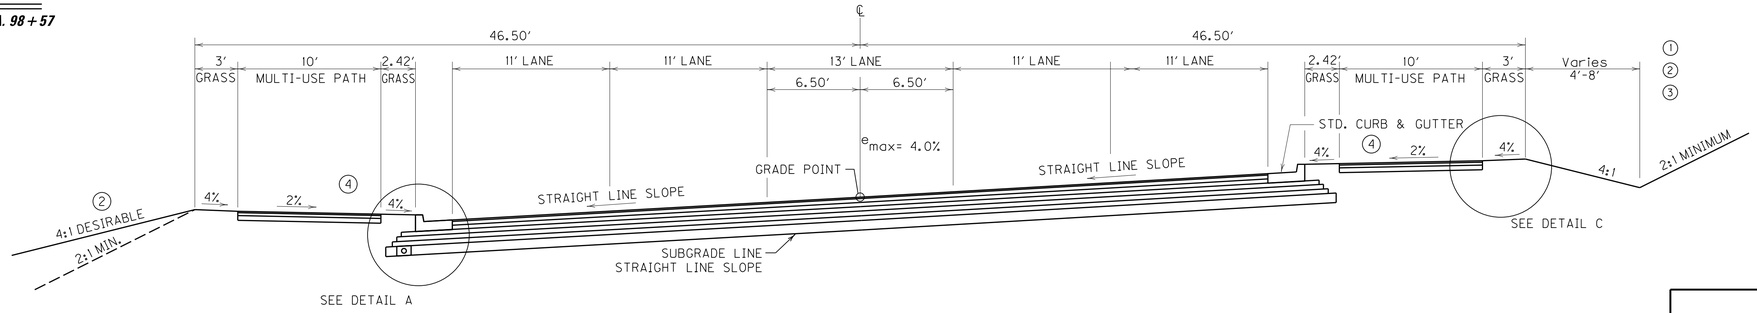






## DETAIL C

## 5 – LANE URBAN SUPERELEVATION CUT/FILL SECTION

## KY 536 – MT. ZION ROAD

***STA. 49+05 TO STA. 64+82***
***STA. 67+87.60 TO STA. 77+66.60***
***STA. 89+90.50 TO STA. 99+92.24***
***STA. 99+92.24 TO STA. 107+55.70***
***STA. 121+67 TO STA. 132+01.30***

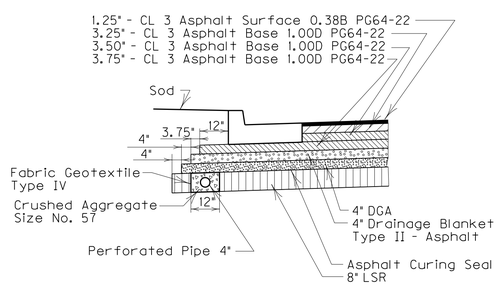


## DETAIL A

PAVEMENT SCHEDULE

| | |
|---|---|
| **ROADBED PREPARATION** | |
| LSR (6% Lime by Weight) | 8" Depth |
| Lime | Ton |
| Asphalt Curing Seal | 2.0 Lb./Sq.Yd. |
| Sand for Blotter | 5.0 Lb./Sq/Yd. |
| **TRAFFIC LANES & SHOULDERS** | |
| DGA | 4" Depth |
| Drainage Blanket - Type II - Asphalt | 4" Depth |
| CL 3 Asphalt Base 1.00D PG64-22 | 3.75" Depth |
| CL 3 Asphalt Base 1.00D PG64-22 | 3.50" Depth |
| CL 3 Asphalt Base 1.00D PG64-22 | 3.25" Depth |
| CL 3 Asphalt Surface 0.38B PG64-22 | 1.25" Depth |
| **MULTI-USE PATH** | |
| DGA | 4" Depth |
| CL 3 Asphalt Surface 0.38B PG64-22 | 2" Depth |

SCALE: 1"= 5'

KY 536 MAINLINE - 5 LANES
TYPICAL SECTIONS

USER: $$$$USER$$$$
DATE: $$$$DATE$$$$
FILE NAME: $$$$design$files$specification$$$$
E-SHEET NAME:

$DATE$ $TIME$ $FILE$

| COUNTY OF | ITEM NO. | SHEET NO. |
|---|---|---|
| BOONE | 6-158.00 | R2c |


R/W REV. NUMBER 2 APRIL 22, 2013

**RIGHT OF WAY PLANS**

PREPARED BY _____ DATE _____
CHECKED BY _____ DATE _____
APPROVED BY _____ DATE _____

# TYPICAL SECTIONS

SCALE: 1"=5'

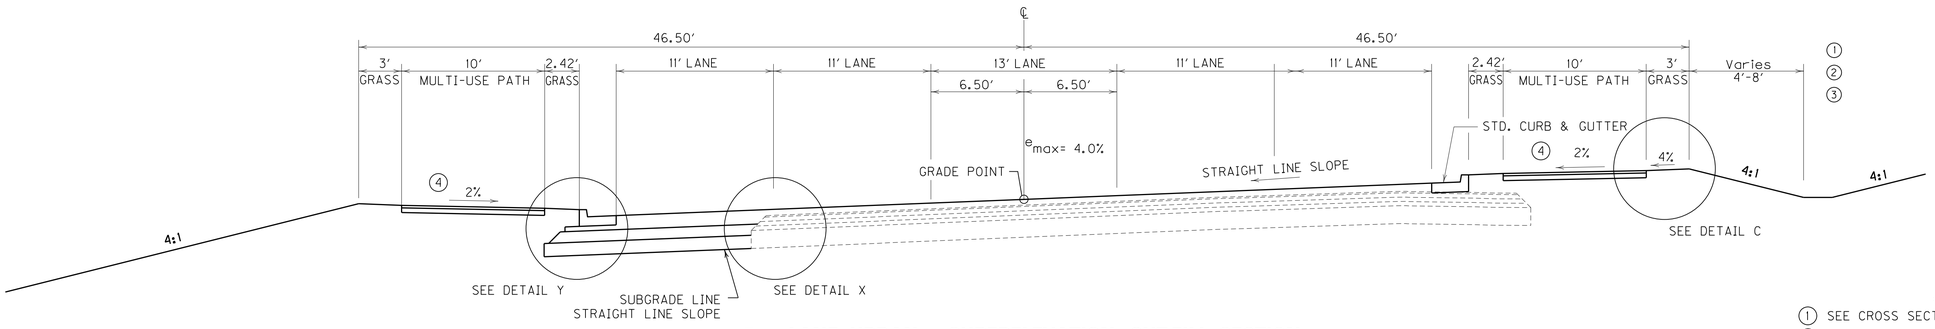



## 5 – LANE URBAN SUPERELEVATION CUT/FILL SECTION

## KY 536 – MT. ZION ROAD

***STA. 121+67 TO STA. 124+00***
***STA. 111+50 TO STA. 117+45.40***

NOTES


1. SEE CROSS SECTIONS FOR ROCK SLOPES.
2. SEE CROSS SECTIONS FOR SLOPES OUTSIDE THE LIMITS OF THE SHOULDERS.
3. SEE CROSS SECTIONS FOR PRE-SPLIT SLOPES FROM RDZ TO GRADE USED FOR ROCK CUTS.
4. EXCAVATION SHALL BE CONSIDERED INCIDENTAL TO THE CONSTRUCTION OF THE MUP.

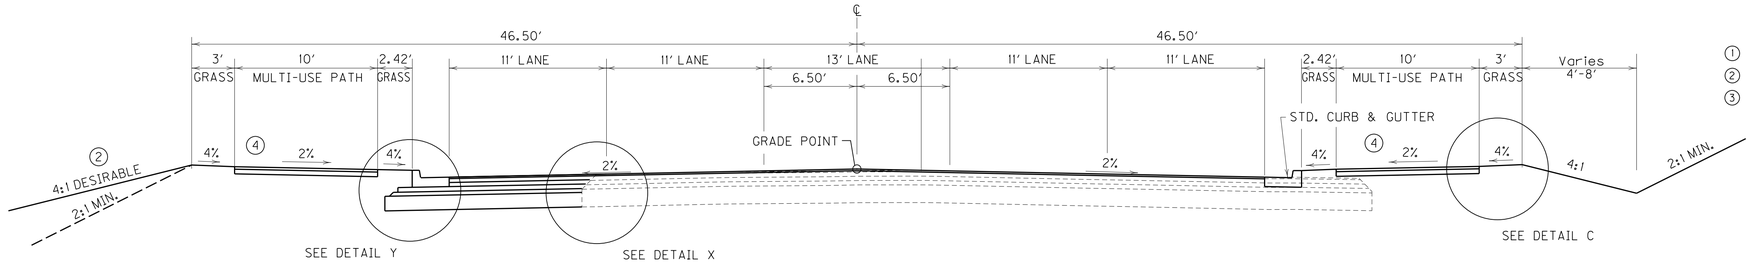



## 5 – LANE URBAN NORMAL CUT/FILL SECTION

## KY 536 – MT. ZION ROAD


***STA. 118+47.96 TO STA. 121+67.00***
***STA. 117+45.40 TO STA. 118+47.96 – EXISTING BRIDGE***

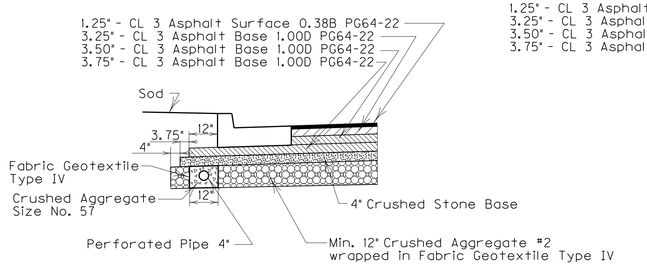


**DETAIL Y**

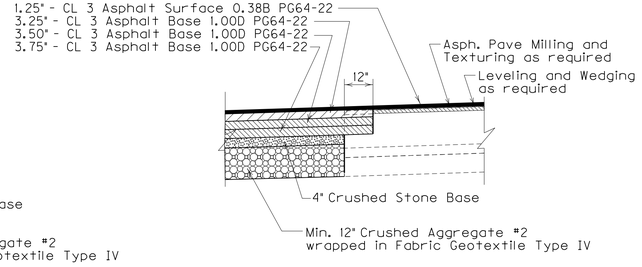


**DETAIL X**

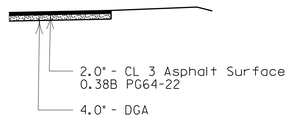


**DETAIL C**

SCALE: 1"= 5'

PAVEMENT SCHEDULE

| | |
|---|---|
| ROADBED PREPARATION | |
| Cushed Aggregate No. 2 | 12" Depth Min. |
| BASE WIDENING | |
| Crushed Stone Base | 4" Depth |
| CL 3 Asphalt Base 1.00D PG64-22 | 3.75" Depth |
| CL 3 Asphalt Base 1.00D PG64-22 | 3.50" Depth |
| CL 3 Asphalt Base 1.00D PG64-22 | 3.25" Depth |
| CL 3 Asphalt Surface 0.38B PG64-22 | 1.25" Depth |
| OVERLAY | |
| Asphalt Pave Milling and Texturing | 1" Depth |
| Leveling and Wedging PG64-22 | X" Ave. Depth |
| CL 3 Asphalt Surface 0.38B PG64-22 | 1.25" Depth |
| MULTI-USE PATH | |
| DGA | 4" Depth |
| CL 3 Asphalt Surface 0.38B PG64-22 | 2" Depth |

KY 536 MAINLINE - 5 LANES
TYPICAL SECTIONS

USER: $$$$USER$$$$
DATE: $$$$DATE$$$$
FILE NAME: $$$$design$file$specification$$$$
E-SHEET NAME:

$DATE$ $TIME$ $FILE$

| COUNTY OF | ITEM NO. | SHEET NO. |
|---|---|---|
| BOONE | 6-158.00 | R2d |


R/W REV. NUMBER 2 APRIL 22, 2013

**RIGHT OF WAY PLANS**

PREPARED BY ____ DATE ____
CHECKED BY ____ DATE ____
APPROVED BY ____ DATE ____

# TYPICAL SECTIONS


SCALE: 1"=5'

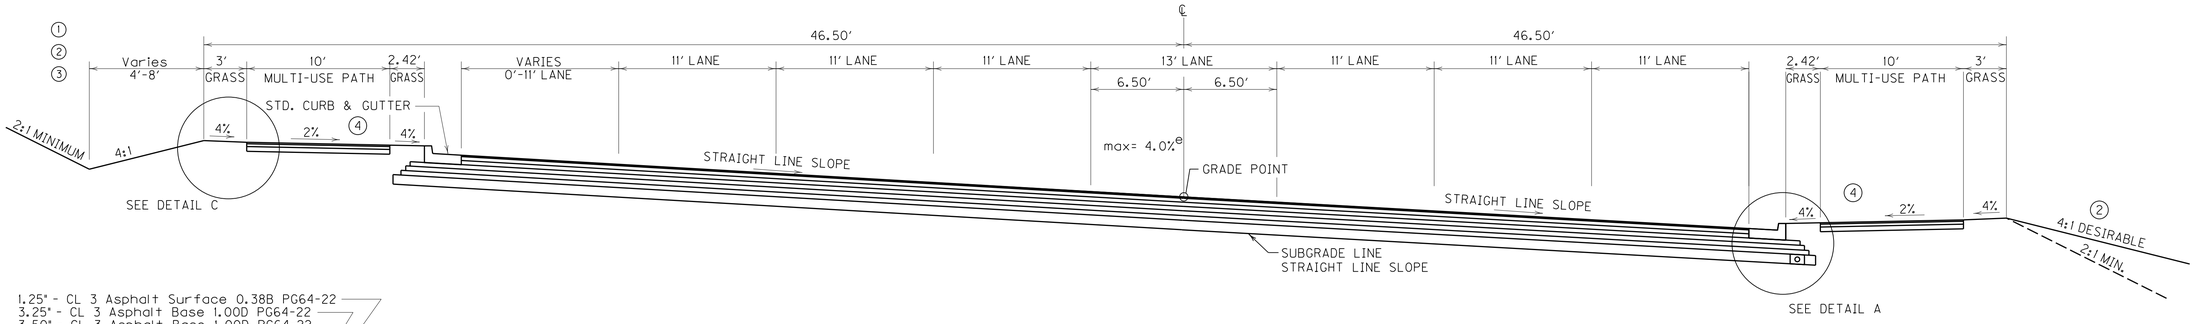


## 7 – LANE URBAN SUPERELEVATION CUT/FILL SECTION

## KY 536 – MT. ZION ROAD


*STA. 149+34 TO STA. 153+00*

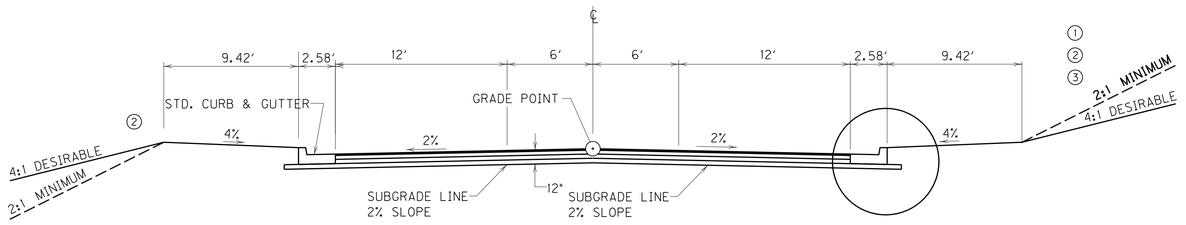



## 2 – LANE URBAN LOCAL NORMAL CUT/FILL SECTION

## APPROACH ROAD


### FLORENCE BAPTIST CHURCH APPROACH

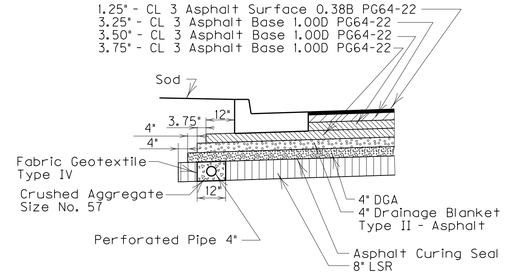


**DETAIL A**

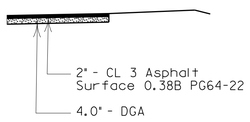


**DETAIL C**

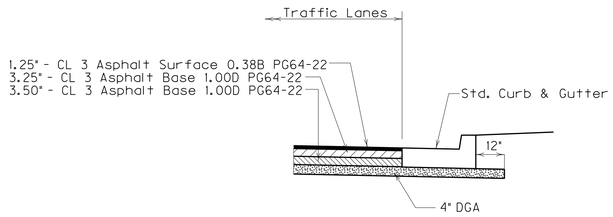


**DETAIL D**

NOTES

1. SEE CROSS SECTIONS FOR ROCK SLOPES.
2. SEE CROSS SECTIONS FOR SLOPES OUTSIDE THE LIMITS OF THE SHOULDERS.
3. SEE CROSS SECTIONS FOR PRE-SPLIT SLOPES FROM RDZ TO GRADE USED FOR ROCK CUTS.
4. EXCAVATION SHALL BE CONSIDERED INCIDENTAL TO THE CONSTRUCTION OF THE MUP.

**PAVEMENT SCHEDULE**

| | |
|---|---|
| **ROADBED PREPARATION** | |
| LSR (6% Lime by Weight) | 8" Depth |
| Lime | Ton |
| Asphalt Curing Seal | 2.0 Lb./Sq.Yd. |
| Sand for Blotter | 5.0 Lb./Sq/Yd. |
| **TRAFFIC LANES** | |
| DGA | 4" Depth |
| Drainage Blanket - Type II - Asphalt | 4" Depth |
| CL 3 Asphalt Base 1.00D PG64-22 | 3.75" Depth |
| CL 3 Asphalt Base 1.00D PG64-22 | 3.50" Depth |
| CL 3 Asphalt Base 1.00D PG64-22 | 3.25" Depth |
| CL 3 Asphalt Surface 0.38B PG64-22 | 1.25" Depth |
| **MULTI-USE PATH** | |
| DGA | 4" Depth |
| CL 3 Asphalt Base 1.00D PG64-22 | 2" Depth |
| **FLORENCE BAPTIST CHURCH APPROACH** | |
| **TRAFFIC LANES** | |
| DGA | 4" Depth |
| CL 3 Asphalt Base 1.00D PG64-22 | 3.50" Depth |
| CL 3 Asphalt Base 1.00D PG64-22 | 3.25" Depth |
| CL 3 Asphalt Surface 0.38B PG64-22 | 1.25" Depth |

SCALE: 1"= 5'

KY 536 MAINLINE - 7 LANES
& APPROACH ROAD
TYPICAL SECTIONS

USER: $$$$USER$$$$
DATE: $$$$DATE$$$$
FILE NAME: $$$$design$file$specification$$$$
E-SHEET NAME:

$DATE$ $TIME$ $FILE$

NOTES

1. SEE CROSS SECTIONS FOR ROCK SLOPES.
2. SEE CROSS SECTIONS FOR SLOPES OUTSIDE THE LIMITS OF THE SHOULDERS.
3. SEE CROSS SECTIONS FOR PRE-SPLIT SLOPES FROM RDZ TO GRADE USED FOR ROCK CUTS.

# TYPICAL SECTIONS


SCALE: 1"=5'

**RIGHT OF WAY PLANS**

| COUNTY OF | ITEM NO. | SHEET NO. |
|---|---|---|
| BOONE | 6-158.00 | R2e |

R/W REV. NUMBER 2 APRIL 22, 2013
R/W REV. NUMBER 5 NOVEMBER 13, 2013


PREPARED BY DATE
CHECKED BY DATE
APPROVED BY DATE

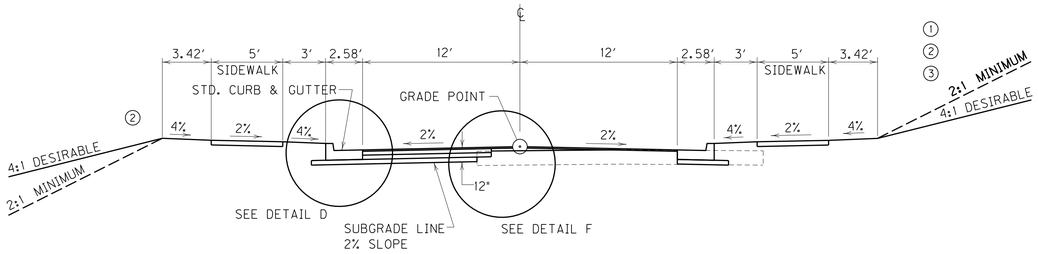


## 2 – LANE URBAN LOCAL NORMAL CUT/FILL SECTION

## APPROACH ROADS


### GOLDEN POND DRIVE

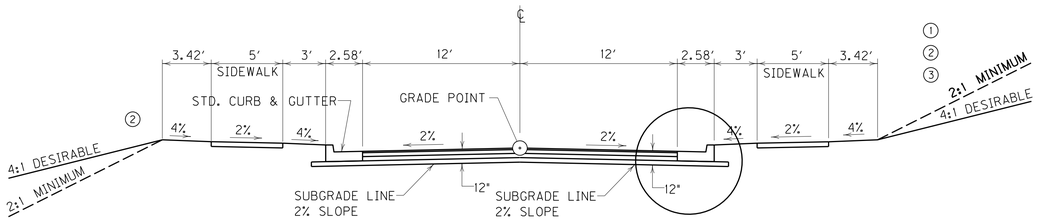


## 2 – LANE URBAN LOCAL NORMAL CUT/FILL SECTION

## APPROACH ROADS


### HAVEN HILL DRIVE

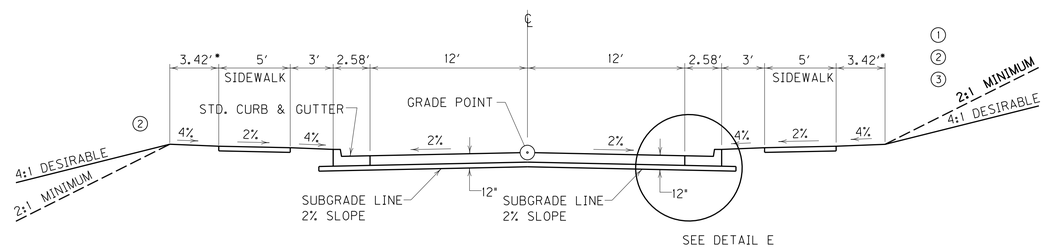


## 2 – LANE URBAN LOCAL NORMAL CUT/FILL SECTION

## APPROACH ROADS


### UNION BLUFF
### CARSPEN LANE
### BLACKSMITH PLACE (* 0.42')

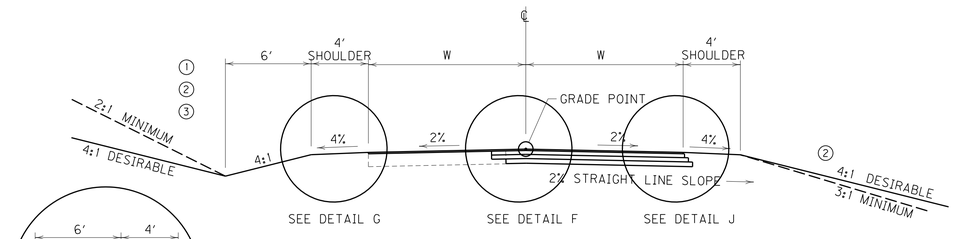



## 2 – LANE RURAL LOCAL NORMAL CUT/FILL SECTION

## APPROACH ROADS


**CHURCHILL DRIVE (W=12') SEE DETAIL G.**
**HIGHLAND DRIVE (W=12')**
**MT. ZION RD. NO. 1 CUL DE SAC (W=10' TO 30')**
**FOR THE PAVED SHOULDERS, SEE DETAIL AA.**
***STA. 50+75 TO STA. 52+19.57***

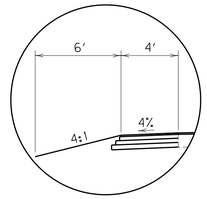



**DETAIL AA**

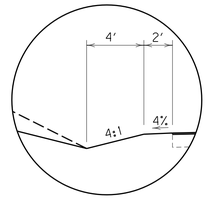



**DETAIL G**

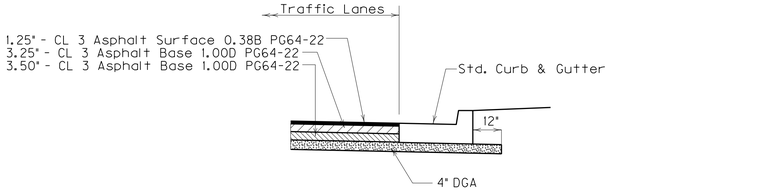



**DETAIL D**

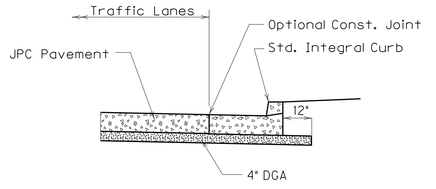


**DETAIL E**

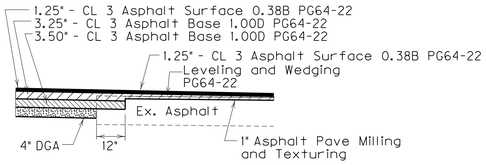


**DETAIL F**

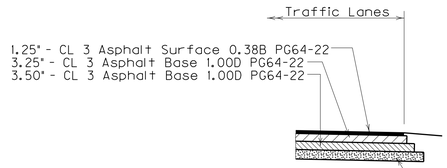


**DETAIL J**

SCALE: 1"= 5'

**PAVEMENT SCHEDULE**

| | |
|---|---|
| **GOLDEN POND DRIVE** | |
| BASE WIDENING | |
| DGA | 4" Depth |
| CL 3 Asphalt Base 1.00D PG64-22 | 3.5" Depth |
| CL 3 Asphalt Base 1.00D PG64-22 | 3.25" Depth |
| CL 3 Asphalt Surface 0.38B PG64-22 | 1.25" Depth |
| OVERLAY | |
| | 1" Depth |
| Asphalt Pavement Milling and Texturing | X" Ave. Depth |
| Leveling and Wedging PG64-22 | 1.25" Depth |
| CL 3 Asphalt Surface 0.38B PG64-22 | |
| **HAVEN HILL DRIVE** | |
| TRAFFIC LANES | |
| DGA | 4" Depth |
| CL 3 Asphalt Base 1.00D PG64-22 | 3.5" Depth |
| CL 3 Asphalt Base 1.00D PG646-22 | 3.25" Depth |
| CL 3 Asphalt Surface 0.38B PG64-22 | 1.25" Depth |
| **UNION BLUFFS DRIVE, CARSPEN LANE & BLACKSMITH PLACE** | |
| TRAFFIC LANES | |
| DGA | 4" Depth |
| JPC Pavement - 8 Inch | 8" Depth |
| **CHURCHILL DRIVE , HIGHLAND DRIVE & MT. ZION RD. NO. 1** | |
| BASE WIDENING | |
| DGA | 4" Depth |
| CL 3 Asphalt Base 1.00D PG64-22 | 3.5" Depth |
| CL 3 Asphalt Base 1.00D PG64-22 | 3.25" Depth |
| CL 3 Asphalt Surface 0.38B PG64-22 | 1.25" Depth |
| OVERLAY | |
| Asphalt Pave Milling and Texturing | 1" Depth |
| Leveling and Wedging PG64-22 | X" Ave. Depth |
| CL 3 Asphalt Surface 0.38B PG64-22 | 1.25" Depth |

APPROACH ROADS
TYPICAL SECTIONS

USER: $$$$USER$$$$
DATE: $$$$DATE$$$$
FILE NAME: $$$$design$file$specification$$$$
E-SHEET NAME:

$DATE$ $TIME$ $FILE$

| COUNTY OF | ITEM NO. | SHEET NO. |
|---|---|---|
| BOONE | 6-158.00 | R2f |


R/W REV. NUMBER 1 JANUARY 25, 2013
R/W REV. NUMBER 2 APRIL 22, 2013
R/W REV. NUMBER 5 NOVEMBER 13, 2013

**RIGHT OF WAY PLANS**

PREPARED BY ____ DATE ____
CHECKED BY ____ DATE ____
APPROVED BY ____ DATE ____

# TYPICAL SECTIONS


SCALE: 1"=5'

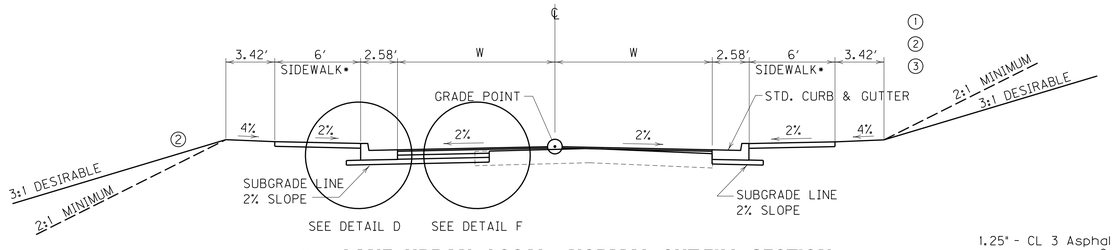



## 2 – LANE URBAN LOCAL NORMAL CUT/FILL SECTION

## APPROACH ROADS


**PEMBROKE DRIVE (W=Varies 11.5' – 24') *SEE PLAN FOR SIDEWALK LOCATIONS.**
**DUNCAN DRIVE (W=12')**
**TIBURON DRIVE (W=12' – 24') *SEE PLAN FOR SIDEWALK LOCATIONS.**
**MT. ZION NO. 1 (W=12' LT.; 10' RT.) *SEE PLAN FOR SIDEWALK LOCATIONS.**
***STA. 38+65.59 TO STA. 41+68.76***

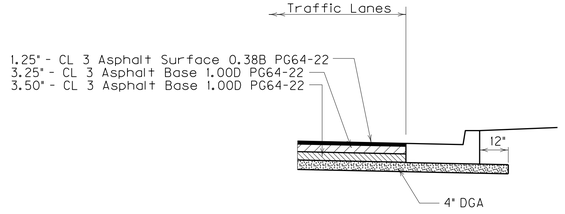



**DETAIL D**

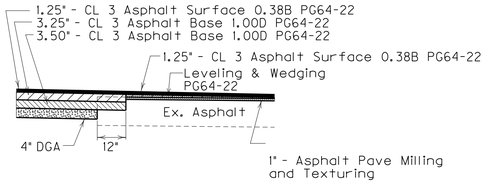


**DETAIL F**

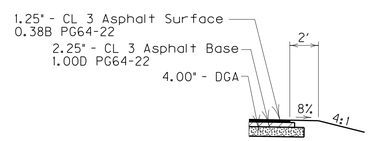



**DETAIL H**

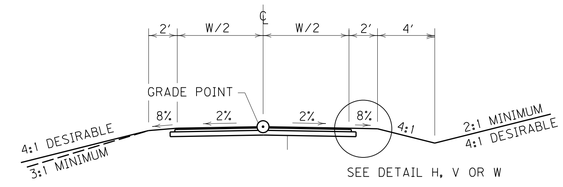



W - Varies - See Plans.


## RESIDENTIAL AND FARM FIELD ENTRANCE SECTION

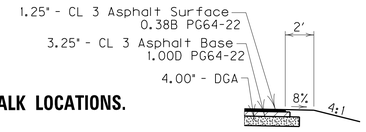


**DETAIL I**

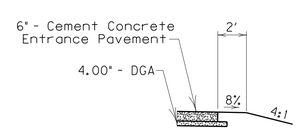



**DETAIL V**

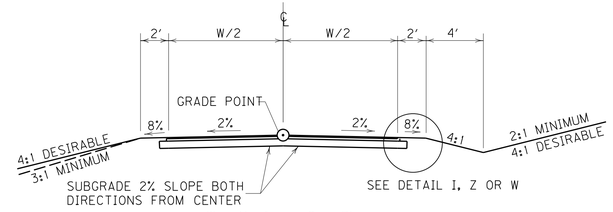



W - Varies - See Plans.


## COMMERCIAL ENTRANCE SECTION

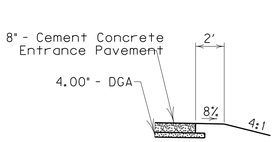


**DETAIL Z**

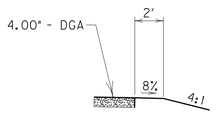


**DETAIL W**
**TEMPORARY ENTRANCE DETAIL**

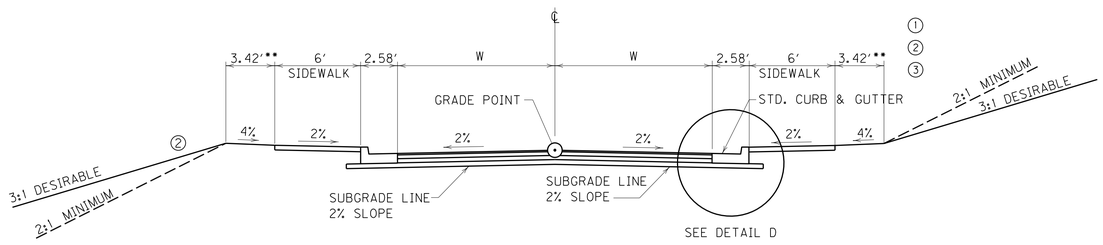



## 2 – LANE URBAN LOCAL NORMAL CUT/FILL SECTION

## APPROACH ROADS


**SYCAMORE DRIVE NO. 1 & NO. 2 (W=8') (**1.42')**
**INDIAN HILL DRIVE (W=12')**
**RUSSWILL LANE (W=12')**
**NORTH TIBURON DRIVE (W=12'–24')**

NOTES

1. SEE CROSS SECTIONS FOR ROCK SLOPES.
2. SEE CROSS SECTIONS FOR SLOPES OUTSIDE THE LIMITS OF THE SHOULDERS.
3. SEE CROSS SECTIONS FOR PRE-SPLIT SLOPES FROM RDZ TO GRADE USED FOR ROCK CUTS.

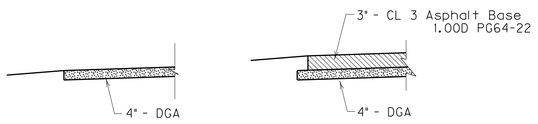


**DETAIL T** **DETAIL U**

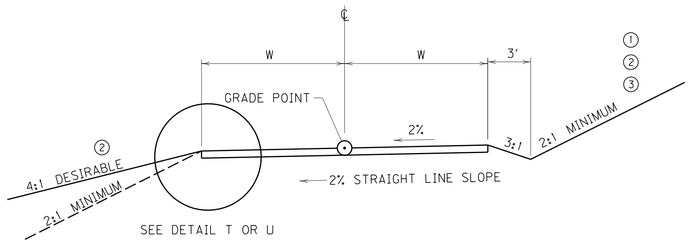


## 2 – LANE RURAL LOCAL SUPERELEVATION CUT/FILL SECTION

## TEMPORARY FRONTAGE ROADS

**FRONTAGE ROAD NOS. 1–12, & 14 W=12' SEE DETAIL T.**
**FRONTAGE ROAD NOS. 13 & 15 W=16' SEE DETAIL U.**

SCALE: 1"= 5'

PAVEMENT SCHEDULE

PEMBROKE, DUNCAN, TIBURON DRIVE & MT. ZION RD. NO. 1

| BASE WIDENING | |
|---|---|
| DGA | 4" Depth |
| CL 3 Asphalt Base 1.00D PG64-22 | 3.5" Depth |
| CL 3 Asphalt Base 1.00D PG64-22 | 3.25" Depth |
| CL 3 Asphalt Surface 0.38B PG64-22 | 1.25" Depth |

| OVERLAY | |
|---|---|
| | 1" Depth |
| Asphalt Pave Milling and Texturing | X" Ave. Depth |
| Leveling and Wedging PG64-22 | 1.25" Depth |
| CL 3 Asphalt Surface 0.38B PG64-22 | |

NORTH TIBURON DRIVE

| TRAFFIC LANES | |
|---|---|
| DGA | 4" Depth |
| CL 3 Asphalt Base 1.00D PG64-22 | 3.5" Depth |
| CL 3 Asphalt Base 1.00D PG64-22 | 3.25" Depth |
| CL 3 Asphalt Surface 0.38B PG64-22 | 1.25" Depth |

SYCAMORE DRIVE NO. 1 & 2, INDIAN HILL DRIVE, RUSSWILL LANE & N. TIBURON DR.

| TRAFFIC LANES | |
|---|---|
| DGA | 4" Depth |
| CL 3 Asphalt Base 1.00D PG64-22 | 3.5" Depth |
| CL 3 Asphalt Base 1.00D PG64-22 | 3.25" Depth |
| CL 3 Asphalt Surface 0.38B PG64-22 | 1.25" Depth |

FRONTAGE ROADS

| TRAFFIC LANES | |
|---|---|
| DGA | 4" Depth |
| OR | |
| DGA | 4" Depth |
| CL 3 Asphalt Base 1.00D PG64-22 | 3" Depth |

APPROACH ROADS
TYPICAL SECTIONS

USER: $$$$USER$$$$
DATE: $$$$DATE$$$$
FILE NAME: $$$$design$file$specification$$$$
E-SHEET NAME:

$DATE$ $TIME$ $FILE$

# TYPICAL SECTIONS


SCALE: 1"=5'

**RIGHT OF WAY PLANS**

| COUNTY OF | ITEM NO. | SHEET NO. |
|---|---|---|
| BOONE | 6-158.00 | R2g |

R/W REV. NUMBER 1 JANUARY 25, 2013
R/W REV. NUMBER 2 APRIL 22, 2013
R/W REV. NUMBER 5 NOVEMBER 13, 2013
R/W REV. NUMBER 8 JANIARY 26, 2015

PREPARED BY DATE
CHECKED BY DATE
APPROVED BY DATE

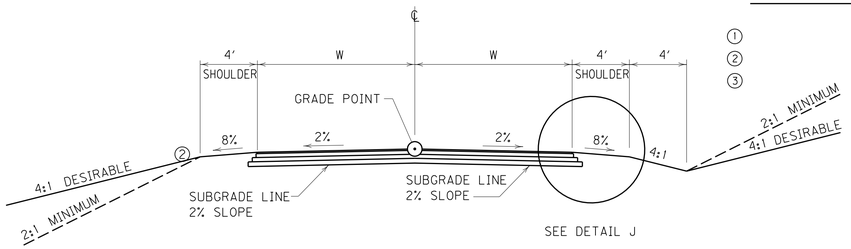


## 2 – LANE RURAL LOCAL NORMAL CUT/FILL SECTION


## APPROACH ROADS

**MT. ZION RD. NO. 2 (W=10')**
**& CUL DE SAC (Use Detail J Paving for Cul-de-sac Shoulder)**

***STA. 52+25 TO STA. 56+25***

**APPR. RD 393+10.64 OFF US 42 (W=12')**

***STA. 48+50 TO STA. 51+50***

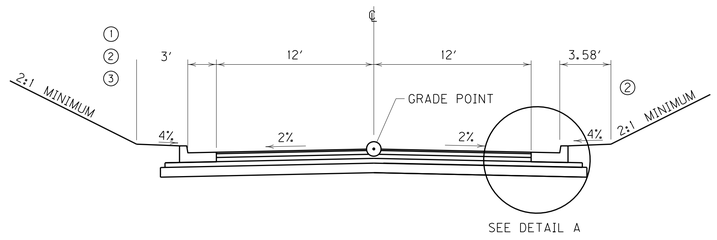



## 2 – LANE RURAL LOCAL NORMAL CUT/FILL SECTION

## APPROACH ROAD

**APPR. RD 101+50, LT.**

***STA. 49+00.00 TO STA. 50+00.00***

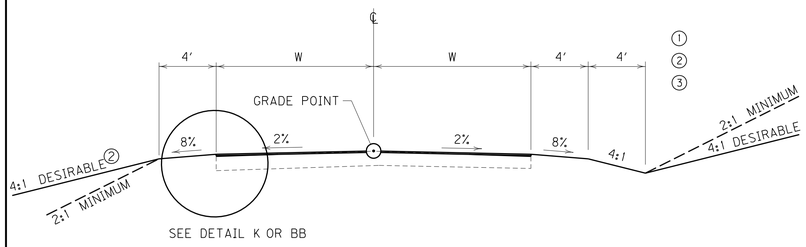


## 2 – LANE RURAL LOCAL NORMAL CUT/FILL SECTION


## APPROACH ROADS

**MT. ZION RD. NO. 1 (W=10')**

***STA. 25+85.38 TO STA. 38+73.30***
***STA. 38+73.30 TO STA. 38+40.01 & STA. 40+14.31 TO STA. 41+68.75 SEE DETAIL BB***
***STA 41+68.76 TO STA. 50+75***

**MT. ZION RD. NO. 2 (W=10')**

***STA. 50+00 TO STA. 52+25 & STA. 56+25 TO STA. 59+25***

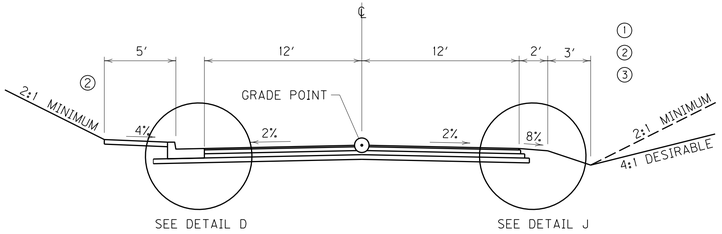



## 2 – LANE RURAL LOCAL NORMAL CUT/FILL SECTION


## APPROACH ROAD

**APPR. RD 52+20, RT.**


***STA. 50+00.00 TO STA. 54+16.63***

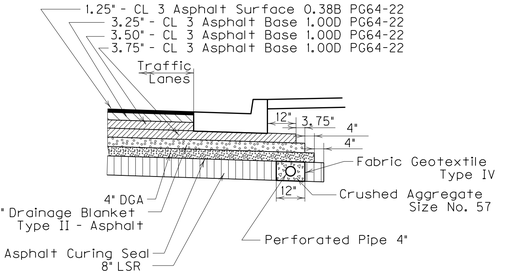



### DETAIL A

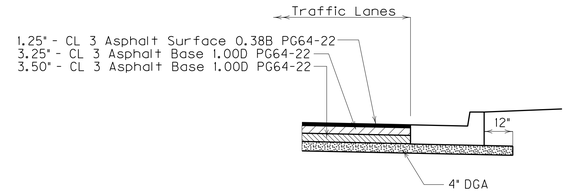


### DETAIL D

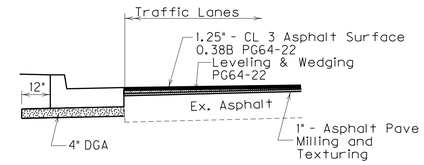



### DETAIL BB

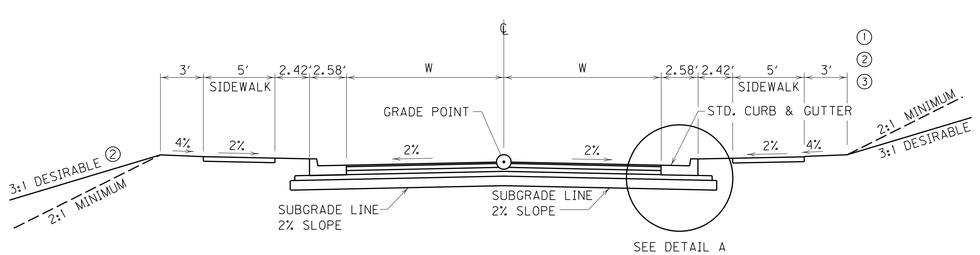



## 2 – LANE URBAN LOCAL NORMAL CUT/FILL SECTION

## APPROACH ROADS

**OLD UNION RD. (W=12')**

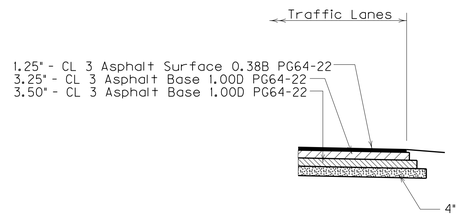


### DETAIL J

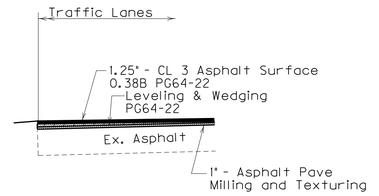


### DETAIL K

NOTES

1. SEE CROSS SECTIONS FOR ROCK SLOPES.
2. SEE CROSS SECTIONS FOR SLOPES OUTSIDE THE LIMITS OF THE SHOULDERS.
3. SEE CROSS SECTIONS FOR PRE-SPLIT SLOPES FROM RDZ TO GRADE USED FOR ROCK CUTS.

SCALE: 1"= 5'

PAVEMENT SCHEDULE

OLD UNION ROAD & APPR. RD. 101+50

ROADBED PREPARATION

| | |
|---|---|
| LSR (6% Lime by Weight) | 8" Depth |
| Lime | Ton |
| Asphalt Curing Seal | 2.0 Lb./Sq.Yd. |
| Sand for Blotter | 5.0 Lb./Sq/Yd. |

TRAFFIC LANES

| | |
|---|---|
| DGA | 4" Depth |
| Drainage Blanket - Type II - Asphalt | 4" Depth |
| CL 3 Asphalt Base 1.00D PG64-22 | 3.75" Depth |
| CL 3 Asphalt Base 1.00D PG64-22 | 3.5" Depth |
| CL 3 Asphalt Base 1.00D PG64-22 | 3.25" Depth |
| CL 3 Asphalt Surface 0.38B PG64-22 | 1.25" Depth |

MT. ZION RD. NO. 1, NO. 2 & APPR. RD. 52+20 RT,

TRAFFIC LANES

| | |
|---|---|
| DGA | 4" Depth |
| CL 3 Asphalt Base 1.00D PG64-22 | 3.5" Depth |
| CL 3 Asphalt Base 1.00D PG64-22 | 3.25" Depth |
| CL 3 Asphalt Surface 0.38B PG64-22 | 1.25" Depth |

OVERLAY

| | |
|---|---|
| Asphalt Pave Milling and Texturing | 1" Depth |
| Leveling and Wedging PG64-22 | X" Ave. Depth |
| CL 3 Asphalt Surface 0.38B PG64-22 | 1.25" Depth |

APPROACH ROADS
TYPICAL SECTIONS

USER: $$$$USER$$$$
DATE: $$$$DATE$$$$
FILE NAME: $$$$design$file$specification$$$$
E-SHEET NAME:


$DATE$ $TIME$ $FILE$

| COUNTY OF | ITEM NO. | SHEET NO. |
|---|---|---|
| BOONE | 6-158.00 | R2h |


R/W REV. NUMBER 2 APRIL 22, 2013

# TYPICAL SECTIONS

SCALE: 1"=5'

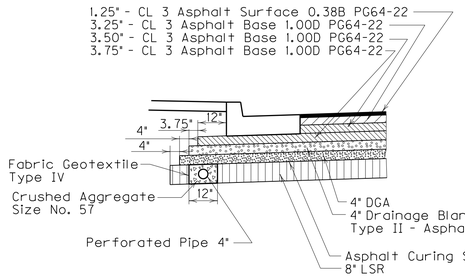



**DETAIL A**

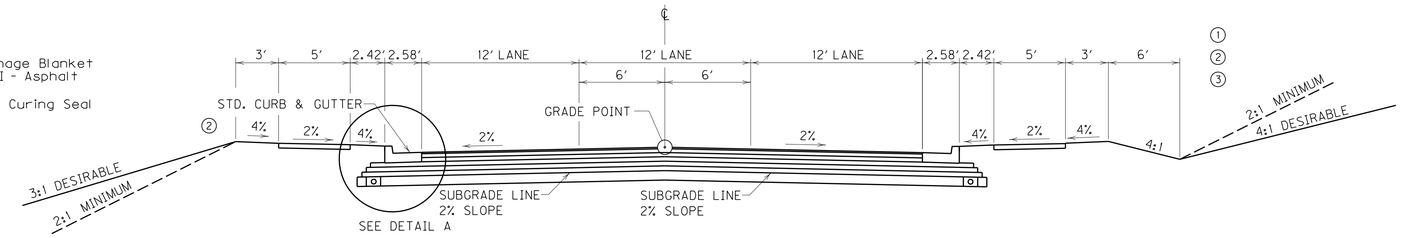



## 2 – LANE URBAN LOCAL NORMAL CUT/FILL SECTION

# APPROACH ROAD

### HARMONY

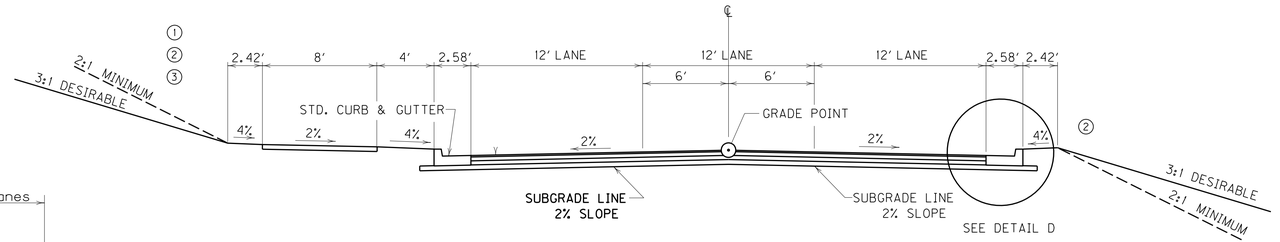

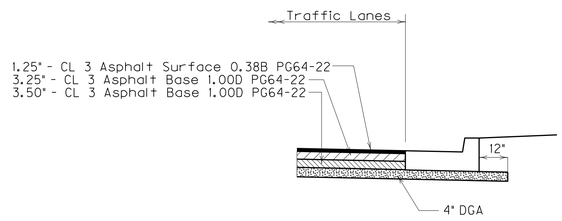




**DETAIL D**

## 2 – LANE URBAN LOCAL NORMAL CUT/FILL SECTION

# APPROACH ROAD
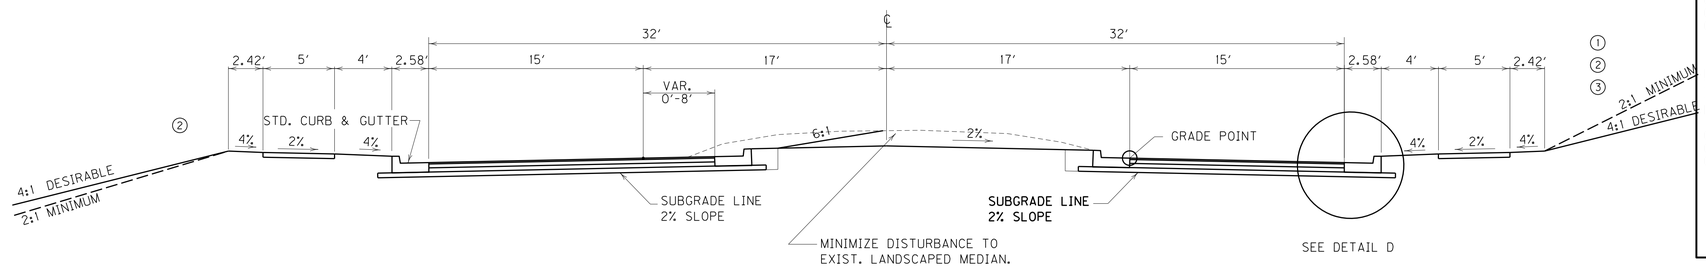
### WETHERINGTON BOULEVARD




## 2 – LANE URBAN LOCAL NORMAL CUT/FILL SECTION

# APPROACH ROAD

### HEMPSTEADE DRIVE

NOTES

1. SEE CROSS SECTIONS FOR ROCK SLOPES.
2. SEE CROSS SECTIONS FOR SLOPES OUTSIDE THE LIMITS OF THE SHOULDERS.
3. SEE CROSS SECTIONS FOR PRE-SPLIT SLOPES FROM RDZ TO GRADE USED FOR ROCK CUTS.

# RIGHT OF WAY PLANS

NOTES

1. SEE CROSS SECTIONS FOR ROCK SLOPES.
2. SEE CROSS SECTIONS FOR SLOPES OUTSIDE THE LIMITS OF THE SHOULDERS.
3. SEE CROSS SECTIONS FOR PRE-SPLIT SLOPES FROM RDZ TO GRADE USED FOR ROCK CUTS.
4. BITUMINOUS SEAL REQUIRED FROM OUTSIDE EDGE OF PAVED SHOULDER TO A POINT 2 FEET DOWN THE DITCH OR FILL SLOPE.

PAVEMENT SCHEDULE

**HARMONY**

ROADBED PREPARATION

| | |
|---|---|
| LSR (6% Lime by Weight) | 8" Depth |
| Lime | Ton |
| Asphalt Curing Seal | 2.0 Lb./Sq.Yd. |
| Sand for Blotter | 5.0 Lb./Sq/Yd. |

TRAFFIC LANES

| | |
|---|---|
| DGA | 4" Depth |
| Drainage Blanket - Type II - Asphalt | 4" Depth |
| CL 3 Asphalt Base 1.00D PG64-22 | 3.75" Depth |
| CL 3 Asphalt Base 1.00D PG64-22 | 3.5" Depth |
| CL 3 Asphalt Base 1.00D PG64-22 | 3.25" Depth |
| CL 3 Asphalt Surface 0.38B PG64-22 | 1.25" Depth |

**WETHERINGTON BOULEVARD**

TRAFFIC LANES

| | |
|---|---|
| DGA | 4" Depth |
| CL 3 Asphalt Base 1.00D PG64-22 | 3.5" Depth |
| CL 3 Asphalt Base 1.00D PG64-22 | 3.25" Depth |
| CL 3 Asphalt Surface 0.38B PG64-22 | 1.25" Depth |

**HEMPSTEADE DRIVE**

TRAFFIC LANES

| | |
|---|---|
| DGA | 4" Depth |
| CL 3 Asphalt Base 1.00D PG64-22 | 3.5" Depth |
| CL 3 Asphalt Base 1.00D PG64-22 | 3.25" Depth |
| CL 3 Asphalt Surface 0.38B PG64-22 | 1.25" Depth |

SCALE: 1"= 5'

APPROACH ROADS
TYPICAL SECTIONS

PREPARED BY DATE
CHECKED BY DATE
APPROVED BY DATE

USER: $$$$USER$$$$
DATE: $$$$DATE$$$$
FILE NAME: $$$$design$file$specification$$$$
E-SHEET NAME:

$DATE$ $TIME$ $FILE$


| COUNTY OF | ITEM NO. | SHEET NO. |
|---|---|---|
| BOONE | 6-158.00 | R21 |

R/W REV. NUMBER 2 APRIL 22, 2013

**RIGHT OF WAY PLANS**

# TYPICAL SECTIONS

SCALE: 1"=5'

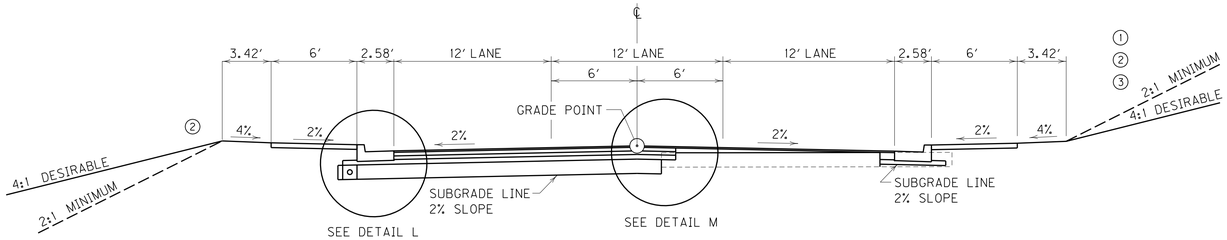



## 3 – LANE URBAN LOCAL NORMAL CUT/FILL SECTION


## APPROACH ROAD

### KY 237 (GUNPOWDER RD.–NORTH)

***STA. 46+00 TO STA. 49+00***

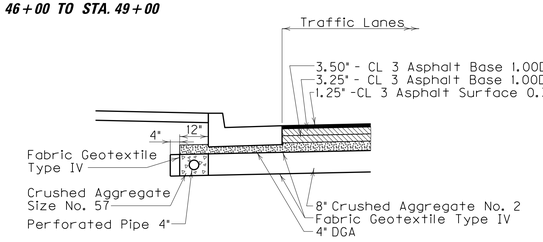



### DETAIL L

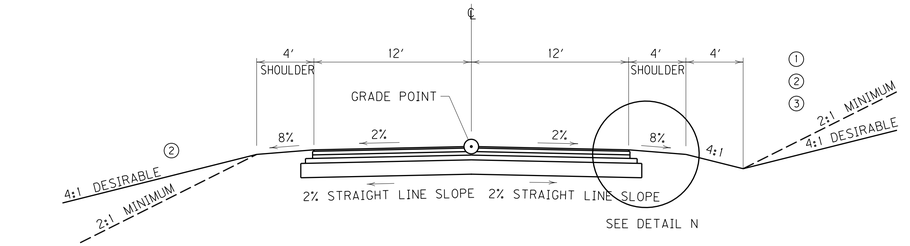


## 2 – LANE RURAL LOCAL NORMAL CUT/FILL SECTION

## APPROACH ROAD


### KY 237 (GUNPOWDER RD.–SOUTH)

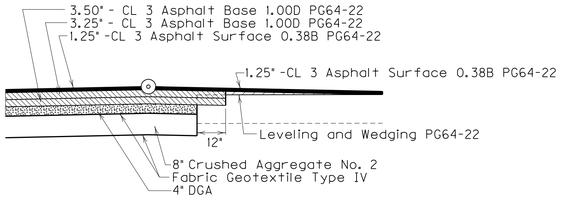


### DETAIL M

NOTES

1. SEE CROSS SECTIONS FOR ROCK SLOPES.
2. SEE CROSS SECTIONS FOR SLOPES OUTSIDE THE LIMITS OF THE SHOULDERS.
3. SEE CROSS SECTIONS FOR PRE-SPLIT SLOPES FROM RDZ TO GRADE USED FOR ROCK CUTS.

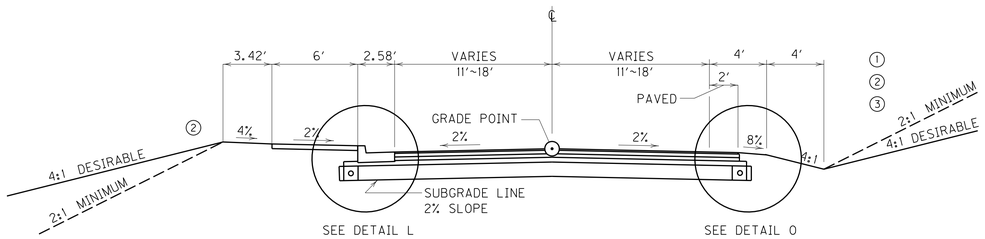



## 2 – LANE RURAL LOCAL NORMAL CUT/FILL SECTION


## APPROACH ROAD

### KY 237 (GUNPOWDER RD.–NORTH)

***STA. 41+20.00 TO STA. 46+00***

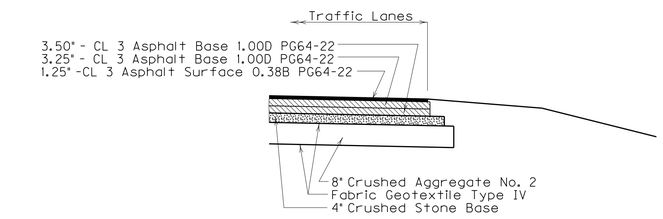


### DETAIL N

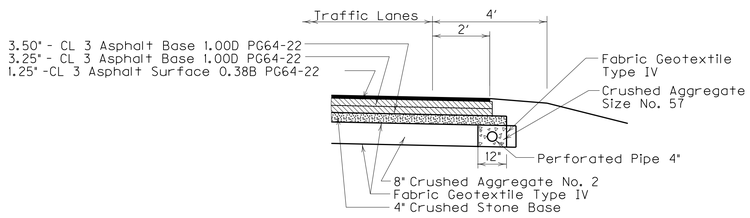


### DETAIL O

NOTES

1. SEE CROSS SECTIONS FOR ROCK SLOPES.
2. SEE CROSS SECTIONS FOR SLOPES OUTSIDE THE LIMITS OF THE SHOULDERS.
3. SEE CROSS SECTIONS FOR PRE-SPLIT SLOPES FROM RDZ TO GRADE USED FOR ROCK CUTS.

**PAVEMENT SCHEDULE**

GUNPOWDER ROAD

TRAFFIC LANES

| | |
|---|---|
| Crushed Aggregate No. 2 | 8" Depth |
| Fabric Geotextile Type IV | |
| DGA | 4" Depth |
| CL 3 Asphalt Base 1.00D PG64-22 | 3.50" Depth |
| CL 3 Asphalt Base 1.00D PG64-22 | 3.25" Depth |
| CL 3 Asphalt Surface 0.38B PG64-22 | 1.25" Depth |

LEVELING AND WEDGING

| | |
|---|---|
| CL 4 Asphalt Surface 0.50A PG64-22 | ????" Depth |
| CL 3 Asphalt Surface 0.38B PG64-22 | 1.25" Depth |

SCALE: 1"= 5'

APPROACH ROADS
TYPICAL SECTIONS

PREPARED BY ____ DATE ____
CHECKED BY ____ DATE ____
APPROVED BY ____ DATE ____

USER: $$$$USER$$$$
DATE: $$$$DATE$$$$
FILE NAME: $$$$design$file$specification$$$$
E-SHEET NAME:

$DATE$ $TIME$ $FILE$

| COUNTY OF | ITEM NO. | SHEET NO. |
|---|---|---|
| BOONE | 6-158.00 | R2J |

R/W REV. NUMBER 2 APRIL 22, 2013


**RIGHT OF WAY PLANS**

# TYPICAL SECTIONS

SCALE: 1"=5'

PREPARED BY ____ DATE ____
CHECKED BY ____ DATE ____
APPROVED BY ____ DATE ____


• 6' - STA. 391+65.00 TO STA. 392+82.00
STA. 407+25.00 TO STA. 410+87.00
•• 10' - STA. 392+82.00 TO STA. 407+25.00

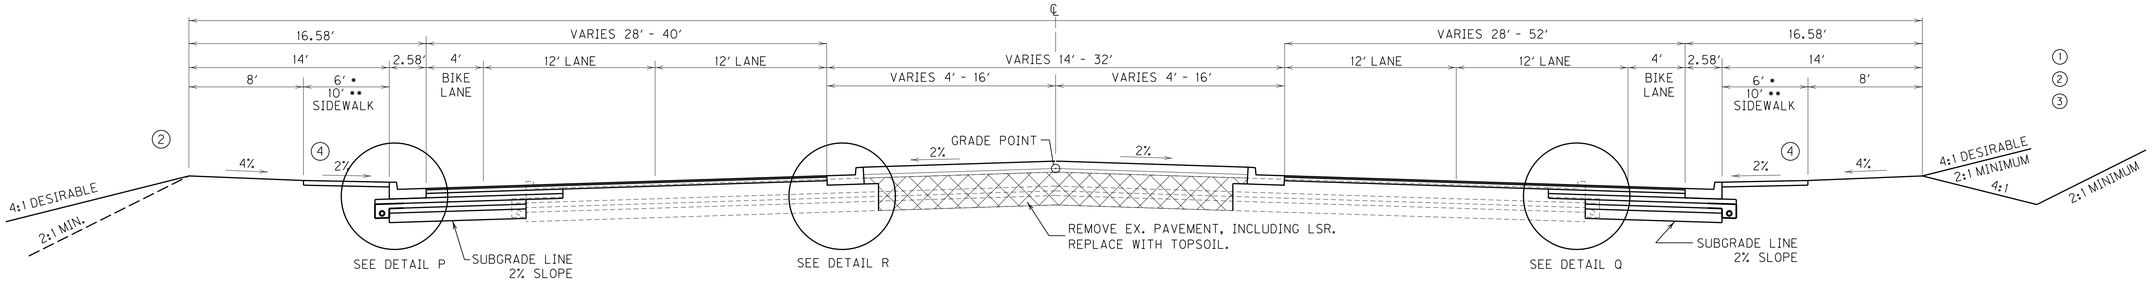



## LANE WIDENING – URBAN NORMAL CUT/FILL SECTION

## U. S. 42


***STA. 391+65.00 TO STA. 410+87.00***

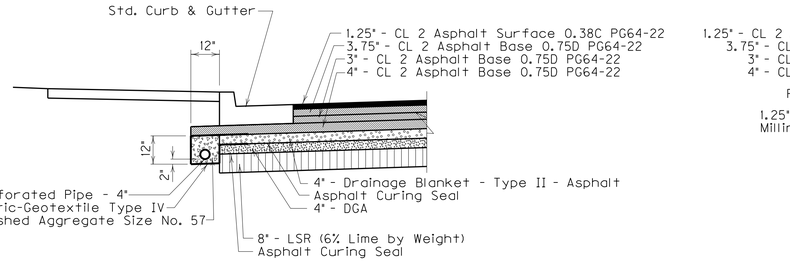



**DETAIL P**

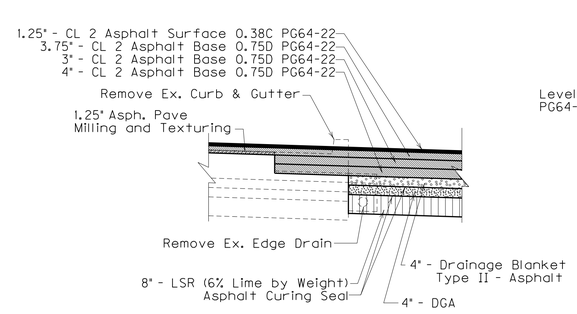



**DETAIL Q**

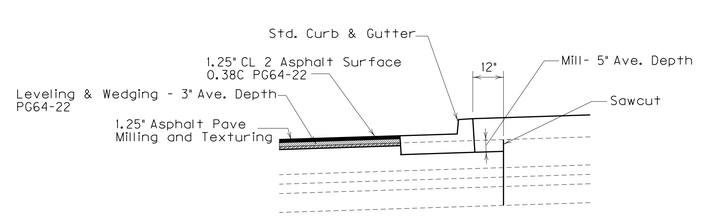


**DETAIL R**

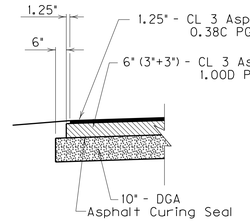



**DETAIL S**

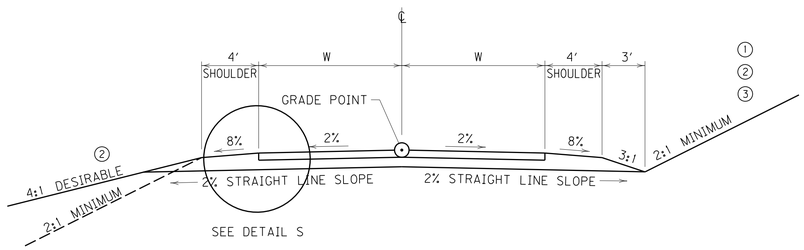


## 2 – LANE RURAL LOCAL NORMAL CUT/FILL SECTION

## DIVERSIONS

**DIVERSION NO. 1 W=11'**
**DIVERSION NOS. 2–6 W=10'**

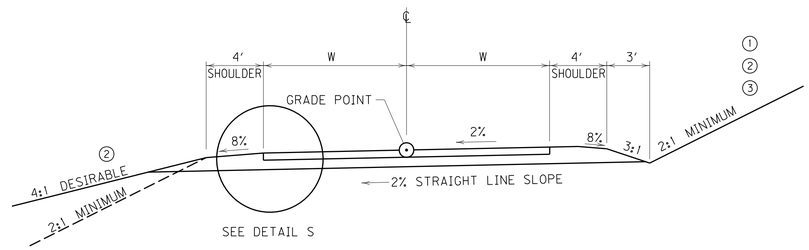


## 2 – LANE RURAL LOCAL SUPERELEVATION CUT/FILL SECTION

## DIVERSIONS

**DIVERSION NO. 1 W=11'**
**DIVERSION NOS. 2–6 W=10'**

NOTES

1. SEE CROSS SECTIONS FOR ROCK SLOPES.
2. SEE CROSS SECTIONS FOR SLOPES OUTSIDE THE LIMITS OF THE SHOULDERS.
3. SEE CROSS SECTIONS FOR PRE-SPLIT SLOPES FROM RDZ TO GRADE USED FOR ROCK CUTS.
4. THE SIDEWALK ON U.S.42 SHALL BE SLOPED IN THE OPPOSITE DIRECTION TO AVOID A SLIVER FILL.

PAVEMENT SCHEDULE

**U.S. 42**

ROADBED PREPARATION

| | |
|---|---|
| LSR (6% Lime by Weight) | 8" Depth |
| Asphalt Curing Seal | 2.4 Lb./Sq.Yd. |
| Sand for Blotter | 5.0 Lb./Sq.Yd. |

BASE WIDENING

| | |
|---|---|
| DGA | 4" Depth |
| Asphalt Curing Seal | 2.0 Lb./Sq.Yd. |
| Drainage Blanket - Type II - Asphalt | 4" Depth |
| CL 2 Asphalt Base 19.0D PG64-22 | 4" Depth |
| CL 2 Asphalt Base 19.0D PG64-22 | 3" Depth |
| CL 2 Asphalt Base 19.0D PG64-22 | 3.75" Depth |
| CL 2 Asphalt Surface 9.5C PG64-22 | 1.25" Depth |

OVERLAY

| | |
|---|---|
| Asphalt Pave Milling and Texturing | 1.25" Depth |
| Leveling and Wedging PG64-22 | 3" Ave. Depth |
| CL 2 Asphalt Surface 9.5C PG64-22 | 1.25" Depth |

DIVERSIONS

| | |
|---|---|
| DGA | 10" Depth |
| Asphalt Curing Seal | 2.0 Lb./Sq.Yd. |
| CL 3 Asphalt Base 1.00D PG64-22 | 6" (3"+3") Depth |
| CL 3 Asphalt Surface 0.38B PG64-22 | 1.25" Depth |

SCALE: 1"= 5'

APPROACH ROADS & DIVERSIONS
TYPICAL SECTIONS

USER: $$$$USER$$$$
DATE: $$$$DATE$$$$
FILE NAME: $$$$design$file$specification$$$$
E-SHEET NAME:

$DATE$ $TIME$ $FILE$

PREPARED BY DATE
CHECKED BY DATE
APPROVED BY DATE

# TYPICAL SECTIONS

SCALE: 1"=5'


**RIGHT OF WAY PLANS**

| COUNTY OF | ITEM NO. | SHEET NO. |
|---|---|---|
| BOONE | 6-158.00 | R211 |

R/W REV. NUMBER 11 MAY 30, 2018

NOTES

1. SEE CROSS SECTIONS FOR ROCK SLOPES.
2. SEE CROSS SECTIONS FOR SLOPES OUTSIDE THE LIMITS OF THE SHOULDERS.
3. EXCAVATION SHALL BE CONSIDERED INCIDENTAL TO THE CONSTRUCTION OF THE MUP.
4. SEE WALL PROFILE FOR TOP OF WALL ELEVATION
5. SEE CROSS SECTIONS FOR PRE-SPLIT SLOPES FROM RDZ TO GRADE USED FOR ROCK CUTS.
6. SOD DITCH AND FRONT YARD AREA. SOD MAY REQUIRE STAKING UNTIL IT IS ESTABLISHED.

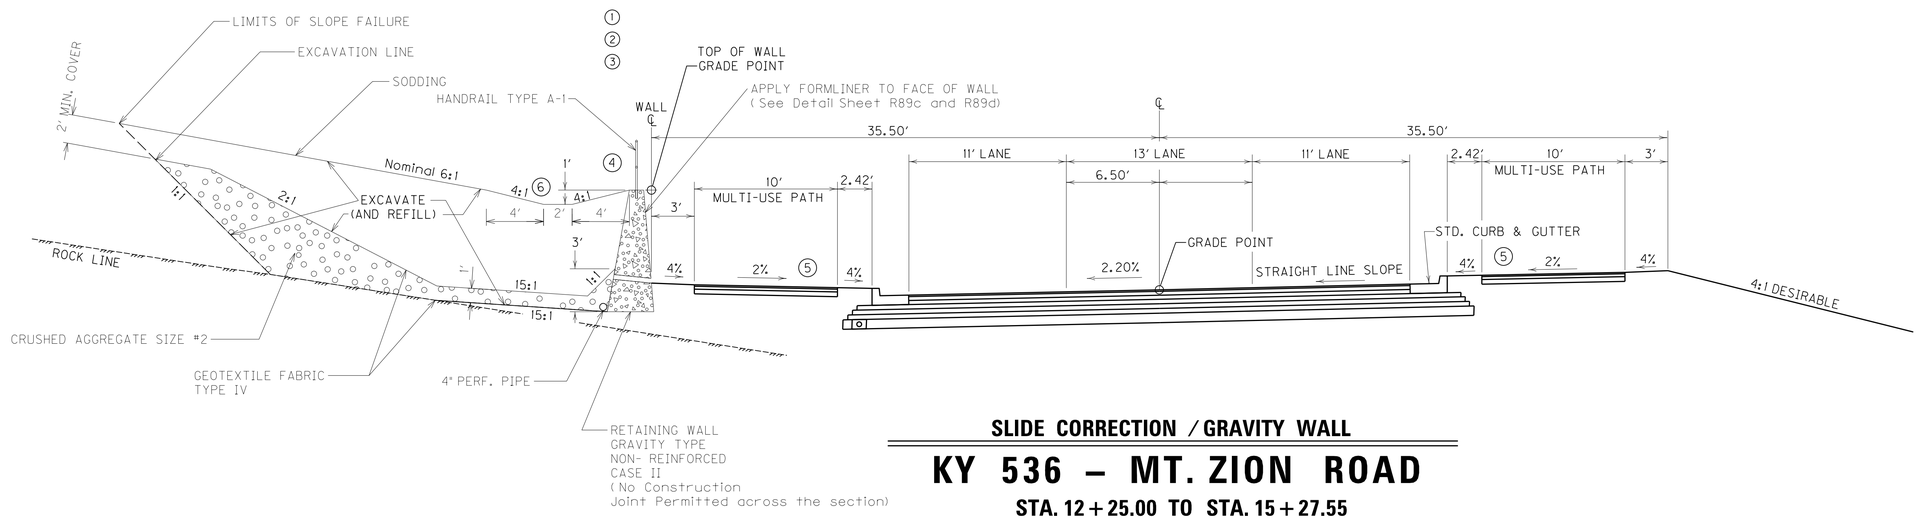


## SLIDE CORRECTION / GRAVITY WALL

# KY 536 – MT. ZION ROAD

**STA. 12+25.00 TO STA. 15+27.55**

CONSTRUCTION REVISION #2
SLIDE REPAIR NOTES

AFTER COMPLETION OF PHASE 2A, AND IMMEDIATELY AFTER SHIFTING TRAFFIC TO ITS PHASE 2B
- EXCAVATION SLIDE IN SEGMENTS SMALL ENOUGH IN LENGTH THAT THE GEOTEXTILE FABRIC AND STONE WILL BE REPLACED THAT SAME DAY.
- EXCAVATE ALL SLIDING MATERIAL FROM THE FAULTLINE AT 1:1 SLOPE DOWN TO ROCK (BEDDED MATERIAL) OR TO BOTTOM OF THE SLIDE PLANE AT 15:1 IF ROCK IS NOT ENCOUNTERED.
- GRADE ALONG ROCK LINE OR 15:1 FROM THE BOTTOM OF THE 1:1 SLIDE AREA TO THE BOTTOM OF THE WALL TO ALLOW POSITIVE DRAINAGE.
- PLACE GEOTEXTILE FABRIC TYPE 4 AND REPLACE SLIDE MATERIAL WITH #2 STONE TO A 2:1 SLOPE
- RELOCATE FIRE HYDRANT TO THE SPACE BETWEEN THE WALL AND THE MULTI-USE PATH.
- CONSTRUCT GRAVITY WALL.
- PLACE REMAINING #2 STONE DRAINAGE BLANKET (WITH PERF. PIPE) EXTENDING TO THE WALL AND COVERING THE WEEPHOLES AND COVER WITH GEOTEXTILE FABRIC TYPE 4.
- BACKFILL ACCORDING THE STANDARD SPECIFICATIONS FOR MOISTURE CONTENT AND DENSITY TO APPROXIMATELY A 6:1 SLOPE
- WORK AROUND AND DO NOT DISTURB EXISTING OBSTACLES SUCH AS GAS AND WATER SERVICES, METERS, VALVES AND UTILITY POLES.
- ALLOW FOR TWO FEET MINIMUM OF FILL MATERIAL OVER THE TOP OF THE GEOTEXTILE FABRIC FOR RE-ESTABLISHEMENT OF VEGETATION.

PAVEMENT SCHEDULE

| | |
|---|---|
| **ROADBED PREPARATION** | |
| LSR (6% Lime by Weight) | 8" Depth |
| Lime | Ton |
| Asphalt Curing Seal | 2.0 Lb./Sq.Yd. |
| Sand for Blotter | 5.0 Lb./Sq.Yd. |
| **TRAFFIC LANES & SHOULDERS** | |
| DGA | 4" Depth |
| Drainage Blanket - Type II - Asphalt | 4" Depth |
| CL 3 Asphalt Base 1.00D PG64-22 | 3.75" Depth |
| CL 3 Asphalt Base 1.00D PG64-22 | 3.50" Depth |
| CL 3 Asphalt Base 1.00D PG64-22 | 3.25" Depth |
| CL 3 Asphalt Surface 0.38B PG64-22 | 1.25" Depth |
| **MULTI-USE PATH** | |
| DGA | 4" Depth |
| CL 3 Asphalt Base 1.00D PG64-22 | 3.00" Depth |
| CL 3 Asphalt Surface 0.38B PG64-22 | 1.25" Depth |

SCALE: 1"= 5'

SLIDE CORRECTION
KY 536 MAINLINE
TYPICAL SECTION

USER: $$$$USER$$$$
DATE: $$$$DATE$$$$
FILE NAME: $$$$design$file$specification$$$$
E-SHEET NAME: R0021ITS

| COUNTY OF | ITEM NO. | SHEET NO. |
|---|---|---|
| BOONE | 6-158.00 | R21 |

R/W REV. NUMBER 11 MAY 30, 2018

# GENERAL SUMMARY

| ITEM | DESCRIPTION | UNIT | MAINLINE | US 42 | GUNPOWDER RD. | APPROACH RDS. | DIVERSIONS | TEMPOARY FRONTAGE RDS. | | CONSTRUCTION REVISION #2 | | | | | | | TOTAL |
|---|---|---|---|---|---|---|---|---|---|---|---|---|---|---|---|---|---|
| 00440 | ENTRANCE PIPE-15 IN | LIN. FT. | | 56 | | | | | | | | | | | | | 56 |
| 00441 | ENTRANCE PIPE-18 IN | LIN. FT. | | 56 | | | | | | | | | | | | | 56 |
| | | | | | | | | | | | | | | | | | |
| 01000 | PERF. PIPE - 4" | LIN. FT. | 4767 | | | | | | | | | | | | | | 4767 |
| 01005 | PERFORATED PIPE EDGE DRAIN - 4" | LIN. FT. | 20983 | 3003 | 1018 | 1752 | | | | | | | | | | | 26756 |
| 01010 | NON PERF. PIPE - 4" | LIN. FT. | 595 | | | 60 | | | | | | | | | | | 655 |
| 01015 | INSPECT AND CERTIFY EDGE DRAIN SYSTEM | LUMP SUM | 1 | | | | | | | | | | | | | | 1 |
| 01028 | PERF. PIPE HDWL. TYPE 3 - 4 IN | EACH | 12 | | | 2 | | | | | | | | | | | 14 |
| 01314 | PLUG PIPE | EACH | 1 | 2 | | 2 | | | | | | | | | | | 5 |
| 01585 | REMOVE DROP BOX INLET | EACH | 8 | | | 2 | | | | | | | | | | | 10 |
| 01705 | REMOVE CURB AND GUTTER BOX INLET | EACH | | 4 | | | | | | | | | | | | | 4 |
| 01810 | STD. CURB & GUTTER | LIN. FT. | 28432 | 6805 | 1325 | 10668 | | | | | | | | | | | 47230 |
| 01825 | ISLAND CURB & GUTTER | LIN. FT. | 760 | | | | | | | | | | | | | | 760 |
| 01830 | STD. INTEGRAL CURB | LIN. FT. | 565 | | | | | | | | | | | | | | 565 |
| 01875 | STD. HEADER CURB | LIN. FT. | 249 | | | | | | | | | | | | | | 249 |
| 01923 | STD. BARRIER MEDIAN TYPE 5 | SQ. YD. | 190 | | | 52 | | | | | | | | | | | 242 |
| 01987 | DELINEATOR FOR GUARDRAIL B/W | EACH | 9 | | | 2 | | | | | | | | | | | 11 |
| | | | | | | | | | | | | | | | | | |
| 02003 | RELOCATE TEMP CONC BARRIER | LIN. FT. | | 1060 | | | | | | | | | | | | | 1060 |
| 02014 | BARRICADES TYPE III | EACH | | | | | 20 | | | | | | | | | | 20 |
| 02091 | REMOVE PAVEMENT | SQ. YD. | 3332 | | | 161 | | | | | | | | | | | 3493 |
| 02159 | TEMPORARY DITCH | LIN. FT. | 7400 | | | | | | | | | | | | | | 7400 |
| 02160 | CLEAN TEMPORARY DITCH | LIN. FT. | 3700 | | | | | | | | | | | | | | 3700 |
| 02200 | ROADWAY EXCAVATION (4) | CU. YD. | 316612 | 20811 | 1947 | 55023 | | | | | | | | | | | 395077 |
| 02203 | STRUCTURE EXCAVATION - UNCLASSIFIED | CU. YD. | 83 | | | | | | | | | | | | | | 83 |
| 02242 | WATER (3) | M. GAL. | 150 | | | | | | | | | | | | | | 150 |
| 02274 | FENCE CHAIN LINK 6 FT | LIN. FT. | 1023 | | | | | | | | | | | | | | 1023 |
| 02287 | DOUBLE VEHICULAR CHAIN LINK GATE (20 FT) | EACH | 1 | | | | | | | | | | | | | | 1 |
| 02351 | GUARDRAIL-STEEL W BEAM-S FACE | LIN. FT. | 507 | | | 75 | | | | | | | | | | | 582 |
| 02360 | GUARDRAIL TERMINAL END SECTION NO. 1 | EACH | | | | 2 | | | | | | | | | | | 2 |
| 02363 | GUARDRAIL CONNECTOR TO BRIDGE END TY A | EACH | 4 | | | | | | | | | | | | | | 4 |
| 02381 | REMOVE GUARDRAIL | LIN. FT. | 610 | | | 200 | | | | | | | | | | | 810 |
| 02391 | GUARDRAIL END TREATMENT TYPE 4A | EACH | 4 | | | | | | | | | | | | | | 4 |
| 02429 | RIGHT-OF-WAY MONUMENT TYPE 1 | EACH | 178 | 26 | 18 | 21 | | | | | | | | | | | 243 |
| 24540 | R/W MONUMENT TYPE 3 | EACH | 3 | | 5 | 102 | | | | | | | | | | | 110 |
| 24541 | R/W MONUMENT TYPE 3A | EACH | | | | 2 | | | | | | | | | | | 2 |
| 24663ED | WITNESS R/W MONUMENT TYPE 4 | EACH | | | | 1 | | | | | | | | | | | 1 |
| 02432 | WITNESS POST | EACH | 20 | | | | | | | | | | | | | | 20 |
| 02460 | REMOVE TREES OR STUMPS | EACH | 3 | | | | | | | | | | | | | | 3 |
| 02479 | CAP MANHOLE | SQ. YD. | | 1.4 | | | | | | | | | | | | | 1.4 |
| 02483 | CHANNEL LINING CL. II (5) | TON | 1027 | 167 | 50 | 1364 | | | | | | | | | | | 2960 |
| 02484 | CHANNEL LINING CL. III (6) | TON | 599 | | | | | | | | | | | | | | 829 |
| 02545 | CLEARING AND GRUBBING (1) | LUMP SUM | 1 | | | | | | | | | | | | | | 1 |
| 02551 | CONCRETE CLASS A FOR STEPS | CU. YD. | 2 | | | | | | | | | | | | | | 2 |
| 02555 | CONCRETE CLASS B | CU. YD. | 63 | | | | | | | | | | | | | | 63 |
| 02562 | TEMPORARY SIGNS | SQ. FT. | | | | | 1633 | | | | | | | | | | 1633 |
| 02568 | MOBILIZATION | LUMP SUM | 1 | | | | | | | | | | | | | | 1 |
| 02569 | DEMOBILIZATION | LUMP SUM | 1 | | | | | | | | | | | | | | 1 |
| 02585 | EDGE KEY | LIN. FT. | 38 | | | 93 | | | | | | | | | | | 131 |
| 02600 | FABRIC-GEOTEXTILE TY IV FOR PIPE (7) | SQ. YD. | 15000 | | | | | | | | | | | | | | 15000 |
| 02611 | HANDRAIL TYPE A-1 | LIN. FT. | 89 | | | | | | | | | | | | | | 89 |
| 02619 | HANDRAIL TYPE A | LIN. FT. | 9 | | | | | | | | | | | | | | 9 |
| 02650 | MAINTAIN AND CONTROL TRAFFIC | LUMP SUM | 1 | | | | | | | | | | | | | | 1 |
| | | | | | | | | | | | | | | | | | |
| | | | | | | | | | | | | | | | | | |

## NOTES:

1. APPROXIMATELY 82.3 ACRES.
2. CHANGE IN THICKNESS OF MUP
3. FOR CONTROLLING DUST CAUSED BY MAINTAINING TRAFFIC ONLY.
4. 684 CUBIC YARDS ADDED FROM PIPE DRAINAGE SUMMARY SHEET.
5. 352 TONS ADDED FROM PIPE DRAINAGE SUMMARY SHEET.
6. 230 TONS ADDED FROM PIPE DRAINAGE SUMMARY SHEET.
7. FOR WRAPPING PIPE TRENCH BEDDING AND BACKFILL.

**EXCAVATION**

| | |
|---|---|
| 304251 | C.Y. COMMON |
| 36278 | C.Y. ROCK |
| 4660 | C.Y. SURF. DITCHES |
| 20599 | C.Y. EMB. BENCHING |
| 24232 | C.Y. TRANS. BENCHING |
| 3091 | C.Y. REFILL |
| 1905 | C.Y. MUP (2) |
| 684 | C.Y. PIPE DRAINAGE SUMMARY |
| 395700 | C.Y. TOTAL EXC. |

**EMBANKMENT**

| | |
|---|---|
| 251707 | C.Y. EMBANKMENT |
| 20599 | C.Y. EMB. BENCHING |
| 24232 | C.Y. TRANS. BENCHING |
| 3091 | C.Y. REFILL |
| -2355 | C.Y. MUP (2) |
| 297274 | C.Y. TOTAL EMB. |

**RIGHT OF WAY PLANS**

GENERAL SUMMARY SHEET

PREPARED BY ____ DATE ____
CHECKED BY ____ DATE ____
APPROVED BY ____ DATE ____

USER: $$$$USER$$$$
DATE: $$$$DATE$$$$
FILE NAME: $$$$design$file$specification$$$$
E-SHEET NAME: R0020LSU

$TIME$ $DATE$ $FILE$

| COUNTY OF | ITEM NO. | SHEET NO. |
|---|---|---|
| BOONE | 6-158.00 | R2m |

R/W REV. NUMBER 11 MAY 30, 2018

# GENERAL SUMMARY

| ITEM | DESCRIPTION | UNIT | MAINLINE | US 42 | GUNPOWDER RD | APPROACH RDS. | DIVERSIONS | TEMPORARY FRONTAGE RD. | | CONSTRUCTION REVISION #2 | | | | | | | TOTAL |
|---|---|---|---|---|---|---|---|---|---|---|---|---|---|---|---|---|---|
| 02651 | DIVERSION 1 (BY-PASS DETOURS) (8) | LUMP SUM | | | | | 1 | | | | | | | | | | 1 |
| 02651 | DIVERSION 2 (BY-PASS DETOURS) (8) | LUMP SUM | | | | | 1 | | | | | | | | | | 1 |
| 02651 | DIVERSION 3 (BY-PASS DETOURS) (8) | LUMP SUM | | | | | 1 | | | | | | | | | | 1 |
| 02651 | DIVERSION 4 (BY-PASS DETOURS) (8) | LUMP SUM | | | | | 1 | | | | | | | | | | 1 |
| 02651 | DIVERSION 5 (BY-PASS DETOURS) (8) | LUMP SUM | | | | | 1 | | | | | | | | | | 1 |
| 02651 | DIVERSION 6 (BY-PASS DETOURS) (8) | LUMP SUM | | | | | 1 | | | | | | | | | | 1 |
| 02671 | PORTABLE CHANGEABLE MESSAGE SIGN | EACH | | 4 | | | | | | | | | | | | | 4 |
| 02690 | SAFELOADING (9) | CU. YD. | 133 | 47 | 7 | 23 | | | | | | | | | | | 225 |
| 02701 | TEMPORARY SILT FENCE | LIN. FT. | 7400 | | | | | | | | | | | | | | 7400 |
| 02703 | SILT TRAP TYPE A | EACH | 80 | | | | | | | | | | | | | | 80 |
| 02704 | SILT TRAP TYPE B | EACH | 80 | | | | | | | | | | | | | | 80 |
| 02705 | SILT TRAP TYPE C | EACH | 80 | | | | | | | | | | | | | | 80 |
| 02706 | CLEAN SILT TRAP TYPE A | EACH | 80 | | | | | | | | | | | | | | 80 |
| 02707 | CLEAN SILT TRAP TYPE B | EACH | 80 | | | | | | | | | | | | | | 80 |
| 02708 | CLEAN SILT TRAP TYPE C | EACH | 80 | | | | | | | | | | | | | | 80 |
| 02720 | SIDEWALK | SQ. YD. | 6700 | 3206 | 779 | 4495 | | | | | | | | | | | 15180 |
| 02726 | STAKING | LUMP SUM | 1 | | | | | | | | | | | | | | 1 |
| 02731 | REMOVE STRUCTURE (20x6 RCBC STA 47+66-47+86 HATHAWAY RD.) | LUMP SUM | | | | 1 | | | | | | | | | | | 1 |
| 02898 | RELOCATE CRASH CUSHION (11) | EACH | | 2 | | | | | | | | | | | | | 2 |
| | | | | | | | | | | | | | | | | | |
| 03171 | CONC BARRIER WALL TYPE 9T (11) | LIN. FT. | | 3000 | | | | | | | | | | | | | 3000 |
| 03385 | PVC PIPE-6 IN | LIN. FT. | 96 | | | | | | | | | | | | | | 96 |
| | | | | | | | | | | | | | | | | | |
| 05950 | EROSION CONTROL BLANKET | SQ. YD. | 1993 | 1584 | 107 | 1258 | | | | | | | | | | | 4942 |
| 05952 | TEMPORARY MULCH | SQ. YD. | 258940 | | | | | | | | | | | | | | 258940 |
| 05953 | TEMPORARY SEED & PROTECT | SQ. YD. | 194205 | | | | | | | | | | | | | | 194205 |
| 05963 | INITIAL FERTILIZER | TONS | 17.68 | 1.95 | 0.92 | 2.44 | | | | | | | | | | | 23 |
| 05964 | 20-10-10 FERTILIZER | TONS | 8.84 | 0.98 | 0.46 | 1.22 | | | | | | | | | | | 11 |
| 05985 | SEEDING AND PROTECTION (10) | SQ. YD. | 148170 | 14556 | 8334 | 21069 | | | | | | | | | | | 192129 |
| 05990 | SODDING | SQ. YD. | 20622 | 2701 | 488 | 1263 | | | | | | | | | | | 25074 |
| 05992 | AGRICULTURAL LIMESTONE | TONS | 106 | 12 | 6 | 15 | | | | | | | | | | | 138 |
| 05998 | SPREADING STOCKPILED TOPSOIL | CU. YD. | 4201 | 1404 | | 344 | | | | | | | | | | | 5949 |
| | | | | | | | | | | | | | | | | | |
| | | | | | | | | | | | | | | | | | |
| | | | | | | | | | | | | | | | | | |
| | | | | | | | | | | | | | | | | | |
| 06510 | PAVE STRIPING- TEMP PAINT- 4 IN. | LIN. FT. | | | | | 134700 | | | | | | | | | | 134700 |
| 06514 | PAVE STRIPING-PERM PAINT-4 IN. | LIN. FT. | 88560 | 15243 | 5731 | 28191 | | | | | | | | | | | 137725 |
| 06565 | PAVE MARKING- THERMO X-WALK- 6 IN | LIN. FT. | 1410 | 396 | 233 | 2449 | | | | | | | | | | | 4488 |
| 06567 | PAVE MARKING- THERMO STOP BAR- 12 IN | LIN. FT. | 241 | | | 62 | | | | | | | | | | | 303 |
| 06568 | PAVE MARKING- THERMO STOP BAR- 24 IN | LIN. FT. | 424 | 128 | 63 | 534 | | | | | | | | | | | 1149 |
| 06570 | PAVE MARKING-PAINT CROSS-HATCH | SQ. FT. | 2580 | 400 | 158 | 80 | | | | | | | | | | | 3218 |
| 06572 | PAVE MARKING- DOTTED LANE EXTEN | LIN. FT. | 478 | 886 | | | | | | | | | | | | | 1364 |
| 06573 | PAVE MARKING- THERMO STR ARROW | EACH | 2 | | | 2 | | | | | | | | | | | 4 |
| 06574 | PAVE MARKING-THERMO CURV ARROW | EACH | 68 | 15 | 4 | 23 | | | | | | | | | | | 110 |
| 06575 | PAVE MARKING-THERMO COMB ARROW | EACH | 13 | | | 10 | | | | | | | | | | | 23 |
| 06585 | PAVEMENT MARKER TYPE IVA - MW TEMP | EACH | | | | | 290 | | | | | | | | | | 290 |
| 06588 | PAVEMENT MARKER TYPE IVA - BY TEMP | EACH | | | | | 1032 | | | | | | | | | | 1032 |
| 06589 | PAVEMENT MARKER TYPE V - MW | EACH | 269 | 46 | | | | | | | | | | | | | 315 |
| 06591 | PAVEMENT MARKER TYPE V - BY | EACH | 467 | | | | | | | | | | | | | | 467 |
| | | | | | | | | | | | | | | | | | |
| 08901 | CRASH CUSHION TY VI CLASS BT TL2 | EACH | | 2 | | | | | | | | | | | | | 2 |
| | | | | | | | | | | | | | | | | | |
| | | | | | | | | | | | | | | | | | |
| | | | | | | | | | | | | | | | | | |

## NOTES:

(8) DIVERSION LOCATIONS

DIVERSION #1
STA. 4+00 - 23+00
MAINLINE

DIVERSION #2
STA. 20+09.70 - 21+68.58
GOLDEN POND DR.

DIVERSION #3
STA. 66+00 - 72+25.96
MAINLINE

DIVERSION #4
STA. 100+60.72 - 111+25
MAINLINE

DIVERSION #5
STA. 124+00 - 129+84.57
MAINLINE

DIVERSION #6
STA. 39+91.87 - 44+80.35
KY 237 (GUNPOWDER RD.)

(9) 15 CU. YD. ADDED FROM SANITARY SEWER PLANS.
25.5 CU. YD. ADDED FROM PIPE SUMMARY SHEET.

(10) SEE SPECIAL NOTE REGARDING SEEDING ON SHEET 2FF.

(11) TEMP. CRASH CUSHIONS AND TEMP. CONC BARRIER WALL FURNISHED BY THE CONTRACTOR SHALL REMAIN THE PROPERTY OF THE CONTRACTOR UPON COMPLETION OF THE CONTRACT.

PREPARED BY _____ DATE _____
CHECKED BY _____ DATE _____
APPROVED BY _____ DATE _____

**RIGHT OF WAY PLANS**

GENERAL SUMMARY SHEET

USER: $$$$USER$$$$
DATE: $$$$DATE$$$$
FILE NAME: $$$$design$file$specification$$$$
E-SHEET NAME: R0020MSU

$TIME$ $DATE$ $FILE$

| COUNTY OF | ITEM NO. | SHEET NO. |
|---|---|---|
| BOONE | 6-158.00 | R2n |

R/W REV. NUMBER 11 MAY 30, 2018

# GENERAL SUMMARY

| ITEM | DESCRIPTION | UNIT | MAINLINE | US 42 | GUNPOWDER RD | APPROACH RDS. | DIVERSIONS | TEMPORARY FRONTAGE RD. | | CONSTRUCTION REVISION #2 | | | | | | | TOTAL |
|---|---|---|---|---|---|---|---|---|---|---|---|---|---|---|---|---|---|
| 10020NS | FUEL ADJUSTMENT | DOLLAR | 371689 | | | | | | | | | | | | | | 371689 |
| 10030NS | ASPHALT ADJUSTMENT | DOLLAR | 457931 | | | | | | | | | | | | | | 457931 |
| | | | | | | | | | | | | | | | | | |
| | | | | | | | | | | | | | | | | | |
| 20550ND | SAWCUT PAVEMENT | LIN. FT. | 48 | 3246 | 38 | 390 | | | | | | | | | | | 3722 |
| 20818ND | GAS UTILITY COORDINATION | LUMP SUM | 1 | | | | | | | | | | | | | | 1 |
| 21289ED | LONGITUDINAL EDGE KEY | LIN. FT. | | 3246 | | | | | | | | | | | | | 3246 |
| 22520EN | PAVE MARKING- THERMO YIELD BAR - 36 IN | LIN. FT. | 128 | | | | | | | | | | | | | | 128 |
| 23139EN | STRIPING REMOVAL | LIN. FT. | 25000 | | | | | | | | | | | | | | 25000 |
| 23158ES505 | DETECTABLE WARNINGS | SQ. FT. | 1380 | 280 | 40 | 320 | | | | | | | | | | | 2020 |
| 23261EC | PAVE MARKING- THERMO X-WALK- 24 IN | LIN. FT. | 1155 | 390 | | 560 | | | | | | | | | | | 2105 |
| 24386EC | PAVE MARKING THERMO-BIKE LANE ARROW | EACH | | 6 | | | | | | | | | | | | | 6 |
| 24605ED | RELOCATE (HISTORIC ENTRANCE GATE) (12) | LUMP SUM | 1 | | | | | | | | | | | | | | 1 |
| | | | | | | | | | | | | | | | | | |
| 24814EC | PIPELINE INSPECTION | LIN. FT. | 20983 | 3003 | 1018 | 1752 | | | | | | | | | | | 26756 |
| 23032EN | BRIDGE BARRIER RETROFIT | LIN. FT. | 205 | | | | | | | | | | | | | | 205 |
| 24845EC | UTILITY COORDINATION | LUMP SUM | 1 | | | | | | | | | | | | | | 1 |
| 23276EN11F | TURF REINFORCEMENT MAT (13) | SQ. YD. | | | | | | | | | | | | | | | 211 |
| | | | | | | | | | | | | | | | | | |
| | | | | | | | | | | | | | | | | | |
| 02555 | CLASS B CONCRETE FOR WALL | CY | | | | | | | | 197 | | | | | | | 197 |
| 02200 | ROADWAY EXCAVATION (SPECIAL) (14) | CY | | | | | | | | 1269 | | | | | | | 1269 |
| 00078 | #2 STONE | TON | | | | | | | | 910 | | | | | | | 910 |
| 05990 | SOD (FOR FRONT YARD) | SY | | | | | | | | 1422 | | | | | | | 1422 |
| 02611 | HANDRAIL TYPE A-1 | LF | | | | | | | | 296 | | | | | | | 296 |
| 01490 | DBI TYPE 1 | EACH | | | | | | | | 1 | | | | | | | 1 |
| 00521 | STORM SEWER PIPE 15" | LF | | | | | | | | 21 | | | | | | | 21 |
| 02599 | FABRIC-GEOTEXTILE TYPE IV | SY | | | | | | | | 2409 | | | | | | | 2409 |
| 02203 | STRUCTURE EXCAV-UNCLASSIFIED | CY | | | | | | | | 36 | | | | | | | 36 |
| 01000 | PERFORATED PIPE 4" | LF | | | | | | | | 300 | | | | | | | 300 |
| 01010 | NON-PERFORATED PIPE 4" | LF | | | | | | | | 43 | | | | | | | 43 |
| 23974 | CONNECT TO STORM SEWER STRUCTURE | EACH | | | | | | | | 1 | | | | | | | 1 |
| 02726 | STAKING (SLIDE REPAIR) | LS | | | | | | | | 1 | | | | | | | 1 |

## NOTES:

(12) SEE SHEET R89 FOR HISTORIC ENTRANCE GATE AND FENCE RELOCATION DETAILS.

(13) 211 SQ.YD. CARRIED OVER FROM PIPE DRAINAGE SUMMARY

(14) 2449 C.Y. EMBANKMENT NEEDED FOR WALL REFILL (FOR INFORMATION ONLY)

PREPARED BY ____ DATE ____
CHECKED BY ____ DATE ____
APPROVED BY ____ DATE ____

**RIGHT OF WAY PLANS**

GENERAL SUMMARY SHEET

USER: $$$$USER$$$$
DATE: $$$$DATE$$$$
FILE NAME: $$$$design$file$specification$$$$
E-SHEET NAME: R0020NSU

$TIME$ $DATE$ $FILE$

# PIPE DRAINAGE SUMMARY

RIGHT OF WAY PLANS

| COUNTY OF | ITEM NO. | SHEET NO. |
|---|---|---|
| BOONE | 06-158.00 | R2o |

R/W REV. NUMBER 11 MAY 30, 2018

| PIPE SHEET NO. | STATION | INLET NUMBER | SKEW | MAX. COVER HEIGHT | DESIGN pH LEVEL | STORM SEWER PIPE | | | | | | | | | | | | CULVERT PIPE | | | CLASS A CONCRETE (ANTI-SEEP COLLARS) | | | REMARKS |
|---|---|---|---|---|---|---|---|---|---|---|---|---|---|---|---|---|---|---|---|---|---|---|---|---|
| | | | | | | 12 in. | 15 in. | 18 in. | 24 in. | 30 in. | 36 in. | 42 in. | 48 in. | 54 in. | 60 in. | 66 in. | 72 in. EQUIV. | 18 in. | 24 in. | 30 in. | | | | |
| ITEM CODE | | | | | | 00520 | 00521 | 00522 | 00524 | 00526 | 00528 | 00529 | 00530 | 00531 | 00532 | 00533 | 00564 | 00462 | 00464 | 00466 | 08100 | | | |
| UNIT TO BID | | | | | | LINEAR FEET | | | | | | | | | | | | | | | CU YD | | | |
| 1 | 9+00 | 309 | 0° | 6 | Med. | | | 150 | | | | | | | | | | | | | | | | |
| 1 | 10+00 | 300/301 | 0° | 6 | Med. | | | | | | | | | | | | | | | | | | | |
| 2 | 10+50 | 304 | 0° | 2 | Med. | | | 49 | 463 | | | | | | | | | | | | | | | |
| 2 | 12+00 | 305/1/302 | 0° | 7 | Med. | | 21 | | | | 248 | | | | | | | | | | | | | |
| 3 | 14+50 | 2 | 0° | 5 | Med. | | | | 174 | | 160 | | | | | | | | | | | | | |
| 3 | 15+20 | 303/5 | 0° | 5 | Med. | | | | | | | | | | | | | 70 | | | | | | |
| 4 | 16+06.26 | 5/3/4 | 11°05'32" Rt | 13 | Med. | | | | | | | | | 131 | | | | | | | | | | |
| 5 | 18+62 | 7/8 | 0° | 5 | Med. | | | 271 | | | | | | | | | | | | | | | | |
| 5 | 21+00 | 308/9 | 0° | 4 | Med. | | | 163 | | | | | | | | | | | | | | | | |
| 6 | 22+00 | 307/11 | 0° | 6 | Med. | | | 100 | | | | | | | | | | | | | | | | |
| 6 | 22+58 | 10 | 0° | 6 | Med. | | 61 | | | | | | | | | | | | | | | | | |
| 7 | 23+26.24 | 81/12 | 2°36'58" Rt | 6 | Med. | | 113 | | | | | | | | | | | | | | | | | |
| 7 | 24+77.08 | 46/25 | 0° | 7 | Med. | | | 69 | | | | | | | | | | | | | | | | |
| 8 | 48+80.62 OUR | 283/119 | 6°31'05" Rt | 2 | Med. | | 15 | | | | | | | | | | | | | | | | | |
| 8 | Union Baptist Detn. | 284/25 | | 7 | Med. | | 45 | | | | | | | | | | | | | | | | | |
| 9 | 25+30.39 | 23/98/25/26/27 | 12°34'32" Lt | 7 | Med. | | | | | | | 231 | | | | | | | | | | | | |
| 10 | 26+00 | 24/22/48 | 0° | 5 | Med. | | 74 | | | | | 65 | | | | | | | | | | | | |
| 10 | 27+00 | 17/399/21 | 0° | 5 | Med. | | | 63 | | | | 141 | | | | | | | | | | | | |
| 11 | 30+21.65 | 16/19/20 | 61°42'11" Rt | 10 | Med. | | | | | | | 483 | | | | | | | | | | | | |
| 12 | 30+50 | 18 | 0° | 4 | Med. | | | 99 | | | | | | | | | | | | | | | | |
| 12 | 32+00 | 13/15 | 0° | 4 | Med. | | | 202 | | | | | | | | | | | | | | | | |
| 13 | 34+00 | 312/63/12/14 | 0° | 5 | Med. | | 168 | 309 | | | | | | | | | | | | | | | | |
| 14 | 37+06.78 | 42/41/40/43/39 | 0° | 15 | Med. | | 23 | 55 | | 248 | | | | | | | | | | | | | | |
| 15 | 37+50 | 45 | 0° | 4 | Med. | | | 44 | 100 | | | | | | | | | | | | | | | |
| 15 | 38+00 | 44 | 0° | 4 | Med. | | | 50 | | | | | | | | | | | | | | | | |
| 16 | 38+35 | 35 | 0° | 4 | Med. | | | 37 | | | | | | | | | | | | | | | | |
| 16 | 38+50 | 33 | 0° | 4 | Med. | | | | | | | | | | | | | | | | | | | |
| 17 | 38+75 | 80 | 0° | 4 | Med. | | | | 134 | | | | | | | | | | | | | | | |
| 17 | 39+00 | 49 | 0° | 4 | Med. | | | 64 | 25 | | | | | | | | | | | | | | | |
| 18 | 39+13 | 38 | 0° | 4 | Med. | | | | | | | | | | | | | | | | | | | |
| 18 | 40+00 | 97 | 0° | 4 | Med. | | | 103 | 36 | | | | | | | | | | | | | | | |
| 19 | 41+00 | 37/34/96/95 | 0° | 5 | Med. | | 23 | 159 | | | | | | | | | | | | | | | | |
| 19 | 43+37.50 | 36/32 | 44°52'22" Lt | 5 | Med. | | | 287 | 165 | | | | | | | | | | | | | | | |
| 20 | 44+75 | 31 | 0° | 5 | Med. | | 100 | | | | | | | | | | | | | | | | | |
| 20 | 45+00 | 30 | 0° | 5 | Med. | | | 199 | | | | | | | | | | | | | | | | |
| 21 | 45+81.13 | 47 | 0° | 7 | Med. | | | 89 | | | | | | | | | | | | | | | | |
| 21 | 48+71.44 | 28/29/398 | 0° | 7 | Med. | | | 418 | | | | | | | | | | | | | | | | |
| 22 | 49+30 | 397 | 0° | 7 | Med. | | | 54 | | | | | | | | | | | | | | | | |
| 22 | 50+59 APPR 52+20 | 443/444 | 0° | 9 | Med. | | | 167 | | | | | | | | | | | | | | | | |
| 23 | 53+75 | 50 | 0° | 5 | Med. | | 170 | | | | | | | | | | | | | | | | | |
| 23 | 55+50 | 51 | 0° | 5 | Med. | | 88 | | | | | | | | | | | | | | | | | |
| 24 | 56+40 | 52 | 0° | 5 | Med. | | | | | | | | | | | | | | | | | | | |
| 25 | 57+75 | 57/54/53/52 | 0° | 10 | Med. | | | 82 | | | | | | | | | | | | | | | | |
| 25 | 58+30 | 58 | 0° | 6 | Med. | | | | 116 | | | | | | | | | | | | | | | |
| 26 | 59+10.18 | 79/78/77/90/68/76/59 | 17°08'19" Rt | 7 | Med. | | | | 68 | 83 | 441 | | | | | | | | | | | | | |
| 27 | 60+50 | 70/71 | 0° | 9 | Med. | | 109 | | | | | | | | | | | | | | | | | |
| 27 | 61+10 | 75 | 0° | 2 | Med. | | 192 | | 146 | | | | | | | | | | | | | | | |
| 28 | 61+85 | 74 | 0° | 2 | Med. | | 78 | | | | | | | | | | | | | | | | | |
| 28 | 50+64.50 Indian Hill | 64/67/71 | 5°24'57" Lt | 10 | Med. | | 51 | 215 | | | | | | | | | | | | | | | | |

KY 536
PIPE DRAINAGE SUMMARY SHEET

FILE NAME: G:\2925-BOONE536\SUBMISSIONS\2018-7-19CONSTREVISION2RWREVIT\R002OOSU.DGN
USER: Gkreutzjans
DATE PLOTTED: July 19, 2018
E-SHEET NAME: R002OOSU
MicroStation v8.11.7.443

# PIPE DRAINAGE SUMMARY

RIGHT OF WAY PLANS

| COUNTY OF | ITEM NO. | SHEET NO. |
|---|---|---|
| BOONE | 6-158.00 | R2r |

R/W REV. NUMBER 11 MAY 30, 2018

| PIPE SHEET NO. | STATION | INLET NUMBER | SKEW | MAX. COVER HEIGHT | DESIGN pH LEVEL | STORM SEWER PIPE 12 in. | 15 in. | 18 in. | 24 in. | 30 in. | 36 in. | 42 in. | 48 in. | 54 in. | 60 in. | 66 in. | 72 in. EQUIV. | CULVERT PIPE 18 in. | 24 in. | 30 in. | CLASS A CONCRETE (ANTI-SEEP COLLARS) | | | REMARKS |
|---|---|---|---|---|---|---|---|---|---|---|---|---|---|---|---|---|---|---|---|---|---|---|---|---|
| ITEM CODE | | | | | | 00520 | 00521 | 00522 | 00524 | 00526 | 00528 | 00529 | 00530 | 00531 | 00532 | 00533 | 00564 | 00462 | 00464 | 00466 | 08100 | | | |
| UNIT TO BID | | | | | | LINEAR FEET | | | | | | | | | | | | | | | CU YD | | | |
| 83 | 399+25 US 42 | 239 | 0° | 4 | Med. | | 172 | | | | | | | | | | | | | | | | | |
| 84 | 402+48 US 42 | 315/41 | 0° | 5 | Med. | | 46 | | | | | | | | | | | | | | | | | |
| 84 | 404+00 US 42 | 311 314 | 0° | 5 | Med. | | 314 | | | | | | | | | | | | | | | | | |
| 85 | 404+70.08 US 42 | 281/42 | 86°19'33" Lt | | Med. | | | | | | | | | | | | | | | | | | | |
| 85 | 405+41 US 42 | 310 313 | 0° | 5 | Med. | | 204 | | | | | | | | | | | | | | | | | |
| 86 | 41+48 Mt. Zion#1 | 433/434/435 | 0° | 8 | Med. | | | 115 | | | | | | | | | | | | | | | | |
| 86 | 47+84.14 Mt. Zion#1 | 263/261 | 9°05'23" Lt | 6 | Med. | | | 79 | | | | | | | | | | | | | | | | |
| 86 | 47+04 Harr | 264/260/261/262 | 0° | 6 | Med. | | 56 | 42 | | | | | | | | | | | | | | | | |
| 87 | 52+76.54 | 450/451 | 24°30'33" Lt | 15 | Med. | | | | | | | | | | | | | 182 | | | | | | |
| 88 | 51+50 Golden Pond | 55/56 | 0° | 5 | Med. | | | 114 | | | | | | | | | | | | | | | | |
| 88 | 51+90 Ind. Hill | 65/66 | 0° | 6 | Med. | | | 141 | | | | | | | | | | | | | | | | |
| 89 | 48+00 Syc 2 | 87/88/89 | 0° | 6 | Med. | | | 109 | | | | | | | | | | | | | | | | |
| 89 | 48+25 Syc 2 | 86 | 0° | 2 | Med. | | 31 | | | | | | | | | | | | | | | | | |
| 90 | 54+81.23 Mt. Zion#2 | 137 | 0° | | Med. | | | | | | | | | | | | | | | | | | | |
| 90 | 55+56.83 Conn2 | 162/161 | 19°35'17" Rt | 6 | Med. | | | | | | | | | | | | | 69 | | | | | | |
| 90 | 50+84.53 Hemp | 130/131/132 | 24°25'04" Lt | 9 | Med. | | 153 | | | | | | | | | | | | | | | | | |
| 91 | 41+69 GP | 250/253/251/252 | 0° | 5 | Med. | | 24 | 46 | | | | | | | | | | | | | | | | |
| 91 | 43+61.35 Gunpowder | 254/248/249 | 17°47'48" Lt | 5 | Med. | | 13 | 60 | | | | | | | | | | | | | | | | |
| 92 | 45+34 Gunpowder | 255/254/246/247 | 0° | 5 | Med. | | 9 | 62 | | | | | | | | | | | | | | | | |
| 92 | 45+75 Gunpowder | 243/245 | 0° | 4 | Med. | | 82 | | | | | | | | | | | | | | | | | |
| 93 | 47+50.78 Gunpowder | 240/241/242 | 0° | 6 | Med. | | | 88 | | | | | | | | | | | | | | | | |
| 93 | 48+17.20 Gunpowder | 189 | 3°04'57" Rt | 9 | Med. | | | | | | | | | | | | | | 39 | | | | | |
| 94 | 53+10 Gunpowder | 258/259 | 0° | 4 | Med. | | | | | | | | | | | | | | 56 | | | | | |
| 95 | 41+56.53 N. Tiburon | 159/158 | 28°24'45" Rt | 12 | Med. | | | 253 | | | | | | | | | | | | | | | | |
| 95 | 43+30 N. Tiburon | 278/277/213 | 0° | 14 | Med. | | | | | 322 | | | | | | | | | | | | | | |
| 96 | 45+94 N. Tiburon | 160/279 | 0° | 13 | Med. | | | 46 | | 144 | | | | | | | | | | | | | | |
| 96 | 47+70 N. Tiburon | 165/164/163 | 0° | 10 | Med. | | 13 | 46 | | 127 | | | | | | | | | | | | | | |
| 97 | 51+59 Tiberon | 208/218 | 0° | 5 | Med. | | | 49 | | | 50 | | | | | | | | | | | | | |
| 97 | 52+85 Tiburon | 270/265 | 0° | 8 | Med. | | 23 | | | | 126 | | | | | | | | | | | | | |
| 98 | 54+00 Tiberon | 299/400/401 | 0° | 6 | Med. | | | | | | 224 | | | | | | | | | | | | | |
| 98 | 51+26 Highland | 257/256 | 32° Rt | 6 | Med. | | | | | | | | | | | | | | | 74 | | | | |
| 99 | 49+35 Flor. Bapt. | 213/212/211 | | 14 | Med. | | | 75 | | | | | | | | | | | | | | | | |
| | TOTALS | | | | | 23 | ~~7067~~ 7088 ① | 9602 | 4094 | 1168 | 2479 | 920 | 501 | 1228 | 1128 | 1202 | 18 | 321 | 207 | 74 | 3.3 | | | |

① 21 L.F. FOR CONSTR. REV. #2 CARRIED OVER TO GENERAL SUMMARY

KY 536
PIPE DRAINAGE SUMMARY SHEET

FILE NAME: G:\2925-BOONE536\SUBMISSIONS\2018-7-19CONSTREVISION2RWREVIT\R0020RSU.DGN
USER: Gkreutzjans
DATE PLOTTED: July 19, 2018
E-SHEET NAME: R0020RSU
MicroStation v8.11.7.443

# PIPE DRAINAGE SUMMARY

**RIGHT OF WAY PLANS**

| COUNTY OF | ITEM NO. | SHEET NO. |
|---|---|---|
| BOONE | 6-158.00 | R2s |

R/W REV. NUMBER 11 MAY 30, 2018

| PIPE SHEET NO. | STATION | INLET NUMBER | CURB BOX INLET TYPE A | DROP BOX INLET | | | | | | | | | JUNCTION BOX 30 IN (TYPE 11) | REMOVE CBI | SAFELOAD PIPE | SLOTTED DRAIN PIPE 12 in | MANHOLE TYPE | | | CAP MANHOLE | PLUG PIPE | | REMARKS |
|---|---|---|---|---|---|---|---|---|---|---|---|---|---|---|---|---|---|---|---|---|---|---|---|
| | | | | 1 | 3 | 4 | 7 | 11 | 13G | 13S | 15 | 16S | | | | | A | B | C | | | | |
| ITEM CODE | | | 01456 | 01490 | 01496 | 01499 | 01538 | 01544 | 01559 | 01568 | 01580 | 01587 | 01644 | 01705 | 02690 | 00980 | 01756 | 01761 | 01767 | 02479 | 01314 | | |
| UNIT TO BID | | | EACH | | | | | | | | | | | | C. Y. | L. F. | EACH | | | S. Y. | EACH | | |
| 1 | 9+00 | 309 | | | 1 | | | | | | | | | | | | | | | | | | |
| 1 | 10+00 | 300/301 | | | 1 | | | | | | | | | | | | | | | | | | |
| 2 | 10+50 | 304 | | | 1 | | | | | | | | | | | | | | | | | | |
| 2 | 12+00 | 305/11/302 | 1 | | 2 & 3 | | | | | | | | | | | | | | | | | | |
| 3 | 14+50 | 2 | 1 | | | | | | | | | | | | | | | | | | | | |
| 3 | 15+20 | 303/151 | | | 1 | | | | | | | | | | | | | | | | | | |
| 4 | 16+06.26 | 5/3/4 | 1 | | | | | | | | | | | | | | | | 1 | | | | |
| 5 | 18+62 | 7/8 | 2 | | | | | | | | | | | | | | | | | | | | |
| 5 | 21+00 | 308/9 | 1 | | 1 | | | | | | | | | | | | | | | | | | |
| 6 | 22+00 | 307/11 | | | 1 | | | | | | | | | | | | | | | | | | |
| 6 | 22+58 | 10 | 1 | | | | | | | | | | | | | | | | | | | | |
| 7 | 23+26.24 | 81/12 | 1 | | | | | | | | | 1 | | | | 10 | | | | | | | |
| 7 | 24+77.08 | 46/25 | | | | | | | 1 | | | | | | | | | | | | | | |
| 8 | 48+80.62 OUR | 283/119 | | | | | | | | 1 | | | | | | | | | | | | | |
| 8 | Union Bptst Detn. | 284/25/238 | | | | | | | | | 1 | | | | | | | | | | | | |
| 9 | 25+30.39 | 23/98/25/26/27 | 2 | | | | | | | | | | | | | | | | 2 | | | | |
| 10 | 26+00 | 24/22/48 | 2 | | 1 | | | | | | | | | | | | | | | | | | |
| 10 | 27+00 | 17/399/21 | 2 | | 1 | | | | | | | | | | | | | | | | | | |
| 11 | 30+21.65 | 16/19/20 | 2 | | | | | | | | | | | | | | | | | | | | |
| 12 | 30+50 | 18 | | | 1 | | | | | | | | | | | | | | | | | | |
| 12 | 32+00 | 13/15 | 2 | | | | | | | | | | | | | | | | | | | | |
| 13 | 34+00 | 312/61/12/14 | 3 | | | | | | | | | | | | | | 1 | | | | | | |
| 14 | 37+06.78 | 42/41/40/43/39 | 2 | | 1 | 1 | | | | | | | | | | | | | 1 | | | | |
| 15 | 37+50 | 45 | 1 | | | | | | | | | | | | | | | | | | | | |
| 15 | 38+00 | 44 | 1 | | | | | | | | | | | | | | | | | | | | |
| 16 | 38+35 | 35 | 1 | | | | | | | | | | | | | | | | | | | | |
| 16 | 38+50 | 33 | 1 | | | | | | | | | | | | | | | | | | | | |
| 17 | 38+75 | 80 | 1 | | | | | | | | | | | | | | | | | | | | |
| 17 | 39+00 | 49 | 1 | | | | | | | | | | | | | | | | | | | | |
| 18 | 39+13 | 38 | 1 | | | | | | | | | | | | | | | | | | | | |
| 18 | 40+00 | 97 | 1 | | | | | | | | | | | | | | | | | | | | |
| 19 | 41+00 | 37/34/96/95 | 2 | | 2 | | | | | | | | | | | | | | | | | | |
| 19 | 43+37.50 | 36/32 | 2 | | | | | | | | | | | | | | | | | | | | |
| 20 | 44+75 | 31 | 1 | | | | | | | | | | | | | | | | | | | | |
| 20 | 45+00 | 30 | 1 | | | | | | | | | | | | | | | | | | | | |
| 21 | 45+81.13 | 47 | | | | | | | | 1 | | | | | | | | | | | | | |
| 21 | 48+71.44 | 28/29/398 | 3 | | | | | | | | | | | | | | | | | | | | |
| 22 | 49+30 | 397 | 1 | | | | | | | | | | | | | | | | | | | | |
| 22 | 50+59 APPR 52+20 | 443/444 | 1 | | 1 | | | | | | | | | | | | | | | | | | |
| 23 | 53+75 | 50 | 1 | | | | | | | | | | | | | | | | | | | | |
| 23 | 55+50 | 51 | 1 | | | | | | | | | | | | | | | | | | | | |
| 24 | 56+40 | 52 | 1 | | | | | | | | | | | | | | | | | | | | |
| 25 | 57+75 | 57/54/53/152 | 3 | | | | | | | | | | | | | | | | | | | | |
| 25 | 58+30 | 58 | 1 | | | | | | | | | | | | | | | | | | | | |
| 26 | 59+10.18 | 79/78/77/90/68/76/99 | 3 | | | 2 | | | | | | | | | | | | | 1 | | | | |
| 27 | 60+50 | 70/71 | 1 | | 1 | | | | | | | | | | | | | | | | | | |
| 27 | 61+10 | 75 | | | | | | | | | 1 | | | | | | | | | | | | |
| 28 | 61+85 | 74 | | | | | | | | | 1 | | | | | | | | | | | | |
| 28 | 50+64.50 Indian Hill | 63/64/67/171 | 3 | | | | | | | | 1 | | | | | | | | | | | | |

KY 536
PIPE DRAINAGE SUMMARY SHEET

FILE NAME: G:\2925-BOONE536\SUBMISSIONS\2018-7-19CONSTREVISION2RWREVIT\R0020SSU.DGN
USER: Gkreutzjans
DATE PLOTTED: July 19, 2018
E-SHEET NAME: R0020SSU
MicroStation v8.11.7.443

# PIPE DRAINAGE SUMMARY

RIGHT OF WAY PLANS

| COUNTY OF | ITEM NO. | SHEET NO. |
|---|---|---|
| BOONE | 6-158.00 | R2v |

R/W REV. NUMBER 11 MAY 30, 2018

| PIPE SHEET NO. | STATION | INLET NUMBER | CURB BOX INLET TYPE A | DROP BOX INLET | | | | | | | | | JUNCTION BOX 30 IN (TYPE 11) | REMOVE CBI | SAFELOAD PIPE | SLOTTED DRAIN PIPE 12 in | MANHOLE TYPE | | | CAP MANHOLE | PLUG PIPE | | REMARKS |
|---|---|---|---|---|---|---|---|---|---|---|---|---|---|---|---|---|---|---|---|---|---|---|---|
| | | | | 1 | 3 | 4 | 7 | 11 | 13G | 13S | 15 | 16S | | | | | A | B | C | | | | |
| ITEM CODE | | | 01456 | 01490 | 01496 | 01499 | 01538 | 01544 | 01559 | 01568 | 01580 | 01587 | 01644 | 01705 | 02690 | 00980 | 01756 | 01761 | 01767 | 02479 | 01314 | | |
| UNIT TO BID | | | EACH | | | | | | | | | | | | C. Y. | L. F. | | | EACH | S. Y. | EACH | | |
| 83 | 399+25 US 42 | 239 | 1 | | | | | | | | | | | | | | | | | | | | |
| 84 | 402+48 US 42 | 315/41 | 1 | | | | | | | | | | | | | | | | | | | | |
| 84 | 404+00 US 42 | 311/314 | 2 | | | | | | | | | | | | | | | | | | | | |
| 85 | 404+70.08 US 42 | 281/42 | | | | | | | | | | | | | | | | | | 1.4 | | | |
| 85 | 405+41 US 42 | 310 313 | 2 | | | | | | | | | | | | | | | | | | | | |
| 86 | 41+48 Mt. Zion#1 | 433/434/435 | 2 | | | | | | | | | | | | | | | | | | | | |
| 86 | 47+84.14 Mt. Zion#1 | 263/261 | | | | | | | | | | | | | | | | | | | | | |
| 86 | 47+04 Harr | 264/260/261/262 | 2 | | 1 | | | | | | 1 | | | | | | | | | | | | |
| 87 | 52+76.54 | 450/451 | | | | | | | | | | | | | | | | | | | | | |
| 88 | 51+50 Golden Pond | 55/56 | 2 | | | | | | | | | | | | | | | | | | | | |
| 88 | 51+80 Ind. Hill | 65/66 | 2 | | | | | | | | | | | | | | | | | | | | |
| 89 | 48+00 Syc 2 | 87/88/89 | 2 | | | | | | | | | | | | | | | | | | | | |
| 89 | 48+25 Syc 2 | 86 | | | | | | | | | 1 | | | | | | | | | | | | |
| 90 | 54+81.23 Mt. Zion#2 | 137 | | | | | | 1 | | | | | | | | | | | | | | | |
| 90 | 55+56.83 Conn2 | 162/161 | | | 1 | | | | | | | | | | | | | | | | | | |
| 90 | 50+84.53 Hemp | 130/131/132 | 2 | | | | | | | | | | | | | | 1 | | | | | | |
| 91 | 41+69 GP | 250/253/251/252 | 1 | | | | | | | | 1 | | | | | | | | | | | | |
| 91 | 43+61.35 Gunpowder | 254/248/249 | 1 | | 1 | | | | | | | | | | | | | | | | | | |
| 92 | 45+34 Gunpowder | 255/244/246/247 | 2 | | | | | | | | 1 | | | | | | | | | | | | |
| 92 | 45+75 Gunpowder | 243/245 | 2 | | | | | | | | | | | | | | | | | | | | |
| 93 | 47+50.78 Gunpowder | 240/241/242 | 2 | | | | | | | | | | | | | | | | | | | | |
| 93 | 48+17.20 Gunpowder | 189 | | | | | | | | | | | | | | | | | | | | | |
| 94 | 53+10 Gunpowder | 258/259 | | | 1 | | | | | | | | | | | | | | | | | | |
| 95 | 41+56.53 N. Tiburon | 159/158 | | | | | | | | | | | | | | | | 1 | | | | | |
| 95 | 43+30 N. Tiburon | 278/277/213 | 2 | | | | | | | | | | | | | | | 1 | | | | | |
| 96 | 45+94 N. Tiburon | 160/279 | 2 | | | | | | | | | | | | | | | | | | | | |
| 96 | 47+70 N. Tiburon | 165/164/163 | 2 | | 1 | | | | | | | | | | | | | | | | | | |
| 97 | 51+59 Tiburon | 208/218 | 2 | | | | | | | | | | | | | | | | | | | | |
| 97 | 52+85 Tiburon | 270/265 | 1 | | 1 | | | | | | | | | | | | | | | | | | |
| 98 | 54+00 Tiburon | 299/400/401 | 2 | | | | | | | | | | | | | | | | | | | | |
| 98 | 51+26 Highland | 257/256 | | | | | | | | | | | | | | | | | | | | | |
| 99 | 49+35 Flor Bapt. | 213/212/211 | 2 | | | | | | | | | | | | | | | | | | | | |
| | TOTALS | | 201 | 1 | ~~45~~ 46 ② | 10 | 3 | 1 | 3 | 3 | 19 | 1 | 1 | 4 ① | 25.5 ① | 10 | 5 | 5 | 28 | 1.4 ① | 1 ① | | |

① CARRIED OVER TO GENERAL SUMMARY

② 1 Each FOR CONSTR. REV. #2 CARRIED OVER TO GENERAL SUMMARY

KY 536
PIPE DRAINAGE SUMMARY SHEET

FILE NAME: G:\2925-BOONE536\SUBMISSIONS\2018-7-19CONSTAREVISION2RWREVIT\R0020VSU.DGN
USER: Gkreutzjans
DATE PLOTTED: July 19, 2018
E-SHEET NAME: R0020VSU
MicroStation v8.11.7.443

| COUNTY OF | ITEM NO. | SHEET NO. |
|---|---|---|
| BOONE | 6-158.00 | R3 |

R/W REV. NUMBER 1 JANUARY 25, 2013
R/W REV. NUMBER 3 AUGUST 14, 2013

PREPARED BY ____ DATE ____
CHECKED BY ____ DATE ____
APPROVED BY ____ DATE ____

## CONVENTIONAL SIGNS

SURVEY LINE
GRADE LINE — 400' V.C.
GROUND LINE
COUNTY LINE
CORPORATE LIMITS
EXIST. PROPERTY LINE
EXIST. RIGHT OF WAY & PROPERTY LINE
PROPOSED RIGHT OF WAY
RIGHT OF WAY MONUMENT
BENCH MARK — B.M. NO.4
EXISTING R/W MARKER
RIGHT OF WAY MONUMENT EXISTING/PROPOSED
UTILITY TEST HOLE — TH
EXISTING ROAD
RAILROAD
FENCE (CONTROLLED ACCESS) — XX
FENCE (EXCEPT STONE AND HEDGE) — X X
TREE LINE
TREES
PIPE CULVERT
CULVERT
BRIDGE
BUILDINGS — 1-S FRAME; 1-S BRICK; SHED; 2-S BRICK
GUARDRAIL — END TREATMENT; GUARDRAIL; TERMINAL SECTION

| | EXISTING | PROPOSED |
|---|---|---|
| LIGHTING POLE | ● | ○ |
| POWER POLE | ■ | □ |
| JOINT POWER & TELEPHONE POLE | ■ | □ |
| TELEPHONE & TELEGRAPH POLE | ● | ○ |
| ANCHOR, POWER OR TELEPHONE | ▲ | △ |
| STUB POWER | ■ | □ |
| STUB TELEPHONE | ● | ○ |
| WATER MAIN | WM | 6" WM |
| GAS MAIN | GM | GM |
| TELEPHONE DUCT | T | T |
| ELECTRIC DUCT | E | E |
| DIRECT BURIAL TV CABLE | TV | TV |
| SANITARY SEWER (WITH MANHOLE) | SAN | SAN |
| STORM SEWER (WITH MANHOLE) | STORM | STORM |
| DIRECT BURIAL ELECTRIC CABLE | E | E |
| DIRECT BURIAL TELEPHONE CABLE | T | T |
| OVERHEAD WIRE | | |
| TRAFFIC LIGHTS | | |
| ELECTRIC MANHOLE | EMH | EMH |
| TELEPHONE MANHOLE | TMH | TMH |

STONE FENCE
HEDGE FENCE
SWAMP OR MARSH
SPRINGS
SINKHOLE
QUARRY SITE
BLUE LINE STREAM
INTERMITTENT STREAM OR DITCH
LAKES OR PONDS
REGULATED FLOODWAY
NORTH POINT

USER: $$$$USER$$$$
DATE: $$$$DATE$$$$
FILE NAME: $$$$design$files$specification$$$$
E-SHEET NAME:

$TIME$ $DATE$ $FILE$

### UTILITY OWNERS

Duke Energy - Gas
Duke Energy - Electric
Owen Electric Cooperative
Cincinnati Telephone
Insight Communications - CATV
Sanitation District No. 1
Boone County Water District

| DITCH CONSTRUCTION | | | | | |
|---|---|---|---|---|---|
| | SIZE-SHAPE | LINING | | | |
| STATION | TYPE | TYPE | QUANTITY | D | T |
| LT 5+00 TO 8+94 | 2' FB SURFACE DT | SOD | 350 SY | 1 | |
| LT 9+30 TO 10+50 | 2' FB SURFACE DT | SOD | 102 SY | 1 | |
| LT 11+50 TO 13+00 | 2' SPECIAL DT | SOD | 133 SY | 1 | |
| | | | | | |

P 11 — MARK RATCLIFF & GAIL RATCLIFF (WF) DB 818 PG 325
P 12 — UNION ACRES LLC DB 983 PG 257
P 13 — JEFFERSON S.POWELL STEPHANIE K.POWELL (WF) DB 1008 PG 932
P 14 — ROBERT E.REEVES & CAROL REEVES (WF) DB 316 PG 112
P 15

Note: Contractor Shall Exercise Caution Around Leach Field

PI STA 4+65.12
Δ= 40°55'40", RT
T= 427.65'
L= 818.61'
R= 1146'
E= 77.19'
e= 8.3%
Runoff= 151'
Runout= 36'

BEGIN RIGHT OF WAY STA. 5+10.47

BEGIN CONSTRUCTION STA. 4+00.00
SEE DIVERSION 1

PT STA 8+56.08

DIVERSION NO. 1

HATHAWAY ROAD

Temp.Esmt. — Perm.Esmt. for Drainage — Exist. & Prop.R/W — Exist.R/W — Approx. Loc. & Abandoned — Safeload — Remove

STA 9+96.20 P.C. — 10+00

1 STY FRAME 2118 — 1 STY STUCCO NO BSMT. 2140 — STUCCO GARAGE — CONC — CONCRETE — CLEAN Septic OUT — Approx. Loc.

5+00

ASPHALT DR. — ASPHALT DR

S.WOOD FNC. — X — WOOD FNC.

STORM — DRAIN — 12" PVC — 15" CMP — 18" — 24" — 2. SURF. DT. — 2' SPEC. DT.

Ex. catch Basin INV.= 860.35 — INV.= 859.16 — INV.= 859.79 — INV.= 854.36

R 25' — R 20'

GRATE — GATE — SIGN — E-BOX — NO NUMBER — TEL.PED. — EL PAD — 35BN383C — 35BN384C

WM — GM — T — E — TV — SAN — STORM

MATCHLINE - STA. 11+00

## RIGHT OF WAY PLANS

SCALE: 1"= 30'

| DITCH CONSTRUCTION | | | | | |
|---|---|---|---|---|---|
| | SIZE-SHAPE | LINING | | | |
| STATION | TYPE | TYPE | QUANTITY | D | T |
| RT 8+00 TO 9+94 | 2' FB SURFACE DT | CL. II | 172 SY | 1 | |
| RT 10+15 TO 11+94 | 2' FB SPECIAL DT | CL. II | 159 SY | 1 | |
| RT 12+15 TO 13+00 | 2' FB SPECIAL DT | CL. II | 76 SY | 1 | |
| | | | | | |

| ENTRANCES | | | | | | | | |
|---|---|---|---|---|---|---|---|---|
| LOCATION | WIDTH (FT) | 8" CONC. ENT. PAVT.(SY) | SURF. AREA (SY) | ASP. SURF. (TONS) | ASP. BASE (TONS) | DGA (TONS) | 6" CONC. ENT. PAVT. | PIPE (DIA. - LENGTH) |
| 5+22.00 LT | 10.5 | - | 113 | 8 | 14 | 26 | - | 15IN.-47FT. |
| 7+53.50 RT | 12 | - | 64 | 4 | 8 | 15 | - | STORM |
| 8+00 LT | 12 | - | 125 | 9 | 15 | 29 | - | STORM |
| 10+67.00 LT | 12 | 57 | 114 | | | 39 | 114 | STORM |

### BEFORE YOU DIG

The contractor is instructed to call 1-800-752-6007 to reach KY 811, the one-call system for information on the location of existing underground utilities. The call is to be placed a minimum of two (2) and no more than ten (10) business days prior to excavation. The contractor should be aware that owners of underground facilities are not required to be members of the KY 811 one-call Before-U-Dig (BUD) service. The contractor must coordinate excavation with the utility owners, including those whom do not subscribe to KY 811. It may be necessary for the contractor to contact the County Court Clerk to determine what utility companies have facilities in the area.

**Commonwealth of Kentucky**
**DEPARTMENT OF HIGHWAYS**
**COUNTY OF**

# BOONE

PROJECT NUMBERS: KY 536 - MT. ZION ROAD
FD52 008 0536 010-014

MAINLINE PLAN SHEET
STA. 7+00 TO STA. 13+00

# RIGHT OF WAY PLANS

RIGHT OF WAY ON THIS PROJECT WAS PURCHASED BY KYTC IN THE NAME OF CITY OF UNION.

RIGHT OF WAY ON THIS PROJECT WAS PURCHASED BY KYTC IN THE NAME OF FISCAL COURT OF BOONE COUNTY.

| COUNTY OF | ITEM NO. | SHEET NO. |
|---|---|---|
| BOONE | 6-158.00 | R3a |

R/W REV. NUMBER 1 JANUARY 25, 2013

PREPARED BY _____ DATE _____
CHECKED BY _____ DATE _____
APPROVED BY _____ DATE _____

P 11
MARK RATCLIFF &
GAIL RATCLIFF (WF)
DB 818 PG 325

P 12
UNION ACRES LLC
DB 983 PG 257

P 13
JEFFERSON S.POWELL
STEPHANIE K.POWELL (WF)
DB 1008 PG 932

P 15

5+00

10+00

PI STA 4+65.12

PC Sta 9+96.20

Temp. Esmt. for Entrance and Slope Construction

Temp. Esmt. for Entrance, Diversion and Slope Construction

Perm. Esmt. for Drainage

Perm. Esmt. for Drainage

Exist. & Prop. R/W

Exist. R/W

Exist. R/W

Exist. & Prop. R/W

KY 536
S74°57'37"E

S74°57'37"E

N64°06'44"E

S69°17'15"E 107.08'

N84°12'17"E 107.08'

N15°02'23"E 36.57'

N2°33'06"E 29.53'

N83°27'48"W 78.48'

S71°20'24"E 163.59'

N66°45'44"W 83.42'

S5°02'44"W 19.08'

S72°28'20"E 402.10'

90.95'

31.93'

38.67'

50.51'

15.17'

93.78'

13.30'

R= 1196.00'
L=97.92'
Ch=97.89'
S89°53'11"E

R= 1086.00'
L= 374.55'
Ch= 372.70'
S82°21'09"E

PI STA 4+65.12
Δ= 40°55'40", RT
T= 427.65'
L= 818.61'
R= 1146'
E= 77.19'
e= 8.3%
Runoff= 151'
Runout= 36'

PT Sta 8+56.08

MATCHLINE - STA. 11+00

+15 110.00
+18.99 120.00
+23.86 97.98
+25 90.00
+91.63 82.22
+92 100.00
+92.22 68.23
+04.45 71.21
+04.34 51.21
+92 63.43
+30.25 69.15
+15 60.00
+30 60.00
+04.55 51.21
+10.82 51.19
+10.82 58.81
+03.07 59.82
+30 135.00
+30 110.00
+80.44 145.00
+86.67 105.00
+89.51 86.41
+08.15 80.74
+92.36 67.53

BEGIN R/W
STA. 5+10.47

BEGIN CONSTRUCTION
STA. 4+00.00
SEE DIVERSION 1

P 14
ROBERT E.REEVES &
CAROL REEVES (WF)
DB 316 PG 112

SCALE: 1"= 30'

MAINLINE R/W DETAIL PLAN SHEET
STA. 4+00 TO STA. 11+00

USER: $$$$USER$$$$
DATE: $$$$DATE$$$$
FILE NAME: $$$$design$file$specification$$$$
E-SHEET NAME:

$TIME$ $DATE$ $FILE$

| COUNTY OF | ITEM NO. | SHEET NO. |
|---|---|---|
| BOONE | 6-158.00 | R04 |

R/W REV. NUMBER 1 JANUARY 25, 2013

PREPARED BY ____ DATE ____
CHECKED BY ____ DATE ____
APPROVED BY ____ DATE ____

BEGIN CONSTRUCTION
STA. 4+00.00

OVERHEAD UTILITY
ELEV. = 897.60
10 FT ABOVE DATUM

+50
876.50

2' F.B. SURFACE
DITCH LEFT
-5.46%

+81.44
869.32

18" ENTRANCE
PIPE @ 5.05%

+18.51
867.30

STA. 7+34.43, 32.81' RT.
1-HW 24"

V.P.I. 7+00.00
Elev. 876.30FT

-1.89%

V.P.I. 8+03.48
Elev. 874.34FT
200.00FT V.C.
S.S.D. = 463.40 FT

+00
870.33

300

262.00 L.F. OF 24" PIPE
@ So = 0.0380 ft/ft

+93.83
863.19

309

+30
860.42

2' F.B. SURFACE
DITCH LEFT
-2.66%

LEFT SIDE
OFFSET 15'
VERTICALLY

OVERHEAD UTILITY
ELEV. = 879.65

149.28 L.F. OF 18" PIPE
@ So = 0.0400 ft/ft

+48.50
857.27

304

305

49.15 L.F.
OF 18" PIPE
@ So = 0.0620 ft/ft

301

2' F.B. SURFACE
DITCH RIGHT
-3.30%

+93.83
863.94

+15
863.35

2' F.B. SPECIAL
DITCH RIGHT
NORMAL

-4.86%

202.80 L.F. OF 24" PIPE
@ So = 0.0400 ft/ft

STA. 9+00.00, 95.00' LT.
1-DBI Ty 3

STA. 10+00.00, 32.00' RT.
1-DBI Ty 3

STA. 10+50.00, 81.50' LT.
1-DBI Ty 3

STA. 11+00.00, 76.00' LT.
1-DBI Ty 3

MATCHLINE STA. 11+00

859.24
859.92
11+00

SCALE: 1" = 30' HORIZONTAL
1" = 3' VERTICAL

**RIGHT OF WAY PLANS**

| | | | | | | | | | | | | | | | | |
|---|---|---|---|---|---|---|---|---|---|---|---|---|---|---|---|---|
| 878.55 | 879.22 | 879.40 | 879.22 | 878.86 | 878.36 | 877.34 | 876.10 | 874.74 | 873.26 | 871.23 | 869.08 | 866.82 | 864.38 | 861.92 | | |
| 3+50 | 4+00 | 4+50 | 5+00 | 5+50 | 6+00 | 6+50 | 7+00 | 7+50 | 8+00 | 8+50 | 9+00 | 9+50 | 10+00 | 10+50 | | |
| | | | | | | | 876.30 | 875.19 | 873.72 | 871.87 | 869.65 | 867.22 | 864.79 | 862.36 | | |

PROFILE SHEET
MAINLINE
STA. 4+00 TO STA. 11+00

USER: $$$$USER$$$$
DATE: $$$$DATE$$$$
FILE NAME: $$$$design$file$specification$$$$
E-SHEET NAME:

$TIME$ $DATE$ $FILE$

# RIGHT OF WAY PLANS

| COUNTY OF | ITEM NO. | SHEET NO. |
|---|---|---|
| BOONE | 6-158.00 | R5 |

R/W REV. NUMBER 11 MAY 30, 2018

PREPARED BY ____ DATE ____
CHECKED BY ____ DATE ____
APPROVED BY ____ DATE ____

| DITCH CONSTRUCTION | | | | | |
|---|---|---|---|---|---|
| STATION | SIZE-SHAPE TYPE | LINING TYPE | QUANTITY | D | T |
| LT 11+50 TO 16+23 | 2' FB SPECIAL DT | SOD | 421 SY | 1 | |
| LT 18+50 TO 20+50 | 2' FB SPECIAL DT | ECB | 178 SY | 1 | |
| | | | | | |
| | | | | | |

RETAINING WALL CURVE DATA
PI STA -0+04.59
Δ= 7°33'10", LT
PC= -2+26.67 =35.5' Lt. ML Sta. 9+96.20
PT= 2+16.84 =35.5' Lt. ML Sta. 14+44.39
T= 224.42'
L= 443.51'
R= 3364.5'

CONSTRUCT GRAVITY WALL
35.5' Lt. Sta. 12+25 to 35.5' Lt. Sta. 15+27.55
See Wall Detail Sheet 89c and 89d

PI STA 12+20.62
Δ= 7°33'10", LT
T= 224.42'
L= 448.19'
R= 3400'
e= 2.2%
Runoff= 61'
Runout= 55'

REMOVE PAVEMENT
128' Lt. Sta. 17+02 to 205' Lt. Sta. 17+87, Remove Pavement 262 S.Y.
258' Lt. Sta. 18+47 to 315' Lt. Sta. 19+44, Remove Pavement 294 S.Y.

REMOVE GUARDRAIL
36' Lf. Sta. 46+79 to 16' Lt. Sta. 47+00 Hathaway Rd.
Remove Guardrail 135.00 L.F.

For Entrance Profile, See Sheet R69a.
For Entrance Cross Sections, See Sheets X246- X248.

PI STA 47+65.13
Δ= 54°32'38", RT
T= 25.78'
L= 47.60'
R= 50.00'
E= 6.25'
e= N/A
Runoff= N/A
Runout= N/A

PC Sta47+39.35
PT Sta47+86.95

PI STA 20+83.40
Δ= 32°04'40", LT
T= 143.74'
L= 279.93'
R= 500'
E= 20.25'
e= 3.82%
Runoff= 93'
Runout= 49'

For Hathaway Rd., See Sheet R41.

MATCHLINE - STA. 47+00

MATCHLINE - STA. 11+00

MATCHLINE - STA. 20+50

HERBERT J.WALKE III & KRISTI J.WALKE (WF) DB 947 PG 841

DAVID P.BRUN & MARY DENISE BRUN (WF) DB 332 PG 248

TERRY N.TANNER & DONNA SUE TANNER (WF) DB 276 PG 97, DB 283 PG 134, DB 316 PG 148

THOMAS G.BOONE & MARGARET A.BOONE (WF) DB 389 PG 147

ROBERT E.REEVES & CAROL REEVES (WF) DB 316 PG 112

DO NOT DISTURB

DIVERSION NO. 1
RELOCATE FIRE HYDRANT PRIOR TO WALL INSTALLATION
MAINTAIN 3' SEPARATION FROM WALL TO CENTER OF F.H.

FRONTAGE RD. NO. 1

℄ KY 536 STA. 18+30 = ℄ ENTRANCE STA. 50+00

Remove 4" Non Perf. Pipe tie into Edge Drain

4" Non Perf. Pipe

4" Perf. Pipe

Remove

Relocate Historical Gate, Columns and Fence. See Detail Sheet R89.

Perm.Esmt. for Drainage and Water Main

Temp.Esmt.

Fence reinstallation limits, Payed under "Historical Gate" Bid Item See Detail Sheets R89 and R2k

HISTORICAL GATE
72.13' Rt. Sta. 15+41.90 Centered
Construct Foundations, Relocate Gate and Columns and 3-Board Fence.
Reconnect Power - Lump Sum

| DITCH CONSTRUCTION | | | | | |
|---|---|---|---|---|---|
| STATION | SIZE-SHAPE TYPE | LINING TYPE | QUANTITY | D | T |
| RT 11+00 TO 11+94 | 2' FB SPECIAL DT | CL II | 104 T | 1 | 15" |
| RT 12+15 TO 15+14 | 2' FB SURFACE DT | ECB | 266 SY | | |
| RT 15+95 TO 17+00 | 2' FB SPECIAL DT | ECB | 94 SY | | |
| RT 17+00 TO 20+50 | 2' FB SPECIAL DT | ECB | 311 SY | | |
| | | | | | |
| | | | | | |

| ENTRANCES | | | | | | | | |
|---|---|---|---|---|---|---|---|---|
| LOCATION | WIDTH (FT) | 8" CONC. ENT. PAVT.(SY) | SURF. AREA (SY) | ASP. SURF. (TONS) | ASP. BASE (TONS) | DGA (TONS) | 6" CONC. ENT. PAVT. | PIPE (DIA. - LENGTH) |
| 11+17.47 LT | 12 | 57 | 115 | 7 | 14 | 39 | - | STORM |
| 15+42.00 RT | 12 | 57 | 209 | 14 | 27 | 61 | - | STORM |
| 18+30.00 LT | 12 | 57 | 303 | 21 | 38 | 83 | - | NONE |
| | | | | | | | | |
| | | | | | | | | |

SCALE: 1"= 30'

MAINLINE PLAN SHEET
STA. 11+00 TO STA. 20+50
(WITH SLIDE CORRECTIONS)

USER: $$$$USER$$$$
DATE: $$$$DATE$$$$
FILE NAME: $$$$design$file$specification$$$$
E-SHEET NAME: R00500PL

$TIME$ $FILE$

# RIGHT OF WAY PLANS

| COUNTY OF | ITEM NO. | SHEET NO. |
|---|---|---|
| BOONE | 6-158.00 | R5a |

R/W REV. NUMBER 11 MAY 30, 2018

RIGHT OF WAY ON THIS PROJECT WAS PURCHASED BY KYTC IN THE NAME OF CITY OF UNION.

RIGHT OF WAY ON THIS PROJECT WAS PURCHASED BY KYTC IN THE NAME OF FISCAL COURT OF BOONE COUNTY.

PREPARED BY _____ DATE _____
CHECKED BY _____ DATE _____
APPROVED BY _____ DATE _____

PI STA 12+20.62
Δ= 7°33'10", LT
T= 224.42'
L= 448.19'
R= 3400'
E= 7.40'
e= 2.2%
Runoff= 61'
Runout= 55'

PI STA 47+65.13
Δ= 54°32'38", RT
T= 25.78'
L= 47.60'
R= 50.00'
E= 6.25'
e= N/A
Runoff= N/A
Runout= N/A

PI STA 20+83.40
Δ= 32°04'40", LT
T= 143.74'
L= 279.93'
R= 500'
E= 20.25'
e= 3.82%
Runoff= 93'
Runout= 49'

P 15 / P 415
HERBERT J.WALKE III &
KRISTI J.WALKE (WF)
DB 947 PG 841

P 19 / P 19X
DAVID P.BRUN &
MARY DENISE BRUN (WF)
DB 332 PG 248

P 18
THOMAS G.BOONE &
MARGARET A.BOONE (WF)
DB 389 PG 147

P 14
ROBERT E.REEVES &
CAROL REEVES (WF)
DB 316 PG 112

P 20 / P 20X
TERRY N.TANNER &
DONNA SUE TANNER (WF)
DB 276 PG 97
DB 283 PG 134
DB 316 PG 148

For Hathaway Rd., See Sheet R41a.

For P19 See Sheet R41a.

MATCHLINE - STA. 11+00

MATCHLINE - STA. 20+50

MATCHLINE - STA. 47+00

KY 536

℄ KY 536 STA. 18+30 = ℄ ENTRANCE STA. 50+00

PI Sta14+44.39

PI Sta12+20.62

PC Sta47+39.35

PT Sta47+86.95

15+00

20+00

Perm.Esmt. for Drainage

Temp.Esmt.for Entrance,Slope and Ditch Construction

Temp.Esmt.for Wall and Ditch Construction

Temp.Esmt.for Building Removal & Slope Construction

Temp.Esmt.for Slope Construction

Temp.Esmt.for Entrance Construction

Perm.Esmt.for Drainage and Water Main

Temp.Esmt.for Entrance,Ditch and Slope Construction

Prop.R/W

Exist.R/W

Exist. & Prop.R/W

S41°41'37"E 45.55'

50.51'

44.59'

S66°45'44"E 53.48'

R=3350.00' L=253.14' Ch=253.08' S80°20'54"E

N76°18'34"W 180.59'

R=3361.00' L=201.54' Ch=201.51' S80°47'43"E

33.54'

19.73'

S82°30'47"E 40.86'

S82°30'47"E 24.48'

N63°36'37"E 262.69'

229.14'

50.09'

N54°48'40"E 250.00'

N54°48'40"E 24.32'

S22°16'17"W 183.36'

N43°10'14"E 86.38'

N55°07'07"E 118.86'

S28°12'24"E 14.67'

N51°38'20"E 303.36'

132.47

17.10'

N89°57'41"W 139.29'

S7°29'13"W 90.15'

49.92'

24.01'

S82°30'47"E 89.66'

R=461.00' L=157.05' Ch=156.29' N87°43'39"E

N55°07'07"E 168.87'

S0°18'37"W 83.79'

S57°38'20"W 150.57'

81.50'

S82°30'47"E

R= 484.40' L= 125.38' CH= 125.03' N62°13'34"E

73.40'

69.07'

S06°03'21"W 5.54'

N24°59'07"W 59.02'

S82°30'47"E

S72°28'20"E 402.10'

R=484.40' L=89.61' Ch=89.48' N86°38'50"E

S82°30'47"E 44.65'

N7°29'13"E 15.31'

R=484.40' L=51.76' Ch=51.73' N72°42'17"E

S5°51'27"W 64.35'

S7°29'13"W 11.00'

N80°06'28"W 75.59'

N82°30'47"W 115.00'

Prop.R/W 56.03'

N82°30'47"W 130.58'

N82°30'47"W 84.57'

N82°30'47"W 120.55'

Prop.R/W

R=539.00' L=226.74' Ch=225.07' S85°26'08"W

SCALE: 1"= 30'

MAINLINE R/W DETAIL PLAN SHEET
STA. 11+00 TO STA. 20+50

USER: $$$$USER$$$$
DATE: $$$$DATE$$$$
FILE NAME: $$$$design$file$specification$$$$
E-SHEET NAME: ROOSOADS

$TIME$ $DATE$ $FILE$

| COUNTY OF | ITEM NO. | SHEET NO. |
|---|---|---|
| BOONE | 6-158.00 | R6 |

R/W REV. NUMBER 11 MAY 30, 2018

# RIGHT OF WAY PLANS

PREPARED BY ____ DATE ____
CHECKED BY ____ DATE ____
APPROVED BY ____ DATE ____

LEFT SIDE OFFSET 20' VERTICALLY

STA. 11+00.00, 76.00' LT.
1-DBI Ty 3

STA. 12+00.00, 19.50' LT.
1-CBI Ty A

STA. 12+00.00, 46.18' LT.
1-DBI Ty 3

STA. 12+00.00, 46.50' RT.
1-DBI Ty 3

STA. 14+50, 19.50' LT.
1-CBI Ty A

STA. 15+20, 46.50' RT.
1-HW 54"

STA. 15+91.69, 59.41' RT.
1-HW 54"

STA. 16+00, 19.50' LT.
1-CBI Ty A

STA. 18+62, 19.50' LT.
1-CBI Ty A

STA. 18+62, 19.50' RT.
1-CBI Ty A

DATUM

MATCHLINE STA. 11+00

MATCHLINE STA. 20+50

305 +50 855.98

XXX

1

2

3

302 +93.83 854.41

+15 852.35

303 +13.83 841.44

+00 841.80

+50 838.40

+50 836.17

+00 830.87

5 +00 831.42

+93.53 831.54

+24.45 826.44

7 +50 836.48

+50 836.31

8

109 L.F. OF 24" PIPE @ So = 0.0174 ft/ft

248 L.F. OF 36" PIPE @ So = 0.0440 ft/ft

203 L.F. OF 24" PIPE @ So = 0.0400 ft/ft

160 L.F. OF 36" PIPE @ So = 0.0435 ft/ft

70 L.F. OF 18" PIPE @ So = 0.0710 ft/ft

230 L.F. OF 18" PIPE @ So = 0.0150 ft/ft

2' F.B. SPECIAL DITCH LEFT 1.0' BELOW TOP OF WALL

2' F.B. SURFACE DITCH LEFT -15.06%

2' F.B. SURFACE DITCH LEFT @-18.12%

2' F.B. SURFACE DITCH LEFT -4.80%

2' F.B. SURFACE DITCH RIGHT @ 6.28%

2' F.B. SURFACE DITCH LEFT -3.45%

2' F.B. SPECIAL DITCH RIGHT NORMAL

2' F.B. SPECIAL DITCH LEFT NORMAL

2' F.B. SPECIAL DITCH RIGHT -1.00%

-1.28%

OVERHEAD UTILITY ELEV. = 860.59

OVERHEAD UTILITY ELEV. = 862.08

54" PIPE ELEV. = 827.81

54" PIPE ELEV. = 832.10

18" PIPE ELEV. = 831.17

18" PIPE ELEV. = 831.59

V.P.I. 14+50.00
Elev. 842.91FT
400.00FT V.C.
S.S.D. = 500.33 FT

SHEET TOTAL
TRANSVERSE BENCH 1321 C.Y.

SCALE: 1" = 30' HORIZONTAL
1" = 3' VERTICAL

| | | | | | | | | | | | | | | | | | | | | | | |
|---|---|---|---|---|---|---|---|---|---|---|---|---|---|---|---|---|---|---|---|---|---|---|
| 859.24 | 856.6 | 853.8 | 850.2 | 847.2 | 843.1 | 839.9 | 838.3 | 837.9 | 837.36 | 834.8 | 834.7 | 845.0 | 852.8 | 859.5 | 861.5 | 863.8 | 866.9 | 866.7 | 862.7 | | | |
| 859.92 | 857.49 | 855.06 | 852.63 | 850.31 | 848.22 | 846.35 | 844.70 | 843.27 | 842.07 | 841.10 | 840.35 | 839.71 | 839.06 | 838.42 | 837.78 | 837.14 | 836.50 | 835.86 | 835.22 | | | |
| 11+00 | 11+50 | 12+00 | 12+50 | 13+00 | 13+50 | 14+00 | 14+50 | 15+00 | 15+50 | 16+00 | 16+50 | 17+00 | 17+50 | 18+00 | 18+50 | 19+00 | 19+50 | 20+00 | 20+50 | | | |

PROFILE SHEET
MAINLINE
STA. 11+00 TO STA. 20+50

USER: $$$$USER$$$$
DATE: $$$$DATE$$$$
FILE NAME: $$$$design$file$specification$$$$
E-SHEET NAME: R00600PF

$TIME$ $DATE$ $FILE$

# RIGHT OF WAY PLANS

PREPARED BY _____ DATE _____
CHECKED BY _____ DATE _____
APPROVED BY _____ DATE _____

| DITCH CONSTRUCTION | | | | | |
|---|---|---|---|---|---|
| | SIZE-SHAPE | LINING | | | |
| STATION | TYPE | TYPE | QUANTITY | D | T |
| LT 20+50 TO 21+93 | 2' FB SPECIAL DT | SOD | 128 SY | 1 | |
| LT 27+06 TO 28+00 | NORMAL DITCH | ECB | 63 SY | 1 | |
| | | | | | |

| COUNTY OF | ITEM NO. | SHEET NO. |
|---|---|---|
| BOONE | 6-158.00 | R7 |

R/W REV. NUMBER 1 JANUARY 25, 2013
R/W REV. NUMBER 2 APRIL 22, 2013
R/W REV. NUMBER 3 AUGUST 14, 2013
R/W REV. NUMBER 4 AUGUST 29, 2013
R/W REV. NUMBER 5 NOVEMBER 13, 2013
R/W REV. NUMBER 6 MAY 22, 2014
R/W REV. NUMBER 9 APRIL 24, 2015
R/W REV. NUMBER 10 MAY 17, 2016

℄ KY 536 STA. 21+20 =
℄ ENTRANCE STA. 50+00

℄ KY 536 STA. 23+82.87 =
℄ OLD UNION RD. STA. 49+77.48

℄ KY 536 STA. 23+94.65 =
℄ OLD UNION RD. STA. 50+17.73

℄ KY 536 STA. 24+28.92 =
℄ OLD UNION RD. STA. 49+80.87

℄ KY 536 STA. 24+37.76 =
℄ OLD UNION RD. STA. 50+20.90

MATCHLINE - STA. 20+50

MATCHLINE - STA. 28+00

PI STA 20+83.40
Δ= 32°04'40", LT
T= 143.74'
L= 279.93'
R= 500'
E= 20.25'
e= 3.82%
Runoff= 93'
Runout= 49'

PI STA 50+85.77
Δ= 27°42'05", LT
T= 24.65'
L= 48.35'
R= 100.00'
E= 2.99'
e= N/A
Runoff= N/A
Runout= N/A

PI STA 53+40.96
Δ= 109°35'13", RT
T= 141.73'
L= 191.27'
R= 100.00'
E= 73.45'
e= N/A
Runoff= N/A
Runout= N/A

PI STA 28+50.70
Δ= 21°43'12", RT
T= 191.85'
L= 379.09'
R= 1000.00'
E= 18.24'
e= N/A
Runoff= N/A
Runout= N/A

P 20 — TERRY N.TANNER & DONNA SUE TANNER (WF)
DB 276 PG 97
DB 283 PG 134
DB 316 PG 148

P 20X — TERRY N.TANNER & DONNA SUE TANNER (WF)
DB 276 PG 97
DB 283 PG 134
DB 316 PG 148

P 23 — THOMAS J.VOLPENHEIN (MARRIED)
DB 654 PG 81

P 23X — THOMAS J.VOLPENHEIN (MARRIED)
DB 654 PG 81

P 22 — JAMES P.HARPER,SR. & JOYCE HARPER (WF)
DB 248 PG 243

P 21 — CITY OF UNION, KENTUCKY
DB 952 PG 791

P 24 — SANDMERS FOR
DB 838 PG 482

P 29 — UNION BAPTIST CHURCH
DB 838 PG 482
DB 759 PG 90
DB 296 PG 79
DB 277 PG 297
DB 149 PG 393
DB 762 PG 212
DB 435 PG 282
DB 949 PG 402
DB 959 PG 929

P 28 — CINCINNATI BELL TELEPHONE CO. (AN OHIO CORP.)
DB 521 PG 96

P 25 — ALBERT R.BARLOW & LINDA L.BARLOW (WF)
DB 186 PG 123

P 27 — LND LLC.
DB 926 PG 149

P 26 — KRISTINE A. CHESTNUT, TRUSTEE
DB 986 PG 586

For Old Union Rd. See Sheet 41.

For Entrance Profile, See Sheet R69b.
For Entrance Cross Sections, See Sheets X249-X253.

For Baseline details, See Sheet R90-R92 & R183.

SAWCUT
Lt. & Rt. Sta. 53+40.40 Old Union Rd.
Sawcut 22 L.F.

| ENTRANCES | | | | | | | | |
|---|---|---|---|---|---|---|---|---|
| LOCATION | WIDTH (FT) | 8" CONC. ENT. PAVT.(SY) | SURF. AREA (SY) | ASP. SURF. (TONS) | ASP. BASE (TONS) | DGA (TONS) | 6" CONC. ENT. PAVT. | PIPE (DIA. - LENGTH) |
| 21+20 RT. | 12 | 57 | 64 | 5 | 8 | 28 | - | NONE |
| | | | | | | | | |

| DITCH CONSTRUCTION | | | | | |
|---|---|---|---|---|---|
| | SIZE-SHAPE | LINING | | | |
| STATION | TYPE | TYPE | QUANTITY | D | T |
| RT 20+50 TO 20+94 | 2' FB SPECIAL DT | ECB | 84 SY | 1 | |
| RT 21+30 TO 23+11 | 2' FB SURFACE DT | CL. II | 178 T | 1 | 15" |
| RT 26+06 TO 28+00 | 2' FB SPECIAL DT | SOD | 172 SY | 1 | |
| | | | | | |

END CONSTRUCTION
OLD UNION RD.
STA. 53+40.40

SCALE: 1"= 30'

# MAINLINE PLAN SHEET
# STA. 20+50 TO STA. 28+00

USER: $$$$USER$$$$
DATE: $$$$DATE$$$$
FILE NAME: $$$$design$$file$specification$$$$
E-SHEET NAME:

$TIME$ $FILE$

# RIGHT OF WAY PLANS


RIGHT OF WAY ON THIS PROJECT WAS PURCHASED BY KYTC IN THE NAME OF CITY OF UNION.

RIGHT OF WAY ON THIS PROJECT WAS PURCHASED BY KYTC IN THE NAME OF FISCAL COURT OF BOONE COUNTY.

| COUNTY OF | ITEM NO. | SHEET NO. |
|---|---|---|
| BOONE | 6-158.00 | R7a |

R/W REV. NUMBER 1 JANUARY 25, 2013
R/W REV. NUMBER 2 APRIL 22, 2013
R/W REV. NUMBER 4 AUGUST 29, 2013
R/W REV. NUMBER 5 NOVEMBER 13, 2013
R/W REV. NUMBER 6 MAY 22, 2014
R/W REV. NUMBER 9 APRIL 24 2015
R/W REV. NUMBER 10 MAY 17,2016

PREPARED BY ____ DATE ____
CHECKED BY ____ DATE ____
APPROVED BY ____ DATE ____

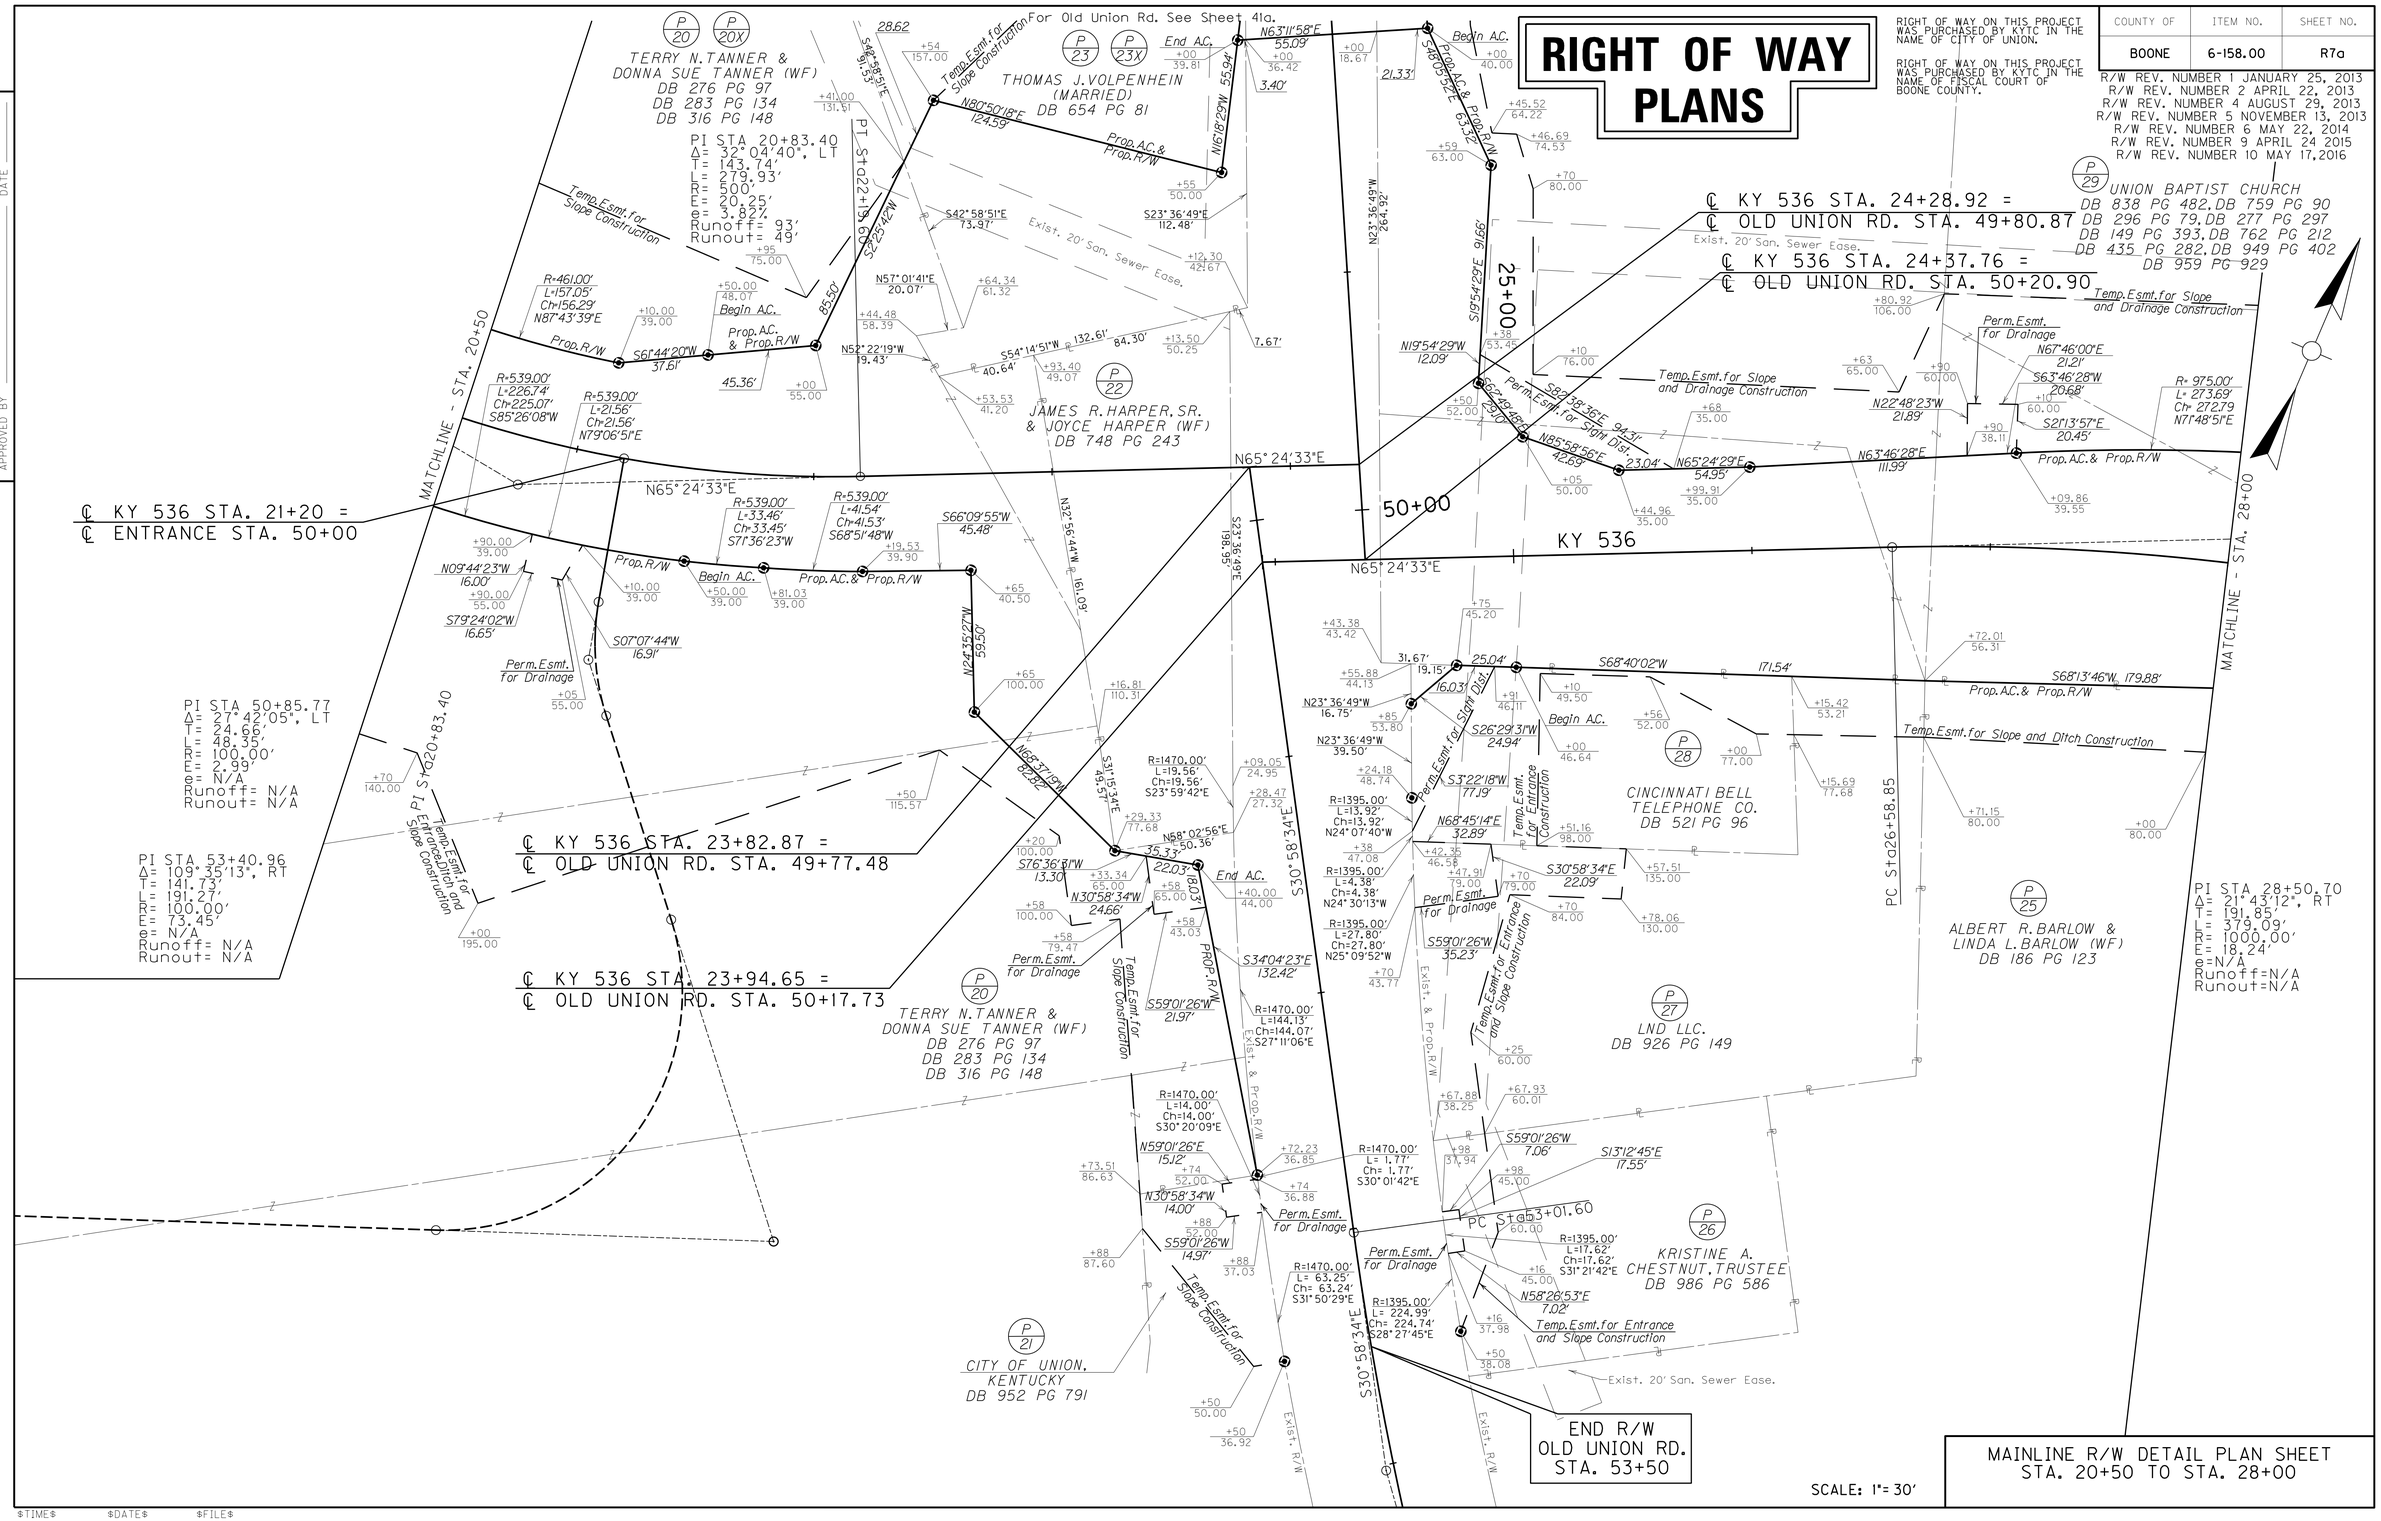


USER: $$$$USER$$$$
DATE: $$$$DATE$$$$
FILE NAME: $$$$design$file$specification$$$$
E-SHEET NAME:

$TIME$ $DATE$ $FILE$

| COUNTY OF | ITEM NO. | SHEET NO. |
|---|---|---|
| BOONE | 6-158.00 | R08 |

R/W REV. NUMBER 5 NOVEMBER 13, 2013

PREPARED BY ____ DATE ____
CHECKED BY ____ DATE ____
APPROVED BY ____ DATE ____

STA. 21+00, 47.50' RT. 1-DBI Ty 3
STA. 21+00, 19.50' LT. 1-CBI Ty A
STA. 22+00, 46.50' LT. 1-DBI Ty 3
STA. 22+56.32, 130.69' LT. 1-HW 18"
STA. 22+58, 21.00' LT. 1-CBI Ty A
STA. 23+25.44, 35.90' RT. 1-CBI Ty A
STA. 23+27, 23.30' LT. 1-DBI Ty 16 SLOTTED
STA. 24+77.08, 1.00' LT. 1-DBI Ty 13.1
STA. 24+79, 1.00' LT. 1-DBI Ty 13.1
STA. 25+25.30, 21.19' LT. 1-CBI Ty A SAG
STA. 25+35, 19.00' RT. 1-CBI Ty A
STA. 26+00, 19.00' RT. 1-CBI Ty A
STA. 26+00, 19.00' LT. 1-CBI Ty A
STA. 27+00, 21.84' RT. 1-CBI Ty A
STA. 27+00, 3.85' LT. 1-CBI Ty A
STA. 27+00, 49.50' LT. 1-DBI Ty 3

9 10 72 25 98 48 17 307 308 81 46 11 399 21 22 23

2' F.B. SPECIAL DITCH LEFT -1.00%
2' F.B. SPECIAL DITCH RIGHT -1.00%
2' F.B. SPECIAL DITCH RIGHT -8.90%
2' F.B. SURFACE DITCH RIGHT -8.90%
2' F.B. SPECIAL DITCH RIGHT 3.75%

+93.83 / 831.81
+93.83 / 834.04
+50 / 833.41
+00 / 832.75
+00 / 828.96
+06.17 / 829.83
+10.44 / 819.13

18" PIPE ELEV. = 827.72
18" PIPE ELEV. = 831.56
18" PIPE ELEV. = 829.67
18" PIPE ELEV. = 828.99
18" PIPE ELEV. = 824.99
18" PIPE ELEV. = 830.54
12" PIPE ELEV. = 826.07
12" PIPE ELEV. = 827.40
15" PIPE ELEV. = 824.09
15" PIPE ELEV. = 825.18
42" PIPE ELEV. = 821.30
42" PIPE ELEV. = 821.96
42" PIPE ELEV. = 822.42

229.91 L.F. OF 18" PIPE @ So = 0.0150 ft/ft
96.42 L.F. OF 18" PIPE @ So = 0.0220 ft/ft
100.00 L.F. OF 18" PIPE @ So = 0.0656 ft/ft
61.16 L.F. OF 15" PIPE @ So = 0.0100 ft/ft
45.42 L.F. OF 12" PIPE @ So = 0.0600 ft/ft
91.60 L.F. OF 42" PIPE @ So = 0.0178 ft/ft
67.94 L.F. OF 42" PIPE @ So = 0.0097 ft/ft
74.69 L.F. OF 15" PIPE @ So = 0.0199 ft/ft
242.34 L.F. OF 42" PIPE @ So = 0.0500 ft/ft
99.01 L.F. OF 42" PIPE @ So = 0.0410 ft/ft
65.00 L.F. OF 42" PIPE @ So = 0.0078 ft/ft

See KY 536 - Mt Zion Rd./ Old Union Rd. Roundabout (RAB) Plans

CENTER OFFSET 13' VERTICALLY

LEFT SIDE OFFSET 25' VERTICALLY

V.P.I. 23+46.93
Elev. 831.42FT

V.P.I. 24+73.71
Elev. 830.76FT

V.P.I. 26+25.00
Elev. 831.87FT
200.00FT V.C.
S.S.D. = 249.05 FT

0.73%

MATCHLINE STA. 20+50

MATCHLINE STA. 28+00

Flood Evaluation Data
Q100 = 1523 cfs, HW 100 = 824.58'
Q25 = 1075 cfs, HW 25 = 823.60'

℄ HW 100 = 824.58'
℄ HW 25 = 823.60'

SINGLE 28' x 8' RCBC

℄ KY-536 STA 23+03.54
℄ FLOWLINE OF FOWLERS FORK RCBC

Elev.=819.00

862.7 835.22
855.6 834.58
848.0 833.94
836.3 833.30
828.4 833.15
819.0 832.29
832.1
834.8
838.3
841.4
849.9
854.4
855.2
853.4
846.5

20+50 21+00 21+50 22+00 22+50 23+00 25+00 25+50 26+00 26+50 27+00 27+50 28+00 28+50 29+00

# RIGHT OF WAY PLANS

SCALE: 1" = 30' HORIZONTAL
1" = 3' VERTICAL

PROFILE SHEET
MAINLINE
STA. 20+50 TO STA. 28+00

USER: $$$$USER$$$$
DATE: $$$$DATE$$$$
FILE NAME: $$$$design$file$specification$$$$
E-SHEET NAME:

$TIME$ $DATE$ $FILE$

# RIGHT OF WAY PLANS

| COUNTY OF | ITEM NO. | SHEET NO. |
|---|---|---|
| BOONE | 6-158.00 | R9 |

R/W REV. NUMBER 5 NOVEMBER 13, 2013

| DITCH CONSTRUCTION | | | | | |
|---|---|---|---|---|---|
| STATION | SIZE-SHAPE TYPE | LINING TYPE | LINING QUANTITY | D | T |
| LT 29+00 TO 29+66 | NORMAL DITCH | | | | |
| LT 30+50 TO 31+64 | 2' FB SURFACE DT | | | | |
| LT 37+26 TO 38+00 | 2' FB SPECIAL DT | | | | |
| | | | | | |

PREPARED BY ____ DATE ____
CHECKED BY ____ DATE ____
APPROVED BY ____ DATE ____

WOOD SHED
WOOD BLDG.
WOOD SHEDS
WOOD SHEDS
P 29
UNION BAPTIST CHURCH
DB 838 PG 482
DB 759 PG 90
DB 296 PG 79
DB 277 PG 297
DB 149 PG 393
DB 762 PG 212
DB 435 PG 282
DB 949 PG 402
DB 959 PG 929
A/G POOL
POST
SANMH
GR.= 861.84
W INV.= 852.39
E INV.= 852.49
8" PVC
Exist. 20' San. Sewer Ease.
SAN
TP
30+00
Temp.Esmt.
Begin A.C.
End A.C.
2' SURF. DT.
Perm.Esmt. for Drainage
4" Perf. Pipe
Prop.A.C.& Prop.R/W
PI Sta 28+50.70
MATCHLINE - STA. 28+00
N87°07'45"E
42" STORM
Prop.R/W & C.A.
2' SPEC. DT.
BRUSH
STONE
18" STORM
Perm.Esmt. for Drainage
PT Sta 30+37.94
PI STA 28+50.70
Δ= 21°43'12", RT
T= 191.85'
L= 379.09'
R= 1000'
E= 18.24'
e= N/A
Runoff= N/A
Runout= N/A
P 25
ALBERT R. BARLOW & LINDA L. BARLOW (WF)
DB 186 PG 123
10092
LANDLOCKED
P 31
COLLETT FAMILY LLC
DB 946 PG 056
For Baseline details, See Sheet R90-R92 & R183.
GR.= 866.80
W INV.= 857.85
E INV.= 858.04
35+00
℄ KY 536 STA. 36+28.21 =
℄ U.S. 42 STA. 401+33.28
Prop.AC.& Prop.R/W
15" STORM
Temp.Esmt.
EX. R/W
EXIST. A.C. & Exist. R/W
2" SPEC. DT.
EXIST. A.C.S STORM
Exist. R/W
400+00
For US 42 Plan and Profile, See Sheets R43-R48.
SCALE: 1"= 30'
MATCHLINE - STA. 37+00
EXIST. A.C. & Exist. R/W
STORM
WM
WV
TEL JB
SSMH
GR.= 876.00
INV.= 870.68
GR.= 876.43
INV.= 871.88
30'
15"

| DITCH CONSTRUCTION | | | | | |
|---|---|---|---|---|---|
| STATION | SIZE-SHAPE TYPE | LINING TYPE | LINING QUANTITY | D | T |
| RT 29+00 TO 29+50 | 2' FB SURFACE DT | SOD | 44 SY | | |
| RT 30+56 TO 35+50 | NORMAL DITCH | SOD | 439 SY | | |
| RT 37+41 TO 38+00 | NORMAL DITCH | | | | |
| | | | | | |

MAINLINE PLAN SHEET
STA. 29+00 TO STA. 38+00

USER: $$$$USER$$$$
DATE: $$$$DATE$$$$
FILE NAME: $$$$design$file$specification$$$$
E-SHEET NAME:

$TIME$ $FILE$

# RIGHT OF WAY PLANS

| COUNTY OF | ITEM NO. | SHEET NO. |
|---|---|---|
| BOONE | 6-158.00 | R9a |

R/W REV.NUMBER 5 NOVEMBER 13 ,2013

RIGHT OF WAY ON THIS PROJECT WAS PURCHASED BY KYTC IN THE NAME OF CITY OF UNION.

RIGHT OF WAY ON THIS PROJECT WAS PURCHASED BY KYTC IN THE NAME OF FISCAL COURT OF BOONE COUNTY.

PREPARED BY ____ DATE ____
CHECKED BY ____ DATE ____
APPROVED BY ____ DATE ____

P 29
UNION BAPTIST CHURCH
DB 838 PG 482
DB 759 PG 90
DB 296 PG 79
DB 277 PG 297
DB 149 PG 393
DB 762 PG 212
DB 435 PG 282
DB 949 PG 402
DB 959 PG 929

LANDLOCKED

P 31
COLLETT FAMILY ,LLC
DB 946 PG 056

Exist. 20' San. Sewer Ease.

Temp.Esmt.for Slope and Ditch Construction

Temp.Esmt.for Slope and Drainage Construction

Perm.Esmt. for Drainage

Prop.AC.& Prop.R/W

EXIST. A.C. & Exist. R/W

30+00

35+00

KY 536

N87° 07'45"E

MATCHLINE - STA. 28+00

MATCHLINE - STA. 37+00

℄ KY 536 STA. 36+28.21 =
℄ U.S. 42 STA. 401+33.28

PI STA 28+50.70
Δ= 21° 43'12", RT
T= 191.85'
L= 379.09'
R= 1000'
E= 18.24'
e= N/A
Runoff= N/A
Runout= N/A

PT Sta30+37.94

P 25
ALBERT R.BARLOW &
LINDA L.BARLOW (WF)
DB 186 PG 123

P 31
COLLETT FAMILY ,LLC
DB 946 PG 056

U.S. 42

400+00

SCALE: 1"= 30'

## MAINLINE R/W DETAIL PLAN SHEET STA. 28+00 TO STA. 37+00

USER: $$$$USER$$$$
DATE: $$$$DATE$$$$
FILE NAME: $$$$design$file$specification$$$$
E-SHEET NAME:

$TIME$ $FILE$

| COUNTY OF | ITEM NO. | SHEET NO. |
|---|---|---|
| BOONE | 6-158.00 | R10 |

PREPARED BY ____ DATE ____
CHECKED BY ____ DATE ____
APPROVED BY ____ DATE ____

STA. 29+50, 33.10' RT.
1-CBI Ty A

STA. 30+30.08, 6.26' LT.
1-CBI Ty A

STA. 30+50, 63.00' RT.
1-OBI Ty 3

STA. 31+56.81, 98.85' LT.
1-HW 42"

STA. 32+00, 43.28' RT.
1-CBI Ty A

STA. 32+00, 8.00' LT.
1-CBI Ty A

STA. 34+00, 48.00' RT.
1-CBI Ty A

STA. 34+00, 20.00' LT.
1-CBI Ty A

STA. 34+00, 65.00' LT.
1-MH Ty A

LEFT SIDE
OFFSET 15'
VERTICALLY

15" PIPE
ELEV. = 865.52

169.94 L.F. OF 15" PIPE
@ So = 0.0280 ft/ft

18" PIPE
ELEV. = 865.27

47.92 L.F. OF 15" PIPE
@ So = 0.0621 ft/ft

V.P.I. 35+72.21
Elev. 874.06FT

V.P.I. 36+28.21
Elev. 875.18FT

℄ U.S. 42

MATCHLINE STA. 37+00

LEFT DITCH
OFFSET 20'
VERTICALLY

+00
850.67

SPECIAL "V"
DITCH
4.02%

+66
849.30

2' F.B. SURFACE
DITCH LEFT
-4.02%

+50
848.66

CENTER
OFFSET 20'
VERTICALLY

18" PIPE
ELEV. = 854.86

2' F.B. SURFACE
DITCH LEFT
-3.15%

+63.58
845.08

158.00 L.F. OF 42" PIPE
@ So = 0.0220 ft/ft

42" PIPE
ELEV. = 841.39

+56.17
851.21

18" PIPE
ELEV. = 853.80

CENTER #12
OFFSET 8'
VERTICALLY

V.P.I. 34+00.00
Elev. 870.62FT
300.00FT V.C.
S.S.D. = 509.78 FT

18" PIPE
ELEV. = 863.96

2.00%

+50
871.42

2.00%

-2.00%

34+00

NORMAL DITCH
RIGHT

18" PIPE
ELEV. = 862.60

RIGHT SIDE
OFFSET -10'
VERTICALLY

200.17 L.F. OF 18" PIPE
@ So = 0.0440 ft/ft

150.97 L.F. OF 18" PIPE
@ So = 0.0410 ft/ft

5.00%

+30
850.05

2' F.B. SURFACE
DITCH RIGHT
6.26%

+50
845.04

99.96 L.F. OF 18" PIPE
@ So = 0.0650 ft/ft

2' F.B. SURFACE
DITCH RIGHT
12.17%

+50
841.28

+85
837.13

2' F.B. SPECIAL
DITCH RIGHT
3.75%

242.34 L.F. OF 42" PIPE
@ So = 0.0500 ft/ft

MATCHLINE STA. 28+00

# RIGHT OF WAY PLANS

SCALE: 1" = 30' HORIZONTAL
1" = 3' VERTICAL

875.4 874.62 — 36+00
875.6 874.74 — 36+50
879.0 874.0 — 37+00

PROFILE SHEET
MAINLINE
STA. 28+00 TO STA. 37+00

| 855.2 | 853.4 | 846.5 | 842.8 | 838.0 | 847.3 | 851.9 | 854.5 | 860.0 | 864.8 | 866.5 | 866.2 | 864.0 | 863.9 871.12 | 869.1 872.49 | 877.3 873.62 |
|---|---|---|---|---|---|---|---|---|---|---|---|---|---|---|---|
| 28+00 | 28+50 | 29+00 | 29+50 | 30+00 | 30+50 | 31+00 | 31+50 | 32+00 | 32+50 | 33+00 | 33+50 | 34+00 | 34+50 | 35+00 | 35+50 |

USER: $$$$USER$$$$
DATE: $$$$DATE$$$$
FILE NAME: $$$$design$file$specification$$$$
E-SHEET NAME:

$TIME$ $DATE$ $FILE$


# RIGHT OF WAY PLANS

| COUNTY OF | ITEM NO. | SHEET NO. |
|---|---|---|
| BOONE | 6-158.00 | R11 |

R/W REV. NUMBER 2 APRIL 22, 2013

| DITCH CONSTRUCTION | | | | | |
|---|---|---|---|---|---|
| | SIZE-SHAPE | LINING | | | |
| STATION | TYPE | TYPE | QUANTITY | D | T |
| LT 37+26 TO 38+50 | 2' FB SPECIAL DT | CL. II | 44 SY | 1 | 15" |
| LT 38+50 TO 40+90 | NORMAL DITCH | CL. II | 178 SY | 1 | 15" |
| LT 41+06 TO 46+00 | NORMAL DITCH | SOD | 329 SY | 1 | |
| | | | | | |

PREPARED BY ____ DATE ____
CHECKED BY ____ DATE ____
APPROVED BY ____ DATE ____

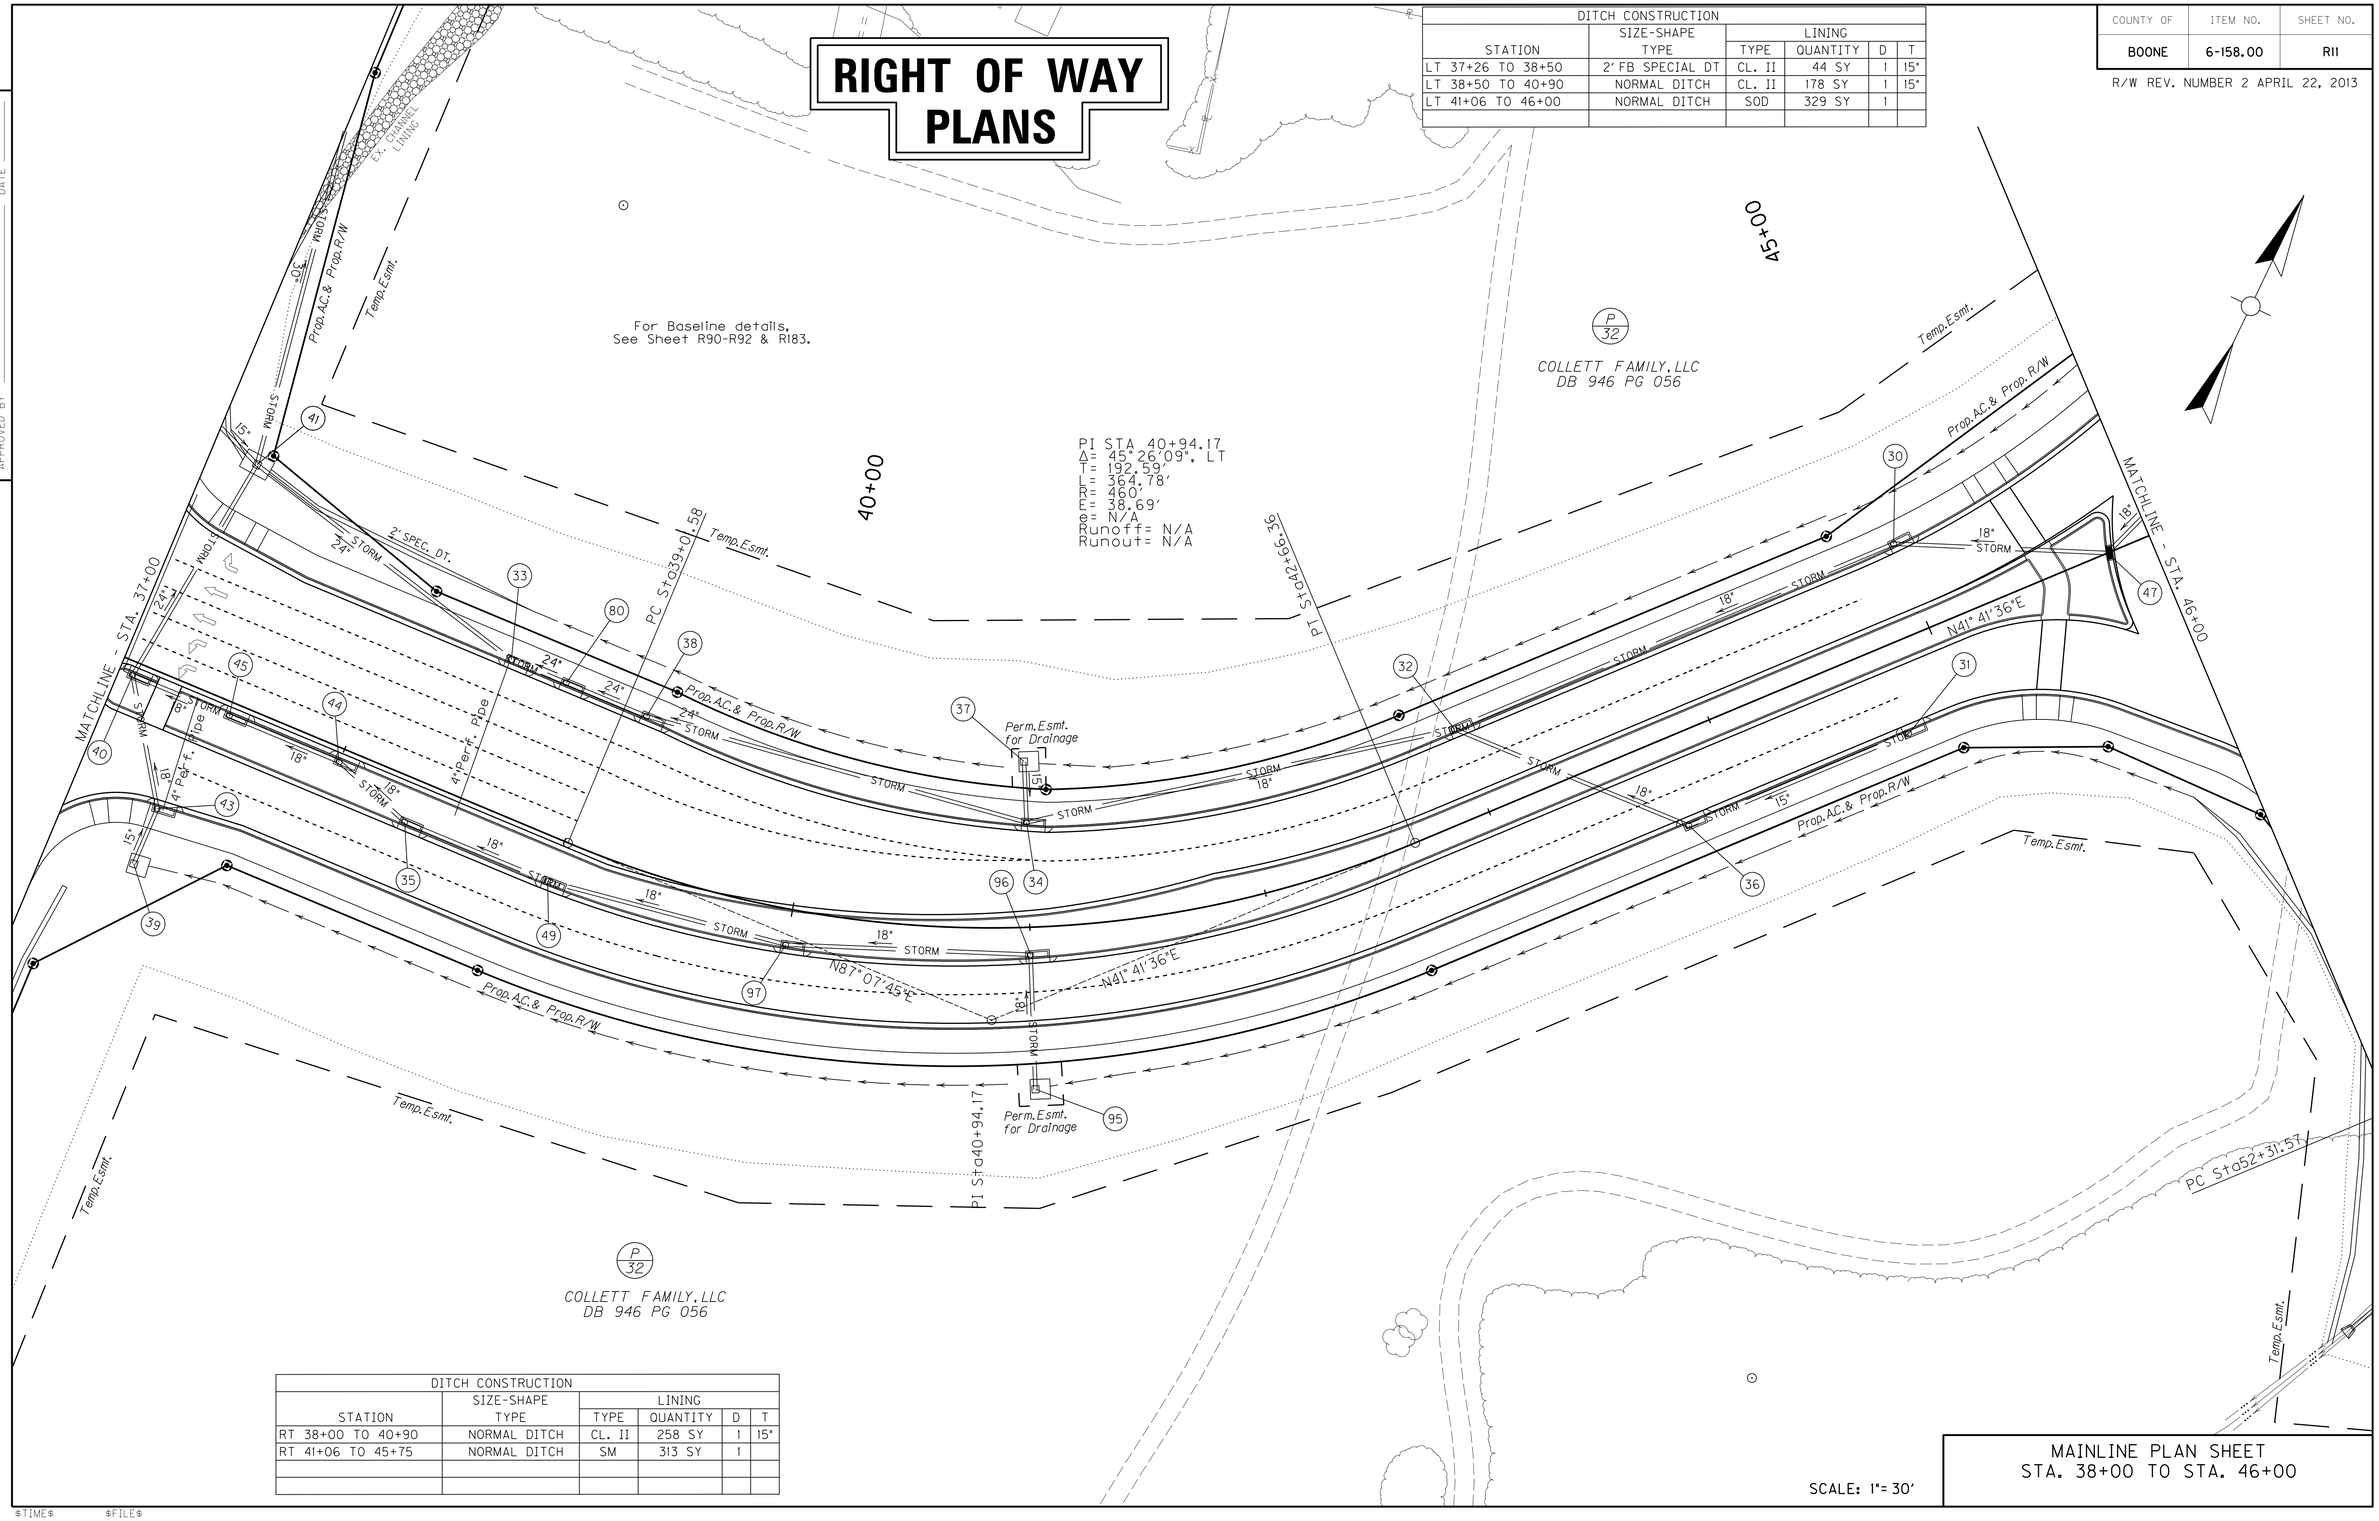


| DITCH CONSTRUCTION | | | | | |
|---|---|---|---|---|---|
| | SIZE-SHAPE | LINING | | | |
| STATION | TYPE | TYPE | QUANTITY | D | T |
| RT 38+00 TO 40+90 | NORMAL DITCH | CL. II | 258 SY | 1 | 15" |
| RT 41+06 TO 45+75 | NORMAL DITCH | SM | 313 SY | 1 | |
| | | | | | |
| | | | | | |

USER: $$$$USER$$$$
DATE: $$$$DATE$$$$
FILE NAME: $$$$design$file$specification$$$$
E-SHEET NAME:

$TIME$ $FILE$

# RIGHT OF WAY PLANS

| COUNTY OF | ITEM NO. | SHEET NO. |
|---|---|---|
| BOONE | 6-158.00 | R11a |

R/W REV. NUMBER 2 APRIL 22, 2013

RIGHT OF WAY ON THIS PROJECT WAS PURCHASED BY KYTC IN THE NAME OF CITY OF UNION.

RIGHT OF WAY ON THIS PROJECT WAS PURCHASED BY KYTC IN THE NAME OF FISCAL COURT OF BOONE COUNTY.

PREPARED BY _____ DATE _____
CHECKED BY _____ DATE _____
APPROVED BY _____ DATE _____

MATCHLINE - STA. 37+00

MATCHLINE - STA. 46+00

Prop.A.C.& Prop.R/W

Temp.Esmt.for Slope Construction

S10°44'54"E 166.27'

+00 74.00

+63.00 107.00

+25 102.00

Temp.Esmt.for Slope Construction

S75°51'47"E 86.86'

+10 76.00

N87°07'45"E 109.50'

P.C. Sta 39+08.36

40+00

PI STA 40+94.17
Δ= 45°26'09", LT
T= 192.59'
L= 364.78'
R= 460'
E= 38.69'
e=N/A
Runoff=N/A
Runout=N/A

+50 128.00

+50 107.00

PT Sta 42+66.35

+23.03 75.60

Prop.A.C.& Prop.R/W

R=395.00'
L=14.11'
Ch=14.11'
S68°33'08"W

Perm.Esmt. for Drainage

N62°06'13"E 14.23'

+11 75.00

S26°15'11"E 17.60'

+94 75.00

N26°50'16"W 16.01'

+94 58.99

+10.05 57.42

R=402.00'
L=152.12'
Ch=151.21'
N52°32'02"E

R=395.00'
L=160.99'
Ch=159.88'
N79°12'18"E

+80.70 52.00

N41° 41' 36"E

KY 536

P 32

COLLETT FAMILY LLC
DB 946 PG 056

45+00

+00 98.00

Temp.Esmt.for Slope Construction

N27°33'18"E 180.21'

+75 52.00

Prop.A.C.& Prop.R/W

N41°41'34"E 194.30'

S64°01'09"W 60.54'

+50 75.00

S86°25'45"W 70.04'

+94 52.00

Prop.A.C.& Prop.R/W

S41°41'37"W 241.91'

Temp.Esmt.for Slope and Ditch Construction

+98 126.00

+00 92.09

+65.95 130.00

N64°52'40"W 108.51'

+00 80.00

+00 130.00

S37°33'12"W 91.03'

+73.24 64.00

S87°07'45"W 114.02'

+00 86.00

+87.25 64.00

Prop.A.C.& Prop.R/W

N87° 07' 45"E

N41° 41' 36"E

R=518.00'
L=410.78'
Ch=400.10'
S64°24'41"W

+53.49 52.20

+25 95.00

+69.60 133.30

Temp.Esmt.for Slope and Ditch Construction

+00 125.00

+93.53 57.45

N28°33'30"W 17.56'

+10 56.89

S28°50'29"E 18.11'

+10 75.00

S62°09'57"W 18.61'

+94 75.00

PI Sta 40+94.17

Perm.Esmt. for Drainage

+00 118.00

R=518.00'
L=18.52'
Ch=18.52'
N60°28'38"E

P 32

COLLETT FAMILY LLC
DB 946 PG 056

SCALE: 1"= 30'

MAINLINE R/W DETAIL PLAN SHEET
STA. 38+00 TO STA. 46+00

USER: $$$$USER$$$$
DATE: $$$$DATE$$$$
FILE NAME: $$$$design$file$specification$$$$
E-SHEET NAME:

$TIME$ $FILE$

| COUNTY OF | ITEM NO. | SHEET NO. |
|---|---|---|
| BOONE | 6-158.00 | R12 |

PREPARED BY _____ DATE _____
CHECKED BY _____ DATE _____
APPROVED BY _____ DATE _____

STA. 37+06, 4.00' RT. I-CB1 Ty A
STA. 37+20, 96.00' LT. I-DB1 Ty 4
STA. 37+37, 51.6' RT. I-CB1 Ty A
STA. 37+50, 4.00' RT. I-CB1 Ty A
STA. 38+00, 4.00' RT. I-CB1 Ty A
STA. 38+35, 20.00' RT. I-CB1 Ty A
STA. 38+50, 60.00' LT. I-CB1 Ty A
STA. 38+75, 60.00' LT. I-CB1 Ty A
STA. 39+00, 19.83' RT. I-CB1 Ty A
STA. 39+13, 59.88' LT. I-CB1 Ty A
STA. 40+00, 16.57' RT. I-CB1 Ty A
STA. 41+00, 42.36' LT. I-CB1 Ty A
STA. 41+00, 13.20' RT. I-CB1 Ty A
STA. 43+00, 36.00' LT. I-CB1 Ty A
STA. 43+75, 36.00' RT. I-CB1 Ty A
STA. 44+75, 36.00' RT. I-CB1 Ty A
STA. 45+00, 36.59' LT. I-CB1 Ty A
STA. 45+81.13, 0.00' I-DB1 Ty 13.1

MATCHLINE STA. 37+00
MATCHLINE STA. 46+00

LEFT SIDE OFFSET 12' VERTICALLY

RIGHT SIDE OFFSET -10' VERTICALLY

RIGHT SIDE OFFSET -10' VERTICALLY

See KY 536 - Mt. Zion Rd./Harmony Roundabout (RAB) Plans

V.P.I. 39+00.00
Elev. 871.90FT
300.00FT V.C.
S.S.D. = 281.56 FT

V.P.I. 44+50.00
Elev. 895.23FT
200.00FT V.C.
S.S.D. = 579.41 FT

2' F.B. SPECIAL DITCH LEFT 1.00%

2' F.B. SPECIAL DITCH RIGHT

2' F.B. SPECIAL DITCH LEFT

24" PIPE ELEV. = 866.76
30" PIPE ELEV. = 866.51
18" PIPE ELEV. = 867.79
24" PIPE ELEV. = 867.79
18" PIPE ELEV. = 868.36
15" PIPE ELEV. = 868.36
15" PIPE ELEV. = 876.06
18" PIPE ELEV. = 876.46
18" PIPE ELEV. = 882.42
18" PIPE ELEV. = 885.62
18" PIPE ELEV. = 889.42
18" PIPE ELEV. = 891.40

-1.00%
4.24%
1.99%

+00 879.30
+06.17 879.68
+50 881.49
+00 883.28
+50 885.10
+00 887.17
+50 889.17
+00 891.17
+50 887.02
+00 888.30
+50 889.65
+00 891.17
+50 892.86
+00 894.34
+50 895.74
+75 897.57
+50 896.50
+00 885.69
+50 884.04
+06.17 882.39
+90 882.06
+26.17 872.77
+50 873.01
+00 873.51
+41.17 872.11

183.69 L.F. OF 18" PIPE @ So = 0.0360 ft/ft
199.89 L.F. OF 18" PIPE @ So = 0.0350 ft/ft
214.09 L.F. OF 18" PIPE @ So = 0.0100 ft/ft
165.42 L.F. OF 24" PIPE @ So = 0.0294 ft/ft
134.46 L.F. OF 24" PIPE @ So = 0.0146 ft/ft
102.73 L.F. OF 18" PIPE @ So = 0.0236 ft/ft
103.37 L.F. OF 18" PIPE @ So = 0.0250 ft/ft
100.00 L.F. OF 15" PIPE @ So = 0.0340 ft/ft
64.94 L.F. OF 18" PIPE @ So = 0.0200 ft/ft
50.00 L.F. OF 18" PIPE @ So = 0.0180 ft/ft
44.00 L.F. OF 18" PIPE @ So = 0.0180 ft/ft
37.22 L.F. OF 18" PIPE @ So = 0.0180 ft/ft
36.51 L.F. OF 24" PIPE @ So = 0.0301 ft/ft
25 L.F. OF 24" PIPE @ So = 0.0150 ft/ft
1.92 L.F. OF 15" PIPE @ So = 0.0625 ft/ft

| 879.0 874.0 | 891.8 874.19 | 893.6 873.12 | 895.6 875.39 | 897.2 876.42 | 898.2 877.66 | 899.1 879.11 | 899.8 881.22 | 900.3 882.86 | 900.5 884.47 | 900.6 886.13 | 900.7 887.86 | 901.4 889.63 | 902.7 891.46 | 904.0 893.46 | 905.0 895.16 | 905.4 896.08 | 904.9 897.69 | 904.0 898.22 |
|---|---|---|---|---|---|---|---|---|---|---|---|---|---|---|---|---|---|---|
| 37+00 | 37+50 | 38+00 | 38+50 | 39+00 | 39+50 | 40+00 | 40+50 | 41+00 | 41+50 | 42+00 | 42+50 | 43+00 | 43+50 | 44+00 | 44+50 | 45+00 | 45+50 | 46+00 |

SCALE: 1" = 30' HORIZONTAL
1" = 3' VERTICAL

# RIGHT OF WAY PLANS

PROFILE SHEET
MAINLINE
STA. 37+00 TO STA. 46+00

USER: $$$$USER$$$$
DATE: $$$$DATE$$$$
FILE NAME: $$$$design$file$specification$$$$
E-SHEET NAME:

$TIME$ $DATE$ $FILE$

| COUNTY OF | ITEM NO. | SHEET NO. |
|---|---|---|
| BOONE | 6-158.00 | R13 |

R/W REV. NUMBER 2 APRIL 22, 2013
R/W REV. NUMBER 3 AUGUST 14, 2013
R/W REV. NUMBER 5 NOVEMBER 13, 2013
R/W REV. NUMBER 6 MAY 22, 2014
R/W REV. NUMBER 7 AUGUST 5, 2014

PREPARED BY _____ DATE _____
CHECKED BY _____ DATE _____
APPROVED BY _____ DATE _____

| DITCH CONSTRUCTION | | | | | |
|---|---|---|---|---|---|
| STATION | SIZE-SHAPE TYPE | LINING TYPE | LINING QUANTITY | D | T |
| LT 46+00 TO 47+00 | NORMAL DITCH | VEG C | 67 SY | 1 | |
| LT 48+50 TO 51+19 | NORMAL DITCH | VEG C | 179 SY | 1 | |
| | | | | | |
| | | | | | |

℄ KY 536 STA. 47+62.85 =
℄ HARMONY STA. 49+70.00

℄ KY 536 STA. 46+59.95 =
℄ HARMONY STA. 49+70.00

℄ KY 536 STA. 47+62.25 =
℄ HARMONY STA. 50+30.02

℄ KY 536 STA. 46+70.00 =
℄ HARMONY STA. 50+30.02

℄ KY 536 STA. 52+20.00 =
℄ ENT. RD. STA. 50+00.00

℄ MT. ZION RD. NO. 1

For Mt. Zion Road No. 1 Profile See Sheet R63

MATCHLINE - STA. 46+00

MATCHLINE - STA. 54+00

| ENTRANCES | | | | | | | | |
|---|---|---|---|---|---|---|---|---|
| LOCATION | WIDTH (FT) | 8" CONC. ENT. PAVT.(SY) | SURF. AREA (SY) | ASP. SURF. (TONS) | ASP. BASE (TONS) | DGA (TONS) | 6" CONC. ENT. PAVT. | PIPE (DIA. - LENGTH) |
| 51+14.20 LT • | 19 | - | 40.5 | 3 | 5 | 9 | - | NONE |
| 51+89.48 LT • | 14.6 | - | 92 | 6 | 11 | 21 | - | NONE |
| | | | | | | | | |
| | | | | | | | | |
| 53+24.46 LT | 22.2 | 74 | 164 | - | - | 55 | 164 | NONE |

• STATIONING OFF MT. ZION RD. NO. 1

For Entrance Road @ 52+20 Plan, See Sheets R13b & R13c.
For Profile See Sheet R63.

SCALE: 1"= 30'

# RIGHT OF WAY PLANS

MAINLINE PLAN SHEET
STA. 46+00 TO STA. 54+00

USER: $$$$USER$$$$
DATE: $$$$DATE$$$$
FILE NAME: $$$$design$file$specification$$$$
E-SHEET NAME:

$TIME$ $FILE$

| COUNTY OF | ITEM NO. | SHEET NO. |
|---|---|---|
| BOONE | 6-158.00 | R13a |

RIGHT OF WAY ON THIS PROJECT WAS PURCHASED BY KYTC IN THE NAME OF CITY OF UNION.

RIGHT OF WAY ON THIS PROJECT WAS PURCHASED BY KYTC IN THE NAME OF FISCAL COURT OF BOONE COUNTY.

R/W REV. NUMBER 2 APRIL 22, 2013
R/W REV. NUMBER 3 AUGUST 14, 2013
R/W REV. NUMBER 5 NOVEMBER 13, 2013
R/W REV. NUMBER 6 MAY 22, 2014
R/W REV. NUMBER 7 AUGUST 5, 2014

PREPARED BY ____ DATE ____
CHECKED BY ____ DATE ____
APPROVED BY ____ DATE ____

℄ KY 536 STA. 47+62.85 =
℄ HARMONY STA. 49+70.00

℄ KY 536 STA. 46+59.95 =
℄ HARMONY STA. 49+70.00

℄ KY 536 STA. 47+62.25 =
℄ HARMONY STA. 50+30.02

℄ KY 536 STA. 46+70.00 =
℄ HARMONY STA. 50+30.02

℄ KY 536
STA. 52+20.00 =
℄ ENT. RD.
STA. 50+00.00

MATCHLINE - STA. 46+00

MATCHLINE - STA. 54+00

KY 536

HARMONY

℄ MT. ZION RD. NO. 1

WILLIAM LANE DIVISION

SREESAI LLC
DB 978 PG 922

JAMES C. HOLLINGSWORTH & TAMMY L. HOLLINGSWORTH
DB 726 PG 141

BRIAN WILLIAM LANDRUM & MARY E. LANDRUM (WF)
DB 965 PG 996

LEWIS O'NEAL FOWLER & ALMA JO FOWLER (WF) & KEITH FOWLER
DB 993 PG 791

COLLETT FAMILY LLC
DB 946 PG 056

BANK OF NEW YORK MELLON
DB 1020 PG 277

ROBERT J. ALBERS (SINGLE)
DB 1853 PG 901

THE DREES COMPANY
DB 872 PG 826,
DB 914 PG 013

L. A. PROPERTIES, INC.
DB 899 PG 688

R=287.00' L=97.86' Ch=97.38' N23°35'19"W
PT Sta47+92.17
Temp.Esmt.for Slope Construction
Prop.AC. & Prop.R/W
S13°49'15"E
N60°50'30"W 60.83'
N71°33'25"E 59.93'
N71°08'34"E 108.34'
N27°53'18"E 180.21'
S48°18'24"E
S44°25'08"W 44.70'
S16°48'44"W 41.47'
Perm.Esmt. for Drainage
S13°32'49"E 24.00'
Begin AC.
N76°27'11"E
Exist. R/W
S 16°01'24"W 254.02'
PC Sta47+12.71
R=237.00' L=129.63' Ch=128.02' S29°29'26"E
S82°58'06"E 17.66'
PT Sta48+66.80
S48°18'24"E 33.20'
Temp.Esmt.for Slope Construction
S84°36'05"E 80.87'
N60°07'42"E 47.43'
End AC.
Prop.AC.& Prop.R/W
N41°41'36"E 99.56'
N41°31'59"W 137.37'
Prop.R/W
S 75°52'45"W 199.76'
Temp.Esmt. for Entrance Construction
PC Sta51+36.43
PI Sta51+46.11
PT Sta51+55.43
N75°24'22"E
S77°22'45"E
CC Sta 51+89.48
Prop.R/W
R=1820.00' L=210.44' Ch=210.32' N72°54'20"E
N76°13'05"E 8.71'
Temp.Esmt.for Slope Construction
Temp.Esmt.for Entrance Construction
S69°17'19"W 24.43'
S69°14'14"W 67.02'
Exist. & Prop. R/W
S27°42'41"E 53.48'
Prop.R/W
R=1820.00' L=53.69' Ch=53.69' N68°44'54"E
R=1820.00' L=18.54' Ch=18.54' N67°36'40"E
14.49'
Exist. R/W
N67°19'10"E 71.95'
POE Sta53+17.24
N67°19'10"E 58.64'
R=1350.00' L=184.47' Ch=184.33' S45°36'29"W
120.30'
R=1250.00' L=127.78' Ch=127.72' S44°37'18"W
Prop.R/W
PC Sta50+59.10
PC Sta50+72.36
PT Sta51+58.64
S41°47'59"E
N5°05'06"E 138.12'
N5°05'06"E 170.08'
R=1250.00' L= 57.45' Ch= 57.45' S48°52'01"W
N60°16'11"W 42.79'
N5°37'26"E 156.56' 110.70'
R=1250.00' L=222.25' Ch=221.96' S58°29'41"W
S35°24'16"W 23.30'
Temp.Esmt.for Entrance and Slope Construction
PT Sta51+13.43
S41°41'36"W 14.55'
S41°41'36"W 139.68' 72.36'
67.32' Prop.AC.& Prop.R/W
S28°18'40"W 17.83'
S16°49'01"E 93.79'
Prop.AC.& Prop.R/W
N16°52'40"W 108.51'
Prop.AC.& Prop.R/W
END AC.
BEGIN AC.
S41°41'36"W 62.00'
Temp.Esmt.for Slope and Ditch Construction
N14°31'59"W 244.23'
S5°58'27"W 242.53'
S15°13'53"W
PI Sta53+66.95
S83°40'24"E
Temp.Esmt.for Entrance Construction
S75°28'01"W 83.70'
N83°49'53"W 73.47'
S5°37'26"W 188.76'
N83°59'52"W 3.57'
PC Sta52+79.29
PI Sta54+08.75
S15°13'53"W
N5°06'06"E
Temp.Esmt.for Entrance and Slope Construction

P 32 P 37 P 39 P 40 P 56 P 41X P 41 P 38 P 38X P 45

**RIGHT OF WAY PLANS**

MAINLINE R/W DETAIL PLAN SHEET
STA. 46+00 TO STA. 54+00

SCALE: 1"= 30'

USER: $$$$USER$$$$
DATE: $$$$DATE$$$$
FILE NAME: $$$$design$files$specification$$$$
E-SHEET NAME:

$TIME$ $DATE$ $FILE$

| COUNTY OF | ITEM NO. | SHEET NO. |
|---|---|---|
| BOONE | 6-158.00 | R13b |

R/W REV. NUMBER 7 AUGUST 5, 2014

PREPARED BY _____ DATE _____
CHECKED BY _____ DATE _____
APPROVED BY _____ DATE _____

℄ KY 536 STA. 52+20.00 =
℄ ENT. RD. STA. 50+00.00

For Mt. Zion Road No. 1
Profile See Sheet R63

END CONSTRUCTION
ENTRANCE RD @ 52+20
STA. 54+84.37

END R/W
ENTRANCE RD @ 52+20
STA. 54+90

For Entrance Road @ 52+20
Profile See Sheet R63

# RIGHT OF WAY PLANS

SCALE: 1"= 30'

MAINLINE PLAN SHEET
APPR. RD. @ 52+20

USER: $$$$USER$$$$
DATE: $$$$DATE$$$$
FILE NAME: $$$$design$file$specification$$$$
E-SHEET NAME:

$TIME$ $FILE$

| COUNTY OF | ITEM NO. | SHEET NO. |
|---|---|---|
| BOONE | 6-158.00 | R13c |

R/W REV. NUMBER 7 AUGUST 5, 2014

PREPARED BY ____ DATE ____
CHECKED BY ____ DATE ____
APPROVED BY ____ DATE ____

℄ KY 536 STA. 52+20.00 =
℄ ENT. RD. STA. 50+00.00

For Mt. Zion Road No. 1
Profile See Sheet R63

67.32' Prop.AC. & Prop.R/W
S41°41'36"W 139.68'
End AC. +00 50.00
Temp.Esmt. +84 73.00
Temp.Esmt.for Entrance and Slope Construction +12.61 80.00
Temp.Esmt.for Slope and Ditch Construction +50 100.00
N14°31'59"W 244.23'
+00 83.00
+96.91 253.01
S75°28'01"W 83.70'
+66.48 299.54
+54.70 75.00
+40 136.00
+63.39 157.95
+72.36 50.00
+05.25 50.00
+65 50.00
+81.07 90.00
+00 30.00
+32.64 35.00
+18.74 213.11
+21.36 215.92
+75 25.00
+20 65.00
+20 25.00
+90 65.00
+90 35.00
+00 38.68
+35 45.00
+14.83 57.00
+00 80.00
+38 50.00
+71.13 114.16
24.43'
+81.16 110.49
14.49'
+50 50.00
+54.67 63.65
+00 103.89
+15 130.00
+65 110.00
+88.40 101.00
+78.54 80.12
+60 85.20
+03.67 47.11
+20.95 42.20
+89.23 25.81
+19.41 60.50
+23.32 69.13
+43.22 115.00
+52.12 54.12
+84.70 50.00
+00 108.00
+00 97.00
+46.01 15.21
+15.67 50.00
+32.35 96.10
+22.98 5.81
+14.43 46.71
+26.11 45.69
+01.95 1.79
+89.61 18.28
+69.14 50.00
+50.20 77.72
+11.31 41.63
+40.70 50.00
+81.22 18.33
+65 40.00
+01.36 45.15
+28.24 45.00
+99.55 50.00
+31.78 23.67
+65 25.11
+71.45 45.00
+65 24.89
+82.03 70.35

P 38 BANK OF NEW YORK MELLON DB 1020 PG 277

P 38X

P 32 COLLETT FAMILY LLC DB 946 PG 056

P 41 P 41X ROBERT J. ALBERS (SINGLE) DB 853 PG 901

P 40 LEWIS O'NEAL FOWLER & ALMA JO FOWLER (WF) & KEITH FOWLER DB 993 PG 791

P 56 THE DREES COMPANY DB 872 PG 826, DB 914 PG 013

P 42 RUSSELL HAMILTON & DONNA HAMILTON (WF) DB 812 PG 347

P 43

P 45 L.A. PROPERTIES, INC. DB 899 PG 688

P 46

P 47 ROBERT L. FORD & CONNIE S. FORD (WF) DB 592 PG 55

P 50 SCOTT E. SKOL (UNMARRIED) DB 952 PG 481

PC Sta50+72.36
PT Sta51+58.64
PC Sta50+59.10
PI Sta53+66.95
S5°58'27"W 242.53'
N5°05'06"E 170.08'
N83°49'53"W 23.47'
PC Sta52+79.29
PT Sta54+08.75
PI STA 53+59.87
Δ=98°54'16" LT
C=76°23'40"
T=87.67'
L=129.47'
R=75.00'
E=40.37'
PT Sta51+56.69
PC Sta50+88.30
PI STA 51+13.43
Δ=57°01'52" RT
C=57°17'45"
T=54.33'
L=99.54'
R=100.00'
E=13.81'
PI Sta51+13.43
S55°37'26"W 234.62'
Temp.Easement for Entrance and Slope Construction
N5°37'26"E 156.56'
110.70'
N5°05'06"E 138.12'
Prop.R/W
R=1250.00' L=127.78' Ch=127.72' S44°37'18"W
R=1250.00' L=57.45' Ch=57.45' S48°52'01"W
N60°16'11"W 42.79'
S20°42'41"E 53.48' Prop.R/W
R=1820.00' L=53.69' Ch=53.69' N68°44'54"E
S69°14'14"W Prop. R/W
Exist. R/W
67.02'
R=1820.00' L=18.54' Ch=18.54' N67°36'40"E
N67°19'10"E 71.95'
N67°19'10"E 58.64'
S67°19'10"W 54.64'
9.55'
R= 1350.00' L= 32.16' Ch= 32.16' N60°32'57"E
R= 3980.00' L= 34.22' Ch= 34.22' N67°04'23"E
R= 3980.00' L= 31.01' Ch= 31.01' S66°36'13"W
R= 1250.00' L= 222.25' Ch= 221.96' S58°29'41"W
R= 4020.00' L= 78.14' Ch= 78.14' N66°45'45"E
N7°29'00"W 3.53'
N66°12'20"E 79.29'
R= 1350.00' L= 101.88' Ch= 101.86' N63°23'37"E
R= 3980.00' L= 12.14' Ch= 12.14' S66°17'35"W
S66°12'20"W 88.13'
S7°29'00"E 8.75'
N6°11'07"E 37.46'
R= 1250.00' L= 68.81' Ch= 68.80' S65°09'55"W
N66°32'26"E 90.30'
S41°55'36"W 80.15'
81.10'
S0°54'11"E 5.15'
R= 20.00' L= 39.24' Ch= 33.24' S57°15'00"E
R= 1250.00' L= 56.59' Ch= 56.59' S68°02'21"W
21.62'
N0°54'11"W 106.34'
S0°54'11"E 30.22'
Temp.Esmt.for Slope Construction
Temp.Esmt.for Building Removal
Temp.Esmt.for Entrance & Slope Construction
Temp.Esmt.for Entrance Construction
Temp.Esmt.for Slope & Ditch Construction
Prop.R/W
CENTERLINE

END CONSTRUCTION ENTRANCE RD @ 52+20 STA. 54+84.37

END R/W ENTRANCE RD @ 52+20 STA. 54+90

55+00

For Entrance Road @ 52+20 Plan, See Sheet R13b
For Profile, See Sheet R63

# RIGHT OF WAY PLANS

SCALE: 1"= 30'

MAINLINE R/W DETAIL PLAN SHEET
APPR. RD. @ 52+20

USER: $$$$USER$$$$
DATE: $$$$DATE$$$$
FILE NAME: $$$$design$file$specification$$$$
E-SHEET NAME:

$TIME$ $FILE$

| COUNTY OF | ITEM NO. | SHEET NO. |
|---|---|---|
| BOONE | 6-158.00 | R14 |

R/W REV. NUMBER 2 APRIL 22, 2013
R/W REV. NUMBER 3 AUGUST 14, 2013
R/W REV. NUMBER 7 AUGUST 5, 2014

PREPARED BY _____ DATE _____
CHECKED BY _____ DATE _____
APPROVED BY _____ DATE _____

STA. 47+86.80, 143.02' LT.
1-CBI Ty A

STA. 48+67, 37.92' LT.
1-CBI Ty A
STA. 48+75, 35.33' RT.
1-CBI Ty A

STA. 49+30, 33.00' RT.
1-CBI Ty A
OVERHEAD UTILITY
ELEV. = 892.51

STA. 53+75, 30.50' RT.
1-CBI Ty A

LEFT SIDE OFFSET 20' VERTICALLY

LEFT SIDE OFFSET 20' VERTICALLY

+50
903.67
+00
902.80
2' F.B. SPECIAL DITCH LEFT NORMAL DEPTH

29
398

For Mt. Zion Road No. 1
Profile See Sheet R63

For Entrance Road Rt. of Sta. 52+20
Profile See Sheet R63

18" PIPE
ELEV. = 894.84

214.09 L.F.
OF 18" PIPE
@ So = 0.0100 ft/ft

130.33 L.F.
OF 18" PIPE
@ So = 0.0100 ft/ft

V.P.I. 52+50.00
Elev. 906.92FT
600.00FT V.C.
S.S.D. = 573.66 FT

℄ ENTRANCE RD.
@ STA. 52+20

2.90%

MATCHLINE STA. 54+00

See KY 536 - Mt Zion Rd./Harmony
Roundabout (RAB) Plans

MATCHLINE STA. 46+00

28
397
1.84%

+00
901.60
+50
900.90

50

18" PIPE
ELEV. = 896.20

54.91 L.F. OF 18" PIPE
@ So = 0.0100 ft/ft

170.54 L.F. OF 15" PIPE
@ So = 0.0240 ft/ft

SCALE: 1" = 30' HORIZONTAL
1" = 3' VERTICAL

924 921 918 915 912 909 906 903 900 897 894 891 888

905.9 903.26 | 908.4 903.72 | 910.1 903.81 | 911.9 904.26 | 913.54 904.53 | 914.0 904.64 | 912.1 904.58 | 911.6 904.36 | 914.1 903.97

48+50 | 49+00 | 49+50 | 50+00 | 50+50 | 51+00 | 51+50 | 52+00 | 52+50

913.7 903.42 | 913.9 902.71 | 912.6 901.83

53+00 | 53+50 | 54+00

**RIGHT OF WAY PLANS**

PROFILE SHEET
MAINLINE
STA. 46+00 TO STA. 54+00

USER: $$$$USER$$$$
DATE: $$$$DATE$$$$
FILE NAME: $$$$design$files$specification$$$$
E-SHEET NAME:

$TIME$ $DATE$ $FILE$

| COUNTY OF | ITEM NO. | SHEET NO. |
|---|---|---|
| BOONE | 6-158.00 | R15 |

R/W REV. NUMBER 2 APRIL 22, 2013
R/W REV. NUMBER 3 AUGUST 14, 2013
R/W REV. NUMBER 5 NOVEMBER 13, 2013
R/W REV. NUMBER 6 MAY 22, 2014
R/W REV. NUMBER 7 AUGUST 5, 2014
R/W REV. NUMBER 10 MAY 17, 2016

# RIGHT OF WAY PLANS

DATE
DATE
DATE
PREPARED BY
CHECKED BY
APPROVED BY

USER: $$$$USER$$$$
DATE: $$$$DATE$$$$
FILE NAME: $$$$design$file$specification$$$$
E-SHEET NAME:

## ENTRANCES

| LOCATION | WIDTH (FT) | 8" CONC. ENT. PAVT.(SY) | SURF. AREA (SY) | ASP. SURF. (TONS) | ASP. BASE (TONS) | DGA (TONS) | 6" CONC. ENT. PAVT. | PIPE (DIA. - LENGTH) |
|---|---|---|---|---|---|---|---|---|
| 54+72.63 LT | 18 | 67 | 129 | - | - | 45 | 129 | 15IN.- 44FT. |
| 56+00.00 LT | 12 | 57 | 36 | - | - | 21 | 36 | 15IN.-43FT. |
| 57+00.00 LT | 15 | 57 | 146 | 10 | 19 | 47 | - | 15IN.- 45FT. |
| 51+00.00 LT• | 18 | 47 | 59 | 4 | 7 | 14 | - | NONE |
| 48+03.00 LT•• | 12 | 38 | 109 | 8 | 14 | 25 | - | STORM |
| | | | | | | | | |
| 60+15.00 RT | 12 | 57 | 139 | 10 | 18 | 45 | - | STORM |
| 60+85.00 LT | 12 | 57 | 113 | 8 | 14 | 39 | - | STORM |
| 61+65.00 LT | 12 | 57 | 78 | 5 | 10 | 31 | - | STORM |

• STATIONING OFF OF GOLDEN POND
•• STATIONING OFF OF SYCAMORE

## DITCH CONSTRUCTION

| STATION | SIZE-SHAPE TYPE | LINING TYPE | LINING QUANTITY | D | T |
|---|---|---|---|---|---|
| LT 54+00 TO 54+55 | 2' FB SPECIAL DT | SOD | 65 SY | 1 | |
| LT 54+97 TO 55+87 | 2' FB SPECIAL DT | SOD | 108 SY | 1 | |
| LT 56+28 TO 56+87 | 2' FB SURFACE DT | SOD | 73 SY | 1 | |
| LT 59+50 TO 60+50 | 2' FB SURFACE DT | SOD | 122 SY | 1 | |
| LT 61+11 TO 61+50 | 2' FB SPECIAL DT | SOD | 81 SY | 1 | |
| LT 61+86 TO 62+00 | 2' FB SPECIAL DT | SOD | 16 SY | 1 | |

## DITCH CONSTRUCTION

| STATION | SIZE-SHAPE TYPE | LINING TYPE | LINING QUANTITY | D | T |
|---|---|---|---|---|---|
| RT 57+50 TO 59+85 | 2' FB SURFACE DT | SOD | 257 SY | 1 | |
| RT 60+56 TO 62+00 | 2' FB SURFACE DT | SOD | 162 SY | 1 | |
| | | | | | |
| | | | | | |

For Sycamore Dr. No. 1 Profile See Sheet R64

BEGIN CONSTRUCTION SYCAMORE DR. NO. 1 STA.47+20.00

SAWCUT
Lt. & Rt. Sta. 47+20 Sycamore Dr.
Sawcut 14 L.F.

PLUG PIPE
58' Lt. Sta. 48+43 Sycamore
Plug 24" PVC Pipe - 1 Each

P 40 LEWIS O'NEAL FOWLER & ALMA JO FOWLER (WF) & KEITH FOWLER DB 993 PG 791

P 56 THE DREES COMPANY DB 872 PG 826, DB 914 PG 013

P 42 RUSSELL HAMILTON & DONNA HAMILTON (WF) DB 812 PG 347

P 43 DONALD L. ZACHARY & KAREN L. PHILLIPS (BOTH SINGLE) DB 675 PG 240

P 44 ANNA MAE HORN DB 905 PG 404

P 55 KIMBERLY BATTE (SINGLE) DB 999 PG 162

P 54 ALEX ZAPATA & BRENDA ZAPATA (WF) DB 909 PG 088

P 52 P 52X KATHY A. NANTZ (SINGLE) DB 516 PG 19

P 53 GLEN FRASURE & KAREN FRASURE (WF) DB 454 PG 203

P 57 JAMES D. RICE & GERTRUDE RICE (WF) DB 140 PG 187, DB 140 PG 189

P 58 TOMMY D. RICE (UNMARRIED) DB 778 PG 225

P 46 HAROLD E. PARR, JR. & CYNTHIA L. PARR (WF) DB 674 PG 215

P 47 ROBERT L. FORD & CONNIE S. FORD (WF) DB 592 PG 55

P 45 L. A. PROPERTIES, INC. DB 899 PG 688

P 50 SCOTT E. SKOL (UNMARRIED) DB 952 PG 481

P 51 STEVEN E. RIALS & TRACEY E. RIALS (WF) DB 503 PG 9

P 65 P 65X RALPH M. ADAMS (SINGLE) DB 869 PG 123

P 66 P 66X DARLENE JEAN DUNHOFT & MARK EDWARDS DUNHOFT (HUSB) DB 781 PG 64

P 67 ROGER V. HOLT (SINGLE) DB 447 PG 29

WILLIAM LANE DIVISION

PI STA 47+50.57
Δ= 2°58'07", LT
T= 12.96'
L= 25.90'
R= 500'
E= 0.17'
e= N/A
Runoff= N/A
Runout= N/A

PC Sta47+37.61
PT Sta47+63.51

PI STA 49+18.12
Δ= 1°52'01", LT
T= 8.15'
L= 16.29'
R= 500'
E= 0.07'
e= N/A
Runoff= N/A
Runout= N/A

PC Sta49+09.98
PT Sta49+26.27

PI STA 57+45.51
Δ= 54°45'04", RT
T= 673.15'
L=1242.26'
R= 1300'
E=163.94'
e= 3.44%
Runoff= 134'
Runout= 78'

PC Sta50+88.30

PI STA 51+22.83
Δ= 19°35'27", RT
T= 34.53'
L= 68.38'
R=200'
E=2.96'
e= N/A
Runoff= N/A
Runout= N/A

PI Sta51+56.69

℄ KY 536 STA. 58+80 = ℄ SYC. DR. No.1 STA. 50+00

℄ KY 536 STA. 57+00 = ℄ GOLDEN POND DR. STA. 50+00

FRONTAGE RD. NO. 2

FRONTAGE RD. NO. 3

FRONTAGE RD. NO. 4

DIVERSION NO. 2

MATCHLINE - STA. 54+00

MATCHLINE - STA. 62+00

END CONSTRUCTION GOLDEN POND DR. STA.51+60.00

SAWCUT
Lt. & Rt. Sta. 51+60 Golden Pond Dr.
Sawcut 25 L.F.

For Golden Pond Dr. Profile See Sheet R64

SCALE: 1"= 30'

MAINLINE PLAN SHEET
STA. 54+00 TO STA. 62+00

$TIME$ $FILE$

# RIGHT OF WAY PLANS

| COUNTY OF | ITEM NO. | SHEET NO. |
|---|---|---|
| BOONE | 6-158.00 | R15a |

R/W REV. NUMBER 2 APRIL 22, 2013
R/W REV. NUMBER 3 AUGUST 14, 2013
R/W REV. NUMBER 5 NOVEMBER 13, 2013
R/W REV. NUMBER 6 MAY 22, 2014
R/W REV. NUMBER 10 MAY 17, 2016

RIGHT OF WAY ON THIS PROJECT WAS PURCHASED BY KYTC IN THE NAME OF CITY OF UNION.

RIGHT OF WAY ON THIS PROJECT WAS PURCHASED BY KYTC IN THE NAME OF FISCAL COURT OF BOONE COUNTY.

PREPARED BY ____ DATE ____
CHECKED BY ____ DATE ____
APPROVED BY ____ DATE ____

BEGIN R/W
SYCAMORE DR. NO. 1
STA. 47+04.12

PI STA 47+50.57
Δ= 2°58'07", LT
T= 12.96'
L= 25.90'
R= 500'
E= 0.17'
e= N/A
Runoff= N/A
Runout= N/A

P 40 — LEWIS O'NEAL FOWLER & ALMA JO FOWLER (WF) & KEITH FOWLER DB 993 PG 791

P 56 — THE DREES COMPANY DB 872 PG 826, DB 914 PG 013

P 42 — RUSSELL HAMILTON & DONNA HAMILTON (WF) DB 812 PG 347

P 43 — DONALD L. ZACHARY & KAREN L. PHILLIPS (BOTH SINGLE) DB 675 PG 240

P 44 — ANNA MAE HORN DB 905 PG 404

P 55 — KIMBERLY BATTE (SINGLE) DB 999 PG 162

P 54 — ALEX ZAPATA & BRENDA ZAPATA (WF) DB 909 PG 088

P 52 / P 52X — KATHY A. NANTZ (SINGLE) DB 516 PG 19

P 53 — GLEN FRASURE & KAREN FRASURE (WF) DB 454 PG 203

P 57 — JAMES D. RICE & GERTRUDE RICE (WF) DB 140 PG 187, DB 140 PG 189

P 58 — TOMMY D. RICE (UNMARRIED) DB 778 PG 225

P 46 — HAROLD E. PARR, JR. & CYNTHIA L. PARR (WF) DB 674 PG 215

P 65 / P 65X — RALPH M. ADAMS (SINGLE) DB 869 PG 123

P 66 / P 66X — DARLENE JEAN DUNHOFT & MARK EDWARDS DUNHOFT (HUSB) DB 781 PG 64

P 45 — L. A. PROPERTIES, INC. DB 899 PG 688

P 47 — ROBERT L. FORD & CONNIE S. FORD (WF) DB 592 PG 55

P 50 — SCOTT E. SKOL (UNMARRIED) DB 952 PG 481

P 51 — STEVEN E. RIALS & TRACEY E. RIALS (WF) DB 503 PG 9

P 67 — ROGER V. HOLT (SINGLE) DB 447 PG 29

WILLIAM LANE DIVISION

℄ KY 536 STA. 58+80 = ℄ SYC. DR. No.1 STA. 50+00

℄ KY 536 STA. 57+00 = ℄ GOLDEN POND DR. STA. 50+00

PI STA 49+18.12
Δ= 1°52'01", LT
T= 8.15'
L= 16.29'
R= 500'
E= 0.07'
e= N/A
Runoff= N/A
Runout= N/A

PI STA 51+22.83
Δ= 19°35'27", RT
T= 34.53'
L= 68.38'
R=200'
E=2.96'
e= N/A
Runoff= N/A
Runout= N/A

PI STA 57+45.51
Δ= 54°45'04", RT
T= 673.15'
L=1242.26'
R= 1300'
E=163.94'
e= 3.44%
Runoff= 134'
Runout= 78'

END R/W
GOLDEN POND DR.
STA. 51+65

MATCHLINE - STA. 54+00

MATCHLINE - STA. 62+00

KY 536

Exist. 20' San. Sewer Ease.

Exist. P.D.E.

Exist. R/W

Prop. R/W

Temp. Esmt. for Building Removal & Slope Construction

Temp. Esmt. for Slope Construction

Temp. Esmt. for Entrance & Slope Construction

Temp. Esmt. for Slope, Ditch & Entrance Construction

Temp. Esmt. for Entrance Construction

Temp. Esmt. for Ditch Construction & Building Removal

Perm. Esmt. for Drainage

Perm. Esmt. for San. Sewer

20' Perm. Esmt. for San. Sewer

Temp. Esmt. for Drainage

Temp. Esmt. for Slope & Ditch Construction

Perm. Esmt. for San. Sewer & Drainage

Temp. Esmt. for Slope, Ditch & Entrance Construction

SCALE: 1" = 30'

MAINLINE R/W DETAIL PLAN SHEET
STA. 54+00 TO STA. 62+00

USER: $$$$USER$$$$
DATE: $$$$DATE$$$$
FILE NAME: $$$$design$file$specification$$$$
E-SHEET NAME:

$TIME$ $FILE$

| COUNTY OF | ITEM NO. | SHEET NO. |
|---|---|---|
| BOONE | 6-158.00 | R16 |

R/W REV. NUMBER 2 APRIL 22, 2013
R/W REV. NUMBER 3 AUGUST 14, 2013
R/W REV. NUMBER 7 AUGUST 5, 2014

PREPARED BY ____ DATE ____
CHECKED BY ____ DATE ____
APPROVED BY ____ DATE ____

STA. 55+50, 30.50' RT. 1-CBI Ty A
STA. 55+88.53, 58.85' LT. 1-DBI Ty 10
STA. 56+40, 30.50' RT. 1-CBI Ty A
STA. 56+85.25, 65.92' RT. 1-CBI Ty A
STA. 57+14.74, 65.92' RT. 1-CBI Ty A
STA. 57+75, 30.50' RT. 1-CBI Ty A
STA. 58+30, 30.50' RT. 1-CBI Ty A
STA. 59+00, 30.50' RT. 1-CBI Ty A
STA. 59+25, 50' LT. 1-MH Ty C
STA. 60+50, 30.50' RT. 1-CBI Ty A
STA. 61+10, 52' LT. 1-DBI Ty 15

DATUM: 927, 924, 921, 918, 915, 912, 909, 906, 903, 900, 897, 894, 891, 888, 885, 882, 879

+00 902.80
2' F.B. SPECIAL DITCH LEFT -5.08%
15" ENTRANCE PIPE @ 12.39%
+50 900.26
+50.63 900.24
+94.63 899.19
+00 899.06
2' F.B. SPECIAL DITCH LEFT -2.42%
2' F.B. SPECIAL DITCH LEFT -2.74%
+50 897.69
15" PIPE @ -0.50%
+28.87 892.58
+50 892.48
892.78
2' F.B. SURFACE DITCH LEFT -0.50%
2' F.B. SURFACE DITCH LEFT -12.15%
+86.53 888.04
15" ENTRANCE PIPE @ 8.40%
+21.36 884.26

LEFT SIDE OFFSET 20' VERTICALLY

OVERHEAD UTILITY ELEV. = 908.09

For Golden Pond Dr. & Sycamore Dr. No. 1 Profiles See Sheet R64

V.P.I. 58+50.00
Elev. 889.52 FT
600.00 FT V.C.
S.S.D. = 428.98 FT

℄ GOLDEN POND DRIVE

℄ SYCAMORE DRIVE NO. 1

2' F.B. SPECIAL DITCH LEFT NORMAL DEPTH
+50 900.39
+11.50 899.15
OVERHEAD UTILITY ELEV. = 917.21
77.99 L.F. OF 15" PIPE @ So = 0.0300 ft/ft
STA. 61+85, 52' LT. 1-DBI Ty 15
2' F.B. SPECIAL DITCH LEFT NORMAL DEPTH
+86.50 901.54
+50 893.00
2' F.B. SURFACE DITCH LEFT 5.55%
+50 887.45
192.10 L.F. OF 15" PIPE @ So = 0.0678 ft/ft
15" PIPE ELEV. = 883.57
30" PIPE ELEV. = 882.32
36" PIPE ELEV. = 881.82
OVERHEAD UTILITY ELEV. = 898.12
2' F.B. SURFACE DITCH RIGHT -1.00%
+00 891.88
+50 892.36
2' F.B. SURFACE DITCH RIGHT -0.96%
2' F.B. SURFACE DITCH RIGHT -5.44%
+50 889.16
2' F.B. SURFACE DITCH RIGHT -2.32%
15" ENTRANCE PIPE @ 76.82%
+84.50 888.34
+56.17 859.10
2' F.B. SURFACE DITCH RIGHT 6.20%
185.40 L.F. OF 18" PIPE @ So = 0.0449 ft/ft
+50 886.60
18" PIPE ELEV. = 885.89
15" PIPE ELEV. = 886.14
24" PIPE ELEV. = 883.93
30" PIPE ELEV. = 883.43
146.21 L.F. OF 24" PIPE @ So = 0.0100 ft/ft
68.26 L.F. OF 24" PIPE @ So = 0.0186 ft/ft
53.63 L.F. OF 24" PIPE @ So = 0.0150 ft/ft
65.62 L.F. OF 24" PIPE @ So = 0.0150 ft/ft
18" PIPE ELEV. = 887.49
53.75 L.F. OF 18" PIPE @ So = 0.0200 ft/ft
31.33 L.F. OF 18" PIPE @ So = 0.0150 ft/ft
87.76 L.F. OF 15" PIPE @ So = 0.0250 ft/ft
170.54 L.F. OF 15" PIPE @ So = 0.0240 ft/ft
2.90%
3.30%
59+00

MATCHLINE STA. 54+00
MATCHLINE STA. 62+00

912.6 901.83 | 910.1 900.79 | 906.7 899.59 | 902.23 898.22 | 897.5 896.90 | 893.4 895.84 | 889.1 895.04 | 888.1 894.49 | 887.9 894.20 | 888.1 894.17 | 886.9 894.40 | 884.2 894.89 | 886.6 895.64 | 889.0 896.64 | 893.3 897.90 | 897.6 899.42 | 901.8 901.07

54+00 | 54+50 | 55+00 | 55+50 | 56+00 | 56+50 | 57+00 | 57+50 | 58+00 | 58+50 | 59+00 | 59+50 | 60+00 | 60+50 | 61+00 | 61+50 | 62+00

# RIGHT OF WAY PLANS

SCALE: 1" = 30' HORIZONTAL
1" = 3' VERTICAL

PROFILE SHEET
MAINLINE
STA. 54+00 TO STA. 62+00

USER: $$$$USER$$$$
DATE: $$$$DATE$$$$
FILE NAME: $$$$design$file$specification$$$$
E-SHEET NAME:

$TIME$ $DATE$ $FILE$

# RIGHT OF WAY PLANS

| COUNTY OF | ITEM NO. | SHEET NO. |
|---|---|---|
| BOONE | 6-158.00 | R17 |

R/W REV. NUMBER 2 APRIL 22, 2013
R/W REV. NUMBER 3 AUGUST 14, 2013
R/W REV. NUMBER 5 NOVEMBER 13, 2013
R/W REV. NUMBER 7 AUGUST 5, 2014

PREPARED BY _____ DATE _____
CHECKED BY _____ DATE _____
APPROVED BY _____ DATE _____

**DITCH CONSTRUCTION**

| STATION | SIZE-SHAPE TYPE | LINING TYPE | LINING QUANTITY | D | T |
|---|---|---|---|---|---|
| LT. 62+00 TO 63+00 | 2' FB SPECIAL DT | SOD | | | |
| LT. 66+50 TO 67+00 | 2' FB SURFACE DT | SOD | 44 SY | 1 | |
| LT. 67+00 TO 67+50 | 2' FB SURFACE DT | SOD | 44 SY | 1 | |

**ENTRANCES**

| LOCATION | WIDTH (FT) | 8" CONC. ENT. PAVT.(SY) | SURF. AREA (SY) | ASP. SURF. (TONS) | ASP. BASE (TONS) | DGA (TONS) | 6" CONC. ENT. PAVT. | PIPE (DIA. - LENGTH) |
|---|---|---|---|---|---|---|---|---|
| 51+25.00 RT • | 12 | 38 | 16 | 1 | 2 | 12 | - | STORM |
| 51+60.06 RT • | 12 | 38 | 4 | 1 | 1 | 10 | - | STORM |
| 63+21.00 LT | 14 | 60 | 182 | 13 | 23 | 56 | - | STORM |
| 63+78.00 RT | 12 | 57 | 99 | - | - | 36 | 99 | STORM |
| 64+73.00 LT | 29 | 85 | 134 | 9 | 17 | 50 | - | NONE |
| 65+27.00 RT | 12 | 57 | 189 | 13 | 23 | 57 | - | NONE |
| 65+35.09 LT | 16 | 63 | 101 | - | - | 38 | 101 | NONE |
| 66+01.50 LT | 19 | 68 | 76 | 5 | 10 | 33 | - | NONE |
| 66+56.00 RT | 12 | 57 | 76 | - | - | 31 | 76 | STORM |
| 47+46.17 LT •• | 12 | 35 | - | - | - | 8 | | NONE |
| 69+81.50 RT | 12 | 57 | 89 | 6 | 11 | 34 | | 15IN. - 44FT. |

• STATIONING OFF OF INDIAN HILL
•• STATIONING OFF OF SYCAMORE

BEGIN CONSTRUCTION
SYCAMORE DR. NO. 2
STA.47+20.00

For Sycamore Dr. No. 2
Profile See Sheet R65

℄ KY 536 STA. 62+43.16 =
℄ INDIAN HILL DR. STA. 50+00

PI STA 47+67.76
Δ= 16°19'53", LT
T= 28.70'
L= 57.01'
R= 200'
E= 2.05'
e= N/A
Runoff= N/A
Runout= N/A

PI STA 72+83.85
Δ= 28°23'47", LT
T= 328.91'
L= 644.29'
R= 1300'
E= 40.96'
e= 3.44%
Runoff= 134'
Runout= 78'

PI STA 57+45.51
Δ= 54°45'04", RT
T= 673.15'
L= 1242.46'
R= 1300'
E= 163.94'
e=3.44%
Runoff= 134'
Runout= 78'

For Indian Hill Dr.
Profile See Sheet R65

END CONSTRUCTION
INDIAN HILL DR.
STA.52+00.00

℄ KY 536 STA. 68+50 =
℄ SYC. DR. NO.2 STA. 50+00

MATCHLINE - STA. 62+00

MATCHLINE - STA. 70+00

SCALE: 1"= 30'

MAINLINE PLAN SHEET
STA. 62+00 TO STA. 70+00

USER: $$$$USER$$$$
DATE: $$$$DATE$$$$
FILE NAME: $$$$design$file$specification$$$$
E-SHEET NAME:
$TIME$ $FILE$

# RIGHT OF WAY PLANS

| COUNTY OF | ITEM NO. | SHEET NO. |
|---|---|---|
| BOONE | 6-158.00 | R17a |

R/W REV. NUMBER 2 APRIL 22, 2013
R/W REV. NUMBER 3 AUGUST 14, 2013
R/W REV. NUMBER 5 NOVEMBER 14, 2013

PREPARED BY ____ DATE ____
CHECKED BY ____ DATE ____
APPROVED BY ____ DATE ____

BEGIN R/W SYCAMORE DR. NO. 2 STA. 47+10

RIGHT OF WAY ON THIS PROJECT WAS PURCHASED BY KYTC IN THE NAME OF CITY OF UNION.

RIGHT OF WAY ON THIS PROJECT WAS PURCHASED BY KYTC IN THE NAME OF FISCAL COURT OF BOONE COUNTY.

PI STA 57+45.51
Δ= 54°45'04", RT
T= 673.15'
L= 1242.46'
R= 1300'
E= 163.94'
e= 3.44%
Runoff= 134'
Runout= 78'

PI STA 47+67.76
Δ= 16°19'53", LT
T= 28.70'
L= 57.01'
R= 200'
E= 2.05'
e= N/A
Runoff=N/A
Runout=N/A

PI STA 72+83.85
Δ= 28°23'47", LT
T= 328.91'
L= 644.29'
R= 1300'
E= 40.96'
e= 3.44%
Runoff= 134'
Runout= 78'

℄ KY 536 STA. 62+43.16 = ℄ INDIAN HILL DR. STA. 50+00

℄ KY 536 STA. 68+50 = ℄ SYC. DR. No.2 STA. 50+00

END R/W INDIAN HILL DR. STA.52+10

P 58 — TOMMY D. RICE (UNMARRIED) DB 778 PG 225

P 59 — DENNIS H. PING & ELIZABETH ANN PING (WF) DB 230 PG 104 DB 533 PG 303

P 60 — WANDA L. KONKRIGHT (UNMARRIED) DB 855 PG 801

P 61 — BRANDON C. BOWLDS (UNMARRIED) DB 764 PG 154

P 62 — DOUGLAS PERRY & LINDA PERRY (WF) DB 350 PG 188

P 63 — MICHIELENE FERGUSON (UNMARRIED) DB 736 PG 295

P 64 — PAUL Q. PAOLETTI (UNMARRIED) DB 970 PG 183

P 66 / P 66X — DARLENE JEAN DUNHOFT & MARK EDWARDS DUNHOFT (HUSB) DB 781 PG 64

P 67 — ROGER V. HOLT (SINGLE) DB 447 PG 29

P 68 — JOSEPH GERARD KUNKEL, JR. (UNMARRIED) DB 990 PG 835

P 69 — LARRY HARPER & SHIRLEY HARPER (WF) DB 215 PG 158

P 70 — CITY OF UNION, KENTUCKY DB 472 PG 121

P 71 — STEVEN D. NUGENT & JACLYN L. NUGENT (WF) DB 975 PG 970

P 72 — STEVE GADD & TINA GADD (WF) DB 911 PG 665

P 73 — GREGORY L. BURKLO & BARBARA J. BURKLO DB 502 PG 53

P 75 — JACOB R. PARKER (UNMARRIED) DB 947 PG 756

P 87 — DENNIS J. MATHIS & BRENDA J. MATHIS (WF) DB 402 PG 69

SYCAMORE DR. NO. 2

MAINLINE - STA. 62+00

MAINLINE - STA. 70+00

SCALE: 1"= 30'

MAINLINE R/W DETAIL PLAN SHEET
STA. 62+00 TO STA. 70+00

USER: $$$$USER$$$$
DATE: $$$$DATE$$$$
FILE NAME: $$$$design$$file$specification$$$$
E-SHEET NAME:

$TIME$ $FILE$

| COUNTY OF | ITEM NO. | SHEET NO. |
|---|---|---|
| BOONE | 6-158.00 | R18 |

R/W REV. NUMBER 3 AUGUST 14, 2013

PREPARED BY ____ DATE ____
CHECKED BY ____ DATE ____
APPROVED BY ____ DATE ____

DATUM

933 930 927 924 921 918 915 912 909 906 903 900 897 894 891 888

STA. 62+41.41, 65.77' RT.
1-CBI Ty A

STA. 62+70.91, 63.06' RT.
1-CBI Ty A

STA. 63+14.62, 30.50' RT.
1-CBI Ty A

STA. 64+30, 56' RT.
1-DBI Ty 15

STA. 64+50, 30.50' LT.
1-CBI Ty A

STA. 64+50, 30.50' RT.
1-CBI Ty A

STA. 66+25, 32.17' LT.
1-CBI Ty A

STA. 66+25, 32.17' RT.
1-CBI Ty A

STA. 68+65, 50' RT.
1-MH Ty B

STA. 68+65, 60' LT.
1-MH Ty B

STA. 68+88, 30.50' LT.
1-CBI Ty A

LEFT SIDE OFFSET 20' VERTICALLY

THESE TWO OFFSET 22' VERTICALLY

℄ SYCAMORE DRIVE NO. 2

MATCHLINE STA. 70+00

MATCHLINE STA. 62+00

℄ INDIAN HILL DRIVE

For Indian Hill Dr. & Sycamore Dr. No. 2 Profiles See Sheet R65

OVERHEAD UTILITY ELEV. = 928.17

OVERHEAD UTILITY ELEV. = 924.25

+00 905.10

2' F.B. SPECIAL DITCH LEFT NORMAL DEPTH

370.28 L.F. OF 15" PIPE @ So = 0.0160 ft/ft

OVERHEAD UTILITY ELEV. = 929.98

2' F.B. SURFACE DITCH LEFT -4.72%

+00 911.68

+50 914.04

2' F.B. SURFACE DITCH LEFT -6.34%

2+50 908.51

18" PIPE ELEV. = 907.61

135.24 L.F. OF 15" PIPE @ So = 0.0300 ft/ft

36.11 L.F. OF 15" PIPE @ So = 0.2775 ft/ft

3.30%

15" PIPE ELEV. = 900.06

18" PIPE ELEV. = 899.81

15" ENTRANCE PIPE @ 3.43%

2' F.B. SURFACE DITCH RIGHT 3.51%

+58.54 916.77

2' F.B. SURFACE DITCH RIGHT 8.82%

+50 916.47

+75.84 909.93

+00 910.09

2' F.B. SPECIAL DITCH RIGHT 4.95%

+31.50 906.70

+00 906.98

2' F.B. SPECIAL DITCH RIGHT -1.00%

+28.50 906.70

31.11 L.F. OF 15" PIPE @ So = 0.0390 ft/ft

18" PIPE ELEV. = 906.96

240.66 L.F. OF 18" PIPE @ So = 0.0115 ft/ft

18" PIPE ELEV. = 904.21

+20 899.26

2' F.B. SURFACE DITCH RIGHT 6.20%

135.38 L.F. OF 15" PIPE @ So = 0.0390 ft/ft

50.88 L.F. OF 15" PIPE @ So = 0.0390 ft/ft

15" PIPE ELEV. = 895.72

188.40 L.F. OF 18" PIPE @ So = 0.0449 ft/ft

18" PIPE ELEV. = 894.21

31.48 L.F. OF 18" PIPE @ So = 0.0400 ft/ft

# RIGHT OF WAY PLANS

SCALE: 1" = 30' HORIZONTAL
1" = 3' VERTICAL

| 62+00 | 62+50 | 63+00 | 63+50 | 64+00 | 64+50 | 65+00 | 65+50 | 66+00 | 66+50 | 67+00 | 67+50 | 68+00 | 68+50 | 69+00 | 69+50 | 70+00 |
|---|---|---|---|---|---|---|---|---|---|---|---|---|---|---|---|---|
| 901.8 | 903.46 | 906.4 | 909.3 | 911.5 | 913.7 | 915.8 | 917.0 | 917.5 | 912.6 | 910.9 | 907.2 | 905.3 | 906.2 | 909.4 | 910.7 | 913.0 |
| 901.07 | 902.72 | 904.37 | 906.02 | 907.67 | 909.28 | 910.78 | 912.19 | 913.51 | 914.73 | 915.86 | 916.89 | 917.82 | 918.66 | 919.41 | 920.06 | 920.61 |

PROFILE SHEET
MAINLINE
STA. 62+00 TO STA. 70+00

USER: $$$$USER$$$$
DATE: $$$$DATE$$$$
FILE NAME: $$$$design$file$specification$$$$
E-SHEET NAME:

$TIME$ $DATE$ $FILE$

# RIGHT OF WAY PLANS

| COUNTY OF | ITEM NO. | SHEET NO. |
|---|---|---|
| BOONE | 6-158.00 | R19 |

R/W REV. NUMBER 3 AUGUST 14, 2013

PREPARED BY ____ DATE ____
CHECKED BY ____ DATE ____
APPROVED BY ____ DATE ____

USER: $$$$USER$$$$
DATE: $$$$DATE$$$$
FILE NAME: $$$$design$file$specification$$$$
E-SHEET NAME:

$TIME$ $FILE$

GREGORY L. BURKLO & BARBARA J. BURKLO DB 502 PG 53 (P 73)

GEORGE L. ALLEN & SUN ALLEN DB 957 PG 671 (P 74)

VICTOR W. OSBORNE & RUTH A. OSBORNE (WF) DB 956 PG 552 (P 79)

ELIZABETH BOWLING (SINGLE) DB 334 PG 268 (P 80)

BERTHA R. SHEPHERD DB 202 PG 662 (P 82)

PI STA 72+83.85
Δ= 28°23'47", LT
T= 328.91'
L= 644.29'
R= 1300'
E= 40.96'
e= 3.44%
Runoff= 134'
Runout= 78'

75+00

PT STA 75+99.24

DIVERSION NO. 3

FRONTAGE RD. NO. 7

FRONTAGE RD. NO. 8

FRONTAGE RD. NO. 6

MATCHLINE - STA. 70+00

MATCHLINE - STA. 78+00

KENNETH F. SHELL & SALLY F. SHELL (WF) DB 486 PG 181 (P 76)

GEORGE L. & SUN ALLEN (H&W) DB 880 PG 968 (P 92)

KENNETH W. BRADLEY & DARLENE V. BRADLEY (WF) DB 875 PG 466 (P 77)

ROBERT L. DICKERSON & ELIZABETH A. DICKERSON (WF) DB 986 PG 107 (P 78)

ALISON THIESSEN & KENNETH THIESSEN (W&M) DB 770 PG 292 (P 85)

RICHARD M. HANSER & TRACY HANSER (WF) DB 680 PG 015 (P 93)

℄ KY 536 STA. 73+34.74 = ℄ RUSSWILL LANE STA. 50+00

51+00

52+00

S83°33'20"E

N68°02'53"E

END CONSTRUCTION
RUSSWILL LANE
STA. 52+50.00

For Russwill Lane Profile See Sheet R65

| DITCH CONSTRUCTION | | | | | |
|---|---|---|---|---|---|
| STATION | SIZE-SHAPE TYPE | LINING TYPE | LINING QUANTITY | D | T |
| RT 70+00 TO 71+75 | 2' FB SURFACE DT | SOD | 124 SY | 1 | |
| RT 71+75 TO 72+50 | SPECIAL V DITCH | SOD | 67 SY | 1 | |
| | | | | | |
| | | | | | |

ENTRANCES

| LOCATION | WIDTH (FT) | 8" CONC. ENT. PAVT.(SY) | SURF. AREA (SY) | ASP. SURF. (TONS) | ASP. BASE (TONS) | DGA (TONS) | 6" CONC. ENT. PAVT. | PIPE (DIA. - LENGTH) |
|---|---|---|---|---|---|---|---|---|
| 71+41.00 LT | 12 | 57 | 127 | 9 | 16 | 42 | - | NONE |
| 73+06.00 LT | 18 | 67 | 106 | - | - | 40 | 106 | NONE |
| 50+97.65 RT • | 19.9 | 47 | 106 | - | - | 35 | 106 | NONE |
| 51+18.08 LT • | 20 | 47 | 51 | - | - | 22 | 51 | NONE |
| 73+49.00 LT | 12 | 57 | 86•• | - | - | 13 | - | NONE |
| 74+70.03 LT | 18 | 67 | 84 | 6 | 10 | 35 | - | STORM |
| 76+83.00 RT | 12 | 57 | 151 | 10 | 19 | 48 | 151 | NONE |
| 77+87.11 RT | 17 | 65 | 107 | - | - | 10 | 107 | NONE |

• STATIONING OFF OF RUSSWILL LANE
••THIS FINAL ENTRANCE WILL BE SEEDED.

SCALE: 1"= 30'

MAINLINE PLAN SHEET
STA. 70+00 TO STA. 78+00

| COUNTY OF | ITEM NO. | SHEET NO. |
|---|---|---|
| BOONE | 6-158.00 | R19a |

R/W REV. NUMBER 6 MAY 20, 2014

RIGHT OF WAY ON THIS PROJECT WAS PURCHASED BY KYTC IN THE NAME OF CITY OF UNION.

RIGHT OF WAY ON THIS PROJECT WAS PURCHASED BY KYTC IN THE NAME OF FISCAL COURT OF BOONE COUNTY.

PREPARED BY ____ DATE ____
CHECKED BY ____ DATE ____
APPROVED BY ____ DATE ____

P 73 GREGORY L. BURKLO & BARBARA J. BURKLO DB 502 PG 53

P 74 GEORGE L. ALLEN & SUN ALLEN DB 951 PG 671

P 79 VICTOR W. OSBORNE & RUTH A. OSBORNE (WF) DB 956 PG 552

P 80 ELIZABETH BOWLING (SINGLE) DB 334 PG 268

P 82 BERTHA R. SHEPHERD DB 202 PG 662

PI STA 72+83.85
Δ= 28°23'47", LT
T= 528.91'
L= 644.29'
R= 1300'
E= 40.96'
e= 3.4%
Runoff= 134'
Runout= 78'

75+00

PT STA 75+99.24

MATCHLINE - STA. 70+00

MATCHLINE - STA. 78+00

KY 536

Temp.Esmt.for Building Removal, Ditch and Slope Construction

Temp.Esmt.for Entrance and Slope Construction

Temp.Esmt.for Slope and Construction

Prop.R/W

Exist. R/W

R= 1250.00' L= 94.16' Ch= 94.14' S85°42'49"E

R= 1250.00' L= 91.14' Ch= 91.12' S89°57'37"E

R= 1250.00' L= 179.60' Ch= 179.45' N83°50'05"E

R= 1250.00' L=166.31' C=166.19' N75°54'24"E

R=1250.00' L=88.29' C=88.27' N70°04'18"E

N83°06'51"W 94.03'

N83°06'51"W 49.45'

S6°55'17"W 4.59'

N0°42'21"W 13.99'

N9°33'46"W 13.33'

S71°13'58"W 133.25'

S71°13'58"W 125.12'

N10°23'40"W 0.65'

N10°23'40"W 4.56'

N68°02'53"E 37.49'

N68°02'53"E 176.87'

S71°13'58"W 175.15'

N70°53'32"E 149.98'

N71°27'03"E 150.02'

S68°02'53"W 193.20'

S68°02'53"W 106.69'

S82°52'37"E 105.42'

N4°09'45"E 53.27'

N4°09'45"E 57.98'

S83°33'20"E

N4°09'45"E 76.88'

N71°27'03"E 219.54'

S2°32'50"E 57.13'

N4°42'09"E 50.97'

N68°02'53"E

S40°33'55"W 46.76'

S4°09'45"W

N 4°09'45"E 172.84' Exist. & Prop. R/W

Exist. & Prop. R/W 109.19'

R= 580.00' L=42.91' C=42.90' N85°14'01"W

R= 551.32' L= 196.87' Ch= 195.83' N87°38'22"E

R= 580.00' L= 182.32' Ch= 181.57' S83°38'29"W

R= 580.00' L= 34.45' Ch= 34.45' S72°56'04"W

R= 1350.00' L= 28.81' Ch= 28.81' S78°32'33"W

R= 1350.00' L= 39.18' Ch= 39.18' S68°52'47"W

R= 1350.00' L= 193.68' Ch= 193.51' S73°49'16"W

R= 1350.00' L= 281.46' Ch= 280.95' S88°12'44"W

R= 1350.00' L= 20.97' Ch= 20.97' S8°47'40"W

N40°48'04"W 29.06'

℄ KY 536 STA. 73+34.74 =
℄ RUSSWILL LANE STA. 50+00

51+00

52+00

Temp.Esmt.for Entrance and Slope Construction

Temp.Esmt.for Slope Construction and Building Removal

Temp.Esmt.for Slope Construction

END R/W
RUSSWILL LANE
STA.52+65

P 87 KENNETH F. SHELL & SALLY F. SHELL (WF) DB 486 PG 181

P 92 GEORGE L. ALLEN & SUN ALLEN (H&W) DB 880 PG 968

P 93 RICHARD M. HANSER & TRACY HANSER (WF) DB 680 PG 015

P 77 KENNETH W. BRADLEY & DARLENE V. BRADLEY (WF) DB 875 PG 466

P 78 ROBERT L. DICKERSON & ELIZABETH A. DICKERSON (WF) DB 986 PG 107

P 85 ALISON THIESSEN & KENNETH THIESSEN (W&H) DB 770 PG 292

# RIGHT OF WAY PLANS

MAINLINE R/W DETAIL PLAN SHEET
STA. 70+00 TO STA. 78+00

SCALE: 1"= 30'

USER: $$$$USER$$$$
DATE: $$$$DATE$$$$
FILE NAME: $$$$design$file$specification$$$$
E-SHEET NAME:

$TIME$ $FILE$

| COUNTY OF | ITEM NO. | SHEET NO. |
|---|---|---|
| BOONE | 6-158.00 | R20 |

R/W REV. NUMBER 3 AUGUST 14, 2013

PREPARED BY DATE
CHECKED BY DATE
APPROVED BY DATE

STA. 70+25, 30.50' LT.
1-CB1 Ty A

STA. 73+03.48, 53.95' RT.
1-DB1 Ty 13

STA. 73+34.62, 56.75' RT.
1-DB1 Ty 13

STA. 73+75, 30.50' LT.
1-CB1 Ty A

STA. 75+00, 30.50' LT.
1-CB1 Ty A

STA. 76+40, 30.50' LT.
1-CB1 Ty A

OVERHEAD UTILITY
ELEV. = 946.26

OVERHEAD UTILITY
ELEV. = 941.19

OVERHEAD UTILITY
ELEV. = 934.90

LEFT SIDE
OFFSET 15'
VERTICALLY

83

102

103

104

18" PIPE
ELEV. = 915.72

3.30%

135.24 L.F. OF 15" PIPE @ So = 0.0300 ft/ft

For Russwill Lane Profile
See Sheet R65

121.86 L.F. OF 18" PIPE @ So = 0.0050 ft/ft

137.50 L.F. OF 18" PIPE @ So = 0.0200 ft/ft

260.00 L.F. OF 18" PIPE @ So = 0.0200 ft/ft

V.P.I. 72+00.00
Elev. 934.07FT
1600.00FT V.C.
S.S.D. = 752.40 FT

+75
921.86

+50
922.82

100

101

℄ RUSSWILL LANE

2' F.B. SURFACE
DITCH RIGHT
3.62%

SPECIAL "V"
DITCH RIGHT
1.42%

+50
920.08

+00.26
918.28

MATCHLINE STA. 70+00

82.59 L.F. OF 18" PIPE @ So = 0.0100 ft/ft

18" PIPE
ELEV. = 917.06

MATCHLINE STA. 78+00

942 939 936 933 930 927 924 921 918 915 912 909 906 903 900 897 894 891 888

913.0 920.61 — 70+00
914.3 921.07 — 70+50
915.1 921.43 — 71+00
915.8 921.70 — 71+50
917.6 921.87 — 72+00
920.06 921.95 — 72+50
920.9 921.93 — 73+00
922.1 921.82 — 73+50
922.1 921.61 — 74+00
921.9 921.31 — 74+50
920.9 920.91 — 75+00
919.2 920.41 — 75+50
917.5 919.82 — 76+00
915.8 919.14 — 76+50
915.1 918.36 — 77+00
914.3 917.48 — 77+50
912.5 916.51 — 78+00

**RIGHT OF WAY PLANS**

SCALE: 1" = 30' HORIZONTAL
1" = 3' VERTICAL

PROFILE SHEET
MAINLINE
STA. 70+00 TO STA. 78+00

USER: $$$$USER$$$$
DATE: $$$$DATE$$$$
FILE NAME: $$$$design$file$specification$$$$
E-SHEET NAME:

$TIME$ $DATE$ $FILE$

# RIGHT OF WAY PLANS

| COUNTY OF | ITEM NO. | SHEET NO. |
|---|---|---|
| BOONE | 6-158.00 | R21 |

R/W REV. NUMBER 2 APRIL 22, 2013
R/W REV. NUMBER 5 NOVEMBER 13, 2013
R/W REV. NUMBER 6 MAY 22, 2014

| DITCH CONSTRUCTION | | | | | |
|---|---|---|---|---|---|
| | SIZE-SHAPE | LINING | | | |
| STATION | TYPE | TYPE | QUANTITY | D | T |
| LT 82+50 TO 86+94 | 2' FB SPECIAL DT | | | | |
| | | | | | |
| | | | | | |
| | | | | | |

PREPARED BY ____ DATE ____
CHECKED BY ____ DATE ____
APPROVED BY ____ DATE ____

P 82 BERTHA R. SHEPHERD DB 202 PG 662

P 83 ALFRED L. GAMBILL & MARY E. GAMBILL (BROTHER & SISTER) DB 240 PG 33

P 83X

P 84 ALFRED L. GAMBILL & BONILEE F. GAMBILL (H&W) DB 178 PG 415

P 85 ALISON THIESSON & KENNETH THIESSEN (W&H) DB 770 PG 292

P 86 JOCELYN HALTERMON & RICHARD HALTERMON (W&H) DB 770 PG 288 DB 346 PG 121

P 89 CECIL PETERS & SHIRLEY PETERS (WF) DB 861 PG 885

P 90 GARNETTE LOUISE MAGEE DB 166 PG 489

P 94 KEITH A. SCIARRA (UNMARRIED) DB 989 PG 769

P 95 CHRISTOPHER P. MAYLEBEN & SARAH C. MAYLEBEN (WF) DB 987 PG 866

P 96 THOMAS W. BECHTOL & TINA M. BECHTOL (WF) DB 949 PG 717

P 97 DILIPKUMAR J. PATEL & RANJANBEN D. PATEL (WF) DB 1015 PG 845

P 111 ERPENBECK INVESTMENT PROPERTIES LLC. DB 914 PG 620

80+00

85+00

FRONTAGE RD. NO. 9

FRONTAGE RD. NO. 8

MATCHLINE - STA. 78+00

MATCHLINE - STA. 87+00

TEMP. CONN.

HAMPSHIRE

Rt. Sta. 83+82.29 Construct 6-4' wide concrete steps with 8.5 L.F. Handrail Type A 1.6 C.Y. Conc. Class A for Steps and 2.3 S.Y. Sidewalk, 4" Concrete

PT Sta 52+73.53

| ENTRANCES | | | | | | | | |
|---|---|---|---|---|---|---|---|---|
| LOCATION | WIDTH (FT) | 8" CONC. ENT. PAVT.(SY) | SURF. AREA (SY) | ASP. SURF. (TONS) | ASP. BASE (TONS) | DGA (TONS) | 6" CONC. ENT. PAVT. | PIPE (DIA. - LENGTH) |
| 80+00.00 LT | 12 | 57 | 175 | - | - | 53 | 175 | STORM |
| 80+65.00 RT | 16 | 63 | 100 | - | - | 42 | 100 | NONE |
| 83+31.00 LT | 16 | 63 | 83 | - | - | 34 | 83 | STORM |
| 85+43.00 LT | 12 | 57 | 90 | 6 | 11 | 34 | - | 15IN. - 32FT. |

SCALE: 1"= 30'

MAINLINE PLAN SHEET
STA. 78+00 TO STA. 87+00

USER: $$$$USER$$$$
DATE: $$$$DATE$$$$
FILE NAME: $$$$design$files$specification$$$$
E-SHEET NAME:

$TIME$ $FILE$

# RIGHT OF WAY PLANS

RIGHT OF WAY ON THIS PROJECT WAS PURCHASED BY KYTC IN THE NAME OF CITY OF UNION.

RIGHT OF WAY ON THIS PROJECT WAS PURCHASED BY KYTC IN THE NAME OF FISCAL COURT OF BOONE COUNTY.

| COUNTY OF | ITEM NO. | SHEET NO. |
|---|---|---|
| BOONE | 6-158.00 | R21a |

R/W REV. NUMBER 2 APRIL 22, 2013
R/W REV. NUMBER 5 NOVEMBER 13, 2013
R/W REV. NUMBER 6 MAY 22, 2014

PREPARED BY ____ DATE ____
CHECKED BY ____ DATE ____
APPROVED BY ____ DATE ____

P 82 BERTHA R. SHEPHERD DB 202 PG 662

P 83 ALFRED L. GAMBILL & MARY E. GAMBILL (BROTHER & SISTER) DB 240 PG 33

P 83X

P 84 ALFRED L. GAMBILL & BONILEE F. GAMBILL (H&W) DB 178 PG 415

P 85 ALISON THIESSEN & KENNETH THIESSEN (W&H) DB 770 PG 292

P 86 JOCELYN HALTERMON & RICHARD HALTERMON (W&H) DB 770 PG 288 DB 346 PG 121

P 89 CECIL PETERS & SHIRLEY PETERS (WF) DB 861 PG 885

P 90 GARNETTE LOUISE MAGEE DB 166 PG 489

P 94 KEITH A. SCIARRA (UNMARRIED) DB 989 PG 769

P 95 CHRISTOPHER P. MAYLEBEN & SARAH C. MAYLEBEN (WF) DB 987 PG 866

P 96 THOMAS W. BECHTOL & TINA M. BECHTOL (WF) DB 949 PG 717

P 97 DILIPKUMAR J. PATEL & RANJANBEN D. PATEL (WF) DB 1015 PG 845

P 111 ERPENBECK INVESTMENT PROPERTIES LLC. DB 914 PG 620

P 113 THE DREES COMPANY DB 874 PG 056

MATCHLINE - STA. 78+00

MATCHLINE - STA. 87+00

80+00

85+00

KY 536

N68°02'53"E

Prop.R/W

Exist. R/W

Temp.Esmt.for Slope Construction and Building Removal

Temp.Esmt.for Entrance and Slope Construction

Temp.Esmt.for Slope Construction

Exist. & Prop. R/W

Exist. 20' San. Sewer Esmt.

Exist. 10 ft. Sidewalk Esmt.

Exist. H0A Open Space Landscape & Sidewalk Esmt.

Exist. 20' Storm Sewer & Safety Swale Esmt.

Exist. 15' Util. Ease.

Exist. San. Sewer Esmt.

HAMPSHIRE

N10°23'40"E 182.39

N86°05'20"E 136.30

S4°50'40"W 182.90

S10°23'40"E 14.49

N68°02'53"E 97.21'

S71°13'58"W 44.06'

N4°50'40"E 20.74'

R= 1480.00' L= 46.81' Ch= 46.81' S70°19'36"W

N68°02'53"E 270.56'

R= 1480.00' L= 217.00' Ch= 216.80' S65°13'12"W

S61°01'11"W 63.84'

N61°01'11"E 50.07'

N61°01'11"E 65.83'

R= 3580.00' L= 136.44' Ch= 136.43' S59°55'40"W

N60°48'20"E 298.04'

N58°01'03"E 98.68'

R= 3580.00' L= 175.47' Ch= 175.46' S57°25'55"W

R= 8980.00' L= 43.79' Ch= 43.79' S55°53'17"W

N56°24'30"E 125.30'

R= 5353.13' L= 54.75' Ch= 54.75' S55°06'58"W

S34°35'54"E 9.14'

N55°37'08"E 38.13'

N70°53'32"E 149.98'

N68°09'51"E 114.51'

N59°59'37"E 126.96'

N4°24'35"E 62.63'

R= 62.07'

N68°10'55"E 22.15'

N19°34'07"W 38.09'

S68°02'53"W 193.23'

S68°02'53"W 214.19'

S69°05'59"W 634.63'

Prop.R/W 142.86'

+50.14 228.69

+79.74 186.48

+25.87 110.00

+32.02 92.00

+45.64 64.52

+74.69 59.25

+10.81 50.00

+01.46 31.49

+13.60 50.00

+10.70 35.80

+54.69 33.35

+00 61.50

+92 150.00

+40 130.00

+26 109.00

+25 61.50

+18 42.19

+40.91 5.61

+81.36 50.00

+31.05 56.13

+41.06 75.00

+00 100.00

+00 80.00

+50 85.00

+50 105.00

+31.45 83.45

+34.41 103.46

+10 120.00

+36.58 43.19

+33.75 60.37

+97.98 135.00

+03.91 115.78

+44.71 133.92

+46.71 125.00

+56.47 85.65

+93.71 93.86

+98.07 146.17

+78.59 111.89

+00.74 11.94

+15.21 12.18

+99.16 50.00

+13.35 50.00

+00.97 75.00

+11.77 53.19

+84.19 54.52

+95.36 74.99

+75.76 58.03

+75.45 74.96

+77.17 61.73

+76.66 77.90

+10 100.00

+05 110.00

+97.08 100.00

+55.00 100.00

+45 75.00

+15 125.00

SCALE: 1"= 30'

MAINLINE R/W DETAIL PLAN SHEET
STA. 78+00 TO STA. 87+00

USER: $$$$USER$$$$
DATE: $$$$DATE$$$$
FILE NAME: $$$$design$file$specification$$$$
E-SHEET NAME:

$TIME$ $FILE$

| COUNTY OF | ITEM NO. | SHEET NO. |
|---|---|---|
| BOONE | 6-158.00 | R22 |

DATUM

927 / 924 / 921 / 918 / 915 / 912 / 909 / 906 / 903 / 900 / 897 / 894 / 891 / 888 / 885 / 882

LEFT SIDE OFFSET 15' VERTICALLY

OVERHEAD UTILITY ELEV. = 936.14 10 FT ABOVE DATUM

OVERHEAD UTILITY ELEV. = 928.58

OVERHEAD UTILITY ELEV. = 927.01

OVERHEAD UTILITY ELEV. = 933.78 10 FT ABOVE DATUM

106 — STA. 79+00, 30.50' LT. 1-CB1 Ty A; STA. 79+00, 30.50' RT. 1-CB1 Ty A

108 — STA. 81+50, 30.50' LT. 1-CB1 Ty A; STA. 81+50, 30.50' RT. 1-CB1 Ty A

109 — STA. 83+50, 30.50' LT. 1-CB1 Ty A; STA. 83+50, 30.50' RT. 1-CB1 Ty A

111 — STA. 85+75, 30.50' LT. 1-CB1 Ty A; STA. 85+75, 41.50' RT. 1-CB1 Ty A

STA. 86+86, 30.50' LT. 1-CB1 Ty A; STA. 87+00, 58.5' LT. 1-DB1 Ty 3; STA. 87+00, 30.50' RT. 1-CB1 Ty A

105 — 18" PIPE ELEV. = 907.76

107 — 18" PIPE ELEV. = 900.95

110 — 18" PIPE ELEV. = 895.35

112 — 15" PIPE ELEV. = 885.14; 18" PIPE ELEV. = 884.89; 24" PIPE ELEV. = 884.39

113 — 15" PIPE ELEV. = 885.80; 18" PIPE ELEV. = 885.55

114

129

18" PIPE ELEV. = 905.95

18" PIPE ELEV. = 900.30

18" PIPE ELEV. = 894.70

24" PIPE ELEV. = 894.20

260 L.F. OF 18" PIPE @ So = 0.0200 ft/ft

250.00 L.F. OF 18" PIPE @ So = 0.0226 ft/ft

200.00 L.F. OF 18" PIPE @ So = 0.0280 ft/ft

225.00 L.F. OF 24" PIPE @ So = 0.0258 ft/ft

111.00 L.F. OF 24" PIPE @ So = 0.0361 ft/ft

125.00 L.F. OF 15" PIPE @ So = 0.0254 ft/ft

-2.80%

2' F.B. SPECIAL DITCH LEFT NORMAL DEPTH

+50 900.18

+29 895.17

+61 894.27

+93.83 890.56

MATCHLINE STA. 78+00

MATCHLINE STA. 87+00

SCALE: 1" = 30' HORIZONTAL
1" = 3' VERTICAL

| | 78+00 | 78+50 | 79+00 | 79+50 | 80+00 | 80+50 | 81+00 | 81+50 | 82+00 | 82+50 | 83+00 | 83+50 | 84+00 | 84+50 | 85+00 | 85+50 | 86+00 | 86+50 | 87+00 |
|---|---|---|---|---|---|---|---|---|---|---|---|---|---|---|---|---|---|---|---|
| | 912.5 | 911.8 | 911.8 | 912.3 | 911.8 | 910.5 | 909.6 | 909.7 | 908.3 | 907.2 | 906.7 | 906.9 | 905.8 | 905.0 | 903.1 | 900.8 | 898.1 | 895.6 | 892.5 |
| | 916.51 | 915.44 | 914.28 | 913.03 | 911.67 | 910.27 | 908.87 | 907.47 | 906.07 | 904.67 | 903.27 | 901.87 | 900.47 | 899.07 | 897.67 | 896.27 | 894.87 | 893.47 | 892.07 |

PROFILE SHEET
MAINLINE
STA. 78+00 TO STA. 87+00

PREPARED BY ____ DATE ____
CHECKED BY ____ DATE ____
APPROVED BY ____ DATE ____

**RIGHT OF WAY PLANS**

USER: $$$$USER$$$$
DATE: $$$$DATE$$$$
FILE NAME: $$$$design$file$specification$$$$
E-SHEET NAME:

$TIME$ $DATE$ $FILE$

# RIGHT OF WAY PLANS

| COUNTY OF | ITEM NO. | SHEET NO. |
|---|---|---|
| BOONE | 6-158.00 | R23 |

R/W REV. NUMBER 1 JANUARY 25, 2013
R/W REV. NUMBER 2 APRIL 22, 2013
R/W REV. NUMBER 3 AUGUST 14, 2014
R/W REV. NUMBER 5 NOVEMBER 13, 2013
R/W REV. NUMBER 6 MAY 22, 2014

PREPARED BY _____ DATE _____
CHECKED BY _____ DATE _____
APPROVED BY _____ DATE _____

For Wetherington Blvd. Plan & Profile See Sheets R51-R52

For Mt. Zion Rd. No. 2 Plan & Profile See Sheets R53-R54

For Pembroke Dr. Plan & Profile See Sheets R51-R52

℄ WETH. BLVD. STA.48+67.06 = ℄ MT. ZION RD. NO. 2 STA. 50+00

℄ KY 536. STA.87+72.49 = ℄ WETH. BLVD. STA. 50+00 = ℄ PEMB. DR. STA. 50+00

MATCHLINE - STA. 87+00

MATCHLINE - STA. 96+00

END CONSTRUCTION PEMBROKE DR. STA.52+60

MAINLINE PLAN SHEET STA. 87+00 TO STA. 96+00

SCALE: 1"= 30'

ERPENBECK INVESTMENT PROPERTY LLC DB 914 PG 620 (P 111)

ERPENBECK INVESTMENT PROPERTY LLC DB 914 PG 620 (P 112)

RAYMOND D.HENSLEY & BETTYE L.HENSLEY (WF) DB 847 PG 328 (P 137)

DANN C.FOX & ELIZABETH A.FOX (WF) DB 842 PG 507 (P 136)

THE DREES COMPANY DB 874 PG 56 (P 113)

DILIPKUMAR J.PATEL & RANJANBEN D.PATEL (WF) DB 1015 PG 845 (P 97)

JEFFREY T.WANDELL & TAMI L.WANDELL (WF) DB 905 PG 486 (P 98)

NATHAN W.& KIMBERLY A.FORMAN DB 905 PG 701 (P 99)

MARK R.HEALY & LEISA A.HEALY (WF) DB 922 PG 880 (P 100)

ROBERT T.KENKEL & VALERIE A.KENKEL (WF) DB 913 PG 394 (P 101)

MATTHEW A.KREMER & MELISSA M.KREMER (WF) DB 922 PG 727 (P 102)

DAN B.LINDEMAN II (UNMARRIED) DB 928 PG 938 (P 103)

MICHAEL W.PAUCIULO & EMILIE S.PAUCIULO (WF) DB 976 PG 597 (P 104)

BRETT M.BACHMEN & SHERI M.BACHMEN (WF) DB 975 PG 495 (P 105)

PI STA 95+34.08
Δ= 43°16'19" RT
T= 407.19'
L= 810.74'
R= 3500'
E= 23.61'
e= 2.19%
Runoff= 135'
Runout= 123'
Runoff= 86'
Runout= 79'

| DITCH CONSTRUCTION | | | | | |
|---|---|---|---|---|---|
| STATION | SIZE-SHAPE TYPE | LINING TYPE | QUANTITY | D | T |
| RT 90+38 TO 92+00 | 2' FB SURFACE DT | CL. III | 144 SY | 1 | 24" |
| RT 92+00 TO 92+50 | 2'FB SURFACE DT | CL. III | 44 SY | 1 | 24" |
| RT 92+50 TO 94+00 | 2'FB SURFACE DT | CL. III | 133 SY | 1 | 24" |
| RT 94+00 TO 94+50 | 2' FB SURFACE DT | CL. III | 44 SY | 1 | 24" |
| RT 94+50 TO 96+00 | 2' FB SPECIAL DT | CL. III | 133 SY | 1 | 24" |

| ENTRANCES | | | | | | | | |
|---|---|---|---|---|---|---|---|---|
| LOCATION | WIDTH (FT) | 8" CONC. ENT. PAVT.(SY) | SURF. AREA (SY) | ASP. SURF. (TONS) | ASP. BASE (TONS) | DGA (TONS) | 6" CONC. ENT. PAVT. | PIPE (DIA. - LENGTH) |
| 51+35.09 LT • | 12 | 37 | | | | 13 | 17 | IN.- FT. |

• STATIONING OFF OF PEMBROKE

USER: $$$$USER$$$$
DATE: $$$$DATE$$$$
FILE NAME: $$$$design$file$specification$$$$
E-SHEET NAME:

$TIME$ $FILE$

| COUNTY OF | ITEM NO. | SHEET NO. |
|---|---|---|
| BOONE | 6-158.00 | R23a |

# RIGHT OF WAY PLANS

R/W REV. NUMBER 2 APRIL 22, 2013
R/W REV. NUMBER 6 MAY 22, 2014

RIGHT OF WAY ON THIS PROJECT WAS PURCHASED BY KYTC IN THE NAME OF CITY OF UNION.

RIGHT OF WAY ON THIS PROJECT WAS PURCHASED BY KYTC IN THE NAME OF FISCAL COURT OF BOONE COUNTY.

PREPARED BY _____ DATE _____
CHECKED BY _____ DATE _____
APPROVED BY _____ DATE _____

SEE MT. ZION RD. NO. 2 R/W DETAIL PLAN SHEET 53a.

℄ WETH. BLVD. STA.48+67.06 =
℄ MT. ZION RD. NO. 2 STA. 50+00

℄ KY 536. STA.87+72.49 =
℄ WETH. BLVD. STA. 50+00 =
℄ PEMB. DR. STA. 50+00

KY 536

MATCHLINE - STA. 87+00

MATCHLINE - STA. 96+00

END R/W
PEMBROKE DR.
STA.52+73.59

PI STA 95+34.08
= 13°16'19", RT
T= 407.19'
L= 810.74'
R= 3500'
E= 23.61'
D= 2.19°
Runoff= 135'
Runout= 123'
Runoff= 86'
Runout= 79'

THE DREES COMPANY
DB 874 PG 56

DILIPKUMAR J. PATEL &
RANJANBEN D. PATEL (WF)
DB 1015 PG 845

JEFFREY T. WANDELL &
TAMI L. WANDELL (WF)
DB 905 PG 486

NATHAN W. FORMAN &
KIMBERLY A. FORMAN
DB 905 PG 701

MARK R. HEALY &
LEISA A. HEALY (WF)
DB 922 PG 880

ROBERT T. KENKEL &
VALERIE A. KENKEL (WF)
DB 913 PG 394

MATTHEW A. KREMER &
MELISSA M. KREMER (WF)
DB 922 PG 727

DAN B. LINDEMAN II
(UNMARRIED)
DB 928 PG 938

MICHAEL W. PAUCIULO &
EMILIE S. PAUCIULO (WF)
DB 976 PG 597

BRETT M. BACHMEN &
SHERI M. BACHMEN (WF)
DB 975 PG 495

MAINLINE R/W DETAIL PLAN SHEET
STA. 87+00 TO STA. 96+00

SCALE: 1"= 30'

USER: $$$$USER$$$$
DATE: $$$$DATE$$$$
FILE NAME: $$$$design$file$specification$$$$
E-SHEET NAME:

$TIME$ $FILE$

| COUNTY OF | ITEM NO. | SHEET NO. |
|---|---|---|
| BOONE | 6-158.00 | R24 |

DATUM

R/W REV. NUMBER 3 AUGUST 14, 2013

PREPARED BY ____ DATE ____
CHECKED BY ____ DATE ____
APPROVED BY ____ DATE ____

STA. 87+00, 58.5' LT.
1-DBI Ty 3
STA. 87+00, 30.50' RT.
1-CBI Ty A

For Pembroke Dr. &
Wetherington Blvd. Profile
See Sheet R52

STA. 89+50, 41.50' LT.
1-CBI Ty A

STA. 90+00, 41.50' LT.
1-CBI Ty A

STA. 90+00, 30.50' RT.
1-CBI Ty A

STA. 91+00, 30.50' RT.
1-CBI Ty A

STA. 92+00, 4.50' LT.
1-CBI Ty A

STA. 92+00, 30.50' RT.
1-CBI Ty A

STA. 92+45, 4.50' LT.
1-CBI Ty A

STA. 92+45, 30.50' RT.
1-CBI Ty A

STA. 92+90, 4.50' LT.
1-CBI Ty A

STA. 92+90, 30.50' RT.
1-CBI Ty A

STA. 93+50, 30.50' LT.
1-CBI Ty A

STA. 93+50, 30.50' RT.
1-CBI Ty A

STA. 95+50, 4.50' LT.
1-CBI Ty A

STA. 95+50, 30.50' RT.
1-CBI Ty A

LEFT SIDE
OFFSET 15'
VERTICALLY

MATCHLINE STA. 87+00

℄ PEMBROKE DRIVE
℄ WETHERINGTON
BOULEVARD

264.23 L.F. OF 24" PIPE
@ So = 0.0271 ft/ft

24" PIPE
ELEV. = 877.21

264.23 L.F.
OF 24" PIPE
@ So = 0.0272 ft/ft

24" PIPE
ELEV. = 873.21

15" PIPE
ELEV. = 885.80

18" PIPE
ELEV. = 885.55

100.00 L.F. OF 15" PIPE
@ So = 0.0140 ft/ft

99.33 L.F. OF 15" PIPE
@ So = 0.0110 ft/ft

-2.80%

15" PIPE
ELEV. = 875.92

45.04 L.F.
OF 15" PIPE @
So = 0.0540 ft/ft

V.P.I. 92+25.00
Elev. 877.37FT
800.00FT V.C.
S.S.D. = 624.86 FT

45.04 L.F.
OF 15" PIPE @
So = 0.0335 ft/ft

15" PIPE
ELEV. = 874.73

18" PIPE
ELEV. = 874.48

60.05 L.F.
OF 15" PIPE @
So = 0.0200 ft/ft

2.50%

2' F.B. SPECIAL
DITCH RIGHT
NORMAL DEPTH

+00
880.66
2' F.B. SURFACE
DITCH RIGHT
3.20%

198.14 L.F.
OF 18" PIPE @
So = 0.0141 ft/ft

297.15 L.F.
OF 15" PIPE
@ So = 0.0246 ft/ft

MATCHLINE STA. 96+00

44.58 L.F.
OF 18" PIPE @
So = 0.0110 ft/ft

18" PIPE
ELEV. = 875.18

44.59 L.F.
OF 18" PIPE @
So = 0.0120 ft/ft

2' F.B. SURFACE
DITCH RIGHT
9.32%

59.45 L.F.
OF 18" PIPE @
So = 0.0100 ft/ft

+50
866.68

2' F.B. SURFACE
DITCH RIGHT
6.00%

+00
863.47

2' F.B. SURFACE
DITCH RIGHT
9.19%

+38.16
848.58

# RIGHT OF WAY PLANS

SCALE: 1" = 30' HORIZONTAL
1" = 3' VERTICAL

PROFILE SHEET
MAINLINE
STA. 87+00 TO STA. 96+00

USER: $$$$USER$$$$
DATE: $$$$DATE$$$$
FILE NAME: $$$$design$file$specification$$$$
E-SHEET NAME:

$TIME$ $DATE$ $FILE$

# RIGHT OF WAY PLANS

| COUNTY OF | ITEM NO. | SHEET NO. |
|---|---|---|
| BOONE | 6-158.00 | R25 |

R/W REV. NUMBER 3 AUGUST 14, 2013
R/W REV. NUMBER 8 JANUARY 26, 2015
R/W REV. NUMBER 9 APRIL 24, 2015

PREPARED BY ____ DATE ____
CHECKED BY ____ DATE ____
APPROVED BY ____ DATE ____

USER: $$$$USER$$$$
DATE: $$$$DATE$$$$
FILE NAME: $$$$design$file$specification$$$$
E-SHEET NAME:

| ENTRANCES | | | | | | | | |
|---|---|---|---|---|---|---|---|---|
| LOCATION | WIDTH (FT) | 8" CONC. ENT. PAVT.(SY) | SURF. AREA (SY) | ASP. SURF. (TONS) | ASP. BASE (TONS) | DGA (TONS) | 6" CONC. ENT. PAVT. | PIPE (DIA. - LENGTH) |
| 49+00.00 •• | 12 | - | 219 | 15 | 27 | 50 | - | NONE |
| 103+21.00 LT | 12 | 57 | 104 | - | - | 37 | 104 | STORM |
| 104+92.00 LT | 12 | 54 | 117 | - | - | 39 | 117 | STORM |
| 58+94.23 LT.• | 10 | - | 205 | 14 | 25 | 47 | - | NONE |

• STATIONING OFF MT. ZION RD. NO. 2
•• STATIONING OFF APPR. RD. 101+50

| DITCH CONSTRUCTION | | | | | |
|---|---|---|---|---|---|
| STATION | SIZE-SHAPE TYPE | LINING TYPE | LINING QUANTITY | D | T |
| RT 96+00 TO 99+00 | 2' FB SPECIAL DT | SOD | 267 SY | 1 | |
| RT 99+00 TO 100+50 | NORMAL DITCH | SOD | 133 SY | 1 | |
| | | | | | |
| | | | | | |

MAINLINE PLAN SHEET
STA. 96+00 TO STA. 105+00

SCALE: 1"= 30'

For Hempsteade Dr. Profile See Sheet R66

$TIME$ $FILE$

| COUNTY OF | ITEM NO. | SHEET NO. |
|---|---|---|
| BOONE | 6-158.00 | R25a |

# RIGHT OF WAY PLANS

RIGHT OF WAY ON THIS PROJECT WAS PURCHASED BY KYTC IN THE NAME OF CITY OF UNION.

RIGHT OF WAY ON THIS PROJECT WAS PURCHASED BY KYTC IN THE NAME OF FISCAL COURT OF BOONE COUNTY.

PREPARED BY ____ DATE ____
CHECKED BY ____ DATE ____
APPROVED BY ____ DATE ____

P 197 — GERALD SPENCE & SALLY SPENCE (WF) DB 738 PG 229

P 198 — JOSEPH E. MARSHALL & LESLIE L. MARSHALL DB 984 PG 144

P 114 — LAWRENCE A. ERPENBECK & BARBARA SUE ERPENBECK (WF) DB 924 PG 338

P 115 — LAWRENCE ERPENBECK & BARBARA ERPENBECK (WF) DB 264 PG 9

P 116 — DENNIS AUGUR & VIVIEN AUGUR (WF) DB 615 PG 125

P. No. 113 — THE DREES COMPANY DB 874 PG 56

P 105 — BRETT M. BACHMEN & SHERI M. BACHMEN (WF) DB 975 PG 495

P 107 — LYLE MARK DAUGHERTY & CASEY LYNN DAUGHERTY (WF) DB 976 PG 424

P 110 — HEMPSTEADE COMMUNITY FACILITIES ASSOCIATION, INC. DB 451 PG 021

P 110 — HEMPSTEADE COMMUNITY FACILITIES ASSOCIATION, INC. DB 451 PG 21

℄ KY 536 STA. 101+50 = ℄ HEMP. DR. STA. 50+00

KY 536

MATCHLINE - STA. 96+00

MATCHLINE - STA. 105+00

PI Sta58+62.39

R= 2920.00' L= 1.86' Ch= 1.86' S84°16'36"E

Temp.Esmt. for Entrance Construction

59+00

Exist. R/W

R= 2920.00' L= 172.52' Ch= 172.49' S85°57'03"E

N84°32'06"W 78.02'

S84°44'15"E 129.06'

60+00

S84°44'15"E 134.34'

N57°45'38"E 92.44'

S56°13'47"W

POE Sta60+98.62

R= 8080.00' L= 130.31' Ch= 130.31' S86°02'36"E

220.55'

N86°30'19"W 175.40'

S86°04'04"E 302.62'

PC Sta100+46.84

100+00

PI STA 103+37.61
Δ= 8°18'56", LT
T= 290.77'
L= 580.53'
R= 4000'
E= 10.55'
e= 2.01%
Runoff= 77'
Runout= 77'

R= 3950.00' L= 31.28' Ch= 31.28' N78°00'14"E

R= 3950.00' L= 145.30' Ch= 145.29' N79°17'04"E

R= 3950.00' L= 211.32' Ch= 211.30' N76°14'40"E

Temp.Esmt.for Entrance Construction

Temp.Esmt.for Slope Construction

Temp.Esmt. for Slope Construction

Prop.R/W

Exist. R/W

N86°30'19"W 64.35'

N4°10'51"E 29.84'

N4°10'51"E 24.48'

S74°00'37"W 219.58'

R= 20.00' L= 36.79' Ch= 31.82' S33°41'05"E

R= 500.00' L= 76.44' Ch= 76.36' S89°06'55"W

R= 500.00' L= 30.63' Ch= 30.62' S82°58'52"W

N81°19'12"E

N73°00'17"E

R= 4050.00' L= 65.79' Ch= 65.79' S78°52'37"W

R= 4050.00' L= 407.39' Ch= 407.22' S75°53'11"W

N74°02'51"E 713.24'

S88°06'43"E 20.54'

N16°20'11"E 55.47'

N79°55'16"E 25.78'

PC Sta50+34.28

R= 2450.00' L= 462.73' Ch= 462.04' S74°30'38"W

S19°00'31"W 18.02'

S78°24'24"W 49.00'

R= 401.00' L= 3.14' Ch= 3.14' S18°47'03"W

N11°05'31"W 7.57'

N11°05'31"W 13.37'

S87°36'31"E 51.25'

S11°48'18"E 15.00'

S53°45'42"W 60.62'

S79°55'16"W 226.76'

200.99'

N55°34'10"W 29.58'

S2°28'29"W 21.01'

PT Sta51+08.25

PI Sta50+71.45 7.31'

Temp.Esmt.for Slope and Ditch Construction

Exist. P. D. E.

R= 4050.00' L= 15.19' Ch= 15.18' N78°18'09"E

S64°54'56"W 74.35'

Perm.Esmt.for Drainage

R= 4050.00' L= 366.89' Ch= 366.76' S75°35'59"W

PI STA 95+34.08
Δ= 13°16'19", RT
T= 407.19'
L= 810.74'
R= 3500'
E= 23.61'
e= 2.19%
Runoff= 135'
Runout= 123'
Runoff= 86'
Runout= 79'

PI STA 50+71.45
Δ= 14°07'37", RT
T= 37.17'
L= 73.97'
R= 300'
E= 2.29'
e= N/A
Runoff= N/A
Runout= N/A

PT Sta99+37.63

PT Sta51+08.25

R= 401.00' L= 102.19' Ch= 101.92' S11°15'32"W

R= 401.00' L= 105.33' Ch= 105.03' N3°34'00"W

N2°40'54"W 50.61'

105.03' S3°34'0"E

S3°58'10"W

N3°57'30"E 87.12'

N3°57'30"E 95.03'

S3°57'30"W 28.47'

N3°57'30"E 79.43'

Exist. & Prop. R/W

Exist. 10' Util. Ease.

Exist. Son. Sewer Ease.

Temp.Esmt. for Slope Construction

PI Sta52+25.00

52+00

S4°59'50"E

END R/W
HEMPSTEADE DR.
STA. 52+50

SCALE: 1"= 30'

MAINLINE R/W DETAIL PLAN SHEET
STA. 96+00 TO STA. 105+00

USER: $$$$USER$$$$
DATE: $$$$DATE$$$$
FILE NAME: $$$$design$file$specification$$$$
E-SHEET NAME:

$TIME$ $FILE$

| COUNTY OF | ITEM NO. | SHEET NO. |
|---|---|---|
| BOONE | 6-158.00 | R26 |

R/W REV. NUMBER 3
AUGUST 14, 2013
R/W REV. NUMBER 8
JANUARY 26, 2015

PREPARED BY ____ DATE ____
CHECKED BY ____ DATE ____
APPROVED BY ____ DATE ____

DATUM

STA. 98+50, 30.50' RT.
1-CBI Ty A

STA. 101+00, 30.50' LT.
1-CBI Ty A

STA. 101+06.46, 95.87' RT.
1-CBI Ty A

OVERHEAD UTILITY
ELEV. = 914.71

STA. 101+84, 73.33' RT.
1-CBI Ty A

STA. 102+05, 30.50' LT.
1-CBI Ty A

STA. 102+54.15, 56.61' RT.
1-MH Ty A

OVERHEAD UTILITY
ELEV. = 913.72

STA. 103+75, 30.50' LT.
1-CBI Ty A

STA. 104+64, 30.50' LT.
1-CBI Ty A

LEFT SIDE OFFSET 15' VERTICALLY

158 133 134 135 130 131 132 117

104 L.F. OF 15" PIPE @ So = 0.0300 ft/ft

V.P.I. 101+50.00
Elev. 900.50FT
600.00FT V.C.
S.S.D. = 421.05 FT

For Hempsteade Dr. Profile & Appr. Rd. 101+50 Profile See Sheet R66

2.50%

+50
895.92

℄ APPR. RD. 101+50
℄ HEMPSTEADE DRIVE

-4.80%

169 L.F. OF 15" PIPE @ So = 0.0300 ft/ft

OVERHEAD UTILITY
ELEV. = 904.11

88.28 L.F. OF 15" PIPE @ So = 0.0400 ft/ft

134.90 L.F. OF 15" PIPE @ So = 0.0486 ft/ft

NORMAL DITCH RIGHT

+00
893.35

2' F.B. SPECIAL DITCH RIGHT NORMAL DEPTH

2.50%

82.31 L.F. OF 15" PIPE @ So = 0.0200 ft/ft

71.76 L.F. OF 15" PIPE @ So = 0.0508 ft/ft

15" PIPE (Ex. / Prop.)
ELEV. = 885.66

297.29 L.F. OF 15" PIPE @ So = 0.0246 ft/ft

MATCHLINE STA. 96+00

MATCHLINE STA. 105+00

915 912 909 906 903 900 897 894 891 888 885 882 879 876 873 870 867 864 861

**RIGHT OF WAY PLANS**

SCALE: 1" = 30' HORIZONTAL
1" = 3' VERTICAL

| | | | | | | | | | | | | | | | | | | | | | |
|---|---|---|---|---|---|---|---|---|---|---|---|---|---|---|---|---|---|---|---|---|---|
| 883.5 | 885.9 | 886.4 | 885.2 | 884.9 | 890.7 | 896.0 | 893.8 | 892.4 | 894.5 | 896.6 | 895.74 | 895.75 | 894.19 | 892.44 | | | | 890.25 | 887.72 | 884.85 | 881.82 |
| 886.77 | 888.00 | 889.25 | 890.50 | 891.75 | 893.00 | 894.10 | 894.89 | 895.38 | 895.57 | 895.45 | 895.02 | 894.30 | 893.26 | 891.93 | | | | 890.29 | 888.34 | 886.09 | 883.69 |
| 96+00 | 96+50 | 97+00 | 97+50 | 98+00 | 98+50 | 99+00 | 99+50 | 100+00 | 100+50 | 101+00 | 101+50 | 102+00 | 102+50 | 103+00 | | | | 103+50 | 104+00 | 104+50 | 105+00 |

PROFILE SHEET
MAINLINE
STA. 96+00 TO STA. 105+00

USER: $$$$USER$$$$
DATE: $$$$DATE$$$$
FILE NAME: $$$$design$file$specification$$$$
E-SHEET NAME:

$TIME$ $DATE$ $FILE$

| COUNTY OF | ITEM NO. | SHEET NO. |
|---|---|---|
| BOONE | 6-158.00 | R27 |


R/W REV. NUMBER 1 JANUARY 25, 2013
R/W REV. NUMBER 3 AUGUST 14, 2013
R/W REV. NUMBER 6 MAY 22, 2014
R/W REV. NUMBER 7 AUGUST 5, 2014
R/W REV. NUMBER 8 JANUARY 26, 2015

# RIGHT OF WAY PLANS

PI STA 114+32.64
Δ= 29°00'32", LT
T= 188.85'
L= 369.60'
R= 730'
E= 24.03'
e= 3.99%
Runoff= 156'
Runout= 78'
Runoff= 120'
Runout= 60'

P 125 — DAVID R.CRUCE (SINGLE) DB 880 PG 852

PREPARED BY _____ DATE _____
CHECKED BY _____ DATE _____
APPROVED BY _____ DATE _____

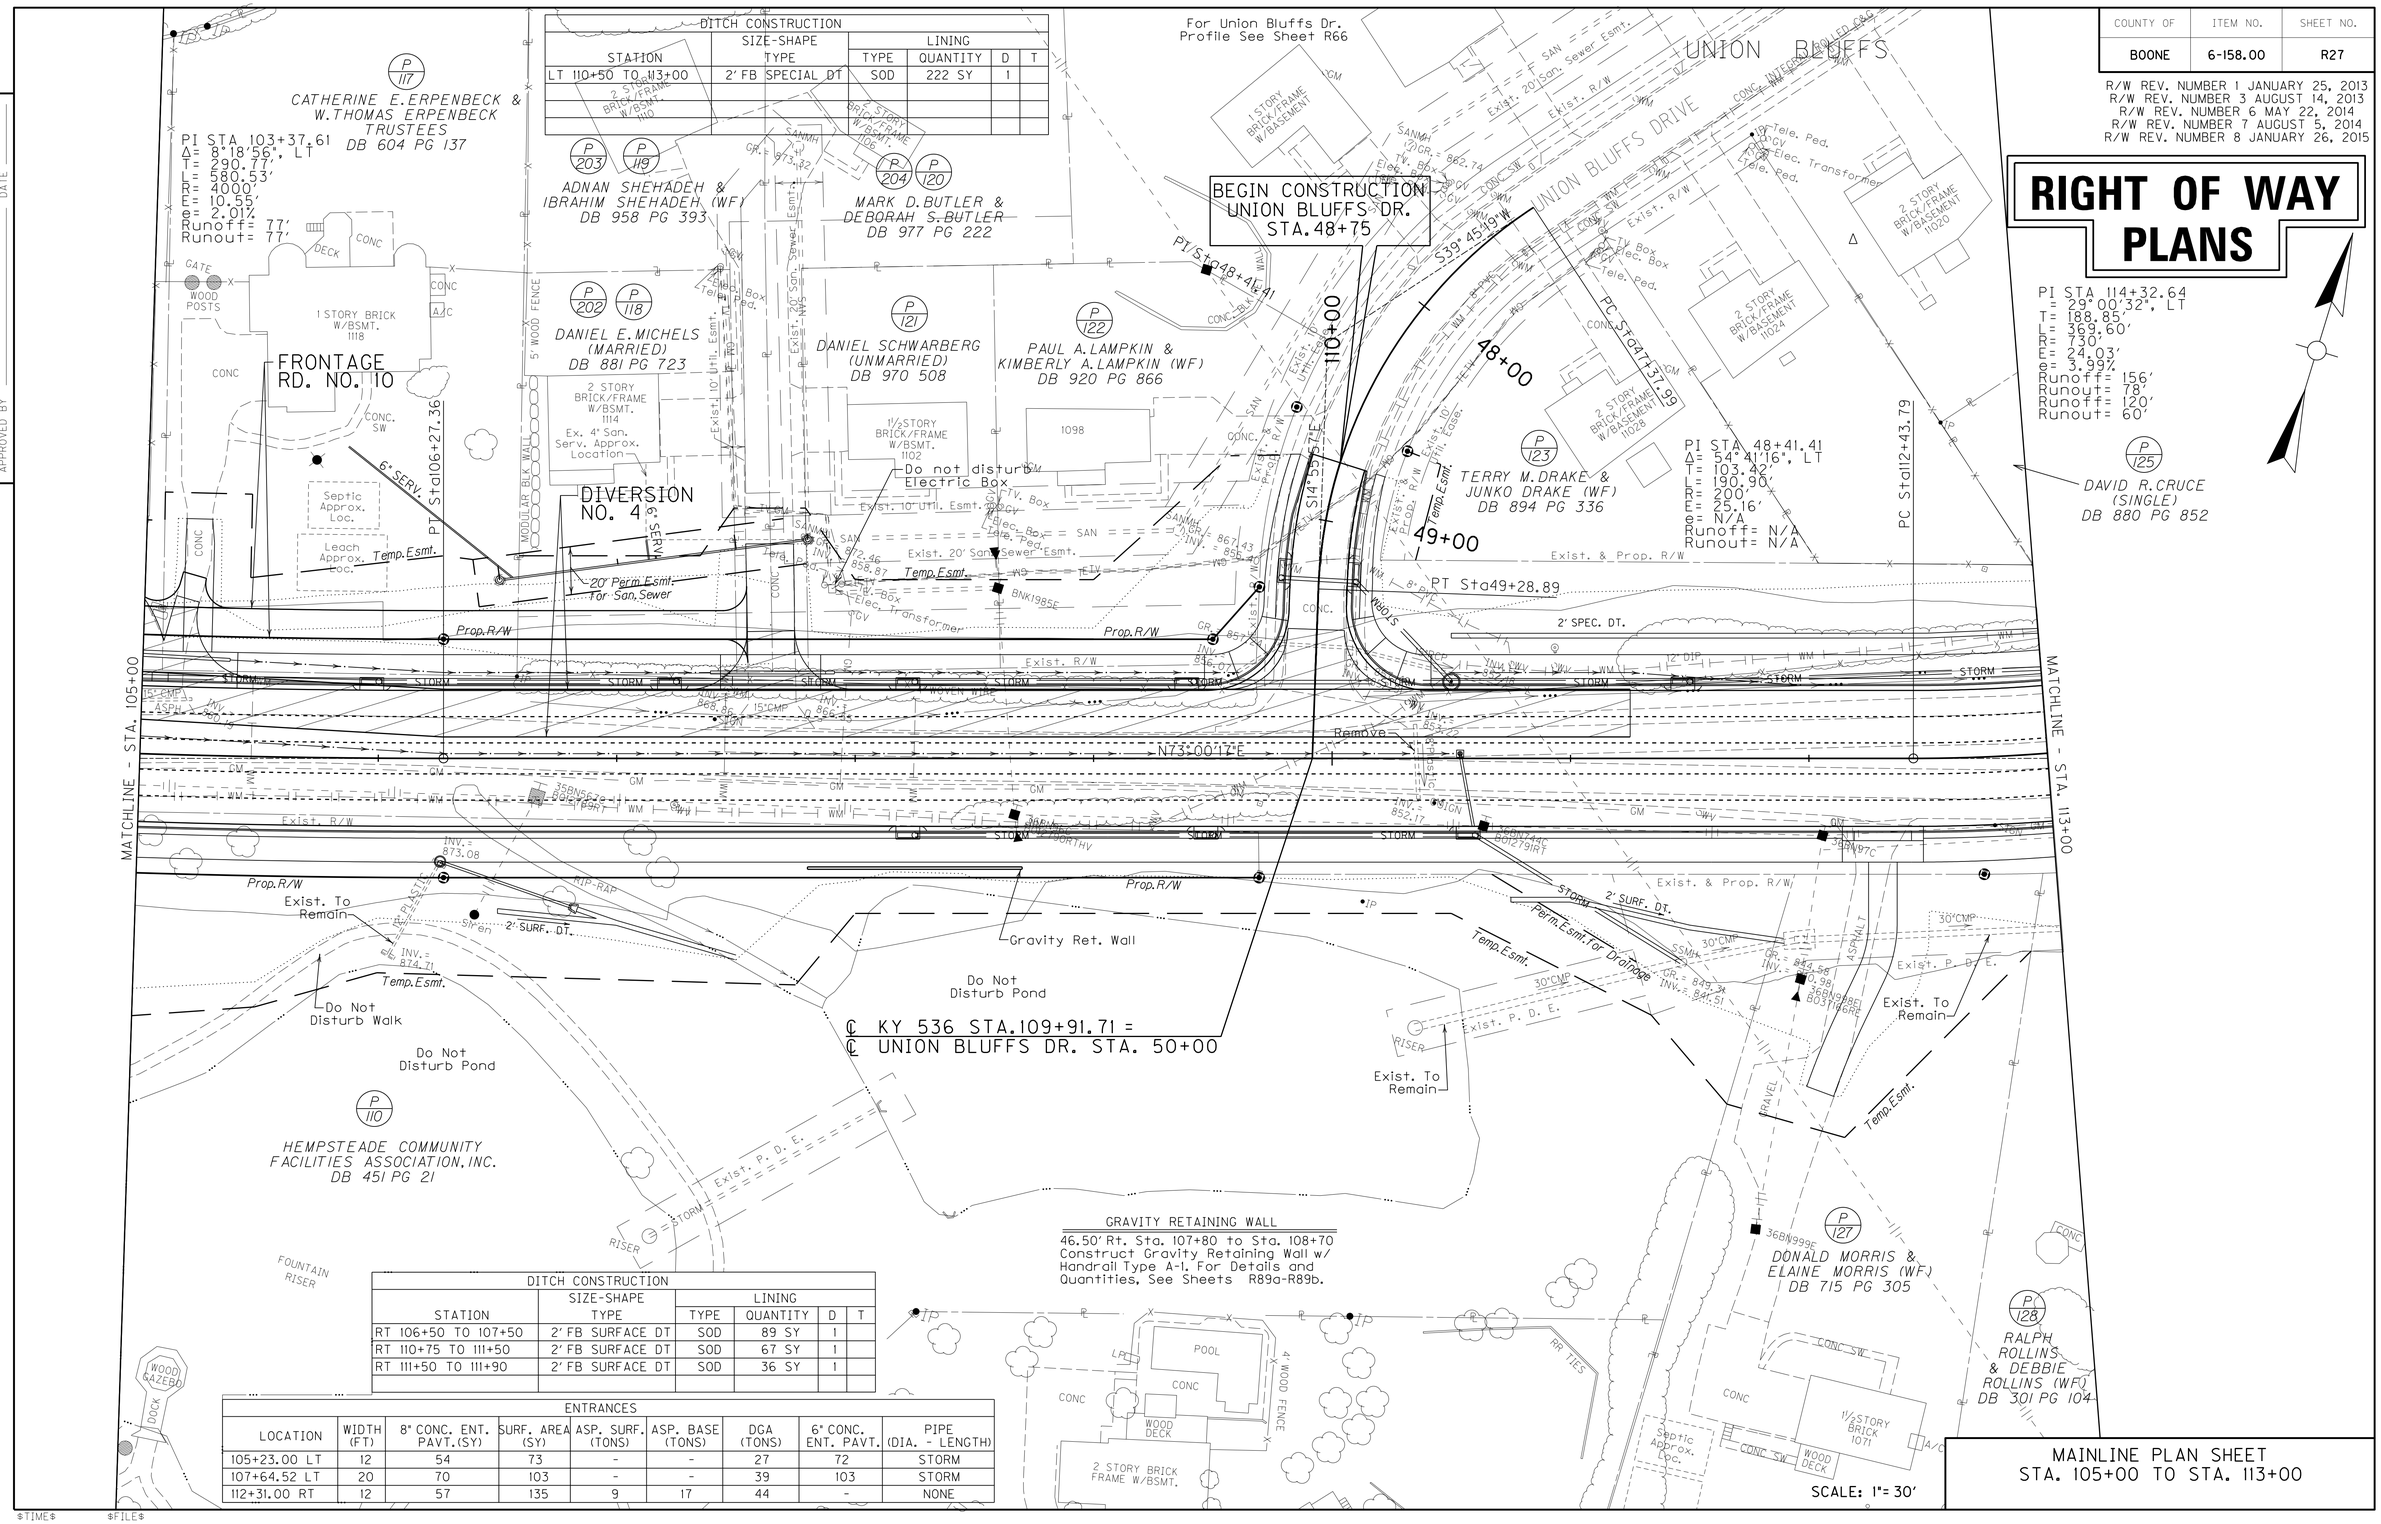
For Union Bluffs Dr. Profile See Sheet R66
UNION BLUFFS
UNION BLUFFS DRIVE
BEGIN CONSTRUCTION UNION BLUFFS DR. STA.48+75
PI Sta48+41.41
S39°45'19"W
PC Sta47+37.99
PT Sta49+28.89
PC Sta112+43.79
PI STA 48+41.41
Δ= 54°41'16", LT
T= 103.42'
L= 190.90'
R= 200'
E= 25.16'
e= N/A
Runoff= N/A
Runout= N/A
P 123 — TERRY M.DRAKE & JUNKO DRAKE (WF) DB 894 PG 336
P 117 — CATHERINE E.ERPENBECK & W.THOMAS ERPENBECK TRUSTEES DB 604 PG 137
PI STA 103+37.61
Δ= 8°18'56", LT
T= 290.77'
L= 580.53'
R= 4000'
E= 10.55'
e= 2.01%
Runoff= 77'
Runout= 77'
P 203 / P 118 — ADNAN SHEHADEH & IBRAHIM SHEHADEH (WF) DB 958 PG 393
P 204 / P 120 — MARK D.BUTLER & DEBORAH S.BUTLER DB 977 PG 222
P 202 / P 118 — DANIEL E.MICHELS (MARRIED) DB 881 PG 723
P 121 — DANIEL SCHWARBERG (UNMARRIED) DB 970 508
P 122 — PAUL A.LAMPKIN & KIMBERLY A.LAMPKIN (WF) DB 920 PG 866
P 110 — HEMPSTEADE COMMUNITY FACILITIES ASSOCIATION, INC. DB 451 PG 21
P 127 — DONALD MORRIS & ELAINE MORRIS (WF) DB 715 PG 305
P 128 — RALPH ROLLINS & DEBBIE ROLLINS (WF) DB 301 PG 104
1 STORY BRICK W/BSMT. 1118
2 STORY BRICK/FRAME W/BSMT. 1114
1½ STORY BRICK/FRAME W/BSMT. 1102
1 STORY BRICK/FRAME W/BASEMENT 1106
2 STORY BRICK/FRAME W/BASEMENT 11020
2 STORY BRICK/FRAME W/BASEMENT 11024
2 STORY BRICK/FRAME W/BASEMENT 11028
1 STORY BRICK/FRAME W/BASEMENT 1098
1½ STORY BRICK 1071
FRONTAGE RD. NO. 10
DIVERSION NO. 4
6" SERV.
Septic Approx. Loc.
Leach Approx. Loc.
Temp. Esmt.
20' Perm Esmt. For San. Sewer
Exist. 20' San. Sewer Esmt.
Exist. 10' Util. Esmt.
Exist. & Prop. R/W
Prop. R/W
Exist. R/W
Exist. To Remain
Remove
Do not disturb Electric Box
Do Not Disturb Walk
Do Not Disturb Pond
Gravity Ret. Wall
RIP-RAP
Temp. Esmt.
Perm. Esmt. for Drainage
Exist. P. D. E.
℄ KY 536 STA.109+91.71 = ℄ UNION BLUFFS DR. STA. 50+00
MATCHLINE - STA. 105+00
MATCHLINE - STA. 113+00
2' SURF. DT.
2' SPEC. DT.
12" DIP
15" CMP
30" CMP
STORM
SANITARY SEWER
WATER
GAS
OVERHEAD WIRE
CONC.
ASPHALT
GRAVEL
RR TIES
POOL
4' WOOD FENCE
WOOD DECK
WOOD GAZEBO
DOCK
FOUNTAIN
RISER
5' WOOD FENCE
MODULAR BLK WALL
CONC. INTEGRAL CURB
CONC. BLK WALL
WOOD POSTS
DECK
A/C
SW
Tele. Ped.
Elec. Box
TV Box
Elec. Transformer
Elec. Ped.
Exist. 4' San. Serv. Approx. Location
Exist. 10' Util. Esmt.
Exist. 20' San. Sewer Esmt.
Exist. 20' San. Sewer Esmt.
Exist. 20' San. Sewer

# RIGHT OF WAY PLANS

| COUNTY OF | ITEM NO. | SHEET NO. |
|---|---|---|
| BOONE | 6-158.00 | R27a |

R/W REV. NUMBER 1 JANUARY 25, 2013
R/W REV. NUMBER 7 AUGUST 5, 2013
R/W REV. NUMBER 8 JANUARY 26, 2015

RIGHT OF WAY ON THIS PROJECT WAS PURCHASED BY KYTC IN THE NAME OF CITY OF UNION.

RIGHT OF WAY ON THIS PROJECT WAS PURCHASED BY KYTC IN THE NAME OF FISCAL COURT OF BOONE COUNTY.

PREPARED BY ____ DATE ____
CHECKED BY ____ DATE ____
APPROVED BY ____ DATE ____

1. N17°58'40"W 20.13'
2. N65°29'53"E 5.63'
3. S18°22'53"E 18.99'
4. S71°36'01"W 9.27'
5. N17°58'40"W 0.14'
6. S65°29'53"W 15.10'
7. S71°36'01"W 15.00'
8. N17°58'40"W 20.13'
9. N65°29'53"E 15.10'
10. N15°59'23"W 20.22'
11. N65°29'53"E 91.04'
12. S65°29'53"W 91.75'
13. S65°29'53"W 16.63'
14. N24°30'07"W 20.00'
15. N65°29'53"E 19.53'

UNION BLUFFS

BEGIN R/W UNION BLUFFS DR. STA.48+61

PI STA 103+37.61
Δ= 8°18'56", LT
T= 290.77'
L= 580.53'
R= 4000'
E= 10.55'
e=
Runoff=
Runout=

PI STA 114+32.64
Δ= 29°00'32", LT
T= 188.85'
L= 369.60'
R= 730'
E= 24.03'
e= 3.99%
Runoff= 156'
Runout= 78'
Runoff= 120'
Runout= 60'

PI STA 48+41.41
Δ= 54°41'16", LT
T= 103.42'
L= 190.90'
R= 200'
E= 25.16'
e= N/A
Runoff= N/A
Runout= N/A

P 117 — CATHERINE E. ERPENBECK & W. THOMAS ERPENBECK TRUSTEES DB 604 PG 137

P 203 P 119 — ADNAN SHEHADEH & IBRAHIM SHEHADEH (WF) DB 958 PG 393

P 204 P 120 — MARK D. BUTLER & DEBORAH S. BUTLER DB 977 PG 222

P 202 P 118 — DANIEL E. MICHELS (MARRIED) DB 881 PG 723

P 121 — DANIEL SCHWARBERG (UNMARRIED) DB 970 508

P 122 — PAUL A. LAMPKIN & KIMBERLY A. LAMPKIN (WF) DB 920 PG 866

P 123 — TERRY M. DRAKE & JUNKO DRAKE (WF) DB 894 PG 336

P 125 — DAVID R. CRUCE (SINGLE) DB 880 PG 852

P 110 — HEMPSTEADE COMMUNITY FACILITIES ASSOCIATION, INC. DB 451 PG 21

P 127 — DONALD MORRIS & ELAINE MORRIS (WF) DB 715 PG 305

P 128 — RALPH ROLLINS & DEBBIE ROLLINS (WF) DB 301 PG 104

SEE INSET

PT Sta106+27.36

PC Sta112+43.79

PT Sta49+28.89

PC Sta47+37.99

110+00

48+00

49+00

20' Perm. Esmt. for San. Sewer

Temp. Esmt. for Slope and Entrance Construction R= 3950.00' L= 117.69' Ch= 117.68' N73°51'29"E

Temp. Esmt. for Slope and Entrance Construction

Temp. Esmt. for Entrance Construction

Temp. Esmt. for Slope Construction

Temp. Esmt. for Slope and Entrance Construction

Temp. Esmt. for Slope and Ditch Construction

Temp. Esmt. for Slope and Ditch Construction

Temp. Esmt. for Slope construction

Temp. Esmt. for Entrance Construction

Temp. Esmt. for Drainage Perm. Esmt. for Drainage 70.99'

Exist. 10' Util. Esmt.

Exist. 20' San. Sewer Esmt.

Exist. & Prop. R/W

Exist. R/W

Prop. R/W

Exist. P. D. E.

KY 536 N73° 00'17"E

℄ KY 536 STA.109+91.71 = ℄ UNION BLUFFS DR. STA. 50+00

MATCHLINE - STA. 105+00

MATCHLINE - STA. 113+00

INSET
SCALE 1"=60'

SCALE: 1"= 30'

MAINLINE R/W DETAIL PLAN SHEET
STA. 105+00 TO STA. 113+00

USER: $$$$USER$$$$
DATE: $$$$DATE$$$$
FILE NAME: $$$$design$file$specification$$$$
E-SHEET NAME:

$TIME$ $FILE$

| COUNTY OF | ITEM NO. | SHEET NO. |
|---|---|---|
| BOONE | 6-158.00 | R28 |

R/W REV. NUMBER 3 AUGUST 14, 2013

PREPARED BY ____ DATE ____
CHECKED BY ____ DATE ____
APPROVED BY ____ DATE ____

STA. 106+00, 30.50' LT.
1-CBI Ty A

STA. 106+25.91, 43.26' RT.
1-MH Ty A

STA. 106+80.67, 62.31' RT.
1-12" HW

STA. 107+25, 30.50' LT.
1-CBI Ty A

STA. 108+25, 30.50' LT.
1-CBI Ty A

STA. 108+25, 30.50' RT.
1-CBI Ty A

STA. 109+42, 30.50' LT.
1-CBI Ty A

STA. 109+50, 30.50' RT.
1-CBI Ty A

STA. 110+50, 30.50' LT.
1-MH Ty A

STA. 110+60, 30.50' RT.
1-CBI Ty A

OVERHEAD UTILITY
ELEV. = 901.97
10FT ABOVE DATUM

STA. 111+46.42, 85.48' RT.
1-MH Ty A RISER
STA. 111+50, 30.50' LT.
1-CBI Ty A

MATCHLINE STA. 105+00

134.90 L.F. OF 15" PIPE
@ So = 0.0485 ft/ft

124.78 L.F. OF 15" PIPE
@ So = 0.0485 ft/ft

100 L.F. OF 15" PIPE
@ So = 0.0485 ft/ft

LEFT SIDE
OFFSET 15'
VERTICALLY

15" PIPE
ELEV. = 861.71

18" PIPE
ELEV. = 861.46

117 L.F. OF 18" PIPE
@ So = 0.0474 ft/ft

+50
873.50

15" PIPE (Ex. / Prop.)
ELEV. = 873.08

58.00 L.F.
OF 12" PIPE @
So = 0.0462 ft/ft

-4.80%

2' F.B. SURFACE
DITCH RIGHT
-8.08%

+50
865.42

108 L.F. OF 18" PIPE
@ So = 0.0474 ft/ft

+50
856.59

18" PIPE
ELEV. = 850.80

100 L.F. OF 18" PIPE
@ So = 0.0420 ft/ft

18" PIPE
ELEV. = 846.60

24" PIPE
ELEV. = 846.10

195.11 L.F. OF 24" PIPE
@ So = 0.0360 ft/ft

℄ UNION BLUFFS DRIVE

For Union Bluffs Dr. Profile
See Sheet R66

V.P.I. 111+30.00
Elev. 853.42FT
200.00FT V.C.
S.S.D. = 280.08FT
V.P.I. 112+30.00
Elev. 853.42FT

125 L.F. OF 15" PIPE
@ So = 0.0500 ft/ft

110 L.F. OF 15" PIPE
@ So = 0.0500 ft/ft

+75
855.00

2' F.B. SURFACE
DITCH RIGHT
-9.01%

+50
848.24

2' F.B. SURFACE
DITCH RIGHT
-7.71%

101.54 L.F. OF 15" PIPE
@ So = 0.0118 ft/ft

+89.54
845.19

MATCHLINE STA. 113+00

SCALE: 1" = 30' HORIZONTAL
1" = 3' VERTICAL

| 881.82 | 879.51 | 877.77 | 876.08 | 873.88 | 871.07 | 867.84 | 864.89 | 861.80 | 859.43 | 857.53 | 855.60 | 853.97 | 852.56 | 851.13 | 849.69 | 848.10 |
|---|---|---|---|---|---|---|---|---|---|---|---|---|---|---|---|---|
| 883.69 | 881.29 | 878.89 | 876.48 | 874.08 | 871.68 | 869.28 | 866.88 | 864.47 | 862.07 | 859.67 | 857.29 | 855.08 | 853.10 | 851.34 | 849.78 | 848.26 |
| 105+00 | 105+50 | 106+00 | 106+50 | 107+00 | 107+50 | 108+00 | 108+50 | 109+00 | 109+50 | 110+00 | 110+50 | 111+00 | 111+50 | 112+00 | 112+50 | 113+00 |

**RIGHT OF WAY PLANS**

PROFILE SHEET
MAINLINE
STA. 105+00 TO STA. 113+00

USER: $$$$USER$$$$
DATE: $$$$DATE$$$$
FILE NAME: $$$$design$file$specification$$$$
E-SHEET NAME:

$TIME$ $DATE$ $FILE$

| COUNTY OF | ITEM NO. | SHEET NO. |
|---|---|---|
| BOONE | 6-158.00 | R29 |

R/W REV. NUMBER 2 APRIL 22, 2013
R/W REV. NO. 3 AUGUST 14, 2013
R/W REV. NUMBER 5 NOVEMBER 13, 2013

# RIGHT OF WAY PLANS


PREPARED BY ____ DATE ____
CHECKED BY ____ DATE ____
APPROVED BY ____ DATE ____

| DITCH CONSTRUCTION | | | | | |
|---|---|---|---|---|---|
| STATION | SIZE-SHAPE TYPE | LINING TYPE | LINING QUANTITY | D | T |
| LT 113+00 TO 113+49 | 2' FB SPECIAL DT | SOD | 44 SY | 1 | |
| LT 114+00 TO 115+50 | 2' FB SPECIAL DT | SOD | 133 SY | 1 | |
| LT 115+00 TO 116+75 | 2' FB SURFACE DT | SOD | 156 SY | 1 | |
| LT 116+75 TO 117+66 | 2' FB SURFACE DT | CL. III | 81 SY | 1 | 24" |

STEEL "W" BEAM GUARDRAIL
Lt. Sta. 116+67.97 to Sta. 117+55.00
Construct Guardrail 25.00 L.F. w/ Conn. to Br. End Type A - 1 Each & End Treatment Type 4A - 1 Each & Bi-Dir. Delineators for Guardrail - White - 2 Each

STEEL "W" BEAM GUARDRAIL
Lt. Sta. 118+38.90 to Rt. Sta. 48+25.76
Construct Guardrail 150.00 L.F. w/ Conn. to Br. End Type A - 1 Each &End Treatment Type 4A - 1 Each & Bi-Dir. Delineators for Guardrail - White - 3 Each

PI STA 114+32.64
Δ = 29°00'32", LT
T = 188.85'
L = 369.60'
R = 730'
E = 24.03'
e = 3.99%
Runoff = 156'
Runout = 78'
Runoff = 120'
Runout = 60'

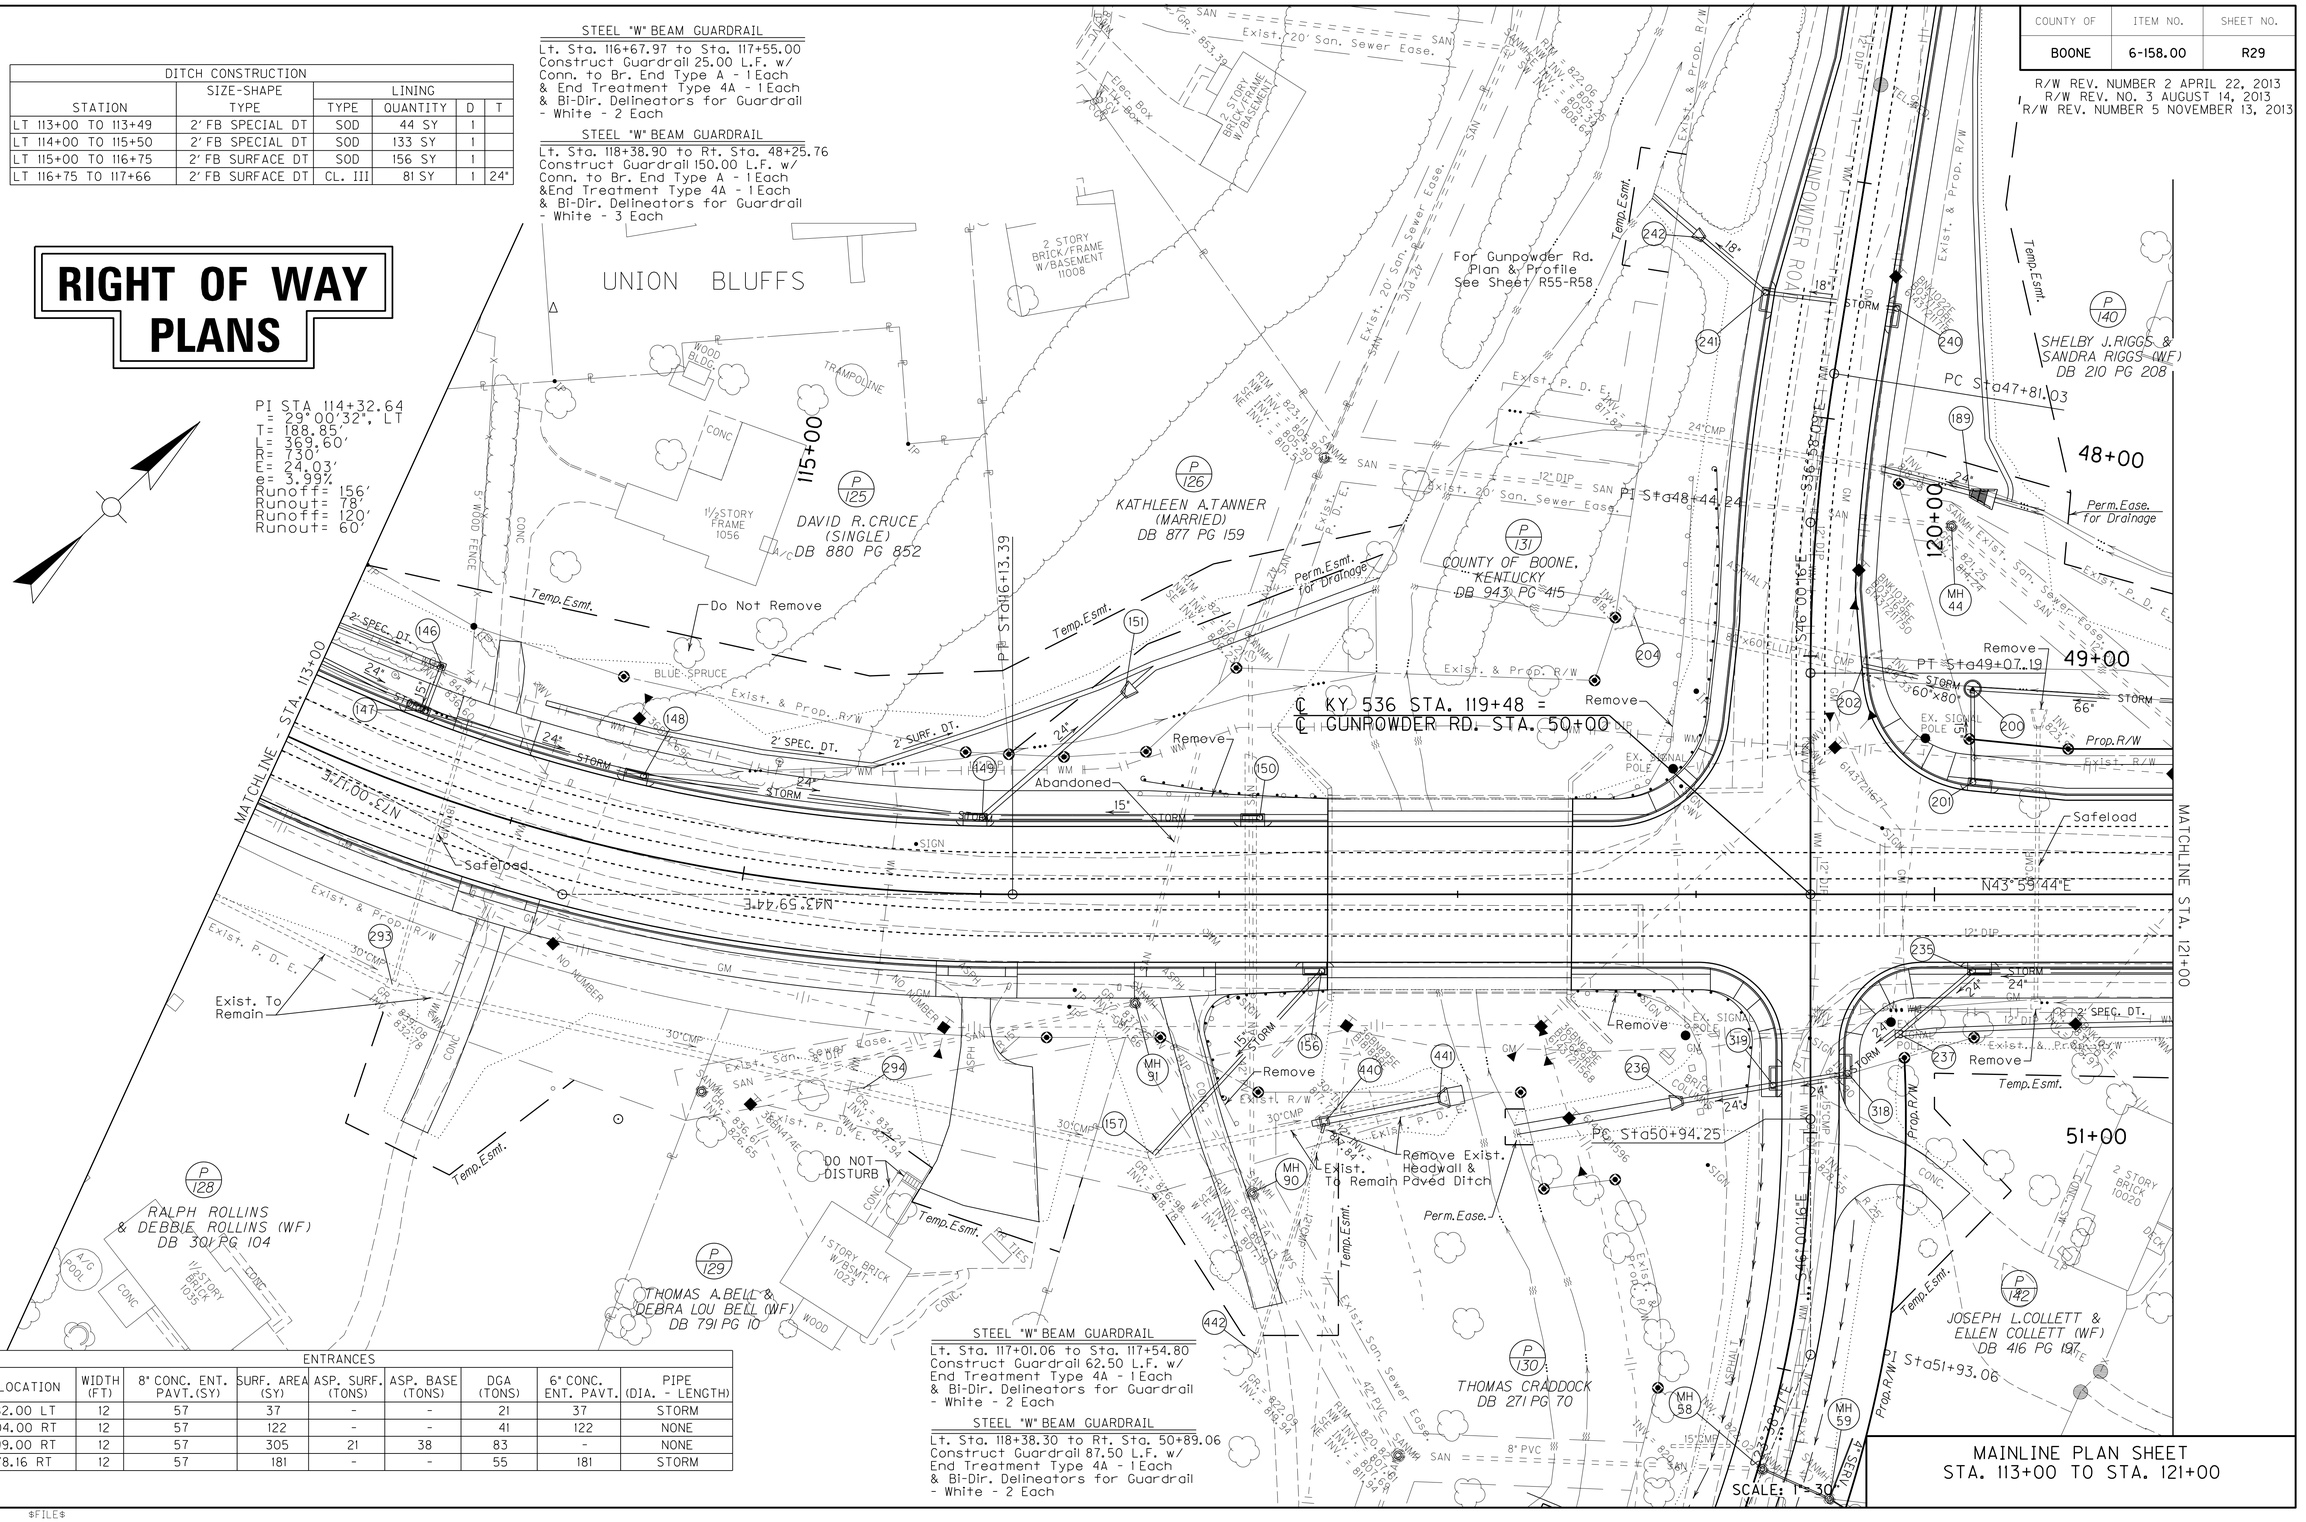
UNION BLUFFS
115+00
120+00
48+00
49+00
51+00
MATCHLINE - STA. 113+00
MATCHLINE STA. 121+00
N13°00'13"E
N43°59'44"E
N43°59'44"E
N46°00'16"E
℄ KY 536 STA. 119+48 = ℄ GUNPOWDER RD. STA. 50+00
GUNPOWDER ROAD
For Gunpowder Rd. Plan & Profile See Sheet R55-R58
P 125 DAVID R.CRUCE (SINGLE) DB 880 PG 852
P 126 KATHLEEN A.TANNER (MARRIED) DB 877 PG 159
P 131 COUNTY OF BOONE, KENTUCKY DB 943 PG 415
P 140 SHELBY J.RIGGS & SANDRA RIGGS (WF) DB 210 PG 208
P 128 RALPH ROLLINS & DEBBIE ROLLINS (WF) DB 301 PG 104
P 129 THOMAS A.BELL & DEBRA LOU BELL (WF) DB 791 PG 10
P 130 THOMAS CRADDOCK DB 271 PG 70
P 142 JOSEPH L.COLLETT & ELLEN COLLETT (WF) DB 416 PG 197
PI Sta116+13.39
PC Sta47+81.03
PT Sta48+44.24
PT Sta49+07.19
PC Sta50+94.25
PT Sta51+93.06
Temp.Esmt.
Perm.Esmt. for Drainage
Perm.Ease. for Drainage
Do Not Remove
DO NOT DISTURB
Remove
Abandoned
Safeload
Exist. To Remain
Remove Exist. Headwall & Pave Ditch
Exist. & Prop. R/W
Exist. 20' San. Sewer Ease.
Exist. P. D. E.
Prop.R/W
Exist. R/W
2' SPEC. DT.
2' SURF. DT.
24" STORM
15" STORM
18" STORM
30"CMP
42" PVC
8" PVC
12" DIP
24"CMP
5' WOOD FENCE
BLUE SPRUCE
TRAMPOLINE
WOOD BLDG.
CONC
1½ STORY FRAME 1056
2 STORY BRICK/FRAME W/BASEMENT 11008
1 STORY BRICK W/BSMT. 1023
2 STORY BRICK 10020
A/G POOL
1½ STORY BRICK 1015
Elec. Box
EX. SIGNAL POLE
SIGN
NO NUMBER
TAG CM NUMBER 5
ASPHALT
CONCRETE
BRICK
DECK
WOOD
SAN MH - INV. = 836.61 INV. = 826.65
SAN MH - INV. = 834.23 INV. = 824.34
SAN MH - INV. = 823.11 INV. = 805.90
SAN MH - INV. = 820.06 INV. = 805.33 INV. = 805.64
SAN MH - INV. = 820.81 INV. = 807.61 INV. = 807.91
SAN MH - INV. = 822.08 INV. = 808.34
SAN MH - INV. = 822.08 INV. = 808.34
SAN MH - INV. = 822.08 INV. = 808.34
SAN MH - INV. = 820.81 INV. = 807.61 INV. = 807.91

# RIGHT OF WAY PLANS

PREPARED BY ____ DATE ____
CHECKED BY ____ DATE ____
APPROVED BY ____ DATE ____

RIGHT OF WAY ON THIS PROJECT WAS PURCHASED BY KYTC IN THE NAME OF CITY OF UNION.

RIGHT OF WAY ON THIS PROJECT WAS PURCHASED BY KYTC IN THE NAME OF FISCAL COURT OF BOONE COUNTY.

| COUNTY OF | ITEM NO. | SHEET NO. |
|---|---|---|
| BOONE | 6-158.00 | R29a |

R/W REV. NUMBER 1 JANUARY 25, 2013
R/W REV. NUMBER 2 APRIL 22, 2013

UNION BLUFFS

PI STA 114+32.64
Δ = 29°00'32", LT
T= 188.85'
L= 369.60'
R= 730'
E= 24.03'
e= 3.99%
Runoff= 156'
Runout= 78'
Runoff= 120'
Runout= 60'

P 126 — KATHLEEN A.TANNER (MARRIED) DB 877 PG 159

P 125 — DAVID R.CRUCE (SINGLE) DB 880 PG 852

P 131 — COUNTY OF BOONE KENTUCKY DB 943 PG 415

P 128 — RALPH ROLLINS & DEBBIE ROLLINS (WF) DB 301 PG 104

P 129 — THOMAS A.BELL & DEBRA LOU BELL (WF) DB 791 PG 10

P 130 — THOMAS CRADDOCK DB 271 PG 70

P 140 — SHELBY J.RIGGS & SANDRA RIGGS (WF) DB 210 PG 208

P 142 — JOSEPH L.COLLETT & ELLEN COLLETT (WF) DB 416 PG 197

GUNPOWDER RD.

KY 536

℄ KY 536 STA. 119+48 = ℄ GUNPOWDER RD. STA. 50+00

PI Sta116+13.39

PI Sta48+44.24

PC Sta47+81.03

PT Sta49+07.19

PC Sta50+94.25

PI Sta51+93.06

MATCHLINE - STA. 113+00

MATCHLINE STA. 121+00

115+00

120+00

48+00

49+00

51+00

N73°00'17"E

N43°59'44"E

S36°45'50"E 283.47'

S46°00'16"E 568.83'

N53°01'51"E 19.42'

S53°01'51"W 19.68'

N36°58'09"W 50.00'

S37°16'03"E 406.71'

50.00'

S27°57'38"W 51.48'

S62°30'12"W 66.32'

S56°27'23"W 146.82'

S46°45'30"W 18.13'

S46°48'00"W 23.15'

S40°22'33"W 34.47'

N53°33'06"E 74.31'

S1°07'16"W 51.64'

S23°02'02"E 31.32'

N23°08'26"E 52.85'

S45°59'38"W 46.98'

S45°59'38"W 150.38'

S45°59'43"E 21.09'

S12°45'03"E 26.49'

S27°45'03"E 21.79'

527.0'

N44°00'17"E 47.70'

N73°15'13"E 47.00'

N44°00'17"E 110.10'

N46°00'16"W 15.00'

S43°59'44"W 11.74'

N43°59'44"E 8.15'

S59°29'53"E 41.68'

15.43'

N36°32'24"E 30.15'

R= 754.58'
L= 381.93'
Ch= 377.86'
N58°30'17"E

R= 133.89'
L= 90.91'
Ch= 89.17'
S57°36'03"E

R= 540.00'
L= 188.36'
Ch= 187.41'
S38°44'35"E

R= 540.00'
L= 107.55'
Ch= 107.37'
N43°01'48"W

N53°14'10"E 9.84'

N61°32'15"W 4.53'

S52°52'30"W 21.08'

S12°40'49"W 54.15'

S40°59'12"E 29.92'

N36°45'50"W 15.25'

N60°03'34"E 62.44'

S56°28'42"E 101.36'

N49°42'23"E 41.68'

N61°28'42"W 7.37'

S43°53'03"W 86.99'

N27°50'00"E 28.69'

N27°50'00"E 30.36'

N44°01'30"E 242.87'

N45°55'18"W 17.65'

S31°27'06"E 154.60'

Temp.Esmt.for Entrance and Slope Construction

Temp.Esmt.for Slope and Ditch Construction

Temp.Esmt.for Slope and Ditch Construction

Perm.Ease.for Drainage

Perm.Esmt. for Drainage

Perm.Ease. for Drainage

Perm.Ease.for Drainage

Temp.Esmt.for Construction

Temp.Esmt.for Slope and Entrance Construction

Temp.Esmt.for Entrance Construction

Temp.Esmt.for Entrance Construction

Temp.Esmt.for Entrance Construction

Temp.Esmt.for Entrance Construction

Exist. & Prop. R/W

Exist. 20' San. Sewer Ease.

Exist. San. Sewer Ease.

Exist. P. D. E.

Exist. & Prop. R/W

Prop. R/W

Exist. R/W

SCALE: 1"= 30'

MAINLINE R/W DETAIL PLAN SHEET
STA. 113+00 TO STA. 121+00

USER: $$$$USER$$$$
DATE: $$$$DATE$$$$
FILE NAME: $$$$design$file$specification$$$$
E-SHEET NAME:

$TIME$ $FILE$

| COUNTY OF | ITEM NO. | SHEET NO. |
|---|---|---|
| BOONE | 6-158.00 | R30 |

R/W REV. NUMBER 3 AUGUST 14, 2013
R/W REV. NUMBER 5 NOVEMBER 13, 2013

PREPARED BY ____ DATE ____
CHECKED BY ____ DATE ____
APPROVED BY ____ DATE ____

STA. 113+50, 30.50' LT. 1-CBI Ty A
STA. 114+50, 30.50' LT. 1-CBI Ty A
STA. 116+00, 30.50' LT. 1-CBI Ty A
STA. 117+17, 30.50' LT. 1-CBI Ty A
STA. 117+43, 30.50' RT. 1-CBI Ty A
STA. 117+44, 95.22' RT. 1-JB No. 11
STA. 117+93, 86.00' RT. 1-30" HW
STA. 118+93.91, 86.68' RT. 1-24" SIP HW
STA. 119+32, 80' RT. 1-CBI Ty A
STA. 119+64, 75' RT. 1-CBI Ty A
STA. 119+85, 58.5' RT. 1-DBI Ty 3
STA. 120+16, 32.2' RT. 1-CBI Ty A

DATUM 867 864 861 858 855 852 849 846 843 840 837 834 831 828 825 822 819 816 813

2' F.B. SPECIAL DITCH LEFT NORMAL DEPTH
147
+48.50
845.43
2' F.B. SPECIAL DITCH LEFT NORMAL DEPTH
+00
843.91
148
15" PIPE
ELEV. = 839.82
195.11 L.F. OF 24" PIPE @ So = 0.0360 ft/ft
96.52 L.F. OF 24" PIPE @ So = 0.0430 ft/ft
MATCHLINE STA. 113+00
-3.04%
LEFT SIDE OFFSET 15' VERTICALLY
+50
839.35
149
150
15" PIPE
ELEV. = 828.59
116.40 L.F. OF 15" PIPE @ So = 0.0100 ft/ft
143.14 L.F. OF 24" PIPE @ So = 0.0498 ft/ft
2' F.B. SURFACE DITCH LEFT
11.22%
V.P.I.116+80.00
Elev.836.70FT
130.00FT V.C.
24" PIPE
ELEV. = 827.84
V.P.I.117+45.39
Elev.835.45FT
For Gunpowdwer Rd.
Plan & Profile
See Sheets R55-R56
156
-1.42%
294
4' F.B. SURFACE DITCH LEFT
11.22%
+66
815.11
157
104.33 L.F. OF 15" PIPE @ So = 0.0884 ft/ft
440
441
4.00 L.F. OF 30" PIPE
48.00 L.F. OF 30" PIPE @ So = 0.0060 ft/ft
OVERHEAD UTILITY
ELEV. = 853.36
LEFT SIDE OFFSET 20' VERTICALLY
204
202
200
OVERHEAD UTILITY
ELEV. = 848.82
15" PIPE
ELEV. = 824.05
184.34 L.F. OF 66" PIPE @ So = 0.0125 ft/ft
47.01 L.F. OF 80" X 60" ELP. PIPE @ So = 0.0104 ft/ft
V.P.I.118+47.70
Elev.834.00FT
V.P.I.119+25.00
Elev.833.32FT
150.00FT V.C.
GUNPOWDER ROAD
318
235
-0.88%
0.52%
+86
831.74
319
237
2' F.B. SPECIAL DITCH RIGHT
1.00%
MATCHLINE STA. 121+00
39 L.F. OF 24" PIPE @ So = 0.0659 ft/ft
144 L.F. OF 24" PIPE @ So = 0.0140 ft/ft
40.68 L.F. OF 24" PIPE @ So = 0.0140 ft/ft
236
26.97 L.F. OF 24" PIPE @ So = 0.0140 ft/ft
4' F.B. SURFACE DITCH RIGHT
3.17%
31.73 L.F. OF 24" PIPE @ So = 0.0140 ft/ft
SCALE: 1" = 30' HORIZONTAL
1" = 3' VERTICAL

**RIGHT OF WAY PLANS**

| | | |

# RIGHT OF WAY PLANS

| COUNTY OF | ITEM NO. | SHEET NO. |
|---|---|---|
| BOONE | 6-158.00 | R31 |

R/W REV. NUMBER 2 APRIL 22, 2013
R/W REV. NUMBER 5 NOVEMBER 13, 2013
R/W REV. NUMBER 7 AUGUST 5, 2014

PREPARED BY ____ DATE ____
CHECKED BY ____ DATE ____
APPROVED BY ____ DATE ____

| ENTRANCES | | | | | | | | |
|---|---|---|---|---|---|---|---|---|
| LOCATION | WIDTH (FT) | 8" CONC. ENT. PAVT.(SY) | SURF. AREA (SY) | ASP. SURF. (TONS) | ASP. BASE (TONS) | DGA (TONS) | 6" CONC. ENT. PAVT. | PIPE (DIA. - LENGTH) |
| 122+85.49 RT | 19 | 68 | 50 | 3 | 6 | 27 | - | NONE |
| 124+01.39 RT | 12 | 57 | 15 | 1 | 2 | 17 | - | STORM |
| 126+38.00 LT | 12 | 57 | 130 | - | - | 43 | 130 | STORM |
| 127+50.00 RT | 12 | 57 | 29 | 2 | 4 | 20 | - | STORM |

| DITCH CONSTRUCTION | | | | | |
|---|---|---|---|---|---|
| STATION | SIZE-SHAPE TYPE | LINING TYPE | QUANTITY | D | T |
| LT 122+00 TO 126+25 | 2' FB SURFACE DT | | | | |
| LT 127+06 TO 128+00 | 2' FB SPECIAL DT | | | | |
| | | | | | |
| | | | | | |

| DITCH CONSTRUCTION | | | | | |
|---|---|---|---|---|---|
| STATION | SIZE-SHAPE TYPE | LINING TYPE | QUANTITY | D | T |
| RT 121+00 TO 122+70 | 2' FB SPECIAL DT | SOD | 151 SY | 1 | |
| RT 123+07 TO 123+85 | 2' FB SURFACE DT | SOD | 69 SY | 1 | |
| RT 124+19 TO 126+50 | 2' FB SPECIAL DT | SOD | 205 SY | 1 | |
| RT 126+50 TO 127+35 | 2' FB SURFACE DT | SOD | 76 SY | 1 | |

P 140 — SHELBY J.RIGGS & SANDRA RIGGS (WF) DB 210 PG 208

P 141 — KENTON COUNTY FISCAL COURT, D.B.A. NORTHERN KENTUCKY DRUG STRIKE FORCE DB 1005 PG 218

P 142 — JOSEPH L.COLLETT & ELLEN COLLETT (WF) DB 416 PG 197

P 143 — TIMOTHY P.MAHANEY (MARRIED) DB 960 PG 069

P 144 — ERIC J.MESSMER TRUSTEE DB 982 PG 315

P 145 — JOYCE R.JAQUAY (UNMARRIED) DB 696 PG 103

P 150 — JONATHAN D.WENNDT DB 896 PG 53

P 151 — OLIVIA SALCIDO & ESTREBERTO SALCIDO (W&H) DB 878 PG 417

P 152 — SANITATION DISTRICT NO.1 DB 1029 PG 771

PI STA 126+96.03
Δ= 36°03'24", RT
T= 358.01'
L= 692.24'
R=1100.00'
E=56.79'
sc= 3.66%
Runoff= 141'
Runout= 77'

MATCHLINE STA. 121+00

MATCHLINE STA. 128+00

SCALE: 1"= 30'

MAINLINE PLAN SHEET
STA. 121+00 TO STA. 128+00

USER: $$$$USER$$$$
DATE: $$$$DATE$$$$
FILE NAME: $$$$design$file$specification$$$$
E-SHEET NAME:

$TIME$ $FILE$

# RIGHT OF WAY PLANS

| COUNTY OF | ITEM NO. | SHEET NO. |
|---|---|---|
| BOONE | 6-158.00 | R31a |

R/W REV. NUMBER 2 APRIL 22, 2013
R/W REV. NUMBER 5 NOVEMBER 13, 2013
R/W REV. NUMBER 7 AUGUST 5, 2014

RIGHT OF WAY ON THIS PROJECT WAS PURCHASED BY KYTC IN THE NAME OF CITY OF UNION.

RIGHT OF WAY ON THIS PROJECT WAS PURCHASED BY KYTC IN THE NAME OF FISCAL COURT OF BOONE COUNTY.

PREPARED BY ____ DATE ____
CHECKED BY ____ DATE ____
APPROVED BY ____ DATE ____

1 R= 1158.00 L= 19.31' Ch= 19.31' N61°08'50"E
2 N16°53'45"W 16.72'
3 R= 1161.00' L= 29.35' Ch= 29.35' S51°27'28"W
4 N41°20'32"W 4.29'
5 S47°11'03"W 20.10'
6 R= 1186.00' L= 12.65' Ch= 12.65' S58°54'14"W
7 R= 1158.00 L= 12.36' Ch= 12.36' S61°55'50"W
8 S17°36'19"W 19.90'
9 N60°39'33"E 9.78'
10 N60°39'33"E 16.85'
11 R= 1158.00 L= 11.61' Ch= 11.61' S62°31'25"W
12 R= 1158.00' L= 93.56' Ch= 93.53' N65°07'31"E
13 R= 1158.00' L= 76.96' Ch= 76.94' S65°32'10"W
14 N17°47'09"E 21.77'
15 R= 1158.00 L= 23.97 Ch= 23.97 N62°13'04"E
16 S17°47'09"W 8.39'
17 127+10 81.19

P 140 SHELBY J. RIGGS & SANDRA RIGGS (WF) DB 210 PG 208

P 141 KENTON COUNTY FISCAL COURT, D.B.A. NORTHERN KENTUCKY DRUG STRIKE FORCE DB 1005 PG 218

P 150 JONATHAN D. WENNDT DB 896 PG 53

P 151 OLIVIA SALCIDO & ESTREBERTO SALCIDO (W&H) DB 878 PG 417

P 152 SANITATION DISTRICT NO. 1 DB 1029 PG 771

P 146 BILL L. FANNIN & GEORGETTA MOOREFIELD (BOTH SINGLE) DB 235 PG 259

P 142 JOSEPH L. COLLETT & ELLEN COLLETT (WF) DB 416 PG 197

P 143 TIMOTHY P. MAHANEY (MARRIED) DB 960 PG 069

P 144 ERIC J. MESSMER TRUSTEE DB 982 PG 315

P 145 JOYCE R. JAQUAY (UNMARRIED) DB 696 PG 103

OAKKREST ACRES

KY 536

MATCHLINE STA. 121+00

MATCHLINE - STA. 128+00

PI Sta 126+96.03

PI STA 126+96.03
Δ= 36°03'24", RT
T= 358.01'
L= 692.24'
R=1100.00'
E=56.79'
e= 3.6%
Runoff= 141'
Runout= 77'

Temp.Esmt.for Slope and Ditch Construction

Temp.Esmt.for Slope,Ditch and Entrance Construction

Temp.Esmt.for Slope and Entrance Construction

Temp.Esmt.for Entrance Construction

20' Perm.Esmt.for San.Sewer

Perm.Esmt. for Drainage

20' Perm.Esmt. for San.Sewer

Exist. 20' San. Sewer Ease.

Exist. P. D. E.

Exist. San. Sewer Ease.

Exist. R/W

Prop.R/W

Exist. & Prop. R/W

SCALE: 1"= 30'

MAINLINE R/W DETAIL PLAN SHEET
STA. 121+00 TO STA. 128+00

USER: $$$$USER$$$$
DATE: $$$$DATE$$$$
FILE NAME: $$$$design$file$specification$$$$
E-SHEET NAME:

$TIME$ $FILE$

| COUNTY OF | ITEM NO. | SHEET NO. |
|---|---|---|
| BOONE | 6-158.00 | R32 |

PREPARED BY ____ DATE ____
CHECKED BY ____ DATE ____
APPROVED BY ____ DATE ____

STA. 121+60, 30.50' RT.
1-CBI Ty A

STA. 122+00, 75.00' LT.
1-MH Ty C

STA. 122+25, 30.50' RT.
1-CBI Ty A

STA. 123+10, 30.50' RT.
1-CBI Ty A

STA. 124+25, 30.50' RT.
1-CBI Ty A

STA. 124+50, 70.00' LT.
1-MH Ty C

STA. 126+00, 30.50' RT.
1-CBI Ty A

STA. 127+00, 50.00' LT.
1-MH Ty C

STA. 128+00, 30.50' RT.
1-CBI Ty A

199

OVERHEAD UTILITY
ELEV. = 857.13

198

196

LEFT SIDE
OFFSET 20'
VERTICALLY

2' F.B. SPECIAL
DITCH LEFT
6.66%

+25
835.15

+06.17
835.40

18" PIPE
ELEV. = 831.39

183.28 L.F. OF 60" PIPE
@ So = 0.0248 ft/ft

2' F.B. SPECIAL
DITCH LEFT
2.32%

+00
825.29

263.82 L.F. OF 66" PIPE
@ So = 0.0110 ft/ft

257.16 L.F. OF 66" PIPE
@ So = 0.0110 ft/ft

184.34 L.F. OF 66" PIPE
@ So = 0.0109 ft/ft

229

2' F.B. SURFACE
DITCH RIGHT
1.74%

+35
841.50

230

+50
840.02

316

V.P.I. 123+00.00
Elev. 835.27FT
200.00FT V.C.

2' F.B. SURFACE
DITCH RIGHT
1.00%

234

317

231

MATCHLINE STA. 121+00

0.52%

+85
835.52

+26.50
836.11

+70
834.57
+11.50
834.79

2' F.B. SPECIAL
DITCH RIGHT
NORMAL DEPTH

193.88 L.F. OF 15" PIPE
@ So = 0.0170 ft/ft

15" PIPE
ELEV. = 837.41

15" PIPE
ELEV. = 834.11

169.70 L.F. OF 18" PIPE
@ So = 0.0180 ft/ft

2' F.B. SPECIAL
DITCH RIGHT
1.00%

15" PIPE
ELEV. = 830.92

15" PIPE
ELEV. = 829.45

112.41 L.F. OF 24" PIPE
@ So = 0.0143 ft/ft

85 L.F. OF 24" PIPE
@ So = 0.0140 ft/ft

144 L.F. OF 24" PIPE
@ So = 0.0140 ft/ft

65 L.F. OF 24" PIPE
@ So = 0.0140 ft/ft

MATCHLINE STA. 128+00

DATUM 867 864 861 858 855 852 849 846 843 840 837 834 831 828 825 822 819 816

| 833.86 | 834.04 | 834.27 | 834.51 | 834.76 | 834.98 | 835.43 | 835.91 | 836.06 | 836.32 | 836.77 | 837.40 | 838.08 | 838.66 | 839.32 |
|---|---|---|---|---|---|---|---|---|---|---|---|---|---|---|
| 834.23 | 834.49 | 834.75 | 835.08 | 835.57 | 836.19 | 836.97 | 837.82 | 838.67 | 839.52 | 840.37 | 841.22 | 842.07 | 842.92 | 843.77 |
| 121+00 | 121+50 | 122+00 | 122+50 | 123+00 | 123+50 | 124+00 | 124+50 | 125+00 | 125+50 | 126+00 | 126+50 | 127+00 | 127+50 | 128+00 |

SCALE: 1" = 30' HORIZONTAL
1" = 3' VERTICAL

# RIGHT OF WAY PLANS

PROFILE SHEET
MAINLINE
STA. 121+00 TO STA. 128+00

USER: $$$$USER$$$$
DATE: $$$$DATE$$$$
FILE NAME: $$$$design$file$specification$$$$
E-SHEET NAME:

$TIME$ $DATE$ $FILE$

# RIGHT OF WAY PLANS

| COUNTY OF | ITEM NO. | SHEET NO. |
|---|---|---|
| BOONE | 6-158.00 | R33 |

R/W REV. NUMBER 2 APRIL 22, 2013
R/W REV. NUMBER 3 AUGUST 14, 2013
R/W REV. NUMBER 5 NOVEMBER 13, 2013
R/W REV. NUMBER 6 MAY 22, 2014
R/W REV. NUMBER 7 AUGUST 5, 2014
R/W REV. NUMBER 8 JANUARY 26, 2015

PREPARED BY ____ DATE ____
CHECKED BY ____ DATE ____
APPROVED BY ____ DATE ____

BEGIN CONSTRUCTION BLACKSMITH PL. STA. 48+00.00
For Blacksmith Pl. Profile See Sheet R67

PI STA 48+27.13
Δ= 45°28'48", RT
T= 104.78'
L= 198.44'
R=250'
E=21.07'
e= N/A
Runoff= N/A
Runout= N/A

℄ KY 536 STA. 130+22.44 = ℄ BLACKSMITH PL. STA. 50+00

BEGIN CONSTRUCTION HAVEN HILL STA. 48+50.00
For Haven Hill Profile See Sheet R67

℄ KY 536 STA. 135+26.66 = ℄ HAVEN HILL DR. STA. 50+00

PI STA 126+96.03
Δ= 36°03'24", RT
T= 358.01'
L= 692.24'
R=1100.00'
E=56.79'
e= 3.66%
Runoff= 141' 10013
Runout= 77'

PC Sta51+34.58

℄ KY 536 STA. 130+07.28 = ℄ DUNCAN DR. STA. 50+00

END CONSTRUCTION DUNCAN DR. STA. 51+50.00

PI STA 54+57.14
Δ= 25°22'46", LT
T= 322.56'
L= 634.53'
R=1432.50'
E=35.87'
e= N/A
Runoff= N/A
Runout= N/A

For Duncan Dr. Profile See Sheet R67

ZION RUN

JONATHAN D.WENNDT DB 896 PG 53

OLIVIA SALCIDO & ESTREBERTO SALCIDO (W&H) DB 878 PG 417

SANITATION DISTRICT NO.1 DB 1029 PG 771

JOSEPH P.BARVINCAK & BARBARA A.BARVINCAK (WF) DB 701 PG 215

ROBERT E.BROWN & MARGARET E.BROWN (WF) DB 201 PG 654

WESTMARK PROPERTIES,LLC DB 939 PG 973

BRIAN V.PAPPAS & KAREN I.PAPPAS DB 1026 PG 025

FRANK P. LYONS & GENENE J. LYONS DB 310 PG 334

BILL L.FANNIN & GEORGETTE MOOREFIELD (BOTH SINGLE) DB 235 PG 259

KAREN L.FISK (SINGLE) DB 293 PG 800

ROBERT B.BOWLING & JANET E.BOWLING (WF) DB 191 PG 479

SAMUEL C.DINN & JO ANN M.DINN (WF) DB 192 PG 110

ROBERT J.MILLER DB 744 PG 241

GERALD GIBSON & BEVERLY GIBSON (WF) DB 185 PG 635

OAKKREST ACRES

ANGELA G.SHEPHERD DONNIE R.SHEPHERD (W&H) DB 1006 PG 053

RONALD W.RAISOR & MARY RAISOR,TRUSTEES DB 947 PG 623

DIVERSION NO. 5

FRONTAGE RD. NO. 12

FRONTAGE RD. NO. 13

FRONTAGE RD. NO. 14

FRONTAGE RD. NO. 15

Do Not Remove Sign

Exist. To Remain

MATCHLINE - STA. 128+00

MATCHLINE - 137+00

## ENTRANCES

| LOCATION | WIDTH (FT) | 8" CONC. ENT. PAVT.(SY) | SURF. AREA (SY) | ASP. SURF. (TONS) | ASP. BASE (TONS) | DGA (TONS) | 6" CONC. ENT. PAVT. | PIPE (DIA. - LENGTH) |
|---|---|---|---|---|---|---|---|---|
| 51+16.23 RT • | 12 | 38 | 27 | 2 | 3 | 15 | - | NONE |
| 131+83.00 LT | 12 | 57 | 61 | 4 | 8 | 27 | - | STORM |
| 132+13.00 RT | 12 | 57 | 141 | 10 | 18 | 46 | - | STORM |
| 132+54.00 RT | 12 | 57 | 161 | - | - | 50 | 161 | STORM |
| 132+84.00 LT | 12 | 57 | 37 | 3 | 5 | 22 | - | STORM |
| 133+35.00 LT | 12 | 57 | 57 | - | - | 40 | - | STORM |
| 133+52.00 RT | 12 | 57 | 119 | 8 | 15 | 40 | - | STORM |
| 134+19.00 LT | 12 | 57 | 41 | - | - | 22 | 41 | STORM |
| 135+16.00 RT | 12 | 58 | 94 | - | - | 35 | 94 | STORM |
| 135+46.00 RT | 12 | 49 | 128 | 9 | 16 | 41 | 128 | STORM |
| 136+38.00 LT | 12 | 53 | 40 | - | - | 22 | 40 | STORM |
| 136+59.00 RT | 12 | 53 | 52 | 4 | 6 | 24 | 52 | STORM |
| 136+68.00 LT | 12 | 57 | 101 | - | - | 36 | 101 | STORM |

• STATIONING OFF OF DUNCAN

SCALE: 1"= 30'

MAINLINE PLAN SHEET
STA. 128+00 TO STA. 137+00

USER: $$$$USER$$$$
DATE: $$$$DATE$$$$
FILE NAME: $$$$design$file$specification$$$$
E-SHEET NAME:

$TIME$ $FILE$

# RIGHT OF WAY PLANS

| COUNTY OF | ITEM NO. | SHEET NO. |
|---|---|---|
| BOONE | 6-158.00 | R33a |

R/W REV. NUMBER 2 APRIL 22, 2013
R/W REV. NUMBER 5 NOVEMBER 13, 2013
R/W REV. NUMBER 7 AUGUST 5, 2014
R/W REV. NUMBER 8 JANUARY 26, 2014

RIGHT OF WAY ON THIS PROJECT WAS PURCHASED BY KYTC IN THE NAME OF CITY OF UNION.

RIGHT OF WAY ON THIS PROJECT WAS PURCHASED BY KYTC IN THE NAME OF FISCAL COURT OF BOONE COUNTY.

PREPARED BY ____ DATE ____
CHECKED BY ____ DATE ____
APPROVED BY ____ DATE ____

BEGIN R/W BLACKSMITH PL. STA. 47+85.00

BEGIN R/W HAVEN HILL STA. 48+40.00

ZION RUN

BLACKSMITH PL.

HAVEN HILL

DUNCAN DR.

KY 536

℄ KY 536 STA. 130+22.44 = ℄ BLACKSMITH PL. STA. 50+00

℄ KY 536 STA. 135+26.66 = ℄ HAVEN HILL DR. STA. 50+00

℄ KY 536 STA. 130+07.28 = N80°03'08"E ℄ DUNCAN DR. STA. 50+00

END R/W DUNCAN DR. STA. 51+55.00

PI STA 48+27.13
Δ= 45°28'48", RT
T= 104.78'
L= 198.44'
R=250'
E=21.07'
e= N/A
Runoff= N/A
Runout= N/A

PI STA 126+96.03
Δ= 36°03'24", RT
T= 358.01'
L= 692.24'
R=1100.00'
E=56.79'
e= 3.66%
Runoff= 141'
Runout= 77'

PI STA 54+57.14
Δ= 25°22'46", LT
T= 322.56'
L= 634.53'
R=1432.50'
E=35.87'
e= N/A
Runoff= N/A
Runout= N/A

P 150 JONATHAN D. WENNDT DB 896 PG 53

P 151 OLIVIA SALCIDO & ESTREBERTO SALCIDO (W&H) DB 878 PG 417

P 152 SANITATION DISTRICT NO.1 DB 1029 PG 771

P 153 JOSEPH P. BARVINCAK & BARBARA A. BARVINCAK (WF) DB 701 PG 215

P 154 ROBERT E. BROWN & MARGARET E. BROWN (WF) DB 201 PG 664

P 155 WESTMARK PROPERTIES, LLC. DB 939 PG 973

P 156 BRIAN V. PAPPAS & KAREN I. PAPPAS DB 1026 PG 025

P 157 FRANK P. LYONS & GENENE J. LYONS DB 310 PG 334

P 146 BILL L. FANNIN & GEORGETTA MOOREFIELD (BOTH SINGLE) DB 235 PG 259

P 148 KAREN L. FISK (SINGLE) DB 293 PG 8

P 161 ROBERT B. BOWLING & JANET E. BOWLING (WF) DB 191 PG 479

P 162 SAMUEL C. DINN & JO ANN M. DINN (WF) DB 192 PG 110

P 163 ROBERT J. MILLER DB 744 PG 241

P 164 GERALD GIBSON & BEVERLY GIBSON (WF) DB 185 PG 635

OAKKREST ACRES

P 165 ANGELA G. SHEPHERD DONNIE R. SHEPHERD (W&H) DB 1006 PG 053

P 166 RONALD W. RAISOR & MARY RAISOR, TRUSTEES DB 947 PG 623

1 R= 275.00' L= 20.00' Ch= 20.00' N33°24'18"W
2 R= 25.00' L= 15.04' Ch= 14.82' S17°25'08"E
5 R= 275.00' L= 136.87' Ch= 135.48' N42°15'50"W
6 R= 1158.00' L= 23.16' Ch= 23.16' S71°42'19"W
7 R=20.00' L=3.97' Ch=3.96' N15°21'33"W
8 S64°47'52"E 34.08'
9 N9°40'35"W 15.68'
10 R= 275.00' L= 15.91' Ch= 15.90' N29°39'50"W
11 R= 1457.50' L= 20.77' Ch= 20.77' S14°18'43"E
12 R= 1407.50' L= 20.06' Ch= 20.06' N14°18'43"W

MATCHLINE - STA. 128+00

MATCHLINE - 137+00

SCALE: 1"= 30'

MAINLINE R/W DETAIL PLAN SHEET
STA. 128+00 TO STA. 137+00

USER: $$$$USER$$$$
DATE: $$$$DATE$$$$
FILE NAME: $$$$design$file$specification$$$$
E-SHEET NAME:

$TIME$ $FILE$

| COUNTY OF | ITEM NO. | SHEET NO. |
|---|---|---|
| BOONE | 6-158.00 | R34 |

R/W REV. NUMBER 3 AUGUST 14, 2013
R/W REV. NUMBER 6 MAY 22, 2014

PREPARED BY ____ DATE ____
CHECKED BY ____ DATE ____
APPROVED BY ____ DATE ____

DATUM

STA. 128+00, 53' RT.
1-DBI Ty B

STA. 128+75.64, 48.00' LT.
1-MH Ty C

STA. 129+39, 47.00' RT.
1-MH Ty C

STA. 129+95.82, 67.54' RT.
1-CBI Ty A

STA. 130+25.60, 66.10' RT.
1-CBI Ty A

STA. 130+50, 55.00' LT.
1-MH Ty C
STA. 130+60, 30.50' RT.
1-CBI Ty A

STA. 131+50, 41.50' LT.
1-CBI Ty A

STA. 132+14, 41.50' LT.
1-CBI Ty A

STA. 133+00, 30.50' RT.
1-CBI Ty A
STA. 133+95, 36.75' LT.
1-CBI Ty A

STA. 134+90, 30.50' RT.
1-CBI Ty A

STA. 135+80.00, 41.50' LT.
1-CBI Ty A

STA. 136+85, 30.50' RT.
1-CBI Ty A

LEFT SIDE
OFFSET 20'
VERTICALLY

For Duncan Dr., Blacksmith Pl.
& Haven Hill Profile
See Sheet R67

2' F.B. SURFACE
DITCH LEFT
1.00%

876 873 870 867 864 861 858 855 852 849 846 843 840 837 834 831

421 +50 844.98 +50 845.98
2' F.B. SPECIAL DITCH LEFT 6.66%
15" PIPE ELEV. = 836.19
30" PIPE ELEV. = 834.08
183.28 L.F. OF 60" PIPE @ So = 0.0248 ft/ft

OVERHEAD UTILITY ELEV. = 866.54

192 +51.50 848.28
2' F.B. SURFACE DITCH LEFT 1.05%
191 +60 849.42
18" PIPE ELEV. = 838.30
100.70 L.F. OF 60" PIPE @ So = 0.0140 ft/ft
185.51 L.F. OF 60" PIPE @ So = 0.0130 ft/ft
℄ DUNCAN DRIVE
℄ BLACKSMITH PLACE
224
226
227
420 +50 845.12
2' F.B. SPECIAL DITCH LEFT 1.00%
2' F.B. SURFACE DITCH RIGHT 1.77%
228 +01.50 842.49
1.70%
MATCHLINE STA. 128+00
15" PIPE ELEV. = 839.49
30" PIPE ELEV. = 835.79
56.09 L.F. OF 30" PIPE @ So = 0.0301 ft/ft
46.89 L.F. OF 24" PIPE @ So = 0.0190 ft/ft
31.33 L.F. OF 30" PIPE @ So = 0.0172 ft/ft
322
64.00 L.F. OF 60" PIPE @ So = 0.0140 ft/ft
91.24 L.F. OF 60" PIPE @ So = 0.0141 ft/ft
15" PIPE ELEV. = 838.88

190 +04.17 851.15
+00 853.10
2' F.B. SPECIAL DITCH LEFT NORMAL DEPTH
+90 854.18
+36.50 853.55
15" PIPE ELEV. = 842.14
V.P.I. 134+00.00
Elev. 853.97FT
S.S.D. = 1641.65 FT
200.00FT V.C.
279.34 L.F. OF 60" PIPE @ So = 0.0148 ft/ft
222
223
2' F.B. SPECIAL DITCH LEFT NORMAL DEPTH
15" PIPE ELEV. = 844.21
240 L.F. OF 24" PIPE @ So = 0.0169 ft/ft
190 L.F. OF 24" PIPE So = 0.0100 ft/ft

180 +25 855.41
+89.17 855.79
+81.50 854.77
2' F.B. SPECIAL DITCH LEFT NORMAL DEPTH
18" PIPE ELEV. = 845.96
134.00 L.F. OF 60" PIPE @ So = 0.0140 ft/ft
℄ HAVEN HILL
1.00%
221
MATCHLINE STA. 137+00
195 L.F. OF 18" PIPE @ So = 0.0100 ft/ft

SCALE: 1" = 30' HORIZONTAL
1" = 3' VERTICAL

**RIGHT OF WAY PLANS**

| 839.32 | 840.31 | 840.58 | 842.00 | 843.8 | 843.8 | 844.4 | 846.00 | 847.9 | 849.4 | 848.6 | 850.8 | 850.53 | 850.71 | 851.30 | 853.43 | 852.28 | 853.0 | 854.1 | 855.0 |
|---|---|---|---|---|---|---|---|---|---|---|---|---|---|---|---|---|---|---|---|
| 843.77 | 844.62 | 845.47 | 846.32 | 847.17 | 848.02 | 848.87 | 849.72 | 850.57 | 851.42 | 852.27 | 853.08 | 853.80 | 854.43 | 854.97 | 855.47 | 855.97 | 856.47 | 856.97 | 857.47 |
| 128+00 | 128+50 | 129+00 | 129+50 | 130+00 | 130+50 | 131+00 | 131+50 | 132+00 | 132+50 | 133+00 | 133+50 | 134+00 | 134+50 | 135+00 | 135+50 | 136+00 | 136+50 | 137+00 | |

PROFILE SHEET
MAINLINE
STA. 128+00 TO STA. 137+00

USER: $USER$$$
DATE: $DATE$$$$
FILE NAME: s:\file$specification$$$$
E-SHEET NAME:
$TIME$ $DATE$ $FILE$

# RIGHT OF WAY PLANS

| COUNTY OF | ITEM NO. | SHEET NO. |
|---|---|---|
| BOONE | 6-158.00 | R35 |

R/W REV. NUMBER 2 APRIL 22, 2013
R/W REV. NUMBER 6 MAY 22, 2014
R/W REV. NUMBER 8 JANUARY 26, 2015

PREPARED BY ____ DATE ____
CHECKED BY ____ DATE ____
APPROVED BY ____ DATE ____

PI STA 146+28.59
Δ= 29°42'49", LT
T= 571.90'
L= 1031.56'
LR= 1025'
E= 35.45'
e= 3.7%
Runoff= 144'
Runout= 77'

MATCHLINE - STA. 137+00

MATCHLINE - STA. 145+00

P 157 FRANK P. LYONS & GENENE J. LYONS DB 310 PG 334

P 187 AMY LOUISE TEEPEN & LEONARD J. TEEPEN (HUSB) DB 443 PG 307

P 158 CAROLYN K. WILHAM WALTER L. WILHAM (HUSB.) DB 243 PG 187 1 STORY BRICK & FRAME 804

P 159 LLOYD O. LAUGHLIN & BEVERLY J. LAUGHLIN (WF) DB 387 PG 21

P 160 LOWELL D. WOOD & RUTH WOOD (WF) DB 210 PG 115

P 181 JAMES A. McLAFFERTY & ANITA R. McLAFFERTY (WF) DB 730 PG 16

P 182 CAROLE R. DUNN DB 376 PG 79

FRONTAGE RD. NO. 15

FRONTAGE RD. NO. 13

OAKKREST ACRES

P 166 RONALD W. RAISOR & MARY RAISOR, TRUSTEES DB 947 PG 623

P 167 FRED PUCKETT III DB 977 PG 219

P 168 JAN M. HASTINGS DB 574 PG 120

P 169 SEDGLEY J. BROCKETT (UNREMARRIED WIDOW) DB 963 PG 648

P 170 RADELL HUNT (MARRIED) DB 885 PG 13

P 171 RONALD E. ARENDELL DB 824 PG 518

P 172 BONITA MADDOX FAMILY LIVING TRUST DB 1006 PG 243

P 173 STEPHEN RAY BURRUS & JUDITH KAY BURRUS (WF) DB 534 PG 34

P 174 MARY ANN TWOMBLY-NEAL & JERRY ALLEN NEAL (W&H) DB 766 PG 88

ENTRANCES

| LOCATION | WIDTH (FT) | 8" CONC. ENT. PAVT.(SY) | SURF. AREA (SY) | ASP. SURF. (TONS) | ASP. BASE (TONS) | DGA (TONS) | 6" CONC. ENT. PAVT. | PIPE (DIA. - LENGTH) |
|---|---|---|---|---|---|---|---|---|
| 137+42.37 LT | 12 | 57 | 57 | | | 13 | - | NONE |
| 138+16.00 RT | 12 | 57 | 154 | 11 | 19 | 48 | - | 15IN.-42FT. |
| 138+62.00 LT | 12 | 57 | 57 | 4 | 7 | 26 | - | STORM |
| 139+16.00 RT | 12 | 57 | 94 | - | - | 35 | 94 | NONE |
| 140+17.00 RT | 12 | 57 | 120 | 8 | 15 | 41 | - | STORM |
| 140+68.00 LT | 12 | 57 | 84 | 6 | 10 | 32 | - | STORM |
| 140+71.00 RT | 12 | 57 | 135 | 9 | 17 | 44 | - | STORM |
| 141+80.00 LT | 14 | 60 | 127 | 9 | 16 | 43 | - | STORM |
| 142+72.00 RT | 12 | 42 | 155 | 11 | 19 | 45 | - | NONE |
| 142+87.00 RT | 12 | 42 | 162 | 11 | 20 | 47 | - | STORM |
| 144+10.00 LT | 12 | 57 | 40 | 3 | 5 | 22 | - | STORM |
| 144+15.00 RT | 12 | 57 | 161 | 11 | 20 | 50 | - | STORM |

MAINLINE PLAN SHEET
STA. 137+00 TO STA. 145+00

SCALE: 1"= 30'

USER: $$$$USER$$$$
DATE: $$$$DATE$$$$
FILE NAME: $$$$design$file$specification$$$$
E-SHEET NAME:

$TIME$ $FILE$

# RIGHT OF WAY PLANS

| COUNTY OF | ITEM NO. | SHEET NO. |
|---|---|---|
| BOONE | 6-158.00 | R35a |

R/W REV. NUMBER 2 APRIL 22, 2013
R/W REV. NUMBER 5 NOVEMBER 13, 2013

RIGHT OF WAY ON THIS PROJECT WAS PURCHASED BY KYTC IN THE NAME OF CITY OF UNION.

RIGHT OF WAY ON THIS PROJECT WAS PURCHASED BY KYTC IN THE NAME OF FISCAL COURT OF BOONE COUNTY.

PREPARED BY ____ DATE ____
CHECKED BY ____ DATE ____
APPROVED BY ____ DATE ____

P 157 FRANK P. LYONS & GENENE J. LYONS DB 310 PG 334

P 187 AMY LOUISE TEEPEN & LEONARD J. TEEPEN (HUSB) DB 443 PG 307

P 158 CAROLYN K. WILHAM WALTER L. WILHAM (HUSB) DB 854 PG 050

P 159 LLOYD O. LAUGHLIN & BEVERLY J. LAUGHLIN (WF) DB 387 PG 21

P 160 LOWELL D. WOOD & RUTH WOOD (WF) DB 210 PG 115

P 181 JAMES A. McLAFFERTY & ANITA R. McLAFFERTY (WF) DB 730 PG 16

PI STA 146+28.59
Δ= 29° 42' 49", LT
T= 271.90'
L= 531.56'
R= 1025'
E= 35.45'
e= 3.7%
Runoff= 144'
Runout= 77'

P 182 CAROLE R. DUNN DB 376 PG 79

PC Sta 143+56.69

MATCHLINE - 137+00

MATCHLINE - STA. 145+00

140+00

KY 536

Temp.Esmt.for Slope & Entrance Construction

Temp.Esmt.for Slope Construction

20' Perm.Esmt.for San.Sewer

Perm.Esmt. for Drainage

Exist. & Prop. R/W

Prop.R/W

P 166 RONALD W. RAISOR & MARY RAISOR, TRUSTEES DB 947 PG 623

P 167 FRED PUCKETT III DB 977 PG 219

P 168 JAN M. HASTINGS DB 574 PG 120

P 169 SEDGLEY J. BROCKETT (UNREMARRIED WIDOW) DB 963 PG 648

P 170 RADELL HUNT (MARRIED) DB 885 PG 13

P 171 RONALD E. ARENDELL DB 824 PG 518

P 172 BONITA MADDOX FAMILY LIVING TRUST DB 1006 PG 243

P 173 STEPHEN RAY BURRUS & JUDITH KAY BURRUS (WF) DB 534 PG 34

P 174 MARY ANN TWOMBLY-NEAL & JERRY ALLEN NEAL (W&H) DB 766 PG 88

OAKKREST ACRES

R= 949.00' L= 209.24' Ch= 208.82' N69°33'48"E

R= 949.00' L= 691' Ch= 691.0' N77°57'58"E

R= 1106.00' L= 212.42' Ch= 212.10' S69°29'15"W

R= 1106.00' L= 33.01' Ch= 33.01' S75°50'41"W

R= 1176.00' L= 199.86' Ch= 199.61' N67°50'07"E

R= 1176.00' L= 83.83' Ch= 83.81' N74°44'45"E

R= 1075.00' L= 207.76' Ch= 207.44' S67°45'10"W

R= 1075.00' L= 21.36' Ch= 21.36' S79°28'59"W

R= 1075.00' L= 105.52' Ch= 105.48' S76°06'06"W

N84°32'56"E 100.43'

N84°32'56"E 101.79'

S84°32'15"W 100.43'

N73°41'05"E 201.86'

N73°41'05"E 194.27'

S09°56'52"E 19.52'

N09°56'52"W 14.94'

S84°32'15"W 96.62'

N84°32'56"E 103.06'

N80°03'08"E 56.69'

S79°37'00"W 91.96'

S79°37'00"W 94.94'

S79°37'00"W 90.86'

S79°37'00"W 52.61'

S79°37'00"W 164.76'

S79°37'00"W 52.74'

S79°37'00"W 97.05'

S80°12'36"W 106.94'

S80°12'36"W 130.68'

S80°12'36"W 124.48'

S80°03'08"W 156.95'

S80°03'08"W 64.72'

S80°03'08"W 76.92'

S80°03'08"W 124.48'

S80°03'08"W 100.00'

N80°12'36"E 124.48'

N80°12'36"E 100.00'

N80°12'36"E 3.63'

N9°59'02"W 20.12'

N9°58'48"W 20.10'

N10°20'39"W 11.09'

N4°41'12"E 25.80'

S4°41'12"W 20.34'

N5°40'35"W 8.75'

N75°14'5"E 67.27'

N75°14'5"E 69.90'

N12°03'21"W 45.30'

N10°30'00"W 44.75'

N16°47'20"W 46.22'

N12°03'21"W 17.94'

N16°47'20"W 20.06'

N68°40'53"E 0.80'

N68°39'01"E 82.45'

S68°39'01"W 111.75'

S68°39'01"W 81.42'

S68°39'01"W 0.80'

N28°18'54"W 27.80'

N28°18'54"W 20.15'

S68°40'53"W 24.01'

S10°08'00"E 46.76'

S10°30'00"E 63.86'

S18°05'30"W 22.38'

N4°39'20"E 45.83'

N9°47'34"W 44.00'

N9°47'34"W 43.72'

N9°47'34"W 43.45'

S9°47'34"E 43.11'

N82°25'14"E 0.42'

N82°25'14"E 100.07'

S82°25'14"W 0.97'

S82°25'14"W 100.07'

S82°25'14"W 74.59'

S82°25'14"W 100.07'

N8°08'58"E 99.59'

S8°08'58"W 99.04'

N01°15'27"W 60.13'

S00°58'35"E 61.04'

N09°56'48"W 43.00'

N68°59'02"W 20.93'

N68°59'02"W 40.88'

S09°56'52"E 54.61'

N09°56'52"W 58.28'

N8°24'41"E 87.69'

N8°24'41"E 80.21'

N8°24'41"E 12.86'

S8°24'41"W 82.51'

S8°24'41"W 74.87'

S8°24'41"W 52.15'

N88°38'49"W 20.40'

S80°03'08"W 102.44'

S80°03'08"W 52.56'

Perm.Esmt. for Drainage

Temp.Esmt.for Entrance Construction

Temp.Esmt.for Slope Construction

Temp.Esmt.for Slope & Entrance Construction

SCALE: 1"= 30'

MAINLINE R/W DETAIL PLAN SHEET
STA. 137+00 TO STA. 145+00

USER: $$$$USER$$$$
DATE: $$$$DATE$$$$
FILE NAME: $$$$design$file$specification$$$$
E-SHEET NAME:

$TIME$ $FILE$

| COUNTY OF | ITEM NO. | SHEET NO. |
|---|---|---|
| BOONE | 6-158.00 | R36 |

R/W REV. NUMBER 2 APRIL 22, 2013
R/W REV. NUMBER 6 MAY 22, 2014

PREPARED BY ____ DATE ____
CHECKED BY ____ DATE ____
APPROVED BY ____ DATE ____

STA. 137+14, 41.50' LT.
I-CBI Ty A

STA. 139+65, 30.50' RT.
I-CBI Ty A

STA. 140+00, 50.00' LT.
I-MH Ty C

STA. 140+50, 50.00' RT.
I-MH Ty C

STA. 142+00, 53' LT.
I-DBI Ty 4

STA. 143+50, 50.00' RT.
I-MH Ty C

STA. 144+30, 56.00' LT.
I-DBI Ty 4

179 — 2' F.B. SURFACE DITCH LEFT 1.00% — +50 857.40

321 — OVERHEAD UTILITY ELEV. = 876.18

320 — 2' F.B. SPECIAL DITCH LEFT NORMAL DEPTH — +60 861.71 — +36.50 860.58

173 — +01.50 862.18 — 15" PIPE ELEV. = 857.21

429 — 2' F.B. SPECIAL DITCH LEFT NORMAL DEPTH — +95 864.53 — 15" PIPE ELEV. = 859.37

174 — +31.50 863.84 — 15" PIPE ELEV. = 863.88

OVERHEAD UTILITY ELEV. = 878.79

2' F.B. SPECIAL DITCH LEFT NORMAL DEPTH

200.43 L.F. OF 36" PIPE @ So = 0.0142 ft/ft

126.01 L.F. OF 36" PIPE @ So = 0.0233 ft/ft

100.00 L.F. OF 36" PIPE @ So = 0.0216 ft/ft

115 L.F. OF 36" PIPE @ So = 0.0150 ft/ft

36" PIPE ELEV. = 849.78

85.05 L.F. OF 36" PIPE @ So = 0.0465 ft/ft

42" PIPE ELEV. = 849.28

54" PIPE ELEV. = 848.28

286.08 L.F. OF 60" PIPE @ So = 0.0120 ft/ft

134.00 L.F. OF 60" PIPE @ So = 0.0140 ft/ft

LEFT SIDE OFFSET 20' VERTICALLY

V.P.I.139+50.00
Elev.859.47FT
200.00FT V.C.

220

412

409

1.00%

MATCHLINE STA. 137+00

MATCHLINE STA. 145+00

15" PIPE ELEV. = 858.25

156.85 L.F. OF 54" PIPE @ So = 0.0115 ft/ft

24" PIPE ELEV. = 851.92

300.00 L.F. OF 54" PIPE @ So = 0.0186 ft/ft

280.00 L.F. OF 15" PIPE @ So = 0.0100 ft/ft

54" PIPE ELEV. = 849.42

SCALE: 1" = 30' HORIZONTAL
1" = 3' VERTICAL

DATUM 882 879 876 873 870 867 864 861 858 855 852 849 846 843 840 837

| | | |

# RIGHT OF WAY PLANS

| COUNTY OF | ITEM NO. | SHEET NO. |
|---|---|---|
| BOONE | 6-158.00 | R37 |

For North Tiburon Dr.
Profile See Sheet R68

R/W REV. NUMBER 2 APRIL 22, 2013
R/W REV. NUMBER 3 AUGUST 14, 2013
R/W REV. NUMBER 8 JANUARY 26, 2015

| ENTRANCES | | | | | | | | |
|---|---|---|---|---|---|---|---|---|
| LOCATION | WIDTH (FT) | 8" CONC. ENT. PAVT.(SY) | SURF. AREA (SY) | ASP. SURF. (TONS) | ASP. BASE (TONS) | DGA (TONS) | 6" CONC. ENT. PAVT. | PIPE (DIA. - LENGTH) |
| 145+96.00 RT | 12 | 57 | 152 | 10 | 19 | 48 | - | STORM |
| 146+22.00 LT | 12 | 57 | 41 | 3 | 5 | 22 | - | STORM |
| 146+71.50 LT | 12 | 57 | 108 | 7 | 13 | 38 | - | STORM |
| 146+90.50 RT | 12 | 57 | 152 | 10 | 19 | 48 | - | 15IN.-58FT. |
| 148+06.75 RT | 12 | 57 | 111 | - | - | 39 | 111 | STORM |
| 149+15.00 RT | 12 | 57 | 89 | - | - | 34 | 89 | STORM |
| | | | | | | | | |
| | | | | | | | | |

PREPARED BY ____ DATE ____
CHECKED BY ____ DATE ____
APPROVED BY ____ DATE ____

PI STA 146+28.59
Δ= 29°42'49", LT
T= 271.90'
L= 531.56'
R= 1025'
E= 35.45'
e= 3.7%
Runoff= 144'
Runout= 77'

PI STA 48+40.14
Δ=116°54'49", LT
T= 244.36'
L= 306.08'
R= 150.00'
E= 136.73'
e= N/A
Runoff= N/A
Runout= N/A

PI Sta48+40.14

CAROLE R.DUNN
DB 376 PG 79

FLORENCE BAPTIST CHURCH INC.
DB 780 PG 129

CHARLES E.BAKER & MARGARET A.REUSCH (BOTH UNMARRIED) DB 58 PG 272

RONALD H.STITH & PATRISHA STITH (WF) DB 217 PG 247

RAYMOND JAMES HULS & CAROL LEE HULS (WF) DB 209 PG 372

WILGUS RALEIGH & ARMINDA RALEIGH (WF) DB 887 PG 72

LEWIS LAWSON & LAVERNE LAWSON (WF) DB 214 PG 488

STEPHEN K.LAIR (MARRIED) DB 946 PG 183

ELMER N.ROSE & IDA M.ROSE (WF) DB 199 PG 293

MARY ANN TWOMBLY-NEAL & JERRY ALLEN NEAL (W&H) DB 766 PG 88

JAMES SMITH & JANICE SMITH (WF) DB 308 PG 243

DONALD C.NEAL & BETTY NEAL (WF) DB 202 PG 111

PI STA 155+26.00
Δ= 45°49'14", RT
T= 433.19'
L= 819.71'
R= 1025'
E= 87.78'
e= 2.80%
Runoff= 144'
Runout= 77'

℄ KY 536 STA. 151+36.97
℄ TIBURON DR. STA. 50+00.88
℄ NORTH TIBURON DR. STA. 50+00.88

FRONTAGE RD. NO. 15

FRONTAGE RD. NO. 13

TRIANGLE SUBDIVISION

MATCHLINE - STA. 145+00

MATCHLINE - STA. 153+00

MATCHLINE - STA. 46+00

MOUNT ZION ROAD

PT Sta49+01.86

PC Sta50+92.81

49+00

50+00

51+00

52+00

For Tiburon Dr. Plan & Profile See Sheet R59-R60

Safeload

Remove

Temp.Esmt.

Perm.Esmt. for Drainage

20' Perm.Esmt.for San.Sewer

To Be Removed

Prop.R/W

Prop.A.C. & Prop.R/W

Exist. & Prop. R/W

Exist. R/W

Prop. R/W

2' SPEC. DT.

4' SERV.

S36°56'11"E 117.69'

N50°20'20"E

USER: $$$$USER$$$$
DATE: $$$$DATE$$$$
FILE NAME: $$$$design$file$specification$$$$
E-SHEET NAME:

$TIME$ $FILE$

MAINLINE PLAN SHEET
STA. 145+00 TO STA. 153+00
SCALE: 1"= 30'

# RIGHT OF WAY PLANS

| COUNTY OF | ITEM NO. | SHEET NO. |
|---|---|---|
| BOONE | 6-158.00 | R37a |

R/W REV. NUMBER 2 APRIL 22, 2013
R/W REV. NUMBER 3 AUGUST 14, 2013
R/W REV. NUMBER 1, AUGUST 5, 2014

RIGHT OF WAY ON THIS PROJECT WAS PURCHASED BY KYTC IN THE NAME OF CITY OF UNION.

RIGHT OF WAY ON THIS PROJECT WAS PURCHASED BY KYTC IN THE NAME OF FISCAL COURT OF BOONE COUNTY.

PREPARED BY ____ DATE ____
CHECKED BY ____ DATE ____
APPROVED BY ____ DATE ____

PI STA 146+28.59
Δ= 29°42'49", LT
T= 271.90'
L= 531.56'
R= 1025'
E= 35.45'
e= 3.74%
Runoff= 144'
Runout= 77'

P 186 FLORENCE BAPTIST CHURCH INC. DB 780 PG 129

P 182 CAROLE R.DUNN DB 376 PG 79

P 183 CHARLES E.BAKER & MARGARET A.REUSCH (BOTH UNMARRIED) DB 581 PG 272

P 184 RONALD H.STITH & PATRICIA STITH (WF) DB 217 PG 247

P 184X Temp.Esmt.for Slope Construction and Removal of Improvements

P 185 RAYMOND JAMES HULS & CAROL LEE HULS (WF) DB 209 PG 372

Temp.Esmt.for Slope Construction and Removal of Improvements

150+00

N53°25'06"E 110.72'

N53°24'26"E 112.33'

N30°28'08"W 169.72'

S33°28'39"E 165.95'

PT Sta 148+88.25

PC Sta 150+92.81

Temp.Esmt.for Slope & Entrance Construction

Temp.Esmt.for Slope & Entrance Construction

20' Perm.Esmt.for San.Sewer

N66°32'22"E 139.28'

9.16'

15.08'

8.16'

S27°41'51"E

Exist. & Prop. R/W

R= 949.00' L= 209.24' Ch= 208.82' N69°33'48"E

R= 1106.00' L= 212.42' Ch= 212.10' S69°29'15"W

N23°55'38"W 9.91'

R= 949.00' L= 15.64' Ch= 15.64' N62°46'29"E

R= 949.00' L= 133.47' Ch= 133.36' N59°13'04"E

R= 949.00' L= 80.33' Ch= 80.31' N52°45'50"E

S30°28'08"E 12.84'

N50°20'20"E 39.56'

N50°20'20"E 22.18'

N47°26'29"E 101.89'

N47°26'29"E 55.20'

N33°28'39"W 17.82'

S54°10'46"W 111.93'

123.40' Exist. & Prop. R/W

S36°55'29"E 40.02'

S43°27'57"W 183.31'

R= 1106.00' L= 134.59' Ch= 134.50' S60°29'57"W

R= 1106.00' L= 8.30' Ch= 8.30' S56°47'53"W

R= 1176.00' L= 32.70' Ch= 32.70' N57°18'25"E

R= 1176.00' L= 99.81' Ch= 99.78' N60°32'07"E

R= 1176.00' L= 199.86' Ch= 199.61' N67°50'07"E

MATCHLINE - STA. 145+00

N80°03'08"E Exist. R/W

R= 1075.00' L= 207.76' Ch= 207.44' S67°45'10"W

Temp.Esmt.for Slope Construction

Prop.R/W

N26°32'00"W 45.85'

KY 536

N50°20'20"E

N54°10'46"E 67.02'

N84°11'20"E 28.66'

N57°31'58"E 85.81'

N57°31'58"E 100.32'

S36°16'40"E 58.30'

S37°05'00"E 27.31'

S37°05'00"E 23.02'

S68°40'53"W 20.92'

Perm.Esmt. for Drainage

S68°39'24"W 102.64'

S28°09'53"E 20.14'

S68°40'53"W 62.64'

N28°18'54"W 24.25'

N64°30'11"E 48.72'

S64°30'11"W 59.30'

S60°08'29"W 20.66'

S59°22'55"W 43.01'

S59°22'55"W 53.46'

N64°30'11"E 107.10'

20' Perm.Esmt.for San.Sewer

N64°30'11"E 109.01'

S64°30'11"W 110.18'

S64°30'11"W 108.81'

N51°43'35"W 55.07'

Perm.Esmt. for Drainage

S51°57'33"E 41.13'

S35°21'14"W 25.82'

Temp.Esmt.for Slope & Entrance Construction

Temp.Esmt.for Slope & Entrance Construction

Exist. Perm. Esmt.

S61°38'57"W 40.91'

S61°38'57"W 8.15'

S61°38'57"W 104.61'

S61°38'57"W 17.07'

Prop.R/W S52°06'34"W 93.98'

S52°06'34"W 67.85'

S36°16'40"E 46.72'

S64°30'11"W 0.57'

S39°39'40"E 40.05'

Perm.Esmt. for Drainage

N38°21'4"W 46.66'

Temp.Esmt.for Slope Construction

N49°17'44"E 100.20'

20' Perm.Esmt.for San.Sewer

N49°17'44"E 111.16'

S49°17'44"W 112.01'

S49°17'44"W 100.20'

S36°56'45"W 38.72'

6.49'

0.56'

20.21'

20.04'

20.04'

23.85'

Exist. & Prop. R/W

PC Sta 150+92.81

STEPHEN K.LAIR (MARRIED) DB 946 PG 183

Temp.Esmt.for Slope & Entrance Construction

TRIANGLE SUBDIVISION

P 174 MARY ANN TWOMBLY-NEAL & JERRY ALLEN NEAL (W&H) DB 766 PG 88

P 175 WILGUS RALEIGH & ARMINDA RALEIGH (WF) DB 887 PG 72

P 176 ELMER N.ROSE & IDA M.ROSE (WF) DB 199 PG 293

P 177 LEWIS LAWSON & LAVERNE LAWSON (WF) DB 214 PG 488

P 178

Perm.Esmt. for Drainage N13°25'47"E 27.31'

S72°45'03"E 19.00'

N80°23'24"W 19.00'

S36°56'11"E

S19°38'49"E

Prop. R/W

R= 186.00' L= 379.54' Ch= 317.04' N21°31'13"E

R= 186.00' L= 24.80' Ch= 24.78' S13°25'47"W

NORTH TIBURON DR.

MATCHLINE - STA. 46+00

S47°01'30"W 122.96'

Prop.R/W

S27°32'59"E 88.95'

P 186 FLORENCE BAPTIST CHURCH INC. DB 780 PG 129

PT Sta 49+01.86

49+00

S52°22'52"W 104.70'

N36°44'59"W 2.09'

N57°35'19"E 263.42'

Prop.A.C. & Prop.R/W

S67°42'00"W 223.49'

Begin A.C.

Exist. R/W

Prop. R/W

S36°56'11"E

TIBURON DR.

℄ KY 536 STA. 151+36.97 =
℄ TIBURON DR. STA. 50+00.88
℄ NORTH TIBURON DR. STA. 50+00.88

MATCHLINE - STA. 153+00

N56°56'58"E 98.44'

N37°05'00"W 58.43'

N37°05'22"W 62.06'

R= 895.00' L= 98.82' Ch= 98.77' S59°03'09"W

Prop.A.C. & Prop.R/W

51+00

Exist. R/W

P 179 DONALD C.NEAL & BETTY NEAL (WF) DB 202 PG 111

P 180 JAMES SMITH & JANICE SMITH (WF) DB 308 PG 243

576.93'

N37°05'00"W

End A.C.

Exist. & Prop. R/W

52+00

PI STA 155+58.85
Δ= 45°49'14", RT
T= 433.19'
L= 819.71'
R= 1025'
E= 87.78'
e= 3.74%
Runoff= 144'
Runout= 77'

MAINLINE R/W DETAIL PLAN SHEET
STA. 145+00 TO STA. 153+00

SCALE: 1"= 30'

USER: $$$$USER$$$$
DATE: $$$$DATE$$$$
FILE NAME: $$$$design$file$specification$$$$
E-SHEET NAME:

$TIME$ $FILE$

| COUNTY OF | ITEM NO. | SHEET NO. |
|---|---|---|
| BOONE | 6-158.00 | R38 |

R/W REV. NUMBER 2 APRIL 22, 2013
R/W REV. NUMBER 3 AUGUST 14, 2013

PREPARED BY ____ DATE ____
CHECKED BY ____ DATE ____
APPROVED BY ____ DATE ____

STA. 145+00, 50.00' RT.
1-MH Ty C

STA. 146+15, 50.00' RT.
1-MH Ty C

STA. 146+43, 53' LT.
1-DBI Ty 4

STA. 147+00, 53' LT.
1-DBI Ty 4

STA. 148+74, 55.00' RT.
CONST. 1-MH Ty C

STA. 149+40, 53.00' LT.
1-DBI Ty 4

STA. 150+20, 39.50' RT.
1-CBI Ty A

STA. 150+50, 60.00' RT.
1-MH Ty C

STA. 150+50, 42.96' RT.
1-CBI Ty A

STA. 151+13.50, 88.34' LT.
1-CBI Ty A

STA. 151+61.71, 78.94' LT.
1-CBI Ty A

STA. 152+00, 82.00' LT.
1-DBI Ty 3

STA. 152+00, 108.00' RT.
1-DBI Ty 7

STA. 152+19, 46.16' RT.
1-CBI Ty A

DATUM 894 891 888 885 882 879 876 873 870 867 864 861 858 855 852

2' F.B. SURFACE DITCH LEFT 1.70%
+00 866.80
15" PIPE ELEV. = 863.39
172
15" PIPE ELEV. = 864.13
171
+01.50 868.42
2' F.B. SPECIAL DITCH LEFT NORMAL DEPTH
+25 872.14
168
2' F.B. SPECIAL DITCH LEFT NORMAL DEPTH
+41.50 872.50
15" PIPE ELEV. = 868.22
+87.98 875.09
167
166
2' F.B. SPECIAL DITCH LEFT NORMAL DEPTH
15" PIPE ELEV. = 873.01
426
+16.17 876.88
41.40 L.F. OF 15" PIPE @ So = 0.0270 ft/ft
OVERHEAD UTILITY ELEV. = 892.27
30" PIPE ELEV. = 871.76
54.73 L.F. OF 36" PIPE @ So = 0.0100 ft/ft
175.17 L.F. OF 36" PIPE @ So = 0.0243 ft/ft
228.25 L.F. OF 36" PIPE @ So = 0.0179 ft/ft
OVERHEAD UTILITY ELEV. = 886.35
200.43 L.F. OF 36" PIPE @ So = 0.0142 ft/ft
53.66 L.F. OF 36" PIPE @ So = 0.0139 ft/ft

LEFT SIDE OFFSET 20' VERTICALLY

For N. Tiburon Dr. Plan & Profile See Sheets R39 & R68
For Tiburon Dr. Plan & Profile See Sheets R59-R60

℄ TIBURON DRIVE & HIGHLAND DRIVE

MATCHLINE STA. 153+00

214
436
402
436
403
405
407
1.39%
217
+06.17 870.21
2' F.B. SURFACE DITCH RIGHT 0.50%
+00 870.68
15" PIPE ELEV. = 867.28
15" PIPE ELEV. = 865.74
MATCHLINE STA. 145+00
24" PIPE ELEV. = 859.30
120.54 L.F. OF 54" PIPE @ So = 0.0100 ft/ft
36" PIPE ELEV. = 859.50
271.59 L.F. OF 54" PIPE @ So = 0.0100 ft/ft
15" PIPE ELEV. = 863.97
176.84 L.F. OF 54" PIPE @ So = 0.0100 ft/ft

SCALE: 1" = 30' HORIZONTAL
1" = 3' VERTICAL

**RIGHT OF WAY PLANS**

| 145+00 | 145+50 | 146+00 | 146+50 | 147+00 | 147+50 | 148+00 | 148+50 | 149+00 | 149+50 | 150+00 | 150+50 | 151+00 | 151+50 | 152+00 | 152+50 | 153+00 |
|---|---|---|---|---|---|---|---|---|---|---|---|---|---|---|---|---|
| 862.2 867.14 | 863.0 867.84 | 866.6 868.54 | 865.5 869.23 | 868.0 869.93 | 868.5 870.63 | 870.3 871.33 | 870.9 872.02 | 872.0 872.72 | 872.79 873.42 | 873.37 874.12 | 874.06 874.81 | 874.75 875.51 | 875.42 876.21 | 876.15 876.91 | 876.76 877.60 | 877.49 878.30 |

PROFILE SHEET
MAINLINE
STA. 145+00 TO STA. 153+00

USER: $$$$USER$$$$
DATE: $$$$DATE$$$$
FILE NAME: $$$$design$file$specification$$$$
E-SHEET NAME:

$TIME$ $DATE$ $FILE$

| COUNTY OF | ITEM NO. | SHEET NO. |
|---|---|---|
| BOONE | 6-158.00 | R39 |

R/W REV. NUMBER 2 APRIL 22, 2013
R/W REV. NUMBER 3 AUGUST 14, 2013

| DITCH CONSTRUCTION | | | | | |
|---|---|---|---|---|---|
| STATION | SIZE-SHAPE TYPE | LINING TYPE | QUANTITY | D | T |
| LT 152+50 TO 154+00 | 2'FB SPECIAL DT | | | | |
| LT 154+00 TO 155+20 | 2' FB SURFACE DT | | | | |
| LT 155+41 TO 157+50 | 2' FB SURFACE DT | | | | |
| LT 157+50 TO 158+50 | 2' FB SPECIAL DT | | | | |
| LT 158+50 TO 160+00 | 2' FB SPECIAL DT | | | | |

PREPARED BY ____ DATE ____
CHECKED BY ____ DATE ____
APPROVED BY ____ DATE ____

USER: $$$$USER$$$$
DATE: $$$$DATE$$$$
FILE NAME: $$$$design$files$specification$$$$
E-SHEET NAME:

$TIME$ $FILE$

For North Tiburon Dr.
Profile See Sheet R68
For Florence Baptist Church Rd.
Profile See Sheet R69

℄ FLORENCE BAPTIST CHURCH RD. STA. 50+00.00=
℄ NORTH TIBURON DR. STA. 44+00.00

PT Sta48+76.54

PI Sta47+96.37

PI STA 47+96.37
Δ=60°18'15", RT
T= 98.75'
L= 178.93'
R= 170.00'
E= 26.60'
e= N/A
Runoff= N/A
Runout= N/A

48+00

49+00

PI Sta42+10.02

Temp.Esmt.

Perm.Esmt. for Water Main

2' SPEC. DT.

Prop.R/W

Exist. R/W

Remove

Exist. To Remain

MATCHLINE - STA. 46+00

MATCHLINE - STA. 153+00

S79°58'38"W

N84°11'08"W

PC Sta45+95.78

45+00

PI Sta155+26.00

PI Sta42+92.41

PC Sta41+26.36

40+00

160+00

BEGIN CONSTRUCTION
STA. 41+25

END CONSTRUCTION
STA. 153+00.00

FLORENCE BAPTIST CHURCH INC.
DB 780 PG 129
P 186

Prop.AC.& Prop.R/W

Prop.AC.

Exist. & Prop. R/W

Temp.Esmt.

2' SPEC. DT.

18" STORM

24" CPP

30" STORM

48" STORM

12" CPP

GRATE = 892.28
INV.= 887.28

GRATE = 886.70
INV.= 881.94

GRATE = 891.77
INV.= 879.85

GRATE = 892.43
INV.= 879.05

GRATE = 890.12
INV.= 885.62

GRATE = 885.55
INV.= 880.55

GRATE = 885.91
INV.= 880.72

GRATE = 879.98
24" INV.= 875.98
30" INV.= 875.49
15" INV.= 880.67

INV.= 883.22

INV.= 889.71

INV.= 869.13

INV.= 866.46
18" INV.= 866.94

GRATE = 888.98
INV.= 886.16N

BOLLARD

ASPHALT

GRAVEL

CONC.

Safelood

KY - 536

6' CHAINLINK

15" METAL

18" CMP

15"RCP

SSMH

36BN390E

36BN553E

36BN390E

36BN389E
B022438E

36BN1103E

TELE. BOX

WATER VAULT

ELEC. BOX

12" PVC

8" DIP

SGV

WM

OHW

GM

C&G

SIGN

JAMES SMITH &
JANICE SMITH (WF)
DB 308 PG 243
P 180
P 180X

See Sheet R59
for Parcel 180

PI STA 155+26.00
Δ= 45°49'14", RT
T= 433.19'
L= 819.71'
R= 1025'
E= 87.78'
e= 2.80%
Runoff= 144'
Runout= 77'

| DITCH CONSTRUCTION | | | | | |
|---|---|---|---|---|---|
| STATION | SIZE-SHAPE TYPE | LINING TYPE | QUANTITY | D | T |
| RT 153+00 TO 153+50 | 2' FB SURFACE DT | SOD | 44 SY | 1 | |
| RT 153+62 TO 154+75 | 2' FB SURFACE DT | SOD | 100 SY | 1 | |
| | | | | | |
| | | | | | |

# RIGHT OF WAY PLANS

SCALE: 1"= 30'

MAINLINE PLAN SHEET
STA. 153+00 TO STA. 159+00

| COUNTY OF | ITEM NO. | SHEET NO. |
|---|---|---|
| BOONE | 6-158.00 | R39a |

R/W REV. NUMBER 2 APRIL 22, 2013
R/W REV. NUMBER 3 AUGUST 14, 2013

# RIGHT OF WAY PLANS

PREPARED BY ____ DATE ____
CHECKED BY ____ DATE ____
APPROVED BY ____ DATE ____

℄ FLORENCE BAPTIST CHURCH RD. STA. 50+00.00=
℄ NORTH TIBURON DR. STA. 44+00.00

48+00

PT Sta 48+76.54

+30 210.00

+00 220.00

+00 105.00

+50 100.00

Temp. Esmt.

N79°58'38"E 20.00'

Perm. Esmt. for Water Main

+68.50 58.00

+48.50 58.00

N10°01'31"W 22.00'

S10°01'31"E 22.00'

Temp. Esmt.

S4°58'38"W

Exist. R/W 55.34'

S86°52'36"E 49.41'

+48.11 85.32

+00 74.08

P 186

FLORENCE BAPTIST CHURCH INC.
DB 780 PG 129

PI Sta 42+10.02

S86°52'36"E 218.07'

49+00

Prop. R/W

N79°58'38"E 20.00' 222.56'

+95.78 36.00

+68.50 36.00

+48.50 36.00

+40 36.00

+73.22 36.00

Exist. & Prop. R/W

MATCHLINE - STA. 46+00

S79°58'38"W

NORTH TIBURON DR.

+92 36.00

PC Sta 45+95.78

S79°58'38"W Prop. R/W 182.12'

+09.88 36.00

N16°57'30"E 60.78'

S79°58'38"W 109.88'

Prop. R/W

P 186

FLORENCE BAPTIST CHURCH INC.
DB 780 PG 129

45+00

55+00

27.30'

Exist. & Prop. R/W

+42.89 150.88

+36.88 124.79

26.97'

N57°35'19"E 134.47'

Prop. AC.

PI Sta 155+26.00

+00 36.00

PT Sta 42+92.41

Prop. AC. & Prop. R/W

N89°58'29"E 188.42'

PC Sta 41+26.56

+00 40.00

N84°11'08"E 263.53'

+00 56.66

S86°52'36"E 263.53'

Exist. R/W

+36.02 69.05

+78.38 223.03

S82°16'00"E 99.08'

+13.36 224.20

N4°07'29"E 156.80'

RIGHT OF WAY ON THIS PROJECT WAS PURCHASED BY KYTC IN THE NAME OF CITY OF UNION.

RIGHT OF WAY ON THIS PROJECT WAS PURCHASED BY KYTC IN THE NAME OF FISCAL COURT OF BOONE COUNTY.

N57°35'19"E 263.18'

S5°37'21"E 41.29'

Prop. AC. & Prop. R/W

S67°42'00"W 223.49'

Exist. R/W

+25.66 79.13

END CONSTRUCTION
STA. 153+00.00

N6°20'20"E

MATCHLINE - STA. 153+00

KY 536

160+00

PT 159+12.52

END R/W
STA. 160+60.33

END R/W
STA. 153+00

+46.02 71.35

N66°55'18"E 141.04'

Exist. R/W

Exist. R/W

S24°11'05"E 58.82'

R= 895.00'
L= 127.27'
Ch= 127.16'
S66°17'21"W

N37°05'22"W 62.06'

+05.28 130.00

+51.03 130.00

Prop. AC. & Prop. R/W

+11.10 160.00

N27°05'22"W 510.12'

P 180X

Temp. Esmt. for Slope Construction and Building Removal

P 180

See Sheet R59 for Parcel 180

JAMES SMITH &
JANICE SMITH (WF)
DB 308 PG 243

S24°11'05"E 494.73'

Exist. R/W

SCALE: 1"= 30'

MAINLINE R/W DETAIL PLAN SHEET
STA. 153+00 TO STA. 159+00

USER: $$$$USER$$$$
DATE: $$$$DATE$$$$
FILE NAME: $$$$design$file$specification$$$$
E-SHEET NAME:

$TIME$ $FILE$

| COUNTY OF | ITEM NO. | SHEET NO. |
|---|---|---|
| BOONE | 6-158.00 | R40 |

R/W REV. NUMBER 2 APRIL 22, 2013
R/W REV. NUMBER 3 AUGUST 14, 2013

PREPARED BY ____ DATE ____
CHECKED BY ____ DATE ____
APPROVED BY ____ DATE ____

DATUM

909 906 903 900 897 894 891 888 885 882 879 876 873 870 867 864 861 858

STA. 153+50, 88.00' RT.
1-DBI Ty 7

STA. 155+50, 101.00' RT.
1-DBI Ty 7

STA. 157+00, 91.75' RT.
1-MH Ty C

STA. 157+90.82, 102.49' RT.
EX. 15" HW

V.P.I.160+50.00
Elev.888.76FT

1.39%

For Florence Baptist Church Entrance Profile
See Sheet R69

MATCHLINE STA. 153+00

210

431

430

438

181.73 L.F. OF 48" PIPE
@ So = 0.0100 ft/ft

137.00 L.F. OF 48" PIPE
@ So = 0.0100 ft/ft

CONST. 136.09 L.F. OF 48" PIPE
@ So = 0.0126 ft/ft

82.88 L.F. OF EX. 15" METAL PIPE
@ So = 0.0243 ft/ft

SCALE: 1" = 30' HORIZONTAL
1" = 3' VERTICAL

**RIGHT OF WAY PLANS**

| | | | | | | | | | | | | | | | | | | |
|---|---|---|---|---|---|---|---|---|---|---|---|---|---|---|---|---|---|---|
| 877.49 | 878.24 | 878.98 | 879.77 | 880.50 | 881.16 | 882.01 | 882.74 | 883.47 | 884.26 | 885.09 | 885.96 | 886.80 | 887.60 | | | | | |
| 878.30 | 879.00 | 879.69 | 880.39 | 881.09 | 881.79 | 882.48 | 883.18 | 883.88 | 884.58 | 885.27 | 885.97 | 886.67 | 887.37 | | | | | |
| 153+00 | 153+50 | 154+00 | 154+50 | 155+00 | 155+50 | 156+00 | 156+50 | 157+00 | 157+50 | 158+00 | 158+50 | 159+00 | 159+50 | | | | | |

MAINLINE
PROFILE SHEET
STA. 153+00 TO STA. 159+00

USER: $$$$USER$$$$
DATE: $$$$DATE$$$$
FILE NAME: $$$$design$file$specification$$$$
E-SHEET NAME:

$TIME$ $DATE$ $FILE$

| COUNTY OF | ITEM NO. | SHEET NO. |
|---|---|---|
| BOONE | 6-158.00 | R41 |

R/W REV. NUMBER 1 JANUARY 25, 2013
R/W REV. NUMBER 2 APRIL 22, 2013
R/W REV. NUMBER 3 AUGUST 14, 2013
R/W REV. NUMBER 4 AUGUST 29, 2013
R/W REV. NUMBER 5 NOVEMBER 13, 2013
R/W REV. NUMBER 6 MAY 22, 2014
R/W REV. NUMBER 9 APRIL 24, 2015
R/W REV. NUMBER 10 MAY 17, 2016

PREPARED BY _____ DATE _____
CHECKED BY _____ DATE _____
APPROVED BY _____ DATE _____

BEGIN CONSTRUCTION
OLD UNION RD.
STA. 45+60.27

PI STA 46+79.70
Δ= 3°17'51", LT
T= 27.33'
L= 54.64'
R= 1000.00'
E= 0.37'
e= N/A
Runoff= N/A
Runout= N/A

| DITCH CONSTRUCTION | | | | | |
|---|---|---|---|---|---|
| | SIZE-SHAPE | LINING | | | |
| STATION | TYPE | TYPE | QUANTITY | D | T |
| LT 46+33 TO 48+23 | 2' FB SPECIAL DT | SOD | 169 SY | 1 | |
| | | | | | |

6" PVC PIPE
Sta. 48+46 to Sta. 48+78
Construct 3 - 6" PVC Pipes and connect to downspouts - 96 L.F.

UNION BAPTIST CHURCH
DB 838 PG 482
DB 759 PG 90
DB 296 PG 79
DB 277 PG 297
DB 149 PG 393
DB 762 PG 212
DB 435 PG 282
DB 949 PG 402
DB 959 PG 929

℄ KY 536 STA. 24+37.76 =
℄ OLD UNION RD. STA. 50+20.90

℄ KY 536 STA. 24+28.92 =
℄ OLD UNION RD. STA. 49+80.87

6" PVC Pipe - Connect to Downspout

1st Perf. Pipe

CINCINNATI BELL TELEPHONE CO. (AN OHIO CORP.) DB 521 PG 96

LND, LLC DB 926 PG 149

KRISTINE A. CHESTNUT, TRUSTEE DB 943 PG 901

PI STA 53+03.23
Δ= 15°21'17", LT
T= 193.10'
L= 383.89'
R= 1432.50'
E= 12.96'
e= N/A
Runoff= N/A
Runout= N/A

END CONSTRUCTION
OLD UNION RD.
STA. 53+40.40

℄ OLD UNION RD.
STA. 45+84.69
℄ MT. ZION RD.
No. 1
STA. 25+85.47

℄ OLD UNION RD.
STA. 46+00 =
℄ HATHAWAY RD.
STA. 50+00

PI Sta 48+64.77

PC Sta 47+31.73

PT Sta 22+13.60

STUART R. FERGUSON
DB 836 PG 650

SREESAI, LLC
DB 978 PG 922

THOMAS J. VOLPENHEIN (MARRIED)
DB 654 PG 81

TERRY N. TANNER & DONNA SUE TANNER (WF)
DB 276 PG 97
DB 283 PG 134
DB 316 PG 148

DAVID P. BRUN & MARY DENISE BRUN (WF)
DB 332 PG 248

JAMES R. HARPER, SR. & JOYCE HARPER (WF)
DB 748 PG 243

THE CITY OF UNION, KENTUCKY
DB 952 PG 791

OLD UNION ROAD

Remove Exist. Channel Lining

Remove Ex. 20'x6' RCBC

Remove

Sawcut

SAWCUT
Lt. & Rt. Sta. 53+40.40 Old Union Rd.
Sawcut 26 L.F.

℄ KY 536 STA. 23+94.65 =
℄ OLD UNION RD. STA. 50+17.73

℄ KY 536 STA. 23+82.87 =
℄ OLD UNION RD. STA. 49+77.48

BEGIN CONSTRUCTION
HATHAWAY RD.
STA. 47+57

MATCHLINE - STA. 47+00
For Hathaway Rd. continuation, See Sheet 5.

REMOVE STRUCTURE
Lt. & Rt. Sta. 47+66 to Sta. 47+86
Hathaway Rd.
Remove Structure 20'x6' RCBC - Lump Sum

REMOVE PAVEMENT
Lt. & Rt. Sta. 47+00 to Sta. 47+57
Hathaway Rd.
Remove Pavement 161 S.Y.

STEEL "W" BEAM GUARDRAIL
Lt. & Rt. Sta. 48+08 Hathaway Rd.
Construct Guardrail 75.00 L.F. w/ Terminal Section Ty. 1 - 2 Each & Bi-Dir. Delineators for Guardrail - White - 2 Each

REMOVE GUARDRAIL
15.50' Lt. Sta. 47+00 to 35.70' Lt. Sta. 48+08 Hathaway Rd.
Remove Guardrail 112.50 L.F.
35.87' Rt. Sta. 47+45 to 35.70' Lt. Sta. 48+07 Hathaway Rd.
Remove Guardrail 87.50 L.F.

| ENTRANCES | | | | | | | | |
|---|---|---|---|---|---|---|---|---|
| LOCATION | WIDTH (FT) | 8" CONC. ENT. PAVT.(SY) | SURF. AREA (SY) | ASP. SURF. (TONS) | ASP. BASE (TONS) | DGA (TONS) | 6" CONC. ENT. PAVT. | PIPE (DIA. - LENGTH) |
| 47+45.95 RT • | 12 | 38 | 42 | 3 | 8 | 18 | - | STORM |
| 51+32.07 LT • | 14 | 95 | 184 | 13 | 33 | 64 | - | NONE |
| 51+94.16 LT • | 26.5 | 53 | 117 | - | - | 39 | 117 | NONE |
| 52+82.86 LT • | 24.4 | 51 | 76 | 5 | 14 | 29 | - | STORM |

• STATIONING OFF OF OLD UNION ROAD

# RIGHT OF WAY PLANS

OLD UNION ROAD PLAN SHEET

SCALE: 1"= 30'

USER: $$$$USER$$$$
DATE: $$$$DATE$$$$
FILE NAME: $$$$design$file$specification$$$$
E-SHEET NAME:
$TIME$ $FILE$

# RIGHT OF WAY PLANS

| COUNTY OF | ITEM NO. | SHEET NO. |
|---|---|---|
| BOONE | 6-158.00 | R41a |

R/W REV. NUMBER 1 JANUARY 25, 2013
R/W REV. NUMBER 2 APRIL 22, 2013
R/W REV. NUMBER 3 AUGUST 14, 2013
R/W REV. NUMBER 4 AUGUST 29, 2013
R/W REV. NUMBER 5 NOVEMBER 13, 2013
R/W REV. NUMBER 6 MAY 22, 2014
R/W REV. NUMBER 9 APRIL 24, 2015
R/W REV. NUMBER 10 MAY 17, 2016

RIGHT OF WAY ON THIS PROJECT WAS PURCHASED BY KYTC IN THE NAME OF CITY OF UNION.

RIGHT OF WAY ON THIS PROJECT WAS PURCHASED BY KYTC IN THE NAME OF FISCAL COURT OF BOONE COUNTY.

PREPARED BY ____ DATE ____
CHECKED BY ____ DATE ____
APPROVED BY ____ DATE ____

PI STA 46+79.70
Δ= 3°17'51", LT
T= 27.33'
L= 54.64'
R= 1000.00'
E= 0.37'
e= N/A
Runoff= N/A
Runout= N/A

P 29 — UNION BAPTIST CHURCH
DB 838 PG 482
DB 759 PG 90
DB 296 PG 79
DB 277 PG 297
DB 149 PG 393
DB 762 PG 212
DB 435 PG 282
DB 949 PG 402
DB 959 PG 929

BEGIN R/W OLD UNION RD. STA. 45+59.80

℄ OLD UNION RD. STA. 45+84.69 = ℄ MT. ZION RD. NO. 1 STA. 25+85.38

℄ OLD UNION RD. STA. 46+00 = ℄ HATHAWAY RD. STA. 50+00

℄ KY 536 STA. 24+37.76 = ℄ OLD UNION RD. STA. 50+20.90

℄ KY 536 STA. 24+28.92 = ℄ OLD UNION RD. STA. 49+80.87

℄ KY 536 STA. 23+94.65 = ℄ OLD UNION RD. STA. 50+17.73

℄ KY 536 STA. 23+82.87 = ℄ OLD UNION RD. STA. 49+77.48

END R/W OLD UNION RD. STA. 53+50

BEGIN R/W HATHAWAY RD. STA. 48+00

MATCHLINE - STA. 47+00
For Hathaway Rd., See Sheet 5.

MT. ZION RD. NO. 1 — KY 536 — OLD UNION RD.

P 20 — TERRY N. TANNER & DONNA SUE TANNER (WF) DB 276 PG 97 DB 283 PG 134 DB 316 PG 148

P 20X — TERRY N. TANNER & DONNA SUE TANNER (WF) DB 276 PG 97 DB 283 PG 134 DB 316 PG 148

P 19 — DAVID P. BRUN & MARY DENISE BRUN (WF) DB 332 PG 248

P 19X — DAVID P. BRUN & MARY DENISE BRUN (WF) DB 332 PG 248

P 21 — THE CITY OF UNION, KENTUCKY DB 952 PG 791

P 22 — JAMES R. HARPER, SR. & JOYCE HARPER (WF) DB 748 PG 243

P 23 — THOMAS J. VOLPENHEIN (MARRIED) DB 654 PG 81

P 23X — THOMAS J. VOLPENHEIN (MARRIED) DB 654 PG 81

P 24 — STUART R. FERGUSON DB 836 PG 650

P 26 — KRISTINE A. CHESTNUT, TRUSTEE DB 943 PG 901

P 27 — LND, LLC. DB 926 PG 149

P 28 — CINCINNATI BELL TELEPHONE CO. DB 521 PG 96

P 36 — SREESAI, LLC DB 978 PG 922

SCALE: 1"= 30'

OLD UNION ROAD
R/W DETAIL PLAN SHEET

USER: $$$$USER$$$$
DATE: $$$$DATE$$$$
FILE NAME: $$$$design$file$specification$$$$
E-SHEET NAME:
$TIME$ $FILE$

| COUNTY OF | ITEM NO. | SHEET NO. |
|---|---|---|
| BOONE | 6-158.00 | R42 |

R/W REV. NUMBER 2 APRIL 22, 2013
R/W REV. NUMBER 5 NOVEMBER 13, 2013

PREPARED BY ____ DATE ____
CHECKED BY ____ DATE ____
APPROVED BY ____ DATE ____

DATUM 858 855 852 849 846 843 840 837 834 831 828 825 822

STA. 47+10, 14.00' LT.
I-CBI Ty A SAG
STA. 47+10, 14.00' RT.
I-CBI Ty A SAG

STA. 48+82.51, 23.56' RT.
I-MH Ty C

STA. 52+50, 14.00' LT.
I-CBI Ty A

STA. 52+81, 14.00' LT.
I-DBI Ty 1B
STA. 52+81, 14.00' LT.
I-CBI Ty A SAG

STA. 53+05, 36.44' LT.
I-DBI Ty 3

266

2' F.B. SURFACE DITCH LEFT 9.70%

+23 829.50

+00 827.27

OVERHEAD UTILITY ELEV. = 844.93

OVERHEAD UTILITY ELEV. = 848.46

+33 826.47

2' F.B. SPECIAL DITCH LEFT -0.79%

+08.50 825.87

+11.50 825.87

OVERHEAD UTILITY ELEV. = 845.71

2' F.B. SPECIAL DITCH LEFT -0.79%

OVERHEAD UTILITY ELEV. = 843.08

18" PIPE ELEV. = 821.50

15" PIPE ELEV. = 821.75

LEFT SIDE OFFSET 20' VERTICALLY

OVERHEAD UTILITY ELEV. = 847.37

269

272

15" PIPE ELEV. = 821.98

OVERHEAD UTILITY ELEV. = 848.57

274

+50 825.45

+11.61 825.25

15" PIPE ELEV. = 822.39

2' F.B. SURFACE DITCH LEFT -0.50%

41.03 L.F. OF 15" PIPE @ So = 0.0100 ft/ft

31.82 L.F. OF 24" PIPE @ So = 0.0150 ft/ft

24" PIPE ELEV. = 821.23

LEFT SIDE OFFSET 20' VERTICALLY

See KY 536 - Mt Zion Rd./ Old Union Rd. Roundabout (RAB) Plans

V.P.I. 49+32.42
Elev. 831.00FT

V.P.I. 50+66.10
Elev. 830.99FT

26

267

V.P.I. 46+03.69
Elev. 827.01FT

-0.28%

V.P.I. 47+50.00
Elev. 826.60FT
100.00FT V.C.
S.S.D. = 354.39 FT

2.41%

18" PIPE ELEV. = 821.19

172.71 L.F. OF 18" PIPE @ So = 0.0086 ft/ft

42" PIPE ELEV. = 819.59

8" PIPE ELEV. = 819.71

-2.39%

268

V.P.I. 52+50.00
Elev. 826.60FT
100.00FT V.C.
S.S.D. = 285.27 FT

V.P.I. 53+40.40
Elev. 827.13FT

0.59%

24" PIPE ELEV. = 820.93

SCALE: 1" = 30' HORIZONTAL
1" = 3' VERTICAL

826.99 826.97 826.88 826.83 826.74 826.40 826.94 826.01 827.69 825.72 829.00 825.5 830.94 825.7 830.80 826.12 828.90 826.37 827.71 826.51 826.97 826.80 826.89 827.18 827.9 828.4

# RIGHT OF WAY PLANS

PROFILE SHEET
OLD UNION ROAD
STA. 47+00 TO STA. 53+00

USER: $$$$USER$$$$
DATE: $$$$DATE$$$$
FILE NAME: $$$$design$file$specification$$$$
E-SHEET NAME:

$TIME$ $DATE$ $FILE$

# RIGHT OF WAY PLANS

| COUNTY OF | ITEM NO. | SHEET NO. |
|---|---|---|
| BOONE | 6-158.00 | R43 |

R/W REV. NUMBER 5 NOVEMBER 13, 2013
R/W REV. NUMBER 6 MAY 22, 2014
R/W REV. NUMBER 7 AUGUST 5, 2014

PREPARED BY ____ DATE ____
CHECKED BY ____ DATE ____
APPROVED BY ____ DATE ____

| DITCH CONSTRUCTION | | | | | |
|---|---|---|---|---|---|
| | SIZE-SHAPE | LINING | | | |
| STATION | TYPE | TYPE | QUANTITY | D | T |
| LT 391+79 TO 393+85 | 2' FB SPECIAL DT | | | | |
| LT 394+06 TO 398+00 | 2' FB SPECIAL DT | | | | |
| | | | | | |
| | | | | | |

For Appr. Rd. Profile, See Sheet R63.
For Appr. Rd. Cross Sections, See Sheets X155-157.

℄ U.S. 42 STA. 393+10.64 =
℄ APPR. RD. 50+00

BEGIN CONSTRUCTION
U.S. 42
STA. 391+65

P 33 THE MULDOON FAMILY LIMITED PARTNERSHIP DB 909 PG 761 DB 815 PG 441

P 25 ALBERT R.BARLOW & LINDA L.BARLOW (WF) DB 186 PG 123

P 31 COLLETT FAMILY LLC DB 946 PG 056

P 34 THE MULDOON FAMILY LIMITED PARTNERSHIP DB 815 PG 441

P 35 ROBERT L.NEWMAN DONNA J.NEWMAN DB 214 PG 114

P 32 COLLETT FAMILY LLC DB 946 PG 056

390+00 395+00 47+00 48+00 49+00 51+00 52+00 53+00

MATCHLINE - STA. 398+00

Exist. A.C. & Exist. R/W
Prop.AC.& Prop.R/W
Temp.Esmt.
Perm.Esmt. for Drainage
Begin AC.
End AC.
2' SPEC. DT.
Exist. to Remain
N2°52'15"W
ASPH PARKING
WM
STORM
24" CMP
18" CMP
15"
18"
GR.= 865.49 INV.= 843.87
GR.= 855.56 INV.= 850.10
GR.= 866.09 INV.= 838.72
GR.= 866.16 INV.= 840.82

| DITCH CONSTRUCTION | | | | | |
|---|---|---|---|---|---|
| | SIZE-SHAPE | LINING | | | |
| STATION | TYPE | TYPE | QUANTITY | D | T |
| RT 391+65 TO 392+50 | 2' FB SPECIAL DIT | SOD | | | |
| RT 392+50 TO 398+00 | 2' FB SPECIAL DIT | SOD | | | |
| | | | | | |
| | | | | | |

SCALE: 1"= 30'

U. S. 42 PLAN SHEET
STA 391+65 TO STA 398+00

USER: $$$$USER$$$$
DATE: $$$$DATE$$$$
FILE NAME: $$$$design$file$specification$$$$
E-SHEET NAME:
$TIME$ $FILE$

| COUNTY OF | ITEM NO. | SHEET NO. |
|---|---|---|
| BOONE | 6-158.00 | R43a |

R/W REV. NUMBER 5 NOVEMBER 13, 2013
R/W REV. NUMBER 6 MAY 22, 2014
R/W REV. NUMBER 7 AUGUST 5, 2014

RIGHT OF WAY ON THIS PROJECT WAS PURCHASED BY KYTC IN THE NAME OF CITY OF UNION.

RIGHT OF WAY ON THIS PROJECT WAS PURCHASED BY KYTC IN THE NAME OF FISCAL COURT OF BOONE COUNTY.

# RIGHT OF WAY PLANS

PREPARED BY _____ DATE _____
CHECKED BY _____ DATE _____
APPROVED BY _____ DATE _____

47+00

48+00

49+00

51+00

52+00

53+00

390+00

395+00

MATCHLINE - STA. 398+00

P 25 — ALBERT R.BARLOW & LINDA L.BARLOW (WF) DB 186 PG 123

P 33 — THE MULDOON FAMILY LIMITED PARTNERSHIP DB 909 PG 761 DB 815 PG 441

P 31 — COLLETT FAMILY LLC DB 946 PG 056

P 34 — THE MULDOON FAMILY LIMITED PARTNERSHIP DB 815 PG 441

P 35 — ROBERT L.NEWMAN DONNA J.NEWMAN DB 214 PG 114

P 32 — COLLETT FAMILY LLC DB 946 PG 056

℄ U.S. 42 STA. 393+10.64 = ℄ APPR. RD. 50+00

BEGIN R/W U.S. 42 STA.391+65

Temp.Esmt.for Slope,Ditch and Approach Construction

Temp.Esmt.for Slope and Ditch Construction

Temp.Esmt.for Slope Construction

Temp.Esmt.for Slope and Ditch Construction

Perm.Esmt. for Drainage

Perm.Esmt. for Drainage

Begin A.C.

End A.C.

Begin A.C.

End A.C.

Exist. A.C. & Exist. R/W

Exist. A.C. & Exist. R/W

Exist. A.C. & Exist. R/W

Exist. A.C. & Exist. R/W

Prop.A.C.& Prop.R/W

Prop.A.C.& Prop.R/W

U.S. 42

N2°52'15"W

N2°52'15"W 18.00'

S4°18'13"E 18.01'

S87°07'45"W 6.38'

N87°07'45"E 5.93'

N4°18'13"W 105.03

S2°52'15"E 145.72'

N2°52'15"W 27.28'

N49°11'18"W 23.17'

N85°20'33"W 19.55'

N2°52'15"W 22.72'

N43°37'41"E 20.34'

S87°07'45"W 6.75'

N87°07'45"E 6.25'

N4°18'13"W 150.05'

S2°52'15"E 1173.69'

N2°52'15"W 500.00'

N4°18'13"W 20.01'

N2°52'15"W 20.00'

N2°52'15"W 128.37'

S17°43'E 105.04'

S42°59'48"E 22.98'

N85°20'33"W 19.55'

S2°52'15"E 4.82'

S2°52'15"E 45.19'

S48°27'40"E 20.01'

S17°43'E 119.71'

S2°52'15"E 99.33'

S0°56'36"W 180.40'

N2°52'15"W 1159.37'

S2°52'15"E 251.00'

+00 74.00
+10 71.75
+10 78.00
+90 78.00
+90 71.25
+50 70.25
+36 85.00
+00 100.00
+13.28 85.00
+21.49 147.16
+45.26 179.44
+48.54 205.00
+50 205.00
+85.47 150.86
+25.80 179.79
+37 89.00
+86 85.00
+70 68.25
+83 172.00
+83 66.07
+65 84.00
+65 72.00
+65 65.62
+10.72 65.62
+00 65.62
+65 65.62
+93.37 65.62
+00 80.00
+50 80.00
+62 95.00
45.00 115.00
+46.28 124.61
+84.70 131.28
+90.81 85.00
+86 85.00
+50 70.71
+69.67 74.00
+69 74.00
+50 115.00
+10 108.00
+49 86.00
+25 144.78
+75 205.00
+57 205.00
+74.95 205.00

SCALE: 1"= 30'

U. S. 42
R/W DETAIL PLAN SHEET
STA 391+65 TO STA 398+00

USER: $$$$USER$$$$
DATE: $$$$DATE$$$$
FILE NAME: $$$$design$file$specification$$$$
E-SHEET NAME:

$TIME$ $FILE$

| COUNTY OF | ITEM NO. | SHEET NO. |
|---|---|---|
| BOONE | 6-158.00 | R44 |

R/W REV. NUMBER 5 NOVEMBER 13, 2013

PREPARED BY ____ DATE ____
CHECKED BY ____ DATE ____
APPROVED BY ____ DATE ____

LEFT SIDE OFFSET 20' VERTICALLY

STA. 394+00, 39.88' LT. I-MH Ity A
STA. 394+00, 44.00' RT. I-CBI Ity A
STA. 396+95.29, 37.97' LT. I-MH Ity A
STA. 396+97.30, 38.48' RT. I-CBI Ity A
STA. 397+50, 46.00' LT. I-CBI Ity A
STA. 397+53, 58.00' RT. I-CBI Ity A

355
350
18" Ex./Prod. PIPE
ELEV. = 858.79
55.56 L.F. OF 18" PIPE @ So = 0.0430 ft/ft
357
18" Ex./Prop. PIPE
ELEV. = 853.18
352
+37.59 855.07
+74.78 855.32
+78.76 853.95
+81.64 854.69
2' F.B. SPECIAL DITCH LEFT @ 0.68%
15" PIPE
ELEV. = 849.12
18" & 24" Ex. PIPE
ELEV. = 848.87
V.P.I. 393+00.00
Elev. 858.51FT
For Appr. Rd. 393+10.64 Profile, See Sheet R63.
For Appr. Rd. Cross Sections, See Sheets R140-142.
℄ APPROACH 393+10.64
336
2' F.B. SPECIAL DITCH RIGHT NORMAL DEPTH
2' F.B. SPECIAL DITCH RIGHT 6.84%
+00 858.57
+06.17 858.57
2' F.B. SPECIAL DITCH LEFT NORMAL DEPTH
353
356
18" Ex./Prop. PIPE
ELEV. = 860.87
15" PIPE
ELEV. = 861.75
59.59 L.F. OF 18" PIPE @ So = 0.0105 ft/ft
172.00 L.F. OF 15" PIPE @ So = 0.0156 ft/ft
MATCHLINE STA. 398+00
V.P.I. 391+65.00
Elev. 855.59FT
354
2' F.B. SPECIAL DITCH RIGHT 1.34%
2' F.B. SPECIAL DITCH RIGHT 2.16%
2' F.B. SPECIAL DITCH RIGHT 0.68%
2.17%
56 L.F. OF 18" PIPE
+32.64 855.06
+50 855.15
+00 854.13
+50 853.46
+07 852.53
+81.64 854.69
15" PIPE
ELEV. = 850.35
18" Ex. PIPE
ELEV. = 850.10
226.73 L.F. OF 15" PIPE @ So = 0.0181 ft/ft
V.P.I. 393+00.00
Elev. 858.21FT

SCALE: 1" = 30' HORIZONTAL
1" = 3' VERTICAL

**RIGHT OF WAY PLANS**

PROFILE SHEET
U.S. 42
STA. 391+65 TO STA. 398+00

USER: $$$$USER$$$$
DATE: $$$$DATE$$$$
FILE NAME: $$$$design$file$specification$$$$
E-SHEET NAME:

$TIME$ $DATE$ $FILE$

| COUNTY OF | ITEM NO. | SHEET NO. |
|---|---|---|
| BOONE | 6-158.00 | R45 |

R/W REV. NUMBER 1 JANUARY 25, 2013
R/W REV. NUMBER 5 NOVEMBER 13, 2013
R/W REV. NUMBER 6 MAY 22, 2014

| DITCH CONSTRUCTION | | | | | |
|---|---|---|---|---|---|
| STATION | SIZE-SHAPE TYPE | LINING TYPE | LINING QUANTITY | D | T |
| LT 398+00 TO 400+50 | 2' FB SPECIAL DT | | | | |
| | | | | | |
| | | | | | |
| | | | | | |

PREPARED BY ____ DATE ____
CHECKED BY ____ DATE ____
APPROVED BY ____ DATE ____

℄ KY 536 STA. 36+28.21 =
℄ U.S. 42 STA. 401+33.28

MATCHLINE - STA. 398+00

MATCHLINE - STA. 405+00

P 25 — ALBERT R.BARLOW & LINDA L.BARLOW (WF) DB 186 PG 123

P 31 — COLLETT FAMILY LLC DB 946 PG 056

LANDLOCKED

P 91 — JASON A. FRANKS DB 865 PG 98

P 32 — COLLETT FAMILY LLC DB 946 PG 056

400+00

35+00

Temp.Esmt.

Prop.R/W & C.A.

Prop.AC.& Prop.R/W

Prop.AC.& Prop.R/W

Exist. A.C. & Exist. R/W

EX. R/W

2' SPEC. DT.

2' SURF. DT.

N87°07'45"E

4" Perf. Pipe

Ex. CHANNEL LINING

Safelead

Remove Top

Exist. To Remain

PC Sta 39+0.58

For Mainline Plan and Profile, See Sheet R9-R10.

SCALE: 1"= 30'

| DITCH CONSTRUCTION | | | | | |
|---|---|---|---|---|---|
| STATION | SIZE-SHAPE TYPE | LINING TYPE | LINING QUANTITY | D | T |
| RT 398+00 TO 400+35 | 2' FB SPECIAL DT | | | | |
| RT 402+29 TO 403+00 | 2' FB SPECIAL DT | | | | |
| RT 403+00 TO 403+50 | | | | | |
| | | | | | |

# RIGHT OF WAY PLANS

U. S. 42 PLAN SHEET
STA 398+00 TO STA 405+00

USER: $$$$USER$$$$
DATE: $$$$DATE$$$$
FILE NAME: $$$$design$file$specification$$$$
E-SHEET NAME:

$TIME$ $FILE$

| COUNTY OF | ITEM NO. | SHEET NO. |
|---|---|---|
| | | |

MicroStation v8.11.7.443

E-SHEET NAME:

USER: rwittenberg
DATE PLOTTED: May 17, 2016

FILE NAME: G:\2925-BOONE536\SUBMISSIONS\2016-5-17 REV 10\DGN'S\ENTIRE SET\R0450APL.DGN

SCALE: 1"=

| COUNTY OF | ITEM NO. | SHEET NO. |
|---|---|---|
| BOONE | 6-158.00 | R46 |

PREPARED BY ____ DATE ____
CHECKED BY ____ DATE ____
APPROVED BY ____ DATE ____

STA. 399+25, 58.00' RT.
I-CBI Ty A

STA. 402+37, 61.12' LT.
I-CBI Ty A

STA. 402+48, 48.00' RT.
I-CBI Ty A

STA. 404+00, 58.00' LT.
I-CBI Ty A

STA. 404+00, 46.00' RT.
I-CBI Ty A

STA. 404+78.43, 57.00' RT.
I-MH Ty C

LEFT SIDE OFFSET 15' VERTICALLY

DATUM 891 888 885 882 879 876 873 870 867 864 861 858

MATCHLINE STA. 398+00

2.00%

2' F.B. SPECIAL DITCH LEFT NORMAL DEPTH

2' F.B. SPECIAL DITCH RIGHT NORMAL DEPTH

172.00 L.F. OF 15" PIPE @ So = 0.0156 ft/ft

℄ KY 536 MAINLINE

2' F.B. SPECIAL DITCH RIGHT 5.29%

2' F.B. SURFACE DITCH RIGHT -2.72%

162.86 L.F. OF 15" PIPE @ So = 0.0200 ft/ft

152.00 L.F. OF 15" PIPE @ So = 0.0200 ft/ft

141.01 L.F. OF 15" PIPE @ So = 0.0130 ft/ft

MATCHLINE STA. 405+00

36" PIPE ELEV. = 860.04

15" PIPE ELEV. = 865.65

67.45 L.F. OF 15" PIPE @ So = 0.1315 ft/ft

251.55 L.F. OF 30" PIPE @ So = 0.0100 ft/ft

30" PIPE ELEV. = 864.00

36" Ex. PIPE ELEV. = 863.90

SCALE: 1" = 30' HORIZONTAL
1" = 3' VERTICAL


| | | |

| COUNTY OF | ITEM NO. | SHEET NO. |
|---|---|---|
| BOONE | 6-158.00 | R47 |

R/W REV. NUMBER 1 JANUARY 25, 2013

PREPARED BY _____ DATE _____
CHECKED BY _____ DATE _____
APPROVED BY _____ DATE _____

| DITCH CONSTRUCTION | | | | | |
|---|---|---|---|---|---|
| STATION | SIZE-SHAPE TYPE | LINING | | | |
| | | TYPE | QUANTITY | D | T |
| | | | | | |
| | | | | | |
| | | | | | |
| | | | | | |

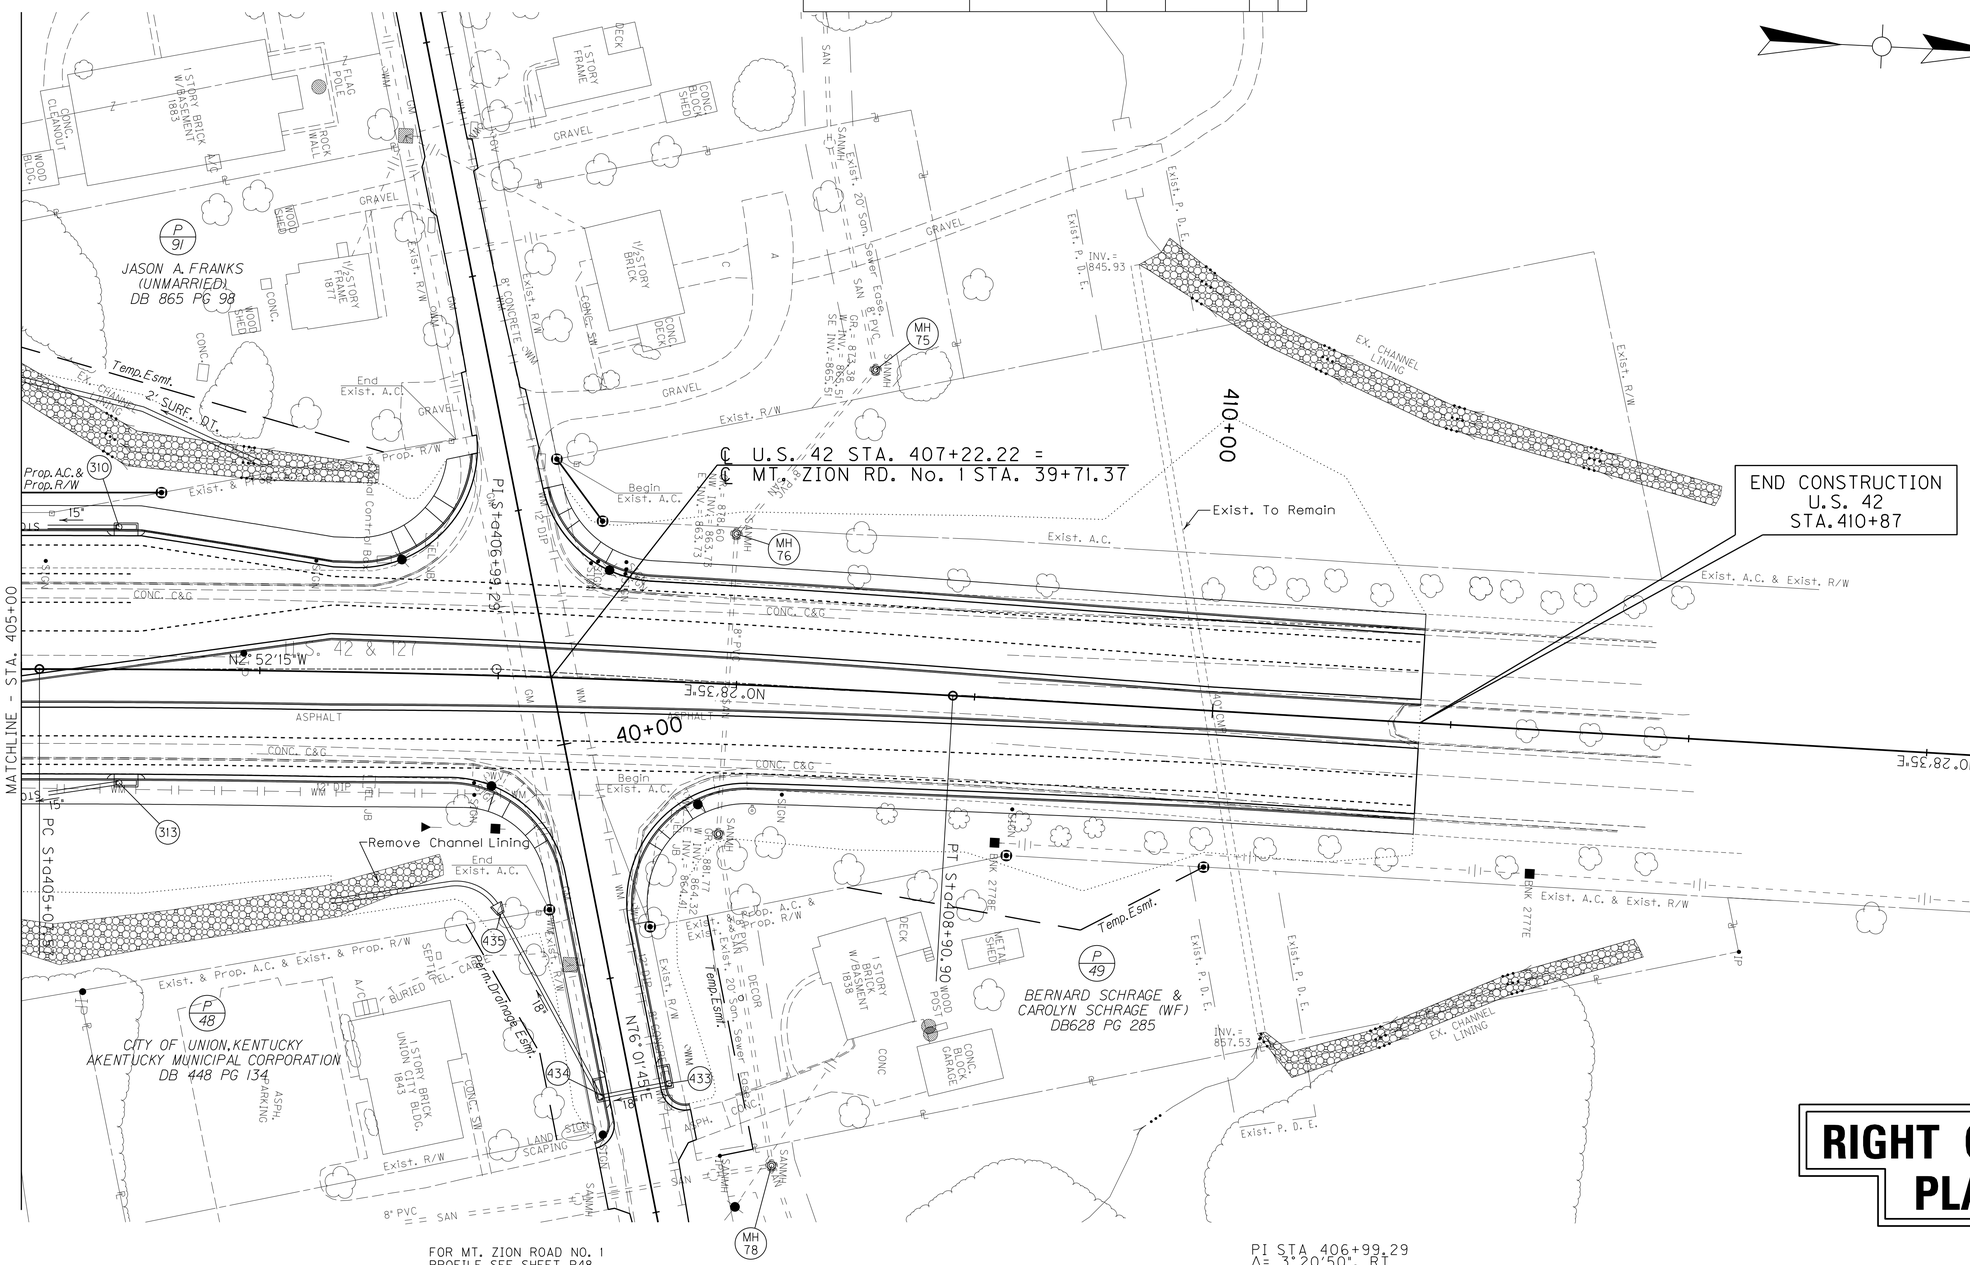


FOR MT. ZION ROAD NO. 1
PROFILE SEE SHEET R48
PIPES SEE SHEET R298
CROSS SECTIONS SEE SHEETS X163-X167

| DITCH CONSTRUCTION | | | | | |
|---|---|---|---|---|---|
| STATION | SIZE-SHAPE TYPE | LINING | | | |
| | | TYPE | QUANTITY | D | T |
| | | | | | |
| | | | | | |
| | | | | | |
| | | | | | |

PI STA 406+99.29
Δ= 3°20'50", RT
T= 191.72'
L= 383.32'
R= 6561.67'
E=2.80'
e= N/A
Runoff= N/A
Runout= N/A

SCALE: 1"= 30'

# RIGHT OF WAY PLANS

U. S. 42 PLAN SHEET
STA 398+00 TO STA 410+87

USER: $$$$USER$$$$
DATE: $$$$DATE$$$$
FILE NAME: $$$$design$file$specification$$$$
E-SHEET NAME:

$TIME$ $FILE$

| COUNTY OF | ITEM NO. | SHEET NO. |
|---|---|---|
| BOONE | 6-158.00 | R47a |


R/W REV. NUMBER 1 JANUARY 25, 2013

RIGHT OF WAY ON THIS PROJECT WAS PURCHASED BY KYTC IN THE NAME OF CITY OF UNION.

RIGHT OF WAY ON THIS PROJECT WAS PURCHASED BY KYTC IN THE NAME OF FISCAL COURT OF BOONE COUNTY.

PREPARED BY _____ DATE _____
CHECKED BY _____ DATE _____
APPROVED BY _____ DATE _____

# RIGHT OF WAY PLANS

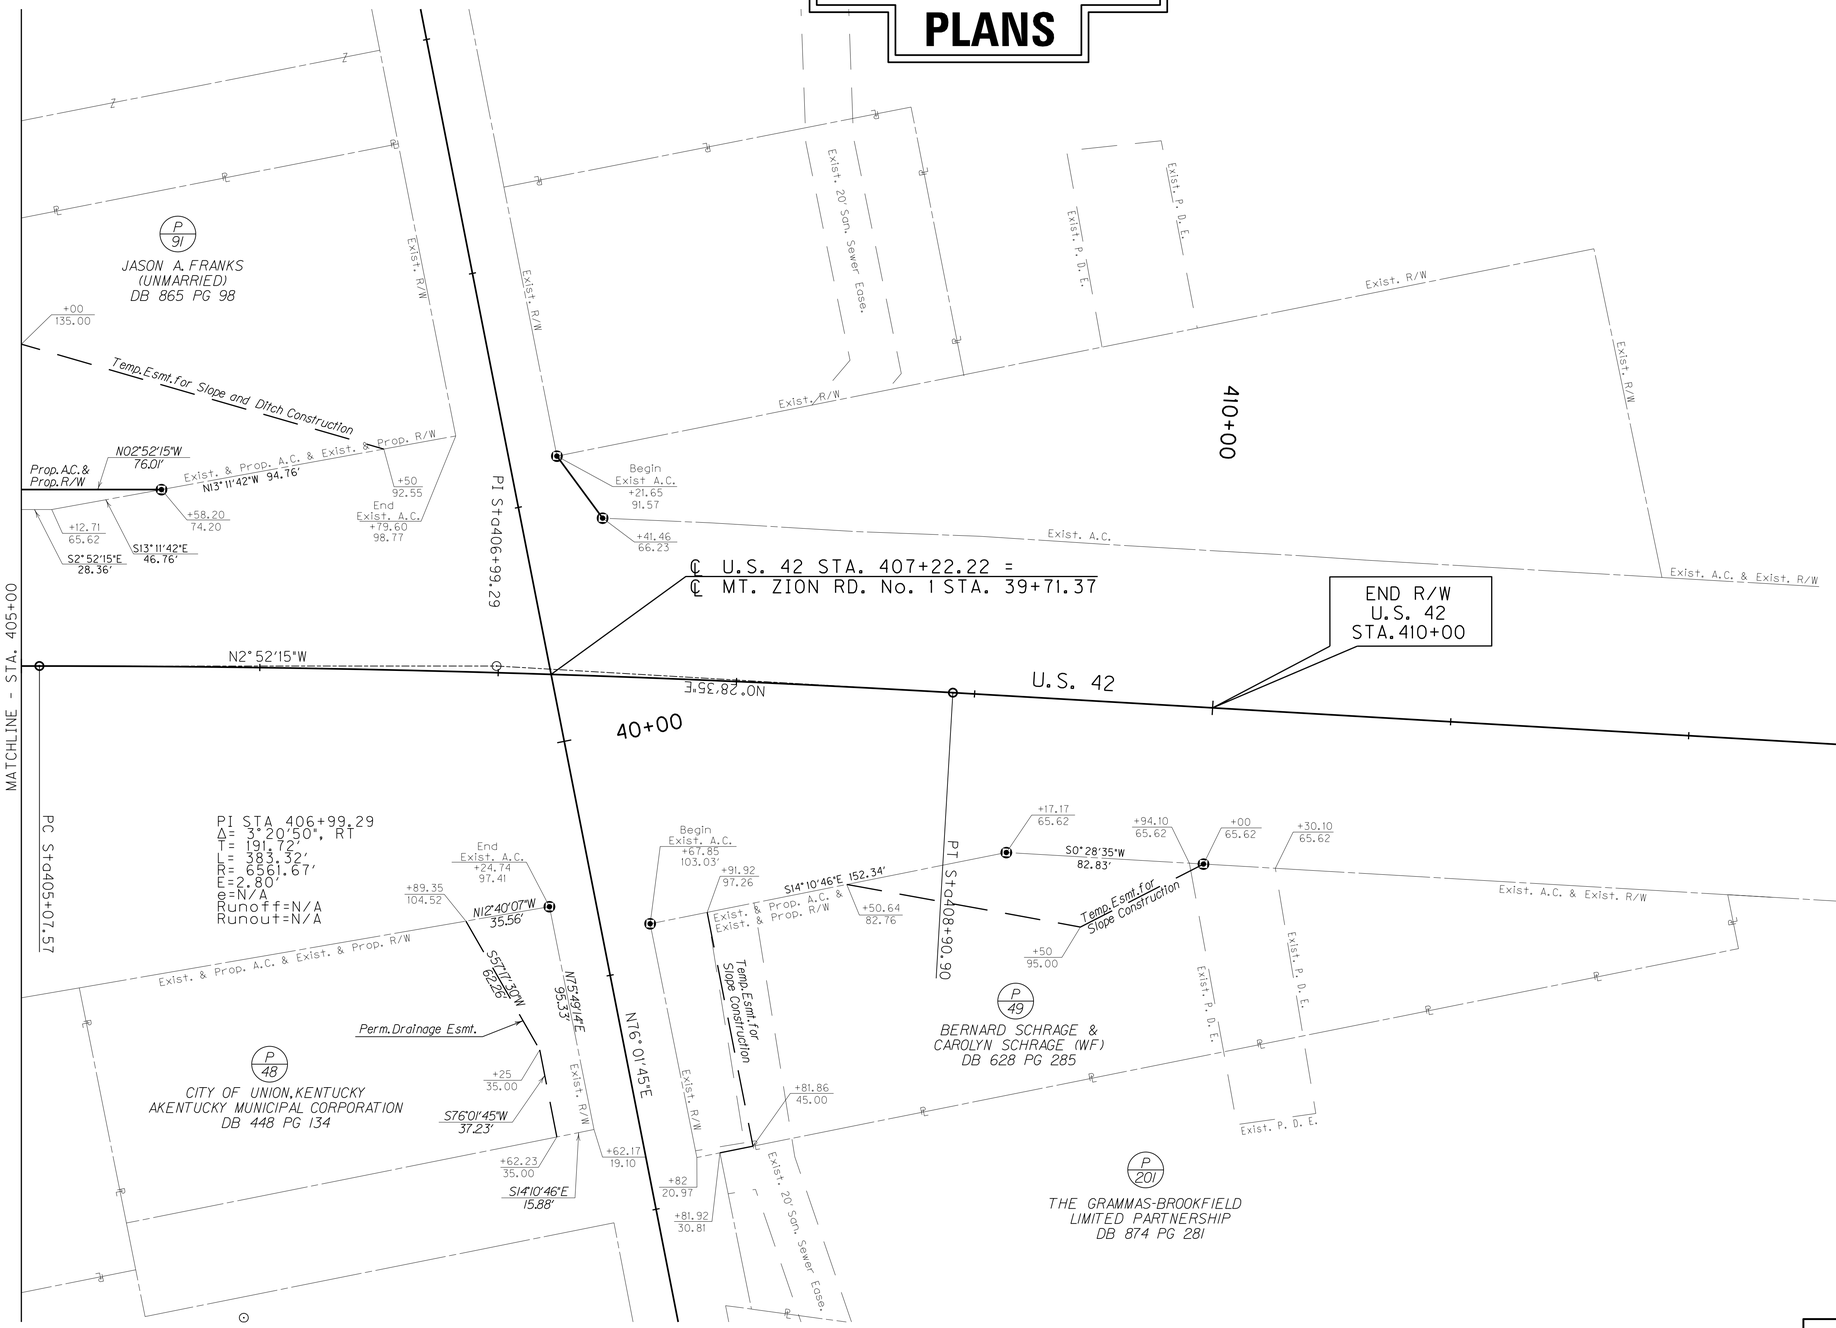


SCALE: 1"= 30'

U. S. 42
R/W DETAIL PLAN SHEET
STA 398+00 TO STA 410+87

USER: $$$$USER$$$$
DATE: $$$$DATE$$$$
FILE NAME: $$$$design$file$specification$$$$
E-SHEET NAME:

$TIME$ $FILE$

| COUNTY OF | ITEM NO. | SHEET NO. |
|---|---|---|
| BOONE | 6-158.00 | R48 |

R/W REV. NUMBER 1 JANUARY 25, 2013

PREPARED BY ____ DATE ____
CHECKED BY ____ DATE ____
APPROVED BY ____ DATE ____

DATUM 903 900 897 894 891 888 885 882 879 876 873 870 867 864 861 858

891 888 885 882 879

℄ U.S. 42

882.33 882.67 | 882.17 882.27 | 881.75 881.85 | 881.10 881.20 | 880.90 881.00 | 881.10 | 881.35

39+71 40+00 40+50 41+00 41+50 42+00 42+50 43+00

MT. ZION ROAD NO. 1 PROFILE 39+71.37 TO 42+00

STA. 405+40.71, 58.00' LT.
1-CBI Ty A
STA. 405+41.24, 46.00' RT.
1-CBI Ty A

OVERHEAD UTILITY
ELEV. = 900.38

310

LEFT SIDE
OFFSET 15'
VERTICALLY

141.01 L.F.
OF 15" PIPE
@ So = 0.0130 ft/ft

V.P.I. 405+94.35
Elev. 884.40FT
550.00FT V.C.
S.S.D. = 700.45 FT

℄ MT. ZION RD. NO. 1

313

MATCHLINE STA. 405+00

63.25 L.F.
OF 15" PIPE
@ So = 0.1575 ft/ft

+00
873.65

+00
864.50

2' F.B. SURFACE
DITCH Left
-9.15%

V.P.I. 409+93.50
Elev. 882.26FT
187.00FT V.C.
S.S.D. = 762.43 FT

-0.54%

878.6

412+00

882.42 881.76 | 882.02 882.29 | 882.44 882.70 | 882.60 882.99 | 882.61 883.17 | 882.61 883.24 | 882.67 883.19 | 882.61 883.02 | 882.37 882.76 | 882.25 882.39 | 881.78 881.79 | 880.81 880.99 | 880.58 | 879.56

405+00 405+50 406+00 406+50 407+00 407+50 408+00 408+50 409+00 409+50 410+00 410+50 411+00 411+50

SCALE: 1" = 30' HORIZONTAL
1" = 3' VERTICAL

# RIGHT OF WAY PLANS

PROFILE SHEET
U.S. 42
STA. 405+00 TO STA. 410+87

USER: $$$$USER$$$$
DATE: $$$$DATE$$$$
FILE NAME: $$$$design$file$specifications$$$$
E-SHEET NAME:

$TIME$ $DATE$ $FILE$

# RIGHT OF WAY PLANS

| COUNTY OF | ITEM NO. | SHEET NO. |
|---|---|---|
| BOONE | 6-158.00 | R49 |

| DITCH CONSTRUCTION | | | | | |
|---|---|---|---|---|---|
| STATION | SIZE-SHAPE TYPE | LINING TYPE | LINING QUANTITY | D | T |
| | | | | | |
| | | | | | |
| | | | | | |
| | | | | | |

P 201 THE GRAMMAS-BROOKFIELD LIMITED PARTNERSHIP DB 874 PG 281

℄ HARMONY STA. 46+58.75 =
℄ MT. ZION RD. No. 1 STA. 47+69.32

BEGIN CONSTRUCTION HARMONY STA. 46+69

PI STA 48+11.44
Δ= 34°29'09", LT
T= 117.94'
L= 228.72'
R= 380'
E=17.88'
e= N/A
Runoff= N/A
Runout= N/A

PC Sta47+12.71

PI Sta47+92.17

PT Sta48+66.80

COLLETT FAMILY LLC
DB 946 PG 056
P 32

THOMAS CARL SAWYER, JR.
DB 923 PG 978
P 38

COLLETT FAMILY LLC
DB 946 PG 056
P 32

PI STA 54+67.22
Δ= 67°54'13", RT
T= 117.94'
L= 228.72'
R= 380'
E=17.88'
e= N/A
Runoff= N/A
Runout= N/A

PC Sta52+31.57

PI Sta54+67.22

END CONSTRUCTION HARMONY STA. 53+88.40

℄ HARMONY STA. 49+70.00 =
℄ KY 536 STA. 47+52.19

℄ HARMONY STA. 50+30.02 =
℄ KY 536 STA. 47+62.25

℄ HARMONY STA. 50+30.02 =
℄ KY 536 STA. 46+70.00

℄ KY 536 STA. 46+59.95 =
℄ HARMONY STA. 49+70.00

| DITCH CONSTRUCTION | | | | | |
|---|---|---|---|---|---|
| STATION | SIZE-SHAPE TYPE | LINING TYPE | LINING QUANTITY | D | T |
| | | | | | |
| | | | | | |
| | | | | | |
| | | | | | |

SCALE: 1"= 30'

HARMONY PLAN SHEET

PREPARED BY ____ DATE ____
CHECKED BY ____ DATE ____
APPROVED BY ____ DATE ____

USER: $$$$USER$$$$
DATE: $$$$DATE$$$$
FILE NAME: $$$$design$file$specification$$$$
E-SHEET NAME:

$TIME$ $FILE$

| COUNTY OF | ITEM NO. | SHEET NO. |
|---|---|---|
| BOONE | 6-158.00 | R49a |

# RIGHT OF WAY PLANS

RIGHT OF WAY ON THIS PROJECT WAS PURCHASED BY KYTC IN THE NAME OF CITY OF UNION.

RIGHT OF WAY ON THIS PROJECT WAS PURCHASED BY KYTC IN THE NAME OF FISCAL COURT OF BOONE COUNTY.

PREPARED BY ____ DATE ____
CHECKED BY ____ DATE ____
APPROVED BY ____ DATE ____

P 201 THE GRAMMAS-BROOKFIELD LIMITED PARTNERSHIP DB 874 PG 281

℄ HARMONY STA. 46+58.75= ℄ MT. ZION RD. NO. 1 STA. 47+69.32

BEGIN R/W HARMONY STA. 46+79.01

P 32 COLLETT FAMILY LLC DB 946 PG 056

PI STA 48+11.44
Δ= 34°29'09", LT
T= 117.34'
L= 228.72'
R= 380'
E=17.88'
e= N/A
Runoff= N/A
Runout= N/A

PT Sta48+66.80

PC Sta47+12.71

PI Sta47+92.17

MT. ZION RD. NO. 1

HARMONY

KY 536

50+00

45+00

N76°16'44"E 35.46'

S07°34'31"E 33.80'

Perm.Esmt. for Drainage

S76°24'29"W 31.70'

N13°58'15"W 33.75'

Exist. R/W

N76°27'11"E

Begin AC.

S13°32'49"E 24.00'

Perm.Esmt. for Drainage

Temp.Esmt.for Slope Construction

S44°25'02"W 44.70'

N76°13'05"E 3.58'

S76°49'44"W 41.47'

Prop.AC.& Prop.R/W

R=237.00' L=129.63' Ch=128.02' S29°29'26"E

S82°58'06"E 17.66'

S48°18'24"E 33.20'

S84°36'05"E 80.67'

N41°41'36"E 99.56'

N50°07'42"E 41.43'

N76°13'05"E 142.01'

S13°51'49"E

S48°18'24"E

N48°07'54"W 40.81'

End AC.

Temp.Esmt.for Slope Construction

S76°10'45"W 19.00'

R=287.00' L=97.86' Ch=97.38' N23°35'19"W

N20°50'30"W 60.83'

S70°09'36"W 106.34'

N13°33'25"E 399.54'

N27°53'18"E 180.21'

℄ HARMONY STA. 49+70.00 = ℄ KY 536 STA. 47+52.19

℄ KY 536 STA. 47+62.25 = ℄ HARMONY STA. 50+30.02

P 32 COLLETT FAMILY LLC DB 946 PG 056

S14°31'59"E 120.30'

S41°41'36"W 4.55'

P 38 THOMAS CARL SAWYER, JR. DB 923 PG 978

S28°28'40"W 117.23'

S16°49'01"E 93.79'

Prop.AC.& Prop.R/W

Begin AC.

S41°41'36"W 62.00'

Temp.Esmt.for Slope and Ditch Construction

END R/W HARMONY STA. 54+00

HARMONY

End AC.

N64°52'40"W 108.51'

Prop.AC.& Prop.R/W

S88°25'45"W 100.4'

S64°01'09"W 80.54'

Temp.Esmt.for Slope and Ditch Construction

PC Sta52+31.57

S19°35'49"W

P 32 COLLETT FAMILY LLC DB 946 PG 056

℄ HARMONY STA. 50+30.02 = ℄ KY 536 STA. 46+70.00

℄ KY 536 STA. 46+59.95 = ℄ HARMONY STA. 49+70.00

SCALE: 1"= 30'

HARMONY R/W DETAIL PLAN SHEET

USER: $$$$USER$$$$
DATE: $$$$DATE$$$$
FILE NAME: $$$$design$files$specification$$$$
E-SHEET NAME:

$TIME$ $FILE$

| COUNTY OF | ITEM NO. | SHEET NO. |
|---|---|---|
| BOONE | 6-158.00 | R50 |

DATUM

STA. 46+76.59, 61.00' LT.
1-DBI Ty 3

STA. 47+03, 20.00' LT.
1-CBI Ty A

STA. 47+03, 20.00' RT.
1-CBI Ty A

LEFT SIDE
OFFSET 15'
VERTICALLY

261
2' F.B. SPECIAL
DITCH LEFT
1.38%
262
+76.59
895.26
+00
859.71
15" PIPE
ELEV. = 890.98
18" PIPE
ELEV. = 890.73
S = 0.0286 ft/ft
OF 15" PIPE

See KY 536 - Mt Zion Rd./Harmony
Roundabout (RAB) Plans

V.P.I. 48+97.40
Elev. 900.44FT

V.P.I. 46+60.00
Elev. 896.65FT

260
1.60%
+00
892.07
+00
892.07
15" PIPE
ELEV. = 892.88
18" PIPE
ELEV. = 892.63

+50
894.63
2' F.B. SURFACE
DITCH LEFT
-7.00%
+00
891.13

V.P.I. 51+16.19
Elev. 899.96FT

+00
890.13
+50
893.43
2' F.B. SURFACE
DITCH LEFT
6.60%
2' F.B. SURFACE
DITCH LEFT
5.00%
+50
887.63

2' F.B. SURFACE
DITCH RIGHT
-2.80%
+50
895.57
+78.53
897.57
-2.00%
V.P.I. 53+88.40
Elev. 894.51FT
2' F.B. SURFACE
DITCH LEFT
-7.00%
2' F.B. SURFACE
DITCH RIGHT
-12.00%
+50
886.07
2' F.B. SURFACE
DITCH RIGHT
-9.20%
+50
876.87

SCALE: 1" = 30' HORIZONTAL
1" = 3' VERTICAL

**RIGHT OF WAY PLANS**

900.0 897.29 | 902.7 898.01 | 905.6 898.84 | 906.7 900.27 | 906.7 900.99

899.5 901.19 | 895.6 900.19 | 891.3 899.83 | 887.8 898.28 | 880.9 897.28

886.5 896.28 | 890.1 895.28 | 895.3 | 896.9

PROFILE SHEET
HARMONY
STA. 46+21 TO STA. 53+88.40

PREPARED BY DATE
CHECKED BY DATE
APPROVED BY DATE

USER: $$$$USER$$$$
DATE: $$$$DATE$$$$
FILE NAME: $$$$design$files$specification$$$$
E-SHEET NAME:

$TIME$ $DATE$ $FILE$


| COUNTY OF | ITEM NO. | SHEET NO. |
|---|---|---|
| BOONE | 6-158.00 | R51 |

R/W REV. NUMBER 6 MAY 22, 2014

PREPARED BY _____ DATE _____
CHECKED BY _____ DATE _____
APPROVED BY _____ DATE _____

| DITCH CONSTRUCTION | | | | | |
|---|---|---|---|---|---|
| STATION | SIZE-SHAPE TYPE | LINING TYPE | LINING QUANTITY | D | T |
| | | | | | |
| | | | | | |
| | | | | | |
| | | | | | |

| ENTRANCES | | | | | | | | |
|---|---|---|---|---|---|---|---|---|
| LOCATION | WIDTH (FT) | 8" CONC. ENT. PAVT.(SY) | SURF. AREA (SY) | ASP. SURF. (TONS) | ASP. BASE (TONS) | DGA (TONS) | 6" CONC. ENT. PAVT. | PIPE (DIA. - LENGTH) |
| 51+35 LT | 12 | 93 | 21 | - | - | 26 | 21 | NONE |
| | | | | | | | | IN.- FT. |
| | | | | | | | | IN.- FT. |
| | | | | | | | | IN.- FT. |

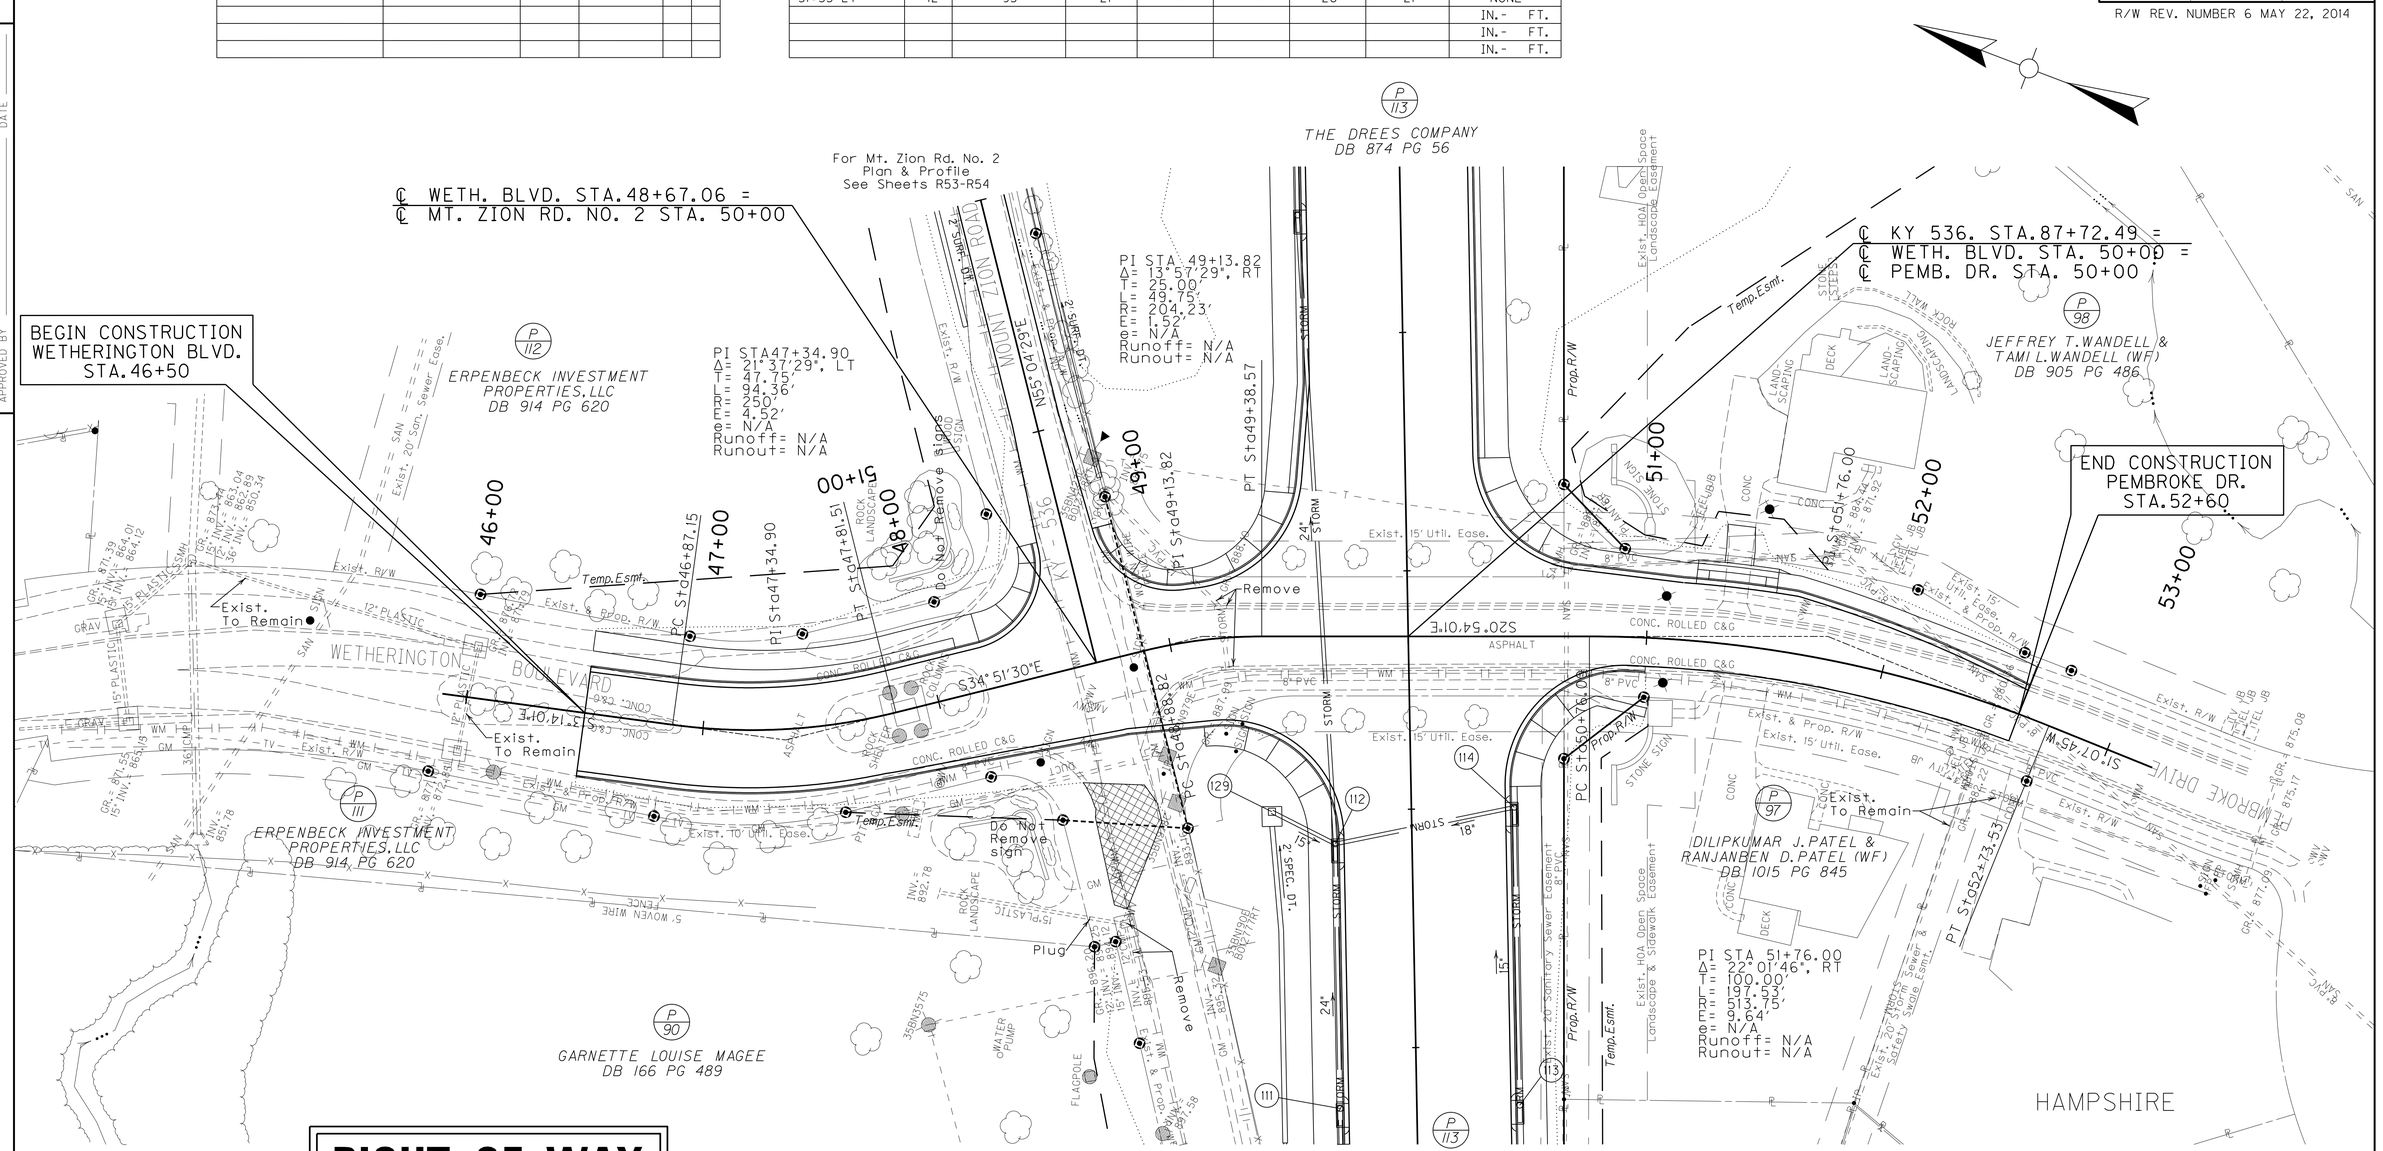


# RIGHT OF WAY PLANS

| DITCH CONSTRUCTION | | | | | |
|---|---|---|---|---|---|
| STATION | SIZE-SHAPE TYPE | LINING TYPE | LINING QUANTITY | D | T |
| | | | | | |
| | | | | | |
| | | | | | |
| | | | | | |

SCALE: 1"= 30'

WETHERINGTON BLVD/PEMBROKE DR.
PLAN SHEET

USER: $$$$USER$$$$
DATE: $$$$DATE$$$$
FILE NAME: $$$$design$file$specification$$$$
E-SHEET NAME:

$TIME$ $FILE$

| COUNTY OF | ITEM NO. | SHEET NO. |
|---|---|---|
| BOONE | 6-158.00 | R51a |

R/W REV. NUMBER 6 MAY 22, 2014

RIGHT OF WAY ON THIS PROJECT WAS PURCHASED BY KYTC IN THE NAME OF CITY OF UNION.

RIGHT OF WAY ON THIS PROJECT WAS PURCHASED BY KYTC IN THE NAME OF FISCAL COURT OF BOONE COUNTY.

PREPARED BY _____ DATE _____
CHECKED BY _____ DATE _____
APPROVED BY _____ DATE _____

# RIGHT OF WAY PLANS

℄ WETH. BLVD. STA.48+67.06 =
℄ MT. ZION RD. NO. 2 STA. 50+00

℄ KY 536. STA.87+72.49 =
℄ WETH. BLVD. STA. 50+00 =
℄ PEMB. DR. STA. 50+00

BEGIN R/W
WETHERINGTON BLVD.
STA.45+88.16

END R/W
PEMBROKE DR.
STA.52+73.59

P 112
ERPENBECK INVESTMENT PROPERTIES,LLC
DB 914 PG 620

P 113
THE DREES COMPANY
DB 874 PG 56

P 98
JEFFREY T.WANDELL &
TAMI L.WANDELL (WF)
DB 905 PG 486

P 111
ERPENBECK INVESTMENT PROPERTIES,LLC
DB 914 PG 620

P 90
GARNETTE LOUISE MAGEE
DB 166 PG 489

P 97
DILIPKUMAR J.PATEL &
RANJANBEN D.PATEL (WF)
DB 1015 PG 845

P 113
THE DREES COMPANY
DB 874 PG 56

HAMPSHIRE

PI STA47+34.90
Δ= 21°37'29", LT
T= 47.75'
L= 94.36'
R= 250'
E= 4.52'
℄= N/A
Runoff= N/A
Runout= N/A

PI STA 49+13.82
Δ= 13°57'29", RT
T= 25.00'
L= 49.75'
R= 204.23'
E= 1.52'
℄= N/A
Runoff= N/A
Runout= N/A

PI STA 51+76.00
Δ= 22°01'46", RT
T= 100.00'
L= 197.53'
R= 513.75'
E= 9.64'
℄= N/A
Runoff= N/A
Runout= N/A

Temp.Esmt.for Slope and Ditch Construction
Temp.Esmt.for Slope Construction
Exist. & Prop. R/W
Exist. R/W
Exist. 15' Util. Ease.
Exist. 10' Util. Ease.
Exist. 20' San. Sewer Ease.
Exist. HOA Open Space Landscape Easement
Exist. HOA Open Space Landscape & Sidewalk Easement
Exist. 20' San. Sewer Easement
Exist. 20' Storm Sewer & Safety Esmt.
Prop. R/W
KY 536
PC Sta46+87.15
PT Sta47+81.51
PI Sta47+34.90
PC Sta48+88.62
PT Sta49+38.57
PI Sta49+13.82
PC Sta50+76.00
PI Sta51+76.00
PT Sta52+73.53
S13°14'01"E
S34°51'30"E
S9°35'39"E 89.59'
S9°35'39"E 96.56'
S34°34'35"E 56.84'
S34°34'35"E 62.13'
S34°35'54"E 9.14'
S20°54'01"E 143.34'
S20°54'01"E 113.95'
S20°54'01"E 10.76'
S20°54'01"E 142.86'
S69°05'45"W 572.66'
S20°54'01"W 148.94'
N20°54'01"W 10.76'
N69°05'45"W 26.72'
N11°11'20"W 52.49'
N55°37'08"E 38.13'
N56°24'30"E 125.30'
N55°40'29"E 114.18'
S25°25'43"W 37.21'
N58°27'33"W 42.28'
N9°35'03"E 51.96'
S1°07'45"W
R= 45.00' L= 59.13' Ch= 54.96' N16°44'26"E
R= 30.00' L= 47.70' Ch= 42.83' S80°07'48"E
R= 109.00' L= 47.53' Ch= 47.15' S22°05'07"E
R= 186.00' L= 81.10' Ch= 80.46' S22°05'07"E
R= 25.00' L= 39.01' Ch= 35.71' S10°07'24"W
R= 5353.13' L= 54.75' Ch= 54.75' S55°06'58"W
R= 89.80.00' L= 43.79' Ch= 43.79' S55°53'17"W
R=45.00' L=81.27' Ch=70.67' S72°38'26"E
R= 550.75' L= 14.94' Ch= 14.94' S20°07'24"E
R= 550.75' L= 38.55' Ch= 38.54' N8°25'09"W
R= 550.75' L= 85.76' Ch= 85.68' N14°53'07"W
R= 538.75' L= 20.91' Ch= 20.91' S0°01'02"W
R= 488.75' L= 22.77' Ch= 22.76' S19°33'57"E
R= 488.75' L= 1.68' Ch= 1.68' S18°07'58"E
R= 488.75' L= 163.47' Ch= 162.71' S8°27'09"E

SCALE: 1"= 30'

WETHERINGTON BLVD/PEMBROKE DR.
R/W DETAIL PLAN SHEET

USER: $$$$USER$$$$
DATE: $$$$DATE$$$$
FILE NAME: $$$$design$file$specification$$$$
E-SHEET NAME:

$TIME$ $FILE$

| COUNTY OF | ITEM NO. | SHEET NO. |
|---|---|---|
| BOONE | 6-158.00 | R52 |

DATUM

912
909
906
903
900
897
894
891
888
885
882
879
876

OVERHEAD UTILITY
ELEV. = 905.83

MT. ZION ROAD NO. 2

V.P.I. 48+10.00
Elev. 888.45FT
50.00FT V.C.
S.S.D. = 278.46 FT

V.P.I. 47+20.00
Elev. 884.17FT
50.00FT V.C.
S.S.D. = 1137.11 FT

V.P.I. 46+50.00
Elev. 880.16FT

V.P.I. 49+58.50
Elev. 889.19FT

V.P.I. 50+30.51
Elev. 889.45FT

V.P.I. 51+00.00
Elev. 886.79FT

V.P.I. 52+60.00
Elev. 880.43FT

5.74%
4.76%
0.50%
3.82%
3.98%

WETHERINGTON BLVD.

PEMBROKE

DATUM

912
909
906
903
900
897
894
891
888
885
882
879

| | | |

# RIGHT OF WAY PLANS

| COUNTY OF | ITEM NO. | SHEET NO. |
|---|---|---|
| BOONE | 6-158.00 | R53 |

R/W REV. NUMBER 1 JANUARY 25, 2013
R/W REV. NUMBER 2 APRIL 22, 2013
R/W REV. NUMBER 3 AUGUST 14, 2013
R/W REV. NUMBER 5 NOVEMBER 13, 2013

| ENTRANCES | | | | | | | | |
|---|---|---|---|---|---|---|---|---|
| LOCATION | WIDTH (FT) | 8" CONC. ENT. PAVT.(SY) | SURF. AREA (SY) | ASP. SURF. (TONS) | ASP. BASE (TONS) | DGA (TONS) | 6" CONC. ENT. PAVT. | PIPE (DIA. - LENGTH) |
| 53+20 RT • | 12 | - | 46 | 3 | 6 | 11 | - | NONE |
| 54+71.35 LT • | 10 | - | 129 | 9 | 16 | 30 | - | NONE |
| 54+90.48 LT • | 10 | - | 132 | 9 | 16 | 30 | - | NONE |
| 57+34.75 LT • | 18 | - | 42 | 3 | 5 | 10 | - | NONE |
| 57+70.33 LT • | 8.5 | - | 38 | 3 | 5 | 9 | - | NONE |
| 58+94.23 LT • | 9.8 | - | 51 | 4 | 6 | 12 | - | NONE |
| 58+94.23 LT • | 10 | - | 110 | 8 | 14 | 25 | - | NONE |

• STATIONING OFF OF MT. ZION RD. NO. 2

| DITCH CONSTRUCTION | | | | | |
|---|---|---|---|---|---|
| | SIZE-SHAPE | LINING | | | |
| STATION | TYPE | TYPE | QUANTITY | D | T |
| RT 55+47 TO 56+50 | 2' FB SURFACE DT | | | | |
| RT 56+50 TO 57+50 | 2' FB SURFACE DT | | | | |
| | | | | | |
| | | | | | |

℄ WETHERINGTON BLVD. STA. 48+68.07 =
℄ MT. ZION RD. NO. 2 STA. 50+00

MT. ZION RD. NO. 2

KY 536

For Wetherington Blvd. Plan & Profile See Sheets R51-52

For Continuation and quantity of Mt. Zion Rd. No. 2 Entrance, See Sheet R25.

P 195 MERCY FOUNDATION INC. DB 866 PG 414

P 196 THOMAS H.PYKE & CONNIE L.PYKE (WF) DB 536 PG 272

P 137 RAYMOND D.HENSLEY & BETTYE L.HENSLEY (WF) DB 847 PG 328

P 197 GERALD SPENCE & SALLY SPENCE (WF) DB 738 PG 229

P 136 DANN C.FOX & ELIZABETH A.FOX (WF) DB 842 PG 507

P 198 JOSEPH E.MARSHALL & LESLIE L.MARSHALL DB 984 PG 144

P 112 ERPENBECK INVESTMENT PROPERTIES,LLC DB 914 PG 620

P 113 THE DREES COMPANY DB 874 PG 56

P 105 BRETT M.BACHMEN & SHERI M.BACHMEN (WF) DB 975 PG 495

P 104 MICHAEL W.PAUCIULO & EMILIE S.PAUCIULO (WF) DB 976 PG 597

P 103 DAN B.LINDEMAN II (UNMARRIED) DB 928 PG 938

P 102 MATTHEW A.KREMER & MELISSA M.KREMER (WF) DB 922 PG 727

P 101 ROBERT T.KENKEL & VALERIE A.KENKEL (WF) DB 913 PG 394

PI STA 57+85.93
Δ= 27°21'50", RT.
T= 54.37'
R= 500.00'
E= 2.96'
e= 0.14
Runoff= N/A
Runout= N/A

PI STA 58+52.67
Δ= 27°13'06", RT.
T= 9.68'
R= 19.00'
E= 1.16'
e= N/A
Runoff= N/A
Runout= N/A

PI STA 56+01.84
Δ= 30°06'10", RT.
T= 134.46'
R= 262.70'
E= 17.76'
e= N/A
Runoff= N/A
Runout= N/A

SCALE: 1"= 30'

MT. ZION RD. NO. 2

PREPARED BY ____ DATE ____
CHECKED BY ____ DATE ____
APPROVED BY ____ DATE ____

USER: $$$$USER$$$$
DATE: $$$$DATE$$$$
FILE NAME: $$$$design$file$specification$$$$
E-SHEET NAME:

$TIME$ $DATE$ $FILE$

| COUNTY OF | ITEM NO. | SHEET NO. |
|---|---|---|
| BOONE | 6-158.00 | R53a |

R/W REV. NUMBER 1 JANUARY 25, 2013
R/W REV. NUMBER 2 APRIL 22, 2013
R/W REV. NUMBER 3 AUGUST 14, 2013

RIGHT OF WAY ON THIS PROJECT WAS PURCHASED BY KYTC IN THE NAME OF CITY OF UNION.

RIGHT OF WAY ON THIS PROJECT WAS PURCHASED BY KYTC IN THE NAME OF FISCAL COURT OF BOONE COUNTY.

PREPARED BY _____ DATE _____
CHECKED BY _____ DATE _____
APPROVED BY _____ DATE _____

P 195 MERCY FOUNDATION.INC. DB 866 PG 414

P 196 THOMAS H.PYKE & CONNIE L.PYKE (WF) DB 536 PG 272

P 137 RAYMOND D.HENSLEY & BETTYE L.HENSLEY (WF) DB 847 PG 328

P 136 DANN C.FOX & ELIZABETH A.FOX (WF) DB 842 PG 507

P 197 GERALD SPENCE & SALLY SPENCE (WF) DB 738 PG 229

P 198 JOSEPH E.MARSHALL & LESLIE L.MARSHALL DB 984 PG 144

P 112 ERPENBECK INVESTMENT PROPERTIES,LLC DB 914 PG 620

P 113 THE DREES COMPANY DB 874 PG 56

℄ WETHERINGTON BLVD. STA. 48+68.07 = ℄ MT. ZION RD. NO. 2 STA. 50+00

MT ZION RD. NO. 2

KY 536

Temp.Esmt.for Entrance Construction

Temp.Esmt.for Slope Construction

Perm.Ease.for Drainage and Water Main

Exist. 20' San. Sewer Ease.

Temp.Esmt.for Slope and Ditch Construction

Exist. & Prop. R/W

Exist. R/W

Prop.R/W

PI STA 56+01.84
Δ= 30°06'10", RT.
T= 134.46'
L= 262.70'
R= 500.00'
E=17.76'
e= N/A
Runoff= N/A
Runout= N/A

PI STA 57+85.93
Δ= 6°13'50", RT.
T= 27.21'
L= 54.37'
R= 500.00'
E= 0.74'
e= N/A
Runoff= N/A
Runout= N/A

PI STA 58+52.67
Δ= 27°13'06", RT.
T= 9.68'
L= 19.00'
R= 40.00'
E= 1.16'
e= N/A
Runoff= N/A
Runout= N/A

PI STA 95+34.08
= 13°16'19", RT
T= 407.19'
L= 810.74'
R= 3500'
E= 23.61'
e= 2.19%
Runoff= 135'
Runout= 123'
Runoff= 86'
Runout= 79'

SCALE: 1"= 30'

# RIGHT OF WAY PLANS

MT. ZION RD. NO. 2
R/W DETAIL PLAN SHEET

USER: $$$$USER$$$$
DATE: $$$$DATE$$$$
FILE NAME: $$$$design$file$specification$$$$
E-SHEET NAME:

$TIME$ $DATE$ $FILE$

| COUNTY OF | ITEM NO. | SHEET NO. |
|---|---|---|
| BOONE | 6-158.00 | R54 |

R/W REV. NUMBER 3 AUGUST 14, 2013

PREPARED BY DATE
CHECKED BY DATE
APPROVED BY DATE

Elev.887.94FT
20.00FT V.C.
S.S.D. = 153.68 FT
V.P.I.50+20.00
Elev.888.34FT
-4.00%
For Wetherington Blvd.
Plan & Profile
See Sheets R51-52
+50
875.96
2' F.B. SURFACE
DITCH LEFT
NORMAL DEPTH
-9.51%
V.P.I.51+50.00
Elev.877.48FT
+75
882.00
2' F.B. SURFACE
DITCH RIGHT
-6.12%
+00
880.47
2' F.B. SPECIAL
DITCH RIGHT
-9.50%
-9.02%
+00
862.35
V.P.I.53+00.00
Elev.863.95FT
50.00FT V.C.
S.S.D. = 904.12 FT
+50
866.22
2' F.B. SURFACE
DITCH RIGHT
-15.95%
+89
860.00
+45.25
847.23
2' F.B. SURFACE
DITCH LEFT
-10.57%
OVERHEAD UTILITY
ELEV. = 868.46
-10.25%
V.P.I.54+00.00
Elev.853.70FT
100.00FT V.C.
S.S.D. = 92.58 FT
+50
857.30
2' F.B. SURFACE
DITCH RIGHT
-8.64%
-1.80%
2' F.B. SURFACE
DITCH RIGHT
-1.88%
+50
848.66
+38.83
846.99
+51.17
846.99
2' F.B. SURFACE
DITCH RIGHT
2.17%
V.P.I.56+50.00
Elev.849.20FT
200.00FT V.C.
S.S.D. = 118.87 FT
+50
857.43
2' F.B. SURFACE
DITCH RIGHT
8.30%
+50
849.13
9.75%
8.50%
V.P.I.58+13.08
Elev.864.94FT
V.P.I.58+00.00
Elev.863.82FT
20.00FT V.C.
S.S.D. = 873.32 FT
6.50%
V.P.I.58+94.23
Elev.871.83FT
OVERHEAD UTILITY
ELEV. = 882.56
OVERHEAD UTILITY
ELEV. = 886.97

V.P.I.11+51.00
Elev.873.11FT
50.00FT V.C.
S.S.D. = 214.03 FT
V.P.I.11+01.00
Elev.873.27FT
50.00FT V.C.
S.S.D. = 192.10 FT
V.P.I.12+00.00
Elev.869.01FT
V.P.I.12+50.00
Elev.865.86FT
V.P.I.10+00.00
Elev.864.68FT
8.50%
8.37%
-6.30%
V.P.I.12+64.55
Elev.864.45FT
-9.73%

CUL DE SAC PERIMETER PROFILE

LEFT SIDE
OFFSET 15'
VERTICALLY

**RIGHT OF WAY PLANS**

SCALE: 1" = 30' HORIZONTAL
1" = 3' VERTICAL

PROFILE SHEET
MT. ZION RD. NO. 2

USER: $$$$USER$$$$
DATE: $$$$DATE$$$$
FILE NAME: $$$$design$file$specification$$$$
E-SHEET NAME:

$TIME$ $DATE$ $FILE$

| DITCH CONSTRUCTION | | | | | |
|---|---|---|---|---|---|
| STATION | SIZE-SHAPE TYPE | LINING TYPE | LINING QUANTITY | D | T |
| LT 146+00 TO | 2' FB SURFACE DT | | | | |
| | | | | | |
| | | | | | |
| | | | | | |

| ENTRANCES | | | | | | | | |
|---|---|---|---|---|---|---|---|---|
| LOCATION | WIDTH (FT) | 8" CONC. ENT. PAVT.(SY) | SURF. AREA (SY) | ASP. SURF. (TONS) | ASP. BASE (TONS) | DGA (TONS) | 6" CONC. ENT. PAVT. | PIPE (DIA. - LENGTH) |
| 41+52.00 LT • | 12 | 38 | 60 | 4 | 7 | 1422 | - | NONE |
| - | - | - | - | - | - | - | - | - |
| 45+10.33 LT • | 10.8 | 37 | 14 | 1 | 2 | 3 | - | NONE |
| 45+55.38 LT • | 10.5 | 37 | 14 | 1 | 2 | 3 | - | STORM |

• STATIONING OFF OF GUNPOWDER

# RIGHT OF WAY PLANS

| COUNTY OF | ITEM NO. | SHEET NO. |
|---|---|---|
| BOONE | 6-158.00 | R55 |

R/W REV. NUMBER 3 AUGUST 14, 2013

PI STA 48+44.24
Δ= 9°02'07", LT
T= 63.21'
L= 126.16'
R= 800'
E= 2.49'
e= N/A
Runoff= N/A
Runout= N/A

PREPARED BY ____ DATE ____
CHECKED BY ____ DATE ____
APPROVED BY ____ DATE ____

BEGIN CONSTRUCTION
GUNPOWDER RD.
STA. 41+20.00

END CONSTRUCTION
CARSPEN LN.
STA. 50+40.00

BEGIN CONSTRUCTION
CHURCHILL DR.
STA. 49+43.81

DIVERSION
NO. 6

℄ GUNPOWDER RD. STA. 43+09.98=
℄ CARSPEN LE STA. 50+00

℄ GUNPOWDER RD. STA. 44+48.93
℄ CHURCHILL DR. STA. 50+00

PI STA 40+07.59
Δ= 14°15'05", RT
T= 50.01'
L= 99.49'
R= 400'
E= 3.11'
e= N/A
Runoff= N/A
Runout= N/A

PI STA 43+27.13
Δ= 10°09'43", LT
T= 76.54'
L= 152.62'
R= 800'
E= 3.65'
e= 3.26%
Runoff= 63.2'
Runout= 39'

For Carspen Lane Profile
See Sheet R56

For Churchill Dr. Profile
See Sheet R56

P/108 FRANCES M.PIPER (MARRIED) DB 928 PG 399

P/199 FRANCES M.PIPER (MARRIED) DB 928 PG 399

P/109 WAYNE PARTIN (MARRIED) DB 676 PG 170

P/133 ANTHONY J.FRANZ (UNMARRIED) DB 979 PG 809

P/132 JOHN T.HYLAND & MARY C.HYLAND (WF) DB 900 PG 480

P/140 SHELBY J.RIGGS & SANDRA RIGGS (WF) DB 210 PG 208

P/131 COUNTY OF BOONE, KENTUCKY DB 943 PG 415

P/125 DAVID R.CRUCE (SINGLE) DB 880 PG 852

GUNPOWER GREENS

GUNPOWDER ROAD

GUNPOWDER CREEK

MATCHLINE - STA. 48+50

| DITCH CONSTRUCTION | | | | | |
|---|---|---|---|---|---|
| STATION | SIZE-SHAPE TYPE | LINING TYPE | LINING QUANTITY | D | T |
| | | | | | |
| | | | | | |
| | | | | | |
| | | | | | |
| | | | | | |

SCALE: 1"= 30'

GUNPOWDER ROAD PLAN SHEET
STA 41+20 TO STA 48+50

USER: $$$$USER$$$$
DATE: $$$$DATE$$$$
FILE NAME: $$$$design$file$specification$$$$
E-SHEET NAME:

$TIME$ $FILE$

# RIGHT OF WAY PLANS

| COUNTY OF | ITEM NO. | SHEET NO. |
|---|---|---|
| BOONE | 6-158.00 | R55a |

RIGHT OF WAY ON THIS PROJECT WAS PURCHASED BY KYTC IN THE NAME OF CITY OF UNION.

RIGHT OF WAY ON THIS PROJECT WAS PURCHASED BY KYTC IN THE NAME OF FISCAL COURT OF BOONE COUNTY.

PREPARED BY ____ DATE ____
CHECKED BY ____ DATE ____
APPROVED BY ____ DATE ____

BEGIN R/W GUNPOWDER RD. STA. 40+14.38

PI Sta40+07.59

PC Sta39+57.59

PT Sta40+57.08

PI Sta42+50.59

PC Sta42+03.21

PT Sta44+03.21

PI Sta43+27.13

PI STA 43+27.13
Δ= 10°09'43", LT
T= 76.54'
L= 152.62'
R= 800'
E= 3.65'
e= 3.26%
Runoff= 63.2'
Runout= 39'

PI STA 48+44.24
Δ= 9°02'07", LT
T= 63.21'
L= 126.16'
R= 800'
E= 2.49'
e= N/A
Runoff= N/A
Runout= N/A

PI Sta48+44.24

PC Sta47+81.03

## INSET

NOT TO SCALE

P 108 — FRANCES M.PIPER (MARRIED) DB 928 PG 399

P 199 — FRANCES M.PIPER (MARRIED) DB 928 PG 399

P 133 — ANTHONY J.FRANZ (UNMARRIED) DB 979 PG 809

P 132 — JOHN T.HYLAND & MARY C.HYLAND (WF) DB 900 PG 480

P 140 — SHELBY J.RIGGS & SANDRA RIGGS (WF) DB 210 PG 208

P 109 — WAYNE PARTIN (MARRIED) DB 676 PG 170

P 131 — COUNTY OF BOONE, KENTUCKY DB 943 PG 415

P 125 — DAVID R.CRUCE (SINGLE) DB 880 PG 852

CARSPEN LN.

CHURCHILL DR.

GUNPOWDER RD.

GUNPOWER GREENS

℄ GUNPOWDER RD. STA. 43+09.98
℄ CARSPEN LN STA. 50+00

℄ GUNPOWDER RD. STA. 44+48.93
℄ CHURCHILL DR. STA. 50+00

MATCHLINE - STA. 48+50

SCALE: 1"= 30'

GUNPOWDER ROAD
R/W DETAIL PLAN SHEET
STA 41+20 TO STA 48+50

USER: $$$$USER$$$$
DATE: $$$$DATE$$$$
FILE NAME: $$$$design$file$specification$$$$
E-SHEET NAME:

$TIME$ $FILE$

| COUNTY OF | ITEM NO. | SHEET NO. |
|---|---|---|
| BOONE | 6-158.00 | R56 |

R/W REV. NUMBER 3 AUGUST 14, 2013

PREPARED BY ____ DATE ____
CHECKED BY ____ DATE ____
APPROVED BY ____ DATE ____

DATUM

831 / 828 / 825 / 822 / 819 / 816 / 813

OVERHEAD UTILITY
ELEV. = 841.38
10 FT ABOVE DATUM

V.P.I.50+40.00
Elev.822.45FT

V.P.I.50+13.09
Elev.821.27FT

4.42%

For Carspen Lane Plan
See Sheet R55

V.P.I.49+70.00
Elev.822.06FT
10.00FT V.C.
S.S.D. = 243.79 FT

V.P.I.49+81.28
Elev.822.28FT

V.P.I.49+50.00
Elev.820.75FT

2.00%

-6.52%

For Churchill Dr. Plan
See Sheet R55

821.6 822.9 824.9 827.4 820.38 820.23 820.75 820.75 821.98

50+00 50+50 51+00 51+50 52+00 48+50 49+00 49+50 50+00

CARSPEN LANE

CHURCHILL DR.

LEFT SIDE OFFSET 10' VERTICALLY

STA. 41+69, 12.99' LT.
1-CBI Ty A

251

STA. 43+56, 14.87' LT.
1-CBI Ty A

248

+62.17
821.09

OVERHEAD UTILITY
ELEV. = 838.47

STA. 43+34, 20.00' LT.
1-CBI Ty A

STA. 43+34, 20.00' RT.
1-CBI Ty A

OVERHEAD UTILITY
ELEV. = 841.82
10 FT ABOVE DATUM

244

STA. 45+75, 20.00' RT.
1-CBI Ty A

243

+00
821.78

+00
822.36

STA. 47+50, 20.00' LT.
1-CBI Ty A

STA. 47+52, 32.00' RT.
1-CBI Ty A

240

18" PIPE
ELEV. = 820.76

V.P.I.48+50.00
Elev.830.57FT
120.00FT V.C.
S.S.D. = 598.82 FT

15" PIPE
ELEV. = 816.97
18" PIPE
ELEV. = 816.72

2' F.B. SURFACE
DITCH LEFT
0.50%

15" PIPE
ELEV. = 816.24
18" PIPE
ELEV. = 815.99

2' F.B. SURFACE
DITCH LEFT
-1.30%

+23.71
819.46

15" PIPE
ELEV. = 815.07
18" PIPE
ELEV. = 814.82

V.P.I.42+50.00
Elev.821.39FT
100.00FT V.C.
S.S.D. = 916.14 FT

℄ CARSPEN LANE

V.P.I.44+60.00
Elev.822.44FT
75.00FT V.C.
S.S.D. = 960.98 FT

℄ CHURCHILL DRIVE

V.P.I.46+20.00
Elev.821.37FT
240.00FT V.C.
S.S.D. = 260.48 FT

41.00 L.F.
OF 15" PIPE
@ So = 0.0100 ft/ft

246

245

241

4.00%

MATCHLINE STA. 48+50

V.P.I.41+20.00
Elev.819.12FT

1.75%

0.50%

-0.67%

18" PIPE
ELEV. = 819.65

15" PIPE
ELEV. = 815.38
18" PIPE
ELEV. = 815.13

41.00 L.F.
OF 15" PIPE
@ So = 0.0310 ft/ft

48+50

SCALE: 1" = 30' HORIZONTAL
1" = 3' VERTICAL

GUNPOWDER ROAD

**RIGHT OF WAY PLANS**

824.9 826.57 | 826.8 828.56 | 828.5 830.27
47+50 | 48+00 | 48+50

817.43 818.19 818.90 819.63 819.64 820.45 820.52 821.17 821.23 821.56 821.64 821.78 821.89 822.0 822.14 822.0 822.33 822.16 822.17 822.0 822.08 821.6 822.48 822.2 823.36 823.3 824.73
39+50 40+00 40+50 41+00 41+50 42+00 42+50 43+00 43+50 44+00 44+50 45+00 45+50 46+00 46+50 47+00

PROFILE SHEET
GUNPOWDER, CHURCHILL & CARSPEN

USER: $$$$USER$$$$
DATE: $$$$DATE$$$$
FILE NAME: $$$$design$file$specification$$$$
E-SHEET NAME:

$TIME$ $DATE$ $FILE$

| DITCH CONSTRUCTION | | | | | |
|---|---|---|---|---|---|
| STATION | SIZE-SHAPE TYPE | LINING TYPE | LINING QUANTITY | D | T |
| L.T. 48+00 TO 48+24 | 2' FB SURFACE DT | | | | |
| | | | | | |
| | | | | | |
| | | | | | |

| ENTRANCES | | | | | | | | |
|---|---|---|---|---|---|---|---|---|
| LOCATION | WIDTH (FT) | 8" CONC. ENT. PAVT.(SY) | SURF. AREA (SY) | ASP. SURF. (TONS) | ASP. BASE (TONS) | DGA (TONS) | 6" CONC. ENT. PAVT. | PIPE (DIA. - LENGTH) |
| 51+10.33 LT • | 12 | - | 130 | - | - | - | 130 | NONE |
| 53+31.76 LT • | 12 | - | 95 | 7 | 12 | 22 | - | NONE |

• STATIONING OFF OF GUNPOWDER

| COUNTY OF | ITEM NO. | SHEET NO. |
|---|---|---|
| BOONE | 6-158.00 | R57 |

R/W REV. NUMBER 2 APRIL 22, 2013
R/W REV. NUMBER 5 NOVEMBER 13, 2013

PREPARED BY ____ DATE ____
CHECKED BY ____ DATE ____
APPROVED BY ____ DATE ____

PI STA 48+44.24
Δ= 9°02'07", LT
T= 63.21'
L= 126.16'
R= 800'
E= 2.49'
e= N/A
Runoff= N/A
Runout= N/A

PI STA 51+93.06
Δ= 22°21'28", RT
T= 98.81'
L= 195.11'
R= 500'
E= 9.67'
e= N/A
Runoff= N/A
Runout= N/A

PI STA 53+87.22
Δ= 4°38'35", LT
T= 20.27'
L= 40.52'
R= 500'
E= 0.41'
e= N/A
Runoff= N/A
Runout= N/A

# RIGHT OF WAY PLANS

MATCHLINE - STA. 48+50

℄ KY 536 STA. 119+48 =
℄ GUNPOWDER RD. STA. 50+00

END CONSTRUCTION
GUNPOWDER RD.
STA. 54+25.00

SHELBY J.RIGGS &
SANDRA RIGGS (WF)
DB 210 PG 308

JOSEPH L.COLLETT &
ELLEN COLLETT (WF)
DB 416 PG 197

ROBERT J.DURHAM
& L.JILL DURHAM (WF)
DB 419,PG 277

COUNTY OF BOONE
KENTUCKY
DB 943: PG 415

KATHLEEN A.TANNER
(MARRIED)
DB 877 PG 159

THOMAS CRADDOCK
DB 271 PG 70

Remove Exist. Headwall & Paved Ditch

Exist. To Remain

Temp.Esmt.

Perm.Esmt. for Drainage

Do Not Disturb

| DITCH CONSTRUCTION | | | | | |
|---|---|---|---|---|---|
| STATION | SIZE-SHAPE TYPE | LINING TYPE | LINING QUANTITY | D | T |
| | | | | | |
| | | | | | |
| | | | | | |
| | | | | | |
| | | | | | |

SCALE: 1"= 30'

GUNPOWDER ROAD PLAN SHEET
STA 48+50 TO STA 54+25

USER: $$$$USER$$$$
DATE: $$$$DATE$$$$
FILE NAME: $$$$design$file$specification$$$$
E-SHEET NAME:

$TIME$ $FILE$

| COUNTY OF | ITEM NO. | SHEET NO. |
|---|---|---|
| BOONE | 6-158.00 | R57a |

# RIGHT OF WAY PLANS

RIGHT OF WAY ON THIS PROJECT WAS PURCHASED BY KYTC IN THE NAME OF CITY OF UNION.

RIGHT OF WAY ON THIS PROJECT WAS PURCHASED BY KYTC IN THE NAME OF FISCAL COURT OF BOONE COUNTY.

PREPARED BY _____ DATE _____
CHECKED BY _____ DATE _____
APPROVED BY _____ DATE _____

PI STA 48+44.24
Δ= 9°02'07", LT
T= 63.21'
L= 126.16'
R= 800'
E= 2.49'
e= N/A
Runoff= N/A
Runout= N/A

P 140
SHELBY J.RIGGS & SANDRA RIGGS (WF)
DB 210 PG 208

P 142
JOSEPH L.COLLETT & ELLEN COLLETT (WF)
DB 416 PG 197

P 139
ROBERT J.DURHAM & L.JILL DURHAM (WF)
DB 419,PG 277

PI STA 53+87.22
Δ= 4°38'35", LT
T= 20.27'
L= 40.52'
R= 500'
E= 0.41'
e= N/A
Runoff= N/A
Runout= N/A

P 131
COUNTY OF BOONE KENTUCKY
DB 943 PG 415

P 130
THOMAS CRADDOCK
DB 271 PG 70

P 126
KATHLEEN A.TANNER (MARRIED)
DB 877 PG 159

℄ KY 536 STA. 119+48 =
℄ GUNPOWDER RD. STA. 50+00

MATCHLINE - STA. 48+50

PI Sta49+07.19
PC Sta50+94.25
PT Sta51+93.06
PI Sta52+89.36
PT Sta52+89.36
PI Sta53+87.22
PC Sta53+66.95
PT Sta54+07.47

END R/W
GUNPOWDER RD.
STA. 54+25.00

GUNPOWDER ROAD
R/W DETAIL PLAN SHEET
STA 48+50 TO STA 54+25

SCALE: 1"= 30'

USER: $$$$USER$$$$
DATE: $$$$DATE$$$$
FILE NAME: $$$$design$file$specification$$$$
E-SHEET NAME:

$TIME$ $FILE$

| COUNTY OF | ITEM NO. | SHEET NO. |
|---|---|---|
| BOONE | 6-158.00 | R58 |

R/W REV. NUMBER 5 NOVEMBER 13, 2013

PREPARED BY ____ DATE ____
CHECKED BY ____ DATE ____
APPROVED BY ____ DATE ____

DATUM
852
849
846
843
840
837
834
831
828
825
822
819
816

STA. 53+10, 22.50' LT.
I-DBI TY 3

+35
828.51

OVERHEAD UTILITY
ELEV. = 854.67
10 FT ABOVE DATUM

258

+3.84
823.25

+50
822.78

+25
821.97

24" PIPE
ELEV. = 819.25

V.P.I. 48+50.00
Elev. 830.57FT
120.00FT V.C.
S.S.D. = 598.82 FT

MATCHLINE STA. 48+50

V.P.I. 50+00.00
Elev. 833.57FT

2.00%

-2.00%

V.P.I. 51+00.00
Elev. 831.57FT
100.00FT V.C.
S.S.D. = 540.50 FT

+90
830.03

-4.20%

V.P.I. 52+40.00
Elev. 825.69FT
100.00FT V.C.
S.S.D. = 291.03 FT

V.P.I. 54+25.00
Elev. 823.36FT

-1.26%

+50
824.24

SPECIAL "V"
DITCH RIGHT
-9.60%

+10
818.48

| 48+50 | 49+00 | 49+50 | 50+00 | 50+50 | 51+00 | 51+50 | 52+00 | 52+50 | 53+00 | 53+50 | 54+00 | 54+50 | 55+00 |
|---|---|---|---|---|---|---|---|---|---|---|---|---|---|
| 828.5 830.27 | 830.3 831.56 | 831.7 832.57 | 833.56 833.57 | 832.34 832.57 | 831.08 831.29 | 828.2 829.47 | 826.6 827.38 | 825.1 825.80 | 824.74 824.93 | 824.40 824.30 | 823.61 823.67 | 823.21 | |

# RIGHT OF WAY PLANS

SCALE: 1" = 30' HORIZONTAL
1" = 3' VERTICAL

PROFILE SHEET
GUNPOWDER SOUTH
STA. 48+50 TO STA. 54+25

USER: $$$$USER$$$$
DATE: $$$$DATE$$$$
FILE NAME: $$$$design$file$specification$$$$
E-SHEET NAME:

$TIME$ $DATE$ $FILE$

# RIGHT OF WAY PLANS

| COUNTY OF | ITEM NO. | SHEET NO. |
|---|---|---|
| BOONE | 6-158.00 | R59 |

R/W REV. NUMBER 2 APRIL 22, 2013
R/W REV. NUMBER 3 AUGUST 14, 2013

PREPARED BY _____ DATE _____
CHECKED BY _____ DATE _____
APPROVED BY _____ DATE _____

USER: $$$$USER$$$$
DATE: $$$$DATE$$$$
FILE NAME: $$$$design$file$specification$$$$
E-SHEET NAME:

$TIME$ $FILE$

For Highland Dr.
Plan & Profile
See Sheet R61-R62

TRIANGLE SUBDIVISION

FLORENCE BAPTIST CHURCH INC. DB 780 PG 129 — P 186

CHRIS W.STEIN & LORI STEIN (WF) DB 264 PG 136 — P 188

P 188X

JAMES SMITH & JANICE SMITH (WF) DB 308 PG 243 — P 180

P 180X

DONALD C.NEAL & BETTY NEAL (WF) DB 202 PG 111 — P 179

STEVEN E.STARKE & SANDRA G.STARKE (WF) DB 287 PG 152 — P 191

STEPHEN K.LAIR (MARRIED) DB 946 PG 183 — P 178

LEWIS LAWSON & LAVERNE LAWSON (WF) DB 214 PG 488 — P 177

RAYMOND JAMES HULS & CAROL LEE HULS (WF) DB 209 PG 372 — P 185

JOSEPH M.PARKER & MONA M.PARKER (WF) DB 955 PG 530 — P 194

TIBURON DRIVE

℄ KY 536 STA. 151+36.97 =
℄ NORTH TIBURON DR. STA. 50+00.88 =
℄ TIBURON DR.STA. 50+00.88

℄ TIBURON DR. STA. 56+86.00 =
℄ HIGHLAND DR.STA. 50+00.00

END CONSTRUCTION TIBURON DR. STA. 57+80.00

FRONTAGE RD. NO. 13

FRONTAGE RD. NO. 15

PT Sta 49+01.86

PC Sta 51+98.24

PC Sta 50+92.81

Sta 54+56.70

S36°56'11"E

S37°07'35"E

N50°20'20"E

Safeload

Remove

Exist. To Remain

Exist. 10' Util. Ease.

Perm.Ease. for Drainage

Perm.Esmt. for Drainage

Temp.Esmt.

Exist. & Prop. R/W

Prop.R/W

Exist. R/W

2' SURF. DT.

2' SPEC. DT.

4" SERV.

20' Perm.Esmt.for San.Sewer

ENTRANCES

| LOCATION | WIDTH (FT) | 8" CONC. ENT. PAVT.(SY) | SURF. AREA (SY) | ASP. SURF. (TONS) | ASP. BASE (TONS) | DGA (TONS) | 6" CONC. ENT. PAVT. | PIPE (DIA. - LENGTH) |
|---|---|---|---|---|---|---|---|---|
| - | - | - | - | - | - | - | - | - |
| 52+59.33 RT | 24.7 | 52 | 107 | 7 | 13 | 25 | - | STORM |

DITCH CONSTRUCTION

| STATION | SIZE-SHAPE TYPE | LINING TYPE | LINING QUANTITY | D | T |
|---|---|---|---|---|---|
| | | | | | |

SCALE: 1"= 30'

TIBURON DR. PLAN SHEET
STA 49+00 TO STA 57+66.27

# RIGHT OF WAY PLANS

| COUNTY OF | ITEM NO. | SHEET NO. |
|---|---|---|
| BOONE | 6-158.00 | R59a |

R/W REV. NUMBER 1 JANUARY 25, 2013
R/W REV. NUMBER 2 APRIL 22, 2013
R/W REV. NUMBER 3 AUGUST 14, 2013
R/W REV. NUMBER 7 AUGUST 5, 2014

RIGHT OF WAY ON THIS PROJECT WAS PURCHASED BY KYTC IN THE NAME OF CITY OF UNION.

RIGHT OF WAY ON THIS PROJECT WAS PURCHASED BY KYTC IN THE NAME OF FISCAL COURT OF BOONE COUNTY.

PREPARED BY ____ DATE ____
CHECKED BY ____ DATE ____
APPROVED BY ____ DATE ____

FLORENCE BAPTIST CHURCH, INC. DB 780 PG 129 (P 186)

TRIANGLE SUBDIVISION

CHRIS W.STEIN & LORI STEIN (WF) DB 264 PG 136 (P 188)

KYTC HIGHWAY DB 16 PG 1 (P 189)

JAMES SMITH & JANICE SMITH (WF) DB 308 PG 243 (P 180)

DONALD C.NEAL & BETTY NEAL (WF) DB 202 PG 111 (P 179)

STEVEN E.STARKE & SANDRA G.STARKE (WF) DB 287 PG 152 (P 191)

RAYMOND JAMES HULS & CAROL LEE HULS (WF) DB 209 PG 372 (P 185)

STEPHEN K.LAIR (MARRIED) DB 946 PG 183 (P 178)

LEWIS LAWSON & LAVERNE LAWSON (WF) DB 214 PG 488 (P 177)

JOSEPH M.PARKER & MONA M.PARKER (WF) DB 955 PG 530 (P 194)

℄ KY 536 STA. 151+36.97 =
℄ TIBURON DR.STA. 50+00.88
℄ NORTH TIBURON DR.STA. 50+00.88

℄ TIBURON DR. STA. 56+86.00 =
℄ HIGHLAND DR.STA. 50+00.00

END R/W TIBURON DR. STA. 57+80.00

HIGHLAND DR.

KY 536

Exist. & Prop. R/W

Exist. R/W

Prop.R/W

Exist. 10' Util. Ease.

Temp.Esmt.for Slope Construction

Temp.Esmt.for Entrance and Slope Construction

Temp.Esmt.for Slope & Entrance Construction

Temp.Esmt.for Slope & Ditch Construction

Temp.Esmt.for Construction

Perm.Esmt. for Drainage

20' Perm.Esmt.for San.Sewer

Perm.Esmt.for Drainage

SCALE: 1"= 30'

TIBURON DR.
R/W DETAIL PLAN SHEET
STA 49+00 TO STA 57+66.27

USER: $$$$USER$$$$
DATE: $$$$DATE$$$$
FILE NAME: $$$$design$files$specification$$$$
E-SHEET NAME:

$TIME$ $FILE$

| COUNTY OF | ITEM NO. | SHEET NO. |
|---|---|---|
| BOONE | 6-158.00 | R60 |

R/W REV. NUMBER 3 AUGUST 14, 2013

PREPARED BY ____ DATE ____
CHECKED BY ____ DATE ____
APPROVED BY ____ DATE ____

DATUM

906 903 900 897 894 891 888 885 882 879 876 873 870

OVERHEAD UTILITY
ELEV. = 906.06

OVERHEAD UTILITY
ELEV. = 889.98

V.P.I.56+75.00
Elev.898.75FT
100.00FT V.C.
S.S.D. = 2384.69 FT

V.P.I.57+38.66
Elev.901.51FT

V.P.I.50+41.52
Elev.874.66FT

V.P.I.51+20.00
Elev.872.12FT
115.00FT V.C.
S.S.D. = 104.72 FT

For Highland Dr.
Plan & Profile
See Sheets R61-R62

℄ HIGHLAND DRIVE

-3.33%
3.24%
4.34%
4.80%

+00 899.30
+50 900.68
SPECIAL "V" DITCH RIGHT 2.76%

+86.50 876.30
+50 880.20
2' F.B. SURFACE DITCH RIGHT 6.14%

+50 887.20
+00 889.83
SPECIAL "V" DITCH RIGHT 5.26%

2' F.B. SURFACE DITCH RIGHT 7.00%

| 875.25 | 873.81 | 873.29 | 873.85 | 875.87 | 878.19 | 880.60 | 883.02 | 885.43 | 887.82 | 890.24 | 892.69 | 895.03 | 897.52 | 899.82 | 902.01 |
|---|---|---|---|---|---|---|---|---|---|---|---|---|---|---|---|
| 876.04 | 874.38 | 873.26 | 873.82 | 875.96 | 878.36 | 880.76 | 883.16 | 885.55 | 887.95 | 890.35 | 892.75 | 895.15 | 897.54 | 899.82 | |
| 50+00 | 50+50 | 51+00 | 51+50 | 52+00 | 52+50 | 53+00 | 53+50 | 54+00 | 54+50 | 55+00 | 55+50 | 56+00 | 56+50 | 57+00 | 57+50 |

58+00

SCALE: 1" = 30' HORIZONTAL
1" = 3' VERTICAL

# RIGHT OF WAY PLANS

PROFILE SHEET
TIBURON DRIVE
STA. 50+00 TO STA. 55+00

USER: $$$$USER$$$$
DATE: $$$$DATE$$$$
FILE NAME: $$$$design$file$specification$$$$
E-SHEET NAME:

$TIME$ $DATE$ $FILE$

| COUNTY OF | ITEM NO. | SHEET NO. |
|---|---|---|
| BOONE | 6-158.00 | R61 |

R/W REV. NUMBER 2 APRIL 22, 2013
R/W REV. NUMBER 3 AUGUST 14, 2013

| DITCH CONSTRUCTION | | | | | |
|---|---|---|---|---|---|
| STATION | SIZE-SHAPE TYPE | LINING | | | |
| | | TYPE | QUANTITY | D | T |
| | | | | | |
| | | | | | |
| | | | | | |
| | | | | | |

# RIGHT OF WAY PLANS

See Sheet R59
For Parcel 180

TRIANGLE SUBDIVISION

P 180 JAMES SMITH & JANICE SMITH (WF) DB 308 PG 243

P 188 CHRIS W.STEIN & LORI STEIN (WF) DB 264 PG 136

P 189 KYTC HIGHWAY DB 16 PG

P 190 THOMAS LITZLER & PAT LITZLER (WF) DB 430 PG 246

P 179 DONALD C.NEAL & BETTY NEAL (WF) DB 202 PG 11

P 178 STEPHEN K.LAIR (MARRIED) DB 946 PG 183

P 191 STEVEN E.STARKE & SANDRA G.STARKE (WF) DB 287 PG 152

P 194 JOSEPH M.PARKER & MONA M.PARKER (WF) DB 955 PG 530

SOUTHAMPTON ESTATES

℄ HIGHLAND DR. STA. 50+00=
℄ TIBURON DR. STA. 56+86.00

END CONSTRUCTION
TIBURON DR.
STA. 57+80.00

END CONSTRUCTION
HIGHLAND DR.
STA. 58+00.00

PI STA 54+47.64
Δ= 89°51'44", RT
T= 249.40'
L= 392.10'
R= 250'
E= 103.13'
e= N/A
Runoff= N/A
Runout= N/A

PC Sta 53+98.24

PT Sta 55+90.34

Prop. R/W
Exist. R/W
Temp. Esmt.
Perm. Esmt. for Drainage
Temp. Drainage Esmt.
2' SURF. DT.
2' SPEC. DT.
S37°07'35"W
S30°35'17"E
N59°32'59"E
Exist. & Prop. R/W
Exist. 10' Util. Ease.
Exist. 12' CMP STORM
Exist. 18" CMP
Open Pipe
Exist. To Remain
Remove
Safeload
TANK
POOL
GATE
WOOD SHED
RAMP
HIGHLAND DRIVE
SILO
STORM "A" INV.= 895.87
STORM "F" GR.= 904.00
STORM "G" GR.= 901.43

56+00
57+00
58+00

SCALE: 1"= 30'

| DITCH CONSTRUCTION | | | | | |
|---|---|---|---|---|---|
| STATION | SIZE-SHAPE TYPE | LINING | | | |
| | | TYPE | QUANTITY | D | T |
| | | | | | |
| | | | | | |
| | | | | | |
| | | | | | |

| ENTRANCES | | | | | | | | |
|---|---|---|---|---|---|---|---|---|
| LOCATION | WIDTH (FT) | 8" CONC. ENT. PAVT.(SY) | SURF. AREA (SY) | ASP. SURF. (TONS) | ASP. BASE (TONS) | DGA (TONS) | TBB (TON) | PIPE (DIA. - LENGTH) |
| 54+50 LT | 12 | - | 16 | 1 | 2 | 4 | - | NONE |

HIGHLAND DR.
PLAN SHEET

PREPARED BY ____ DATE ____
CHECKED BY ____ DATE ____
APPROVED BY ____ DATE ____

USER: $$$$USER$$$$
DATE: $$$$DATE$$$$
FILE NAME: $$$$design$file$specification$$$$
E-SHEET NAME:

$TIME$ $FILE$

# RIGHT OF WAY PLANS

| COUNTY OF | ITEM NO. | SHEET NO. |
|---|---|---|
| BOONE | 6-158.00 | R61a |

R/W REV. NUMBER 1 JANUARY 25, 2013
R/W REV. NUMBER 2 APRIL 22, 2013
R/W REV. NUMBER 3 AUGUST 14, 2013
RIGHT OF WAY ON THIS PROJECT WAS PURCHASED BY KYTC IN THE NAME OF CITY OF UNION.

RIGHT OF WAY ON THIS PROJECT WAS PURCHASED BY KYTC IN THE NAME OF FISCAL COURT OF BOONE COUNTY.

PREPARED BY ____ DATE ____
CHECKED BY ____ DATE ____
APPROVED BY ____ DATE ____

P 179 DONALD C.NEAL & BETTY NEAL (WF) DB 202 PG 11

P 178 STEPHEN K.LAIR (MARRIED) DB 946 PG 183

P 194 JOSEPH M.PARKER & MONA M.PARKER (WF) DB 955 PG 530

See Sheet R59 For Parcel 180

TRIANGLE SUBDIVISION

P 180 JAMES SMITH & JANICE SMITH (WF) DB 308 PG 243

P 188 CHRIS W.STEIN & LORI STEIN (WF) DB 264 PG 136

P 189 KYTC HIGHWAY DB 16 PG 1

P 190 THOMAS LITZLER & PAT LITZLER (WF) DB 430 PG 246

P 191 STEVEN E.STARKE & SANDRA G.STARKE (WF) DB 287 PG 152

SOUTHAMPTON ESTATES

TIBURON DR.
S37°07'21"E
3"

HIGHLAND DR.
S30°35'17"E

Temp.Esmt.for Slope & Entrance Construction

Temp.Esmt.for Building Removal

Temp.Esmt.for Slope Construction

Temp.Esmt.for Slope & Ditch Construction

Perm.Ease.for Drainage

Perm.Esmt. for Drainage

Prop.R/W

Exist. & Prop. R/W

Exist. R/W

Exist. 10' Util. Ease.

PC Sta 54+98.24

PI STA 54+47.64
Δ= 89°51'44", RT
T= 249.40'
L= 392.10'
R= 250'
E= 103.13'
e= N/A
Runoff= N/A
Runout= N/A

PT Sta 55+90.34

℄ HIGHLAND DR. STA. 50+00
℄ TIBURON DR. STA. 56+86

END R/W
TIBURON DR.
STA. 57+80.00

END R/W
HIGHLAND DR.
STA. 58+00.00

SCALE: 1"= 30'

HIGHLAND DR.
R/W DETAIL PLAN SHEET

USER: $$$$USER$$$$
DATE: $$$$DATE$$$$
FILE NAME: $$$$design$files$specification$$$$
E-SHEET NAME:

$TIME$ $FILE$


| COUNTY OF | ITEM NO. | SHEET NO. |
|---|---|---|
| BOONE | 6-158.00 | R69a |

R/W REV. NUMBER 3 AUGUST 14, 2013

DATUM

DATE
DATE
DATE

PREPARED BY
CHECKED BY
APPROVED BY

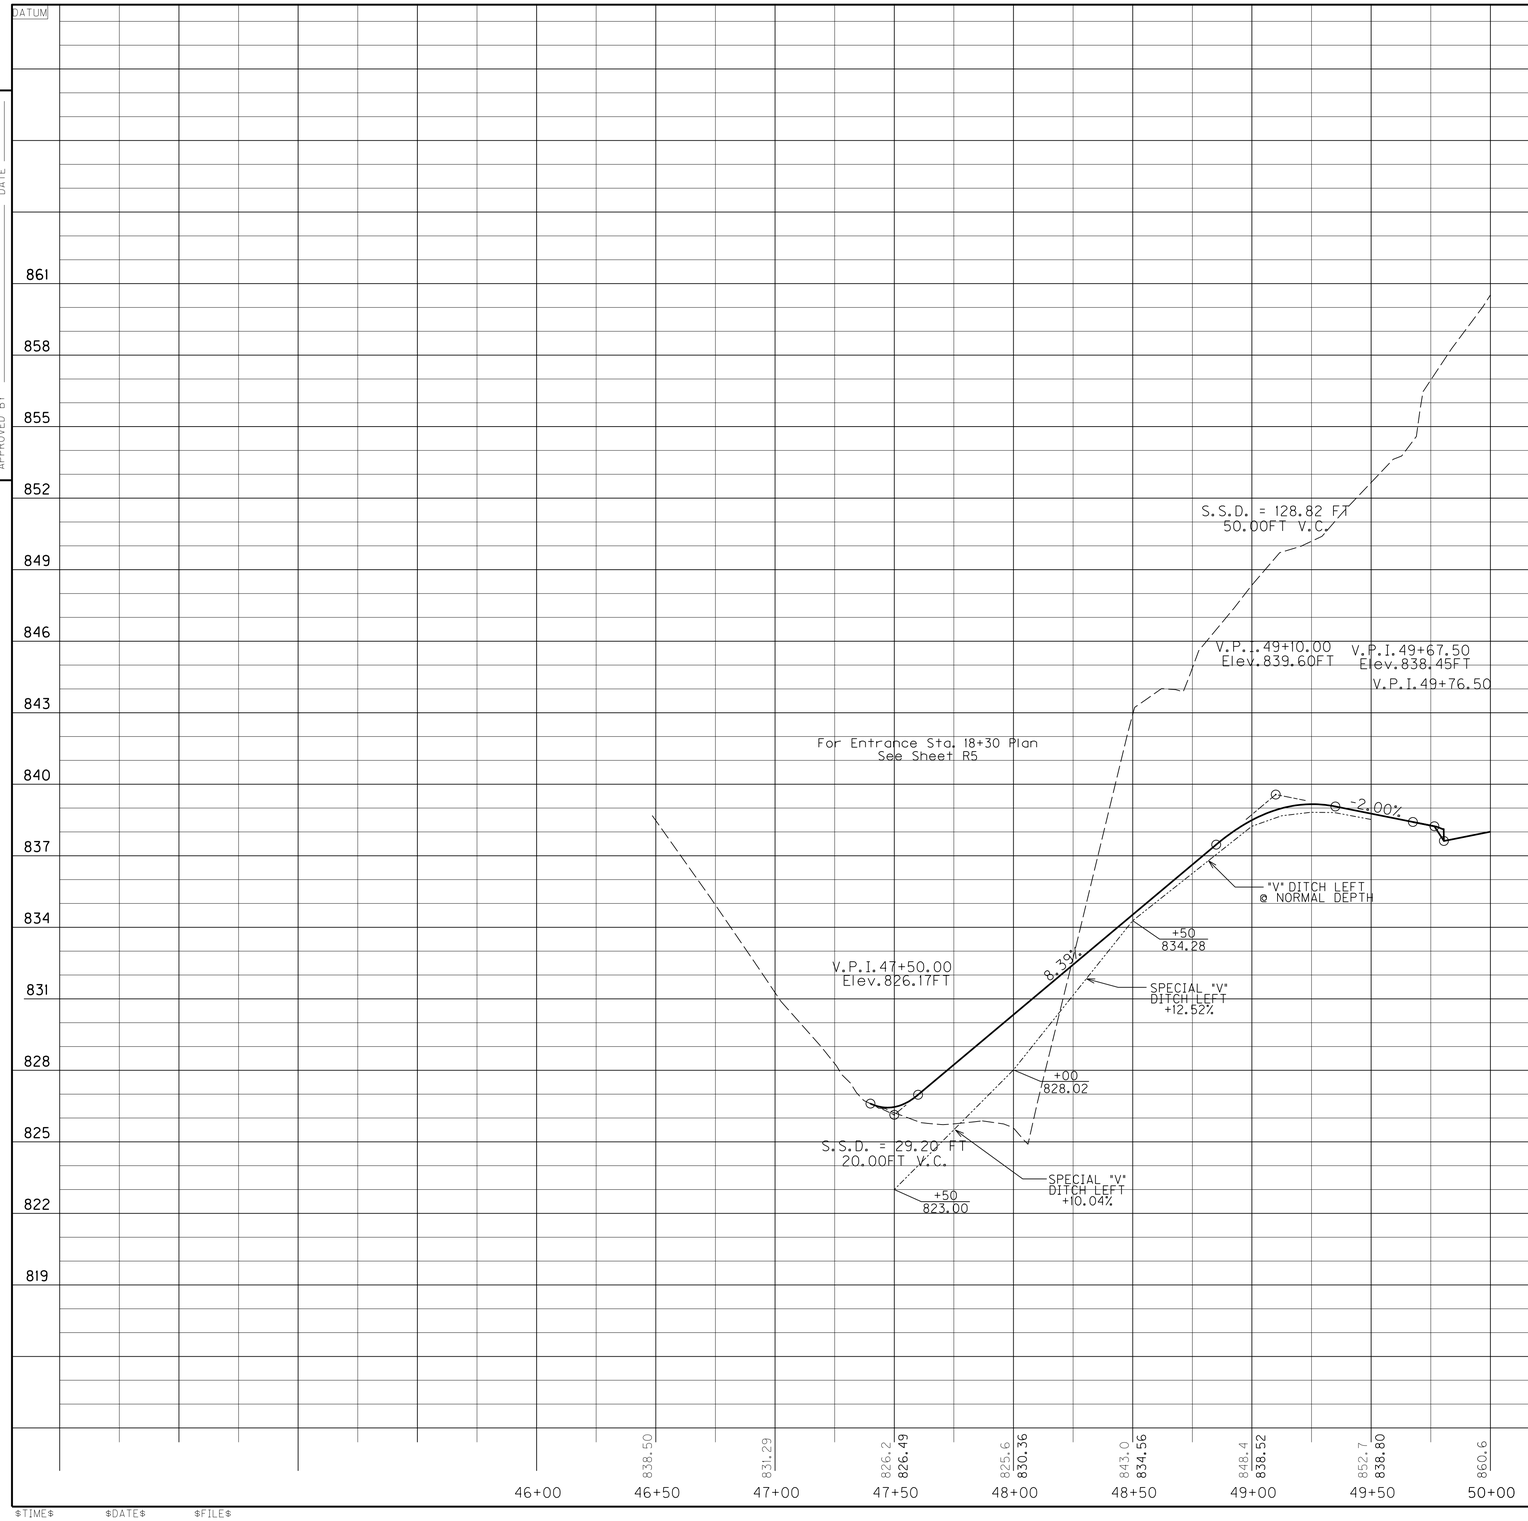


# RIGHT OF WAY PLANS

SCALE: 1" = 30' HORIZONTAL
1" = 3' VERTICAL

PROFILE SHEET
ENTRANCE STA. 18+30

USER: $$$$USER$$$$
DATE: $$$$DATE$$$$
FILE NAME: $$$$design$file$specification$$$$
E-SHEET NAME:

$TIME$ $DATE$ $FILE$

| COUNTY OF | ITEM NO. | SHEET NO. |
|---|---|---|
| BOONE | 6-158.00 | R69b |

R/W REV. NUMBER 3 AUGUST 14, 2013
R/W REV. NUMBER 9 APRIL 24, 2015

PREPARED BY ____ DATE ____
CHECKED BY ____ DATE ____
APPROVED BY ____ DATE ____

DATUM 888 885 882 879 876 873 870 867 864 861 858 855 852 849 846 843 840 837 834 831

V.P.I. 55+00.00
Elev. 885.29FT
100.00FT V.C.
S.S.D. = 189.22 FT

V.P.I. 56+30.36
Elev. 886.60FT

1.00%

8.15%

V.P.I. 53+50.00
Elev. 872.17FT
100.00FT V.C.
S.S.D. = 382.19 FT

BY OTHERS

For Entrance Sta. 21+20 Plan
See Sheet R7

12.00%

V.P.I. 50+50.50
Elev. 836.23FT
10.00FT V.C.
S.S.D. = 30.30 FT

END PAVEMENT

V.P.I. 50+32.50
Elev. 835.87FT

2.00%

| 50+00 | 50+50 | 51+00 | 51+50 | 52+00 | 52+50 | 53+00 | 53+50 | 54+00 | 54+50 | 55+00 | 55+50 | 56+00 | 56+50 |
|---|---|---|---|---|---|---|---|---|---|---|---|---|---|
| 852.5 | 856.8 836.32 | 858.0 842.17 | 860.7 848.17 | 863.6 854.17 | 867.4 860.17 | 869.3 866.17 | 868.6 871.76 | 873.2 876.54 | 880.3 880.92 | 884.9 884.33 | 886.6 885.79 | 886.9 886.29 | |

# RIGHT OF WAY PLANS

SCALE: 1" = 30' HORIZONTAL
1" = 3' VERTICAL

PROFILE SHEET
ENTRANCE STA. 21+20

USER: $$$$USER$$$$
DATE: $$$$DATE$$$$
FILE NAME: $$$$design$file$specification$$$$
E-SHEET NAME:

$TIME$ $DATE$ $FILE$

| COUNTY OF | ITEM NO. | SHEET NO. |
|---|---|---|
| BOONE | 6-158.00 | R62 |

PREPARED BY ____ DATE ____
CHECKED BY ____ DATE ____
APPROVED BY ____ DATE ____

DATUM
936
933
930
927
924
921
918
915
912
909
906
903
900
897
894
891
888

℄ TIBURON DRIVE

+00
898.65

BEGIN NORMAL
DITCH LEFT

+25
910.33

+50
917.26

2' F.B. SPECIAL
DITCH LEFT
8.58%

+75
913.10

+00
912.97

2' F.B. SPECIAL
DITCH LEFT
-0.50%

+00
918.89

2' F.B. SURFACE
DITCH LEFT
1.78%

+00
920.67

V.P.I.57+95.00
Elev.932.73FT
100.00FT V.C.
S.S.D. = 352.47 FT

V.P.I.59+00.00
Elev.934.81FT

1.97%

5.54%

2' F.B. SURFACE
DITCH LEFT
10.26%

+97.62
888.15

+25
911.72

V.P.I.51+50.00
Elev.896.99FT
250.00FT V.C.
S.S.D. = 197.32 FT

V.P.I.50+13.59
Elev.898.99FT

-1.46%

+50
896.64

2' F.B. SURFACE
DITCH RIGHT
-3.42%

2' F.B. SPECIAL
DITCH RIGHT
11.59%

+53.22
893.23

997.9 898.54 | 891.5 898.51 | 893.4 899.18 | 903.5 900.55 | 907.8 902.62 | 910.7 905.30 | 913.0 908.08 | 913.1 910.85 | 914.2 913.62 | 914.7 916.39 | 915.2 919.16 | 919.9 921.93 | 924.3 924.70 | 927.1 927.47 | 929.5 930.24

50+00 | 50+50 | 51+00 | 51+50 | 52+00 | 52+50 | 53+00 | 53+50 | 54+00 | 54+50 | 55+00 | 55+50 | 56+00 | 56+50 | 57+00 | 57+50

931.7 932.47 | 933.3 933.82 | 934.7 934.81

58+00 | 58+50 | 59+00

# RIGHT OF WAY PLANS

SCALE: 1" = 30' HORIZONTAL
1" = 3' VERTICAL

PROFILE SHEET
HIGHLAND DR.
STA. 50+00 TO STA. 58+00

USER: $$$$USER$$$$
DATE: $$$$DATE$$$$
FILE NAME: $$$$design$file$specification$$$$
E-SHEET NAME:

$TIME$ $DATE$ $FILE$


# RIGHT OF WAY PLANS

| COUNTY OF | ITEM NO. | SHEET NO. |
|---|---|---|
| BOONE | 6-158.00 | R63 |


R/W REV. NUMBER 3 AUGUST 14, 2013
R/W REV. NUMBER 5 NOVEMBER 13, 2013
R/W REV. NUMBER 7 AUGUST 5, 2014

DATUM


PREPARED BY ____ DATE ____
CHECKED BY ____ DATE ____
APPROVED BY ____ DATE ____

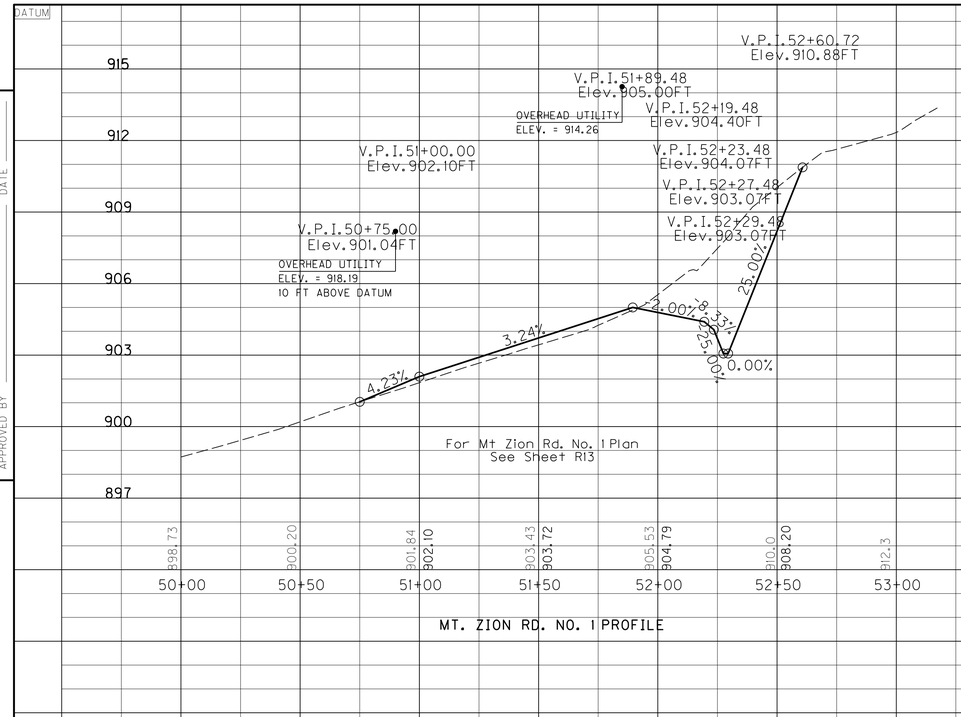



MT. ZION RD. NO. 1 PROFILE

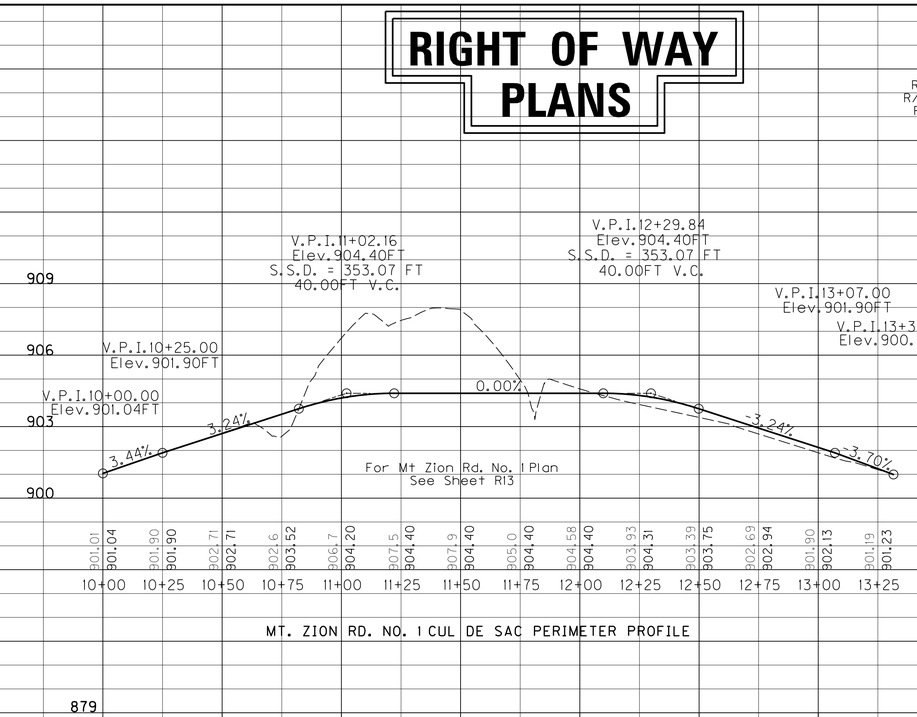


MT. ZION RD. NO. 1 CUL DE SAC PERIMETER PROFILE

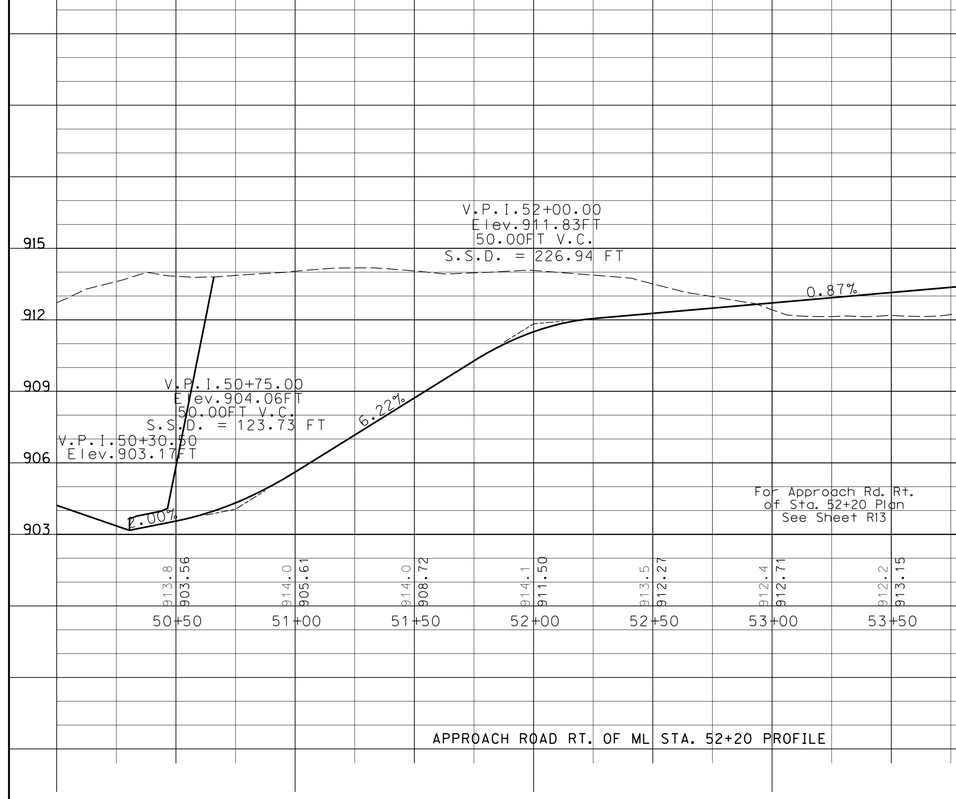


APPROACH ROAD RT. OF ML STA. 52+20 PROFILE

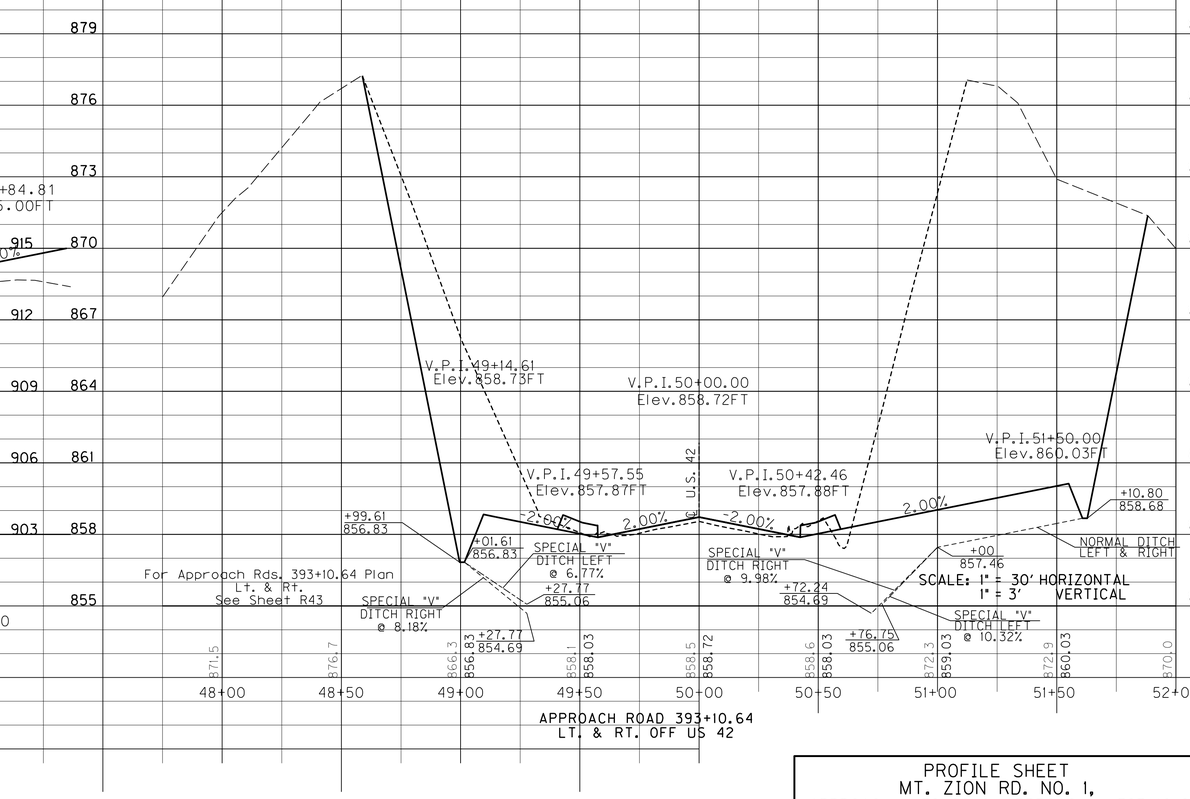


APPROACH ROAD 393+10.64
LT. & RT. OFF US 42

PROFILE SHEET
MT. ZION RD. NO. 1,
APPROACH @ 52+20 & APPROACH @ 393+10.64

USER: $$$$USER$$$$
DATE: $$$$DATE$$$$
FILE NAME: $$$$design$files$specification$$$$
E-SHEET NAME:

$TIME$ $DATE$ $FILE$


DATUM

| COUNTY OF | ITEM NO. | SHEET NO. |
|---|---|---|
| BOONE | 6-158.00 | R64 |


DATUM

R/W REV. NUMBER 3 AUGUST 14, 2013

PREPARED BY DATE
CHECKED BY DATE
APPROVED BY DATE

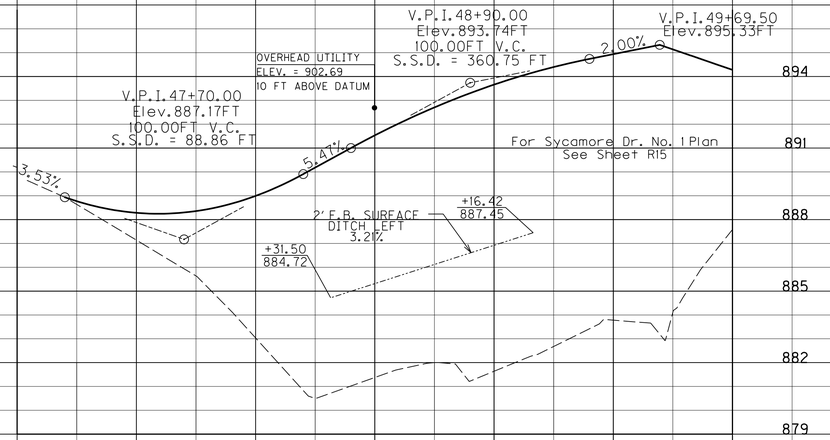


SYCAMORE DR. NO. 1

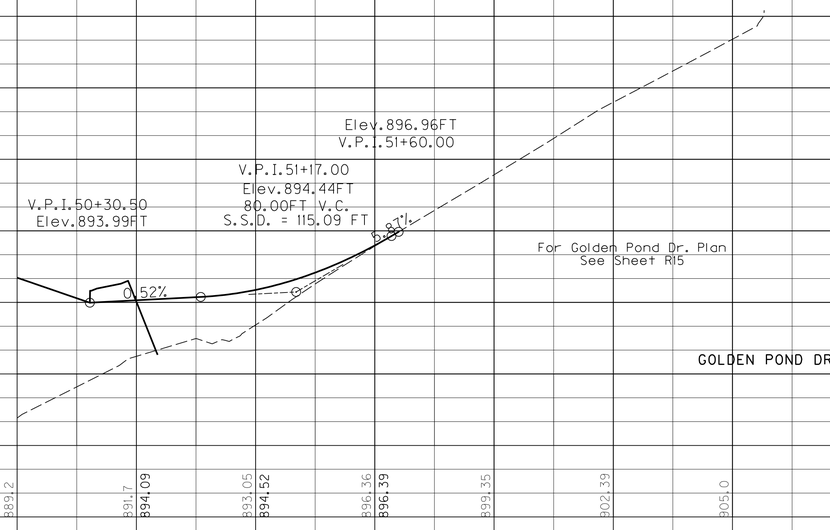


GOLDEN POND DR.

SCALE: 1" = 30' HORIZONTAL
1" = 3' VERTICAL

# RIGHT OF WAY PLANS

PROFILE SHEET
SYCAMORE DR. NO.1
AND GOLDEN POND DR.

USER: $$$$USER$$$$
DATE: $$$$DATE$$$$
FILE NAME: $$$$design$file$specification$$$$
E-SHEET NAME:


$TIME$ $DATE$ $FILE$

| COUNTY OF | ITEM NO. | SHEET NO. |
|---|---|---|
| BOONE | 6-158.00 | R65 |

R/W REV. NUMBER 3 AUGUST 14, 2013

# RIGHT OF WAY PLANS

PREPARED BY DATE
CHECKED BY DATE
APPROVED BY DATE

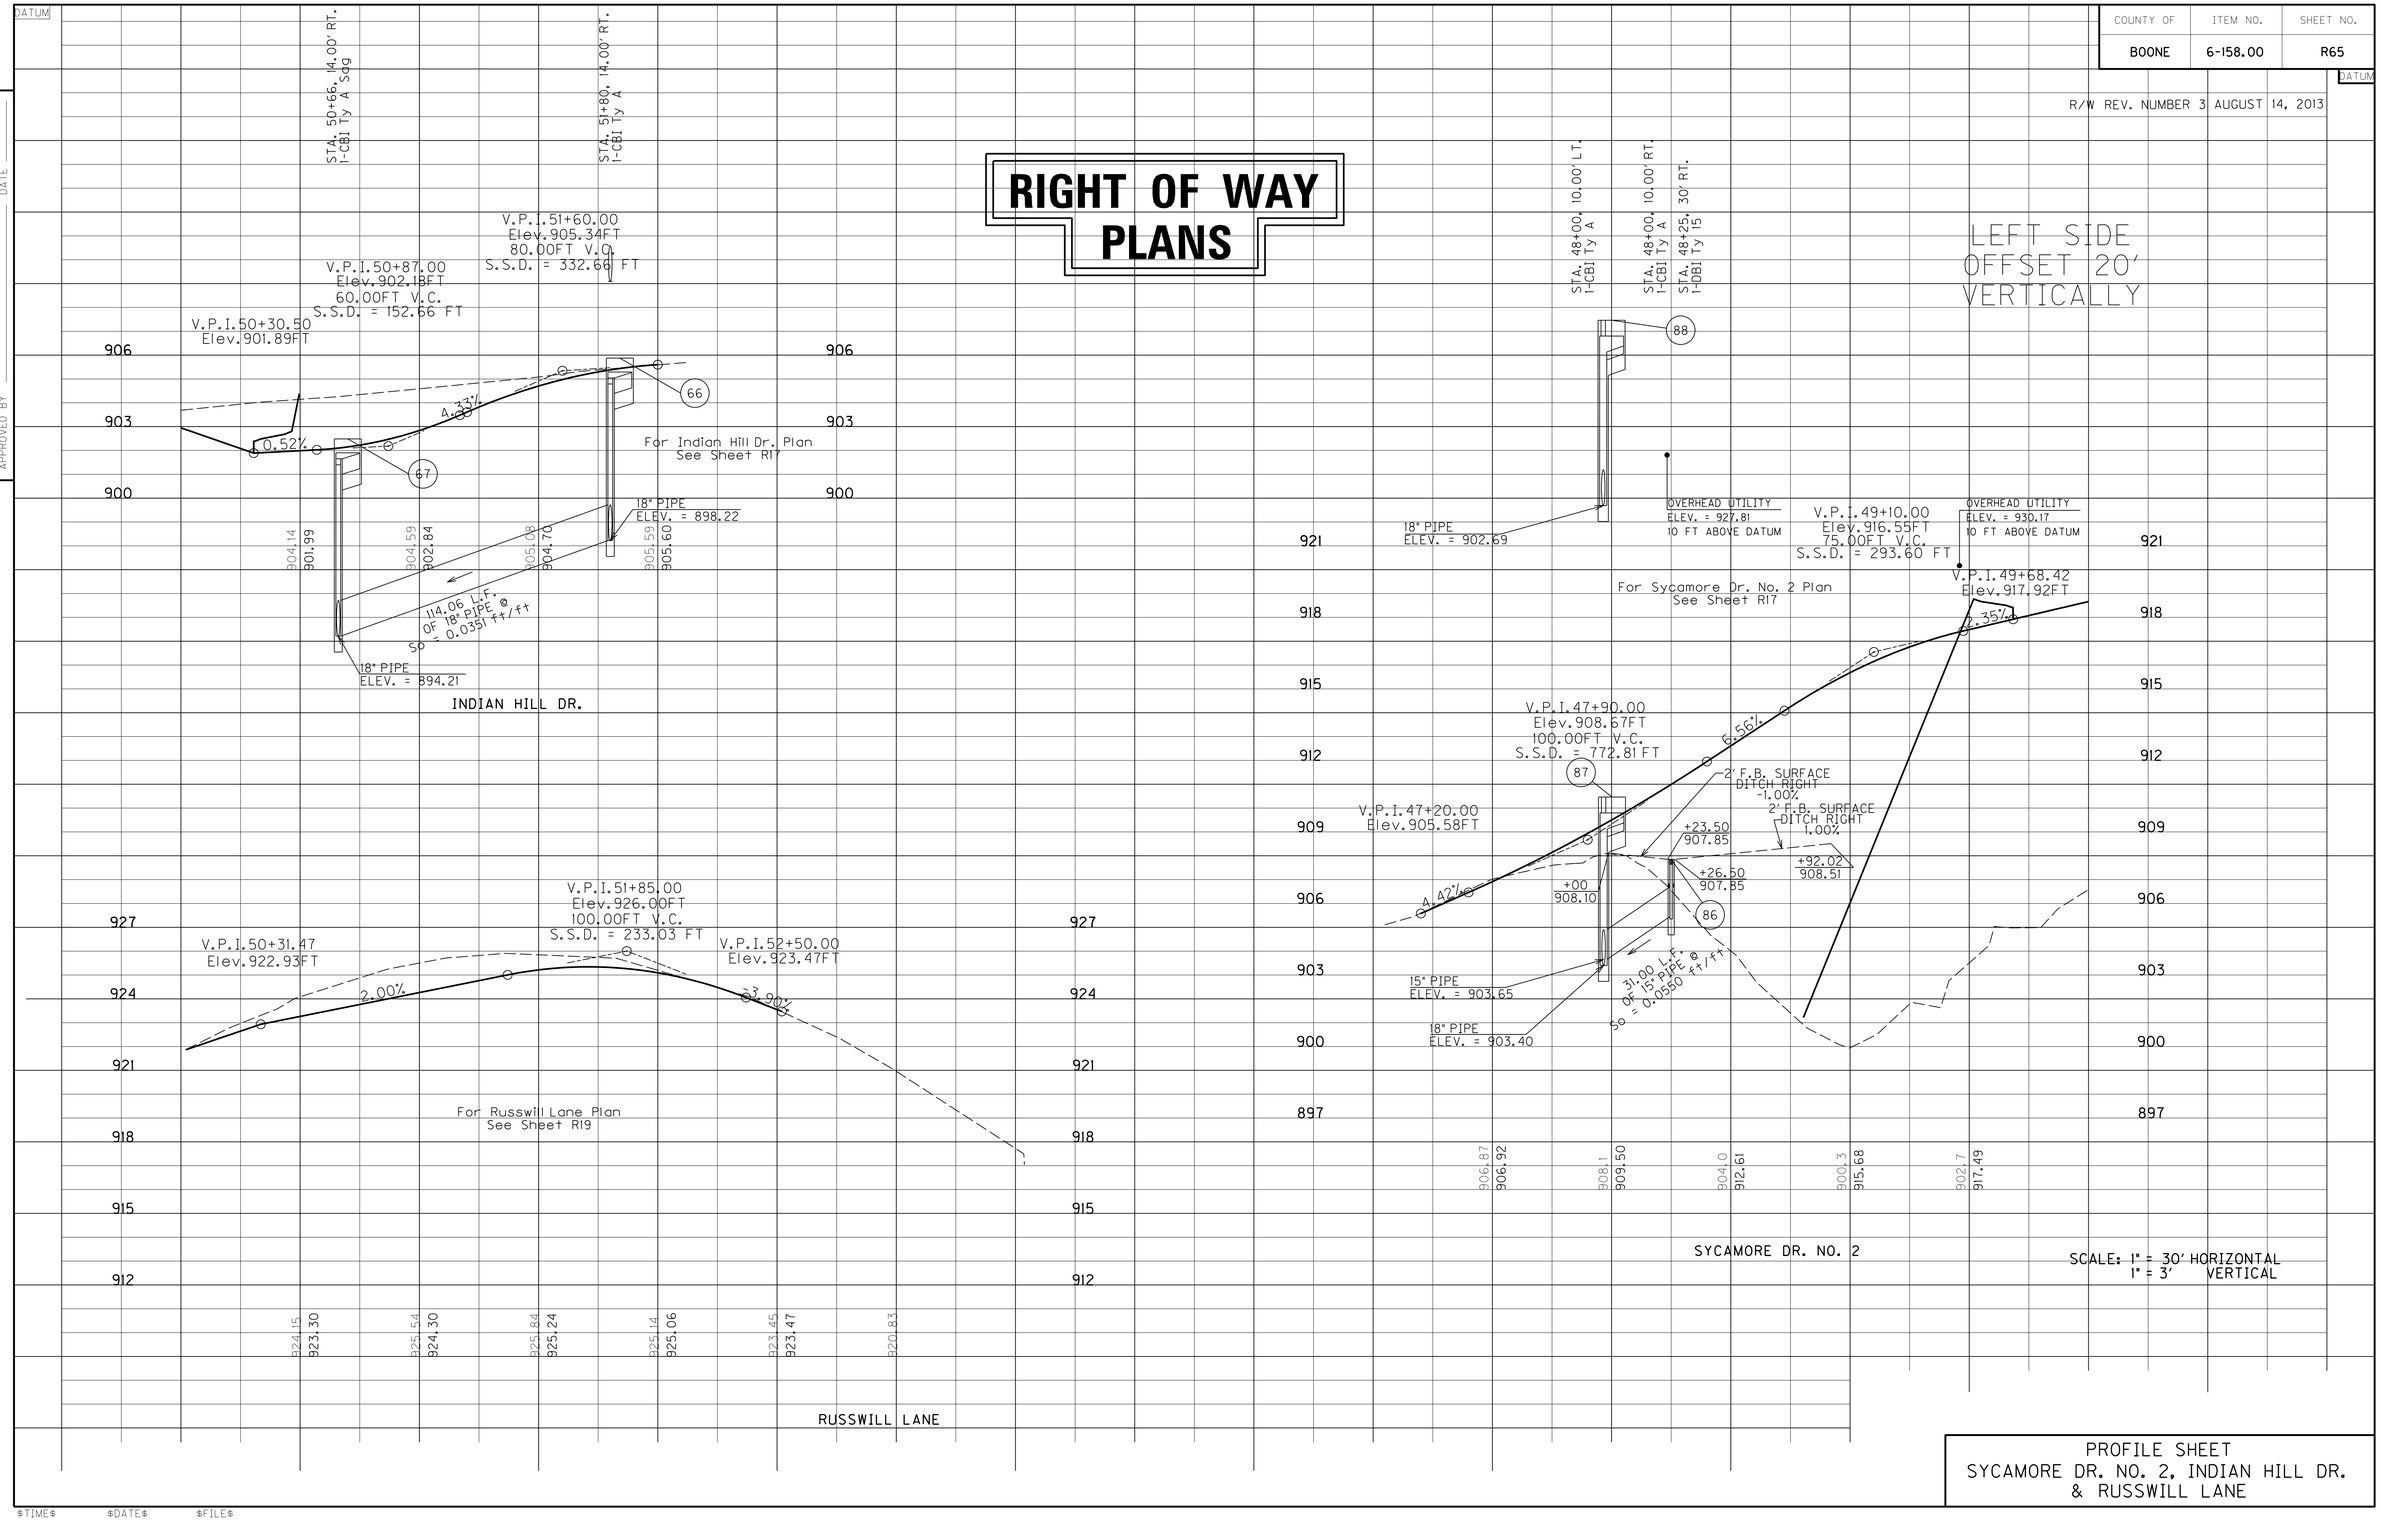


SCALE: 1" = 30' HORIZONTAL
1" = 3' VERTICAL

PROFILE SHEET
SYCAMORE DR. NO. 2, INDIAN HILL DR.
& RUSSWILL LANE

USER: $$$$USER$$$$
DATE: $$$$DATE$$$$
FILE NAME: $$$$design$file$specification$$$$
E-SHEET NAME:

$TIME$ $DATE$ $FILE$

| COUNTY OF | ITEM NO. | SHEET NO. |
|---|---|---|
| BOONE | 6-158.00 | R66 |

R/W REV. NUMBER 3 AUGUST 14, 2013
R/W REV. NUMBER 8 JANUARY 26, 2015

DATUM

906
903
900
897
894
891
888
876
873
870
867
864
861
858
855

For Appr. Rd. 101+50 Plan
See Sheet R25

V.P.I. 49+00.00
Elev. 895.11FT
100.00FT V.C.
S.S.D. = 319.54 FT

V.P.I. 49+69.50
Elev. 894.41FT

-1.00%

℄ Entrance Lt.

15" Pipe

890.0
892.7 893.61
895.0 894.61
896.6 894.61

APPR. RD. 101+50

For Hempsteade Dr. Plan
See Sheet R25

V.P.I. 52+25.00
Elev. 900.23FT

EXISTING GROUND LINE @ CENTERLINE

V.P.I. 50+28.50
Elev. 895.62FT

PROPOSED GRADE POINT 17' RT.

15" Pipe

896.03
896.6
900.9
901.8
902.4
901.62
902.2
902.1

HEMPSTEADE DR.

OVERHEAD UTILITY
ELEV. = 909.29
30 FT ABOVE DATUM

For Union Bluffs Dr. Plan
See Sheet R27

V.P.I. 49+15.00
Elev. 858.21FT
75.00FT V.C.
S.S.D. = 103.85 FT

V.P.I. 49+69.48
Elev. 859.41FT

V.P.I. 48+75.00
Elev. 859.64FT

-3.56%

2.19%

18" Pipe
18" Pipe

859.6
861.5
862.8
862.9
862.2
861.4
861.0
861.2
861.46
860.52
858.60 858.94
857.32 858.98

UNION BLUFFS DR.

# RIGHT OF WAY PLANS

SCALE: 1" = 30' HORIZONTAL
1" = 3' VERTICAL

PROFILE SHEET
HEMPSTEADE DR. & UNION BLUFFS DR.
& APPR. RD. 101+50

PREPARED BY DATE
CHECKED BY DATE
APPROVED BY DATE

USER: $$$$USER$$$$
DATE: $$$$DATE$$$$
FILE NAME: $$$$design$file$specification$$$$
E-SHEET NAME:


$TIME$ $DATE$ $FILE$

| COUNTY OF | ITEM NO. | SHEET NO. |
|---|---|---|
| BOONE | 6-158.00 | R67 |

DATUM

R/W REV. NUMBER 3 AUGUST 14, 2013

PREPARED BY ____ DATE ____
CHECKED BY ____ DATE ____
APPROVED BY ____ DATE ____

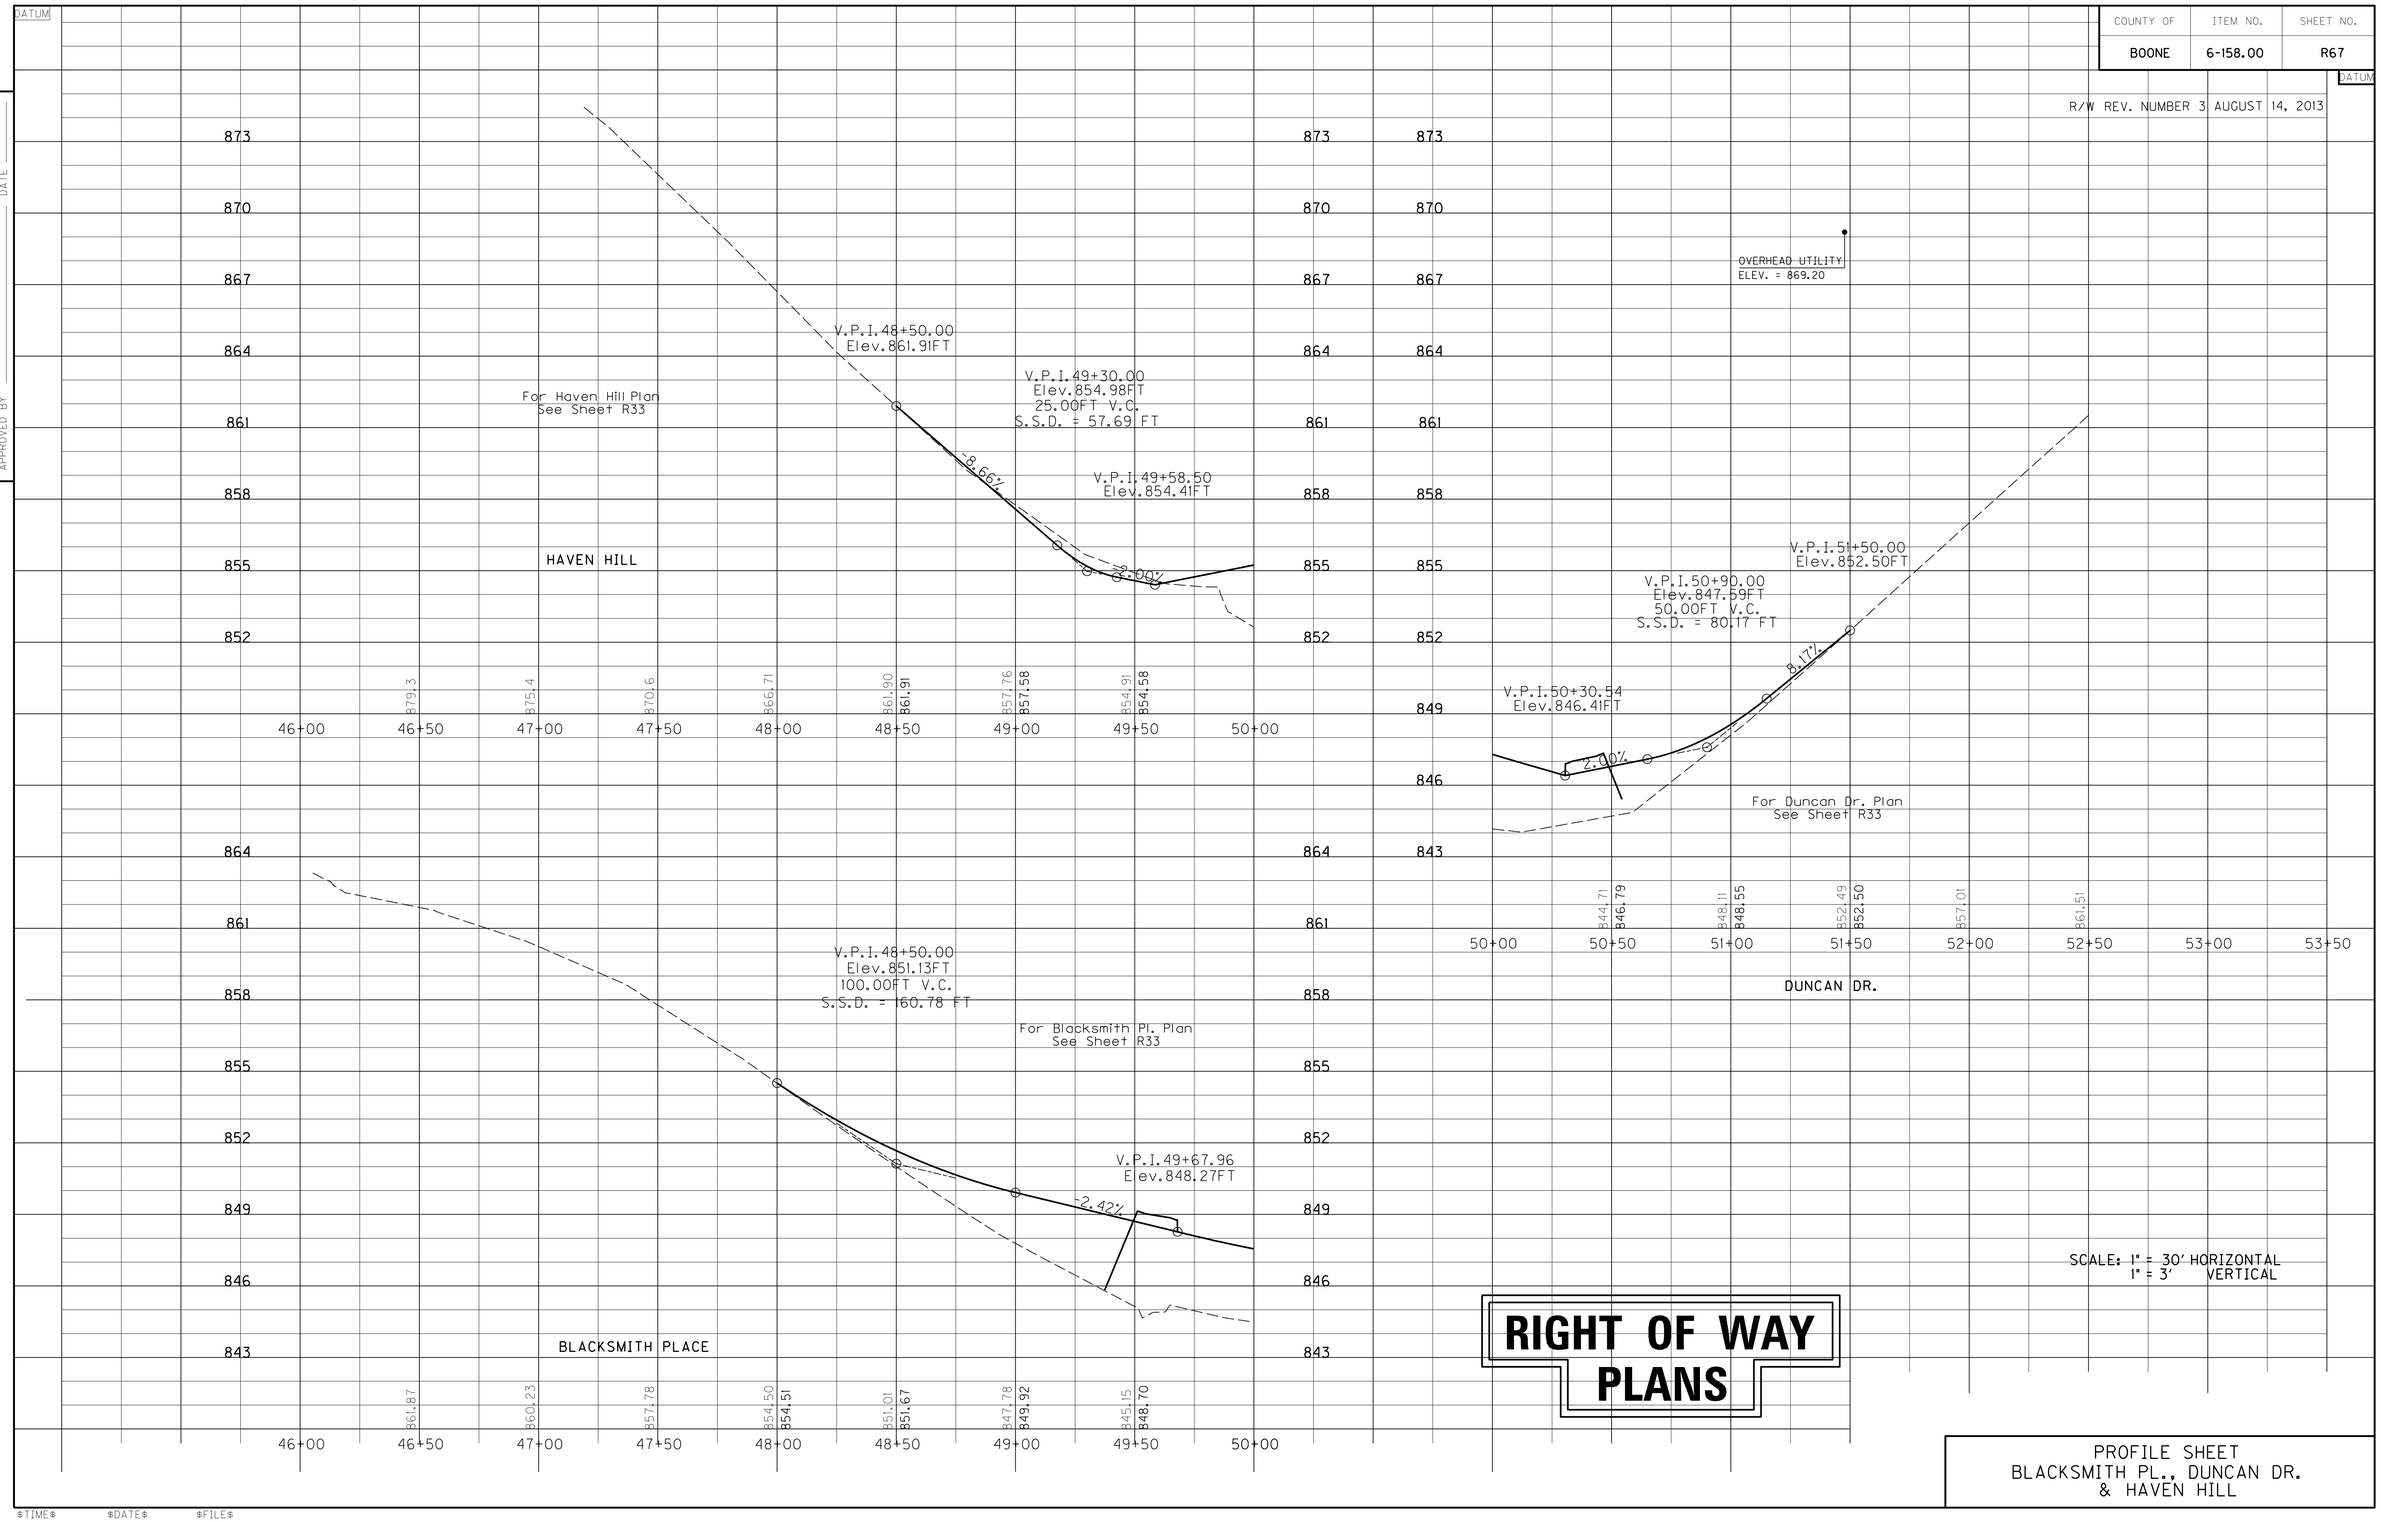


SCALE: 1" = 30' HORIZONTAL
1" = 3' VERTICAL

# RIGHT OF WAY PLANS

PROFILE SHEET
BLACKSMITH PL., DUNCAN DR.
& HAVEN HILL


USER: $$$$USER$$$$
DATE: $$$$DATE$$$$
FILE NAME: $$$$design$file$specification$$$$
E-SHEET NAME:

$TIME$ $DATE$ $FILE$

| COUNTY OF | ITEM NO. | SHEET NO. |
|---|---|---|
| BOONE | 6-158.00 | R68 |

R/W REV. NUMBER 2 APRIL 22, 2013
R/W REV. NUMBER 3 AUGUST 14, 2013

PREPARED BY ____ DATE ____
CHECKED BY ____ DATE ____
APPROVED BY ____ DATE ____

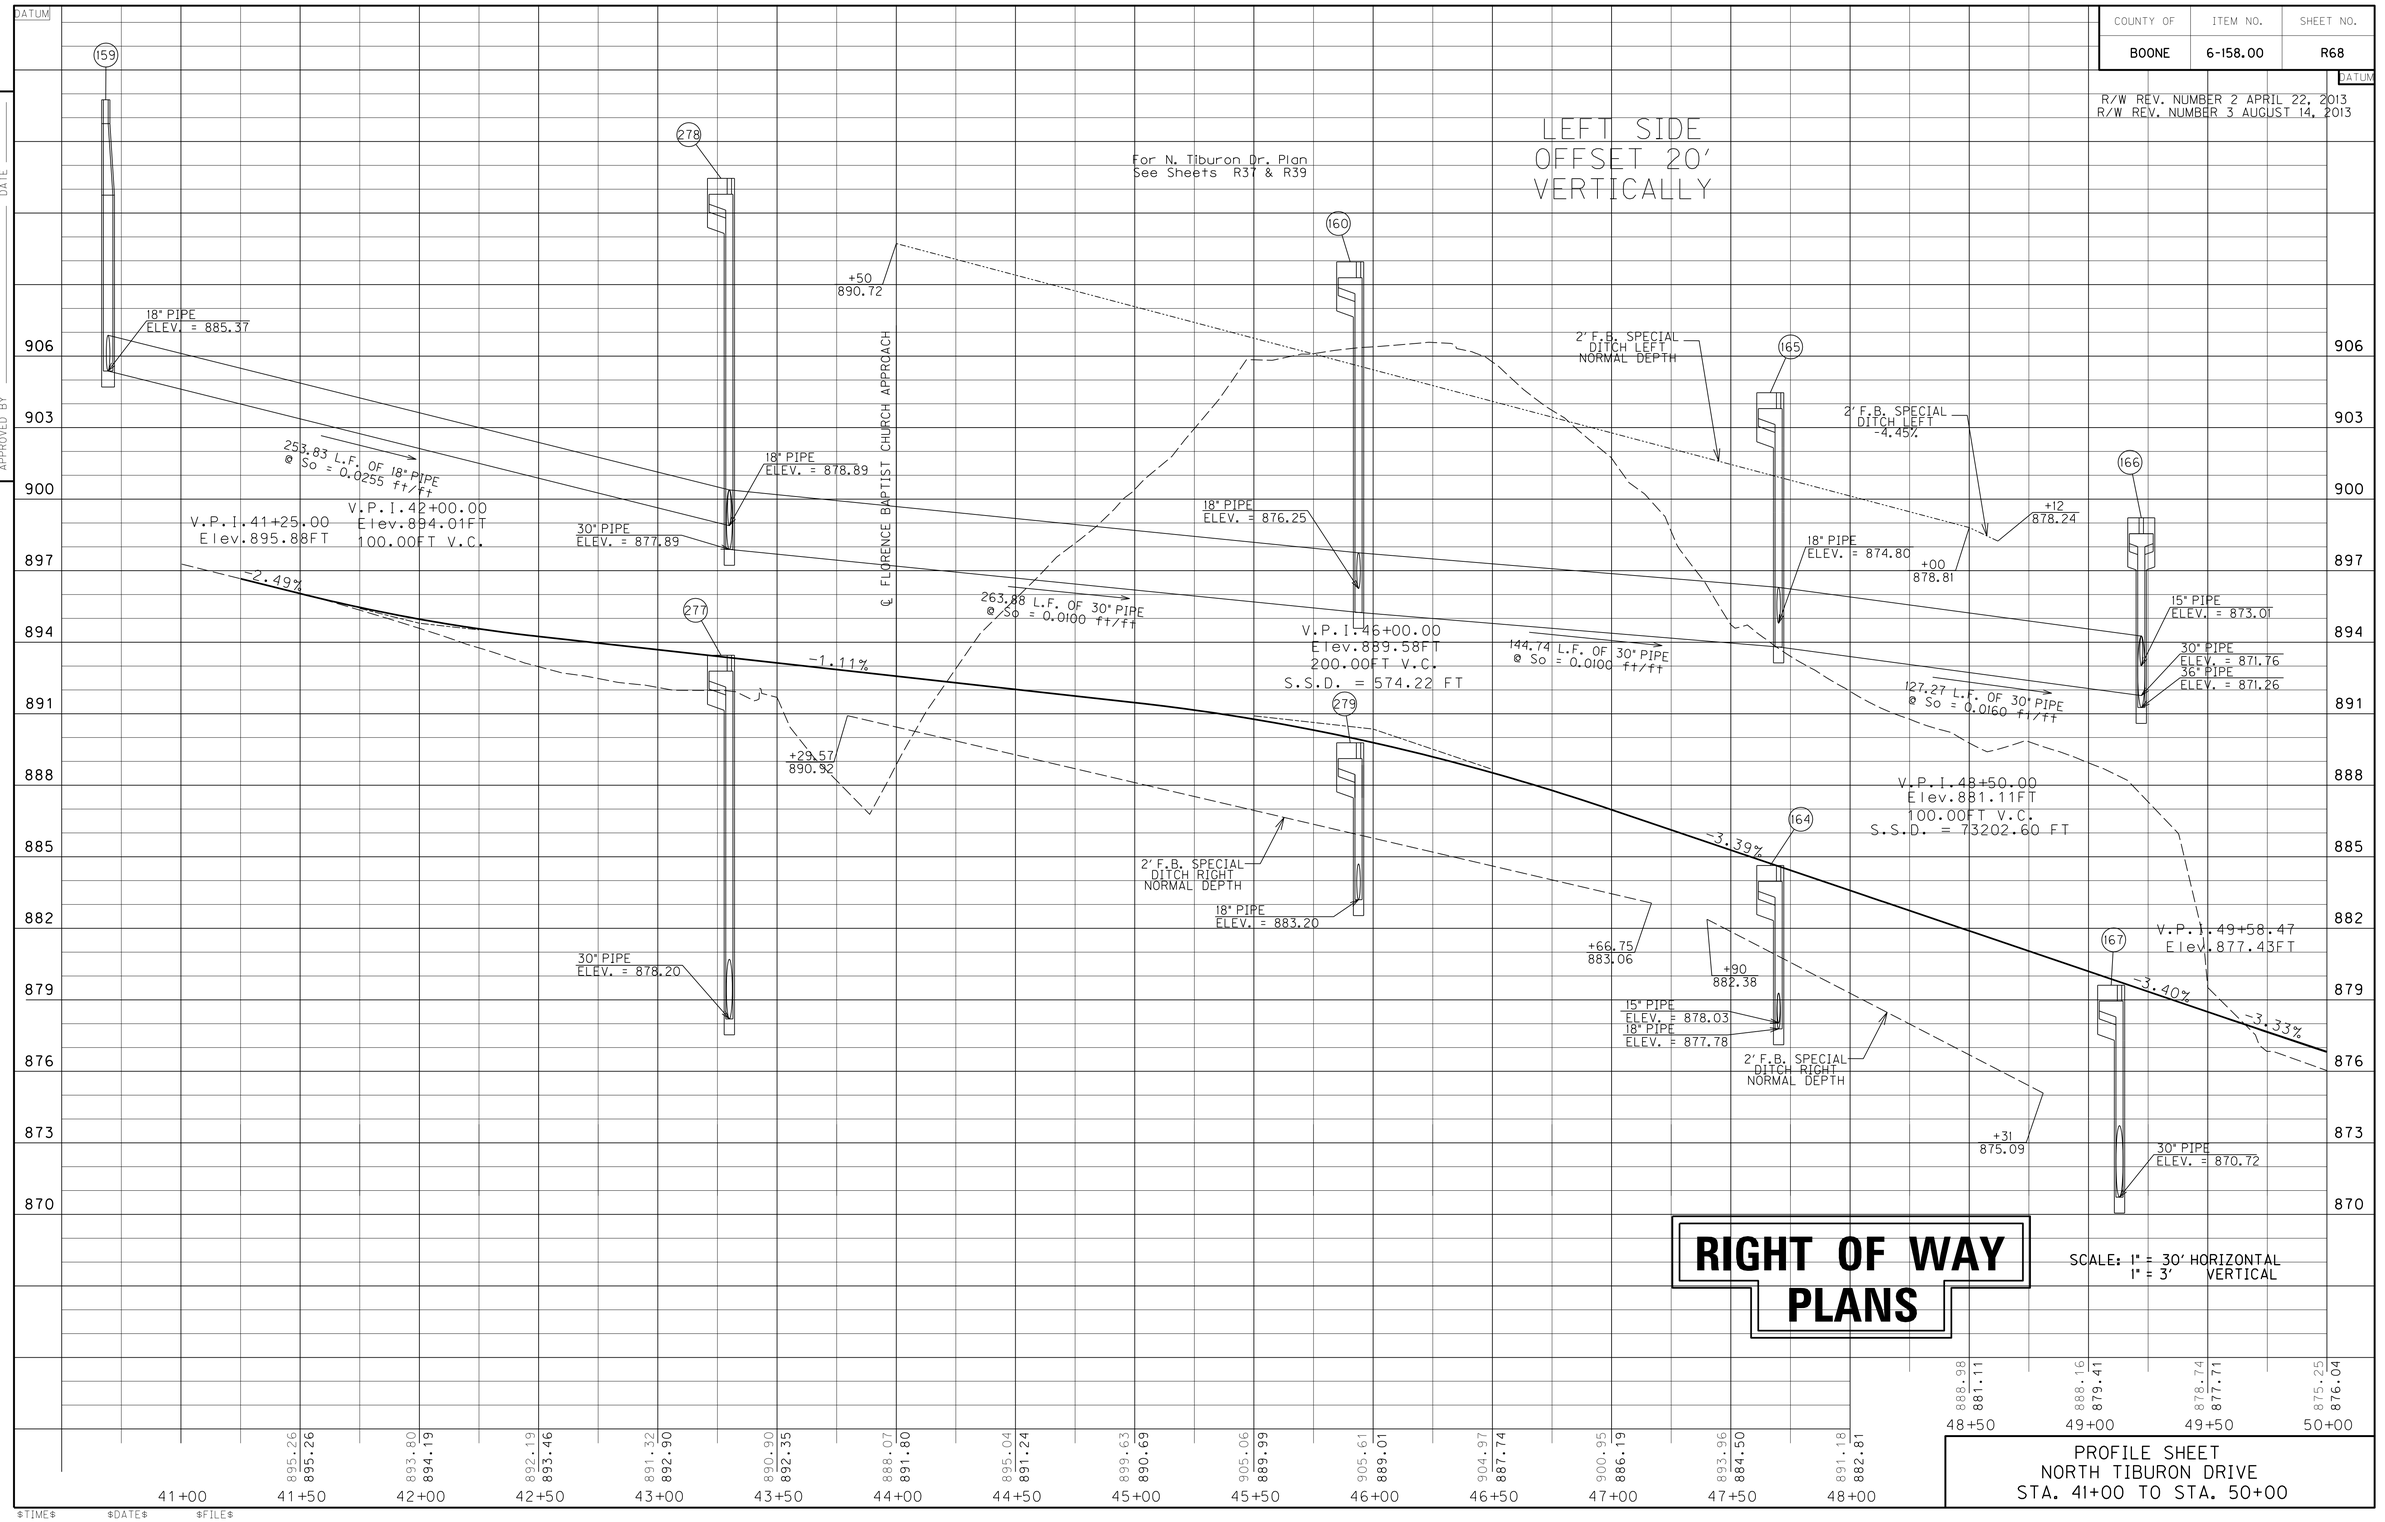


# RIGHT OF WAY PLANS

SCALE: 1" = 30' HORIZONTAL
1" = 3' VERTICAL

PROFILE SHEET
NORTH TIBURON DRIVE
STA. 41+00 TO STA. 50+00

USER: $$$$USER$$$$
DATE: $$$$DATE$$$$
FILE NAME: $$$$design$file$specifications$$$$
E-SHEET NAME:

$TIME$ $DATE$ $FILE$

DATUM

| COUNTY OF | ITEM NO. | SHEET NO. |
|---|---|---|
| BOONE | 6-158.00 | R69 |


DATUM

R/W REV. NUMBER 2 APRIL 22, 2013
R/W REV. NUMBER 3 AUGUST 14,2013

DATE
DATE
DATE

PREPARED BY
CHECKED BY
APPROVED BY

For Florence Baptist Churc Approach Plan
See Sheet R39

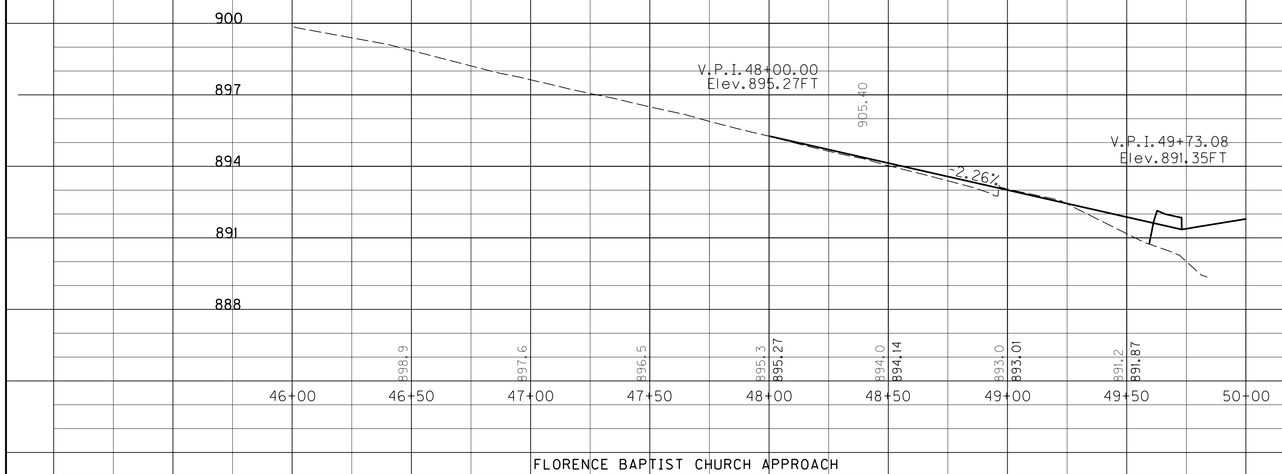


FLORENCE BAPTIST CHURCH APPROACH

# RIGHT OF WAY PLANS

SCALE: 1" = 30' HORIZONTAL
1" = 3' VERTICAL

PROFILE SHEET
FLORENCE BAPTIST CHURCH APPROACH


USER: $$$$USER$$$$
DATE: $$$$DATE$$$$
FILE NAME: $$$$design$file$specification$$$$
E-SHEET NAME:

$TIME$ $DATE$ $FILE$

| COUNTY OF | ITEM NO. | SHEET NO. |
|---|---|---|
| BOONE | 6-158 | R70 |

R/W REV. NUMBER 1 JANUARY 25, 2013


PREPARED BY ____ DATE ____
CHECKED BY ____ DATE ____
APPROVED BY ____ DATE ____

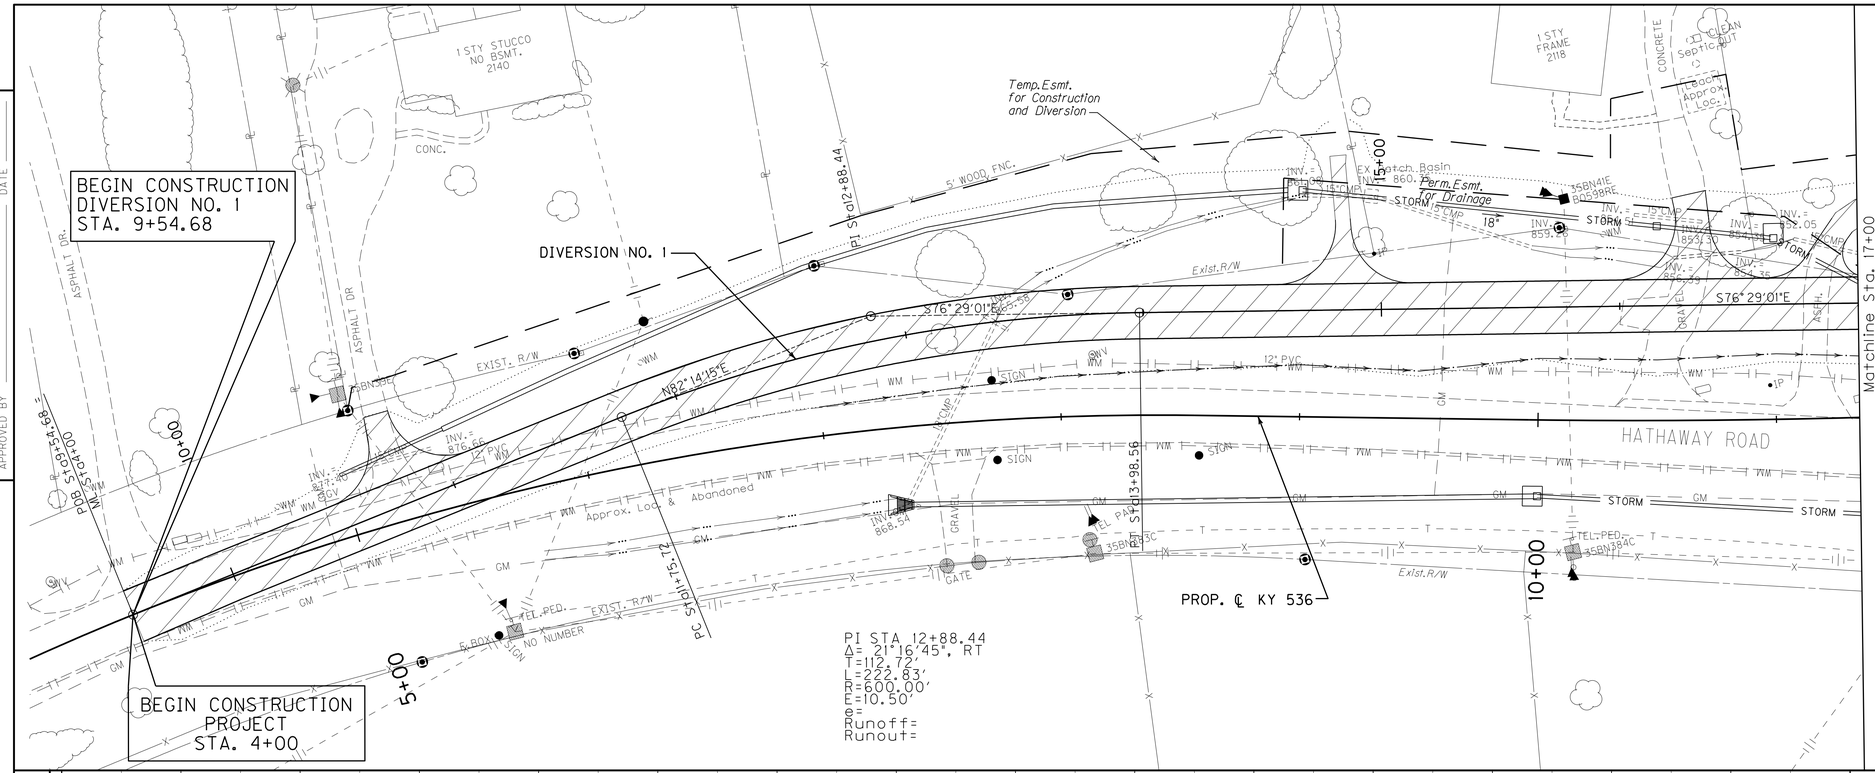


NOTE:
Diversion 1 to be constructed in Phase IB.

SCALE: 1"= 30'

# RIGHT OF WAY PLANS

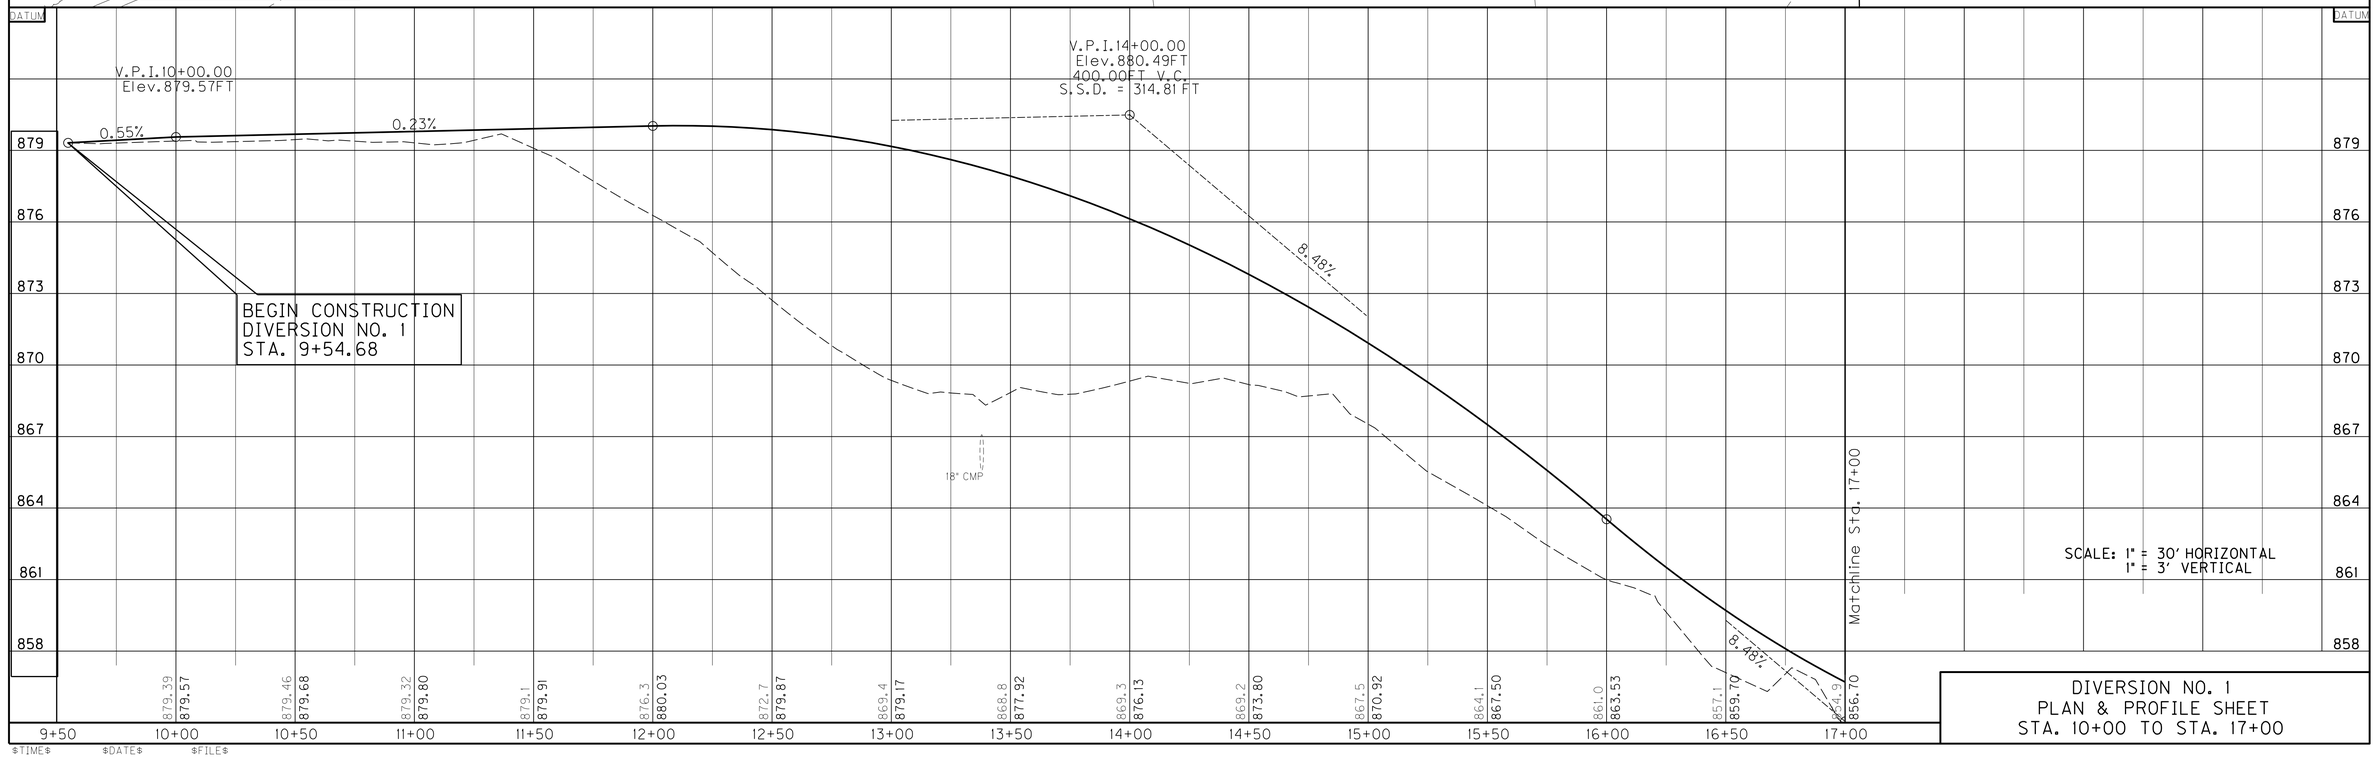


SCALE: 1" = 30' HORIZONTAL
1" = 3' VERTICAL

DIVERSION NO. 1
PLAN & PROFILE SHEET
STA. 10+00 TO STA. 17+00

USER: $$$$USER$$$$
DATE: $$$$DATE$$$$
FILE NAME: $$$$design$file$specification$$$$
E-SHEET NAME:
$TIME$ $DATE$ $FILE$

| COUNTY OF | ITEM NO. | SHEET NO. |
|---|---|---|
| BOONE | 6-158.00 | R71 |

R/W REV. NUMBER 10 MAY 17, 2016

PREPARED BY — DATE
CHECKED BY — DATE
APPROVED BY — DATE

HERBERT J.WALKE III & KRISTI J.WALKE (WF) DB 947 PG 841

PI STA 21+60.46
Δ= 48° 47'46", LT
T= 181.43'
L= 340.66'
R= 400.00'
E= 39.22'

Matchline Sta. 17+00

During this Phase construct bottom portion only. Cover with steel plate.

DIVERSION NO. 1

Temp.Esmt. for Construction and Diversion

Prop.R/W

Construct 34 L.F. of 60" Temp. Pipe and connect to Exist. Pipe.

60" Temp. Pipe

During this Phase construct bottom portion only. Cover with steel plate.

Construct 42 LF Temp. 18" Pipe

During this Phase construct bottom portion of CBI only and connect to Exist. Pipe. Cover the structure with a steel plate.

END CONSTRUCTION DIVERSION NO. 1 STA. 23+00

PROP. ℄ KY 536

HATHAWAY ROAD

Exist.R/W

NOTE:
Diversion 1 to be constructed in Phase IB.

ROBERT E.REEVES & CAROL REEVES (WF) DB 316 PG 112


DAVID P.BRUN & MARY DENISE BRUN (WF) DB 332 PG 248

TERRY N.TANNER & DONNA SUE TANNER (WF) DB 276 PG 97 DB 283 PG 134 DB 316 PG 148

THOMAS G.BOONE & MARGARET A.BOONE (WF) DB 389 PG 147

SCALE: 1"= 30'

# RIGHT OF WAY PLANS

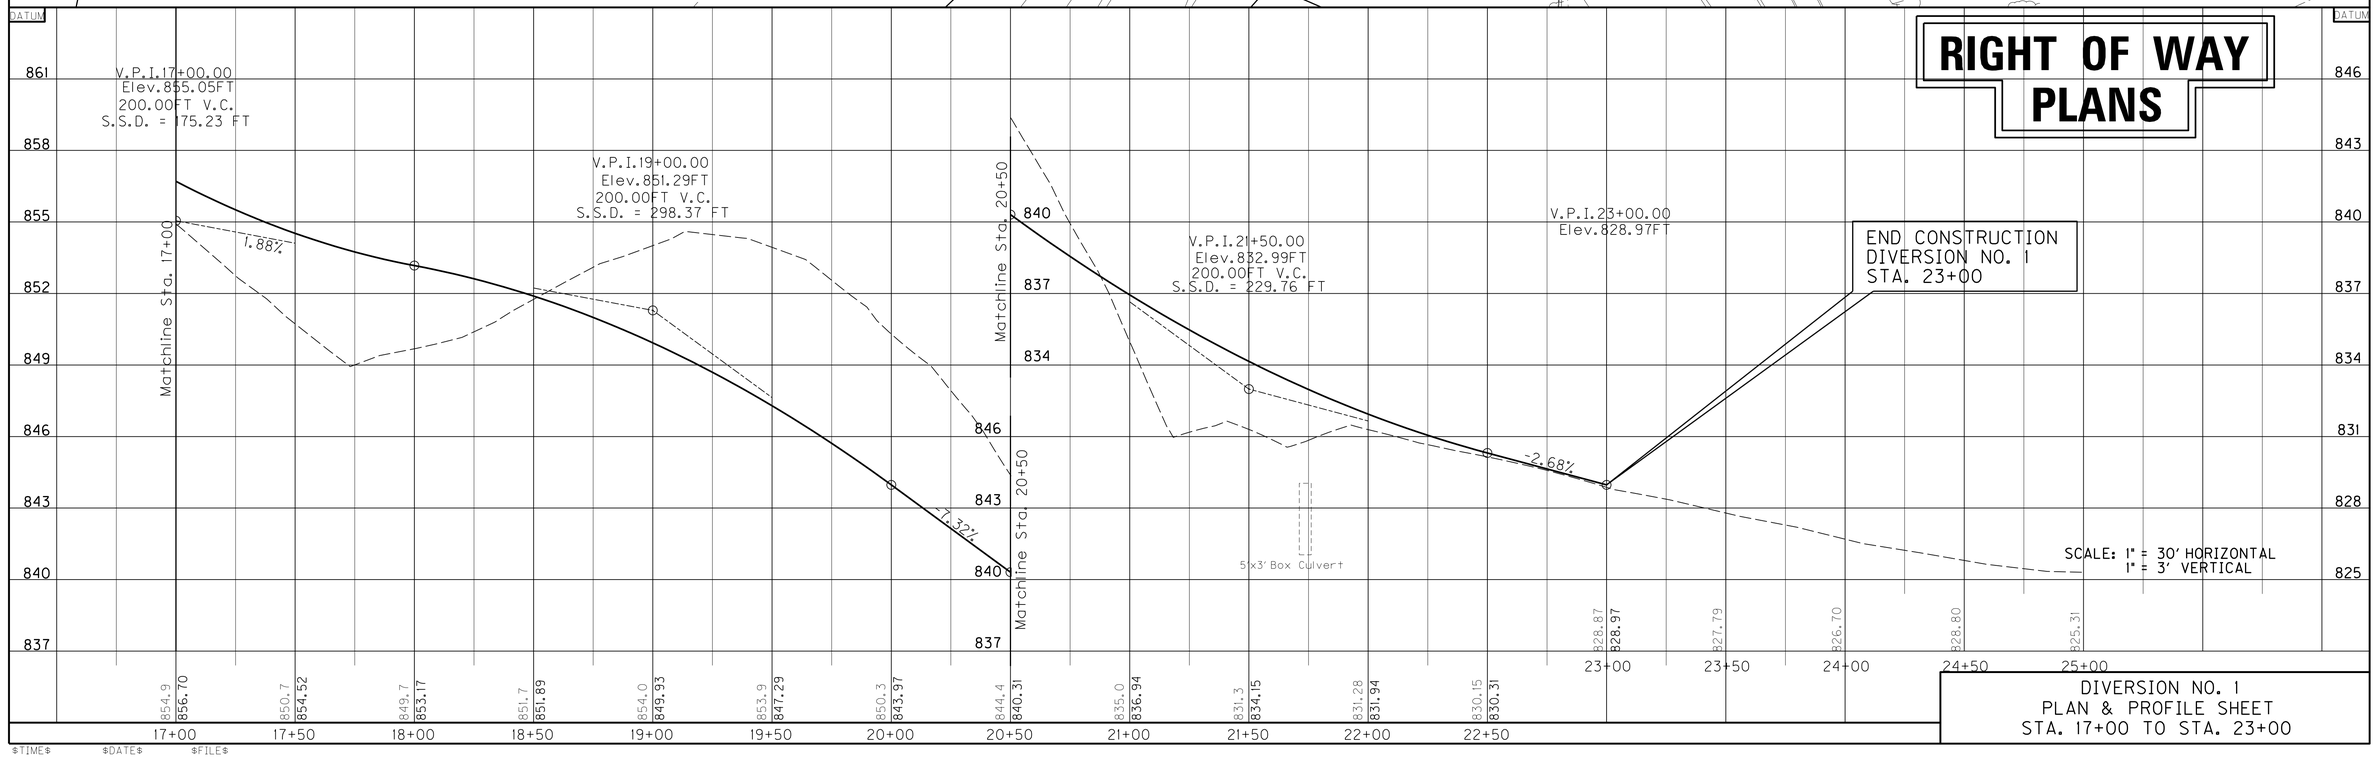


DIVERSION NO. 1
PLAN & PROFILE SHEET
STA. 17+00 TO STA. 23+00

USER: $$$$USER$$$$
DATE: $$$$DATE$$$$
FILE NAME: $$$$design$file$specification$$$$
E-SHEET NAME:

$TIME$ $DATE$ $FILE$

| COUNTY OF | ITEM NO. | SHEET NO. |
|---|---|---|
| BOONE | 6-158.00 | R72 |

PREPARED BY
CHECKED BY
APPROVED BY
DATE
DATE
DATE

BEGIN CONSTRUCTION
DIVERSION NO. 2
STA. 20+09.70

END CONSTRUCTION
DIVERSION NO. 2
STA. 21+68.58

PROP. ℄ KY 536

PI STA 20+87.33
Δ= 66°12'57"
T= 32.60'
L= 57.78'
R= 50.00'
E= 9.69'
e=
Runoff=
Runout=

Remove 47 LF
Exist. Pipe

PC STA 20+54.73

PT STA 21+12.51

S24°36'40"E

N89°10'23"E

Construct
49 LF 15" Pipe

Temp. Esmt.
for Construction
and Diversion

DIVERSION NO. 2

Prop. R/W

EXIST. R/W

MOUNT ZION ROAD

POND DRIVE

NOTE:
Diversion 2 to be constructed in Phase IA.

SCALE: 1"= 30'

# RIGHT OF WAY PLANS

BEGIN CONSTRUCTION
DIVERSION NO. 2
STA. 20+09.70

V.P.I. 20+09.70
Elev. 896.11FT

V.P.I. 21+68.58
Elev. 892.93FT

END CONSTRUCTION
DIVERSION NO. 2
STA. 21+68.58

-2.00%

Temp.
15" Pipe

DATUM
903
900
897
894
891

895.95
899.9 895.30
901.5 894.30
895.6 893.30

20+00 20+50 21+00 21+50 22+00

SCALE: 1" = 30' HORIZONTAL
1" = 3' VERTICAL

DIVERSION NO. 2
PLAN & PROFILE SHEET
STA. 20+00 TO STA. 21+78.47

USER: $$$$USER$$$$
DATE: $$$$DATE$$$$
FILE NAME: $$$$design$file$specification$$$$
E-SHEET NAME:

$TIME$ $DATE$ $FILE$

| COUNTY OF | ITEM NO. | SHEET NO. |
|---|---|---|
| BOONE | 6-158.00 | R73 |

DATE
DATE
DATE
PREPARED BY
CHECKED BY
APPROVED BY

BEGIN CONSTRUCTION DIVERSION NO. 3 STA. 30+00.00

END CONSTRUCTION DIVERSION NO. 3 STA. 36+22.40

PROP. ℄ SYCAMORE DRIVE

PROP. ℄ KY 536

MOUNT ZION ROAD

SYCAMORE DRIVE

RUSSWILL LANE

DIVERSION NO. 3

Construct 51 LF Temp. 15" Pipe

Construct 53 LF Temp. 15" Pipe

Construct 15 LF Temp. 18" Pipe

Construct 50 LF Temp. 15" Pipe

Construct 424 LF of Temp. Asphalt Wedge Curb

Temp. Esmt. for Construction and Diversion

Perm. Esmt. for Drainage

Prop. R/W

PI STA 35+57.57
Δ= 14°43'00", LT
T = 41.32'
L = 82.19'
R = 320.00'
E = 2.66'

PI STA 34+05.81
Δ= 6°06'06", RT
T = 42.64'
L = 85.20'
R = 800.00'
E = 1.14'

NOTE:
Diversion 3 to be constructed in Phase IA.

SCALE: 1"= 30'

BEGIN CONSTRUCTION DIVERSION NO. 3 STA. 30+00.00

V.P.I. 30+00.00 Elev. 914.99FT
V.P.I. 30+50.00 Elev. 912.47FT
V.P.I. 31+00.00 Elev. 909.05FT
V.P.I. 31+50.00 Elev. 906.40FT
V.P.I. 32+00.00 Elev. 905.18FT
V.P.I. 32+50.00 Elev. 905.26FT
V.P.I. 33+00.00 Elev. 906.33FT
V.P.I. 33+50.00 Elev. 907.89FT
V.P.I. 34+50.00 Elev. 912.44FT
V.P.I. 35+00.00 Elev. 914.45FT
V.P.I. 35+50.00 Elev. 916.44FT
V.P.I. 36+00.00 Elev. 918.00FT
V.P.I. 36+22.40 Elev. 918.75FT

-5.03%
-6.85%
-5.30%
-2.45%
0.17%
2.14%
3.11%
4.55%
4.02%
3.98%
3.11%
3.37%

END CONSTRUCTION DIVERSION NO. 3 STA. 36+22.40

914.89 914.99
912.37 912.47
908.95 909.05
906.30 906.40
905.08 905.18
18" CMP
905.16 905.26
906.23 906.33
907.8 907.89
910.0 910.16
912.34 912.44
914.38 914.45
916.34 916.44
917.90 918.00

30+00 30+50 31+00 31+50 32+00 32+50 33+00 33+50 34+00 34+50 35+00 35+50 36+00

924 921 918 915 912 909 906 903

# RIGHT OF WAY PLANS

SCALE: 1" = 30' HORIZONTAL
1" = 3' VERTICAL

DIVERSION NO. 3
PLAN & PROFILE SHEET
STA. 30+00 TO STA. 36+22

USER: $$$$USER$$$$
DATE: $$$$DATE$$$$
FILE NAME: $$$$design$file$specification$$$$
E-SHEET NAME:

$TIME$ $DATE$ $FILE$

| COUNTY OF | ITEM NO. | SHEET NO. |
|---|---|---|
| BOONE | 6-158.00 | R74 |

PREPARED BY
CHECKED BY
APPROVED BY
DATE
DATE
DATE

BEGIN CONSTRUCTION
DIVERSION NO. 4
STA. 40+00.00

PI STA 40+98.31
Δ= 17°33'10", LT
T= 92.63'
L= 183.81'
R= 600.00'
E= 7.11'

POB Sta40+00.00
PC Sta40+05.68

Temp.Esmt. for Construction and Diversion

Temp. Ditch

Construct 45 LF 15" Temp. Pipe

Construct 54 LF 15" Temp. Pipe

DIVERSION NO. 4

Construct Temp. Ditch, Lt. after shifting traffic.

PROP. ℄ KY 536

S86°04'28"E

N76°22'23"E

PI Sta41+89.50

PI Sta45+64.66

Prop.R/W

EXIST.R/W

MOUNT ZION ROAD

HEMPSTEADE DR.

Matchline Sta. 46+00

100+00 | 41+00 | 42+00 | 43+00 | 44+00 | 45+00 | 105+00

2 STORY BRICK W/BSMT 1146

1 STORY BRICK W/BSMT. 1118

2 STORY FRAME & BRICK

DECOR TABLE

4' METAL FENCE

Septic Approx. Loc.

Leach Approx. Loc.

Siren

NOTE:
Diversion 4 to be constructed in Phase IA.

SCALE: 1"= 30'

V.P.I.41+00.00

BEGIN CONSTRUCTION
DIVERSION NO. 4
STA. 40+00.00

V.P.I.40+00.00
Elev.891.80FT

V.P.I.40+50.00
Elev.894.11FT

V.P.I.41+00.00
Elev.895.88FT

V.P.I.41+50.00
Elev.895.64FT

V.P.I.42+00.00
Elev.893.69FT

V.P.I.43+50.00
Elev.887.69FT

V.P.I.44+50.00
Elev.881.65FT

V.P.I.45+00.00
Elev.879.21FT

V.P.I.46+00.00
Elev.875.68FT

4.62%
3.54%
-0.48%
-3.90%
-4.00%
-6.04%
-4.88%
-3.53%

Matchline Sta. 46+00

| | | | | | | | | | | | | | |
|---|---|---|---|---|---|---|---|---|---|---|---|---|---|
| 891.69 | 893.92 | 895.59 | 895.5 | 894.2 | 892.1 | 890.4 | 888.0 | 885.3 | 880.7 | 878.6 | 877.2 | 875.2 | |
| 891.80 | 894.11 | 895.88 | 895.64 | 893.69 | 891.69 | 889.69 | 887.69 | 884.67 | 881.65 | 879.21 | 877.45 | 875.68 | |
| 40+00 | 40+50 | 41+00 | 41+50 | 42+00 | 42+50 | 43+00 | 43+50 | 44+00 | 44+50 | 45+00 | 45+50 | 46+00 | |

DATUM 897 894 891 888 885 882 879 876 873

SCALE: 1" = 30' HORIZONTAL
1" = 3' VERTICAL

# RIGHT OF WAY PLANS

DIVERSION NO. 4
PLAN & PROFILE SHEET
STA. 40+00 TO STA. 46+00

USER: $$$$USER$$$$
DATE: $$$$DATE$$$$
FILE NAME: $$$$design$file$specification$$$$
E-SHEET NAME:

$TIME$ $DATE$ $FILE$

| COUNTY OF | ITEM NO. | SHEET NO. |
|---|---|---|
| BOONE | 6-158.00 | R75 |

PREPARED BY ____ DATE ____
CHECKED BY ____ DATE ____
APPROVED BY ____ DATE ____

END CONSTRUCTION
DIVERSION NO. 4
STA. 50+62.30

Matchline Sta. 46+00

Temp.Esmt. for Construction and Diversion

Construct 52 LF 15" Temp. Pipe

DIVERSION NO. 4

Prop.R/W

EXIST.R/W

WOVEN WIRE

5' WOOD FENCE

2 STORY BRICK/FRAME W/BSMT. 1114

1½ STORY BRICK/FRAME W/BSMT. 1102

1098

2 STORY BRICK/FRAME W/BASEMENT 1102B

UNION BLUFFS DRIVE

POE Sta 50+62.30

PROP. ℄ KY 536

MOUNT ZION ROAD

Construct bottom section only and cover with steel plate.

Perm.Esmt. for Drainage

Construct Temp. Ditch, Temp. 12" pipe and Temp. DBI Type 15 after shifting traffic during Phase IB.

RIP-RAP

WOOD PLAYGROUND

GRAVEL

NOTE:
Diversion 4 to be constructed in Phase IA.

SCALE: 1"= 30'

# RIGHT OF WAY PLANS

V.P.I. 46+00.00 Elev.875.68FT
V.P.I. 46+50.00 Elev.873.50FT
V.P.I. 47+00.00 Elev.870.51FT
V.P.I. 47+50.00 Elev.867.17FT
V.P.I. 48+00.00 Elev.863.78FT
V.P.I. 48+50.00 Elev.860.80FT
V.P.I. 49+00.00 Elev.858.70FT
V.P.I. 49+50.00 Elev.856.93FT
V.P.I. 50+00.00 Elev.854.97FT
V.P.I. 50+50.00 Elev.853.33FT
V.P.I. 50+62.30 Elev.852.92FT

-4.36%
-5.98%
-6.68%
-6.78%
-5.96%
-4.20%
-3.54%
-3.92%
-3.28%
-3.34%

END CONSTRUCTION
DIVERSION NO. 4
STA. 50+62.30

SCALE: 1" = 30' HORIZONTAL
1" = 3' VERTICAL

DIVERSION NO. 4
PLAN & PROFILE SHEET
STA. 46+00 TO STA. 50+62.30

USER: $$$$USER$$$$
DATE: $$$$DATE$$$$
FILE NAME: $$$$design$file$specification$$$$
E-SHEET NAME:

$TIME$ $DATE$ $FILE$

| COUNTY OF | ITEM NO. | SHEET NO. |
|---|---|---|
| BOONE | 6-158.00 | R76 |

PREPARED BY
CHECKED BY
APPROVED BY
DATE
DATE
DATE

BEGIN CONSTRUCTION
DIVERSION NO. 5
STA. 51+00.00

Construct 44 LF
Temp. 15 Pipe
w/ Tee - Inv. 830.21

Temp.Esmt. for Construction and Diversion

Prop.R/W

Construct
Temp. DBI
Type 15
Grate 834.90
Inv. 832.27

Proposed Mainline portion constructed Phase IA

PROP. ℄ KY 536

DIVERSION NO. 5

Perm.Esmt. for Drainage

Temp.Esmt. for Construction and Diversion

Temp. 2' FB DT

PI STA 53+94.51
Δ = 35°16'35" RT
T = 286.16'
L = 554.12'
R = 900.00'
E = 44.40'

END CONSTRUCTION
DIVERSION NO.5
STA. 57+00.00

NOTE:
Diversion 4 to be constructed in Phase IA.

SCALE: 1"= 30'

# RIGHT OF WAY PLANS

BEGIN CONSTRUCTION
DIVERSION NO. 5
STA. 51+00.00

V.P.I.51+50.00
Elev.838.53FT
100.00FT V.C.
S.S.D. = 292.51 FT

V.P.I.52+50.00
Elev.835.96FT
100.00FT V.C.
S.S.D. = 158.04 FT

1.84%

V.P.I.57+00.00
Elev.844.24FT

END CONSTRUCTION
DIVERSION NO.5
STA. 57+00.00

24" CMP

5'X5' RCBC

SCALE: 1" = 30' HORIZONTAL
1" = 3' VERTICAL

| | 50+00 | 50+50 | 51+00 | 51+50 | 52+00 | 52+50 | 53+00 | 53+50 | 54+00 | 54+50 | 55+00 | 55+50 | 56+00 | 56+50 | 57+00 | 57+50 |
|---|---|---|---|---|---|---|---|---|---|---|---|---|---|---|---|---|
| | 833.8 | 834.1 | 833.9 | 834.7 | 834.1 | 830.0 | 831.9 | 833.2 | 834.7 | 835.7 | 839.9 | 838.9 | 841.2 | 842.99 | 844.09 | |
| | 842.40 | | 837.59 | 837.97 | 837.25 | 836.51 | 836.88 | 837.80 | 838.72 | 839.64 | 840.56 | 841.48 | | 843.32 | 844.24 | |

DIVERSION NO. 5
PLAN & PROFILE SHEET
STA. 50+00 TO STA. 55+00

USER: $$$$USER$$$$
DATE: $$$$DATE$$$$
FILE NAME: $$$$design$file$specification$$$$
E-SHEET NAME:

$TIME$ $DATE$ $FILE$

| COUNTY OF | ITEM NO. | SHEET NO. |
|---|---|---|
| BOONE | 6-158.00 | R77 |

PREPARED BY _____ DATE _____
CHECKED BY _____ DATE _____
APPROVED BY _____ DATE _____

BEGIN CONSTRUCTION
DIVERSION NO. 6
STA. 59+99.87

END CONSTRUCTION
DIVERSION NO. 6
STA. 64+96.68

DIVERSION NO. 6

PROP. ℄ GUNPOWDER RD.

Florence

GUNPOWDER CREEK

CHURCHILL DR.

PI STA 61+16.86
Δ= 19°32'59", LT
T= 17.23'
L= 34.12'
R= 100.00'
E= 1.47'
e=
Runoff=
Runout=

PI STA 63+32.22
Δ= 13°39'31", LT
T= 83.83'
L= 166.87'
R= 700.00'
E= 5.00'
e=
Runoff=
Runout=

PI STA 60+36.33
Δ= 22°58'01", RT
T= 20.32'
L= 40.08'
R= 100.00'
E= 2.04'
e=
Runoff=
Runout=

S30°14'34"E
S2°16'55"E
S26°49'55"E
S40°29'25"E

Perm.Esmt. for Drainage

Perm.Esmt. for Drainage

Construct 23 LF
Temp 18" Pipe
Inv 814.01

Construct 20 LF
Temp 18" Pipe
Inv 816.63

Temp.Esmt. for Construction and Diversion

NOTE:
Diversion 4 to be constructed in Phase IA.

SCALE: 1"= 30'

V.P.I.60+00.00
Elev.817.46FT

V.P.I.64+00.00
Elev.823.70FT
200.00FT V.C.
S.S.D. = 557.27 FT

1.56%

| 59+50 | 60+00 | 60+50 | 61+00 | 61+50 | 62+00 | 62+50 | 63+00 | 63+50 | 64+00 | 64+50 | 65+00 |
|---|---|---|---|---|---|---|---|---|---|---|---|
| | 817.34 / 817.46 | 817.83 / 818.24 | 816.4 / 819.02 | 816.0 / 819.80 | 817.2 / 820.58 | 817.6 / 821.36 | 818.3 / 822.14 | 819.2 / 822.77 | 822.12 / 823.11 | 822.49 / 823.15 | 822.90 |

# RIGHT OF WAY PLANS

SCALE: 1" = 30' HORIZONTAL
1" = 3' VERTICAL

DIVERSION NO. 6
PLAN & PROFILE SHEET
STA. 60+00 TO STA. 64+96.68

USER: $$$$USER$$$$
DATE: $$$$DATE$$$$
FILE NAME: $$$$design$file$specification$$$$
E-SHEET NAME:

$TIME$ $DATE$ $FILE$

| COUNTY OF | ITEM NO. | SHEET NO. |
|---|---|---|
| BOONE | 6-158.00 | R78 |

R/W REV. NUMBER 1 JANUARY 25, 2013
R/W REV. NUMBER 2 APRIL 22, 2013
R/W REV. NUMBER 3 AUGUST 14, 2013
R/W REV. NUMBER 4 AUGUST 29, 2013
R/W REV. NUMBER 5 NOVEMBER 13, 2013
R/W REV. NUMBER 6 MAY 22, 2014
R/W REV. NUMBER 7 AUGUST 5, 2014
R/W REV. NUMBER 9 APRIL 24, 2015
R/W REV. NUMBER 10 MAY 17, 2016

# RIGHT OF WAY PLANS

RIGHT OF WAY ON THIS PROJECT WAS PURCHASED BY KYTC IN THE NAME OF CITY OF UNION.

RIGHT OF WAY ON THIS PROJECT WAS PURCHASED BY KYTC IN THE NAME OF FISCAL COURT OF BOONE COUNTY.

## RIGHT OF WAY SUMMARY

| PARCEL NO. | OWNER(S) | TOTAL AREA OF TRACT | | PERMANENT R/W ACQUIRED | | EASEMENTS | | AREA SEVERED | | | | EXCESS PURCHASED | | PORTION REMAINING | | SEWER SYSTEM TYPE | SEWER SYSTEM AFFECTED BY PROJECT | | BUILDINGS ACQUIRED NUMBER | | | | SOURCE OF TITLE | REMARKS (HAZARDOUS WASTE) |
|---|---|---|---|---|---|---|---|---|---|---|---|---|---|---|---|---|---|---|---|---|---|---|---|---|
| | | | | | | PERMANENT | TEMPORARY | LEFT | | RIGHT | | | | | | | | | | | | | | |
| | | ACRES | SQ. FT. | ACRES | SQ. FT. | SQ. FT. | SQ. FT. | ACRES | SQ. FT. | ACRES | SQ. FT. | ACRES | SQ. FT. | ACRES | SQ. FT. | | YES | NO | C | R | F | S | | |
| 1-7 | Not Used | | | | | | | | | | | | | | | | | | | | | | | |
| 8 | Not Used | | | | | | | | | | | | | | | | | | | | | | | |
| 9 | Not Used | | | | | | | | | | | | | | | | | | | | | | | |
| 10 | Not Used | | | | | | | | | | | | | | | | | | | | | | | |
| 11 | Mark Ratcliff & Gail Ratcliff (wf) | 3.18 | | | | | 2481 | | | | | | | 3.18 | | 1 | | X | | | | | DB 818, PG 325 | |
| 12 | Union Acres LLC | 65.50 | | | | 1152 | 9663 | | | | | | | 65.50 | | 5 | | | | | | | DB 983, PG 257 | |
| 13 | Jefferson S. & Stephanie K. Powell (wf) | 0.69 | 30056 | | | 2885 | 4909 | | | | | | | 0.69 | 30056 | 1 | | X | | | | | DB 1008, PG 932 | |
| 14 | Robert E. Reeves & Carol Reeves (wf) | 39.33 | | | 5278 | 5971 | 16795 | | | | | | | 39.21 | | 1 | | X | | | | | DB 316, PG 112 | |
| 15 | Herbert J. Walke III & Kristi J. Walke (wf) | 3.16 | | | 2207 | 629 | 25434 | | | | | | | 3.11 | | 1 | | X | | | | | DB 947, PG 841 | |
| 16 | Not Used | | | | | | | | | | | | | | | | | | | | | | | |
| 17 | Not Used | | | | | | | | | | | | | | | | | | | | | | | |
| 18 | Thomas G. Boone & Margaret A. Boone (wf) | | 20752 | | 2255 | | 18497 | | | | | | | | 18497 | 1 | | | | X | | | DB 389, PG 147 | |
| 19 | David P. Brun & Mary Denise Brun (wf) | | 32268 | | 10275 | | 10327 | | | | | | 21993 | | | 1 | | | | X | | | DB 332, PG 248 | |
| 20 | Terry N. Tanner & Donna Sue Tanner (wf) | 12.69 | | | 48894 | 762 | 76591 | | 37714 | 10.70 | 466168 | | 37714 | 10.70 | | 1 | X | | | X | | | 276/097, 283/134, 316/148 | |
| 21 | The City of Union, Kentucky | 1.15 | | | | 210 | 2557 | | | | | | | 1.15 | | 3 | | X | | | | | DB 952, PG 791 | |
| 22 | James R.Harper, Sr. & Joyce Harper (wf) | 0.33 | 14179 | | 14179 | | | | | | | | | 0.00 | 0 | 3 | | | | X | | | DB 748, PG 243 | |
| 23 | Thomas J. Volpenhein (married) | | 24379 | | 11836 | | 7133 | | | | | | 12543 | | | 3 | | | | X | | | DB 654, PG 081 | |
| 24 | Stuart R. Ferguson | 0.2584 | 11256 | | | | 1707 | | | | | | | 0.26 | 11256 | 3 | | X | | | | | DB 836, PG 650 | |
| 25 | Albert R. Barlow & Linda L. Barlow (wf) | 11.21 | | | 8342 | 2434 | 24181 | | | | | | | 11.02 | | 3 | | X | | | | | DB 186, PG 123 | |
| 26 | Kristine A. Chestnut, Trustee | 0.32 | 13939 | | | 124 | 1228 | | | | | | | 0.32 | 13939 | 3 | | X | | | | | DB 986, PG 586 | |
| 27 | LND, LLC | 0.598 | 26049 | | | 847 | 5048 | | | | | | | 0.60 | 26049 | 3 | | X | | | | | DB 926, PG 149 | |
| 28 | Cincinnati Bell Telephone Co. ( An Ohio Corp.) | 0.2755 | 12001 | | 160 | 1077 | 3812 | | | | | | | 0.27 | 11841 | 3 | | X | | | | | DB 521, PG 096 | |
| 29 | Union Baptist Church | 5.87 | | 1.758 | 76583 | 3199 | 39003 | | | | | | | 4.11 | | 3 | X | | | | | | 838/482, 759/090, 296/079, 277/297, 149/393, 762/212, 435/282, 959/929, 949/402 | |
| 30 | Not Used | | | | | | | | | | | | | | | | | | | | | | | |
| 31 | Collett Family, LLC | 5.42 | | 1.44 | 62869 | 2173 | 63839 | 2.31 LL | | 1.67 | | | | 3.98 | | 5 | | | | | | | DB 946, PG 056 | |
| 32 | Collett Family, LLC | 38.28 | | 5.120 | 223036 | 1108 | 217972 | 6.950 | | 26.210 | | | | 33.16 | | 5 | | | | | | | DB 946, PG 056 | |
| 33 | The Muldoon Family Limited Partnership | 7.01 | | | 818 | 111 | 11873 | | | | | | | 6.99 | | 5 | | | | | | | DB 909, PG 761 DB 815, PG 441 | |
| 34 | The Muldoon Family Limited Partnership | 0.30 | | | 448 | | 6551 | | | | | | | 0.29 | | 5 | | | | | | | DB 815, PG 441 | |
| 35 | Robert L. Newman & Donna J. Newman (wf) | 4.15 | | | | | 2170 | | | | | | | 4.15 | | 5 | | | | | | | DB 214, PG 114 | |
| | | | | | | | | | | | | | | | | | | | | | | | | |

NOTES: PERMANENT R/W ACQUIRED+ AREA SEVERED = TOTAL AREA OF TRACT.
LL = LANDLOCKED

TYPE SEWER SYSTEM
1. PRIVATE - INDIVIDUAL
2. PRIVATE - MULTI PARTY
3. PUBLIC
4. NONE
5. NOT APPLICABLE

BUILDINGS ACQUIRED CODE
C - COMMERICAL
R - RESIDENTIAL
F - FARM
S - STORAGE

HAZARDOUS WASTE
UST - UNDERGROUND STORAGE TANK

**RIGHT OF WAY SUMMARY SHEET**

FILE NAME: I:\2925.BOONE536\PHASE2\SHEETS\RW SUMMARY\2925RWSU01.DGN
USER: SPiccirillo
DATE PLOTTED: September 29, 2010
E-SHEET NAME:
MicroStation v8.5.0.64

| COUNTY OF | ITEM NO. | SHEET NO. |
|---|---|---|
| BOONE | 6-158.00 | R79 |

R/W REV. NUMBER 1 JANUARY 25, 2013
R/W REV. NUMBER 2 APRIL 22, 2013
R/W REV. NUMBER 3 AUGUST 14, 2013
R/W REV. NUMBER 5 NOVEMBER 13, 2013
R/W REV. NIMBER 6 MAY 22, 2014
R/W REV. NUMBER 7 AUGUST 5, 2014
R/W REV. NUMBER 10 MAY 17,2016

# RIGHT OF WAY PLANS

RIGHT OF WAY ON THIS PROJECT WAS PURCHASED BY KYTC IN THE NAME OF CITY OF UNION.

RIGHT OF WAY ON THIS PROJECT WAS PURCHASED BY KYTC IN THE NAME OF FISCAL COURT OF BOONE COUNTY.

## RIGHT OF WAY SUMMARY

| PARCEL NO. | OWNER(S) | TOTAL AREA OF TRACT | | PERMANENT R/W ACQUIRED | | EASEMENTS | | AREA SEVERED | | | | EXCESS PURCHASED | | PORTION REMAINING | | SEWER SYSTEM TYPE | SEWER SYSTEM AFFECTED BY PROJECT | | BUILDINGS ACQUIRED NUMBER | | | | SOURCE OF TITLE | REMARKS (HAZARDOUS WASTE) |
|---|---|---|---|---|---|---|---|---|---|---|---|---|---|---|---|---|---|---|---|---|---|---|---|---|
| | | | | | | PERMANENT | TEMPORARY | LEFT | | RIGHT | | | | | | | | | | | | | | | |
| | | ACRES | SQ. FT. | ACRES | SQ. FT. | SQ. FT. | SQ. FT. | ACRES | SQ. FT. | ACRES | SQ. FT. | ACRES | SQ. FT. | ACRES | SQ. FT. | | YES | NO | C | R | F | S | | |
| 36 | Sreesai, LLC | 0.2870 | | | | | 223 | | | | | | | 0.29 | | 3 | | X | | | | | DB 978, PG 922 | |
| 37 | James C. Hollingsworth & Tammy L. Hollingsworth | 1.00 | | | | | 374 | | | | | | | 1.00 | | 3 | | X | | | | | DB 726, PG 141 | |
| 38 | Bank of New York Mellon | 2.057 | | | 44908 | | 12250 | | | | | | 44695 | 0.00 | | 1 | X | | | X | | | DB 1020 , PG 277 | |
| 39 | Brian William Landrum & Mary E. Landrum (wf) | 1.00 | | | | | 230 | | | | | | | 1.00 | | 3 | | X | | | | | DB 965, PG 996 | |
| 40 | Lewis O'Neal Fowler & Alma Jo Fowler (wf) and Keith Fowler | 1.00 | | | | | 1730 | | | | | | | 1.00 | | 3 | | X | | | | | DB 993, PG 791 | |
| 41 | Robert J. Albers (single) | 0.59 | 25594 | | 10494 | | | | | | | | 15100 | 0.00 | | 1 | | | | X | | | BD 853, PG 901 | |
| 42 | Russell Hamilton & Donna Hamilton (wf) | 0.95 | 41382 | | 55 | | 5489 | | | | | | | 0.95 | 41327 | 3 | | X | | | | | DB 812, PG 347 | |
| 43 | Donald L. Zachary and Karen L. Phillips (both single) | 0.95 | 41382 | | 657 | | 4319 | | | | | | | 0.93 | 40725 | 3 | X | | | | | | DB 675, PG 240 | |
| 44 | Anna Mae Horn | 0.95 | 41382 | | 776 | 2263 | 6885 | | | | | | | 0.93 | 40606 | 3 | X | | | | | | DB 905, PG 404 | |
| 45 | L.A. Properties Inc. | 3.0535 | | | 14318 | | 29636 | | | | | | | 2.72 | | 3 | X | | | | | X | DB 899, PG 688 | |
| 46 | Harold E. Parr, Jr.& Cynthia L. Parr (wf) | 0.23 | 10019 | | 5801 | | 4634 | | | | | | | 0.10 | 4218 | 3 | | | | X | | | DB 674, PG 215 | |
| 47 | Robert L. Ford & Connie S. Ford (wf) | 0.20 | 8712 | | | | 551 | | | | | | | 0.20 | 8712 | 3 | | X | | | | | DB 592, PG 055 | |
| 48 | City of Union, Kentucky A Kentucky Municipal Corporation | 0.46 | 20000 | | | 2087 | | | | | | | | 0.46 | | 3 | | X | | | | | DB 448, PG 134 | |
| 49 | Bernard Schrage & Carolyn Schrage (wf) | 0.77 | | | | | 4890 | | | | | | | | | 3 | | X | | | | | DB 628, PG 285 | |
| 50 | Scott E. Skol (unmarried) | 0.89 | 38768 | | 11858 | 631 | 5973 | | | | | | | 0.62 | 26910 | 1 | X | | | | | | DB 952, PG 481 | |
| 51 | Steven E. Rials & Tracey E. Rials (wf) | 1.07 | | | 13484 | 3251 | 5857 | | | | | | | 0.76 | 33125 | 3 | X | | | | | | DB 503, PG 009 | |
| 52 | Kathy A. Nantz (single) | 0.98 | 42563 | | 1188 | 4505 | 33939 | | | | | | 41375 | | | 3 | | | | X | | X | DB 516, PG 019 | |
| 53 | Glen Frasure & Karen Frasure (wf) | 0.66 | 28750 | | 775 | 5400 | 8394 | | | | | | | 0.64 | 27975 | 3 | X | | | | | | DB 454, PG 203 | |
| 54 | Alex Zapata & Brenda Zapata (wf) | 0.2513 | 10947 | | | 1228 | 201 | | | | | | | 0.25 | 10947 | 3 | | X | | | | | DB 909, PG 088 | |
| 55 | Kimberly Batte (single) | 0.45 | 19602 | | | 380 | | | | | | | | 0.45 | 19602 | 3 | | X | | | | | DB 999, PG 162 | |
| 56 | The Drees Company | 0.5371 | 23396 | | | | 1754 | | | | | | | 0.5371 | 23396 | 3 | | X | | | | | DB 872, PG 826 & DB 914 PG 013 | |
| 57 | James D. Rice & Gertrude Rice (wf) | 0.32 | 14070 | | | | 4385 | | | | | | | 0.32 | 14070 | 3 | | X | | | | | DB 140, PG 187 & DB 140 PG 189 | |
| 58 | Tommy D. Rice (unmarried) | 0.34 | 14985 | | | | 4117 | | | | | | | 0.34 | 14985 | 3 | | X | | | | | DB 778, PG 225 | |
| 59 | Dennis H. Ping & Elizabeth Ann Ping (wf) | 0.38 | 16466 | | | | 6215 | | | | | | | 0.38 | 16466 | 3 | | X | | | | | DB230 PG 104,DB 533 PG 303 | |
| 60 | Wanda L. Konkright (unmarried) | 0.48 | 20996 | | | | 5519 | | | | | | | 0.48 | 20996 | 3 | | X | | | | | DB 855, PG 801 | |
| 61 | Brandon C. Bowlds (unmarried) | 0.34 | 14898 | | | | 3857 | | | | | | | 0.34 | 14898 | 3 | | X | | | | | DB 764, PG 154 | |
| 62 | Douglas Perry & Linda Perry (wf) | 0.16 | 6970 | | | | 1415 | | | | | | | 0.16 | 6970 | 3 | | X | | | | | DB 350, PG 188 | |
| 63 | Michielene Ferguson (unmarried) | 0.42 | 18088 | | | | 18088 | | | | | | | 0.42 | 18088 | 3 | | X | | | | | DB 736, PG 295 | |
| 64 | Paul O. Paoletti (unmarried) | 0.17 | 7405 | | | | 850 | | | | | | | 0.17 | 7405 | 3 | | X | | | | | DB 970, PG 183 | |
| 65 | Ralph M. Adams (single) | | 11534 | | 5500 | 594 | 5440 | | | | | | 6034 | 0.00 | | 3 | | | | X | | | DB 869, PG 123 | |

NOTE: PERMANENT R/W ACQUIRED+ AREA SEVERED = TOTAL AREA OF TRACT.

TYPE SEWER SYSTEM
1. PRIVATE - INDIVIDUAL
2. PRIVATE - MULTI PARTY
3. PUBLIC
4. NONE
5. NOT APPLICABLE

BUILDINGS ACQUIRED CODE
C - COMMERICAL
R - RESIDENTIAL
F - FARM
S - STORAGE

HAZARDOUS WASTE
UST - UNDERGROUND STORAGE TANK

**RIGHT OF WAY SUMMARY SHEET**

FILE NAME: I:\2925.BOONE536\PHASE2\SHEETS\RW SUMMARY\2925RWSU02.DGN
USER: SPiccirillo
DATE PLOTTED: September 29, 2010
E-SHEET NAME:
MicroStation v8.5.0.64

| COUNTY OF | ITEM NO. | SHEET NO. |
|---|---|---|
| BOONE | 6-158.00 | R80 |

R/W REV. NUMBER 1 JANUARY 25, 2013
R/W REV. NUMBER 2 APRIL 22, 2013
R/W REV. NUMBER 3 AUGUST 14, 2013
R/W REV. NUMBER 5 NOVEMBER 13, 2013
R/W REV. NUMBER 7 AUGUST 5, 2014

RIGHT OF WAY ON THIS PROJECT WAS PURCHASED BY KYTC IN THE NAME OF CITY OF UNION.

RIGHT OF WAY ON THIS PROJECT WAS PURCHASED BY KYTC IN THE NAME OF FISCAL COURT OF BOONE COUNTY.

# RIGHT OF WAY PLANS

## RIGHT OF WAY SUMMARY

| PARCEL NO. | OWNER(S) | TOTAL AREA OF TRACT | | PERMANENT R/W ACQUIRED | | EASEMENTS | | AREA SEVERED | | | | EXCESS PURCHASED | | PORTION REMAINING | | SEWER SYSTEM TYPE | SEWER SYSTEM AFFECTED BY PROJECT | | BUILDINGS ACQUIRED NUMBER | | | | SOURCE OF TITLE | REMARKS (HAZARDOUS WASTE) |
|---|---|---|---|---|---|---|---|---|---|---|---|---|---|---|---|---|---|---|---|---|---|---|---|---|
| | | | | | | PERMANENT | TEMPORARY | LEFT | | RIGHT | | | | | | | | | | | | | | | |
| | | ACRES | SQ. FT. | ACRES | SQ. FT. | SQ. FT. | SQ. FT. | ACRES | SQ. FT. | ACRES | SQ. FT. | ACRES | SQ. FT. | ACRES | SQ. FT. | | YES | NO | C | R | F | S | | |
| 66 | Darlene Jean Dunhoft & Mark Edwards Dunhoft (husb) | 0.26 | 11203 | | 5384 | 1013 | 4806 | | | | | | 5819 | 0.00 | | 3 | | | | X | | | DB 781, PG 064 | |
| 67 | Roger V. Holt (single) | 0.36 | 15682 | | | | 701 | | | | | | | 0.36 | 15682 | 3 | | X | | | | | DB 447, PG 029 | |
| 68 | Joseph Gerard Kunkel, Jr. (unmarried) | 0.25 | 10890 | | | | 787 | | | | | | | 0.25 | 10890 | 3 | | X | | | | | DB 990,PG 835 | |
| 69 | Larry Harper & Shirley Harper (wf) | 0.58 | 25265 | | 8368 | 102 | 6728 | | | | | | | 0.39 | 16897 | 1 | X | | | | | | DB 215, PG 158 | |
| 70 | City of Union, Kentucky | 1.93 | | | 12197 | 378 | 10573 | | | | | | | 1.65 | | 5 | | | | | | | DB 472, PG 121 | |
| 71 | Steven D. Nugent & Jaclyn L. Nugent (wf) | 1.63 | | | 15294 | 1825 | 25963 | | | | | | | 1.28 | | 1 | | X | | | | | DB 975, PG 970 | |
| 72 | Steve Gadd & Tina Gadd (wf) | 1.28 | | | 4585 | | 11051 | | | | | | | 1.17 | | 1 | | | | X | | | DB 911, PG 665 | |
| 73 | Gregory L. Burklo & Barbara J. Burklo | 1.16 | | | 6435 | 4456 | 22306 | | | | | | | 1.01 | 44095 | 3 | | | | X | | X | DB 502, PG 053 | |
| 74 | George L. Allen & Sun Allen | 0.48 | 20909 | | 849 | | 6514 | | | | | | | 0.46 | 20060 | 1 | | X | | | | | DB 951, PG 671 | |
| 75 | Jacob R. Parker (unmarried) | 0.24 | 10454 | | 498 | | 291 | | | | | | | 0.23 | 9956 | 3 | | X | | | | | DB 947, PG 756 | |
| 76 | Kenneth F. Shell & Sally F. Shell (wf) | 1.055 | | | 12566 | | 33374 | | | | | | | 0.766 | 33374 | 1 | | | | X | | | DB 486, PG 181 | |
| 77 | Kenneth W. Bradley & Darlene V. Bradley (wf) | 1.422 | | | 12036 | | 7171 | | | | | | | 1.15 | 49906 | 3 | X | | | | | | DB 875, PG 466 | |
| 78 | Richard L. Dickerson & Elizabeth A. Dickerson (wf) | 1.00 | | | 7482 | | 8240 | | | | | | | 0.83 | 36078 | 1 | X | | | | | | DB 986, PG 107 | |
| 79 | Victor W. Osborne & Ruth A. Osborne (wf) | 1.367 | | | 2939 | | 7737 | | | | | | | 1.30 | | 1 | X | | | | | | DB 956, PG 552 | |
| 80 | Elizabeth Bowling (single) | 12.25 | | | 1144 | | 9519 | | | | | | | 12.22 | | 1 | X | | | | | | DB 334 PG 268 | |
| 81 | Not Used | | | | | | | | | | | | | | | | | | | | | | | |
| 82 | Bertha R. Shepherd | 2.49 | | | 1651 | | 7075 | | | | | | | 2.45 | | 5 | | | | | | | DB 202, PG 662 | |
| 83 | Alfred L. Gambill & Mary E. Gambill (brother & sister) | | 20556 | | 1572 | | 5336 | | | | | | 18984 | | | 1 | | | | X | | | DB 240, PG 033 | |
| 84 | Alfred L. Gambill & Bonilee F. Gambill (h&w) | 5.45 | | | 3585 | | 8562 | | | | | | | 5.37 | | 1 | | X | | | | | DB 178, PG 415 | |
| 85 | Alison Thiessen & Kenneth Thiessen (w&h) | 5.12 | | | 7600 | | 11069 | | | | | | | 4.95 | | 1 | | | | X | | X | DB 770, PG 292 | |
| 86 | Jocelyn Haltermon & Richard Haltermon (w&h) | 5.1272 | | | 9479 | | 9648 | | | | | | | 4.91 | | 1 | | X | | | | | DB 770, PG 288 & DB 346 PG 121 | |
| 87 | Dennis J. Mathis & Brenda J. Mathis (wf) | 14.97 | | | 2936 | | 5016 | | | | | | | 14.90 | | 1 | | X | | | | | DB 402, PG 069 | |
| 88 | Not Used | | | | | | | | | | | | | | | | | | | | | | | |
| 89 | Cecil Peters & Shirley Peters (wf) | 0.92 | 40075 | | | | 4186 | | | | | | | 0.92 | 40075 | 1 | | X | | | | | DB 861, PG 885 | |
| 90 | Garnette Louise Magee | 2.55 | | | | | 4276 | | | | | | | 2.55 | | 1 | | X | | | | | DB 166, PG 489 | |
| 91 | Jason A. Franks (unmarried) | 0.56 | 24394 | | 437 | | 7217 | | | | | | | 0.55 | 23957 | 3 | | X | | | | | DB 865, PG 098 | |
| 92 | George L. Allen & Sun Allen (h&w) | 1.04 | | | | | 984 | | | | | | | 1.04 | | 3 | | X | | | | | DB 880, PG 968 | |
| 93 | Richard M. Hanser & Tracy Hanser(wf) | 1.646 | | | | | 509 | | | | | | | 1.65 | | 3 | | X | | | | | DB 680, PG 015 | |
| 94 | Keith A. Sciarra (unmarried) | 0.28 | 12197 | | | | 1763 | | | | | | | 0.28 | 12197 | 3 | | X | | | | | DB 989, PG 769 | |
| 95 | Christopher P. Mayleben & Sarah C. Mayleben (wf) | 0.31 | 13504 | | | | 3465 | | | | | | | 0.31 | 13504 | 3 | | X | | | | | DB 987, PG 866 | |

NOTE: PERMANENT R/W ACQUIRED + AREA SEVERED = TOTAL AREA OF TRACT.

TYPE SEWER SYSTEM
1. PRIVATE - INDIVIDUAL
2. PRIVATE - MULTI PARTY
3. PUBLIC
4. NONE
5. NOT APPLICABLE

BUILDINGS ACQUIRED CODE
C - COMMERICAL
R - RESIDENTIAL
F - FARM
S - STORAGE

HAZARDOUS WASTE
UST - UNDERGROUND STORAGE TANK

**RIGHT OF WAY SUMMARY SHEET**

FILE NAME: I:\2925.BOONE536\PHASE2\SHEETS\RW SUMMARY\2925RWSU03.DGN
USER: SPiccirillo
DATE PLOTTED: September 29, 2010
E-SHEET NAME:
MicroStation v8.5.0.64

# RIGHT OF WAY PLANS

| COUNTY OF | ITEM NO. | SHEET NO. |
|---|---|---|
| BOONE | 6-158.00 | R81 |

R/W REV. NUMBER 1 JANUARY 25, 2013
R/W REV. NUMBER 2 APRIL 22, 2013
R/W REV. NUMBER 6 MAY 22, 2014
R/W REV. NUMBER 7 AUGUST 5, 2014
R/W REV. NUMBER 8 JANUARY 26, 2015

RIGHT OF WAY ON THIS PROJECT WAS PURCHASED BY KYTC IN THE NAME OF CITY OF UNION.

RIGHT OF WAY ON THIS PROJECT WAS PURCHASED BY KYTC IN THE NAME OF FISCAL COURT OF BOONE COUNTY.

## RIGHT OF WAY SUMMARY

| PARCEL NO. | OWNER(S) | TOTAL AREA OF TRACT | | PERMANENT R/W ACQUIRED | | EASEMENTS | | AREA SEVERED | | | | EXCESS PURCHASED | | PORTION REMAINING | | SEWER SYSTEM TYPE | SEWER SYSTEM AFFECTED BY PROJECT | | BUILDINGS ACQUIRED NUMBER | | | | SOURCE OF TITLE | REMARKS (HAZARDOUS WASTE) |
|---|---|---|---|---|---|---|---|---|---|---|---|---|---|---|---|---|---|---|---|---|---|---|---|---|
| | | | | | | PERMANENT | TEMPORARY | LEFT | | RIGHT | | | | | | | | | | | | | | |
| | | ACRES | SQ. FT. | ACRES | SQ. FT. | SQ. FT. | SQ. FT. | ACRES | SQ. FT. | ACRES | SQ. FT. | ACRES | SQ. FT. | ACRES | SQ. FT. | | YES | NO | C | R | F | S | | |
| 96 | Thomas W. Bechtol & Tina M. Bechtol (wf) | 0.38 | 16553 | | | | 3333 | | | | | | | 0.38 | 16553 | 3 | | X | | | | | DB 949, PG 717 | |
| 97 | Dilipkumar J. Patel & Ranjanden D. Patel (wf) | 0.56 | 24179 | | 446 | | 2614 | | | | | | | 0.54 | 23733 | 3 | | X | | | | | DB 1015, PG 845 | |
| 98 | Jeffrey T. Wandell & Tami L. Wandell (wf) | 2.168 | | | 342 | 9214 | 23335 | | | | | | | 2.160 | | 3 | | X | | | | | DB 905, PG 486 | |
| 99 | Nathan W. Forman & Kimberly A. Forman | 0.65 | 28501 | | | 124 | 1748 | | | | | | | 0.65 | 28501 | 3 | | X | | | | | DB 905, PG 701 | |
| 100 | Mark R. Healy & Leisa A. Healy (wf) | 0.55 | 24006 | | | | 5446 | | | | | | | 0.55 | 24006 | 3 | | X | | | | | DB 922, PG 880 | |
| 101 | Robert T. Kenkel & Valerie A. Kenkel (wf) | 0.42 | 18151 | | | | 5242 | | | | | | | 0.42 | 18151 | 3 | | X | | | | | DB 913, PG 394 | |
| 102 | Matthew A. Kramer & Melissa M. Kramer (wf) | 0.42 | 18278 | | | | 4291 | | | | | | | 0.42 | 18278 | 3 | | X | | | | | DB 922, PG 727 | |
| 103 | Dan B. Lindeman II (unmarried) | 0.35 | 15337 | | | | 4393 | | | | | | | 0.35 | 15337 | 3 | | X | | | | | DB 928, PG 938 | |
| 104 | Michael W. Pauciulo & Emilie S. Pauciulo (wf) | 0.28 | 12319 | | | | 4200 | | | | | | | 0.28 | 12319 | 3 | | X | | | | | DB 976, PG 597 | |
| 105 | Brett M. Bachmen & Sheri M. Bachmen (wf) | 0.34 | 14614 | | | | 5842 | | | | | | | 0.34 | 14614 | 3 | | X | | | | | DB 975, PG 495 | |
| 106 | Not Used | | | | | | | | | | | | | | | | | | | | | | | |
| 107 | Lyle Mark Daugherty & Casey Lynn Daugherty (wf) | 0.56 | 24446 | | 267 | | 6976 | | | | | | | 0.56 | 24179 | 3 | | X | | | | | DB 976 ,PG 424 | |
| 108 | Frances M. Piper (married) | 11.53 | | | | 170 | 2180 | | | | | | | 11.53 | | 3 | | X | | | | | DB 928, PG 399 | See Parcel 199 |
| 109 | Wayne Partin (married) | 1.8340 | | | | 1476 | 16593 | | | | | | | 1.8340 | | 3 | | X | | | | | DB 676, PG 170 | |
| 110 | Hempsteade Community Facilities Association, Inc. | 7.57 | | | 23076 | 1887 | 39114 | | | | | | | 7.04 | | 3 | | X | | | | | DB 451, PG 021 | |
| 111 | Erpenbeck Investment Properties, LLC | 0.49 | 21344 | | | | 951 | | | | | | | 0.49 | 21344 | 5 | | | | | | | DB 914, PG 620 | |
| 112 | Erpenbeck Investment Properties, LLC | 2.85 | | | | 1544 | 11763 | | | | | | | 2.85 | | 5 | | | | | | | DB 914, PG 620 | |
| 113 | The Drees Company | 7.615 | | 7.615 | | | | | | | | | | 0.000 | | 5 | | | | | | | DB 874, PG 056 | See Parcel 97 |
| 114 | Lawrence A. Erpenbeck & Barbara Sue Erpenbeck (wf) | 7.582 | | | 2292 | | 14471 | | | | | | | 7.529 | | 5 | | | | | | | DB 924, PG 338 | |
| 115 | Lawrence Erpenbeck & Barbara Erpenbeck (wf) | 1.15 | | | 942 | | 628 | | | | | | | 1.13 | | 3 | | X | | | | | DB 264, PG 009 | |
| 116 | Dennis Augur & Vivien Augur (wf) | 1.00 | 43560 | | 3880 | | 9577 | | | | | | | 0.91 | 39680 | 1 | | X | | | | | DB 615, PG 125 | |
| 117 | Catherine E.Erpenbeck & W.Thomas Erpenbeck Trustees | 1.00 | 43560 | | 2195 | 362 | 5616 | | | | | | | 0.95 | 41365 | 1 | | X | | | | | DB 604, PG 137 | |
| 118 | Daniel E. Michels (married) | 0.3456 | 15054 | | 1362 | | 3334 | | | | | | | 0.3143 | 13692 | 3 | | X | | | | | DB 881, PG 723 | |
| 202 | Daniel E. Michels (married) | | 13692 | | | 1828 | | | | | | | | | 13692 | | | | | | | | DB 881, PG 723 | |
| 119 | Adnan Shehadeh & Ibrahim Shehadeh | 0.4393 | 19136 | | 208 | | 825 | | | | | | | 0.4345 | 18928 | 3 | | X | | | | | DB 958, PG 393 | |
| 203 | Adnan Shehadeh & Ibrahim Shehadeh | | 18928 | | | 302 | | | | | | | | | 18928 | | | | | | | | DB 958, PG 393 | |
| 120 | Mark D. Butler & Deborah S. Butler | 0.6443 | 28066 | | 205 | | 825 | | | | | | | 0.6396 | 27861 | 3 | | X | | | | | DB 977, PG 222 | |
| 204 | Mark D. Butler & Deborah S. Butler | | 27861 | | | 120 | | | | | | | | | 27861 | | | | | | | | DB 977, PG 222 | |
| 121 | Daniel Schwarberg (unmarried) | 0.3123 | 13604 | | 1032 | | 2317 | | | | | | | 0.2886 | 12572 | 3 | | X | | | | | DB 970, PG 508 | |
| 122 | Paul A. Lampkin & Kimberly A. Lampkin (wf) | 0.4506 | 19628 | | 1410 | | 4804 | | | | | | | 0.4182 | 18218 | 3 | | X | | | | | DB 920, PG 866 | |

NOTE: PERMANENT R/W ACQUIRED + AREA SEVERED = TOTAL AREA OF TRACT.

TYPE SEWER SYSTEM
1. PRIVATE - INDIVIDUAL
2. PRIVATE - MULTI PARTY
3. PUBLIC
4. NONE
5. NOT APPLICABLE

BUILDINGS ACQUIRED CODE
C - COMMERICAL
R - RESIDENTIAL
F - FARM
S - STORAGE

HAZARDOUS WASTE
UST - UNDERGROUND STORAGE TANK

**RIGHT OF WAY SUMMARY SHEET**

FILE NAME: I:\2925.BOONE536\PHASE2\SHEETS\RW SUMMARY\2925RWSU04.DGN
USER: SPiccirillo
DATE PLOTTED: September 29, 2010
E-SHEET NAME:
MicroStation v8.5.0.64

| COUNTY OF | ITEM NO. | SHEET NO. |
|---|---|---|
| BOONE | 6-158.00 | R82 |

R/W REV. NUMBER 1 JANUARY 25, 2013
R/W REV. NUMBER 2 APRIL 22, 2013
R/W REV. NUMBER 3 AUGUST 14, 2013
R/W REV. NUMBER 5 NOVEMBER 13, 2013
R/W REV. 7 AUGUST 5, 2014

RIGHT OF WAY ON THIS PROJECT WAS PURCHASED BY KYTC IN THE NAME OF CITY OF UNION.

RIGHT OF WAY ON THIS PROJECT WAS PURCHASED BY KYTC IN THE NAME OF FISCAL COURT OF BOONE COUNTY.

# RIGHT OF WAY PLANS

## RIGHT OF WAY SUMMARY

| PARCEL NO. | OWNER(S) | TOTAL AREA OF TRACT | | PERMANENT R/W ACQUIRED | | EASEMENTS | | AREA SEVERED | | | | EXCESS PURCHASED | | PORTION REMAINING | | SEWER SYSTEM TYPE | SEWER SYSTEM AFFECTED BY PROJECT | | BUILDINGS ACQUIRED NUMBER | | | | SOURCE OF TITLE | REMARKS (HAZARDOUS WASTE) |
|---|---|---|---|---|---|---|---|---|---|---|---|---|---|---|---|---|---|---|---|---|---|---|---|---|
| | | | | | | PERMANENT | TEMPORARY | LEFT | | RIGHT | | | | | | | | | | | | | | |
| | | ACRES | SQ. FT. | ACRES | SQ. FT. | SQ. FT. | SQ. FT. | ACRES | SQ. FT. | ACRES | SQ. FT. | ACRES | SQ. FT. | ACRES | SQ. FT. | | YES | NO | C | R | F | S | | |
| 123 | Terry M. Drake & Junko Drake (wf) | 0.3424 | 14915 | | | | 698 | | | | | | | 0.3424 | 14915 | 3 | | X | | | | | DB 894, PG 336 | |
| 124 | Not Used | | | | | | | | | | | | | | | | | | | | | | | |
| 125 | David R. Cruce (single) | 0.7852 | 34203 | | | | 5672 | | | | | | | 0.7852 | 34203 | 3 | | X | | | | | DB 880, PG 852 | |
| 126 | Kathleen A. Tanner (married) | 0.6647 | 28954 | | | 2783 | 2815 | | | | | | | 0.6647 | 28954 | 3 | | X | | | | | DB 877, PG 159 | |
| 127 | Donald Morris & Elaine Morris (wf) | 0.99 | 43124 | | | | 9396 | | | | | | | 0.99 | 43124 | 1 | | X | | | | | DB 715, PG 305 | |
| 128 | Ralph Rollins & Debbie Rollins (wf) | 2.12 | | | | | 12412 | | | | | | | 2.12 | | 3 | | X | | | | | DB 301, PG 104 | |
| 129 | Thomas A. Bell & Debra Lou Bell (wf) | 0.72 | 31363 | | | | 9674 | | | | | | | 0.72 | 31363 | 3 | | X | | | | | DB 791, PG 010 | |
| 130 | Thomas Craddock | 2.38 | | | | 1411 | 9306 | | | | | | | 2.38 | | 3 | | X | | | | | PG 271, PG 070 | |
| 131 | County of Boone, Kentucky | 1.0428 | | | | 2545 | 697 | | | | | | | 1.0428 | | 5 | | | | | | | PG 943, PG 415 | |
| 132 | John T. Hyland & Mary C. Hyland (wf) | 1.00 | 43560 | | 4571 | | 2971 | | | | | | | 0.90 | 38989 | 3 | | X | | | | | DB 900, PG 480 | |
| 133 | Anthony J. Franz (unmarried) | 0.21 | 9148 | | | 309 | 1612 | | | | | | | 0.21 | 9148 | 3 | | X | | | | | DB 979, PG 809 | |
| 134 | Not Used | | | | | | | | | | | | | | | | | | | | | | | |
| 135 | Not Used | | | | | | | | | | | | | | | | | | | | | | | |
| 136 | Dann C. Fox & Elizabeth A. Fox (wf) | 1.72 | | | | | 4451 | | | | | | | 1.72 | | 3 | | X | | | | | DB 842, PG 507 | |
| 137 | Raymond D. Hensley & Bettye L. Hensley (wf) | 1.74 | | | | 6186 | 3888 | | | | | | | 1.74 | | 3 | | X | | | | | DB 847, PG 328 | |
| 138 | Not Used | | | | | | | | | | | | | | | | | | | | | | | |
| 139 | Robert J. Durham & L. Jill Durham (wf) | 0.69 | 30056 | | 1505 | | 1486 | | | | | | | 0.66 | 28551 | 3 | | X | | | | | DB 419, PG 277 | |
| 140 | Shelby J. Riggs & Sandra Riggs (wf) | 3.89 | | | 4383 | 1453 | 23344 | | | | | | | 3.79 | | 1 | | X | | | | | DB 310, PG 208 | |
| 141 | Kenton Co. Fiscal Court,D.B.A. N. KY. Drug Strike Force | 1.29 | | | 4871 | 4611 | 13298 | | | | | | | 1.18 | | 1 | X | | | | | | DB 1005, PG 218 | |
| 142 | Joseph L. Collett & Ellen Collett (wf) | 1.41 | | | 5658 | | 6845 | | | | | | | 1.28 | | 3 | | X | | | | | DB 416, PG 197 | |
| 143 | Timothy P. Mahaney (married) | 0.79 | 34412 | | | 52 | 2979 | | | | | | | 0.79 | 34412 | 3 | | X | | | | | DB 960, PG 069 | |
| 144 | Eric J. Messmer, Trustee | 1.79 | | | 330 | 3408 | 4866 | | | | | | | 1.78 | | 3 | | X | | | | | DB 982, PG 315 | |
| 145 | Joyce R. Jaquay (unmarried) | 3.55 | | | 2697 | 3941 | 3147 | | | | | | | 3.49 | | 3 | | X | | | | | DB 696, PG 103 | |
| 146 | Bill L. Fannin & Georgetta Moorefield (both single) | 0.65 | 28314 | | 5663 | 2140 | 8010 | | | | | | | 0.52 | 22651 | 3 | | X | | | | | DB 235, PG 259 | |
| 147 | Not Used | | | | | | | | | | | | | | | | | | | | | | | |
| 148 | Karen L. Fisk (single) | 0.74 | 32234 | | 4670 | 1919 | 2890 | | | | | | | 0.63 | 27564 | 1 | | X | | | | | DB 293, PG 008 | |
| 149 | Not Used | | | | | | | | | | | | | | | | | | | | | | | |
| 150 | Jonathan D. Wenndt | 0.46 | 20038 | | 260 | 1422 | 2704 | | | | | | | 0.45 | 19778 | 3 | | X | | | | | DB 896, PG 053 | |
| 151 | Olivia Salcido & Estreberto Salcido (w&h) | 0.36 | 15682 | | 1079 | 1132 | 5677 | | | | | | | 0.34 | 14603 | 3 | | X | | | | | DB 878, PG 417 | |
| 152 | Sanitation District No. 1 | 0.41 | 17748 | | 1214 | 1139 | 9609 | | | | | | | 0.38 | 16534 | 5 | | | | | | | DB 1029, PG 771 | |

NOTE: PERMANENT R/W ACQUIRED+ AREA SEVERED = TOTAL AREA OF TRACT.

TYPE SEWER SYSTEM
1. PRIVATE - INDIVIDUAL
2. PRIVATE - MULTI PARTY
3. PUBLIC
4. NONE
5. NOT APPLICABLE

BUILDINGS ACQUIRED CODE
C - COMMERICAL
R - RESIDENTIAL
F - FARM
S - STORAGE

HAZARDOUS WASTE
UST - UNDERGROUND STORAGE TANK

**RIGHT OF WAY SUMMARY SHEET**

FILE NAME: I:\2925.BOONE536\PHASE2\SHEETS\RW SUMMARY\2925RWSU05.DGN
USER: SPiccirillo
DATE PLOTTED: September 29, 2010
E-SHEET NAME:
MicroStation v8.5.0.64

| COUNTY OF | ITEM NO. | SHEET NO. |
|---|---|---|
| BOONE | 6-158.00 | R83 |

R/W REV. NUMBER 1 JANUARY 25, 2013
R/W REV. NUMBER 2 APRIL 22, 2013
R/W REV. NUMBER 3 AUGUST 14, 2013
R/W REV. NUMBER 5 NOVEMBER 13, 2013
R/W REV. NUMBER 7 AUGUST 5, 2014

RIGHT OF WAY ON THIS PROJECT WAS PURCHASED BY KYTC IN THE NAME OF CITY OF UNION.

RIGHT OF WAY ON THIS PROJECT WAS PURCHASED BY KYTC IN THE NAME OF FISCAL COURT OF BOONE COUNTY.

# RIGHT OF WAY PLANS

## RIGHT OF WAY SUMMARY

| PARCEL NO. | OWNER(S) | TOTAL AREA OF TRACT | | PERMANENT R/W ACQUIRED | | EASEMENTS | | AREA SEVERED | | | | EXCESS PURCHASED | | PORTION REMAINING | | SEWER SYSTEM TYPE | SEWER SYSTEM AFFECTED BY PROJECT | | BUILDINGS ACQUIRED NUMBER | | | | SOURCE OF TITLE | REMARKS (HAZARDOUS WASTE) |
|---|---|---|---|---|---|---|---|---|---|---|---|---|---|---|---|---|---|---|---|---|---|---|---|---|
| | | | | | | PERMANENT | TEMPORARY | LEFT | | RIGHT | | | | | | | | | | | | | | | |
| | | ACRES | SQ. FT. | ACRES | SQ. FT. | SQ. FT. | SQ. FT. | ACRES | SQ. FT. | ACRES | SQ. FT. | ACRES | SQ. FT. | ACRES | SQ. FT. | | YES | NO | C | R | F | S | | |
| 153 | Joseph P. Barvincak & Barbara A.Barvincak (wf) | 1.53 | 66647 | | | 4179 | 6339 | | | | | | | 1.53 | | 1 | X | | | | | | DB 701, PG 215 | |
| 154 | Robert E. Brown & Margaret E. Brown (wf) | 5.46 | | | | 3068 | 5339 | | | | | | | 5.46 | | 1 | X | | | | | | DB 201, PG 664 | |
| 155 | Westmark Properties, LLC | 0.503 | 21911 | | | 1560 | 3033 | | | | | | | 0.503 | 21911 | 1 | X | | | | | | DB 939, PG 973 | |
| 156 | Brian V. Pappas & Karen I. Pappas (wf) | 0.50 | 21815 | | | 1831 | 4150 | | | | | | | 0.50 | 21815 | 3 | | X | | | | | DB 1026, PG 025 | |
| 157 | Frank P. Lyons & Genene J. Lyons | 8.90 | | | | 1364 | 2678 | | | | | | | 8.90 | | 5 | | X | | | | | DB 310, PG 334 | |
| 158 | Carolyn K. Wilham & Walter L. Wilham (husb) | 1.88 | | | | 6573 | 7567 | | | | | | | 1.88 | | 1 | X | | | | | | DB 854, PG 050 | |
| 159 | Lloyd O. Laughlin & Beverly J. Laughlin (wf) | 0.58 | 25265 | | | 2014 | 2860 | | | | | | | 0.58 | 25265 | 1 | X | | | | | | DB 387, PG 021 | |
| 160 | Lowell D. Wood & Ruth Wood (wf) | 0.69 | 30056 | | | 1987 | 1385 | | | | | | | 0.69 | 30056 | 1 | | X | | | | | DB 210, PG 115 | |
| 161 | Robert B. Bowling & Janet E. Bowling (wf) | 0.87 | 37897 | | 4315 | 2410 | 5603 | | | | | | | 0.77 | 33582 | 1 | X | | | | | | DB 191, PG 479 | |
| 162 | Samuel C. Dinn & Jo Ann M. Dinn (wf) | 0.92 | 40075 | | 4533 | 5957 | 4143 | | | | | | | 0.82 | 35542 | 1 | X | | | | | | DB 192, PG 110 | |
| 163 | Robert J. Miller | 0.92 | 40075 | | 4499 | 3939 | 3875 | | | | | | | 0.82 | 35576 | 1 | X | | | | | | DB 744, PG 241 | |
| 164 | Gerald Gibson & Beverly Gibson (wf) | 0.92 | 40075 | | 4469 | 3467 | 4461 | | | | | | | 0.82 | 35606 | 1 | X | | | | | | DB 185, PG 635 | |
| 165 | Angela G. Shepherd & Donnie R. Shepherd (w&h) | 0.92 | 40075 | | 4441 | 3965 | 5559 | | | | | | | 0.82 | 35634 | 1 | X | | | | | | DB 1006, PG 053 | |
| 166 | Ronald W. Raisor & Mary Raisor, Trustees | 0.92 | 40075 | | 4414 | 2942 | 4546 | | | | | | | 0.82 | 35661 | 1 | X | | | | | | DB 947, PG 623 | |
| 167 | Fred Puckett III | 0.92 | 40075 | | 4386 | 2001 | 6082 | | | | | | | 0.82 | 35689 | 1 | X | | | | | | DB 977, PG 219 | |
| 168 | Jan M. Hastings | 0.92 | 40075 | | 4359 | 2001 | 7299 | | | | | | | 0.82 | 35716 | 1 | X | | | | | | DB 574, PG 120 | |
| 169 | Sedgley J. Brockett, an unremarried widow | 1.15 | | | 5387 | 4611 | 7961 | | | | | | | 1.03 | | 1 | X | | | | | | DB 963, PG 648 | |
| 170 | Radell Hunt (married) | 1.08 | | | 7106 | 7029 | 6816 | | | | | | | 0.92 | 39939 | 1 | X | | | | | | DB 885, PG 013 | |
| 171 | Ronald E. Arendell | 4.10 | | | 2615 | 3091 | 5100 | | | | | | | 4.04 | | 1 | | X | | | | | DB 824, PG 518 | |
| 172 | Bonita Maddox Family Living Trust | 1.16 | | | 4405 | 7523 | 5028 | | | | | | | 1.06 | | 1 | X | | | | | | DB 1006, PG 243 | |
| 173 | Stephen Ray Burrus & Judith Kay Burrus (wf) | 2.22 | | | 4722 | 3085 | 7936 | | | | | | | 2.11 | | 1 | X | | | | | | DB 534, PG 034 | |
| 174 | Mary Ann Twombly-Neal & Jerry Allen Neal (w&h) | 4.07 | | | 9465 | 9093 | 14398 | | | | | | | 3.85 | | 1 | X | | | | | | DB 766, PG 088 | |
| 175 | Wilgus Raleigh & Arminda Raleigh (wf) | 1.95 | | | 4624 | 2535 | 10904 | | | | | | | 1.84 | | 1 | | X | | | | | DB 887, PG 072 | |
| 176 | Bank of America | 1.96 | | | 5278 | 2591 | 6591 | | | | | | | 1.84 | | 1 | X | | | | | | DB 199, PG 293 | |
| 177 | Lewis Lawson & Laverne Lawson (wf) | 1.79 | | | 4891 | 5620 | 1230 | | | | | | | 1.68 | | 1 | X | | | | | | DB 214, PG 488 | |
| 178 | Stephen K. Lair (married) | 1.58 | | | 3658 | 2004 | 8851 | | | | | | | 1.50 | | 1 | | X | | | | | DB 946, PG 183 | |
| 179 | Donald C. Neal & Betty Neal (wf) | 1.57 | | | 14737 | 1955 | 12704 | | | | | | | 1.23 | | 1 | | X | | | | | DB 202, PG 111 | |
| 180 | James Smith & Janice Smith (wf) | 0.99 | 43201 | | 8185 | | 35016 | | | | | | 35016 | | 0 | 1 | | X | | | | | DB 308, PG 243 | |
| 181 | James A. McLafferty & Anita R. McLafferty (wf) | 0.63 | 27443 | | 1353 | 2085 | 571 | | | | | | | 0.60 | 26090 | 1 | X | | | | | | DB 730, PG 016 | |
| 182 | Carole R. Dunn | 0.958 | 41730 | | 2029 | 1919 | 3945 | | | | | | | 0.911 | 39701 | 1 | X | | | | | | DB 376, PG 079 | |

NOTE: PERMANENT R/W ACQUIRED+ AREA SEVERED = TOTAL AREA OF TRACT.

TYPE SEWER SYSTEM
1. PRIVATE - INDIVIDUAL
2. PRIVATE - MULTI PARTY
3. PUBLIC
4. NONE
5. NOT APPLICABLE

BUILDINGS ACQUIRED CODE
C - COMMERICAL
R - RESIDENTIAL
F - FARM
S - STORAGE

HAZARDOUS WASTE
UST - UNDERGROUND STORAGE TANK

**RIGHT OF WAY SUMMARY SHEET**

FILE NAME: I:\2925.BOONE536\PHASE2\SHEETS\RW SUMMARY\2925RWSU06.DGN
USER: SPiccirillo
DATE PLOTTED: September 29, 2010
E-SHEET NAME:
MicroStation v8.5.0.64

# RIGHT OF WAY PLANS

| COUNTY OF | ITEM NO. | SHEET NO. |
|---|---|---|
| BOONE | 6-158.00 | R84 |

R/W REV. NUMBER 11 MAY 30, 2018

## RIGHT OF WAY SUMMARY

RIGHT OF WAY ON THIS PROJECT WAS PURCHASED BY KYTC IN THE NAME OF CITY OF UNION.

RIGHT OF WAY ON THIS PROJECT WAS PURCHASED BY KYTC IN THE NAME OF FISCAL COURT OF BOONE COUNTY.

| PARCEL NO. | OWNER(S) | TOTAL AREA OF TRACT | | PERMANENT R/W ACQUIRED | | EASEMENTS | | AREA SEVERED | | | | EXCESS PURCHASED | | PORTION REMAINING | | SEWER SYSTEM TYPE | SEWER SYSTEM AFFECTED BY PROJECT | | BUILDINGS ACQUIRED NUMBER | | | | SOURCE OF TITLE | REMARKS (HAZARDOUS WASTE) |
|---|---|---|---|---|---|---|---|---|---|---|---|---|---|---|---|---|---|---|---|---|---|---|---|---|
| | | | | | | PERMANENT | TEMPORARY | LEFT | | RIGHT | | | | | | | YES | NO | C | R | F | S | | |
| | | ACRES | SQ. FT. | ACRES | SQ. FT. | SQ. FT. | SQ. FT. | ACRES | SQ. FT. | ACRES | SQ. FT. | ACRES | SQ. FT. | ACRES | SQ. FT. | | | | | | | | | |
| 183 | Charles E. Baker & Margaret A. Reusch ( both unmarried) | | 21495 | | 1494 | 133 | 5855 | | | | | | | | 20001 | 1 | X | | | | | | DB 581, PG 272 | |
| 184 | Ronald H. Stith & Patricia Stith (wf) | | 21110 | | 1742 | | 19368 | | | | | | 19368 | | 0 | 1 | X | | | | | | DB 217, PG 247 | |
| 185 | Raymond James Huls & Carol Lee Huls (wf) | | 21726 | | 3390 | | 18336 | | | | | | | | 18336 | 1 | X | | | | | | DB 209, PG 372 | |
| 186 | Florence Baptist Church Inc. | 66.6718 | | 1.141 | 49693 | 927 | 85442 | | | | | | | 65.5310 | | 3 | | X | | | | | DB 780, PG 129 | |
| 187 | Amy Louise Teepen & Leonard J. Teepen (Husb) | 0.5417 | 23596 | | | 357 | 664 | | | | | | | 0.5417 | 23596 | 3 | | X | | | | | DB 443, PG 307 | |
| 188 | Chris W. Stein & Lori Stein (wf) | | 24717 | | 971 | | | | | | | | 23746 | 0.00 | 0 | 5 | | | | | | | DB 264, PG 136 | |
| 189 | KYTC | 0.761 | 33149 | | 8881 | | | | | | | | | 0.557 | 24268 | 5 | | | | | | | Highway DB 16 ,PG 1 | |
| 190 | Thomas Litzler & Pat Litzler (wf) | 1.381 | | | 22613 | | 909 | | | | | | | 0.862 | 37543 | 5 | | | | | | | DB 430, PG 246 | |
| 191 | Steven E. Starke & Sandra G. Starke (wf) | 1.610 | | | 3349 | 589 | 7303 | | | | | | | 1.533 | | 3 | | X | | | | | DB 287, PG 152 | |
| 192 | Not Used | | | | | | | | | | | | | | | | | | | | | | | |
| 193 | Not Used | | | | | | | | | | | | | | | | | | | | | | | |
| 194 | Joseph M. & Mona M. Parker (wf) | 1.865 | | | | | 874 | | | | | | | 1.865 | | 3 | | X | | | | | DB 955 , PG 530 | |
| 195 | Mercy Foundation, Inc | 4.060 | | | | 662 | 1887 | | | | | | | 4.060 | | 3 | | X | | | | | DB 866 , PG 414 | |
| 196 | Thomas H. Pyke & Connie L. Pyke (wf) | 2.160 | | | | 859 | 1918 | | | | | | | 2.160 | | 3 | | X | | | | | DB 536 , PG 272 | |
| 197 | Gerald Spence & Sally Spence (wf) | 0.662 | | | | | 4226 | | | | | | | 0.662 | 28837 | 1 | | X | | | | | DB 738 , PG 229 | |
| 198 | Joseph E. Marshall & Leslie L. Marshall | 0.184 | 8011 | | | | 2167 | | | | | | | 0.184 | 8011 | 3 | | X | | | | | DB 984, PG 144 | See Parcel 108 |
| 199 | Frances M. Piper (married) | 1.290 | | | | 1000 | 5824 | | | | | | | 1.290 | | 5 | | | | | | | DB 928 , PG 399 | |
| 200 | Not Used | | | | | | | | | | | | | | | | | | | | | | | |
| 201 | The Grammas-Brookfield Limited Partnership | 6.828 | | | | 1131 | | | | | | | | 6.828 | | 3 | | X | | | | | DB 874 , PG 281 | |
| 415 | Herbert J. Walke III & Kristi J. Walke (wf) | 3.11 | | | 2857 | | 1410 | | | | | | | 3.04 | | 1 | | X | | | | | DB 947, PG 841 | |

NOTE: PERMANENT R/W ACQUIRED+ AREA SEVERED = TOTAL AREA OF TRACT.

TYPE SEWER SYSTEM
1. PRIVATE - INDIVIDUAL
2. PRIVATE - MULTI PARTY
3. PUBLIC
4. NONE
5. NOT APPLICABLE

BUILDINGS ACQUIRED CODE
C - COMMERICAL
R - RESIDENTIAL
F - FARM
S - STORAGE

HAZARDOUS WASTE
UST - UNDERGROUND STORAGE TANK

**RIGHT OF WAY SUMMARY SHEET**


FILE NAME: I:\2925.BOONE536\PHASE2\SHEETS\RW SUMMARY\2925RWSUOT.DGN
USER: SPiccirillo
DATE PLOTTED: September 29, 2010
E-SHEET NAME: ROB400RW
MicroStation v8.5.0.64

# RIGHT OF WAY PLANS

| COUNTY OF | ITEM NO. | SHEET NO. |
|---|---|---|
| BOONE | 6-158.00 | R85 |

R/W REV. NUMBER 11 MAY 30, 2018

PREPARED BY _____ DATE _____
CHECKED BY _____ DATE _____
APPROVED BY _____ DATE _____

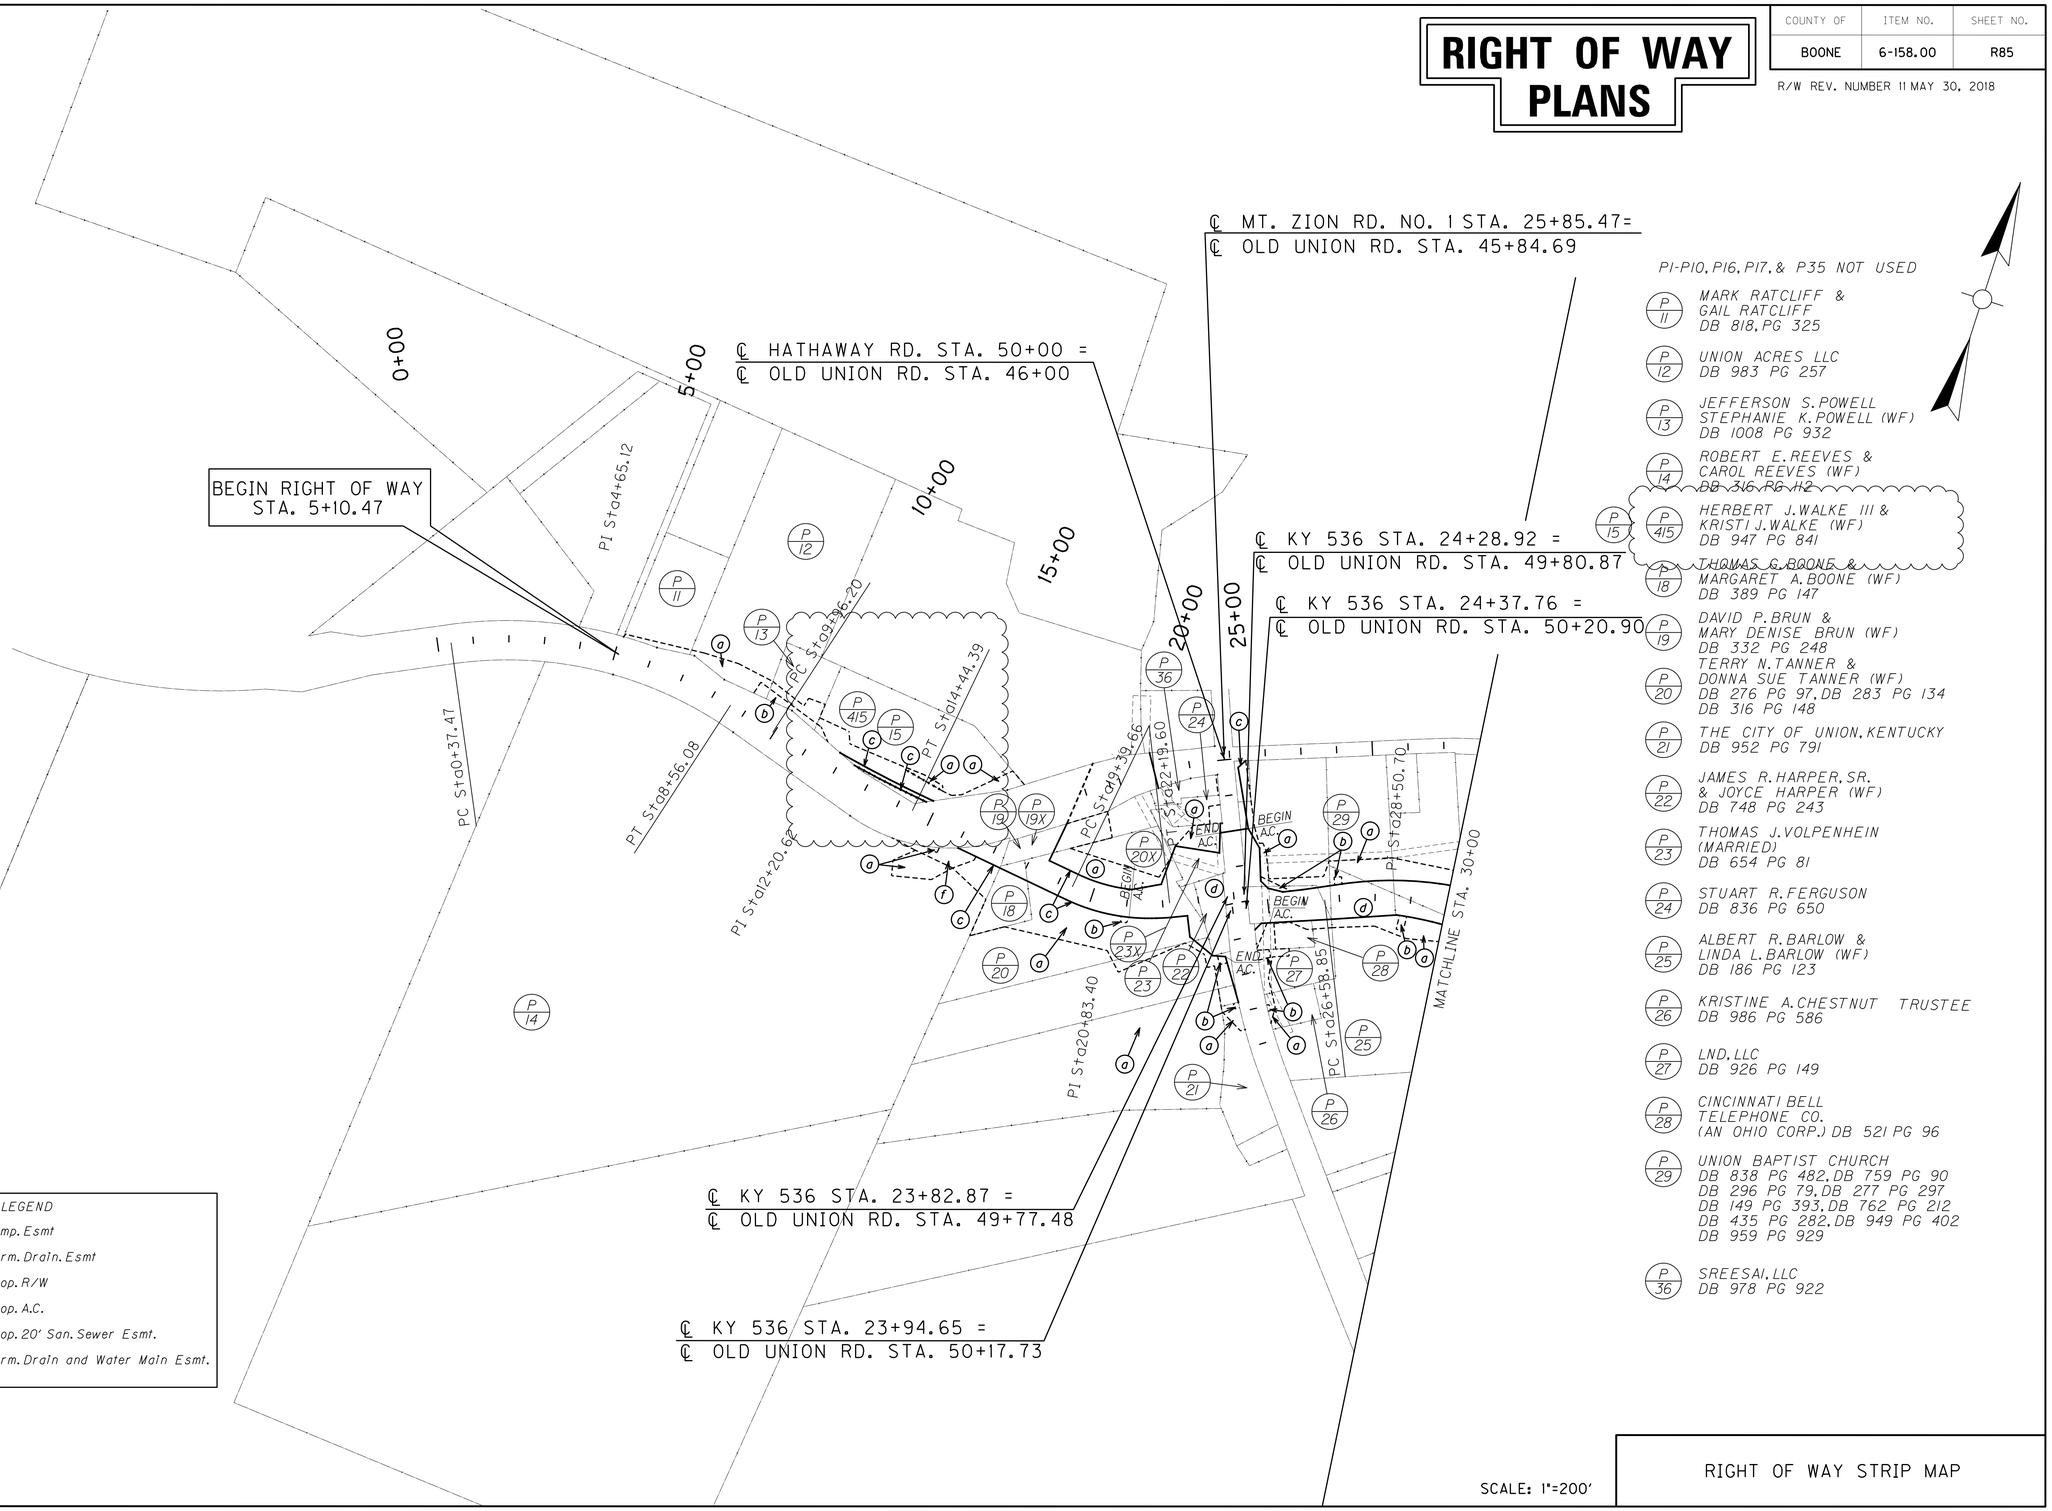


LEGEND

- (a) Temp. Esmt
- (b) Perm. Drain. Esmt
- (c) Prop. R/W
- (d) Prop. A.C.
- (e) Prop. 20' San. Sewer Esmt.
- (f) Perm. Drain and Water Main Esmt.

PI-P10, P16, P17, & P35 NOT USED

- P 11 — MARK RATCLIFF & GAIL RATCLIFF DB 818, PG 325
- P 12 — UNION ACRES LLC DB 983 PG 257
- P 13 — JEFFERSON S. POWELL STEPHANIE K. POWELL (WF) DB 1008 PG 932
- P 14 — ROBERT E. REEVES & CAROL REEVES (WF) DB 316 PG 112
- P 15 / P 415 — HERBERT J. WALKE III & KRISTI J. WALKE (WF) DB 947 PG 841
- P 18 — THOMAS G. BOONE & MARGARET A. BOONE (WF) DB 389 PG 147
- P 19 — DAVID P. BRUN & MARY DENISE BRUN (WF) DB 332 PG 248
- P 20 — TERRY N. TANNER & DONNA SUE TANNER (WF) DB 276 PG 97, DB 283 PG 134 DB 316 PG 148
- P 21 — THE CITY OF UNION, KENTUCKY DB 952 PG 791
- P 22 — JAMES R. HARPER, SR. & JOYCE HARPER (WF) DB 748 PG 243
- P 23 — THOMAS J. VOLPENHEIN (MARRIED) DB 654 PG 81
- P 24 — STUART R. FERGUSON DB 836 PG 650
- P 25 — ALBERT R. BARLOW & LINDA L. BARLOW (WF) DB 186 PG 123
- P 26 — KRISTINE A. CHESTNUT TRUSTEE DB 986 PG 586
- P 27 — LND, LLC DB 926 PG 149
- P 28 — CINCINNATI BELL TELEPHONE CO. (AN OHIO CORP.) DB 521 PG 96
- P 29 — UNION BAPTIST CHURCH DB 838 PG 482, DB 759 PG 90 DB 296 PG 79, DB 277 PG 297 DB 149 PG 393, DB 762 PG 212 DB 435 PG 282, DB 949 PG 402 DB 959 PG 929
- P 36 — SREESAI, LLC DB 978 PG 922

SCALE: 1"=200'

RIGHT OF WAY STRIP MAP

USER: $$$$USER$$$$
DATE: $$$$DATE$$$$
FILE NAME: $$$$design$file$specification$$$$
E-SHEET NAME: R08500RW

$TIME$ $DATE$ $FILE$

| COUNTY OF | ITEM NO. | SHEET NO. |
|---|---|---|
| BOONE | 6-158.00 | R86 |

R/W REV. NUMBER 1 JANUARY 25, 2013
R/W REV. NUMBER 2 APRIL 22, 2013
R/W REV. NUMBER 3 AUGUST 14, 2013
R/W REV. NUMBER 5 NOVEMBER 13, 2013
R/W REV. NUMBER 6 MAY 22, 2014
R/W REV. NUMBER 7 AUGUST 5, 2014
R/W REV. NUMBER 10 MAY 17, 2016

PREPARED BY _____ DATE
CHECKED BY _____ DATE
APPROVED BY _____ DATE

P30, P35, P48, P56, P200 NOT USED

# RIGHT OF WAY PLANS

℄ KY 536 STA. 47+62.25 =
℄ HARMONY STA. 50+30.02

℄ KY 536 STA. 47+52.19 =
℄ HARMONY STA. 49+70.00

℄ MT. ZION RD. NO. 1 STA. 47+69.32=
℄ HARMONY STA. 46+58.75

℄ KY 536 STA. 58+80 =
℄ SYC. DR. No.1 STA. 50+00

℄ KY 536 STA. 62+43.16 =
℄ INDIAN HILL STA. 50+00

℄ KY 536 STA. 46+59.95 =
℄ HARMONY STA. 49+70.00

℄ KY 536 STA. 46+70.00 =
℄ HARMONY STA. 50+30.02

℄ KY 536 STA. 57+00 =
℄ GOLDEN POND DR. STA. 50+00

℄ KY 536 STA. 52+20.00 =
℄ ENT. RD. STA. 50+00

℄ KY 536 STA. 36+28.21 =
℄ U.S. 42 STA. 401+33.28

℄ KY 536 STA. 68+50 =
℄ SYC. DR. No.2 STA. 50+00

WILLIAM LANE DIVISION
ANDERLAND
LANDLOCKED
MATCHLINE STA. 30+00
MATCHLINE STA. 70+00
BEGIN A.C.
END A.C.
PC Sta 39+01.58
PT Sta 42+95.95
PI Sta 40+94.17
PI Sta 57+45.51
PC Sta 69+54.95
PT Sta 63+14.62
PC Sta 50+12.36

CHARLES P. COLLETT &
ROBERT W. COLLETT
DB 946 PG 056

LEGEND
(a) Temp. Esmt
(b) Perm. Drain. Esmt
(c) Prop. R/W
(d) Prop. A.C.
(e) Prop. 20' San. Sewer Esmt.
(f) Perm. Drain and Water Main Esmt.

SCALE: 1"=200'

RIGHT OF WAY STRIP MAP

(P 25) ALBERT R. BARLOW &
LINDA L. BARLOW (WF)
DB 186 PG 123
UNION BAPTIST CHURCH
DB 838 PG 482, DB 759 PG 90, DB 296 PG 79,
DB 277 PG 297, DB 149 PG 393, DB 762 PG 212,
DB 435 PG 282, DB 949 PG 402, DB 959 PG 929

(P 29) COLLETT FAMILY, LLC
DB 946 PG 056

(P 31) COLLETT FAMILY, LLC
DB 946 PG 056

(P 32) THE MULDOON FAMILY
LIMITED PARTNERSHIP
DB 909 PG 761 DB 815 PG 441

(P 33) THE MULDOON FAMILY
LIMITED PARTNERSHIP
DB 815 PG 441

(P 34) ROBERT L. NEWMAN
DONNA J. NEWMAN
DB 214 PG 114

(P 35) JAMES C. HOLLINGSWORTH &
TAMMY L. HOLLINGSWORTH
DB 726 PG 141

(P 37) BANK OF NEW YORK MELLON
DB 1020 PG 277

(P 38) BRIAN WILLIAM LANDRUM &
MARY E. LANDRUM (WF)
DB 965 PG 996

(P 39) LEWIS O'NEAL FOWLER &
ALMA JO FOWLER (WF) &
KEITH FOWLER
DB 993 PG 791

(P 40) ROBERT J. ALBERS
(SINGLE)
DB 853 PG 901

(P 41) RUSSELL HAMILTON &
DONNA HAMILTON (WF)
DB 812 PG 347

(P 42) DONALD L. ZACHARY &
KAREN L. PHILLIPS
(BOTH SINGLE)
DB 675 PG 240

(P 43) ANNA MAE HORN
DB 905 PG 404

(P 44) L. A. PROPERTIES, INC.
DB 899 PG 688

(P 45) HAROLD E. PARR, JR. &
CYNTHIA L. PARR (WF)
DB 674 PG 215

(P 46) ROBERT L. FORD &
CONNIE S. FORD (WF)
DB 592 PG 55

(P 47) CITY OF UNION, KENTUCKY
A KENTUCKY MUNICIPAL CORPORATION
DB 448 PG 134

(P 48) BERNARD SCHRAGE &
CAROLYN SCHRAGE (WF)
DB 628 PG 285

(P 49) SCOTT E. SKOL
(UNMARRIED)
DB 952 PG 481

(P 50) STEVEN E. RIALS &
TRACEY E. RIALS (WF)
DB 503 PG 9

(P 51) KATHY A. NANTZ
(SINGLE)
DB 516 PG 19

(P 52) GLEN FRASURE &
KAREN FRASURE (WF)
DB 454 PG 203

(P 53) ALEX ZAPATA &
BRENDA ZAPATA (WF)
DB 909 PG 88

(P 54) KIMBERLY BATTE (SINGLE)
DB 999 PG 162

(P 55) THE DREES COMPANY
DB 872 PG 826
DB 914 PG 013

(P 56) JAMES D. RICE &
GERTRUDE RICE (WF)
DB 140 PG 187
DB 140 PG 189

(P 57) TOMMY D. RICE
(UNMARRIED)
DB 778 PG 225

(P 58) DENNIS H. PING &
ELIZABETH ANN PING
DB 230 PG 104
DB 533 PG 303

(P 59) WANDA L. KONKRIGHT
(UNMARRIED)
DB 855 PG 801

(P 60) BRANDON C. BOWLDS
(UNMARRIED)
DB 764 PG 154

(P 61) DOUGLAS PERRY &
LINDA PERRY (WF)
DB 350 PG 188

(P 62) MICHIELENE FERGUSON
(UNMARRIED)
DB 736 PG 295

(P 63) PAUL O. PAOLETTI
DB 970 PG 183

(P 64) RALPH M. ADAMS
(SINGLE)
DB 869 PG 123

(P 65) DARLENE JEAN DUNHOFT &
MARK EDWARDS DUNHOFT (HUSB)
DB 781 PG 64

(P 66) ROGER V. HOLT
(SINGLE)
DB 447 PG 29

(P 67) JOSEPH GERARD KUNKEL, JR.
(UNMARRIED)
DB 990 PG 835

(P 68) LARRY HARPER &
SHIRLEY HARPER (WF)
DB 215 PG 158

(P 69) CITY OF UNION, KENTUCKY
DB 472 PG 121

(P 70) STEVEN D. NUGENT &
JACLYN L. NUGENT (WF)
DB 975 PG 970

(P 71) STEVEN GADD &
TINA GADD (WF)
DB 911 PG 665

(P 72) GREGORY L. BURKLO &
BARBARA J. BURKLO
DB 502 PG 53

(P 73) JACOB R. PARKER
(UNMARRIED)
DB 947 PG 756

(P 75) DENNIS J. MATHIS &
BRENDA J. MATHIS (WF)
DB 402 PG 69

(P 87) JASON A. FRANKS
(UNMARRIED)
DB 865 PG 98

(P 91) THE GRAMMAS-BROOKFIELD
LIMITED PARTNERSHIP
DB 874 PG 281

(P 201)

USER: $$$$USER$$$$
DATE: $$$$DATE$$$$
FILE NAME: $$$$design$file$specification$$$$
E-SHEET NAME:

$TIME$ $DATE$ $FILE$

# RIGHT OF WAY PLANS

| COUNTY OF | ITEM NO. | SHEET NO. |
|---|---|---|
| BOONE | 6-158.00 | R87 |

R/W REV. NUMBER 1 JANUARY 25, 2013
R/W REV. NUMBER 2 APRIL 22, 2013
R/W REV. NUMBER 5 NOVEMBER 13, 2013
R/W REV. NUMBER 6 MAY 22, 2014
R/W REV. NUMBER 7 AUGUST 5, 2014
R/W REV. NUMBER 8 JANUARY 26, 2015

PREPARED BY _____ DATE _____
CHECKED BY _____ DATE _____
APPROVED BY _____ DATE _____

P81, P88, P106, & P124 NOT USED

℄ WETH. BLVD. STA.48+67.06 =
℄ MT. ZION RD. NO. 2 STA. 50+00

℄ KY 536 STA. 73+34.74 =
℄ RUSSWILL STA. 50+00

℄ KY 536 STA. 101+50 =
℄ HEMPSTEADE DR. STA. 50+00 =
℄ APPR. RD. 101+50

℄ KY 536. STA.87+72.49 =
℄ WETH. BLVD. STA. 50+00 =
℄ PEMB. DR. STA. 50+00

℄ KY 536 STA.110+00 =
℄ UNION BLUFFS DR. STA. 50+00

MATCHLINE STA. 70+00

MATCHLINE STA. 115+00

HAMPSHIRE

MT ZION HEIGHTS

UNION BLUFFS

P.T. Sta75+99.24

P.I. Sta72+83.85

P.C. Sta91+26.88

P.T. Sta99+37.62

P.I. Sta103+37.61

P.C. Sta100+46.83

P.I. Sta95+34.08

P.T. Sta106+27.36

P.C. Sta112+43.79

P.I. Sta114+32.64

P 73 GREGORY L. BURKLO & BARBARA J. BURKLO DB 502 PG 53

P 74 GEORGE L. ALLEN & SUN ALLEN DB 951 PG 671

P 76 KENNETH F. SHELL & SALLY F. SHELL (WF) DB 486 PG 181

P 77 KENNETH W. BRADLEY & DARLENE V. BRADLEY (WF) DB 875 PG 466

P 78 RICHARD L. DICKERSON & ELIZABETH A. DICKERSON (WF) DB 986 PG 107

P 79 VICTOR W. OSBORNE & RUTH A. OSBORNE (WF) DB 956 PG 552

P 80 ELIZABETH BOWLING (SINGLE) DB 334 PG 268

P 82 BERTHA R. SHEPHERD DB 202 PG 662

P 83 ALFRED L. GAMBILL & MARY E. GAMBILL (BROTHER & SISTER) DB 240 PG 33

P 84 ALFRED L. GAMBILL & BONILEE F. GAMBILL (H & W) DB 178 PG 415

P 85 ALISON THIESSEN & KENNETH THIESSEN (W&H) DB 770 PG 292

P 86 JOCELYN HALTERMON & RICHARD HALTERMON (W&H) DB 770 PG 288 DB 346 PG 121

P 87 DENNIS J. MATHIS & BRENDA J. MATHIS (WF) DB 402 PG 69

P 89 CECIL PETERS & SHIRLEY PETERS (WF) DB 861 PG 885

P 90 GARNETTE LOUISE MAGEE DB 166 PG 489

P 110 HEMPSTEADE COMMUNITY FACILITIES ASSOCIATION, INC. DB 451 PG 21

P 92 GEORGE L. & SUN ALLEN (H&W) DB 880 PG 968

P 93 RICHARD M. & TRACY HANSER (WF) DB 680 PG 15

P 94 KEITH A. SCIARRA (UNMARRIED) DB 989 PG 769

P 95 CHRISTOPHER P. MAYLEBEN & SARAH C. MAYLEBEN (WF) DB 987 PG 866

P 96 THOMAS W. BECHTOL & TINA M. BECHTOL (WF) DB 949 PG 717

P 97 DILIPKUMAR J. PATEL & RANJANBEN D. PATEL (WF) DB 1015 PG 845

P 98 JEFFREY T. & TAMI L. WANDELL DB 905 PG 486

P 99 NATHAN W. & KIMBERLY A. FORMAN DB 905 PG 701

P 100 MARK R. HEALY & LEISA A. HEALY (WF) DB 922 PG 880

P 101 ROBERT T. & VALERIE A. KENKEL (WF) DB 913 PG 394

P 102 MATTHEW A. KREMER & MELISSA M. KREMER (WF) DB 922 PG 727

P 103 DAN B. LINDEMAN II DB 928 PG 938

P 104 MICHAEL W. PAUCIULO & EMILIE S. PAUCIULO (WF) DB 976 PG 597

P 105 BRETT M. BACHMEN & SHERI M. BACHMEN (WF) DB 975 PG 495

P 107 LYLE MARK DAUGHERTY & CASEY LYNN DAUGHERTY (WF) DB 976 PG 424

P 111 ERPENBECK INVESTMENT PROPERTIES LLC DB 914 PG 620

P 112 ERPENBECK INVESTMENT PROPERTIES LLC DB 914 PG 620

P 113 THE DREES COMPANY DB 874 PG 56

P 114 LAWRENCE A. ERPENBECK & BARBARA SUE ERPENBECK (WF) DB 924 PG 338

P 115 LAWRENCE ERPENBECK & BARBARA ERPENBECK (WF) DB 264 PG 9

P 116 DENNIS AUGUR & VIVIEN AUGUR (WF) DB 615 PG 125

P 117 CATHERINE E. ERPENBECK & W. THOMAS ERPENBECK TRUSTEES DB 604 PG 137

P 118 / P 202 DANIEL E. MICHELS (MARRIED) DB 881 PG 723

P 119 / P 203 ADNAN SHEHADEH & IBRAHIM SHEHADEH DB 958 PG 393

P 120 / P 204 MARK D. BUTLER & DEBORAH S. BUTLER (WF) DB 977 PG 222

P 121 DANIEL SCHWARBERG DB 970 PG 508

P 122 PAUL A. LAMPKIN & KIMBERLY A. LAMPKIN (WF) DB 920 PG 866

P 123 TERRY M. DRAKE & JUNKO DRAKE (WF) DB 894 PG 336

P 125 DAVID R. CRUCE (SINGLE) DB 880 PG 852

P 127 DONALD MORRIS & ELAINE MORRIS (WF) DB 715 PG 305

P 128 RALPH ROLLINS & DEBBIE ROLLINS (WF) DB 301 PG 104

P 129 THOMAS A. BELL & DEBRA LOU BELL (WF) DB 791 PG 10

P 136 DANN C. FOX & ELIZABETH A. FOX (WF) DB 842 PG 507

P 137 RAYMOND D. HENSLEY & BETTYE L. HENSLEY (WF) DB 847 PG 328

P 195 MERCY FOUNDATION INC. DB 866 PG 414

P 196 THOMAS H. PYKE & CONNIE L. PYKE (WF) DB 536 PG 272

P 197 GERALD SPENCE & SALLY SPENCE (WF) DB 738 PG 229

P 198 JOSEPH E. MARSHALL & LESLIE L. MARSHALL DB 984 PG 144

LEGEND
(a) Temp. Esmt
(b) Perm. Drain. Esmt
(c) Prop. R/W
(d) Prop. A.C.
(e) Prop. 20' San. Sewer Esmt.
(f) Perm. Drain and Water Main Esmt.

SCALE: 1"=200'

RIGHT OF WAY STRIP MAP

USER: $$$$USER$$$$
DATE: $$$$DATE$$$$
FILE NAME: $$$$design$file$specification$$$$
E-SHEET NAME:

$TIME$ $DATE$ $FILE$

# RIGHT OF WAY PLANS

| COUNTY OF | ITEM NO. | SHEET NO. |
|---|---|---|
| BOONE | 6-158.00 | R88 |

R/W REV. NUMBER 2 APRIL 22, 2013
R/W REV. NUMBER 3 AUGUST 14, 2013
R/W REV. NUMBER 5 NOVEMBER 13, 2013
R/W REV. NUMBER 7 AUGUST 5, 2014

PREPARED BY _____ DATE _____
CHECKED BY _____ DATE _____
APPROVED BY _____ DATE _____

P108 FRANCES M. PIPER (MARRIED) DB 928 PG 399
P109 WAYNE PARTIN (MARRIED) DB 676 PG 170
P125 DAVID R. CRUCE (SINGLE) DB 880 PG 852
P126 KATHLEEN A. TANNER (MARRIED) DB 877 PG 159
P129 THOMAS A. BELL & DEBRA LOU BELL (WF) DB 791 PG 10
P130 THOMAS CRADDOCK DB 271 PG 70
P131 COUNTY OF BOONE, KENTUCKY DB 943 PG 415
P132 JOHN T. HYLAND & MARY C. HYLAND (WF) DB 900 PG 480
P133 ANTHONY J. FRANZ (UNMARRIED) DB 979 PG 809
P139 ROBERT J. & L. JILL DURHAM DB 419 PG 277
P140 SHELBY J. RIGGS & SANDRA RIGGS (WF) DB 310 PG 208
P141 KENTON COUNTY FISCAL COURT, D.B.A. NORTHERN KENTUCKY DRUG STRIKE FORCE DB 1005 PG 218
P142 JOSEPH L. COLLETT & ELLEN COLLETT (WF) DB 416 PG 197
P143 TIMOTHY P. MAHANEY (MARRIED) DB 960 PG 069
P144 ERIC J. MESSMER TRUSTEE DB 982 PG 315
P145 JOYCE R. JAQUAY (UNMARRIED) DB 696 PG 103
P146 BILL L. FANNIN & GEORGETTE MOOREFIELD (BOTH SINGLE) DB 235 PG 259

P134, P135, P138, P147, P149, P192 & P193 NOT USED

℄ GUNPOWDER RD. STA. 43+09.98
℄ CARSPEN LE STA. 50+00
℄ GUNPOWDER RD. STA. 44+48.93
℄ CHURCHILL DR. STA. 50+00

℄ KY 536 STA. 130+22.44 =
℄ BLACKSMITH DR. STA. 50+00

℄ KY 536 STA. 135+26.66 =
℄ HAVEN HILL DR. STA. 50+00

℄ KY 536 STA. 151+36.97 =
℄ NORTH TIBURON DR. STA. 50+00.88 =
℄ TIBERON DR. STA. 50+00.88

℄ FLORENCE BAPTIST CHURCH RD. STA. 50+00.00=
℄ NORTH TIBURON DR. STA. 44+00.00

END CONSTRUCTION STA. 153+00

END R/W STA. 160+60.33

℄ KY 536 STA. 130+07.28 =
℄ DUNCAN DR. STA. 50+00

℄ TIBURON DR. STA. 56+86=
℄ HIGHLAND DR. STA. 50+00

℄ KY 536 STA. 119+48 =
℄ GUNPOWDER RD. STA. 50+00

P148 KAREN L. FISK (SINGLE) DB 293 PG 8
P150 JONATHAN D. WENNDT DB 896 PG 53
P151 OLIVIA SALCIDO & ESTREBERTO SALCIDO (W&H) DB 878 PG 417
P152 SANITATION DISTRICT NO. 1 DB 1029 PG 771
P153 JOSEPH P. BARVINCAK & BARBARA A. BARVINCAK (WF) DB 701 PG 215
P154 ROBERT E. BROWN & MARGARET E. BROWN (WF) DB 201 PG 664
P155 WESTMARK PROPERTIES, LLC DB 939 PG 973
P156 BRIAN V. PAPPAS & KAREN I. PAPPAS DB 1026 PG 025
P157 FRANK P. LYONS & GENENE J. LYONS DB 310 PG 334
P158 CAROLYN K. WILHAM WALTER L. WILHAM (HUSB.) DB 854 PG 050
P159 LLOYD O. LAUGHLIN & BEVERLY J. LAUGHLIN (WF) DB 387 PG 21
P160 LOWELL D. WOOD & RUTH WOOD (WF) DB 210 PG 115
P161 ROBERT B. BOWLING & JANET E. BOWLING (WF) DB 191 PG 479
P162 SAMUEL C. DINN & JO ANN M. DINN (WF) DB 192 PG 110
P163 ROBERT J. MILLER DB 744 PG 241
P164 GERALD GIBSON & BEVERLY GIBSON (WF) DB 185 PG 635
P165 ANGELA G. SHEPHERD DONNIE R. SHEPHERD (W&H) DB 1006 PG 053
P166 RONALD W. RAISOR & MARY RAISOR (TRUSTEES) DB 947 PG 623
P167 FRED PUCKETT III DB 977 PG 219
P168 JAN M. HASTINGS DB 574 PG 120
P169 SEDGLEY J. BROCKETT (AN UNREMARRIED WIDOW) DB 963 PG 648
P170 RADELL HUNT (MARRIED) DB 885 PG 13
P171 RONALD E. ARENDELL DB 824 PG 518
P172 BONITA MADDOX FAMILY LIVING TRUST DB 1006 PG 243
P173 STEPHEN RAY BURRUS & JUDITH KAY BURRUS (WF) DB 534 PG 34
P174 MARY ANN TWOMBLY-NEAL & JERRY ALLEN NEAL (W&H) DB 766 PG 88
P175 WILGUS RALEIGH & ARMINDA RALEIGH (WF) DB 887 PG 72
P176 ELMER N. ROSE & IDA M. ROSE (WF) DB 199 PG 293
P177 LEWIS LAWSON & LAVERNE LAWSON (WF) DB 214 PG 488
P178 STEPHEN K. LAIR (MARRIED) DB 946 PG 183
P179 DONALD C. NEAL & BETTY NEAL (WF) DB 202 PG 111
P180 JAMES SMITH & JANICE SMITH (WF) DB 308 PG 243
P181 JAMES A. McLAFFERTY & ANITA R. McLAFFERTY (WF) DB 730 PG 16
P182 CAROLE R. DUNN DB 376 PG 79
P183 CHARLES E. BAKER & MARGARET A. REUSCH (BOTH UNMARRIED) DB 581 PG 272
P184 RONALD H. STITH & PATRICIA STITH (WF) DB 217 PG 247
P185 RAYMOND JAMES HULS & CAROL LEE HULS (WF) DB 209 PG 372
P186 FLORENCE BAPTIST CHURCH INC. DB 780 PG 129
P187 AMY LOUISE TEEPEN & LEONARD J. TEEPEN (HUSB) DB 443 PG 307
P188 CHRIS W. STEIN & LORI STEIN (WF) DB 264 PG 136
P189 KYTC HIGHWAY DB 16 PG 1
P190 THOMAS LITZLER & PAT LITZLER (WF) DB 430 PG 246
P191 STEVEN E. STARKE & SANDRA G. STARKE (WF) DB 287 PG 152
P194 JOSEPH M. PARKER & MONA M. PARKER (WF) DB 955 PG 530
P199 FRANCES M. PIPER (MARRIED) DB 928 PG 399

LEGEND
(a) Temp. Esmt
(b) Perm. Drain. Esmt
(c) Prop. R/W
(d) Prop. A.C.
(e) Prop. 20' San. Sewer Esmt.
(f) Perm. Drain and Water Main Esmt.

SCALE: 1"=200'

RIGHT OF WAY STRIP MAP

USER: $$$$USER$$$$
DATE: $$$$DATE$$$$
FILE NAME: $$$$design$file$specification$$$$
E-SHEET NAME:

$TIME$ $DATE$ $FILE$


| COUNTY OF | ITEM NO. | SHEET NO. |
|---|---|---|
| BOONE | 6-158.00 | R89c |

R/W REV. NUMBER 11 MAY 30, 2018


# RIGHT OF WAY PLANS

PREPARED BY ____ DATE
CHECKED BY ____ DATE
APPROVED BY ____ DATE

RETAINING WALL
HORIZ. CURVE DATA
PI STA -0+04.59
Δ= 7°33'10", LT
PC= -2.26.67 = 35.5' Lt. ML Sta. 9+96.20
PT= 2+16.84 = 35.5' Lt. ML Sta. 14+44.39
T= 224.42'
L= 443.51'
R= 3364.5'

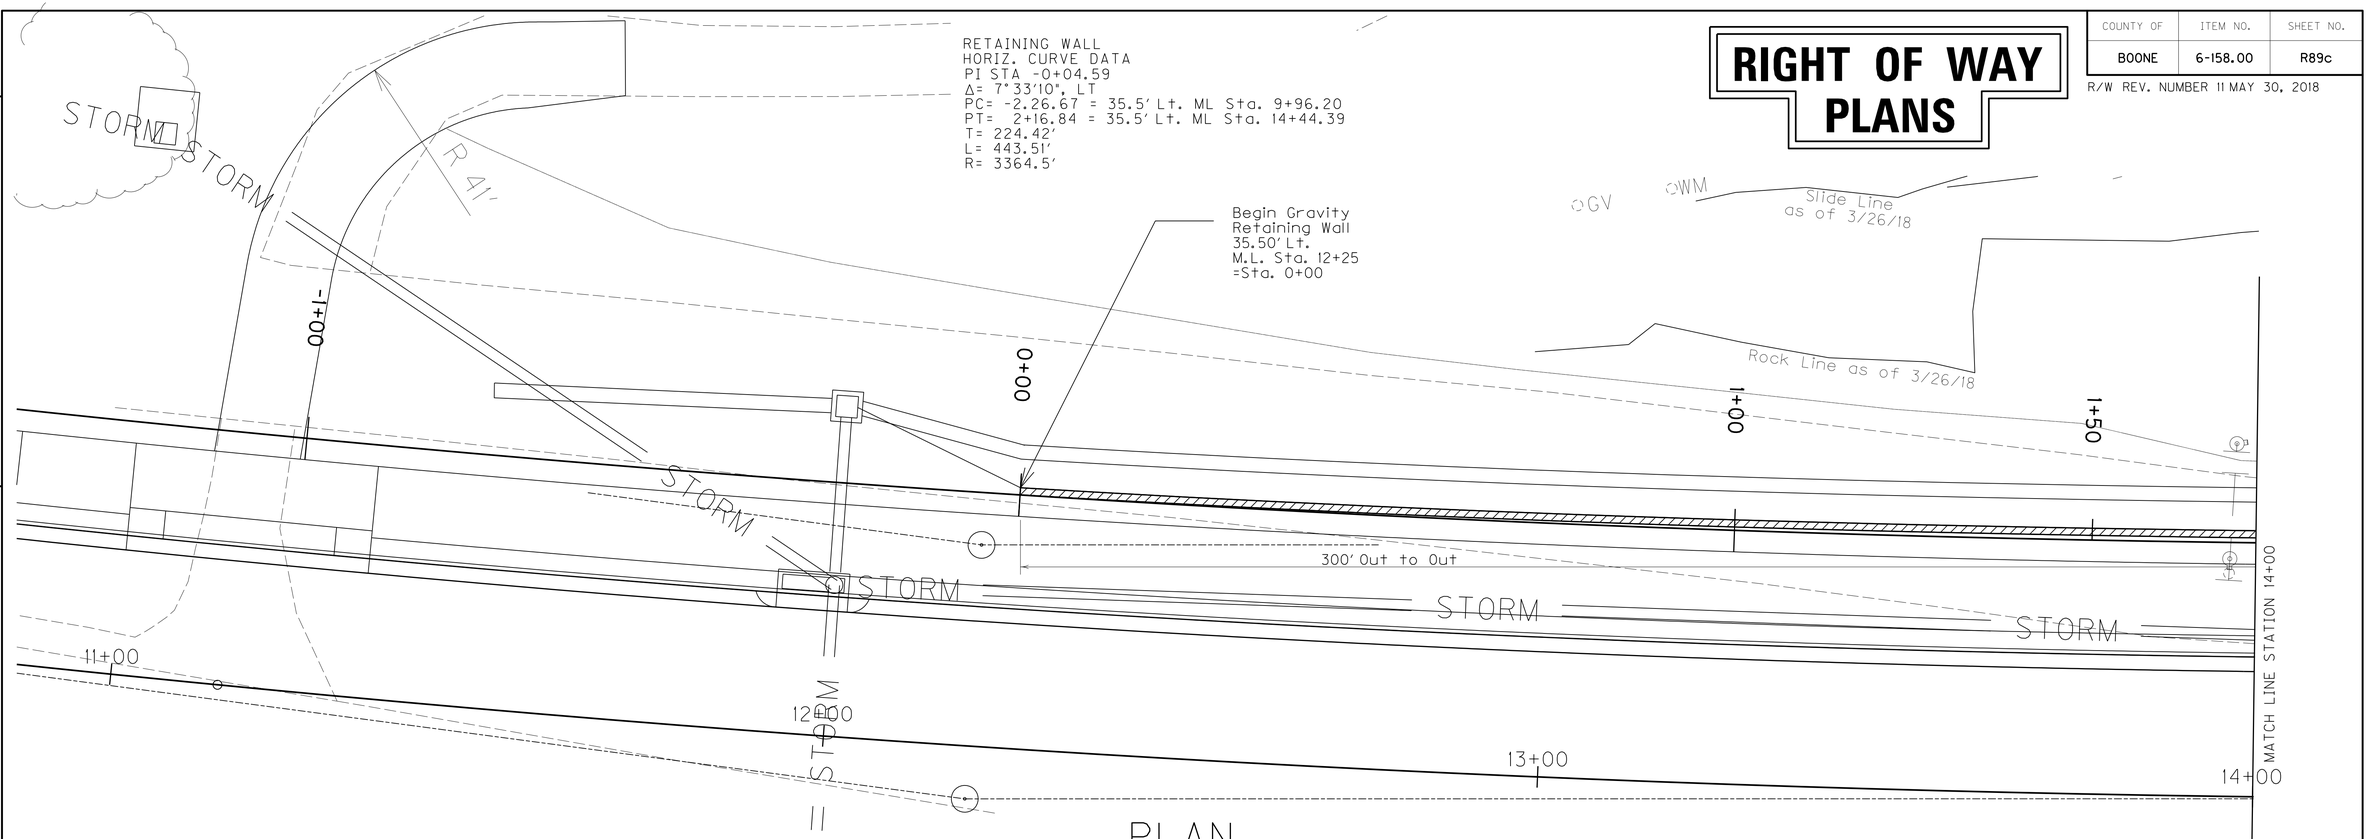



PLAN

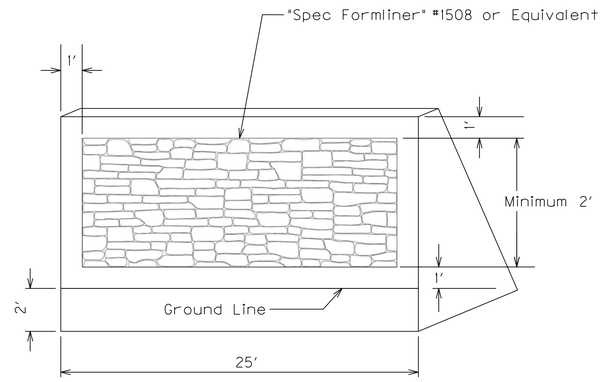


FORMLINER
AND BORDER DETAIL

Typical or as directed by the
Engineer on the Project

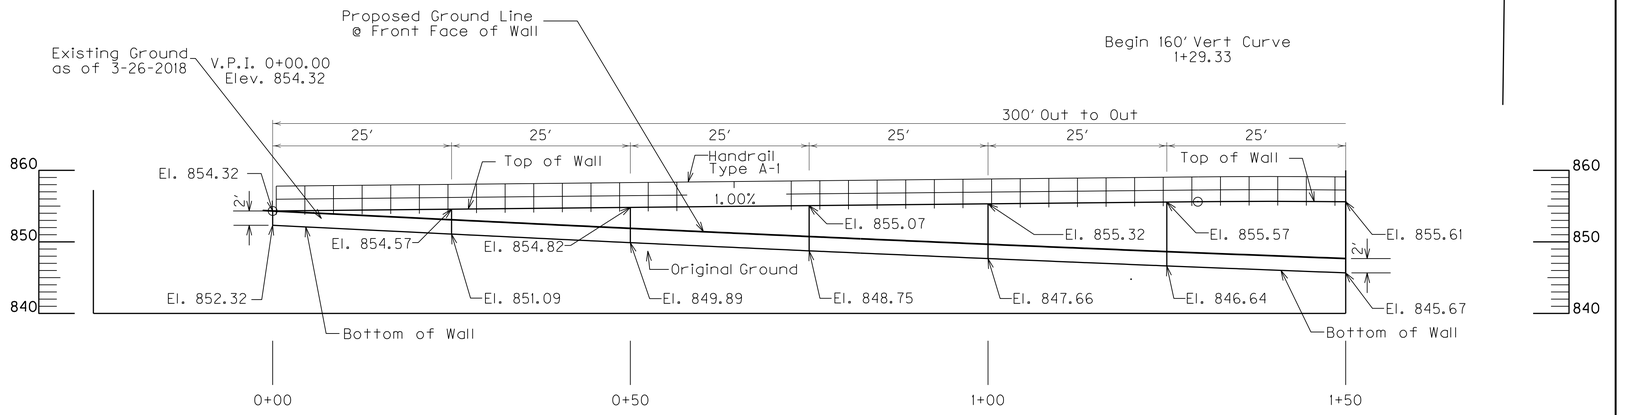


ELEVATION GRAVITY RETAINING WALL

SCALE: 1"=10'

GRAVITY RETAINING WALL DETAILS
SLIDE CORRECTION
STA. 0+00 TO 1+50


USER: $$$$USER$$$$
DATE: $$$$DATE$$$$
FILE NAME: $$$$design$file$specification$$$$
E-SHEET NAME: R0890CDS


| COUNTY OF | ITEM NO. | SHEET NO. |
|---|---|---|
| BOONE | 6-158.00 | R89d |

R/W REV. NUMBER 11 MAY 30, 2018

# RIGHT OF WAY PLANS

PREPARED BY ____ DATE ____
CHECKED BY ____ DATE ____
APPROVED BY ____ DATE ____

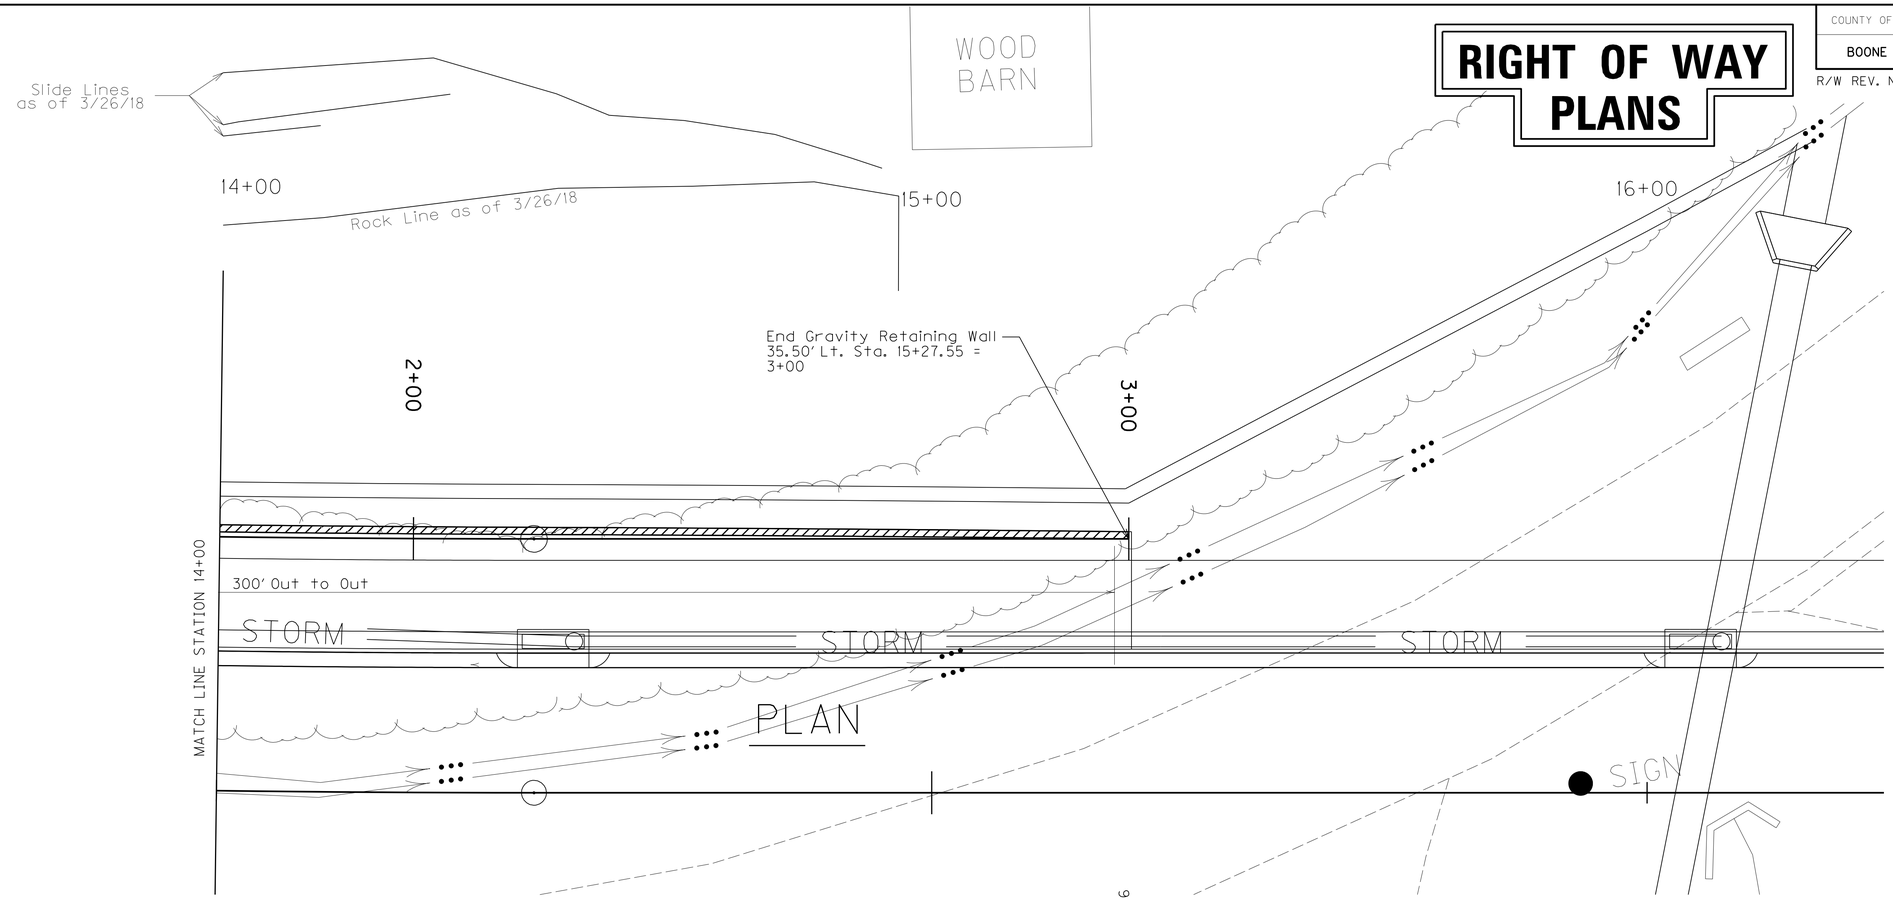

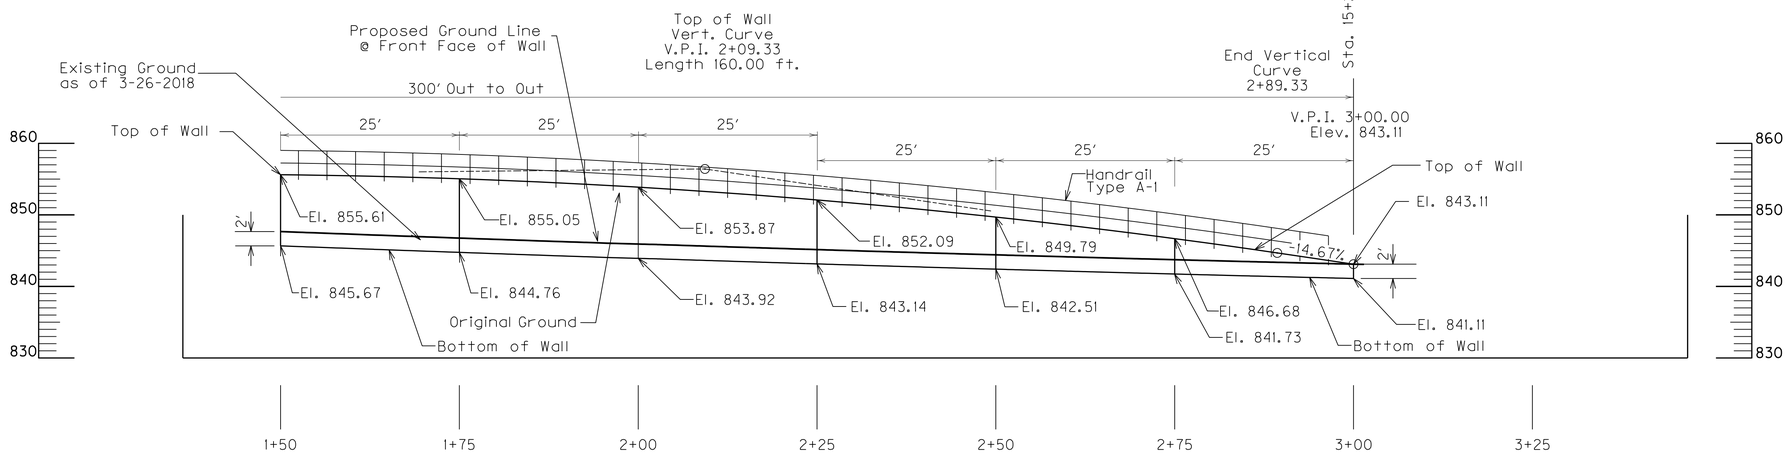
## ELEVATION GRAVITY RETAINING WALL

| PAY ITEMS | |
|---|---|
| Concrete, Class B | 197 Cu. Yd. |
| Structure Excavation | 36 Cu. Yd. |
| Handrail Type A-1 | 296 L.F. |

SCALE: 1"=10'

GRAVITY RETAINING WALL DETAILS
SLIDE CORRECTION
STA. 1+50 TO 3+00

USER: $$$$USER$$$$
DATE: $$$$DATE$$$$
FILE NAME: $$$$design$file$specification$$$$
E-SHEET NAME: R0890DDS

| COUNTY OF | ITEM NO. | SHEET NO. |
|---|---|---|
| BOONE | 6-158.00 | R183 |

# RIGHT OF WAY PLANS

R/W REV. NUMBER 3 AUGUST 14, 2013
R/W REV. NUMBER 5 NOVEMBER 13, 2013
R/W REV. NUMBER 7 AUGUST 5, 2014

PREPARED BY _____ DATE _____
CHECKED BY _____ DATE _____
APPROVED BY _____ DATE _____

## ORIGIN OF LEVELS


Elevations were derived from GPS methods and are adjusted to the NAVD 1988 Datum. Geoid model used was Geoid96. A bench mark, I75 T 112, is a survey disc set on top of a concrete monument at Sta 158+57.07, Left 6154.73', with a vertical control mark at Elev. = 908.85'

## PROJECT COORDINATES

Coordinates for horizontal control were obtained from GPS methods and adjusted to NAD83/93 State Plane Coordinates, Kentucky North.

A project datum factor of 1.000044292 was computed from the central most point to convert the State Plane Coordinates to Project Coordinates. Coordinates shown are on Project Datum and to obtain State Plane Coordinates, divide the Project Coordinates by the project datum factor.

Coordinates are in US survey feet. Coordinates shown are project datum coordinates.

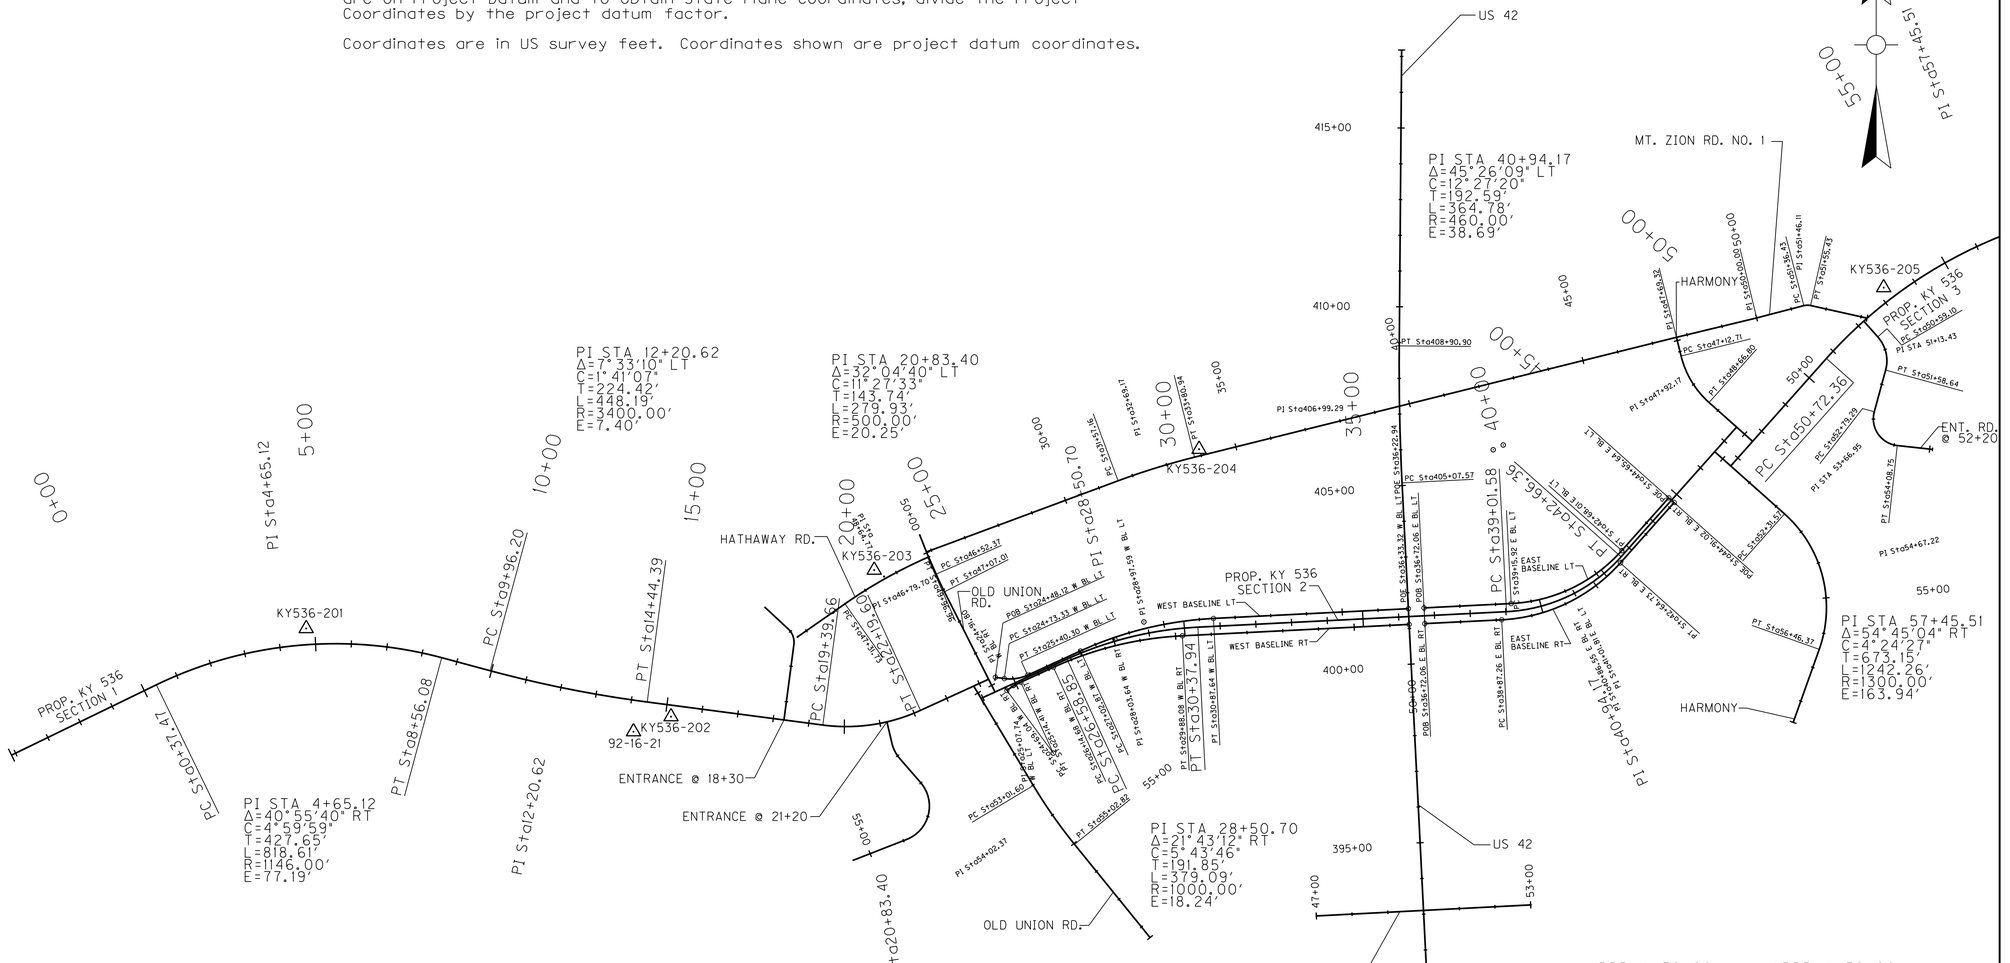


| WEST BASELINE LT | WEST BASELINE LT | WEST BASELINE RT | WEST BASELINE RT | EAST BASELINE LT | EAST BASELINE RT |
|---|---|---|---|---|---|
| PI STA 25+07.74 | PI STA 28+97.59 | PI STA 24+91.80 | PI STA 428+03.64 | PI STA 41+01.81 | PI STA 40+86.55 |
| Δ=32°31'00" LT | Δ=21°43'12" RT | Δ=11°55'25" RT | Δ=21°43'12" RT | Δ=45°26'09" LT | Δ=45°26'09" LT |
| C=48°33'21" | C=5°38'42" | C=26°16'57" | C=5°49'01" | C=12°54'16" | C=12°02'13" |
| T=34.41' | T=194.72' | T=22.77' | T=188.97' | T=185.89' | T=199.29' |
| L=66.97' | L=384.77' | L=45.37' | L=373.40' | L=352.10' | L=377.47' |
| R=118.00' | R=1015.00' | R=218.00' | R=985.00' | R=444.00' | R=476.00' |
| E=4.92' | E=18.51' | E=1.19' | E=17.96' | E37.34' | E=40.04' |

| ENTRANCE @ 18+30 | ENTRANCE @ 21+20 | ENTRANCE @ 21+20 | HATHAWAY RD. | OLD UNION RD. | OLD UNION RD. | U.S. 42 | HARMONY | HARMONY | MT. ZION RD. NO. 1 | MT. ZION RD. NO. 1 |
|---|---|---|---|---|---|---|---|---|---|---|
| PI STA 47+65.13 | PI STA 50+85.77 | PI STA 53+40.96 | PI STA 48+64.77 | PI STA 46+79.70 | PI STA 54+02.37 | PI STA 406+99.29 | PI STA 47+92.17 | PI STA 54+67.22 | PI STA 32+69.17 | PI STA 51+46.11 |
| Δ=54°32'38" RT | Δ=27°42'05" LT | Δ=109°35'13" RT | Δ=11°15'24" RT | Δ=3°07'51" LT | Δ=8°02'54" LT | Δ=3°20'50" RT | Δ=34°29'09" LT | Δ=67°54'13" RT | Δ=06°24'40" RT | Δ=27°12'54" RT |
| C=114°35'30" | C=57°17'45" | C=57°17'45" | C=4°14'39" | C=5°43'46" | C=3°59'59" | C=0°52'23" | C=22°22'52" | C=16°22'13" | C=02°51'53" | C=143°14'22" |
| T=25.78' | T=24.66' | T=141.73' | T=133.04' | T=27.33' | T=100.78' | T=191.72' | T=79.46' | T=235.65' | T=112.01' | T=9.68' |
| L=47.60' | L=48.35' | L=191.27' | L=265.23' | L=54.64' | L=201.22' | L=383.32' | L=154.08' | L=414.80' | L=223.79' | L=19.00' |
| R=50.00' | R=100.00' | R=100.00' | R=1350.00' | R=1000.00' | R=1432.50' | R=6561.67' | R=256.00' | R=350.00' | R=2000.00' | R=40.00' |
| E=6.25' | E=2.99' | E=73.45' | E=6.54' | E=0.37' | E=3.54' | E=2.80' | E=12.05' | E=71.94' | E=3.13' | E=1.16' |
| | | | | | | | | | 96-6-4 | |

SCALE: 1"=200

COORDINATE CONTROL PLAN SHEET #1

USER: $$$$USER$$$$
DATE: $$$$DATE$$$$
FILE NAME: $$$$design$file$specification$$$$
E-SHEET NAME:


$TIME$ $DATE$ $FILE$

# RIGHT OF WAY PLANS

| COUNTY OF | ITEM NO. | SHEET NO. |
|---|---|---|
| BOONE | 6-158.00 | R184 |

R/W REV. NUMBER 3 AUGUST 14, 2013
R/W REV. NUMBER 5 NOVEMBER 13, 2013
R/W REV. NUMBER 8 JANUARY 26, 2015

PREPARED BY _____ DATE _____
CHECKED BY _____ DATE _____
APPROVED BY _____ DATE _____

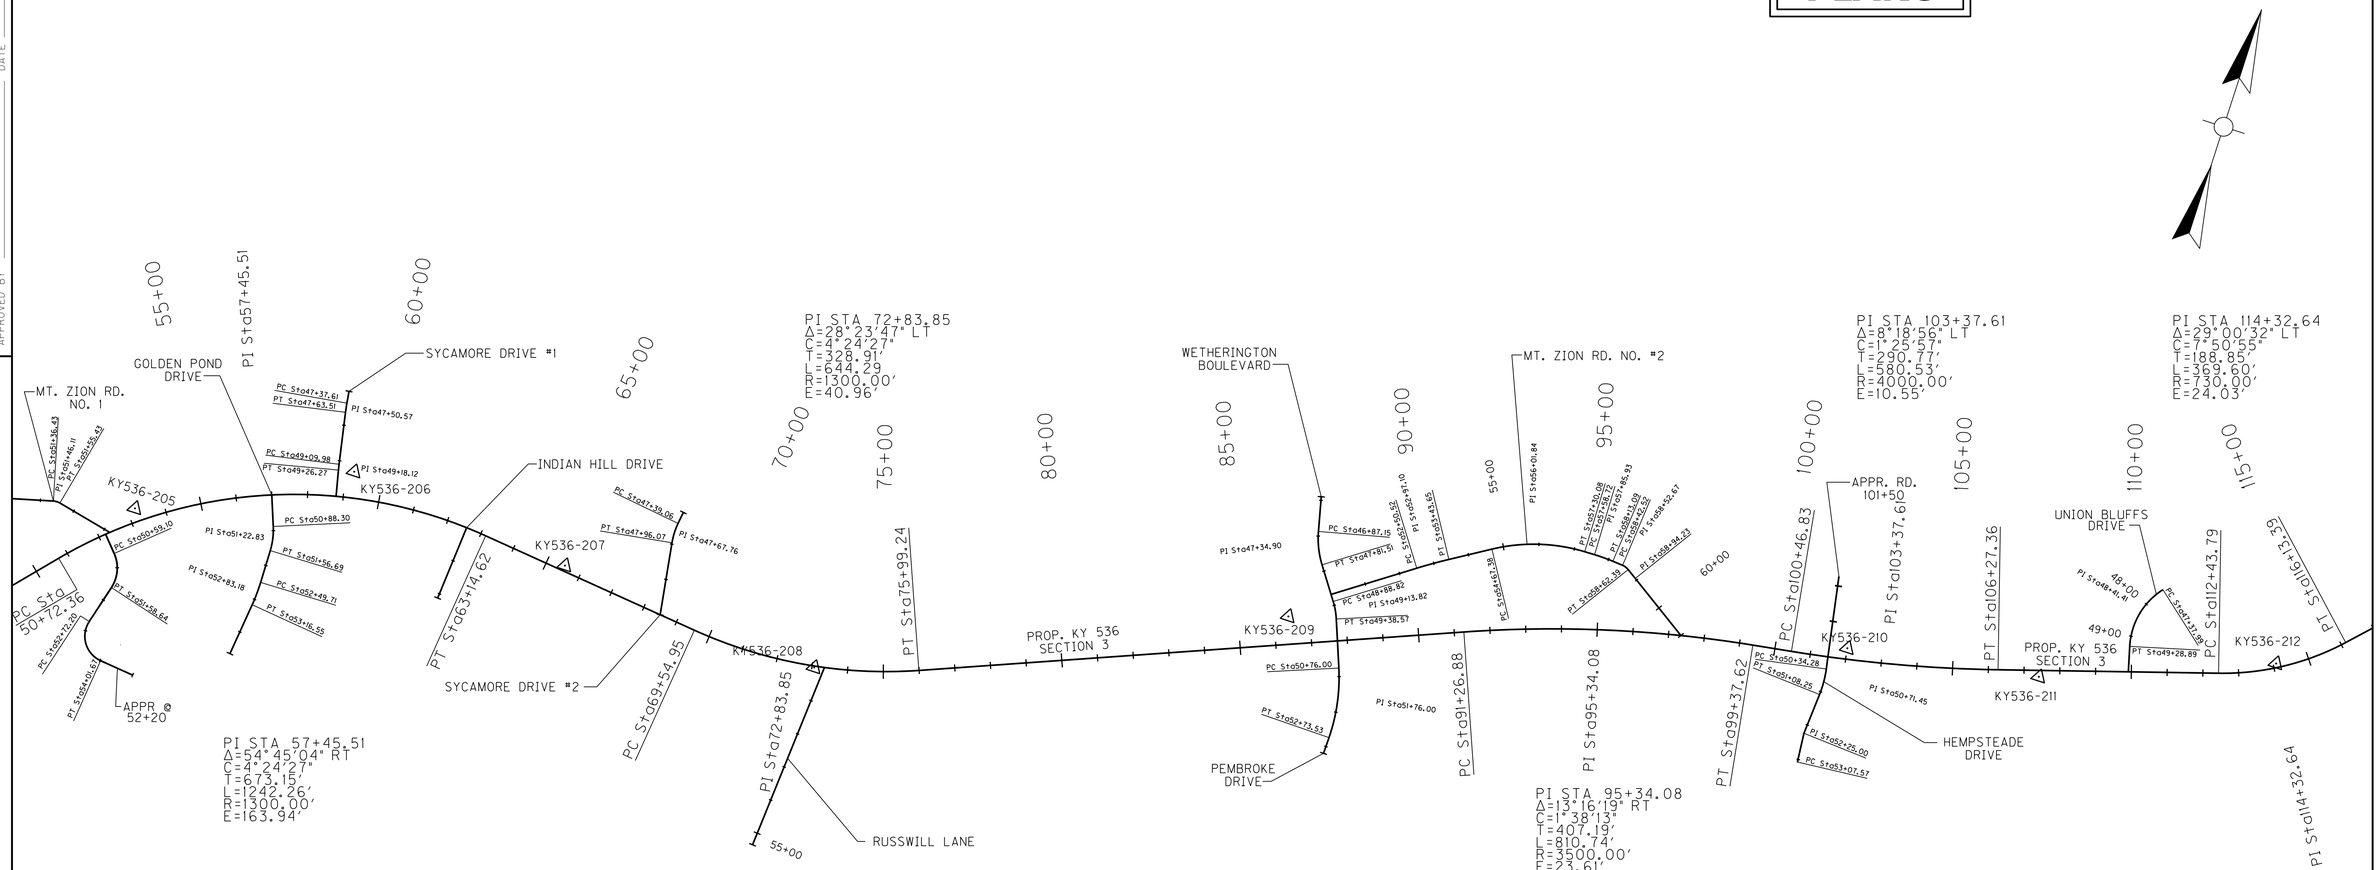


| GOLDEN POND DRIVE | SYCAMORE DRIVE 1 | SYCAMORE DRIVE 2 | WETHERINGTON BLVD | MT. ZION RD. #2 | MT. ZION RD. #2 CONT. | PEMBROKE DRIVE | HEMPSTEADE DRIVE | UNION BLUFFS DRIVE |
|---|---|---|---|---|---|---|---|---|
| PI STA 51+22.83<br>Δ=19°35'27" RT<br>C=28°38'52"<br>T=34.53'<br>L=68.38'<br>R=200.00'<br>E=2.96' | PI STA 47+50.57<br>Δ=2°58'07" LT<br>C=11°27'33"<br>T=12.96'<br>L=25.90'<br>R=500.00'<br>E=0.17' | PI STA 47+67.76<br>Δ=16°19'53" LT<br>C=28°38'52"<br>T=28.70'<br>L=57.01'<br>R=200.00'<br>E=2.05' | PI STA 47+34.90<br>Δ=21°37'29" LT<br>C=22°55'06"<br>T=47.75'<br>L=94.36'<br>R=250.00'<br>E=4.52' | PI STA 52+97.10<br>Δ=3°33'26" RT<br>C=3°49'11"<br>T=46.58'<br>L=93.13'<br>R=1500.00'<br>E=0.72' | PI STA 57+85.93<br>Δ=6°13'50" RT<br>C=11°27'33"<br>T=27.21'<br>L=54.37'<br>R=500.00'<br>E=0.74' | PI STA 51+76.00<br>Δ=22°01'46" RT<br>C=11°09'09"<br>T=100.00'<br>L=197.53'<br>R=513.75'<br>E=9.64' | PI STA 50+71.45<br>Δ=14°07'37" RT<br>C=19°05'55"<br>T=37.17'<br>L=73.97'<br>R=300.00'<br>E=2.29' | PI STA 48+41.41<br>Δ=54°41'16" RT<br>C=28°38'52"<br>T=103.42'<br>L=190.90'<br>R=200.00'<br>E=25.16' |
| PI STA 52+83.18<br>Δ=7°39'34" RT<br>C=11°27'33"<br>T=33.47'<br>L=66.84'<br>R=500.00'<br>E=1.12' | PI STA 49+18.12<br>Δ=1°52'01" LT<br>C=11°27'33"<br>T=8.15'<br>L=16.29'<br>R=500.00'<br>E=0.07' | | PI STA 49+13.82<br>Δ=13°57'29" RT<br>C=28°03'18"<br>T=25.00'<br>L=49.75'<br>R=204.23'<br>E=1.52' | PI STA 56+01.84<br>Δ=30°06'10" RT<br>C=11°27'33"<br>T=134.46'<br>L=262.70'<br>R=500.00'<br>E=17.76' | PI STA 58+52.67<br>Δ=28°27'45" RT<br>C=143°14'22"<br>T=10.14'<br>L=19.87'<br>R=40.00'<br>E=1.27'<br><br>PI STA 58+94.23 | | PI STA 52+25.00 | |

SCALE: 1"=200

COORDINATE CONTROL PLAN SHEET #2

USER: $$$$USER$$$$
DATE: $$$$DATE$$$$
FILE NAME: $$$$design$file$specification$$$$
E-SHEET NAME:


$TIME$ $FILE$

# RIGHT OF WAY PLANS

| COUNTY OF | ITEM NO. | SHEET NO. |
|---|---|---|
| BOONE | 6-158.00 | R185 |

R/W REV. NUMBER 2 APRIL 22, 2013
R/W REV. NUMBER 5 NOVEMBER 13, 2013

PREPARED BY _____ DATE _____
CHECKED BY _____ DATE _____
APPROVED BY _____ DATE _____

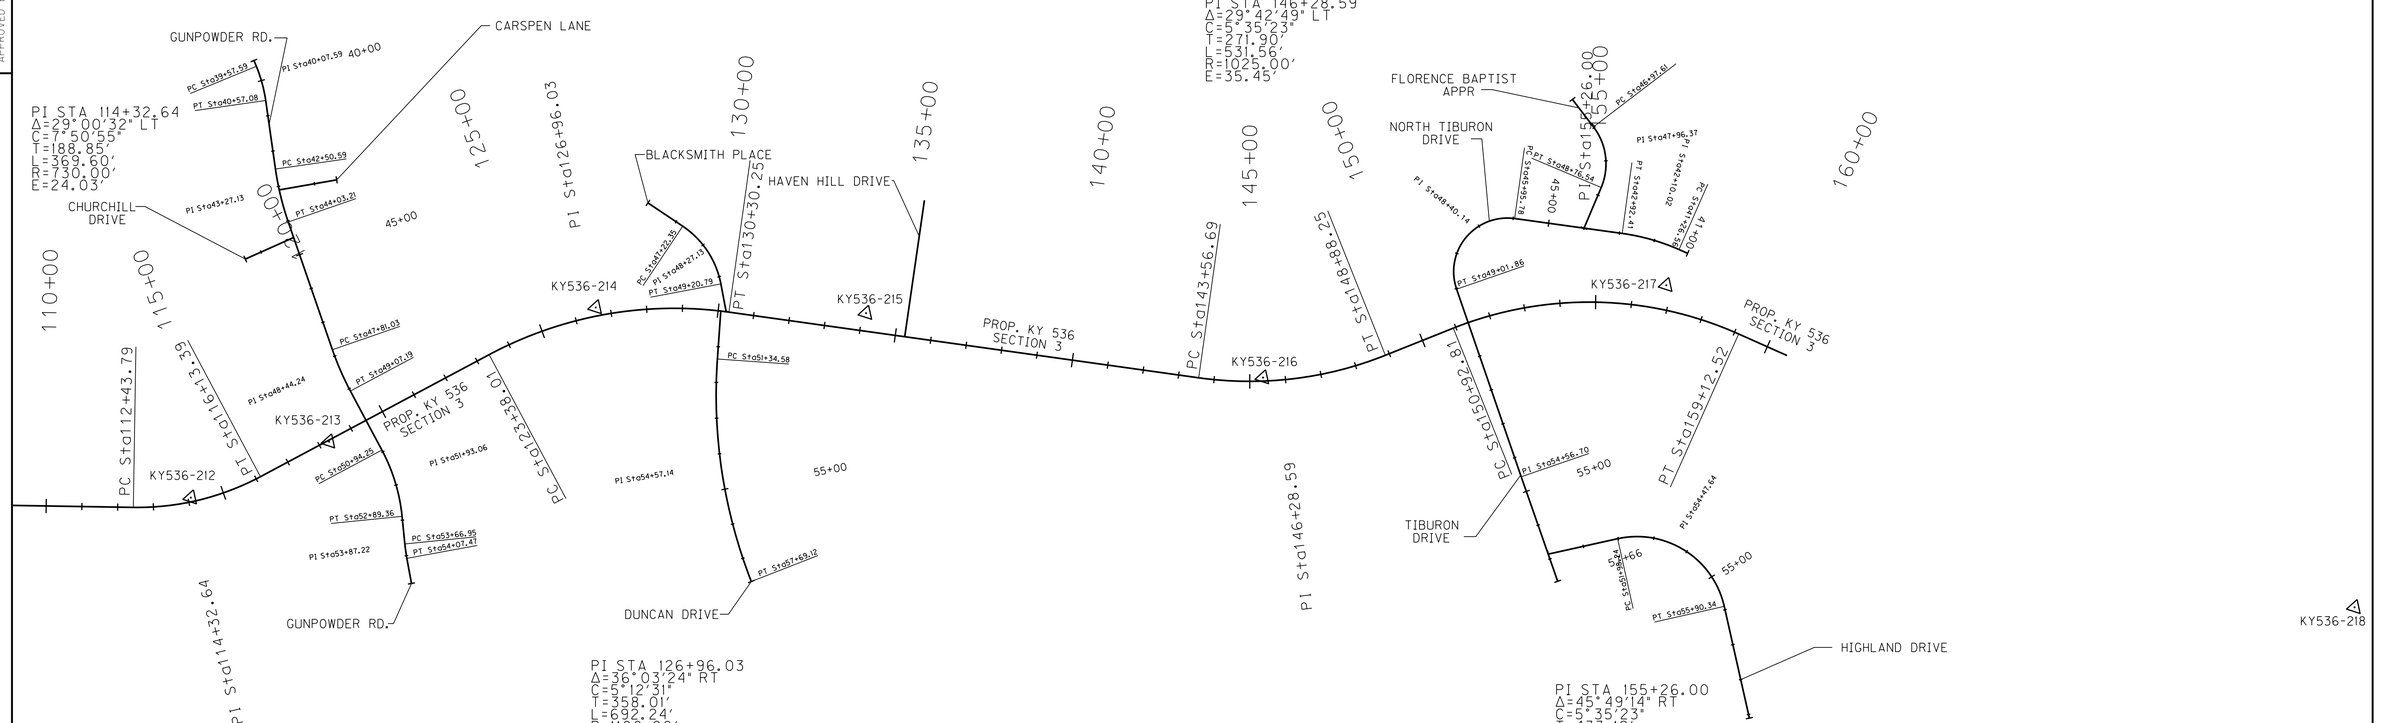


GUNPOWDER RD.
PI STA 40+07.59
Δ=14°15'05" RT
C=1°19'26"
T=50.01'
L=99.49'
R=400.00'
E=3.11'

PI STA 43+27.13
Δ=10°55'49" LT
C=7°09'43"
T=76.54'
L=152.62'
R=800.00'
E=3.65

PI STA 48+44.24
Δ=9°02'07" LT
C=7°09'43"
T=63.21'
L=126.16'
R=800.00'
E=2.49'

GUNPOWDER RD. CONT.

PI STA 51+93.06
Δ=22°21'28" RT
C=11°27'33"
T=98.81'
L=195.11'
R=500.00'
E=9.67'

PI STA 53+87.22
Δ=4°38'35" LT
C=11°27'33"
T=20.27'
L=40.52'
R=500.00'
E=0.41'

BLACKSMITH PLACE

PI STA 48+27.13
Δ=45°28'48" RT
C=22°55'06"
T=104.78'
L=198.44'
R=250.00'
E=21.07'

DUNCAN DRIVE

PI STA 54+57.14
Δ=25°22'46" LT
C=3°59'59"
T=322.56'
L=634.53'
R=1432.50'
E=35.87'

NORTH TIBURON DRIVE

PI STA 42+10.02
Δ=15°50'14" LT
C=9°32'57"
T=83.46'
L=165.85'
R=600.00'
E=5.78'

PI STA 48+40.14
Δ=116°54'49" LT
C=38°11'50"
T=244.36'
L=306.08'
R=150.00'
E=136.73'

HIGHLAND DRIVE

PI STA 54+47.64
Δ=89°51'44" RT
C=22°55'06"
T=249.40'
L=392.10'
R=250.00'
E=103.13'

FLORENCE BAPTIST APPR

PI STA 47+96.37
Δ=60°18'15" RT
C=33°42'12"
T=98.75'
L=178.93'
R=170.00'
E=26.60'

SCALE: 1"=200

COORDINATE CONTROL PLAN SHEET #3

USER: $$$$USER$$$$
DATE: $$$$DATE$$$$
FILE NAME: $$$$design$file$specification$$$$
E-SHEET NAME:

$TIME$ $FILE$

| COUNTY OF | ITEM NO. | SHEET NO. |
|---|---|---|
| BOONE | 6-158.00 | R186 |

**RIGHT OF WAY PLANS**

PREPARED BY ____ DATE ____
CHECKED BY ____ DATE ____
APPROVED BY ____ DATE ____

# HORIZONTAL CONTROL DATA

## COORDINATE CONTROL POINTS

| POINT | DESCRIPTION | Project Coordinates | | | STATION and OFFSET |
|---|---|---|---|---|---|
| | | NORTH (Y) | EAST (X) | ELEV. (Z) | |
| KY536-200 | CONC. MON. W/ ALUM. DISC | 526104.99 | 1514978.07 | 858.53 | |
| KY536-201 | CONC. MON. W/ ALUM. DISC | 526597.15 | 1516170.14 | 882.90 | 4+76.40, 43.06 Left |
| KY536-202 | REBAR W/ ALUM. DISC | 526350.60 | 1517190.16 | 839.67 | 15+15.80, 34.19 Right |
| KY536-203 | CONC. MON. W/ ALUM. DISC | 526760.47 | 1517758.33 | 825.45 | 22+60.93, 434.74 Left |
| KY536-204 | CONC. MON. W/ ALUM. DISC | 527098.49 | 1518666.57 | 870.79 | 30+69.47, 494.67 Left |
| KY536-205 | REBAR W/ ALUM. DISC | 527550.41 | 1520580.63 | 911.12 | 53+19.94, 35.20 Left |
| KY536-206 | CONC. MON. W/ ALUM. DISC | 527836.63 | 1521132.37 | 882.19 | 59+21.29, 71.72 Left |
| KY536-207 | CONC. MON. W/ ALUM. DISC | 527768.02 | 1521773.73 | 915.87 | 65+50.92, 13.22 Left |
| KY536-208 | CONC. MON. W/ ALUM. DISC | 527711.33 | 1522524.37 | 922.05 | 73+05.79, 6.12 Right |
| KY536-209 | CONC. MON. W/ ALUM. DISC | 528254.80 | 1523741.95 | 896.84 | 86+39.36, 76.00 Left |
| KY536-210 | CONC. MON. W/ ALUM. DISC | 528650.99 | 1525256.57 | 896.29 | 102+00.39, 28.56 Left |
| KY536-211 | REBAR W/ ALUM. DISC | 528739.84 | 1525790.43 | 870.75 | 107+40.77, 19.82 Right |
| KY536-212 | REBAR W/ ALUM. DISC | 528979.01 | 1526410.18 | 843.60 | 114+06.87, 9.78 Left |
| KY536-213 | REBAR W/ ALUM. DISC | 529246.70 | 1526729.75 | 820.76 | 118+26.91, 5.49 Right |
| KY536-214 | CONC. MON. W/ ALUM. DISC | 529833.16 | 1527323.74 | 834.58 | 126+59.61, 22.09 Left |
| KY536-215 | CONC. MON. W/ ALUM. DISC | 530050.53 | 1528047.75 | 854.67 | 134+09.92, 48.04 Left |
| KY536-216 | CONC. MON. W/ ALUM. DISC | 530220.52 | 1529159.30 | 864.36 | 145+36.44, 8.02 Left |
| KY536-217 | CONC. MON. W/ ALUM. DISC | 530812.97 | 1530152.61 | 882.55 | 156+91.46, 48.80 Left |
| KY536-218 | CONC. MON. W/ ALUM. DISC | 530547.88 | 1532260.71 | 935.90 | |
| 92-16-21 | CONC. MON. W/ ALUM. DISC | 526308.60 | 1517085.29 | 852.16 | 14+17.97, 89.61 Right |
| 96-6-4 | CONC. MON. W/ ALUM. DISC | 524924.33 | 1519190.77 | 838.79 | 34+80.39, 1703.14 Right |
| I75 T 112 | CONC. MON. W/ ALUM. DISC | 536925.56 | 1530455.71 | 908.85 | 158+57.07, 6154.73' Left |
| | | | | | |
| | | | | | |

NOTE:
THE CONTRACTOR IS RESPONSIBLE FOR RUNNING A TRAVERSE TO VERIFY THAT CONTROL POINTS HAVE NOT BEEN REPOSITIONED BY VANDALS.

SCALE: 1"=1'

COORDINATE CONTROL SHEET #1

USER: $$$$USER$$$$
DATE: $$$$DATE$$$$
FILE NAME: $$$$design$file$specification$$$$
E-SHEET NAME:

$TIME$ $FILE$

| COUNTY OF | ITEM NO. | SHEET NO. |
|---|---|---|
| BOONE | 6-158.00 | R187 |

# RIGHT OF WAY PLANS

PREPARED BY DATE
CHECKED BY DATE
APPROVED BY DATE

## KY 536 SECTION 1

| DESC. | STATION | Project Coordinates | |
|---|---|---|---|
| | | EAST (X) | NORTH (Y) |
| P.C. | 0+37.47 | 1515751.28 | 526439.66 |
| P.I. | 4+65.12 | 1516136.01 | 526626.37 |
| P.O.C. | 7+00.00 | 1516395.99 | 526545.53 |
| P.T. | 8+56.08 | 1516549.01 | 526515.40 |
| P.C. | 9+96.20 | 1516684.34 | 526479.04 |
| P.I. | 12+20.62 | 1516901.07 | 526420.81 |
| P.T. | 14+44.39 | 1517123.58 | 526391.57 |
| P.C. | 19+39.66 | 1517614.62 | 526327.03 |
| P.I. | 20+83.40 | 1517757.14 | 526308.30 |
| P.T. | 22+19.60 | 1517887.84 | 526368.12 |
| P.O.E. | 24+28.92 | 1518078.18 | 526455.22 |

## KY 536 SECTION 2

| DESC. | STATION | Project Coordinates | |
|---|---|---|---|
| | | EAST (X) | NORTH (Y) |
| P.O.B. | 23+94.65 | 1518057.03 | 526401.55 |
| P.C. | 26+58.85 | 1518297.27 | 526511.50 |
| P.I. | 28+50.70 | 1518471.71 | 526591.33 |
| P.T. | 30+37.94 | 1518663.32 | 526600.94 |
| P.C. | 39+01.58 | 1519525.87 | 526644.19 |
| P.I. | 40+94.17 | 1519718.22 | 526653.84 |
| P.T. | 42+66.36 | 1519846.33 | 526797.65 |
| P.O.E. | 47+52.19 | 1520169.47 | 527160.43 |

## KY 536 SECTION 3

| DESC. | STATION | Project Coordinates | |
|---|---|---|---|
| | | EAST (X) | NORTH (Y) |
| P.O.B. | 46+70.00 | 1520152.93 | 527051.62 |
| P.C. | 50+72.36 | 1520420.56 | 527352.07 |
| P.I. | 57+45.51 | 1520868.30 | 527854.72 |
| P.T | 63+14.62 | 1521.537.20 | 527779.17 |

## KY 536 SECTION 3 cont.

| DESC. | STATION | Project Coordinates | |
|---|---|---|---|
| | | EAST (X) | NORTH (Y) |
| P.C. | 69+54.95 | 1522173.48 | 527707.30 |
| P.I. | 72+83.85 | 1522500.31 | 527670.38 |
| P.T. | 75+99.24 | 1522805.37 | 527793.34 |
| P.C. | 91+26.88 | 1524222.25 | 528364.41 |
| P.I. | 95+34.08 | 1524599.92 | 528516.63 |
| P.T. | 99+37.62 | 1525002.45 | 528578.08 |
| P.C. | 100+46.83 | 1525110.41 | 528594.57 |
| P.I. | 103+37.61 | 1525397.86 | 528638.45 |
| P.T. | 106+27.36 | 1525675.93 | 528723.44 |
| P.C. | 112+43.78 | 1526265.44 | 528903.62 |
| P.I. | 114+32.64 | 1526446.04 | 528958.82 |
| P.T. | 116+13.38 | 1526577.22 | 529094.68 |
| P.C. | 123+38.01 | 1527080.55 | 529615.97 |
| P.I. | 126+96.03 | 1527329.22 | 529873.52 |
| P.T. | 130+30.25 | 1527681.85 | 529935.37 |
| P.C. | 143+56.69 | 1528988.35 | 530164.51 |
| P.I. | 146+28.59 | 1529256.16 | 530211.48 |
| P.T. | 148+88.25 | 1529465.48 | 530385.02 |
| P.C. | 150+92.81 | 1529622.96 | 530515.58 |
| P.O.C. | 153+00.00 | 1529794.70 | 530630.85 |
| P.I. | 155+26.00 | 1529956.44 | 530792.06 |
| P.T. | 159+12.52 | 1530387.13 | 530745.58 |
| P.O.E. | 160+64.06 | 1530537.80 | 530729.32 |

## WEST BASELINE LT.

| DESC. | STATION | Project Coordinates | |
|---|---|---|---|
| | | EAST (X) | NORTH (Y) |
| P.O.B. | 24+48.12 | 1518097.04 | 526460.61 |
| P.C. | 24+73.33 | 1518122.01 | 526457.14 |
| P.I. | 25+07.74 | 1518156.09 | 526452.39 |
| P.T. | 25+40.30 | 1518187.39 | 526466.71 |
| P.C. | 27+02.87 | 1518335.21 | 526534.36 |
| P.I. | 28+97.59 | 1518512.28 | 526615.39 |
| P.T. | 30+87.64 | 1518706.76 | 526625.15 |
| P.O.E. | 36+33.32 | 1519251.75 | 526652.48 |

## WEST BASELINE RT.

| DESC. | STATION | Project Coordinates | |
|---|---|---|---|
| | | EAST (X) | NORTH (Y) |
| P.C. | 24+69.04 | 1518129.15 | 526423.89 |
| P.I. | 24+91.80 | 1518147.45 | 526437.43 |
| P.T. | 25+14.41 | 1518168.15 | 526446.91 |
| P.C. | 26+14.68 | 1518259.32 | 526488.63 |
| P.I. | 28+03.64 | 1518431.15 | 526567.27 |
| P.T. | 29+88.08 | 1518619.88 | 526576.73 |
| P.O.E. | 36+22.94 | 1519253.95 | 526608.53 |

## EAST BASELINE LT.

| DESC. | STATION | Project Coordinates | |
|---|---|---|---|
| | | EAST (X) | NORTH (Y) |
| P.O.B. | 36+72.06 | 1519295.54 | 526654.67 |
| P.C. | 39+15.92 | 1519539.09 | 526666.88 |
| P.I. | 41+01.81 | 1519724.75 | 526676.19 |
| P.T. | 42+68.01 | 1519848.39 | 526815.00 |
| P.O.E. | 44+65.64 | 1519979.85 | 526962.58 |

## EAST BASELINE RT.

| DESC. | STATION | Project Coordinates | |
|---|---|---|---|
| | | EAST (X) | NORTH (Y) |
| P.O.B. | 36+72.06 | 1519297.74 | 526610.73 |
| P.C. | 38+87.26 | 1519512.67 | 526621.50 |
| P.I. | 40+86.55 | 1519711.71 | 526631.48 |
| P.T. | 42+64.73 | 1519844.26 | 526780.30 |
| P.O.E. | 44+91.02 | 1519994.78 | 526949.27 |

SCALE: 1"= 1'

COORDINATE CONTROL SHEET # 2

USER: $$$$USER$$$$
DATE: $$$$DATE$$$$
FILE NAME: $$$$design$file$specification$$$$
E-SHEET NAME:

$TIME$ $FILE$

| COUNTY OF | ITEM NO. | SHEET NO. |
|---|---|---|
| BOONE | 6-158.00 | R188 |

R/W REV. NUMBER 7 AUGUST 5, 2014

# RIGHT OF WAY PLANS

PREPARED BY DATE
CHECKED BY DATE
APPROVED BY DATE

## ENTRANCE @ 18+30, LT.

| DESC. | STATION | Project Coordinates | |
|---|---|---|---|
| | | EAST (X) | NORTH (Y) |
| P.O.B. | 46+48.49 | 1517451.63 | 526657.58 |
| P.C. | 47+39.35 | 1517518.15 | 526595.67 |
| P.I. | 47+65.13 | 1517537.01 | 526578.11 |
| P.T. | 47+86.95 | 1517533.66 | 526552.56 |
| P.O.E. | 50+00.00 | 1517505.89 | 526341.32 |

## ENTRANCE @ 21+20, RT.

| DESC. | STATION | Project Coordinates | |
|---|---|---|---|
| | | EAST (X) | NORTH (Y) |
| P.O.B. | 50+00.00 | 1517793.76 | 526335.94 |
| P.C. | 50+61.11 | 1517807.69 | 526276.43 |
| P.I. | 50+85.77 | 1517813.32 | 526252.43 |
| P.T. | 51+09.46 | 1517829.45 | 526233.78 |
| P.C. | 51+99.23 | 1517888.21 | 526165.91 |
| P.I. | 53+40.96 | 1517980.96 | 526058.75 |
| P.T. | 53+90.50 | 1517848.91 | 526007.29 |
| P.O.E. | 55+52.54 | 1517697.93 | 525948.44 |

## HATHAWAY RD.

| DESC. | STATION | Project Coordinates | |
|---|---|---|---|
| | | EAST (X) | NORTH (Y) |
| P.O.B. | 45+70.18 | 1517544.21 | 526573.77 |
| P.C. | 47+31.73 | 1517676.66 | 526666.25 |
| P.I. | 48+64.77 | 1517785.75 | 526742.42 |
| P.T. | 49+96.96 | 1517907.60 | 526795.83 |
| P.O.E. | 50+00.00 | 1517910.38 | 526797.05 |

## OLD UNION RD.

| DESC. | STATION | Project Coordinates | |
|---|---|---|---|
| | | EAST (X) | NORTH (Y) |
| P.O.B. | 45+31.55 | 1517884.78 | 526860.53 |
| P.I. | 45+87.25 | 1517905.26 | 526808.73 |
| P.C. | 46+52.37 | 1517931.40 | 526749.09 |
| P.I. | 46+79.70 | 1517942.37 | 526724.06 |
| P.T. | 47+07.01 | 1517954.70 | 526699.67 |
| P.O.E. | 50+20.90 | 1518096.23 | 526419.49 |

## OLD UNION RD.

| DESC. | STATION | Project Coordinates | |
|---|---|---|---|
| | | EAST (X) | NORTH (Y) |
| P.O.B. | 49+77.48 | 1518036.31 | 526436.06 |
| P.C. | 53+01.60 | 1518203.13 | 526158.17 |
| P.I. | 54+02.37 | 1518254.99 | 526071.77 |
| P.T. | 55+02.82 | 1518318.45 | 525993.47 |
| P.O.C. | 53+40.40 | 1518223.54 | 526125.18 |
| P.O.E. | 58+38.30 | 1518529.68 | 525732.85 |

## US 42

| DESC. | STATION | Project Coordinates | |
|---|---|---|---|
| | | EAST (X) | NORTH (Y) |
| P.O.B. | 390+00.00 | 1519294.36 | 525802.75 |
| P.O.T. | 391+65.00 | 1519301.34 | 525663.42 |
| P.C. | 405+07.57 | 1519234.10 | 527004.31 |
| P.I. | 406+99.29 | 1519224.50 | 527195.78 |
| P.T. | 408+90.90 | 1519226.10 | 527387.49 |
| P.O.T. | 410+87.00 | 1519227.73 | 527583.59 |
| P.O.E. | 417+18.16 | 1519232.98 | 528214.73 |

## HARMONY

| DESC. | STATION | Project Coordinates | |
|---|---|---|---|
| | | EAST (X) | NORTH (Y) |
| P.O.B. | 46+58.75 | 1520001.21 | 527411.47 |
| P.C. | 47+12.71 | 1520014.10 | 527359.07 |
| P.I. | 47+92.17 | 1520033.08 | 527281.92 |
| P.T. | 48+66.80 | 1520092.41 | 527229.07 |
| P.O.E. | 50+30.02 | 1520214.29 | 527120.50 |

## HARMONY

| DESC. | STATION | Project Coordinates | |
|---|---|---|---|
| | | EAST (X) | NORTH (Y) |
| P.O.B. | 49+70.00 | 1520108.12 | 527091.54 |
| P.C. | 52+31.57 | 1520303.44 | 526917.56 |
| P.I. | 54+67.22 | 1520479.40 | 526760.82 |
| P.T. | 56+46.37 | 1520400.36 | 526538.82 |
| P.O.T. | 53+88.40 | 1520393.68 | 526790.91 |
| P.O.E. | 58+63.09 | 1520327.68 | 526334.66 |

## MT ZION RD. NO. 1

| DESC. | STATION | Project Coordinates | |
|---|---|---|---|
| | | EAST (X) | NORTH (Y) |
| P.O.B. | 25+85.38 | 1517904.23 | 526811.08 |
| P.C. | 31+57.16 | 1518440.21 | 527010.22 |
| P.I. | 32+69.17 | 1518545.21 | 527049.23 |
| P.T. | 33+80.94 | 1518653.90 | 527076.27 |
| P.I. | 47+69.32 | 1520001.21 | 527411.47 |
| P.I. | 50+00.00 | 1520225.47 | 527465.50 |
| P.C. | 51+36.43 | 1520357.50 | 527499.88 |
| P.I. | 51+46.11 | 1520366.87 | 527502.32 |
| P.T. | 51+55.43 | 1520376.31 | 527500.20 |
| P.O.E. | 53+17.24 | 1520534.22 | 527464.85 |

## ENTRANCE RD. @ 52+20 RT

| DESC. | STATION | Project Coordinates | |
|---|---|---|---|
| | | EAST (X) | NORTH (Y) |
| P.O.B. | 50+00.00 | 1520524.80 | 527456.50 |
| P.C. | 50+59.10 | 1520564.19 | 527412.45 |
| P.I. | 51+13.43 | 1520600.41 | 527371.94 |
| P.T. | 51+58.64 | 1520586.13 | 527319.52 |
| P.C. | 52+79.29 | 1520554.44 | 527203.11 |
| P.I. | 53+66.95 | 1520531.41 | 527118.53 |
| P.T. | 54+08.75 | 1520618.54 | 527108.87 |
| P.O.E. | 55+07.93 | 1520717.12 | 527097.94 |

## GOLDEN POND DRIVE

| DESC. | STATION | Project Coordinates | |
|---|---|---|---|
| | | EAST (X) | NORTH (Y) |
| P.O.B. | 50+00.00 | 1520932.95 | 527703.90 |
| P.C. | 50+88.30 | 1520964.08 | 527621.27 |
| P.I. | 51+22.83 | 1520976.26 | 527588.96 |
| P.T. | 51+56.69 | 1520976.89 | 527554.44 |
| P.O.T. | 51+60.00 | 1520976.95 | 527551.12 |
| P.C. | 52+49.71 | 1520978.60 | 527461.43 |
| P.I. | 52+83.18 | 1520979.22 | 527427.96 |

## APPR @ 393+10.64 OFF US 42

| DESC. | STATION | Project Coordinates | |
|---|---|---|---|
| | | EAST (X) | NORTH (Y) |
| P.O.B. | 46+99.98 | 1518994.43 | 525793.23 |
| P.O.E. | 52.99.98 | 1519593.63 | 525824.28 |

## INDIAN HILL DRIVE

| DESC. | STATION | Project Coordinates | |
|---|---|---|---|
| | | EAST (X) | NORTH (Y) |
| P.O.B. | 50+00.00 | 1521479.66 | 527784.38 |
| P.O.T. | 52+00.00 | 1521464.10 | 527584.98 |
| P.O.E. | 52+12.88 | 1521463.10 | 527572.14 |

## SYCAMORE DRIVE #1

| DESC. | STATION | Project Coordinates | |
|---|---|---|---|
| | | EAST (X) | NORTH (Y) |
| P.O.B. | 47+04.12 | 1521049.33 | 528045.97 |
| P.O.T. | 47+20.00 | 1521051.51 | 528030.24 |
| P.C. | 47+37.61 | 1521053.92 | 528012.80 |
| P.I. | 47+50.57 | 1521055.70 | 527999.97 |
| P.T. | 47+63.51 | 1521058.13 | 527987.24 |
| P.C. | 49+09.98 | 1521085.69 | 527843.40 |
| P.I. | 49+18.12 | 1521087.22 | 527835.39 |
| P.T. | 49+26.27 | 1521089.02 | 527827.45 |
| P.O.E. | 50+00.00 | 1521105.24 | 527755.52 |

## SYCAMORE DRIVE #2

| DESC. | STATION | Project Coordinates | |
|---|---|---|---|
| | | EAST (X) | NORTH (Y) |
| P.O.B. | 47+04.78 | 1522043.10 | 528011.52 |
| P.O.T. | 47+20.00 | 1522041.04 | 527996.44 |
| P.C. | 47+39.06 | 1522038.47 | 527977.55 |
| P.I. | 47+67.76 | 1522034.58 | 527949.12 |
| P.T. | 47+96.07 | 1522038.85 | 527920.74 |
| P.O.E. | 50+00.00 | 1522069.19 | 527719.08 |

## RUSSWILL LANE

| DESC. | STATION | Project Coordinates | |
|---|---|---|---|
| | | EAST (X) | NORTH (Y) |
| P.O.B. | 50+00.00 | 1522551.76 | 527720.02 |
| P.O.T. | 52+50.00 | 1522533.61 | 527470.68 |
| P.O.E. | 55+34.89 | 1522512.94 | 527186.54 |

SCALE: 1"= 1'

COORDINATE CONTROL SHEET #3

USER: $$$$USER$$$$
DATE: $$$$DATE$$$$
FILE NAME: $$$$design$file$specification$$$$
E-SHEET NAME:

$TIME$ $FILE$

| COUNTY OF | ITEM NO. | SHEET NO. |
|---|---|---|
| BOONE | 6-158.00 | R189 |

R/W REV. NUMBER 8 JANUARY 26, 2015

# RIGHT OF WAY PLANS

PREPARED BY ____ DATE ____
CHECKED BY ____ DATE ____
APPROVED BY ____ DATE ____

## WETHERINGTON BLVD.

| DESC. | STATION | Project Coordinates | |
|---|---|---|---|
| | | EAST (X) | NORTH (Y) |
| P.O.B. | 45+89.82 | 1523726.60 | 528601.65 |
| P.O.T. | 46+50.00 | 1523740.37 | 528543.07 |
| P.C. | 46+87.15 | 1523748.88 | 528506.90 |
| P.I. | 47+34.90 | 1523759.81 | 528460.42 |
| P.T. | 47+81.51 | 1523787.10 | 528421.25 |
| P.C. | 48+88.82 | 1523848.43 | 528333.19 |
| P.I. | 49+13.82 | 1523862.72 | 528312.68 |
| P.T. | 49+38.57 | 1523871.64 | 528289.32 |
| P.O.E. | 50+00.00 | 1523893.55 | 528231.93 |

## MT. ZION RD. NO. 2

| DESC. | STATION | Project Coordinates | |
|---|---|---|---|
| | | EAST (X) | NORTH (Y) |
| P.O.B. | 50+00.00 | 1523836.57 | 528350.22 |
| P.O.T. | 51+10.00 | 1523926.76 | 528413.20 |
| P.C. | 52+50.52 | 1524041.97 | 528493.65 |
| P.I. | 52+97.10 | 1524080.16 | 528520.31 |
| P.T. | 53+43.65 | 1524119.93 | 528544.56 |
| P.C. | 54+67.38 | 1524225.58 | 528608.97 |
| P.I. | 56+01.84 | 1524340.38 | 528678.95 |
| P.T. | 57+30.08 | 1524474.81 | 528681.92 |
| P.C. | 57+58.72 | 1524503.44 | 528682.56 |
| P.I. | 57+85.93 | 1524530.65 | 528683.16 |
| P.T. | 58+13.09 | 1524557.76 | 528680.80 |
| P.C. | 58+42.52 | 1524587.08 | 528678.25 |
| P.I. | 58+52.67 | 1524597.18 | 528677.38 |
| P.T. | 58+62.39 | 1524605.65 | 528671.79 |
| P.I. | 58+94.23 | 1524632.23 | 528654.25 |
| P.O.E. | 60+98.62 | 1524802.81 | 528541.65 |

## PEMBROKE DRIVE

| DESC. | STATION | Project Coordinates | |
|---|---|---|---|
| | | EAST (X) | NORTH (Y) |
| P.O.B. | 50+00.00 | 1523893.55 | 528231.93 |
| P.C. | 50+76.00 | 1523920.66 | 528160.94 |
| P.I. | 51+76.00 | 1523956.34 | 528067.52 |
| P.O.C. | 52+60.00 | 1523954.46 | 527981.06 |
| P.T. | 52+73.53 | 1523954.37 | 527967.53 |
| P.O.E. | 53+20.26 | 1523953.45 | 527920.81 |

## HEMPSTEADE DRIVE

| DESC. | STATION | Project Coordinates | |
|---|---|---|---|
| | | EAST (X) | NORTH (Y) |
| P.O.B. | 50+00.00 | 1525212.18 | 528611.45 |
| P.C. | 50+34.28 | 1525218.23 | 528577.71 |
| P.I. | 50+71.45 | 1525224.78 | 528541.12 |
| P.T. | 51+08.25 | 1525222.21 | 528504.03 |
| P.I. | 52+25.00 | 1525214.13 | 528387.56 |
| P.O.E. | 56+28.99 | 1525221.41 | 528304.42 |

## APPR. RD. 101+50

| DESC. | STATION | Project Coordinates | |
|---|---|---|---|
| | | EAST (X) | NORTH (Y) |
| P.O.B. | 47+73.21 | 1525172.19 | 528834.68 |
| P.O.E. | 50+00.00 | 1525212.18 | 528611.45 |

## ENT. 49+18 OFF APPR. RD. 101+50

| DESC. | STATION | Project Coordinates | |
|---|---|---|---|
| | | EAST (X) | NORTH (Y) |
| P.O.B. | 48+44.23 | 1525229.72 | 528802.90 |
| P.C. | 48+57.10 | 1525236.53 | 528791.98 |
| P.I. | 48+69.76 | 1525243.22 | 528781.23 |
| P.T. | 48+82.29 | 1525247.03 | 528769.15 |
| P.C. | 49+09.67 | 1525255.25 | 528743.04 |
| P.I. | 49+49.45 | 1525267.20 | 528705.09 |
| P.T. | 49+69.12 | 1525228.04 | 528698.08 |
| P.O.E. | 50+00.00 | 1525197.64 | 528692.63 |

## GUNPOWDER RD.

| DESC. | STATION | Project Coordinates | |
|---|---|---|---|
| | | EAST (X) | NORTH (Y) |
| P.O.B. | 39+40.07 | 1526201.98 | 530196.36 |
| P.C. | 39+57.59 | 1526213.30 | 530183.00 |
| P.I. | 40+07.59 | 1526245.64 | 530144.85 |
| P.T. | 40+57.08 | 1526267.59 | 530099.92 |
| P.O.T. | 41+20.00 | 1526295.21 | 530043.39 |
| P.C. | 42+50.59 | 1526352.54 | 529926.06 |
| P.I. | 43+27.13 | 1526386.14 | 529857.29 |
| P.T. | 44+03.20 | 1526432.17 | 529796.13 |
| P.C. | 47+81.03 | 1526659.39 | 529494.26 |
| P.I. | 48+44.24 | 1526697.40 | 529443.76 |
| P.T. | 49+07.19 | 1526742.87 | 529399.86 |
| P.I. | 50+00.00 | 1526809.64 | 529335.39 |
| P.C. | 50+94.25 | 1526877.44 | 529269.93 |
| P.I. | 51+93.06 | 1526948.53 | 529201.29 |
| P.T. | 52+89.35 | 1526988.16 | 529110.78 |
| P.C. | 53+66.95 | 1527019.28 | 529039.70 |
| P.I. | 53+87.22 | 1527027.41 | 529021.13 |
| P.T. | 54+07.47 | 1527037.02 | 529003.28 |
| P.O.T. | 54+25.00 | 1527045.33 | 528987.84 |
| P.O.E. | 54+78.91 | 1527070.88 | 528940.37 |

## UNION BLUFFS DRIVE

| DESC. | STATION | Project Coordinates | |
|---|---|---|---|
| | | EAST (X) | NORTH (Y) |
| P.O.B. | 43+58.17 | 1526304.04 | 529353.37 |
| P.I. | 44+49.43 | 1526230.07 | 529299.92 |
| P.C. | 47+37.99 | 1526045.53 | 529078.08 |
| P.I. | 48+41.41 | 1525979.39 | 528998.57 |
| P.O.C. | 48+75.00 | 1525999.30 | 528951.94 |
| P.T. | 49+28.89 | 1526006.04 | 528898.65 |
| P.O.E. | 50+00.00 | 1526024.37 | 528829.94 |

## BLACKSMITH PLACE

| DESC. | STATION | Project Coordinates | |
|---|---|---|---|
| | | EAST (X) | NORTH (Y) |
| P.O.B. | 46+05.30 | 1527372.58 | 530156.16 |
| P.C. | 47+22.35 | 1527485.16 | 530124.15 |
| P.O.C. | 48+00.00 | 1527555.39 | 530091.74 |
| P.I. | 48+27.13 | 1527585.95 | 530095.49 |
| P.T. | 49+20.79 | 1527636.19 | 530003.53 |
| P.O.E. | 50+00.00 | 1527674.16 | 529934.02 |

## DUNCAN DRIVE

| DESC. | STATION | Project Coordinates | |
|---|---|---|---|
| | | EAST (X) | NORTH (Y) |
| P.O.B. | 50+00.00 | 1527659.28 | 529931.16 |
| P.C. | 51+34.58 | 1527691.62 | 529800.52 |
| P.O.C. | 51+50.00 | 1527695.40 | 529785.58 |
| P.I. | 54+57.14 | 1527769.12 | 529487.42 |
| P.T. | 57+69.12 | 1527973.35 | 529237.75 |

## CHURCHILL DRIVE

| DESC. | STATION | Project Coordinates | |
|---|---|---|---|
| | | EAST (X) | NORTH (Y) |
| P.O.B. | 48+52.12 | 1526349.77 | 529660.65 |
| P.O.T. | 49+43.81 | 1526417.91 | 529721.99 |
| P.O.E. | 50+00.00 | 1526459.67 | 529759.60 |

## CARSPEN LANE

| DESC. | STATION | Project Coordinates | |
|---|---|---|---|
| | | EAST (X) | NORTH (Y) |
| P.O.B. | 50+00.00 | 1526380.57 | 529873.71 |
| P.O.T. | 50+40.00 | 1526415.92 | 529892.42 |
| P.O.E. | 51+63.10 | 1526524.73 | 529949.99 |

SCALE: 1"= 1'

COORDINATE CONTROL SHEET #4

USER: $$$$USER$$$$
DATE: $$$$DATE$$$$
FILE NAME: $$$$design$file$specification$$$$
E-SHEET NAME:

$TIME$ $FILE$

| COUNTY OF | ITEM NO. | SHEET NO. |
|---|---|---|
| BOONE | 6-158.00 | R190 |

R/W REV. NUMBER 2 APRIL 22, 2013

# RIGHT OF WAY PLANS

PREPARED BY ____ DATE ____
CHECKED BY ____ DATE ____
APPROVED BY ____ DATE ____

## HAVEN HILL DRIVE

| DESC. | STATION | Project Coordinates | |
|---|---|---|---|
| | | EAST (X) | NORTH (Y) |
| P.O.B. | 46+14.81 | 1528106.06 | 530400.83 |
| P.O.T. | 48+50.00 | 1528145.59 | 530168.98 |
| P.O.E. | 50+00.00 | 1528170.80 | 530021.12 |

## NORTH TIBURON DRIVE

| DESC. | STATION | Project Coordinates | |
|---|---|---|---|
| | | EAST (X) | NORTH (Y) |
| P.O.B. | 41+00.34 | 1530181.87 | 530916.23 |
| P.C. | 41+26.56 | 1530155.79 | 530918.89 |
| P.I | 42+10.02 | 1530072.76 | 530927.35 |
| P.T. | 42+92.41 | 1529990.58 | 530912.82 |
| P.C. | 45+95.78 | 1529691.84 | 530860.02 |
| P.I. | 48+40.14 | 1529451.20 | 530817.49 |
| P.T. | 49+01.86 | 1529598.05 | 530622.17 |
| P.O.E. | 50+00.00 | 1529657.02 | 530543.73 |

## TIBURON DRIVE

| DESC. | STATION | Project Coordinates | |
|---|---|---|---|
| | | EAST (X) | NORTH (Y) |
| P.O.E. | 50+00.00 | 1529657.02 | 530543.73 |
| P.I. | 54+56.70 | 1529657.02 | 530543.73 |
| P.O.T. | 57+38.66 | 1530101.65 | 529953.88 |
| P.O.E. | 57+66.27 | 1530118.31 | 529931.86 |

## HIGHLAND DRIVE

| DESC. | STATION | Project Coordinates | |
|---|---|---|---|
| | | EAST (X) | NORTH (Y) |
| P.O.B. | 50+00.00 | 1530070.26 | 529996.17 |
| P.C. | 51+98.24 | 1530241.15 | 530096.64 |
| P.I. | 54+47.64 | 1530456.15 | 530223.03 |
| P.T. | 55+90.34 | 1530583.06 | 530008.33 |
| P.O.T. | 58+00.00 | 1530689.75 | 529827.85 |
| P.O.E. | 59+10.50 | 1530745.98 | 529732.72 |

## FLORENCE BAPTIST APPR.

| DESC. | STATION | Project Coordinates | |
|---|---|---|---|
| | | EAST (X) | NORTH (Y) |
| P.O.B. | 46+00.70 | 1529742.98 | 531226.78 |
| P.C. | 46+97.61 | 1529822.69 | 531171.65 |
| P.I. | 47+96.37 | 1529903.90 | 531115.47 |
| P.O.C. | 48+00.00 | 1529884.88 | 531092.26 |
| P.T. | 48+76.54 | 1529895.34 | 531017.09 |
| P.O.E. | 50+00.00 | 1529884.62 | 530894.09 |

SCALE: 1"= 1'

COORDINATE CONTROL SHEET #5

USER: $$$$USER$$$$
DATE: $$$$DATE$$$$
FILE NAME: $$$$design$file$specification$$$$
E-SHEET NAME:

$TIME$ $DATE$ $FILE$

| COUNTY OF | ITEM NO. | SHEET NO. |
|---|---|---|
| BOONE | 6-158.00 | R191 |

R/W REV. NUMBER 2 APRIL 22, 2013

# RIGHT OF WAY PLANS

PREPARED BY _____ DATE _____
CHECKED BY _____ DATE _____
APPROVED BY _____ DATE _____

## RIGHT OF WAY MONUMENT POINTS

| STATION and OFFSET | TYPE | DESCRIPTION | Project Coordinates | | State Plane Coordinates | |
|---|---|---|---|---|---|---|
| | | | NORTH (Y) | EAST (X) | NORTH (Y) | EAST (X) |
| Mainline KY 536 | | | | | | |
| 5+10.82, 51.19 Left | Type 1 | | 526604.95 | 1516205.22 | 526581.63 | 1516138.07 |
| 5+10.84, 58.81 Right | Type 1 | | 526495.04 | 1516209.50 | 526471.72 | 1516142.35 |
| 6+04.55, 51.21 Left | Type 1 | | 526604.76 | 1516303.11 | 526581.44 | 1516235.95 |
| 7+04.45, 71.21 Left | Type 1 | | 526615.57 | 1516409.64 | 526592.25 | 1516342.48 |
| 8+04.34, 51.21 Left | Type 1 | | 526577.70 | 1516509.81 | 526554.38 | 1516442.64 |
| 9+03.07, 59.82 Right | Type 1 | | 526445.44 | 1516578.87 | 526422.12 | 1516511.70 |
| 10+08.15, 80.74 Left | Type 1 | | 526554.01 | 1516716.56 | 526530.69 | 1516649.38 |
| 12+40.51, 39.00 Left | Type 1 | | 526462.47 | 1516929.74 | 526439.15 | 1516862.56 |
| 12+97.14, 90.94 Right | Type 1 | | 526324.34 | 1516962.30 | 526301.03 | 1516895.11 |
| 14+44.39, 39.00 Left | Type 1 | | 526430.23 | 1517128.66 | 526406.91 | 1517061.47 |
| 14+68.87, 39.00 Left | Type 1 | | 526427.04 | 1517152.93 | 526403.72 | 1517085.74 |
| 16+03.97, 39.00 Right | Type 1 | | 526332.11 | 1517276.71 | 526308.80 | 1517209.51 |
| 16+59.12, 166.73 Left | Type 1 | | 526528.89 | 1517358.19 | 526505.57 | 1517290.99 |
| 18+42.92, 336.19 Left | Type 1 | | 526672.96 | 1517562.51 | 526649.63 | 1517495.30 |
| 18+50.00, 39.00 Left | Type 1 | | 526377.38 | 1517530.81 | 526354.07 | 1517463.60 |
| 18+50.00, 153.16 Left | Type 1 | | 526490.57 | 1517545.68 | 526467.25 | 1517478.47 |
| 19+39.66, 39.00 Left | Type 1 | | 526365.70 | 1517619.71 | 526342.39 | 1517552.49 |
| 19+39.66, 39.00 Right | Type 1 | | 526288.36 | 1517609.54 | 526265.05 | 1517542.33 |
| 21+10, 39.00 Left | Type 1 | | 526371.90 | 1517775.87 | 526348.59 | 1517708.65 |
| 21+50, 48.07 Left | Type 1 | | 526389.71 | 1517809.01 | 526366.40 | 1517741.79 |
| 21+50, 39.00 Right | Type 1 | | 526306.28 | 1517833.90 | 526282.97 | 1517766.68 |
| 21+81.03, 39.00 Right | Type 1 | | 526316.83 | 1517865.64 | 526293.52 | 1517798.41 |
| 22+00.00, 55.00 Left | Type 1 | | 526411.18 | 1517848.96 | 526387.87 | 1517781.73 |

## RIGHT OF WAY MONUMENT POINTS

| STATION and OFFSET | TYPE | DESCRIPTION | Project Coordinates | | State Plane Coordinates | |
|---|---|---|---|---|---|---|
| | | | NORTH (Y) | EAST (X) | NORTH (Y) | EAST (X) |
| 22+19.53, 39.90 Right | Type 1 | | 526331.81 | 1517904.38 | 526308.50 | 1517837.15 |
| 22+54.00, 157.00 Left | Type 1 | | 526525.20 | 1517853.79 | 526501.88 | 1517786.56 |
| 22+65.00, 40.50 Right | Type 1 | | 526350.19 | 1517945.98 | 526326.88 | 1517878.75 |
| 22+65.00, 100.00 Right | Type 1 | | 526296.08 | 1517970.74 | 526272.77 | 1517903.51 |
| 24+75.00, 45.22 Right | Type 1 | | 526393.87 | 1518148.91 | 526370.56 | 1518081.67 |
| 25+00.00, 46.64 Right | Type 1 | | 526402.98 | 1518172.23 | 526379.67 | 1518104.99 |
| 25+05.00, 50.00 Left | Type 1 | | 526492.94 | 1518136.56 | 526469.62 | 1518069.32 |
| 25+44.96, 35.00 Left | Type 1 | | 526495.93 | 1518179.14 | 526472.61 | 1518111.90 |
| 25+99.91, 35.00 Left | Type 1 | | 526518.80 | 1518229.10 | 526495.48 | 1518161.86 |
| 27+09.86, 39.55 Left | Type 1 | | 526568.29 | 1518329.57 | 526544.97 | 1518262.32 |
| 28+64.50, 45.27 Right | Type 1 | | 526533.17 | 1518501.75 | 526509.85 | 1518434.50 |
| 29+70.00, 58.59 Left | Type 1 | | 526653.42 | 1518588.73 | 526630.09 | 1518521.47 |
| 29+70.00, 50.02 Right | Type 1 | | 526545.57 | 1518601.52 | 526522.25 | 1518534.26 |
| 29+90.94, 50.95 Right | Type 1 | | 526546.77 | 1518621.39 | 526523.45 | 1518554.13 |
| 30+30.00, 62.18 Left | Type 1 | | 526662.59 | 1518651.78 | 526639.26 | 1518584.52 |
| 30+30.00, 51.97 Right | Type 1 | | 526548.63 | 1518658.41 | 526525.31 | 1518591.15 |
| 30+89.49, 64.00 Left | Type 1 | | 526667.44 | 1518711.60 | 526644.11 | 1518644.34 |
| 30+90.31, 52.00 Right | Type 1 | | 526551.63 | 1518718.23 | 526528.31 | 1518650.97 |
| 32+71.21, 64.00 Right | Type 1 | | 526548.70 | 1518899.50 | 526525.38 | 1518832.23 |
| 33+75.00, 64.00 Left | Type 1 | | 526681.74 | 1518996.75 | 526658.41 | 1518929.47 |
| 35+06.56, 64.00 Right | Type 1 | | 526560.49 | 1519134.56 | 526537.17 | 1519067.28 |
| 37+25.00, 102.00 Left | Type 1 | | 526737.22 | 1519344.41 | 526713.89 | 1519277.12 |
| 37+73.24, 64.00 Right | Type 1 | | 526573.85 | 1519400.90 | 526550.53 | 1519333.61 |
| 38+10.00, 76.00 Left | Type 1 | | 526715.51 | 1519430.60 | 526692.18 | 1519363.30 |

USER: $$$$USER$$$$
DATE: $$$$DATE$$$$
FILE NAME: $$$$design$file$specification$$$$
E-SHEET NAME:

$TIME$ $FILE$

SCALE: 1"= 1'

R/W MONUMENT COORDINATE SHEET #1

| COUNTY OF | ITEM NO. | SHEET NO. |
|---|---|---|
| BOONE | 6-158.00 | R192 |

R/W REV. NUMBER 2 APRIL 22, 2013

# RIGHT OF WAY PLANS

PREPARED BY ____ DATE ____
CHECKED BY ____ DATE ____
APPROVED BY ____ DATE ____

## RIGHT OF WAY MONUMENT POINTS

| STATION and OFFSET | TYPE | DESCRIPTION | Project Coordinates | | State Plane Coordinates | |
|---|---|---|---|---|---|---|
| | | | NORTH (Y) | EAST (X) | NORTH (Y) | EAST (X) |
| 38+87.25, 64.00 Right | Type 1 | | 526579.56 | 1519514.77 | 526556.24 | 1519447.47 |
| 39+23.03, 75.60 Left | Type 1 | | 526721.01 | 1519539.96 | 526697.68 | 1519472.66 |
| 41+10.05, 57.42 Left | Type 1 | | 526750.96 | 1519697.01 | 526727.63 | 1519629.70 |
| 42+53.49, 52.20 Right | Type 1 | | 526752.36 | 1519875.63 | 526729.03 | 1519808.31 |
| 42+80.70, 52.00 Left | Type 1 | | 526842.94 | 1519817.03 | 526819.61 | 1519749.72 |
| 44+75.00, 52.00 Left | Type 1 | | 526988.03 | 1519946.27 | 526964.69 | 1519878.95 |
| 44+94.00, 52.00 Right | Type 1 | | 526933.04 | 1520036.57 | 526909.70 | 1519969.25 |
| 45+50.00, 75.00 Right | Type 1 | | 526959.56 | 1520090.99 | 526936.22 | 1520023.67 |
| 45+98.00, 126.00 Right | Type 1 | | 526961.48 | 1520161.00 | 526938.14 | 1520093.67 |
| 46+50.00, 95.00 Left | Type 1 | | 527147.31 | 1520030.56 | 527123.96 | 1519963.24 |
| 47+50.00, 90.00 Right | Type 1 | | 527051.49 | 1520273.35 | 527028.15 | 1520206.02 |
| 48+55.00, 65.00 Left | Type 1 | | 527232.99 | 1520227.44 | 527209.64 | 1520160.11 |
| 49+00.00, 50.00 Left | Type 1 | | 527256.62 | 1520268.58 | 527233.27 | 1520201.25 |
| 49+18.13, 50.00 Right | Type 1 | | 527203.65 | 1520355.31 | 527180.30 | 1520287.97 |
| 49+99.56, 50.00 Left | Type 1 | | 527330.96 | 1520334.80 | 527307.60 | 1520267.46 |
| 50+00.00, 50.00 Right | Type 1 | | 527264.78 | 1520409.76 | 527241.43 | 1520342.42 |
| 50+72.36, 50.00 Right | Type 1 | | 527318.81 | 1520457.90 | 527295.46 | 1520390.56 |
| 50+72.36, 50.00 Left | Type 1 | | 527385.33 | 1520383.22 | 527361.97 | 1520315.88 |
| 50+75.52, 164.19 Left | Type 3 | | 527463.94 | 1520300.33 | 527440.58 | 1520233.00 |
| 52+50.00, 50.00 Left | Type 1 | | 527514.28 | 1520514.94 | 527490.92 | 1520447.60 |
| 52+54.67, 63.65 Left | Type 1 | | 527527.83 | 1520509.81 | 527504.47 | 1520442.47 |
| 52+65.00, 50.00 Right | Type 1 | | 527447.51 | 1520590.88 | 527424.15 | 1520523.53 |
| 52+71.13, 114.16 Left | Type 1 | | 527577.86 | 1520490.90 | 527554.49 | 1520423.56 |
| 52+81.07, 90.00 Right | Type 1 | | 527426.29 | 1520628.04 | 527402.93 | 1520560.69 |

## RIGHT OF WAY MONUMENT POINTS

| STATION and OFFSET | TYPE | DESCRIPTION | Project Coordinates | | State Plane Coordinates | |
|---|---|---|---|---|---|---|
| | | | NORTH (Y) | EAST (X) | NORTH (Y) | EAST (X) |
| 53+14.83, 57.00 Right | Type 1 | | 527471.93 | 1520632.53 | 527448.57 | 1520565.18 |
| 53+38.00, 50.00 Right | Type 1 | | 527490.92 | 1520646.03 | 527467.56 | 1520578.68 |
| 54+19.41, 60.50 Left | Type 1 | | 527628.26 | 1520650.09 | 527604.89 | 1520582.74 |
| 54+23.32, 69.13 Left | Type 1 | | 527637.73 | 1520648.85 | 527614.36 | 1520581.50 |
| 54+84.70, 50.00 Left | Type 1 | | 527654.95 | 1520713.57 | 527631.58 | 1520646.22 |
| 56+40.70, 50.00 Right | Type 1 | | 527635.80 | 1520897.70 | 527612.43 | 1520830.34 |
| 57+74.37, 50.00 Left | Type 1 | | 527775.84 | 1520988.34 | 527752.46 | 1520920.98 |
| 58+05.43, 54.03 Left | Type 1 | | 527788.98 | 1521018.12 | 527765.60 | 1520950.75 |
| 58+30.00, 50.00 Right | Type 1 | | 527695.27 | 1521069.56 | 527671.90 | 1521002.19 |
| 58+46.43, 59.88 Left | Type 1 | | 527805.77 | 1521057.92 | 527782.39 | 1520990.55 |
| 58+58.62, 73.04 Left | Type 1 | | 527821.62 | 1521067.18 | 527798.24 | 1520999.81 |
| 59+51.91, 89.17 Left | Type 1 | | 527857.34 | 1521161.01 | 527833.96 | 1521093.64 |
| 60+29.13, 90.49 Left | Type 1 | | 527869.90 | 1521242.61 | 527846.52 | 1521175.23 |
| 60+64.82, 82.01 Left | Type 1 | | 527865.00 | 1521281.29 | 527841.62 | 1521213.91 |
| 62+00.00, 50.00 Right | Type 1 | | 527737.01 | 1521421.67 | 527713.64 | 1521354.29 |
| 63+14.62, 50.00 Right | Type 1 | | 527729.48 | 1521531.59 | 527706.11 | 1521464.20 |
| 63+48.09, 54.45 Left | Type 1 | | 527829.51 | 1521576.57 | 527806.13 | 1521509.18 |
| 67+54.13, 51.24 Left | Type 1 | | 527780.75 | 1521979.68 | 527757.37 | 1521912.27 |
| 69+00.00, 50.10 Left | Type 1 | | 527763.25 | 1522124.50 | 527739.88 | 1522057.09 |
| 69+54.95, 50.00 Left | Type 1 | | 527756.98 | 1522179.09 | 527733.61 | 1522111.67 |
| 69+54.95, 50.00 Right | Type 1 | | 527657.61 | 1522167.87 | 527634.24 | 1522100.45 |
| 72+77.25, 50.00 Right | Type 1 | | 527661.45 | 1522501.69 | 527638.08 | 1522434.26 |
| 73+75.00, 50.00 Right | Type 1 | | 527678.92 | 1522601.66 | 527655.55 | 1522534.22 |
| 75+99.24, 50.00 Left | Type 1 | | 527839.71 | 1522786.68 | 527816.33 | 1522719.24 |

SCALE: 1"= 1'

R/W MONUMENT COORDINATE SHEET #2

USER: $$$$USER$$$$
DATE: $$$$DATE$$$$
FILE NAME: $$$$design$file$specification$$$$
E-SHEET NAME:

$TIME$ $FILE$

| COUNTY OF | ITEM NO. | SHEET NO. |
|---|---|---|
| BOONE | 6-158.00 | R193 |

R/W REV. NUMBER 2 APRIL 22, 2013

# RIGHT OF WAY PLANS

PREPARED BY ____ DATE ____
CHECKED BY ____ DATE ____
APPROVED BY ____ DATE ____

## RIGHT OF WAY MONUMENT POINTS

| STATION and OFFSET | TYPE | DESCRIPTION | Project Coordinates | | State Plane Coordinates | |
|---|---|---|---|---|---|---|
| | | | NORTH (Y) | EAST (X) | NORTH (Y) | EAST (X) |
| 75+99.24, 50.00 Right | Type 1 | | 527746.96 | 1522824.06 | 527723.59 | 1522756.61 |
| 81+11.77, 53.19 Right | Type 1 | | 527935.60 | 1523300.62 | 527912.22 | 1523233.15 |
| 81+13.35, 50.00 Right | Type 1 | | 527939.15 | 1523300.90 | 527915.77 | 1523233.43 |
| 81+81.36, 50.00 Left | Type 1 | | 528057.33 | 1523326.59 | 528033.94 | 1523259.12 |
| 82+96.38, 64.18 Left | Type 1 | | 528113.48 | 1523427.98 | 528090.09 | 1523360.51 |
| 86+03.91, 115.78 Left | Type 1 | | 528276.29 | 1523693.91 | 528252.89 | 1523626.43 |
| 86+44.71, 133.92 Left | Type 1 | | 528308.37 | 1523724.97 | 528284.97 | 1523657.48 |
| 86+46.71, 125.00 Left | Type 1 | | 528300.85 | 1523730.16 | 528277.45 | 1523662.67 |
| 86+93.71, 93.86 Left | Type 1 | | 528289.54 | 1523785.40 | 528266.14 | 1523717.91 |
| 87+20.00, 64.35 Right | Type 1 | | 528152.62 | 1523868.92 | 528129.23 | 1523801.43 |
| 88+33.38, 126.06 Left | Type 1 | | 528371.61 | 1523902.91 | 528348.21 | 1523835.42 |
| 88+35.00, 66.46 Right | Type 1 | | 528193.65 | 1523976.37 | 528170.26 | 1523908.87 |
| 89+44.33, 153.04 Left | Type 1 | | 528438.11 | 1523995.73 | 528414.71 | 1523928.23 |
| 90+54.42, 175.72 Left | Type 1 | | 528500.31 | 1524089.35 | 528476.90 | 1524021.85 |
| 92+58.48, 214.48 Left | Type 1 | | 528613.11 | 1524272.56 | 528589.70 | 1524205.05 |
| 93+24.57, 218.68 Left | Type 1 | | 528640.21 | 1524337.43 | 528616.80 | 1524269.92 |
| 93+73.83, 67.69 Right | Type 1 | | 528384.16 | 1524475.18 | 528360.76 | 1524407.66 |
| 93+76.76, 216.04 Left | Type 1 | | 528655.10 | 1524390.88 | 528631.69 | 1524323.36 |
| 94+26.15, 207.22 Left | Type 1 | | 528662.40 | 1524443.49 | 528638.99 | 1524375.97 |
| 94+74.56, 193.09 Left | Type 1 | | 528663.54 | 1524496.58 | 528640.13 | 1524429.06 |
| 96+00.00, 90.00 Left | Type 1 | | 528598.37 | 1524649.58 | 528574.96 | 1524582.05 |
| 96+85.00, 119.68 Left | Type 1 | | 528647.69 | 1524727.77 | 528624.28 | 1524660.24 |
| 98+09.87, 80.27 Left | Type 1 | | 528635.36 | 1524861.54 | 528611.95 | 1524794.00 |
| 98+19.81, 118.14 Left | Type 1 | | 528674.47 | 1524864.56 | 528651.05 | 1524797.02 |

## RIGHT OF WAY MONUMENT POINTS

| STATION and OFFSET | TYPE | DESCRIPTION | Project Coordinates | | State Plane Coordinates | |
|---|---|---|---|---|---|---|
| | | | NORTH (Y) | EAST (X) | NORTH (Y) | EAST (X) |
| 98+44.40, 56.12 Right | Type 1 | | 528507.56 | 1524920.44 | 528484.15 | 1524852.90 |
| 99+43.01, 87.58 Left | Type 1 | | 528665.47 | 1524994.56 | 528642.06 | 1524927.02 |
| 100+46.83, 52.34 Right | Type 1 | | 528542.74 | 1525118.32 | 528519.33 | 1525050.77 |
| 101+15.37, 50.00 Left | Type 1 | | 528654.78 | 1525169.68 | 528631.37 | 1525102.13 |
| 102+50.00, 50.00 Right | Type 1 | | 528581.33 | 1525320.43 | 528557.92 | 1525252.87 |
| 106+27.36, 50.00 Left | Type 1 | | 528771.26 | 1525661.32 | 528747.84 | 1525593.75 |
| 106+27.36, 50.00 Right | Type 1 | | 528675.62 | 1525690.55 | 528652.20 | 1525622.98 |
| 109+50.00, 50.00 Left | Type 1 | | 528865.56 | 1525969.86 | 528842.14 | 1525902.27 |
| 109+69.39, 50.00 Right | Type 1 | | 528775.60 | 1526017.64 | 528752.18 | 1525950.05 |
| 112+71.67, 49.15 Right | Type 1 | | 528865.86 | 1526308.09 | 528842.44 | 1526240.49 |
| 114+30.90, 70.86 Left | Type 1 | | 529040.82 | 1526398.24 | 529017.39 | 1526330.64 |
| 115+91.94, 59.38 Left | Type 1 | | 529121.95 | 1526520.61 | 529098.52 | 1526453.00 |
| 116+11.66, 58.80 Left | Type 1 | | 529134.37 | 1526533.81 | 529110.93 | 1526466.20 |
| 116+27.65, 60.00 Right | Type 1 | | 529063.26 | 1526630.29 | 529039.83 | 1526562.68 |
| 116+34.92, 57.67 Left | Type 1 | | 529150.22 | 1526550.69 | 529126.78 | 1526483.08 |
| 116+69.32, 59.84 Left | Type 1 | | 529176.48 | 1526573.02 | 529153.04 | 1526505.41 |
| 116+75.35, 60.01 Right | Type 1 | | 529097.57 | 1526663.43 | 529074.14 | 1526595.81 |
| 117+07.16, 94.98 Left | Type 1 | | 529228.11 | 1526574.03 | 529204.67 | 1526506.42 |
| 117+16.36, 82.98 Right | Type 1 | | 529111.12 | 1526708.44 | 529087.69 | 1526640.82 |
| 118+26.46, 83.00 Right | Type 1 | | 529190.31 | 1526784.93 | 529166.87 | 1526717.31 |
| 118+36.19, 123.53 Right | Type 1 | | 529169.15 | 1526820.84 | 529145.71 | 1526753.22 |
| 118+57.46, 89.73 Left | Type 1 | | 529332.59 | 1526682.20 | 529309.15 | 1526614.58 |
| 118+66.08, 119.62 Right | Type 1 | | 529193.38 | 1526838.79 | 529169.94 | 1526771.17 |
| 118+66.16, 116.12 Left | Type 1 | | 529357.18 | 1526669.26 | 529333.73 | 1526601.64 |

USER: $$$$USER$$$$
DATE: $$$$DATE$$$$
FILE NAME: $$$$design$file$specification$$$$
E-SHEET NAME:

$TIME$ $FILE$

SCALE: 1"= 1'

R/W MONUMENT COORDINATE SHEET #3

| COUNTY OF | ITEM NO. | SHEET NO. |
|---|---|---|
| BOONE | 6-158.00 | R194 |

R/W REV. NUMBER 2 APRIL 22, 2013

# RIGHT OF WAY PLANS

PREPARED BY ____ DATE ____
CHECKED BY ____ DATE ____
APPROVED BY ____ DATE ____

## RIGHT OF WAY MONUMENT POINTS

| STATION and OFFSET | TYPE | DESCRIPTION | Project Coordinates | | State Plane Coordinates | |
|---|---|---|---|---|---|---|
| | | | NORTH (Y) | EAST (X) | NORTH (Y) | EAST (X) |
| 119 + 87.38, 68.52 Right | Type 1 | | 529316.14 | 1526886.29 | 529292.70 | 1526818.66 |
| 120 + 14.60, 65.15 Left | Type 1 | | 529428.56 | 1526809.03 | 529405.11 | 1526741.41 |
| 120 + 16.54, 60.06 Right | Type 1 | | 529342.98 | 1526900.46 | 529319.54 | 1526832.83 |
| 120 + 56.07, 61.00 Left | Type 1 | | 529455.51 | 1526840.82 | 529432.06 | 1526773.20 |
| 123 + 38.01, 61.00 Left | Type 1 | | 529658.34 | 1527036.66 | 529634.88 | 1526969.03 |
| 123 + 63.29, 59.97 Right | Type 1 | | 529591.32 | 1527140.48 | 529567.86 | 1527072.84 |
| 124 + 68.50, 53.60 Right | Type 1 | | 529662.72 | 1527210.41 | 529639.26 | 1527142.77 |
| 124 + 95.18, 61.00 Left | Type 1 | | 529769.05 | 1527160.00 | 529745.59 | 1527092.36 |
| 124 + 99.36, 50.00 Right | Type 1 | | 529683.81 | 1527231.22 | 529660.35 | 1527163.58 |
| 126 + 22.43, 58.61' Left | Type 1 | | 529843.04 | 1527271.86 | 529819.57 | 1527204.22 |
| 126 + 58.12, 58.00 Left | Type 1 | | 529861.45 | 1527304.63 | 529837.98 | 1527236.99 |
| 129 + 00.00, 58.00' Left | Type 1 | | 529960.87 | 1527538.49 | 529937.40 | 1527470.84 |
| 129 + 20.00, 50.00 Right | Type 1 | | 529862.78 | 1527587.91 | 529839.31 | 1527520.25 |
| 129 + 70.65, 76.00' Left | Type 1 | | 529997.52 | 1527606.29 | 529974.05 | 1527538.63 |
| 130 + 37.26, 64.29 Left | Type 1 | | 529999.89 | 1527677.65 | 529976.42 | 1527609.99 |
| 130 + 65.00, 50.00 Right | Type 1 | | 529892.12 | 1527724.72 | 529868.65 | 1527657.06 |
| 130 + 65.00, 88.09 Right | Type 3 | | 529854.61 | 1527731.30 | 529831.14 | 1527663.64 |
| 131 + 03.77, 65.93 Left | Type 1 | | 530013.00 | 1527742.88 | 529989.53 | 1527675.22 |
| 134 + 33.64, 64.82 Left | Type 1 | | 530068.90 | 1528067.98 | 530045.42 | 1528000.30 |
| 135 + 01.97, 64.64 Left | Type 1 | | 530080.52 | 1528135.31 | 530057.04 | 1528067.63 |
| 135 + 72.01, 64.44 Left | Type 1 | | 530092.43 | 1528204.33 | 530068.95 | 1528136.65 |
| 140 + 61.67, 63.10 Left | Type 1 | | 530175.69 | 1528686.86 | 530152.21 | 1528619.15 |
| 143 + 00.00, 76.00 Left | Type 1 | | 530229.57 | 1528919.38 | 530206.09 | 1528851.66 |
| 143 + 00.07, 64.91 Left | Type 1 | | 530218.66 | 1528921.37 | 530195.18 | 1528853.65 |

## RIGHT OF WAY MONUMENT POINTS

| STATION and OFFSET | TYPE | DESCRIPTION | Project Coordinates | | State Plane Coordinates | |
|---|---|---|---|---|---|---|
| | | | NORTH (Y) | EAST (X) | NORTH (Y) | EAST (X) |
| 143 + 56.69, 76.00 Left | Type 1 | | 530239.36 | 1528975.22 | 530215.88 | 1528907.50 |
| 143 + 56.69, 50.00 Right | Type 1 | | 530115.26 | 1528996.98 | 530091.78 | 1528929.26 |
| 147 + 35.66, 50.00 Right | Type 1 | | 530253.92 | 1529367.06 | 530230.44 | 1529299.32 |
| 148 + 88.25, 76.00 Left | Type 1 | | 530443.53 | 1529416.97 | 530420.04 | 1529349.23 |
| 148 + 88.25, 70.00 Right | Type 1 | | 530331.13 | 1529510.16 | 530307.64 | 1529442.42 |
| 149 + 50.00, 76.00 Left | Type 1 | | 530482.94 | 1529464.51 | 530459.44 | 1529396.77 |
| 150 + 50.00, 75.00' Right | Type 1 | | 530430.52 | 1529637.87 | 530407.03 | 1529570.12 |
| 150 + 81.15, 98.00' Right | Type 1 | | 530432.69 | 1529676.53 | 530409.20 | 1529608.78 |
| 151 + 04.49, 97.66' Left | Type 1 | | 530598.87 | 1529570.53 | 530575.37 | 1529502.79 |
| 151 + 92.10, 130.00' Right | Type 1 | | 530467.52 | 1529775.25 | 530444.03 | 1529707.50 |
| 152 + 00.00, 100.00' Left | Type 1 | | 530662.78 | 1529653.46 | 530639.28 | 1529585.71 |
| 154 + 36.88, 124.79 Left | Type 1 | | 530803.98 | 1529875.85 | 530780.47 | 1529808.09 |
| 154 + 42.89, 150.88 Left | Type 3 | | 530830.81 | 1529873.21 | 530807.30 | 1529805.45 |
| 154 + 51.03, 130.00' Right | Type 1 | | 530569.44 | 1529976.38 | 530545.94 | 1529908.62 |
| Hathaway Road | | | | | | |
| 48 + 00.00, 54.89 Left | Type 3 | | 526750.44 | 1517704.50 | 526727.11 | 1517637.28 |
| 48 + 00.00, 46.85 Right | Type 3 | | 526664.19 | 1517758.45 | 526640.86 | 1517691.23 |
| 48 + 96.83, 38.43 Right | Type 3 | | 526718.32 | 1517835.46 | 526694.99 | 1517768.24 |
| Old Union Road | | | | | | |
| 45 + 59.80, 25.29 Right | Type 3 | | 526824.96 | 1517871.65 | 526801.63 | 1517804.42 |
| 46 + 08.09, 58.07 Left | Type 3 | | 526812.96 | 1517966.81 | 526789.63 | 1517899.58 |
| 46 + 33.00, 25.37 Left | Type 3 | | 526777.02 | 1517946.87 | 526753.69 | 1517879.64 |
| 46 + 38.97, 24.63 Right | Type 3 | | 526751.47 | 1517903.47 | 526728.14 | 1517836.24 |
| 46 + 85.72, 24.78 Left | Type 3 | | 526729.47 | 1517967.65 | 526706.14 | 1517900.42 |

SCALE: 1"= 1'

R/W MONUMENT COORDINATE SHEET #4

USER: $$$$USER$$$$
DATE: $$$$DATE$$$$
FILE NAME: $$$$design$file$specification$$$$
E-SHEET NAME:

$TIME$ $FILE$

| COUNTY OF | ITEM NO. | SHEET NO. |
|---|---|---|
| BOONE | 6-158.00 | R195 |

R/W REV. NUMBER 1 JANUARY 25, 2013
R/W REV. NUMBER 2 APRIL 22, 2013
R/W REV. NUMBER 4 AUGUST 29, 2013
R/W REV. NUMBER 5 NOVEMBER 13, 2013

# RIGHT OF WAY PLANS

PREPARED BY ____ DATE ____
CHECKED BY ____ DATE ____
APPROVED BY ____ DATE ____

## RIGHT OF WAY MONUMENT POINTS

| STATION and OFFSET | TYPE | DESCRIPTION | Project Coordinates | | State Plane Coordinates | |
|---|---|---|---|---|---|---|
| | | | NORTH (Y) | EAST (X) | NORTH (Y) | EAST (X) |
| 47+73.79, 34.96 Right | Type 3 | | 526624.31 | 1517953.60 | 526600.99 | 1517886.37 |
| 47+74.18, 29.97 Right | Type 3 | | 526626.20 | 1517958.23 | 526602.88 | 1517891.00 |
| 47+74.44, 25.00 Left | Type 3 | | 526650.76 | 1518007.41 | 526627.43 | 1517940.18 |
| 48+00.00, 26.05 Left | Type 1 | | 526628.41 | 1518019.88 | 526605.09 | 1517952.65 |
| 48+00.00, 39.81 Right | Type 1 | | 526598.72 | 1517961.09 | 526575.40 | 1517893.86 |
| 48+55.00, 50.00 Right | Type 1 | | 526545.03 | 1517976.79 | 526521.71 | 1517909.56 |
| 48+85.00, 29.54 Left | Type 1 | | 526554.12 | 1518061.31 | 526530.80 | 1517994.08 |
| 48+99.91, 35.15 Left | Type 1 | | 526543.34 | 1518073.05 | 526520.02 | 1518005.81 |
| 49+40.00, 45.00 Left | Type 1 | | 526512.00 | 1518099.91 | 526488.68 | 1518032.67 |
| 50+85.00, 53.80 Left | Type 1 | | 526371.57 | 1518137.77 | 526348.26 | 1518070.53 |
| 51+24.18, 48.74 Left | Type 1 | | 526335.37 | 1518153.60 | 526312.06 | 1518086.36 |
| 51+29.33, 77.68 Right | Type 1 | | 526265.89 | 1518047.86 | 526242.58 | 1517980.63 |
| 51+40.00, 44.00 Right | Type 1 | | 526274.08 | 1518082.23 | 526250.77 | 1518014.99 |
| 52+72.23, 36.85 Right | Type 1 | | 526164.53 | 1518156.42 | 526141.23 | 1518089.18 |
| 53+50.00, 38.08 Left | Type 3 | | 526137.79 | 1518260.71 | 526114.49 | 1518193.47 |
| 53+50.00, 36.92 Right | Type 3 | | 526097.04 | 1518197.74 | 526073.74 | 1518130.50 |
| US 42 | | | | | | |
| 391+65.00, 65.62 Left | Type 1 | | 525660.13 | 1519235.81 | 525636.85 | 1519168.52 |
| 391+65.00, 65.62 Right | Type 1 | | 525666.71 | 1519366.88 | 525643.43 | 1519299.59 |
| 392+70.00, 68.25 Left | Type 1 | | 525764.87 | 1519227.92 | 525741.58 | 1519160.63 |
| 392+70.00 68.51 Right | Type 1 | | 525771.72 | 1519364.51 | 525748.43 | 1519297.22 |
| 392+86.00, 85.00 Left | Type 1 | | 525780.01 | 1519210.39 | 525756.72 | 1519143.10 |
| 392+86.00, 85.00 Right | Type 1 | | 525788.53 | 1519380.18 | 525765.24 | 1519312.89 |
| 393+36.00, 85.00 Left | Type 1 | | 525829.95 | 1519207.89 | 525806.66 | 1519140.60 |

## RIGHT OF WAY MONUMENT POINTS

| STATION and OFFSET | TYPE | DESCRIPTION | Project Coordinates | | State Plane Coordinates | |
|---|---|---|---|---|---|---|
| | | | NORTH (Y) | EAST (X) | NORTH (Y) | EAST (X) |
| 393+36.00, 85.00 Right | Type 1 | | 525838.46 | 1519377.67 | 525815.17 | 1519310.38 |
| 393+50.00, 70.25 Left | Type 1 | | 525844.67 | 1519221.92 | 525821.38 | 1519154.63 |
| 395+00.00, 74.00 Left | Type 1 | | 525994.29 | 1519210.66 | 525970.99 | 1519143.37 |
| 395+69.00, 74.00 Right | Type 1 | | 526070.62 | 1519355.02 | 526047.32 | 1519287.73 |
| 397+49.00, 86.00 Right | Type 1 | | 526251.00 | 1519357.99 | 526227.69 | 1519290.70 |
| 400+00.00, 74.00 Left | Type 1 | | 526493.67 | 1519185.62 | 526470.35 | 1519118.34 |
| 400+00.00, 86.00 Right | Type 1 | | 526501.68 | 1519345.42 | 526478.36 | 1519278.13 |
| 402+38.40, 75.63 Left | Type 1 | | 526731.69 | 1519172.05 | 526708.36 | 1519104.77 |
| 402+54.49, 74.00 Left | Type 1 | | 526747.83 | 1519172.87 | 526724.50 | 1519105.59 |
| 404+00.00, 74.00 Right | Type 1 | | 526900.58 | 1519313.40 | 526877.24 | 1519246.11 |
| 404+54.48, 74.00 Right | Type 1 | | 526954.99 | 1519310.67 | 526931.65 | 1519243.38 |
| 404+69.15, 144.52 Right | Type 1 | | 526973.17 | 1519380.37 | 526949.83 | 1519313.08 |
| 405+58.20, 74.20 Left | Type 1 | | 527051.73 | 1519157.63 | 527028.39 | 1519090.35 |
| 407+21.65, 91.57 Left | Type 1 | | 527216.65 | 1519135.31 | 527193.30 | 1519068.03 |
| 407+24.74, 97.41 Right | Type 1 | | 527223.00 | 1519324.21 | 527199.65 | 1519256.92 |
| 407+41.46, 66.23 Left | Type 1 | | 527237.11 | 1519160.33 | 527213.76 | 1519093.05 |
| 407+67.85, 103.03 Right | Type 1 | | 527265.53 | 1519329.25 | 527242.18 | 1519261.96 |
| 409+17.17, 65.62 Right | Type 1 | | 527413.22 | 1519291.93 | 527389.86 | 1519224.64 |
| 410+00.00, 65.62 Right | Type 1 | | 527496.05 | 1519292.62 | 527472.69 | 1519225.33 |
| Harmony | | | | | | |
| 46+79.01, 73.00 Right | Type 3 | | 527374.36 | 1519935.16 | 527351.00 | 1519867.84 |
| 46+79.10, 69.00 Left | Type 3 | | 527408.19 | 1520073.08 | 527384.83 | 1520005.76 |
| 47+02.63, 31.00 Left | Type 3 | | 527376.27 | 1520041.79 | 527352.91 | 1519974.47 |
| 47+12.71, 31.00 Right | Type 3 | | 527351.67 | 1519984.00 | 527328.31 | 1519916.68 |

SCALE: 1"= 1'

R/W MONUMENT COORDINATE SHEET #5

USER: $$$$USER$$$$
DATE: $$$$DATE$$$$
FILE NAME: $$$$design$file$specification$$$$
E-SHEET NAME:

$TIME$ $FILE$

| COUNTY OF | ITEM NO. | SHEET NO. |
|---|---|---|
| BOONE | 6-158.00 | R196 |

R/W REV. NUMBER 2 APRIL 22, 2013
R/W REV. NUMBER 4 AUGUST 29, 2013
R/W REV. NUMBER 5 NOVEMBER 13, 2013

# RIGHT OF WAY PLANS

PREPARED BY ____ DATE ____
CHECKED BY ____ DATE ____
APPROVED BY ____ DATE ____

## RIGHT OF WAY MONUMENT POINTS

| STATION and OFFSET | TYPE | DESCRIPTION | Project Coordinates | | State Plane Coordinates | |
|---|---|---|---|---|---|---|
| | | | NORTH (Y) | EAST (X) | NORTH (Y) | EAST (X) |
| 47+12.71, 50.00 Right | Type 3 | | 527347.13 | 1519965.55 | 527323.77 | 1519898.23 |
| 48+00.00, 31.00 Right | Type 3 | | 527262.42 | 1520022.97 | 527239.07 | 1519955.65 |
| 48+50.00, 34.48 Left | Type 3 | | 527264.83 | 1520104.82 | 527241.48 | 1520037.49 |
| 48+50.00, 50.00 Right | Type 1 | | 527205.57 | 1520044.61 | 527182.22 | 1519977.29 |
| 48+66.80, 45.00 Left | Type 3 | | 527262.67 | 1520122.34 | 527239.32 | 1520055.01 |
| 49+00.00, 45.00 Left | Type 1 | | 527240.58 | 1520147.14 | 527217.23 | 1520079.81 |
| 52+00.00, 31.00 Left | Type 1 | | 526961.71 | 1520300.48 | 526938.37 | 1520233.15 |
| 52+00.00, 31.00 Right | Type 1 | | 526915.41 | 1520259.24 | 526892.07 | 1520191.91 |
| Golden Pond Drive | | | | | | |
| 50+71.45, 45.00 Left | Type 3 | | 527652.91 | 1521000.25 | 527629.54 | 1520932.88 |
| 51+31.78, 23.67 Right | Type 3 | | 527575.88 | 1520951.46 | 527552.51 | 1520884.10 |
| 51+65.00, 24.89 Left | Type 3 | | 527546.59 | 1521001.93 | 527523.22 | 1520934.56 |
| 51+65.00, 25.11 Right | Type 3 | | 527545.67 | 1520951.94 | 527522.30 | 1520884.58 |
| Sycamore Drive No. 1 | | | | | | |
| 47+04.12, 11.41 Right | Type 3A | | 528044.41 | 1521038.03 | 528021.02 | 1520970.66 |
| 47+04.12, 20.00 Right | Type 3A | | 528043.23 | 1521029.52 | 528019.84 | 1520962.15 |
| 47+10.00, 18.52 Left | Type 3 | | 528042.69 | 1521068.48 | 528019.30 | 1521001.11 |
| 47+37.61, 20.00 Right | Type 3 | | 528010.06 | 1521034.11 | 527986.67 | 1520966.74 |
| 47+59.83, 17.69 Left | Type 3 | | 527994.06 | 1521074.85 | 527970.68 | 1521007.48 |
| 47+63.51, 20.00 Right | Type 3 | | 527983.48 | 1521038.49 | 527960.10 | 1520971.12 |
| 48+89.51, 20.00 Right | Type 3 | | 527859.74 | 1521062.20 | 527836.36 | 1520994.83 |
| 49+09.98, 18.00 Left | Type 3 | | 527846.78 | 1521103.37 | 527823.40 | 1521036.00 |
| 49+22.28, 18.00 Left | Type 1 | | 527835.17 | 1521105.74 | 527811.79 | 1521038.37 |
| 49+23.31, 27.41 Left | Type 1 | | 527836.21 | 1521115.15 | 527812.83 | 1521047.78 |

## RIGHT OF WAY MONUMENT POINTS

| STATION and OFFSET | TYPE | DESCRIPTION | Project Coordinates | | State Plane Coordinates | |
|---|---|---|---|---|---|---|
| | | | NORTH (Y) | EAST (X) | NORTH (Y) | EAST (X) |
| Indian Hill Drive | | | | | | |
| 50+66.12, 25.00 Left | Type 3 | | 527716.51 | 1521499.44 | 527693.14 | 1521432.05 |
| 51+00.00, 25.00 Right | Type 3 | | 527686.62 | 1521446.95 | 527663.25 | 1521379.57 |
| 52+10.00, 25.00 Left | Type 3 | | 527573.07 | 1521488.24 | 527549.70 | 1521420.85 |
| 52+10.00, 25.00 Right | Type 3 | | 527576.96 | 1521438.40 | 527553.59 | 1521371.02 |
| Sycamore Drive No. 2 | | | | | | |
| 47+09.34, 20.00 Left | Type 3 | | 528004.30 | 1522062.30 | 527980.91 | 1521994.89 |
| 47+09.49, 9.80 Left | Type 3 | | 528005.52 | 1522052.18 | 527982.13 | 1521984.77 |
| 47+10.00, 20.19 Right | Type 3 | | 528009.08 | 1522022.39 | 527985.69 | 1521954.98 |
| 47+39.06, 20.00 Left | Type 3 | | 527974.85 | 1522058.28 | 527951.47 | 1521990.87 |
| 47+96.07, 20.00 Left | Type 3 | | 527923.72 | 1522058.63 | 527900.34 | 1521991.22 |
| 49+15.24, 60.88 Right | Type 3 | | 527793.84 | 1521996.37 | 527770.46 | 1521928.96 |
| 49+39.05, 20.00 Left | Type 3 | | 527782.32 | 1522079.90 | 527758.94 | 1522012.49 |
| Russwill Lane | | | | | | |
| 50+75.00, 25.00 Left | Type 3 | | 527643.40 | 1522571.25 | 527620.03 | 1522503.82 |
| 50+82.61, 25.16 Right | Type 3 | | 527639.45 | 1522520.67 | 527616.08 | 1522453.24 |
| 52+65.00, 25.00 Left | Type 3 | | 527453.91 | 1522557.46 | 527430.55 | 1522490.03 |
| 52+65.00, 24.82 Right | Type 3 | | 527457.52 | 1522507.78 | 527434.16 | 1522440.35 |
| Wetherington Blvd. | | | | | | |
| 45+88.16, 32.97 Right | Type 3 | | 528595.72 | 1523694.12 | 528572.31 | 1523626.64 |
| 46+00.00, 43.43 Left | Type 3 | | 528601.68 | 1523771.21 | 528578.27 | 1523703.72 |
| 46+84.52, 39.10 Right | Type 3 | | 528500.51 | 1523710.22 | 528477.10 | 1523642.73 |
| 46+89.81, 37.73 Left | Type 3 | | 528513.34 | 1523786.14 | 528489.93 | 1523718.65 |
| 47+45.63, 39.26 Left | Type 3 | | 528469.65 | 1523803.87 | 528446.24 | 1523736.38 |

USER: $$$$USER$$$$
DATE: $$$$DATE$$$$
FILE NAME: $$$$design$file$specification$$$$
E-SHEET NAME:

$TIME$ $FILE$

SCALE: 1"= 1'

R/W MONUMENT COORDINATE SHEET #6

| COUNTY OF | ITEM NO. | SHEET NO. |
|---|---|---|
| BOONE | 6-158.00 | R197 |

R/W REV. NUMBER 2 APRIL 22, 2013
R/W REV. NUMBER 4 AUGUST 29, 2013
R/W REV. NUMBER 5 NOVEMBER 13, 2013

# RIGHT OF WAY PLANS

PREPARED BY ____ DATE ____
CHECKED BY ____ DATE ____
APPROVED BY ____ DATE ____

## RIGHT OF WAY MONUMENT POINTS

| STATION and OFFSET | TYPE | DESCRIPTION | Project Coordinates | | State Plane Coordinates | |
|---|---|---|---|---|---|---|
| | | | NORTH (Y) | EAST (X) | NORTH (Y) | EAST (X) |
| 47+54.90, 37.20 Right | Type 3 | | 528425.95 | 1523740.47 | 528402.55 | 1523672.98 |
| 48+08.21, 41.15 Left | Type 3 | | 528422.85 | 1523836.13 | 528399.45 | 1523768.64 |
| 48+13.72, 35.88 Right | Type 3 | | 528374.31 | 1523776.07 | 528350.91 | 1523708.58 |
| 48+38.60, 60.74 Right | Type 1 | | 528339.68 | 1523769.88 | 528316.28 | 1523702.39 |
| Pembroke Drive | | | | | | |
| 50+90.00, 37.00 Left | Type 3 | | 528160.04 | 1523960.40 | 528136.65 | 1523892.90 |
| 51+00.00, 25.00 Right | Type 3 | | 528130.50 | 1523904.96 | 528107.11 | 1523837.47 |
| 52+05.95, 37.02 Left | Type 3 | | 528039.12 | 1523988.05 | 528015.73 | 1523920.55 |
| 52+53.65, 25.02 Left | Type 3 | | 527987.89 | 1523979.40 | 527964.51 | 1523911.90 |
| 52+73.59, 25.03 Left | Type 3 | | 527966.98 | 1523979.39 | 527943.60 | 1523911.89 |
| 52+73.59, 24.97 Right | Type 3 | | 527967.96 | 1523929.40 | 527944.58 | 1523861.91 |
| Mt. Zion No. 2 | | | | | | |
| 50+71.61, 29.62 Left | Type 3 | | 528415.51 | 1523878.33 | 528392.11 | 1523810.84 |
| Hempsteade Drive | | | | | | |
| 50+69.67, 49.23 Left | Type 3 | | 528545.50 | 1525271.54 | 528522.09 | 1525203.99 |
| 51+08.25, 52.90 Right | Type 3 | | 528507.70 | 1525169.44 | 528484.29 | 1525101.89 |
| 51+58.50, 46.36 Left | Type 3 | | 528450.69 | 1525264.98 | 528427.28 | 1525197.43 |
| 51+58.52, 47.04 Right | Type 3 | | 528457.14 | 1525171.81 | 528433.73 | 1525104.26 |
| 51+86.99, 47.03 Right | Type 3 | | 528428.74 | 1525169.84 | 528405.34 | 1525102.29 |
| 52+45.00, 43.80 Left | Type 3 | | 528371.45 | 1525259.50 | 528348.05 | 1525191.95 |
| 52+50.00, 60.93 Right | Type 3 | | 528357.35 | 1525155.61 | 528333.95 | 1525088.06 |
| Union Bluffs Drive | | | | | | |
| 48+60.01, 24.96 Left | Type 3 | | 528964.83 | 1526024.87 | 528941.40 | 1525957.28 |
| 48+60.00, 25.04 Right | Type 3 | | 528969.02 | 1525975.04 | 528945.59 | 1525907.45 |

## RIGHT OF WAY MONUMENT POINTS

| STATION and OFFSET | TYPE | DESCRIPTION | Project Coordinates | | State Plane Coordinates | |
|---|---|---|---|---|---|---|
| | | | NORTH (Y) | EAST (X) | NORTH (Y) | EAST (X) |
| 49+28.89, 24.76 Right | Type 3 | | 528892.26 | 1525982.11 | 528868.84 | 1525914.52 |
| Gunpowder Road | | | | | | |
| 40+14.38, 25.96 Right | Type 1 | | 530123.41 | 1526224.86 | 530099.93 | 1526157.26 |
| 40+16.87, 24.01 Left | Type 1 | | 530147.76 | 1526268.57 | 530124.28 | 1526200.97 |
| 41+67.09, 26.75 Left | Type 1 | | 530012.82 | 1526339.92 | 529989.35 | 1526272.32 |
| 41+67.27, 25.21 Left | Type 1 | | 530011.98 | 1526338.61 | 529988.51 | 1526271.01 |
| 41+70.91, 24.74 Right | Type 1 | | 529986.79 | 1526295.34 | 529963.32 | 1526227.74 |
| 42+64.25. 25.55 Left | Type 1 | | 529925.45 | 1526381.40 | 529901.98 | 1526313.80 |
| 42+85.97, 44.00 Left | Type 1 | | 529915.67 | 1526407.41 | 529892.20 | 1526339.81 |
| 43+44.05, 40.00 Left | Type 1 | | 529866.30 | 1526432.02 | 529842.83 | 1526364.41 |
| 43+44.13, 42.00 Left | Type 1 | | 529867.31 | 1526433.75 | 529843.84 | 1526366.14 |
| 43+44.89, 50.00 Left | Type 1 | | 529871.04 | 1526440.86 | 529847.57 | 1526373.25 |
| 43+51.68, 31.59 Right | Type 1 | | 529820.94 | 1526376.12 | 529797.47 | 1526308.52 |
| 44+03.21, 40.00 Left | Type 1 | | 529820.19 | 1526464.13 | 529796.72 | 1526396.52 |
| 44+22.08, 38.65 Right | Type 1 | | 529757.82 | 1526412.64 | 529734.36 | 1526345.04 |
| 44+25.72, 80.00 Right | Type 1 | | 529730.04 | 1526381.79 | 529706.58 | 1526314.19 |
| 44+82.49, 40.67 Right | Type 1 | | 529708.34 | 1526447.36 | 529684.88 | 1526379.75 |
| 44+86.71, 40.65 Right | Type 1 | | 529704.97 | 1526449.91 | 529681.51 | 1526382.30 |
| 45+38.99, 34.98 Left | Type 1 | | 529708.69 | 1526541.77 | 529685.23 | 1526474.16 |
| 48+24.24, 32.84 Left | Type 1 | | 529481.60 | 1526711.43 | 529458.15 | 1526643.81 |
| 52+20.74, 49.66 Right | Type 3 | | 529145.60 | 1526914.08 | 529122.16 | 1526846.45 |
| 52+89.36, 40.00 Left | Type 3 | | 529126.82 | 1527024.80 | 529103.38 | 1526957.17 |
| 53+45.62, 36.48 Left | Type 3 | | 529073.87 | 1527044.14 | 529050.44 | 1526976.51 |
| 54+25.00, 54.77 Left | Type 3 | | 529013.80 | 1527093.56 | 528990.37 | 1527025.92 |

USER: $$$$USER$$$$
DATE: $$$$DATE$$$$
FILE NAME: $$$$design$file$specification$$$$
E-SHEET NAME:

$TIME$ $FILE$

SCALE: 1"= 1'

R/W MONUMENT COORDINATE SHEET #7

| COUNTY OF | ITEM NO. | SHEET NO. |
|---|---|---|
| BOONE | 6-158.00 | R198 |

R/W REV. NUMBER 2 APRIL 22, 2013
R/W REV. NUMBER 4 AUGUST 29, 2013
R/W REV. NUMBER 5 NOVEMBER 13, 2013

# RIGHT OF WAY PLANS

PREPARED BY ____ DATE ____
CHECKED BY ____ DATE ____
APPROVED BY ____ DATE ____

## RIGHT OF WAY MONUMENT POINTS

| STATION and OFFSET | TYPE | DESCRIPTION | Project Coordinates | | State Plane Coordinates | |
|---|---|---|---|---|---|---|
| | | | NORTH (Y) | EAST (X) | NORTH (Y) | EAST (X) |
| 54+25.00, 18.38 Right | Type 3 | | 528979.13 | 1527029.14 | 528955.70 | 1526961.51 |
| Blacksmith Place | | | | | | |
| 47+85.00, 24.98 Right | Type 3 | | 530078.09 | 1527530.08 | 530054.61 | 1527462.43 |
| 48+94.53, 25.00 Right | Type 3 | | 530011.66 | 1527601.85 | 529988.19 | 1527534.19 |
| 49+23.83, 24.98 Left | Type 3 | | 530012.84 | 1527659.57 | 529989.37 | 1527591.91 |
| Duncan Drive | | | | | | |
| 50+75.00, 25.00 Right | Type 3 | | 529852.35 | 1527653.03 | 529828.88 | 1527585.37 |
| 50+89.78, 25.00 Left | Type 1 | | 529850.02 | 1527705.12 | 529826.55 | 1527637.46 |
| 51+34.58, 25.00 Left | Type 3 | | 529806.53 | 1527715.88 | 529783.06 | 1527648.22 |
| 51+34.58, 25.00 Right | Type 3 | | 529794.52 | 1527667.35 | 529771.06 | 1527599.69 |
| 51+55.00, 25.00 Left | Type 3 | | 529787.09 | 1527720.84 | 529763.63 | 1527653.18 |
| 51+55.00, 25.00 Right | Type 3 | | 529774.39 | 1527672.48 | 529750.93 | 1527604.82 |
| Haven Hill Drive | | | | | | |
| 48+40.00, 25.00 Left | Type 3 | | 530183.05 | 1528168.55 | 530159.57 | 1528100.87 |
| 48+40.00, 25.00 Right | Type 3 | | 530174.64 | 1528119.26 | 530151.16 | 1528051.58 |
| 49+15.34, 25.00 Left | Type 3 | | 530108.77 | 1528181.21 | 530085.29 | 1528113.53 |
| North Tiburon Drive | | | | | | |
| 41+00.00, 40.00' Left | Type 1 | | 530876.41 | 1530178.16 | 530852.90 | 1530110.39 |
| 41+00.00, 56.66' Right | Type 3 | | 530972.57 | 1530187.95 | 530949.05 | 1530120.18 |
| 43+00.00, 36.00' Left | Type 1 | | 530876.05 | 1529989.37 | 530852.54 | 1529921.61 |
| 43+48.11, 85.32' Right | Type 3 | | 530987.14 | 1529920.88 | 530963.62 | 1529853.12 |
| 44+09.88, 36.00' Left | Type 3 | | 530856.93 | 1529881.17 | 530833.42 | 1529813.41 |
| 44+40.00 36.00' Right | Type 4 | | 530922.58 | 1529838.97 | 530899.07 | 1529771.21 |
| 45+92.00, 36.00' Left | Type 3 | | 530825.23 | 1529701.82 | 530801.72 | 1529634.07 |

## RIGHT OF WAY MONUMENT POINTS

| STATION and OFFSET | TYPE | DESCRIPTION | Project Coordinates | | State Plane Coordinates | |
|---|---|---|---|---|---|---|
| | | | NORTH (Y) | EAST (X) | NORTH (Y) | EAST (X) |
| 45+95.78, 36.00' Right | Type 3 | | 530895.47 | 1529685.57 | 530871.96 | 1529617.82 |
| 47+65.00, 40.00' Left | Type 3 | | 530741.41 | 1529611.86 | 530717.90 | 1529544.11 |
| 49+01.86, 36.00' Right | Type 3 | | 530600.54 | 1529569.27 | 530577.04 | 1529501.53 |
| Highland Drive | | | | | | |
| 50+34.85, 40.11 Right | Type 3 | | 529979.25 | 1530120.63 | 529955.78 | 1530052.86 |
| 50+37.89, 65.00 Right | Type 3 | | 529959.34 | 1530135.86 | 529935.87 | 1530068.09 |
| 50+43.38, 50.00 Left | Type 3 | | 530061.26 | 1530082.32 | 530037.79 | 1530014.55 |
| 51+55.61, 50.00 Left | Type 3 | | 530118.13 | 1530179.06 | 530094.65 | 1530111.29 |
| 51+98.24, 45.00 Left | Type 3 | | 530135.43 | 1530218.35 | 530111.95 | 1530150.58 |
| 52+49.79, 35.46 Right | Type 3 | | 530084.41 | 1530299.29 | 530060.93 | 1530231.51 |
| 54+71.55, 37.11 Right | Type 3 | | 530061.29 | 1530481.26 | 530037.81 | 1530413.47 |
| 54+86.12, 45.00 Left | Type 3 | | 530121.20 | 1530539.27 | 530097.72 | 1530471.48 |
| 55+80.45, 90.30 Left | Type 3 | | 530065.73 | 1530653.72 | 530042.25 | 1530585.93 |
| 56+15.66, 52.22 Right | Type 3 | | 529959.96 | 1530550.99 | 529936.49 | 1530483.20 |
| 56+89.39, 98.80 Right | Type 3 | | 529872.79 | 1530548.41 | 529849.32 | 1530480.62 |
| 58+00.00, 73.82 Left | Type 3 | | 529865.41 | 1530753.30 | 529841.94 | 1530685.50 |
| 58+00.00, 97.10 Right | Type 3 | | 529778.44 | 1530606.17 | 529754.98 | 1530538.38 |

USER: $$$$USER$$$$
DATE: $$$$DATE$$$$
FILE NAME: $$$$design$file$specification$$$$
E-SHEET NAME:

$TIME$ $FILE$

SCALE: 1"= 1'


R/W MONUMENT COORDINATE SHEET #8

# PIPE DRAINAGE SHEET 1 of 100

| COUNTY OF | ITEM NO. | SHEET NO. |
|---|---|---|
| BOONE | 6-158.00 | R214 |

PREPARED BY ____ DATE ____
CHECKED BY ____ DATE ____
APPROVED BY ____ DATE ____

| STORM SEWER PIPE | | | | | | | | | | | | CULVERT PIPE | | | | CHANNEL LINING | | | | | | | | | | | | | S&F Box Inlet-Outlet | | | | MANHOLE TYPE | | | | |
|---|---|---|---|---|---|---|---|---|---|---|---|---|---|---|---|---|---|---|---|---|---|---|---|---|---|---|---|---|---|---|---|---|---|---|---|---|
| 12 | 15 | 18 | 24 | 30 | 36 | 42 | 48 | 54 | 60 | 66 | 72 Equiv. | 18 | 24 | 30 | MAX. COVER HEIGHT | CLASS II | CLASS III | TURF REINF. MAT TYPE 3 | CBI TYPE A | DBI TYPE 1 | DBI TYPE 3 | DBI TYPE 4 | DBI TYPE 11 | DBI TYPE 13 | DBI TYPE 15 | DBI TYPE 16 | SLOTTED DRAIN PIPE 12" | STANDARD HEADWALLS | 18 | 24 | 30 | 36 | A | B | C | DITCH EXCAVATION | |
| LINEAR FEET | | | | | | | | | | | | | | | FT | TON | | CY | EACH | | | | | | | | LF | EA/TY | EACH | | | | | | CY | |

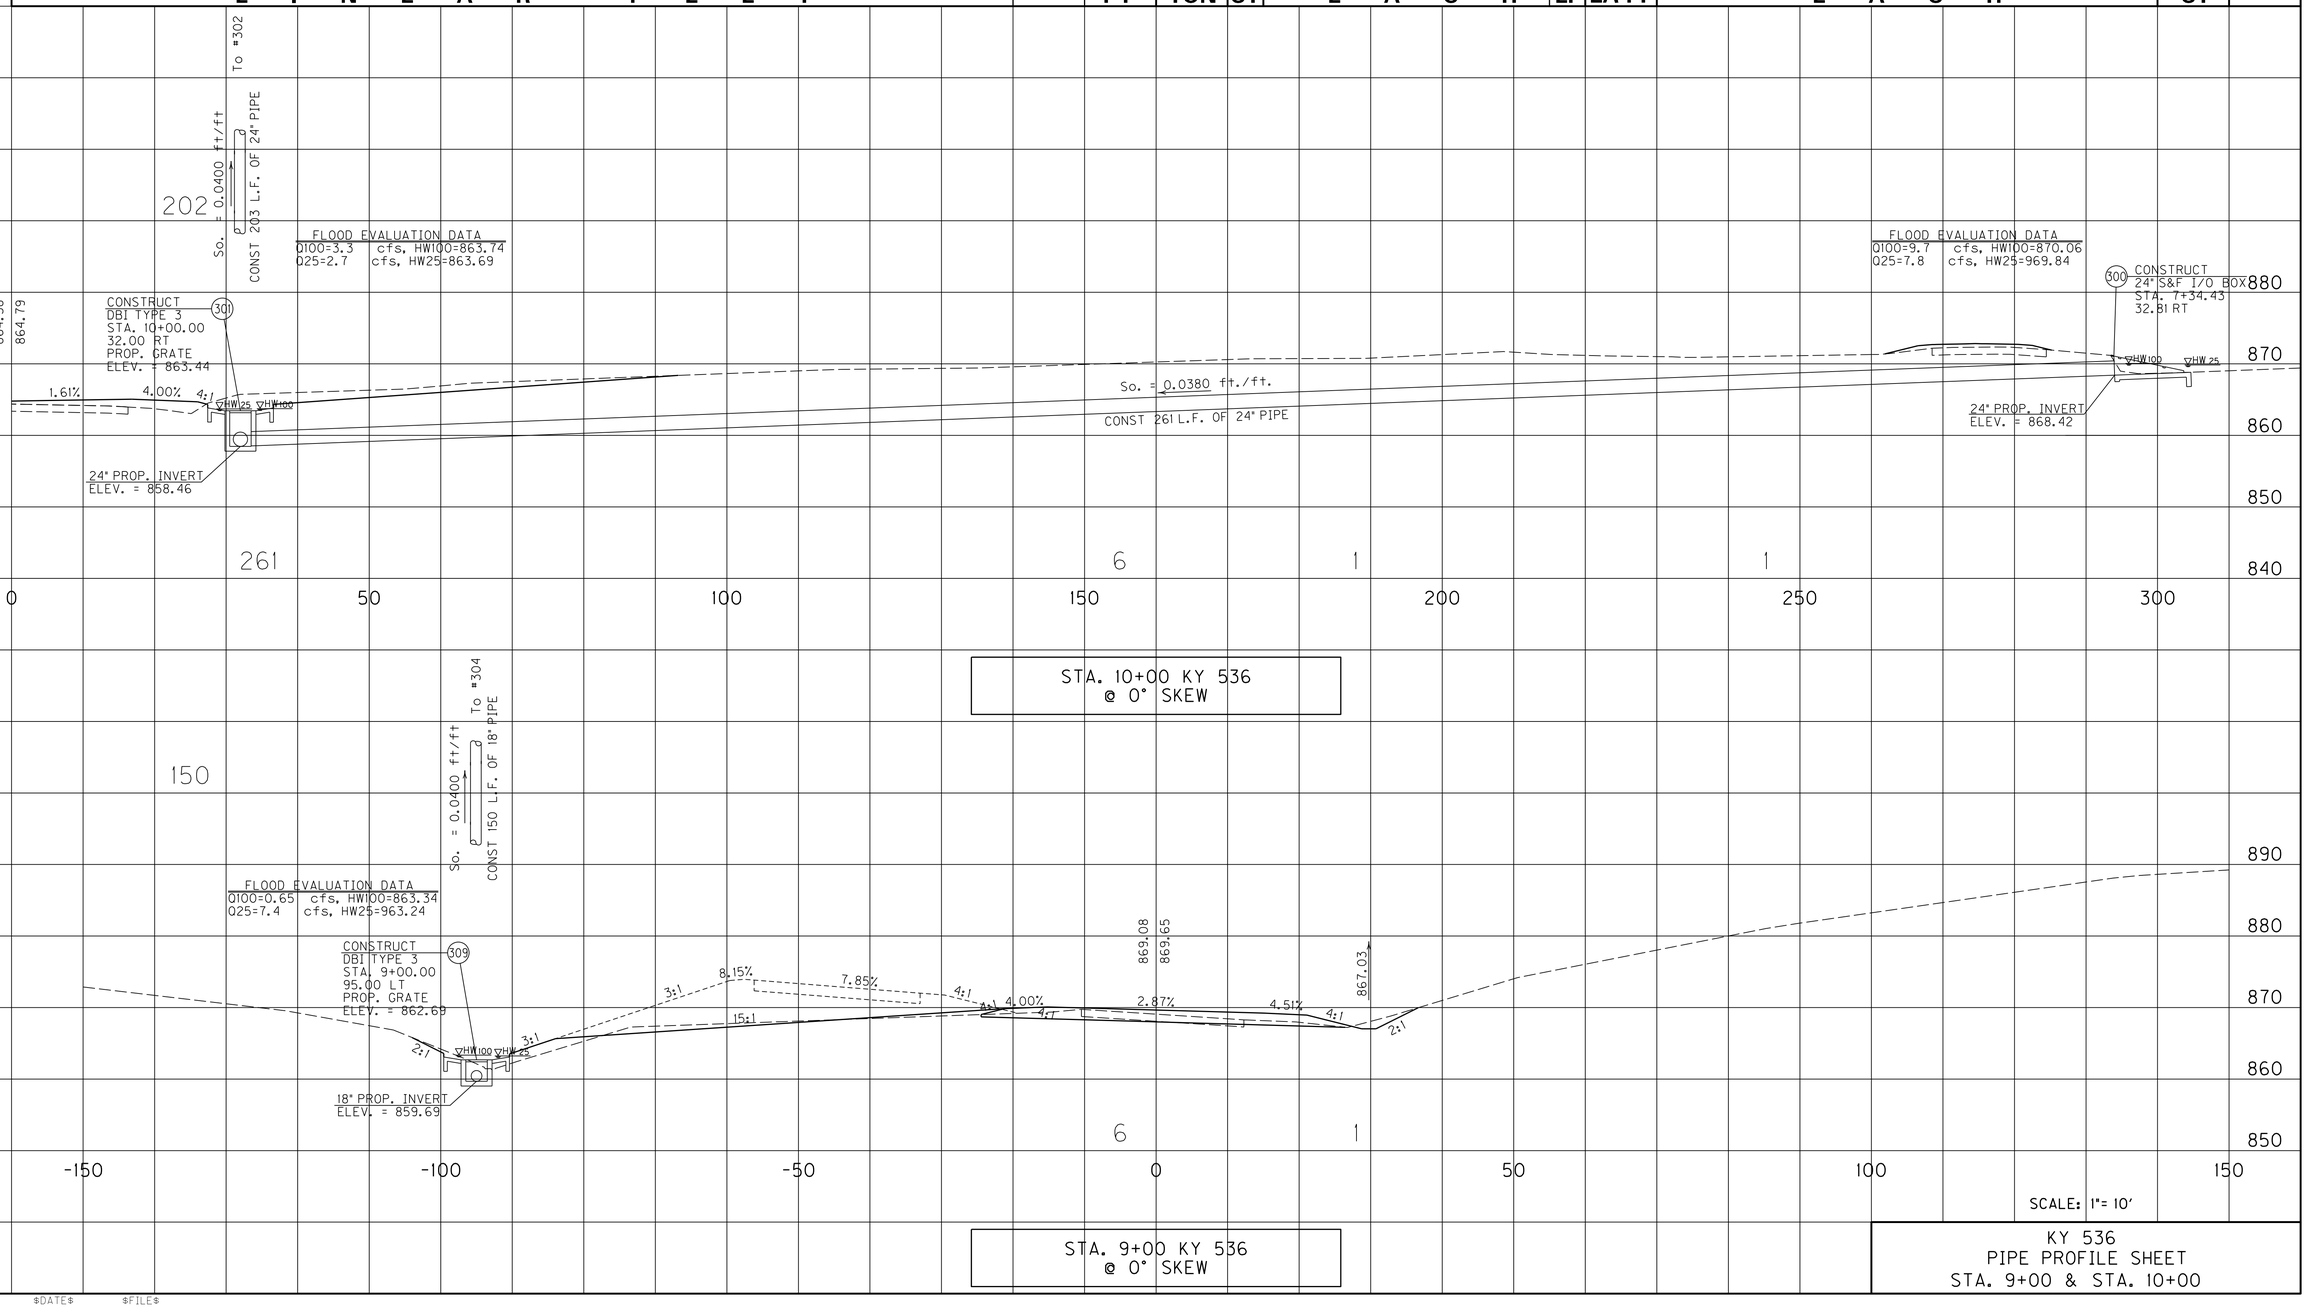


SCALE: 1"= 10'

KY 536
PIPE PROFILE SHEET
STA. 9+00 & STA. 10+00

USER: $$$$USER$$$$
DATE: $$$$DATE$$$$
FILE NAME: $$$$design$file$specification$$$$
E-SHEET NAME: R21400PD

$TIME$ $DATE$ $FILE$

# PIPE DRAINAGE SHEET 2 of 100


| COUNTY OF | ITEM NO. | SHEET NO. |
|---|---|---|
| BOONE | 6-158.00 | R215 |

PREPARED BY ____ DATE ____
CHECKED BY ____ DATE ____
APPROVED BY ____ DATE ____

| STORM SEWER PIPE (LINEAR FEET) | | | | | | | | | | | | CULVERT PIPE (LINEAR FEET) | | | MAX. COVER HEIGHT | CHANNEL LINING | | TURF REINF. MAT TYPE 3 | CBI TYPE A | DBI TYPE 1 | DBI TYPE 3 | DBI TYPE 4 | DBI TYPE 11 | DBI TYPE 13 | DBI TYPE 15 | DBI TYPE 16 | SLOTTED DRAIN PIPE 12" | STANDARD HEADWALLS | S&F Box Inlet-Outlet | | | | MANHOLE TYPE | | | DITCH EXCAVATION |
|---|---|---|---|---|---|---|---|---|---|---|---|---|---|---|---|---|---|---|---|---|---|---|---|---|---|---|---|---|---|---|---|---|---|---|---|
| 12 | 15 | 18 | 24 | 30 | 36 | 42 | 48 | 54 | 60 | 66 | 72 Equiv. | 18 | 24 | 30 | FT | CLASS II | CLASS III | CY | EACH | | | | | | | | | LF | EA/TY | 18 | 24 | 30 | 36 | A | B | C | CY |

R/W REV. NUMBER 1 MAY 30, 2018

**RIGHT OF WAY PLANS**

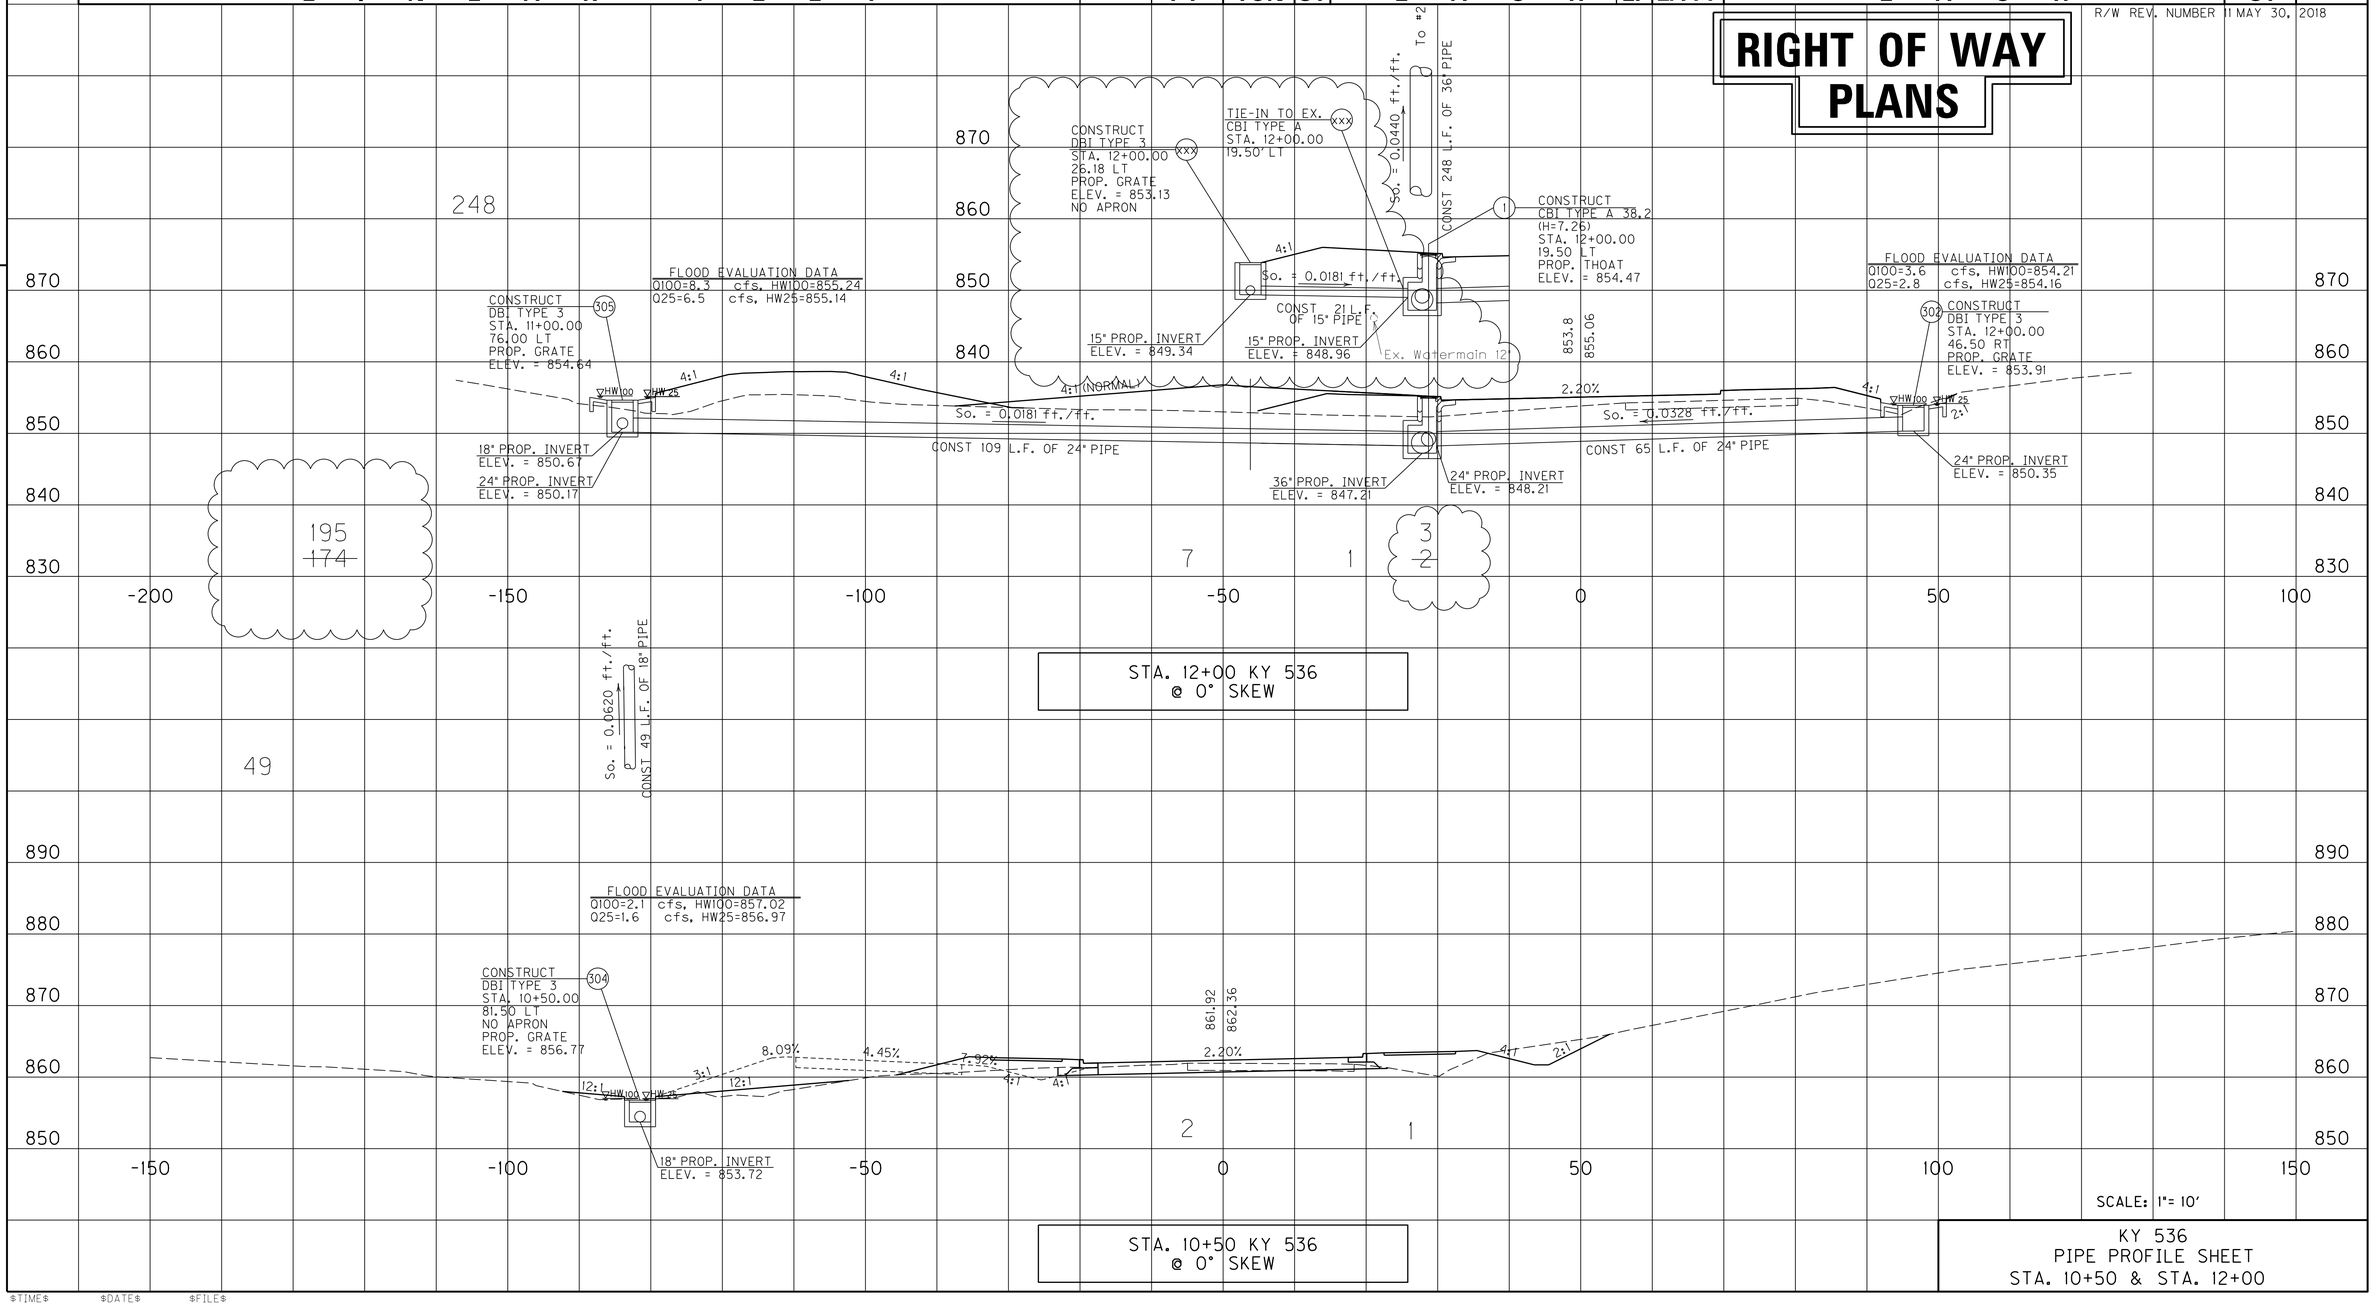


KY 536
PIPE PROFILE SHEET
STA. 10+50 & STA. 12+00

USER: $$$$USER$$$$
DATE: $$$$DATE$$$$
FILE NAME: $$$$design$file$specification$$$$
E-SHEET NAME: R21500PD

$TIME$ $DATE$ $FILE$

# PIPE DRAINAGE SHEET 3 of 100

| COUNTY OF | ITEM NO. | SHEET NO. |
|---|---|---|
| BOONE | 6-158.00 | R216 |

PREPARED BY ____ DATE ____
CHECKED BY ____ DATE ____
APPROVED BY ____ DATE ____


| STORM SEWER PIPE | | | | | | | | | | | | | CULVERT PIPE | | | | CHANNEL LINING | | | | | | | | | | | | |

# PIPE DRAINAGE SHEET 4 of 100

| COUNTY OF | ITEM NO. | SHEET NO. |
|---|---|---|
| BOONE | 6-158.00 | R217 |

PREPARED BY ____ DATE ____
CHECKED BY ____ DATE ____
APPROVED BY ____ DATE ____

| STORM SEWER PIPE | | | | | | | | | | | | CULVERT PIPE | | | | CHANNEL LINING | | | | | | | | | | | S&F Box Inlet-Outlet | | | | MANHOLE TYPE | | | | |
|---|---|---|---|---|---|---|---|---|---|---|---|---|---|---|---|---|---|---|---|---|---|---|---|---|---|---|---|---|---|---|---|---|---|---|---|
| 12 | 15 | 18 | 24 | 30 | 36 | 42 | 48 | 54 | 60 | 66 | 72 Equiv. | 18 | 24 | 30 | MAX. COVER HEIGHT | CLASS II | CLASS III | TURF REINF. MAT TYPE 3 | CBI TYPE A | DBI TYPE 1 | DBI TYPE 3 | DBI TYPE 4 | DBI TYPE 11 | DBI TYPE 13 | DBI TYPE 15 | DBI TYPE 16 | SLOTTED DRAIN PIPE 12" | STANDARD HEADWALLS | 18 | 24 | 30 | 36 | A | B | C | DITCH EXCAVATION |
| LINEAR FEET | | | | | | | | | | | | | | | FT | TON | | CY | EACH | | | | | | | | LF | EA/TY | EACH | | | | | | CY |
| | | | | | | | | | | | | | | | | | | | | | | | | | | | | | | | | | | | |

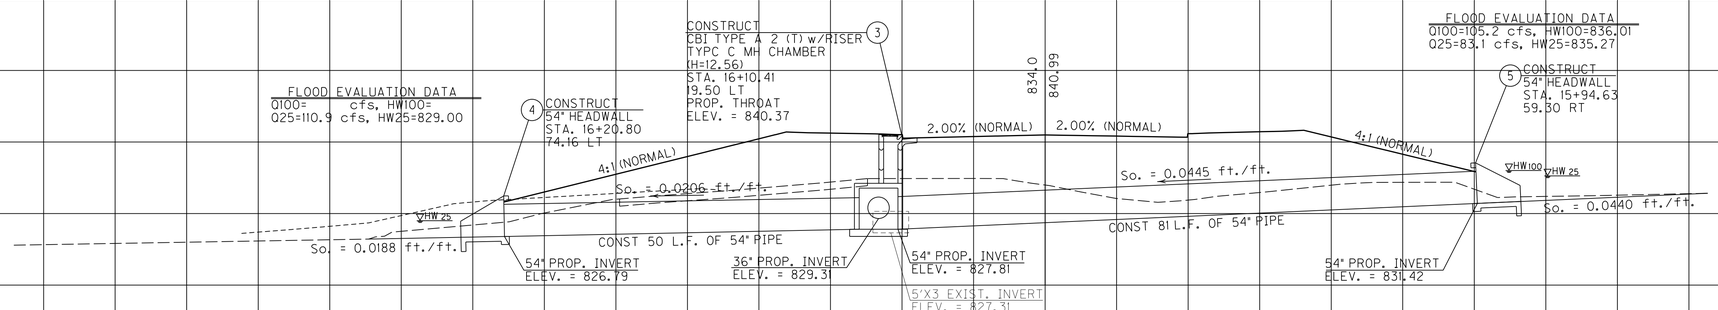


| | | | | | | | | | | | | | | | | | | | | | | | | | | | | | | | | | | | |
|---|---|---|---|---|---|---|---|---|---|---|---|---|---|---|---|---|---|---|---|---|---|---|---|---|---|---|---|---|---|---|---|---|---|---|---|
| | | | 131 | | | | | | | | | | | 13 | 64 | 1 | | | | 2-54 | | | | | | | | | 1 | | 6 | | | | |

SCALE: 1"= 10'

STA. 16+06.26 KY 536
@ 11°05'32" SKEW RT.

KY 536
PIPE PROFILE SHEET
STA. 16+06.26

USER: $$$$USER$$$$
DATE: $$$$DATE$$$$
FILE NAME: $$$$design$file$specification$$$$
E-SHEET NAME: R21700PD


$TIME$ $DATE$ $FILE$

# PIPE DRAINAGE SHEET 5 of 100

| COUNTY OF | ITEM NO. | SHEET NO. |
|---|---|---|
| BOONE | 6-158.00 | R218 |

PREPARED BY ____ DATE ____
CHECKED BY ____ DATE ____
APPROVED BY ____ DATE ____

| STORM SEWER PIPE | | | | | | | | | | | | CULVERT PIPE | | | | CHANNEL LINING | | | | | | | | | | | | | S&F Box Inlet-Outlet | | | | MANHOLE TYPE | | | | |
|---|---|---|---|---|---|---|---|---|---|---|---|---|---|---|---|---|---|---|---|---|---|---|---|---|---|---|---|---|---|---|---|---|---|---|---|---|
| 12 | 15 | 18 | 24 | 30 | 36 | 42 | 48 | 54 | 60 | 66 | 72 Equiv. | 18 | 24 | 30 | MAX. COVER HEIGHT | CLASS II | CLASS III | TURF REINF. MAT TYPE 3 | CBI TYPE A | DBI TYPE 1 | DBI TYPE 3 | DBI TYPE 4 | DBI TYPE 11 | DBI TYPE 13 | DBI TYPE 15 | DBI TYPE 16 | SLOTTED DRAIN PIPE 12" | STANDARD HEADWALLS | 18 | 24 | 30 | 36 | A | B | C | DITCH EXCAVATION |
| LINEAR FEET | | | | | | | | | | | | | | | FT | TON | | CY | EACH | | | | | | | | LF | EA/TY | EACH | | | | | | | CY |
| | | 97 | | | | | | | | | | | | | 4 | | | 1 | | | 1 | | | | | | | | | | | | | | | |

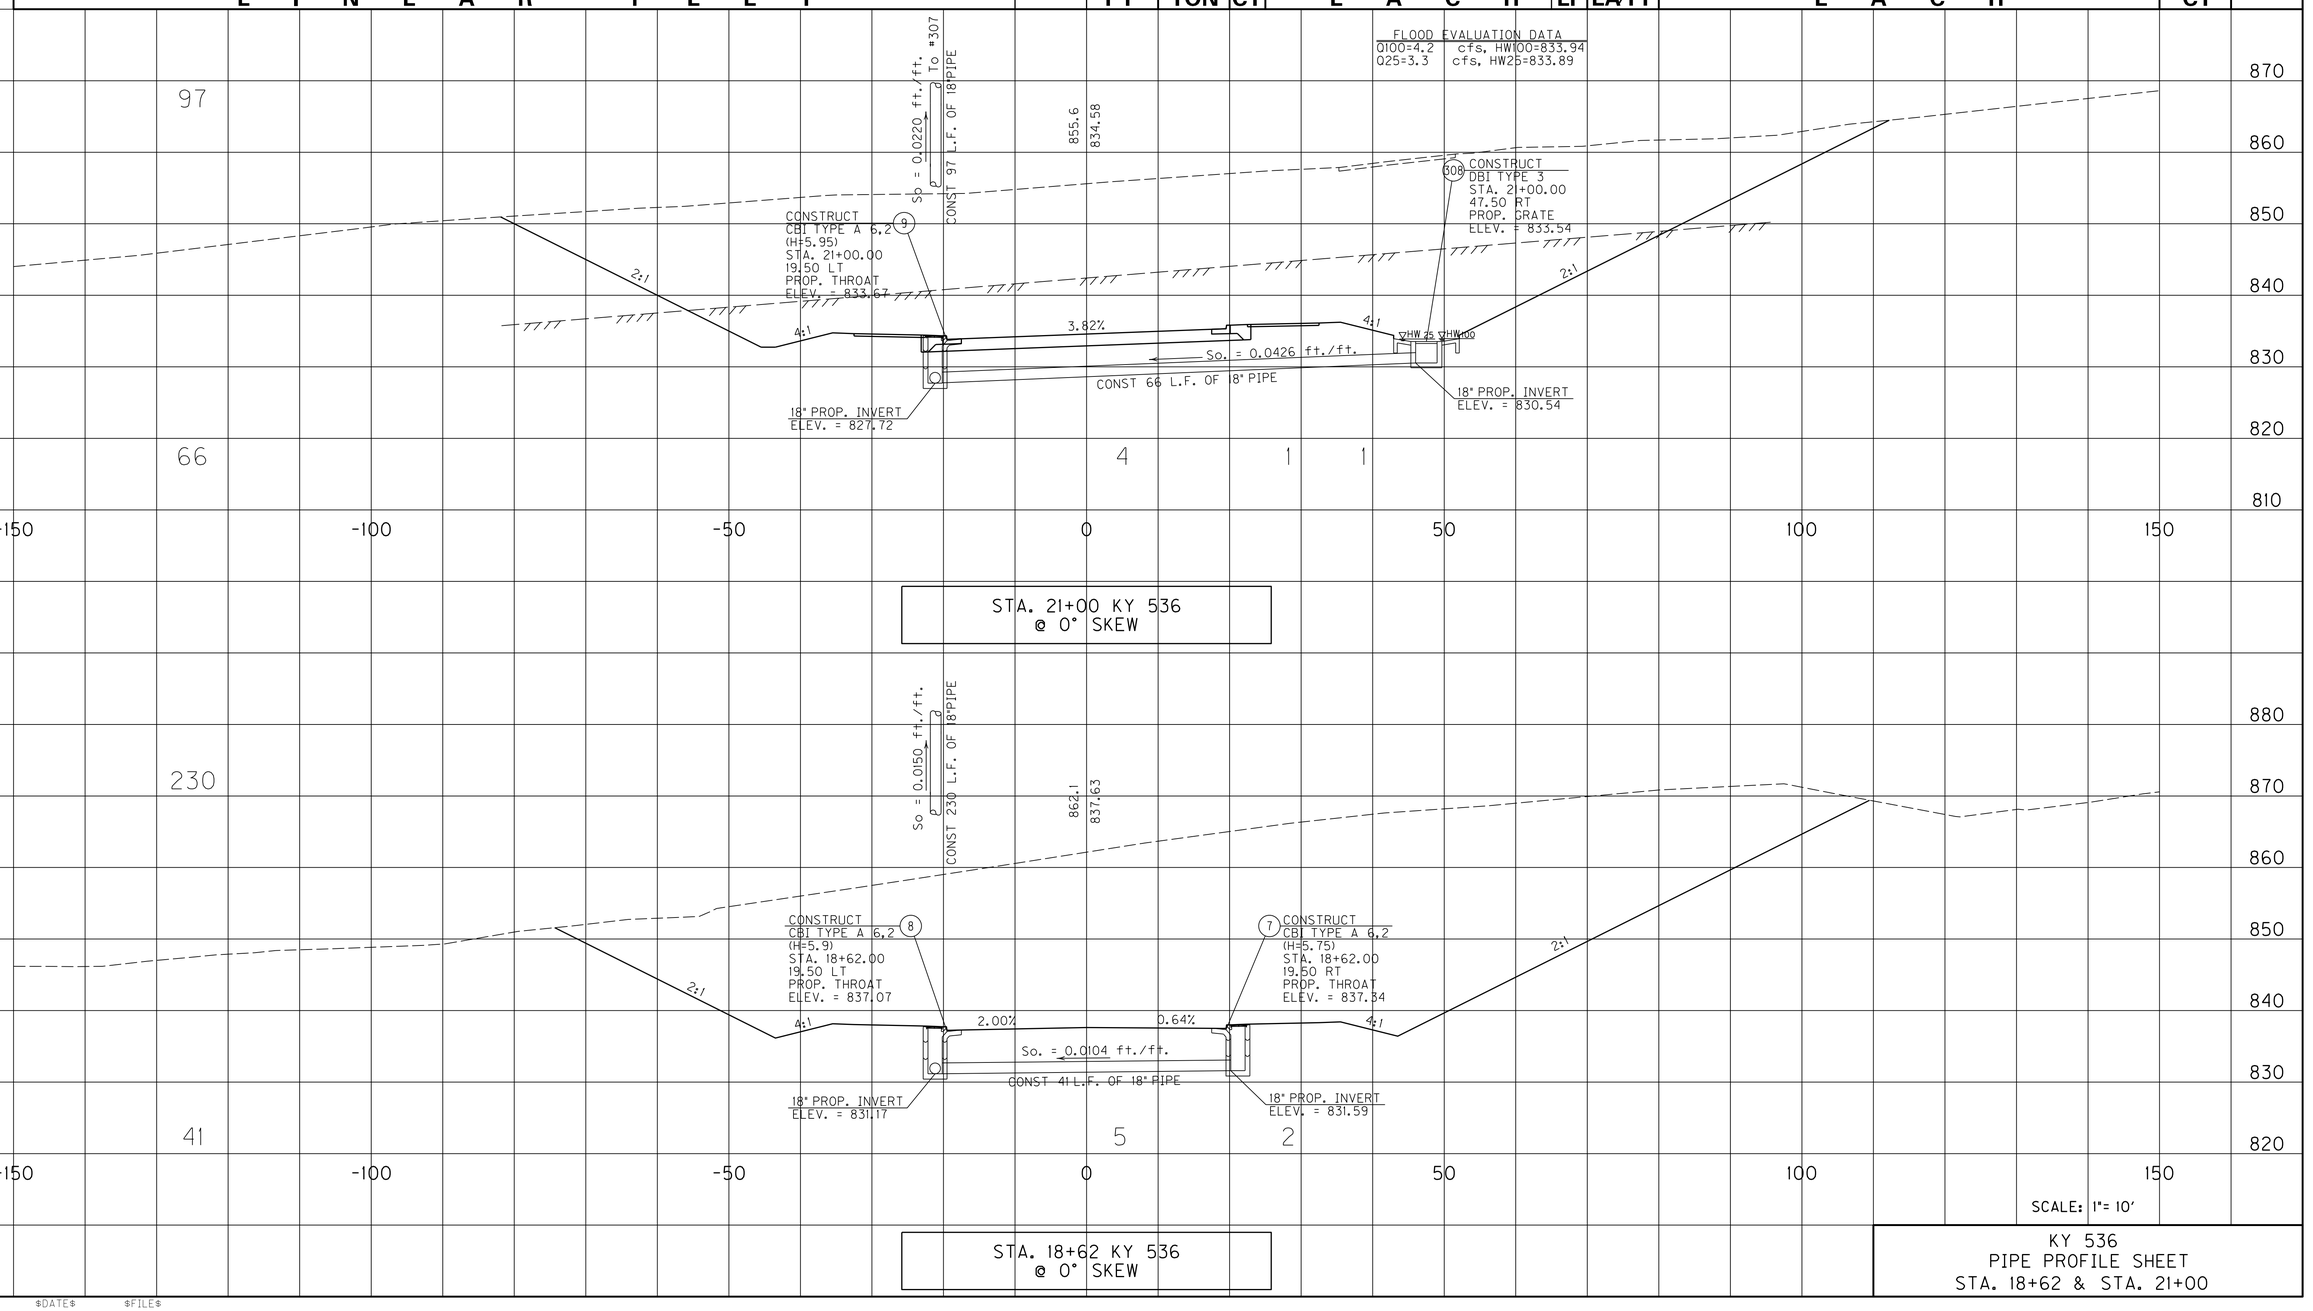


| | | | | | | | | | | | | | | | | | | | | | | | | | | | | | | | | | | | |
|---|---|---|---|---|---|---|---|---|---|---|---|---|---|---|---|---|---|---|---|---|---|---|---|---|---|---|---|---|---|---|---|---|---|---|---|
| | | 230 | | | | | | | | | | | | | 5 | | | 2 | | | | | | | | | | | | | | | | | | |
| | | 41 | | | | | | | | | | | | | | | | | | | | | | | | | | | | | | | | | | |

SCALE: 1"= 10'

KY 536
PIPE PROFILE SHEET
STA. 18+62 & STA. 21+00

USER: $$$$USER$$$$
DATE: $$$$DATE$$$$
FILE NAME: $$$$design$file$specification$$$$
E-SHEET NAME: R218OOPD

$TIME$ $DATE$ $FILE$

# PIPE DRAINAGE SHEET 6 of 100

| COUNTY OF | ITEM NO. | SHEET NO. |
|---|---|---|
| BOONE | 6-158.00 | 219 |

PREPARED BY ____ DATE ____
CHECKED BY ____ DATE ____
APPROVED BY ____ DATE ____


| STORM SEWER PIPE | | | | | | | | | | | | | CULVERT PIPE | | | | CHANNEL LINING | | | | | | | | | | | | |

# PIPE DRAINAGE SHEET 7 of 100

| COUNTY OF | ITEM NO. | SHEET NO. |
|---|---|---|
| BOONE | 6-158.00 | R220 |


PREPARED BY ____ DATE ____
CHECKED BY ____ DATE ____
APPROVED BY ____ DATE ____

| STORM SEWER PIPE | | | | | | | | | | | | CULVERT PIPE | | | MAX. COVER HEIGHT | CHANNEL LINING | | TURF REINF. MAT TYPE 3 | CBI TYPE A | DBI TYPE 1 | DBI TYPE 3 | DBI TYPE 4 | DBI TYPE 11 | DBI TYPE 13 | DBI TYPE 15 | DBI TYPE 16 | SLOTTED DRAIN PIPE 12" | STANDARD HEADWALLS | S&F Box Inlet-Outlet | | | | MANHOLE TYPE | | | DITCH EXCAVATION |
|---|---|---|---|---|---|---|---|---|---|---|---|---|---|---|---|---|---|---|---|---|---|---|---|---|---|---|---|---|---|---|---|---|---|---|---|
| 12 | 15 | 18 | 24 | 30 | 36 | 42 | 48 | 54 | 60 | 66 | 72 Equiv. | 18 | 24 | 30 | | CLASS II | CLASS III | | | | | | | | | | | | 18 | 24 | 30 | 36 | A | B | C | |
| LINEAR FEET | | | | | | | | | | | | | | | FT | TON | CY | EACH | | | | | | | | | LF | EA/TY | EACH | | | | | | | CY |
| | | 69 | | | | | | | | | | | | | 7 | | | | | | | | 1 | | | | | | | | | | | | | |

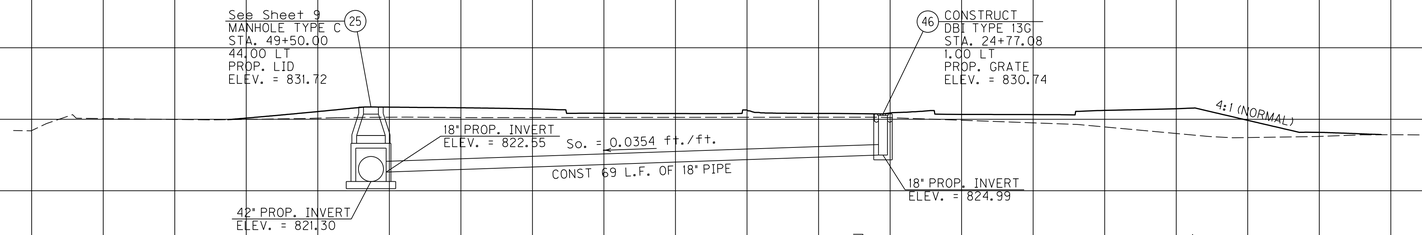


STA. 24+77.08 KY 536
@ 0° SKEW

| | | | | | | | | | | | | | | | | | | | | | | | | | | | | | | | | | | | |
|---|---|---|---|---|---|---|---|---|---|---|---|---|---|---|---|---|---|---|---|---|---|---|---|---|---|---|---|---|---|---|---|---|---|---|---|
| | | 113 | | | | | | | | | | | | | 6 | | 1 | | | | | 1 | 10 | | | | | | | | | | | | |

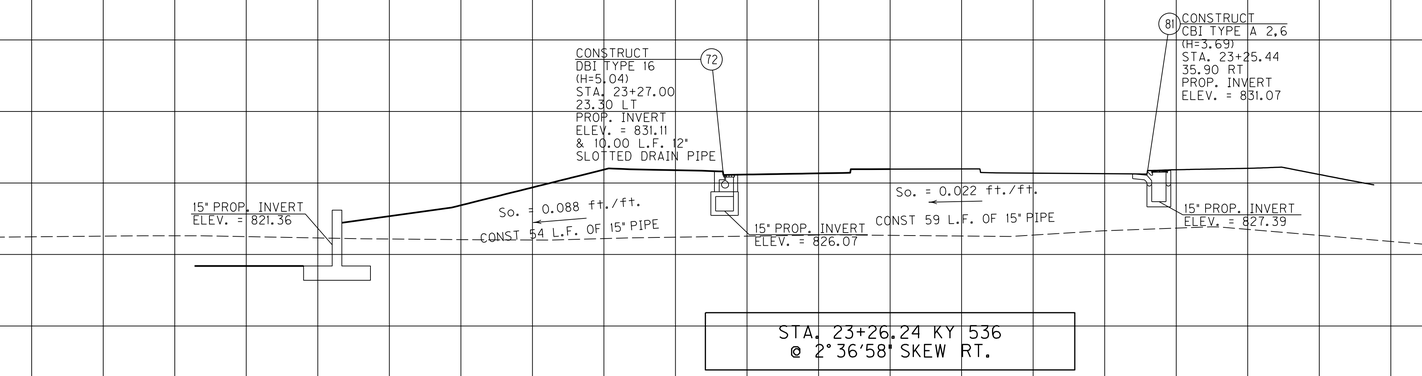


STA. 23+26.24 KY 536
@ 2°36'58" SKEW RT.

SCALE: 1"= 10'

KY 536
PIPE PROFILE SHEET
STA. 23+24.97 & STA. 24+77.08

USER: $$$$USER$$$$
DATE: $$$$DATE$$$$
FILE NAME: $$$$design$file$specification$$$$
E-SHEET NAME: R22000PD

$TIME$ $DATE$ $FILE$

# PIPE DRAINAGE SHEET 8 of 100

| COUNTY OF | ITEM NO. | SHEET NO. |
|---|---|---|
| BOONE | 6-158.00 | R221 |

PREPARED BY ____ DATE ____
CHECKED BY ____ DATE ____
APPROVED BY ____ DATE ____

| STORM SEWER PIPE (LINEAR FEET) | | | | | | | | | | | | | CULVERT PIPE | | | MAX. COVER HEIGHT | CHANNEL LINING | | TURF REINF. MAT TYPE 3 | CBI TYPE A | DBI TYPE 1 | DBI TYPE 3 | DBI TYPE 4 | DBI TYPE 11 | DBI TYPE 13 | DBI TYPE 15 | DBI TYPE 16 | SLOTTED DRAIN PIPE 12" | STANDARD HEADWALLS | S&F Box Inlet-Outlet | | | | MANHOLE TYPE | | | DITCH EXCAVATION |
|---|---|---|---|---|---|---|---|---|---|---|---|---|---|---|---|---|---|---|---|---|---|---|---|---|---|---|---|---|---|---|---|---|---|---|---|
| 12 | 15 | 18 | 24 | 30 | 36 | 42 | 48 | 54 | 60 | 66 | 72 Equiv. | | 18 | 24 | 30 | | CLASS II | CLASS III | | | | | | | | | | | | 18 | 24 | 30 | 36 | A | B | C | |
| LINEAR FEET | | | | | | | | | | | | | | | | FT | TON | | CY | EACH | | | | | | | | LF | EA/TY | EACH | | | | | | | CY |
| | 45 | | | | | | | | | | | | | | | 7 | | | | | | | | | | | | | 1-15 | | | | | | | | |

FLOOD EVALUATION DATA
Q100=1.5 cfs, HW100=825.54
Q25=1.3 cfs, HW25=825.49

(238) See Sheet 78
DBI TYPE 15
STA. 47+09.75
35.00 LT
PROP. GRATE
ELEV. = 825.24

▽HW100 ▽HW25

So. = 0.035 ft./ft.

So. = 0.016 ft./ft.

So. = 0.108 ft./ft.

FLOOD EVALUATION DATA
Q100=8.63 cfs, HW100=828.26
Q25=7.88 cfs, HW25=827.91

So. = 0.009 ft./ft.

(284) CONSTRUCT
15" HDWL
STA. 49+03.39
44.52 LT

▽HW25 ▽HW100

2:1

15" PROP. INVERT
ELEV. = 825.50

So = 0.060 ft/ft

CONSTRUCT 45 LF OF 15" PIPE

See Sheet 9
MANHOLE TYPE C
STA. 49+50.00
44.00 LT
PROP. LID
ELEV. = 831.72

(25)

15" PROP. INVERT
ELEV. = 822.80

18" PROP. INVERT
ELEV. = 822.55

42" PROP. INVERT
ELEV. = 821.30

-150 -100 -50 0 50 100 150

UNION BAPTIST
DETENTION SYSTEM

| STORM SEWER PIPE (LINEAR FEET) | | | | | | | | | | | | | CULVERT PIPE | | | MAX. COVER HEIGHT | CHANNEL LINING | | TURF REINF. MAT TYPE 3 | CBI TYPE A | DBI TYPE 1 | DBI TYPE 3 | DBI TYPE 4 | DBI TYPE 11 | DBI TYPE 13 | DBI TYPE 15 | DBI TYPE 16 | SLOTTED DRAIN PIPE 12" | STANDARD HEADWALLS | S&F Box Inlet-Outlet | | | | MANHOLE TYPE | | | DITCH EXCAVATION |
|---|---|---|---|---|---|---|---|---|---|---|---|---|---|---|---|---|---|---|---|---|---|---|---|---|---|---|---|---|---|---|---|---|---|---|---|
| 12 | 15 | 18 | 24 | 30 | 36 | 42 | 48 | 54 | 60 | 66 | 72 Equiv. | | 18 | 24 | 30 | | CLASS II | CLASS III | | | | | | | | | | | | 18 | 24 | 30 | 36 | A | B | C | |
| LINEAR FEET | | | | | | | | | | | | | | | | FT | TON | | CY | EACH | | | | | | | | LF | EA/TY | EACH | | | | | | | CY |
| | 15 | | | | | | | | | | | | | | | 2 | | | | | | | | 1 | | | | | 1-15 | | | | | | | | 2 |

DBI TYPE 13S
STA. 48+80.62
66.57 LT
PROP. GRATE
ELEV. = 829.31

(283)

So = 0.015 ft/ft
CONSTRUCT 15 LF
OF 15" PIPE

(119) CONSTRUCT
15" HDWL
STA. 48+78.92
51.66 LT

825.6
830.18

2:1

2:1

2.8%

15" PROP. INVERT
ELEV. = 825.88

15" PROP. INVERT
ELEV. = 825.66

-150 -100 -50 0 50 100 150

SCALE: 1"= 10'

STA. 48+80.62 OLD UNION RD
@ 6°31'05" SKEW RT

UNION BAPTIST DETENTION POND
PIPE PROFILE SHEET
STA. 47+09.75 to STA. 49+50


USER: $$$$USER$$$$
DATE: $$$$DATE$$$$
FILE NAME: $$$$design$file$specification$$$$
E-SHEET NAME: R22100PD

# PIPE DRAINAGE SHEET 9 of 100

| COUNTY OF | ITEM NO. | SHEET NO. |
|---|---|---|
| BOONE | 6-158.00 | R222 |

PREPARED BY ____ DATE ____
CHECKED BY ____ DATE ____
APPROVED BY ____ DATE ____

| STORM SEWER PIPE (LINEAR FEET) | | | | | | | | | | | | CULVERT PIPE (LINEAR FEET) | | | MAX. COVER HEIGHT | CHANNEL LINING | | TURF REINF. MAT TYPE 3 | CBI TYPE A | DBI TYPE 1 | DBI TYPE 3 | DBI TYPE 4 | DBI TYPE 11 | DBI TYPE 13 | DBI TYPE 15 | DBI TYPE 16 | SLOTTED DRAIN PIPE 12" | STANDARD HEADWALLS | S&F Box Inlet-Outlet | | | | MANHOLE TYPE | | | DITCH EXCAVATION |
|---|---|---|---|---|---|---|---|---|---|---|---|---|---|---|---|---|---|---|---|---|---|---|---|---|---|---|---|---|---|---|---|---|---|---|---|
| 12 | 15 | 18 | 24 | 30 | 36 | 42 | 48 | 54 | 60 | 66 | 72 Equiv. | 18 | 24 | 30 | | CLASS II | CLASS III | | | | | | | | | | | | | 18 | 24 | 30 | 36 | A | B | C | |
| | | | | | | | | | | | | | | | FT | TON | | CY | EACH | | | | | | | | LF | EA/TY | EACH | | | | | | | CY |

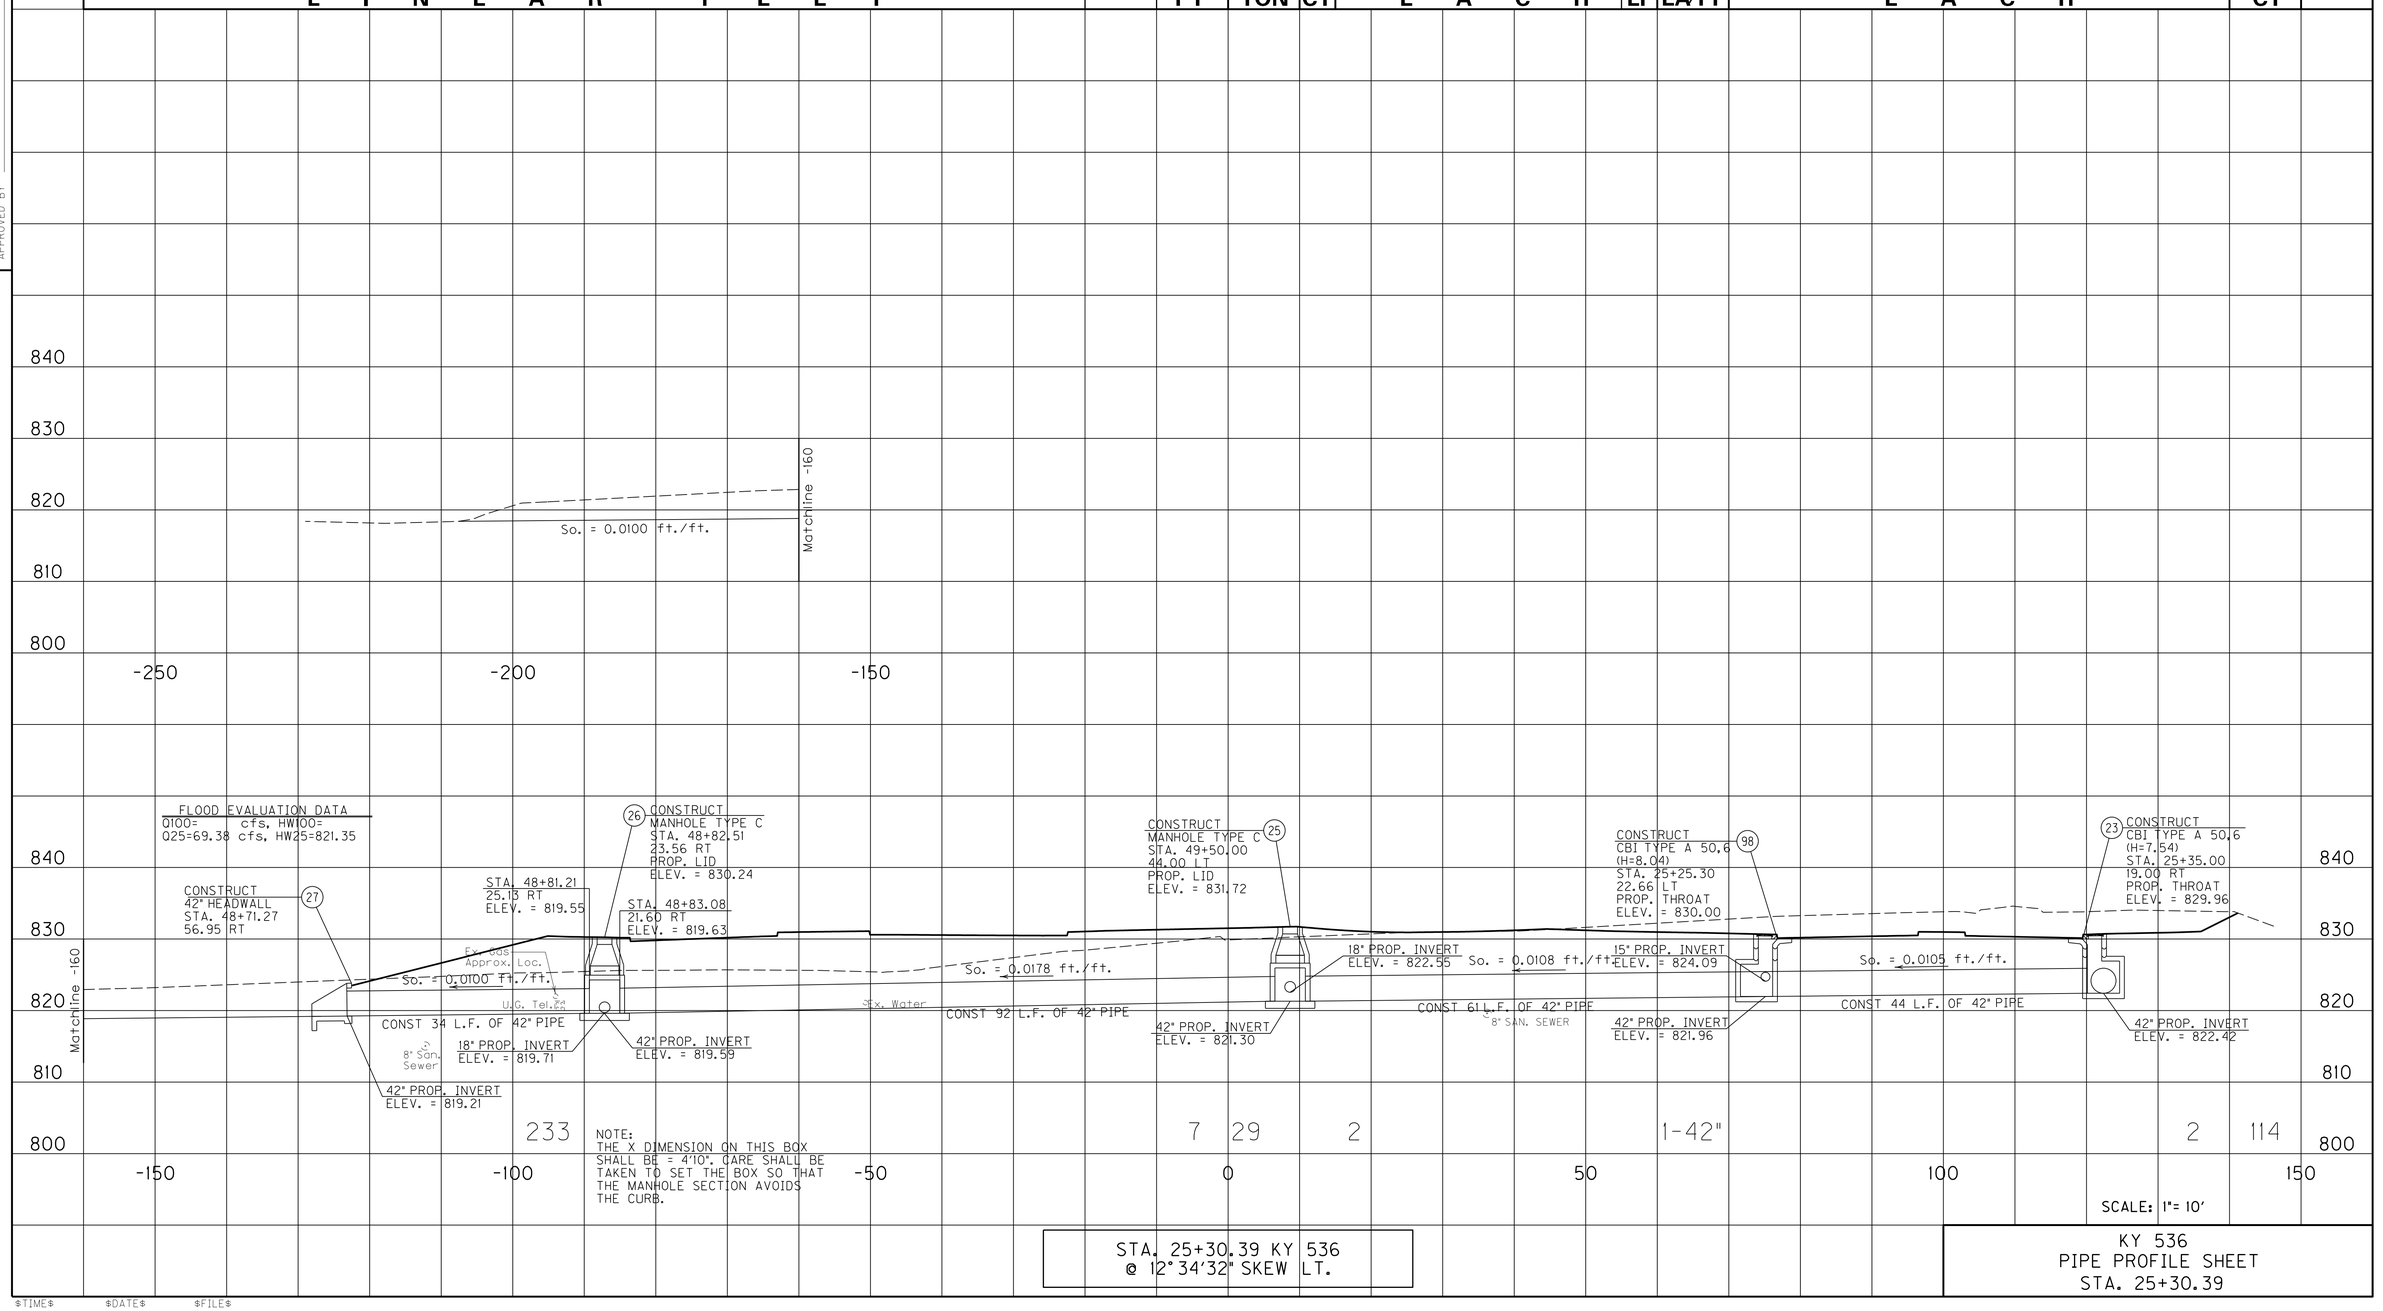


233 7 29 2 1-42" 2 114

STA. 25+30.39 KY 536
@ 12°34'32" SKEW LT.

KY 536
PIPE PROFILE SHEET
STA. 25+30.39

USER: $$$$USER$$$$
DATE: $$$$DATE$$$$
FILE NAME: $$$$design$file$specification$$$$
E-SHEET NAME: R2220PD


$TIME$ $DATE$ $FILE$

# PIPE DRAINAGE SHEET 10 of 100

| COUNTY OF | ITEM NO. | SHEET NO. |
|---|---|---|
| BOONE | 6-158.00 | R223 |

PREPARED BY ____ DATE ____
CHECKED BY ____ DATE ____
APPROVED BY ____ DATE ____

| STORM SEWER PIPE | | | | | | | | | | | | CULVERT PIPE | | | | CHANNEL LINING | | | | | | | | | | | | | S&F Box Inlet-Outlet | | | | MANHOLE TYPE | | | | |
|---|---|---|---|---|---|---|---|---|---|---|---|---|---|---|---|---|---|---|---|---|---|---|---|---|---|---|---|---|---|---|---|---|---|---|---|---|
| 12 | 15 | 18 | 24 | 30 | 36 | 42 | 48 | 54 | 60 | 66 | 72 Equiv. | 18 | 24 | 30 | MAX. COVER HEIGHT | CLASS II | CLASS III | TURF REINF. MAT TYPE 3 | CBI TYPE A | DBI TYPE 1 | DBI TYPE 3 | DBI TYPE 4 | DBI TYPE 11 | DBI TYPE 13 | DBI TYPE 15 | DBI TYPE 16 | SLOTTED DRAIN PIPE 12" | STANDARD HEADWALLS | 18 | 24 | 30 | 36 | A | B | C | DITCH EXCAVATION |
| LINEAR FEET | | | | | | | | | | | | | | | FT | TON | | CY | EACH | | | | | | | | LF | EA/TY | EACH | | | | | | | CY |
| | | 69 | | | | | | | | | | | | | | | | 5 | | 2 | 1 | | | | | | | | | | | | | | | | |
| | | | | | | | | | | | | | | | | | | | | | | | | | | | | | | | | | | | | |
| | | | | | | 99 | | | | | | | | | | | | 5 | | | | | | | | | | | | | | | | | | |
| | | | | | | | | | | | | | | | | | | | | | | | | | | | | | | | | | | | | |
| | | | | | | | | | | | | | | | | | | 5 | | 2 | 1 | | | | | | | | | | | | | | | | |
| | | 95 | | | | 65 | | | | | | | | | | | | | | | | | | | | | | | | | | | | | | | |

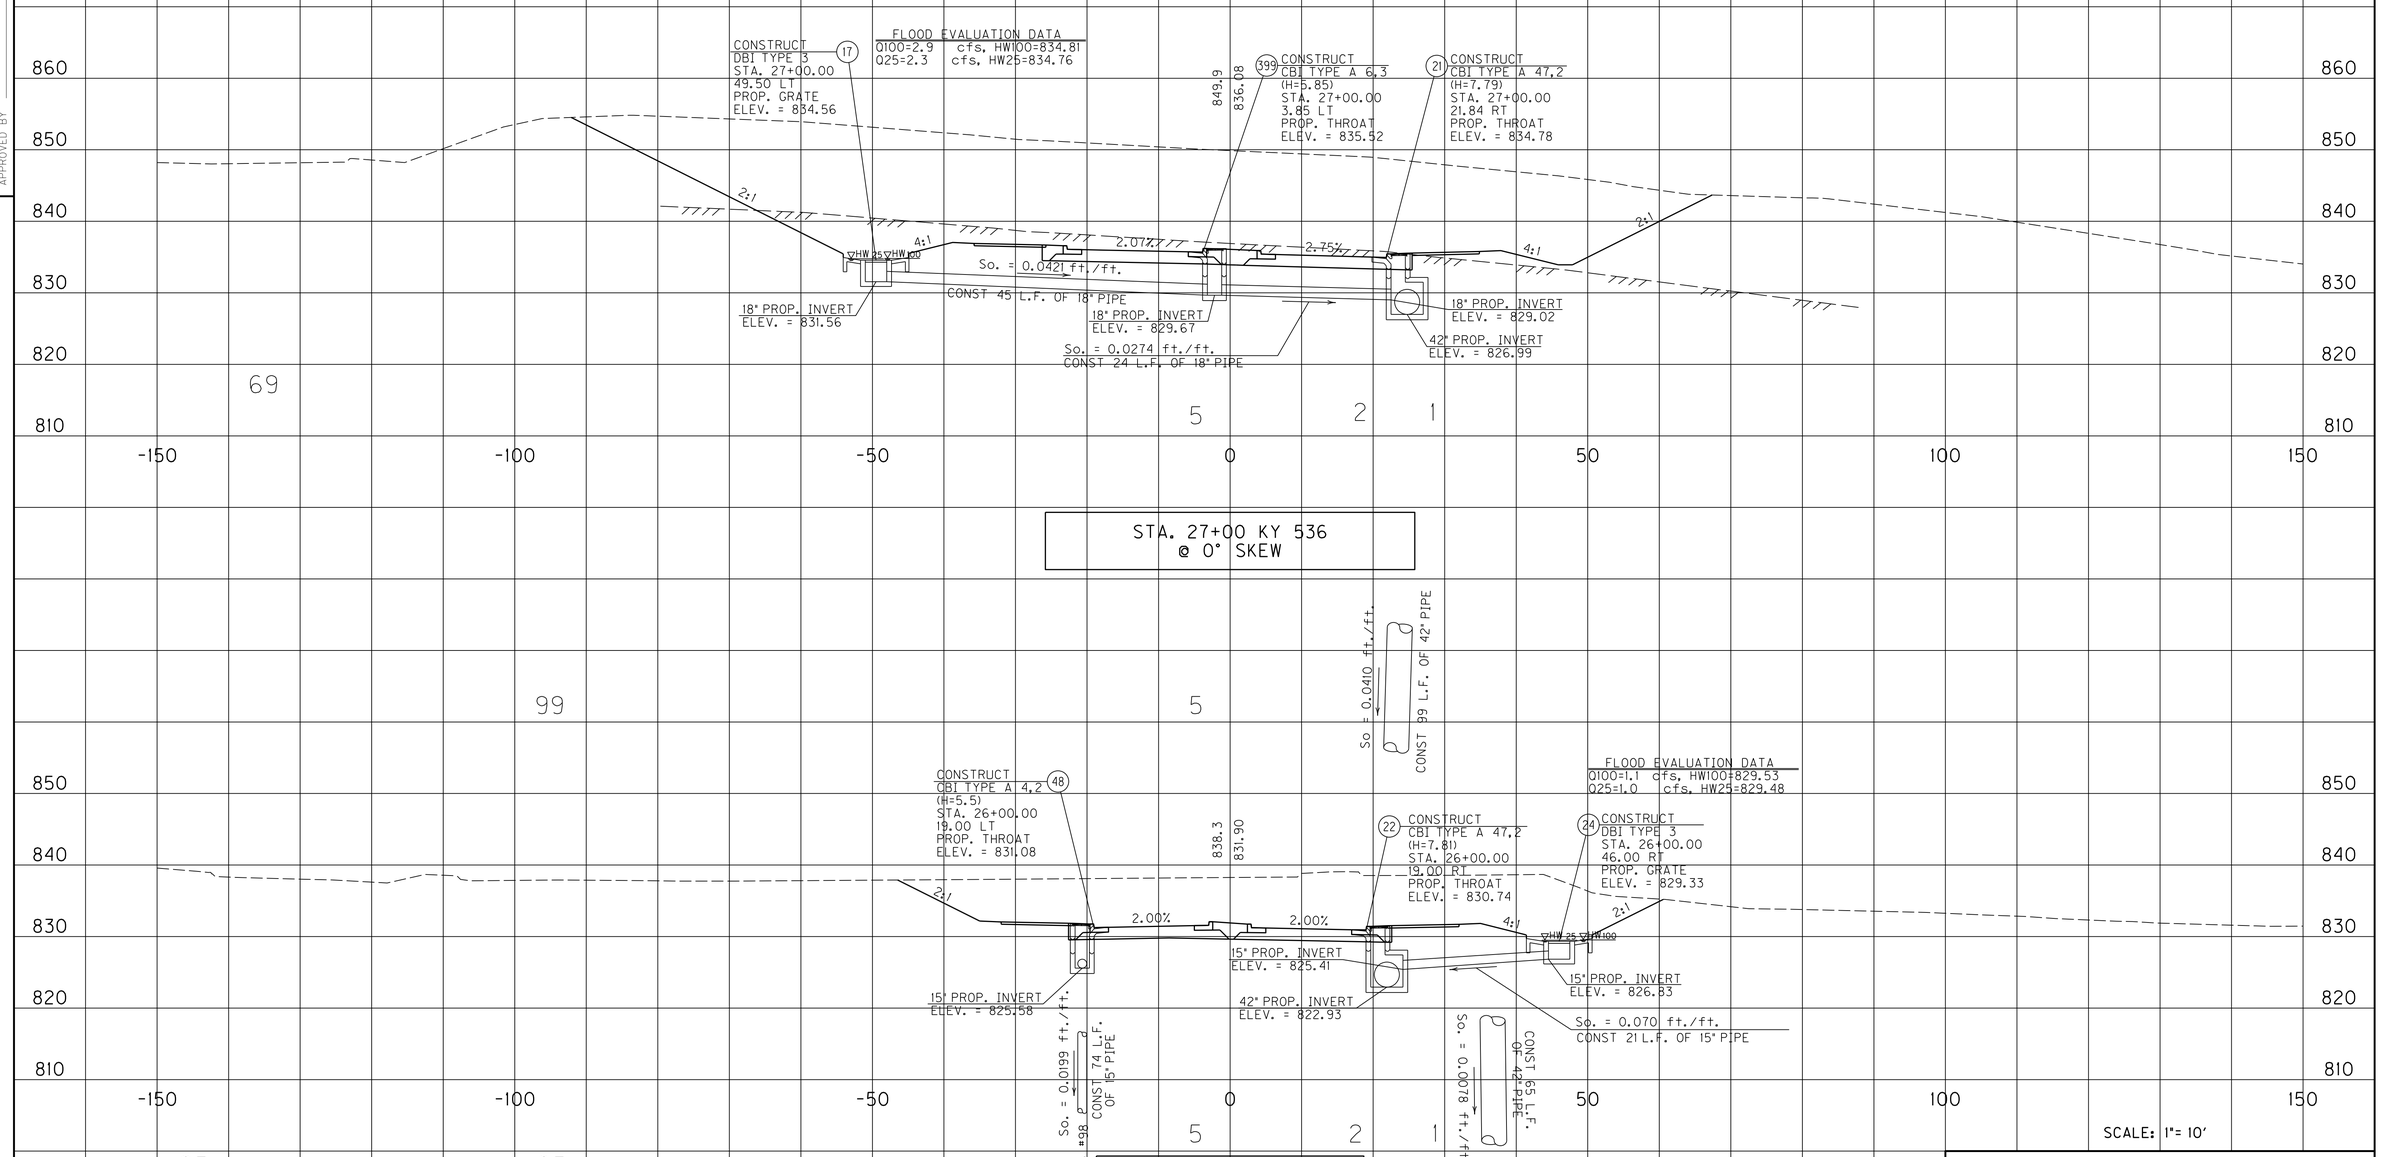


SCALE: 1"= 10'

KY 536
PIPE PROFILE SHEET
STA. 26+00 & STA. 27+00

USER: $$$$USER$$$$
DATE: $$$$DATE$$$$
FILE NAME: $$$$design$file$specification$$$$
E-SHEET NAME: R22300PD


$TIME$ $DATE$ $FILE$


# PIPE DRAINAGE SHEET 11 of 100

| COUNTY OF | ITEM NO. | SHEET NO. |
|---|---|---|
| BOONE | 6-158.00 | R224 |

PREPARED BY ____ DATE ____
CHECKED BY ____ DATE ____
APPROVED BY ____ DATE ____

| STORM SEWER PIPE (LINEAR FEET) | | | | | | | | | | | | CULVERT PIPE (LINEAR FEET) | | | | CHANNEL LINING | | | | | | | | | | | | | | | | | | | | |
|---|---|---|---|---|---|---|---|---|---|---|---|---|---|---|---|---|---|---|---|---|---|---|---|---|---|---|---|---|---|---|---|---|---|---|---|---|
| 12 | 15 | 18 | 24 | 30 | 36 | 42 | 48 | 54 | 60 | 66 | 72 Equiv. | 18 | 24 | 30 | MAX. COVER HEIGHT | CLASS II | CLASS III | TURF REINF. MAT TYPE 3 | CBI TYPE A | DBI TYPE 1 | DBI TYPE 3 | DBI TYPE 4 | DBI TYPE 11 | DBI TYPE 13 | DBI TYPE 15 | DBI TYPE 16 | SLOTTED DRAIN PIPE 12" | STANDARD HEADWALLS | S&F Box Inlet-Outlet 18 | S&F Box Inlet-Outlet 24 | S&F Box Inlet-Outlet 30 | S&F Box Inlet-Outlet 36 | MANHOLE TYPE A | MANHOLE TYPE B | MANHOLE TYPE C | DITCH EXCAVATION | |
| LINEAR FEET | | | | | | | | | | | | | | | FT | TON | | CY | EACH | | | | | | | | LF | EA/TY | EACH | | | | EACH | | | CY | |

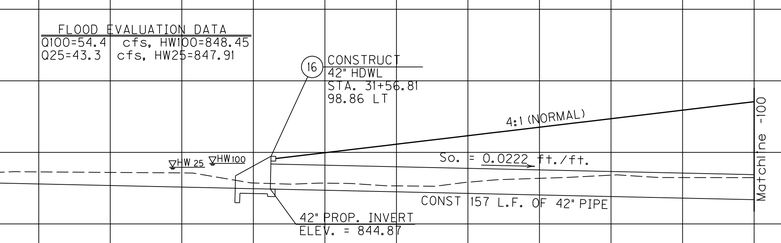

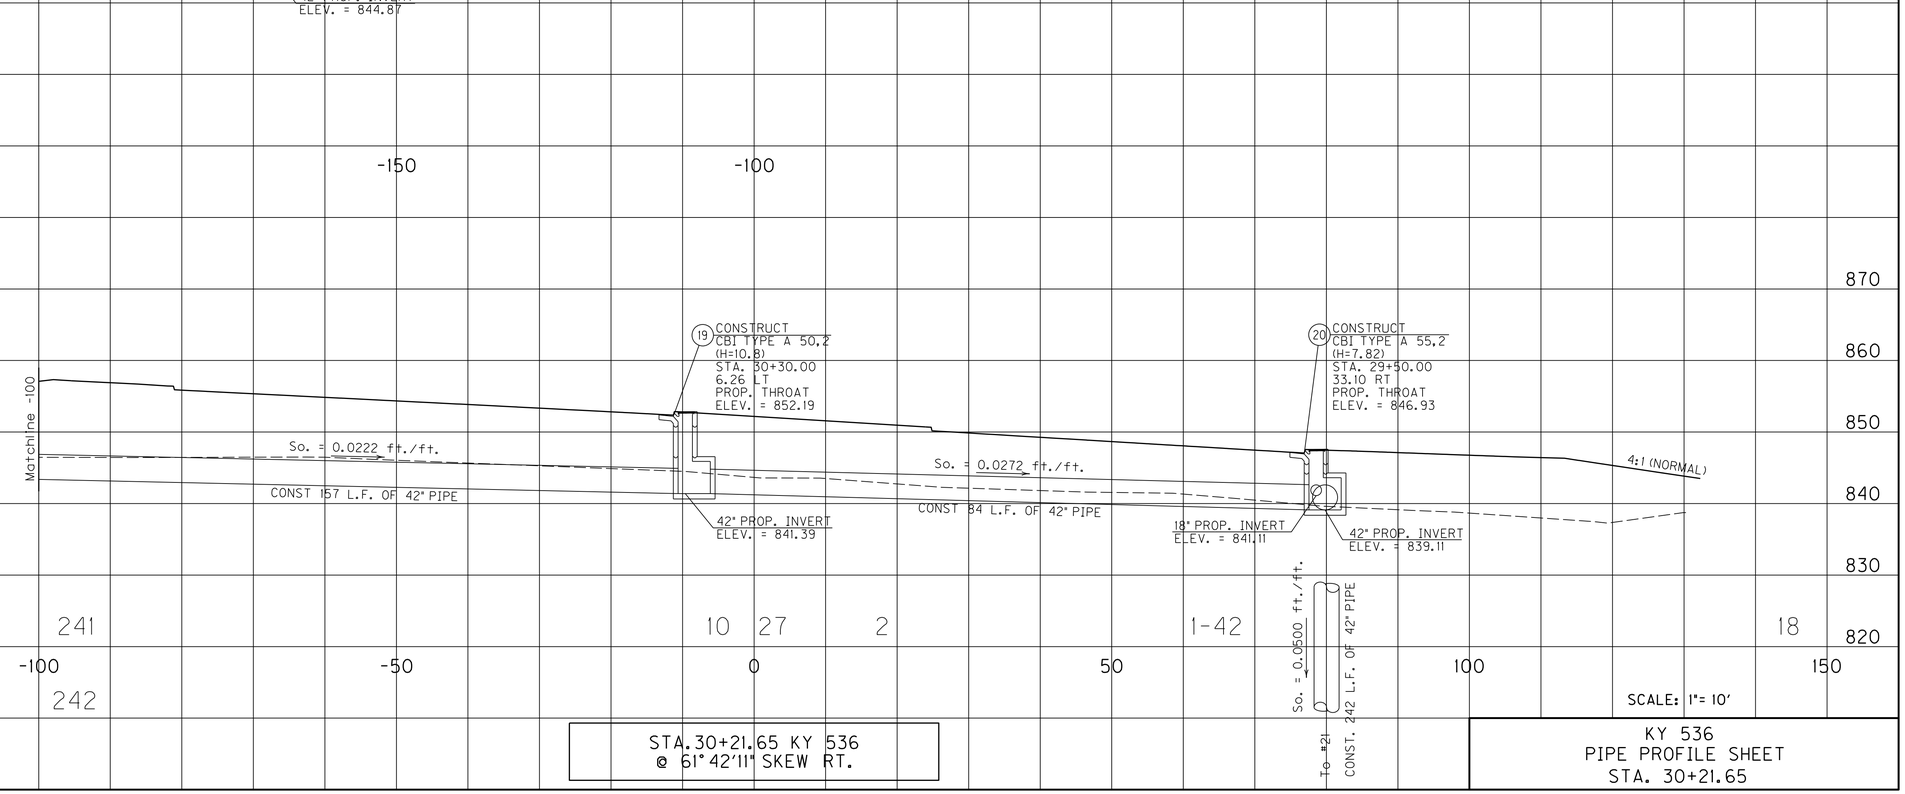
STA.30+21.65 KY 536
@ 61°42'11" SKEW RT.

KY 536
PIPE PROFILE SHEET
STA. 30+21.65

USER: $$$$USER$$$$
DATE: $$$$DATE$$$$
FILE NAME: $$$$design$file$specification$$$$
E-SHEET NAME: R22400PD


$TIME$ $DATE$ $FILE$

# PIPE DRAINAGE SHEET 12 of 100

| COUNTY OF | ITEM NO. | SHEET NO. |
|---|---|---|
| BOONE | 6-158.00 | R225 |

PREPARED BY ____ DATE ____
CHECKED BY ____ DATE ____
APPROVED BY ____ DATE ____

| STORM SEWER PIPE | | | | | | | | | | | | CULVERT PIPE | | | | CHANNEL LINING | | | | | | | | | | | | | S&F Box Inlet-Outlet | | | | MANHOLE TYPE | | | | |
|---|---|---|---|---|---|---|---|---|---|---|---|---|---|---|---|---|---|---|---|---|---|---|---|---|---|---|---|---|---|---|---|---|---|---|---|---|
| 12 | 15 | 18 | 24 | 30 | 36 | 42 | 48 | 54 | 60 | 66 | 72 Equiv. | 18 | 24 | 30 | MAX. COVER HEIGHT | CLASS II | CLASS III | TURF REINF. MAT TYPE 3 | CBI TYPE A | DBI TYPE 1 | DBI TYPE 3 | DBI TYPE 4 | DBI TYPE 11 | DBI TYPE 13 | DBI TYPE 15 | DBI TYPE 16 | SLOTTED DRAIN PIPE 12" | STANDARD HEADWALLS | 18 | 24 | 30 | 36 | A | B | C | DITCH EXCAVATION | |
| LINEAR FEET | | | | | | | | | | | | | | | FT | TON | | CY | EACH | | | | | | | | LF | EA/TY | EACH | | | | | | CY | |
| | | 52 | | | | | | | | | | | | | | | | | | | | | | | | | | | | | | | | | | |
| | | 150 | | | | | | | | | | | | | | | | | | | | | | | | | | | | | | | | | | |
| | | 99 | | | | | | | | | | | | | | | | | | | | | | | | | | | | | | | | | | |

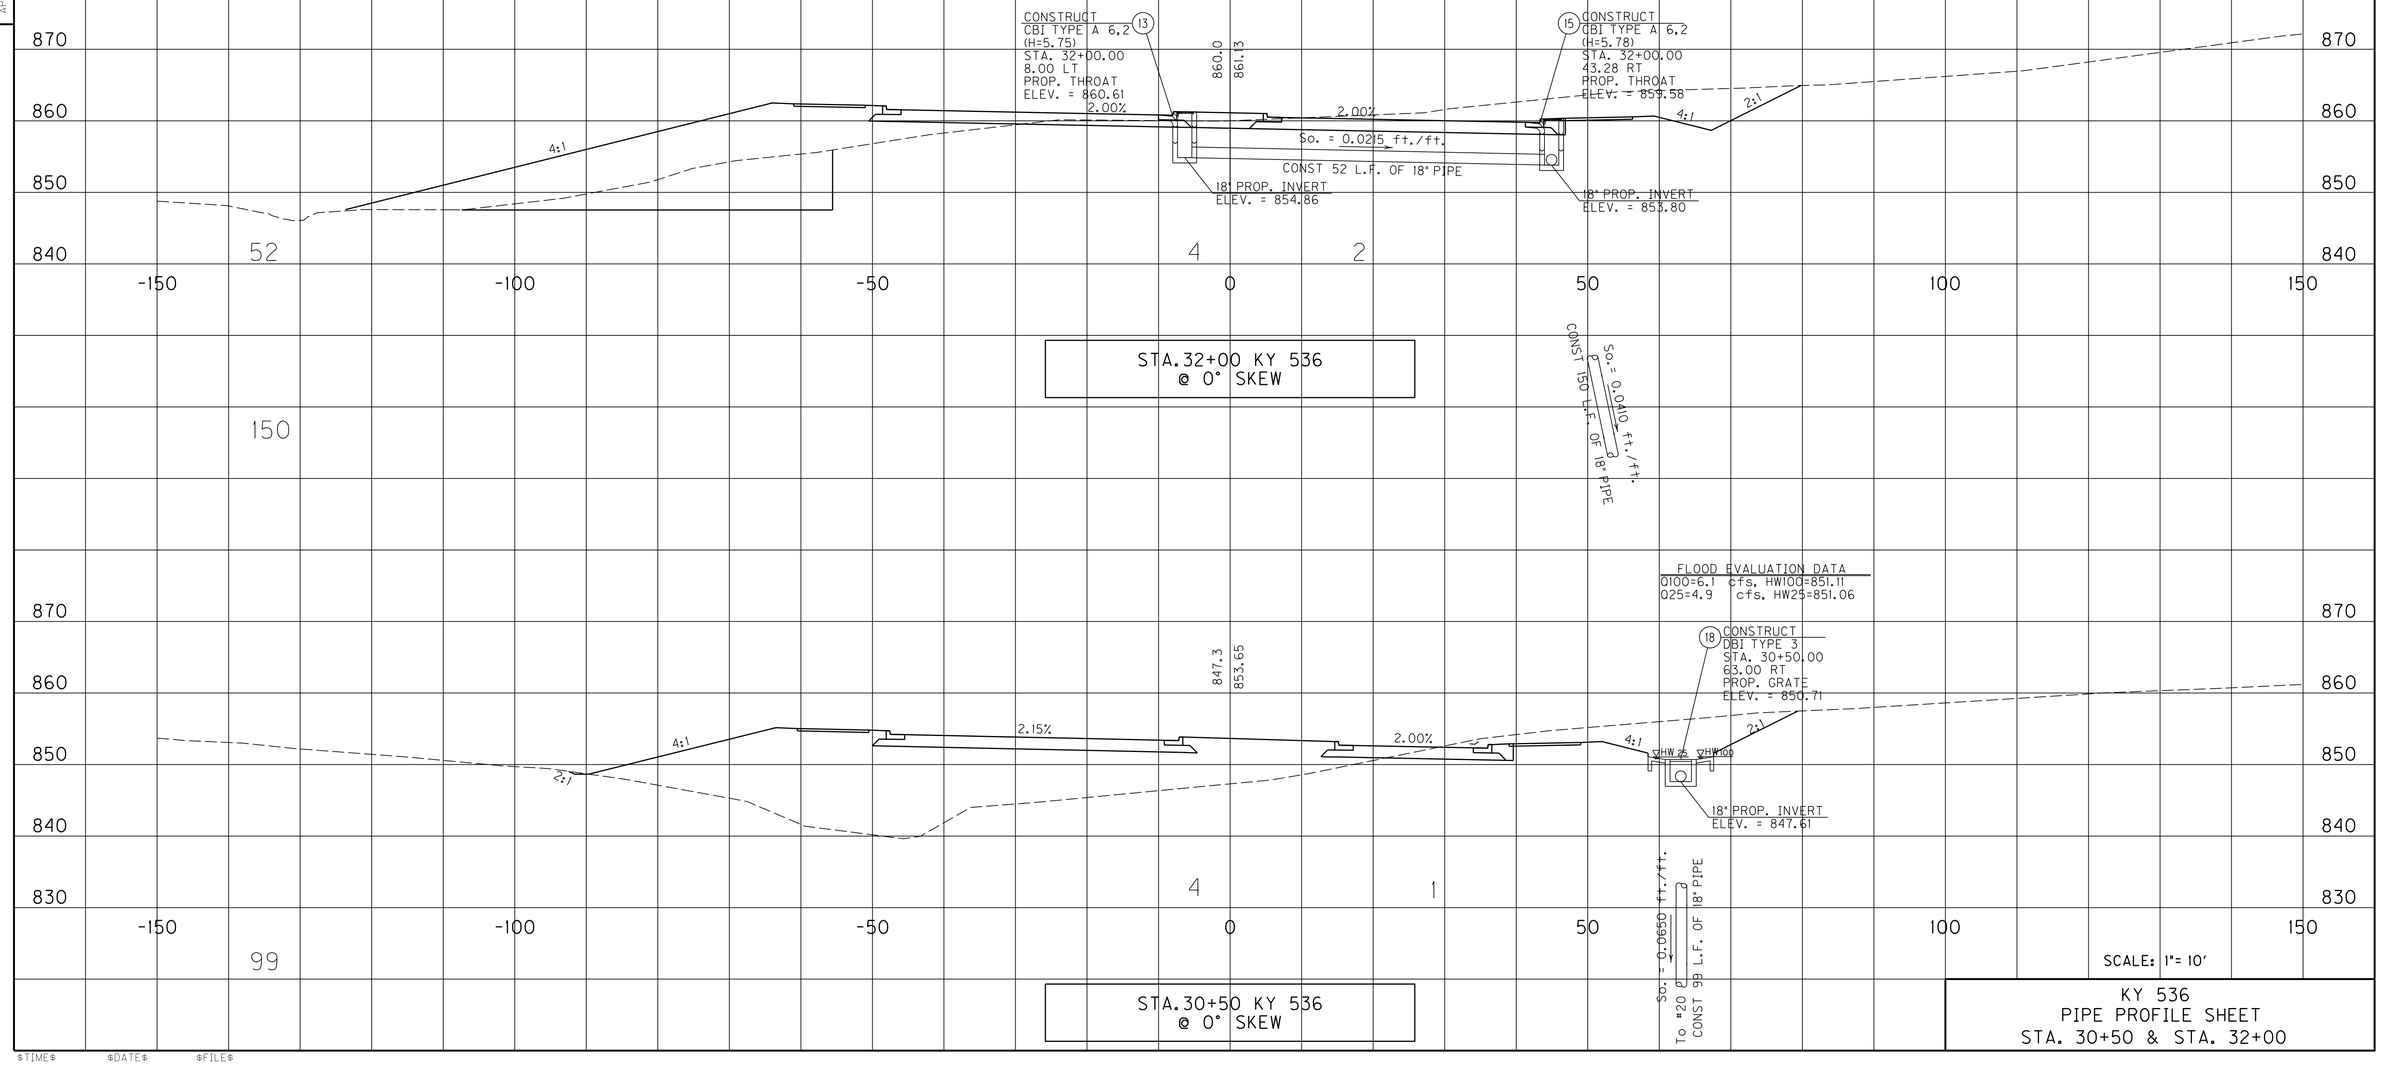


SCALE: 1"= 10'

KY 536
PIPE PROFILE SHEET
STA. 30+50 & STA. 32+00

USER: $$$$USER$$$$
DATE: $$$$DATE$$$$
FILE NAME: $$$$design$file$specification$$$$
E-SHEET NAME: R22500PD


$TIME$ $DATE$ $FILE$


# PIPE DRAINAGE SHEET 13 of 100

| COUNTY OF | ITEM NO. | SHEET NO. |
|---|---|---|
| BOONE | 6-158.00 | R226 |

PREPARED BY ____ DATE ____
CHECKED BY ____ DATE ____
APPROVED BY ____ DATE ____

| STORM SEWER PIPE | | | | | | | | | | | | CULVERT PIPE | | | | CHANNEL LINING | | | | | | | | | | | | S&F Box Inlet-Outlet | | | | MANHOLE TYPE | | | | |
|---|---|---|---|---|---|---|---|---|---|---|---|---|---|---|---|---|---|---|---|---|---|---|---|---|---|---|---|---|---|---|---|---|---|---|---|---|
| 12 | 15 | 18 | 24 | 30 | 36 | 42 | 48 | 54 | 60 | 66 | 72 Equiv. | 18 | 24 | 30 | MAX. COVER HEIGHT | CLASS II | CLASS III | TURF REINF. MAT TYPE 3 | CBI TYPE A | DBI TYPE 1 | DBI TYPE 3 | DBI TYPE 4 | DBI TYPE 11 | DBI TYPE 13 | DBI TYPE 15 | DBI TYPE 16 | SLOTTED DRAIN PIPE 12" | STANDARD HEADWALLS | 18 | 24 | 30 | 36 | A | B | C | DITCH EXCAVATION | |
| LINEAR FEET | | | | | | | | | | | | | | | FT | TON | | CY | EACH | | | | | | | | LF | EA/TY | EACH | | | | | | | CY | |
| | 168 | | | | | 109 | | | | | 200 | | | | 7 | | | 1 | | | | | | | | | | | | | | | | | | | |

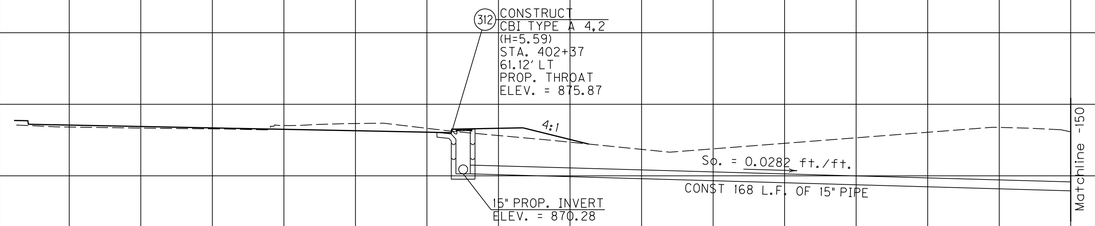

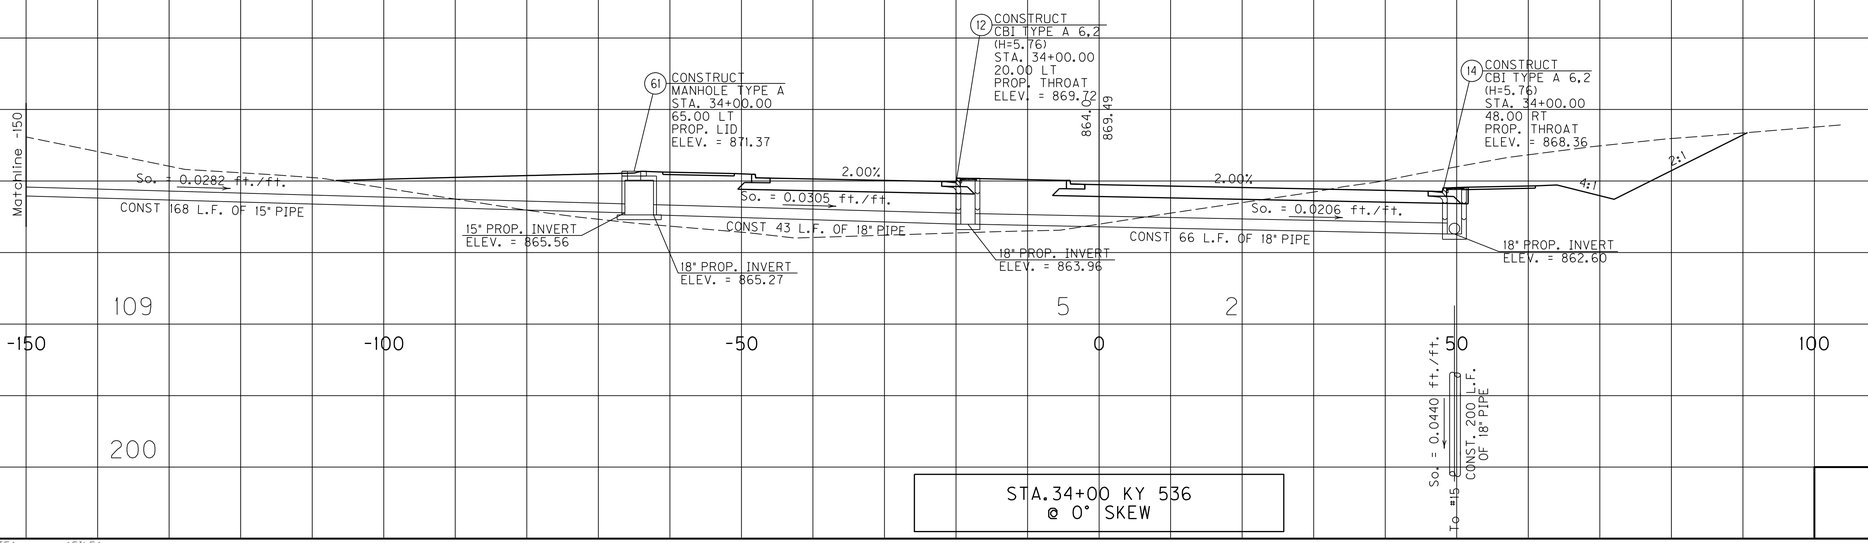
STA.34+00 KY 536
@ 0° SKEW

SCALE: 1"= 10'

KY 536
PIPE PROFILE SHEET
STA. 34+00

USER: $$$$USER$$$$
DATE: $$$$DATE$$$$
FILE NAME: $$$$design$file$specification$$$$
E-SHEET NAME: R22600PD


$TIME$ $DATE$ $FILE$

# PIPE DRAINAGE SHEET 14 of 100

| COUNTY OF | ITEM NO. | SHEET NO. |
|---|---|---|
| BOONE | 6-158.00 | R227 |

PREPARED BY ____ DATE ____
CHECKED BY ____ DATE ____
APPROVED BY ____ DATE ____

| STORM SEWER PIPE | | | | | | | | | | | | CULVERT PIPE | | | | CHANNEL LINING | | | | | | | | | | | | | | | S&F Box Inlet-Outlet | | | | MANHOLE TYPE | | | | |
|---|---|---|---|---|---|---|---|---|---|---|---|---|---|---|---|---|---|---|---|---|---|---|---|---|---|---|---|---|---|---|---|---|---|---|---|---|---|---|
| 12 | 15 | 18 | 24 | 30 | 36 | 42 | 48 | 54 | 60 | 66 | 72 Equiv. | 18 | 24 | 30 | MAX. COVER HEIGHT | CLASS II | CLASS III | TURF REINF. MAT TYPE 3 | CBI TYPE A | DBI TYPE 1 | DBI TYPE 3 | DBI TYPE 4 | DBI TYPE 11 | DBI TYPE 13 | DBI TYPE 15 | DBI TYPE 16 | SLOTTED DRAIN PIPE 12" | STANDARD HEADWALLS | 18 | 24 | 30 | 36 | A | B | C | DITCH EXCAVATION | |
| LINEAR FEET | | | | | | | | | | | | | | | FT | TON | | CY | EACH | | | | | | | | LF | EA/TY | EACH | | | | | | | CY | |
| | | | | | 1 | | | | | | | | | | 15 | | | | | | | | | | | | | | | | | | | 1 | | | | |

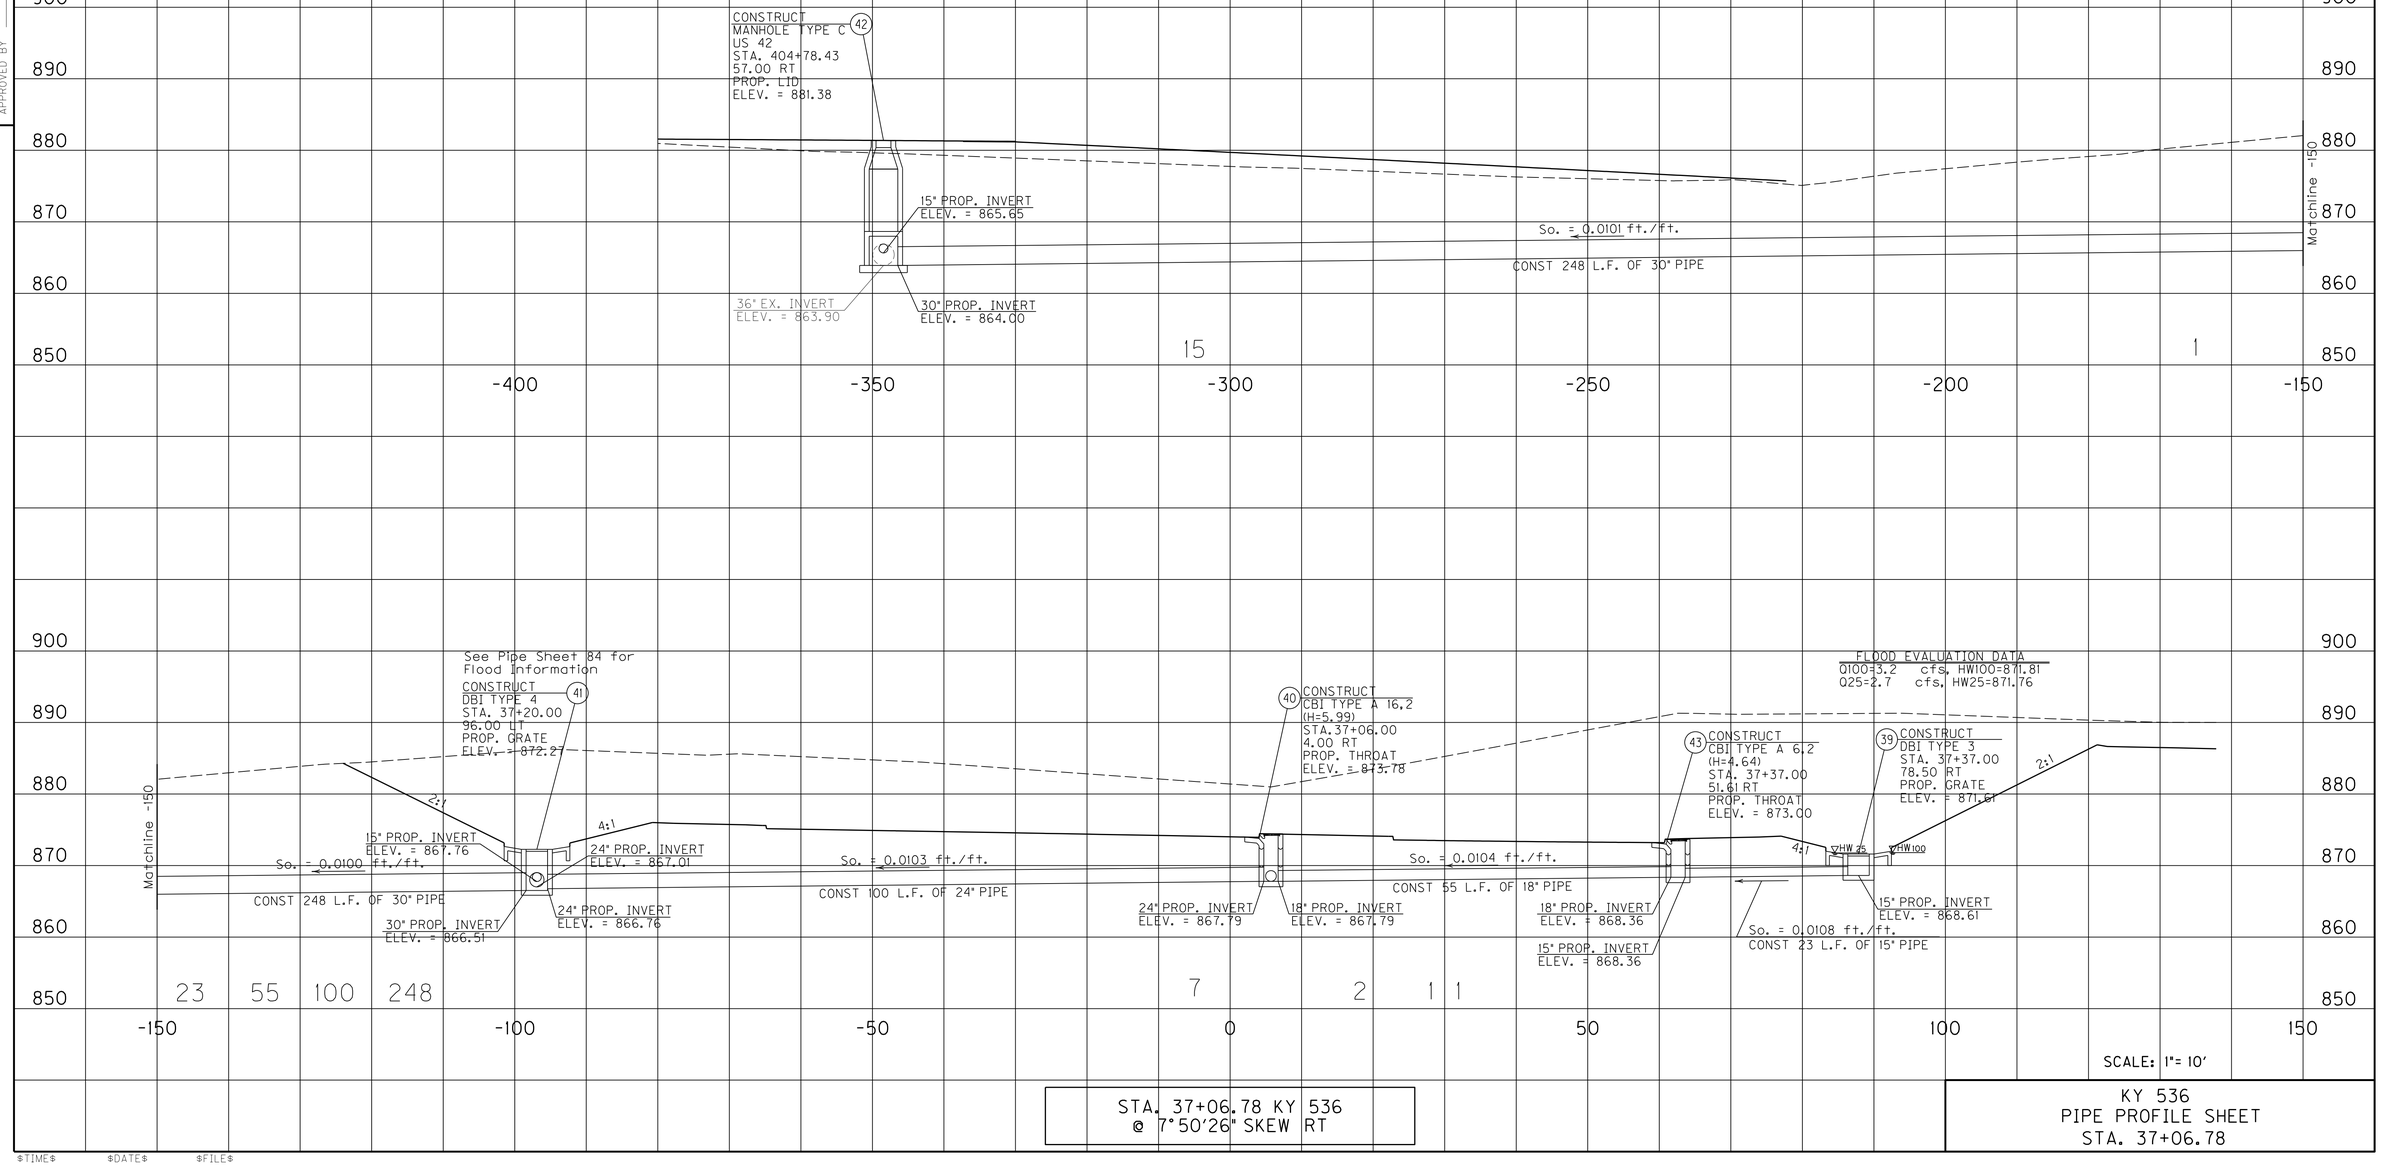


STA. 37+06.78 KY 536
@ 7°50'26" SKEW RT

SCALE: 1"= 10'

KY 536
PIPE PROFILE SHEET
STA. 37+06.78

USER: $$$$USER$$$$
DATE: $$$$DATE$$$$
FILE NAME: $$$$design$file$specification$$$$
E-SHEET NAME: R22700PD


$TIME$ $DATE$ $FILE$

# PIPE DRAINAGE SHEET 15 of 100

| COUNTY OF | ITEM NO. | SHEET NO. |
|---|---|---|
| BOONE | 6-158.00 | R228 |

PREPARED BY ____ DATE ____
CHECKED BY ____ DATE ____
APPROVED BY ____ DATE ____

| STORM SEWER PIPE | | | | | | | | | | | | CULVERT PIPE | | | | CHANNEL LINING | | | | | | | | | | | | | | | | | | | | |
|---|---|---|---|---|---|---|---|---|---|---|---|---|---|---|---|---|---|---|---|---|---|---|---|---|---|---|---|---|---|---|---|---|---|---|---|---|
| 12 | 15 | 18 | 24 | 30 | 36 | 42 | 48 | 54 | 60 | 66 | 72 Equiv. | 18 | 24 | 30 | MAX. COVER HEIGHT | CLASS II | CLASS III | TURF REINF. MAT TYPE 3 | CBI TYPE A | DBI TYPE 1 | DBI TYPE 3 | DBI TYPE 4 | DBI TYPE 11 | DBI TYPE 13 | DBI TYPE 15 | DBI TYPE 16 | SLOTTED DRAIN PIPE 12" | STANDARD HEADWALLS | S&F Box Inlet-Outlet 18 | S&F Box Inlet-Outlet 24 | S&F Box Inlet-Outlet 30 | S&F Box Inlet-Outlet 36 | MANHOLE TYPE A | MANHOLE TYPE B | MANHOLE TYPE C | DITCH EXCAVATION | |
| LINEAR FEET | | | | | | | | | | | | | | | FT | TON | | CY | EACH | | | | | | | | LF | EA/TY | EACH | | | | | | | CY | |

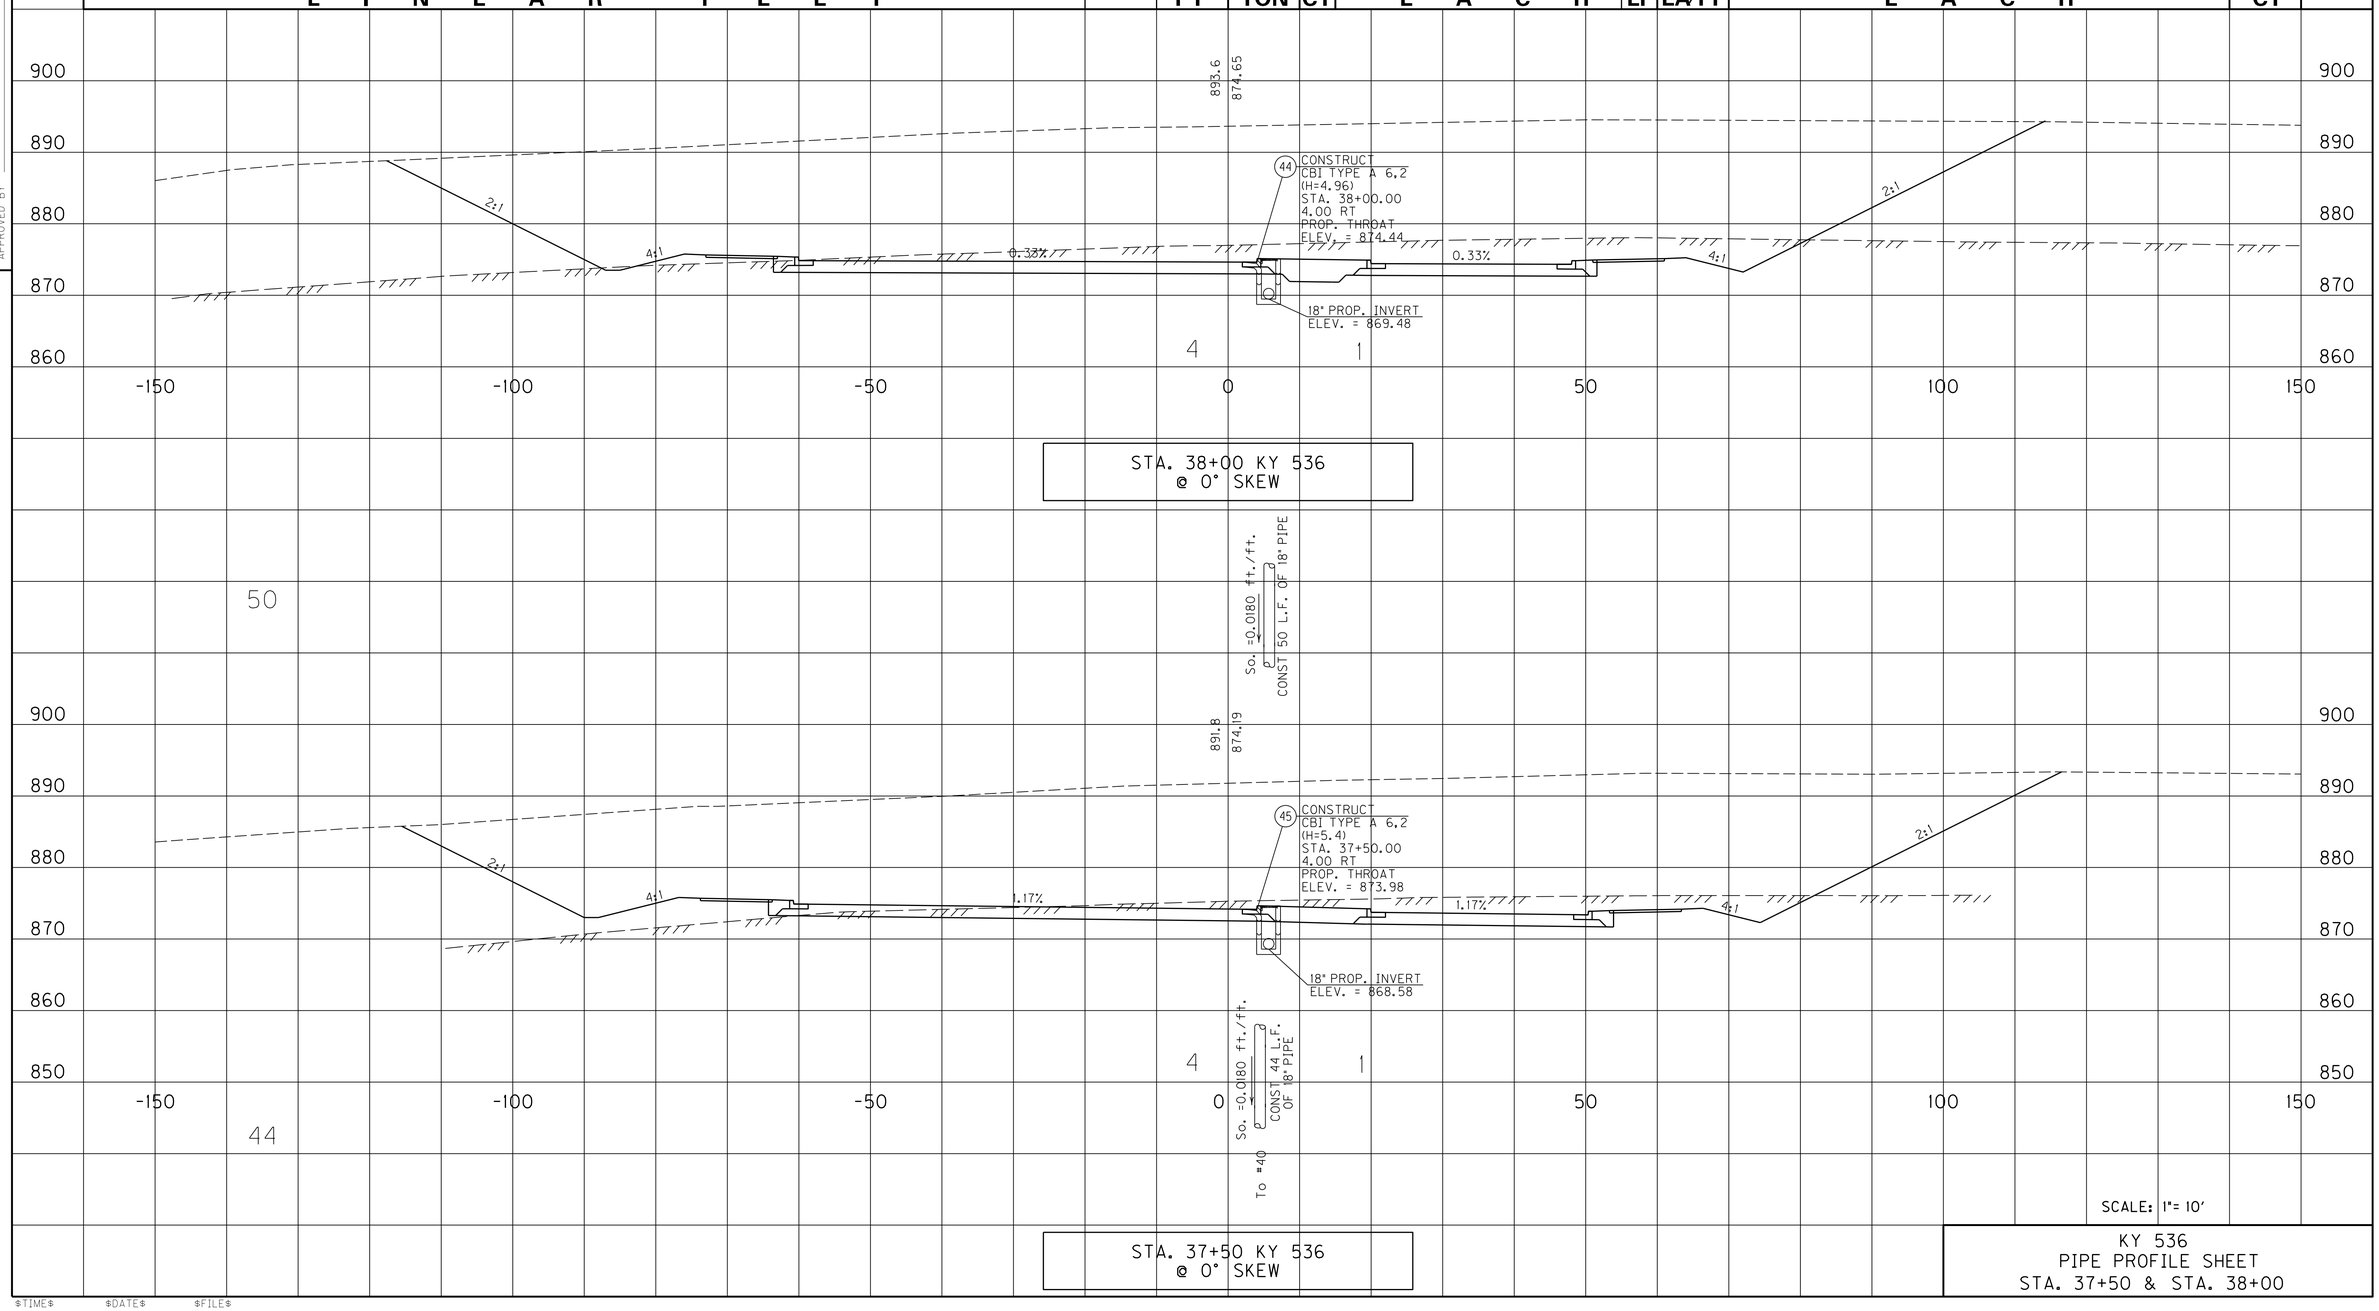


SCALE: 1"= 10'

KY 536
PIPE PROFILE SHEET
STA. 37+50 & STA. 38+00

USER: $$$$USER$$$$
DATE: $$$$DATE$$$$
FILE NAME: $$$$design$file$specification$$$$
E-SHEET NAME: R22800PD


$TIME$ $DATE$ $FILE$

# PIPE DRAINAGE SHEET 16 of 100

| COUNTY OF | ITEM NO. | SHEET NO. |
|---|---|---|
| BOONE | 6-158.00 | R229 |

PREPARED BY ____ DATE ____
CHECKED BY ____ DATE ____
APPROVED BY ____ DATE ____

| STORM SEWER PIPE (LINEAR FEET) | | | | | | | | | | | | CULVERT PIPE (LINEAR FEET) | | | MAX. COVER HEIGHT | CHANNEL LINING | | TURF REINF. MAT TYPE 3 | CBI TYPE A | DBI TYPE 1 | DBI TYPE 3 | DBI TYPE 4 | DBI TYPE 11 | DBI TYPE 13 | DBI TYPE 15 | DBI TYPE 16 | SLOTTED DRAIN PIPE 12" | STANDARD HEADWALLS | S&F Box Inlet-Outlet | | | | MANHOLE TYPE | | | DITCH EXCAVATION |
|---|---|---|---|---|---|---|---|---|---|---|---|---|---|---|---|---|---|---|---|---|---|---|---|---|---|---|---|---|---|---|---|---|---|---|
| 12 | 15 | 18 | 24 | 30 | 36 | 42 | 48 | 54 | 60 | 66 | 72 Equiv. | 18 | 24 | 30 | | CLASS II | CLASS III | | | | | | | | | | | | | 18 | 24 | 30 | 36 | A | B | C | |
| LINEAR FEET | | | | | | | | | | | | | | | FT | TON | | CY | EACH | | | | | | | | LF | EA/TY | EACH | | | | | | | CY |
| | | | | | | | | | | | | | | | | | | | | | | | | | | | | | | | | | | | |

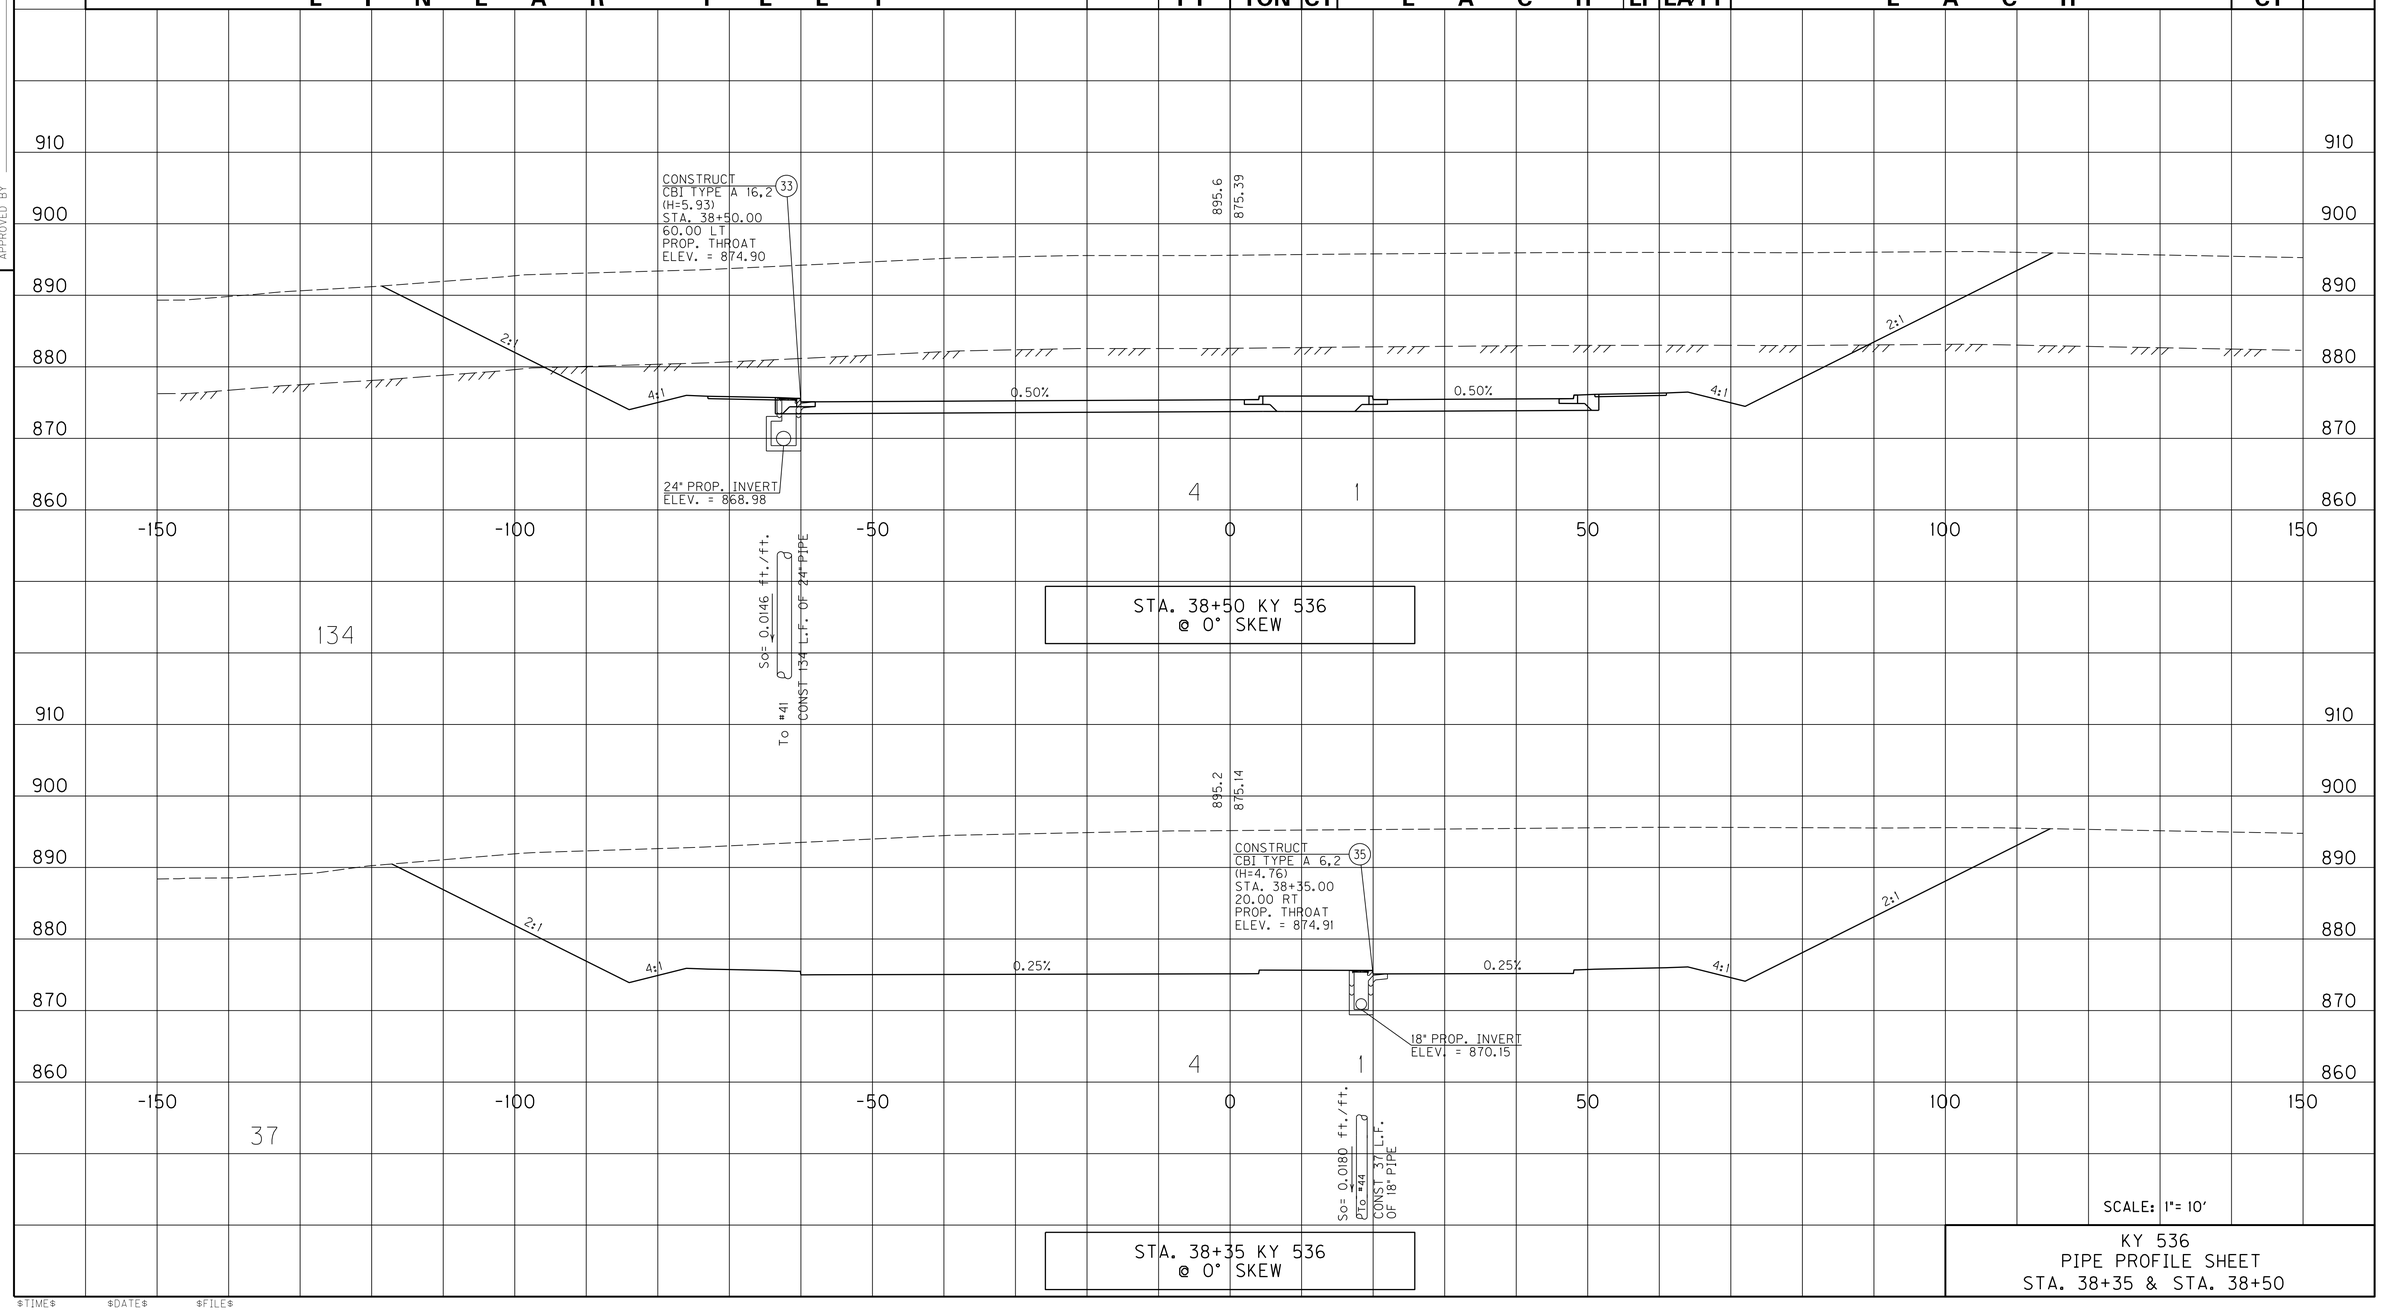


SCALE: 1"= 10'

KY 536
PIPE PROFILE SHEET
STA. 38+35 & STA. 38+50

USER: $$$$USER$$$$
DATE: $$$$DATE$$$$
FILE NAME: $$$$design$file$specification$$$$
E-SHEET NAME: R22900PD


$TIME$ $DATE$ $FILE$

# PIPE DRAINAGE SHEET 17 of 100

| COUNTY OF | ITEM NO. | SHEET NO. |
|---|---|---|
| BOONE | 6-158.00 | R230 |

PREPARED BY ____ DATE ____
CHECKED BY ____ DATE ____
APPROVED BY ____ DATE ____

| STORM SEWER PIPE | | | | | | | | | | | | CULVERT PIPE | | | | CHANNEL LINING | | | | | | | | | | | | | | | | | | | | |
|---|---|---|---|---|---|---|---|---|---|---|---|---|---|---|---|---|---|---|---|---|---|---|---|---|---|---|---|---|---|---|---|---|---|---|---|---|
| 12 | 15 | 18 | 24 | 30 | 36 | 42 | 48 | 54 | 60 | 66 | 72 Equiv. | 18 | 24 | 30 | MAX. COVER HEIGHT | CLASS II | CLASS III | TURF REINF. MAT TYPE 3 | CBI TYPE A | DBI TYPE 1 | DBI TYPE 3 | DBI TYPE 4 | DBI TYPE 11 | DBI TYPE 13 | DBI TYPE 15 | DBI TYPE 16 | SLOTTED DRAIN PIPE 12" | STANDARD HEADWALLS | S&F Box Inlet-Outlet 18 | S&F Box Inlet-Outlet 24 | S&F Box Inlet-Outlet 30 | S&F Box Inlet-Outlet 36 | MANHOLE TYPE A | MANHOLE TYPE B | MANHOLE TYPE C | DITCH EXCAVATION | |
| LINEAR FEET | | | | | | | | | | | | | | | FT | TON | | CY | EACH | | | | | | | | LF | EA/TY | EACH | | | | | | | CY | |

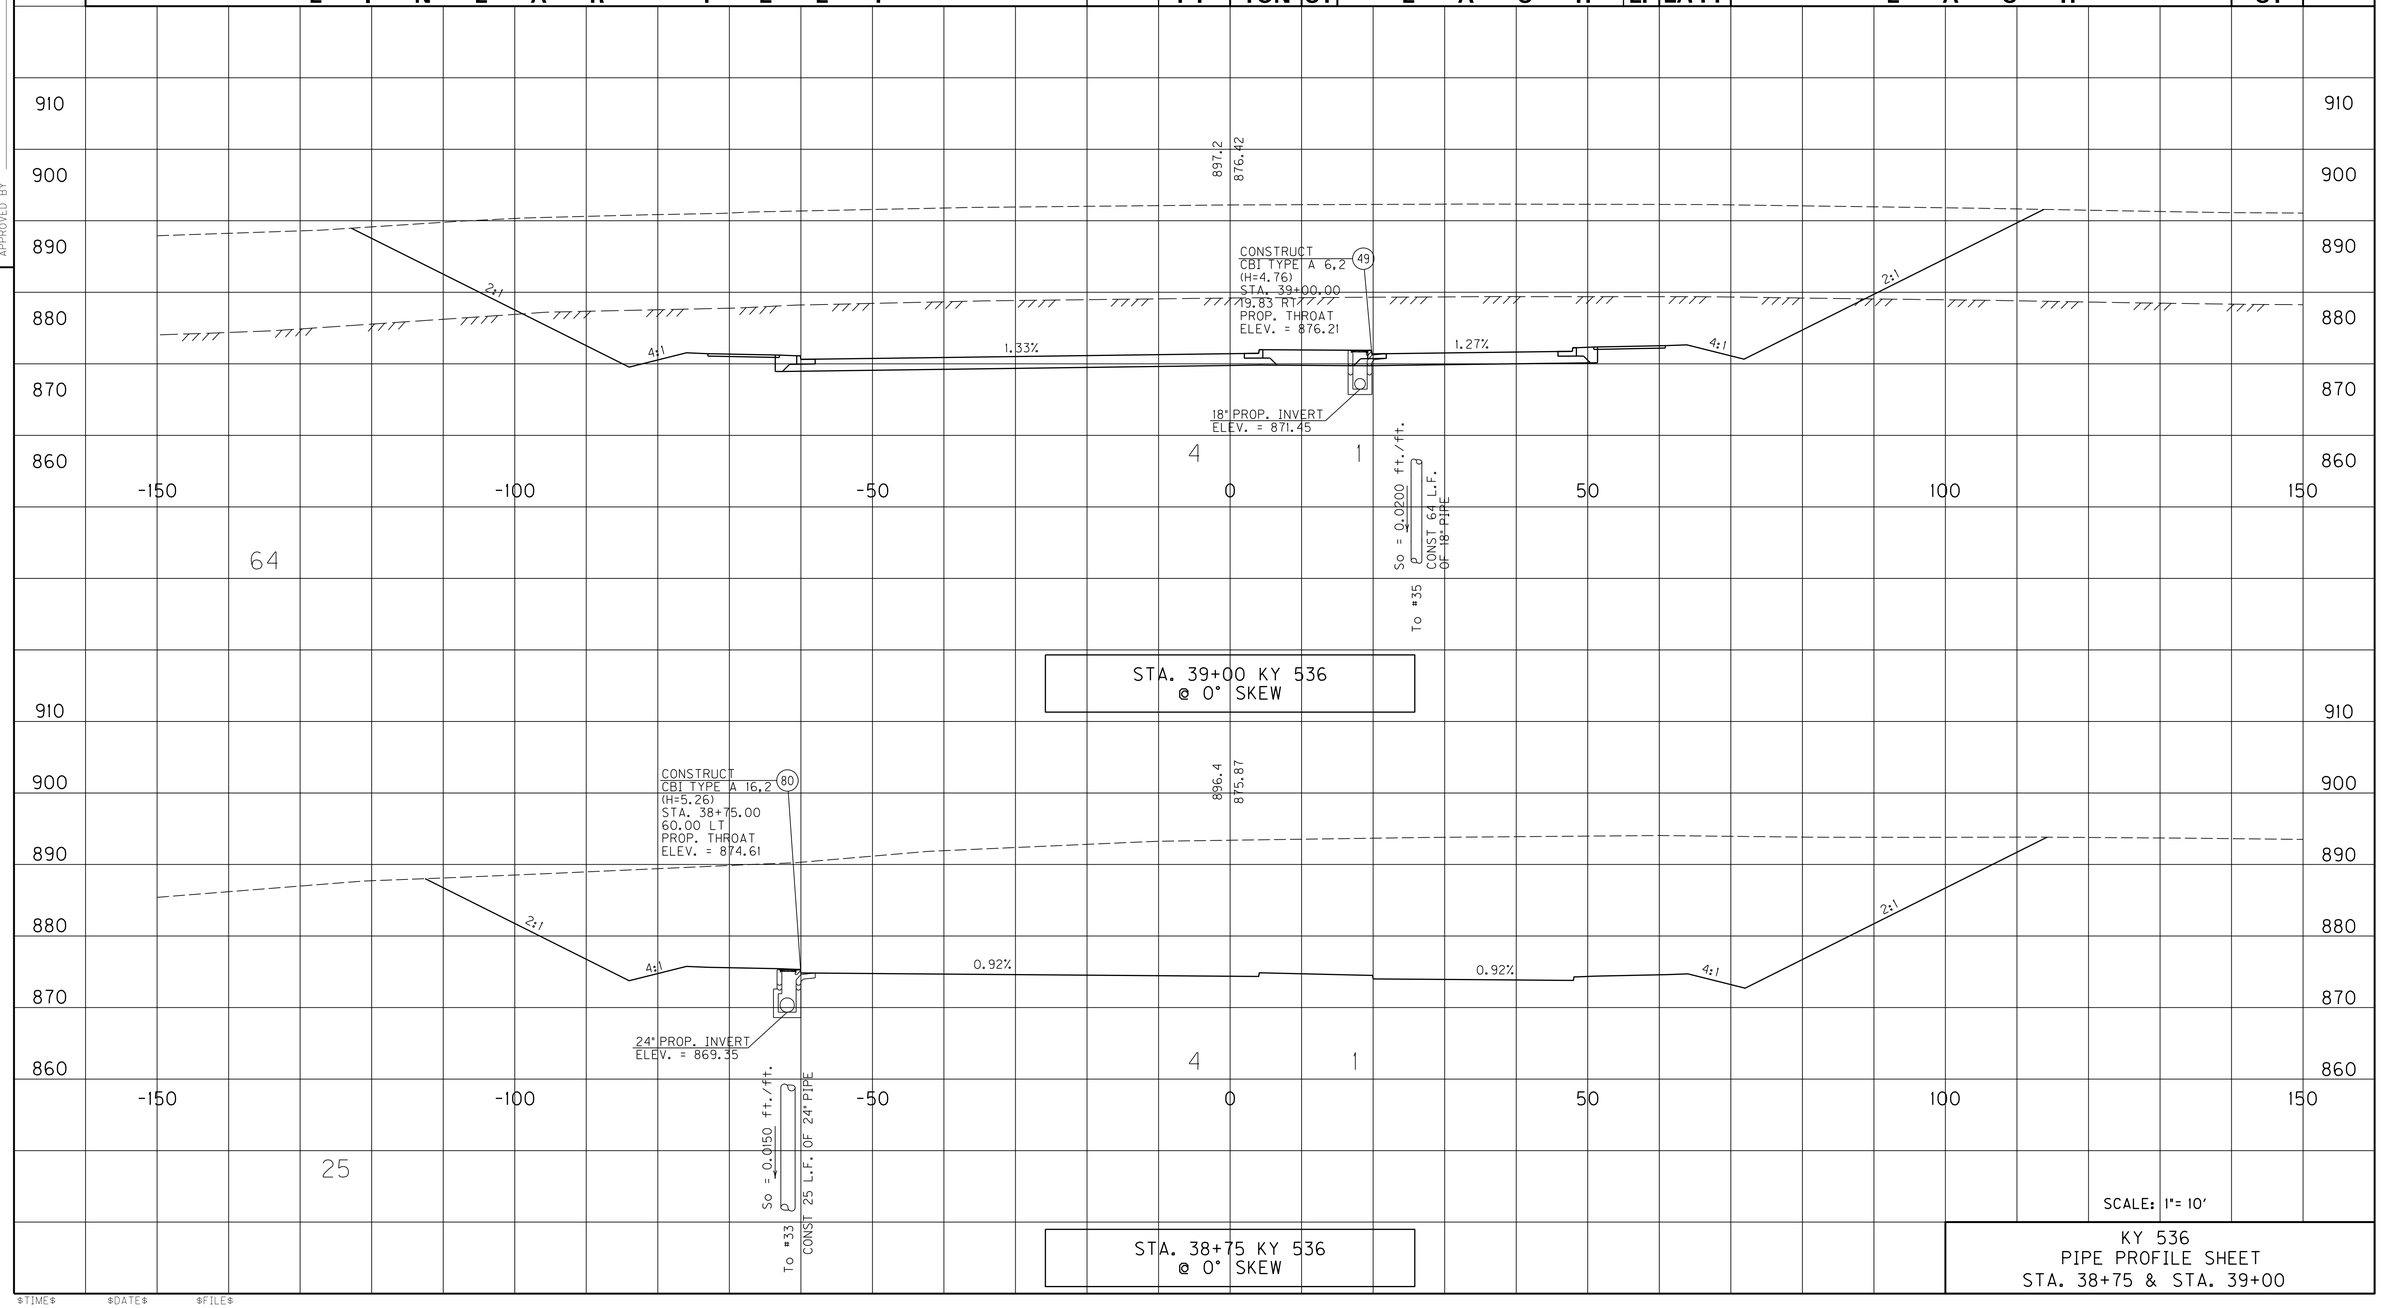


KY 536
PIPE PROFILE SHEET
STA. 38+75 & STA. 39+00

USER: $$$$USER$$$$
DATE: $$$$DATE$$$$
FILE NAME: $$$$design$file$specification$$$$
E-SHEET NAME: R23000PD

$TIME$ $DATE$ $FILE$

# PIPE DRAINAGE SHEET 18 of 100

| COUNTY OF | ITEM NO. | SHEET NO. |
|---|---|---|
| BOONE | 6-158.00 | R231 |

PREPARED BY ____ DATE ____
CHECKED BY ____ DATE ____
APPROVED BY ____ DATE ____


| STORM SEWER PIPE | | | | | | | | | | | | | CULVERT PIPE | | | | CHANNEL LINING | | | | | | | | | | | | |

# PIPE DRAINAGE SHEET 19 of 100

| COUNTY OF | ITEM NO. | SHEET NO. |
|---|---|---|
| BOONE | 6-158.00 | R232 |

PREPARED BY ____ DATE ____
CHECKED BY ____ DATE ____
APPROVED BY ____ DATE ____

| STORM SEWER PIPE | | | | | | | | | | | | CULVERT PIPE | | | | CHANNEL LINING | | | | | | | | | | | | | S&F Box Inlet-Outlet | | | | MANHOLE TYPE | | | | |
|---|---|---|---|---|---|---|---|---|---|---|---|---|---|---|---|---|---|---|---|---|---|---|---|---|---|---|---|---|---|---|---|---|---|---|---|---|
| 12 | 15 | 18 | 24 | 30 | 36 | 42 | 48 | 54 | 60 | 66 | 72 Equiv. | 18 | 24 | 30 | MAX. COVER HEIGHT | CLASS II | CLASS III | TURF REINF. MAT TYPE 3 | CBI TYPE A | DBI TYPE 1 | DBI TYPE 3 | DBI TYPE 4 | DBI TYPE 11 | DBI TYPE 13 | DBI TYPE 15 | DBI TYPE 16 | SLOTTED DRAIN PIPE 12" | STANDARD HEADWALLS | 18 | 24 | 30 | 36 | A | B | C | DITCH EXCAVATION | |
| LINEAR FEET | | | | | | | | | | | | | | | FT | TON | | CY | EACH | | | | | | | | LF | EA/TY | EACH | | | | | | CY | |
| | | 104 | | | | | | | | | | | | | 5 | | | 2 | | | | | | | | | | | | | | | | | | | |
| | | 183 | | | | | | | | | | | | | | | | | | | | | | | | | | | | | | | | | | |
| | | 23 | 57 | | | | | | | | | | | | 5 | | | 2 | | | | 2 | | | | | | | | | | | | | | |
| | | | 102 | 165 | | | | | | | | | | | | | | | | | | | | | | | | | | | | | | | | |

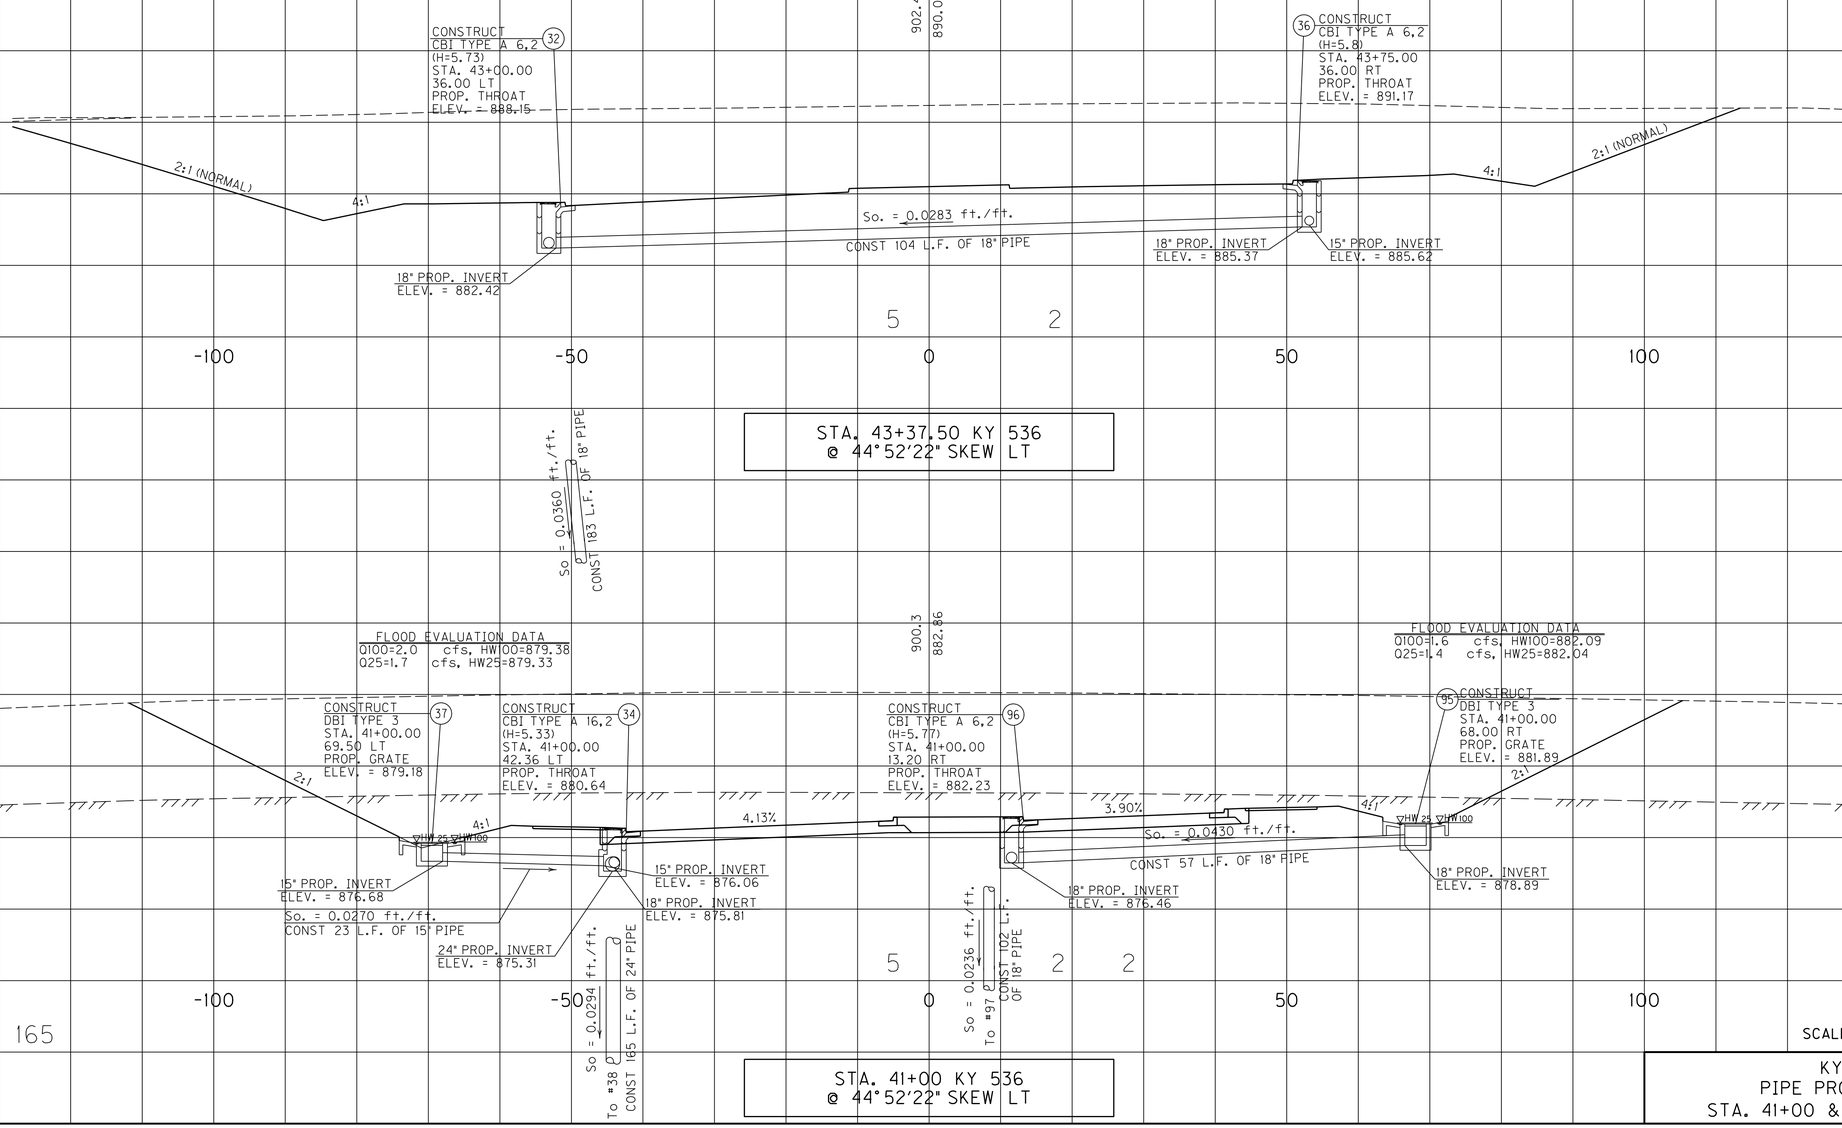


SCALE: 1"= 10'

KY 536
PIPE PROFILE SHEET
STA. 41+00 & STA. 43+37.50

USER: $$$$USER$$$$
DATE: $$$$DATE$$$$
FILE NAME: $$$$design$file$specification$$$$
E-SHEET NAME: R23200PD


$TIME$ $DATE$ $FILE$

# PIPE DRAINAGE SHEET 20 of 100

| COUNTY OF | ITEM NO. | SHEET NO. |
|---|---|---|
| BOONE | 6-158.00 | R233 |

PREPARED BY ____ DATE ____
CHECKED BY ____ DATE ____
APPROVED BY ____ DATE ____

| STORM SEWER PIPE (LINEAR FEET) | | | | | | | | | | | | | CULVERT PIPE (LINEAR FEET) | | | MAX. COVER HEIGHT | CHANNEL LINING | | TURF REINF. MAT TYPE 3 | CBI TYPE A | DBI TYPE 1 | DBI TYPE 3 | DBI TYPE 4 | DBI TYPE 11 | DBI TYPE 13 | DBI TYPE 15 | DBI TYPE 16 | SLOTTED DRAIN PIPE 12" | STANDARD HEADWALLS | S&F Box Inlet-Outlet | | | | MANHOLE TYPE | | | DITCH EXCAVATION |
|---|---|---|---|---|---|---|---|---|---|---|---|---|---|---|---|---|---|---|---|---|---|---|---|---|---|---|---|---|---|---|---|---|---|---|---|
| 12 | 15 | 18 | 24 | 30 | 36 | 42 | 48 | 54 | 60 | 66 | 72 Equiv. | | 18 | 24 | 30 | | CLASS II | CLASS III | | | | | | | | | | | | 18 | 24 | 30 | 36 | A | B | C | |
| LINEAR FEET | | | | | | | | | | | | | | | | FT | TON | | CY | EACH | | | | | | | | LF | EA/TY | EACH | | | | | | | CY |
| | | | | | | | | | | | | | | | | | | | | | | | | | | | | | | | | | | | | |

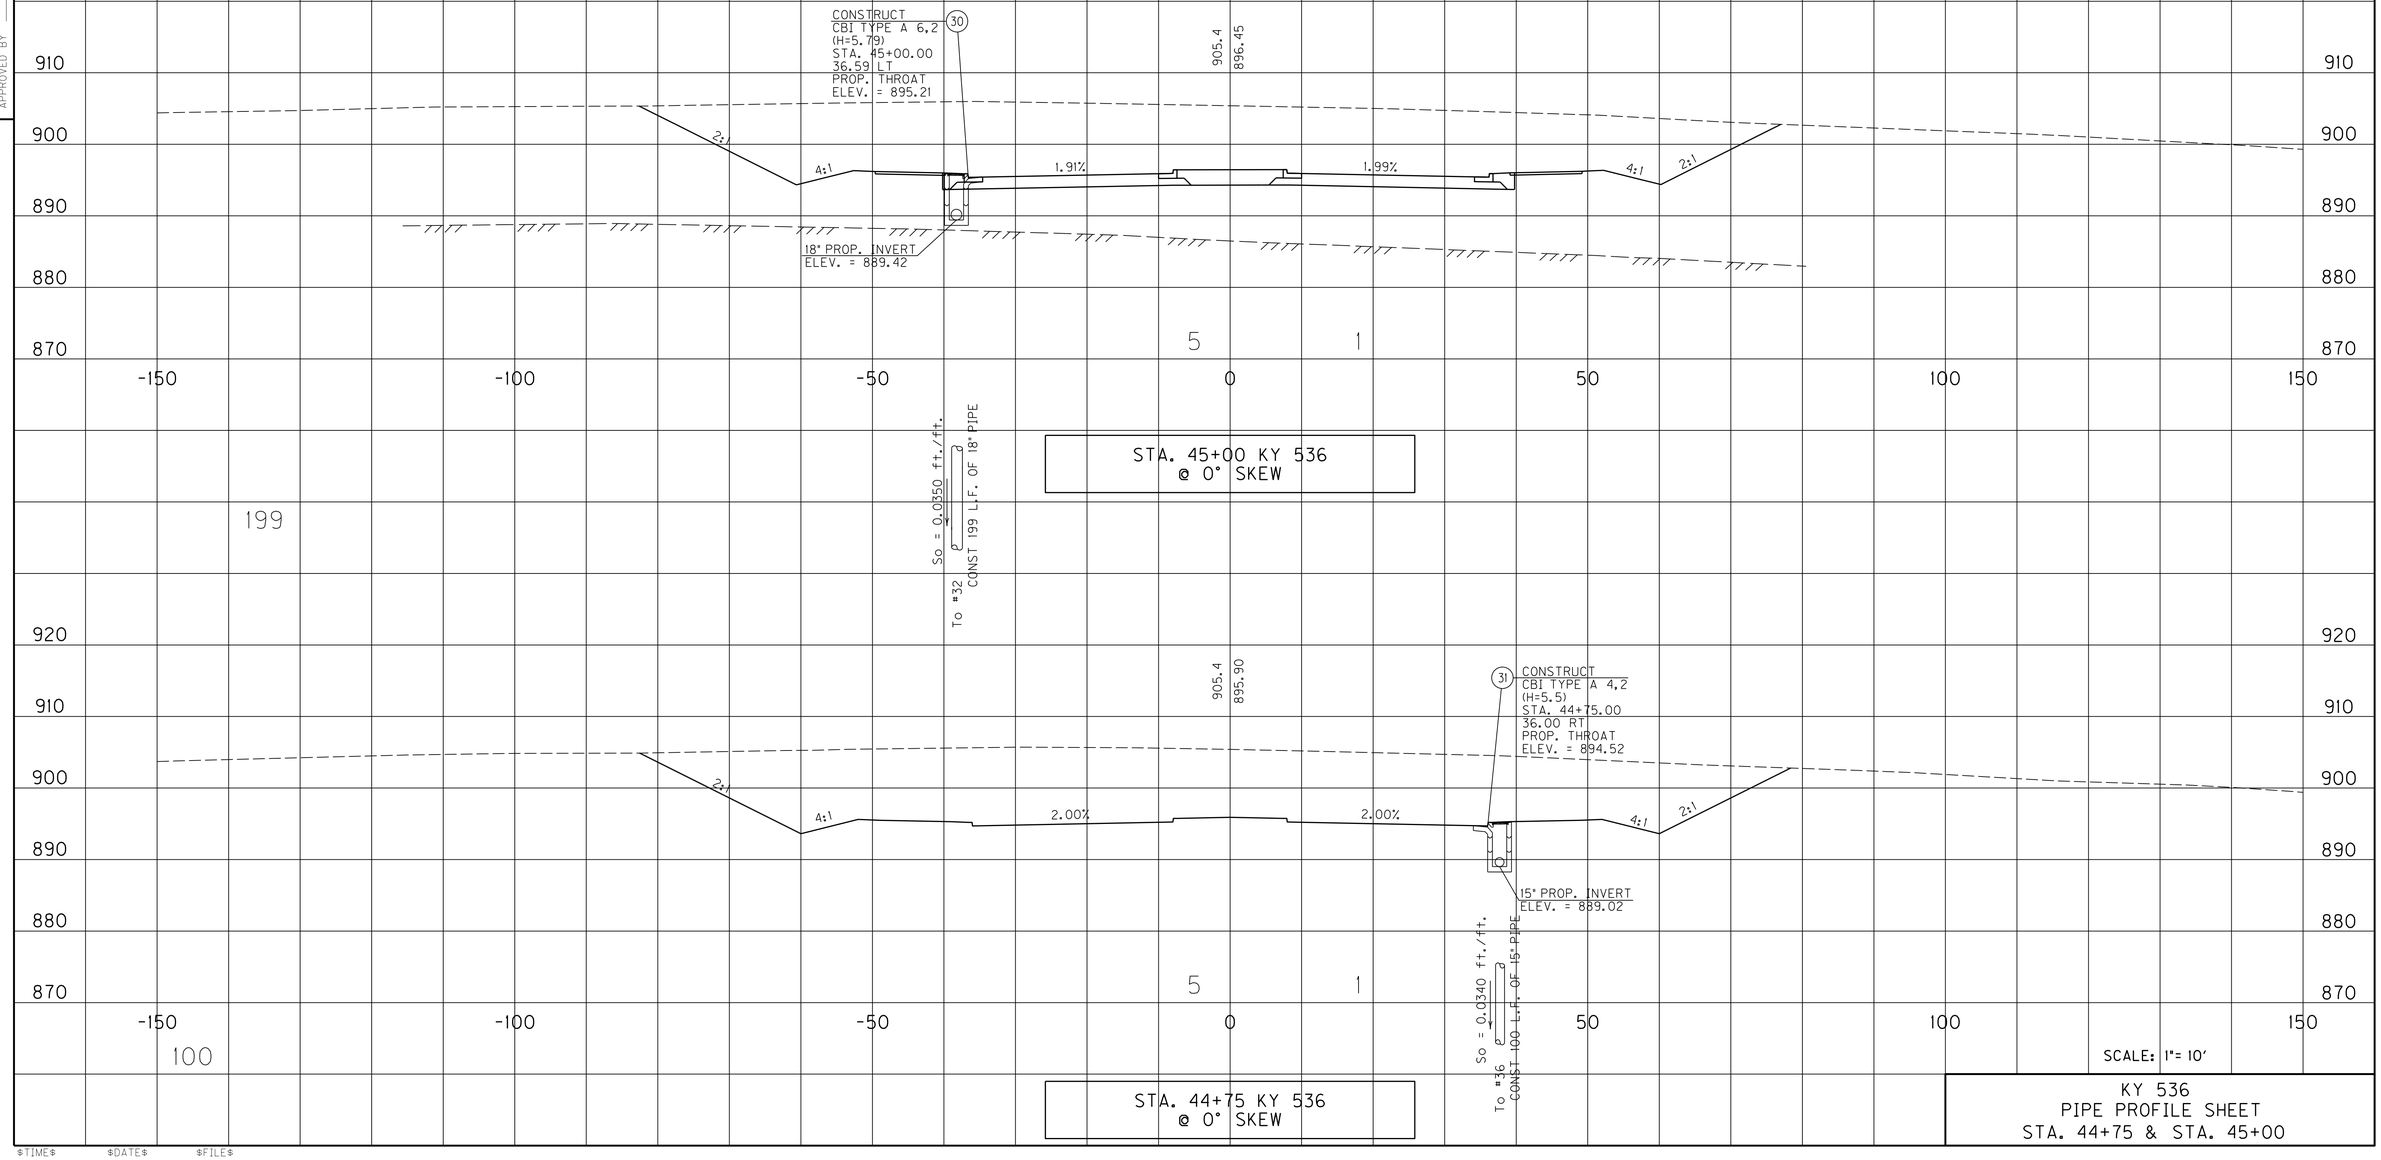


USER: $$$$USER$$$$
DATE: $$$$DATE$$$$
FILE NAME: $$$$design$file$specification$$$$
E-SHEET NAME: R23300PD

$TIME$ $DATE$ $FILE$

# PIPE DRAINAGE SHEET 21 of 100

| COUNTY OF | ITEM NO. | SHEET NO. |
|---|---|---|
| BOONE | 6-158.00 | R234 |

PREPARED BY ____ DATE ____
CHECKED BY ____ DATE ____
APPROVED BY ____ DATE ____


| STORM SEWER PIPE | | | | | | | | | | | | CULVERT PIPE | | | | CHANNEL LINING | | | | | | | | | | | |

# PIPE DRAINAGE SHEET 22 of 100

| COUNTY OF | ITEM NO. | SHEET NO. |
|---|---|---|
| BOONE | 6-158.00 | R235 |

PREPARED BY ____ DATE ____
CHECKED BY ____ DATE ____
APPROVED BY ____ DATE ____

| STORM SEWER PIPE | CULVERT PIPE | MAX. COVER HEIGHT | CHANNEL LINING | | TURF REINF. MAT TYPE 3 | CBI TYPE A | DBI TYPE 1 | DBI TYPE 3 | DBI TYPE 4 | DBI TYPE 11 | DBI TYPE 13 | DBI TYPE 15 | DBI TYPE 16 | SLOTTED DRAIN PIPE 12" | STANDARD HEADWALLS | S&F Box Inlet-Outlet | MANHOLE TYPE | DITCH EXCAVATION | |
|---|---|---|---|---|---|---|---|---|---|---|---|---|---|---|---|---|---|---|---|
| | | | CLASS II | CLASS III | | | | | | | | | | | | | | | |
| LINEAR FEET | | FT | TON | | CY | EACH | | | | | | | | LF | EA/TY | EACH | | CY | |

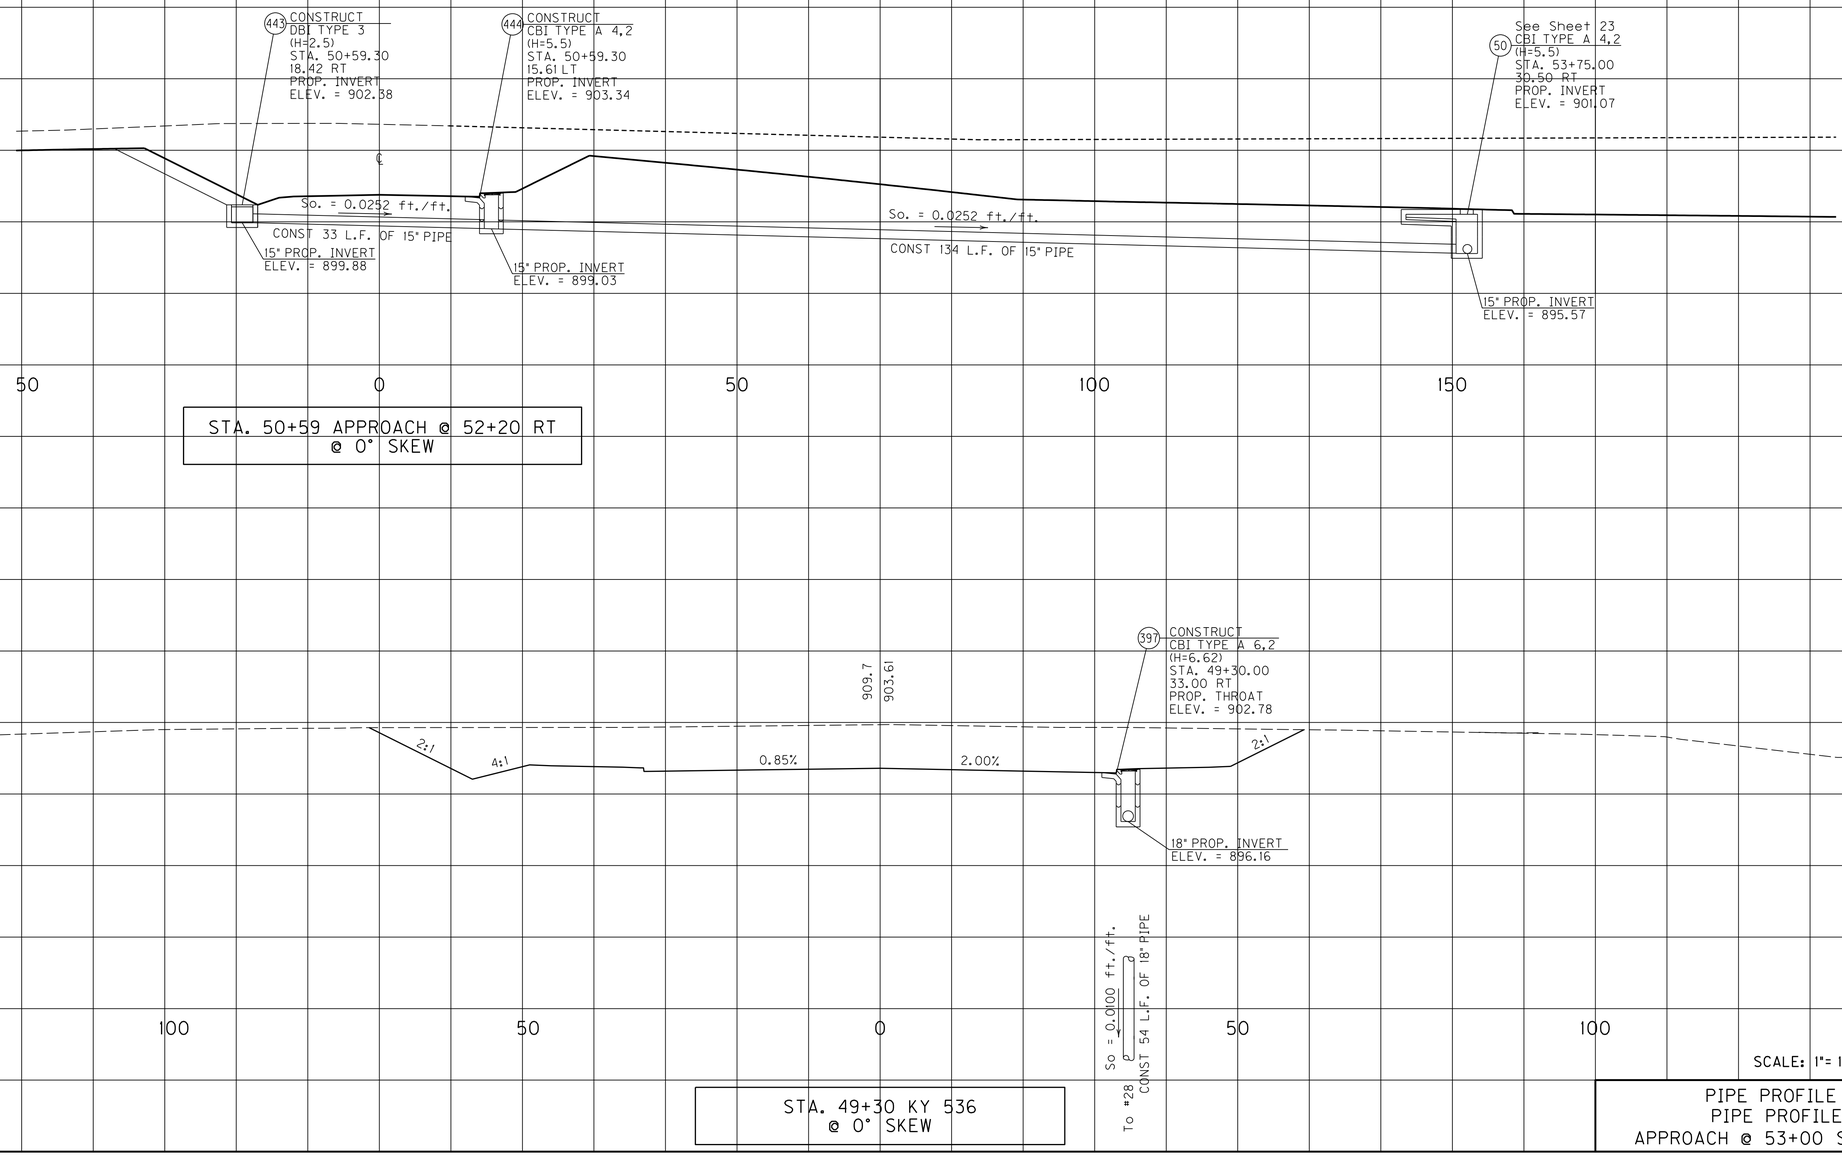


SCALE: 1"= 10'

PIPE PROFILE SHEET
PIPE PROFILE SHEET
APPROACH @ 53+00 STA. 50+54.81

USER: $$$$USER$$$$
DATE: $$$$DATE$$$$
FILE NAME: $$$$design$file$specification$$$$
E-SHEET NAME: R23500PD

$TIME$ $DATE$ $FILE$

# PIPE DRAINAGE SHEET 23 of 100

| COUNTY OF | ITEM NO. | SHEET NO. |
|---|---|---|
| BOONE | 6-158.00 | R236 |

PREPARED BY ____ DATE ____
CHECKED BY ____ DATE ____
APPROVED BY ____ DATE ____


| STORM SEWER PIPE | | | | | | | | | | | | CULVERT PIPE | | | | CHANNEL LINING | | | | | | | | | | | |

# PIPE DRAINAGE SHEET 24 of 100

| COUNTY OF | ITEM NO. | SHEET NO. |
|---|---|---|
| BOONE | 6-158.00 | R237 |

PREPARED BY DATE
CHECKED BY DATE
APPROVED BY DATE

| STORM SEWER PIPE | | | | | | | | | | | | CULVERT PIPE | | | | CHANNEL LINING | | | | | | | | | | | | | S&F Box Inlet-Outlet | | | | MANHOLE TYPE | | | | |
|---|---|---|---|---|---|---|---|---|---|---|---|---|---|---|---|---|---|---|---|---|---|---|---|---|---|---|---|---|---|---|---|---|---|---|---|---|
| 12 | 15 | 18 | 24 | 30 | 36 | 42 | 48 | 54 | 60 | 66 | 72 Equiv. | 18 | 24 | 30 | MAX. COVER HEIGHT | CLASS II | CLASS III | TURF REINF. MAT TYPE 3 | CBI TYPE A | DBI TYPE 1 | DBI TYPE 3 | DBI TYPE 4 | DBI TYPE 11 | DBI TYPE 13 | DBI TYPE 15 | DBI TYPE 16 | SLOTTED DRAIN PIPE 12" | STANDARD HEADWALLS | 18 | 24 | 30 | 36 | A | B | C | DITCH EXCAVATION | |
| LINEAR FEET | | | | | | | | | | | | | | | FT | TON | | CY | EACH | | | | | | | | LF | EA/TY | EACH | | | | | | | CY | |

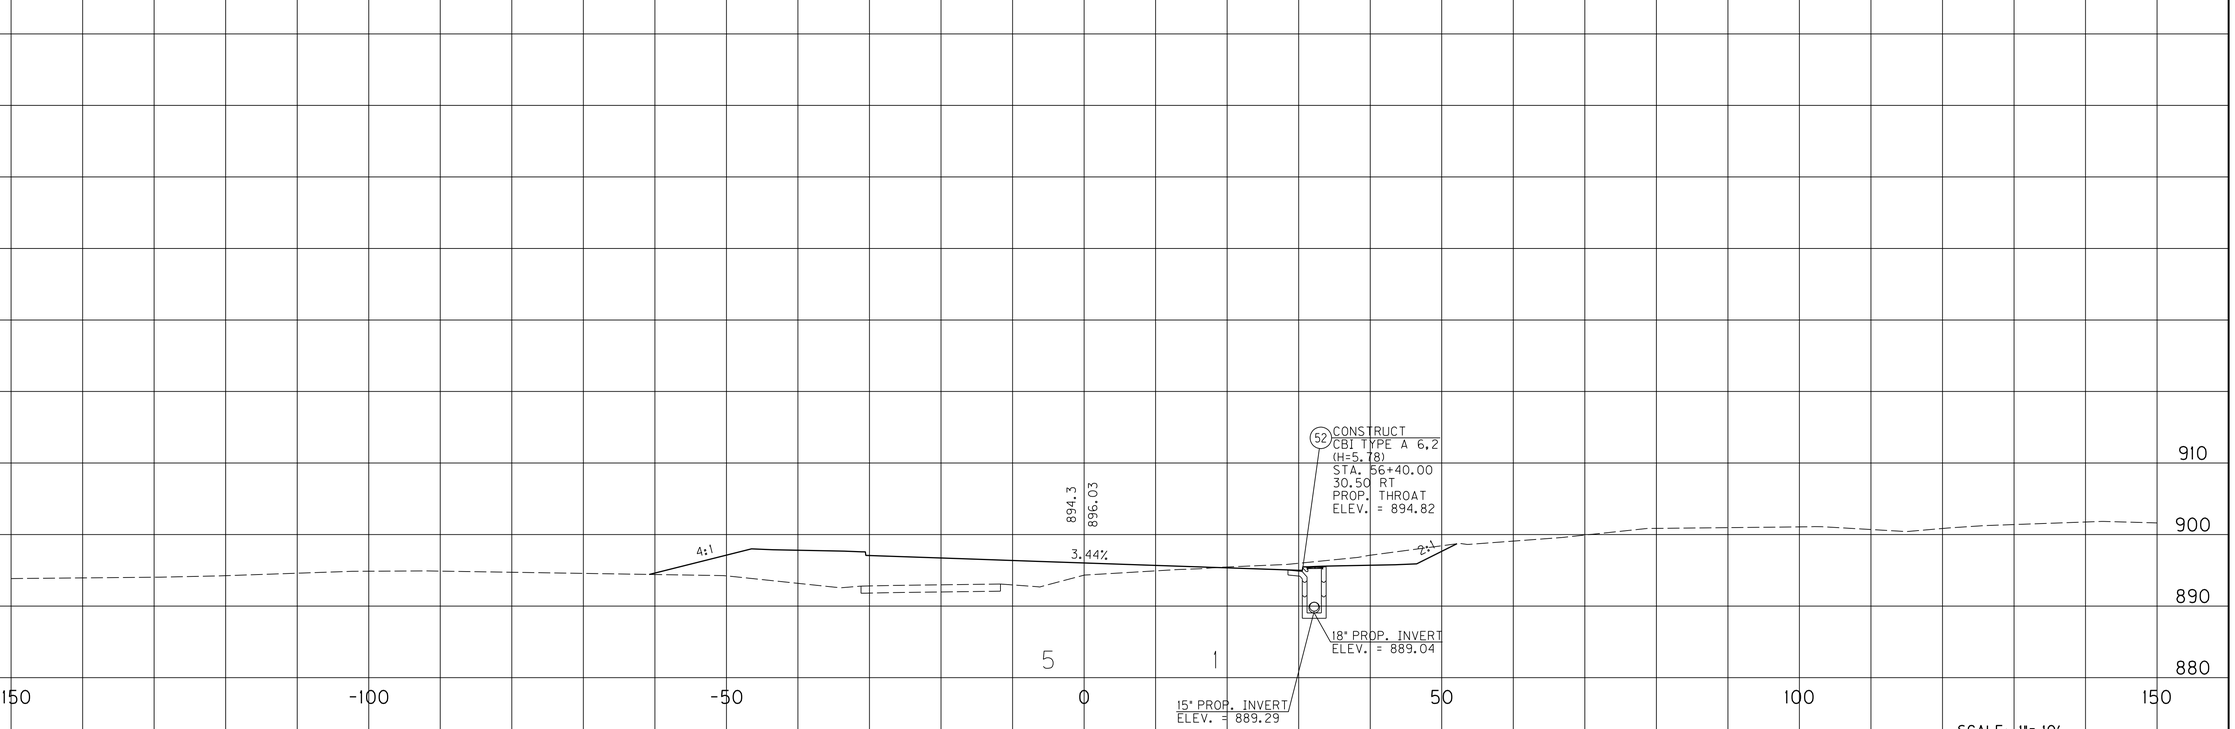


STA. 56+40 KY 536
0° SKEW

KY 536
PIPE PROFILE SHEET
STA. 56+40

USER: $$$$USER$$$$
DATE: $$$$DATE$$$$
FILE NAME: $$$$design$file$specification$$$$
E-SHEET NAME: R23700PD

$TIME$ $DATE$ $FILE$

# PIPE DRAINAGE SHEET 25 of 100

| COUNTY OF | ITEM NO. | SHEET NO. |
|---|---|---|
| BOONE | 6-158.00 | R238 |

PREPARED BY ____ DATE ____
CHECKED BY ____ DATE ____
APPROVED BY ____ DATE ____

| STORM SEWER PIPE (LINEAR FEET) | | | | | | | | | | | | | CULVERT PIPE (LINEAR FEET) | | | MAX. COVER HEIGHT | CHANNEL LINING | | TURF REINF. MAT TYPE 3 | CBI TYPE A | DBI TYPE 1 | DBI TYPE 3 | DBI TYPE 4 | DBI TYPE 11 | DBI TYPE 13 | DBI TYPE 15 | DBI TYPE 16 | SLOTTED DRAIN PIPE 12" | STANDARD HEADWALLS | S&F Box Inlet-Outlet | | | | MANHOLE TYPE | | | DITCH EXCAVATION |
|---|---|---|---|---|---|---|---|---|---|---|---|---|---|---|---|---|---|---|---|---|---|---|---|---|---|---|---|---|---|---|---|---|---|---|---|
| 12 | 15 | 18 | 24 | 30 | 36 | 42 | 48 | 54 | 60 | 66 | 72 Equiv. | | 18 | 24 | 30 | | CLASS II | CLASS III | | | | | | | | | | | | 18 | 24 | 30 | 36 | A | B | C | |
| LINEAR FEET | | | | | | | | | | | | | | | | FT | TON | | CY | EACH | | | | | | | | LF | EA/TY | EACH | | | | | | | CY |
| | | | 68 | | | | | | | | | | | | | 6 | | | 1 | | | | | | | | | | | | | | | | | | |

So = 0.0186 ft./ft.
To "59
CONST 68 L.F. OF 24" PIPE

888.43
894.15
3.44%
4:1
58 CONSTRUCT CBI TYPE A 16.6 (H=7.74) STA. 58+30.00 30.50 RT PROP. THROAT ELEV. = 892.94
24" PROP. INVERT ELEV. = 885.20

STA. 58+30 KY 536
0° SKEW

887.8
894.31
53 CONSTRUCT CBI TYPE A 6.6 (H=5.76) STA. 50+66.00 14.00 RT PROP. THROAT ELEV. = 893.72
52 See Sheet 24 CBI TYPE A 6.2 (H=5.78) STA. 56+40.00 30.50 RT PROP. THROAT ELEV. = 894.82
So. = 0.0200 ft./ft.
CONST 52 L.F. OF 18" PIPE
15" PROP. INVERT ELEV. = 889.29
18" PROP. INVERT ELEV. = 889.04
18" PROP. INVERT ELEV. = 887.96
So. = 0.0150 ft./ft.
CONST 30 L.F. OF 18" PIPE
54 CONSTRUCT CBI TYPE A 15.2 (H=6.73) STA. 50+66.00 14.00 LT PROP. THROAT ELEV. = 893.72
18" PROP. INVERT ELEV. = 887.49
24" PROP. INVERT ELEV. = 886.99
So. = 0.0150 ft./ft.
CONST 53 L.F. OF 24" PIPE
57 CONSTRUCT CBI TYPE A 16.2 (H=7.09) STA. 57+75.00 30.50 RT PROP. THROAT ELEV. = 893.10
24" PROP. INVERT ELEV. = 886.01
CONST 63 L.F. OF 24" PIPE
3.44%
8:1
4:1
3:1

| | | | | | | | | | | | | | | | | | | | | | | | | | | | | | | | | | | | |
|---|---|---|---|---|---|---|---|---|---|---|---|---|---|---|---|---|---|---|---|---|---|---|---|---|---|---|---|---|---|---|---|---|---|---|---|
| | | | 53 | | | | | | | | | | | | | 10 | | | 3 | | | | | | | | | | | | | | | | | | |

STA. 57+75 KY 536
0° SKEW

SCALE: 1"= 10'

KY 536
PIPE PROFILE SHEET
STA. 57+75 & STA. 58+30

USER: $$$$USER$$$$
DATE: $$$$DATE$$$$
FILE NAME: $$$$design$file$specification$$$$
E-SHEET NAME: R23800PD

$TIME$ $DATE$ $FILE$

# PIPE DRAINAGE SHEET 26 of 100

| COUNTY OF | ITEM NO. | SHEET NO. |
|---|---|---|
| BOONE | 6-158.00 | R239 |

PREPARED BY ____ DATE ____
CHECKED BY ____ DATE ____
APPROVED BY ____ DATE ____

| STORM SEWER PIPE (LINEAR FEET) | | | | | | | | | | | | CULVERT PIPE (LINEAR FEET) | | | MAX. COVER HEIGHT | CHANNEL LINING | | TURF REINF. MAT TYPE 3 | CBI TYPE A | DBI TYPE 1 | DBI TYPE 3 | DBI TYPE 4 | DBI TYPE 11 | DBI TYPE 13 | DBI TYPE 15 | DBI TYPE 16 | SLOTTED DRAIN PIPE 12" | STANDARD HEADWALLS | S&F Box Inlet-Outlet | | | | MANHOLE TYPE | | | DITCH EXCAVATION |
|---|---|---|---|---|---|---|---|---|---|---|---|---|---|---|---|---|---|---|---|---|---|---|---|---|---|---|---|---|---|---|---|---|---|---|---|
| 12 | 15 | 18 | 24 | 30 | 36 | 42 | 48 | 54 | 60 | 66 | 72 Equiv. | 18 | 24 | 30 | | CLASS II | CLASS III | | | | | | | | | | | | | 18 | 24 | 30 | 36 | A | B | C | |
| LINEAR FEET | | | | | | | | | | | | | | | FT | TON | | CY | EACH | | | | | | | | LF | EA/TY | EACH | | | | | | | CY |
| | | | | | 274 | | | | | | | | | | 7 | 4 | | 2 | | | | 1 | | | | | | 1-36 | | | | | | | | 3 |

FLOOD EVALUATION DATA
Q100=6.4 cfs, HW100=888.11
Q25=4.9 cfs, HW25=888.06
(90) CONSTRUCT
DBI TYPE 4
STA. 47+80.00
25.00 LT
PROP. GRATE
ELEV. = 887.71
(NO APRON)

(78) CONSTRUCT
CBI TYPE A 40.6
(H=9.1)
STA. 47+58.00
9.70 RT
PROP. THROAT
ELEV. = 887.88

(77) CONSTRUCT
CBI TYPE A 40.6
(H=8.78)
STA. 47+58.00
9.63 LT
PROP. THROAT
ELEV. = 887.88

FLOOD EVALUATION DATA
Q100= cfs, HW100=
Q25=45.5 cfs, HW25=867.67

(79) CONSTRUCT
36" HDWL
STA. 57+28.99
383.15 LT

So. = 0.0541 ft./ft.
CONST 229 L.F. OF 36" PIPE
▽HW25
36" PROP. INVERT
ELEV. = 866.44

36" PROP. INVERT
ELEV. = 878.78
So. = 0.0140 ft./ft.
CONST 21 L.F. OF 36" PIPE

36" PROP. INVERT
ELEV. = 879.10
So. = 0.0140 ft./ft.
CONST 24 L.F. OF 36" PIPE
36" PROP. INVERT
ELEV. = 879.46

Matchline 220

FLOOD EVALUATION DATA
Q100=3.3 cfs, HW100=885.02
Q25=2.7 cfs, HW25=884.97

(68) CONSTRUCT
DBI TYPE 4
STA. 48+30.00
45.00 LT
PROP. GRATE
ELEV. = 884.72
(NO APRON)

Matchline -220
So. = 0.0149 ft./ft.
CONST 51 L.F. OF 36" PIPE
▽HW25 ▽HW100
36" PROP. INVERT
ELEV. = 880.22

(76) CONSTRUCT
MANHOLE TYPE C
STA. 59+25.00
50.00 LT
PROP. LID
ELEV. = 897.03
4:1
So. = 0.0138 ft./ft.
CONST 116 L.F. OF 36" PIPE
15" PROP. INVERT
ELEV. = 883.57
36" PROP. INVERT
ELEV. = 881.82
30" PROP. INVERT
ELEV. = 882.32

886.5
894.48
3.53%
So. = 0.0134 ft./ft.
CONST 83 L.F. OF 30" PIPE

(59) CONSTRUCT
CBI TYPE A 26.2
(H=9.76)
STA. 59+00.00
30.50 RT
PROP. THROAT
ELEV. = 893.19
6:1 15:1 4:1 4:1
30" PROP. INVERT
ELEV. = 883.43
24" PROP. INVERT
ELEV. = 883.93

| | | | | | | | | | | | | | | | | | | | | | | | | | | | | | | | | | | | |
|---|---|---|---|---|---|---|---|---|---|---|---|---|---|---|---|---|---|---|---|---|---|---|---|---|---|---|---|---|---|---|---|---|---|---|---|
| | | | | 83 | 167 | | | | | | | | | | 14 | | 1 | | 1 | | | | | | | | | | | | | | | | 1 |

SCALE: 1"= 10'

STA. 59+10.18 KY 536
17°08'19" SKEW RT

KY 536
PIPE PROFILE SHEET
STA. 59+10.18

USER: $$$$USER$$$$
DATE: $$$$DATE$$$$
FILE NAME: $$$$design$file$specification$$$$
E-SHEET NAME: R2390OPD


$TIME$ $DATE$ $FILE$

# PIPE DRAINAGE SHEET 27 of 100

| COUNTY OF | ITEM NO. | SHEET NO. |
|---|---|---|
| BOONE | 6-158.00 | R240 |

PREPARED BY ____ DATE ____
CHECKED BY ____ DATE ____
APPROVED BY ____ DATE ____

| STORM SEWER PIPE (LINEAR FEET) | | | | | | | | | | | | | CULVERT PIPE | | | MAX. COVER HEIGHT | CHANNEL LINING | | TURF REINF. MAT TYPE 3 | CBI TYPE A | DBI TYPE 1 | DBI TYPE 3 | DBI TYPE 4 | DBI TYPE 11 | DBI TYPE 13 | DBI TYPE 15 | DBI TYPE 16 | SLOTTED DRAIN PIPE 12" | STANDARD HEADWALLS | S&F Box Inlet-Outlet | | | | MANHOLE TYPE | | | DITCH EXCAVATION |
|---|---|---|---|---|---|---|---|---|---|---|---|---|---|---|---|---|---|---|---|---|---|---|---|---|---|---|---|---|---|---|---|---|---|---|---|
| 12 | 15 | 18 | 24 | 30 | 36 | 42 | 48 | 54 | 60 | 66 | 72 Equiv. | | 18 | 24 | 30 | | CLASS II | CLASS III | | | | | | | | | | | | 18 | 24 | 30 | 36 | A | B | C | |
| LINEAR FEET | | | | | | | | | | | | | | | | FT | TON | | CY | EACH | | | | | | | | LF | EA/TY | EACH | | | | | | | CY |

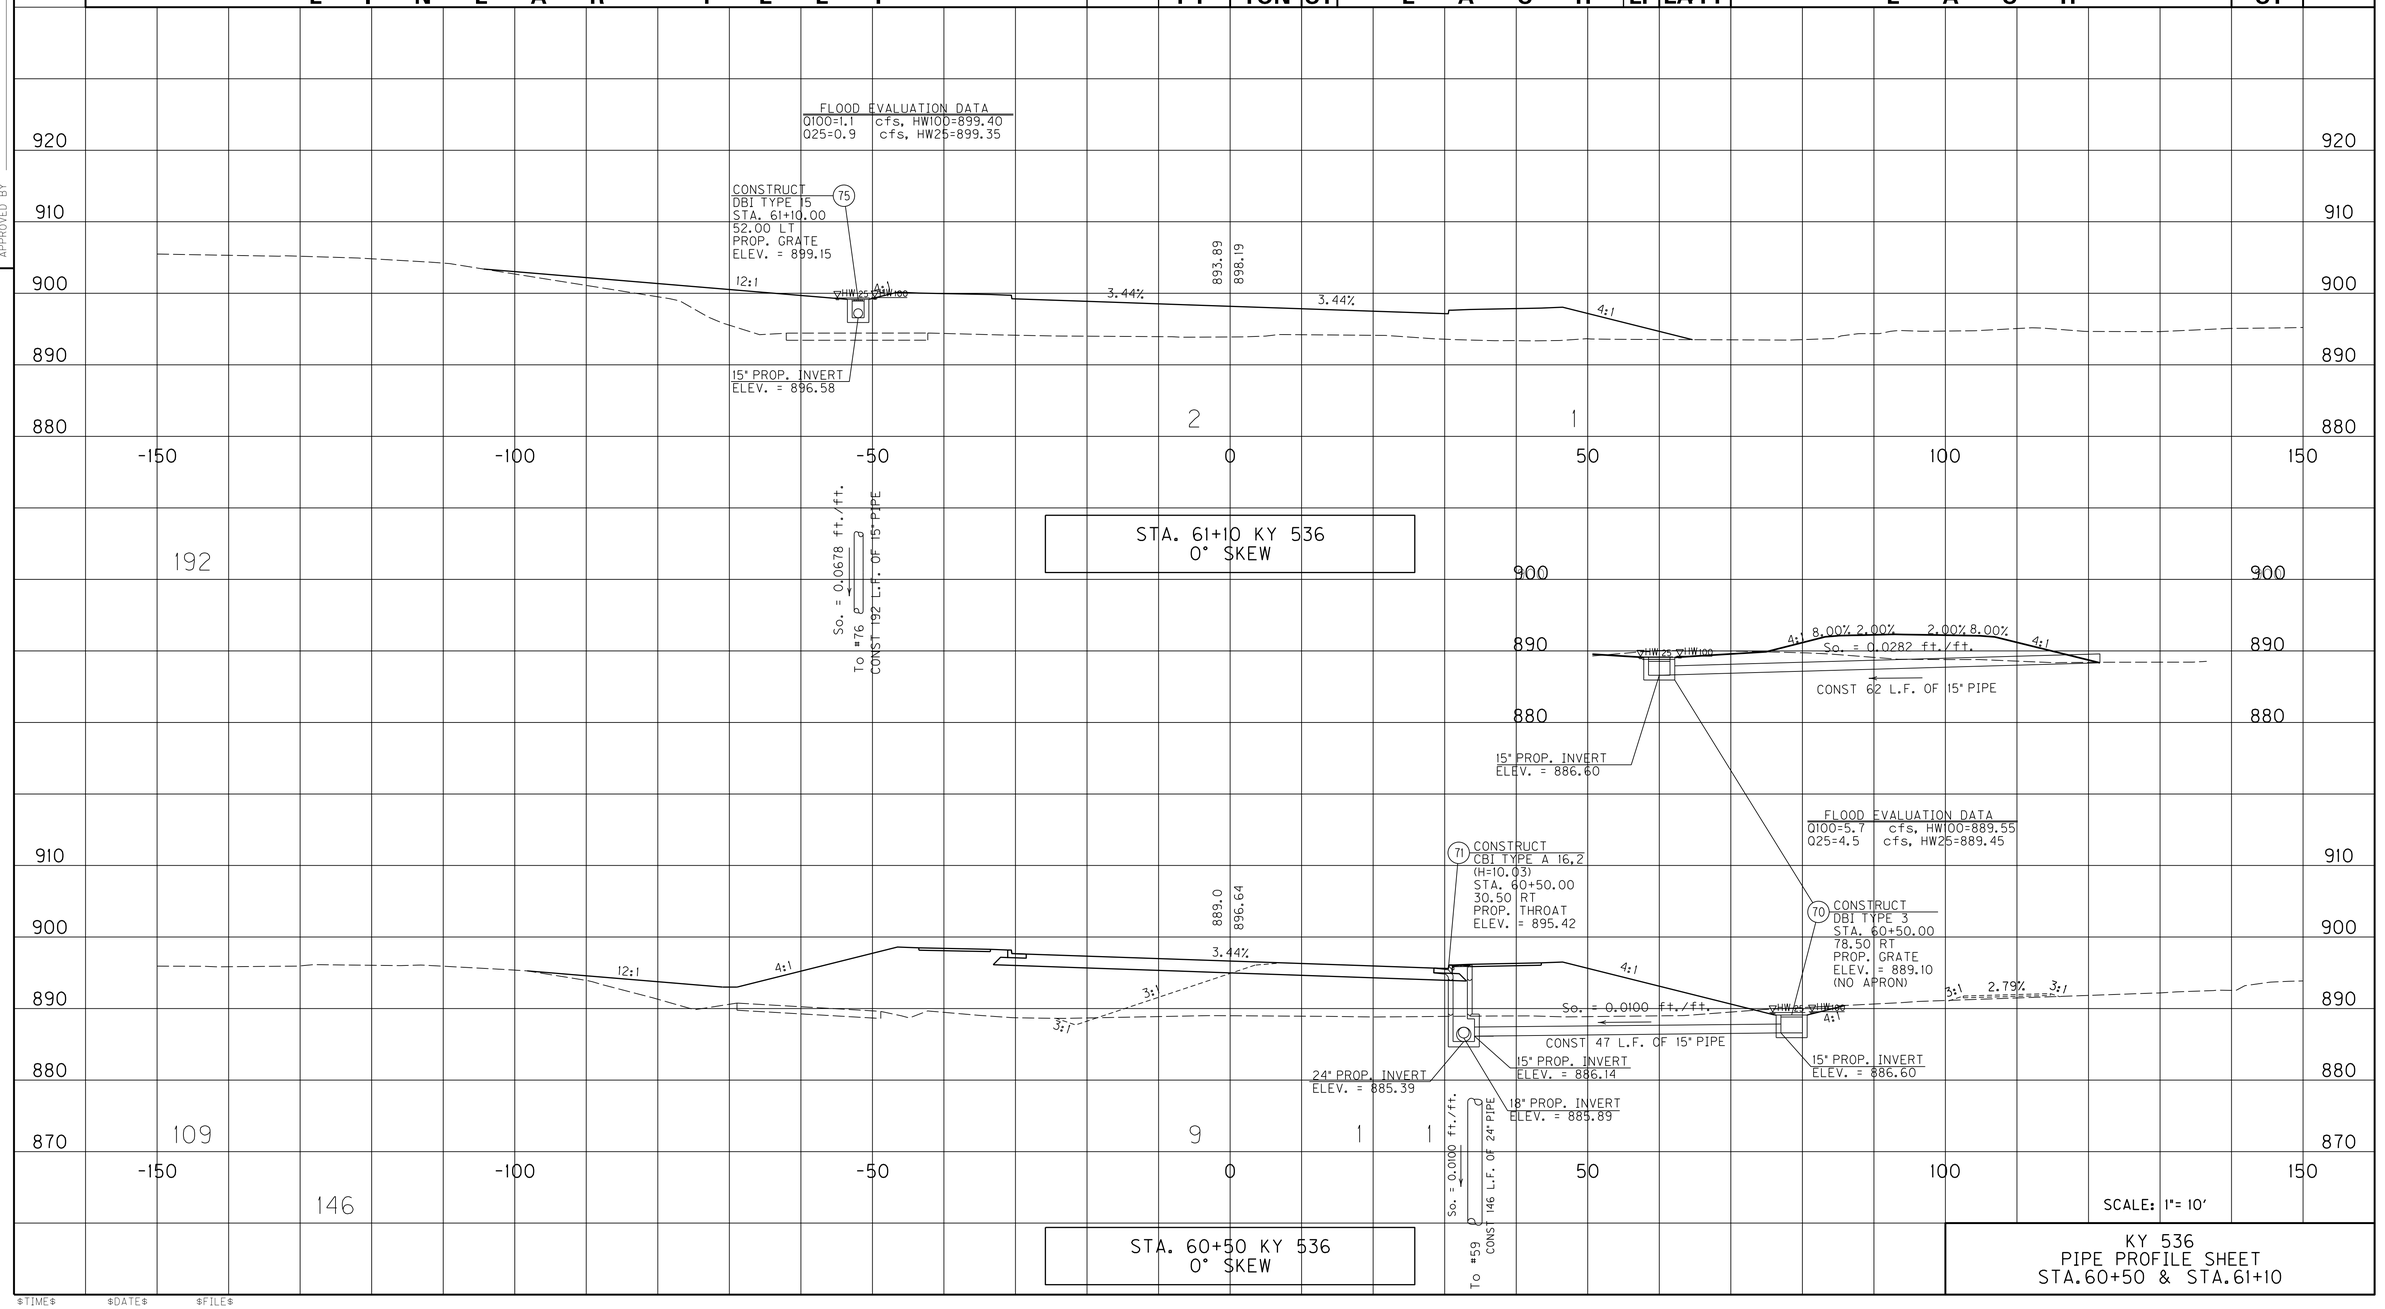


SCALE: 1"= 10'

KY 536
PIPE PROFILE SHEET
STA.60+50 & STA.61+10

USER: $$$$USER$$$$
DATE: $$$$DATE$$$$
FILE NAME: $$$$design$file$specification$$$$
E-SHEET NAME: R240OOPD


$TIME$ $DATE$ $FILE$

# PIPE DRAINAGE SHEET 28 of 100

| COUNTY OF | ITEM NO. | SHEET NO. |
|---|---|---|
| BOONE | 6-158.00 | R241 |

PREPARED BY ____ DATE ____
CHECKED BY ____ DATE ____
APPROVED BY ____ DATE ____

| STORM SEWER PIPE (LINEAR FEET) | | | | | | | | | | | | CULVERT PIPE (LINEAR FEET) | | | MAX. COVER HEIGHT | CHANNEL LINING | | TURF REINF. MAT TYPE 3 | CBI TYPE A | DBI TYPE 1 | DBI TYPE 3 | DBI TYPE 4 | DBI TYPE 11 | DBI TYPE 13 | DBI TYPE 15 | DBI TYPE 16 | SLOTTED DRAIN PIPE 12" | STANDARD HEADWALLS | S&F Box Inlet-Outlet | | | | MANHOLE TYPE | | | DITCH EXCAVATION |
|---|---|---|---|---|---|---|---|---|---|---|---|---|---|---|---|---|---|---|---|---|---|---|---|---|---|---|---|---|---|---|---|---|---|---|
| 12 | 15 | 18 | 24 | 30 | 36 | 42 | 48 | 54 | 60 | 66 | 72 Equiv. | 18 | 24 | 30 | | CLASS II | CLASS III | | | | | | | | | | | | | 18 | 24 | 30 | 36 | A | B | C | |
| LINEAR FEET | | | | | | | | | | | | | | | FT | TON | | CY | EACH | | | | | | | | LF | EA/TY | EACH | | | | | | | CY |
| | 51 | 215 | | | | | | | | | | | | | 10 | | | 3 | | | | | | | | | | | | | | | | | | |

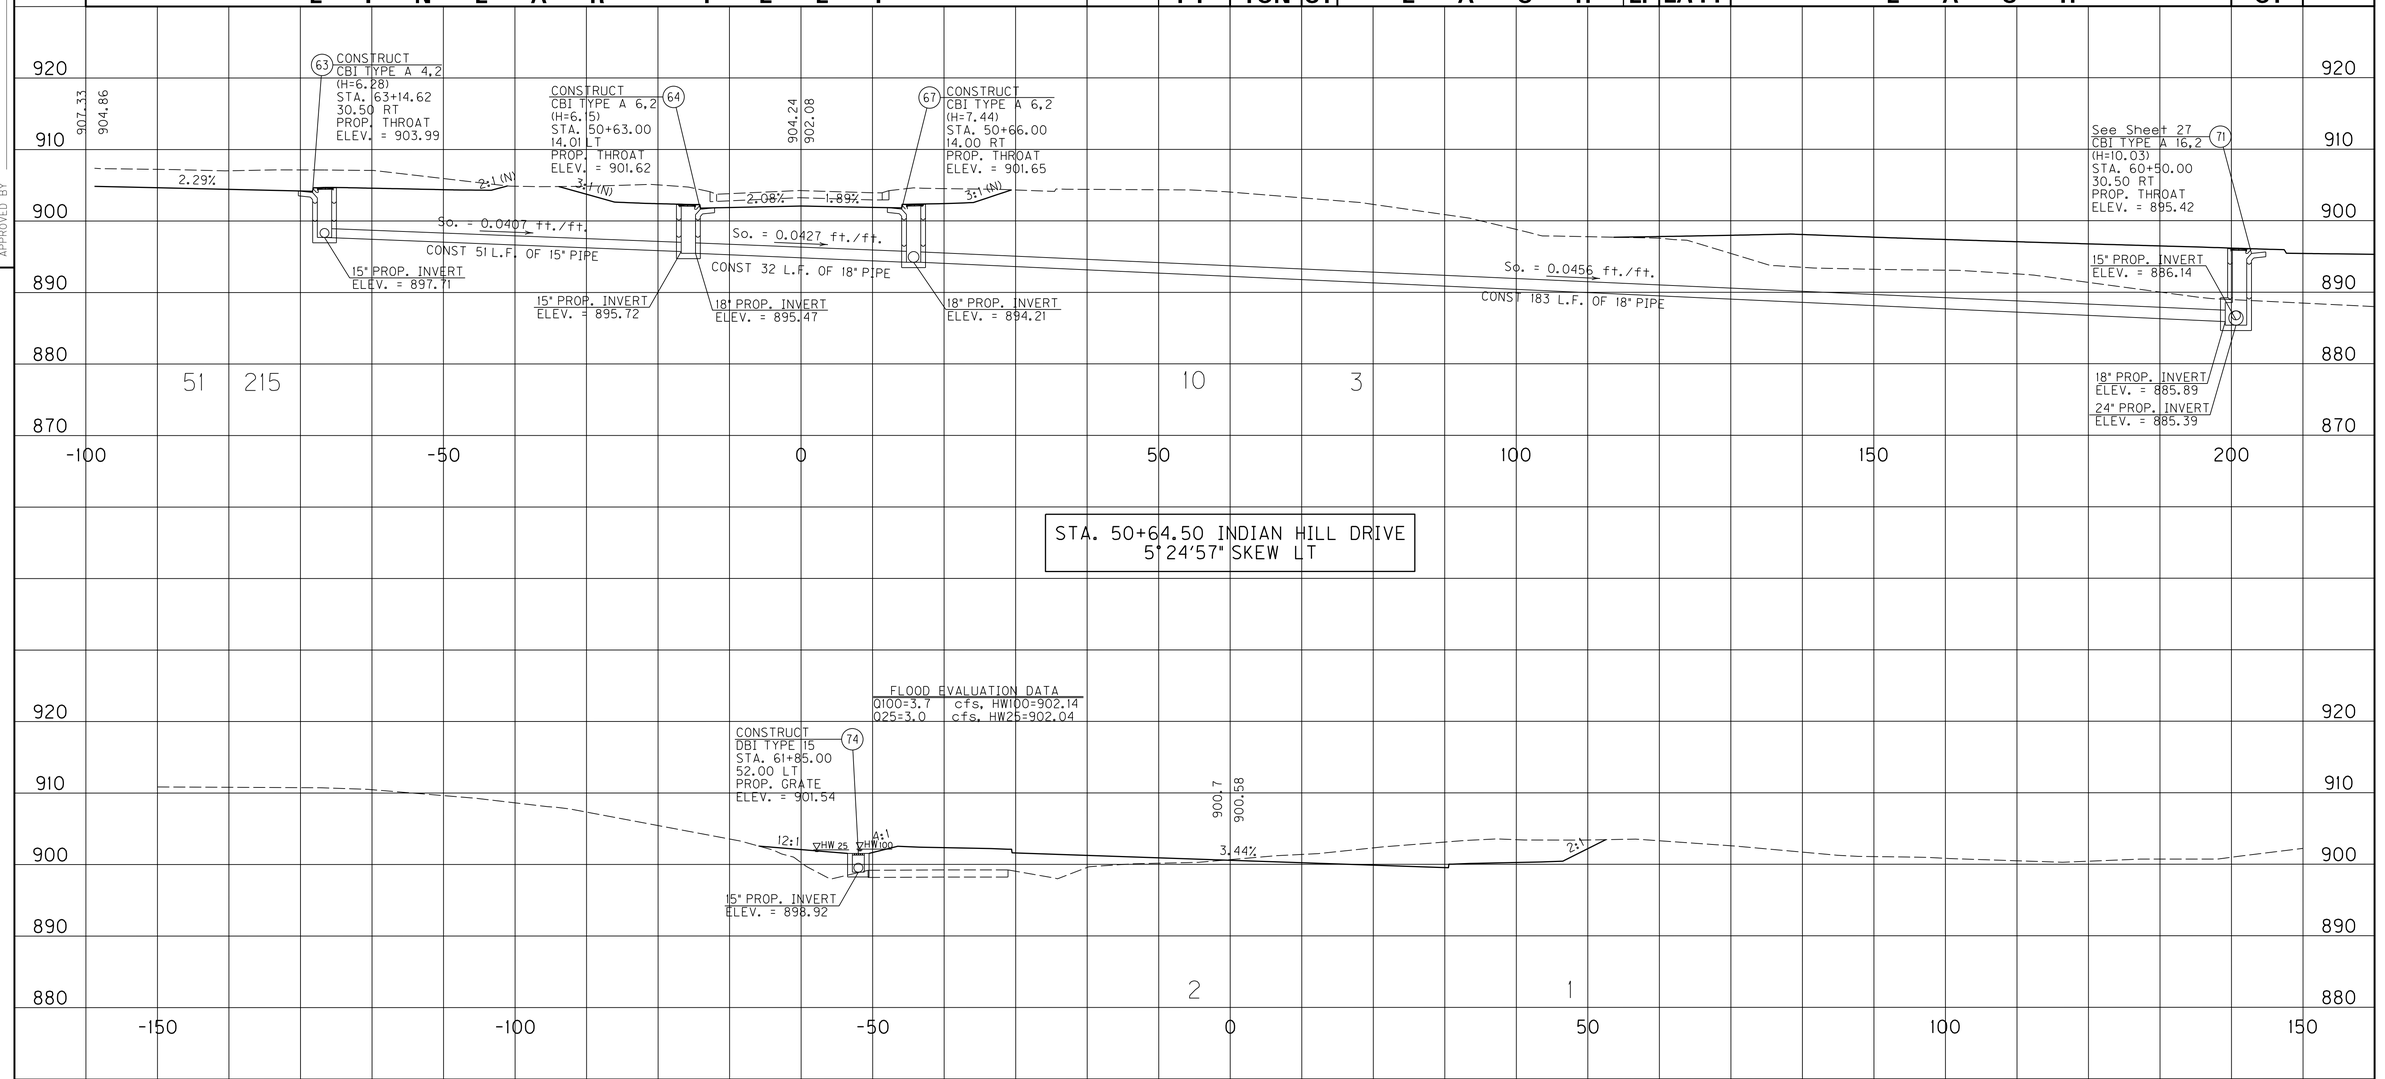


STA. 50+64.50 INDIAN HILL DRIVE
5°24'57" SKEW LT




STA. 61+85 KY 536
0° SKEW

SCALE: 1"= 10'

KY 536 PIPE PROFILE SHEET
PIPE PROFILE SHEET
INDIAN HILL DRIVE STA. 50+64.50

USER: $$$$USER$$$$
DATE: $$$$DATE$$$$
FILE NAME: $$$$design$file$specification$$$$
E-SHEET NAME: R2410OPD


$TIME$ $DATE$ $FILE$

# PIPE DRAINAGE SHEET 29 of 100

| COUNTY OF | ITEM NO. | SHEET NO. |
|---|---|---|
| BOONE | 6-158.00 | R242 |

PREPARED BY DATE
CHECKED BY DATE
APPROVED BY DATE

| STORM SEWER PIPE (LINEAR FEET) | | | | | | | | | | | | CULVERT PIPE (LINEAR FEET) | | | | CHANNEL LINING | | | | | | | | | | | | | | | | | | | | |
|---|---|---|---|---|---|---|---|---|---|---|---|---|---|---|---|---|---|---|---|---|---|---|---|---|---|---|---|---|---|---|---|---|---|---|---|---|
| 12 | 15 | 18 | 24 | 30 | 36 | 42 | 48 | 54 | 60 | 66 | 72 Equiv. | 18 | 24 | 30 | MAX. COVER HEIGHT | CLASS II | CLASS III | TURF REINF. MAT TYPE 3 | CBI TYPE A | DBI TYPE 1 | DBI TYPE 3 | DBI TYPE 4 | DBI TYPE 11 | DBI TYPE 13 | DBI TYPE 15 | DBI TYPE 16 | SLOTTED DRAIN PIPE 12" | STANDARD HEADWALLS | S&F Box Inlet-Outlet 18 | S&F Box Inlet-Outlet 24 | S&F Box Inlet-Outlet 30 | S&F Box Inlet-Outlet 36 | MANHOLE TYPE A | MANHOLE TYPE B | MANHOLE TYPE C | DITCH EXCAVATION | |
| LINEAR FEET | | | | | | | | | | | | | | | FT | TON | | CY | EACH | | | | | | | | LF | EA/TY | EACH | | | | EACH | | | CY | |

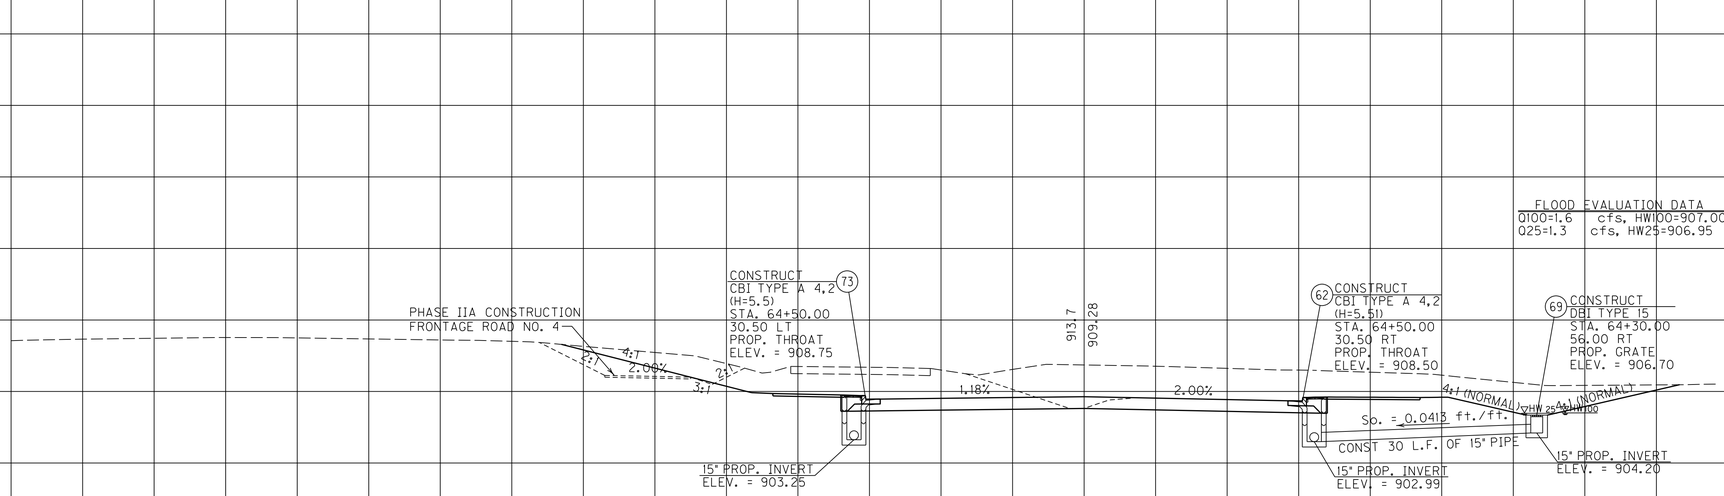


STA. 64+50 KY 536
0° SKEW

SCALE: 1"= 10'

KY 536
PIPE PROFILE SHEET
STA. 64+50

USER: $$$$USER$$$$
DATE: $$$$DATE$$$$
FILE NAME: $$$$design$file$specification$$$$
E-SHEET NAME: R24200PD


$TIME$ $DATE$ $FILE$

# PIPE DRAINAGE SHEET 30 of 100

| COUNTY OF | ITEM NO. | SHEET NO. |
|---|---|---|
| BOONE | 6-158.00 | R243 |

PREPARED BY ____ DATE ____
CHECKED BY ____ DATE ____
APPROVED BY ____ DATE ____

| STORM SEWER PIPE | | | | | | | | | | | | CULVERT PIPE | | | | CHANNEL LINING | | | | | | | | | | | | S&F Box Inlet-Outlet | | | | MANHOLE TYPE | | | | | |
|---|---|---|---|---|---|---|---|---|---|---|---|---|---|---|---|---|---|---|---|---|---|---|---|---|---|---|---|---|---|---|---|---|---|---|---|---|---|
| 12 | 15 | 18 | 24 | 30 | 36 | 42 | 48 | 54 | 60 | 66 | 72 Equiv. | 18 | 24 | 30 | MAX. COVER HEIGHT | CLASS II | CLASS III | TURF REINF. MAT TYPE 3 | CBI TYPE A | DBI TYPE 1 | DBI TYPE 3 | DBI TYPE 4 | DBI TYPE 11 | DBI TYPE 13 | DBI TYPE 15 | DBI TYPE 16 | SLOTTED DRAIN PIPE 12" | STANDARD HEADWALLS | 18 | 24 | 30 | 36 | A | B | C | DITCH EXCAVATION | 18" CONC. PIPE |
| LINEAR FEET | | | | | | | | | | | | | | | FT | TON | | CY | EACH | | | | | | | | LF | EA/TY | EACH | | | | | | | CY | |

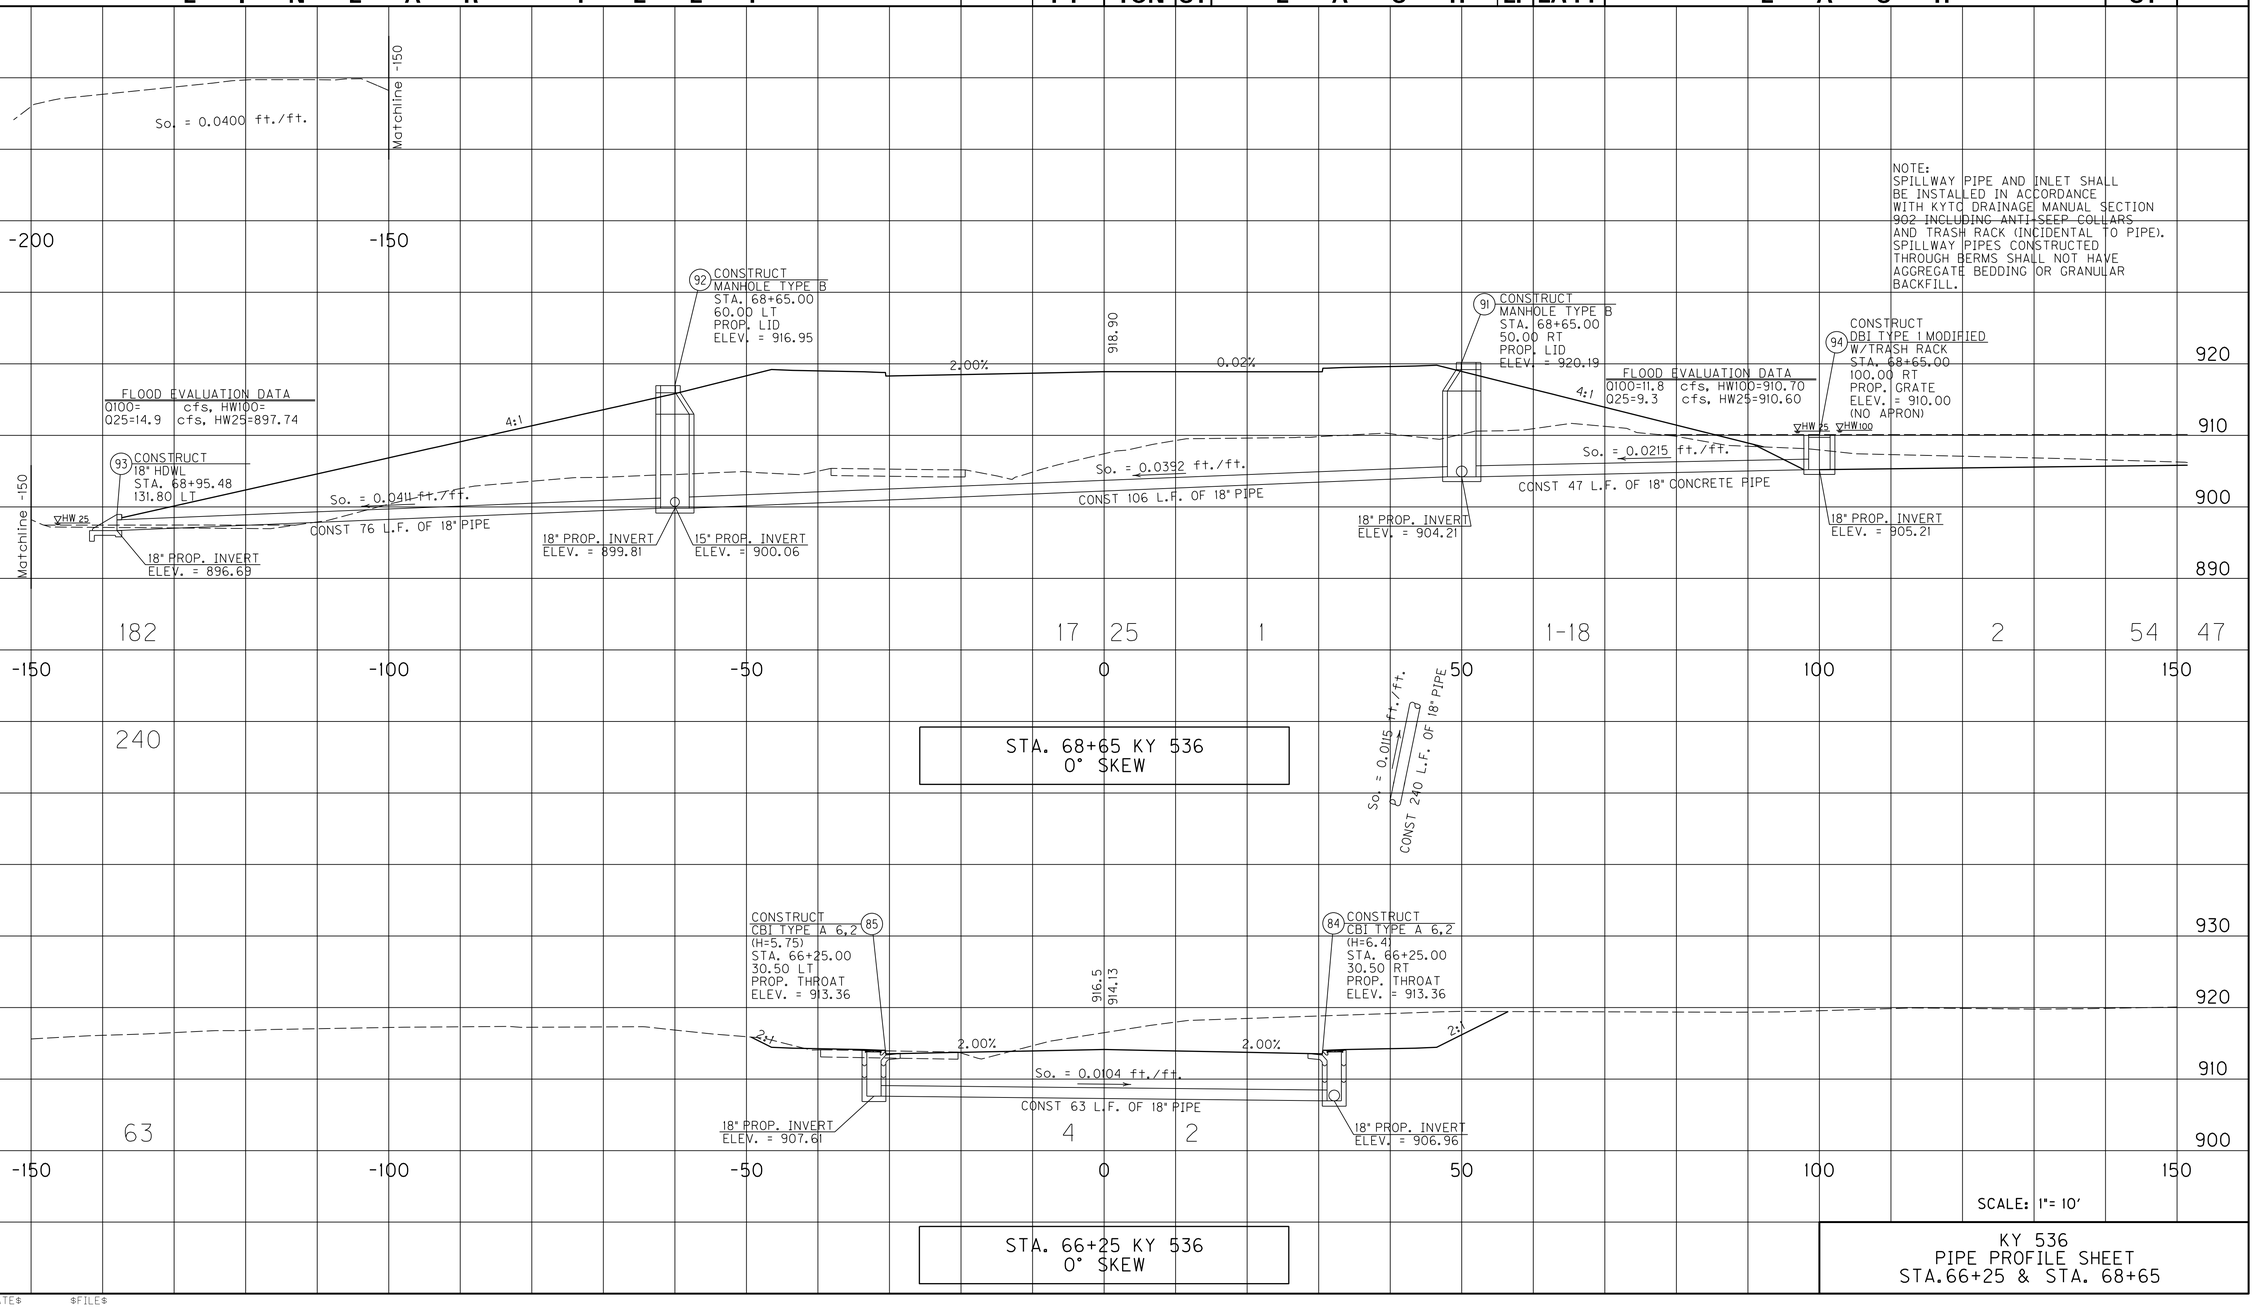


SCALE: 1"= 10'

KY 536
PIPE PROFILE SHEET
STA.66+25 & STA. 68+65

USER: $$$$USER$$$$
DATE: $$$$DATE$$$$
FILE NAME: $$$$design$file$specification$$$$
E-SHEET NAME: R24300PD


$TIME$ $DATE$ $FILE$

# PIPE DRAINAGE SHEET 31 of 100

| COUNTY OF | ITEM NO. | SHEET NO. |
|---|---|---|
| BOONE | 6-158.00 | R244 |

PREPARED BY ____ DATE ____
CHECKED BY ____ DATE ____
APPROVED BY ____ DATE ____

| STORM SEWER PIPE (LINEAR FEET) | | | | | | | | | | | | | CULVERT PIPE (LINEAR FEET) | | | MAX. COVER HEIGHT | CHANNEL LINING | | TURF REINF. MAT TYPE 3 | CBI TYPE A | DBI TYPE 1 | DBI TYPE 3 | DBI TYPE 4 | DBI TYPE 11 | DBI TYPE 13 | DBI TYPE 15 | DBI TYPE 16 | SLOTTED DRAIN PIPE 12" | STANDARD HEADWALLS | S&F Box Inlet-Outlet | | | | MANHOLE TYPE | | | DITCH EXCAVATION |
|---|---|---|---|---|---|---|---|---|---|---|---|---|---|---|---|---|---|---|---|---|---|---|---|---|---|---|---|---|---|---|---|---|---|---|---|
| 12 | 15 | 18 | 24 | 30 | 36 | 42 | 48 | 54 | 60 | 66 | 72 Equiv. | | 18 | 24 | 30 | | CLASS II | CLASS III | | | | | | | | | | | | 18 | 24 | 30 | 36 | A | B | C | |
| LINEAR FEET | | | | | | | | | | | | | | | | FT | TON | | CY | EACH | | | | | | | | LF | EA/TY | EACH | | | | | | | CY |
| | | | | | | | | | | | | | | | | | | | | | | | | | | | | | | | | | | | | |
| | | | | | | | | | | | | | | | | | | | | | | | | | | | | | | | | | | | | |
| 930 | | | | | | | | | | | | | | | | | | | | | | | | | | | | | | | | | | | | 930 |
| 920 | | | | | | | | | | | | | | | | | | | | | | | | | | | | | | | | | | | | 920 |
| 910 | | | | | | | | | | | | | | | | | | | | | | | | | | | | | | | | | | | | 910 |
| 900 | | | | | | | | | | | | | | | | | | | | | | | | | | | | | | | | | | | | 900 |
| 890 | | | | | | | | | | | | | | | | 5 | | | 1 | | | | | | | | | | | | | | | | | 890 |
| | -150 | | | | | -100 | | | | | -50 | | | | | 0 | | | | | | | 50 | | | | | | | 100 | | | | | | 150 | |
| | | | | | | | | | | | | | | | | | | | | | | | | | | | | | | | | | | | | |
| | 135 | | | | | | | | | | | | | | | | | | | | | | | | | | | | | | | | | | | |
| | | | | | | | | | | | | | | | | | | | | | | | | | | | | | | | | | | | | |
| | | | | | | | | | | | | | | | | | | | | | | | | | | | | | | | | | | | | |
| 930 | | | | | | | | | | | | | | | | | | | | | | | | | | | | | | | | | | | | 930 |
| 920 | | | | | | | | | | | | | | | | | | | | | | | | | | | | | | | | | | | | 920 |
| 910 | | | | | | | | | | | | | | | | | | | | | | | | | | | | | | | | | | | | 910 |
| 900 | | | | | | | | | | | | | | | | | | | | | | | | | | | | | | | | | | | | 900 |
| 890 | | | | | | | | | | | | | | | | 8 | | | 1 | | | | | | | | | | | | | | | | | 890 |
| | -150 | | | | | -100 | | | | | -50 | | | | | 0 | | | | | | | 50 | | | | | | | 100 | | | | | | 150 | |
| | 36 | | | | | | | | | | | | | | | | | | | | | | | | | | | | | | | | | | | |

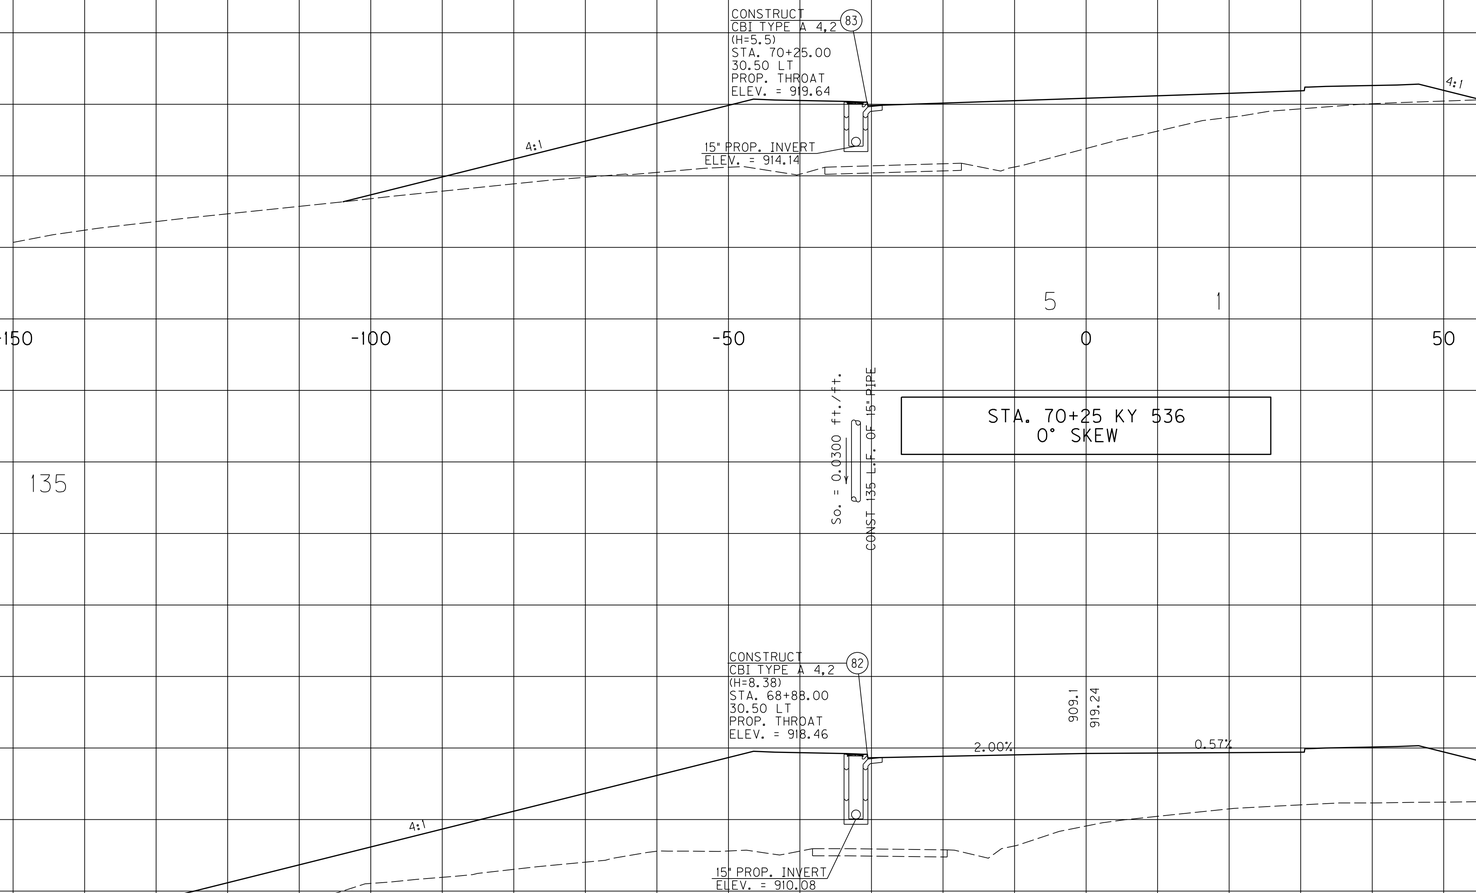


STA. 70+25 KY 536
0° SKEW

STA. 68+88 KY 536
0° SKEW

SCALE: 1"= 10'

KY 536
PIPE PROFILE SHEET
STA.68+88 & STA. 70+25

USER: $$$$USER$$$$
DATE: $$$$DATE$$$$
FILE NAME: $$$$design$file$specification$$$$
E-SHEET NAME: R24400PD


$TIME$ $DATE$ $FILE$

# PIPE DRAINAGE SHEET 32 of 100

| COUNTY OF | ITEM NO. | SHEET NO. |
|---|---|---|
| BOONE | 6-158.00 | R245 |

PREPARED BY ____ DATE ____
CHECKED BY ____ DATE ____
APPROVED BY ____ DATE ____

| STORM SEWER PIPE | | | | | | | | | | | | CULVERT PIPE | | | | CHANNEL LINING | | | | | | | | | | | | | | S&F Box Inlet-Outlet | | | | MANHOLE TYPE | | | DITCH EXCAVATION | |
|---|---|---|---|---|---|---|---|---|---|---|---|---|---|---|---|---|---|---|---|---|---|---|---|---|---|---|---|---|---|---|---|---|---|---|---|---|---|
| 12 | 15 | 18 | 24 | 30 | 36 | 42 | 48 | 54 | 60 | 66 | 72 Equiv. | 18 | 24 | 30 | MAX. COVER HEIGHT | CLASS II | CLASS III | TURF REINF. MAT TYPE 3 | CBI TYPE A | DBI TYPE 1 | DBI TYPE 3 | DBI TYPE 4 | DBI TYPE 11 | DBI TYPE 13 | DBI TYPE 15 | DBI TYPE 16 | SLOTTED DRAIN PIPE 12" | STANDARD HEADWALLS | 18 | 24 | 30 | 36 | A | B | C | DITCH EXCAVATION | |
| LINEAR FEET | | | | | | | | | | | | | | | FT | TON | | CY | EACH | | | | | | | | LF | EA/TY | EACH | | | | | | | CY | |
| | | 137 | | | | | | | | | | | | | | | | | | | | | | | | | | | | | | | | | | | |
| | | | | | | | | | | | | | | | | | | | | | | | | | | | | | | | | | | | | | |
| | | 121 | | | | | | | | | | | | | | | | | | | | | | | | | | | | | | | | | | | |
| | | | | | | | | | | | | | | | | | | | | | | | | | | | | | | | | | | | | | |
| | | 127 | | | | | | | | | | | | | | | | | | | | | | | | | | | | | | | | | | | |

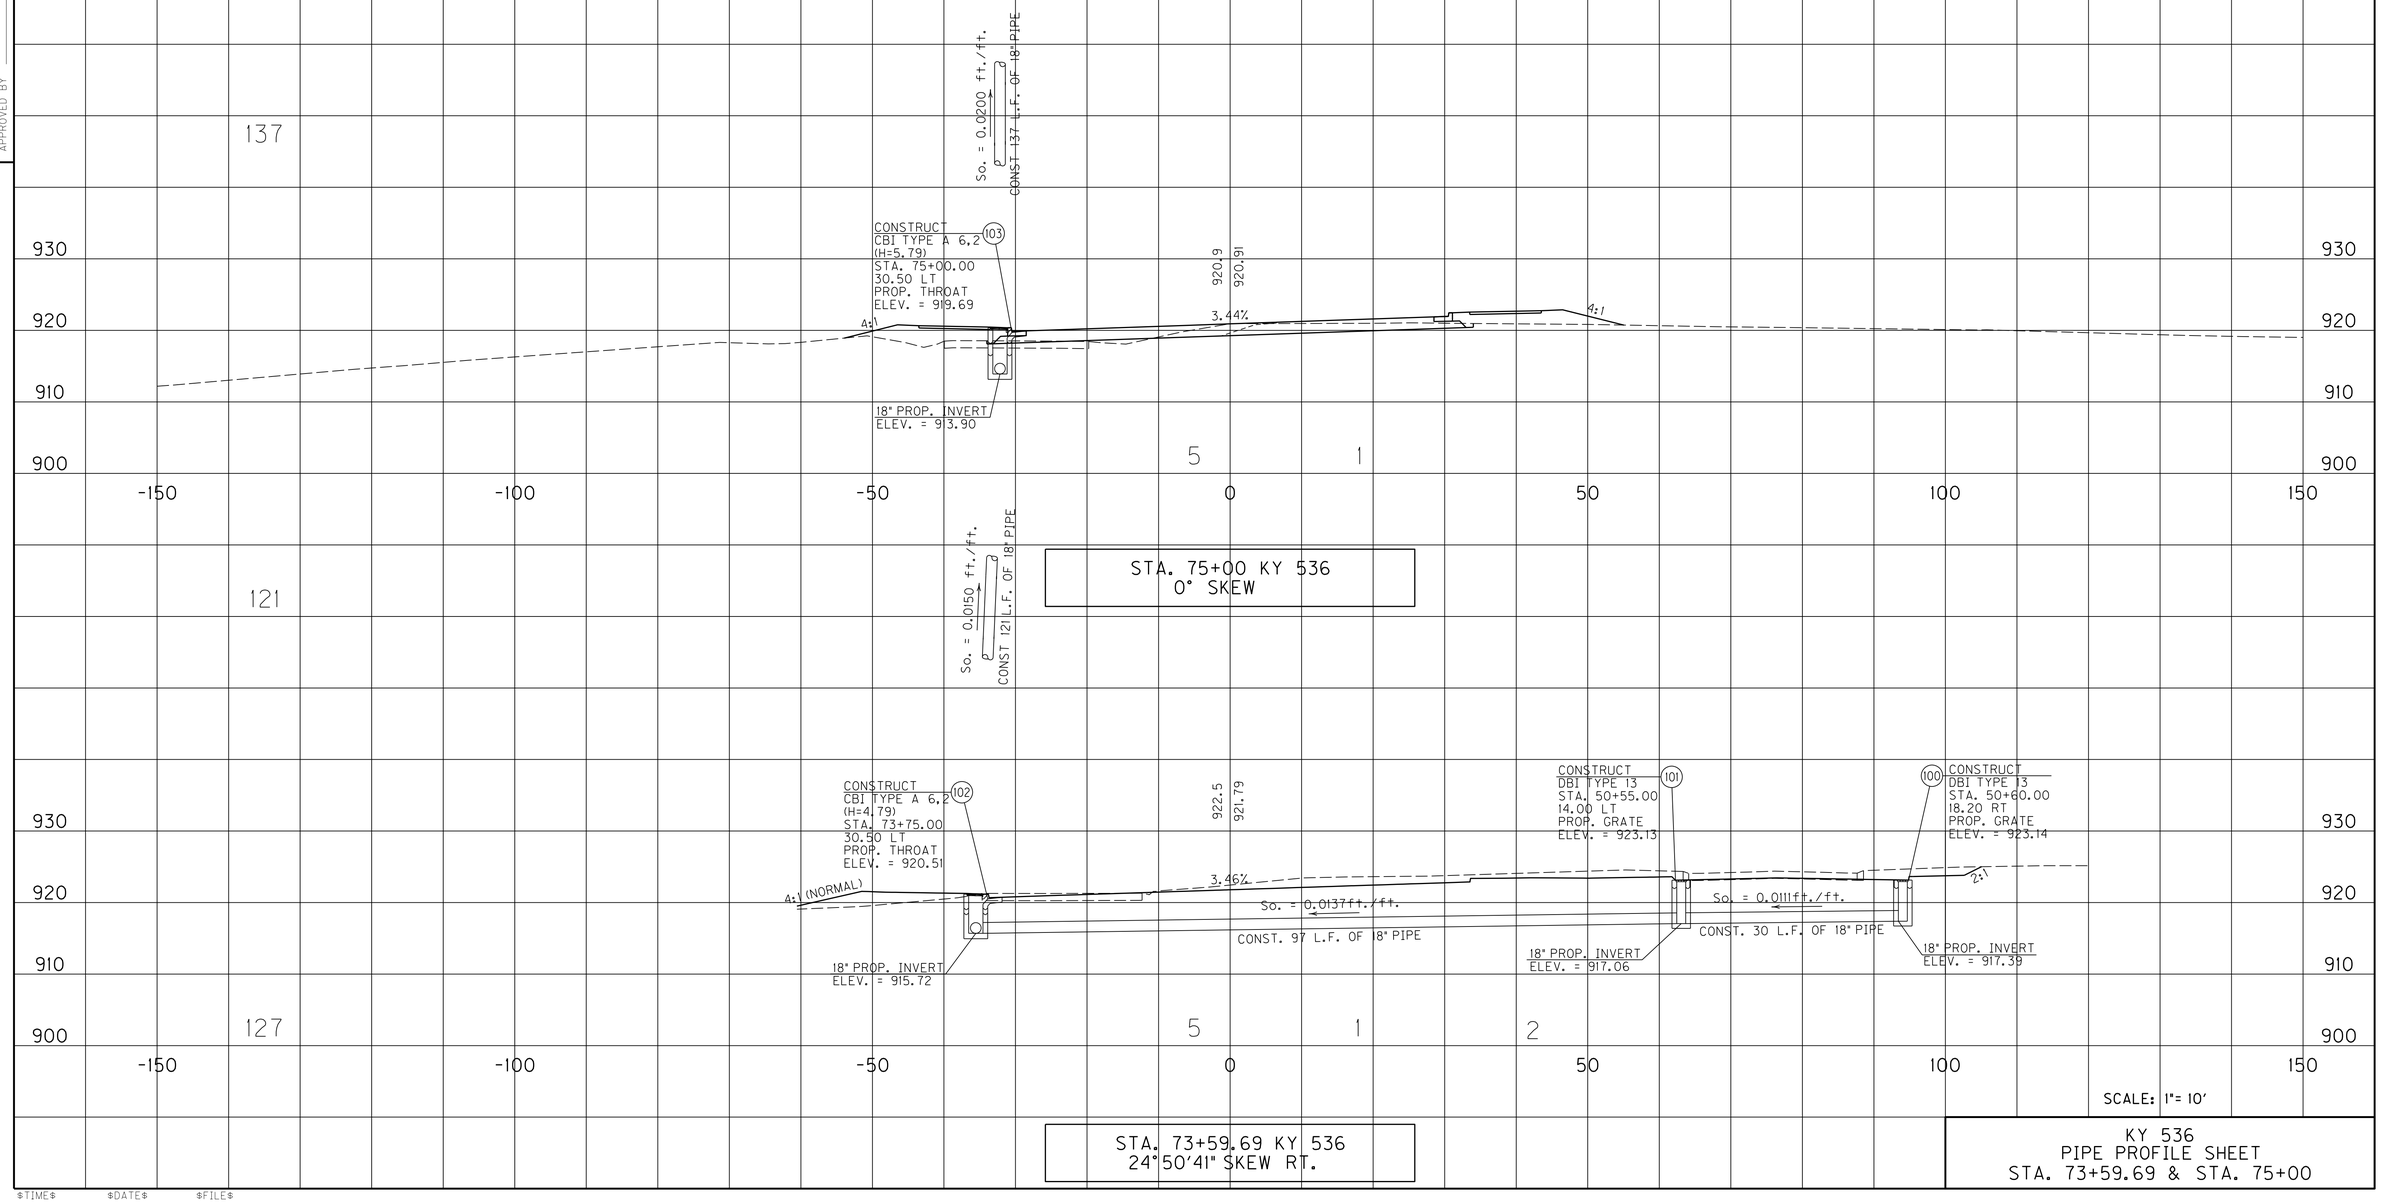


SCALE: 1"= 10'

KY 536
PIPE PROFILE SHEET
STA. 73+59.69 & STA. 75+00

USER: $$$$USER$$$$
DATE: $$$$DATE$$$$
FILE NAME: $$$$design$file$specification$$$$
E-SHEET NAME: R24500PD


$TIME$ $DATE$ $FILE$

# PIPE DRAINAGE SHEET 33 of 100

| COUNTY OF | ITEM NO. | SHEET NO. |
|---|---|---|
| BOONE | 6-158.00 | R246 |

PREPARED BY ____ DATE ____
CHECKED BY ____ DATE ____
APPROVED BY ____ DATE ____

| STORM SEWER PIPE (LINEAR FEET) | | | | | | | | | | | | CULVERT PIPE (LINEAR FEET) | | | MAX. COVER HEIGHT | CHANNEL LINING | | TURF REINF. MAT TYPE 3 | CBI TYPE A | DBI TYPE 1 | DBI TYPE 3 | DBI TYPE 4 | DBI TYPE 11 | DBI TYPE 13 | DBI TYPE 15 | DBI TYPE 16 | SLOTTED DRAIN PIPE 12" | STANDARD HEADWALLS | S&F Box Inlet-Outlet | | | | MANHOLE TYPE | | | DITCH EXCAVATION |
|---|---|---|---|---|---|---|---|---|---|---|---|---|---|---|---|---|---|---|---|---|---|---|---|---|---|---|---|---|---|---|---|---|---|---|---|
| 12 | 15 | 18 | 24 | 30 | 36 | 42 | 48 | 54 | 60 | 66 | 72 Equiv. | 18 | 24 | 30 | | CLASS II | CLASS III | | | | | | | | | | | | | 18 | 24 | 30 | 36 | A | B | C | |
| LINEAR FEET | | | | | | | | | | | | | | | FT | TON | | CY | EACH | | | | | | | | LF | EA/TY | EACH | | | | | | | CY |
| | | 250 | | | | | | | | | | | | | | | | | | | | | | | | | | | | | | | | | |
| | | 63 | | | | | | | | | | | | | 6 | | | 2 | | | | | | | | | | | | | | | | | | |
| | | 260 | | | | | | | | | | | | | | | | | | | | | | | | | | | | | | | | | |
| | | | | | | | | | | | | | | | 7 | | | 1 | | | | | | | | | | | | | | | | | | |

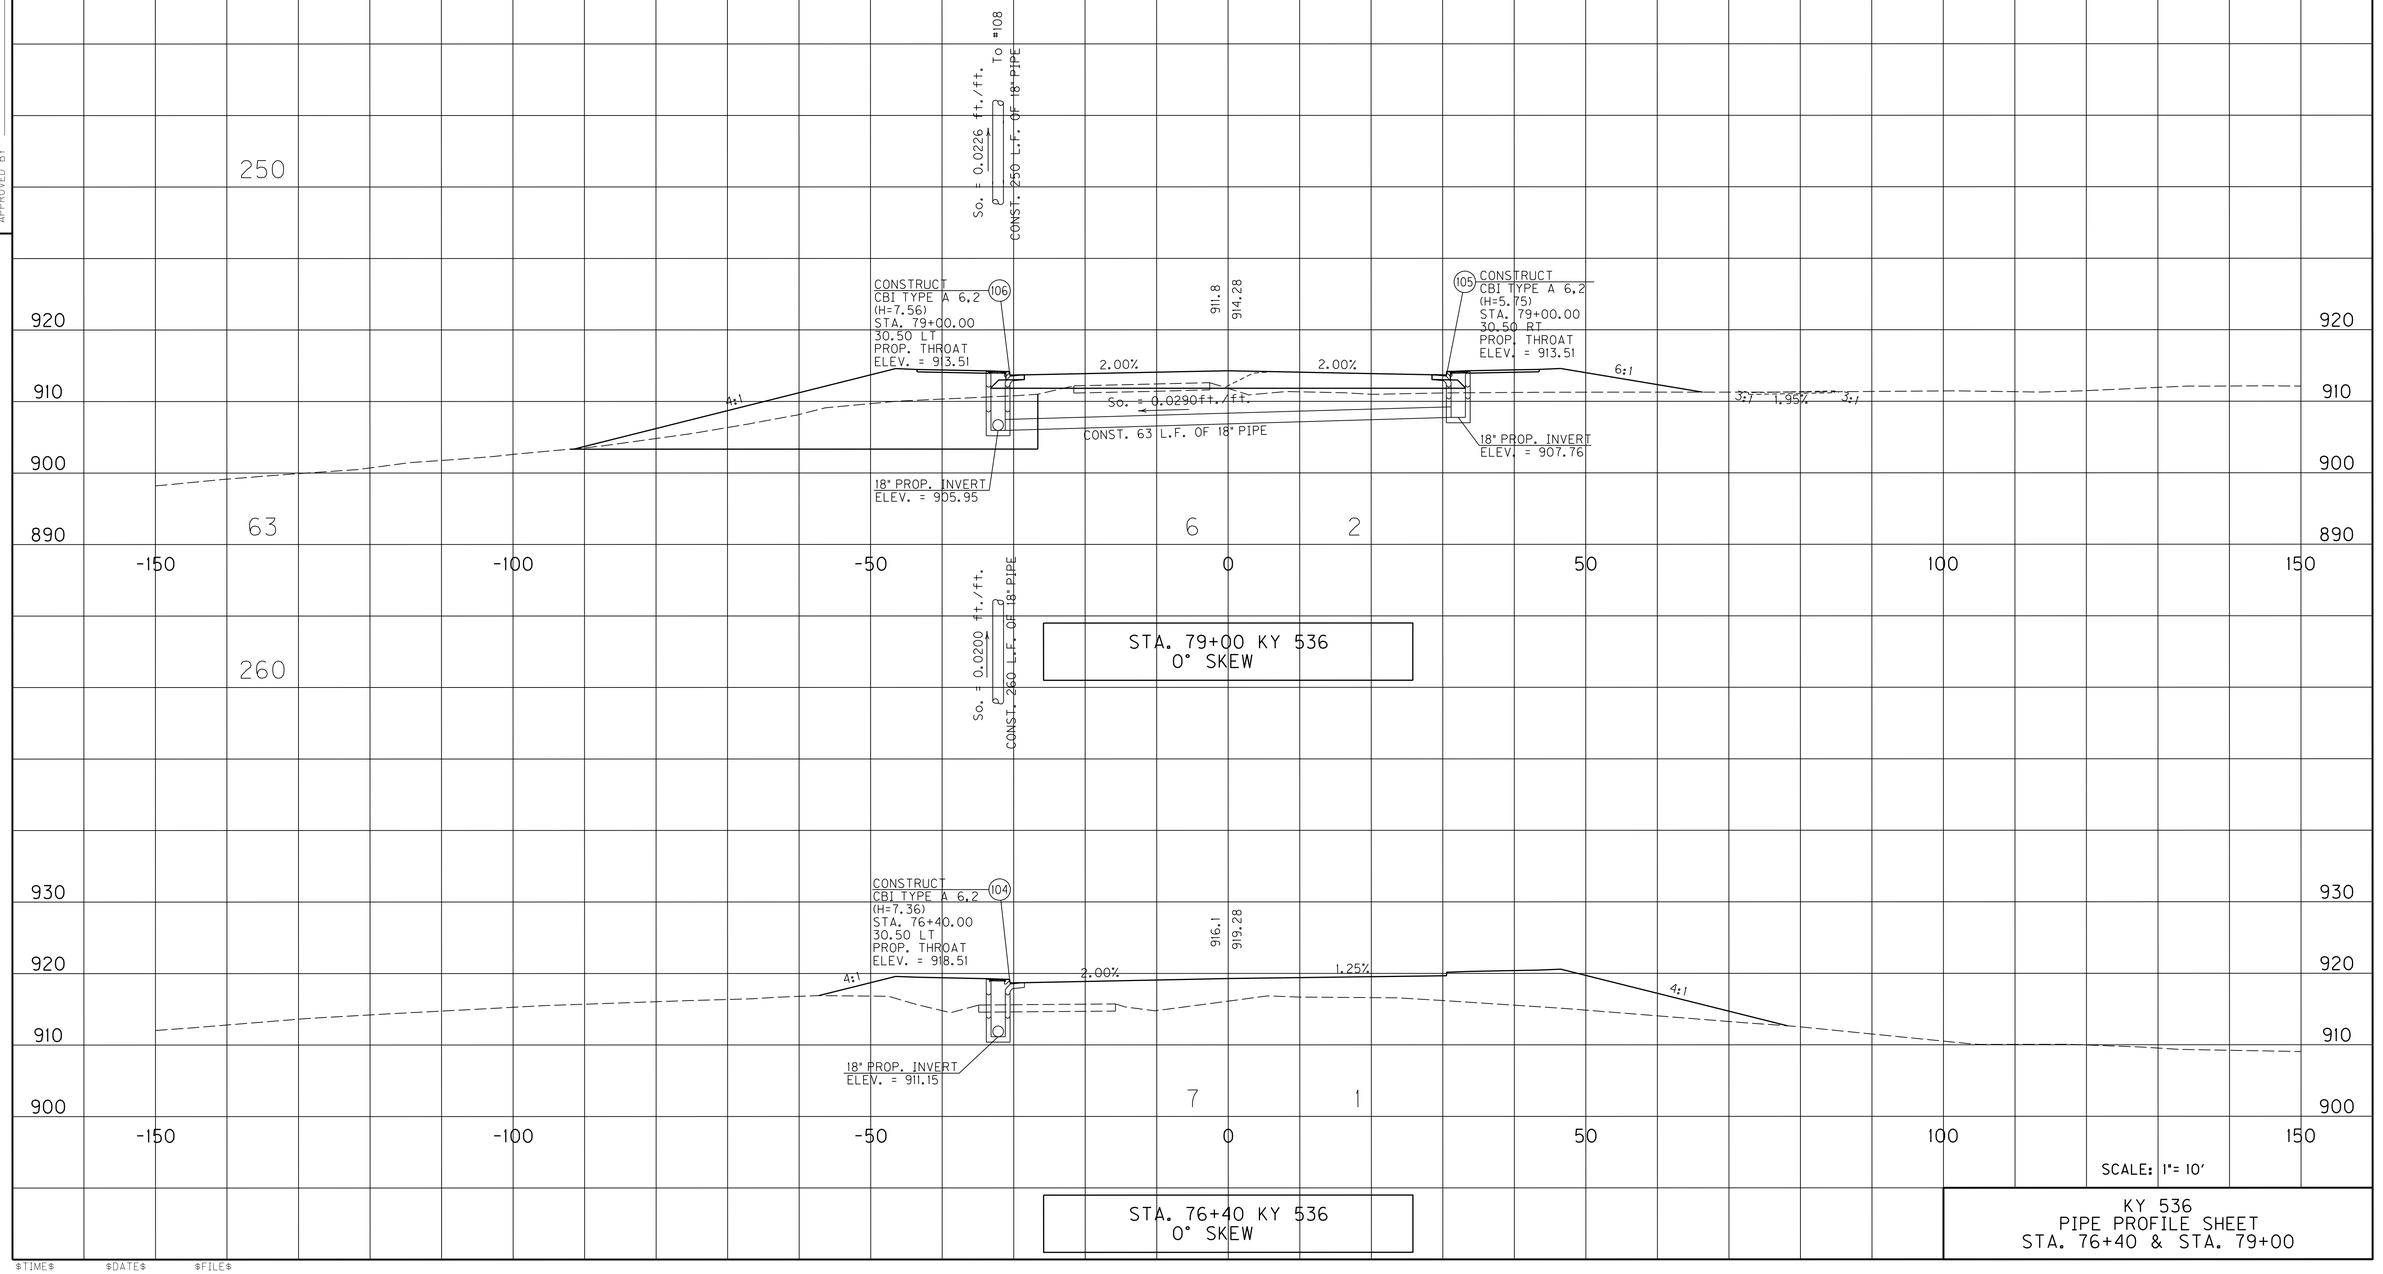


SCALE: 1"= 10'

KY 536
PIPE PROFILE SHEET
STA. 76+40 & STA. 79+00

USER: $$$$USER$$$$
DATE: $$$$DATE$$$$
FILE NAME: $$$$design$file$specification$$$$
E-SHEET NAME: R24600PD


$TIME$ $DATE$ $FILE$

# PIPE DRAINAGE SHEET 34 of 100

| COUNTY OF | ITEM NO. | SHEET NO. |
|---|---|---|
| BOONE | 6-158.00 | R247 |

PREPARED BY ____ DATE ____
CHECKED BY ____ DATE ____
APPROVED BY ____ DATE ____

| STORM SEWER PIPE | | | | | | | | | | | | CULVERT PIPE | | | | CHANNEL LINING | | | | | | | | | | | | | | | | | | | | |
|---|---|---|---|---|---|---|---|---|---|---|---|---|---|---|---|---|---|---|---|---|---|---|---|---|---|---|---|---|---|---|---|---|---|---|---|---|
| 12 | 15 | 18 | 24 | 30 | 36 | 42 | 48 | 54 | 60 | 66 | 72 Equiv. | 18 | 24 | 30 | MAX. COVER HEIGHT | CLASS II | CLASS III | TURF REINF. MAT TYPE 3 | CBI TYPE A | DBI TYPE 1 | DBI TYPE 3 | DBI TYPE 4 | DBI TYPE 11 | DBI TYPE 13 | DBI TYPE 15 | DBI TYPE 16 | SLOTTED DRAIN PIPE 12" | STANDARD HEADWALLS | S&F Box Inlet-Outlet 18 | S&F Box Inlet-Outlet 24 | S&F Box Inlet-Outlet 30 | S&F Box Inlet-Outlet 36 | MANHOLE TYPE A | MANHOLE TYPE B | MANHOLE TYPE C | DITCH EXCAVATION | |
| LINEAR FEET | | | | | | | | | | | | | | | FT | TON | | CY | EACH | | | | | | | | LF | EA/TY | EACH | | | | | | | CY | |
| | | | 225 | | | | | | | | | | | | | | | | | | | | | | | | | | | | | | | | | |
| | | 62 | | | | | | | | | | | | | 6 | | | 2 | | | | | | | | | | | | | | | | | | | |
| | | | 200 | | | | | | | | | | | | 6 | | | | | | | | | | | | | | | | | | | | | |
| | | 63 | | | | | | | | | | | | | 6 | | | 2 | | | | | | | | | | | | | | | | | | | |

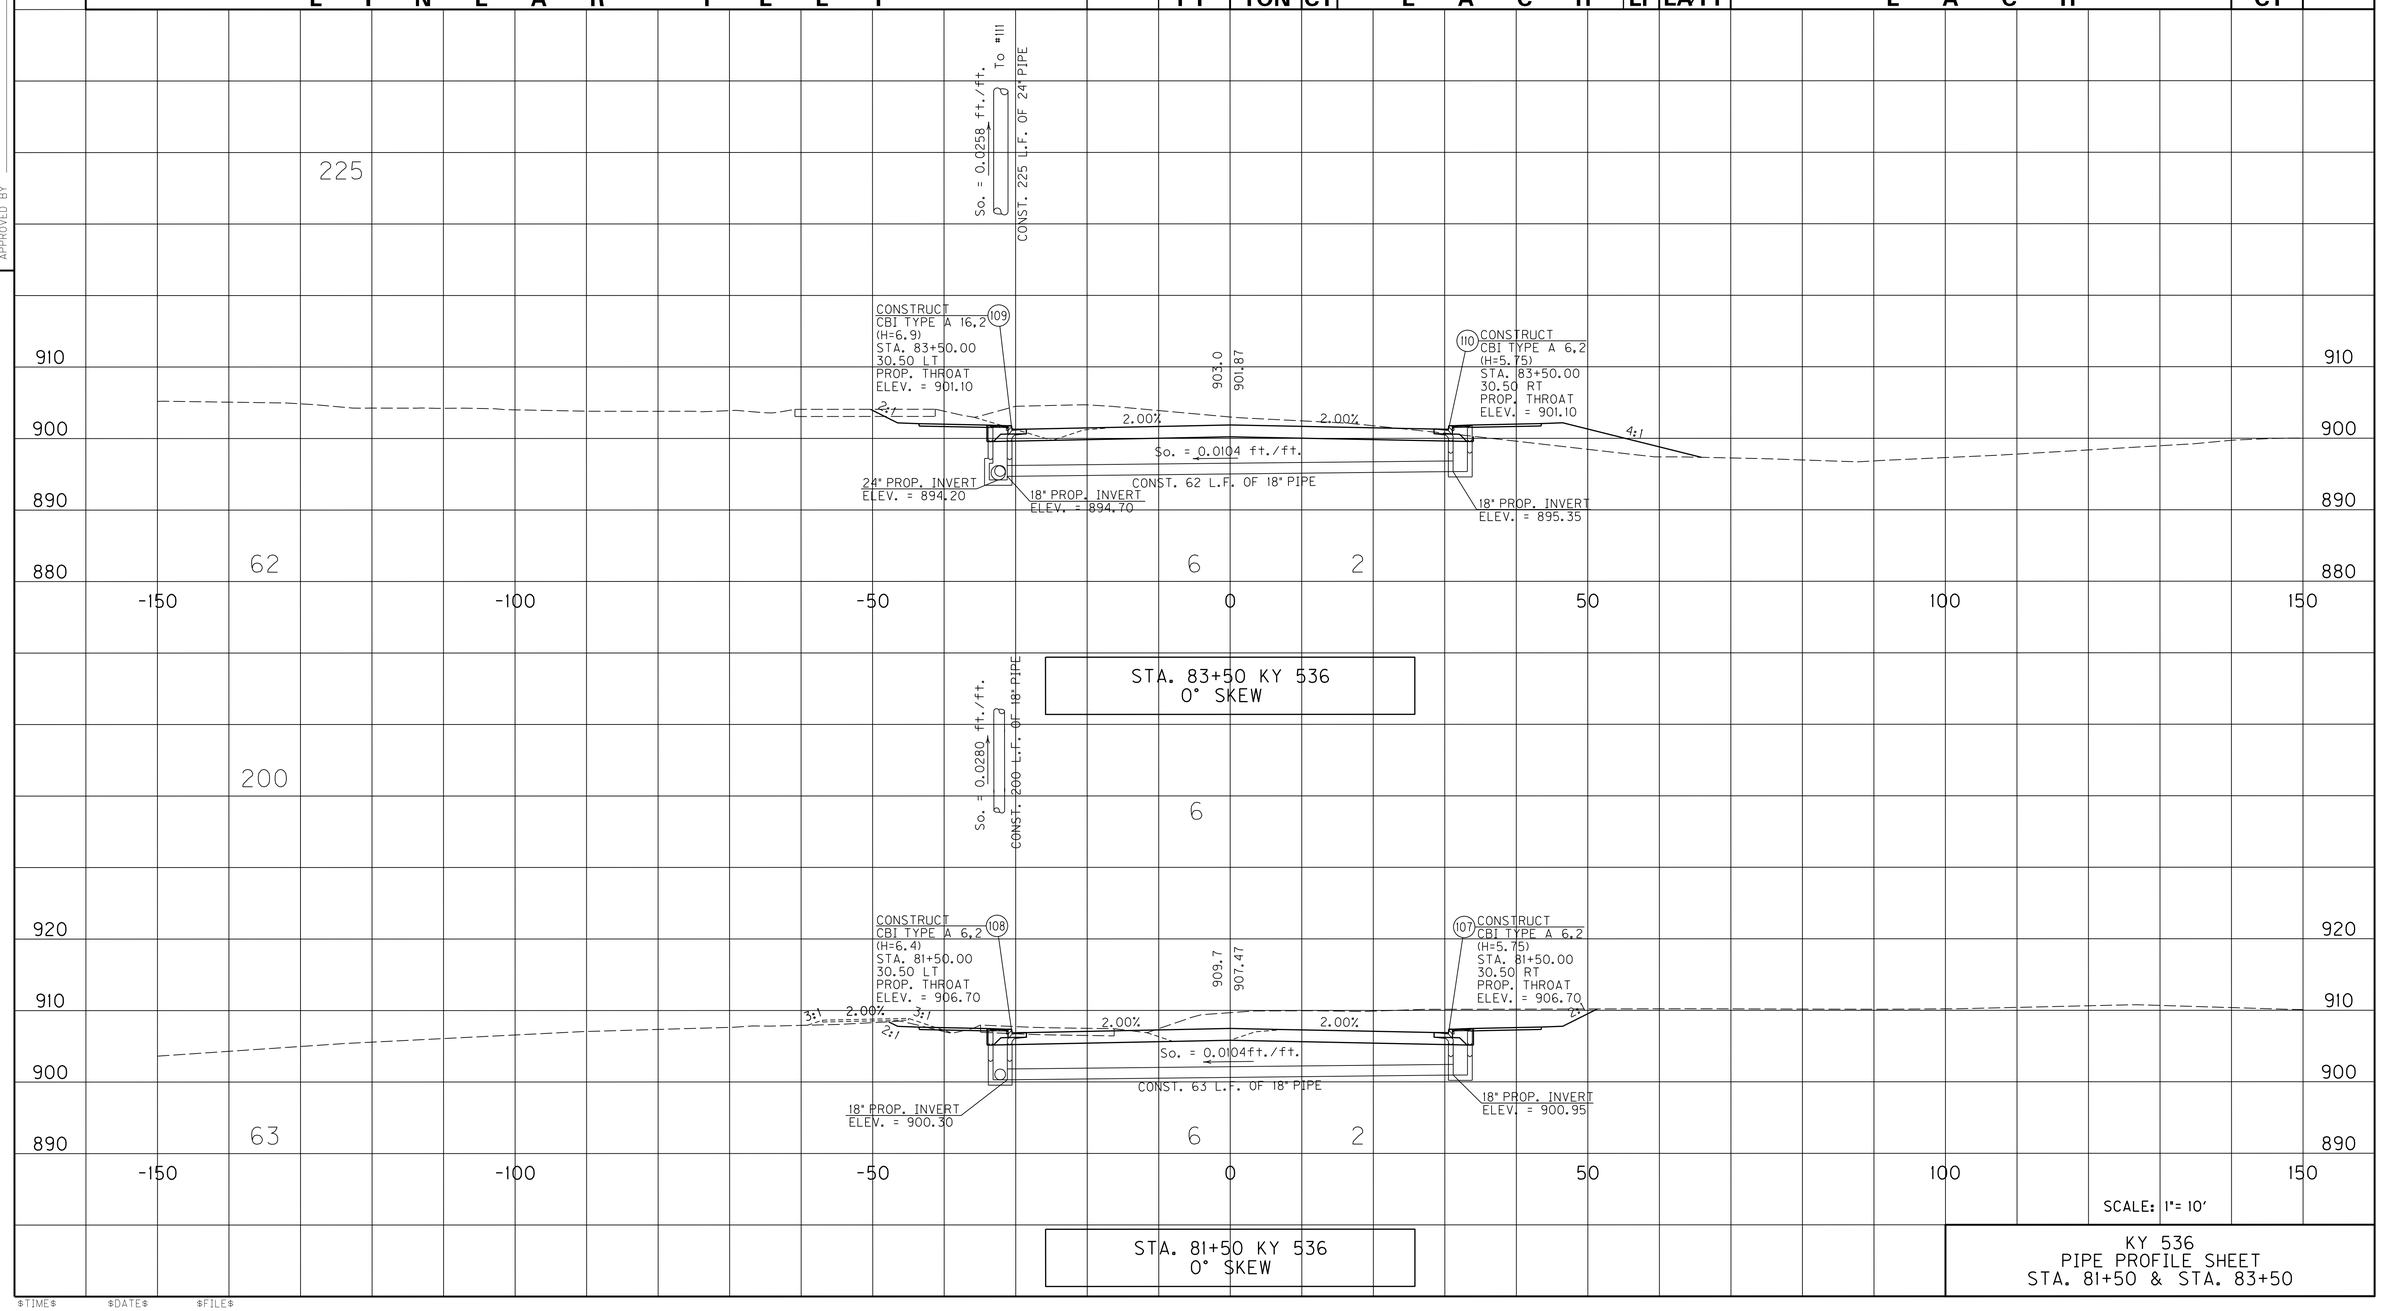


SCALE: 1"= 10'

KY 536
PIPE PROFILE SHEET
STA. 81+50 & STA. 83+50

USER: $$$$USER$$$$
DATE: $$$$DATE$$$$
FILE NAME: $$$$design$file$specification$$$$
E-SHEET NAME: R24700PD

$TIME$ $DATE$ $FILE$

# PIPE DRAINAGE SHEET 35 of 100

| COUNTY OF | ITEM NO. | SHEET NO. |
|---|---|---|
| BOONE | 6-158.00 | R248 |

PREPARED BY ____ DATE ____
CHECKED BY ____ DATE ____
APPROVED BY ____ DATE ____

| STORM SEWER PIPE | | | | | | | | | | | | CULVERT PIPE | | | | CHANNEL LINING | | | | | | | | | | | | | S&F Box Inlet-Outlet | | | | MANHOLE TYPE | | | | |
|---|---|---|---|---|---|---|---|---|---|---|---|---|---|---|---|---|---|---|---|---|---|---|---|---|---|---|---|---|---|---|---|---|---|---|---|---|
| 12 | 15 | 18 | 24 | 30 | 36 | 42 | 48 | 54 | 60 | 66 | 72 Equiv. | 18 | 24 | 30 | MAX. COVER HEIGHT | CLASS II | CLASS III | TURF REINF. MAT TYPE 3 | CBI TYPE A | DBI TYPE 1 | DBI TYPE 3 | DBI TYPE 4 | DBI TYPE 11 | DBI TYPE 13 | DBI TYPE 15 | DBI TYPE 16 | SLOTTED DRAIN PIPE 12" | STANDARD HEADWALLS | 18 | 24 | 30 | 36 | A | B | C | DITCH EXCAVATION | |
| LINEAR FEET | | | | | | | | | | | | | | | FT | TON | | CY | EACH | | | | | | | | LF | EA/TY | EACH | | | | | | | CY | |
| | | | 264 | | | | | | | | | | | | | | | | | | | | | | | | | | | | | | | | | |
| | 27 | 75 | | | | | | | | | | | | | 7 | | | | 2 | 1 | | | | | | | | | | | | | | | | |
| | 125 | | 111 | | | | | | | | | | | | | | | | | | | | | | | | | | | | | | | | | |

FLOOD EVALUATION DATA
Q100=2.4 cfs, HW100=890.26
Q25=2.0 cfs, HW25=890.21

CONSTRUCT DBI TYPE 3 (129) STA. 87+00.00 58.50 LT PROP. GRATE ELEV. = 890.06

CONSTRUCT CBI TYPE A 16.2 (112) (H=7.29) STA. 86+86.00 30.50 LT PROP. THROAT ELEV. = 891.68

So = 0.0300 ft./ft. To "118
CONST. 264 L.F. OF 24" PIPE

892.8
892.30

2.00% (NORMAL)
2.00% (NORMAL)
4:1 (NORMAL)
15:1
HW 25=890.21

15" PROP. INVERT ELEV. = 887.56

So. = 0.0902 ft./ft.
CONST 27 L.F. OF 15" PIPE

15" PROP. INVERT ELEV. = 885.14

18" PROP. INVERT ELEV. = 884.89

24" PROP. INVERT ELEV. = 884.39

So = 0.0088 ft./ft.

CONST. 75 L.F. OF 18" PIPE

18" PROP. INVERT ELEV. = 885.55

15" PROP. INVERT ELEV. = 885.80

CONSTRUCT CBI TYPE A 6.2 (114) (H=5.75) STA. 87+00.00 41.50 RT PROP. THROAT ELEV. = 891.08

900 890 880 870

-150 -100 -50 0 50 100 150

STA. 86+91.98 KY 536
10° 31'41" SKEW LT

So. = 0.0361 ft./ft.
CONST 111 L.F. OF 24" PIPE

So. = 0.0254 ft./ft.
CONST. 25 L.F. OF 15" PIPE

CONSTRUCT CBI TYPE A 16.2 (111) (H=6.4) STA. 85+75.00 30.50 LT PROP. THROAT ELEV. = 894.80

899.4
895.57

2:1
2.00%
2.00%
4:1

24" PROP. INVERT ELEV. = 888.40

CONSTRUCT CBI TYPE A 4.2 (113) (H=5.5) STA. 85+75.00 41.50 RT PROP. THROAT ELEV. = 894.58

15" PROP. INVERT ELEV. = 889.08

900 890 880 870

-150 -100 -50 0 50 100 150

STA. 85+75 KY 536
0° SKEW

SCALE: 1"= 10'

KY 536
PIPE PROFILE SHEET
STA. 85+75 & STA. 86+91.98

USER: $$$$USER$$$$
DATE: $$$$DATE$$$$
FILE NAME: $$$$design$file$specification$$$$
E-SHEET NAME: R24800PD


$TIME$ $DATE$ $FILE$

# PIPE DRAINAGE SHEET 36 of 100

| COUNTY OF | ITEM NO. | SHEET NO. |
|---|---|---|
| BOONE | 6-158.00 | R249 |

PREPARED BY ____ DATE ____
CHECKED BY ____ DATE ____
APPROVED BY ____ DATE ____

| STORM SEWER PIPE | | | | | | | | | | | | CULVERT PIPE | | | | CHANNEL LINING | | | | | | | | | | | | | | | S&F Box Inlet-Outlet | | | | MANHOLE TYPE | | | | |
|---|---|---|---|---|---|---|---|---|---|---|---|---|---|---|---|---|---|---|---|---|---|---|---|---|---|---|---|---|---|---|---|---|---|---|---|---|---|---|
| 12 | 15 | 18 | 24 | 30 | 36 | 42 | 48 | 54 | 60 | 66 | 72 Equiv. | 18 | 24 | 30 | MAX. COVER HEIGHT | CLASS II | CLASS III | TURF REINF. MAT TYPE 3 | CBI TYPE A | DBI TYPE 1 | DBI TYPE 3 | DBI TYPE 4 | DBI TYPE 11 | DBI TYPE 13 | DBI TYPE 15 | DBI TYPE 16 | SLOTTED DRAIN PIPE 12" | STANDARD HEADWALLS | 18 | 24 | 30 | 36 | A | B | C | DITCH EXCAVATION | |
| LINEAR FEET | | | | | | | | | | | | | | | FT | TON | | CY | EACH | | | | | | | | LF | EA/TY | EACH | | | | | | | CY | |

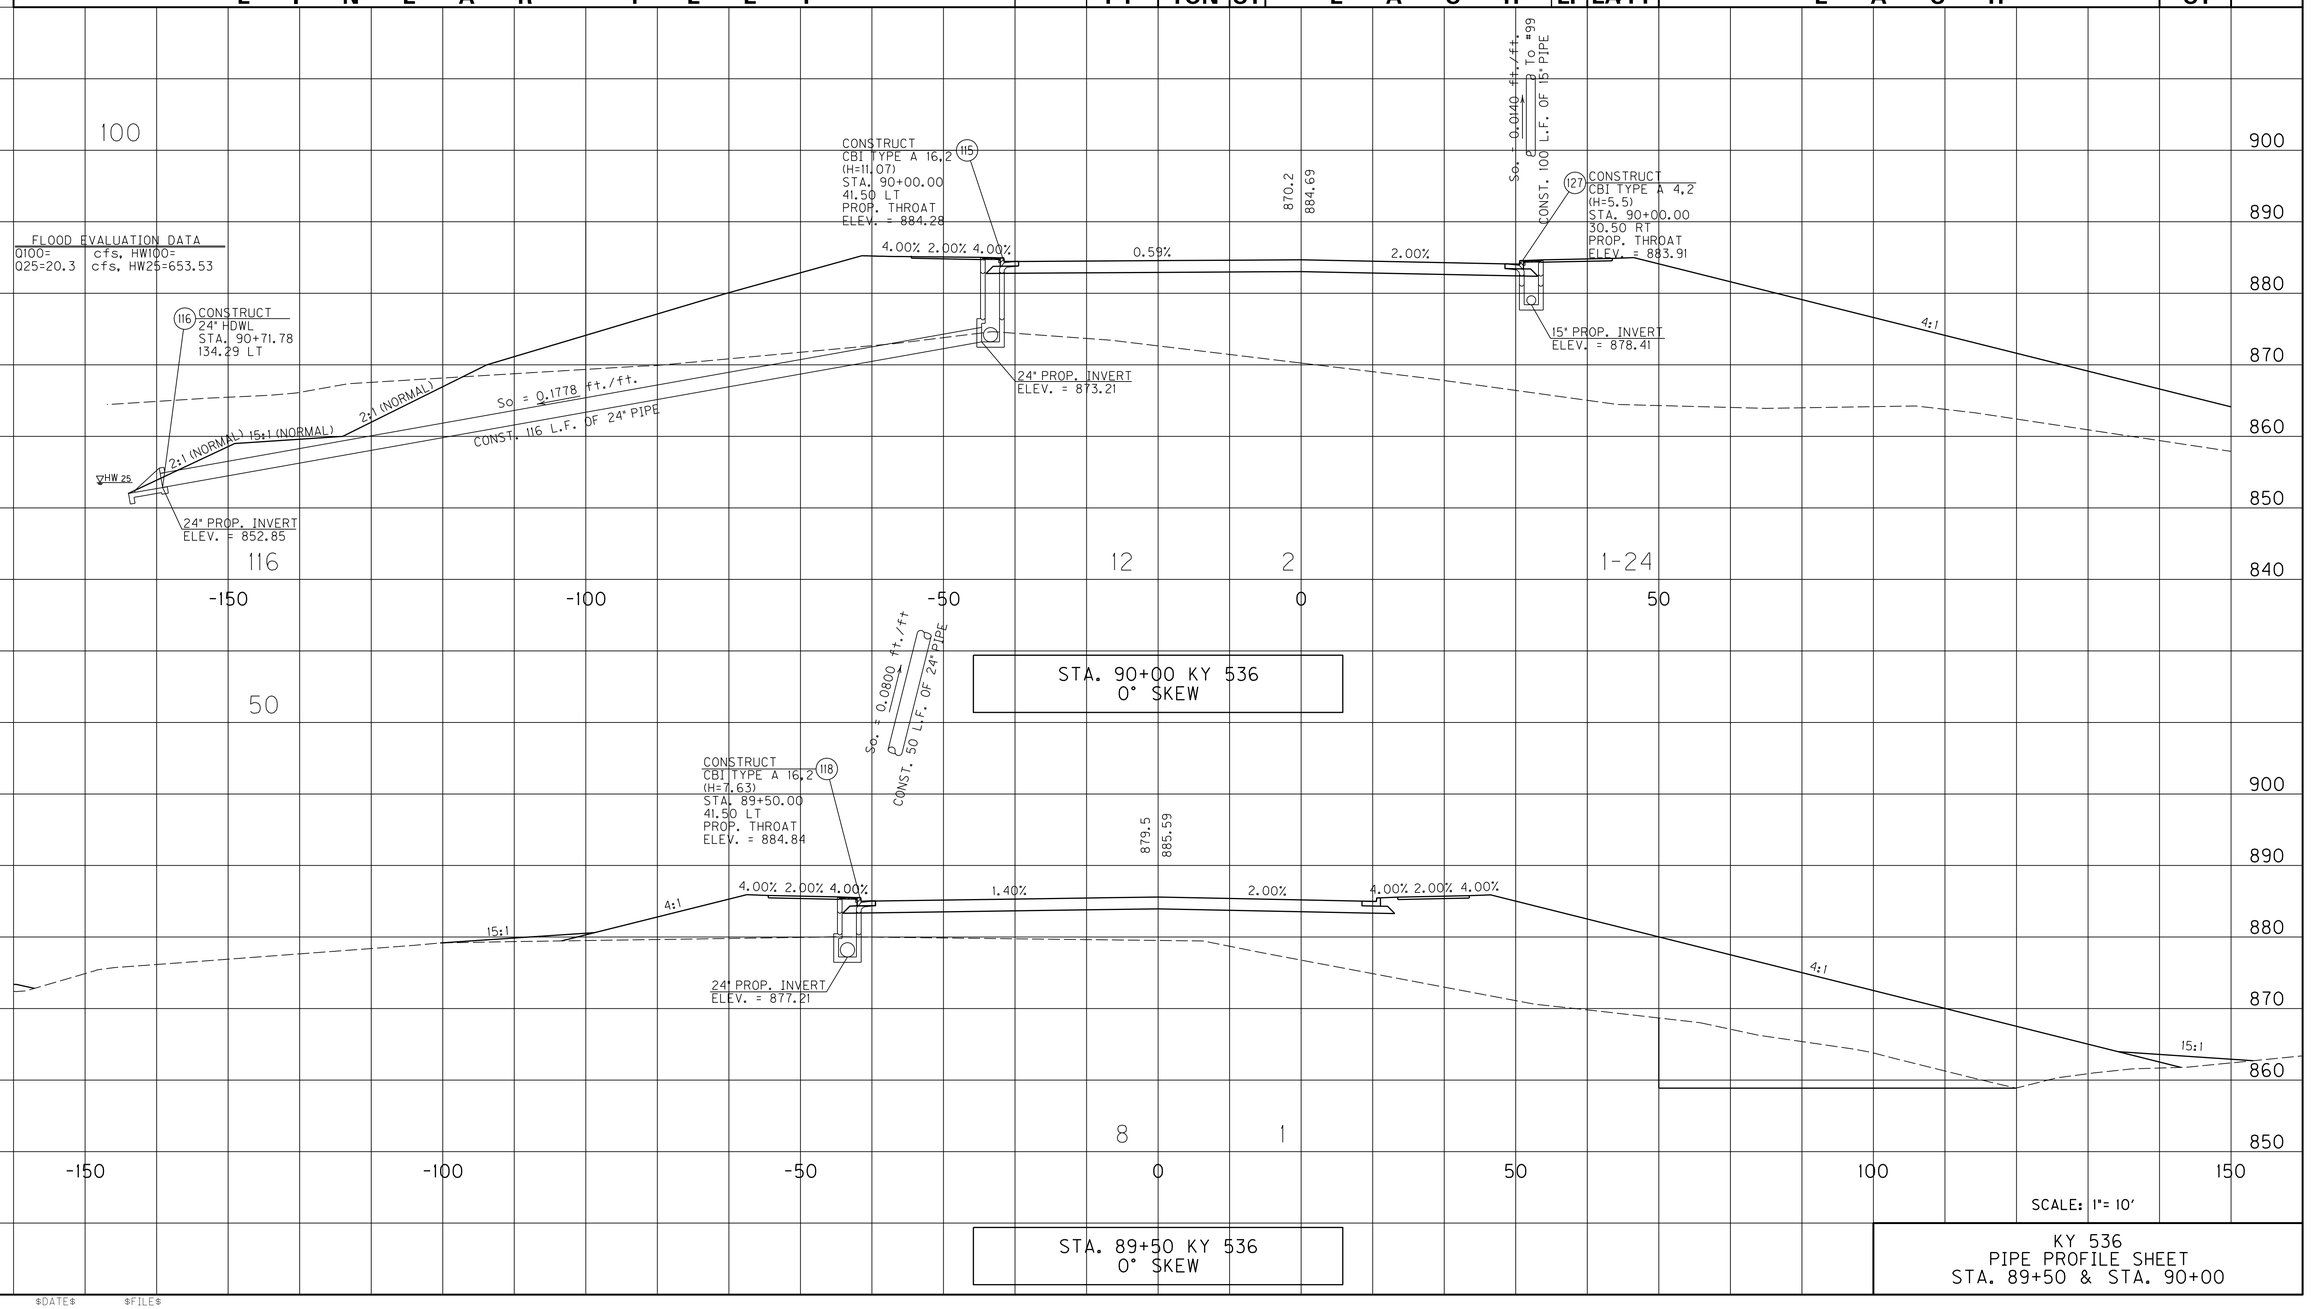


USER: $$$$USER$$$$
DATE: $$$$DATE$$$$
FILE NAME: $$$$design$file$specification$$$$
E-SHEET NAME: R24900PD


$TIME$ $DATE$ $FILE$

# PIPE DRAINAGE SHEET 37 of 100

| COUNTY OF | ITEM NO. | SHEET NO. |
|---|---|---|
| BOONE | 6-158.00 | R250 |

PREPARED BY DATE
CHECKED BY DATE
APPROVED BY DATE

| STORM SEWER PIPE (LINEAR FEET) | | | | | | | | | | | | CULVERT PIPE (LINEAR FEET) | | | | CHANNEL LINING | | | | | | | | | | | | | S&F Box Inlet-Outlet | | | | MANHOLE TYPE | | | | |
|---|---|---|---|---|---|---|---|---|---|---|---|---|---|---|---|---|---|---|---|---|---|---|---|---|---|---|---|---|---|---|---|---|---|---|---|---|
| 12 | 15 | 18 | 24 | 30 | 36 | 42 | 48 | 54 | 60 | 66 | 72 Equiv. | 18 | 24 | 30 | MAX. COVER HEIGHT | CLASS II | CLASS III | TURF REINF. MAT TYPE 3 | CBI TYPE A | DBI TYPE 1 | DBI TYPE 3 | DBI TYPE 4 | DBI TYPE 11 | DBI TYPE 13 | DBI TYPE 15 | DBI TYPE 16 | SLOTTED DRAIN PIPE 12" | STANDARD HEADWALLS | 18 | 24 | 30 | 36 | A | B | C | DITCH EXCAVATION |
| | | | | | | | | | | | | | | | FT | TON | | CY | | | | EACH | | | | | LF | EA/TY | | | EACH | | | | CY |
| | | | | | | | | | | | | | | | | | | | | | | 1 | | | | | | | | | | | | | | |

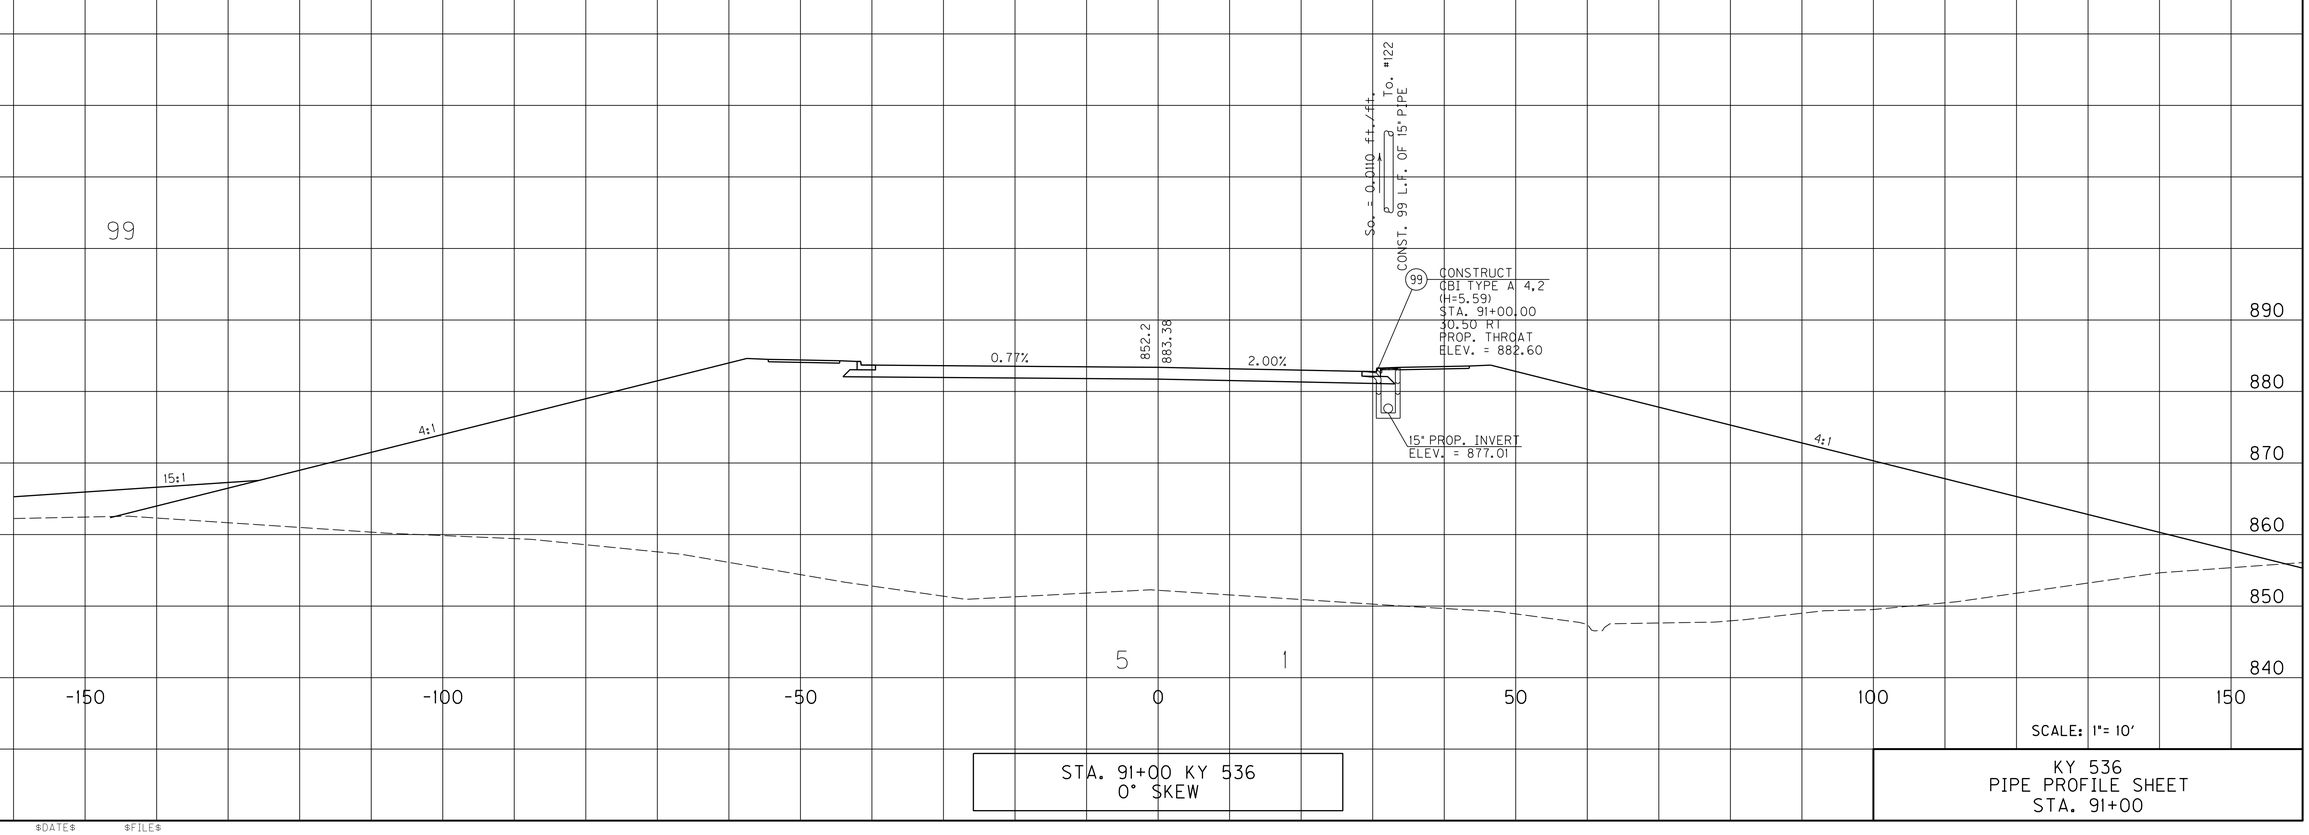


SCALE: 1"= 10'

STA. 91+00 KY 536
0° SKEW

KY 536
PIPE PROFILE SHEET
STA. 91+00

USER: $$$$USER$$$$
DATE: $$$$DATE$$$$
FILE NAME: $$$$design$file$specification$$$$
E-SHEET NAME: R25000PD


$TIME$ $DATE$ $FILE$

# PIPE DRAINAGE SHEET 38 of 100

| COUNTY OF | ITEM NO. | SHEET NO. |
|---|---|---|
| BOONE | 6-158.00 | R251 |

PREPARED BY ____ DATE ____
CHECKED BY ____ DATE ____
APPROVED BY ____ DATE ____

| STORM SEWER PIPE (LINEAR FEET) | | | | | | | | | | | | CULVERT PIPE (LINEAR FEET) | | | MAX. COVER HEIGHT | CHANNEL LINING | | TURF REINF. MAT TYPE 3 | CBI TYPE A | DBI TYPE 1 | DBI TYPE 3 | DBI TYPE 4 | DBI TYPE 11 | DBI TYPE 13 | DBI TYPE 15 | DBI TYPE 16 | SLOTTED DRAIN PIPE 12" | STANDARD HEADWALLS | S&F Box Inlet-Outlet | | | | MANHOLE TYPE | | | DITCH EXCAVATION |
|---|---|---|---|---|---|---|---|---|---|---|---|---|---|---|---|---|---|---|---|---|---|---|---|---|---|---|---|---|---|---|---|---|---|---|---|
| 12 | 15 | 18 | 24 | 30 | 36 | 42 | 48 | 54 | 60 | 66 | 72 Equiv. | 18 | 24 | 30 | | CLASS II | CLASS III | | | | | | | | | | | | | 18 | 24 | 30 | 36 | A | B | C | |
| LINEAR FEET | | | | | | | | | | | | | | | FT | TON | | CY | EACH | | | | | | | | LF | EA/TY | EACH | | | | | | | CY |

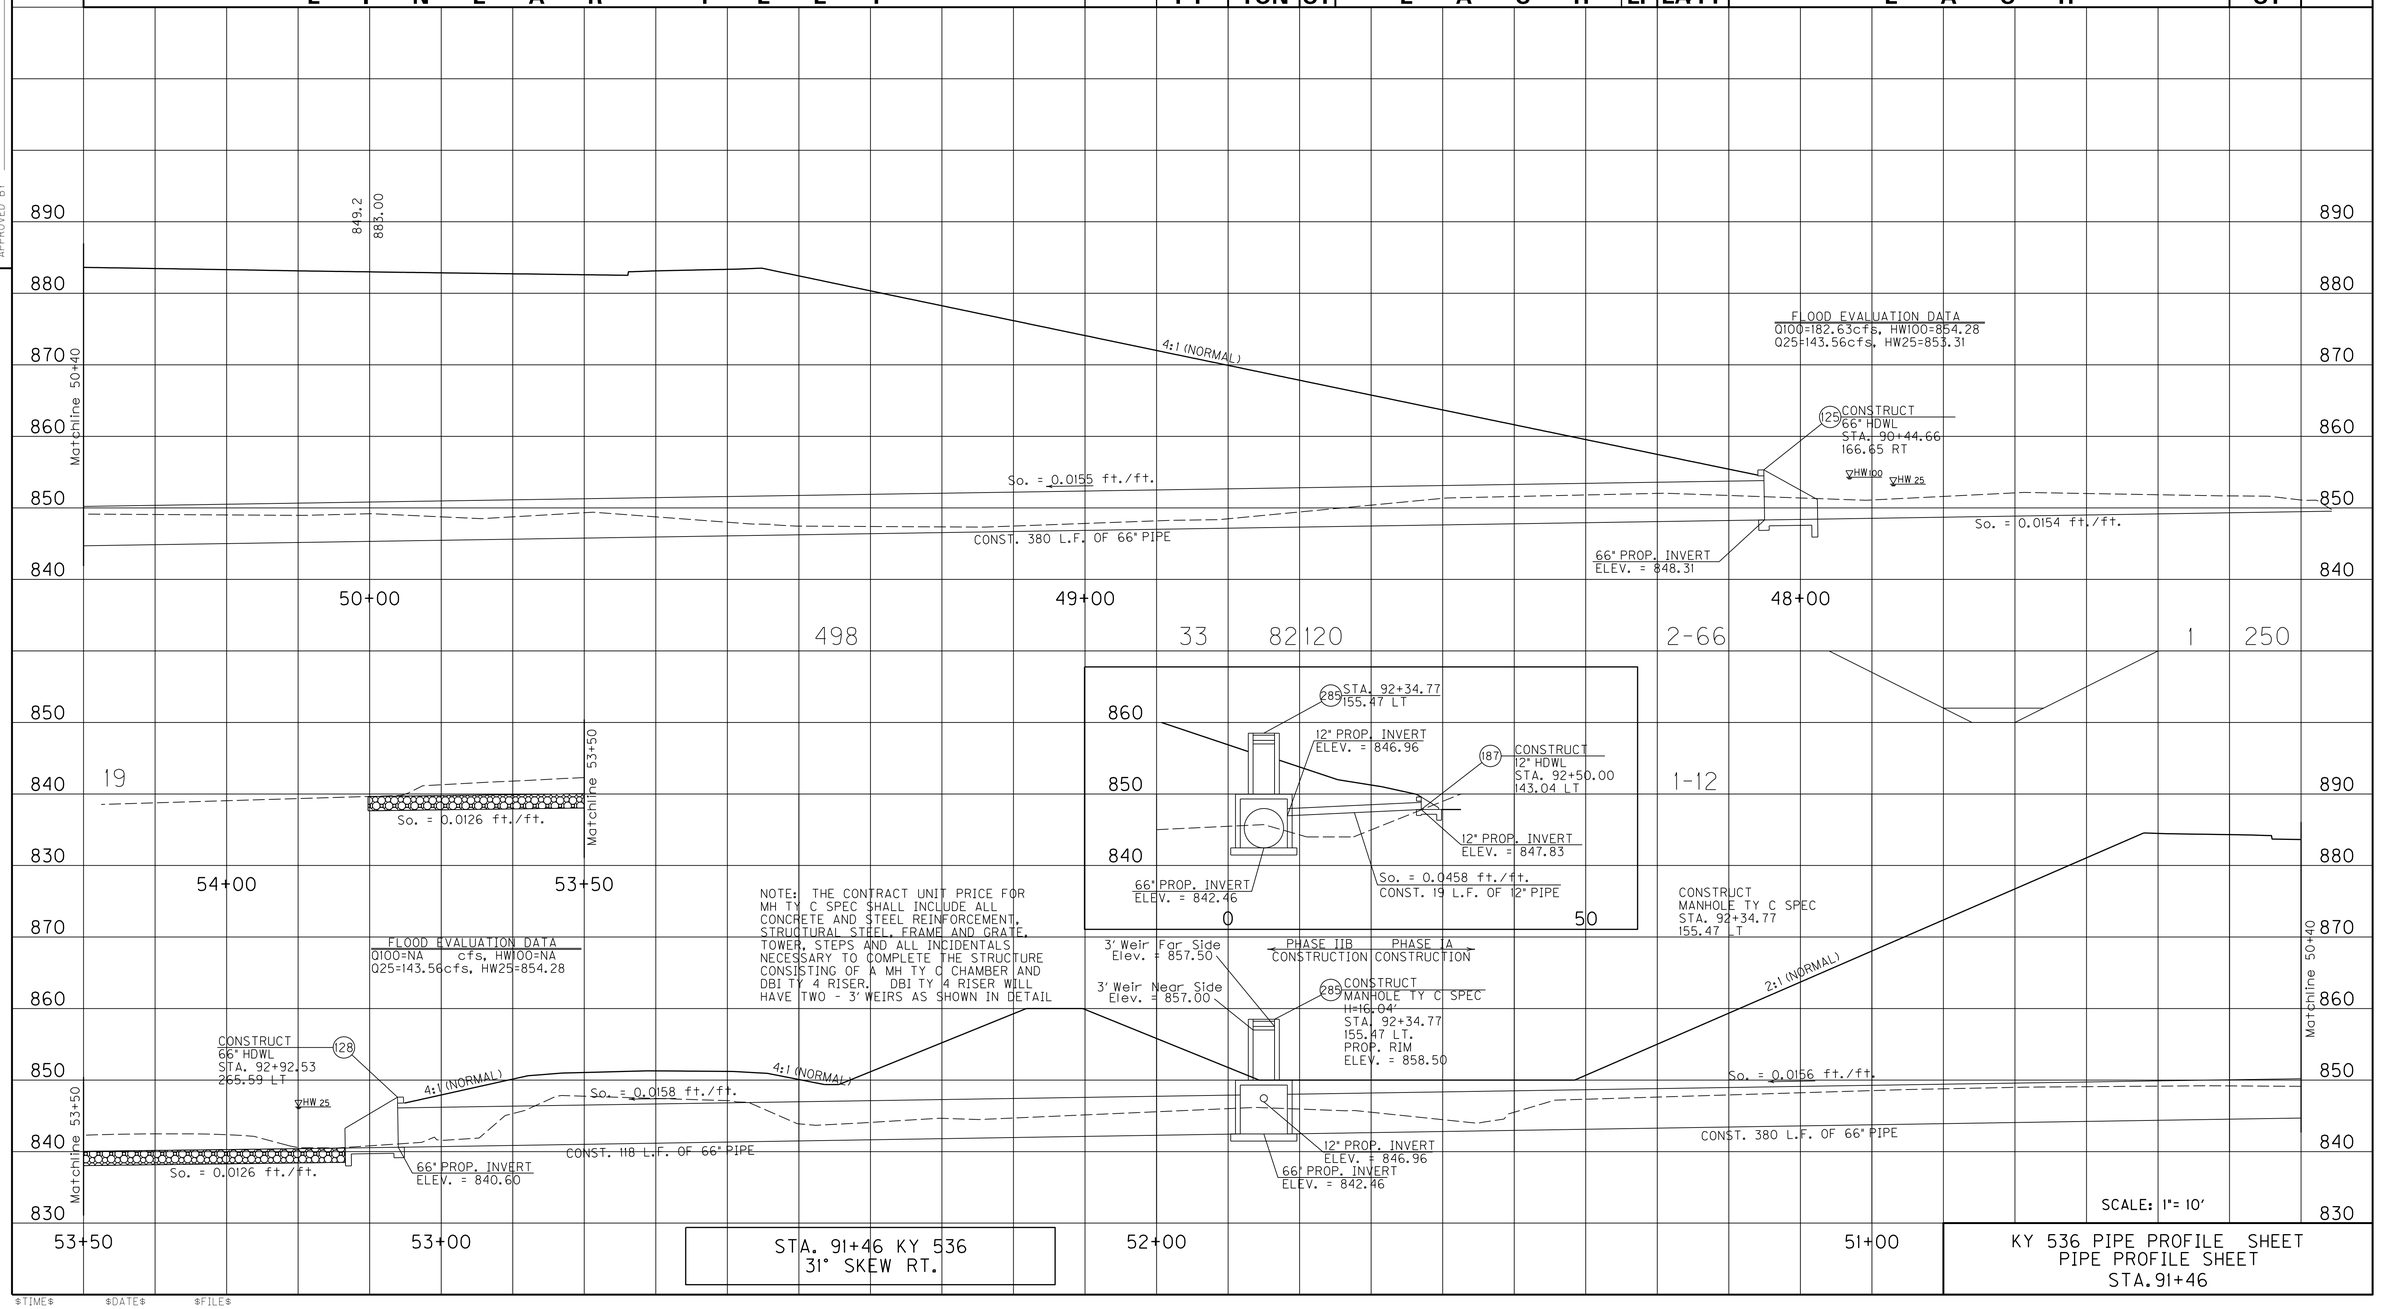


USER: $$$$USER$$$$
DATE: $$$$DATE$$$$
FILE NAME: $$$$design$file$specification$$$$
E-SHEET NAME: R2510OPD

$TIME$ $DATE$ $FILE$

# PIPE DRAINAGE SHEET 39 of 100

| COUNTY OF | ITEM NO. | SHEET NO. |
|---|---|---|
| BOONE | 6-158.00 | R252 |

PREPARED BY ____ DATE ____
CHECKED BY ____ DATE ____
APPROVED BY ____ DATE ____

| STORM SEWER PIPE | | | | | | | | | | | | CULVERT PIPE | | | | CHANNEL LINING | | | | | | | | | | | |

# PIPE DRAINAGE SHEET 40 of 100

| COUNTY OF | ITEM NO. | SHEET NO. |
|---|---|---|
| BOONE | 6-158.00 | R253 |

PREPARED BY ____ DATE ____
CHECKED BY ____ DATE ____
APPROVED BY ____ DATE ____


| STORM SEWER PIPE | | | | | | | | | | | | CULVERT PIPE | | | | CHANNEL LINING | | | | | | | | | | | |

# PIPE DRAINAGE SHEET 41 of 100

| COUNTY OF | ITEM NO. | SHEET NO. |
|---|---|---|
| BOONE | 6-158.00 | R254 |

PREPARED BY ____ DATE ____
CHECKED BY ____ DATE ____
APPROVED BY ____ DATE ____

| STORM SEWER PIPE (LINEAR FEET) | | | | | | | | | | | | CULVERT PIPE (LINEAR FEET) | | | | CHANNEL LINING | | | | | | | | | | | | | | | | | | | | |
|---|---|---|---|---|---|---|---|---|---|---|---|---|---|---|---|---|---|---|---|---|---|---|---|---|---|---|---|---|---|---|---|---|---|---|---|---|
| 12 | 15 | 18 | 24 | 30 | 36 | 42 | 48 | 54 | 60 | 66 | 72 Equiv. | 18 | 24 | 30 | MAX. COVER HEIGHT | CLASS II | CLASS III | TURF REINF. MAT TYPE 3 | CBI TYPE A | DBI TYPE 1 | DBI TYPE 3 | DBI TYPE 4 | DBI TYPE 11 | DBI TYPE 13 | DBI TYPE 15 | DBI TYPE 16 | SLOTTED DRAIN PIPE 12" | STANDARD HEADWALLS | S&F Box Inlet-Outlet 18 | S&F Box Inlet-Outlet 24 | S&F Box Inlet-Outlet 30 | S&F Box Inlet-Outlet 36 | MANHOLE TYPE A | MANHOLE TYPE B | MANHOLE TYPE C | DITCH EXCAVATION | |
| | | | | | | | | | | | | | | | FT | TON | | CY | EACH | | | | | | | | LF | EA/TY | EACH | | | | EACH | | | CY | |
| | | | | 850 | 840 | 830 | | 850 | 840 | 830 | | 850 | 840 | 830 | | 850 | | 840 | 830 | | | | | | | 860 | 850 | 840 | 830 | | | | 860 | 850 | 840 | 830 |
| | | | | DITCH TOTAL 250 | | | | | | | 14 | | | | 80 | | | | | | | | | | | | | | | | | | | | | | |
| | | | | | | | | | | | | | | | | | | | | | | | | | | | | | | | | | | | | |

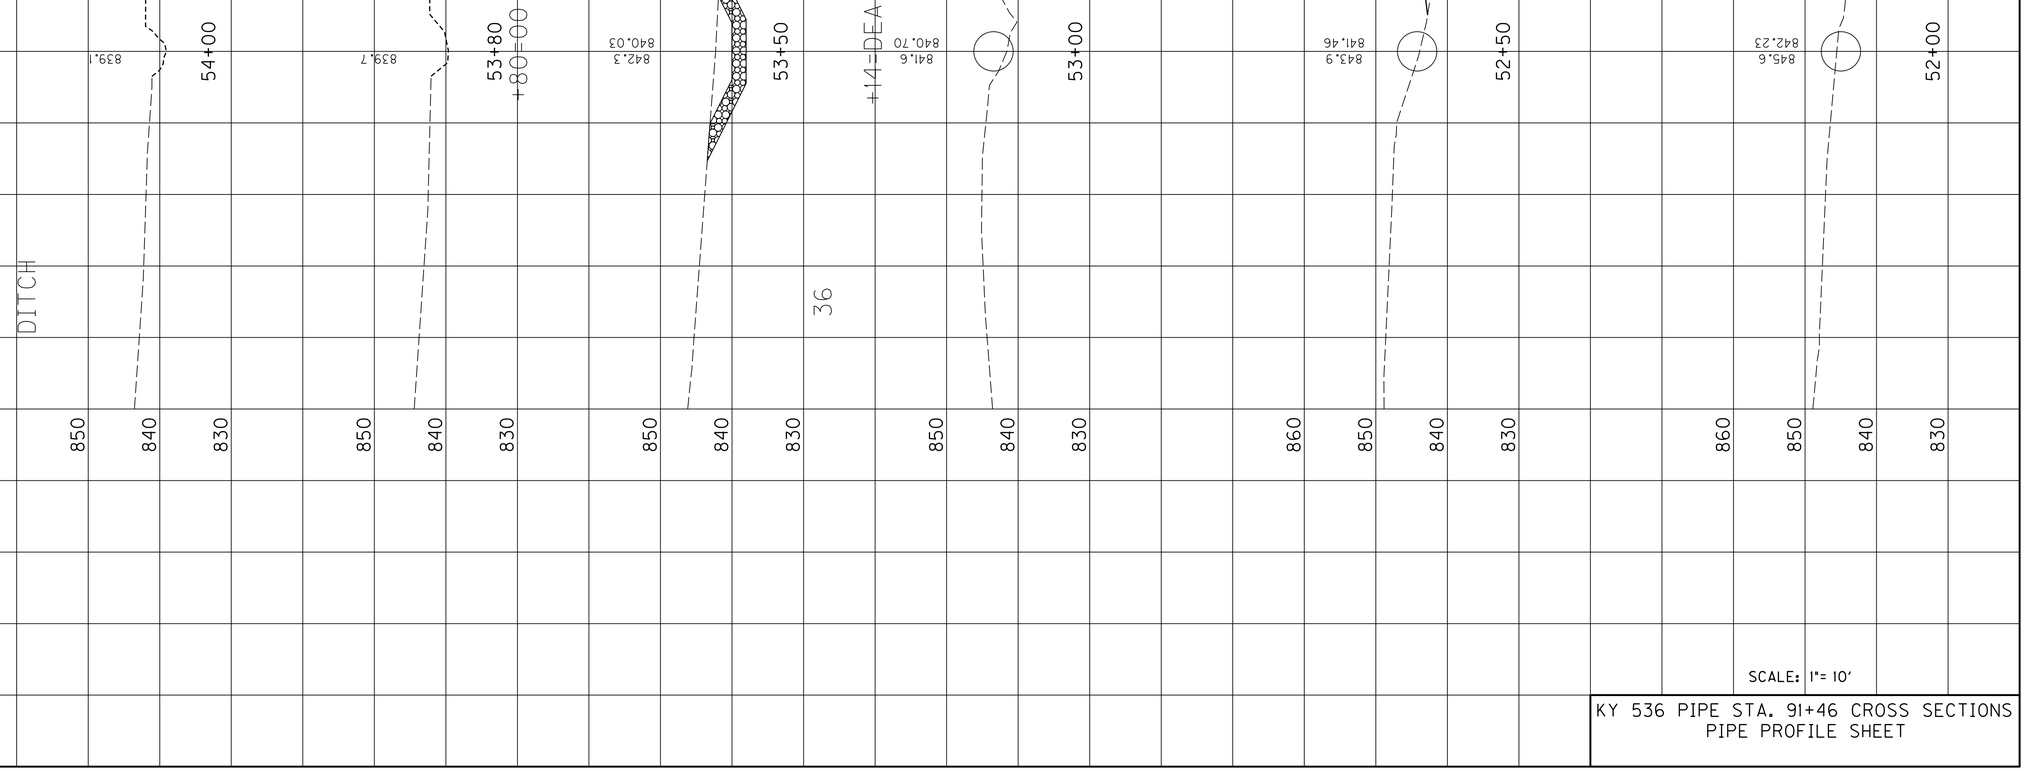


SCALE: 1"= 10'

KY 536 PIPE STA. 91+46 CROSS SECTIONS
PIPE PROFILE SHEET

USER: $$$$USER$$$$
DATE: $$$$DATE$$$$
FILE NAME: $$$$design$file$specification$$$$
E-SHEET NAME: R2540PD


$TIME$ $DATE$ $FILE$

# PIPE DRAINAGE SHEET 42 of 100

| COUNTY OF | ITEM NO. | SHEET NO. |
|---|---|---|
| BOONE | 6-158.00 | R255 |

PREPARED BY ____ DATE ____
CHECKED BY ____ DATE ____
APPROVED BY ____ DATE ____

| STORM SEWER PIPE | | | | | | | | | | | | | CULVERT PIPE | | | | CHANNEL LINING | | | | | | | | | | | S&F Box Inlet-Outlet | | | | MANHOLE TYPE | | | | |
|---|---|---|---|---|---|---|---|---|---|---|---|---|---|---|---|---|---|---|---|---|---|---|---|---|---|---|---|---|---|---|---|---|---|---|---|---|
| 12 | 15 | 18 | 24 | 30 | 36 | 42 | 48 | 54 | 60 | 66 | 72 Equiv. | | 18 | 24 | 30 | MAX. COVER HEIGHT | CLASS II | CLASS III | TURF REINF. MAT TYPE 3 | CBI TYPE A | DBI TYPE 1 | DBI TYPE 3 | DBI TYPE 4 | DBI TYPE 11 | DBI TYPE 13 | DBI TYPE 15 | DBI TYPE 16 | SLOTTED DRAIN PIPE 12" | STANDARD HEADWALLS | 18 | 24 | 30 | 36 | A | B | C | DITCH EXCAVATION | |
| LINEAR FEET | | | | | | | | | | | | | | | | FT | TON | | CY | EACH | | | | | | | | LF | EA/TY | EACH | | | | | | CY | |
| | | 161 | | | | | | | | | | | | | | 17 | | | 10 2 | | | | | | | | | | 1-18 | | | | | | | | 1 | |

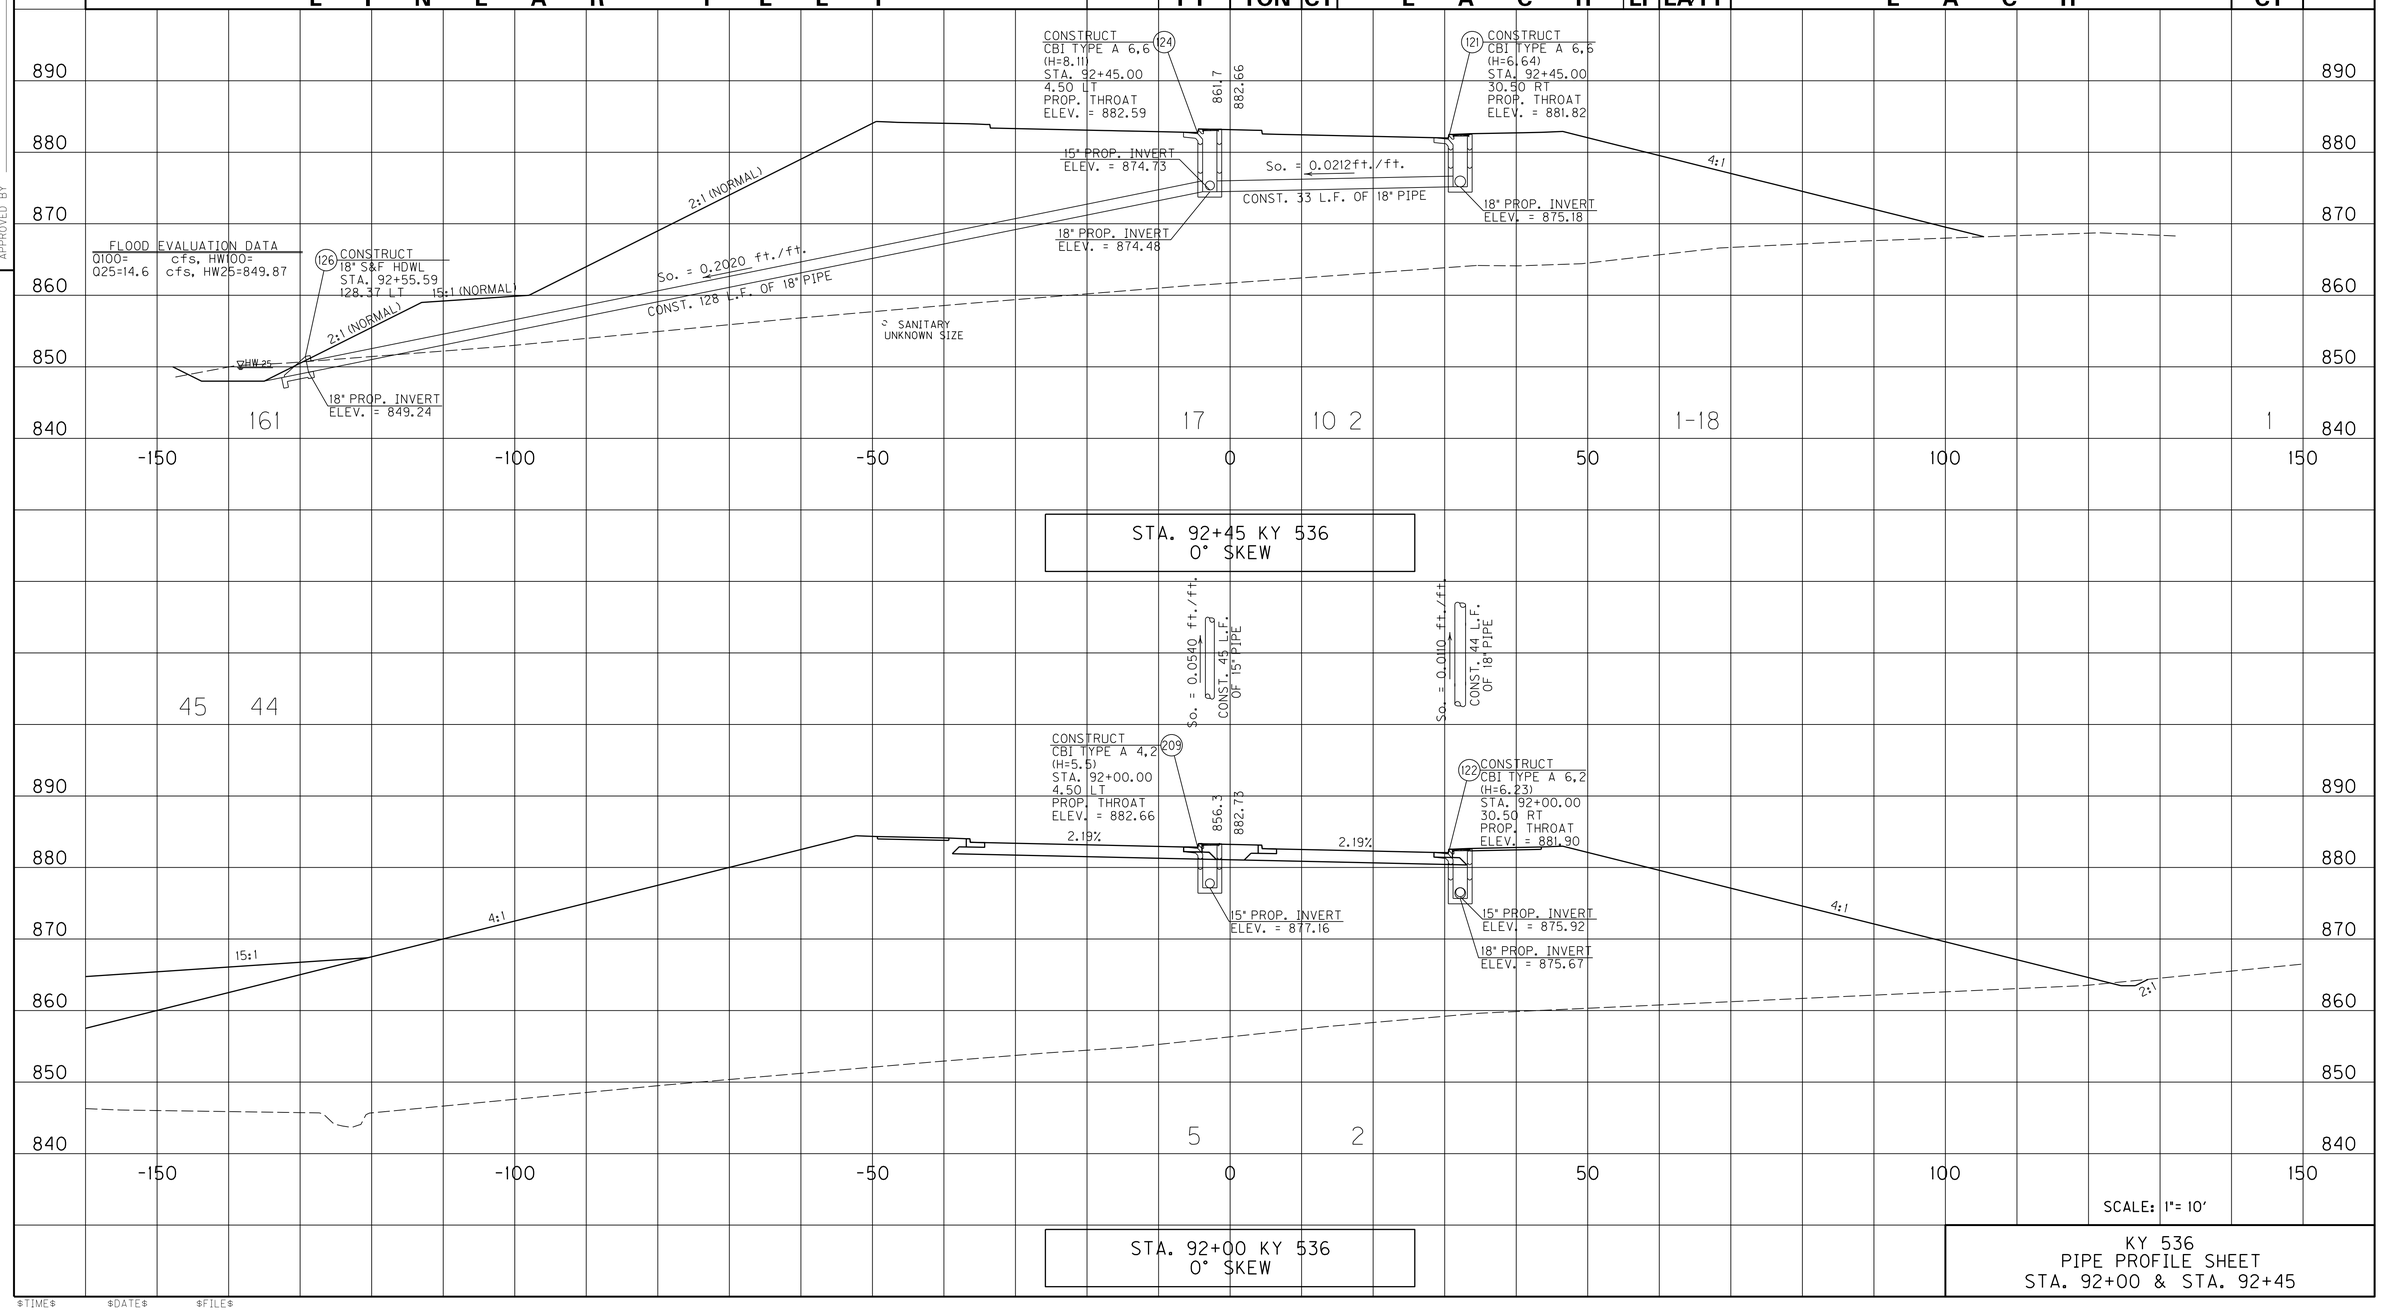


SCALE: 1"= 10'

KY 536
PIPE PROFILE SHEET
STA. 92+00 & STA. 92+45

USER: $$$$USER$$$$
DATE: $$$$DATE$$$$
FILE NAME: $$$$design$file$specification$$$$
E-SHEET NAME: R25500PD

$TIME$ $DATE$ $FILE$

# PIPE DRAINAGE SHEET 43 of 100

| COUNTY OF | ITEM NO. | SHEET NO. |
|---|---|---|
| BOONE | 6-158.00 | R256 |


| STORM SEWER PIPE | | | | | | | | | | | | CULVERT PIPE | | | MAX. COVER HEIGHT | CHANNEL LINING | | TURF REINF. MAT TYPE 3 | CBI TYPE A | DBI TYPE 1 | DBI TYPE 3 | DBI TYPE 4 | DBI TYPE 11 | DBI TYPE 13 | DBI TYPE 15 | DBI TYPE 16 | SLOTTED DRAIN PIPE 12" | STANDARD HEADWALLS | S&F Box Inlet-Outlet | | | | MANHOLE TYPE | | | DITCH EXCAVATION | |
|---|---|---|---|---|---|---|---|---|---|---|---|---|---|---|---|---|---|---|---|---|---|---|---|---|---|---|---|---|---|---|---|---|---|---|---|
| 12 | 15 | 18 | 24 | 30 | 36 | 42 | 48 | 54 | 60 | 66 | 72 Equiv. | 18 | 24 | 30 | | CLASS II | CLASS III | | | | | | | | | | | | 18 | 24 | 30 | 36 | A | B | C | |
| LINEAR FEET | | | | | | | | | | | | | | | FT | TON | | CY | EACH | | | | | | | | LF | EA/TY | EACH | | | | | | | CY |
| | | | | | | | | | | | | | | | | | | | | | | | | | | | | | | | | | | |

# PIPE DRAINAGE SHEET 44 of 100

| COUNTY OF | ITEM NO. | SHEET NO. |
|---|---|---|
| BOONE | 6-158.00 | R257 |

PREPARED BY ____ DATE ____
CHECKED BY ____ DATE ____
APPROVED BY ____ DATE ____

| STORM SEWER PIPE (LINEAR FEET) | | | | | | | | | | | | | CULVERT PIPE | | | MAX. COVER HEIGHT | CHANNEL LINING | | TURF REINF. MAT TYPE 3 | CBI TYPE A | DBI TYPE 1 | DBI TYPE 3 | DBI TYPE 4 | DBI TYPE 11 | DBI TYPE 13 | DBI TYPE 15 | DBI TYPE 16 | SLOTTED DRAIN PIPE 12" | STANDARD HEADWALLS | S&F Box Inlet-Outlet | | | | MANHOLE TYPE | | | DITCH EXCAVATION | |
|---|---|---|---|---|---|---|---|---|---|---|---|---|---|---|---|---|---|---|---|---|---|---|---|---|---|---|---|---|---|---|---|---|---|---|---|
| 12 | 15 | 18 | 24 | 30 | 36 | 42 | 48 | 54 | 60 | 66 | 72 Equiv. | | 18 | 24 | 30 | | CLASS II | CLASS III | | | | | | | | | | | | 18 | 24 | 30 | 36 | A | B | C | |
| LINEAR FEET | | | | | | | | | | | | | | | | FT | TON | | CY | EACH | | | | | | | | LF | EA/TY | EACH | | | | | | | CY |

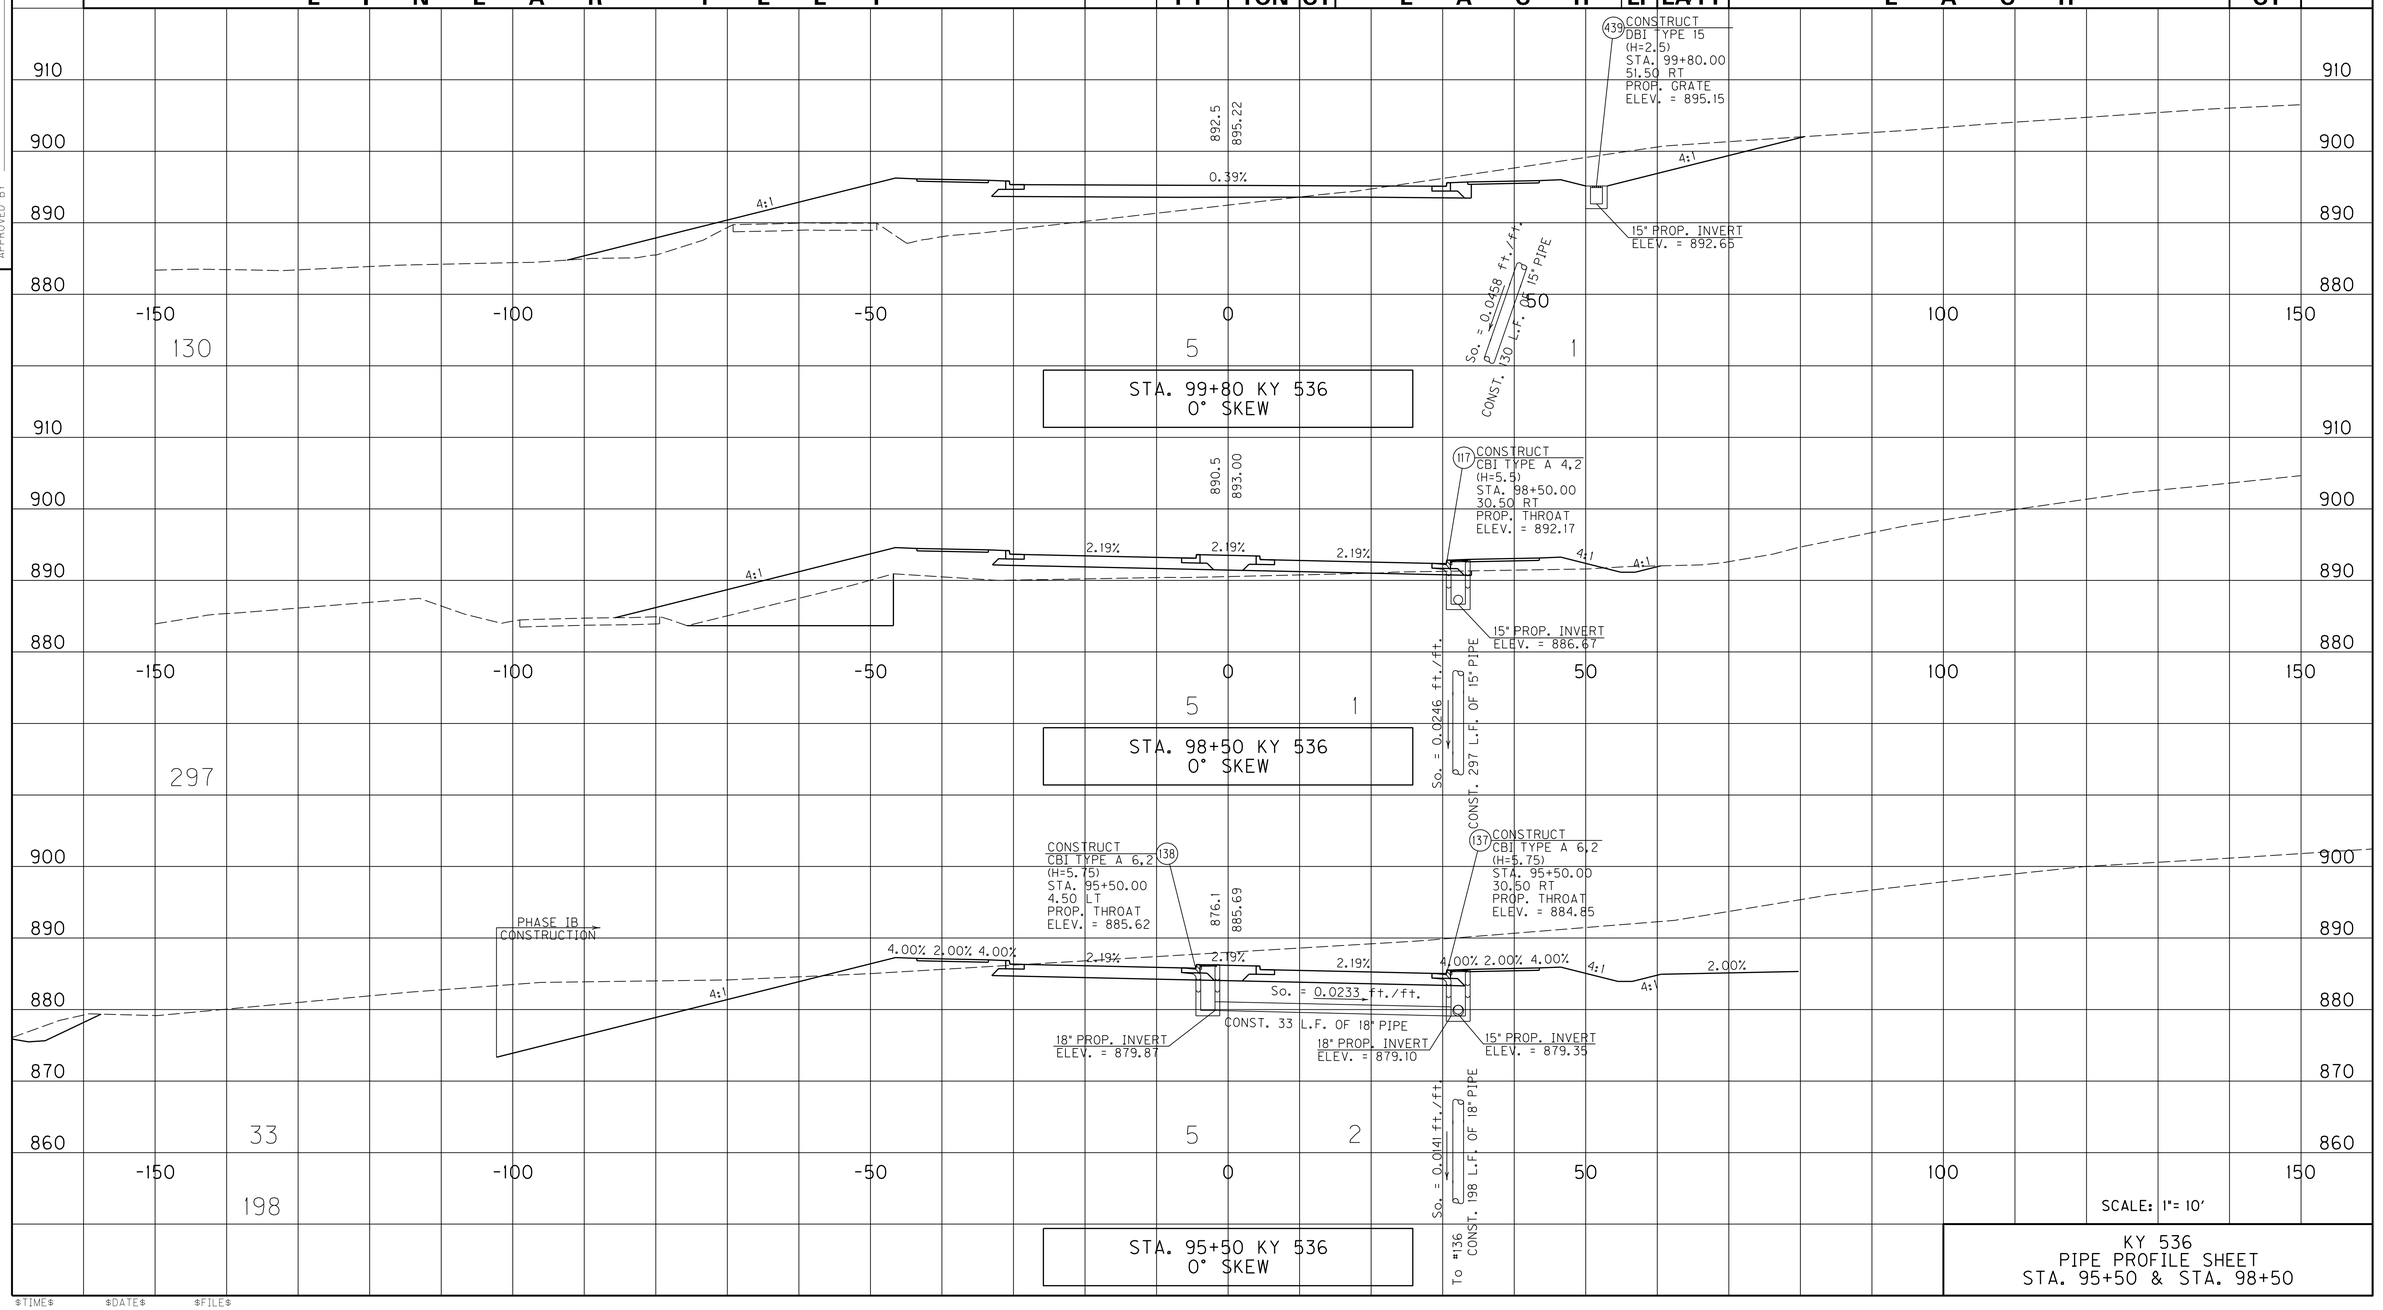


SCALE: 1"= 10'

KY 536
PIPE PROFILE SHEET
STA. 95+50 & STA. 98+50

USER: $$$$USER$$$$
DATE: $$$$DATE$$$$
FILE NAME: $$$$design$file$specifications$$$$
E-SHEET NAME: R25700PD

$TIME$ $DATE$ $FILE$

R/W REV. 8 JANUARY 26, 2015

| COUNTY OF | ITEM NO. | SHEET NO. |
|---|---|---|
| BOONE | 6-158.00 | R258 |

# PIPE DRAINAGE SHEET 45 of 100

PREPARED BY ____ DATE ____
CHECKED BY ____ DATE ____
APPROVED BY ____ DATE ____


| STORM SEWER PIPE | | | | | | | | | | | | | CULVERT PIPE | | | | CHANNEL LINING | | | | | | | | | | | | |

# PIPE DRAINAGE SHEET 46 of 100

| COUNTY OF | ITEM NO. | SHEET NO. |
|---|---|---|
| BOONE | 6-158.00 | R259 |

PREPARED BY ____ DATE ____
CHECKED BY ____ DATE ____
APPROVED BY ____ DATE ____

| STORM SEWER PIPE (LINEAR FEET) | | | | | | | | | | | | | CULVERT PIPE (LINEAR FEET) | | | MAX. COVER HEIGHT | CHANNEL LINING | | TURF REINF. MAT TYPE 3 | CBI TYPE A | DBI TYPE 1 | DBI TYPE 3 | DBI TYPE 4 | DBI TYPE 11 | DBI TYPE 13 | DBI TYPE 15 | DBI TYPE 16 | SLOTTED DRAIN PIPE 12" | STANDARD HEADWALLS | S&F Box Inlet-Outlet | | | | MANHOLE TYPE | | | DITCH EXCAVATION | |
|---|---|---|---|---|---|---|---|---|---|---|---|---|---|---|---|---|---|---|---|---|---|---|---|---|---|---|---|---|---|---|---|---|---|---|---|---|
| 12 | 15 | 18 | 24 | 30 | 36 | 42 | 48 | 54 | 60 | 66 | 72 Equiv. | 18 | 24 | 30 | | CLASS II | CLASS III | | | | | | | | | | | | | 18 | 24 | 30 | 36 | A | B | C | |
| | | | | | | | | | | | | | | | FT | TON | | CY | EACH | | | | | | | | LF | EA/TY | EACH | | | | | | | CY | |

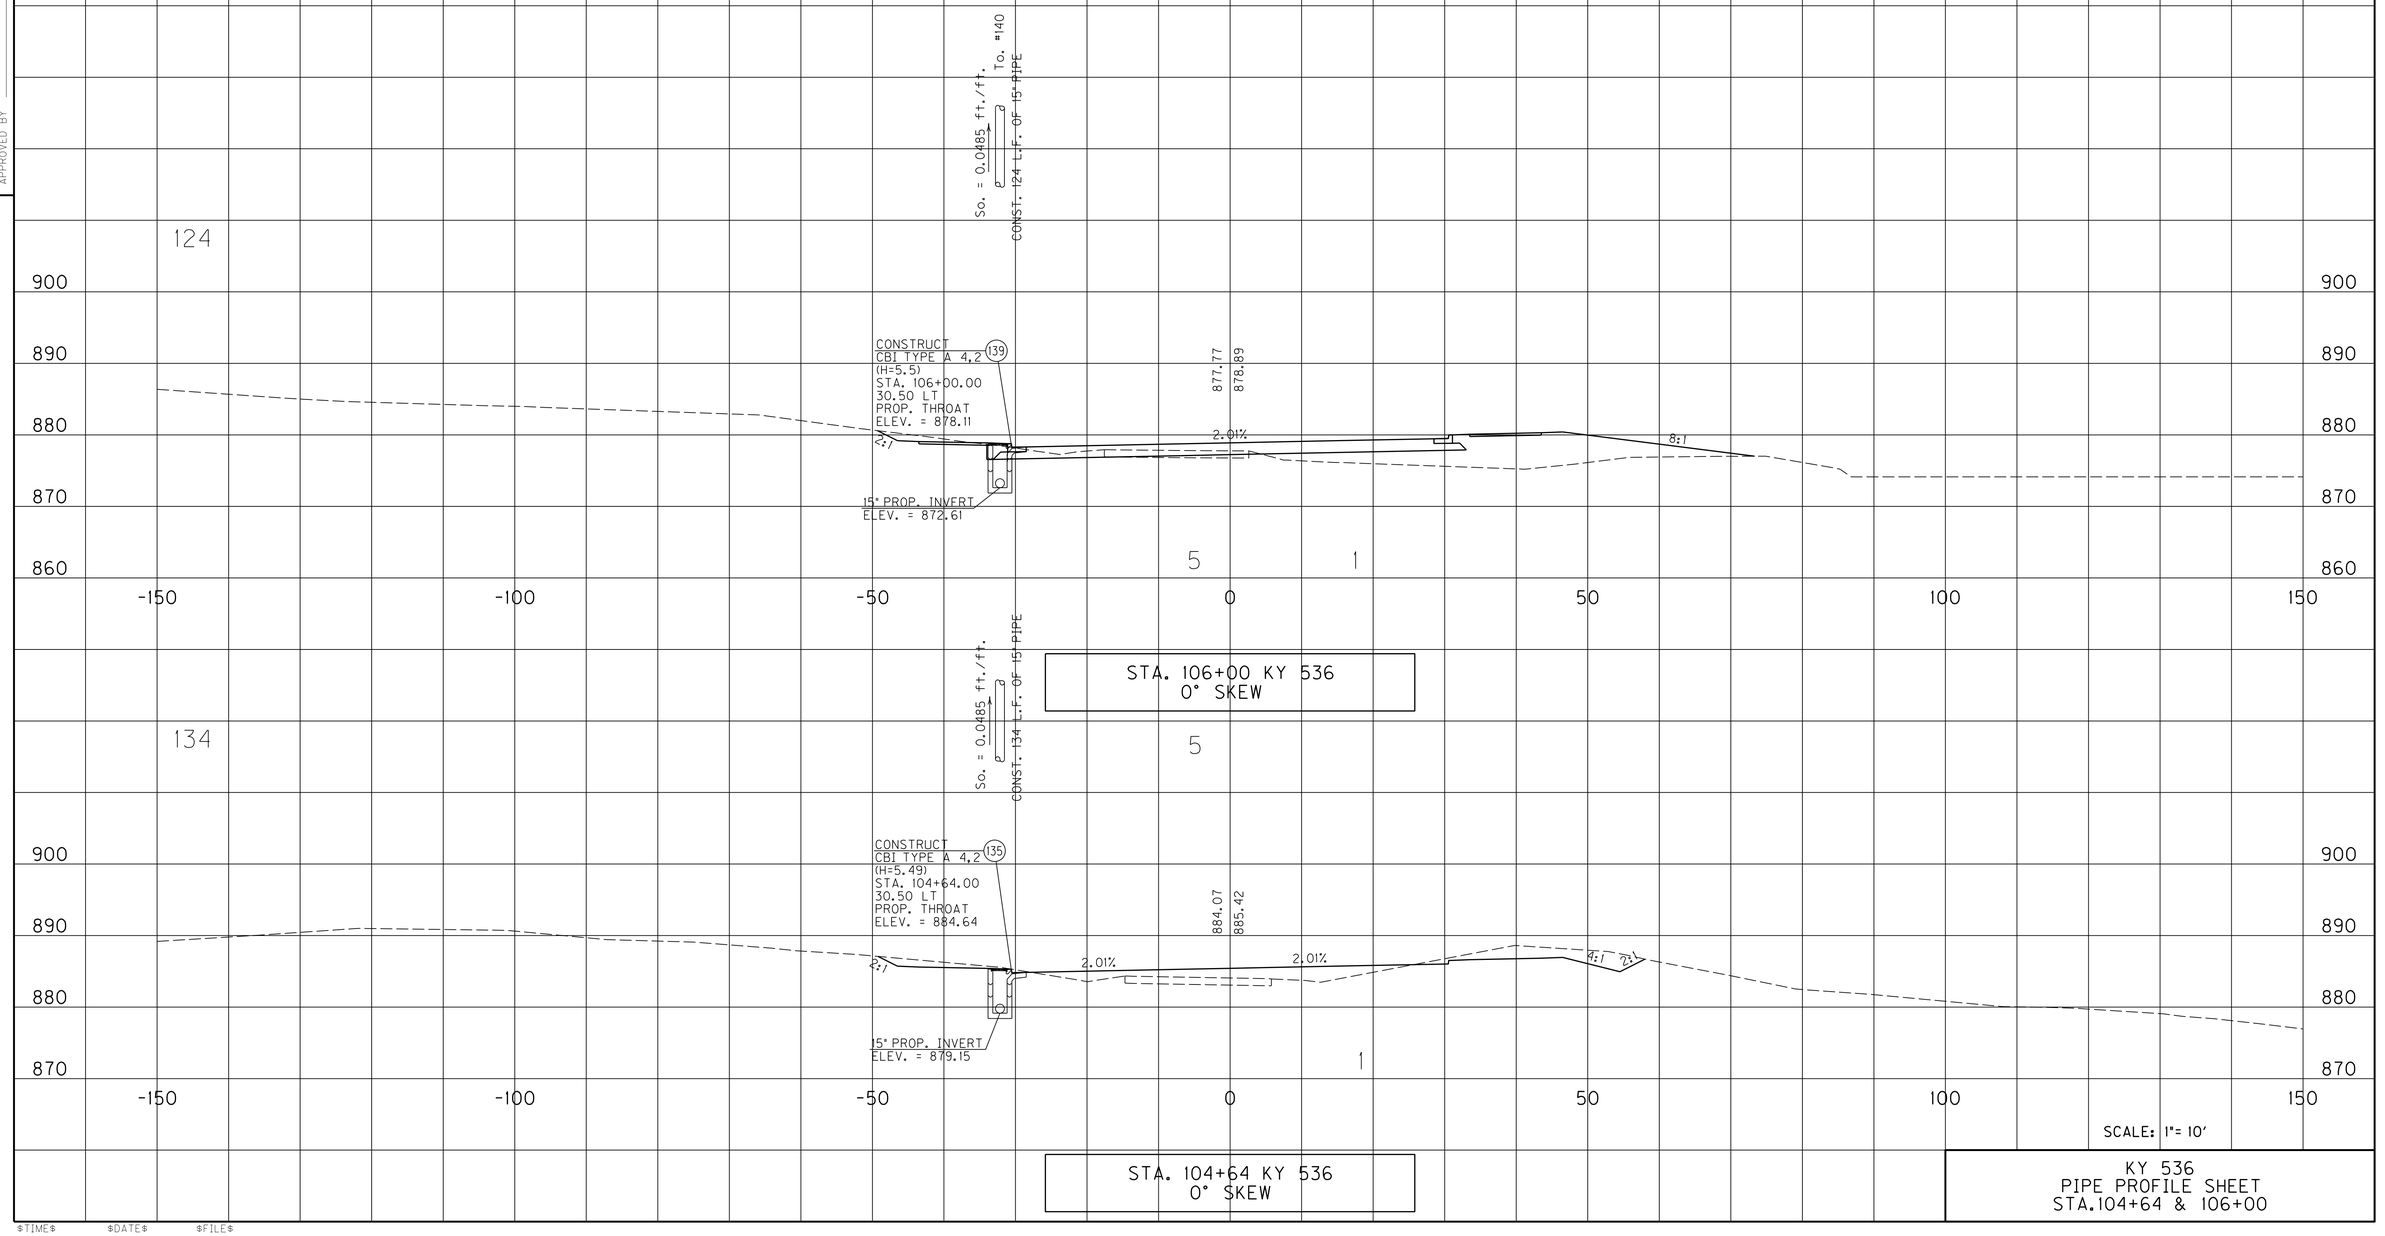


SCALE: 1"= 10'

KY 536
PIPE PROFILE SHEET
STA.104+64 & 106+00

USER: $$$$USER$$$$
DATE: $$$$DATE$$$$
FILE NAME: $$$$design$file$specification$$$$
E-SHEET NAME: R25900PD


$TIME$ $DATE$ $FILE$

# PIPE DRAINAGE SHEET 47 of 100

| COUNTY OF | ITEM NO. | SHEET NO. |
|---|---|---|
| BOONE | 6-158.00 | R260 |

PREPARED BY DATE
CHECKED BY DATE
APPROVED BY DATE

| STORM SEWER PIPE (LINEAR FEET) | | | | | | | | | | | | CULVERT PIPE (LINEAR FEET) | | | | CHANNEL LINING | | | | | | | | | | | | | | | | | | | | | | | | | | |
|---|
| 12 | 15 | 18 | 24 | 30 | 36 | 42 | 48 | 54 | 60 | 66 | 72 Equiv. | 18 | 24 | 30 | MAX. COVER HEIGHT | CLASS II | CLASS III | TURF REINF. MAT TYPE 3 | CBI TYPE A | DBI TYPE 1 | DBI TYPE 3 | DBI TYPE 4 | DBI TYPE 11 | DBI TYPE 13 | DBI TYPE 15 | DBI TYPE 16 | SLOTTED DRAIN PIPE 12" | STANDARD HEADWALLS | S&F Box Inlet-Outlet 18 | S&F Box Inlet-Outlet 24 | S&F Box Inlet-Outlet 30 | S&F Box Inlet-Outlet 36 | MANHOLE TYPE A | MANHOLE TYPE B | MANHOLE TYPE C | DITCH EXCAVATION | |
| | | | | | | | | | | | | | | | FT | TON | | CY | | | | EACH | | | | LF | EA/TY | | | EACH | | | | CY | |

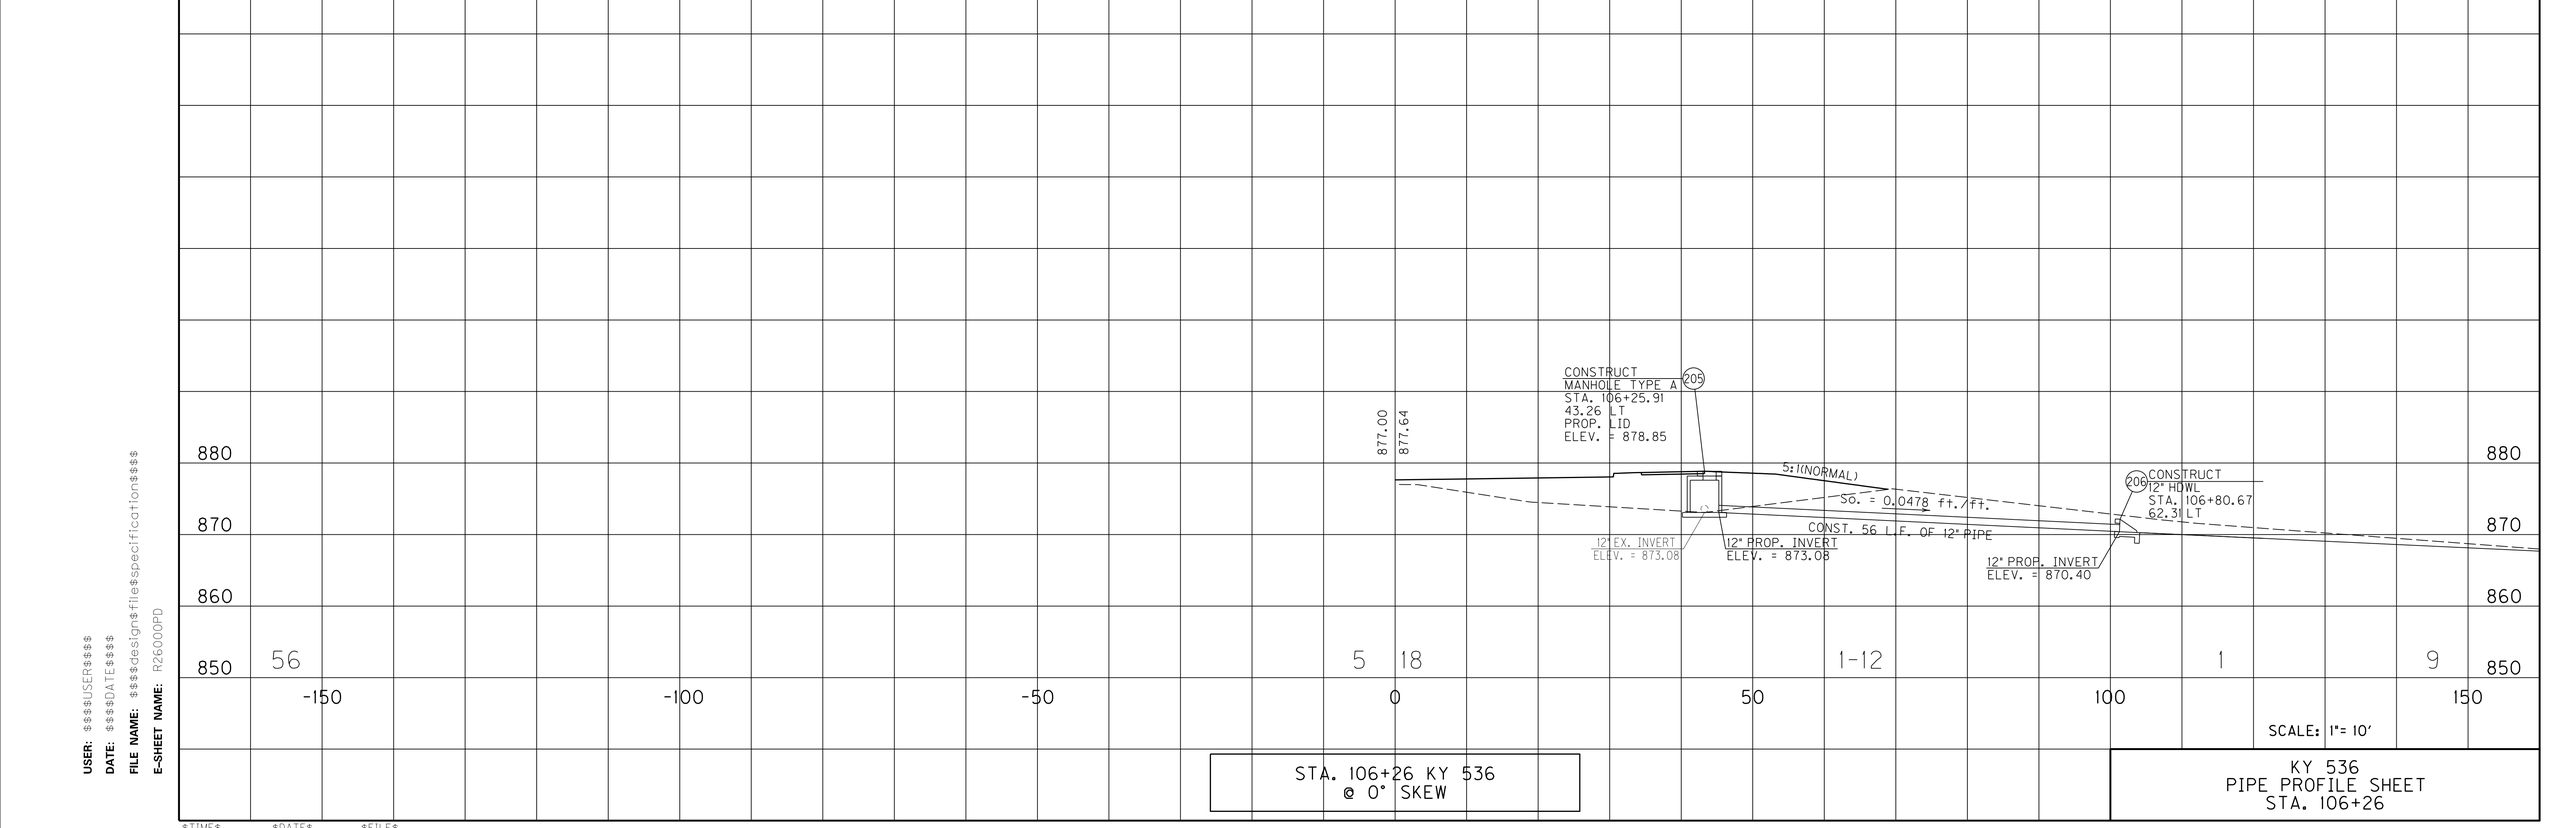


STA. 106+26 KY 536
@ 0° SKEW

KY 536
PIPE PROFILE SHEET
STA. 106+26

USER: $$$$USER$$$$
DATE: $$$$DATE$$$$
FILE NAME: $$$$design$file$specification$$$$
E-SHEET NAME: R26000PD

$TIME$ $DATE$ $FILE$

# PIPE DRAINAGE SHEET 48 of 100

| COUNTY OF | ITEM NO. | SHEET NO. |
|---|---|---|
| BOONE | 6-158.00 | R261 |

PREPARED BY ____ DATE ____
CHECKED BY ____ DATE ____
APPROVED BY ____ DATE ____

| STORM SEWER PIPE | | | | | | | | | | | | CULVERT PIPE | | | | CHANNEL LINING | | | | | | | | | | | |

# PIPE DRAINAGE SHEET 49 of 100

| COUNTY OF | ITEM NO. | SHEET NO. |
|---|---|---|
| BOONE | 6-158.00 | R262 |

PREPARED BY ____ DATE ____
CHECKED BY ____ DATE ____
APPROVED BY ____ DATE ____

| STORM SEWER PIPE | | | | | | | | | | | | | CULVERT PIPE | | | | CHANNEL LINING | | | | | | | | | | | | |

# PIPE DRAINAGE SHEET 50 of 100

| COUNTY OF | ITEM NO. | SHEET NO. |
|---|---|---|
| BOONE | 6-158.00 | R263 |

PREPARED BY ____ DATE ____
CHECKED BY ____ DATE ____
APPROVED BY ____ DATE ____

| STORM SEWER PIPE | | | | | | | | | | | | CULVERT PIPE | | | | CHANNEL LINING | | | | | | | | | | | | | S&F Box Inlet-Outlet | | | | MANHOLE TYPE | | | | |
|---|---|---|---|---|---|---|---|---|---|---|---|---|---|---|---|---|---|---|---|---|---|---|---|---|---|---|---|---|---|---|---|---|---|---|---|---|
| 12 | 15 | 18 | 24 | 30 | 36 | 42 | 48 | 54 | 60 | 66 | 72 Equiv. | 18 | 24 | 30 | MAX. COVER HEIGHT | CLASS II | CLASS III | TURF REINF. MAT TYPE 3 | CBI TYPE A | DBI TYPE 1 | DBI TYPE 3 | DBI TYPE 4 | DBI TYPE 11 | DBI TYPE 13 | DBI TYPE 15 | DBI TYPE 16 | SLOTTED DRAIN PIPE 12" | STANDARD HEADWALLS | 18 | 24 | 30 | 36 | A | B | C | DITCH EXCAVATION | |
| LINEAR FEET | | | | | | | | | | | | | | | FT | TON | | CY | EACH | | | | | | | | LF | EA/TY | EACH | | | | | | | CY | |
| | 99 | | | | | | | | | | | | | | 7 | | | 1 | | | | | | | | | | | | | | | | | | | |
| | 100 | | | | | | | | | | | | | | | | | | | | | | | | | | | | | | | | | | | |
| | 90 | | | | | | | | | | | | | | 6 | | | 2 | | | | | | | | | | | | | | | 1 | | | | |

-100 -50 0 50 100 150 200

-150 -100 -50 0 50 100 150

870 860 850 840 830

880 870 860 850 840

856.20
856.83

(154) CONSTRUCT
CBI TYPE A 4.2
(H=6.0)
STA. 110+60.00
30.50 RT
PROP. THROAT
ELEV. = 856.05

2.00%

6:1

So. = 0.0740 ft./ft.

15" PROP. INVERT
ELEV. = 850.05

COST 99 L.F. OF 15" PIPE

(155) EX. MANHOLE
STA. 111+46.42
85.48 RT
EX. LID
ELEV. = 849.31

15" PROP. INVERT
ELEV. = 842.76

30" EX. INVERT
ELEV. = 841.51

STA. 110+60 KY 536
@ 0° SKEW

So. = 0.0420 ft./ft.

To #145

CONST. 100 L.F. OF 18" PIPE

CONSTRUCT
CBI TYPE A 6.2
(H=5.75)
STA. 49+25.00
14.00 RT
PROP. THROAT
ELEV. = 858.27

(144)

857.79
858.12

(143) CONSTRUCT
CBI TYPE A 6.2
(H=6.31)
STA. 49+25.00
14.00 LT
PROP. THROAT
ELEV. = 858.27

CONSTRUCT
MH TYPE A
STA. 110+50.00
32.17 LT
PROP. LID
ELEV. = 857.22

(29)

856.2
857.29

2:1

1.50%

2.00%

So. = 0.0180 ft./ft.

Ex. 8" Water

Approx. CONST. 32 L.F. OF 18" PIPE

18" PROP. INVERT
ELEV. = 852.52

18" PROP. INVERT
ELEV. = 851.96

So. = 0.0200 ft./ft.

Ex. 15" Storm

CONST. 58 L.F. OF 18" PIPE

18" PROP. INVERT
ELEV. = 850.80

Ex. 12" Water Main

2.00%

STA. 110+50 KY 536
0° SKEW

SCALE: 1"= 10'

KY 536
PIPE PROFILE SHEET
STA.110+50 & 110+60

USER: $$$$USER$$$$
DATE: $$$$DATE$$$$
FILE NAME: $$$$design$file$specification$$$$
E-SHEET NAME: R26300PD


$TIME$ $DATE$ $FILE$

# PIPE DRAINAGE SHEET 51 of 100

| COUNTY OF | ITEM NO. | SHEET NO. |
|---|---|---|
| BOONE | 6-158.00 | R264 |

PREPARED BY ____ DATE ____
CHECKED BY ____ DATE ____
APPROVED BY ____ DATE ____

| STORM SEWER PIPE | | | | | | | | | | | | CULVERT PIPE | | | MAX. COVER HEIGHT | CHANNEL LINING | | TURF REINF. MAT TYPE 3 | CBI TYPE A | DBI TYPE 1 | DBI TYPE 3 | DBI TYPE 4 | DBI TYPE 11 | DBI TYPE 13 | DBI TYPE 15 | DBI TYPE 16 | SLOTTED DRAIN PIPE 12" | STANDARD HEADWALLS | S&F Box Inlet-Outlet | | | | MANHOLE TYPE | | | DITCH EXCAVATION |
|---|---|---|---|---|---|---|---|---|---|---|---|---|---|---|---|---|---|---|---|---|---|---|---|---|---|---|---|---|---|---|---|---|---|---|---|
| 12 | 15 | 18 | 24 | 30 | 36 | 42 | 48 | 54 | 60 | 66 | 72 Equiv. | 18 | 24 | 30 | | CLASS II | CLASS III | | | | | | | | | | | | 18 | 24 | 30 | 36 | A | B | C | |
| LINEAR FEET | | | | | | | | | | | | | | | FT | TON | | CY | EACH | | | | | | | | LF | EA/TY | EACH | | | | | | | CY |

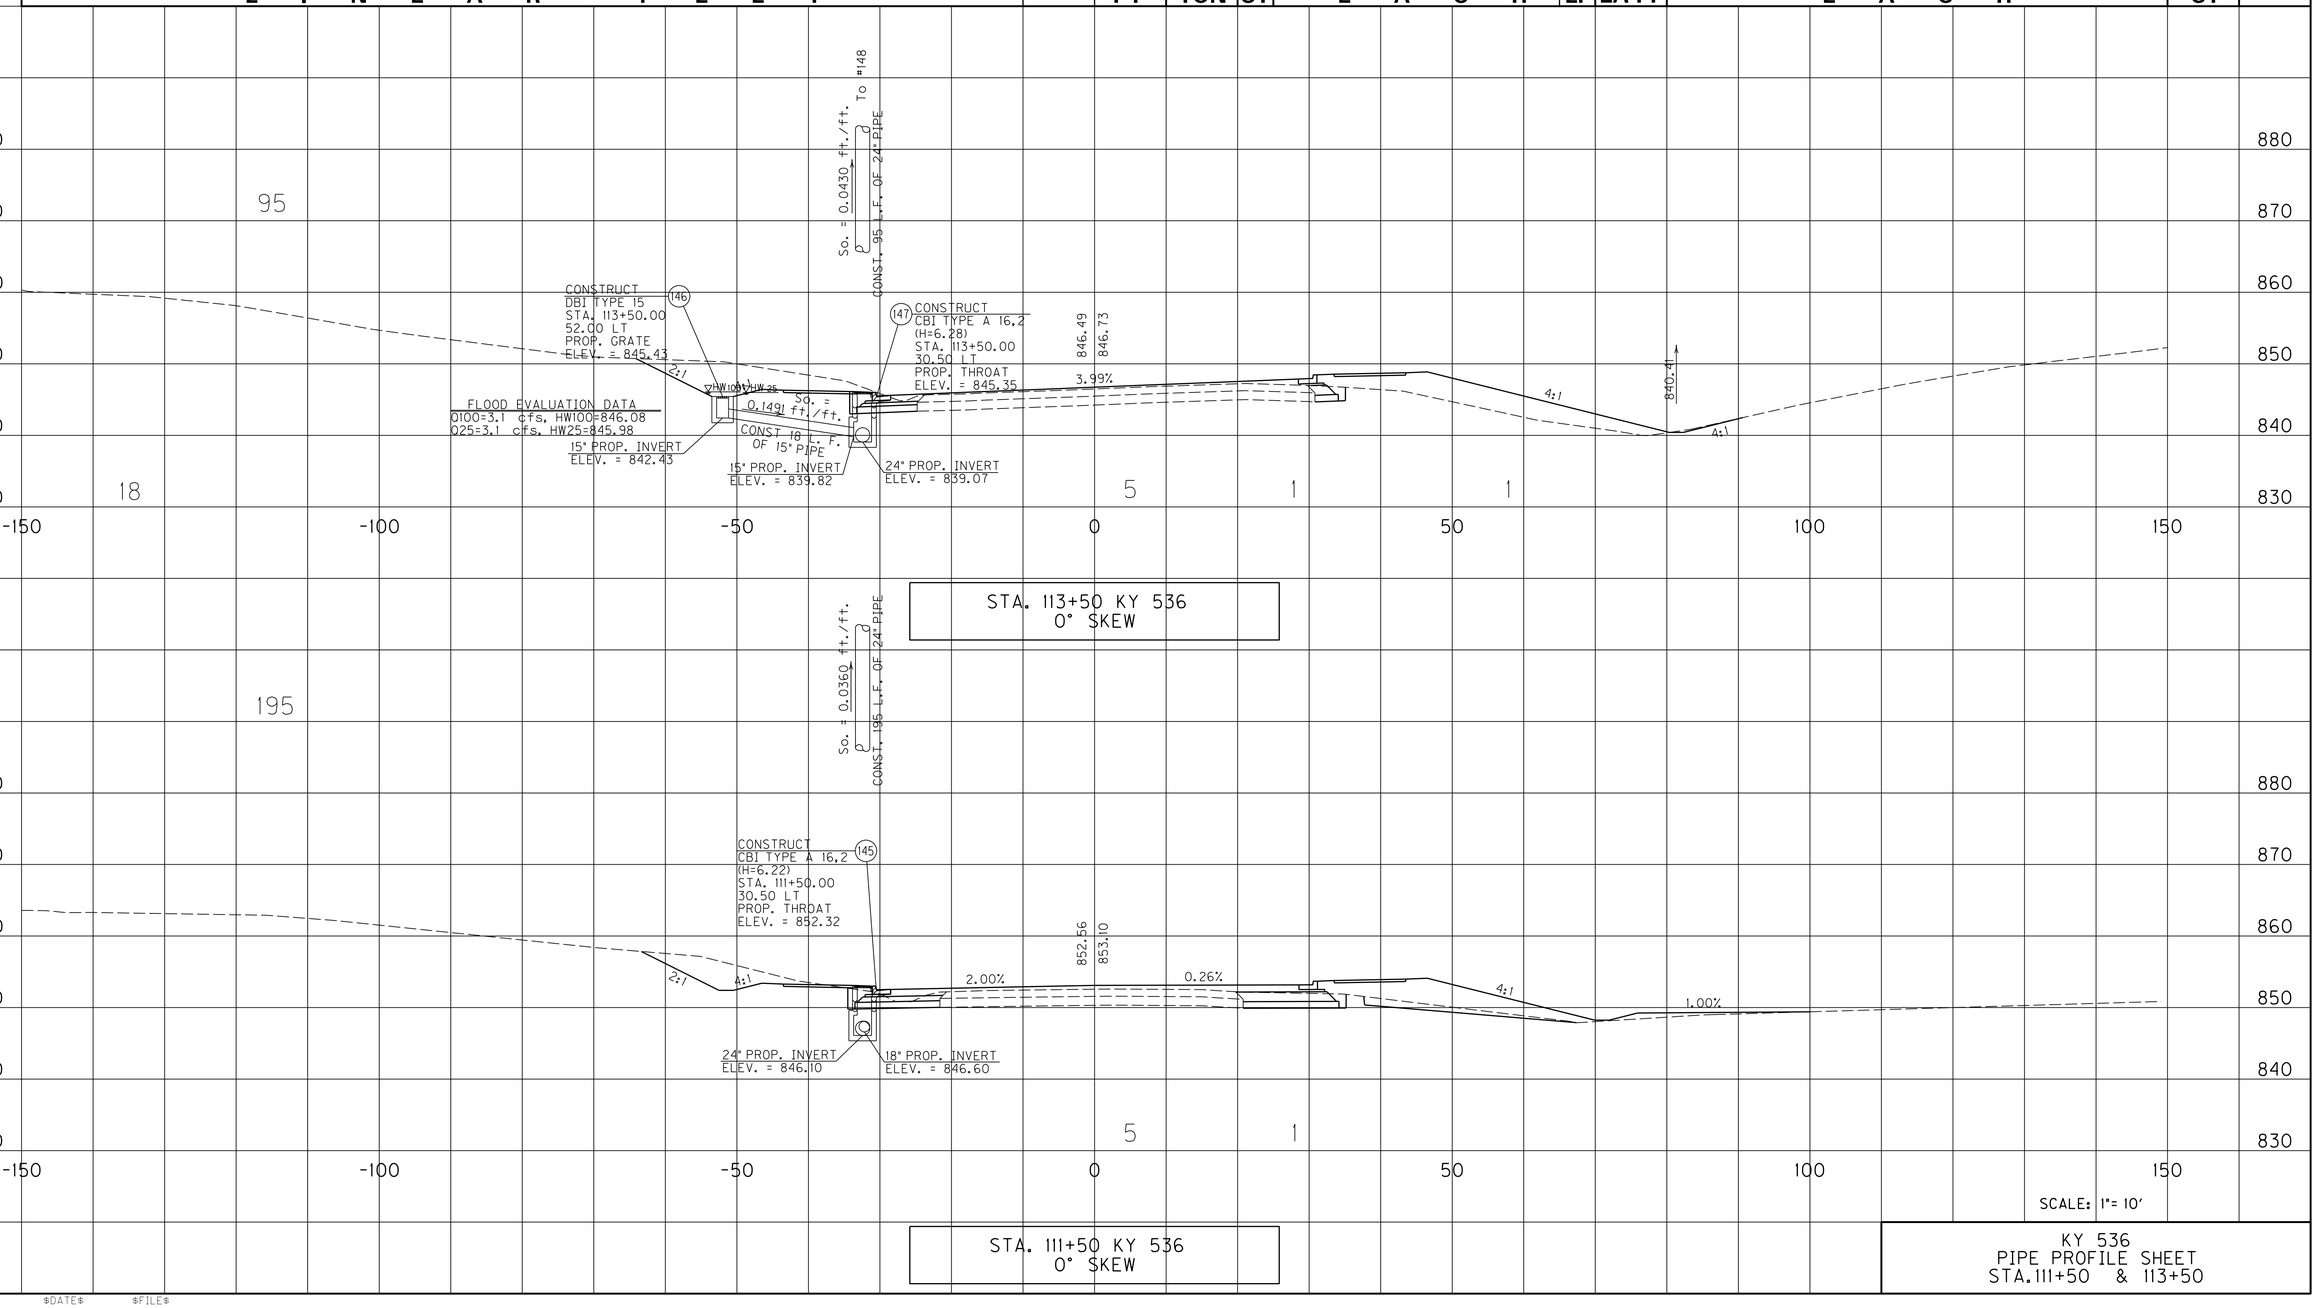


USER: $$$$USER$$$$
DATE: $$$$DATE$$$$
FILE NAME: $$$$design$file$specification$$$$
E-SHEET NAME: R26400PD

$TIME$ $DATE$ $FILE$

# PIPE DRAINAGE SHEET 52 of 100

| COUNTY OF | ITEM NO. | SHEET NO. |
|---|---|---|
| BOONE | 6-158.00 | R265 |

PREPARED BY ____ DATE ____
CHECKED BY ____ DATE ____
APPROVED BY ____ DATE ____

| STORM SEWER PIPE | | | | | | | | | | | | | CULVERT PIPE | | | | CHANNEL LINING | | | | | | | | | | | | |

# PIPE DRAINAGE SHEET 53 of 100

| COUNTY OF | ITEM NO. | SHEET NO. |
|---|---|---|
| BOONE | 6-158.00 | R266 |

PREPARED BY ____ DATE ____
CHECKED BY ____ DATE ____
APPROVED BY ____ DATE ____

| STORM SEWER PIPE | | | | | | | | | | | | CULVERT PIPE | | | MAX. COVER HEIGHT | CHANNEL LINING | | TURF REINF. MAT TYPE 3 | CBI TYPE A | DBI TYPE 1 | DBI TYPE 3 | DBI TYPE 4 | DBI TYPE 11 | DBI TYPE 13 | DBI TYPE 15 | DBI TYPE 16 | JUNCTION BOX TYPE 11 | STANDARD HEADWALLS | S&F Box Inlet-Outlet | | | | MANHOLE TYPE | | | DITCH EXCAVATION |
|---|---|---|---|---|---|---|---|---|---|---|---|---|---|---|---|---|---|---|---|---|---|---|---|---|---|---|---|---|---|---|---|---|---|---|
| 12 | 15 | 18 | 24 | 30 | 36 | 42 | 48 | 54 | 60 | 66 | 72 Equiv. | 18 | 24 | 30 | | CLASS II | CLASS III | | | | | | | | | | | | 18 | 24 | 30 | 36 | A | B | C | |
| LINEAR FEET | | | | | | | | | | | | | | | FT | TON | | CY | EACH | | | | | | | | EA | EA/TY | EACH | | | | | | | CY |

STA. 117+44 RT. KY 536
@ 0° SKEW

STA. 117+43 KY 536
@ 0° SKEW

STA. 117+17 KY 536
0° SKEW

SCALE: 1"= 10'

KY 536
PIPE PROFILE SHEET
STA. 117+17 & 117+43

USER: $$$$USER$$$$
DATE: $$$$DATE$$$$
FILE NAME: $$$$design$file$specification$$$$
E-SHEET NAME: R26600PD

$TIME$ $DATE$ $FILE$

# PIPE DRAINAGE SHEET 54 of 100

| COUNTY OF | ITEM NO. | SHEET NO. |
|---|---|---|
| BOONE | 6-158.00 | R267 |

PREPARED BY ____ DATE ____
CHECKED BY ____ DATE ____
APPROVED BY ____ DATE ____


| STORM SEWER PIPE (LINEAR FEET) | | | | | | | | | | | | CULVERT PIPE (LINEAR FEET) | | | MAX. COVER HEIGHT | CHANNEL LINING | | TURF REINF. MAT TYPE 3 | CBI TYPE A | DBI TYPE 1 | DBI TYPE 3 | DBI TYPE 4 | DBI TYPE 11 | DBI TYPE 13 | DBI TYPE 15 | DBI TYPE 16 | SLOTTED DRAIN PIPE 12" | STANDARD HEADWALLS | S&F Box Inlet-Outlet | | | | MANHOLE TYPE | | | DITCH EXCAVATION |
|---|---|---|---|---|---|---|---|---|---|---|---|---|---|---|---|---|---|---|---|---|---|---|---|---|---|---|---|---|---|---|---|---|---|---|---|
| 12 | 15 | 18 | 24 | 30 | 36 | 42 | 48 | 54 | 60 | 66 | 72 Equiv. | 18 | 24 | 30 | FT | CLASS II | CLASS III | CY | EACH | | | | | | | | LF | EA/TY | 18 | 24 | 30 | 36 | A | B | C | CY |
| LINEAR FEET | | | | | | | | | | | | | | | FT | TON | | CY | EACH | | | | | | | | LF | EA/TY | EACH | | | | | | | CY |
| | | | | | | | | | | | | | | | | | | | | | | | | | | | | | | | | | | |

# PIPE DRAINAGE SHEET 55 of 100

| COUNTY OF | ITEM NO. | SHEET NO. |
|---|---|---|
| BOONE | 6-158.00 | R268 |

PREPARED BY ____ DATE ____
CHECKED BY ____ DATE ____
APPROVED BY ____ DATE ____

| STORM SEWER PIPE (LINEAR FEET) | | | | | | | | | | | | CULVERT PIPE (LINEAR FEET) | | | MAX. COVER HEIGHT (FT) | CHANNEL LINING (TON) | | TURF REINF. MAT TYPE 3 (CY) | CBI TYPE A (EACH) | DBI TYPE 1 (EACH) | DBI TYPE 3 (EACH) | DBI TYPE 4 (EACH) | DBI TYPE 11 (EACH) | DBI TYPE 13 (EACH) | DBI TYPE 15 (EACH) | DBI TYPE 16 (EACH) | SLOTTED DRAIN PIPE 12" (LF) | STANDARD HEADWALLS (EA/TY) | S&F Box Inlet-Outlet (EACH) | | | | MANHOLE TYPE (EACH) | | | DITCH EXCAVATION (CY) | |
|---|---|---|---|---|---|---|---|---|---|---|---|---|---|---|---|---|---|---|---|---|---|---|---|---|---|---|---|---|---|---|---|---|---|---|---|---|
| 12 | 15 | 18 | 24 | 30 | 36 | 42 | 48 | 54 | 60 | 66 | 72 Equiv. | 18 | 24 | 30 | | CLASS II | CLASS III | | | | | | | | | | | | | 18 | 24 | 30 | 36 | A | B | C | | |
| | | | | | | | | | | 6 | | | | | 834.27 | | 1 | | | | | | | | | | | | | | | | | | 1 | | |
| | | | | | | | | | | 184 | | | | | 834.75 | | | | | | | | | | | | | | | | | | | | | | | |
| | | | | | | | | | | 144 | | | | | 834.03 | | | | | | | | | | | | | | | | | | | | | | | |
| | | | | | | | | | | | | | | | 834.54 | | | | | | | | | | | | | | | | | | | | | | | |

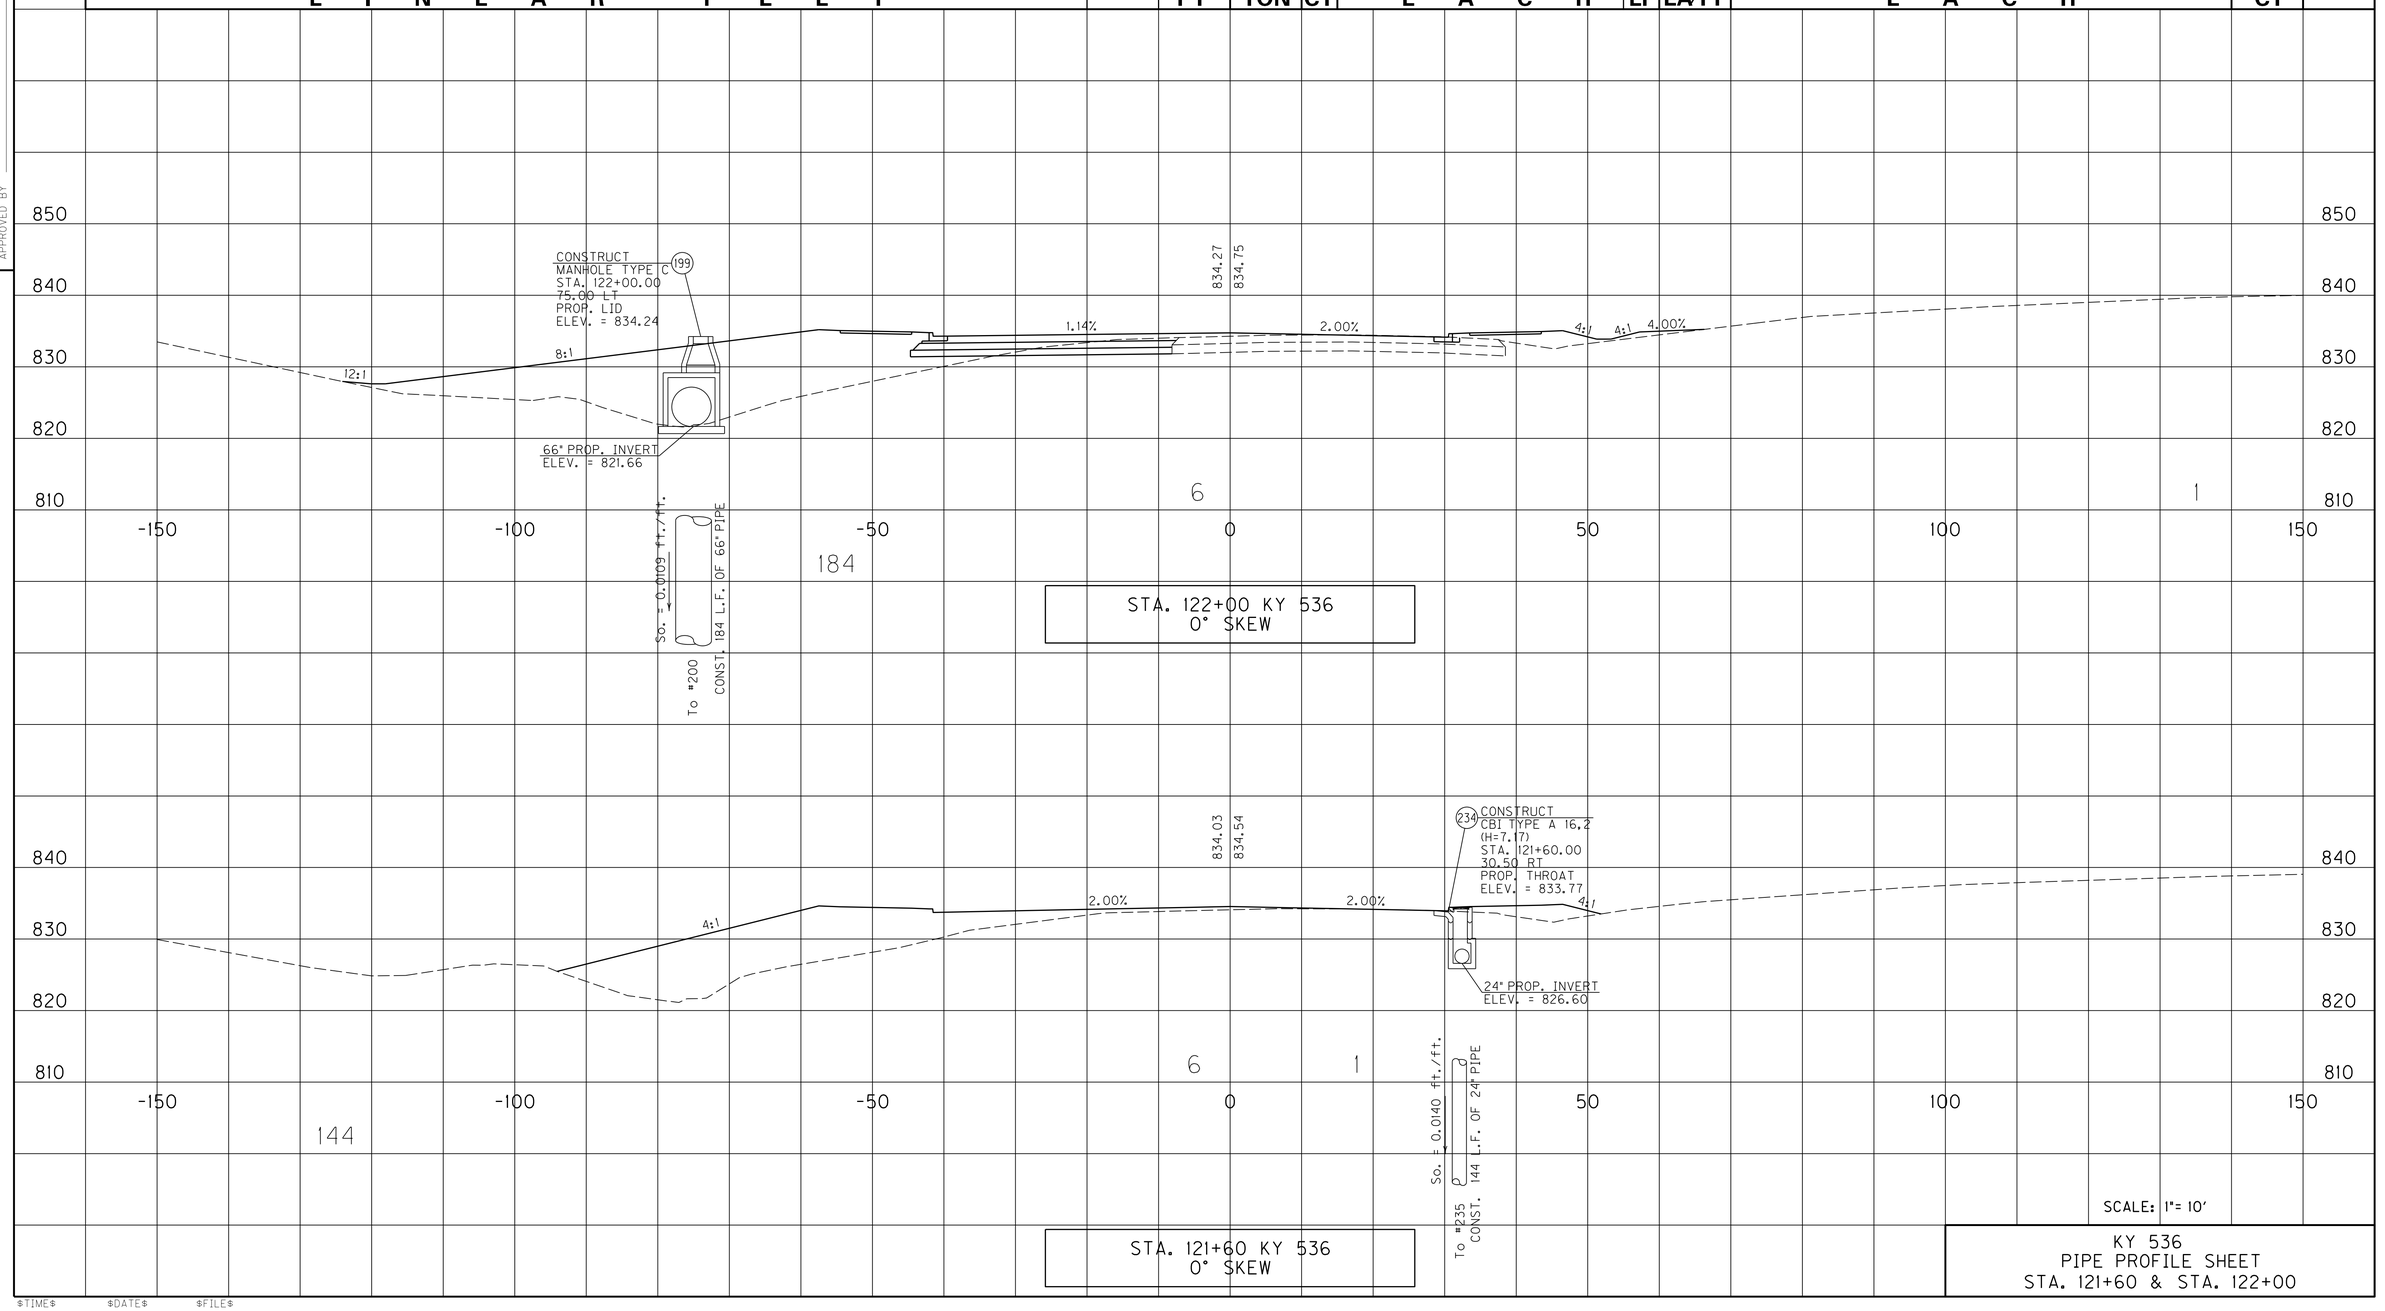


SCALE: 1"= 10'

KY 536
PIPE PROFILE SHEET
STA. 121+60 & STA. 122+00

USER: $$$$USER$$$$
DATE: $$$$DATE$$$$
FILE NAME: $$$$design$file$specification$$$$
E-SHEET NAME: R26800PD


$TIME$ $DATE$ $FILE$

# PIPE DRAINAGE SHEET 56 of 100

| COUNTY OF | ITEM NO. | SHEET NO. |
|---|---|---|
| BOONE | 6-158.00 | R269 |

PREPARED BY ____ DATE ____
CHECKED BY ____ DATE ____
APPROVED BY ____ DATE ____

| STORM SEWER PIPE | | | | | | | | | | | | CULVERT PIPE | | | | CHANNEL LINING | | | | | | | | | | | | | | S&F Box Inlet-Outlet | | | | MANHOLE TYPE | | | | |
|---|---|---|---|---|---|---|---|---|---|---|---|---|---|---|---|---|---|---|---|---|---|---|---|---|---|---|---|---|---|---|---|---|---|---|---|---|---|---|
| 12 | 15 | 18 | 24 | 30 | 36 | 42 | 48 | 54 | 60 | 66 | 72 Equiv. | 18 | 24 | 30 | MAX. COVER HEIGHT | CLASS II | CLASS III | TURF REINF. MAT TYPE 3 | CBI TYPE A | DBI TYPE 1 | DBI TYPE 3 | DBI TYPE 4 | DBI TYPE 11 | DBI TYPE 13 | DBI TYPE 15 | DBI TYPE 16 | SLOTTED DRAIN PIPE 12" | STANDARD HEADWALLS | 18 | 24 | 30 | 36 | A | B | C | DITCH EXCAVATION | |
| LINEAR FEET | | | | | | | | | | | | | | | FT | TON | | CY | EACH | | | | | | | | LF | EA/TY | EACH | | | | | | | CY | |
| | 19 | | | | | | | | | | | | | | | | | | 5 | | | | | | 1 | | | | | | 1 | | | | | | | | |

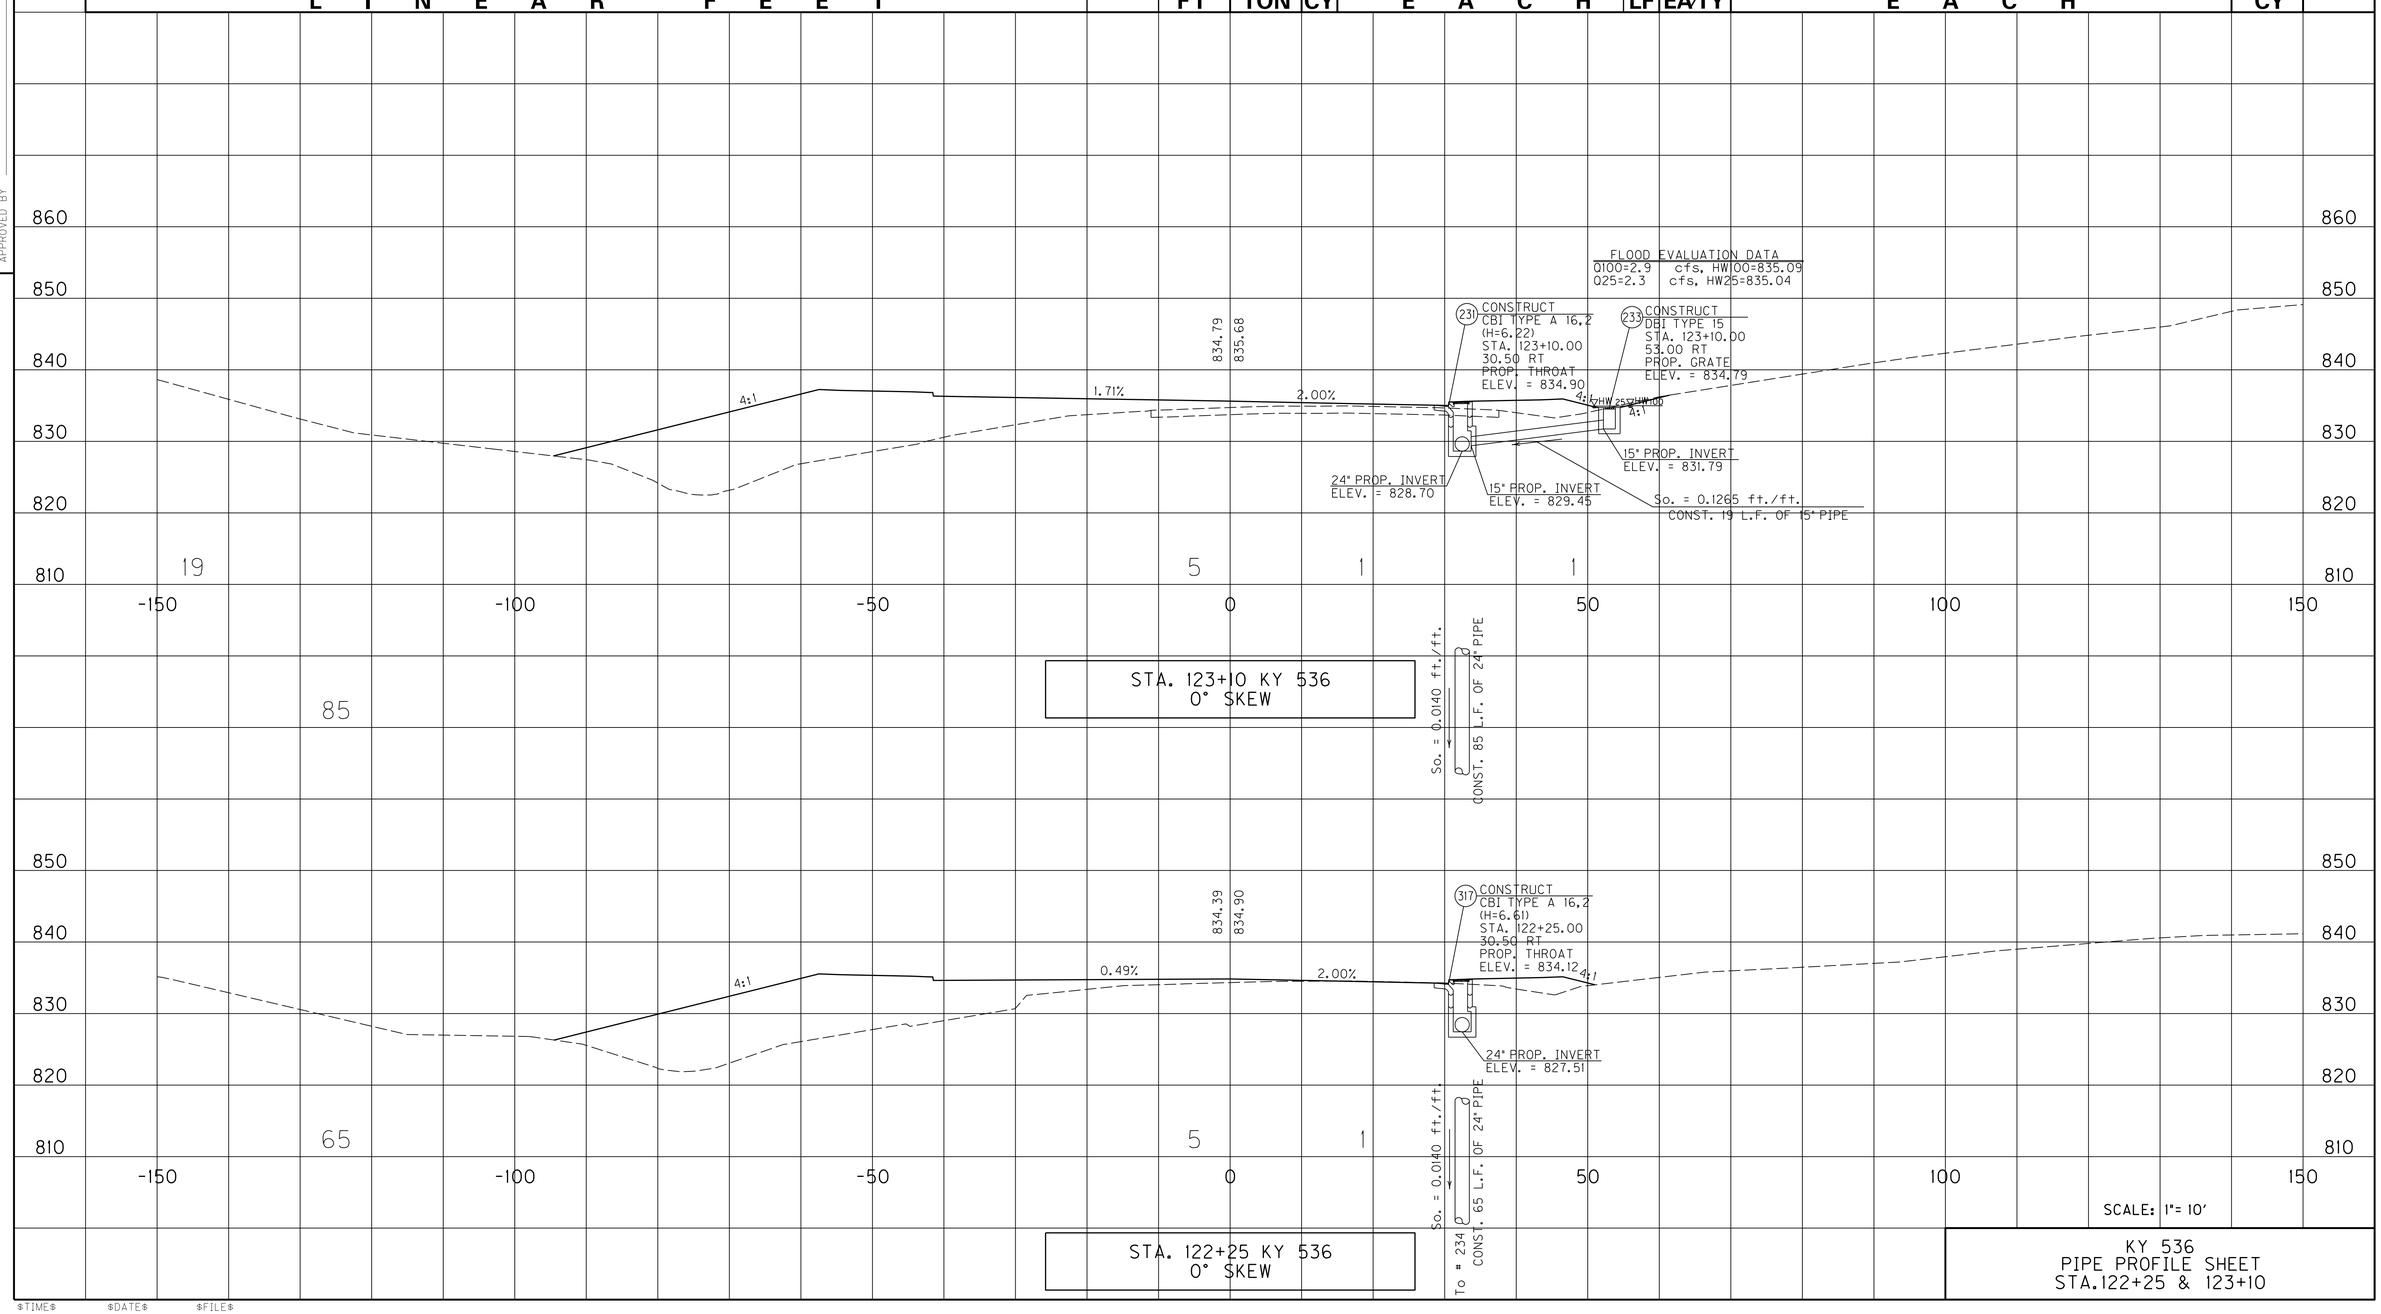


USER: $$$$USER$$$$
DATE: $$$$DATE$$$$
FILE NAME: $$$$design$file$specification$$$$
E-SHEET NAME: R26900PD


$TIME$ $DATE$ $FILE$

# PIPE DRAINAGE SHEET 57 of 100

| COUNTY OF | ITEM NO. | SHEET NO. |
|---|---|---|
| BOONE | 6-158.00 | R270 |

PREPARED BY ____ DATE ____
CHECKED BY ____ DATE ____
APPROVED BY ____ DATE ____

| STORM SEWER PIPE | | | | | | | | | | | | CULVERT PIPE | | | | CHANNEL LINING | | | | | | | | | | | | | | | | | | | | | |
|---|---|---|---|---|---|---|---|---|---|---|---|---|---|---|---|---|---|---|---|---|---|---|---|---|---|---|---|---|---|---|---|---|---|---|---|---|---|
| 12 | 15 | 18 | 24 | 30 | 36 | 42 | 48 | 54 | 60 | 66 | 72 Equiv. | 18 | 24 | 30 | MAX. COVER HEIGHT | CLASS II | CLASS III | TURF REINF. MAT TYPE 3 | CBI TYPE A | DBI TYPE 1 | DBI TYPE 3 | DBI TYPE 4 | DBI TYPE 11 | DBI TYPE 13 | DBI TYPE 15 | DBI TYPE 16 | SLOTTED DRAIN PIPE 12" | STANDARD HEADWALLS | S&F Box Inlet-Outlet 18 | S&F Box Inlet-Outlet 24 | S&F Box Inlet-Outlet 30 | S&F Box Inlet-Outlet 36 | MANHOLE TYPE A | MANHOLE TYPE B | MANHOLE TYPE C | DITCH EXCAVATION | |
| LINEAR FEET | | | | | | | | | | | | | | | FT | TON | | CY | EACH | | | | | | | | LF | EA/TY | EACH | | | | EACH | | | CY | |
| | | | | | | | | | | | | | | | | | | | | | | | | | | | | | | | | | | 1 | | | |

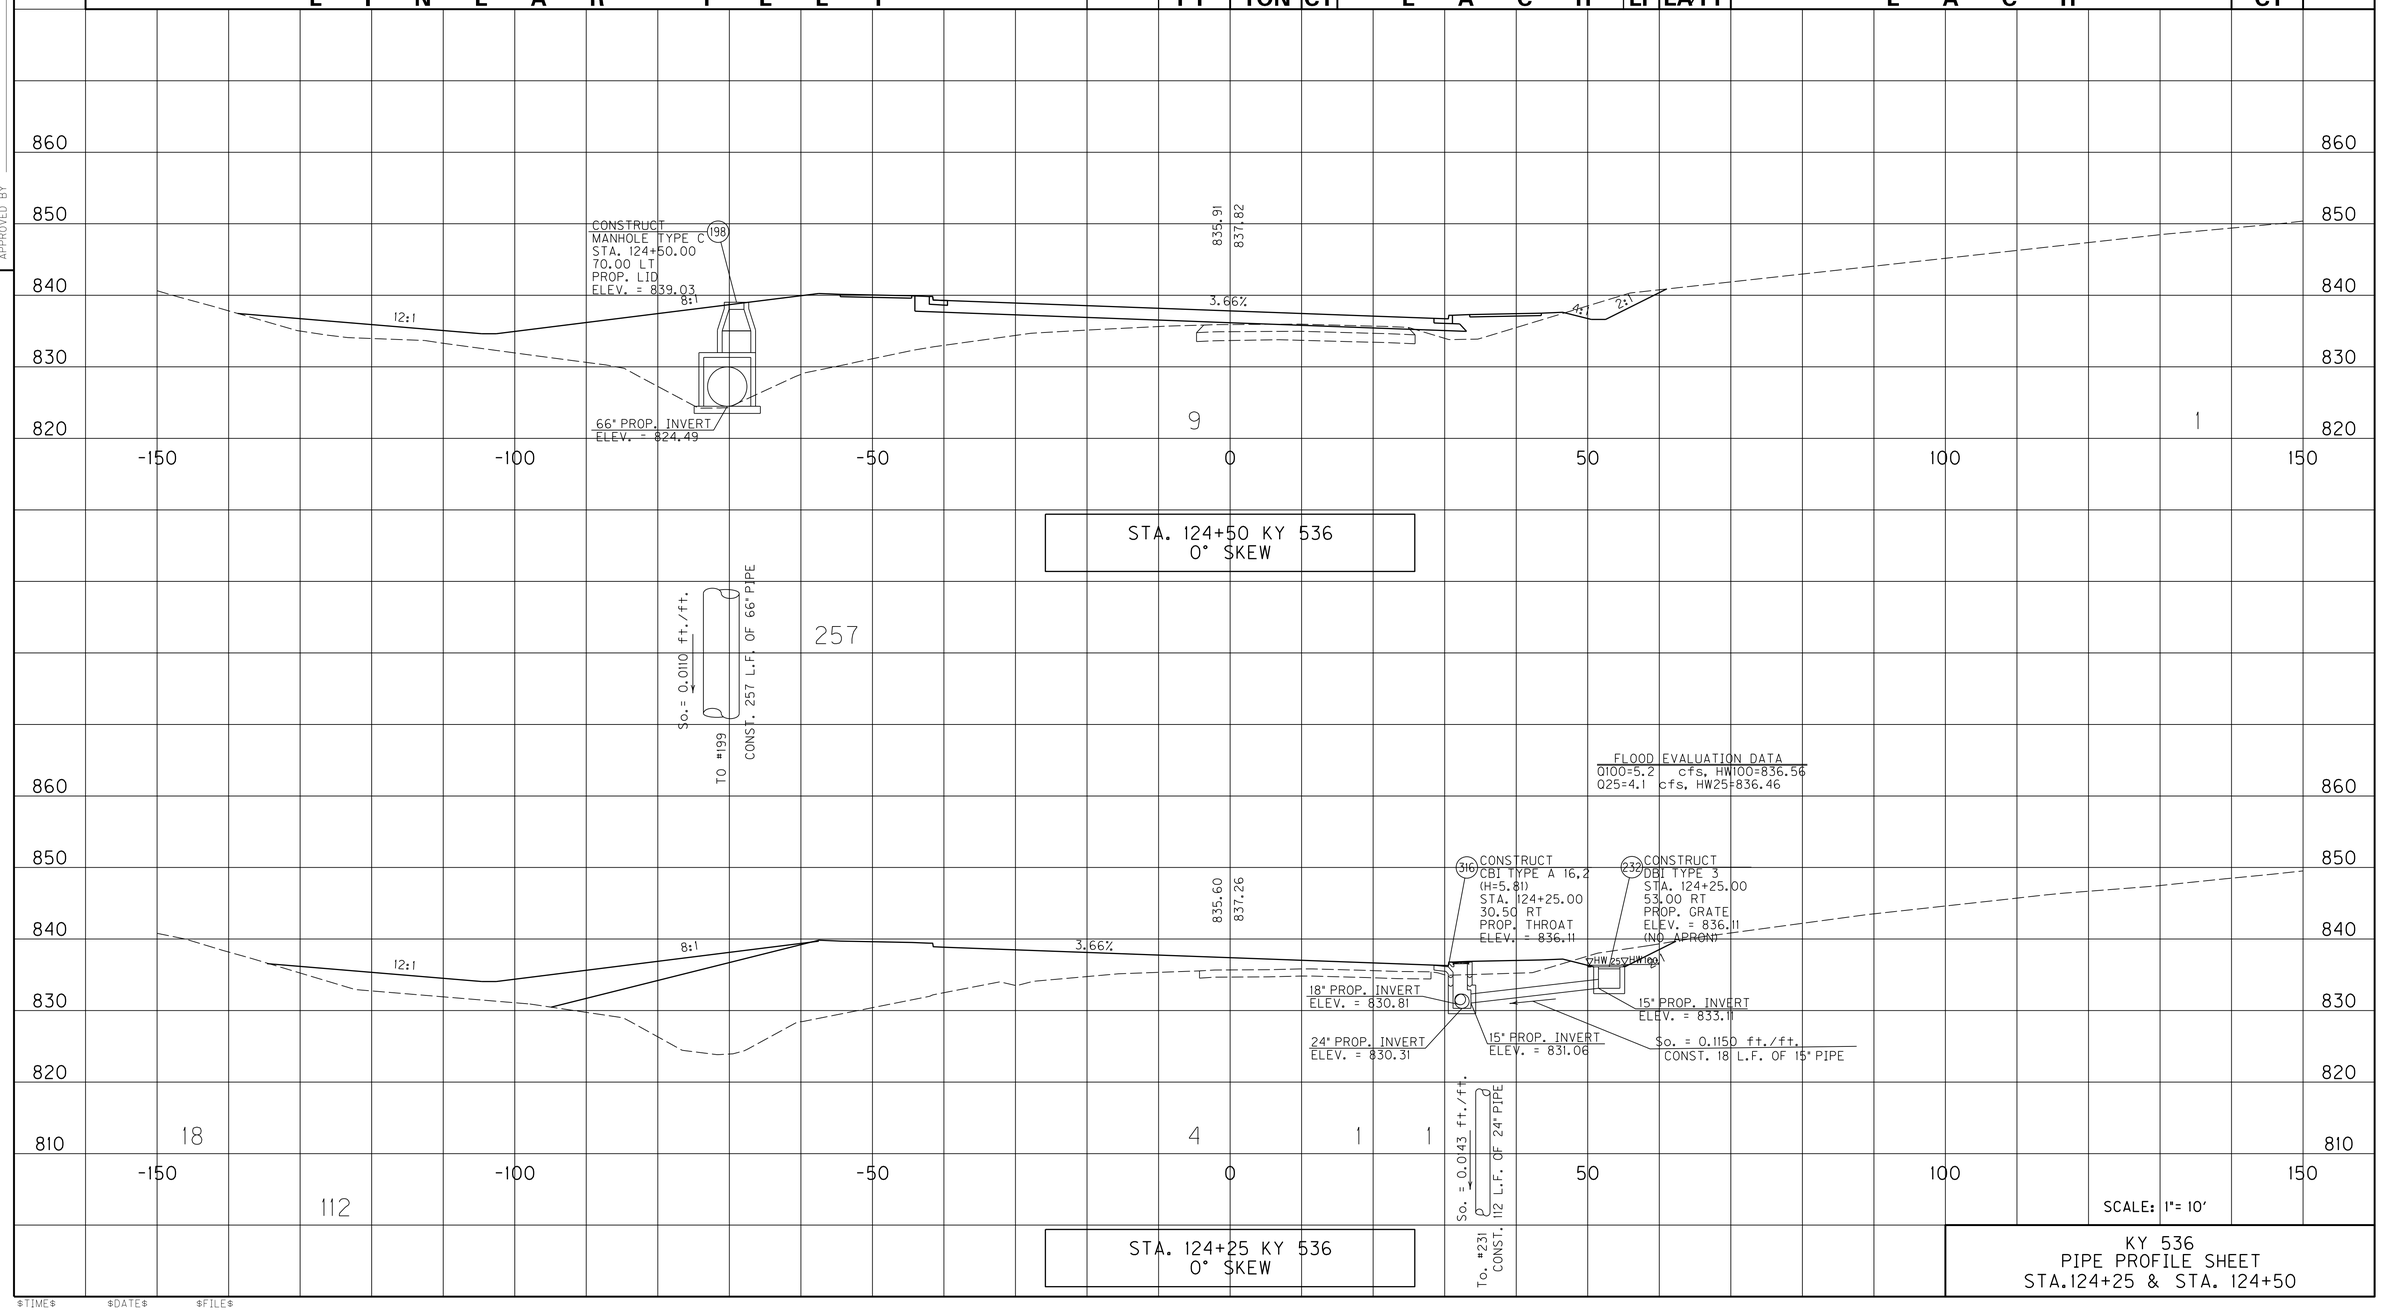


SCALE: 1"= 10'

KY 536
PIPE PROFILE SHEET
STA.124+25 & STA. 124+50

USER: $$$$USER$$$$
DATE: $$$$DATE$$$$
FILE NAME: $$$$design$file$specification$$$$
E-SHEET NAME: R27000PD


$TIME$ $DATE$ $FILE$

# PIPE DRAINAGE SHEET 58 of 100

| COUNTY OF | ITEM NO. | SHEET NO. |
|---|---|---|
| BOONE | 6-158.00 | R271 |

PREPARED BY ____ DATE ____
CHECKED BY ____ DATE ____
APPROVED BY ____ DATE ____

| STORM SEWER PIPE | | | | | | | | | | | | CULVERT PIPE | | | | CHANNEL LINING | | | | | | | | | | | | | S&F Box Inlet-Outlet | | | | MANHOLE TYPE | | | | |
|---|---|---|---|---|---|---|---|---|---|---|---|---|---|---|---|---|---|---|---|---|---|---|---|---|---|---|---|---|---|---|---|---|---|---|---|---|
| 12 | 15 | 18 | 24 | 30 | 36 | 42 | 48 | 54 | 60 | 66 | 72 Equiv. | 18 | 24 | 30 | MAX. COVER HEIGHT | CLASS II | CLASS III | TURF REINF. MAT TYPE 3 | CBI TYPE A | DBI TYPE 1 | DBI TYPE 3 | DBI TYPE 4 | DBI TYPE 11 | DBI TYPE 13 | DBI TYPE 15 | DBI TYPE 16 | SLOTTED DRAIN PIPE 12" | STANDARD HEADWALLS | 18 | 24 | 30 | 36 | A | B | C | DITCH EXCAVATION |
| LINEAR FEET | | | | | | | | | | | | | | | FT | TON | | CY | EACH | | | | | | | | LF | EA/TY | EACH | | | | | | CY |
| | | 46 | | | | | | | | | | | | | 10 | | | | 1 | | | | | | | | | | | | | | | 1 | |

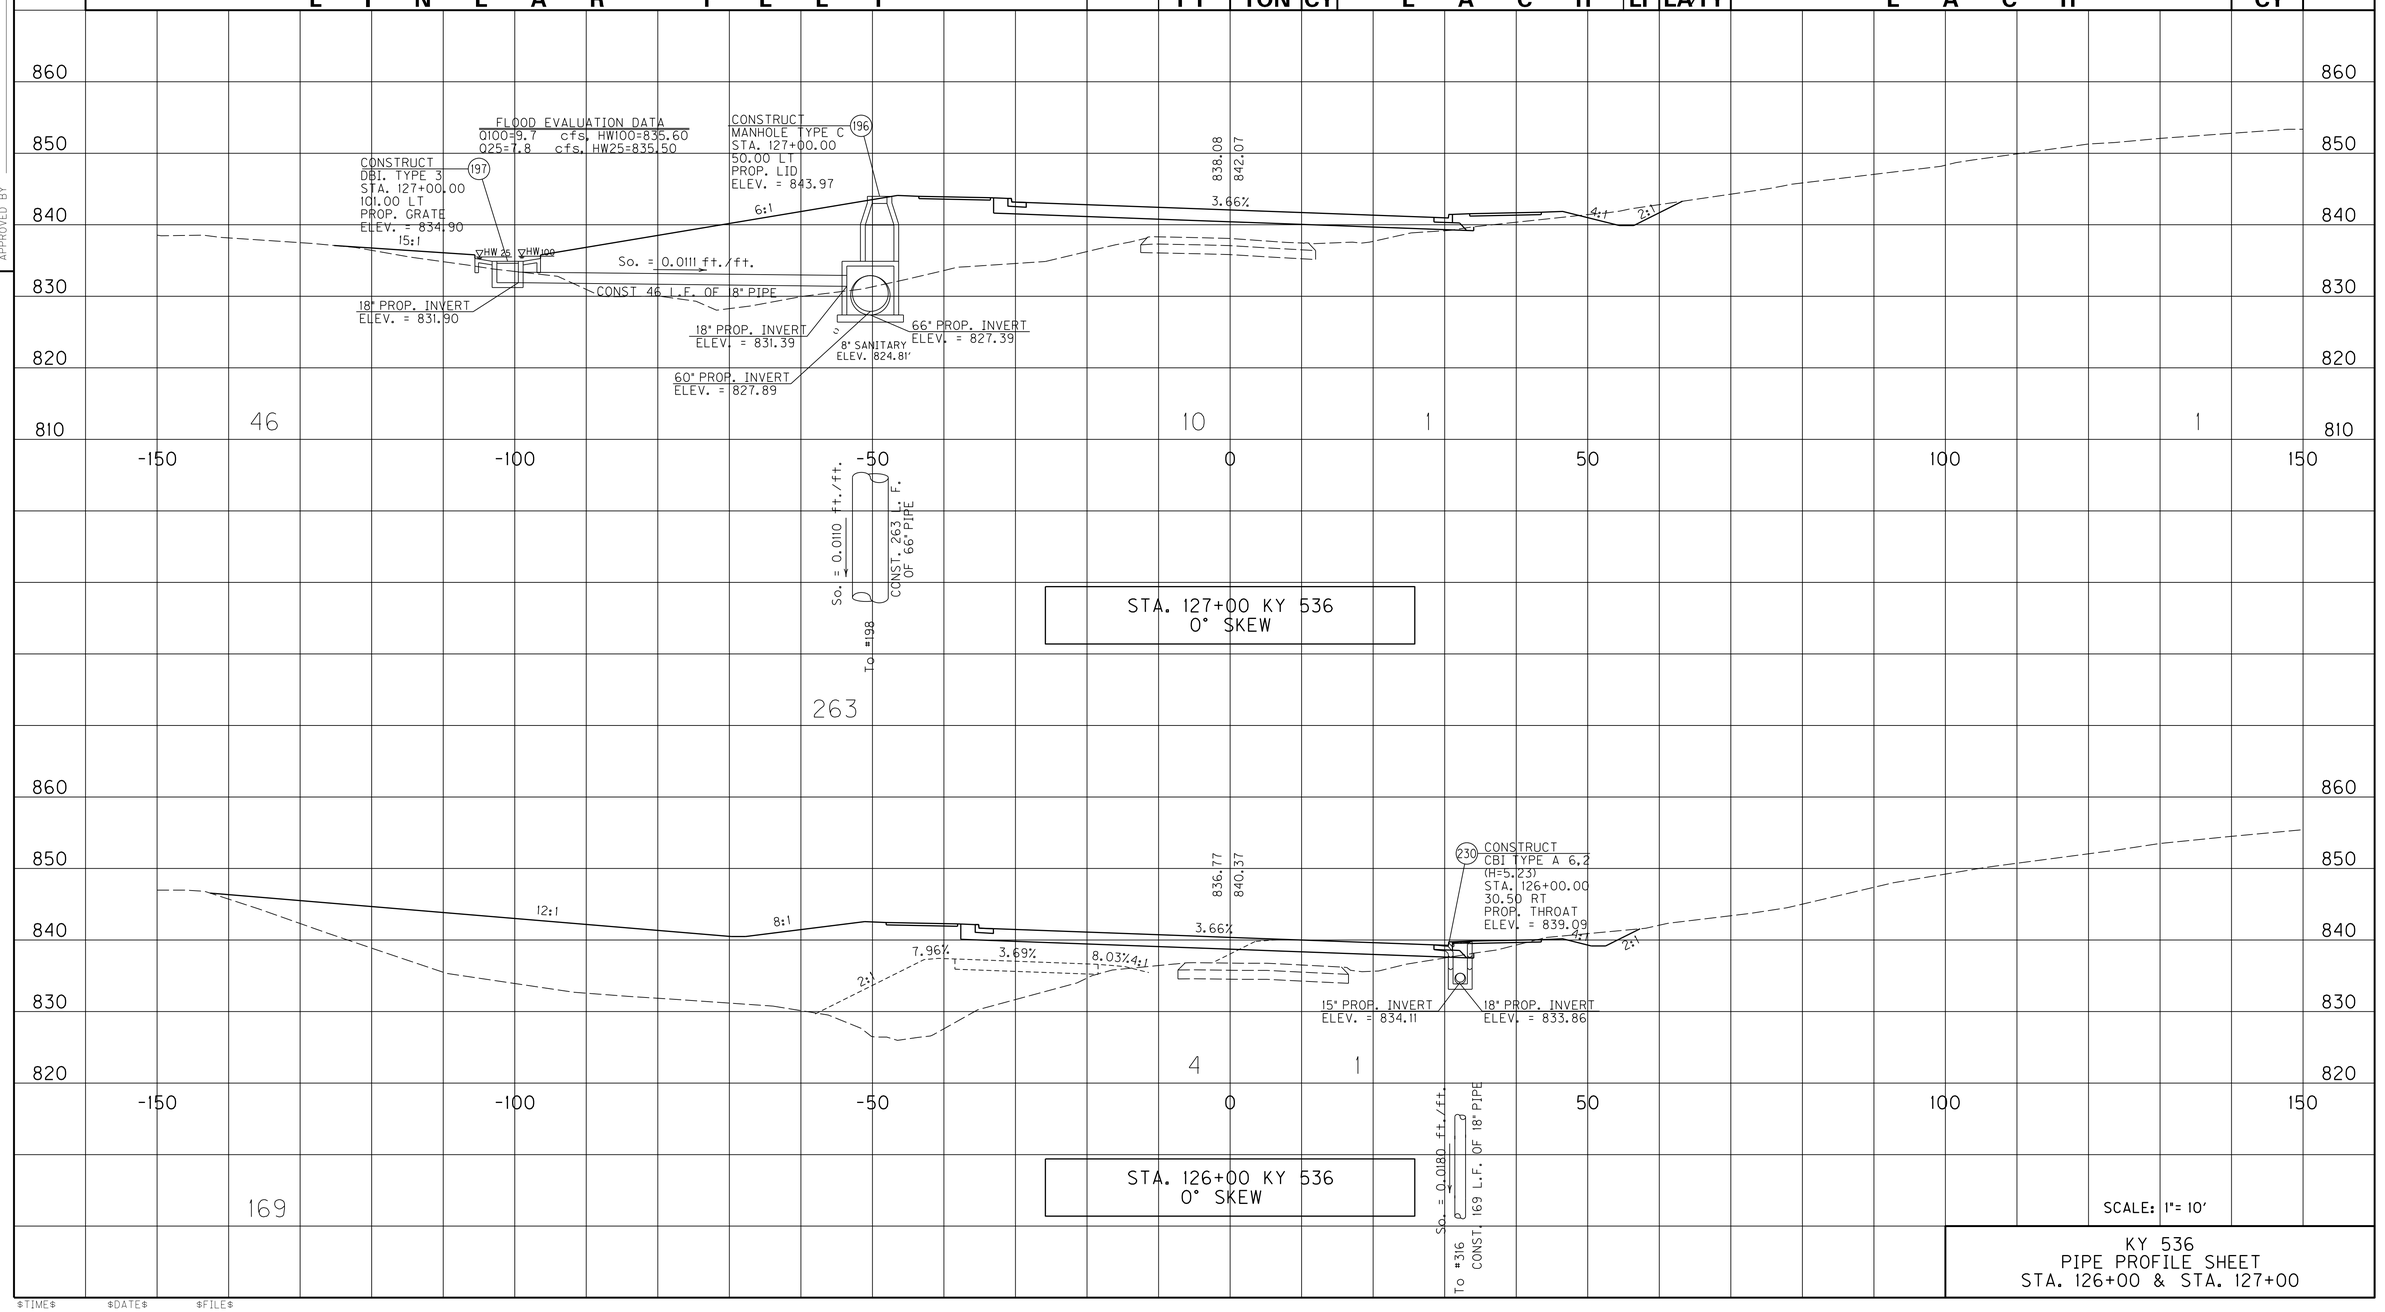


SCALE: 1"= 10'

KY 536
PIPE PROFILE SHEET
STA. 126+00 & STA. 127+00

USER: $$$$USER$$$$
DATE: $$$$DATE$$$$
FILE NAME: $$$$design$file$specification$$$$
E-SHEET NAME: R2710OPD


$TIME$ $DATE$ $FILE$

# PIPE DRAINAGE SHEET 59 of 100

| COUNTY OF | ITEM NO. | SHEET NO. |
|---|---|---|
| BOONE | 6-158.00 | R272 |

PREPARED BY ____ DATE ____
CHECKED BY ____ DATE ____
APPROVED BY ____ DATE ____

| STORM SEWER PIPE | | | | | | | | | | | | CULVERT PIPE | | | | CHANNEL LINING | | | | | | | | | | | | | S&F Box Inlet-Outlet | | | | MANHOLE TYPE | | | | |
|---|---|---|---|---|---|---|---|---|---|---|---|---|---|---|---|---|---|---|---|---|---|---|---|---|---|---|---|---|---|---|---|---|---|---|---|---|
| 12 | 15 | 18 | 24 | 30 | 36 | 42 | 48 | 54 | 60 | 66 | 72 Equiv. | 18 | 24 | 30 | MAX. COVER HEIGHT | CLASS II | CLASS III | TURF REINF. MAT TYPE 3 | CBI TYPE A | DBI TYPE 1 | DBI TYPE 3 | DBI TYPE 4 | DBI TYPE 11 | DBI TYPE 13 | DBI TYPE 15 | DBI TYPE 16 | SLOTTED DRAIN PIPE 12" | STANDARD HEADWALLS | 18 | 24 | 30 | 36 | A | B | C | DITCH EXCAVATION |
| LINEAR FEET | | | | | | | | | | | | | | | FT | TON | | CY | EACH | | | | | | | | LF | EA/TY | EACH | | | | | | CY |
| | 54 | | | 110 | | | | | | | | | | | 10 | | | | | | | | | | | | | | | | | | 1 | | 2 | |

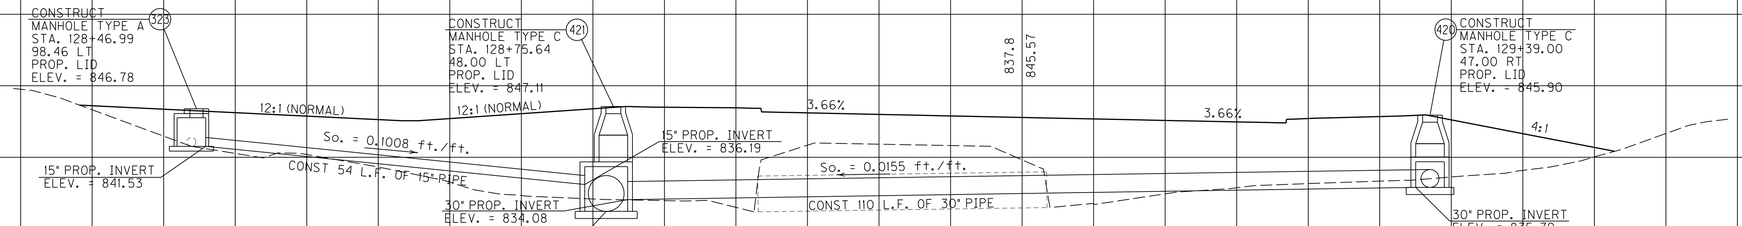



183

So. = 0.0248 ft./ft.
CONST. 183 L.F. OF 60" PIPE
To #196

STA. 129+05.98 KY 536
33° 39'17" SKEW LT.

FLOOD EVALUATION DATA
Q100=3.6 cfs, HW100=842.84
Q25=2.9 cfs, HW25=842.79

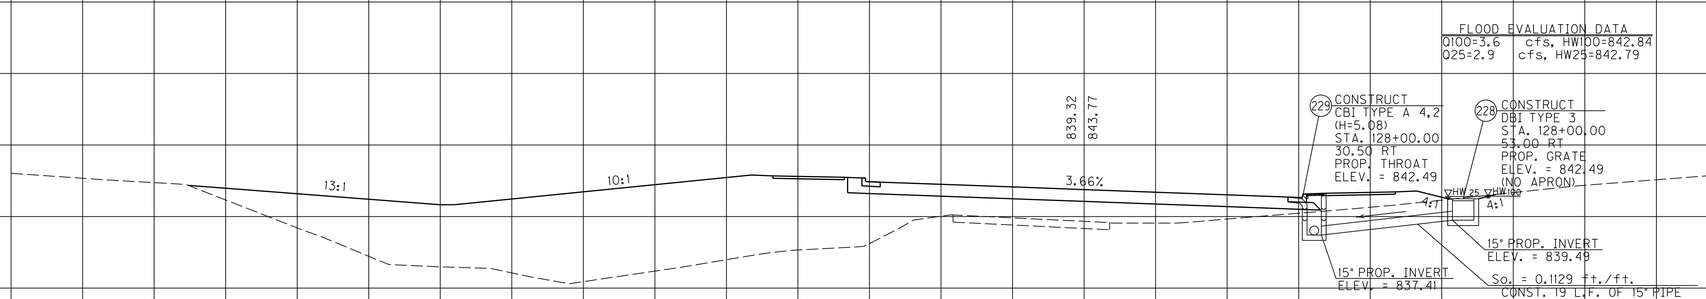


19
193

4 1 1

STA. 128+00 KY 536
0° SKEW

SCALE: 1"= 10'

KY 536
PIPE PROFILE SHEET
STA.128+00 & 129+05.98

USER: $$$$USER$$$$
DATE: $$$$DATE$$$$
FILE NAME: $$$$design$file$specification$$$$
E-SHEET NAME: R27200PD


$TIME$ $DATE$ $FILE$

# PIPE DRAINAGE SHEET 60 of 100

| COUNTY OF | ITEM NO. | SHEET NO. |
|---|---|---|
| BOONE | 6-158.00 | R273 |

PREPARED BY ____ DATE ____
CHECKED BY ____ DATE ____
APPROVED BY ____ DATE ____

| STORM SEWER PIPE (LINEAR FEET) | | | | | | | | | | | | CULVERT PIPE (LINEAR FEET) | | | MAX. COVER HEIGHT | CHANNEL LINING | | TURF REINF. MAT TYPE 3 | CBI TYPE A | DBI TYPE 1 | DBI TYPE 3 | DBI TYPE 4 | DBI TYPE 11 | DBI TYPE 13 | DBI TYPE 15 | DBI TYPE 16 | SLOTTED DRAIN PIPE 12" | STANDARD HEADWALLS | S&F Box Inlet-Outlet | | | | MANHOLE TYPE | | | DITCH EXCAVATION |
|---|---|---|---|---|---|---|---|---|---|---|---|---|---|---|---|---|---|---|---|---|---|---|---|---|---|---|---|---|---|---|---|---|---|---|---|
| 12 | 15 | 18 | 24 | 30 | 36 | 42 | 48 | 54 | 60 | 66 | 72 Equiv. | 18 | 24 | 30 | | CLASS II | CLASS III | | | | | | | | | | | | | 18 | 24 | 30 | 36 | A | B | C | |
| LINEAR FEET | | | | | | | | | | | | | | | FT | TON | | CY | EACH | | | | | | | | LF | EA/TY | EACH | | | | | | | CY |

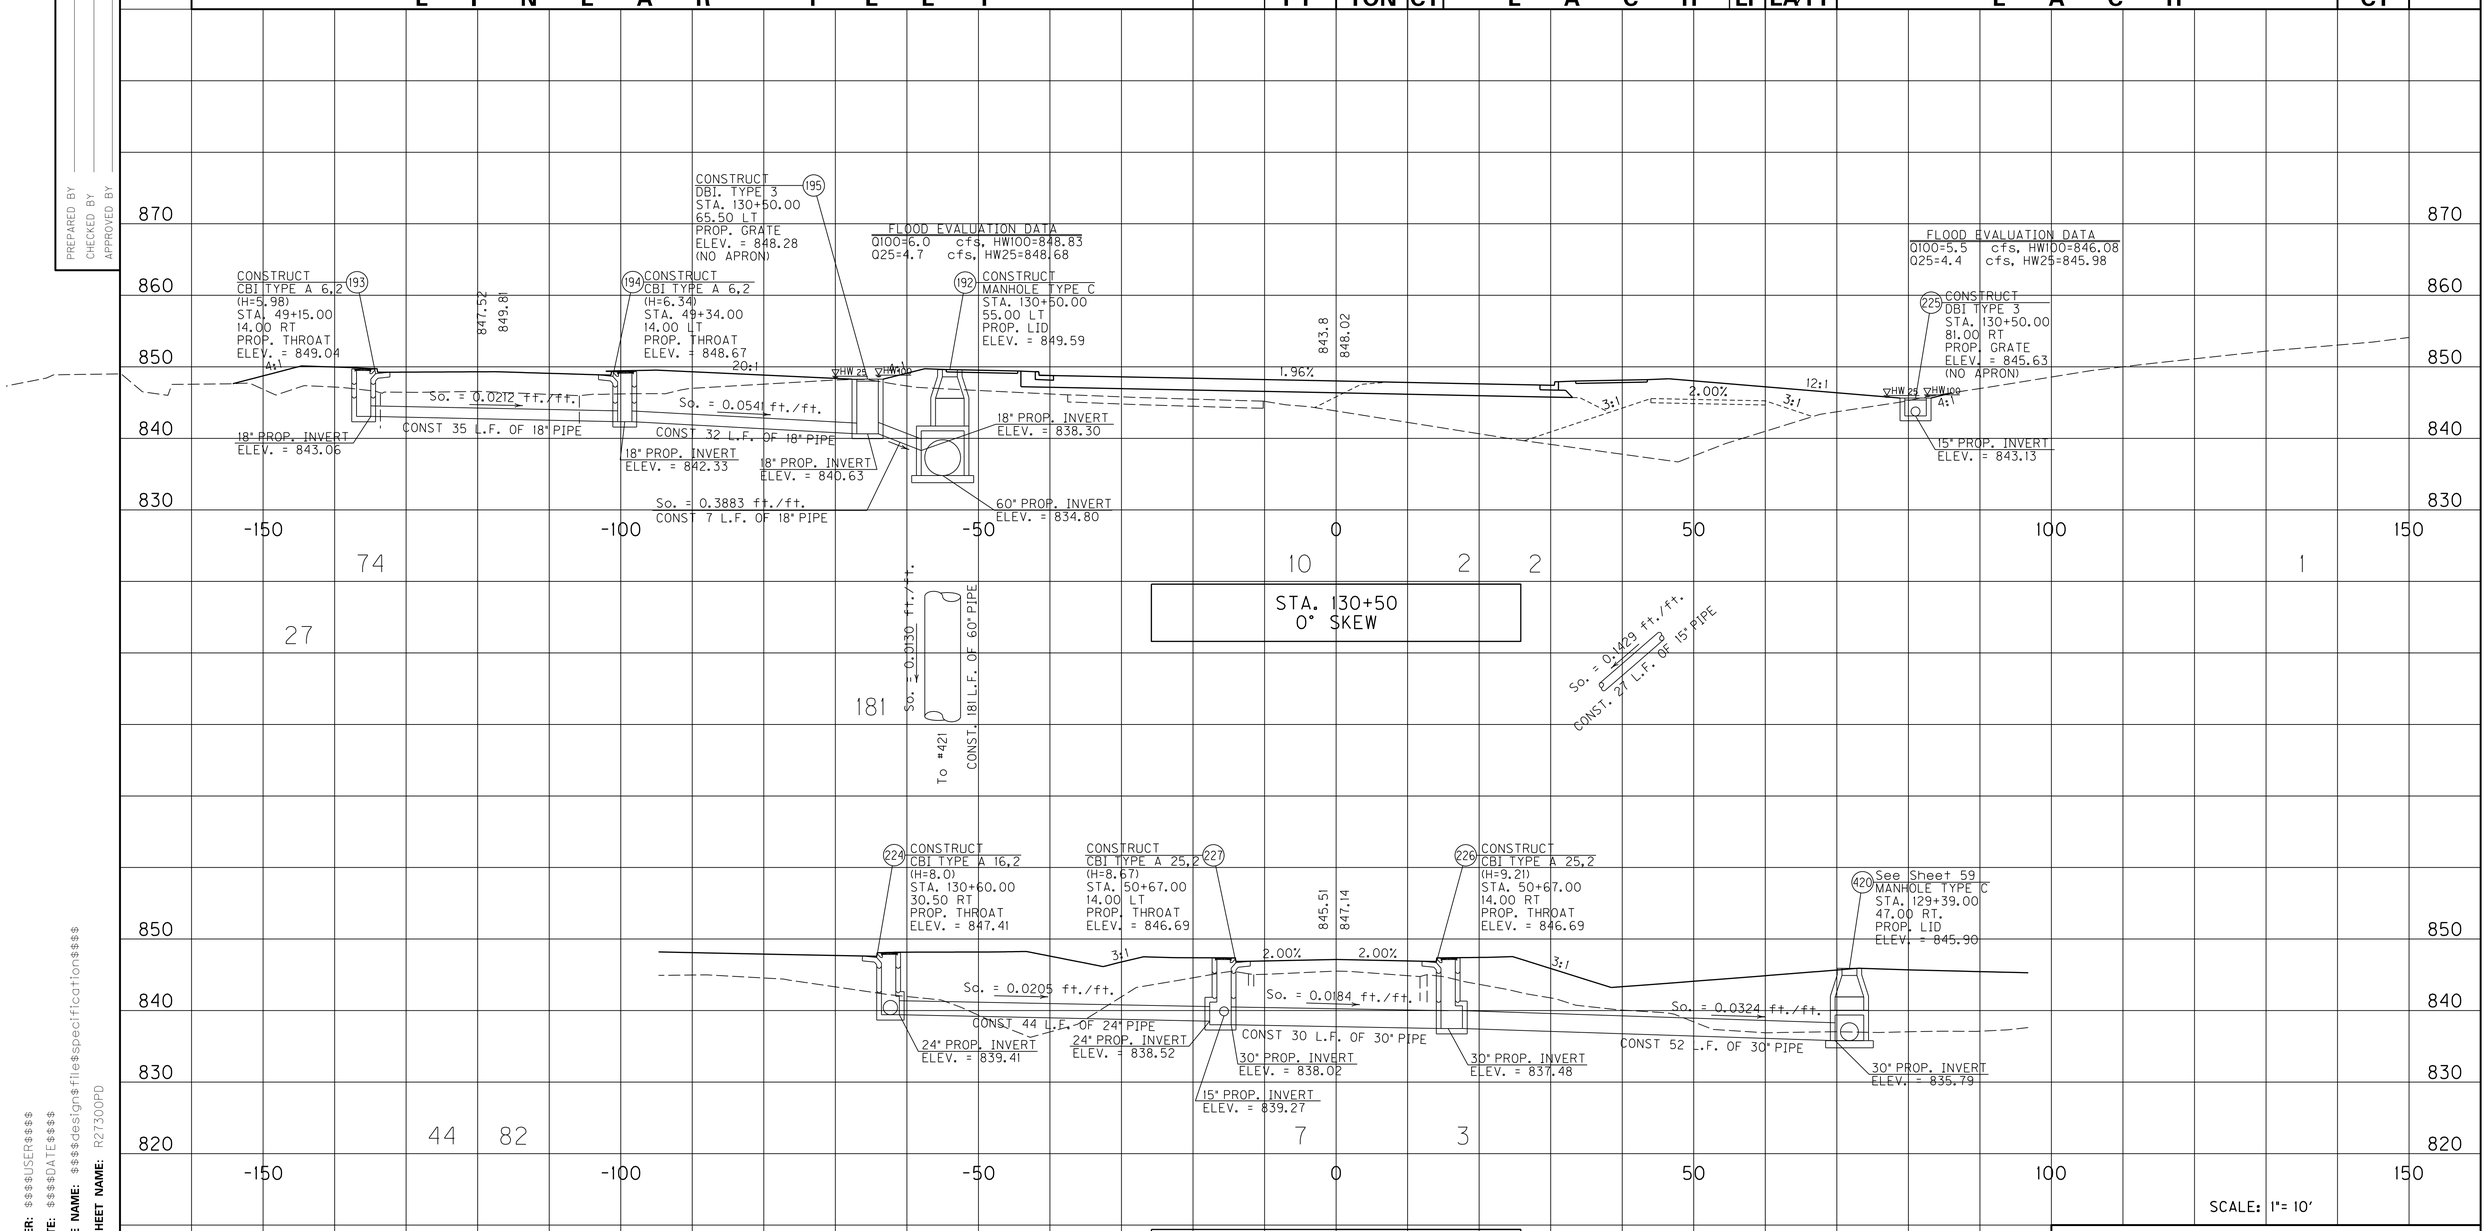


74 | 10 | 2 | 2 | 1

27

181

So. = 0.0130 ft./ft.
CONST. 181 L.F. OF 60" PIPE
TO #421

STA. 130+50
0° SKEW

So. = 0.1429 ft./ft.
CONST. 27 L.F. OF 15" PIPE




44 | 82 | 7 | 3

STA. 50+67 DUNCAN DR.
0° SKEW

SCALE: 1"= 10'

KY 536 PIPE PROFILE SHEET
PIPE STA. 130+50 TO STA. 50+67
DUNCAN DRIVE

USER: $$$$USER$$$$
DATE: $$$$DATE$$$$
FILE NAME: $$$$design$file$specification$$$$
E-SHEET NAME: R27300PD

$TIME$ $DATE$ $FILE$

# PIPE DRAINAGE SHEET 61 of 100

| COUNTY OF | ITEM NO. | SHEET NO. |
|---|---|---|
| BOONE | 6-158.00 | R274 |

PREPARED BY ____ DATE ____
CHECKED BY ____ DATE ____
APPROVED BY ____ DATE ____

| STORM SEWER PIPE | | | | | | | | | | | | | CULVERT PIPE | | | | CHANNEL LINING | | | | | | | | | | | | |

# PIPE DRAINAGE SHEET 63 of 100

| COUNTY OF | ITEM NO. | SHEET NO. |
|---|---|---|
| BOONE | 6-158.00 | R276 |

PREPARED BY ____ DATE ____
CHECKED BY ____ DATE ____
APPROVED BY ____ DATE ____

| STORM SEWER PIPE | | | | | | | | | | | | CULVERT PIPE | | | | CHANNEL LINING | | | | | | | | | | | | | | | S&F Box Inlet-Outlet | | | | MANHOLE TYPE | | | | |
|---|---|---|---|---|---|---|---|---|---|---|---|---|---|---|---|---|---|---|---|---|---|---|---|---|---|---|---|---|---|---|---|---|---|---|---|---|---|---|
| 12 | 15 | 18 | 24 | 30 | 36 | 42 | 48 | 54 | 60 | 66 | 72 Equiv. | 18 | 24 | 30 | MAX. COVER HEIGHT | CLASS II | CLASS III | TURF REINF. MAT TYPE 3 | CBI TYPE A | DBI TYPE 1 | DBI TYPE 3 | DBI TYPE 4 | DBI TYPE 11 | DBI TYPE 13 | DBI TYPE 15 | DBI TYPE 16 | SLOTTED DRAIN PIPE 12" | STANDARD HEADWALLS | 18 | 24 | 30 | 36 | A | B | C | DITCH EXCAVATION | |
| LINEAR FEET | | | | | | | | | | | | | | | FT | TON | | CY | EACH | | | | | | | | LF | EA/TY | EACH | | | | | | | CY | |
| | 69 | | | | | | | | | | | | | | 8 | | | 1 | | | | | | 1 | | | | | | | | | | | | | | |
| | | 190 | | | | | | | | | | | | | | | | | | | | | | | | | | | | | | | | | | | |
| |

# PIPE DRAINAGE SHEET 63 of 100

| COUNTY OF | ITEM NO. | SHEET NO. |
|---|---|---|
| BOONE | 6-158.00 | R276 |

PREPARED BY ____ DATE ____
CHECKED BY ____ DATE ____
APPROVED BY ____ DATE ____

| STORM SEWER PIPE | | | | | | | | | | | | CULVERT PIPE | | | | CHANNEL LINING | | | | | | | | | | | | | | | S&F Box Inlet-Outlet | | | | MANHOLE TYPE | | | | |
|---|---|---|---|---|---|---|---|---|---|---|---|---|---|---|---|---|---|---|---|---|---|---|---|---|---|---|---|---|---|---|---|---|---|---|---|---|---|---|
| 12 | 15 | 18 | 24 | 30 | 36 | 42 | 48 | 54 | 60 | 66 | 72 Equiv. | 18 | 24 | 30 | MAX. COVER HEIGHT | CLASS II | CLASS III | TURF REINF. MAT TYPE 3 | CBI TYPE A | DBI TYPE 1 | DBI TYPE 3 | DBI TYPE 4 | DBI TYPE 11 | DBI TYPE 13 | DBI TYPE 15 | DBI TYPE 16 | SLOTTED DRAIN PIPE 12" | STANDARD HEADWALLS | 18 | 24 | 30 | 36 | A | B | C | DITCH EXCAVATION | |
| LINEAR FEET | | | | | | | | | | | | | | | FT | TON | | CY | EACH | | | | | | | | LF | EA/TY | EACH | | | | | | | CY | |
| | 69 | | | | | | | | | | | | | | 8 | | | 1 | | | | | | 1 | | | | | | | | | | | | | | |
| | | 190 | | | | | | | | | | | | | | | | | | | | | | | | | | | | | | | | | | | |
| |

# PIPE DRAINAGE SHEET 64 of 100

| COUNTY OF | ITEM NO. | SHEET NO. |
|---|---|---|
| BOONE | 6-158.00 | R277 |

PREPARED BY ____ DATE ____
CHECKED BY ____ DATE ____
APPROVED BY ____ DATE ____

| STORM SEWER PIPE | | | | | | | | | | | | CULVERT PIPE | | | | CHANNEL LINING | | | | | | | | | | | | | S&F Box Inlet-Outlet | | | | MANHOLE TYPE | | | | | |
|---|---|---|---|---|---|---|---|---|---|---|---|---|---|---|---|---|---|---|---|---|---|---|---|---|---|---|---|---|---|---|---|---|---|---|---|---|---|
| 12 | 15 | 18 | 24 | 30 | 36 | 42 | 48 | 54 | 60 | 66 | 72 Equiv. | 18 | 24 | 30 | MAX. COVER HEIGHT | CLASS II | CLASS III | TURF REINF. MAT TYPE 3 | CBI TYPE A | DBI TYPE 1 | DBI TYPE 3 | DBI TYPE 4 | DBI TYPE 11 | DBI TYPE 13 | DBI TYPE 15 | DBI TYPE 16 | SLOTTED DRAIN PIPE 12" | STANDARD HEADWALLS | 18 | 24 | 30 | 36 | A | B | C | DITCH EXCAVATION | |
| LINEAR FEET | | | | | | | | | | | | | | | FT | TON | | CY | EACH | | | | | | | | LF | EA/TY | EACH | | | | | | | CY | |
| | | | | | | | | | | | | | | | | | | | | | | | | | | | | | | | | | | | |

# PIPE DRAINAGE SHEET 65 of 100

| COUNTY OF | ITEM NO. | SHEET NO. |
|---|---|---|
| BOONE | 6-158.00 | R278 |

PREPARED BY ____ DATE ____
CHECKED BY ____ DATE ____
APPROVED BY ____ DATE ____

| STORM SEWER PIPE | | | | | | | | | | | | CULVERT PIPE | | | | CHANNEL LINING | | | | | | | | | | | |

# PIPE DRAINAGE SHEET 66 of 100

| COUNTY OF | ITEM NO. | SHEET NO. |
|---|---|---|
| BOONE | 6-158.00 | R279 |

PREPARED BY ____ DATE ____
CHECKED BY ____ DATE ____
APPROVED BY ____ DATE ____


| STORM SEWER PIPE | | | | | | | | | | | | | CULVERT PIPE | | | | CHANNEL LINING | | | | | | | | | | | | |

# PIPE DRAINAGE SHEET 67 of 100

| COUNTY OF | ITEM NO. | SHEET NO. |
|---|---|---|
| BOONE | 6-158.00 | R280 |

PREPARED BY DATE
CHECKED BY DATE
APPROVED BY DATE

| STORM SEWER PIPE (LINEAR FEET) | | | | | | | | | | | | | CULVERT PIPE | | | MAX. COVER HEIGHT | CHANNEL LINING | | TURF REINF. MAT TYPE 3 | CBI TYPE A | DBI TYPE 1 | DBI TYPE 3 | DBI TYPE 4 | DBI TYPE 11 | DBI TYPE 13 | DBI TYPE 15 | DBI TYPE 16 | SLOTTED DRAIN PIPE 12" | STANDARD HEADWALLS | S&F Box Inlet-Outlet | | | | MANHOLE TYPE | | | DITCH EXCAVATION |
|---|---|---|---|---|---|---|---|---|---|---|---|---|---|---|---|---|---|---|---|---|---|---|---|---|---|---|---|---|---|---|---|---|---|---|---|
| 12 | 15 | 18 | 24 | 30 | 36 | 42 | 48 | 54 | 60 | 66 | 72 Equiv. | | 18 | 24 | 30 | | CLASS II | CLASS III | | | | | | | | | | | | 18 | 24 | 30 | 36 | A | B | C | |
| LINEAR FEET | | | | | | | | | | | | | | | | FT | TON | | CY | EACH | | | | | | | | LF | EA/TY | EACH | | | | | | | CY |

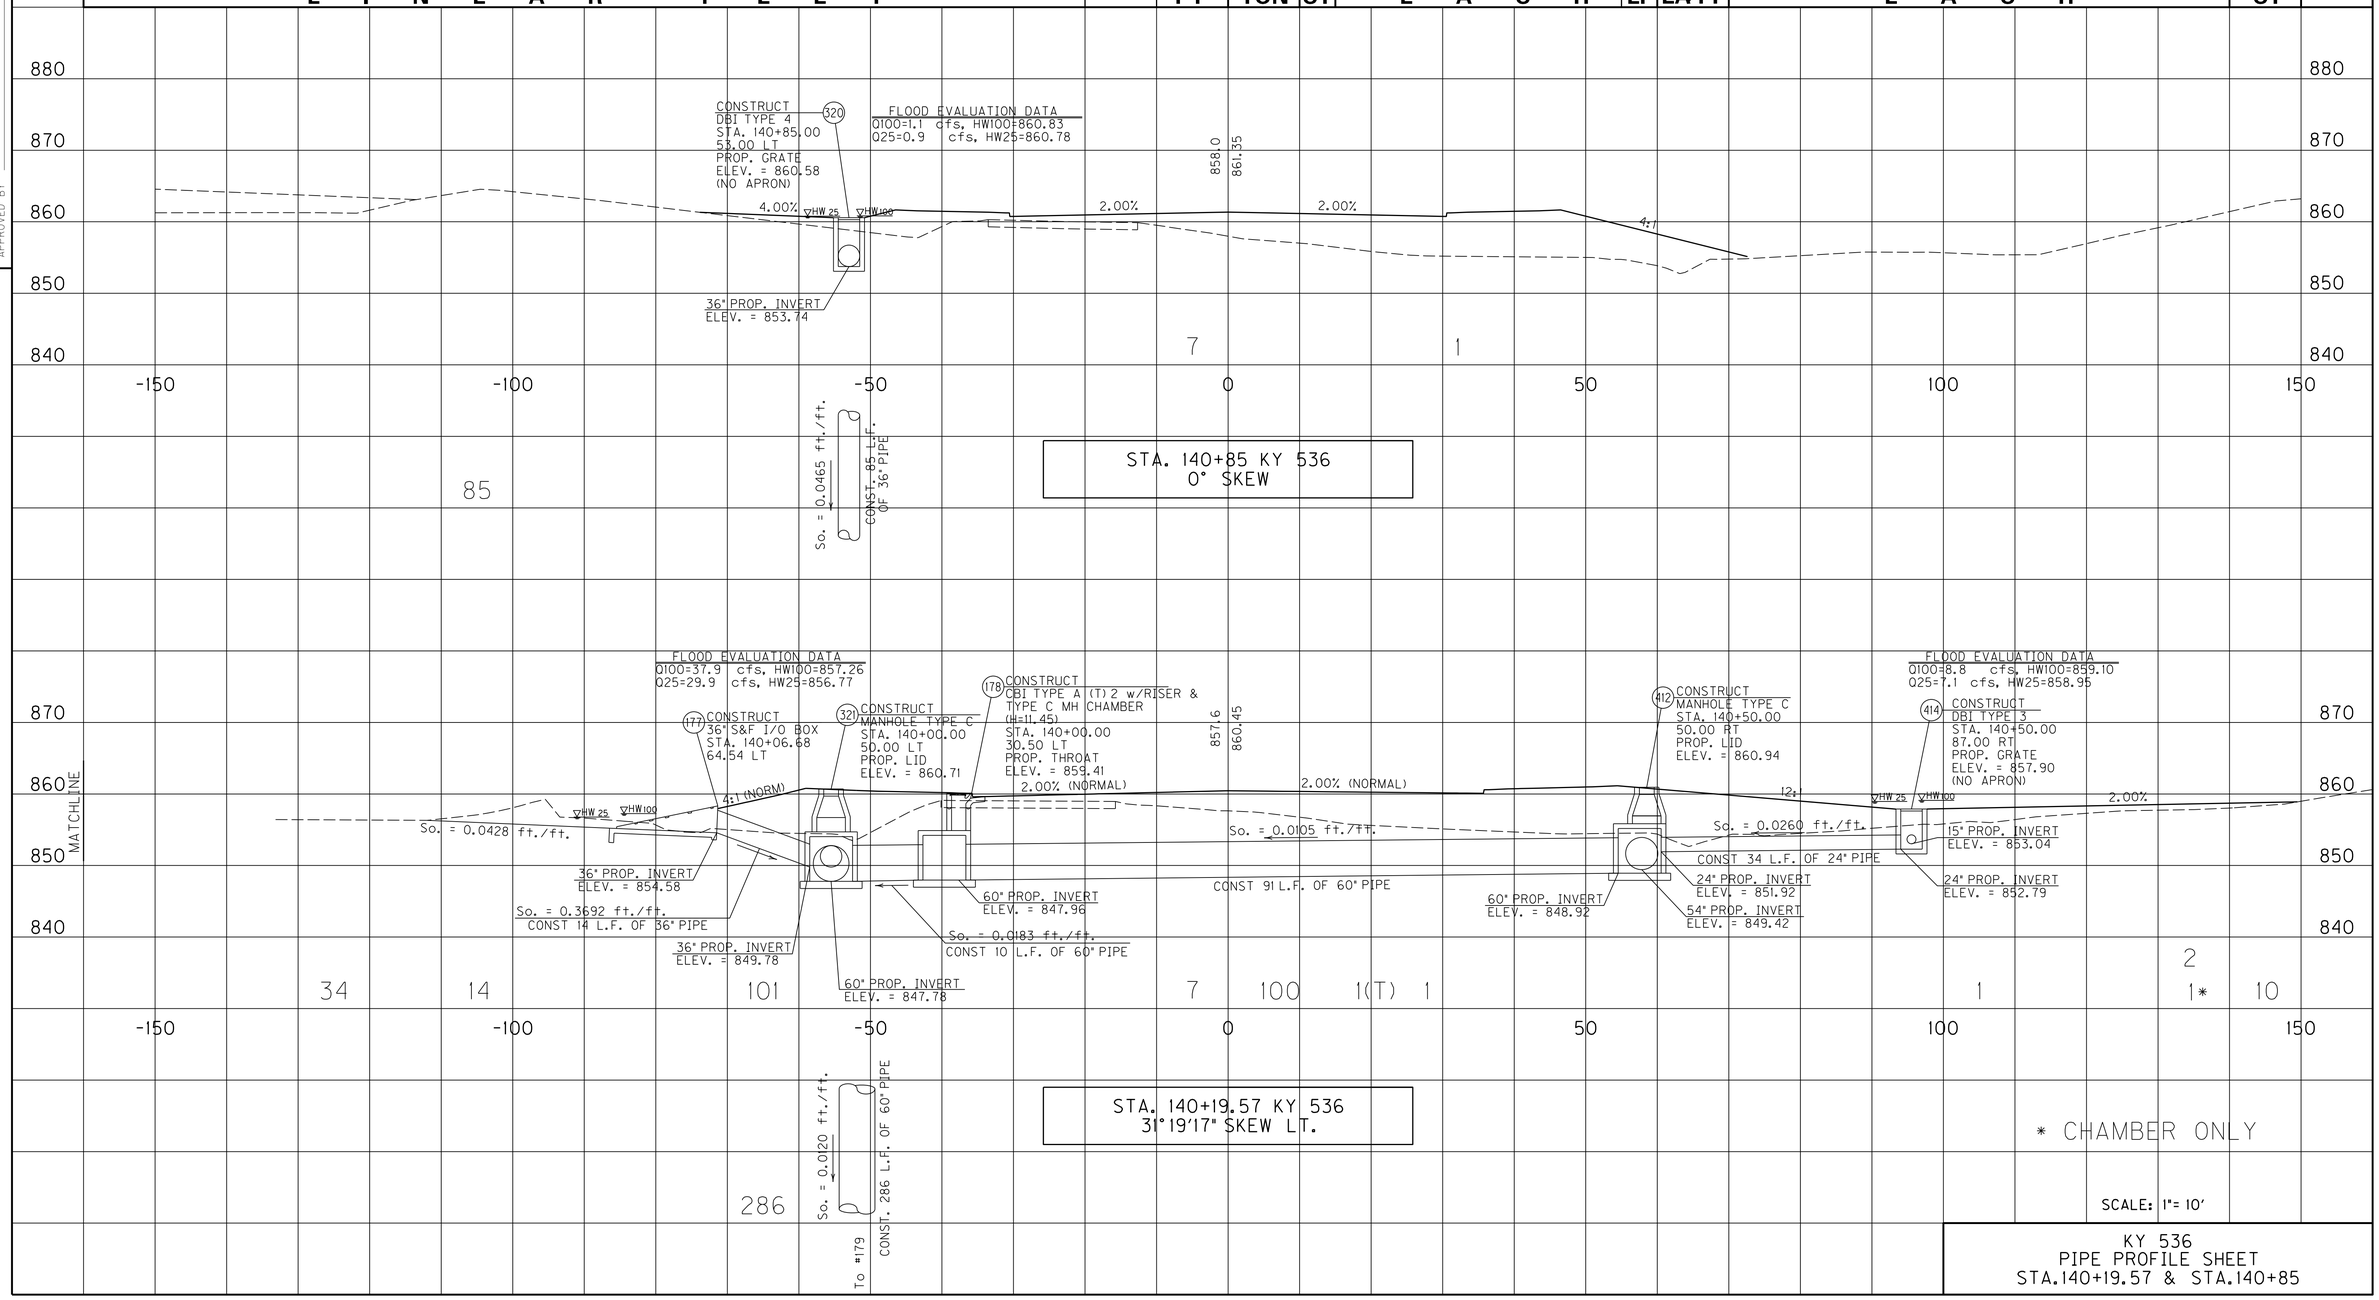


KY 536
PIPE PROFILE SHEET
STA.140+19.57 & STA.140+85


USER: $$$$USER$$$$
DATE: $$$$DATE$$$$
FILE NAME: $$$$design$file$specification$$$$
E-SHEET NAME: R28000PD

# PIPE DRAINAGE SHEET 68 of 100

| COUNTY OF | ITEM NO. | SHEET NO. |
|---|---|---|
| BOONE | 6-158.00 | R281 |

PREPARED BY ____ DATE ____
CHECKED BY ____ DATE ____
APPROVED BY ____ DATE ____

| STORM SEWER PIPE (LINEAR FEET) | | | | | | | | | | | | | CULVERT PIPE (LINEAR FEET) | | | MAX. COVER HEIGHT (FT) | CHANNEL LINING (TON) | | TURF REINF. MAT TYPE 3 (CY) | CBI TYPE A (EACH) | DBI TYPE 1 (EACH) | DBI TYPE 3 (EACH) | DBI TYPE 4 (EACH) | DBI TYPE 11 (EACH) | DBI TYPE 13 (EACH) | DBI TYPE 15 (EACH) | DBI TYPE 16 (EACH) | SLOTTED DRAIN PIPE 12" (LF) | STANDARD HEADWALLS (EA/TY) | S&F Box Inlet-Outlet (EACH) | | | | MANHOLE TYPE (EACH) | | | DITCH EXCAVATION (CY) | |
|---|---|---|---|---|---|---|---|---|---|---|---|---|---|---|---|---|---|---|---|---|---|---|---|---|---|---|---|---|---|---|---|---|---|---|---|---|
| 12 | 15 | 18 | 24 | 30 | 36 | 42 | 48 | 54 | 60 | 66 | 72 Equiv. | | 18 | 24 | 30 | | CLASS II | CLASS III | | | | | | | | | | | | | 18 | 24 | 30 | 36 | A | B | C | |
| | | | | | | | | | | | | | | | | FT | TON | | CY | EACH | | | | | | | | LF | EA/TY | EACH | | | | | | | CY | |

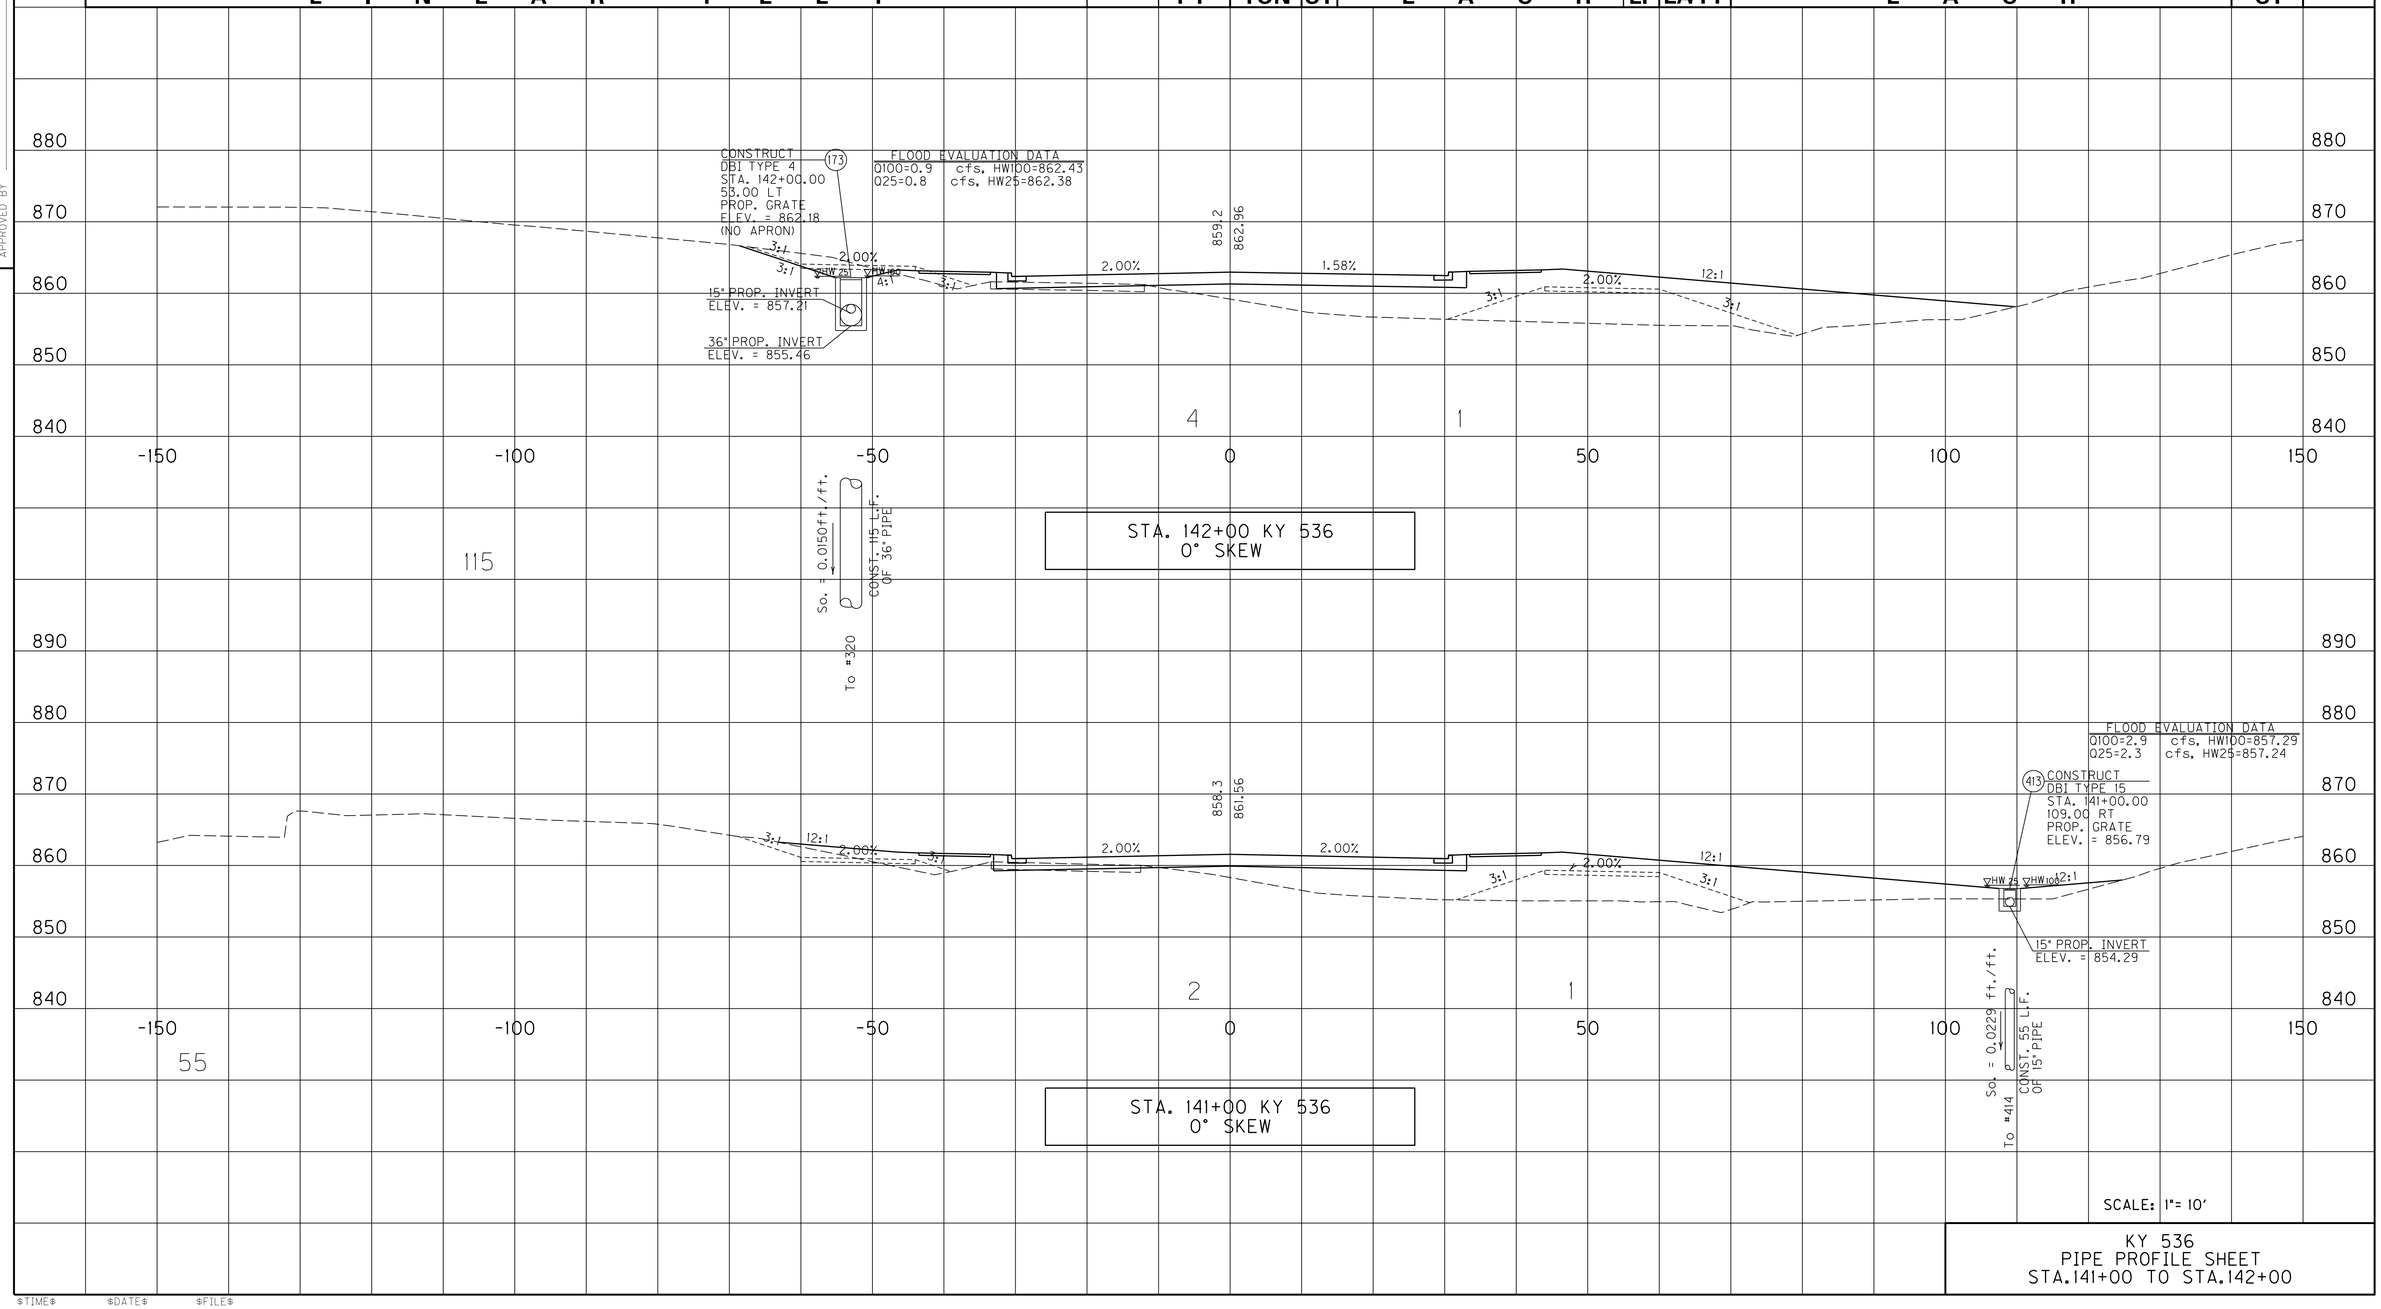


SCALE: 1"= 10'

KY 536
PIPE PROFILE SHEET
STA.141+00 TO STA.142+00

USER: $$$$USER$$$$
DATE: $$$$DATE$$$$
FILE NAME: $$$$design$file$specification$$$$
E-SHEET NAME: R2810OPD


$TIME$ $DATE$ $FILE$

# PIPE DRAINAGE SHEET 69 of 100

| COUNTY OF | ITEM NO. | SHEET NO. |
|---|---|---|
| BOONE | 6-158.00 | R282 |

PREPARED BY DATE
CHECKED BY DATE
APPROVED BY DATE

| STORM SEWER PIPE | | | | | | | | | | | | CULVERT PIPE | | | | CHANNEL LINING | | | | | | | | | | | | | S&F Box Inlet-Outlet | | | | MANHOLE TYPE | | | | |
|---|---|---|---|---|---|---|---|---|---|---|---|---|---|---|---|---|---|---|---|---|---|---|---|---|---|---|---|---|---|---|---|---|---|---|---|---|
| 12 | 15 | 18 | 24 | 30 | 36 | 42 | 48 | 54 | 60 | 66 | 72 Equiv. | 18 | 24 | 30 | MAX. COVER HEIGHT | CLASS II | CLASS III | TURF REINF. MAT TYPE 3 | CBI TYPE A | DBI TYPE 1 | DBI TYPE 3 | DBI TYPE 4 | DBI TYPE 11 | DBI TYPE 13 | DBI TYPE 15 | DBI TYPE 16 | SLOTTED DRAIN PIPE 12" | STANDARD HEADWALLS | 18 | 24 | 30 | 36 | A | B | C | DITCH EXCAVATION | |
| LINEAR FEET | | | | | | | | | | | | | | | FT | TON | | CY | EACH | | | | | | | | LF | EA/TY | EACH | | | | | | | CY | |
| | | | | | | | | | | | | | | | | | | | | | | | | | | | | | | | | | | | | |

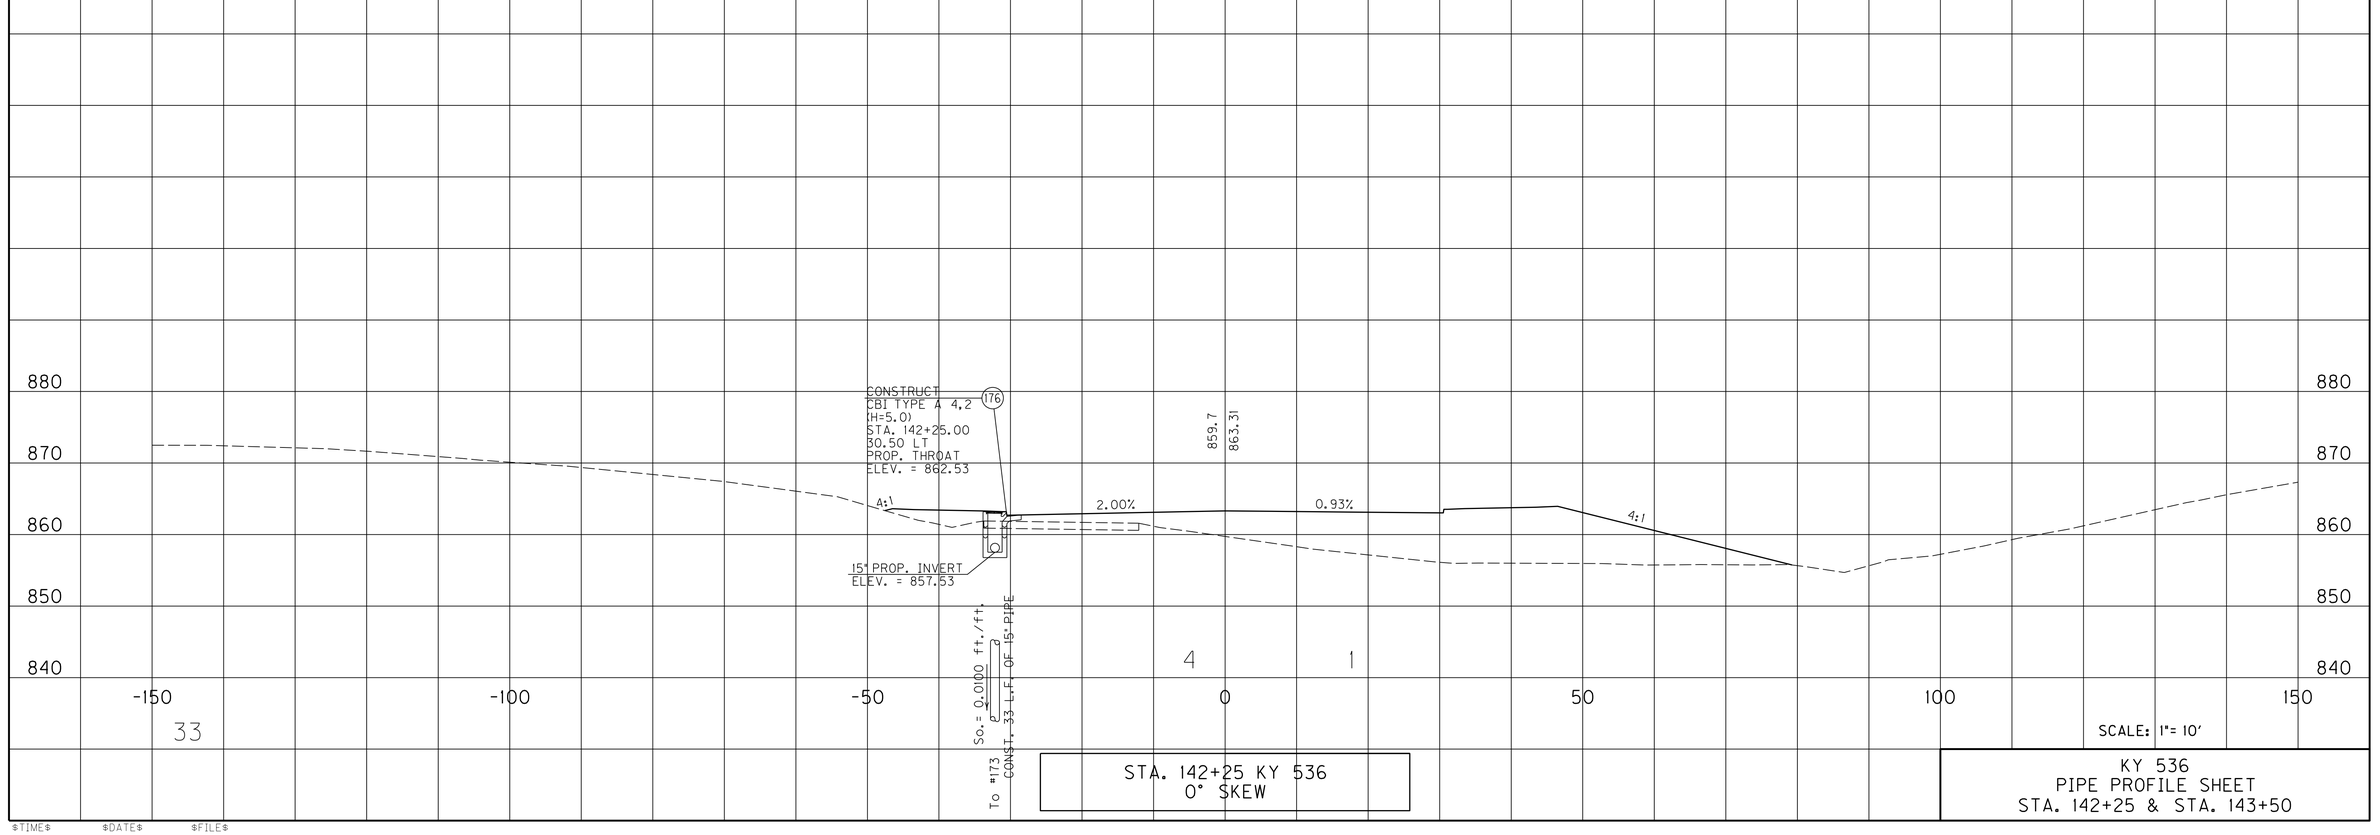


STA. 142+25 KY 536
0° SKEW

KY 536
PIPE PROFILE SHEET
STA. 142+25 & STA. 143+50

USER: $$$$USER$$$$
DATE: $$$$DATE$$$$
FILE NAME: $$$$design$file$specification$$$$
E-SHEET NAME: R28200PD


$TIME$ $DATE$ $FILE$

# PIPE DRAINAGE SHEET 70 of 100

| COUNTY OF | ITEM NO. | SHEET NO. |
|---|---|---|
| BOONE | 6-158.00 | R283 |

PREPARED BY ____ DATE ____
CHECKED BY ____ DATE ____
APPROVED BY ____ DATE ____

| STORM SEWER PIPE (LINEAR FEET) | | | | | | | | | | | | CULVERT PIPE (LINEAR FEET) | | | MAX. COVER HEIGHT | CHANNEL LINING | | TURF REINF. MAT TYPE 3 | CBI TYPE A | DBI TYPE 1 | DBI TYPE 3 | DBI TYPE 4 | DBI TYPE 11 | DBI TYPE 13 | DBI TYPE 15 | DBI TYPE 16 | SLOTTED DRAIN PIPE 12" | STANDARD HEADWALLS | S&F Box Inlet-Outlet | | | | MANHOLE TYPE | | | DITCH EXCAVATION |
|---|---|---|---|---|---|---|---|---|---|---|---|---|---|---|---|---|---|---|---|---|---|---|---|---|---|---|---|---|---|---|---|---|---|---|---|
| 12 | 15 | 18 | 24 | 30 | 36 | 42 | 48 | 54 | 60 | 66 | 72 Equiv. | 18 | 24 | 30 | | CLASS II | CLASS III | | | | | | | | | | | | | 18 | 24 | 30 | 36 | A | B | C | |
| LINEAR FEET | | | | | | | | | | | | | | | FT | TON | | CY | EACH | | | | | | | | LF | EA/TY | EACH | | | | | | | CY |
| | 120 | | | | | | | | | | | | | | 7 | | | | 1 | | | | | 1 | | | | | | | | | | | 1 | |

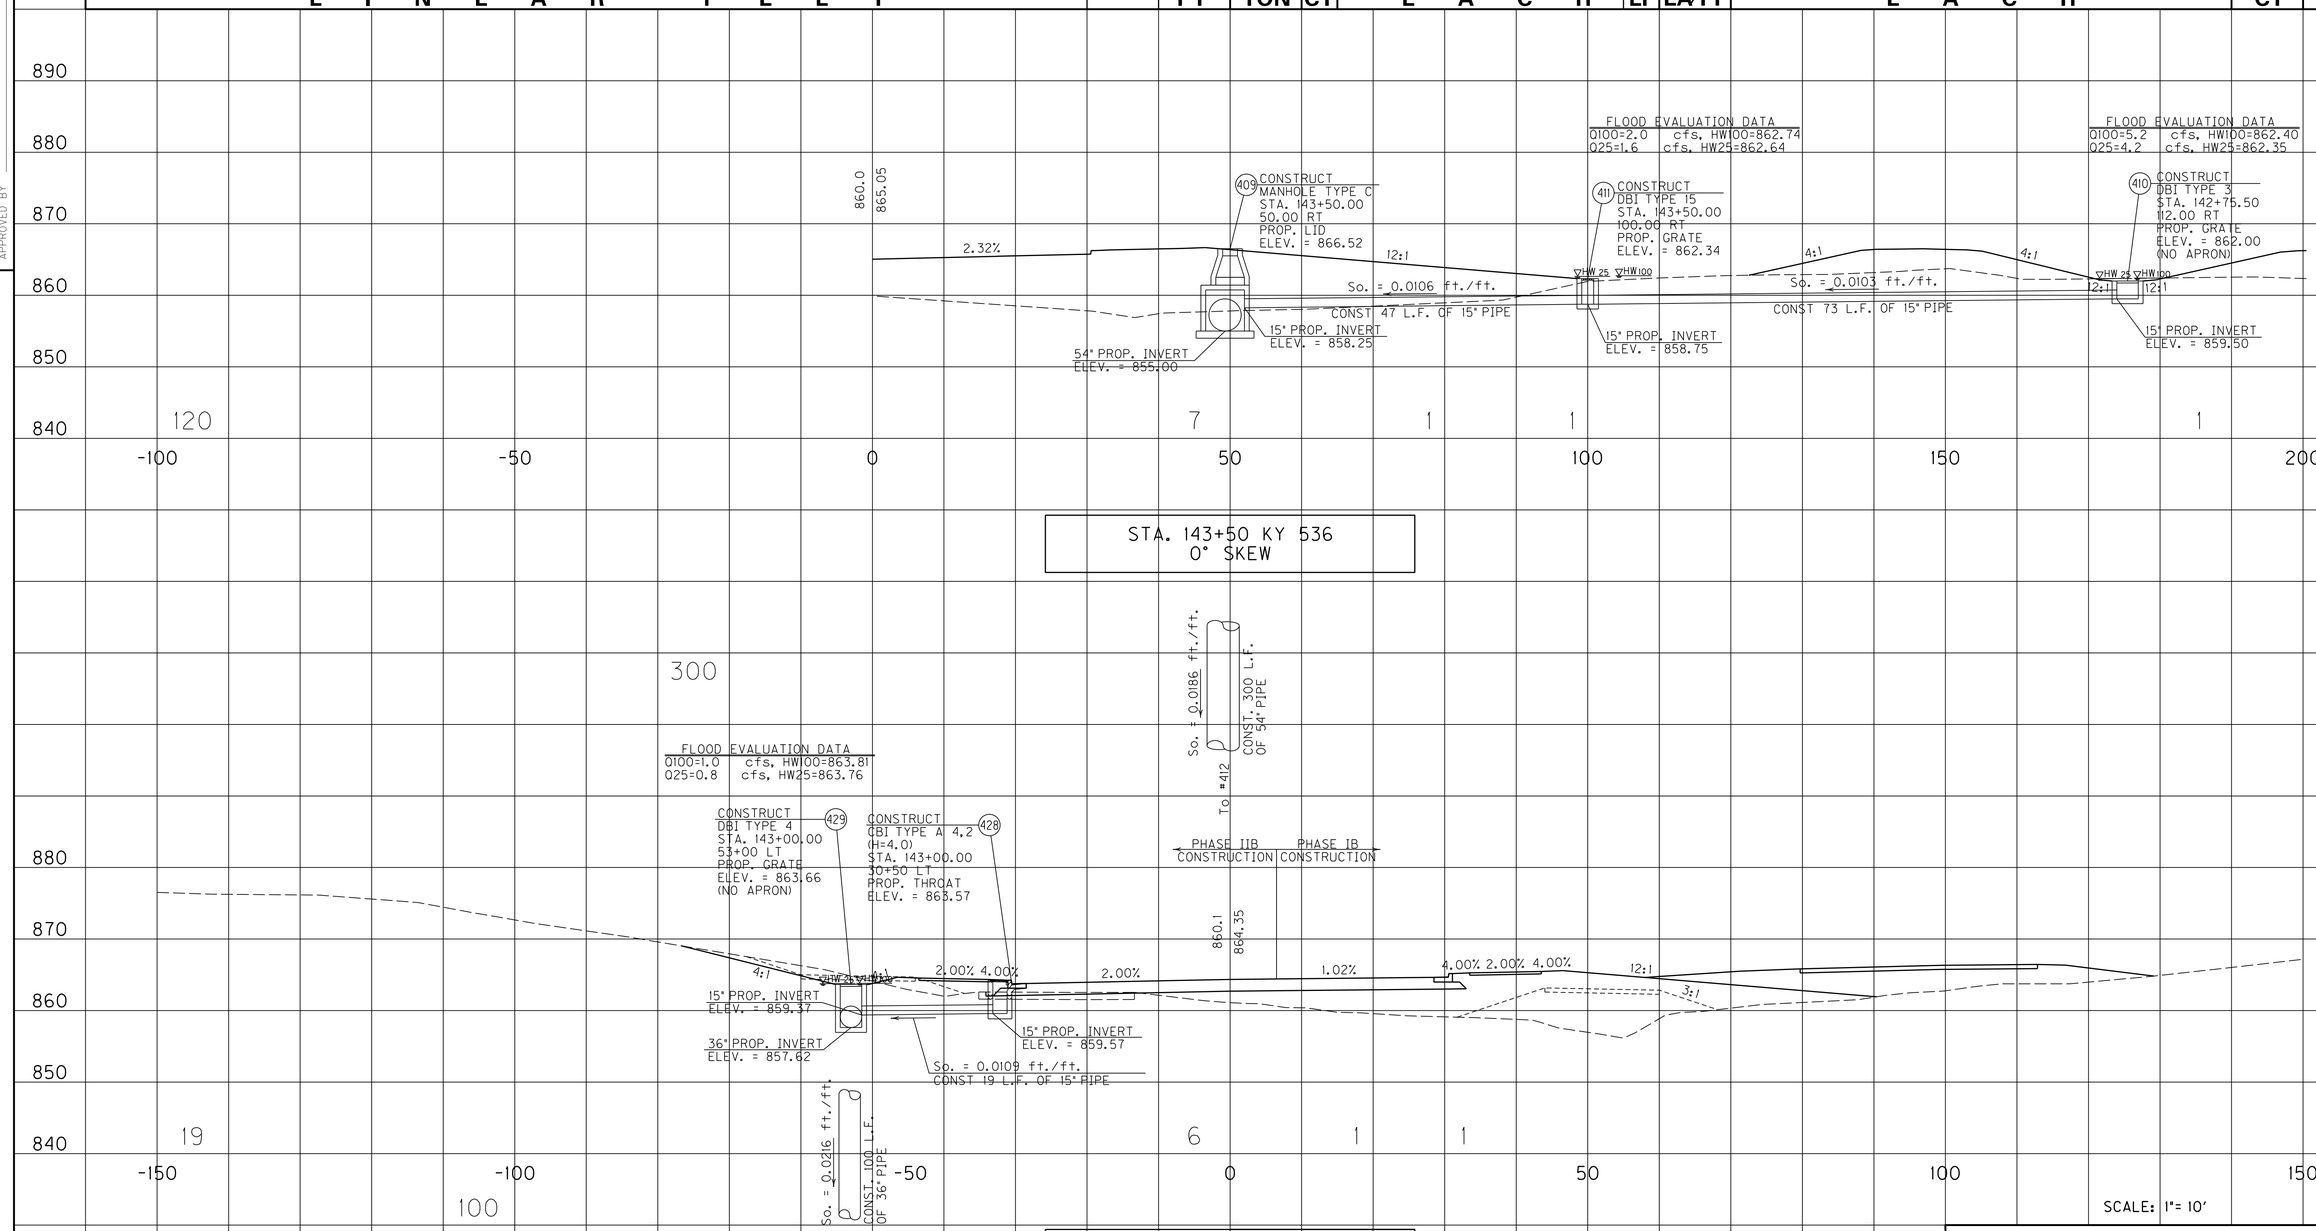


STA. 143+50 KY 536
0° SKEW




STA. 143+00 KY 536
0° SKEW

SCALE: 1"= 10'

KY 536
PIPE PROFILE SHEET
STA. 142+25 & STA. 143+50

USER: $$$$USER$$$$
DATE: $$$$DATE$$$$
FILE NAME: $$$$design$file$specification$$$$
E-SHEET NAME: R28300PD

$TIME$ $DATE$ $FILE$

# PIPE DRAINAGE SHEET 71 of 100

| COUNTY OF | ITEM NO. | SHEET NO. |
|---|---|---|
| BOONE | 6-158.00 | R284 |

PREPARED BY ____ DATE ____
CHECKED BY ____ DATE ____
APPROVED BY ____ DATE ____

| STORM SEWER PIPE (LINEAR FEET) | | | | | | | | | | | | | CULVERT PIPE | | | MAX. COVER HEIGHT | CHANNEL LINING | | TURF REINF. MAT TYPE 3 | CBI TYPE A | DBI TYPE 1 | DBI TYPE 3 | DBI TYPE 4 | DBI TYPE 11 | DBI TYPE 13 | DBI TYPE 15 | DBI TYPE 16 | SLOTTED DRAIN PIPE 12" | STANDARD HEADWALLS | S&F Box Inlet-Outlet | | | | MANHOLE TYPE | | | DITCH EXCAVATION | |
|---|---|---|---|---|---|---|---|---|---|---|---|---|---|---|---|---|---|---|---|---|---|---|---|---|---|---|---|---|---|---|---|---|---|---|---|---|
| 12 | 15 | 18 | 24 | 30 | 36 | 42 | 48 | 54 | 60 | 66 | 72 Equiv. | 18 | 24 | 30 | FT | CLASS II | CLASS III | CY | EACH | EACH | EACH | EACH | EACH | EACH | EACH | EACH | LF | EA/TY | 18 | 24 | 30 | 36 | A | B | C | CY | |
| | | | 59 | | | | | | | | | | | | 7 | 4 | | | | | | | | | | | | | | | | 1 | | | | 1 | 1 | |
| | | | | | | | | | | | | | | | | | | | | | | | | | | | | | | | | | | | |

# PIPE DRAINAGE SHEET 72 of 100

| COUNTY OF | ITEM NO. | SHEET NO. |
|---|---|---|
| BOONE | 6-158.00 | R285 |

PREPARED BY ____ DATE ____
CHECKED BY ____ DATE ____
APPROVED BY ____ DATE ____


| STORM SEWER PIPE | | | | | | | | | | | | | CULVERT PIPE | | | | CHANNEL LINING | | | | | | | | | | | | |

# PIPE DRAINAGE SHEET 73 of 100

| COUNTY OF | ITEM NO. | SHEET NO. |
|---|---|---|
| BOONE | 6-158.00 | R286 |

PREPARED BY ____ DATE ____
CHECKED BY ____ DATE ____
APPROVED BY ____ DATE ____

| STORM SEWER PIPE | | | | | | | | | | | | CULVERT PIPE | | | | CHANNEL LINING | | | | | | | | | | | | | S&F Box Inlet-Outlet | | | | MANHOLE TYPE | | | | |
|---|---|---|---|---|---|---|---|---|---|---|---|---|---|---|---|---|---|---|---|---|---|---|---|---|---|---|---|---|---|---|---|---|---|---|---|---|
| 12 | 15 | 18 | 24 | 30 | 36 | 42 | 48 | 54 | 60 | 66 | 72 Equiv. | 18 | 24 | 30 | MAX. COVER HEIGHT | CLASS II | CLASS III | TURF REINF. MAT TYPE 3 | CBI TYPE A | DBI TYPE 1 | DBI TYPE 3 | DBI TYPE 4 | DBI TYPE 11 | DBI TYPE 13 | DBI TYPE 15 | DBI TYPE 16 | SLOTTED DRAIN PIPE 12" | STANDARD HEADWALLS | 18 | 24 | 30 | 36 | A | B | C | DITCH EXCAVATION | |
| LINEAR FEET | | | | | | | | | | | | | | | FT | TON | | CY | EACH | | | | | | | | LF | EA/TY | EACH | | | | | | | CY | |
| | 47 | | | | | | | | | | | | | | 9 | | | | 1 | | | | | | | | | | | | | | | | 1 | | |

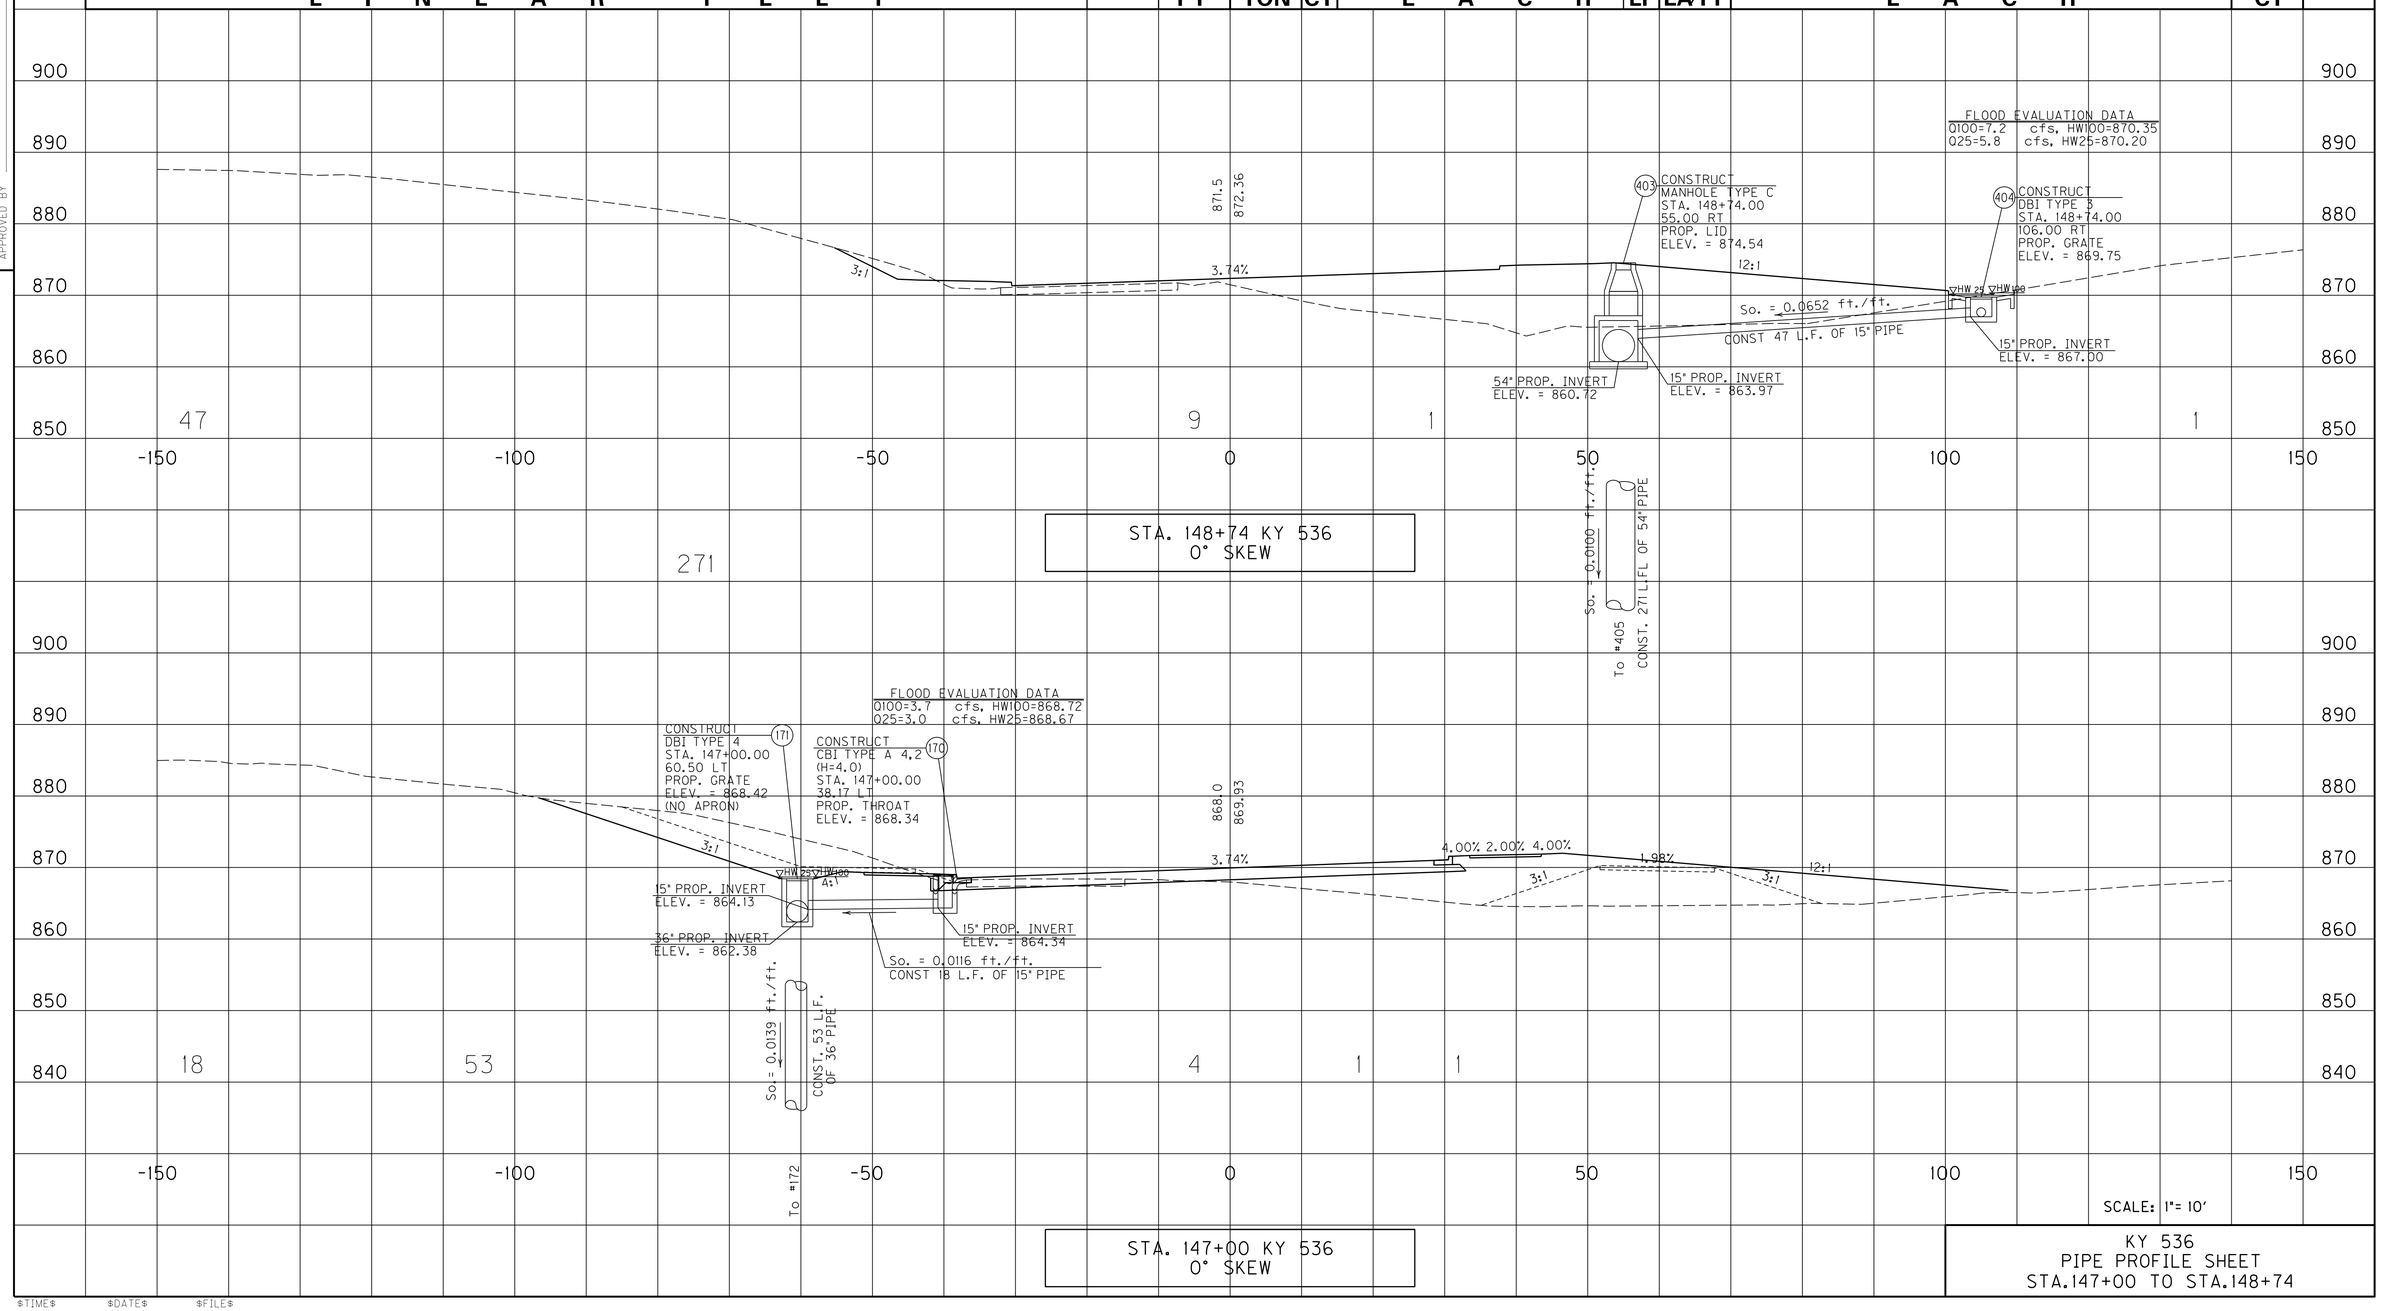


KY 536
PIPE PROFILE SHEET
STA.147+00 TO STA.148+74

USER: $$$$USER$$$$
DATE: $$$$DATE$$$$
FILE NAME: $$$$design$file$specification$$$$
E-SHEET NAME: R28600PD

$TIME$ $DATE$ $FILE$

# PIPE DRAINAGE SHEET 74 of 100

| COUNTY OF | ITEM NO. | SHEET NO. |
|---|---|---|
| BOONE | 6-158.00 | R287 |

PREPARED BY ____ DATE ____
CHECKED BY ____ DATE ____
APPROVED BY ____ DATE ____


| STORM SEWER PIPE | | | | | | | | | | | | CULVERT PIPE | | | | CHANNEL LINING | | | | | | | | | | | |

# PIPE DRAINAGE SHEET 75 of 100

| COUNTY OF | ITEM NO. | SHEET NO. |
|---|---|---|
| BOONE | 6-158.00 | R288 |

PREPARED BY ____ DATE ____
CHECKED BY ____ DATE ____
APPROVED BY ____ DATE ____

| STORM SEWER PIPE (LINEAR FEET) | | | | | | | | | | | | CULVERT PIPE (LINEAR FEET) | | | | CHANNEL LINING | | | | | | | | | | | | | S&F Box Inlet-Outlet | | | | MANHOLE TYPE | | | | |
|---|---|---|---|---|---|---|---|---|---|---|---|---|---|---|---|---|---|---|---|---|---|---|---|---|---|---|---|---|---|---|---|---|---|---|---|---|
| 12 | 15 | 18 | 24 | 30 | 36 | 42 | 48 | 54 | 60 | 66 | 72 Equiv. | 18 | 24 | 30 | MAX. COVER HEIGHT | CLASS II | CLASS III | TURF REINF. MAT TYPE 3 | CBI TYPE A | DBI TYPE 1 | DBI TYPE 3 | DBI TYPE 4 | DBI TYPE 11 | DBI TYPE 13 | DBI TYPE 15 | DBI TYPE 16 | SLOTTED DRAIN PIPE 12" | STANDARD HEADWALLS | 18 | 24 | 30 | 36 | A | B | C | DITCH EXCAVATION |
| | | | | | | | | | | | | | | | FT | TON | | CY | EACH | | | | | | | | LF | EA/TY | EACH | | | | EACH | | | CY |

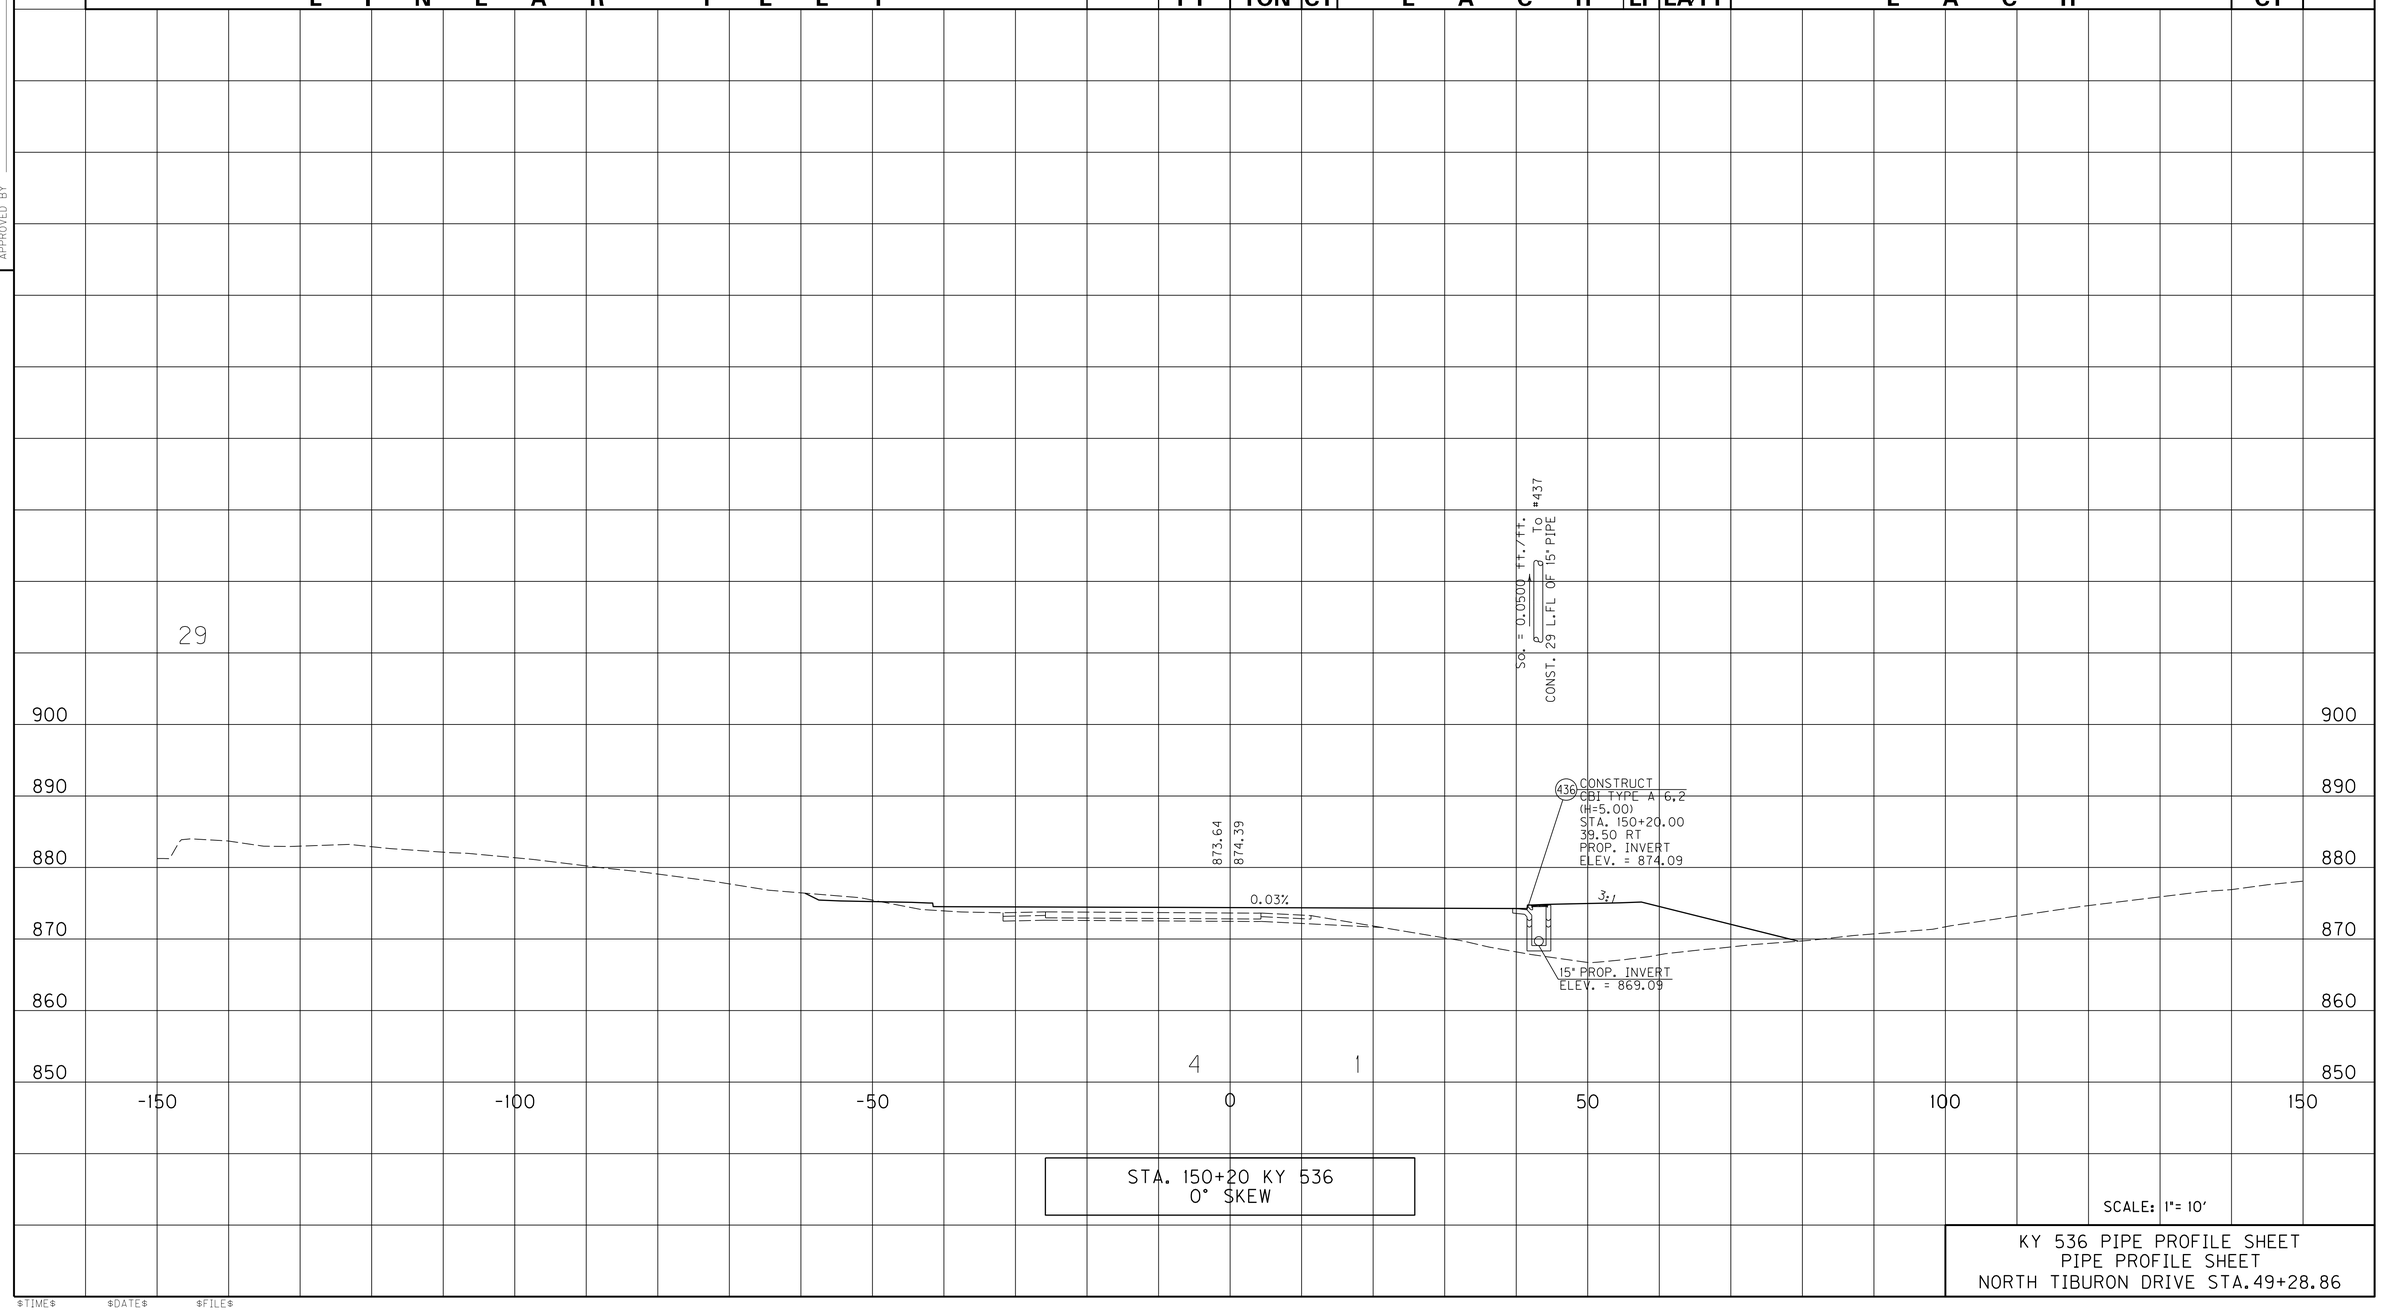


STA. 150+20 KY 536
0° SKEW

SCALE: 1"= 10'

KY 536 PIPE PROFILE SHEET
PIPE PROFILE SHEET
NORTH TIBURON DRIVE STA.49+28.86

USER: $$$$USER$$$$
DATE: $$$$DATE$$$$
FILE NAME: $$$$design$file$specification$$$$
E-SHEET NAME: R28800PD

$TIME$ $DATE$ $FILE$

# PIPE DRAINAGE SHEET 76 of 100

| COUNTY OF | ITEM NO. | SHEET NO. |
|---|---|---|
| BOONE | 6-158.00 | R289 |

PREPARED BY ____ DATE ____
CHECKED BY ____ DATE ____
APPROVED BY ____ DATE ____

| STORM SEWER PIPE (LINEAR FEET) | | | | | | | | | | | | CULVERT PIPE (LINEAR FEET) | | | MAX. COVER HEIGHT (FT) | CHANNEL LINING (TON) | | TURF REINF. MAT TYPE 3 (CY) | CBI TYPE A (EACH) | DBI TYPE 1 (EACH) | DBI TYPE 3 (EACH) | DBI TYPE 4 (EACH) | DBI TYPE 7 (EACH) | DBI TYPE 13 (EACH) | DBI TYPE 15 (EACH) | DBI TYPE 16 (EACH) | SLOTTED DRAIN PIPE 12" (LF) | STANDARD HEADWALLS (EA/TY) | S&F Box Inlet-Outlet (EACH) | | | | MANHOLE TYPE (EACH) | | | DITCH EXCAVATION (CY) |
|---|---|---|---|---|---|---|---|---|---|---|---|---|---|---|---|---|---|---|---|---|---|---|---|---|---|---|---|---|---|---|---|---|---|---|---|
| 12 | 15 | 18 | 24 | 30 | 36 | 42 | 48 | 54 | 60 | 66 | 72 Equiv. | 18 | 24 | 30 | | CLASS II | CLASS III | | | | | | | | | | | | | 18 | 24 | 30 | 36 | A | B | C | |
| | | | | | | | 130 | | | | | | | | | | | | | | | | 1 | | | | | | | | | | | | 1 | |
| | | | | | | | 307 | | | | | | | | | | | | | | | | 1 | | | | | | | | | | | | | |
| | | | | | | | | | | | | | | | | | | | | | | | | | | | | | | | | | | | |
| | | | | | | | 13 | | | | | 64 | 74 | | 7 | | 2(T) | | 1 | | | | | | | | | | | | | | | 1 2* | |
| | | | | | | | | | | | | | 176 | | | | | | | | | | | | | | | | | | | | | | |

(431) CONSTRUCT DBI TYPE 7
STA. 155+50.00
101.00 RT
PROP. GRATE
ELEV. = 874.43

FLOOD EVALUATION DATA
Q100=10.3 cfs, HW100=875.05
Q25=8.5 cfs, HW25=874.98

MATCHLINE 2

4:1 ▽HW100 ▽HW 25 4:1

So. = 0.0131 ft./ft.

CONST 130 L.F. OF 48" PIPE

48" PROP. INVERT
ELEV. = 867.72

(432) CONSTRUCT MANHOLE TYPE C
STA. 157+00.00
91.75 RT
PROP. LID
ELEV. = 881.01

48" PROP. INVERT
ELEV. = 869.43

15" EX. INVERT
ELEV. = 870.37

So. = 0.0243 ft./ft.

82.83 L.F. OF EX. 15" METAL PIPE

(438)

15" EX. INVERT
ELEV. = 872.39

(430) CONSTRUCT DBI TYPE 7
STA. 153+50.00
88.00 RT
PROP. GRATE
ELEV. = 872.50

FLOOD EVALUATION DATA
Q100=11.7 cfs, HW100=873.20
Q25=9.3 cfs, HW25=873.12

MATCHLINE 1

So. = 0.0105 ft./ft.

4:1 ▽HW100 ▽HW 25 4:1

CONST 131 L.F. OF 48" PIPE

48" PROP. INVERT
ELEV. = 865.90

So. = 0.0135 ft./ft.

CONST 176 L.F. OF 48" PIPE

MATCHLINE 2

874.06 874.81

1.07%

(437) CONSTRUCT CBI TYPE A 6.2
(H=6.59)
STA. 150+50.00
42.96 RT
PROP. THROAT
ELEV. = 874.19

(402) CONSTRUCT MANHOLE TYPE C
STA. 150+50.00
60.00 RT
PROP. LID
ELEV. = 875.27

15" PROP. INVERT
ELEV. = 867.60

So. = 0.1502 ft./ft.
CONST 13 L.F. OF 15" PIPE

54" PROP. INVERT
ELEV. = 862.48

15" PROP. INVERT
ELEV. = 865.74

So. = 0.0111 ft./ft.

CONST 74 L.F. OF 54" PIPE

(215) CONSTRUCT CBI TYPE A 2 (T) w/RISER & TYPE C MH CHAMBER
(H=9.48)
STA. 51+09.00
14.00 RT
PROP. THROAT
ELEV. = 872.78

873.18 873.22

2.00% 2.00%

36" PROP. INVERT
ELEV. = 864.80
54" PROP. INVERT
ELEV. = 863.30

48" PROP. INVERT
ELEV. = 863.80

So. = 0.0105 ft./ft.

CONST 44 L.F. OF 48" PIPE

15" PROP. INVERT
ELEV. = 867.01

(216) CONSTRUCT CBI TYPE A 2 w/RISER & TYPE C MH CHAMBER
(H=8.29)
STA. 51+09.00
28.38 LT
PROP. THROAT
ELEV. = 872.53

48" PROP. INVERT
ELEV. = 864.26

3:1 15:1 15:1

(217) CONSTRUCT DBI TYPE 7
STA. 152+00.00
108.00 RT
PROP. GRATE
ELEV. = 870.04

FLOOD EVALUATION DATA
Q100=2.7 cfs, HW100=854.71
Q25=2.2 cfs, HW25=854.61
▽HW100 ▽HW 25

15" PROP. INVERT
ELEV. = 867.28

48" PROP. INVERT
ELEV. = 864.53

So. = 0.0135 ft./ft.
CONST 20 L.F. OF 48" PIPE

MATCHLINE 1

So. = 0.0100 ft./ft.
CONST. 176 L.F. OF 54" PIPE

To #403

STA. 150+50 KY 536
0° SKEW

* CHAMBER ONLY

SCALE: 1"= 10'

KY 536
PIPE PROFILE SHEET
STA.150+90 & STA. 152+00


USER: $$$$USER$$$$
DATE: $$$$DATE$$$$
FILE NAME: $$$$design$file$specification$$$$
E-SHEET NAME: R28900PD

# PIPE DRAINAGE SHEET 77 of 100

| COUNTY OF | ITEM NO. | SHEET NO. |
|---|---|---|
| BOONE | 6-158.00 | R290 |

PREPARED BY DATE
CHECKED BY DATE
APPROVED BY DATE

| STORM SEWER PIPE | | | | | | | | | | | | CULVERT PIPE | | | | CHANNEL LINING | | | | | | | | | | | | | S&F Box Inlet-Outlet | | | | MANHOLE TYPE | | | | |
|---|---|---|---|---|---|---|---|---|---|---|---|---|---|---|---|---|---|---|---|---|---|---|---|---|---|---|---|---|---|---|---|---|---|---|---|---|
| 12 | 15 | 18 | 24 | 30 | 36 | 42 | 48 | 54 | 60 | 66 | 72 Equiv. | 18 | 24 | 30 | MAX. COVER HEIGHT | CLASS II | CLASS III | TURF REINF. MAT TYPE 3 | CBI TYPE A | DBI TYPE 1 | DBI TYPE 3 | DBI TYPE 4 | DBI TYPE 7 | DBI TYPE 13 | DBI TYPE 15 | DBI TYPE 16 | SLOTTED DRAIN PIPE 12" | STANDARD HEADWALLS | 18 | 24 | 30 | 36 | A | B | C | DITCH EXCAVATION |
| LINEAR FEET | | | | | | | | | | | | | | | FT | TON | | CY | EACH | | | | | | | | LF | EA/TY | EACH | | | | | | | CY |

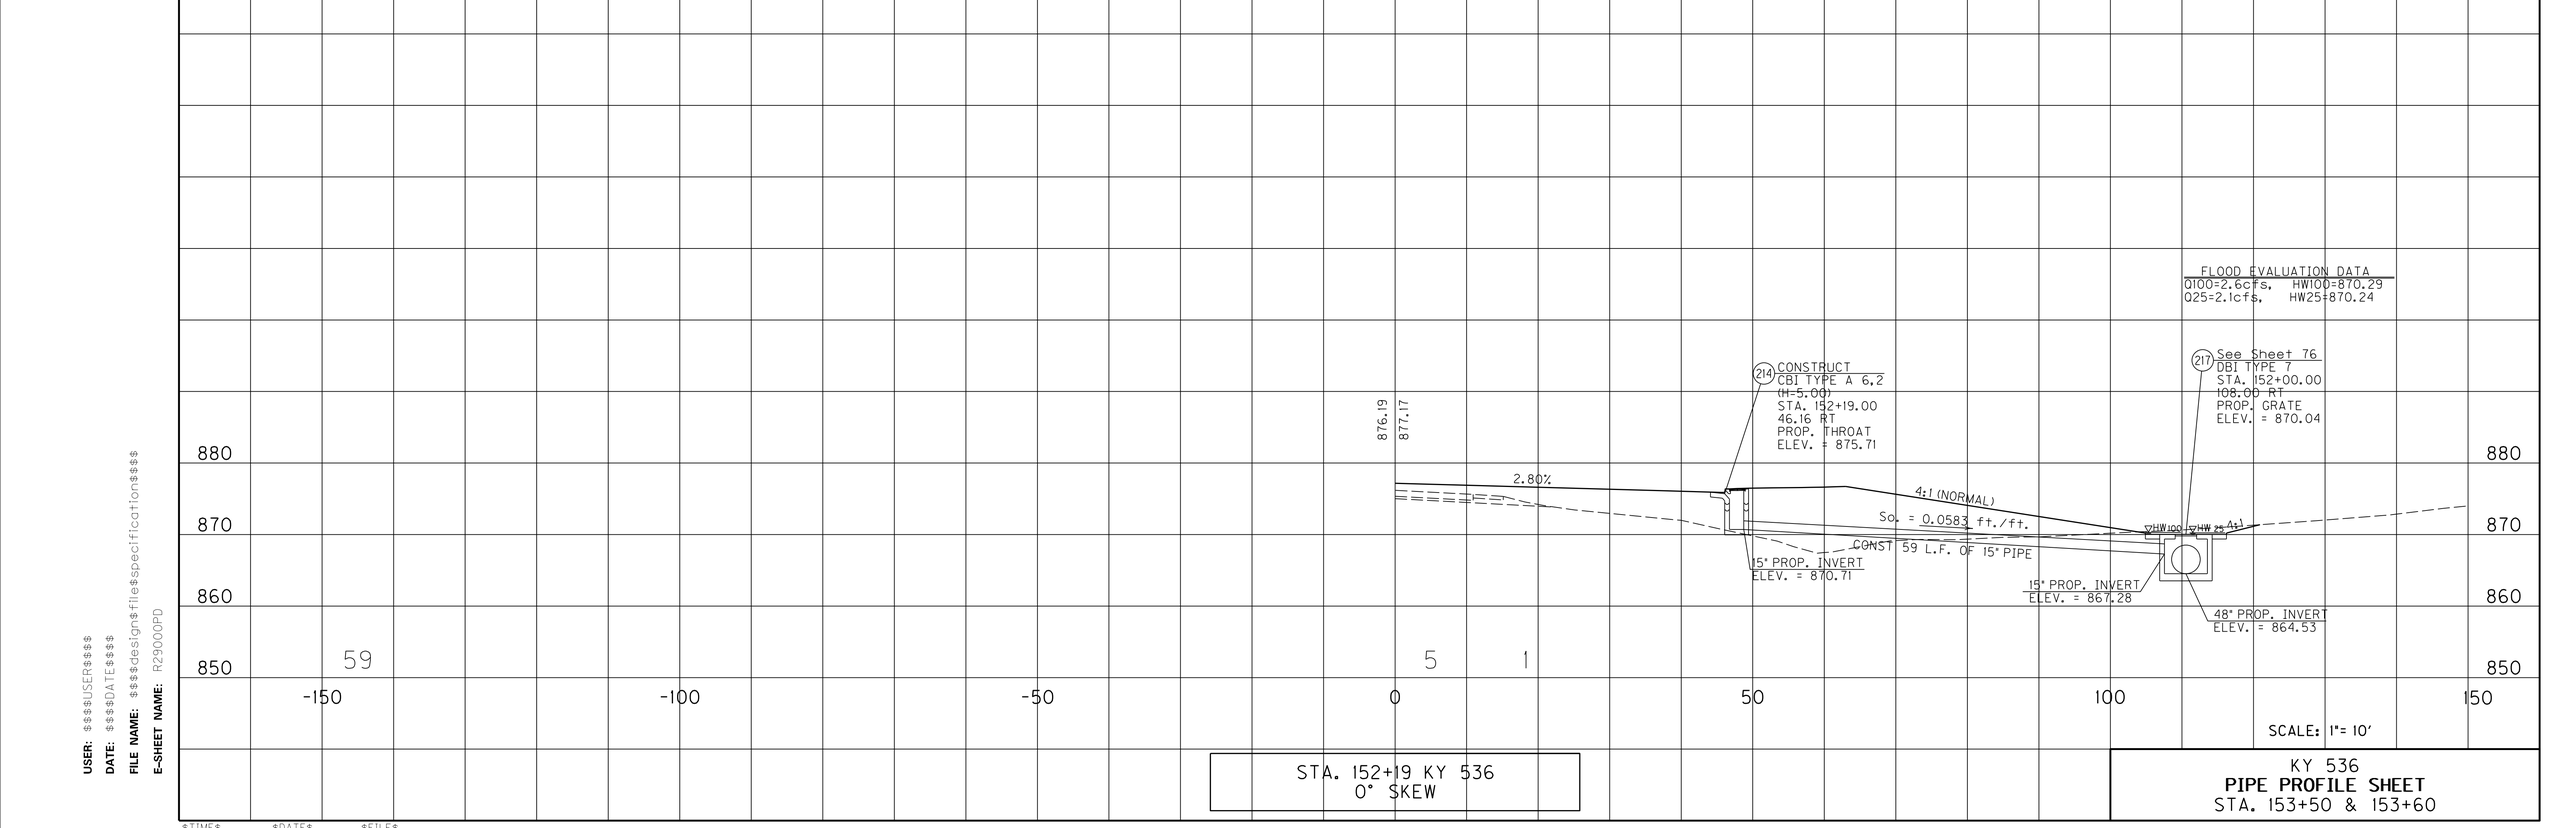


STA. 152+19 KY 536
0° SKEW

KY 536
**PIPE PROFILE SHEET**
STA. 153+50 & 153+60

USER: $$$$USER$$$$
DATE: $$$$DATE$$$$
FILE NAME: $$$$design$file$specification$$$$
E-SHEET NAME: R29000PD


$TIME$ $DATE$ $FILE$

# PIPE DRAINAGE SHEET 78 of 100

| COUNTY OF | ITEM NO. | SHEET NO. |
|---|---|---|
| BOONE | 6-158.00 | R291 |

PREPARED BY ____ DATE ____
CHECKED BY ____ DATE ____
APPROVED BY ____ DATE ____

| STORM SEWER PIPE | | | | | | | | | | | | CULVERT PIPE | | | | CHANNEL LINING | | | | | | | | | | | | | | | | | | | | |
|---|---|---|---|---|---|---|---|---|---|---|---|---|---|---|---|---|---|---|---|---|---|---|---|---|---|---|---|---|---|---|---|---|---|---|---|---|
| 12 | 15 | 18 | 24 | 30 | 36 | 42 | 48 | 54 | 60 | 66 | 72 Equiv. | 18 | 24 | 30 | MAX. COVER HEIGHT | CLASS II | CLASS III | TURF REINF. MAT TYPE 3 | CBI TYPE A | DBI TYPE 1 | DBI TYPE 3 | DBI TYPE 4 | DBI TYPE 11 | DBI TYPE 13 | DBI TYPE 15 | DBI TYPE 16 | SLOTTED DRAIN PIPE 12" | STANDARD HEADWALLS | S&F Box Inlet-Outlet 18 | 24 | 30 | 36 | MANHOLE TYPE A | B | C | DITCH EXCAVATION | |
| LINEAR FEET | | | | | | | | | | | | | | | FT | TON | | CY | EACH | | | | | | | | LF | EA/TY | EACH | | | | EACH | | | CY | |
| | | | 172 | | | | | | | | | | | | | | | | | | | | | | | | | | | | | | | | | |

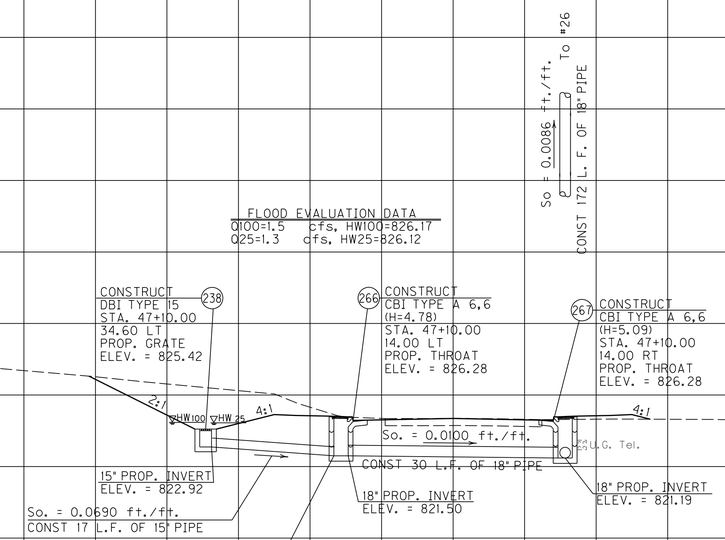


SCALE: 1"= 10'

STA. 47+10 OLD UNION ROAD
@ 0° SKEW

OLD UNION ROAD
PIPE PROFILE SHEET
STA. 47+10


USER: $$$$USER$$$$
DATE: $$$$DATE$$$$
FILE NAME: $$$$design$file$specification$$$$
E-SHEET NAME: R29100PD

# PIPE DRAINAGE SHEET 79 of 100


| COUNTY OF | ITEM NO. | SHEET NO. |
|---|---|---|
| BOONE | 6-158.00 | R292 |

PREPARED BY ____ DATE ____
CHECKED BY ____ DATE ____
APPROVED BY ____ DATE ____

| STORM SEWER PIPE | | | | | | | | | | | | | CULVERT PIPE | | | | CHANNEL LINING | | | | | | | | | | | | S&F Box Inlet-Outlet | | | | MANHOLE TYPE | | | | | |
|---|---|---|---|---|---|---|---|---|---|---|---|---|---|---|---|---|---|---|---|---|---|---|---|---|---|---|---|---|---|---|---|---|---|---|---|---|---|---|
| 12 | 15 | 18 | 24 | 30 | 36 | 42 | 48 | 54 | 60 | 66 | 72 Equiv. | | 18 | 24 | 30 | MAX. COVER HEIGHT | CLASS II | CLASS III | TURF REINF. MAT TYPE 3 | CBI TYPE A | CBI TYPE 1 | DBI TYPE 3 | DBI TYPE 4 | DBI TYPE 11 | DBI TYPE 13 | DBI TYPE 15 | DBI TYPE 16 | SLOTTED DRAIN PIPE 12" | STANDARD HEADWALLS | 18 | 24 | 30 | 36 | A | B | C | DITCH EXCAVATION | |
| LINEAR FEET | | | | | | | | | | | | | | | | FT | TON | | CY | EACH | | | | | | | LF | EA/TY | EACH | | | | | | | | CY | |
| | 41 | | | | | | | | | | | | | | | | | | | | | | | | | | | | | | | | | | | | | |
| | 20 | | | | | | | | | | | | | | | 4 | | | | 1 | | | | | 1 | | | | | | | | | | | | | | |

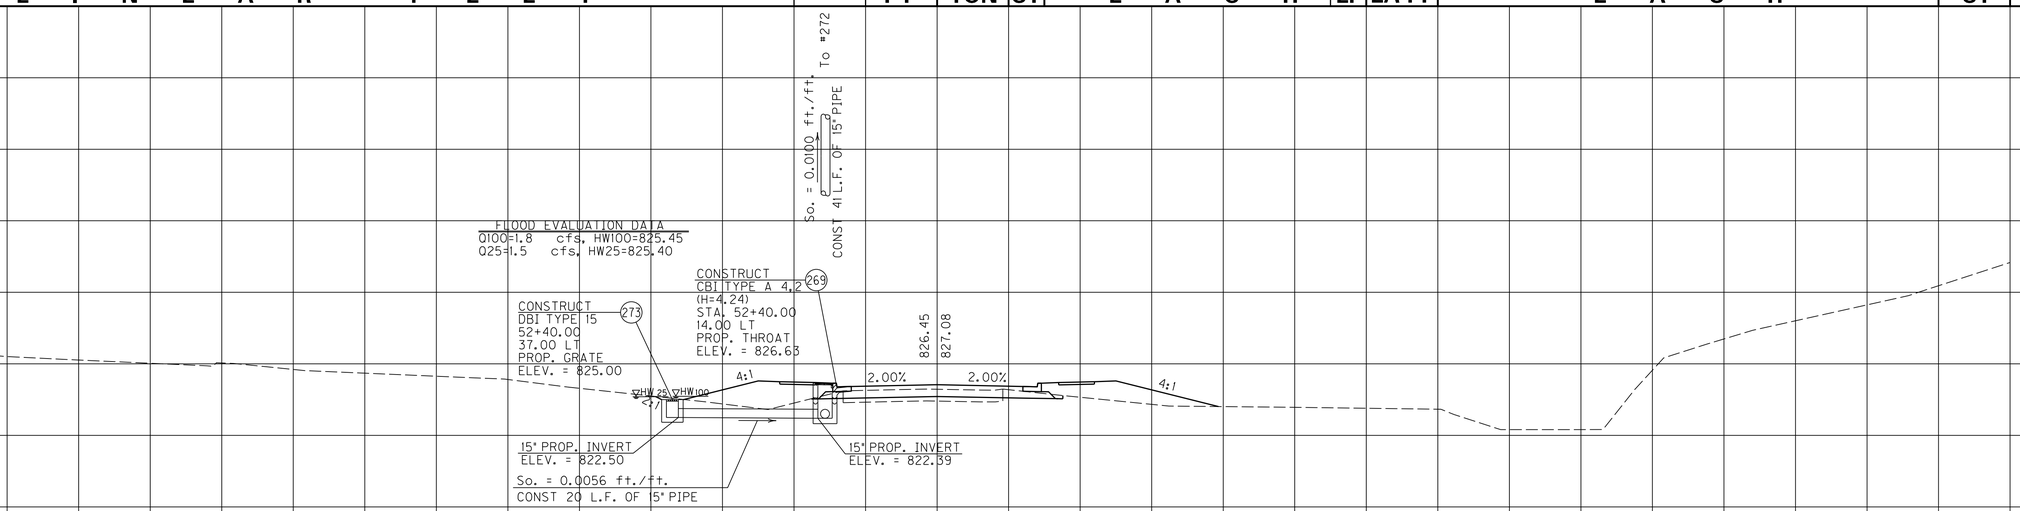


STA. 52+40 OLD UNION ROAD
@ 0° SKEW

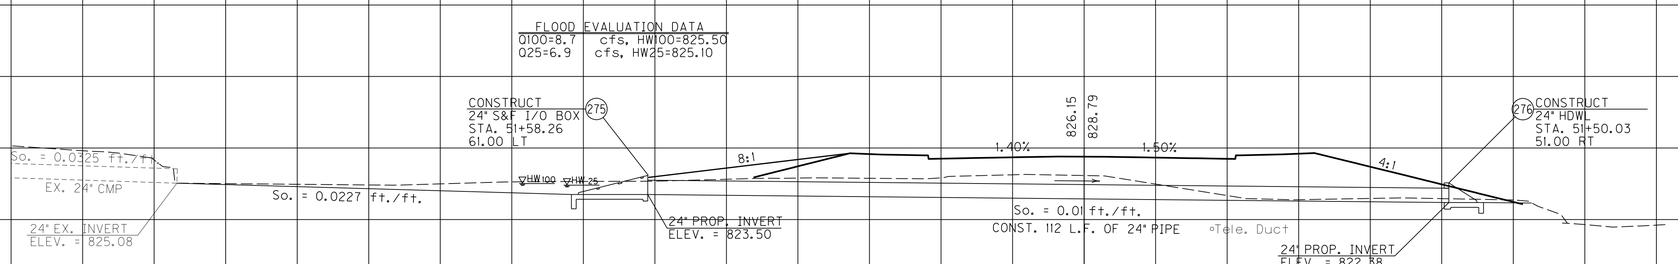


| | | | | | | | | | | | | | | | | | | | | | | | | | | | | | | | | | | | | | |
|---|---|---|---|---|---|---|---|---|---|---|---|---|---|---|---|---|---|---|---|---|---|---|---|---|---|---|---|---|---|---|---|---|---|---|---|---|---|---|
| |
| |
| | | | | | | | | | | | | | 112 | | | 5 | | | | 20 | | | | | | | 1-24 | | | 1 | | | | | | | | 5 | |

STA. 51+54 OLD UNION ROAD
4°00'00" SKEW RT.

SCALE: 1"= 10'

OLD UNION ROAD
PIPE PROFILE SHEET
STA. 51+54 & STA. 52+50


USER: $$$$USER$$$$
DATE: $$$$DATE$$$$
FILE NAME: $$$$design$file$specification$$$$
E-SHEET NAME: R29200PD

# PIPE DRAINAGE SHEET 80 of 100

| COUNTY OF | ITEM NO. | SHEET NO. |
|---|---|---|
| BOONE | 6-158.00 | R293 |

PREPARED BY ____ DATE ____
CHECKED BY ____ DATE ____
APPROVED BY ____ DATE ____

| STORM SEWER PIPE | | | | | | | | | | | | | CULVERT PIPE | | | | CHANNEL LINING | | | | | | | | | | | | S&F Box Inlet-Outlet | | | | MANHOLE TYPE | | | | | |
|---|---|---|---|---|---|---|---|---|---|---|---|---|---|---|---|---|---|---|---|---|---|---|---|---|---|---|---|---|---|---|---|---|---|---|---|---|---|
| 12 | 15 | 18 | 24 | 30 | 36 | 42 | 48 | 54 | 60 | 66 | 72 Equiv. | | 18 | 24 | 30 | MAX. COVER HEIGHT | CLASS II | CLASS III | TURF REINF. MAT TYPE 3 | CBI TYPE A | DBI TYPE 1 | DBI TYPE 3 | DBI TYPE 4 | DBI TYPE 11 | DBI TYPE 13 | DBI TYPE 15 | DBI TYPE 16 | SLOTTED DRAIN PIPE 12" | STANDARD HEADWALLS | 18 | 24 | 30 | 36 | A | B | C | DITCH EXCAVATION | |
| LINEAR FEET | | | | | | | | | | | | | | | | FT | TON | | CY | EACH | | | | | | | | LF | EA/TY | EACH | | | | | | | CY | |
| | | | 32 | | | | | | | | | | | | | 1 | | | | | 1 | | | | | | | | | | | | | | | | | |

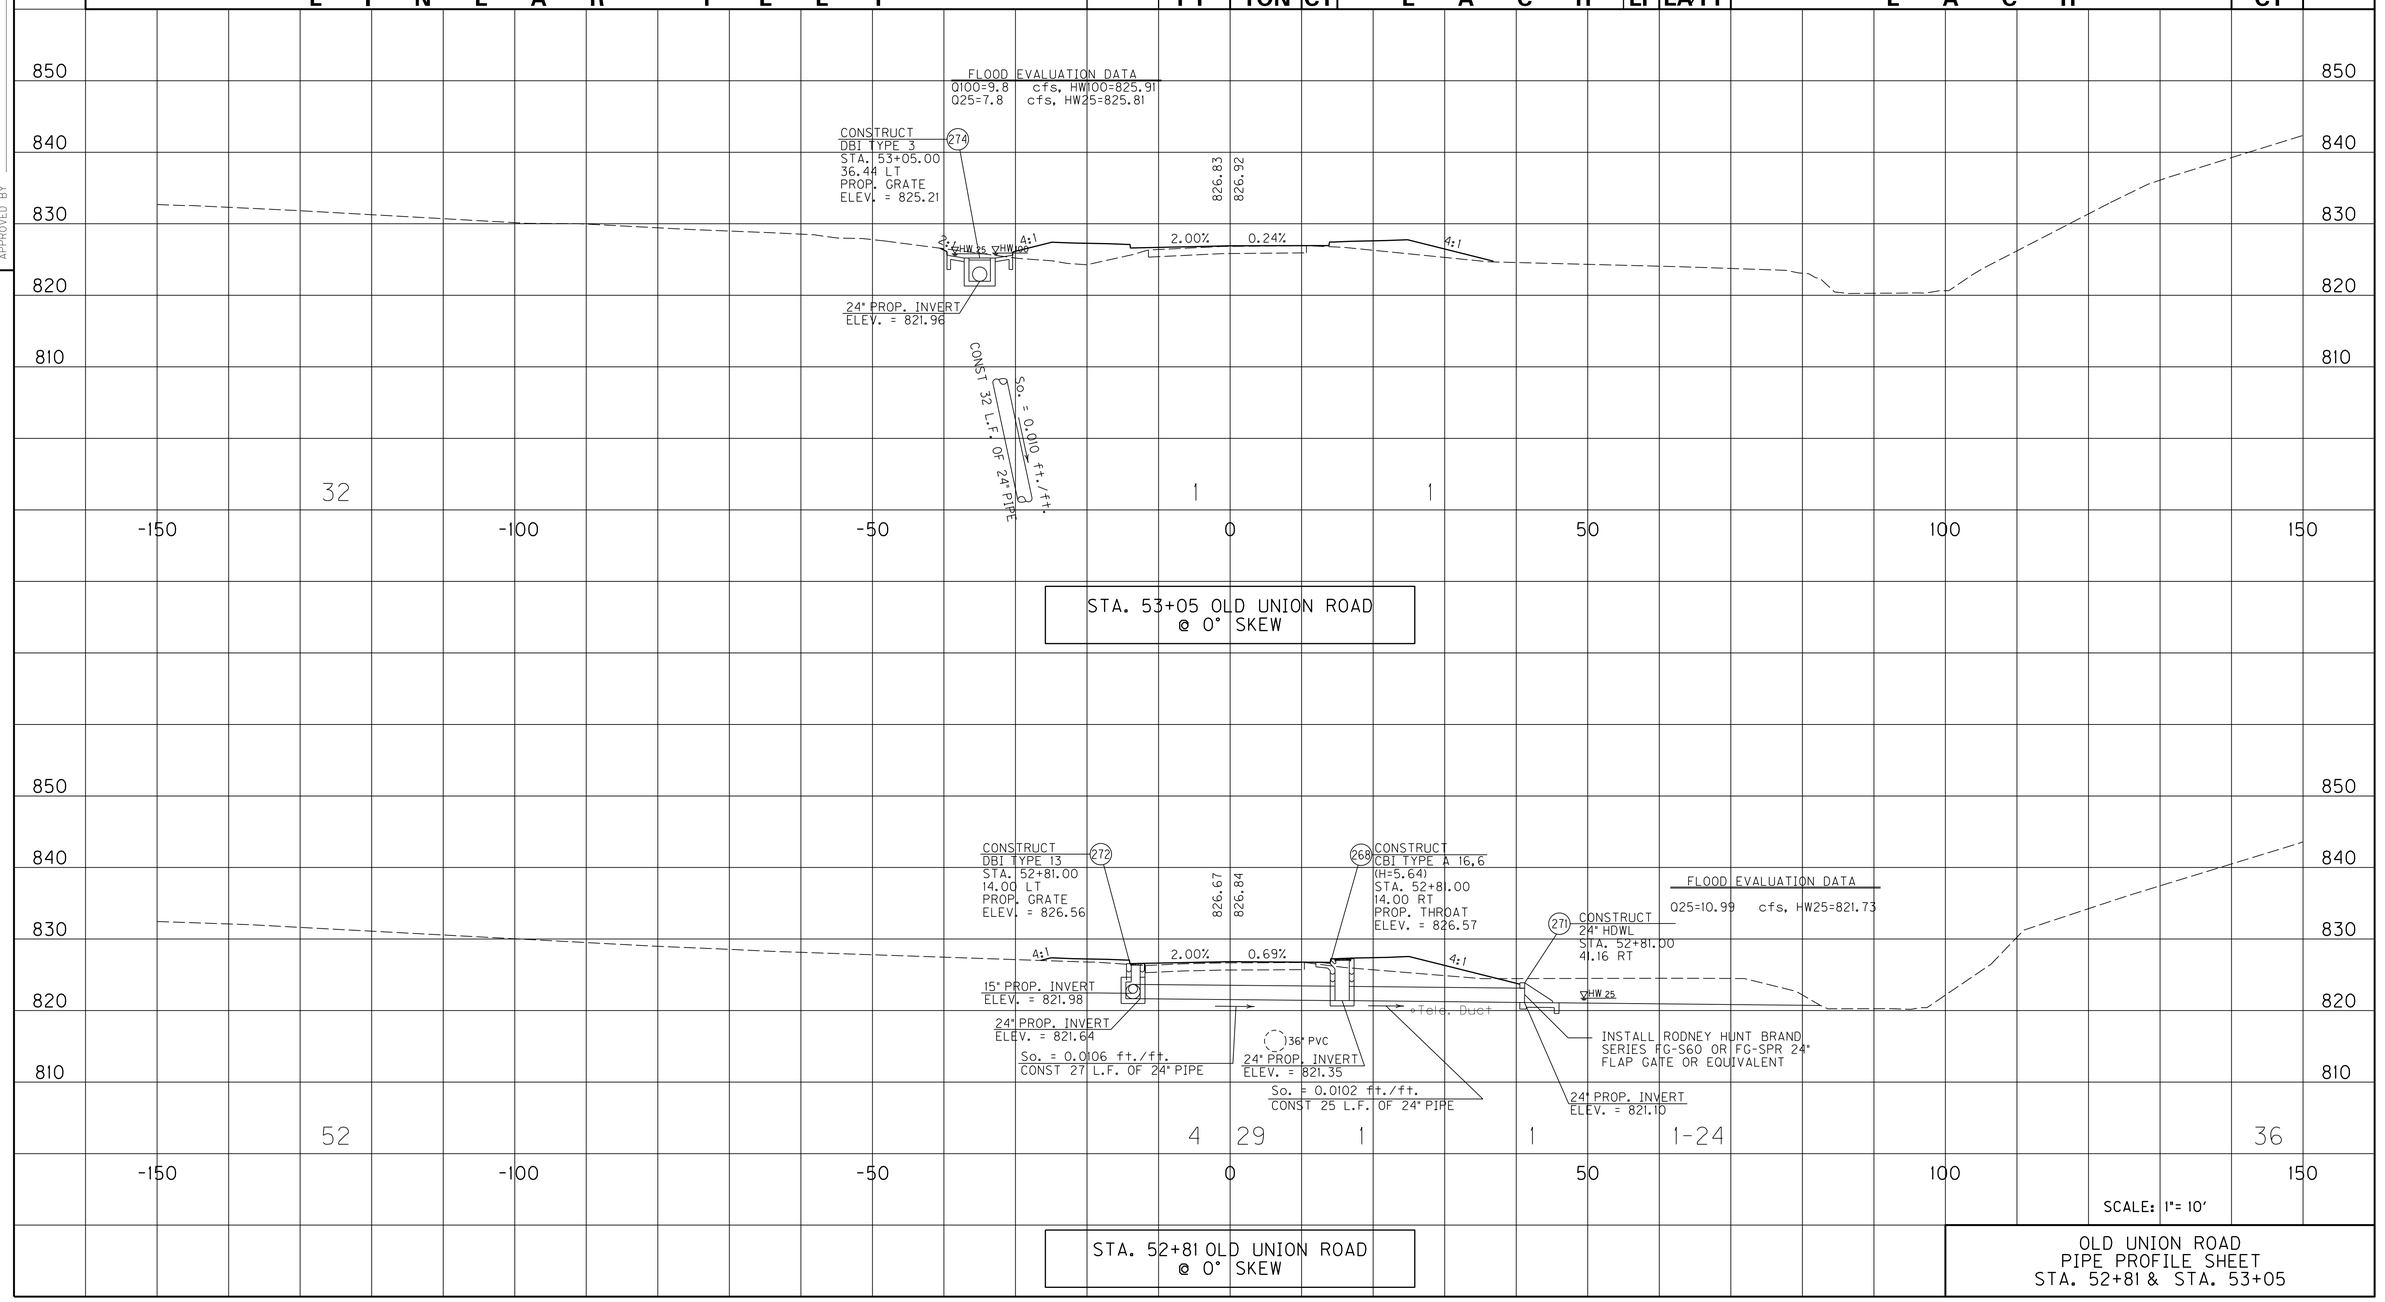


| | | | | | | | | | | | | | | | | | | | | | | | | | | | | | | | | | | | | | |
|---|---|---|---|---|---|---|---|---|---|---|---|---|---|---|---|---|---|---|---|---|---|---|---|---|---|---|---|---|---|---|---|---|---|---|---|---|---|
| | | | 52 | | | | | | | | | | | | | 4 | 29 | 1 | | | 1 | | | | | | | | | | 1-24 | | | | | | | 36 | |

SCALE: 1"= 10'

OLD UNION ROAD
PIPE PROFILE SHEET
STA. 52+81 & STA. 53+05

USER: $$$$USER$$$$
DATE: $$$$DATE$$$$
FILE NAME: $$$$design$file$specification$$$$
E-SHEET NAME: R293OPD

# PIPE DRAINAGE SHEET 81 of 100

| COUNTY OF | ITEM NO. | SHEET NO. |
|---|---|---|
| BOONE | 6-158.00 | R294 |

PREPARED BY ____ DATE ____
CHECKED BY ____ DATE ____
APPROVED BY ____ DATE ____

| STORM SEWER PIPE (LINEAR FEET) | | | | | | | | | | | | CULVERT PIPE (LINEAR FEET) | | | MAX. COVER HEIGHT | CHANNEL LINING | | TURF REINF. MAT TYPE 3 | CBI TYPE A | DBI TYPE 1 | DBI TYPE 3 | DBI TYPE 4 | DBI TYPE 11 | DBI TYPE 13 | DBI TYPE 15 | DBI TYPE 16 | SLOTTED DRAIN PIPE 12" | STANDARD HEADWALLS | S&F Box Inlet-Outlet | | | | MANHOLE TYPE | | | DITCH EXCAVATION |
|---|---|---|---|---|---|---|---|---|---|---|---|---|---|---|---|---|---|---|---|---|---|---|---|---|---|---|---|---|---|---|---|---|---|---|---|
| 12 | 15 | 18 | 24 | 30 | 36 | 42 | 48 | 54 | 60 | 66 | 72 Equiv. | 18 | 24 | 30 | | CLASS II | CLASS III | | | | | | | | | | | | | 18 | 24 | 30 | 36 | A | B | C | |
| LINEAR FEET | | | | | | | | | | | | | | | FT | TON | | CY | EACH | | | | | | | | LF | EA/TY | EACH | | | | | | | CY |
| | 20 | | | | | | | | | | | | | | | | | 6 | | 2 | 1 | | | | | | | | | | | | | | | |
| | | 281 | | | | | | | | | | | | | | | | | | | | | | | | | | | | | | | | | | |
| | | 282 | | | | | | | | | | | | | | | | | | | | | | | | | | | | | | | | | | |
| | 20 | | | | | | | | | | | | | | | | | 5 | | 2* | 1 | | | | | | | | | | | | | | | |

890 / 880 / 870 / 860 / 850 / 840

-150 / -100 / -50 / 0 / 50 / 100 / 150

CONSTRUCT (334) DBI TYPE 3 STA. 394+55.00 64.50 LT PROP. GRATE ELEV. = 859.53

CONSTRUCT (351) CBI TYPE A 6,2 (H=5.66) STA. 394+55.00 45.55 LT PROP. THROAT ELEV. = 860.54

15" PROP. INVERT ELEV. = 857.03

So. = 0.0945 ft./ft.
CONST. 20 L.F. OF 15" PIPE

15" PROP. INVERT ELEV. = 855.14

18" PROP. INVERT ELEV. = 854.89

2:1 / 4:1 / 4.00% / 2.00% / 2.00% / 2.00% / 2.00% / 2.00% / 4.00% / 4:1 / 2:1

861.39 / 861.61

CONSTRUCT (336) CBI TYPE A 6,2 (H=4.91) STA. 397+55.00 45.55 RT PROP. THROAT ELEV. = 860.54

18" PROP. INVERT ELEV. = 855.64

859.65

STA. 394+55 US 42
@ 0° SKEW

So. = 0.0213 ft./ft.
282 L.F. OF EX. 18" CMP

So. = 0.0197 ft./ft.
CONST. 281 L.F. OF 18" PIPE

FLOOD EVALUATION DATA
Q100=1.5 cfs, HW100=853.65
Q25=1.3 cfs, HW25=853.60

CONSTRUCT (335) DBI TYPE 3 STA. 391+72.59 64.50 LT PROP. GRATE ELEV. = 853.45

CONSTRUCT (352) CBI TYPE A (TOP ONLY) 16,3 (H=5.97) STA. 391+72.76 39.72 LT PROP. THROAT ELEV. = 854.84

CONSTRUCT (354) CBI TYPE A (TOP ONLY) 6,3 (H=4.76) STA. 391+73.30 39.74 RT PROP. THROAT ELEV. = 854.86

2:1 / 4:1 / ▽HW25 / ▽HW100

15" PROP. INVERT ELEV. = 850.95

So. = 0.0915 ft./ft.
CONST. 20 L.F. OF 15" PIPE

15" PROP. INVERT ELEV. = 849.12

18" PROP. INVERT ELEV. = 848.87

24" EX. INVERT ELEV. = 848.87

855.63 / 855.81

2.00% / 2.00% / 4:1

So. = 0.0149 ft./ft.
82.83 L.F. OF EX. 18" CMP TO REMAIN

18" PROP. INVERT ELEV. = 850.10

18" EX. INVERT ELEV. = 850.10

So. = 0.0180 ft./ft.
492.76 L.F. OF EX. 24" CMP

* TOP ONLY

STA. 391+73.03 US 42
@ 0°23'21" SKEW LT

SCALE: 1"= 10'

US 42
PIPE PROFILE SHEET
STA.391+73.03 & STA. 394+00


USER: $$$$USER$$$$
DATE: $$$$DATE$$$$
FILE NAME: $$$$design$file$specification$$$$
E-SHEET NAME: R29400PD

# PIPE DRAINAGE SHEET 82 of 100

| COUNTY OF | ITEM NO. | SHEET NO. |
|---|---|---|
| BOONE | 6-158.00 | R295 |

PREPARED BY ____ DATE ____
CHECKED BY ____ DATE ____
APPROVED BY ____ DATE ____

| STORM SEWER PIPE | | | | | | | | | | | | | CULVERT PIPE | | | | CHANNEL LINING | | | | | | | | | | | | | | | | | | | | |
|---|---|---|---|---|---|---|---|---|---|---|---|---|---|---|---|---|---|---|---|---|---|---|---|---|---|---|---|---|---|---|---|---|---|---|---|---|
| 12 | 15 | 18 | 24 | 30 | 36 | 42 | 48 | 54 | 60 | 66 | 72 Equiv. | | 18 | 24 | 30 | MAX. COVER HEIGHT | CLASS II | CLASS III | TURF REINF. MAT TYPE 3 | CBI TYPE A | DBI TYPE 1 | DBI TYPE 3 | DBI TYPE 4 | DBI TYPE 11 | DBI TYPE 13 | DBI TYPE 15 | DBI TYPE 16 | SLOTTED DRAIN PIPE 12" | STANDARD HEADWALLS | S&F Box Inlet-Outlet 18 | 24 | 30 | 36 | MANHOLE TYPE A | B | C | DITCH EXCAVATION | |
| LINEAR FEET | | | | | | | | | | | | | | | | FT | TON | | CY | EACH | | | | | | | | LF | EA/TY | EACH | | | | | | | CY | |

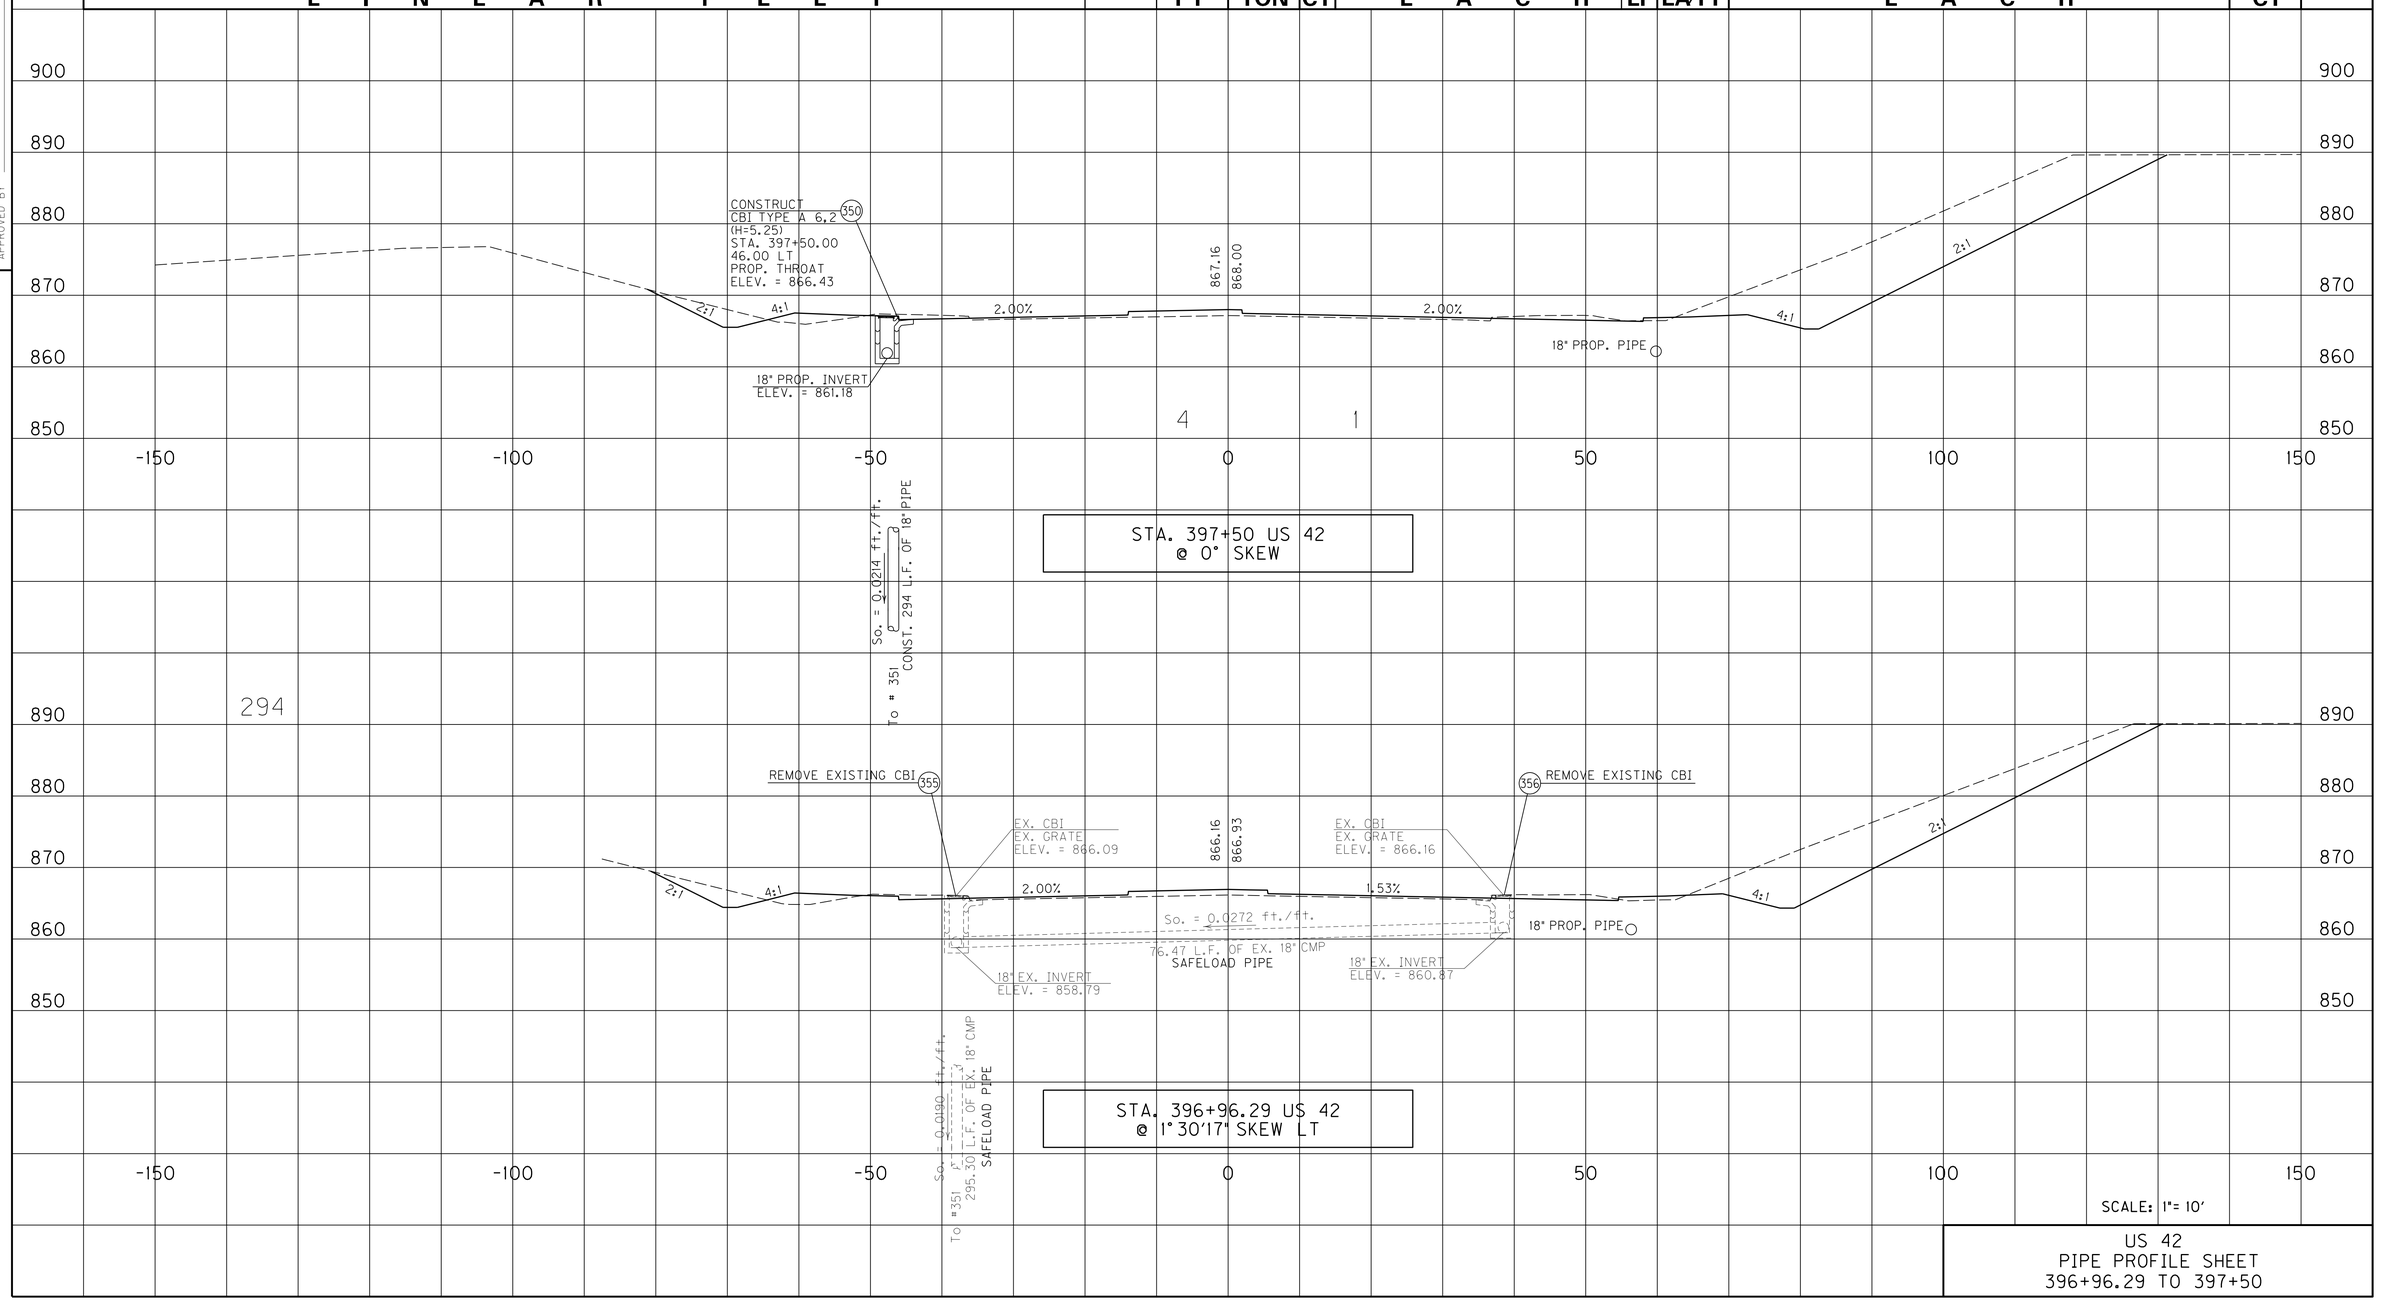


SCALE: 1"= 10'

US 42
PIPE PROFILE SHEET
396+96.29 TO 397+50

USER: $$$$USER$$$$
DATE: $$$$DATE$$$$
FILE NAME: $$$$design$file$specification$$$$
E-SHEET NAME: R29500PD

# PIPE DRAINAGE SHEET 83 of 100

| COUNTY OF | ITEM NO. | SHEET NO. |
|---|---|---|
| BOONE | 6-158.00 | R296 |

PREPARED BY ____ DATE ____
CHECKED BY ____ DATE ____
APPROVED BY ____ DATE ____


| STORM SEWER PIPE | | | | | | | | | | | | CULVERT PIPE | | | | CHANNEL LINING | | | | | | | | | | | |

# PIPE DRAINAGE SHEET 84 of 100

| COUNTY OF | ITEM NO. | SHEET NO. |
|---|---|---|
| BOONE | 6-158.00 | R297 |

PREPARED BY ____ DATE ____
CHECKED BY ____ DATE ____
APPROVED BY ____ DATE ____

| STORM SEWER PIPE | | | | | | | | | | | | CULVERT PIPE | | | | CHANNEL LINING | | | | | | | | | | | | | S&F Box Inlet-Outlet | | | | MANHOLE TYPE | | | | |
|---|---|---|---|---|---|---|---|---|---|---|---|---|---|---|---|---|---|---|---|---|---|---|---|---|---|---|---|---|---|---|---|---|---|---|---|---|
| 12 | 15 | 18 | 24 | 30 | 36 | 42 | 48 | 54 | 60 | 66 | 72 Equiv. | 18 | 24 | 30 | MAX. COVER HEIGHT | CLASS II | CLASS III | TURF REINF. MAT TYPE 3 | CBI TYPE A | DBI TYPE 1 | DBI TYPE 3 | DBI TYPE 4 | DBI TYPE 11 | DBI TYPE 13 | DBI TYPE 15 | DBI TYPE 16 | SLOTTED DRAIN PIPE 12" | STANDARD HEADWALLS | 18 | 24 | 30 | 36 | A | B | C | DITCH EXCAVATION | |
| LINEAR FEET | | | | | | | | | | | | | | | FT | TON | | CY | EACH | | | | | | | | LF | EA/TY | EACH | | | | | | | CY | |
| | | | | | | | | | | | | | | | | | | | | | | | | | | | | | | | | | | | | |

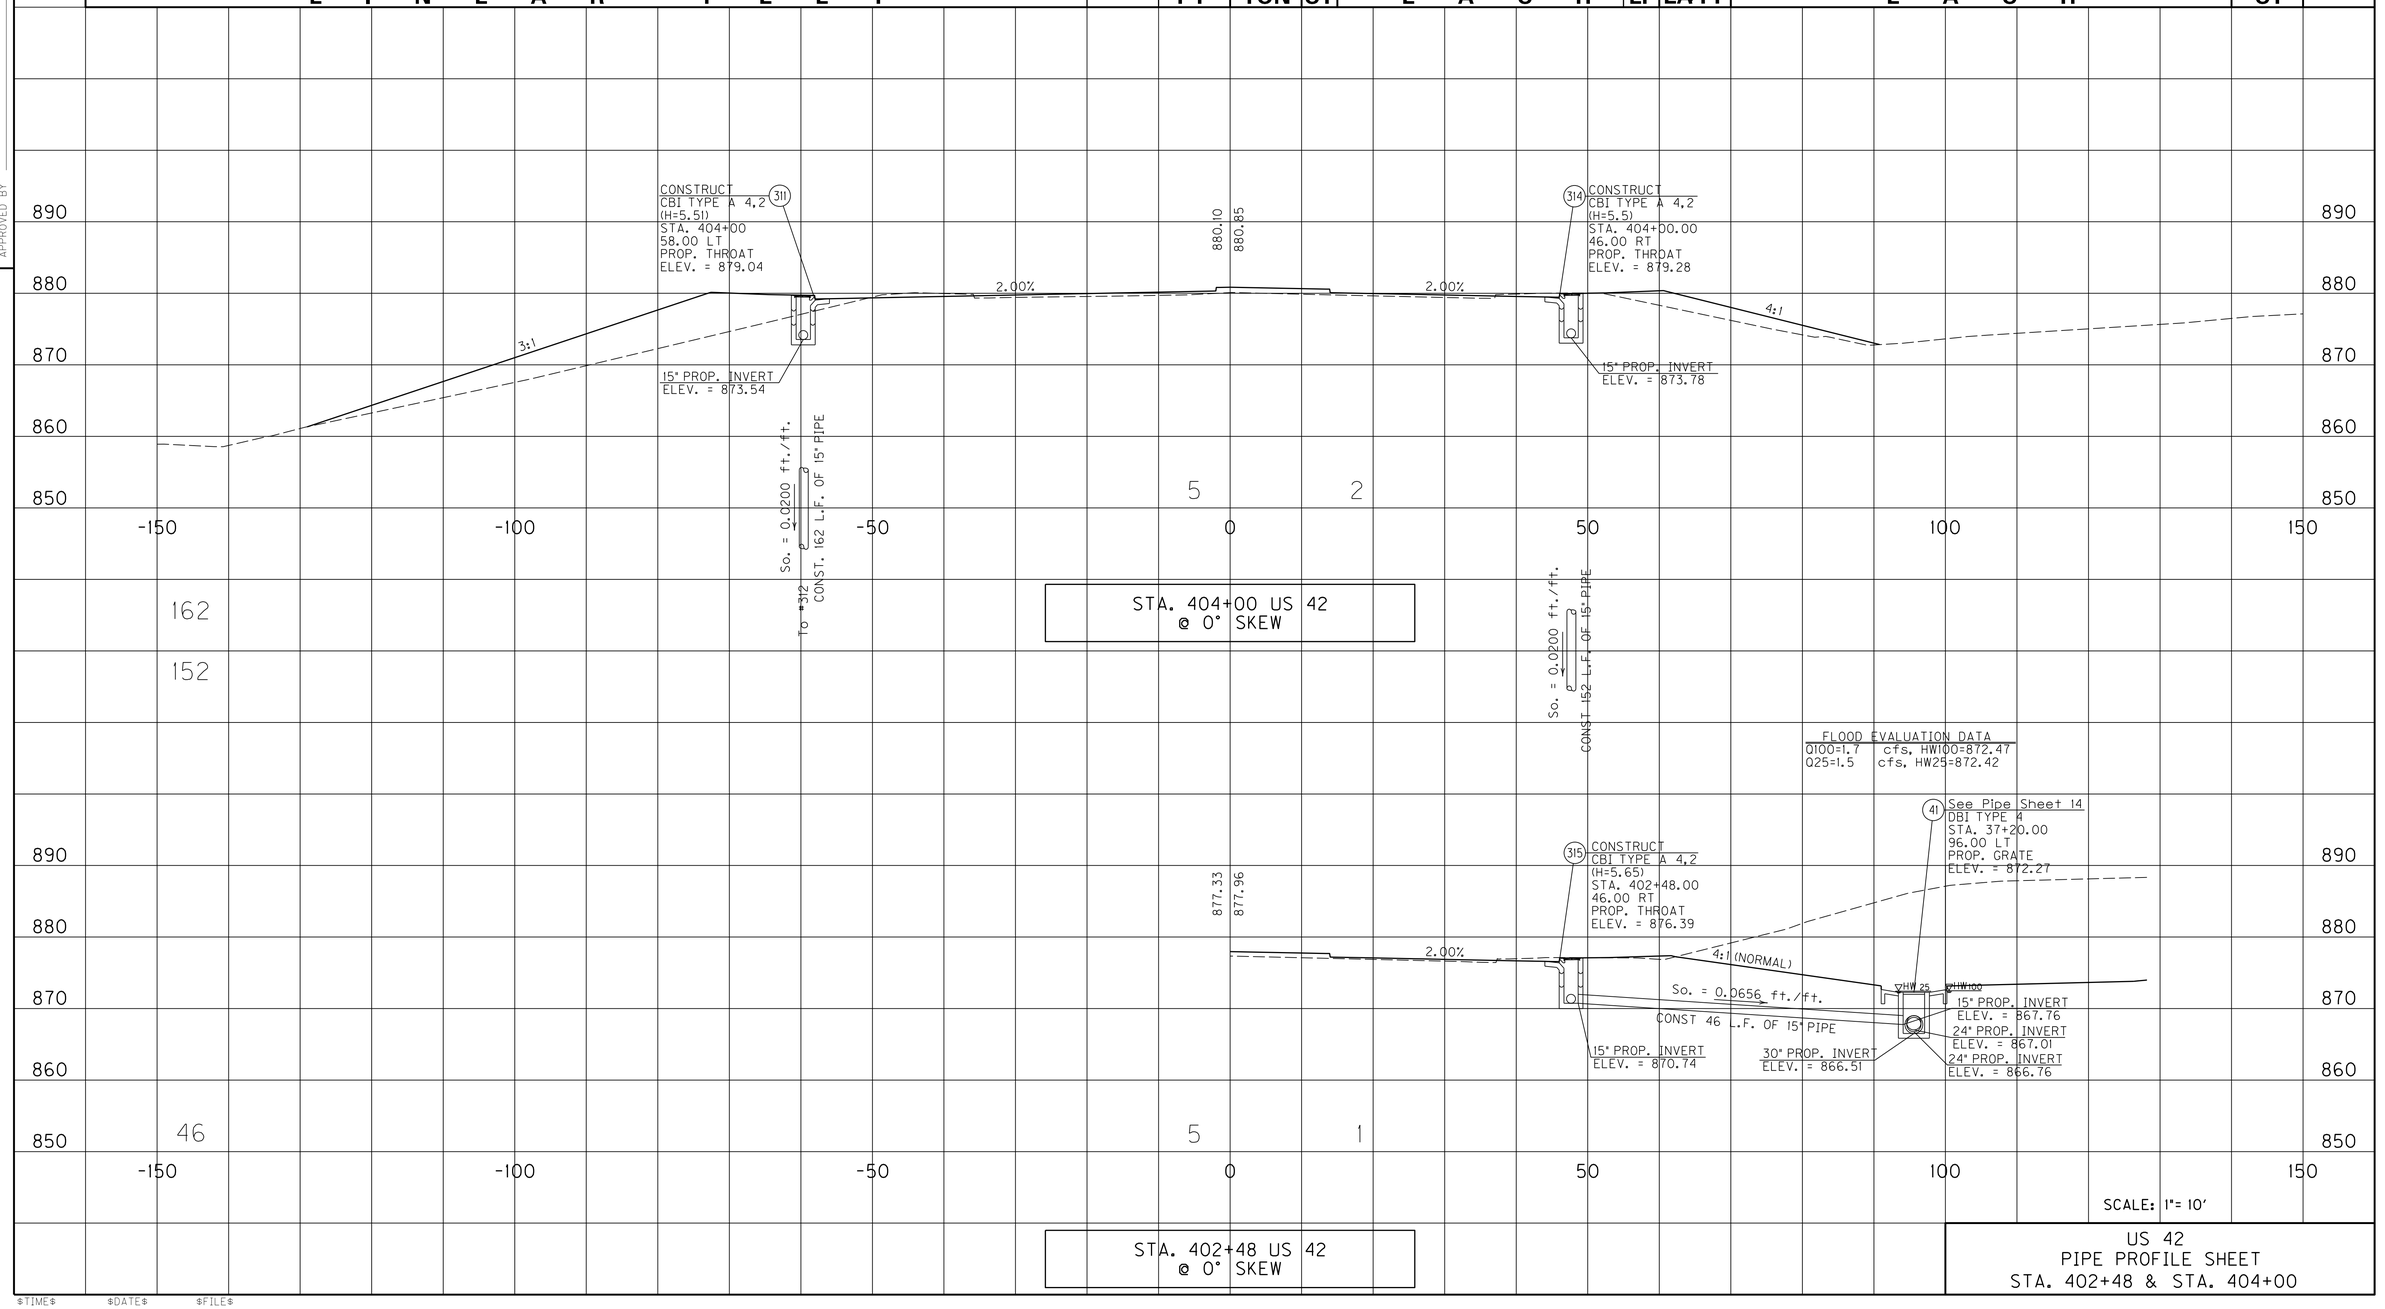


US 42
PIPE PROFILE SHEET
STA. 402+48 & STA. 404+00

USER: $$$$USER$$$$
DATE: $$$$DATE$$$$
FILE NAME: $$$$design$file$specification$$$$
E-SHEET NAME: R2970PD

$TIME$ $DATE$ $FILE$

# PIPE DRAINAGE SHEET 85 of 100

| COUNTY OF | ITEM NO. | SHEET NO. |
|---|---|---|
| BOONE | 6-158.00 | R298 |

PREPARED BY ____ DATE ____
CHECKED BY ____ DATE ____
APPROVED BY ____ DATE ____


| STORM SEWER PIPE | | | | | | | | | | | | CULVERT PIPE | | | | CHANNEL LINING | | | | | | | | | | | |

# PIPE DRAINAGE SHEET 86 of 100


| COUNTY OF | ITEM NO. | SHEET NO. |
|---|---|---|
| BOONE | 6-158.00 | R299 |

PREPARED BY ____ DATE ____
CHECKED BY ____ DATE ____
APPROVED BY ____ DATE ____


| STORM SEWER PIPE | | | | | | | | | | | | CULVERT PIPE | | | | CHANNEL LINING | | | | | | | | | | | | | S&F Box Inlet-Outlet | | | | MANHOLE TYPE | | | | |
|---|---|---|---|---|---|---|---|---|---|---|---|---|---|---|---|---|---|---|---|---|---|---|---|---|---|---|---|---|---|---|---|---|---|---|---|---|
| 12 | 15 | 18 | 24 | 30 | 36 | 42 | 48 | 54 | 60 | 66 | 72 Equiv. | 18 | 24 | 30 | MAX. COVER HEIGHT | CLASS II | CLASS III | TURF REINF. MAT TYPE 3 | CBI TYPE A | DBI TYPE 1 | DBI TYPE 3 | DBI TYPE 4 | DBI TYPE 11 | DBI TYPE 13 | DBI TYPE 15 | DBI TYPE 16 | SLOTTED DRAIN PIPE 12" | STANDARD HEADWALLS | 18 | 24 | 30 | 36 | A | B | C | DITCH EXCAVATION | |
| LINEAR FEET | | | | | | | | | | | | | | | FT | TON | CY | EACH | | | | | | | | LF | EA/TY | EACH | | | | | | | CY | |
| | 56 | 42 | | | | | | | | | | | | | 6 | | | 2 | 1 | | | | 1 | | | | | | | | | | | | | |

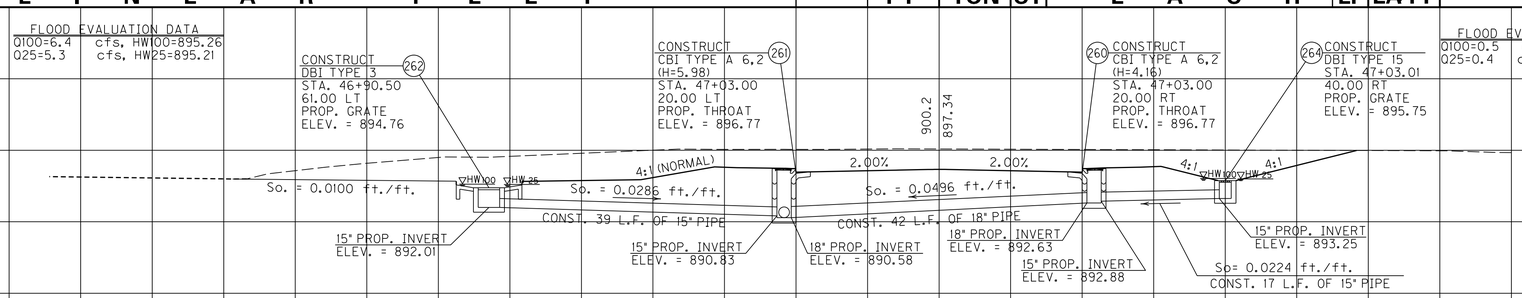


STA. 47+04 HARMONY
@ 0° SKEW

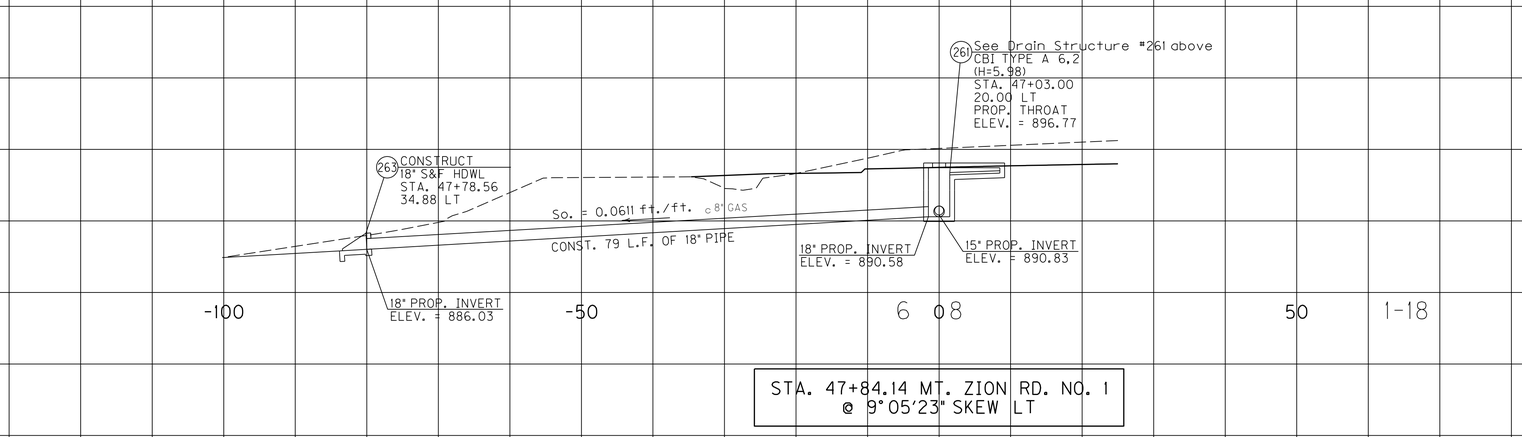


STA. 47+84.14 MT. ZION RD. NO. 1
@ 9°05'23" SKEW LT

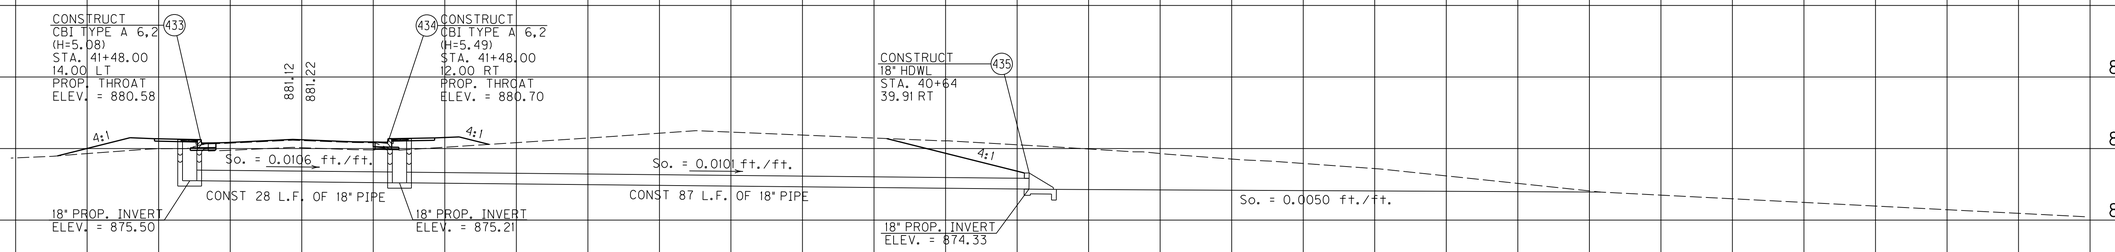


STA. 41+48 MT. ZION RD. NO. 1
@ 0 SKEW

SCALE: 1"= 10'

PIPE PROFILE SHEET
MT. ZION ROAD
HARMONY STA. 47+03


USER: $$$$USER$$$$
DATE: $$$$DATE$$$$
FILE NAME: $$$$design$file$specification$$$$
E-SHEET NAME: R2990PD

# PIPE DRAINAGE SHEET 87 of 100

| COUNTY OF | ITEM NO. | SHEET NO. |
|---|---|---|
| BOONE | 6-158.00 | R300 |

PREPARED BY DATE
CHECKED BY DATE
APPROVED BY DATE

| STORM SEWER PIPE (LINEAR FEET) | | | | | | | | | | | | CULVERT PIPE (LINEAR FEET) | | | MAX. COVER HEIGHT | CHANNEL LINING | | TURF REINF. MAT TYPE 3 | CBI TYPE A | DBI TYPE 1 | DBI TYPE 3 | DBI TYPE 4 | DBI TYPE 11 | DBI TYPE 13 | DBI TYPE 15 | DBI TYPE 16 | SLOTTED DRAIN PIPE 12" | STANDARD HEADWALLS | S&F Box Inlet-Outlet | | | | MANHOLE TYPE | | | DITCH EXCAVATION |
|---|---|---|---|---|---|---|---|---|---|---|---|---|---|---|---|---|---|---|---|---|---|---|---|---|---|---|---|---|---|---|---|---|---|---|---|
| 12 | 15 | 18 | 24 | 30 | 36 | 42 | 48 | 54 | 60 | 66 | 72 Equiv. | 18 | 24 | 30 | | CLASS II | CLASS III | | | | | | | | | | | | | 18 | 24 | 30 | 36 | A | B | C | |
| LINEAR FEET | | | | | | | | | | | | | | | FT | TON | | CY | EACH | | | | | | | | LF | EA/TY | EACH | | | | | | | CY |

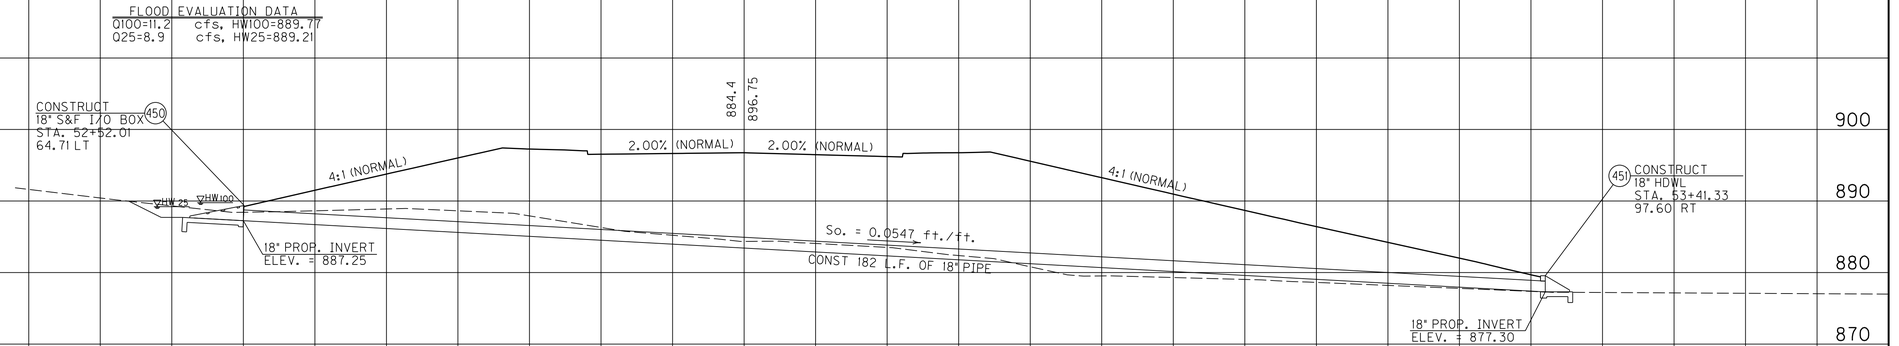


STA. 52+76.54 HARMONY
@ 24°30'33" SKEW LT

HARMONY
PIPE PROFILE SHEET
STA.52+76.54


USER: $$$$USER$$$$
DATE: $$$$DATE$$$$
FILE NAME: $$$$design$file$specification$$$$
E-SHEET NAME: R30000PD

# PIPE DRAINAGE SHEET 88 of 100


| COUNTY OF | ITEM NO. | SHEET NO. |
|---|---|---|
| BOONE | 6-158.00 | R301 |

PREPARED BY ____ DATE ____
CHECKED BY ____ DATE ____
APPROVED BY ____ DATE ____

| STORM SEWER PIPE (LINEAR FEET) | | | | | | | | | | | | CULVERT PIPE (LINEAR FEET) | | | MAX. COVER HEIGHT | CHANNEL LINING | | TURF REINF. MAT TYPE 3 | CBI TYPE A | DBI TYPE 1 | DBI TYPE 3 | DBI TYPE 4 | DBI TYPE 11 | DBI TYPE 13 | DBI TYPE 15 | DBI TYPE 16 | SLOTTED DRAIN PIPE 12" | STANDARD HEADWALLS | S&F Box Inlet-Outlet | | | | MANHOLE TYPE | | | DITCH EXCAVATION |
|---|---|---|---|---|---|---|---|---|---|---|---|---|---|---|---|---|---|---|---|---|---|---|---|---|---|---|---|---|---|---|---|---|---|---|---|
| 12 | 15 | 18 | 24 | 30 | 36 | 42 | 48 | 54 | 60 | 66 | 72 Equiv. | 18 | 24 | 30 | | CLASS II | CLASS III | | | | | | | | | | | | | 18 | 24 | 30 | 36 | A | B | C | |
| LINEAR FEET | | | | | | | | | | | | | | | FT | TON | | CY | EACH | | | | | | | | LF | EA/TY | EACH | | | | | | | CY |
| | | 27 | | | | | | | | | | | | | 6 | | | 2 | | | | | | | | | | | | | | | | | | |
| | | 114 | | | | | | | | | | | | | | | | | | | | | | | | | | | | | | | | | | |
| | | 26 | | | | | | | | | | | | | 5 | | | 2 | | | | | | | | | | | | | | | | | | |
| | | 88 | | | | | | | | | | | | | | | | | | | | | | | | | | | | | | | | | | |

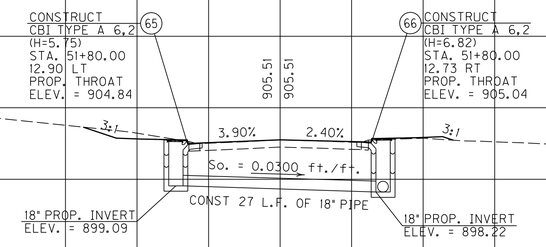


STA. 51+80 INDIAN HILL DRIVE
0° SKEW

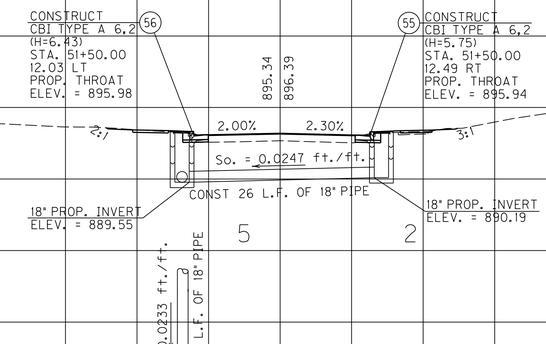


STA. 51+50 GOLDEN POND
0° SKEW

SCALE: 1"= 10'

PIPE PROFILE SHEET
GOLDEN POND STA. 51+50
& INDIAN HILL DRIVE STA. 51+90

USER: $$$$USER$$$$
DATE: $$$$DATE$$$$
FILE NAME: $$$$design$file$specification$$$$
E-SHEET NAME: R30100PD


$TIME$ $DATE$ $FILE$

# PIPE DRAINAGE SHEET 89 of 100


| COUNTY OF | ITEM NO. | SHEET NO. |
|---|---|---|
| BOONE | 6-158.00 | R302 |

PREPARED BY ____ DATE ____
CHECKED BY ____ DATE ____
APPROVED BY ____ DATE ____

| STORM SEWER PIPE | | | | | | | | | | | | | CULVERT PIPE | | | | CHANNEL LINING | | | | | | | | | | | | | | | S&F Box Inlet-Outlet | | | | MANHOLE TYPE | | | | | |
|---|
| 12 | 15 | 18 | 24 | 30 | 36 | 42 | 48 | 54 | 60 | 66 | 72 Equiv. | | 18 | 24 | 30 | MAX. COVER HEIGHT | CLASS II | CLASS III | TURF REINF. MAT TYPE 3 | CBI TYPE A | DBI TYPE 1 | DBI TYPE 3 | DBI TYPE 4 | DBI TYPE 11 | DBI TYPE 13 | DBI TYPE 15 | DBI TYPE 16 | SLOTTED DRAIN PIPE 12" | STANDARD HEADWALLS | 18 | 24 | 30 | 36 | A | B | C | DITCH EXCAVATION | |
| LINEAR FEET | | | | | | | | | | | | | | | | FT | TON | | CY | EACH | | | | | | | | LF | EA/TY | EACH | | | | | | | CY | |

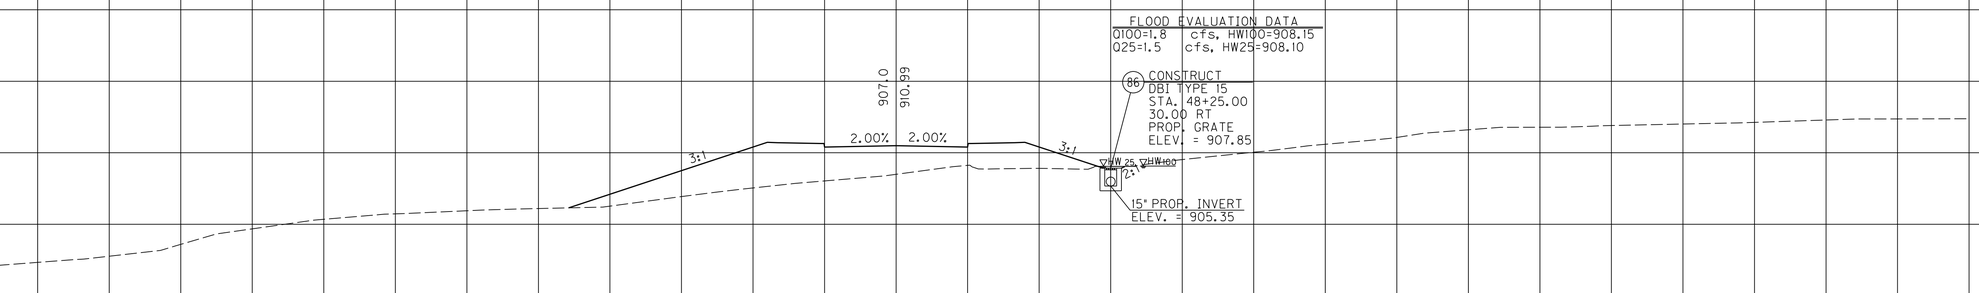


STA. 48+25 SYCAMORE DR. NO. 2
0° SKEW

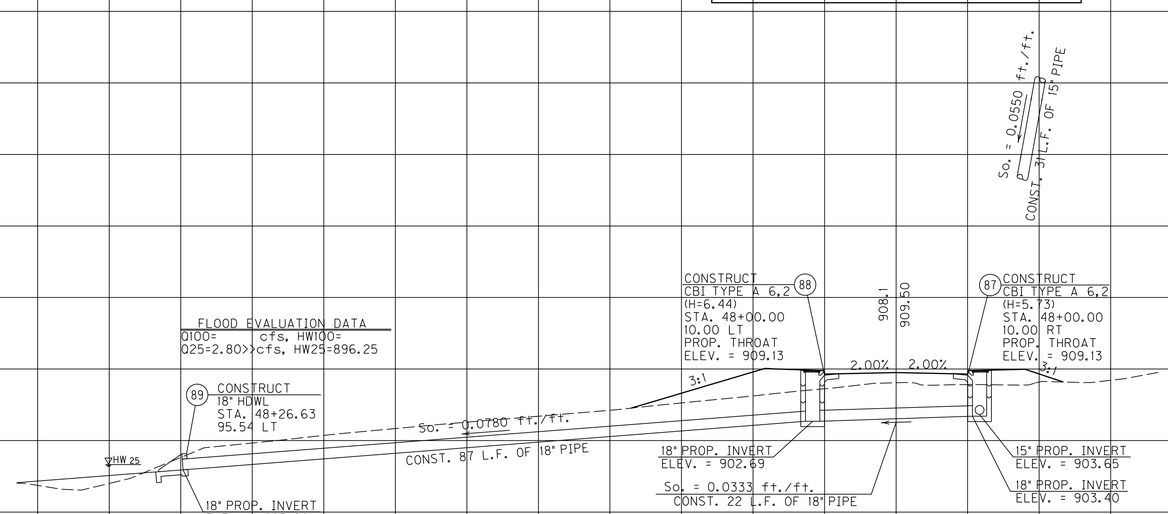


STA. 48+00 SYCAMORE DR. NO. 2
0° SKEW

SCALE: 1"= 10'

SYCAMORE DR. NO. 2
PIPE PROFILE SHEET
STA.48+00 & STA. 48+25


USER: $$$$USER$$$$
DATE: $$$$DATE$$$$
FILE NAME: $$$$design$file$specification$$$$
E-SHEET NAME: R30200PD

# PIPE DRAINAGE SHEET 90 of 100


| COUNTY OF | ITEM NO. | SHEET NO. |
|---|---|---|
| BOONE | 6-158.00 | R303 |

PREPARED BY ____ DATE ____
CHECKED BY ____ DATE ____
APPROVED BY ____ DATE ____


| STORM SEWER PIPE | | | | | | | | | | | | CULVERT PIPE | | | | CHANNEL LINING | | | | | | | | | | | | | S&F Box Inlet-Outlet | | | | MANHOLE TYPE | | | | |
|---|---|---|---|---|---|---|---|---|---|---|---|---|---|---|---|---|---|---|---|---|---|---|---|---|---|---|---|---|---|---|---|---|---|---|---|---|
| 12 | 15 | 18 | 24 | 30 | 36 | 42 | 48 | 54 | 60 | 66 | 72 Equiv. | 18 | 24 | 30 | MAX. COVER HEIGHT | CLASS II | CLASS III | TURF REINF. MAT TYPE 3 | CBI TYPE A | DBI TYPE 1 | DBI TYPE 3 | DBI TYPE 4 | DBI TYPE 11 | DBI TYPE 13 | DBI TYPE 15 | DBI TYPE 16 | SLOTTED DRAIN PIPE 12" | STANDARD HEADWALLS | 18 | 24 | 30 | 36 | A | B | C | DITCH EXCAVATION | |
| LINEAR FEET | | | | | | | | | | | | | | | FT | TON | | CY | EACH | | | | | | | | LF | EA/TY | EACH | | | | | | | CY | |
| | 153 | | | | | | | | | | | | | | 9 | | | 2 | | | | | | | | | | | | | | | 1 | | | | |

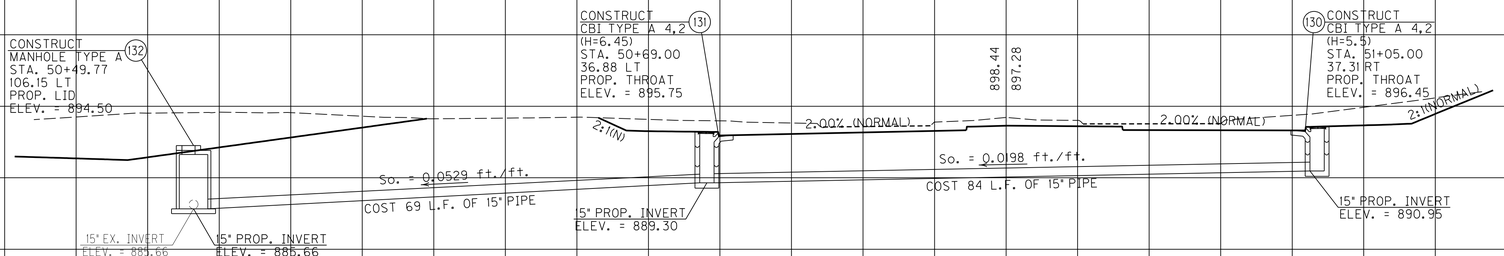


STA. 50+84.53 HEMPSTEADE DRIVE
@ 24°25'04" LT SKEW

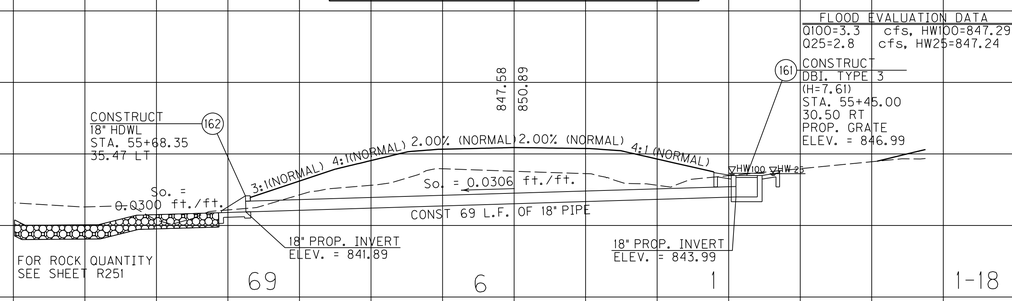


STA. 55+56.61 MT. ZION RD. NO. 2
19°35'17" SKEW RT.

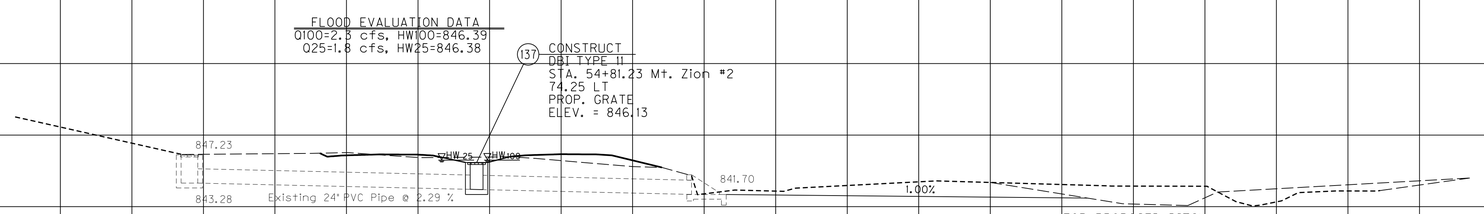


STA. 54+81.23 LT MT. ZION RD. NO. 2

SCALE: 1"= 10'

18

PIPE PROFILE SHEET
HEMPSTEADE DRIVE STA. 50+84.53
MT. ZION RD. NO.2 STA. 55+56.61
MT. ZION RD. NO.2 STA. 54+81.23


USER: $$$$USER$$$$
DATE: $$$$DATE$$$$
FILE NAME: $$$$design$file$specification$$$$
E-SHEET NAME: R303OPD

# PIPE DRAINAGE SHEET 91 of 100


| COUNTY OF | ITEM NO. | SHEET NO. |
|---|---|---|
| BOONE | 6-158.00 | R304 |

PREPARED BY ____ DATE ____
CHECKED BY ____ DATE ____
APPROVED BY ____ DATE ____

| STORM SEWER PIPE | | | | | | | | | | | | | CULVERT PIPE | | | | CHANNEL LINING | | | | | | | | | | | S&F Box Inlet-Outlet | | | | MANHOLE TYPE | | | | | |
|---|---|---|---|---|---|---|---|---|---|---|---|---|---|---|---|---|---|---|---|---|---|---|---|---|---|---|---|---|---|---|---|---|---|---|---|---|---|
| 12 | 15 | 18 | 24 | 30 | 36 | 42 | 48 | 54 | 60 | 66 | 72 Equiv. | | 18 | 24 | 30 | MAX. COVER HEIGHT | CLASS II | CLASS III | TURF REINF. MAT TYPE 3 | CBI TYPE A | DBI TYPE 1 | DBI TYPE 3 | DBI TYPE 4 | DBI TYPE 11 | DBI TYPE 13 | DBI TYPE 15 | DBI TYPE 16 | SLOTTED DRAIN PIPE 12" | STANDARD HEADWALLS | 18 | 24 | 30 | 36 | A | B | C | DITCH EXCAVATION | |
| LINEAR FEET | | | | | | | | | | | | | | | | FT | TON | | CY | EACH | | | | | | | | LF | EA/TY | EACH | | | | | | | CY | |
| | 13 | 60 | | | | | | | | | | | | | | 5 | 19 | | 1 | 1 | | | | | | | | | 1-18 | | | | | | | | 29 | |

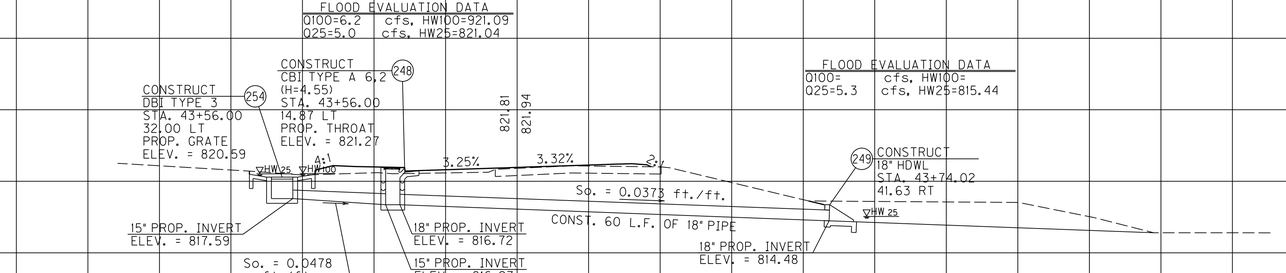


STA. 43+61.35 GUNPOWDER ROAD
@ 17°47'48" SKEW LT.

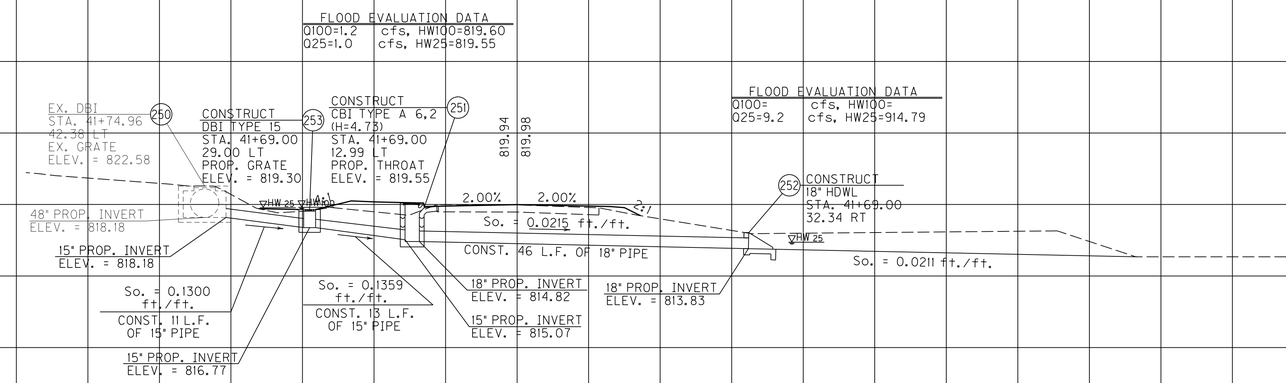


| | | | | | | | | | | | | | | | | | | | | | | | | | | | | | | | | | | | | | |
|---|---|---|---|---|---|---|---|---|---|---|---|---|---|---|---|---|---|---|---|---|---|---|---|---|---|---|---|---|---|---|---|---|---|---|---|---|---|
| | 24 | 46 | | | | | | | | | | | | | | 5 | 21 | | 1 | | 1 | | 1-18 | | | | | | | | | | | | | 35 | |

STA. 41+69 GUNPOWDER ROAD
@ 0° SKEW

-150 -100 -50 0 50 100 150

SCALE: 1"= 10'

GUNPOWDER ROAD
PIPE PROFILE SHEET
STA. 41+69 & STA. 43+61.35


USER: $$$$USER$$$$
DATE: $$$$DATE$$$$
FILE NAME: $$$$design$file$specification$$$$
E-SHEET NAME: R30400PD

# PIPE DRAINAGE SHEET 92 of 100

| COUNTY OF | ITEM NO. | SHEET NO. |
|---|---|---|
| BOONE | 6-158.00 | R305 |

PREPARED BY ____ DATE ____
CHECKED BY ____ DATE ____
APPROVED BY ____ DATE ____

| STORM SEWER PIPE | | | | | | | | | | | | | CULVERT PIPE | | | | CHANNEL LINING | | | | | | | | | | | | | | S&F Box Inlet-Outlet | | | | MANHOLE TYPE | | | | | |
|---|
| 12 | 15 | 18 | 24 | 30 | 36 | 42 | 48 | 54 | 60 | 66 | 72 Equiv. | | 18 | 24 | 30 | MAX. COVER HEIGHT | CLASS II | CLASS III | TURF REINF. MAT TYPE 3 | CBI TYPE A | DBI TYPE 1 | DBI TYPE 3 | DBI TYPE 4 | DBI TYPE 11 | DBI TYPE 13 | DBI TYPE 15 | DBI TYPE 16 | SLOTTED DRAIN PIPE 12" | STANDARD HEADWALLS | 18 | 24 | 30 | 36 | A | B | C | DITCH EXCAVATION | |
| LINEAR FEET | | | | | | | | | | | | | | | | FT | TON | | CY | EACH | | | | | | | | LF | EA/TY | EACH | | | | | | | CY | |

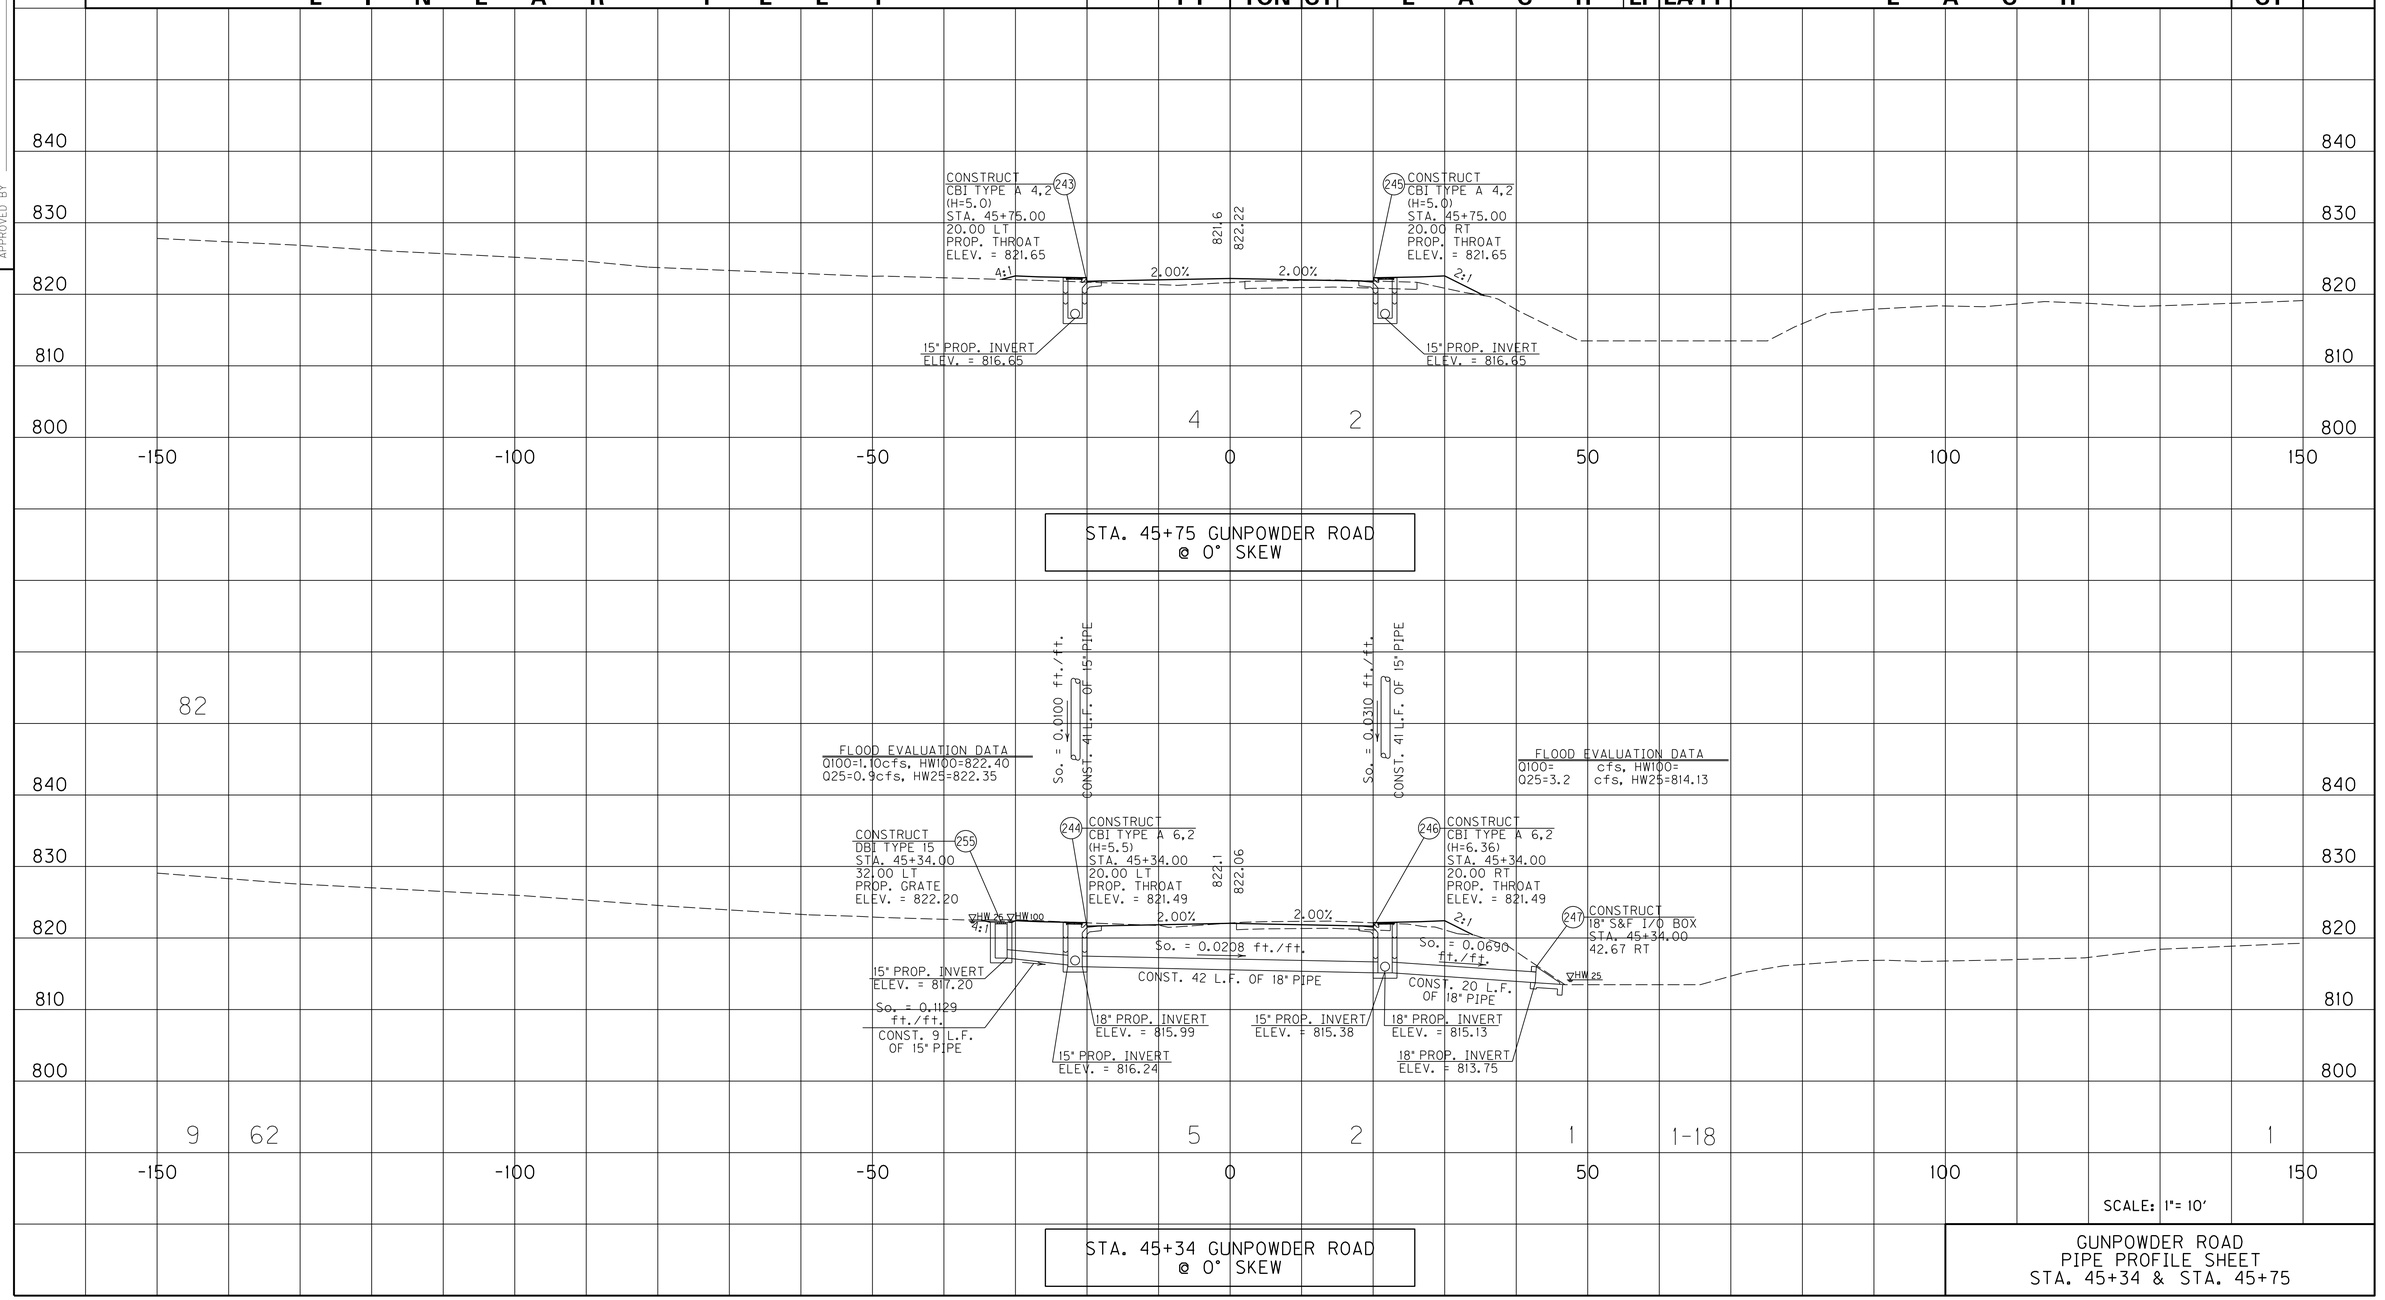


SCALE: 1"= 10'

GUNPOWDER ROAD
PIPE PROFILE SHEET
STA. 45+34 & STA. 45+75


USER: $$$$USER$$$$
DATE: $$$$DATE$$$$
FILE NAME: $$$$design$file$specification$$$$
E-SHEET NAME: R30500PD

# PIPE DRAINAGE SHEET 93 of 100


| COUNTY OF | ITEM NO. | SHEET NO. |
|---|---|---|
| BOONE | 6-158.00 | R306 |

PREPARED BY ____ DATE ____
CHECKED BY ____ DATE ____
APPROVED BY ____ DATE ____

| STORM SEWER PIPE | | | | | | | | | | | | CULVERT PIPE | | | | CHANNEL LINING | | | | | | | | | | | | | | S&F Box Inlet-Outlet | | | | MANHOLE TYPE | | | | | |
|---|
| 12 | 15 | 18 | 24 | 30 | 36 | 42 | 48 | 54 | 60 | 66 | 72 Equiv. | 18 | 24 | 30 | MAX. COVER HEIGHT | CLASS II | CLASS III | TURF REINF. MAT TYPE 3 | CBI TYPE A | DBI TYPE 1 | DBI TYPE 3 | DBI TYPE 4 | DBI TYPE 11 | DBI TYPE 13 | DBI TYPE 15 | DBI TYPE 16 | SLOTTED DRAIN PIPE 12" | STANDARD HEADWALLS | 18 | 24 | 30 | 36 | A | B | C | DITCH EXCAVATION | |
| LINEAR FEET | | | | | | | | | | | | | | | FT | TON | | CY | EACH | | | | | | | | LF | EA/TY | EACH | | | | | | | CY | |
| | | | | | | | | | | | | | 39 | | 9 | | | 14 | | | | | | | | | | | 1 | | | | | | | | | |

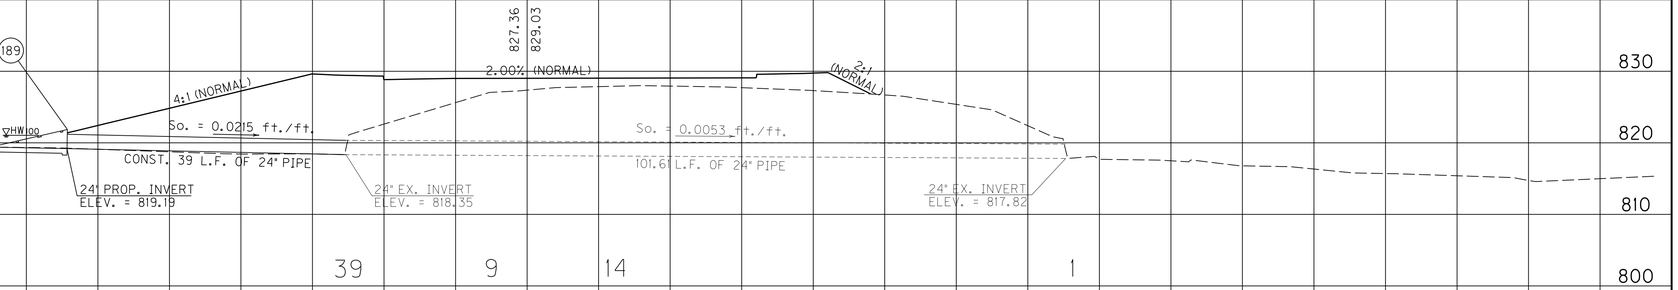


STA. 48+17.20 GUNPOWDER ROAD
3°04'57" SKEW RT.

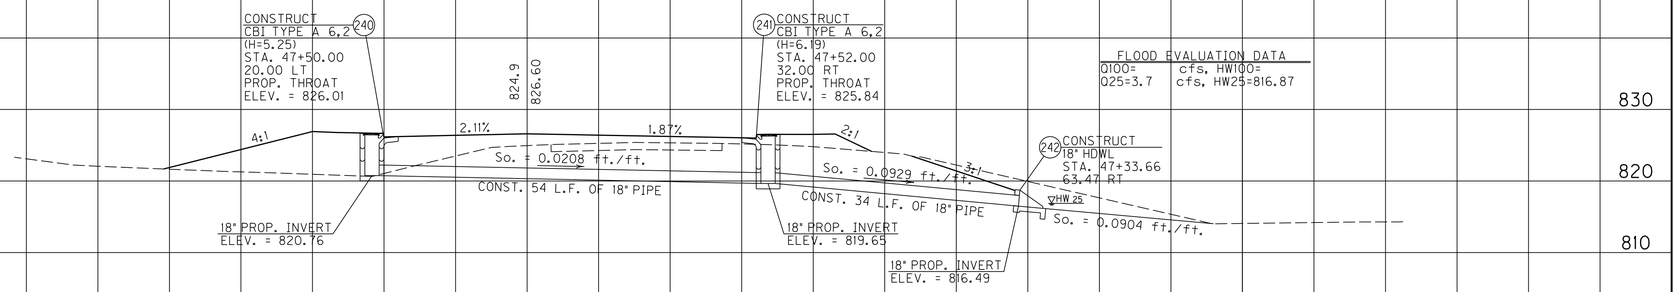


| | | | | | | | | | | | | | | | | | | | | | | | | | | | | | | | | | | | | | |
|---|---|---|---|---|---|---|---|---|---|---|---|---|---|---|---|---|---|---|---|---|---|---|---|---|---|---|---|---|---|---|---|---|---|---|---|---|---|
| | | 88 | | | | | | | | | | | | | 6 | 11 | 2 | | | | | | | | 1-18 | | | | | | | | | | | 4 | |

STA. 47+50.79 GUNPOWDER ROAD
@ 2°4'12" SKEW LT.

SCALE: 1"= 10'

GUNPOWDER ROAD
PIPE PROFILE SHEET
STA. 47+50.79 & STA. 48+17.20


USER: $$$$USER$$$$
DATE: $$$$DATE$$$$
FILE NAME: $$$$design$file$specification$$$$
E-SHEET NAME: R30600PD

# PIPE DRAINAGE SHEET 94 of 100

| COUNTY OF | ITEM NO. | SHEET NO. |
|---|---|---|
| BOONE | 6-158.00 | R307 |

PREPARED BY ____ DATE ____
CHECKED BY ____ DATE ____
APPROVED BY ____ DATE ____

| STORM SEWER PIPE | | | | | | | | | | | | CULVERT PIPE | | | | CHANNEL LINING | | | | | | | | | | | S&F Box Inlet-Outlet | | | | MANHOLE TYPE | | | | |
|---|---|---|---|---|---|---|---|---|---|---|---|---|---|---|---|---|---|---|---|---|---|---|---|---|---|---|---|---|---|---|---|---|---|---|---|
| 12 | 15 | 18 | 24 | 30 | 36 | 42 | 48 | 54 | 60 | 66 | 72 Equiv. | 18 | 24 | 30 | MAX. COVER HEIGHT | CLASS II | CLASS III | TURF REINF. MAT TYPE 3 | CBI TYPE A | DBI TYPE 1 | DBI TYPE 3 | DBI TYPE 4 | DBI TYPE 11 | DBI TYPE 13 | DBI TYPE 15 | DBI TYPE 16 | SLOTTED DRAIN PIPE 12" | STANDARD HEADWALLS | 18 | 24 | 30 | 36 | A | B | C | DITCH EXCAVATION |
| LINEAR FEET | | | | | | | | | | | | | | | FT | TON | | CY | EACH | | | | | | | | LF | EA/TY | EACH | | | | | | CY |
| | | | | | | | | | | | | | | | | | | | | | | | | | | | | | | | | | | | |
| | | | | | | | | | | | | | | | | | | | | | | | | | | | | | | | | | | | |
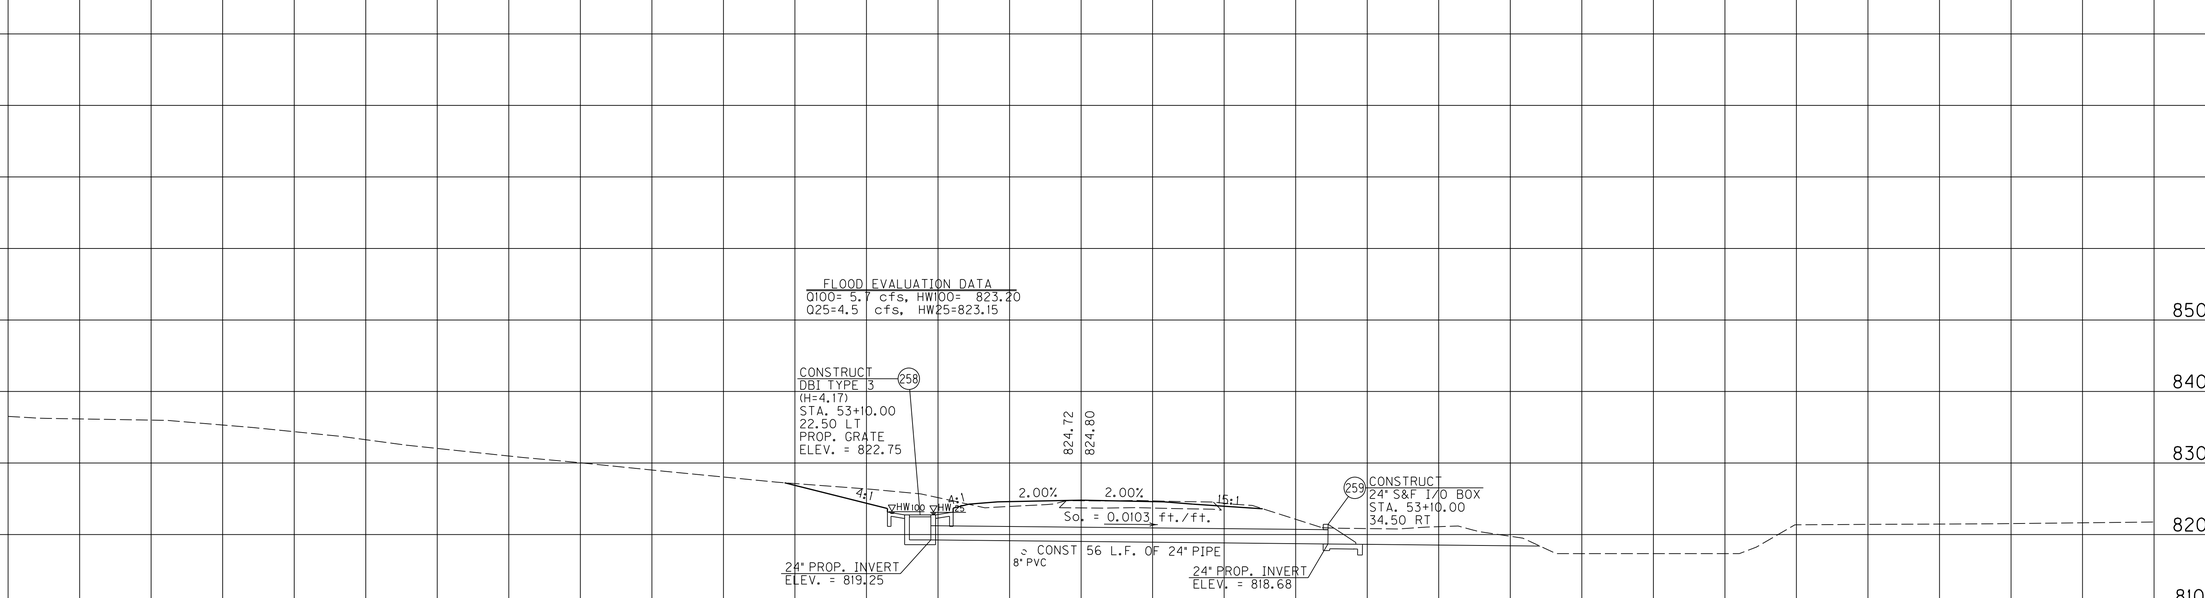


STA. 53+10 GUNPOWDER ROAD
@ 0° SKEW

GUNPOWDER ROAD
PIPE PROFILE SHEET
STA. 53.10


USER: $$$$USER$$$$
DATE: $$$$DATE$$$$
FILE NAME: $$$$design$file$specification$$$$
E-SHEET NAME: R30700PD

# PIPE DRAINAGE SHEET 95 of 100


| COUNTY OF | ITEM NO. | SHEET NO. |
|---|---|---|
| BOONE | 6-158.00 | R308 |

PREPARED BY ____ DATE ____
CHECKED BY ____ DATE ____
APPROVED BY ____ DATE ____

| STORM SEWER PIPE | | | | | | | | | | | | CULVERT PIPE | | | MAX. COVER HEIGHT | CHANNEL LINING | | TURF REINF. MAT TYPE 3 | CBI TYPE A | DBI TYPE 1 | DBI TYPE 3 | DBI TYPE 4 | DBI TYPE 11 | DBI TYPE 13 | DBI TYPE 15 | DBI TYPE 16 | SLOTTED DRAIN PIPE 12" | STANDARD HEADWALLS | S&F Box Inlet-Outlet | | | | MANHOLE TYPE | | | DITCH EXCAVATION | |
|---|---|---|---|---|---|---|---|---|---|---|---|---|---|---|---|---|---|---|---|---|---|---|---|---|---|---|---|---|---|---|---|---|---|---|---|
| 12 | 15 | 18 | 24 | 30 | 36 | 42 | 48 | 54 | 60 | 66 | 72 Equiv. | 18 | 24 | 30 | | CLASS II | CLASS III | | | | | | | | | | | | 18 | 24 | 30 | 36 | A | B | C | |
| LINEAR FEET | | | | | | | | | | | | | | | FT | TON | | CY | EACH | | | | | | | | | LF | EA/TY | EACH | | | | | | | CY | |

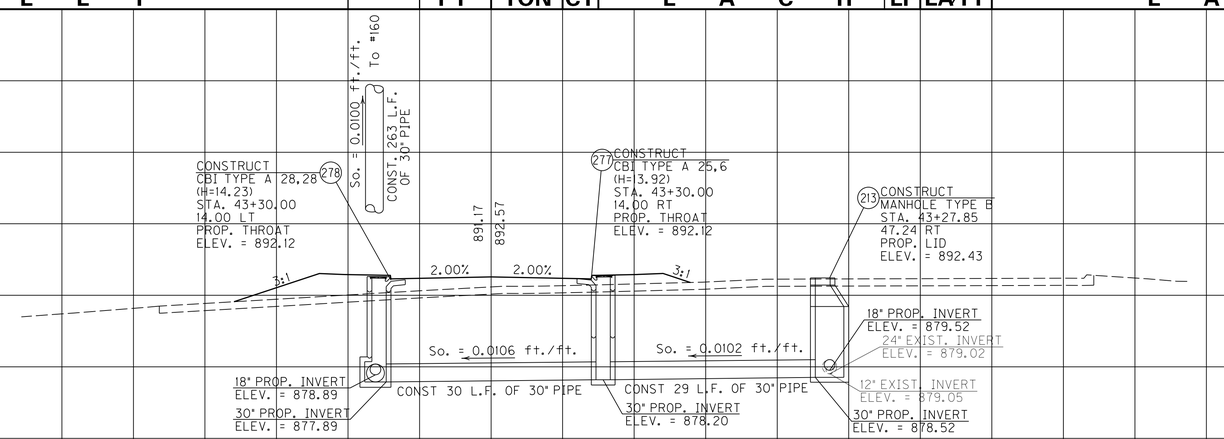


STA. 43+30 NORTH TIBURON
0° SKEW

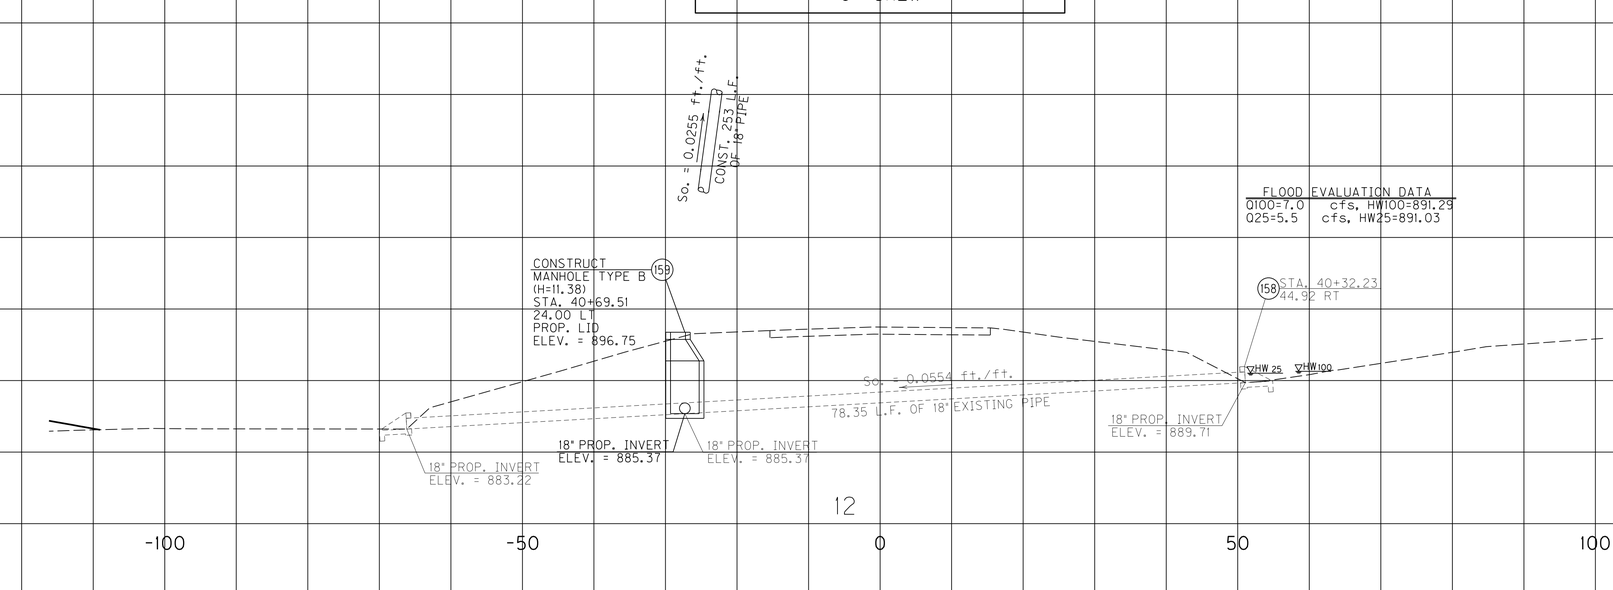


STA. 41+56.53 NORTH TIBURON
28°24'45" SKEW RT

SCALE: 1"= 10'

NORTH TIBURON
PIPE PROFILE SHEET
STA. 41+23.10 & STA. 43+68

USER: $$$$USER$$$$
DATE: $$$$DATE$$$$
FILE NAME: $$$$design$file$specification$$$$
E-SHEET NAME: R30800PD


$TIME$ $DATE$ $FILE$

# PIPE DRAINAGE SHEET 96 of 100


| COUNTY OF | ITEM NO. | SHEET NO. |
|---|---|---|
| BOONE | 6-158.00 | R309 |

PREPARED BY ____ DATE ____
CHECKED BY ____ DATE ____
APPROVED BY ____ DATE ____

| STORM SEWER PIPE | | | | | | | | | | | | CULVERT PIPE | | | MAX. COVER HEIGHT | CHANNEL LINING | | TURF REINF. MAT TYPE 3 | CBI TYPE A | DBI TYPE 1 | DBI TYPE 3 | DBI TYPE 4 | DBI TYPE 11 | DBI TYPE 13 | DBI TYPE 15 | DBI TYPE 16 | SLOTTED DRAIN PIPE 12" | STANDARD HEADWALLS | S&F Box Inlet-Outlet | | | | MANHOLE TYPE | | | DITCH EXCAVATION |
|---|---|---|---|---|---|---|---|---|---|---|---|---|---|---|---|---|---|---|---|---|---|---|---|---|---|---|---|---|---|---|---|---|---|---|
| 12 | 15 | 18 | 24 | 30 | 36 | 42 | 48 | 54 | 60 | 66 | 72 Equiv. | 18 | 24 | 30 | | CLASS II | CLASS III | | | | | | | | | | | | 18 | 24 | 30 | 36 | A | B | C | |
| LINEAR FEET | | | | | | | | | | | | | | | FT | TON | CY | EACH | | | | | | | | | LF | EA/TY | EACH | | | | | | | CY |
| | | | | 127 | | | | | | | | | | | 10 | | 2 | 1 | | | | | | | | | | | | | | | | | | |

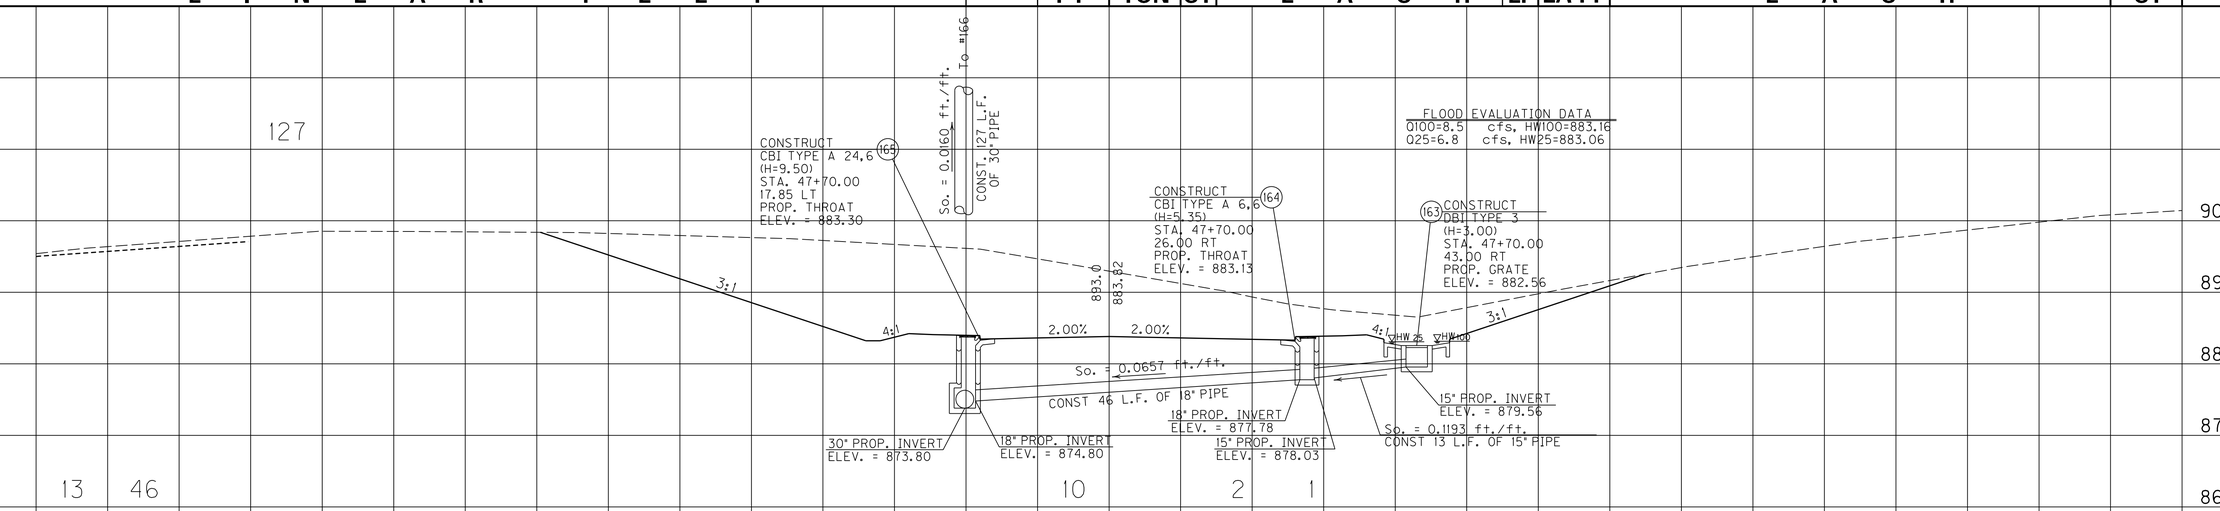


STA. 47+70 NORTH TIBURON
0° SKEW

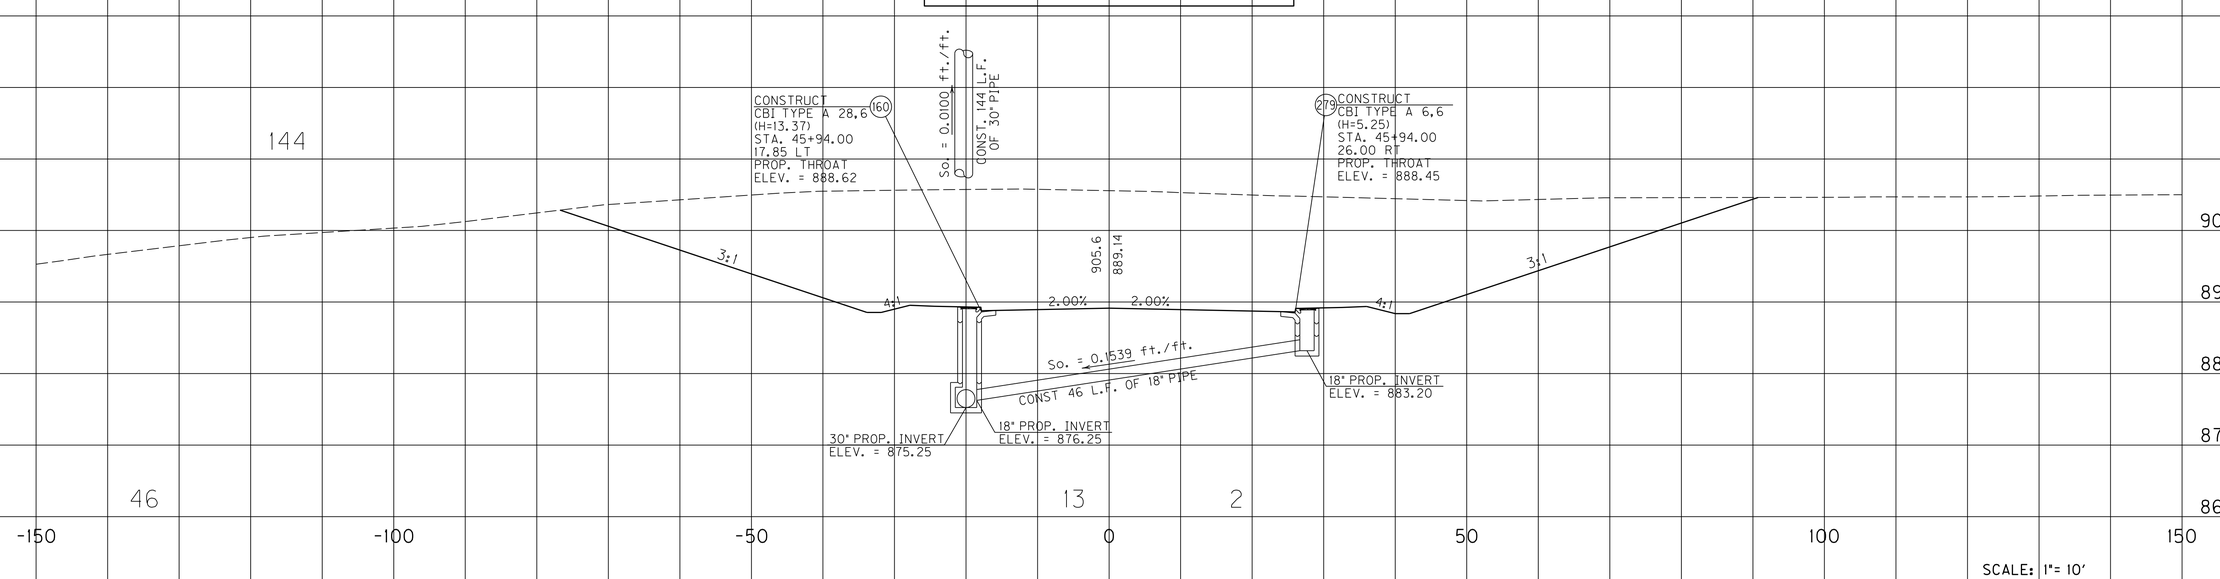


STA. 45+94 NORTH TIBURON
0° SKEW

SCALE: 1"= 10'

NORTH TIBURON
PIPE PROFILE SHEET
STA. 45+94 & STA. 47+70

USER: $$$$USER$$$$
DATE: $$$$DATE$$$$
FILE NAME: $$$$design$file$specification$$$$
E-SHEET NAME: R30900PD

$TIME$ $DATE$ $FILE$

# PIPE DRAINAGE SHEET 97 of 100

| COUNTY OF | ITEM NO. | SHEET NO. |
|---|---|---|
| BOONE | 6-158.00 | R310 |

PREPARED BY ____ DATE ____
CHECKED BY ____ DATE ____
APPROVED BY ____ DATE ____

| STORM SEWER PIPE | | | | | | | | | | | | CULVERT PIPE | | | | CHANNEL LINING | | | | | | | | | | | | | S&F Box Inlet-Outlet | | | | MANHOLE TYPE | | | | |
|---|---|---|---|---|---|---|---|---|---|---|---|---|---|---|---|---|---|---|---|---|---|---|---|---|---|---|---|---|---|---|---|---|---|---|---|---|
| 12 | 15 | 18 | 24 | 30 | 36 | 42 | 48 | 54 | 60 | 66 | 72 Equiv. | 18 | 24 | 30 | MAX. COVER HEIGHT | CLASS II | CLASS III | TURF REINF. MAT TYPE 3 | CBI TYPE A | DBI TYPE 1 | DBI TYPE 3 | DBI TYPE 4 | DBI TYPE 11 | DBI TYPE 13 | DBI TYPE 15 | DBI TYPE 16 | SLOTTED DRAIN PIPE 12" | STANDARD HEADWALLS | 18 | 24 | 30 | 36 | A | B | C | DITCH EXCAVATION | |
| LINEAR FEET | | | | | | | | | | | | | | | FT | TON | | CY | EACH | | | | | | | | LF | EA/TY | EACH | | | | | | | CY | |
| | 23 | | | | 126 | | | | | | | | | | 8 | | | 1 | 1 | | | | | | | | | | | | | | | | | | |

FLOOD EVALUATION DATA
Q100=3.8cfs, HW100=876.65
Q25=3.1cfs, HW25=876.60

270 CONSTRUCT CBI TYPE A 38.2 (H=7.81)
STA. 52+85.00
14.00 RT
PROP. THROAT
ELEV. = 879.59

265 CONSTRUCT DBI TYPE 3 (H=2.50)
STA. 52+85.00
43.00 RT
PROP. GRATE
ELEV. = 876.30
NO APRON

879.88
880.04
2.00%
2.00%
4:1
4:1
25YHW
100YHW
15" PROP. INVERT
ELEV. = 873.52
36" PROP. INVERT
ELEV. = 871.77
15" PROP. INVERT
ELEV. = 873.80
So. = 0.0123 ft./ft.
CONST. 23 LF. OF 15" PIPE
So. = 0.0393 ft./ft.
CONST. 126 LF. OF 36" PIPE

STA. 52+85 TIBURON DRIVE
0° SKEW

208 CONSTRUCT CBI TYPE A 4.2 (H=5.0)
STA. 51+59.00
26.00 LT
PROP. THROAT
ELEV. = 873.42

218 CONSTRUCT CBI TYPE A 38.2 (H=6.84)
STA. 51+59.00
14.00 RT
PROP. THROAT
ELEV. = 873.66

874.08
874.11
3:1
2.00%
2.00%
4:1
15" PROP. INVERT
ELEV. = 868.42
36" PROP. INVERT
ELEV. = 866.82
So. = 0.0182 ft./ft.
CONST. 49 LF. OF 15" PIPE
To #216
So. = 0.0300 ft./ft.
CONST. 50 LF. OF 36" PIPE
To #215

| 49 | | 50 | | | 5 | 2 | | | | | | |
|---|---|---|---|---|---|---|---|---|---|---|---|---|
| -150 | | -100 | | -50 | | 0 | | 50 | | 100 | | 150 |

STA. 51+59 TIBURON DRIVE
0° SKEW

SCALE: 1"= 10'

TIBURON DRIVE
PIPE PROFILE SHEET
STA.51+59 & STA. 52+85

USER: $$$$USER$$$$
DATE: $$$$DATE$$$$
FILE NAME: $$$$design$file$specification$$$$
E-SHEET NAME: R31000PD

# PIPE DRAINAGE SHEET 98 of 100

| COUNTY OF | ITEM NO. | SHEET NO. |
|---|---|---|
| BOONE | 6-158.00 | R311 |

PREPARED BY ____ DATE ____
CHECKED BY ____ DATE ____
APPROVED BY ____ DATE ____


| STORM SEWER PIPE | | | | | | | | | | | | | CULVERT PIPE | | | | CHANNEL LINING | | | | | | | | | | | | |

# PIPE DRAINAGE SHEET 99 of 100

| COUNTY OF | ITEM NO. | SHEET NO. |
|---|---|---|
| BOONE | 6-158.00 | R312 |

PREPARED BY ____ DATE ____
CHECKED BY ____ DATE ____
APPROVED BY ____ DATE ____

| STORM SEWER PIPE | | | | | | | | | | | | CULVERT PIPE | | | | CHANNEL LINING | | | | | | | | | | S&F Box Inlet-Outlet | | | | MANHOLE TYPE | | | DITCH EXCAVATION | |
|---|---|---|---|---|---|---|---|---|---|---|---|---|---|---|---|---|---|---|---|---|---|---|---|---|---|---|---|---|---|---|---|---|---|
| 12 | 15 | 18 | 24 | 30 | 36 | 42 | 48 | 54 | 60 | 66 | 72 Equiv. | 18 | 24 | 30 | MAX. COVER HEIGHT | CLASS II | CLASS III | TURF REINF. MAT TYPE 3 | CBI TYPE A | DBI TYPE 1 | DBI TYPE 3 | DBI TYPE 4 | DBI TYPE 11 | DBI TYPE 13 | DBI TYPE 15 | DBI TYPE 16 | SLOTTED DRAIN PIPE 12" | STANDARD HEADWALLS | 18 | 24 | 30 | 36 | A | B | C | |
| LINEAR FEET | | | | | | | | | | | | | | | FT | TON | | CY | EACH | | | | | | | LF | EA/TY | EACH | | | | | | | CY |

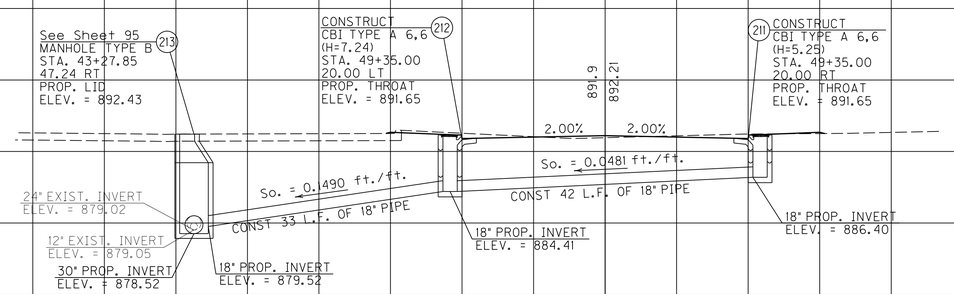


SCALE: 1"= 10'

STA. 49+35 FLORENCE BAPTIST CHURCH APPROACH 0° SKEW

PIPE PROFILE SHEET
FLORENCE BAPTIST CHURCH
APPROACH STA. 49+35

USER: $$$$USER$$$$
DATE: $$$$DATE$$$$
FILE NAME: $$$$design$file$specification$$$$
E-SHEET NAME: R31200PD

| COUNTY OF | ITEM NO. | SHEET NO. |
|---|---|---|
| Boone | 06-158.00 | R313 |

DATUM

MATCHLINE STA. 51+50

MATCHLINE STA. 48+50

KY-536 STA 23+09.45
ELEV. = 832.09'

CONST. 50' OF 28' F.B. CHANNEL W/2:1 SIDE SLOPES
W/70 TONS OF CHANNEL LINING CLASS III @ T=2'
DEPTH TO PROTECT = 2'

4:1 (NORMAL)

4:1 (NORMAL)

CONSTRUCT 126 LF OF 28'X8' PRECAST ARCH CULVERT
So. = 0.005 ft./ft.

Flood Evaluation Data
Q100 = 1523 cfs, HW100 = 824.58'
Q25 = 1075 cfs, HW25 = 823.60'

HW100 = 824.58'

HW25 = 823.60'

CONST. 50' OF 28' F.B. CHANNEL W/2:1 SIDE SLOPES
W/70 TONS OF CHANNEL LINING CLASS III @ T=2'
DEPTH TO PROTECT = 2'

PROP. OUTLET
ELEV. = 818.39

PROP. INLET
ELEV. = 819.00

STA. 23+03.54 KY 536
8°45'50" SKEW LT.

52+50 52+00 51+50 48+00 47+50

51+50 51+00 50+50 50+00 49+50 49+00 48+50

840 830 820 810

50 40 30 20 10 0 -10 -20 -30 -40 -50

2:1 3:1 4:1

SCALE: 1" = 10' HORIZONTAL
1" = 10' VERTICAL

KY 536 Reconstruction
28'x8' Precast Arch Culvert
Sta. 23+04

FILE NAME: G:\2925-BOONE536\SUBMISSIONS\2016-5-17 REV 10\DGN'S\ENTIRE SET\R31300PD.DGN
USER: rwittenberg
DATE PLOTTED: May 17, 2016
E-SHEET NAME: R31300PD
MicroStation v8.11.7.443