KENTUCKY TRANSPORTATION CABINET

engineering | architecture | geospatial

Commonwealth of Kentucky
DEPARTMENT OF HIGHWAYS
PROPOSED DESIGN ALTERNATE NO. 2 EXHIBIT

KY 864 BEULAH CHURCH ROAD WIDENING

ITEM NO. 5-481.00
JEFFERSON COUNTY

SCALE: 1" = 80'

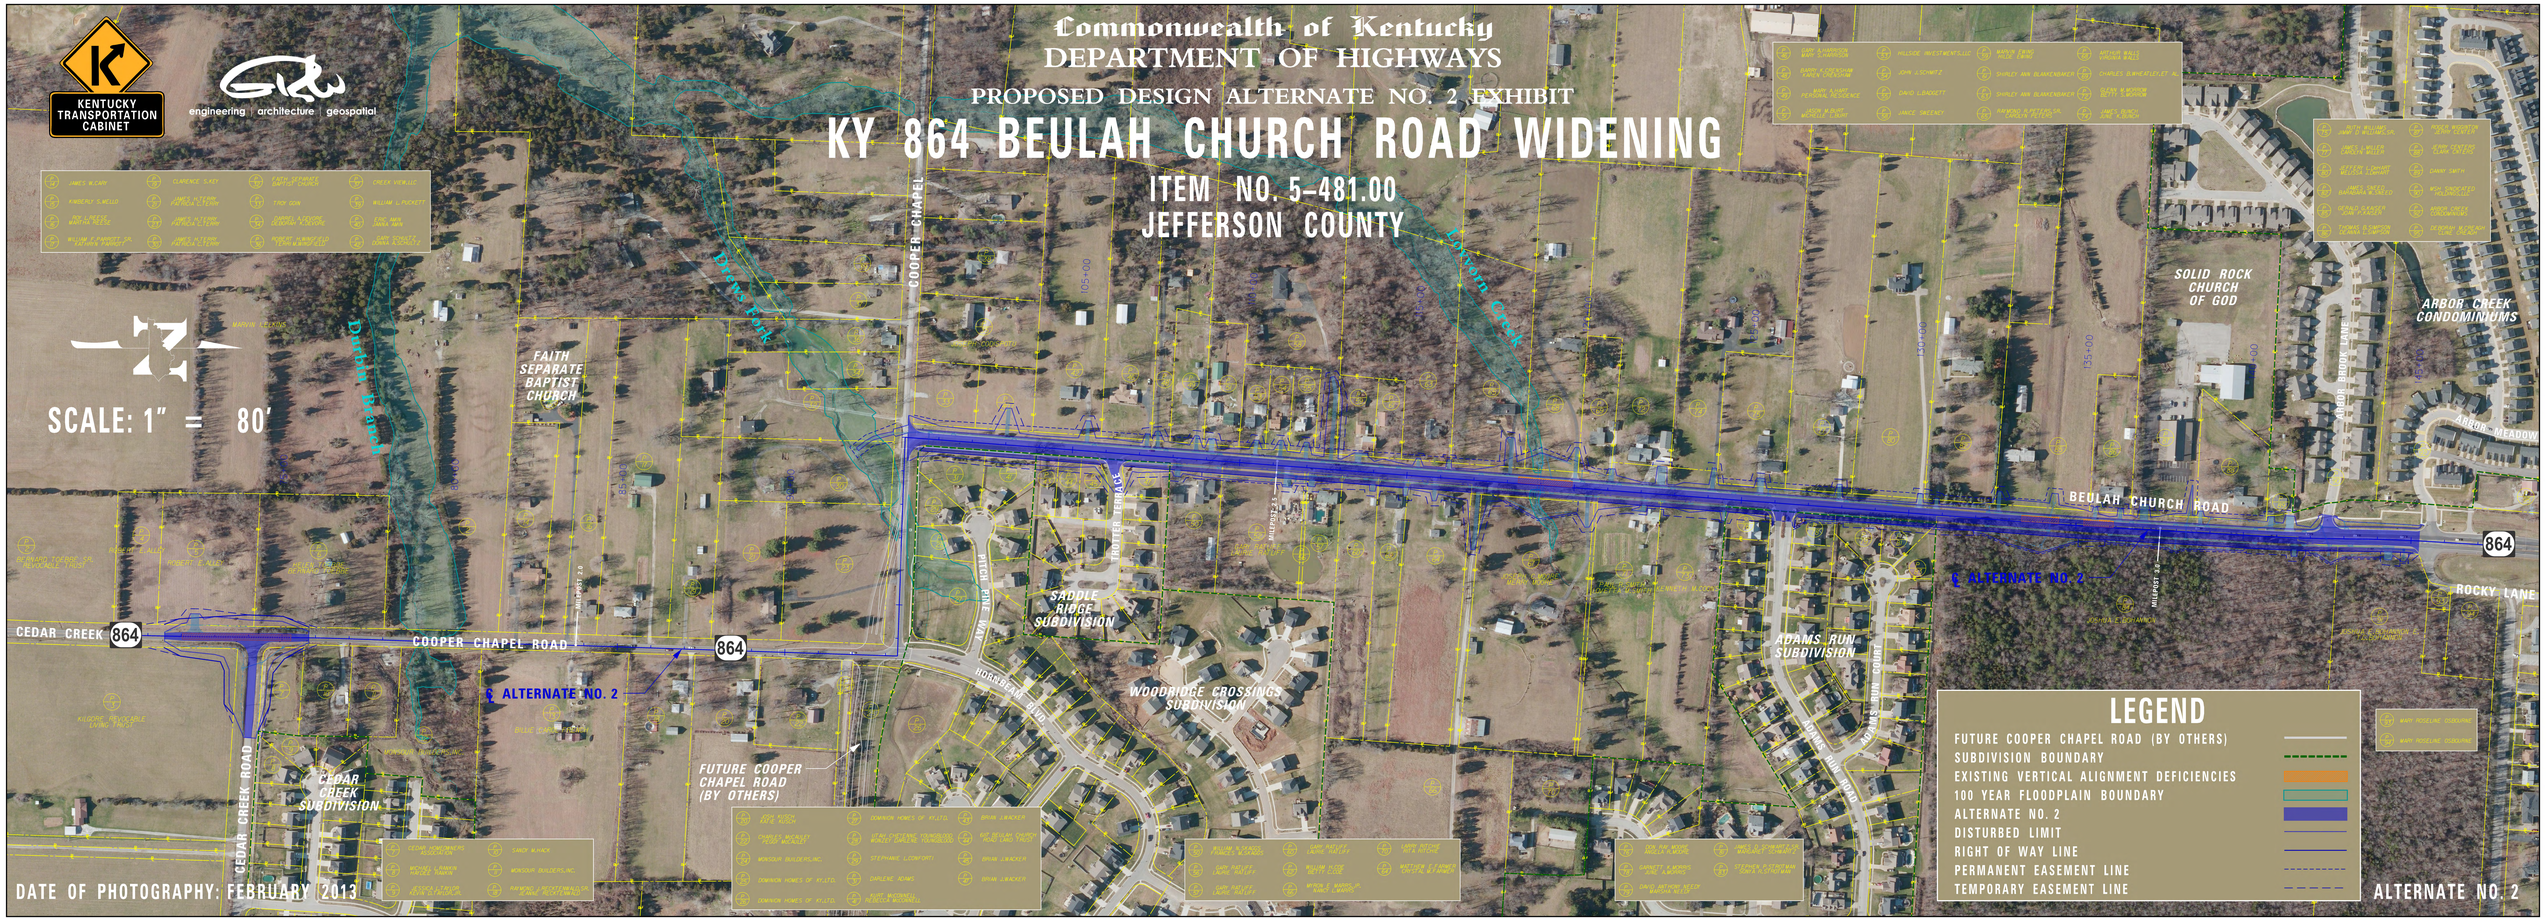

DATE OF PHOTOGRAPHY: FEBRUARY 2013

ALTERNATE NO. 2