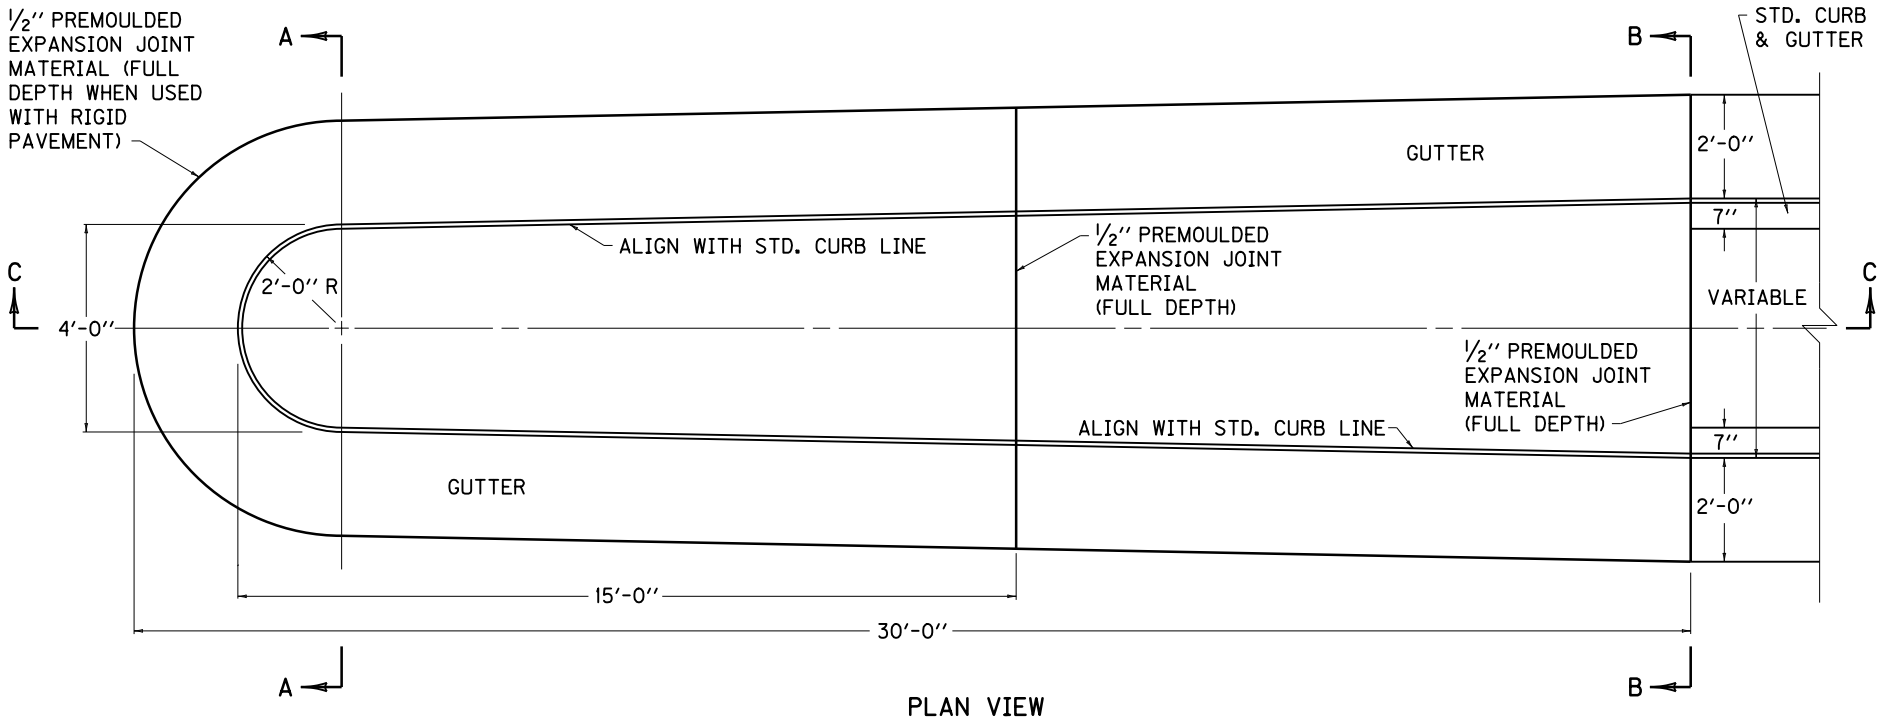

PLAN VIEW

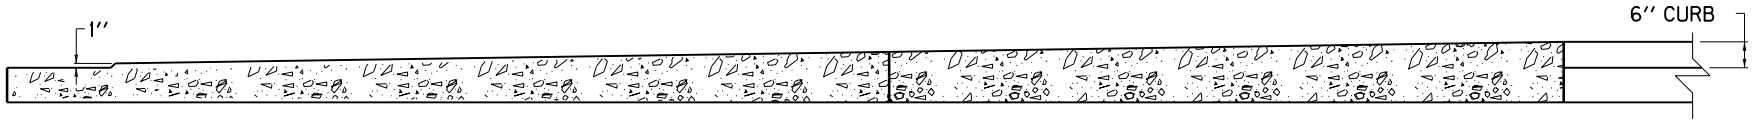

SECTION C-C

~ NOTES ~

1. THE CONTRACT UNIT PRICE BID EACH FOR CONCRETE TERMINAL SECTION TYPE 1 SHALL INCLUDE ALL MATERIALS, LABOR, TOOLS, AND OTHER INCIDENTALS NECESSARY TO COMPLETE THE WORK IN PLACE, AND SHALL RECEIVE A WOOD FLOAT FINISH.

(2) 8" WHEN USED WITH FLEXIBLE PAVEMENT AND PAVEMENT THICKNESS WITH RIGID PAVEMENT.

BID ITEM AND UNIT TO BID	
CONCRETE TERMINAL SECTION TYPE 1	EACH

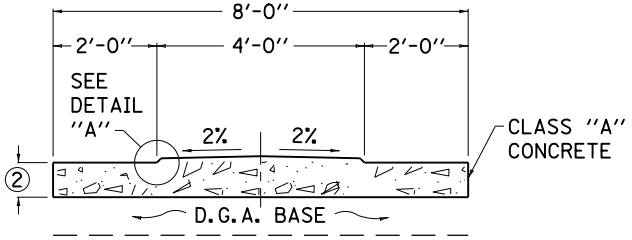

SECTION A-A

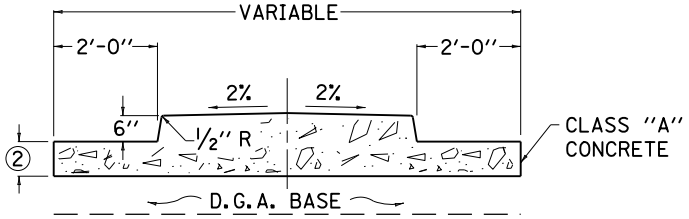

SECTION B-B

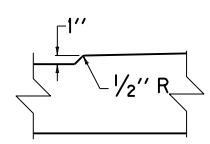

DETAIL "A"

KENTUCKY DEPARTMENT OF HIGHWAYS

CONCRETE TERMINAL SECTION TYPE 1

STANDARD DRAWING NO. RPM-115-05

SUBMITTED William S. Gulick — DIRECTOR DIVISION OF DESIGN — 12-01-15 DATE

APPROVED [signature] — STATE HIGHWAY ENGINEER — 12-01-15 DATE