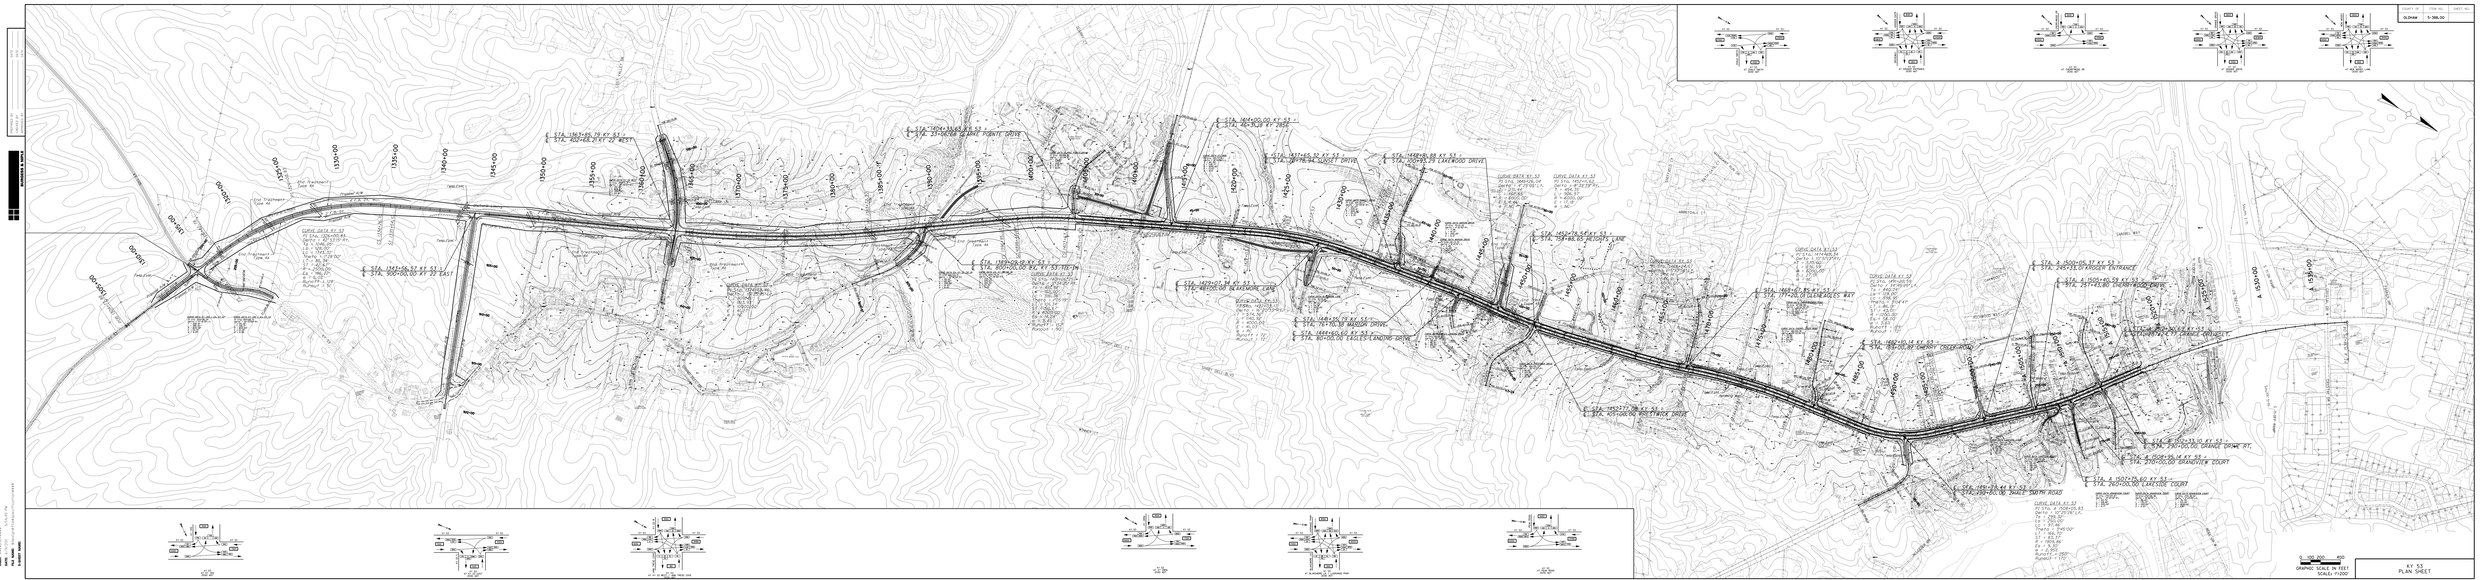
PROJECT NO.
ITEM NO.
SHEET NO.
DLZKAW
5-366.00
GRAPHIC SCALE IN FEET
SCALE 1"=200'
KY 53
PLAN SHEET