HARDIN COUNTY CONNECTOR
PRELIMINARY PLAN

SCALE: 1" = 1500'

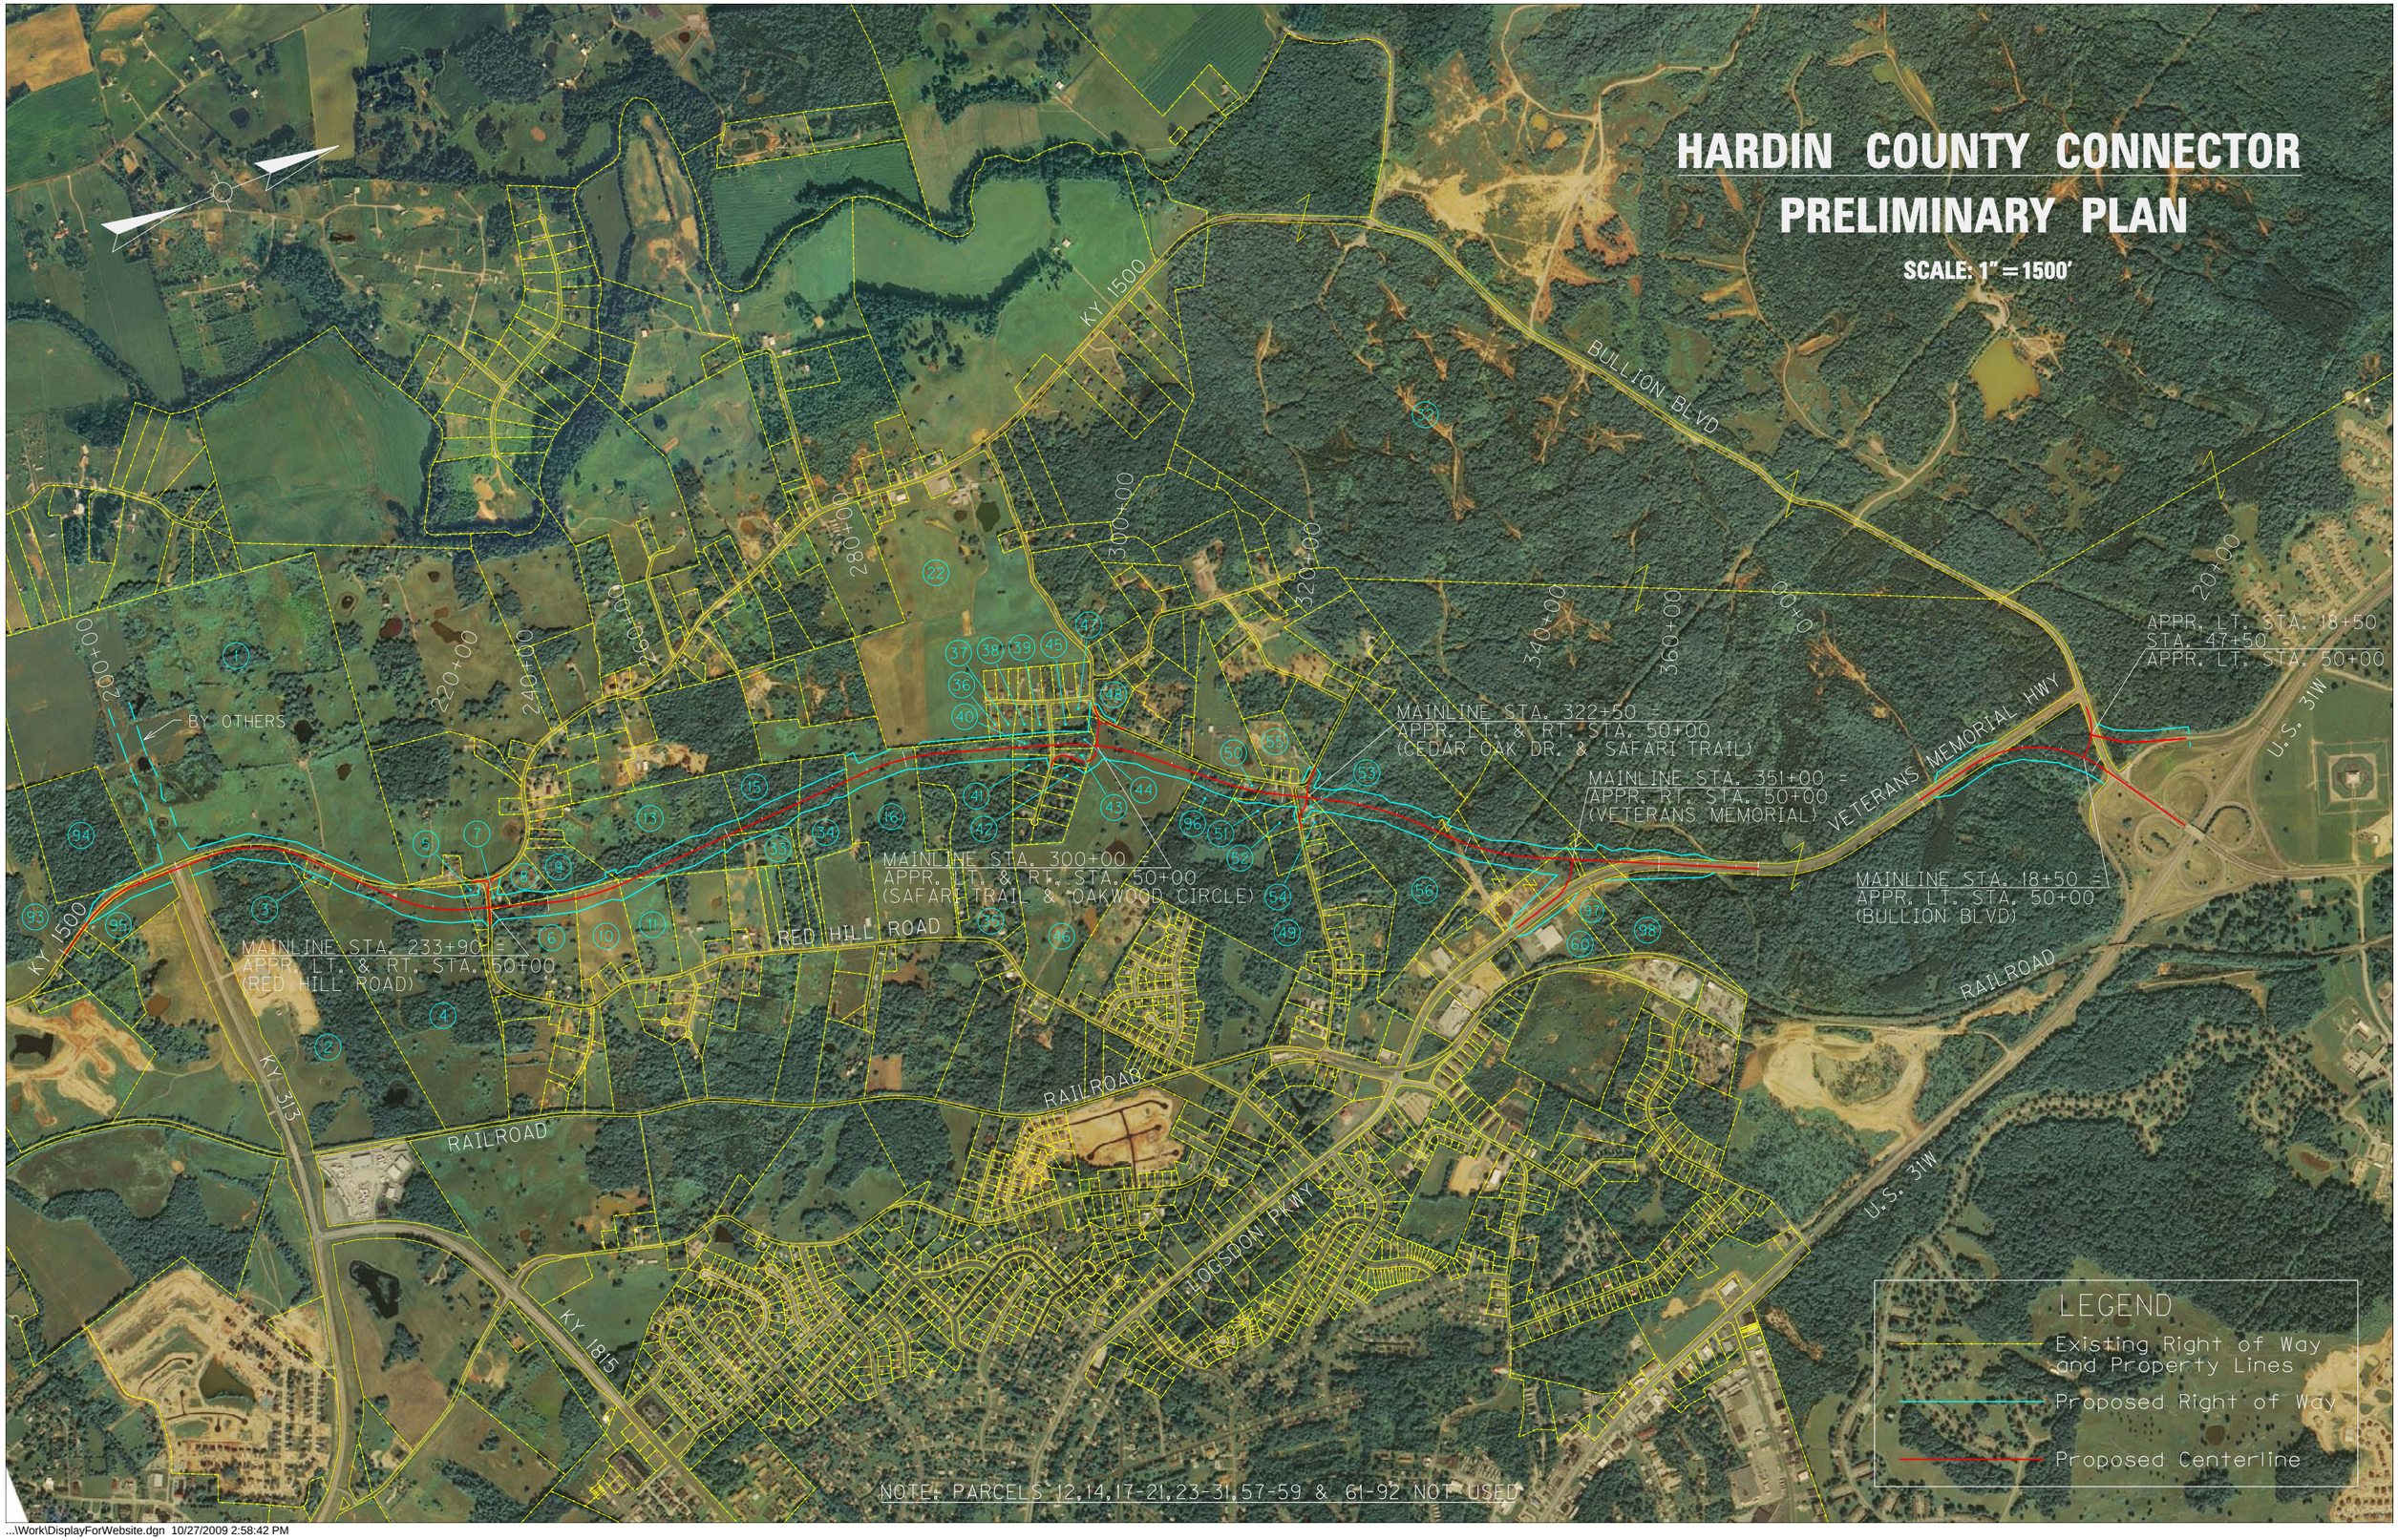

...\Work\DisplayForWebsite.dgn 10/27/2009 2:58:42 PM