YELLOW ALTERNATIVE

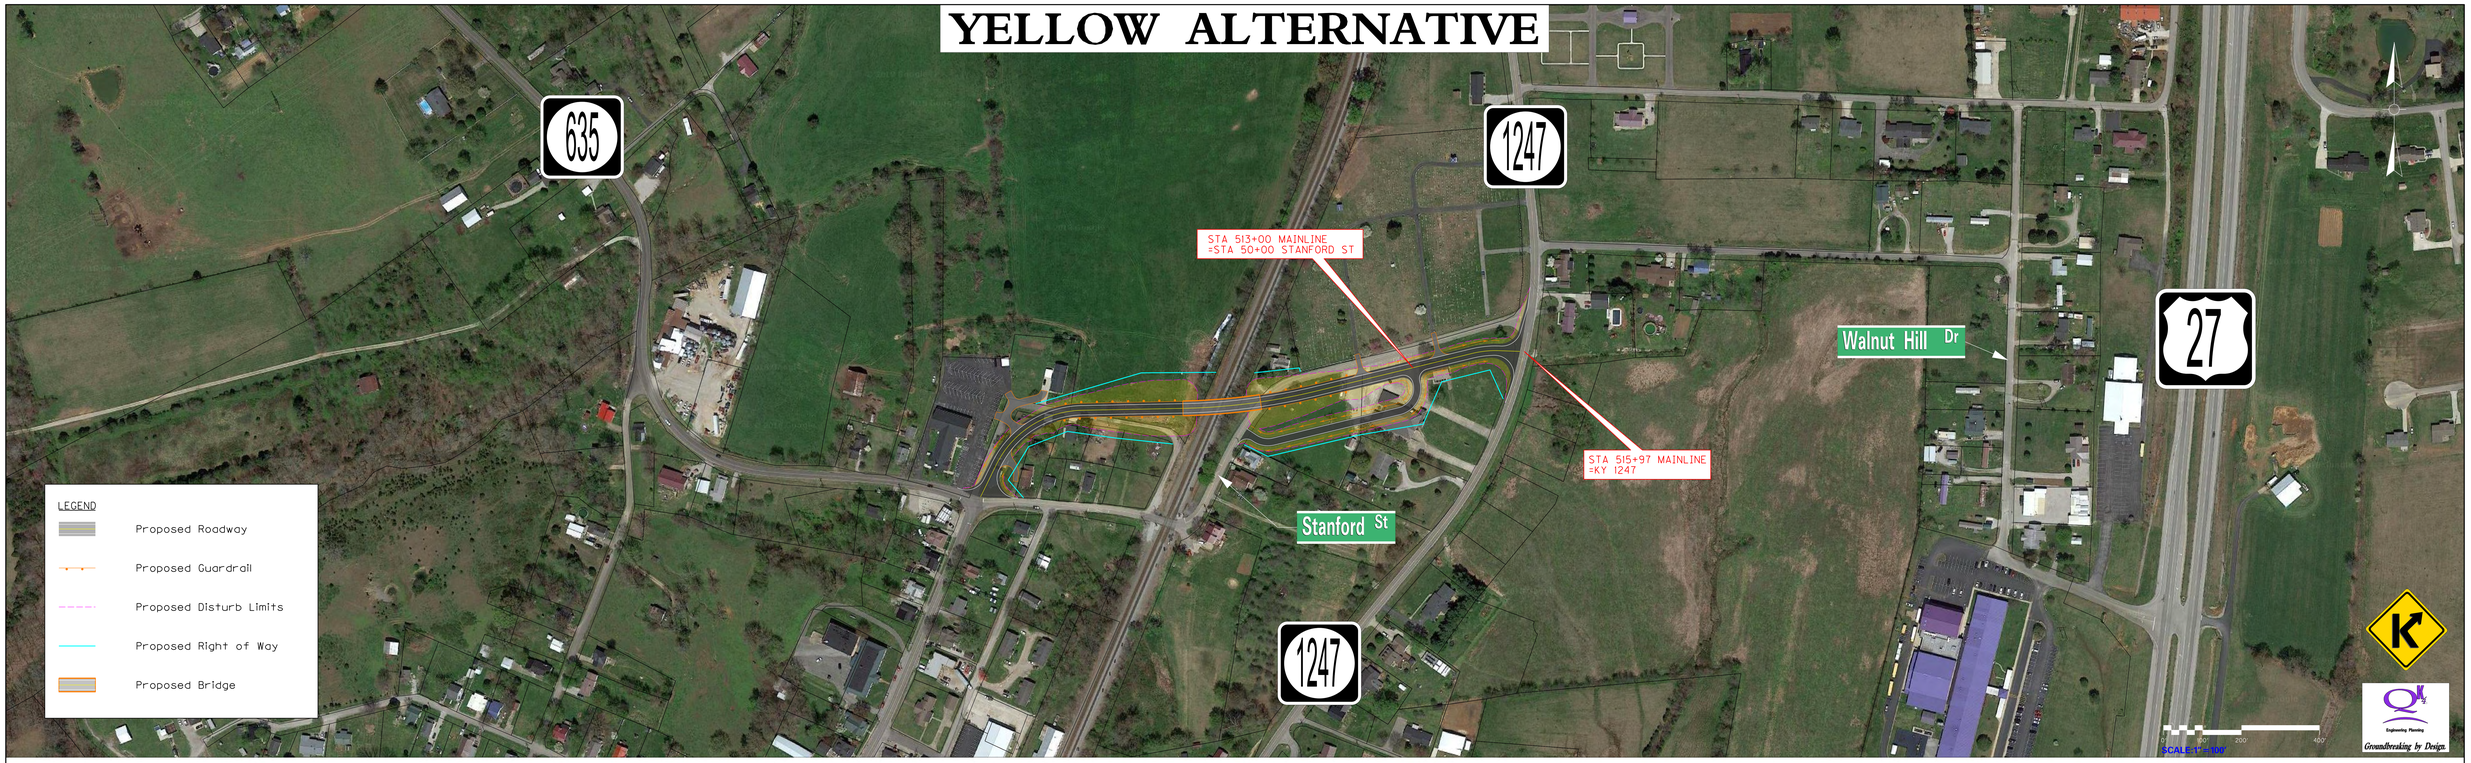

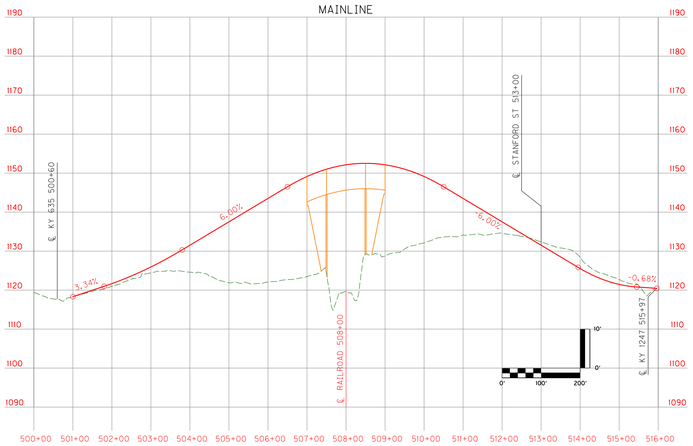

TYPICAL SECTIONS

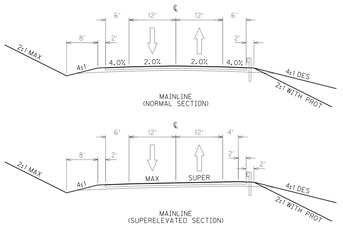

LEGEND

- Existing Ground
- Proposed Centerline
- Proposed Bridge

YELLOW ALTERNATIVE