KENTUCKY TRANSPORTATION CABINET

I–65 AT KY 480 INTERCHANGE
DOUBLE CROSSOVER DIAMOND ALTERNATIVE
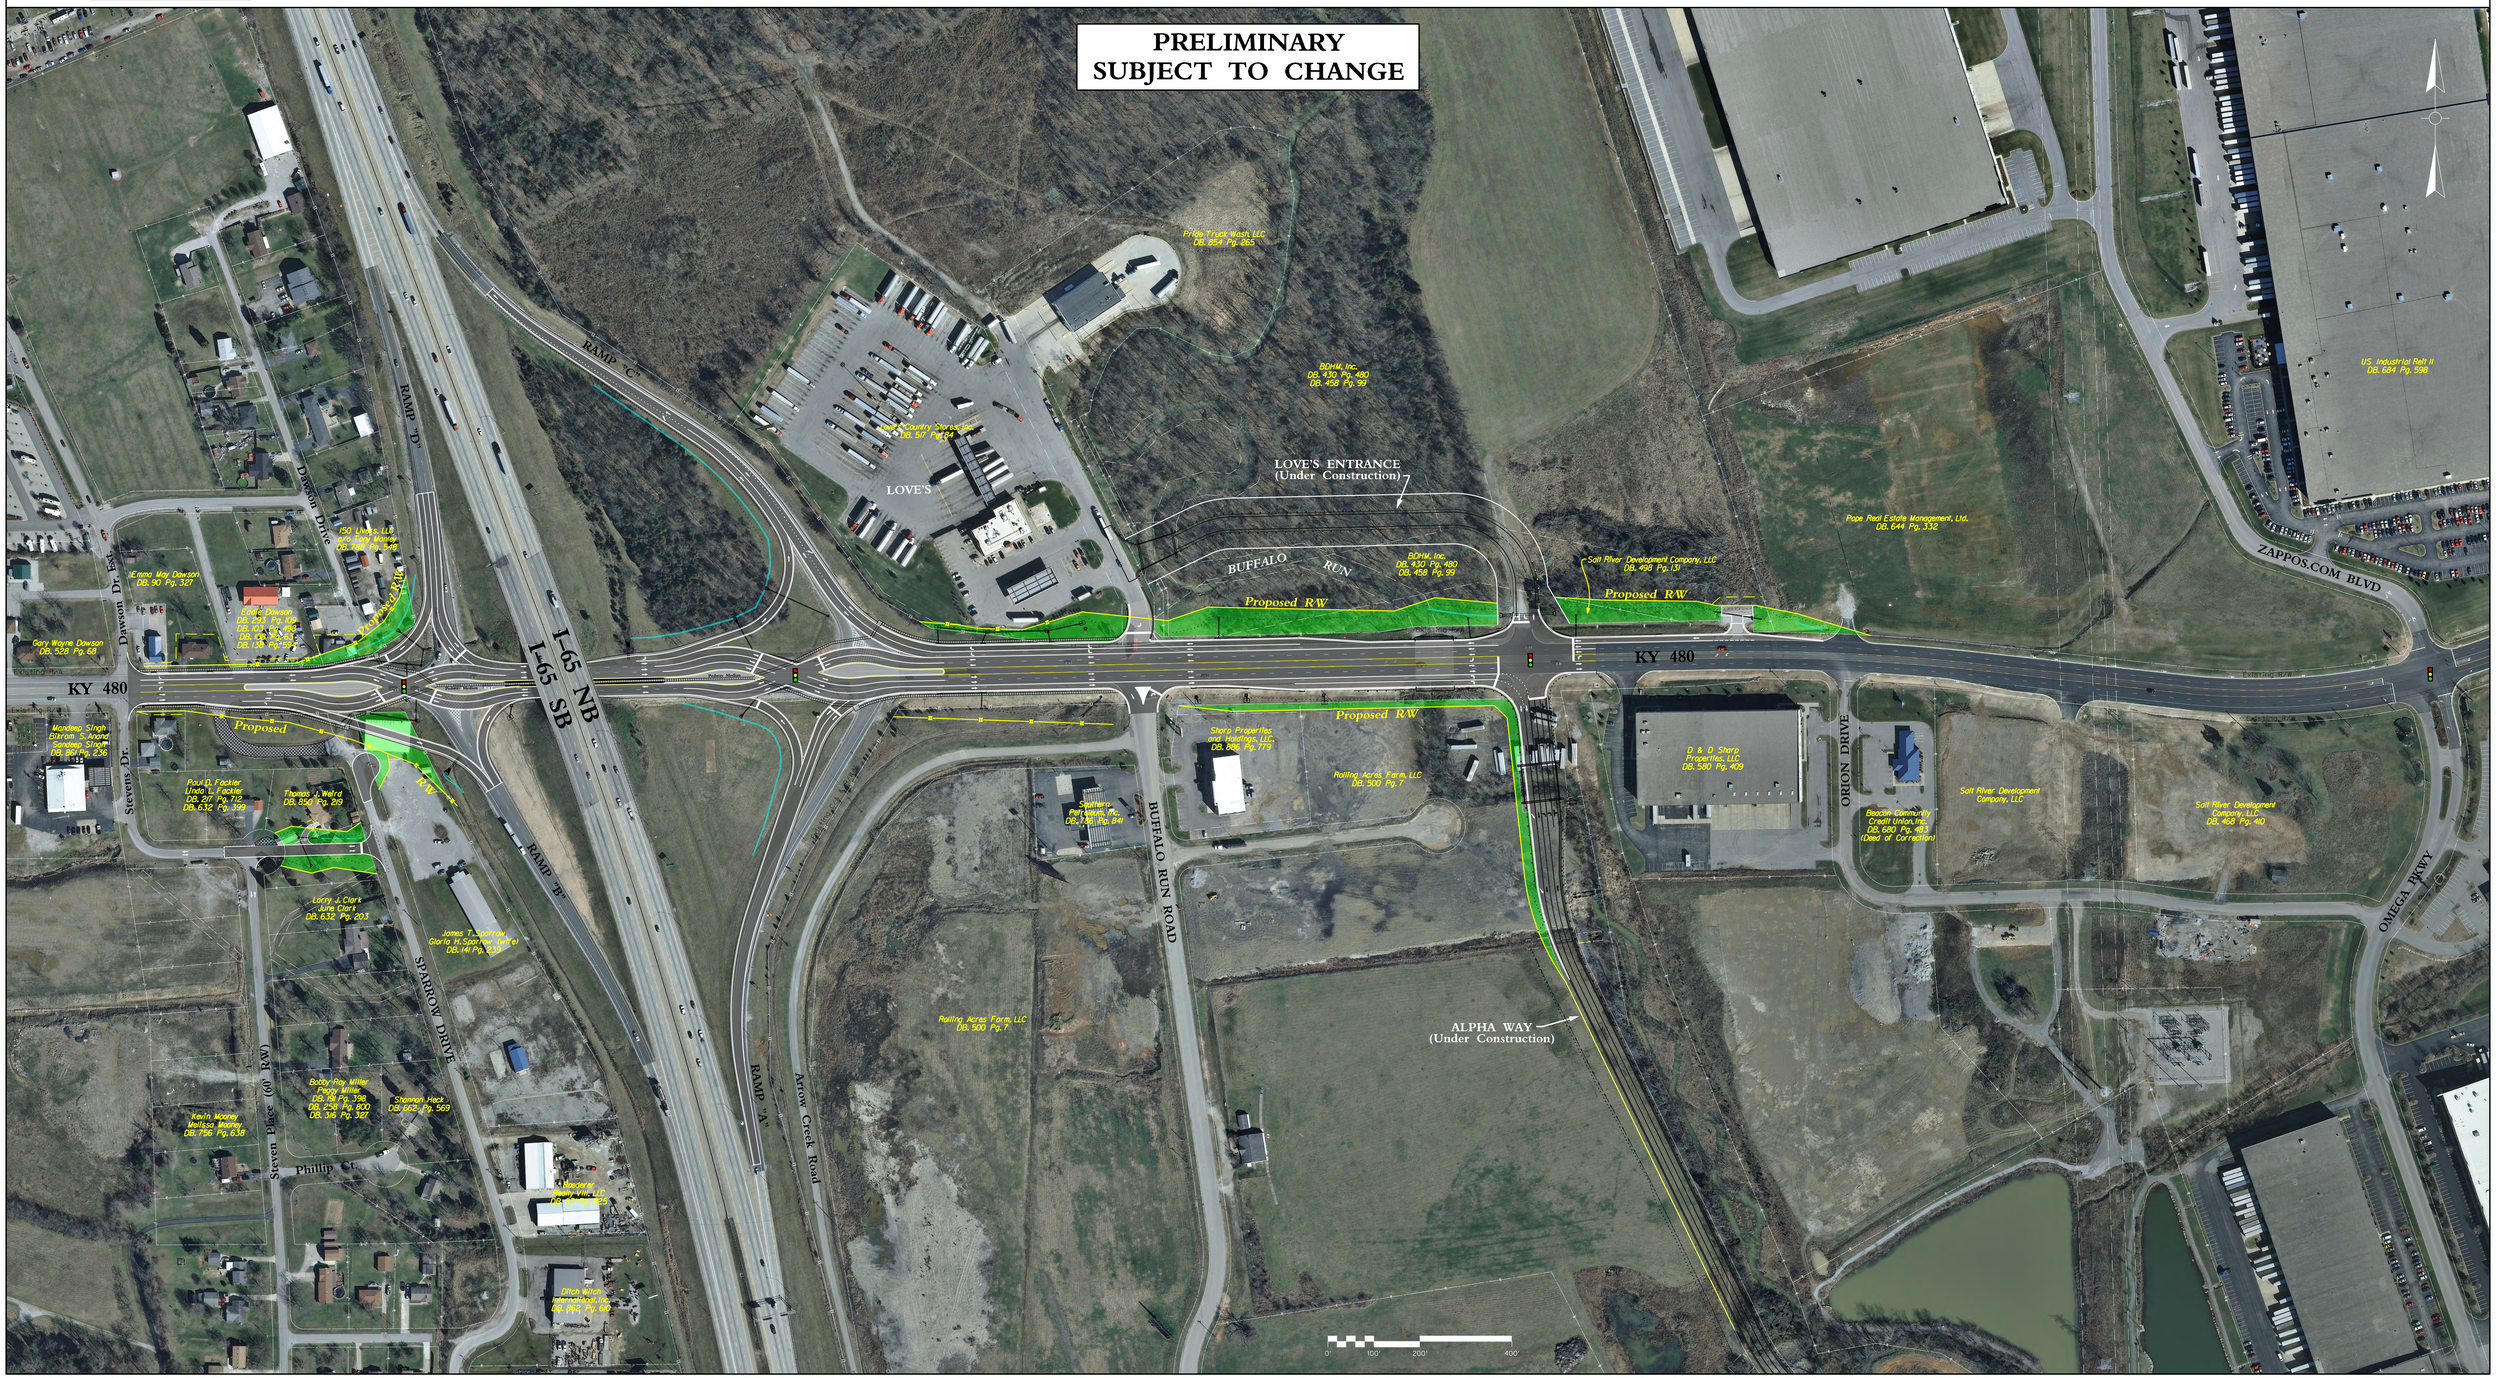
BURGESS & NIPLE
Engineers ■ Architects ■ Planners