US 127 – ALTERNATE D PROFILE SCALE: 1" = 800'

KY 639

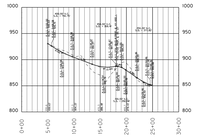

AARON RIDGE ROAD

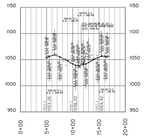

US 127 LT & RT
391+64.83

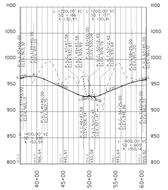

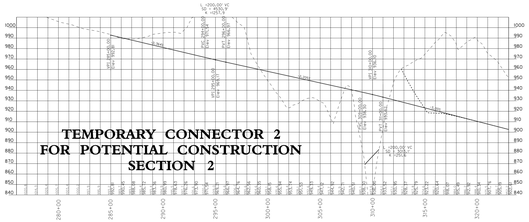

APPR LT 46+75 of
APPR LT 768+34.28

Wooldridge Rd.

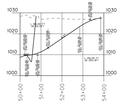

Story Lane

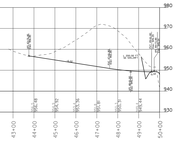

Segment 3 | Segment 6 | Segment 9 | Segment 11 | Segment 16.1 | Segment 21 | Segment 23

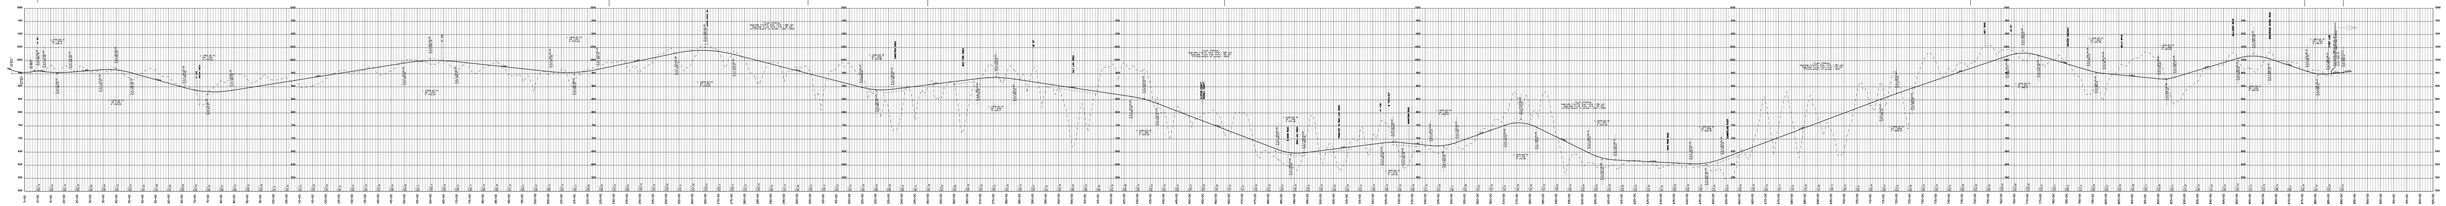

KY 3062

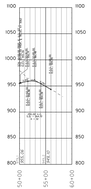

KY 734 to
KY 3062

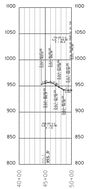

KY 734

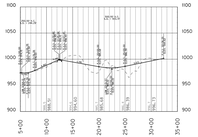

KY 1730

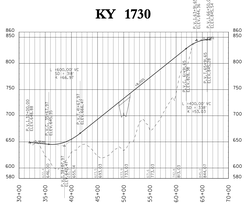

KY 1730
to
US 127

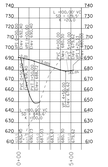

Swan Pond Road

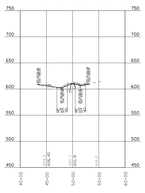

APPR LT & RT STA. 768+34.28

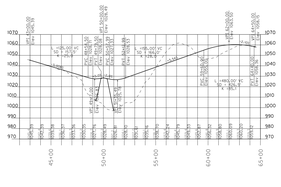

TEMPORARY CONNECTOR 1
FOR POTENTIAL CONSTRUCTION
SECTION 1

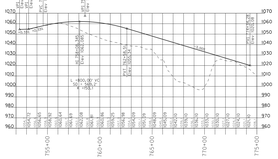
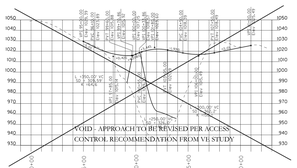
APPR LT & RT
855+25.21