Preliminary Line and Grade
Mountain Parkway Widening
Alternate 2
Item No. 10-168.00
Wolfe County, Kentucky
November 2014

MAP SCALE: 1" = 100'
SHEET 4 OF 5
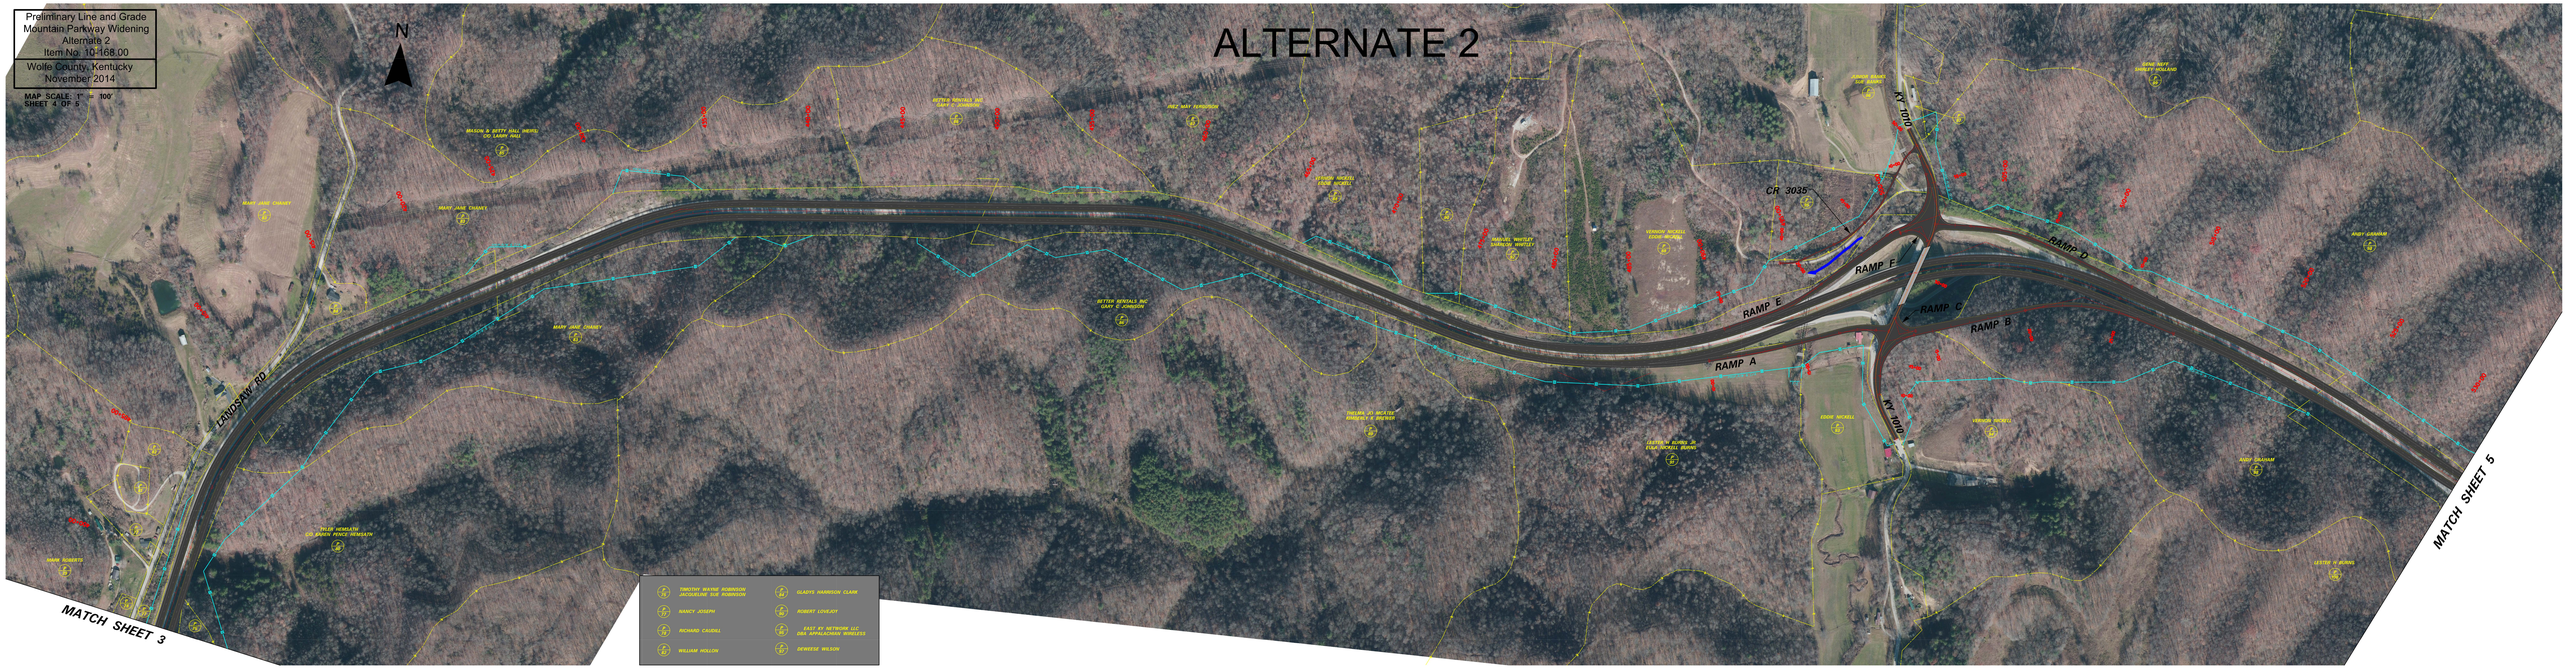
ALTERNATE 2