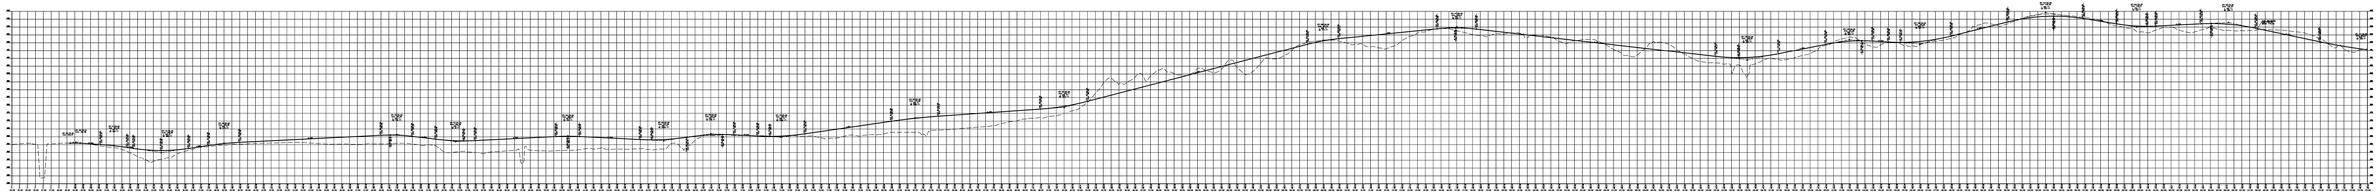

US 60 – 4 LANE

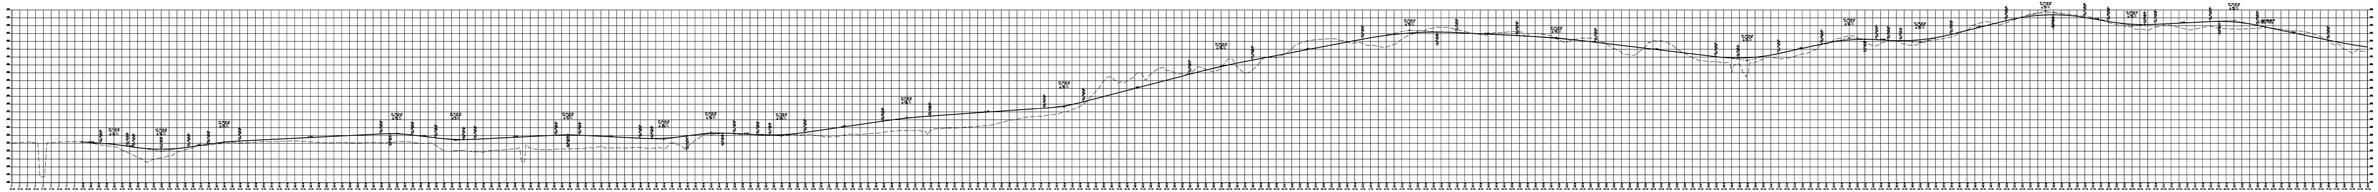

US 60 – 2 LANE

KENTUCKY TRANSPORTATION CABINET

01-118.00
BALLARD COUNTY – US 60 WIDENING
ALTERNATE 1 (2) LANE & (4) LANE

AEI
AMERICAN ENGINEERING, INC.
PROFESSIONAL CONSULTANTS