
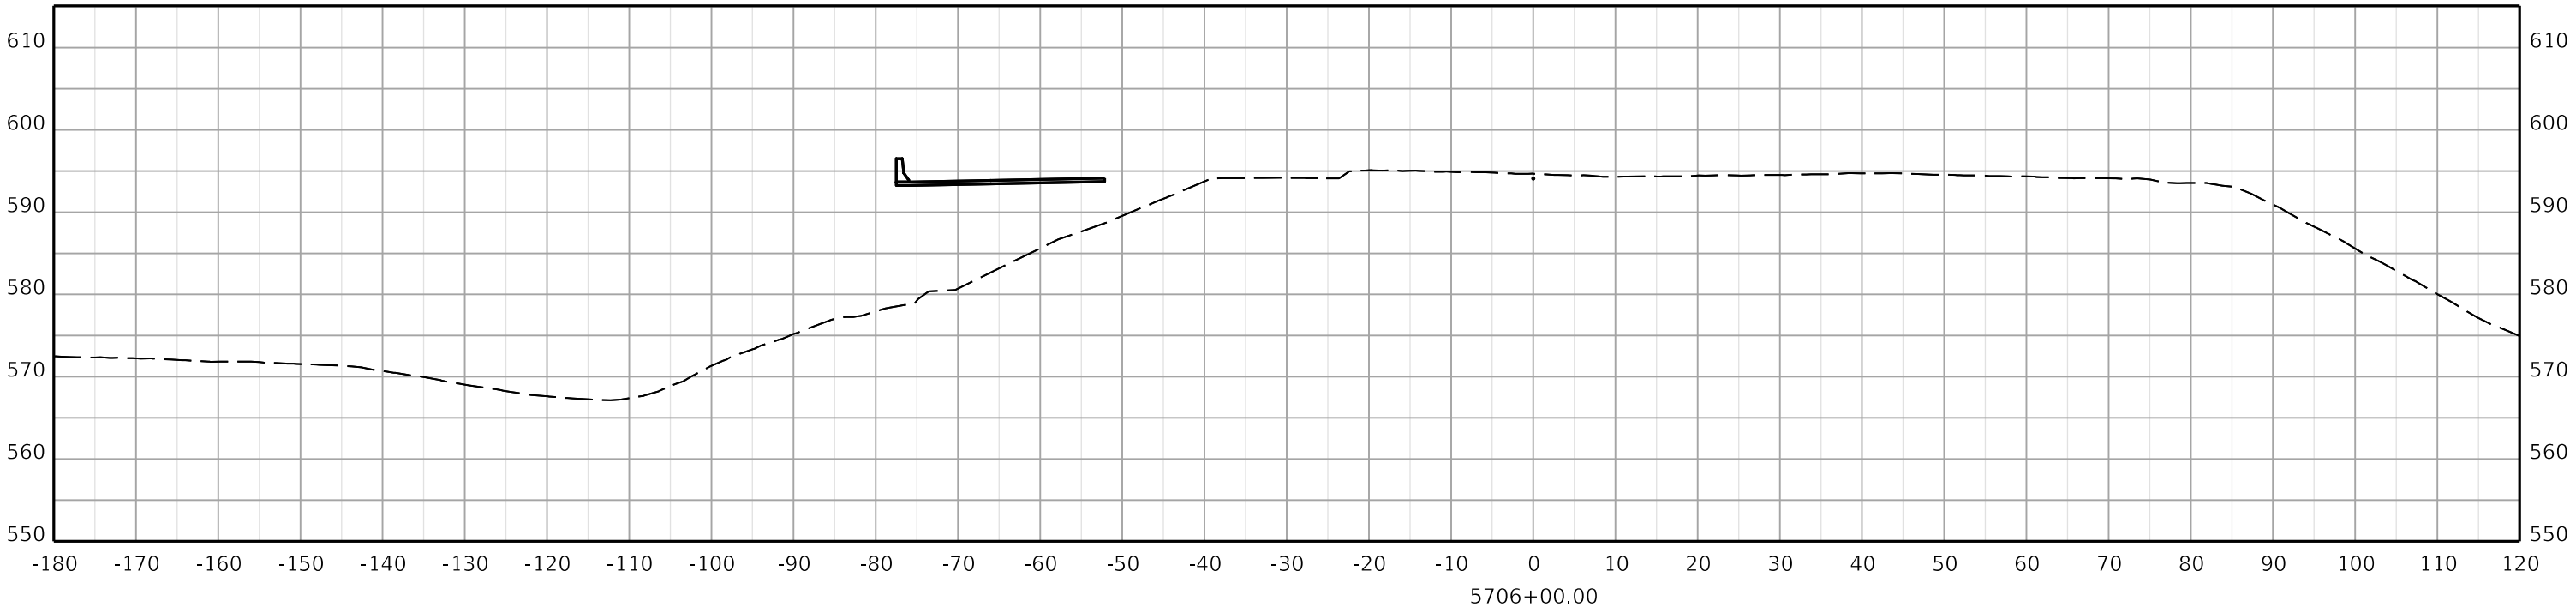


5706+00.00

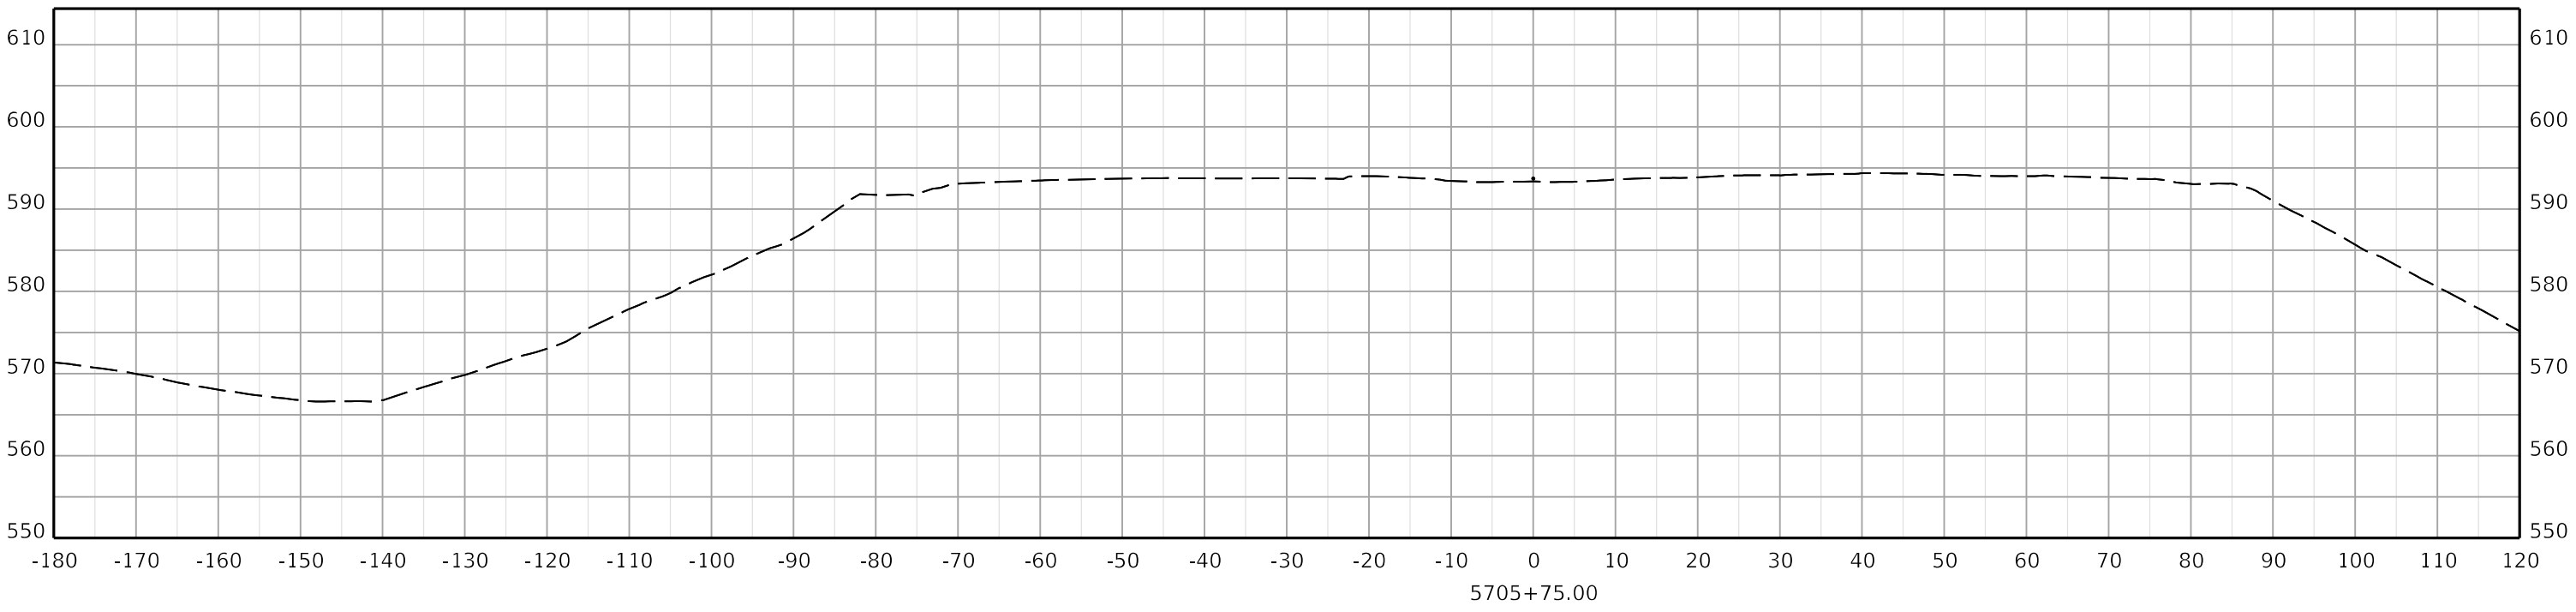

5705+75.00

COMMONWEALTH OF KENTUCKY
DEPARTMENT OF HIGHWAYS

TEAM KENTUCKY

DRAWING TITLE:

HORIZONTAL SCALE
SCALE: 1" = 10'

0' 10' 20' 40'

STA. 5705+75.00 TO STA. 5706+00.00

ITEM NO. 02-20063

COUNTY OF Christian

SHEET NO. X001

OpenRoads Designer v10.12.02.4

USER: ciccarelli

FILE NAME: U:\24856,CH1 - CHRISTIAN COUNTY I-24\2-20063 - CHRISTIAN - I_24 PAVEMENT REHAB\MILESTONES & SUBMITTALS\CONTRACT PLANS AND PROPOSAL\ELECTRONIC ENGINEERING DATA\SHEETS\02_20063_XSECTION_SHEETS 01.DGN

OpenRoads Designer v10.12.02.4 USER: dlccarelli FILE NAME: U:\2485\6.CH1 - CHRISTIAN COUNTY I-24\2-20063 - CHRISTIAN - I_24 PAVEMENT REHAB\MILESTONES & SUBMITTALS\CONTRACT PLANS AND PROPOSAL\ELECTRONIC ENGINEERING DATA\SHEETS\02_20063_XSECTION_SHEETS 01.DGN

COMMONWEALTH OF KENTUCKY
DEPARTMENT OF HIGHWAYS

DRAWING TITLE:


HORIZONTAL SCALE
SCALE: 1" = 10'


0' 10' 20' 40'


STA. 5706+50.00 TO STA. 5707+00.00


ITEM NO. 02-20063 COUNTY OF Christian

SHEET NO. X002

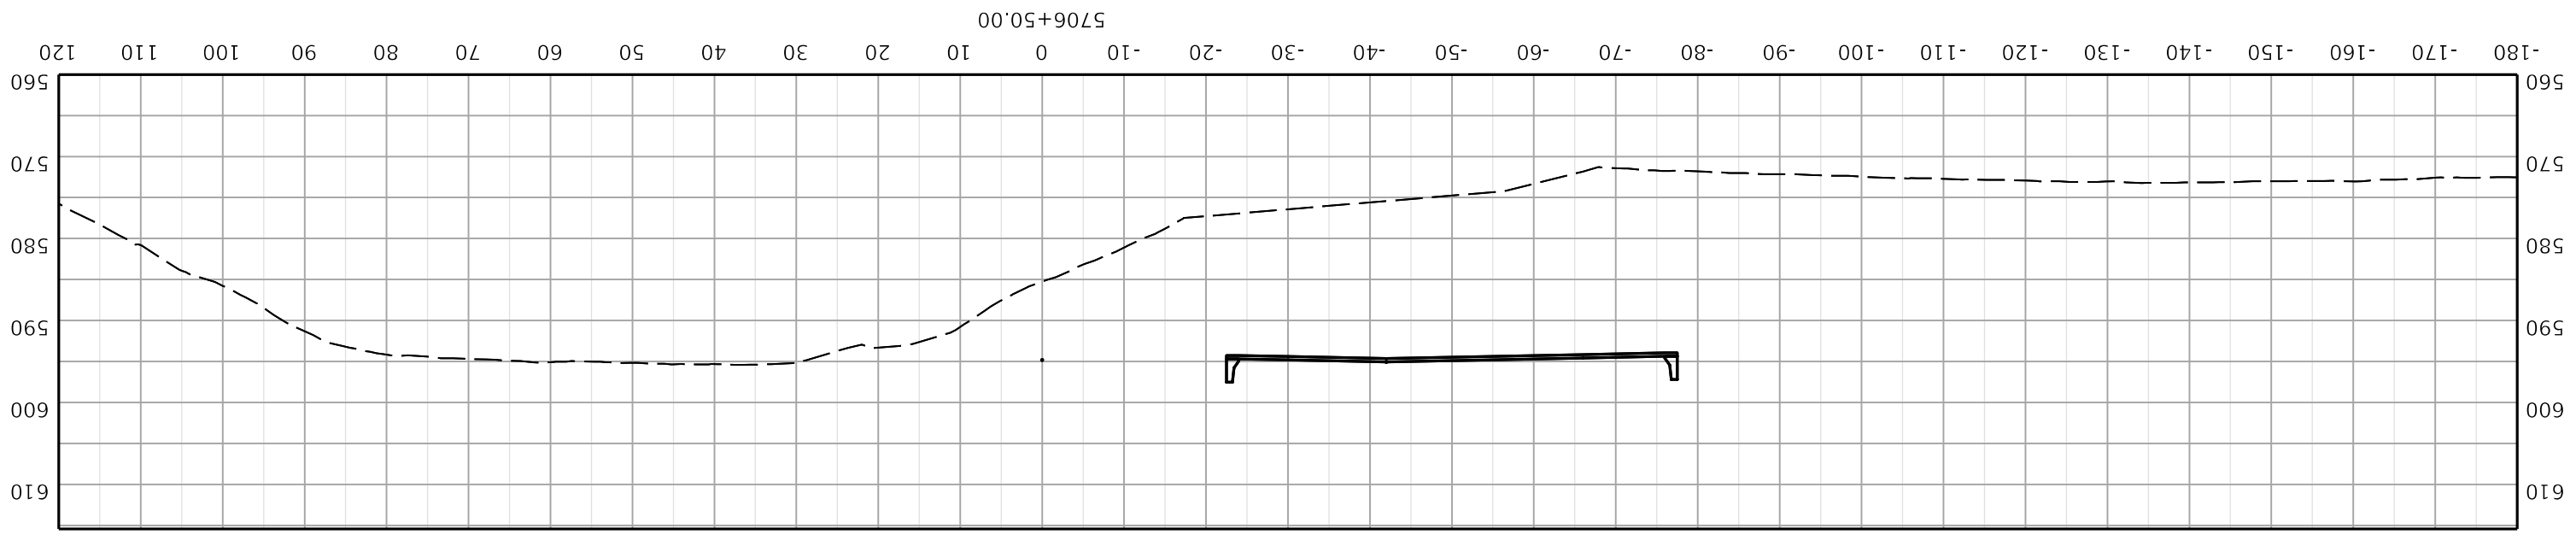

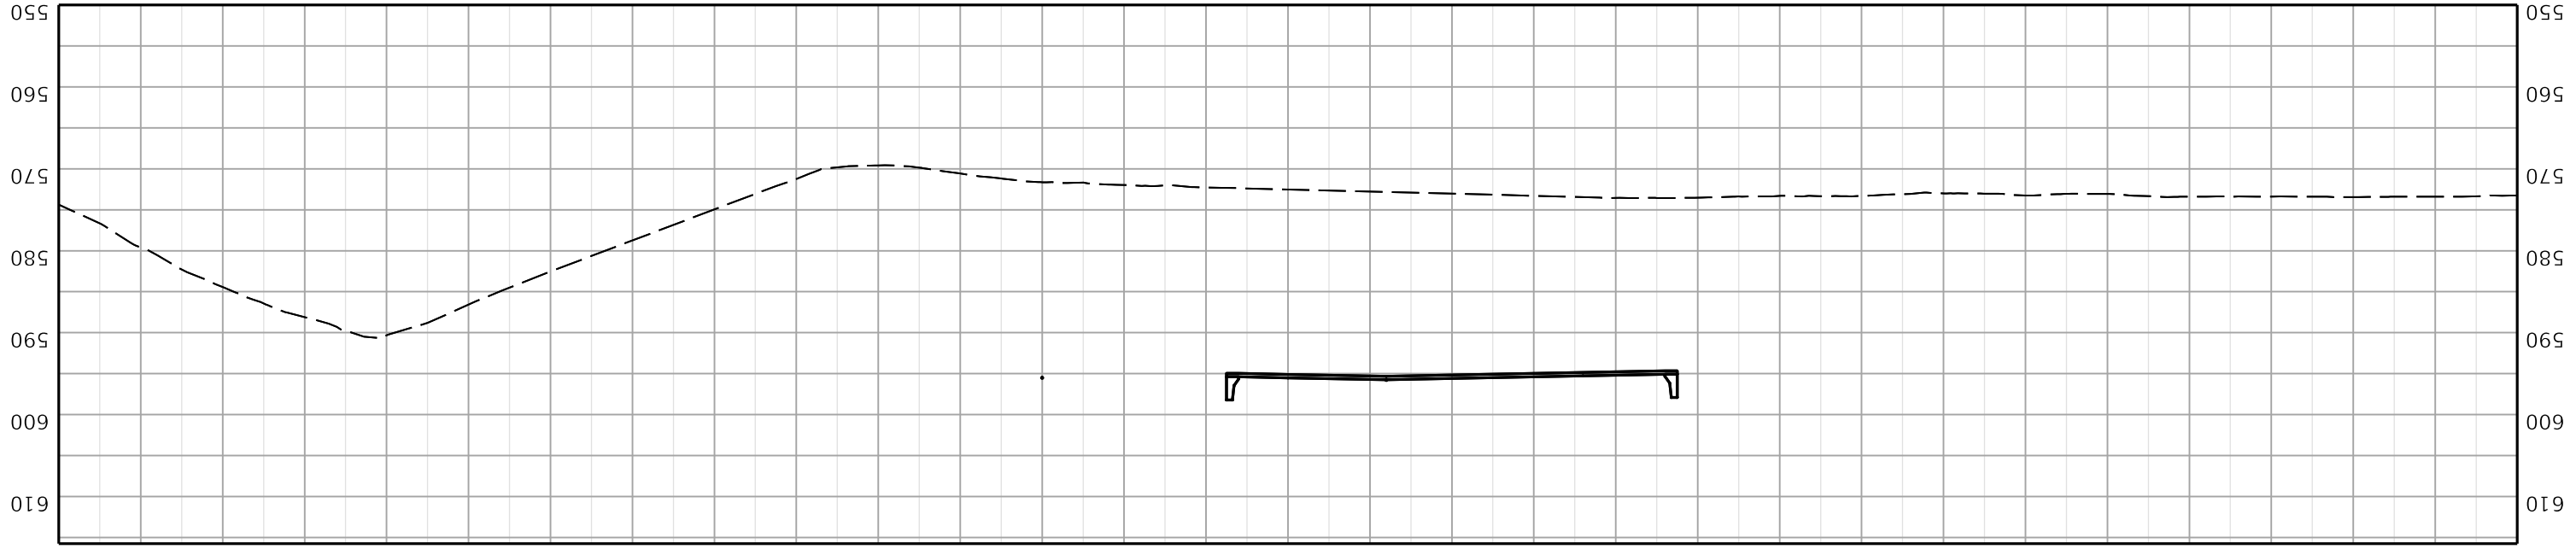

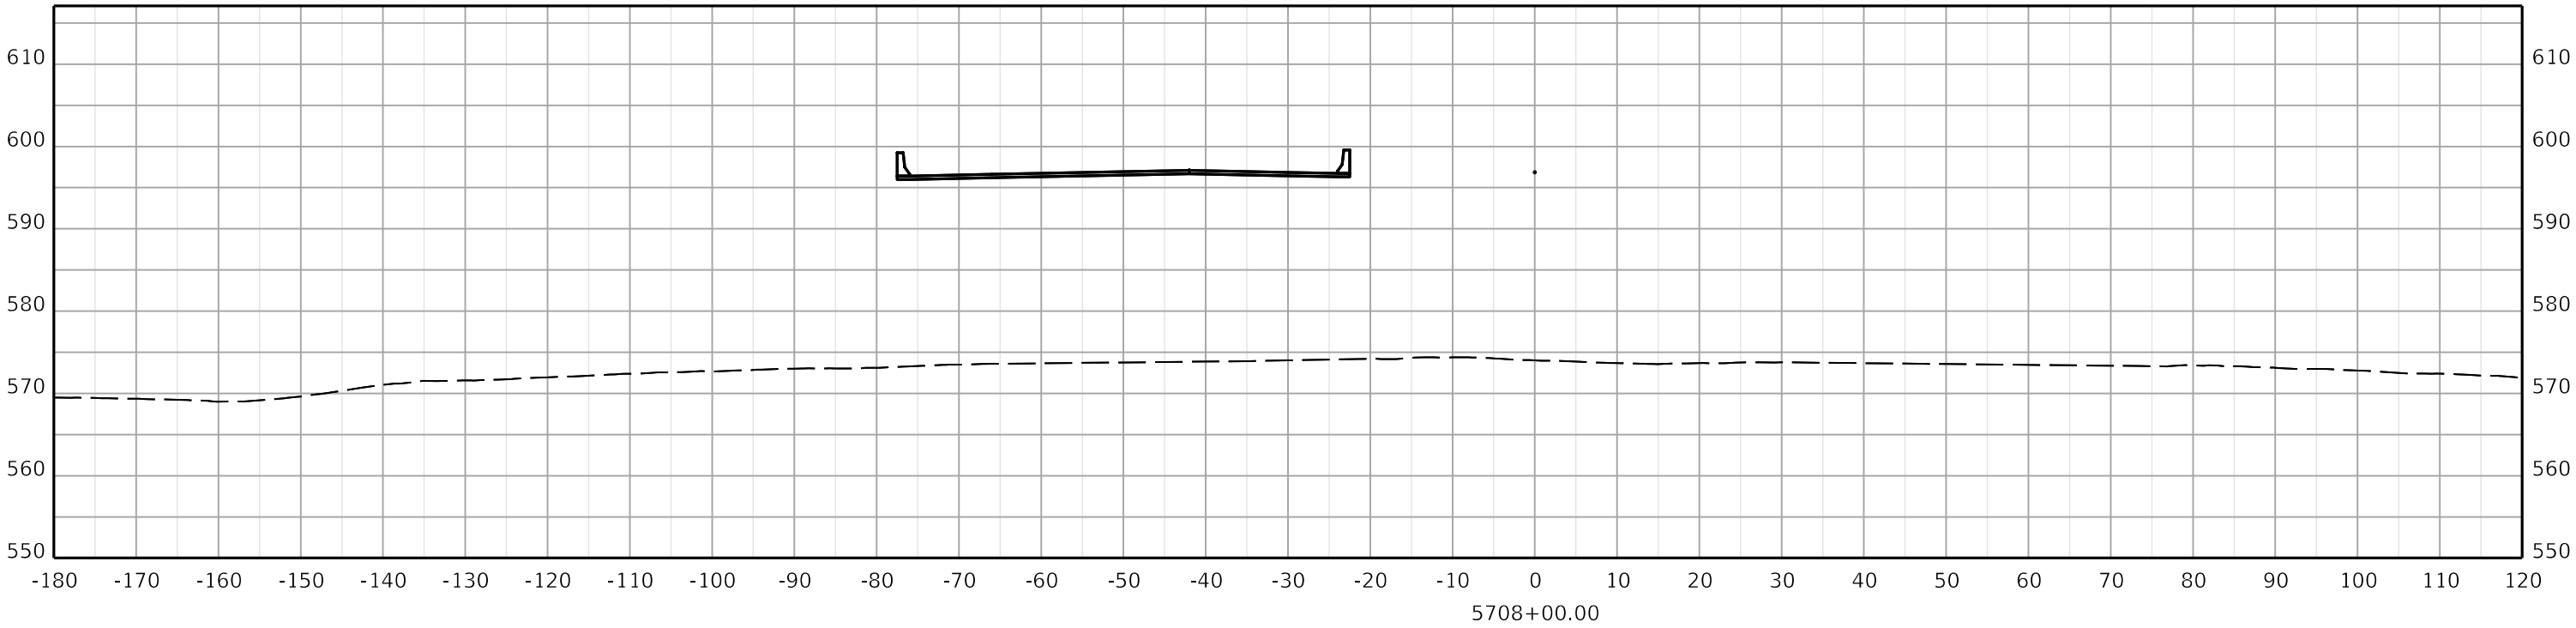

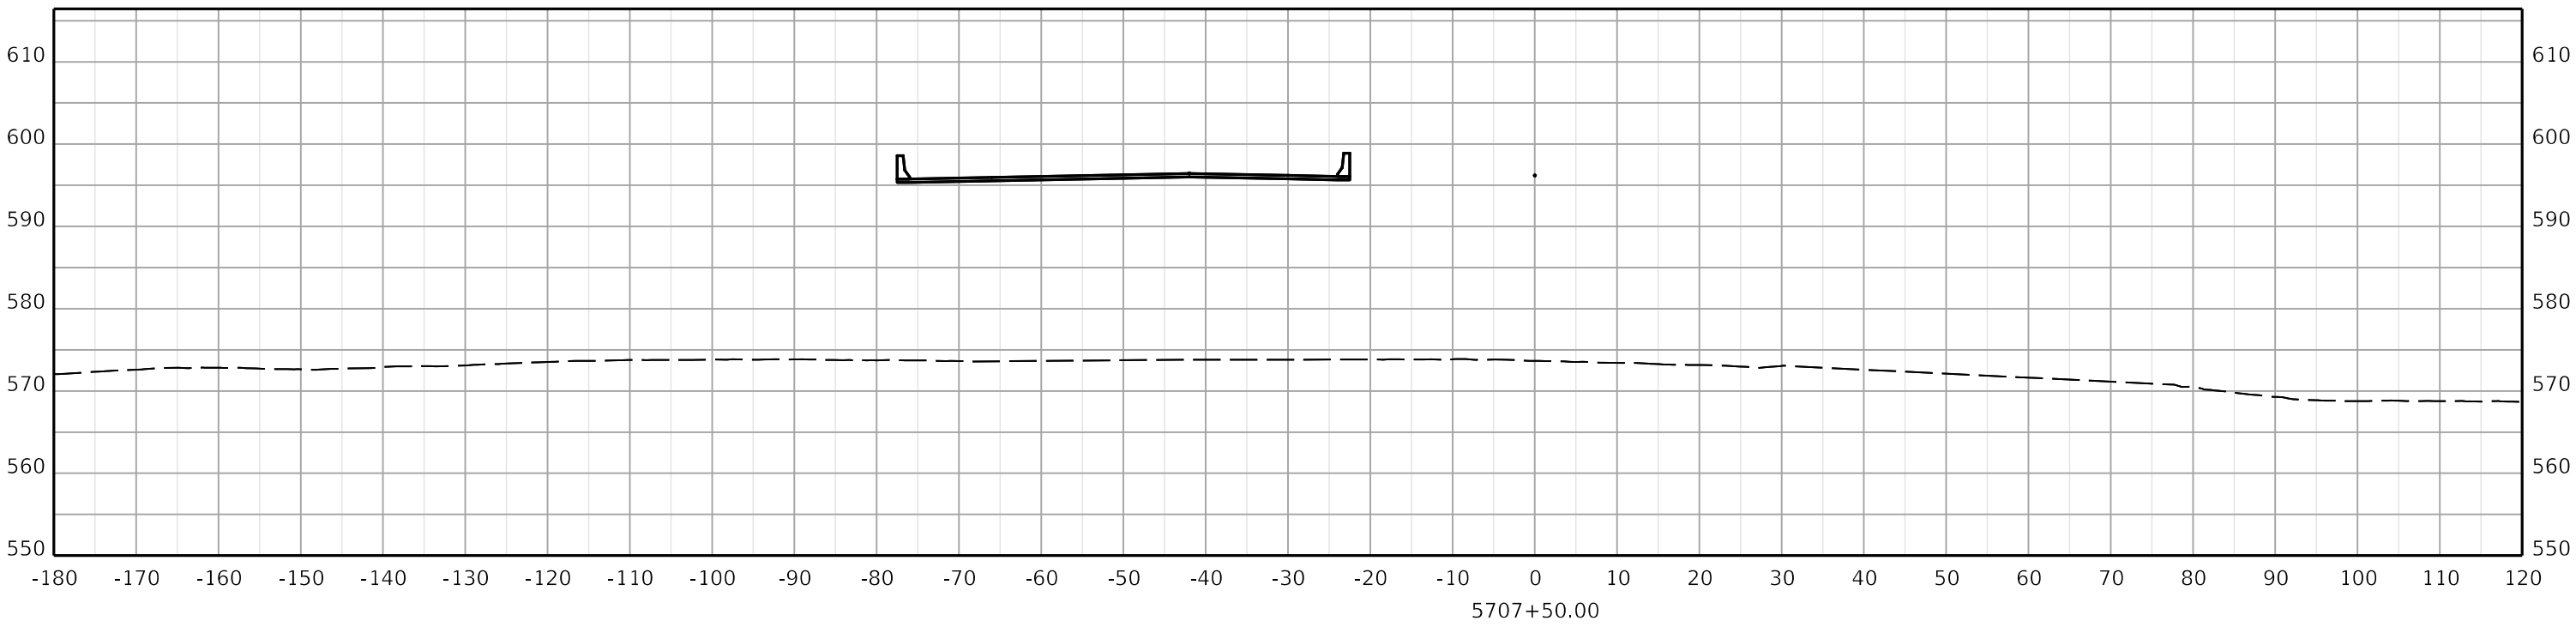

COMMONWEALTH OF KENTUCKY
DEPARTMENT OF HIGHWAYS
TEAM KENTUCKY

DRAWING TITLE:


HORIZONTAL SCALE
SCALE: 1" = 10'

0' 10' 20' 40'

STA. 5707+50.00 TO STA. 5708+00.00

ITEM NO. 02-20063
COUNTY OF Christian
SHEET NO. X003

OpenRoads Designer v10.12.02.4
USER: ciccarelli
FILE NAME: U:\24856,CH1 - CHRISTIAN COUNTY I-24\2-20063 - CHRISTIAN - I_24 PAVEMENT REHAB\MILESTONES & SUBMITTALS\CONTRACT PLANS AND PROPOSAL\ELECTRONIC ENGINEERING DATA\SHEETS\02_20063_XSECTION_SHEETS 01.DGN

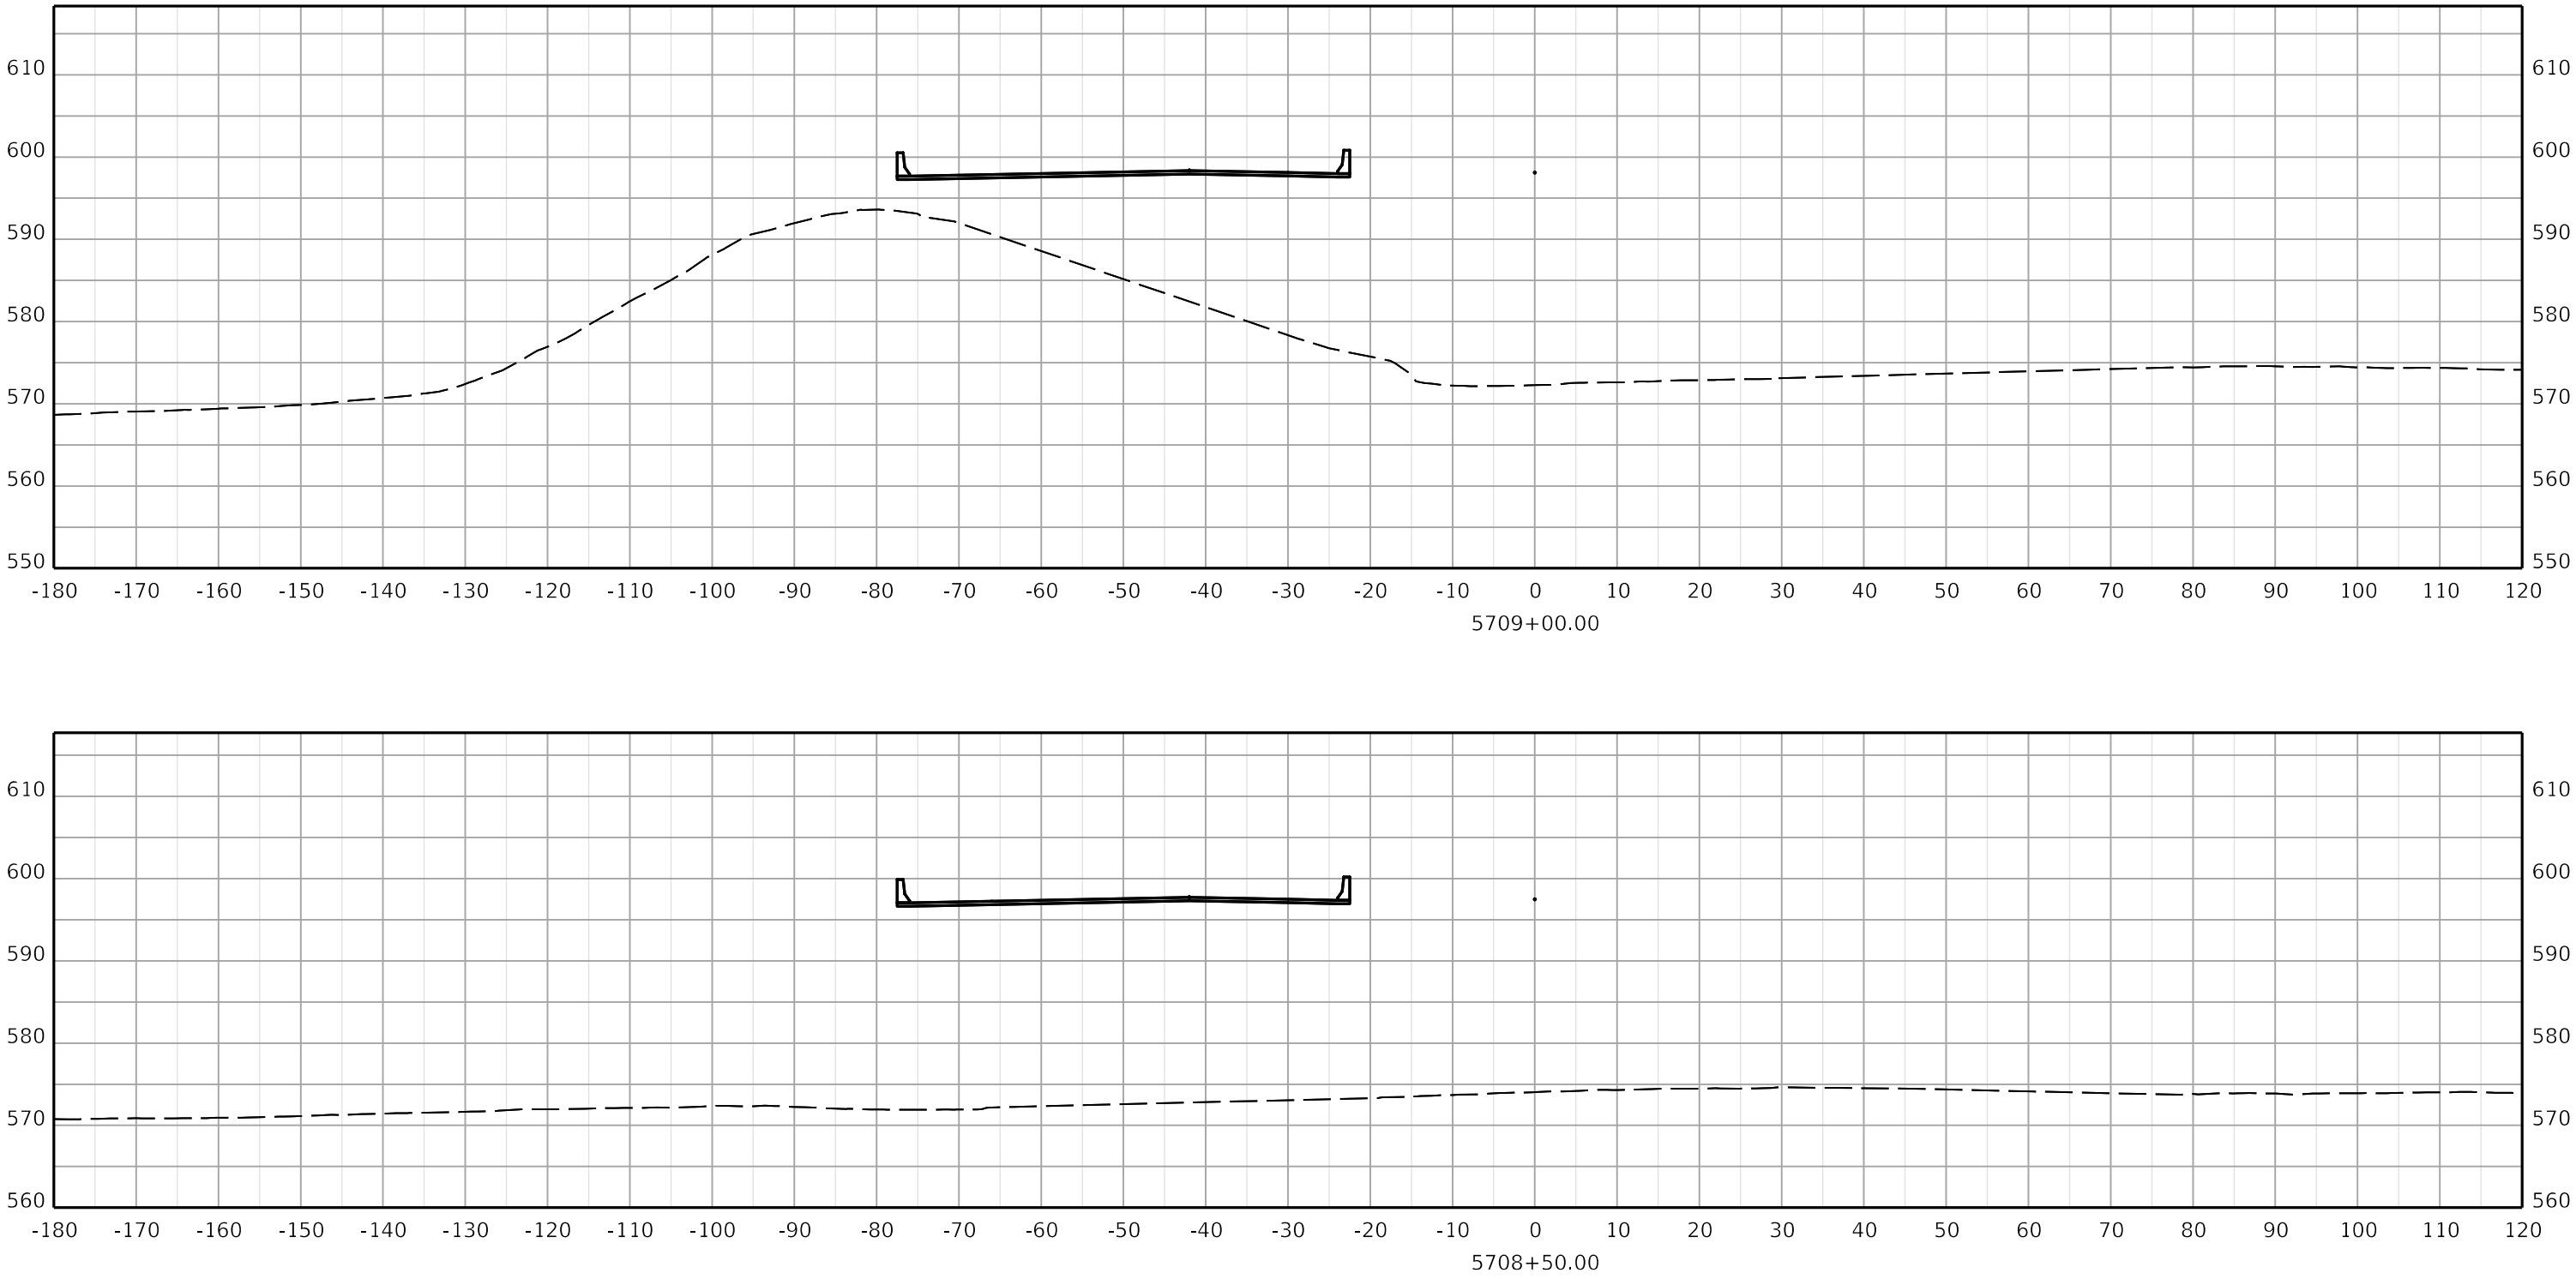

COMMONWEALTH OF KENTUCKY
DEPARTMENT OF HIGHWAYS
TEAM KENTUCKY


DRAWING TITLE:


HORIZONTAL SCALE
SCALE: 1" = 10'

0' 10' 20' 40'

STA. 5708+50.00 TO STA. 5709+00.00

ITEM NO. 02-20063
COUNTY OF Christian
SHEET NO. X004

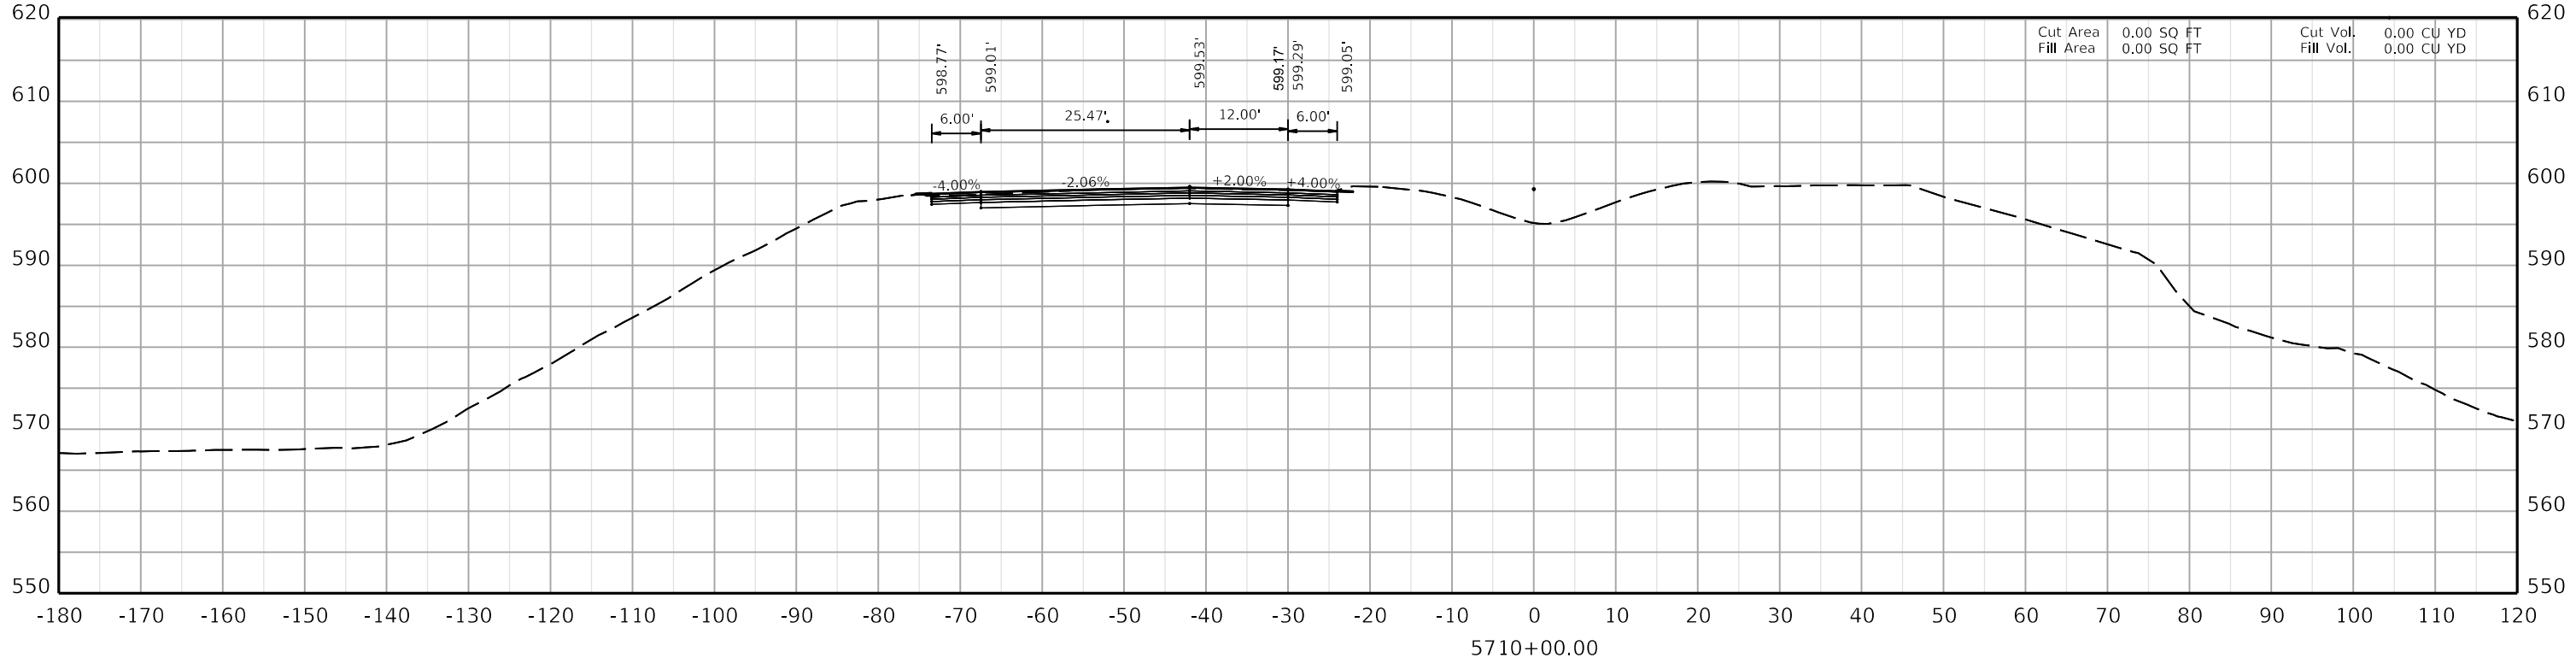

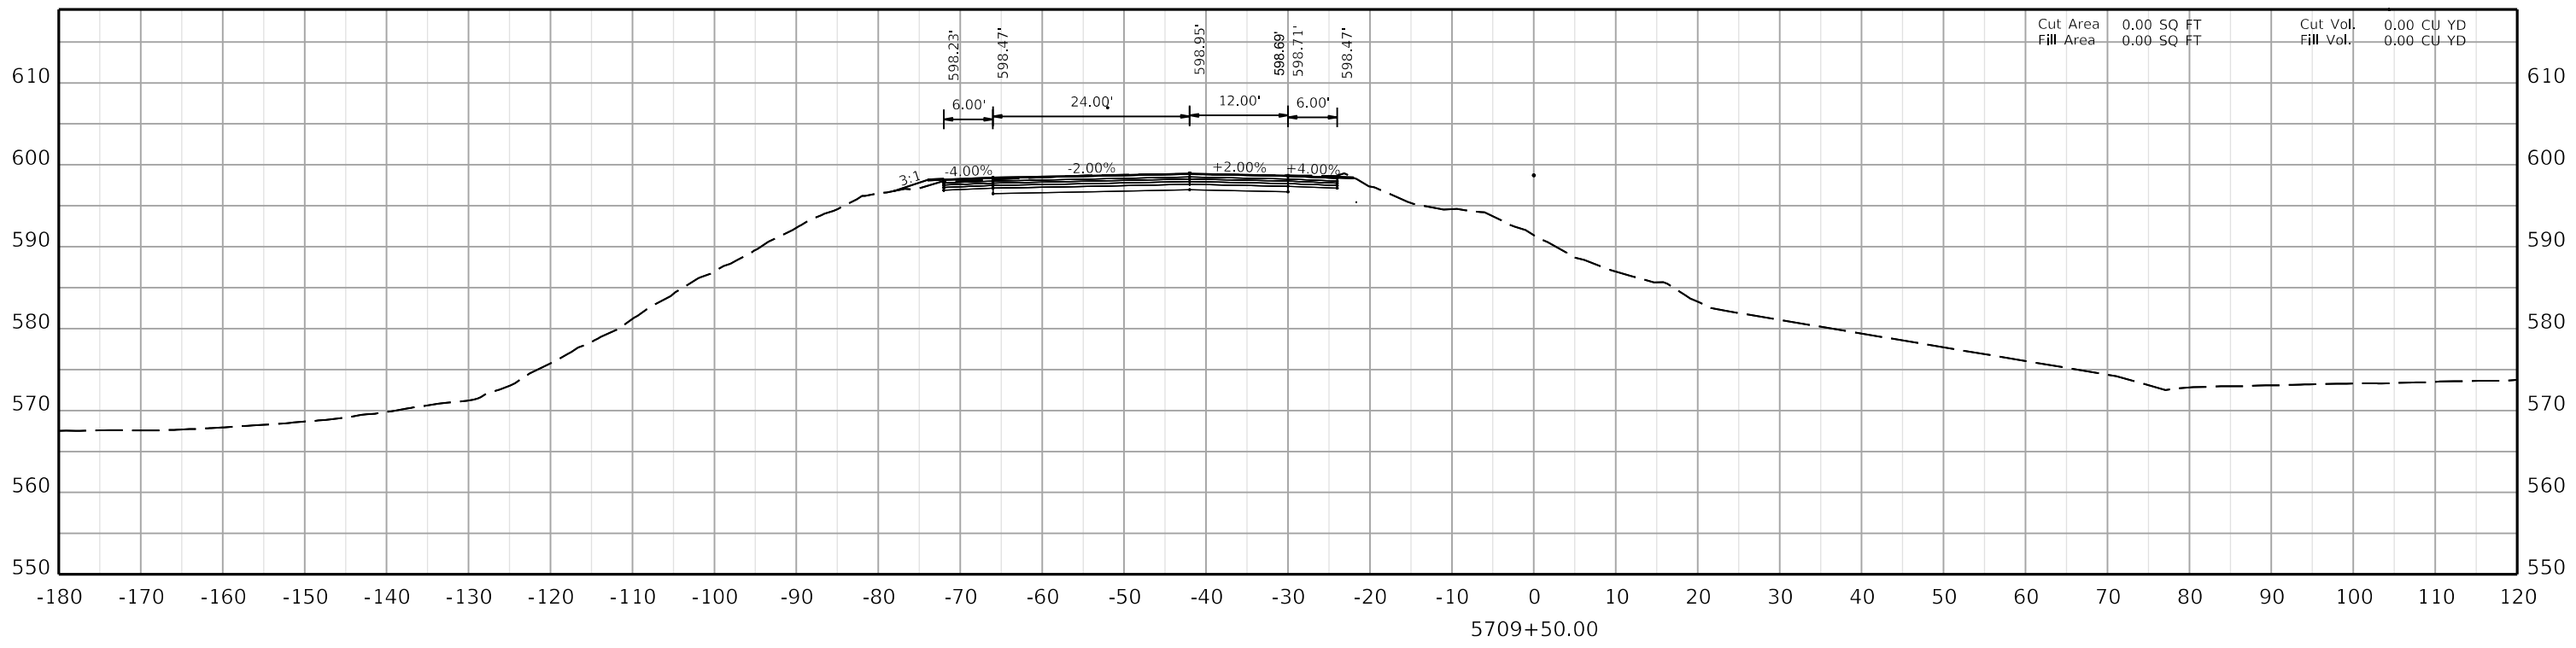

COMMONWEALTH OF KENTUCKY
DEPARTMENT OF HIGHWAYS
TEAM KENTUCKY TRANSPORTATION CABINET


DRAWING TITLE:


HORIZONTAL SCALE
SCALE: 1" = 10'

0' 10' 20' 40'

STA. 5709+50.00 TO STA. 5710+00.00

ITEM NO. 02-20063
COUNTY OF Christian
SHEET NO. X005

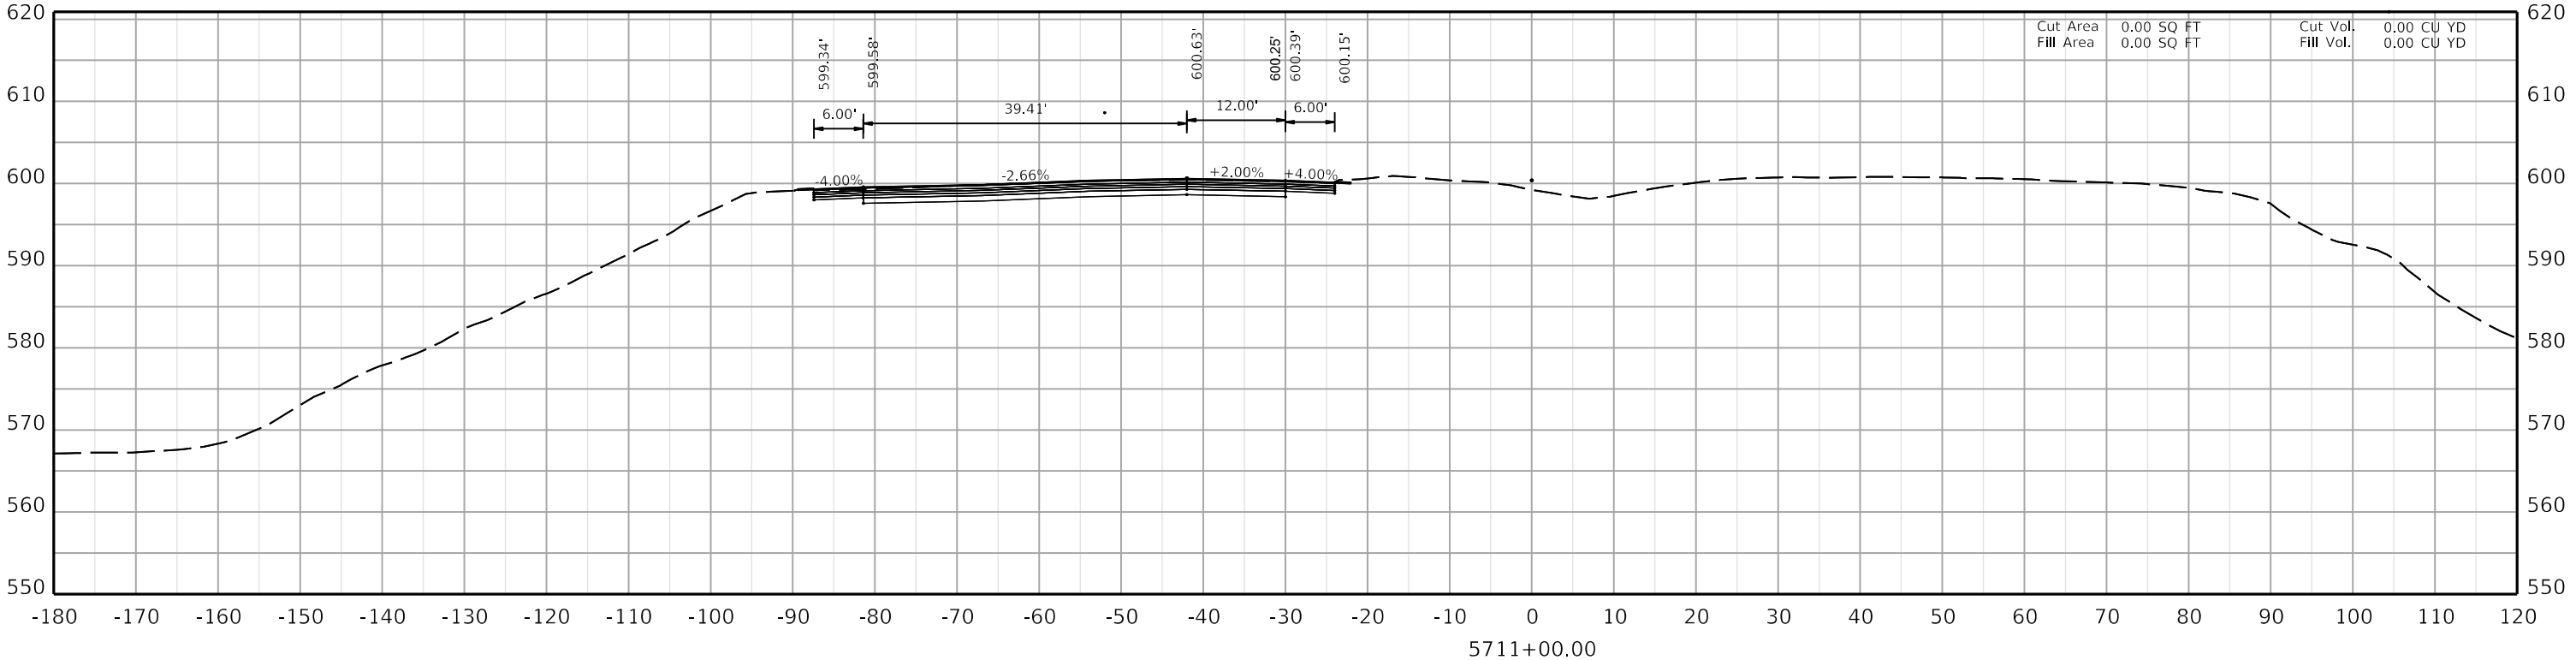

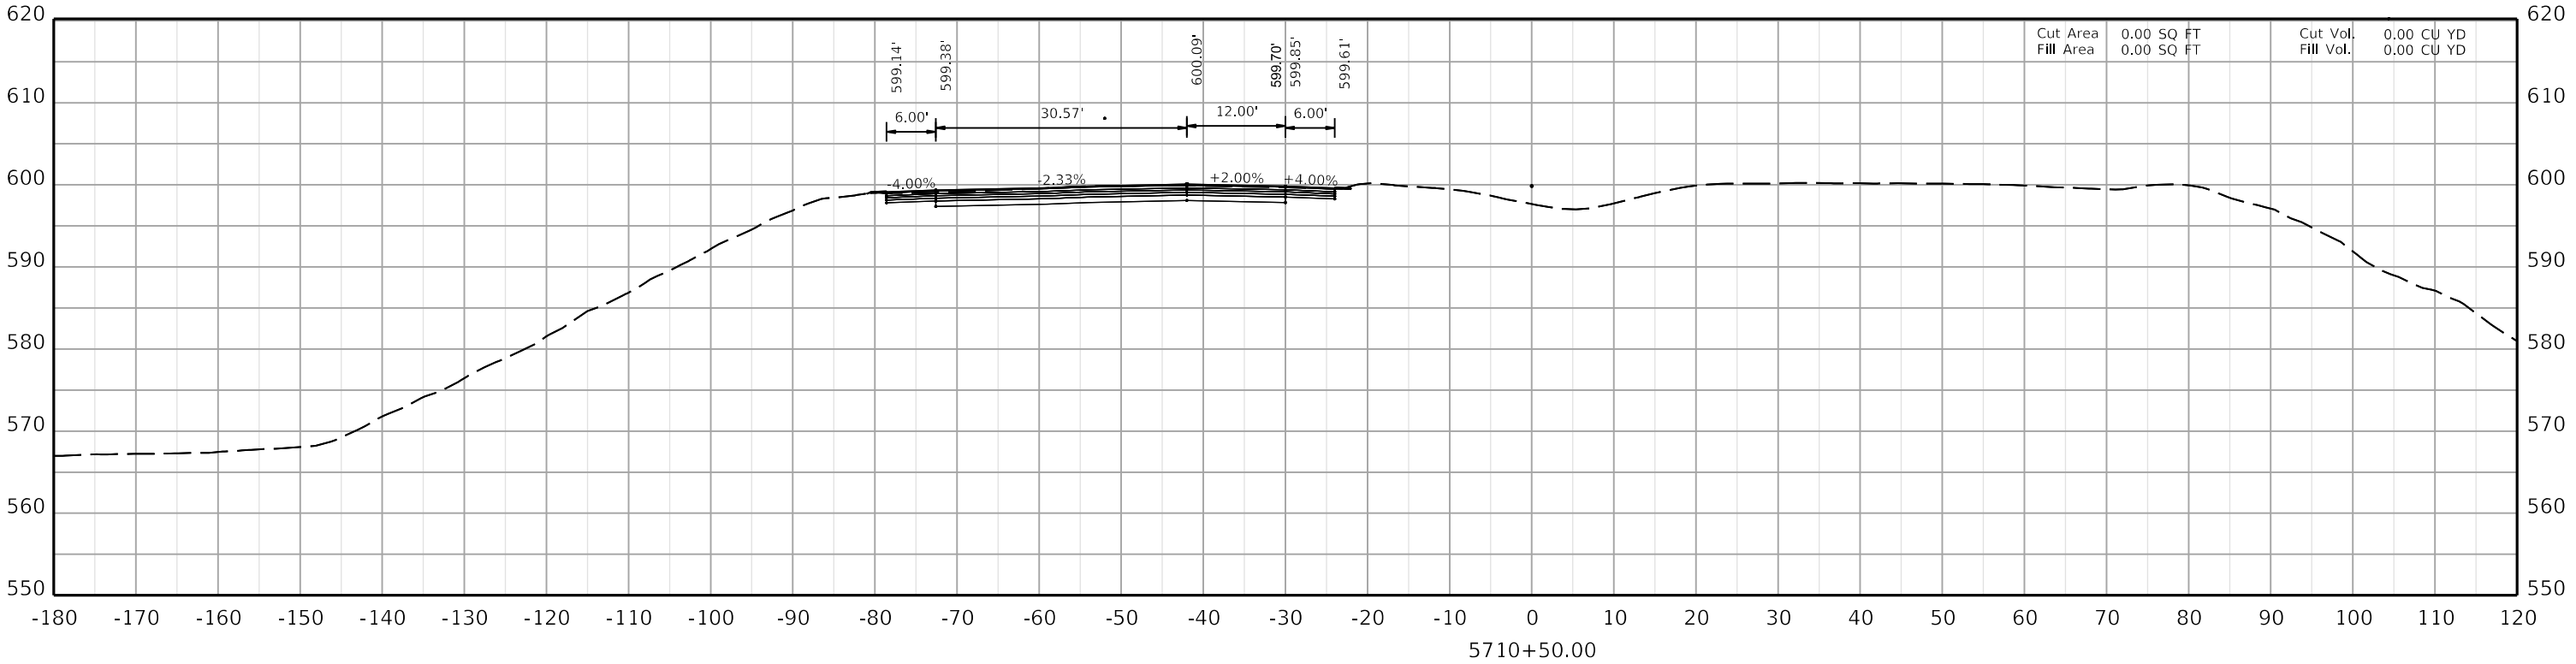

COMMONWEALTH OF KENTUCKY
DEPARTMENT OF HIGHWAYS
TEAM KENTUCKY

DRAWING TITLE:

HORIZONTAL SCALE
SCALE: 1" = 10'

0' 10' 20' 40'


STA. 5710+50.00 TO STA. 5711+00.00


ITEM NO. 02-20063
COUNTY OF Christian
SHEET NO. X006

OpenRoads Designer v10.12.02.4

USER: ciccarelli

FILE NAME: U:\24856.CH1 - CHRISTIAN COUNTY I-24\2-20063 - CHRISTIAN - I_24 PAVEMENT REHAB\MILESTONES & SUBMITTALS\CONTRACT PLANS AND PROPOSAL\ELECTRONIC ENGINEERING DATA\SHEETS\02_20063_XSECTION_SHEETS 01.DGN

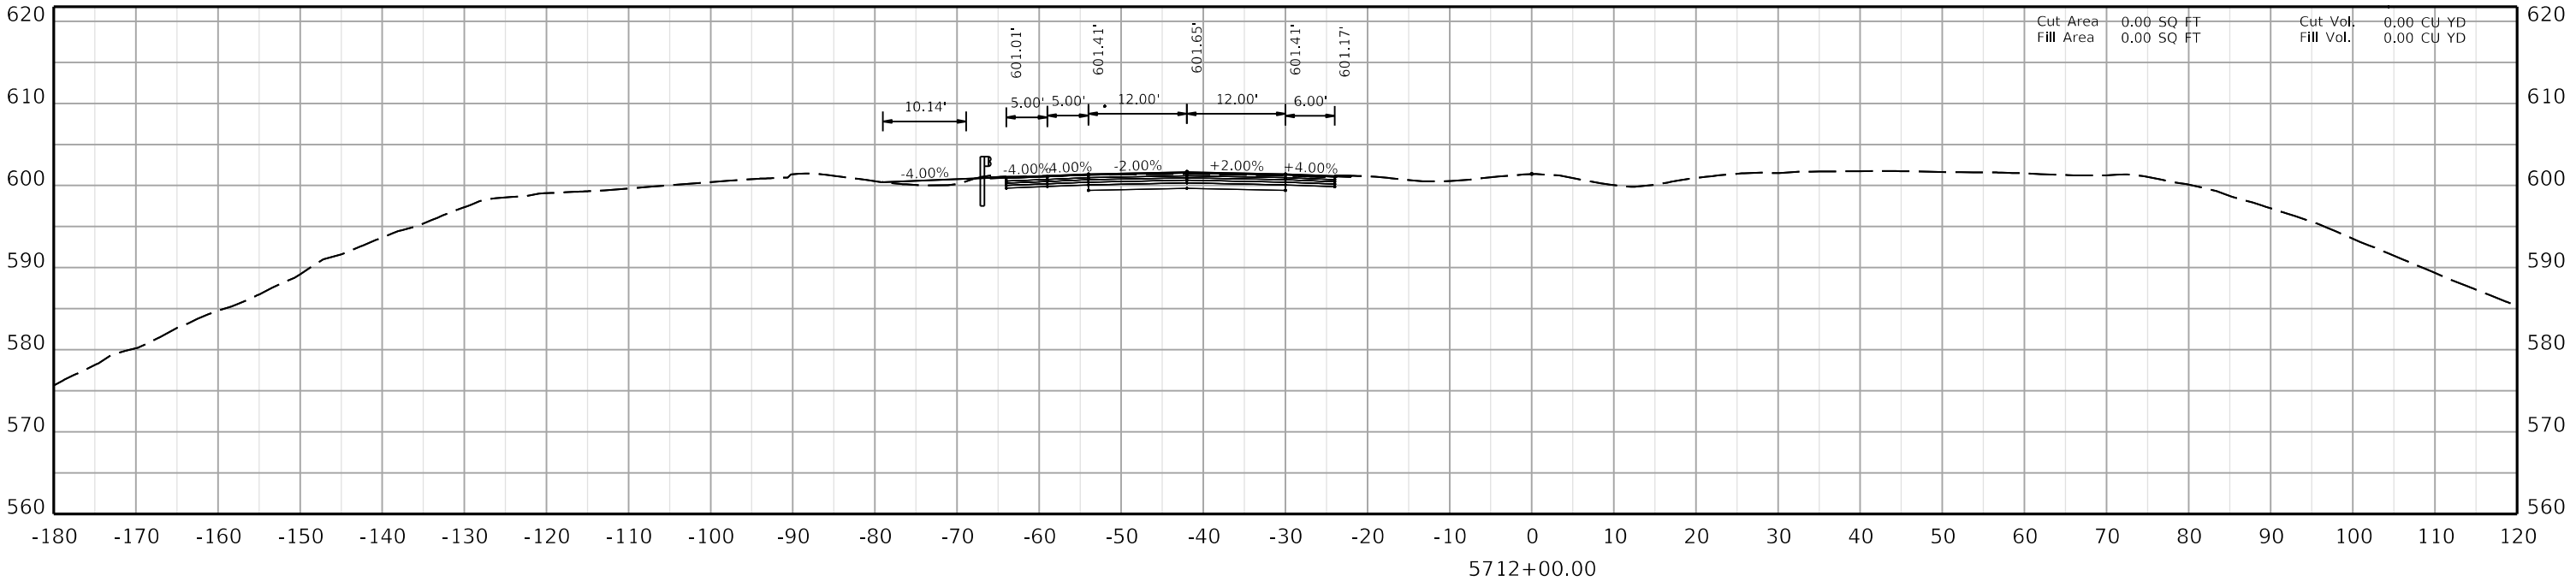

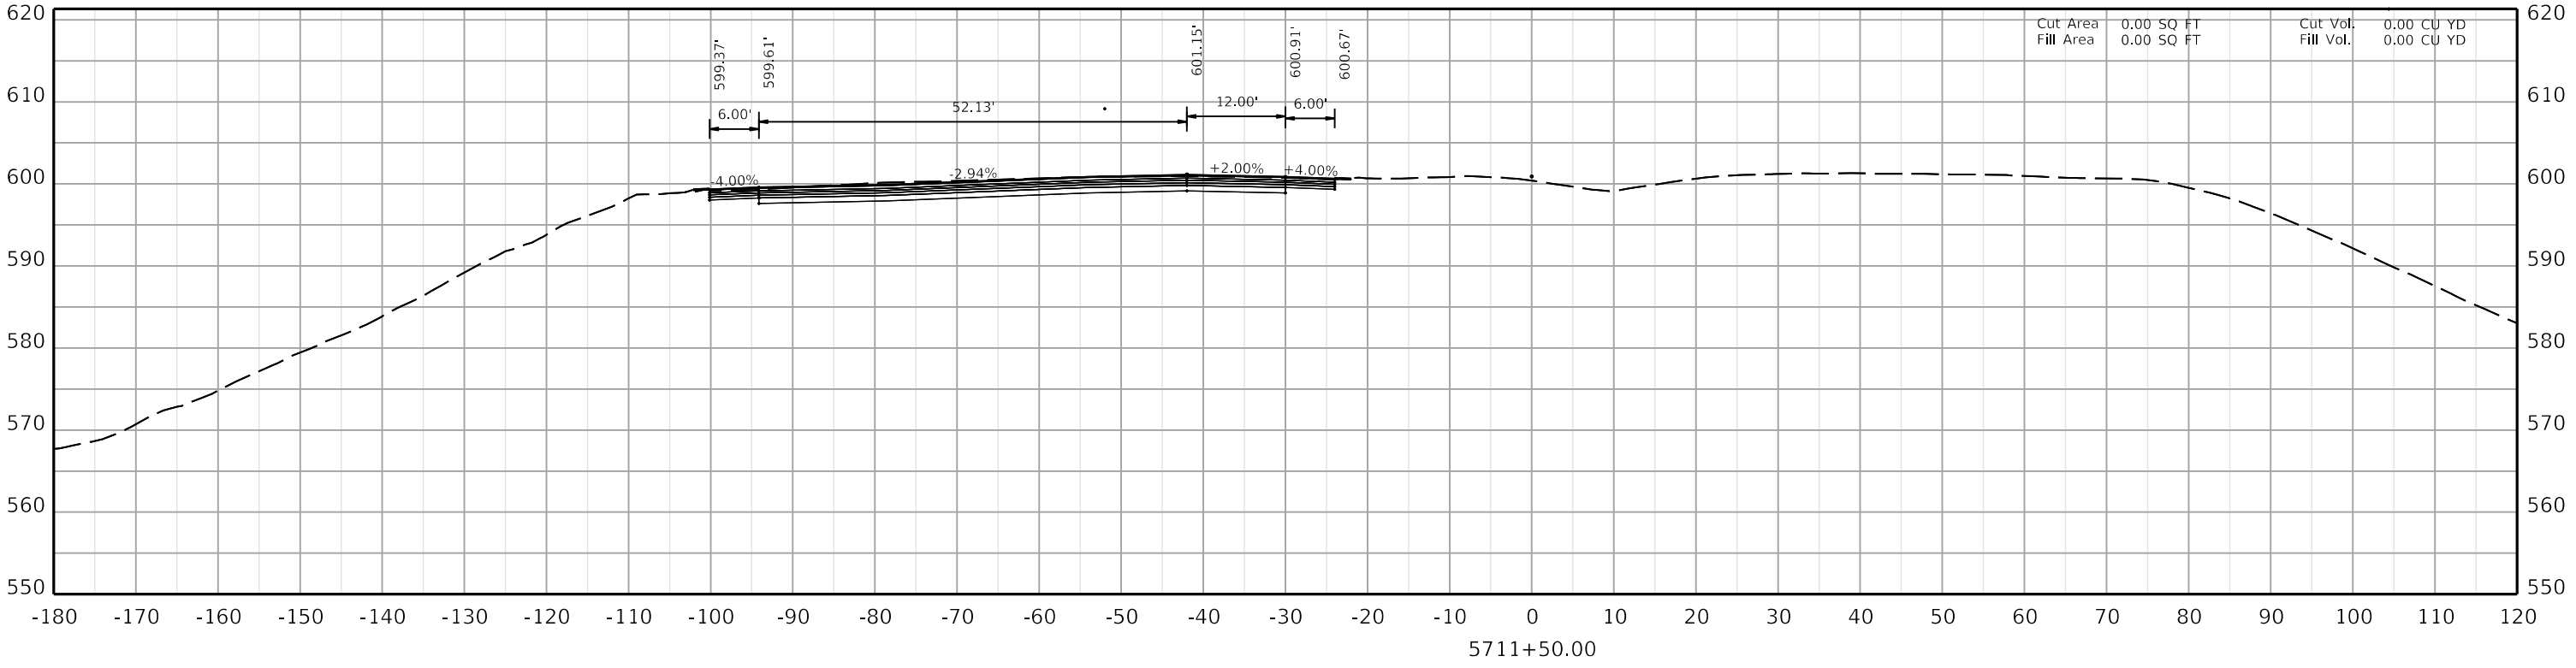

COMMONWEALTH OF KENTUCKY
DEPARTMENT OF HIGHWAYS
TEAM KENTUCKY TRANSPORTATION CABINET


DRAWING TITLE:

HORIZONTAL SCALE
SCALE: 1" = 10'

0' 10' 20' 40'

STA. 5711+50.00 TO STA. 5712+00.00

ITEM NO. 02-20063
COUNTY OF Christian
SHEET NO. X007

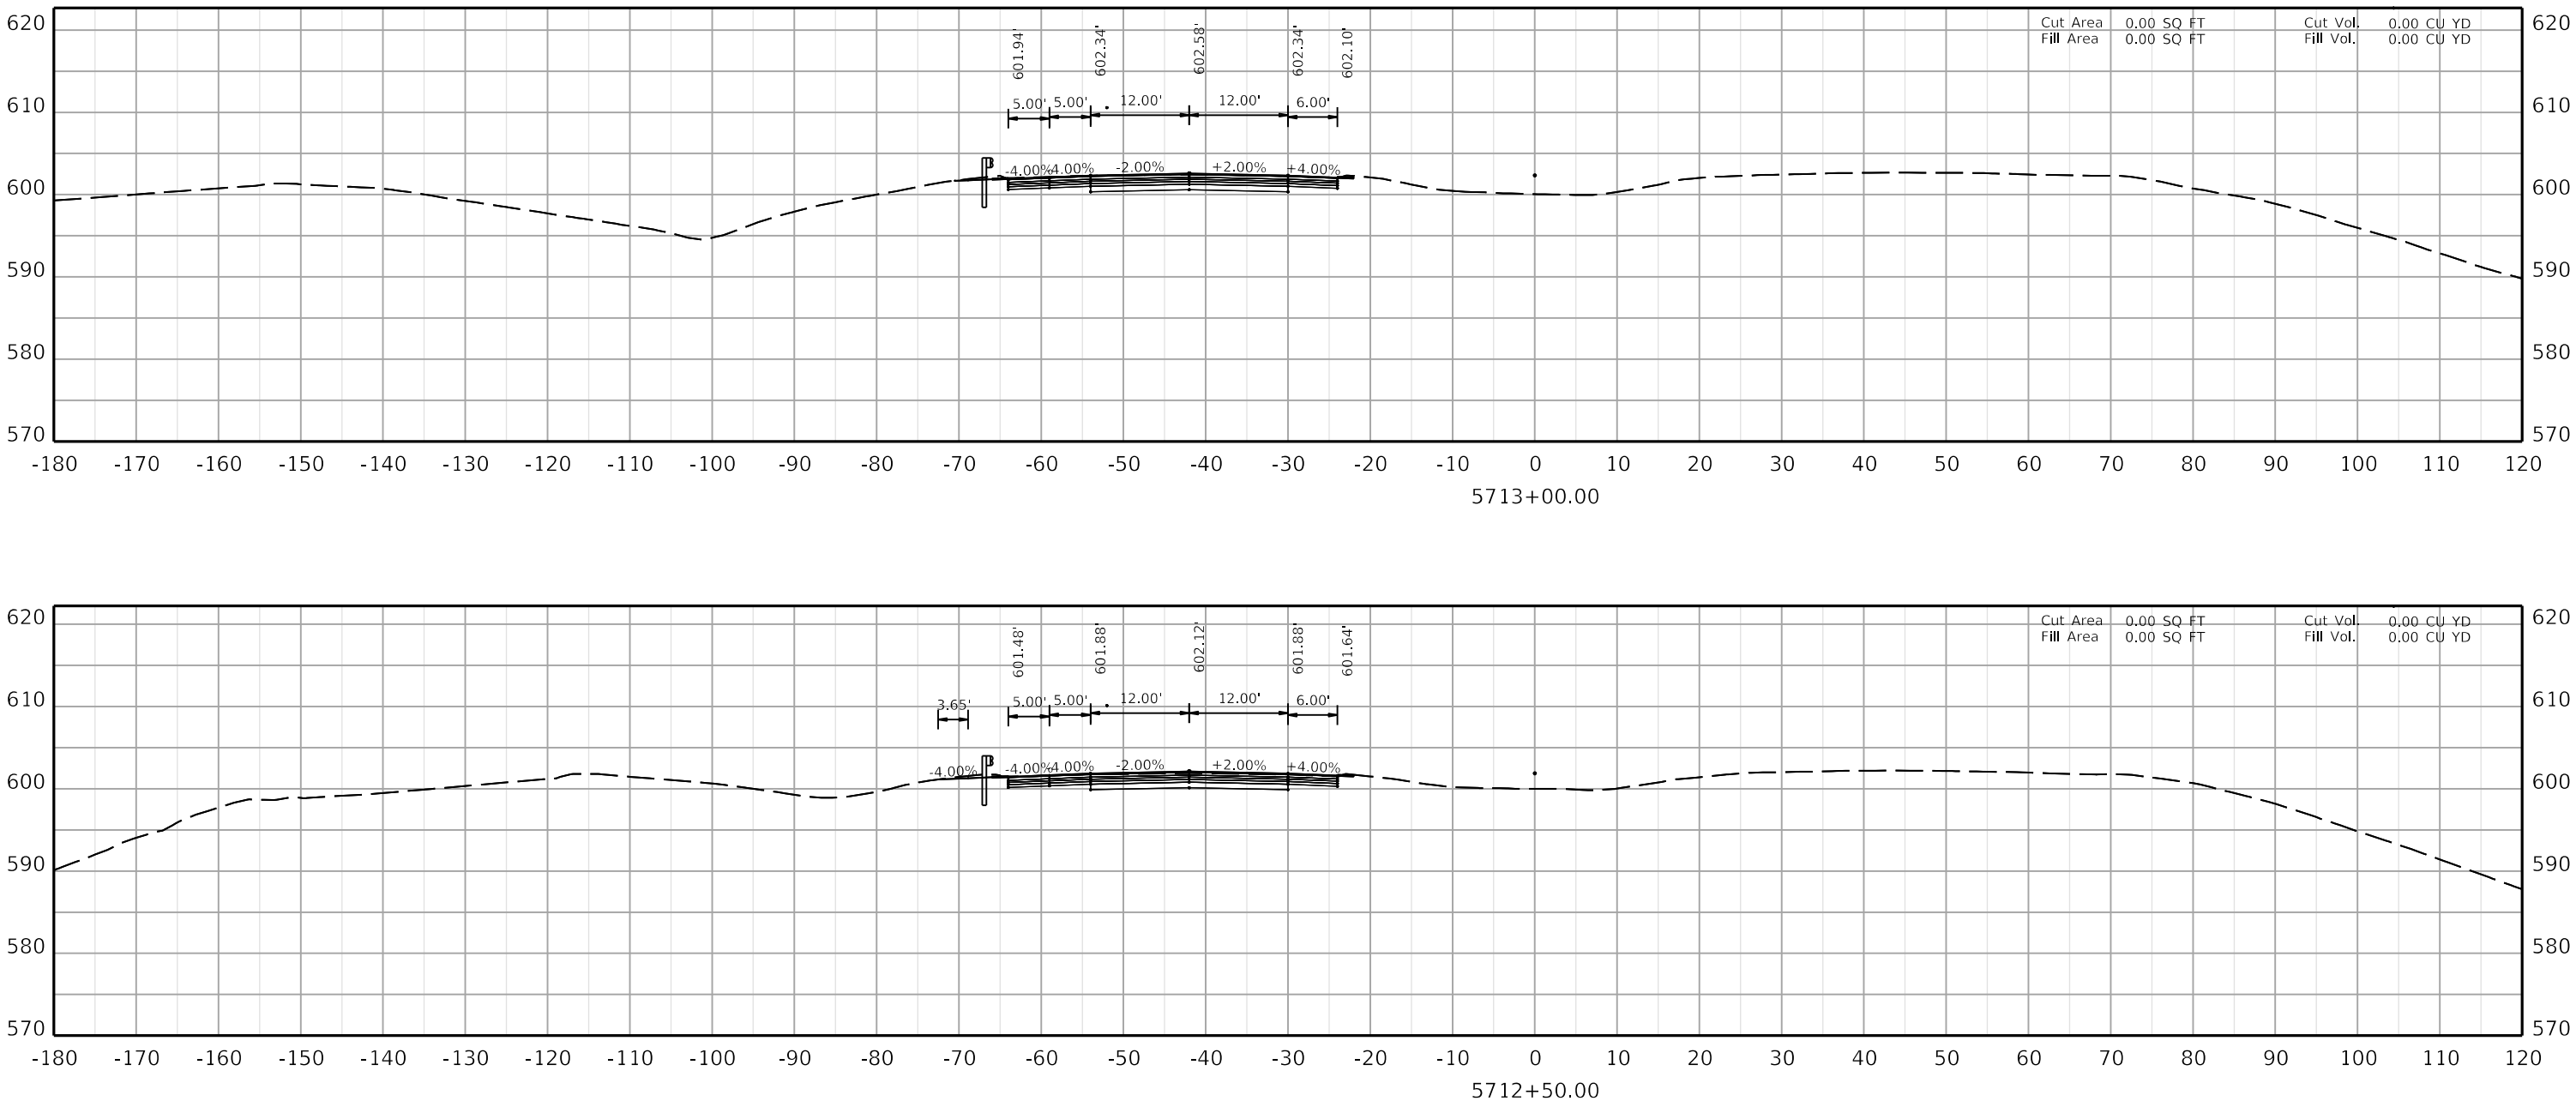

COMMONWEALTH OF KENTUCKY
DEPARTMENT OF HIGHWAYS
TEAM KENTUCKY


DRAWING TITLE:

HORIZONTAL SCALE
SCALE: 1" = 10'

0' 10' 20' 40'

STA. 5712+50.00 TO STA. 5713+00.00

ITEM NO. 02-20063
COUNTY OF Christian
SHEET NO. X008

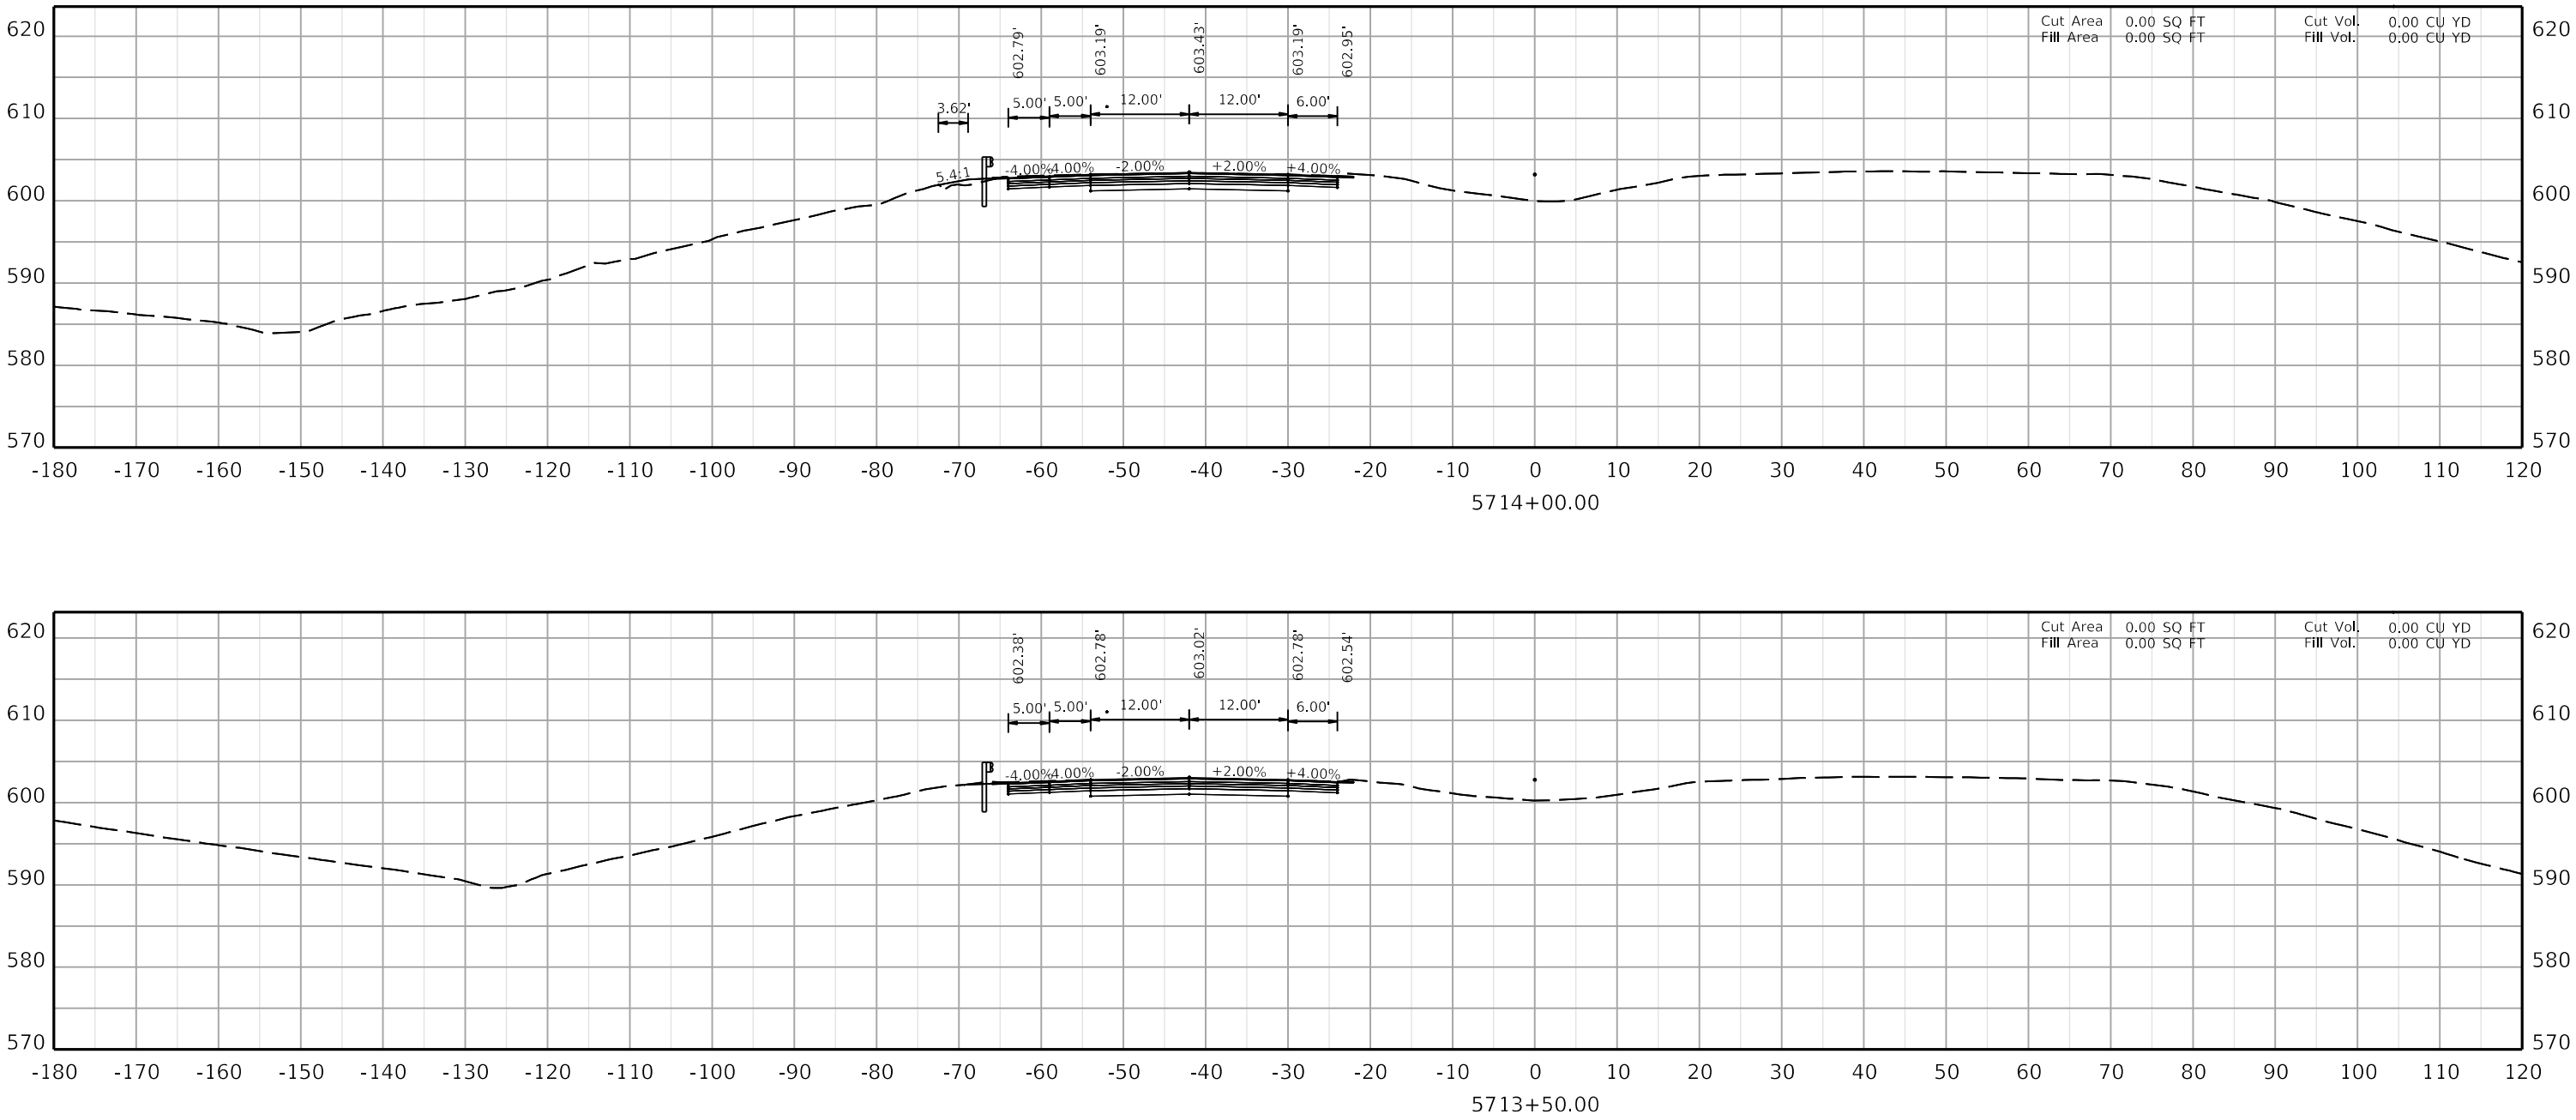

COMMONWEALTH OF KENTUCKY
DEPARTMENT OF HIGHWAYS
TEAM KENTUCKY


DRAWING TITLE:

HORIZONTAL SCALE
SCALE: 1" = 10'


0' 10' 20' 40'

STA. 5713+50.00 TO STA. 5714+00.00

ITEM NO. 02-20063
COUNTY OF Christian
SHEET NO. X009

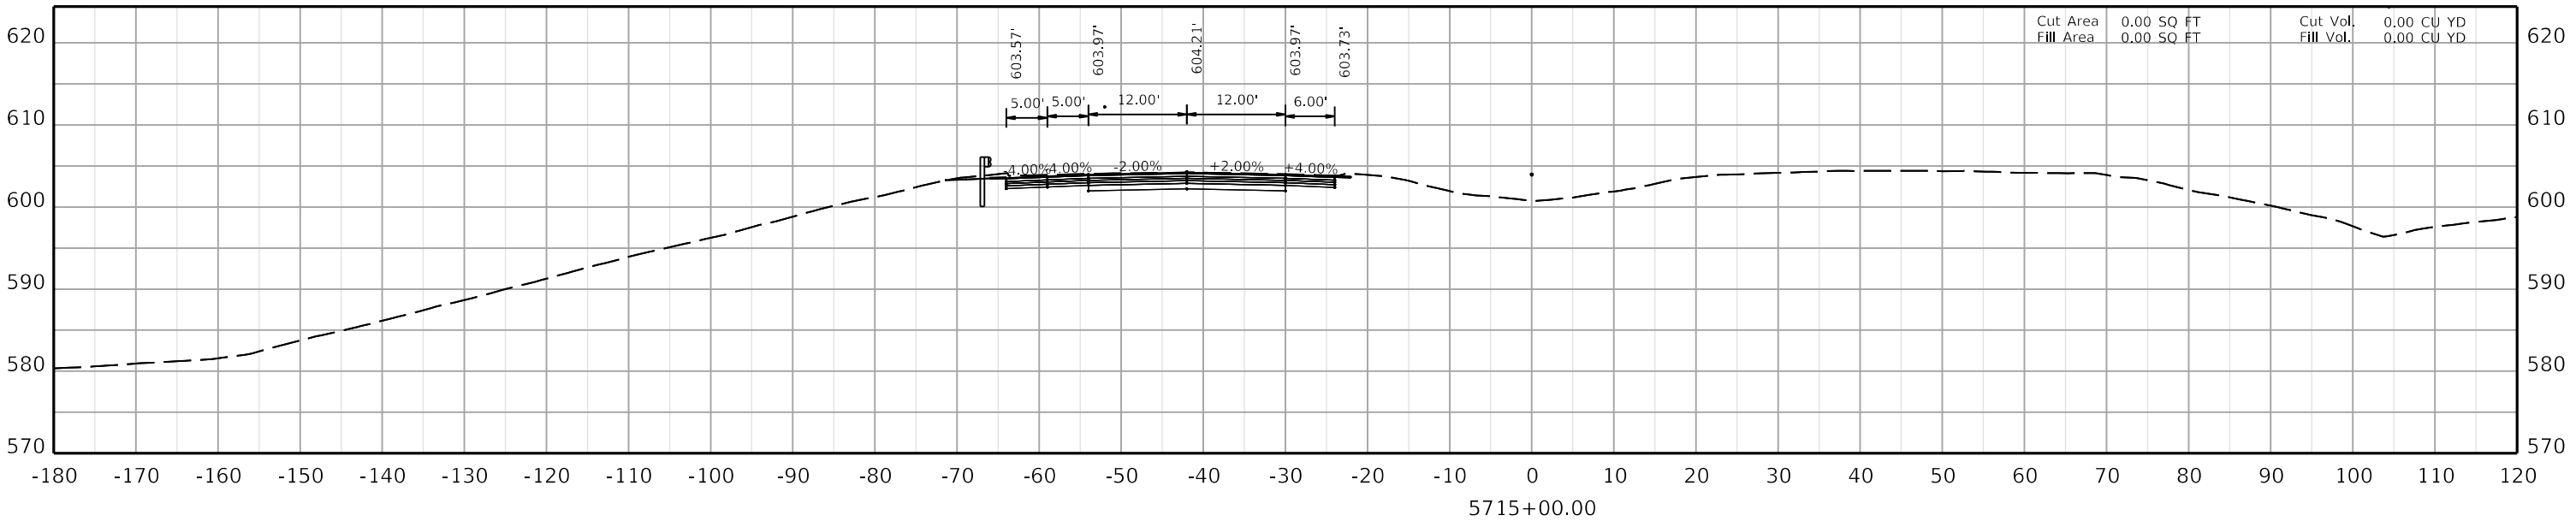

5715+00.00

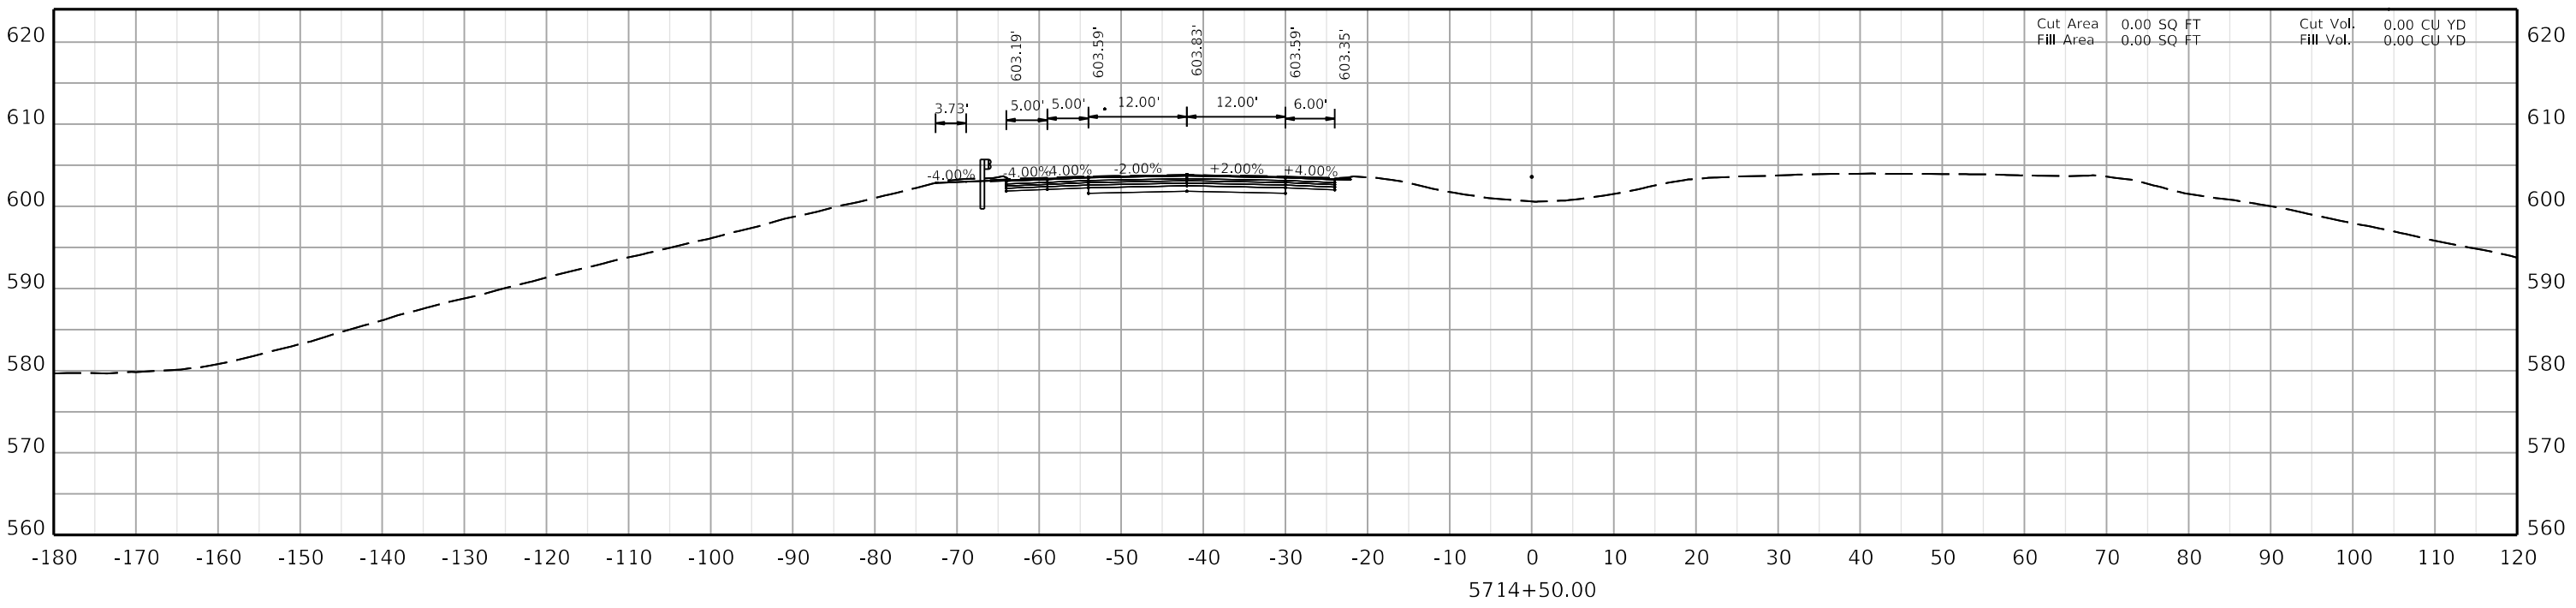

5714+50.00

COMMONWEALTH OF KENTUCKY
DEPARTMENT OF HIGHWAYS
TEAM KENTUCKY


DRAWING TITLE:

HORIZONTAL SCALE
SCALE: 1" = 10'


0' 10' 20' 40'

STA. 5714+50.00 TO STA. 5715+00.00

ITEM NO. 02-20063
COUNTY OF Christian
SHEET NO. X010

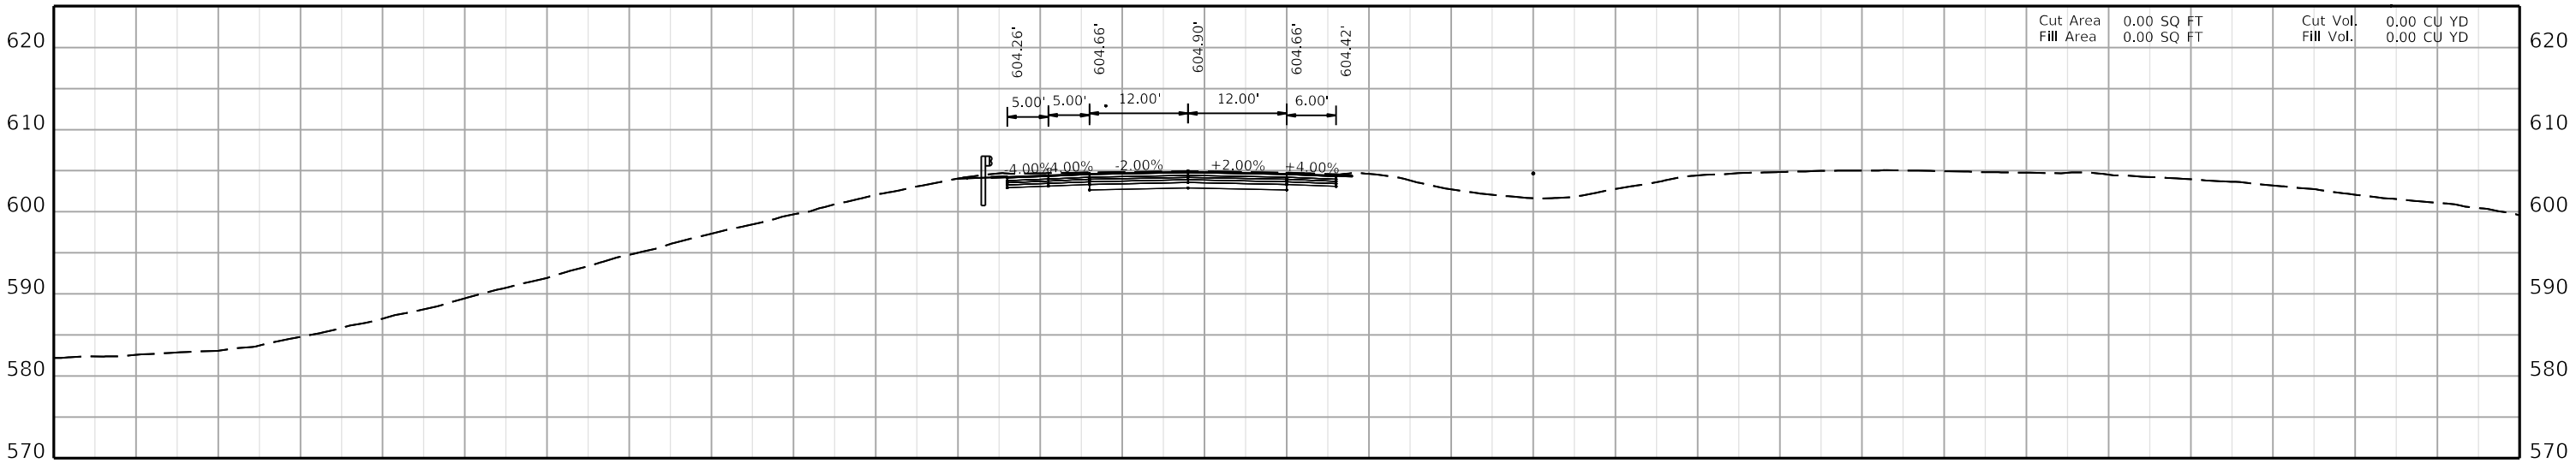

5716+00.00

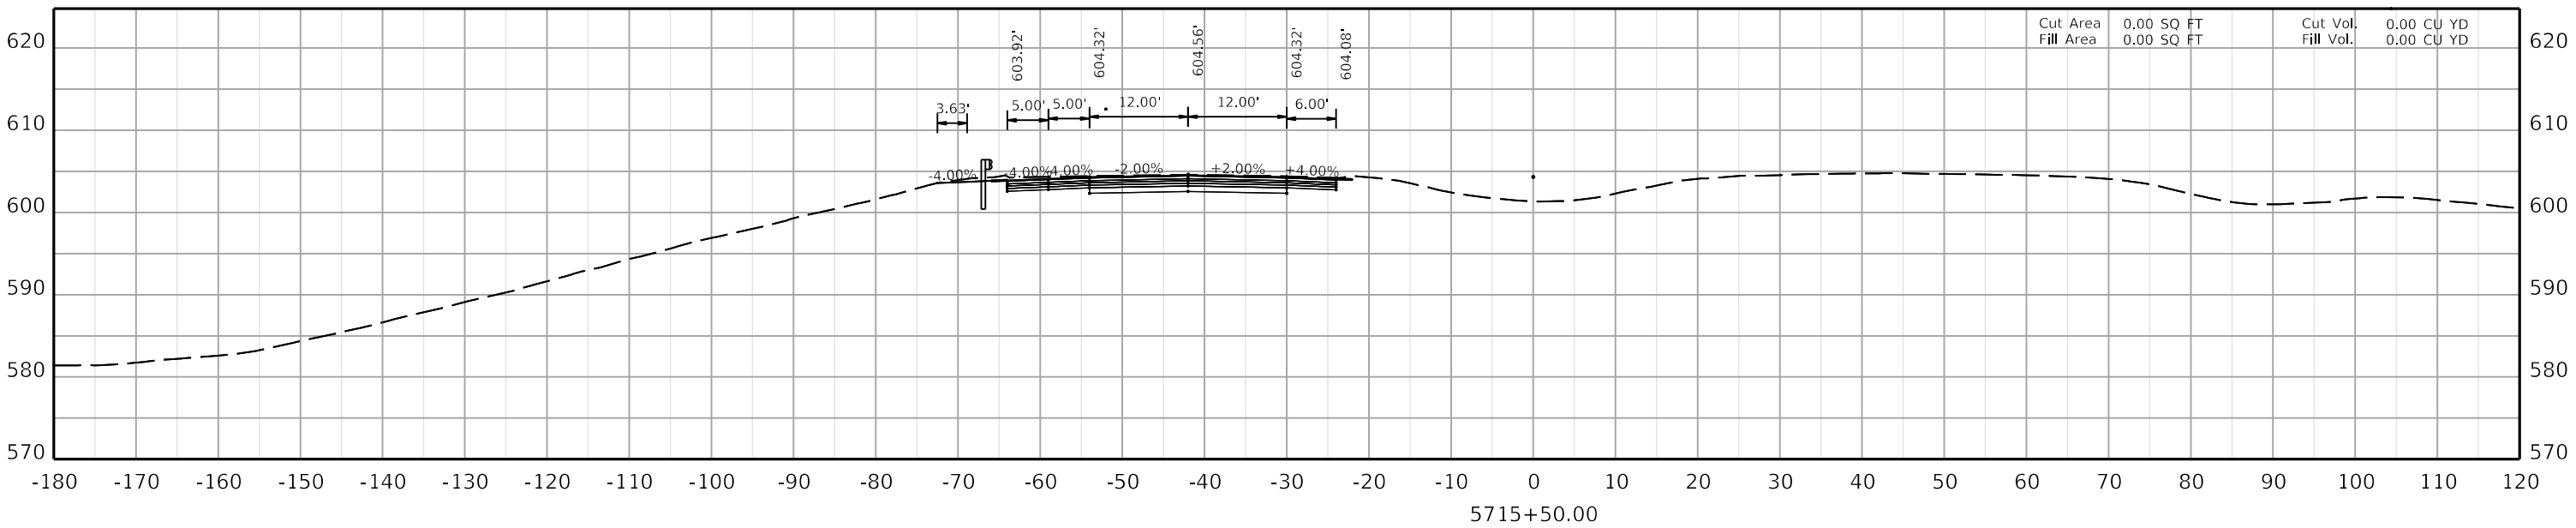

5715+50.00

COMMONWEALTH OF KENTUCKY
DEPARTMENT OF HIGHWAYS
TEAM KENTUCKY


DRAWING TITLE:

HORIZONTAL SCALE
SCALE: 1" = 10'

0' 10' 20' 40'

STA. 5715+50.00 TO STA. 5716+00.00

ITEM NO. 02-20063
COUNTY OF Christian
SHEET NO. X011

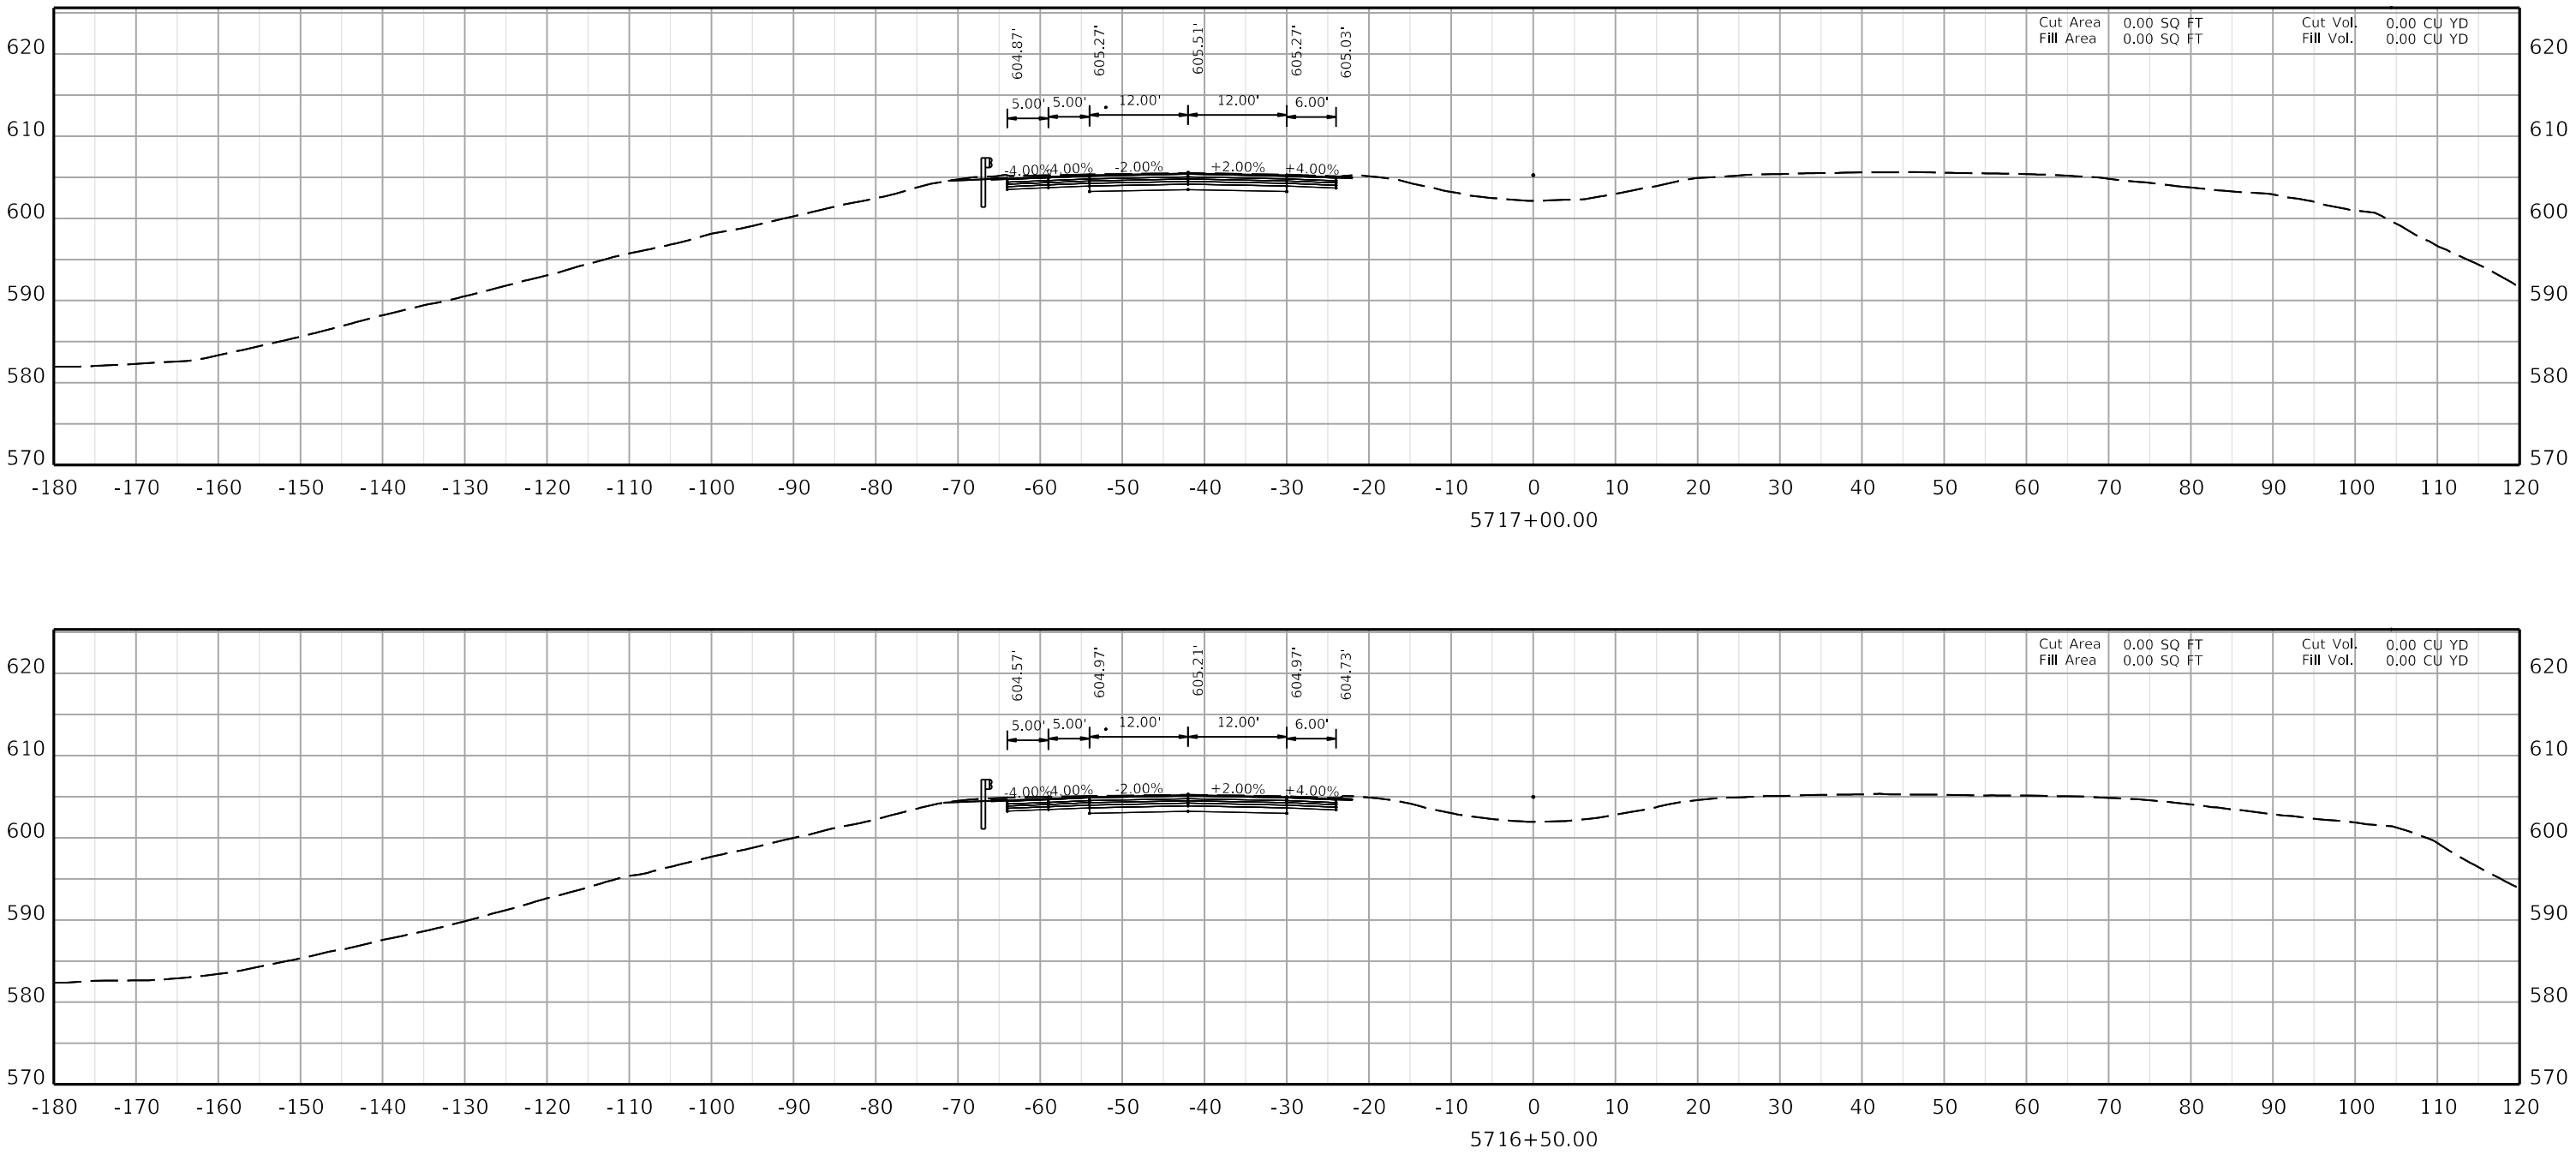

COMMONWEALTH OF KENTUCKY
DEPARTMENT OF HIGHWAYS
TEAM KENTUCKY

DRAWING TITLE:


HORIZONTAL SCALE
SCALE: 1" = 10'

0' 10' 20' 40'

STA. 5716+50.00 TO STA. 5717+00.00

ITEM NO. 02-20063
COUNTY OF Christian
SHEET NO. X012

OpenRoads Designer v10.12.02.4
USER: ciccarelli
FILE NAME: U:\24856.CH1 - CHRISTIAN COUNTY I-24\2-20063 - CHRISTIAN - I_24 PAVEMENT REHAB\MILESTONES & SUBMITTALS\CONTRACT PLANS AND PROPOSAL\ELECTRONIC ENGINEERING DATA\SHEETS\02_20063_XSECTION_SHEETS 01.DGN

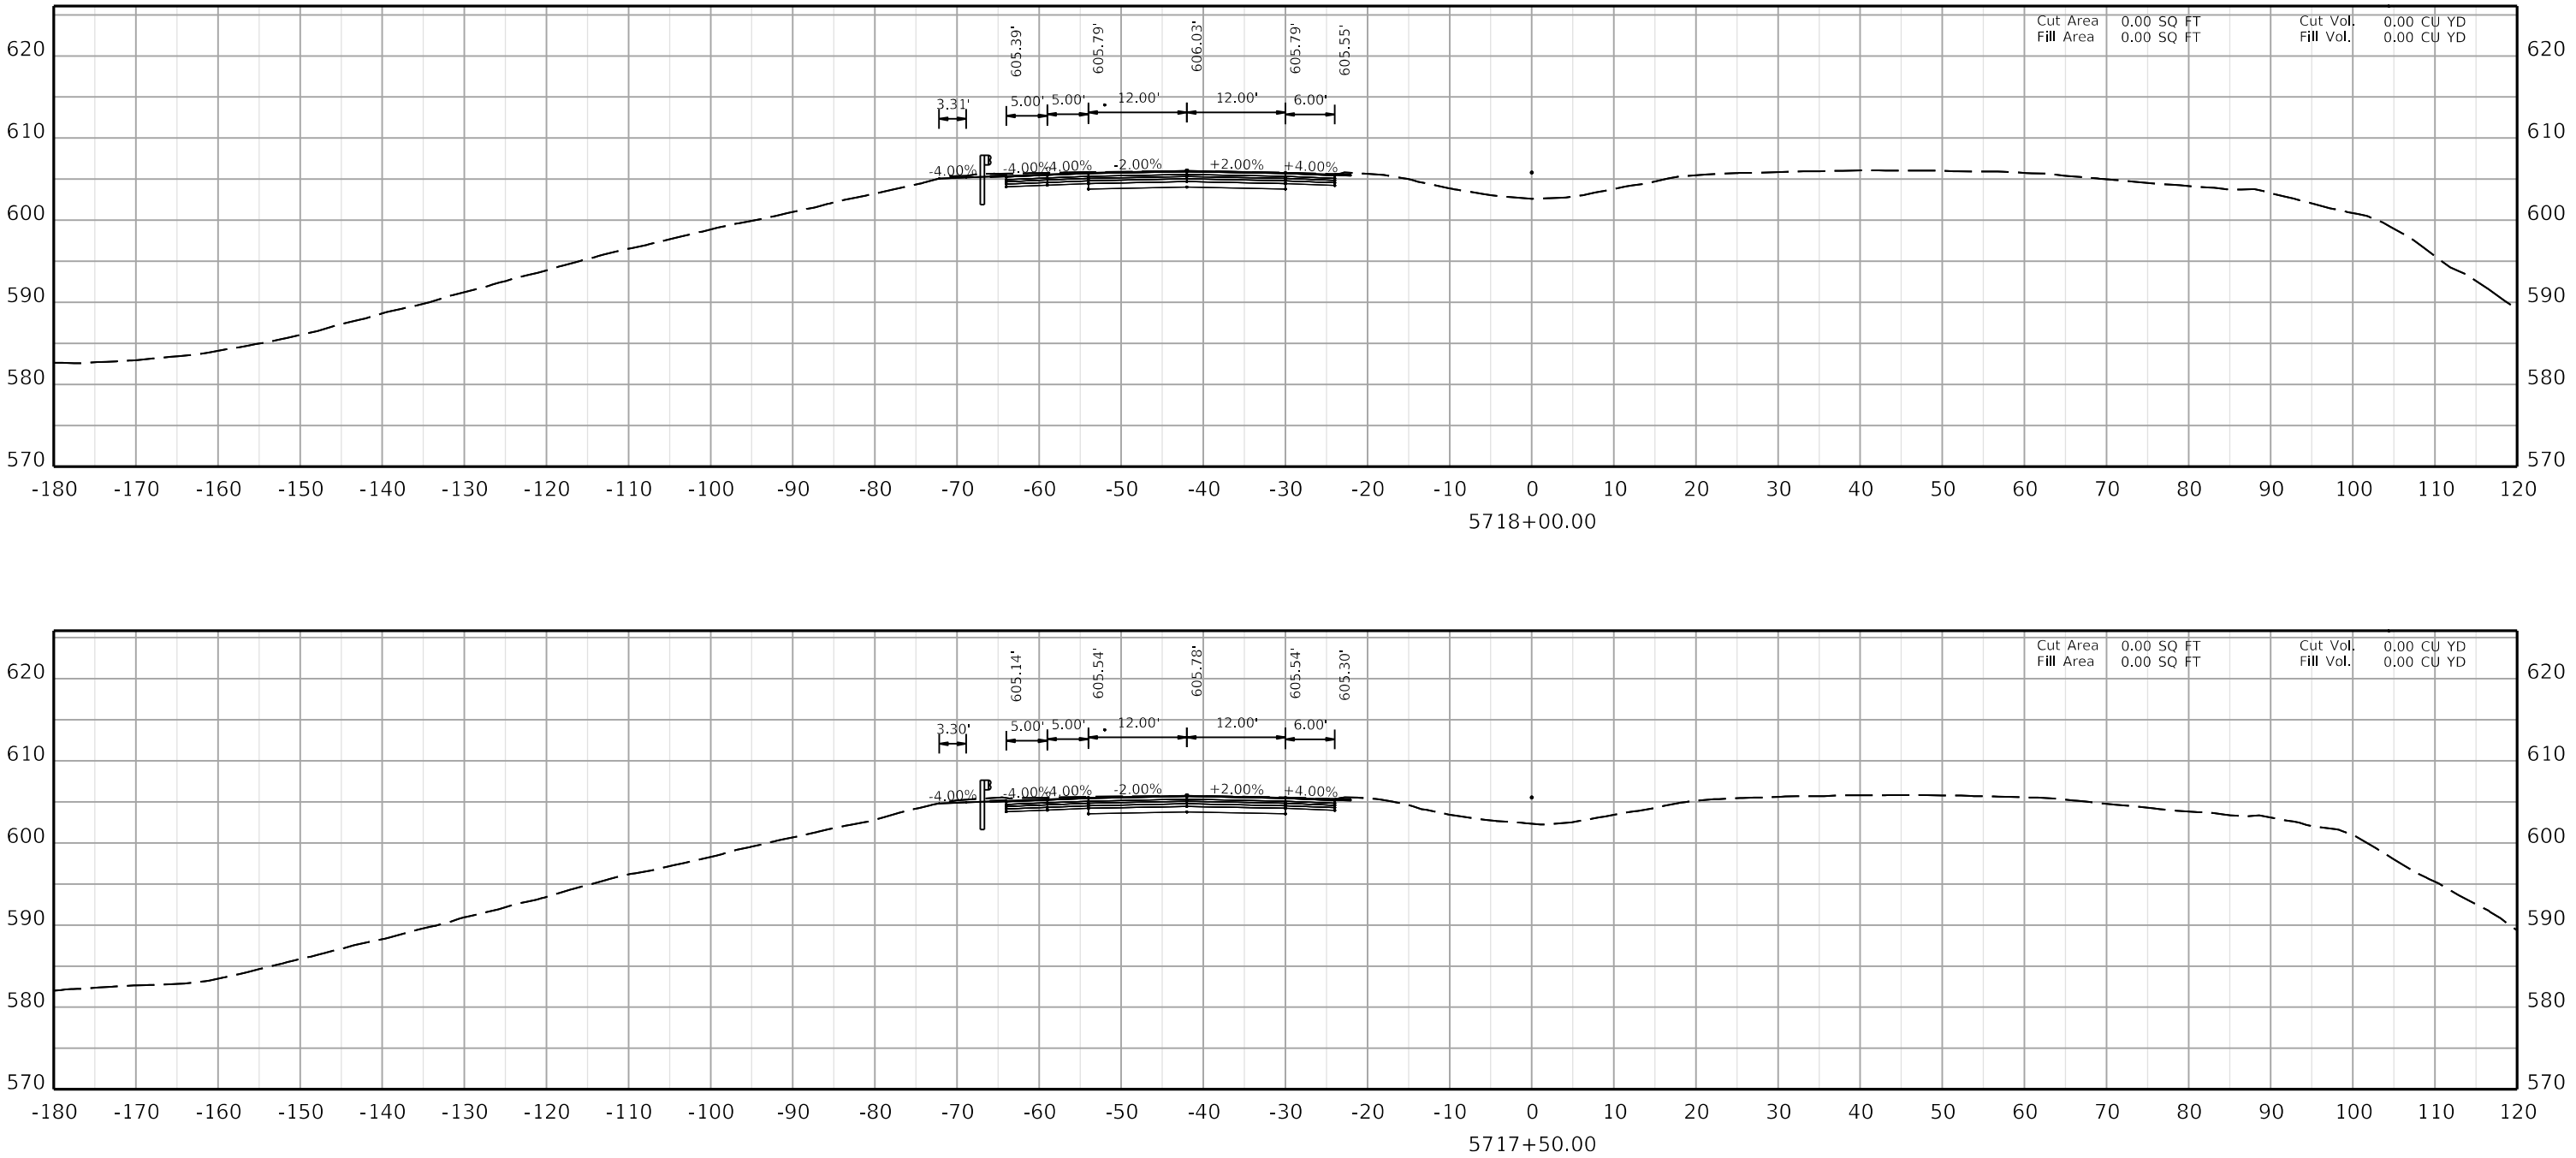

COMMONWEALTH OF KENTUCKY
DEPARTMENT OF HIGHWAYS
TEAM KENTUCKY


DRAWING TITLE:

HORIZONTAL SCALE
SCALE: 1" = 10'

0' 10' 20' 40'

STA. 5717+50.00 TO STA. 5718+00.00

ITEM NO. 02-20063
COUNTY OF Christian
SHEET NO. X013

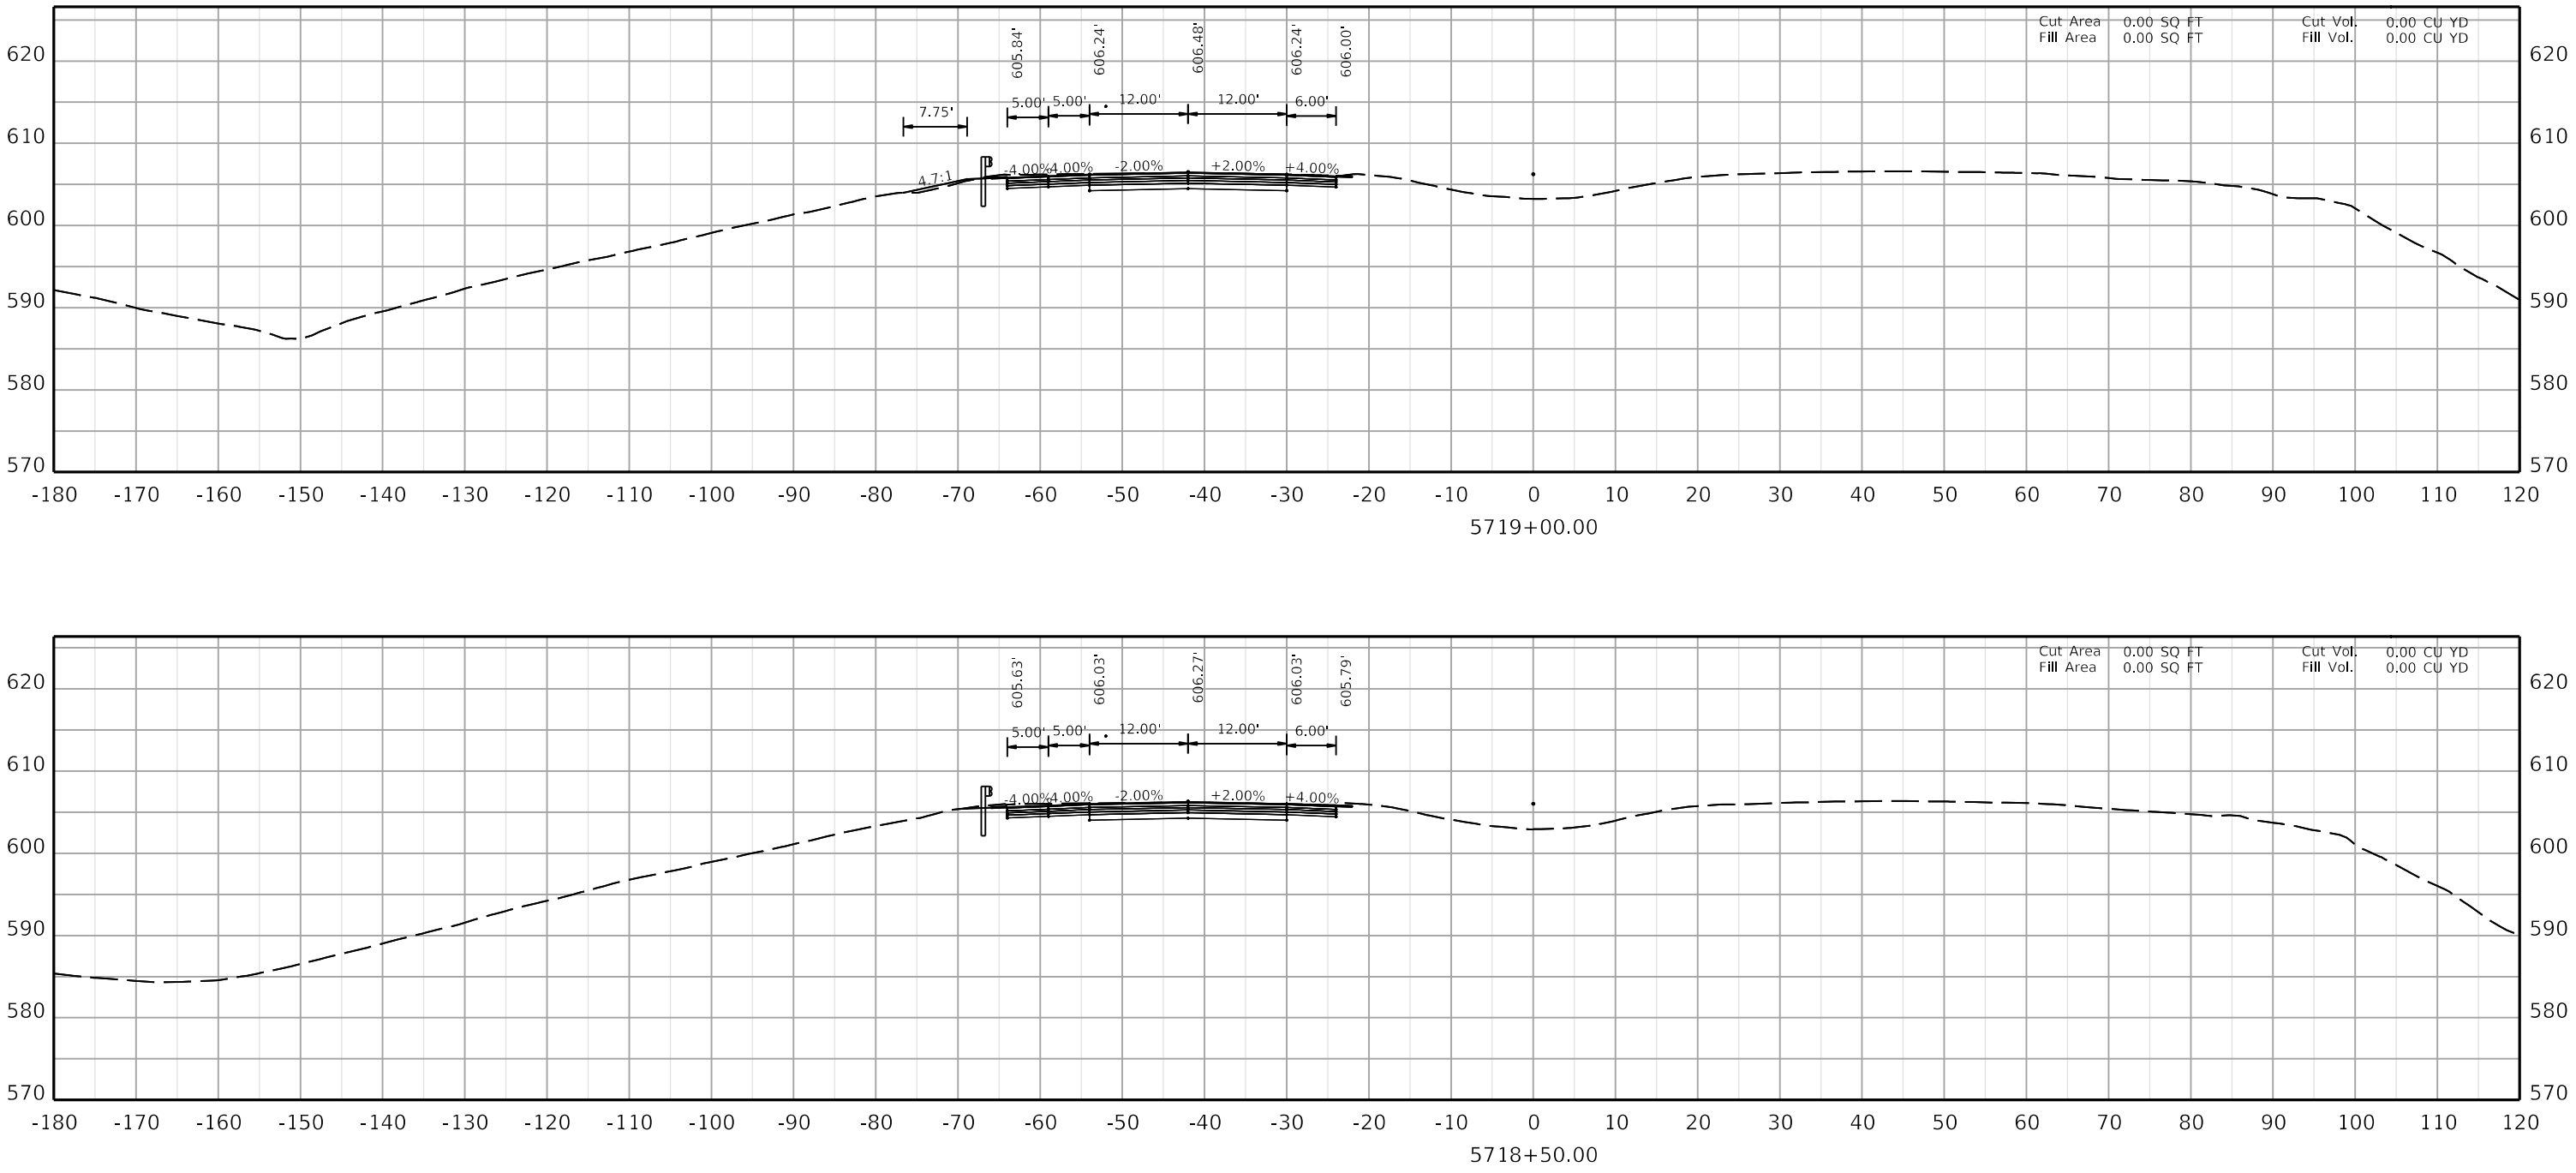

COMMONWEALTH OF KENTUCKY
DEPARTMENT OF HIGHWAYS
TEAM KENTUCKY TRANSPORTATION CABINET


DRAWING TITLE:


HORIZONTAL SCALE
SCALE: 1" = 10'

0' 10' 20' 40'

STA. 5718+50.00 TO STA. 5719+00.00

ITEM NO. 02-20063
COUNTY OF Christian
SHEET NO. X014

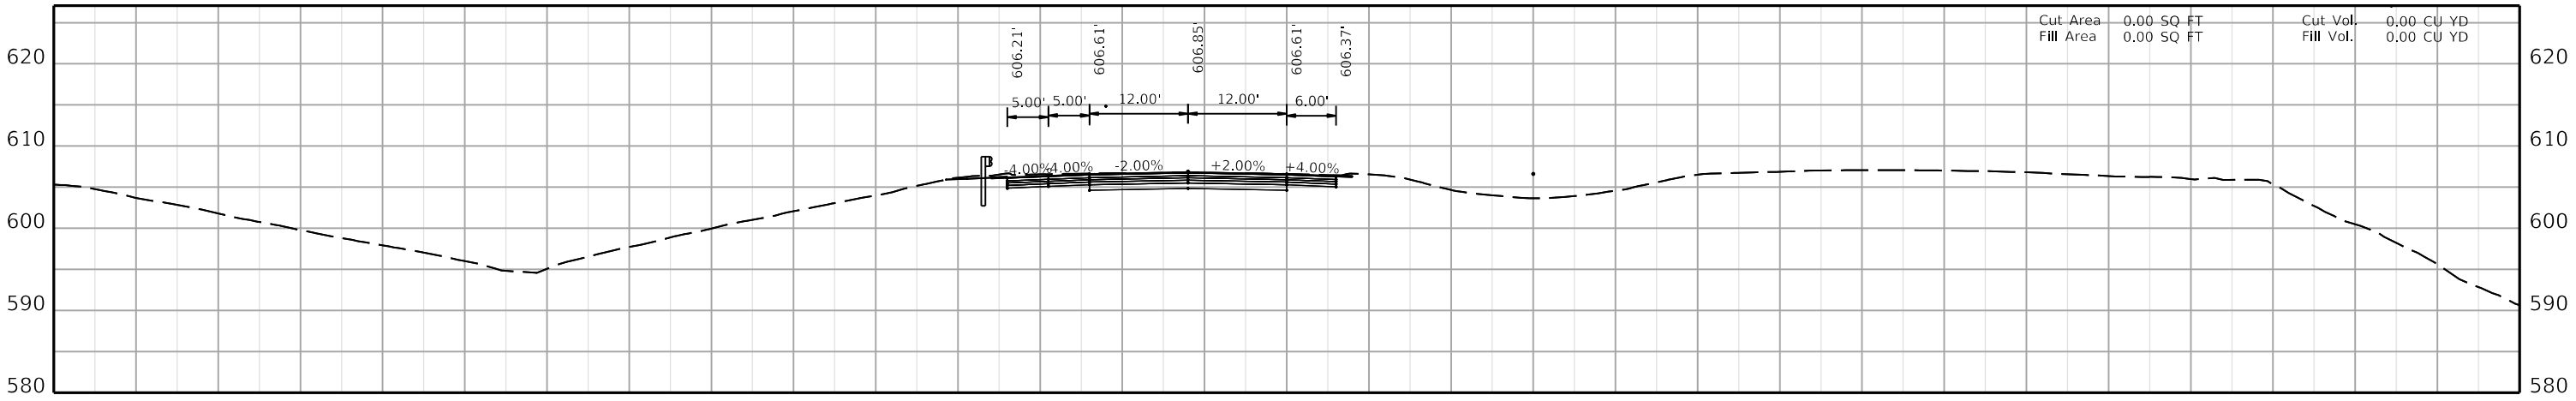

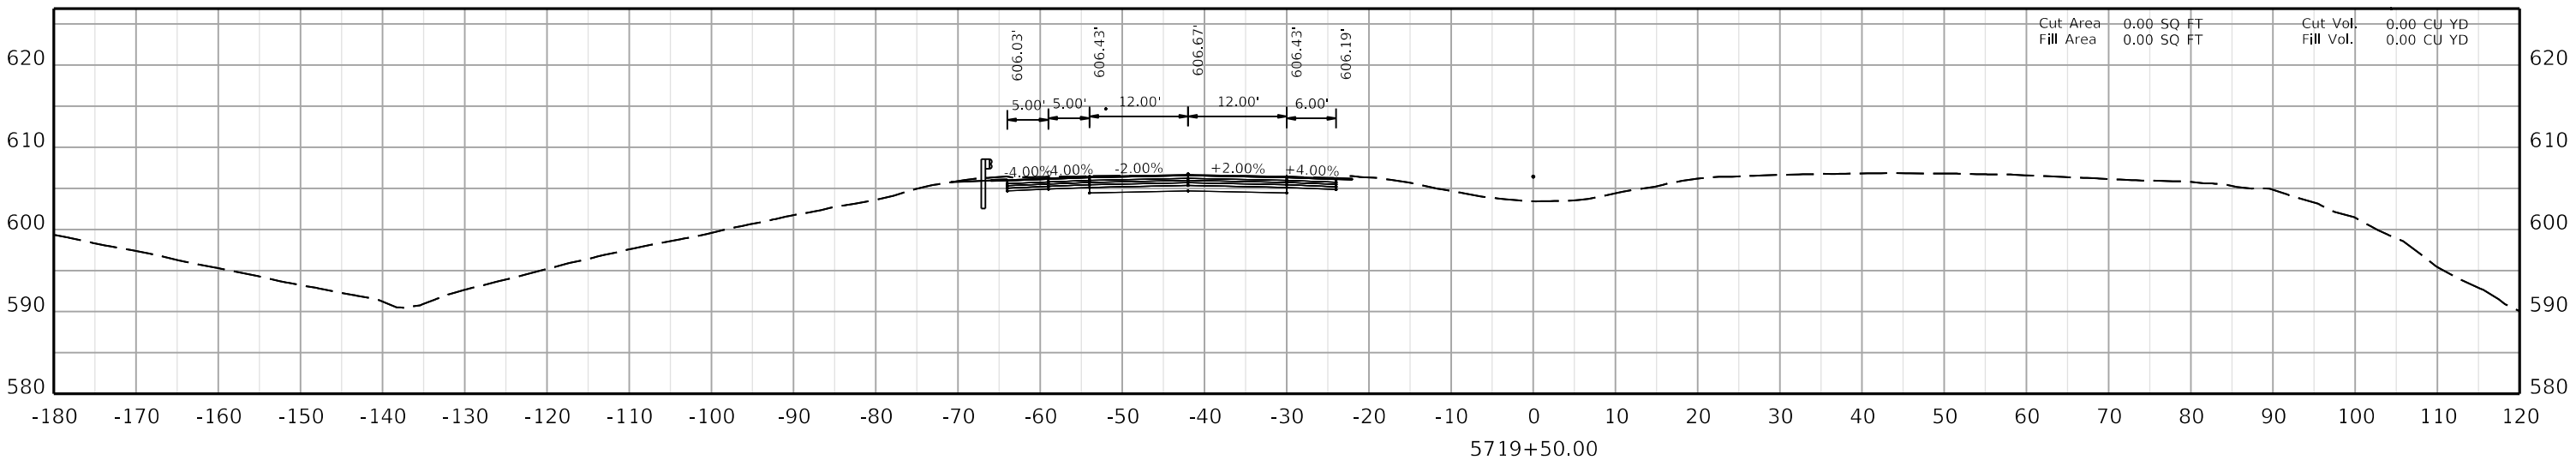

COMMONWEALTH OF KENTUCKY
DEPARTMENT OF HIGHWAYS
TEAM KENTUCKY


DRAWING TITLE:

HORIZONTAL SCALE
SCALE: 1" = 10'

0' 10' 20' 40'

STA. 5719+50.00 TO STA. 5720+00.00

ITEM NO. 02-20063
COUNTY OF Christian
SHEET NO. X015

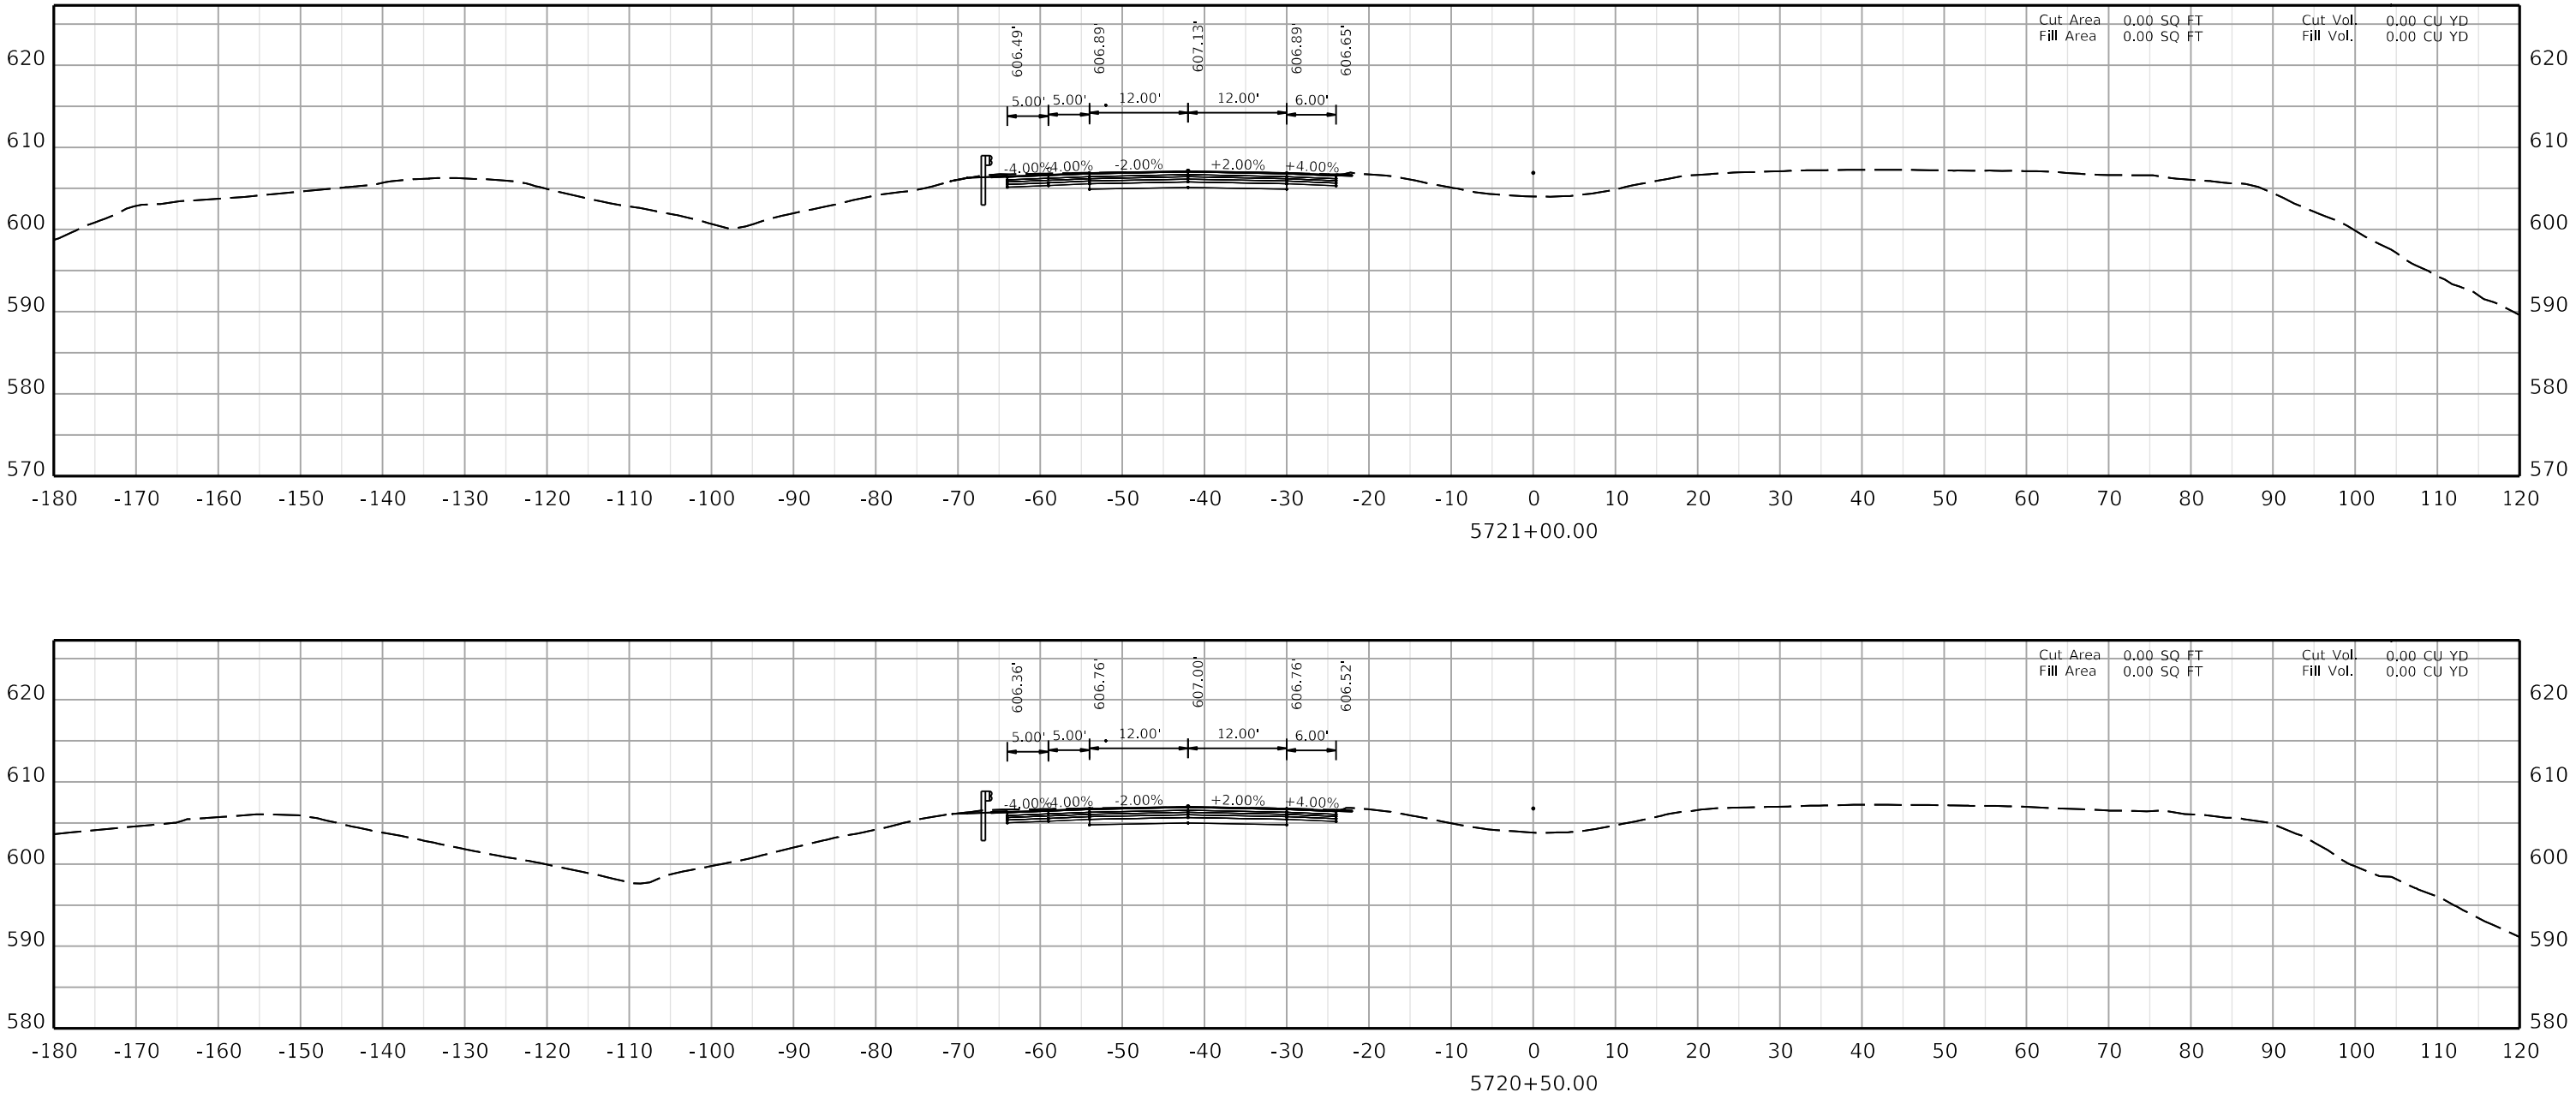

COMMONWEALTH OF KENTUCKY
DEPARTMENT OF HIGHWAYS
TEAM KENTUCKY


DRAWING TITLE:

HORIZONTAL SCALE
SCALE: 1" = 10'


0' 10' 20' 40'

STA. 5720+50.00 TO STA. 5721+00.00

ITEM NO. 02-20063
COUNTY OF Christian
SHEET NO. X016

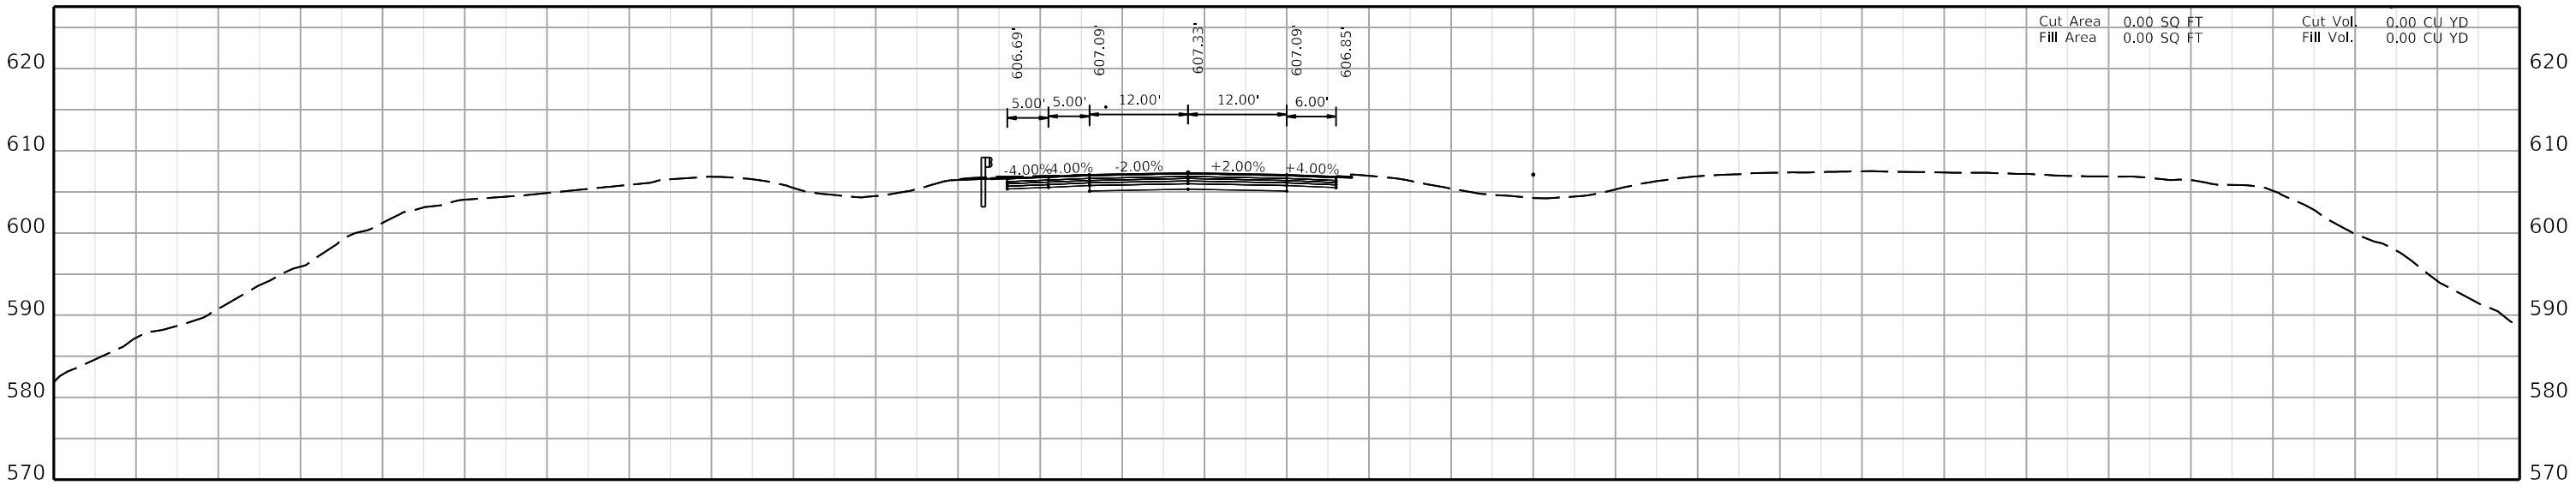

5722+00.00

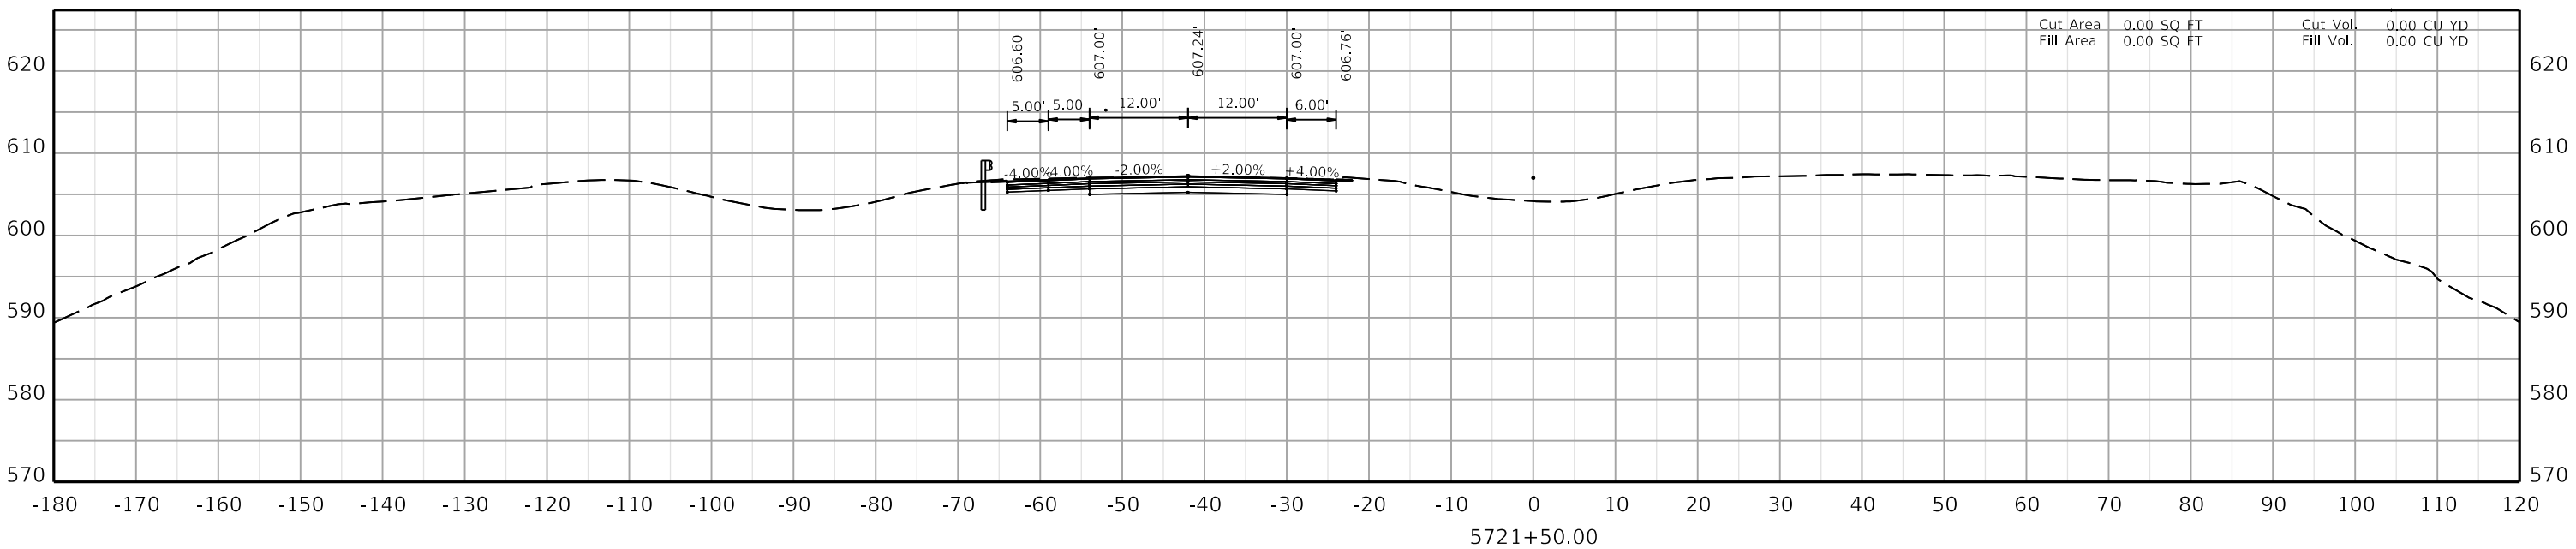

5721+50.00

COMMONWEALTH OF KENTUCKY
DEPARTMENT OF HIGHWAYS
TEAM KENTUCKY

DRAWING TITLE:


HORIZONTAL SCALE
SCALE: 1" = 10'

0' 10' 20' 40'

STA. 5721+50.00 TO STA. 5722+00.00

ITEM NO. 02-20063
COUNTY OF Christian
SHEET NO. X017

OpenRoads Designer v10.12.02.4
USER: ciccarelli
FILE NAME: U:\24856.CH1 - CHRISTIAN COUNTY I-24\2-20063 - CHRISTIAN - I_24 PAVEMENT REHAB\MILESTONES & SUBMITTALS\CONTRACT PLANS AND PROPOSAL\ELECTRONIC ENGINEERING DATA\SHEETS\02_20063_XSECTION_SHEETS 01.DGN

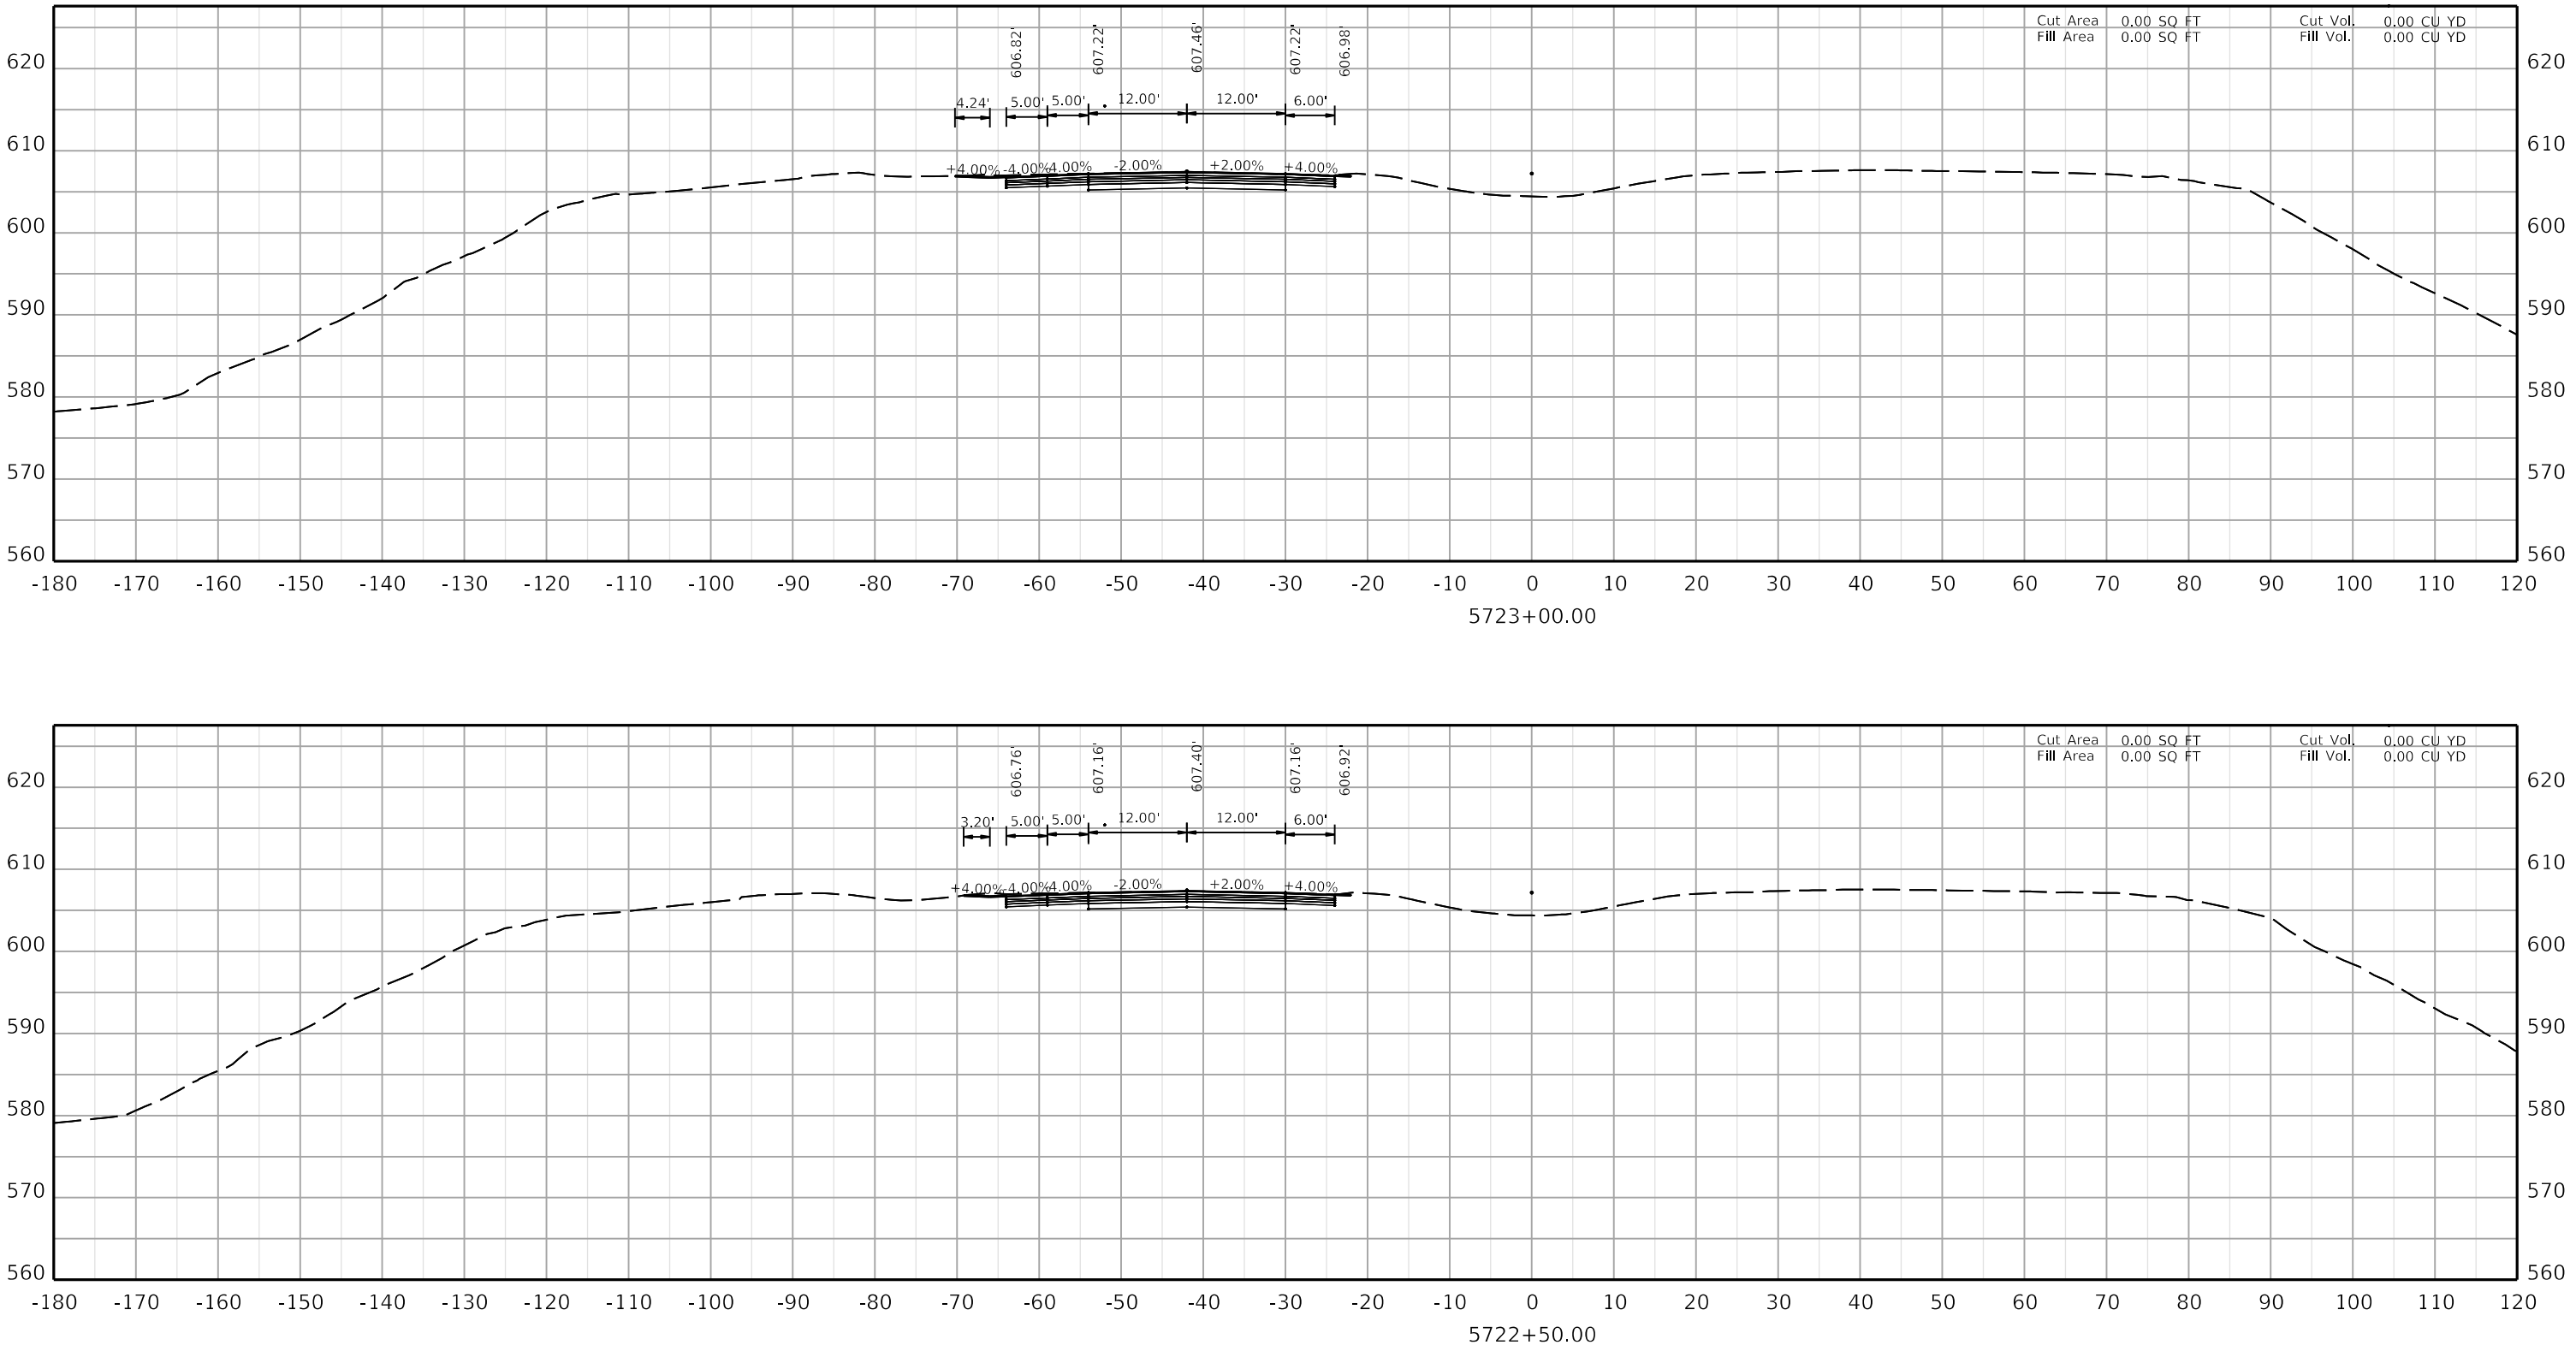

COMMONWEALTH OF KENTUCKY
DEPARTMENT OF HIGHWAYS
TEAM KENTUCKY TRANSPORTATION CABINET


DRAWING TITLE:


HORIZONTAL SCALE
SCALE: 1" = 10'

0' 10' 20' 40'

STA. 5722+50.00 TO STA. 5723+00.00

ITEM NO. 02-20063
COUNTY OF Christian
SHEET NO. X018

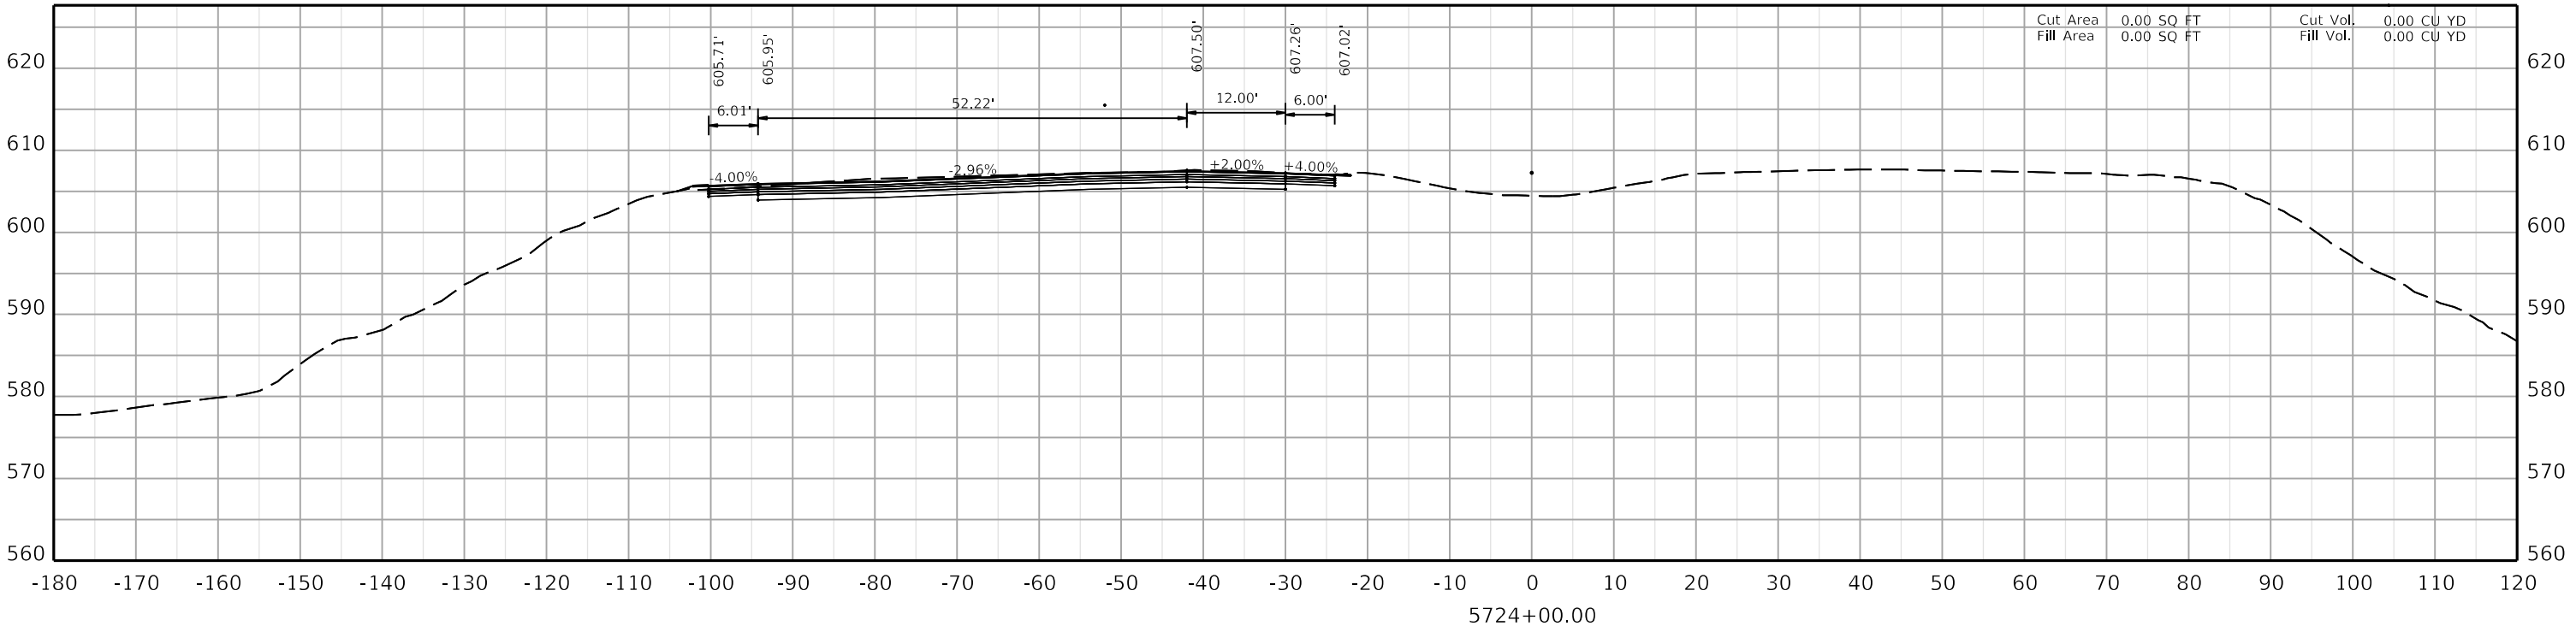

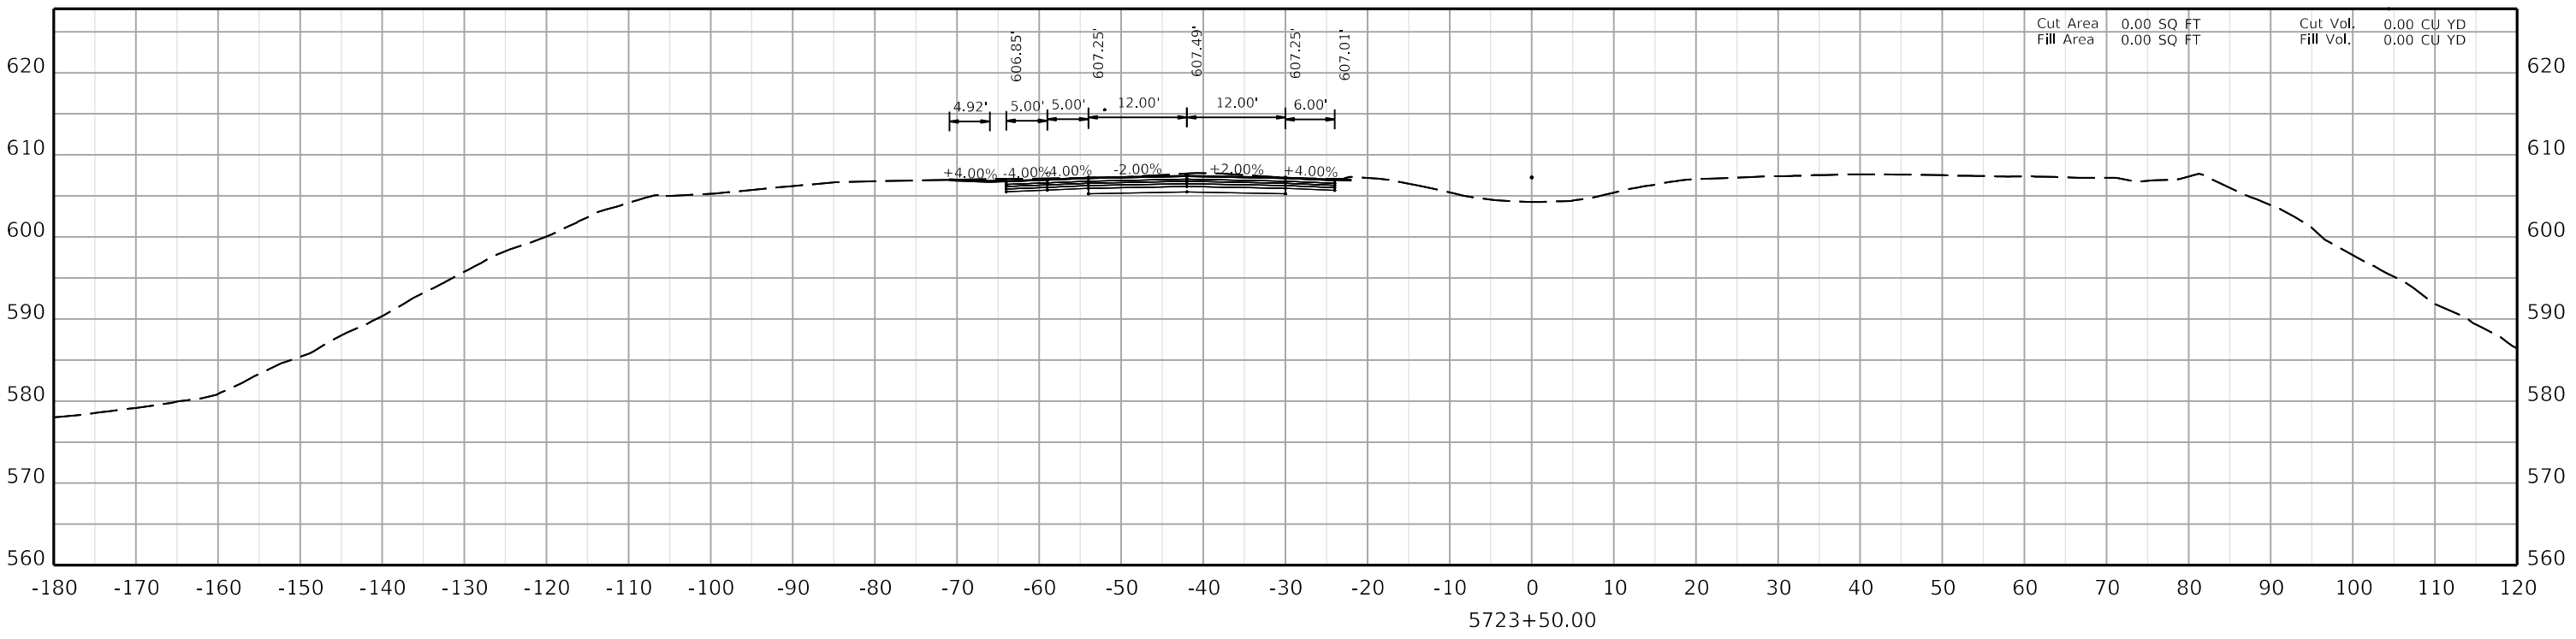

COMMONWEALTH OF KENTUCKY
DEPARTMENT OF HIGHWAYS

TEAM KENTUCKY TRANSPORTATION CABINET


DRAWING TITLE:


HORIZONTAL SCALE
SCALE: 1" = 10'

0' 10' 20' 40'

STA. 5723+50.00 TO STA. 5724+00.00

ITEM NO. 02-20063
COUNTY OF Christian
SHEET NO. X019

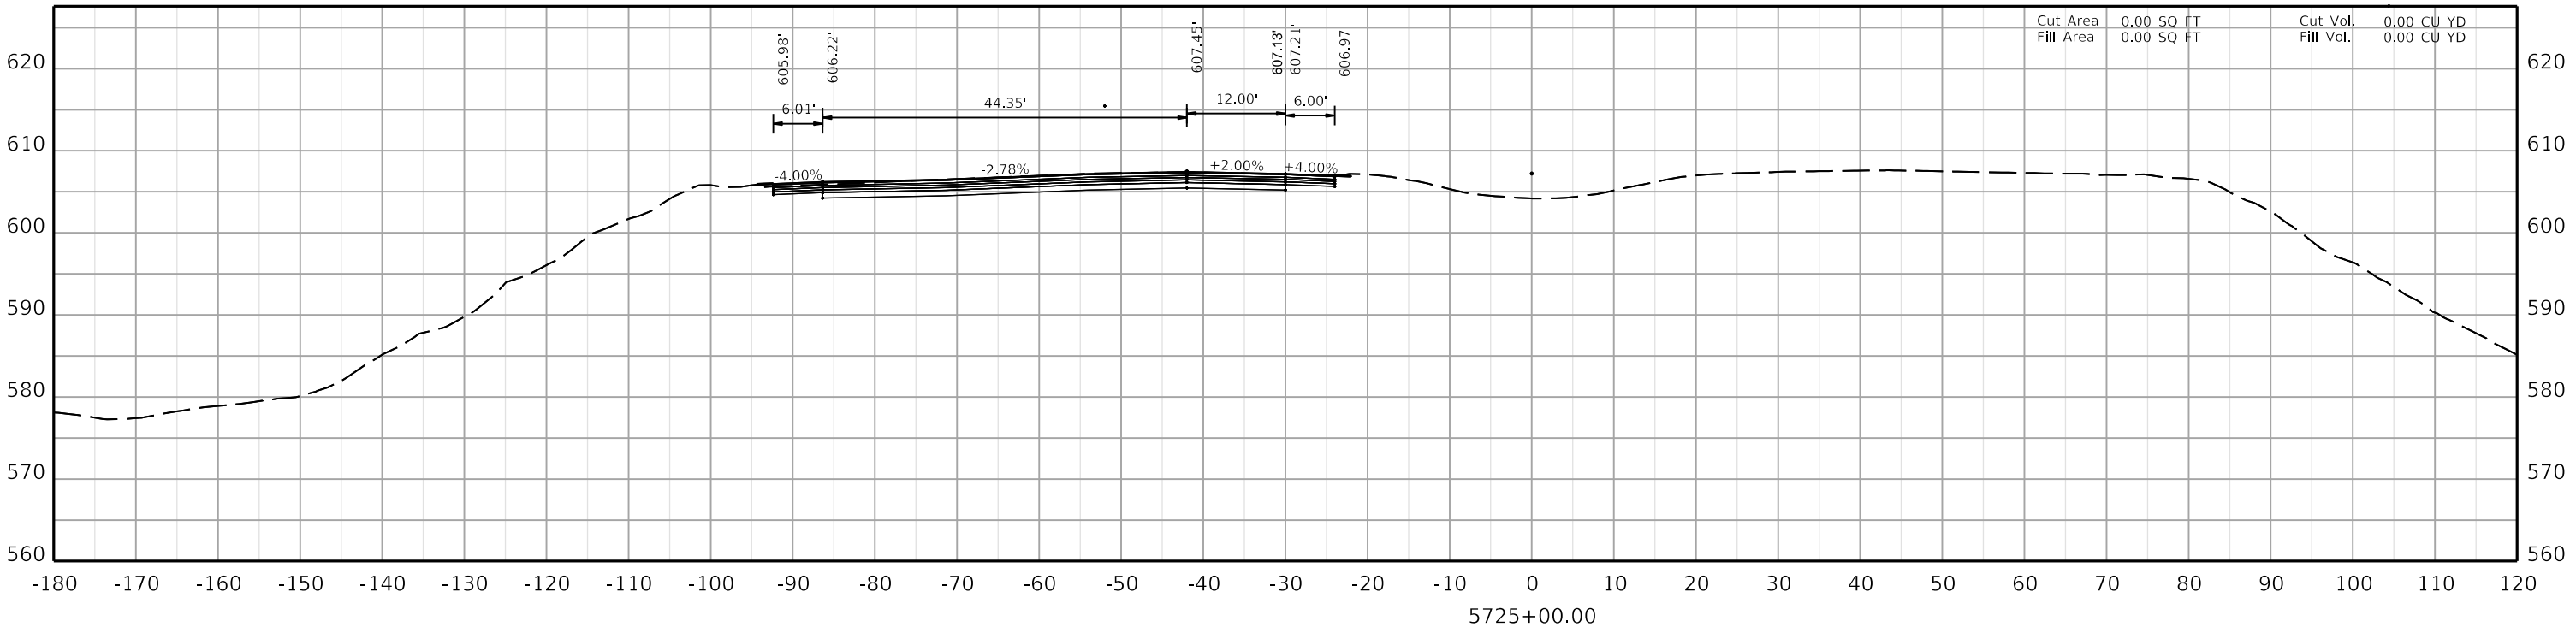

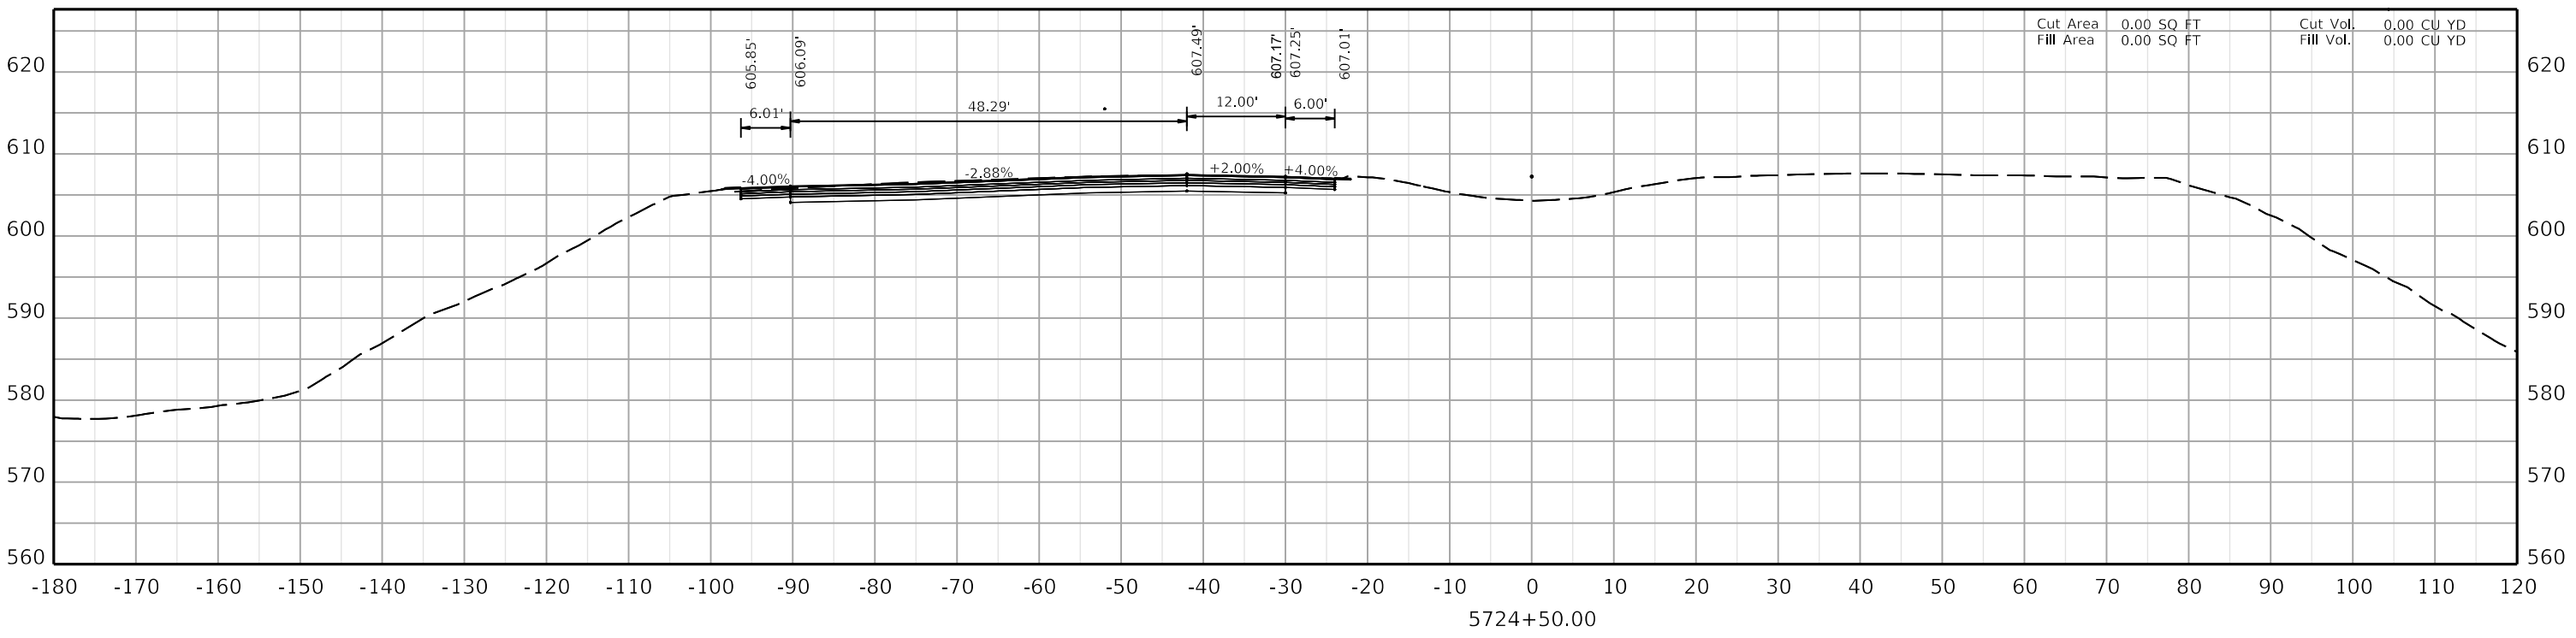

COMMONWEALTH OF KENTUCKY
DEPARTMENT OF HIGHWAYS

TEAM KENTUCKY TRANSPORTATION CABINET


DRAWING TITLE:

HORIZONTAL SCALE
SCALE: 1" = 10'

0' 10' 20' 40'

STA. 5724+50.00 TO STA. 5725+00.00

ITEM NO. 02-20063
COUNTY OF Christian
SHEET NO. X020

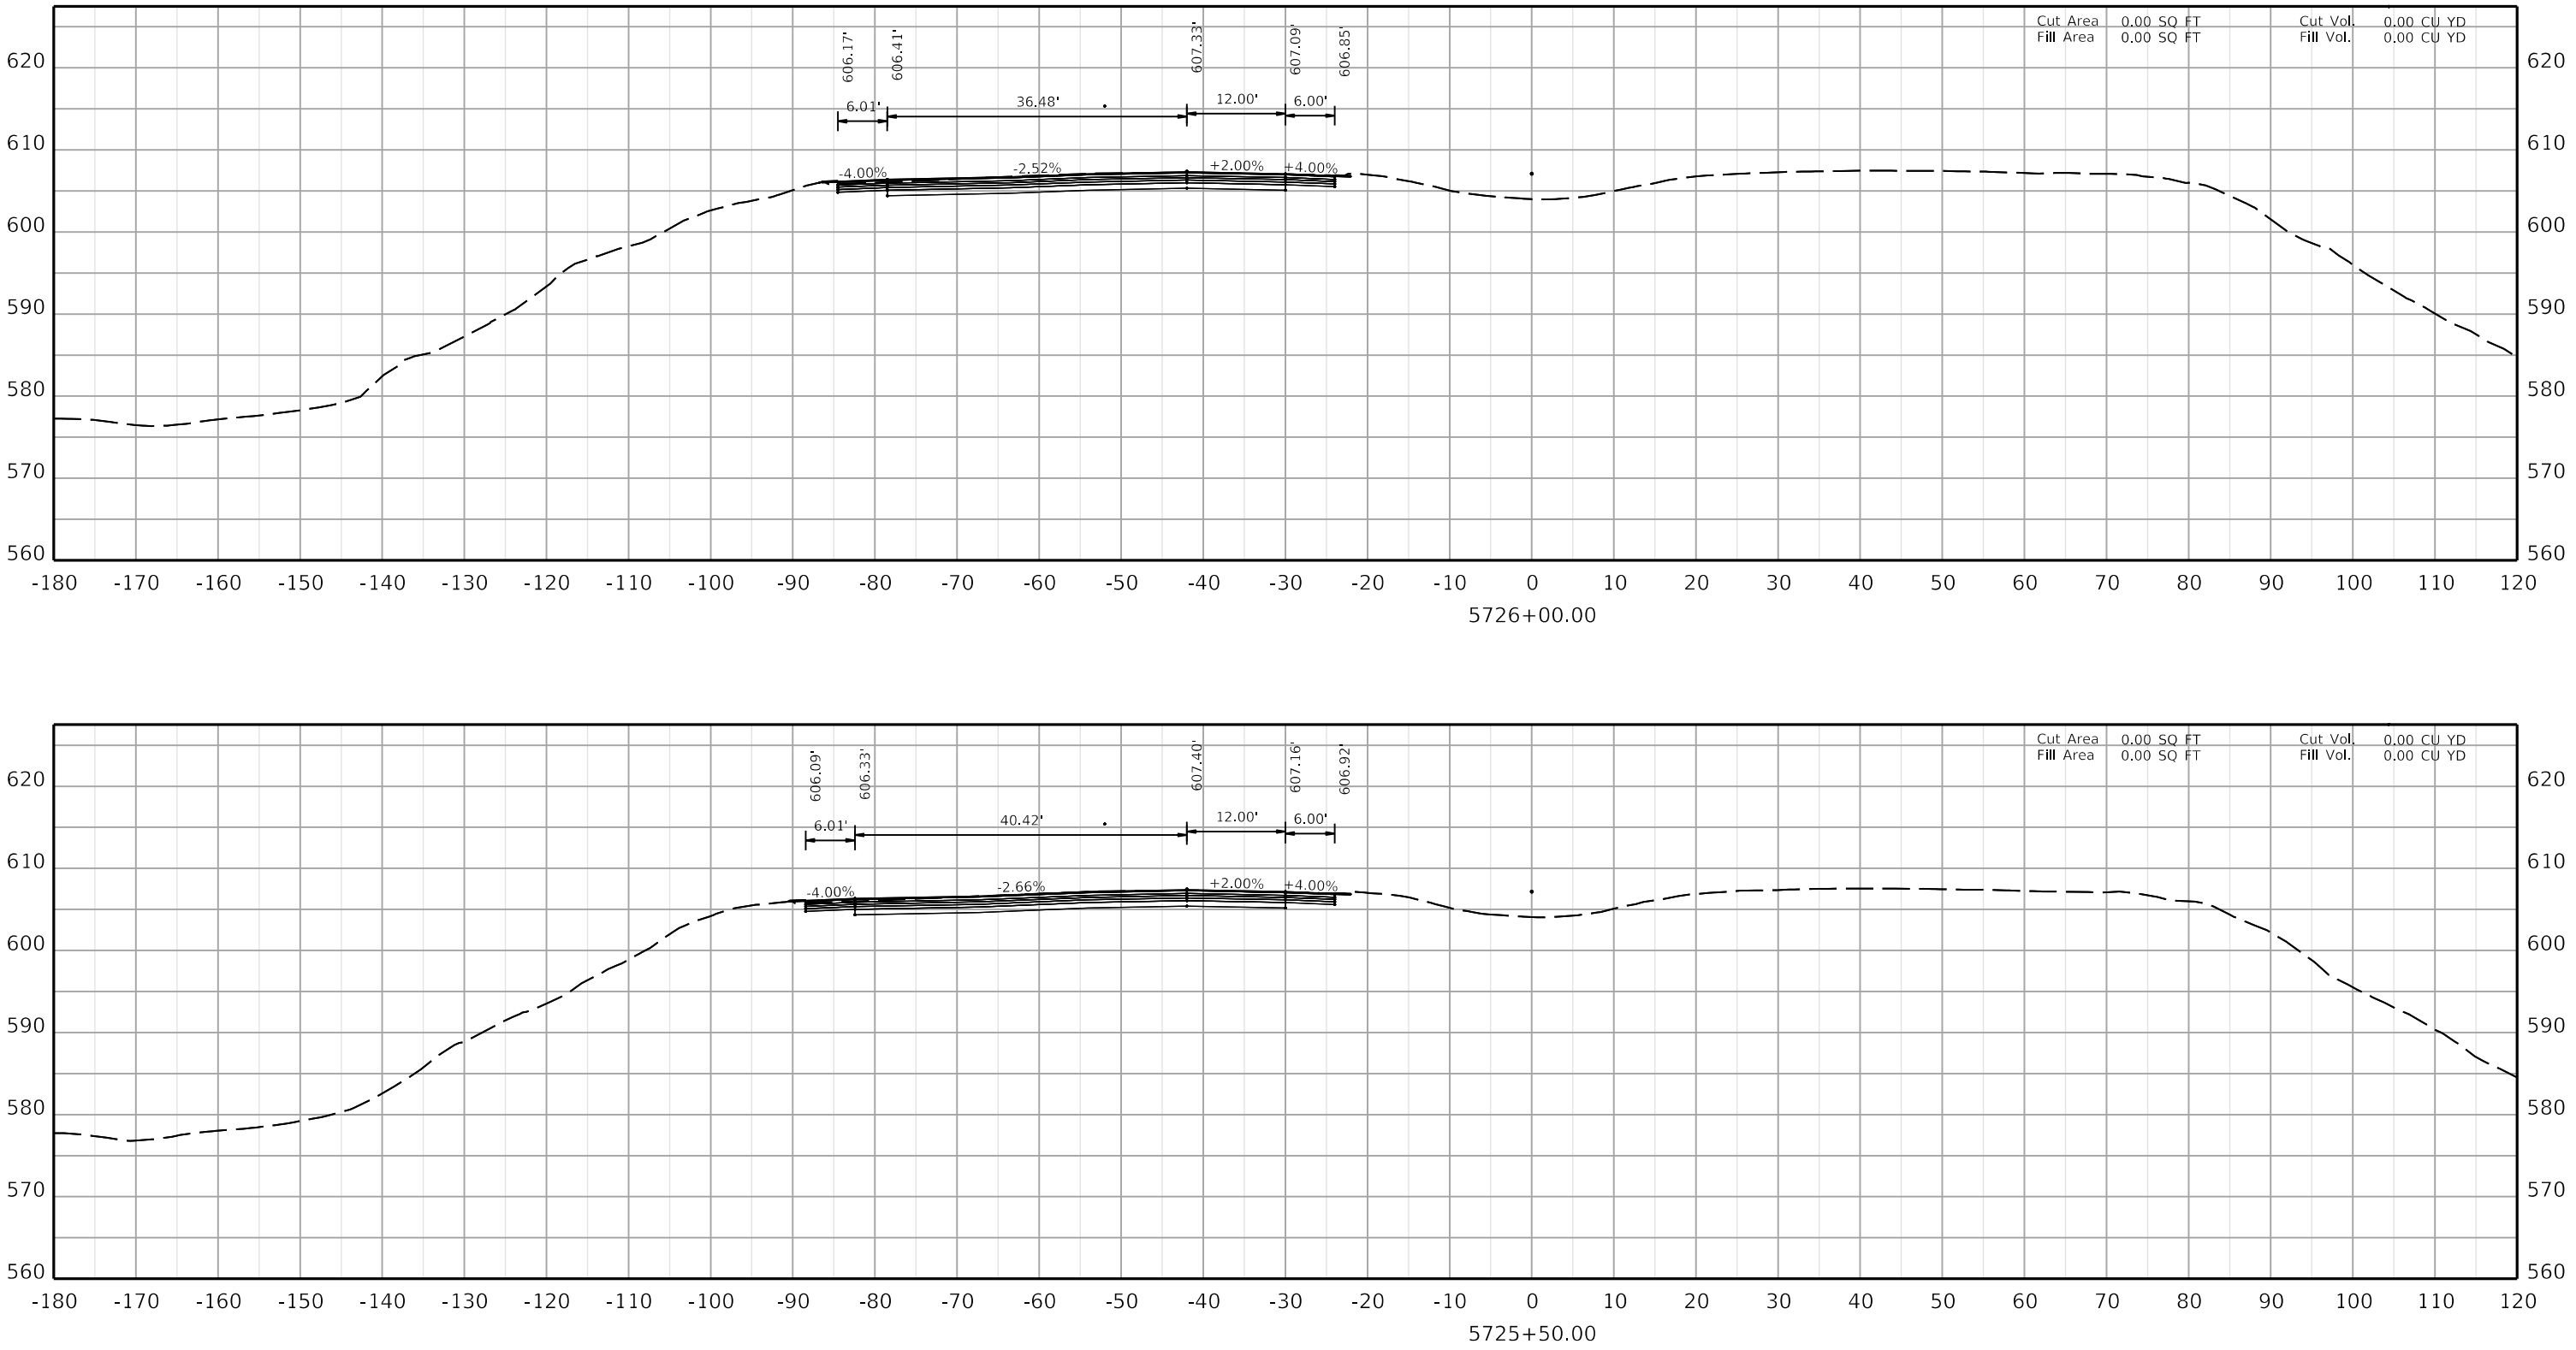

COMMONWEALTH OF KENTUCKY
DEPARTMENT OF HIGHWAYS

TEAM KENTUCKY TRANSPORTATION CABINET

DRAWING TITLE:

HORIZONTAL SCALE
SCALE: 1" = 10'


0' 10' 20' 40'


STA. 5725+50.00 TO STA. 5726+00.00

ITEM NO. 02-20063

COUNTY OF Christian

SHEET NO. X021

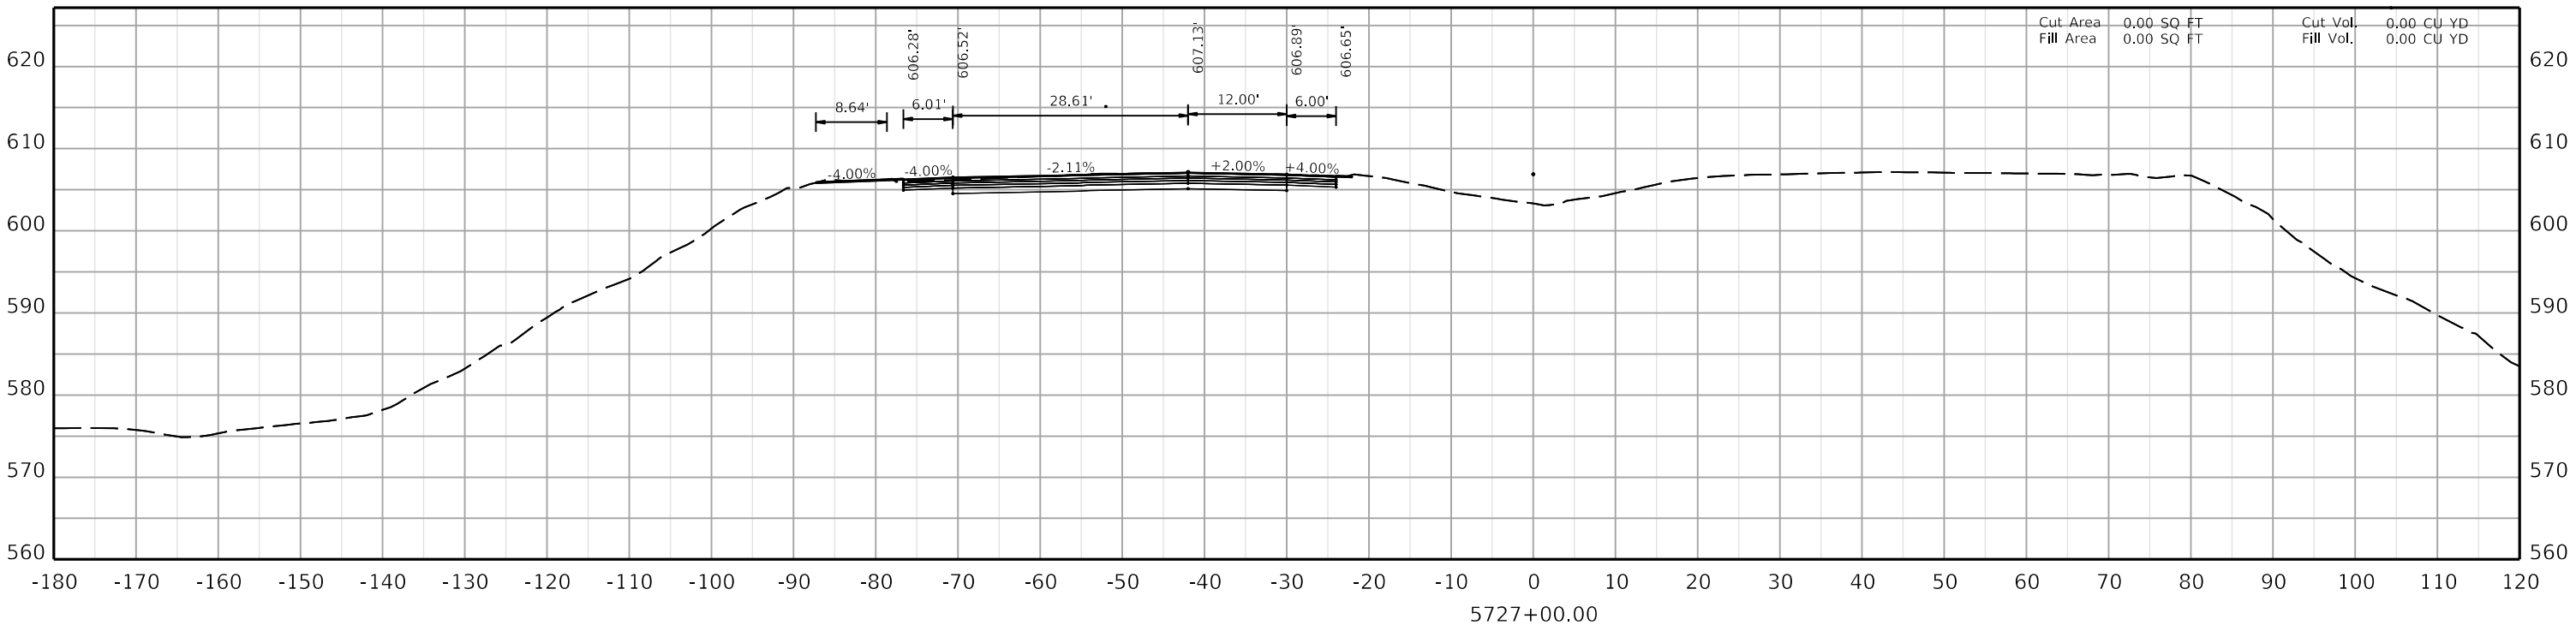

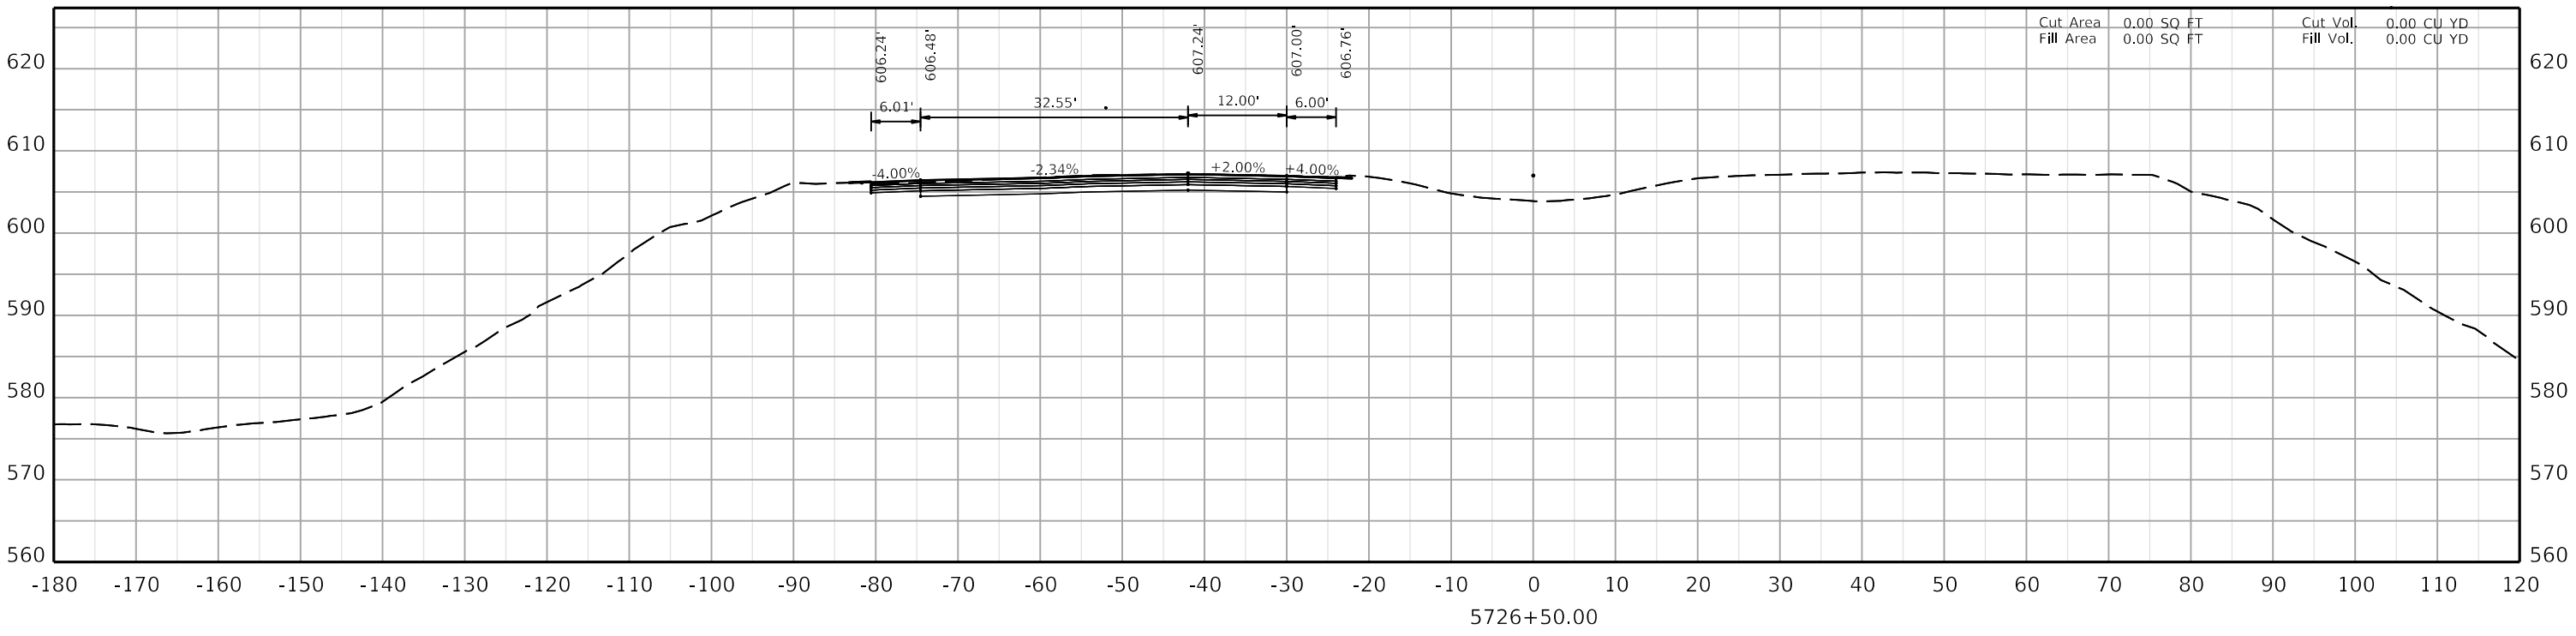

COMMONWEALTH OF KENTUCKY
DEPARTMENT OF HIGHWAYS
TEAM KENTUCKY TRANSPORTATION CABINET


DRAWING TITLE:


HORIZONTAL SCALE
SCALE: 1" = 10'

0' 10' 20' 40'

STA. 5726+50.00 TO STA. 5727+00.00

ITEM NO. 02-20063
COUNTY OF Christian
SHEET NO. X022

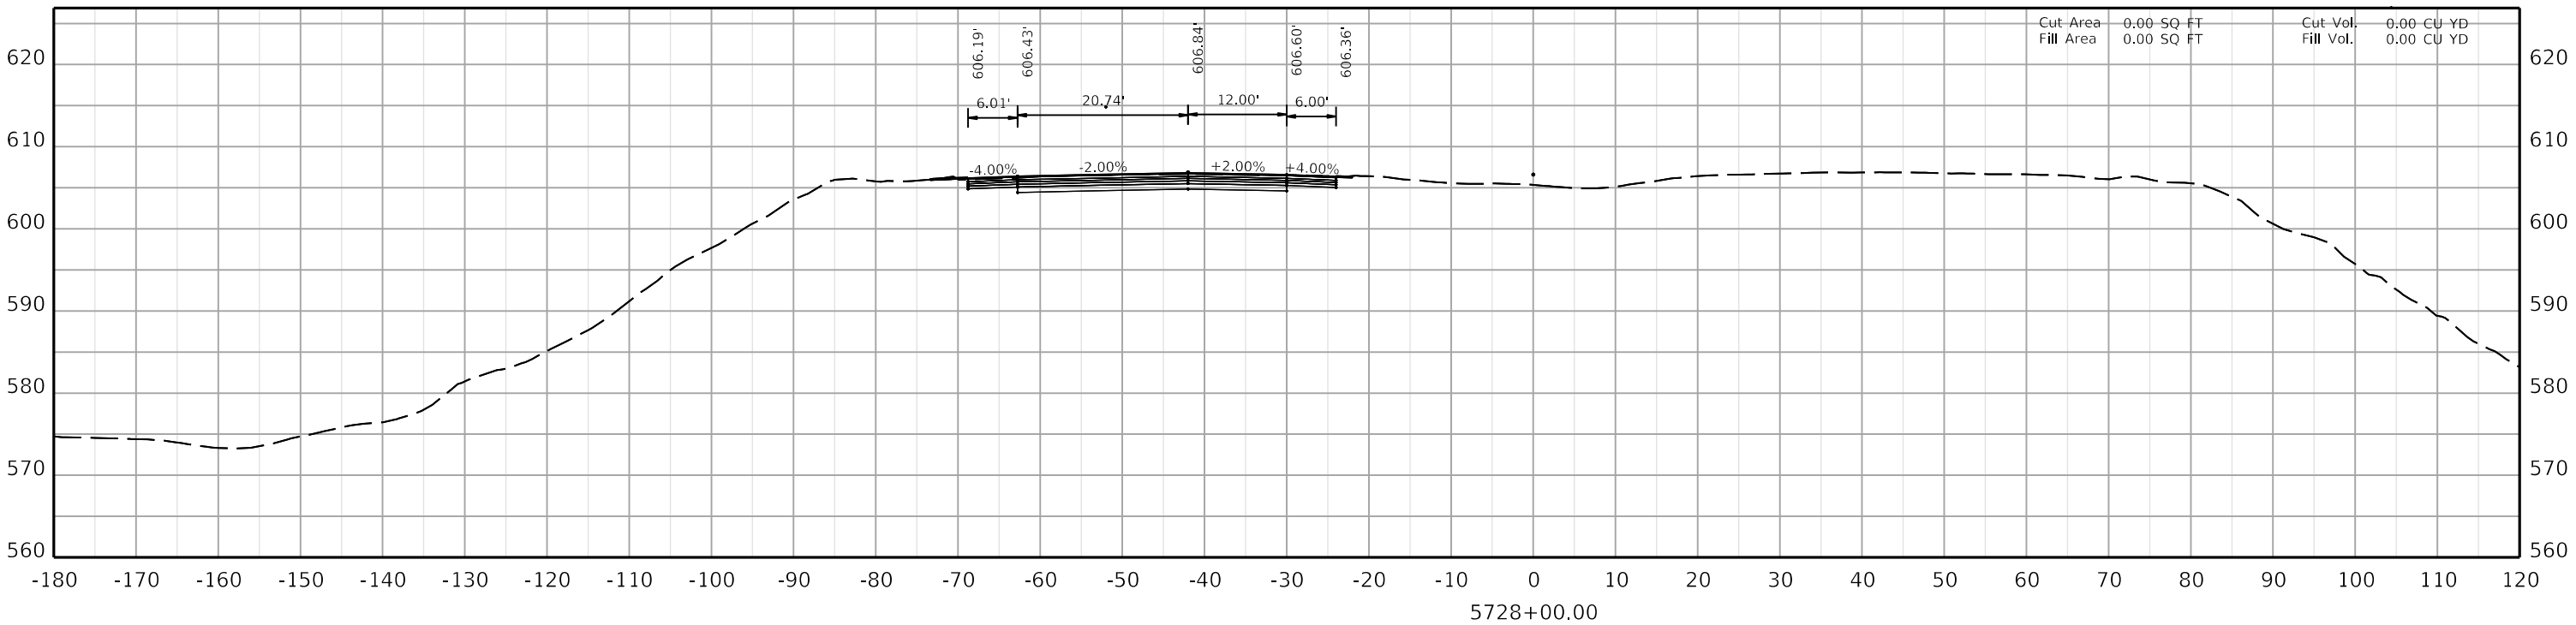

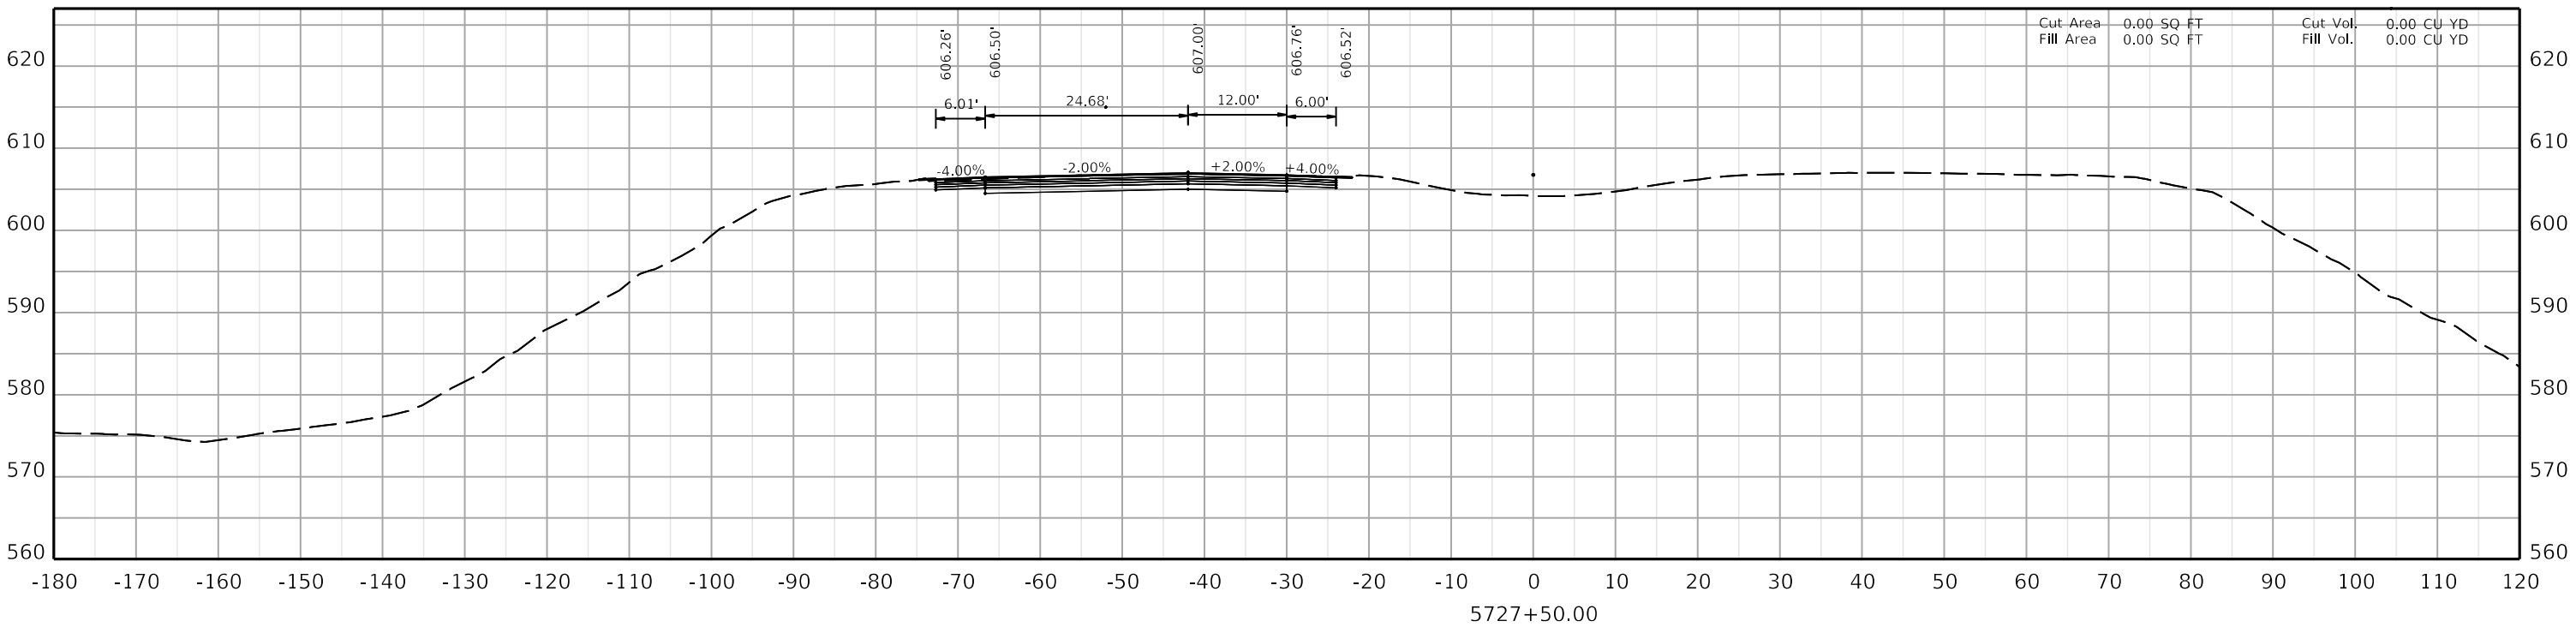

COMMONWEALTH OF KENTUCKY
DEPARTMENT OF HIGHWAYS
TEAM KENTUCKY TRANSPORTATION CABINET


DRAWING TITLE:


HORIZONTAL SCALE
SCALE: 1" = 10'

0' 10' 20' 40'

STA. 5727+50.00 TO STA. 5728+00.00

ITEM NO. 02-20063
COUNTY OF Christian
SHEET NO. X023

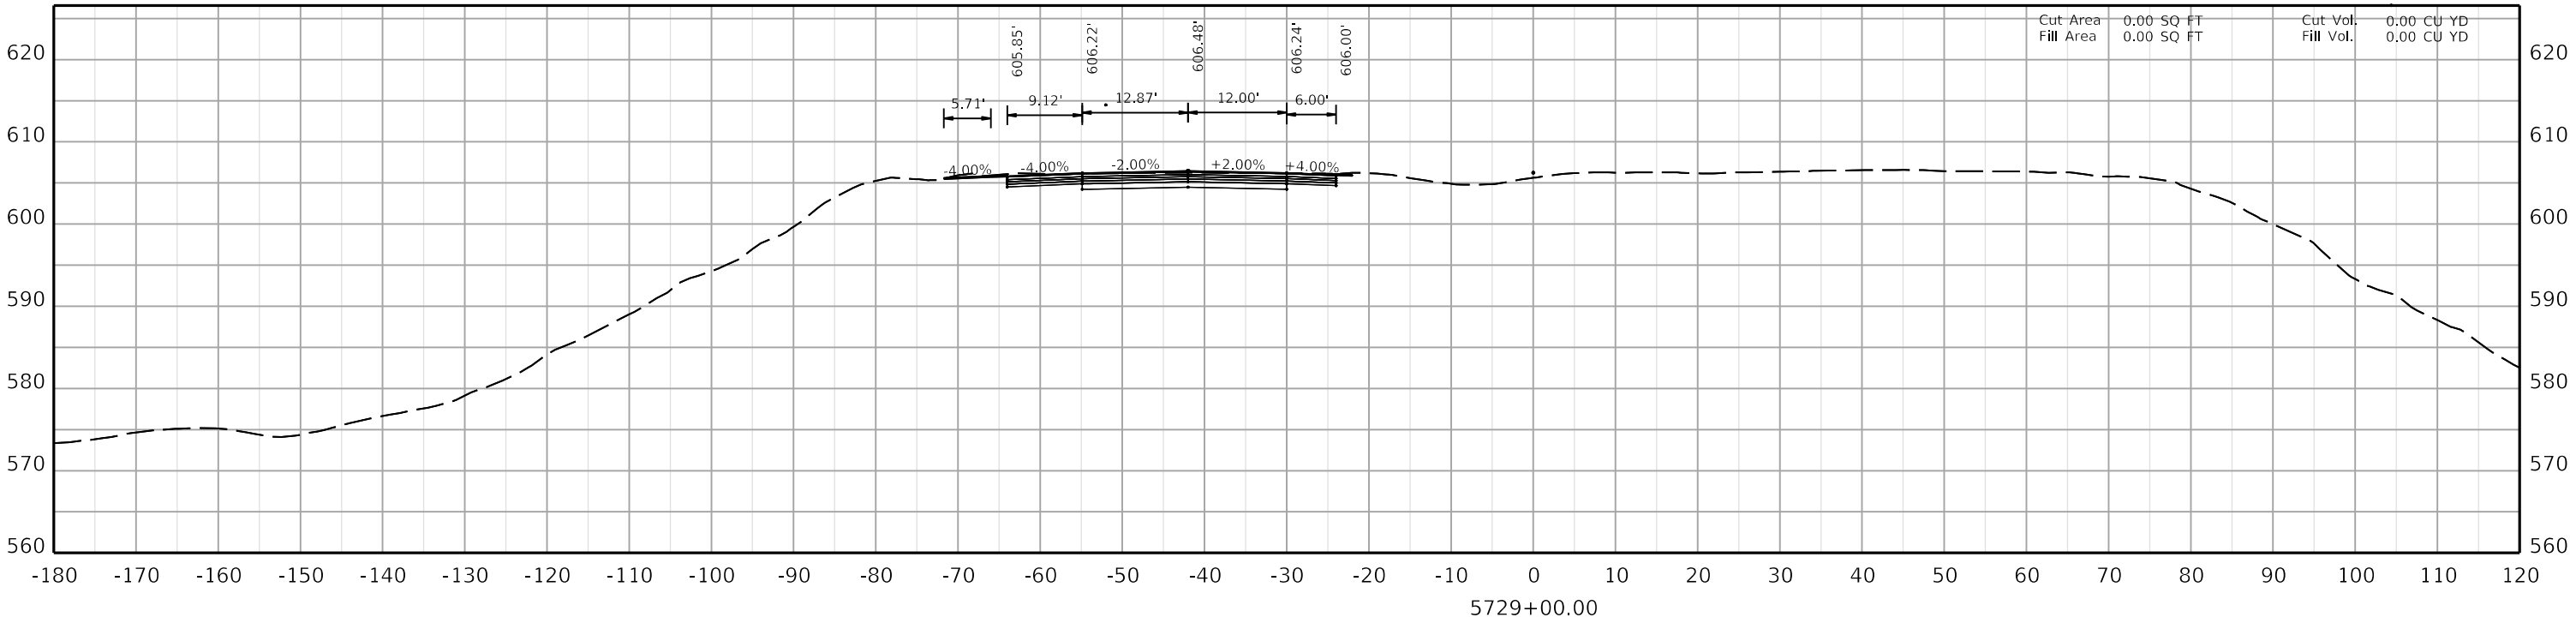

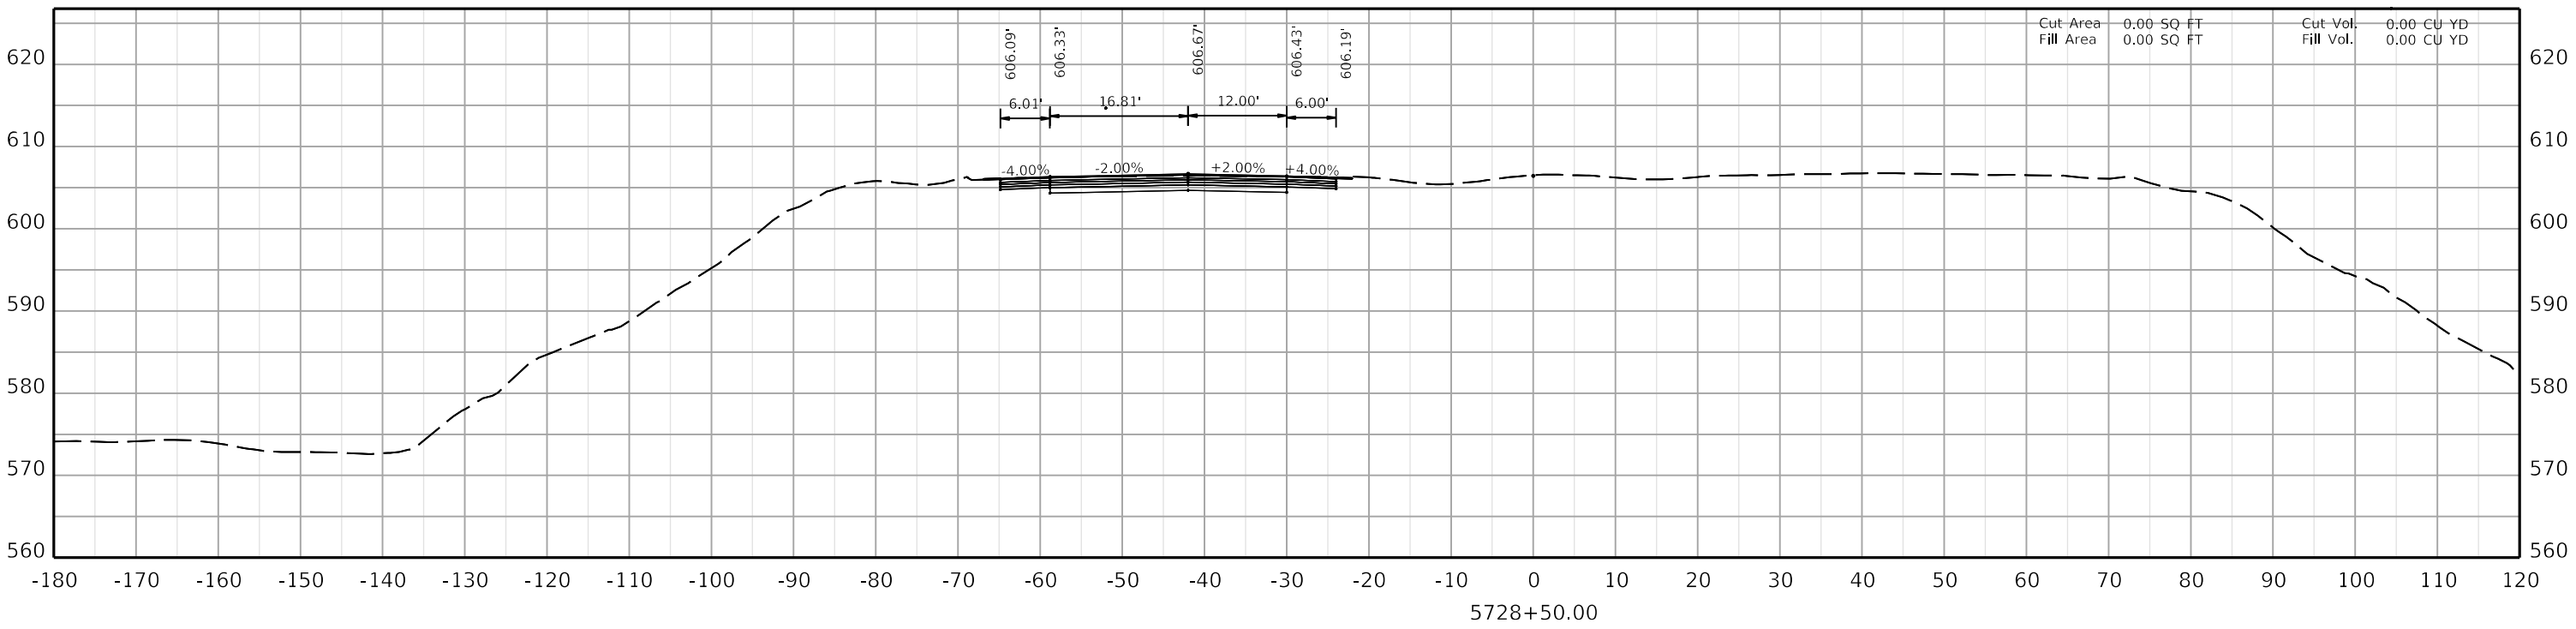

COMMONWEALTH OF KENTUCKY
DEPARTMENT OF HIGHWAYS
TEAM KENTUCKY TRANSPORTATION CABINET


DRAWING TITLE:


HORIZONTAL SCALE
SCALE: 1" = 10'

0' 10' 20' 40'

STA. 5728+50.00 TO STA. 5729+00.00

ITEM NO. 02-20063
COUNTY OF Christian
SHEET NO. X024

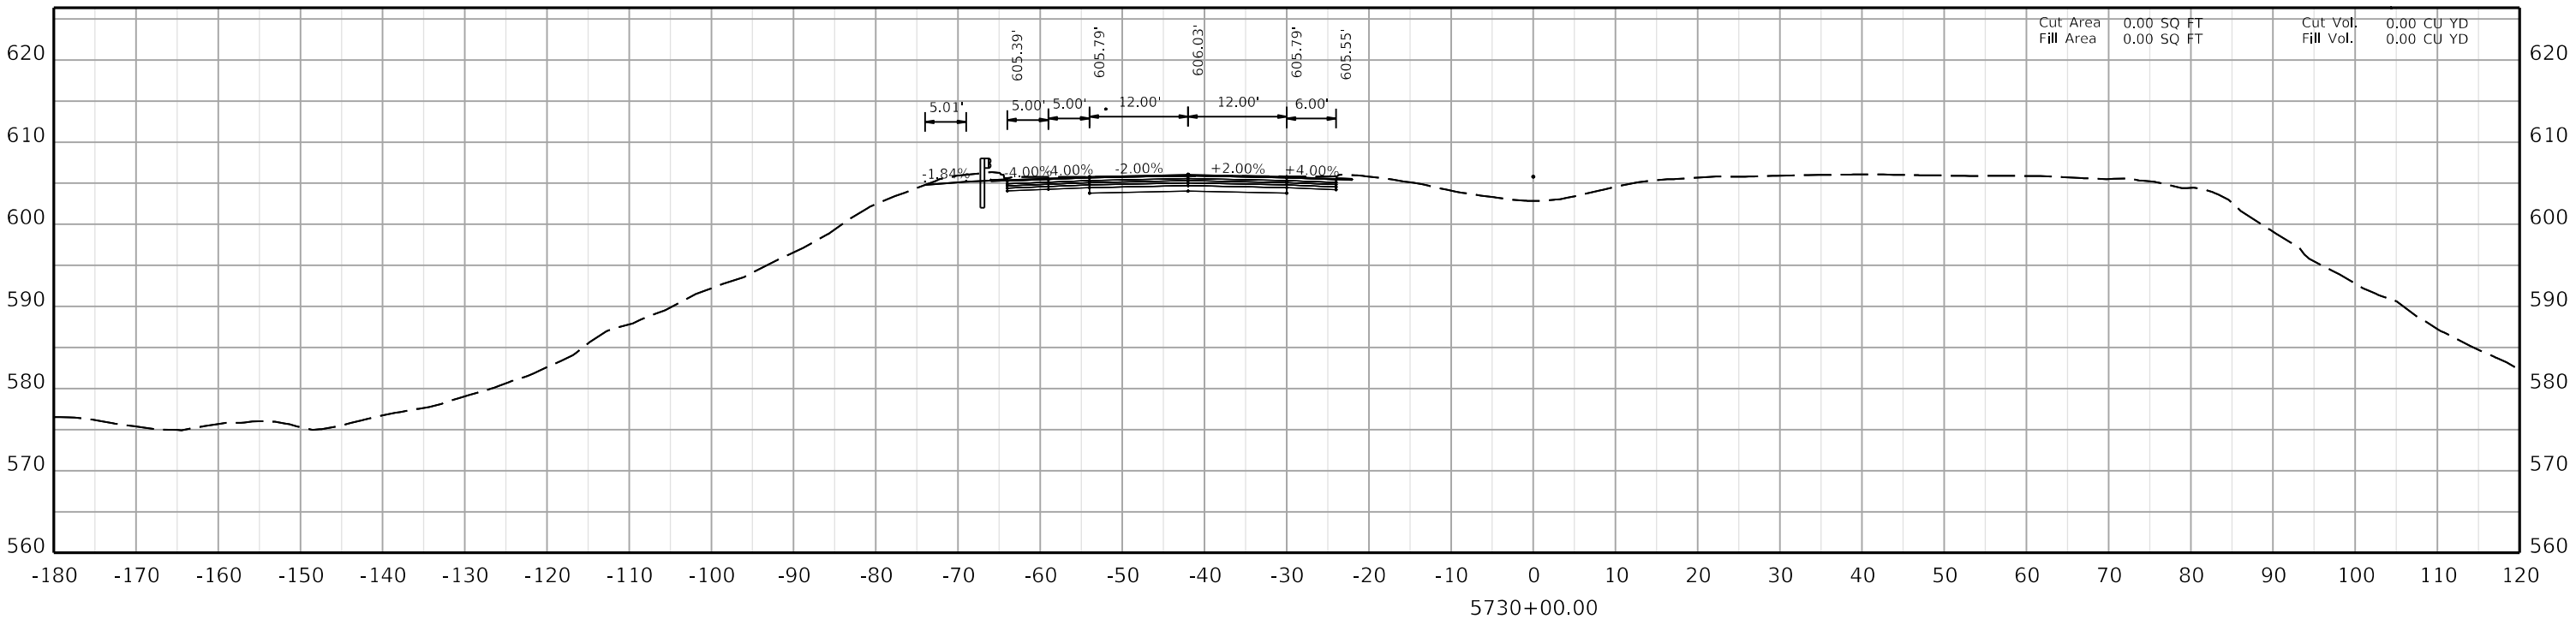

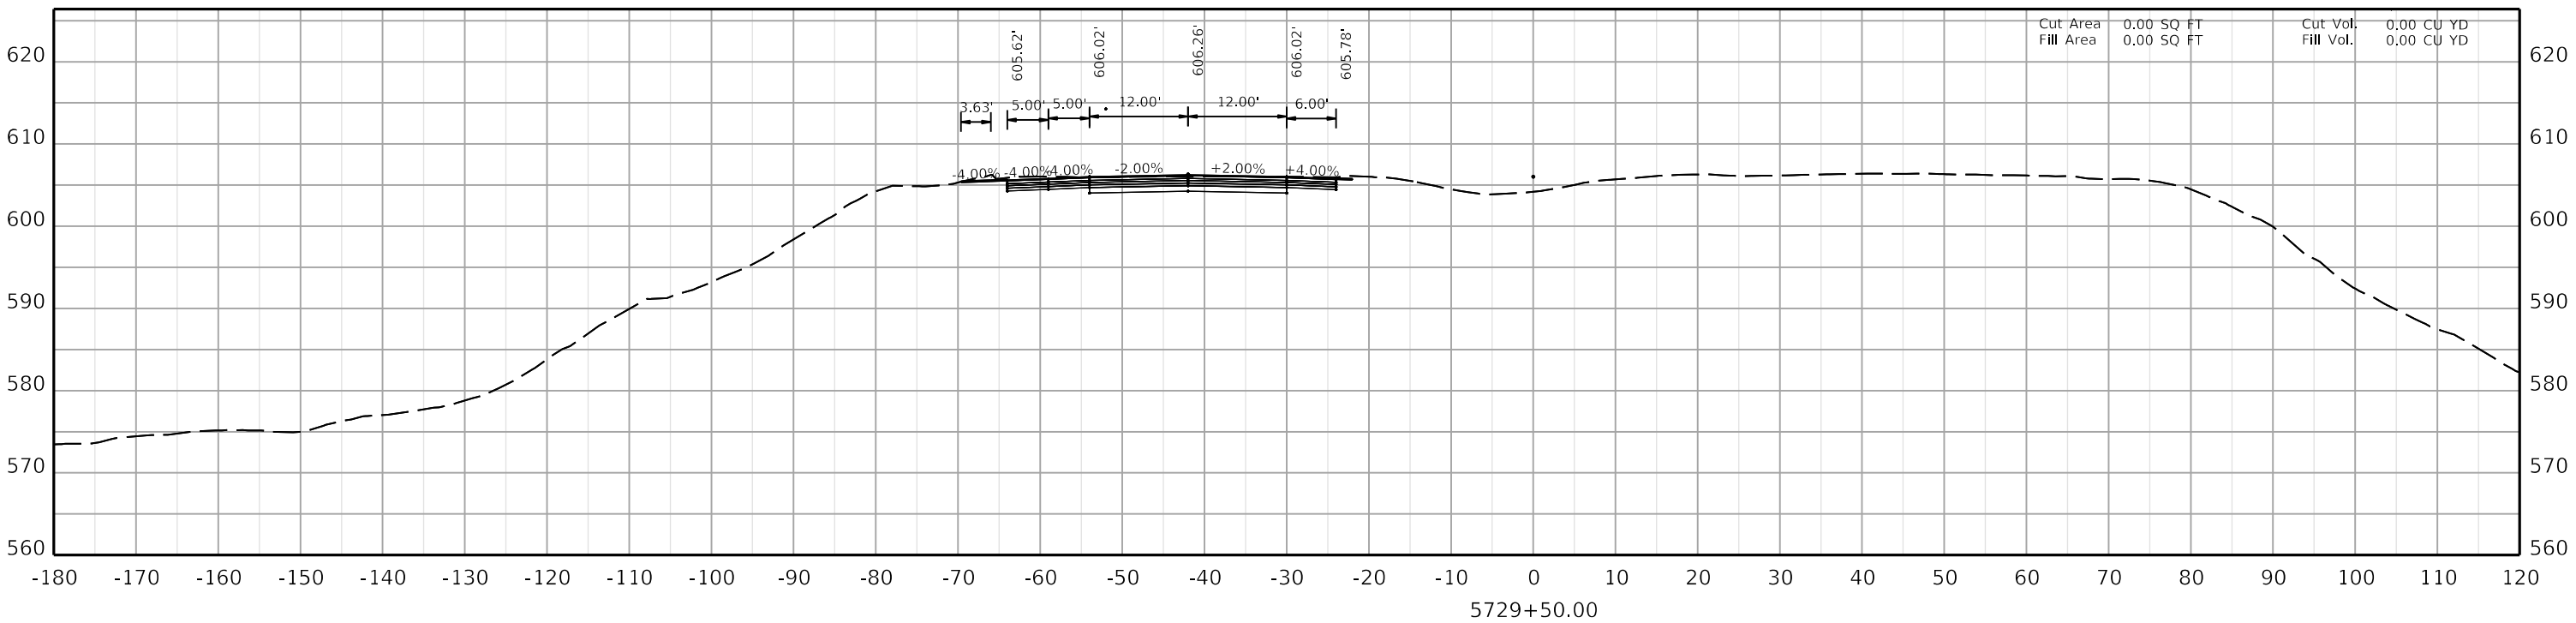

COMMONWEALTH OF KENTUCKY
DEPARTMENT OF HIGHWAYS
TEAM KENTUCKY TRANSPORTATION CABINET


DRAWING TITLE:


HORIZONTAL SCALE
SCALE: 1" = 10'

0' 10' 20' 40'

STA. 5729+50.00 TO STA. 5730+00.00

ITEM NO. 02-20063
COUNTY OF Christian
SHEET NO. X025

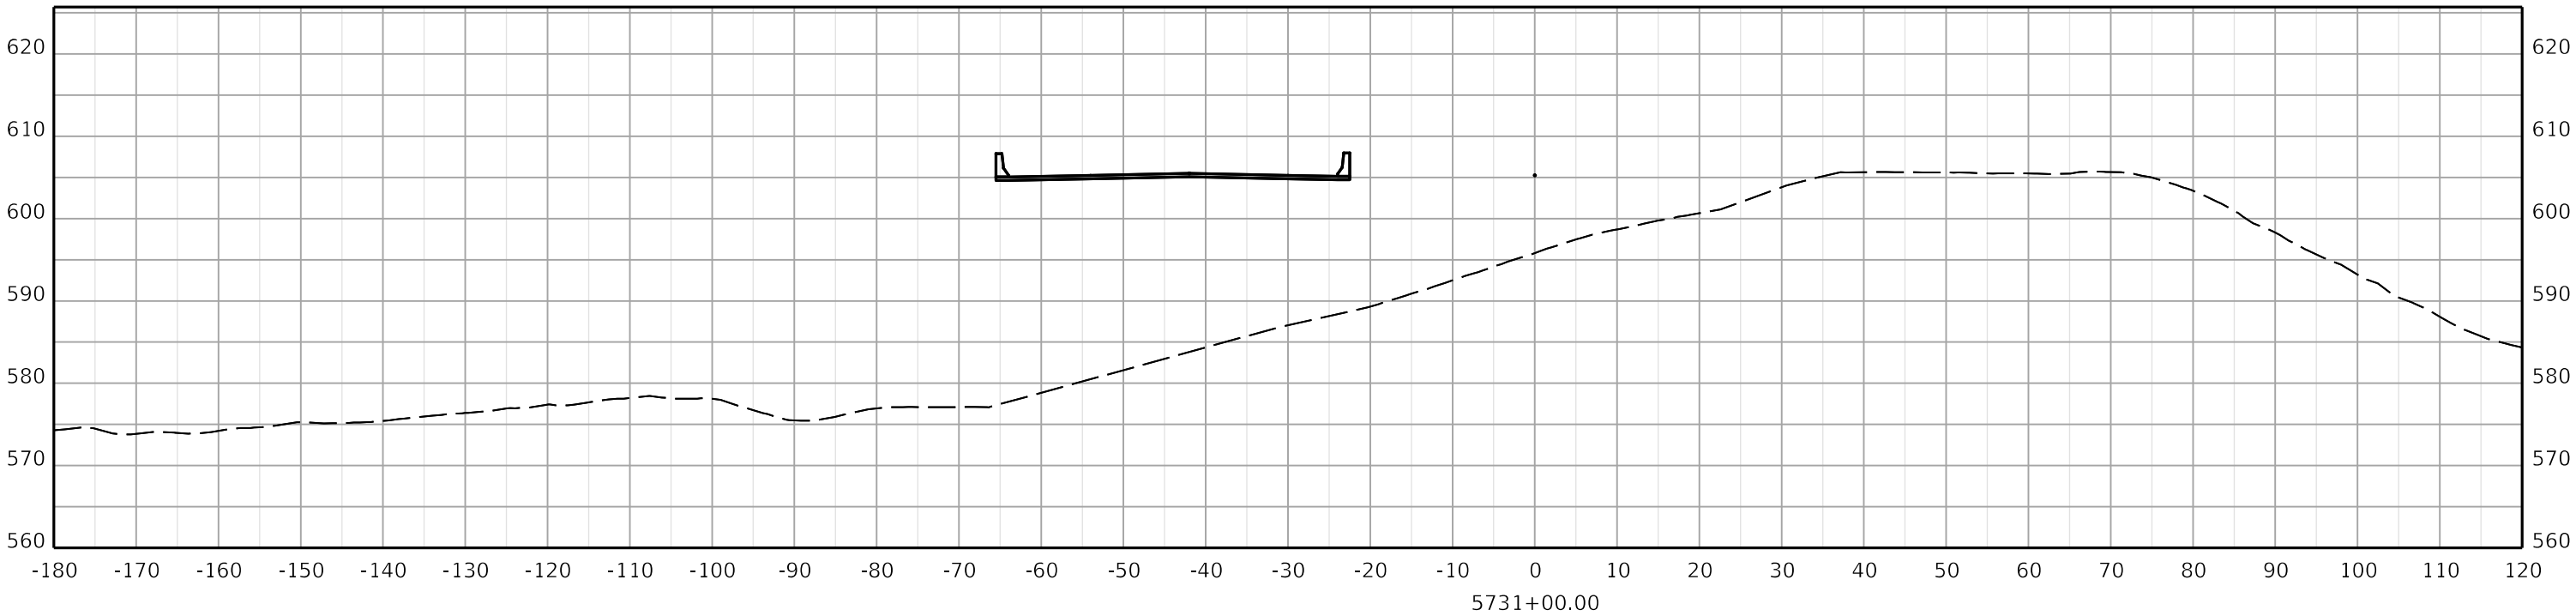

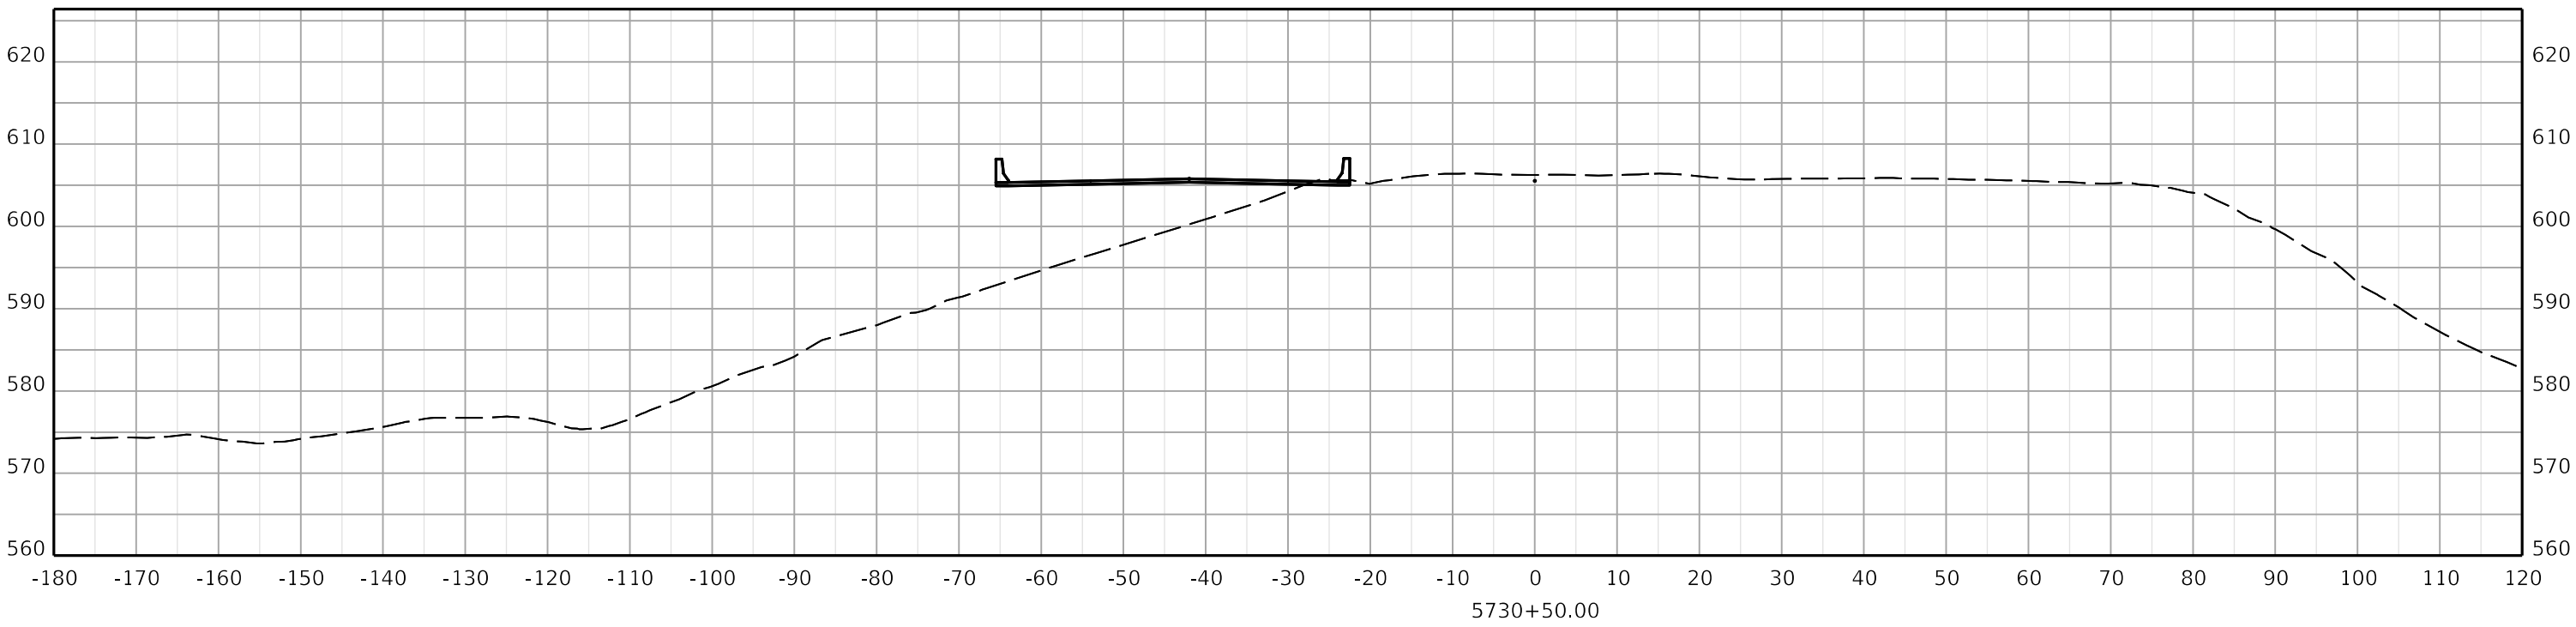

COMMONWEALTH OF KENTUCKY
DEPARTMENT OF HIGHWAYS
TEAM KENTUCKY


DRAWING TITLE:


HORIZONTAL SCALE
SCALE: 1" = 10'

0' 10' 20' 40'

STA. 5730+50.00 TO STA. 5731+00.00

ITEM NO. 02-20063
COUNTY OF Christian
SHEET NO. X026

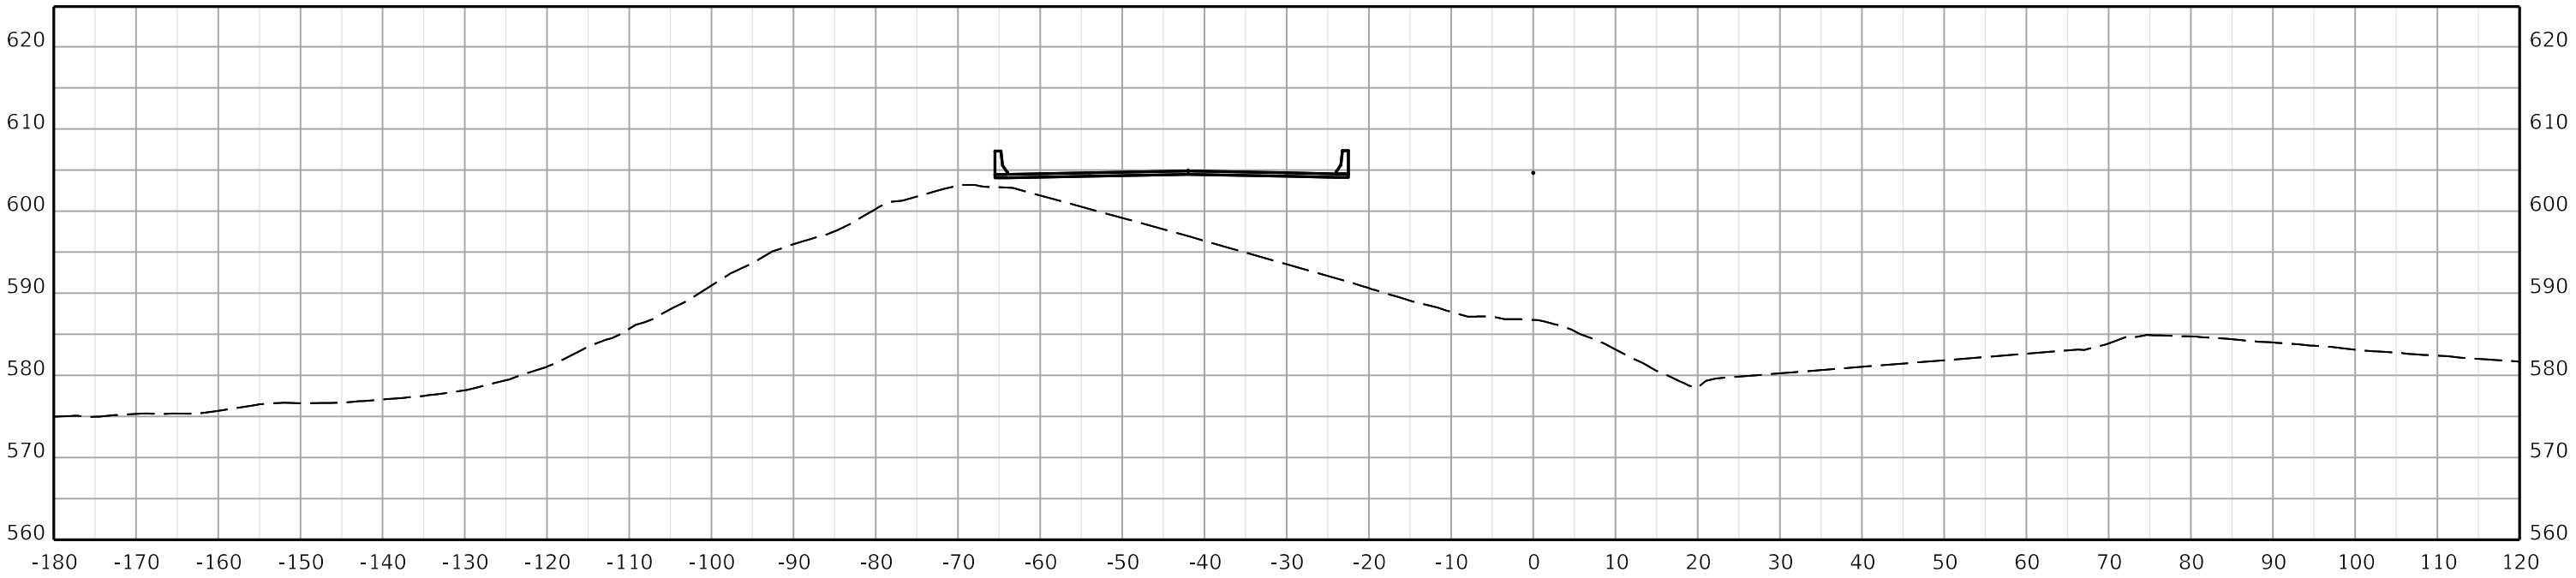

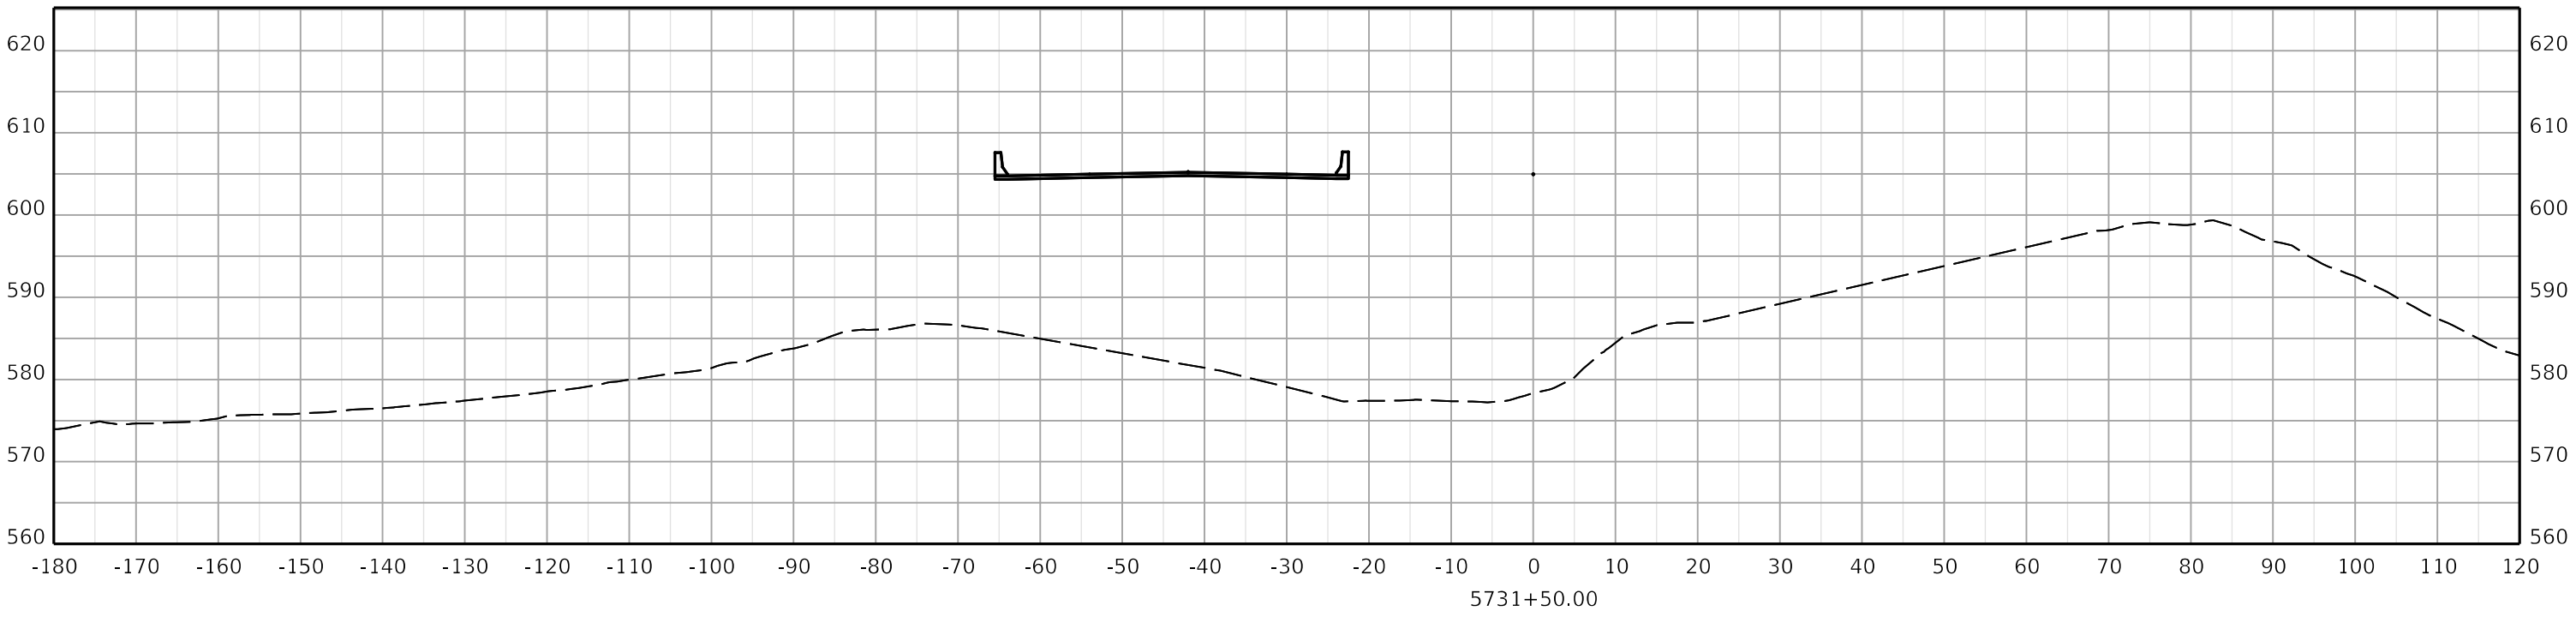

COMMONWEALTH OF KENTUCKY
DEPARTMENT OF HIGHWAYS

TEAM KENTUCKY TRANSPORTATION CABINET


DRAWING TITLE:


HORIZONTAL SCALE
SCALE: 1" = 10'

0' 10' 20' 40'

STA. 5731+50.00 TO STA. 5732+00.00

ITEM NO. 02-20063
COUNTY OF Christian
SHEET NO. X027

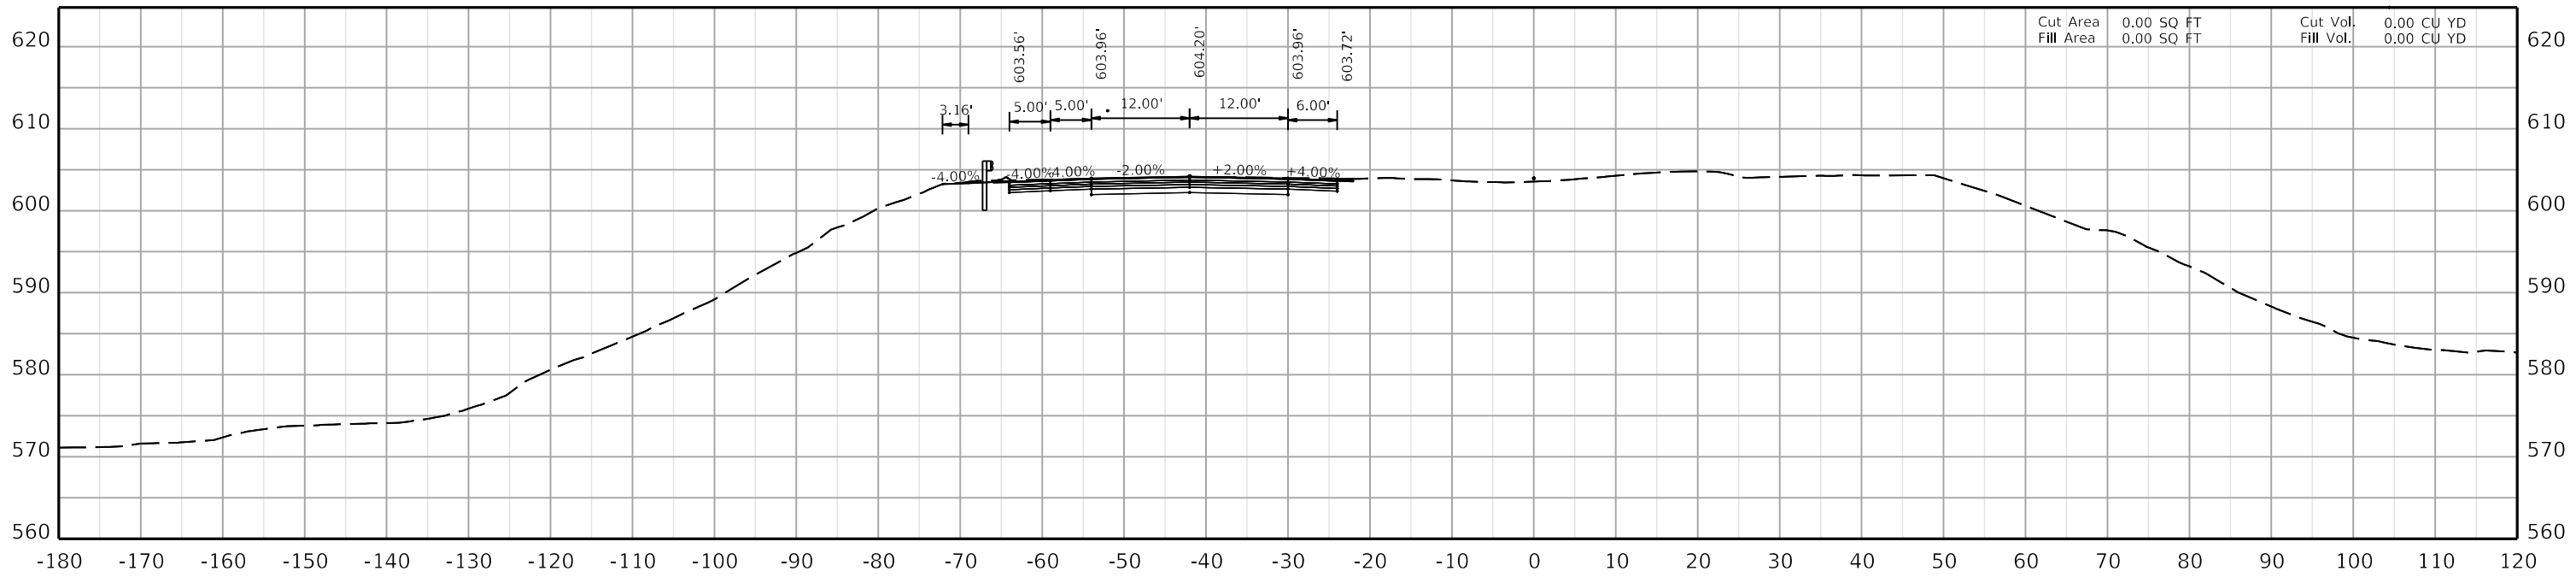

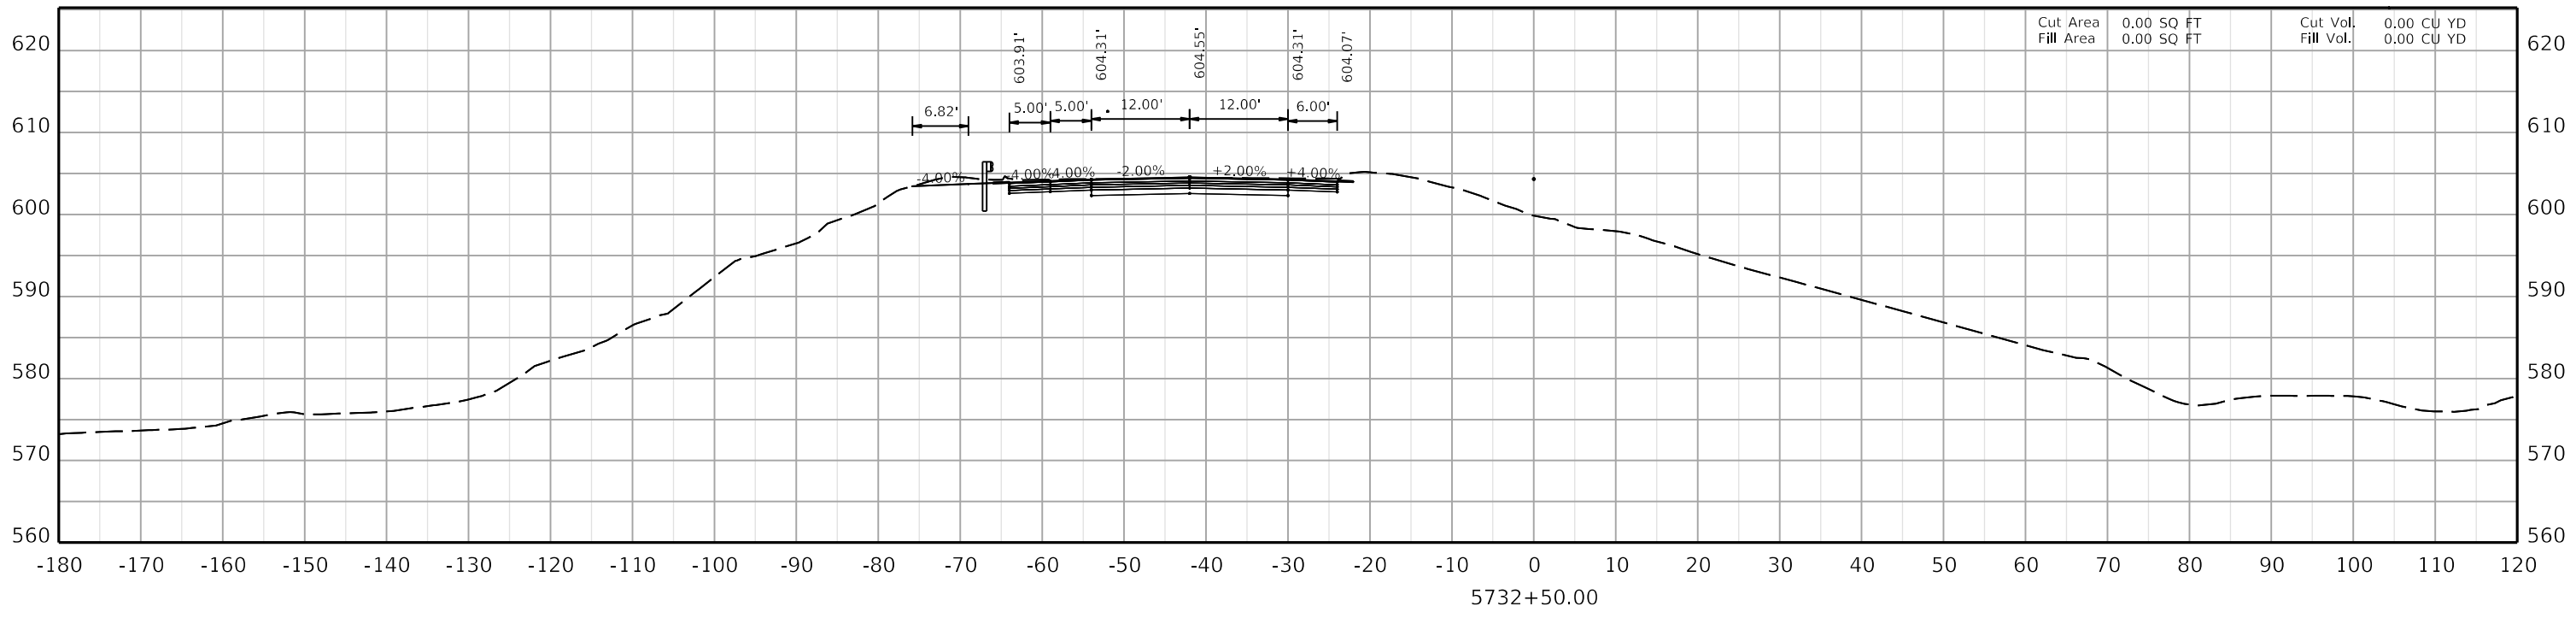

COMMONWEALTH OF KENTUCKY
DEPARTMENT OF HIGHWAYS
TEAM KENTUCKY TRANSPORTATION CABINET


DRAWING TITLE:

HORIZONTAL SCALE
SCALE: 1" = 10'

0' 10' 20' 40'

STA. 5732+50.00 TO STA. 5733+00.00

ITEM NO. 02-20063
COUNTY OF Christian
SHEET NO. X028

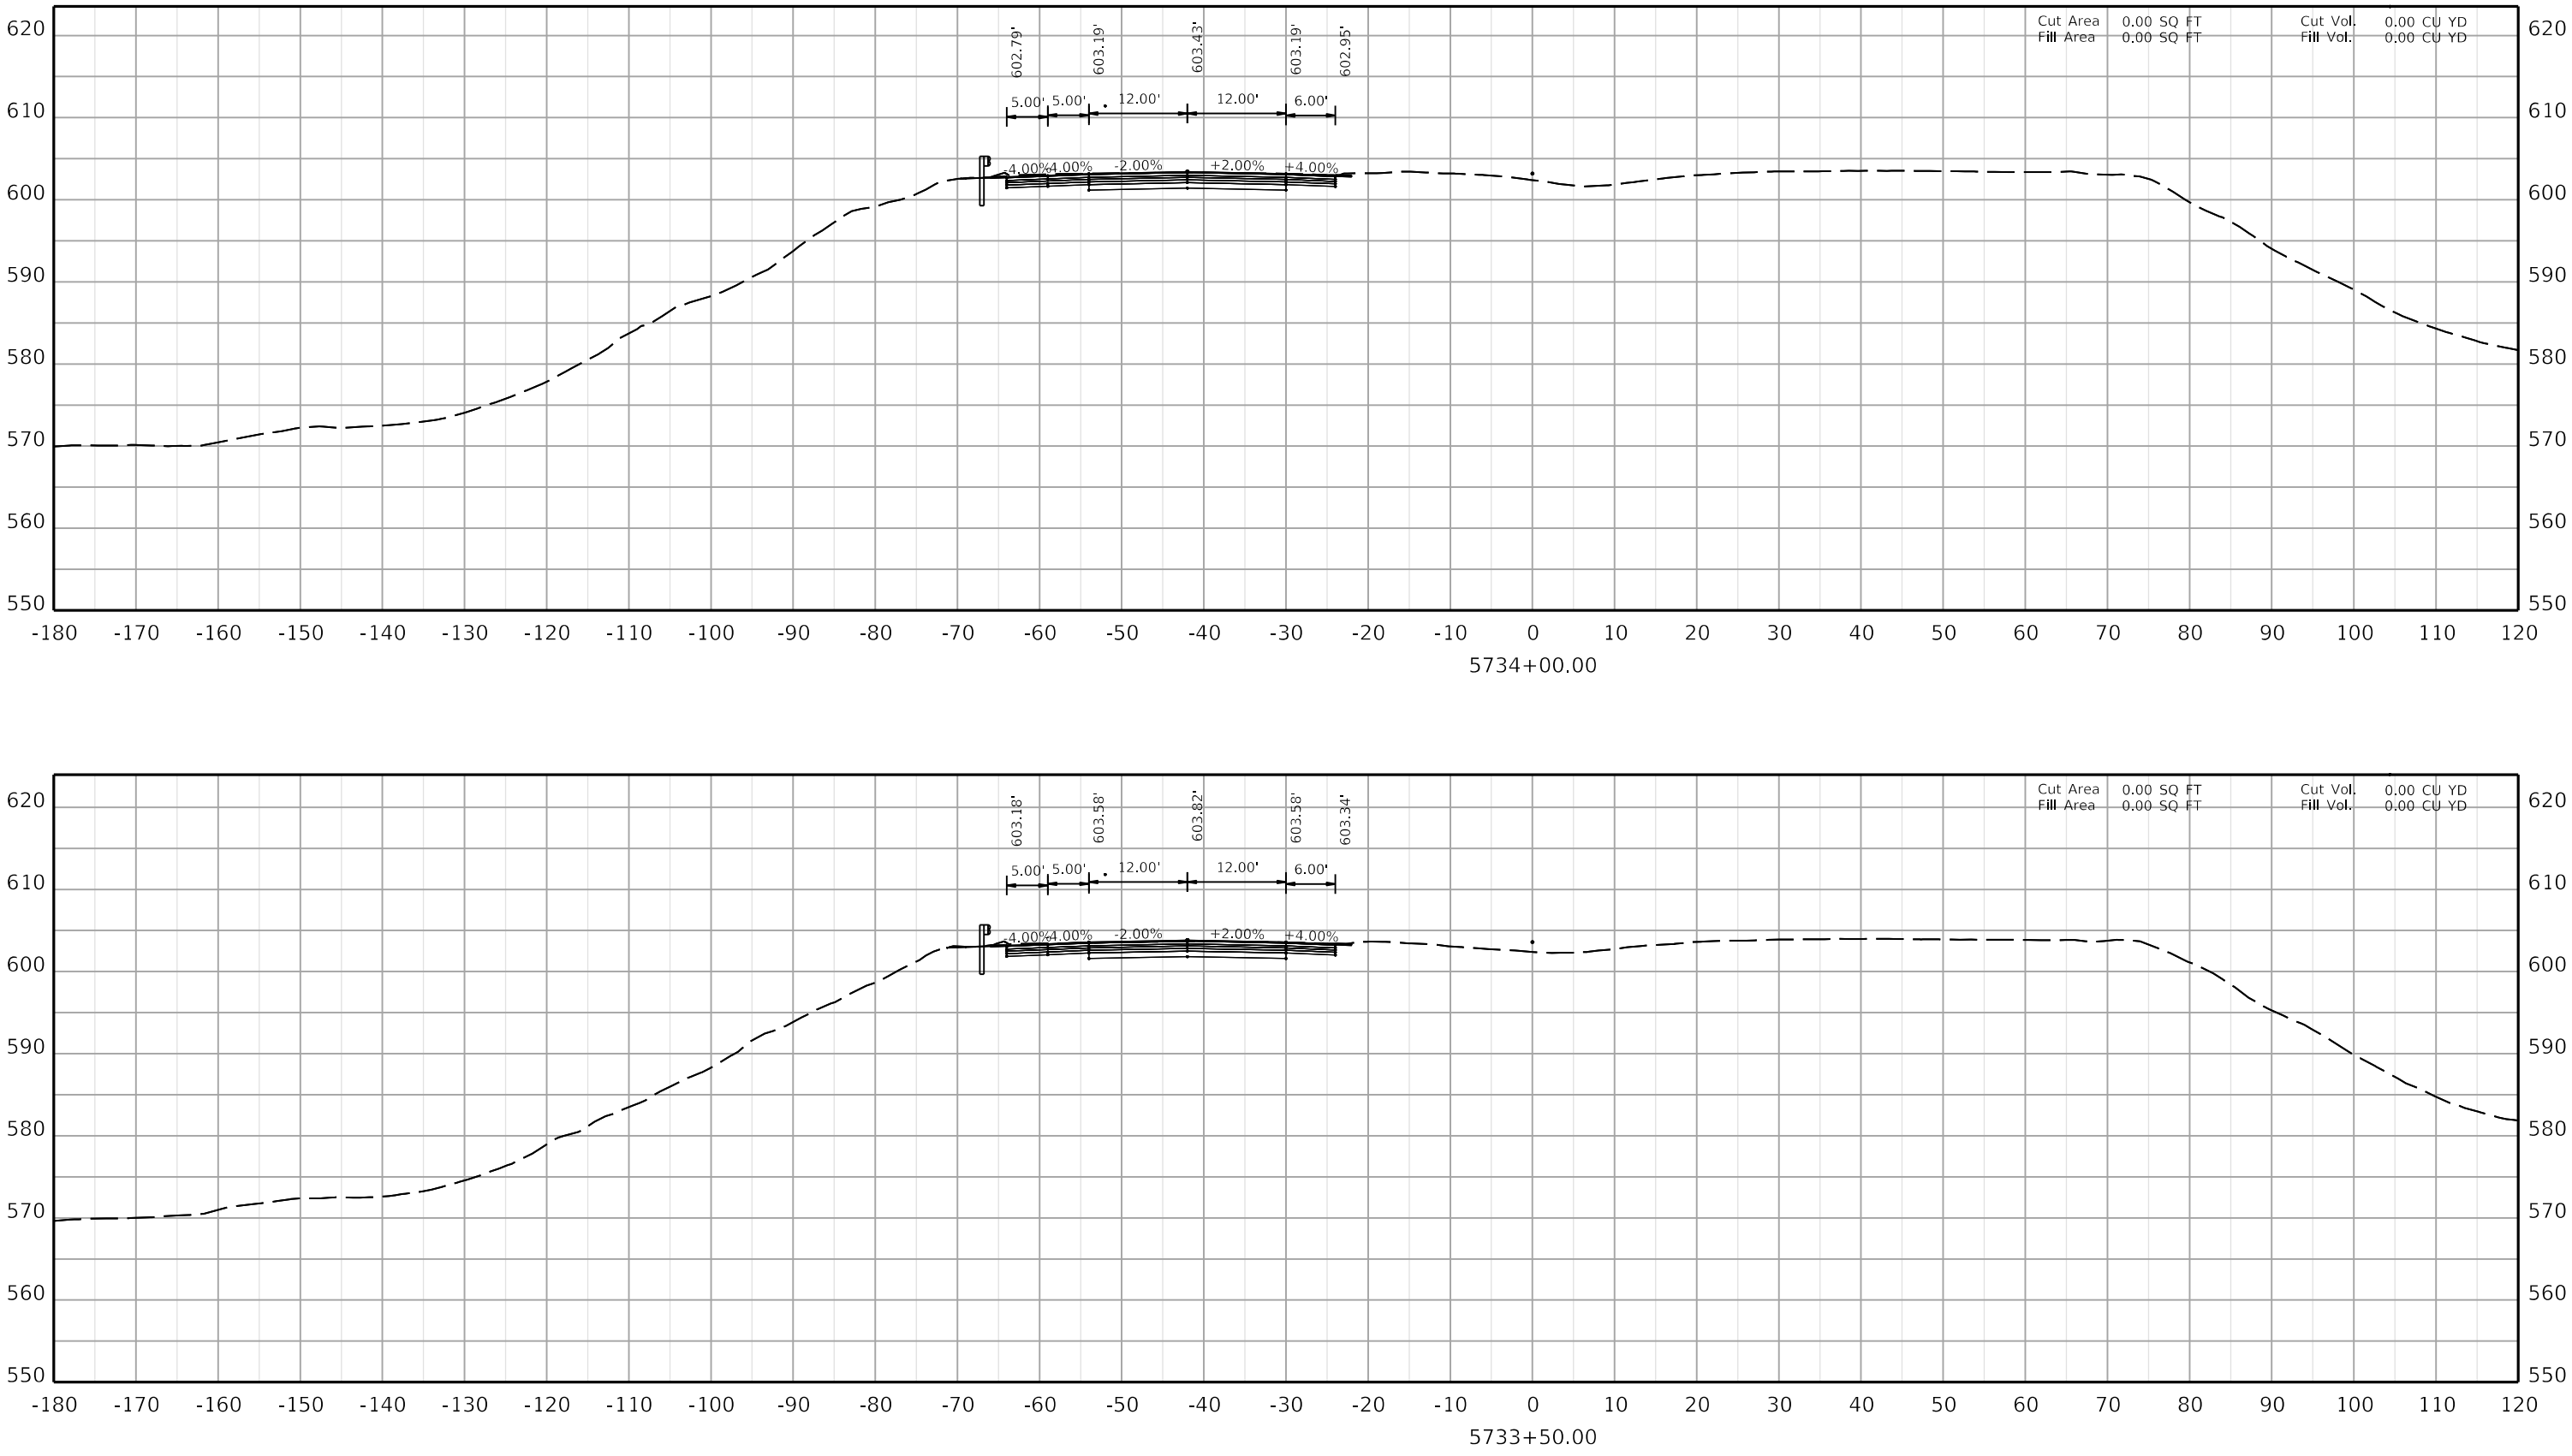

COMMONWEALTH OF KENTUCKY
DEPARTMENT OF HIGHWAYS
TEAM KENTUCKY TRANSPORTATION CABINET


DRAWING TITLE:


HORIZONTAL SCALE
SCALE: 1" = 10'

0' 10' 20' 40'

STA. 5733+50.00 TO STA. 5734+00.00

ITEM NO. 02-20063
COUNTY OF Christian
SHEET NO. X029

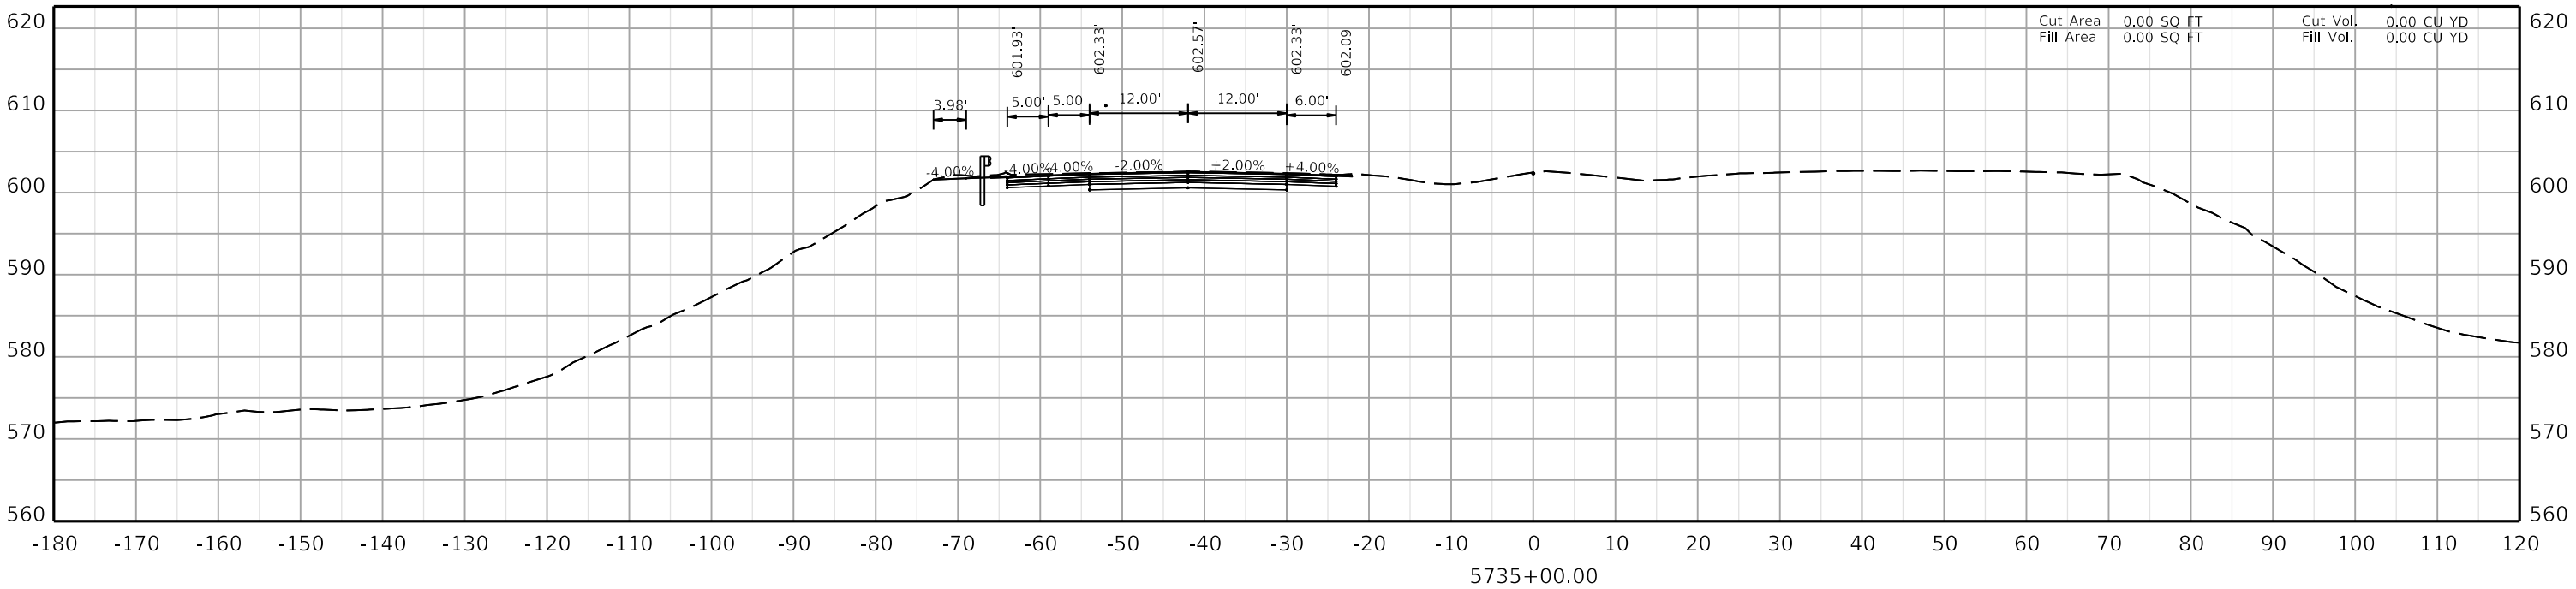

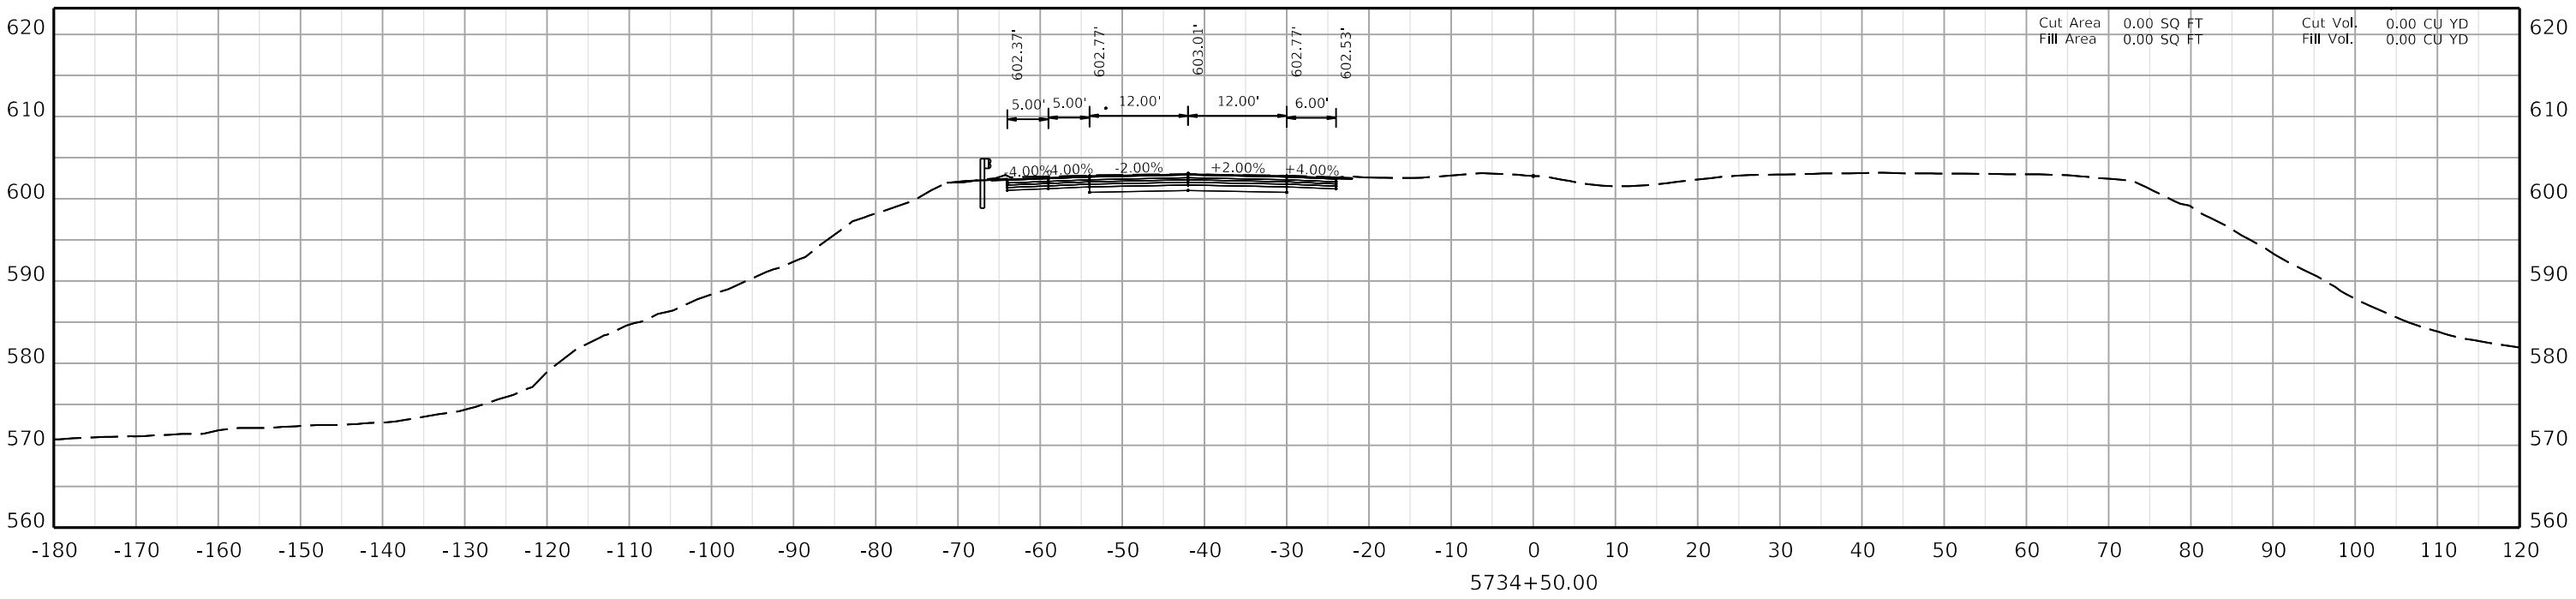

COMMONWEALTH OF KENTUCKY
DEPARTMENT OF HIGHWAYS
TEAM KENTUCKY TRANSPORTATION CABINET

DRAWING TITLE:

HORIZONTAL SCALE
SCALE: 1" = 10'


0' 10' 20' 40'

STA. 5734+50.00 TO STA. 5735+00.00


ITEM NO. 02-20063
COUNTY OF Christian
SHEET NO. X030

OpenRoads Designer v10.12.02.4
USER: ciccarelli

FILE NAME: U:\24856.CH1 - CHRISTIAN COUNTY I-24\2-20063 - CHRISTIAN - I_24 PAVEMENT REHAB\MILESTONES & SUBMITTALS\CONTRACT PLANS AND PROPOSAL\ELECTRONIC ENGINEERING DATA\SHEETS\02_20063_XSECTION_SHEETS 01.DGN

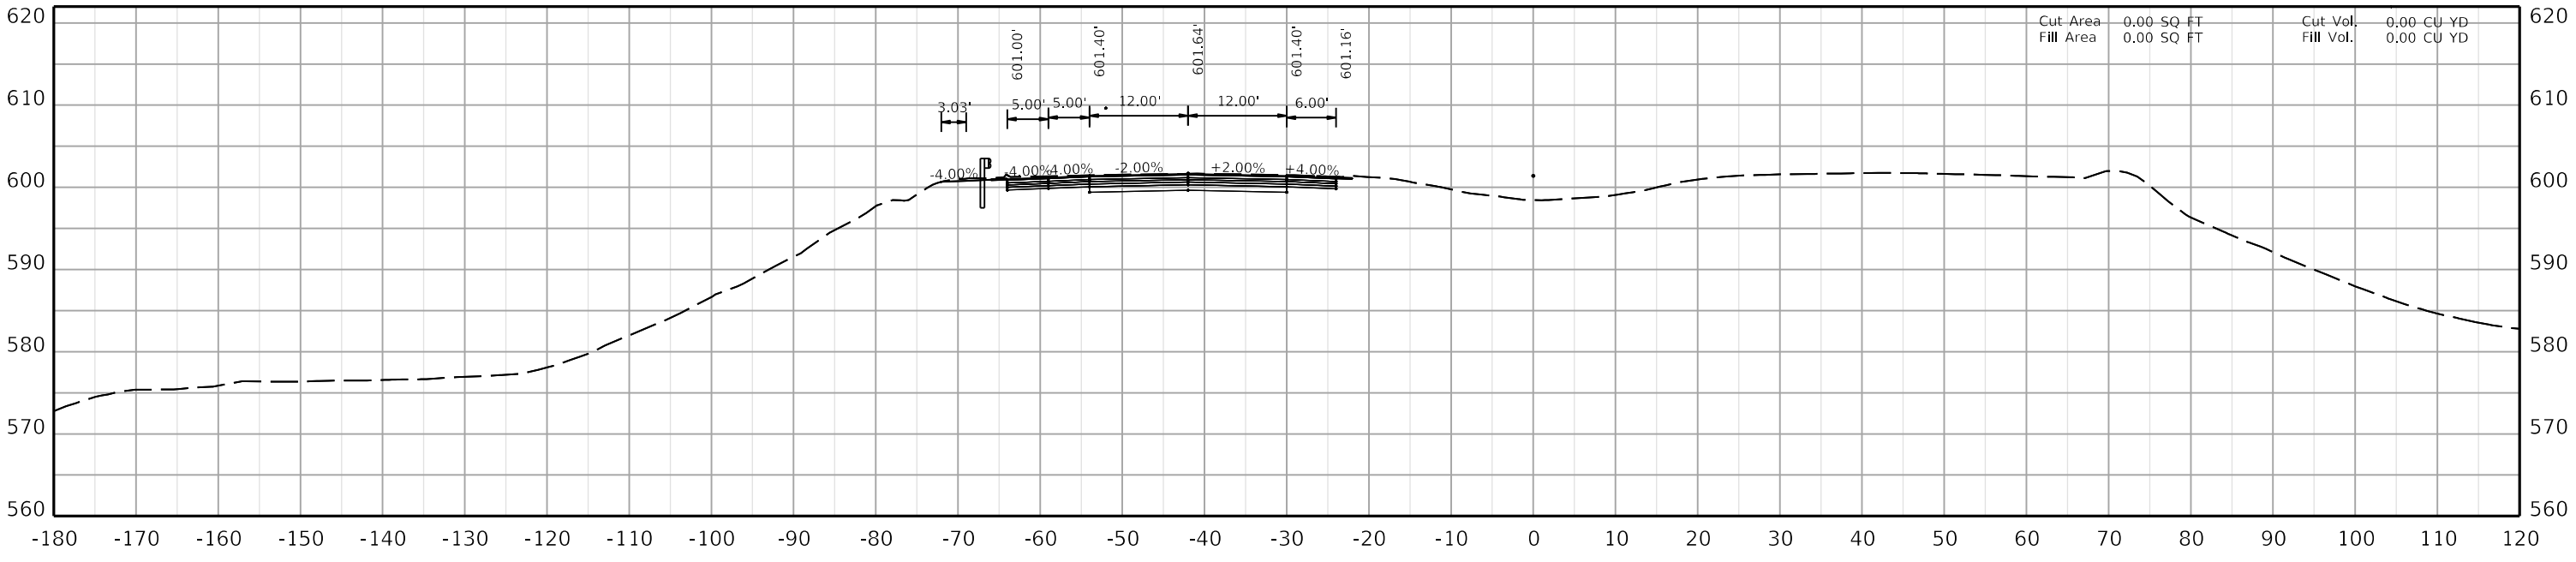

5736+00.00

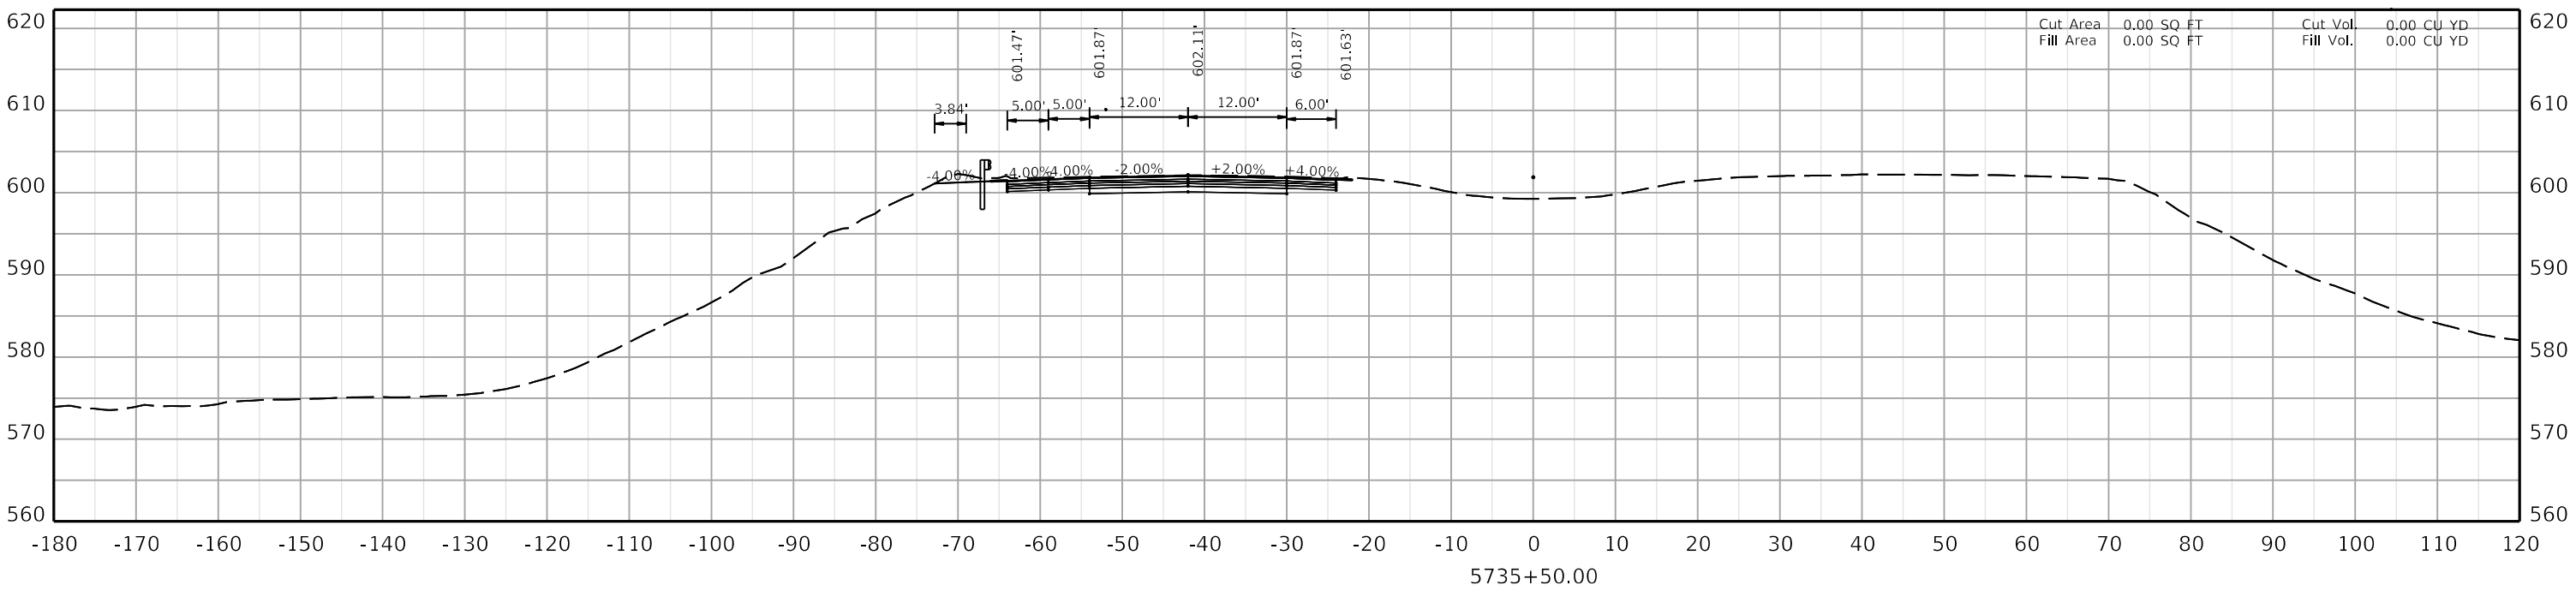

5735+50.00

COMMONWEALTH OF KENTUCKY
DEPARTMENT OF HIGHWAYS
TEAM KENTUCKY


DRAWING TITLE:

HORIZONTAL SCALE
SCALE: 1" = 10'


0' 10' 20' 40'

STA. 5735+50.00 TO STA. 5736+00.00

ITEM NO. 02-20063
COUNTY OF Christian
SHEET NO. X031

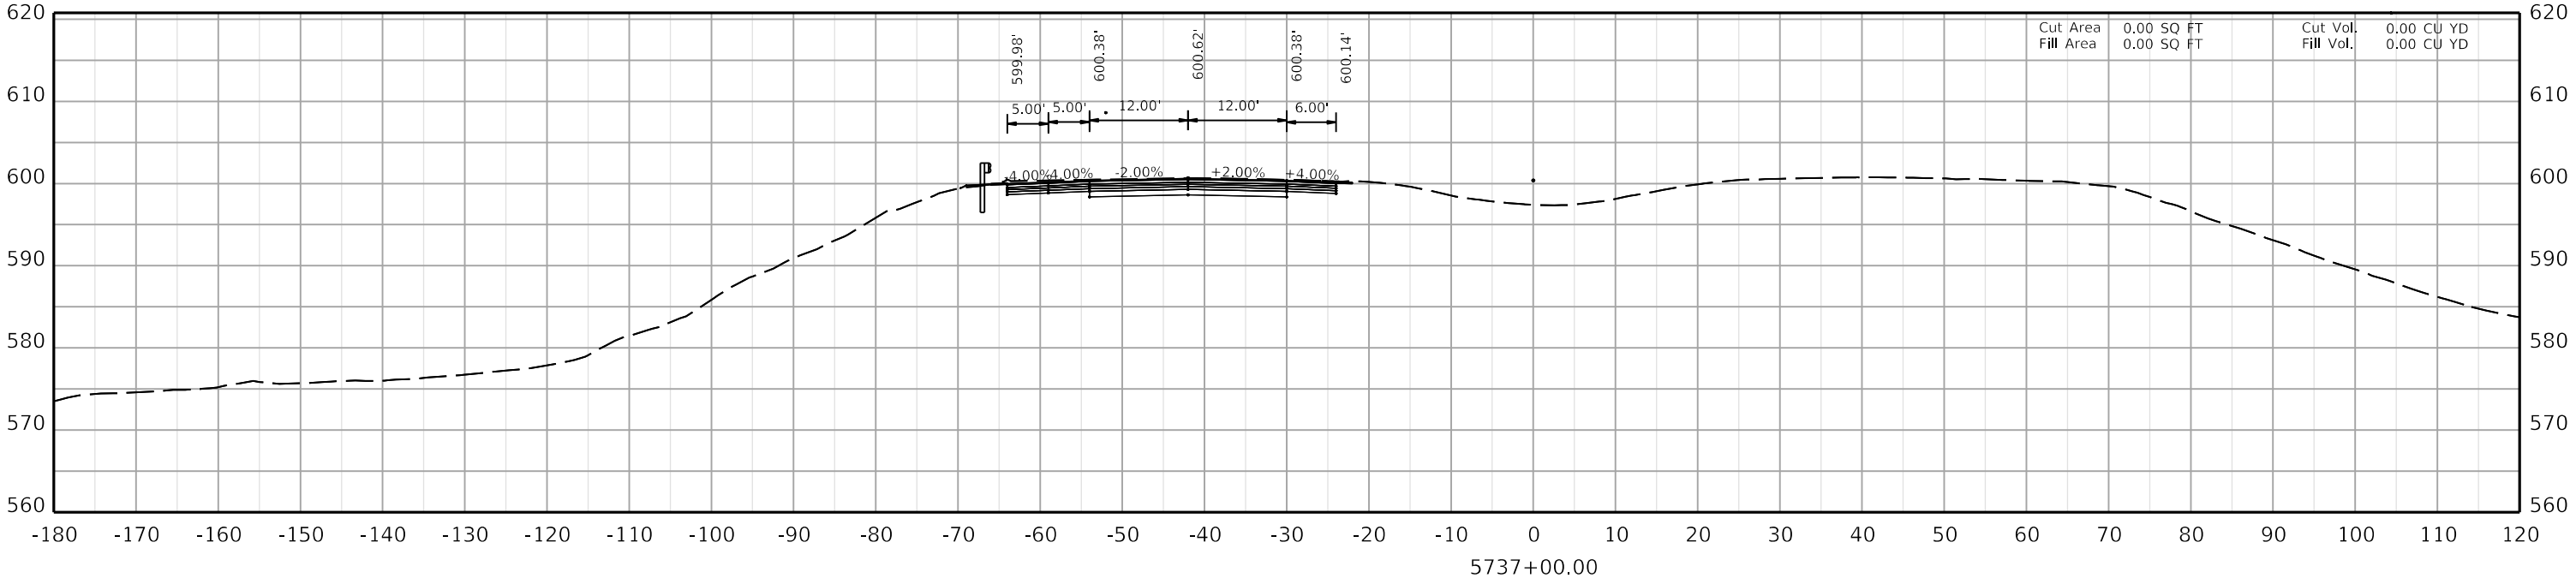

5737+00.00

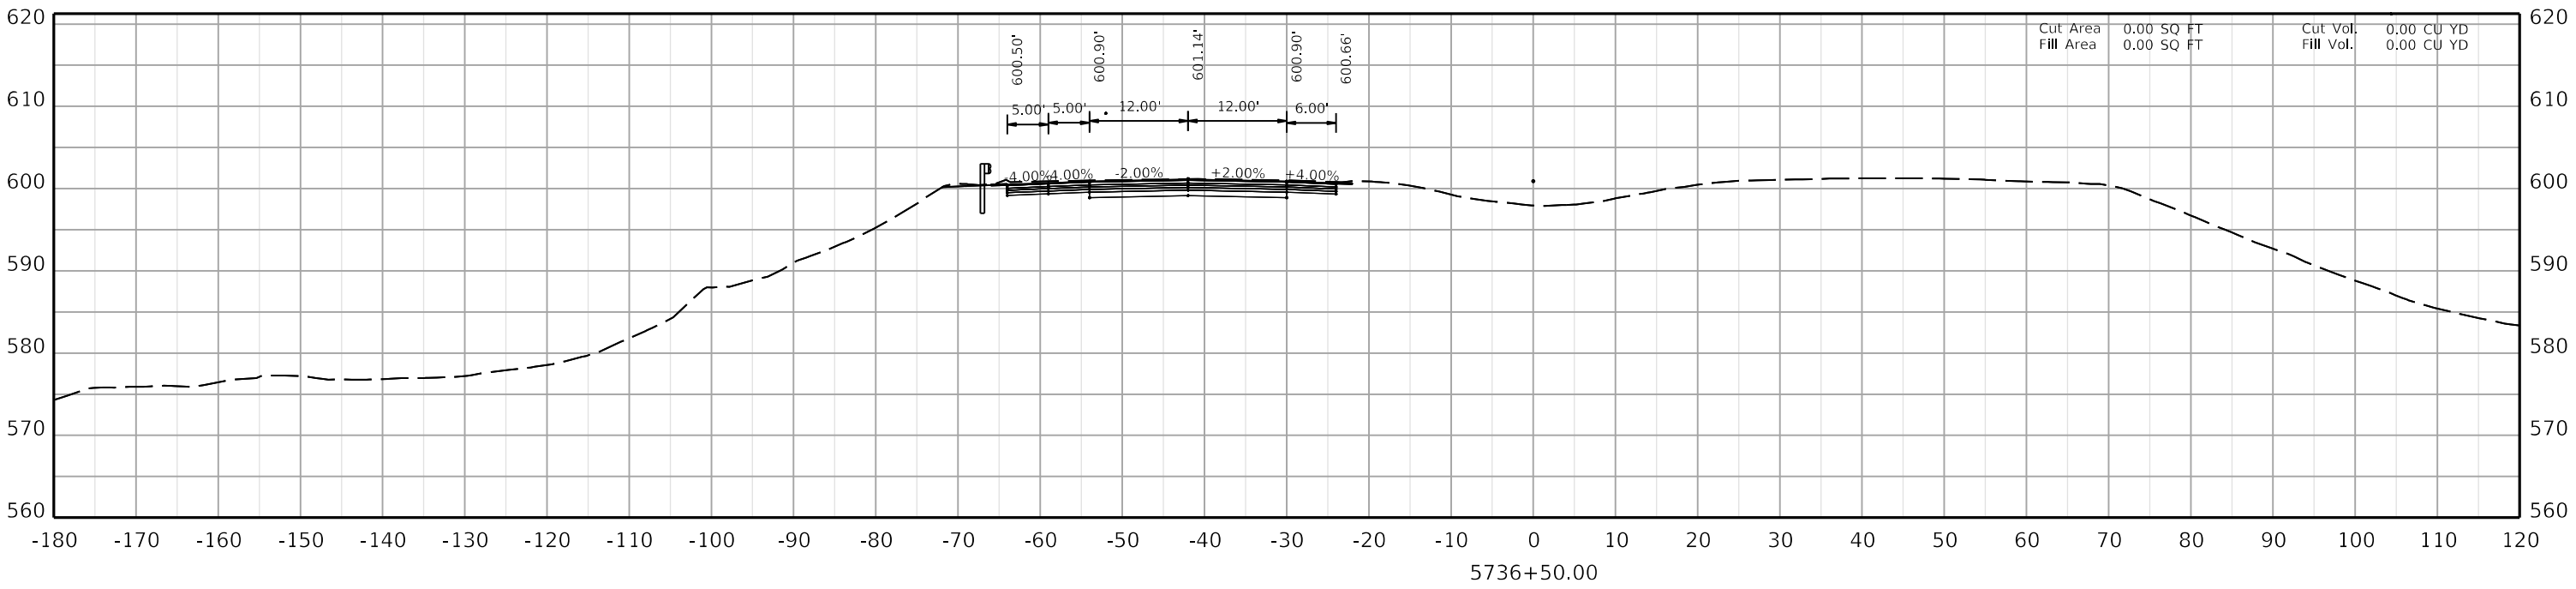

5736+50.00

COMMONWEALTH OF KENTUCKY
DEPARTMENT OF HIGHWAYS
TEAM KENTUCKY TRANSPORTATION CABINET


DRAWING TITLE:


HORIZONTAL SCALE
SCALE: 1" = 10'

0' 10' 20' 40'

STA. 5736+50.00 TO STA. 5737+00.00

ITEM NO. 02-20063
COUNTY OF Christian
SHEET NO. X032

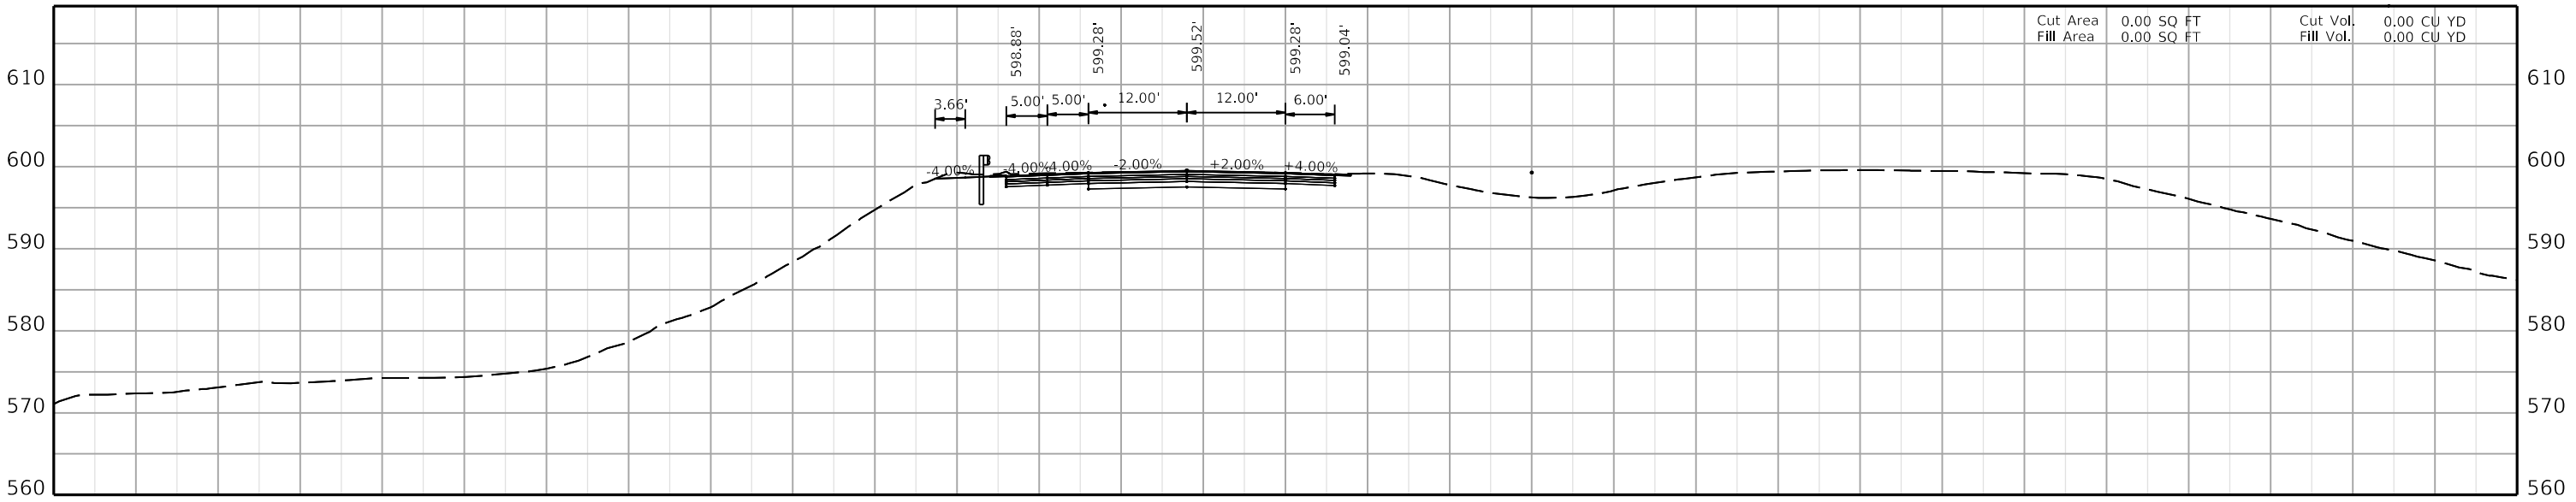

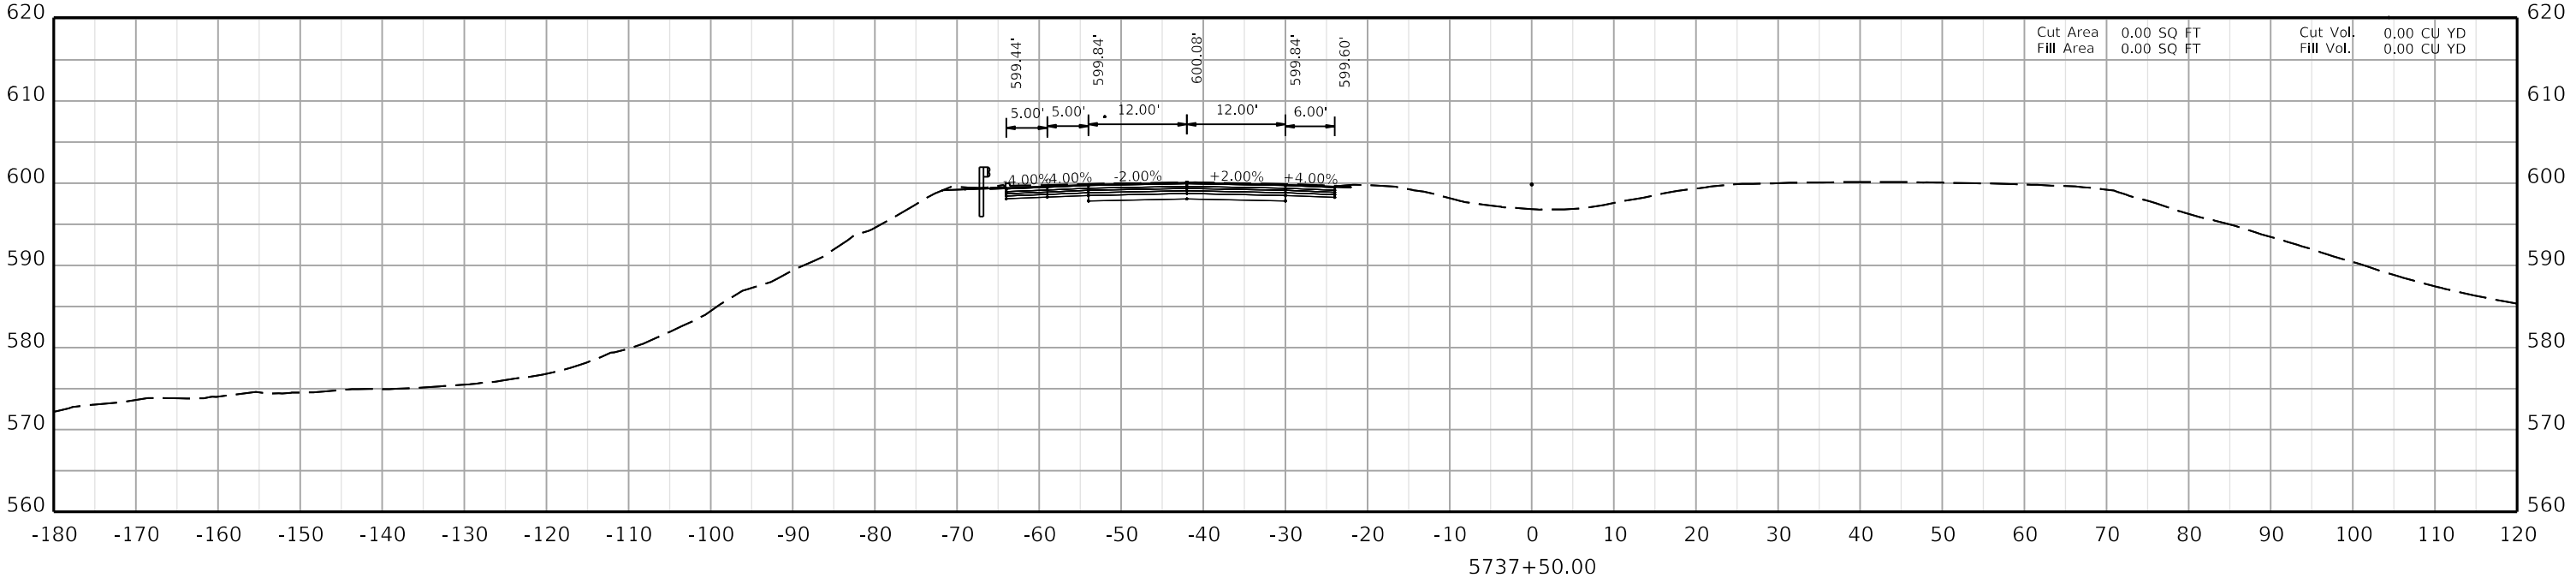

COMMONWEALTH OF KENTUCKY
DEPARTMENT OF HIGHWAYS
TEAM KENTUCKY TRANSPORTATION CABINET


DRAWING TITLE:

HORIZONTAL SCALE
SCALE: 1" = 10'

0' 10' 20' 40'

STA. 5737+50.00 TO STA. 5738+00.00

ITEM NO. 02-20063
COUNTY OF Christian
SHEET NO. X033

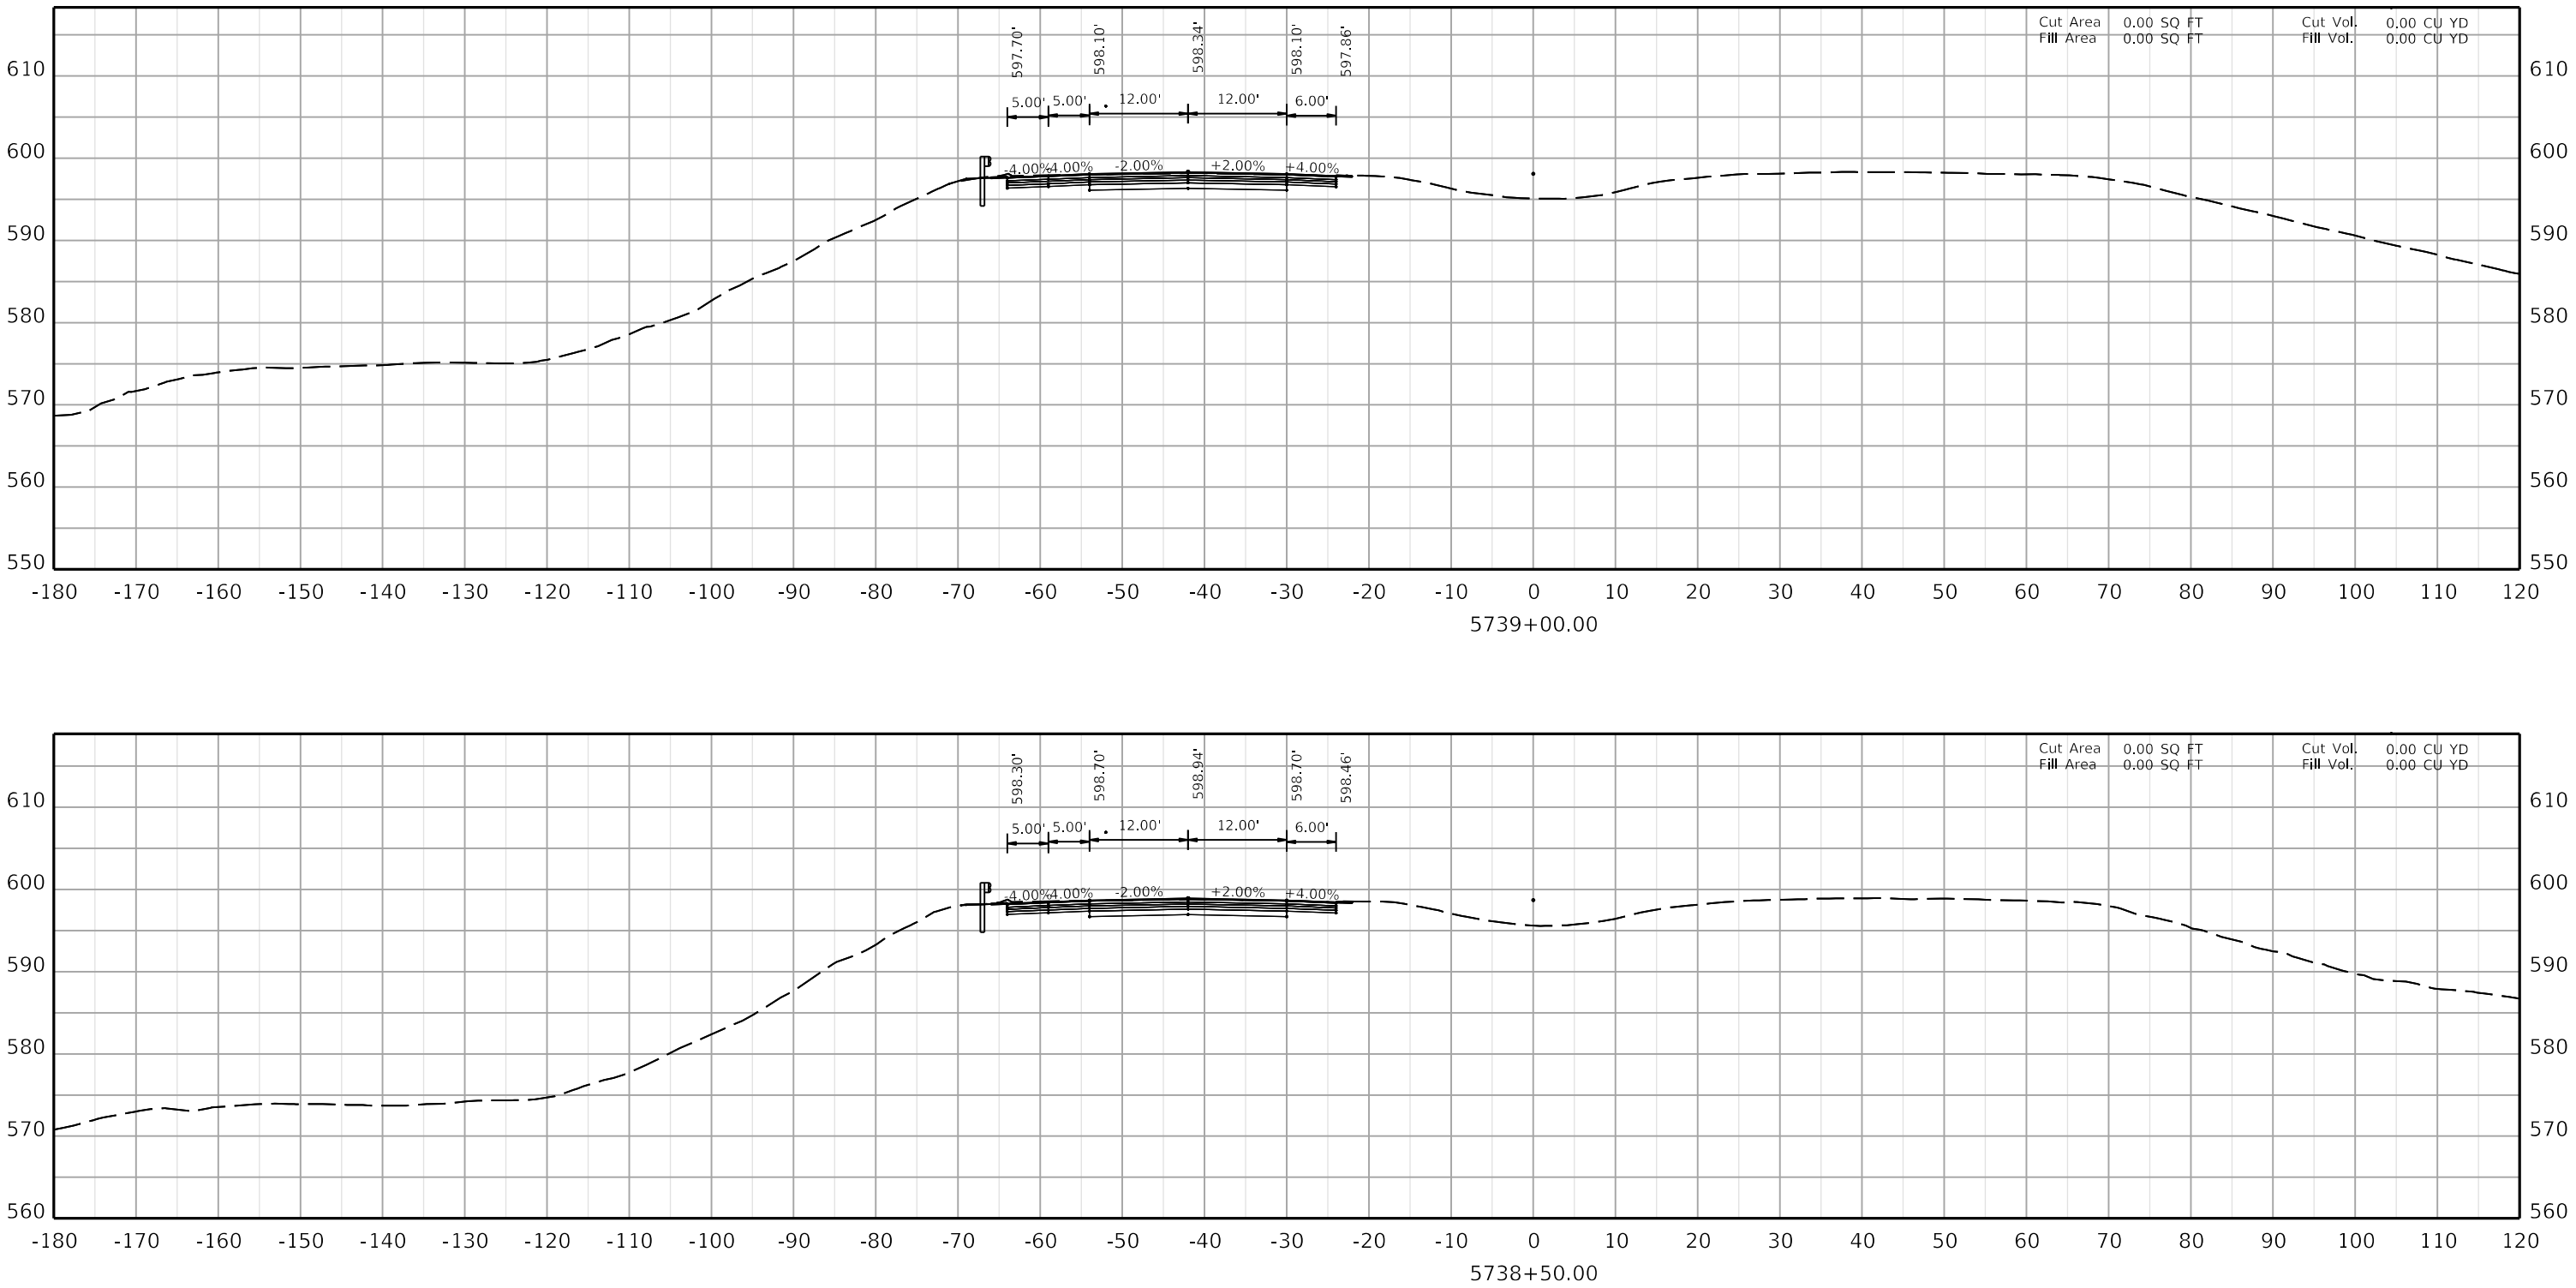

COMMONWEALTH OF KENTUCKY
DEPARTMENT OF HIGHWAYS
TEAM KENTUCKY


DRAWING TITLE:

HORIZONTAL SCALE
SCALE: 1" = 10'

0' 10' 20' 40'

STA. 5738+50.00 TO STA. 5739+00.00

ITEM NO. 02-20063
COUNTY OF Christian
SHEET NO. X034

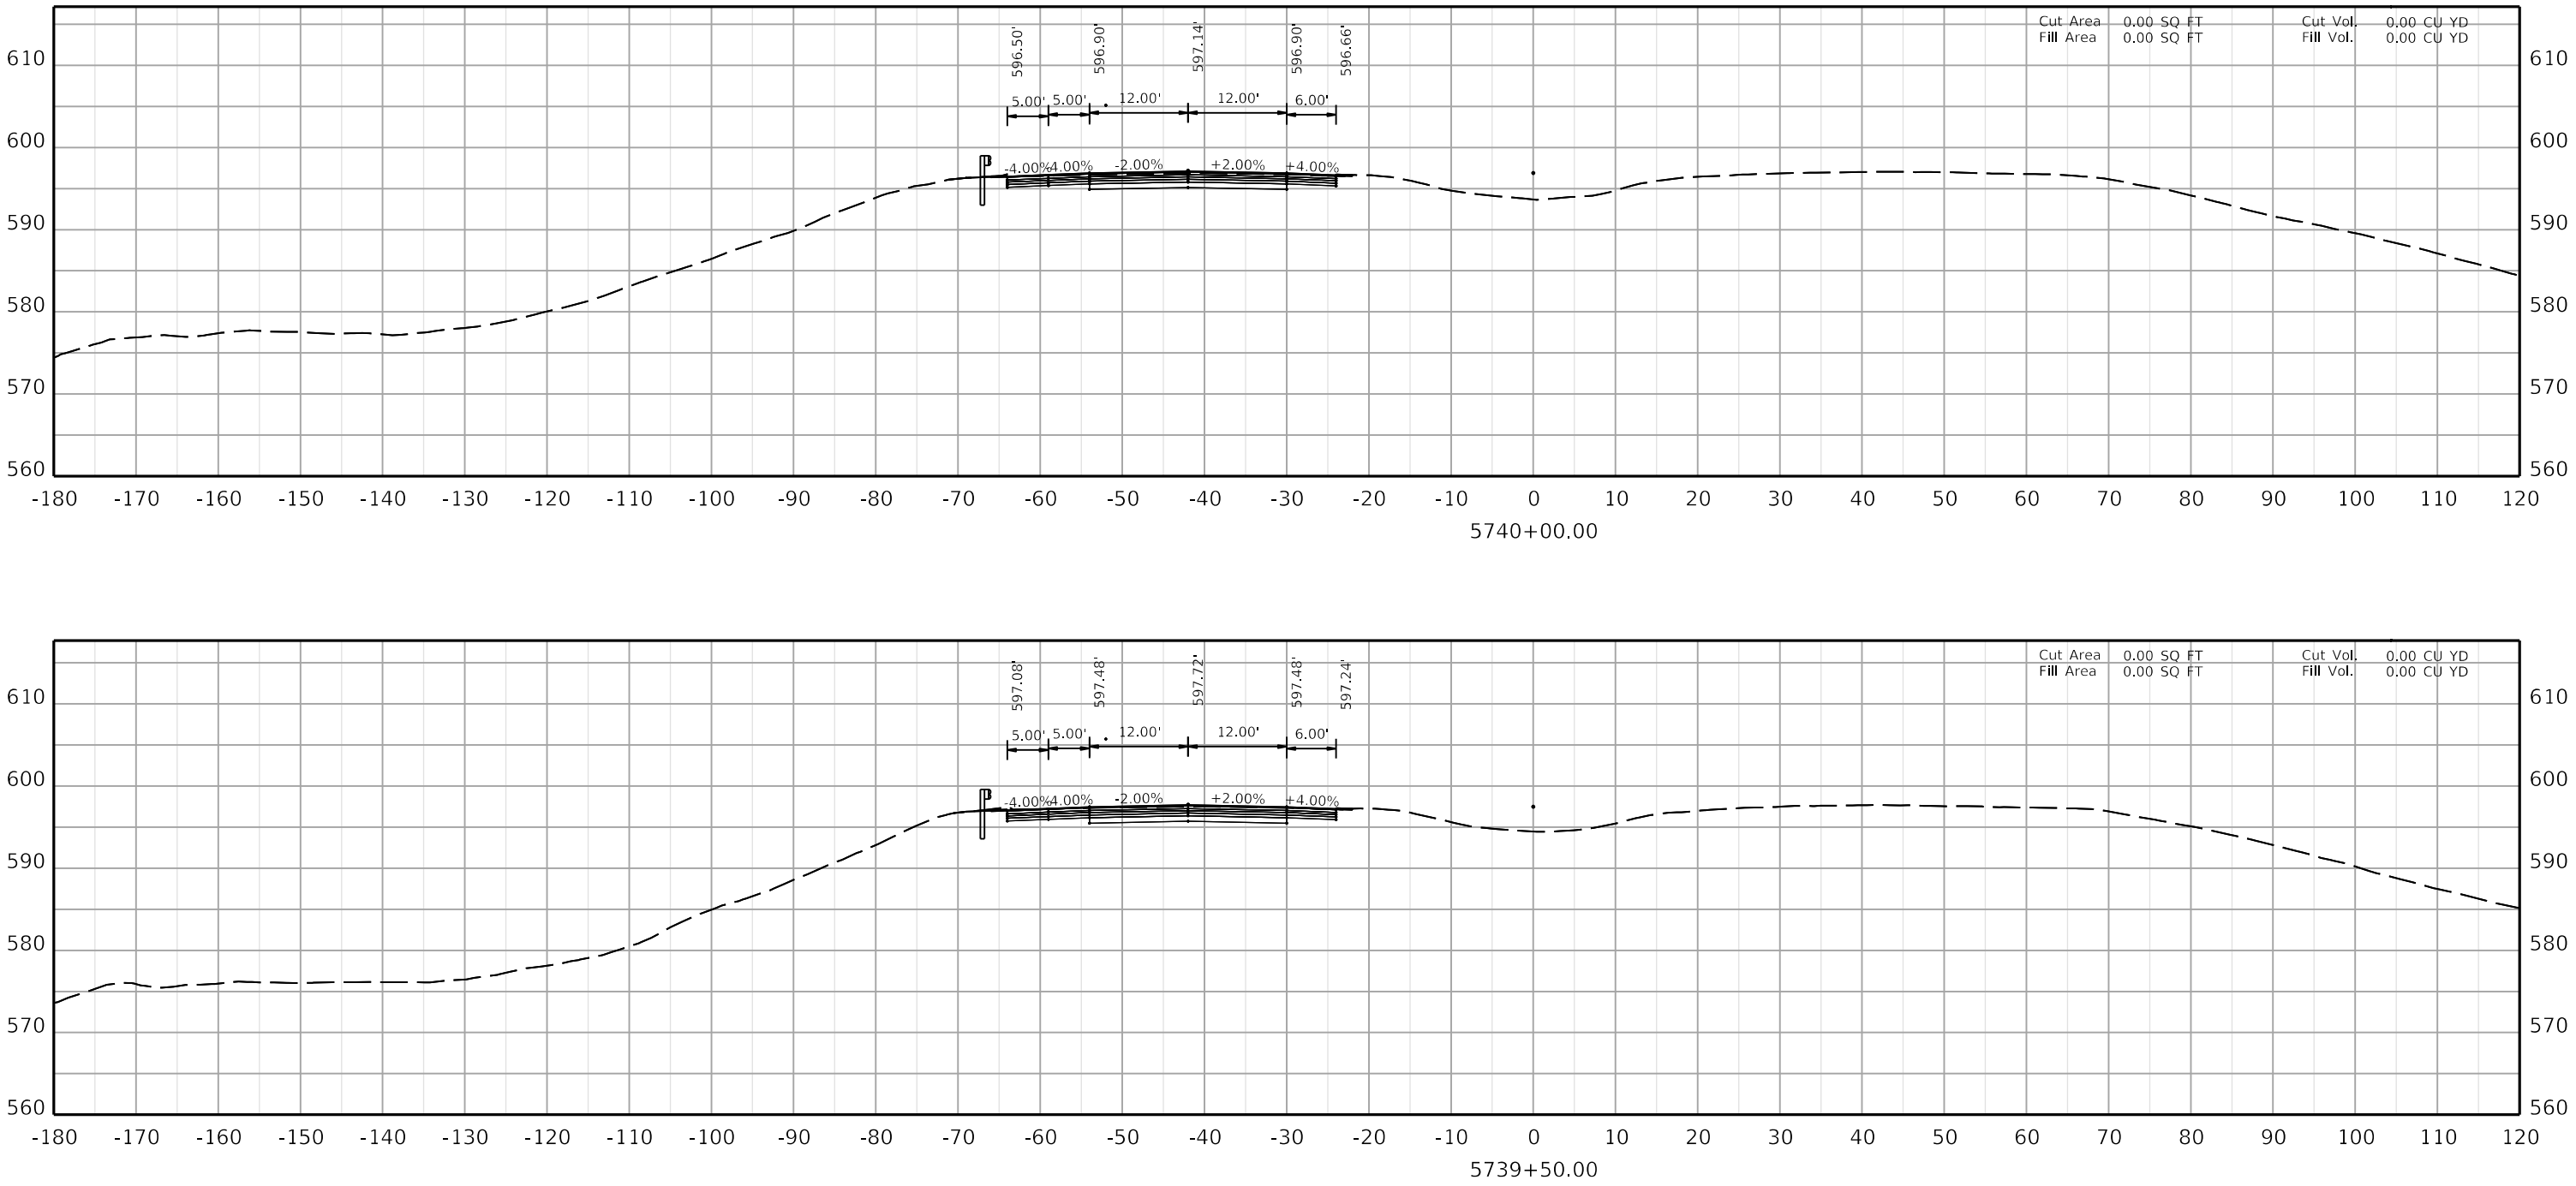

COMMONWEALTH OF KENTUCKY
DEPARTMENT OF HIGHWAYS
TEAM KENTUCKY


DRAWING TITLE:

HORIZONTAL SCALE
SCALE: 1" = 10'


0' 10' 20' 40'

STA. 5739+50.00 TO STA. 5740+00.00

ITEM NO. 02-20063
COUNTY OF Christian
SHEET NO. X035

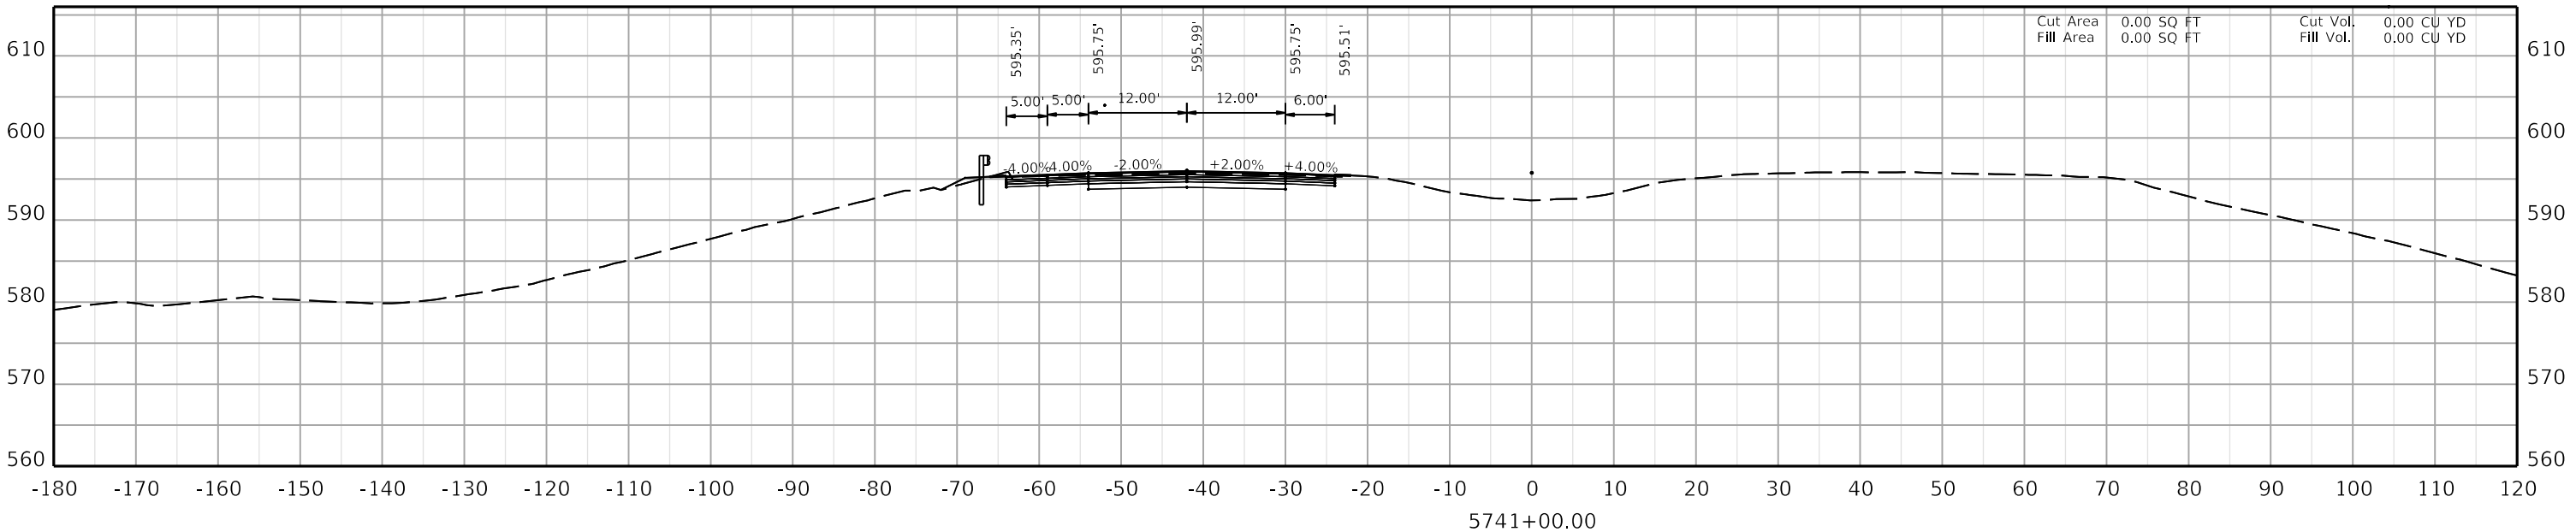

5741+00.00

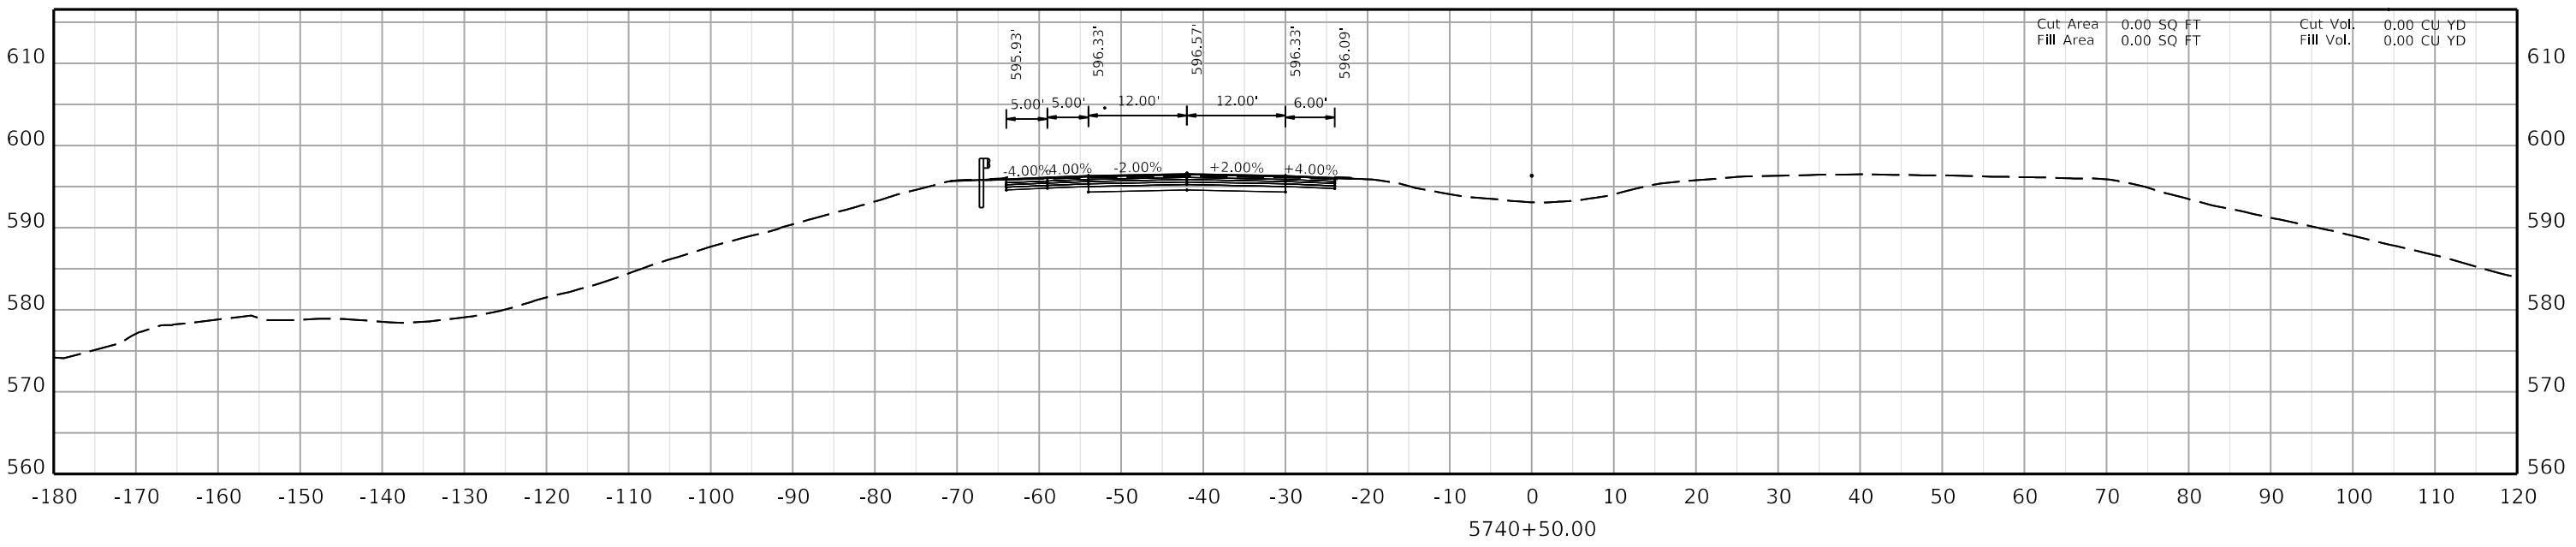

5740+50.00

COMMONWEALTH OF KENTUCKY
DEPARTMENT OF HIGHWAYS
TEAM KENTUCKY TRANSPORTATION CABINET


DRAWING TITLE:


HORIZONTAL SCALE
SCALE: 1" = 10'


0' 10' 20' 40'

STA. 5740+50.00 TO STA. 5741+00.00

ITEM NO. 02-20063
COUNTY OF Christian
SHEET NO. X036

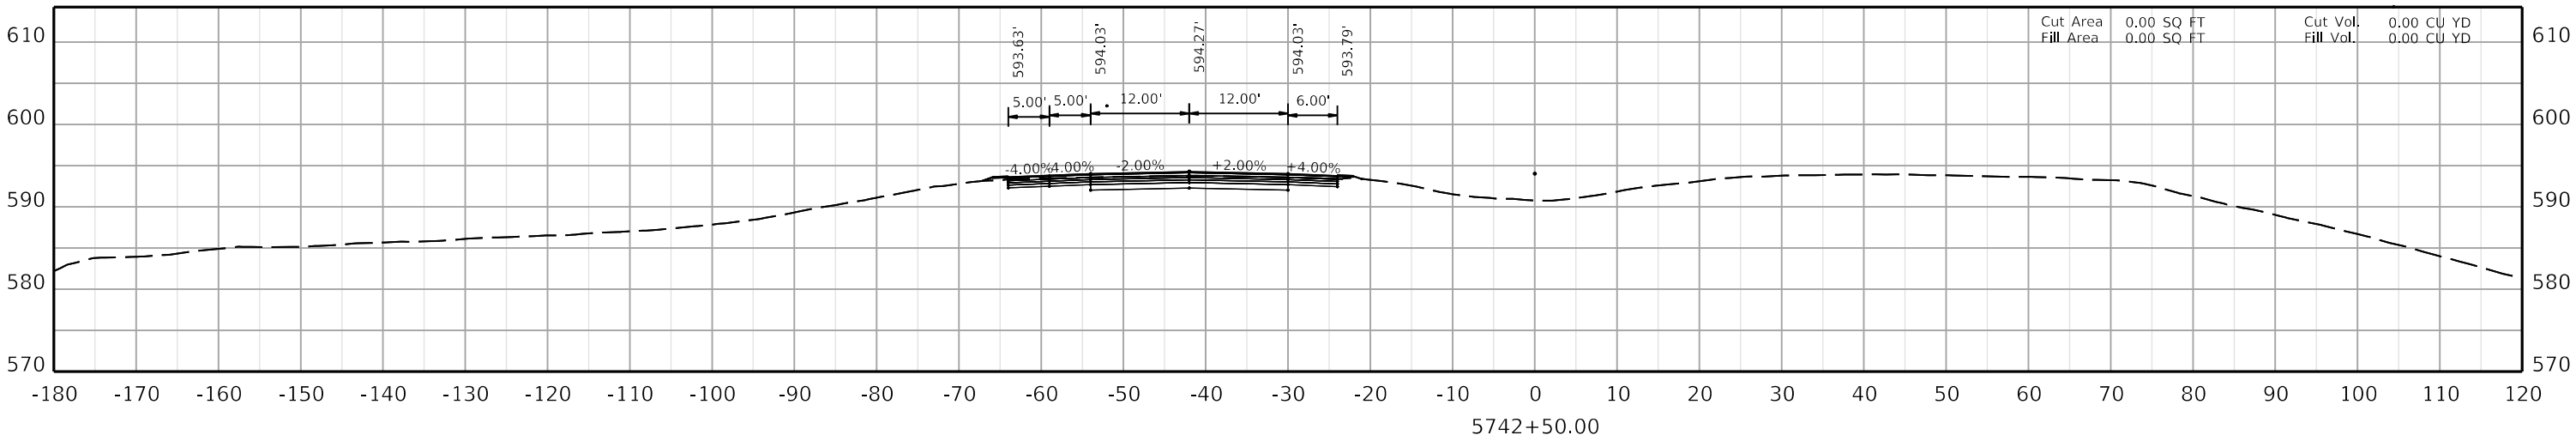

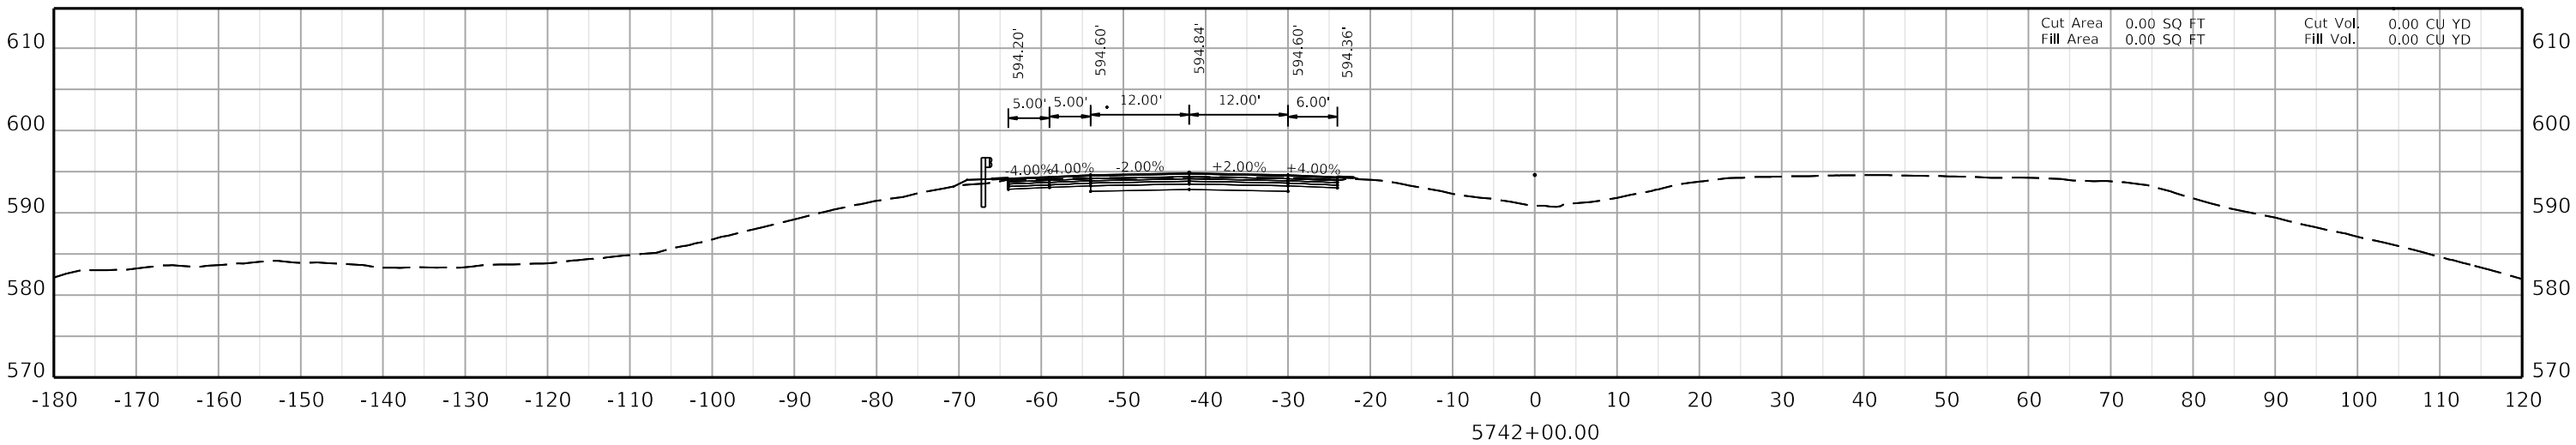

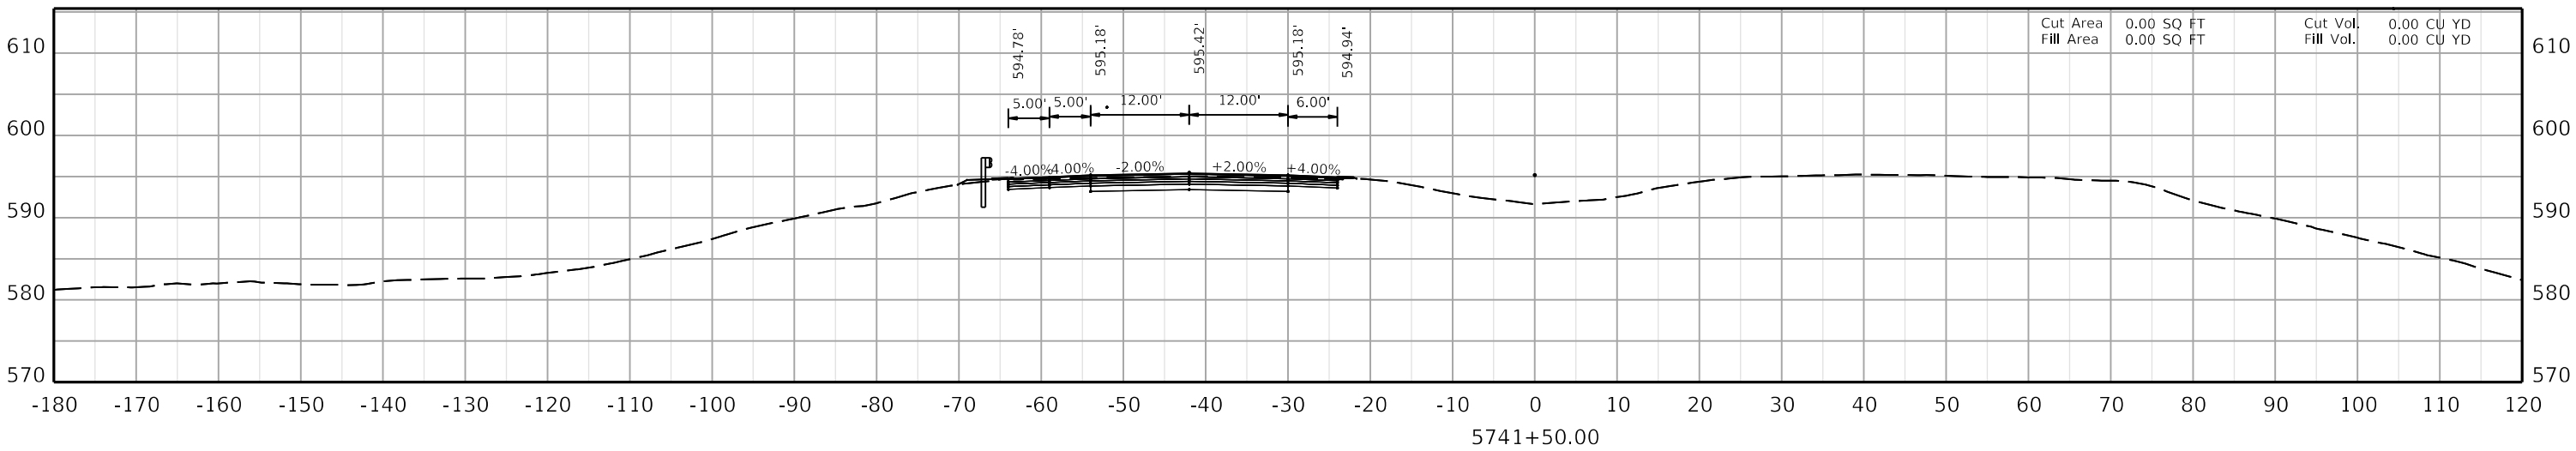

COMMONWEALTH OF KENTUCKY
DEPARTMENT OF HIGHWAYS
TEAM KENTUCKY TRANSPORTATION CABINET


DRAWING TITLE:


HORIZONTAL SCALE
SCALE: 1" = 10'


0' 10' 20' 40'

STA. 5741+50.00 TO STA. 5742+50.00

ITEM NO. 02-20063
COUNTY OF Christian
SHEET NO. X037

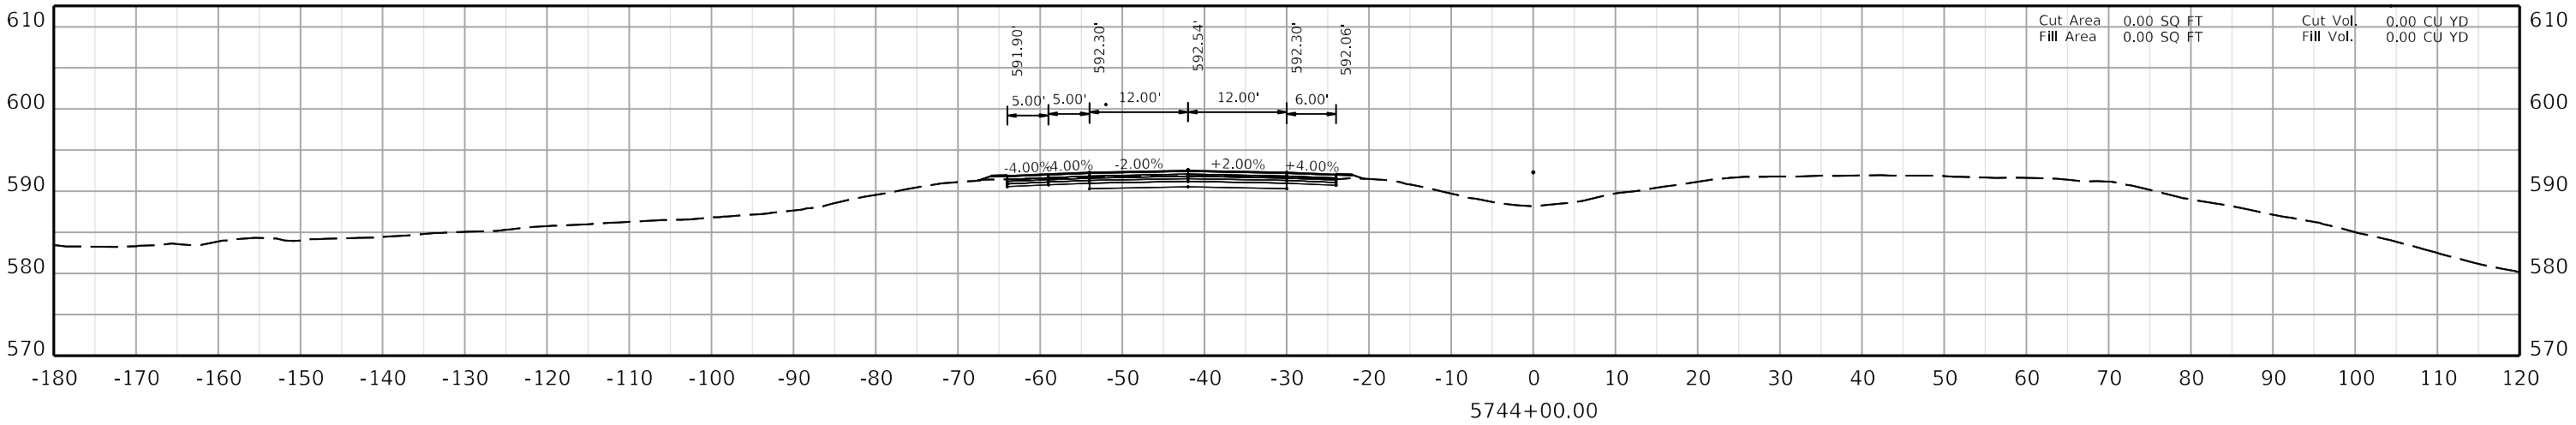

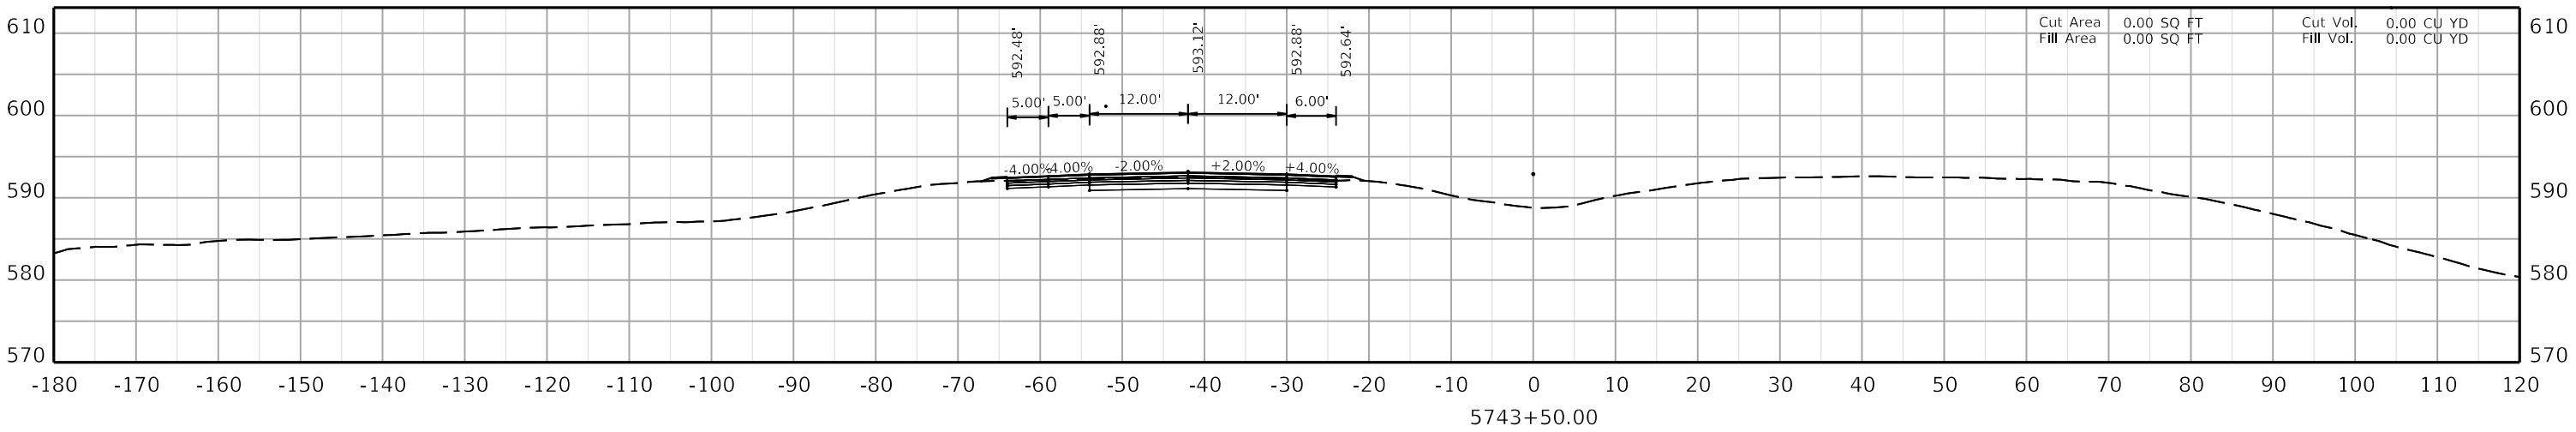

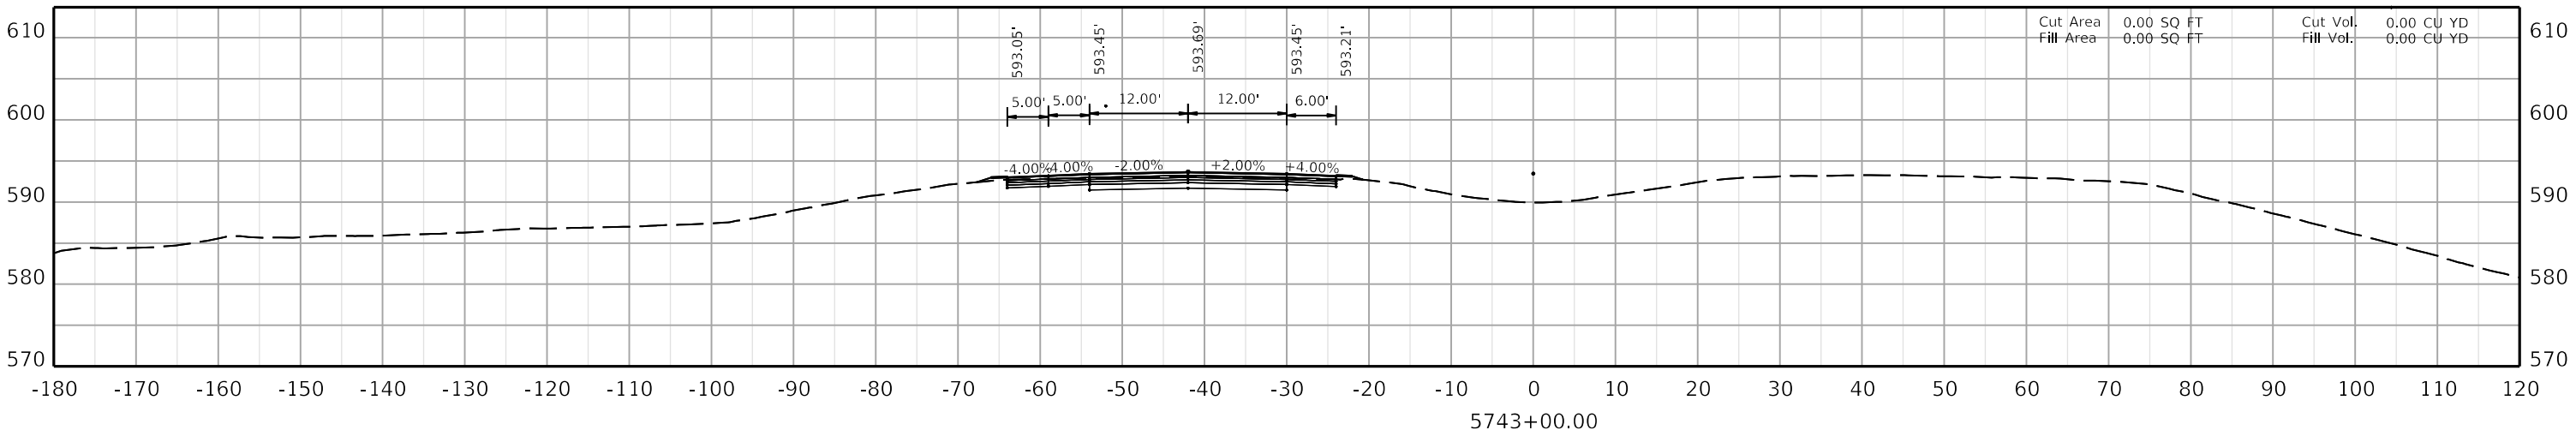

COMMONWEALTH OF KENTUCKY
DEPARTMENT OF HIGHWAYS
TEAM KENTUCKY

DRAWING TITLE:

HORIZONTAL SCALE
SCALE: 1" = 10'

0' 10' 20' 40'


STA. 5743+00.00 TO STA. 5744+00.00


ITEM NO. 02-20063
COUNTY OF Christian
SHEET NO. X038


OpenRoads Designer v10.12.02.4

USER: ciccarelli

FILE NAME: U:\24856.CH1 - CHRISTIAN COUNTY I-24\2-20063 - CHRISTIAN - I_24 PAVEMENT REHAB\MILESTONES & SUBMITTALS\CONTRACT PLANS AND PROPOSAL\ELECTRONIC ENGINEERING DATA\SHEETS\02_20063_XSECTION_SHEETS 01.DGN

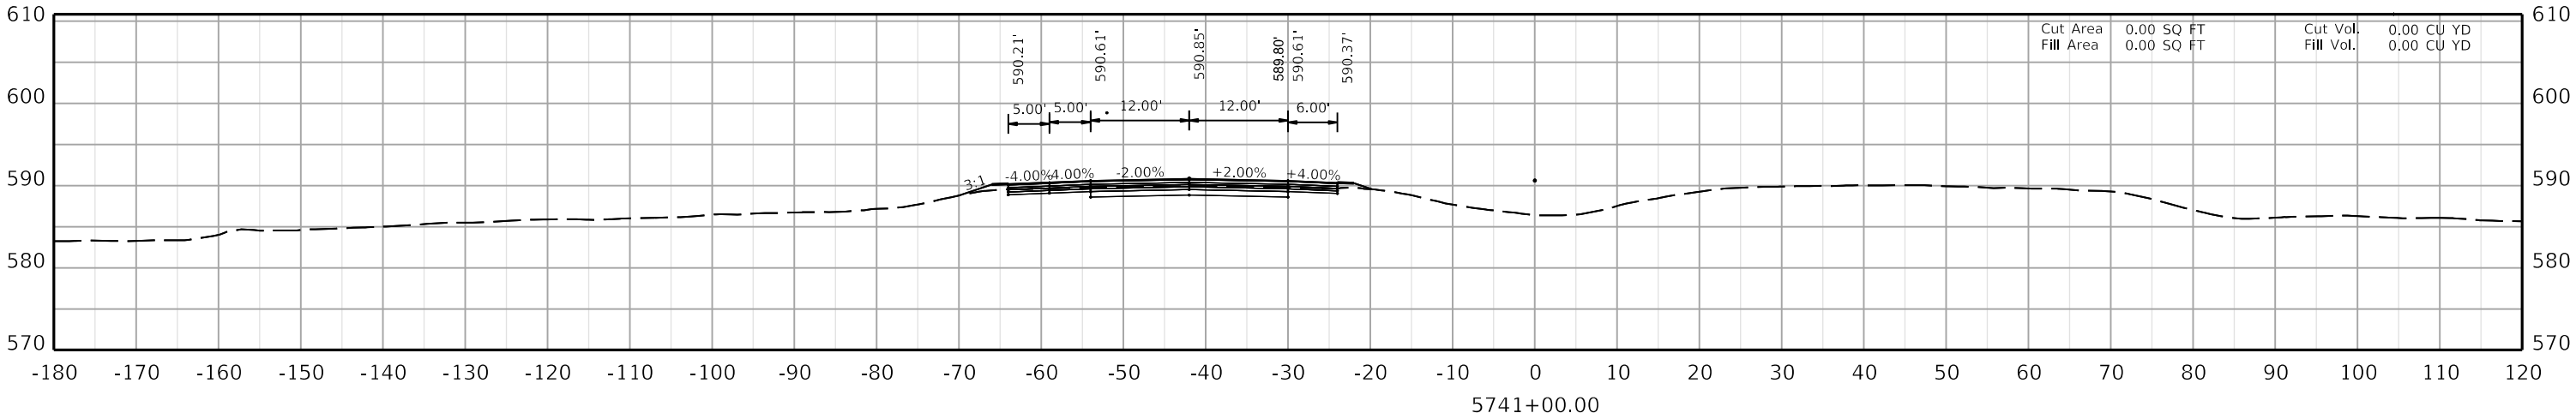

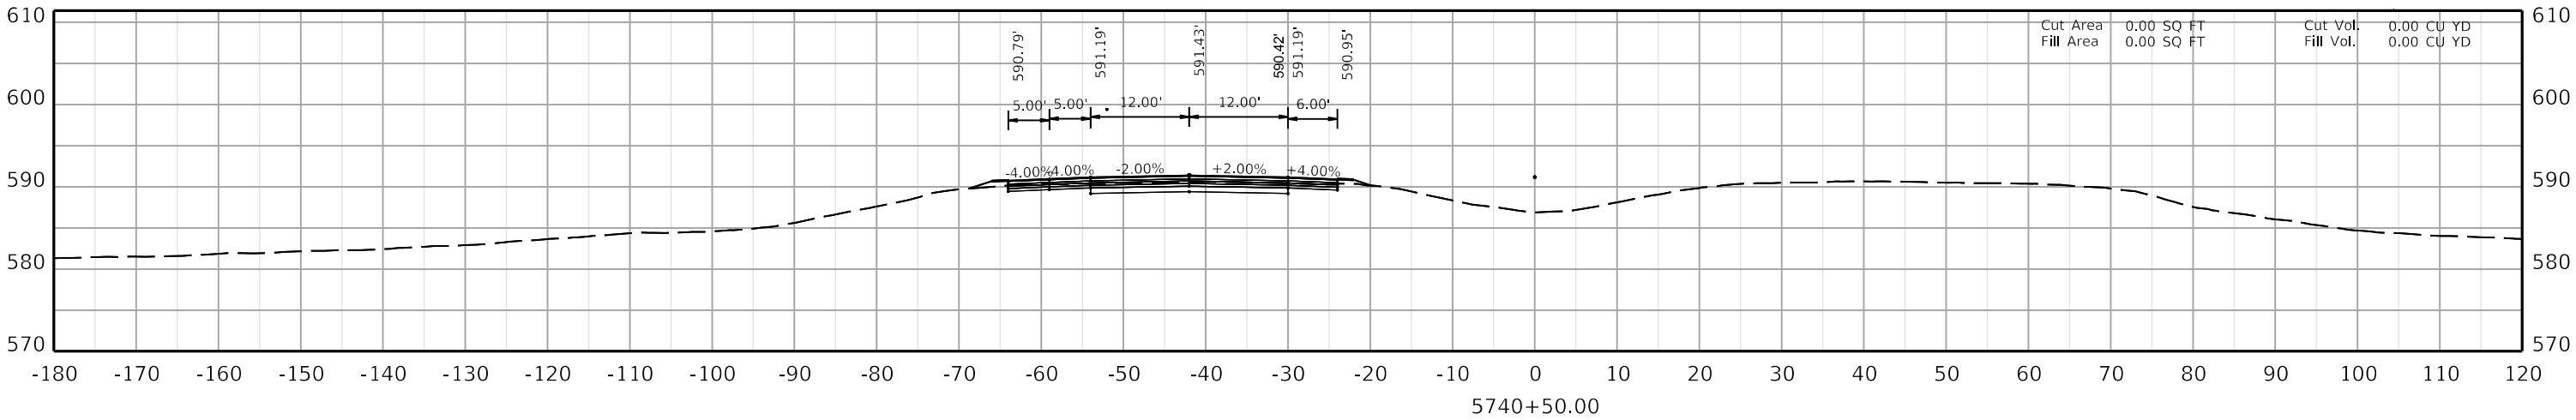

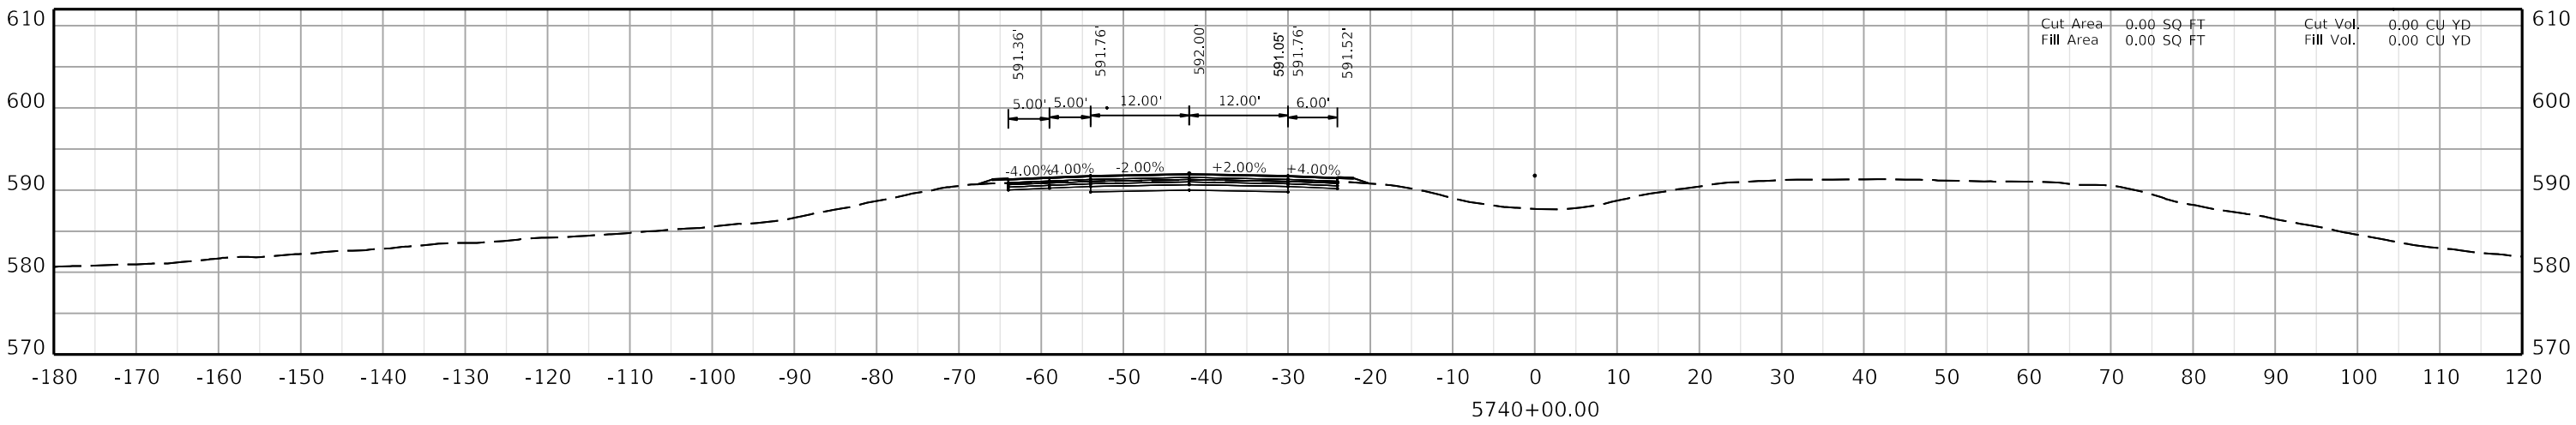

COMMONWEALTH OF KENTUCKY
DEPARTMENT OF HIGHWAYS
TEAM KENTUCKY TRANSPORTATION CABINET


DRAWING TITLE:


HORIZONTAL SCALE
SCALE: 1" = 10'


0' 10' 20' 40'

STA. AH1 5740+00.00
TO STA. AH1 5741+00.00

ITEM NO. 02-20063
COUNTY OF Christian
SHEET NO. X039

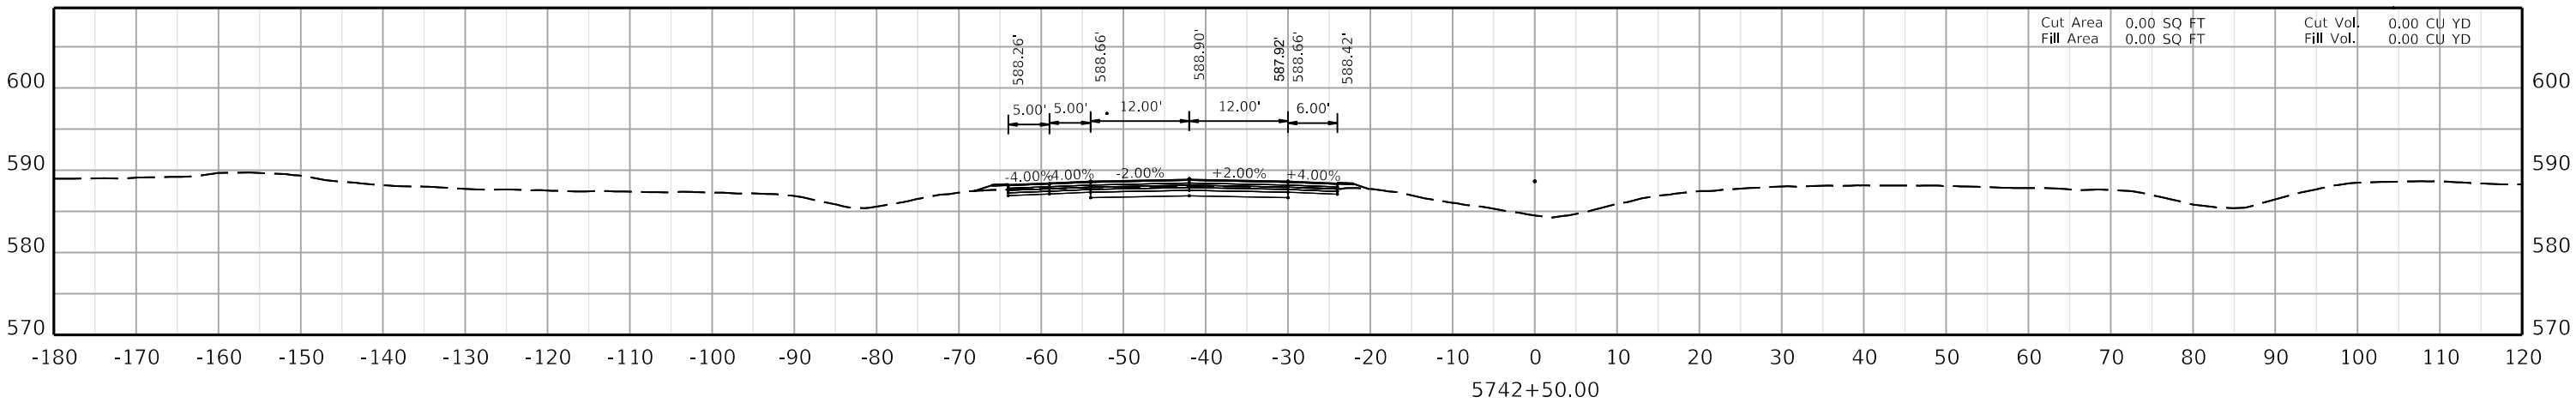

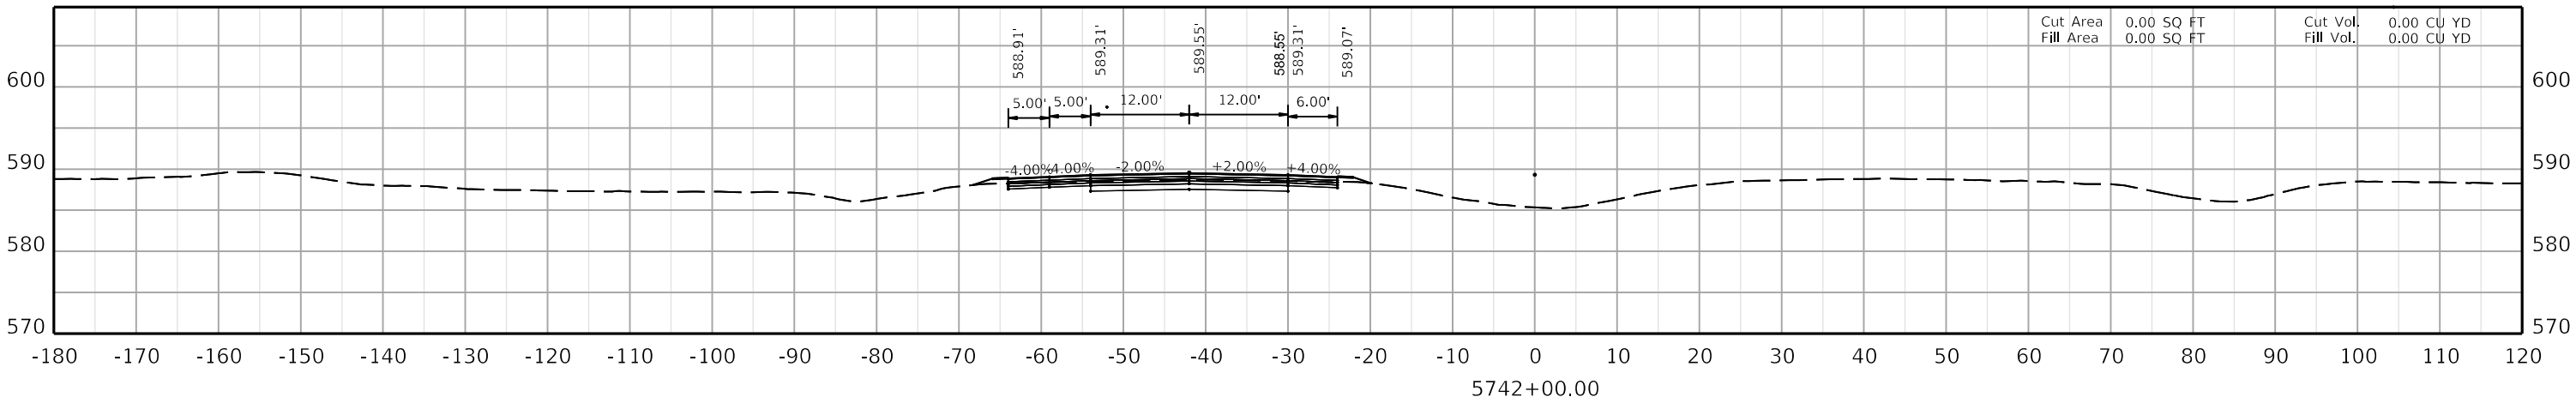

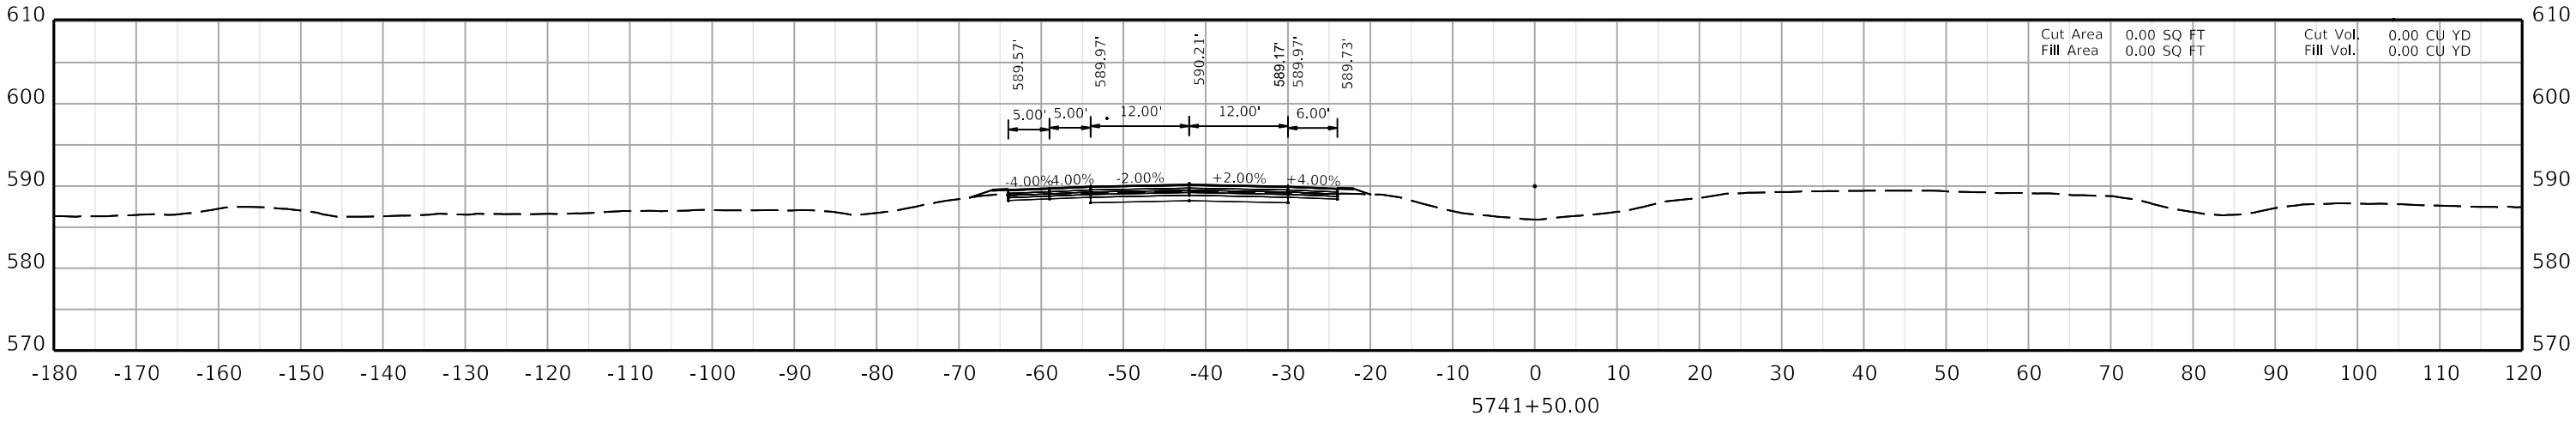

COMMONWEALTH OF KENTUCKY
DEPARTMENT OF HIGHWAYS
TEAM KENTUCKY


DRAWING TITLE:


HORIZONTAL SCALE
SCALE: 1" = 10'


0' 10' 20' 40'

STA. AH1 5741+50.00
TO STA. AH1 5742+50.00

ITEM NO. 02-20063
COUNTY OF Christian
SHEET NO. X040

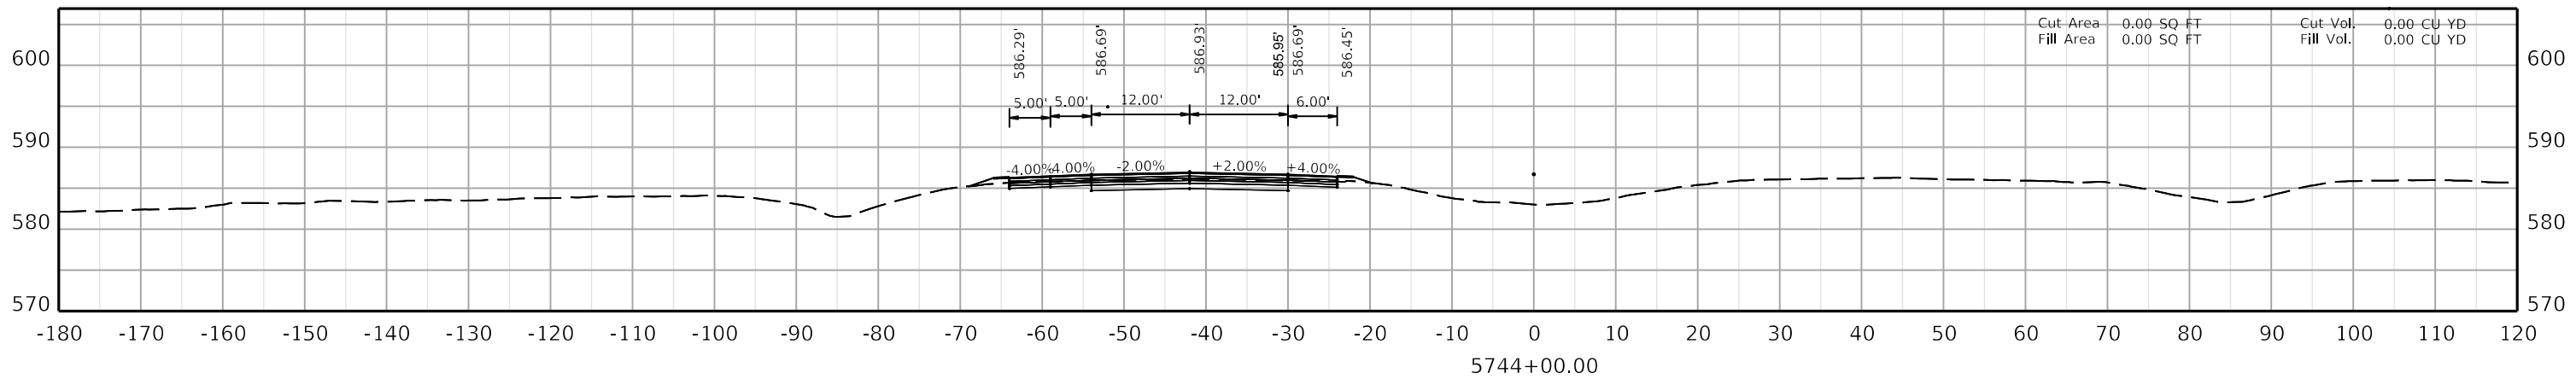

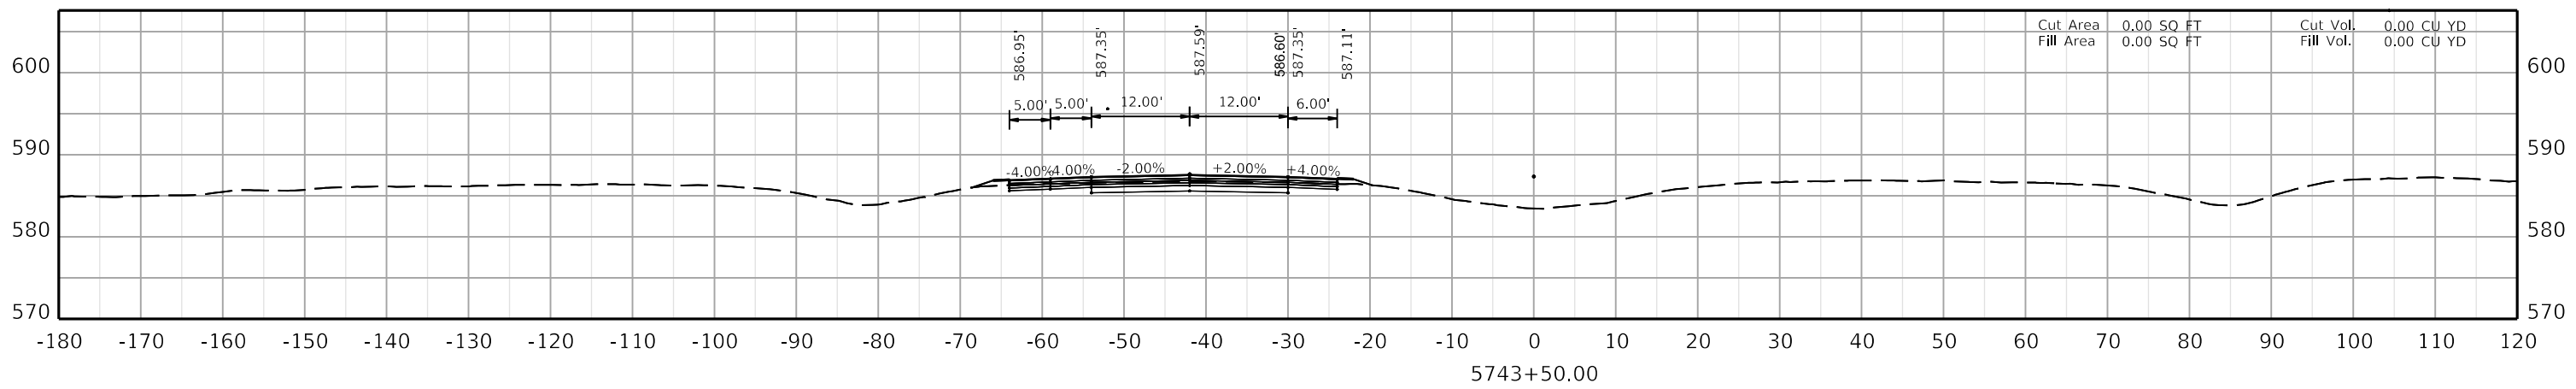

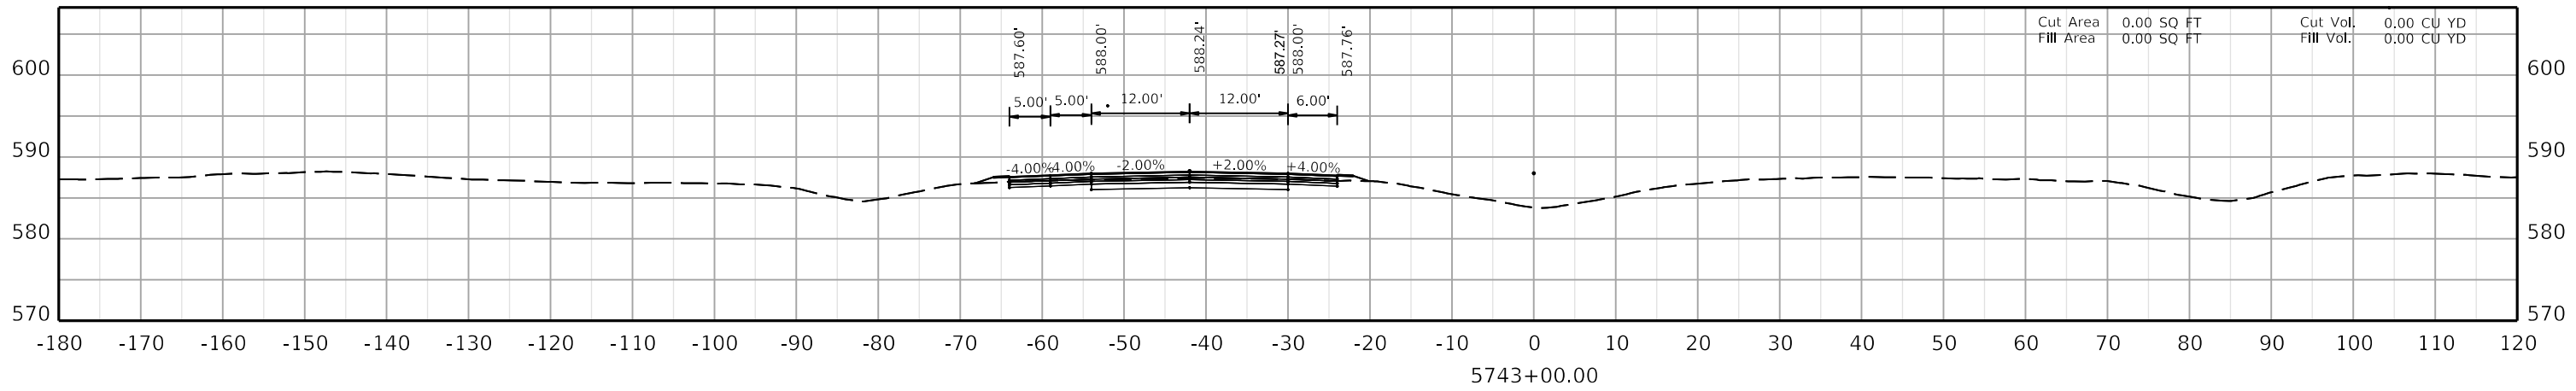

COMMONWEALTH OF KENTUCKY
DEPARTMENT OF HIGHWAYS
TEAM KENTUCKY


DRAWING TITLE:


HORIZONTAL SCALE
SCALE: 1" = 10'


0' 10' 20' 40'

STA. AH1 5743+00.00
TO STA. AH1 5744+00.00

ITEM NO. 02-20063
COUNTY OF Christian
SHEET NO. X041

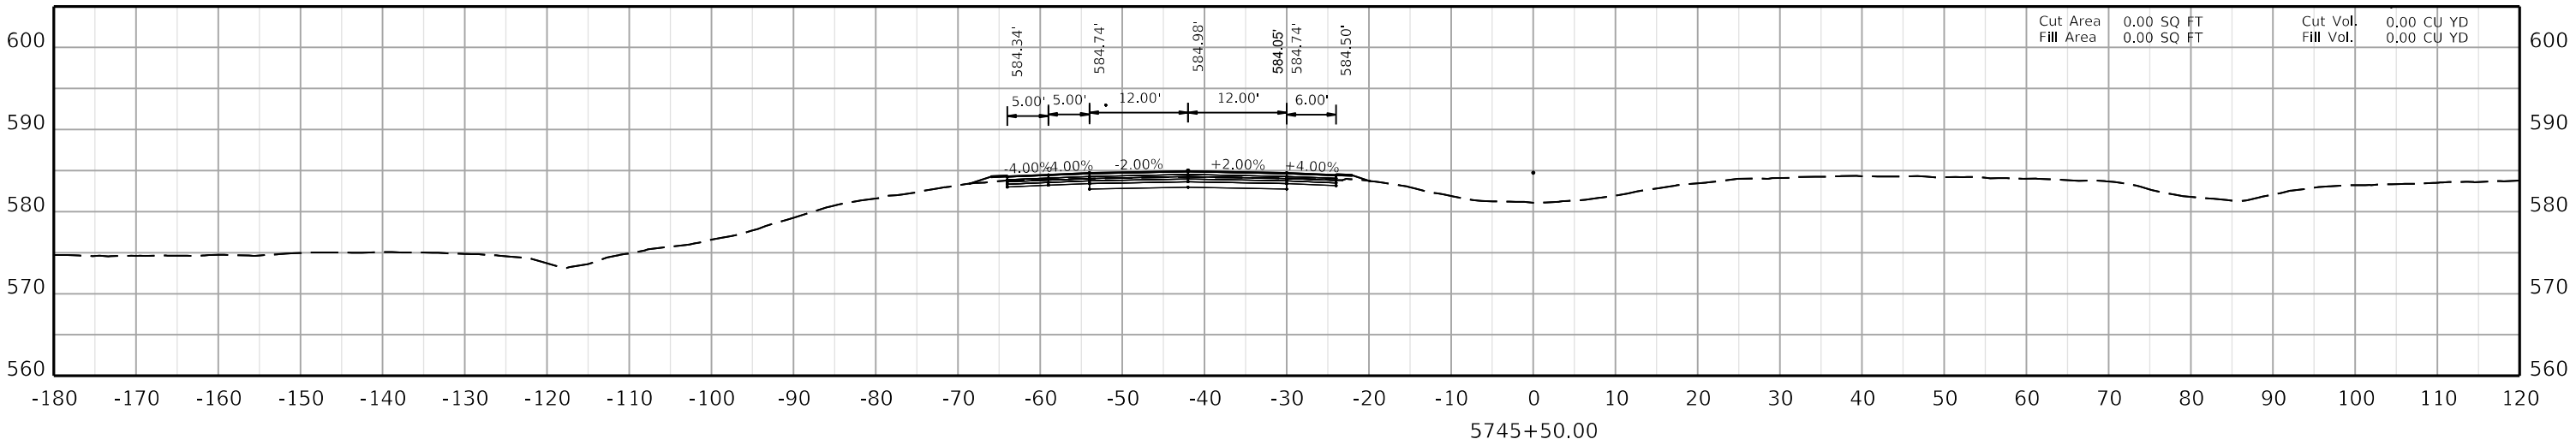

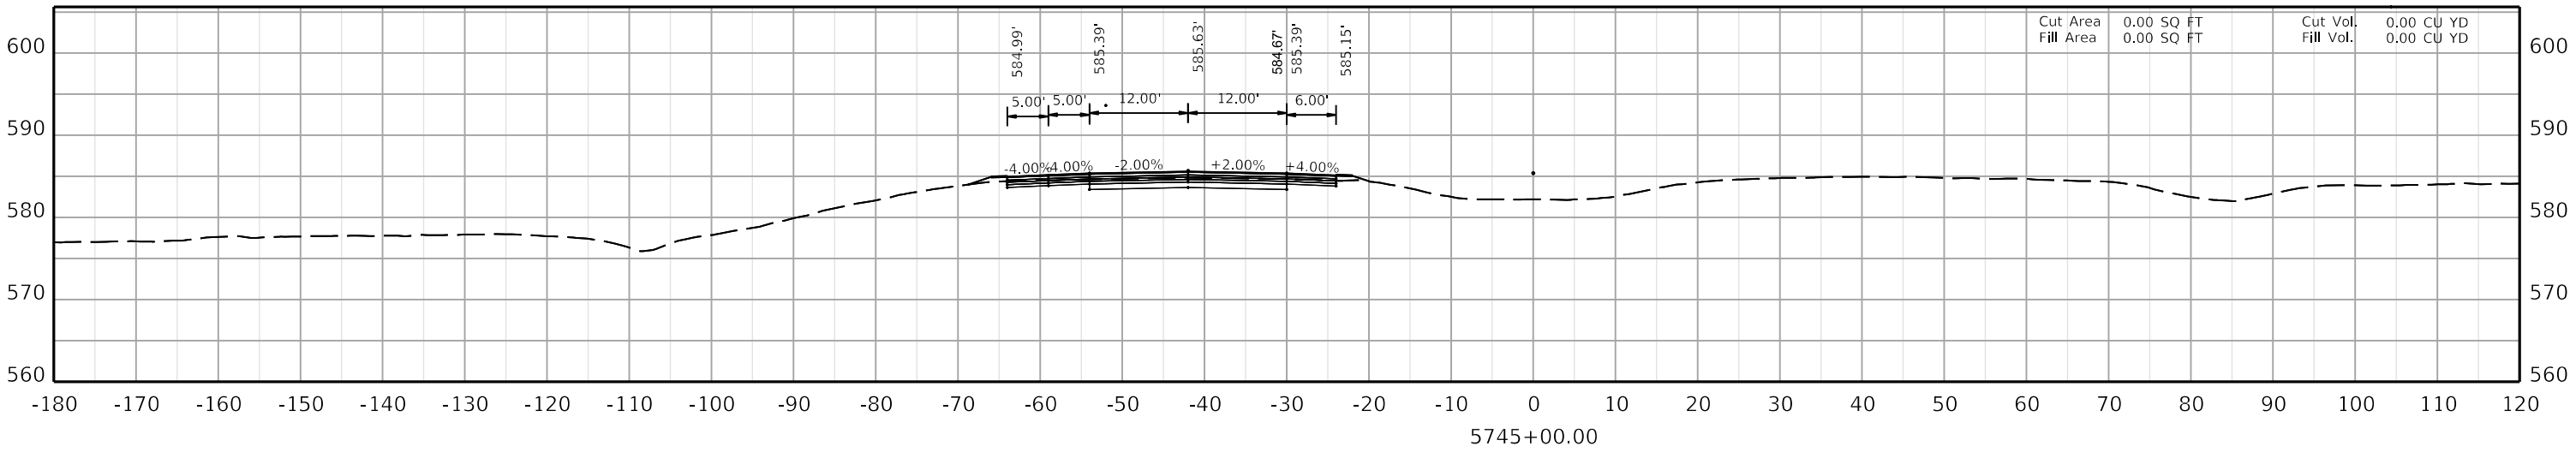

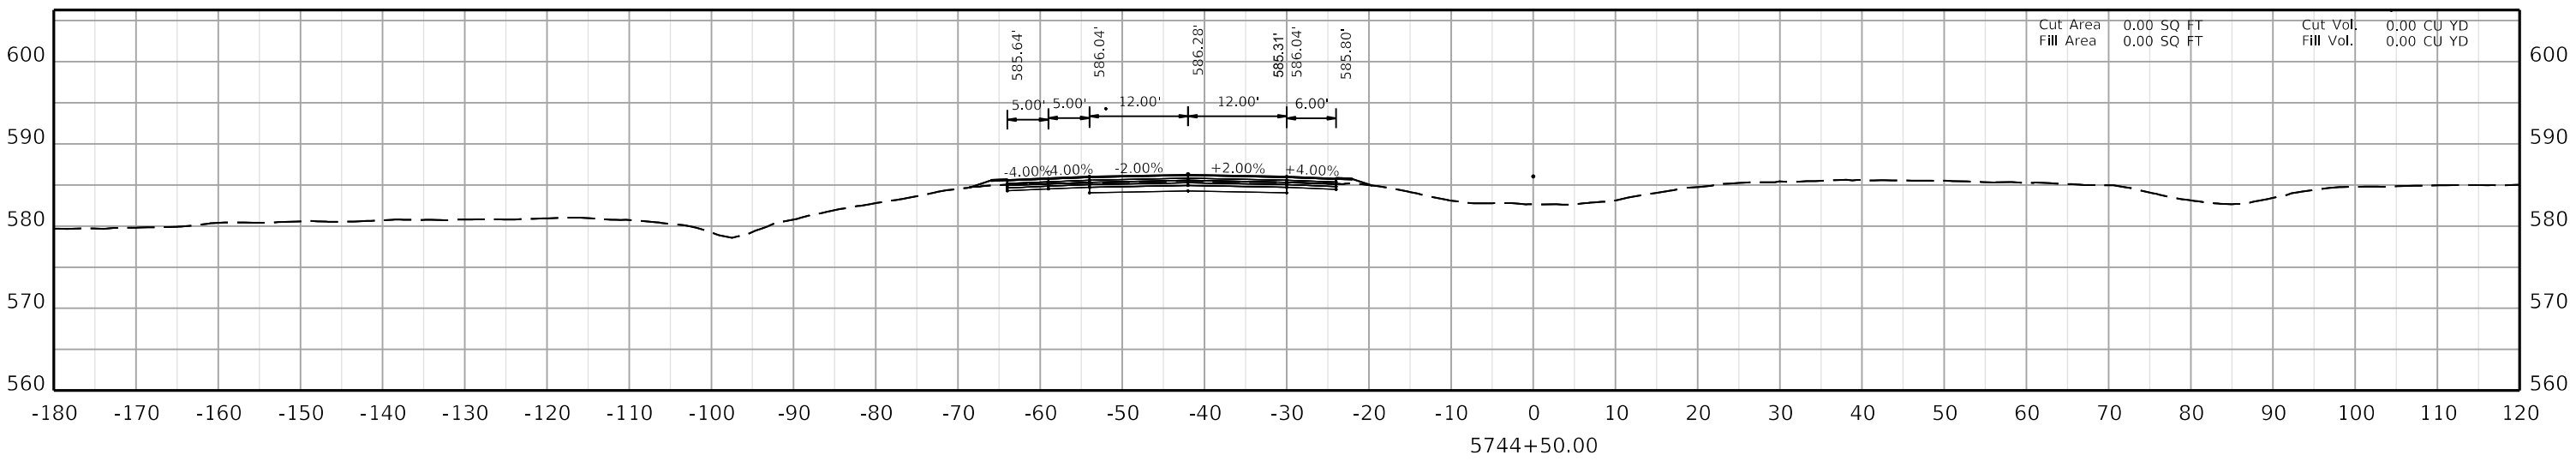

COMMONWEALTH OF KENTUCKY
DEPARTMENT OF HIGHWAYS
TEAM KENTUCKY


DRAWING TITLE:


HORIZONTAL SCALE
SCALE: 1" = 10'


0' 10' 20' 40'

STA. AH1 5744+50.00
TO STA. AH1 5745+50.00

ITEM NO. 02-20063
COUNTY OF Christian
SHEET NO. X042

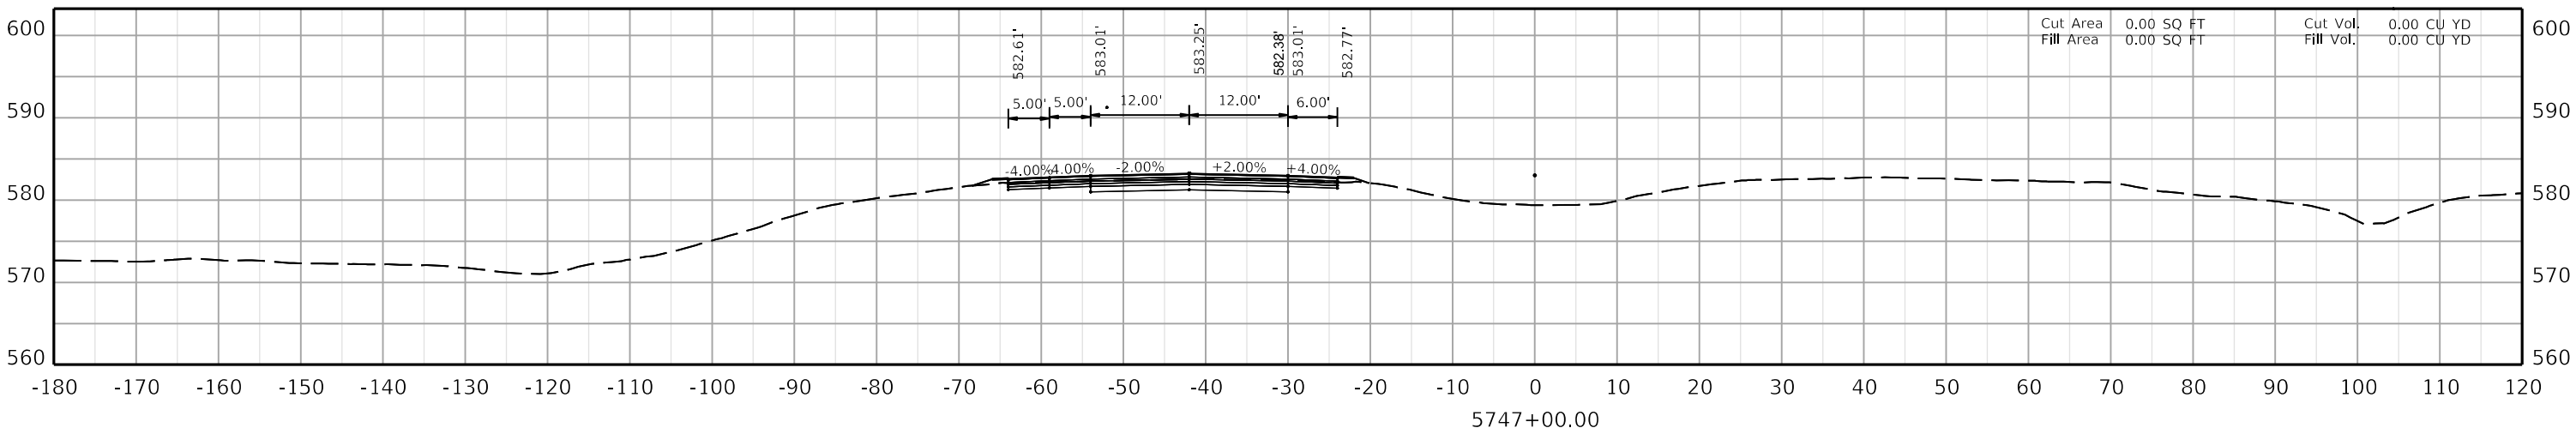

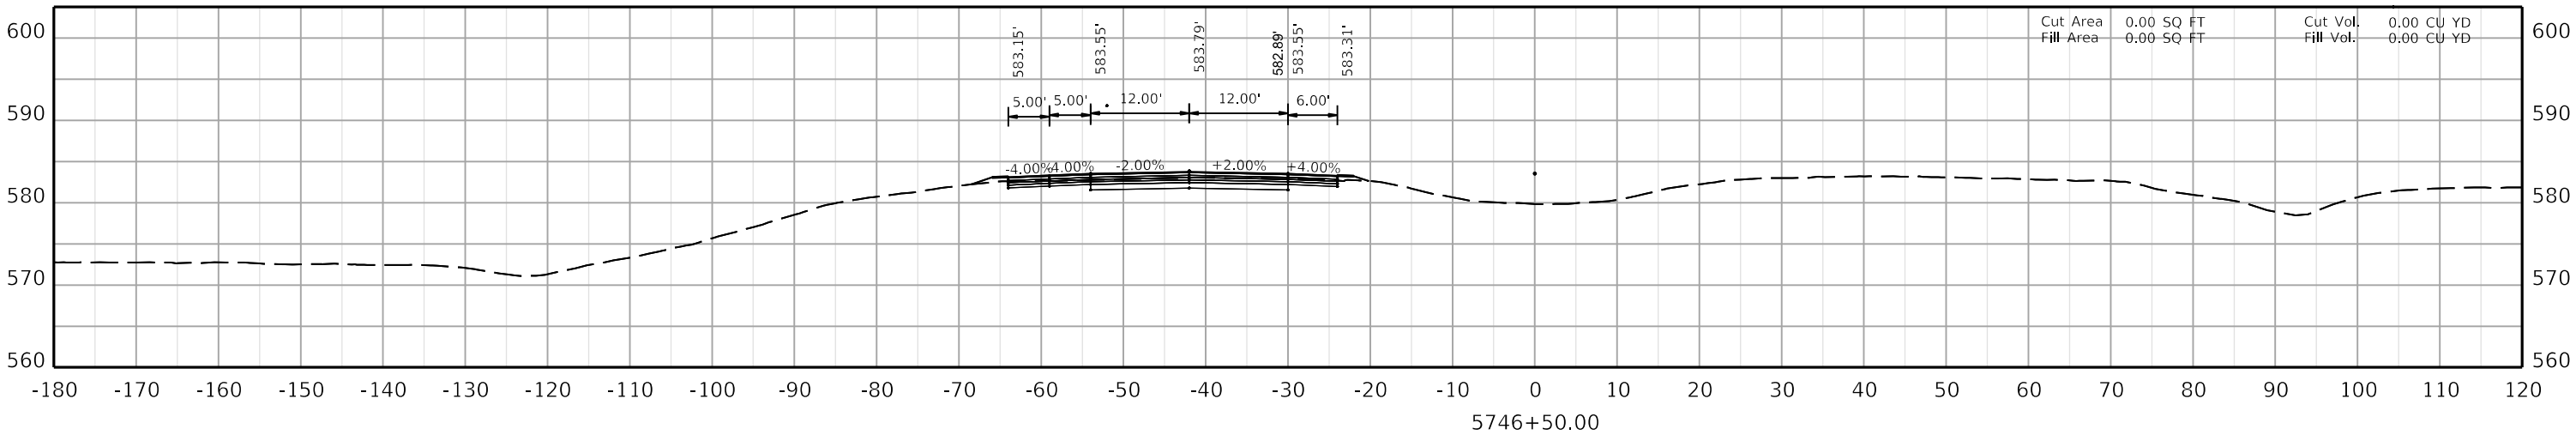

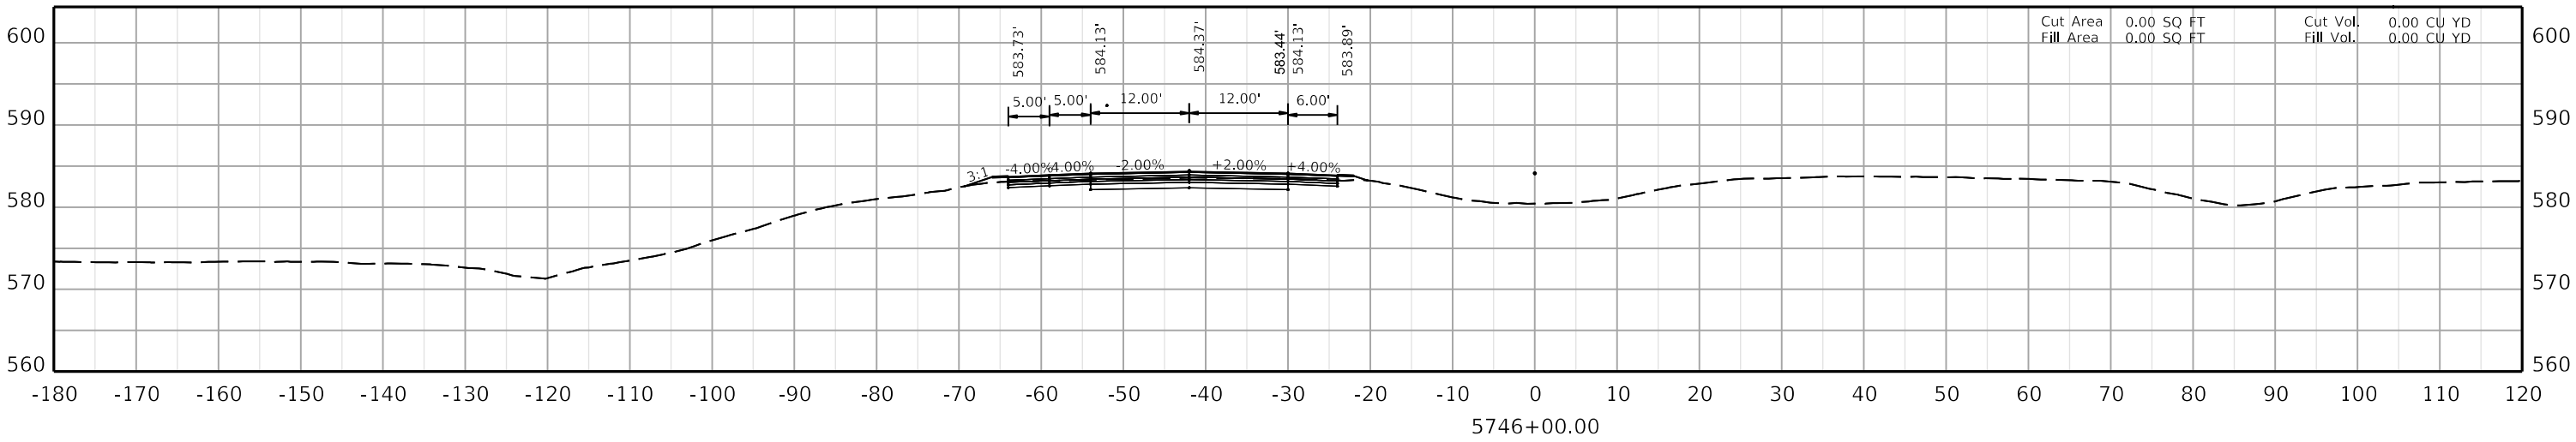

COMMONWEALTH OF KENTUCKY
DEPARTMENT OF HIGHWAYS
TEAM KENTUCKY TRANSPORTATION CABINET

DRAWING TITLE:

HORIZONTAL SCALE
SCALE: 1" = 10'

0' 10' 20' 40'

STA. AH1 5746+00.00
TO STA. AH1 5747+00.00

ITEM NO. 02-20063
COUNTY OF Christian
SHEET NO. X043

OpenRoads Designer v10.12.02.4
USER: dlccarell
FILE NAME: U:\24856.CH1 - CHRISTIAN COUNTY I-24\2-20063 - CHRISTIAN - I_24 PAVEMENT REHAB\MILESTONES & SUBMITTALS\CONTRACT PLANS AND PROPOSAL\ELECTRONIC ENGINEERING DATA\SHEETS\02_20063_XSECTION_SHEETS 01.DGN

COMMONWEALTH OF KENTUCKY
DEPARTMENT OF HIGHWAYS

DRAWING TITLE:

HORIZONTAL SCALE
SCALE: 1" = 10'

0' 10' 20' 40'

STA. AH1 5747+50.00
TO STA. AH1 5748+50.00

ITEM NO. 02-20063 COUNTY OF Christian
SHEET NO. X044

5747+50.00

-180 -170 -160 -150 -140 -130 -120 -110 -100 -90 -80 -70 -60 -50 -40 -30 -20 -10 0 10 20 30 40 50 60 70 80 90 100 110 120

560 570 580 590 600

-4.00% -2.00% +2.00% +4.00%

5.00' 5.00' 12.00' 12.00' 6.00'

582.27' 582.51' 581.89' 582.75' 582.51' 582.11'

Cut Area 0.00 SQ FT Cut Vol. 0.00 CU YD
Fill Area 0.00 SQ FT Fill Vol. 0.00 CU YD

5748+00.00

-180 -170 -160 -150 -140 -130 -120 -110 -100 -90 -80 -70 -60 -50 -40 -30 -20 -10 0 10 20 30 40 50 60 70 80 90 100 110 120

560 570 580 590 600

-4.00% -2.00% +2.00% +4.00%

5.00' 5.00' 12.00' 12.00' 6.00'

581.80' 582.04' 581.42' 582.28' 582.04' 581.64'

Cut Area 0.00 SQ FT Cut Vol. 0.00 CU YD
Fill Area 0.00 SQ FT Fill Vol. 0.00 CU YD

5748+50.00

-180 -170 -160 -150 -140 -130 -120 -110 -100 -90 -80 -70 -60 -50 -40 -30 -20 -10 0 10 20 30 40 50 60 70 80 90 100 110 120


560 570 580 590 600


-4.00% -2.00% +2.00% +4.00%


5.00' 5.00' 12.00' 12.00' 6.00'

581.37' 581.61' 581.01' 581.85' 581.61' 581.21'

Cut Area 0.00 SQ FT Cut Vol. 0.00 CU YD
Fill Area 0.00 SQ FT Fill Vol. 0.00 CU YD

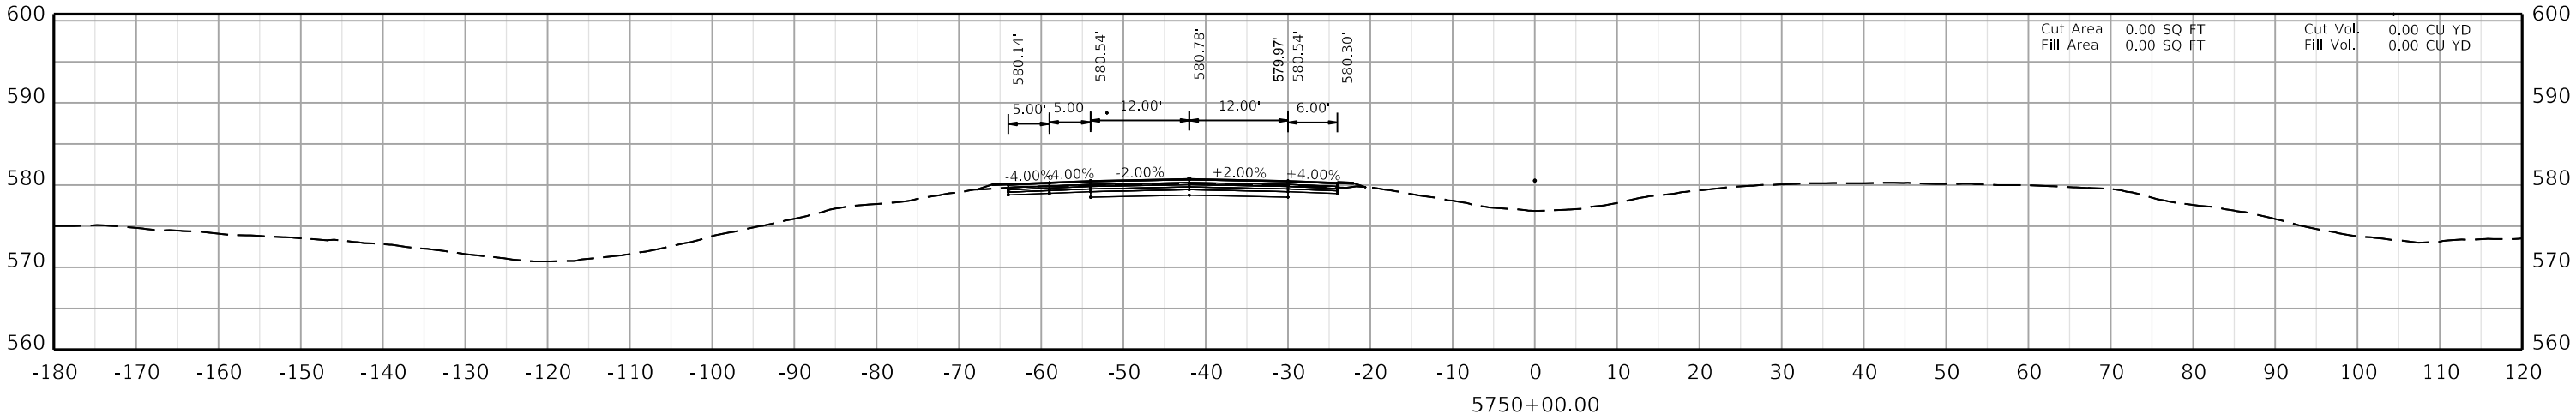

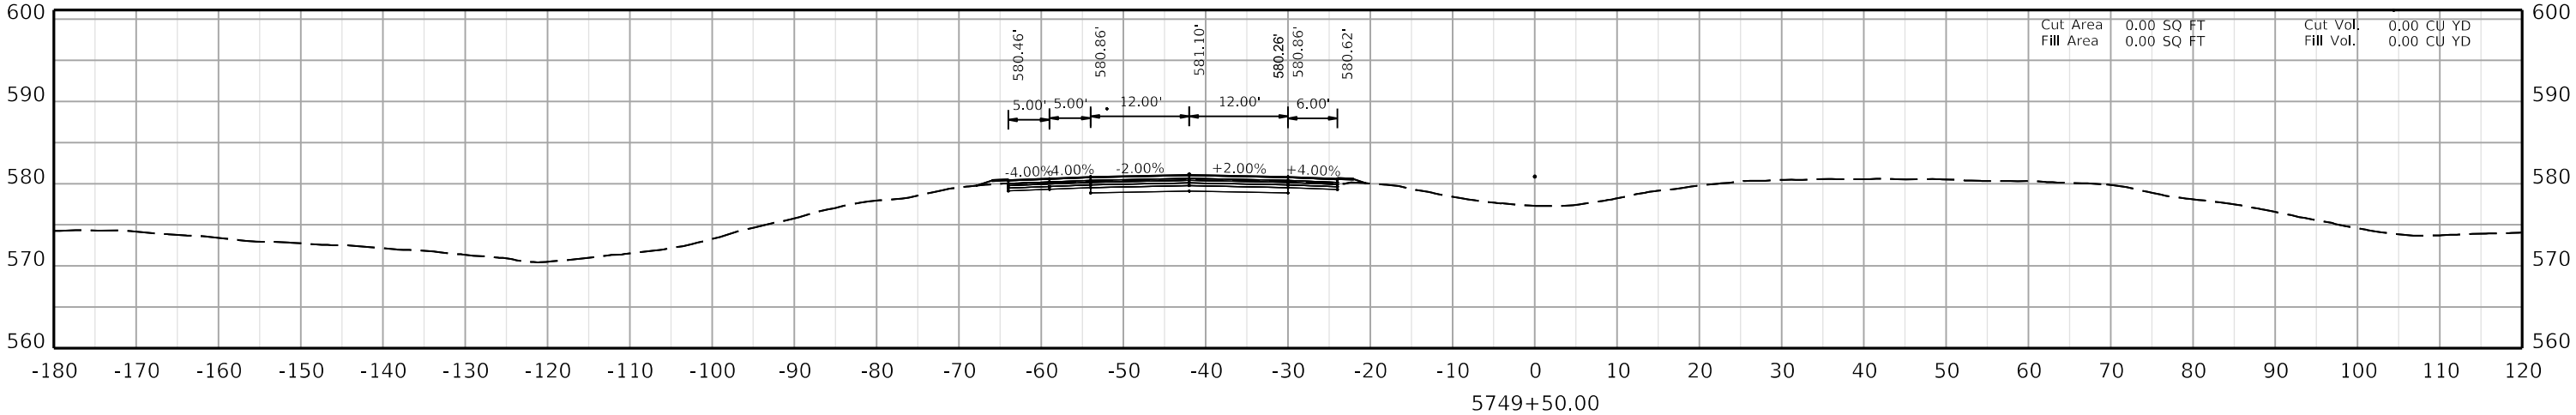

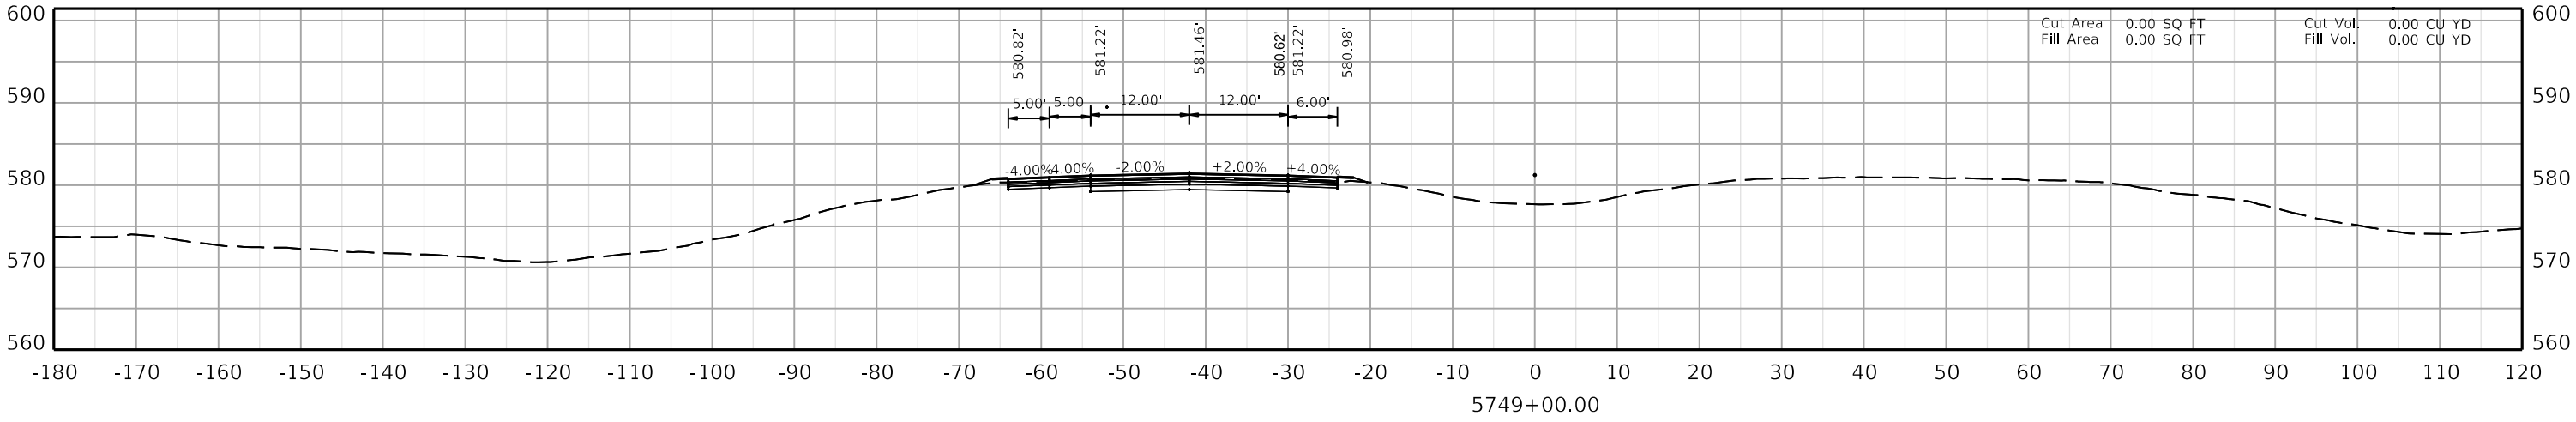

COMMONWEALTH OF KENTUCKY
DEPARTMENT OF HIGHWAYS
TEAM KENTUCKY TRANSPORTATION CABINET


DRAWING TITLE:

HORIZONTAL SCALE
SCALE: 1" = 10'

0' 10' 20' 40'

STA. AH1 5749+00.00
TO STA. AH1 5750+00.00

ITEM NO. 02-20063
COUNTY OF Christian
SHEET NO. X045

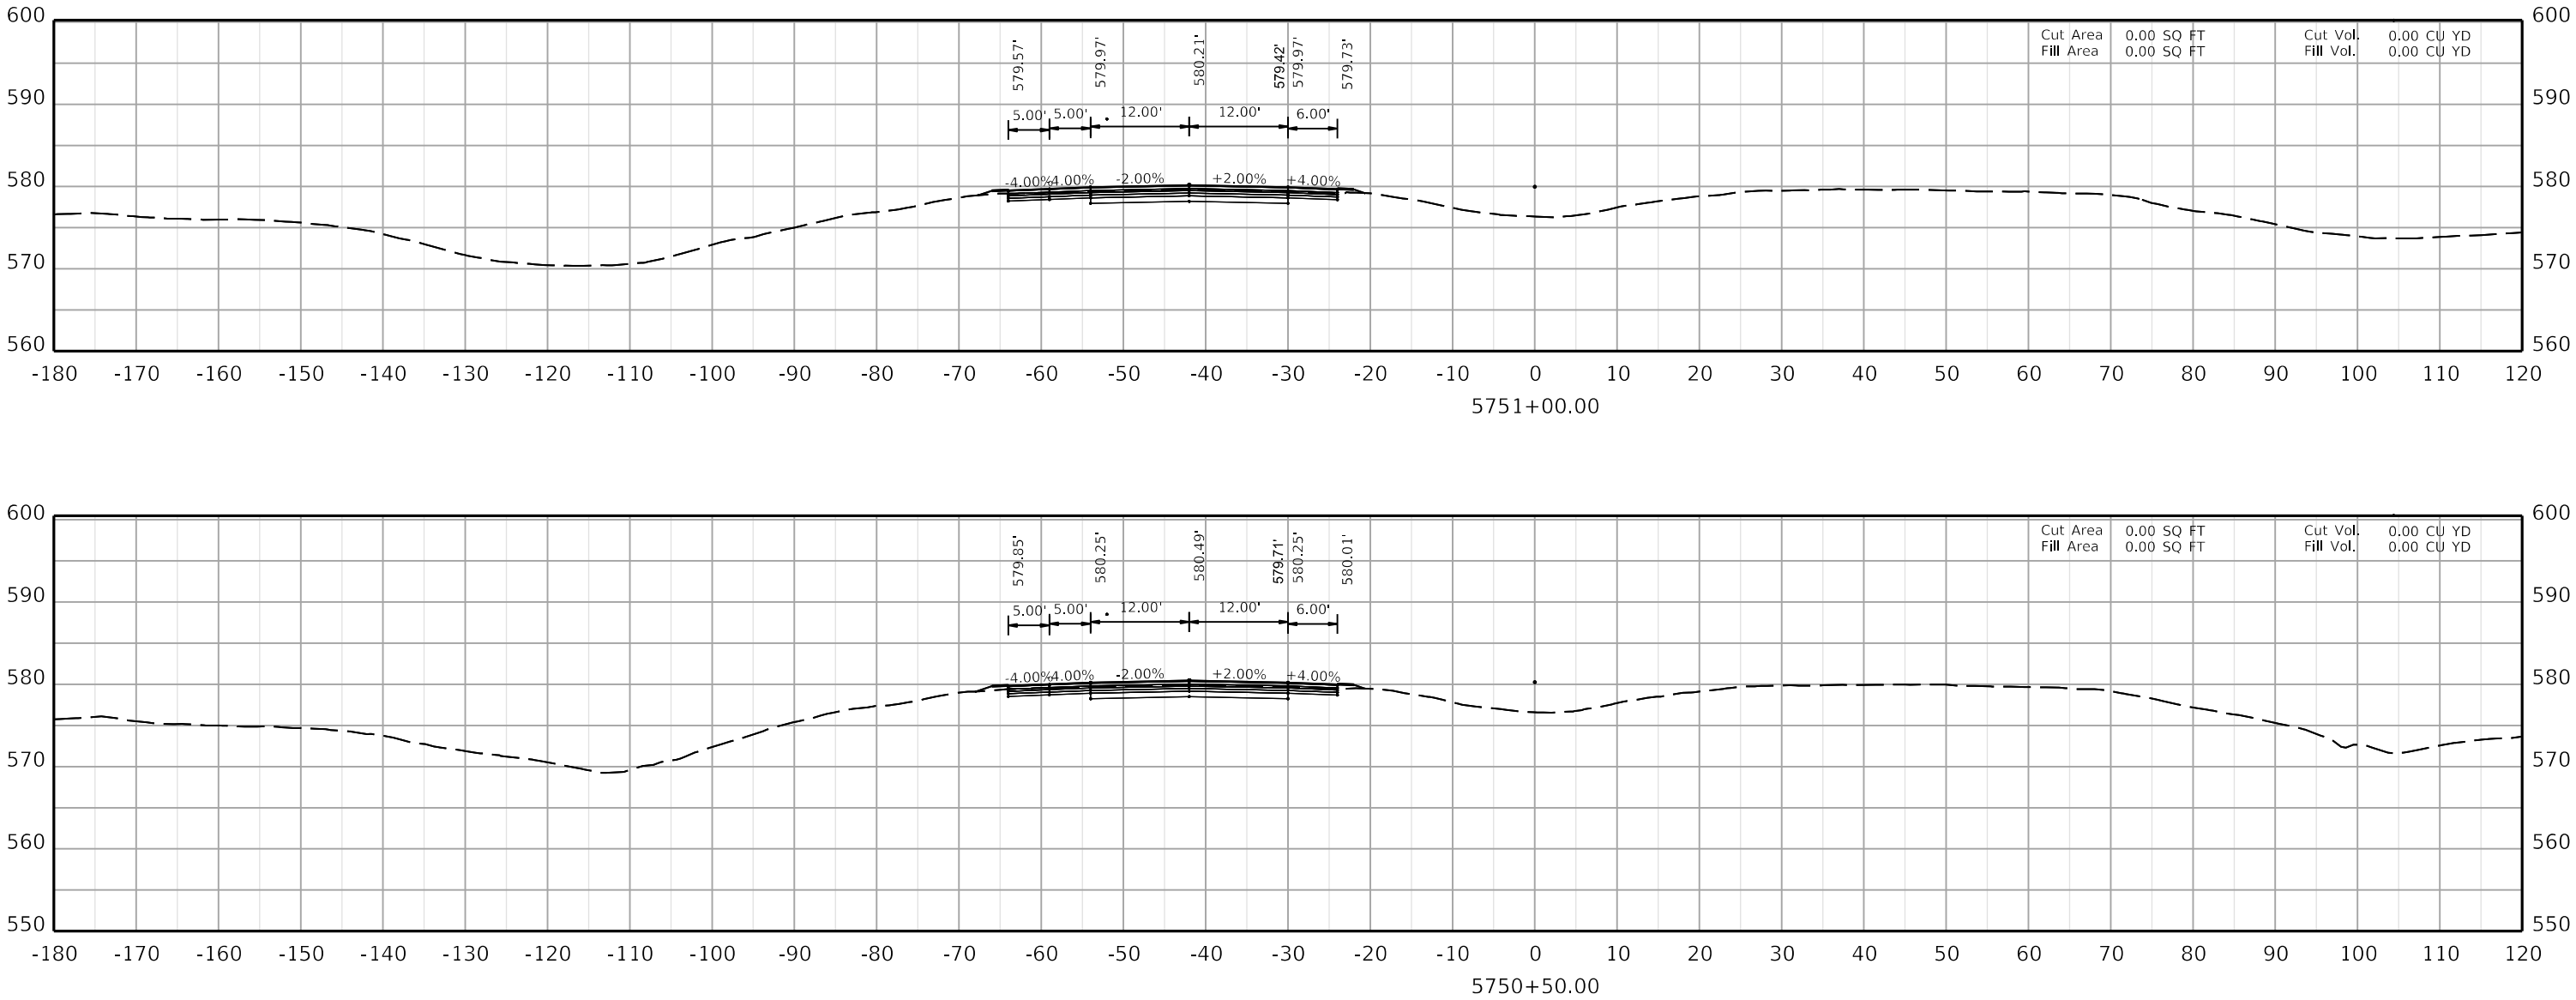

COMMONWEALTH OF KENTUCKY
DEPARTMENT OF HIGHWAYS
TEAM KENTUCKY

DRAWING TITLE:

HORIZONTAL SCALE
SCALE: 1" = 10'

0' 10' 20' 40'

STA. AH1 5750+50.00
TO STA. AH1 5751+00.00

ITEM NO. 02-20063
COUNTY OF Christian
SHEET NO. X046

OpenRoads Designer v10.12.02.4
USER: ciccarelli
FILE NAME: U:\24856.CH1 - CHRISTIAN COUNTY I-24\2-20063 - CHRISTIAN - I_24 PAVEMENT REHAB\MILESTONES & SUBMITTALS\CONTRACT PLANS AND PROPOSAL\ELECTRONIC ENGINEERING DATA\SHEETS\02_20063_XSECTION_SHEETS 01.DGN

COMMONWEALTH OF KENTUCKY
DEPARTMENT OF HIGHWAYS

TEAM KENTUCKY

DRAWING TITLE:

HORIZONTAL SCALE
SCALE: 1" = 10'

0' 10' 20' 40'

STA. AH1 5751+50.00
TO STA. AH1 5752+00.00

ITEM NO. 02-20063 COUNTY OF Christian
SHEET NO. X047

5752+00.00

-180 -170 -160 -150 -140 -130 -120 -110 -100 -90 -80 -70 -60 -50 -40 -30 -20 -10 0 10 20 30 40 50 60 70 80 90 100 110 120

550 560 570 580 590

Cut Area 0.00 SQ FT
Fill Area 0.00 SQ FT
Cut Vol. 0.00 CU YD
Fill Vol. 0.00 CU YD

579.16' 579.40' 578.92' 579.64' 579.40' 579.00'

6.00' 12.00' 5.00' 5.00' 12.00'

-4.00% -2.00% +2.00% +4.00%

5751+50.00

-180 -170 -160 -150 -140 -130 -120 -110 -100 -90 -80 -70 -60 -50 -40 -30 -20 -10 0 10 20 30 40 50 60 70 80 90 100 110 120

550 560 570 580 590

Cut Area 0.00 SQ FT
Fill Area 0.00 SQ FT
Cut Vol. 0.00 CU YD
Fill Vol. 0.00 CU YD

579.44' 579.68' 579.16' 579.92' 579.68' 579.28'

6.00' 12.00' 5.00' 5.00' 12.00'

-4.00% -2.00% +2.00% +4.00%

COMMONWEALTH OF KENTUCKY
DEPARTMENT OF HIGHWAYS

DRAWING TITLE:

HORIZONTAL SCALE
SCALE: 1" = 10'

0' 10' 20' 40'

STA. AH1 5752+50.00
TO STA. AH1 5753+00.00

ITEM NO. 02-20063 COUNTY OF Christian
SHEET NO. X048

FILE NAME: U:\24856.CH1 - CHRISTIAN COUNTY I-24\2-20063 - CHRISTIAN - I_24 PAVEMENT REHAB\MILESTONES & SUBMITTALS\CONTRACT PLANS AND PROPOSAL\ELECTRONIC ENGINEERING DATA\SHEETS\02_20063_XSECTION_SHEETS 01.DGN

OpenRoads Designer v10.12.02.4 USER: dccarell

5752+50.00

-180 -170 -160 -150 -140 -130 -120 -110 -100 -90 -80 -70 -60 -50 -40 -30 -20 -10 0 10 20 30 40 50 60 70 80 90 100 110 120

600 590 580 570 560 550

-4.00% -4.00% -2.00% +2.00% +4.00%

5.00' 5.00' 12.00' 12.00' 6.00'

578.87' 579.11' 578.86' 579.35' 579.11' 578.71'

Cut Area 0.00 SQ FT Cut Vol. 0.00 CU YD
Fill Area 0.00 SQ FT Fill Vol. 0.00 CU YD

5753+00.00

-180 -170 -160 -150 -140 -130 -120 -110 -100 -90 -80 -70 -60 -50 -40 -30 -20 -10 0 10 20 30 40 50 60 70 80 90 100 110 120


600 590 580 570 560 550


-4.00% -4.00% -2.00% +2.00% +4.00%

5.00' 5.00' 12.00' 12.00' 6.00'

578.58' 578.82' 578.35' 579.06' 578.82' 578.42'

Cut Area 0.00 SQ FT Cut Vol. 0.00 CU YD
Fill Area 0.00 SQ FT Fill Vol. 0.00 CU YD

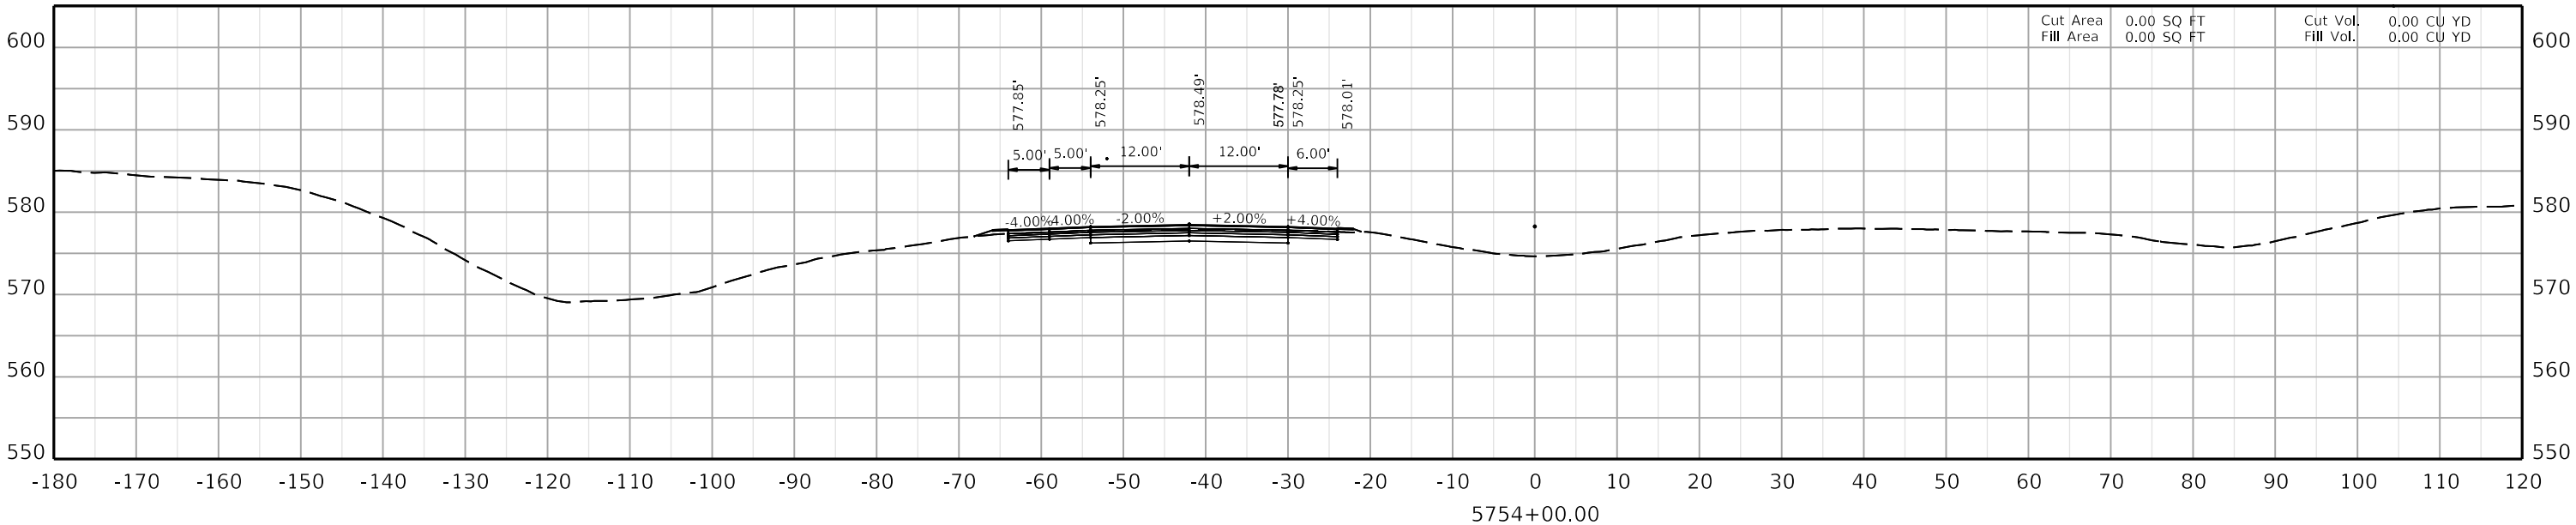

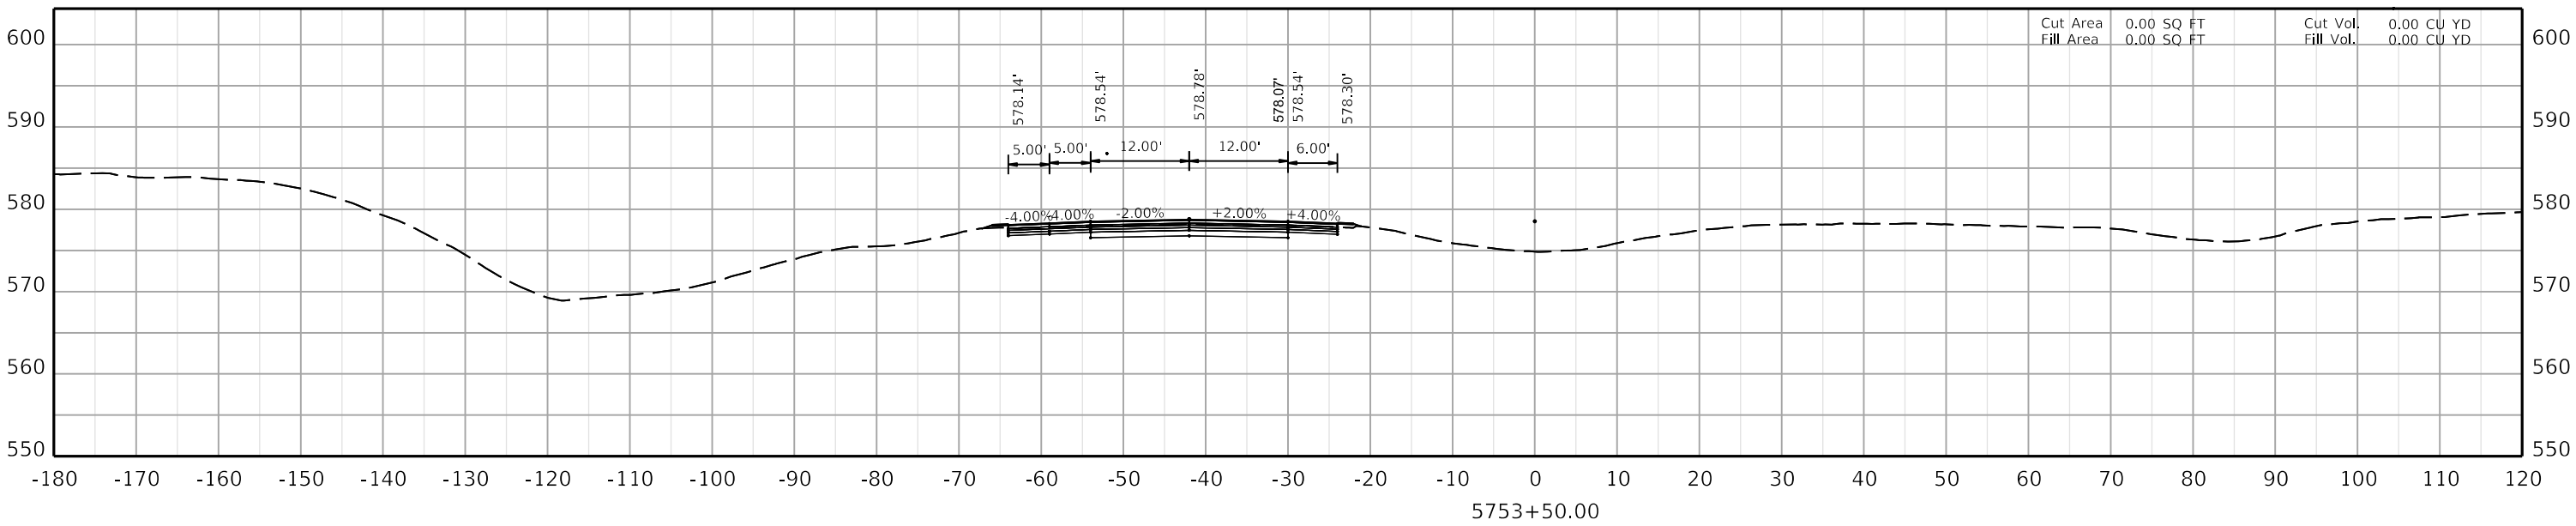

COMMONWEALTH OF KENTUCKY
DEPARTMENT OF HIGHWAYS
TEAM KENTUCKY

DRAWING TITLE:

HORIZONTAL SCALE
SCALE: 1" = 10'

0' 10' 20' 40'

STA. AH1 5753+50.00
TO STA. AH1 5754+00.00

ITEM NO. 02-20063
COUNTY OF Christian
SHEET NO. X049

OpenRoads Designer v10.12.02.4 USER: dlccarelli FILE NAME: U:\2485\6.CH1 - CHRISTIAN COUNTY I-24\2-20063 - CHRISTIAN - I_24 PAVEMENT REHAB\MILESTONES & SUBMITTALS\CONTRACT PLANS AND PROPOSAL\ELECTRONIC ENGINEERING DATA\SHEETS\02_20063_XSECTION_SHEETS 01.DGN

COMMONWEALTH OF KENTUCKY
DEPARTMENT OF HIGHWAYS

DRAWING TITLE:

HORIZONTAL SCALE
SCALE: 1" = 10'

0' 10' 20' 40'

STA. AH1 5754+50.00
TO STA. AH1 5755+00.00

ITEM NO. 02-20063 COUNTY OF Christian
SHEET NO. X050

5754+50.00

-180 -170 -160 -150 -140 -130 -120 -110 -100 -90 -80 -70 -60 -50 -40 -30 -20 -10 0 10 20 30 40 50 60 70 80 90 100 110 120

550 560 570 580 590 600

-4.00% -4.00% -2.00% +2.00% +4.00%

5.00' 5.00' 12.00' 12.00' 6.00'

577.57' 577.97' 578.21' 577.49' 577.97' 577.73'

Cut Area 0.00 SQ FT Cut Vol. 0.00 CU YD
Fill Area 0.00 SQ FT Fill Vol. 0.00 CU YD

5755+00.00

-180 -170 -160 -150 -140 -130 -120 -110 -100 -90 -80 -70 -60 -50 -40 -30 -20 -10 0 10 20 30 40 50 60 70 80 90 100 110 120


550 560 570 580 590 600

-4.00% -4.00% -2.00% +2.00% +4.00%

5.00' 5.00' 12.00' 12.00' 6.00'

577.28' 577.68' 577.92' 577.22' 577.68' 577.44'

Cut Area 0.00 SQ FT Cut Vol. 0.00 CU YD
Fill Area 0.00 SQ FT Fill Vol. 0.00 CU YD

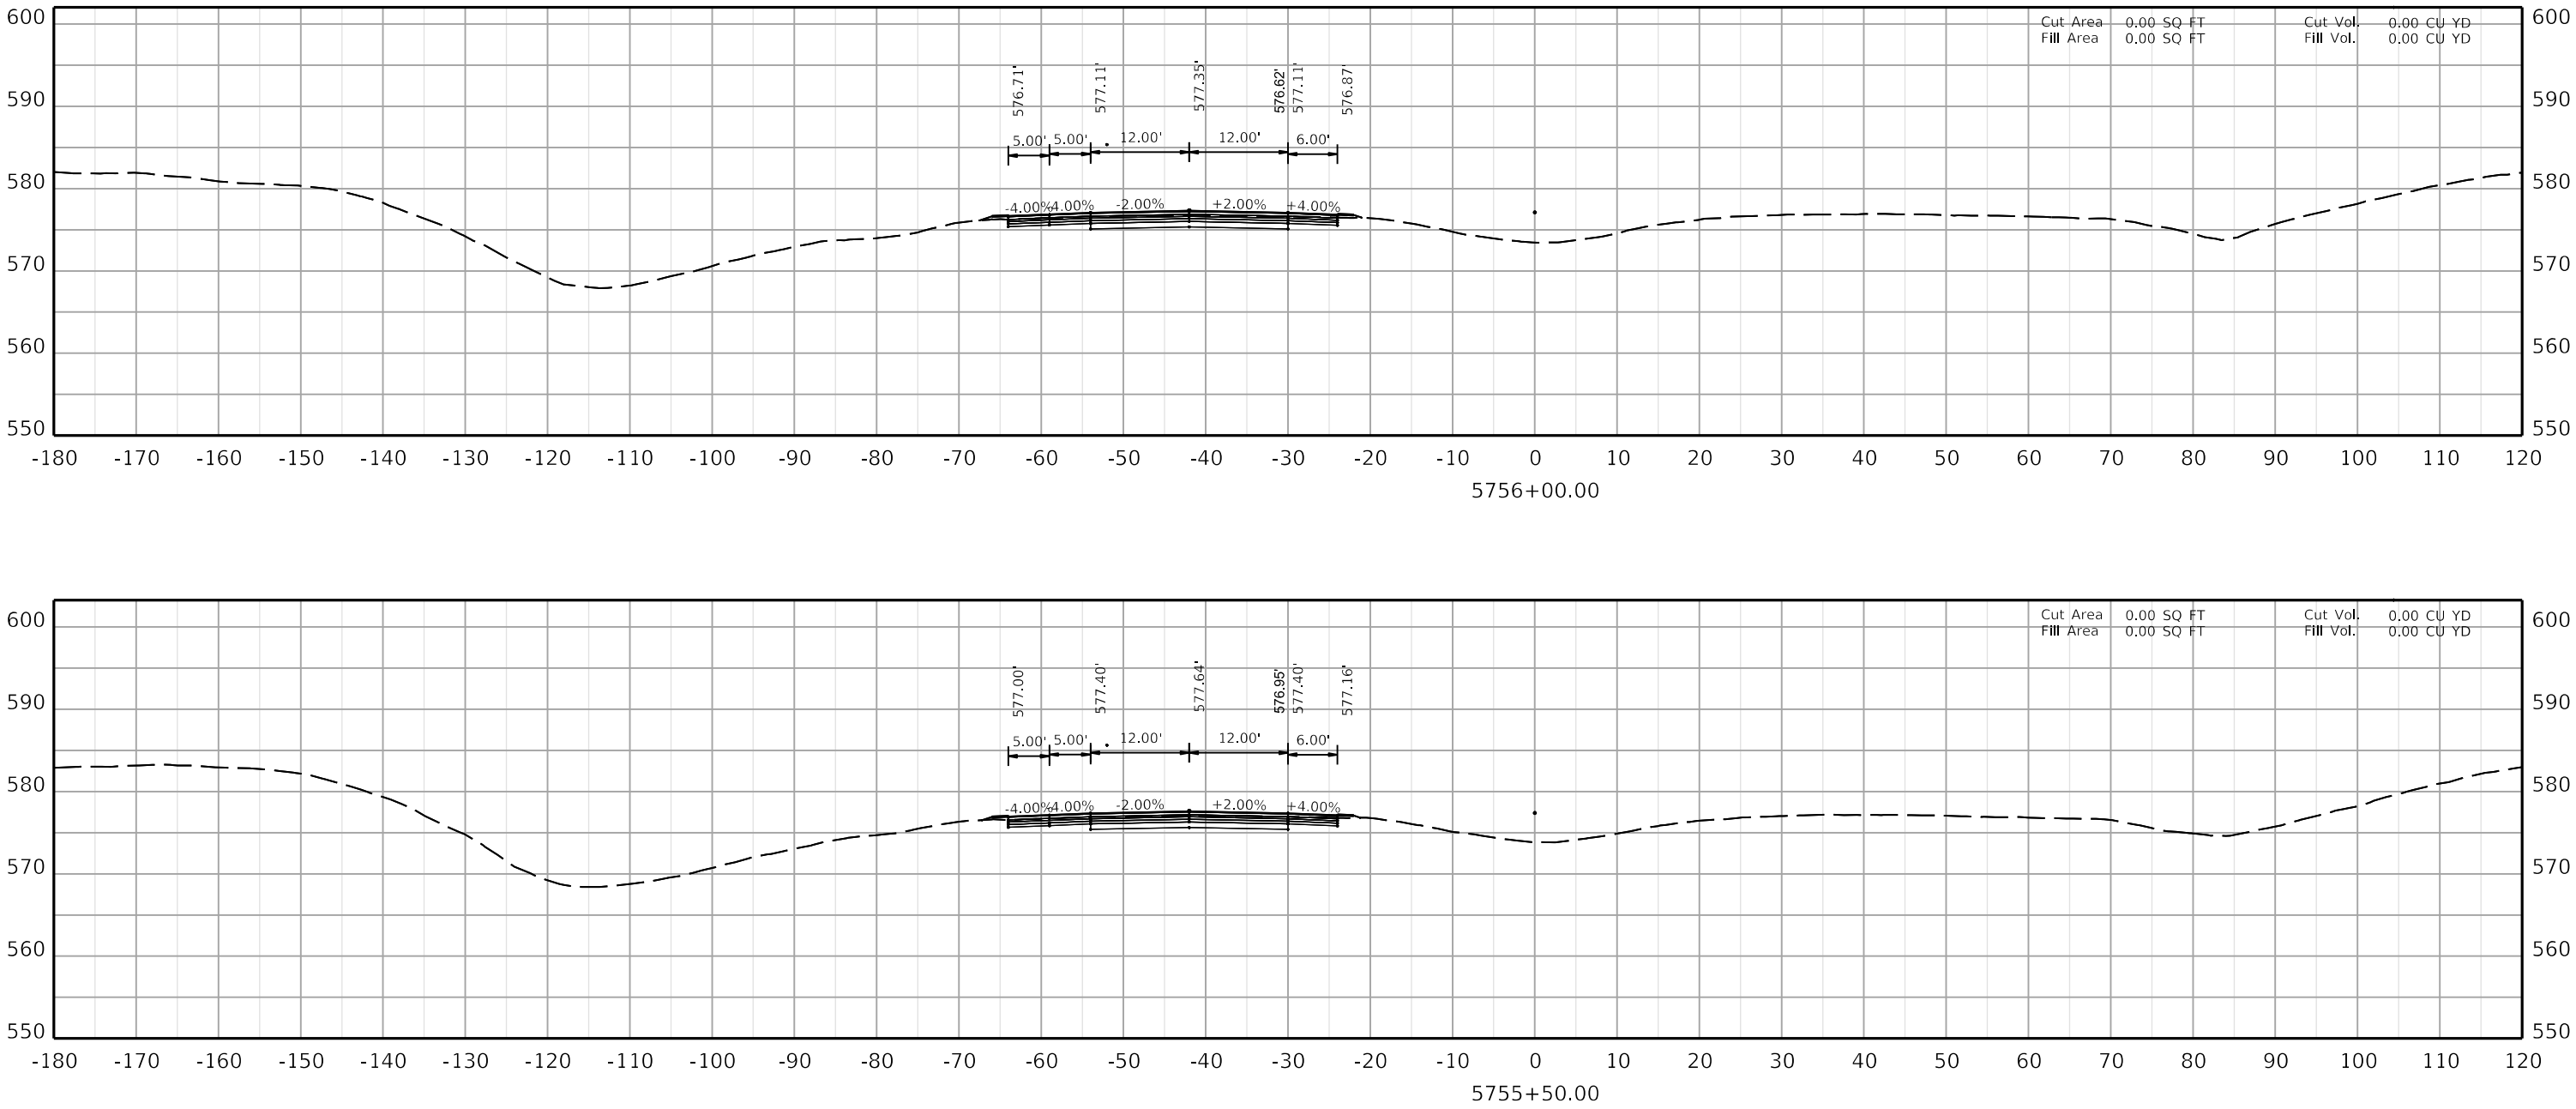

COMMONWEALTH OF KENTUCKY
DEPARTMENT OF HIGHWAYS
TEAM KENTUCKY


DRAWING TITLE:


HORIZONTAL SCALE
SCALE: 1" = 10'

0' 10' 20' 40'

STA. AH1 5755+50.00
TO STA. AH1 5756+00.00

ITEM NO. 02-20063
COUNTY OF Christian
SHEET NO. X051

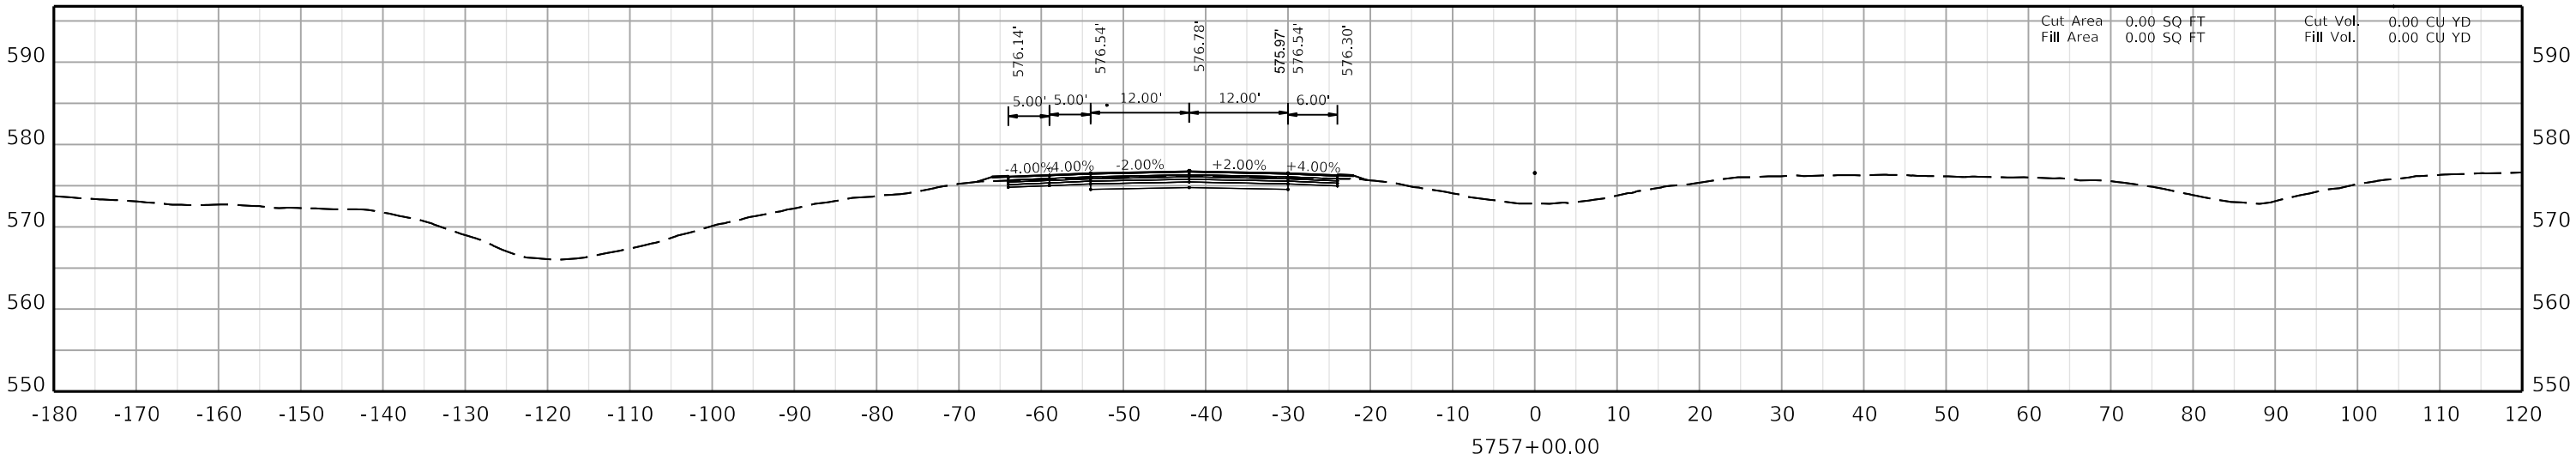

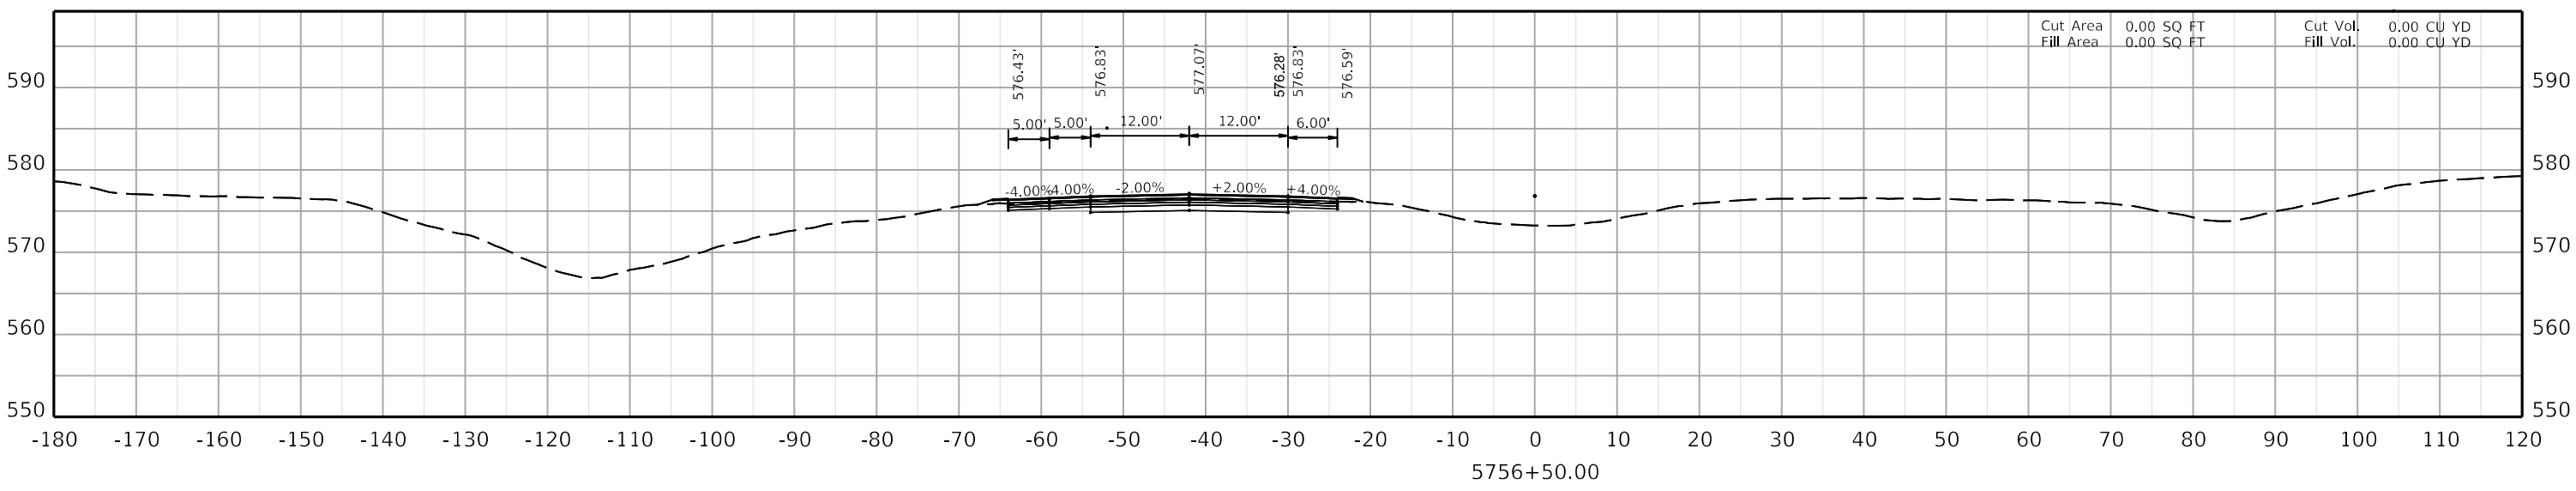

COMMONWEALTH OF KENTUCKY
DEPARTMENT OF HIGHWAYS
TEAM KENTUCKY TRANSPORTATION CABINET


DRAWING TITLE:


HORIZONTAL SCALE
SCALE: 1" = 10'

0' 10' 20' 40'

STA. AH1 5756+50.00
TO STA. AH1 5757+00.00

ITEM NO. 02-20063
COUNTY OF Christian
SHEET NO. X052

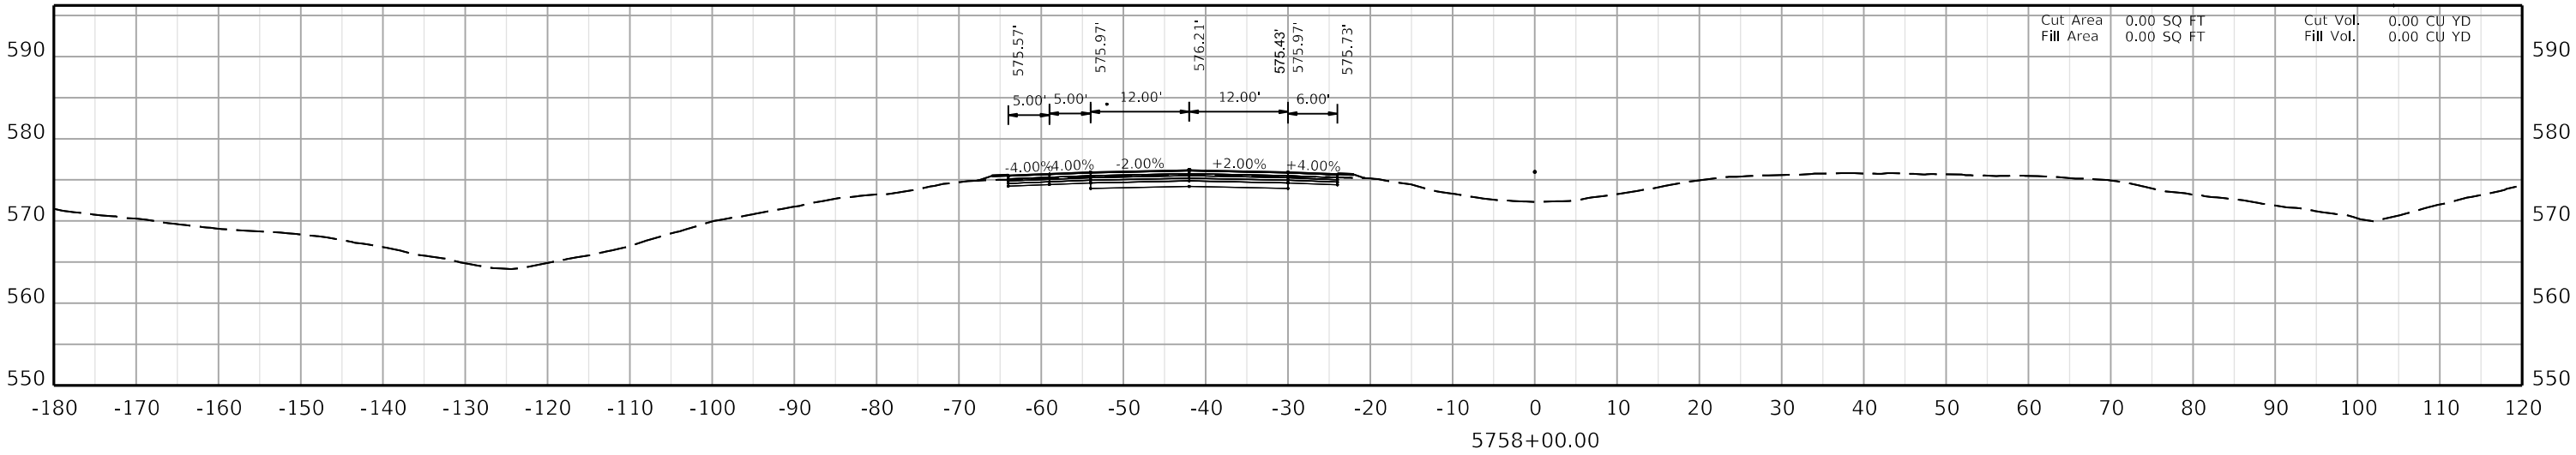

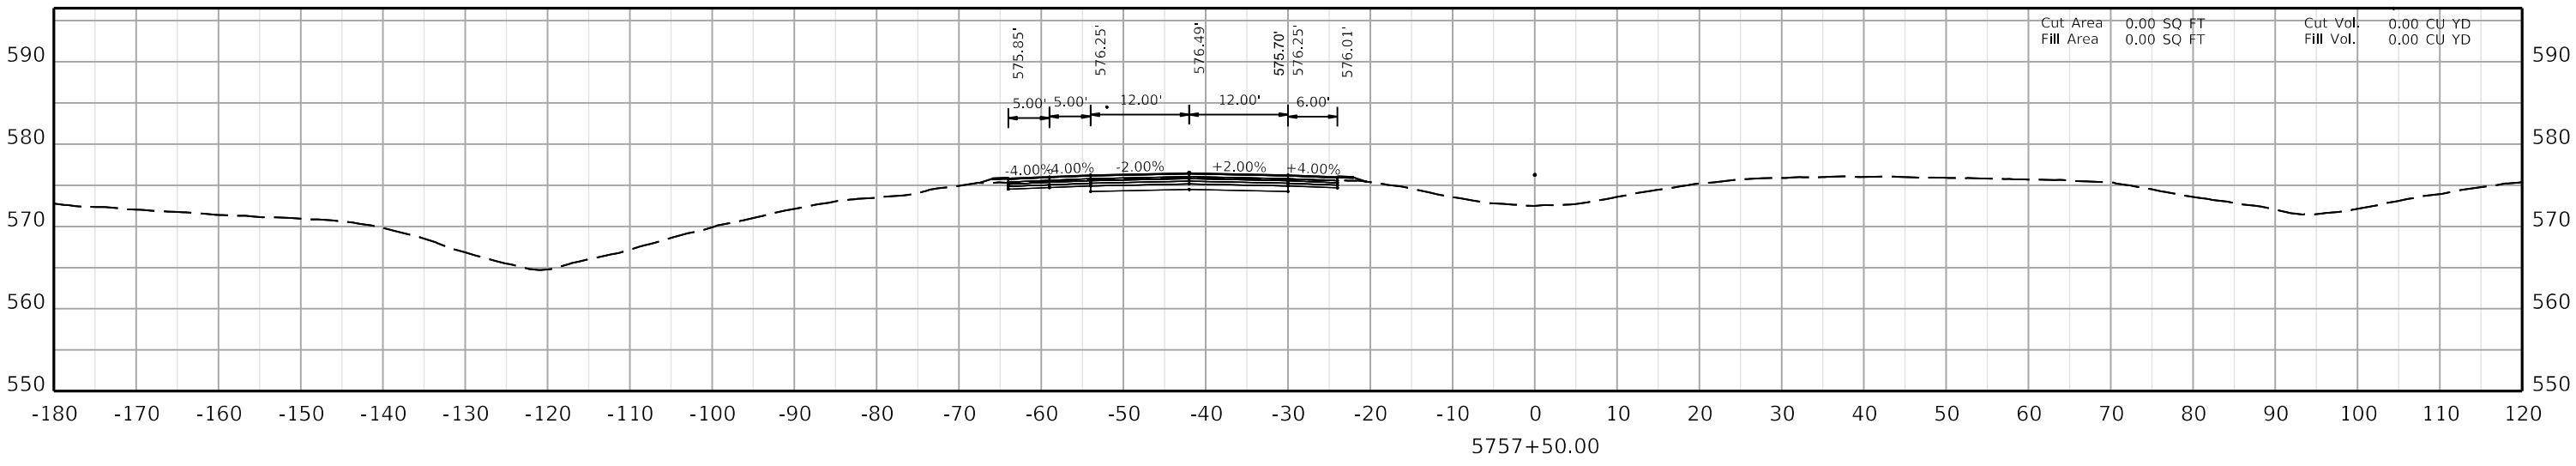

COMMONWEALTH OF KENTUCKY
DEPARTMENT OF HIGHWAYS
TEAM KENTUCKY

DRAWING TITLE:

HORIZONTAL SCALE
SCALE: 1" = 10'

0' 10' 20' 40'

STA. AH1 5757+50.00
TO STA. AH1 5758+00.00

ITEM NO. 02-20063
COUNTY OF Christian
SHEET NO. X053

OpenRoads Designer v10.12.02.4
USER: dccarell
FILE NAME: U:\24856.CH1 - CHRISTIAN COUNTY I-24\2-20063 - CHRISTIAN - I_24 PAVEMENT REHAB\MILESTONES & SUBMITTALS\CONTRACT PLANS AND PROPOSAL\ELECTRONIC ENGINEERING DATA\SHEETS\02_20063_XSECTION_SHEETS 01.DGN

COMMONWEALTH OF KENTUCKY
DEPARTMENT OF HIGHWAYS
TEAM KENTUCKY


DRAWING TITLE:


HORIZONTAL SCALE
SCALE: 1" = 10'

0' 10' 20' 40'

STA. AH1 5758+50.00
TO STA. AH1 5759+00.00

ITEM NO. 02-20063 COUNTY OF Christian
SHEET NO. X054

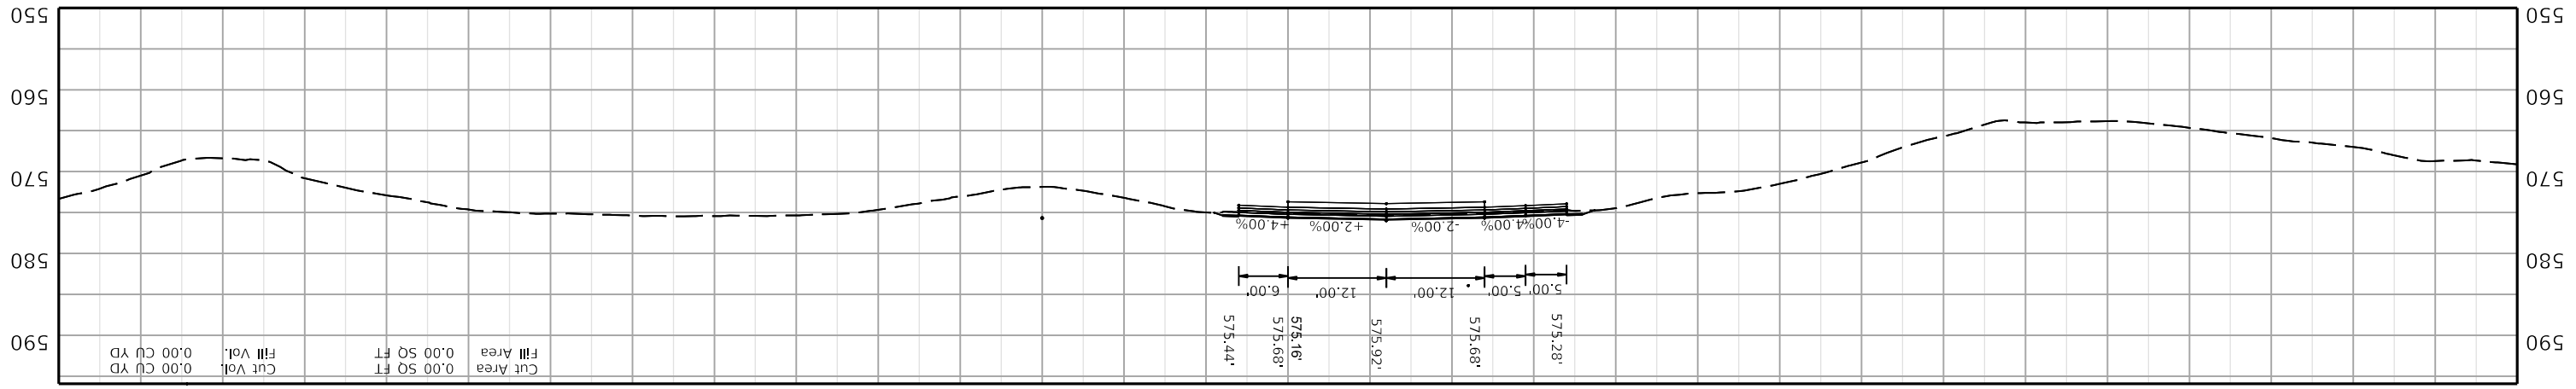

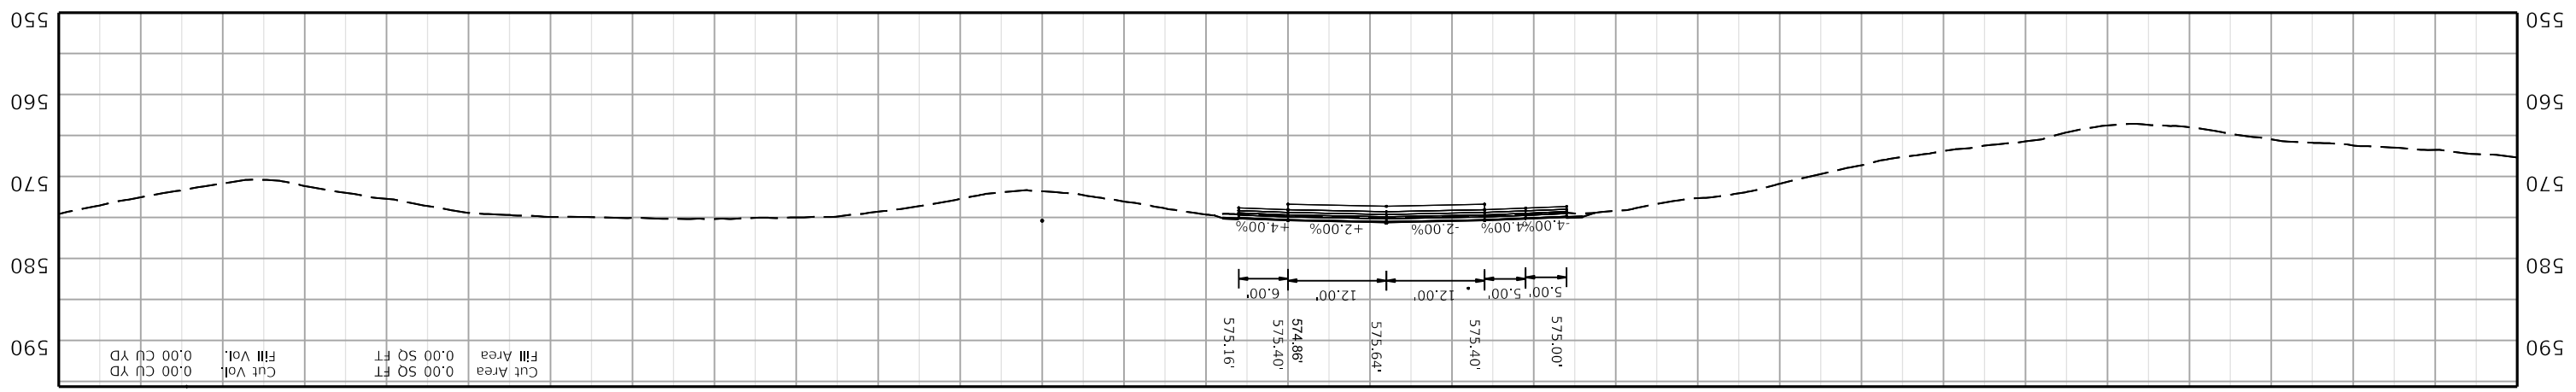

OpenRoads Designer v10.12.02.4
USER: dlccarell
FILE NAME: U:\2485\6.CH1 - CHRISTIAN COUNTY I-24\2-20063 - CHRISTIAN - I_24 PAVEMENT REHAB\MILESTONES & SUBMITTALS\CONTRACT PLANS AND PROPOSAL\ELECTRONIC ENGINEERING DATA\SHEETS\02_20063_XSECTION_SHEETS 01.DGN

COMMONWEALTH OF KENTUCKY
DEPARTMENT OF HIGHWAYS

TEAM KENTUCKY

DRAWING TITLE:

HORIZONTAL SCALE
SCALE: 1" = 10'

0' 10' 20' 40'

STA. AH1 5759+50.00
TO STA. AH1 5760+00.00

ITEM NO. 02-20063 COUNTY OF Christian
SHEET NO. X055

5760+00.00

-180 -170 -160 -150 -140 -130 -120 -110 -100 -90 -80 -70 -60 -50 -40 -30 -20 -10 0 10 20 30 40 50 60 70 80 90 100 110 120

550 560 570 580 590

-4.00% -2.00% +2.00% +4.00%

5.00' 5.00' 12.00' 12.00' 6.00'

574.59' 574.83' 574.31' 575.07' 574.83' 574.43'

Cut Area 0.00 SQ FT
Fill Area 0.00 SQ FT
Cut Vol. 0.00 CU YD
Fill Vol. 0.00 CU YD

5759+50.00

-180 -170 -160 -150 -140 -130 -120 -110 -100 -90 -80 -70 -60 -50 -40 -30 -20 -10 0 10 20 30 40 50 60 70 80 90 100 110 120


550 560 570 580 590


-4.00% -2.00% +2.00% +4.00%


5.00' 5.00' 12.00' 12.00' 6.00'

574.87' 575.11' 574.57' 575.35' 575.11' 574.71'

Cut Area 0.00 SQ FT
Fill Area 0.00 SQ FT
Cut Vol. 0.00 CU YD
Fill Vol. 0.00 CU YD

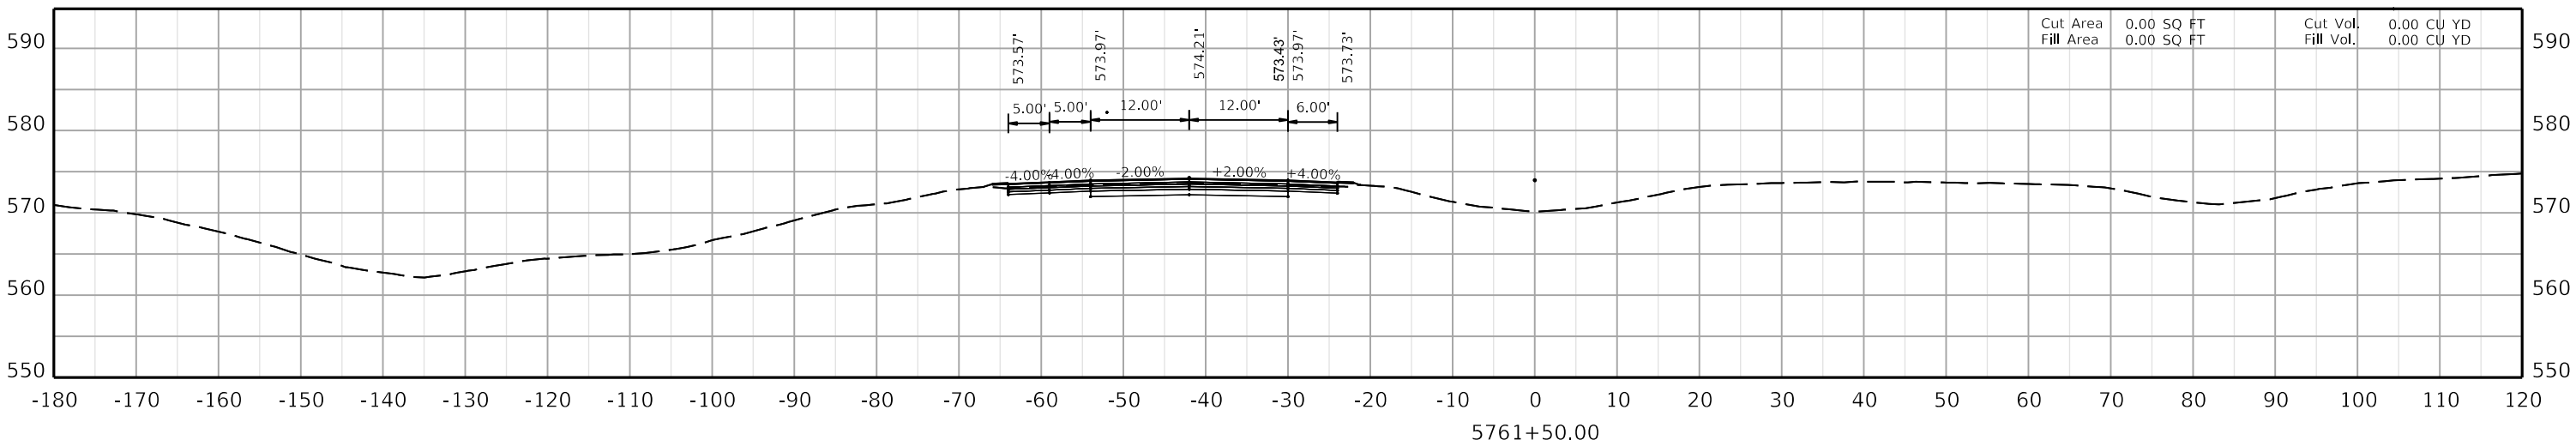

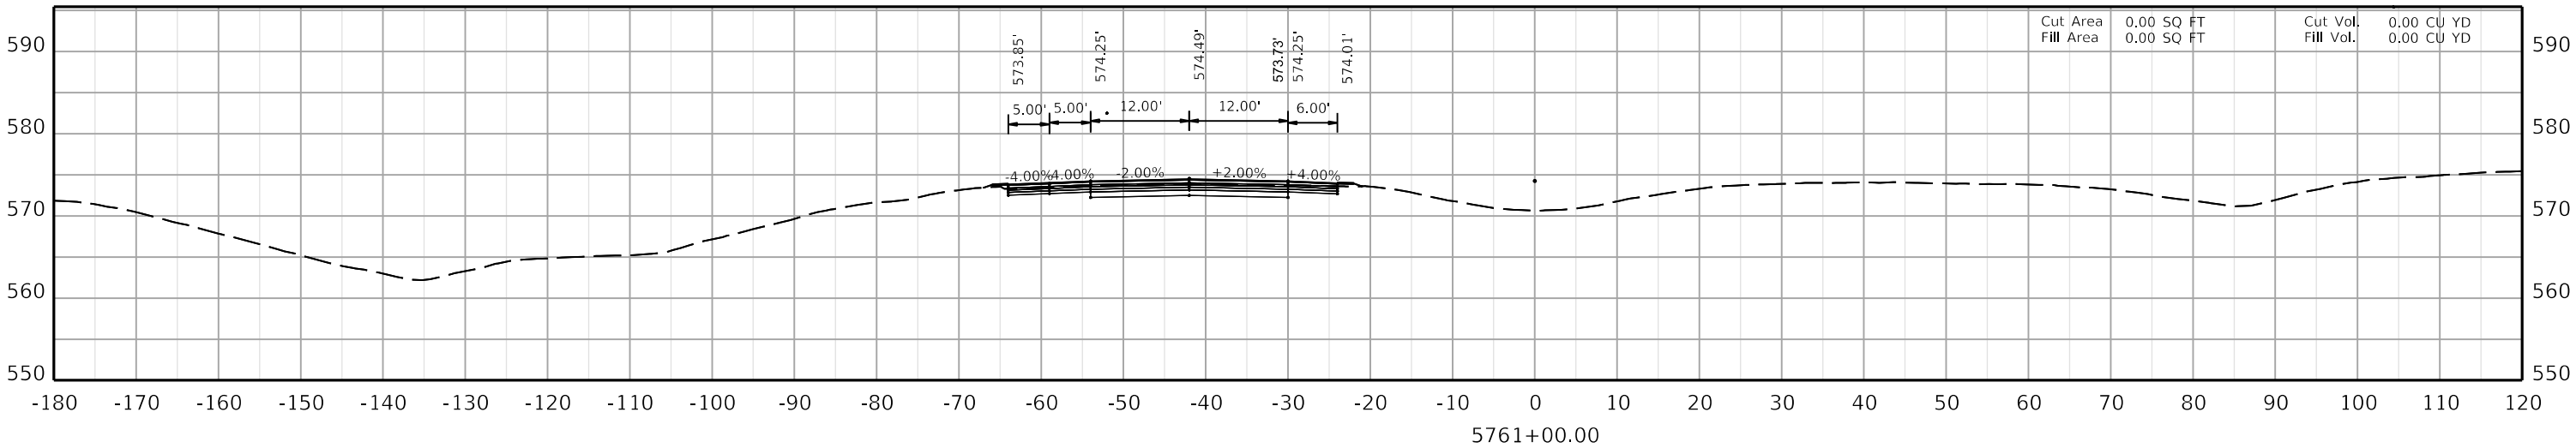

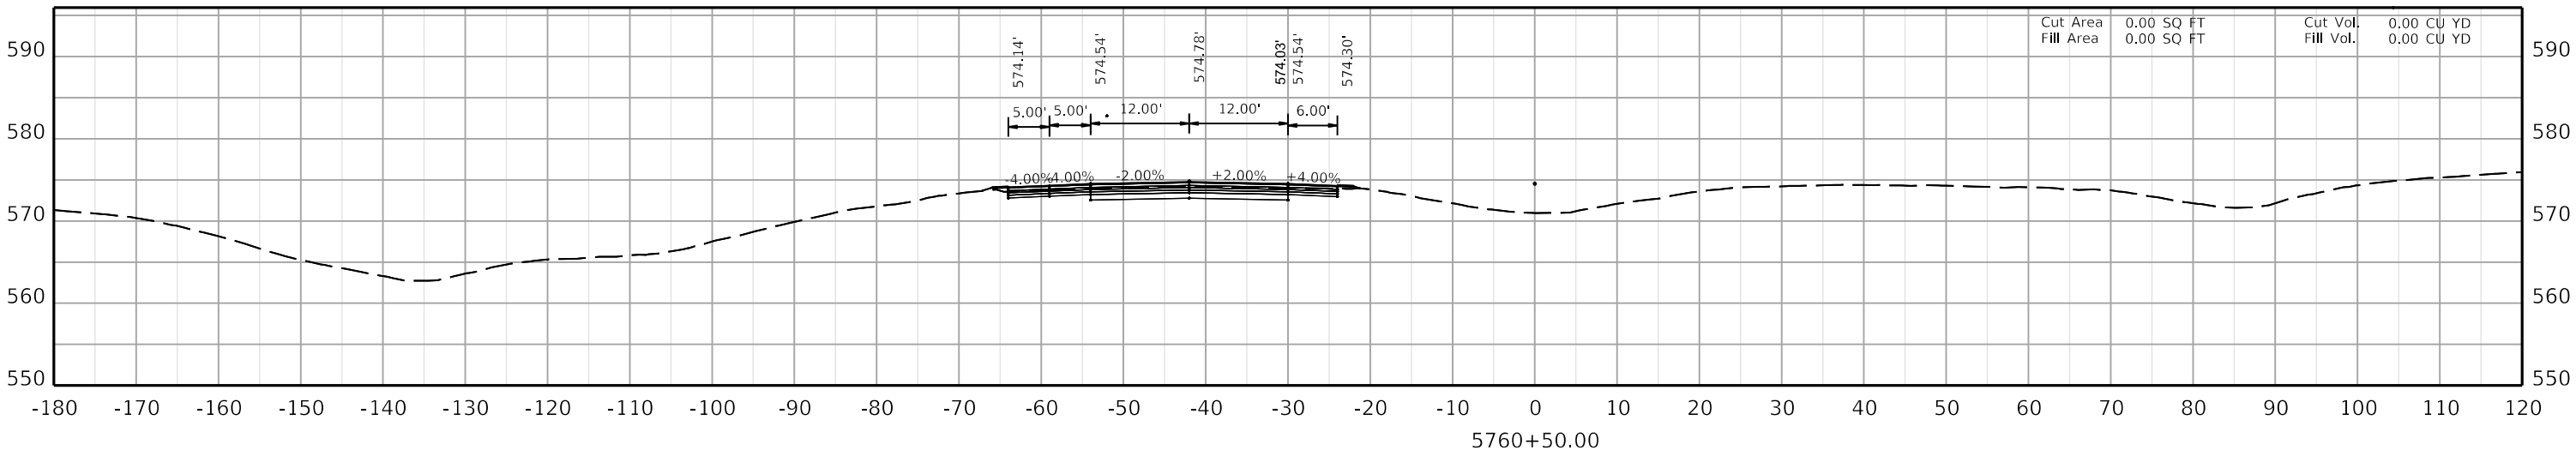

COMMONWEALTH OF KENTUCKY
DEPARTMENT OF HIGHWAYS
TEAM KENTUCKY TRANSPORTATION CABINET


DRAWING TITLE:


HORIZONTAL SCALE
SCALE: 1" = 10'


0' 10' 20' 40'

STA. AH1 5760+50.00
TO STA. AH1 5761+50.00

ITEM NO. 02-20063
COUNTY OF Christian
SHEET NO. X056

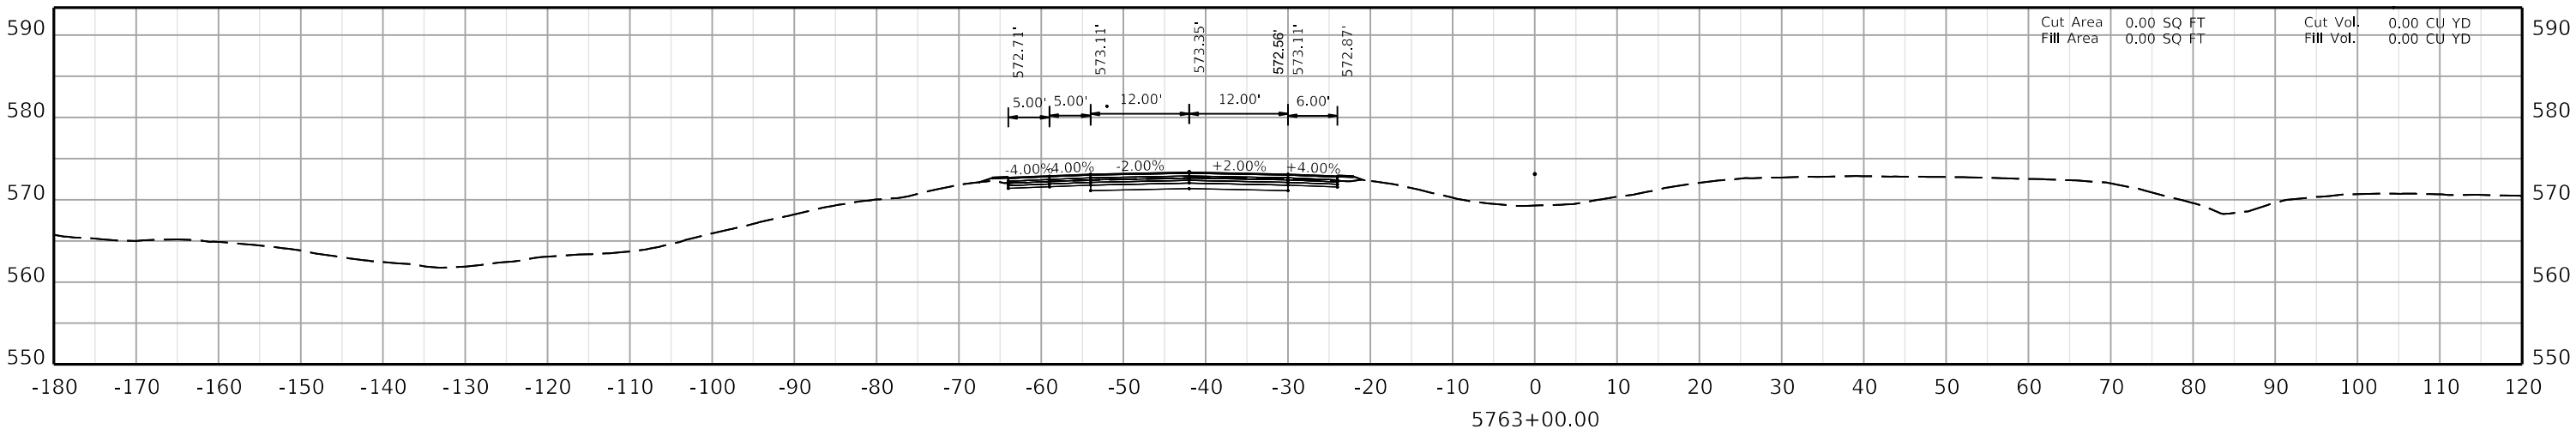

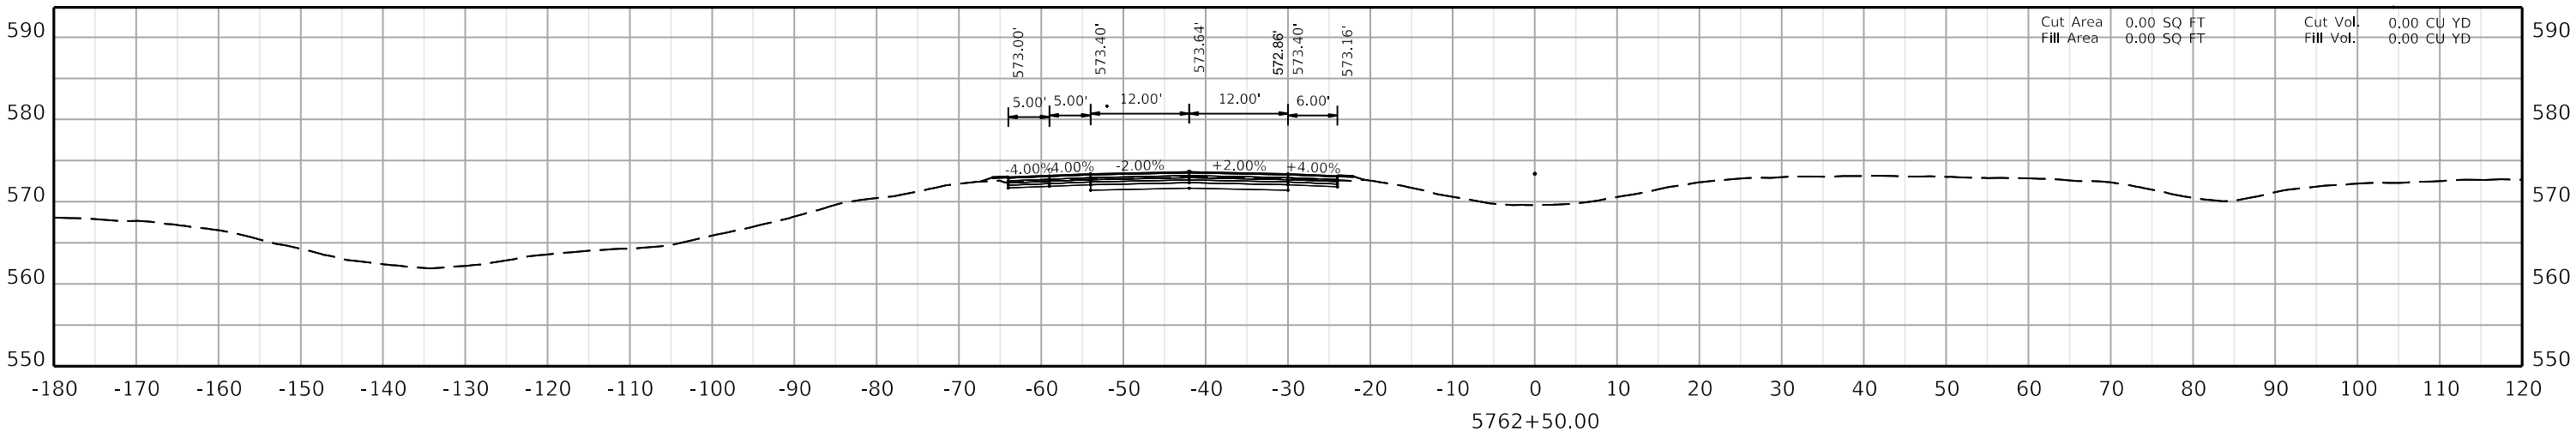

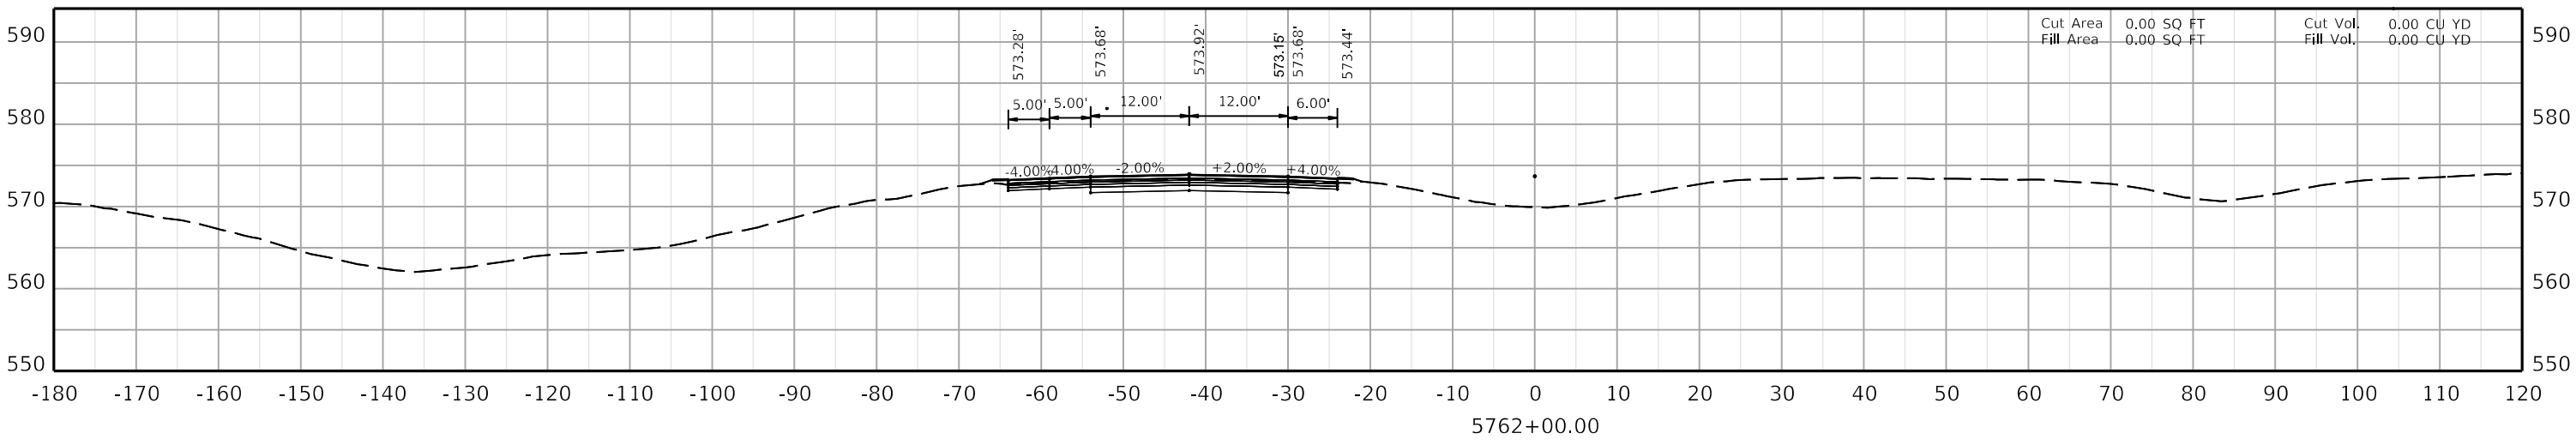

COMMONWEALTH OF KENTUCKY
DEPARTMENT OF HIGHWAYS
TEAM KENTUCKY TRANSPORTATION CABINET


DRAWING TITLE:


HORIZONTAL SCALE
SCALE: 1" = 10'


0' 10' 20' 40'

STA. AH1 5762+00.00
TO STA. AH1 5763+00.00

ITEM NO. 02-20063
COUNTY OF Christian
SHEET NO. X057

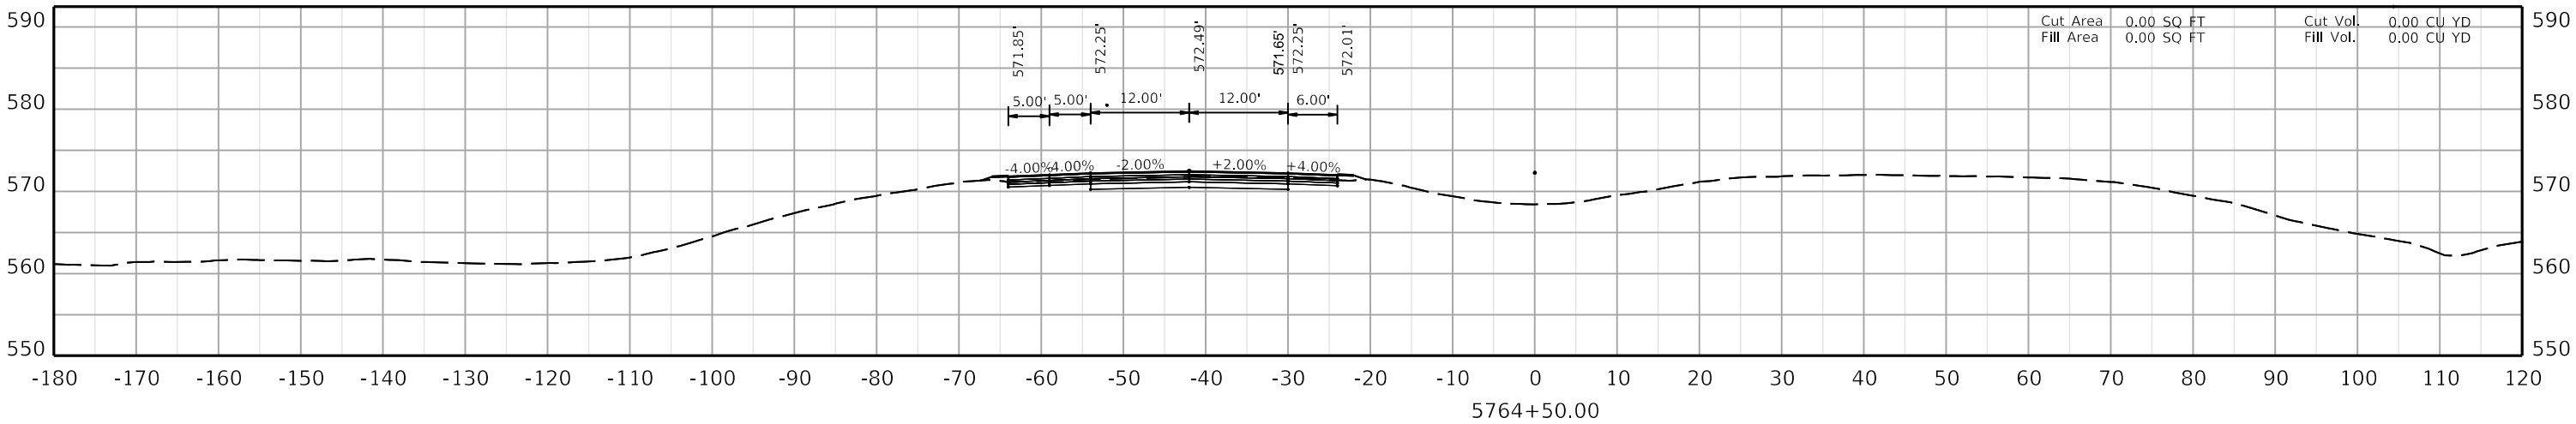

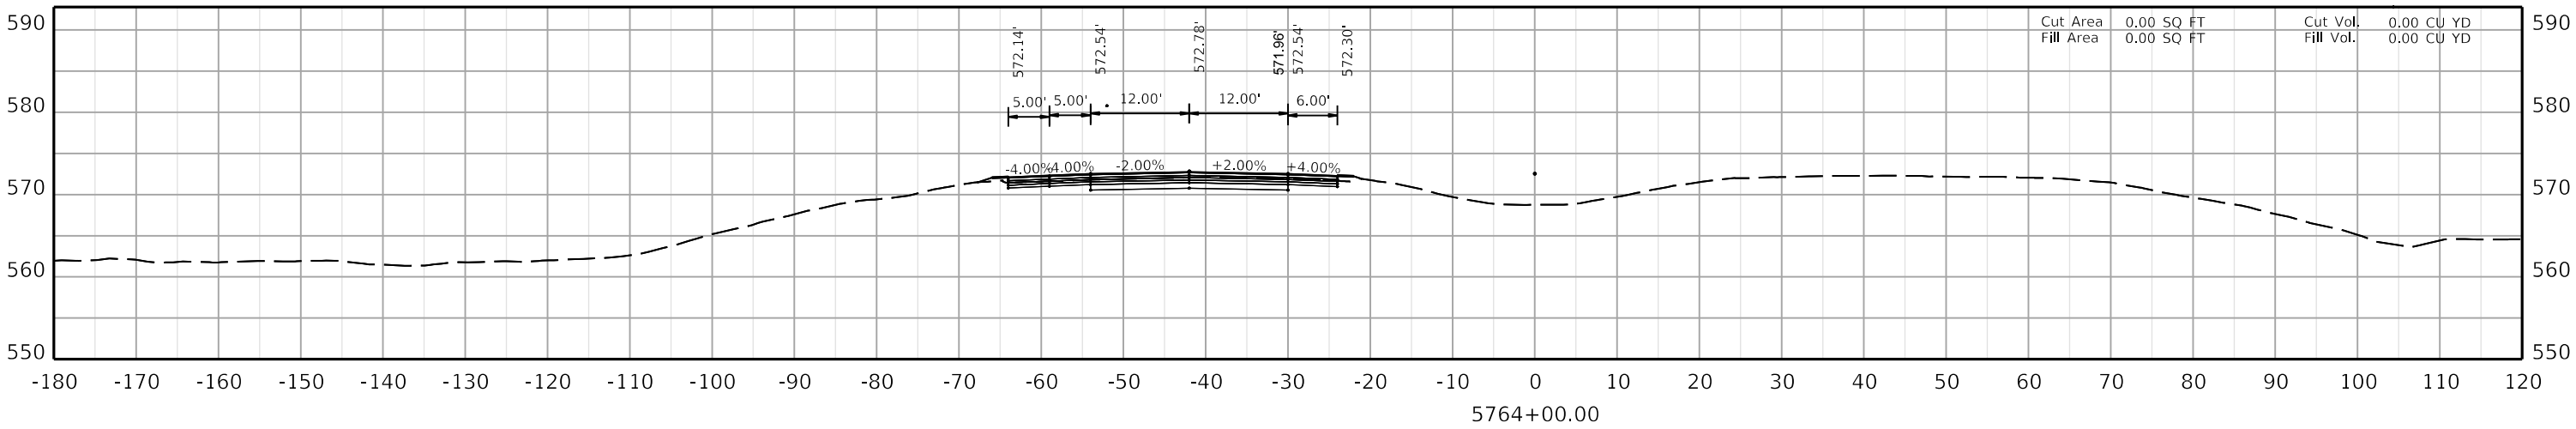

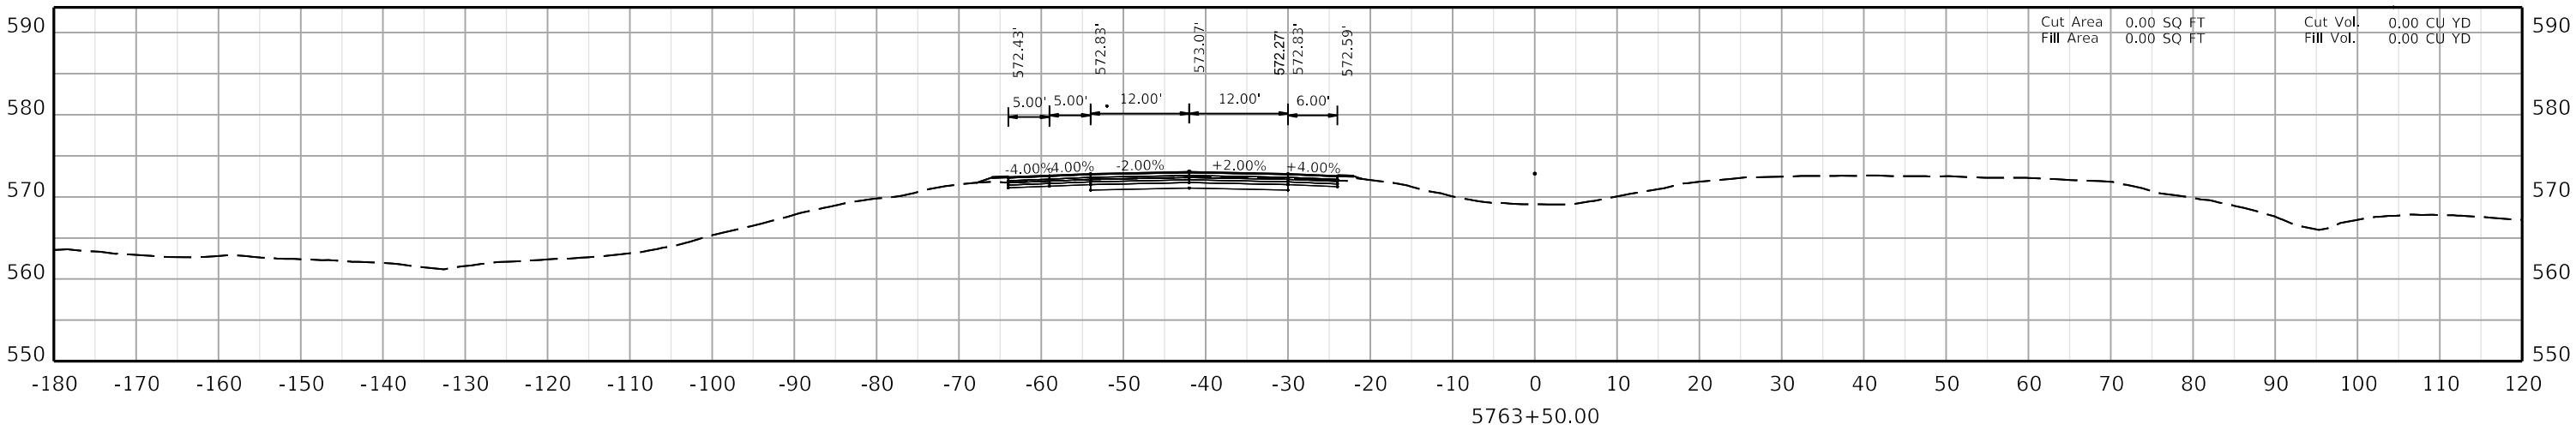

COMMONWEALTH OF KENTUCKY
DEPARTMENT OF HIGHWAYS
TEAM KENTUCKY TRANSPORTATION CABINET

DRAWING TITLE:

HORIZONTAL SCALE
SCALE: 1" = 10'

0' 10' 20' 40'

STA. AH1 5763+50.00
TO STA. AH1 5764+50.00

ITEM NO. 02-20063
COUNTY OF Christian
SHEET NO. X058

COMMONWEALTH OF KENTUCKY
DEPARTMENT OF HIGHWAYS
TEAM KENTUCKY TRANSPORTATION CABINET


DRAWING TITLE:

HORIZONTAL SCALE
SCALE: 1" = 10'

0' 10' 20' 40'

STA. AH1 5765+00.00
TO STA. AH1 5765+50.00

ITEM NO. 02-20063 COUNTY OF Christian
SHEET NO. X059

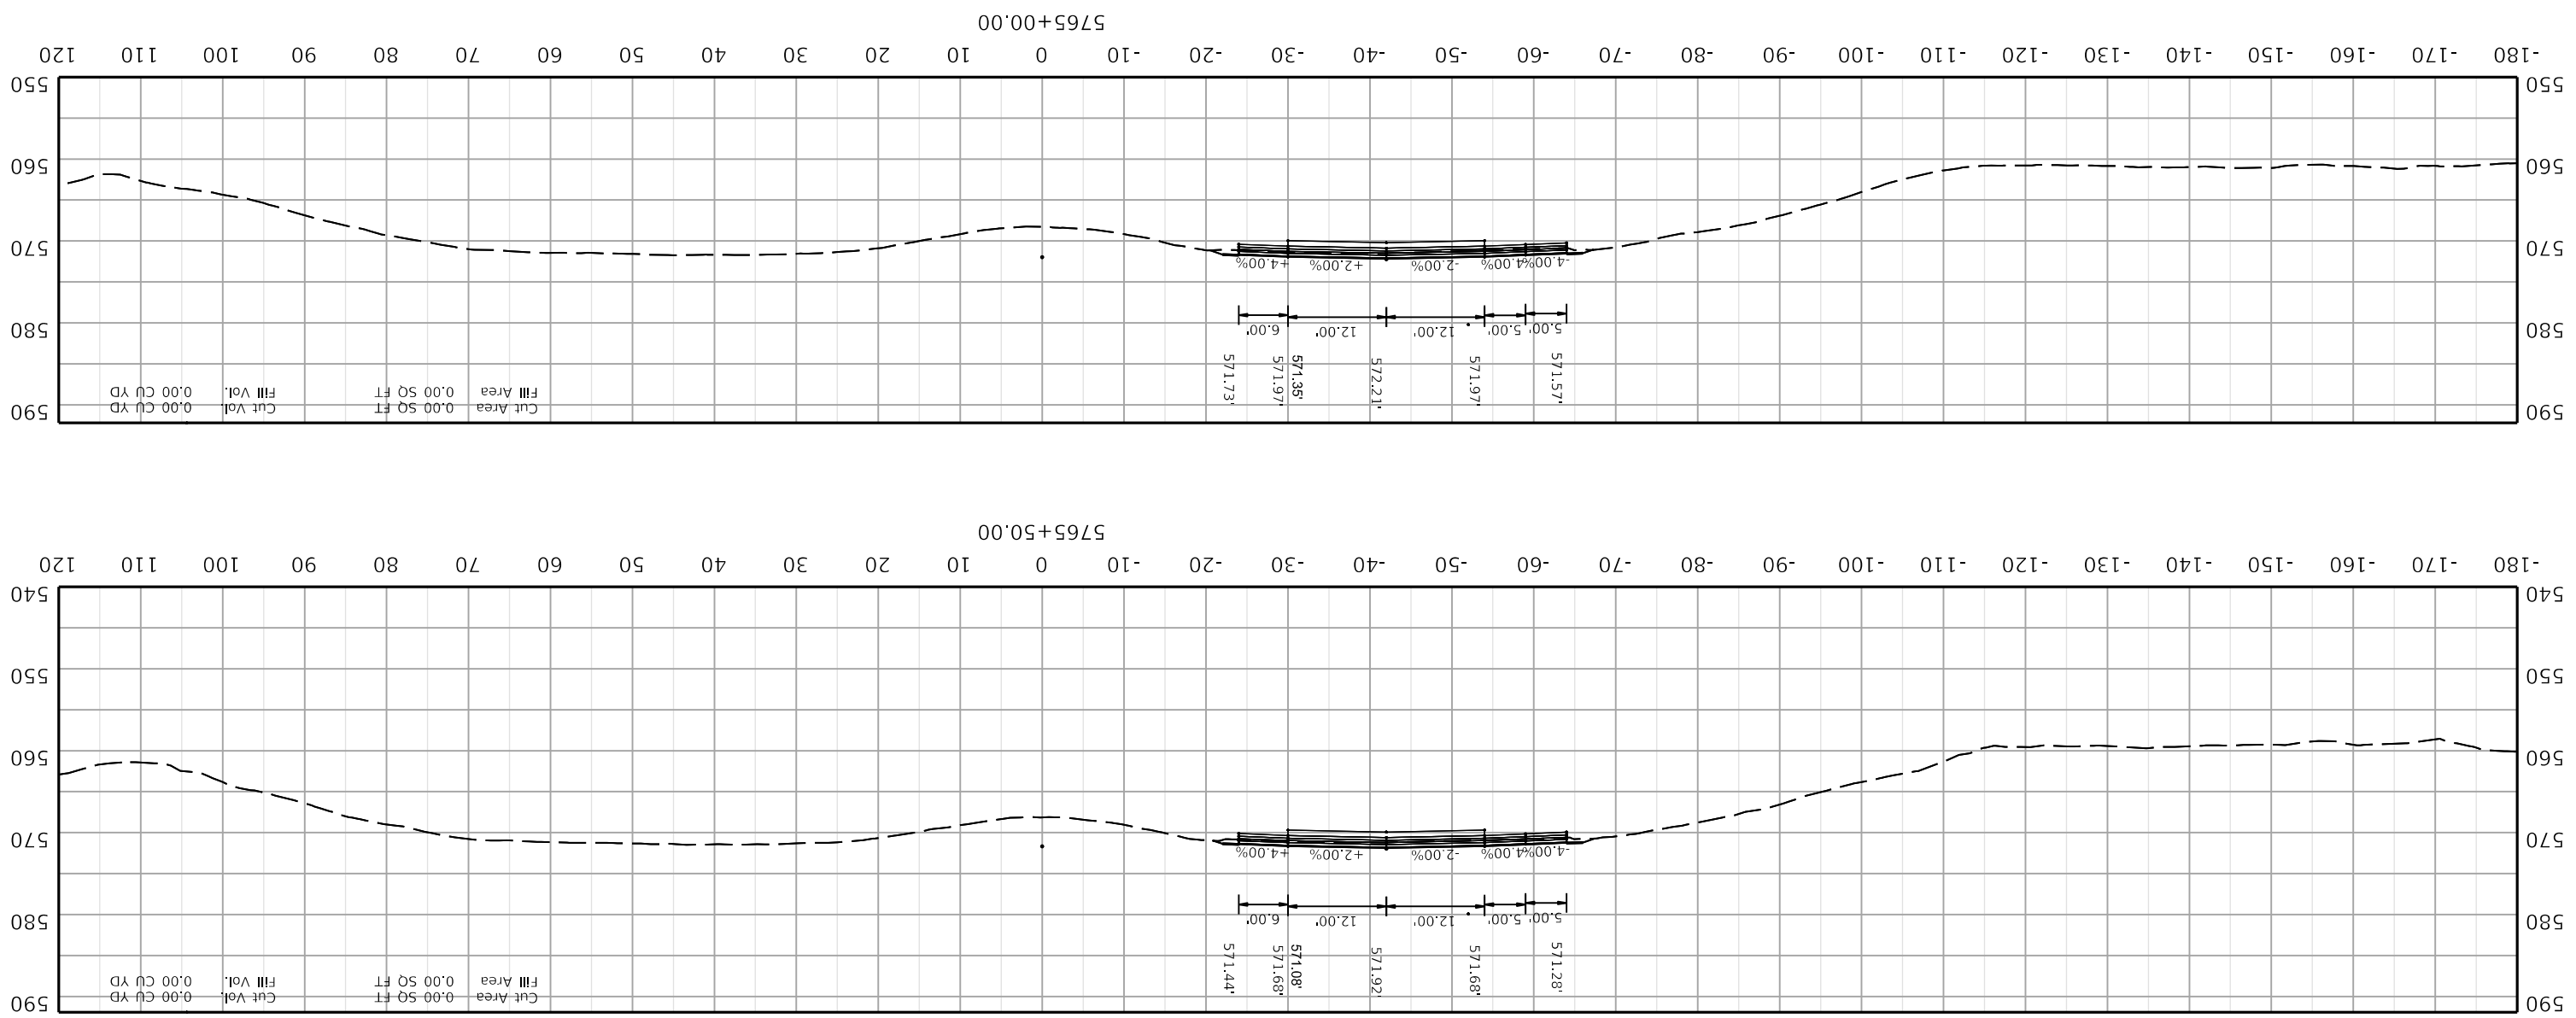

COMMONWEALTH OF KENTUCKY
DEPARTMENT OF HIGHWAYS

DRAWING TITLE:

HORIZONTAL SCALE
SCALE: 1" = 10'

0' 10' 20' 40'

STA. AH1 5766+00.00
TO STA. AH1 5766+50.00

ITEM NO. 02-20063 COUNTY OF Christian
SHEET NO. X060

FILE NAME: U:\24856.CH1 - CHRISTIAN COUNTY I-24\2-20063 - CHRISTIAN - I_24 PAVEMENT REHAB\MILESTONES & SUBMITTALS\CONTRACT PLANS AND PROPOSAL\ELECTRONIC ENGINEERING DATA\SHEETS\02_20063_XSECTION_SHEETS 01.DGN

USER: dlccarell

OpenRoads Designer v10.12.02.4

5766+00.00

-180 -170 -160 -150 -140 -130 -120 -110 -100 -90 -80 -70 -60 -50 -40 -30 -20 -10 0 10 20 30 40 50 60 70 80 90 100 110 120

590 580 570 560 550 540

-4.00% -4.00% -2.00% +2.00% +4.00%

5.00' 5.00' 12.00' 12.00' 6.00'

571.00' 571.40' 571.64' 570.80' 571.40' 571.16'

Cut Area 0.00 SQ FT
Fill Area 0.00 SQ FT

Cut Vol. 0.00 CU YD
Fill Vol. 0.00 CU YD

5766+50.00

-180 -170 -160 -150 -140 -130 -120 -110 -100 -90 -80 -70 -60 -50 -40 -30 -20 -10 0 10 20 30 40 50 60 70 80 90 100 110 120

590 580 570 560 550 540


-4.00% -4.00% -2.00% +2.00% +4.00%


5.00' 5.00' 12.00' 12.00' 6.00'


570.71' 571.11' 571.35' 570.52' 571.11' 570.87'

Cut Area 0.00 SQ FT
Fill Area

Cut Vol. 0.00 CU YD
Fill Vol. 0.00 CU YD

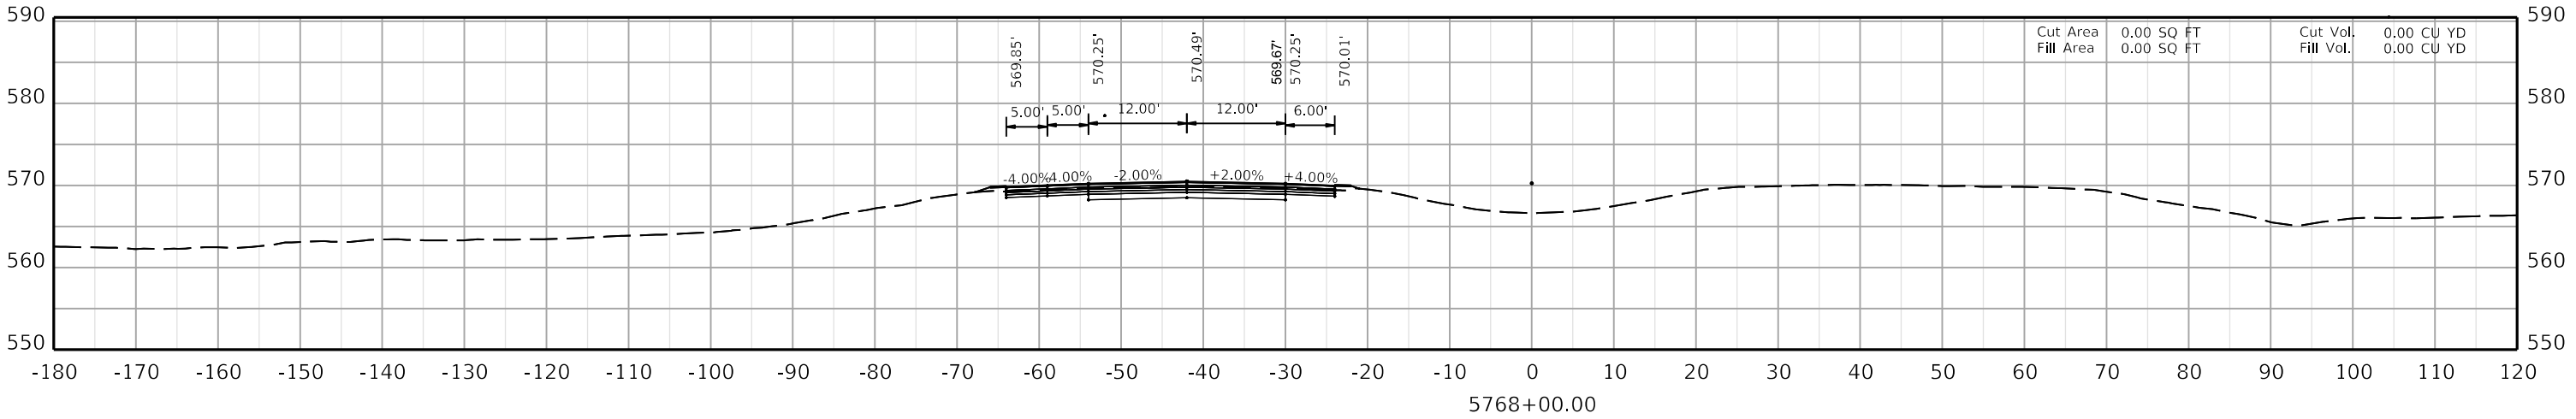

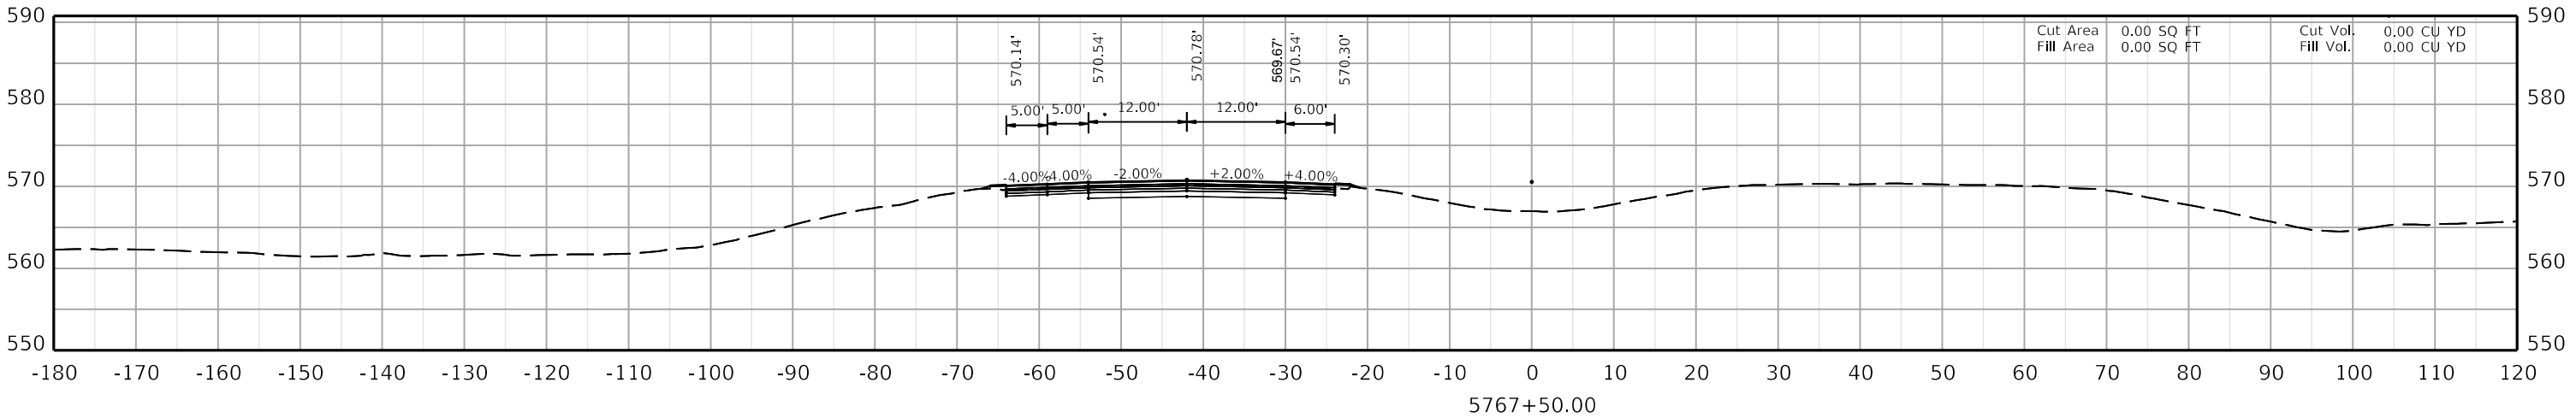

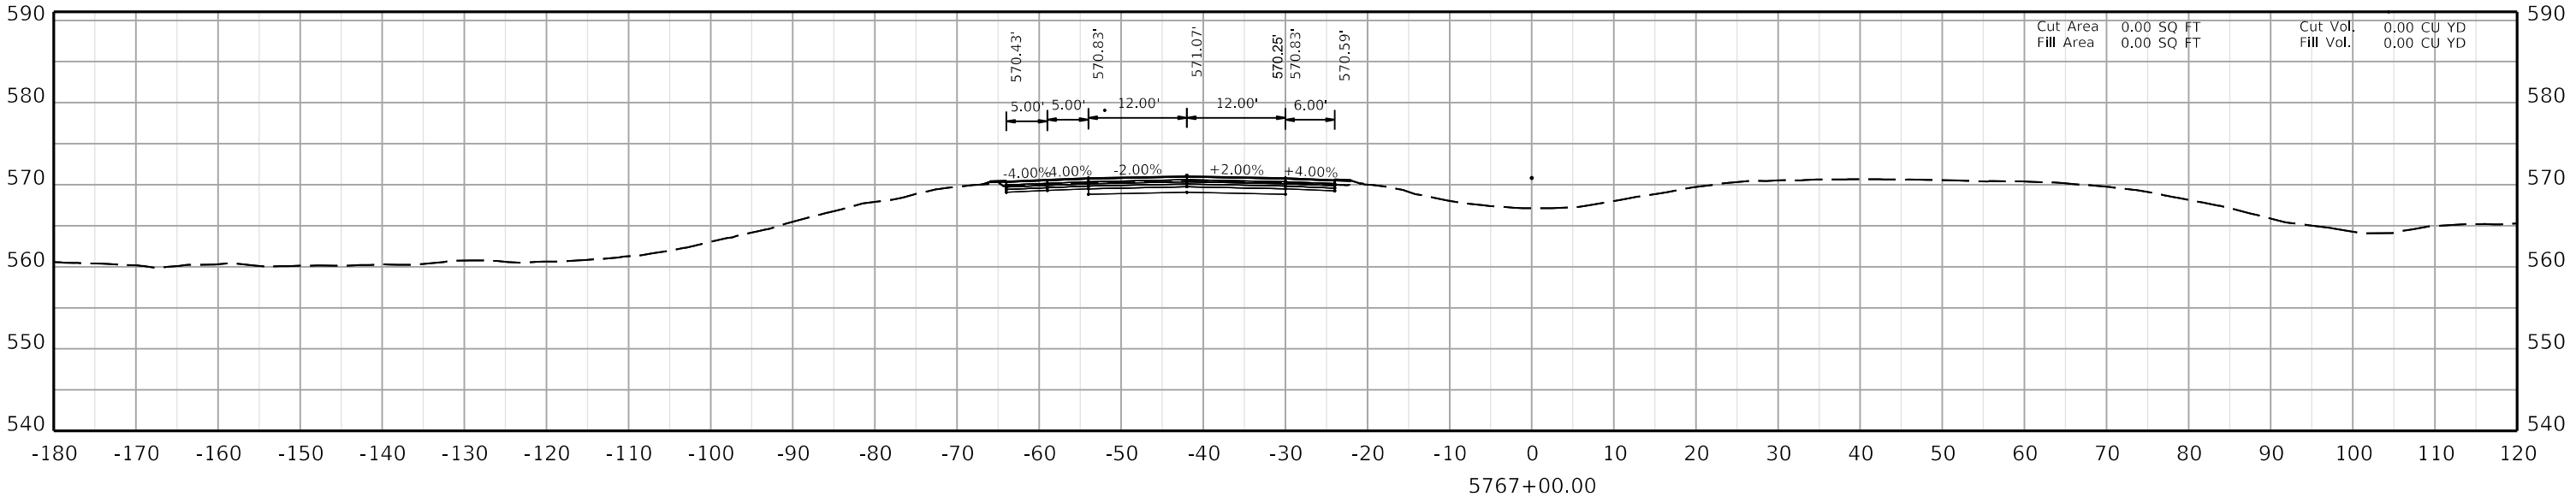

COMMONWEALTH OF KENTUCKY
DEPARTMENT OF HIGHWAYS
TEAM KENTUCKY


DRAWING TITLE:


HORIZONTAL SCALE
SCALE: 1" = 10'


0' 10' 20' 40'

STA. AH1 5767+00.00
TO STA. AH1 5768+00.00

ITEM NO. 02-20063
COUNTY OF Christian
SHEET NO. X061

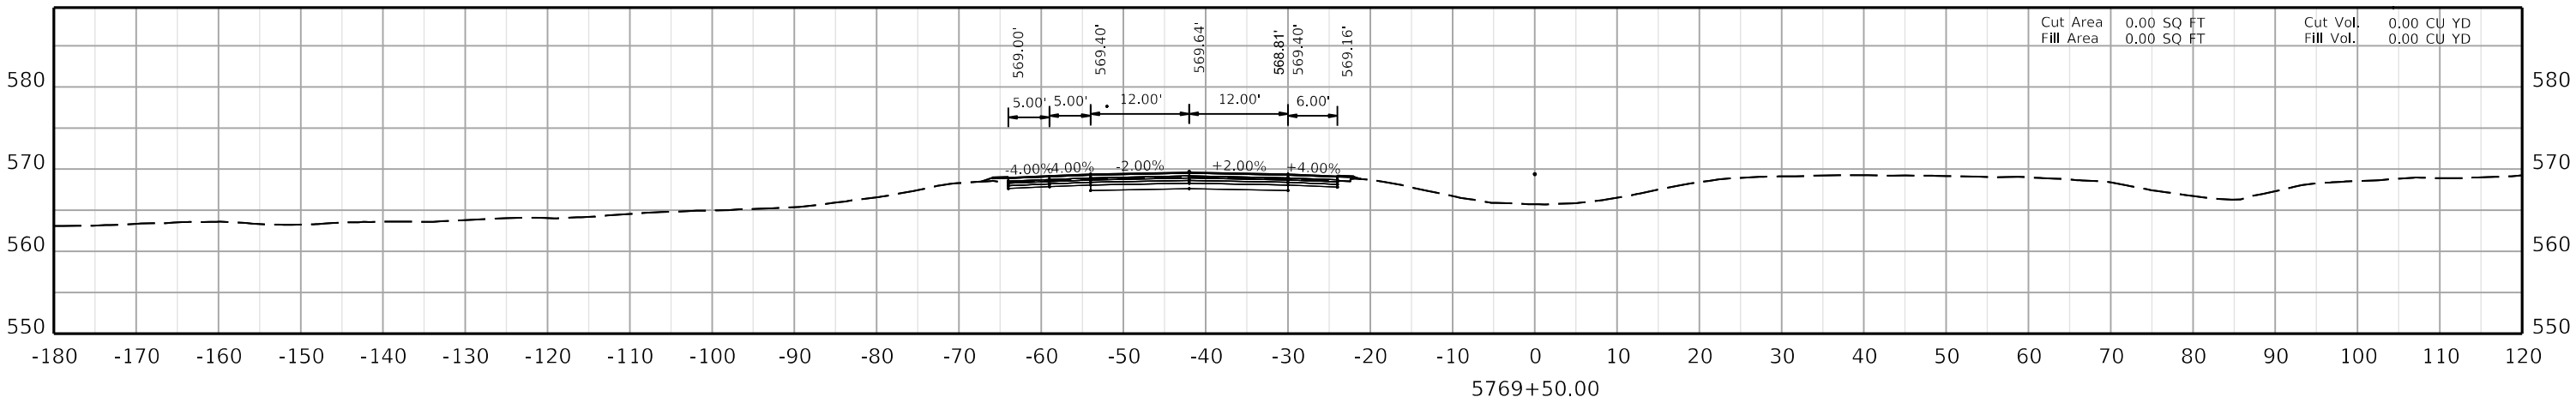

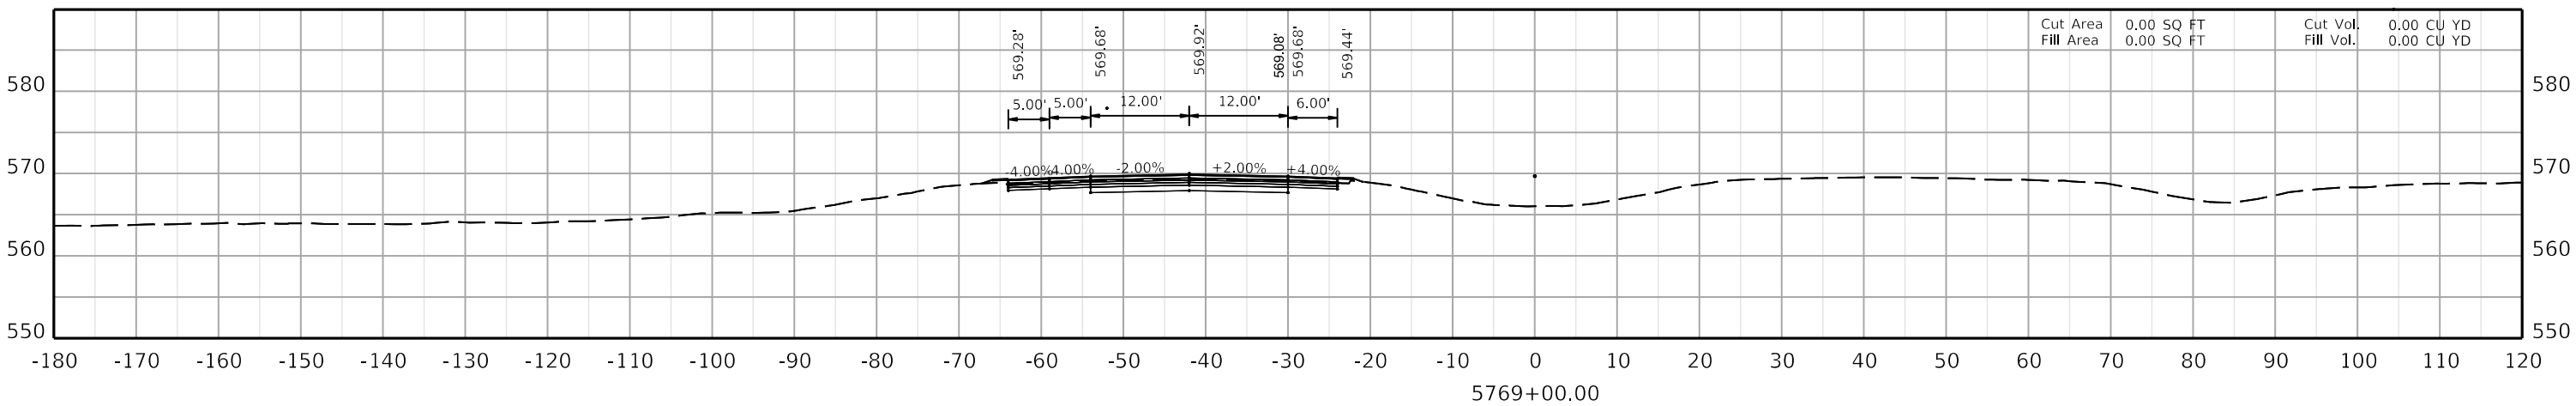

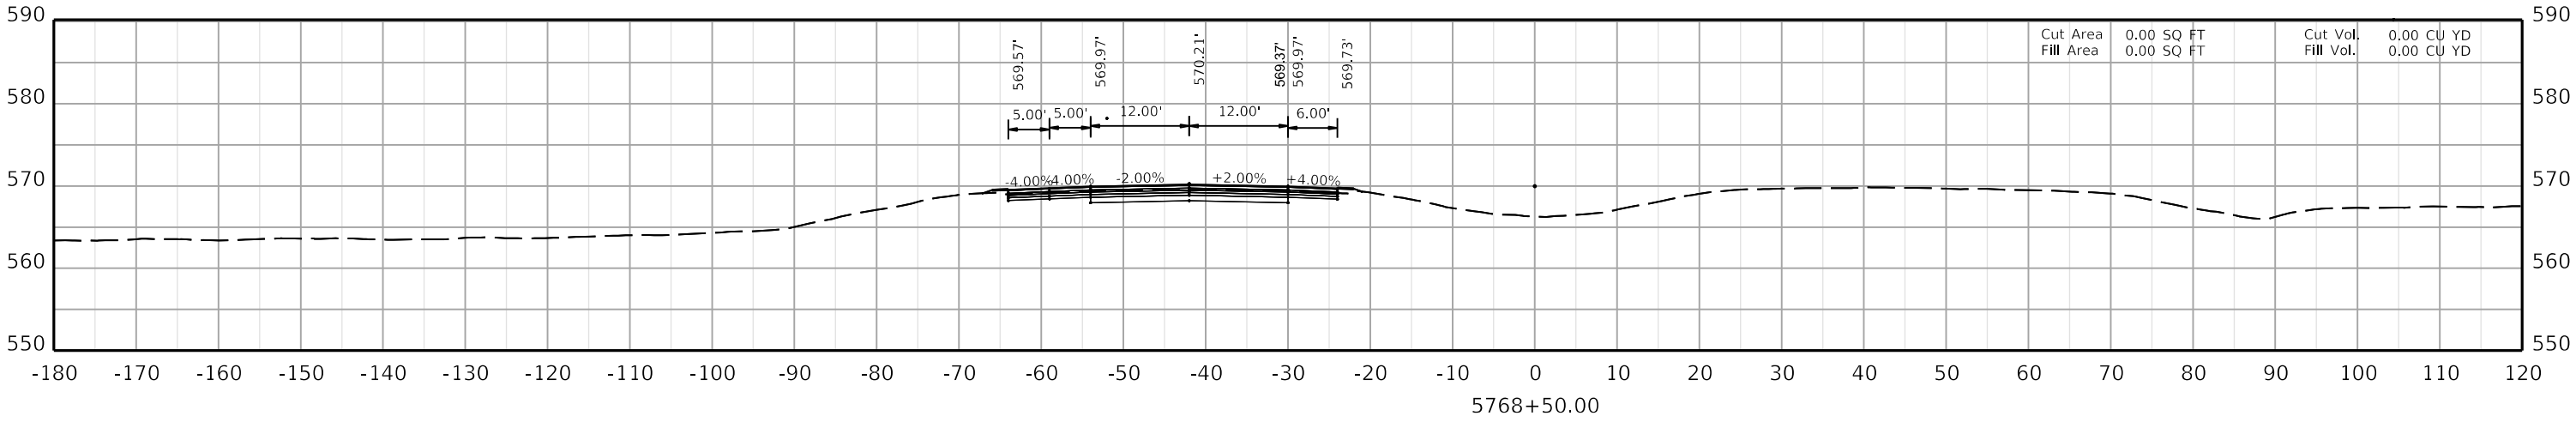

COMMONWEALTH OF KENTUCKY
DEPARTMENT OF HIGHWAYS
TEAM KENTUCKY TRANSPORTATION CABINET


DRAWING TITLE:


HORIZONTAL SCALE
SCALE: 1" = 10'


0' 10' 20' 40'

STA. AH1 5768+50.00
TO STA. AH1 5769+50.00

ITEM NO. 02-20063
COUNTY OF Christian
SHEET NO. X062

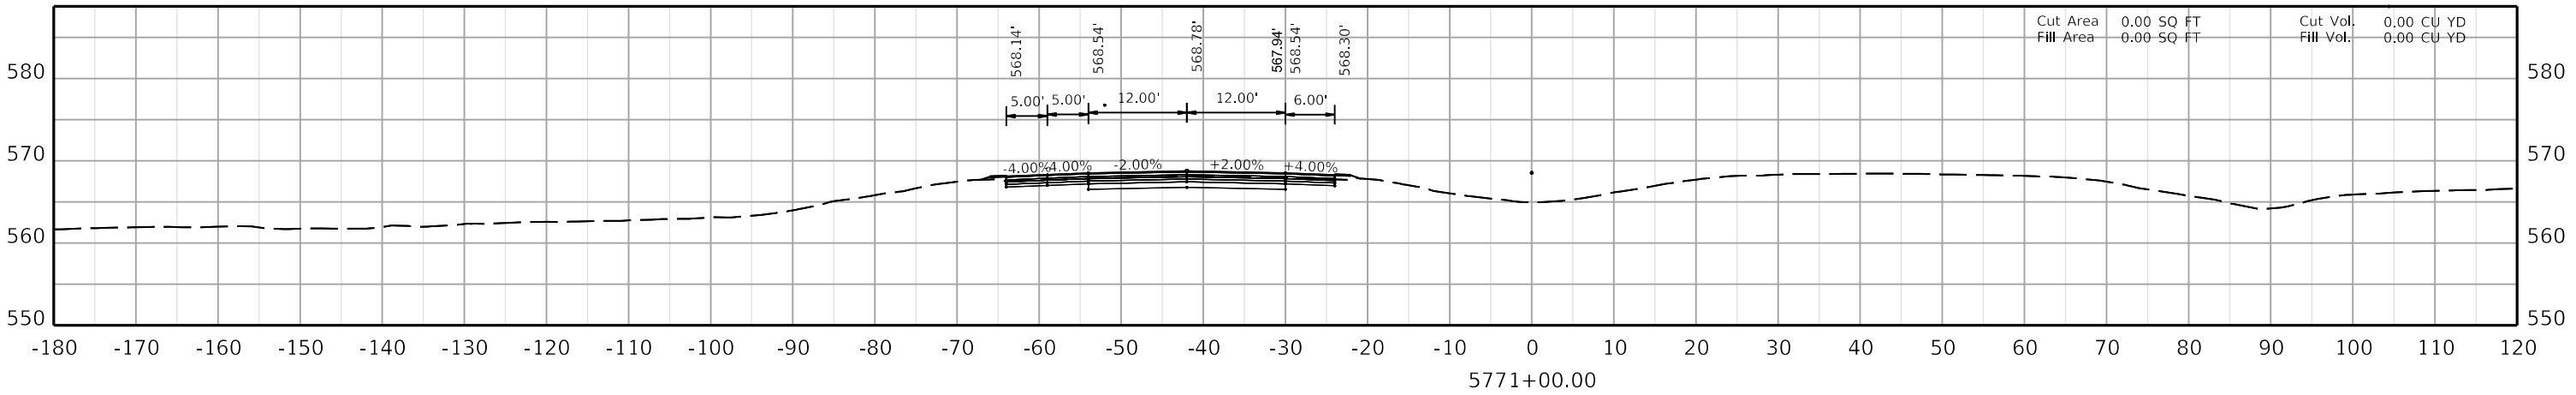

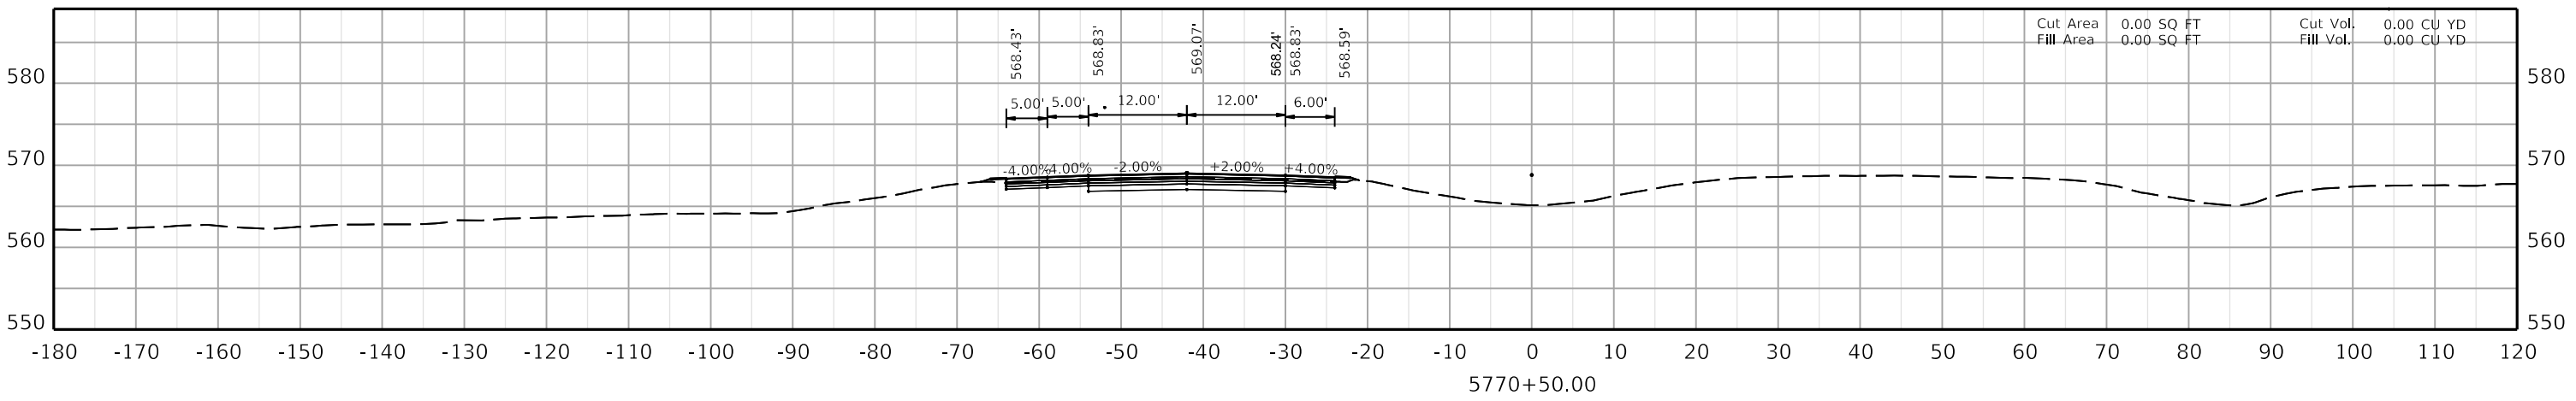

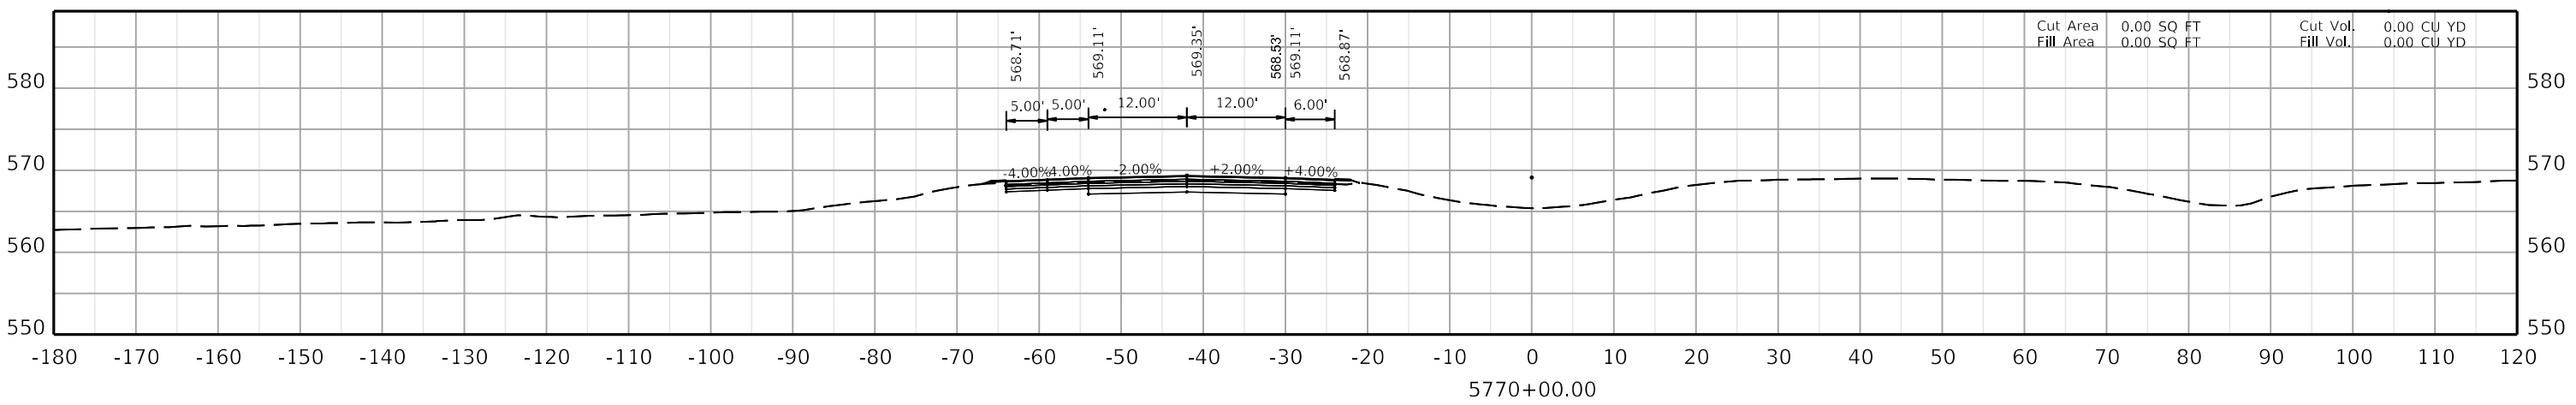

COMMONWEALTH OF KENTUCKY
DEPARTMENT OF HIGHWAYS
TEAM KENTUCKY TRANSPORTATION CABINET


DRAWING TITLE:


HORIZONTAL SCALE
SCALE: 1" = 10'


0' 10' 20' 40'

STA. AH1 5770+00.00
TO STA. AH1 5771+00.00

ITEM NO. 02-20063
COUNTY OF Christian
SHEET NO. X063

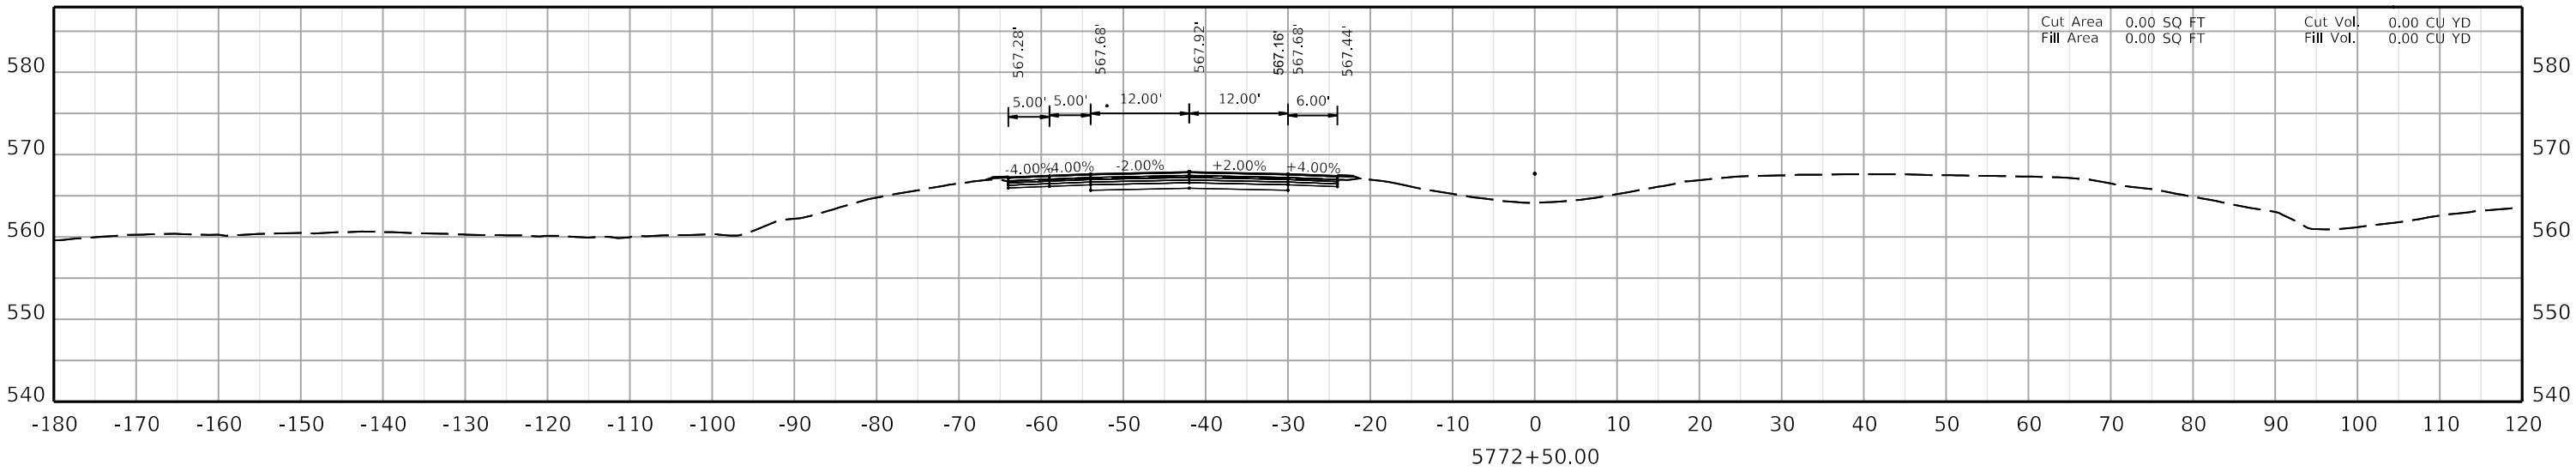

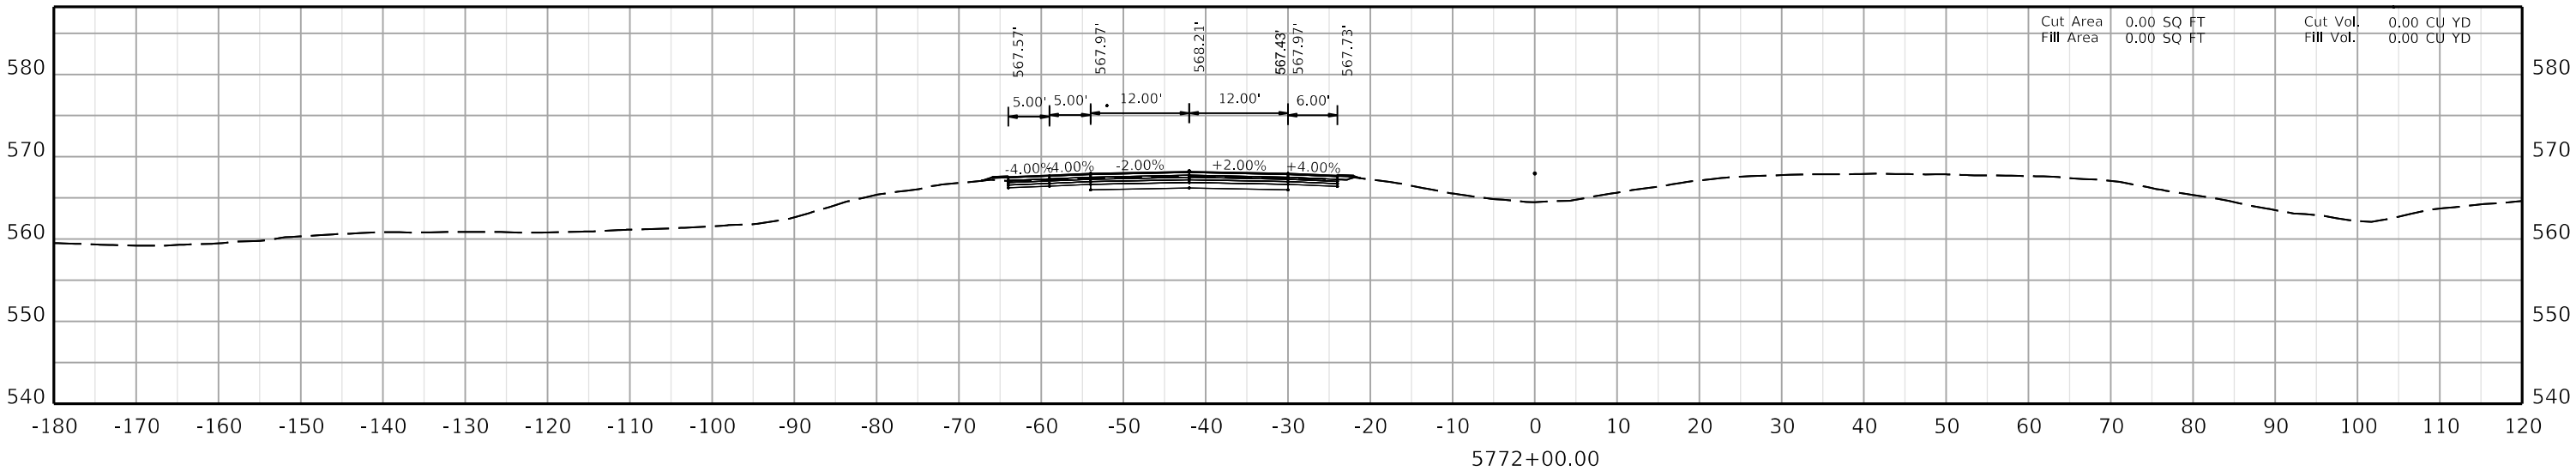

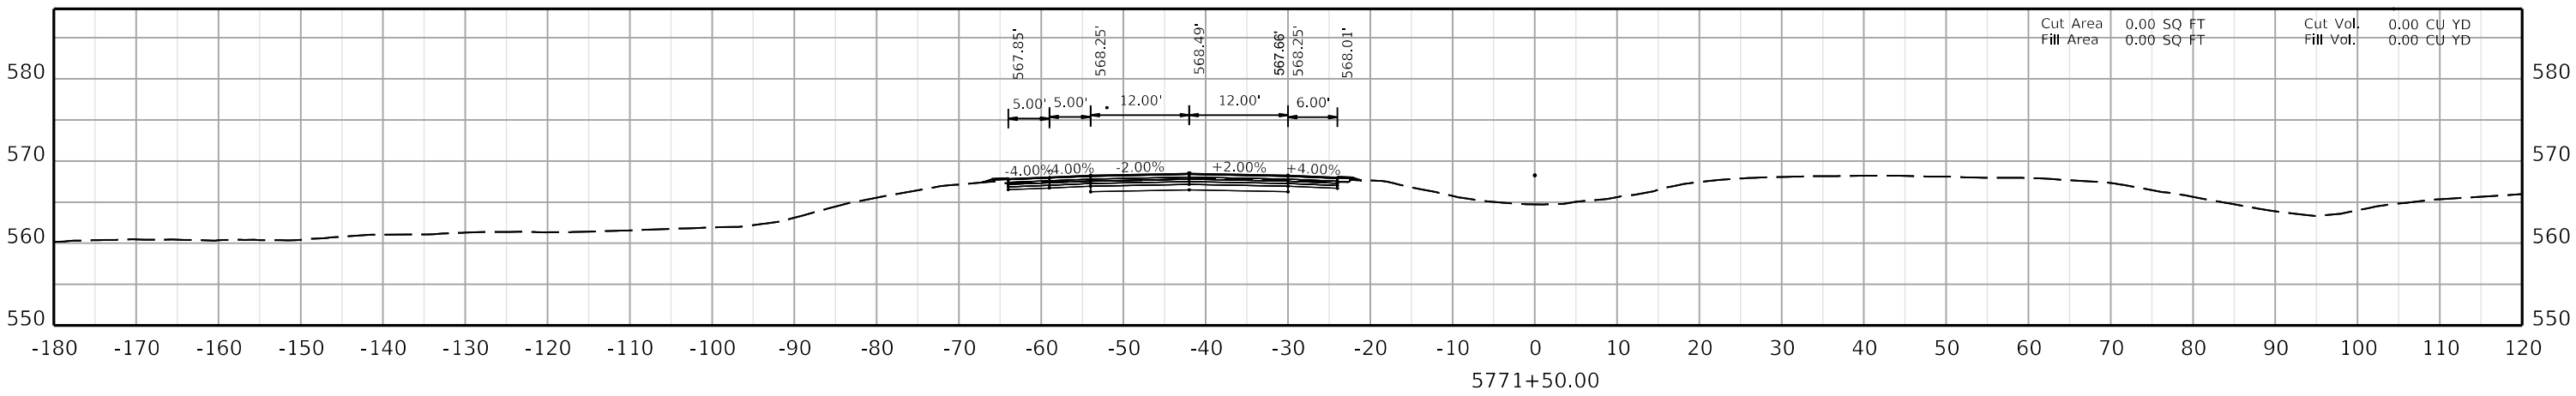

COMMONWEALTH OF KENTUCKY
DEPARTMENT OF HIGHWAYS
TEAM KENTUCKY


DRAWING TITLE:


HORIZONTAL SCALE
SCALE: 1" = 10'


0' 10' 20' 40'

STA. AH1 5771+50.00
TO STA. AH1 5772+50.00

ITEM NO. 02-20063
COUNTY OF Christian
SHEET NO. X064

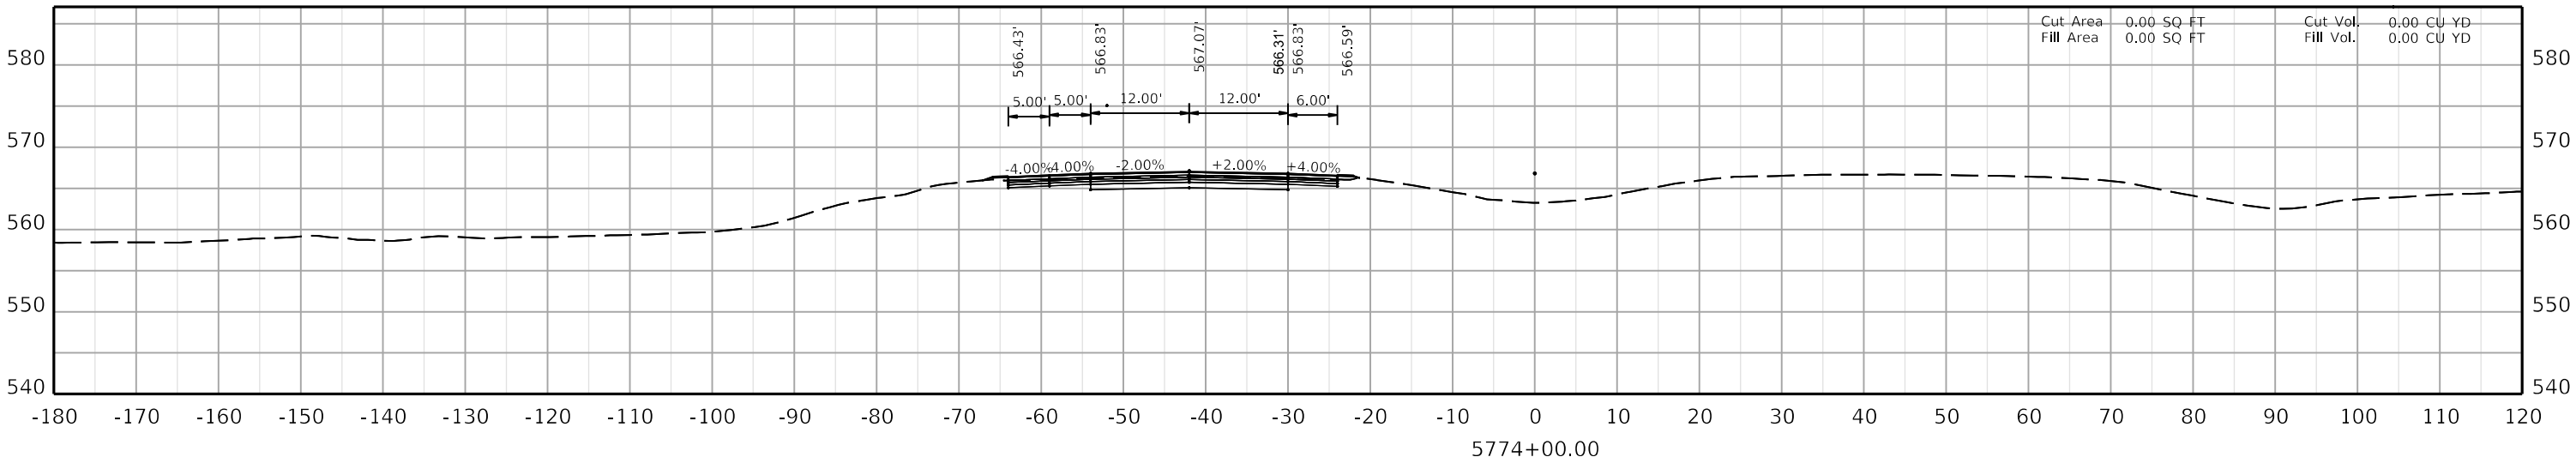

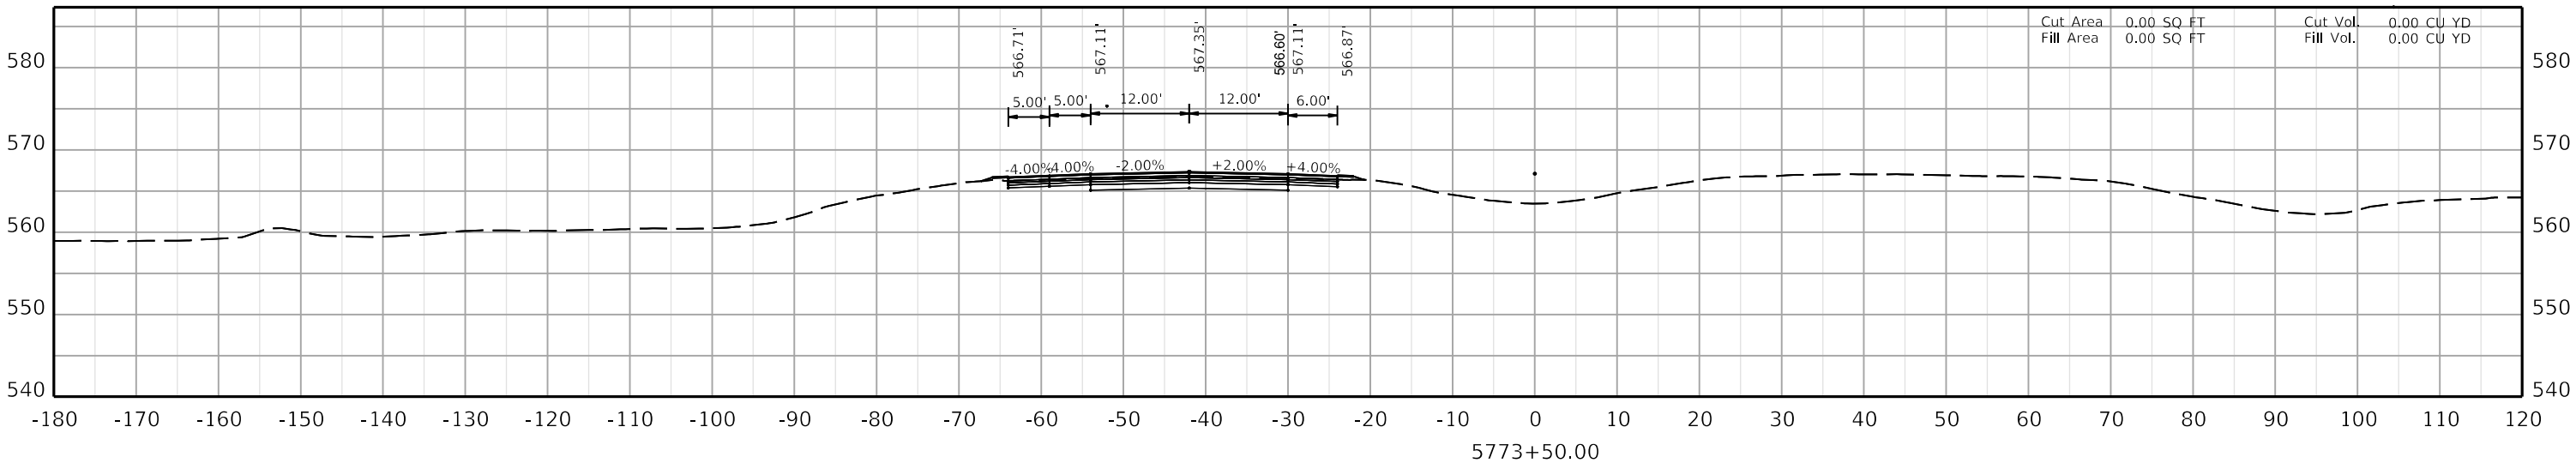

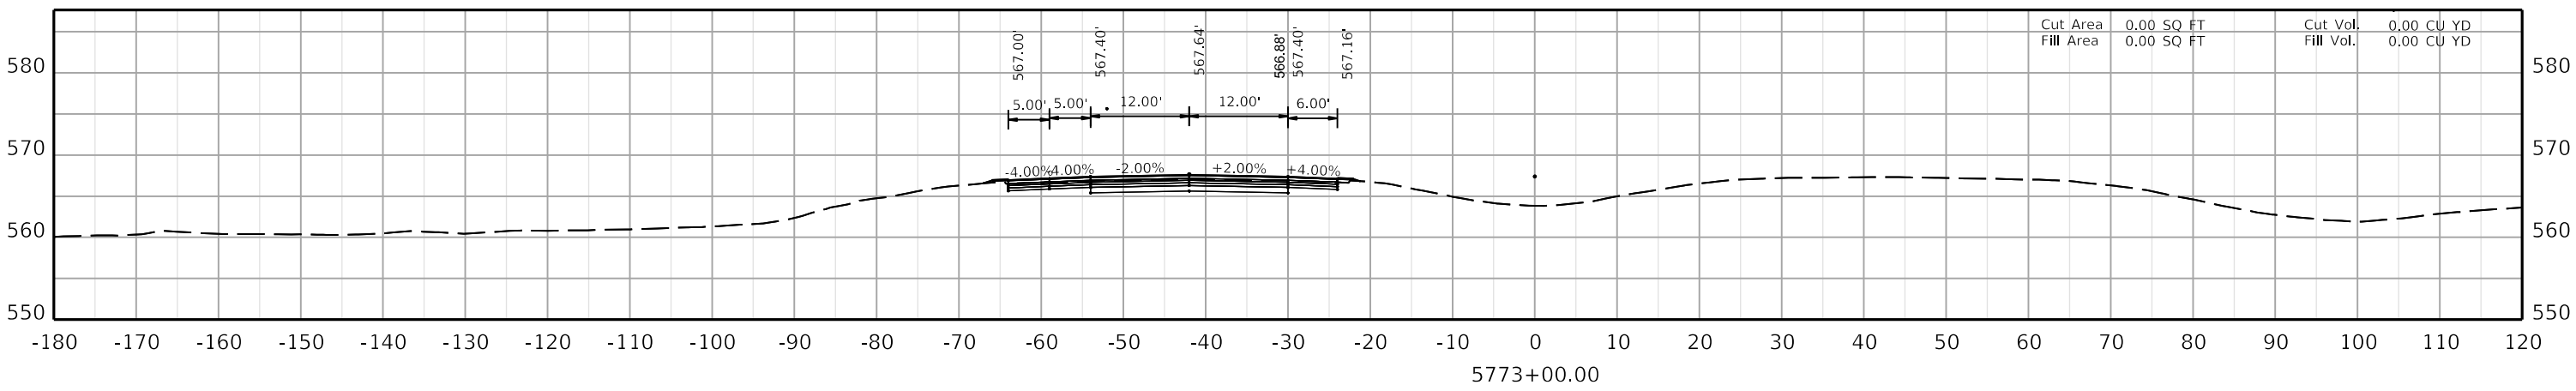

COMMONWEALTH OF KENTUCKY
DEPARTMENT OF HIGHWAYS
TEAM KENTUCKY


DRAWING TITLE:

HORIZONTAL SCALE
SCALE: 1" = 10'

0' 10' 20' 40'

STA. AH1 5773+00.00
TO STA. AH1 5774+00.00

ITEM NO. 02-20063
COUNTY OF Christian
SHEET NO. X065

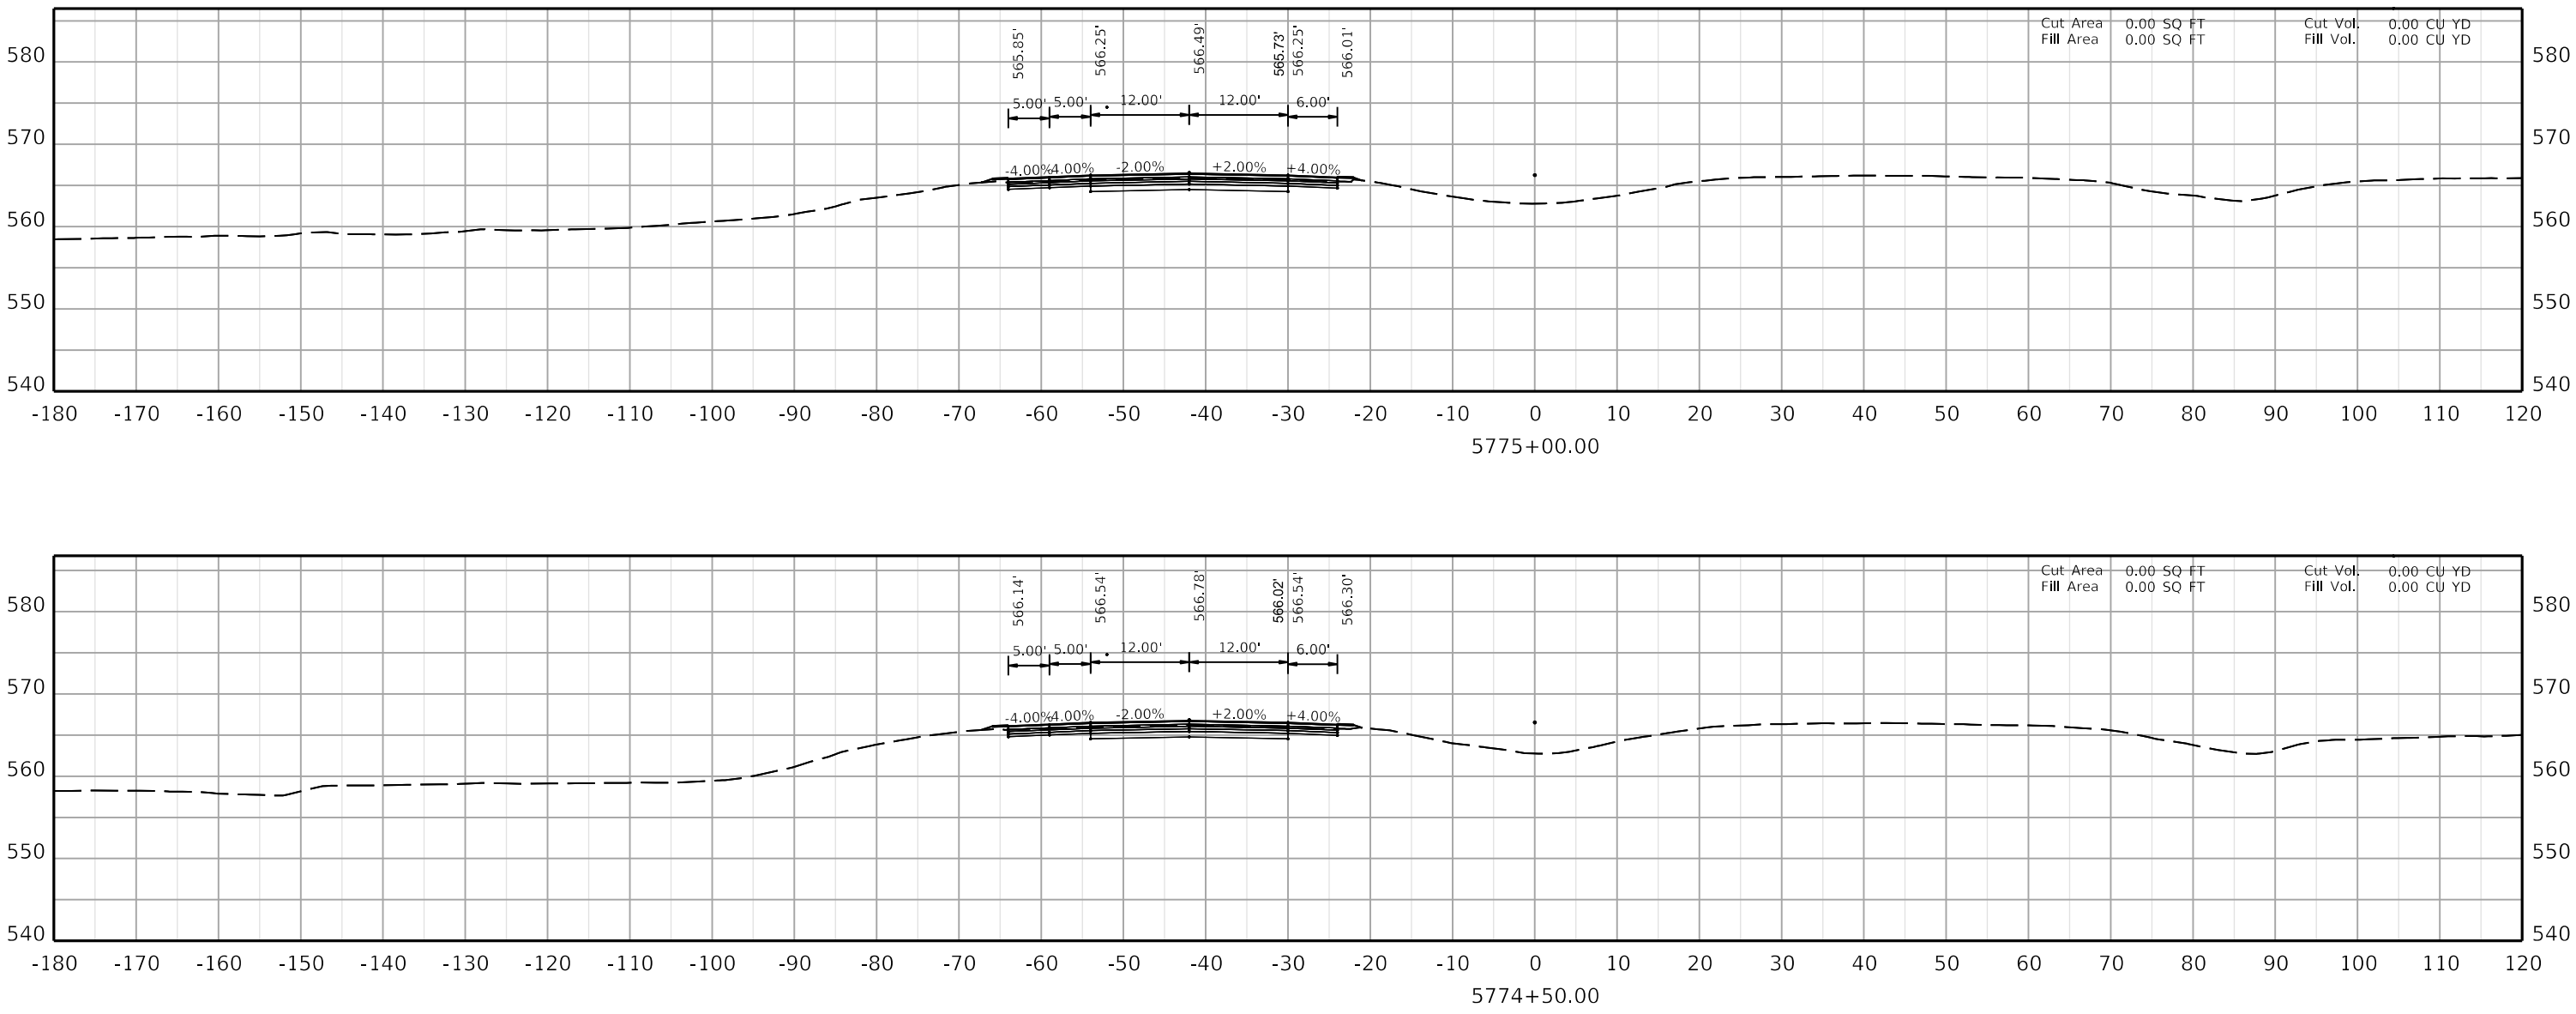

COMMONWEALTH OF KENTUCKY
DEPARTMENT OF HIGHWAYS
TEAM KENTUCKY TRANSPORTATION CABINET


DRAWING TITLE:


HORIZONTAL SCALE
SCALE: 1" = 10'


0' 10' 20' 40'

STA. AH1 5774+50.00
TO STA. AH1 5775+00.00

ITEM NO. 02-20063
COUNTY OF Christian
SHEET NO. X066

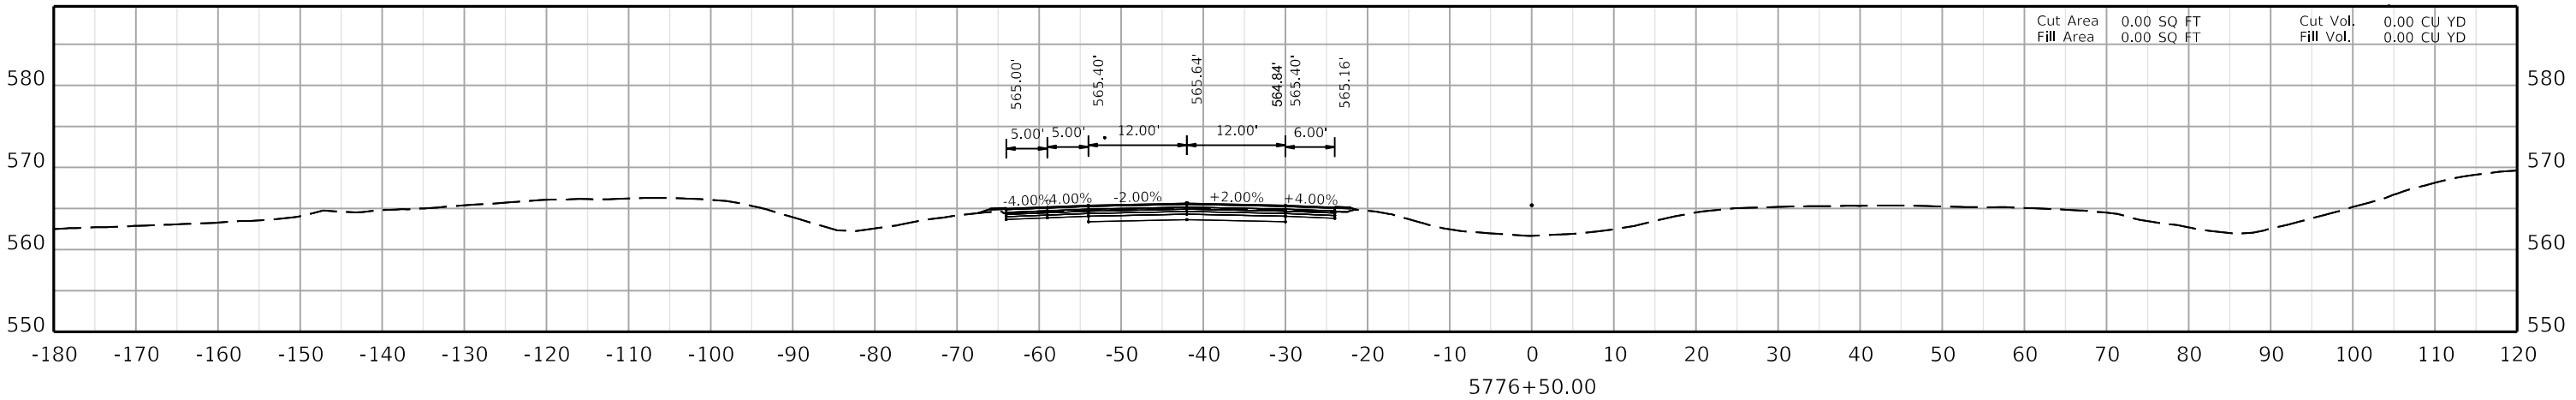

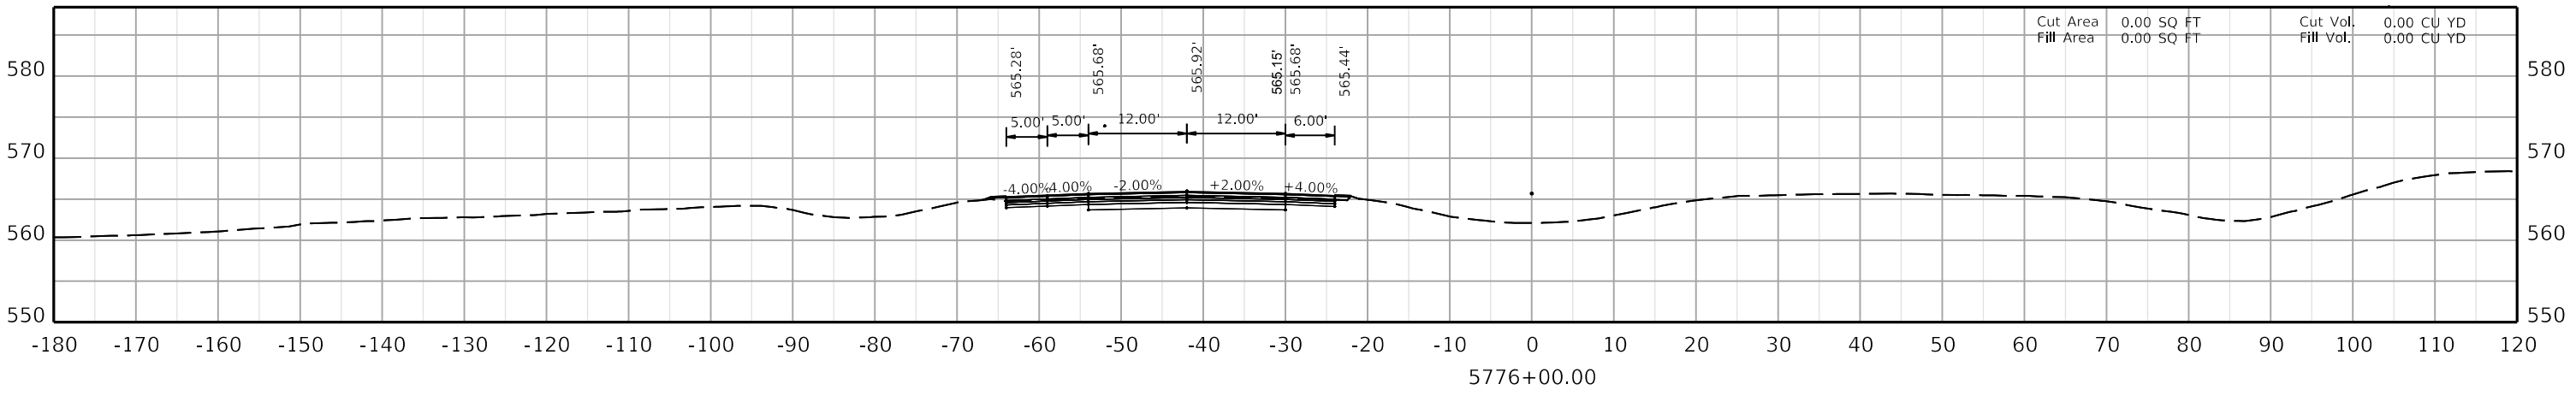

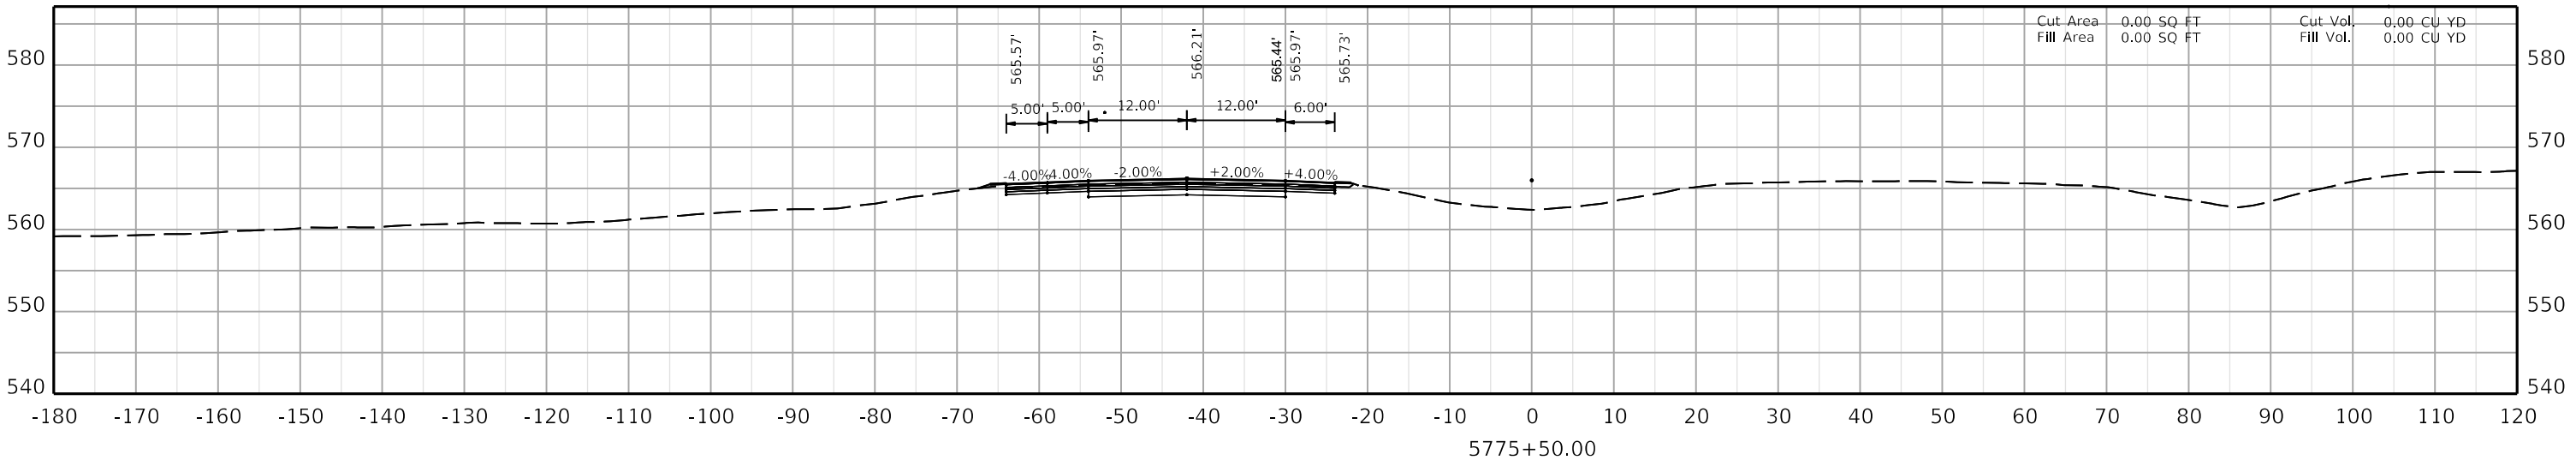

COMMONWEALTH OF KENTUCKY
DEPARTMENT OF HIGHWAYS

TEAM KENTUCKY TRANSPORTATION CABINET


DRAWING TITLE:


HORIZONTAL SCALE
SCALE: 1" = 10'


0' 10' 20' 40'

STA. AH1 5775+50.00
TO STA. AH1 5776+50.00

ITEM NO. 02-20063
COUNTY OF Christian
SHEET NO. X067

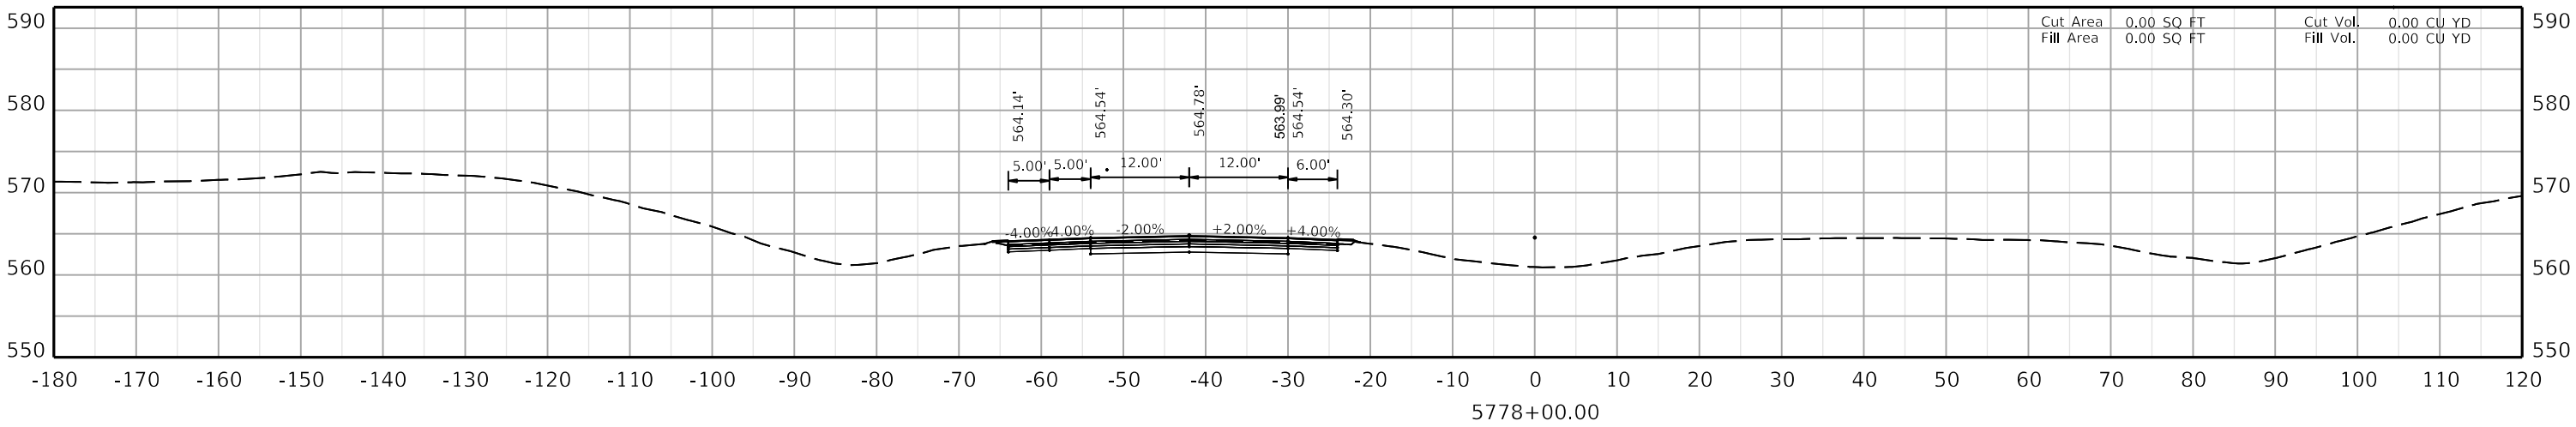

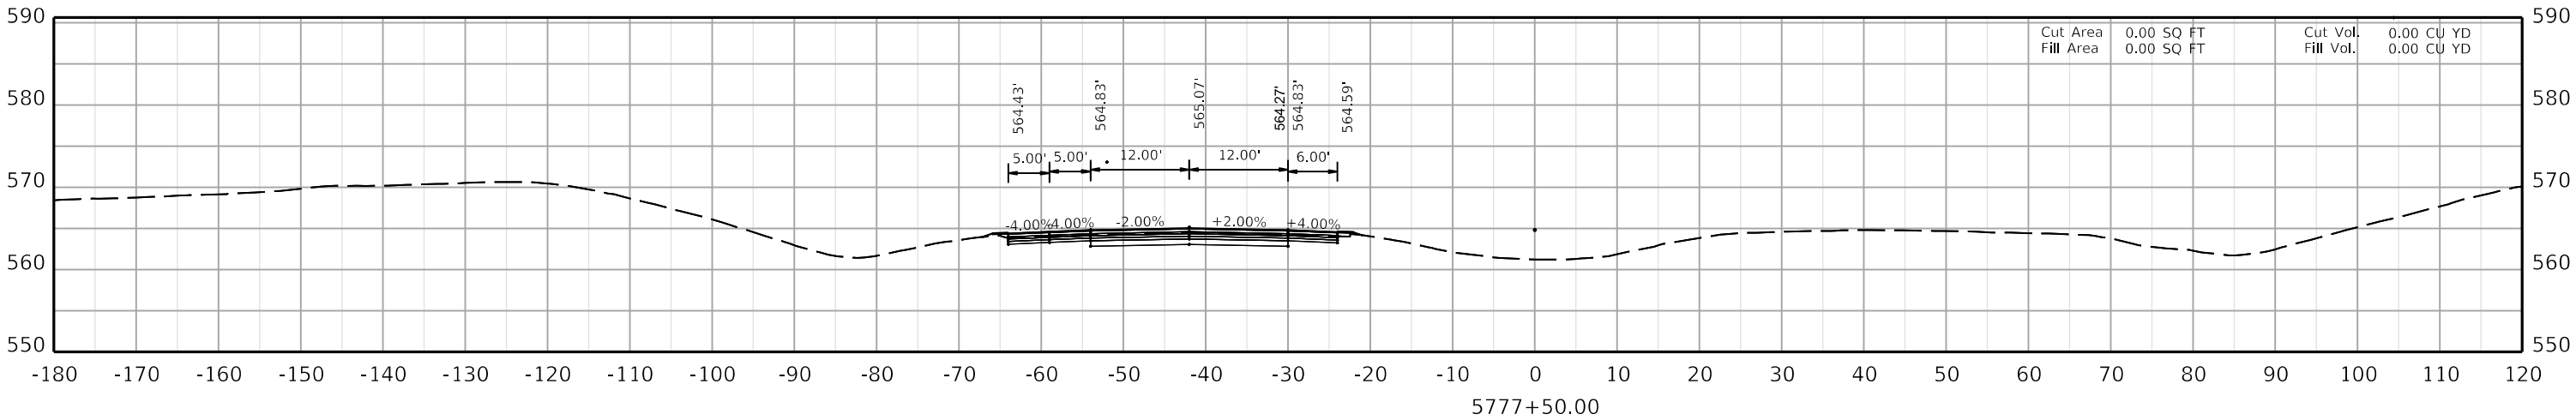

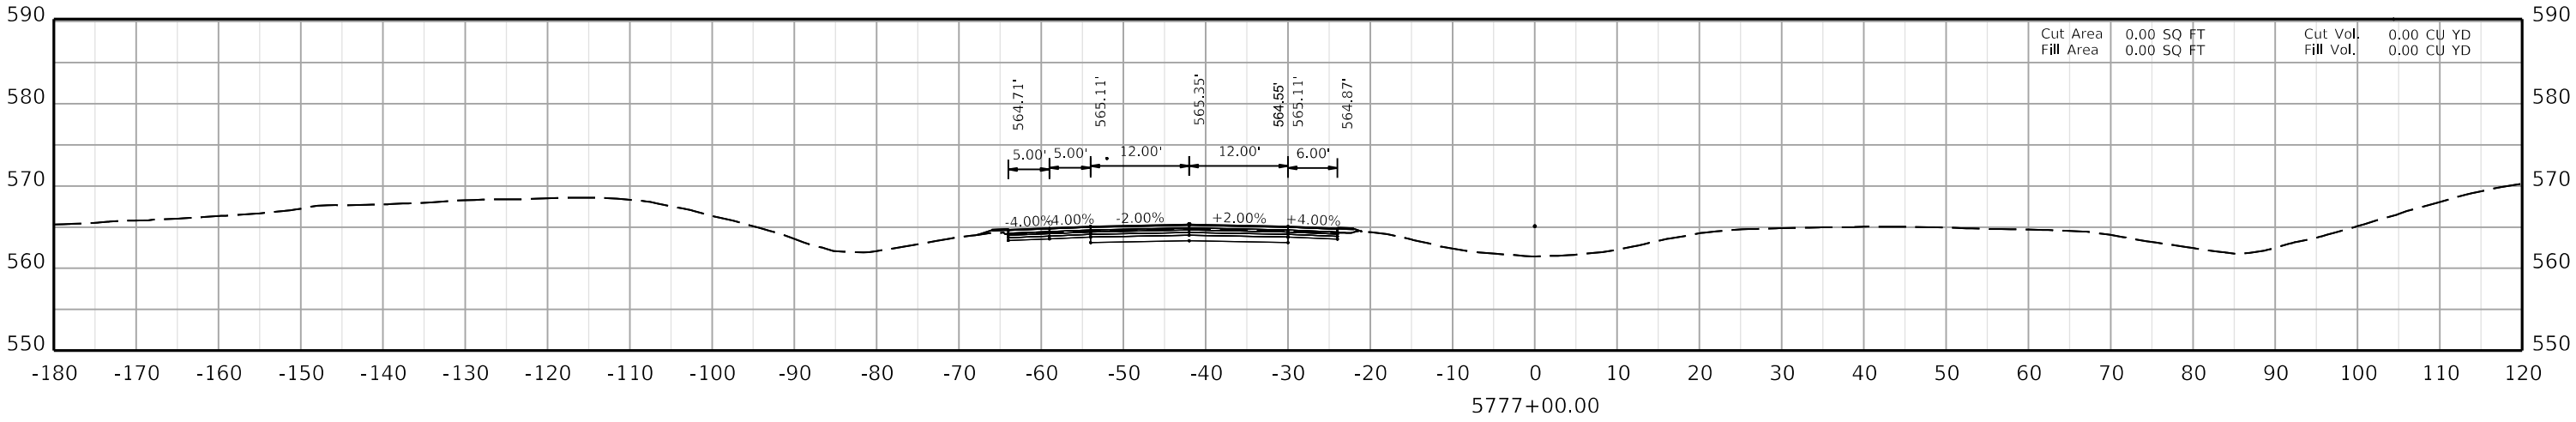

COMMONWEALTH OF KENTUCKY
DEPARTMENT OF HIGHWAYS
TEAM KENTUCKY

DRAWING TITLE:

HORIZONTAL SCALE
SCALE: 1" = 10'

0' 10' 20' 40'


STA. AH1 5777+00.00
TO STA. AH1 5778+00.00


ITEM NO. 02-20063
COUNTY OF Christian
SHEET NO. X068


OpenRoads Designer v10.12.02.4

USER: ciccarelli

FILE NAME: U:\24856.CH1 - CHRISTIAN COUNTY I-24\2-20063 - CHRISTIAN - I_24 PAVEMENT REHAB\MILESTONES & SUBMITTALS\CONTRACT PLANS AND PROPOSAL\ELECTRONIC ENGINEERING DATA\SHEETS\02_20063_XSECTION_SHEETS 01.DGN

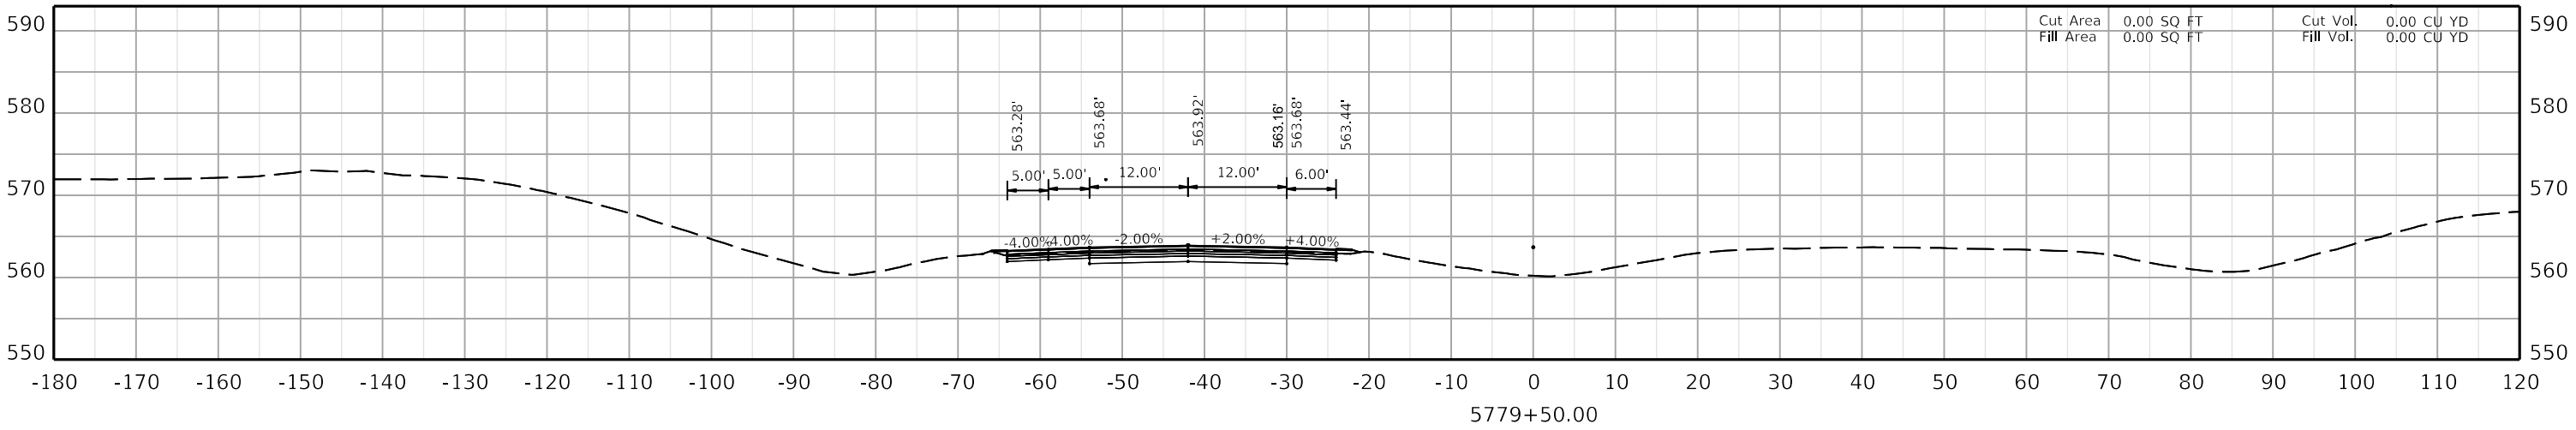

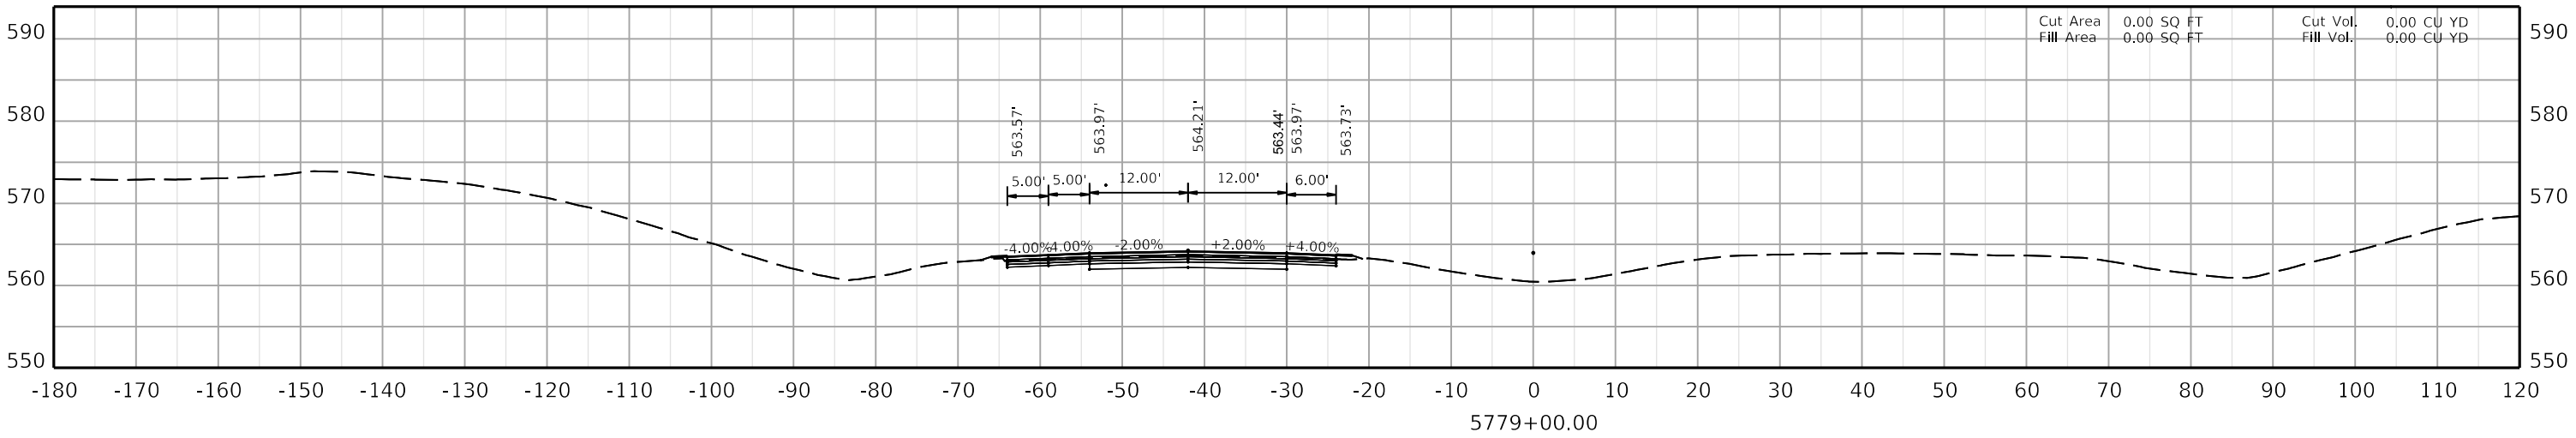

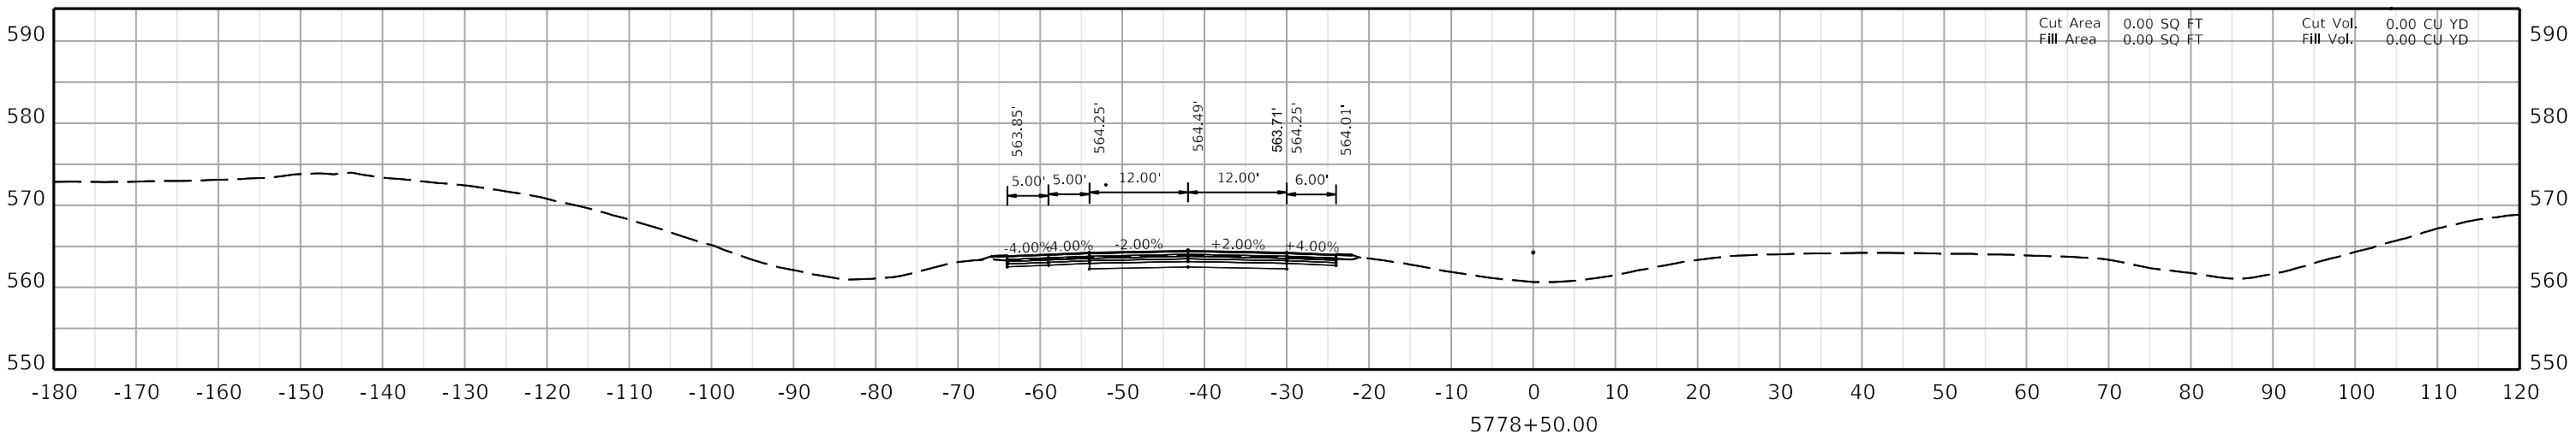

COMMONWEALTH OF KENTUCKY
DEPARTMENT OF HIGHWAYS
TEAM KENTUCKY TRANSPORTATION CABINET

DRAWING TITLE:

HORIZONTAL SCALE
SCALE: 1" = 10'

0' 10' 20' 40'

STA. AH1 5778+50.00
TO STA. AH1 5779+50.00

ITEM NO. 02-20063
COUNTY OF Christian
SHEET NO. X069

COMMONWEALTH OF KENTUCKY
DEPARTMENT OF HIGHWAYS

TEAM KENTUCKY TRANSPORTATION COUNCIL

DRAWING TITLE:

HORIZONTAL SCALE
SCALE: 1" = 10'

0' 10' 20' 40'

STA. AH1 5780+00.00
TO STA. AH1 5780+50.00

ITEM NO. 02-20063 COUNTY OF Christian
SHEET NO. X070

5780+00.00

-180 -170 -160 -150 -140 -130 -120 -110 -100 -90 -80 -70 -60 -50 -40 -30 -20 -10 0 10 20 30 40 50 60 70 80 90 100 110 120

590 580 570 560 550 540

-4.00% -4.00% -2.00% +2.00% +4.00%

5.00' 5.00' 12.00' 12.00' 6.00'

563.16' 563.40' 562.85' 563.64' 563.40' 563.00'

Cut Area 0.00 SQ FT
Fill Area 0.00 SQ FT
Cut Vol. 0.00 CU YD
Fill Vol. 0.00 CU YD

5780+50.00

-180 -170 -160 -150 -140 -130 -120 -110 -100 -90 -80 -70 -60 -50 -40 -30 -20 -10 0 10 20 30 40 50 60 70 80 90 100 110 120

580 570 560 550 540

-4.00% -4.00% -2.00% +2.00% +4.00%

5.00' 5.00' 12.00' 12.00' 6.00'

562.87' 563.11' 562.54' 563.35' 563.11' 562.71'

Cut Area 0.00 SQ FT
Fill Area 0.00 SQ FT
Cut Vol. 0.00 CU YD
Fill Vol. 0.00 CU YD

OpenRoads Designer v10.12.02.4
USER: dccarell
FILE NAME: U:\24856.CH1 - CHRISTIAN COUNTY I-24\2-20063 - CHRISTIAN - I_24 PAVEMENT REHAB\MILESTONES & SUBMITTALS\CONTRACT PLANS AND PROPOSAL\ELECTRONIC ENGINEERING DATA\SHEETS\02_20063_XSECTION_SHEETS 01.DGN

COMMONWEALTH OF KENTUCKY
DEPARTMENT OF HIGHWAYS
TEAM KENTUCKY TRANSPORTATION CABINET


DRAWING TITLE:


HORIZONTAL SCALE
SCALE: 1" = 10'


0' 10' 20' 40'


STA. AH1 5781+00.00
TO STA. AH1 5781+50.00

ITEM NO. 02-20063 COUNTY OF Christian
SHEET NO. X071

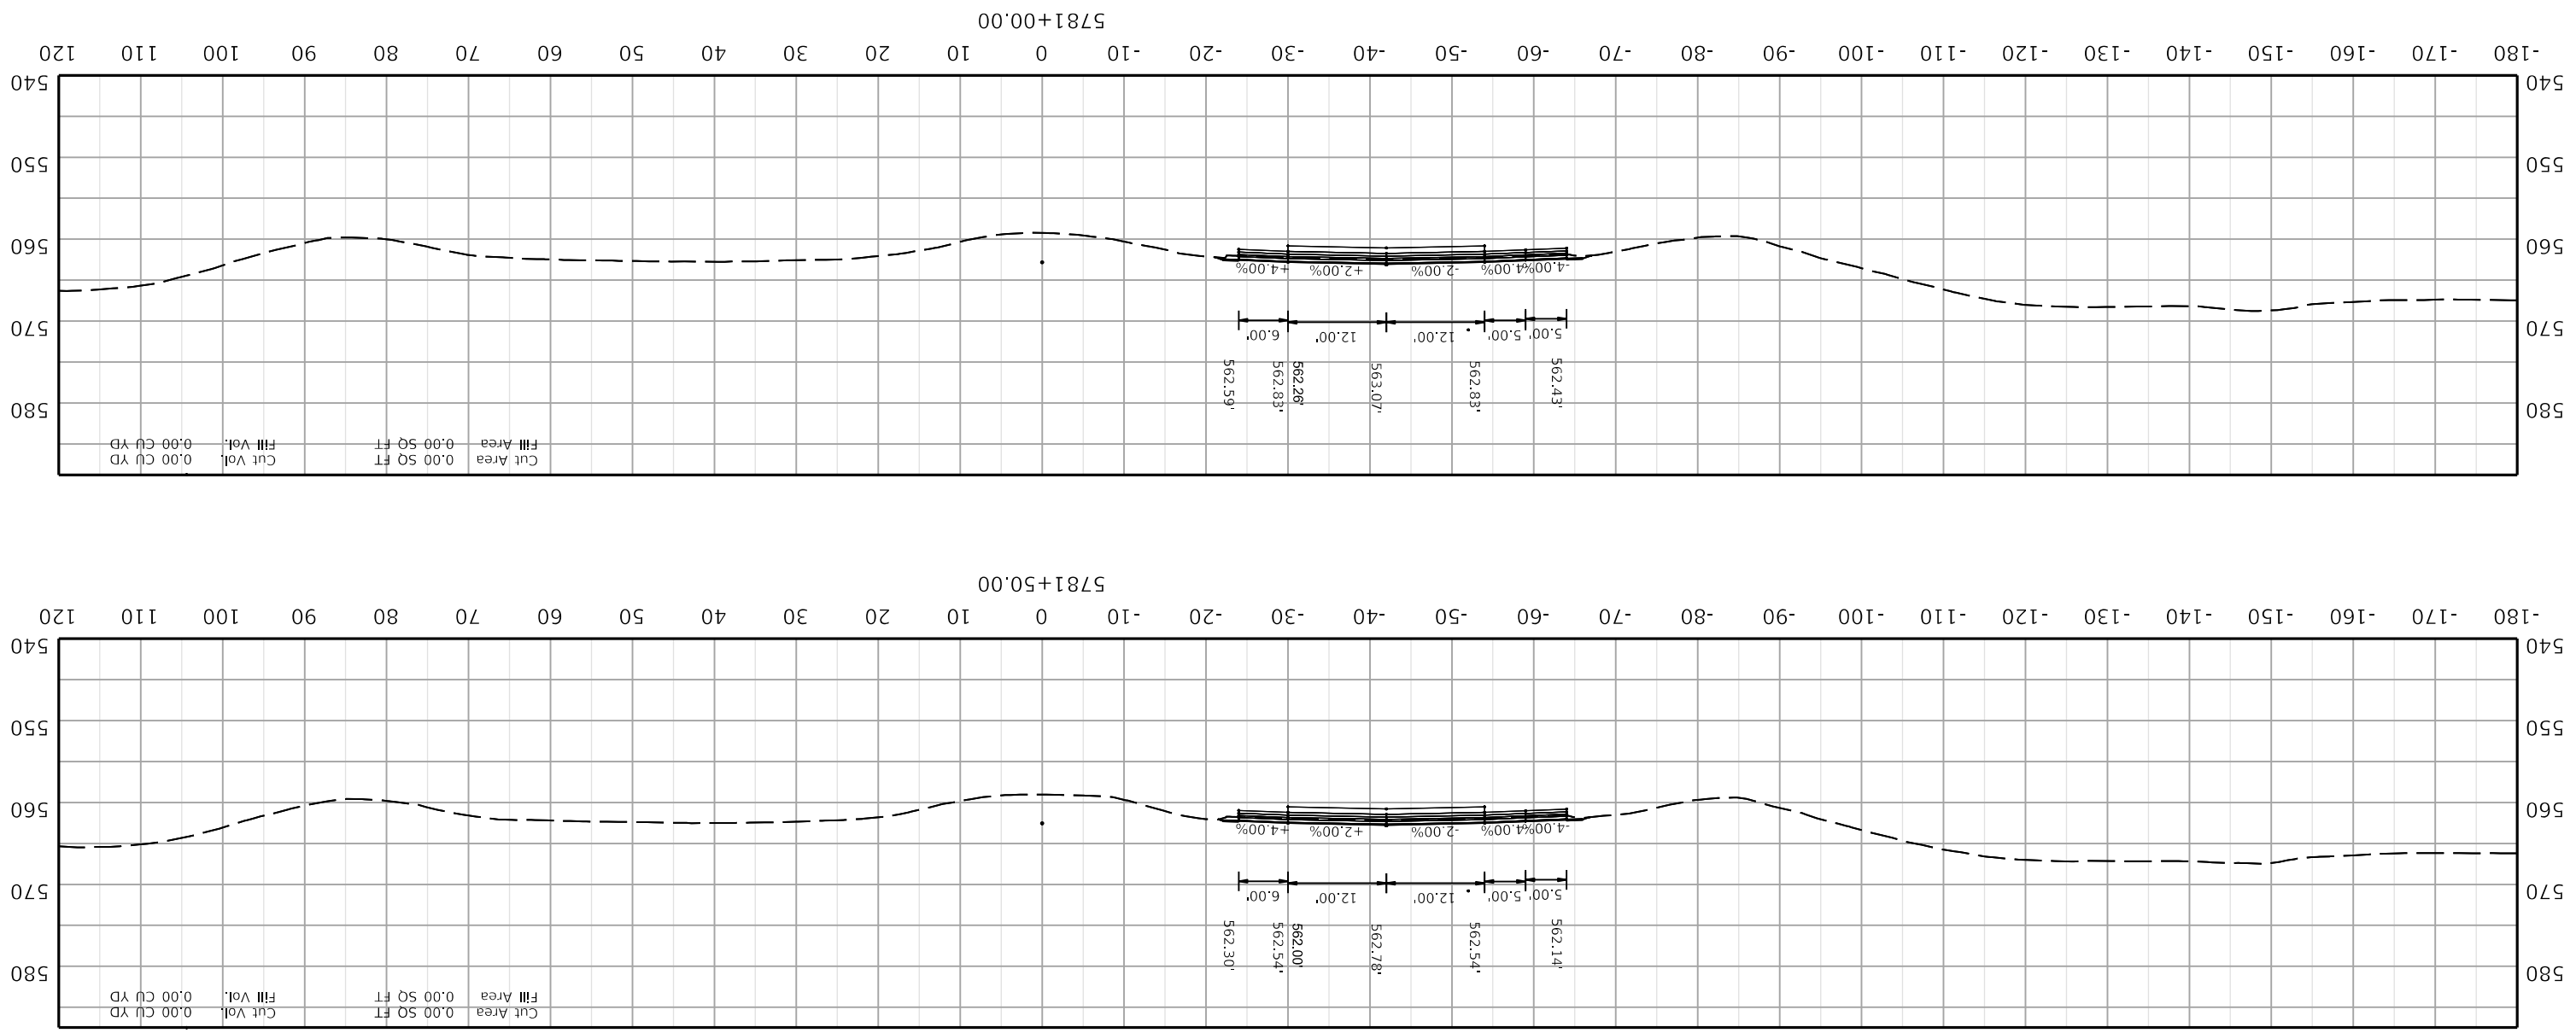

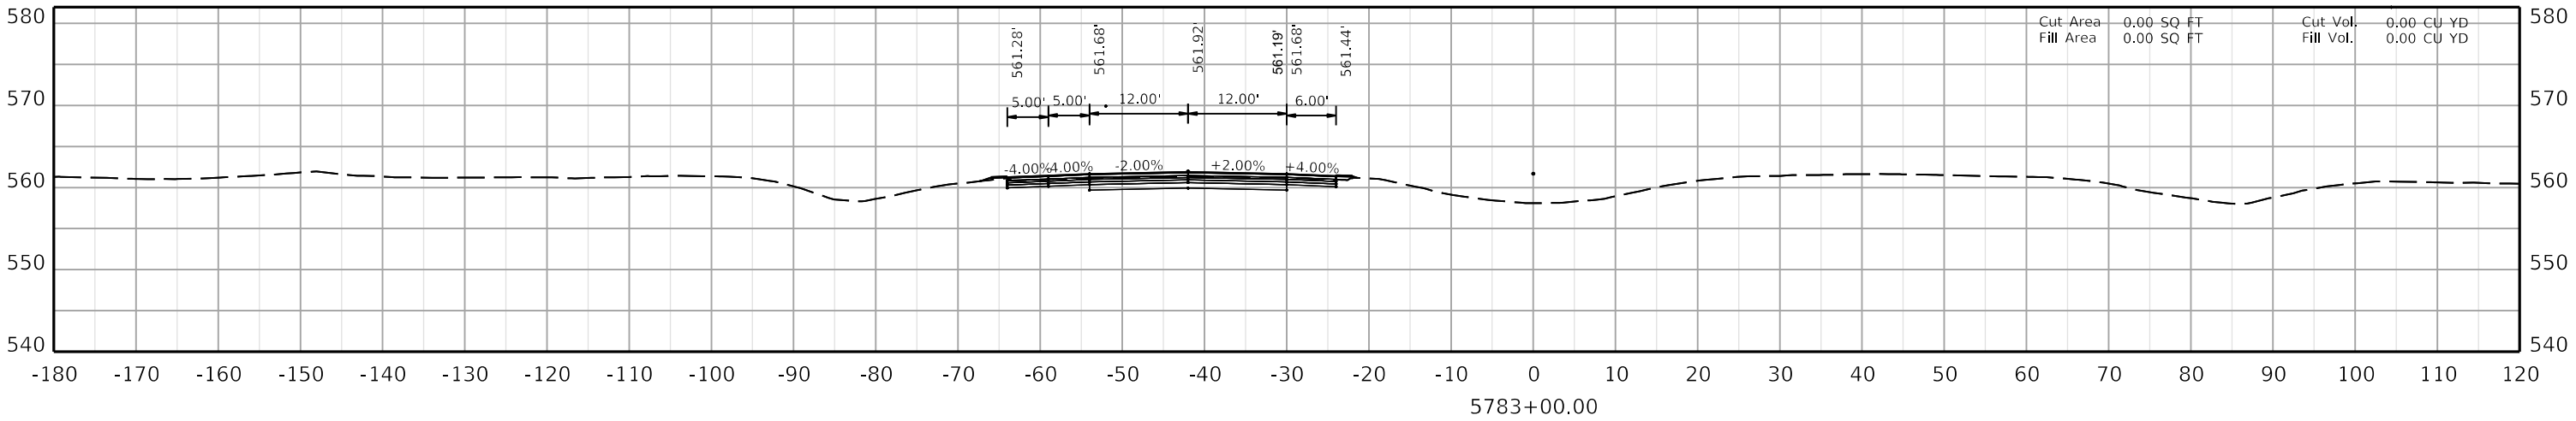

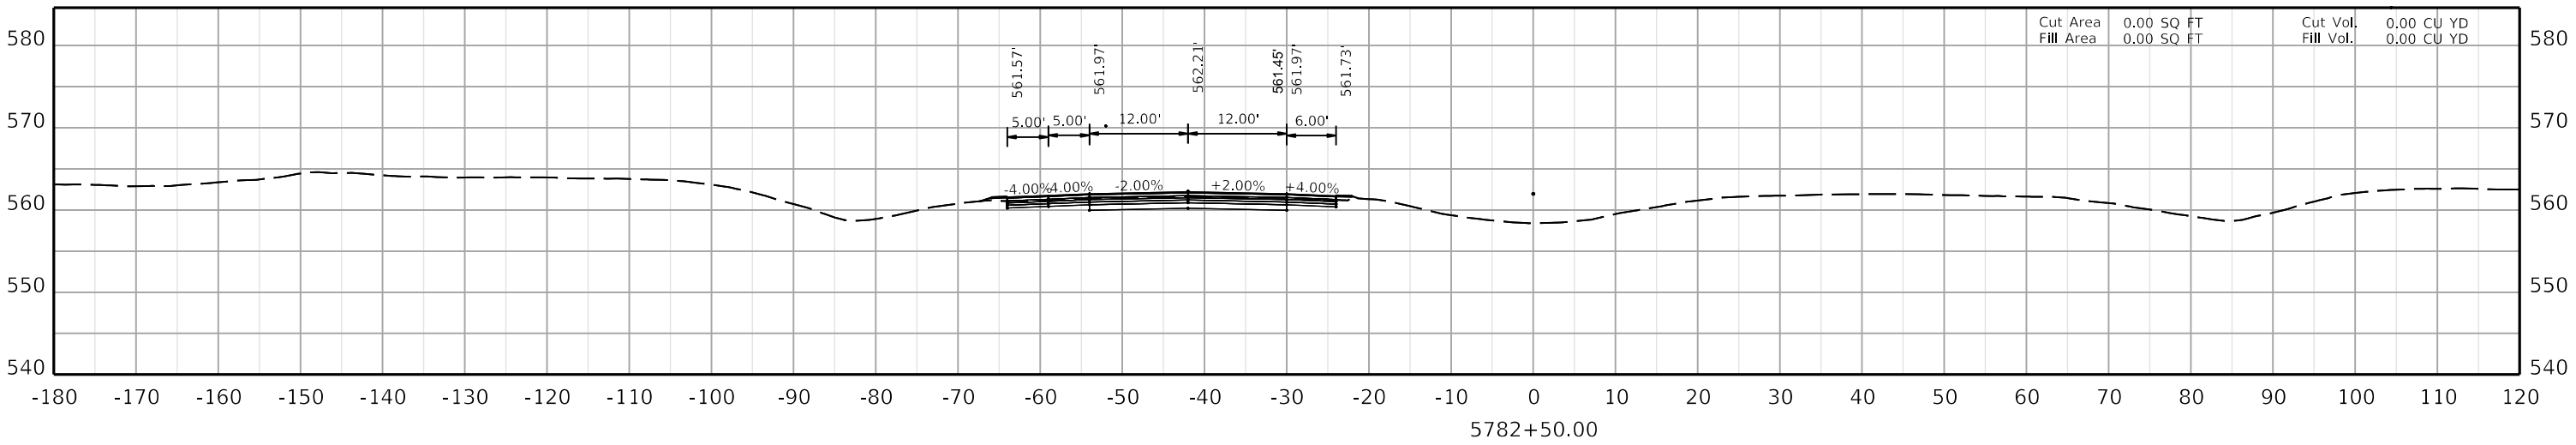

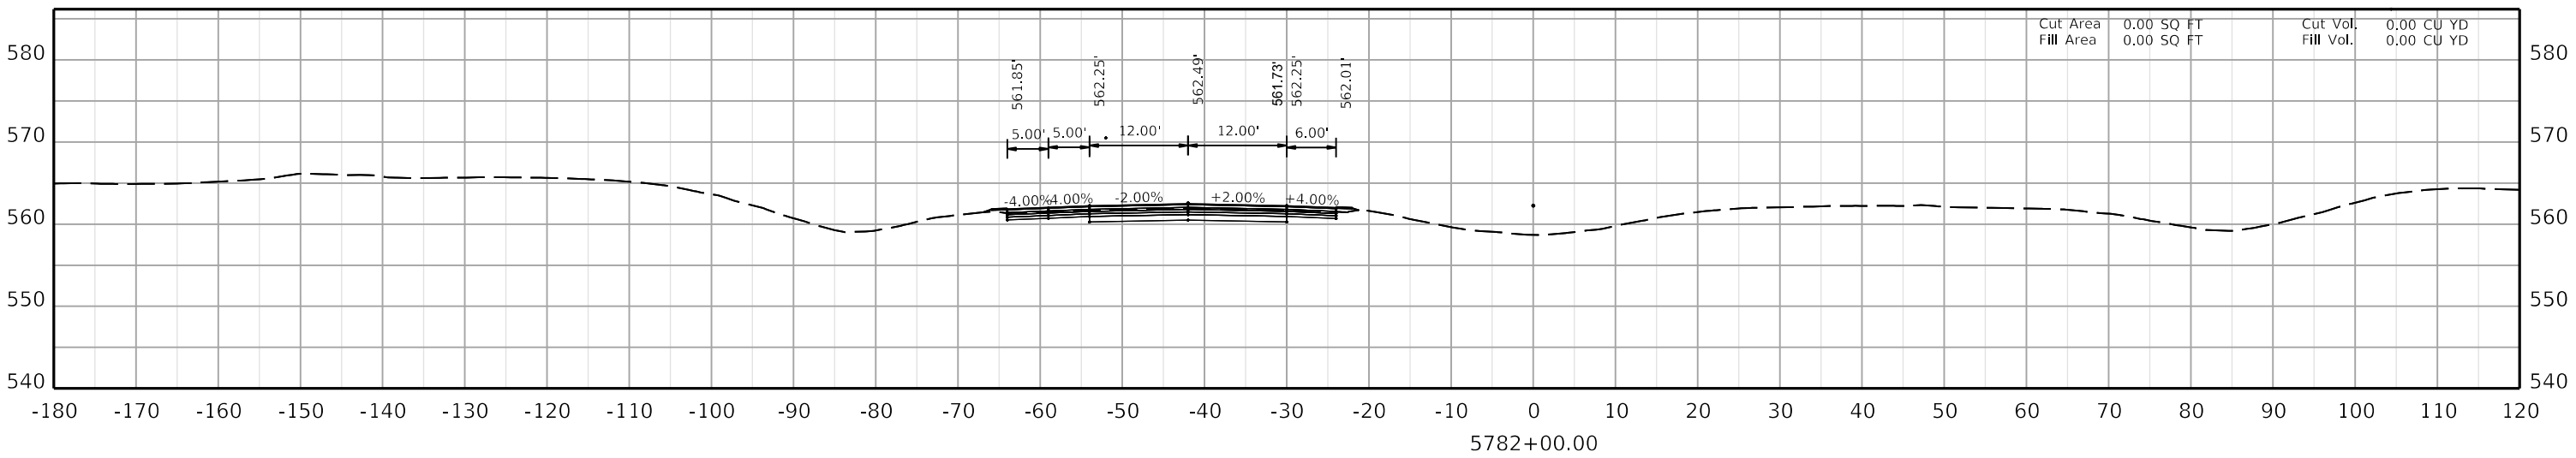

COMMONWEALTH OF KENTUCKY
DEPARTMENT OF HIGHWAYS
TEAM KENTUCKY TRANSPORTATION CABINET


DRAWING TITLE:


HORIZONTAL SCALE
SCALE: 1" = 10'


0' 10' 20' 40'

STA. AH1 5782+00.00
TO STA. AH1 5783+00.00

ITEM NO. 02-20063
COUNTY OF Christian
SHEET NO. X072

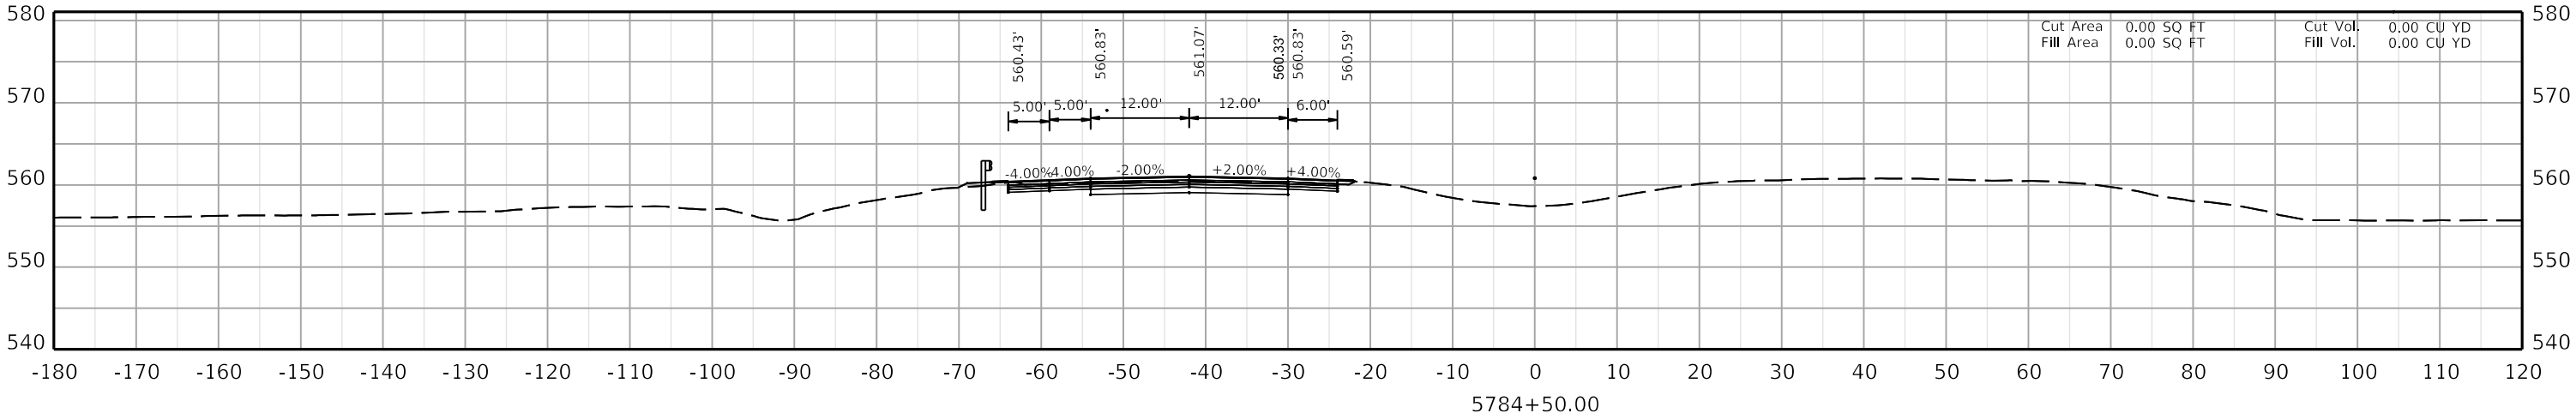

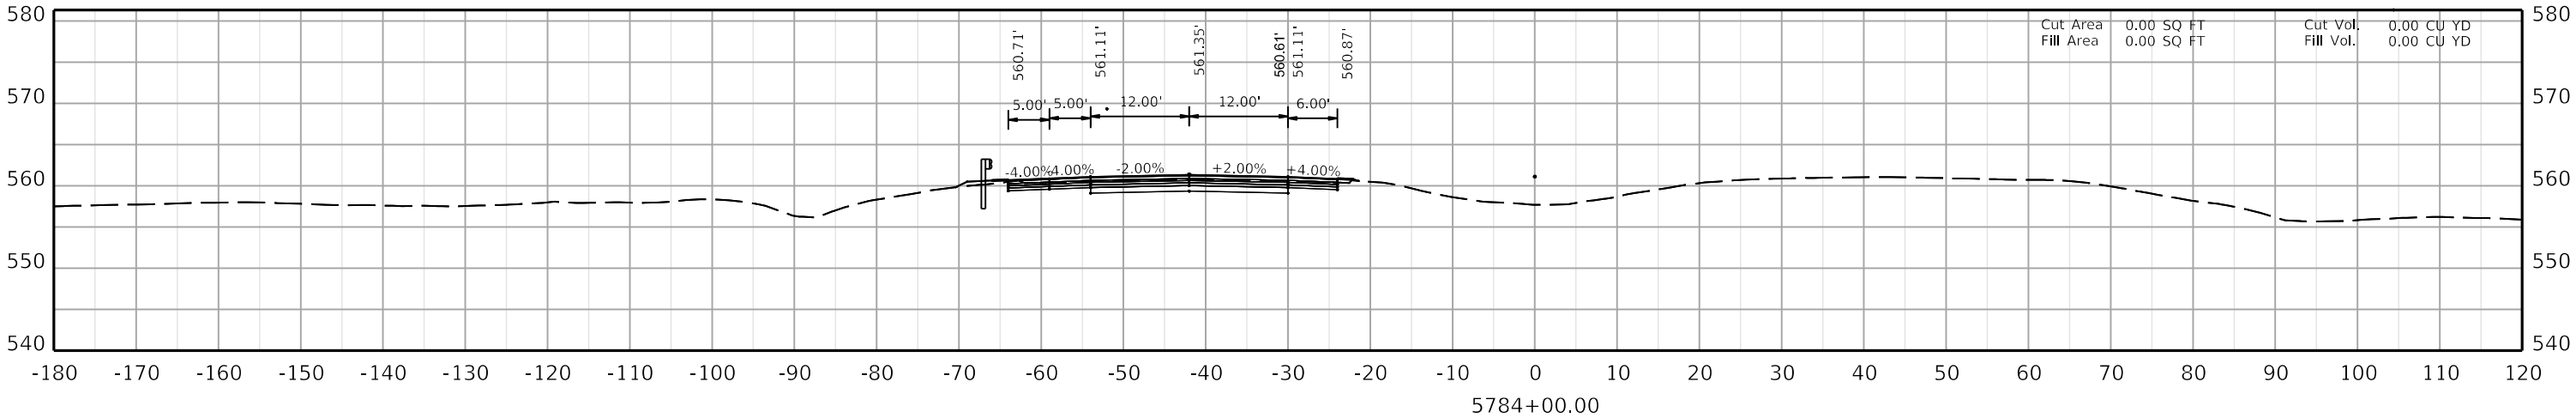

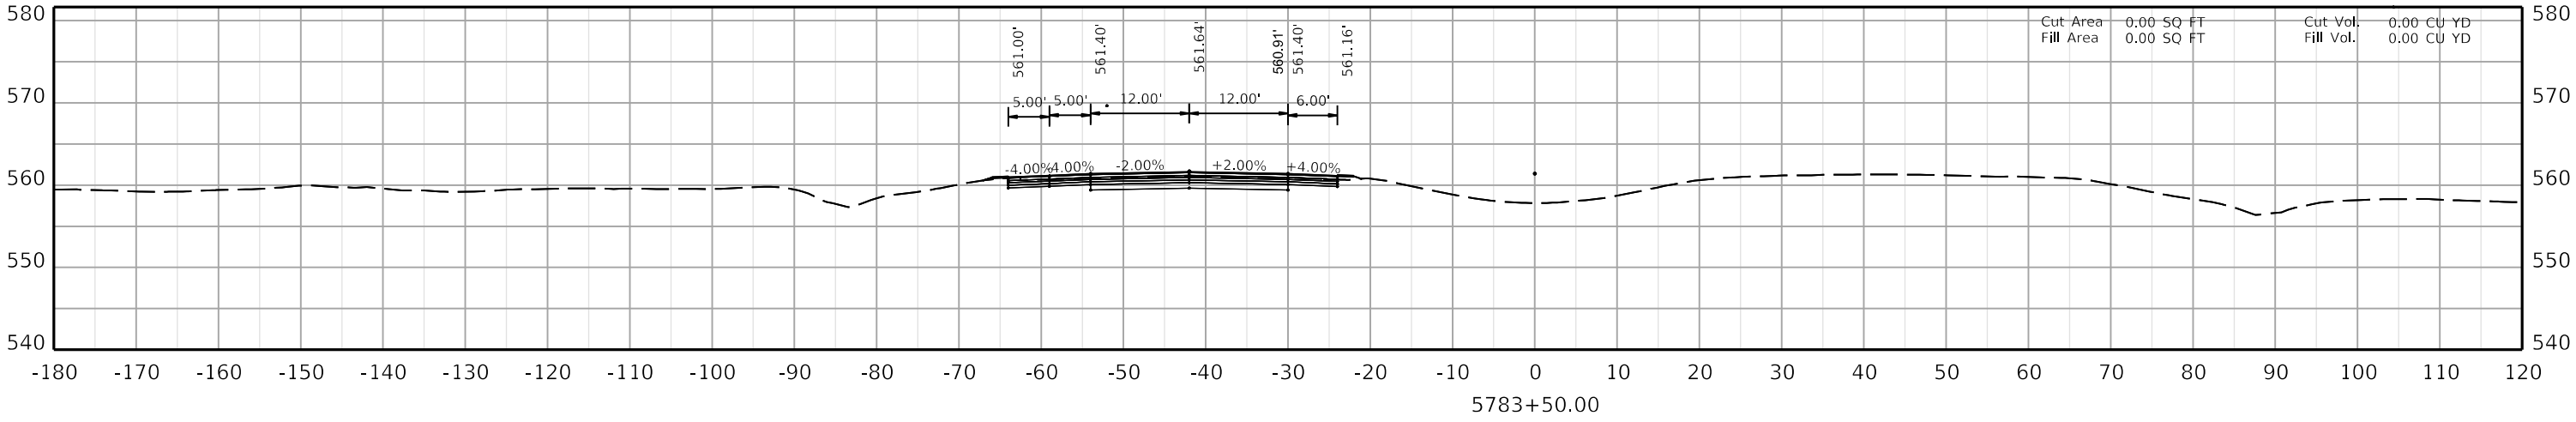

COMMONWEALTH OF KENTUCKY
DEPARTMENT OF HIGHWAYS
TEAM KENTUCKY


DRAWING TITLE:


HORIZONTAL SCALE
SCALE: 1" = 10'


0' 10' 20' 40'

STA. AH1 5783+50.00
TO STA. AH1 5784+50.00

ITEM NO. 02-20063
COUNTY OF Christian
SHEET NO. X073

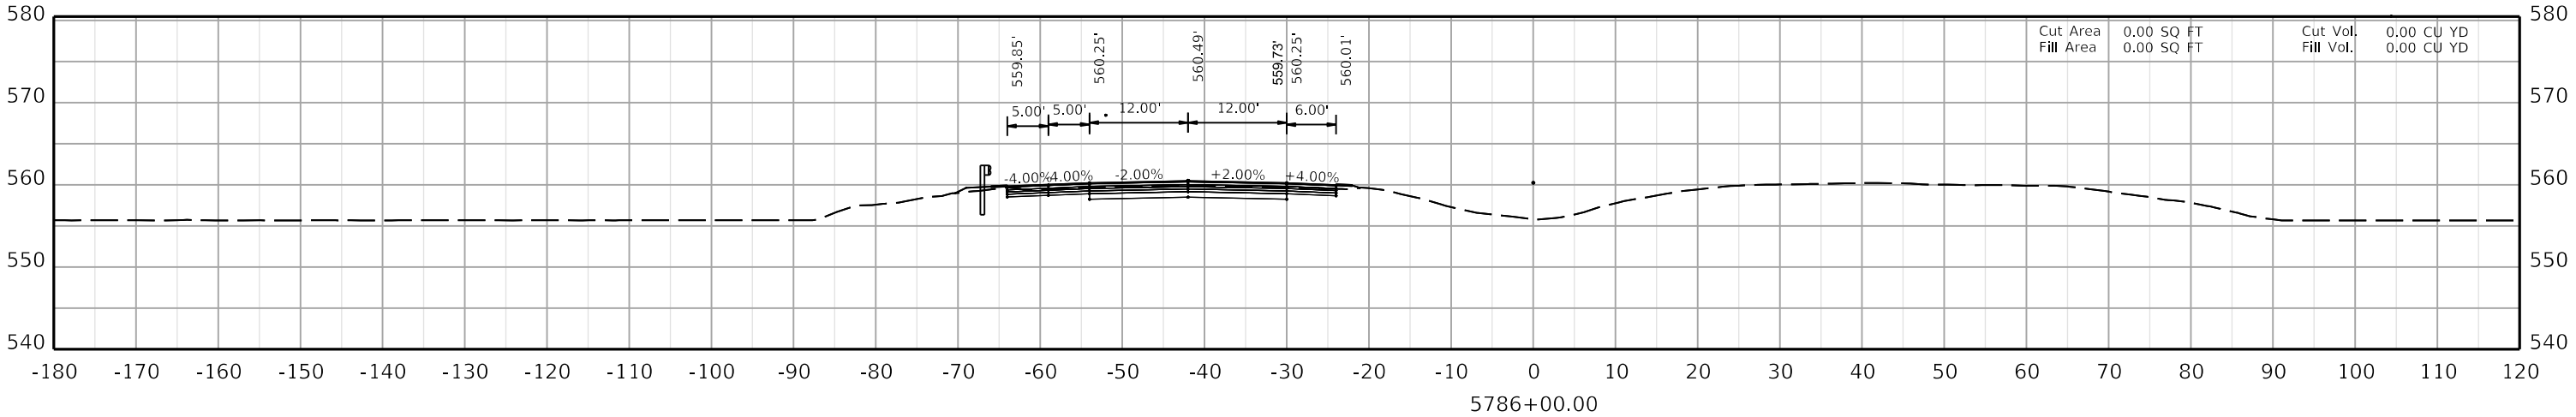

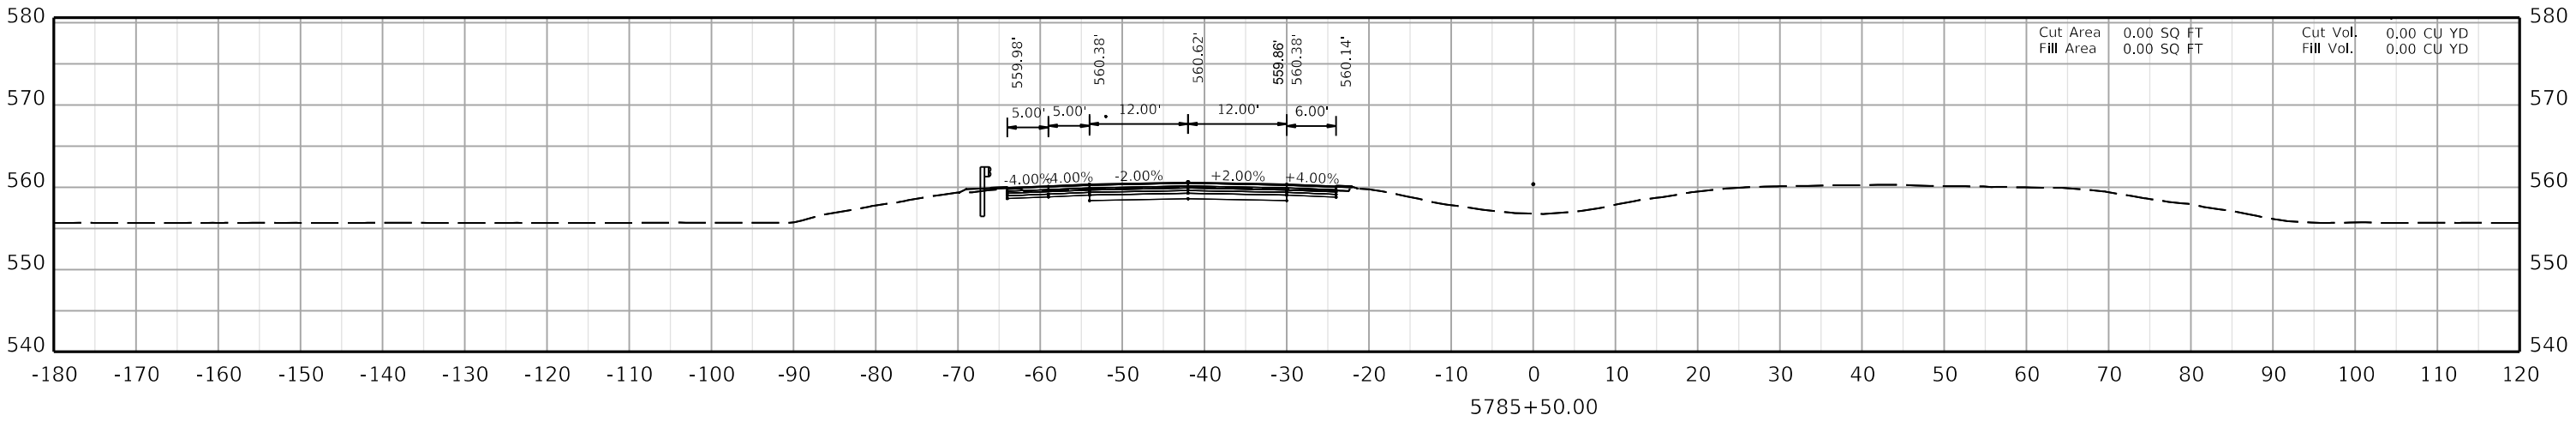

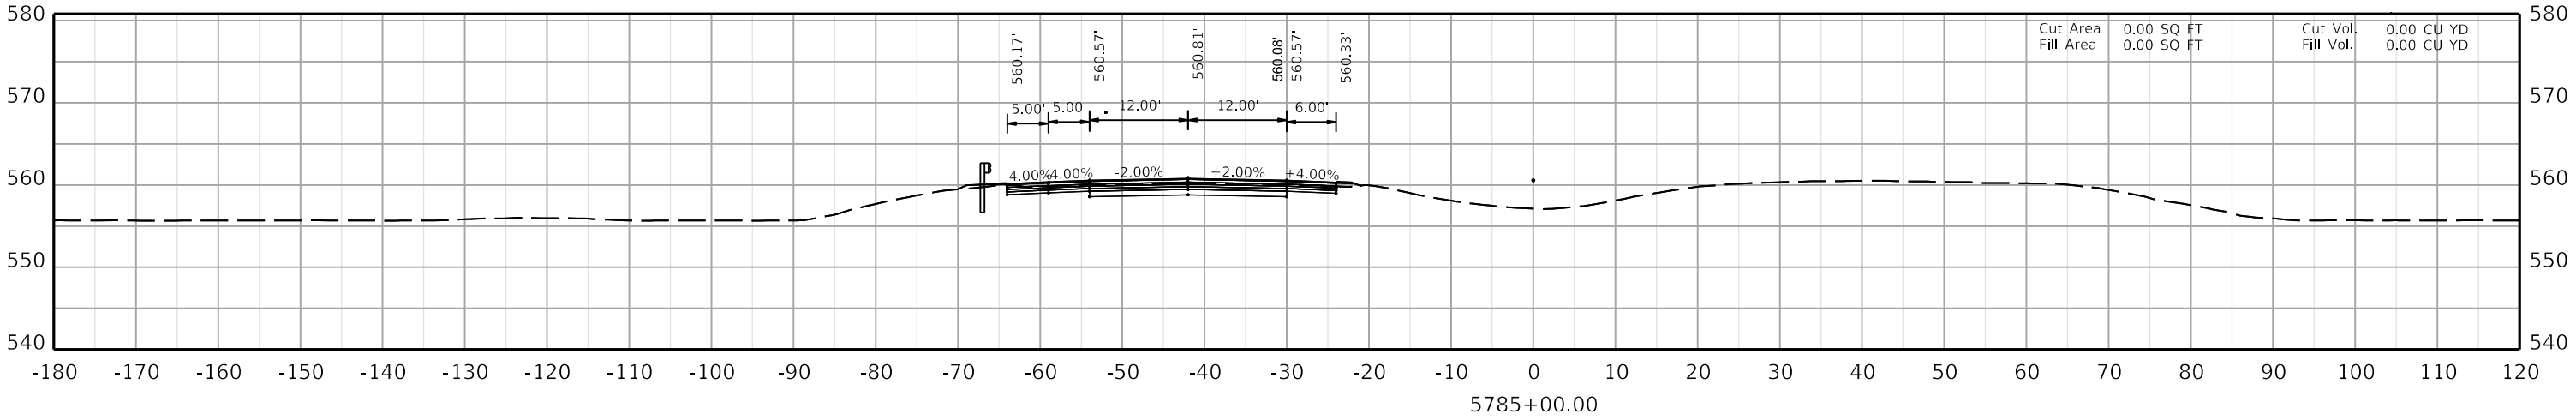

COMMONWEALTH OF KENTUCKY
DEPARTMENT OF HIGHWAYS
TEAM KENTUCKY

DRAWING TITLE:


HORIZONTAL SCALE
SCALE: 1" = 10'


0' 10' 20' 40'


STA. AH1 5785+00.00
TO STA. AH1 5786+00.00

ITEM NO. 02-20063
COUNTY OF Christian
SHEET NO. X074

OpenRoads Designer v10.12.02.4
USER: ciccarelli
FILE NAME: U:\24856,CH1 - CHRISTIAN COUNTY I-24\2-20063 - CHRISTIAN - I_24 PAVEMENT REHAB\MILESTONES & SUBMITTALS\CONTRACT PLANS AND PROPOSAL\ELECTRONIC ENGINEERING DATA\SHEETS\02_20063_XSECTION_SHEETS 01.DGN

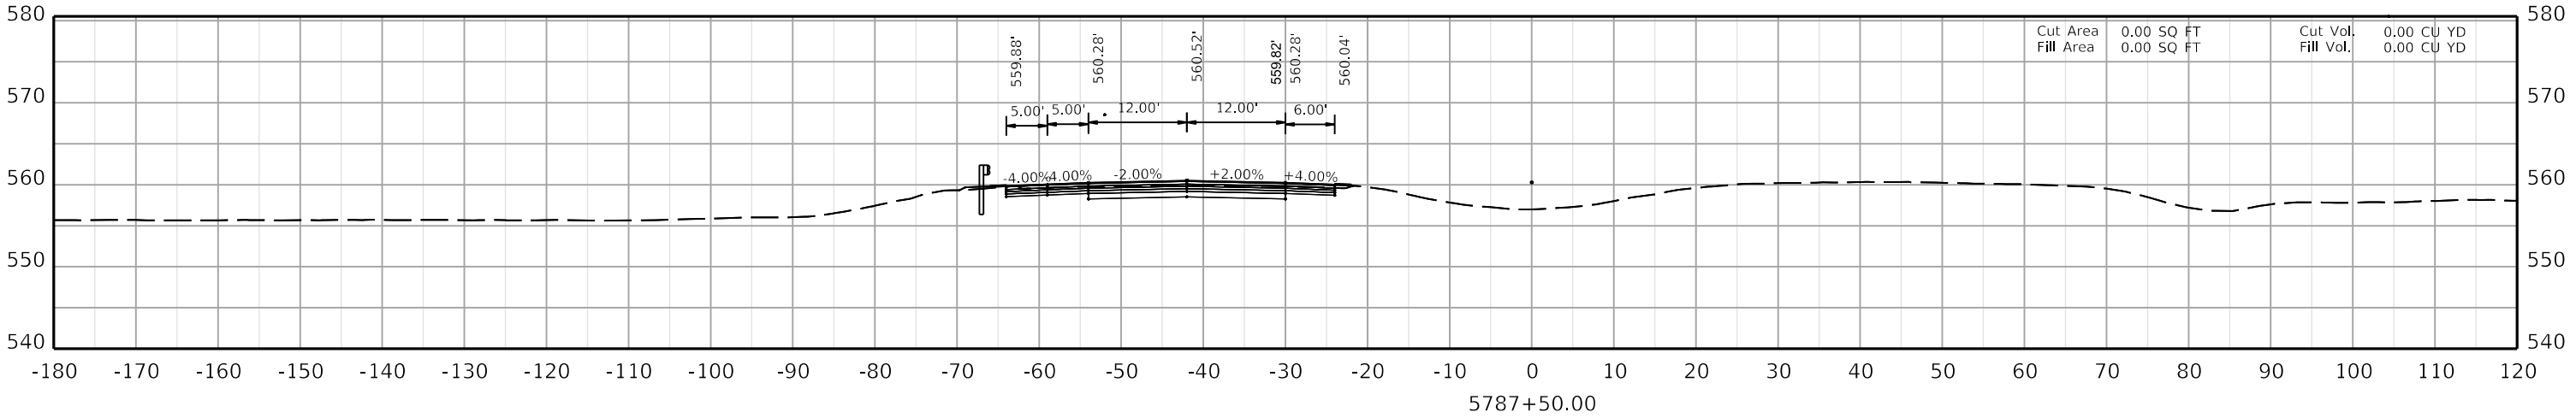

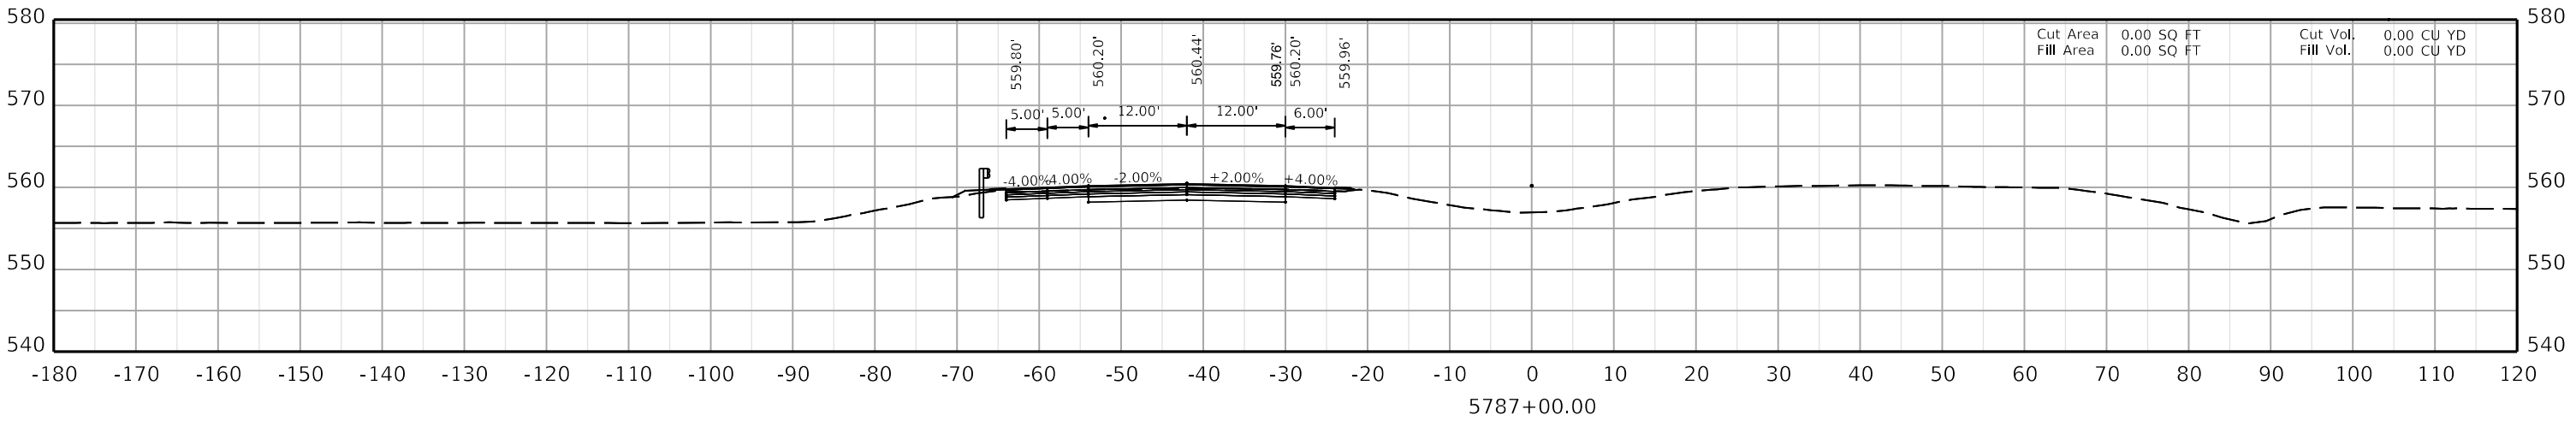

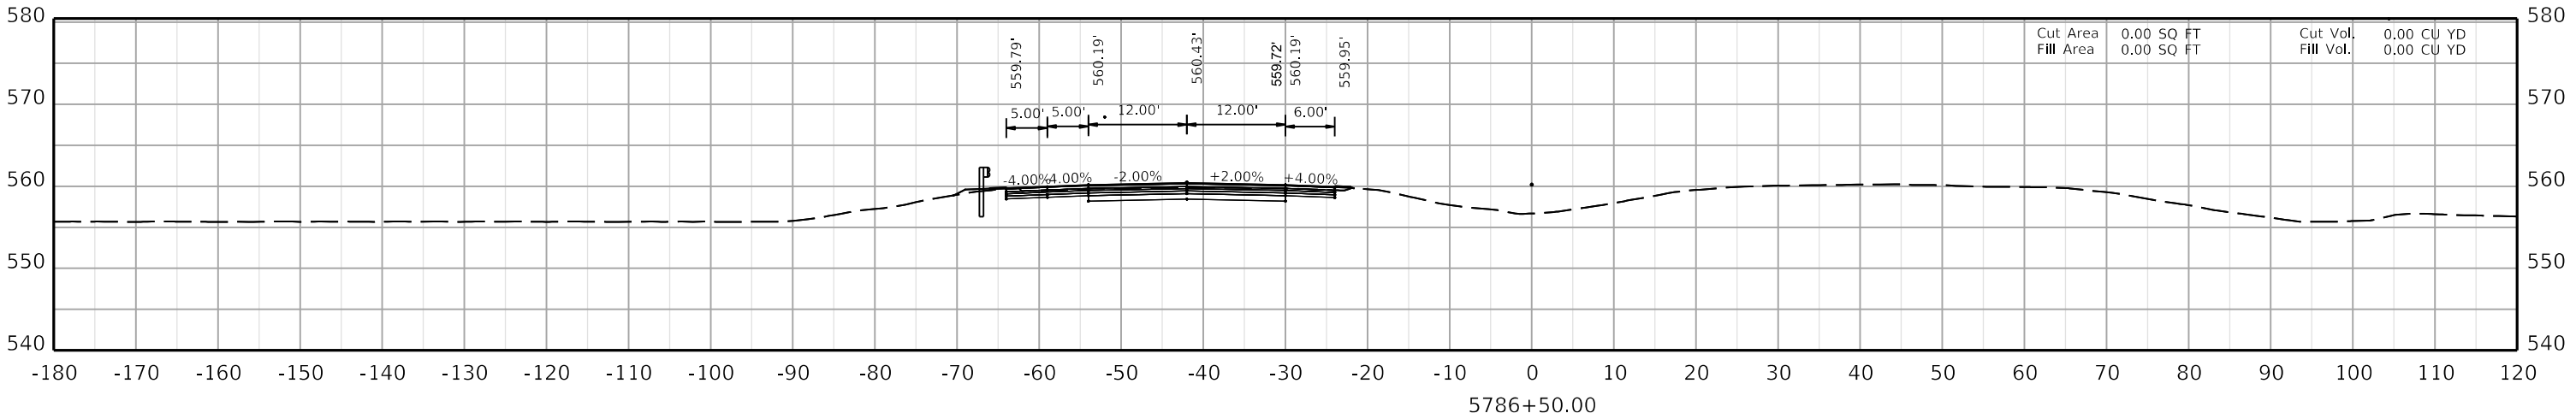

COMMONWEALTH OF KENTUCKY
DEPARTMENT OF HIGHWAYS
TEAM KENTUCKY TRANSPORTATION CABINET


DRAWING TITLE:


HORIZONTAL SCALE
SCALE: 1" = 10'


0' 10' 20' 40'

STA. AH1 5786+50.00
TO STA. AH1 5787+50.00

ITEM NO. 02-20063
COUNTY OF Christian
SHEET NO. X075

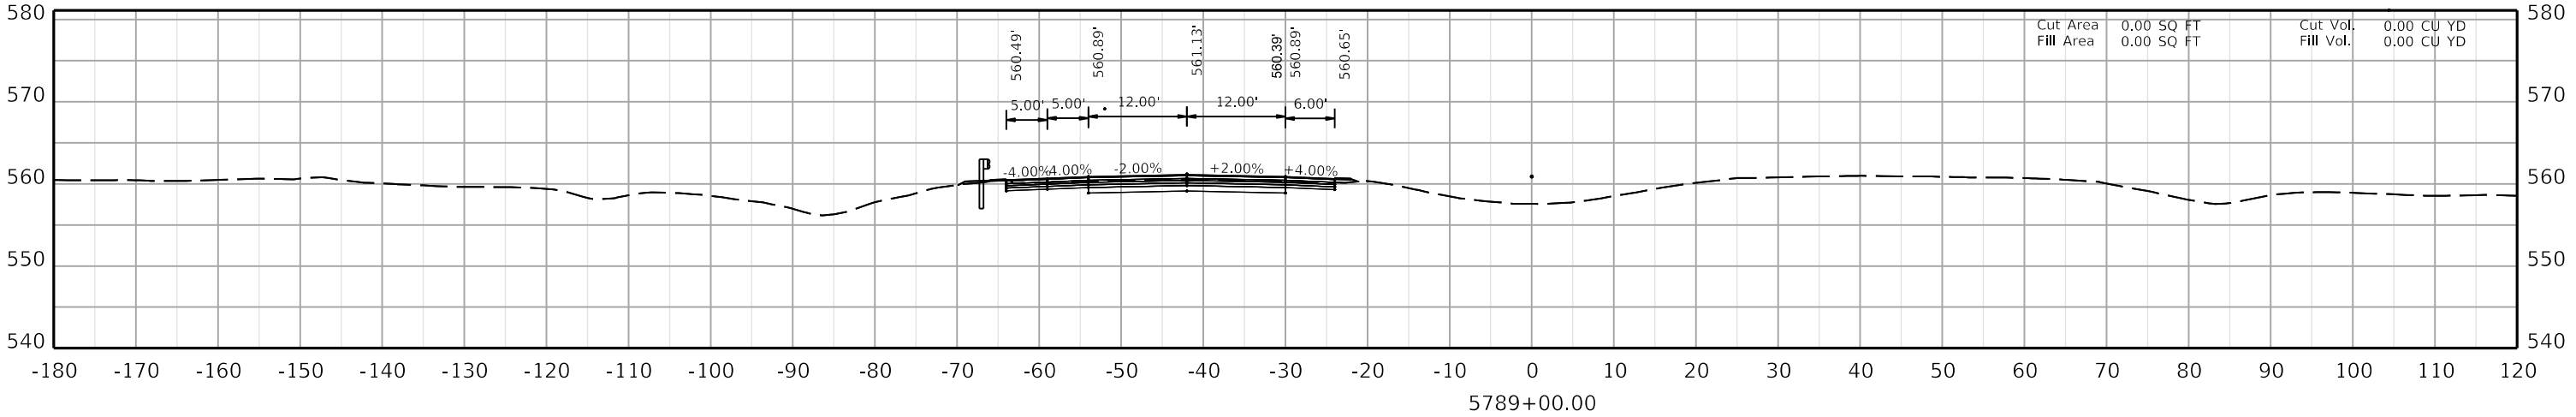

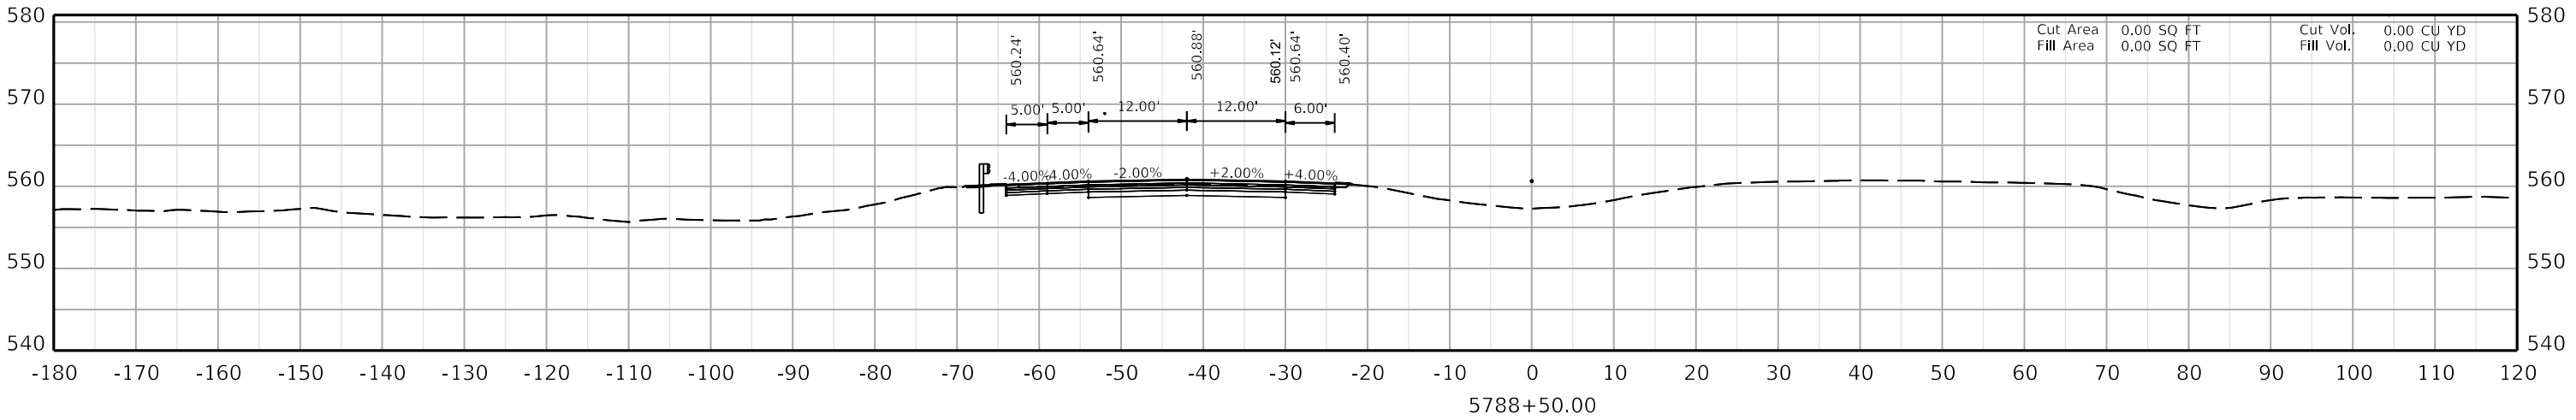

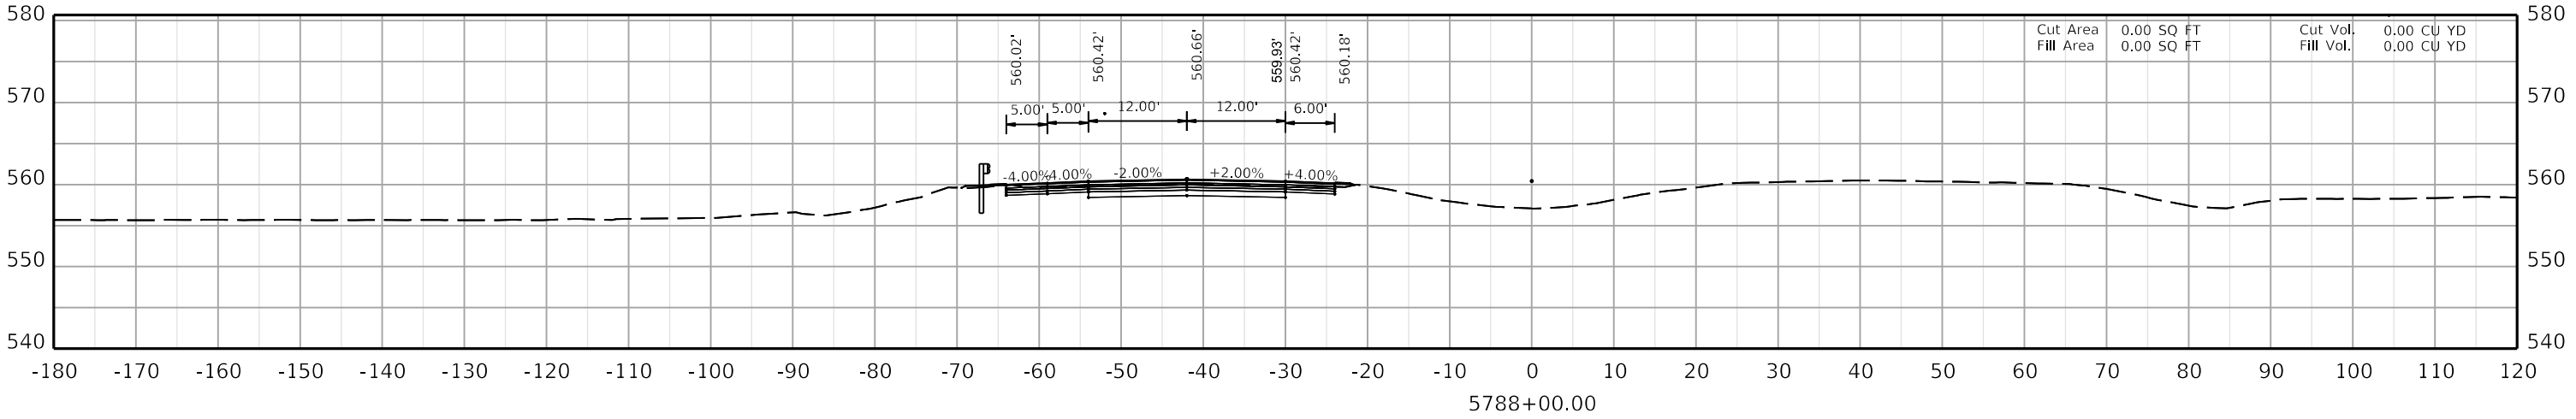

COMMONWEALTH OF KENTUCKY
DEPARTMENT OF HIGHWAYS
TEAM KENTUCKY


DRAWING TITLE:


HORIZONTAL SCALE
SCALE: 1" = 10'


0' 10' 20' 40'

STA. AH1 5788+00.00
TO STA. AH1 5789+00.00

ITEM NO. 02-20063
COUNTY OF Christian
SHEET NO. X076

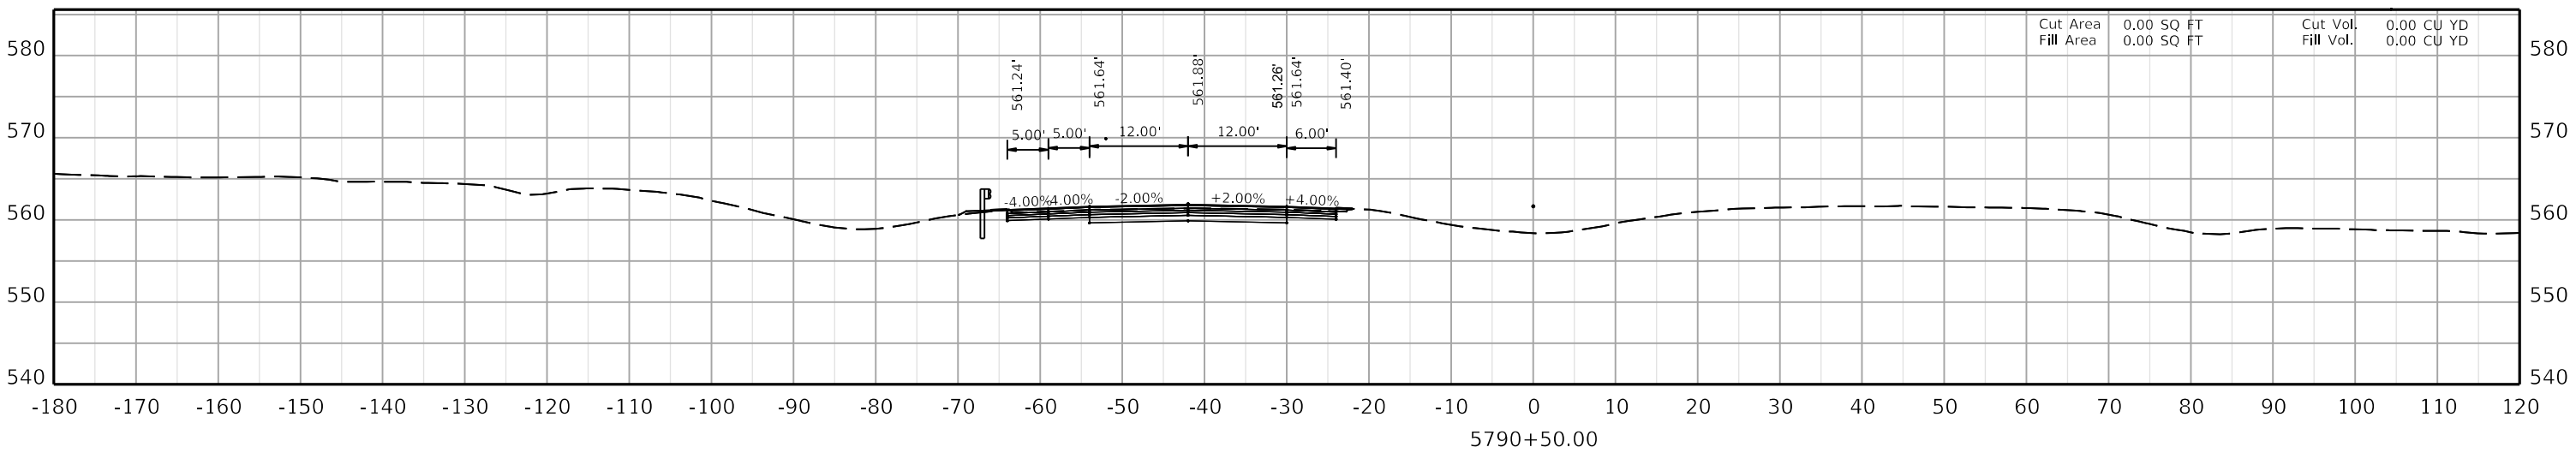

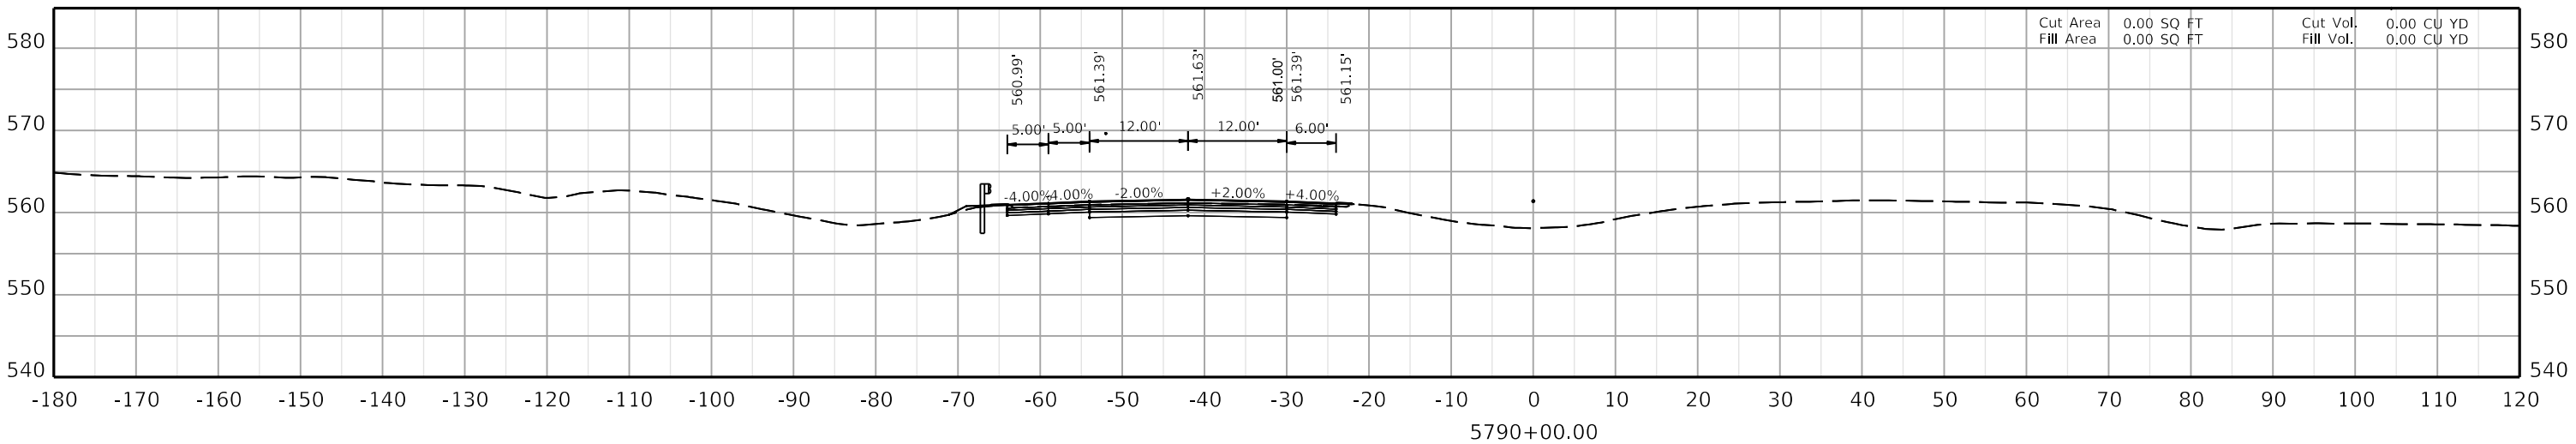

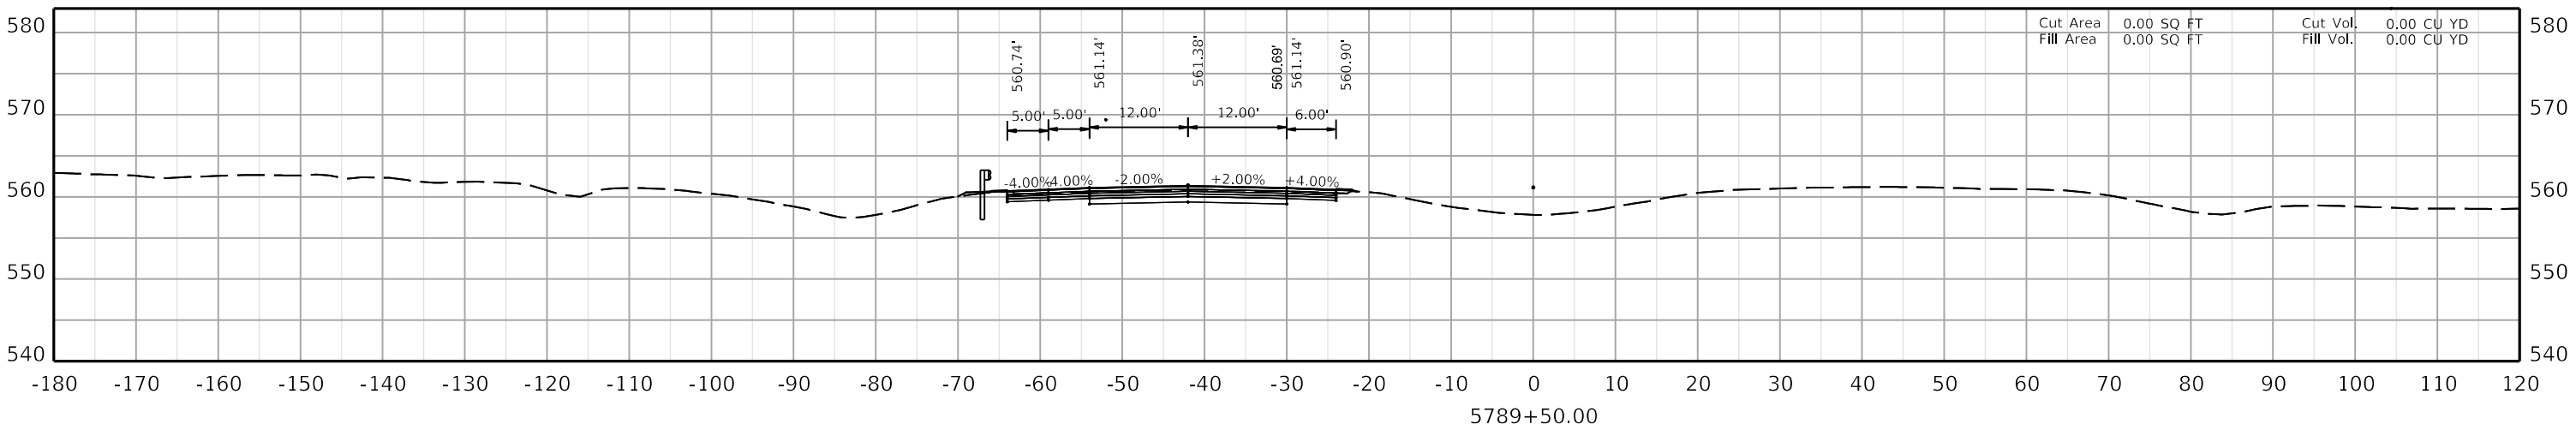

COMMONWEALTH OF KENTUCKY
DEPARTMENT OF HIGHWAYS
TEAM KENTUCKY TRANSPORTATION CABINET


DRAWING TITLE:

HORIZONTAL SCALE
SCALE: 1" = 10'

0' 10' 20' 40'

STA. AH1 5789+50.00
TO STA. AH1 5790+50.00

ITEM NO. 02-20063
COUNTY OF Christian
SHEET NO. X077

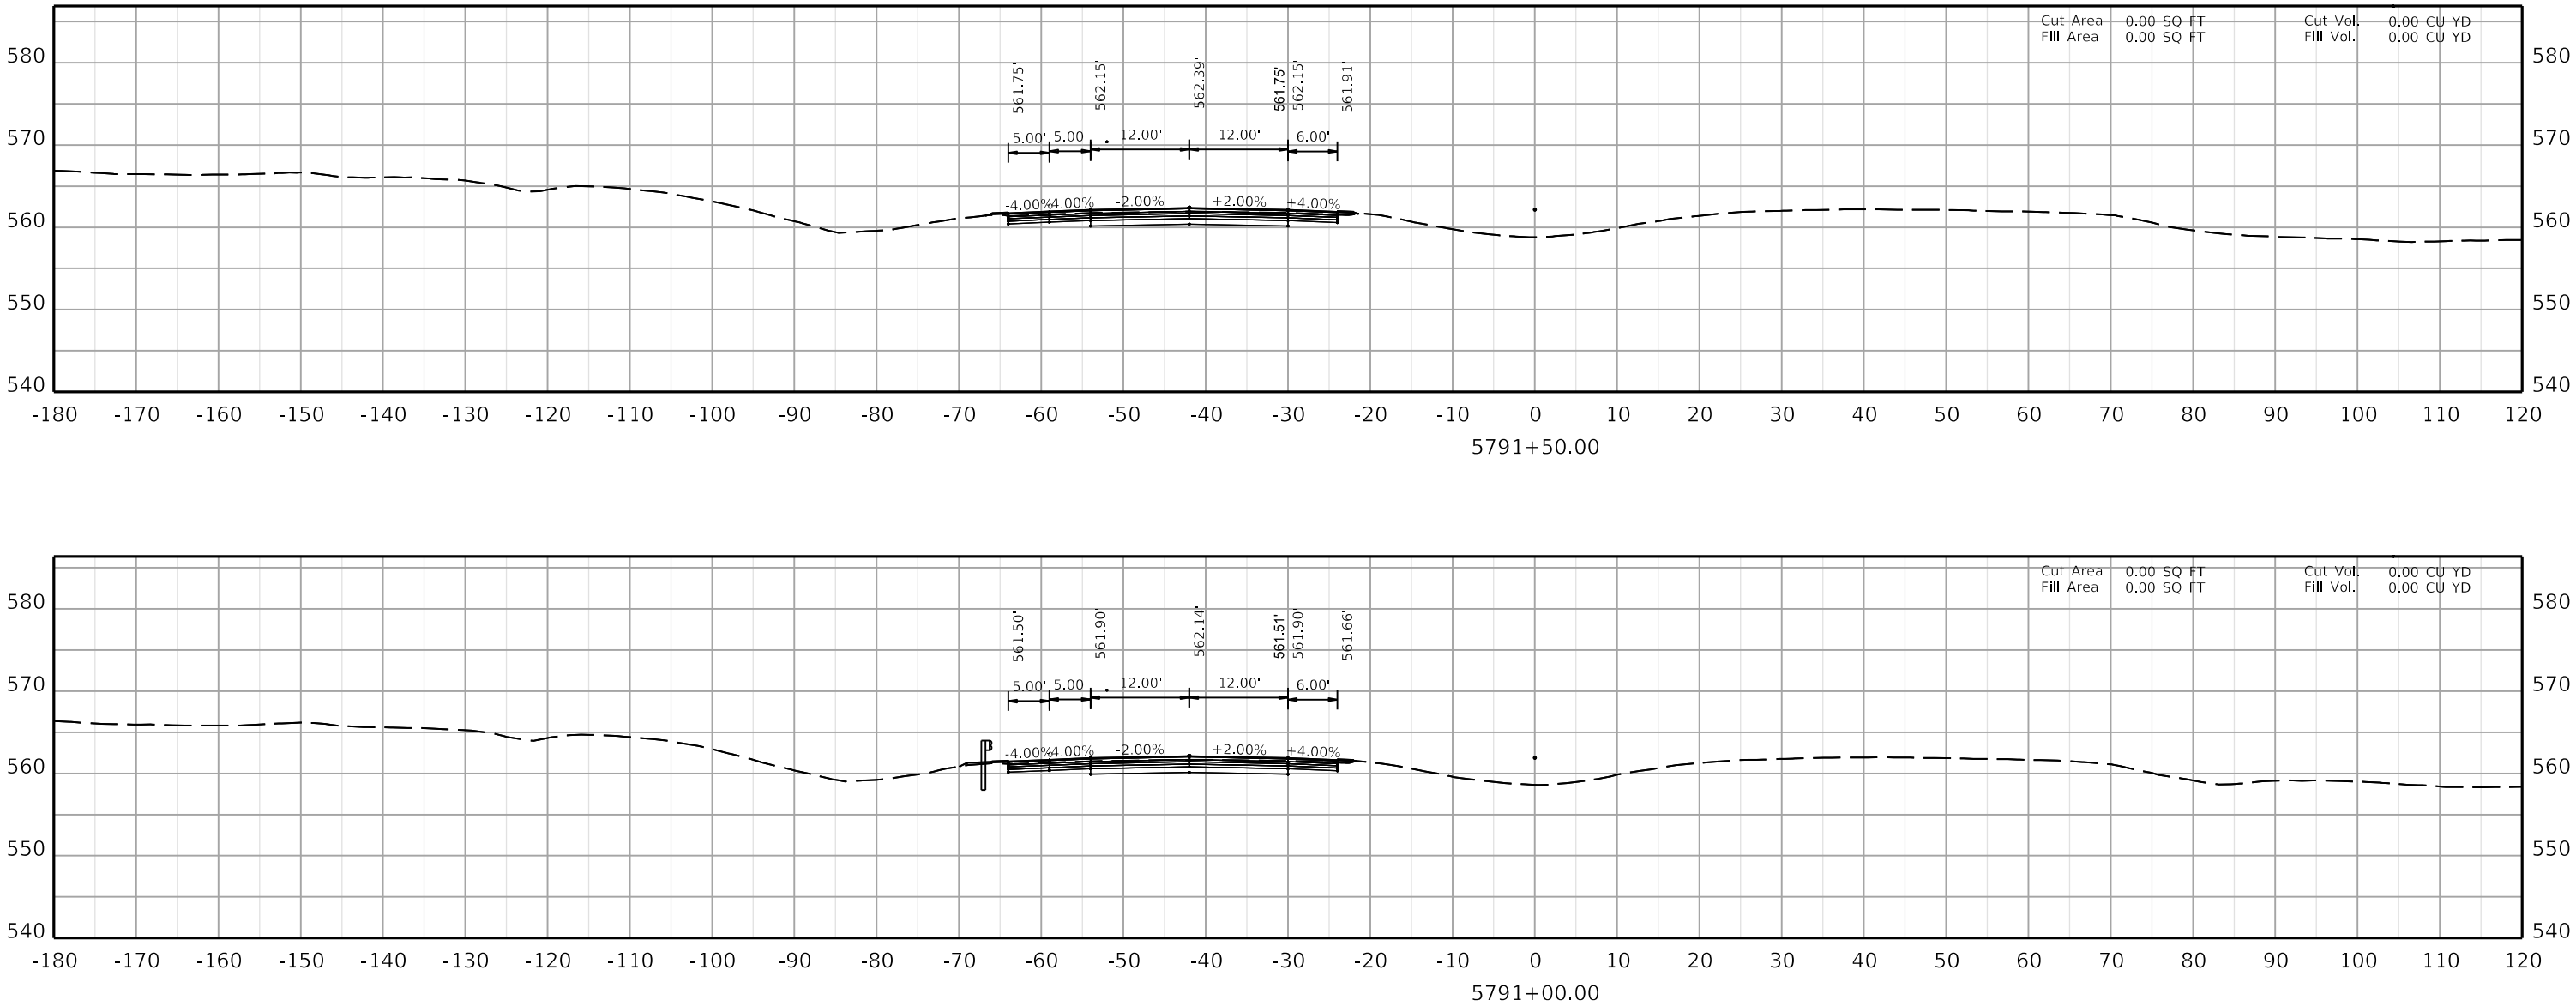

COMMONWEALTH OF KENTUCKY
DEPARTMENT OF HIGHWAYS
TEAM KENTUCKY TRANSPORTATION CABINET


DRAWING TITLE:


HORIZONTAL SCALE
SCALE: 1" = 10'


0' 10' 20' 40'

STA. AH1 5791+00.00
TO STA. AH1 5791+50.00

ITEM NO. 02-20063
COUNTY OF Christian
SHEET NO. X078

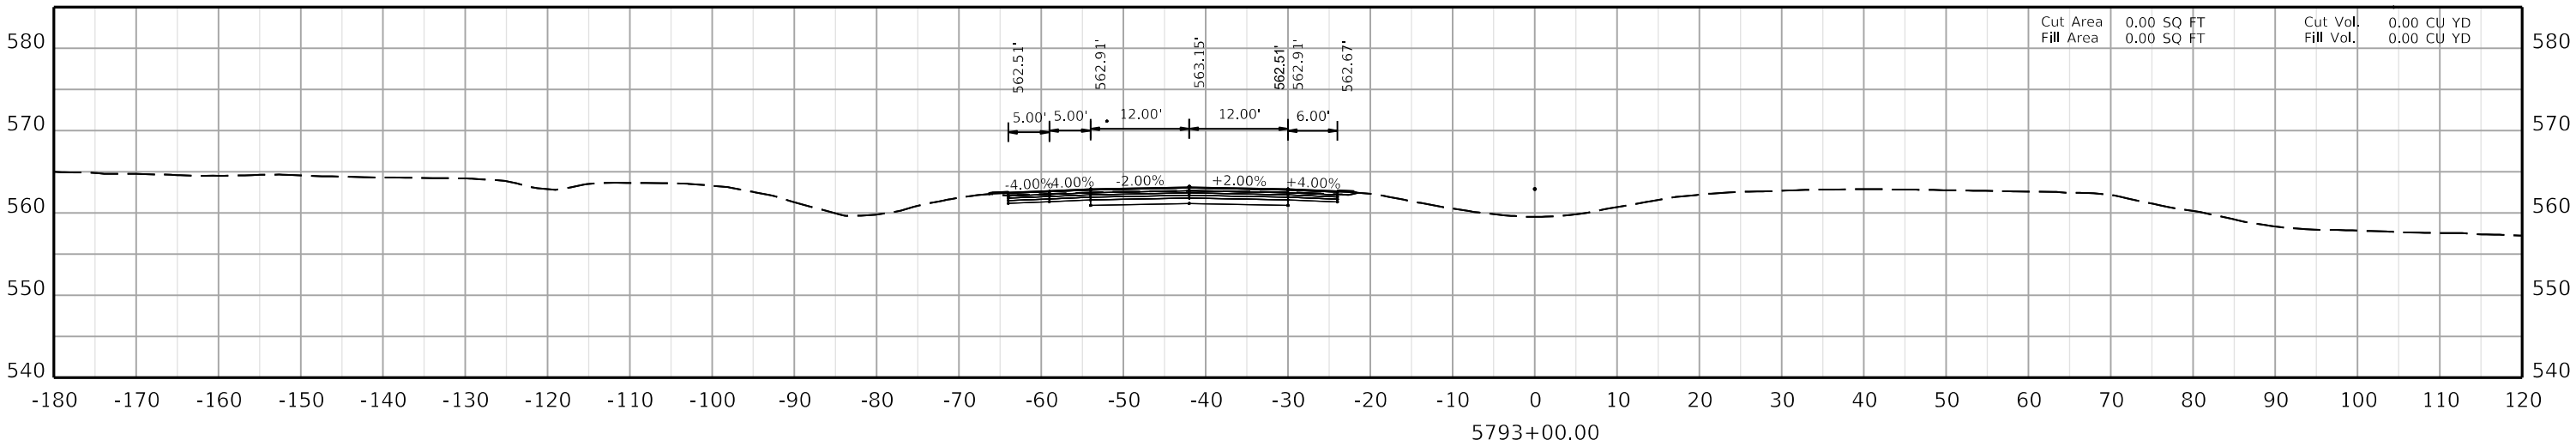

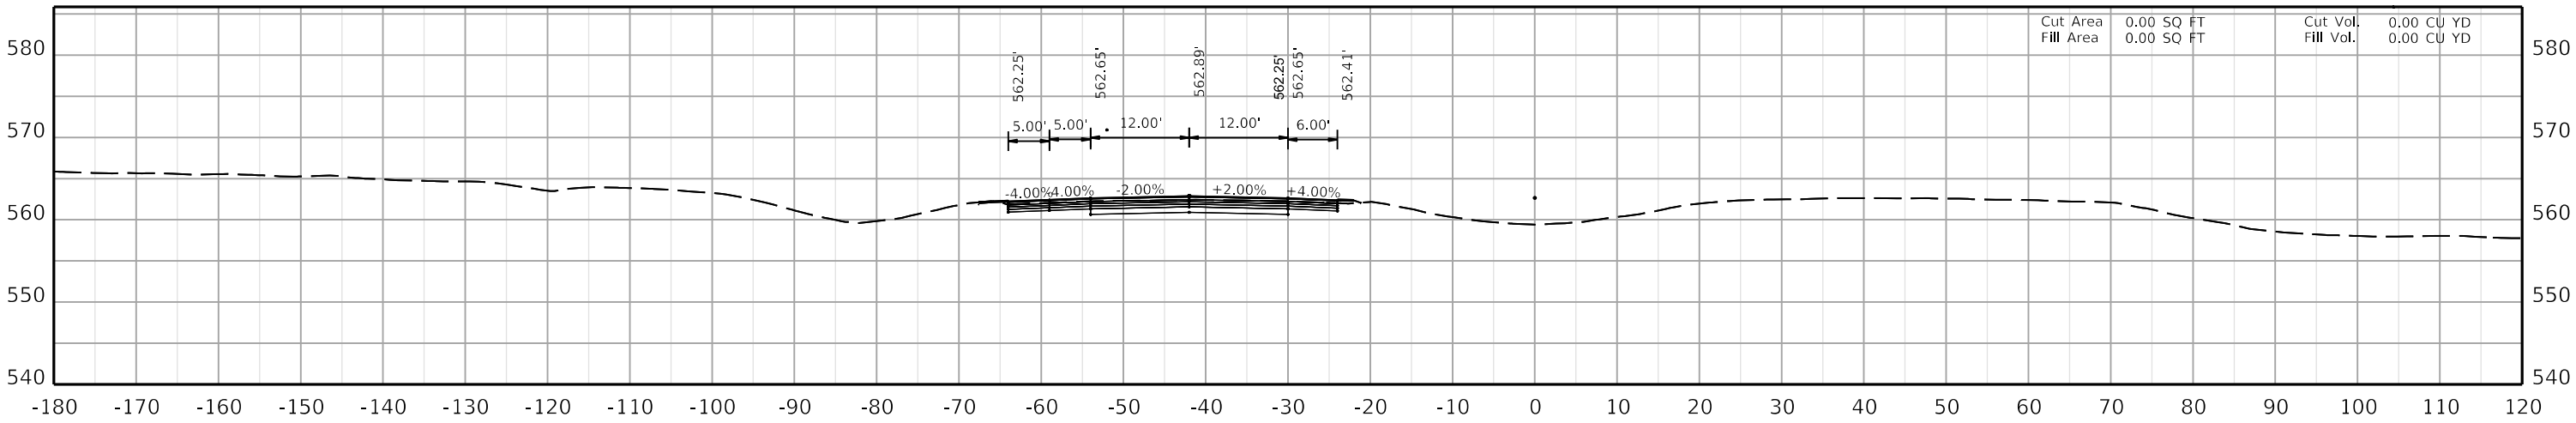

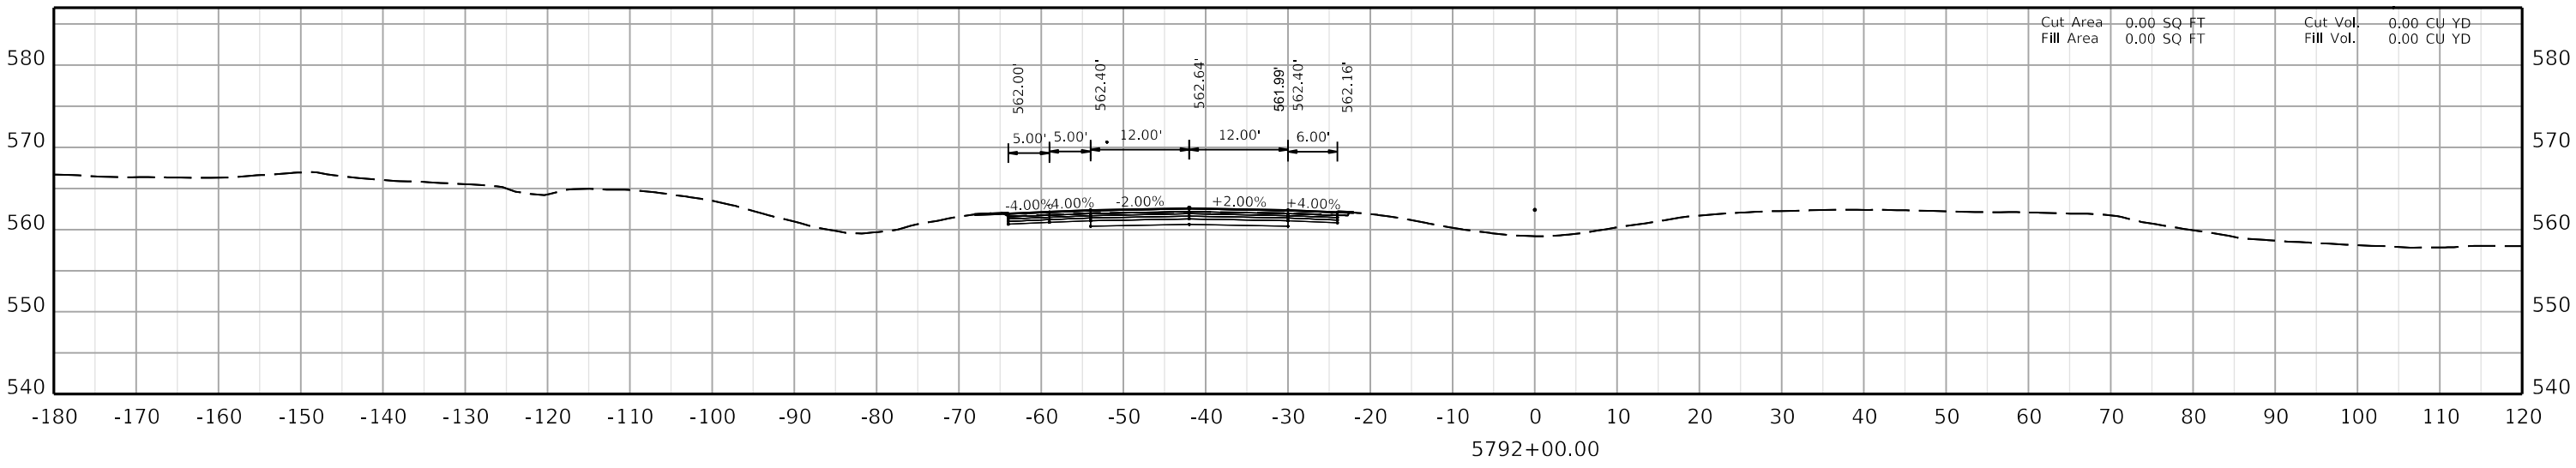

COMMONWEALTH OF KENTUCKY
DEPARTMENT OF HIGHWAYS

TEAM KENTUCKY TRANSPORTATION CABINET


DRAWING TITLE:


HORIZONTAL SCALE
SCALE: 1" = 10'


0' 10' 20' 40'

STA. AH1 5792+00.00
TO STA. AH1 5793+00.00

ITEM NO. 02-20063
COUNTY OF Christian
SHEET NO. X079

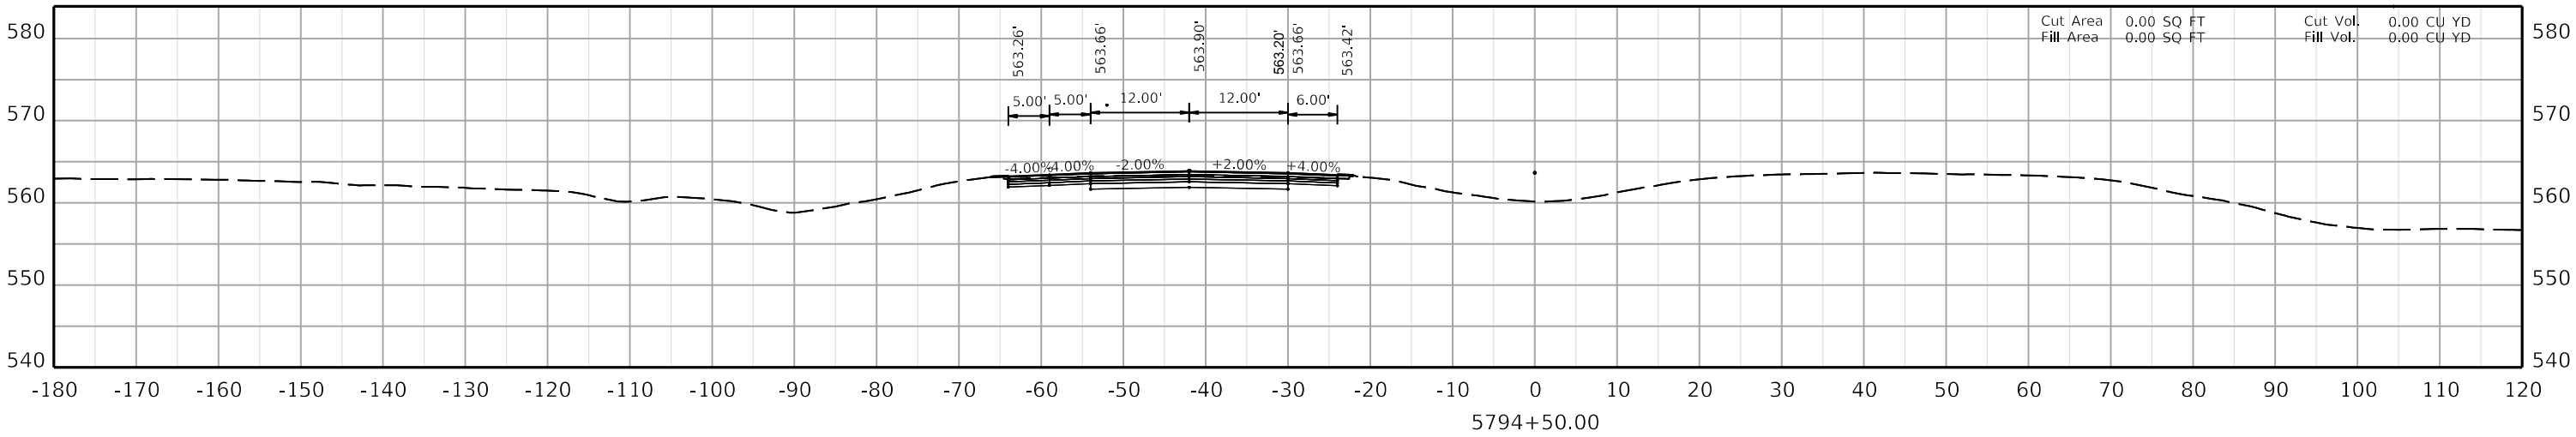

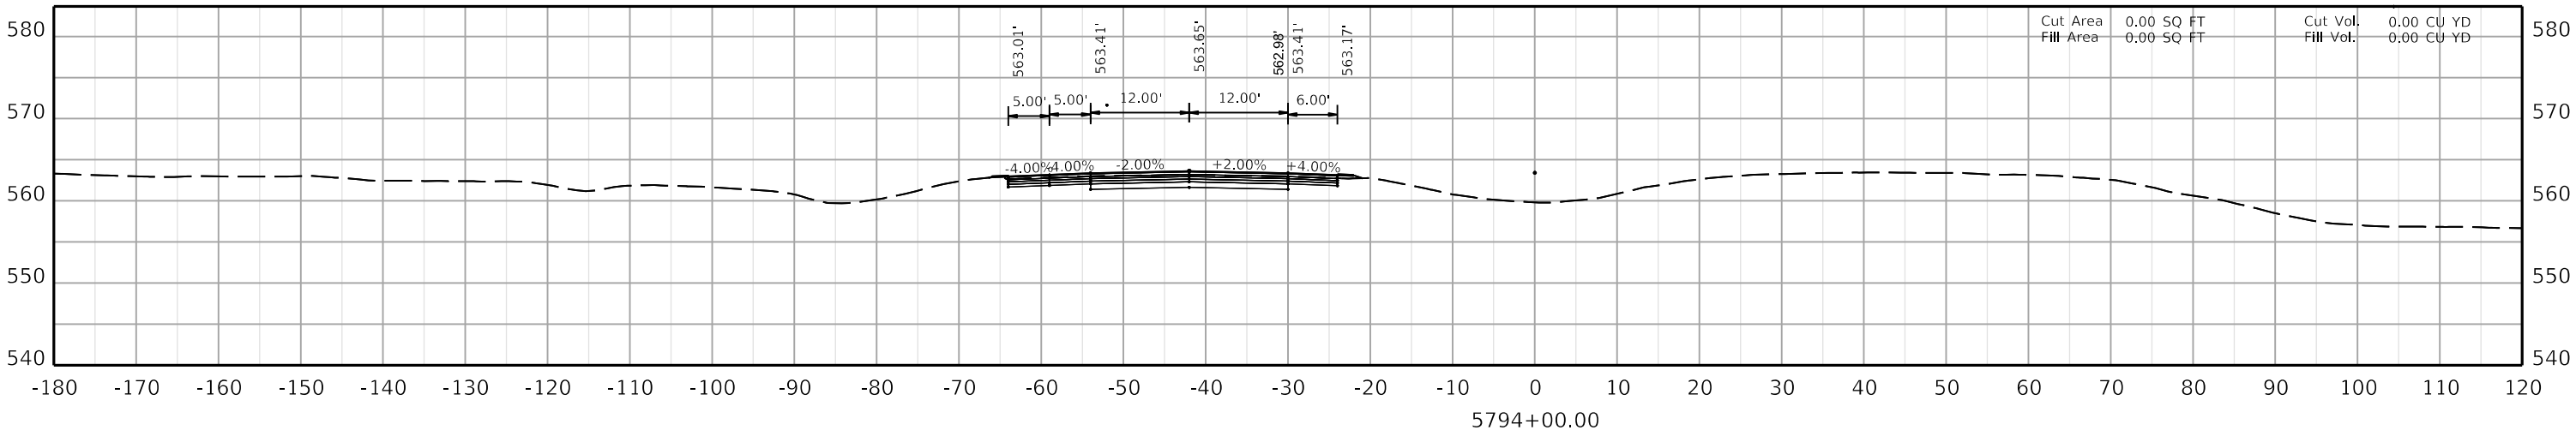

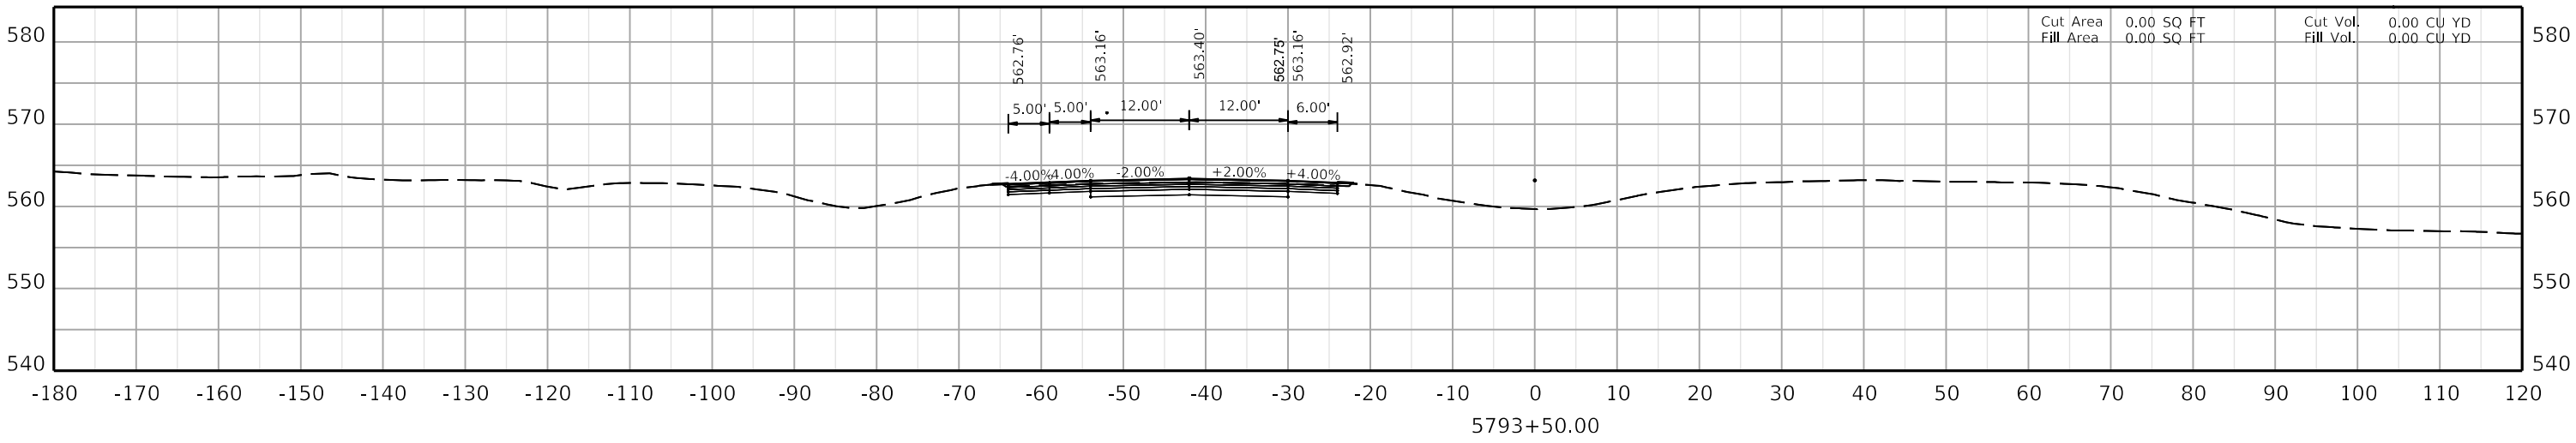

COMMONWEALTH OF KENTUCKY
DEPARTMENT OF HIGHWAYS
TEAM KENTUCKY TRANSPORTATION CABINET


DRAWING TITLE:


HORIZONTAL SCALE
SCALE: 1" = 10'


0' 10' 20' 40'

STA. AH1 5793+50.00
TO STA. AH1 5794+50.00

ITEM NO. 02-20063
COUNTY OF Christian
SHEET NO. X080

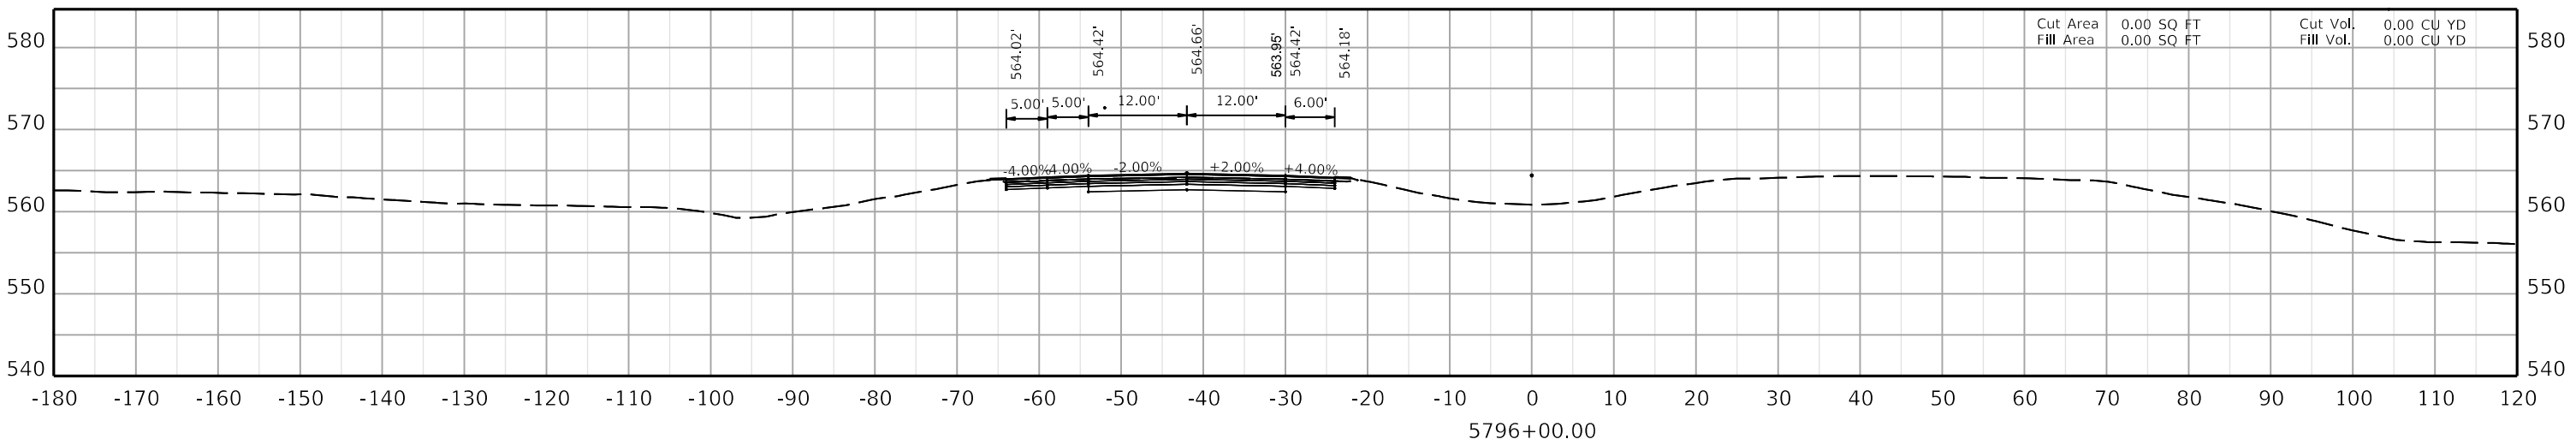

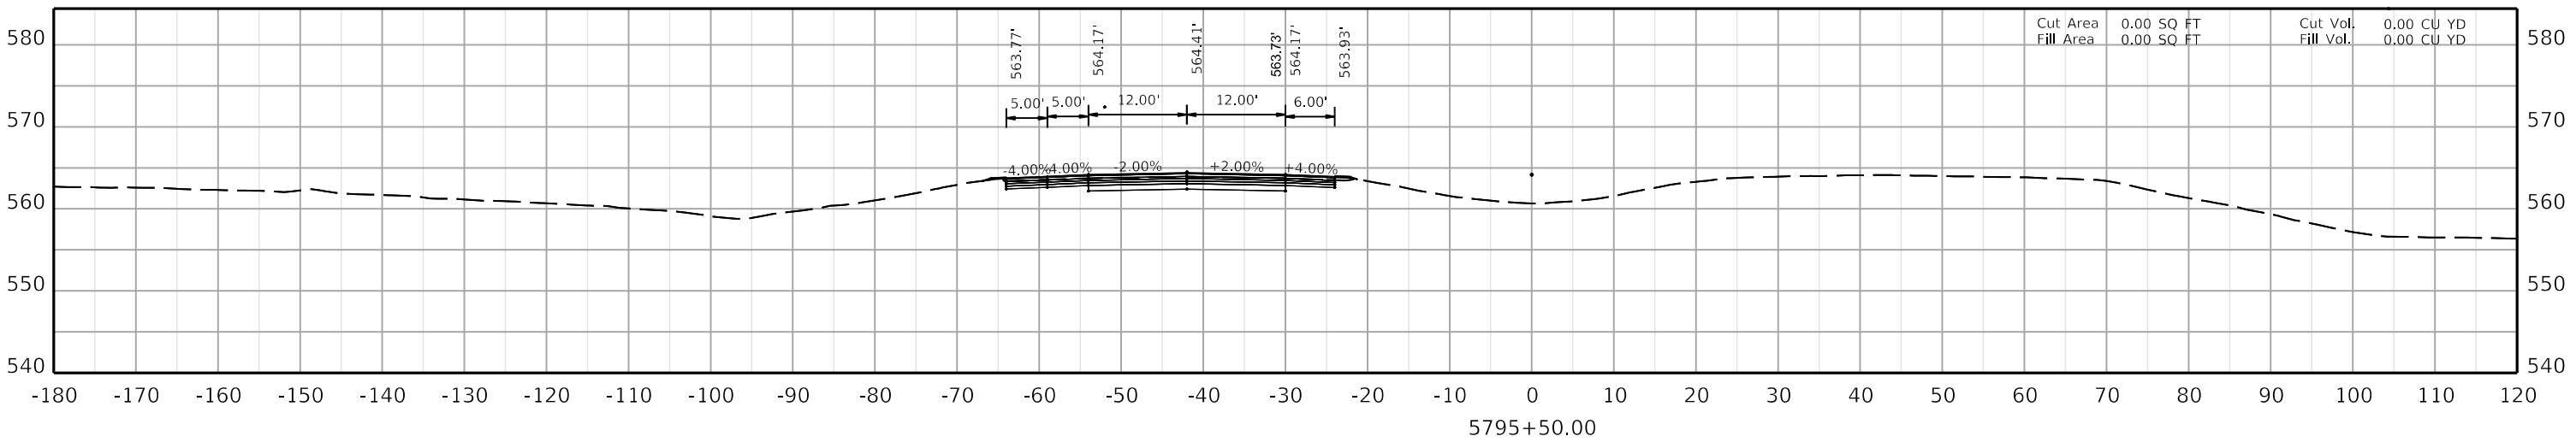

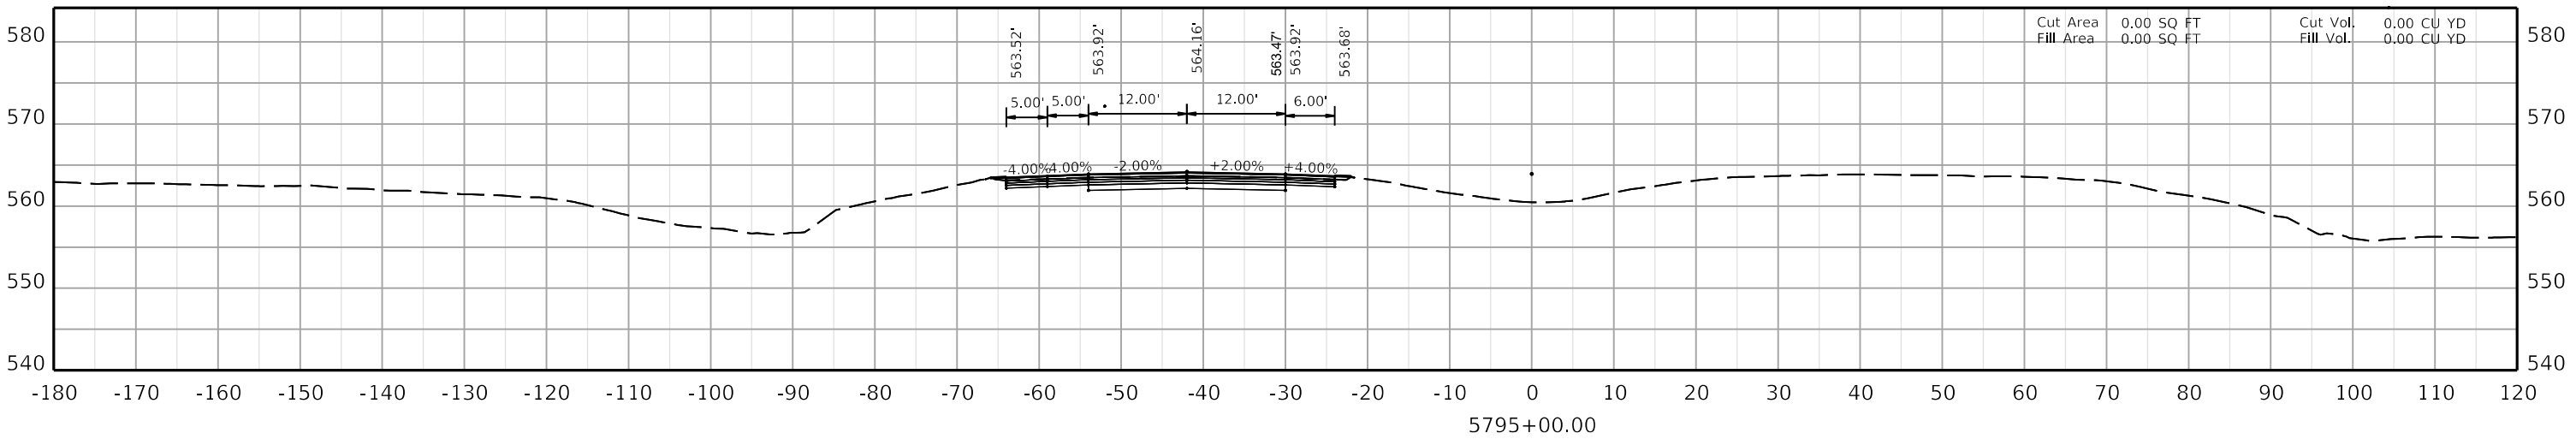

COMMONWEALTH OF KENTUCKY
DEPARTMENT OF HIGHWAYS
TEAM KENTUCKY


DRAWING TITLE:


HORIZONTAL SCALE
SCALE: 1" = 10'


0' 10' 20' 40'

STA. AH1 5795+00.00
TO STA. AH1 5796+00.00

ITEM NO. 02-20063
COUNTY OF Christian
SHEET NO. X081

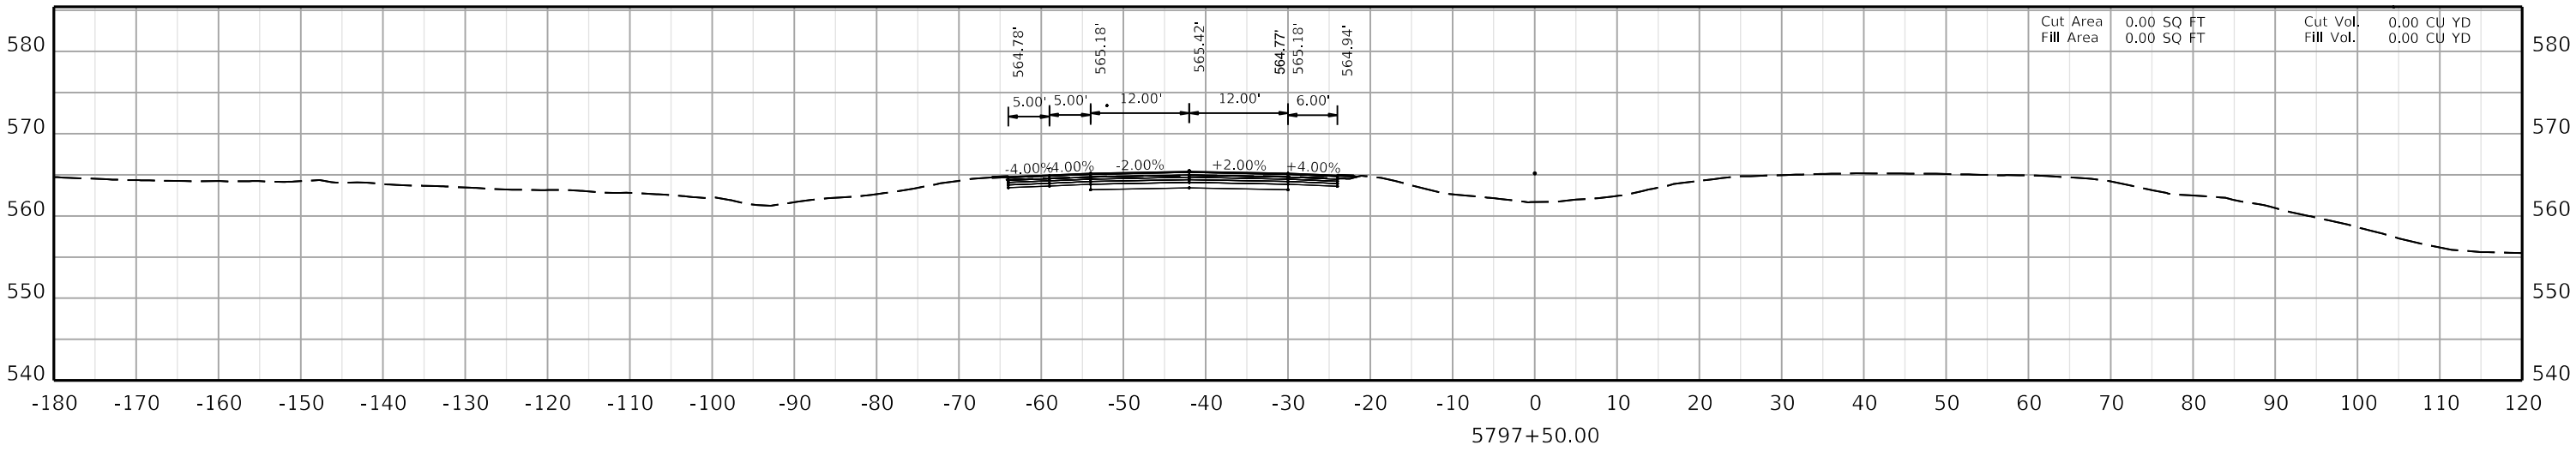

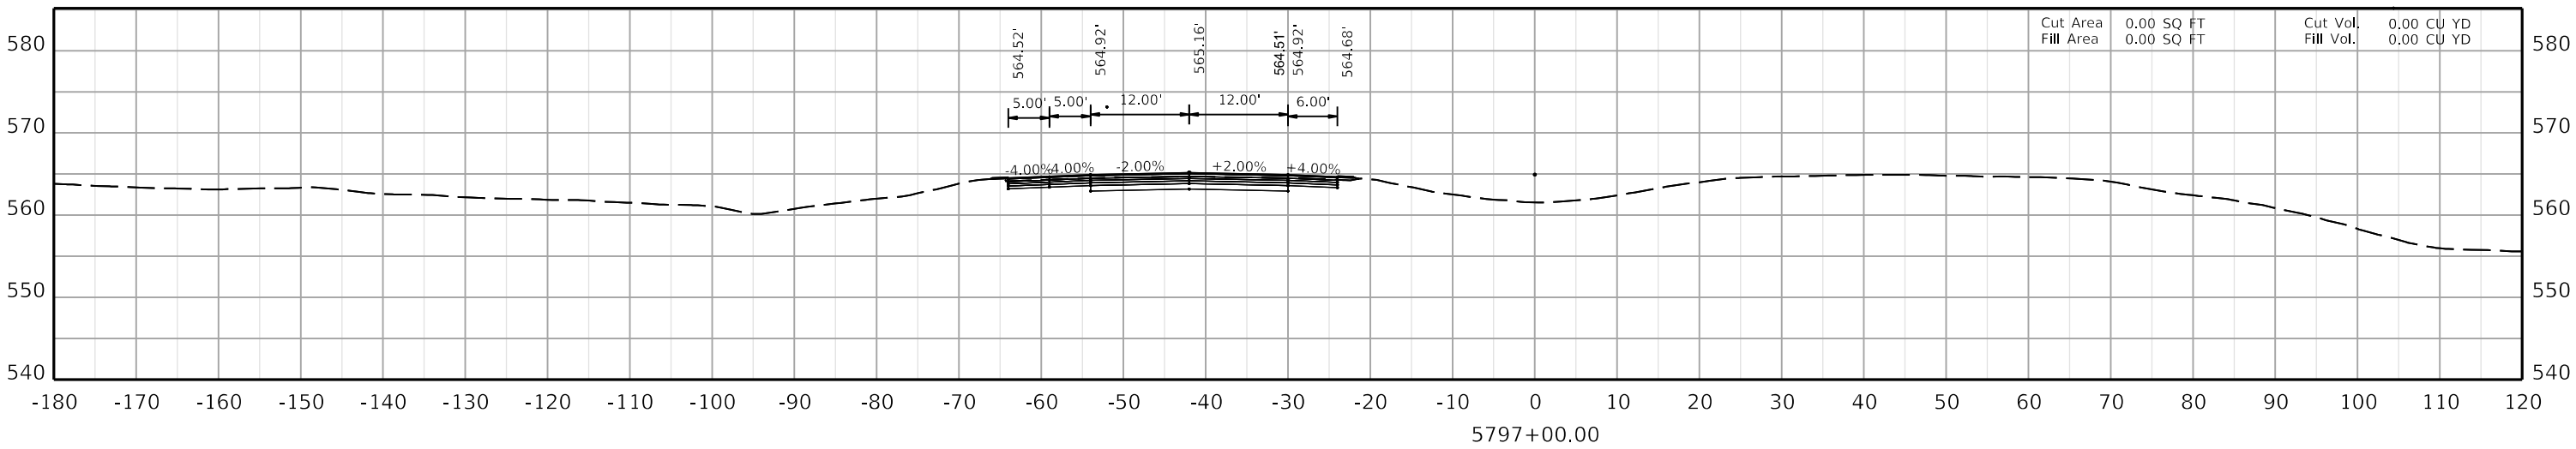

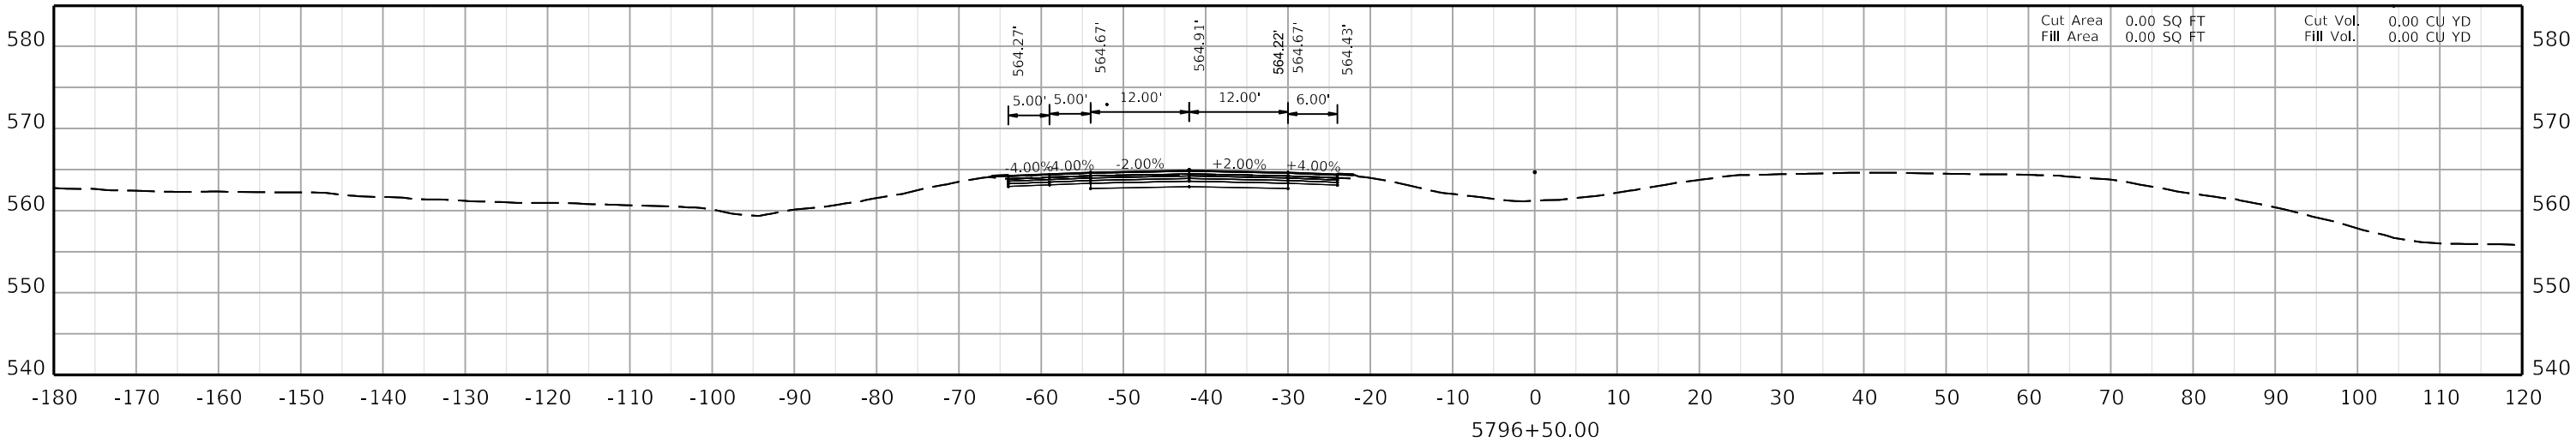

COMMONWEALTH OF KENTUCKY
DEPARTMENT OF HIGHWAYS
TEAM KENTUCKY TRANSPORTATION CABINET


DRAWING TITLE:


HORIZONTAL SCALE
SCALE: 1" = 10'


0' 10' 20' 40'

STA. AH1 5796+50.00
TO STA. AH1 5797+50.00

ITEM NO. 02-20063
COUNTY OF Christian
SHEET NO. X082

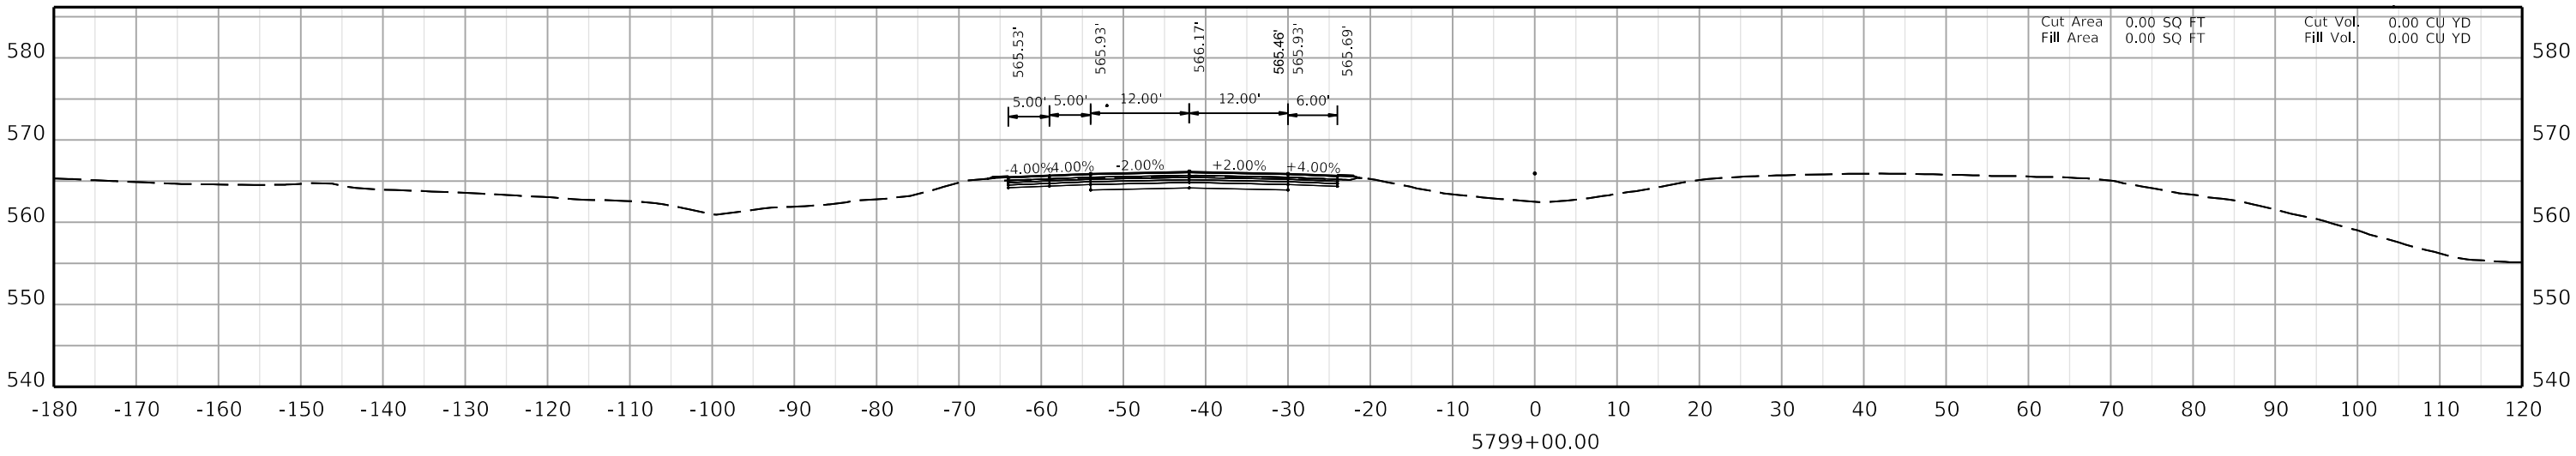

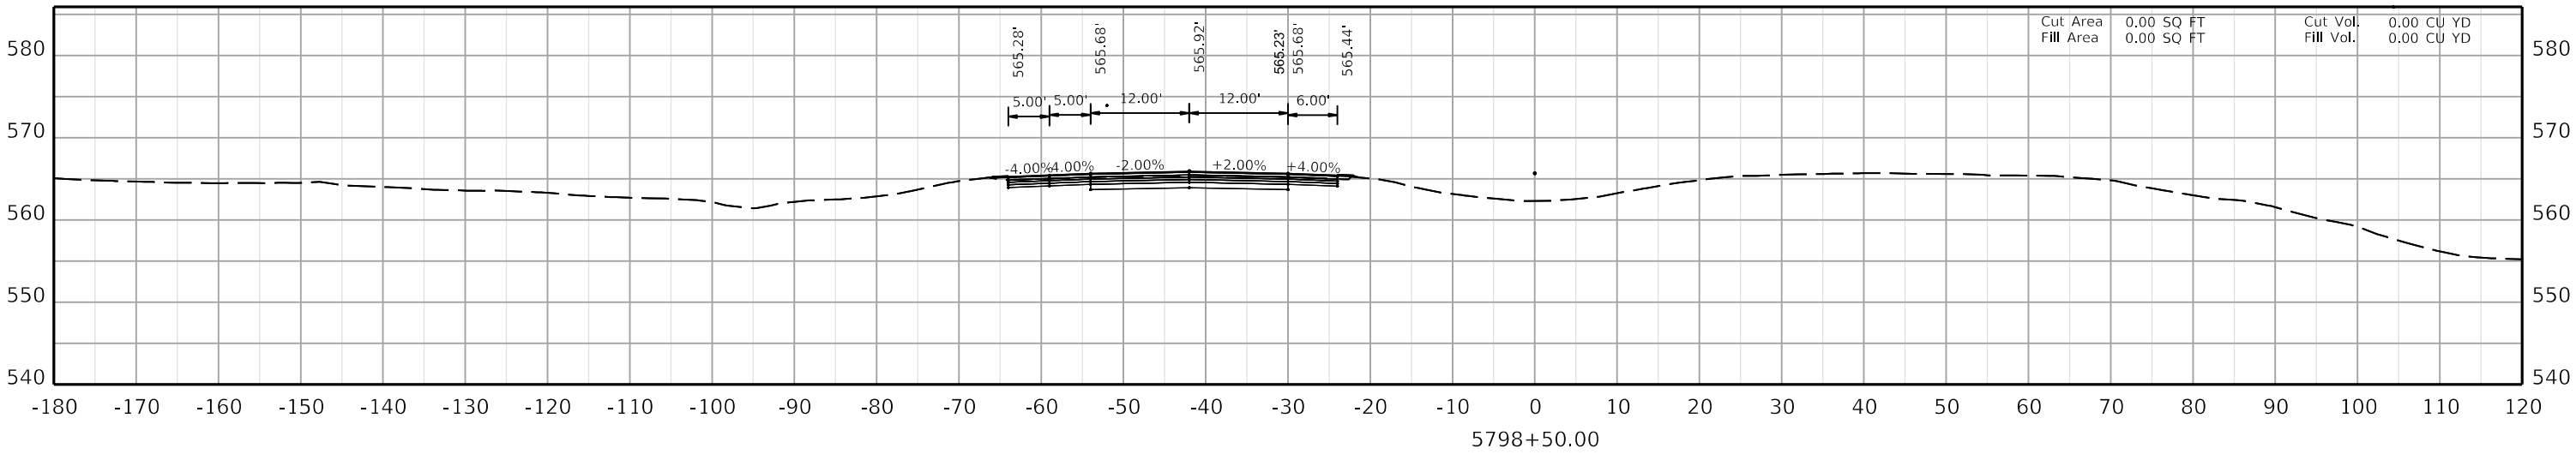

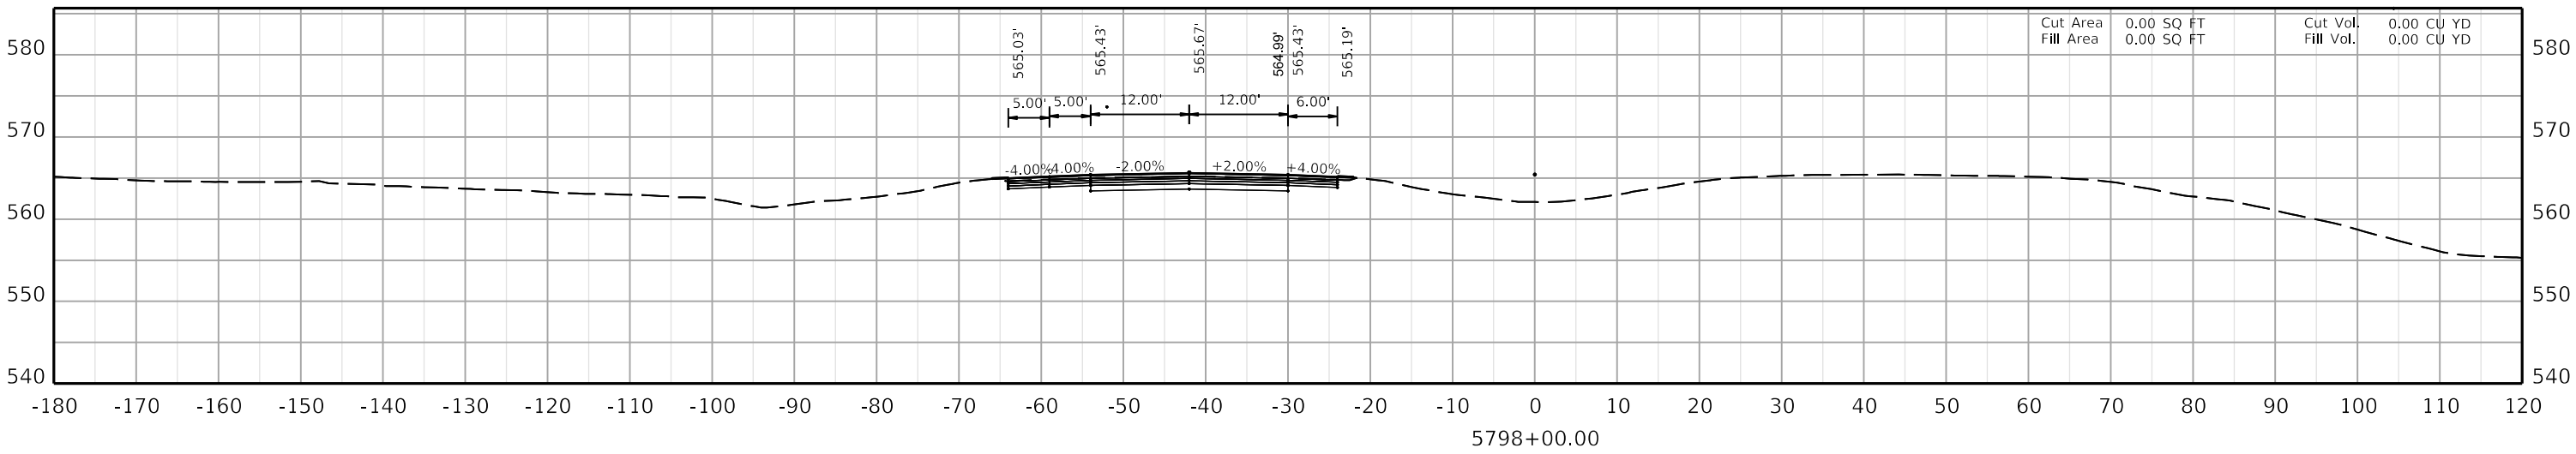

COMMONWEALTH OF KENTUCKY
DEPARTMENT OF HIGHWAYS
TEAM KENTUCKY


DRAWING TITLE:

HORIZONTAL SCALE
SCALE: 1" = 10'

0' 10' 20' 40'

STA. AH1 5798+00.00
TO STA. AH1 5799+00.00

ITEM NO. 02-20063
COUNTY OF Christian
SHEET NO. X083

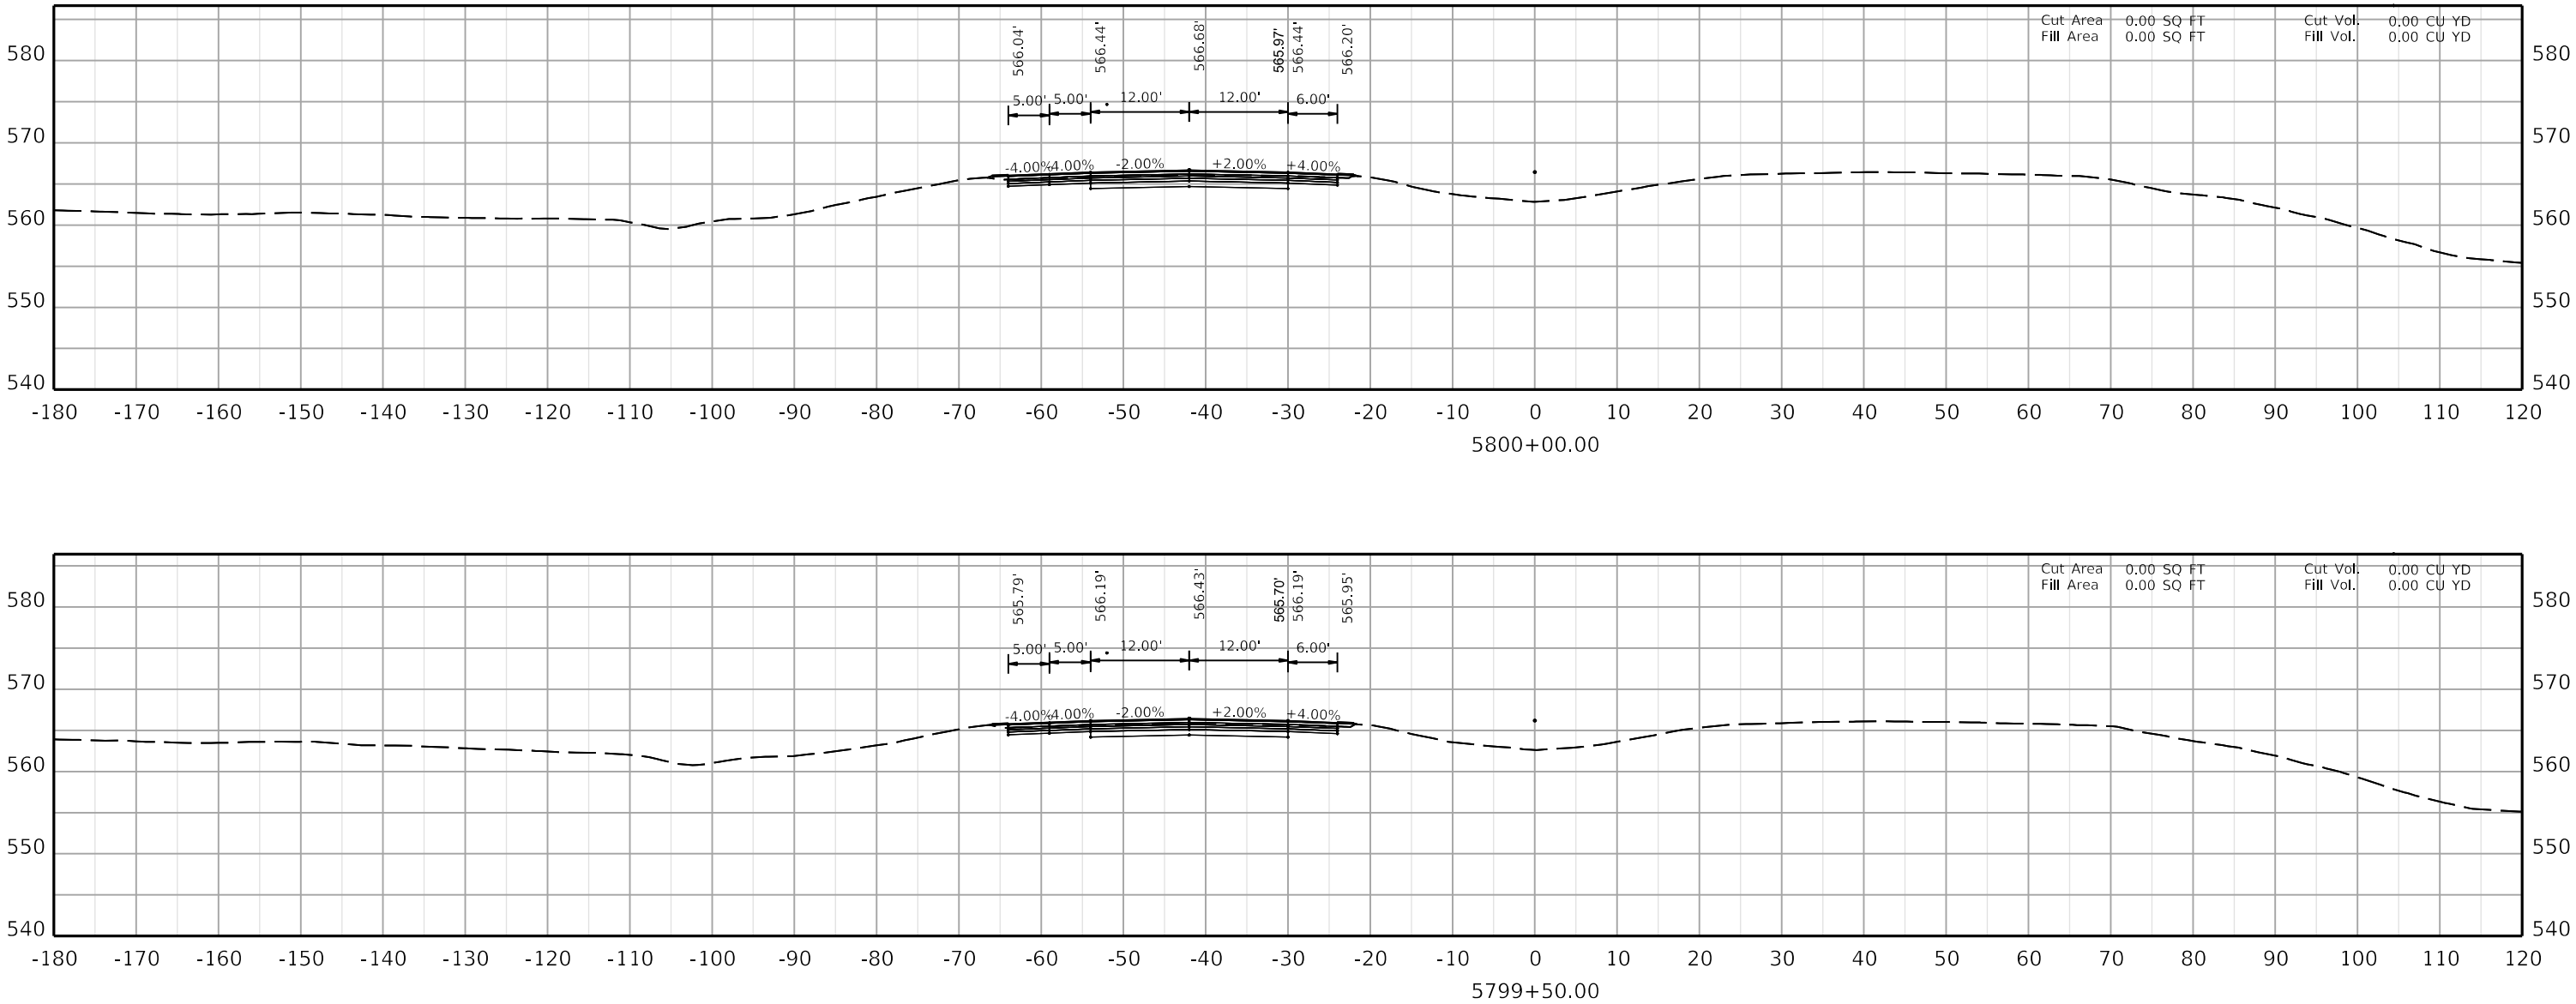

COMMONWEALTH OF KENTUCKY
DEPARTMENT OF HIGHWAYS
TEAM KENTUCKY TRANSPORTATION CABINET


DRAWING TITLE:

HORIZONTAL SCALE
SCALE: 1" = 10'

0' 10' 20' 40'

STA. AH1 5799+50.00
TO STA. AH1 5800+00.00

ITEM NO. 02-20063
COUNTY OF Christian
SHEET NO. X084

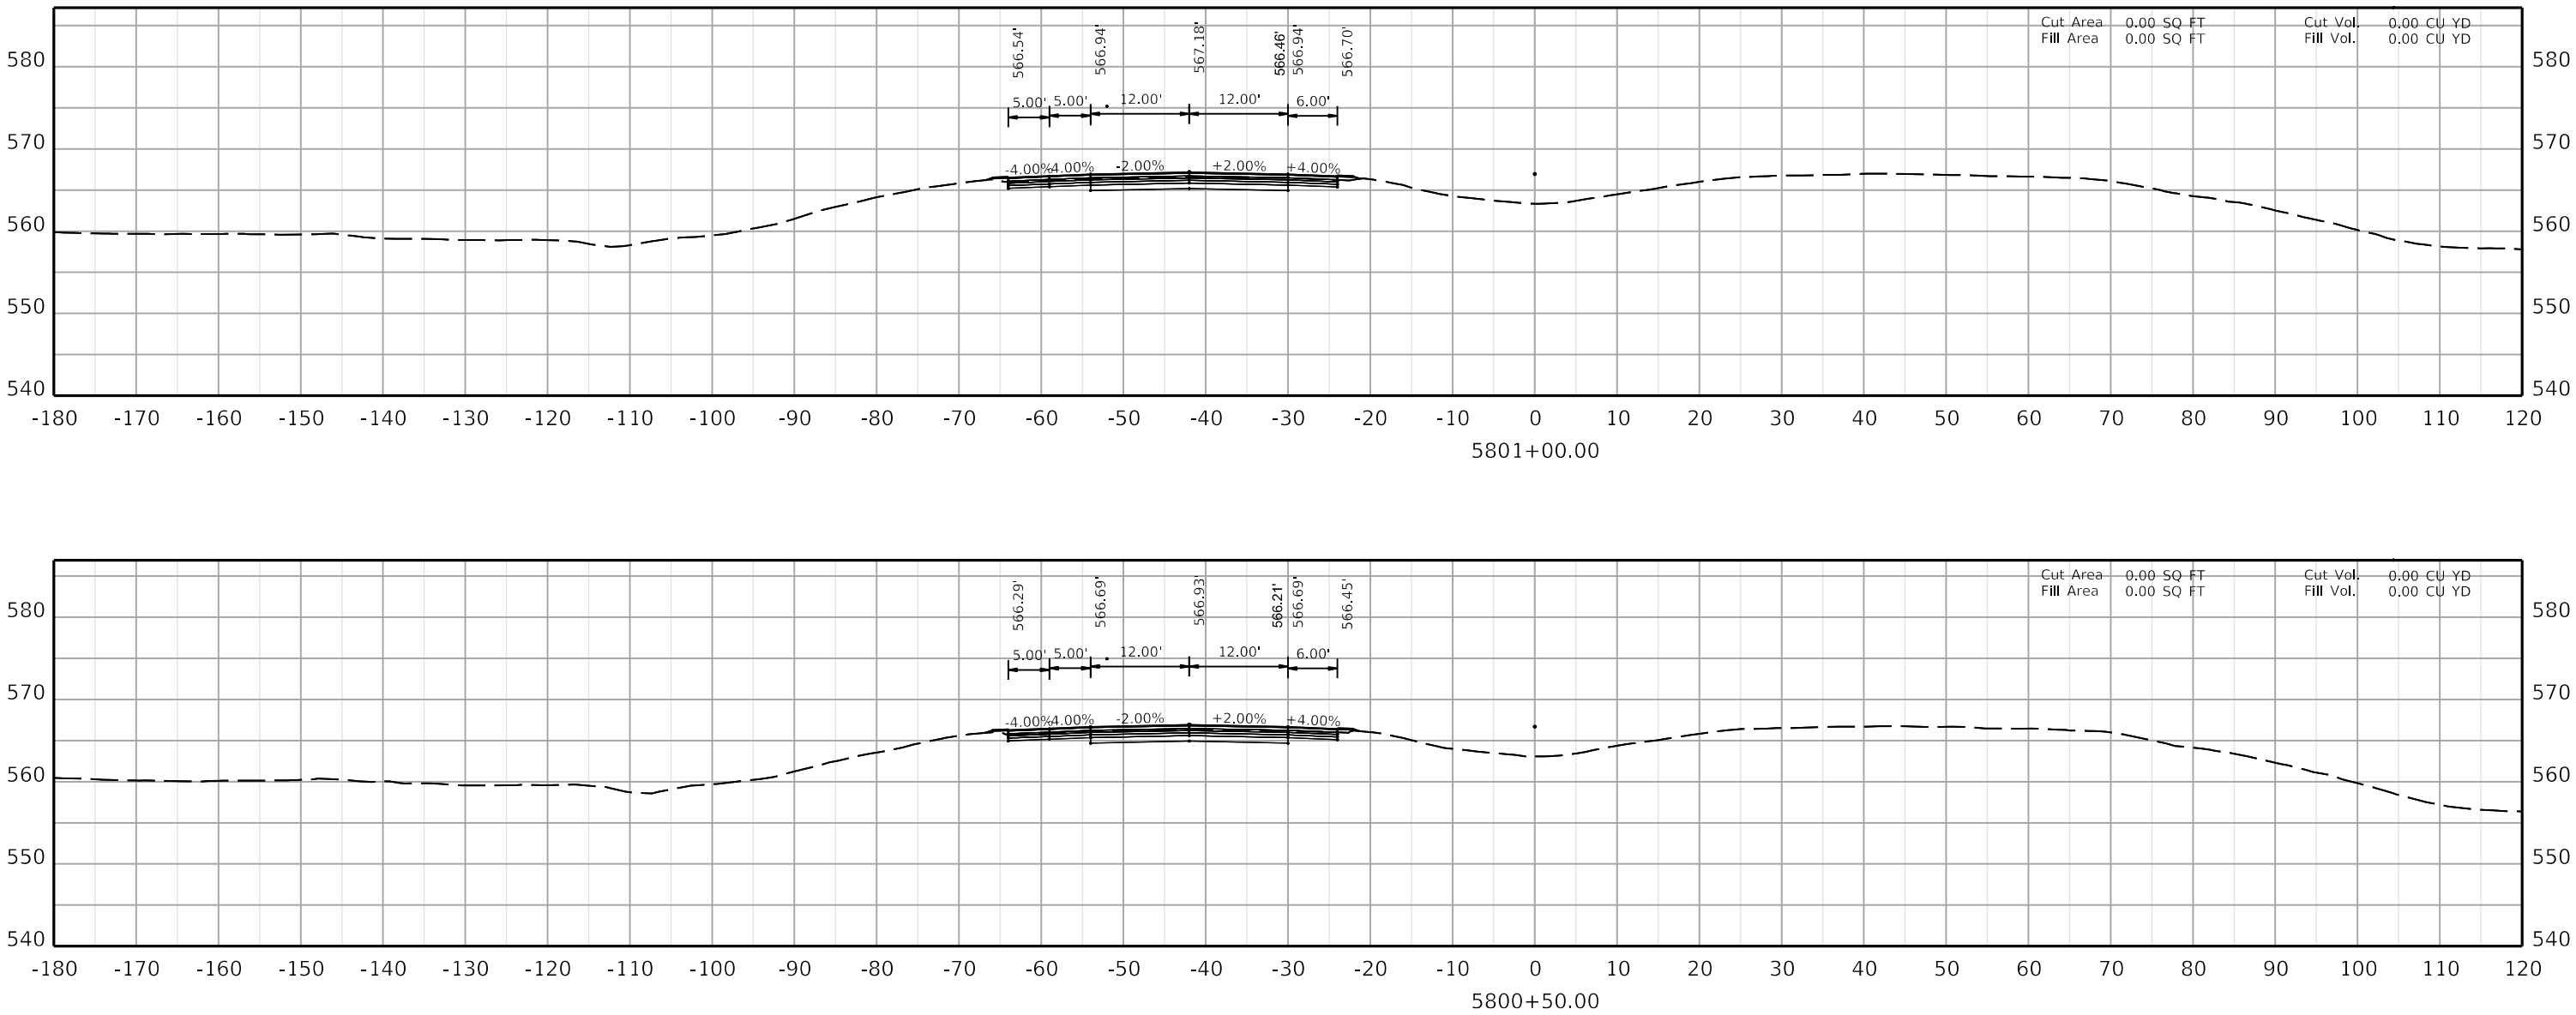

COMMONWEALTH OF KENTUCKY
DEPARTMENT OF HIGHWAYS
TEAM KENTUCKY

DRAWING TITLE:


HORIZONTAL SCALE
SCALE: 1" = 10'


0' 10' 20' 40'

STA. AH1 5800+50.00
TO STA. AH1 5801+00.00

ITEM NO. 02-20063
COUNTY OF Christian
SHEET NO. X085

OpenRoads Designer v10.12.02.4
USER: ciccarelli
FILE NAME: U:\24856,CH1 - CHRISTIAN COUNTY I-24\2-20063 - CHRISTIAN - I_24 PAVEMENT REHAB\MILESTONES & SUBMITTALS\CONTRACT PLANS AND PROPOSAL\ELECTRONIC ENGINEERING DATA\SHEETS\02_20063_XSECTION_SHEETS 01.DGN

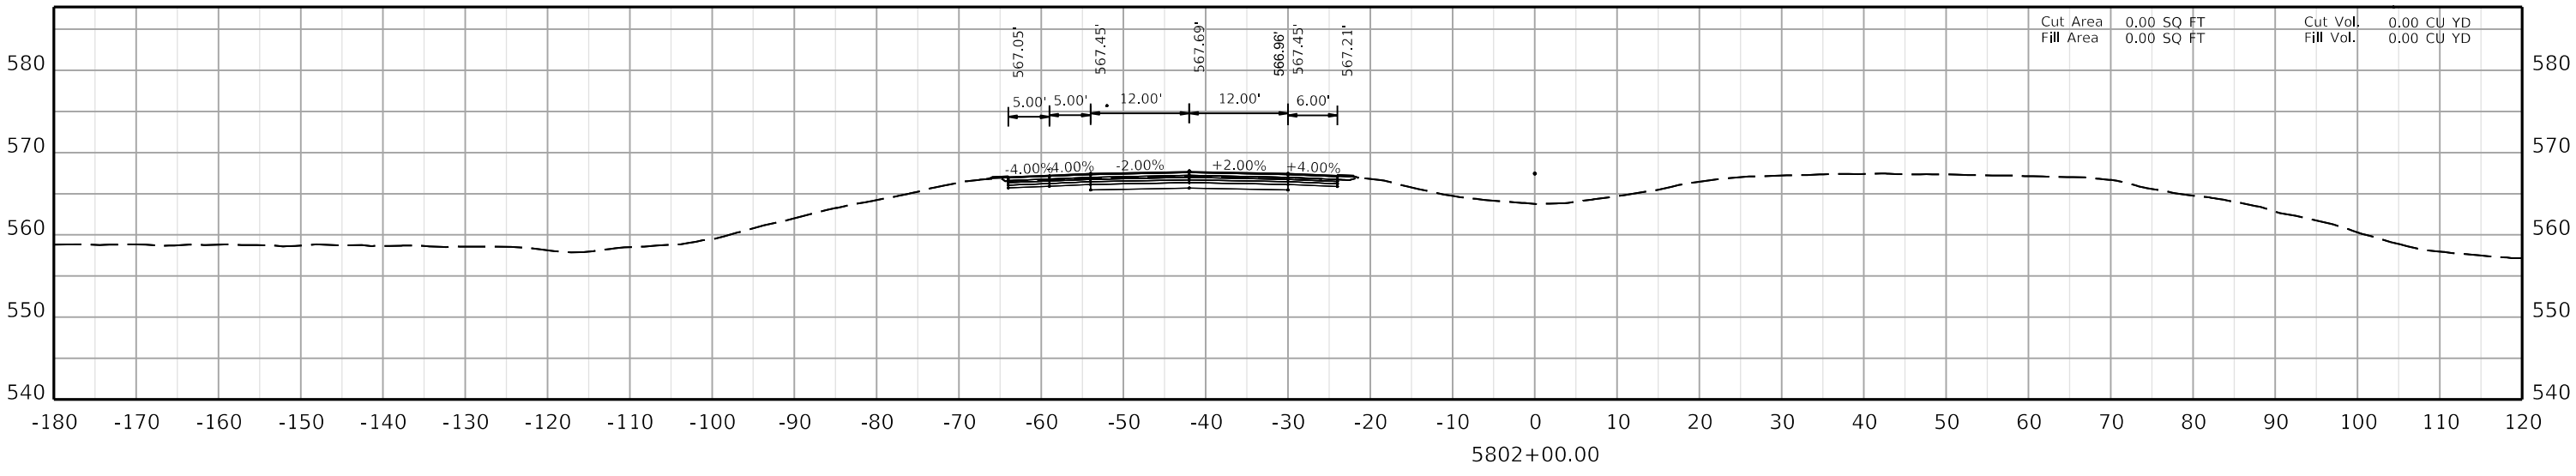

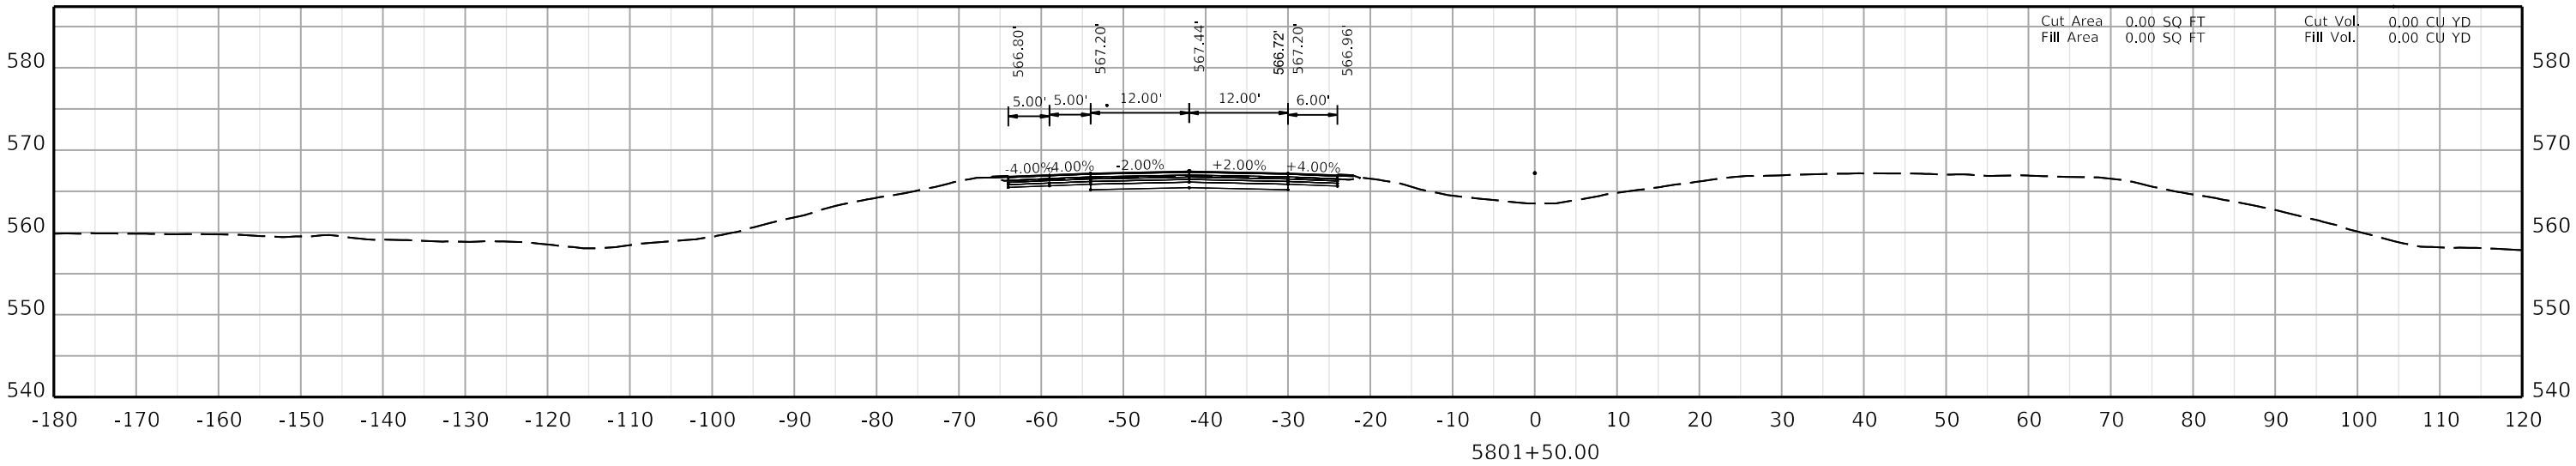

COMMONWEALTH OF KENTUCKY
DEPARTMENT OF HIGHWAYS
TEAM KENTUCKY

DRAWING TITLE:

HORIZONTAL SCALE
SCALE: 1" = 10'

0' 10' 20' 40'

STA. AH1 5801+50.00
TO STA. AH1 5802+00.00

ITEM NO. 02-20063
COUNTY OF Christian
SHEET NO. X086

COMMONWEALTH OF KENTUCKY
DEPARTMENT OF HIGHWAYS

DRAWING TITLE:

HORIZONTAL SCALE
SCALE: 1" = 10'

0' 10' 20' 40'

STA. AH1 5802+50.00
TO STA. AH1 5803+00.00

ITEM NO. 02-20063 COUNTY OF Christian
SHEET NO. X087

FILE NAME: U:\24856.CH1 - CHRISTIAN COUNTY I-24\2-20063 - CHRISTIAN - I_24 PAVEMENT REHAB\MILESTONES & SUBMITTALS\CONTRACT PLANS AND PROPOSAL\ELECTRONIC ENGINEERING DATA\SHEETS\02_20063_XSECTION_SHEETS 01.DGN

USER: dccarell

OpenRoads Designer v10.12.02.4

5802+50.00

-180 -170 -160 -150 -140 -130 -120 -110 -100 -90 -80 -70 -60 -50 -40 -30 -20 -10 0 10 20 30 40 50 60 70 80 90 100 110 120

540 550 560 570 580

-4.00% -4.00% -2.00% +2.00% +4.00%

5.00' 5.00' 12.00' 12.00' 6.00'

567.46' 567.70' 567.18' 567.94' 567.70' 567.30'

Cut Area 0.00 SQ FT
Fill Area 0.00 SQ FT

Cut Vol. 0.00 CU YD
Fill Vol. 0.00 CU YD

5803+00.00

-180 -170 -160 -150 -140 -130 -120 -110 -100 -90 -80 -70 -60 -50 -40 -30 -20 -10 0 10 20 30 40 50 60 70 80 90 100 110 120

540 550 560 570 580

-4.00% -4.00% -2.00% +2.00% +4.00%

5.00' 5.00' 12.00' 12.00' 6.00'

567.71' 567.95' 567.41' 568.19' 567.95' 567.55'

Cut Area 0.00 SQ FT
Fill Area

Cut Vol. 0.00 CU YD
Fill Vol. 0.00 CU YD

COMMONWEALTH OF KENTUCKY
DEPARTMENT OF HIGHWAYS

DRAWING TITLE:

HORIZONTAL SCALE
SCALE: 1" = 10'

0' 10' 20' 40'

STA. AH1 5803+50.00
TO STA. AH1 5804+00.00

ITEM NO. 02-20063 COUNTY OF Christian
SHEET NO. X088

5803+50.00

-180 -170 -160 -150 -140 -130 -120 -110 -100 -90 -80 -70 -60 -50 -40 -30 -20 -10 0 10 20 30 40 50 60 70 80 90 100 110 120

540 550 560 570 580

-4.00% -2.00% +2.00% +4.00%

5.00' 5.00' 12.00' 12.00' 6.00'

567.80' 568.20' 568.44' 567.67' 567.96'

Cut Area 0.00 SQ FT
Fill Area 0.00 SQ FT
Cut Vol: 0.00 CU YD
Fill Vol: 0.00 CU YD

5804+00.00

-180 -170 -160 -150 -140 -130 -120 -110 -100 -90 -80 -70 -60 -50 -40 -30 -20 -10 0 10 20 30 40 50 60 70 80 90 100 110 120


540 550 560 570 580

-4.00% -2.00% +2.00% +4.00%

5.00' 5.00' 12.00' 12.00' 6.00'

568.09' 568.46' 568.70' 567.92' 568.46' 568.22'

Cut Area 0.00 SQ FT
Fill Area 0.00 SQ FT
Cut Vol: 0.00 CU YD
Fill Vol: 0.00 CU YD

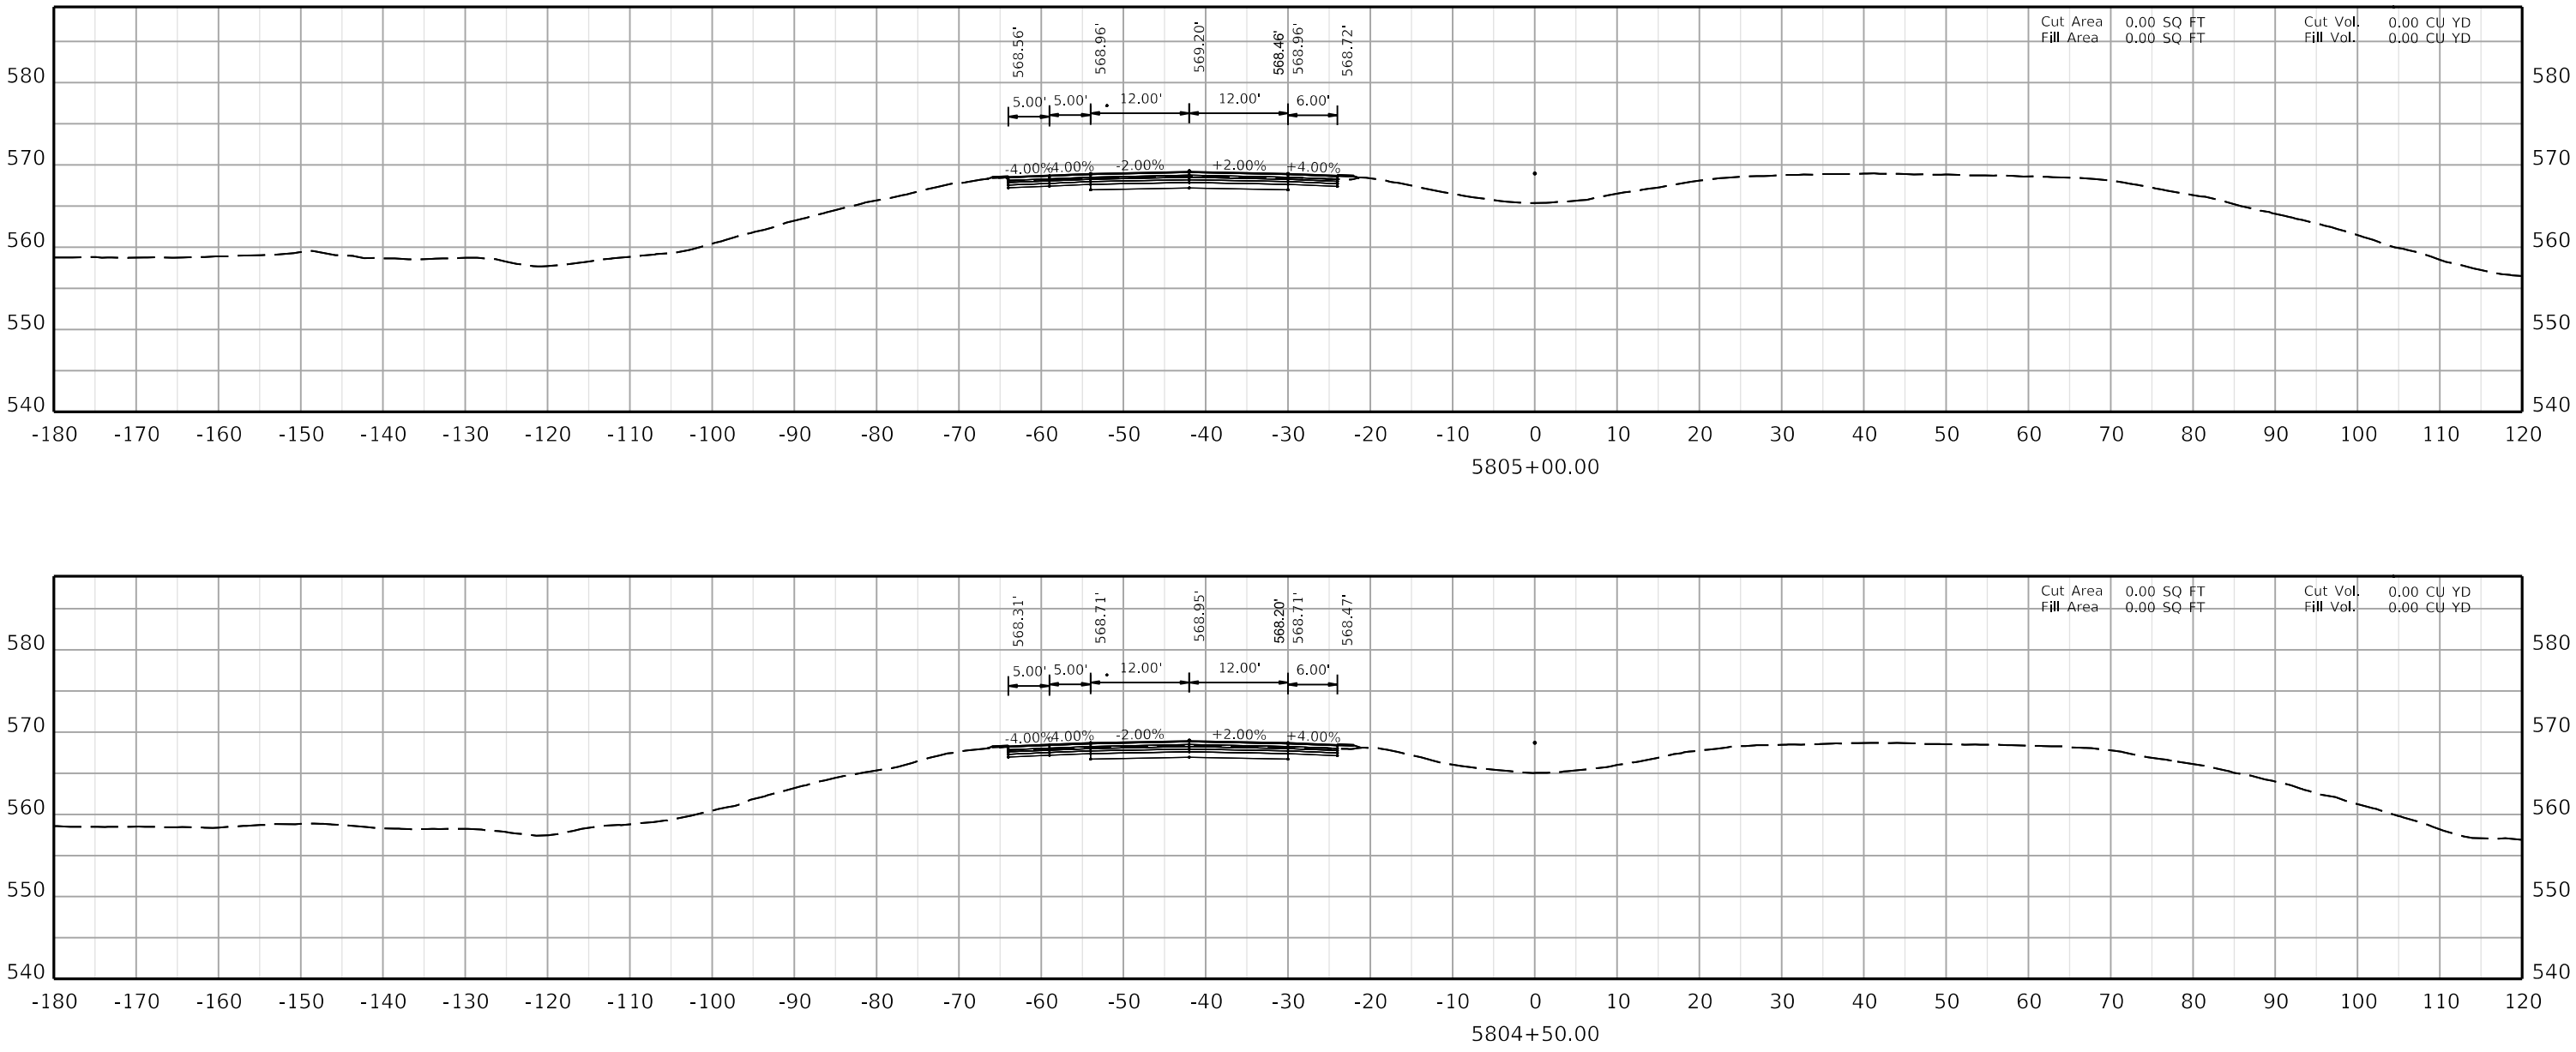

COMMONWEALTH OF KENTUCKY
DEPARTMENT OF HIGHWAYS
TEAM KENTUCKY

DRAWING TITLE:

HORIZONTAL SCALE
SCALE: 1" = 10'

0' 10' 20' 40'

STA. AH1 5804+50.00
TO STA. AH1 5805+00.00

ITEM NO. 02-20063
COUNTY OF Christian
SHEET NO. X089

COMMONWEALTH OF KENTUCKY
DEPARTMENT OF HIGHWAYS

DRAWING TITLE:

HORIZONTAL SCALE
SCALE: 1" = 10'

0' 10' 20' 40'

STA. AH1 5805+50.00
TO STA. AH1 5806+00.00

ITEM NO. 02-20063 COUNTY OF Christian
SHEET NO. X090

FILE NAME: U:\24856.CH1 - CHRISTIAN COUNTY I-24\2-20063 - CHRISTIAN - I_24 PAVEMENT REHAB\MILESTONES & SUBMITTALS\CONTRACT PLANS AND PROPOSAL\ELECTRONIC ENGINEERING DATA\SHEETS\02_20063_XSECTION_SHEETS 01.DGN

USER: dccarell

OpenRoads Designer v10.12.02.4

5805+50.00

-180 -170 -160 -150 -140 -130 -120 -110 -100 -90 -80 -70 -60 -50 -40 -30 -20 -10 0 10 20 30 40 50 60 70 80 90 100 110 120

540 550 560 570 580

-4.00% -4.00% -2.00% +2.00% +4.00%

5.00' 5.00' 12.00' 12.00' 6.00'

568.97' 569.21' 568.72' 569.45' 569.21' 568.81'

Cut Area 0.00 SQ FT
Fill Area 0.00 SQ FT
Cut Vol. 0.00 CU YD
Fill Vol. 0.00 CU YD

5806+00.00

-180 -170 -160 -150 -140 -130 -120 -110 -100 -90 -80 -70 -60 -50 -40 -30 -20 -10 0 10 20 30 40 50 60 70 80 90 100 110 120

540 550 560 570 580

-4.00% -4.00% -2.00% +2.00% +4.00%

5.00' 5.00' 12.00' 12.00' 6.00'

569.23' 569.47' 568.96' 569.71' 569.47' 569.07'

Cut Area 0.00 SQ FT
Fill Area 0.00 SQ FT
Cut Vol. 0.00 CU YD
Fill Vol. 0.00 CU YD

OpenRoads Designer v10.12.02.4 USER: dccarell FILE NAME: U:\24856.CH1 - CHRISTIAN COUNTY I-24\2-20063 - CHRISTIAN - I_24 PAVEMENT REHAB\MILESTONES & SUBMITTALS\CONTRACT PLANS AND PROPOSAL\ELECTRONIC ENGINEERING DATA\SHEETS\02_20063_XSECTION_SHEETS 01.DGN

COMMONWEALTH OF KENTUCKY
DEPARTMENT OF HIGHWAYS

DRAWING TITLE:

HORIZONTAL SCALE
SCALE: 1" = 10'

0' 10' 20' 40'

STA. AH1 5806+50.00
TO STA. AH1 5807+00.00

ITEM NO. 02-20063 COUNTY OF Christian
SHEET NO. X091

5806+50.00

-180 -170 -160 -150 -140 -130 -120 -110 -100 -90 -80 -70 -60 -50 -40 -30 -20 -10 0 10 20 30 40 50 60 70 80 90 100 110 120

540 550 560 570 580

-4.00% -2.00% +2.00% +4.00%

5.00' 5.00' 12.00' 12.00' 6.00'

569.48' 569.72' 569.19' 569.96' 569.72' 569.32'

Cut Area 0.00 SQ FT
Fill Area 0.00 SQ FT
Cut Vol. 0.00 CU YD
Fill Vol. 0.00 CU YD

5807+00.00

-180 -170 -160 -150 -140 -130 -120 -110 -100 -90 -80 -70 -60 -50 -40 -30 -20 -10 0 10 20 30 40 50 60 70 80 90 100 110 120


540 550 560 570 580 590

-4.00% -2.00% +2.00% +4.00%

5.00' 5.00' 12.00' 12.00' 6.00'

569.73' 569.97' 569.45' 570.21' 569.97' 569.57'

Cut Area 0.00 SQ FT
Fill Area 0.00 SQ FT
Cut Vol. 0.00 CU YD
Fill Vol. 0.00 CU YD

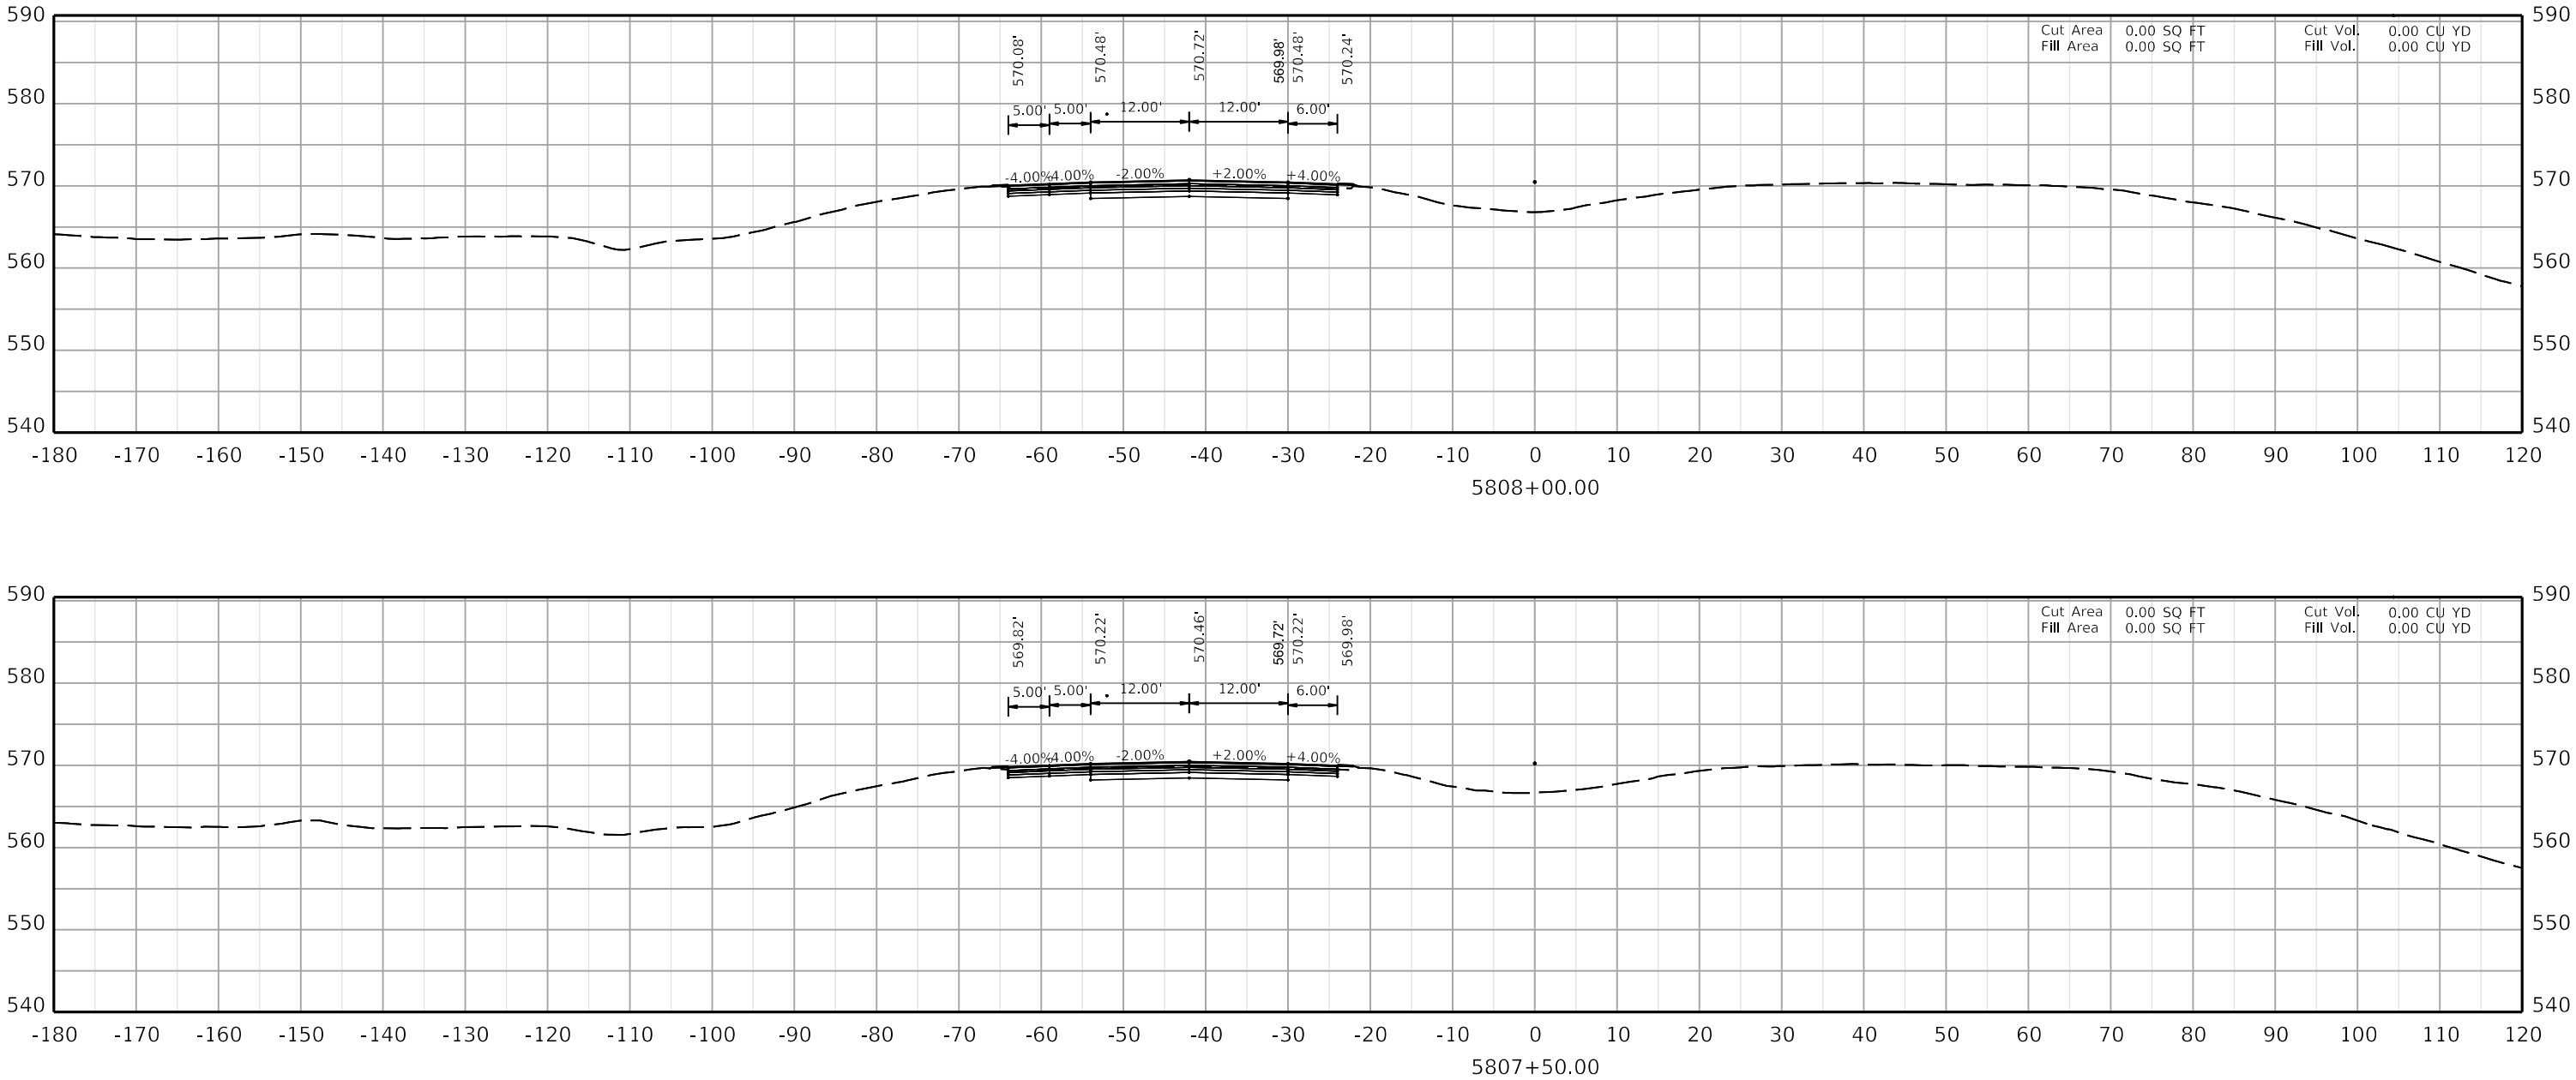

COMMONWEALTH OF KENTUCKY
DEPARTMENT OF HIGHWAYS
TEAM KENTUCKY TRANSPORTATION CABINET

DRAWING TITLE:

HORIZONTAL SCALE
SCALE: 1" = 10'

0' 10' 20' 40'

STA. AH1 5807+50.00
TO STA. AH1 5808+00.00

ITEM NO. 02-20063
COUNTY OF Christian
SHEET NO. X092

COMMONWEALTH OF KENTUCKY
DEPARTMENT OF HIGHWAYS

DRAWING TITLE:

HORIZONTAL SCALE
SCALE: 1" = 10'

0' 10' 20' 40'

STA. AH1 5808+50.00
TO STA. AH1 5809+00.00

ITEM NO. 02-20063 COUNTY OF Christian
SHEET NO. X093

OpenRoads Designer v10.12.02.4 USER: dlccarell FILE NAME: U:\24856.CH1 - CHRISTIAN COUNTY I-24\2-20063 - CHRISTIAN - I_24 PAVEMENT REHAB\MILESTONES & SUBMITTALS\CONTRACT PLANS AND PROPOSAL\ELECTRONIC ENGINEERING DATA\SHEETS\02_20063_XSECTION_SHEETS 01.DGN

5808+50.00

-180 -170 -160 -150 -140 -130 -120 -110 -100 -90 -80 -70 -60 -50 -40 -30 -20 -10 0 10 20 30 40 50 60 70 80 90 100 110 120

590 580 570 560 550 540

-4.00% -4.00% -2.00% +2.00% +4.00%

5.00' 5.00' 12.00' 12.00' 6.00'

570.49' 570.73' 570.21' 570.97' 570.73' 570.33'

Cut Area 0.00 SQ FT
Fill Area 0.00 SQ FT
Cut Vol. 0.00 CU YD
Fill Vol. 0.00 CU YD

5809+00.00

-180 -170 -160 -150 -140 -130 -120 -110 -100 -90 -80 -70 -60 -50 -40 -30 -20 -10 0 10 20 30 40 50 60 70 80 90 100 110 120


590 580 570 560 550 540


-4.00% -4.00% -2.00% +2.00% +4.00%


5.00' 5.00' 12.00' 12.00' 6.00'

570.74' 570.98' 570.44' 571.22' 570.98' 570.58'

Cut Area 0.00 SQ FT
Fill Area 0.00 SQ FT
Cut Vol. 0.00 CU YD
Fill Vol. 0.00 CU YD

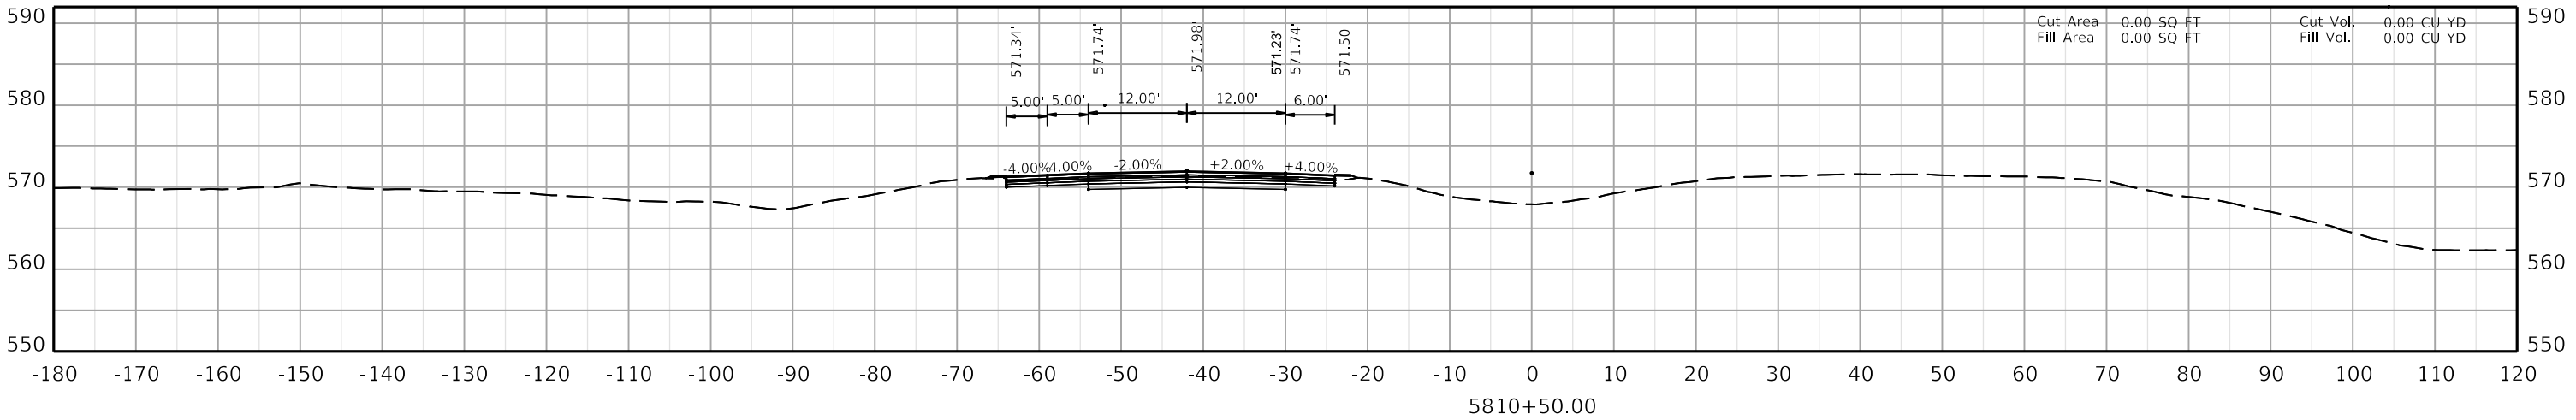

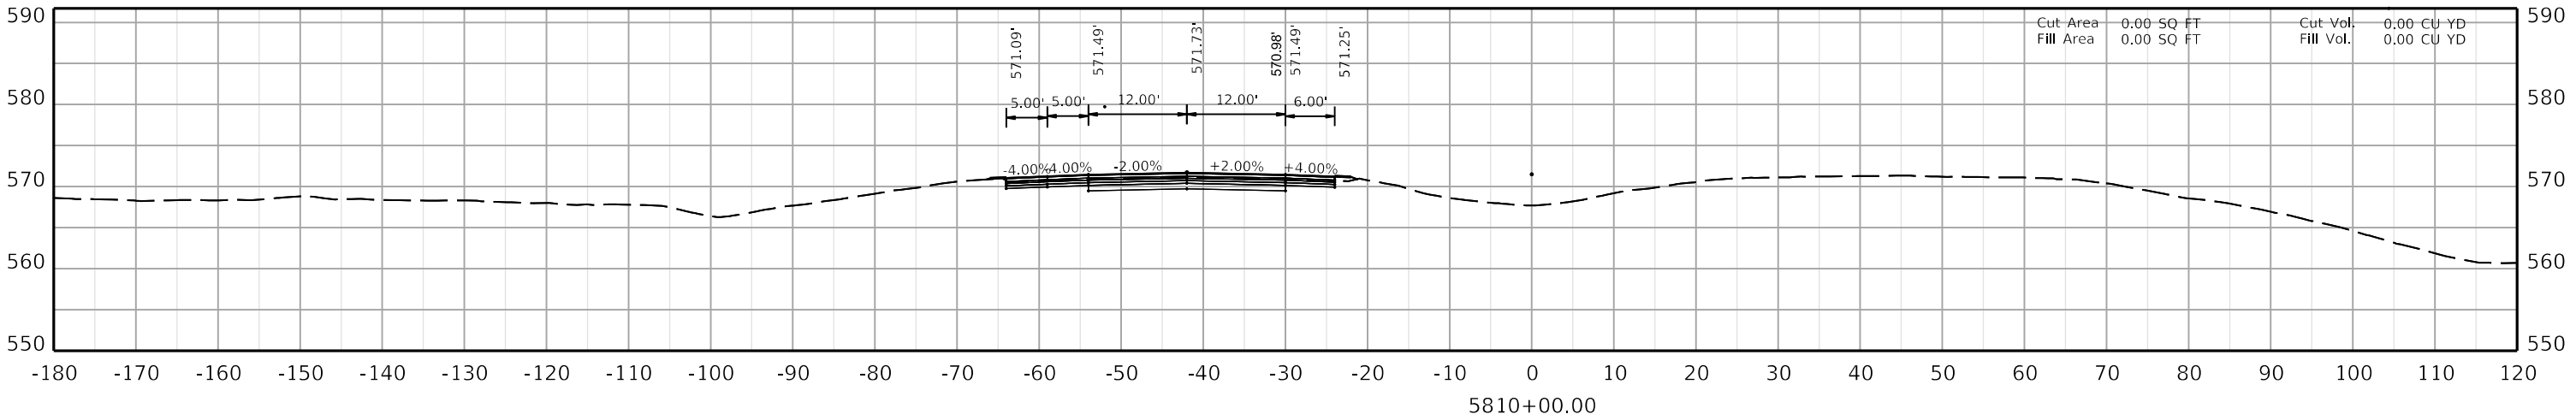

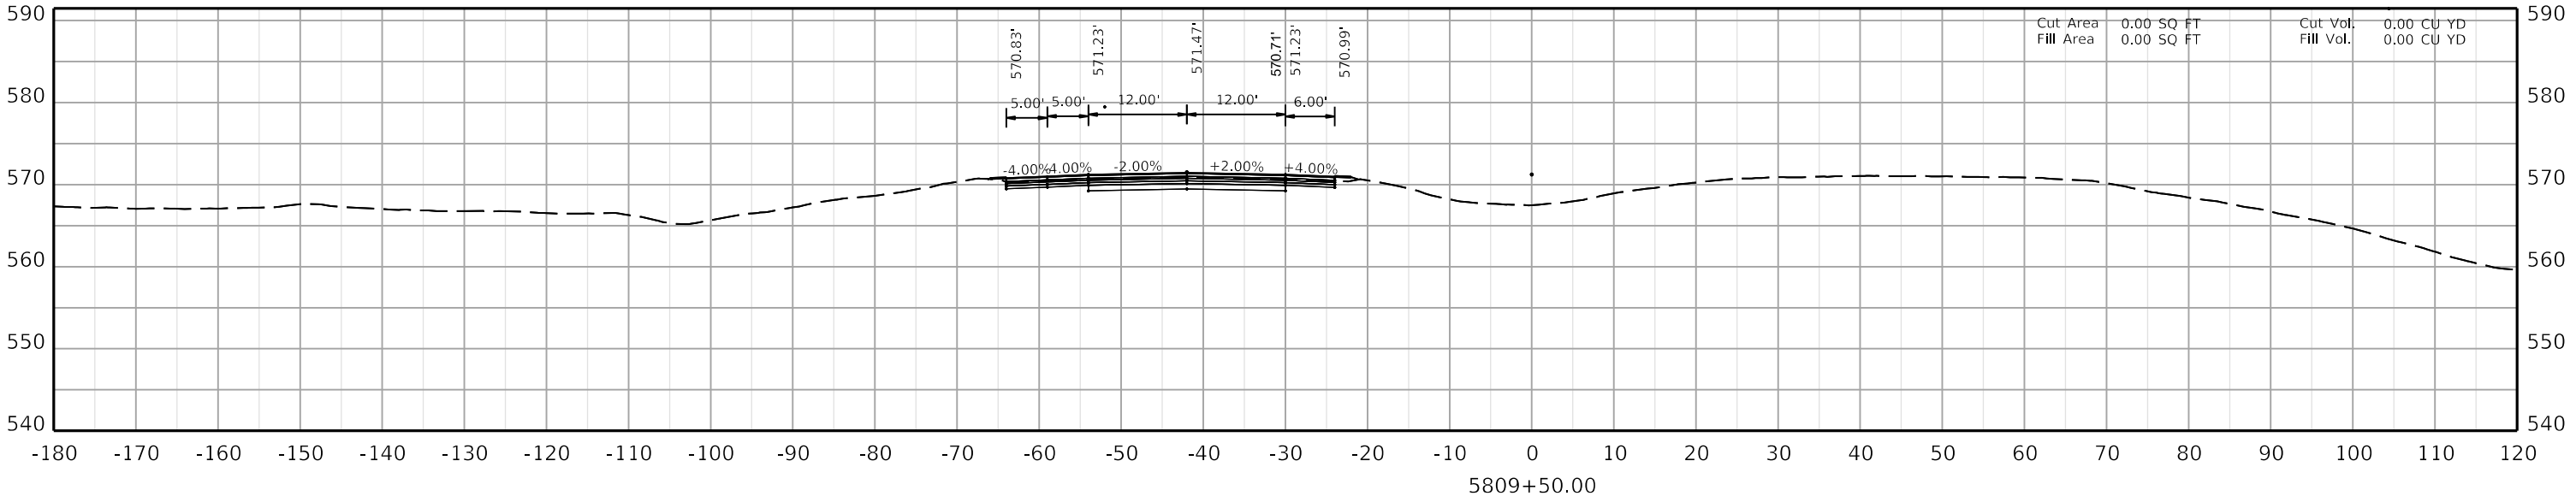

COMMONWEALTH OF KENTUCKY
DEPARTMENT OF HIGHWAYS
TEAM KENTUCKY

DRAWING TITLE:

HORIZONTAL SCALE
SCALE: 1" = 10'

0' 10' 20' 40'


STA. AH1 5809+50.00
TO STA. AH1 5810+50.00


ITEM NO. 02-20063
COUNTY OF Christian
SHEET NO. X094


OpenRoads Designer v10.12.02.4

USER: ciccarelli

FILE NAME: U:\24856.CH1 - CHRISTIAN COUNTY I-24\2-20063 - CHRISTIAN - I_24 PAVEMENT REHAB\MILESTONES & SUBMITTALS\CONTRACT PLANS AND PROPOSAL\ELECTRONIC ENGINEERING DATA\SHEETS\02_20063_XSECTION_SHEETS 01.DGN

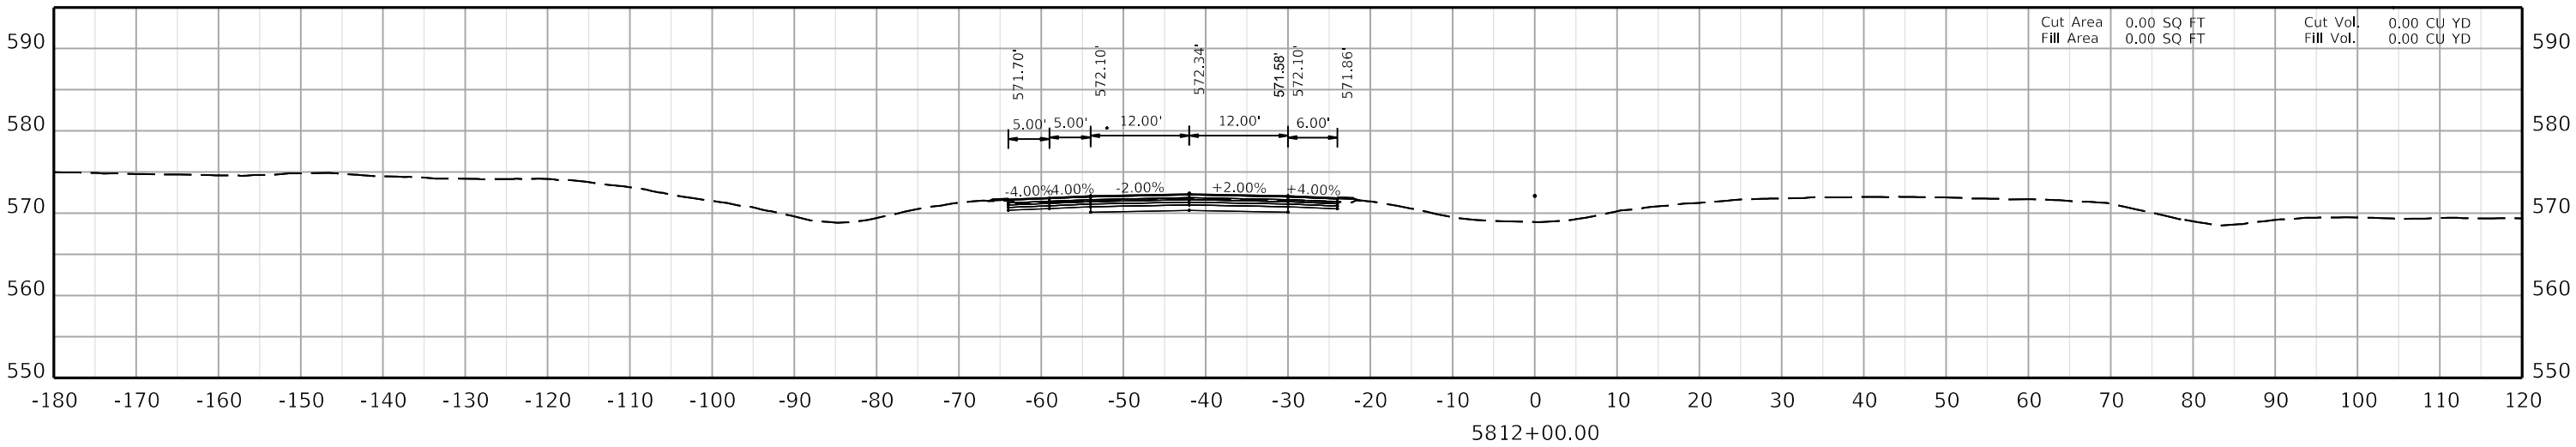

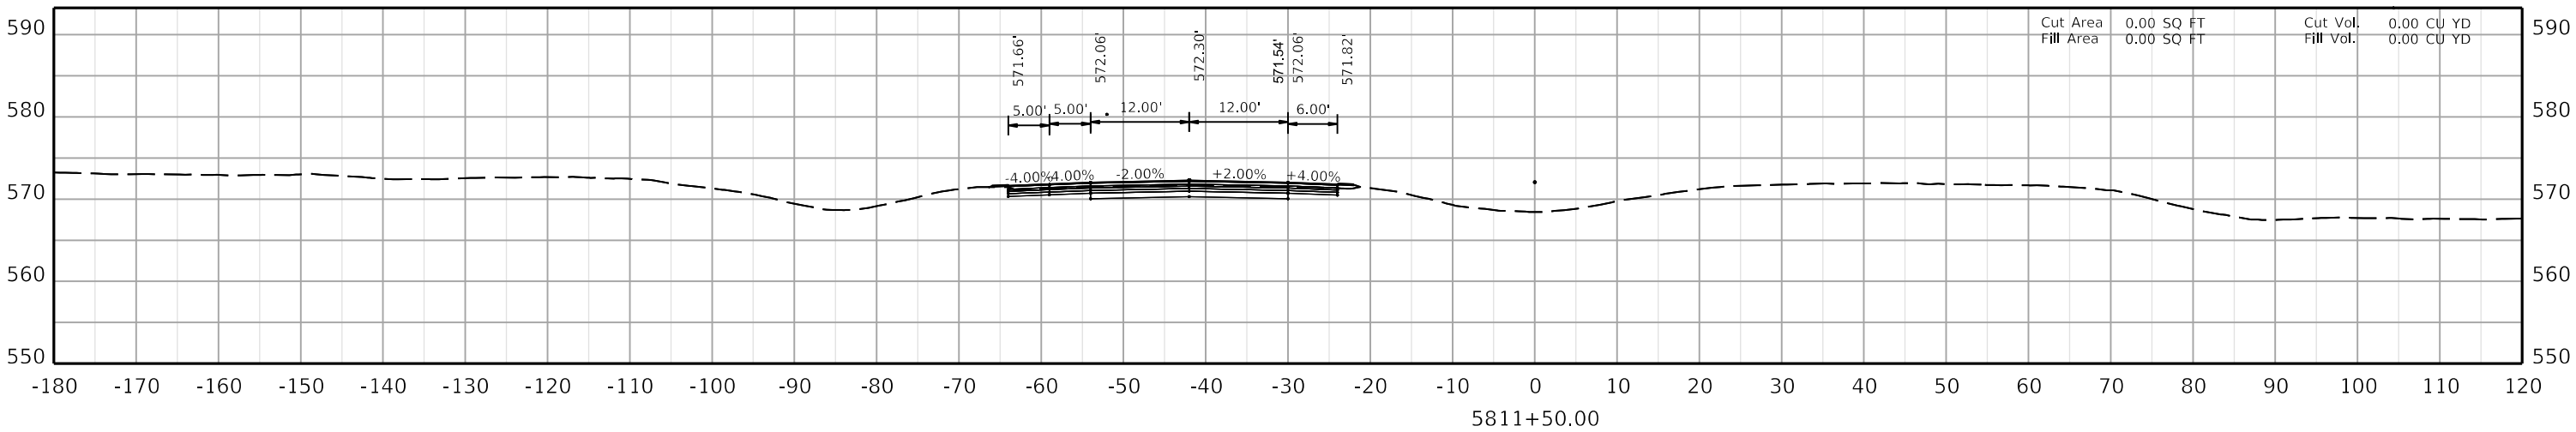

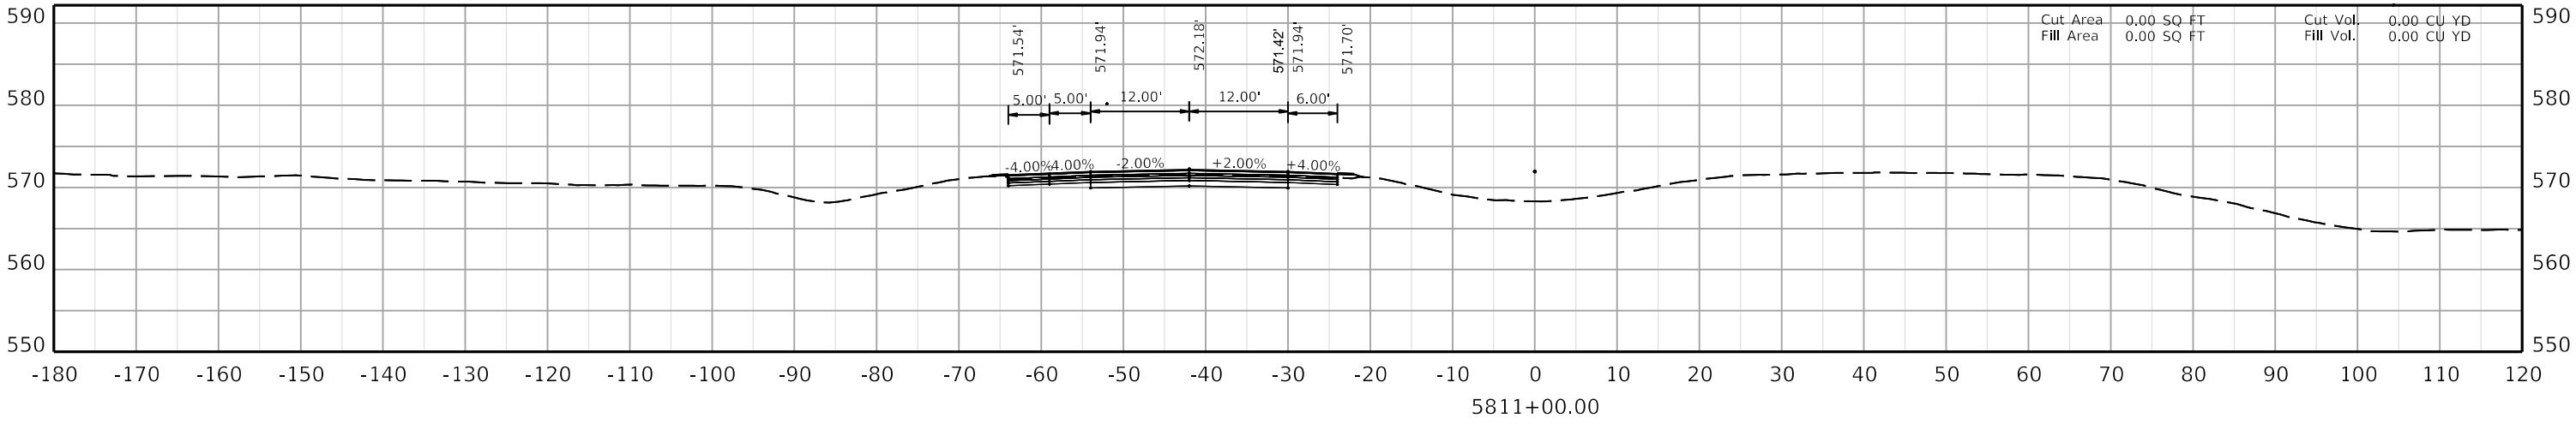

COMMONWEALTH OF KENTUCKY
DEPARTMENT OF HIGHWAYS
TEAM KENTUCKY TRANSPORTATION CABINET


DRAWING TITLE:

HORIZONTAL SCALE
SCALE: 1" = 10'

0' 10' 20' 40'

STA. AH1 5811+00.00
TO STA. AH1 5812+00.00

ITEM NO. 02-20063
COUNTY OF Christian
SHEET NO. X095

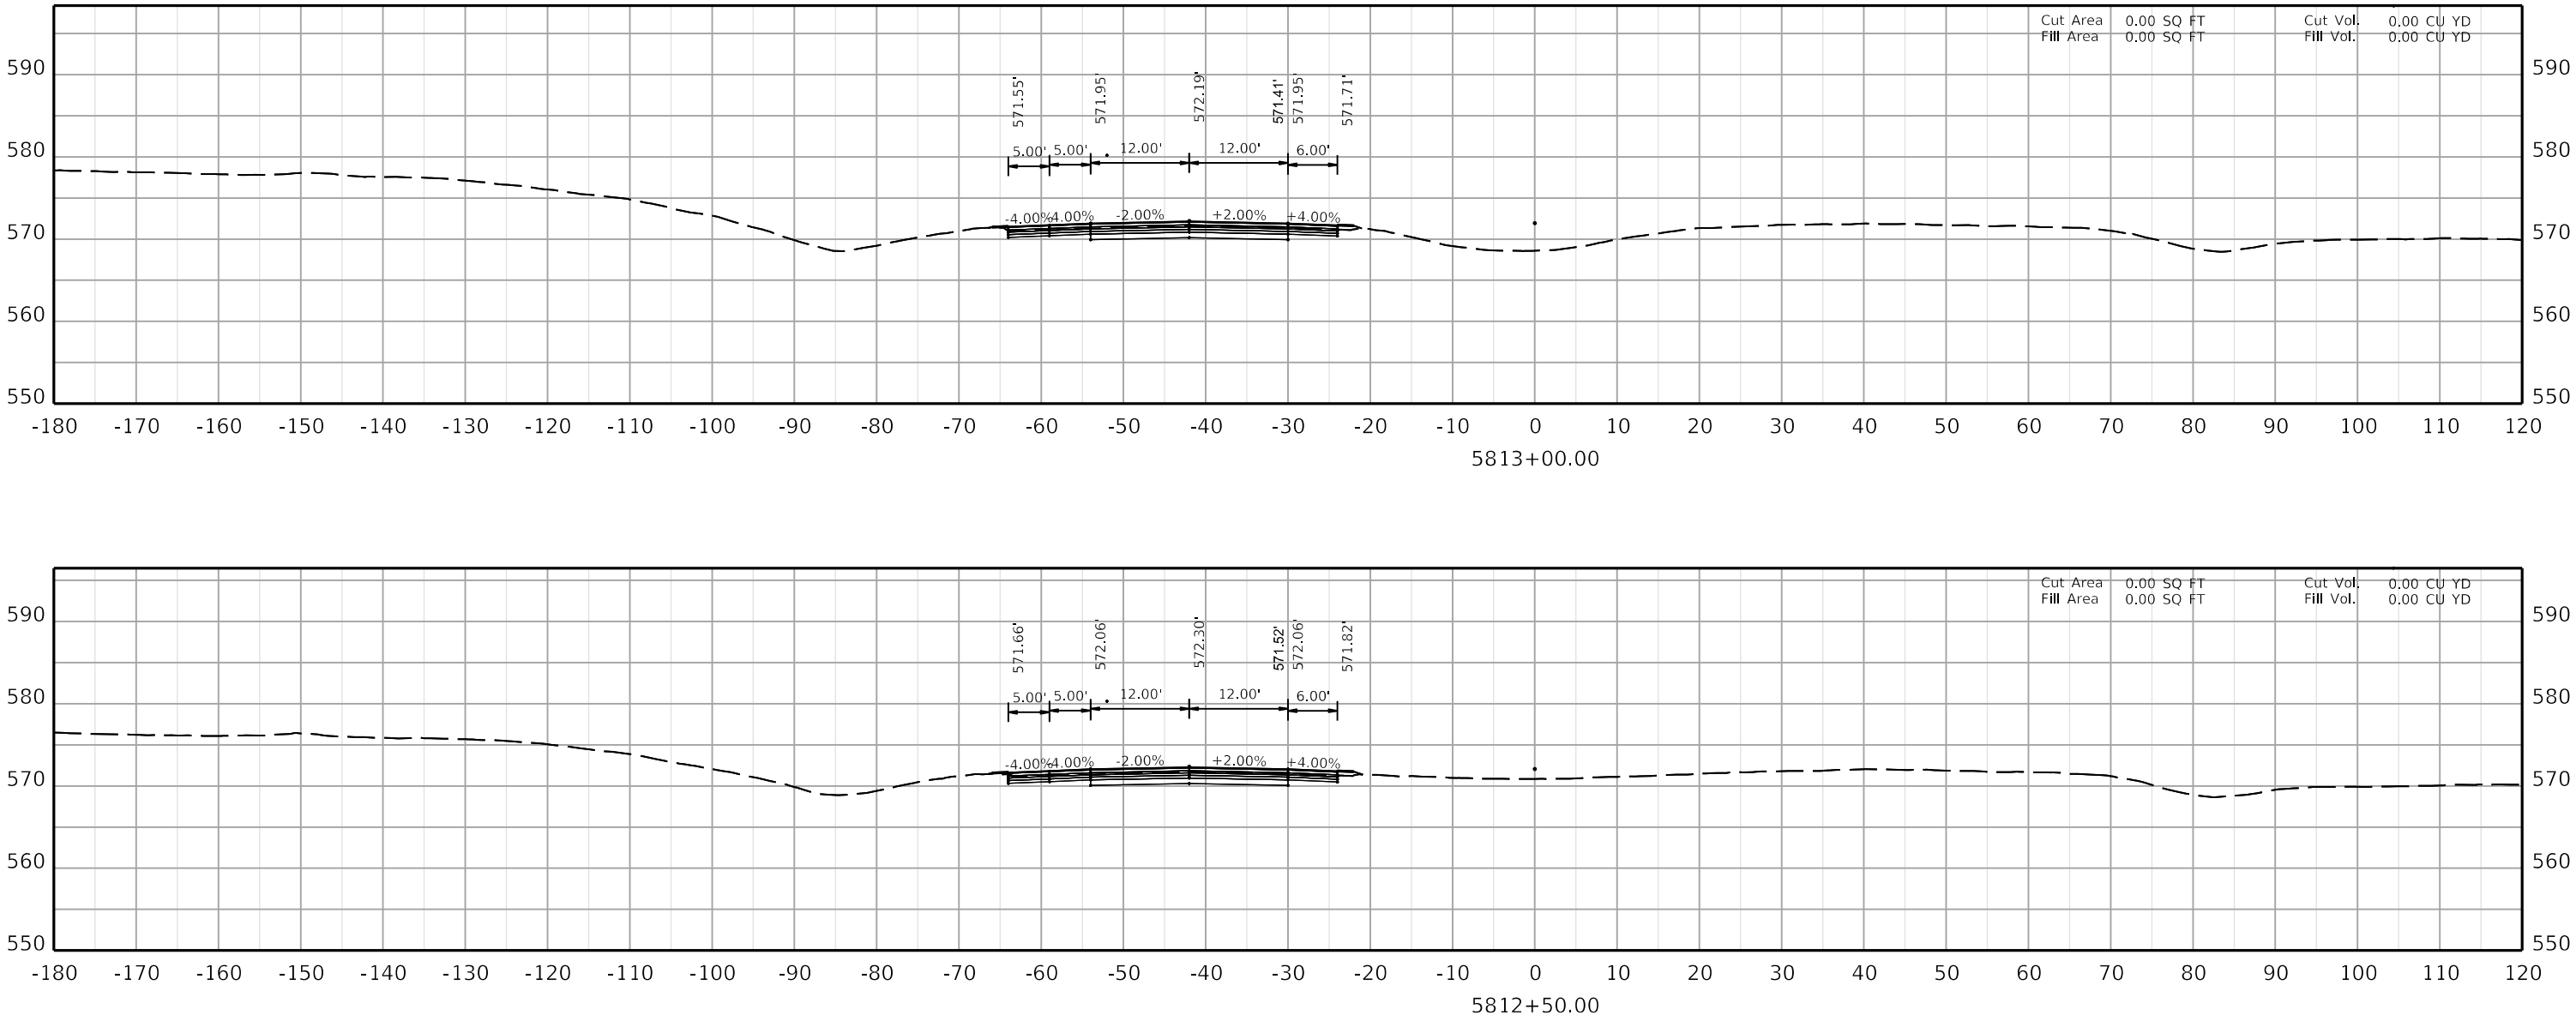

COMMONWEALTH OF KENTUCKY
DEPARTMENT OF HIGHWAYS
TEAM KENTUCKY TRANSPORTATION CABINET

DRAWING TITLE:

HORIZONTAL SCALE
SCALE: 1" = 10'

0' 10' 20' 40'

STA. AH1 5812+50.00
TO STA. AH1 5813+00.00

ITEM NO. 02-20063
COUNTY OF Christian
SHEET NO. X096

OpenRoads Designer v10.12.02.4 USER: dccarell FILE NAME: U:\24856.CH1 - CHRISTIAN COUNTY I-24\2-20063 - CHRISTIAN - I_24 PAVEMENT REHAB\MILESTONES & SUBMITTALS\CONTRACT PLANS AND PROPOSAL\ELECTRONIC ENGINEERING DATA\SHEETS\02_20063_XSECTION_SHEETS 01.DGN

COMMONWEALTH OF KENTUCKY
DEPARTMENT OF HIGHWAYS

TEAM KENTUCKY TRANSPORTATION CABINET

DRAWING TITLE:

HORIZONTAL SCALE
SCALE: 1" = 10'

0' 10' 20' 40'

STA. AH1 5813+50.00
TO STA. AH1 5814+00.00

ITEM NO. 02-20063 COUNTY OF Christian
SHEET NO. X097

5813+50.00

-180 -170 -160 -150 -140 -130 -120 -110 -100 -90 -80 -70 -60 -50 -40 -30 -20 -10 0 10 20 30 40 50 60 70 80 90 100 110 120

600 590 580 570 560 550

-4.00% -2.00% +2.00% +4.00%

5.00' 5.00' 12.00' 12.00' 6.00'

571.35' 571.75' 571.99' 571.23' 571.75' 571.51'

Cut Area 0.00 SQ FT Cut Vol. 0.00 CU YD
Fill Area 0.00 SQ FT Fill Vol. 0.00 CU YD

5814+00.00

-180 -170 -160 -150 -140 -130 -120 -110 -100 -90 -80 -70 -60 -50 -40 -30 -20 -10 0 10 20 30 40 50 60 70 80 90 100 110 120


600 590 580 570 560 550


-4.00% -2.00% +2.00% +4.00%

5.00' 5.00' 12.00' 12.00' 6.00'

571.08' 571.48' 571.72' 570.97' 571.48' 571.24'

Cut Area 0.00 SQ FT Cut Vol. 0.00 CU YD
Fill Area 0.00 SQ FT Fill Vol. 0.00 CU YD

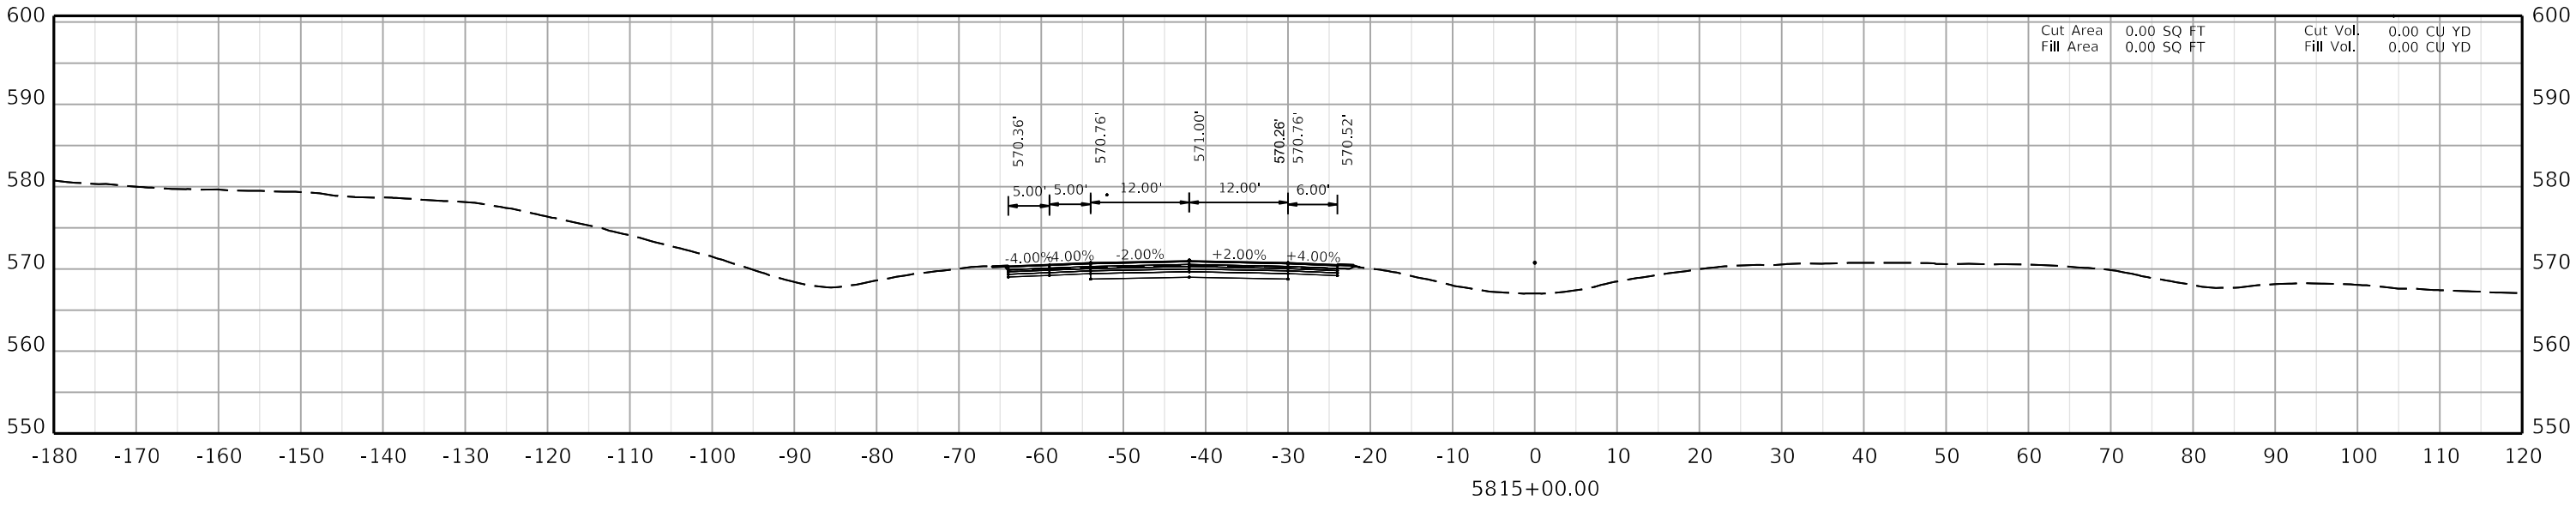

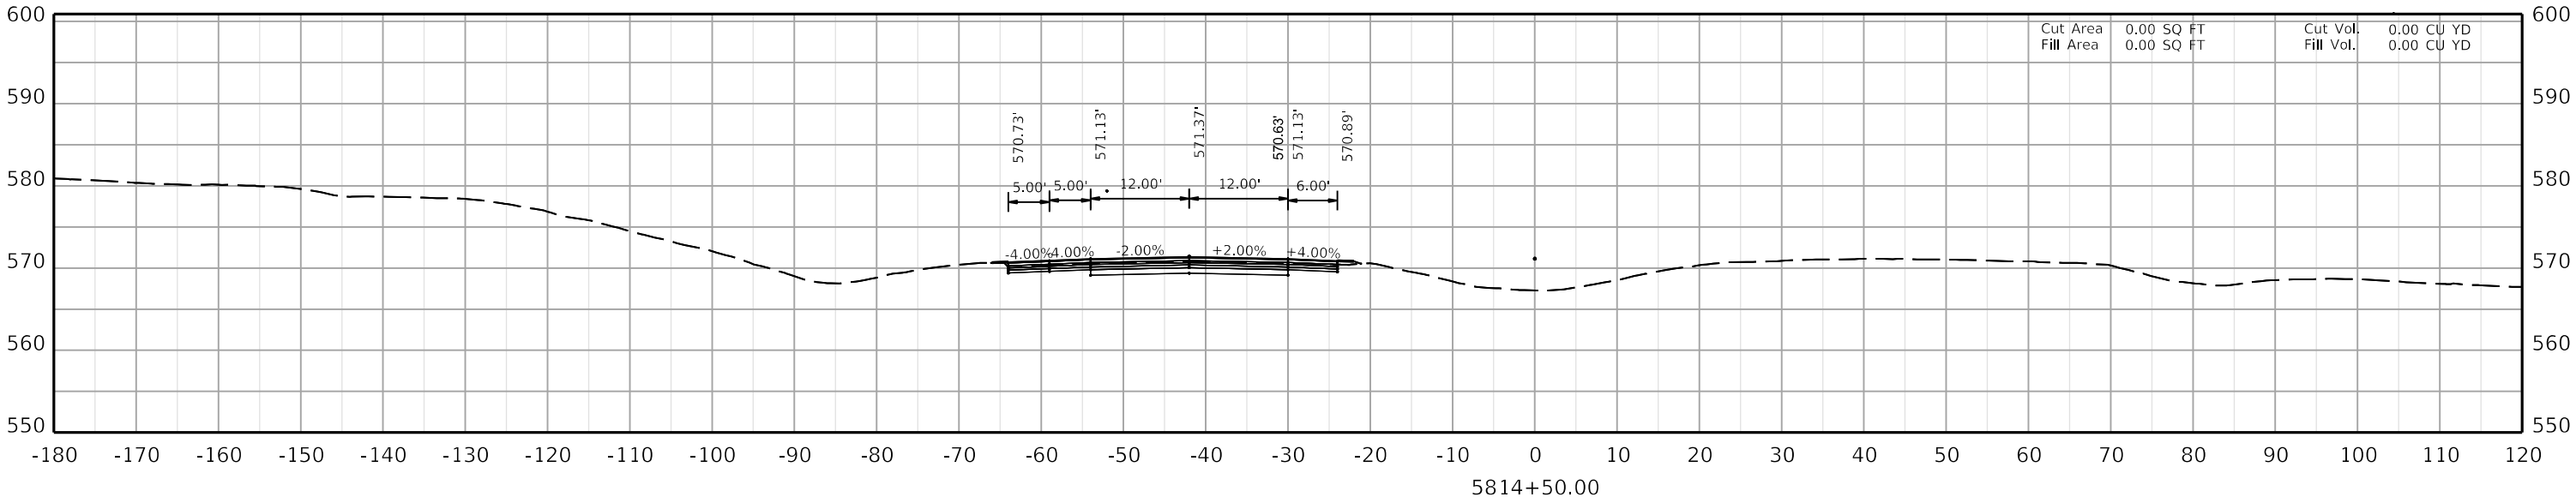

COMMONWEALTH OF KENTUCKY
DEPARTMENT OF HIGHWAYS
TEAM KENTUCKY

DRAWING TITLE:


HORIZONTAL SCALE
SCALE: 1" = 10'


0' 10' 20' 40'

STA. AH1 5814+50.00
TO STA. AH1 5815+00.00

ITEM NO. 02-20063
COUNTY OF Christian
SHEET NO. X098

OpenRoads Designer v10.12.02.4
USER: ciccarelli
FILE NAME: U:\24856,CH1 - CHRISTIAN COUNTY I-24\2-20063 - CHRISTIAN - I_24 PAVEMENT REHAB\MILESTONES & SUBMITTALS\CONTRACT PLANS AND PROPOSAL\ELECTRONIC ENGINEERING DATA\SHEETS\02_20063_XSECTION_SHEETS 01.DGN

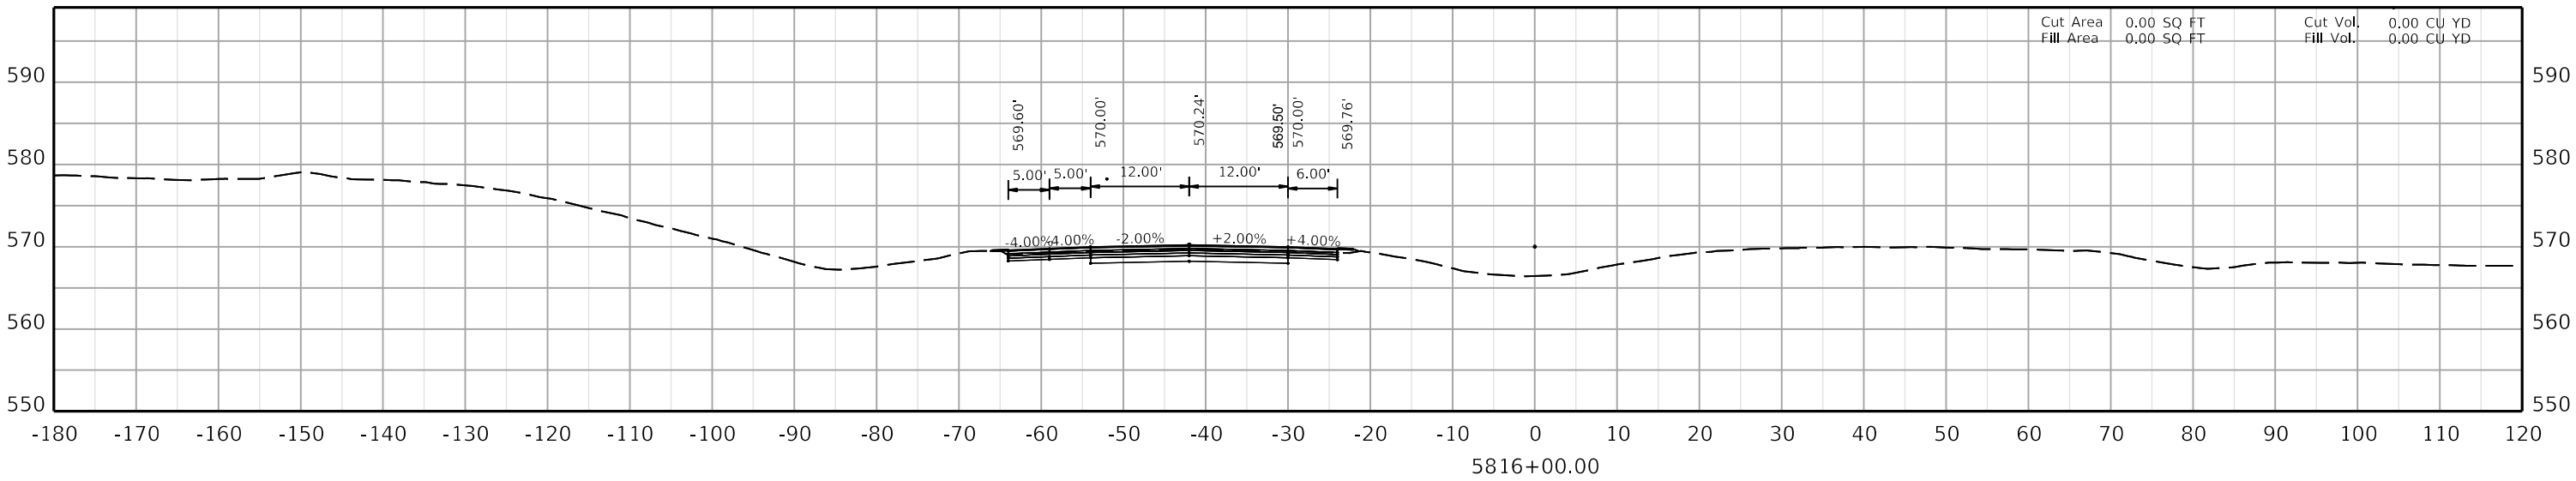

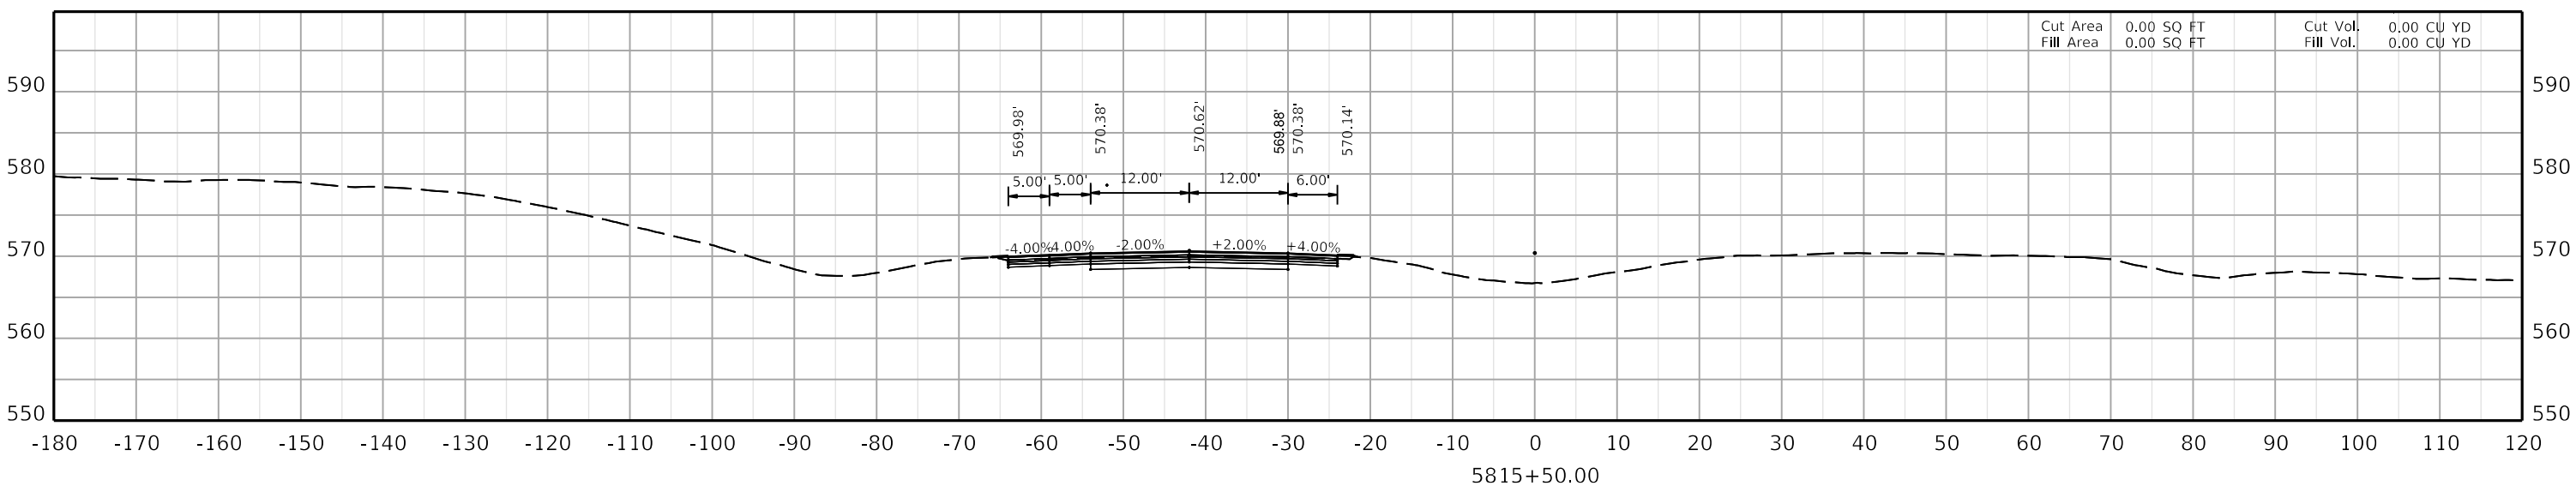

COMMONWEALTH OF KENTUCKY
DEPARTMENT OF HIGHWAYS
TEAM KENTUCKY

DRAWING TITLE:


HORIZONTAL SCALE
SCALE: 1" = 10'


0' 10' 20' 40'

STA. AH1 5815+50.00
TO STA. AH1 5816+00.00

ITEM NO. 02-20063
COUNTY OF Christian
SHEET NO. X099

OpenRoads Designer v10.12.02.4
USER: ciccarelli
FILE NAME: U:\24856.CH1 - CHRISTIAN COUNTY I-24\2-20063 - CHRISTIAN - I_24 PAVEMENT REHAB\MILESTONES & SUBMITTALS\CONTRACT PLANS AND PROPOSAL\ELECTRONIC ENGINEERING DATA\SHEETS\02_20063_XSECTION_SHEETS 01.DGN

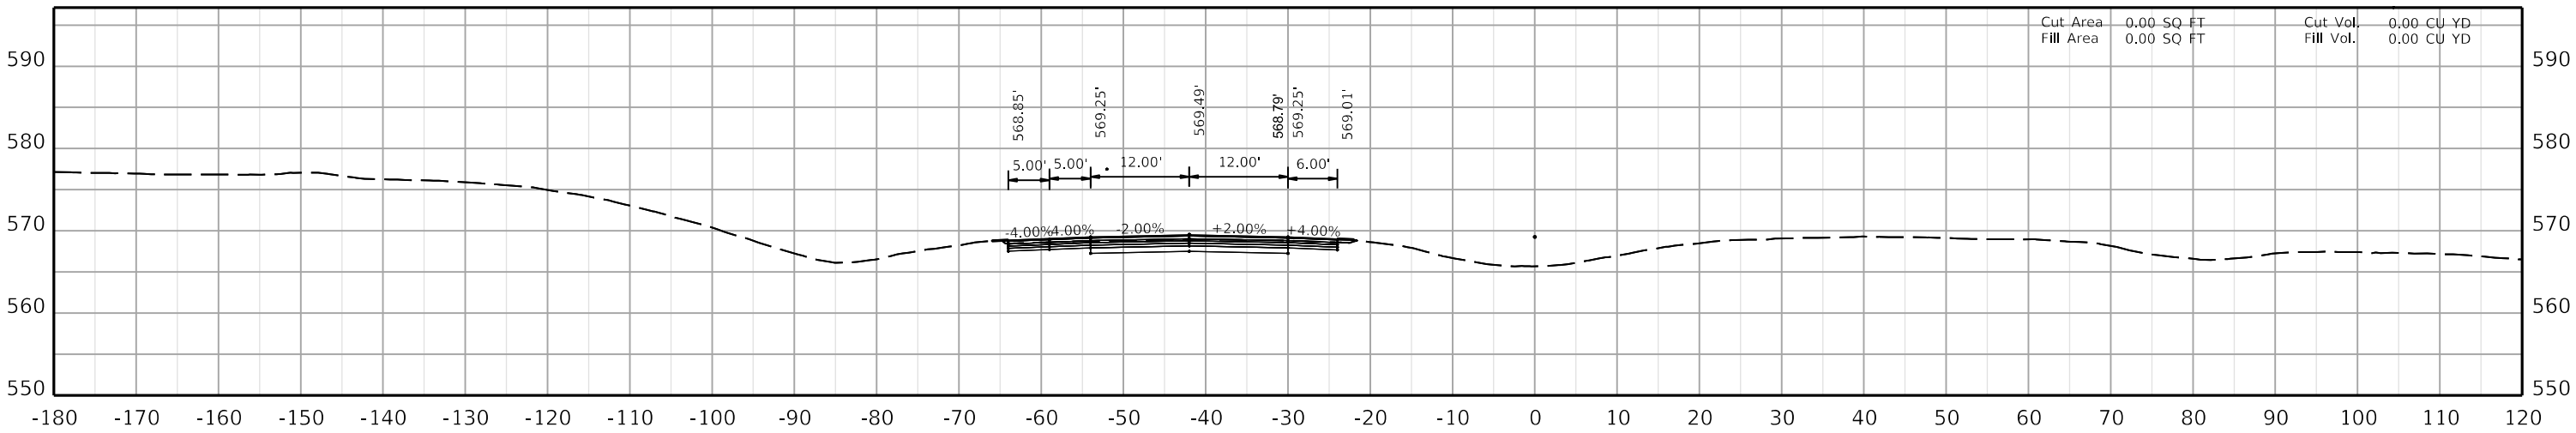

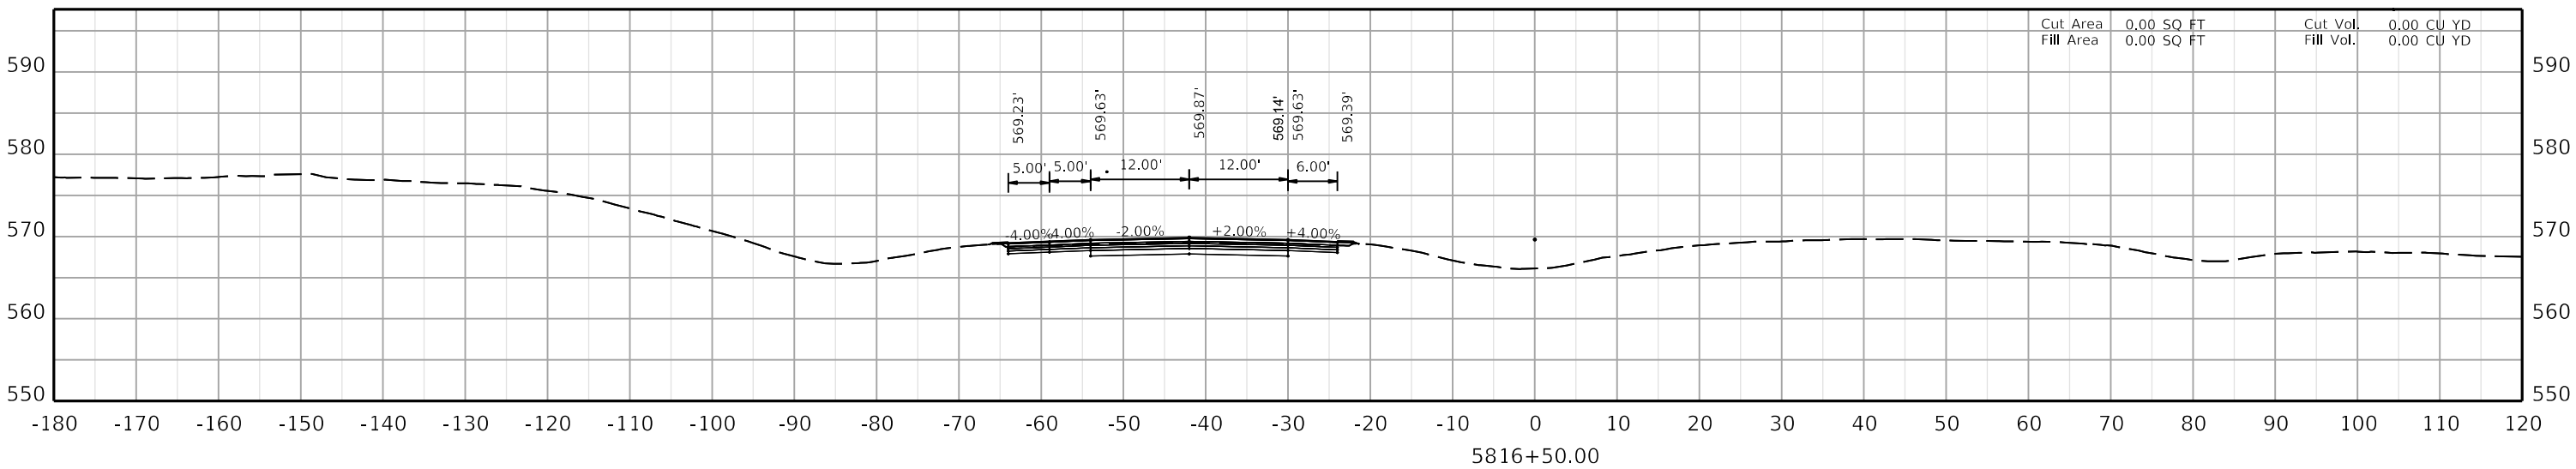

COMMONWEALTH OF KENTUCKY
DEPARTMENT OF HIGHWAYS
TEAM KENTUCKY TRANSPORTATION CABINET


DRAWING TITLE:


HORIZONTAL SCALE
SCALE: 1" = 10'


0' 10' 20' 40'

STA. AH1 5816+50.00
TO STA. AH1 5817+00.00

ITEM NO. 02-20063
COUNTY OF Christian
SHEET NO. X100

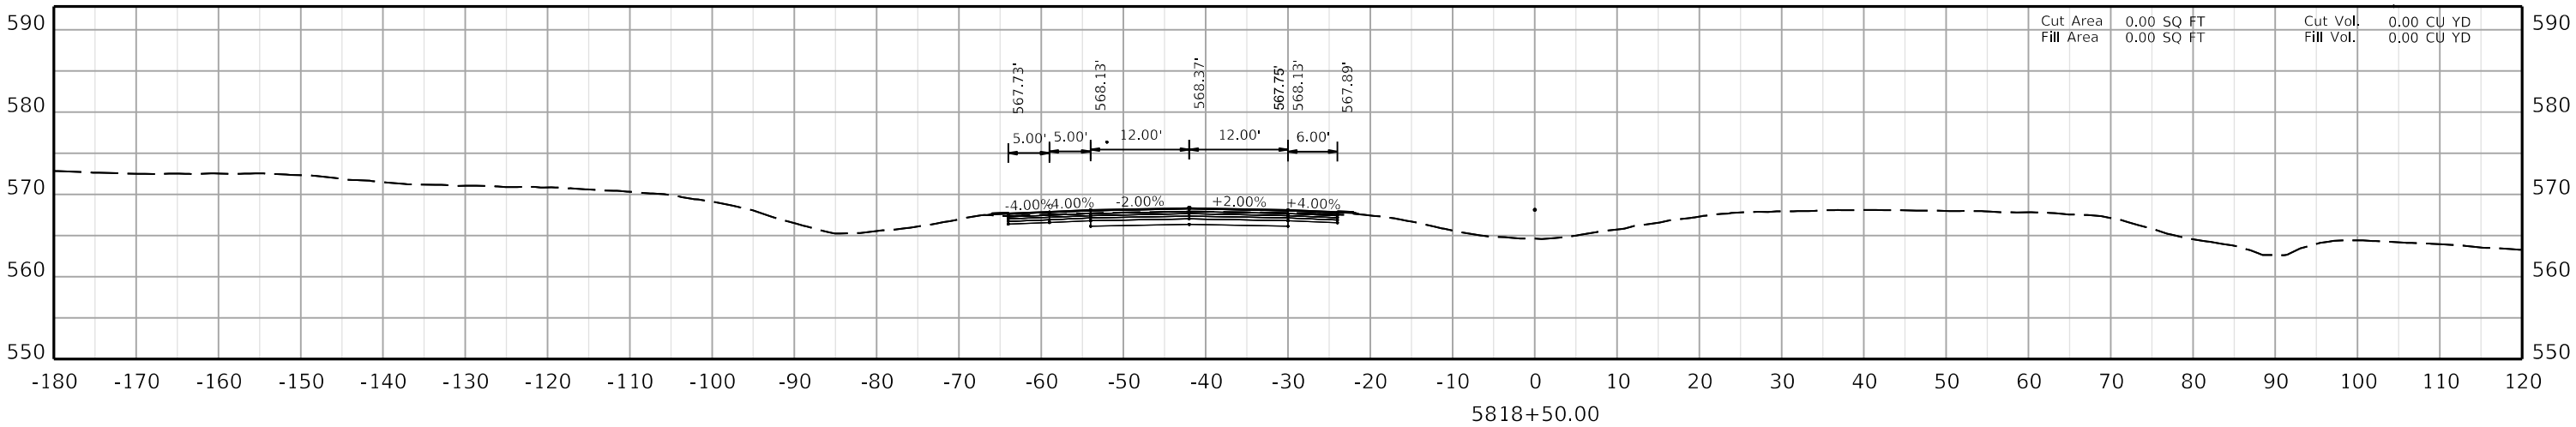

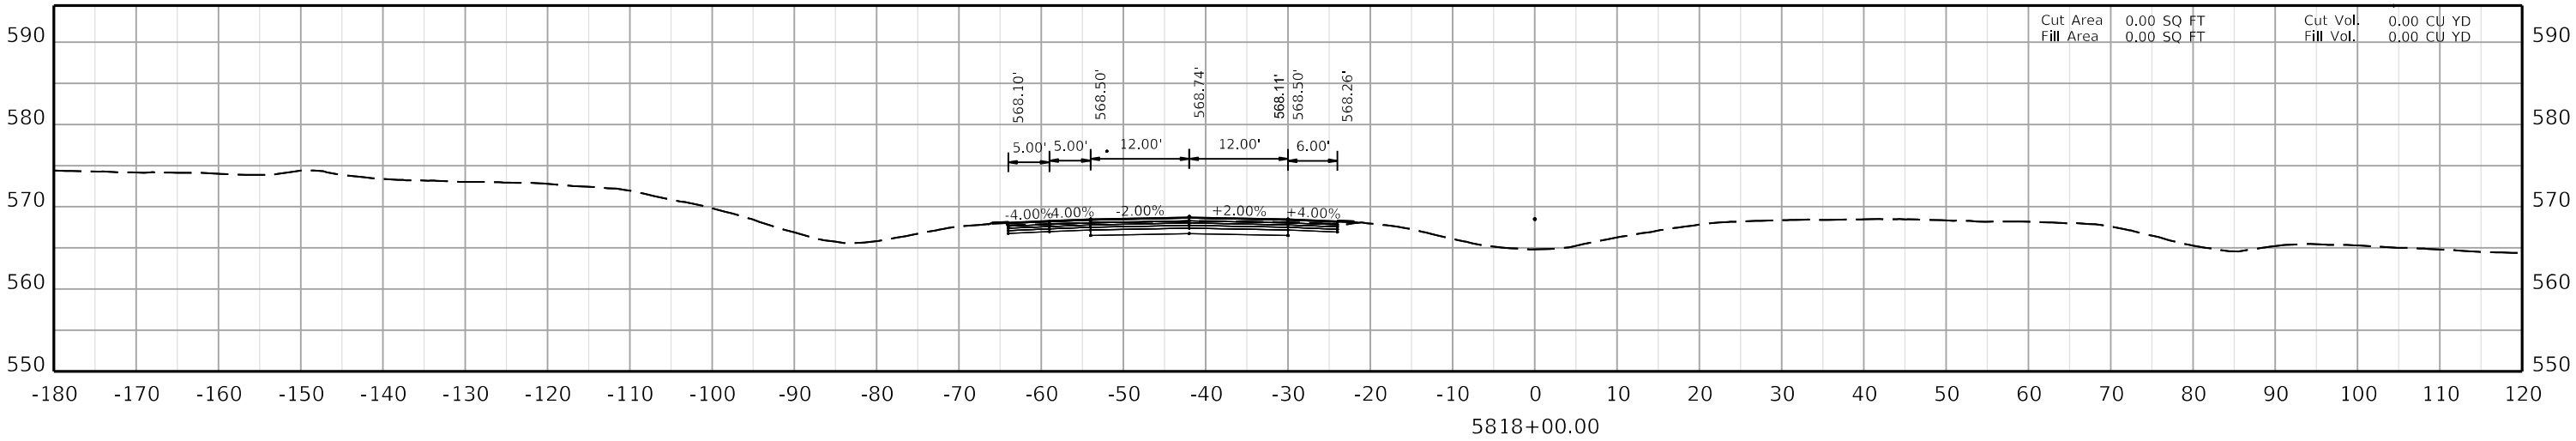

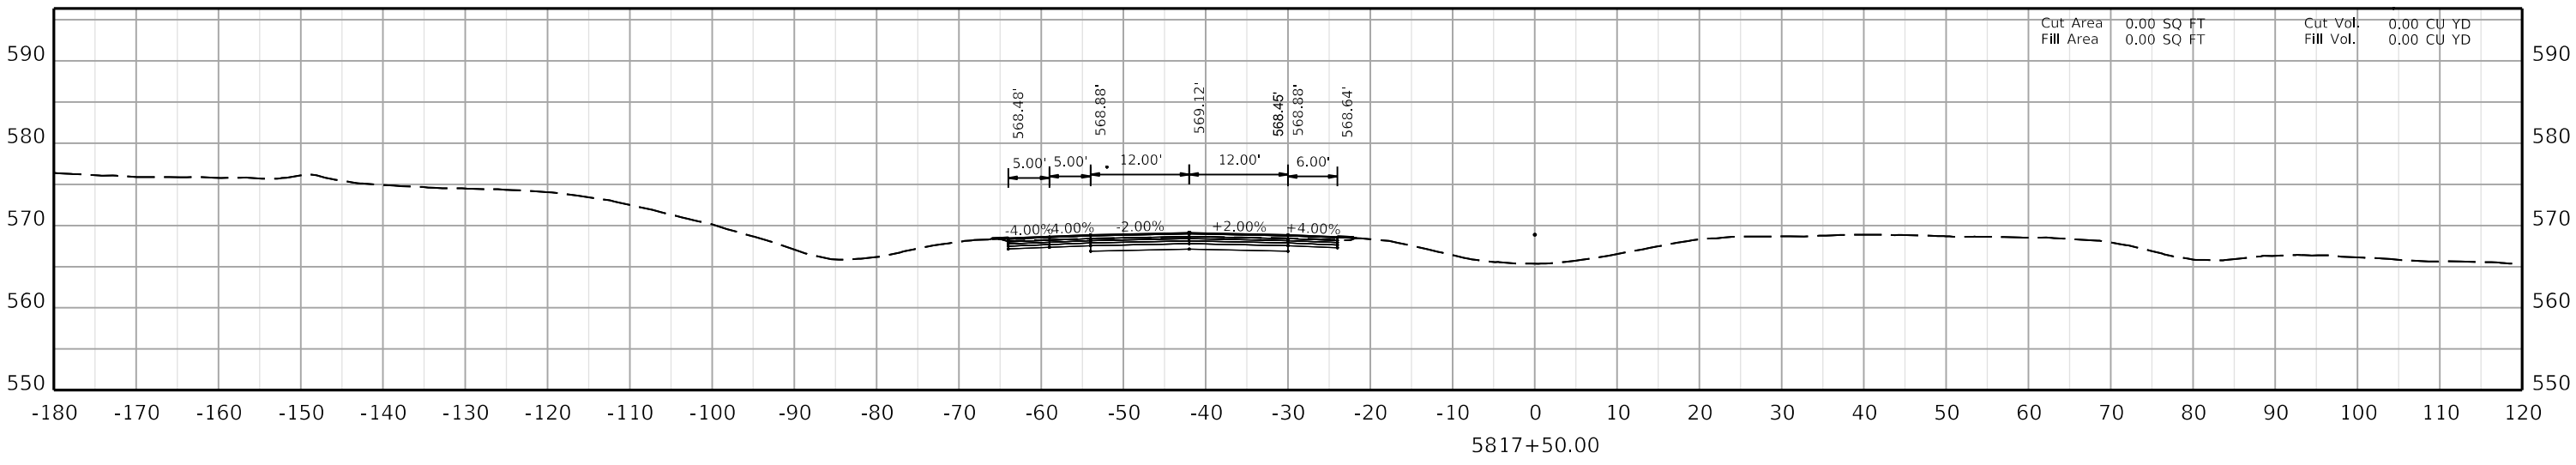

COMMONWEALTH OF KENTUCKY
DEPARTMENT OF HIGHWAYS
TEAM KENTUCKY TRANSPORTATION CABINET


DRAWING TITLE:

HORIZONTAL SCALE
SCALE: 1" = 10'

0' 10' 20' 40'

STA. AH1 5817+50.00
TO STA. AH2 5818+50.00

ITEM NO. 02-20063
COUNTY OF Christian
SHEET NO. X101

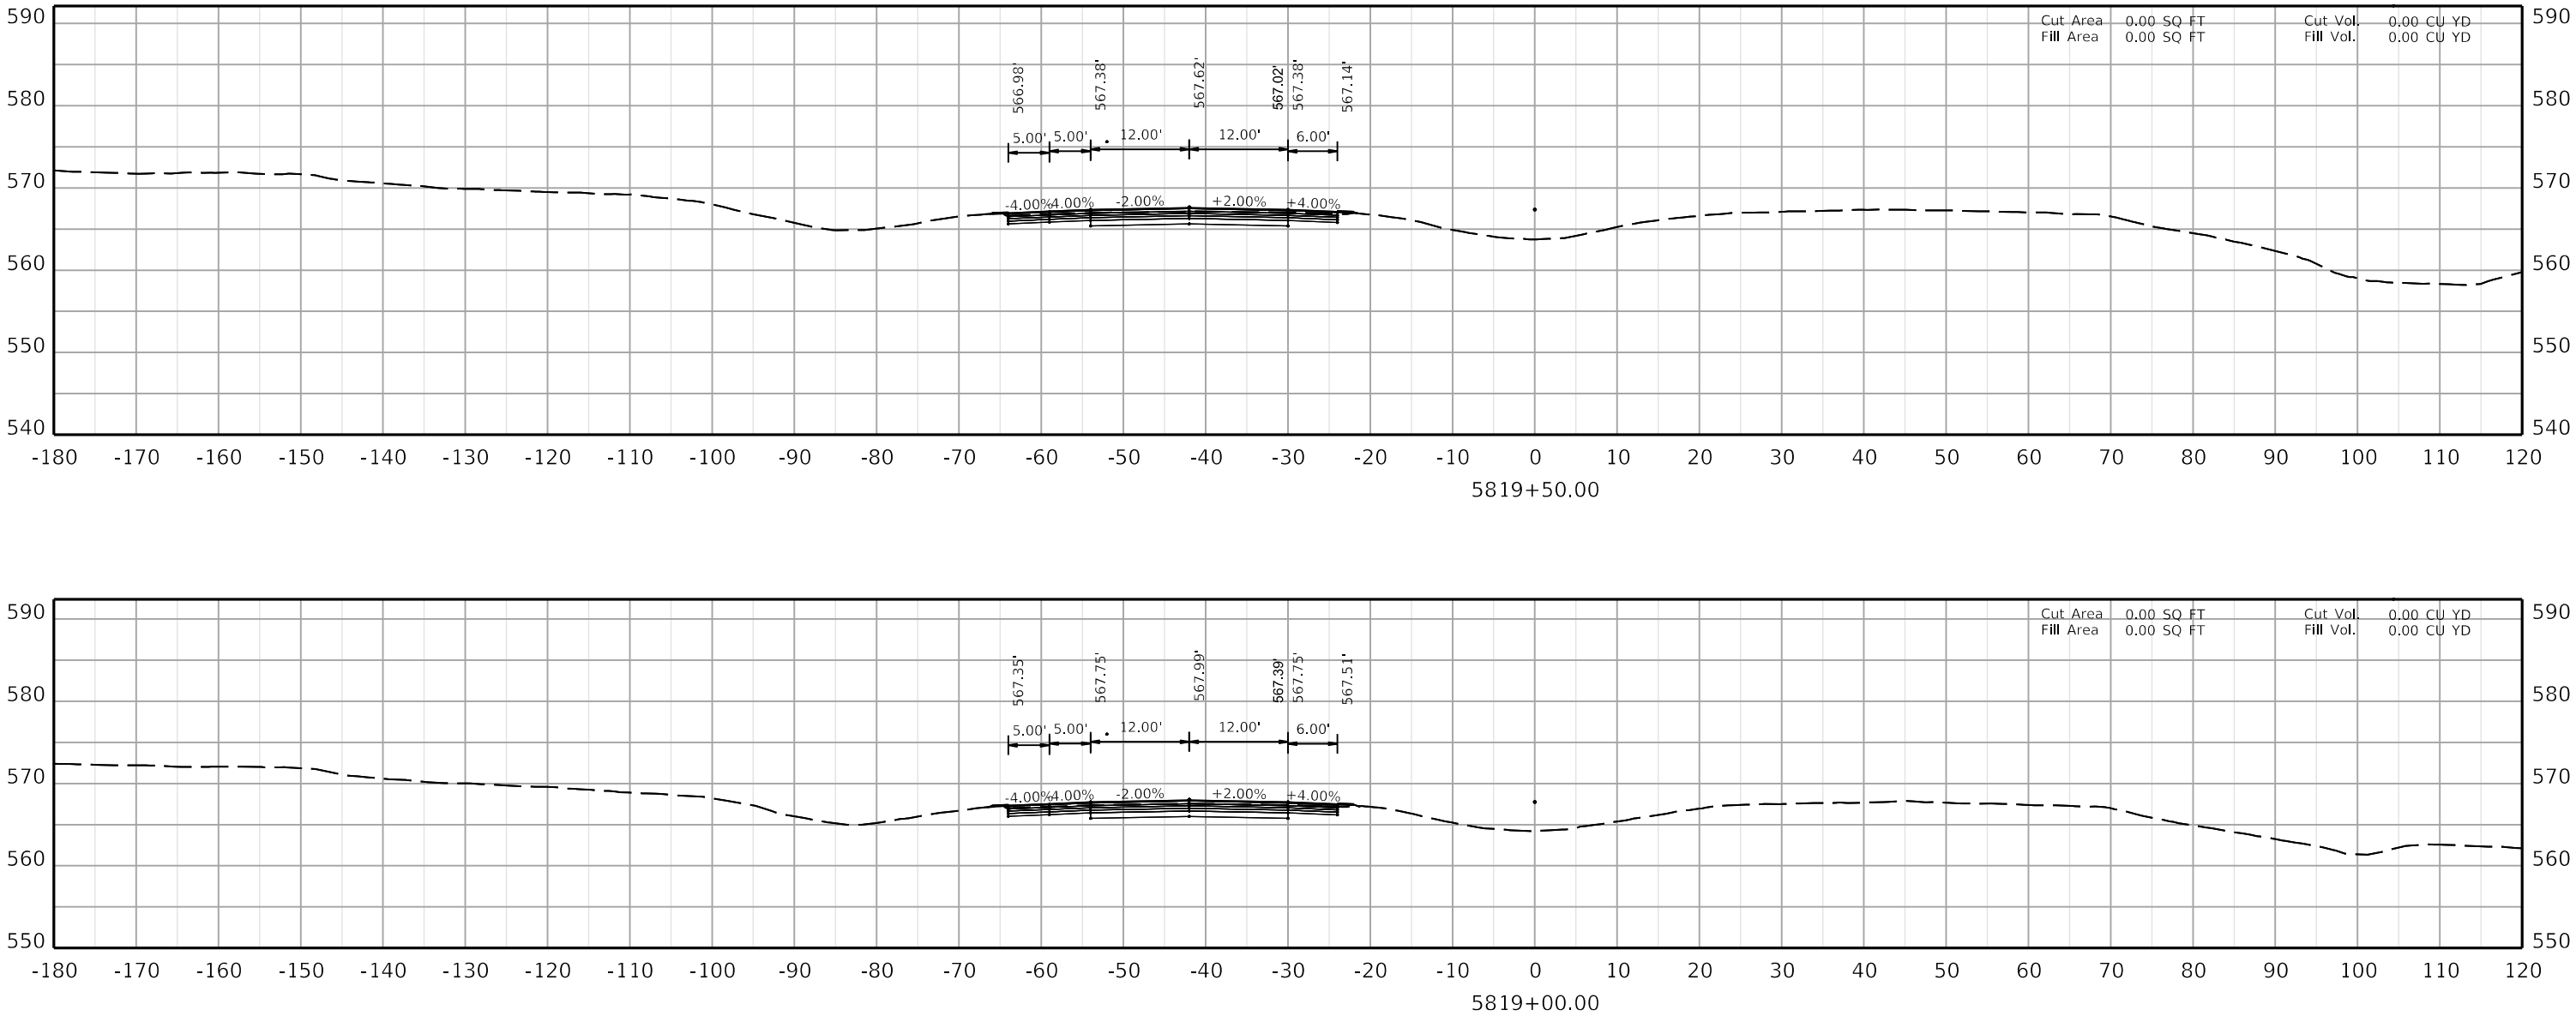

COMMONWEALTH OF KENTUCKY
DEPARTMENT OF HIGHWAYS
TEAM KENTUCKY

DRAWING TITLE:

HORIZONTAL SCALE
SCALE: 1" = 10'

0' 10' 20' 40'

STA. AH2 5819+00.00
TO STA. AH2 5819+50.00

ITEM NO. 02-20063
COUNTY OF Christian
SHEET NO. X102

COMMONWEALTH OF KENTUCKY
DEPARTMENT OF HIGHWAYS

TEAM KENTUCKY (TRANSPORTATION CABINET)


DRAWING TITLE:


HORIZONTAL SCALE
SCALE: 1" = 10'

0' 10' 20' 40'

STA. AH2 5820+00.00
TO STA. AH2 5820+00.00

ITEM NO. 02-20063 COUNTY OF Christian
SHEET NO. X103

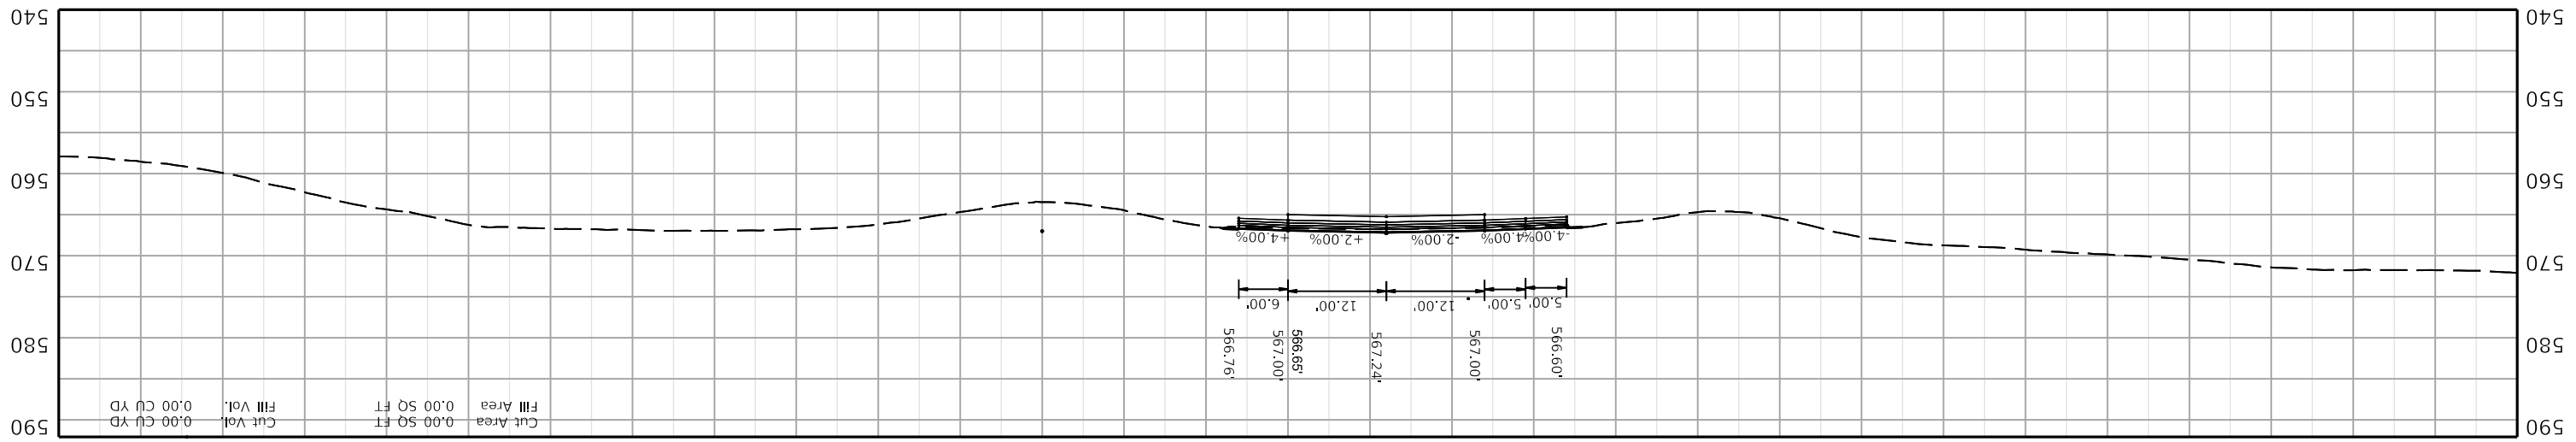

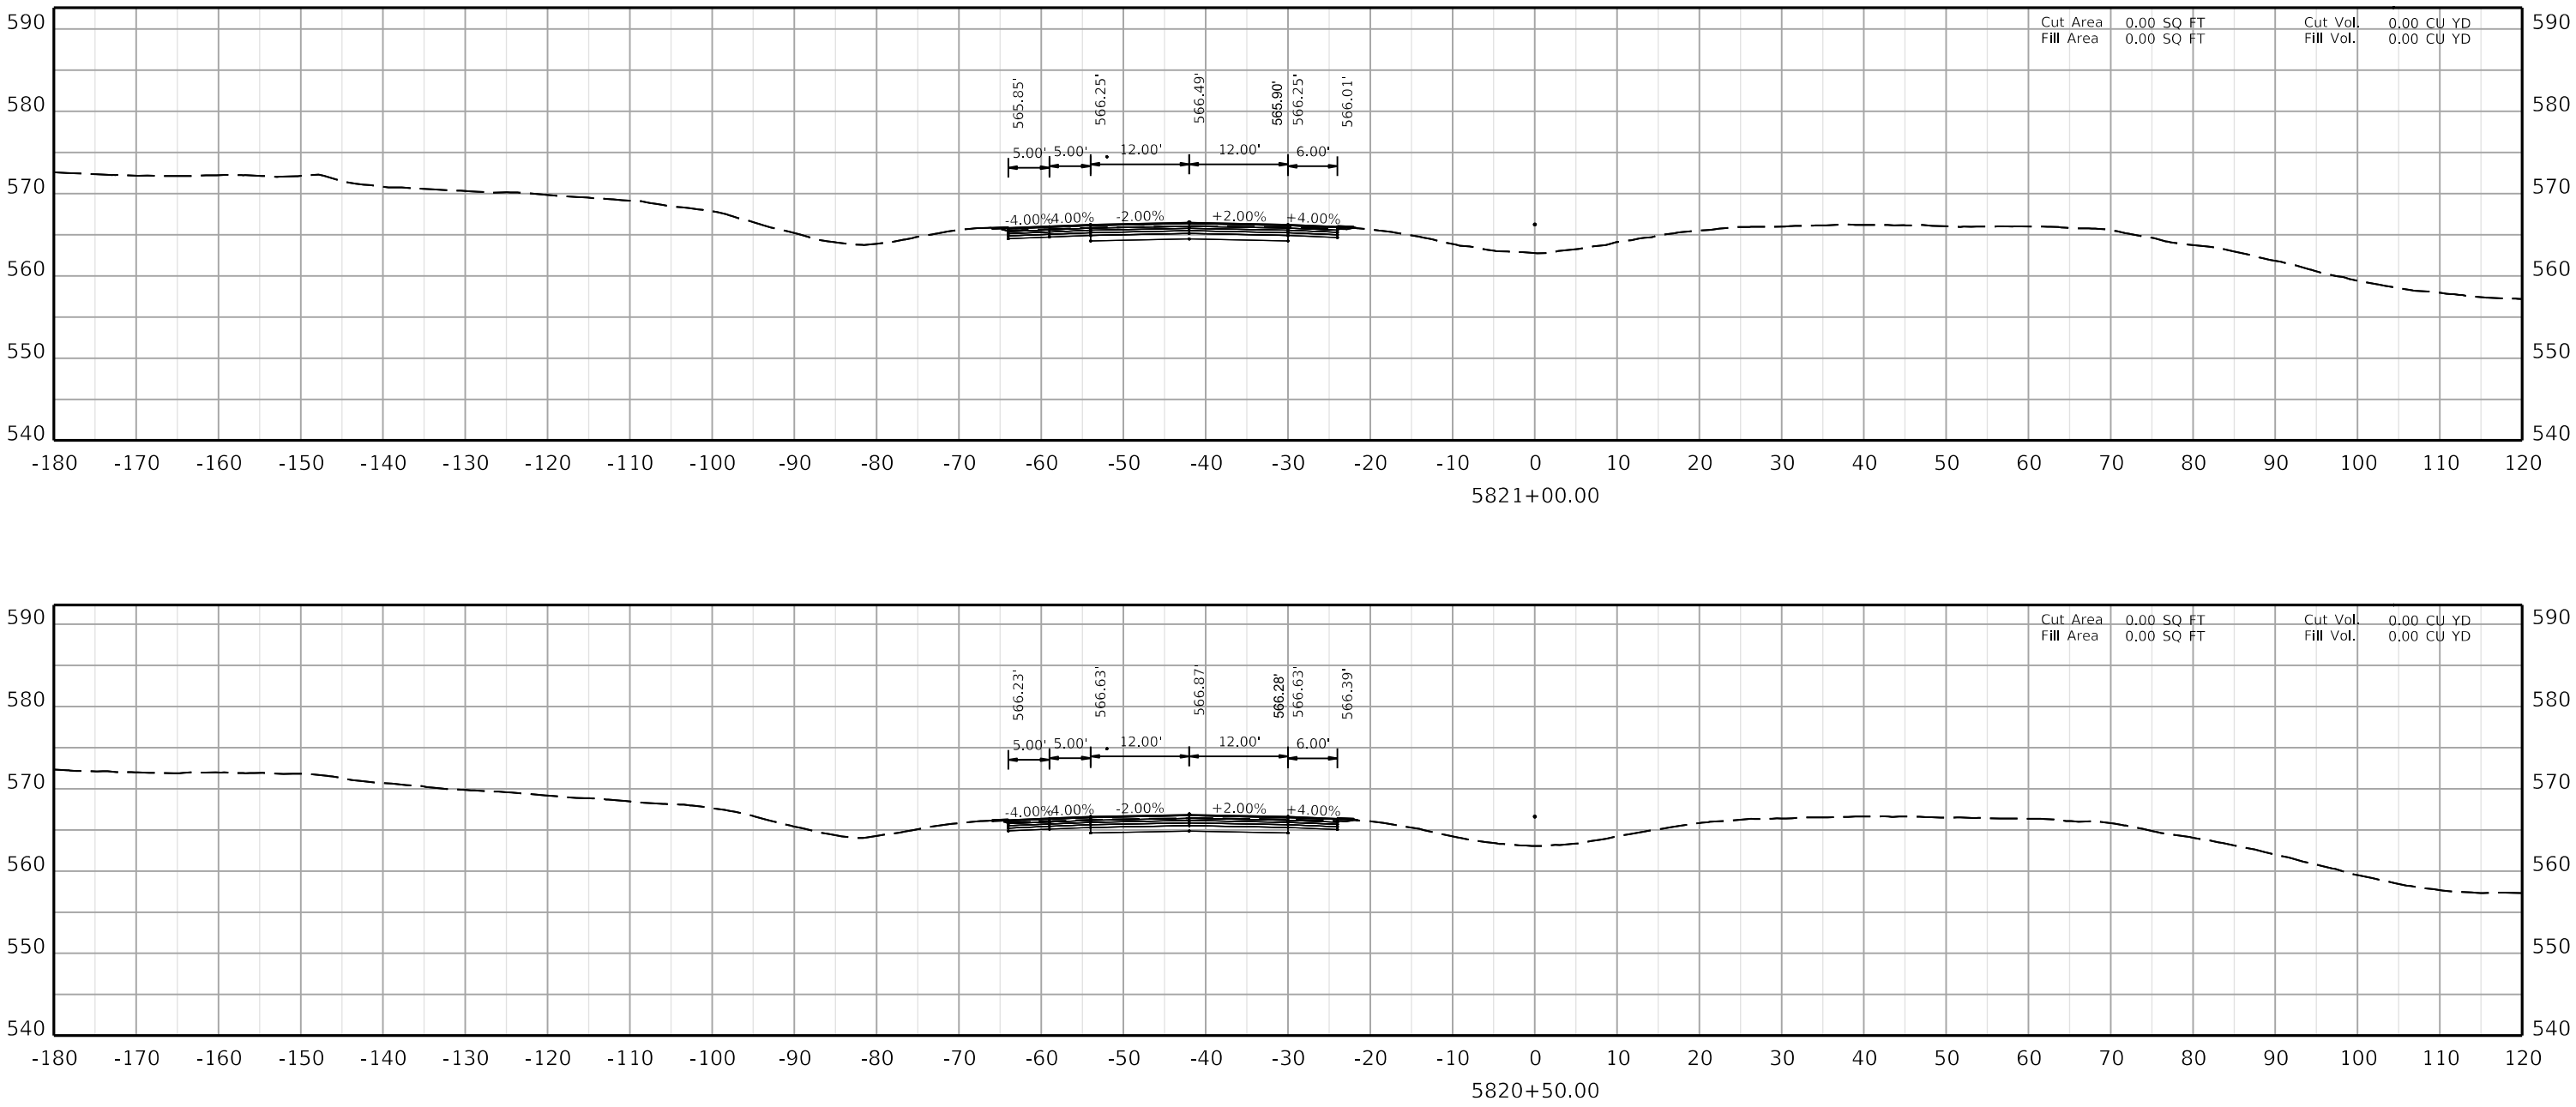

COMMONWEALTH OF KENTUCKY
DEPARTMENT OF HIGHWAYS
TEAM KENTUCKY


DRAWING TITLE:


HORIZONTAL SCALE
SCALE: 1" = 10'

0' 10' 20' 40'

STA. AH2 5820+50.00
TO STA. AH2 5821+00.00

ITEM NO. 02-20063
COUNTY OF Christian
SHEET NO. X104

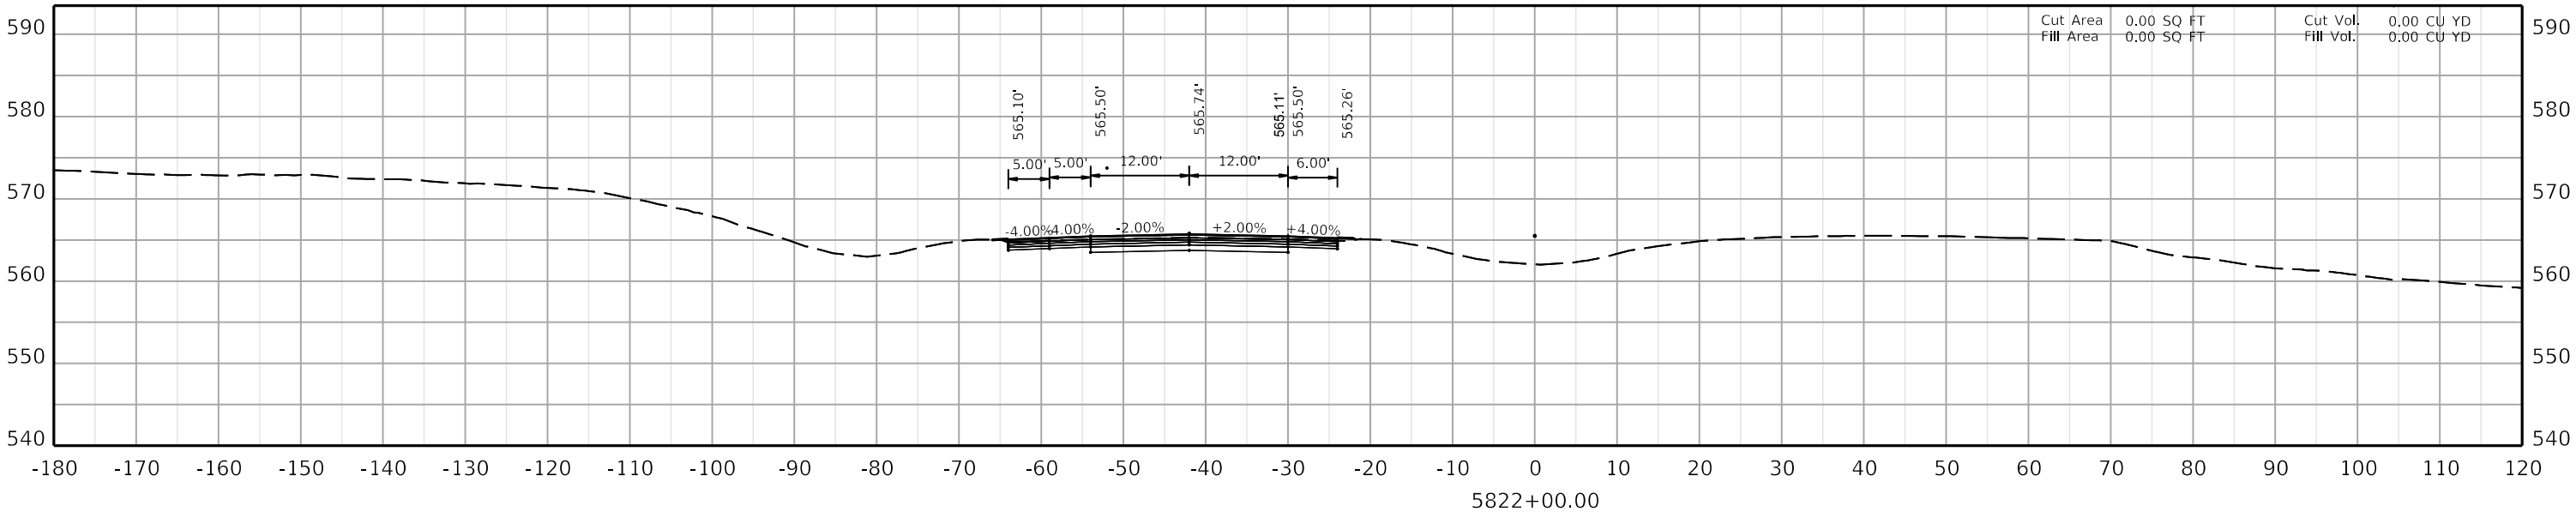

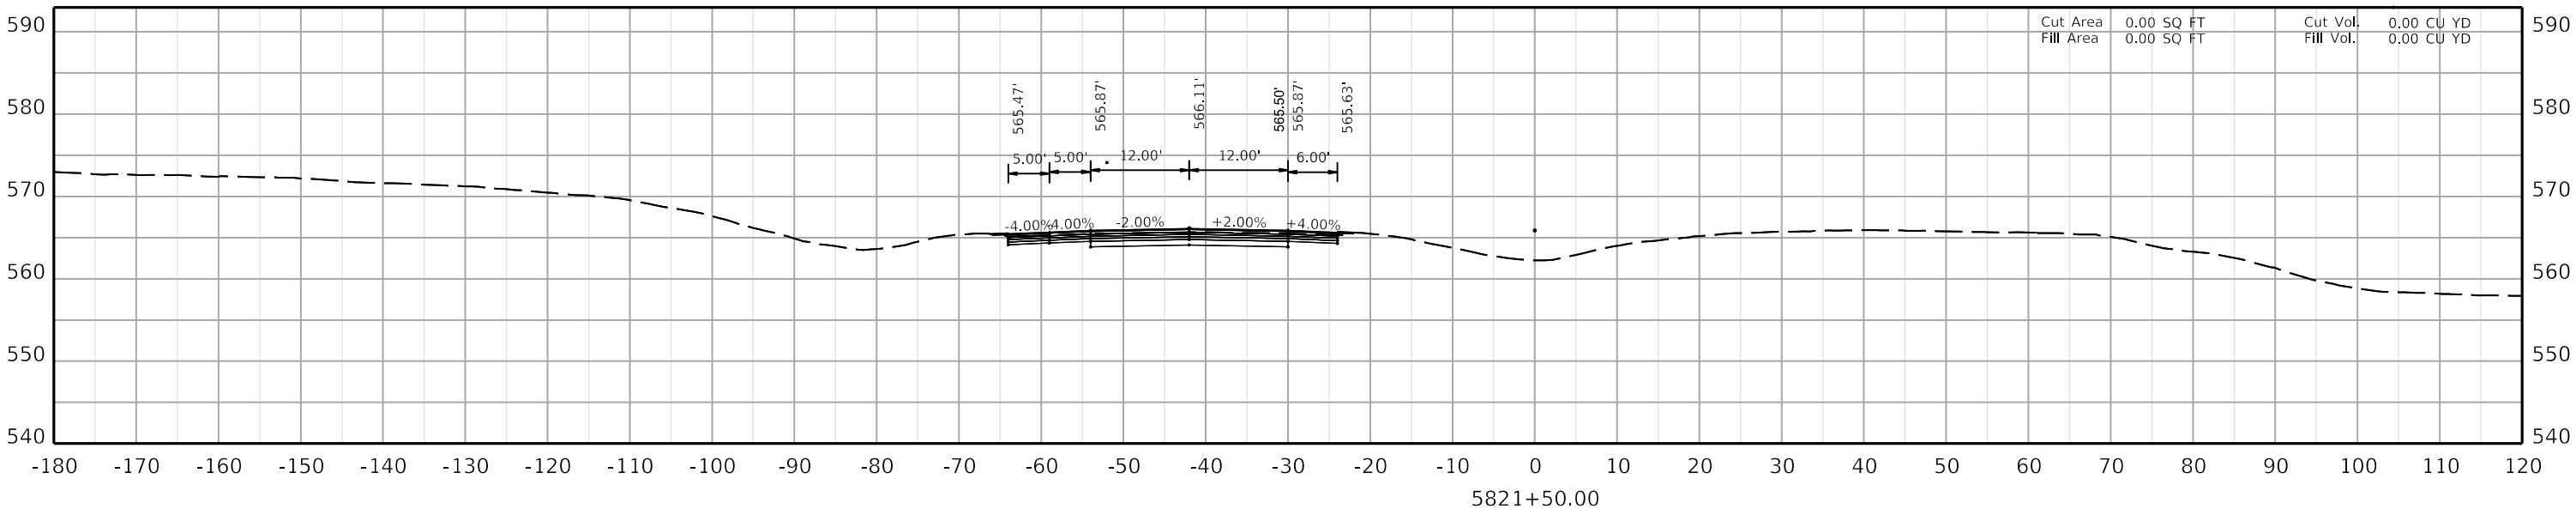

COMMONWEALTH OF KENTUCKY
DEPARTMENT OF HIGHWAYS
TEAM KENTUCKY

DRAWING TITLE:


HORIZONTAL SCALE
SCALE: 1" = 10'


0' 10' 20' 40'


STA. AH2 5821+50.00
TO STA. AH2 5822+00.00

ITEM NO. 02-20063
COUNTY OF Christian
SHEET NO. X105

OpenRoads Designer v10.12.02.4
USER: ciccarelli
FILE NAME: U:\24856,CH1 - CHRISTIAN COUNTY I-24\2-20063 - CHRISTIAN - I_24 PAVEMENT REHAB\MILESTONES & SUBMITTALS\CONTRACT PLANS AND PROPOSAL\ELECTRONIC ENGINEERING DATA\SHEETS\02_20063_XSECTION_SHEETS 02.DGN

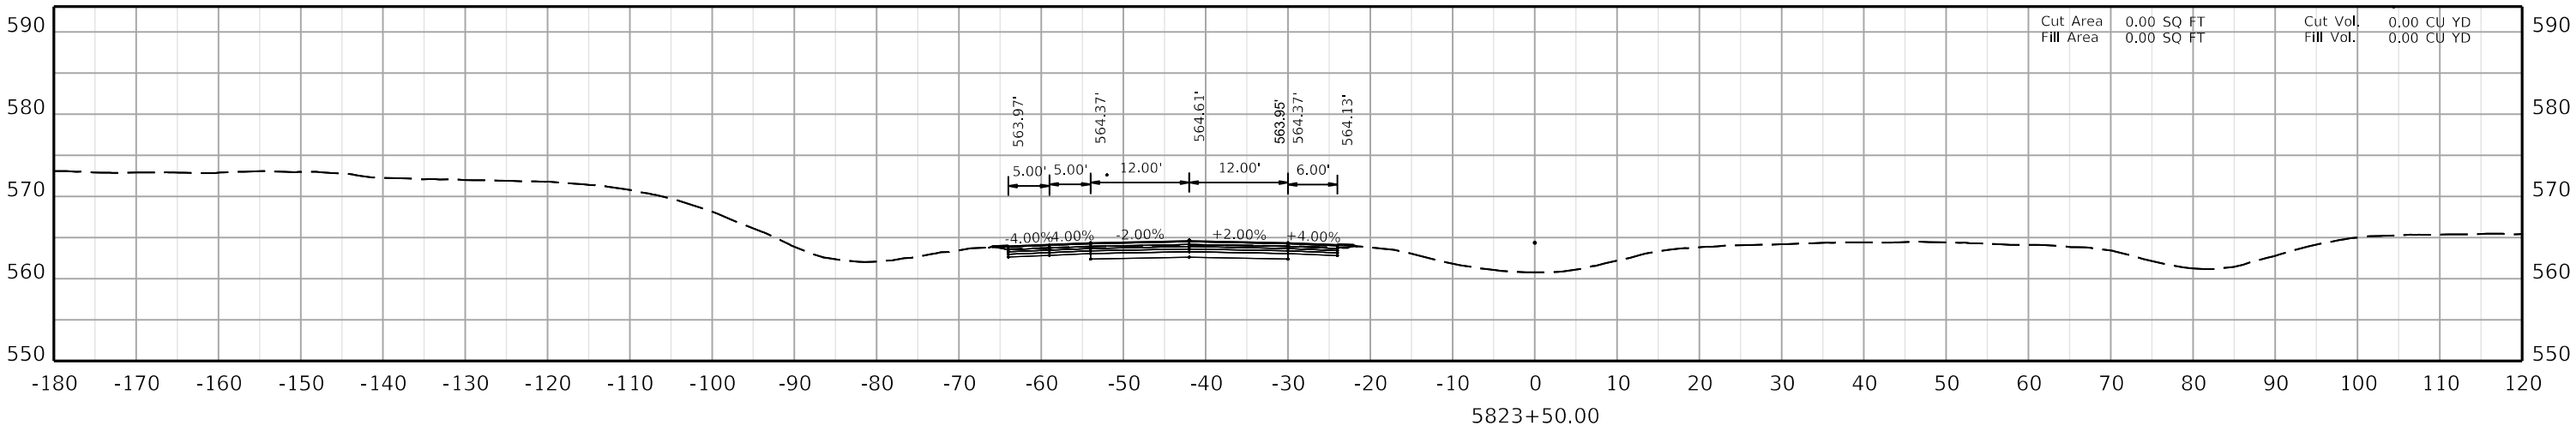

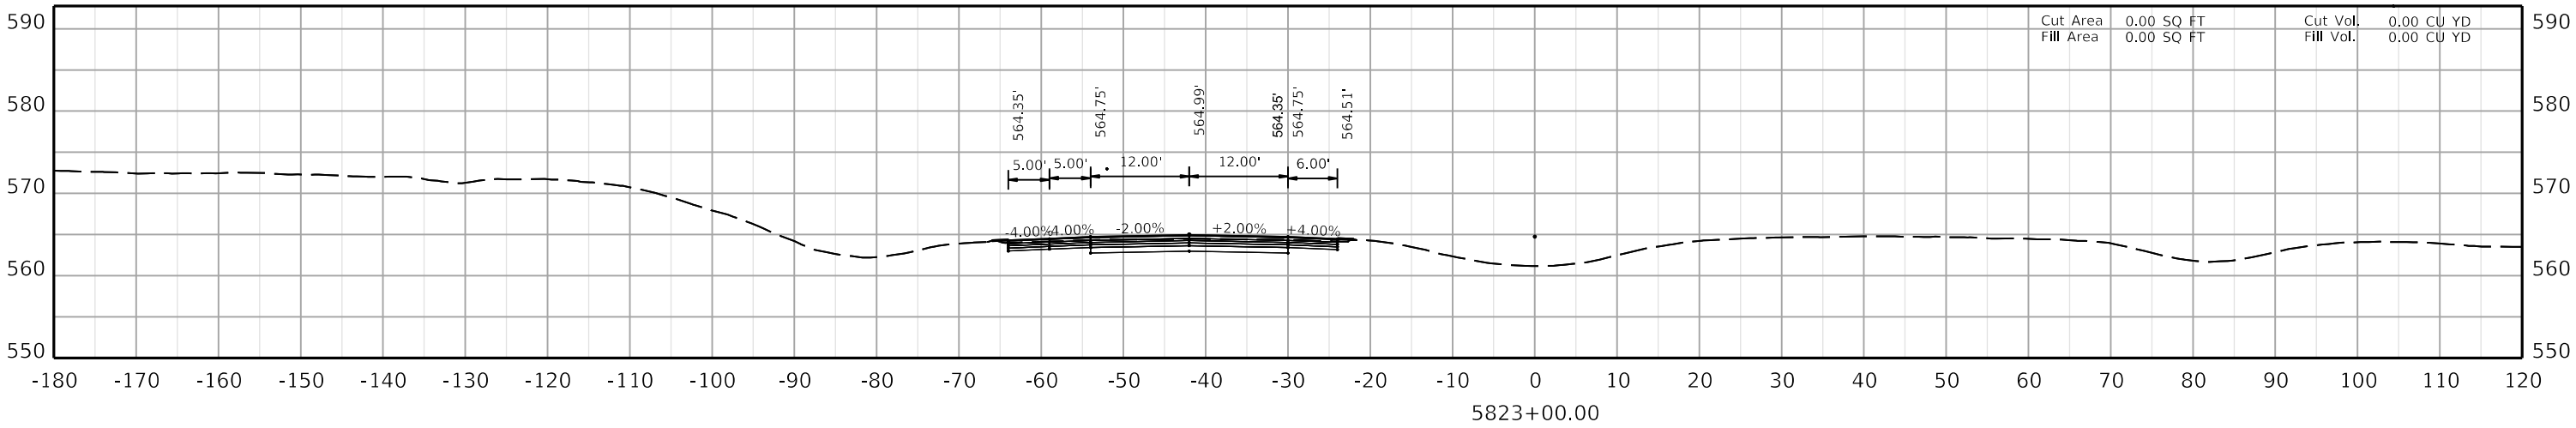

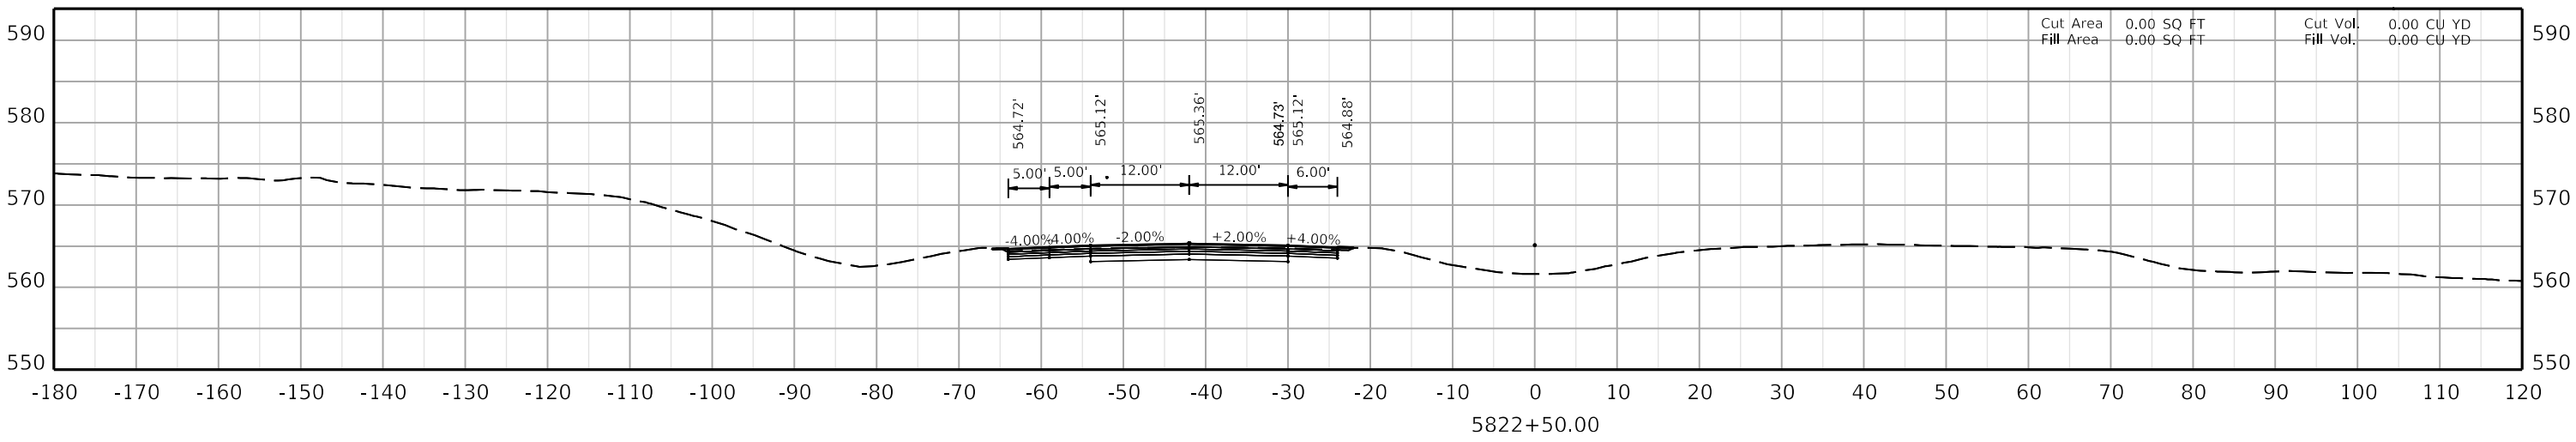

COMMONWEALTH OF KENTUCKY
DEPARTMENT OF HIGHWAYS
TEAM KENTUCKY


DRAWING TITLE:

HORIZONTAL SCALE
SCALE: 1" = 10'

0' 10' 20' 40'

STA. AH2 5822+50.00
TO STA. AH2 5823+50.00

ITEM NO. 02-20063
COUNTY OF Christian
SHEET NO. X106

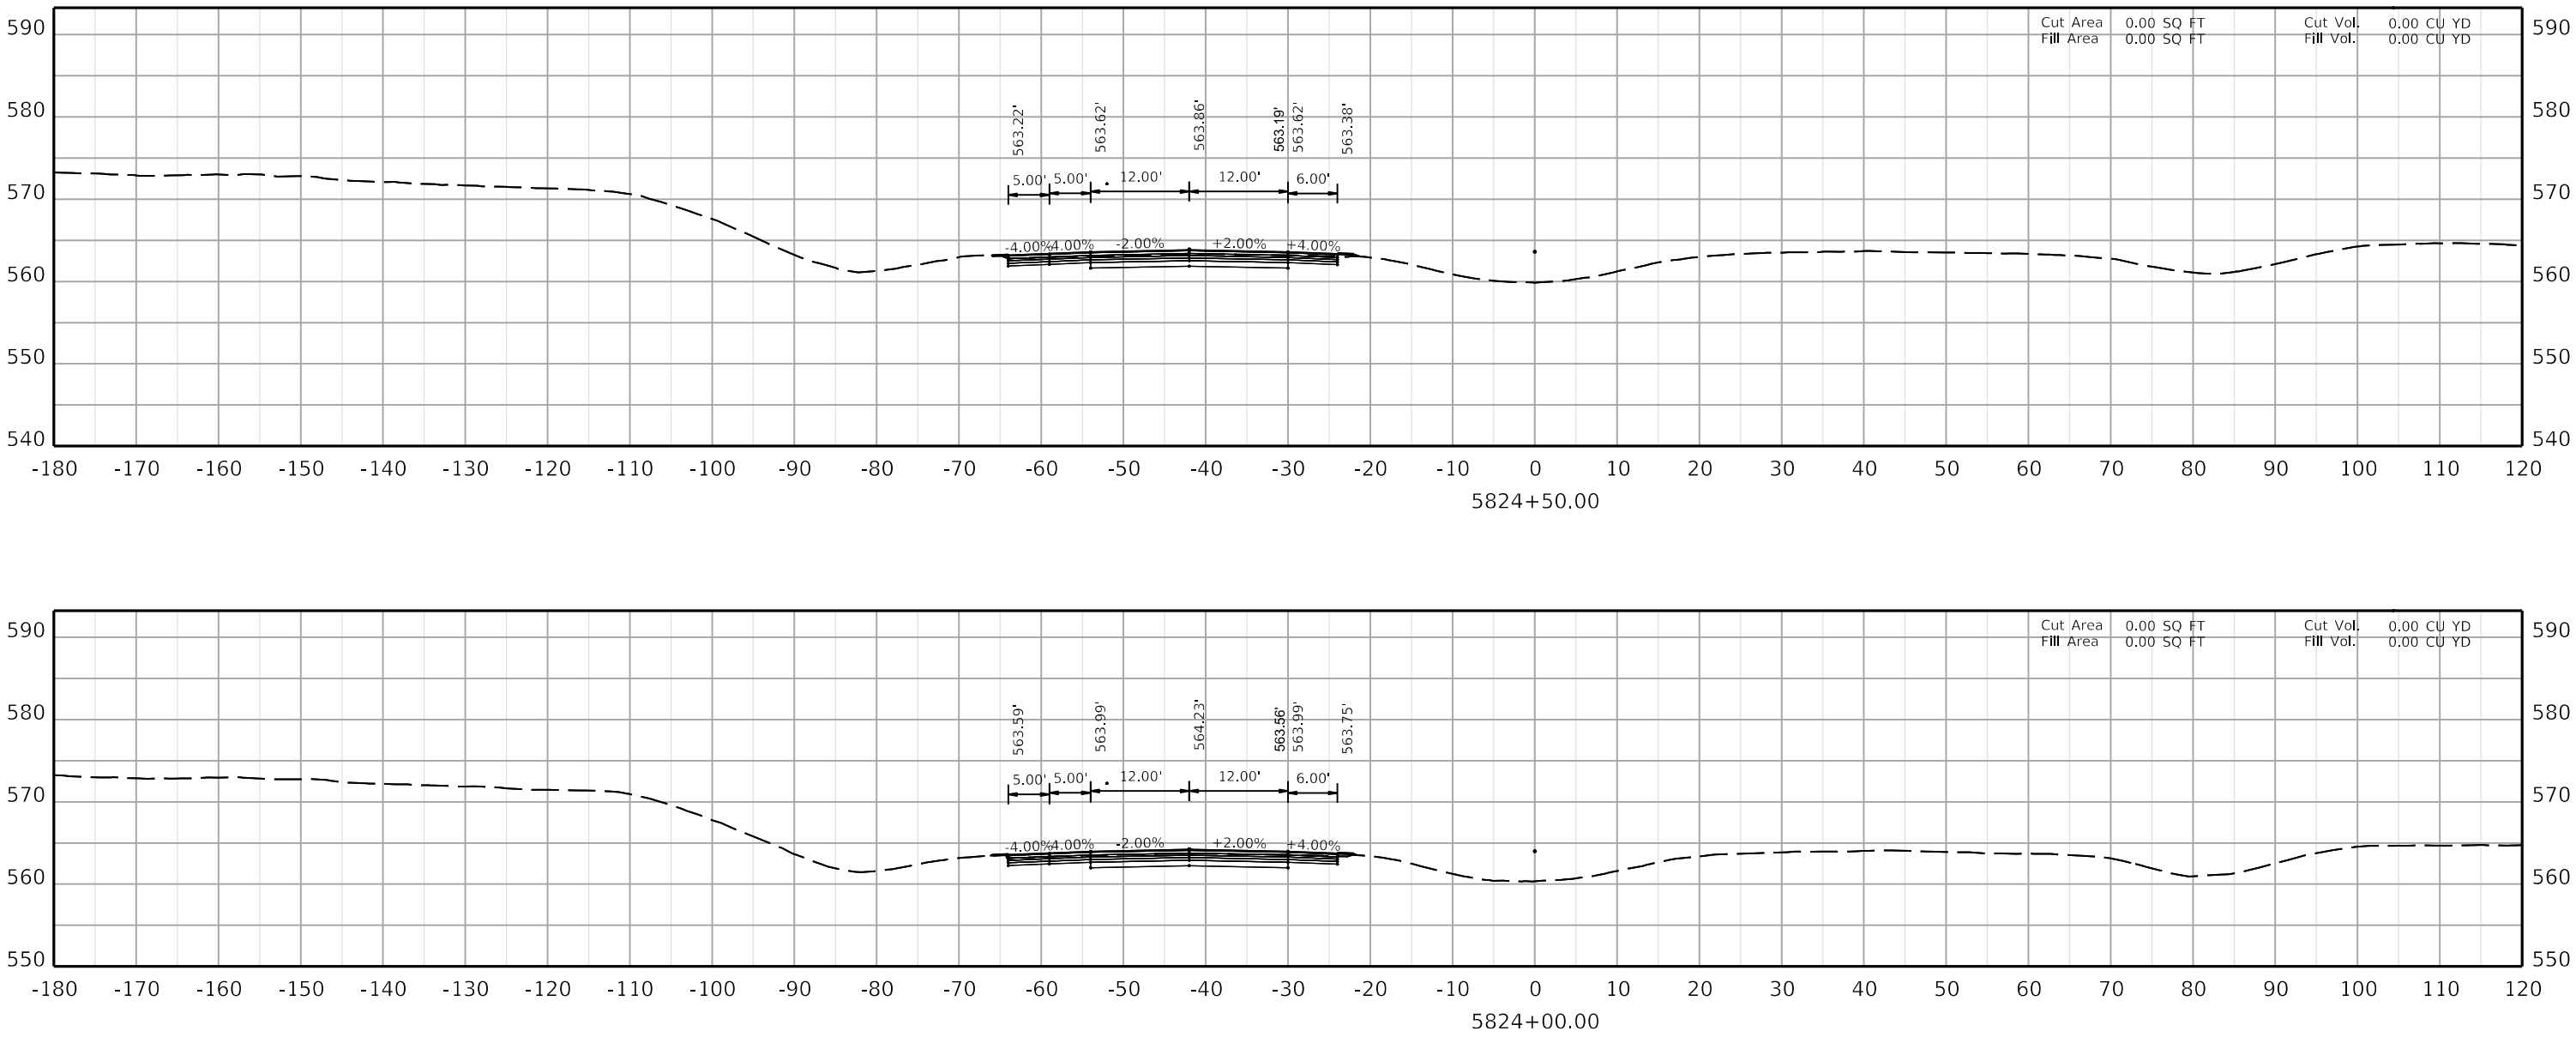

COMMONWEALTH OF KENTUCKY
DEPARTMENT OF HIGHWAYS
TEAM KENTUCKY


DRAWING TITLE:

HORIZONTAL SCALE
SCALE: 1" = 10'

0' 10' 20' 40'

STA. AH2 5824+00.00
TO STA. AH2 5824+50.00

ITEM NO. 02-20063
COUNTY OF Christian
SHEET NO. X107

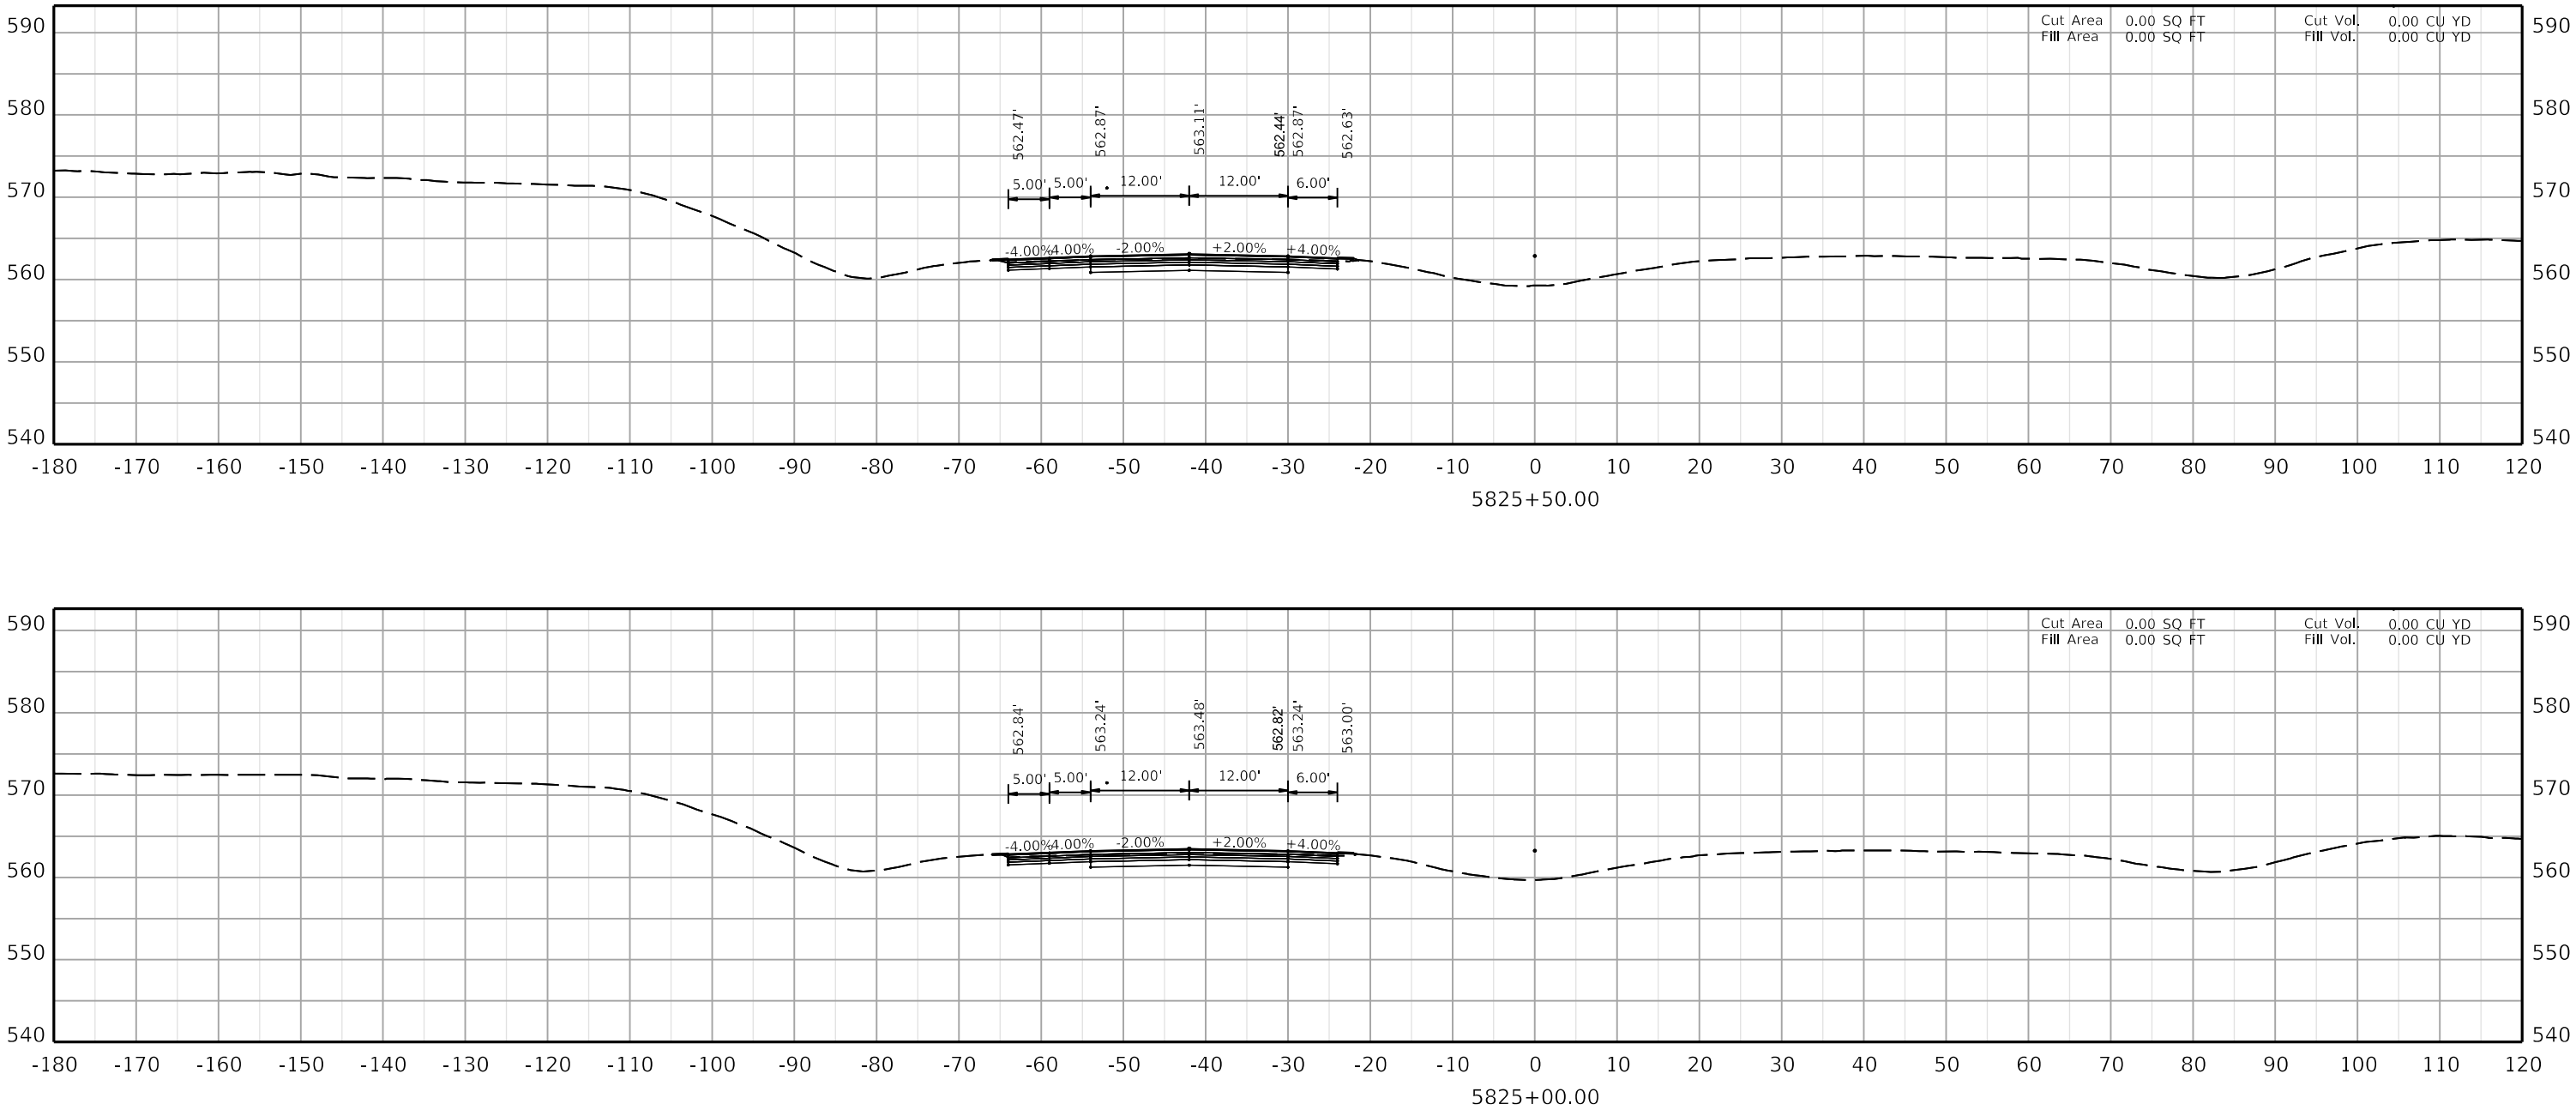

COMMONWEALTH OF KENTUCKY
DEPARTMENT OF HIGHWAYS
TEAM KENTUCKY


DRAWING TITLE:

HORIZONTAL SCALE
SCALE: 1" = 10'

0' 10' 20' 40'

STA. AH2 5825+00.00
TO STA. AH2 5825+50.00

ITEM NO. 02-20063
COUNTY OF Christian
SHEET NO. X108

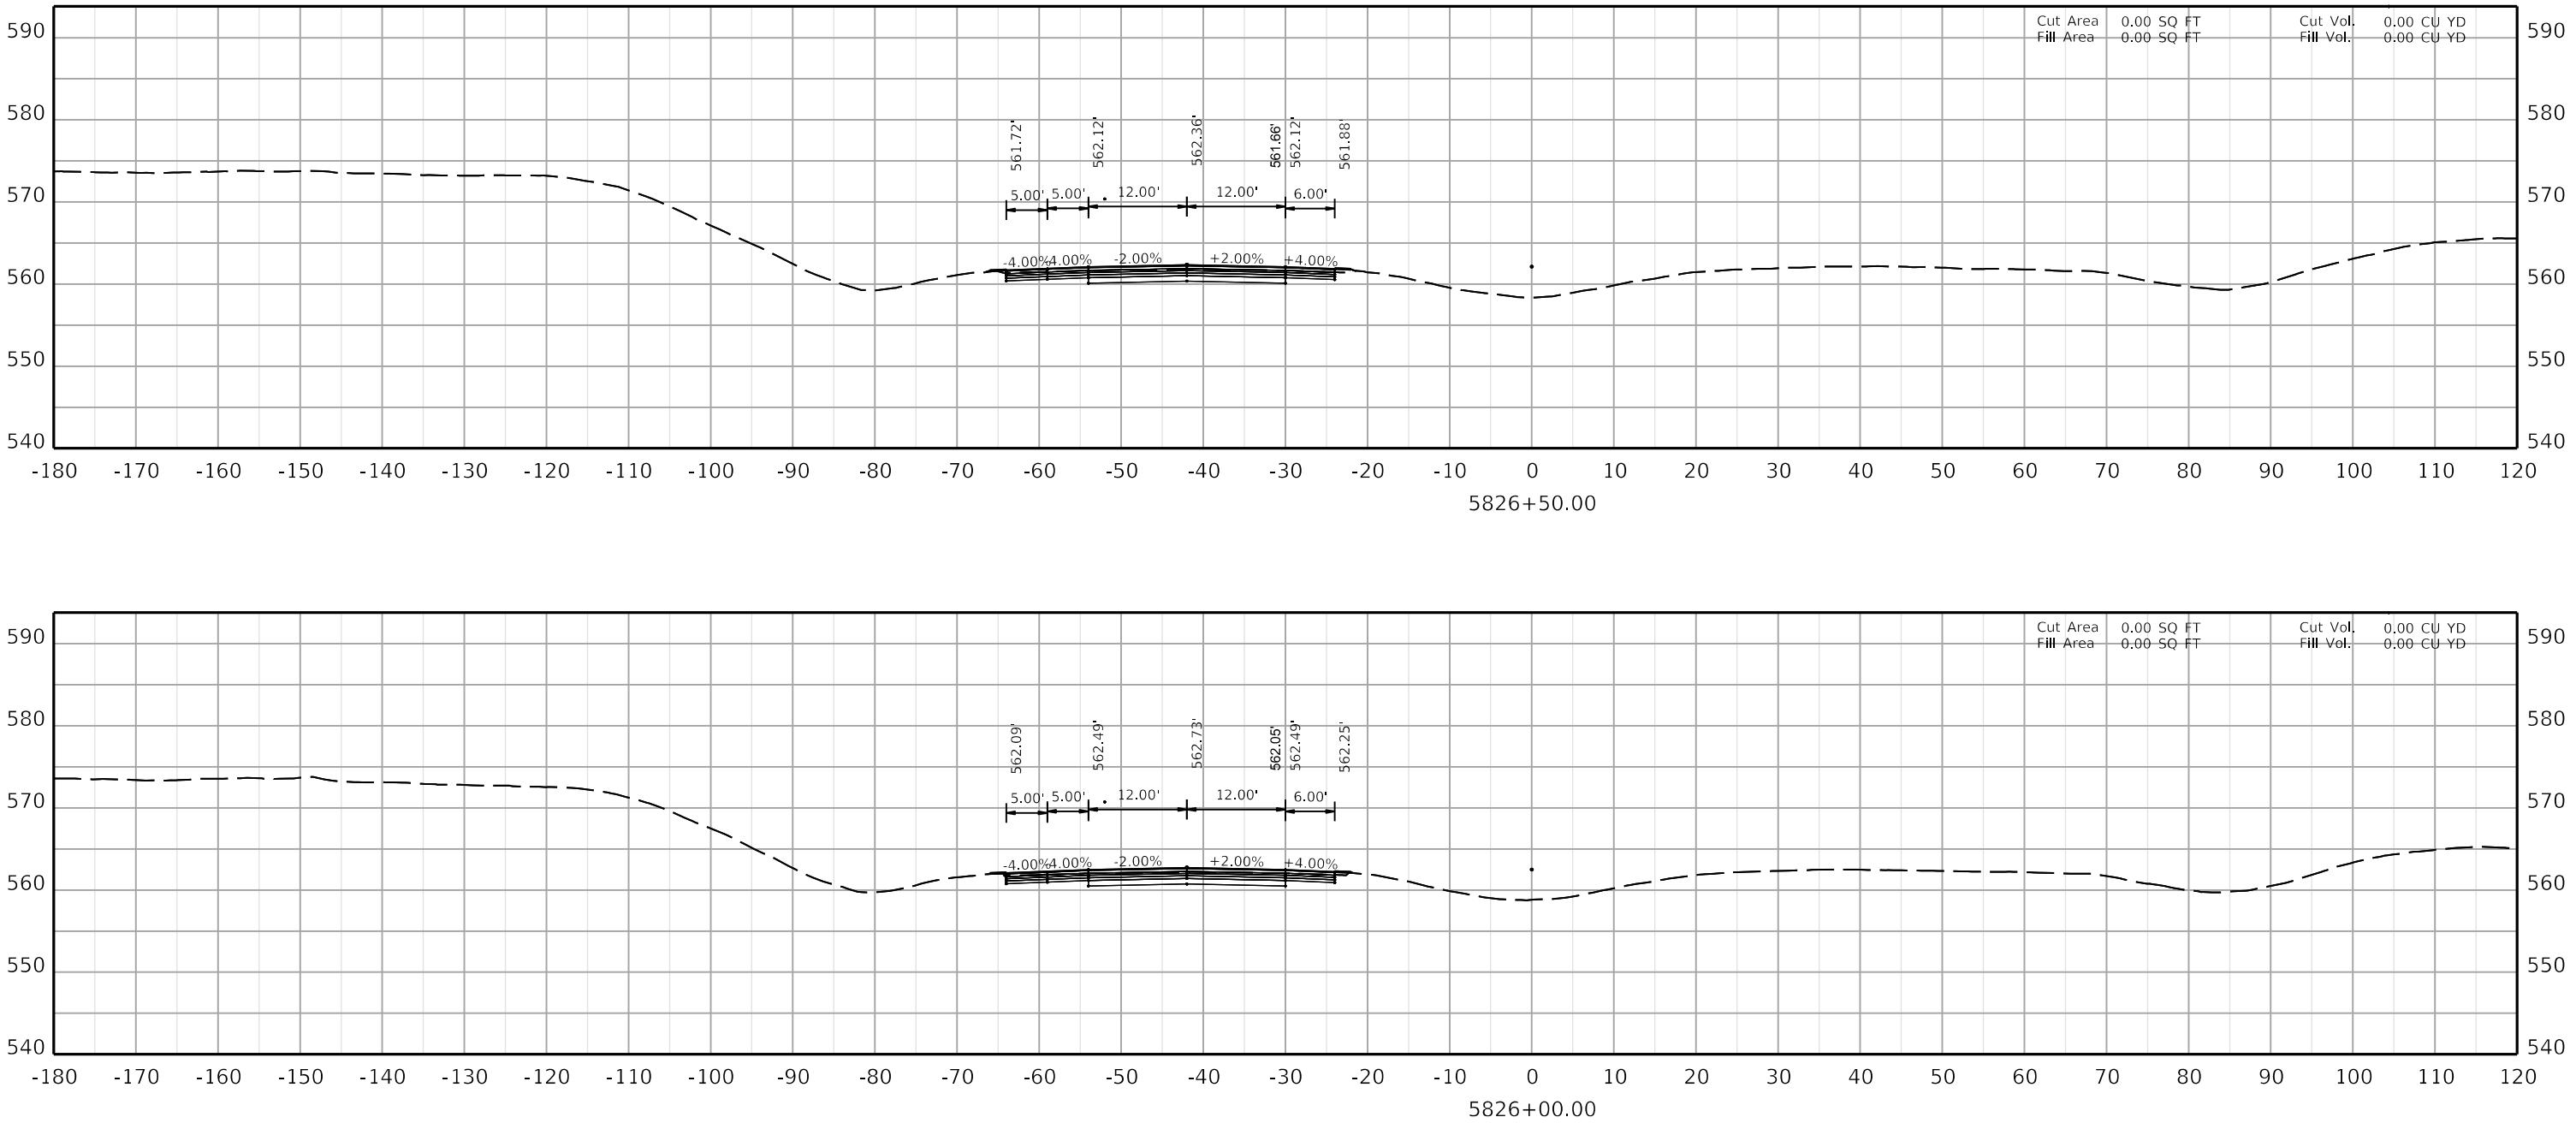

COMMONWEALTH OF KENTUCKY
DEPARTMENT OF HIGHWAYS
TEAM KENTUCKY TRANSPORTATION CABINET

DRAWING TITLE:


HORIZONTAL SCALE
SCALE: 1" = 10'


0' 10' 20' 40'

STA. AH2 5826+00.00
TO STA. AH2 5826+50.00

ITEM NO. 02-20063
COUNTY OF Christian
SHEET NO. X109

OpenRoads Designer v10.12.02.4
USER: ciccarelli
FILE NAME: U:\24856,CH1 - CHRISTIAN COUNTY I-24\2-20063 - CHRISTIAN - I_24 PAVEMENT REHAB\MILESTONES & SUBMITTALS\CONTRACT PLANS AND PROPOSAL\ELECTRONIC ENGINEERING DATA\SHEETS\02_20063_XSECTION_SHEETS 02.DGN

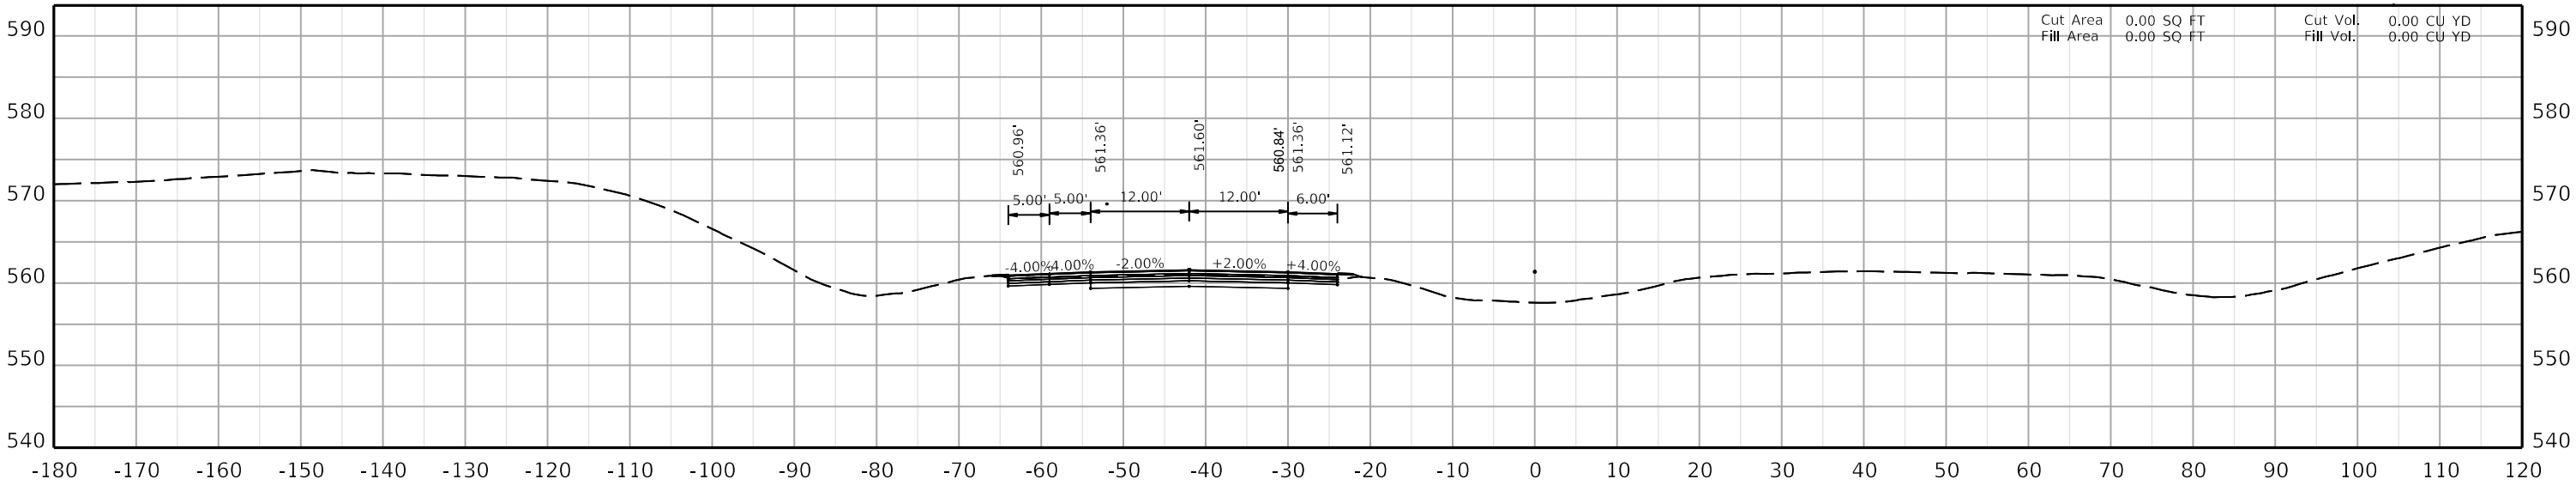

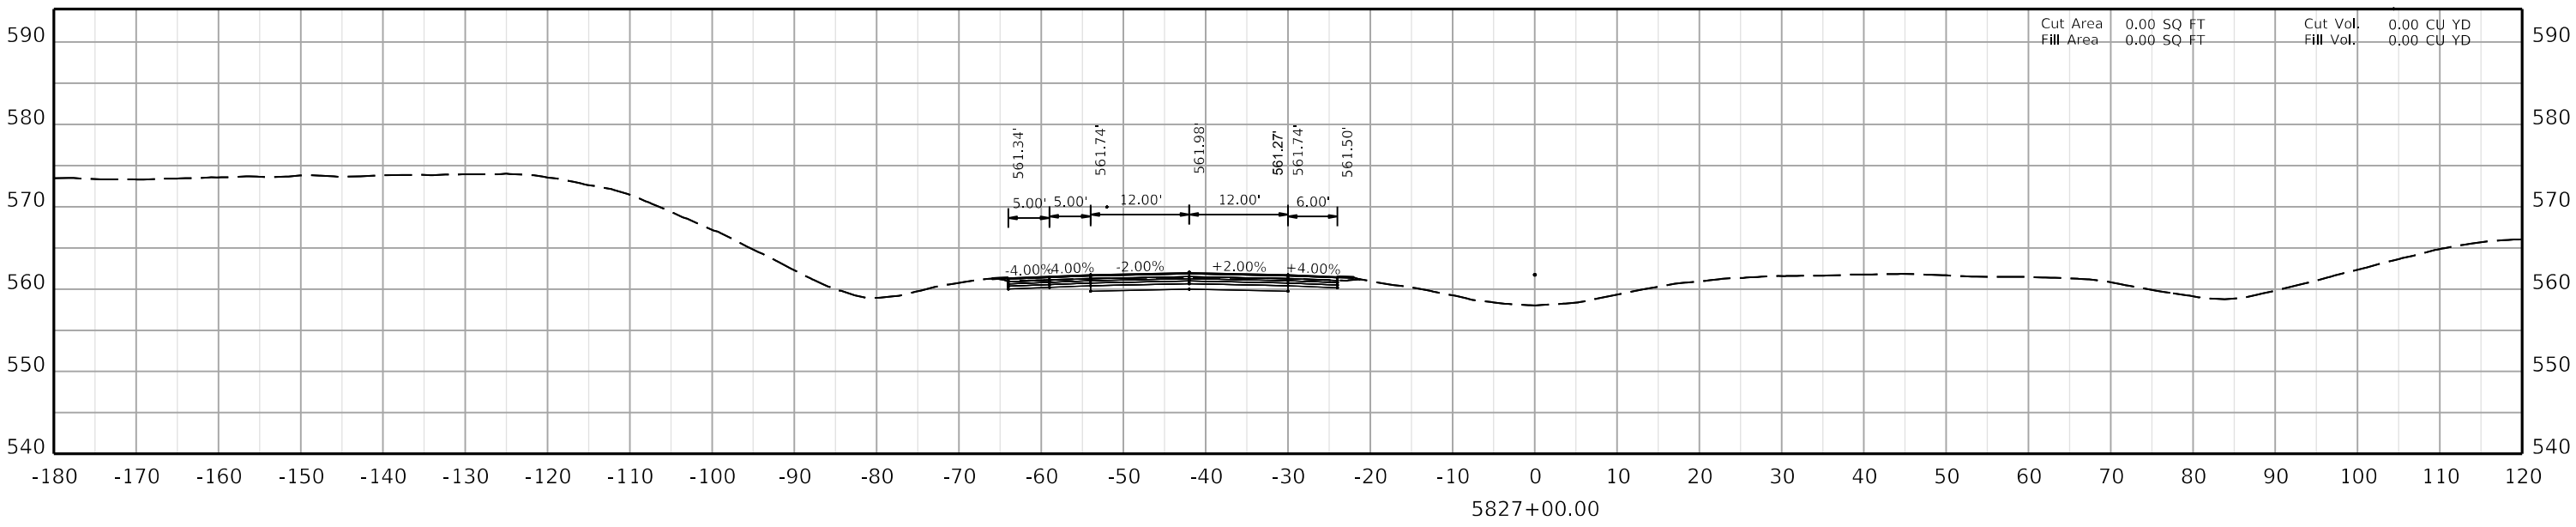

COMMONWEALTH OF KENTUCKY
DEPARTMENT OF HIGHWAYS
TEAM KENTUCKY


DRAWING TITLE:

HORIZONTAL SCALE
SCALE: 1" = 10'

0' 10' 20' 40'

STA. AH2 5827+00.00
TO STA. AH2 5827+50.00

ITEM NO. 02-20063
COUNTY OF Christian
SHEET NO. X110

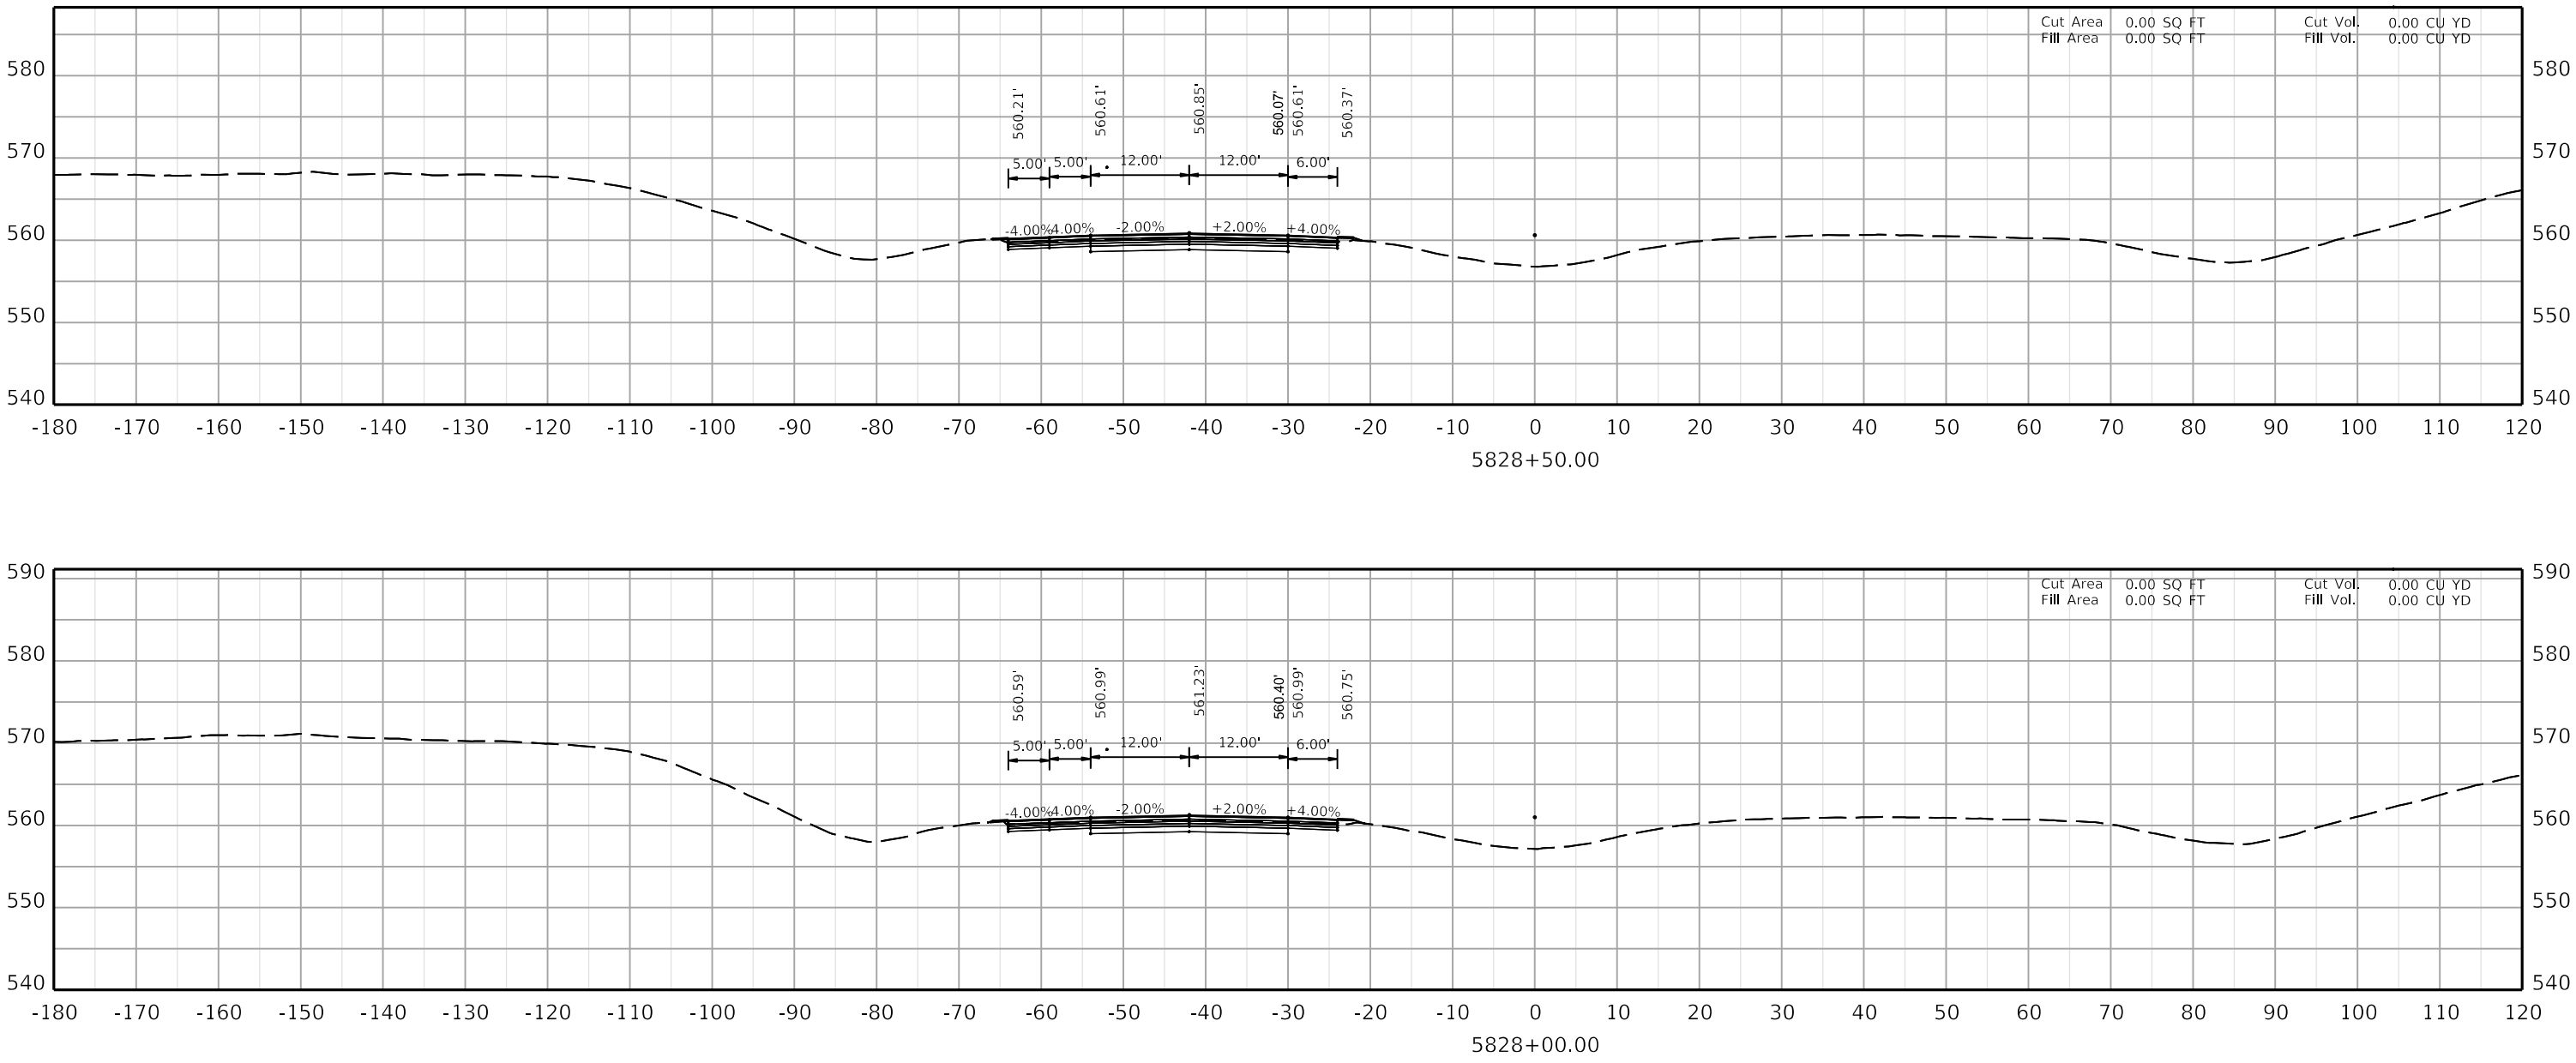

COMMONWEALTH OF KENTUCKY
DEPARTMENT OF HIGHWAYS

TEAM KENTUCKY TRANSPORTATION CABINET


DRAWING TITLE:


HORIZONTAL SCALE
SCALE: 1" = 10'


0' 10' 20' 40'

STA. AH2 5828+00.00
TO STA. AH2 5828+50.00

ITEM NO. 02-20063
COUNTY OF Christian
SHEET NO. X111

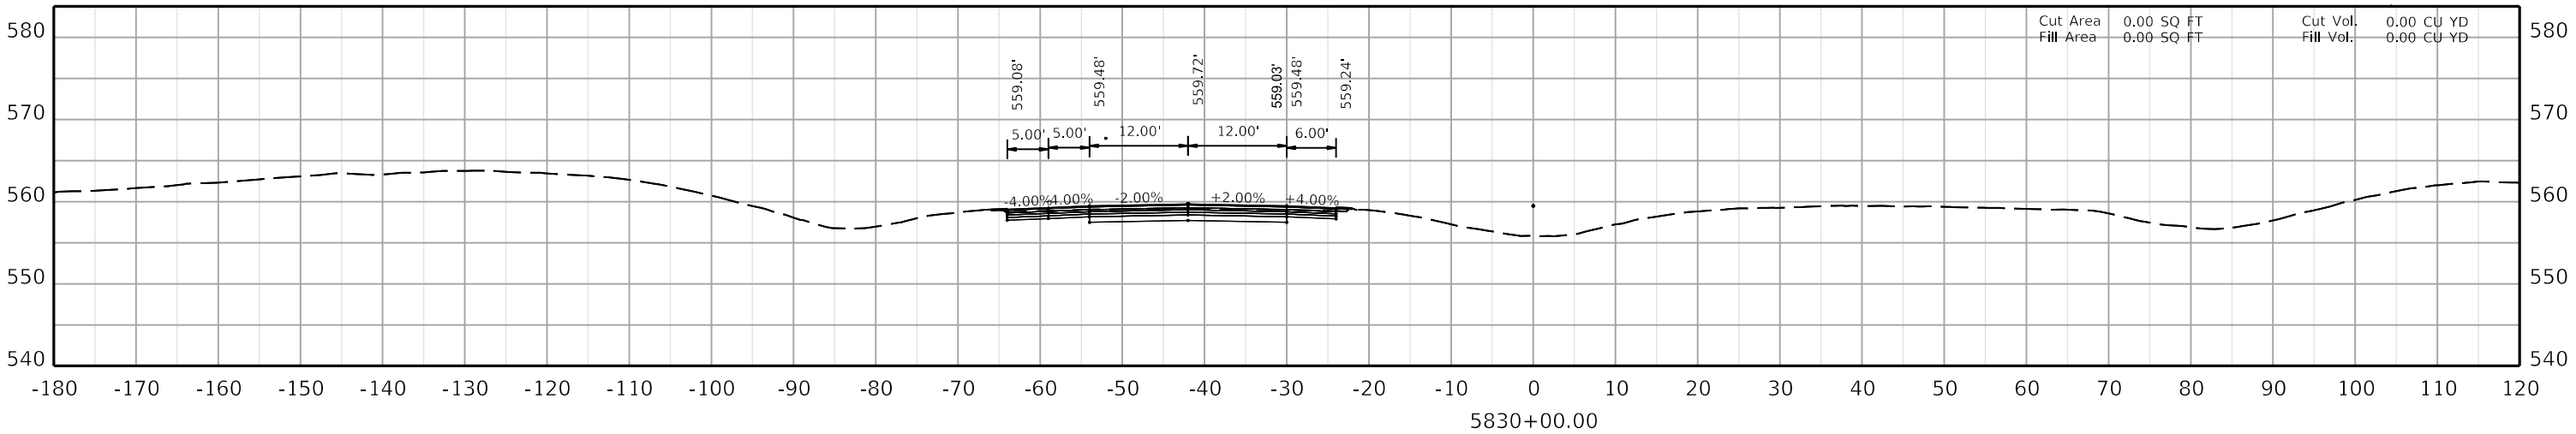

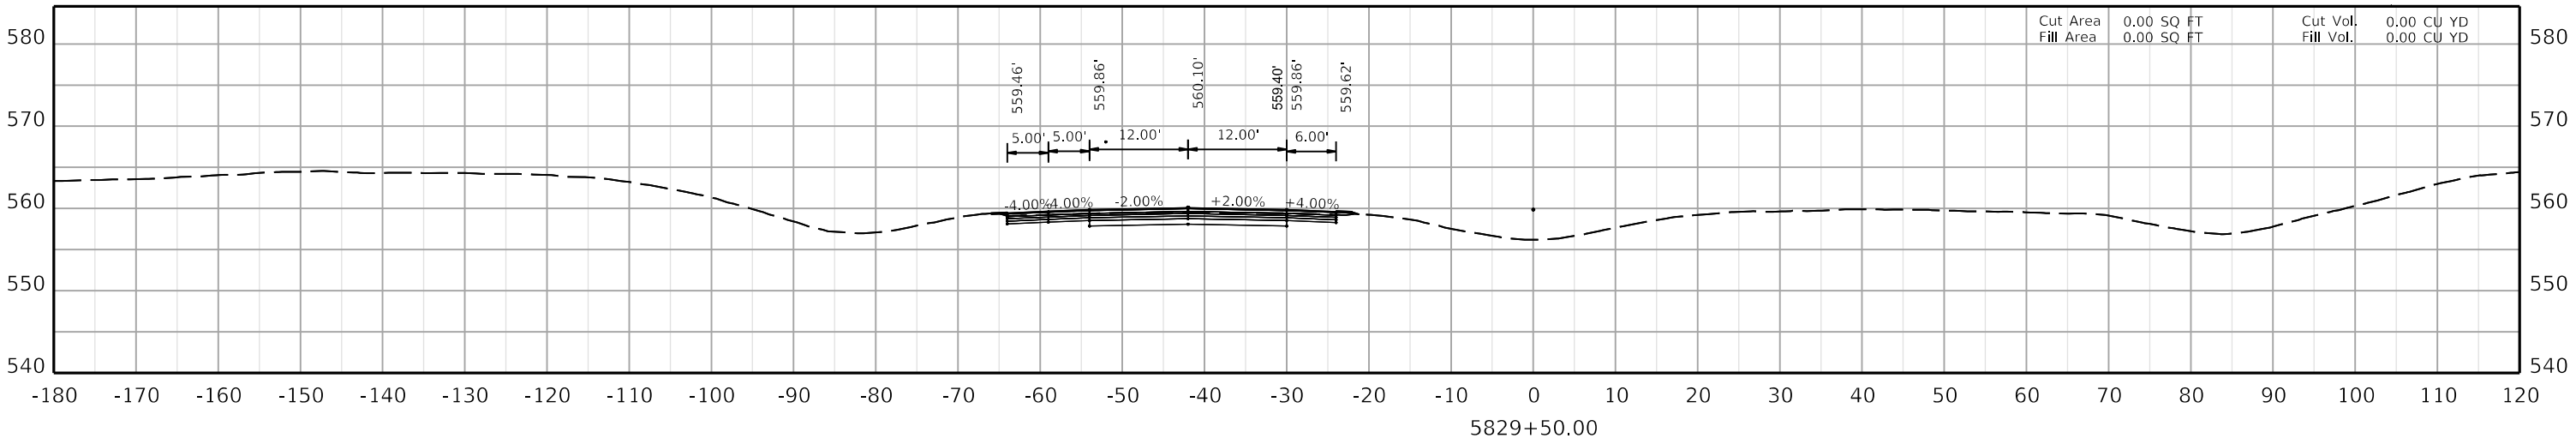

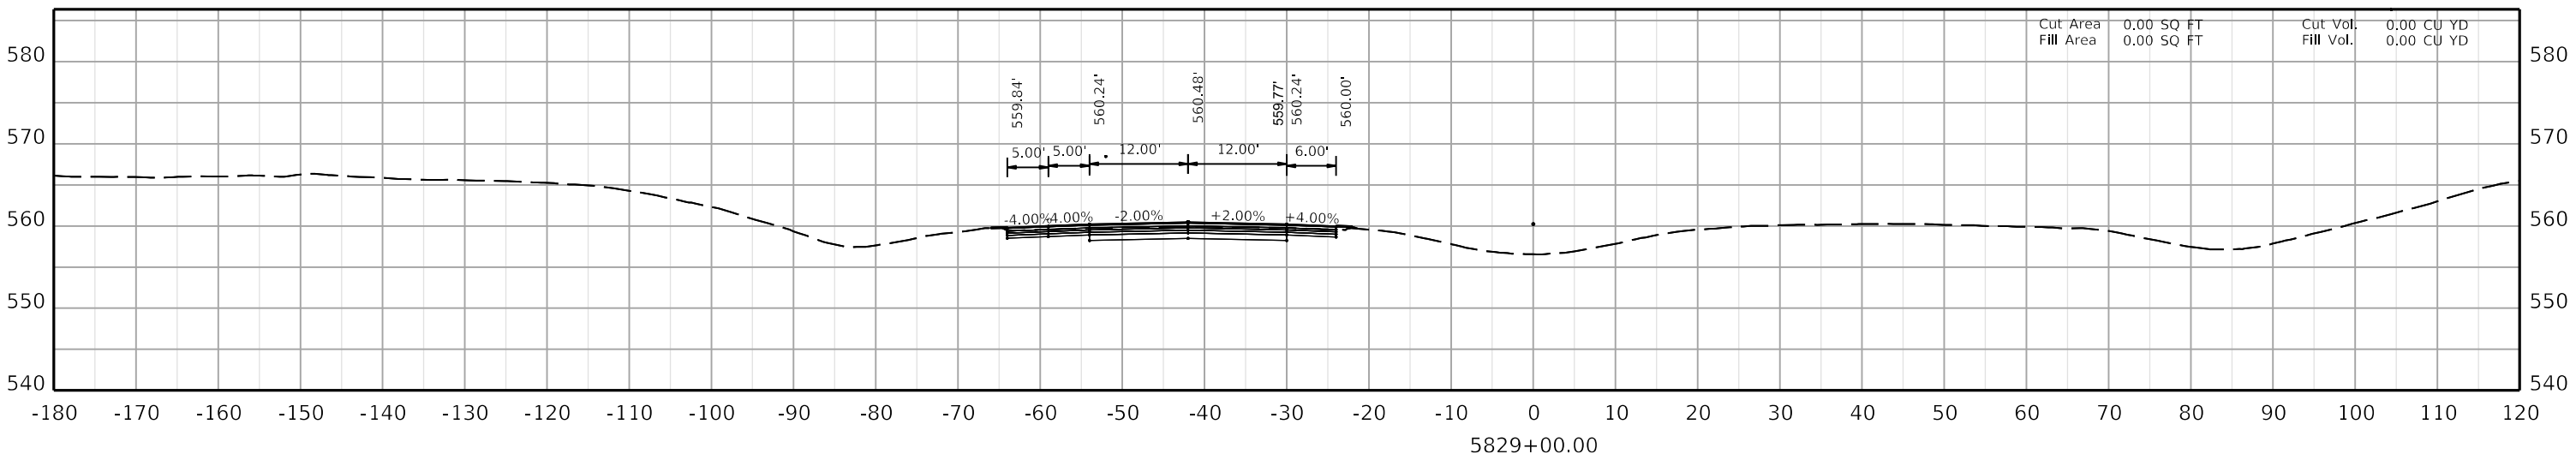

COMMONWEALTH OF KENTUCKY
DEPARTMENT OF HIGHWAYS
TEAM KENTUCKY TRANSPORTATION CABINET


DRAWING TITLE:


HORIZONTAL SCALE
SCALE: 1" = 10'


0' 10' 20' 40'

STA. AH2 5829+00.00
TO STA. AH2 5830+00.00

ITEM NO. 02-20063
COUNTY OF Christian
SHEET NO. X112

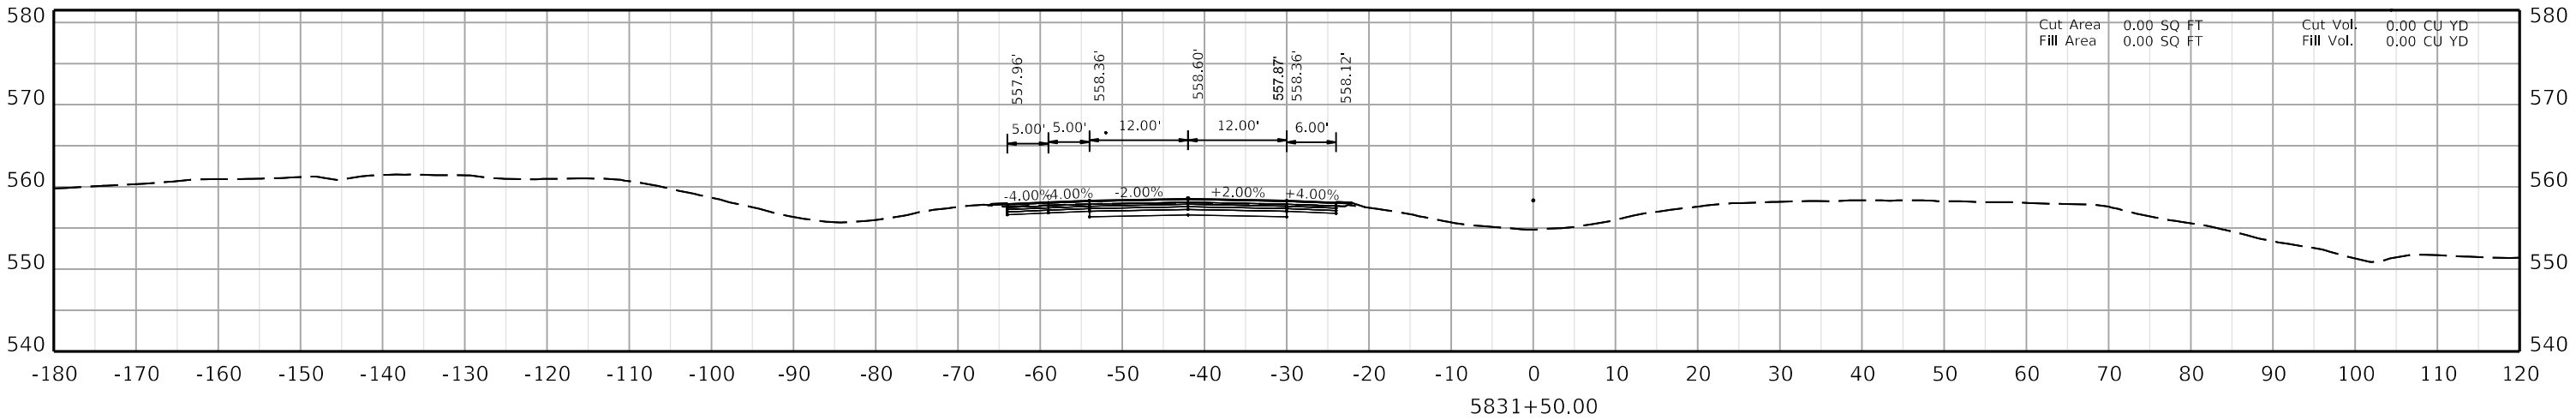

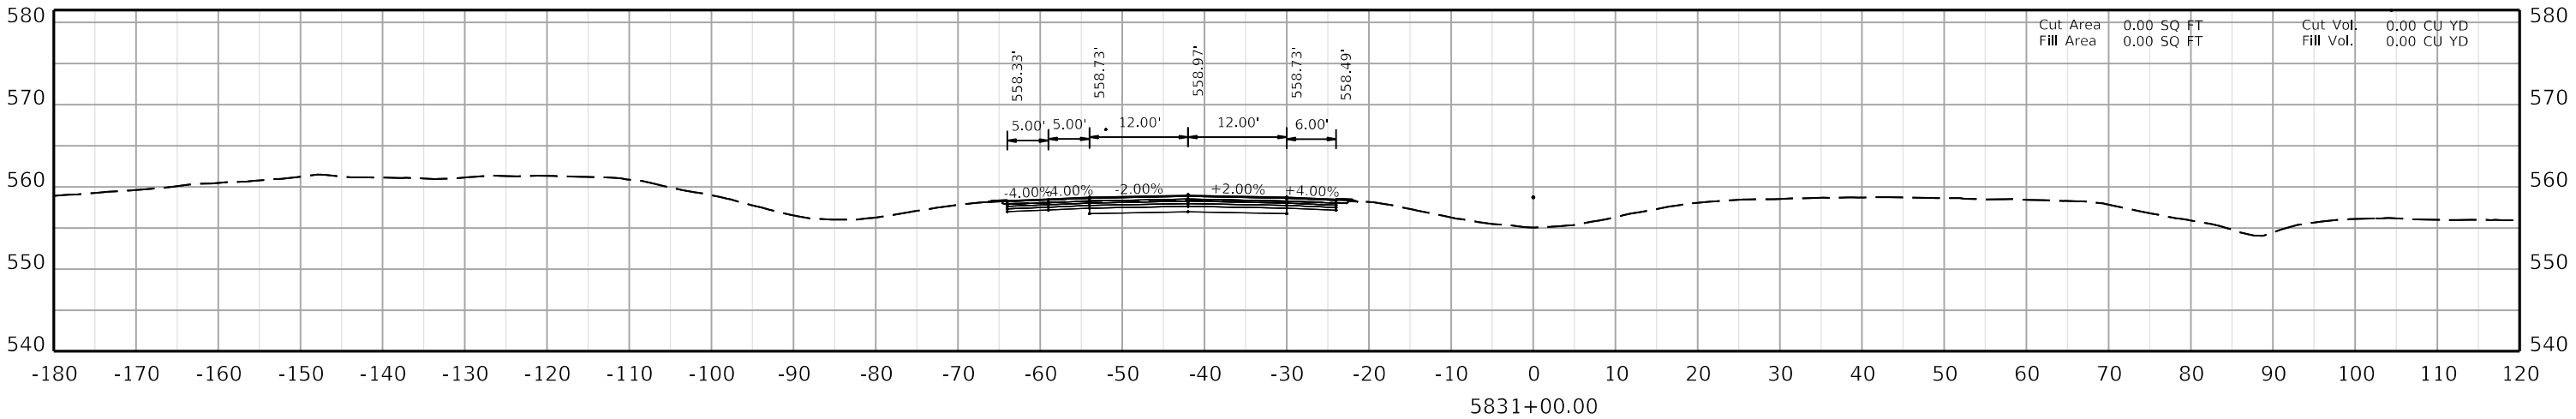

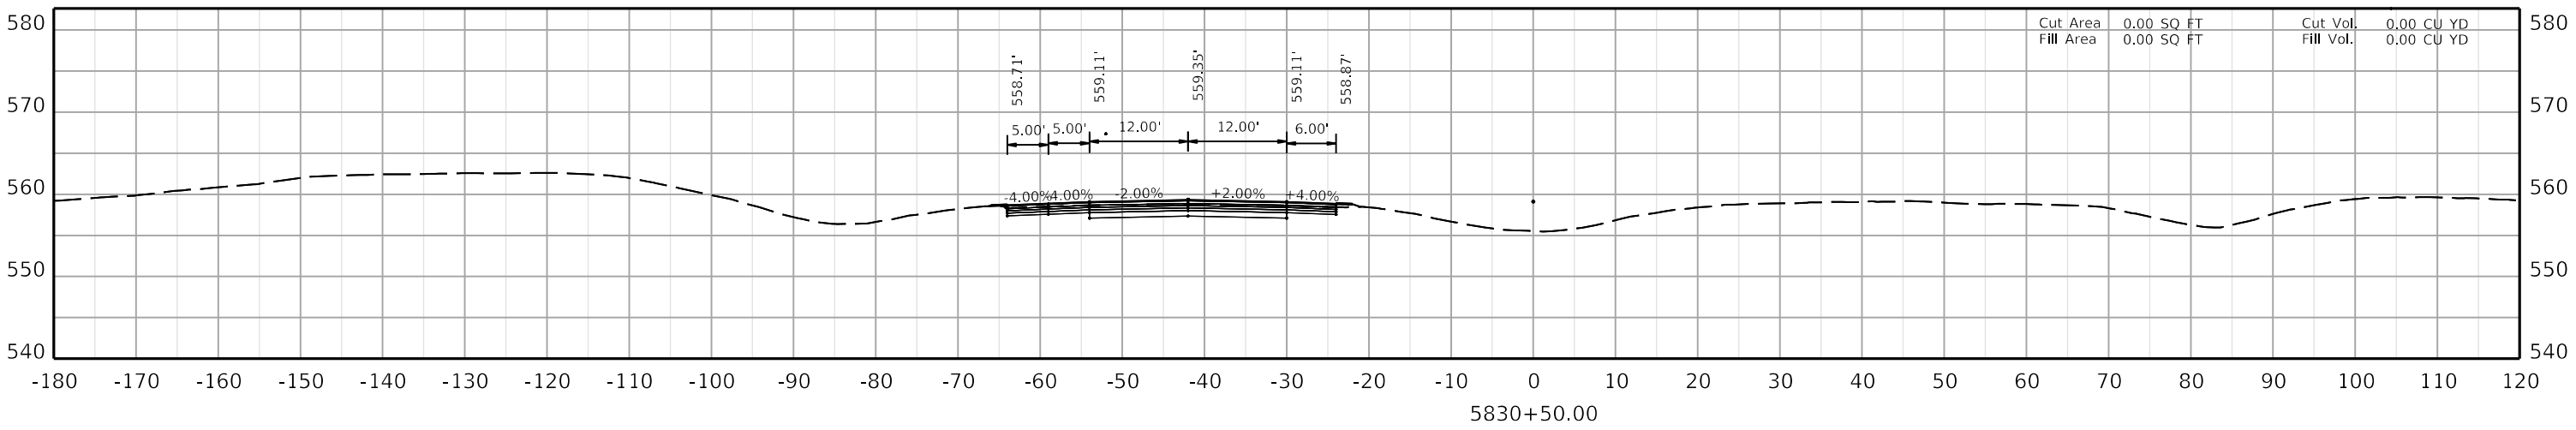

COMMONWEALTH OF KENTUCKY
DEPARTMENT OF HIGHWAYS
TEAM KENTUCKY


DRAWING TITLE:

HORIZONTAL SCALE
SCALE: 1" = 10'

0' 10' 20' 40'

STA. AH2 5830+50.00
TO STA. AH2 5831+50.00

ITEM NO. 02-20063
COUNTY OF Christian
SHEET NO. X113

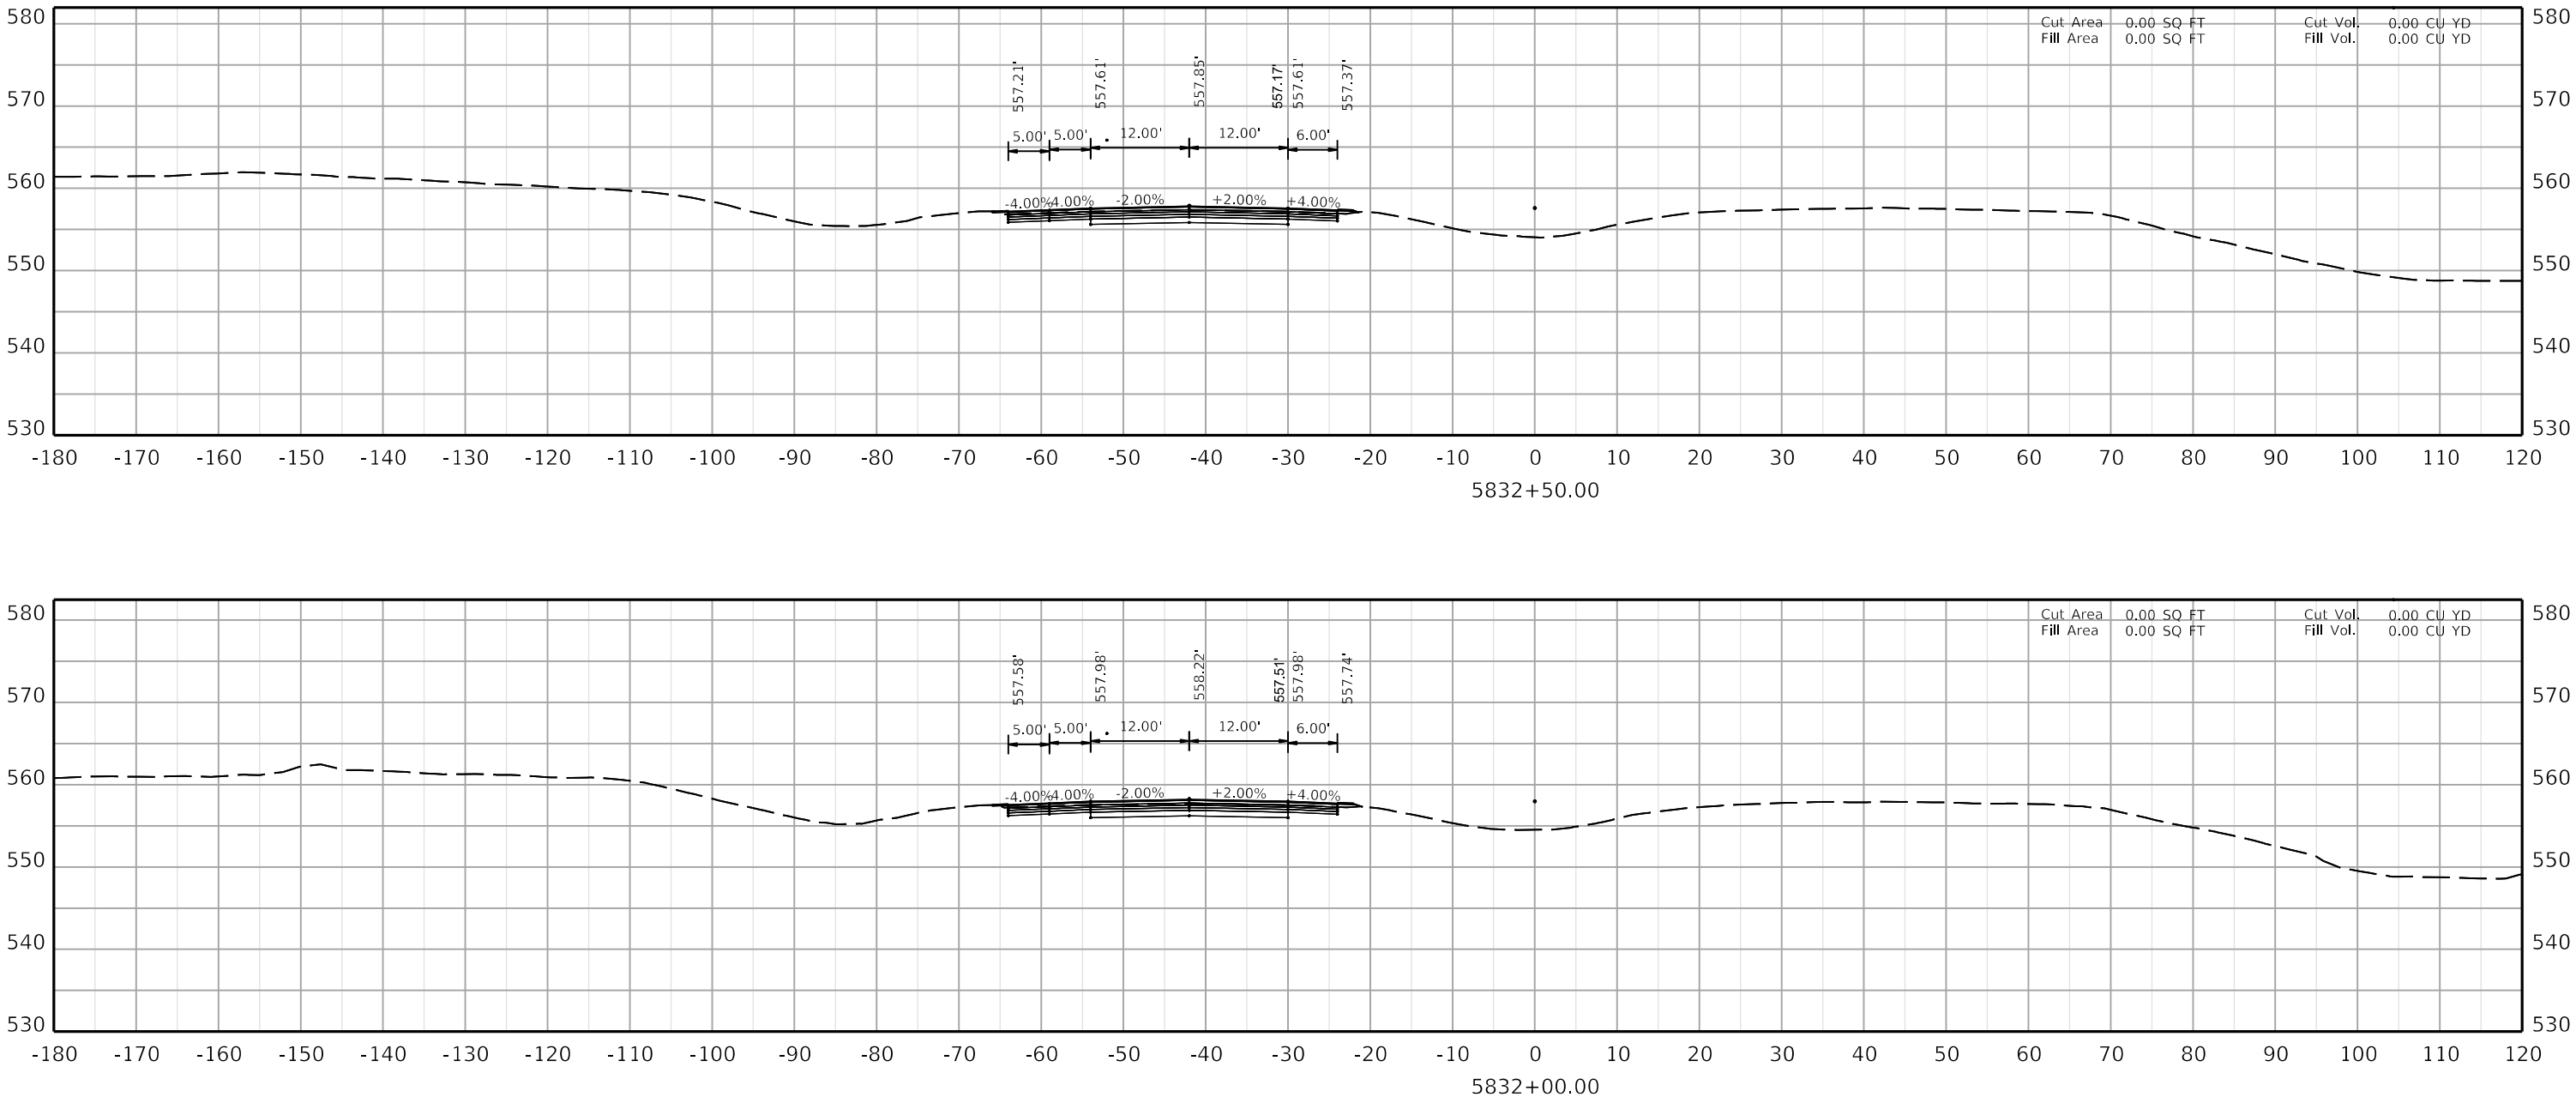

COMMONWEALTH OF KENTUCKY
DEPARTMENT OF HIGHWAYS
TEAM KENTUCKY TRANSPORTATION CABINET


DRAWING TITLE:

HORIZONTAL SCALE
SCALE: 1" = 10'

0' 10' 20' 40'

STA. AH2 5832+00.00
TO STA. AH2 5832+50.00

ITEM NO. 02-20063
COUNTY OF Christian
SHEET NO. X114

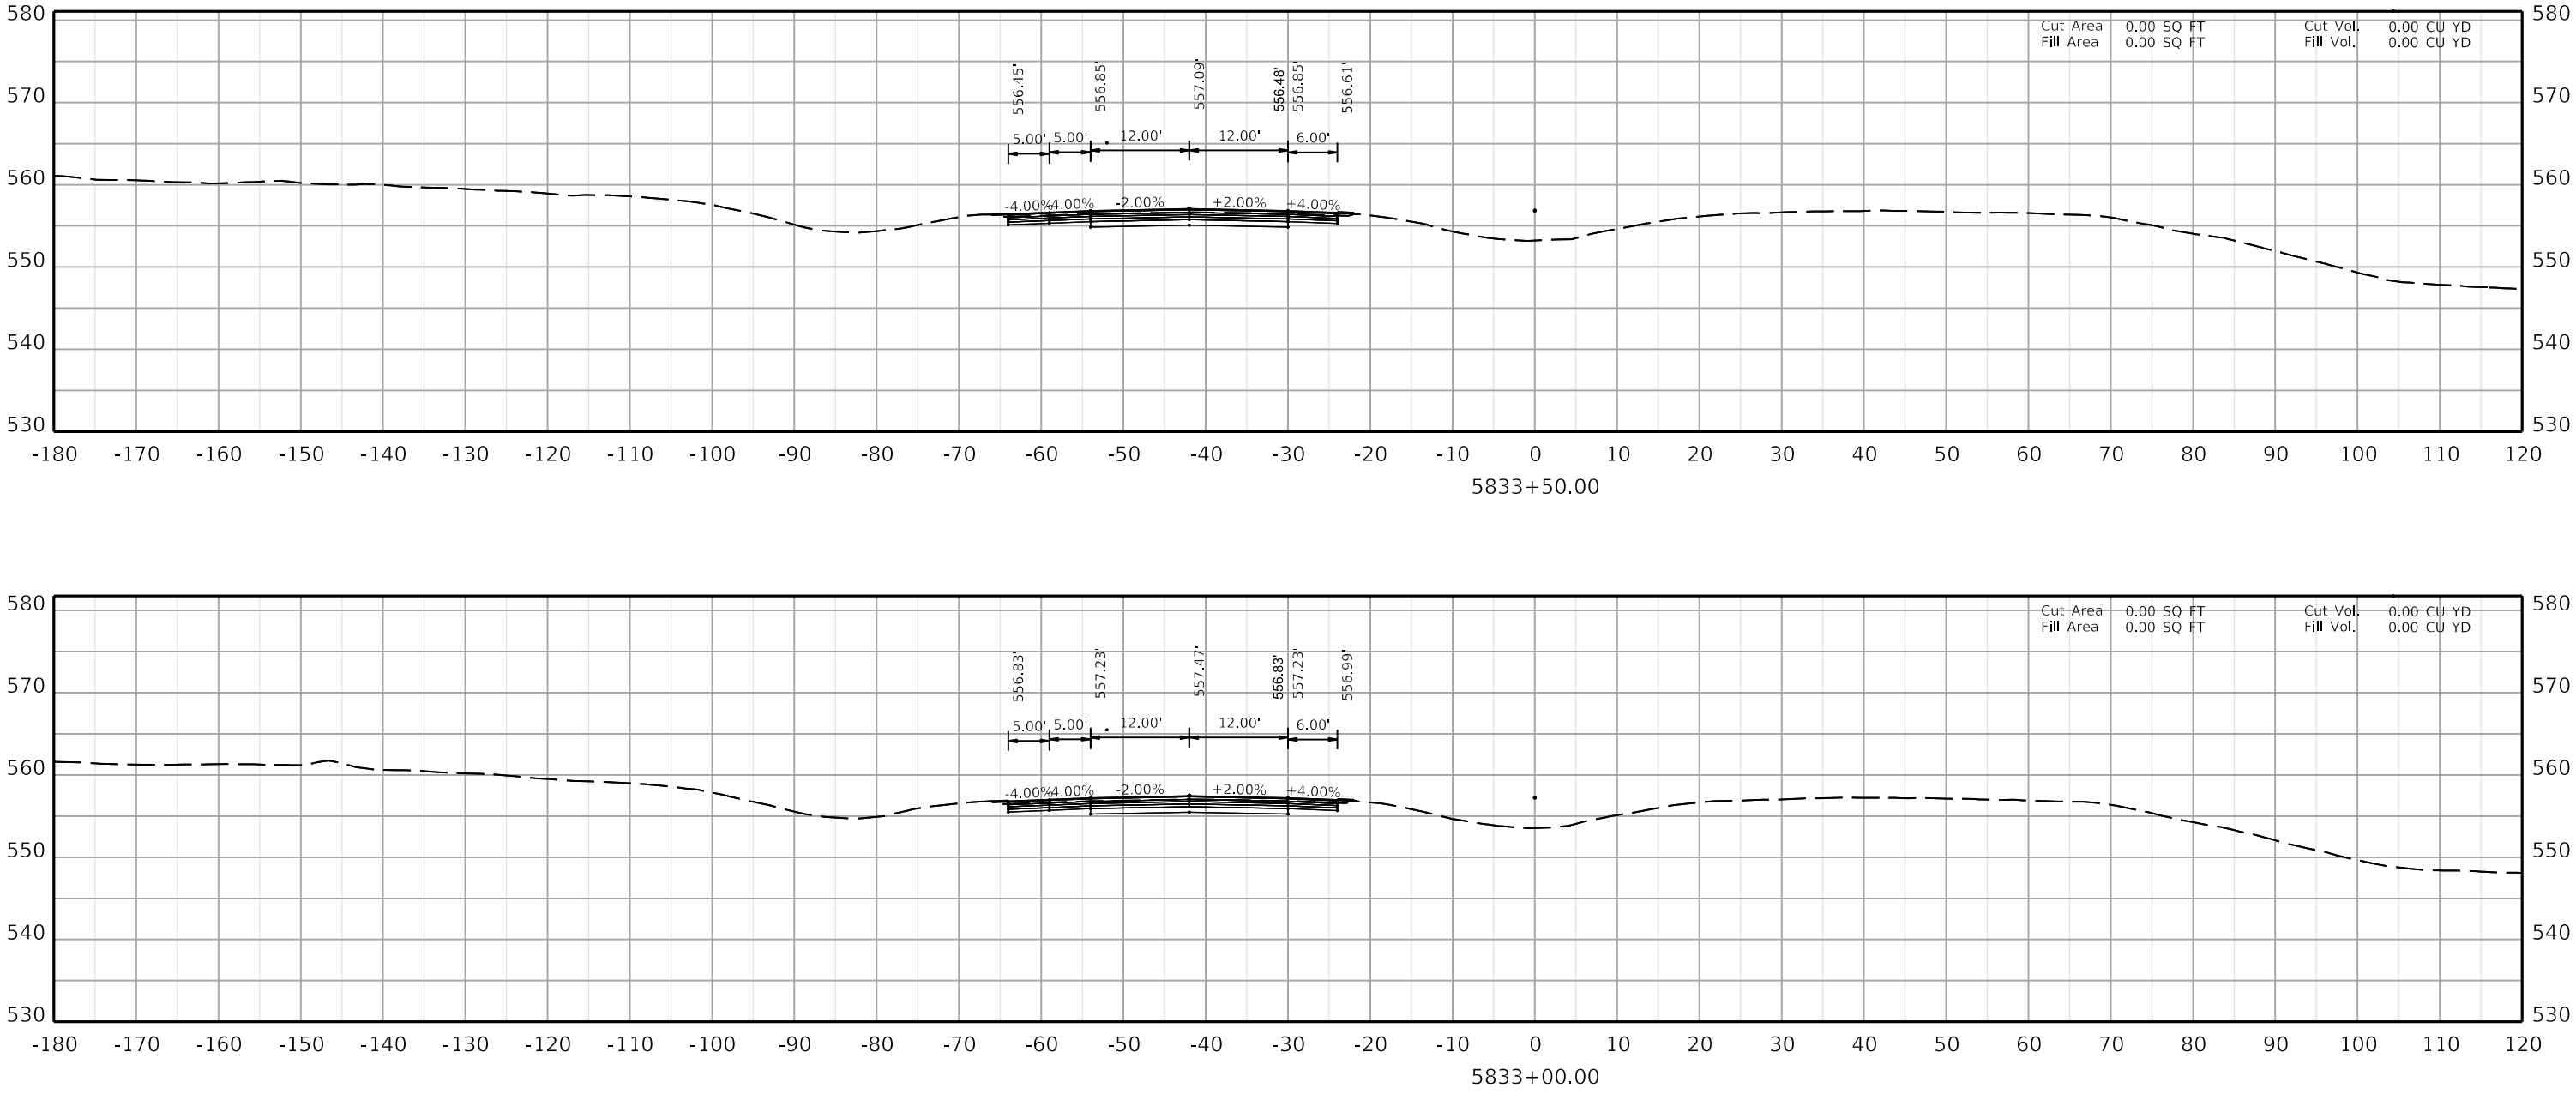

COMMONWEALTH OF KENTUCKY
DEPARTMENT OF HIGHWAYS
TEAM KENTUCKY


DRAWING TITLE:


HORIZONTAL SCALE
SCALE: 1" = 10'

0' 10' 20' 40'

STA. AH2 5833+00.00
TO STA. AH2 5833+50.00

ITEM NO. 02-20063
COUNTY OF Christian
SHEET NO. X115

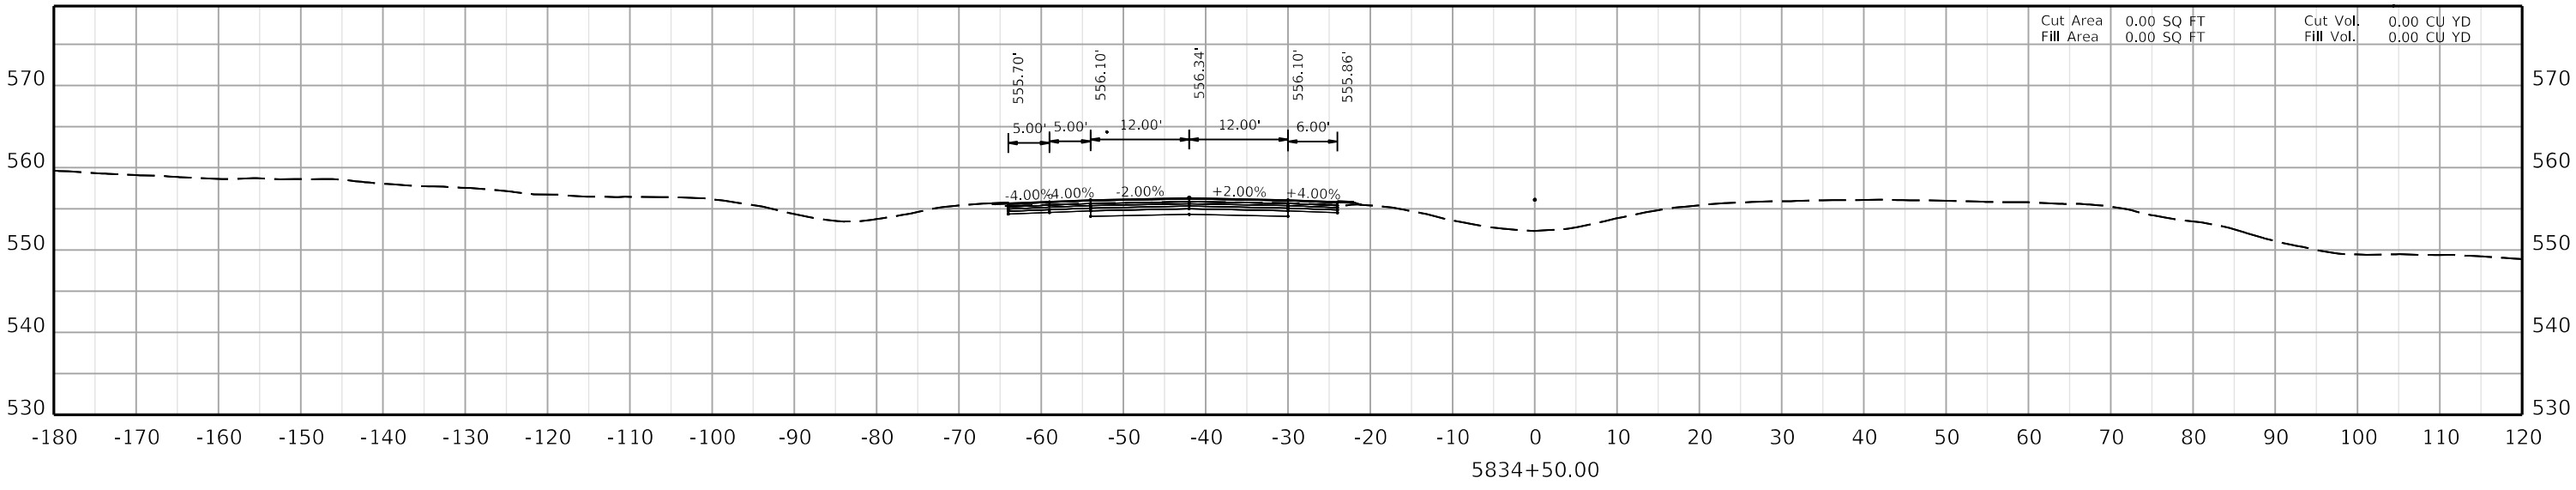

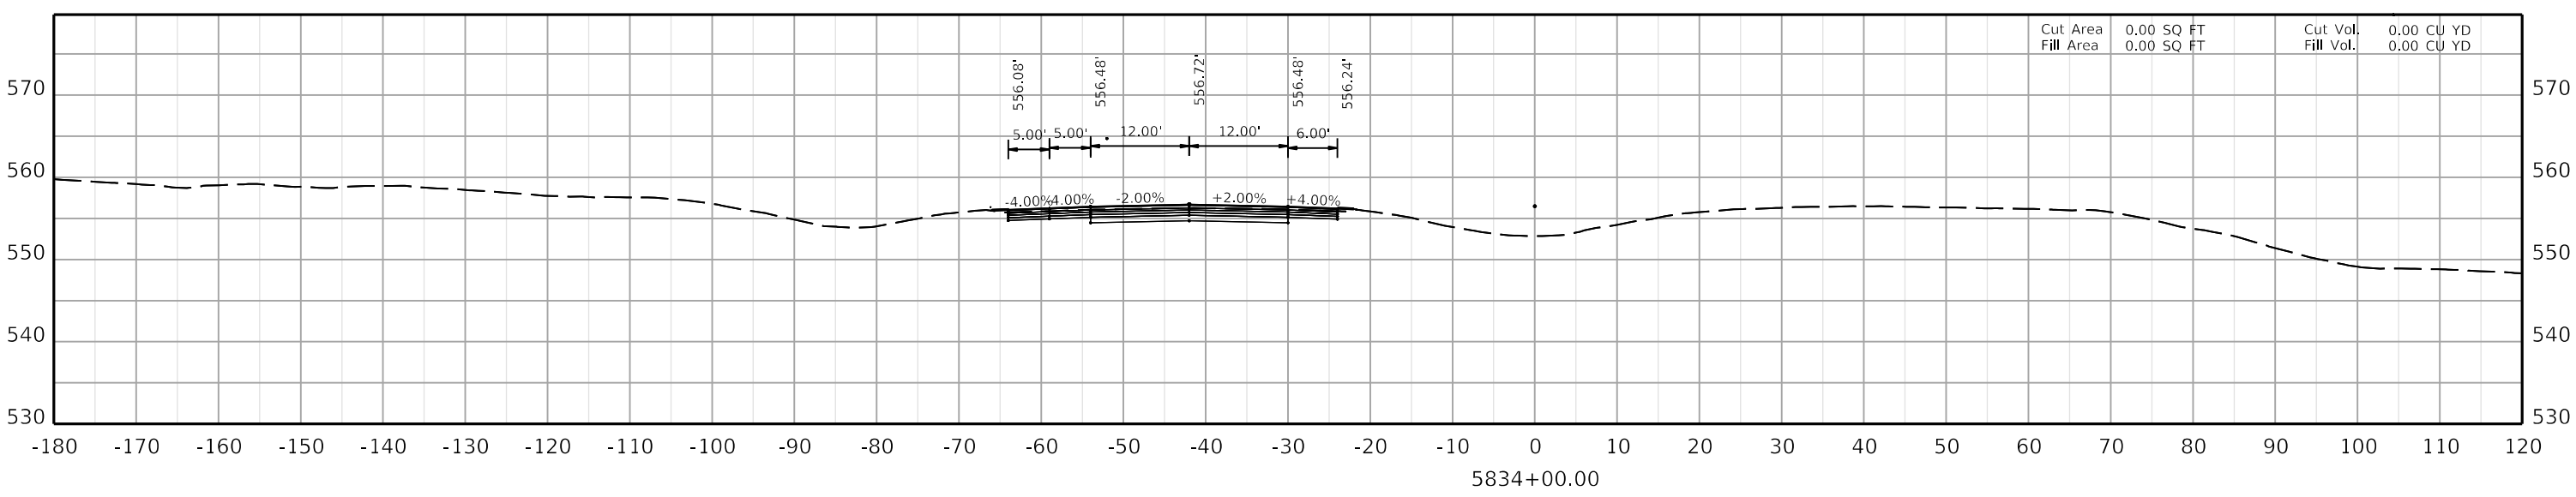

COMMONWEALTH OF KENTUCKY
DEPARTMENT OF HIGHWAYS
TEAM KENTUCKY TRANSPORTATION CABINET

DRAWING TITLE:

HORIZONTAL SCALE
SCALE: 1" = 10'

0' 10' 20' 40'

STA. AH2 5834+00.00
TO STA. AH2 5834+50.00

ITEM NO. 02-20063
COUNTY OF Christian
SHEET NO. X116

OpenRoads Designer v10.12.02.4 USER: dlccarell FILE NAME: U:\24856.CH1 - CHRISTIAN COUNTY I-24\2-20063 - CHRISTIAN - I_24 PAVEMENT REHAB\MILESTONES & SUBMITTALS\CONTRACT PLANS AND PROPOSAL\ELECTRONIC ENGINEERING DATA\SHEETS\02_20063_XSECTION_SHEETS 02.DGN

COMMONWEALTH OF KENTUCKY
DEPARTMENT OF HIGHWAYS

DRAWING TITLE:

HORIZONTAL SCALE
SCALE: 1" = 10'

0' 10' 20' 40'

STA. AH2 5835+00.00
TO STA. AH2 5836+00.00

ITEM NO. 02-20063 COUNTY OF Christian
SHEET NO. X117

5835+00.00

-180 -170 -160 -150 -140 -130 -120 -110 -100 -90 -80 -70 -60 -50 -40 -30 -20 -10 0 10 20 30 40 50 60 70 80 90 100 110 120

530 540 550 560 570

-4.00% -4.00% -2.00% +2.00% +4.00%

5.00' 5.00' 12.00' 12.00' 6.00'

555.49' 555.73' 556.29' 555.97' 555.73' 555.33'

Cut Area 0.00 SQ FT Cut Vol. 0.00 CU YD
Fill Area 0.00 SQ FT Fill Vol. 0.00 CU YD

5835+50.00

-180 -170 -160 -150 -140 -130 -120 -110 -100 -90 -80 -70 -60 -50 -40 -30 -20 -10 0 10 20 30 40 50 60 70 80 90 100 110 120

530 540 550 560 570

-4.00% -4.00% -2.00% +2.00% +4.00%

5.00' 5.00' 12.00' 12.00' 6.00'

555.11' 555.35' 554.91' 555.59' 555.35' 554.95'

Cut Area 0.00 SQ FT Cut Vol. 0.00 CU YD
Fill Area 0.00 SQ FT Fill Vol. 0.00 CU YD

5836+00.00

-180 -170 -160 -150 -140 -130 -120 -110 -100 -90 -80 -70 -60 -50 -40 -30 -20 -10 0 10 20 30 40 50 60 70 80 90 100 110 120


540 550 560 570


-4.00% -4.00% -2.00% +2.00% +4.00%


5.00' 5.00' 12.00' 12.00' 6.00'

554.74' 554.98' 554.98' 555.22' 554.98' 554.58'

Cut Area 0.00 SQ FT Cut Vol. 0.00 CU YD
Fill Area 0.00 SQ FT Fill Vol. 0.00 CU YD

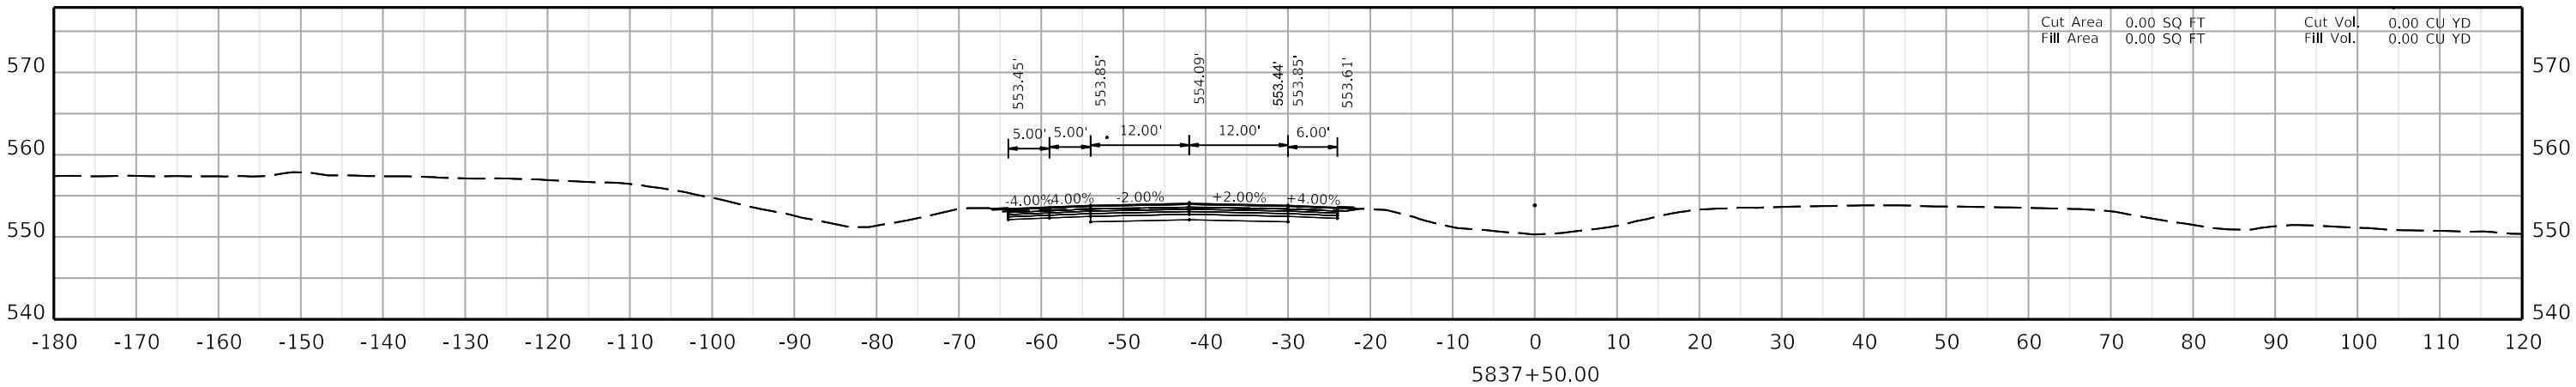

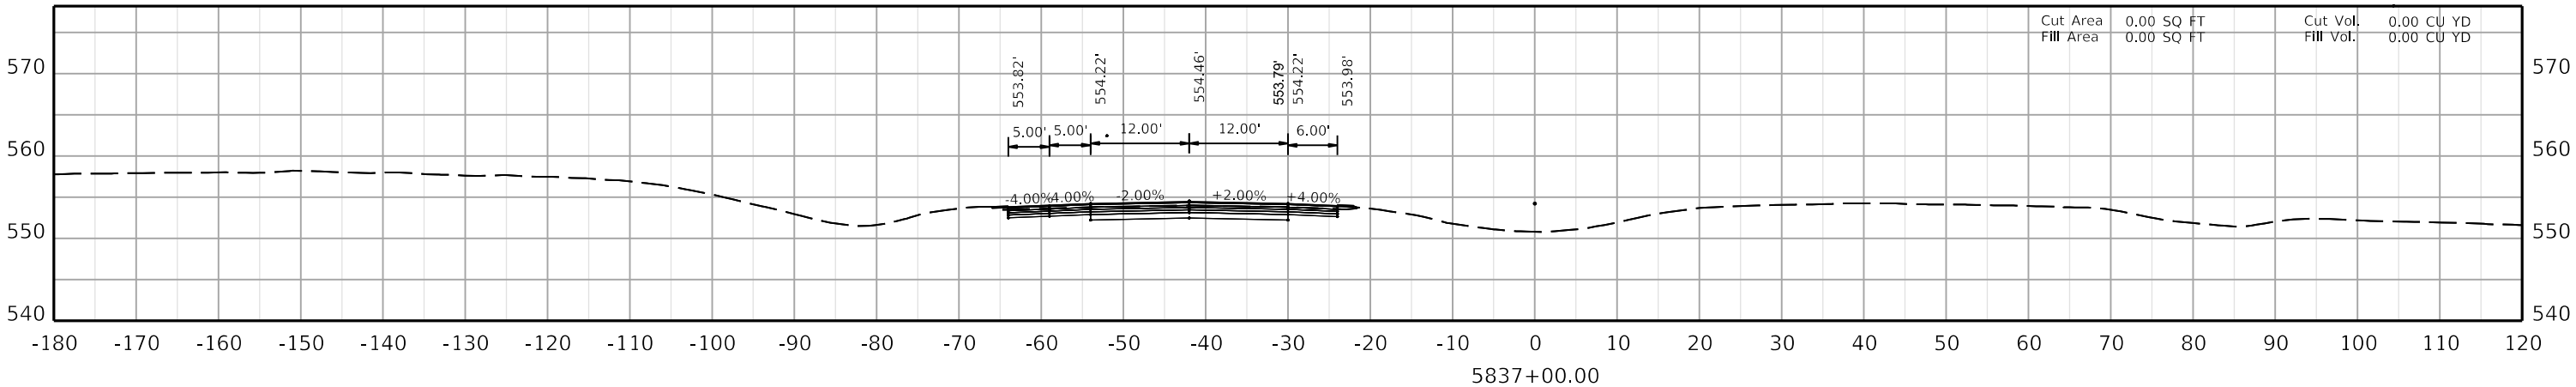

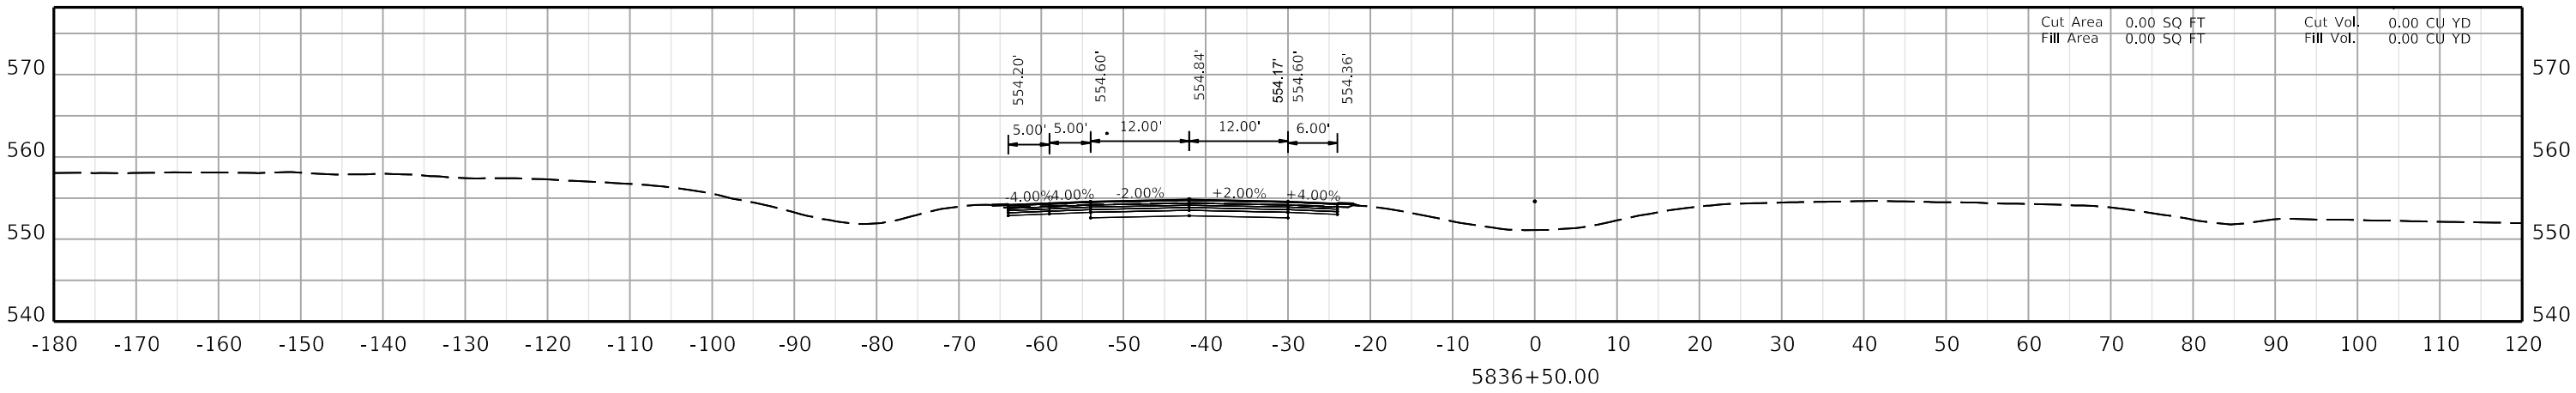

COMMONWEALTH OF KENTUCKY
DEPARTMENT OF HIGHWAYS
TEAM KENTUCKY


DRAWING TITLE:


HORIZONTAL SCALE
SCALE: 1" = 10'


0' 10' 20' 40'

STA. AH2 5836+50.00
TO STA. AH2 5837+50.00

ITEM NO. 02-20063
COUNTY OF Christian
SHEET NO. X118

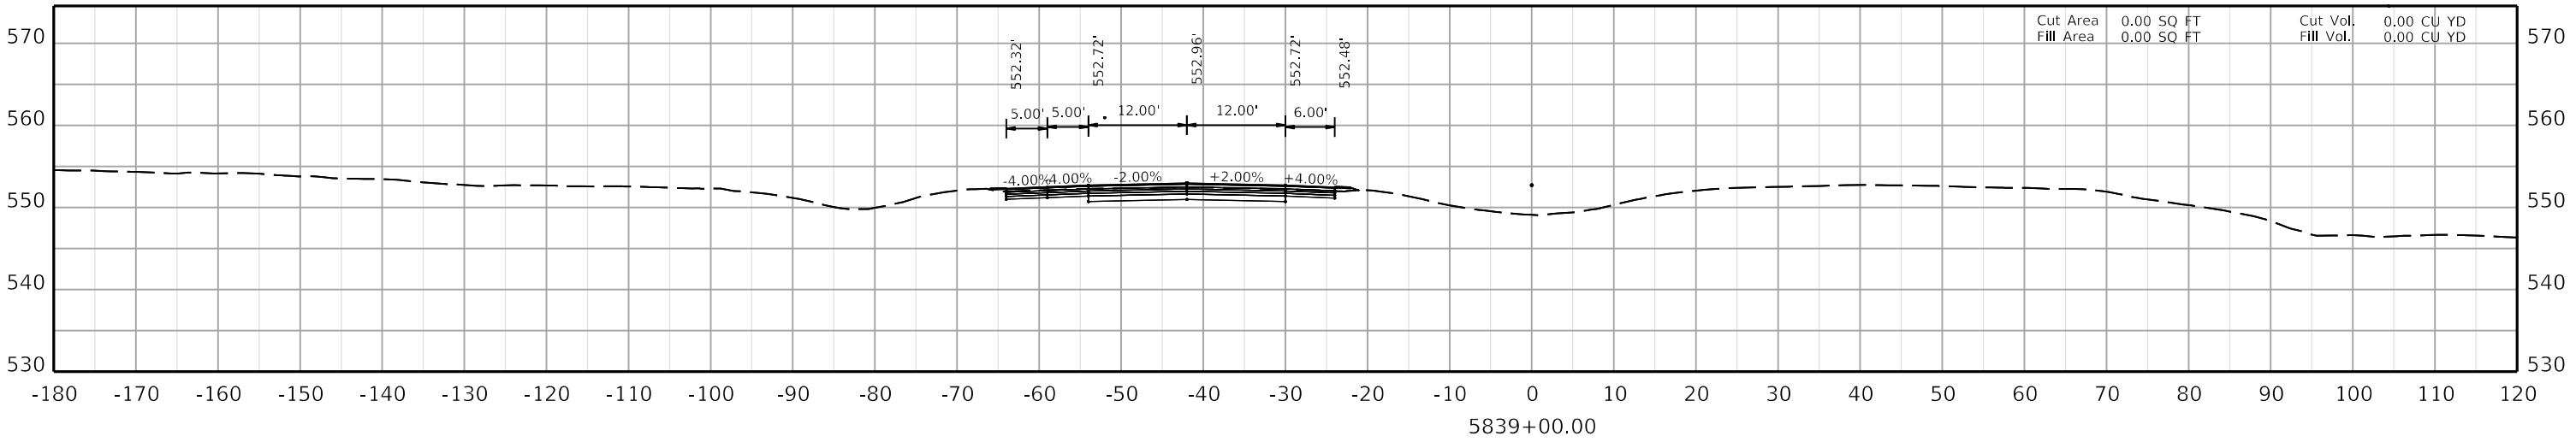

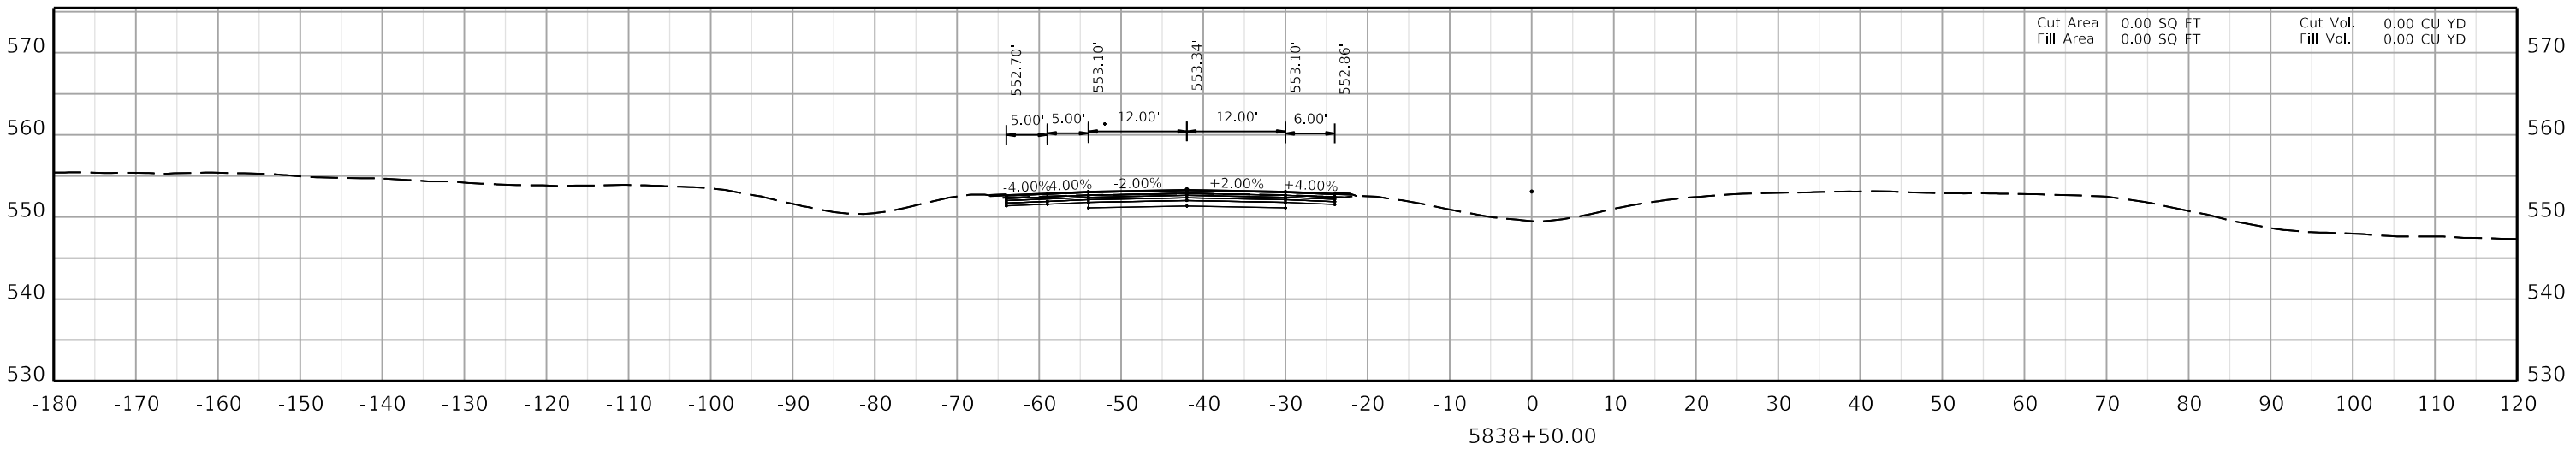

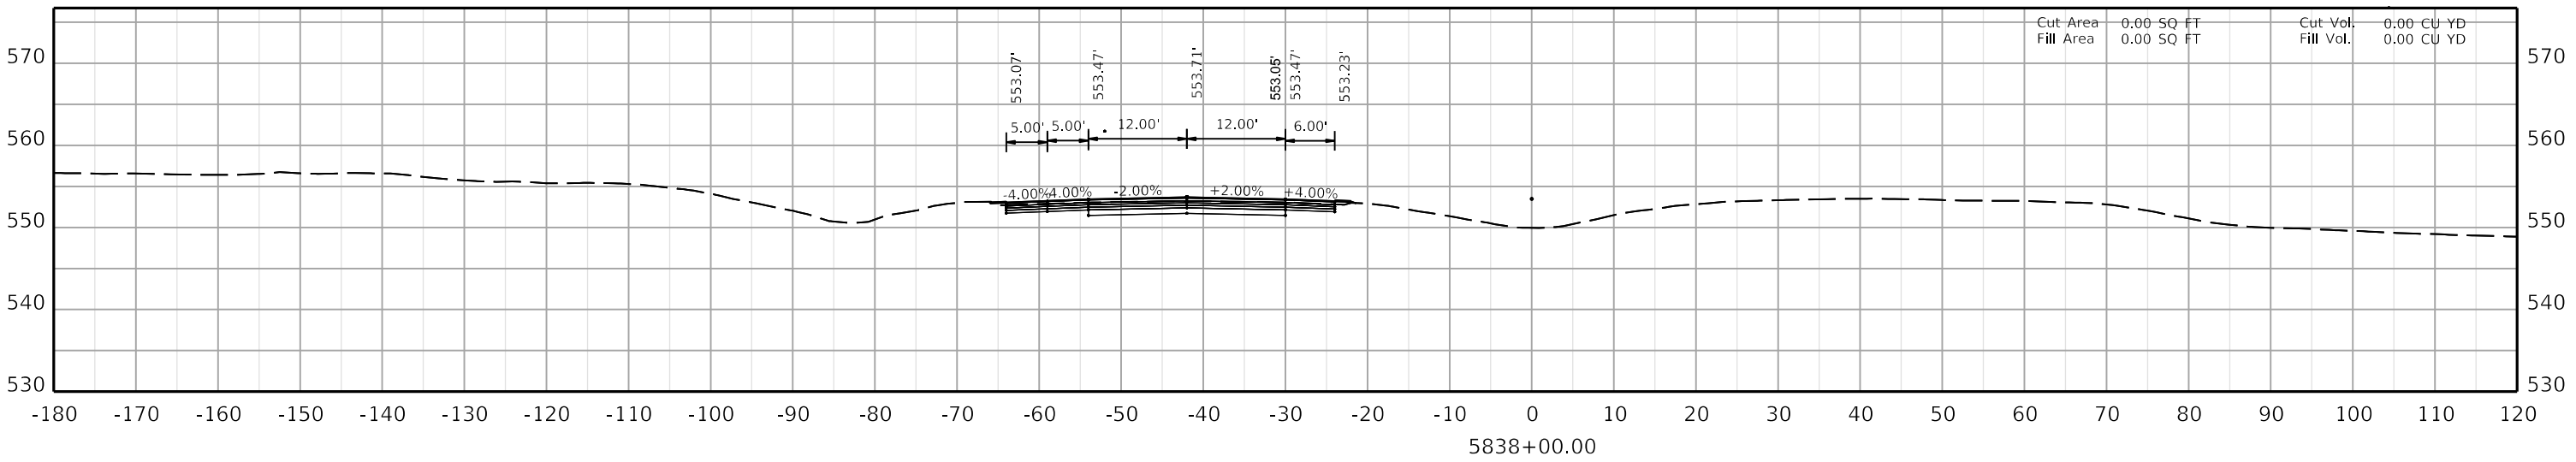

COMMONWEALTH OF KENTUCKY
DEPARTMENT OF HIGHWAYS
TEAM KENTUCKY


DRAWING TITLE:


HORIZONTAL SCALE
SCALE: 1" = 10'


0' 10' 20' 40'

STA. AH2 5838+00.00
TO STA. AH2 5839+00.00

ITEM NO. 02-20063
COUNTY OF Christian
SHEET NO. X119

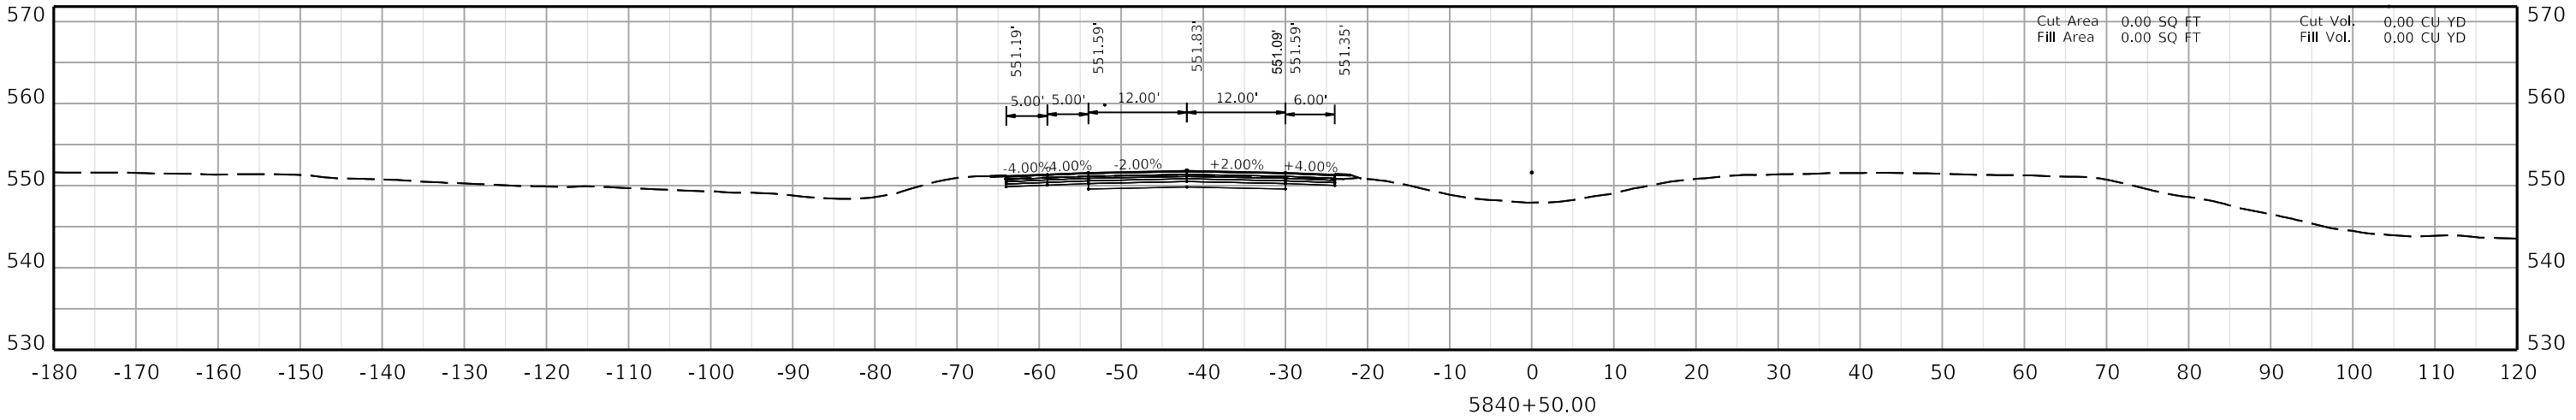

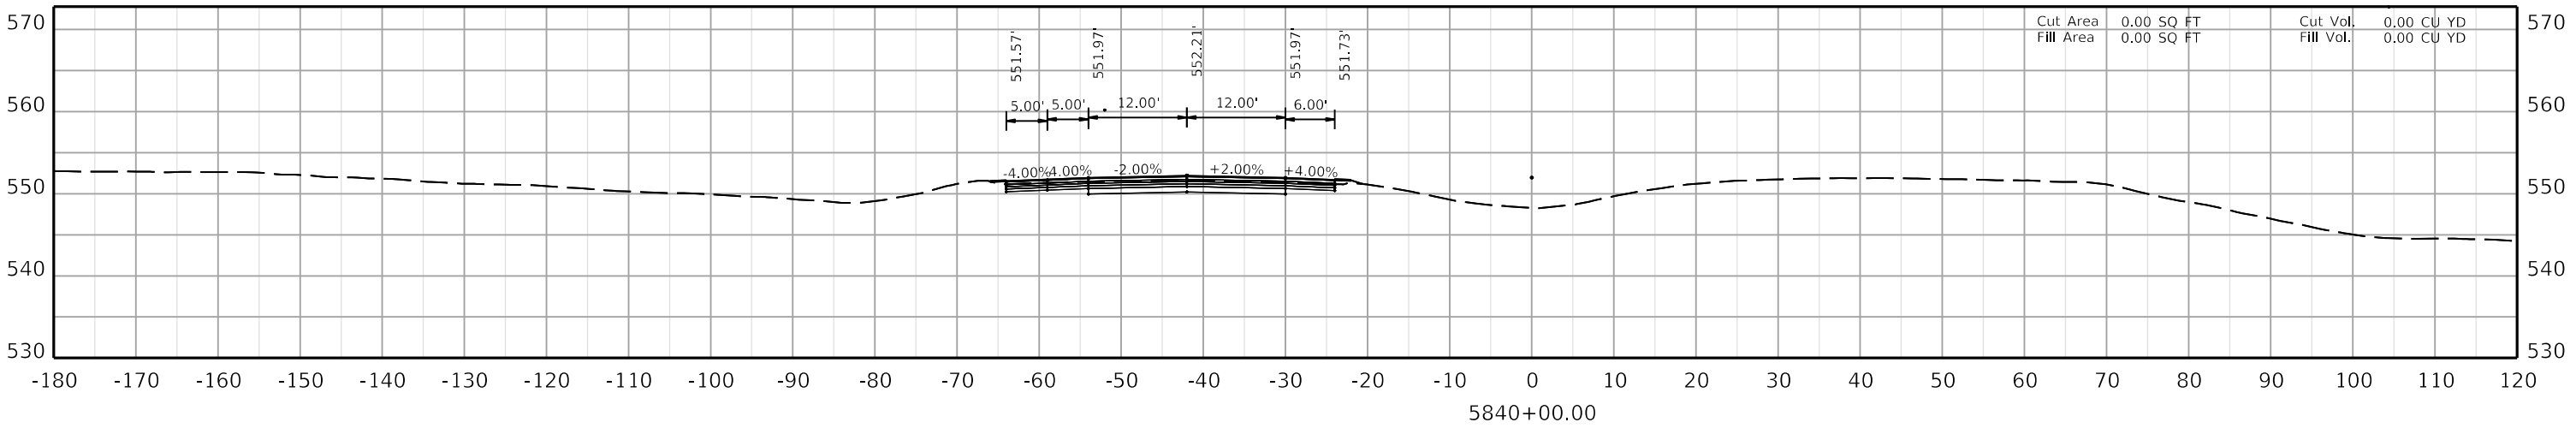

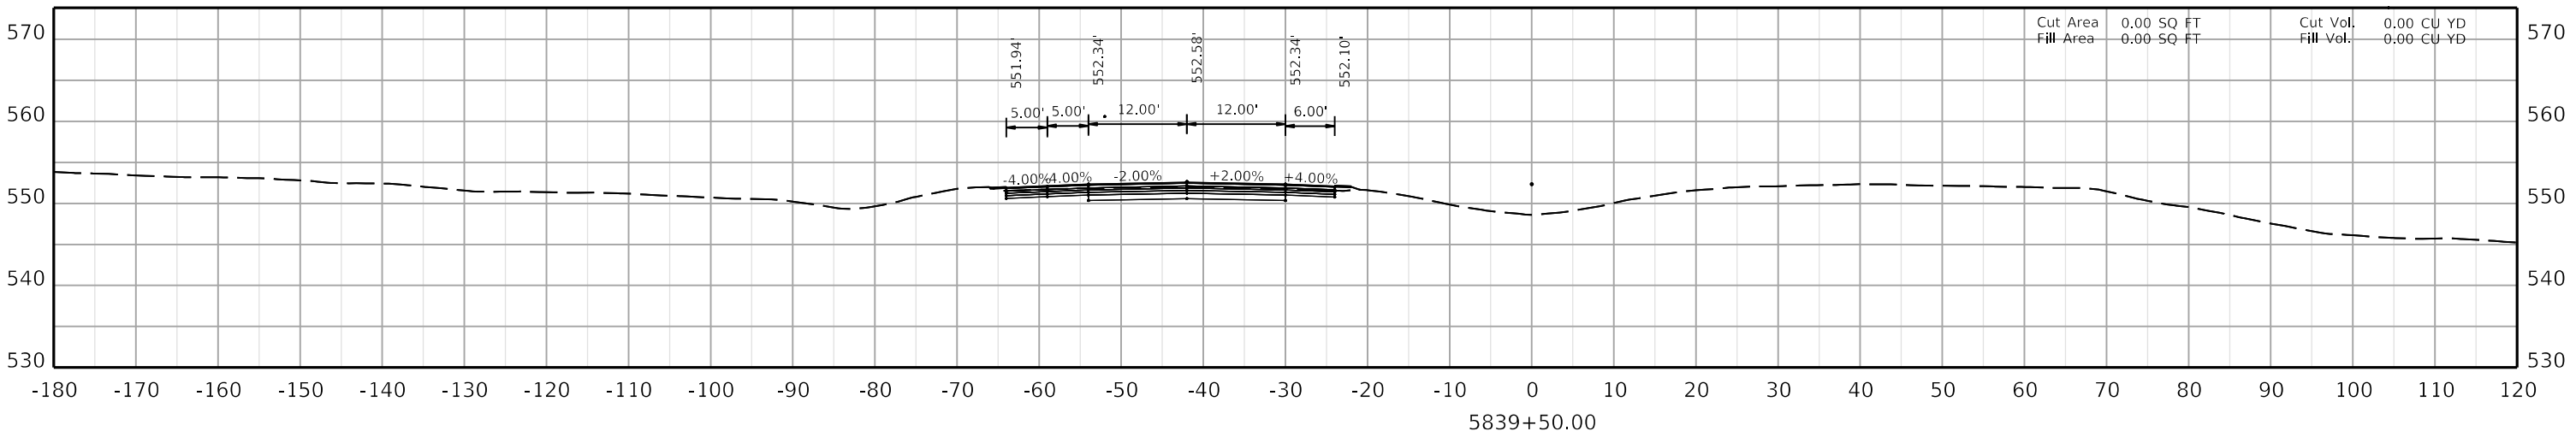

COMMONWEALTH OF KENTUCKY
DEPARTMENT OF HIGHWAYS
TEAM KENTUCKY


DRAWING TITLE:


HORIZONTAL SCALE
SCALE: 1" = 10'


0' 10' 20' 40'

STA. AH2 5839+50.00
TO STA. AH2 5840+50.00

ITEM NO. 02-20063
COUNTY OF Christian
SHEET NO. X120

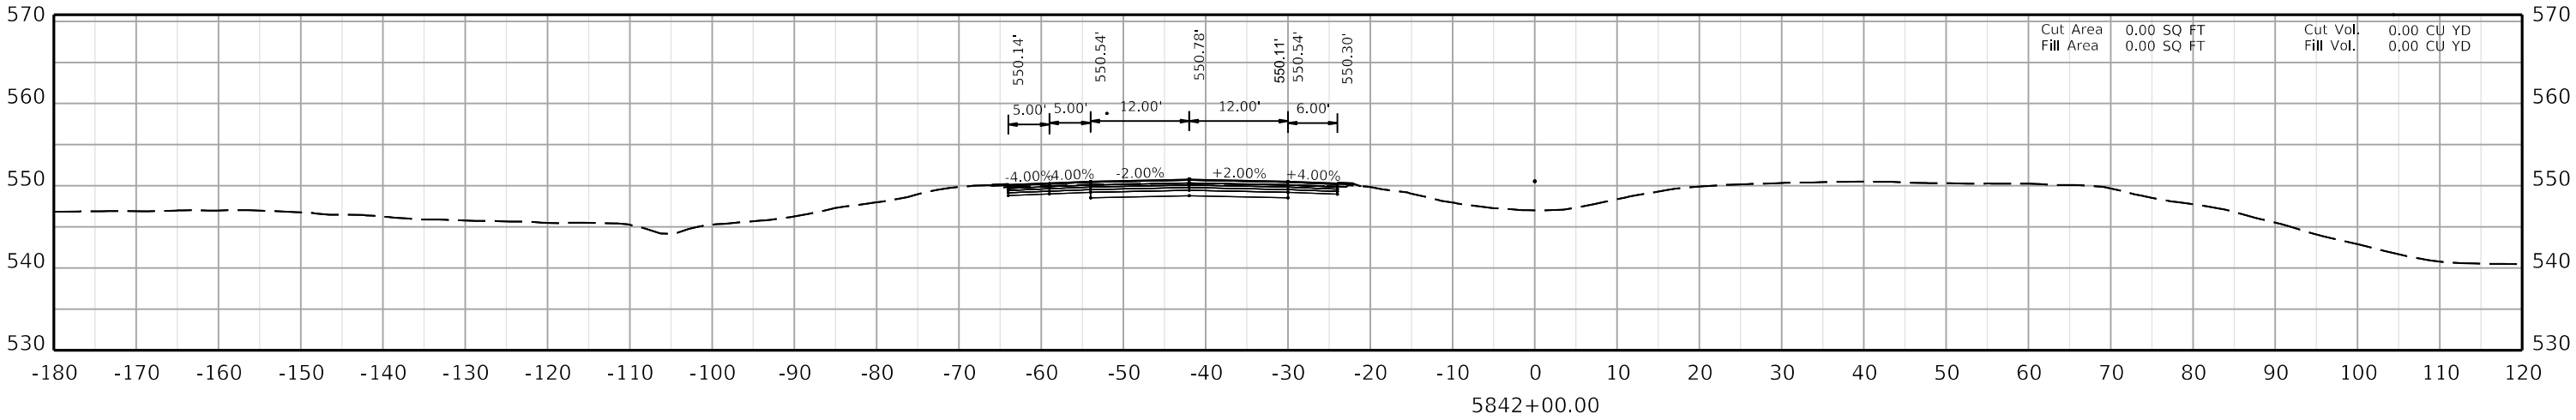

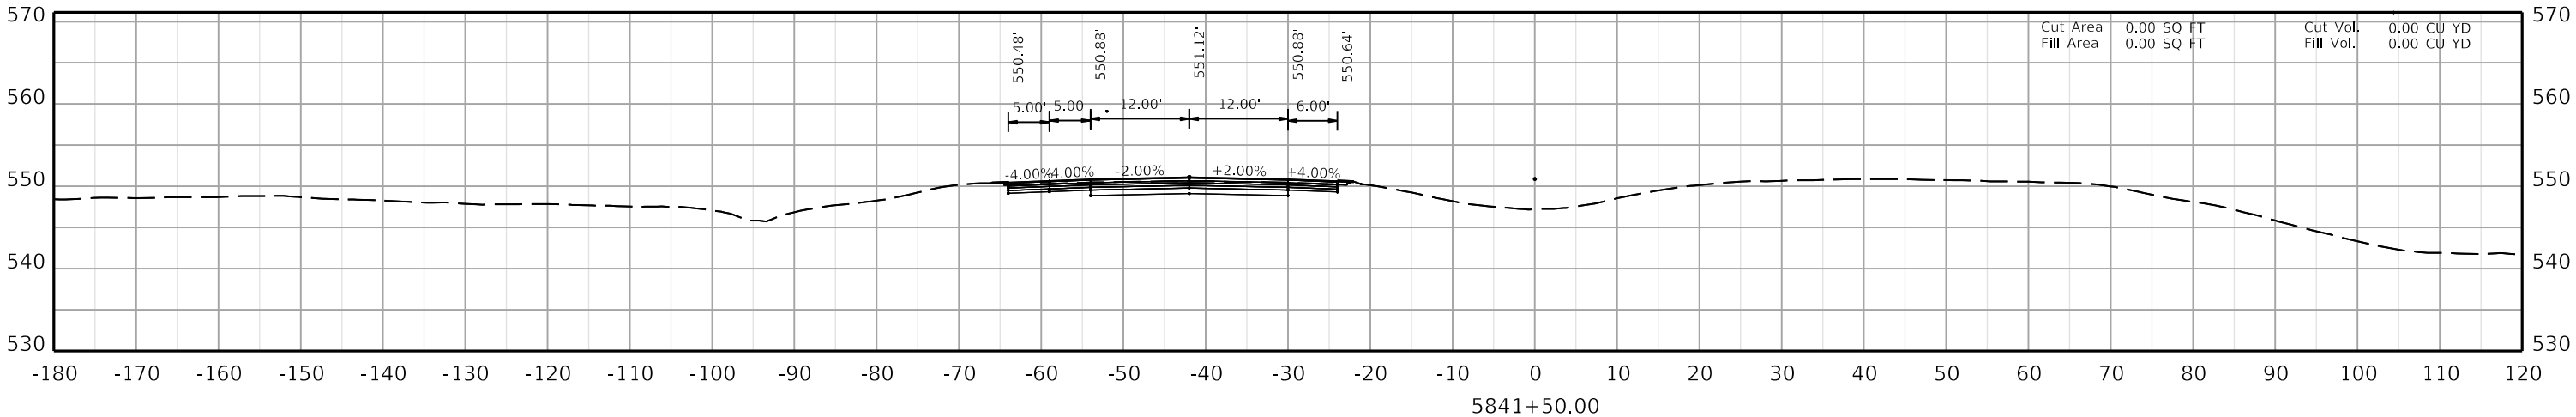

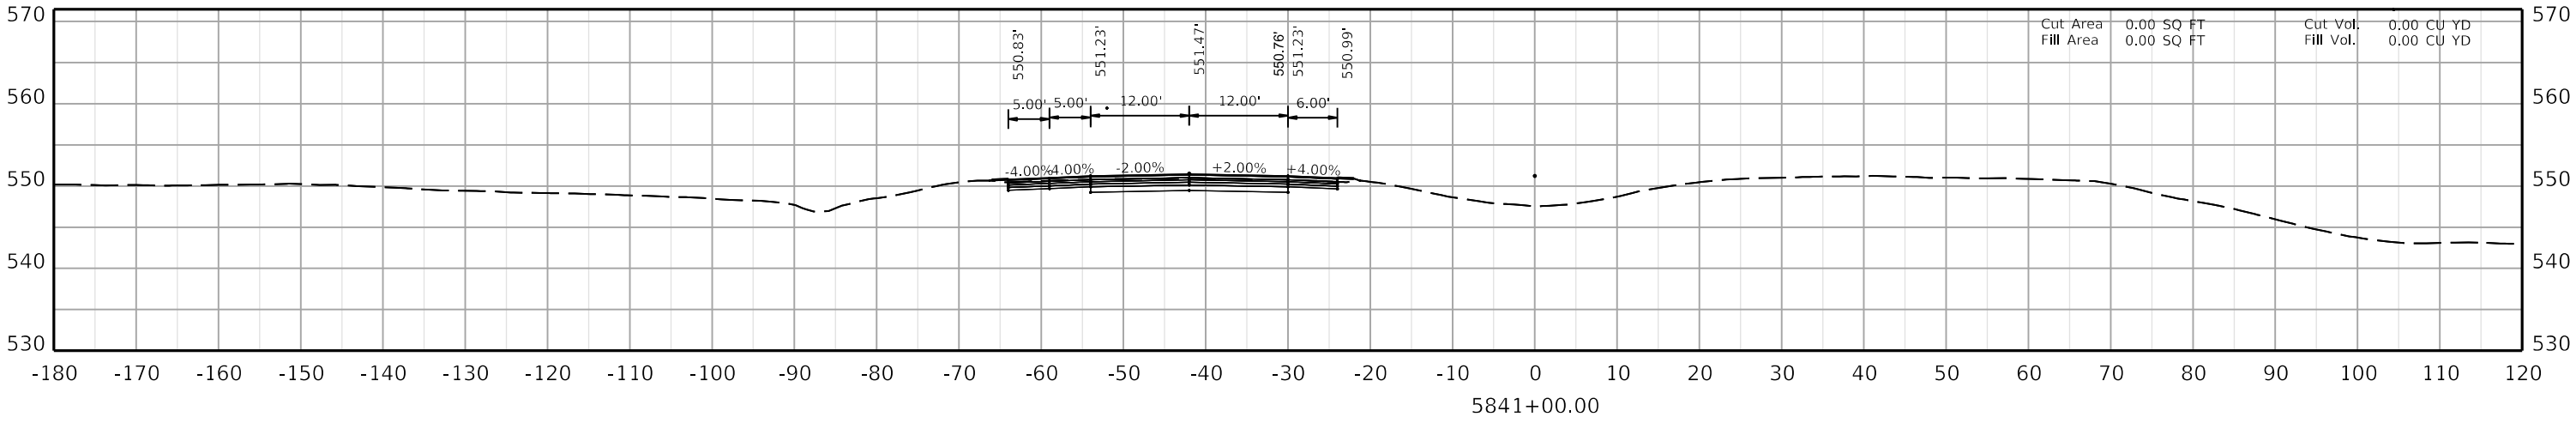

COMMONWEALTH OF KENTUCKY
DEPARTMENT OF HIGHWAYS
TEAM KENTUCKY


DRAWING TITLE:

HORIZONTAL SCALE
SCALE: 1" = 10'

0' 10' 20' 40'

STA. AH2 5841+00.00
TO STA. AH2 5842+00.00

ITEM NO. 02-20063
COUNTY OF Christian
SHEET NO. X121

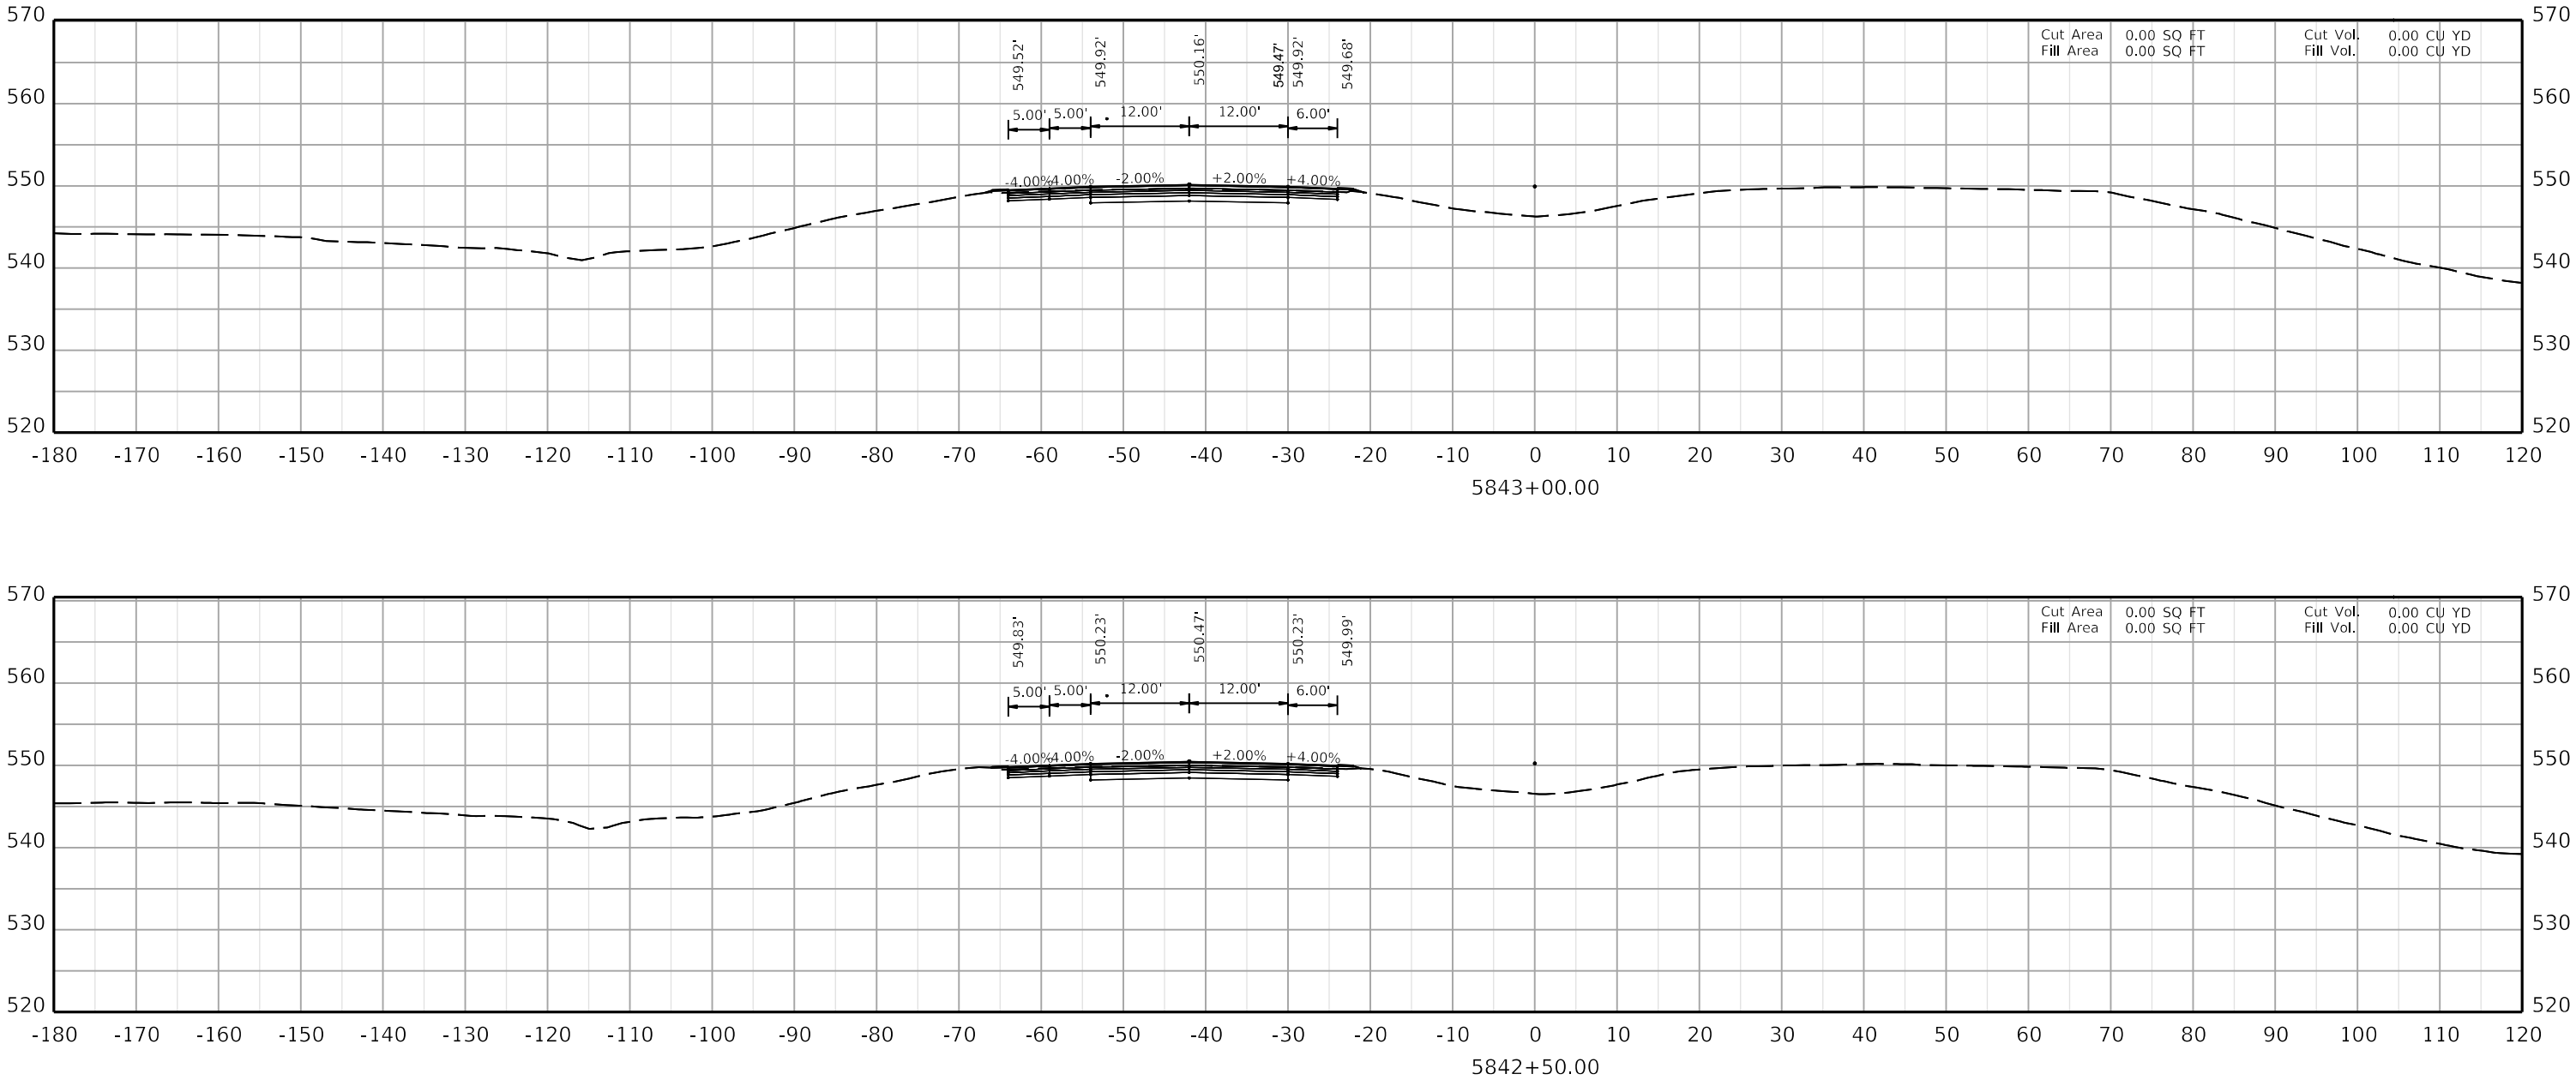

COMMONWEALTH OF KENTUCKY
DEPARTMENT OF HIGHWAYS
TEAM KENTUCKY

DRAWING TITLE:

HORIZONTAL SCALE
SCALE: 1" = 10'

0' 10' 20' 40'

STA. AH2 5842+50.00
TO STA. AH2 5843+00.00

ITEM NO. 02-20063
COUNTY OF Christian
SHEET NO. X122

OpenRoads Designer v10.12.02.4 USER: dccarell FILE NAME: U:\24856.CH1 - CHRISTIAN COUNTY I-24\2-20063 - CHRISTIAN - I_24 PAVEMENT REHAB\MILESTONES & SUBMITTALS\CONTRACT PLANS AND PROPOSAL\ELECTRONIC ENGINEERING DATA\SHEETS\02_20063_XSECTION_SHEETS 02.DGN

COMMONWEALTH OF KENTUCKY
DEPARTMENT OF HIGHWAYS
TEAM KENTUCKY TRANSPORTATION CABINET

DRAWING TITLE:

HORIZONTAL SCALE
SCALE: 1" = 10'

0' 10' 20' 40'

STA. AH2 5843+50.00
TO STA. AH2 5844+00.00

ITEM NO. 02-20063 COUNTY OF Christian
SHEET NO. X123

5843+50.00

-180 -170 -160 -150 -140 -130 -120 -110 -100 -90 -80 -70 -60 -50 -40 -30 -20 -10 0 10 20 30 40 50 60 70 80 90 100 110 120

520 530 540 550 560

4.00% 4.00% -2.00% +2.00% +4.00%

5.00' 5.00' 12.00' 6.00'

549.40' 549.64' 549.13' 549.88' 549.64' 549.24'

Cut Area 0.00 SQ FT Cut Vol. 0.00 CU YD
Fill Area 0.00 SQ FT Fill Vol. 0.00 CU YD

5844+00.00

-180 -170 -160 -150 -140 -130 -120 -110 -100 -90 -80 -70 -60 -50 -40 -30 -20 -10 0 10 20 30 40 50 60 70 80 90 100 110 120


520 530 540 550 560

4.00% 4.00% -2.00% +2.00% +4.00%

7.84' 6.00' 12.15' 12.00' 6.00'

549.13' 549.37' 549.61' 549.36' 549.12'

Cut Area 0.00 SQ FT Cut Vol. 0.00 CU YD
Fill Area 0.00 SQ FT Fill Vol. 0.00 CU YD

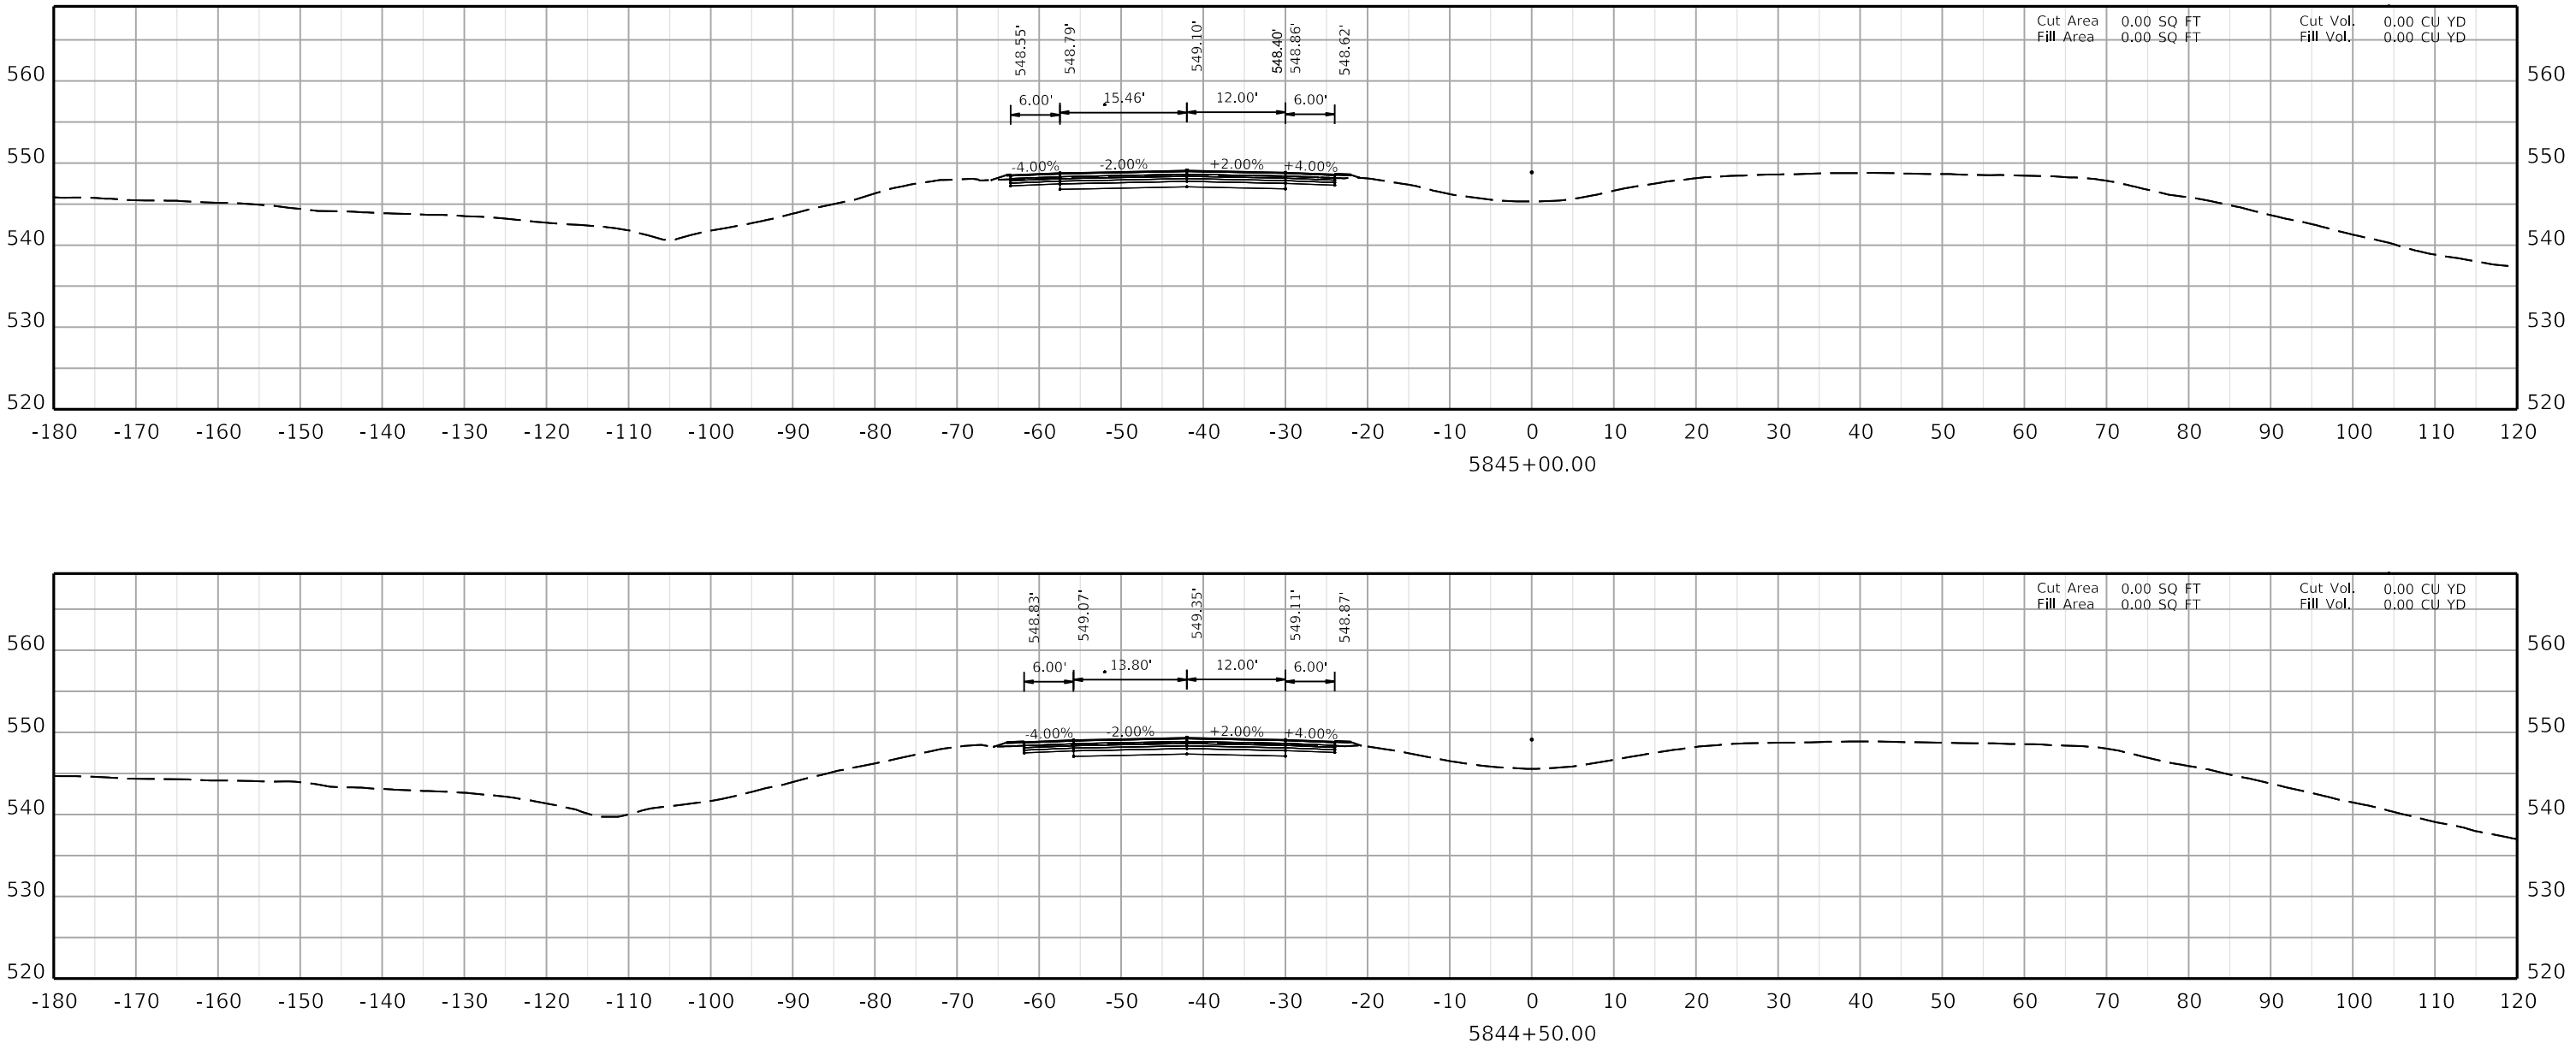

COMMONWEALTH OF KENTUCKY
DEPARTMENT OF HIGHWAYS
TEAM KENTUCKY TRANSPORTATION CABINET


DRAWING TITLE:

HORIZONTAL SCALE
SCALE: 1" = 10'

0' 10' 20' 40'

STA. AH2 5844+50.00
TO STA. AH2 5845+00.00

ITEM NO. 02-20063
COUNTY OF Christian
SHEET NO. X124

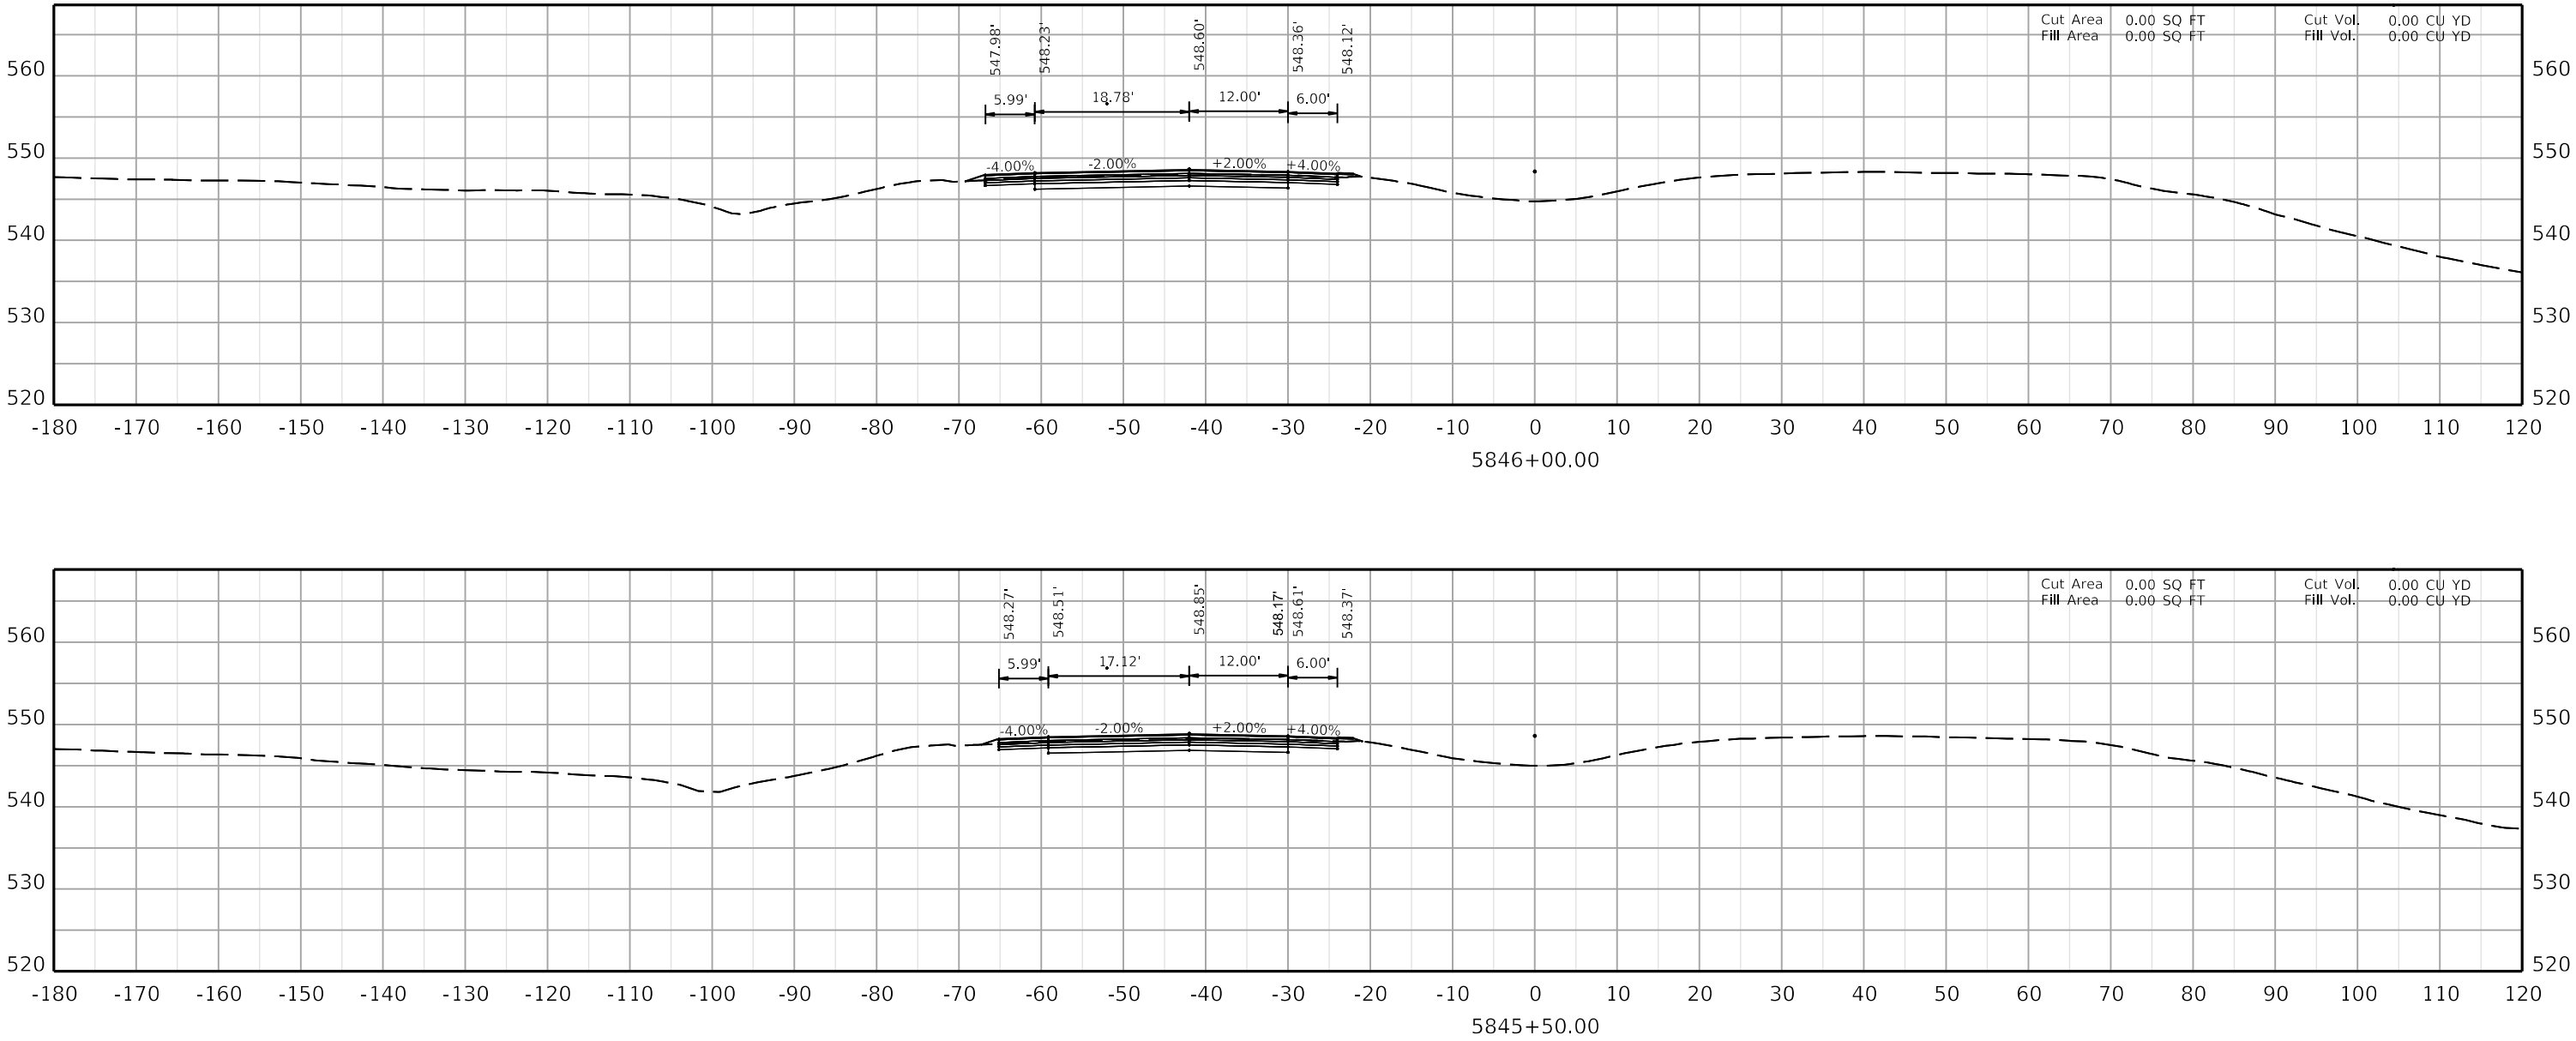

COMMONWEALTH OF KENTUCKY
DEPARTMENT OF HIGHWAYS
TEAM KENTUCKY

DRAWING TITLE:

HORIZONTAL SCALE
SCALE: 1" = 10'

0' 10' 20' 40'

STA. AH2 5845+50.00
TO STA. AH2 5846+00.00

ITEM NO. 02-20063
COUNTY OF Christian
SHEET NO. X125

COMMONWEALTH OF KENTUCKY
DEPARTMENT OF HIGHWAYS

DRAWING TITLE:

HORIZONTAL SCALE
SCALE: 1" = 10'

0' 10' 20' 40'

STA. AH2 5846+50.00
TO STA. AH2 5847+00.00

ITEM NO. 02-20063 COUNTY OF Christian
SHEET NO. X126

OpenRoads Designer v10.12.02.4 USER: dlccarell FILE NAME: U:\24856.CH1 - CHRISTIAN COUNTY I-24\2-20063 - CHRISTIAN - I_24 PAVEMENT REHAB\MILESTONES & SUBMITTALS\CONTRACT PLANS AND PROPOSAL\ELECTRONIC ENGINEERING DATA\SHEETS\02_20063_XSECTION_SHEETS 02.DGN

5846+50.00

-180 -170 -160 -150 -140 -130 -120 -110 -100 -90 -80 -70 -60 -50 -40 -30 -20 -10 0 10 20 30 40 50 60 70 80 90 100 110 120

520 530 540 550 560

-4.00% -2.00% +2.00% +4.00%

5.99' 20.44' 12.00' 6.00'

547.70' 547.94' 548.35' 548.11' 547.87'

Cut Area 0.00 SQ FT
Fill Area 0.00 SQ FT

Cut Vol. 0.00 CU YD
Fill Vol. 0.00 CU YD

5847+00.00

-180 -170 -160 -150 -140 -130 -120 -110 -100 -90 -80 -70 -60 -50 -40 -30 -20 -10 0 10 20 30 40 50 60 70 80 90 100 110 120

520 530 540 550 560

-4.00% -2.00% +2.00% +4.00%

5.99' 22.10' 12.00' 6.00'

547.42' 547.66' 548.10' 547.86' 547.62'

Cut Area 0.00 SQ FT
Fill Area 0.00 SQ FT

Cut Vol. 0.00 CU YD
Fill Vol. 0.00 CU YD

COMMONWEALTH OF KENTUCKY
DEPARTMENT OF HIGHWAYS

DRAWING TITLE:

HORIZONTAL SCALE
SCALE: 1" = 10'

0' 10' 20' 40'

STA. AH2 5847+50.00
TO STA. AH2 5848+00.00

ITEM NO. 02-20063 COUNTY OF Christian
SHEET NO. X127

5847+50.00

-180 -170 -160 -150 -140 -130 -120 -110 -100 -90 -80 -70 -60 -50 -40 -30 -20 -10 0 10 20 30 40 50 60 70 80 90 100 110 120

520 530 540 550 560

-4.00% -2.00% +2.00% +4.00%

5.99' 23.76' 12.00' 6.00'

547.14' 547.38' 547.85' 547.61' 547.37'

Cut Area 0.00 SQ FT Cut Vol. 0.00 CU YD
Fill Area 0.00 SQ FT Fill Vol. 0.00 CU YD

5848+00.00

-180 -170 -160 -150 -140 -130 -120 -110 -100 -90 -80 -70 -60 -50 -40 -30 -20 -10 0 10 20 30 40 50 60 70 80 90 100 110 120


520 530 540 550 560


-4.00% -2.00% +2.00% +4.00%


5.99' 25.41' 12.00' 6.00'

546.85' 547.09' 547.60' 546.84' 547.36' 547.12'

Cut Area 0.00 SQ FT Cut Vol. 0.00 CU YD
Fill Area 0.00 SQ FT Fill Vol. 0.00 CU YD

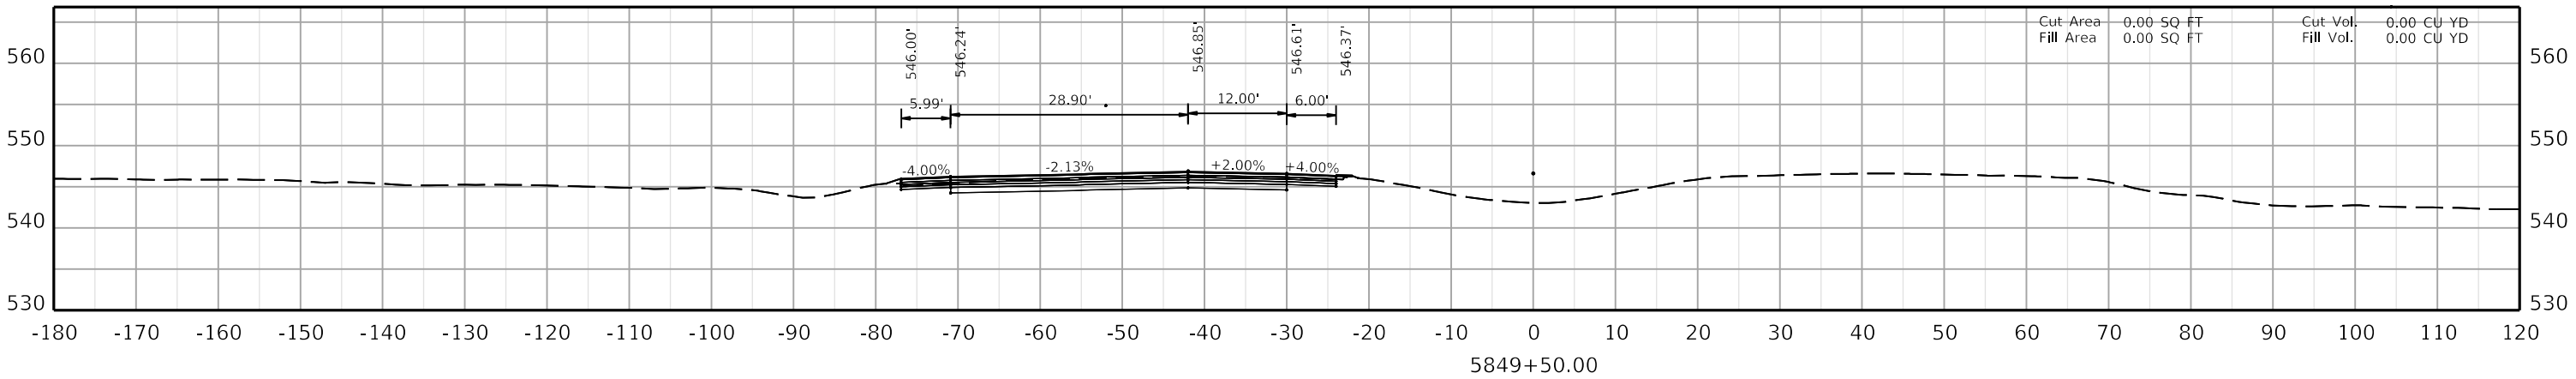

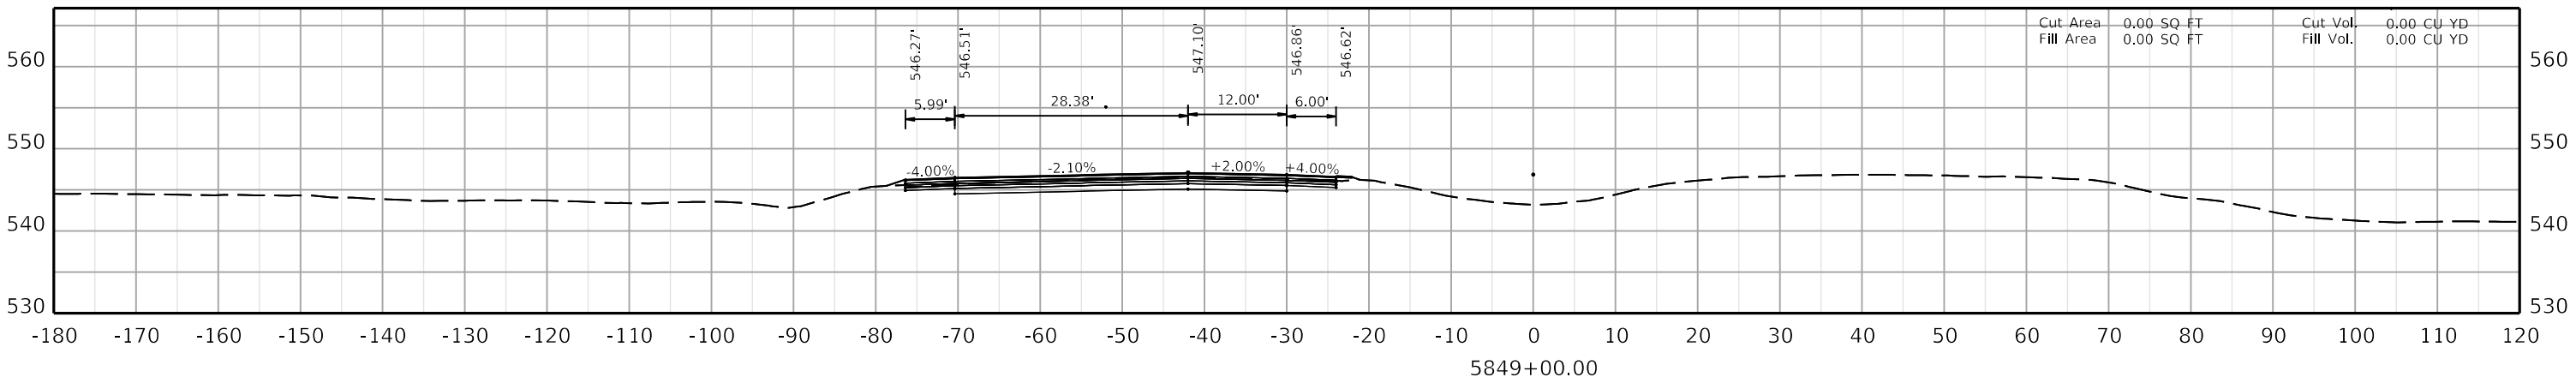

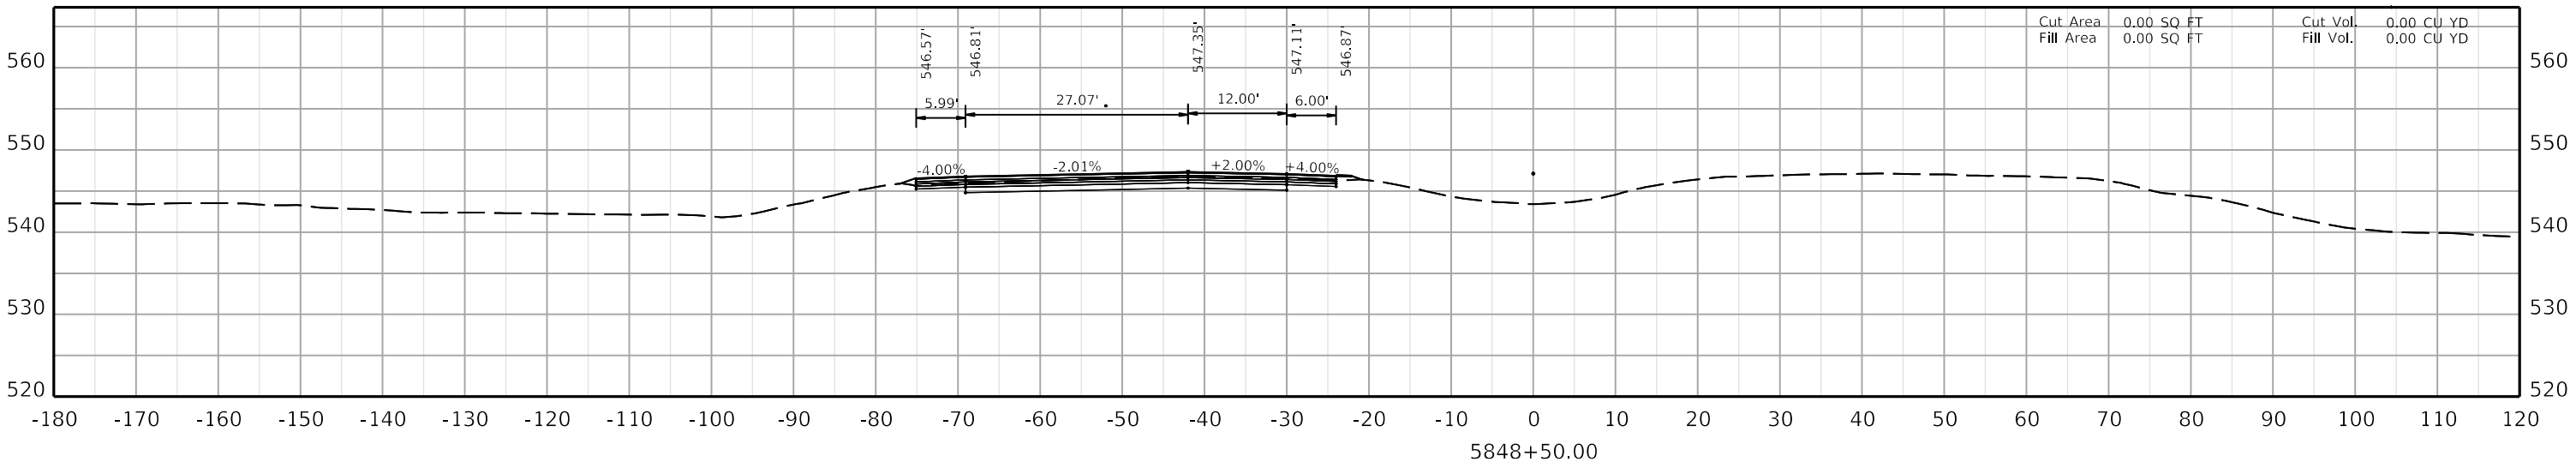

COMMONWEALTH OF KENTUCKY
DEPARTMENT OF HIGHWAYS

TEAM KENTUCKY TRANSPORTATION CABINET


DRAWING TITLE:

HORIZONTAL SCALE
SCALE: 1" = 10'


0' 10' 20' 40'

STA. AH2 5848+50.00
TO STA. AH2 5849+50.00


ITEM NO. 02-20063
COUNTY OF Christian
SHEET NO. X128

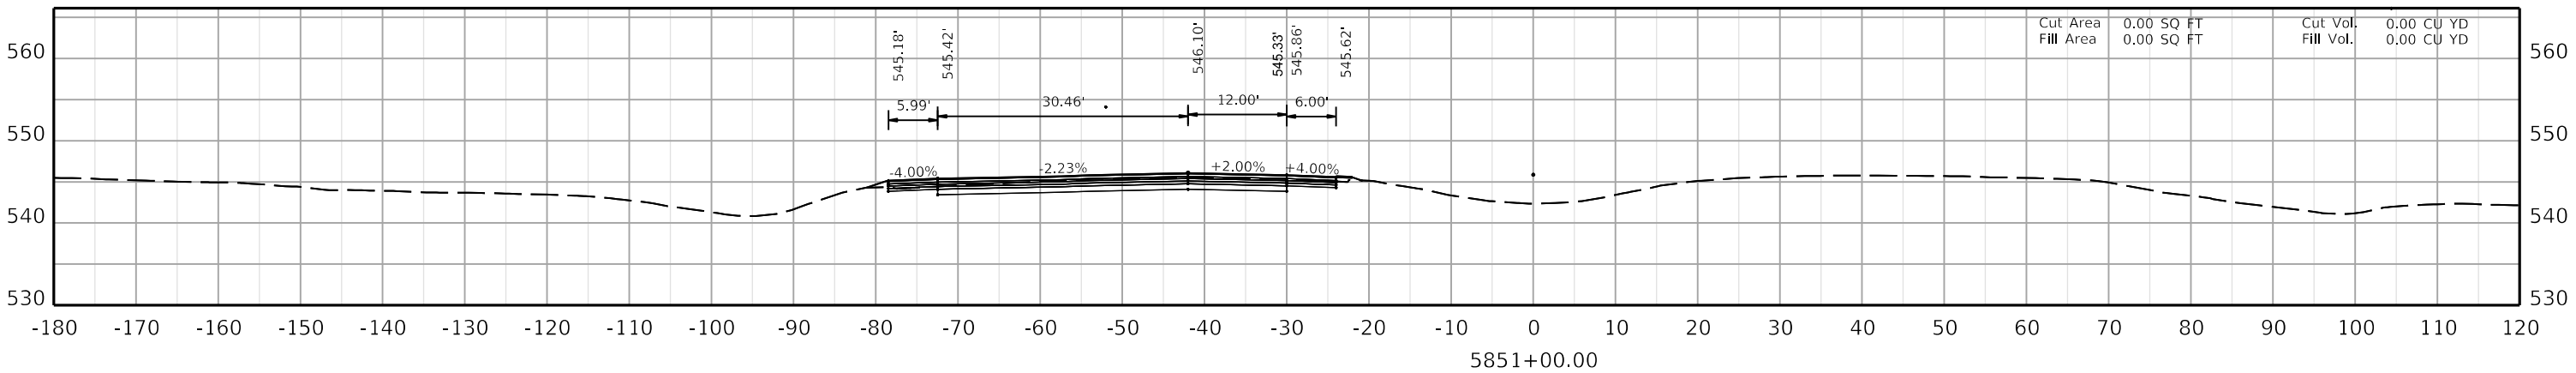

5851+00.00

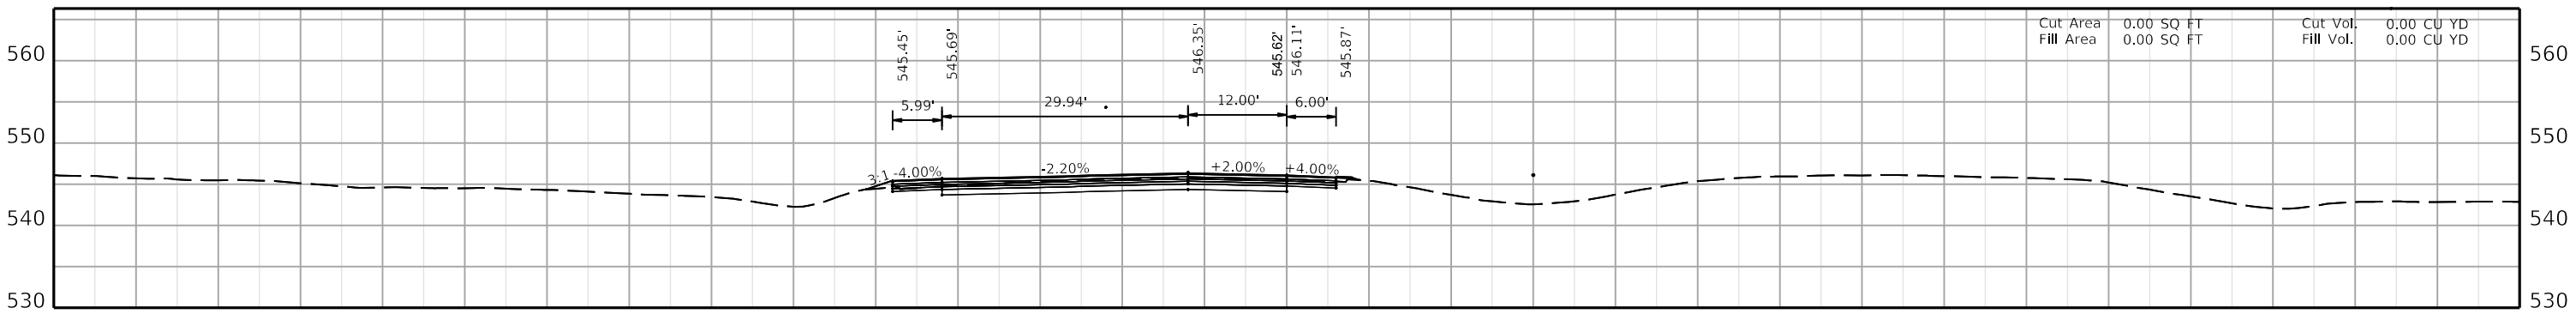

5850+50.00

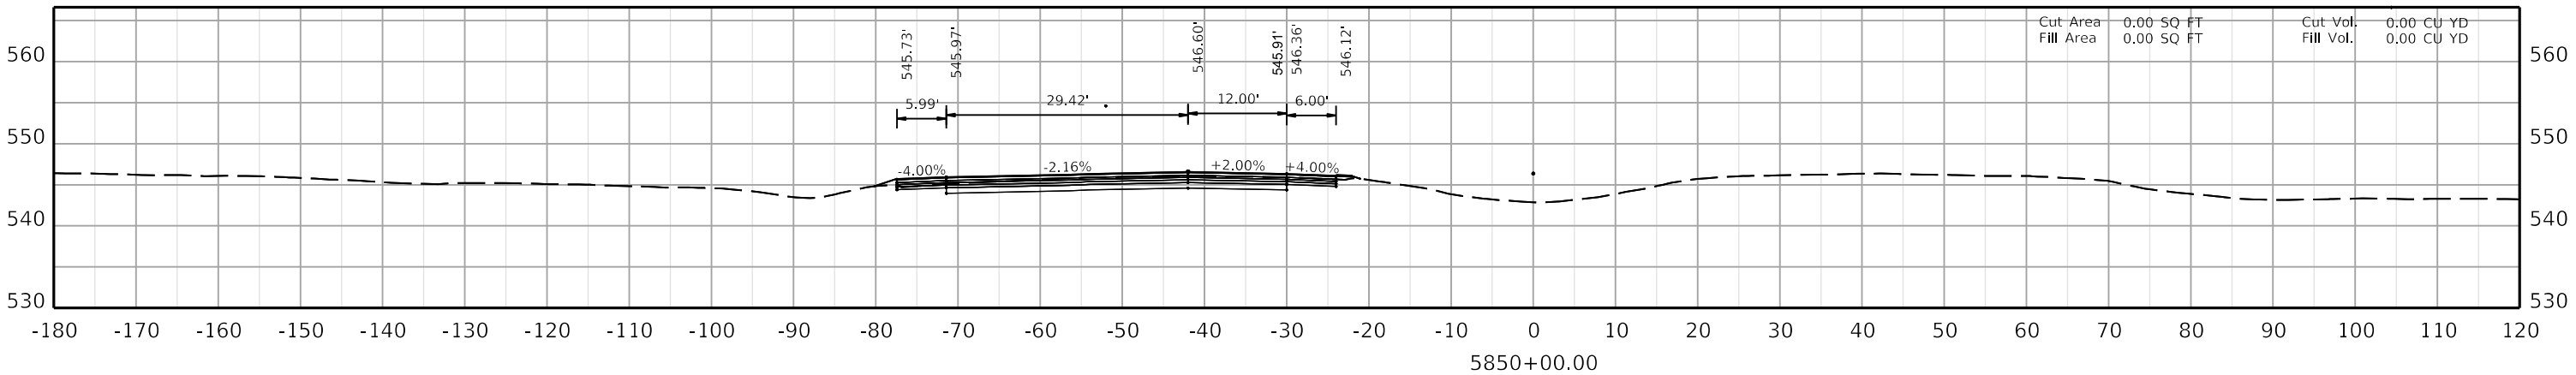

5850+00.00

COMMONWEALTH OF KENTUCKY
DEPARTMENT OF HIGHWAYS

TEAM KENTUCKY TRANSPORTATION CABINET


DRAWING TITLE:

HORIZONTAL SCALE
SCALE: 1" = 10'

0' 10' 20' 40'

STA. AH2 5850+00.00
TO STA. AH2 5851+00.00

ITEM NO. 02-20063
COUNTY OF Christian
SHEET NO. X129

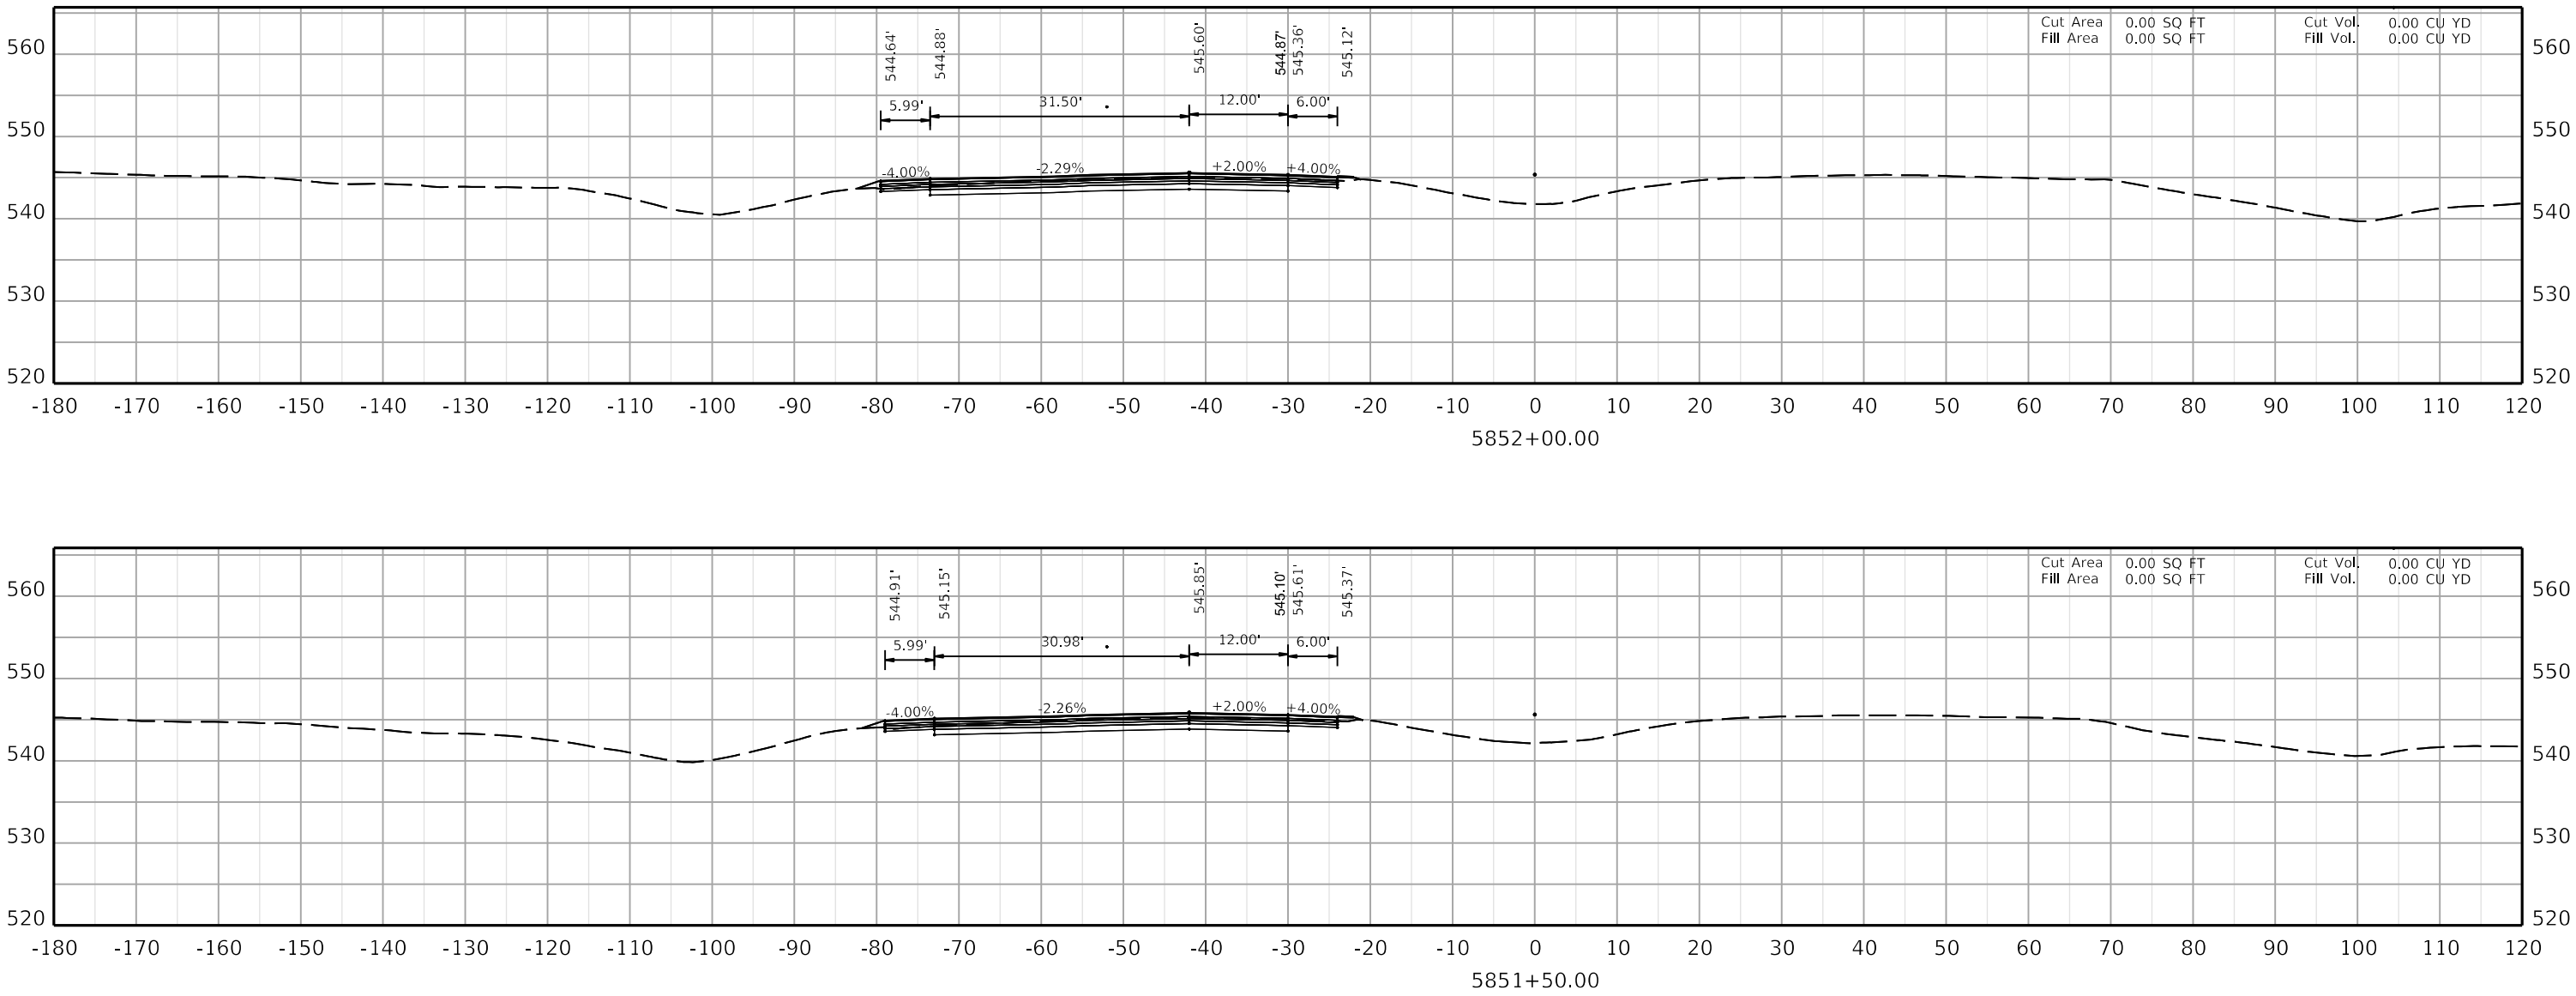

COMMONWEALTH OF KENTUCKY
DEPARTMENT OF HIGHWAYS
TEAM KENTUCKY TRANSPORTATION CABINET


DRAWING TITLE:


HORIZONTAL SCALE
SCALE: 1" = 10'


0' 10' 20' 40'

STA. AH2 5851+50.00
TO STA. AH2 5852+00.00

ITEM NO. 02-20063
COUNTY OF Christian
SHEET NO. X130

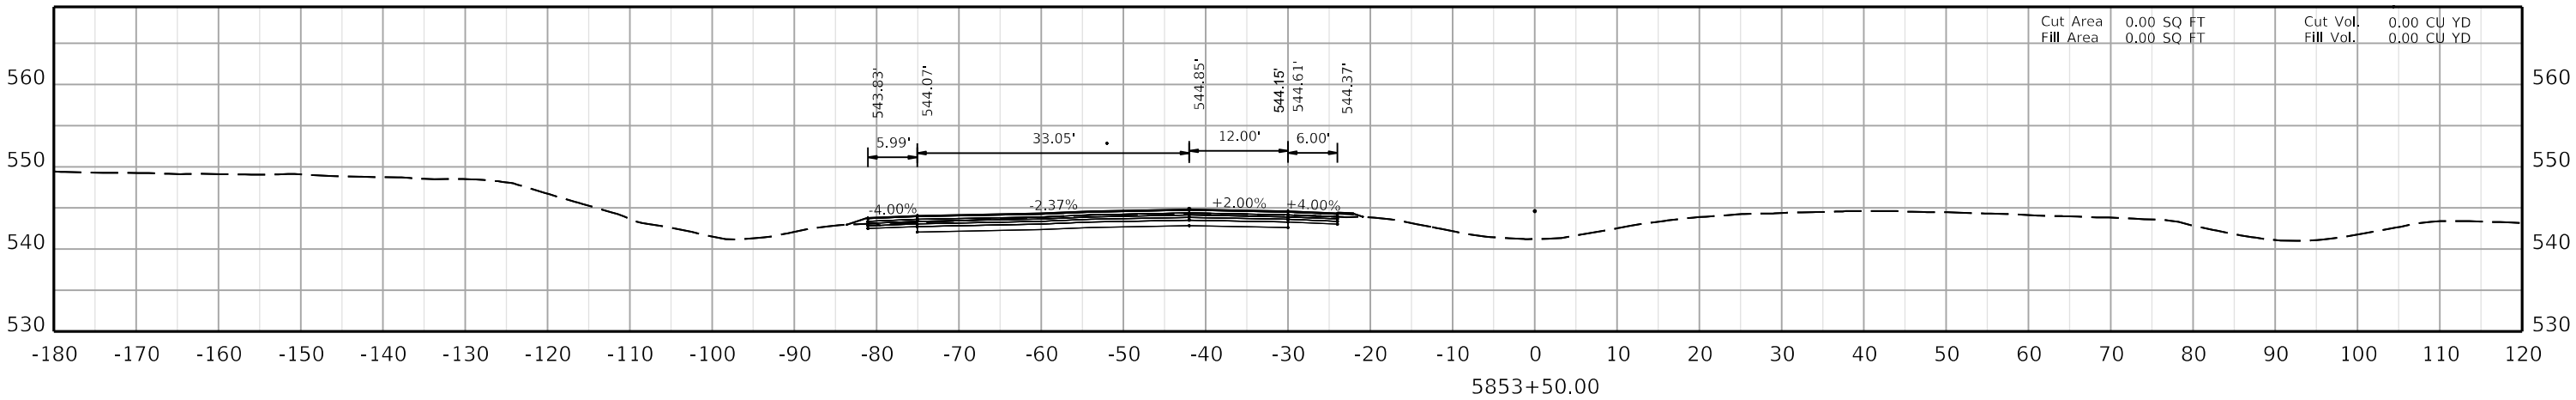

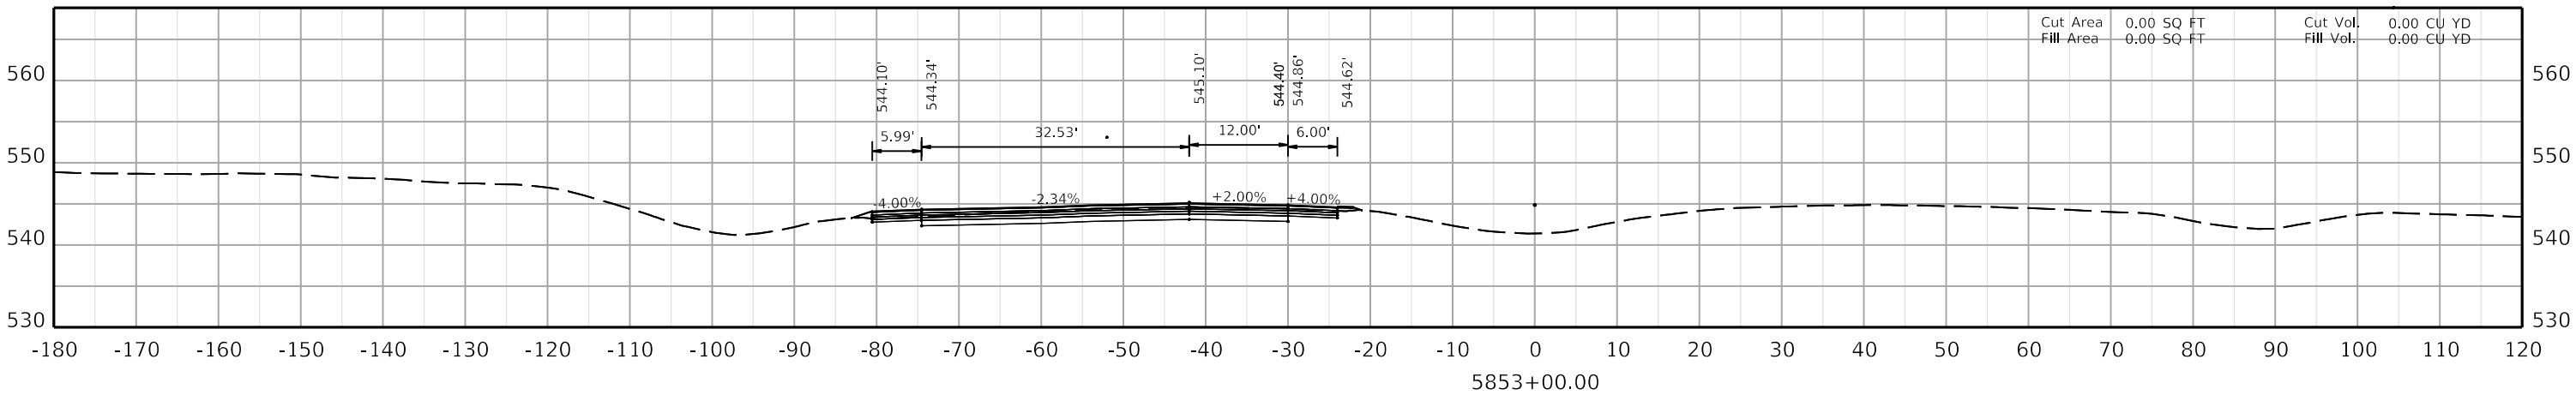

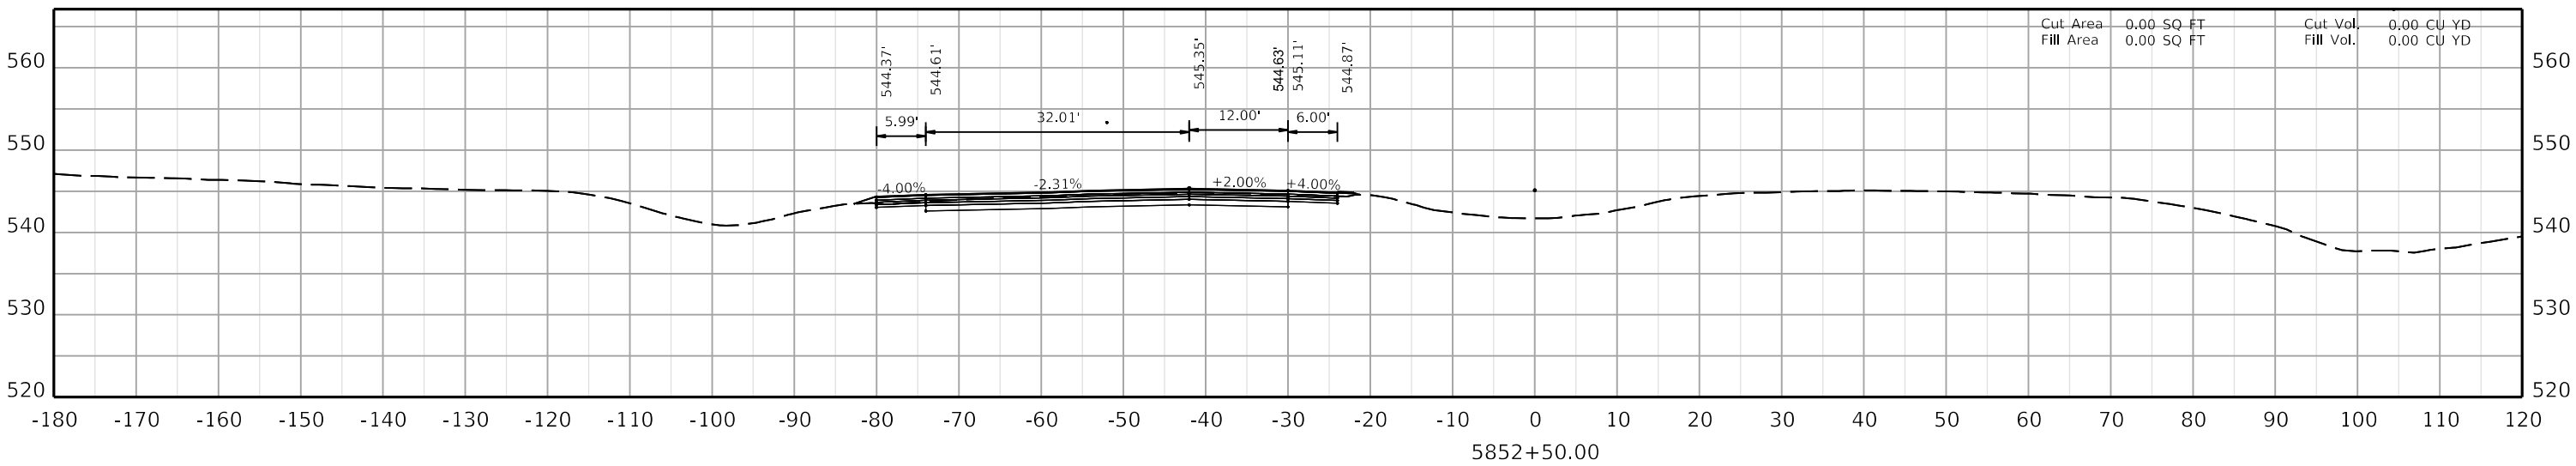

COMMONWEALTH OF KENTUCKY
DEPARTMENT OF HIGHWAYS
TEAM KENTUCKY TRANSPORTATION CABINET


DRAWING TITLE:


HORIZONTAL SCALE
SCALE: 1" = 10'


0' 10' 20' 40'

STA. AH2 5852+50.00
TO STA. AH2 5853+50.00

ITEM NO. 02-20063
COUNTY OF Christian
SHEET NO. X131

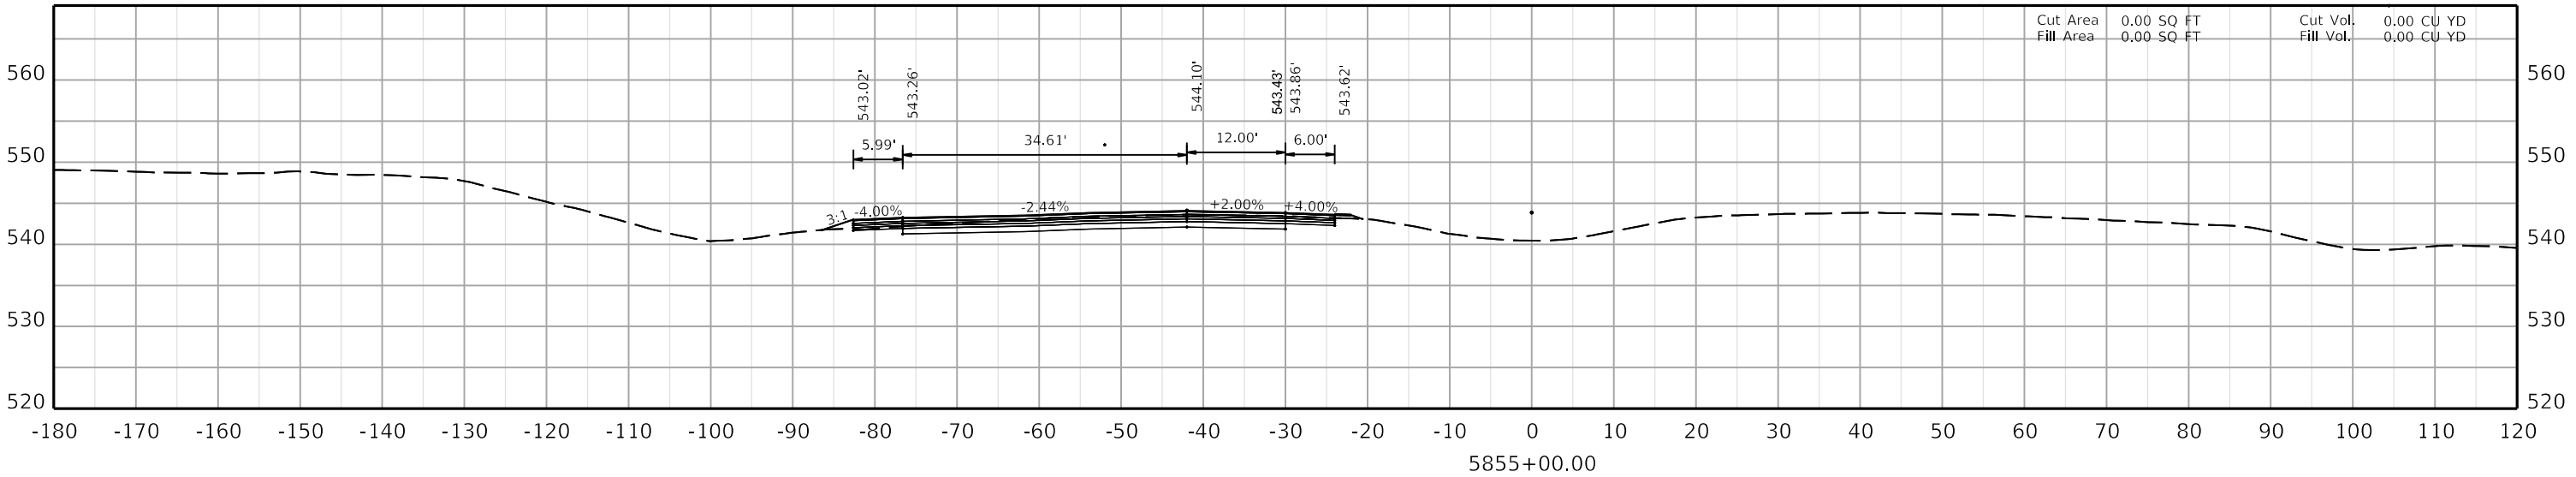

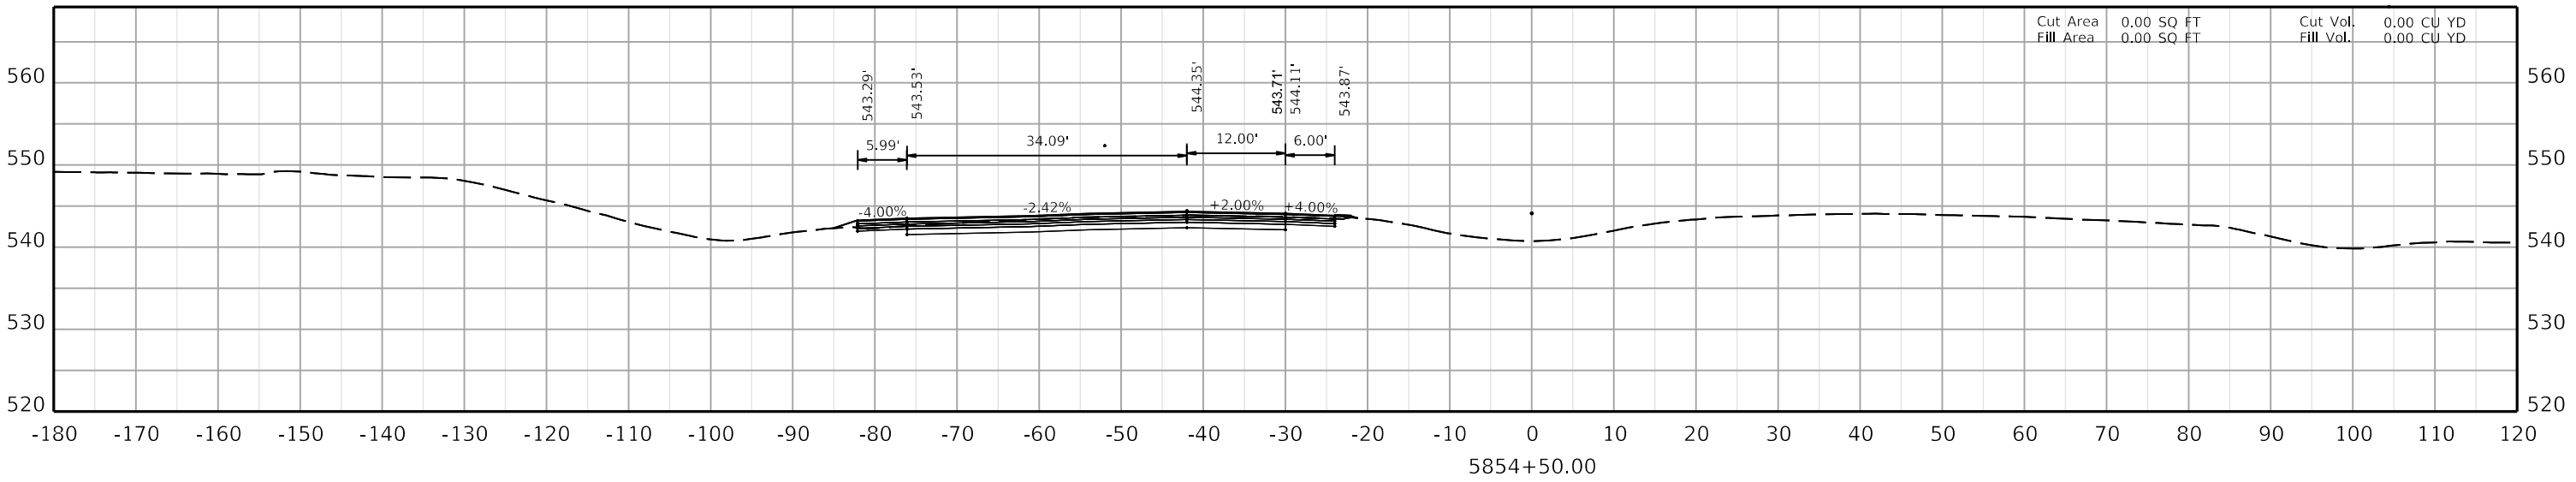

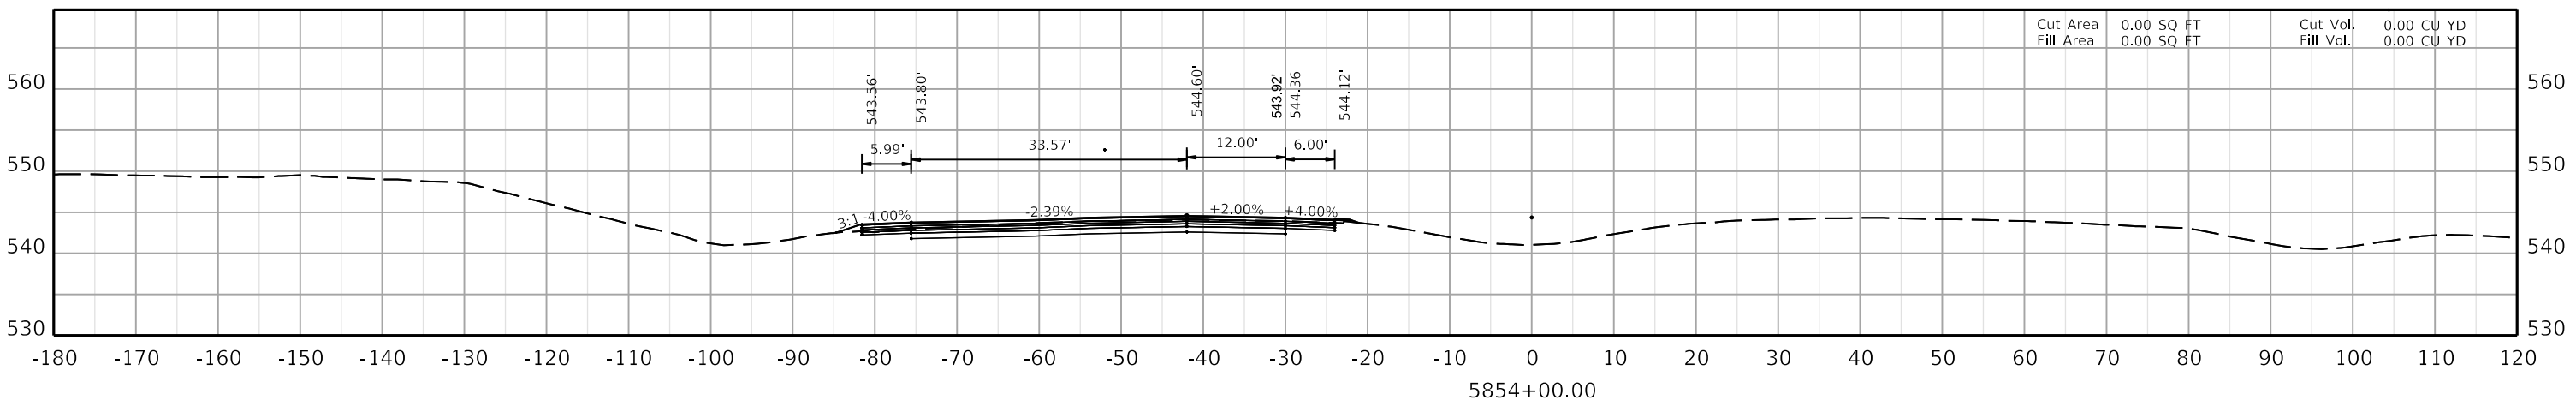

COMMONWEALTH OF KENTUCKY
DEPARTMENT OF HIGHWAYS
TEAM KENTUCKY


DRAWING TITLE:

HORIZONTAL SCALE
SCALE: 1" = 10'

0' 10' 20' 40'

STA. AH2 5854+00.00
TO STA. AH2 5855+00.00

ITEM NO. 02-20063
COUNTY OF Christian
SHEET NO. X132

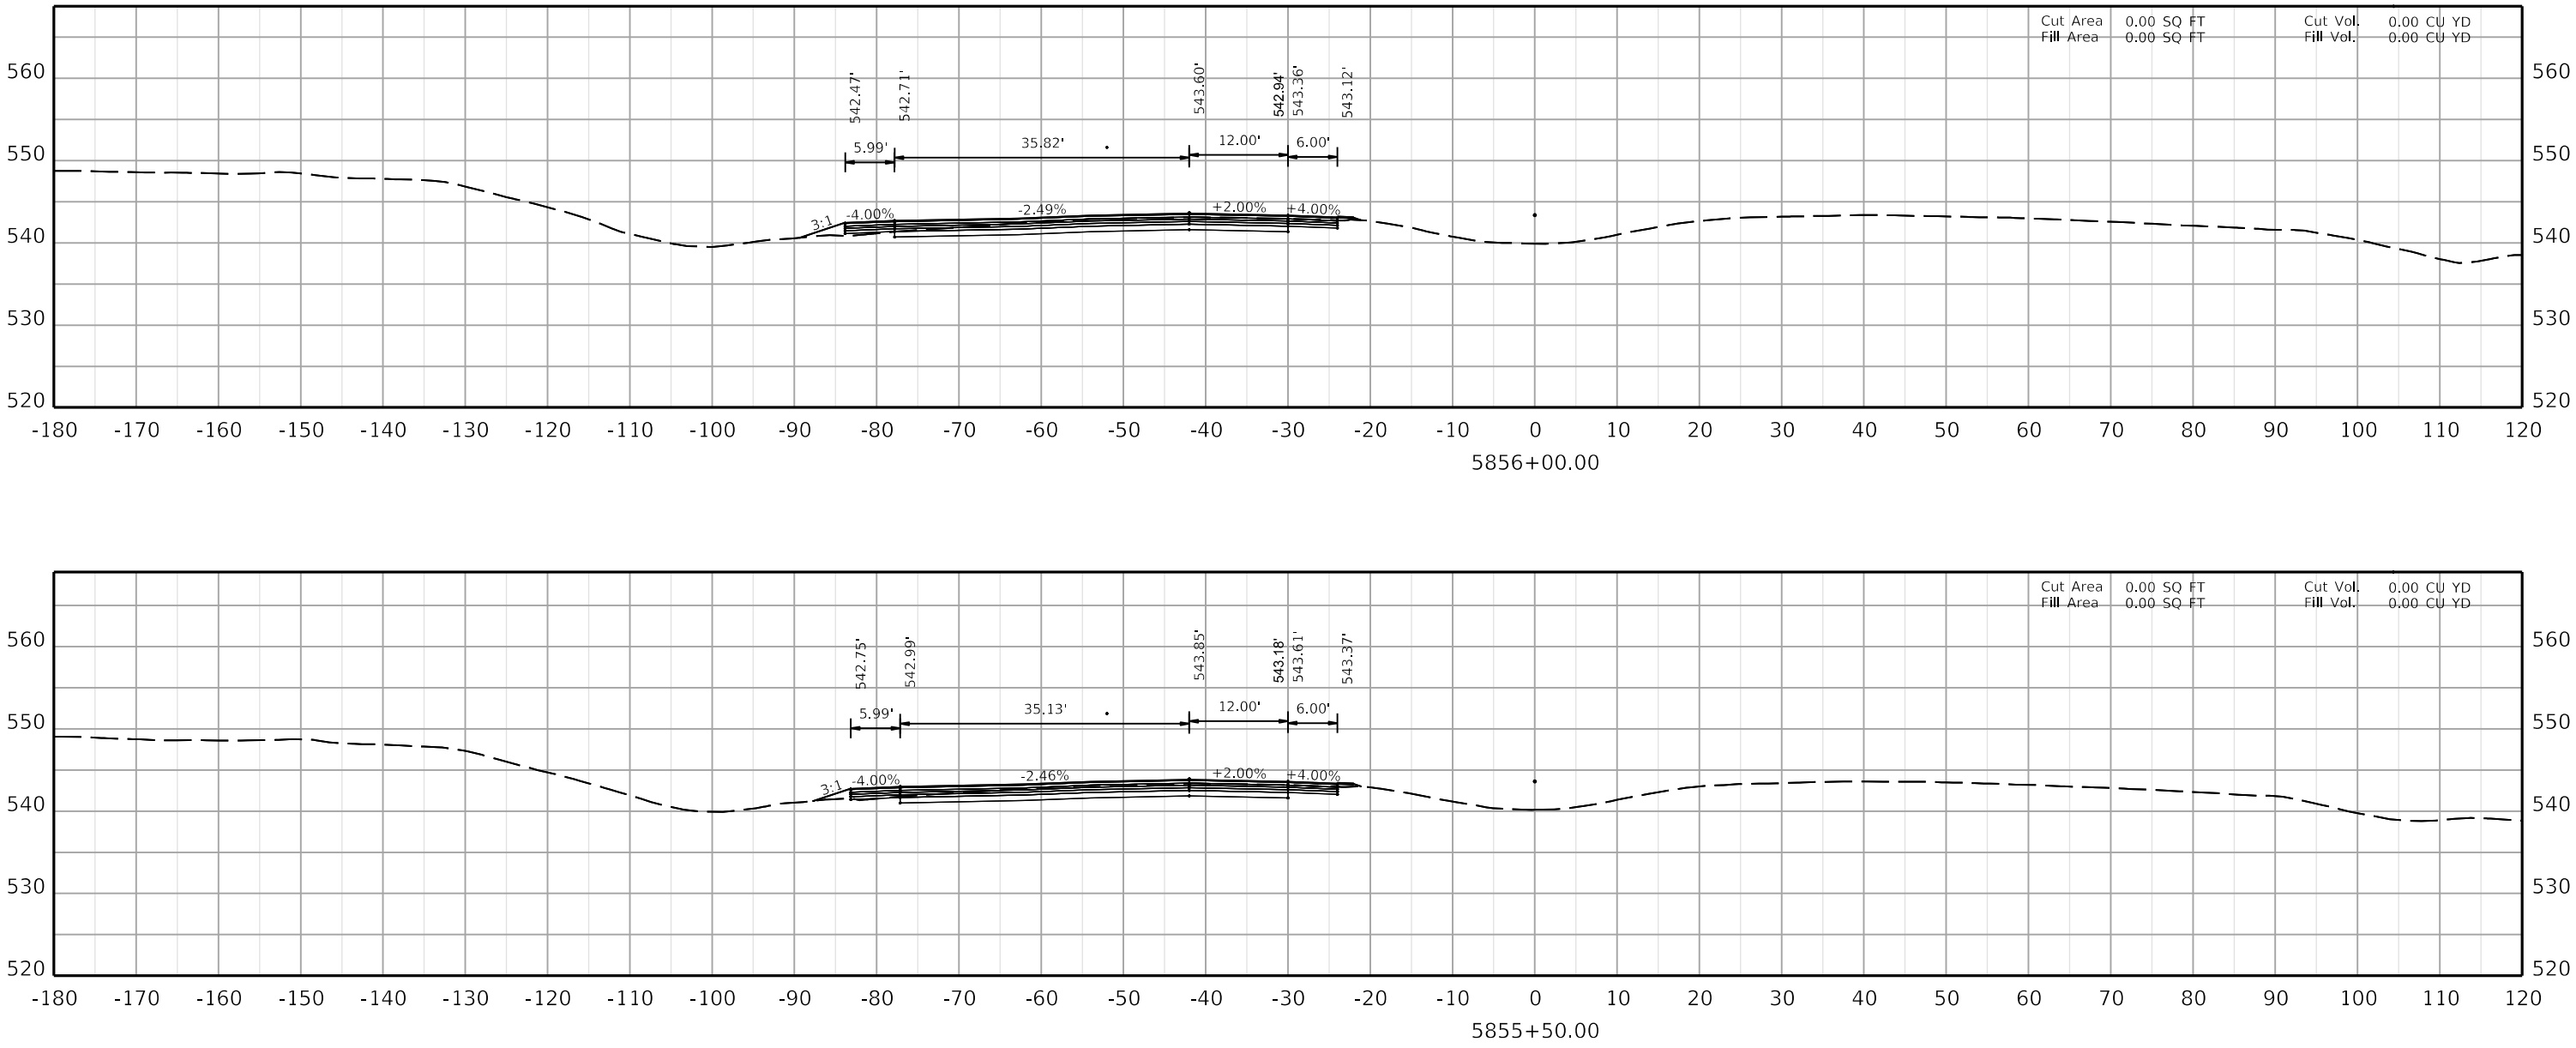

COMMONWEALTH OF KENTUCKY
DEPARTMENT OF HIGHWAYS
TEAM KENTUCKY

DRAWING TITLE:

HORIZONTAL SCALE
SCALE: 1" = 10'

0' 10' 20' 40'

STA. AH2 5855+50.00
TO STA. AH2 5856+00.00

ITEM NO. 02-20063
COUNTY OF Christian
SHEET NO. X133

OpenRoads Designer v10.12.02.4
USER: ciccarelli
FILE NAME: U:\24856,CH1 - CHRISTIAN COUNTY I-24\2-20063 - CHRISTIAN - I_24 PAVEMENT REHAB\MILESTONES & SUBMITTALS\CONTRACT PLANS AND PROPOSAL\ELECTRONIC ENGINEERING DATA\SHEETS\02_20063_XSECTION_SHEETS 02.DGN

COMMONWEALTH OF KENTUCKY
DEPARTMENT OF HIGHWAYS

DRAWING TITLE:


HORIZONTAL SCALE
SCALE: 1" = 10'

0' 10' 20' 40'

STA. AH2 5856+50.00
TO STA. AH2 5857+00.00

ITEM NO. 02-20063 COUNTY OF Christian
SHEET NO. X134

OpenRoads Designer v10.12.02.4
USER: dccarell
FILE NAME: U:\24856.CH1 - CHRISTIAN COUNTY I-24\2-20063 - CHRISTIAN - I_24 PAVEMENT REHAB\MILESTONES & SUBMITTALS\CONTRACT PLANS AND PROPOSAL\ELECTRONIC ENGINEERING DATA\SHEETS\02_20063_XSECTION_SHEETS 02.DGN

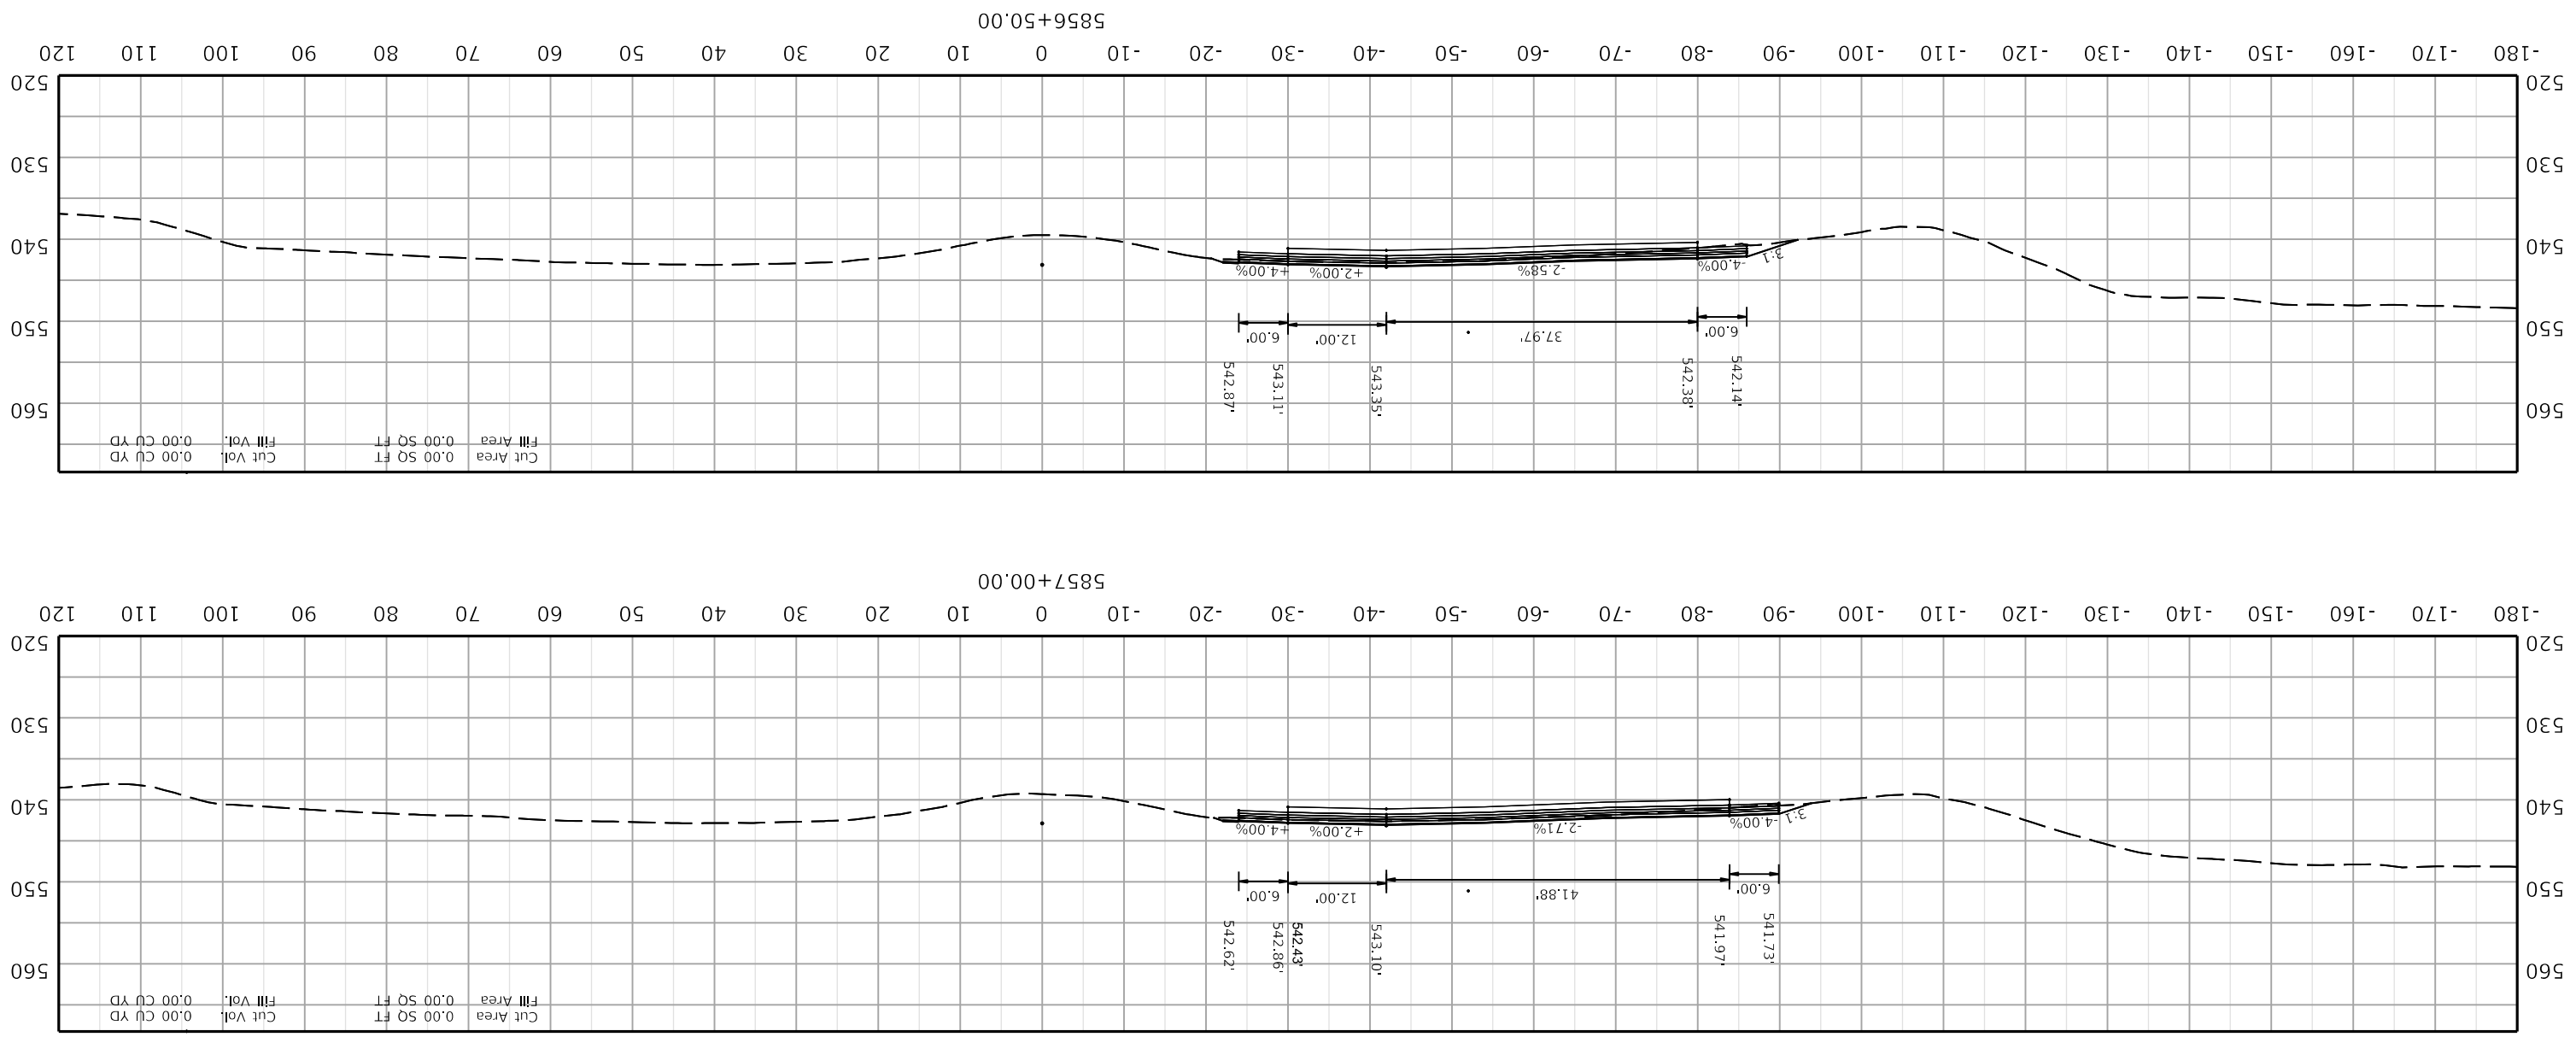

COMMONWEALTH OF KENTUCKY
DEPARTMENT OF HIGHWAYS

DRAWING TITLE:

HORIZONTAL SCALE
SCALE: 1" = 10'

0' 10' 20' 40'

STA. AH2 5857+50.00
TO STA. AH2 5858+00.00

ITEM NO. 02-20063 COUNTY OF Christian
SHEET NO. X135

FILE NAME: U:\24856.CH1 - CHRISTIAN COUNTY I-24\2-20063 - CHRISTIAN - I_24 PAVEMENT REHAB\MILESTONES & SUBMITTALS\CONTRACT PLANS AND PROPOSAL\ELECTRONIC ENGINEERING DATA\SHEETS\02_20063_XSECTION_SHEETS 02.DGN

USER: dccarell

OpenRoads Designer v10.12.02.4

5857+50.00

-180 -170 -160 -150 -140 -130 -120 -110 -100 -90 -80 -70 -60 -50 -40 -30 -20 -10 0 10 20 30 40 50 60 70 80 90 100 110 120

520 530 540 550 560

-4.00% -4.00% -2.00% +2.00% +4.00%

5.00' 5.00' 12.00' 12.00' 6.00'

542.37' 542.61' 542.16' 542.85' 542.61' 542.21'

Cut Area 0.00 SQ FT
Fill Area 0.00 SQ FT

Cut Vol: 0.00 CU YD
Fill Vol: 0.00 CU YD

5858+00.00

-180 -170 -160 -150 -140 -130 -120 -110 -100 -90 -80 -70 -60 -50 -40 -30 -20 -10 0 10 20 30 40 50 60 70 80 90 100 110 120

520 530 540 550 560


-4.00% -4.00% -2.00% +2.00% +4.00%

5.00' 5.00' 12.00' 12.00' 6.00'

542.13' 542.37' 541.91' 542.61' 542.37' 541.97'

Cut Area 0.00 SQ FT
Fill Area 0.00 SQ FT

Cut Vol: 0.00 CU YD
Fill Vol: 0.00 CU YD

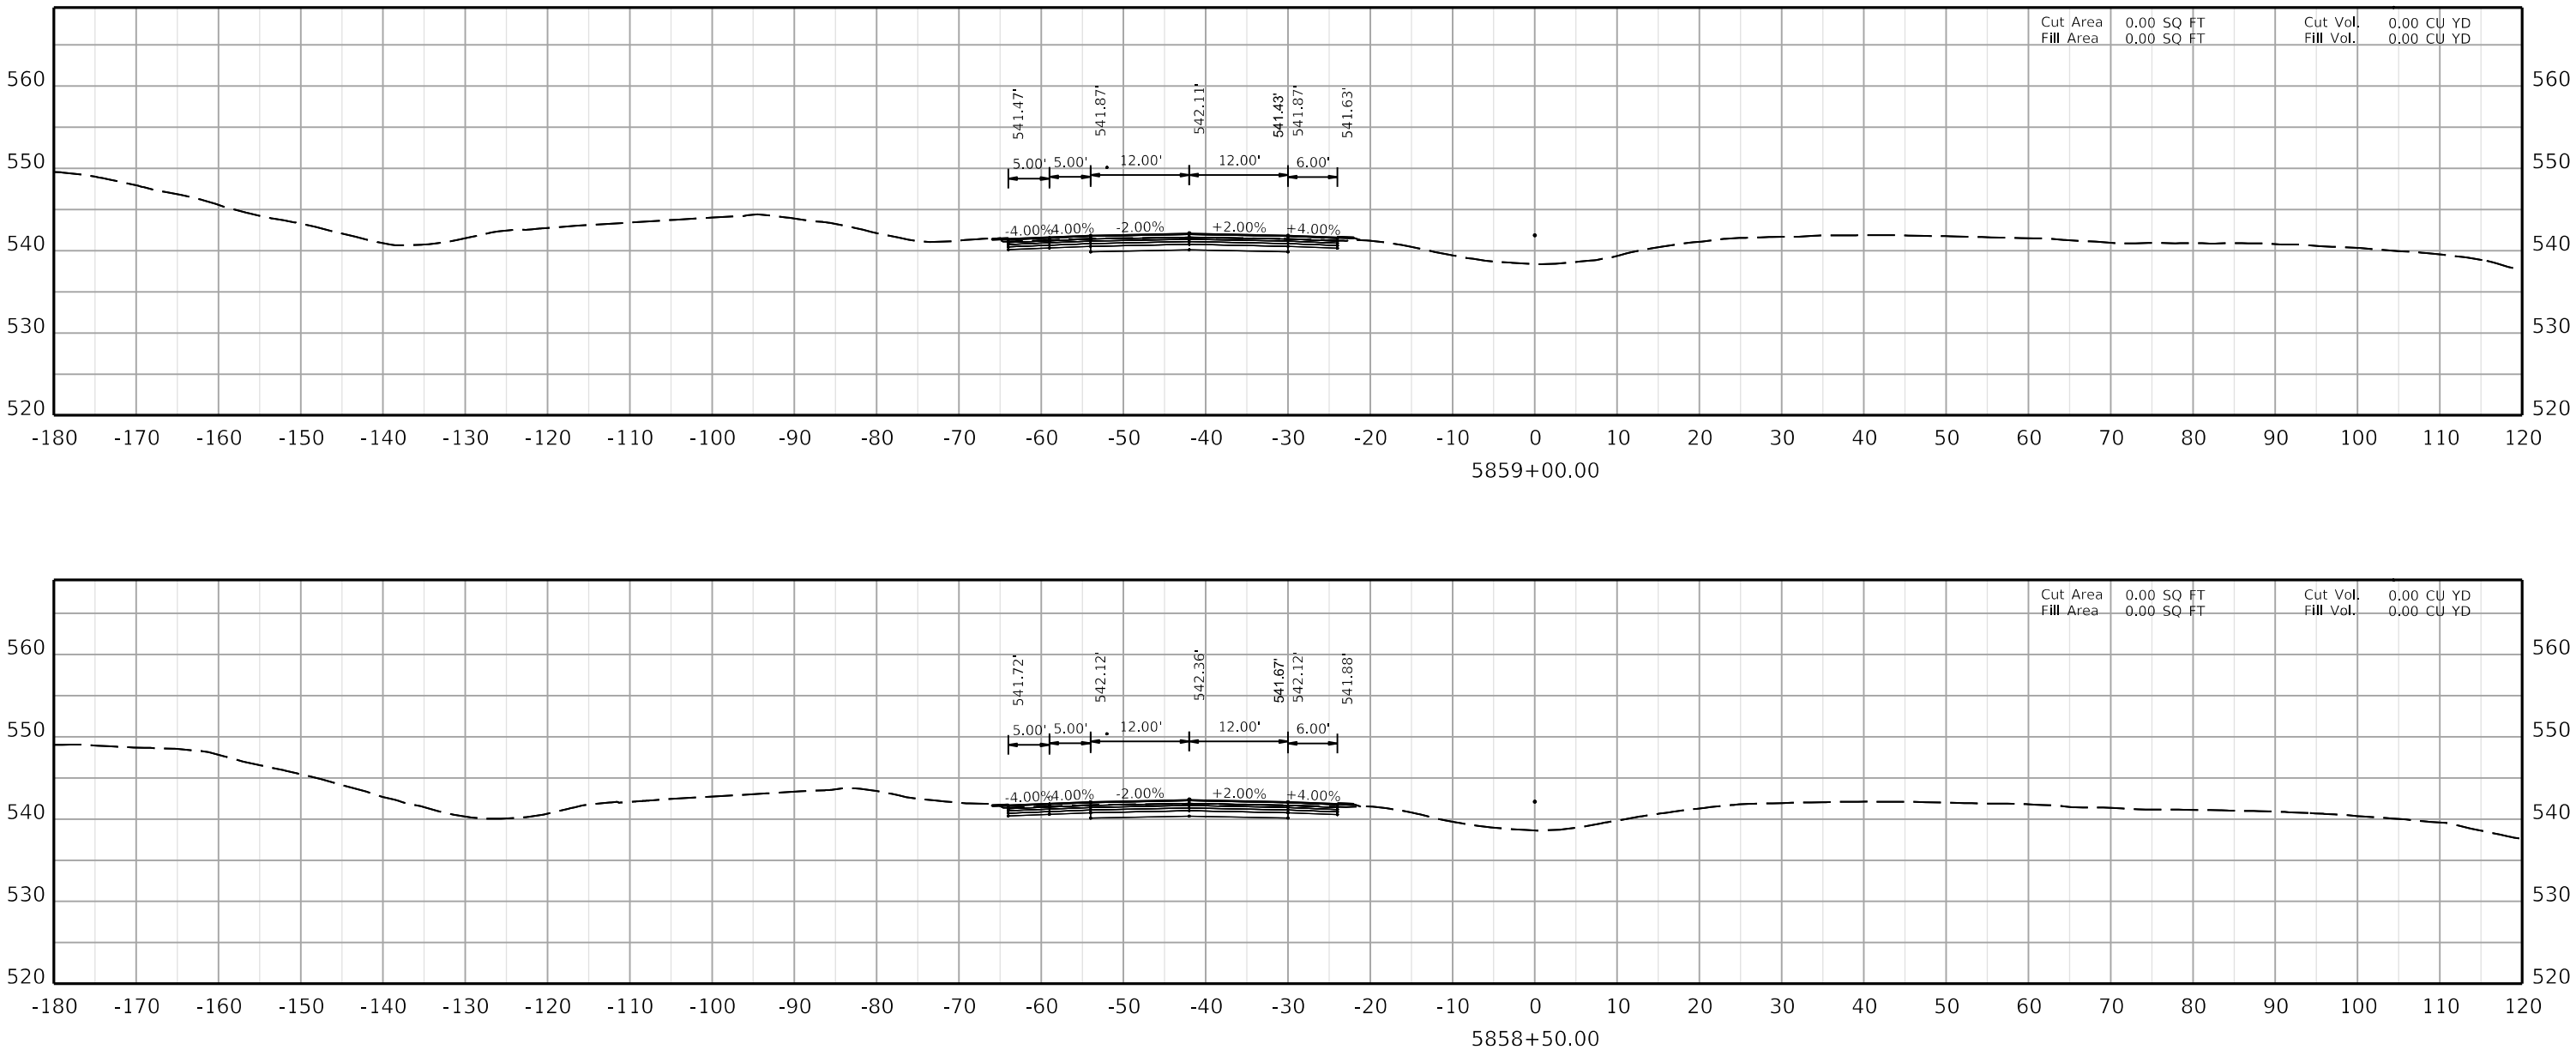

COMMONWEALTH OF KENTUCKY
DEPARTMENT OF HIGHWAYS
TEAM KENTUCKY

DRAWING TITLE:

HORIZONTAL SCALE
SCALE: 1" = 10'

0' 10' 20' 40'

STA. AH2 5858+50.00
TO STA. AH2 5859+00.00

ITEM NO. 02-20063
COUNTY OF Christian
SHEET NO. X136

COMMONWEALTH OF KENTUCKY
DEPARTMENT OF HIGHWAYS


DRAWING TITLE:


HORIZONTAL SCALE
SCALE: 1" = 10'

0' 10' 20' 40'

STA. AH2 5859+50.00
TO STA. AH2 5860+00.00

ITEM NO. 02-20063 COUNTY OF Christian
SHEET NO. X137

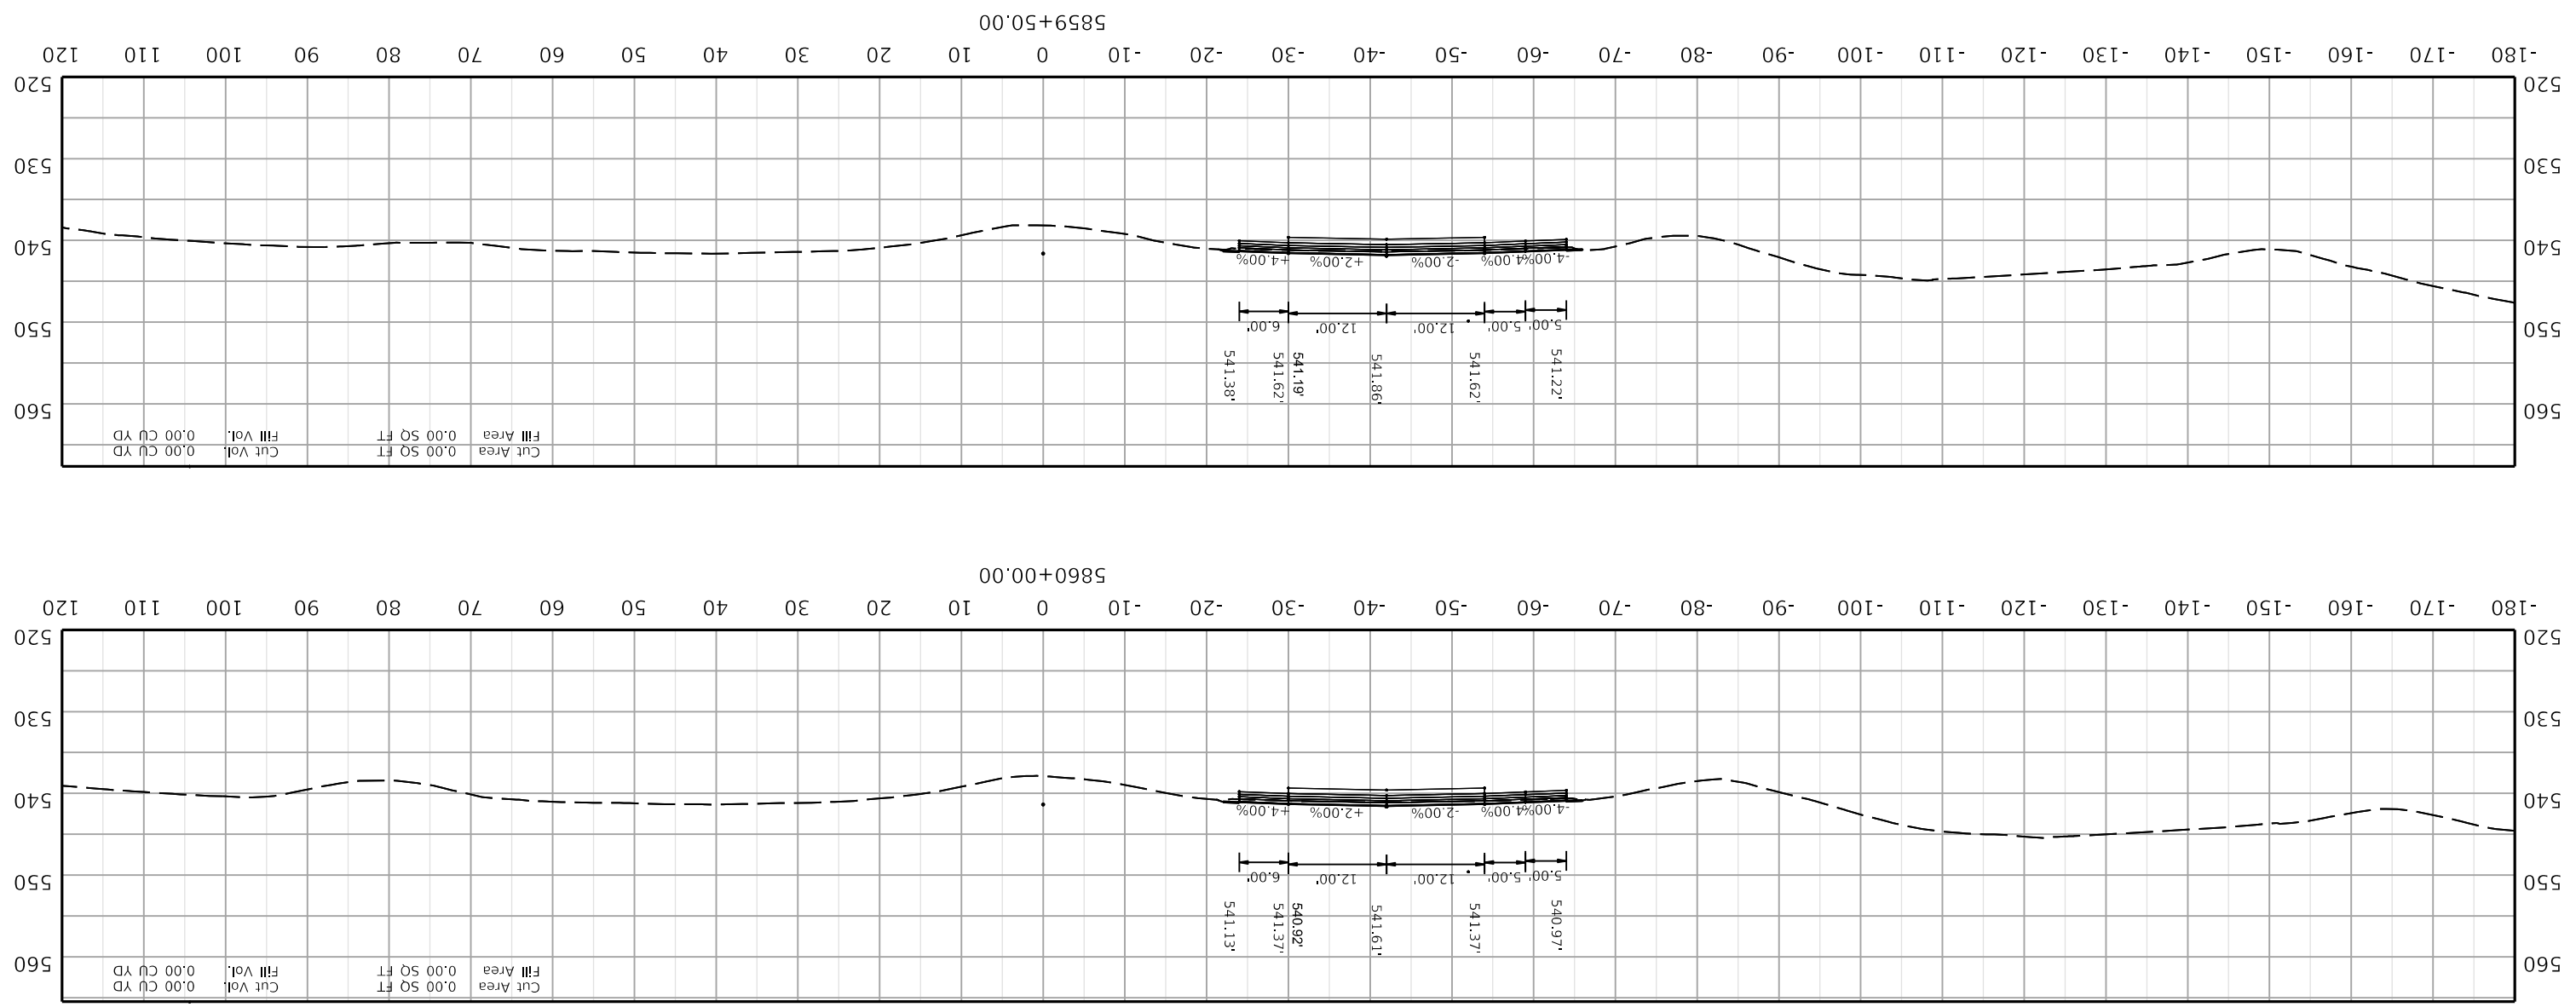

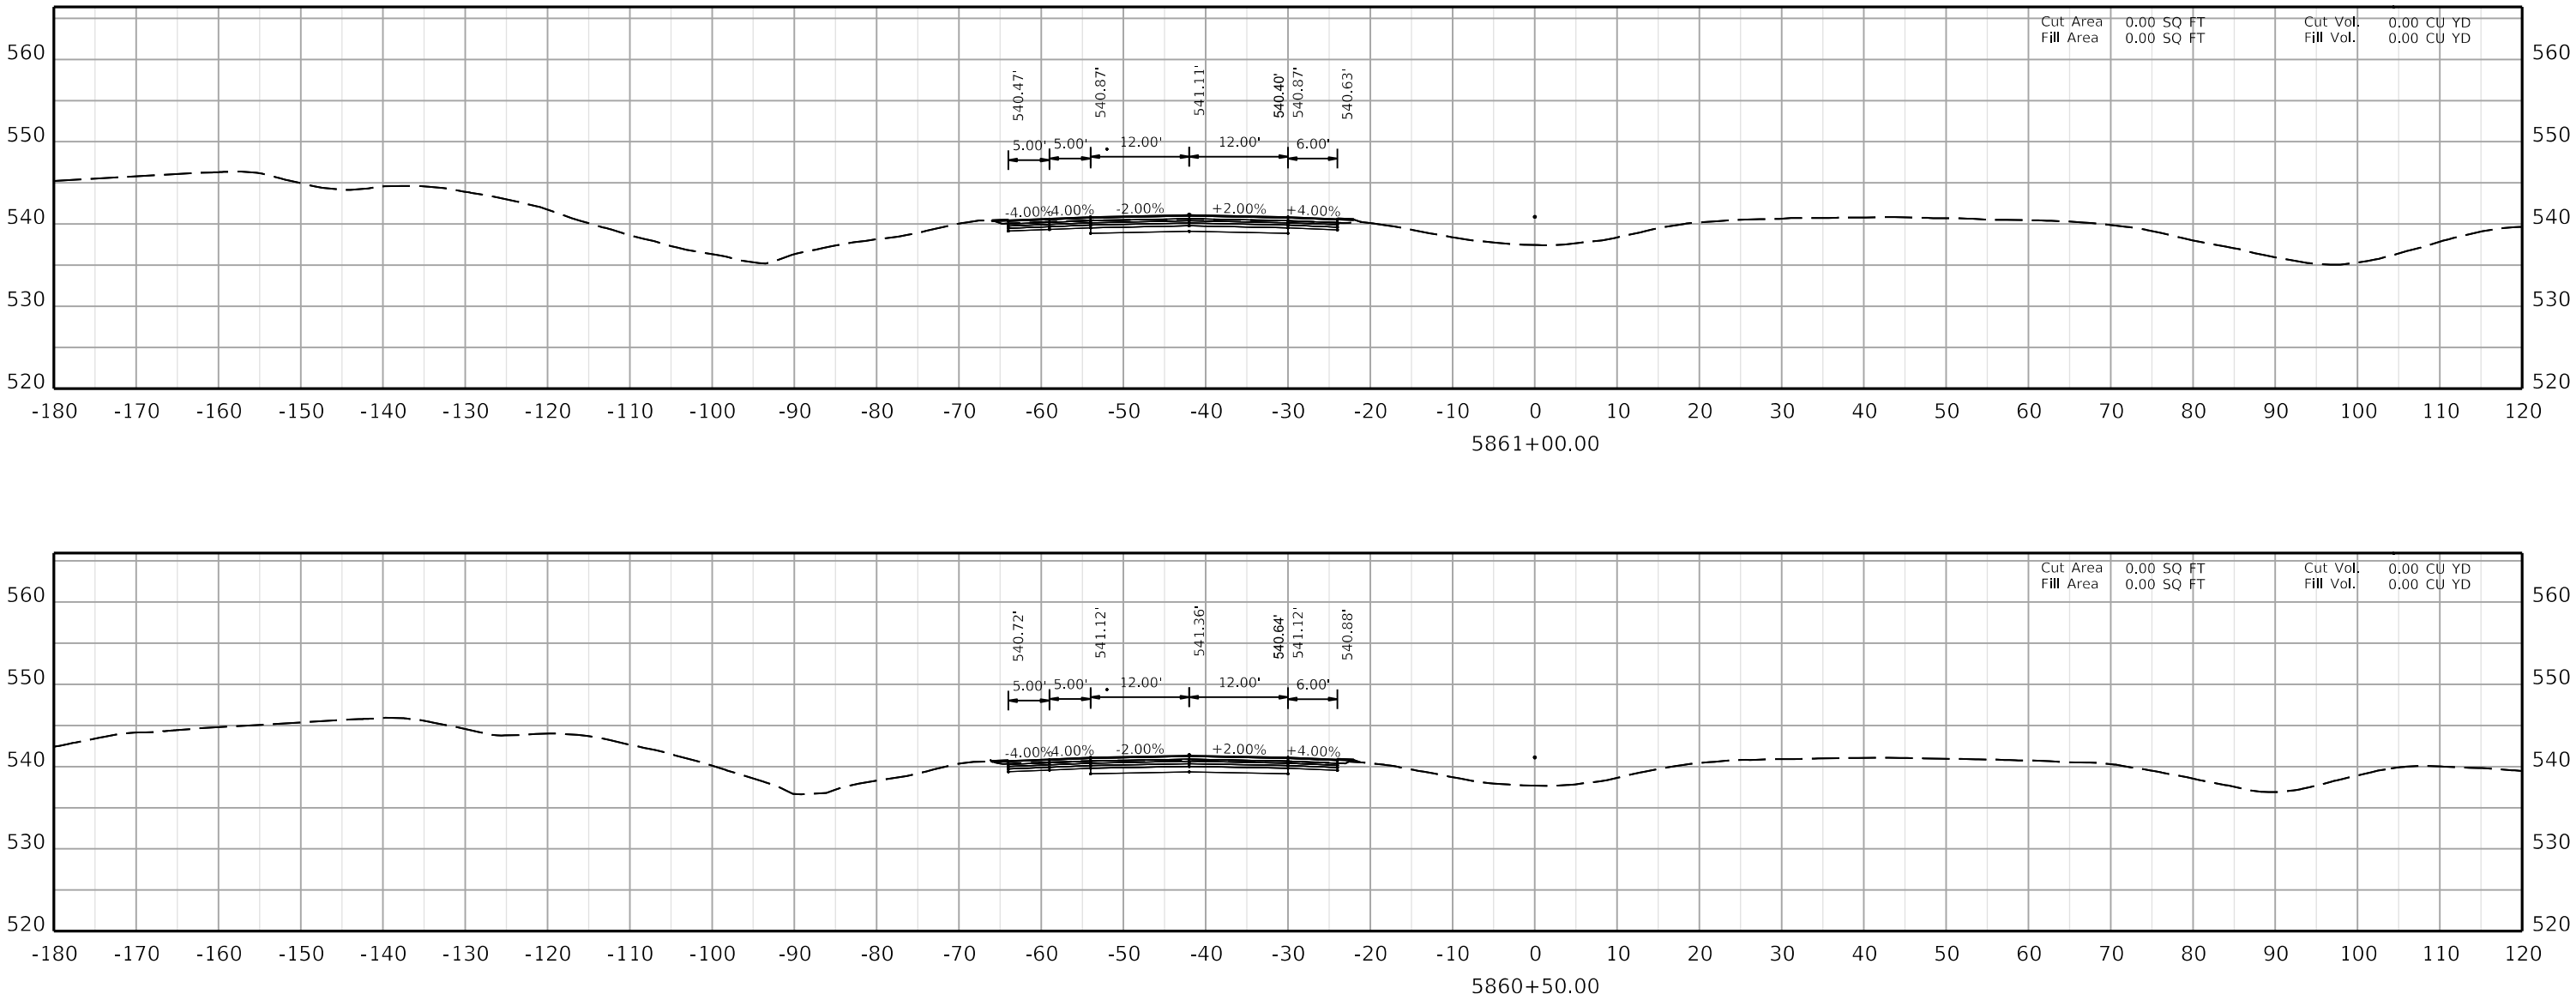

COMMONWEALTH OF KENTUCKY
DEPARTMENT OF HIGHWAYS
TEAM KENTUCKY


DRAWING TITLE:

HORIZONTAL SCALE
SCALE: 1" = 10'

0' 10' 20' 40'

STA. AH2 5860+50.00
TO STA. AH2 5861+00.00

ITEM NO. 02-20063
COUNTY OF Christian
SHEET NO. X138

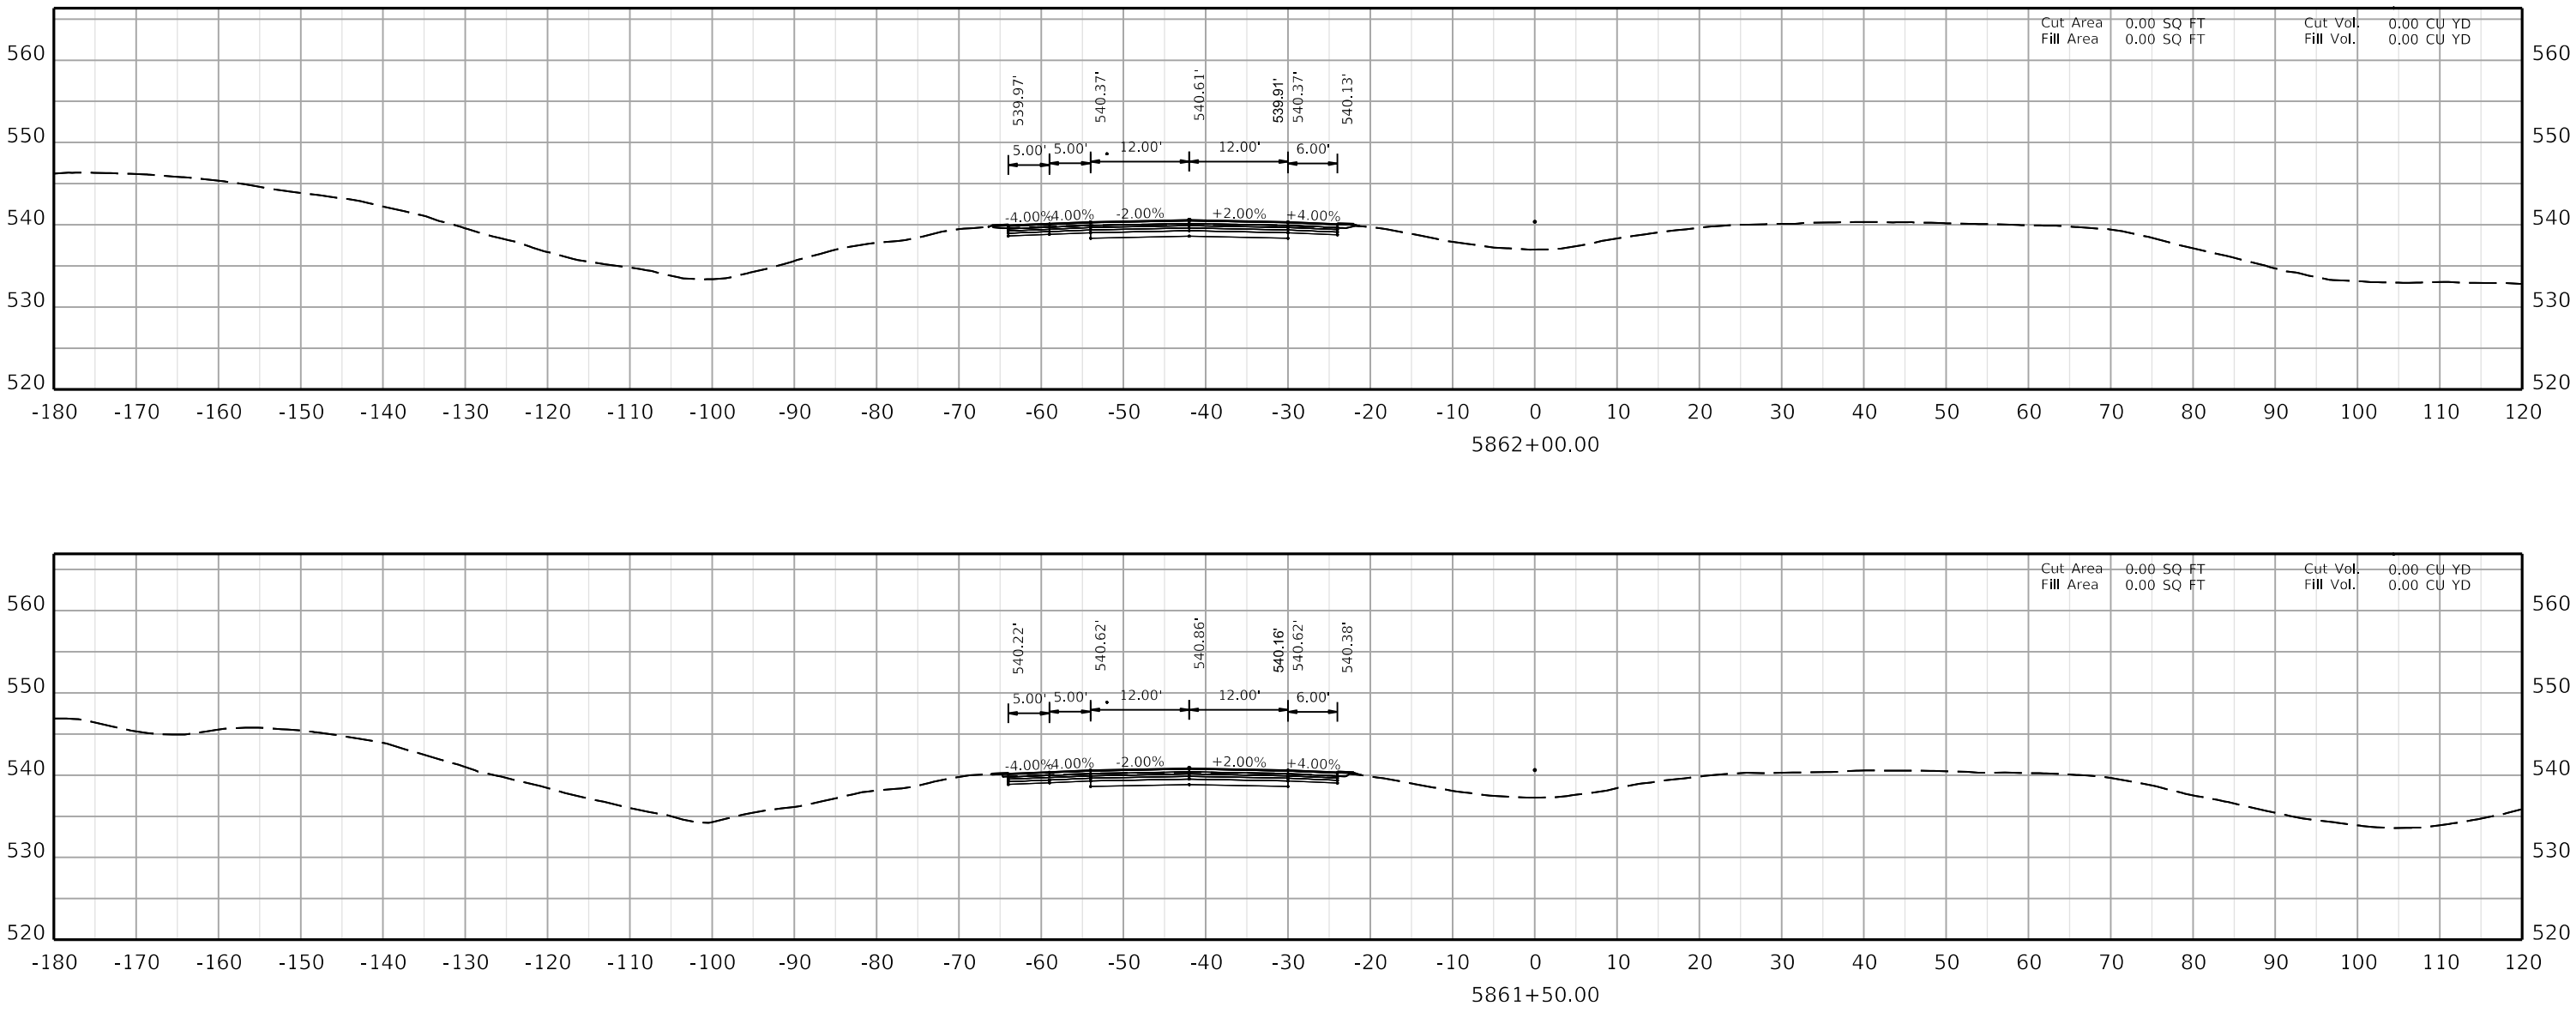

COMMONWEALTH OF KENTUCKY
DEPARTMENT OF HIGHWAYS
TEAM KENTUCKY


DRAWING TITLE:


HORIZONTAL SCALE
SCALE: 1" = 10'


0' 10' 20' 40'

STA. AH2 5861+50.00
TO STA. AH2 5862+00.00

ITEM NO. 02-20063
COUNTY OF Christian
SHEET NO. X139

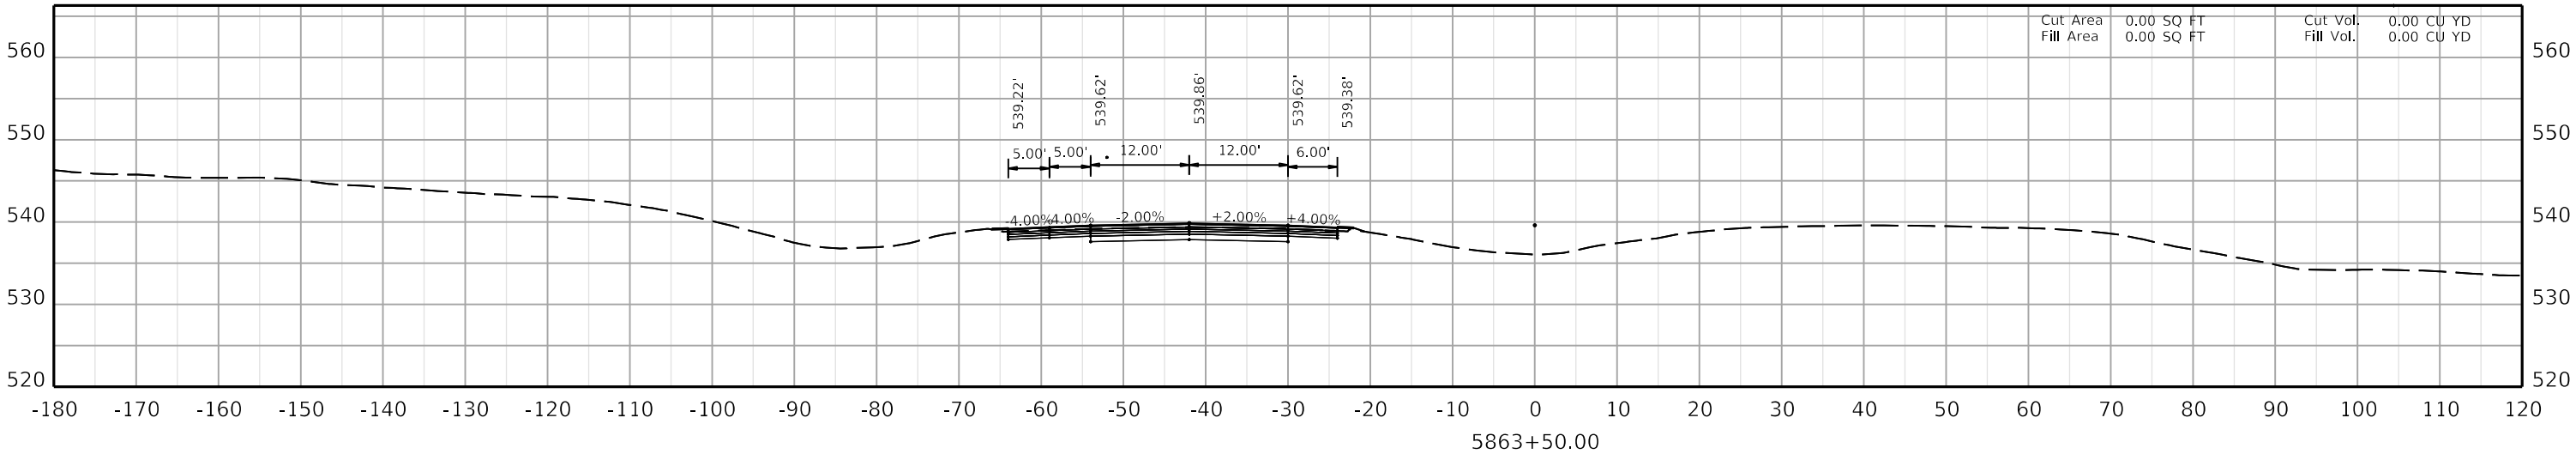

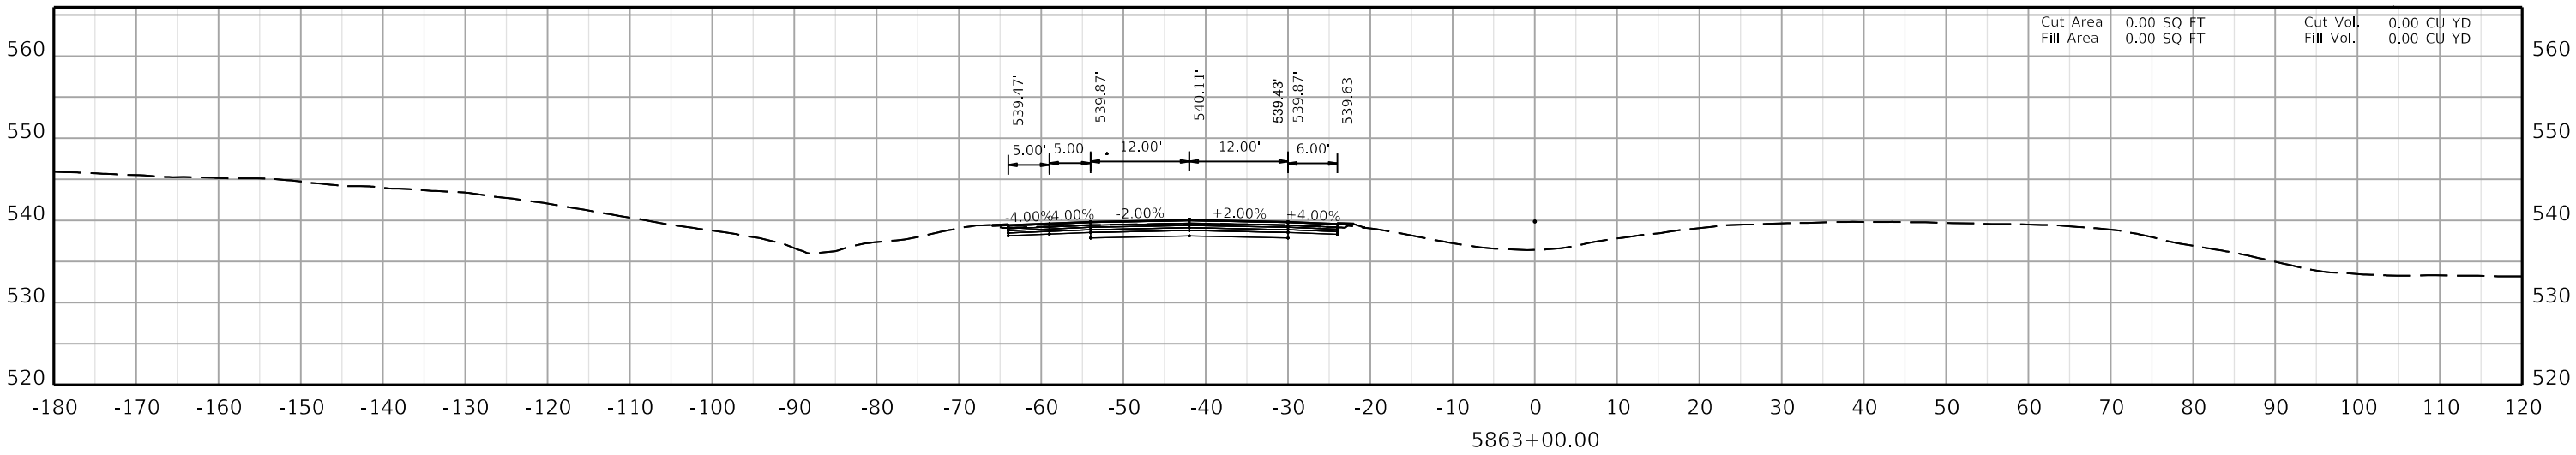

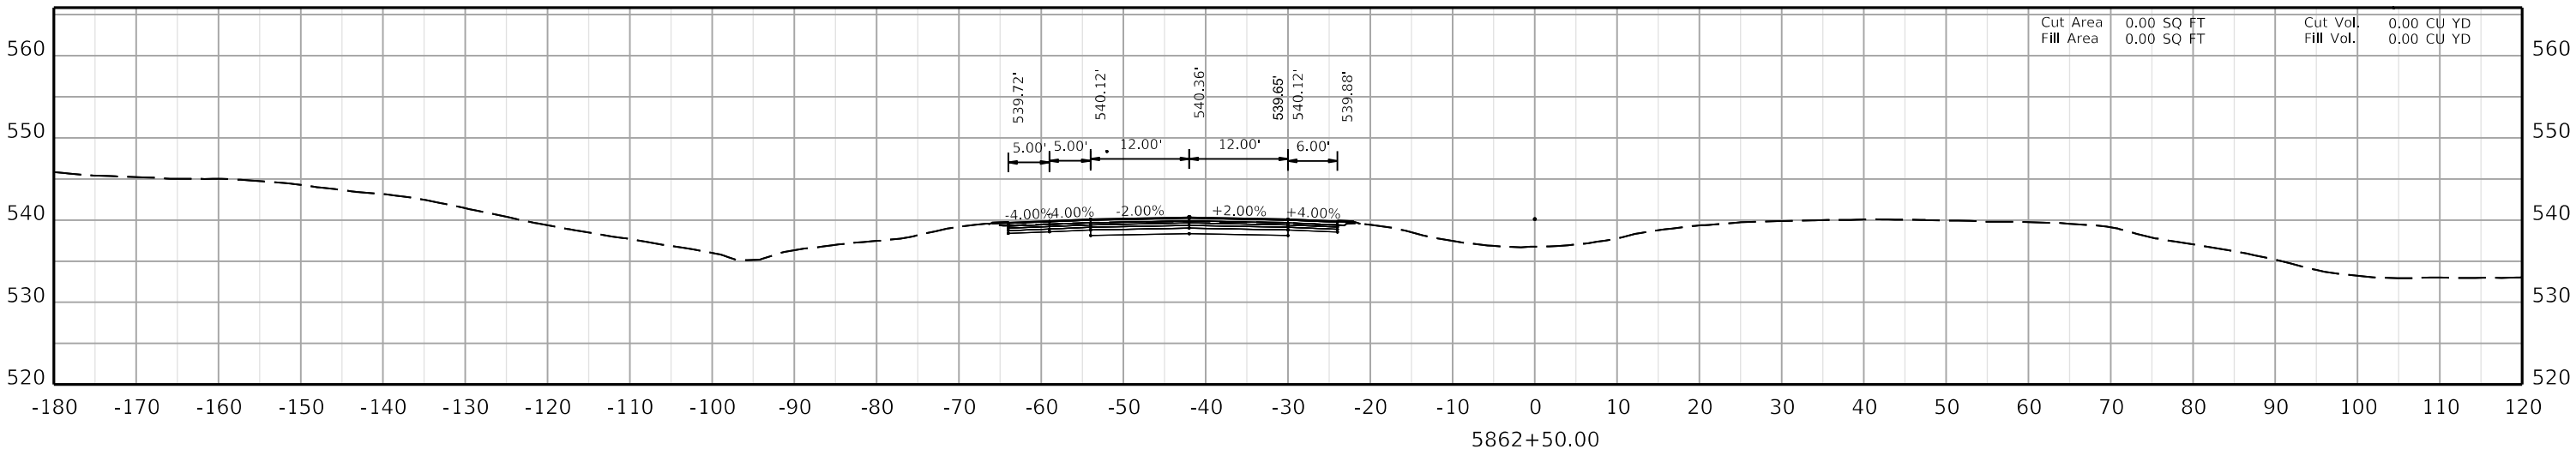

COMMONWEALTH OF KENTUCKY
DEPARTMENT OF HIGHWAYS
TEAM KENTUCKY TRANSPORTATION CABINET


DRAWING TITLE:


HORIZONTAL SCALE
SCALE: 1" = 10'


0' 10' 20' 40'

STA. AH2 5862+50.00
TO STA. AH2 5863+50.00

ITEM NO. 02-20063
COUNTY OF Christian
SHEET NO. X140

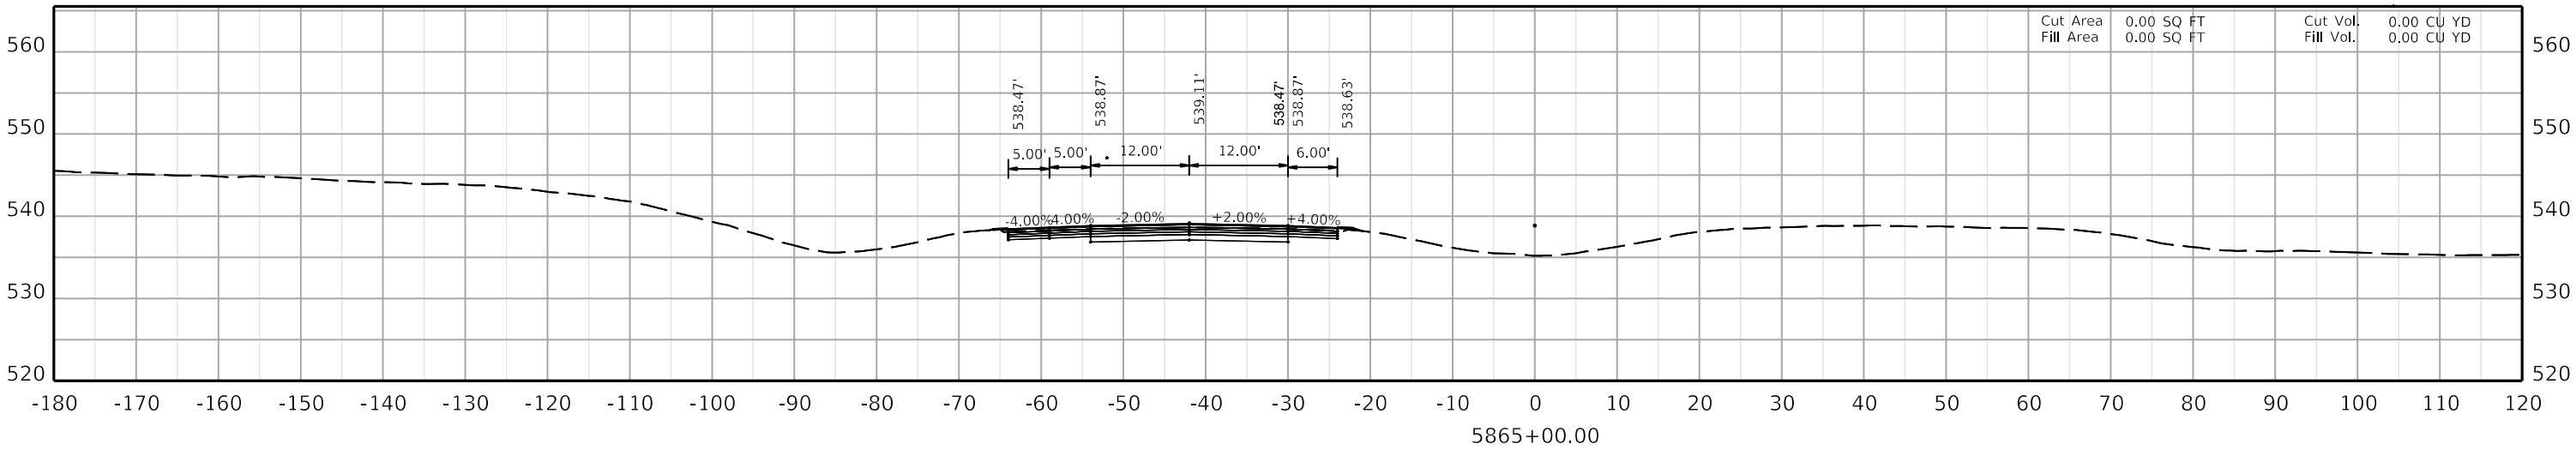

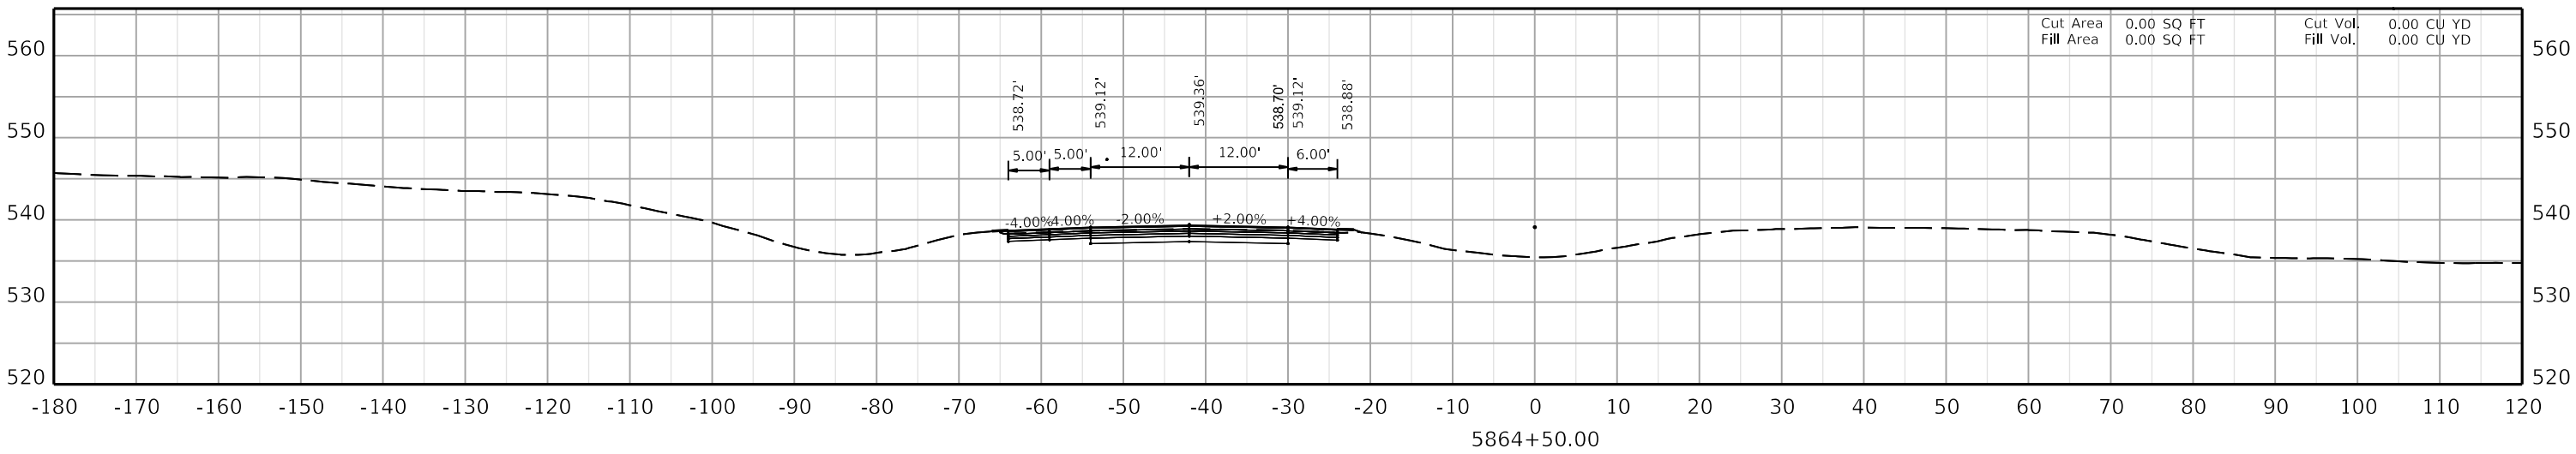

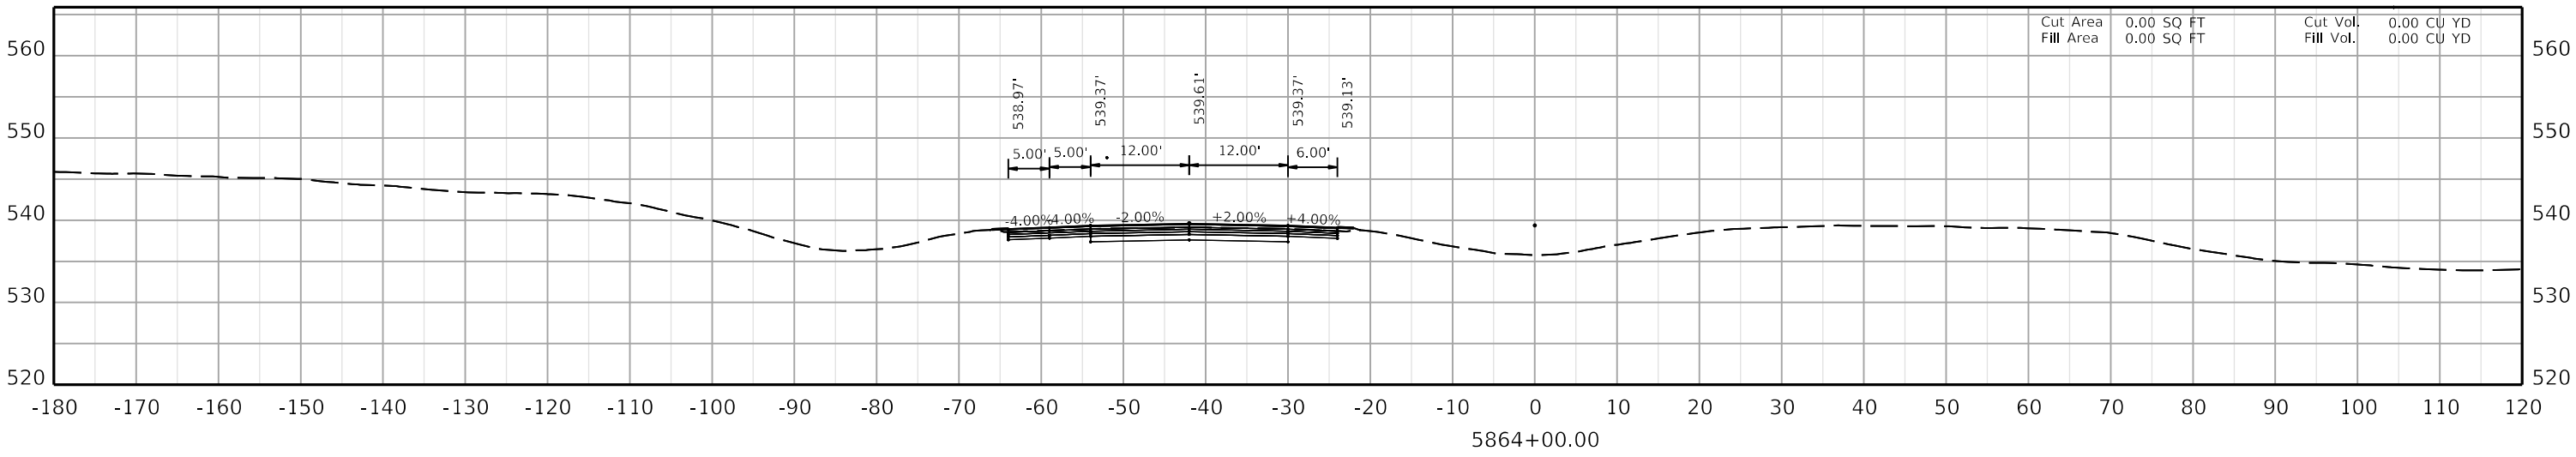

COMMONWEALTH OF KENTUCKY
DEPARTMENT OF HIGHWAYS
TEAM KENTUCKY TRANSPORTATION CABINET


DRAWING TITLE:


HORIZONTAL SCALE
SCALE: 1" = 10'


0' 10' 20' 40'

STA. AH2 5864+00.00
TO STA. AH2 5865+00.00

ITEM NO. 02-20063
COUNTY OF Christian
SHEET NO. X141

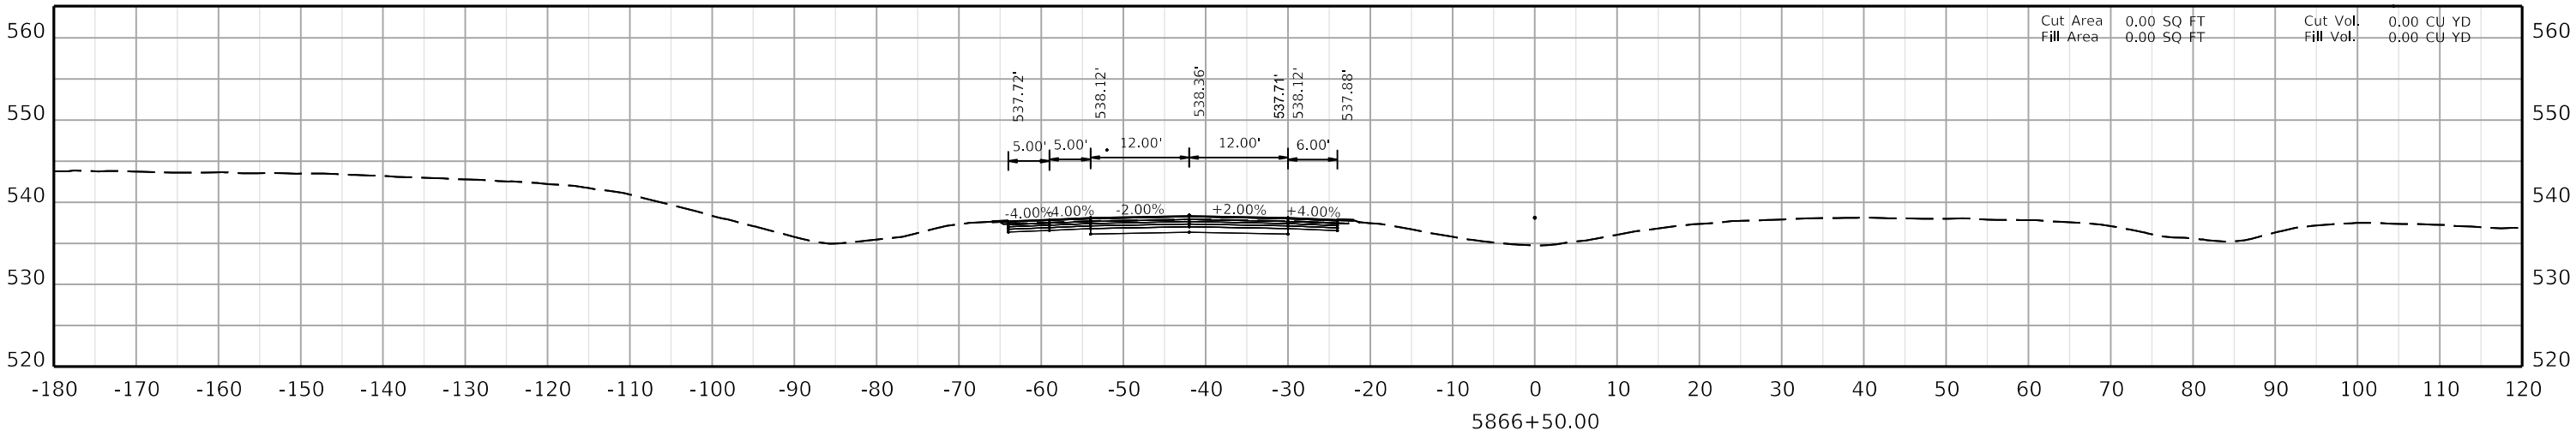

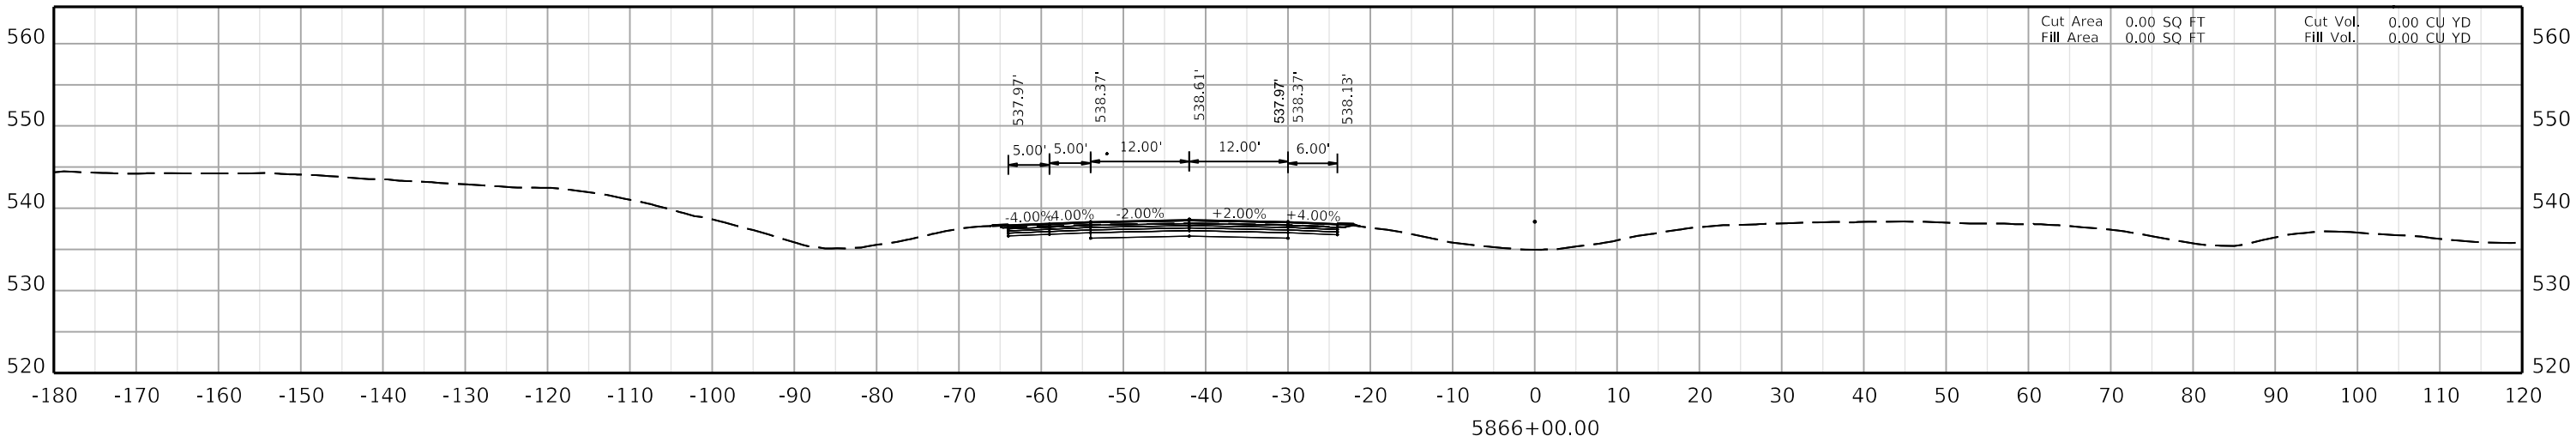

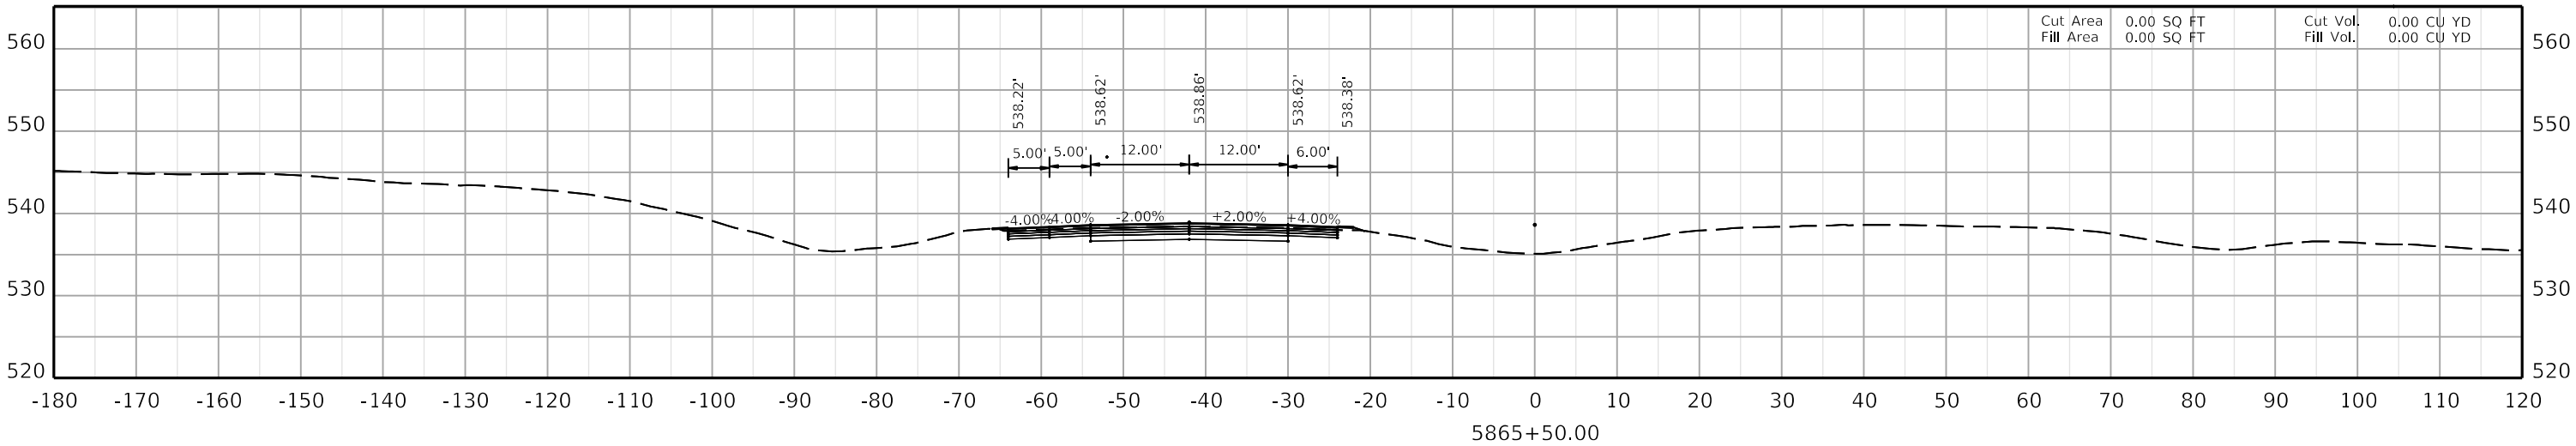

COMMONWEALTH OF KENTUCKY
DEPARTMENT OF HIGHWAYS
TEAM KENTUCKY


DRAWING TITLE:


HORIZONTAL SCALE
SCALE: 1" = 10'


0' 10' 20' 40'

STA. AH2 5865+50.00
TO STA. AH2 5866+50.00

ITEM NO. 02-20063
COUNTY OF Christian
SHEET NO. X142

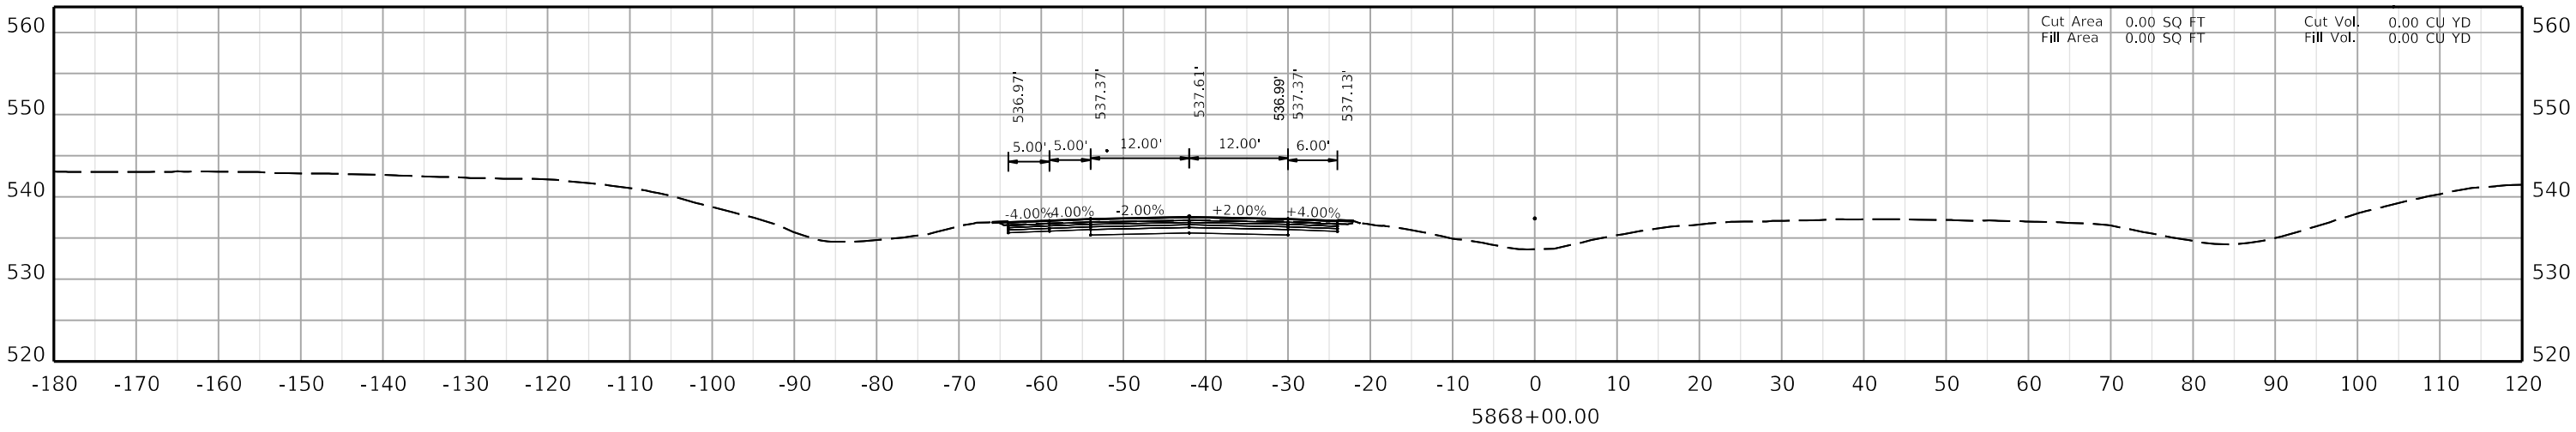

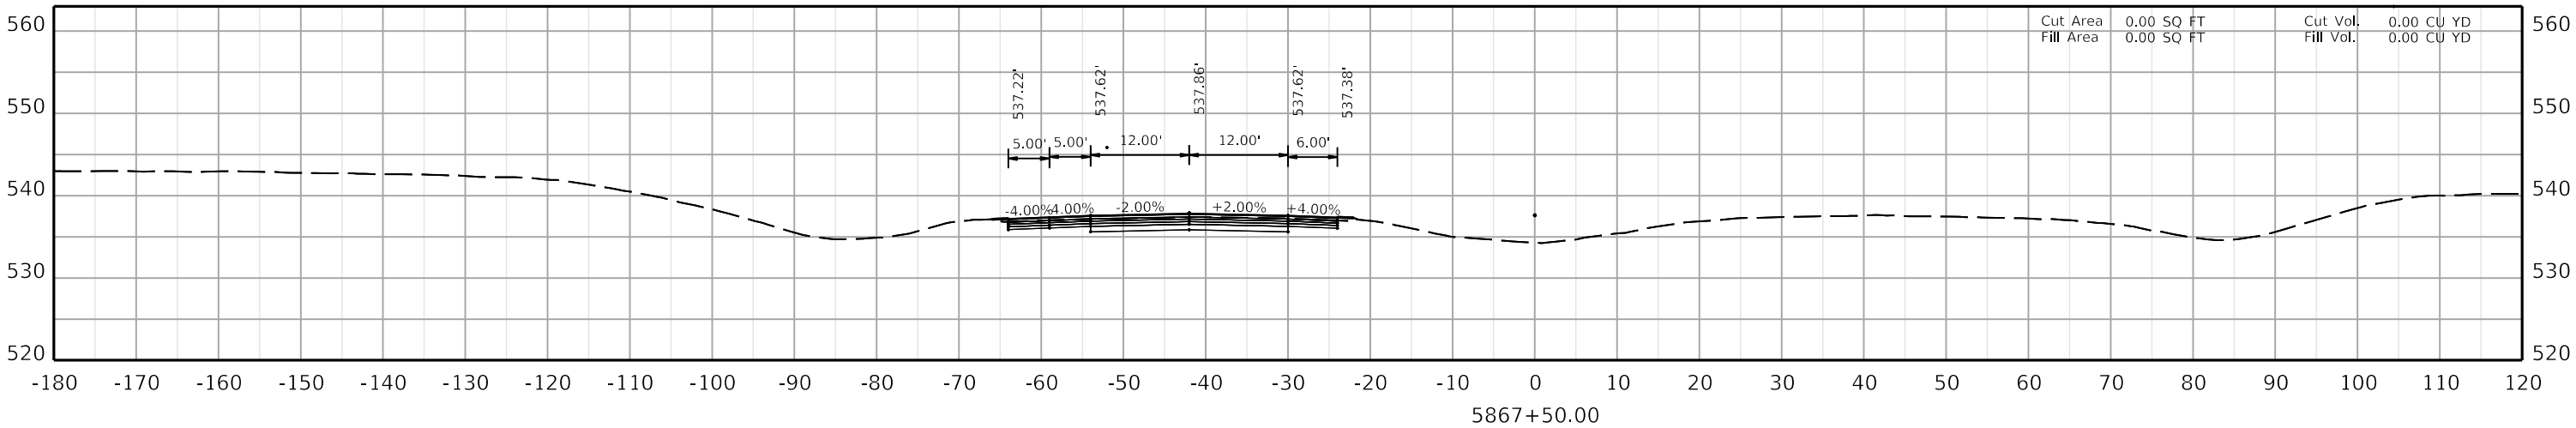

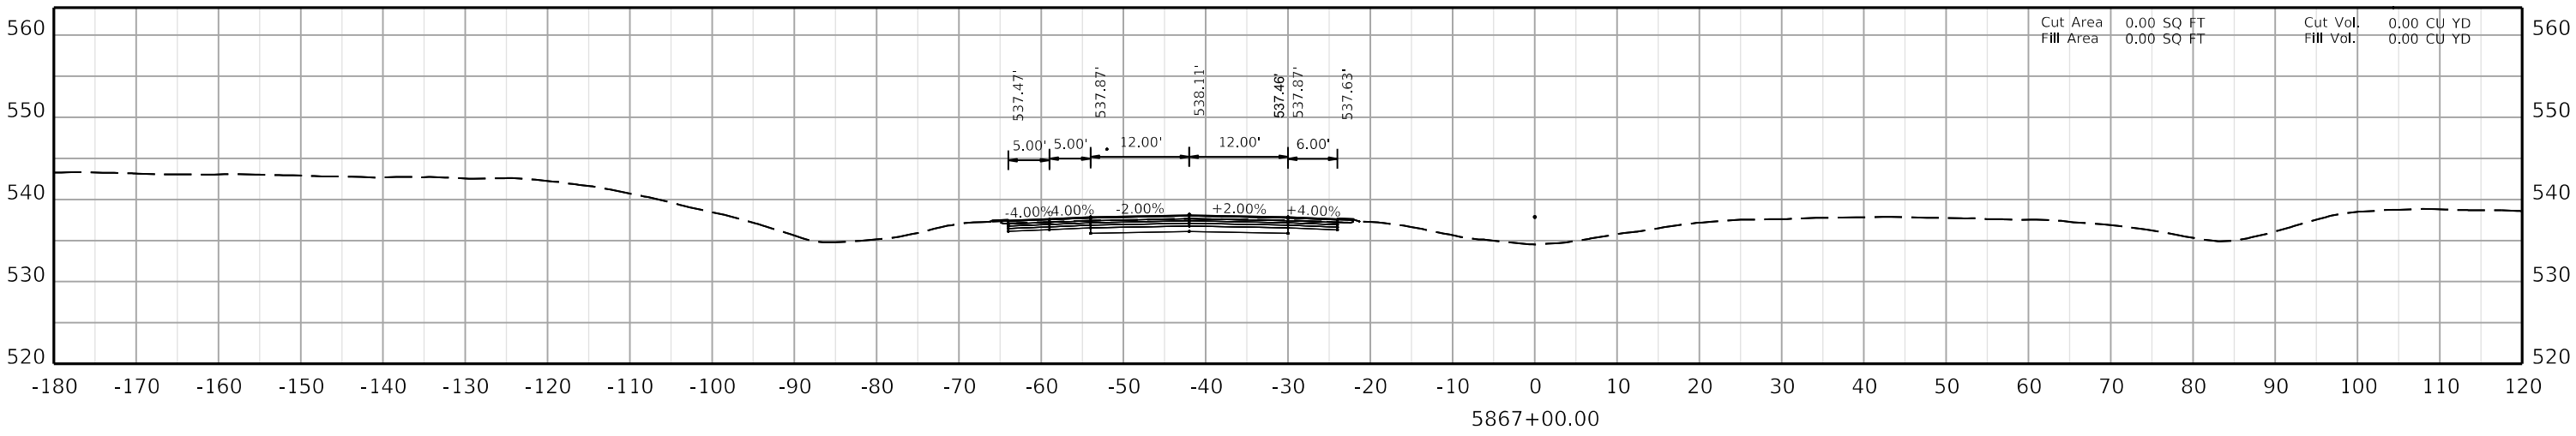

COMMONWEALTH OF KENTUCKY
DEPARTMENT OF HIGHWAYS
TEAM KENTUCKY TRANSPORTATION CABINET


DRAWING TITLE:


HORIZONTAL SCALE
SCALE: 1" = 10'

0' 10' 20' 40'

STA. AH2 5867+00.00
TO STA. AH2 5868+00.00

ITEM NO. 02-20063
COUNTY OF Christian
SHEET NO. X143

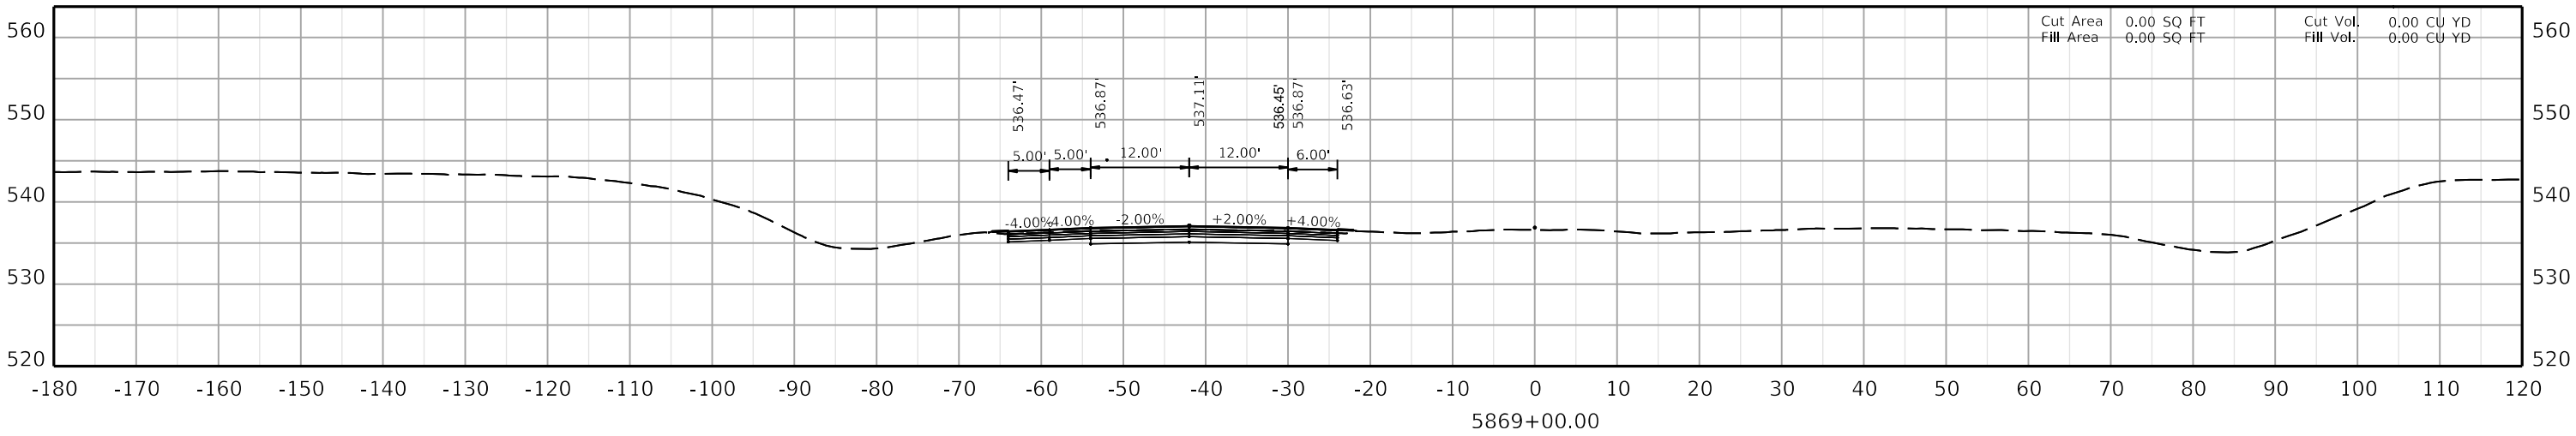

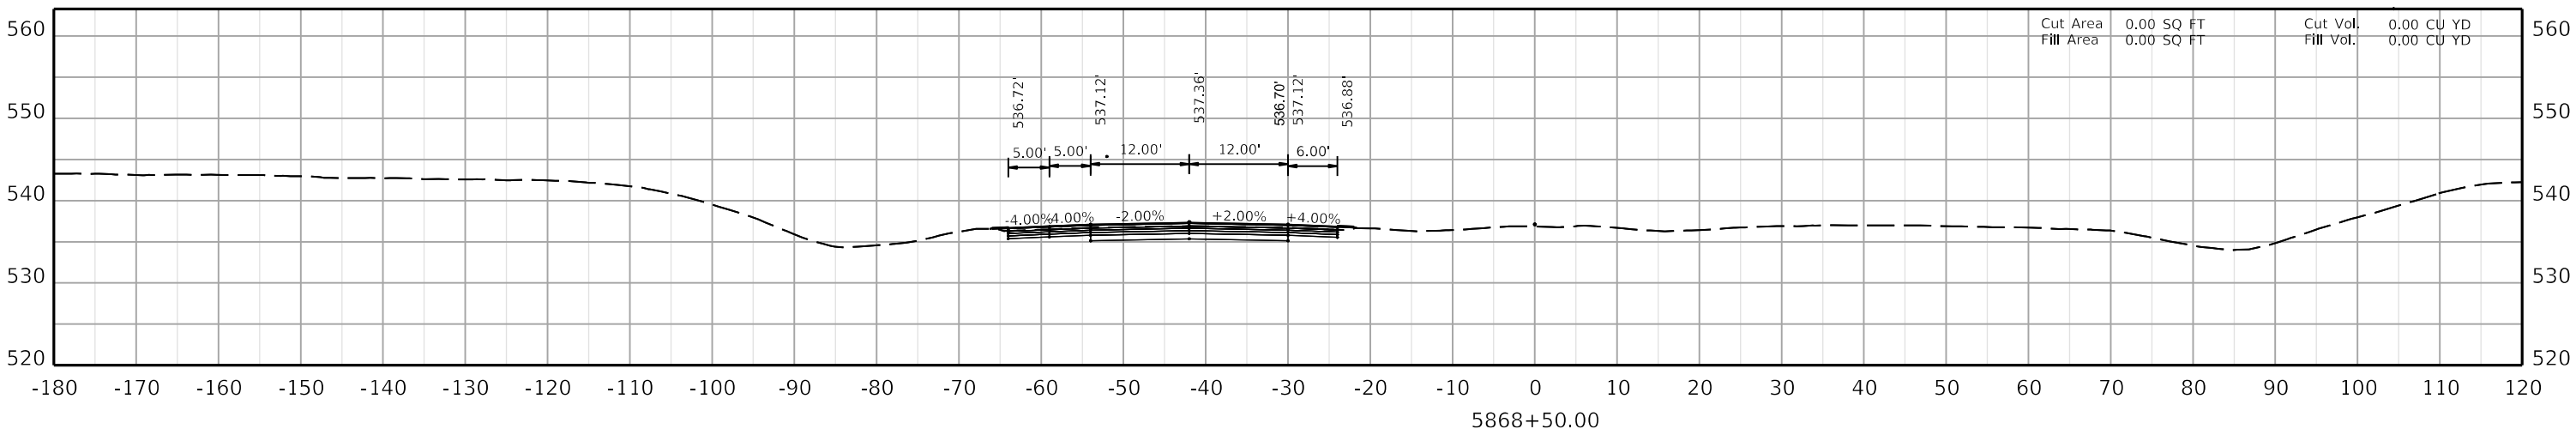

COMMONWEALTH OF KENTUCKY
DEPARTMENT OF HIGHWAYS
TEAM KENTUCKY TRANSPORTATION CABINET

DRAWING TITLE:

HORIZONTAL SCALE
SCALE: 1" = 10'

0' 10' 20' 40'

STA. AH2 5868+50.00
TO STA. AH2 5869+00.00

ITEM NO. 02-20063
COUNTY OF Christian
SHEET NO. X144

COMMONWEALTH OF KENTUCKY
DEPARTMENT OF HIGHWAYS
TEAM KENTUCKY TRANSPORTATION CABINET

DRAWING TITLE:

HORIZONTAL SCALE
SCALE: 1" = 10'

0' 10' 20' 40'

STA. AH2 5869+50.00
TO STA. AH2 5870+00.00

ITEM NO. 02-20063 COUNTY OF Christian
SHEET NO. X145

5870+00.00

-180 -170 -160 -150 -140 -130 -120 -110 -100 -90 -80 -70 -60 -50 -40 -30 -20 -10 0 10 20 30 40 50 60 70 80 90 100 110 120

520 530 540 550 560 570

Cut Area 0.00 SQ FT
Fill Area 0.00 SQ FT
Cut Vol. 0.00 CU YD
Fill Vol. 0.00 CU YD

-4.00% -2.00% +2.00% +4.00%

5.00' 5.00' 12.00' 12.00' 6.00'

536.22' 536.62' 536.86' 536.23' 536.62' 536.38'

5869+50.00

-180 -170 -160 -150 -140 -130 -120 -110 -100 -90 -80 -70 -60 -50 -40 -30 -20 -10 0 10 20 30 40 50 60 70 80 90 100 110 120


520 530 540 550 560 570


Cut Area 0.00 SQ FT
Fill Area 0.00 SQ FT
Cut Vol. 0.00 CU YD
Fill Vol. 0.00 CU YD


-4.00% -2.00% +2.00% +4.00%

5.00' 5.00' 12.00' 12.00' 6.00'

535.97' 536.37' 536.61' 535.98' 536.37' 536.13'

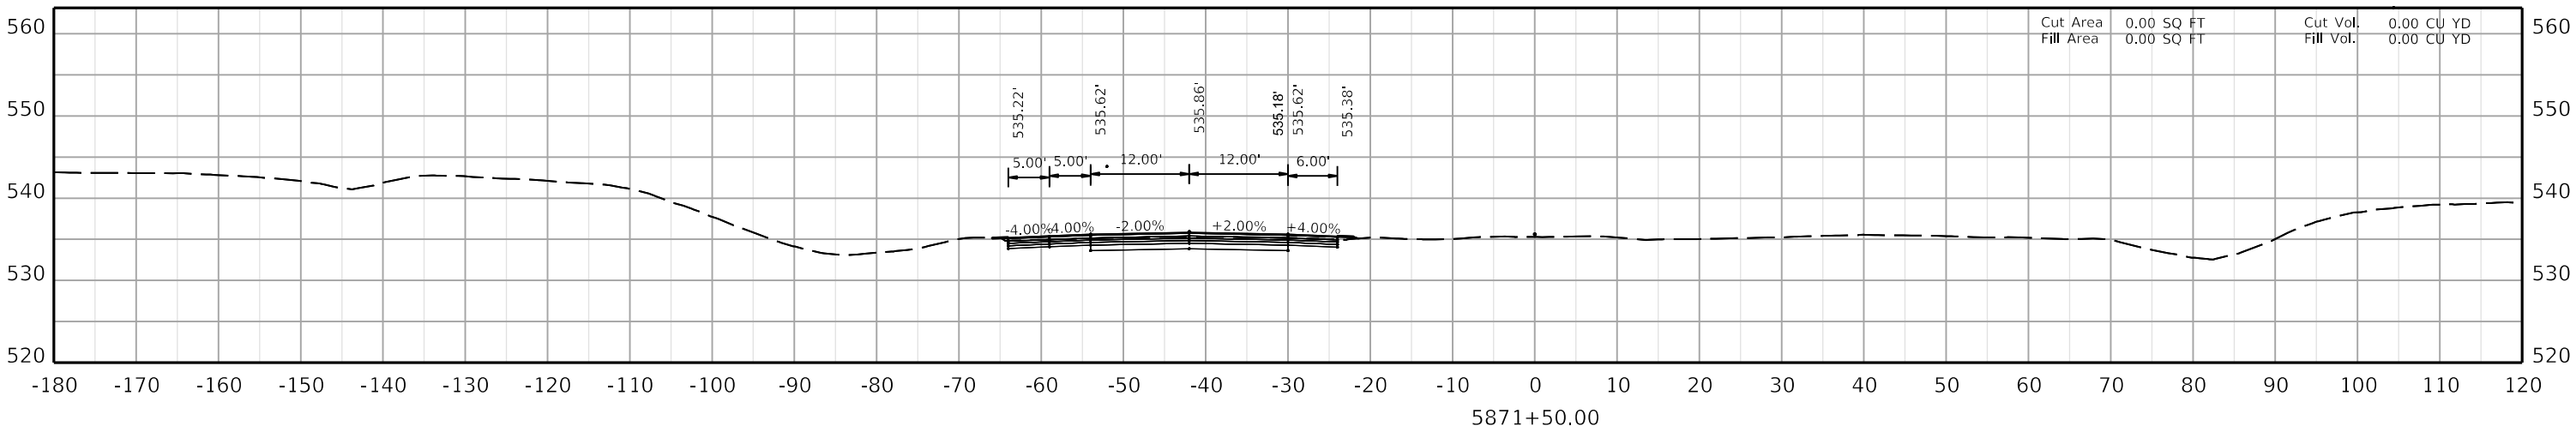

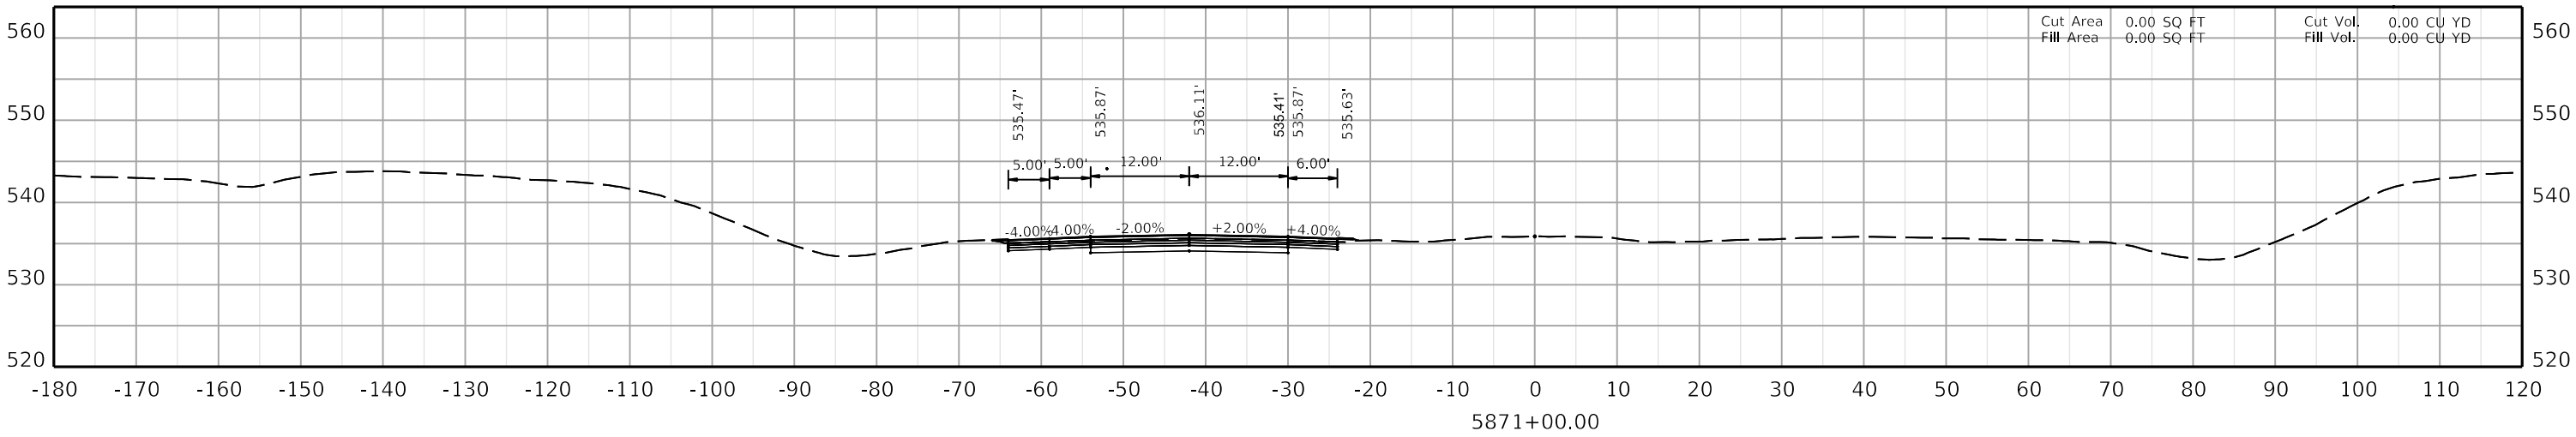

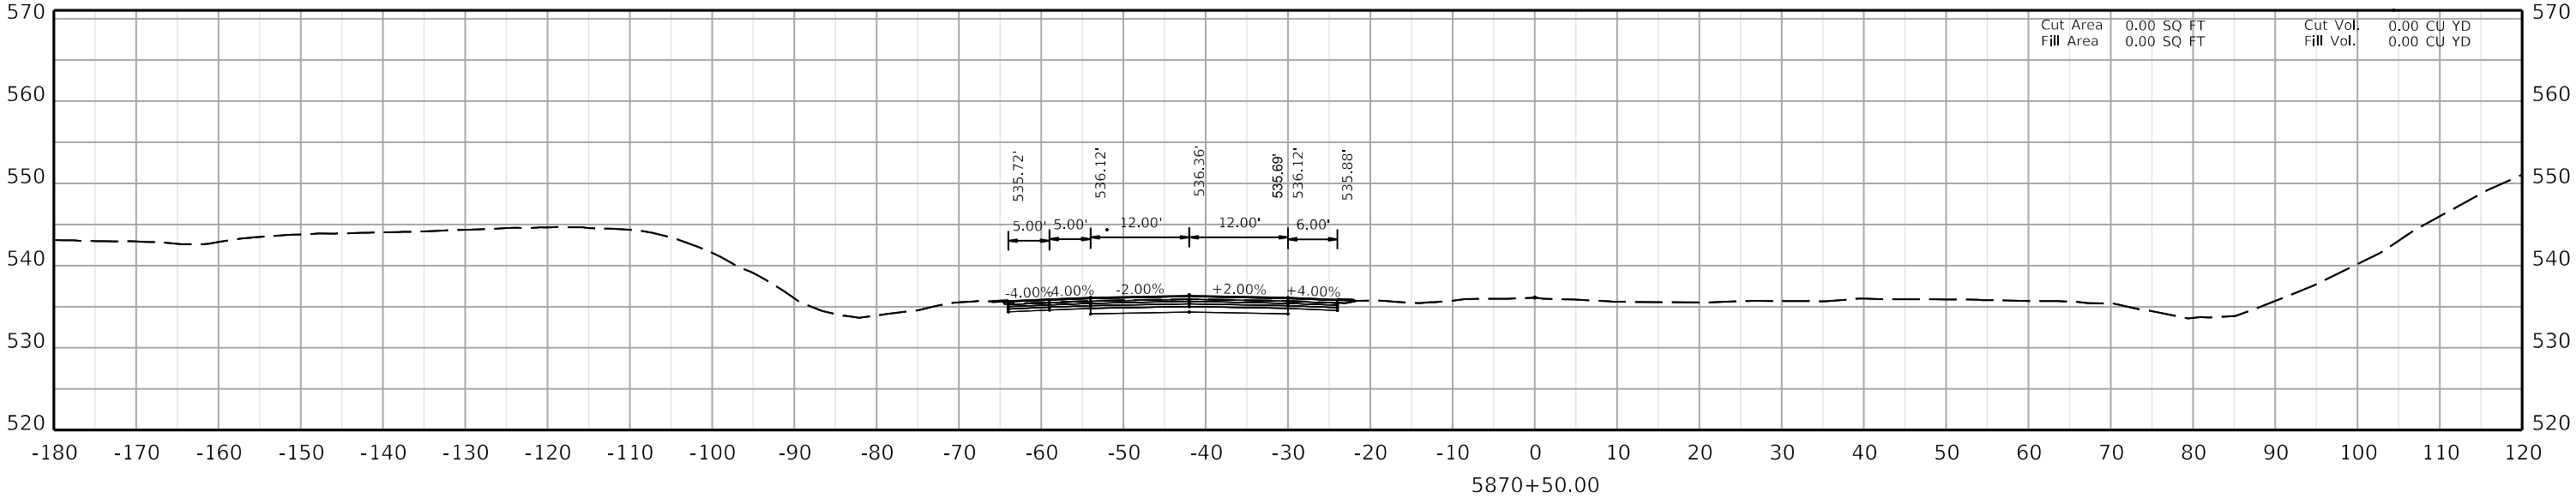

COMMONWEALTH OF KENTUCKY
DEPARTMENT OF HIGHWAYS
TEAM KENTUCKY TRANSPORTATION CABINET


DRAWING TITLE:


HORIZONTAL SCALE
SCALE: 1" = 10'


0' 10' 20' 40'

STA. AH2 5870+50.00
TO STA. AH2 5871+50.00

ITEM NO. 02-20063
COUNTY OF Christian
SHEET NO. X146

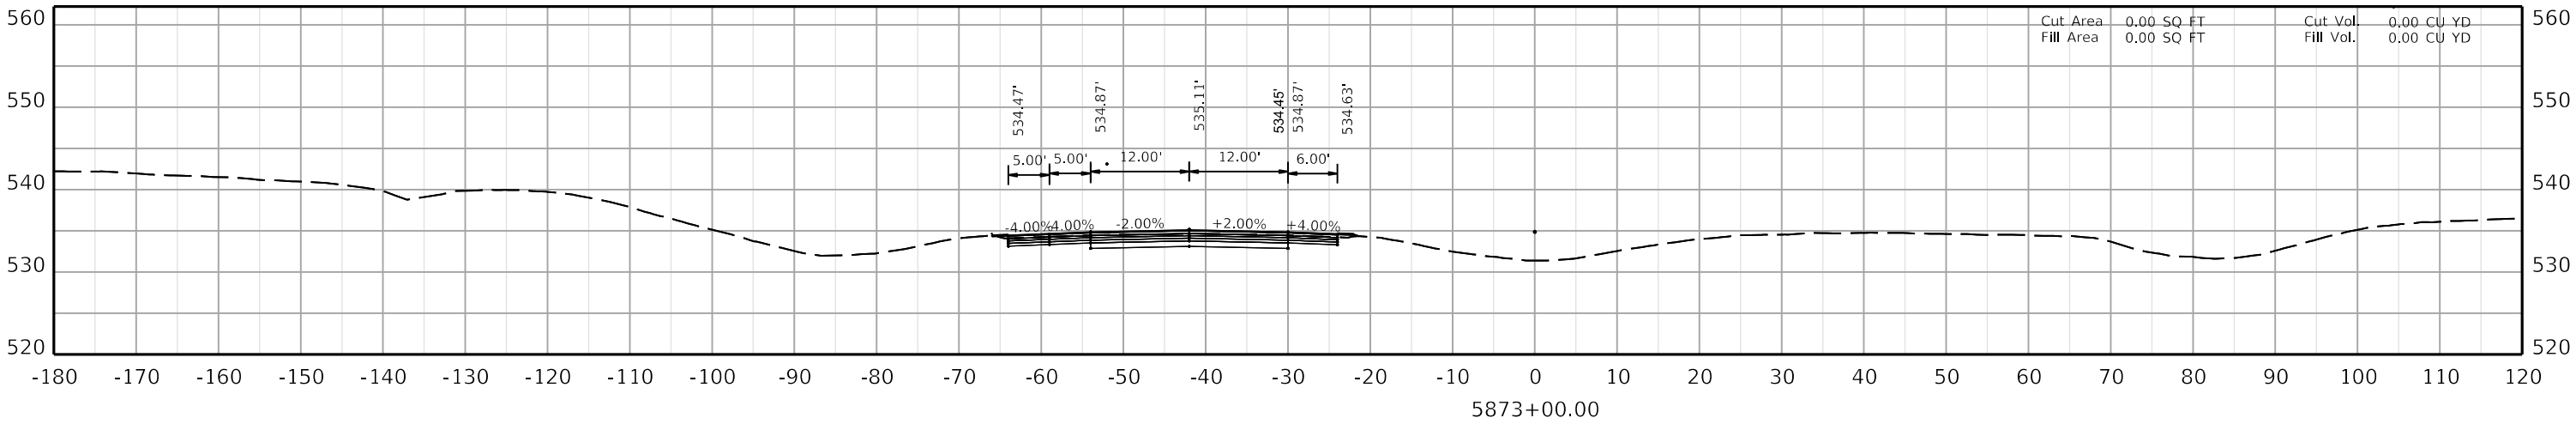

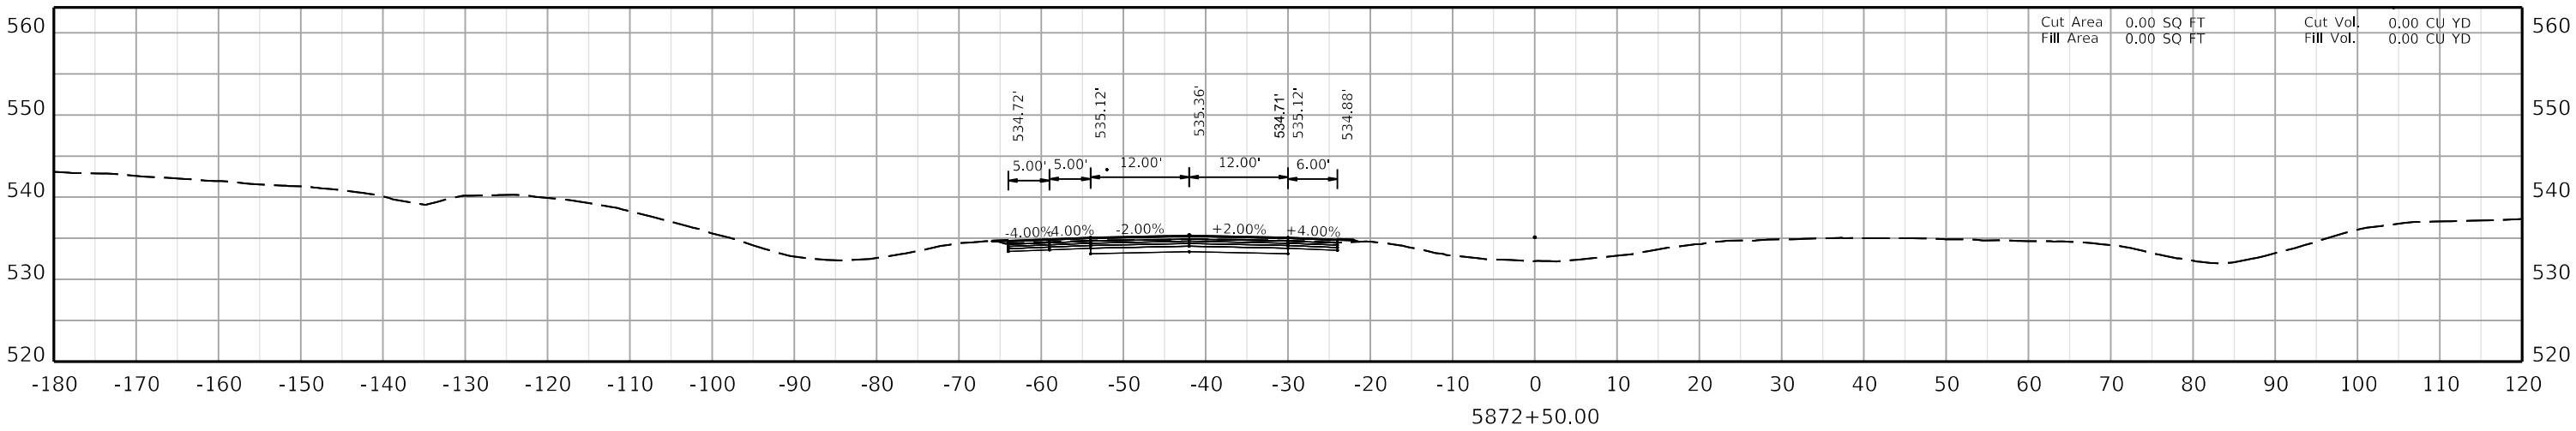

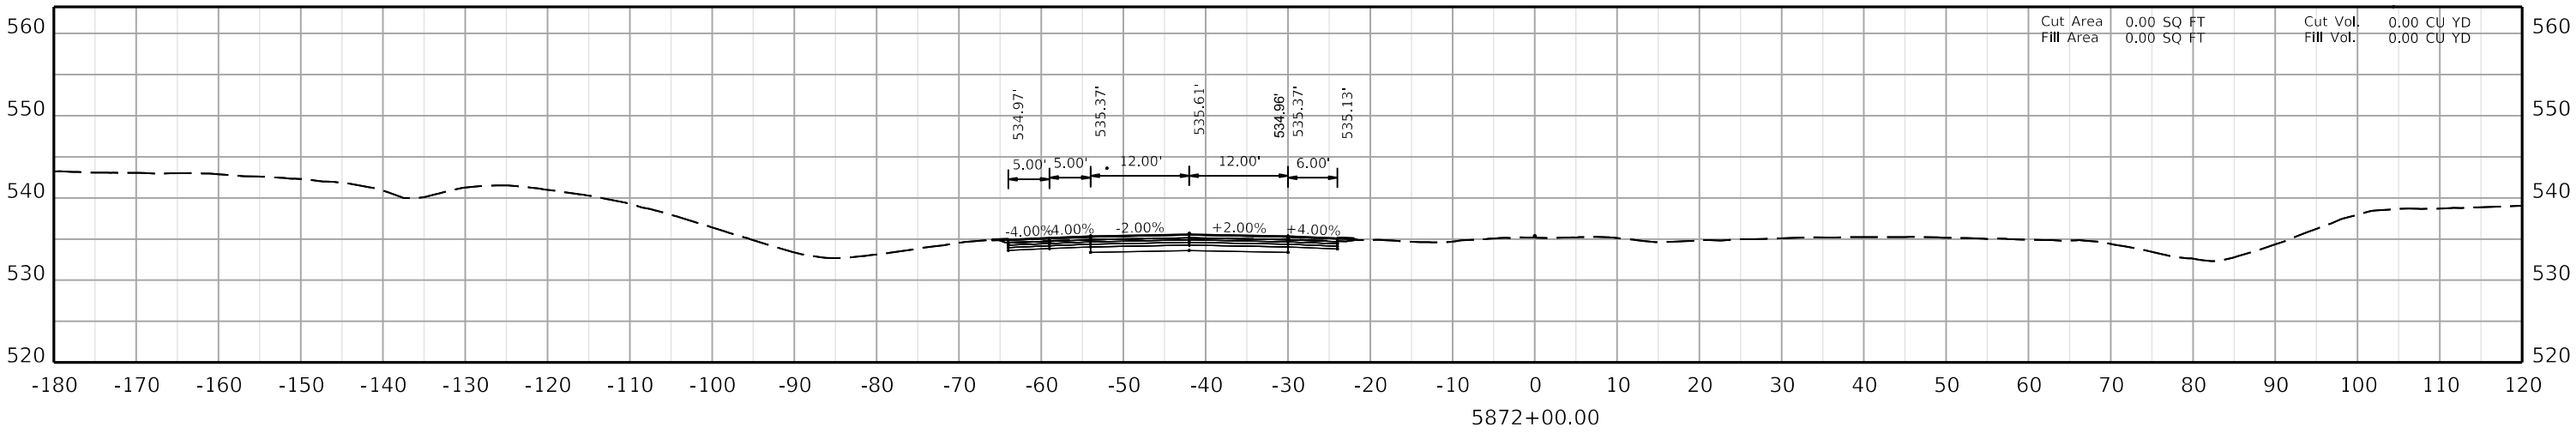

COMMONWEALTH OF KENTUCKY
DEPARTMENT OF HIGHWAYS
TEAM KENTUCKY


DRAWING TITLE:


HORIZONTAL SCALE
SCALE: 1" = 10'


0' 10' 20' 40'

STA. AH2 5872+00.00
TO STA. AH2 5873+00.00

ITEM NO. 02-20063
COUNTY OF Christian
SHEET NO. X147

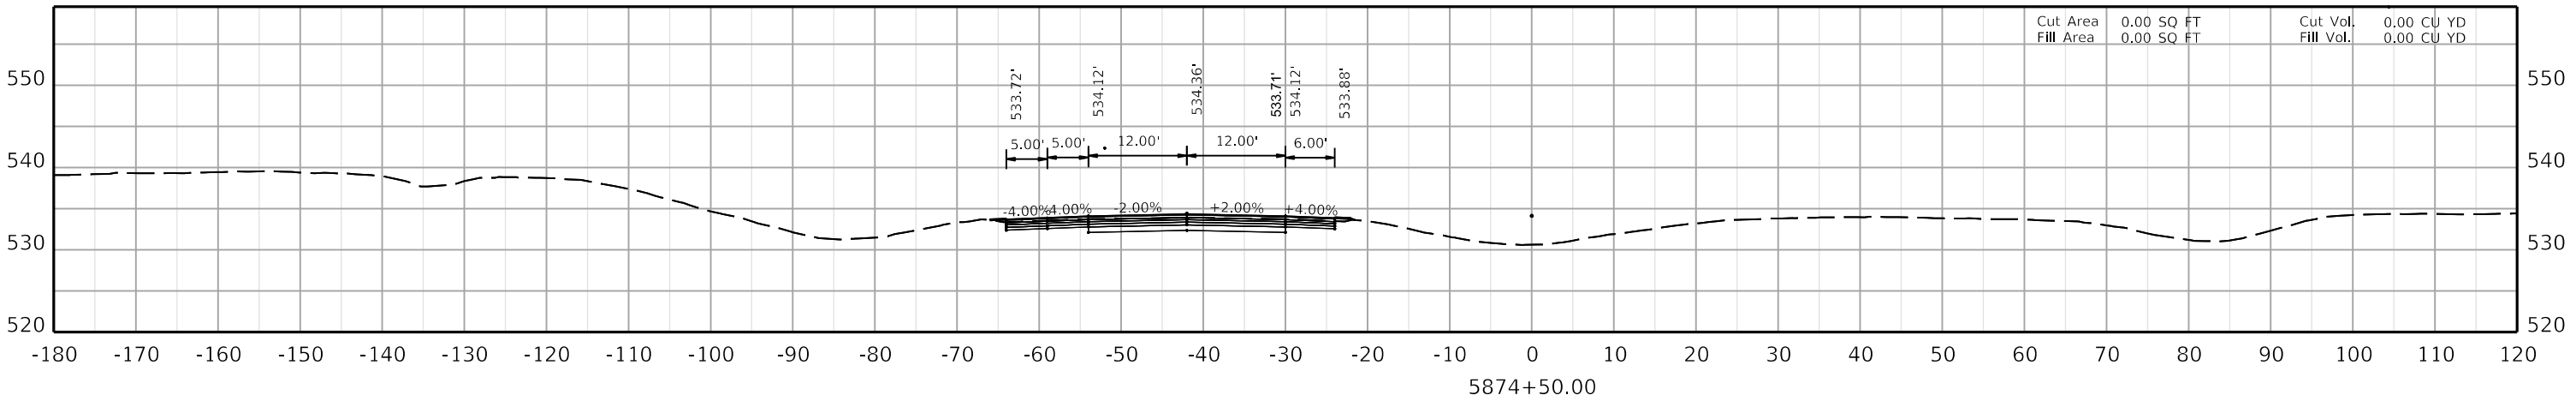

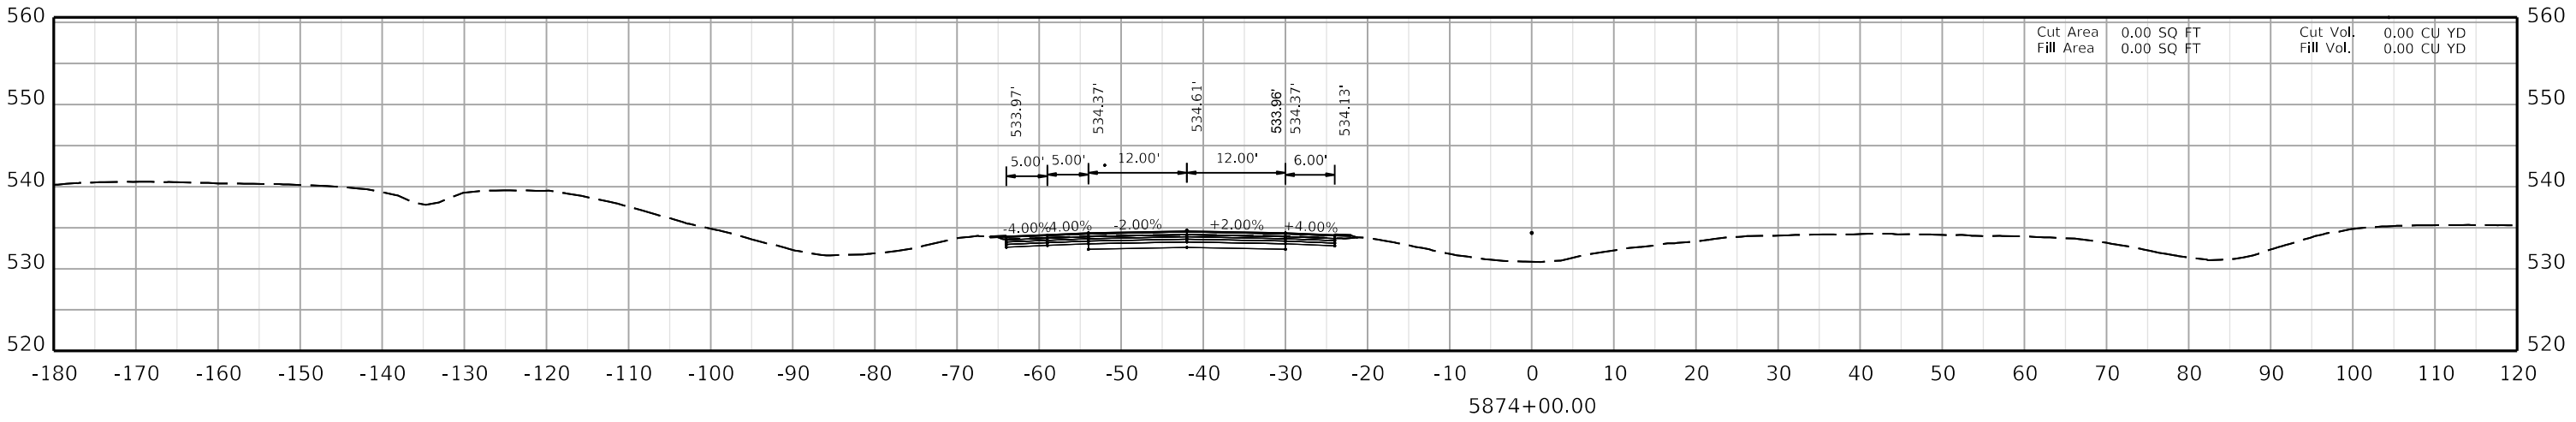

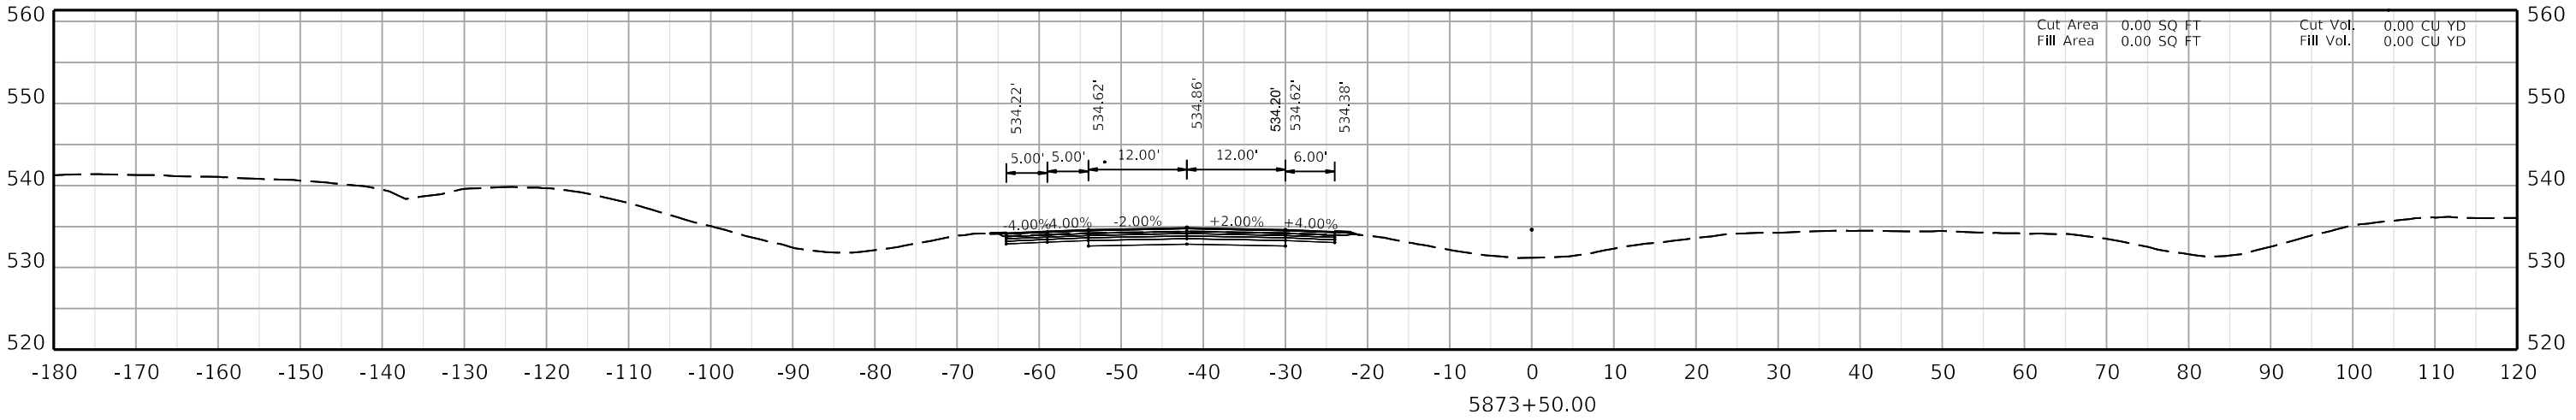

COMMONWEALTH OF KENTUCKY
DEPARTMENT OF HIGHWAYS
TEAM KENTUCKY TRANSPORTATION CABINET


DRAWING TITLE:


HORIZONTAL SCALE
SCALE: 1" = 10'


0' 10' 20' 40'

STA. AH2 5873+50.00
TO STA. AH2 5874+50.00

ITEM NO. 02-20063
COUNTY OF Christian
SHEET NO. X148

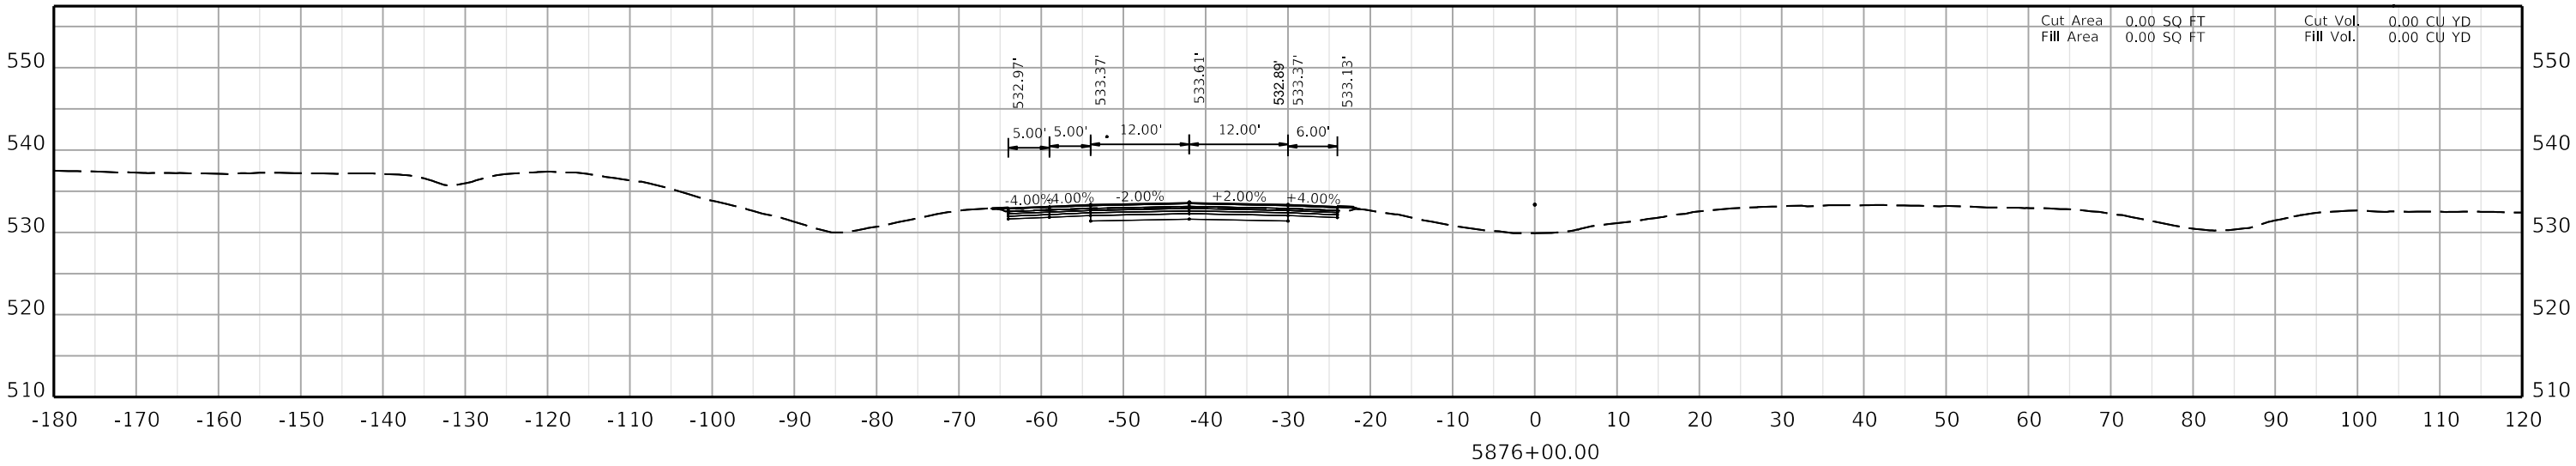

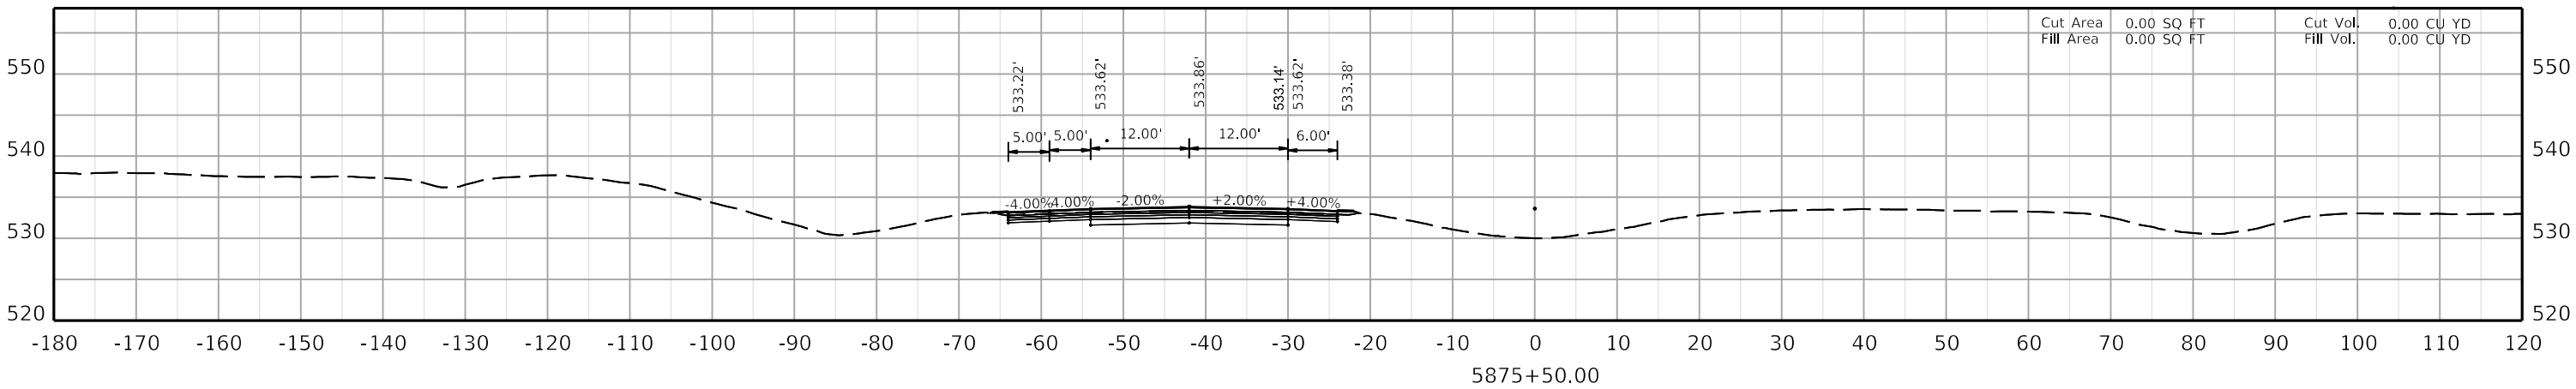

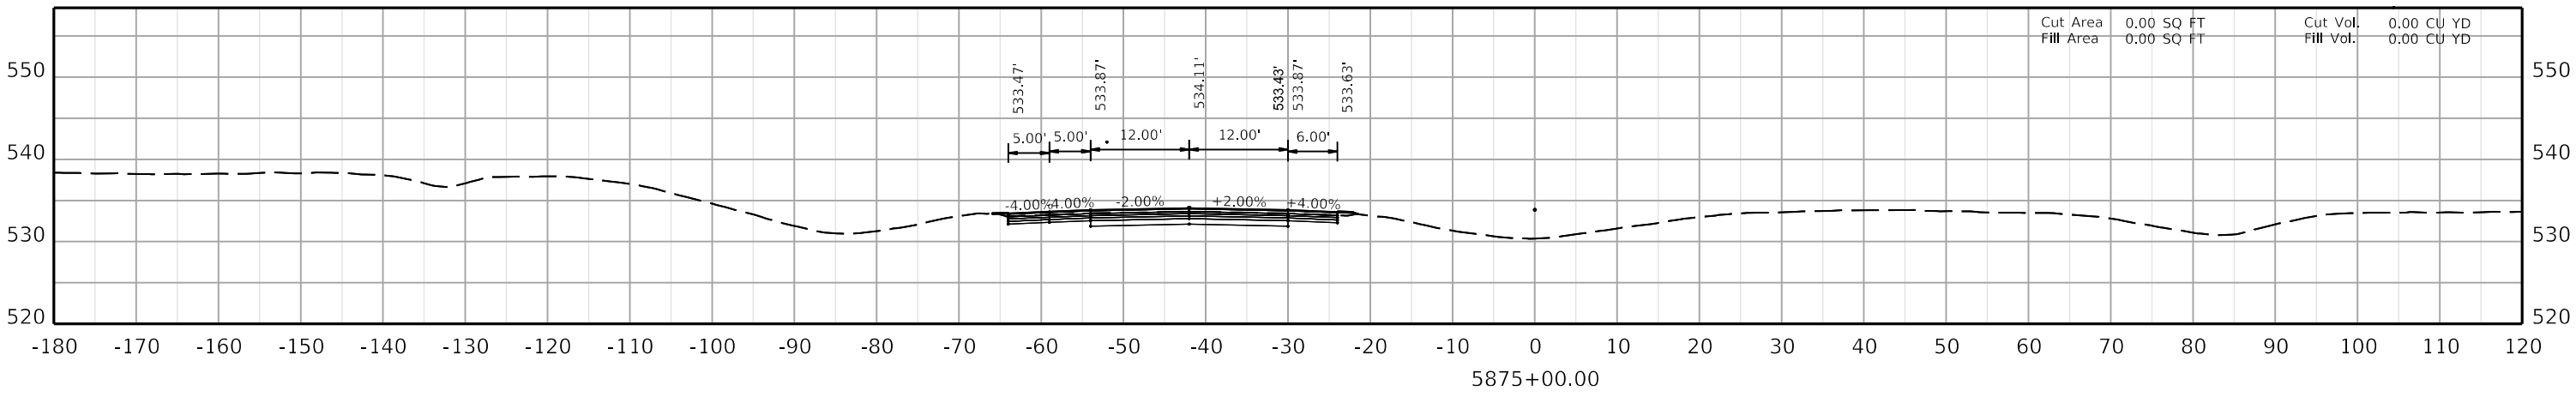

COMMONWEALTH OF KENTUCKY
DEPARTMENT OF HIGHWAYS
TEAM KENTUCKY TRANSPORTATION CABINET


DRAWING TITLE:


HORIZONTAL SCALE
SCALE: 1" = 10'

0' 10' 20' 40'

STA. AH2 5875+00.00
TO STA. AH2 5876+00.00

ITEM NO. 02-20063
COUNTY OF Christian
SHEET NO. X149

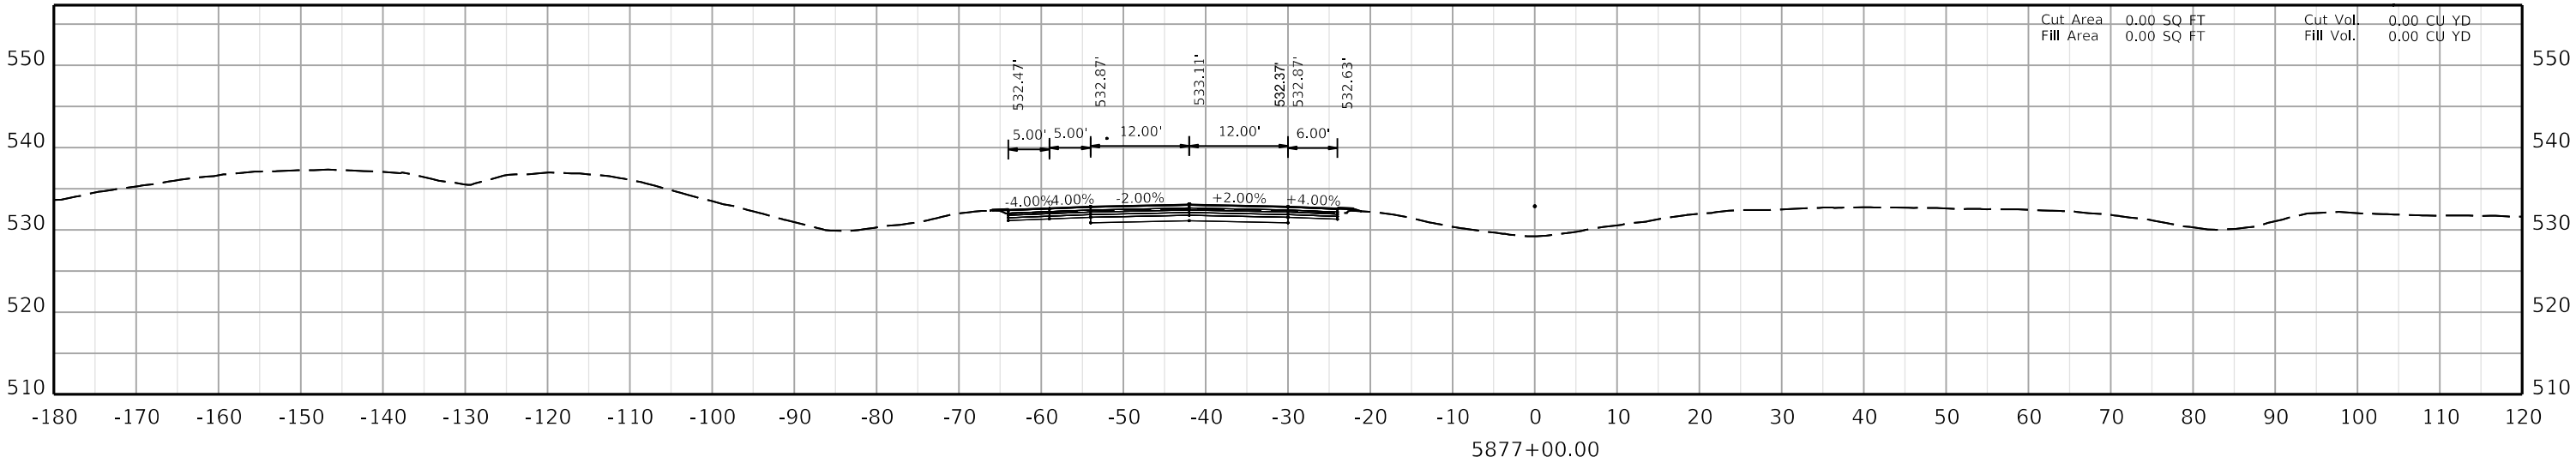

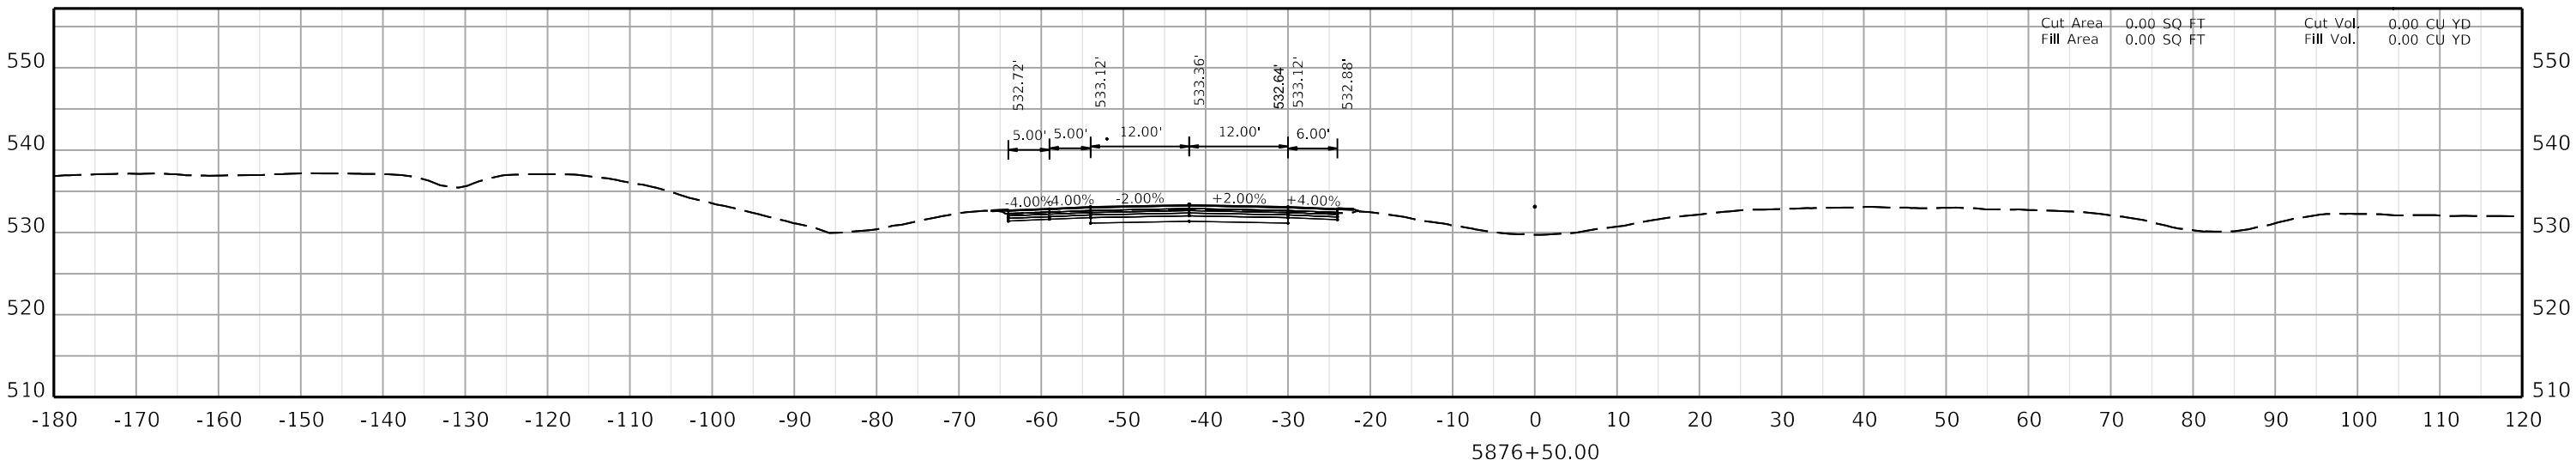

COMMONWEALTH OF KENTUCKY
DEPARTMENT OF HIGHWAYS
TEAM KENTUCKY

DRAWING TITLE:

HORIZONTAL SCALE
SCALE: 1" = 10'

0' 10' 20' 40'

STA. AH2 5876+50.00
TO STA. AH2 5877+00.00

ITEM NO. 02-20063
COUNTY OF Christian
SHEET NO. X150

OpenRoads Designer v10.12.02.4
USER: ciccarelli
FILE NAME: U:\24856,CH1 - CHRISTIAN COUNTY I-24\2-20063 - CHRISTIAN - I_24 PAVEMENT REHAB\MILESTONES & SUBMITTALS\CONTRACT PLANS AND PROPOSAL\ELECTRONIC ENGINEERING DATA\SHEETS\02_20063_XSECTION_SHEETS 02.DGN

OpenRoads Designer v10.12.02.4 USER: dlccarell FILE NAME: U:\24856.CH1 - CHRISTIAN COUNTY I-24\2-20063 - CHRISTIAN - I_24 PAVEMENT REHAB\MILESTONES & SUBMITTALS\CONTRACT PLANS AND PROPOSAL\ELECTRONIC ENGINEERING DATA\SHEETS\02_20063_XSECTION_SHEETS 02.DGN

COMMONWEALTH OF KENTUCKY
DEPARTMENT OF HIGHWAYS

DRAWING TITLE:

HORIZONTAL SCALE
SCALE: 1" = 10'

0' 10' 20' 40'

STA. AH2 5877+50.00
TO STA. AH2 5878+00.00

ITEM NO. 02-20063 COUNTY OF Christian
SHEET NO. X151

5877+50.00

-180 -170 -160 -150 -140 -130 -120 -110 -100 -90 -80 -70 -60 -50 -40 -30 -20 -10 0 10 20 30 40 50 60 70 80 90 100 110 120

510 520 530 540 550

-4.00% -2.00% +2.00% +4.00%

5.00' 5.00' 12.00' 12.00' 6.00'

532.38' 532.62' 532.12' 532.86' 532.62' 532.22'

Cut Area 0.00 SQ FT Cut Vol. 0.00 CU YD
Fill Area 0.00 SQ FT Fill Vol. 0.00 CU YD

5878+00.00

-180 -170 -160 -150 -140 -130 -120 -110 -100 -90 -80 -70 -60 -50 -40 -30 -20 -10 0 10 20 30 40 50 60 70 80 90 100 110 120


510 520 530 540 550


-4.00% -2.00% +2.00% +4.00%


5.00' 5.00' 12.00' 12.00' 6.00'

532.13' 532.37' 531.88' 532.61' 532.37' 531.97'

Cut Area 0.00 SQ FT Cut Vol. 0.00 CU YD
Fill Area 0.00 SQ FT Fill Vol. 0.00 CU YD

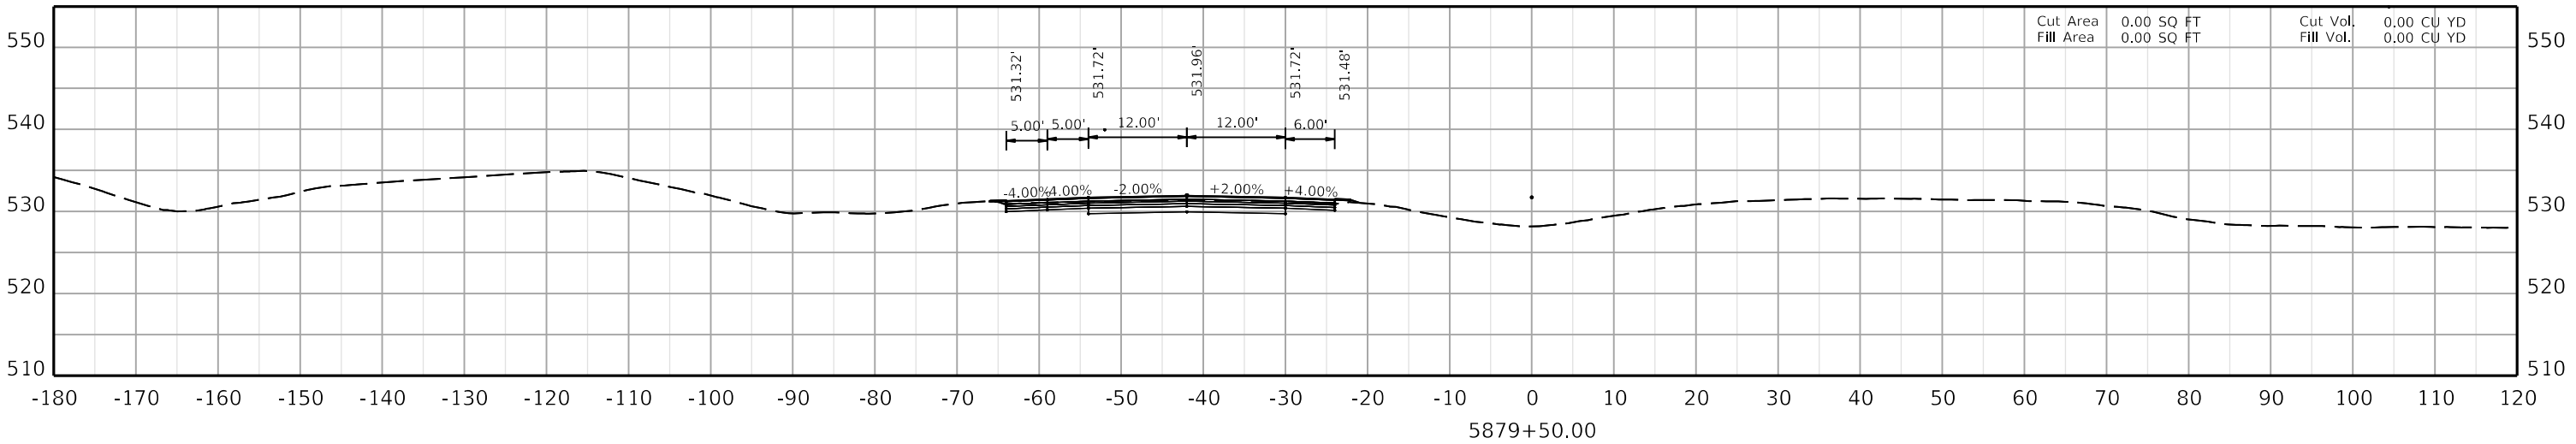

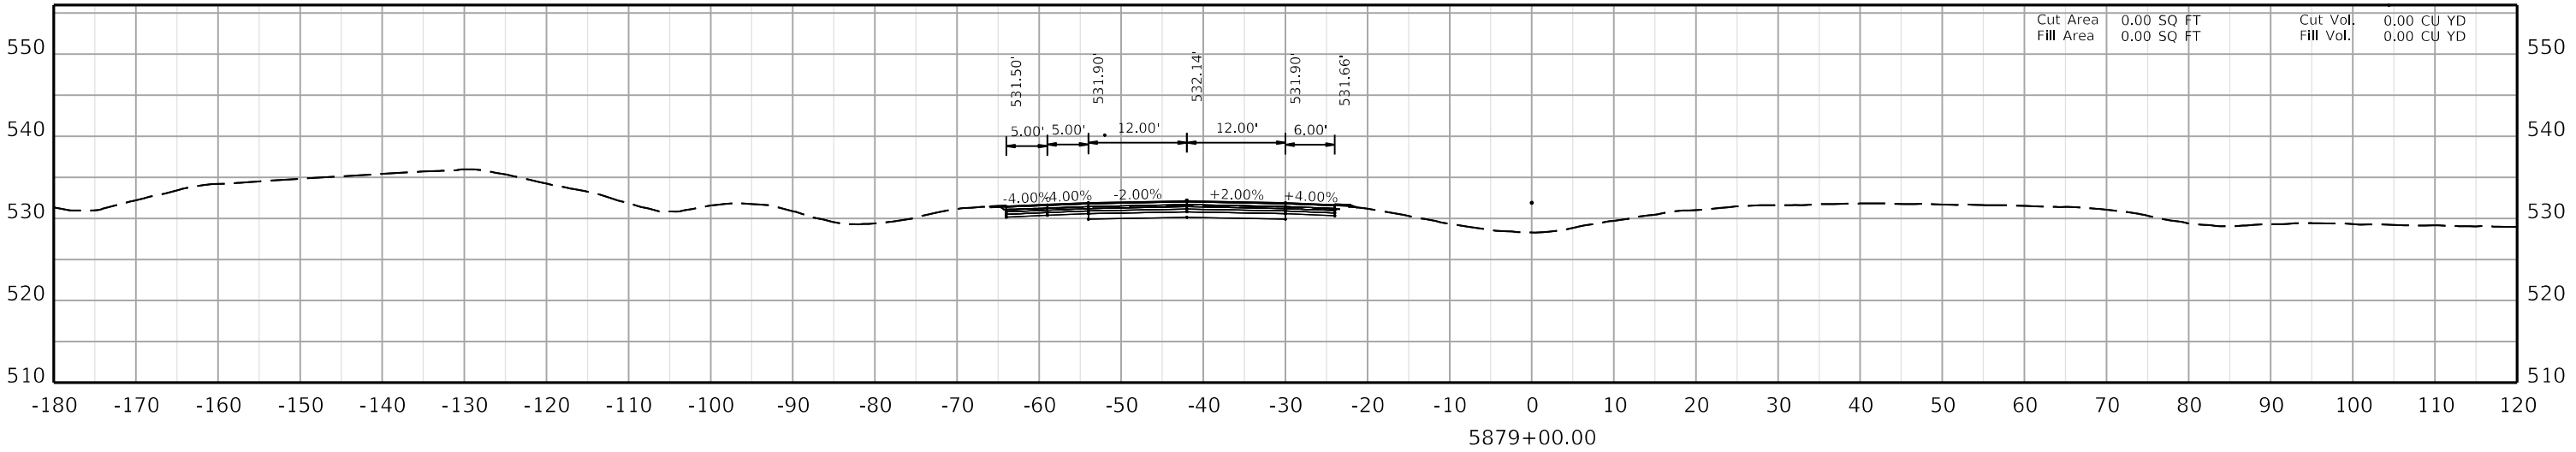

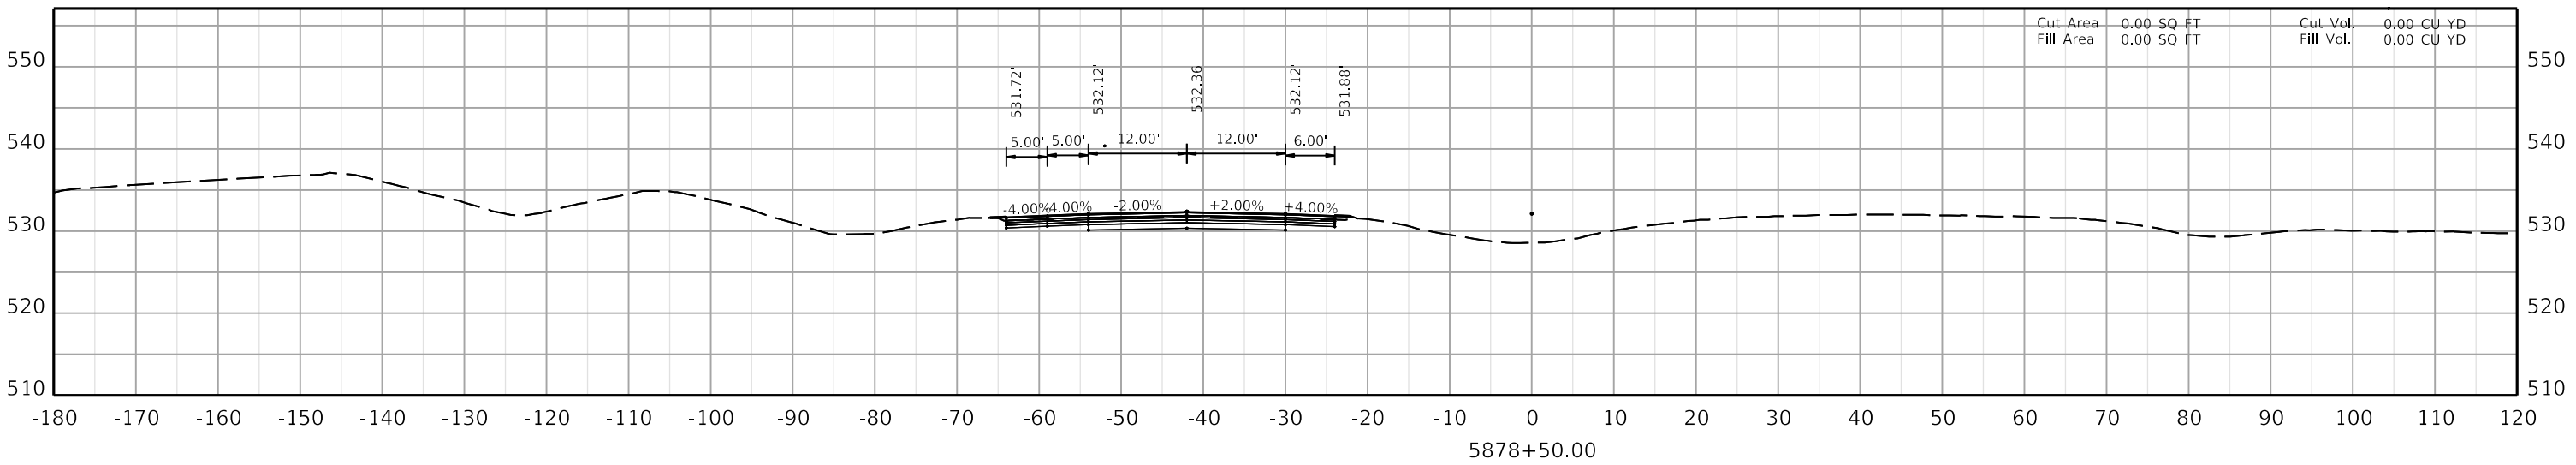

COMMONWEALTH OF KENTUCKY
DEPARTMENT OF HIGHWAYS
TEAM KENTUCKY


DRAWING TITLE:


HORIZONTAL SCALE
SCALE: 1" = 10'


0' 10' 20' 40'

STA. AH2 5878+50.00 TO STA. AH2 5879+50.00

ITEM NO. 02-20063
COUNTY OF Christian
SHEET NO. X152

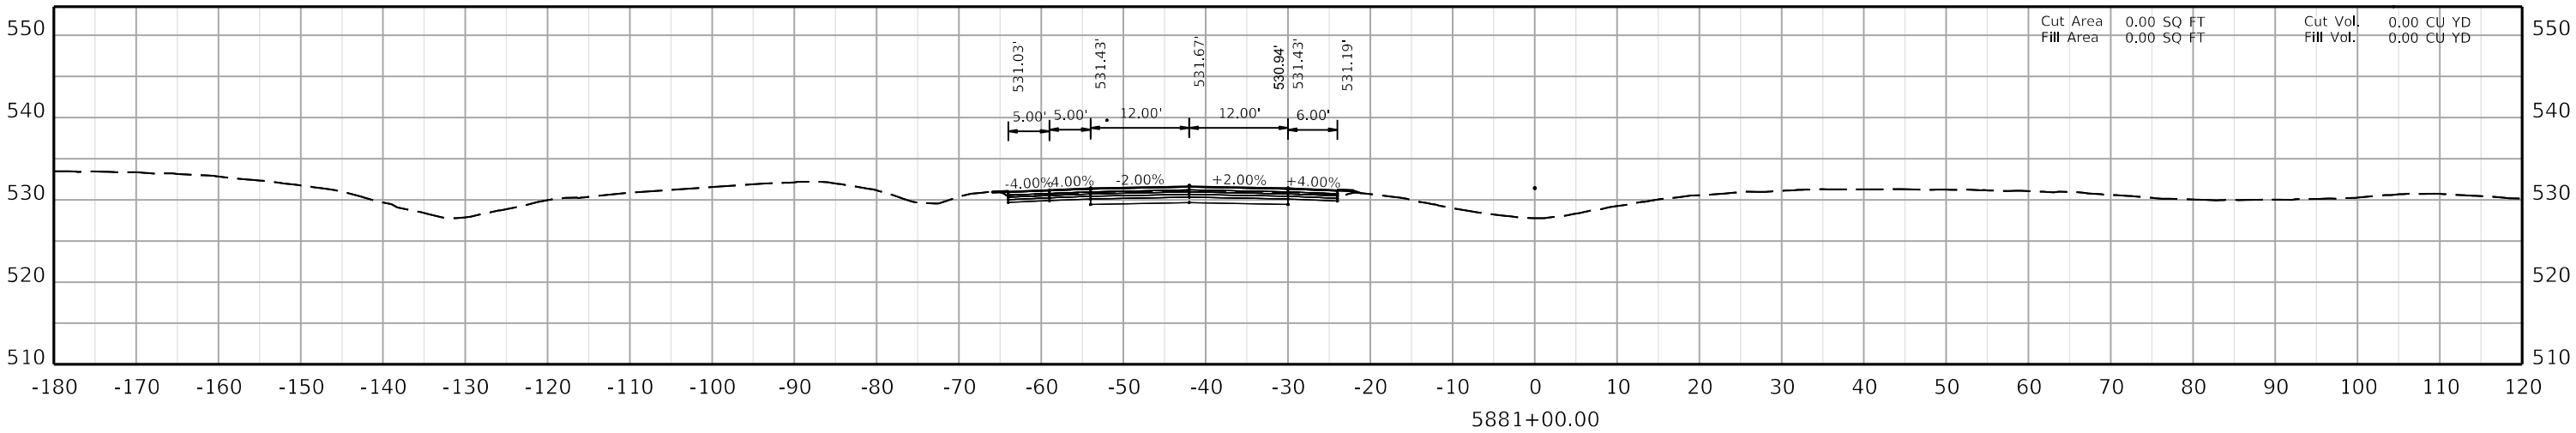

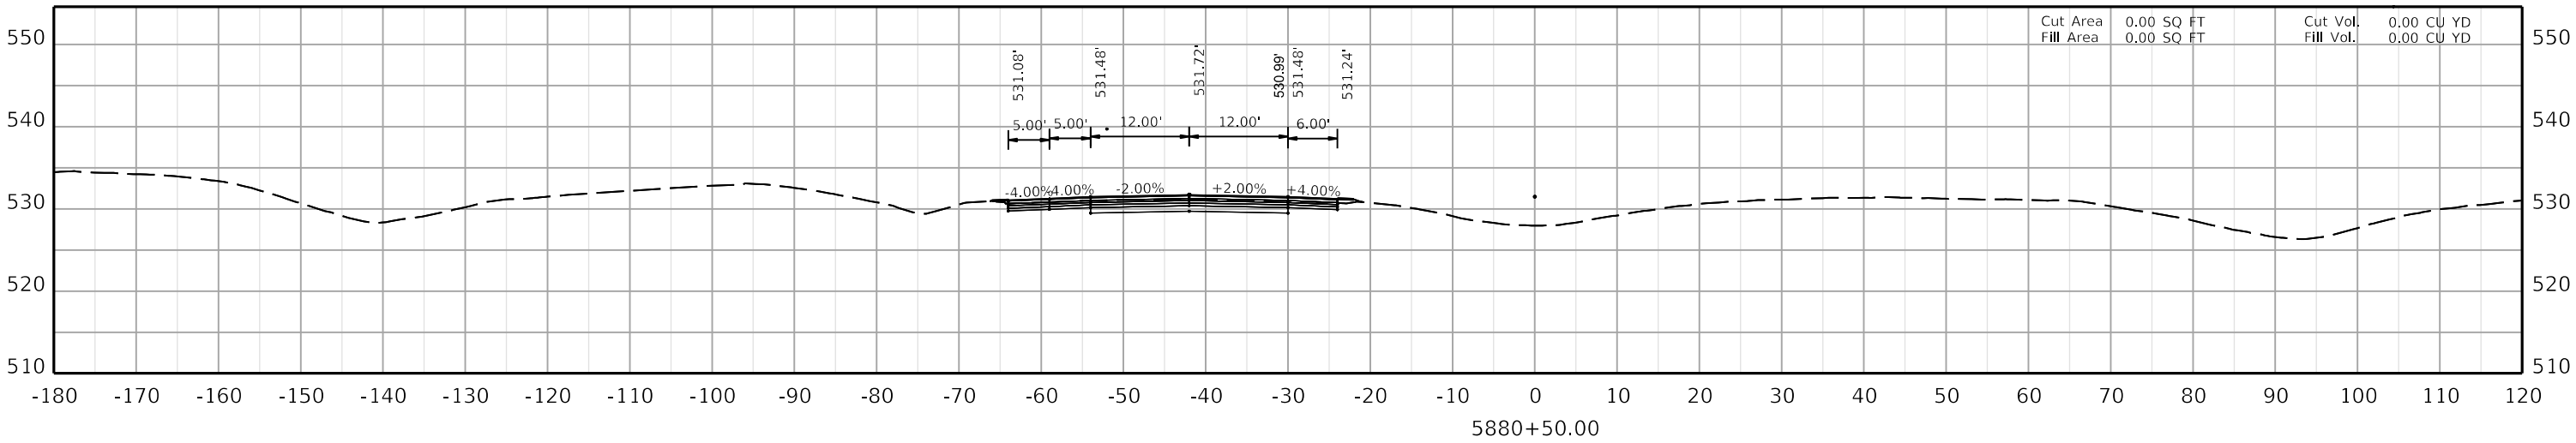

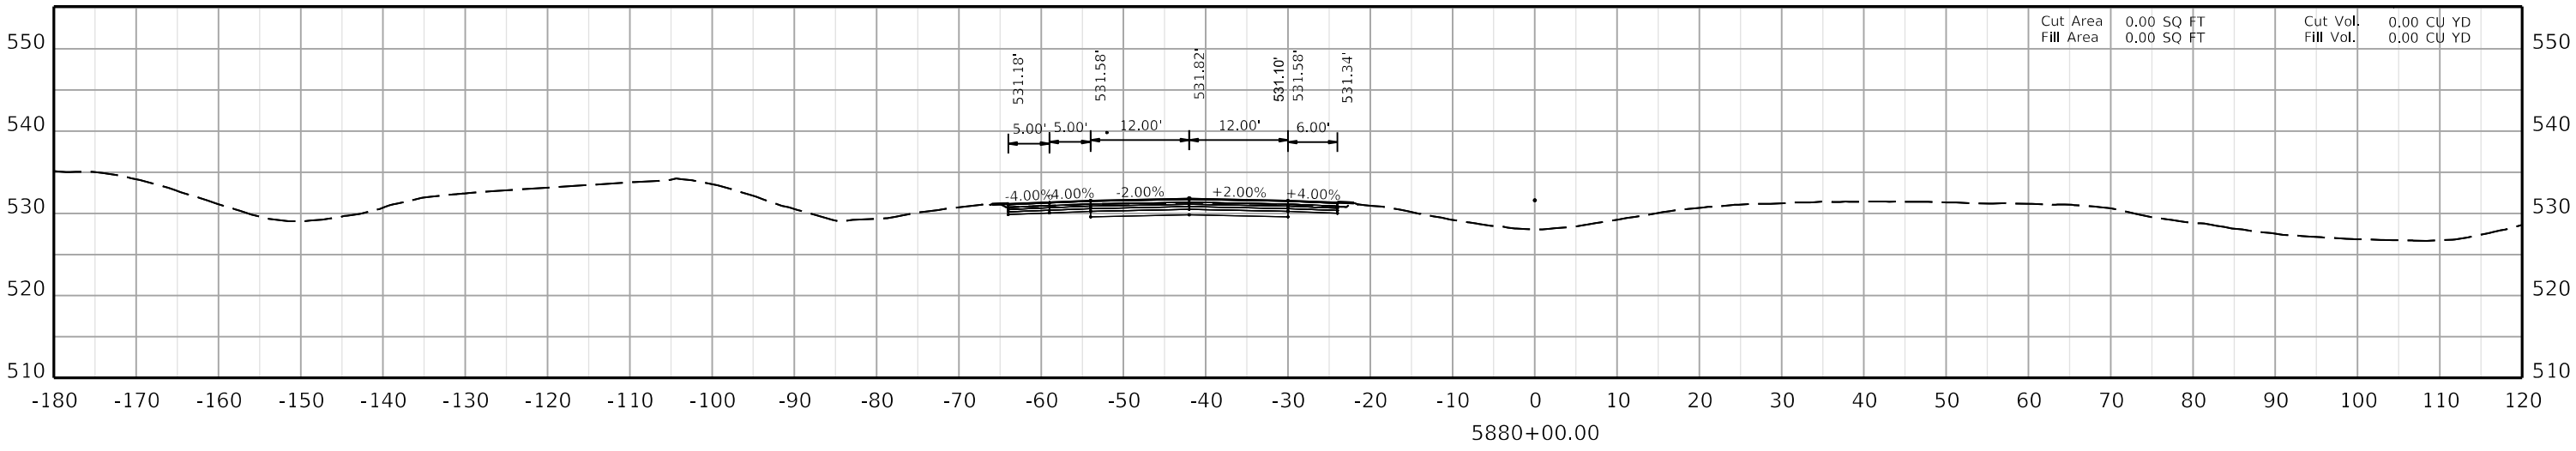

COMMONWEALTH OF KENTUCKY
DEPARTMENT OF HIGHWAYS
TEAM KENTUCKY TRANSPORTATION CABINET


DRAWING TITLE:


HORIZONTAL SCALE
SCALE: 1" = 10'


0' 10' 20' 40'

STA. AH2 5880+00.00
TO STA. AH2 5881+00.00

ITEM NO. 02-20063
COUNTY OF Christian
SHEET NO. X153

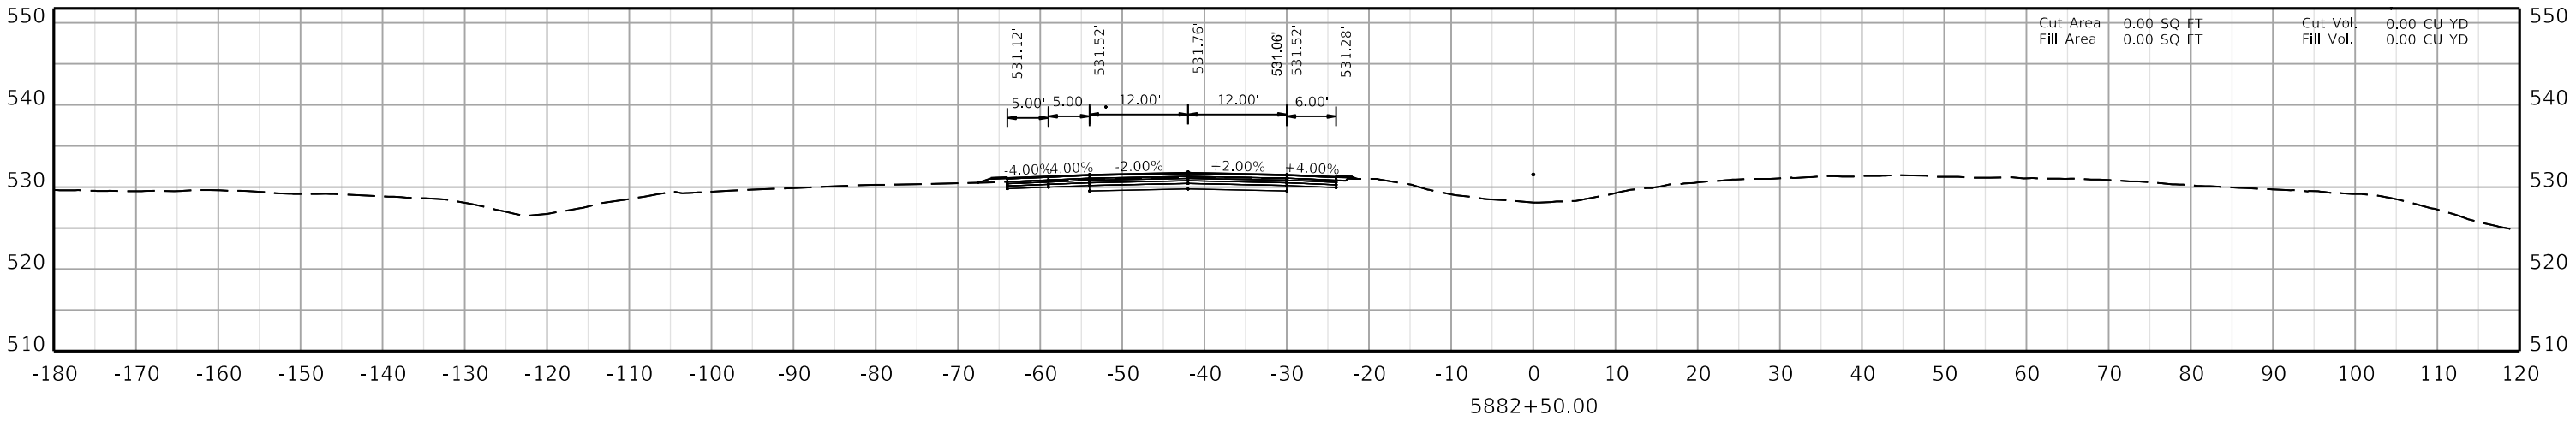

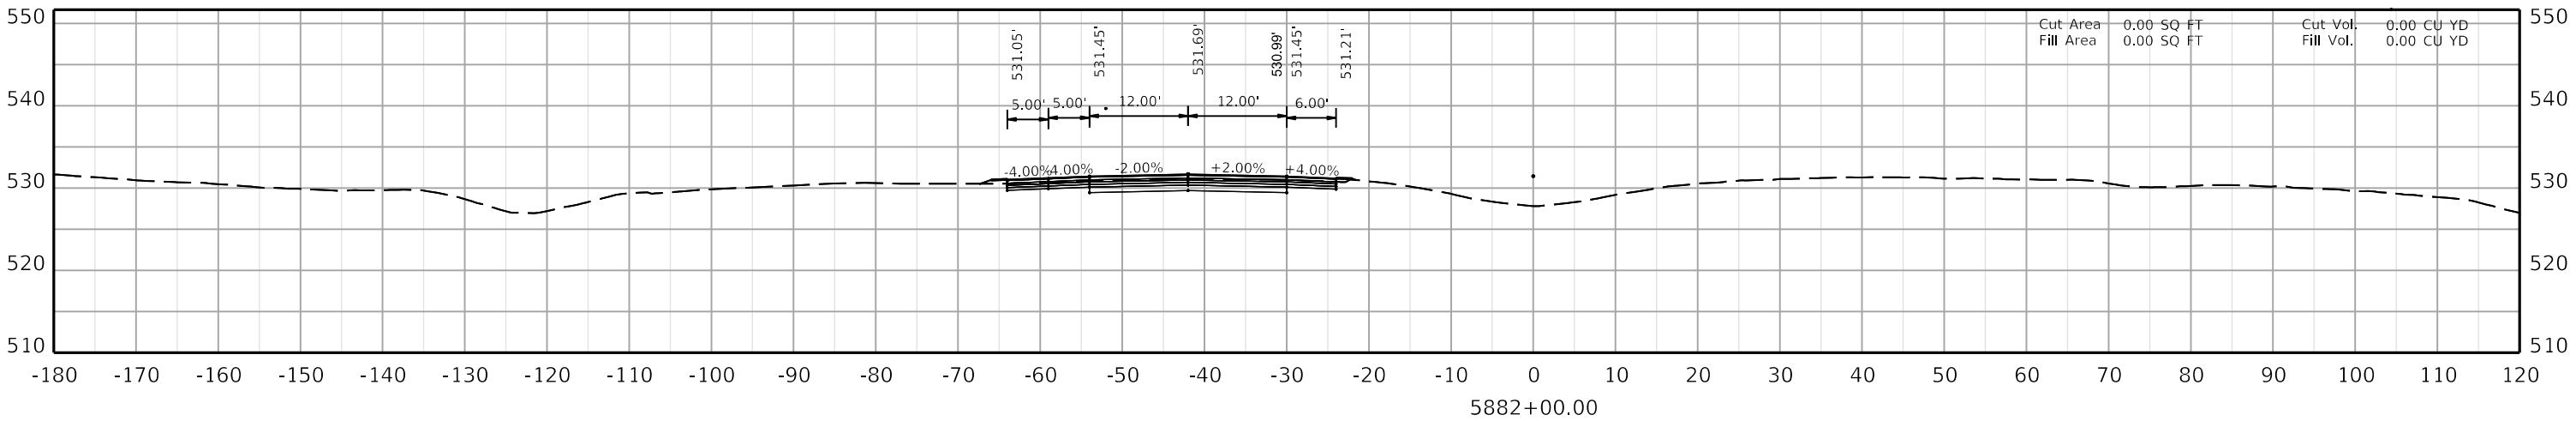

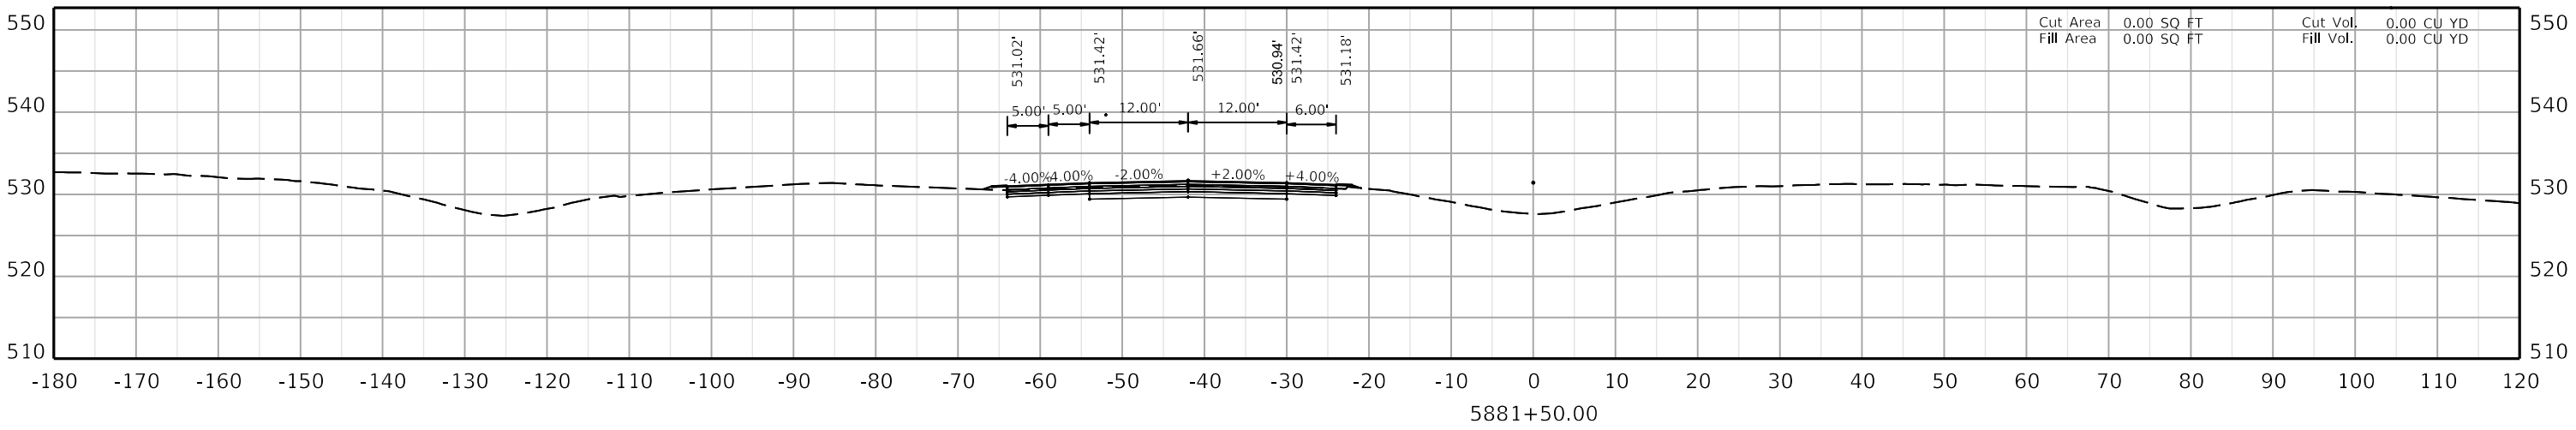

COMMONWEALTH OF KENTUCKY
DEPARTMENT OF HIGHWAYS
TEAM KENTUCKY


DRAWING TITLE:


HORIZONTAL SCALE
SCALE: 1" = 10'


0' 10' 20' 40'

STA. AH2 5881+50.00
TO STA. AH2 5882+50.00

ITEM NO. 02-20063
COUNTY OF Christian
SHEET NO. X154

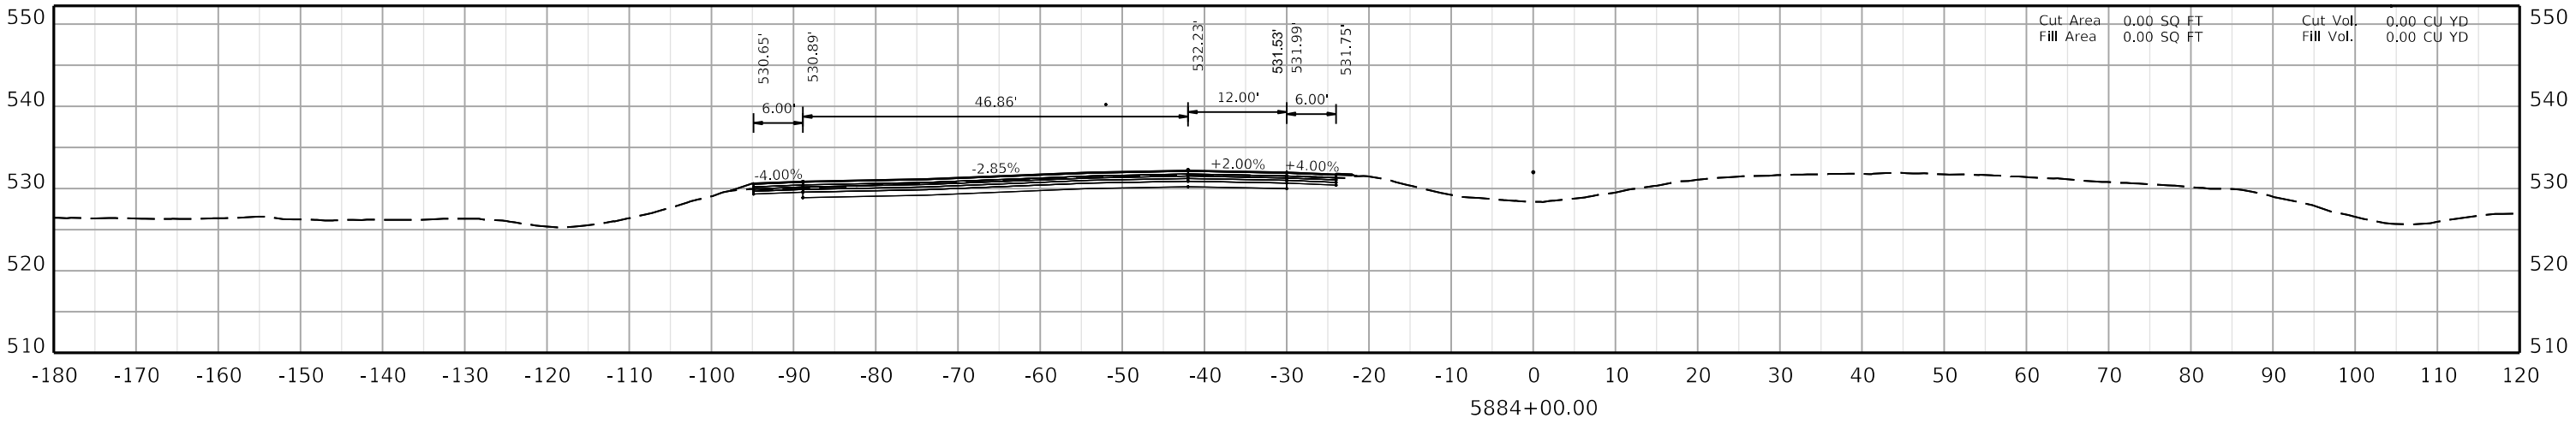

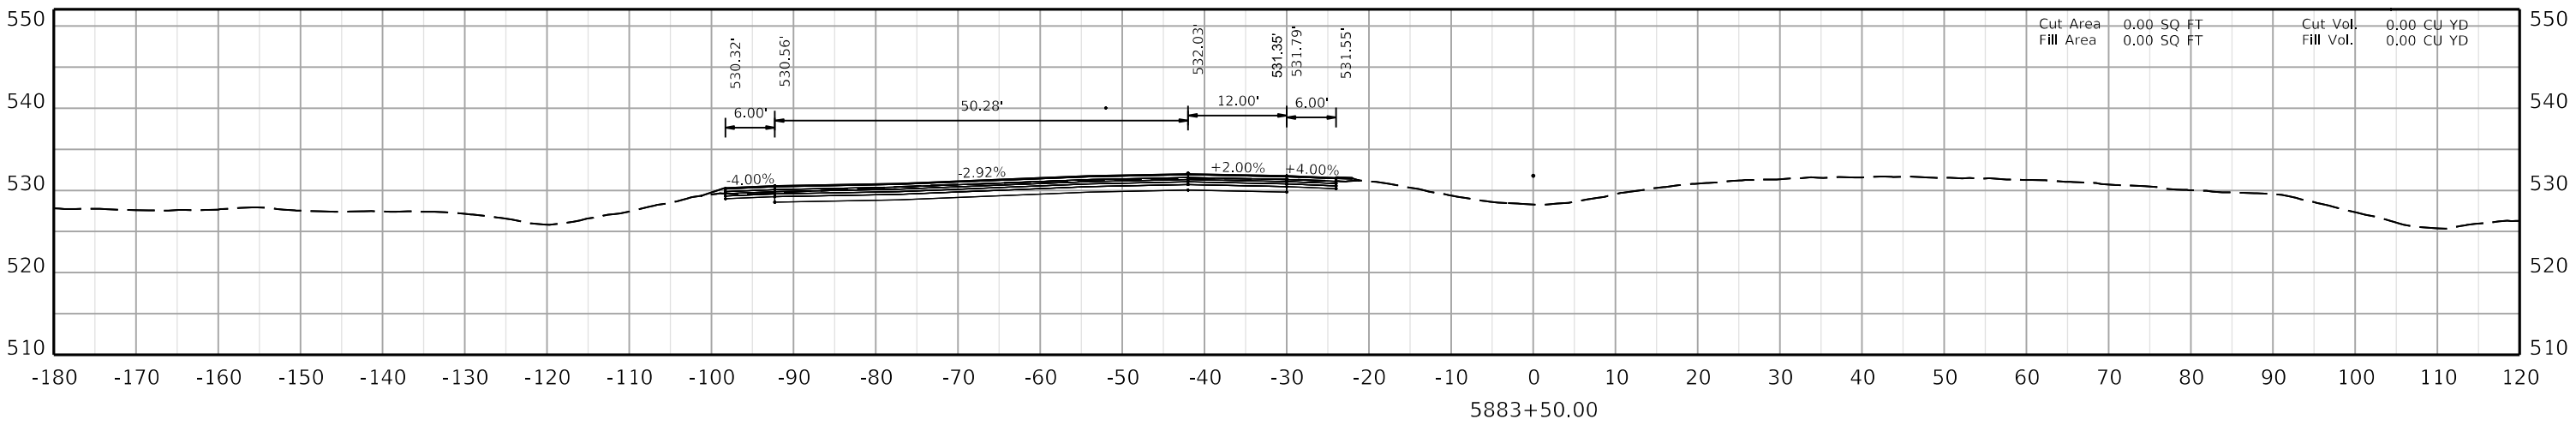

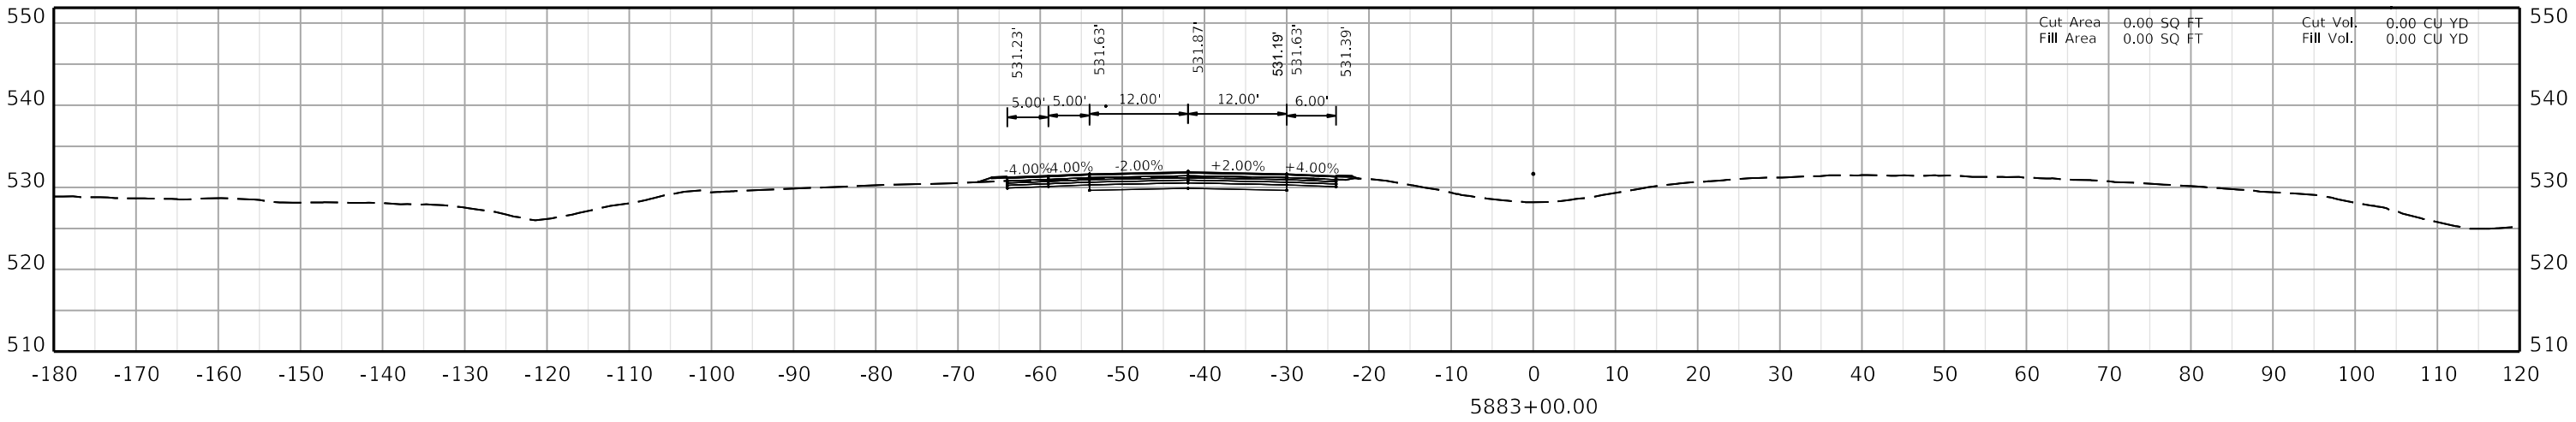

COMMONWEALTH OF KENTUCKY
DEPARTMENT OF HIGHWAYS
TEAM KENTUCKY


DRAWING TITLE:


HORIZONTAL SCALE
SCALE: 1" = 10'


0' 10' 20' 40'

STA. AH2 5883+00.00
TO STA. AH2 5884+00.00

ITEM NO. 02-20063
COUNTY OF Christian
SHEET NO. X155

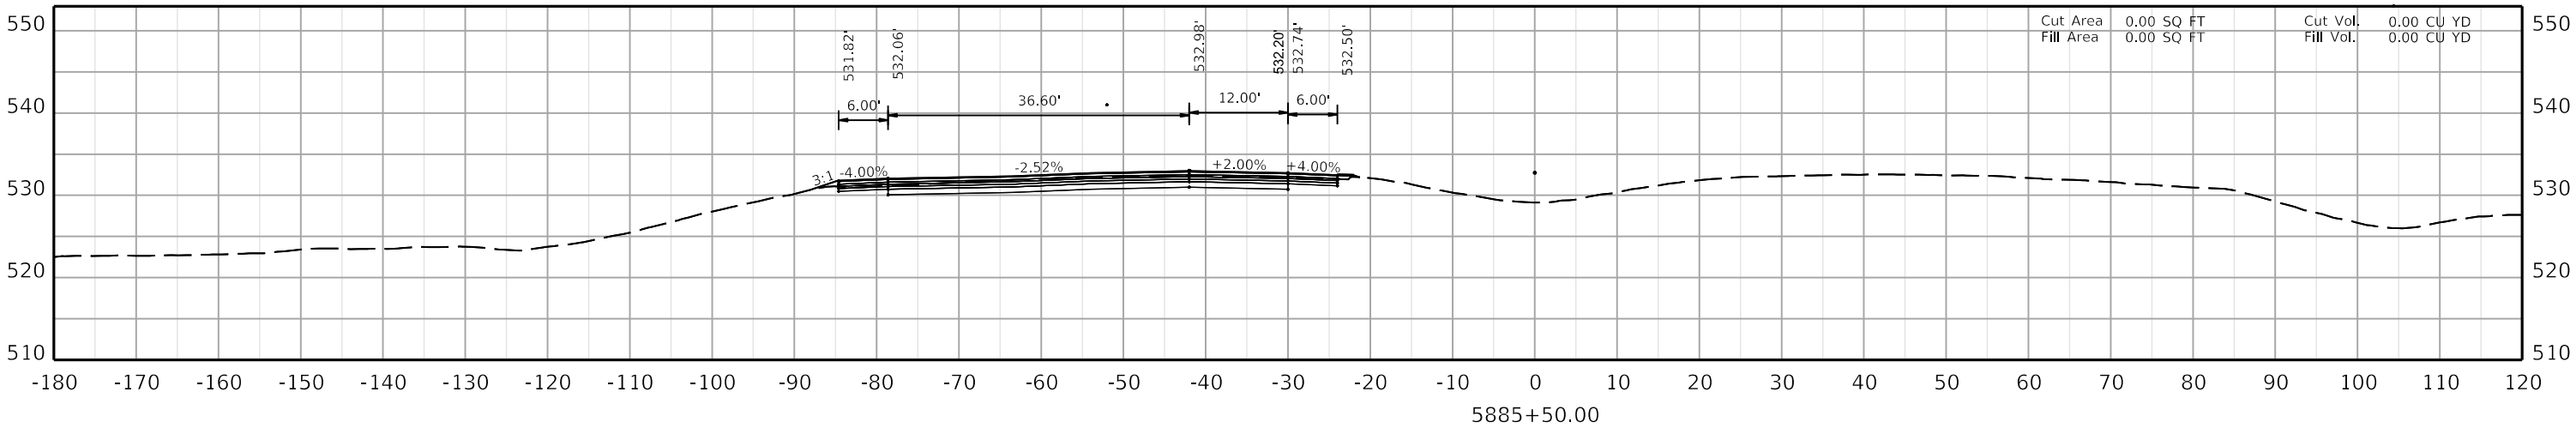

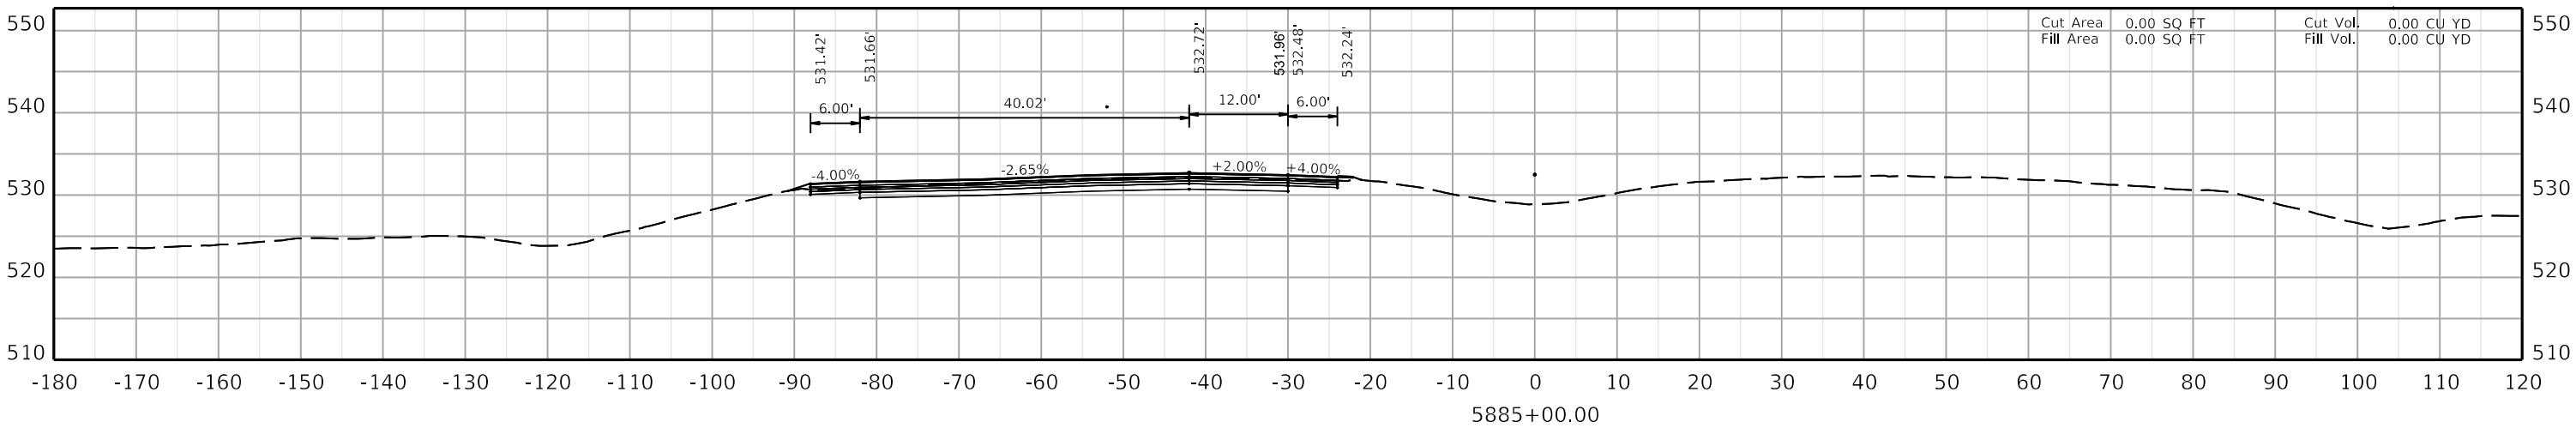

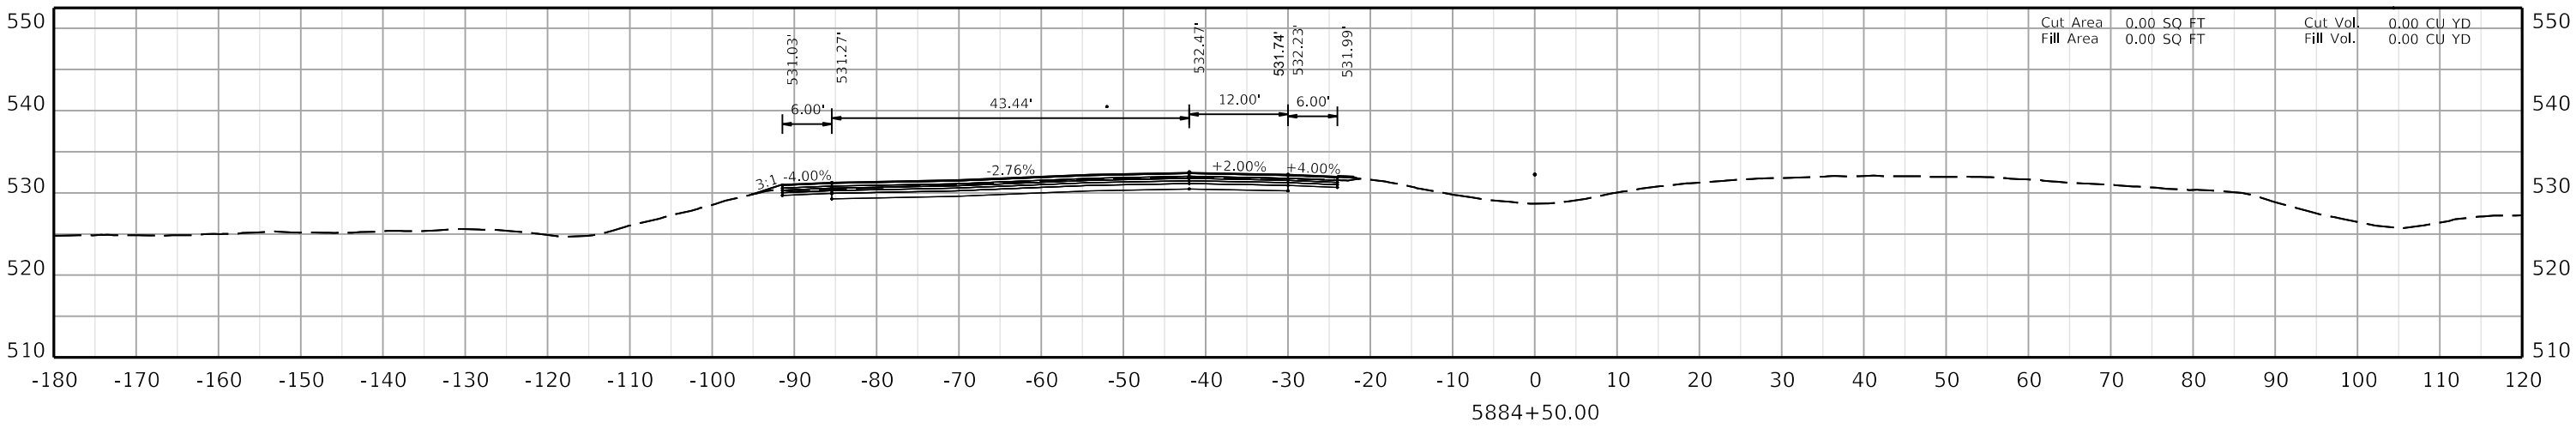

COMMONWEALTH OF KENTUCKY
DEPARTMENT OF HIGHWAYS
TEAM KENTUCKY


DRAWING TITLE:


HORIZONTAL SCALE
SCALE: 1" = 10'


0' 10' 20' 40'

STA. AH2 5884+50.00
TO STA. AH2 5885+50.00

ITEM NO. 02-20063
COUNTY OF Christian
SHEET NO. X156

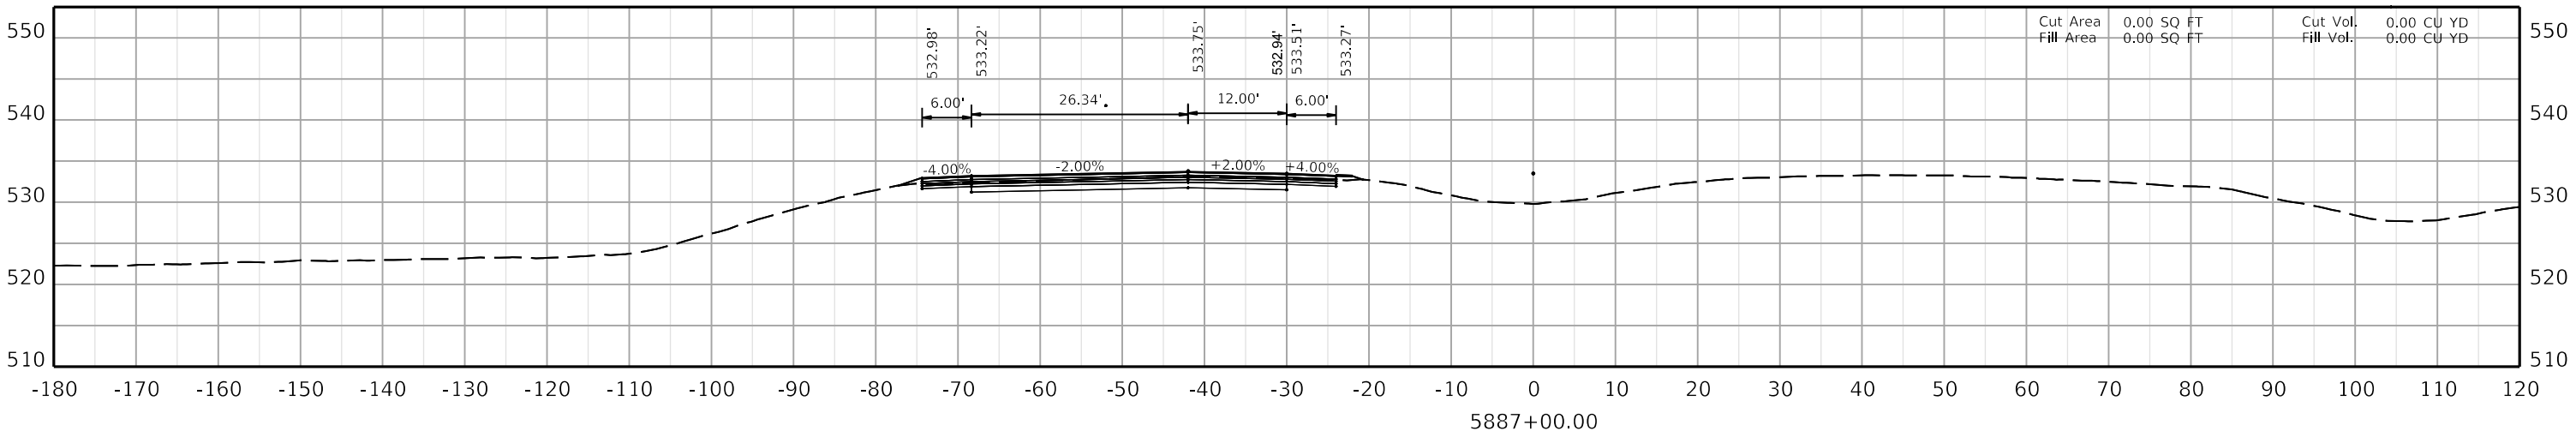

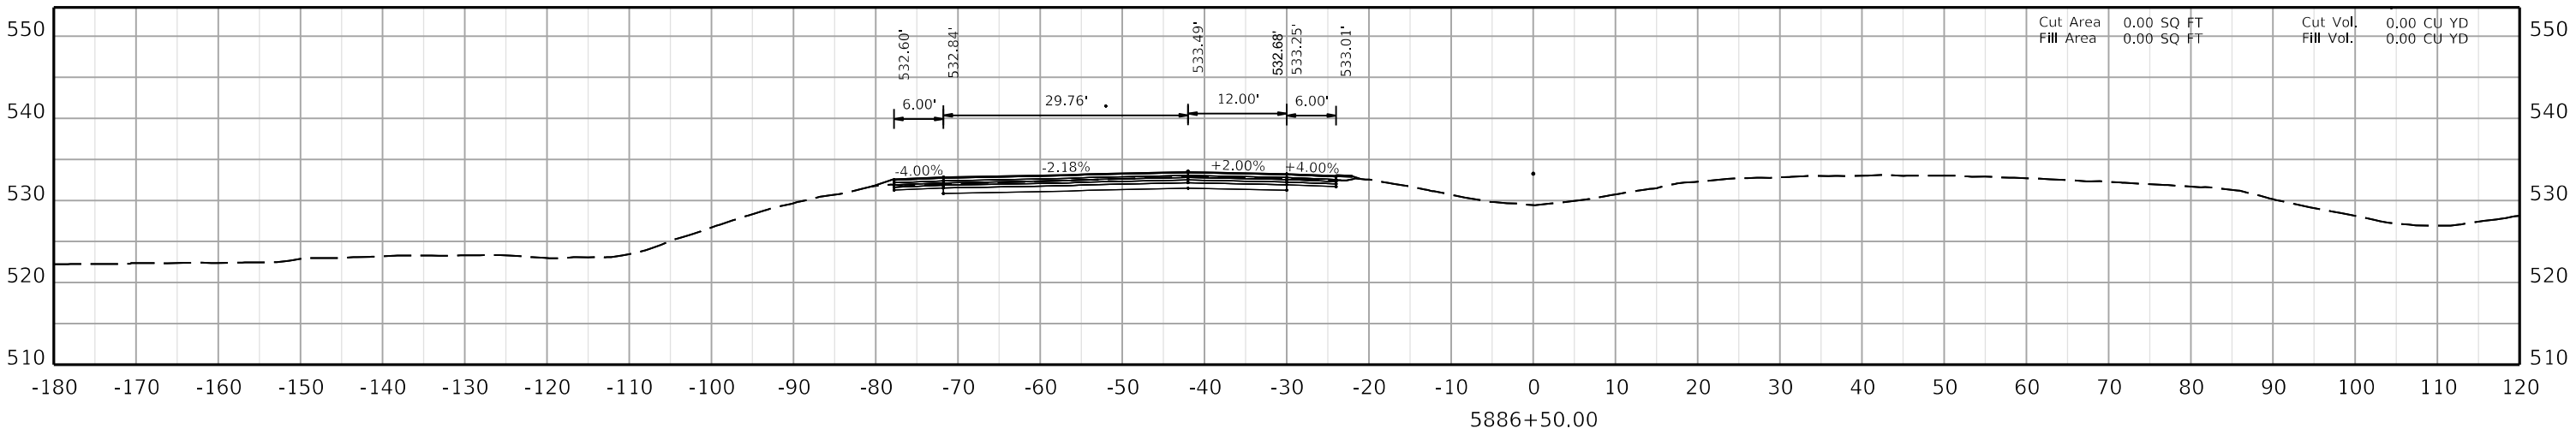

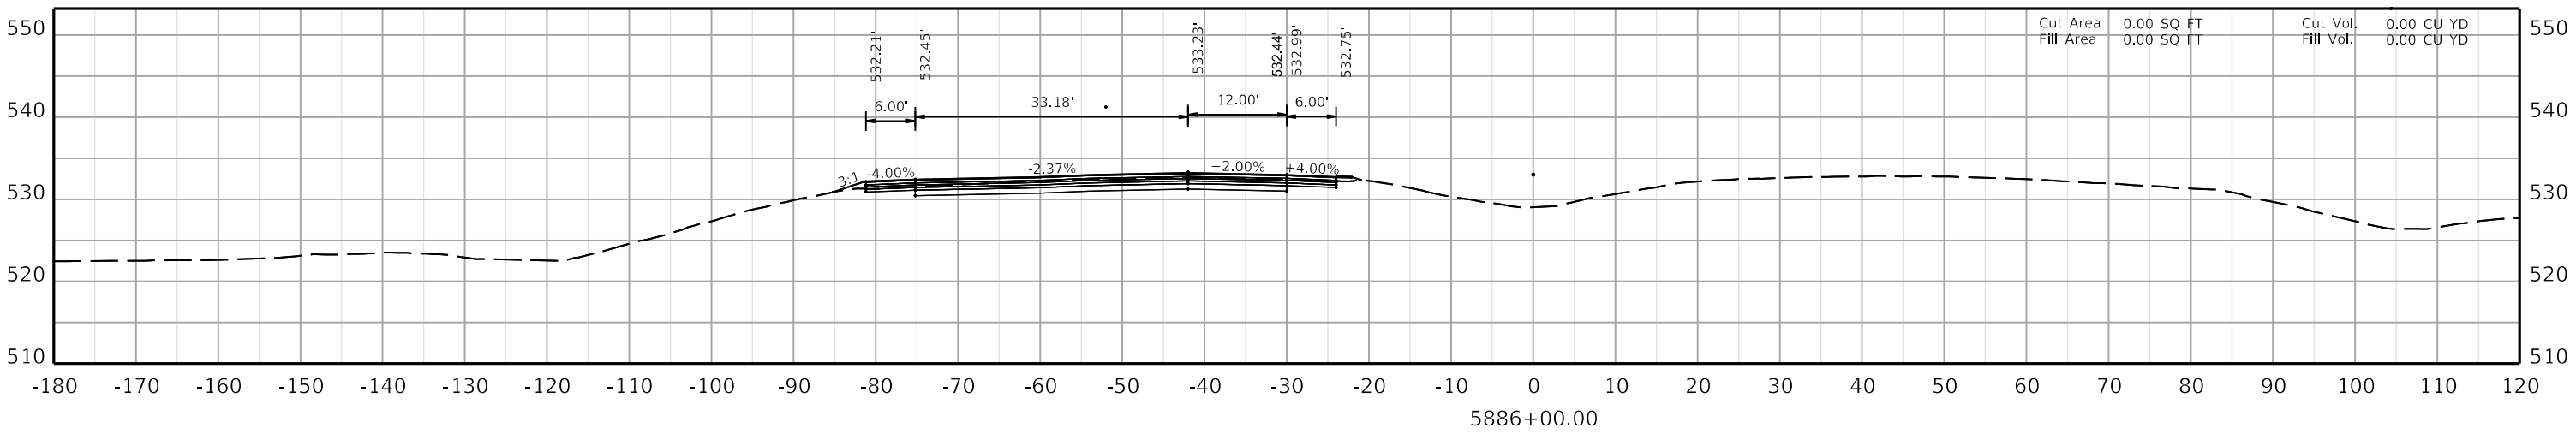

COMMONWEALTH OF KENTUCKY
DEPARTMENT OF HIGHWAYS
TEAM KENTUCKY


DRAWING TITLE:


HORIZONTAL SCALE
SCALE: 1" = 10'


0' 10' 20' 40'

STA. AH2 5886+00.00
TO STA. AH2 5887+00.00

ITEM NO. 02-20063
COUNTY OF Christian
SHEET NO. X157

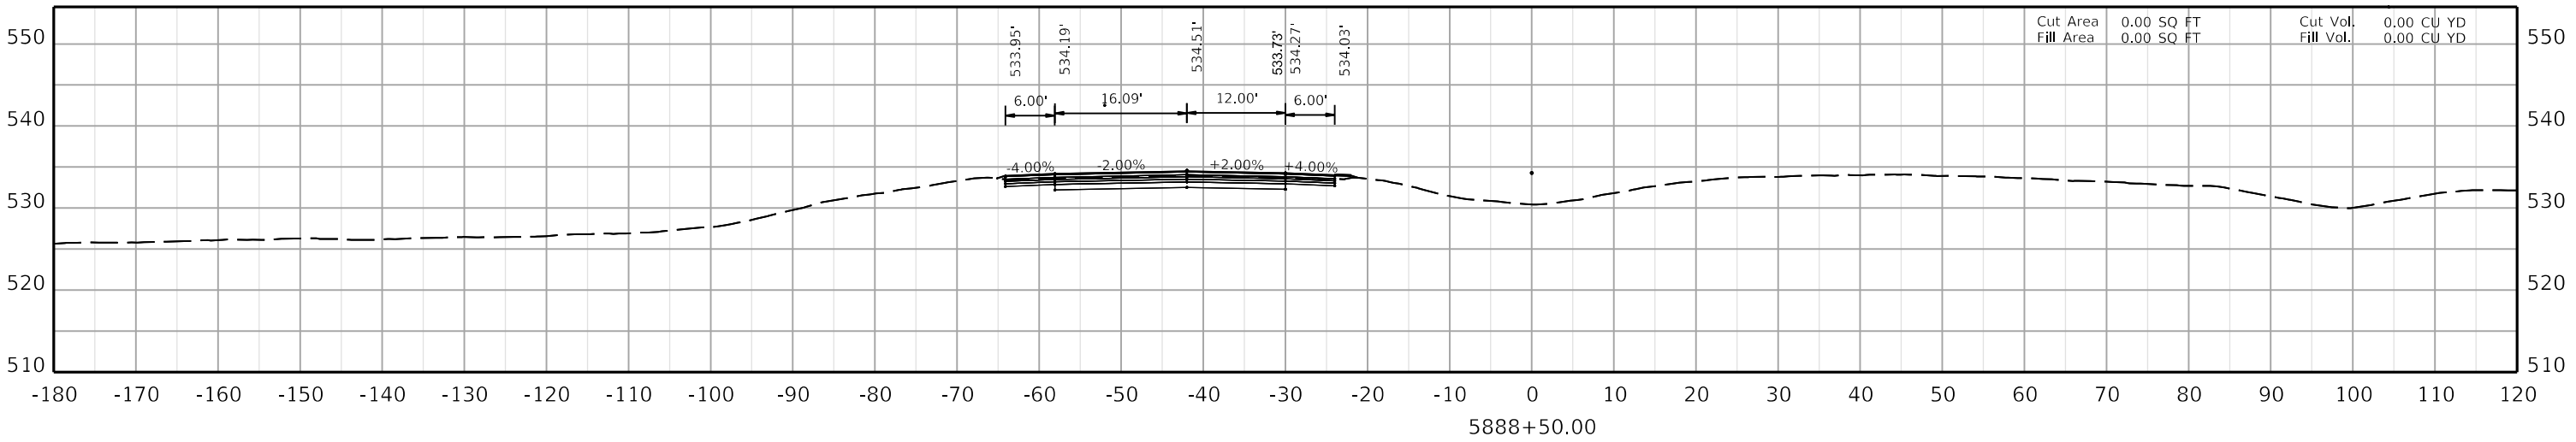

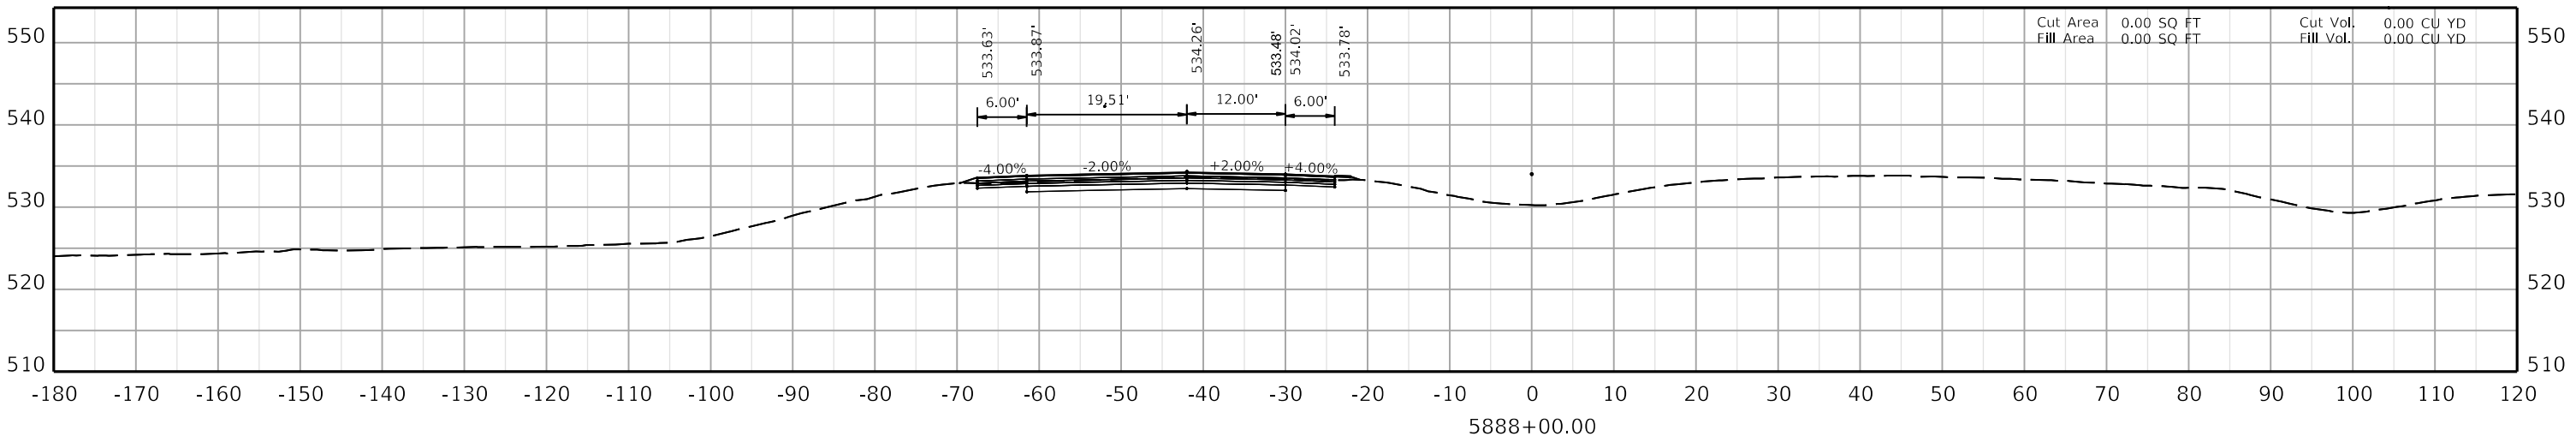

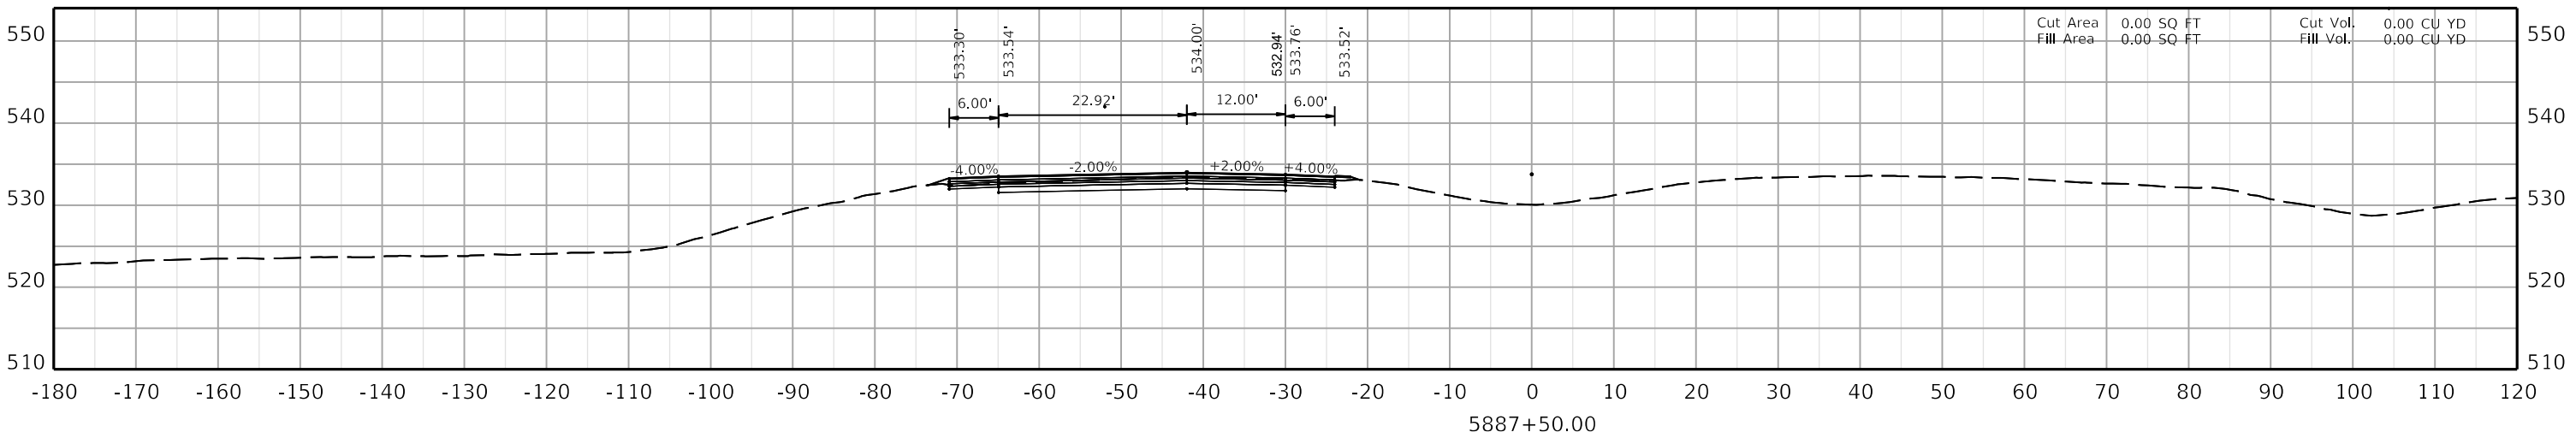

COMMONWEALTH OF KENTUCKY
DEPARTMENT OF HIGHWAYS
TEAM KENTUCKY

DRAWING TITLE:

HORIZONTAL SCALE
SCALE: 1" = 10'


0' 10' 20' 40'


STA. AH2 5887+50.00
TO STA. AH2 5888+50.00


ITEM NO. 02-20063
COUNTY OF Christian
SHEET NO. X158

OpenRoads Designer v10.12.02.4
USER: ciccarelli

FILE NAME: U:\24856.CH1 - CHRISTIAN COUNTY I-24\2-20063 - CHRISTIAN - I_24 PAVEMENT REHAB\MILESTONES & SUBMITTALS\CONTRACT PLANS AND PROPOSAL\ELECTRONIC ENGINEERING DATA\SHEETS\02_20063_XSECTION_SHEETS 02.DGN

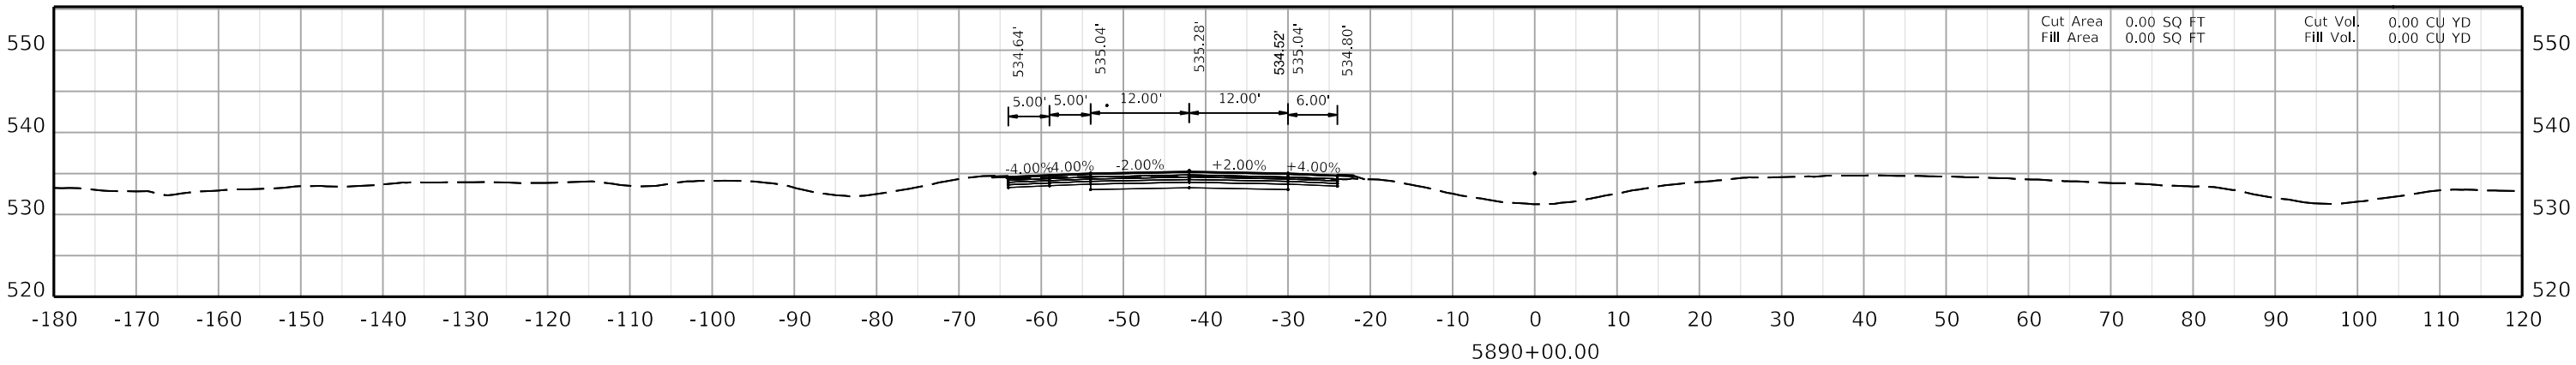

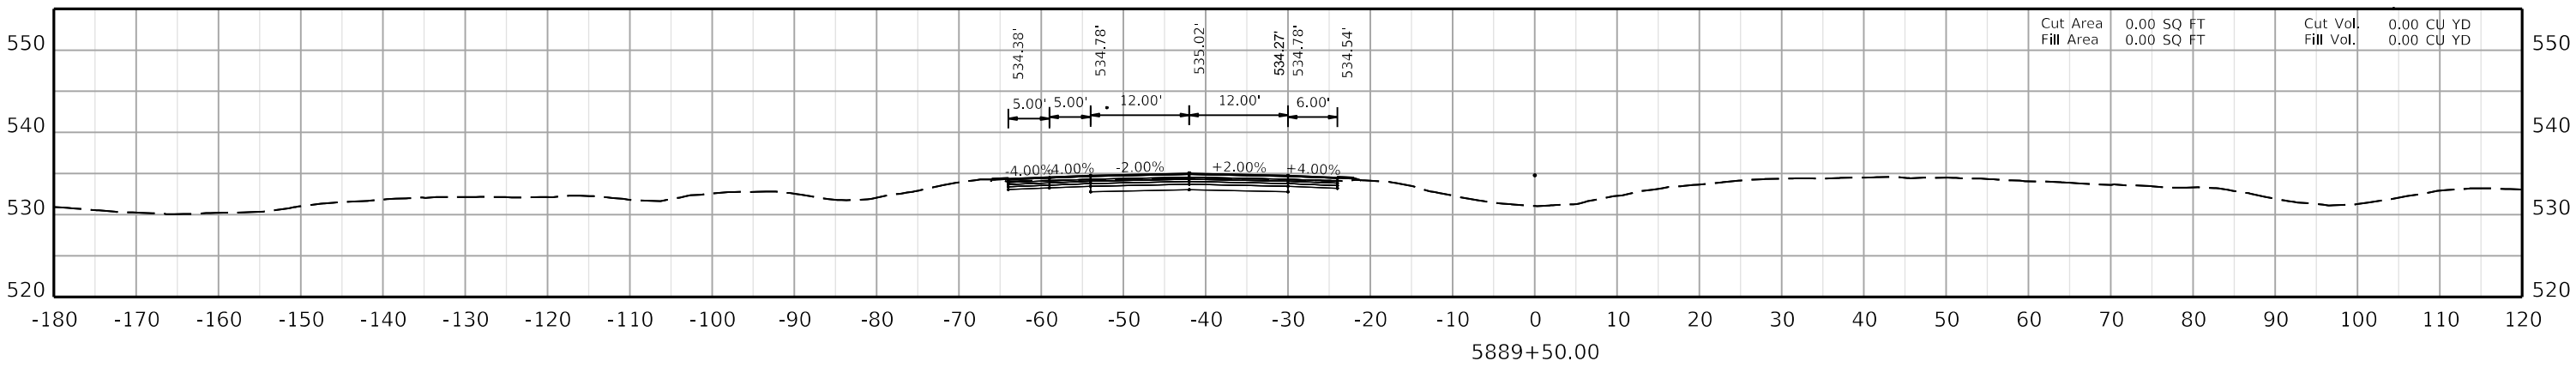

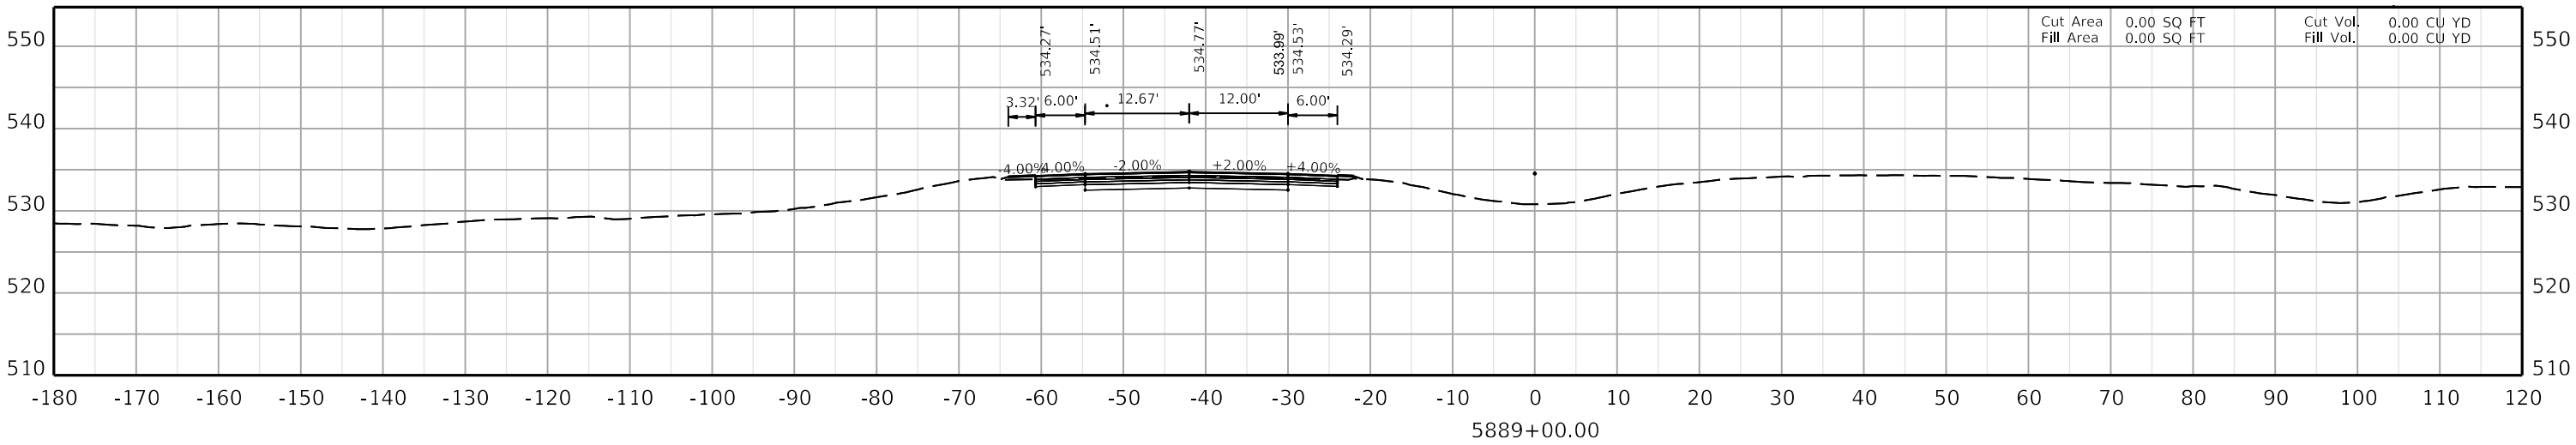

COMMONWEALTH OF KENTUCKY
DEPARTMENT OF HIGHWAYS
TEAM KENTUCKY


DRAWING TITLE:


HORIZONTAL SCALE
SCALE: 1" = 10'


0' 10' 20' 40'

STA. AH2 5889+00.00
TO STA. AH2 5890+00.00

ITEM NO. 02-20063
COUNTY OF Christian
SHEET NO. X159

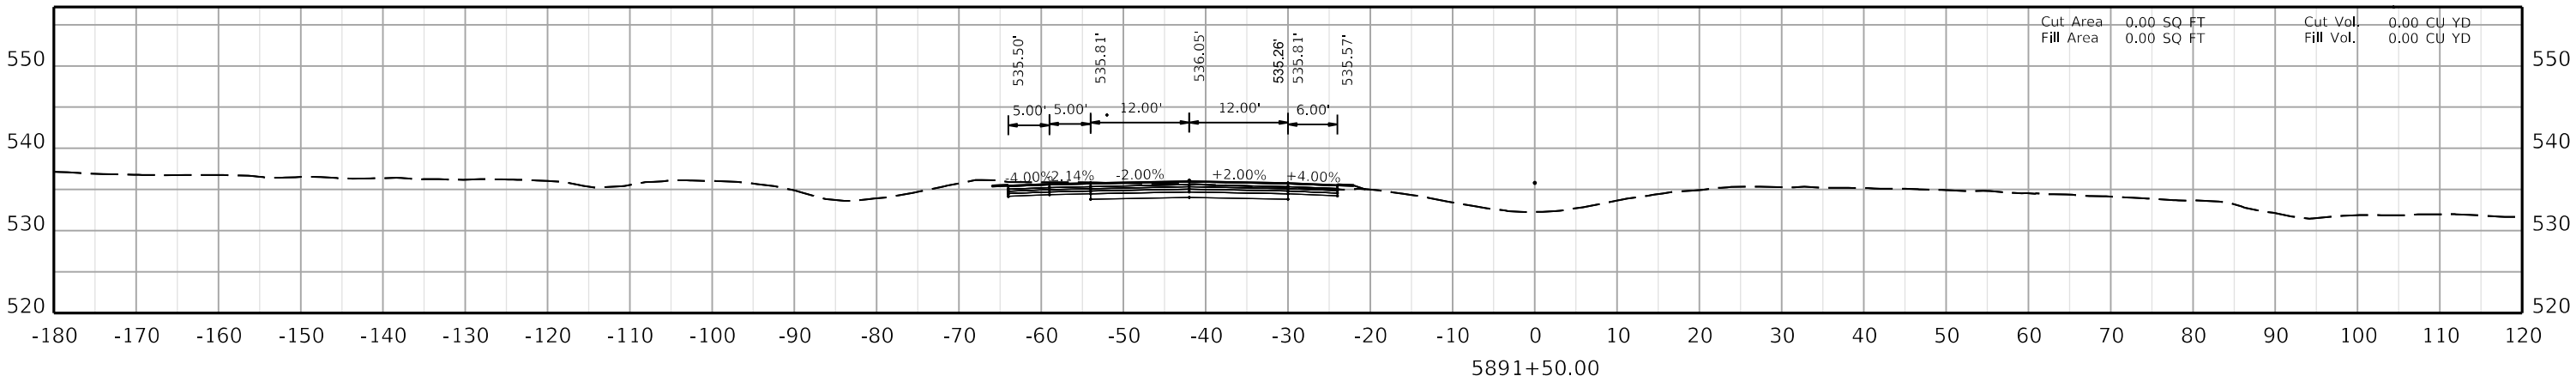

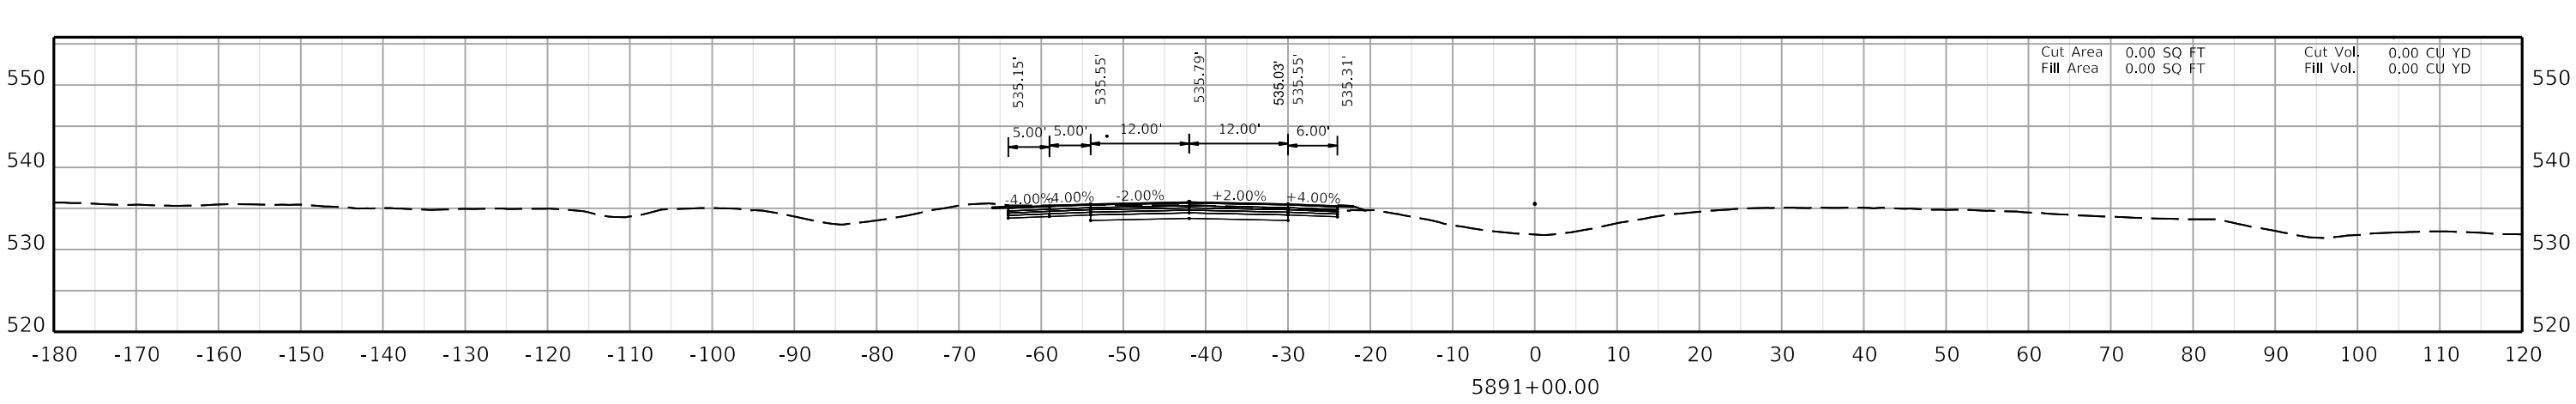

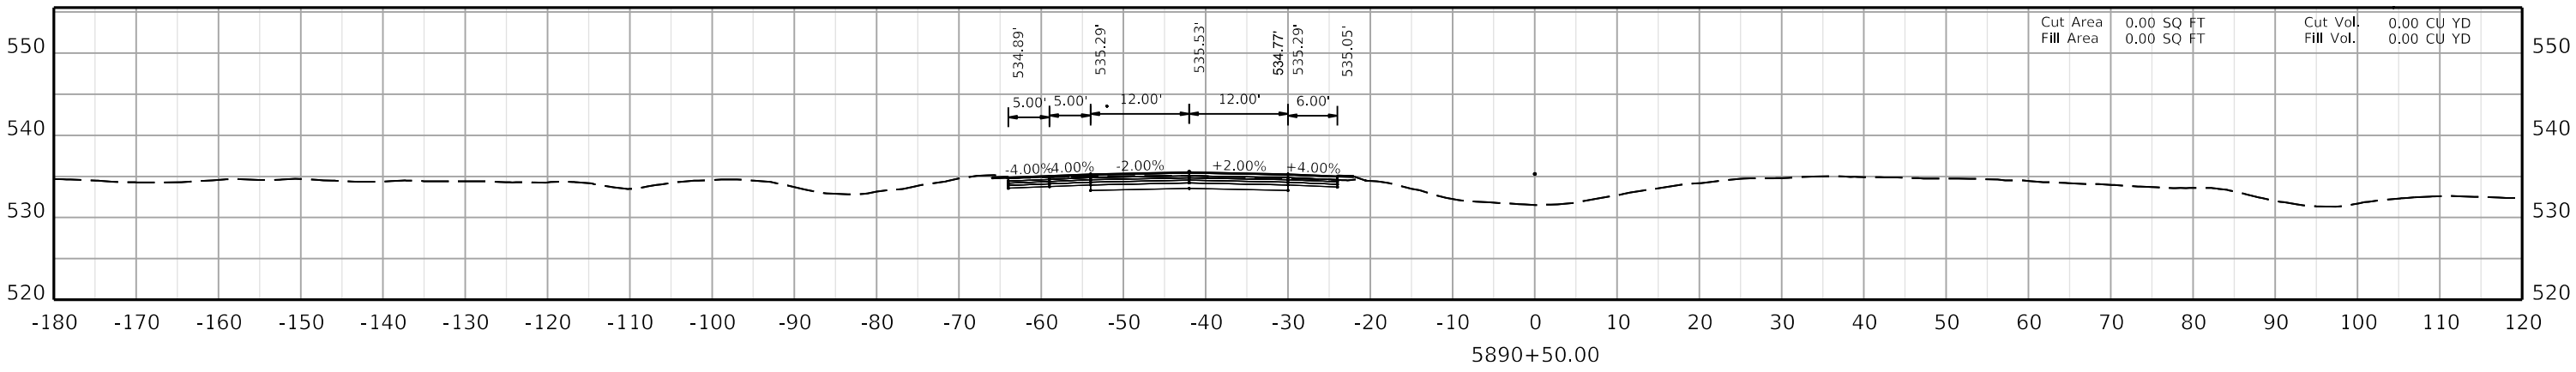

COMMONWEALTH OF KENTUCKY
DEPARTMENT OF HIGHWAYS
TEAM KENTUCKY


DRAWING TITLE:


HORIZONTAL SCALE
SCALE: 1" = 10'


0' 10' 20' 40'

STA. AH2 5890+50.00
TO STA. AH2 5891+50.00

ITEM NO. 02-20063
COUNTY OF Christian
SHEET NO. X160

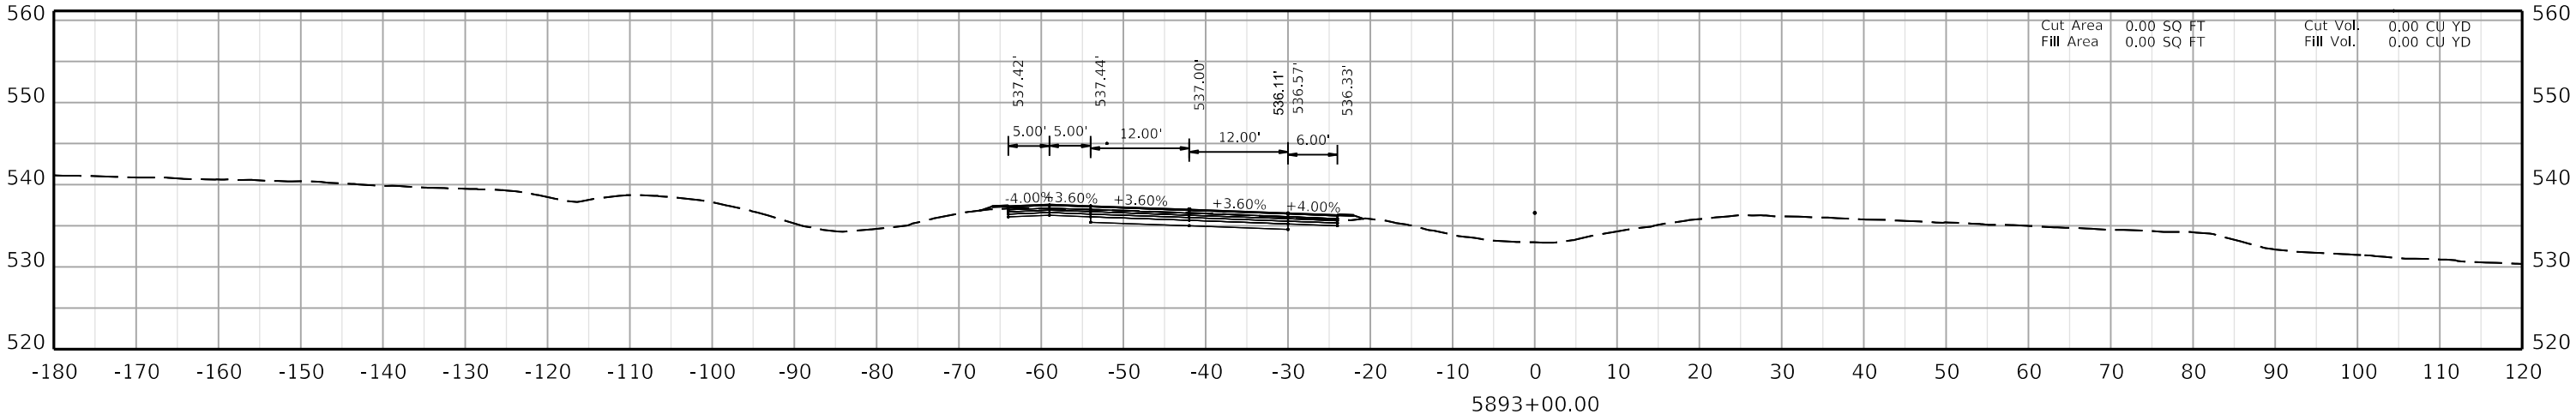

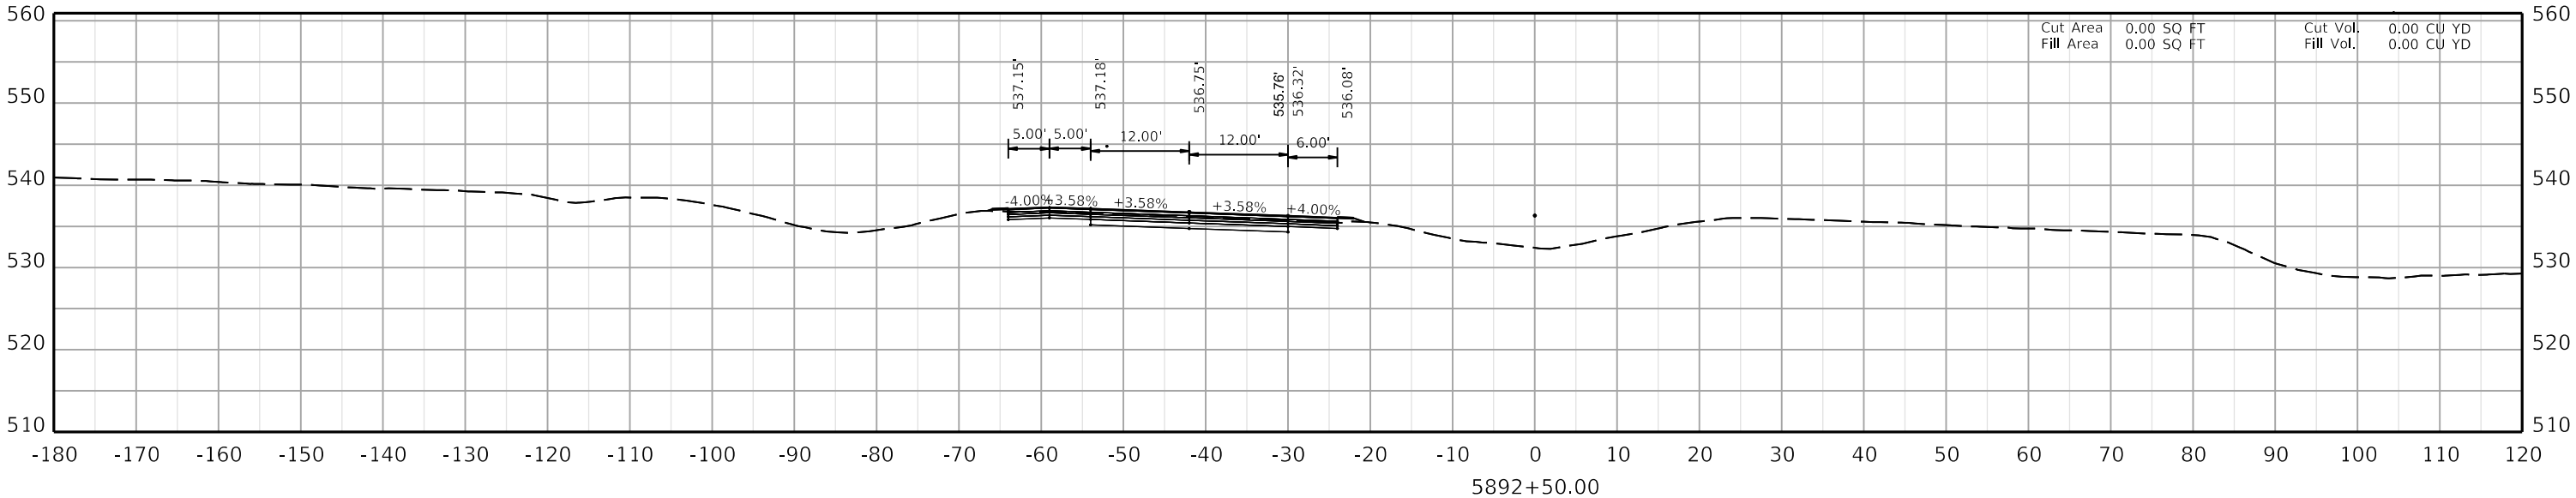

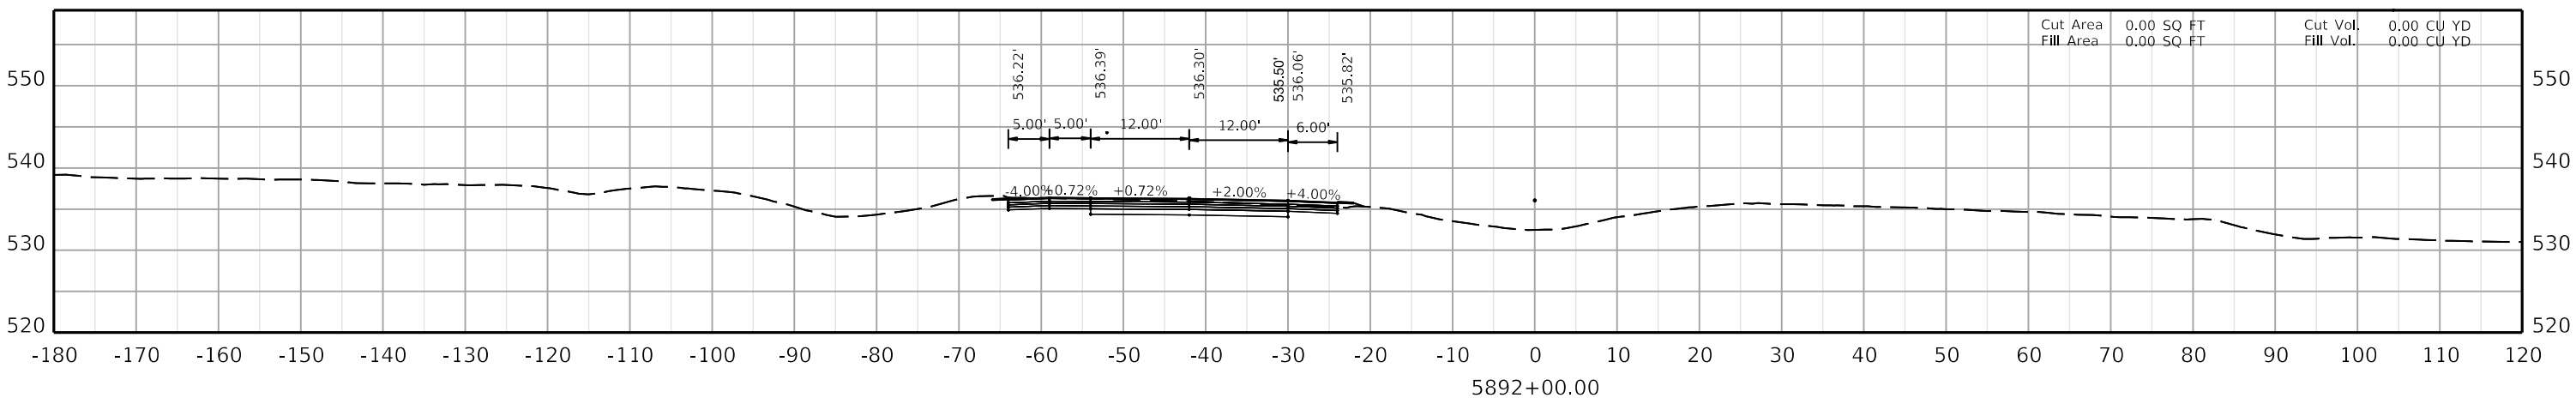

COMMONWEALTH OF KENTUCKY
DEPARTMENT OF HIGHWAYS
TEAM KENTUCKY


DRAWING TITLE:


HORIZONTAL SCALE
SCALE: 1" = 10'


0' 10' 20' 40'

STA. AH2 5892+00.00
TO STA. AH2 5893+00.00

ITEM NO. 02-20063
COUNTY OF Christian
SHEET NO. X161

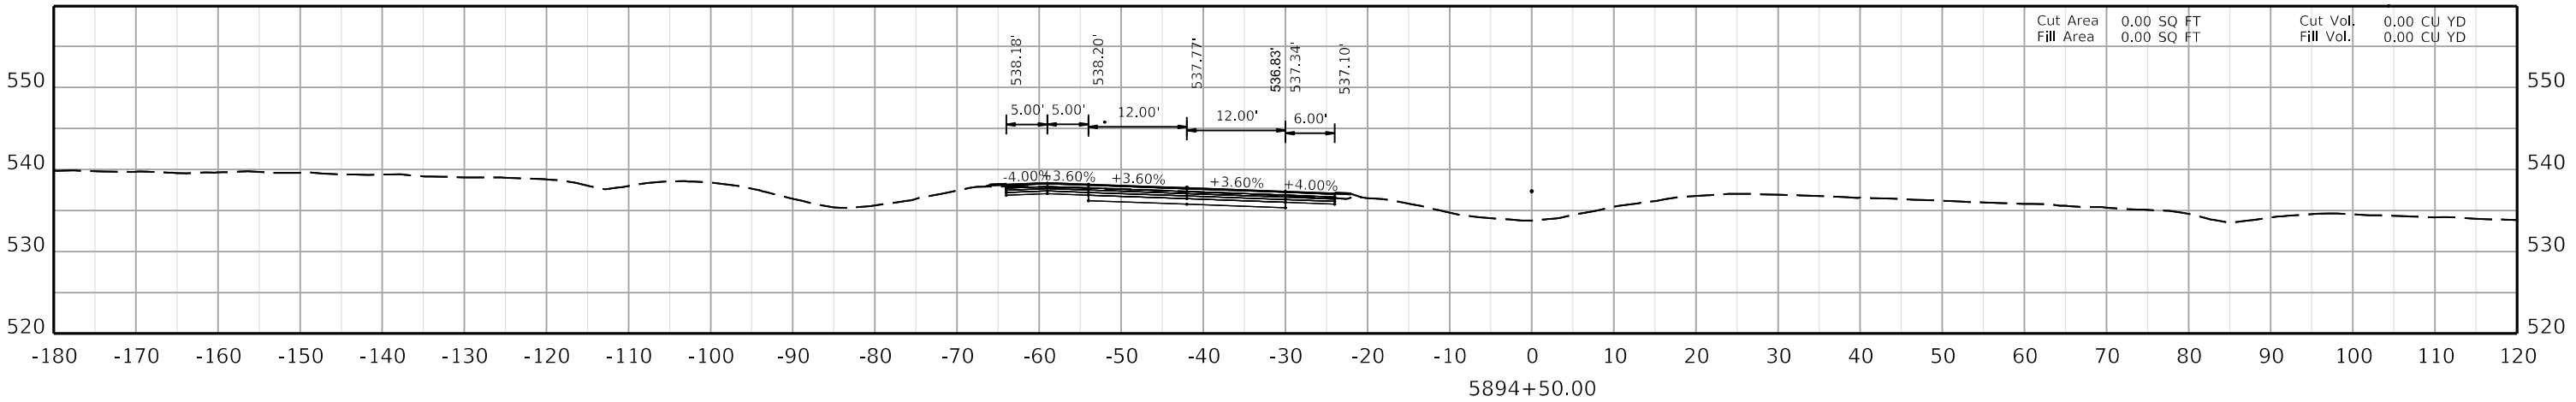

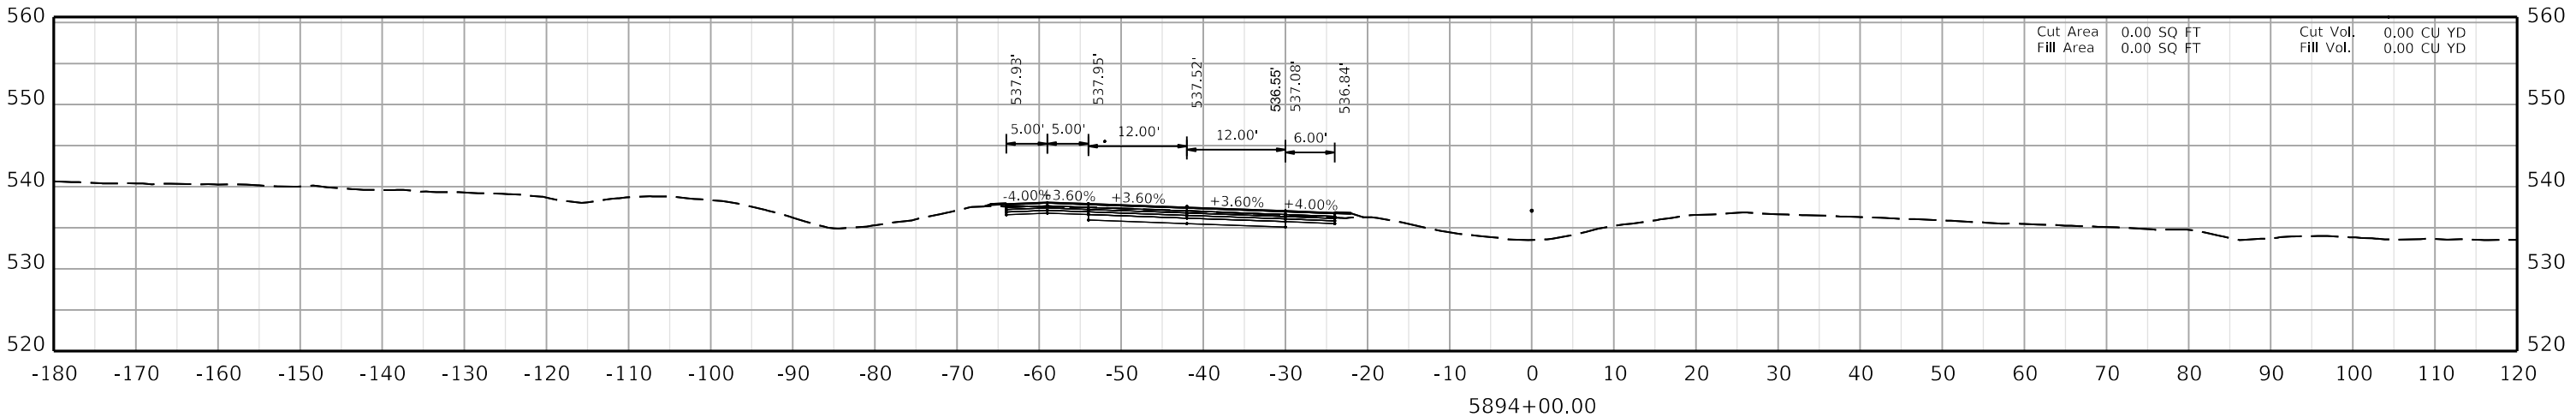

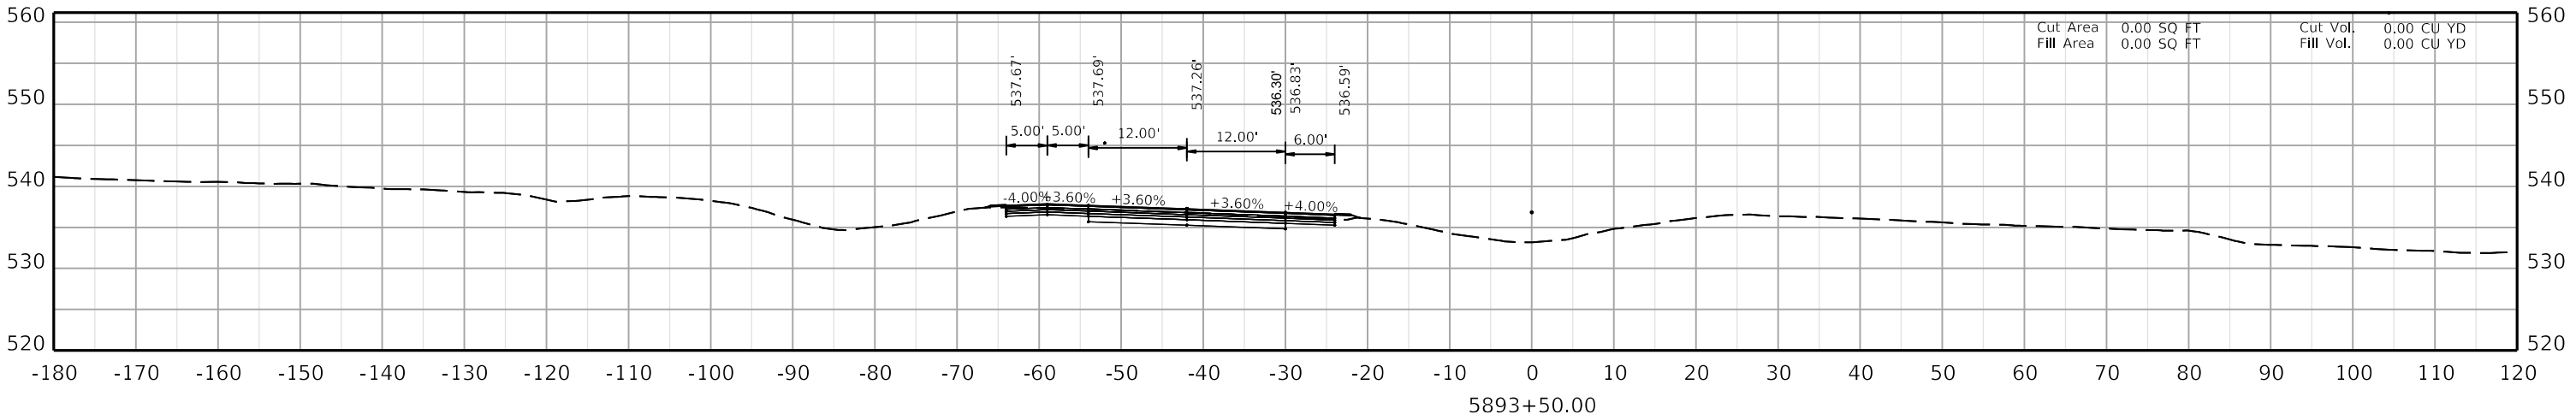

COMMONWEALTH OF KENTUCKY
DEPARTMENT OF HIGHWAYS
TEAM KENTUCKY TRANSPORTATION CABINET


DRAWING TITLE:


HORIZONTAL SCALE
SCALE: 1" = 10'


0' 10' 20' 40'

STA. AH2 5893+50.00
TO STA. AH2 5894+50.00

ITEM NO. 02-20063
COUNTY OF Christian
SHEET NO. X162

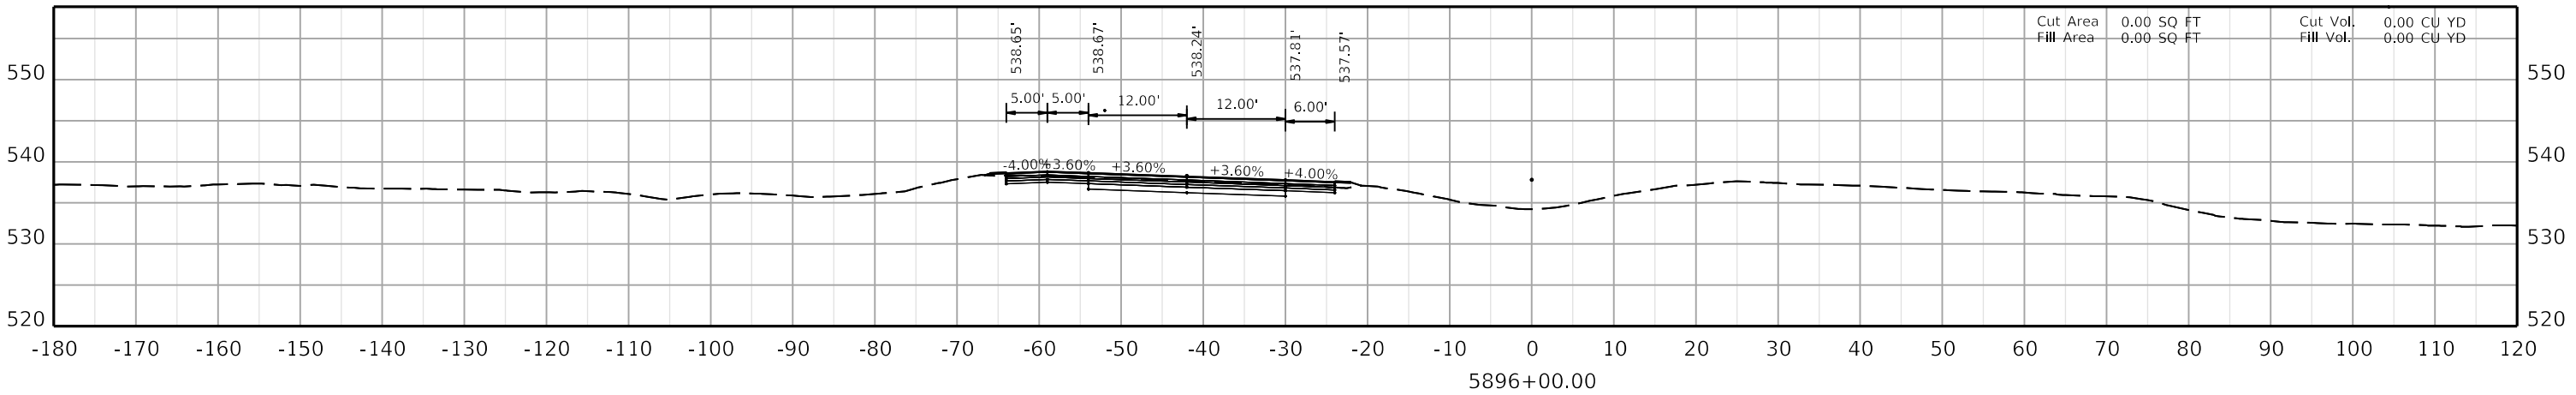

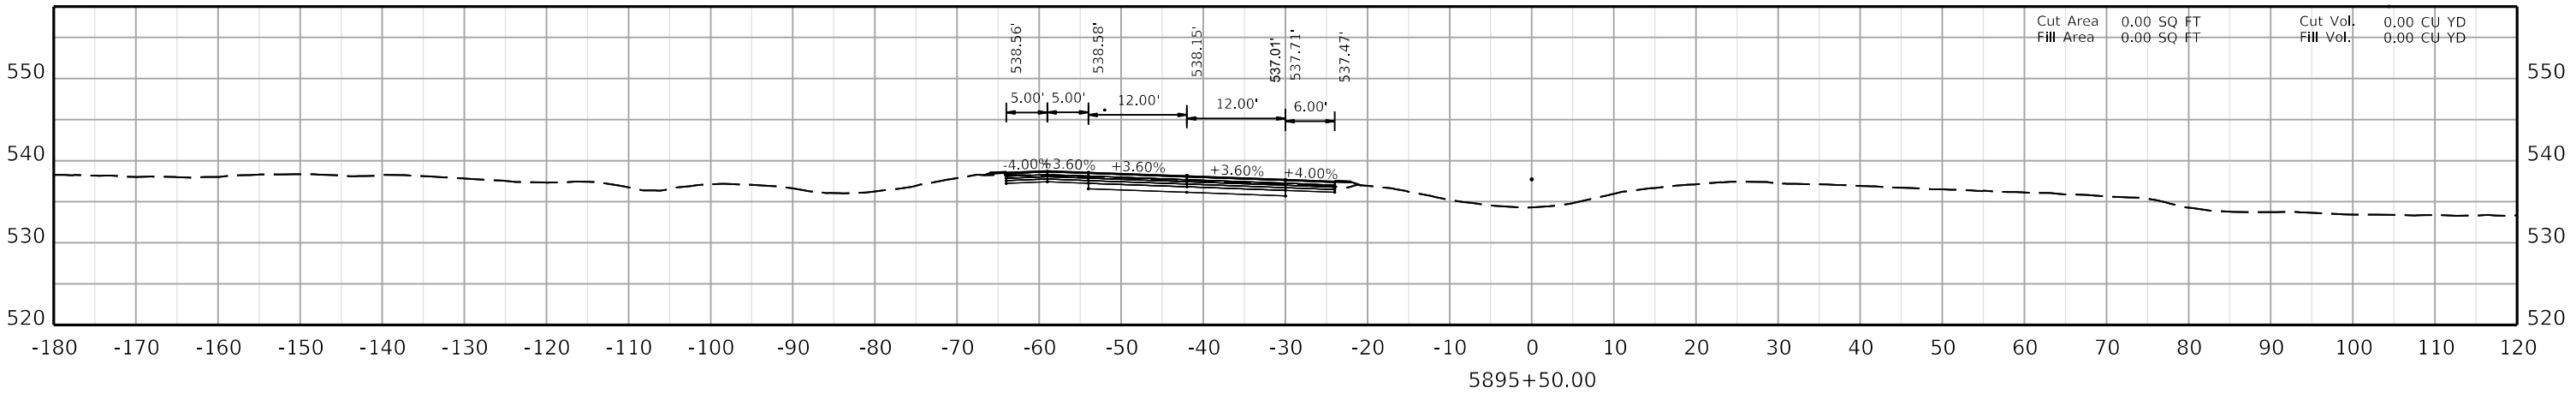

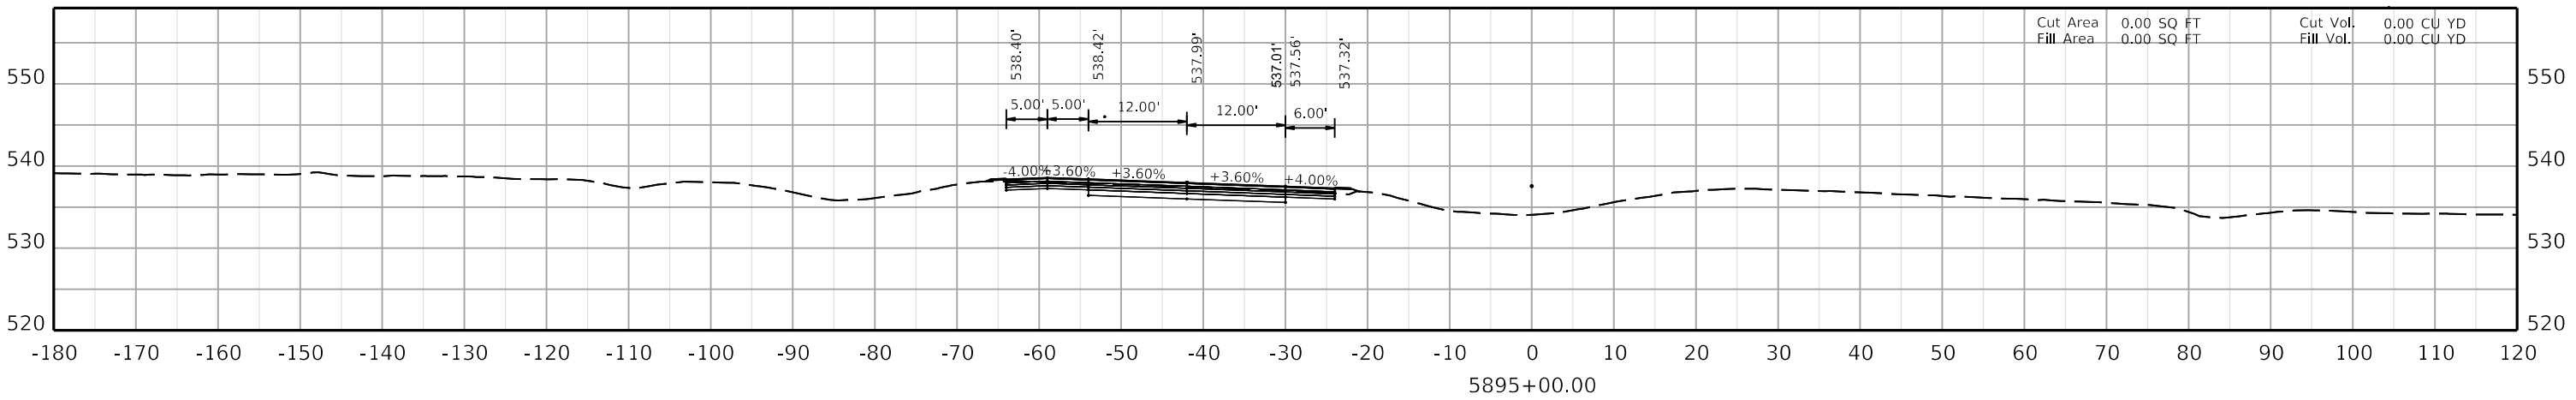

COMMONWEALTH OF KENTUCKY
DEPARTMENT OF HIGHWAYS
TEAM KENTUCKY TRANSPORTATION CABINET


DRAWING TITLE:


HORIZONTAL SCALE
SCALE: 1" = 10'


0' 10' 20' 40'

STA. AH2 5895+00.00
TO STA. AH2 5896+00.00

ITEM NO. 02-20063
COUNTY OF Christian
SHEET NO. X163

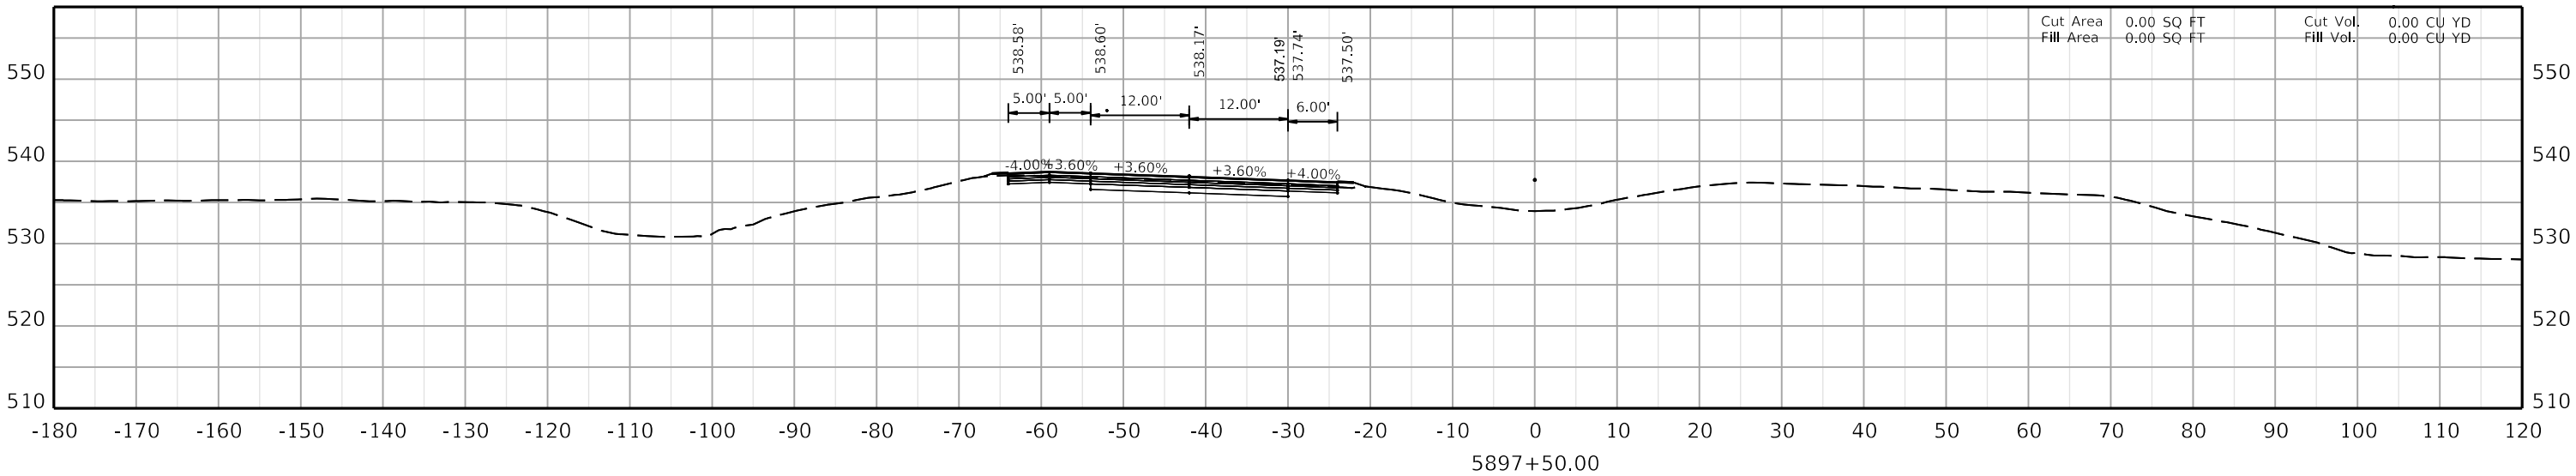

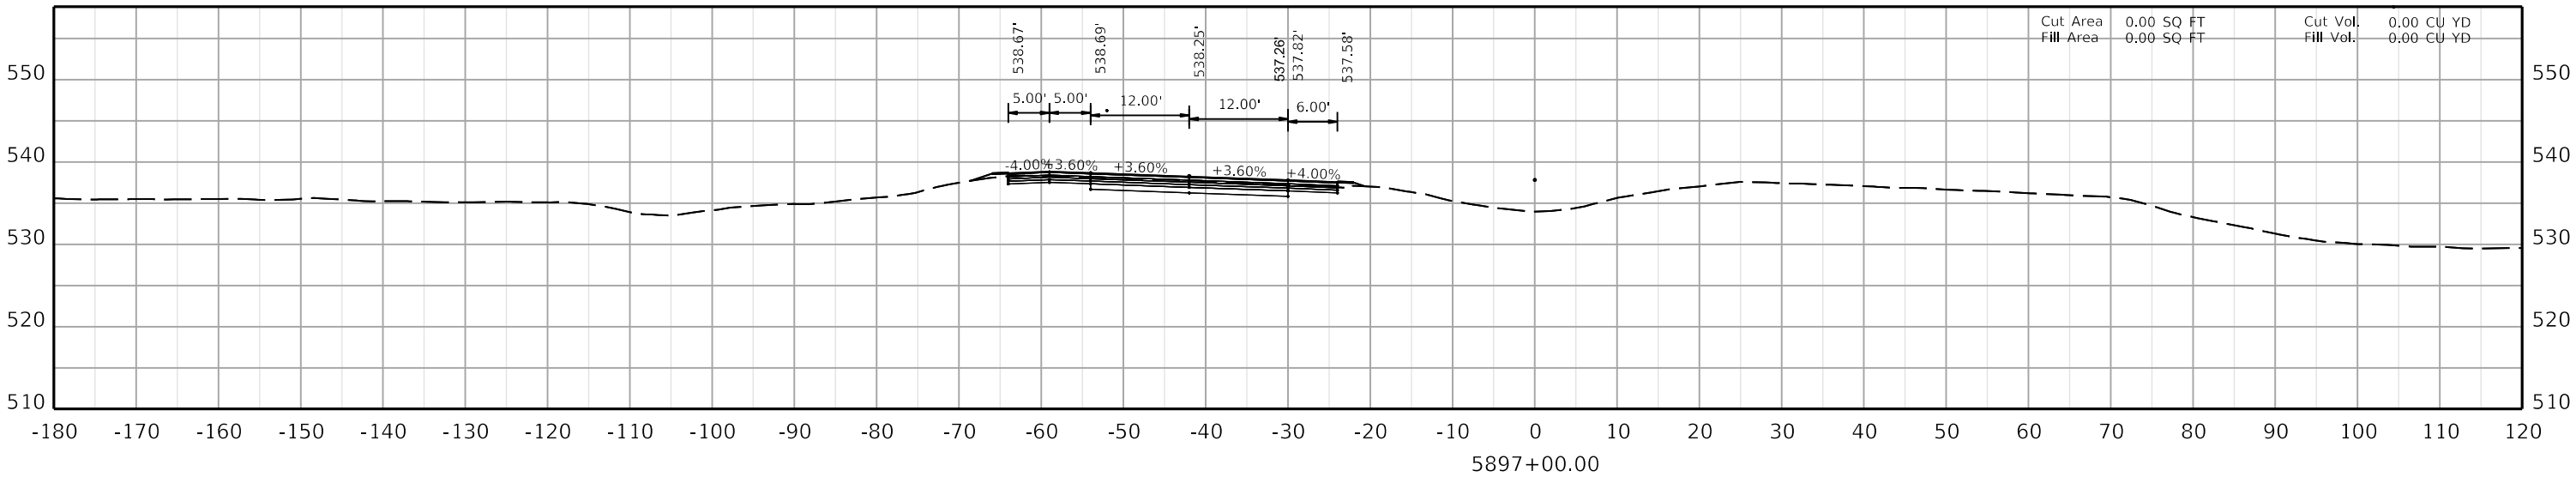

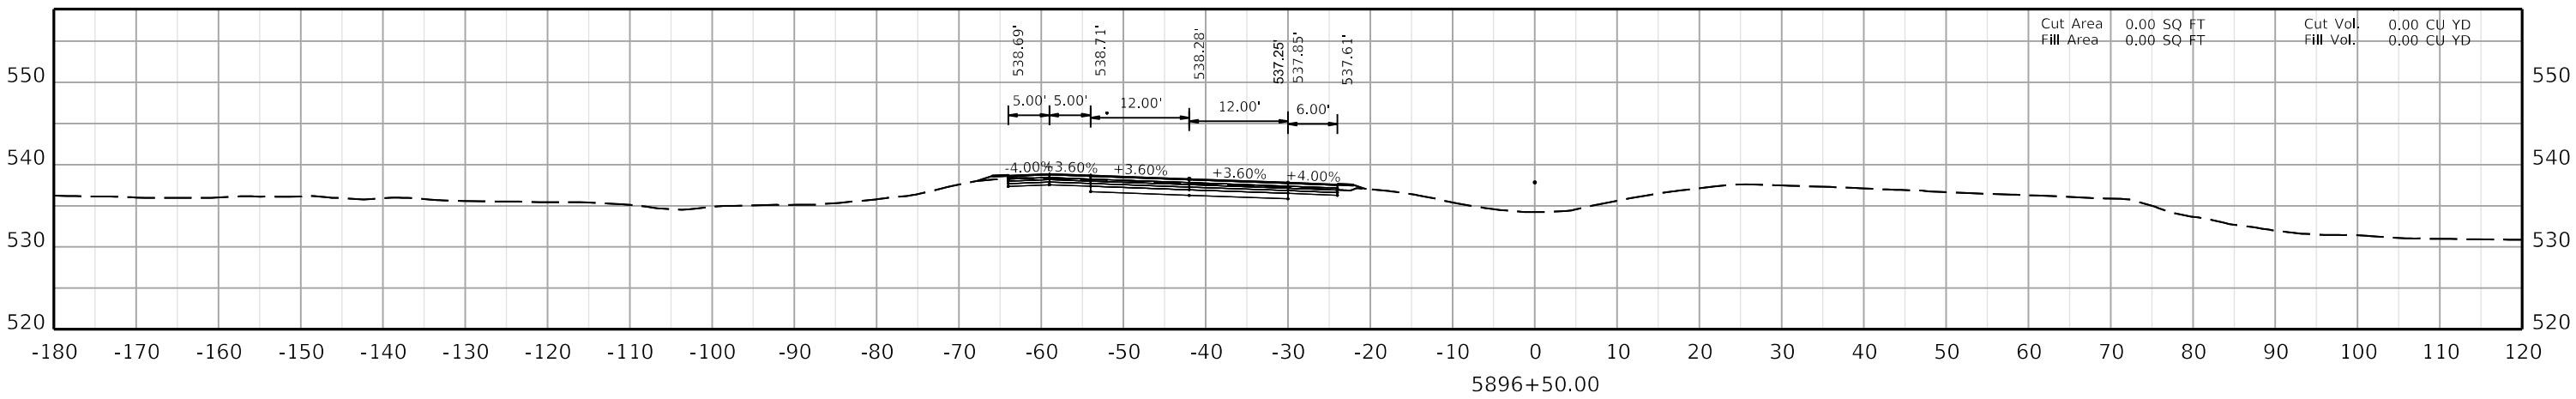

COMMONWEALTH OF KENTUCKY
DEPARTMENT OF HIGHWAYS
TEAM KENTUCKY

DRAWING TITLE:

HORIZONTAL SCALE
SCALE: 1" = 10'

0' 10' 20' 40'


STA. AH2 5896+50.00
TO STA. AH2 5897+50.00


ITEM NO. 02-20063
COUNTY OF Christian
SHEET NO. X164


OpenRoads Designer v10.12.02.4

USER: ciccarelli

FILE NAME: U:\24856.CH1 - CHRISTIAN COUNTY I-24\2-20063 - CHRISTIAN - I_24 PAVEMENT REHAB\MILESTONES & SUBMITTALS\CONTRACT PLANS AND PROPOSAL\ELECTRONIC ENGINEERING DATA\SHEETS\02_20063_XSECTION_SHEETS 02.DGN

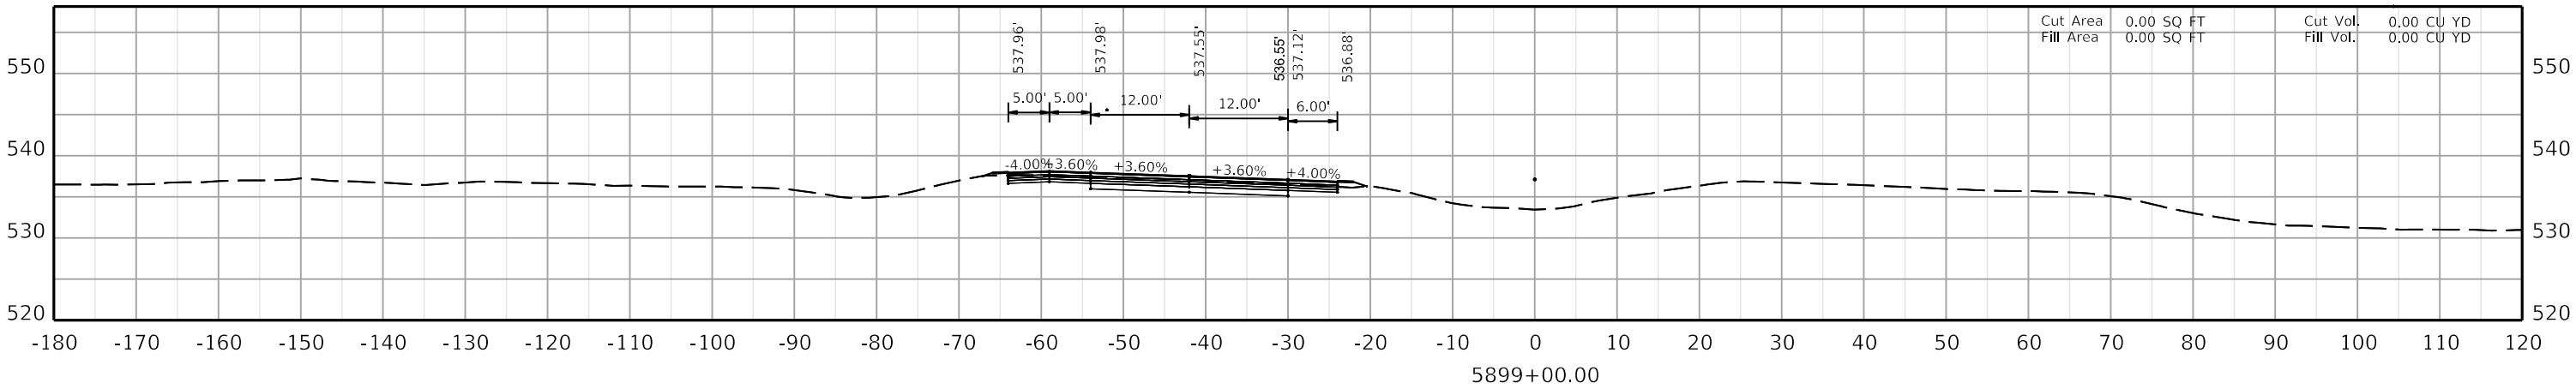

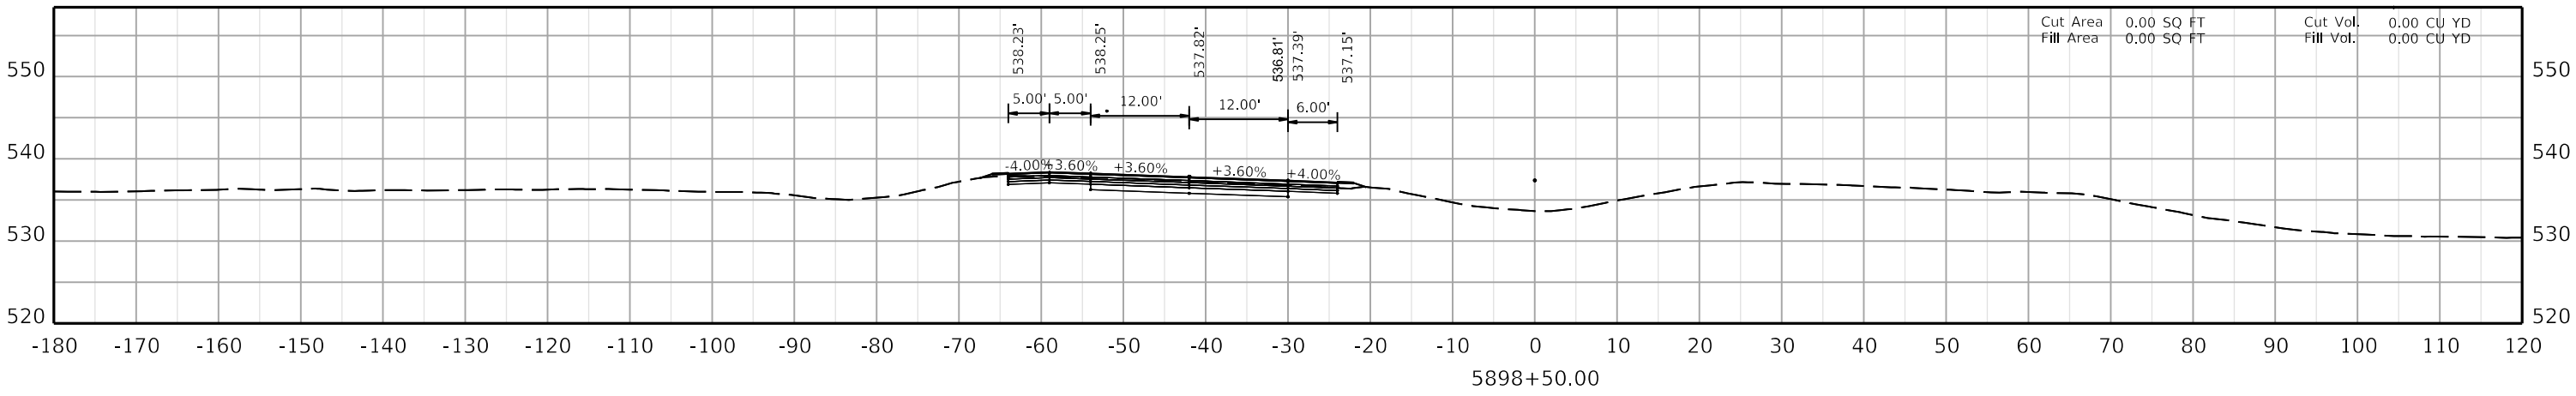

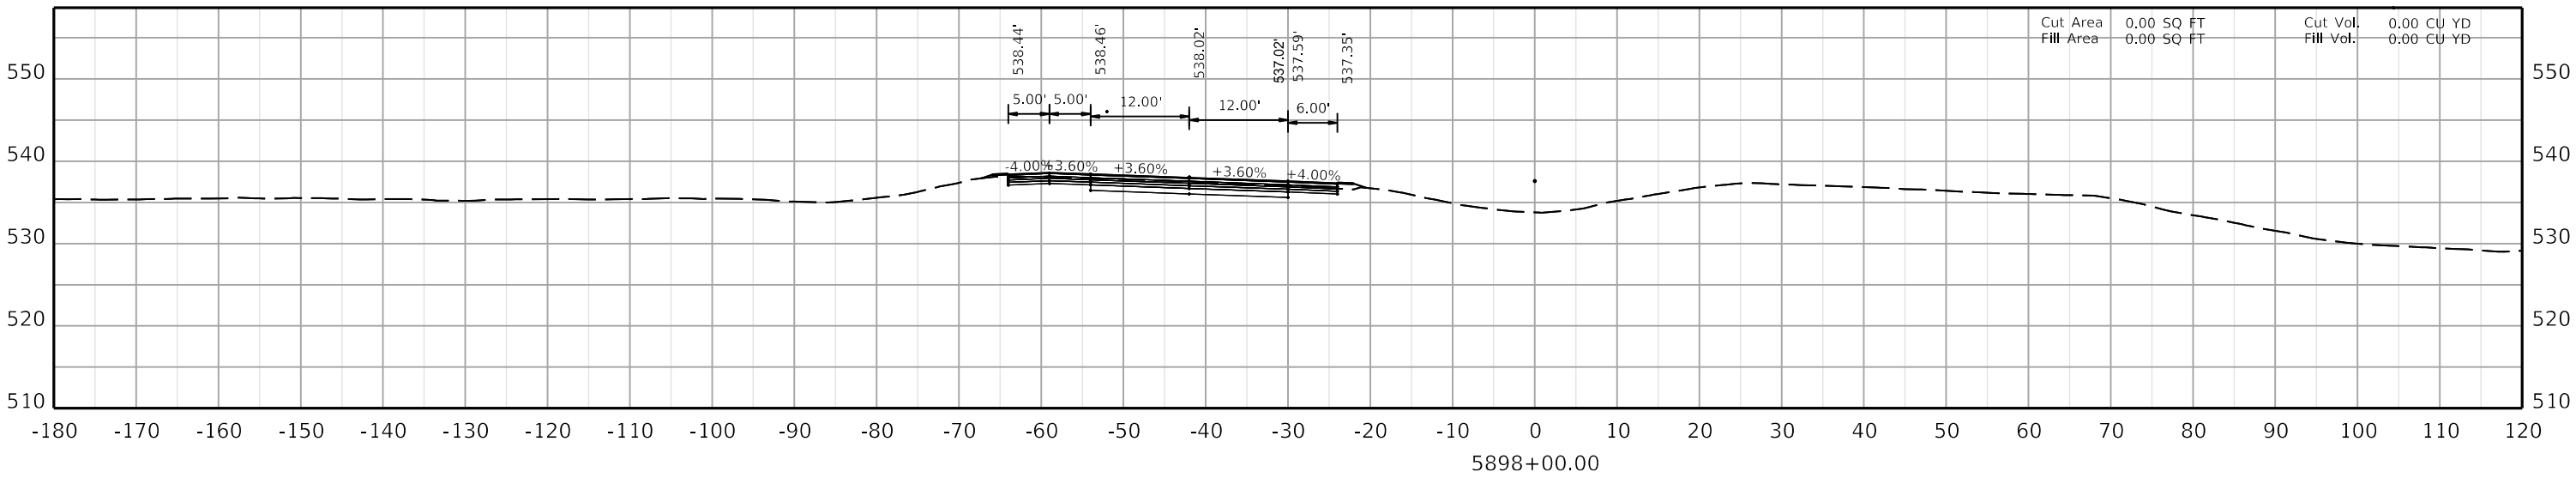

COMMONWEALTH OF KENTUCKY
DEPARTMENT OF HIGHWAYS
TEAM KENTUCKY


DRAWING TITLE:


HORIZONTAL SCALE
SCALE: 1" = 10'


0' 10' 20' 40'

STA. AH2 5898+00.00
TO STA. AH2 5899+00.00

ITEM NO. 02-20063
COUNTY OF Christian
SHEET NO. X165

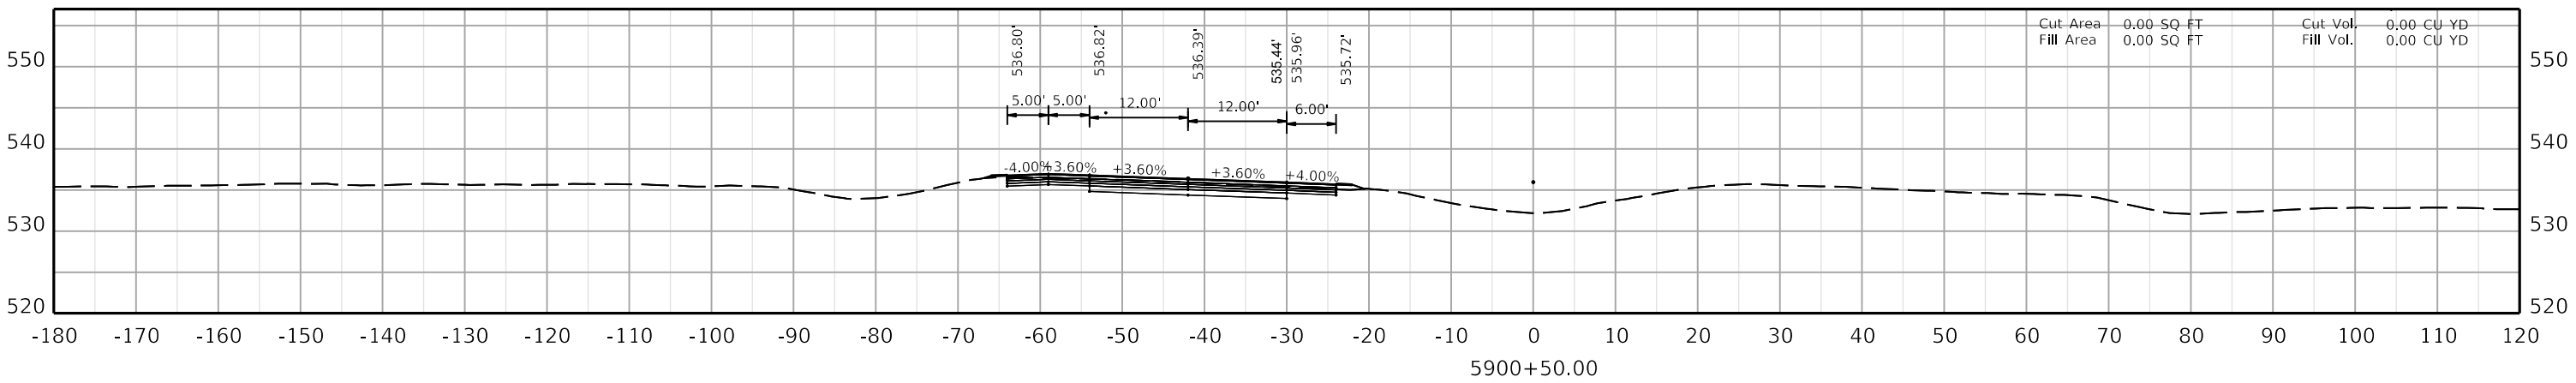

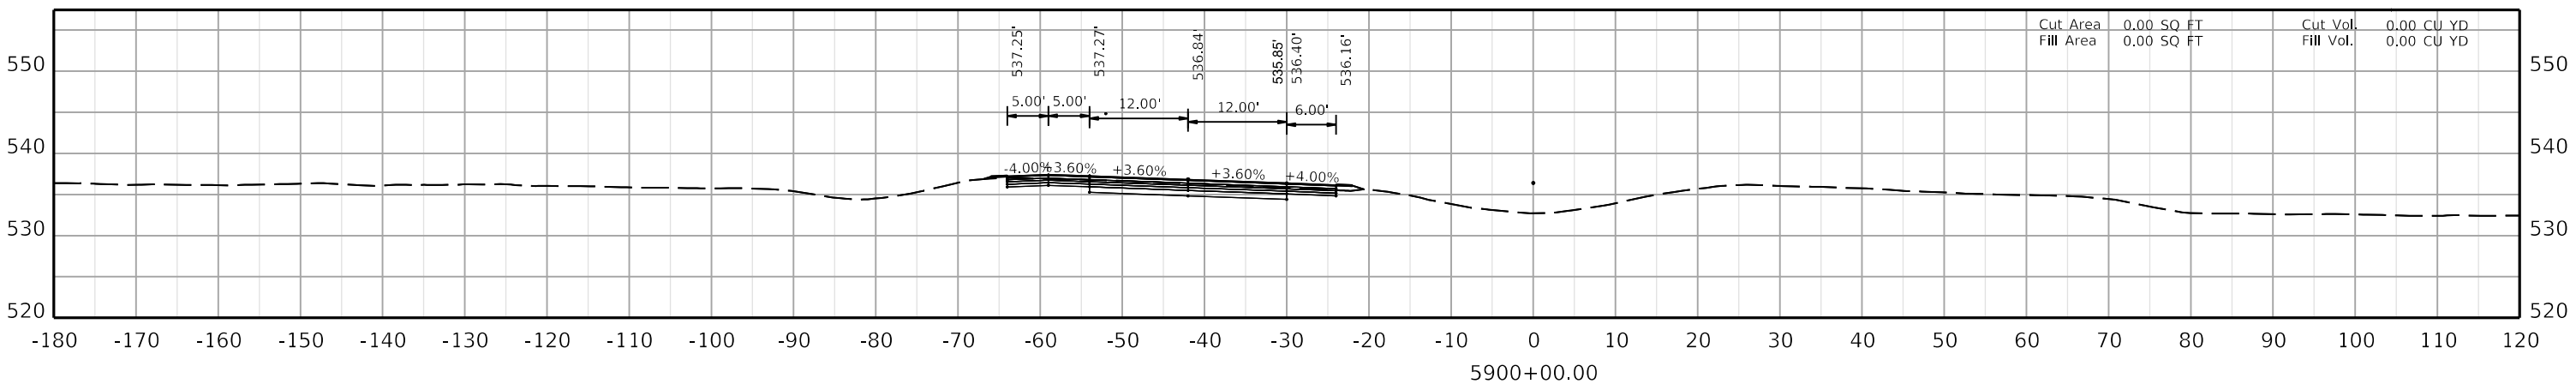

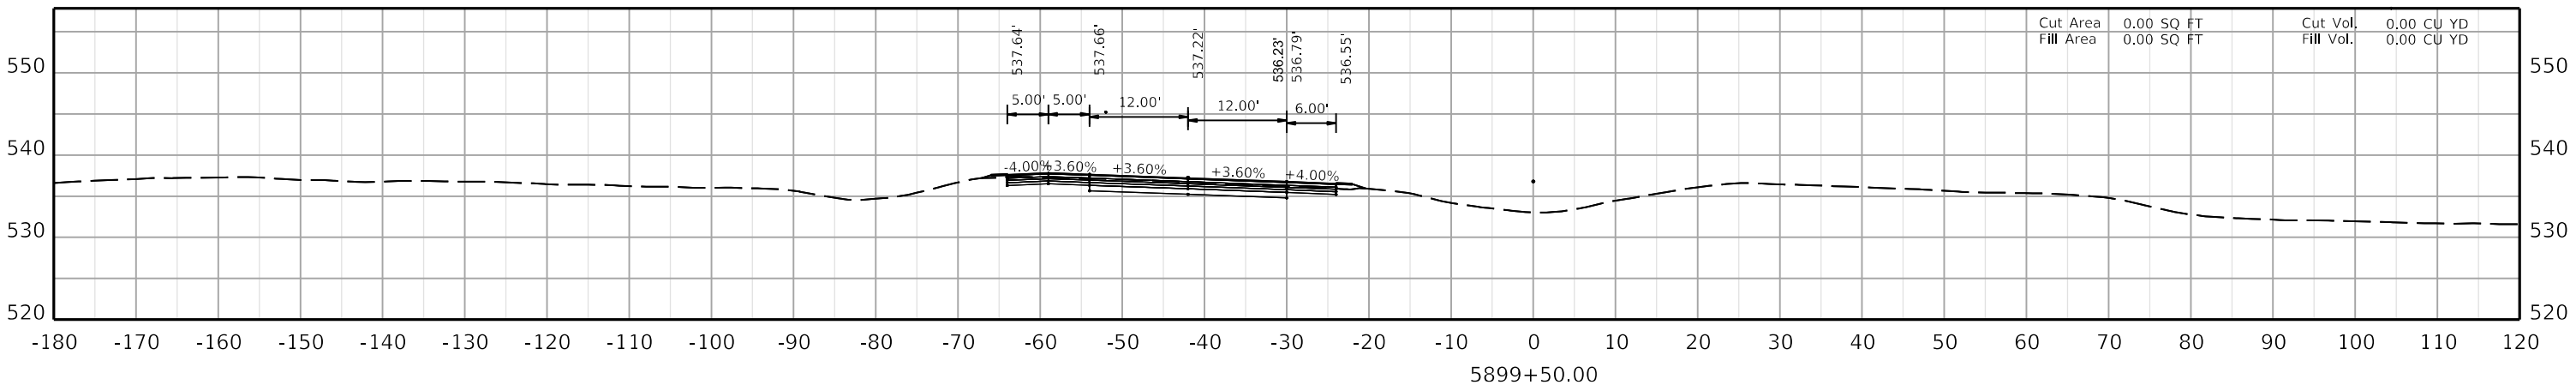

COMMONWEALTH OF KENTUCKY
DEPARTMENT OF HIGHWAYS
TEAM KENTUCKY

DRAWING TITLE:

HORIZONTAL SCALE
SCALE: 1" = 10'

0' 10' 20' 40'

STA. AH2 5899+50.00
TO STA. AH2 5900+50.00

ITEM NO. 02-20063
COUNTY OF Christian
SHEET NO. X166

OpenRoads Designer v10.12.02.4

USER: ciccarelli

FILE NAME: U:\24856.CH1 - CHRISTIAN COUNTY I-24\2-20063 - CHRISTIAN - I_24 PAVEMENT REHAB\MILESTONES & SUBMITTALS\CONTRACT PLANS AND PROPOSAL\ELECTRONIC ENGINEERING DATA\SHEETS\02_20063_XSECTION_SHEETS 02.DGN

COMMONWEALTH OF KENTUCKY
DEPARTMENT OF HIGHWAYS

DRAWING TITLE:

HORIZONTAL SCALE
SCALE: 1" = 10'

0' 10' 20' 40'

STA. AH2 5901+00.00
TO STA. AH2 5902+00.00

ITEM NO. 02-20063 COUNTY OF Christian
SHEET NO. X167

5901+00.00

-180 -170 -160 -150 -140 -130 -120 -110 -100 -90 -80 -70 -60 -50 -40 -30 -20 -10 0 10 20 30 40 50 60 70 80 90 100 110 120

520 530 540 550

-4.00% -3.60% +3.60% +4.00%

5.00' 5.00' 12.00' 12.00' 6.00'

535.25' 535.49' 535.00' 535.92' 536.35' 536.33'

Cut Area 0.00 SQ FT Cut Vol. 0.00 CU YD
Fill Area 0.00 SQ FT Fill Vol. 0.00 CU YD

5901+50.00

-180 -170 -160 -150 -140 -130 -120 -110 -100 -90 -80 -70 -60 -50 -40 -30 -20 -10 0 10 20 30 40 50 60 70 80 90 100 110 120

520 530 540 550

-4.00% -3.60% +3.60% +4.00%

5.00' 5.00' 12.00' 12.00' 6.00'

534.78' 535.02' 534.55' 535.45' 535.88' 535.86'

Cut Area 0.00 SQ FT Cut Vol. 0.00 CU YD
Fill Area 0.00 SQ FT Fill Vol. 0.00 CU YD

5902+00.00

-180 -170 -160 -150 -140 -130 -120 -110 -100 -90 -80 -70 -60 -50 -40 -30 -20 -10 0 10 20 30 40 50 60 70 80 90 100 110 120


520 530 540 550


-4.00% -3.60% +3.60% +4.00%


5.00' 5.00' 12.00' 12.00' 6.00'

534.30' 534.54' 534.10' 534.98' 535.41' 535.39'

Cut Area 0.00 SQ FT Cut Vol. 0.00 CU YD
Fill Area 0.00 SQ FT Fill Vol. 0.00 CU YD

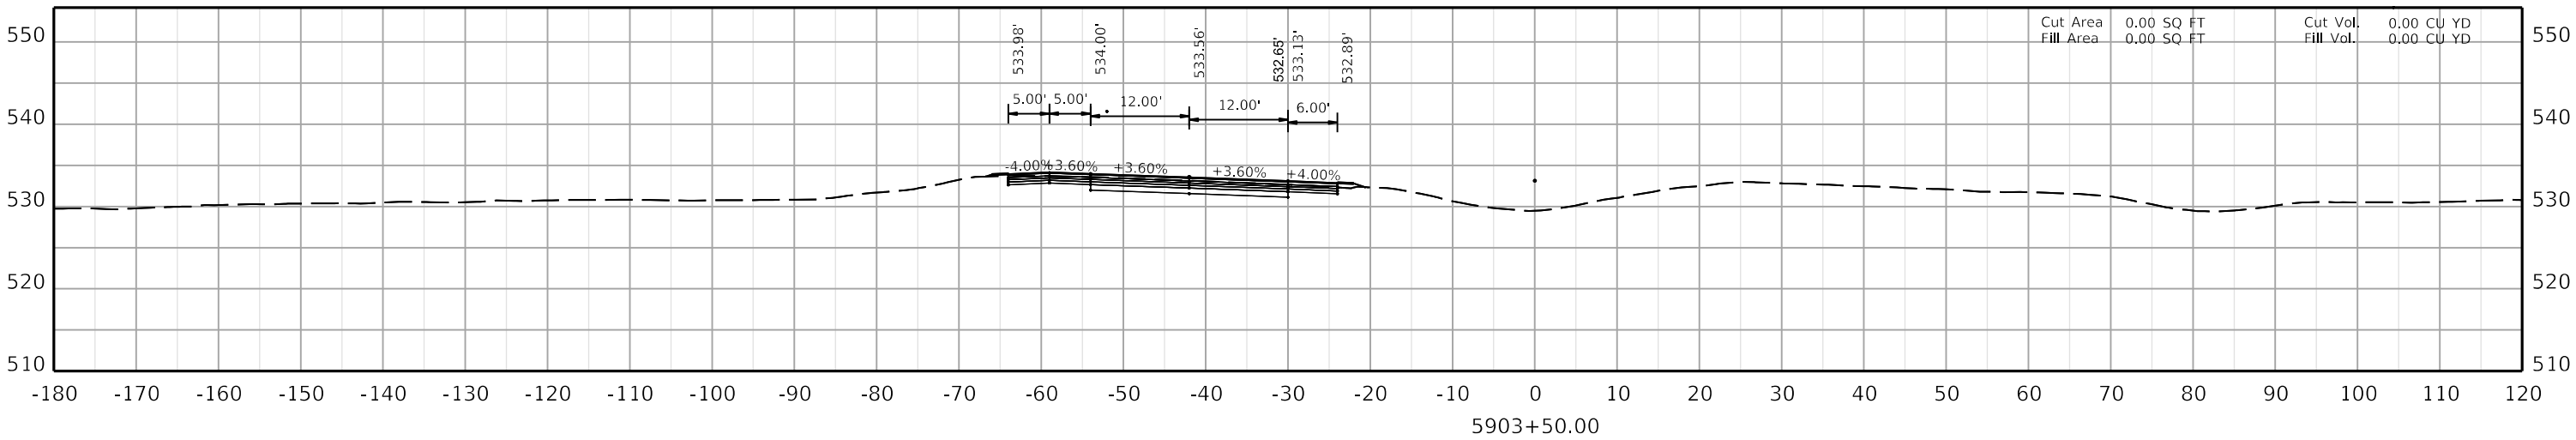

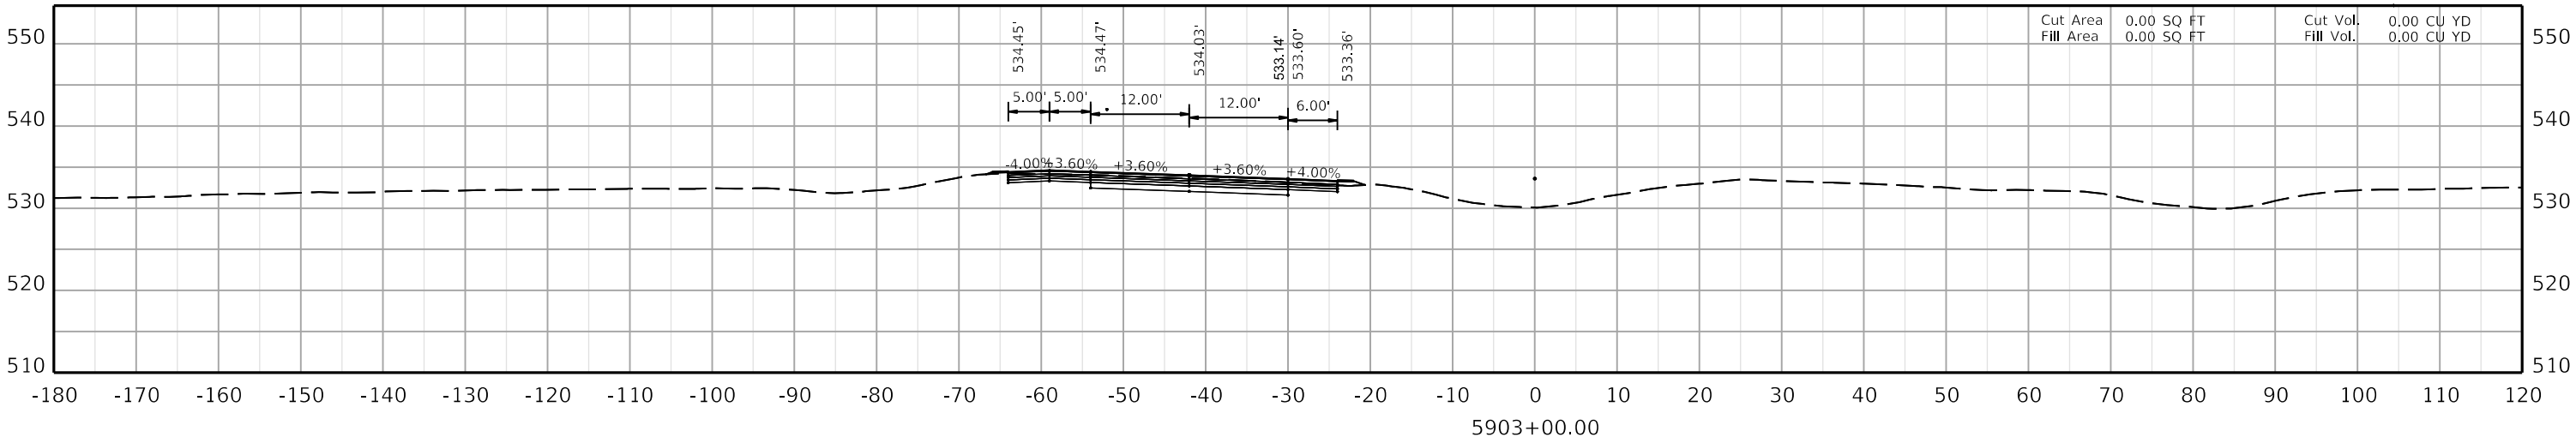

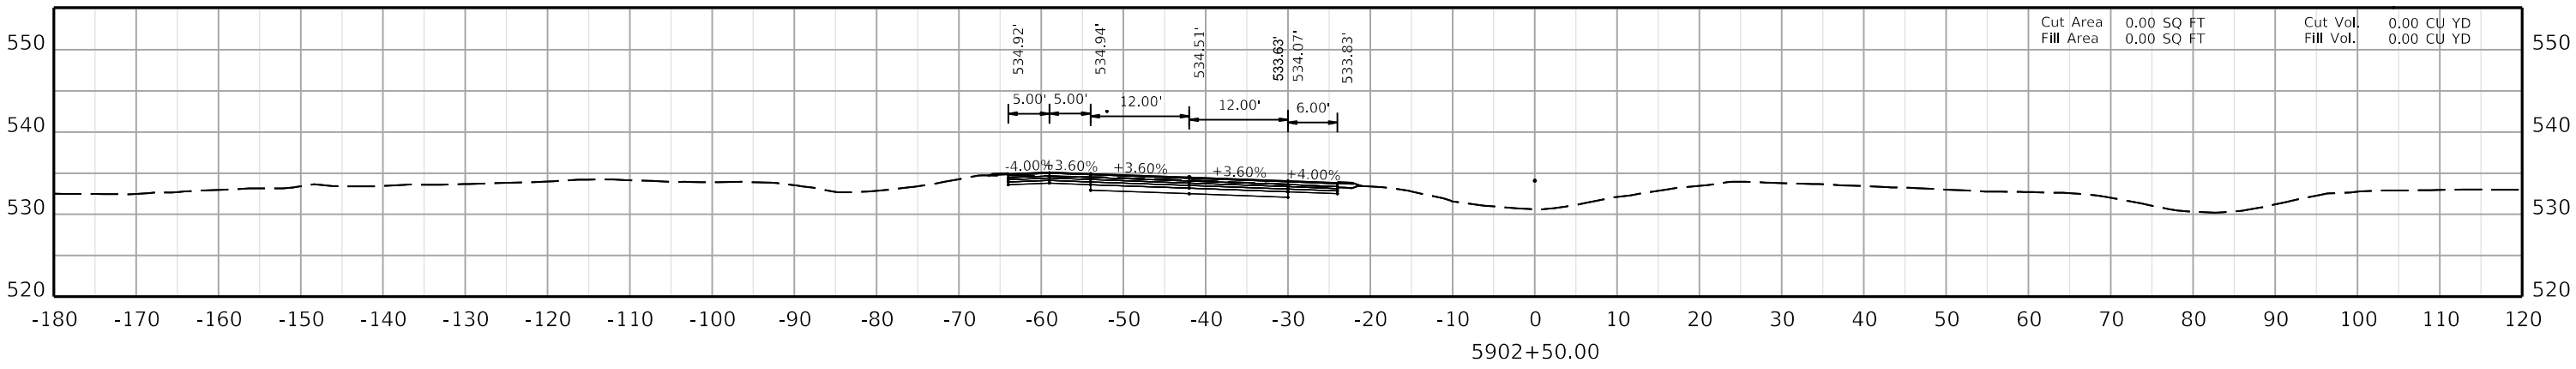

COMMONWEALTH OF KENTUCKY
DEPARTMENT OF HIGHWAYS
TEAM KENTUCKY TRANSPORTATION CABINET


DRAWING TITLE:


HORIZONTAL SCALE
SCALE: 1" = 10'


0' 10' 20' 40'

STA. AH2 5902+50.00
TO STA. AH2 5903+50.00

ITEM NO. 02-20063
COUNTY OF Christian
SHEET NO. X168

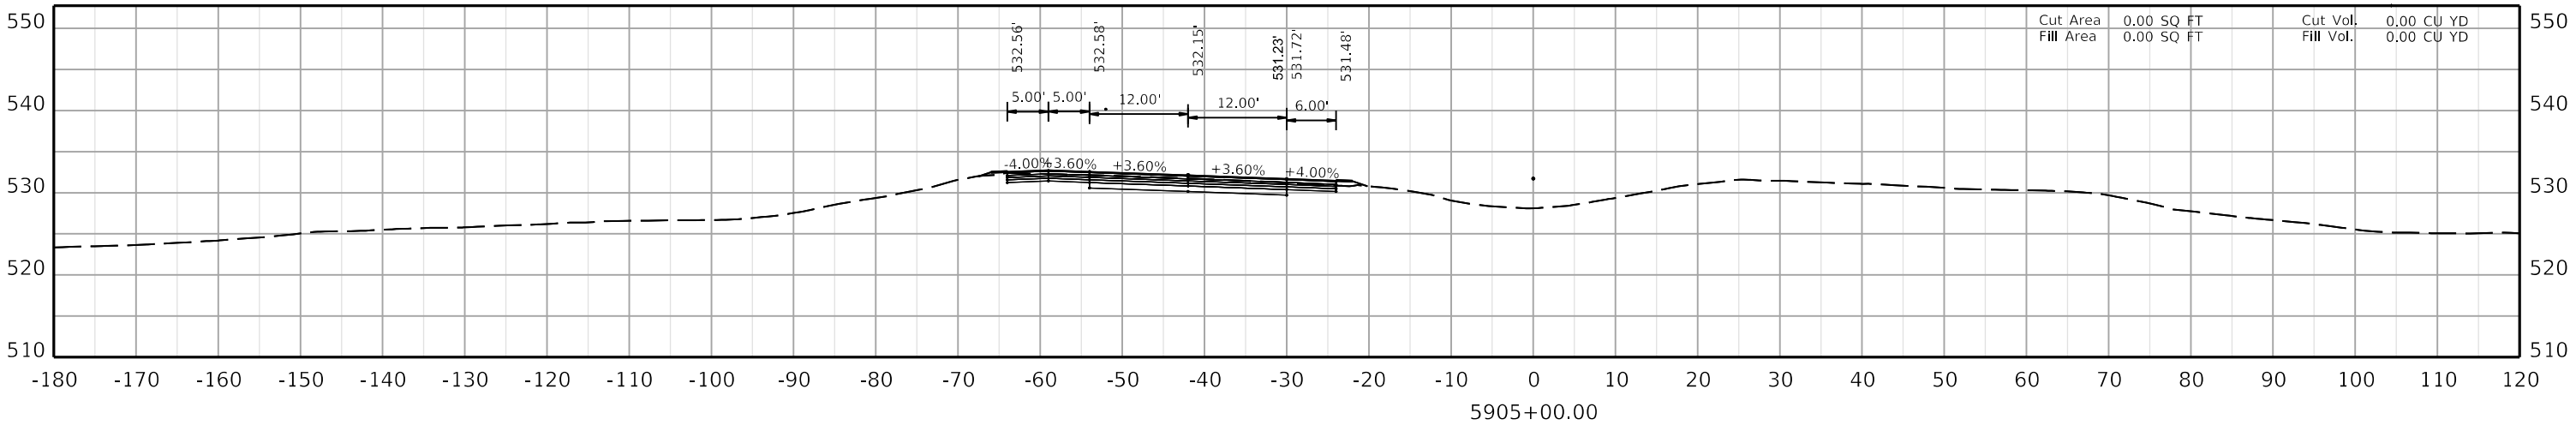

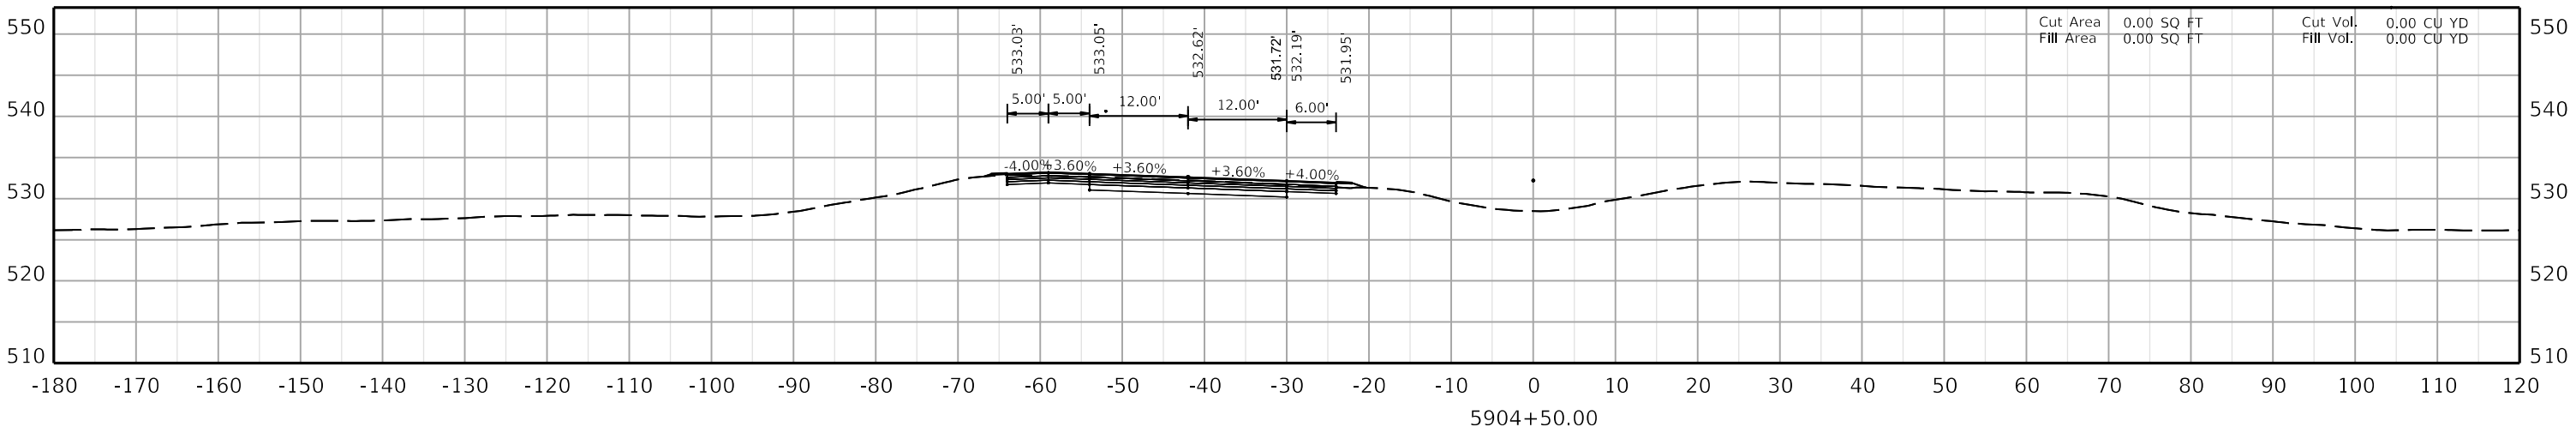

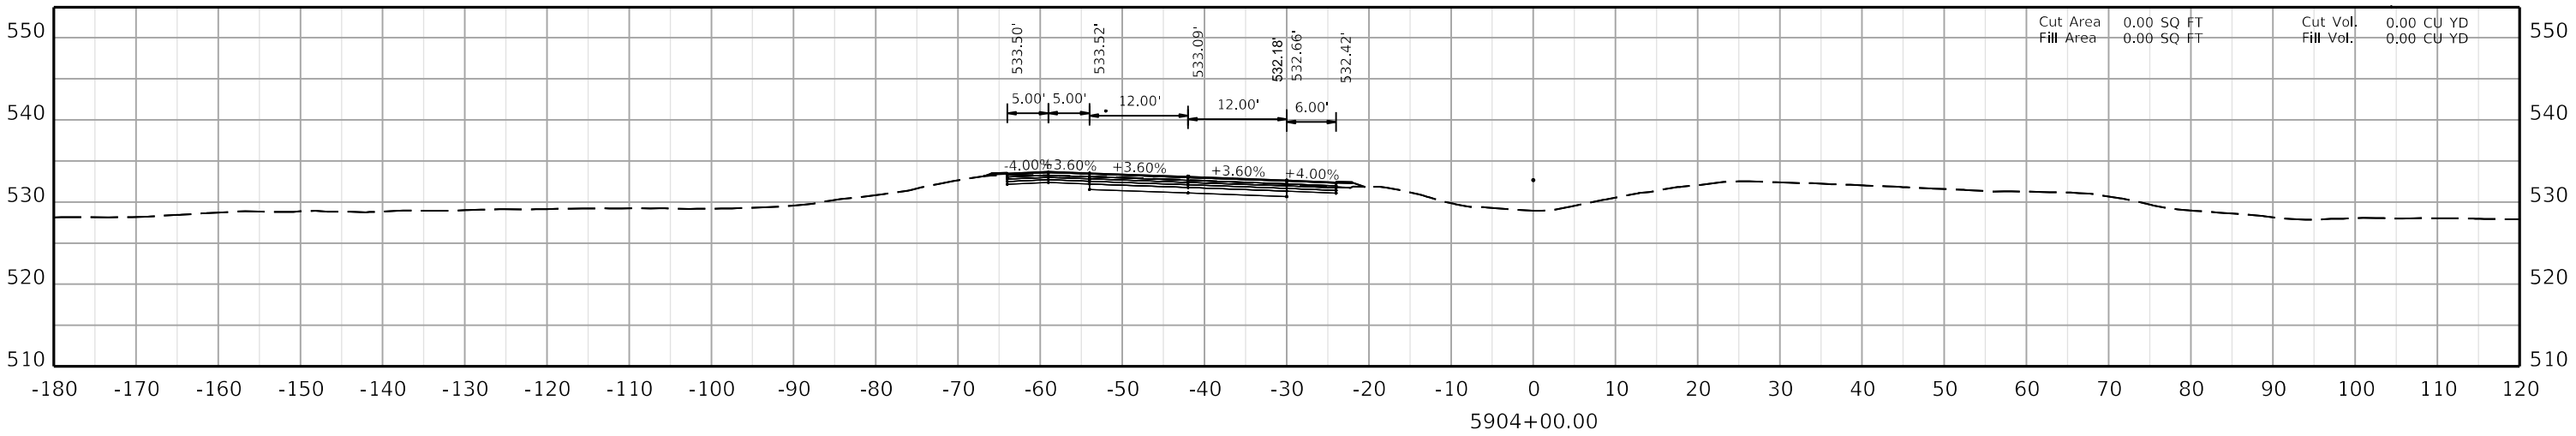

COMMONWEALTH OF KENTUCKY
DEPARTMENT OF HIGHWAYS
TEAM KENTUCKY


DRAWING TITLE:


HORIZONTAL SCALE
SCALE: 1" = 10'


0' 10' 20' 40'

STA. AH2 5904+00.00
TO STA. AH2 5905+00.00

ITEM NO. 02-20063
COUNTY OF Christian
SHEET NO. X169

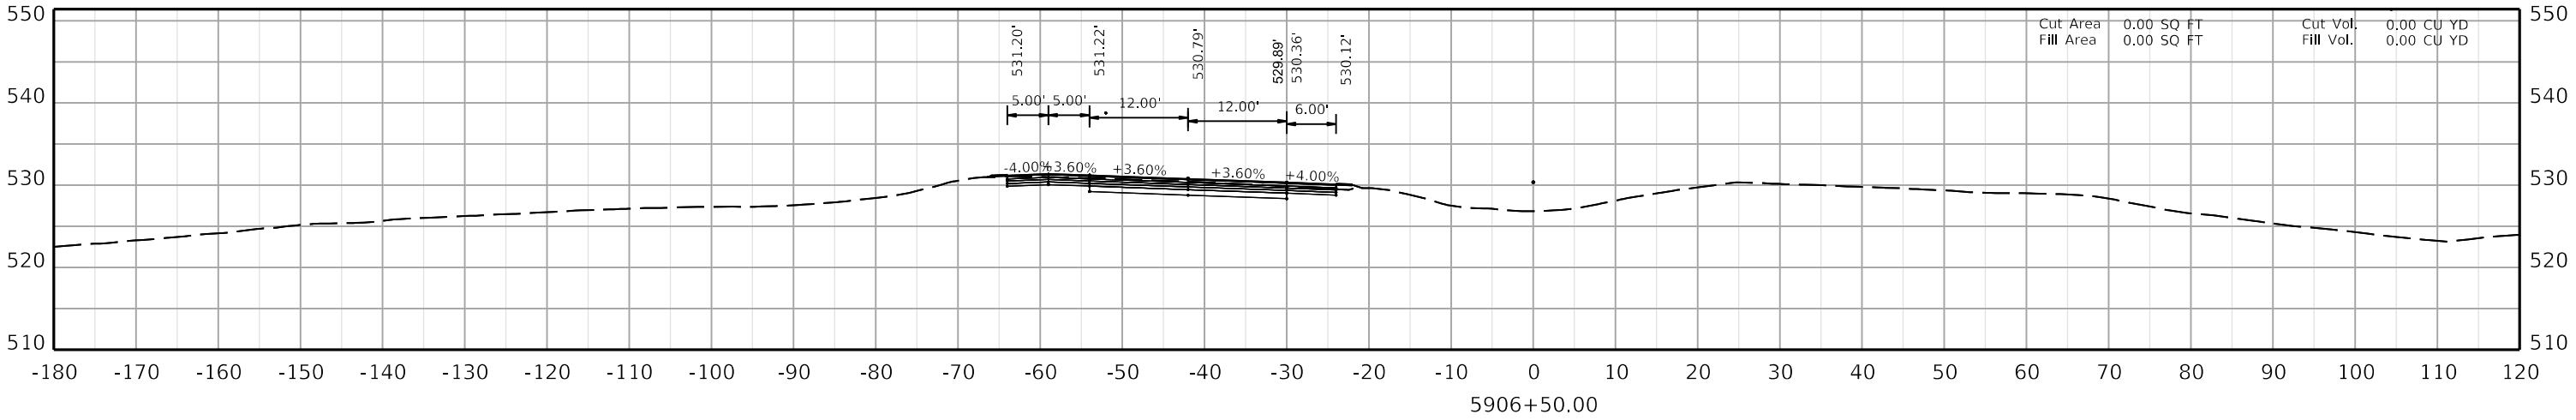

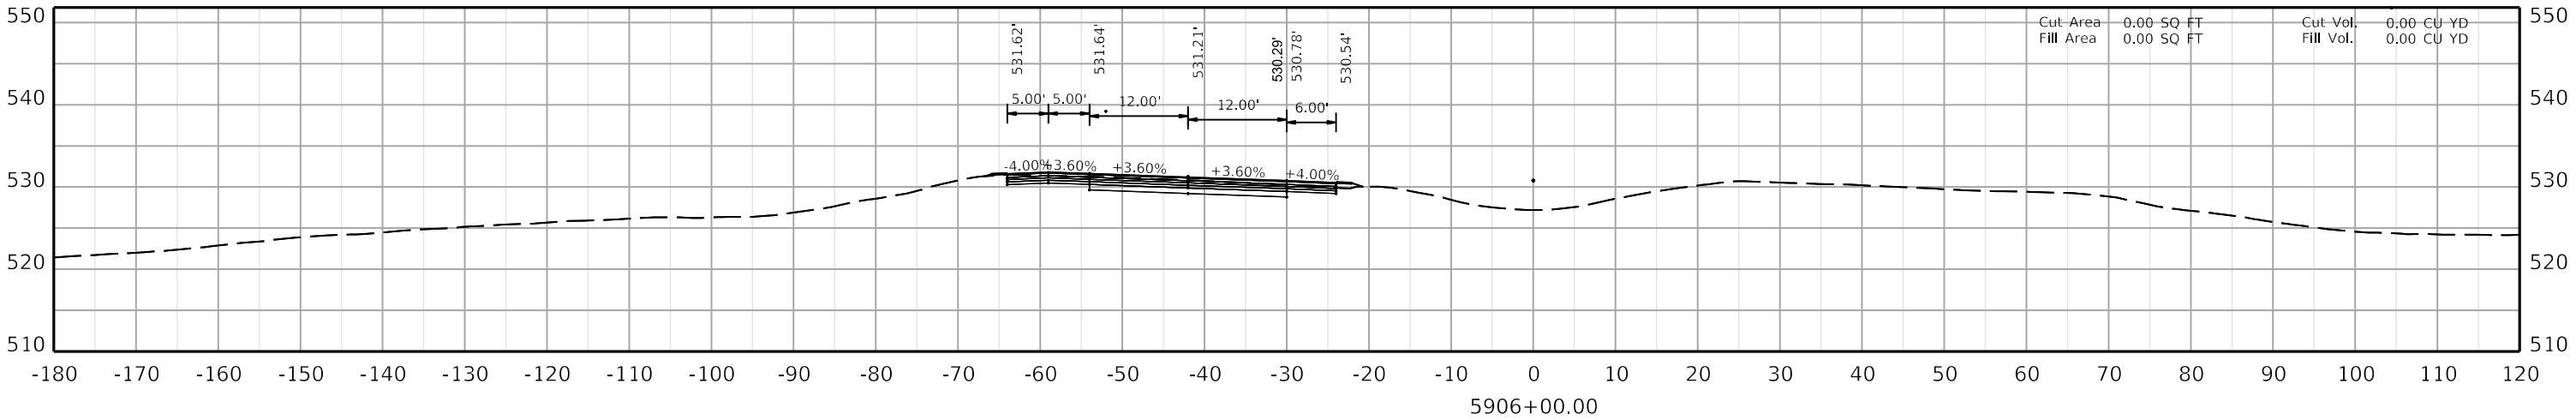

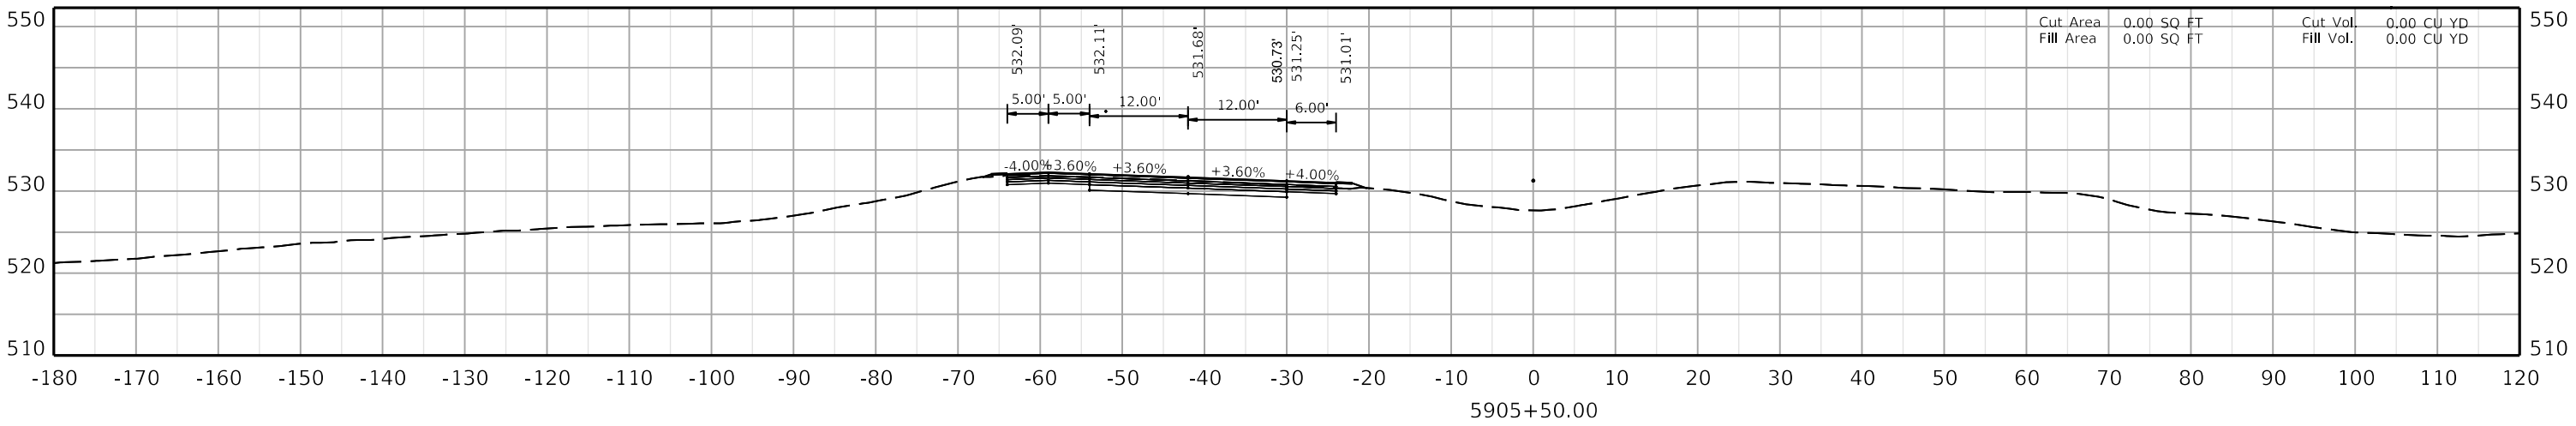

COMMONWEALTH OF KENTUCKY
DEPARTMENT OF HIGHWAYS
TEAM KENTUCKY


DRAWING TITLE:


HORIZONTAL SCALE
SCALE: 1" = 10'


0' 10' 20' 40'

STA. AH2 5905+50.00
TO STA. AH2 5906+50.00

ITEM NO. 02-20063
COUNTY OF Christian
SHEET NO. X170

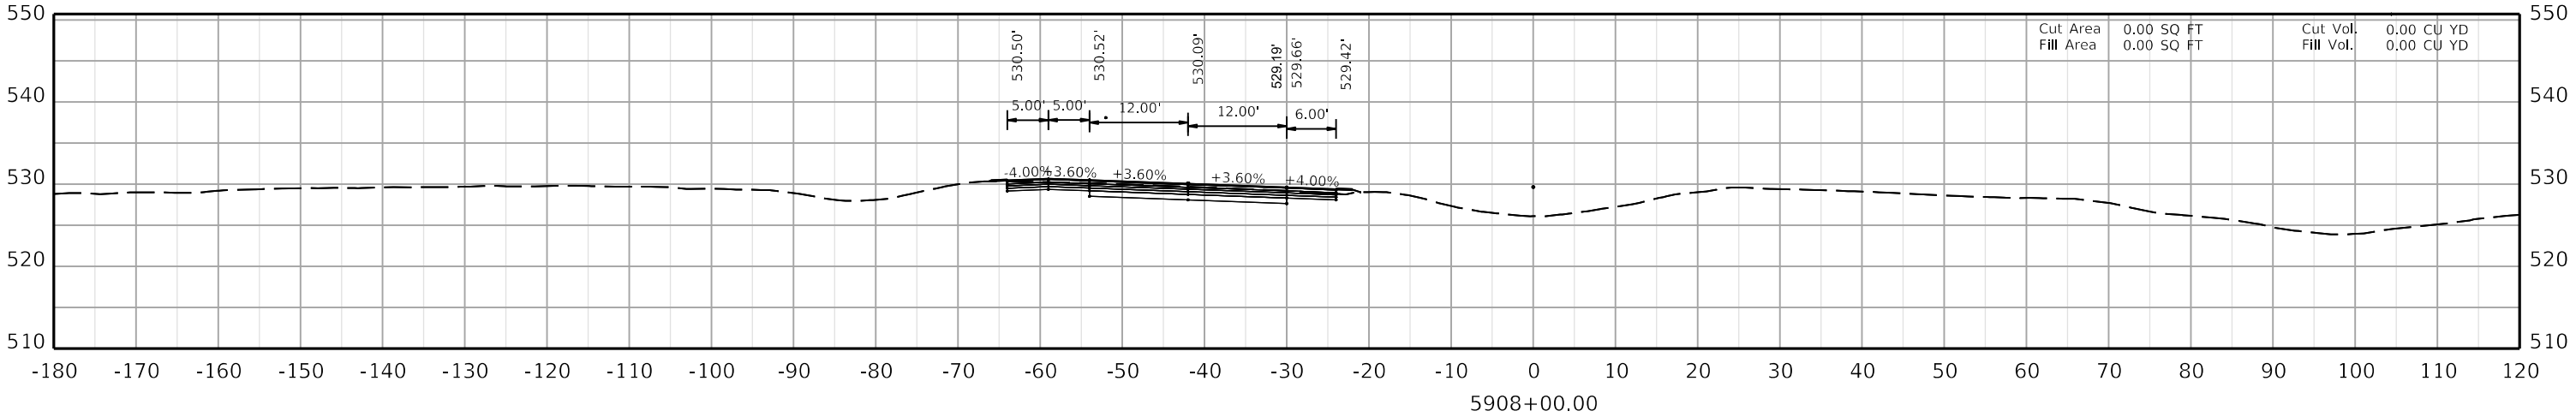

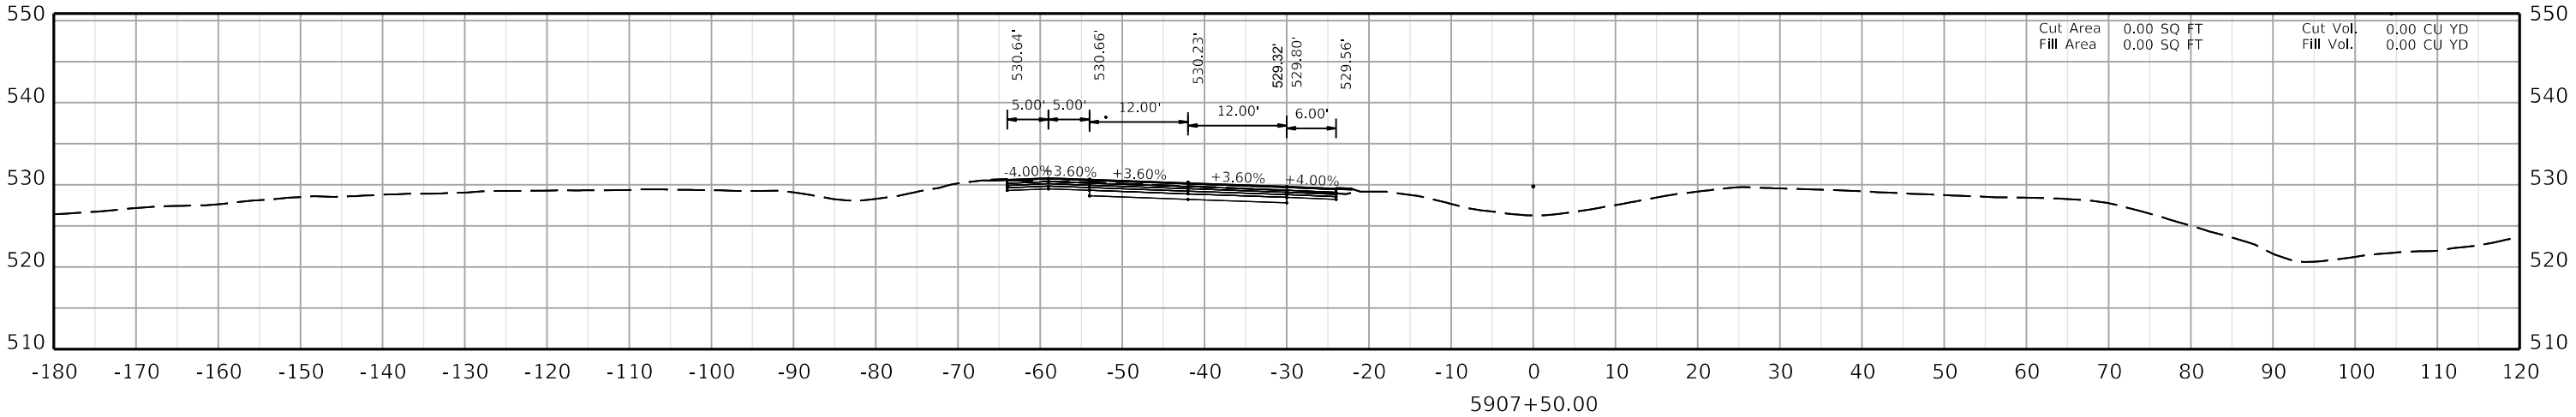

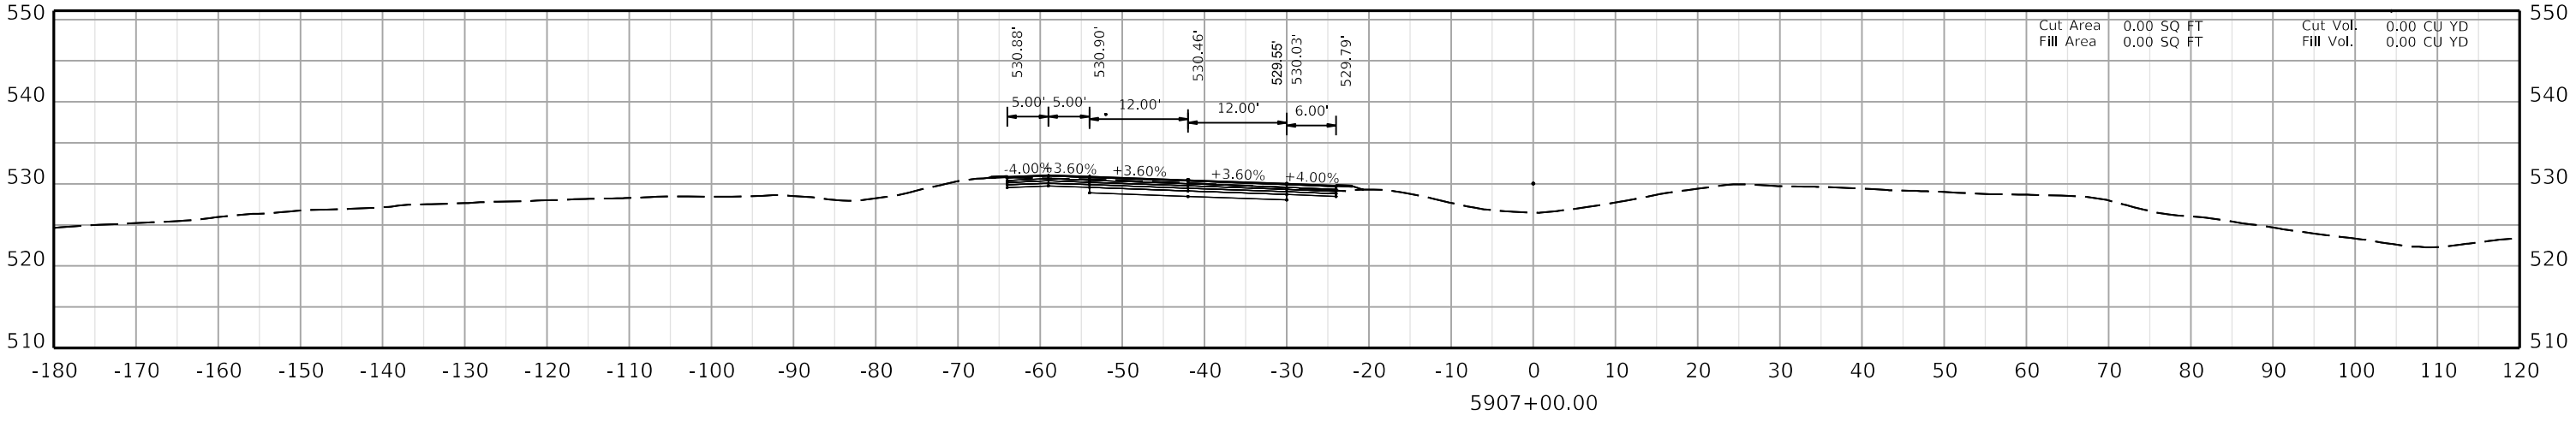

COMMONWEALTH OF KENTUCKY
DEPARTMENT OF HIGHWAYS
TEAM KENTUCKY TRANSPORTATION CABINET


DRAWING TITLE:


HORIZONTAL SCALE
SCALE: 1" = 10'


0' 10' 20' 40'

STA. AH2 5907+00.00
TO STA. AH2 5908+00.00

ITEM NO. 02-20063
COUNTY OF Christian
SHEET NO. X171

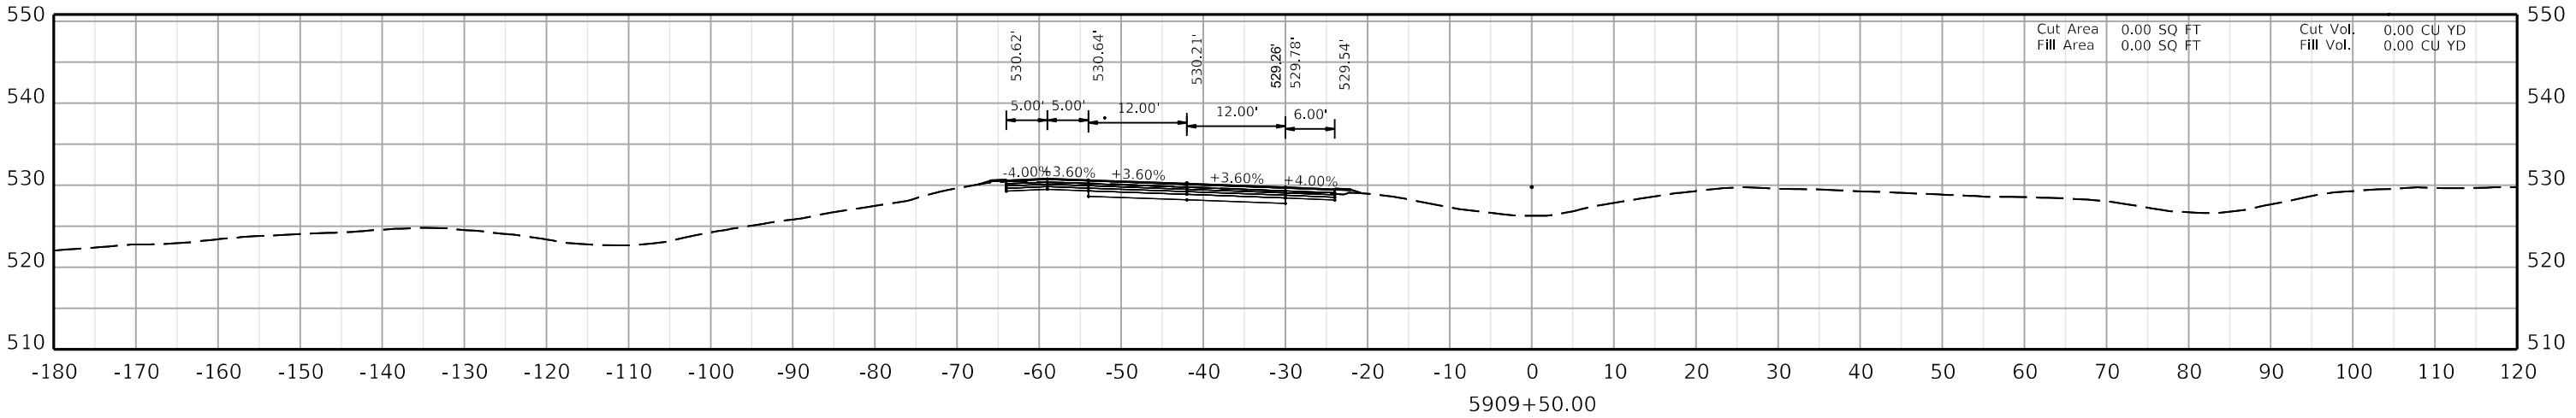

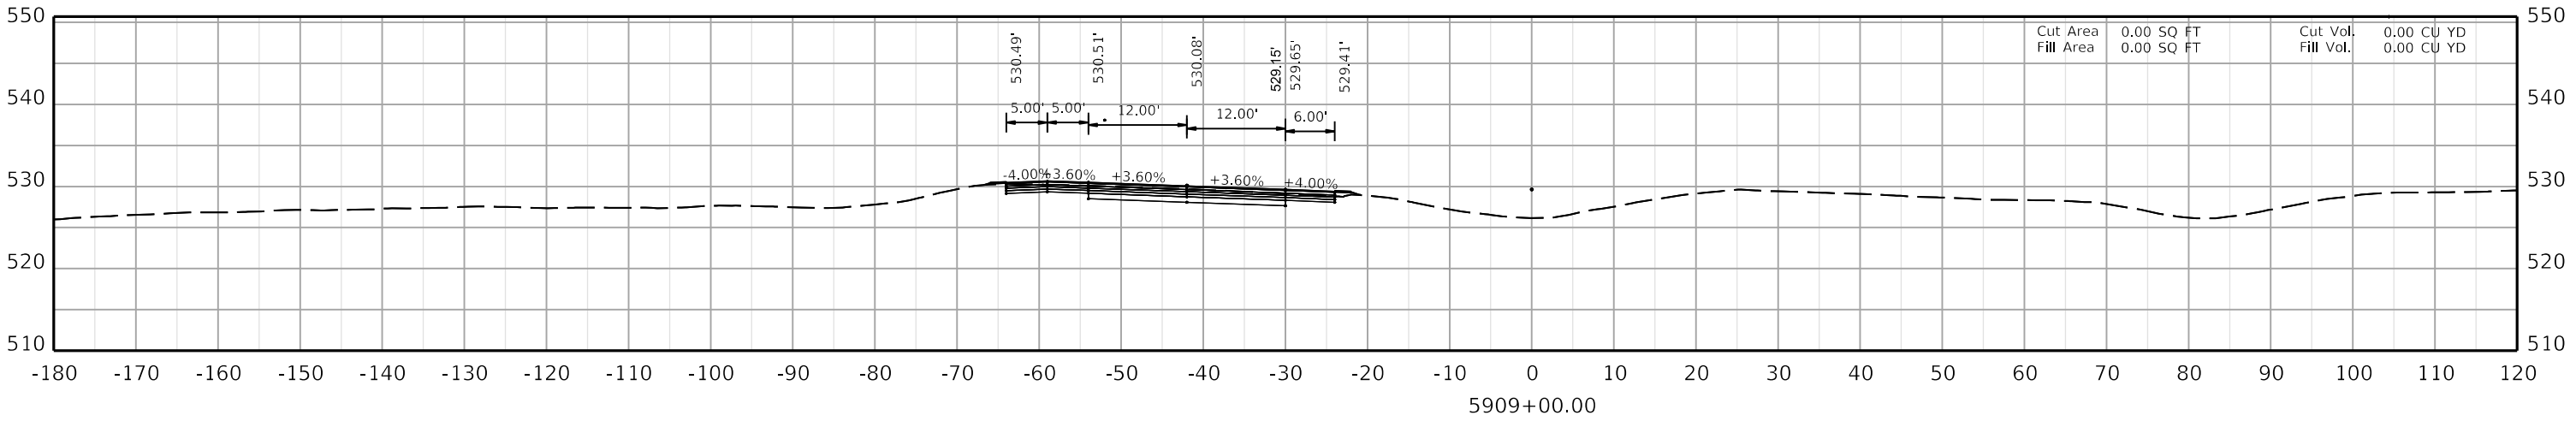

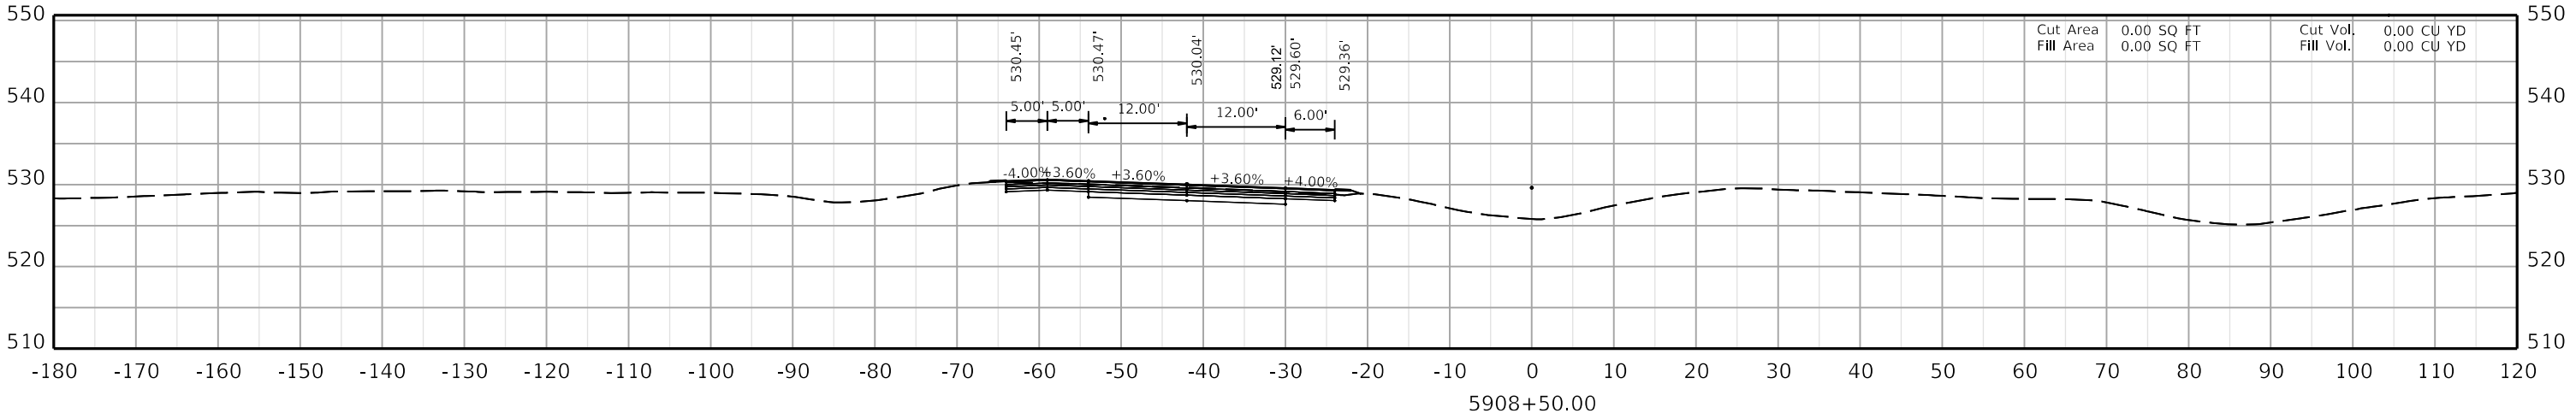

COMMONWEALTH OF KENTUCKY
DEPARTMENT OF HIGHWAYS
TEAM KENTUCKY


DRAWING TITLE:

HORIZONTAL SCALE
SCALE: 1" = 10'

0' 10' 20' 40'

STA. AH2 5908+50.00
TO STA. AH2 5909+50.00

ITEM NO. 02-20063
COUNTY OF Christian
SHEET NO. X172

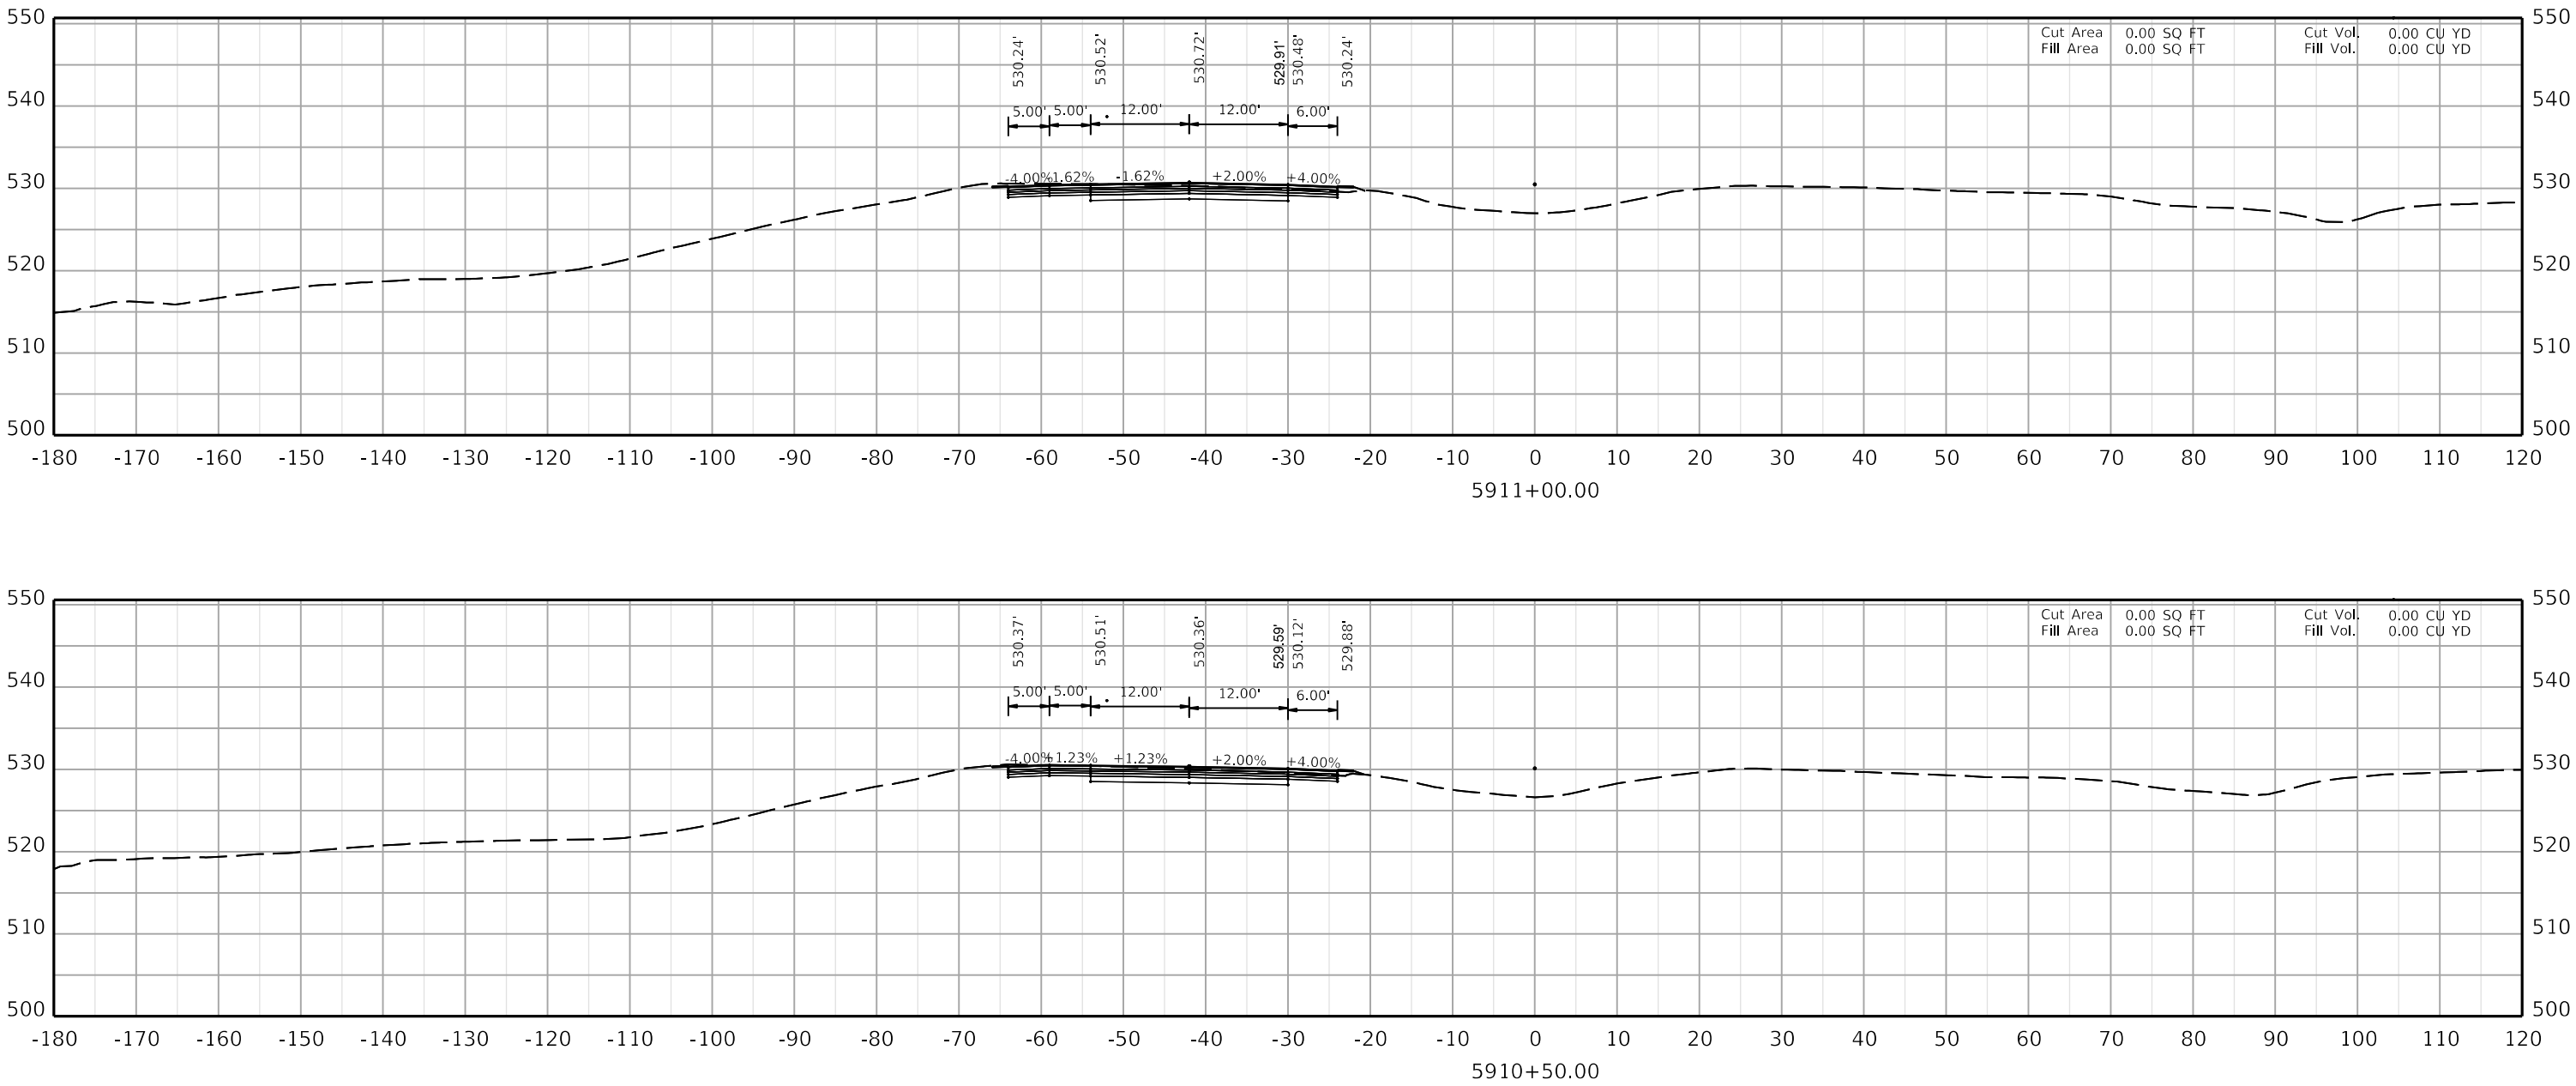

COMMONWEALTH OF KENTUCKY
DEPARTMENT OF HIGHWAYS
TEAM KENTUCKY


DRAWING TITLE:

HORIZONTAL SCALE
SCALE: 1" = 10'

0' 10' 20' 40'

STA. AH3 5910+50.00
TO STA. AH3 5911+00.00

ITEM NO. 02-20063
COUNTY OF Christian
SHEET NO. X173

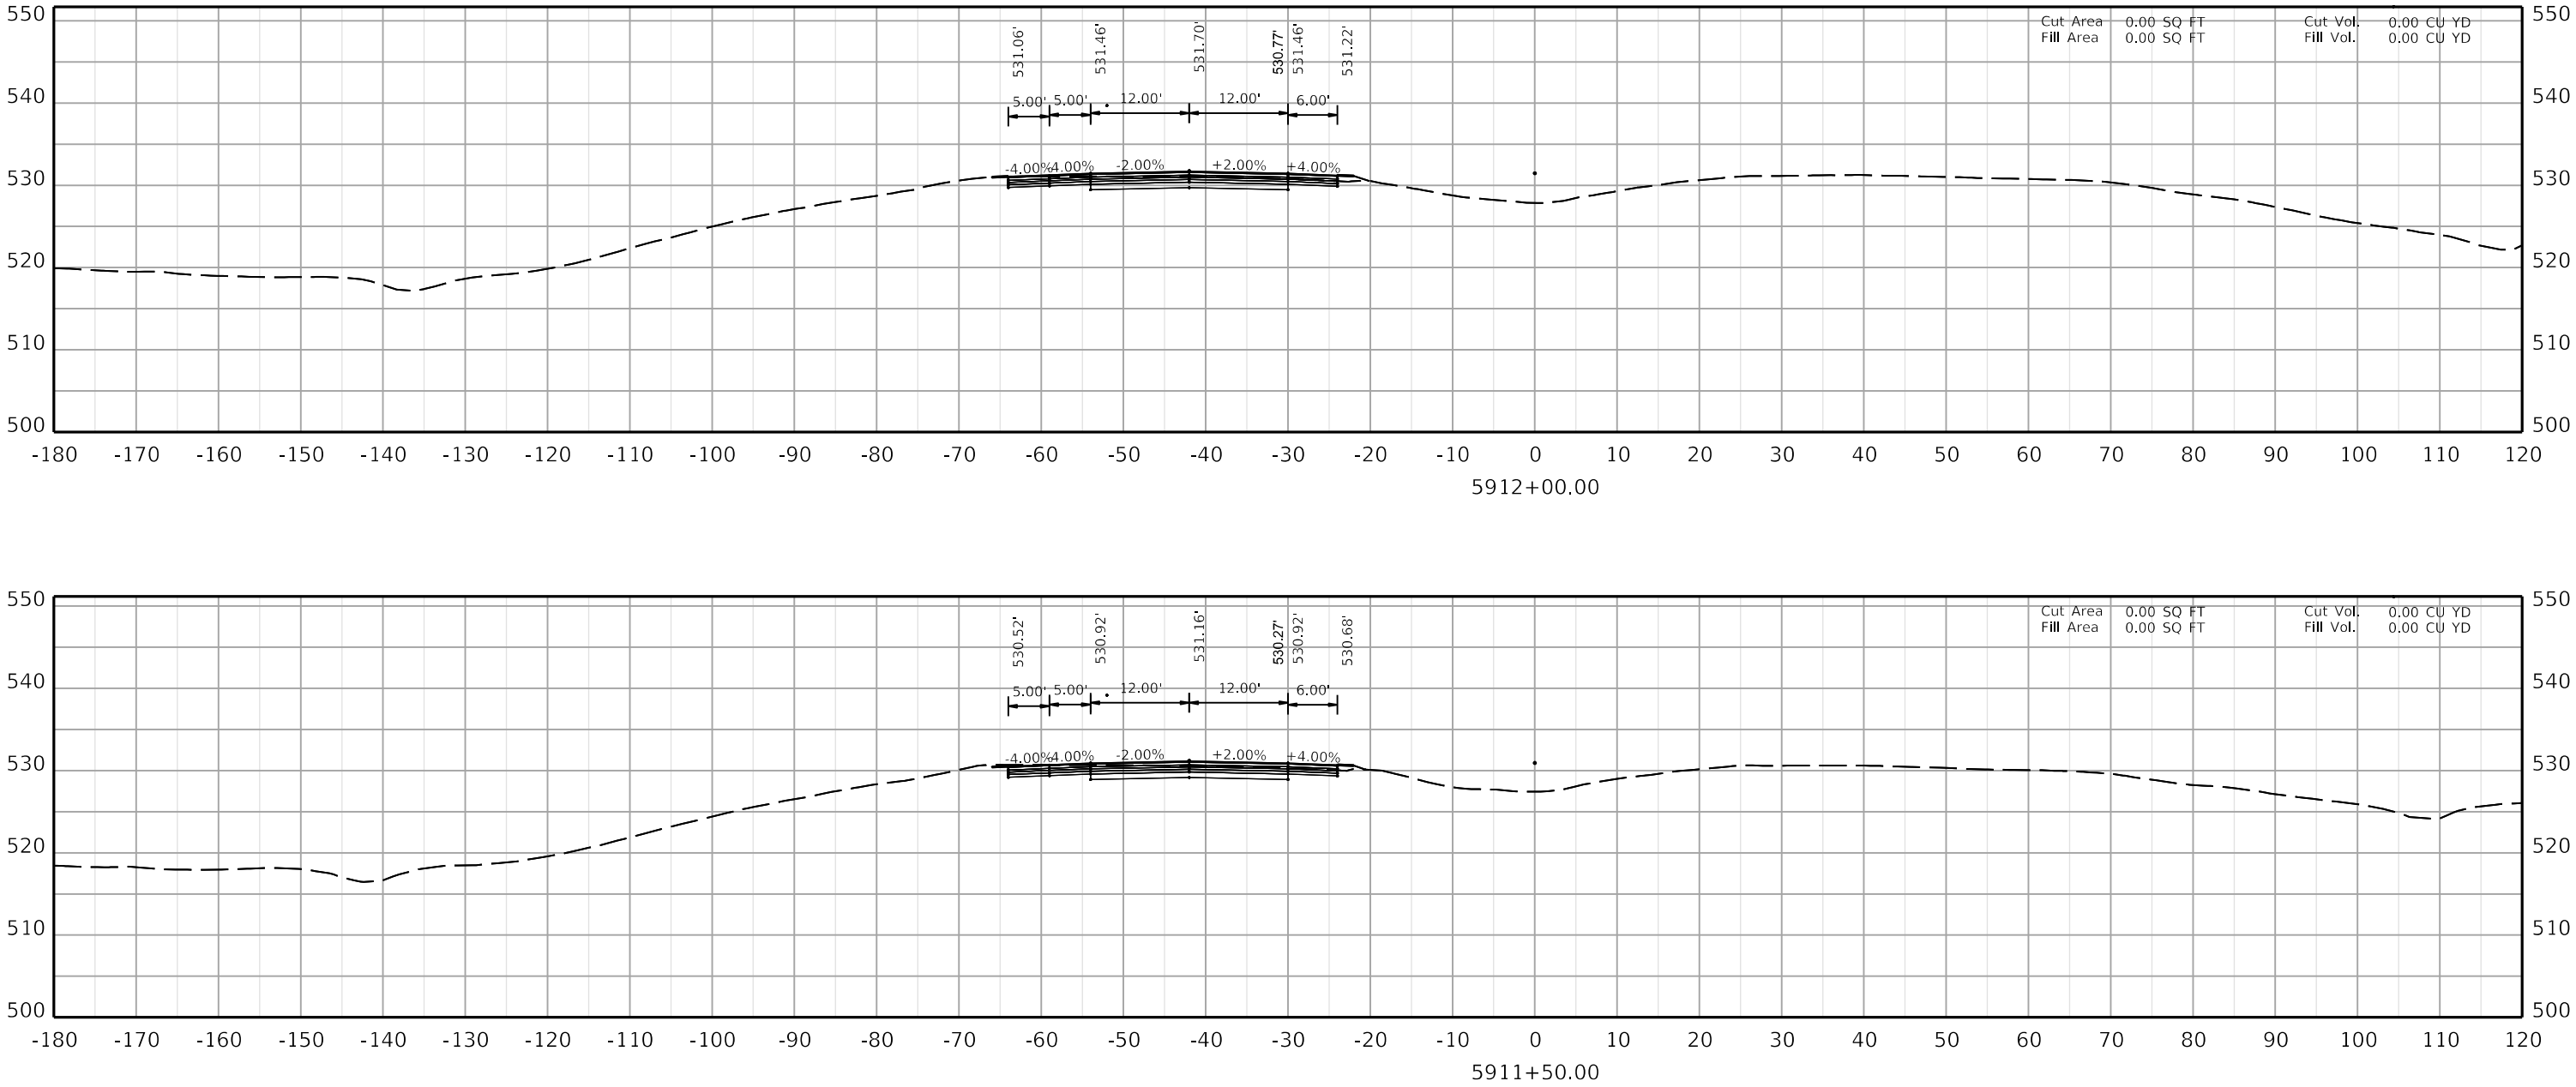

COMMONWEALTH OF KENTUCKY
DEPARTMENT OF HIGHWAYS
TEAM KENTUCKY TRANSPORTATION CABINET


DRAWING TITLE:

HORIZONTAL SCALE
SCALE: 1" = 10'

0' 10' 20' 40'

STA. AH3 5911+50.00
TO STA. AH3 5912+00.00

ITEM NO. 02-20063
COUNTY OF Christian
SHEET NO. X174

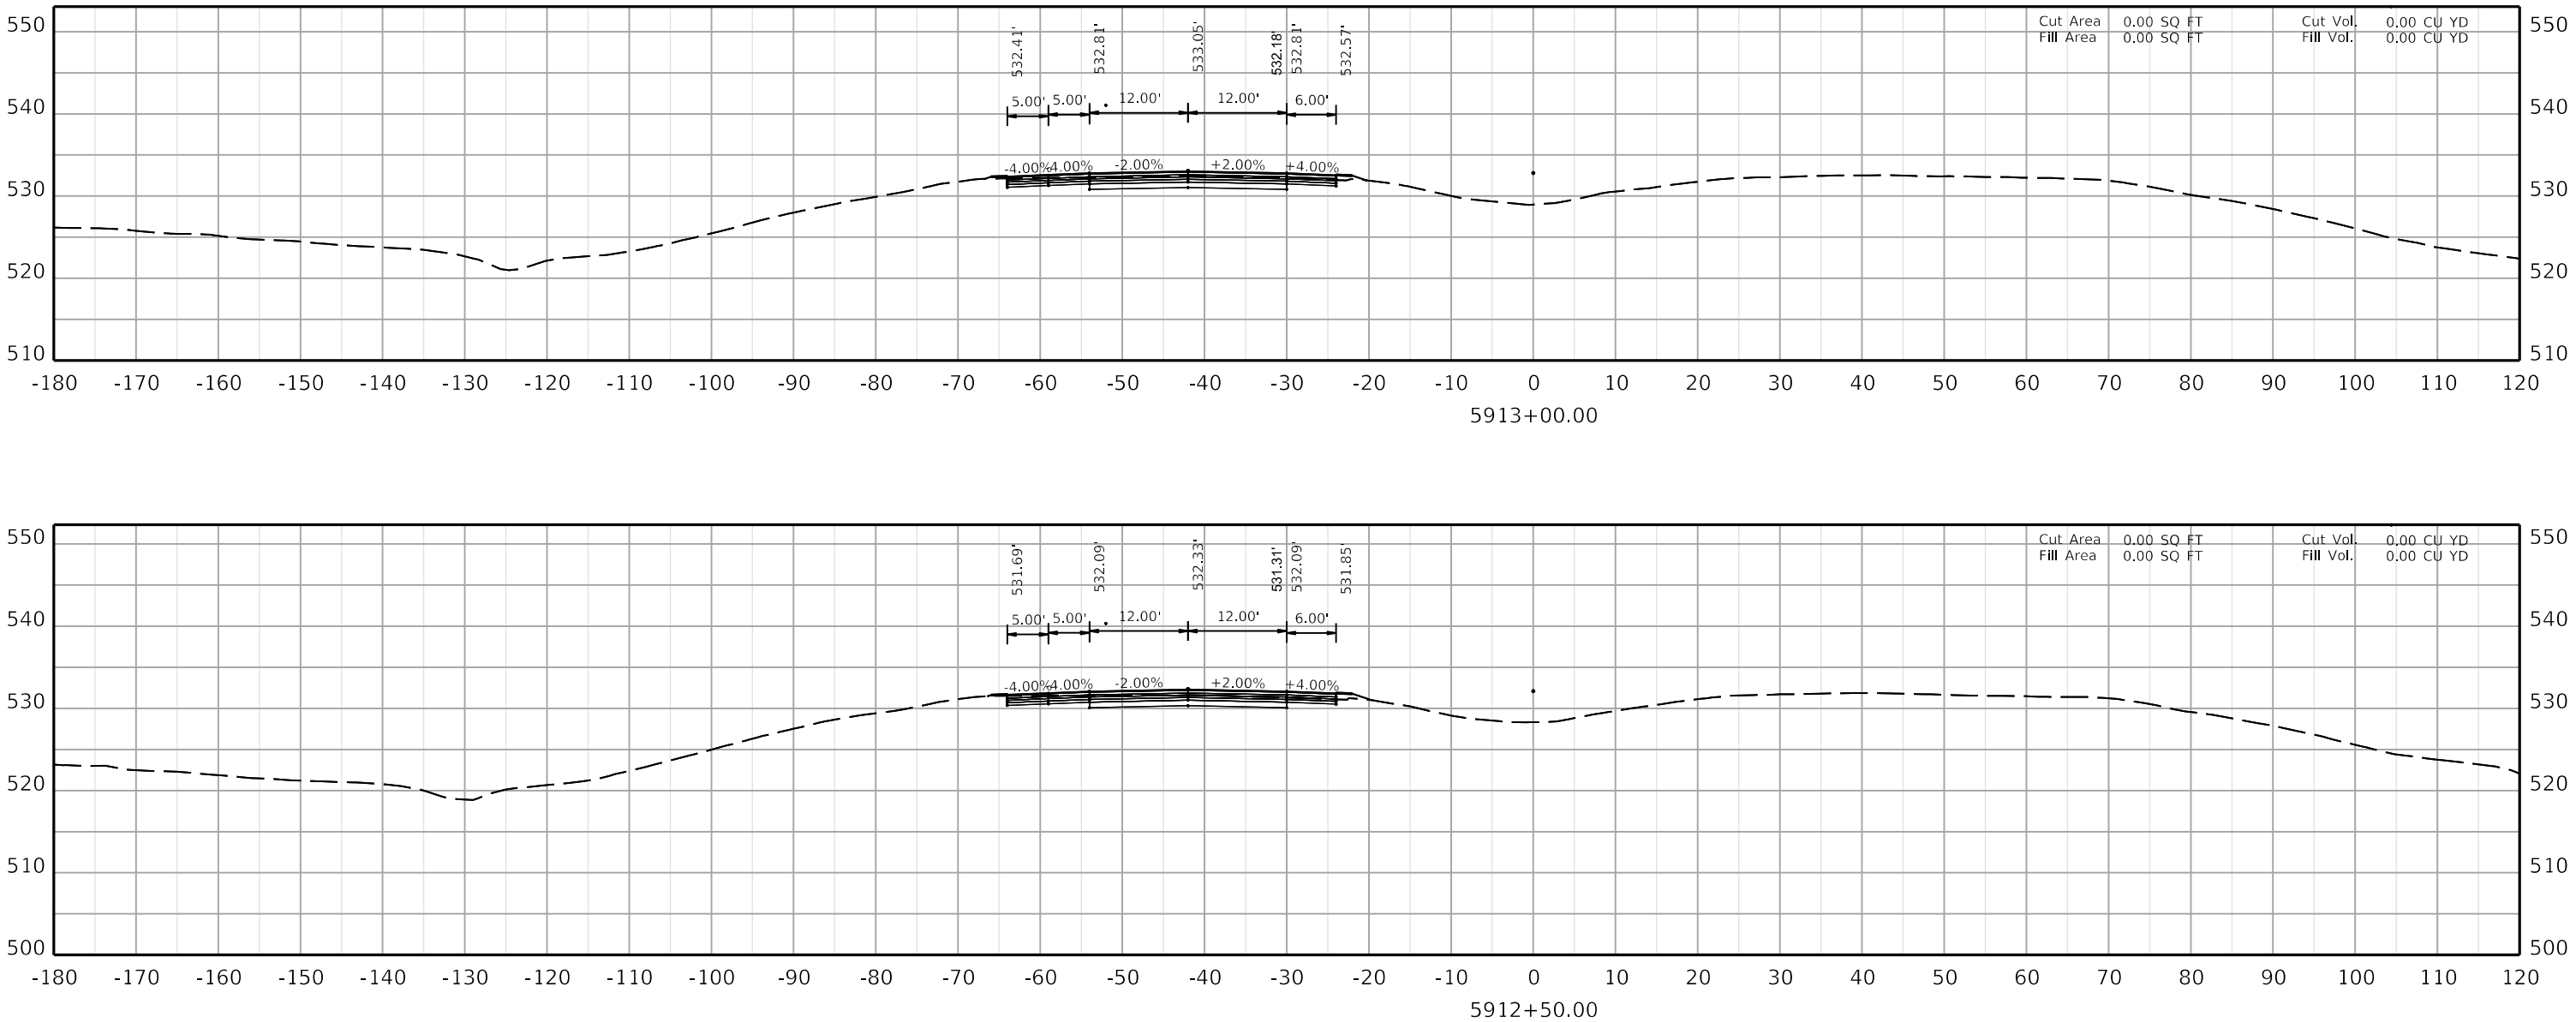

COMMONWEALTH OF KENTUCKY
DEPARTMENT OF HIGHWAYS
TEAM KENTUCKY


DRAWING TITLE:


HORIZONTAL SCALE
SCALE: 1" = 10'


0' 10' 20' 40'

STA. AH3 5912+50.00
TO STA. AH3 5913+00.00

ITEM NO. 02-20063
COUNTY OF Christian
SHEET NO. X175

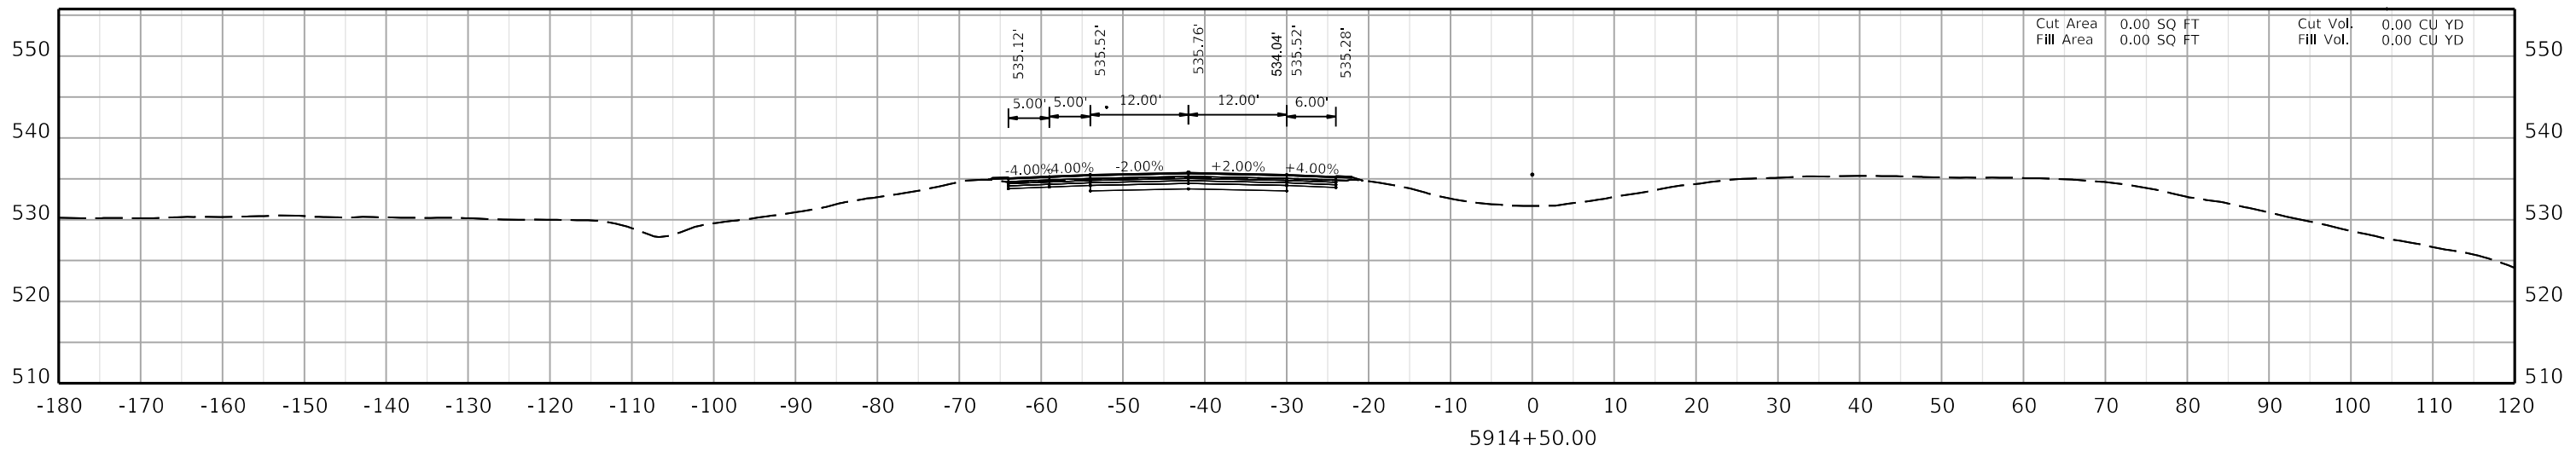

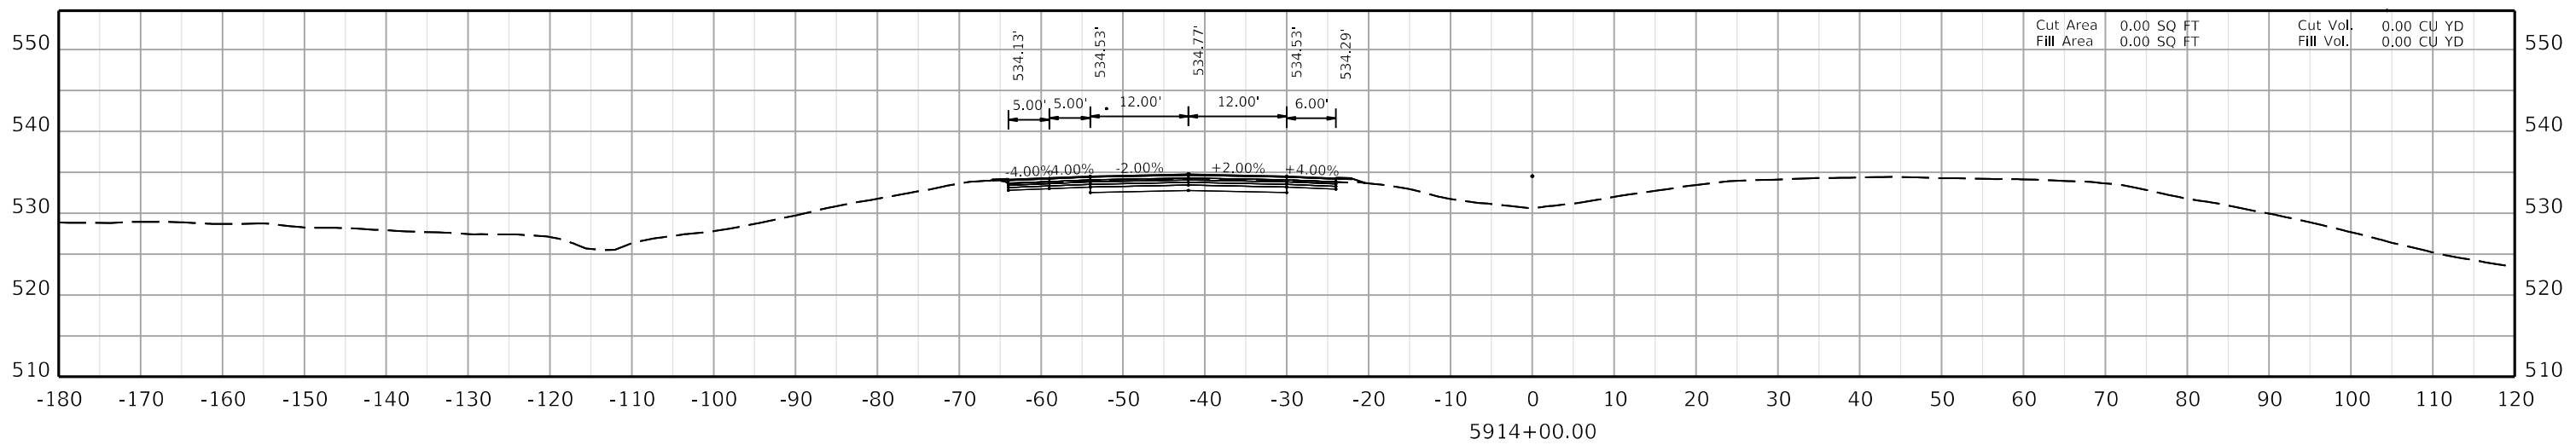

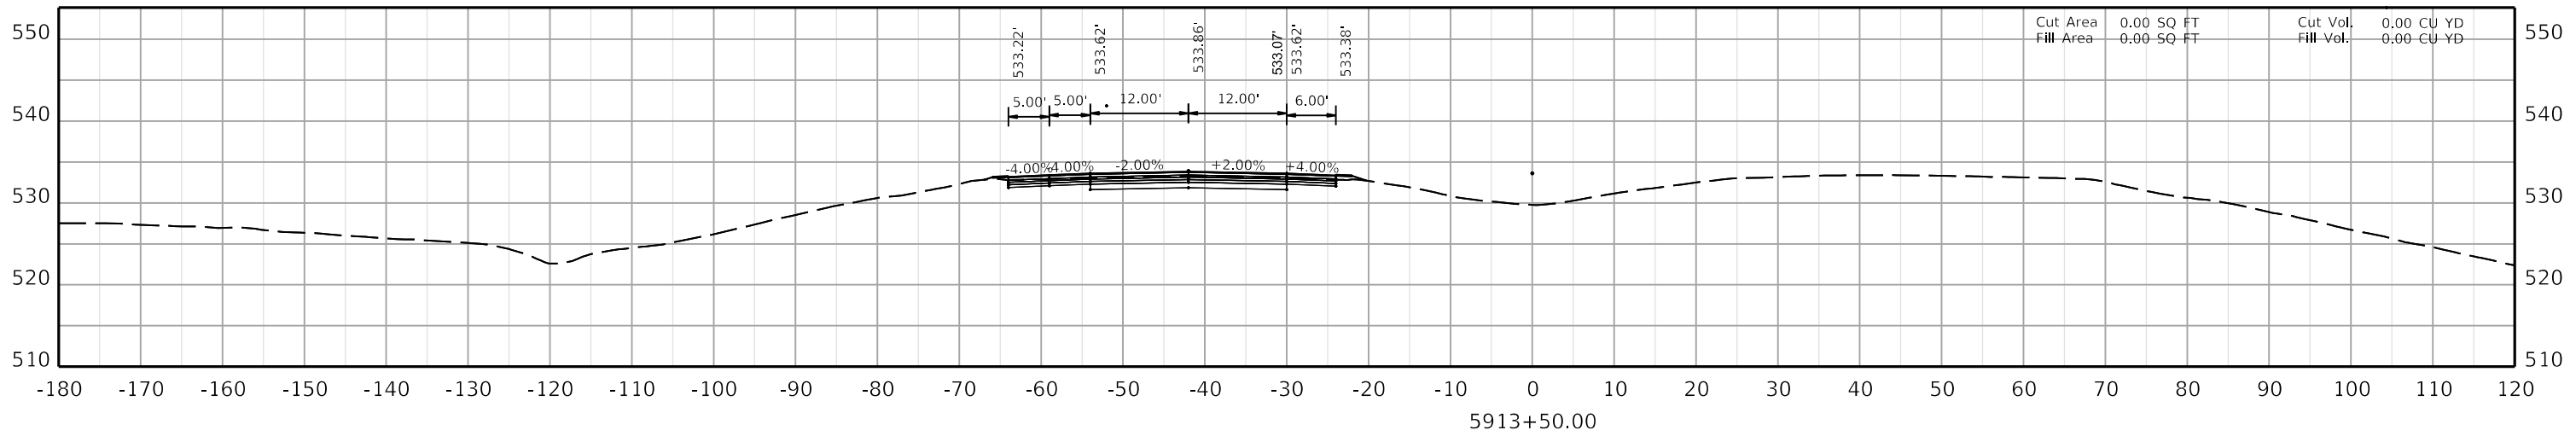

COMMONWEALTH OF KENTUCKY
DEPARTMENT OF HIGHWAYS
TEAM KENTUCKY


DRAWING TITLE:


HORIZONTAL SCALE
SCALE: 1" = 10'


0' 10' 20' 40'

STA. AH3 5913+50.00
TO STA. AH3 5914+50.00

ITEM NO. 02-20063
COUNTY OF Christian
SHEET NO. X176

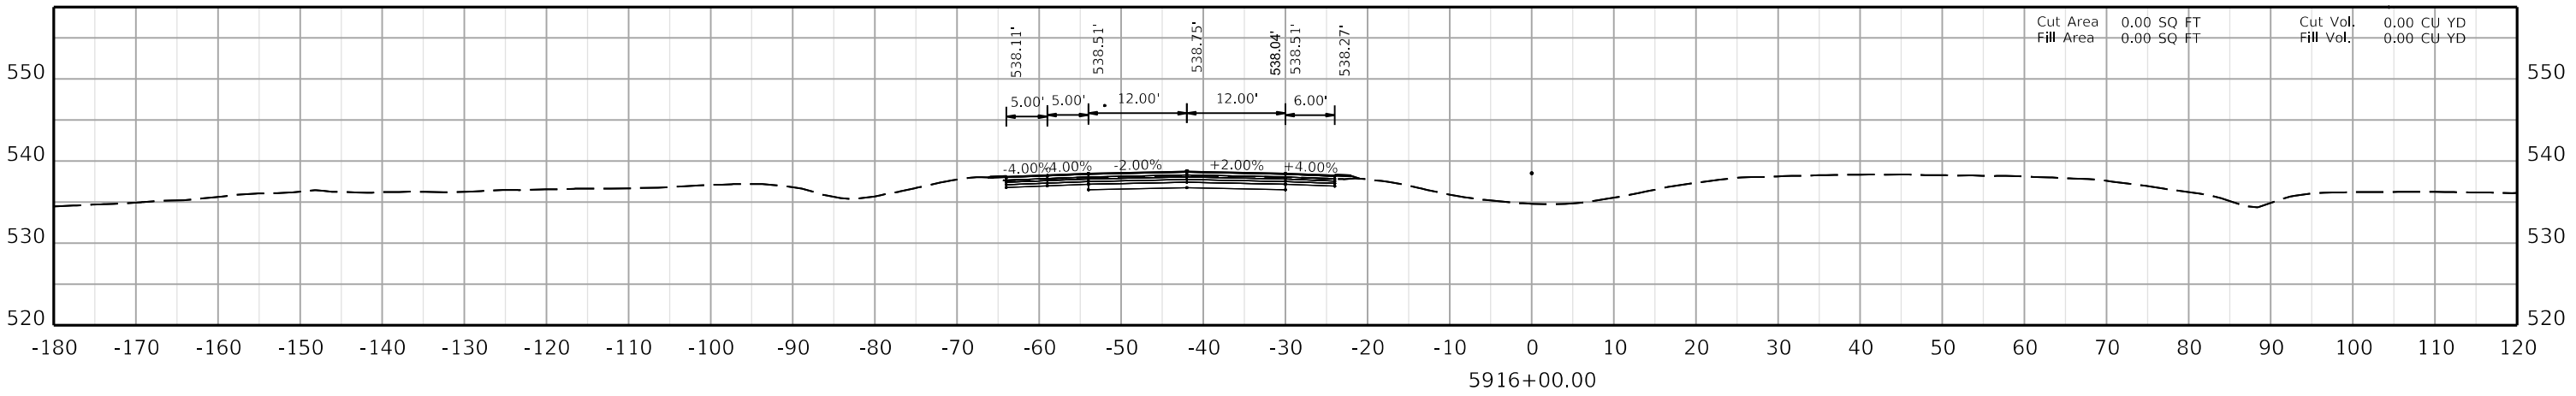

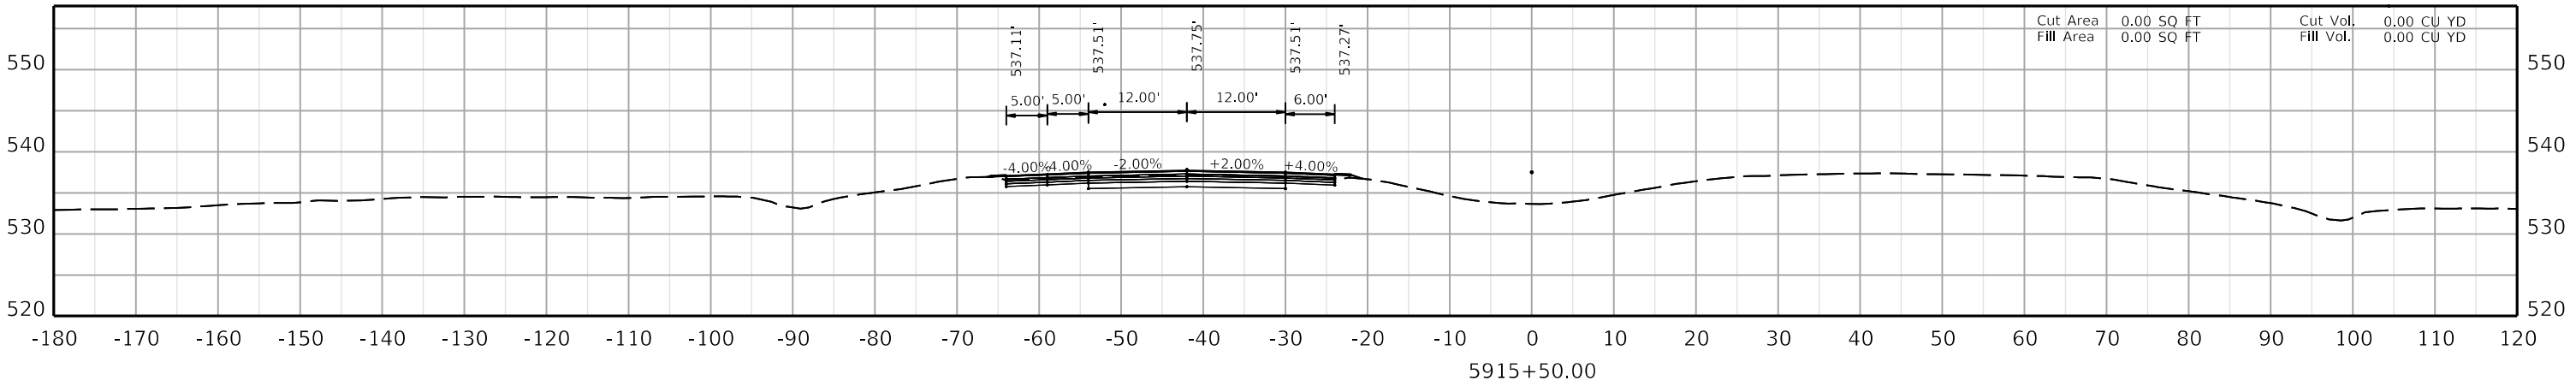

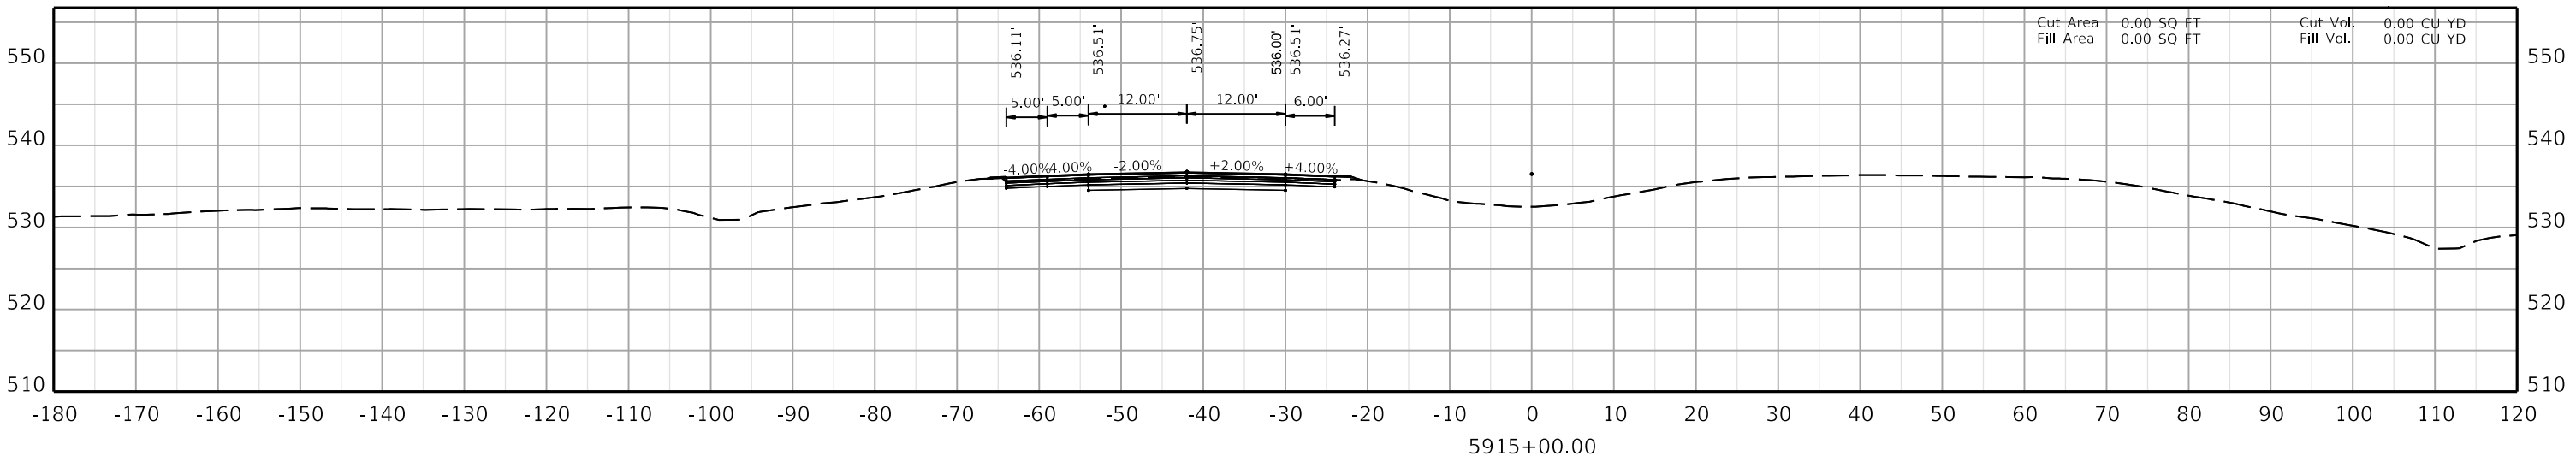

COMMONWEALTH OF KENTUCKY
DEPARTMENT OF HIGHWAYS
TEAM KENTUCKY


DRAWING TITLE:


HORIZONTAL SCALE
SCALE: 1" = 10'


0' 10' 20' 40'

STA. AH3 5915+00.00
TO STA. AH3 5916+00.00

ITEM NO. 02-20063
COUNTY OF Christian
SHEET NO. X177

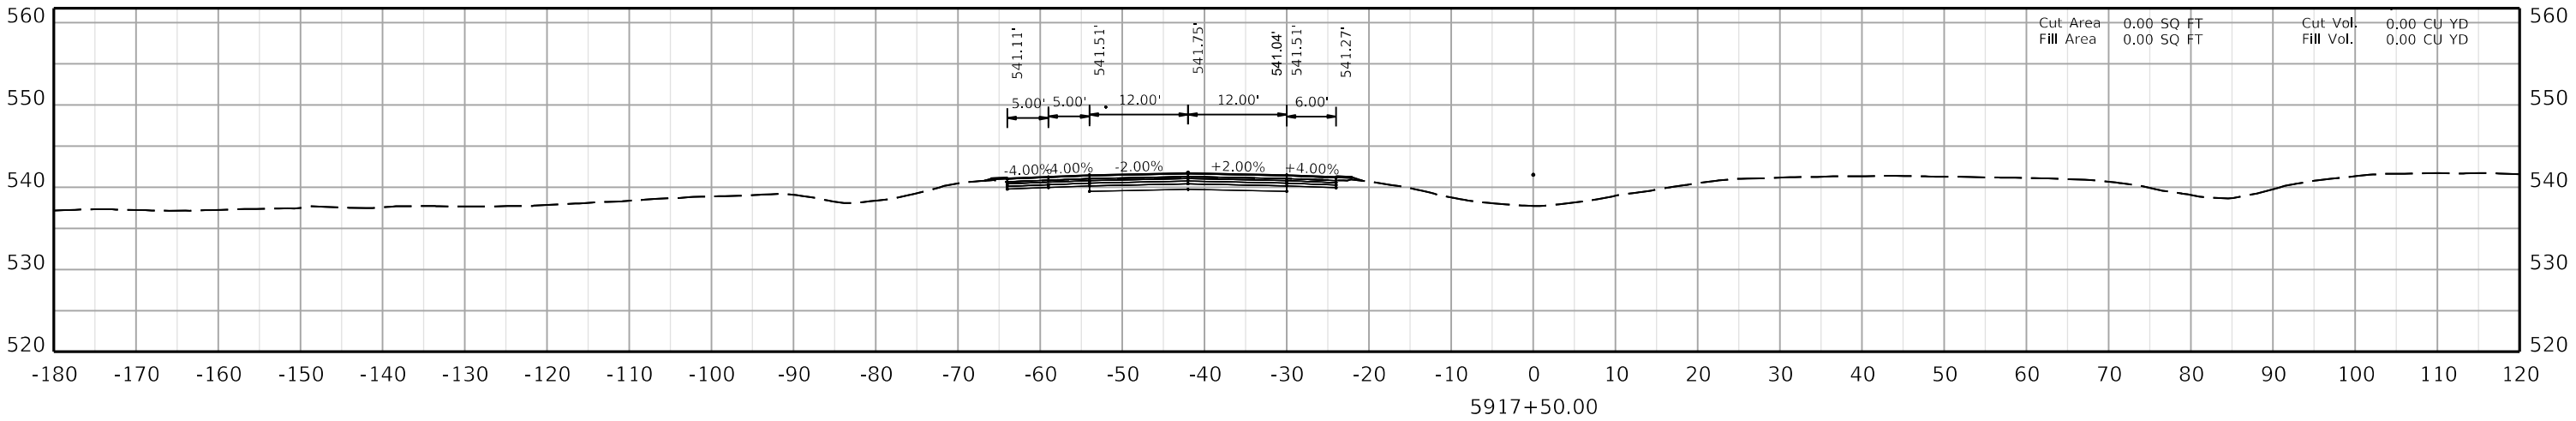

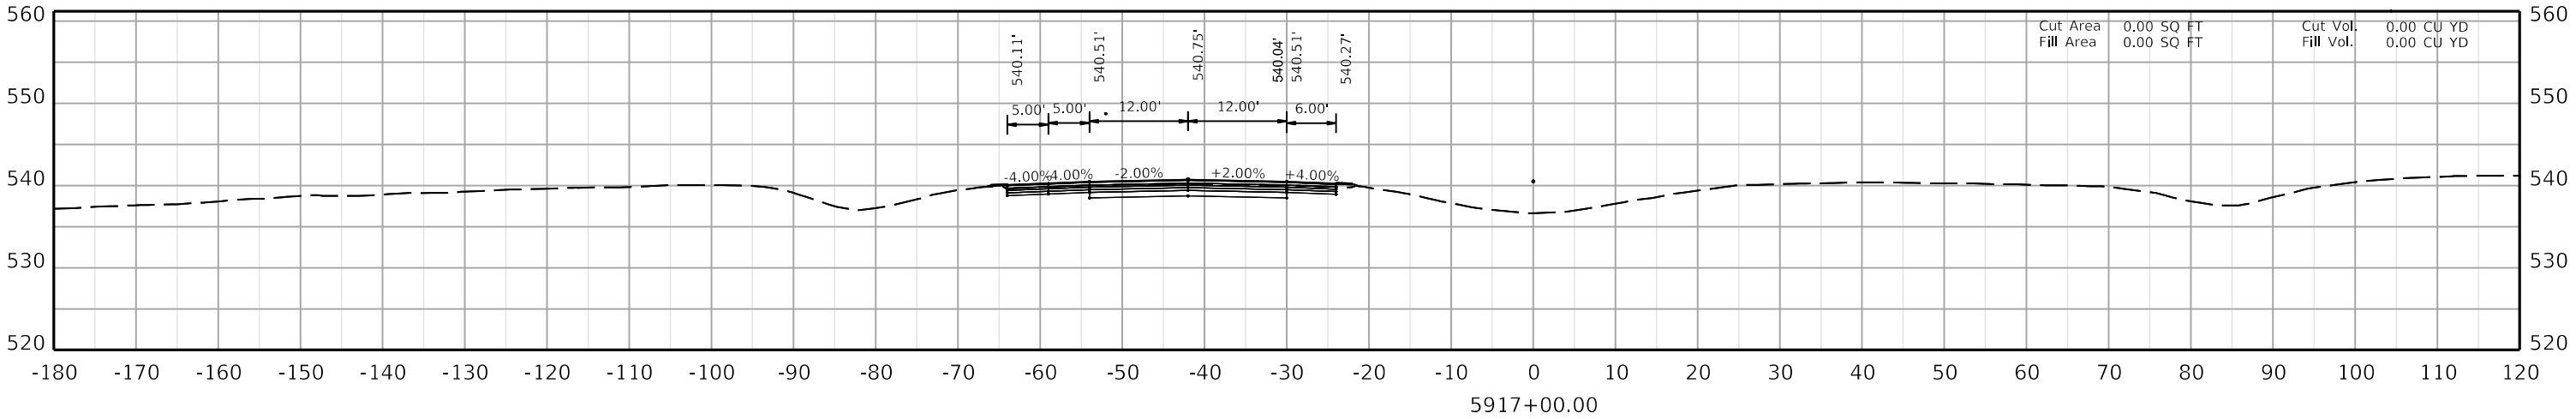

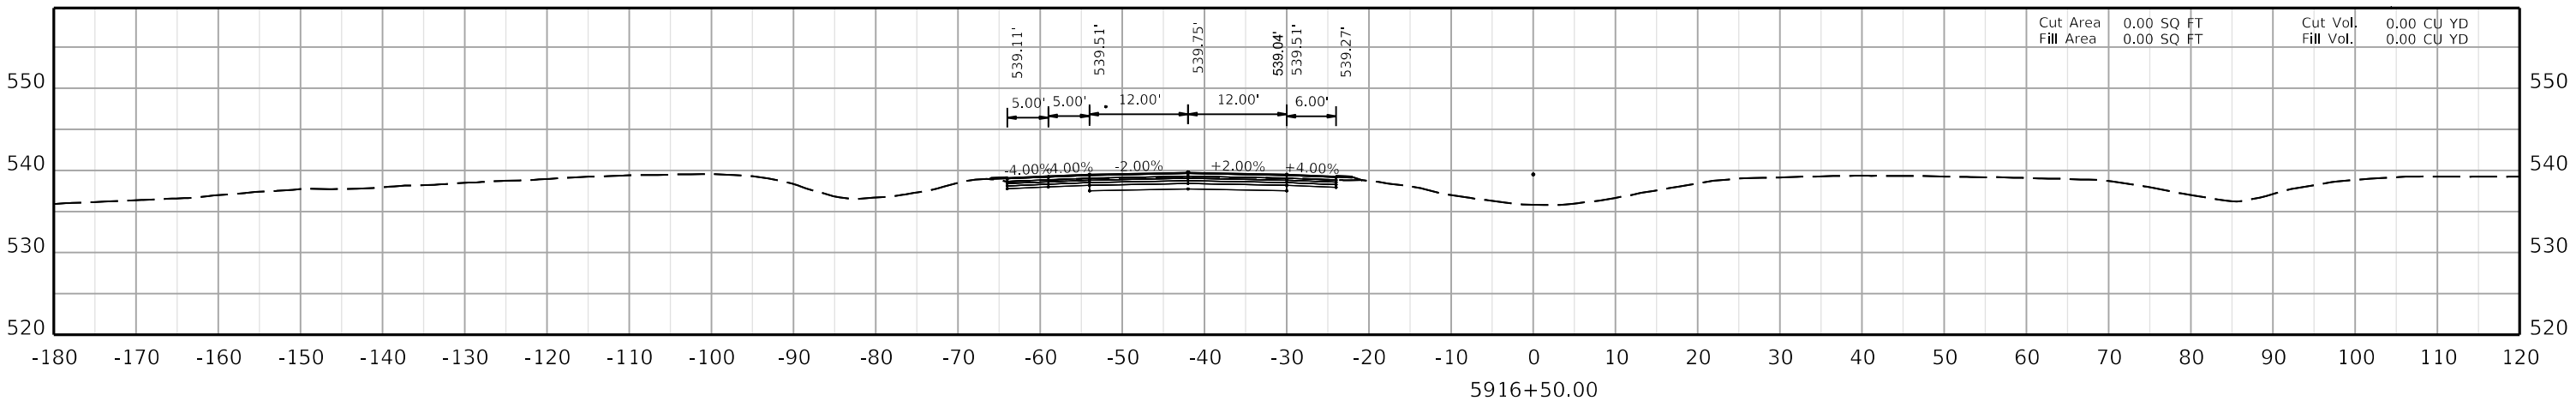

COMMONWEALTH OF KENTUCKY
DEPARTMENT OF HIGHWAYS
TEAM KENTUCKY


DRAWING TITLE:


HORIZONTAL SCALE
SCALE: 1" = 10'


0' 10' 20' 40'

STA. AH3 5916+50.00
TO STA. AH3 5917+50.00

ITEM NO. 02-20063
COUNTY OF Christian
SHEET NO. X178

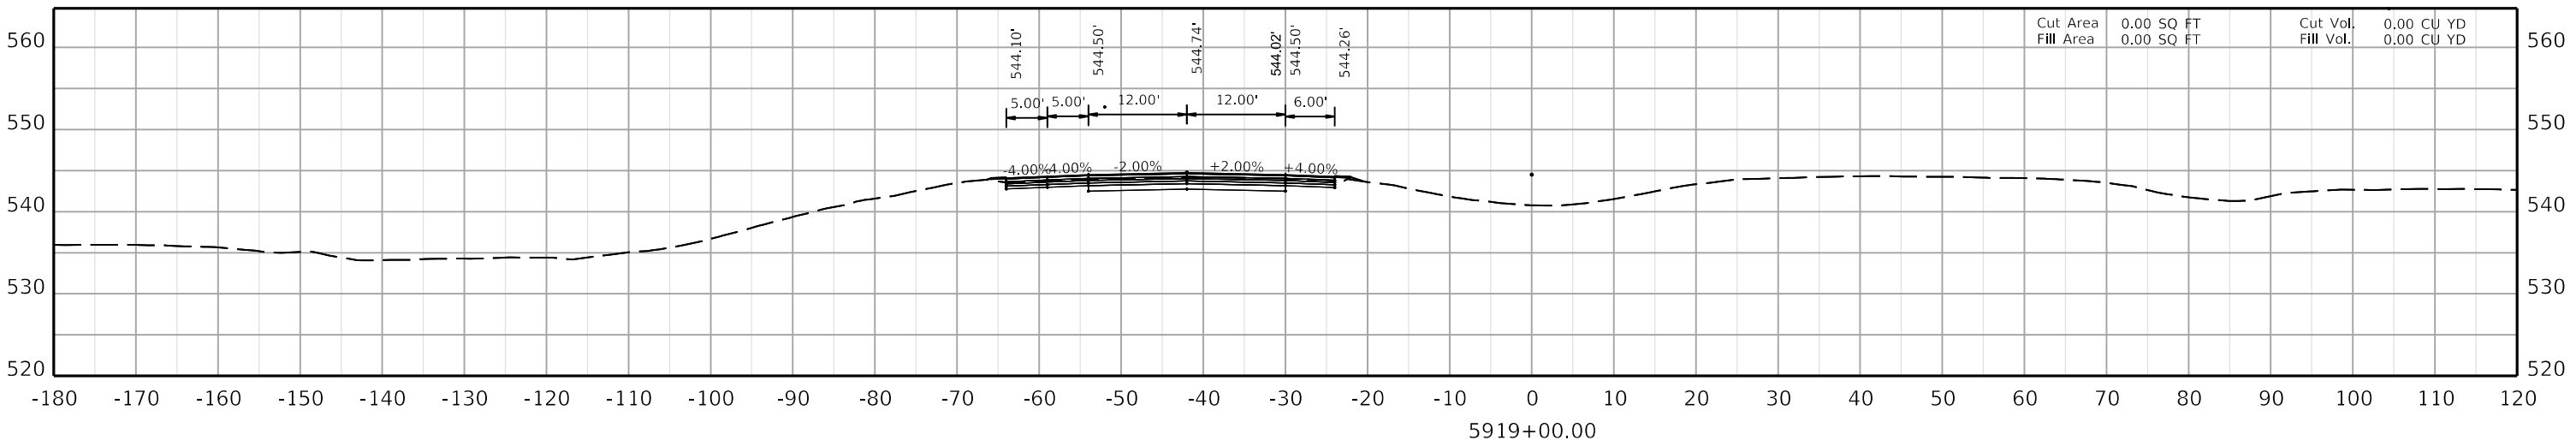

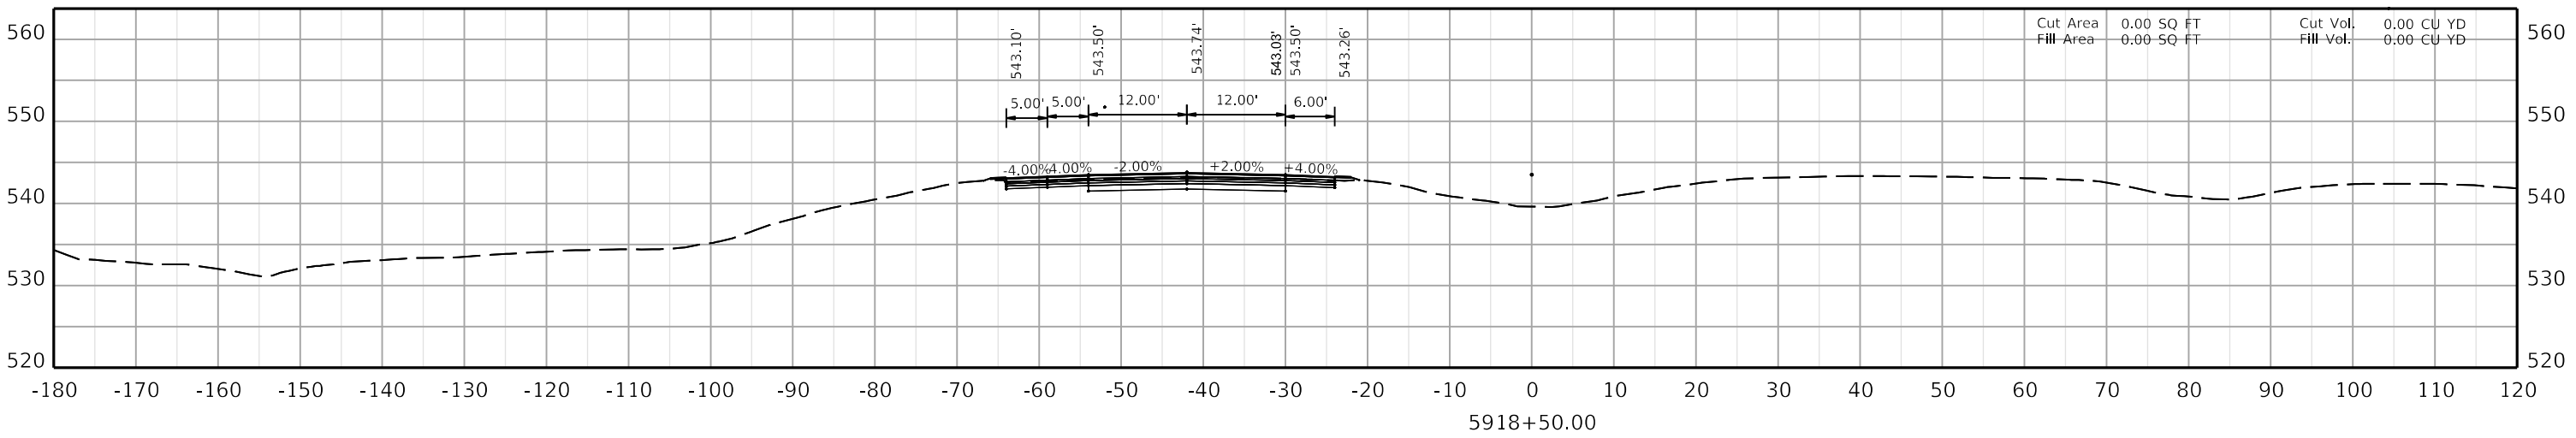

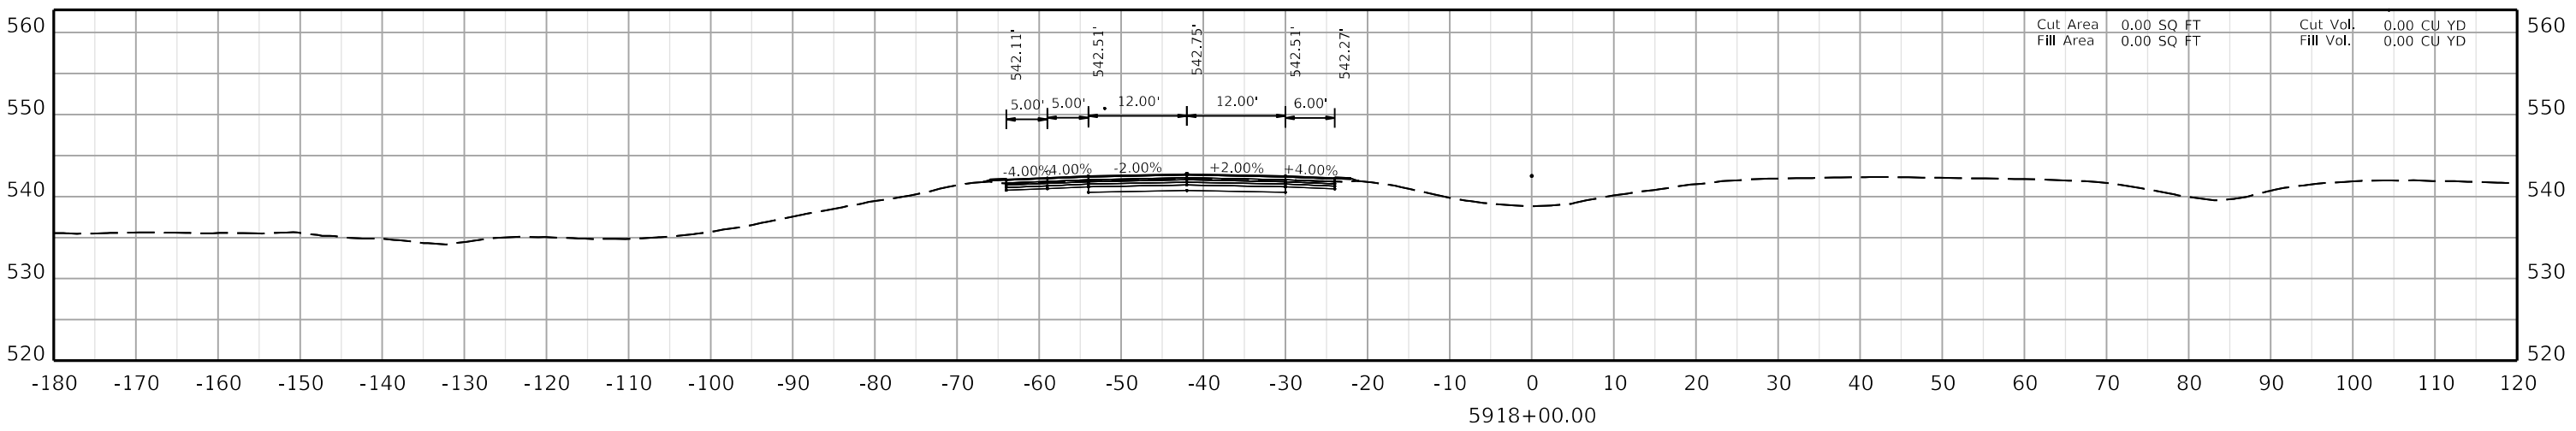

COMMONWEALTH OF KENTUCKY
DEPARTMENT OF HIGHWAYS
TEAM KENTUCKY


DRAWING TITLE:

HORIZONTAL SCALE
SCALE: 1" = 10'

0' 10' 20' 40'

STA. AH3 5918+00.00
TO STA. AH3 5919+00.00

ITEM NO. 02-20063
COUNTY OF Christian
SHEET NO. X179

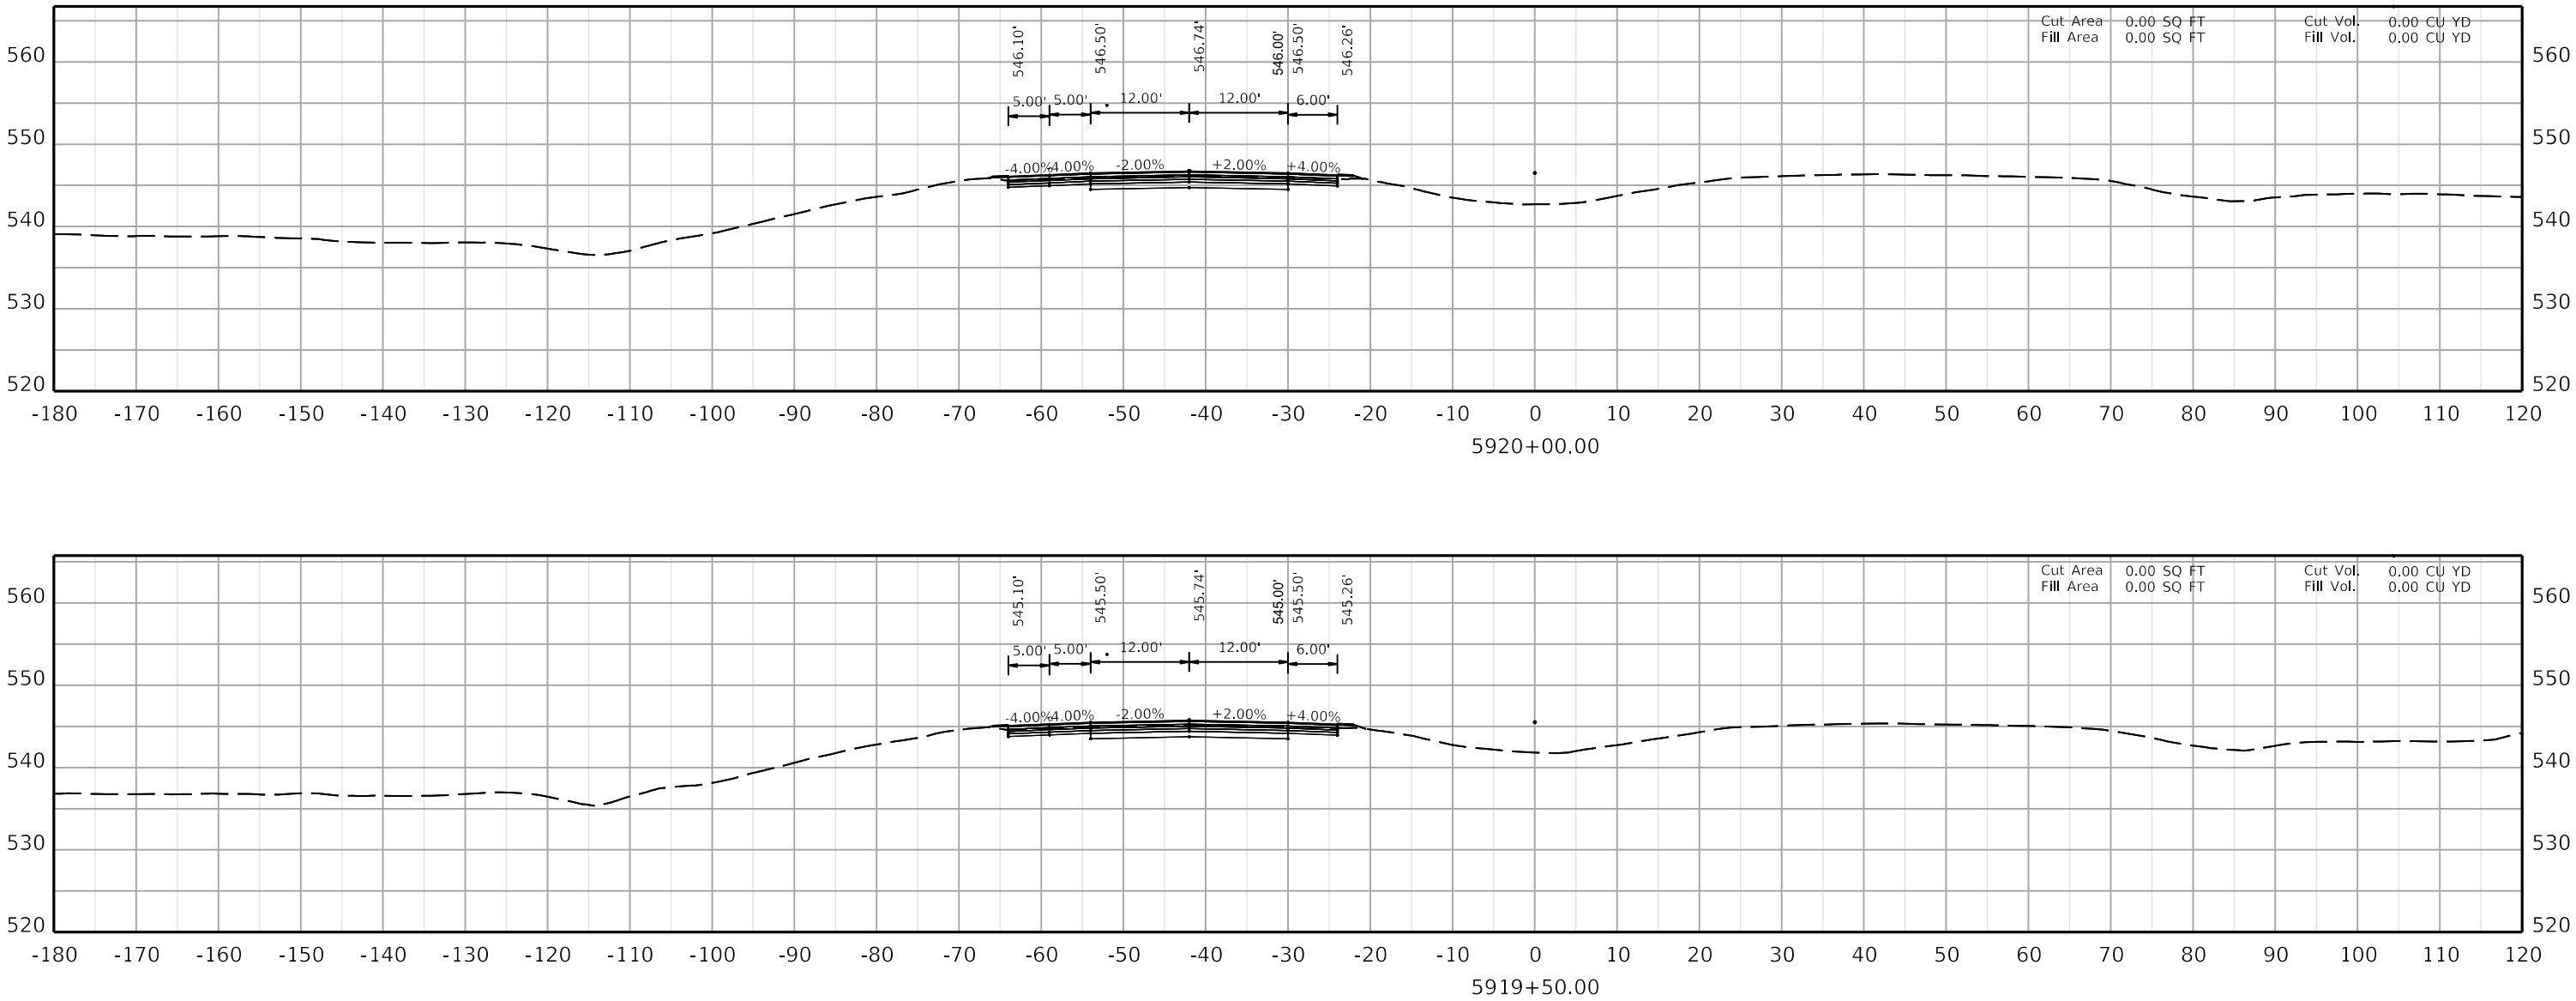

COMMONWEALTH OF KENTUCKY
DEPARTMENT OF HIGHWAYS
TEAM KENTUCKY

DRAWING TITLE:


HORIZONTAL SCALE
SCALE: 1" = 10'


0' 10' 20' 40'


STA. AH3 5919+50.00
TO STA. AH3 5920+00.00

ITEM NO. 02-20063
COUNTY OF Christian
SHEET NO. X180

OpenRoads Designer v10.12.02.4
USER: ciccarelli
FILE NAME: U:\24856.CH1 - CHRISTIAN COUNTY I-24\2-20063 - CHRISTIAN - I_24 PAVEMENT REHAB\MILESTONES & SUBMITTALS\CONTRACT PLANS AND PROPOSAL\ELECTRONIC ENGINEERING DATA\SHEETS\02_20063_XSECTION_SHEETS 02.DGN

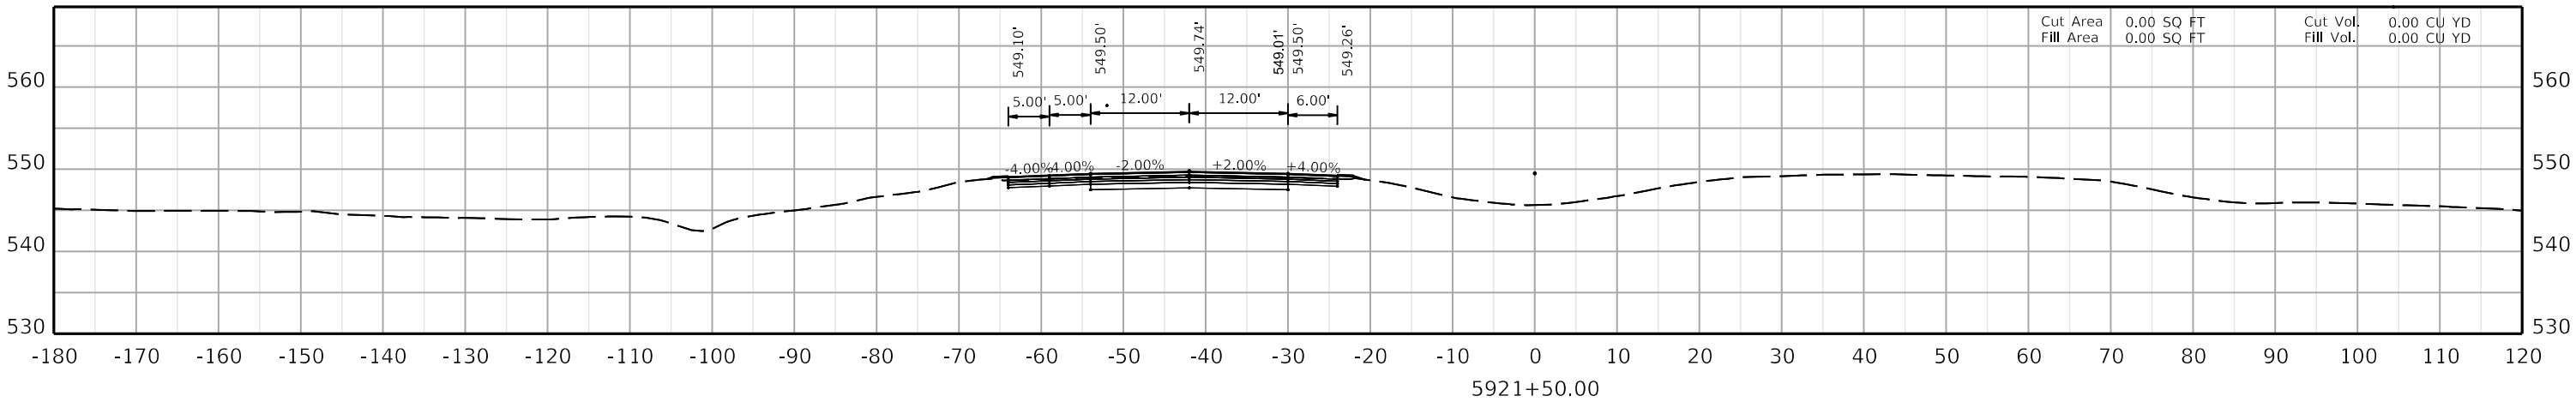

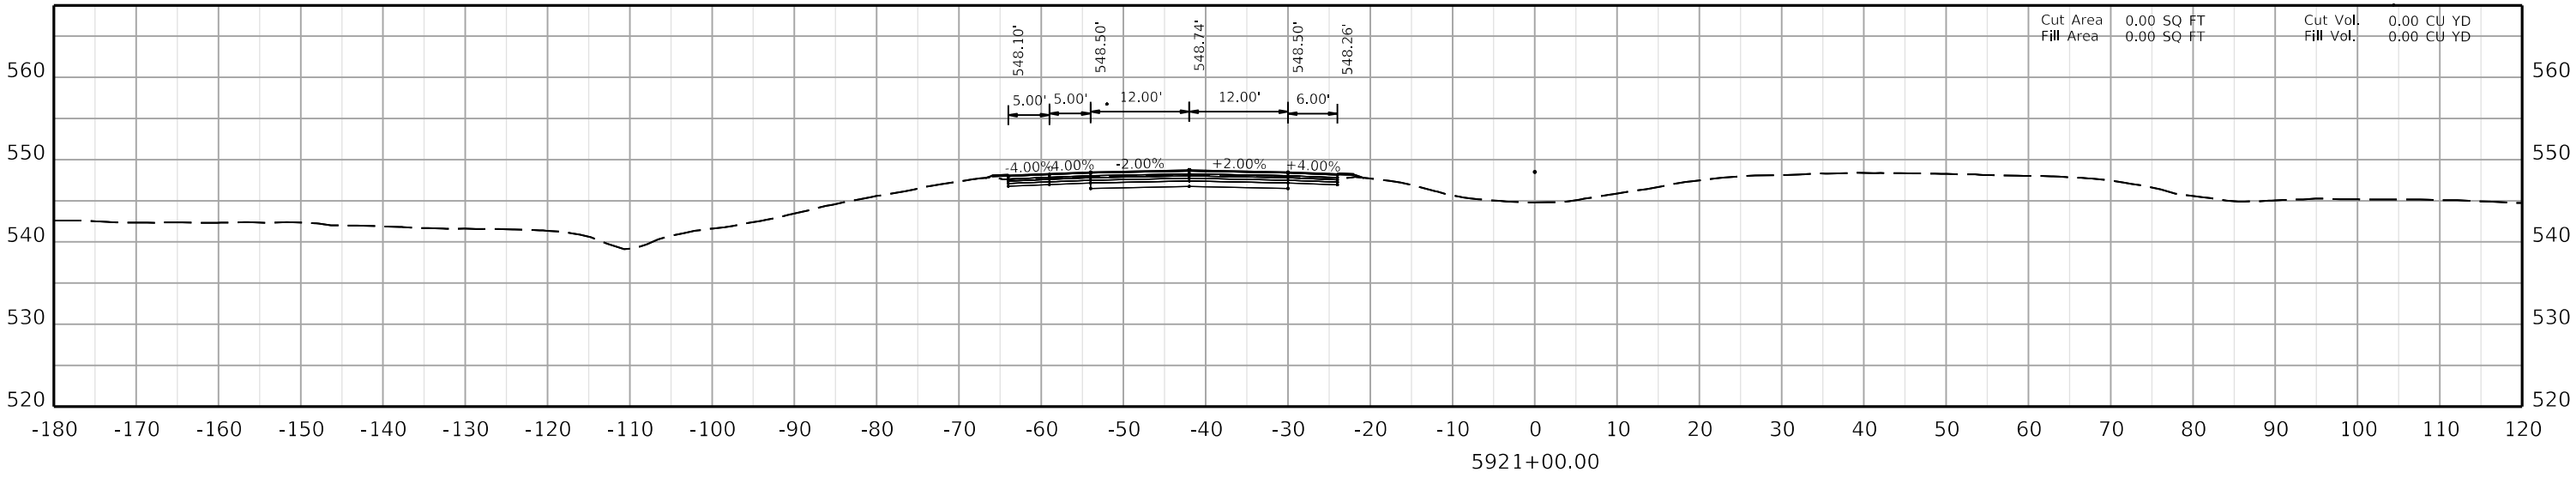

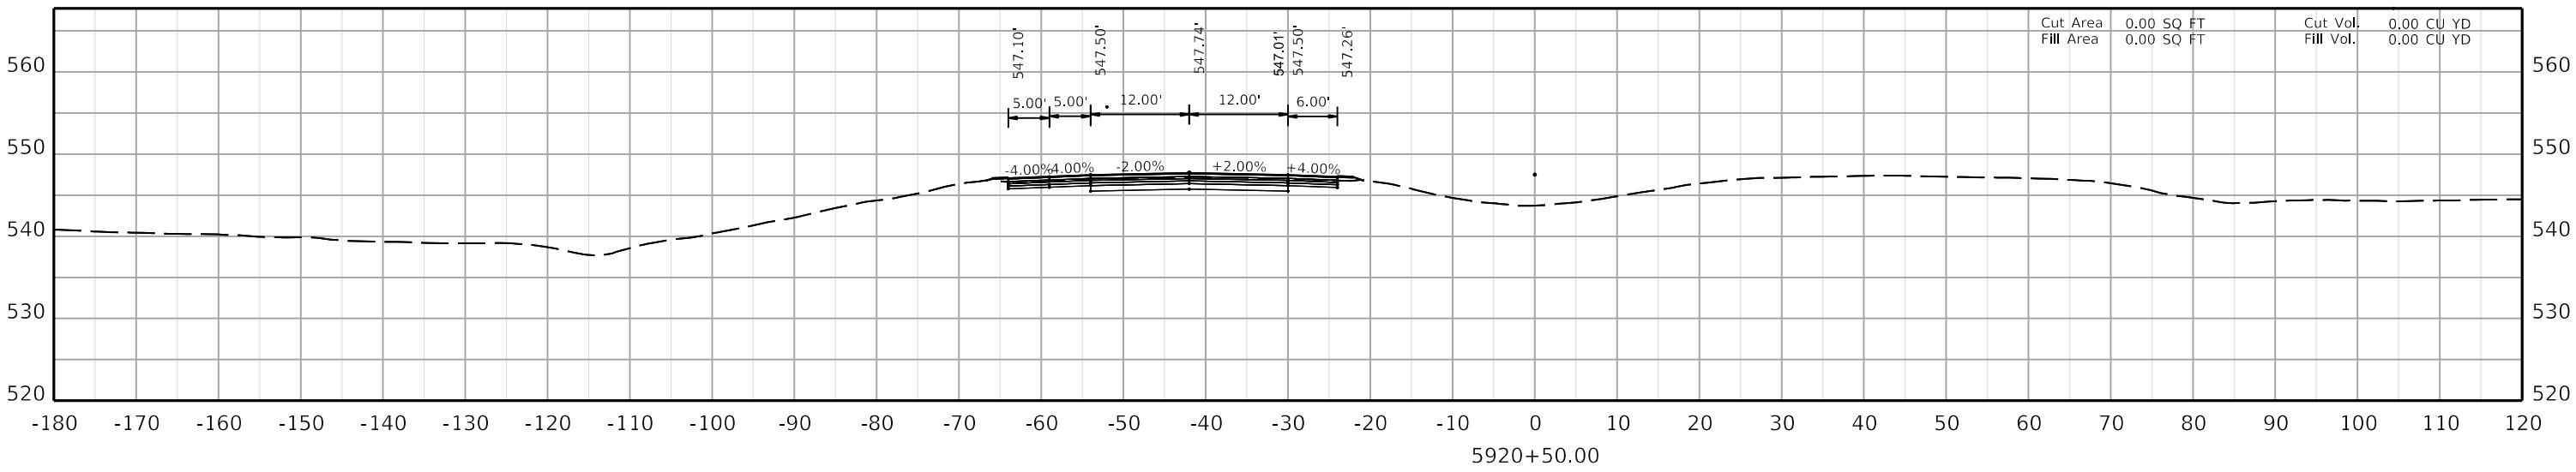

COMMONWEALTH OF KENTUCKY
DEPARTMENT OF HIGHWAYS
TEAM KENTUCKY


DRAWING TITLE:


HORIZONTAL SCALE
SCALE: 1" = 10'


0' 10' 20' 40'

STA. AH3 5920+50.00
TO STA. AH3 5921+50.00

ITEM NO. 02-20063
COUNTY OF Christian
SHEET NO. X181

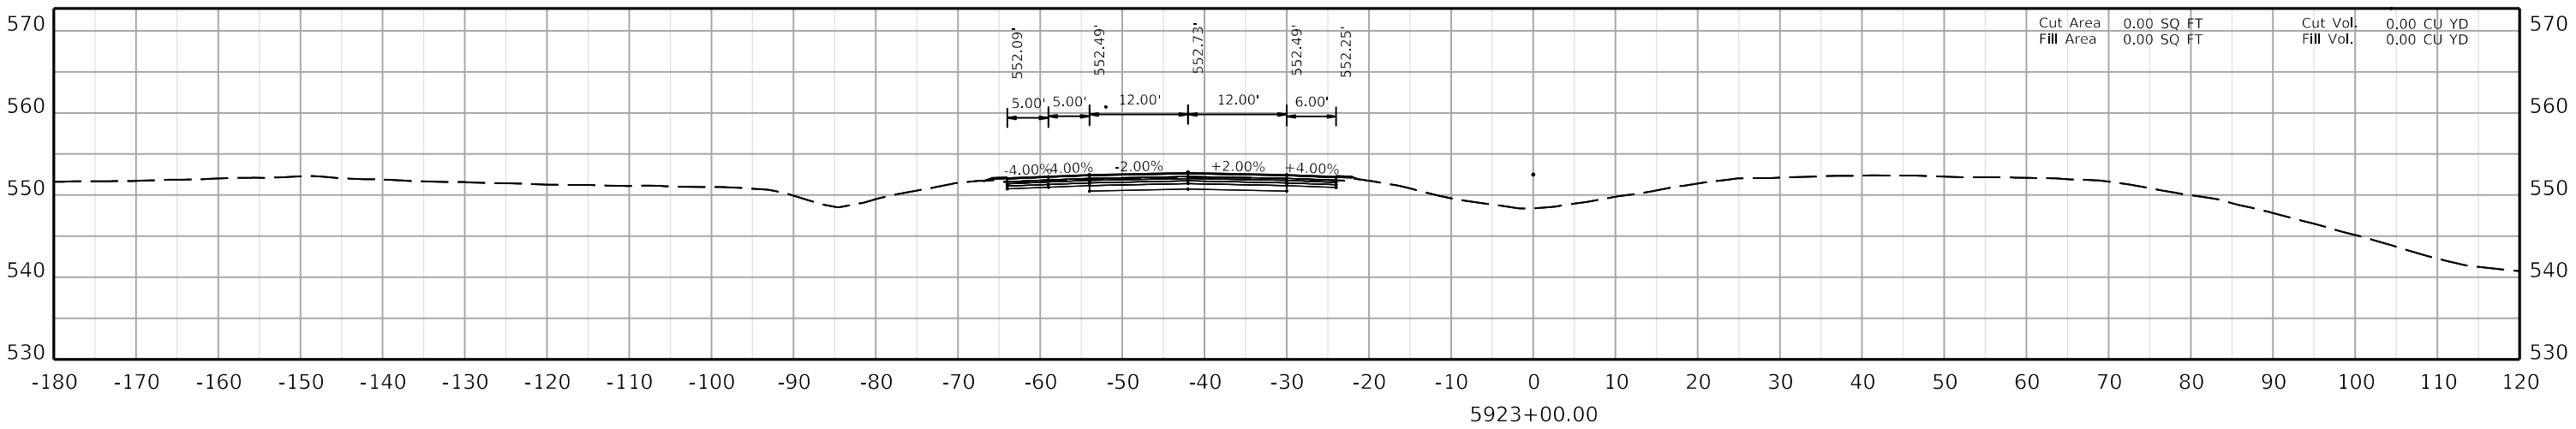

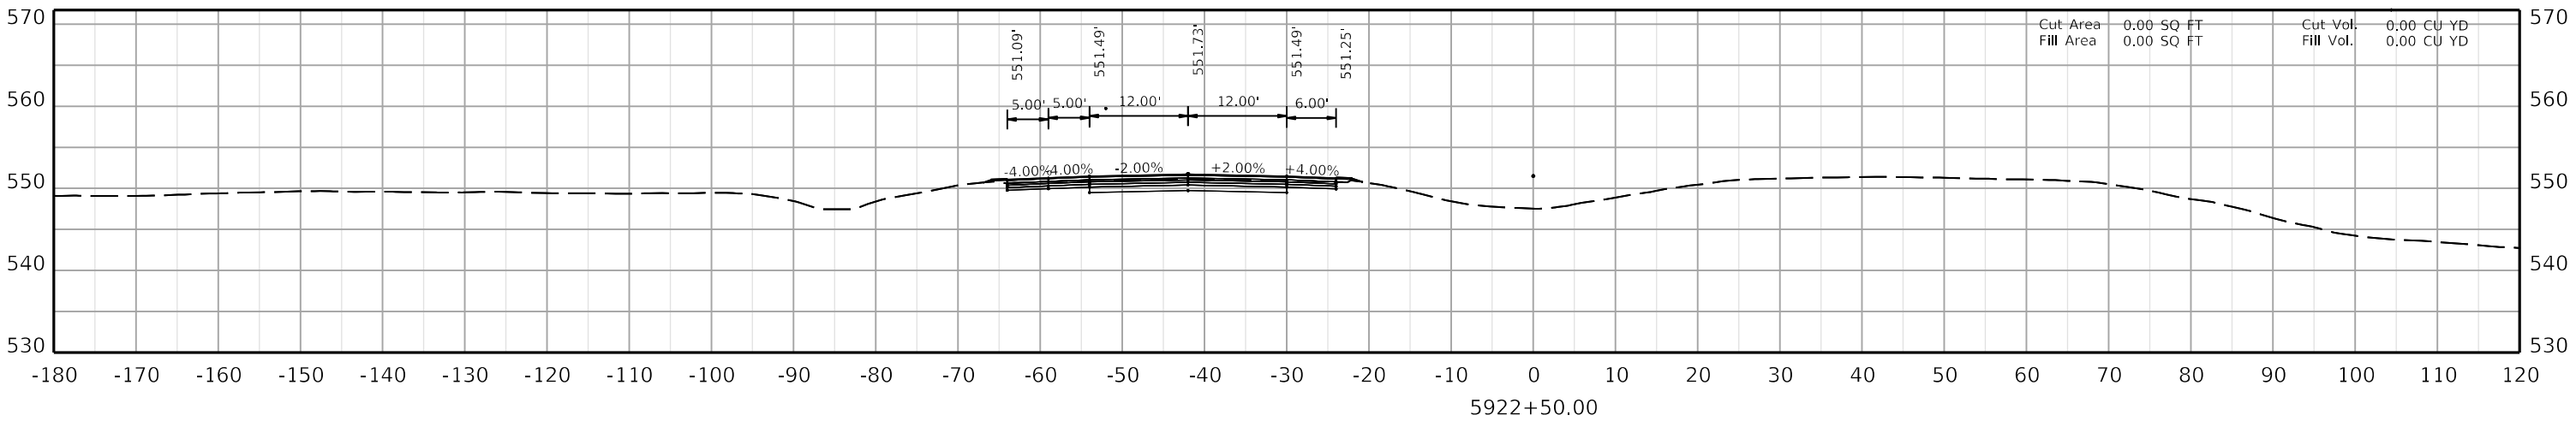

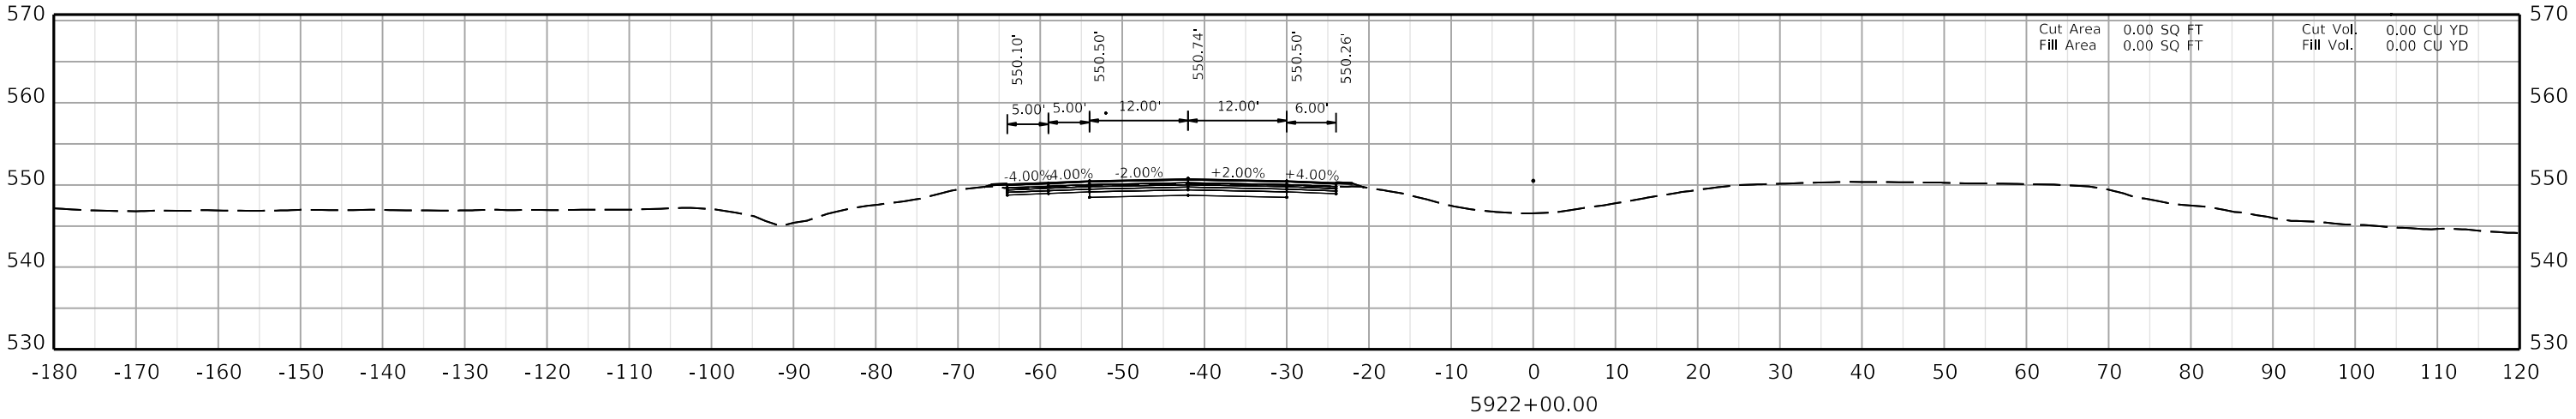

COMMONWEALTH OF KENTUCKY
DEPARTMENT OF HIGHWAYS
TEAM KENTUCKY


DRAWING TITLE:


HORIZONTAL SCALE
SCALE: 1" = 10'


0' 10' 20' 40'

STA. AH3 5922+00.00
TO STA. AH3 5923+00.00

ITEM NO. 02-20063
COUNTY OF Christian
SHEET NO. X182

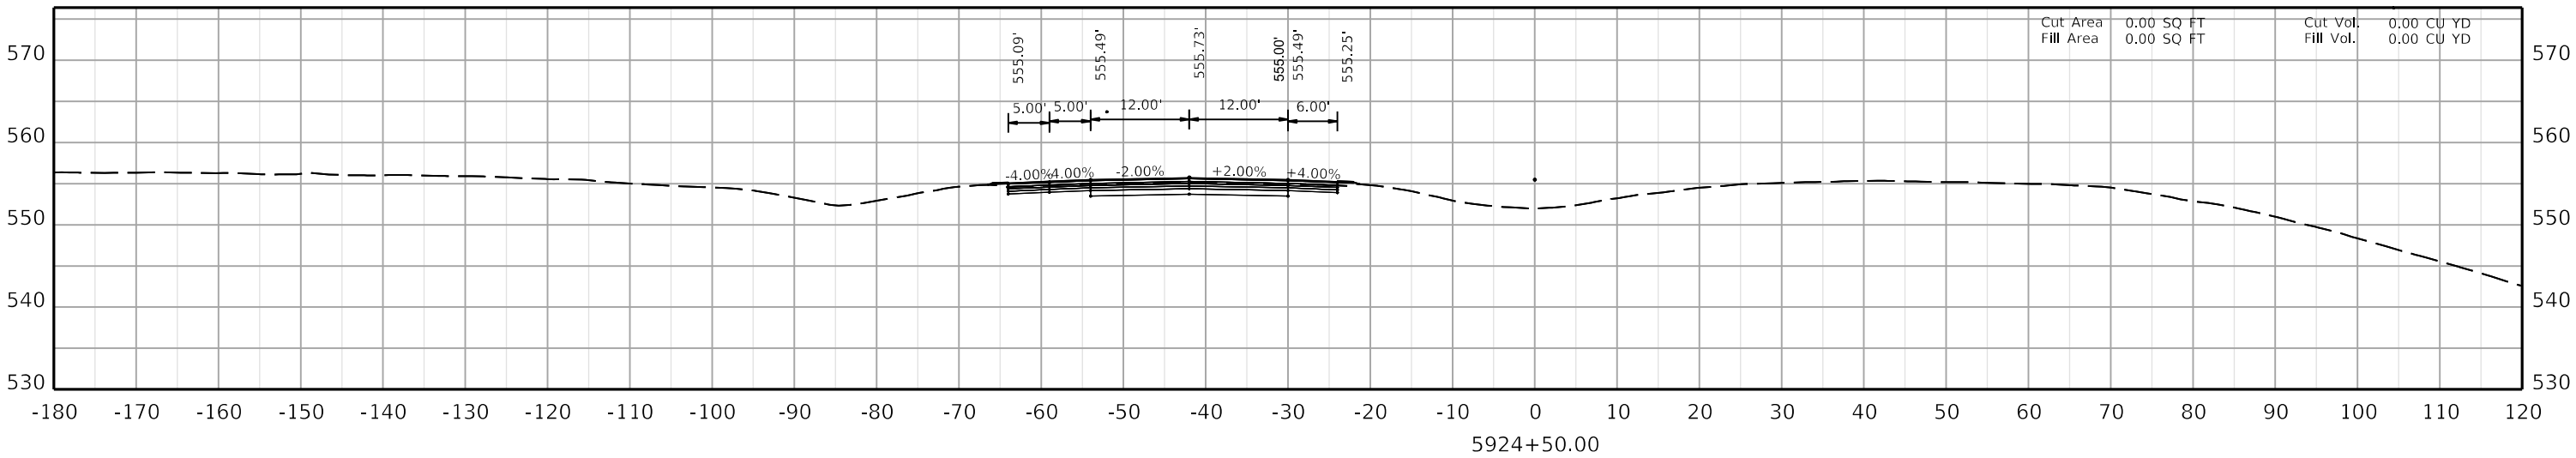

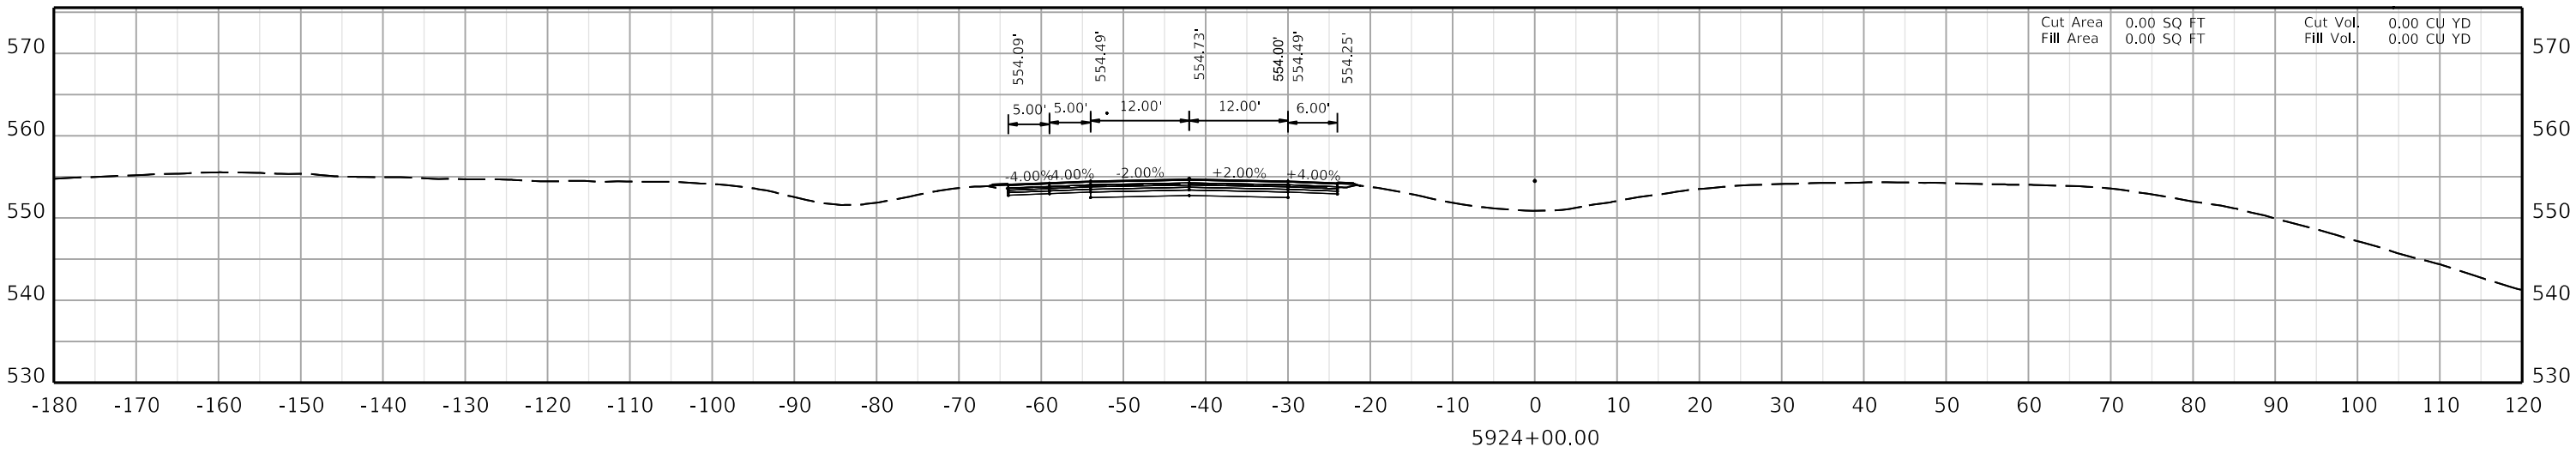

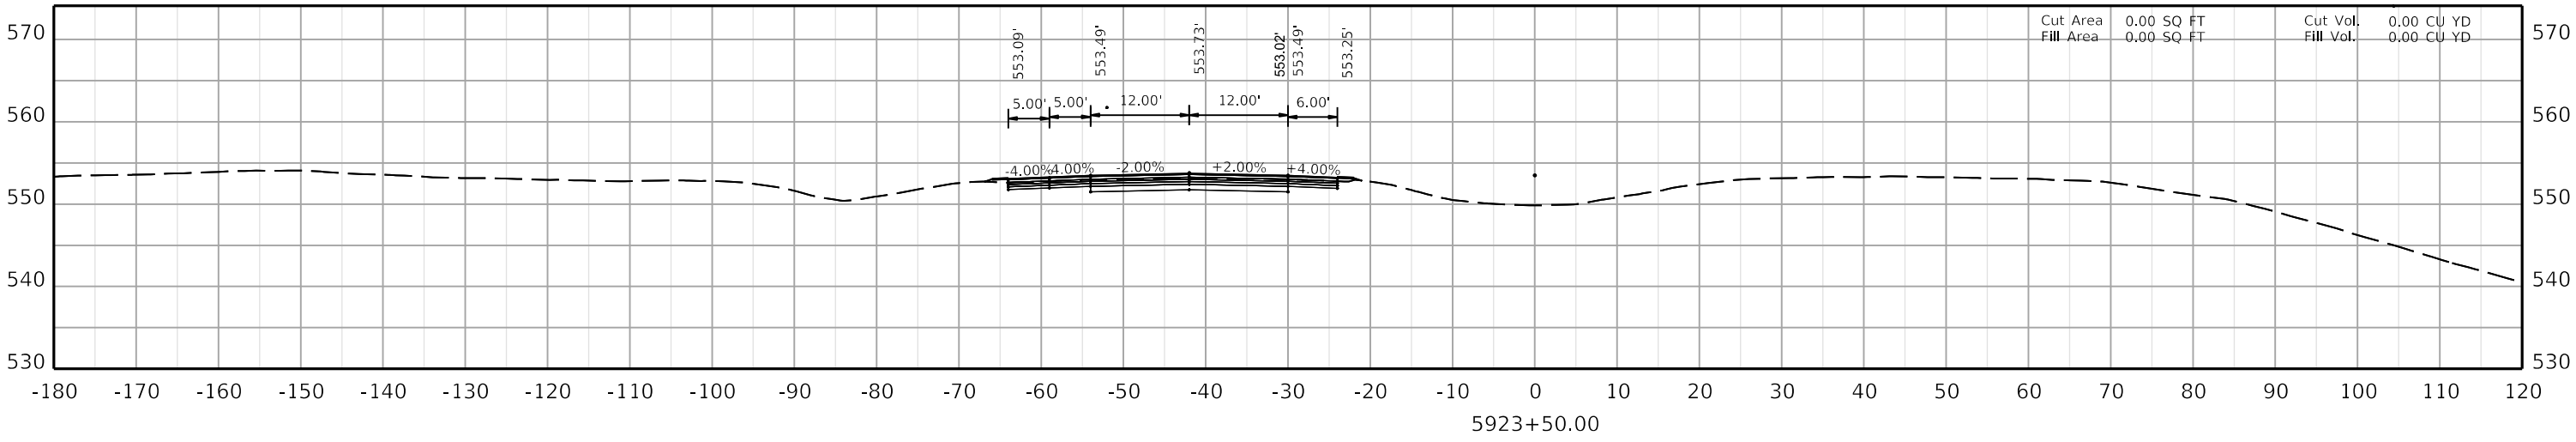

COMMONWEALTH OF KENTUCKY
DEPARTMENT OF HIGHWAYS
TEAM KENTUCKY

DRAWING TITLE:


HORIZONTAL SCALE
SCALE: 1" = 10'

0' 10' 20' 40'

STA. AH3 5923+50.00
TO STA. AH3 5924+50.00

ITEM NO. 02-20063
COUNTY OF Christian
SHEET NO. X183

OpenRoads Designer v10.12.02.4
USER: ciccarelli
FILE NAME: U:\24856,CH1 - CHRISTIAN COUNTY I-24\2-20063 - CHRISTIAN - I_24 PAVEMENT REHAB\MILESTONES & SUBMITTALS\CONTRACT PLANS AND PROPOSAL\ELECTRONIC ENGINEERING DATA\SHEETS\02_20063_XSECTION_SHEETS 02.DGN

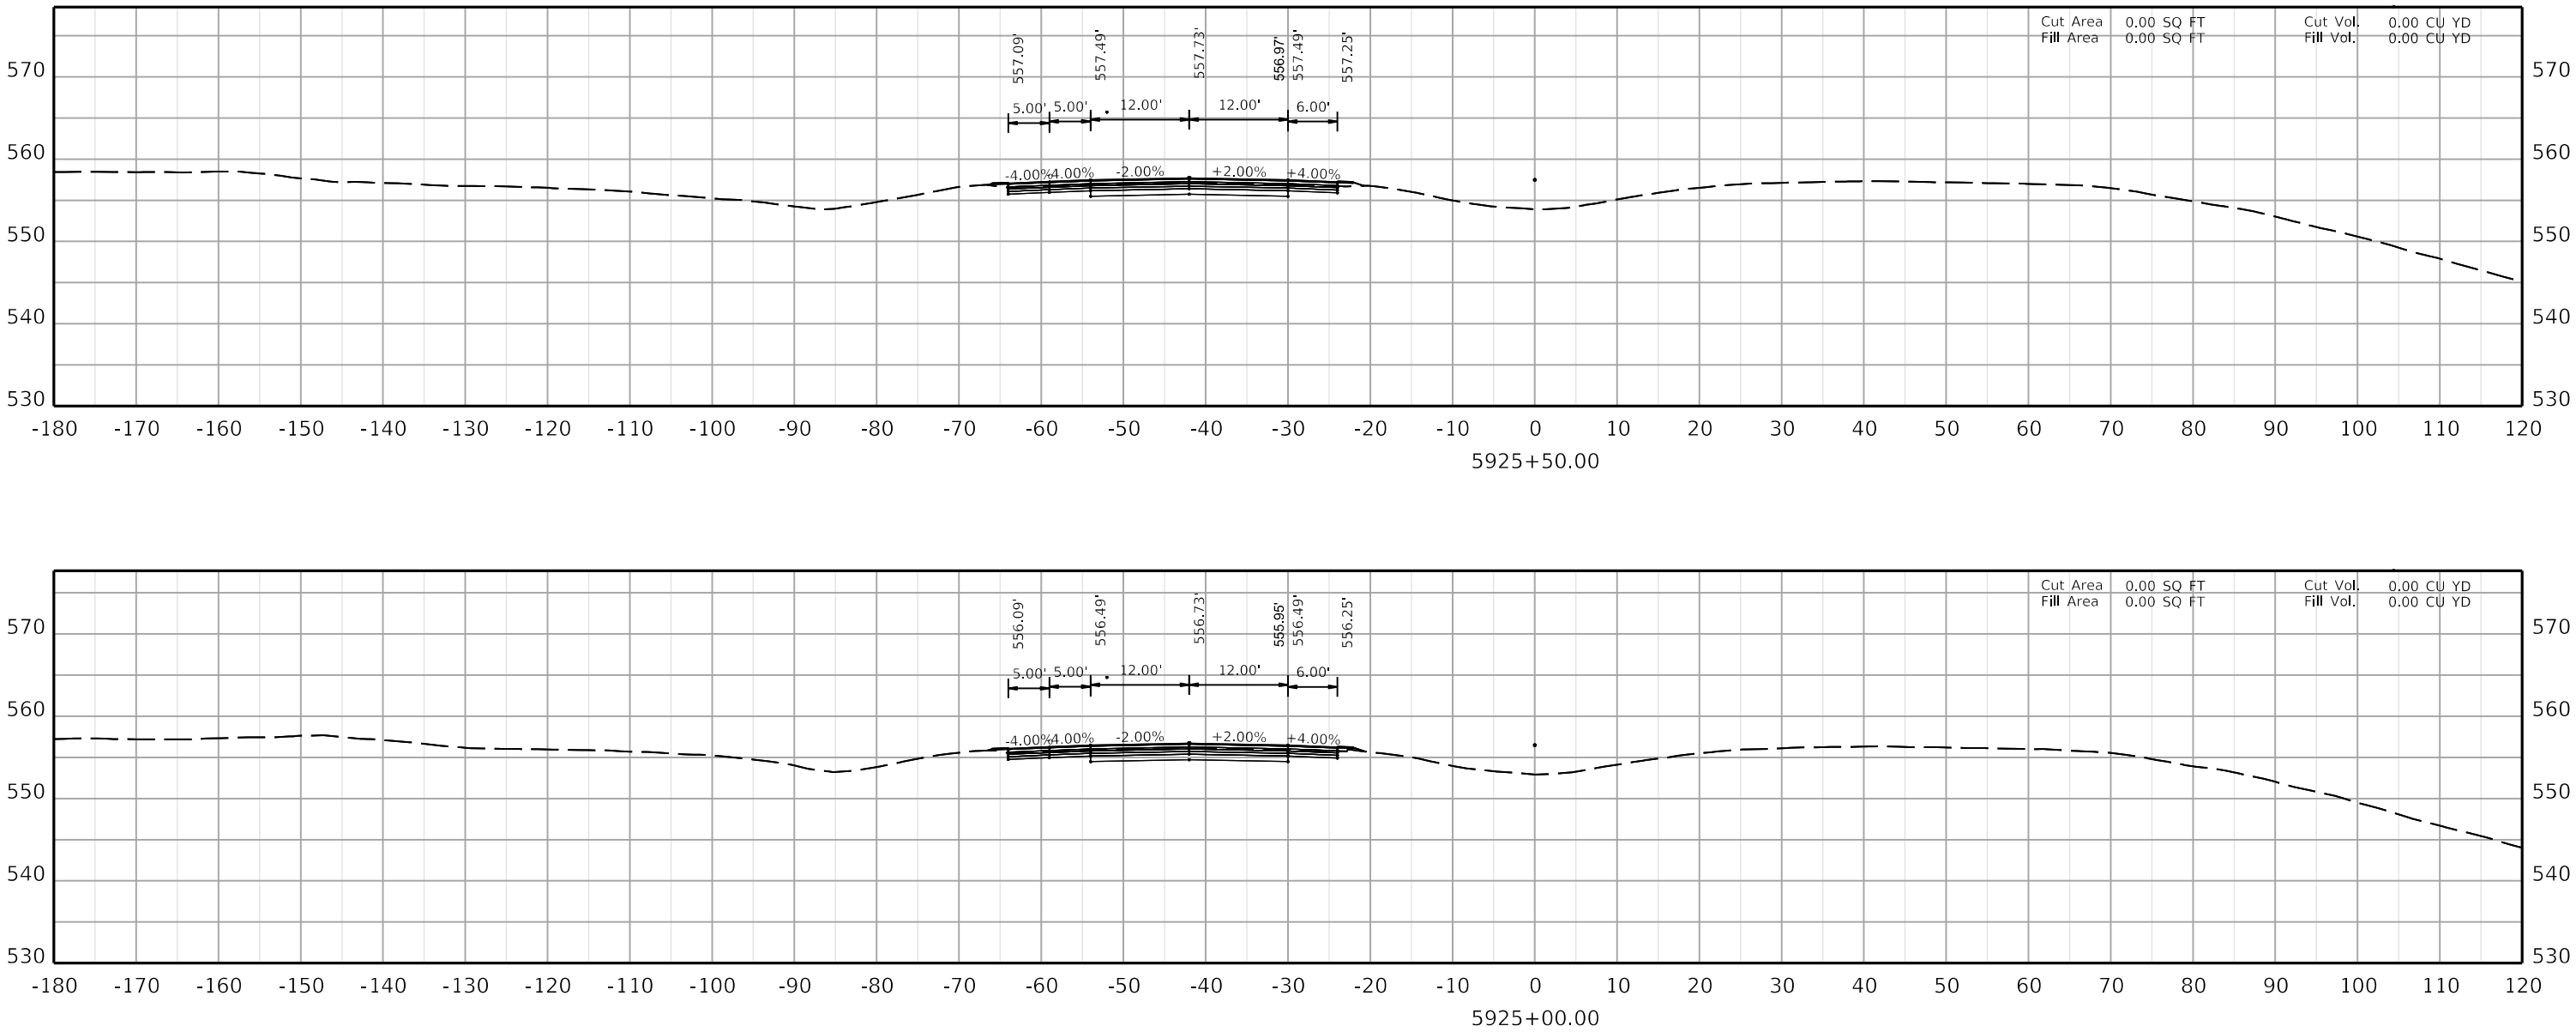

COMMONWEALTH OF KENTUCKY
DEPARTMENT OF HIGHWAYS
TEAM KENTUCKY TRANSPORTATION CABINET


DRAWING TITLE:

HORIZONTAL SCALE
SCALE: 1" = 10'

0' 10' 20' 40'

STA. AH3 5925+00.00
TO STA. AH3 5925+50.00

ITEM NO. 02-20063
COUNTY OF Christian
SHEET NO. X184

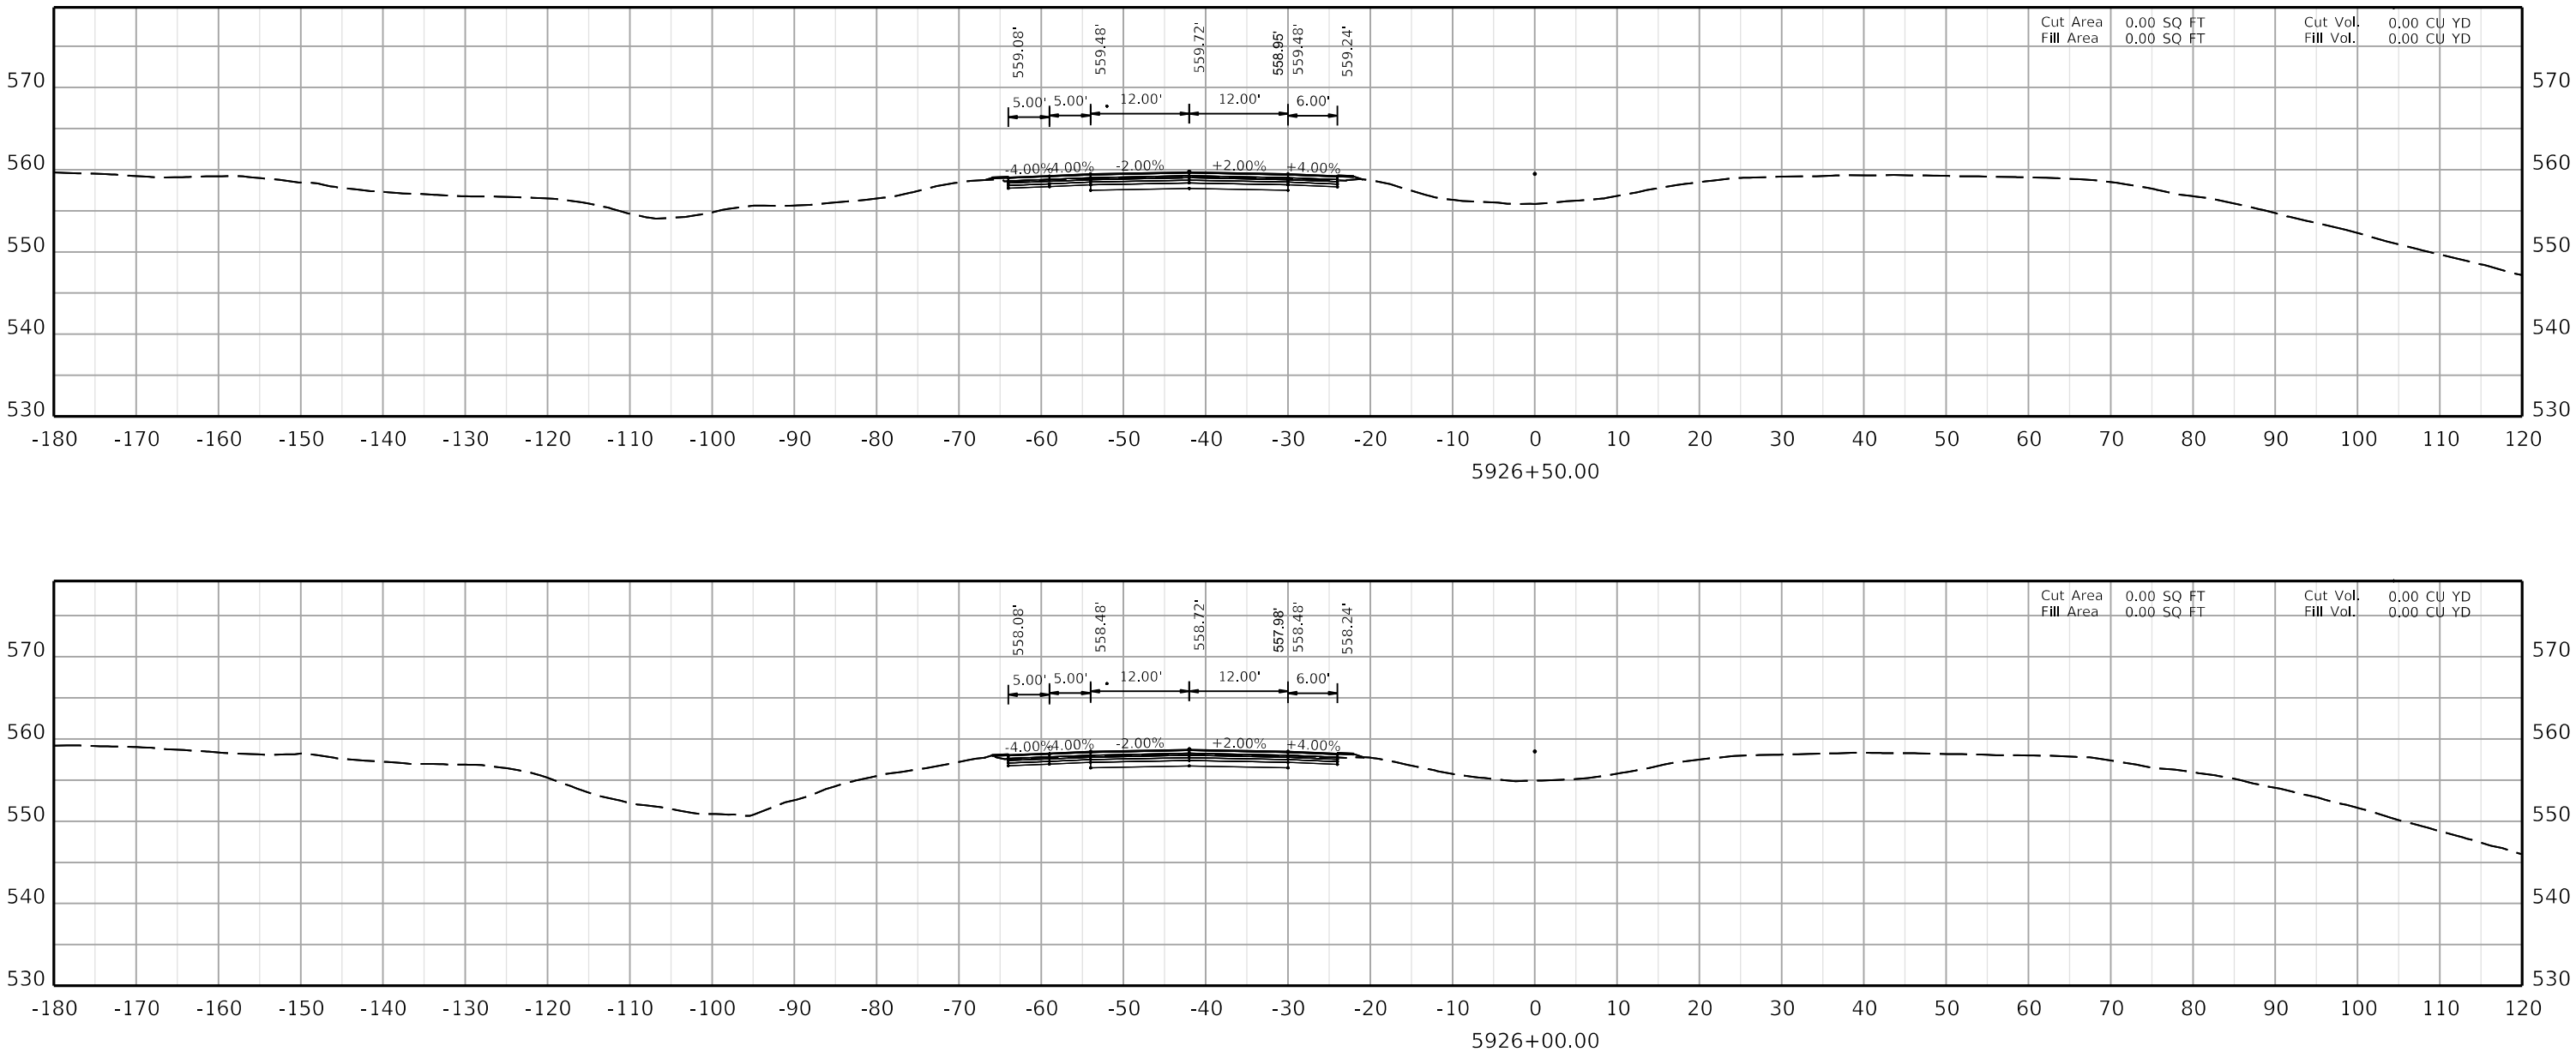

COMMONWEALTH OF KENTUCKY
DEPARTMENT OF HIGHWAYS
TEAM KENTUCKY


DRAWING TITLE:


HORIZONTAL SCALE
SCALE: 1" = 10'

0' 10' 20' 40'

STA. AH3 5926+00.00
TO STA. AH3 5926+50.00

ITEM NO. 02-20063
COUNTY OF Christian
SHEET NO. X185

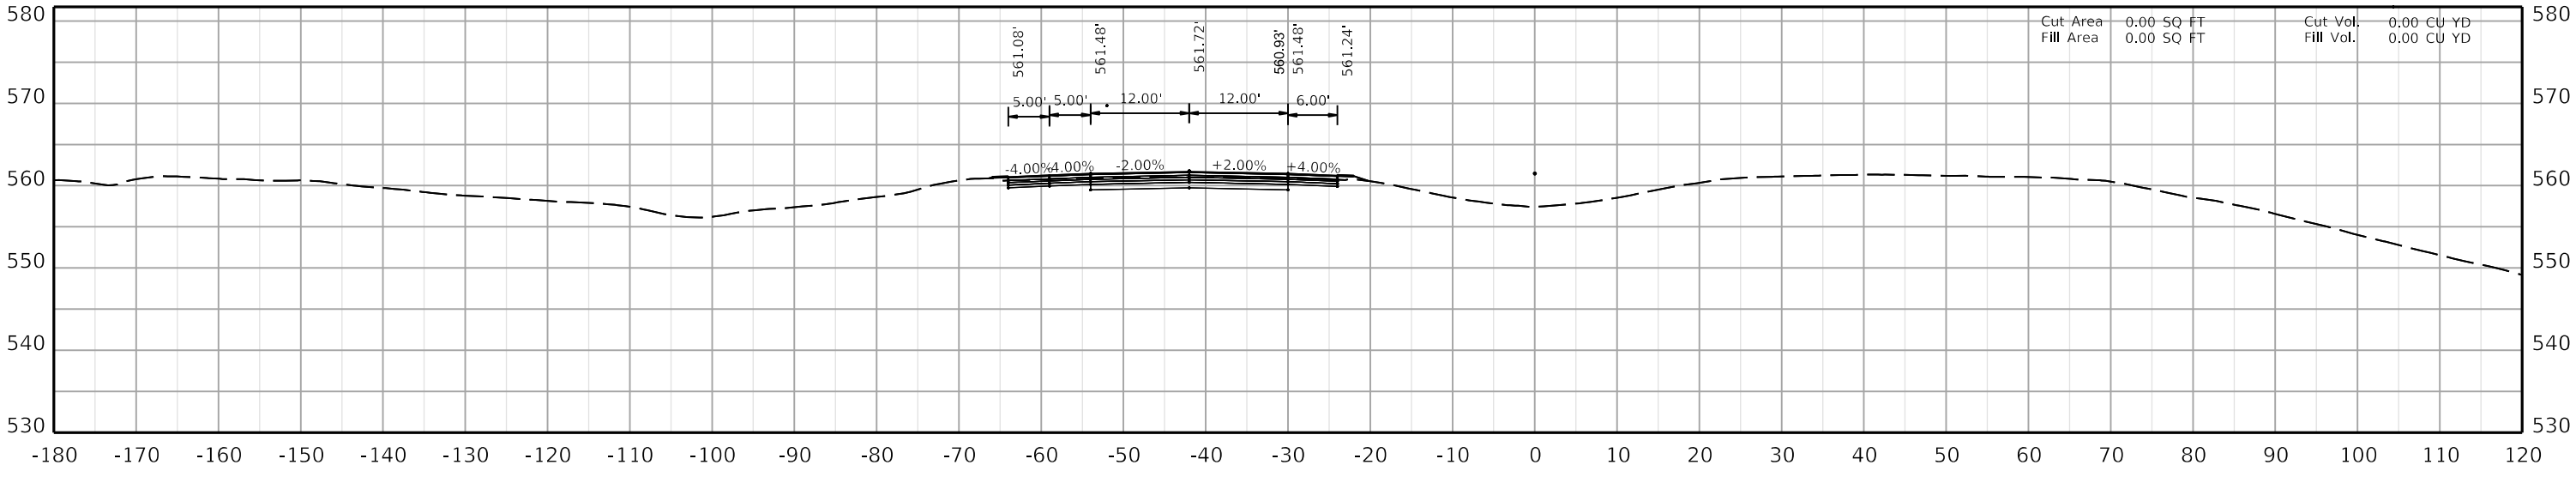

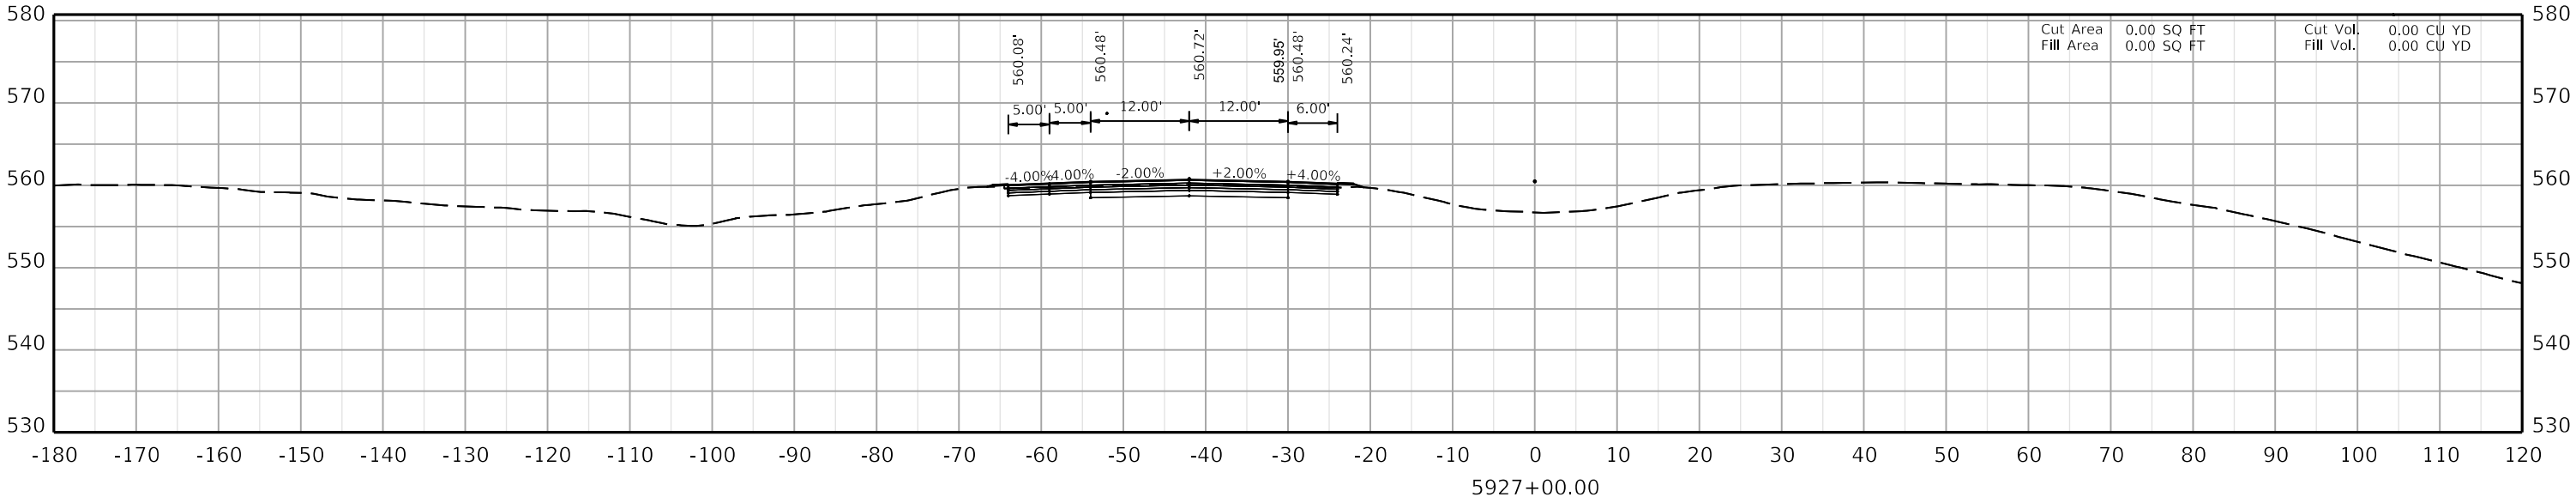

COMMONWEALTH OF KENTUCKY
DEPARTMENT OF HIGHWAYS
TEAM KENTUCKY


DRAWING TITLE:


HORIZONTAL SCALE
SCALE: 1" = 10'


0' 10' 20' 40'

STA. AH3 5927+00.00
TO STA. AH3 5927+50.00

ITEM NO. 02-20063
COUNTY OF Christian
SHEET NO. X186

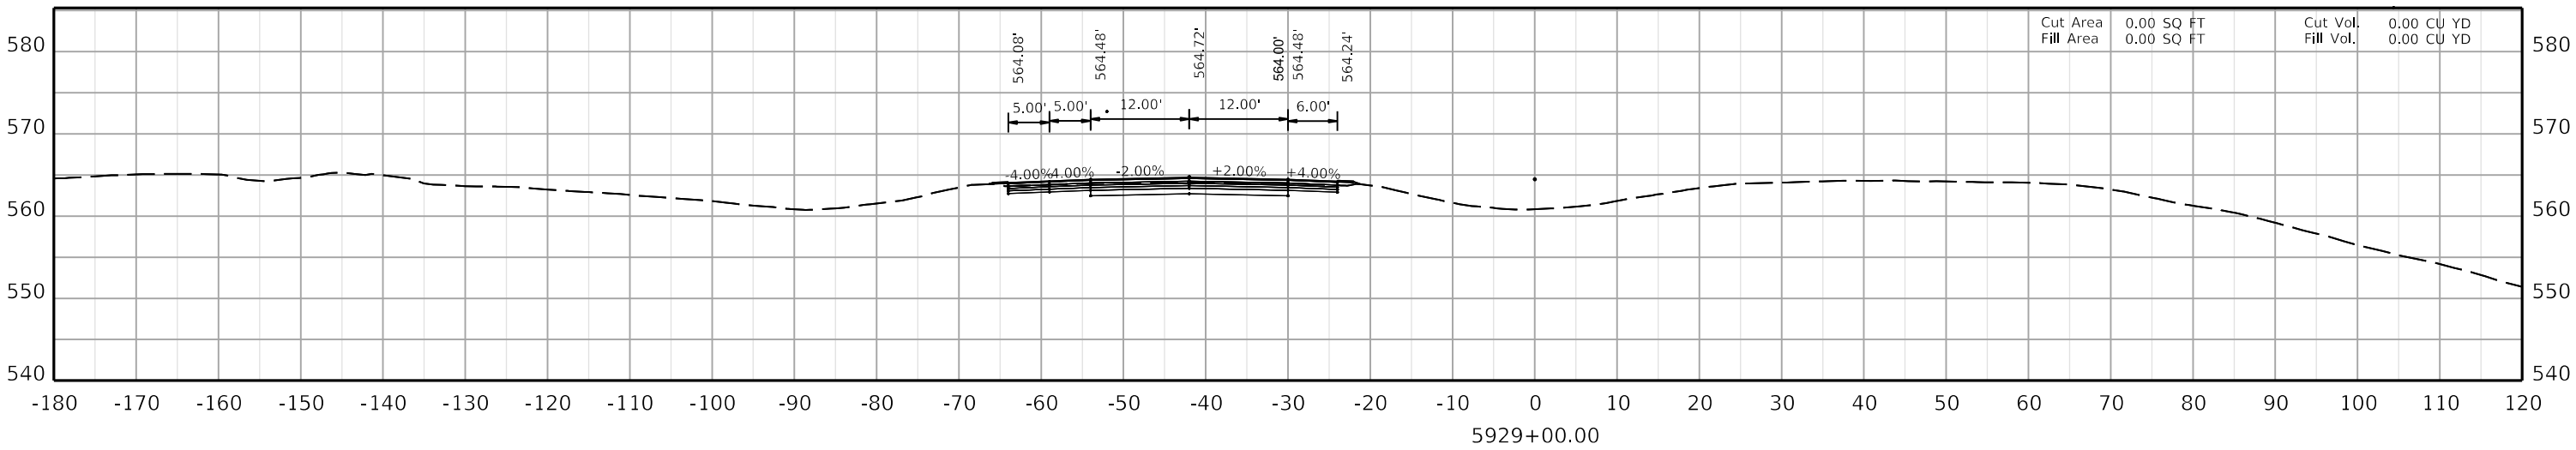

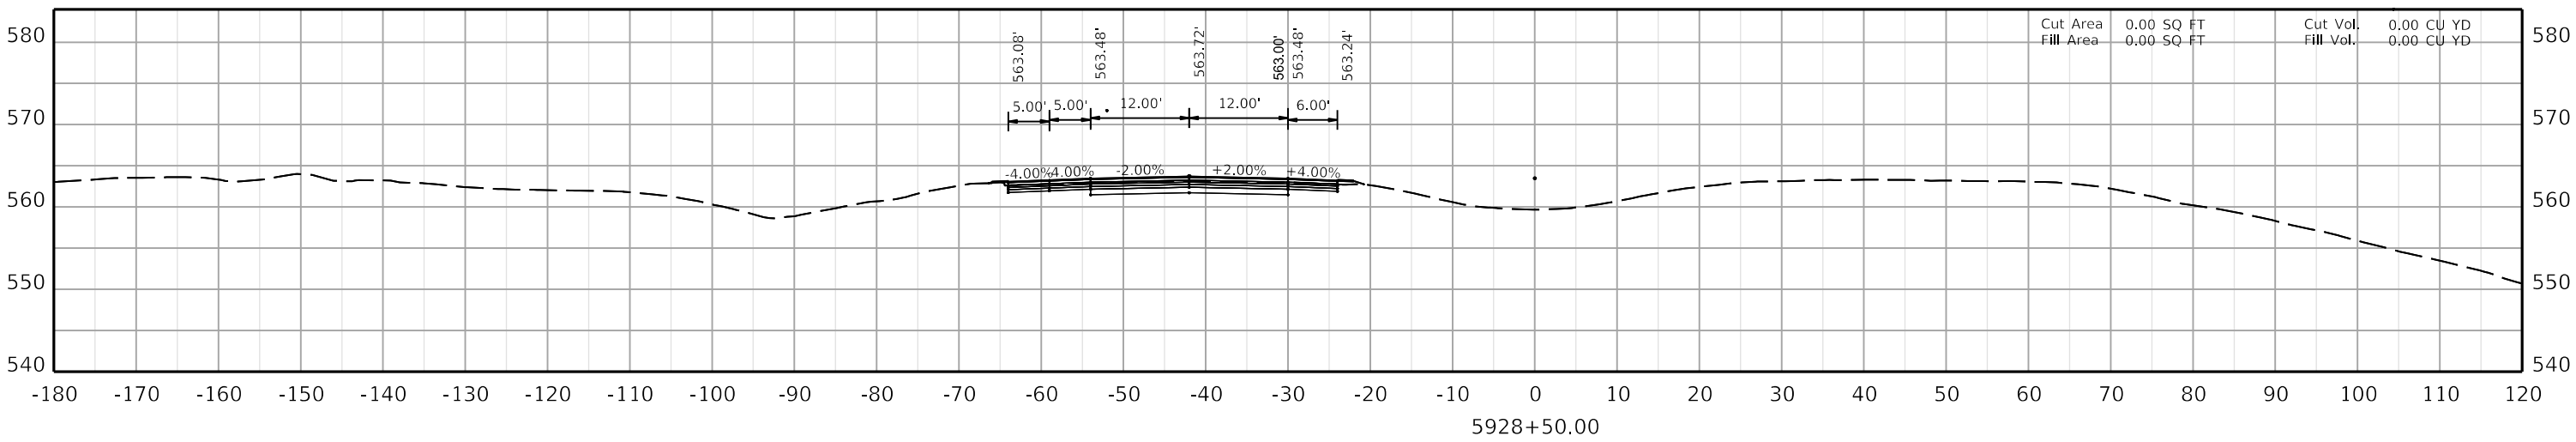

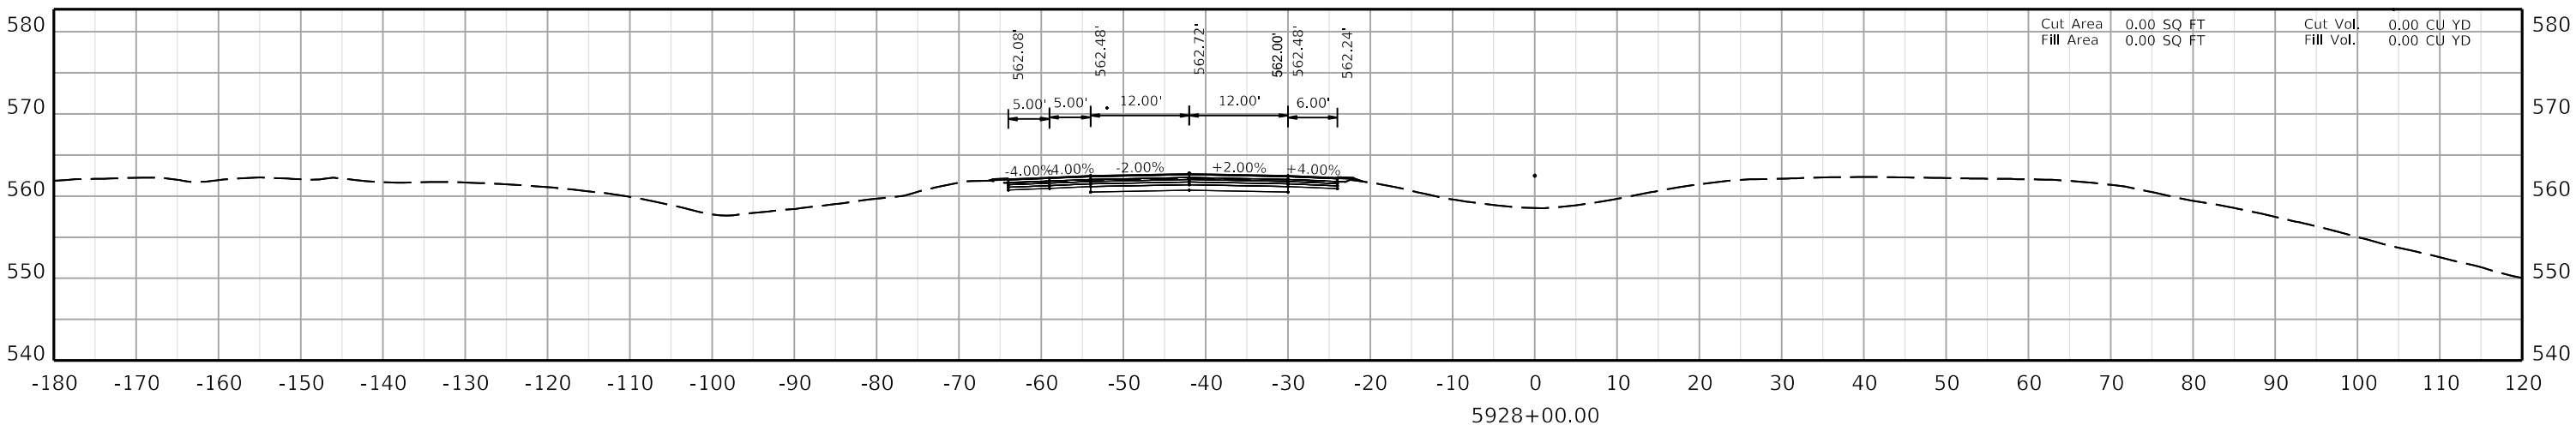

COMMONWEALTH OF KENTUCKY
DEPARTMENT OF HIGHWAYS
TEAM KENTUCKY


DRAWING TITLE:


HORIZONTAL SCALE
SCALE: 1" = 10'

0' 10' 20' 40'

STA. AH3 5928+00.00
TO STA. AH3 5929+00.00

ITEM NO. 02-20063
COUNTY OF Christian
SHEET NO. X187

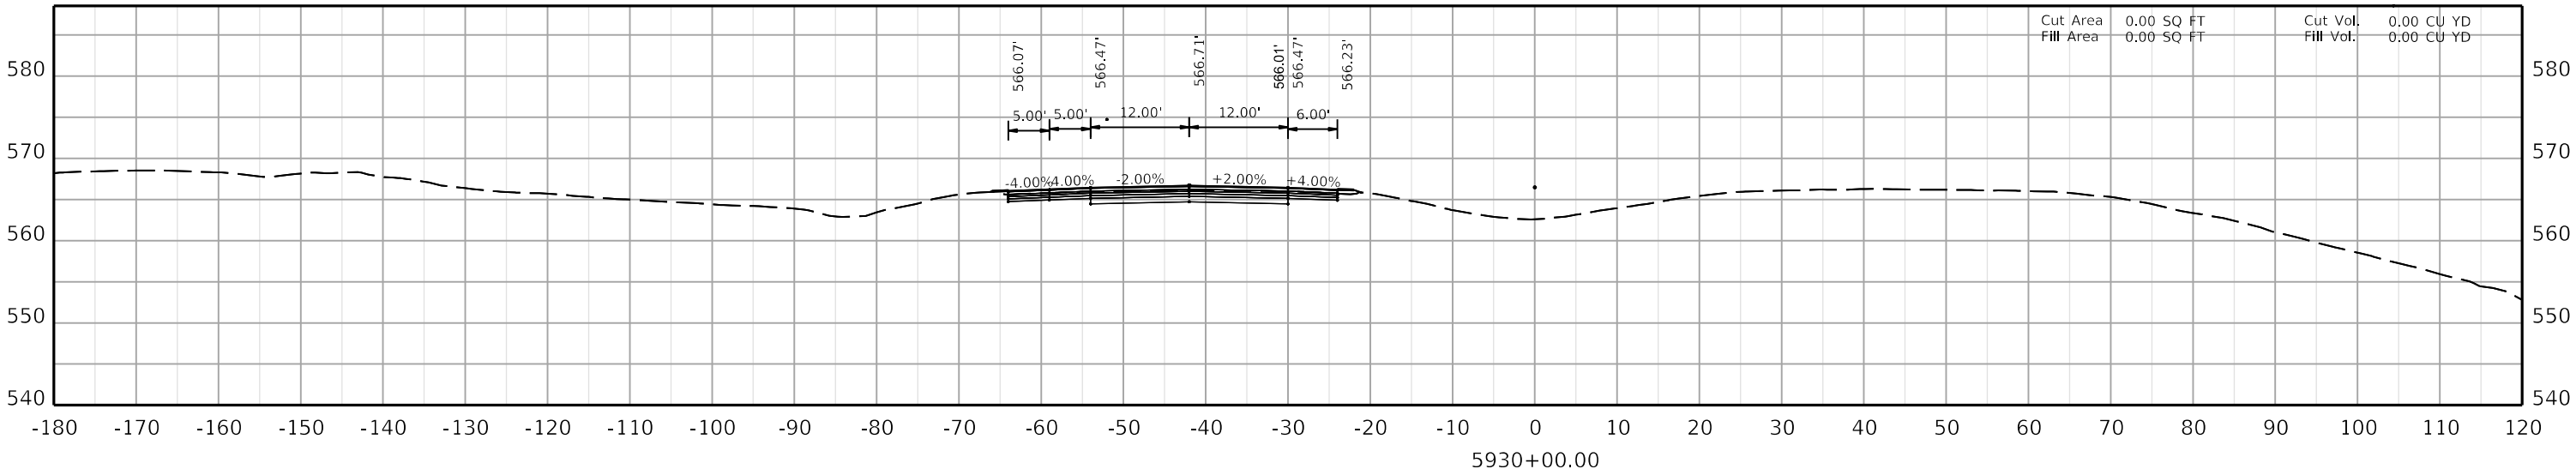

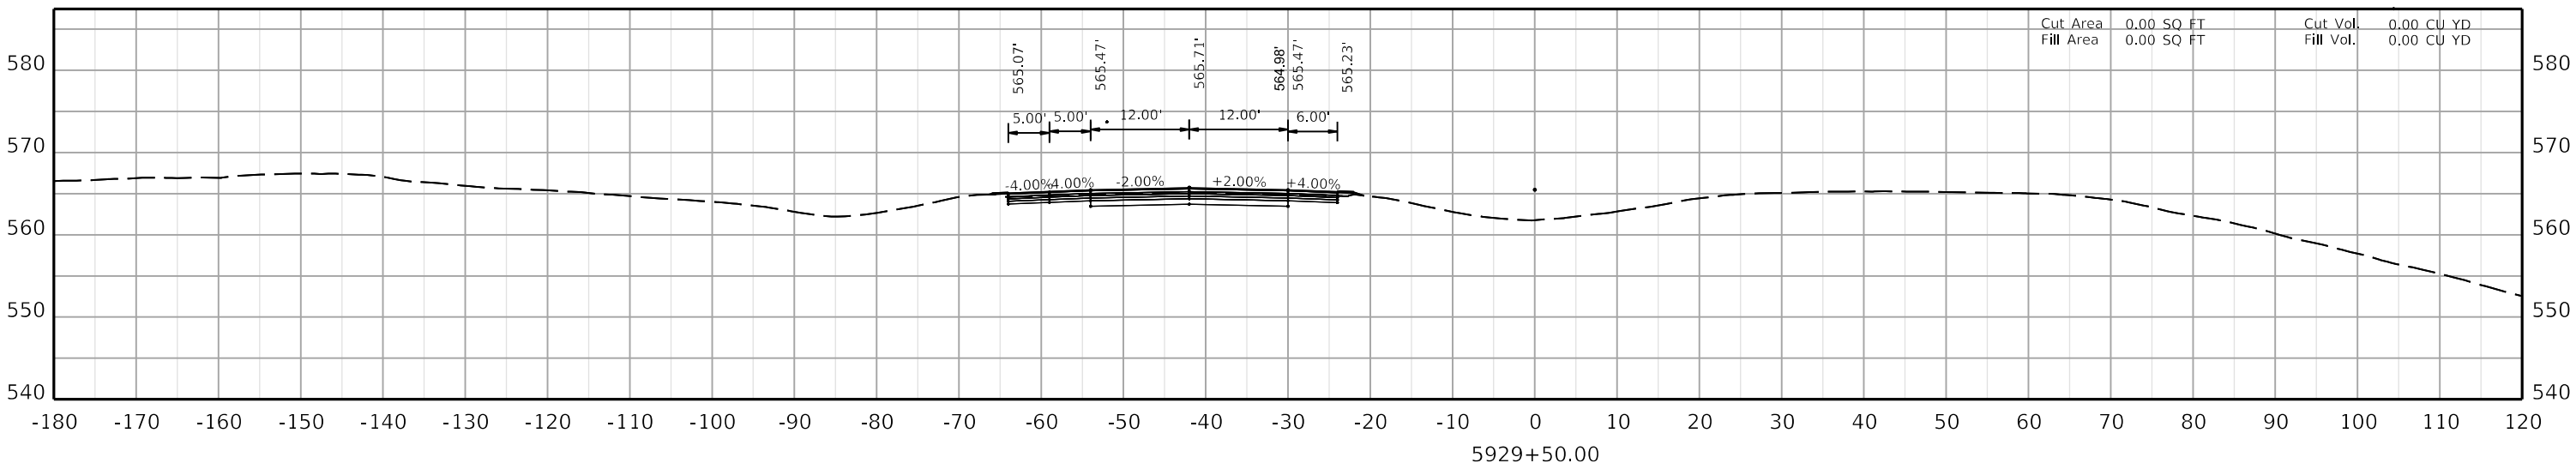

COMMONWEALTH OF KENTUCKY
DEPARTMENT OF HIGHWAYS
TEAM KENTUCKY TRANSPORTATION CABINET


DRAWING TITLE:

HORIZONTAL SCALE
SCALE: 1" = 10'

0' 10' 20' 40'

STA. AH3 5929+50.00
TO STA. AH3 5930+00.00

ITEM NO. 02-20063
COUNTY OF Christian
SHEET NO. X188

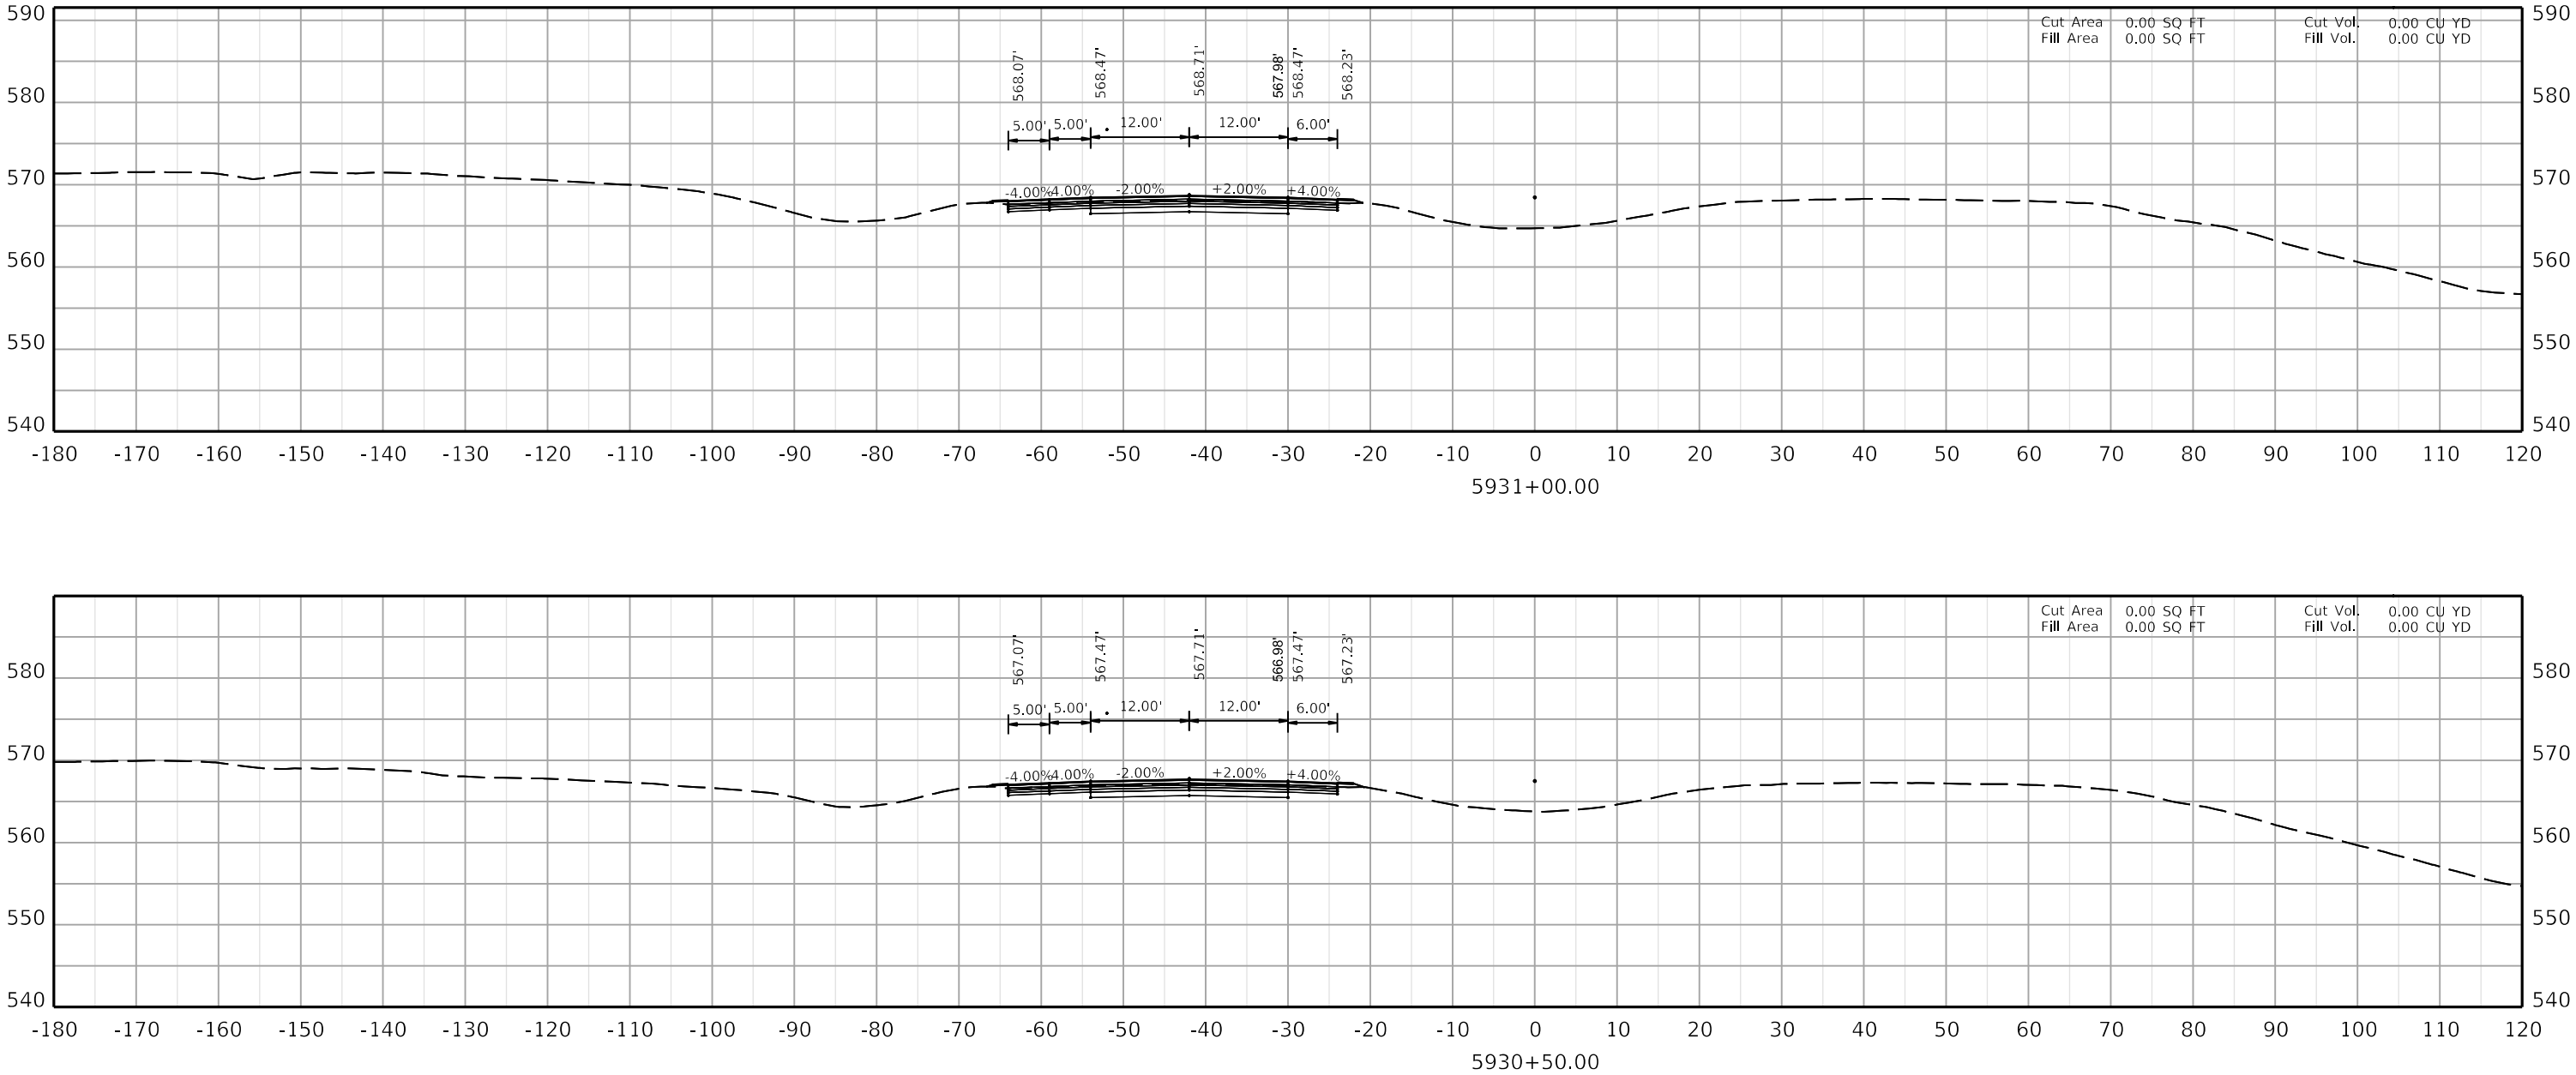

COMMONWEALTH OF KENTUCKY
DEPARTMENT OF HIGHWAYS
TEAM KENTUCKY


DRAWING TITLE:

HORIZONTAL SCALE
SCALE: 1" = 10'

0' 10' 20' 40'

STA. AH3 5930+50.00
TO STA. AH3 5931+00.00

ITEM NO. 02-20063
COUNTY OF Christian
SHEET NO. X189

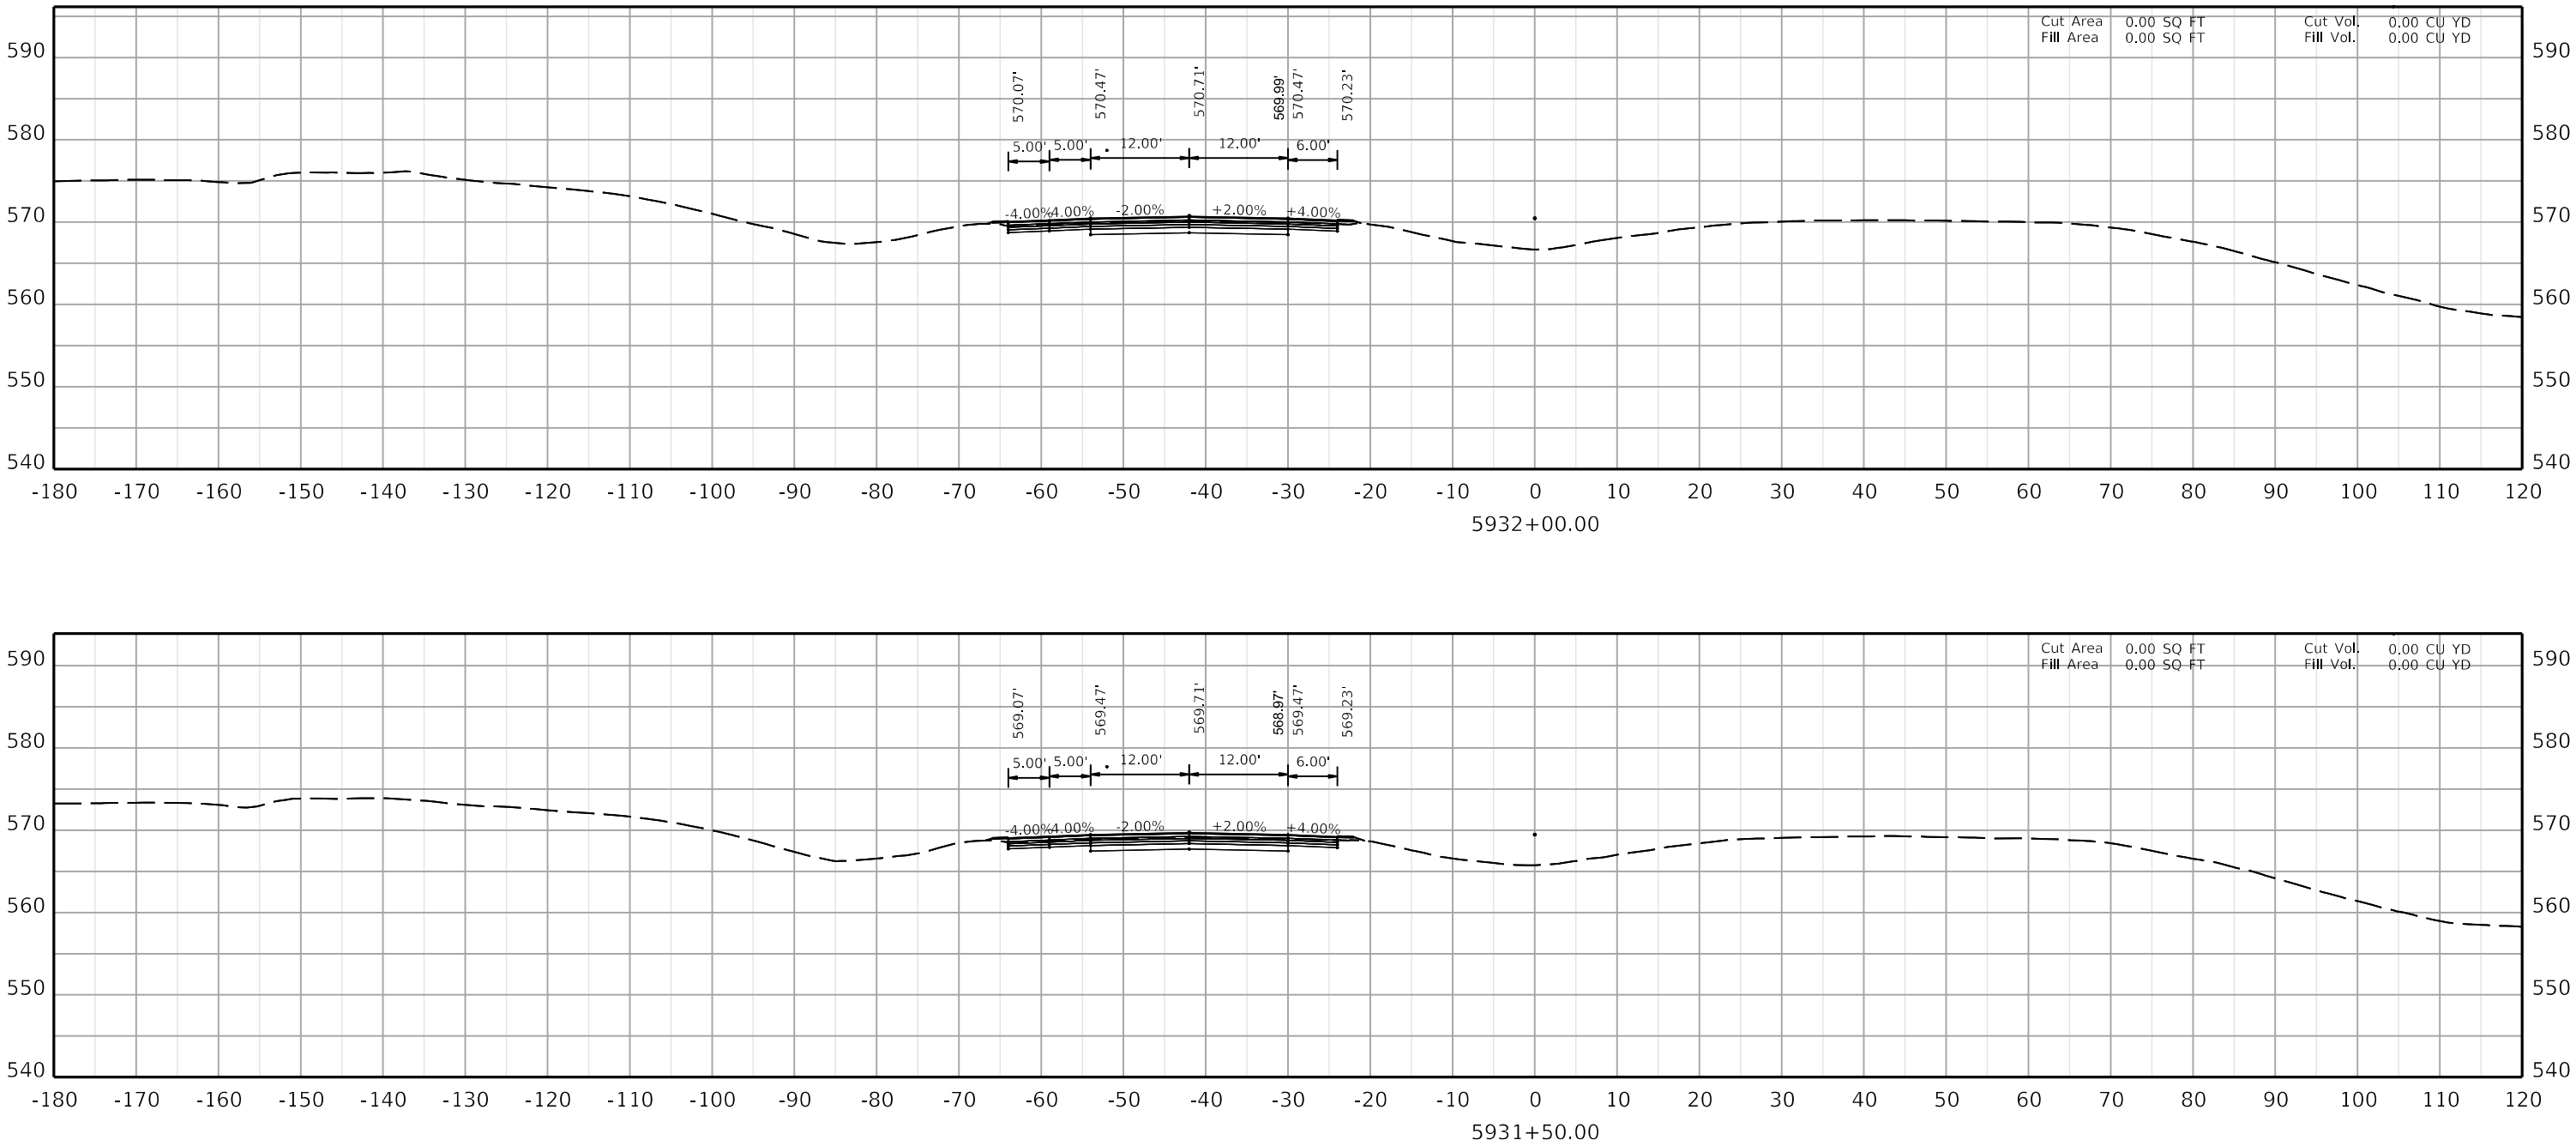

COMMONWEALTH OF KENTUCKY
DEPARTMENT OF HIGHWAYS
TEAM KENTUCKY TRANSPORTATION CONSULTANTS

DRAWING TITLE:

HORIZONTAL SCALE
SCALE: 1" = 10'

0' 10' 20' 40'

STA. AH3 5931+50.00 TO STA. AH3 5932+00.00

ITEM NO. 02-20063
COUNTY OF Christian
SHEET NO. X190

OpenRoads Designer v10.12.03.2 USER: dccarell FILE NAME: U:\24856.CH1 - CHRISTIAN COUNTY I-24\2-20063 - CHRISTIAN - I_24 PAVEMENT REHAB\MILESTONES & SUBMITTALS\CONTRACT PLANS AND PROPOSAL\ELECTRONIC ENGINEERING DATA\SHEETS\02_20063_XSECTION_SHEETS 03.DGN

COMMONWEALTH OF KENTUCKY
DEPARTMENT OF HIGHWAYS

DRAWING TITLE:

HORIZONTAL SCALE
SCALE: 1" = 10'

0' 10' 20' 40'

STA. AH3 5932+50.00
TO STA. AH3 5933+00.00

ITEM NO. 02-20063 COUNTY OF Christian
SHEET NO. X191

5932+50.00

-180 -170 -160 -150 -140 -130 -120 -110 -100 -90 -80 -70 -60 -50 -40 -30 -20 -10 0 10 20 30 40 50 60 70 80 90 100 110 120

540 550 560 570 580 590

-4.00% -2.00% +2.00% +4.00%

5.00' 5.00' 12.00' 12.00' 6.00'

571.23' 571.47' 570.95' 571.71' 571.47' 571.07'

Cut Area 0.00 SQ FT Cut Vol. 0.00 CU YD
Fill Area 0.00 SQ FT Fill Vol. 0.00 CU YD

5933+00.00

-180 -170 -160 -150 -140 -130 -120 -110 -100 -90 -80 -70 -60 -50 -40 -30 -20 -10 0 10 20 30 40 50 60 70 80 90 100 110 120


550 560 570 580 590


-4.00% -2.00% +2.00% +4.00%

5.00' 5.00' 12.00' 12.00' 6.00'

572.22' 572.46' 571.98' 572.70' 572.46' 572.06'

Cut Area 0.00 SQ FT Cut Vol. 0.00 CU YD
Fill Area 0.00 SQ FT Fill Vol. 0.00 CU YD

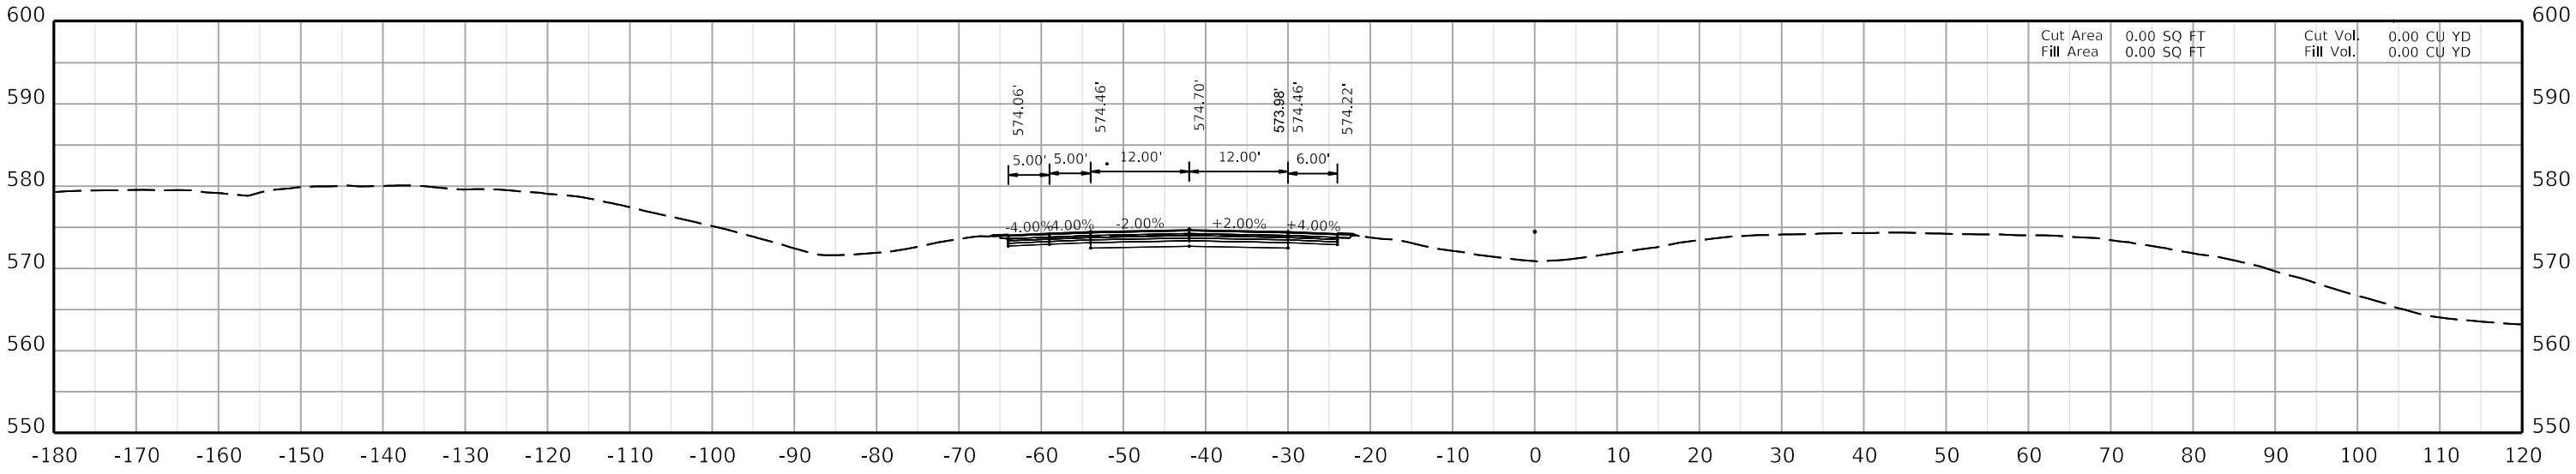

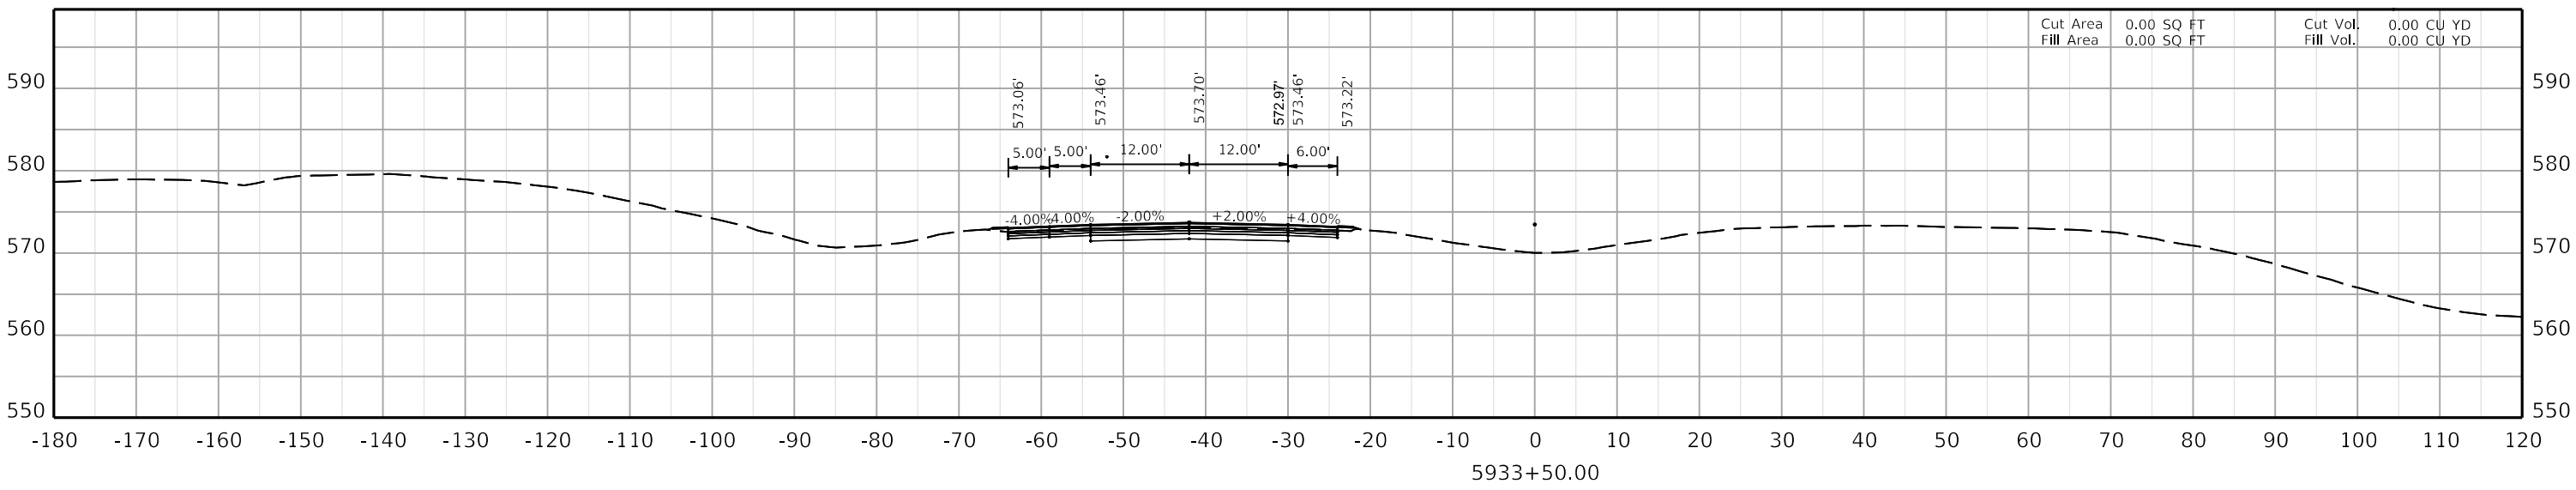

COMMONWEALTH OF KENTUCKY
DEPARTMENT OF HIGHWAYS
TEAM KENTUCKY TRANSPORTATION CABINET

DRAWING TITLE:

HORIZONTAL SCALE
SCALE: 1" = 10'

0' 10' 20' 40'

STA. AH3 5933+50.00
TO STA. AH3 5934+00.00

ITEM NO. 02-20063
COUNTY OF Christian
SHEET NO. X192

COMMONWEALTH OF KENTUCKY
DEPARTMENT OF HIGHWAYS

DRAWING TITLE:

HORIZONTAL SCALE
SCALE: 1" = 10'

0' 10' 20' 40'

STA. AH3 5934+50.00
TO STA. AH3 5935+00.00

ITEM NO. 02-20063 COUNTY OF Christian
SHEET NO. X193

5934+50.00

-180 -170 -160 -150 -140 -130 -120 -110 -100 -90 -80 -70 -60 -50 -40 -30 -20 -10 0 10 20 30 40 50 60 70 80 90 100 110 120

550 560 570 580 590

-4.00% -4.00% -2.00% +2.00% +4.00%

5.00' 5.00' 12.00' 12.00' 6.00'

575.06' 575.46' 575.70' 574.99' 575.46' 575.22'

Cut Area 0.00 SQ FT
Fill Area 0.00 SQ FT

Cut Vol. 0.00 CU YD
Fill Vol. 0.00 CU YD

5935+00.00

-180 -170 -160 -150 -140 -130 -120 -110 -100 -90 -80 -70 -60 -50 -40 -30 -20 -10 0 10 20 30 40 50 60 70 80 90 100 110 120

550 560 570 580 590


-4.00% -4.00% -2.00% +2.00% +4.00%


5.00' 5.00' 12.00' 12.00' 6.00'


576.06' 576.46' 576.70' 575.98' 576.46' 576.22'

Cut Area 0.00 SQ FT
Fill Area 0.00 SQ FT

Cut Vol. 0.00 CU YD
Fill Vol. 0.00 CU YD

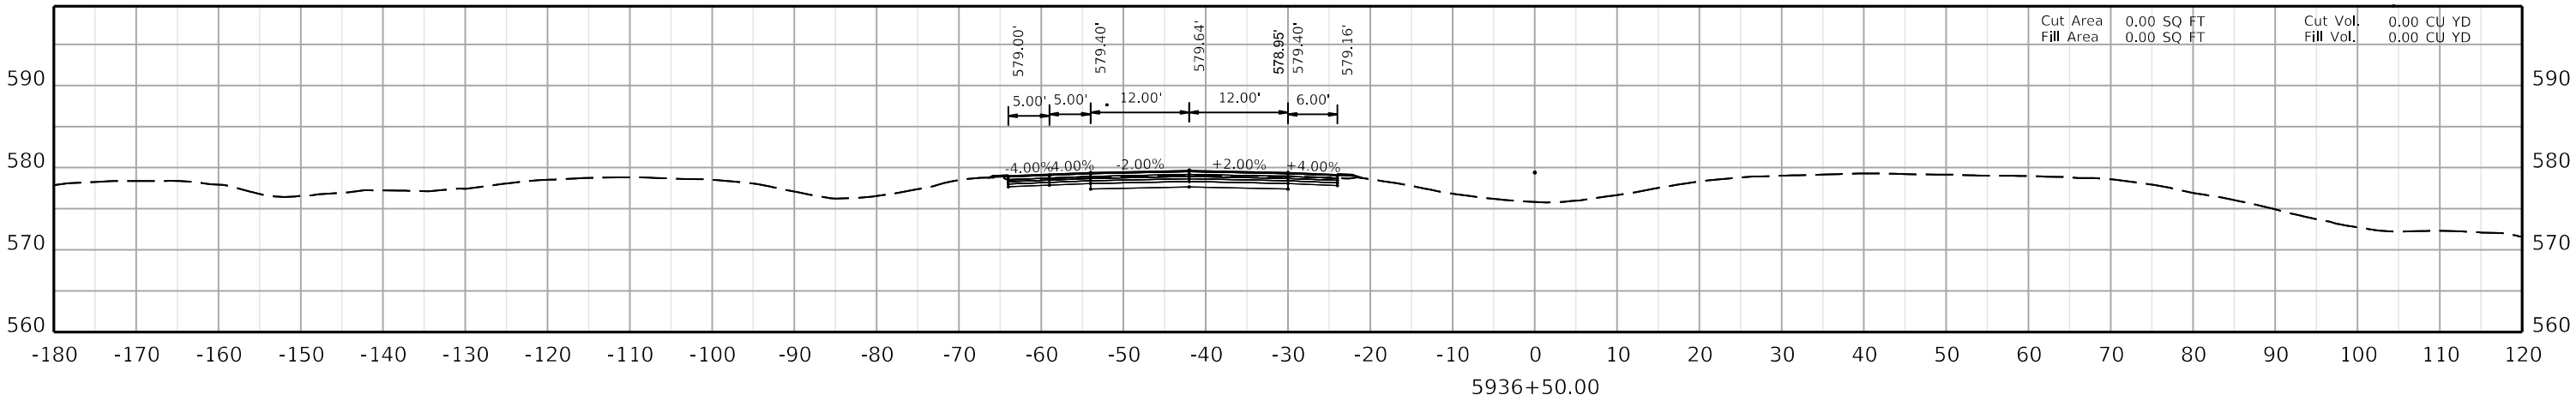

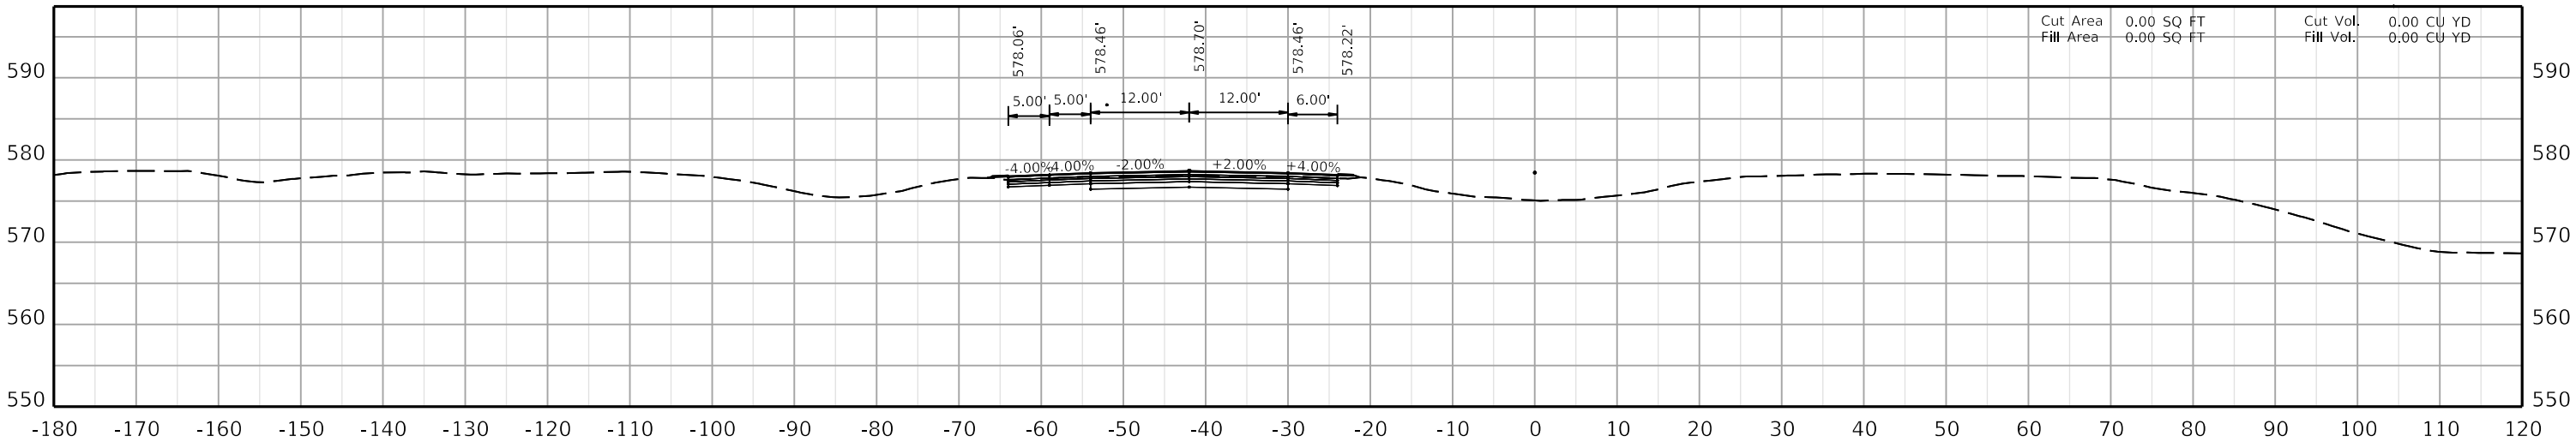

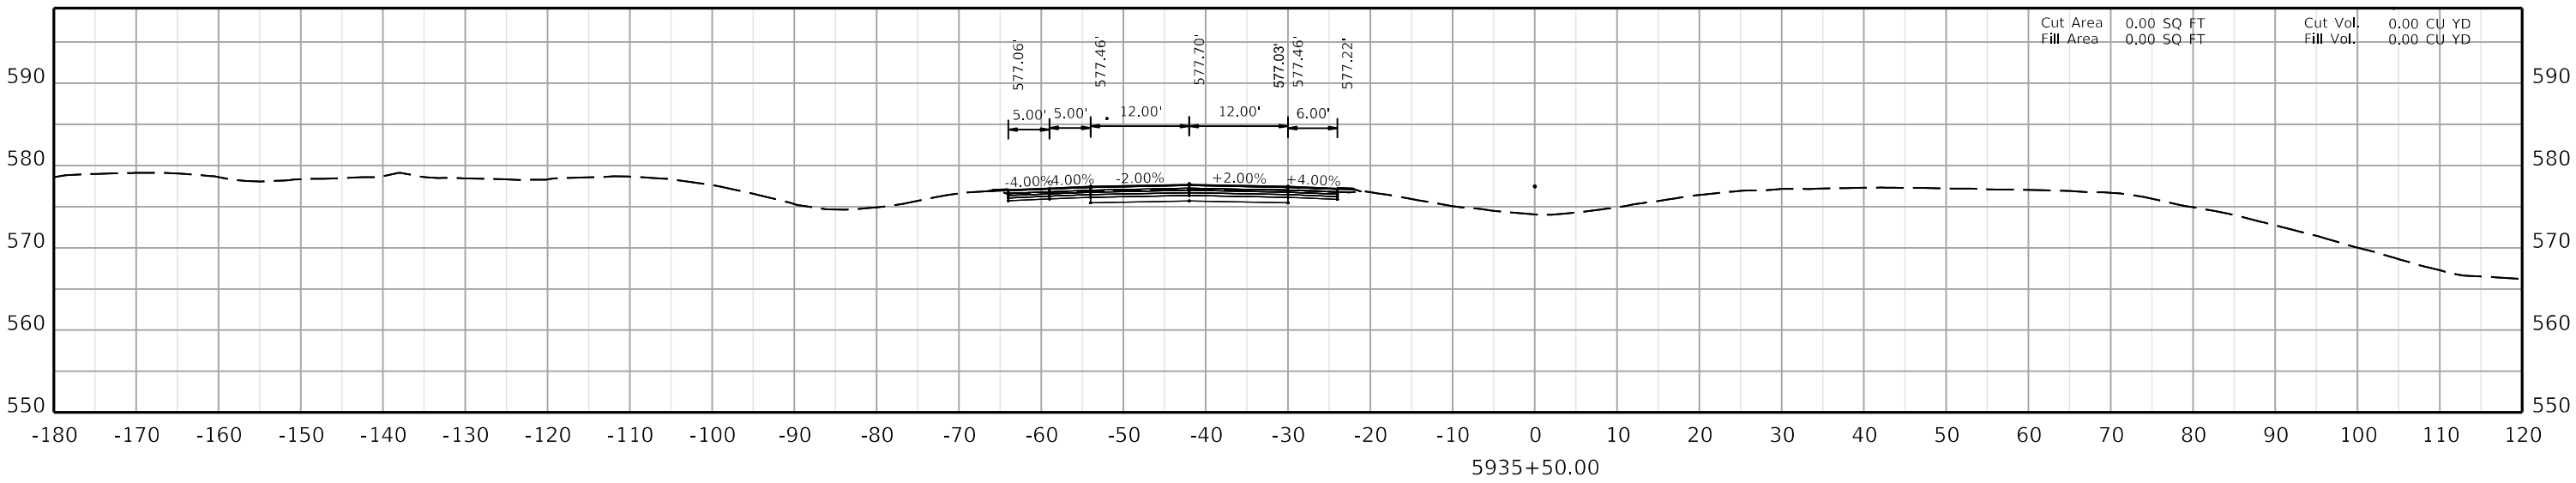

COMMONWEALTH OF KENTUCKY
DEPARTMENT OF HIGHWAYS
TEAM KENTUCKY TRANSPORTATION CABINET


DRAWING TITLE:


HORIZONTAL SCALE
SCALE: 1" = 10'


0' 10' 20' 40'

STA. AH3 5935+50.00
TO STA. AH3 5936+50.00

ITEM NO. 02-20063
COUNTY OF Christian
SHEET NO. X194

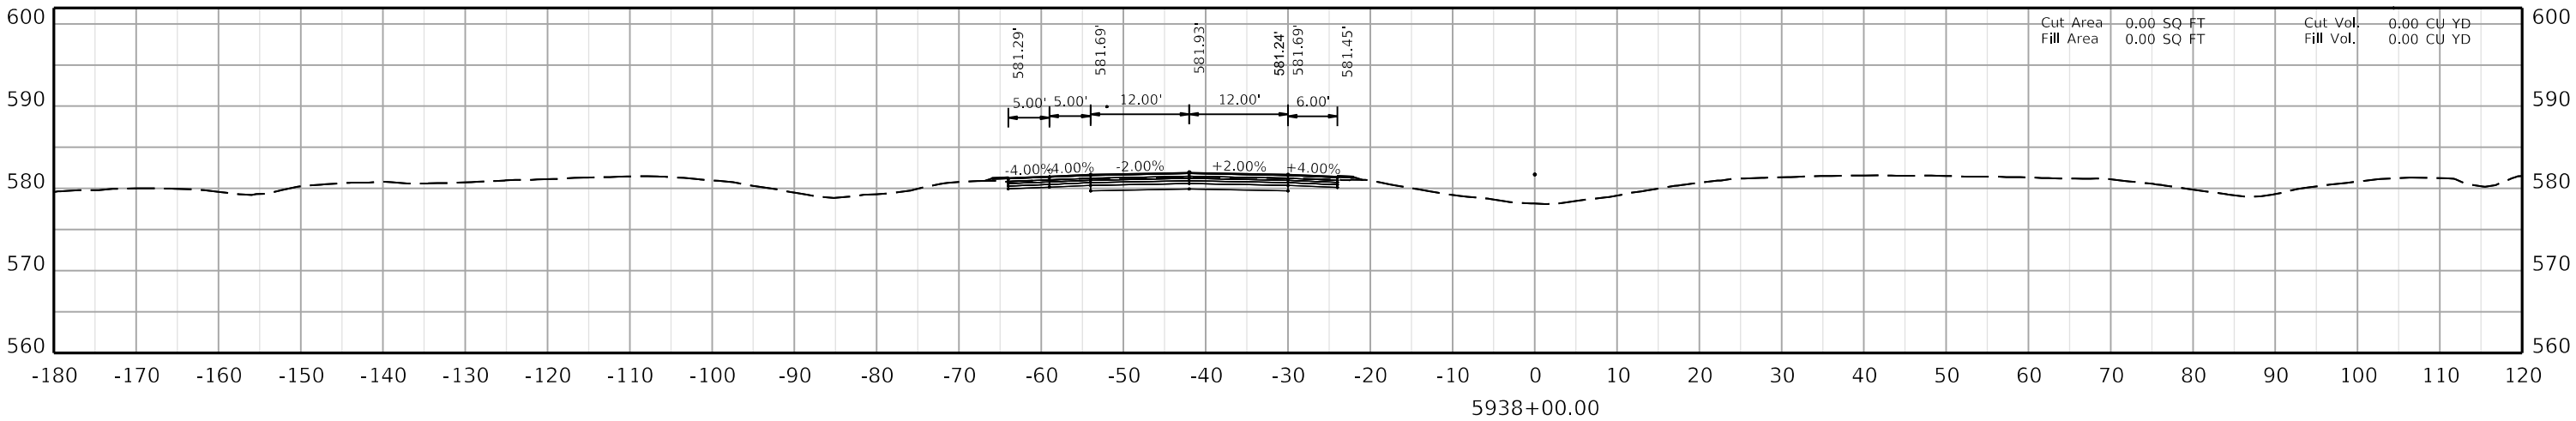

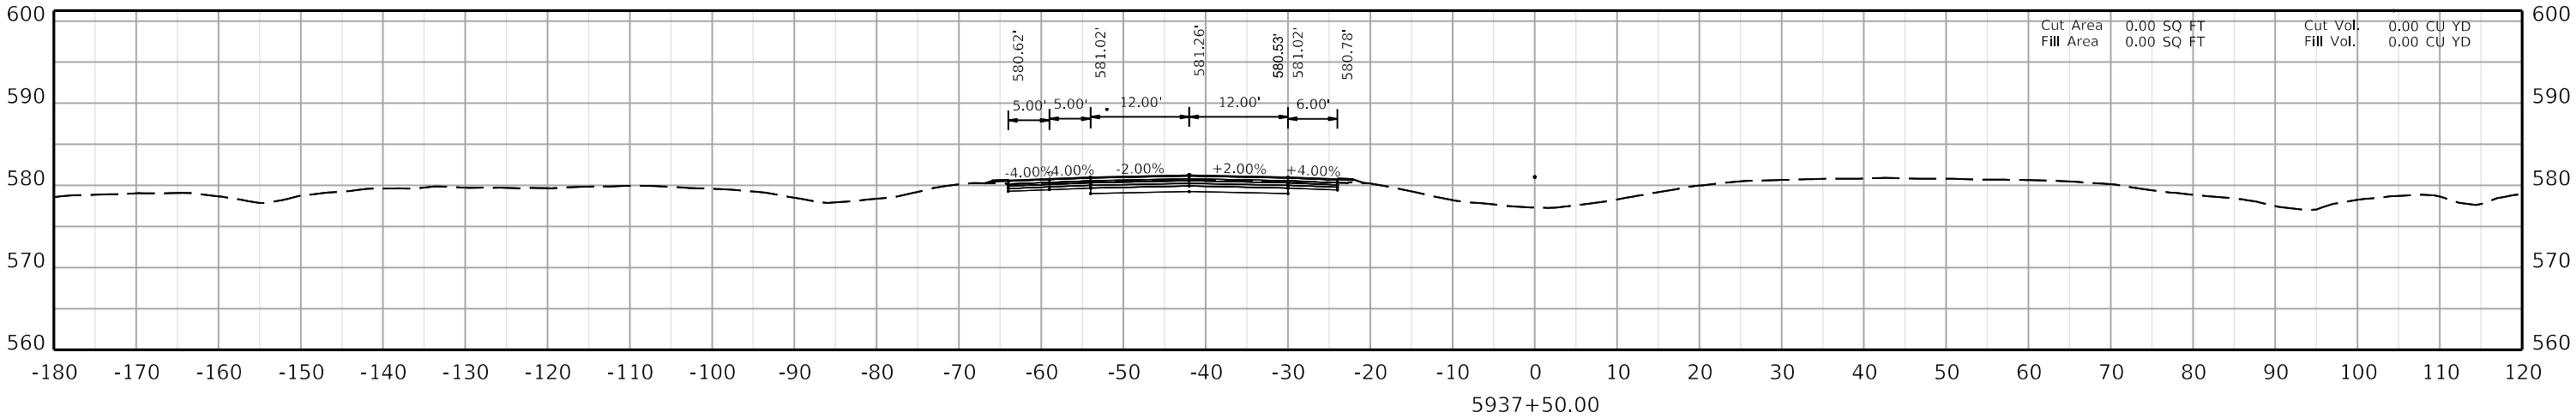

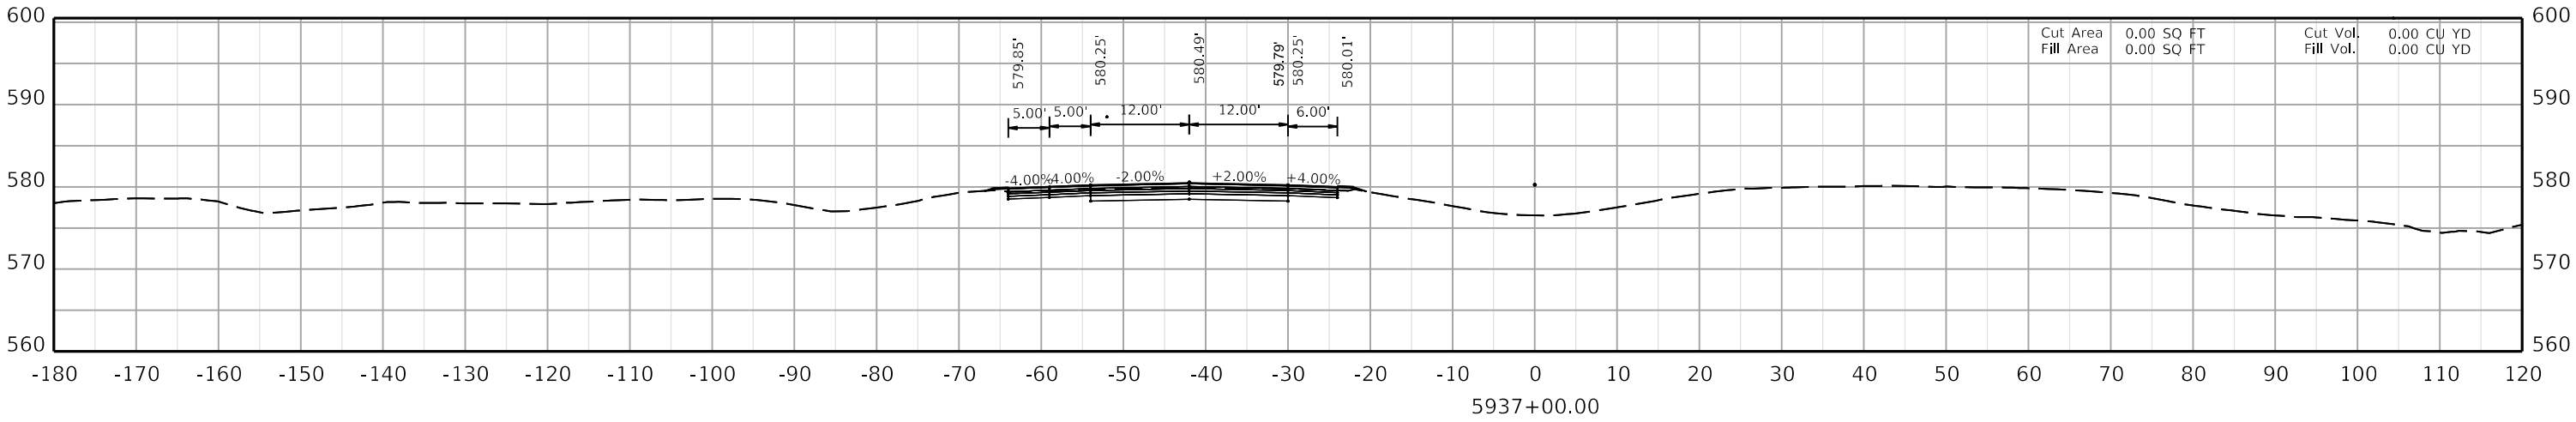

COMMONWEALTH OF KENTUCKY
DEPARTMENT OF HIGHWAYS
TEAM KENTUCKY


DRAWING TITLE:


HORIZONTAL SCALE
SCALE: 1" = 10'


0' 10' 20' 40'

STA. AH3 5937+00.00
TO STA. AH3 5938+00.00

ITEM NO. 02-20063
COUNTY OF Christian
SHEET NO. X195

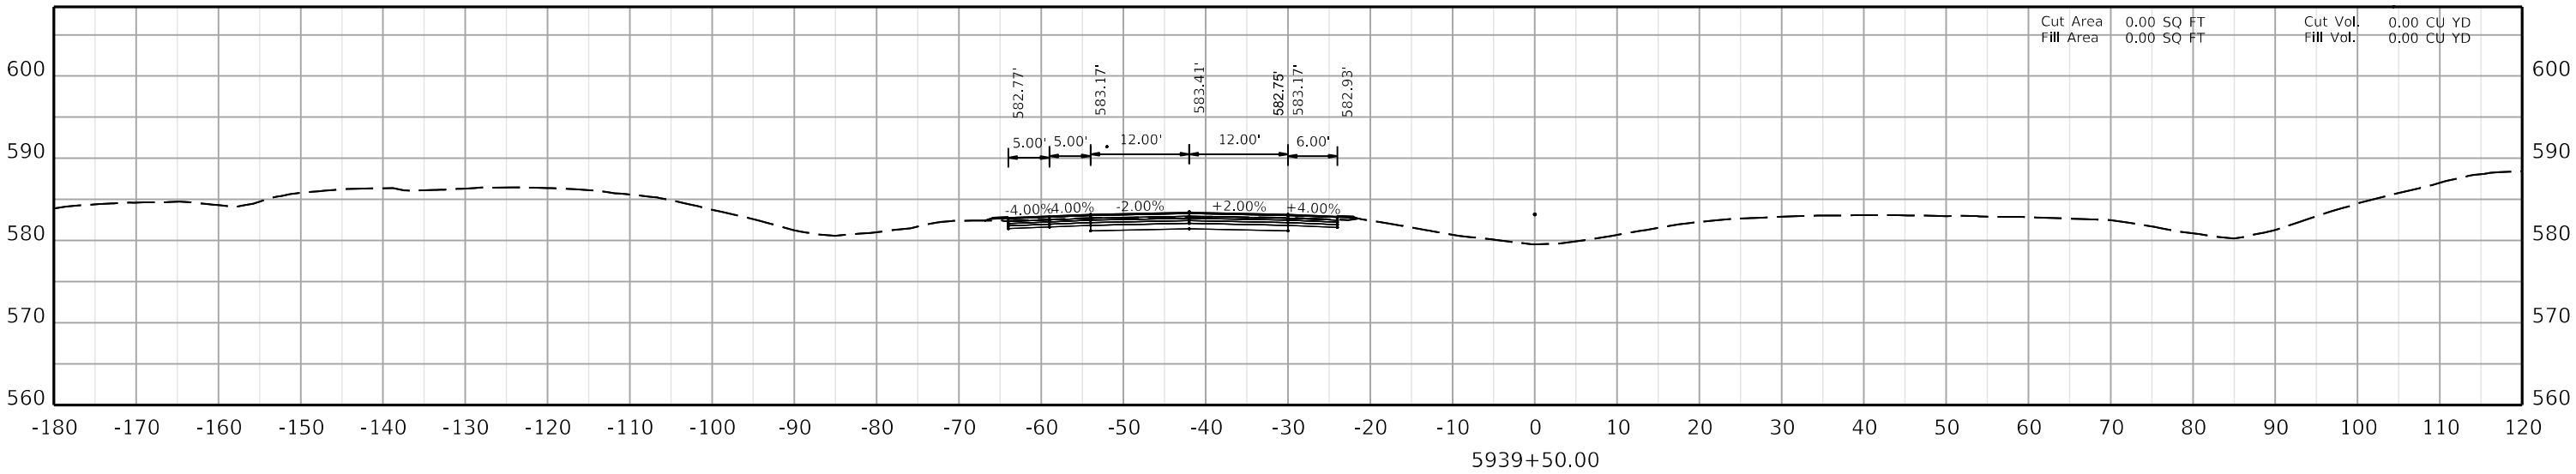

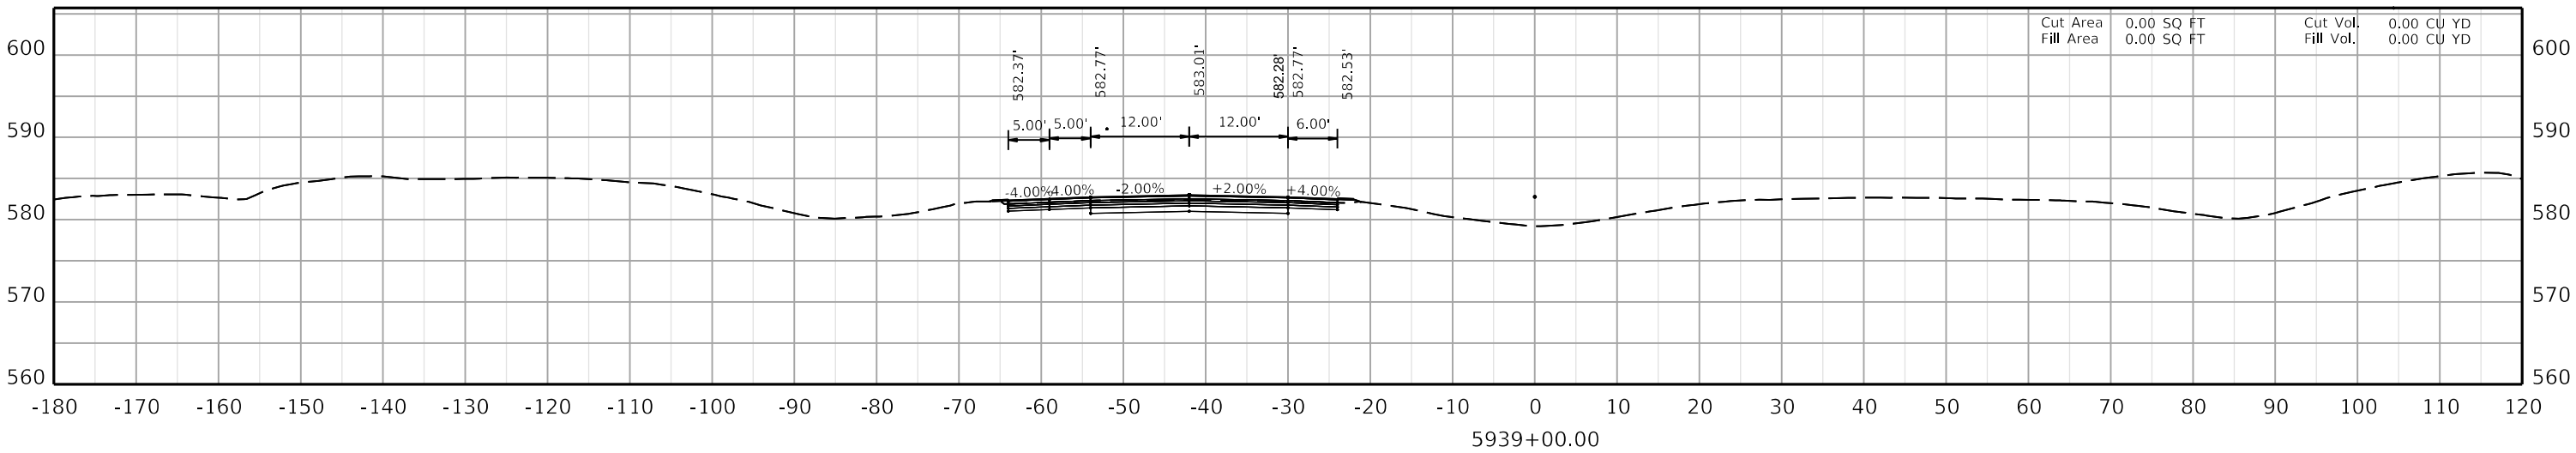

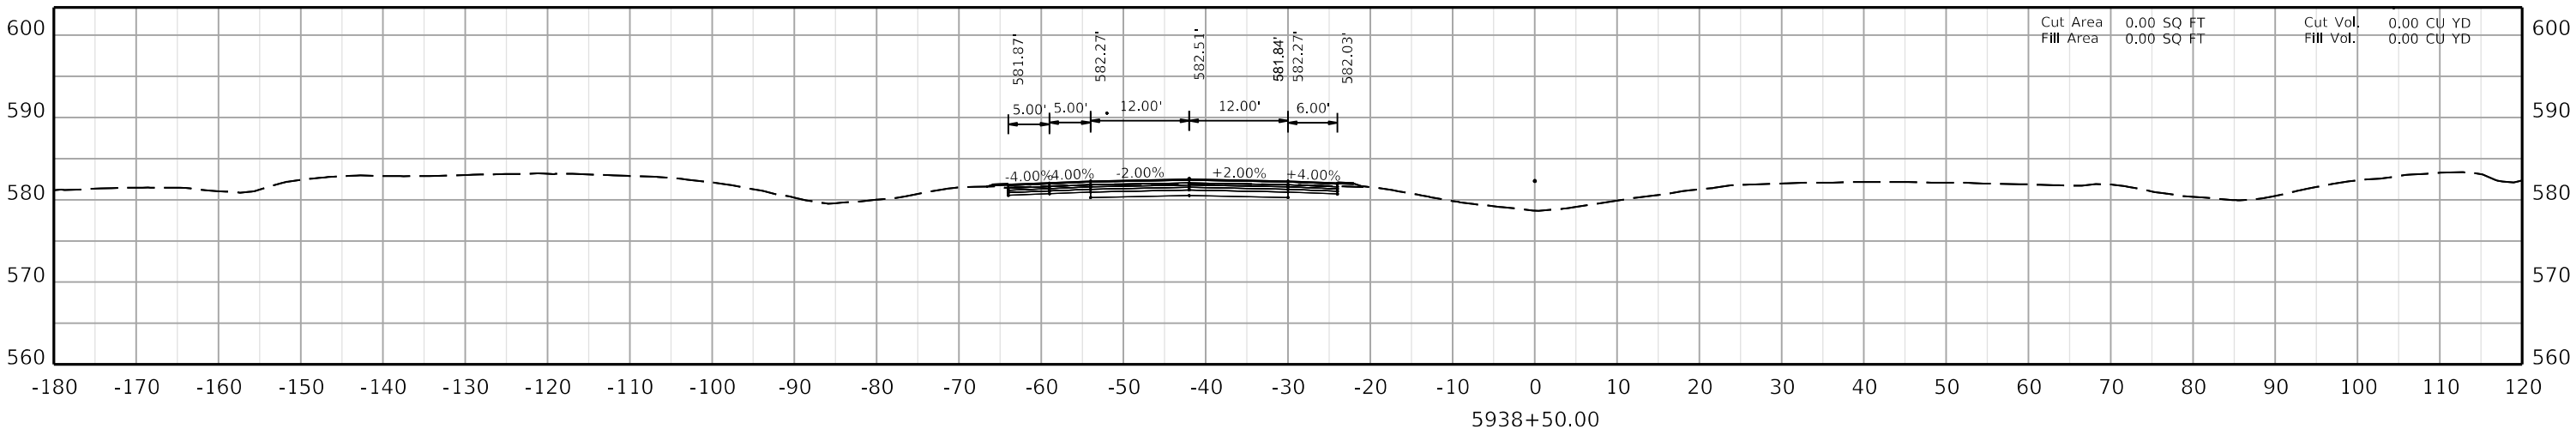

COMMONWEALTH OF KENTUCKY
DEPARTMENT OF HIGHWAYS
TEAM KENTUCKY


DRAWING TITLE:


HORIZONTAL SCALE
SCALE: 1" = 10'


0' 10' 20' 40'

STA. AH3 5938+50.00
TO STA. AH3 5939+50.00

ITEM NO. 02-20063
COUNTY OF Christian
SHEET NO. X196

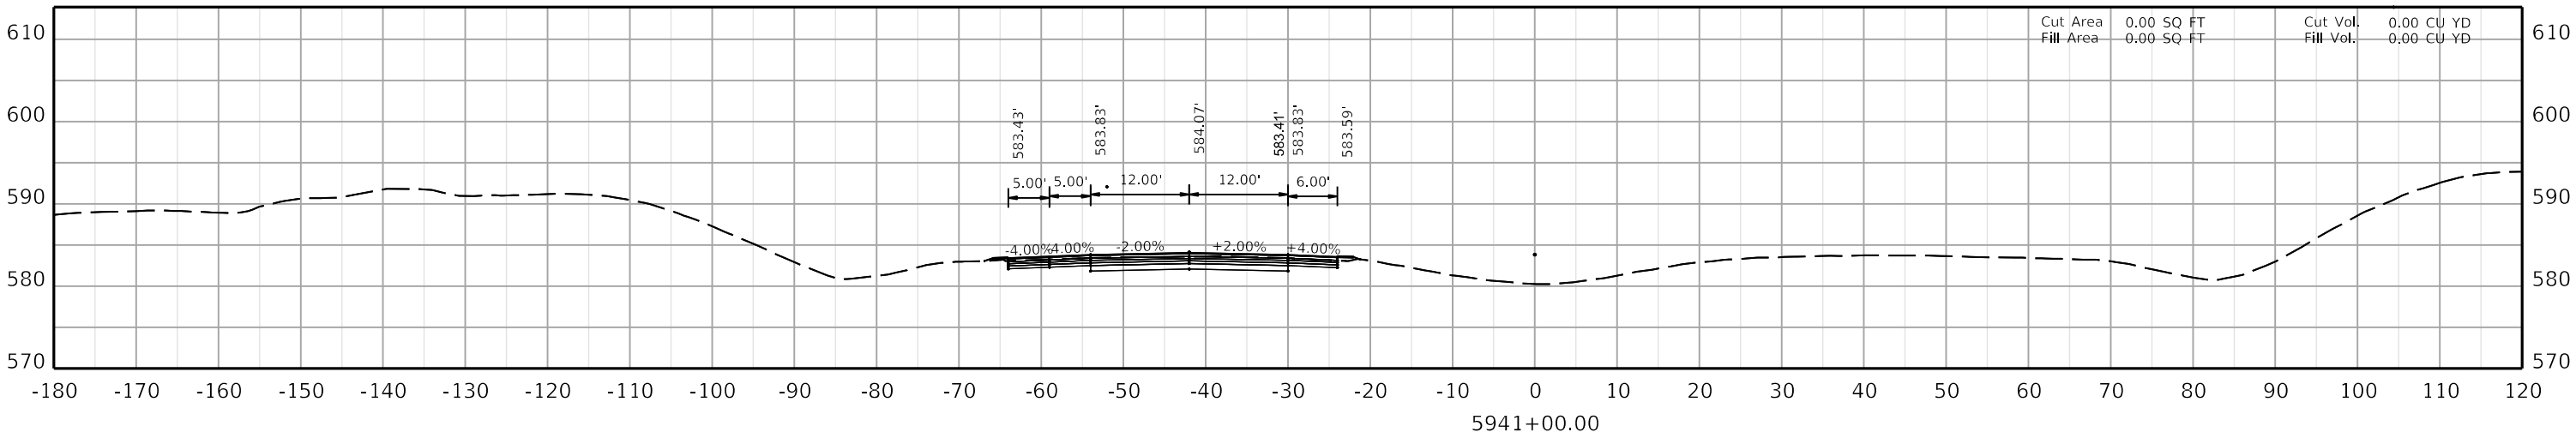

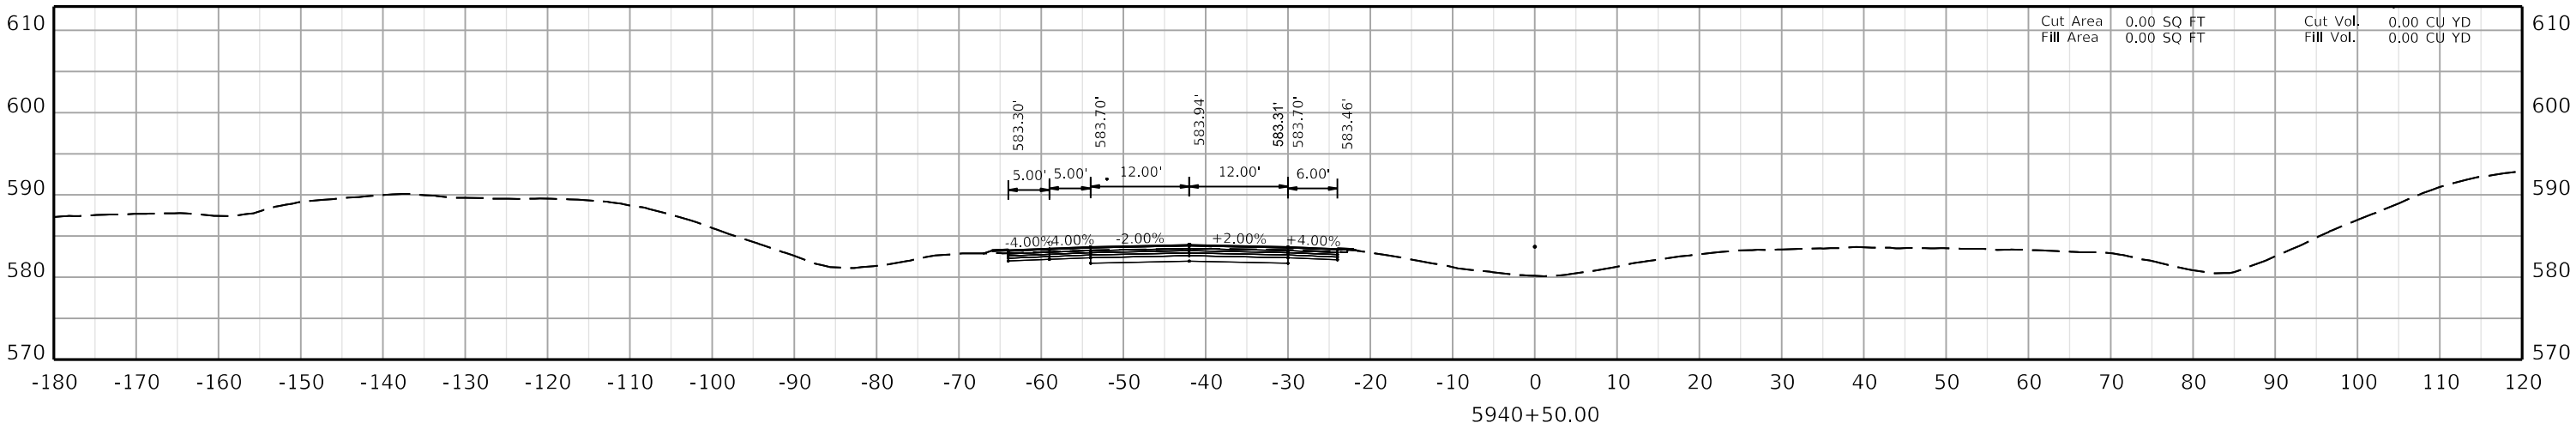

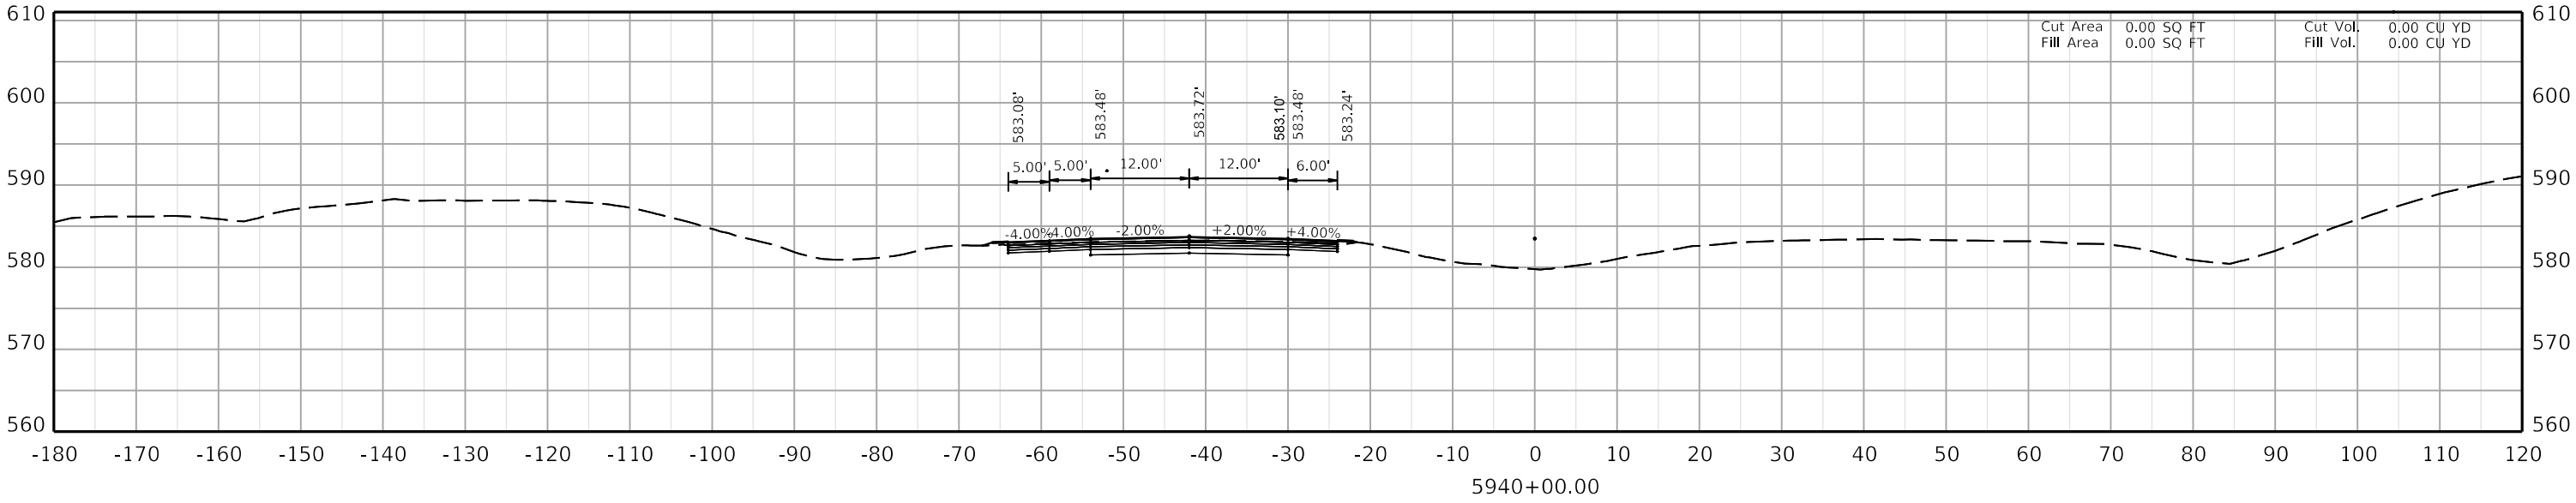

COMMONWEALTH OF KENTUCKY
DEPARTMENT OF HIGHWAYS
TEAM KENTUCKY TRANSPORTATION COMPANY

DRAWING TITLE:

HORIZONTAL SCALE
SCALE: 1" = 10'

0' 10' 20' 40'

STA. AH3 5940+00.00
TO STA. AH3 5941+00.00

ITEM NO. 02-20063
COUNTY OF Christian
SHEET NO. X197

OpenRoads Designer v10.12.03.2 USER: dlccarell FILE NAME: U:\24856.CH1 - CHRISTIAN COUNTY I-24\2-20063 - CHRISTIAN - I_24 PAVEMENT REHAB\MILESTONES & SUBMITTALS\CONTRACT PLANS AND PROPOSAL\ELECTRONIC ENGINEERING DATA\SHEETS\02_20063_XSECTION_SHEETS 03.DGN

COMMONWEALTH OF KENTUCKY
DEPARTMENT OF HIGHWAYS

DRAWING TITLE:

HORIZONTAL SCALE
SCALE: 1" = 10'

0' 10' 20' 40'

STA. AH3 5941+50.00
TO STA. AH3 5942+50.00

ITEM NO. 02-20063 COUNTY OF Christian
SHEET NO. X198

5941+50.00

-180 -170 -160 -150 -140 -130 -120 -110 -100 -90 -80 -70 -60 -50 -40 -30 -20 -10 0 10 20 30 40 50 60 70 80 90 100 110 120

570 580 590 600 610

-4.00% -4.00% -2.00% +2.00% +4.00%

5.00' 5.00' 12.00' 12.00' 6.00'

583.63' 583.87' 583.41' 584.11' 583.87' 583.47'

Cut Area 0.00 SQ FT Cut Vol. 0.00 CU YD
Fill Area 0.00 SQ FT Fill Vol. 0.00 CU YD

5942+00.00

-180 -170 -160 -150 -140 -130 -120 -110 -100 -90 -80 -70 -60 -50 -40 -30 -20 -10 0 10 20 30 40 50 60 70 80 90 100 110 120

570 580 590 600 610

-4.00% -4.00% -2.00% +2.00% +4.00%

5.00' 5.00' 12.00' 12.00' 6.00'

583.59' 583.83' 583.32' 584.07' 583.83' 583.43'

Cut Area 0.00 SQ FT Cut Vol. 0.00 CU YD
Fill Area 0.00 SQ FT Fill Vol. 0.00 CU YD

5942+50.00

-180 -170 -160 -150 -140 -130 -120 -110 -100 -90 -80 -70 -60 -50 -40 -30 -20 -10 0 10 20 30 40 50 60 70 80 90 100 110 120

570 580 590 600 610

-4.00% -4.00% -2.00% +2.00% +4.00%

5.00' 5.00' 12.00' 12.00' 6.00'

583.45' 583.69' 583.19' 583.93' 583.69' 583.29'

Cut Area 0.00 SQ FT Cut Vol. 0.00 CU YD
Fill Area 0.00 SQ FT Fill Vol. 0.00 CU YD

COMMONWEALTH OF KENTUCKY
DEPARTMENT OF HIGHWAYS

DRAWING TITLE:

HORIZONTAL SCALE
SCALE: 1" = 10'

0' 10' 20' 40'

STA. AH3 5943+00.00
TO STA. AH3 5943+50.00

ITEM NO. 02-20063 COUNTY OF Christian
SHEET NO. X199

5943+00.00

-180 -170 -160 -150 -140 -130 -120 -110 -100 -90 -80 -70 -60 -50 -40 -30 -20 -10 0 10 20 30 40 50 60 70 80 90 100 110 120

570 580 590 600 610

-4.00% -4.00% -2.00% +2.00% +4.00%

5.00' 5.00' 12.00' 12.00' 6.00'

583.22' 583.46' 582.99' 583.70' 583.46' 583.06'

Cut Area 0.00 SQ FT Cut Vol. 0.00 CU YD
Fill Area 0.00 SQ FT Fill Vol. 0.00 CU YD

5943+50.00

-180 -170 -160 -150 -140 -130 -120 -110 -100 -90 -80 -70 -60 -50 -40 -30 -20 -10 0 10 20 30 40 50 60 70 80 90 100 110 120

570 580 590 600 610

-4.00% -4.00% -2.00% +2.00% +4.00%

5.00' 5.00' 12.00' 12.00' 6.00'

582.90' 583.14' 582.66' 583.38' 583.14' 582.74'

Cut Area 0.00 SQ FT Cut Vol. 0.00 CU YD
Fill Area 0.00 SQ FT Fill Vol. 0.00 CU YD

COMMONWEALTH OF KENTUCKY
DEPARTMENT OF HIGHWAYS

TEAM KENTUCKY

DRAWING TITLE:

HORIZONTAL SCALE
SCALE: 1" = 10'

0' 10' 20' 40'

STA. AH3 5944+00.00
TO STA. AH3 5944+50.00

ITEM NO. 02-20063 COUNTY OF Christian

SHEET NO. X200

5944+00.00

-180 -170 -160 -150 -140 -130 -120 -110 -100 -90 -80 -70 -60 -50 -40 -30 -20 -10 0 10 20 30 40 50 60 70 80 90 100 110 120

560 570 580 590 600 610

-4.00% -2.00% +2.00% +4.00%

5.00' 5.00' 12.00' 12.00' 6.00'

582.49' 582.73' 582.26' 582.97' 582.73' 582.33'

Cut Area 0.00 SQ FT
Fill Area 0.00 SQ FT

Cut Vol. 0.00 CU YD
Fill Vol. 0.00 CU YD

5944+50.00

-180 -170 -160 -150 -140 -130 -120 -110 -100 -90 -80 -70 -60 -50 -40 -30 -20 -10 0 10 20 30 40 50 60 70 80 90 100 110 120

560 570 580 590 600 610

-4.00% -2.00% +2.00% +4.00%

5.00' 5.00' 12.00' 12.00' 6.00'

581.98' 582.22' 581.77' 582.46' 582.22' 581.82'

Cut Area 0.00 SQ FT
Fill Area 0.00 SQ FT

Cut Vol. 0.00 CU YD
Fill Vol. 0.00 CU YD

OpenRoads Designer v10.12.03.2 USER: dccarell FILE NAME: U:\24856.CH1 - CHRISTIAN COUNTY I-24\2-20063 - CHRISTIAN - I_24 PAVEMENT REHAB\MILESTONES & SUBMITTALS\CONTRACT PLANS AND PROPOSAL\ELECTRONIC ENGINEERING DATA\SHEETS\02_20063_XSECTION_SHEETS 03.DGN

COMMONWEALTH OF KENTUCKY
DEPARTMENT OF HIGHWAYS

TEAM KENTUCKY

DRAWING TITLE:

HORIZONTAL SCALE
SCALE: 1" = 10'

0' 10' 20' 40'

STA. AH3 5945+00.00
TO STA. AH3 5945+50.00

ITEM NO. 02-20063 COUNTY OF Christian
SHEET NO. X201

5945+00.00

-180 -170 -160 -150 -140 -130 -120 -110 -100 -90 -80 -70 -60 -50 -40 -30 -20 -10 0 10 20 30 40 50 60 70 80 90 100 110 120

560 570 580 590 600 610

-4.00% -4.00% -2.00% +2.00% +4.00%

5.00' 5.00' 12.00' 12.00' 6.00'

581.23' 581.63' 581.17' 581.87' 581.63' 581.39'

Cut Area 0.00 SQ FT Cut Vol. 0.00 CU YD
Fill Area 0.00 SQ FT Fill Vol. 0.00 CU YD

5945+50.00

-180 -170 -160 -150 -140 -130 -120 -110 -100 -90 -80 -70 -60 -50 -40 -30 -20 -10 0 10 20 30 40 50 60 70 80 90 100 110 120

560 570 580 590 600 610

-4.00% -4.00% -2.00% +1.69% +4.00%

5.00' 5.00' 12.00' 12.00' 6.00'

580.52' 580.92' 581.16' 580.53' 580.95' 580.71'

Cut Area 0.00 SQ FT Cut Vol. 0.00 CU YD
Fill Area 0.00 SQ FT Fill Vol. 0.00 CU YD

OpenRoads Designer v10.12.03.2 USER: dccarell FILE NAME: U:\24856.CH1 - CHRISTIAN COUNTY I-24\2-20063 - CHRISTIAN - I_24 PAVEMENT REHAB\MILESTONES & SUBMITTALS\CONTRACT PLANS AND PROPOSAL\ELECTRONIC ENGINEERING DATA\SHEETS\02_20063_XSECTION_SHEETS 03.DGN

COMMONWEALTH OF KENTUCKY
DEPARTMENT OF HIGHWAYS

DRAWING TITLE:

HORIZONTAL SCALE
SCALE: 1" = 10'

0' 10' 20' 40'

STA. AH3 5946+00.00
TO STA. AH3 5946+50.00

ITEM NO. 02-20063 COUNTY OF Christian
SHEET NO. X202

5946+00.00

-180 -170 -160 -150 -140 -130 -120 -110 -100 -90 -80 -70 -60 -50 -40 -30 -20 -10 0 10 20 30 40 50 60 70 80 90 100 110 120

560 570 580 590 600 610

-4.00% -4.00% -2.00% -1.17% +4.00%

5.00' 5.00' 12.00' 12.00' 6.00'

579.94' 580.18' 579.77' 580.04' 579.80' 579.40'

Cut Area 0.00 SQ FT Cut Vol. 0.00 CU YD
Fill Area 0.00 SQ FT Fill Vol. 0.00 CU YD

5946+50.00

-180 -170 -160 -150 -140 -130 -120 -110 -100 -90 -80 -70 -60 -50 -40 -30 -20 -10 0 10 20 30 40 50 60 70 80 90 100 110 120

560 570 580 590 600 610

-4.00% -4.00% -3.60% -3.60% +4.00%

5.00' 5.00' 12.00' 12.00' 6.00'

579.08' 579.32' 578.93' 578.89' 578.46' 578.06'

Cut Area 0.00 SQ FT Cut Vol. 0.00 CU YD
Fill Area 0.00 SQ FT Fill Vol. 0.00 CU YD

COMMONWEALTH OF KENTUCKY
DEPARTMENT OF HIGHWAYS

DRAWING TITLE:

HORIZONTAL SCALE
SCALE: 1" = 10'

0' 10' 20' 40'

STA. AH3 5947+00.00
TO STA. AH3 5947+50.00

ITEM NO. 02-20063 COUNTY OF Christian
SHEET NO. X203

FILE NAME: U:\24856.CH1 - CHRISTIAN COUNTY I-24\2-20063 - CHRISTIAN - I_24 PAVEMENT REHAB\MILESTONES & SUBMITTALS\CONTRACT PLANS AND PROPOSAL\ELECTRONIC ENGINEERING DATA\SHEETS\02_20063_XSECTION_SHEETS 03.DGN

USER: malshuwaili

OpenRoads Designer v10.12.03.2

5947+00.00

-180 -170 -160 -150 -140 -130 -120 -110 -100 -90 -80 -70 -60 -50 -40 -30 -20 -10 0 10 20 30 40 50 60 70 80 90 100 110 120

560 570 580 590 600 610

-4.00% -4.00% -3.60% -3.60% +4.00%

5.00' 5.00' 12.00' 12.00' 6.00'

577.10' 577.50' 577.94' 577.94' 578.37' 578.13'

Cut Area 0.00 SQ FT
Fill Area 0.00 SQ FT

Cut Vol. 0.00 CU YD
Fill Vol. 0.00 CU YD

5947+50.00

-180 -170 -160 -150 -140 -130 -120 -110 -100 -90 -80 -70 -60 -50 -40 -30 -20 -10 0 10 20 30 40 50 60 70 80 90 100 110 120

560 570 580 590 600 610

-4.00% -4.00% -3.60% -3.60% +4.00%

5.00' 5.00' 12.00' 12.00' 6.00'

576.06' 576.46' 576.89' 576.89' 577.32' 577.08'

Cut Area 0.00 SQ FT
Fill Area 0.00 SQ FT

Cut Vol. 0.00 CU YD
Fill Vol. 0.00 CU YD

COMMONWEALTH OF KENTUCKY
DEPARTMENT OF HIGHWAYS


DRAWING TITLE:


HORIZONTAL SCALE
SCALE: 1" = 10'

0' 10' 20' 40'

STA. AH3 5948+00.00
TO STA. AH3 5948+50.00

ITEM NO. 02-20063 COUNTY OF Christian
SHEET NO. X204

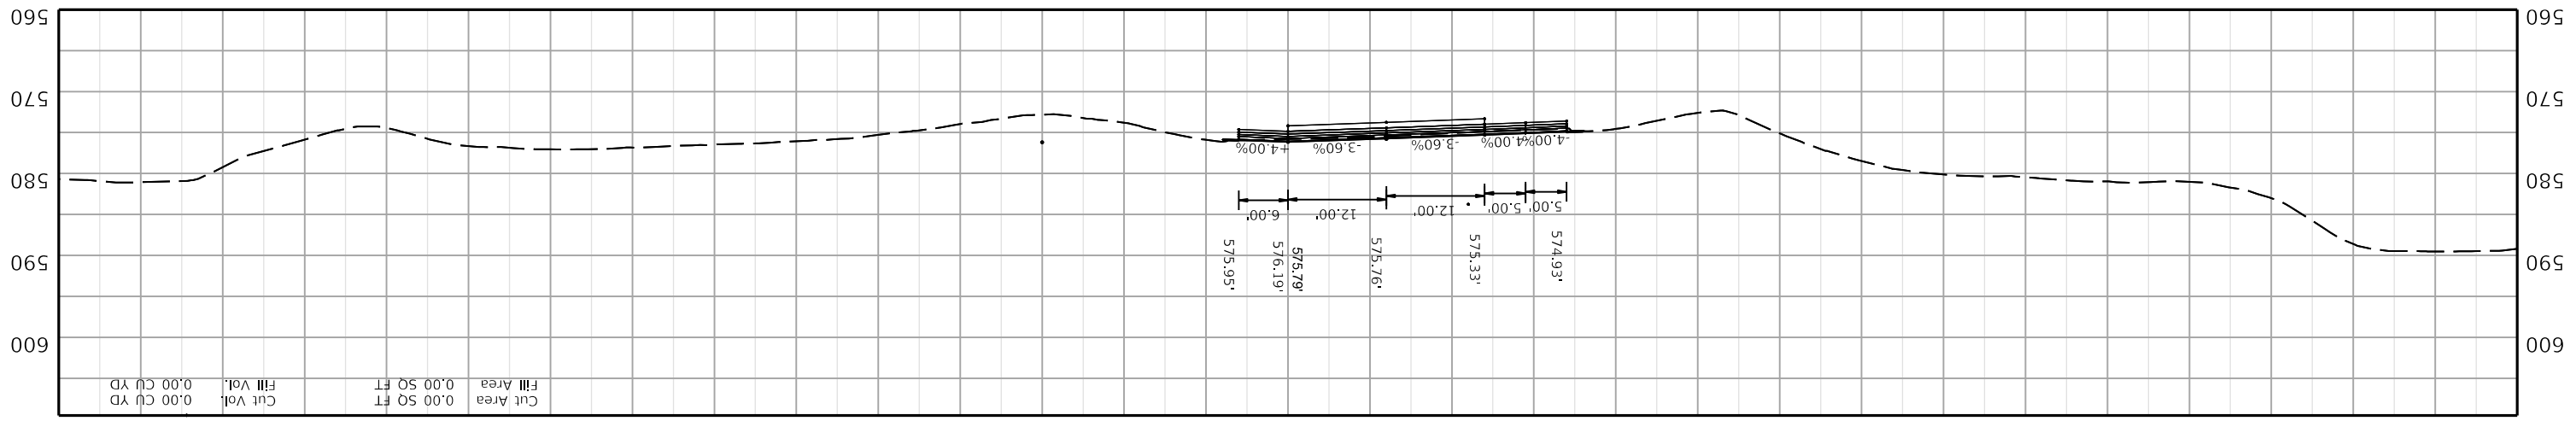

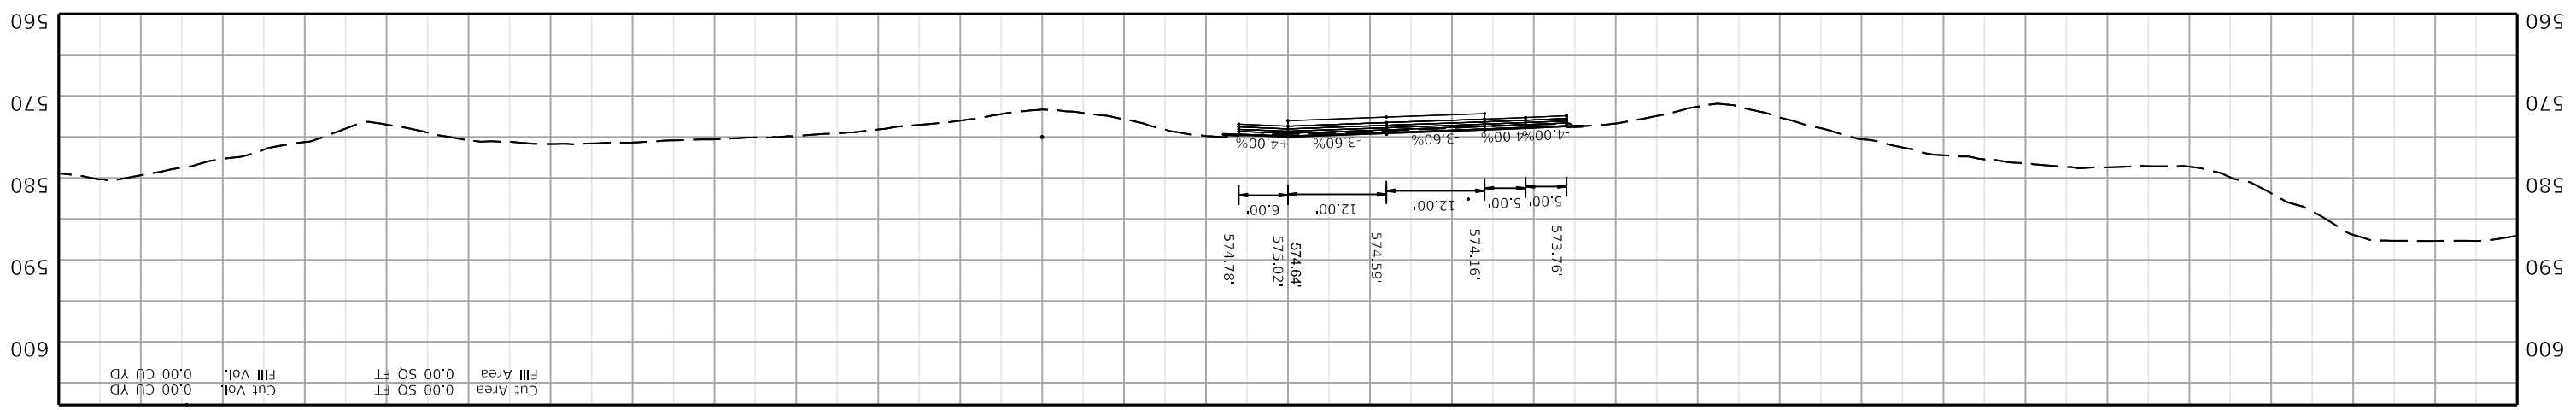

COMMONWEALTH OF KENTUCKY
DEPARTMENT OF HIGHWAYS

DRAWING TITLE:


HORIZONTAL SCALE
SCALE: 1" = 10'


0' 10' 20' 40'

STA. AH3 5949+00.00
TO STA. AH3 5949+50.00

ITEM NO. 02-20063 COUNTY OF Christian

SHEET NO. X205

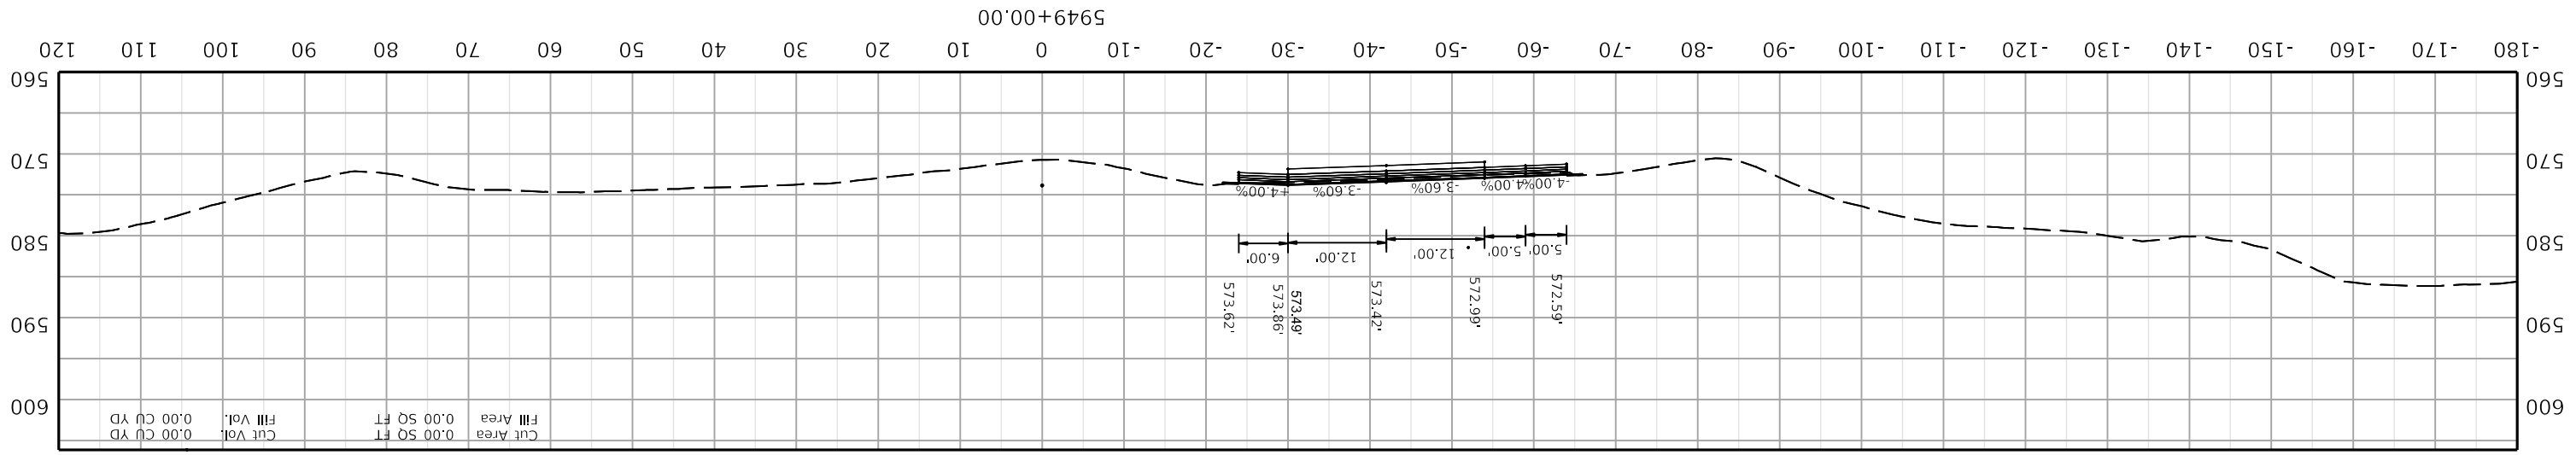

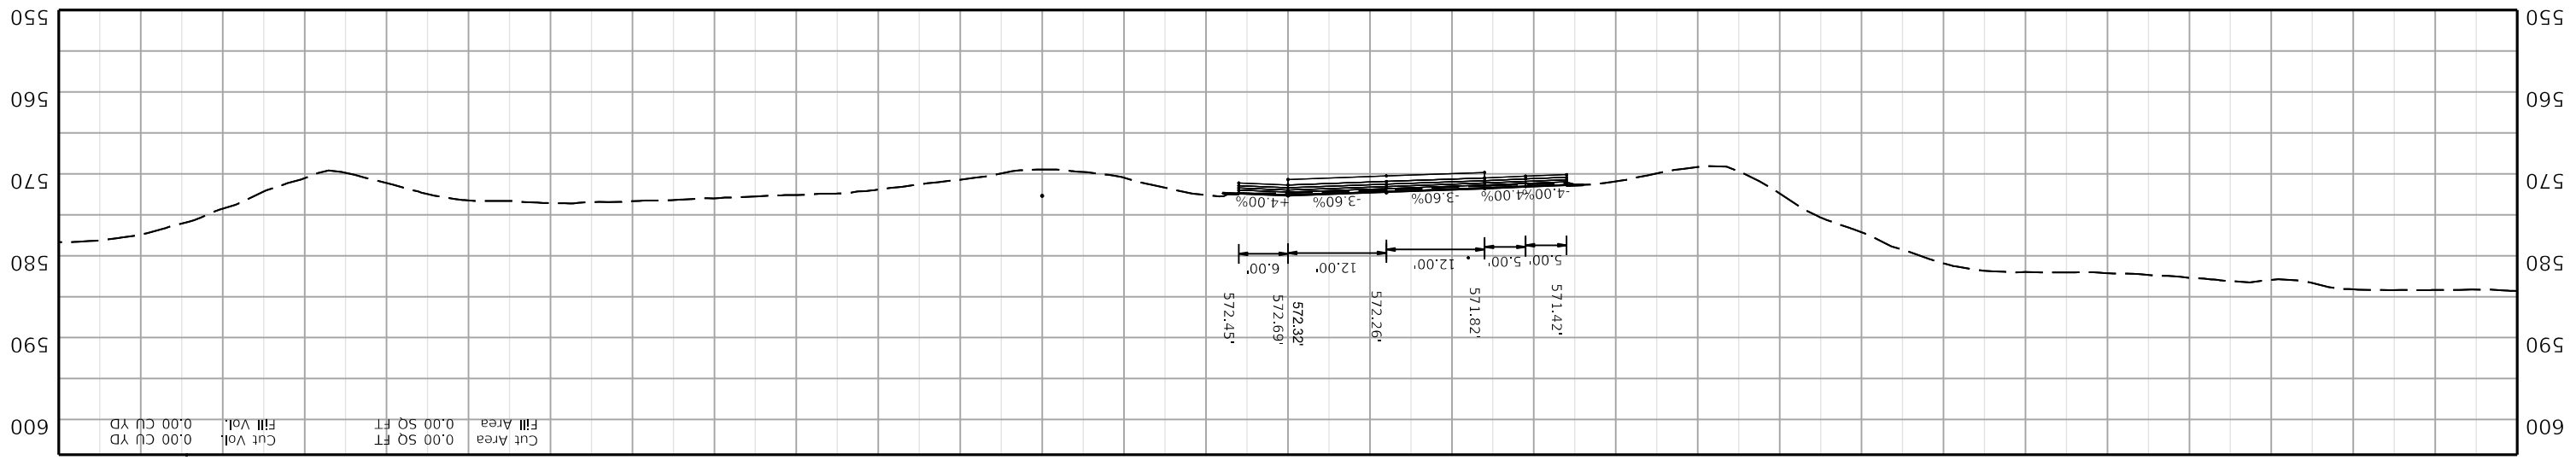


COMMONWEALTH OF KENTUCKY
DEPARTMENT OF HIGHWAYS


DRAWING TITLE:


HORIZONTAL SCALE
SCALE: 1" = 10'
0' 10' 20' 40'

STA. AH3 5950+00.00
TO STA. AH3 5950+50.00

ITEM NO. 02-20063 COUNTY OF Christian
SHEET NO. X206

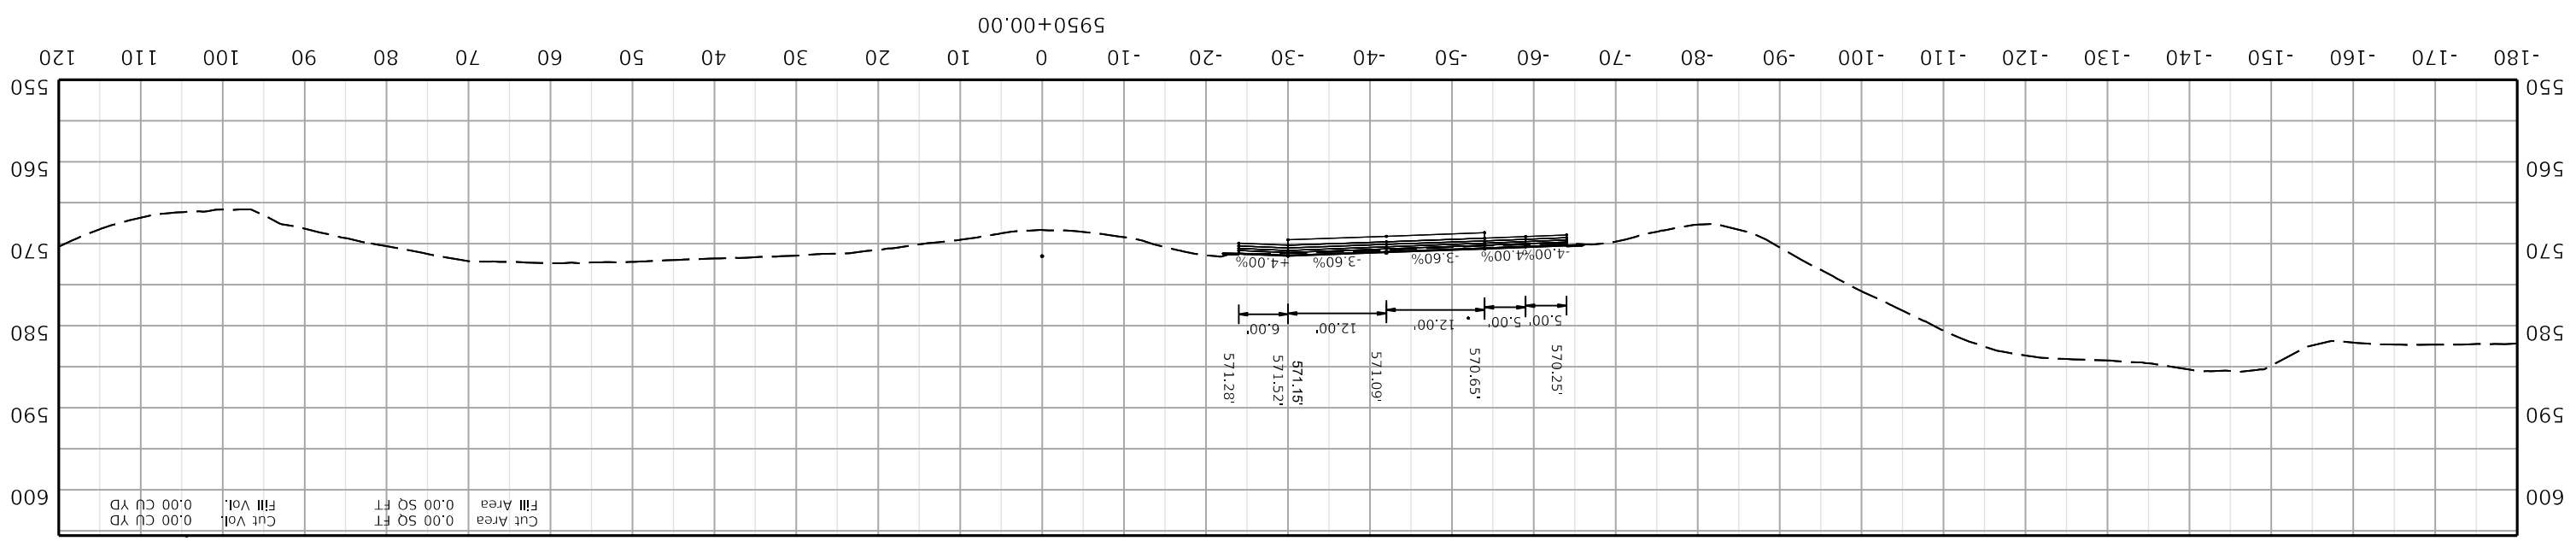

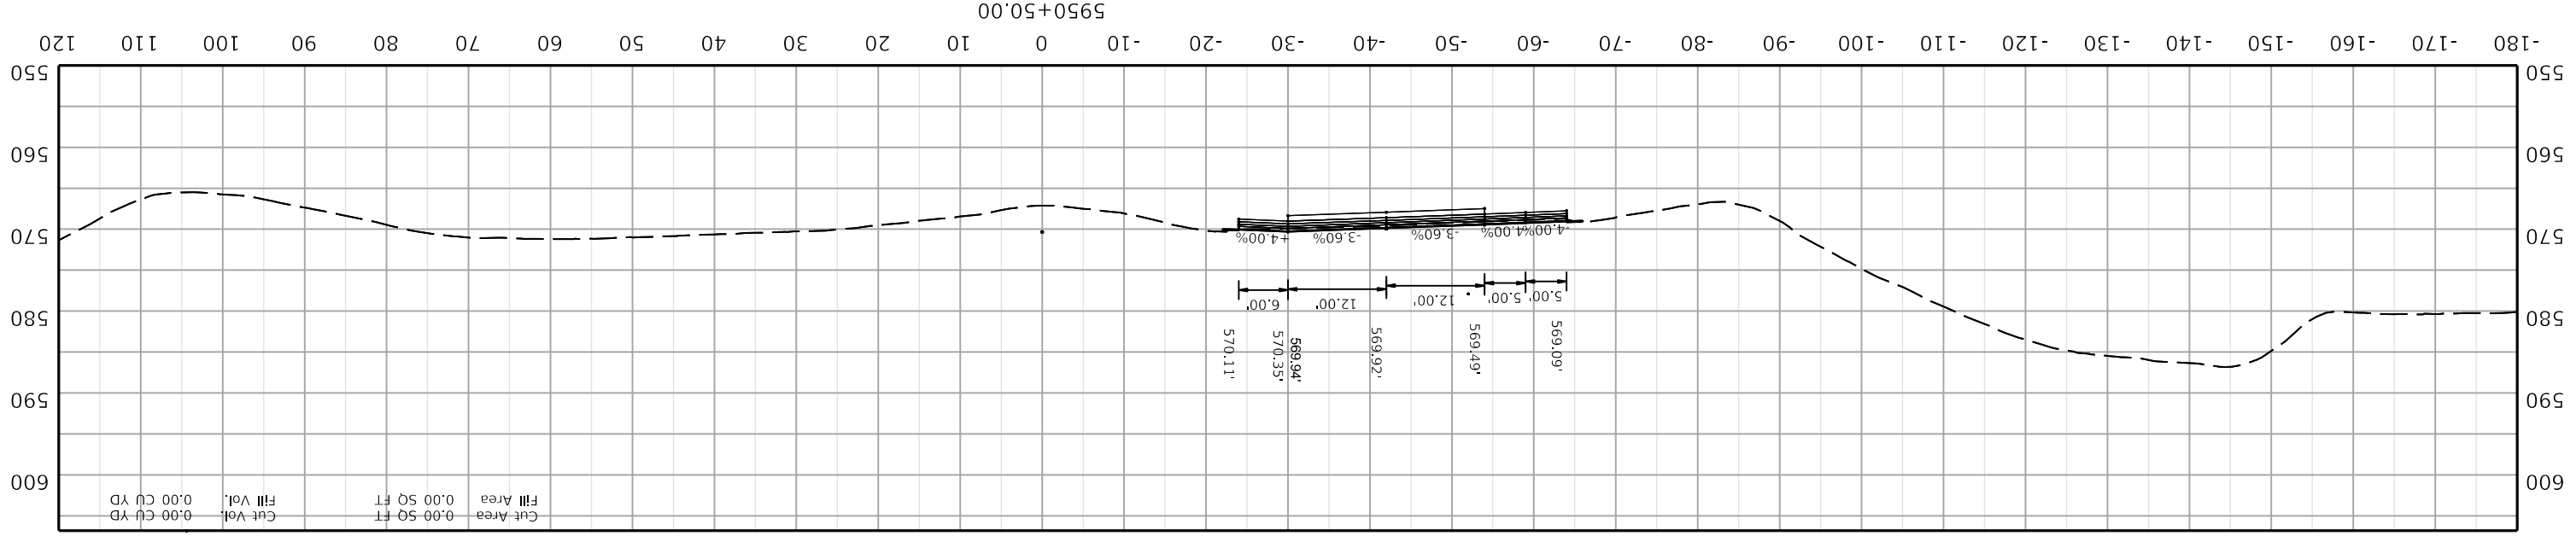

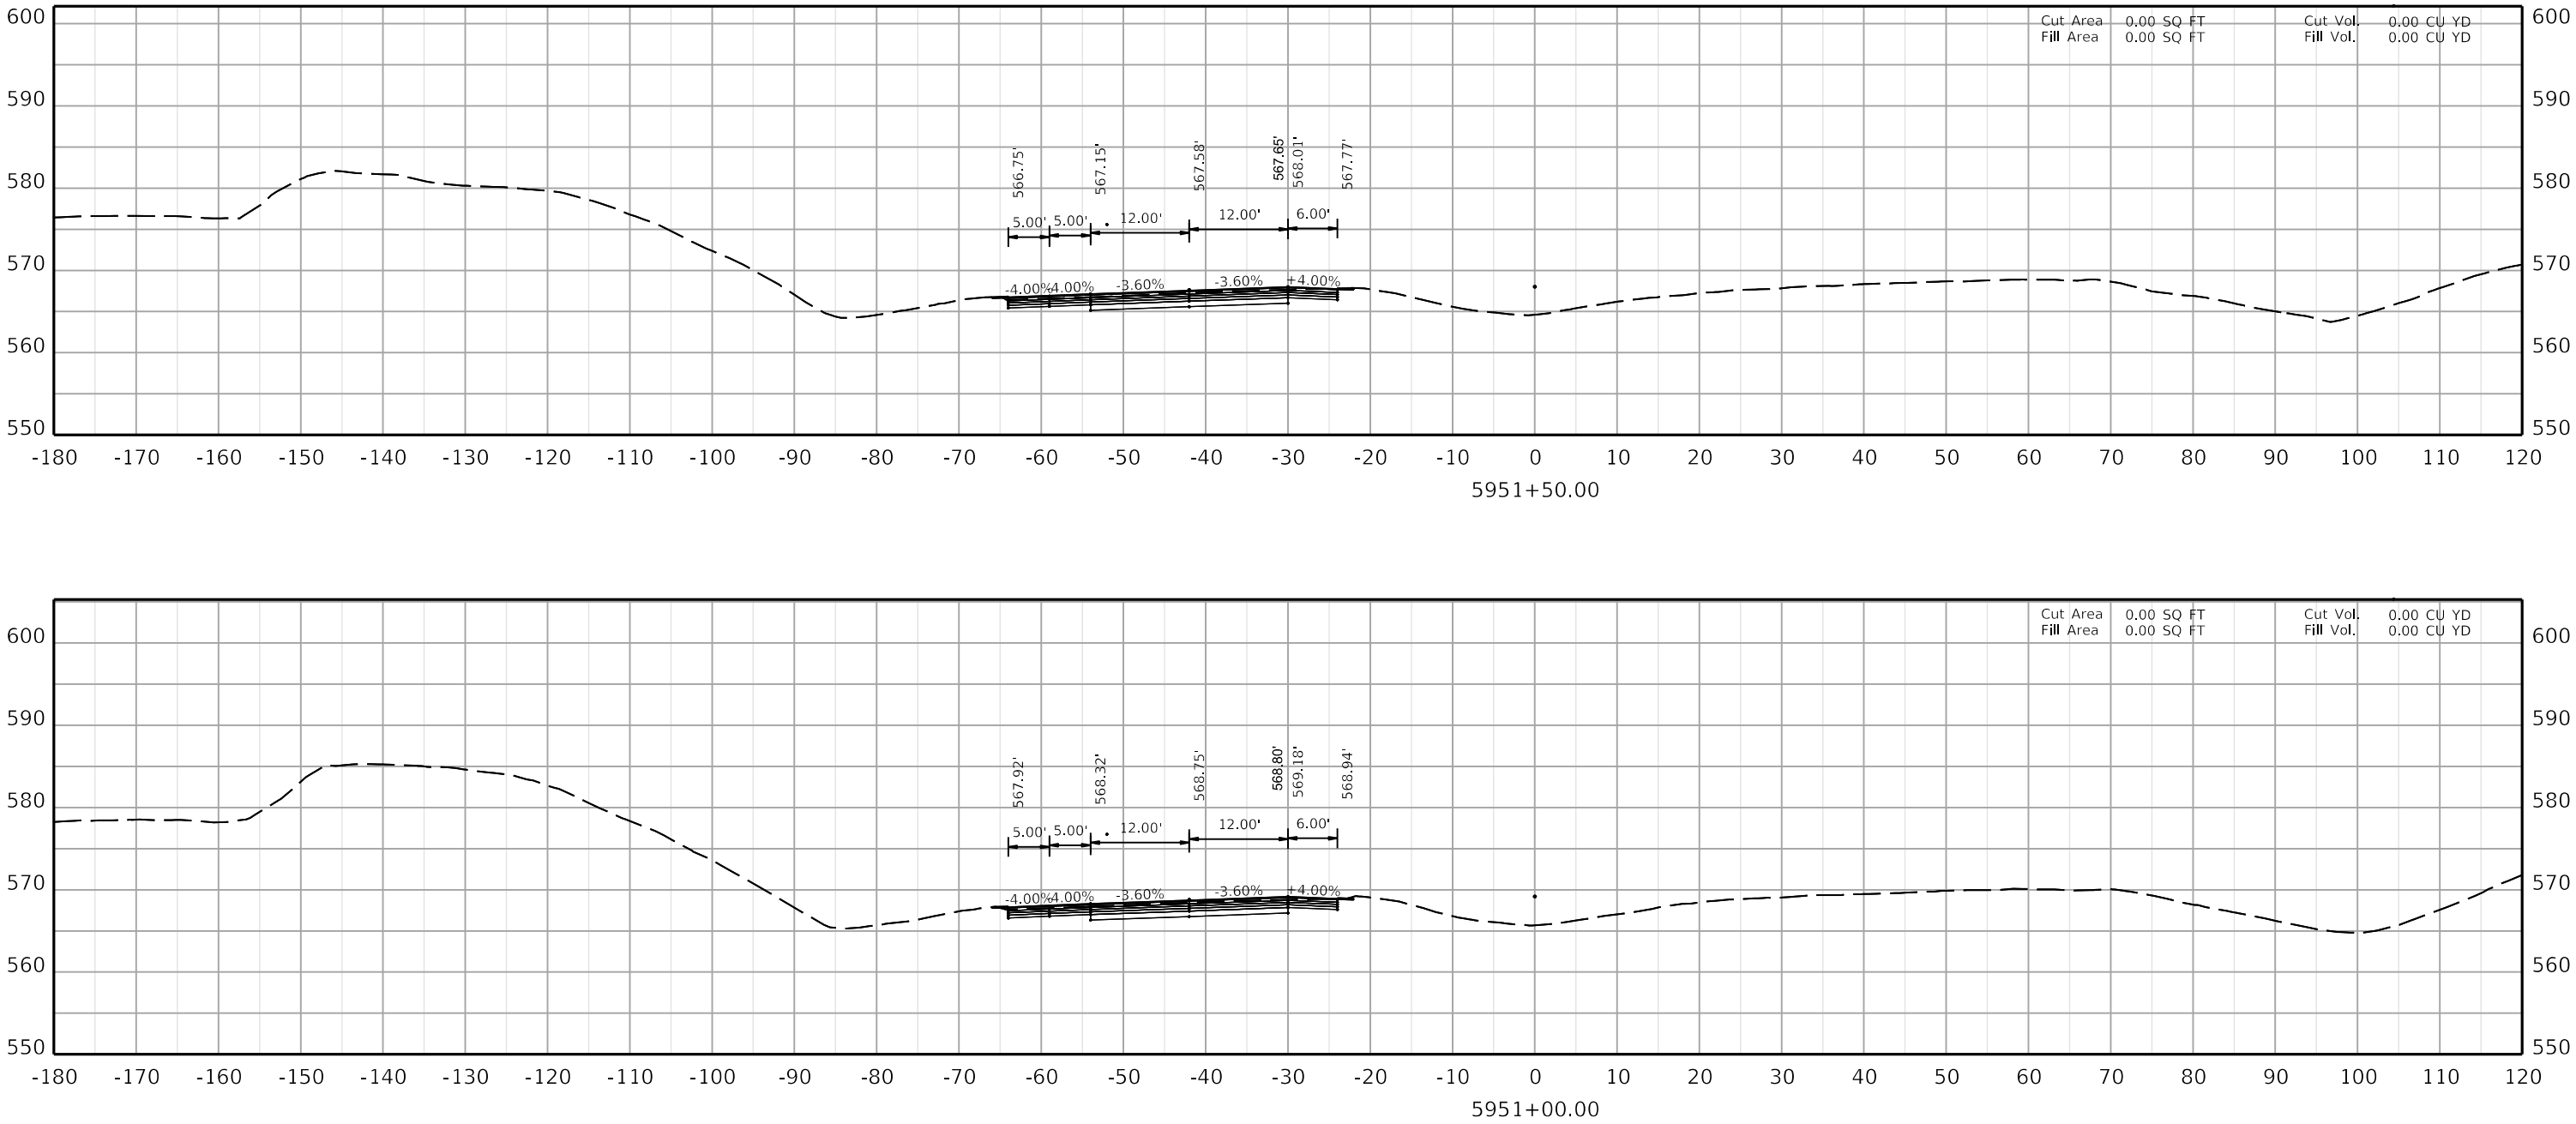

COMMONWEALTH OF KENTUCKY
DEPARTMENT OF HIGHWAYS
TEAM KENTUCKY


DRAWING TITLE:


HORIZONTAL SCALE
SCALE: 1" = 10'


0' 10' 20' 40'

STA. AH3 5951+00.00
TO STA. AH3 5951+50.00

ITEM NO. 02-20063
COUNTY OF Christian
SHEET NO. X207

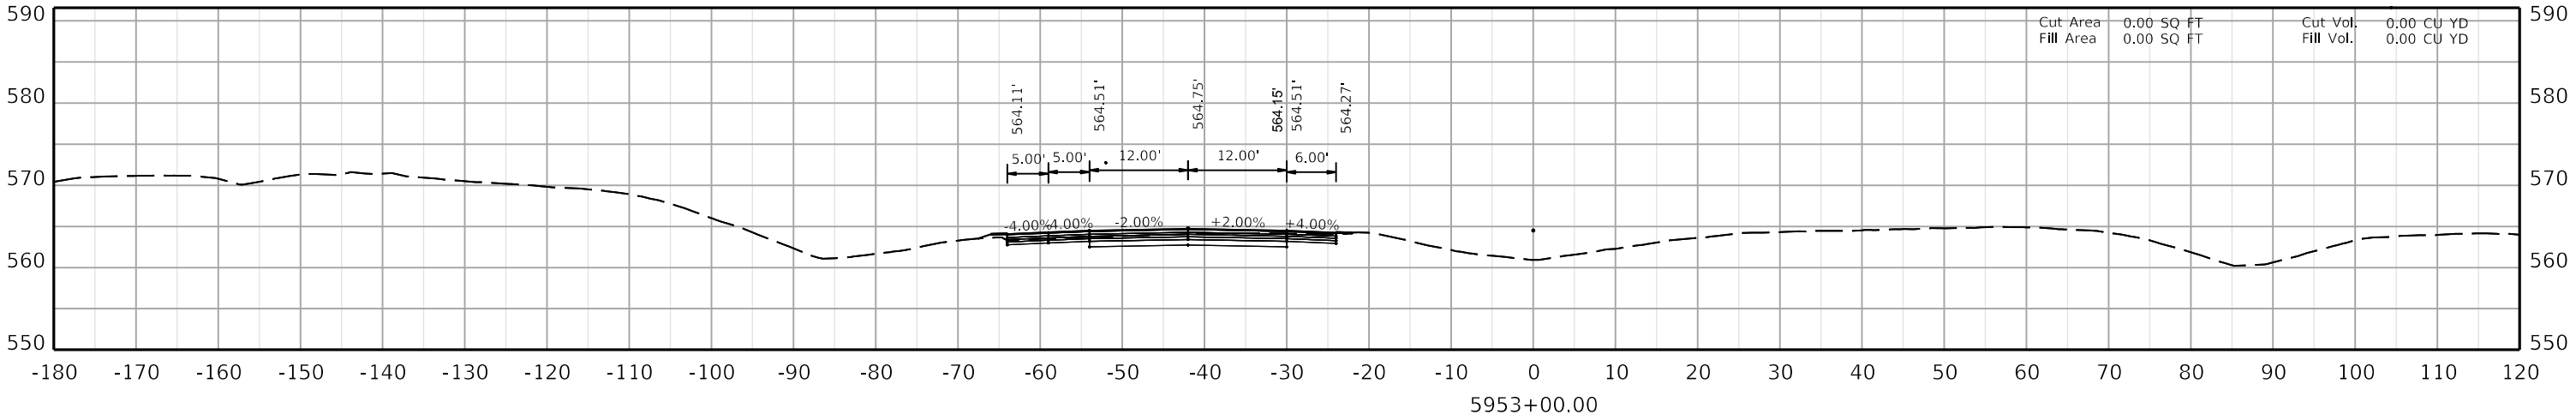

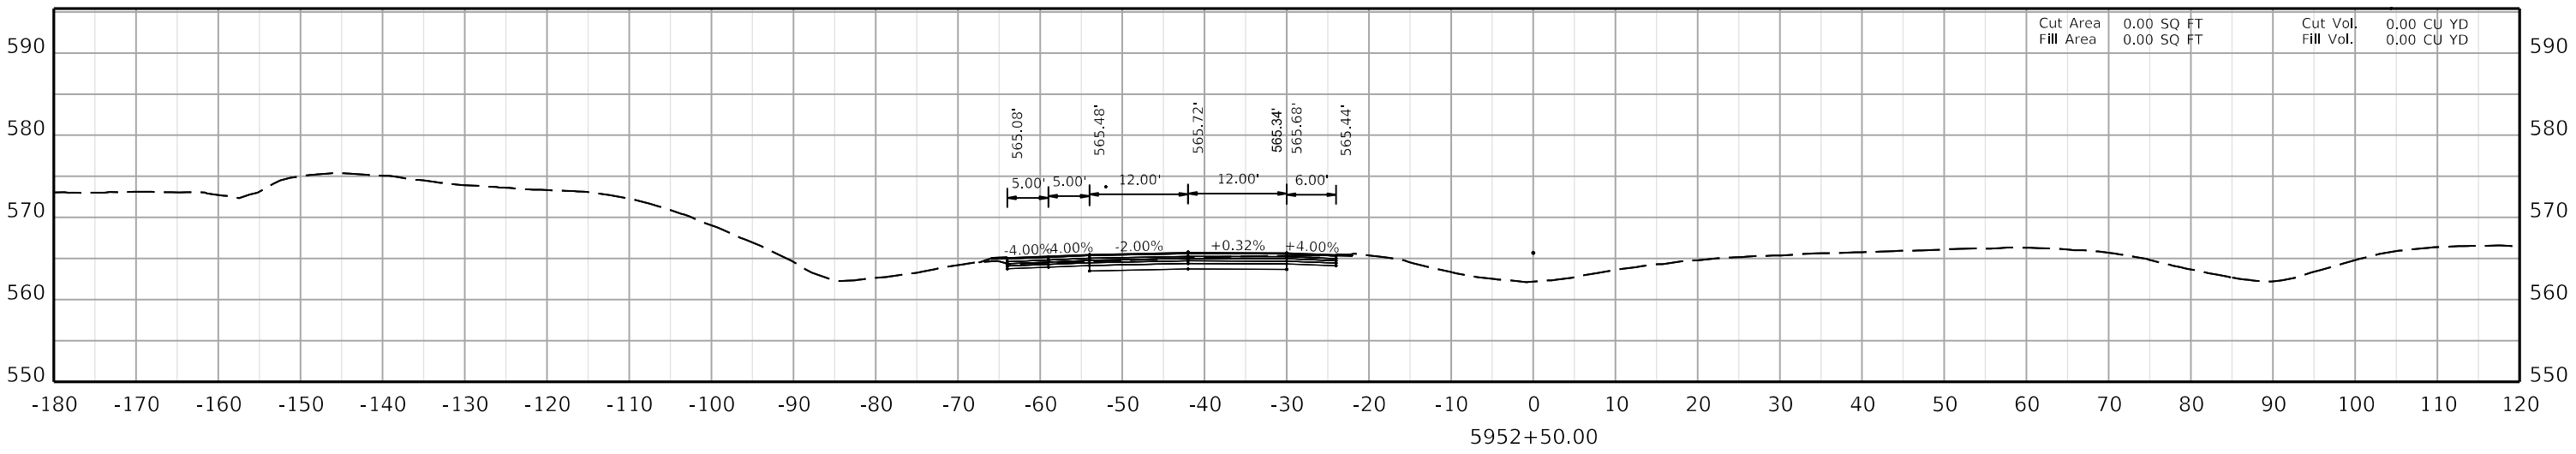

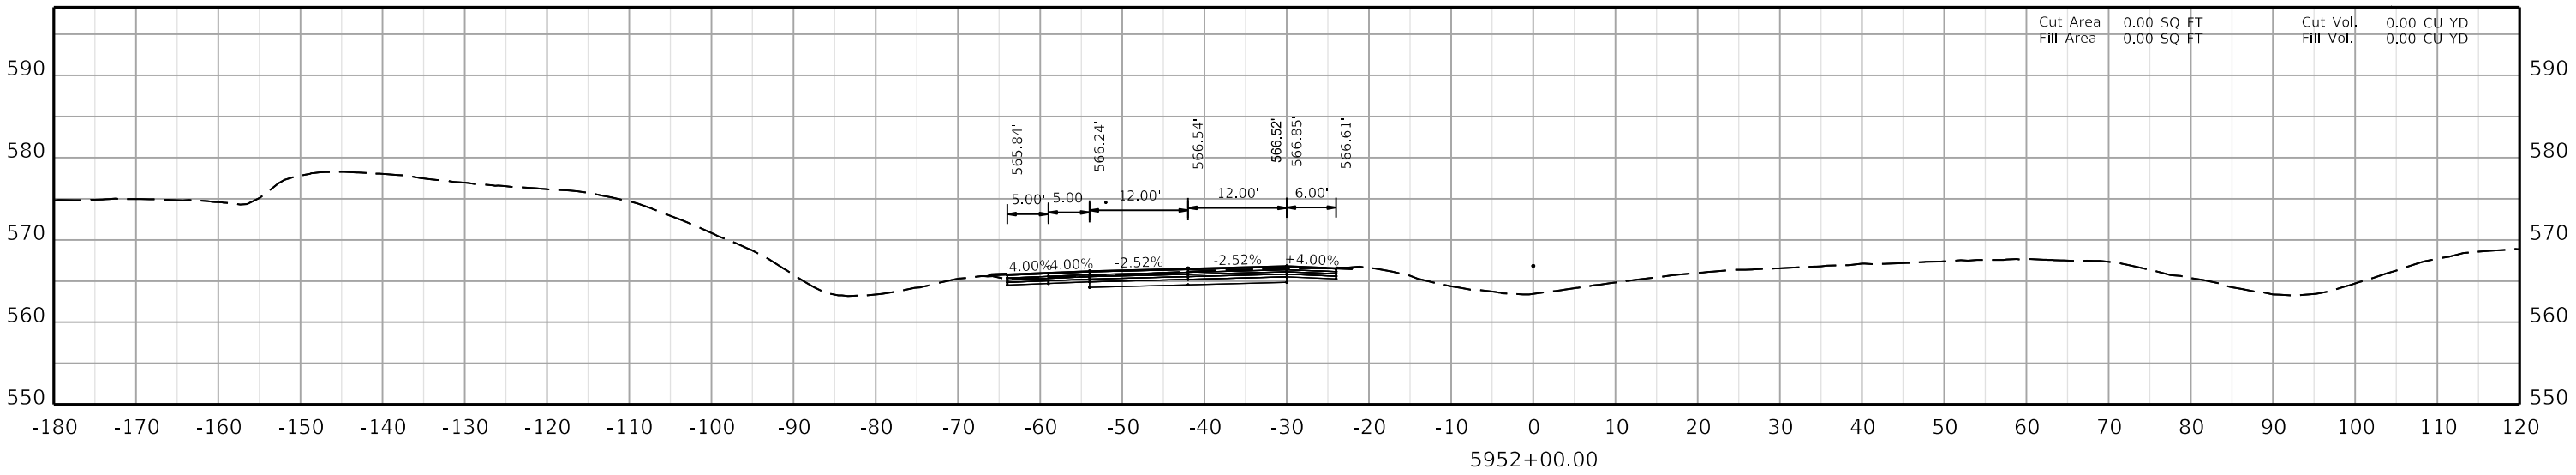

COMMONWEALTH OF KENTUCKY
DEPARTMENT OF HIGHWAYS
TEAM KENTUCKY


DRAWING TITLE:

HORIZONTAL SCALE
SCALE: 1" = 10'

0' 10' 20' 40'

STA. AH3 5952+00.00
TO STA. AH4 5953+00.00

ITEM NO. 02-20063
COUNTY OF Christian
SHEET NO. X208

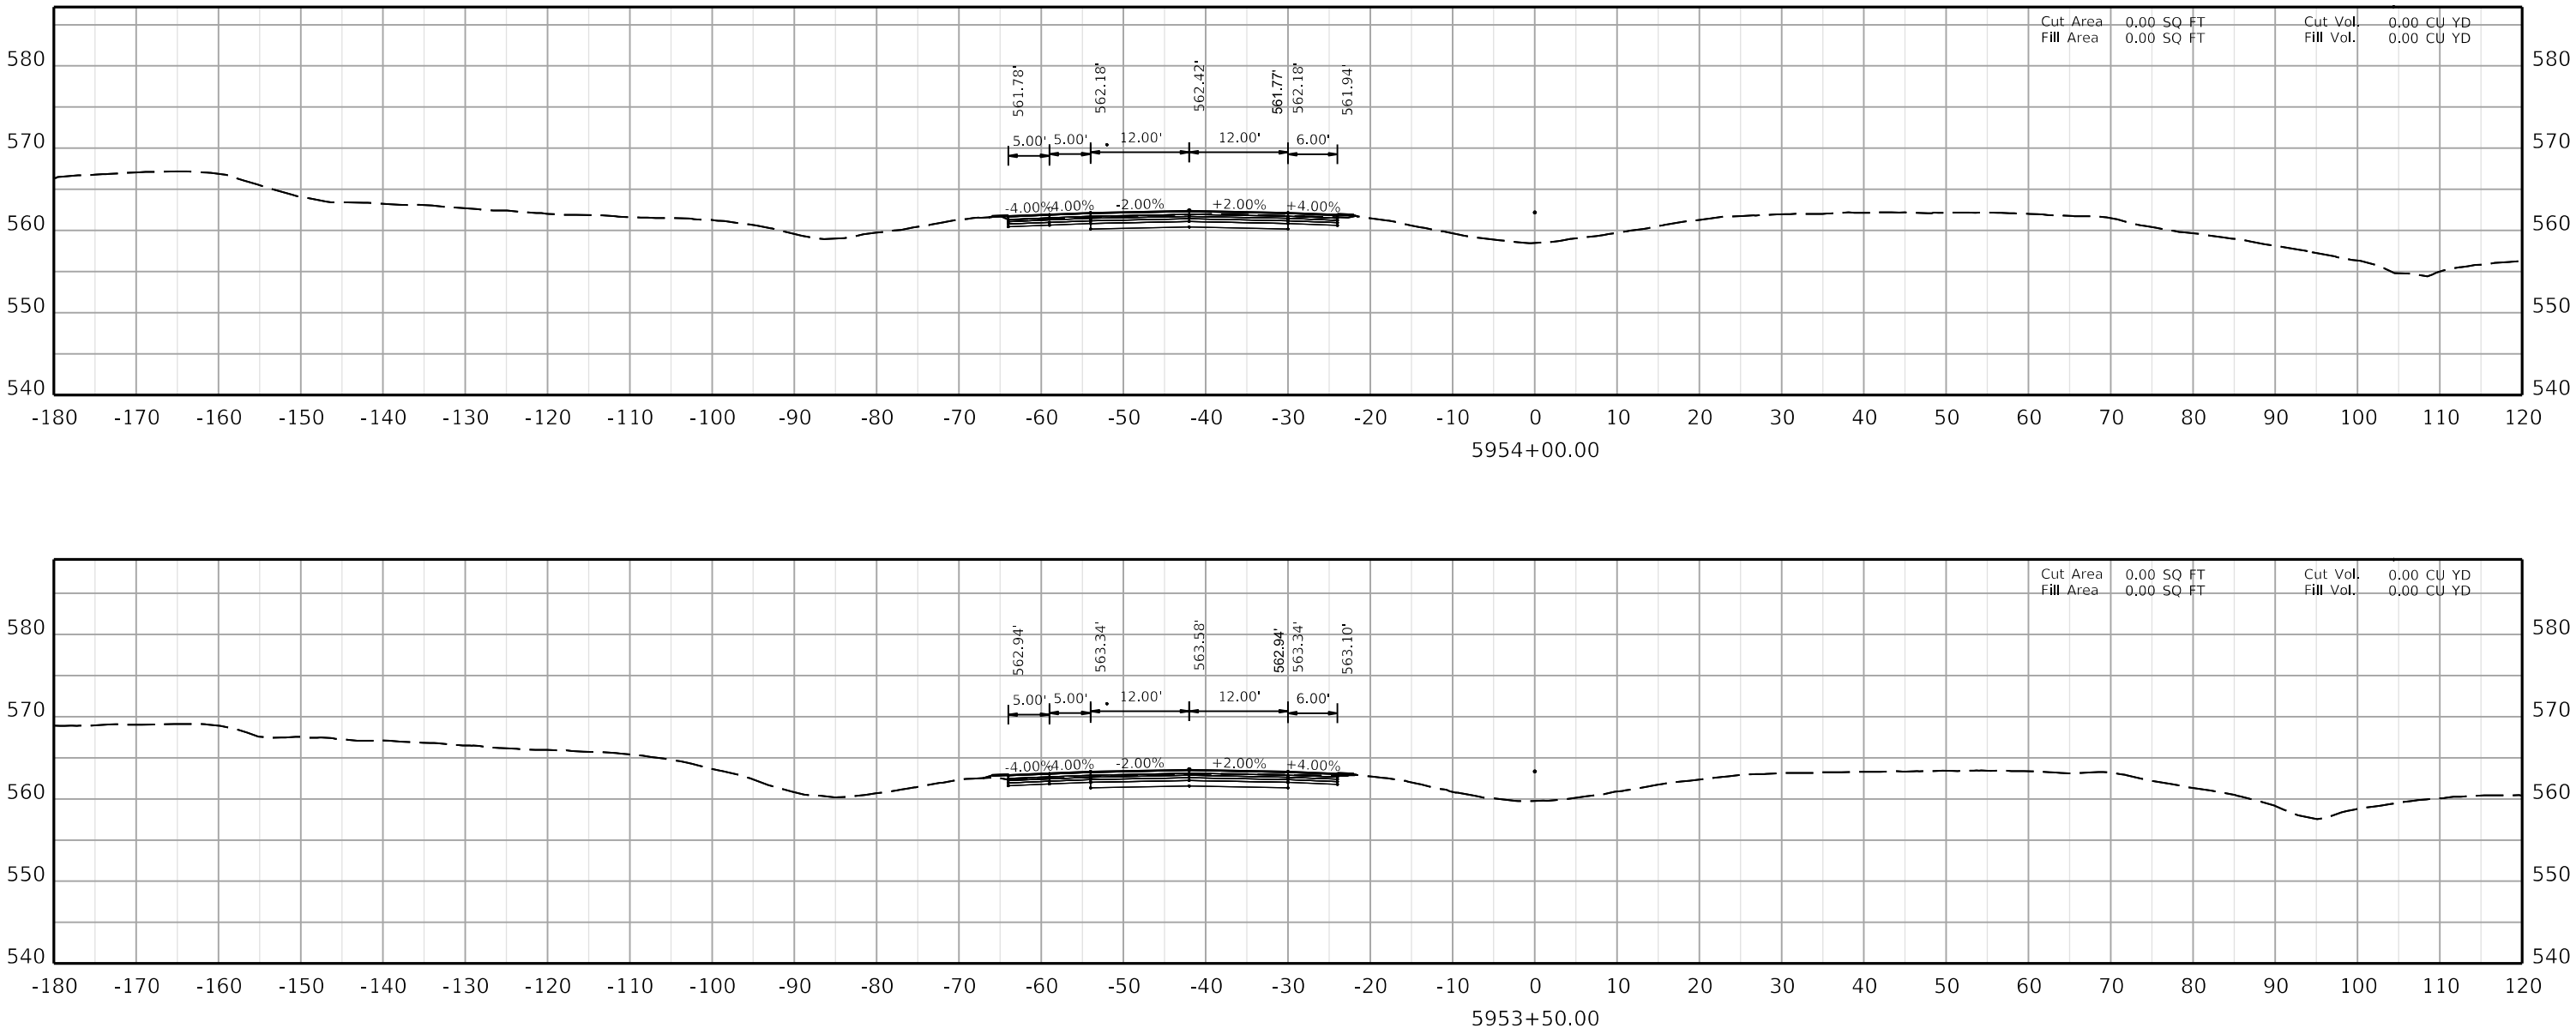

COMMONWEALTH OF KENTUCKY
DEPARTMENT OF HIGHWAYS
TEAM KENTUCKY TRANSPORTATION CABINET

DRAWING TITLE:

HORIZONTAL SCALE
SCALE: 1" = 10'

0' 10' 20' 40'

STA. AH4 5953+50.00
TO STA. AH4 5954+00.00

ITEM NO. 02-20063
COUNTY OF Christian
SHEET NO. X209

OpenRoads Designer v10.12.03.2

USER: ciccarelli

FILE NAME: U:\24856,CH1 - CHRISTIAN COUNTY I-24\2-20063 - CHRISTIAN - I_24 PAVEMENT REHAB\MILESTONES & SUBMITTALS\CONTRACT PLANS AND PROPOSAL\ELECTRONIC ENGINEERING DATA\SHEETS\02_20063_XSECTION_SHEETS 03.DGN

COMMONWEALTH OF KENTUCKY
DEPARTMENT OF HIGHWAYS

TEAM KENTUCKY TRANSPORTATION COUNCIL

DRAWING TITLE:

HORIZONTAL SCALE
SCALE: 1" = 10'

0' 10' 20' 40'

STA. AH4 5954+50.00
TO STA. AH4 5955+00.00

ITEM NO. 02-20063 COUNTY OF Christian
SHEET NO. X210

5954+50.00

-180 -170 -160 -150 -140 -130 -120 -110 -100 -90 -80 -70 -60 -50 -40 -30 -20 -10 0 10 20 30 40 50 60 70 80 90 100 110 120

540 550 560 570 580

-4.00% -4.00% -2.00% +2.00% +4.00%

5.00' 5.00' 12.00' 12.00' 6.00'

560.77' 561.01' 560.57' 561.25' 561.01' 560.19'

Cut Area 0.00 SQ FT
Fill Area 0.00 SQ FT
Cut Vol. 0.00 CU YD
Fill Vol. 0.00 CU YD

5955+00.00

-180 -170 -160 -150 -140 -130 -120 -110 -100 -90 -80 -70 -60 -50 -40 -30 -20 -10 0 10 20 30 40 50 60 70 80 90 100 110 120


530 540 550 560 570 580


-4.00% -4.00% -2.00% +2.00% +4.00%

5.00' 5.00' 12.00' 12.00' 6.00'

559.60' 559.84' 559.37' 560.08' 559.84' 559.44'

Cut Area 0.00 SQ FT
Fill Area 0.00 SQ FT
Cut Vol. 0.00 CU YD
Fill Vol. 0.00 CU YD

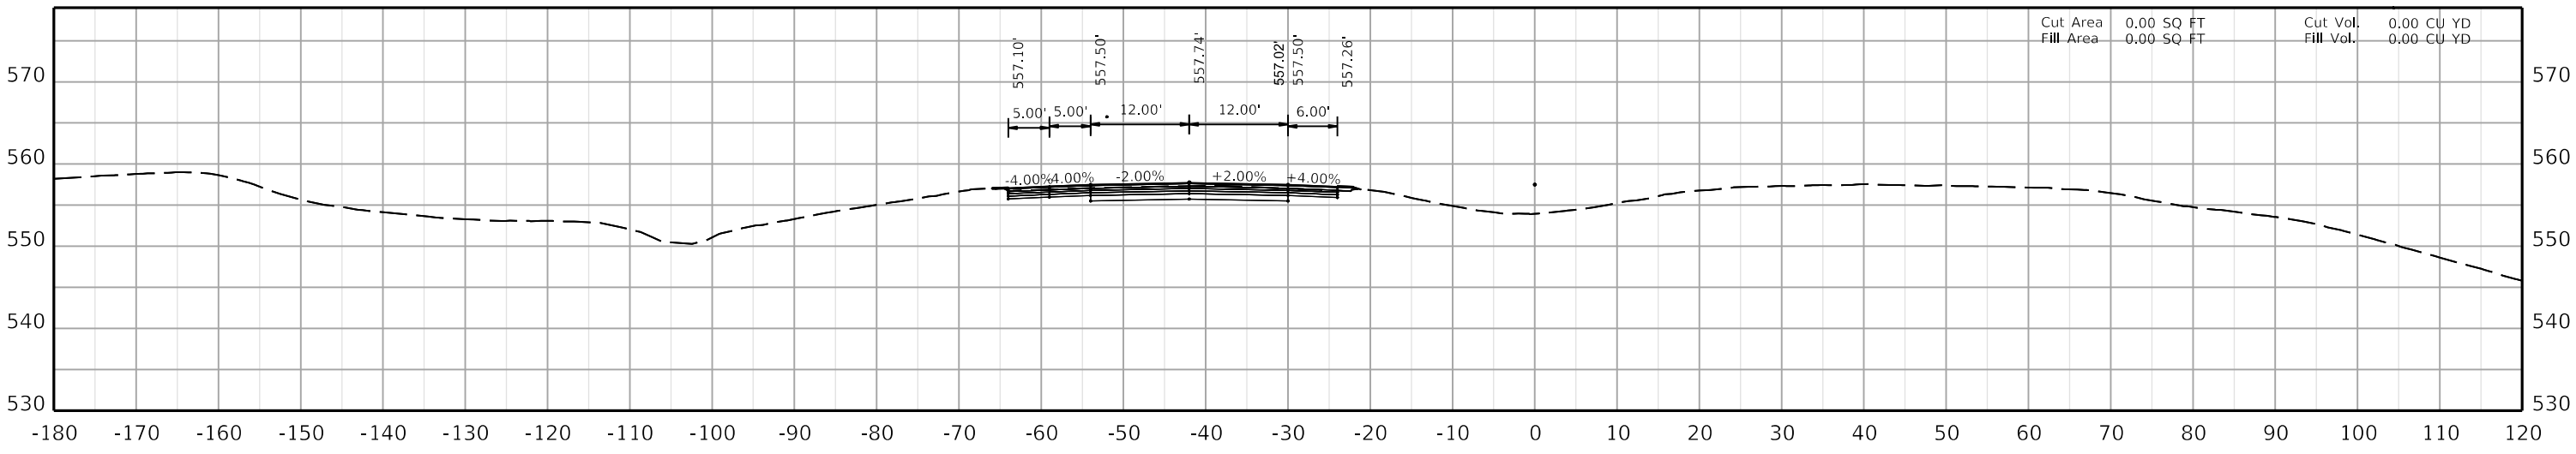

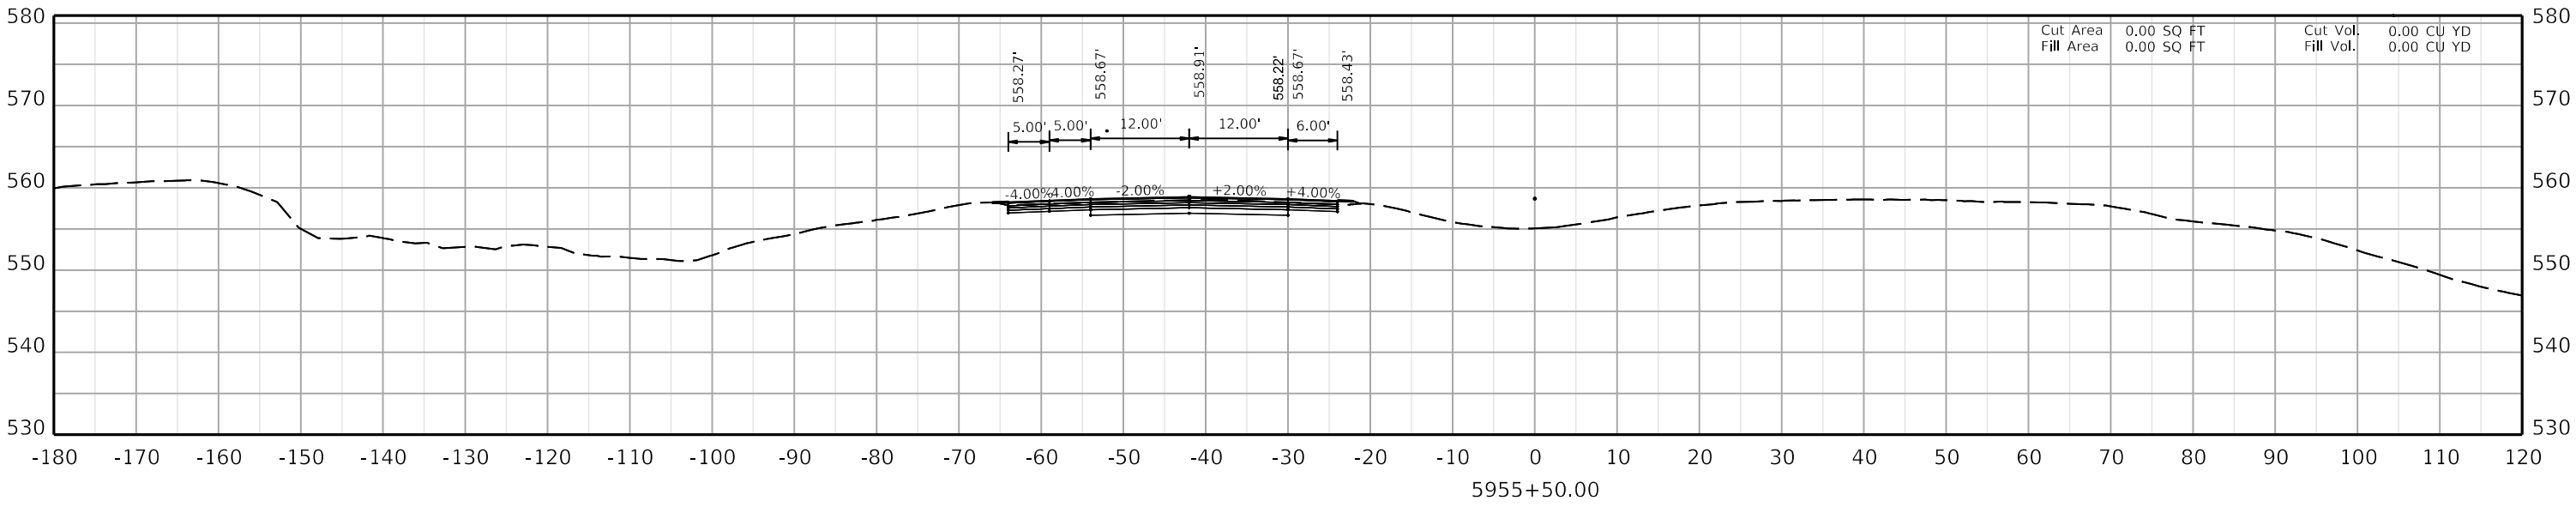

COMMONWEALTH OF KENTUCKY
DEPARTMENT OF HIGHWAYS
TEAM KENTUCKY


DRAWING TITLE:


HORIZONTAL SCALE
SCALE: 1" = 10'


0' 10' 20' 40'

STA. AH4 5955+50.00
TO STA. AH4 5956+00.00

ITEM NO. 02-20063
COUNTY OF Christian
SHEET NO. X211

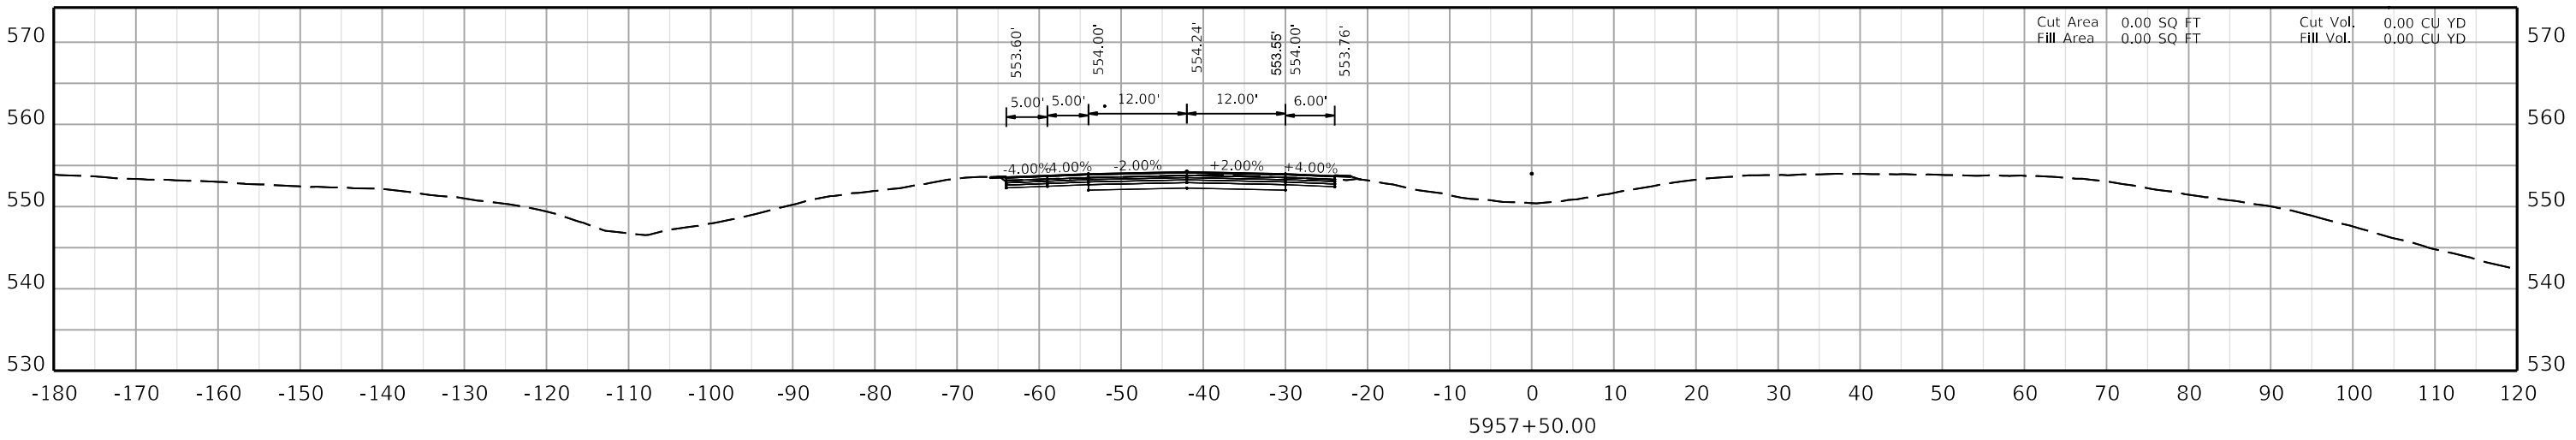

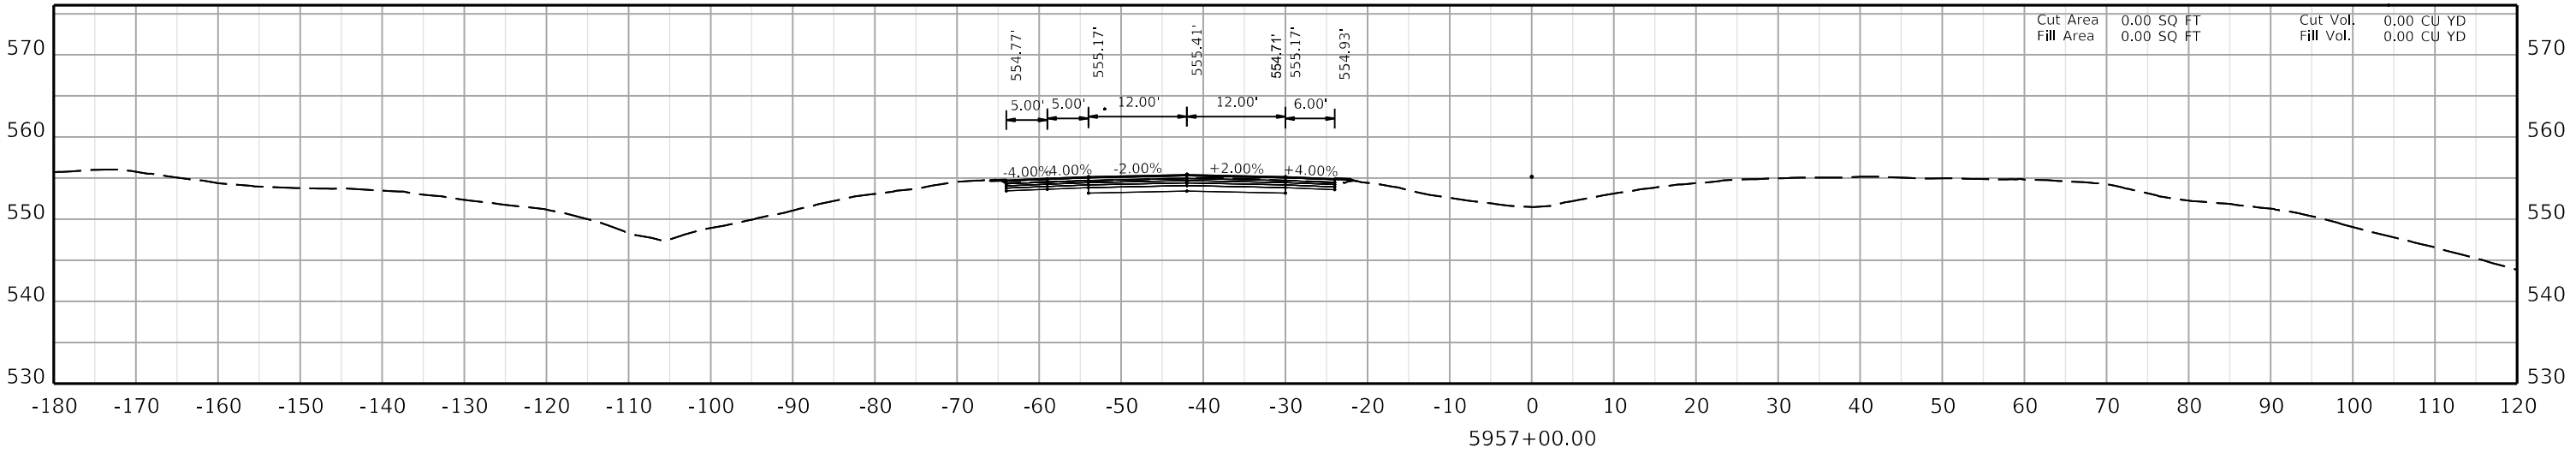

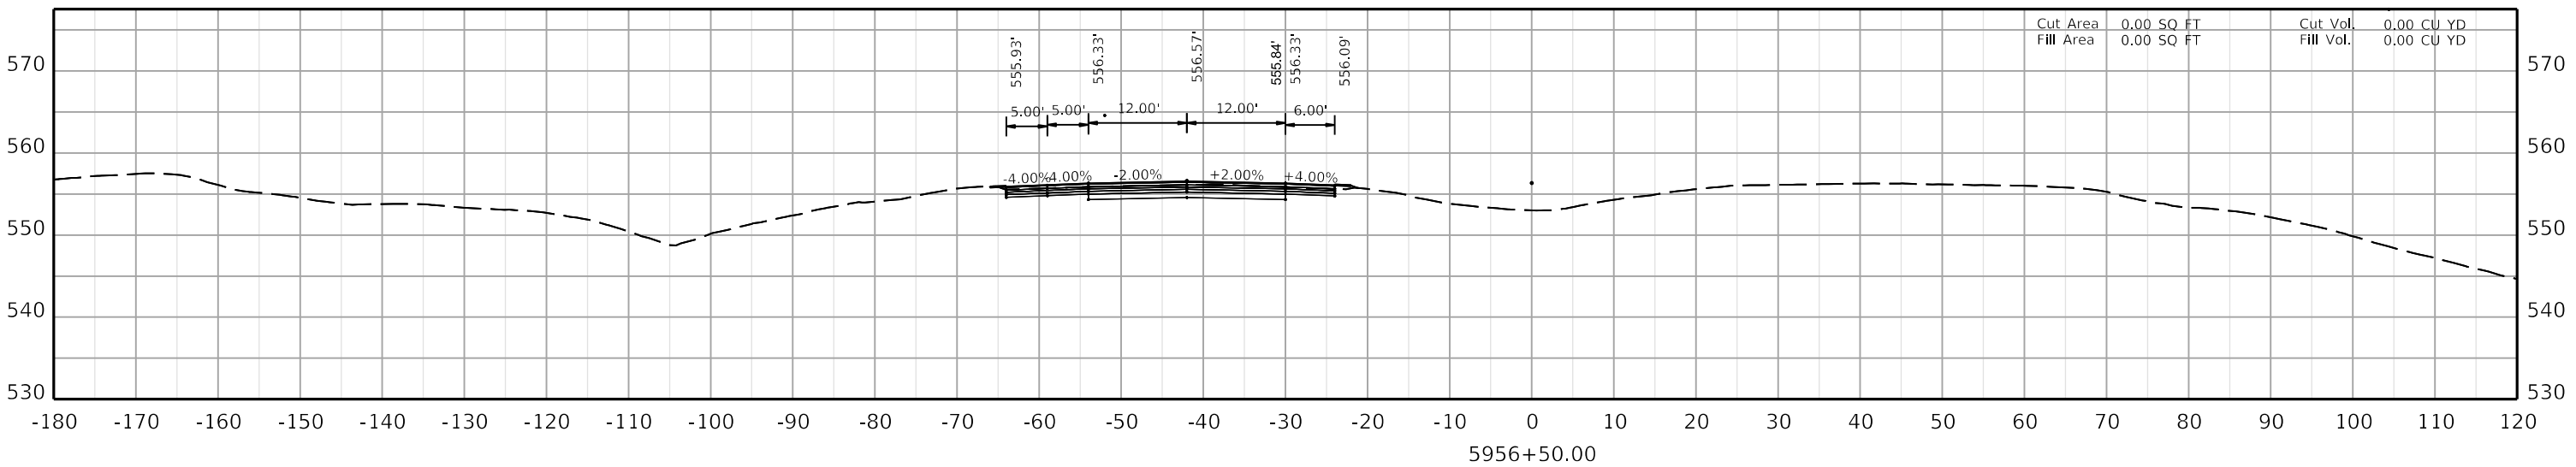

COMMONWEALTH OF KENTUCKY
DEPARTMENT OF HIGHWAYS
TEAM KENTUCKY TRANSPORTATION CABINET

DRAWING TITLE:

HORIZONTAL SCALE
SCALE: 1" = 10'

0' 10' 20' 40'

STA. AH4 5956+50.00
TO STA. AH4 5957+50.00

ITEM NO. 02-20063
COUNTY OF Christian
SHEET NO. X212

COMMONWEALTH OF KENTUCKY
DEPARTMENT OF HIGHWAYS

DRAWING TITLE:

HORIZONTAL SCALE
SCALE: 1" = 10'

0' 10' 20' 40'

STA. AH4 5958+00.00
TO STA. AH4 5958+50.00

ITEM NO. 02-20063 COUNTY OF Christian
SHEET NO. X213

5958+00.00

-180 -170 -160 -150 -140 -130 -120 -110 -100 -90 -80 -70 -60 -50 -40 -30 -20 -10 0 10 20 30 40 50 60 70 80 90 100 110 120

570 560 550 540 530

-4.00% -2.00% +2.00% +4.00%

5.00' 5.00' 12.00' 12.00' 6.00'

552.59' 552.83' 552.34' 553.07' 552.83' 552.43'

Cut Area 0.00 SQ FT Cut Vol. 0.00 CU YD
Fill Area 0.00 SQ FT Fill Vol. 0.00 CU YD

5958+50.00

-180 -170 -160 -150 -140 -130 -120 -110 -100 -90 -80 -70 -60 -50 -40 -30 -20 -10 0 10 20 30 40 50 60 70 80 90 100 110 120


570 560 550 540 530 520


-4.00% -2.00% +2.00% +4.00%


5.00' 5.00' 12.00' 12.00' 6.00'

551.42' 551.66' 551.18' 551.90' 551.66' 551.26'

Cut Area 0.00 SQ FT Cut Vol. 0.00 CU YD
Fill Area 0.00 SQ FT Fill Vol. 0.00 CU YD

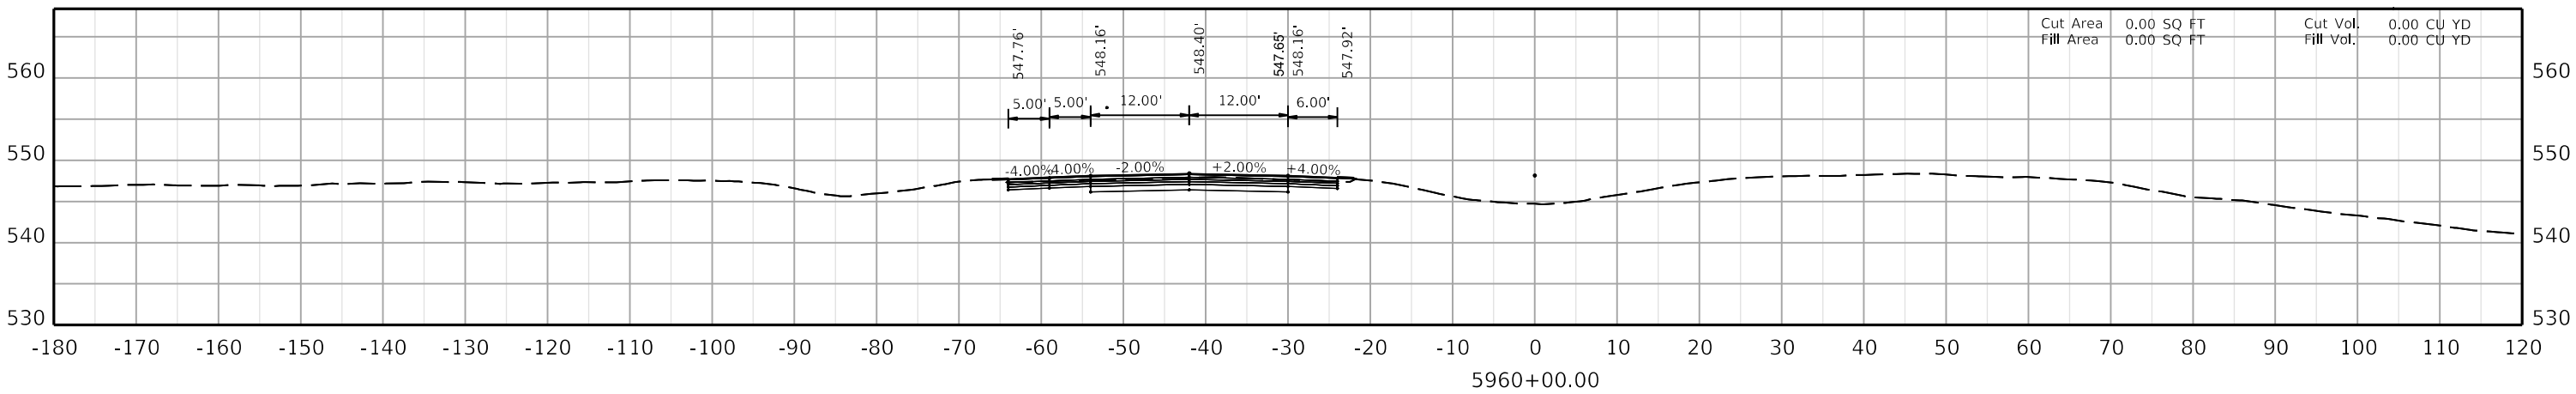

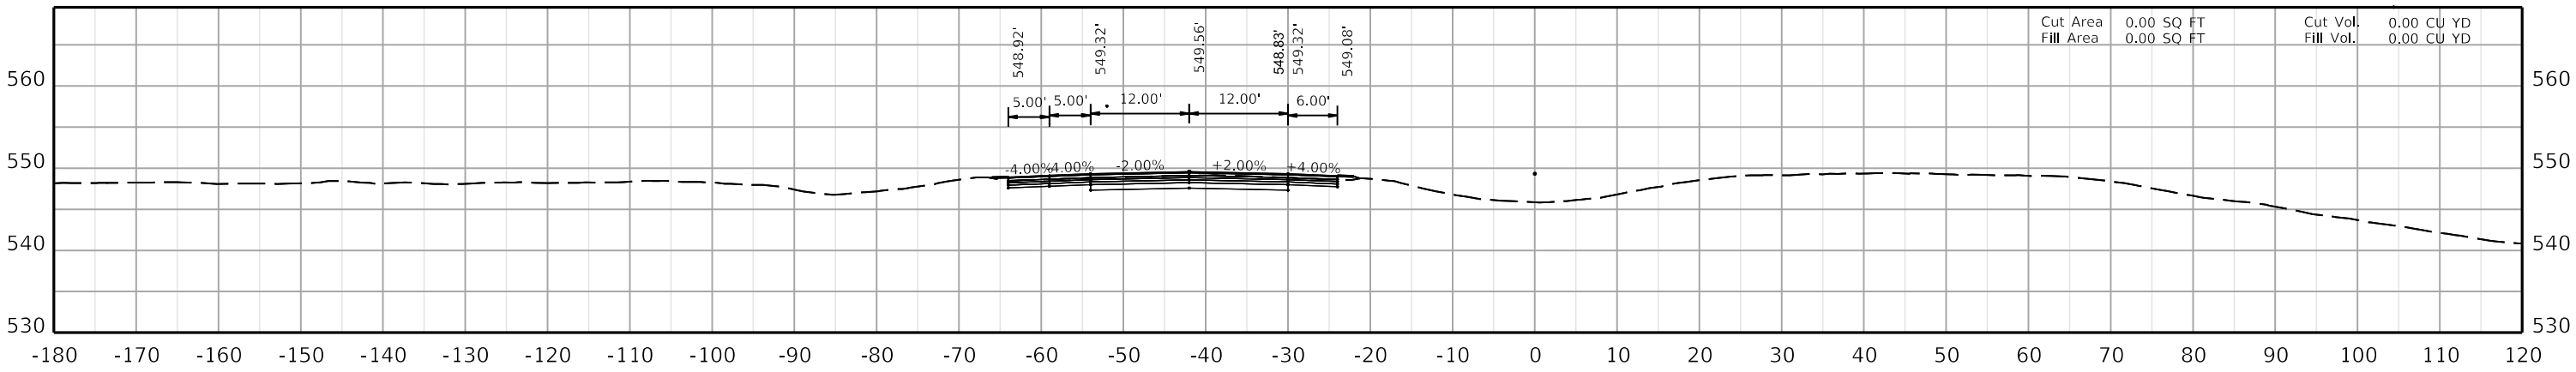

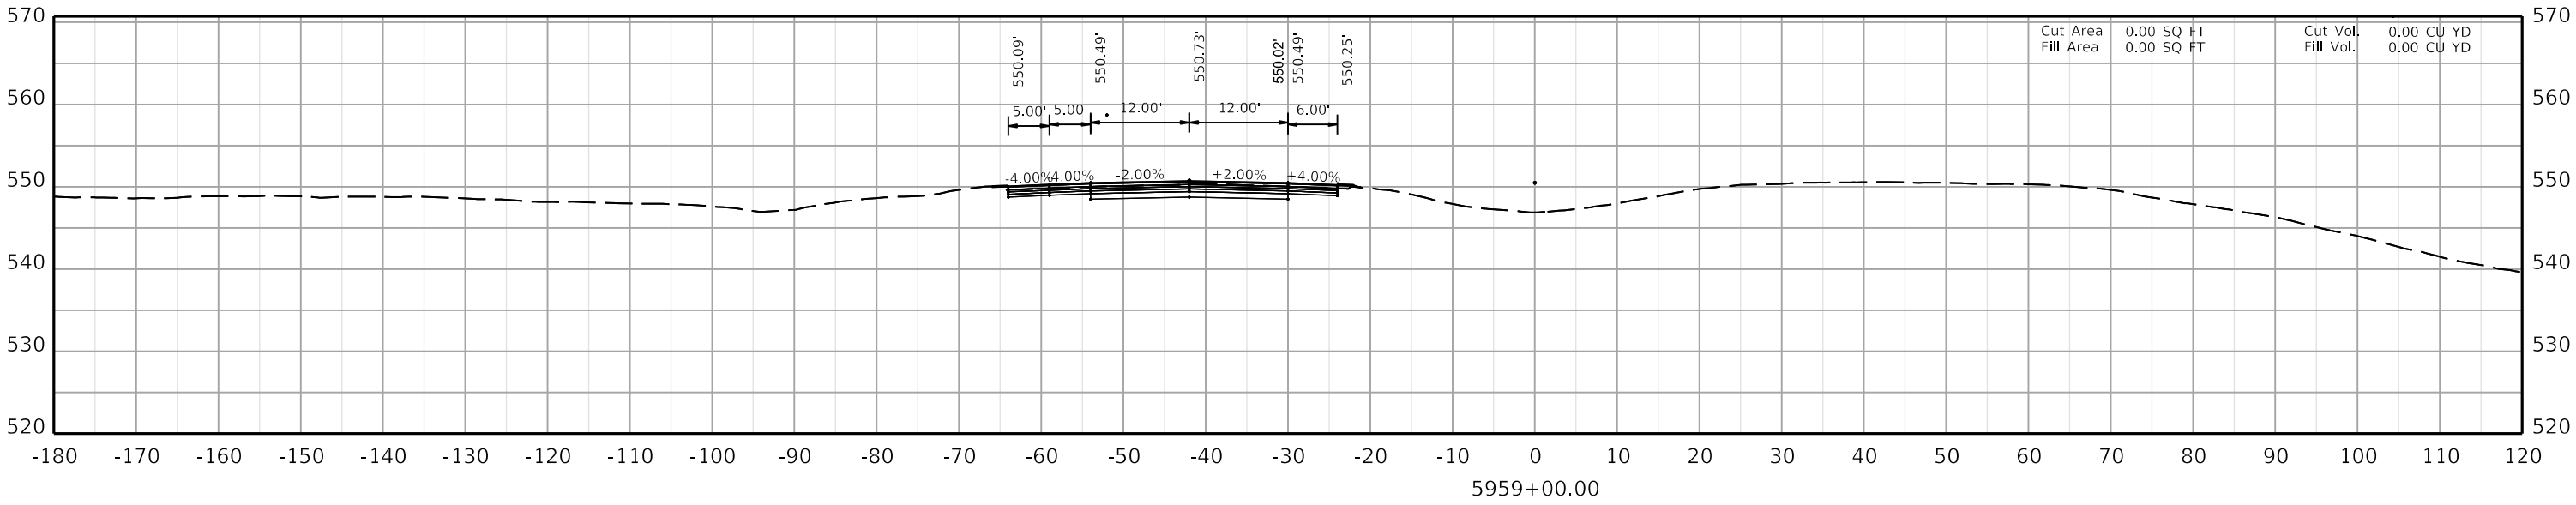

COMMONWEALTH OF KENTUCKY
DEPARTMENT OF HIGHWAYS
TEAM KENTUCKY


DRAWING TITLE:


HORIZONTAL SCALE
SCALE: 1" = 10'


0' 10' 20' 40'

STA. AH4 5959+00.00
TO STA. AH4 5960+00.00

ITEM NO. 02-20063
COUNTY OF Christian
SHEET NO. X214

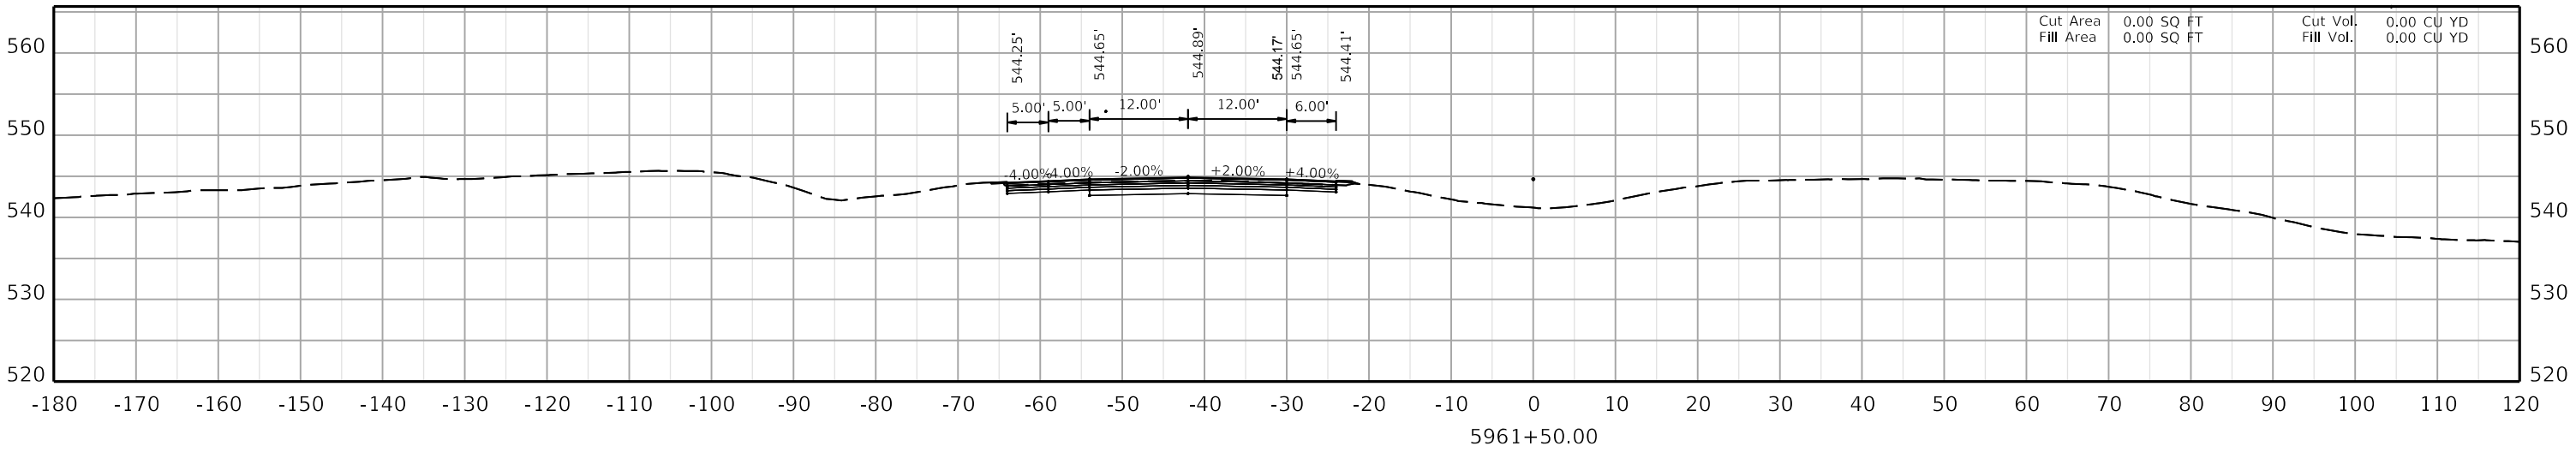

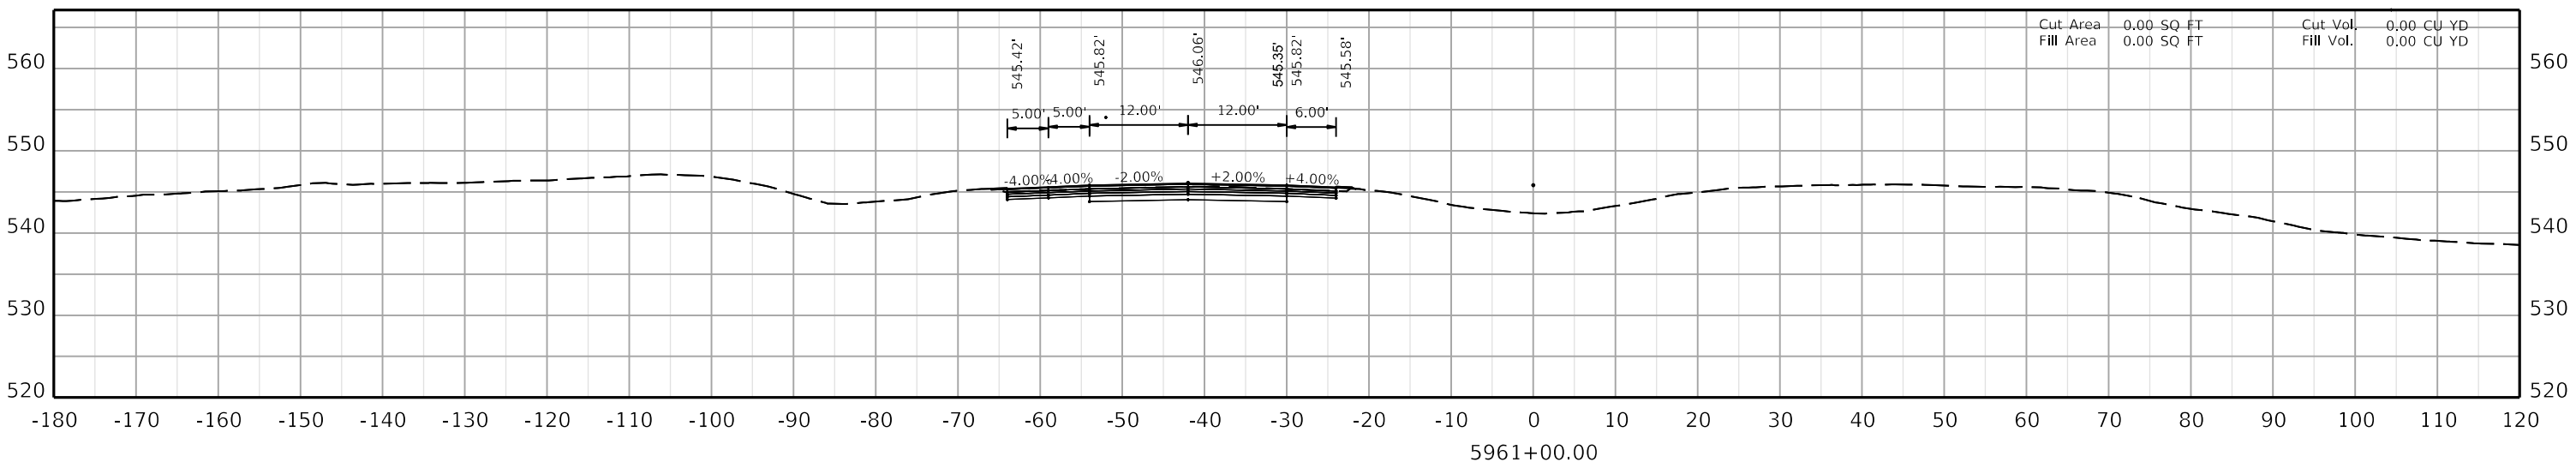

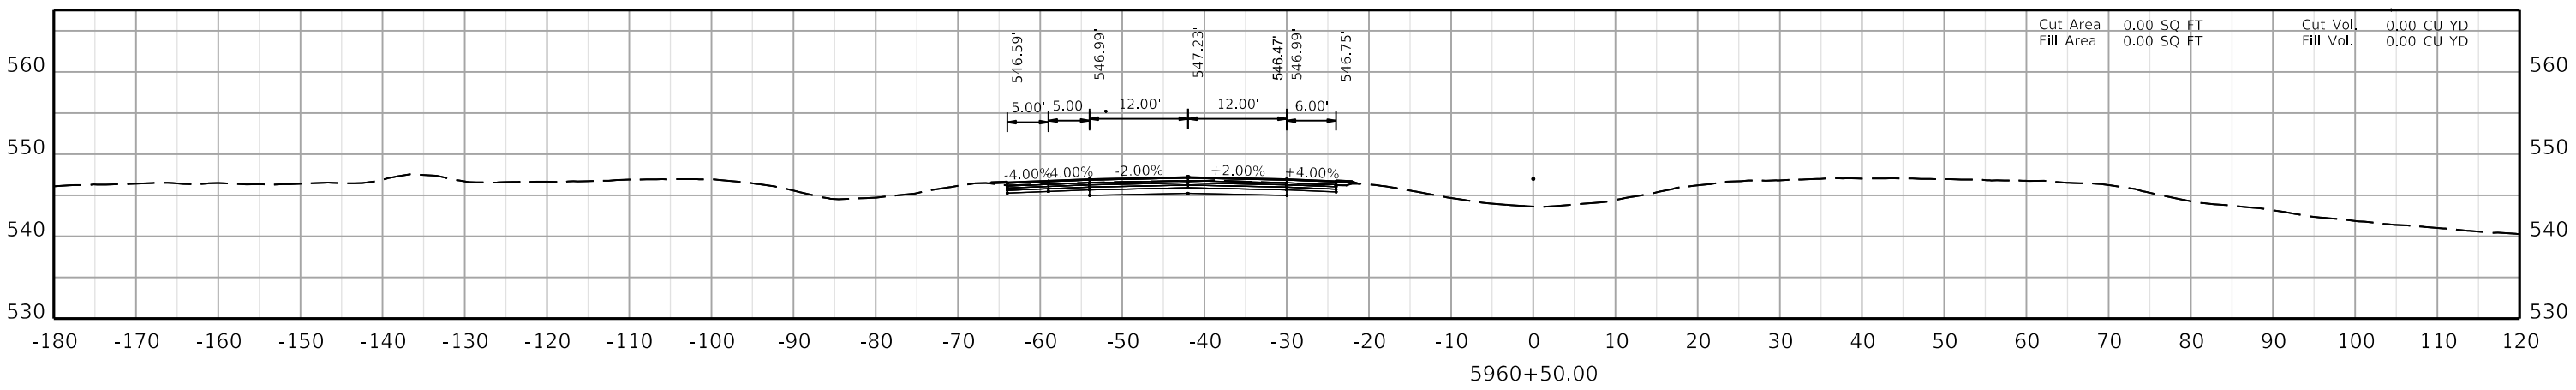

COMMONWEALTH OF KENTUCKY
DEPARTMENT OF HIGHWAYS
TEAM KENTUCKY


DRAWING TITLE:


HORIZONTAL SCALE
SCALE: 1" = 10'


0' 10' 20' 40'

STA. AH4 5960+50.00
TO STA. AH4 5961+50.00

ITEM NO. 02-20063
COUNTY OF Christian
SHEET NO. X215

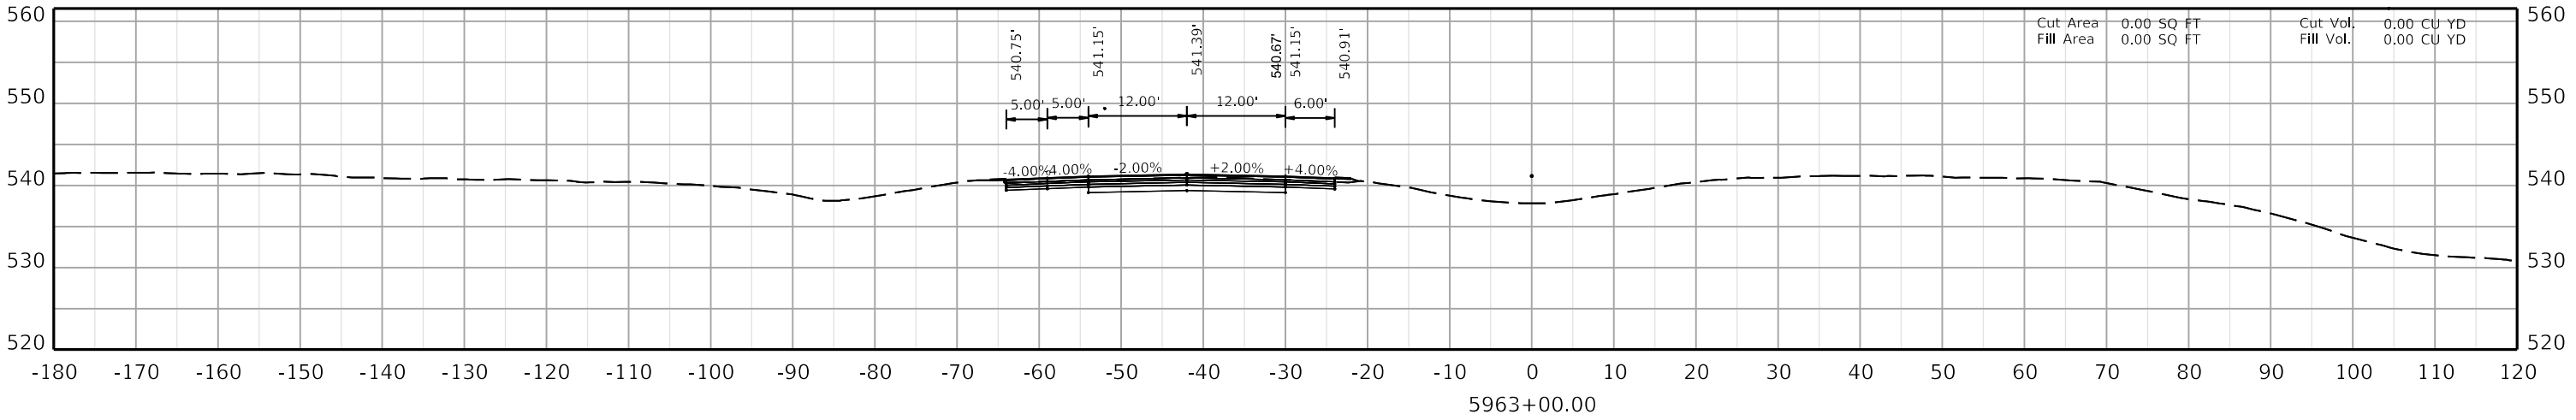

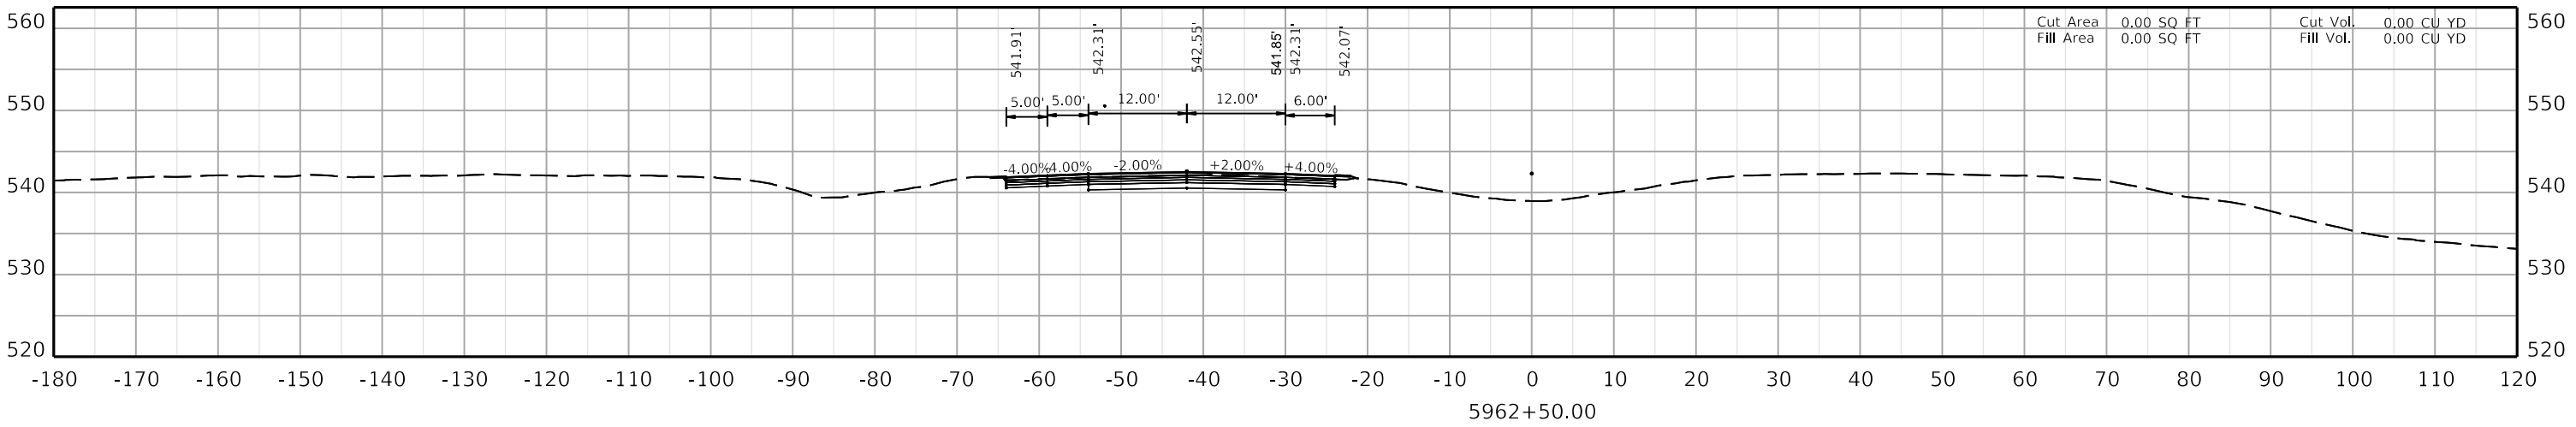

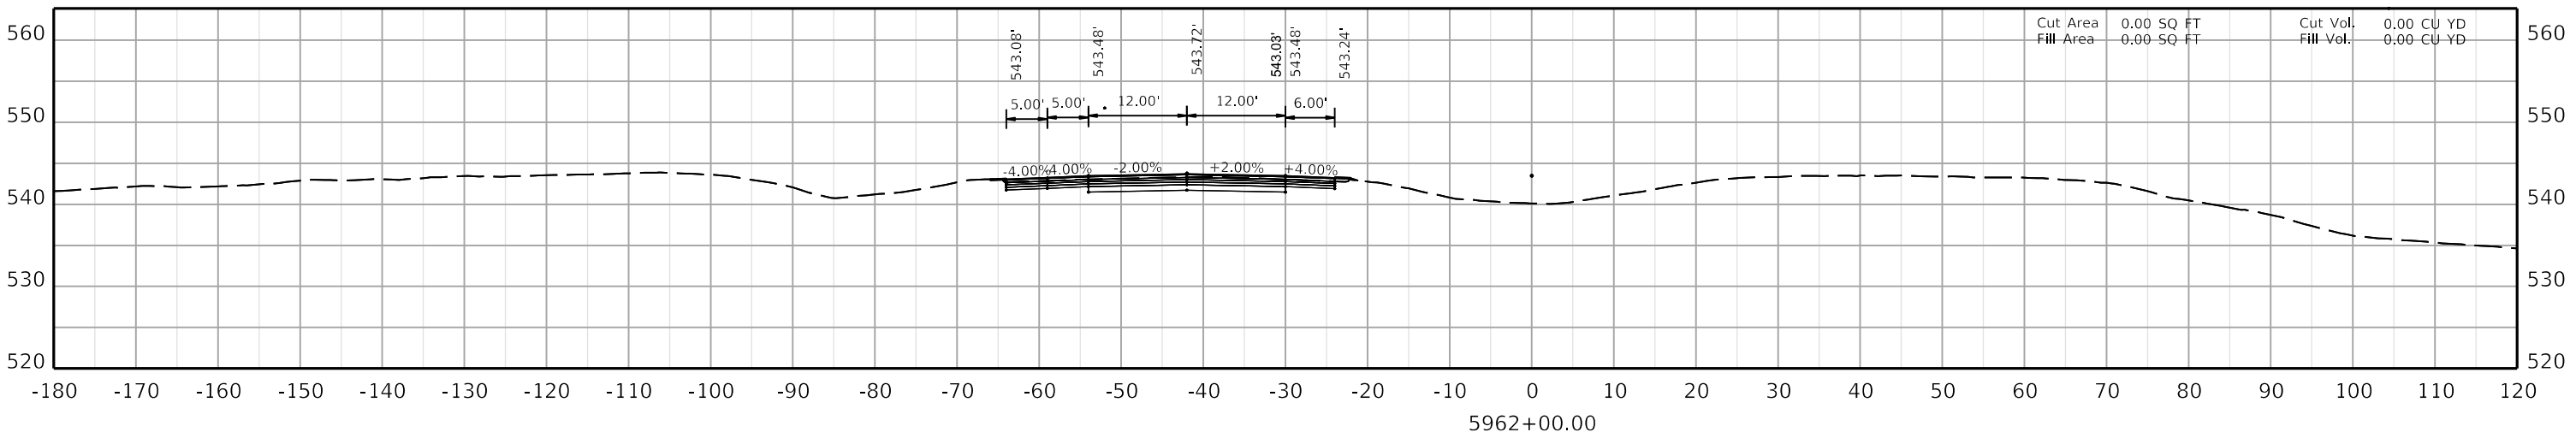

COMMONWEALTH OF KENTUCKY
DEPARTMENT OF HIGHWAYS
TEAM KENTUCKY

DRAWING TITLE:

HORIZONTAL SCALE
SCALE: 1" = 10'

0' 10' 20' 40'

STA. AH4 5962+00.00
TO STA. AH4 5963+00.00

ITEM NO. 02-20063
COUNTY OF Christian
SHEET NO. X216

COMMONWEALTH OF KENTUCKY
DEPARTMENT OF HIGHWAYS

TEAM KENTUCKY

DRAWING TITLE:

HORIZONTAL SCALE
SCALE: 1" = 10'

0' 10' 20' 40'

STA. AH4 5963+50.00
TO STA. AH4 5964+00.00

ITEM NO. 02-20063 COUNTY OF Christian
SHEET NO. X217

FILE NAME: U:\24856.CH1 - CHRISTIAN COUNTY I-24\2-20063 - CHRISTIAN - I_24 PAVEMENT REHAB\MILESTONES & SUBMITTALS\CONTRACT PLANS AND PROPOSAL\ELECTRONIC ENGINEERING DATA\SHEETS\02_20063_XSECTION_SHEETS 03.DGN

USER: dccarell

OpenRoads Designer v10.12.03.2

5963+50.00

-180 -170 -160 -150 -140 -130 -120 -110 -100 -90 -80 -70 -60 -50 -40 -30 -20 -10 0 10 20 30 40 50 60 70 80 90 100 110 120

560 550 540 530 520 510

-4.00% -2.00% +2.00% +4.00%

5.00' 5.00' 12.00' 12.00' 6.00'

539.74' 539.98' 539.51' 540.22' 539.98' 539.58'

Cut Area 0.00 SQ FT
Fill Area 0.00 SQ FT
Cut Vol. 0.00 CU YD
Fill Vol. 0.00 CU YD

5964+00.00

-180 -170 -160 -150 -140 -130 -120 -110 -100 -90 -80 -70 -60 -50 -40 -30 -20 -10 0 10 20 30 40 50 60 70 80 90 100 110 120


560 550 540 530 520 510


-4.00% -2.00% +2.00% +4.00%


5.00' 5.00' 12.00' 12.00' 6.00'

538.57' 538.81' 538.30' 539.05' 538.81' 538.41'

Cut Area 0.00 SQ FT
Fill Area 0.00 SQ FT
Cut Vol. 0.00 CU YD
Fill Vol. 0.00 CU YD

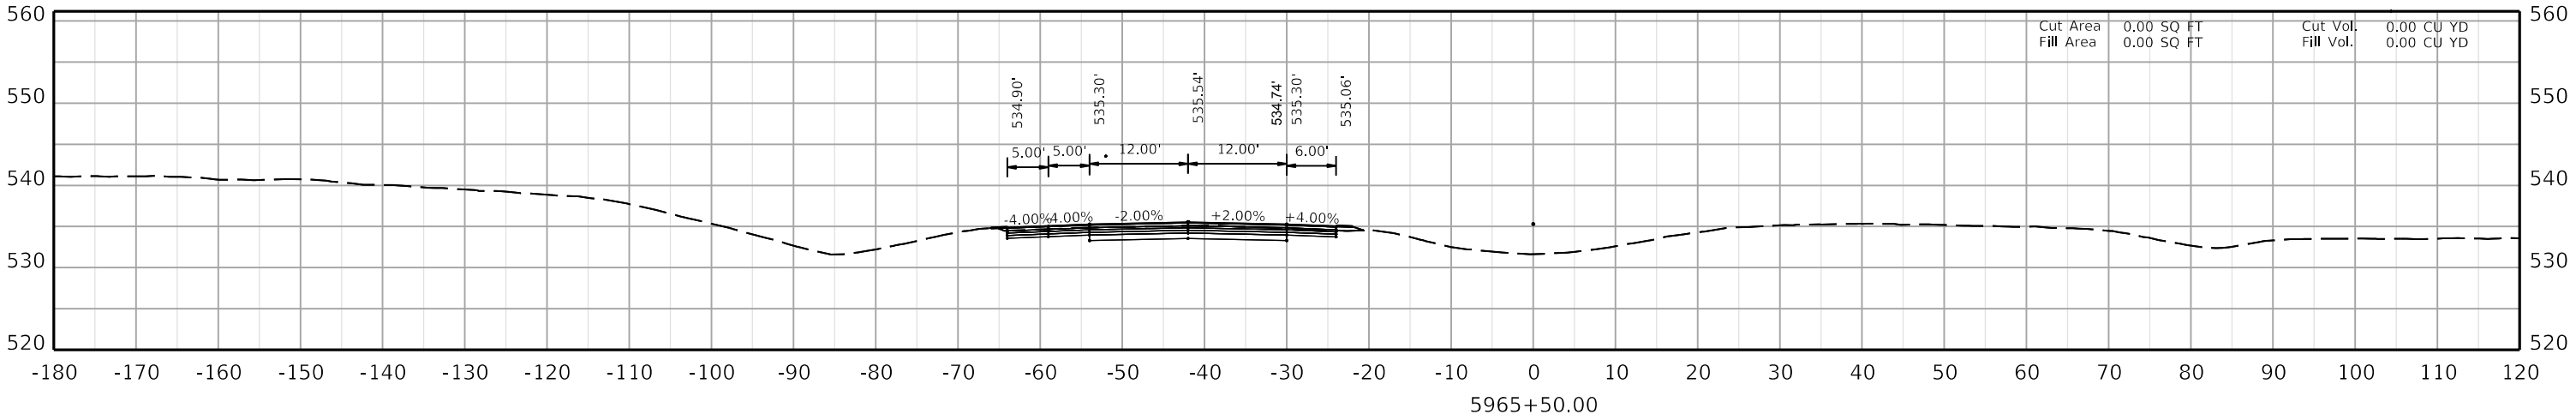

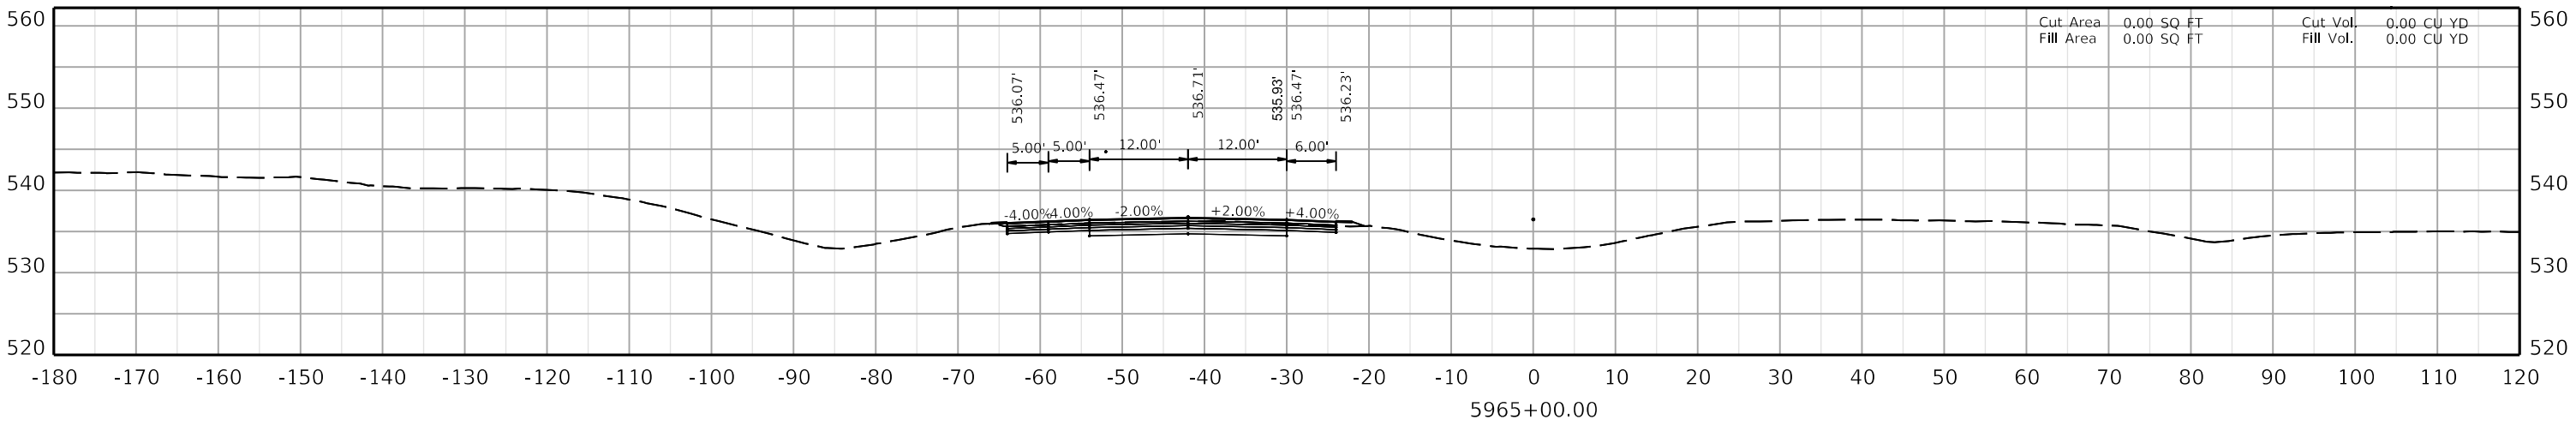

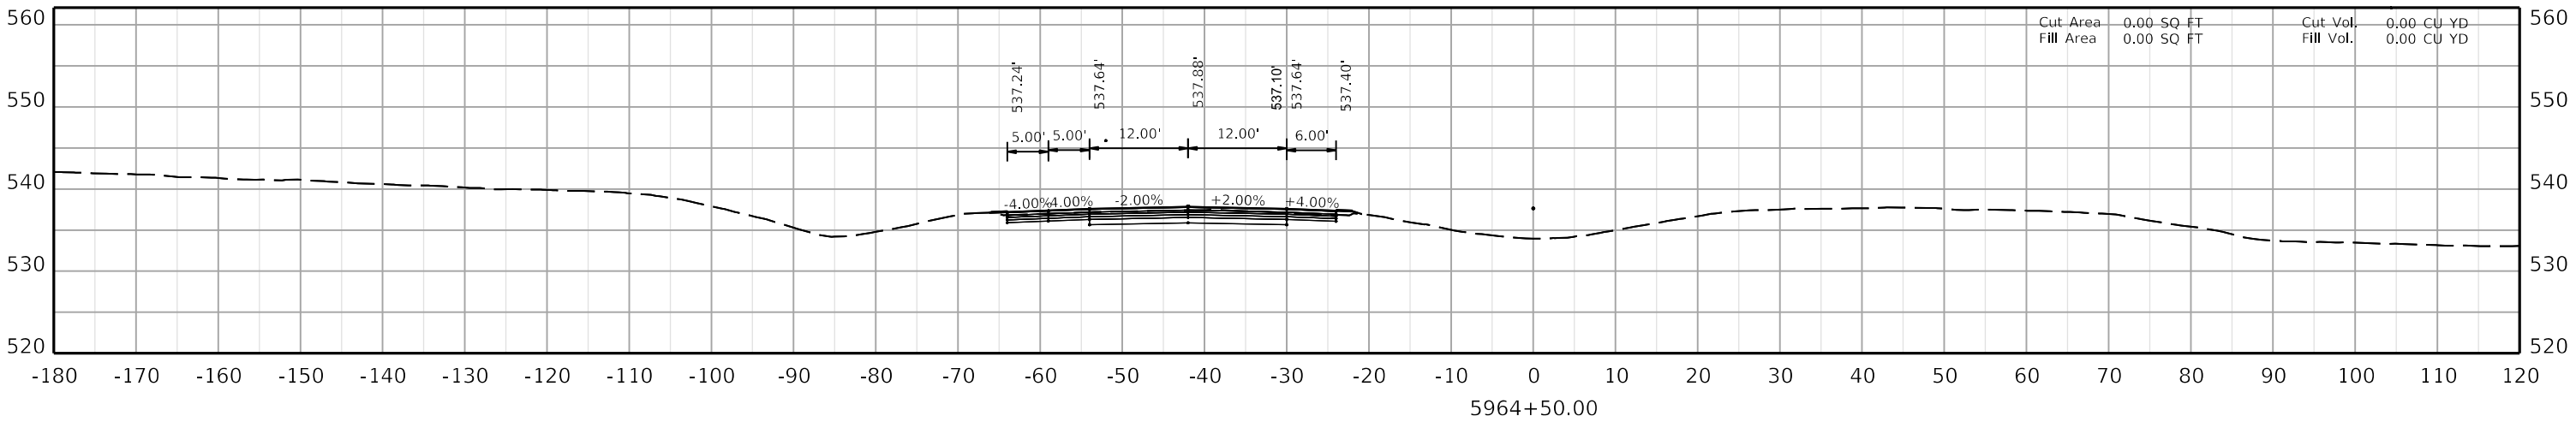

COMMONWEALTH OF KENTUCKY
DEPARTMENT OF HIGHWAYS
TEAM KENTUCKY TRANSPORTATION CABINET


DRAWING TITLE:


HORIZONTAL SCALE
SCALE: 1" = 10'


0' 10' 20' 40'

STA. AH4 5964+50.00
TO STA. AH4 5965+50.00

ITEM NO. 02-20063
COUNTY OF Christian
SHEET NO. X218

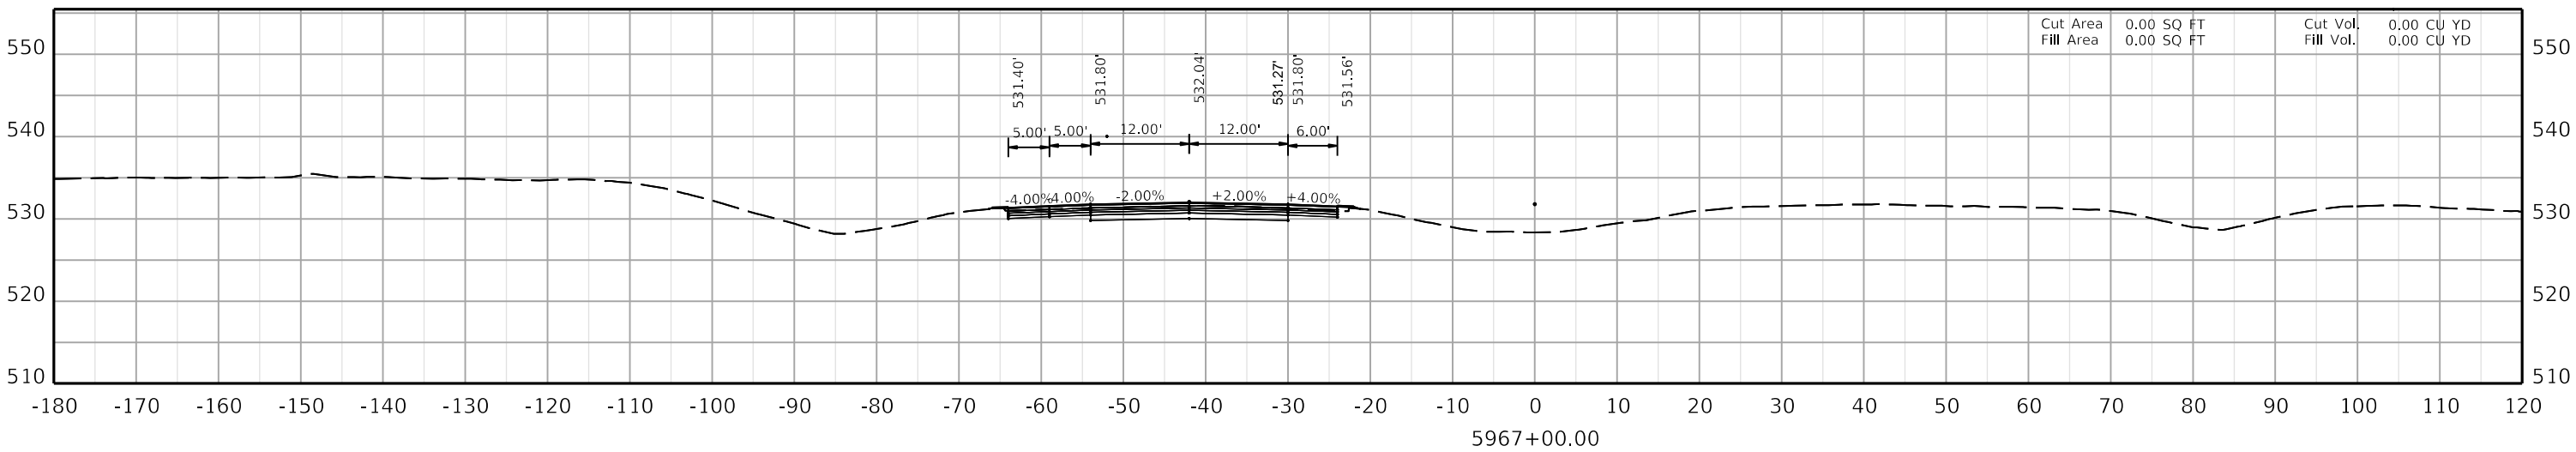

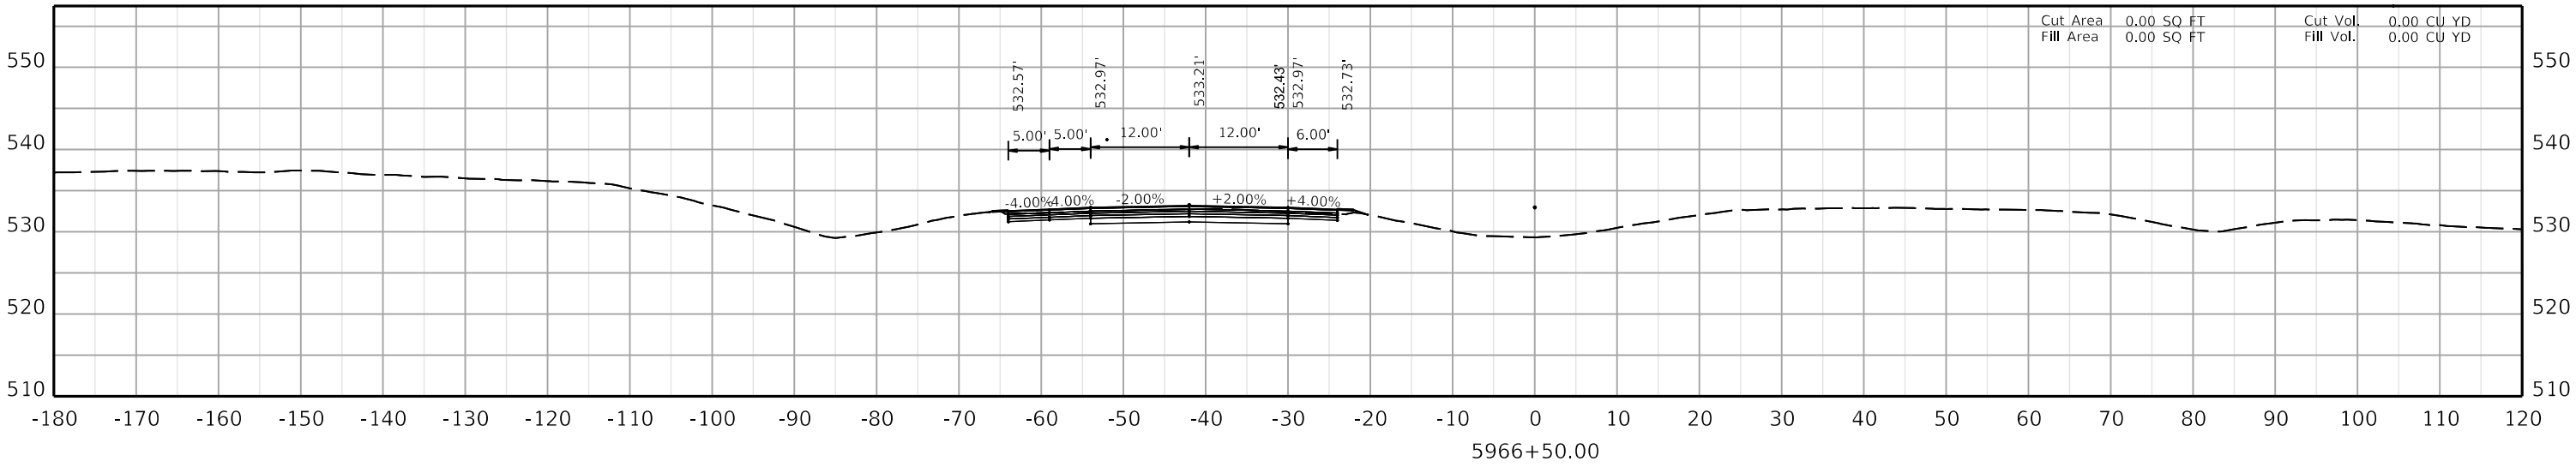

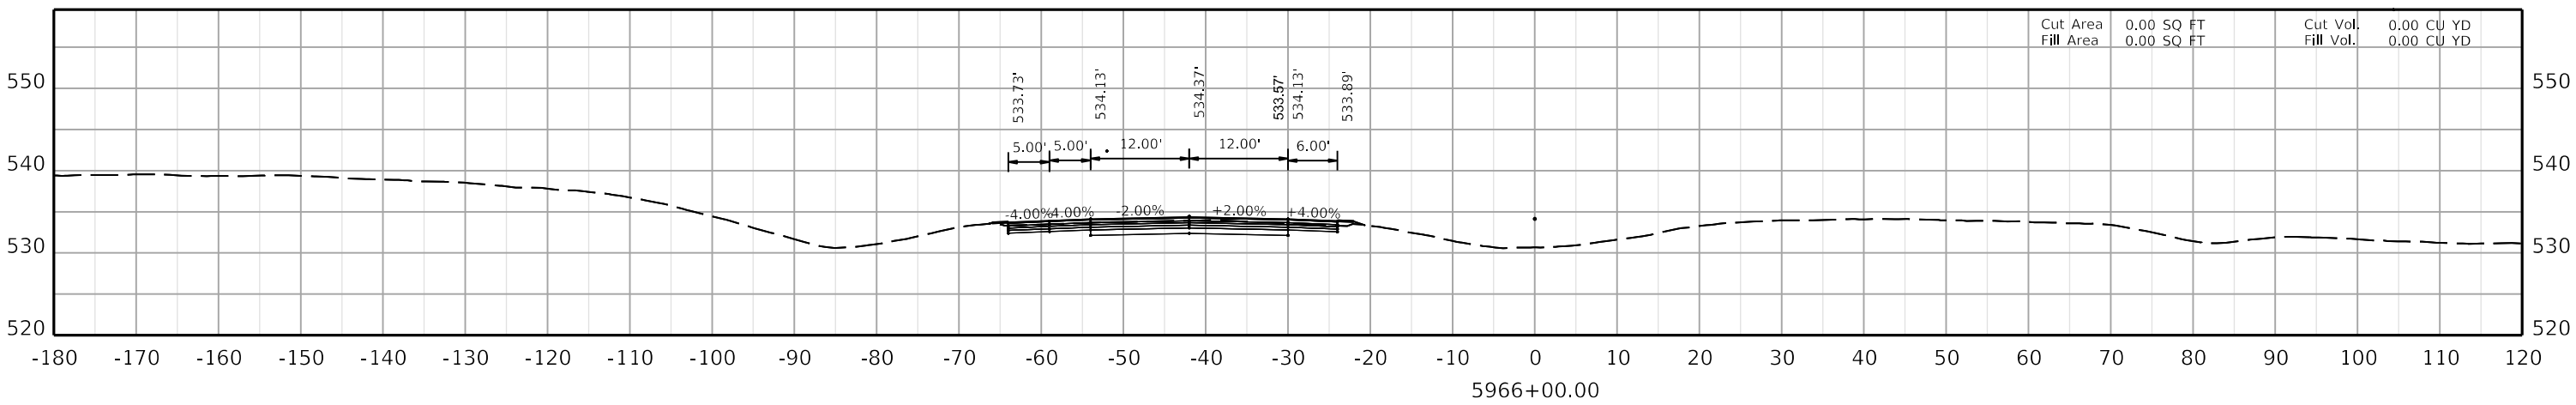

COMMONWEALTH OF KENTUCKY
DEPARTMENT OF HIGHWAYS
TEAM KENTUCKY


DRAWING TITLE:


HORIZONTAL SCALE
SCALE: 1" = 10'


0' 10' 20' 40'

STA. AH4 5966+00.00
TO STA. AH4 5967+00.00

ITEM NO. 02-20063
COUNTY OF Christian
SHEET NO. X219

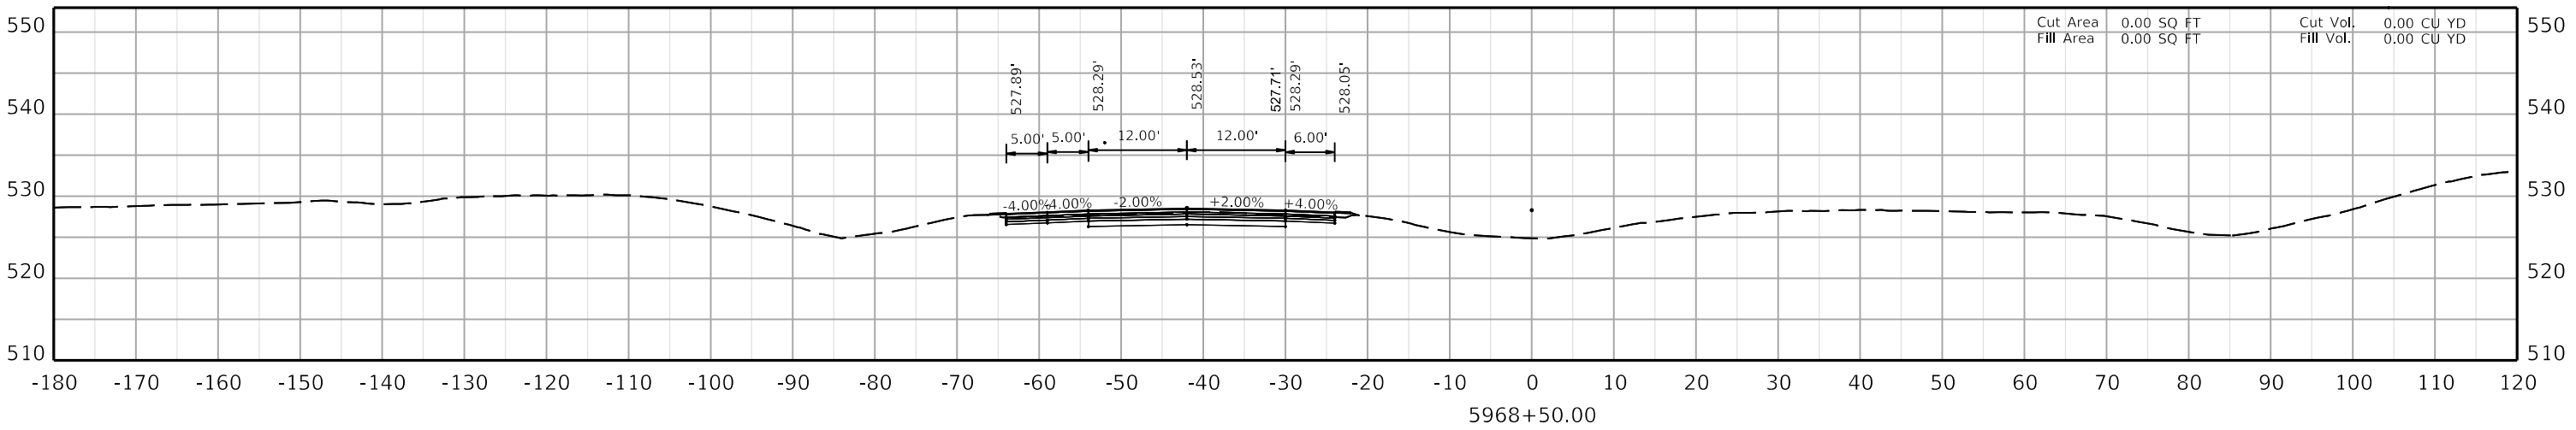

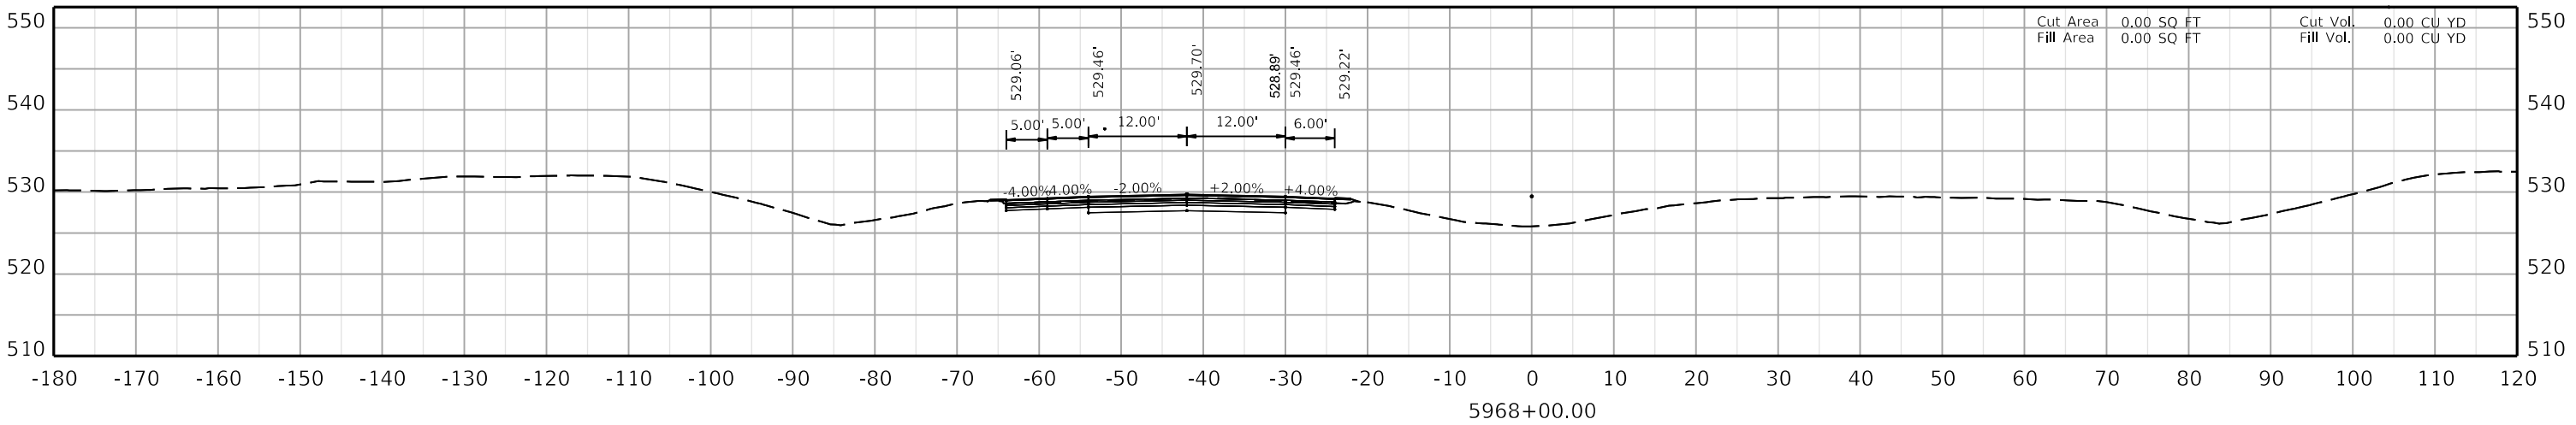

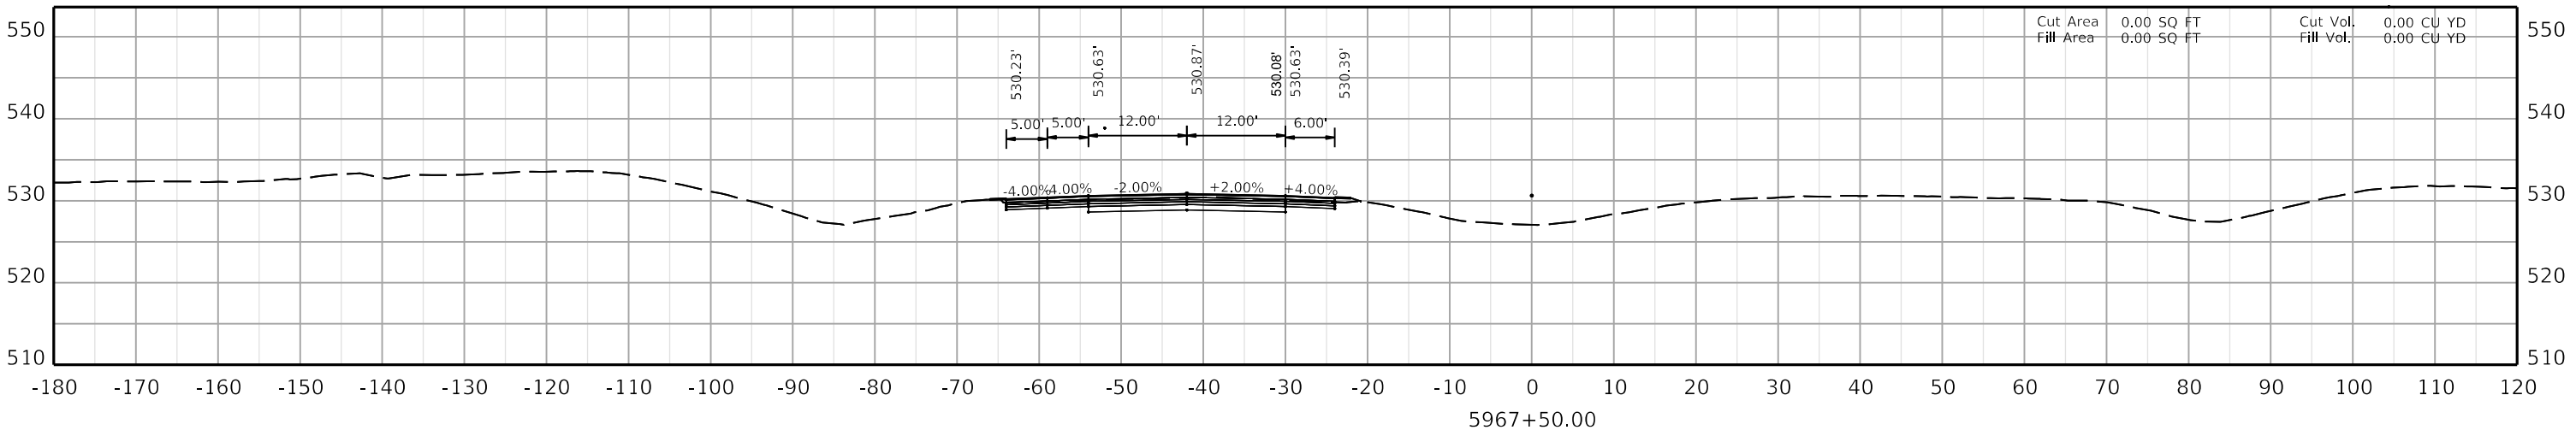

COMMONWEALTH OF KENTUCKY
DEPARTMENT OF HIGHWAYS
TEAM KENTUCKY


DRAWING TITLE:


HORIZONTAL SCALE
SCALE: 1" = 10'


0' 10' 20' 40'

STA. AH4 5967+50.00
TO STA. AH4 5968+50.00

ITEM NO. 02-20063
COUNTY OF Christian
SHEET NO. X220

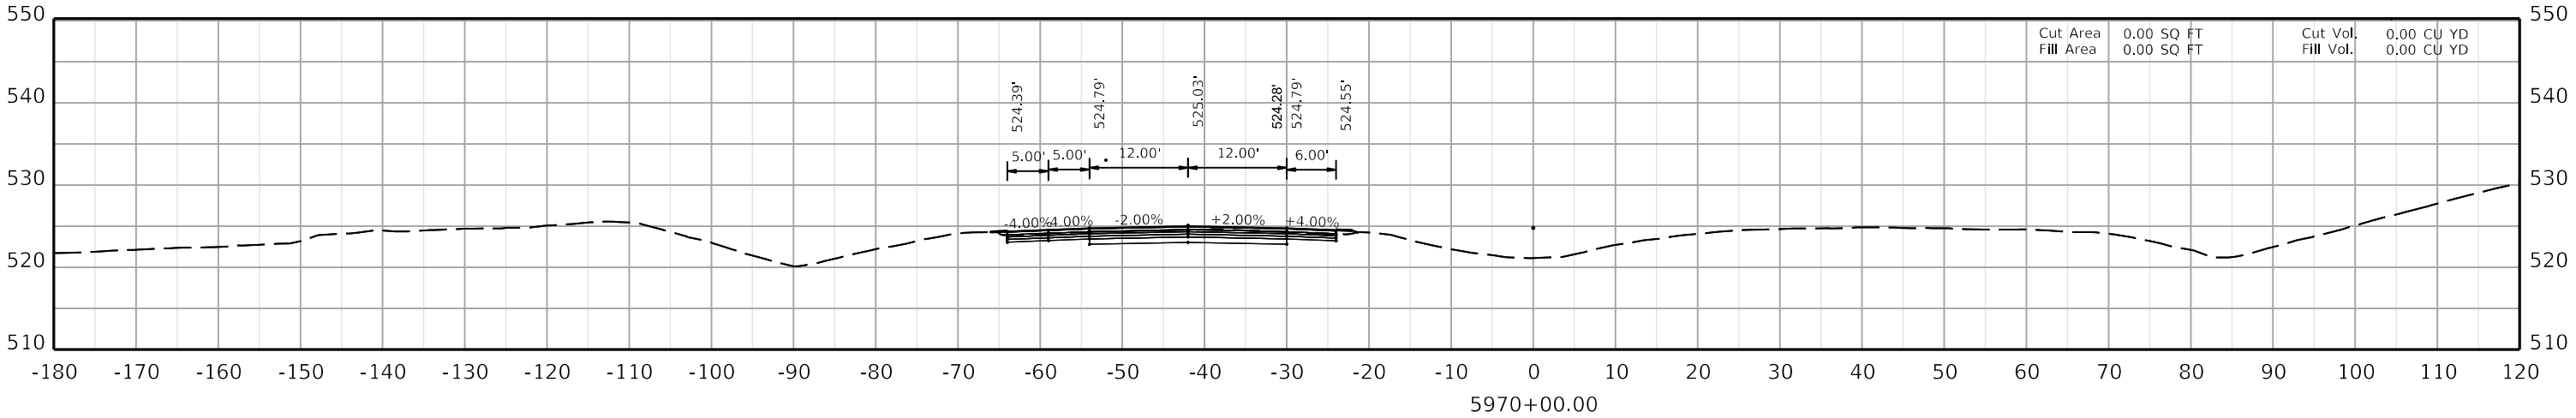

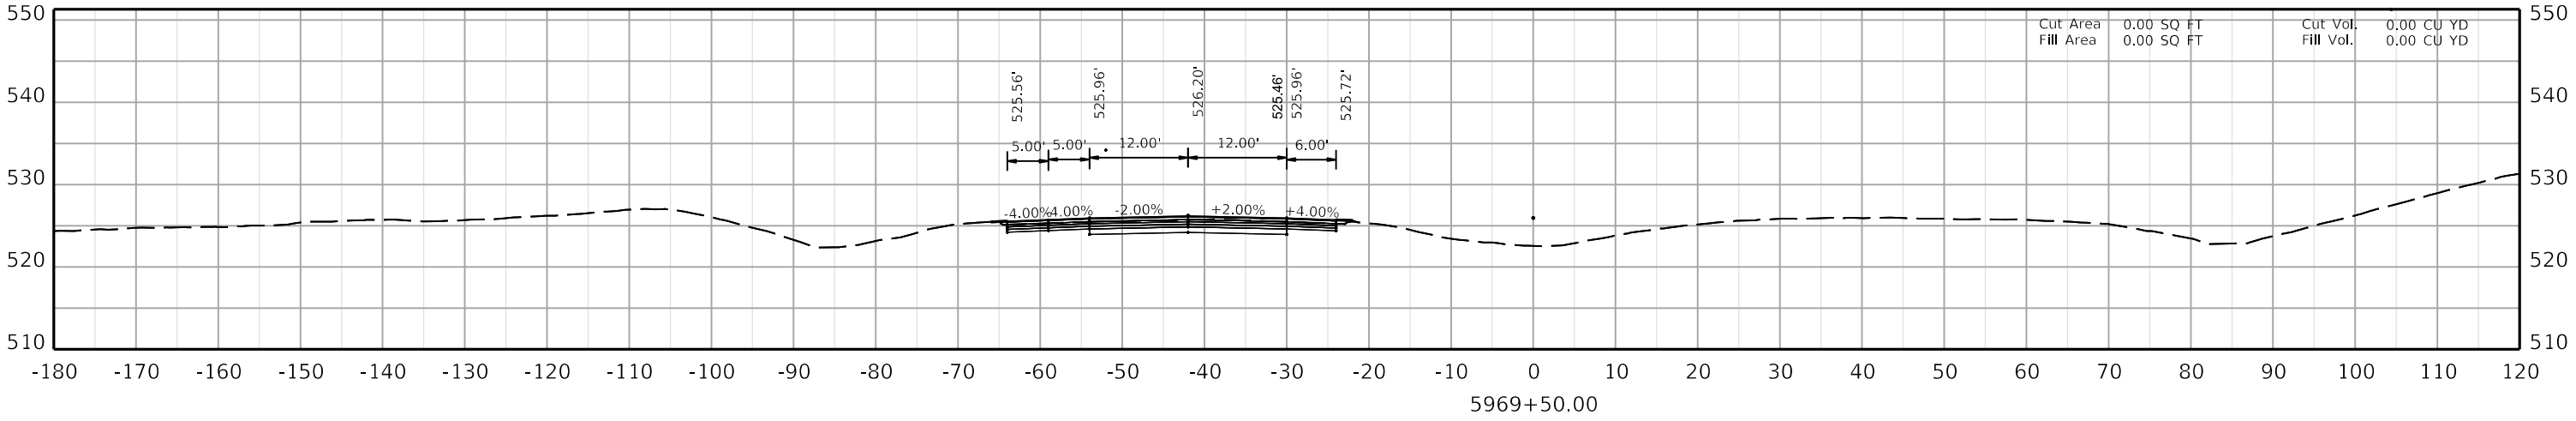

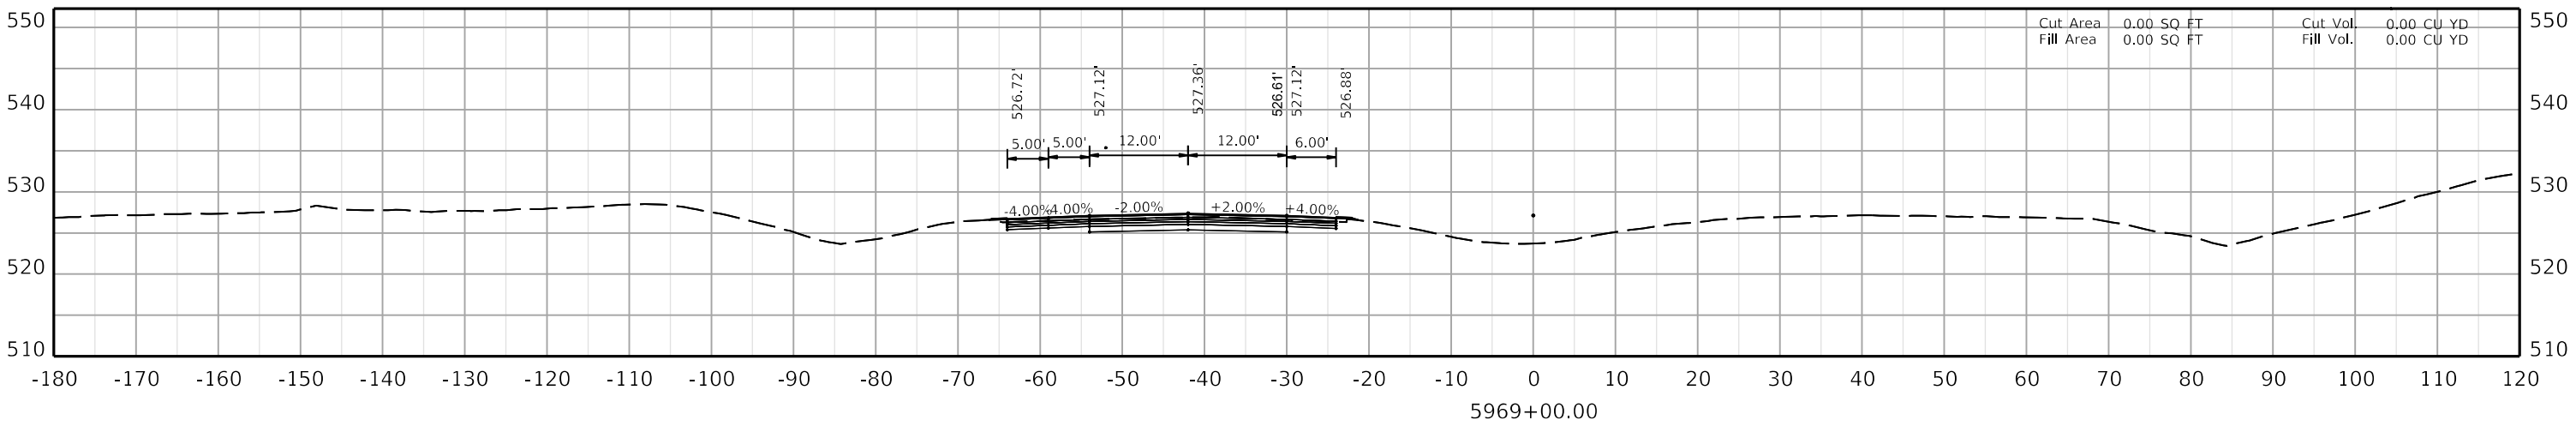

COMMONWEALTH OF KENTUCKY
DEPARTMENT OF HIGHWAYS
TEAM KENTUCKY

DRAWING TITLE:

HORIZONTAL SCALE
SCALE: 1" = 10'

0' 10' 20' 40'

STA. AH4 5969+00.00
TO STA. AH4 5970+00.00

ITEM NO. 02-20063
COUNTY OF Christian
SHEET NO. X221

COMMONWEALTH OF KENTUCKY
DEPARTMENT OF HIGHWAYS

DRAWING TITLE:

HORIZONTAL SCALE
SCALE: 1" = 10'

0' 10' 20' 40'

STA. AH4 5970+50.00
TO STA. AH4 5971+00.00

ITEM NO. 02-20063 COUNTY OF Christian
SHEET NO. X222

USER: dccarell

FILE NAME: U:\24856.CH1 - CHRISTIAN COUNTY I-24\2-20063 - CHRISTIAN - I_24 PAVEMENT REHAB\MILESTONES & SUBMITTALS\CONTRACT PLANS AND PROPOSAL\ELECTRONIC ENGINEERING DATA\SHEETS\02_20063_XSECTION_SHEETS 03.DGN

OpenRoads Designer v10.12.03.2

5970+50.00

-180 -170 -160 -150 -140 -130 -120 -110 -100 -90 -80 -70 -60 -50 -40 -30 -20 -10 0 10 20 30 40 50 60 70 80 90 100 110 120

500 510 520 530 540

-4.00% -4.00% -2.00% +2.00% +4.00%

5.00' 5.00' 12.00' 12.00' 6.00'

523.38' 523.62' 523.11' 523.86' 523.62' 523.22'

Cut Area 0.00 SQ FT
Fill Area 0.00 SQ FT

Cut Vol. 0.00 CU YD
Fill Vol. 0.00 CU YD

5971+00.00

-180 -170 -160 -150 -140 -130 -120 -110 -100 -90 -80 -70 -60 -50 -40 -30 -20 -10 0 10 20 30 40 50 60 70 80 90 100 110 120

500 510 520 530 540


-4.00% -4.00% -2.00% +2.00% +4.00%


5.00' 5.00' 12.00' 12.00' 6.00'


522.21' 522.45' 521.92' 522.69' 522.45' 522.05'

Cut Area 0.00 SQ FT
Fill Area 0.00 SQ FT

Cut Vol. 0.00 CU YD
Fill Vol. 0.00 CU YD

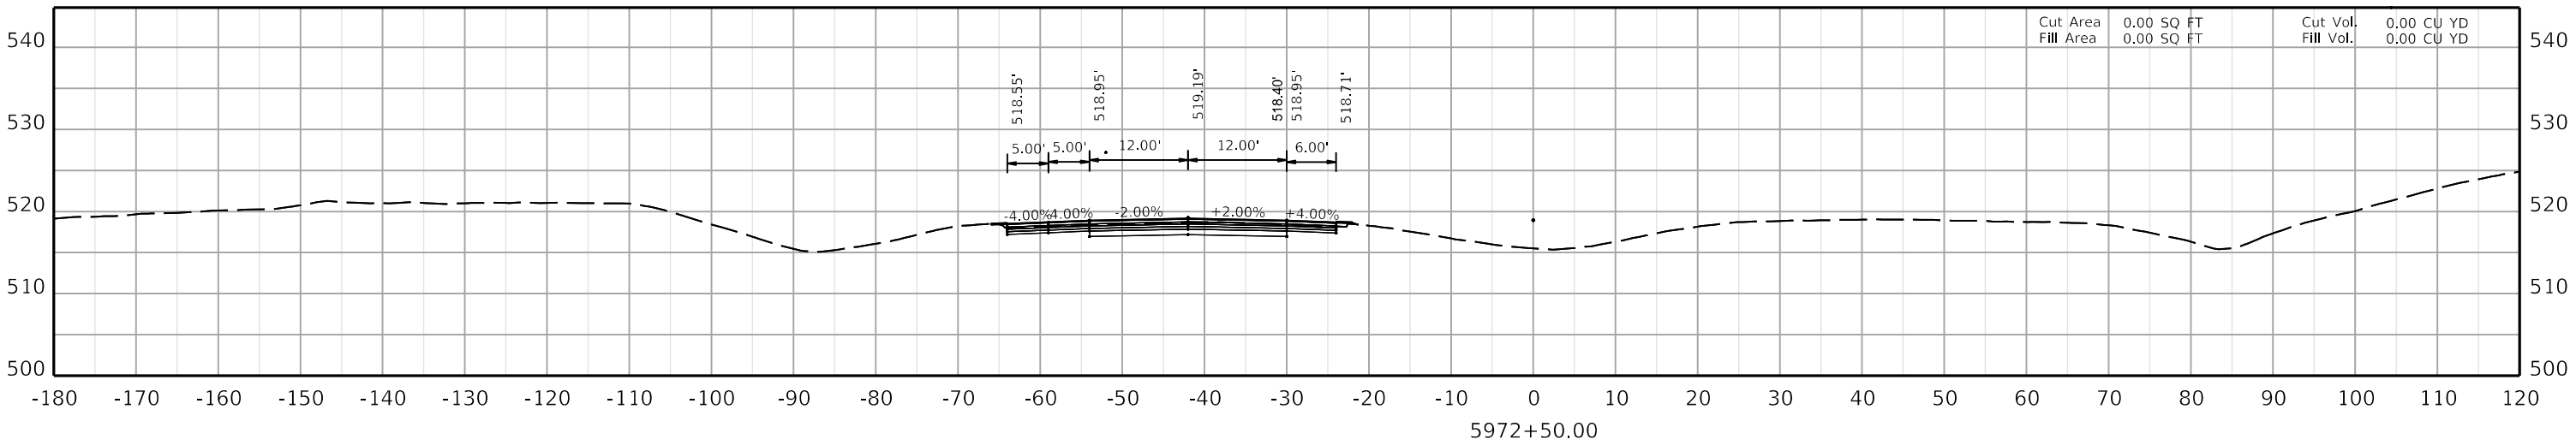

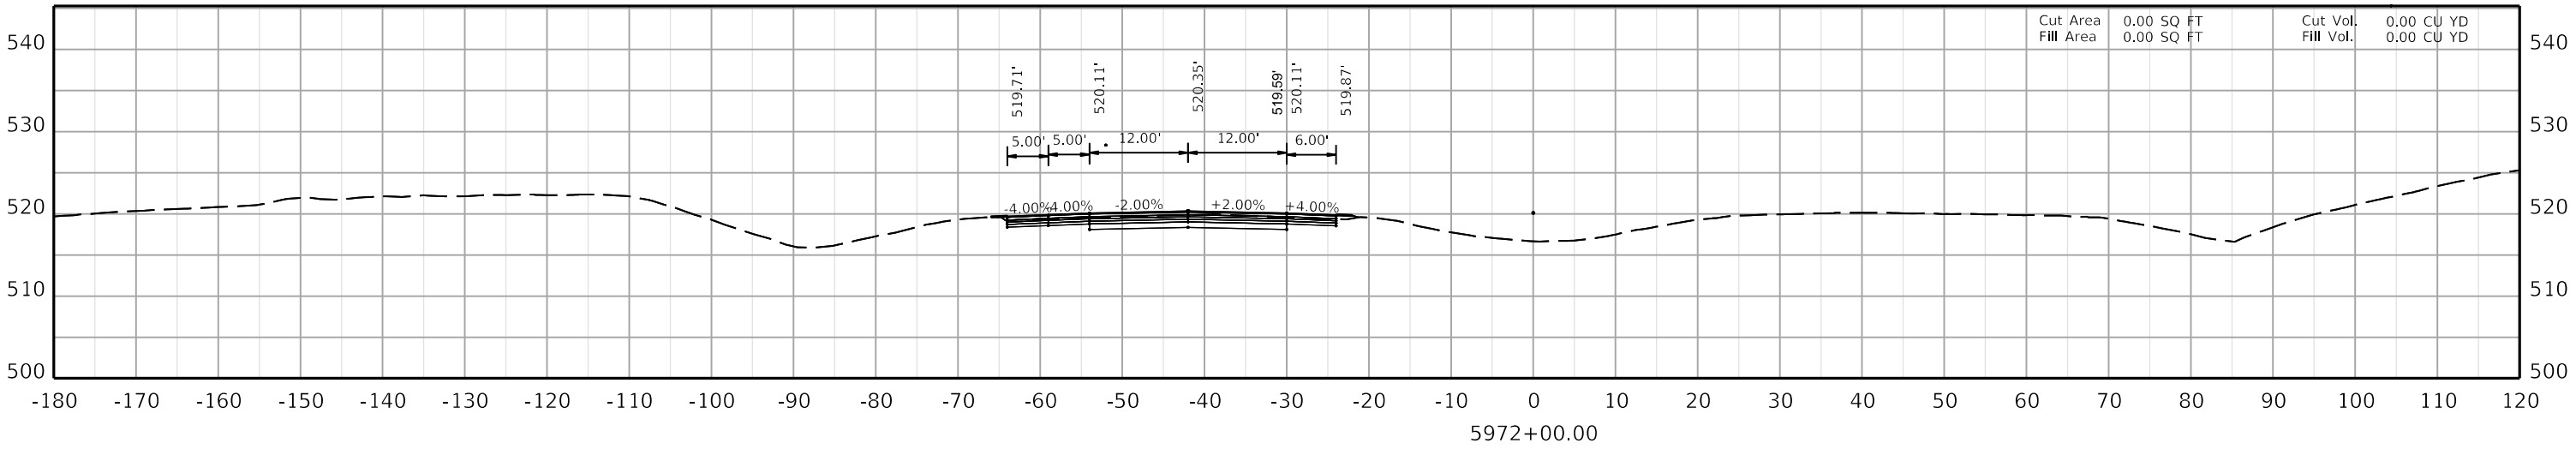

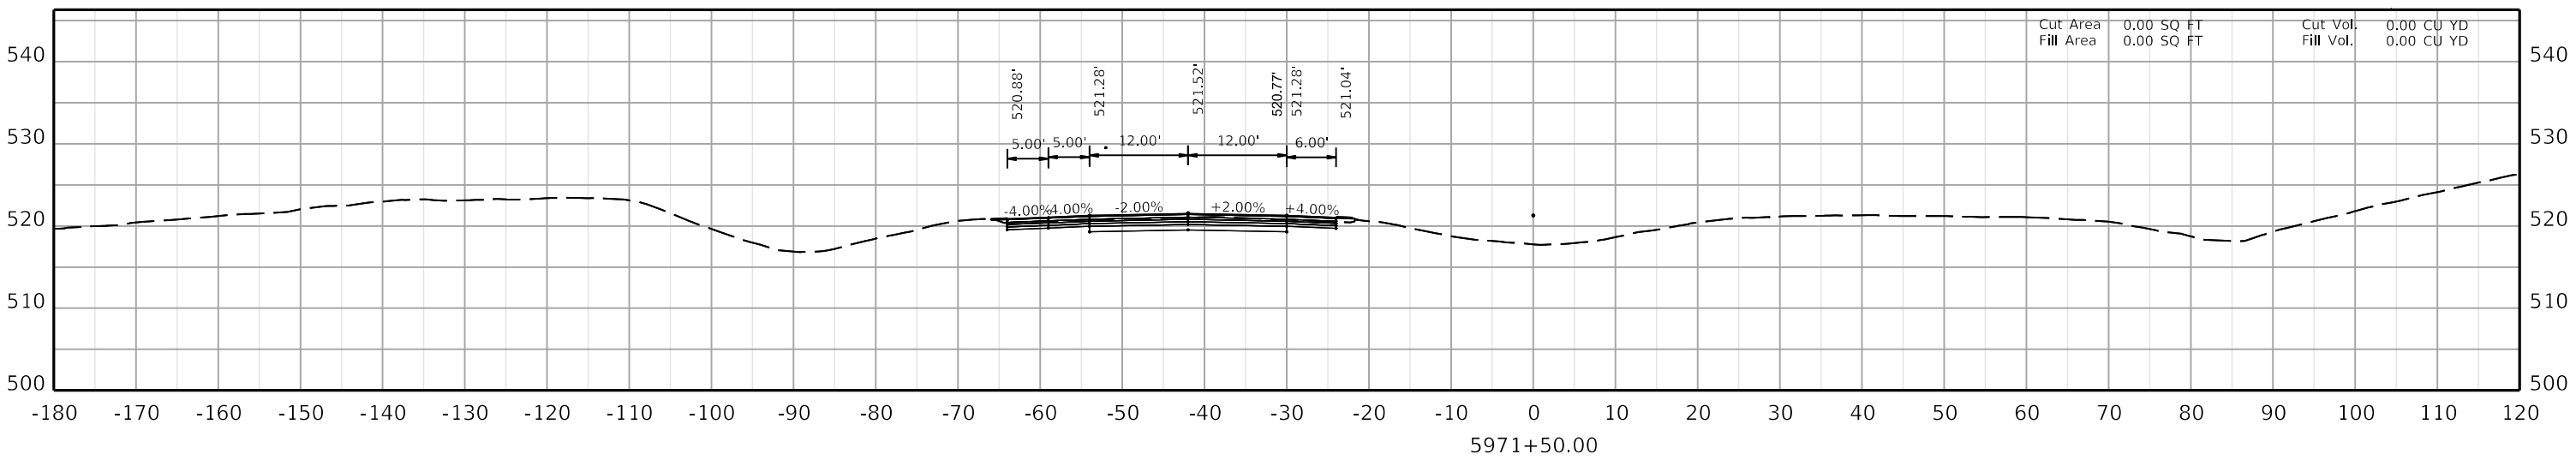

COMMONWEALTH OF KENTUCKY
DEPARTMENT OF HIGHWAYS
TEAM KENTUCKY

DRAWING TITLE:

HORIZONTAL SCALE
SCALE: 1" = 10'

0' 10' 20' 40'

STA. AH4 5971+50.00
TO STA. AH4 5972+50.00

ITEM NO. 02-20063
COUNTY OF Christian
SHEET NO. X223

OpenRoads Designer v10.12.03.2 USER: dccarell FILE NAME: U:\24856.CH1 - CHRISTIAN COUNTY I-24\2-20063 - CHRISTIAN - I_24 PAVEMENT REHAB\MILESTONES & SUBMITTALS\CONTRACT PLANS AND PROPOSAL\ELECTRONIC ENGINEERING DATA\SHEETS\02_20063_XSECTION_SHEETS 03.DGN

COMMONWEALTH OF KENTUCKY
DEPARTMENT OF HIGHWAYS

DRAWING TITLE:

HORIZONTAL SCALE
SCALE: 1" = 10'

0' 10' 20' 40'

STA. AH4 5973+00.00
TO STA. AH4 5974+00.00

ITEM NO. 02-20063 COUNTY OF Christian
SHEET NO. X224

5973+00.00

-180 -170 -160 -150 -140 -130 -120 -110 -100 -90 -80 -70 -60 -50 -40 -30 -20 -10 0 10 20 30 40 50 60 70 80 90 100 110 120

500 510 520 530 540

-4.00% -2.00% +2.00% +4.00%

5.00' 5.00' 12.00' 12.00' 6.00'

517.54' 517.78' 517.22' 518.02' 517.78' 517.38'

Cut Area 0.00 SQ FT Cut Vol. 0.00 CU YD
Fill Area 0.00 SQ FT Fill Vol. 0.00 CU YD

5973+50.00

-180 -170 -160 -150 -140 -130 -120 -110 -100 -90 -80 -70 -60 -50 -40 -30 -20 -10 0 10 20 30 40 50 60 70 80 90 100 110 120

500 510 520 530 540

-4.00% -2.00% +2.00% +4.00%

5.00' 5.00' 12.00' 12.00' 6.00'

516.37' 516.61' 516.09' 516.85' 516.61' 516.21'

Cut Area 0.00 SQ FT Cut Vol. 0.00 CU YD
Fill Area 0.00 SQ FT Fill Vol. 0.00 CU YD

5974+00.00

-180 -170 -160 -150 -140 -130 -120 -110 -100 -90 -80 -70 -60 -50 -40 -30 -20 -10 0 10 20 30 40 50 60 70 80 90 100 110 120

500 510 520 530 540

-4.00% -2.00% +2.00% +4.00%

5.00' 5.00' 12.00' 12.00' 6.00'

515.20' 515.44' 514.91' 515.68' 515.44' 515.04'

Cut Area 0.00 SQ FT Cut Vol. 0.00 CU YD
Fill Area 0.00 SQ FT Fill Vol. 0.00 CU YD

OpenRoads Designer v10.12.03.2 USER: dlccarell FILE NAME: U:\24856.CH1 - CHRISTIAN COUNTY I-24\2-20063 - CHRISTIAN - I_24 PAVEMENT REHAB\MILESTONES & SUBMITTALS\CONTRACT PLANS AND PROPOSAL\ELECTRONIC ENGINEERING DATA\SHEETS\02_20063_XSECTION_SHEETS 03.DGN

COMMONWEALTH OF KENTUCKY
DEPARTMENT OF HIGHWAYS

TEAM KENTUCKY

DRAWING TITLE:

HORIZONTAL SCALE
SCALE: 1" = 10'

0' 10' 20' 40'

STA. AH4 5974+50.00
TO STA. AH4 5975+00.00

ITEM NO. 02-20063 COUNTY OF Christian
SHEET NO. X225

5974+50.00

-180 -170 -160 -150 -140 -130 -120 -110 -100 -90 -80 -70 -60 -50 -40 -30 -20 -10 0 10 20 30 40 50 60 70 80 90 100 110 120

490 500 510 520 530 540

-4.00% -2.00% +2.00% +4.00%

5.00' 5.00' 12.00' 12.00' 6.00'

513.87' 514.27' 514.51' 513.75' 514.27' 514.03'

Cut Area 0.00 SQ FT Cut Vol. 0.00 CU YD
Fill Area 0.00 SQ FT Fill Vol. 0.00 CU YD

5975+00.00

-180 -170 -160 -150 -140 -130 -120 -110 -100 -90 -80 -70 -60 -50 -40 -30 -20 -10 0 10 20 30 40 50 60 70 80 90 100 110 120

490 500 510 520 530

-4.00% -2.00% +2.00% +4.00%

5.00' 5.00' 12.00' 12.00' 6.00'

512.70' 513.10' 513.34' 512.56' 513.10' 512.86'

Cut Area 0.00 SQ FT Cut Vol. 0.00 CU YD
Fill Area 0.00 SQ FT Fill Vol. 0.00 CU YD

COMMONWEALTH OF KENTUCKY
DEPARTMENT OF HIGHWAYS

DRAWING TITLE:

HORIZONTAL SCALE
SCALE: 1" = 10'

0' 10' 20' 40'

STA. AH4 5975+50.00
TO STA. AH4 5976+00.00

ITEM NO. 02-20063 COUNTY OF Christian
SHEET NO. X226

5975+50.00


Cut Area 0.00 SQ FT
Fill Area 0.00 SQ FT
Cut Vol. 0.00 CU YD
Fill Vol. 0.00 CU YD


-4.00% -2.00% +2.00% +4.00%
5.00' 5.00' 12.00' 12.00' 6.00'
511.54' 511.94' 512.18' 511.43' 511.94' 511.70'

5976+00.00

Cut Area 0.00 SQ FT
Fill Area 0.00 SQ FT
Cut Vol. 0.00 CU YD
Fill Vol. 0.00 CU YD

-4.00% -2.00% +2.00% +4.00%
5.00' 5.00' 12.00' 12.00' 6.00'
510.37' 510.77' 511.01' 510.27' 510.77' 510.53'

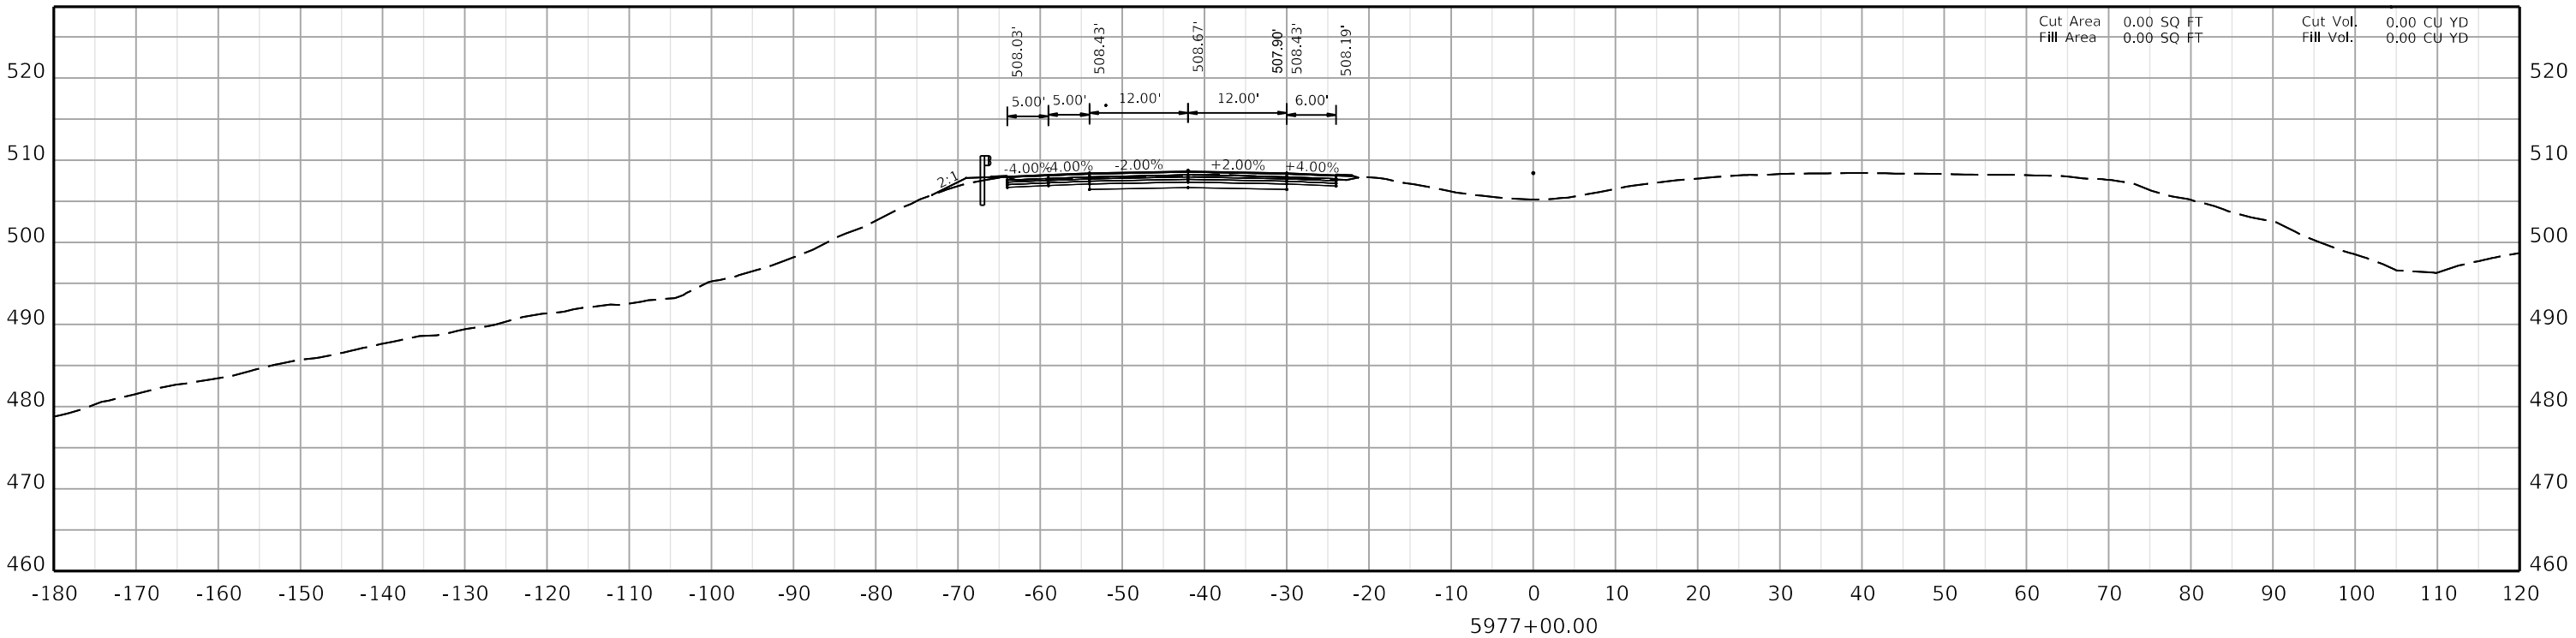

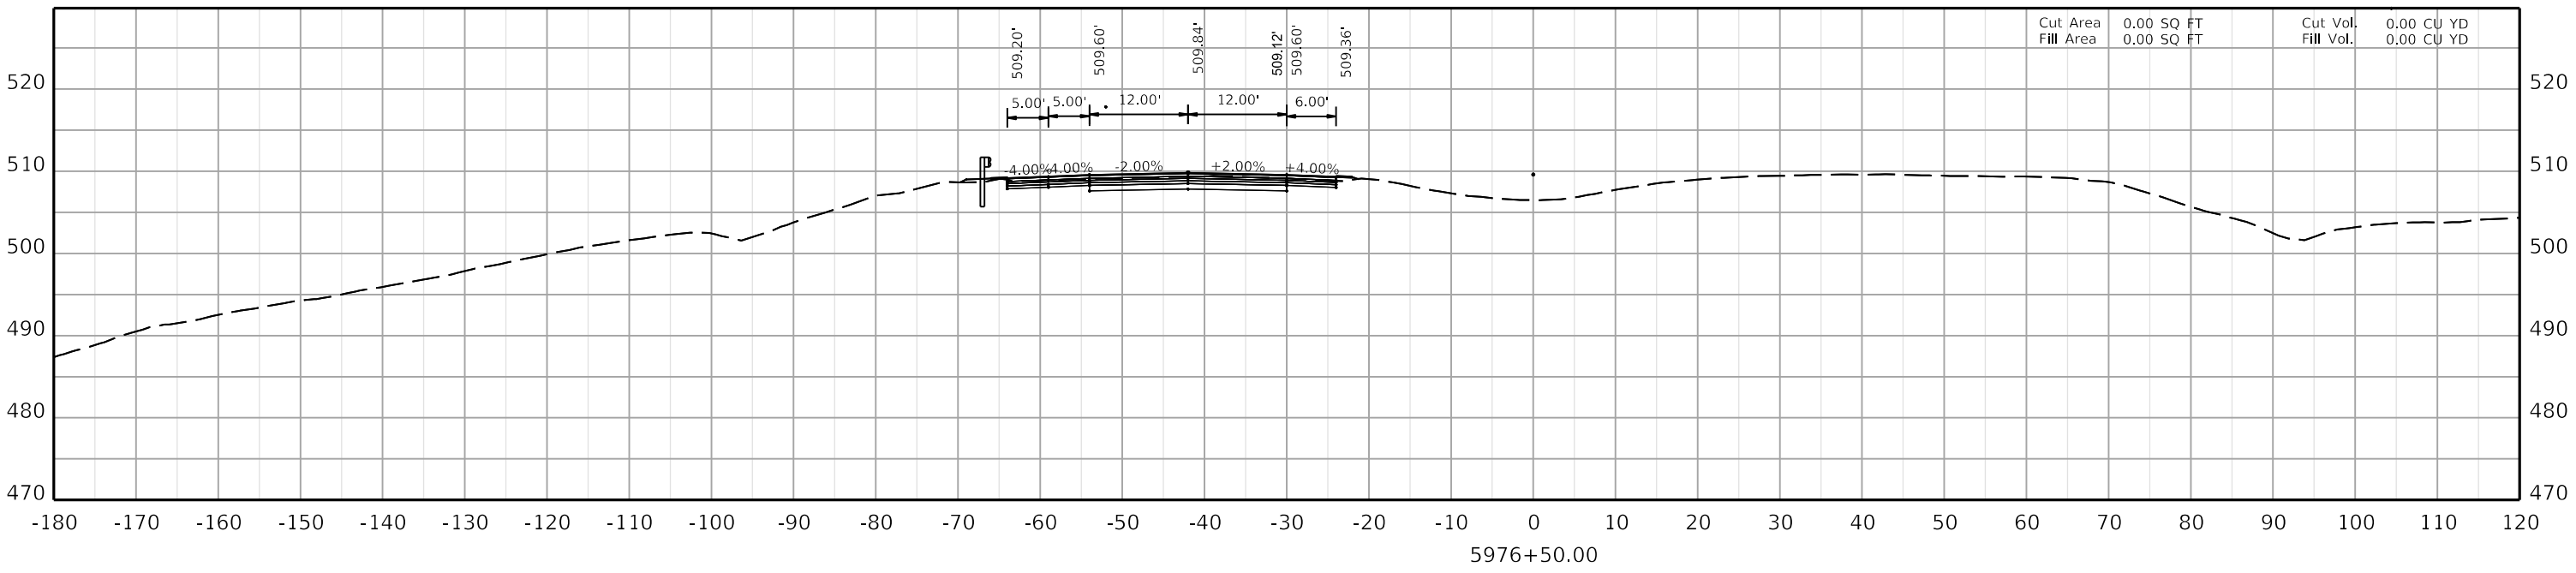

COMMONWEALTH OF KENTUCKY
DEPARTMENT OF HIGHWAYS
TEAM KENTUCKY TRANSPORTATION CONSULTANT

DRAWING TITLE:

HORIZONTAL SCALE
SCALE: 1" = 10'

0' 10' 20' 40'

STA. AH4 5976+50.00
TO STA. AH4 5977+00.00

ITEM NO. 02-20063
COUNTY OF Christian
SHEET NO. X227

COMMONWEALTH OF KENTUCKY
DEPARTMENT OF HIGHWAYS


DRAWING TITLE:

HORIZONTAL SCALE
SCALE: 1" = 10'

0' 10' 20' 40'

STA. AH4 5977+50.00
TO STA. AH4 5977+50.00

ITEM NO. 02-20063 COUNTY OF Christian
SHEET NO. X228

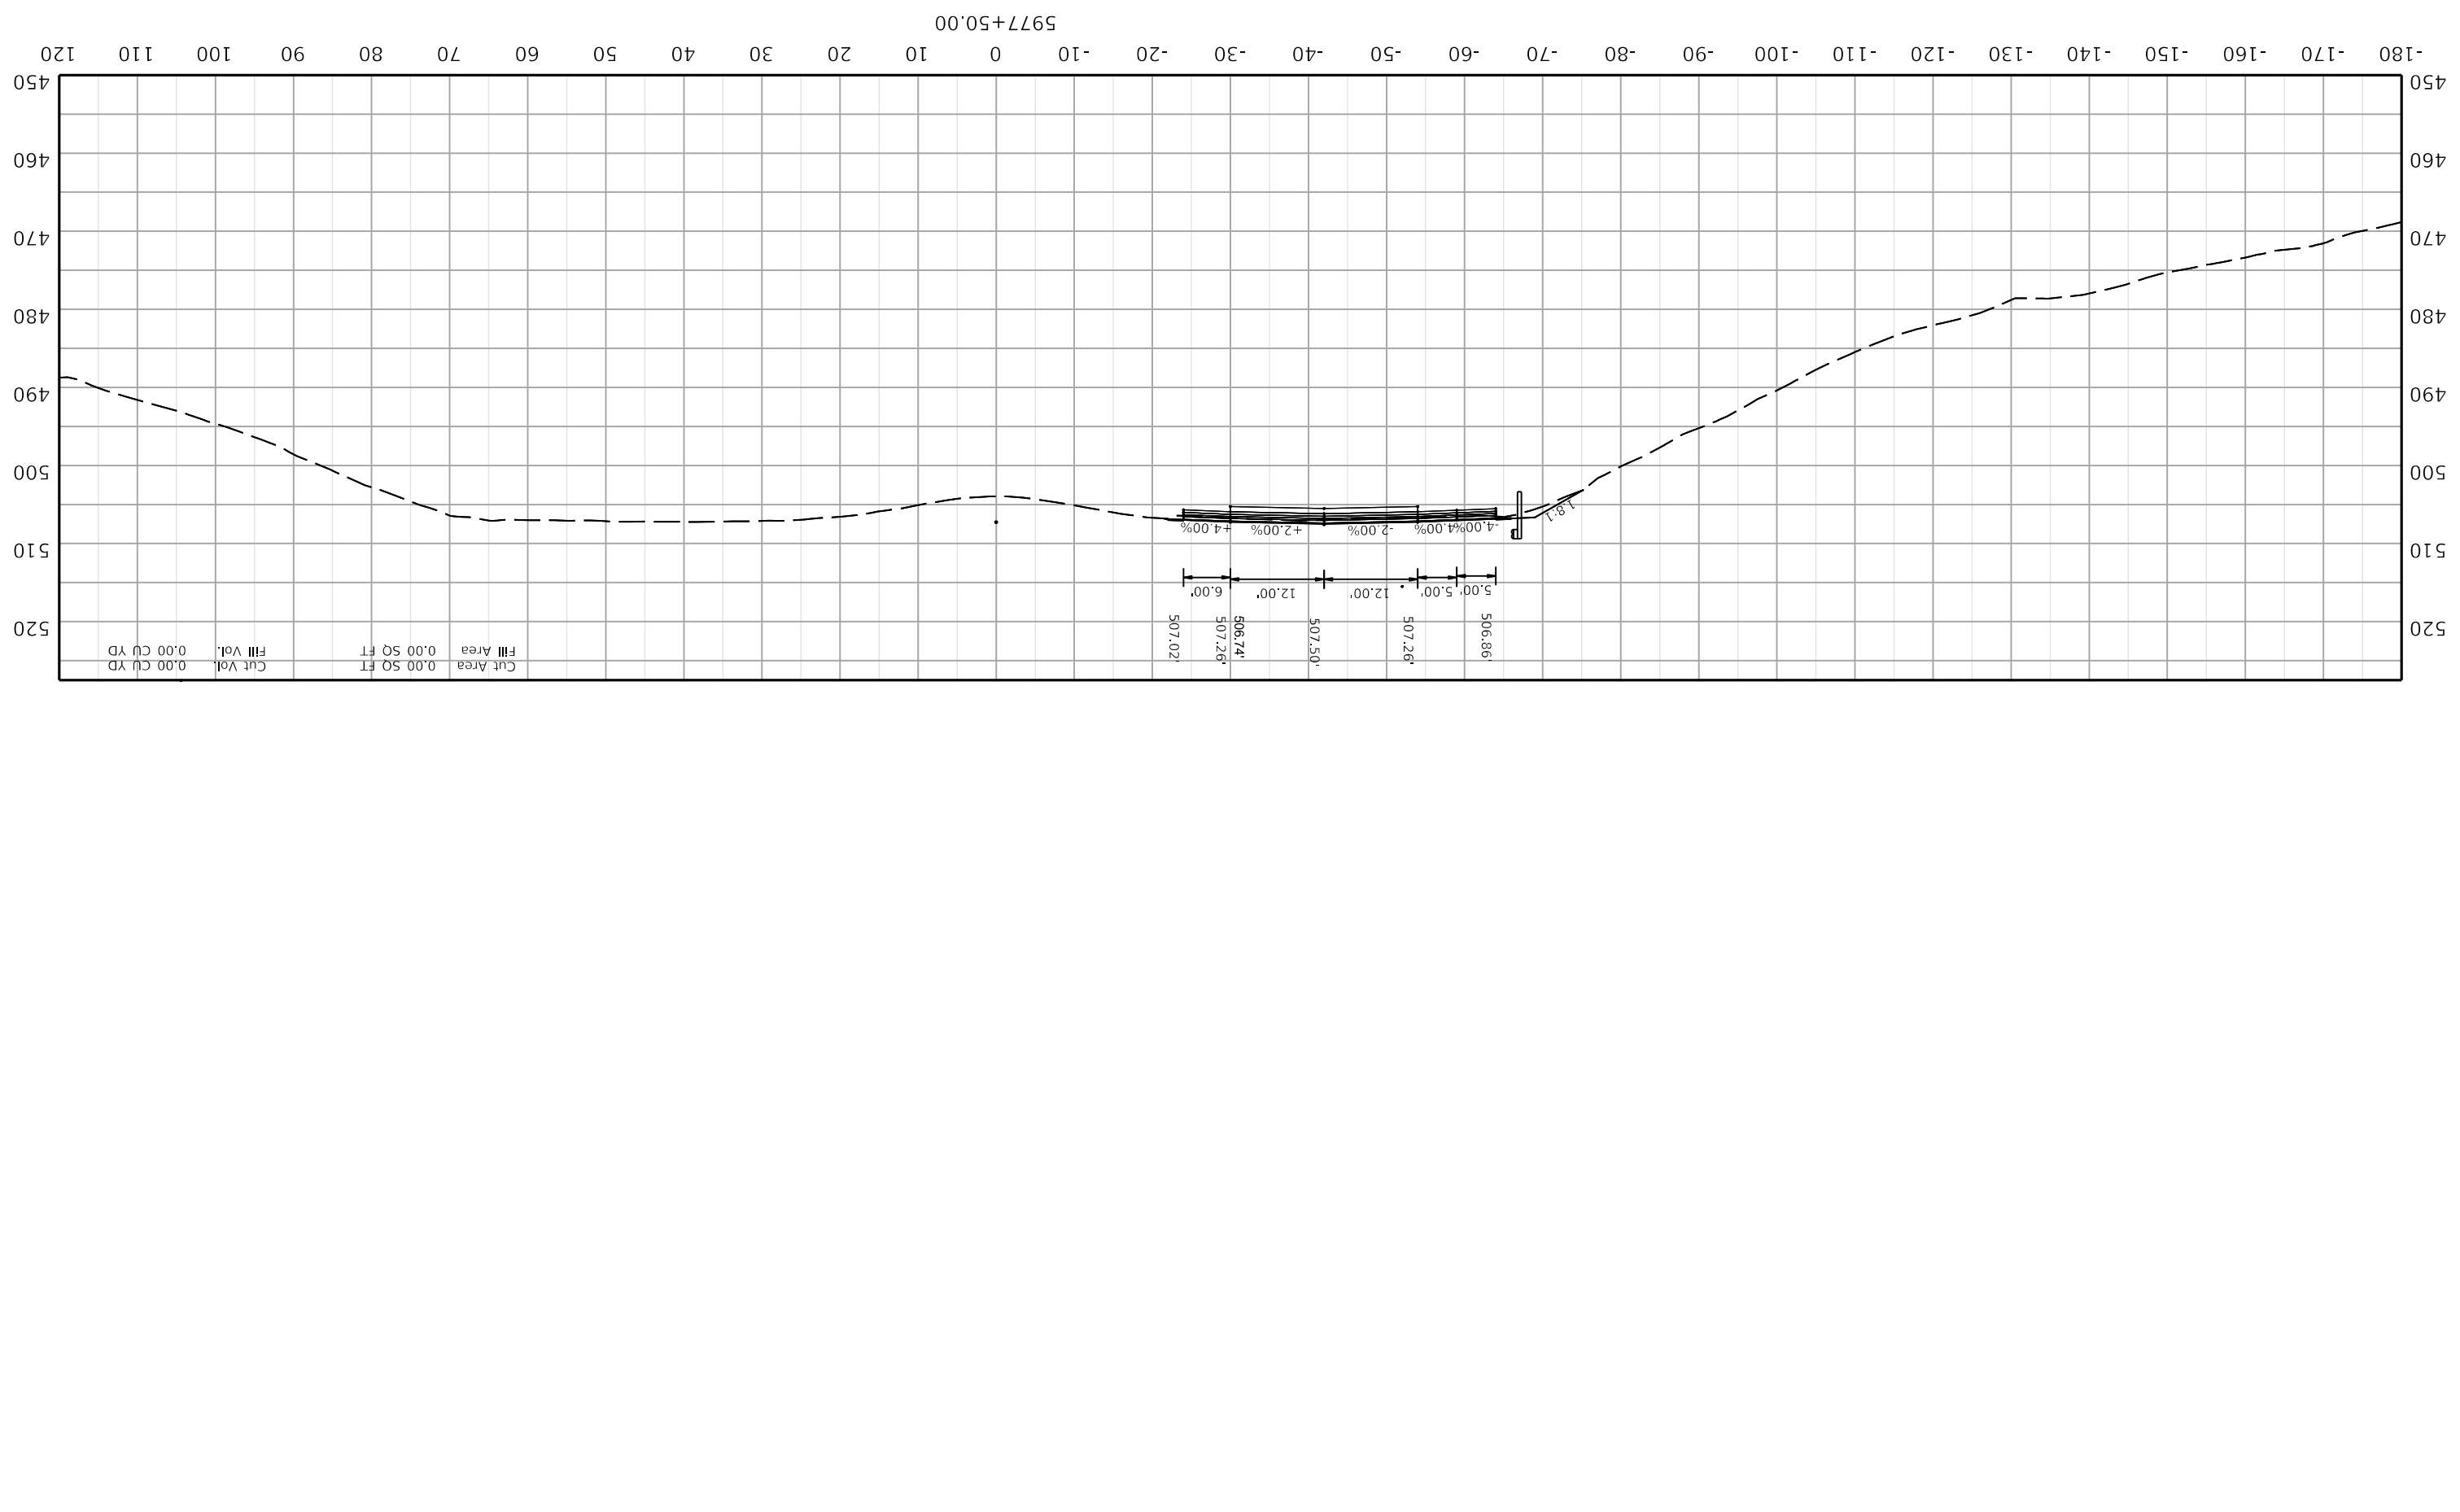

COMMONWEALTH OF KENTUCKY
DEPARTMENT OF HIGHWAYS

TEAM KENTUCKY

DRAWING TITLE:

HORIZONTAL SCALE
SCALE: 1" = 10'

0' 10' 20' 40'

STA. AH4 5978+00.00
TO STA. AH4 5978+00.00

ITEM NO. 02-20063 COUNTY OF Christian
SHEET NO. X229

5978+00.00

-180 -170 -160 -150 -140 -130 -120 -110 -100 -90 -80 -70 -60 -50 -40 -30 -20 -10 0 10 20 30 40 50 60 70 80 90 100 110 120

440 450 460 470 480 490 500 510 520

-4.00% -4.00% -2.00% +2.00% +4.00%

1.67

5.00' 5.00' 12.00' 12.00' 6.00'

505.85' 506.09' 506.54' 506.33' 506.09' 505.69'

Cut Area 0.00 SQ FT
Fill Area 0.00 SQ FT
Cut Vol. 0.00 CU YD
Fill Vol. 0.00 CU YD

COMMONWEALTH OF KENTUCKY
DEPARTMENT OF HIGHWAYS

TEAM KENTUCKY


DRAWING TITLE:

HORIZONTAL SCALE
SCALE: 1" = 10'

0' 10' 20' 40'

STA. AH4 5978+50.00
TO STA. AH4 5978+50.00

ITEM NO. 02-20063 COUNTY OF Christian
SHEET NO. X230

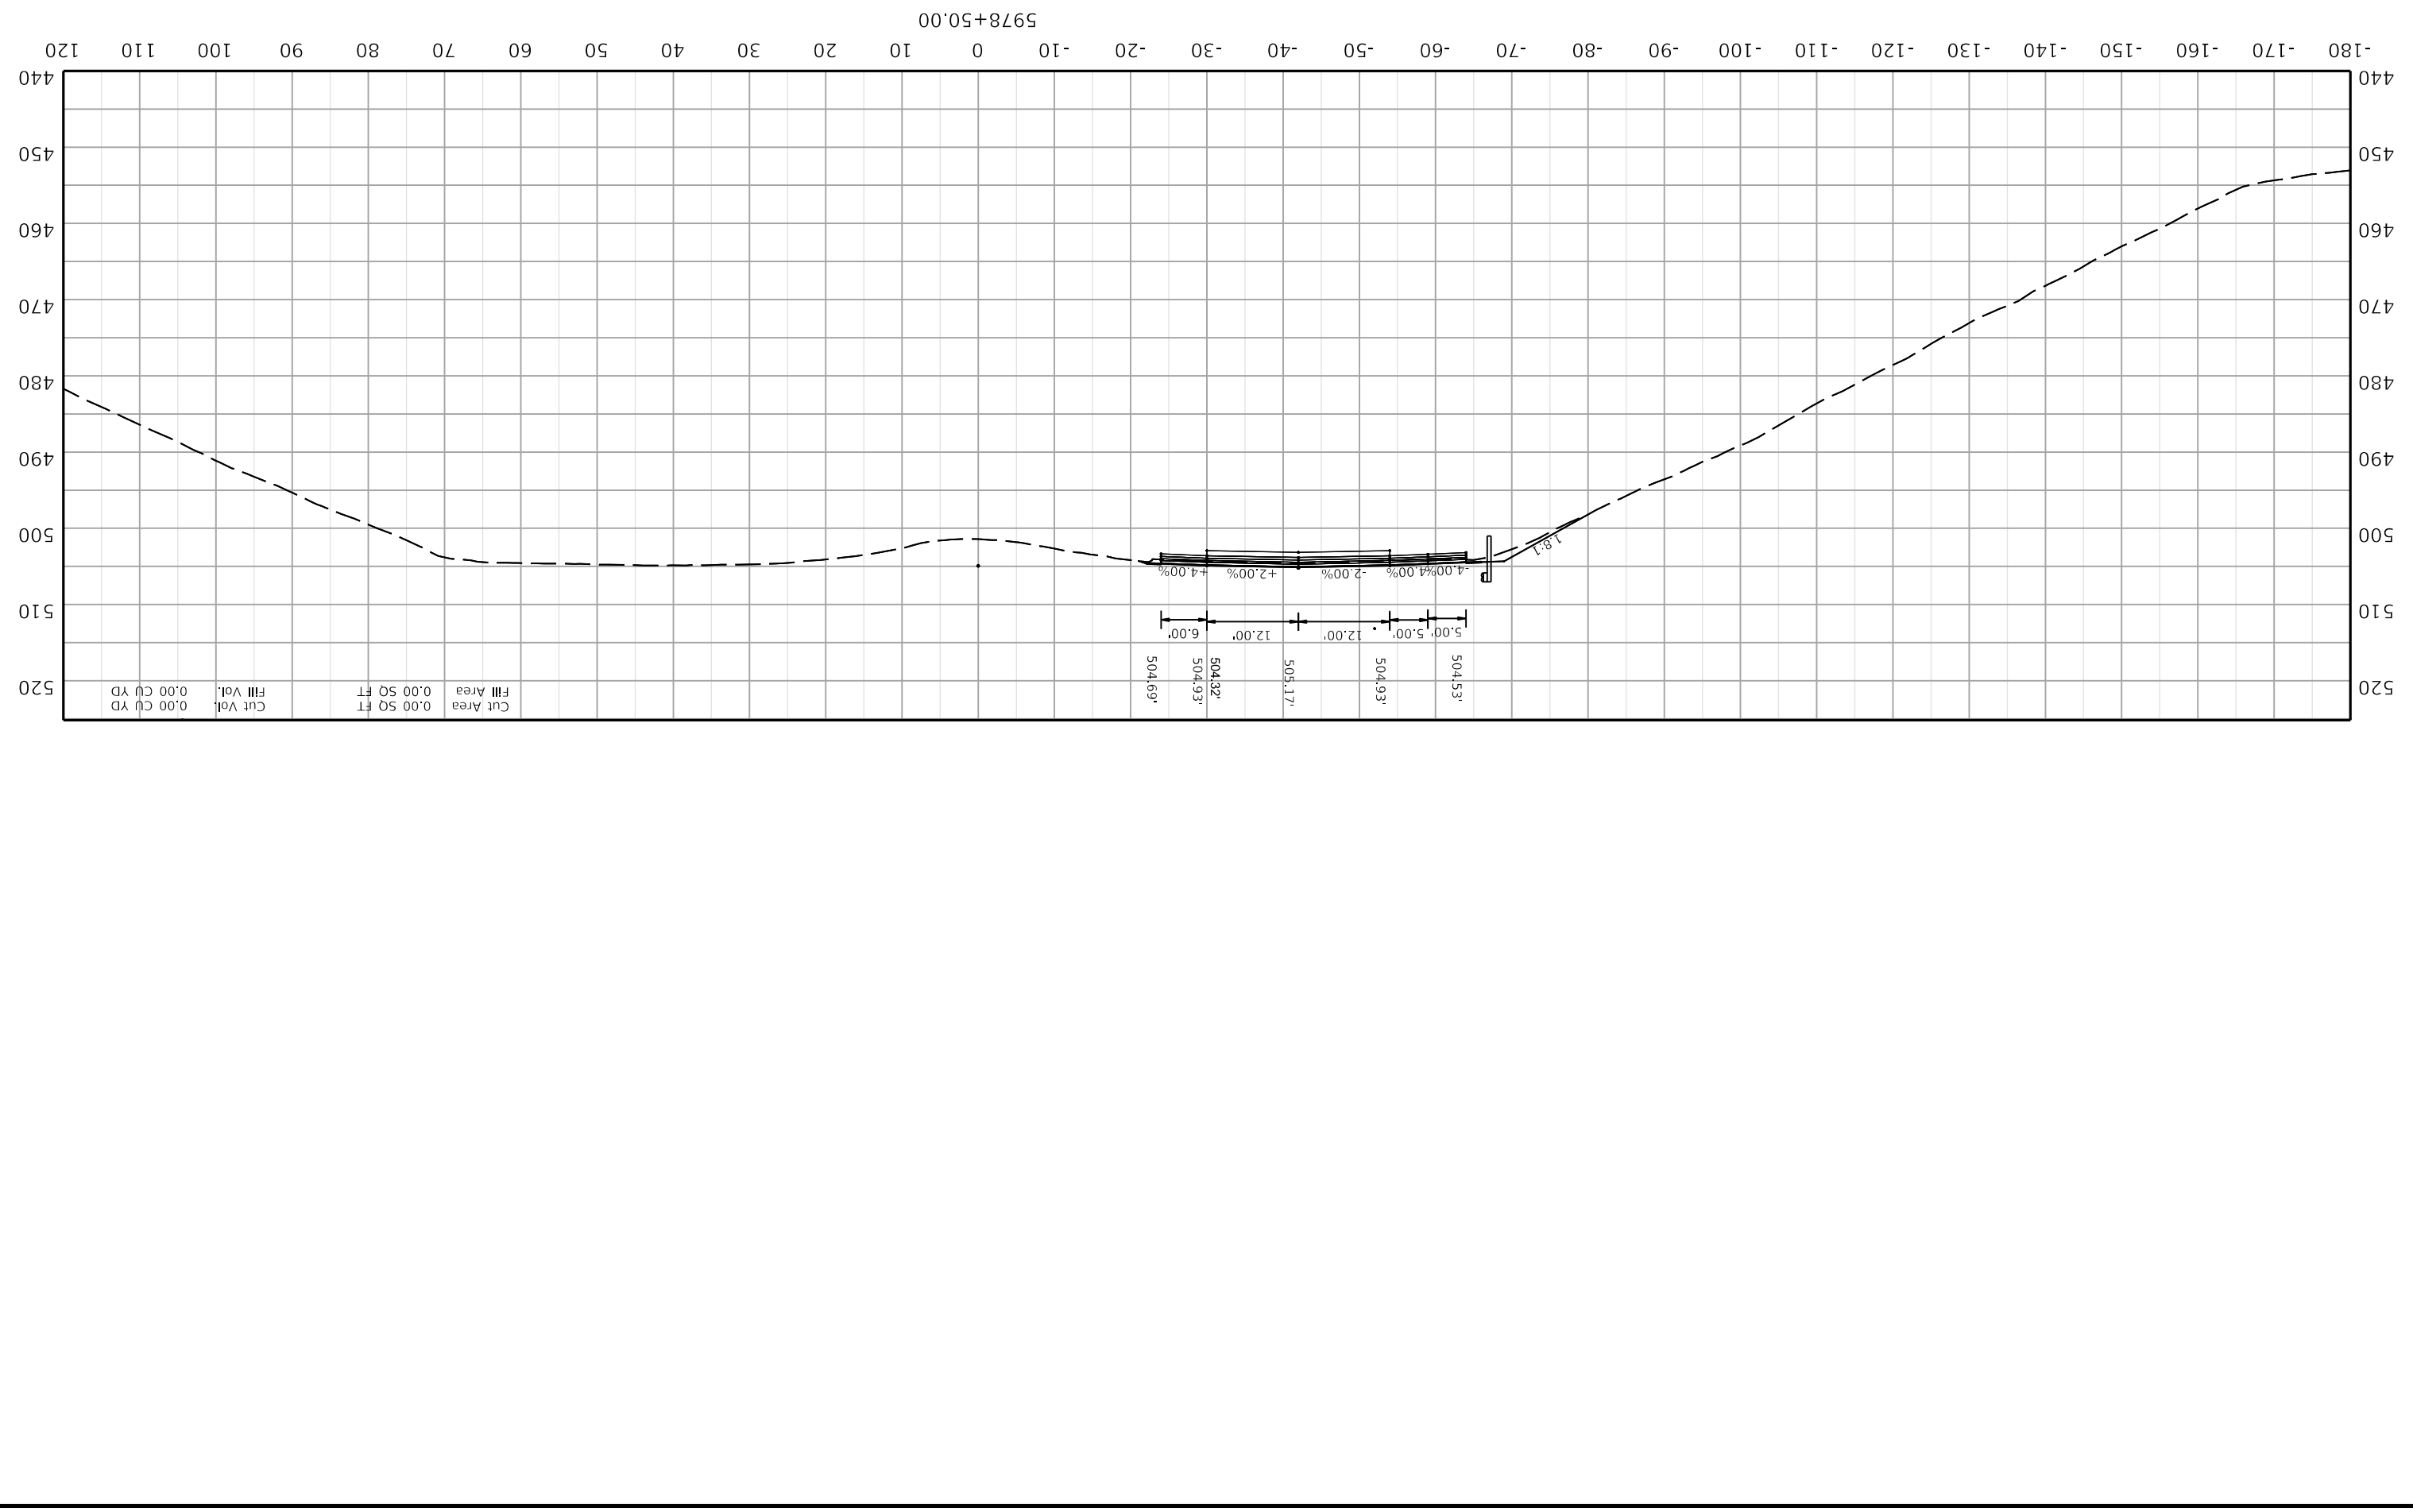

COMMONWEALTH OF KENTUCKY
DEPARTMENT OF HIGHWAYS

DRAWING TITLE:

HORIZONTAL SCALE
SCALE: 1" = 10'

0' 10' 20' 40'

STA. AH4 5979+00.00
TO STA. AH4 5979+00.00

ITEM NO. 02-20063 COUNTY OF Christian
SHEET NO. X231

5979+00.00

-180 -170 -160 -150 -140 -130 -120 -110 -100 -90 -80 -70 -60 -50 -40 -30 -20 -10 0 10 20 30 40 50 60 70 80 90 100 110 120

520 510 500 490 480 470 460 450 440

503.52' 503.76' 503.14' 504.00' 503.76' 503.36'


5.00' 5.00' 12.00' 12.00' 6.00'


-4.00% -4.00% -2.00% +2.00% +4.00%

1.6:1

Cut Area 0.00 SQ FT
Fill Area 0.00 SQ FT

Cut Vol. 0.00 CU YD
Fill Vol. 0.00 CU YD

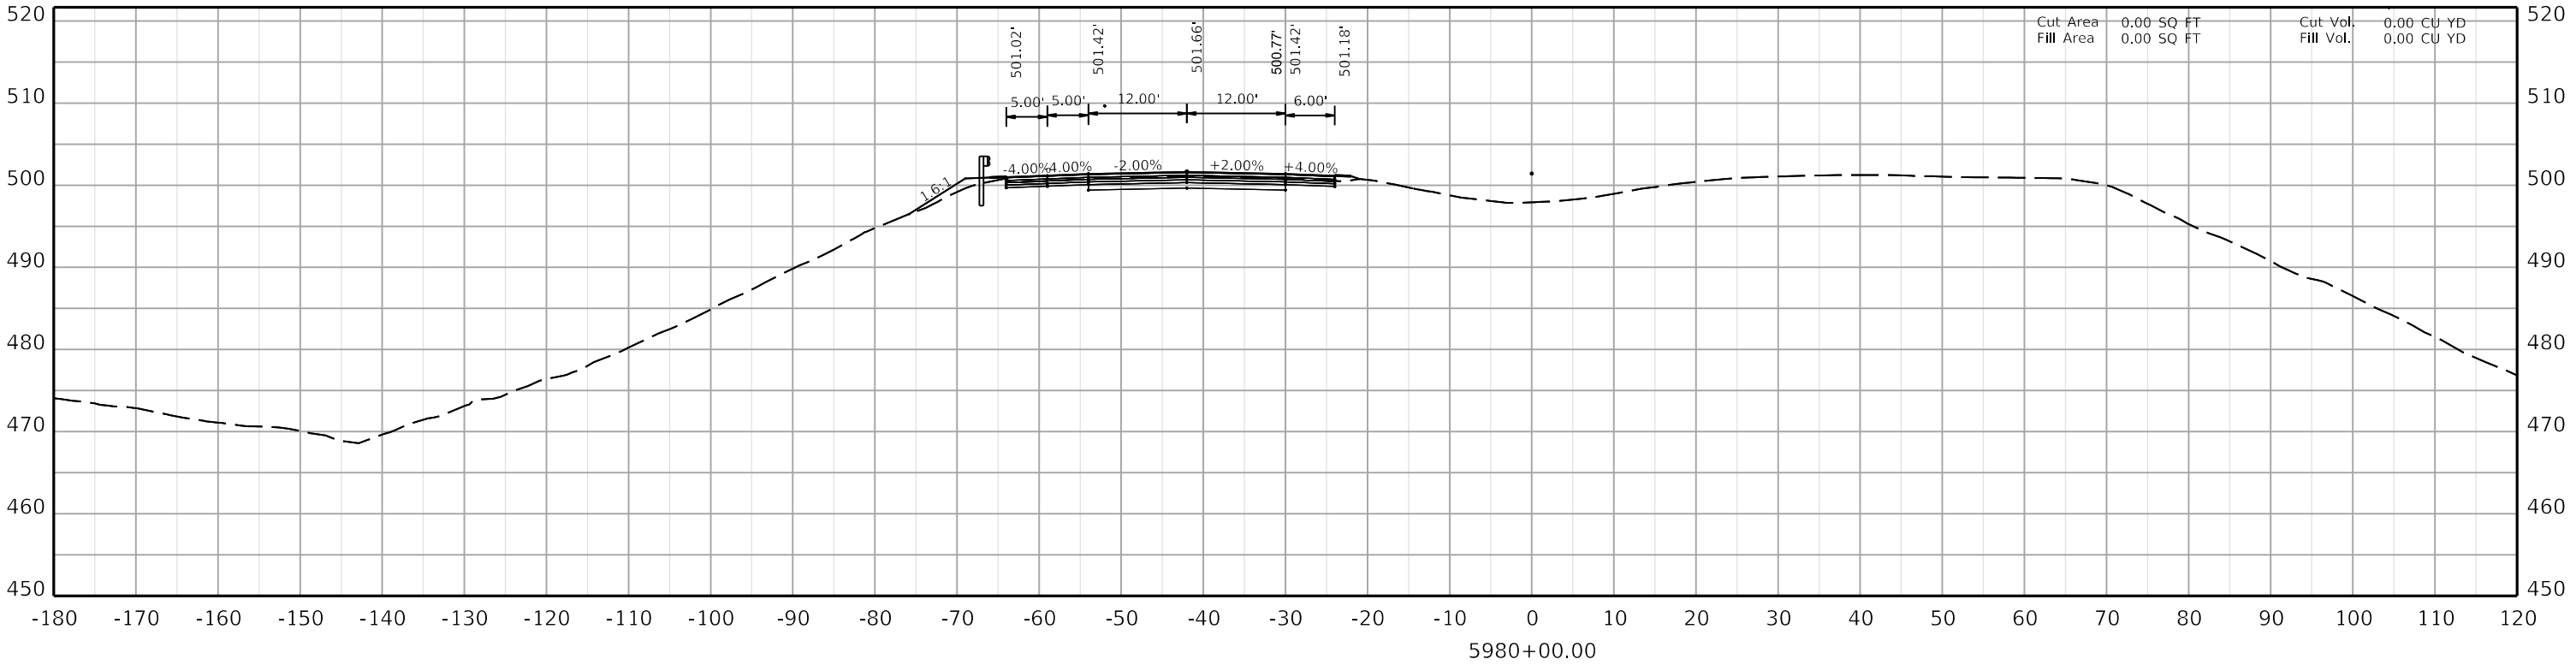

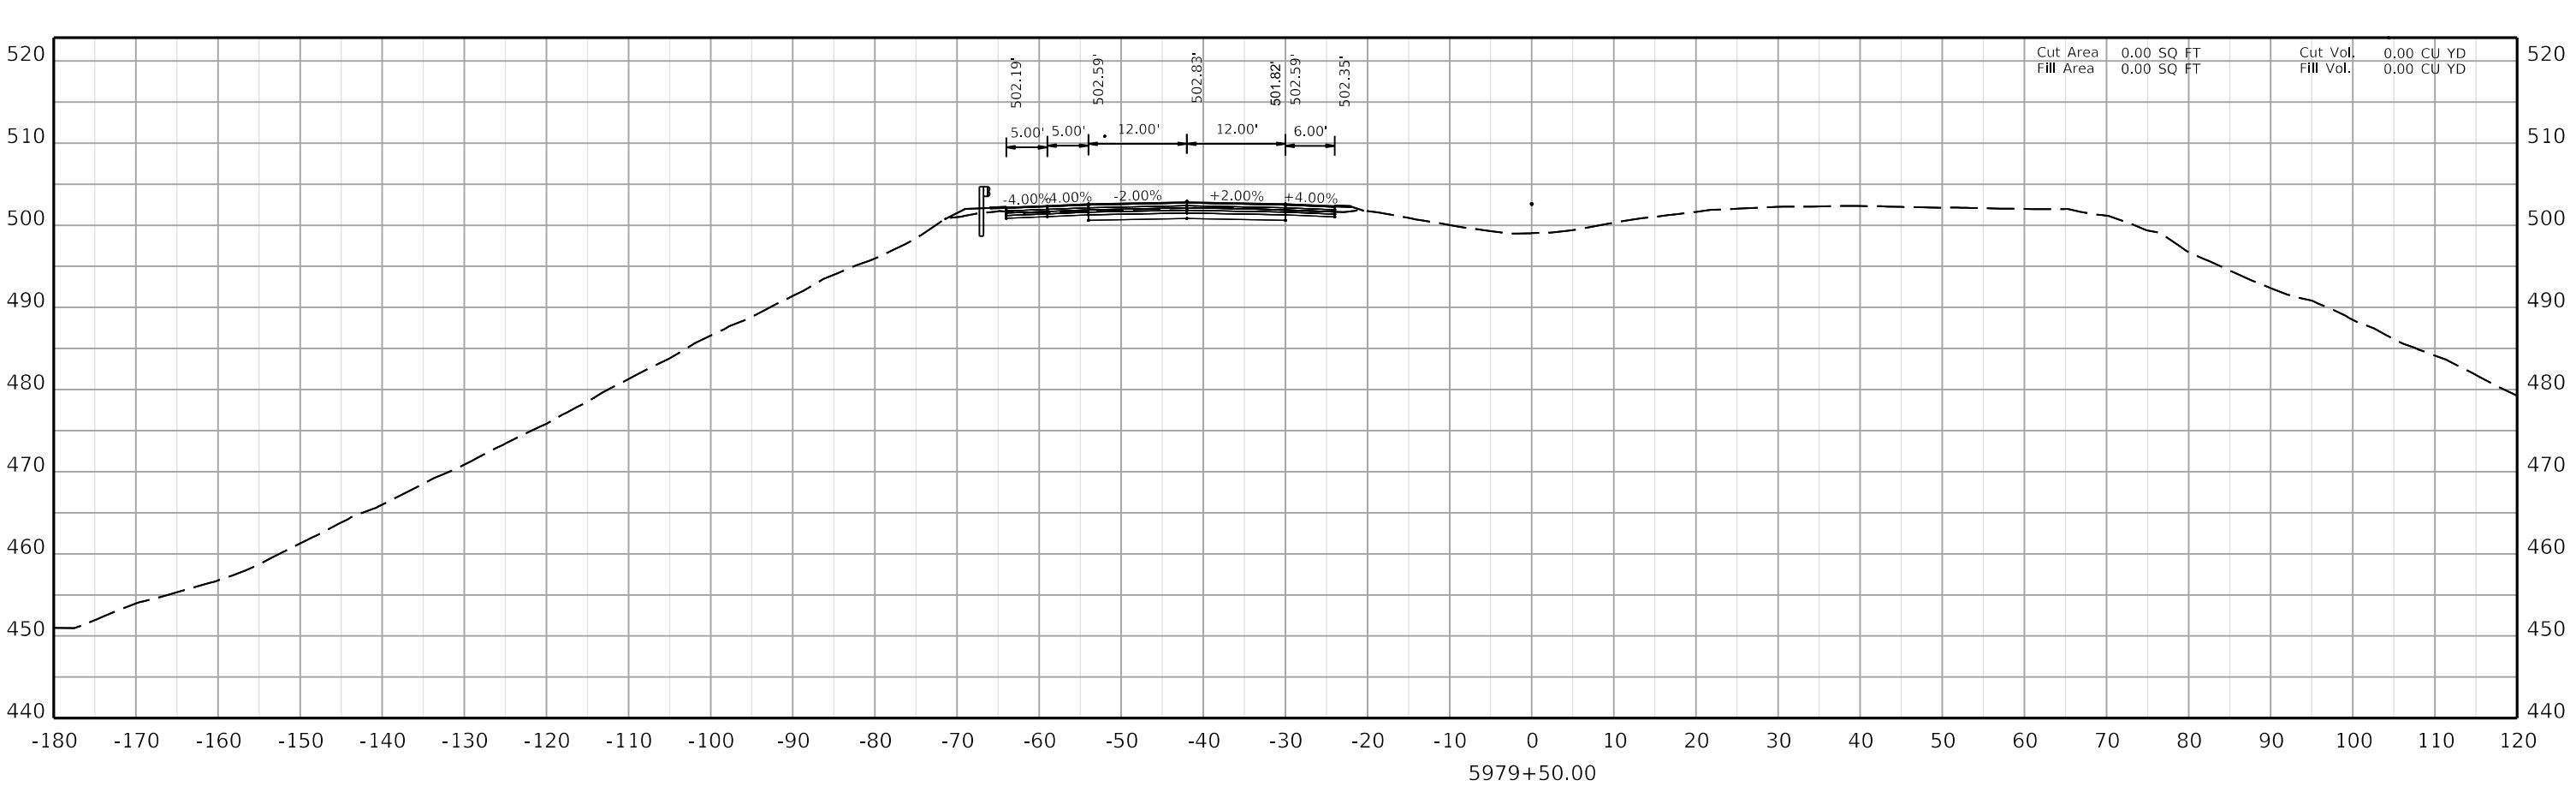

COMMONWEALTH OF KENTUCKY
DEPARTMENT OF HIGHWAYS

TEAM KENTUCKY TRANSPORTATION CABINET


DRAWING TITLE:


HORIZONTAL SCALE
SCALE: 1" = 10'

0' 10' 20' 40'

STA. AH4 5979+50.00
TO STA. AH4 5980+00.00

ITEM NO. 02-20063
COUNTY OF Christian
SHEET NO. X232

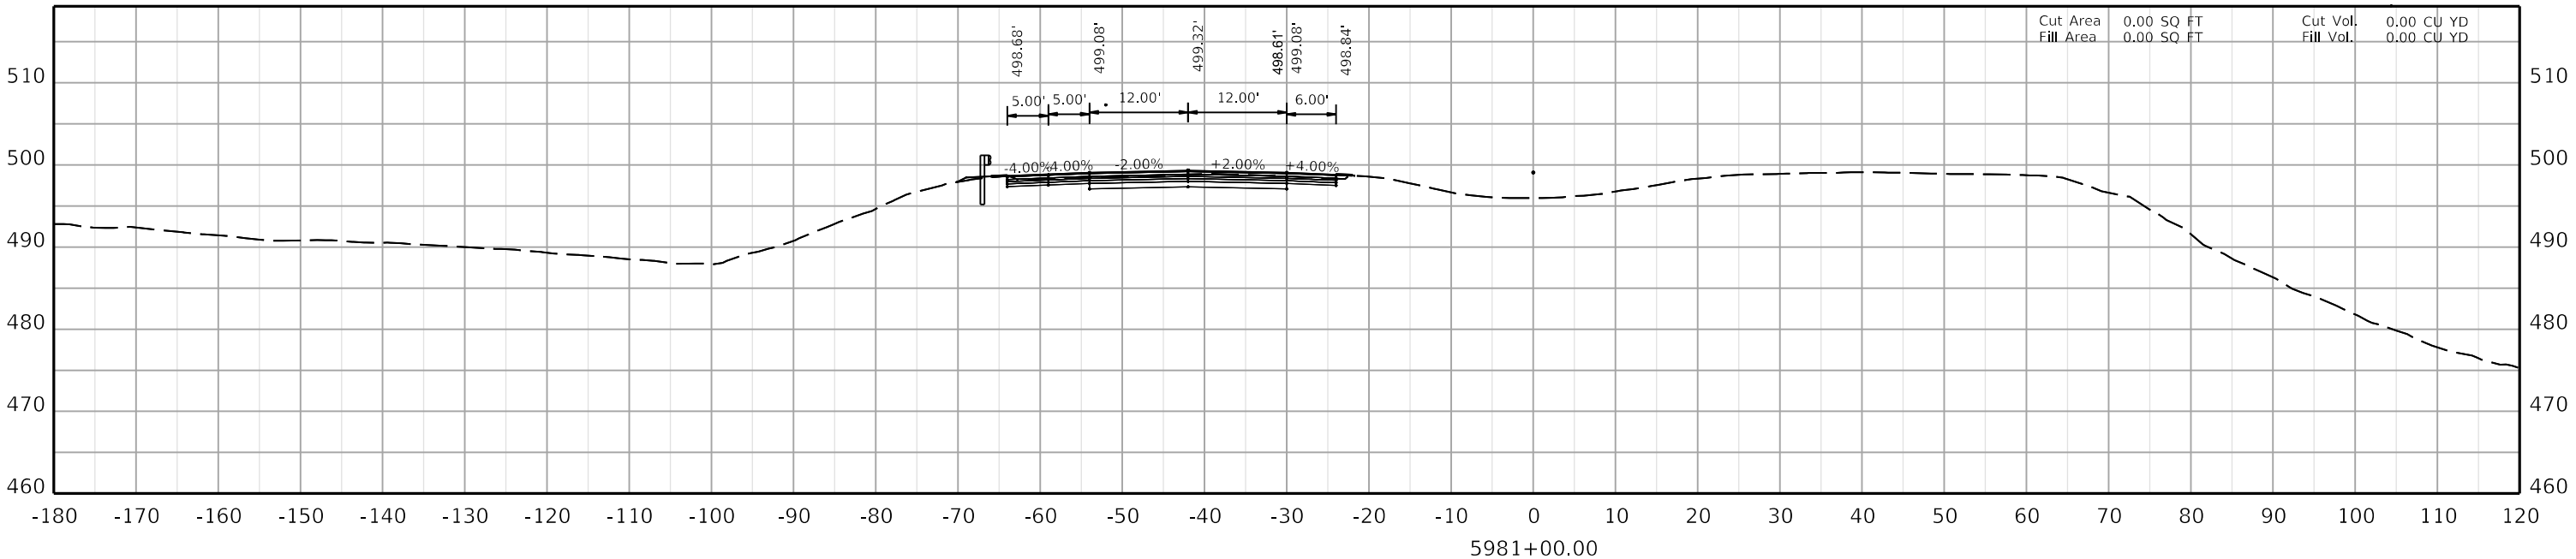

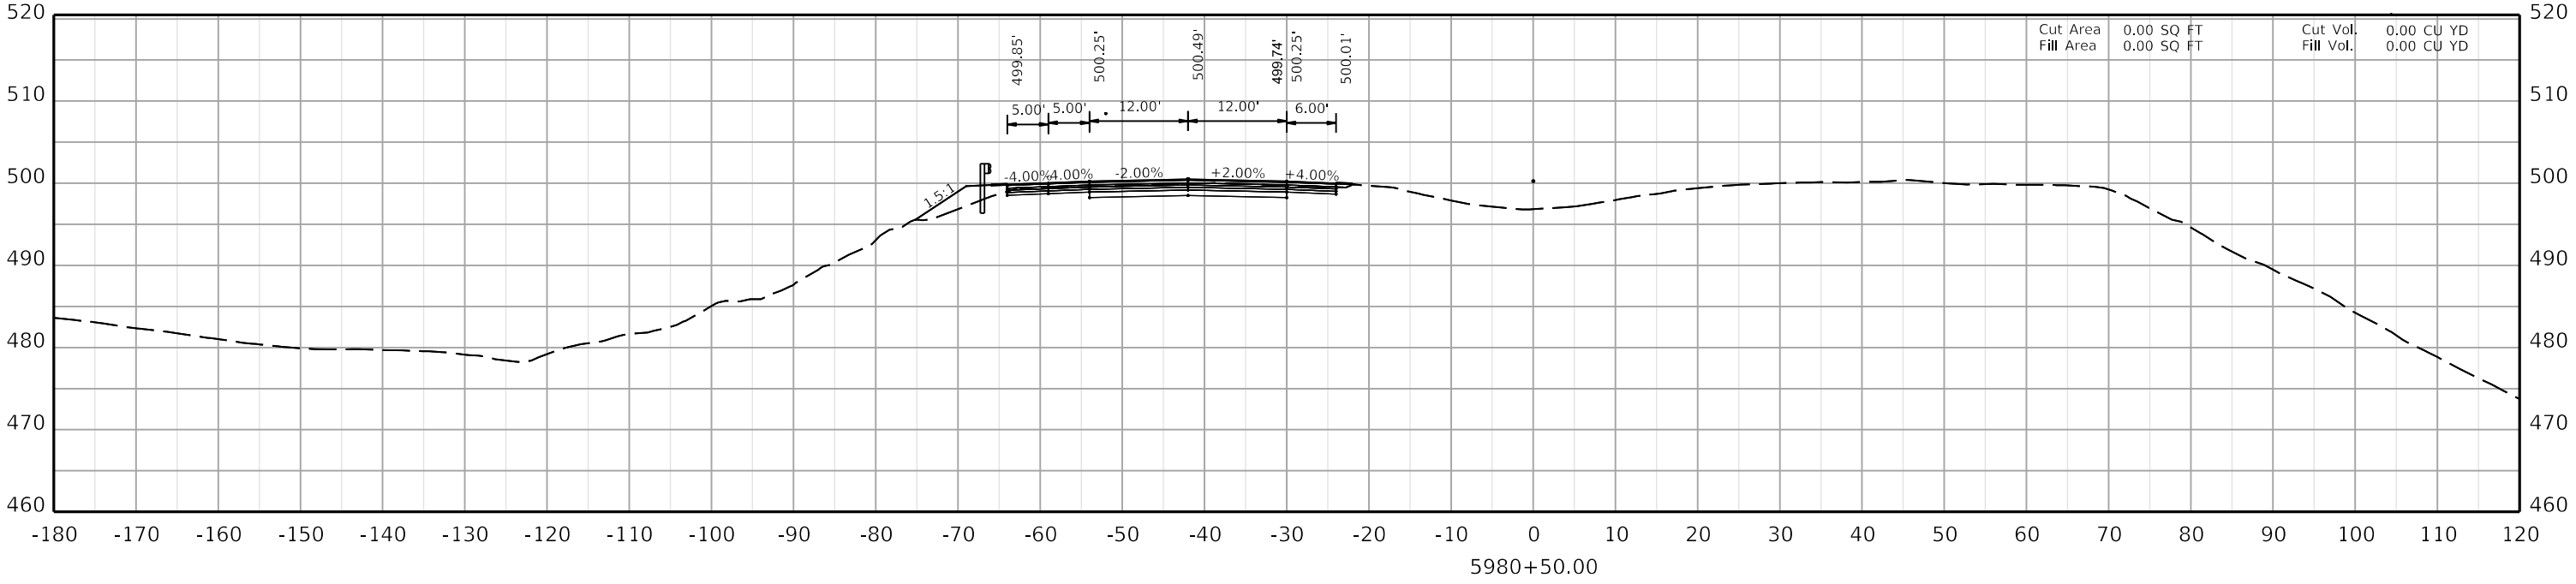

COMMONWEALTH OF KENTUCKY
DEPARTMENT OF HIGHWAYS
TEAM KENTUCKY

DRAWING TITLE:

HORIZONTAL SCALE
SCALE: 1" = 10'

0' 10' 20' 40'

STA. AH4 5980+50.00
TO STA. AH4 5981+00.00

ITEM NO. 02-20063
COUNTY OF Christian
SHEET NO. X233

COMMONWEALTH OF KENTUCKY
DEPARTMENT OF HIGHWAYS

DRAWING TITLE:

HORIZONTAL SCALE
SCALE: 1" = 10'

0' 10' 20' 40'

STA. AH4 5981+50.00
TO STA. AH4 5982+00.00

ITEM NO. 02-20063 COUNTY OF Christian
SHEET NO. X234

FILE NAME: U:\2485\6.CH1 - CHRISTIAN COUNTY I-24\2-20063 - CHRISTIAN - I_24 PAVEMENT REHAB\MILESTONES & SUBMITTALS\CONTRACT PLANS AND PROPOSAL\ELECTRONIC ENGINEERING DATA\SHEETS\02_20063_XSECTION_SHEETS 03.DGN

USER: dscearcell

OpenRoads Designer v10.12.03.2

5981+50.00

-180 -170 -160 -150 -140 -130 -120 -110 -100 -90 -80 -70 -60 -50 -40 -30 -20 -10 0 10 20 30 40 50 60 70 80 90 100 110 120

470 480 490 500 510

-4.00% -4.00% -2.00% +2.00% +4.00%

5.00' 5.00' 12.00' 12.00' 6.00'

497.67' 497.91' 497.43' 498.15' 497.91' 497.51'

Cut Area 0.00 SQ FT
Fill Area 0.00 SQ FT
Cut Vol. 0.00 CU YD
Fill Vol. 0.00 CU YD

5982+00.00

-180 -170 -160 -150 -140 -130 -120 -110 -100 -90 -80 -70 -60 -50 -40 -30 -20 -10 0 10 20 30 40 50 60 70 80 90 100 110 120


480 490 500 510 520

-4.00% -4.00% -2.00% +2.00% +4.00%

5.00' 5.00' 12.00' 12.00' 6.00'

496.51' 496.75' 496.27' 496.99' 496.75' 496.35'

Cut Area 0.00 SQ FT
Fill Area 0.00 SQ FT
Cut Vol. 0.00 CU YD
Fill Vol. 0.00 CU YD

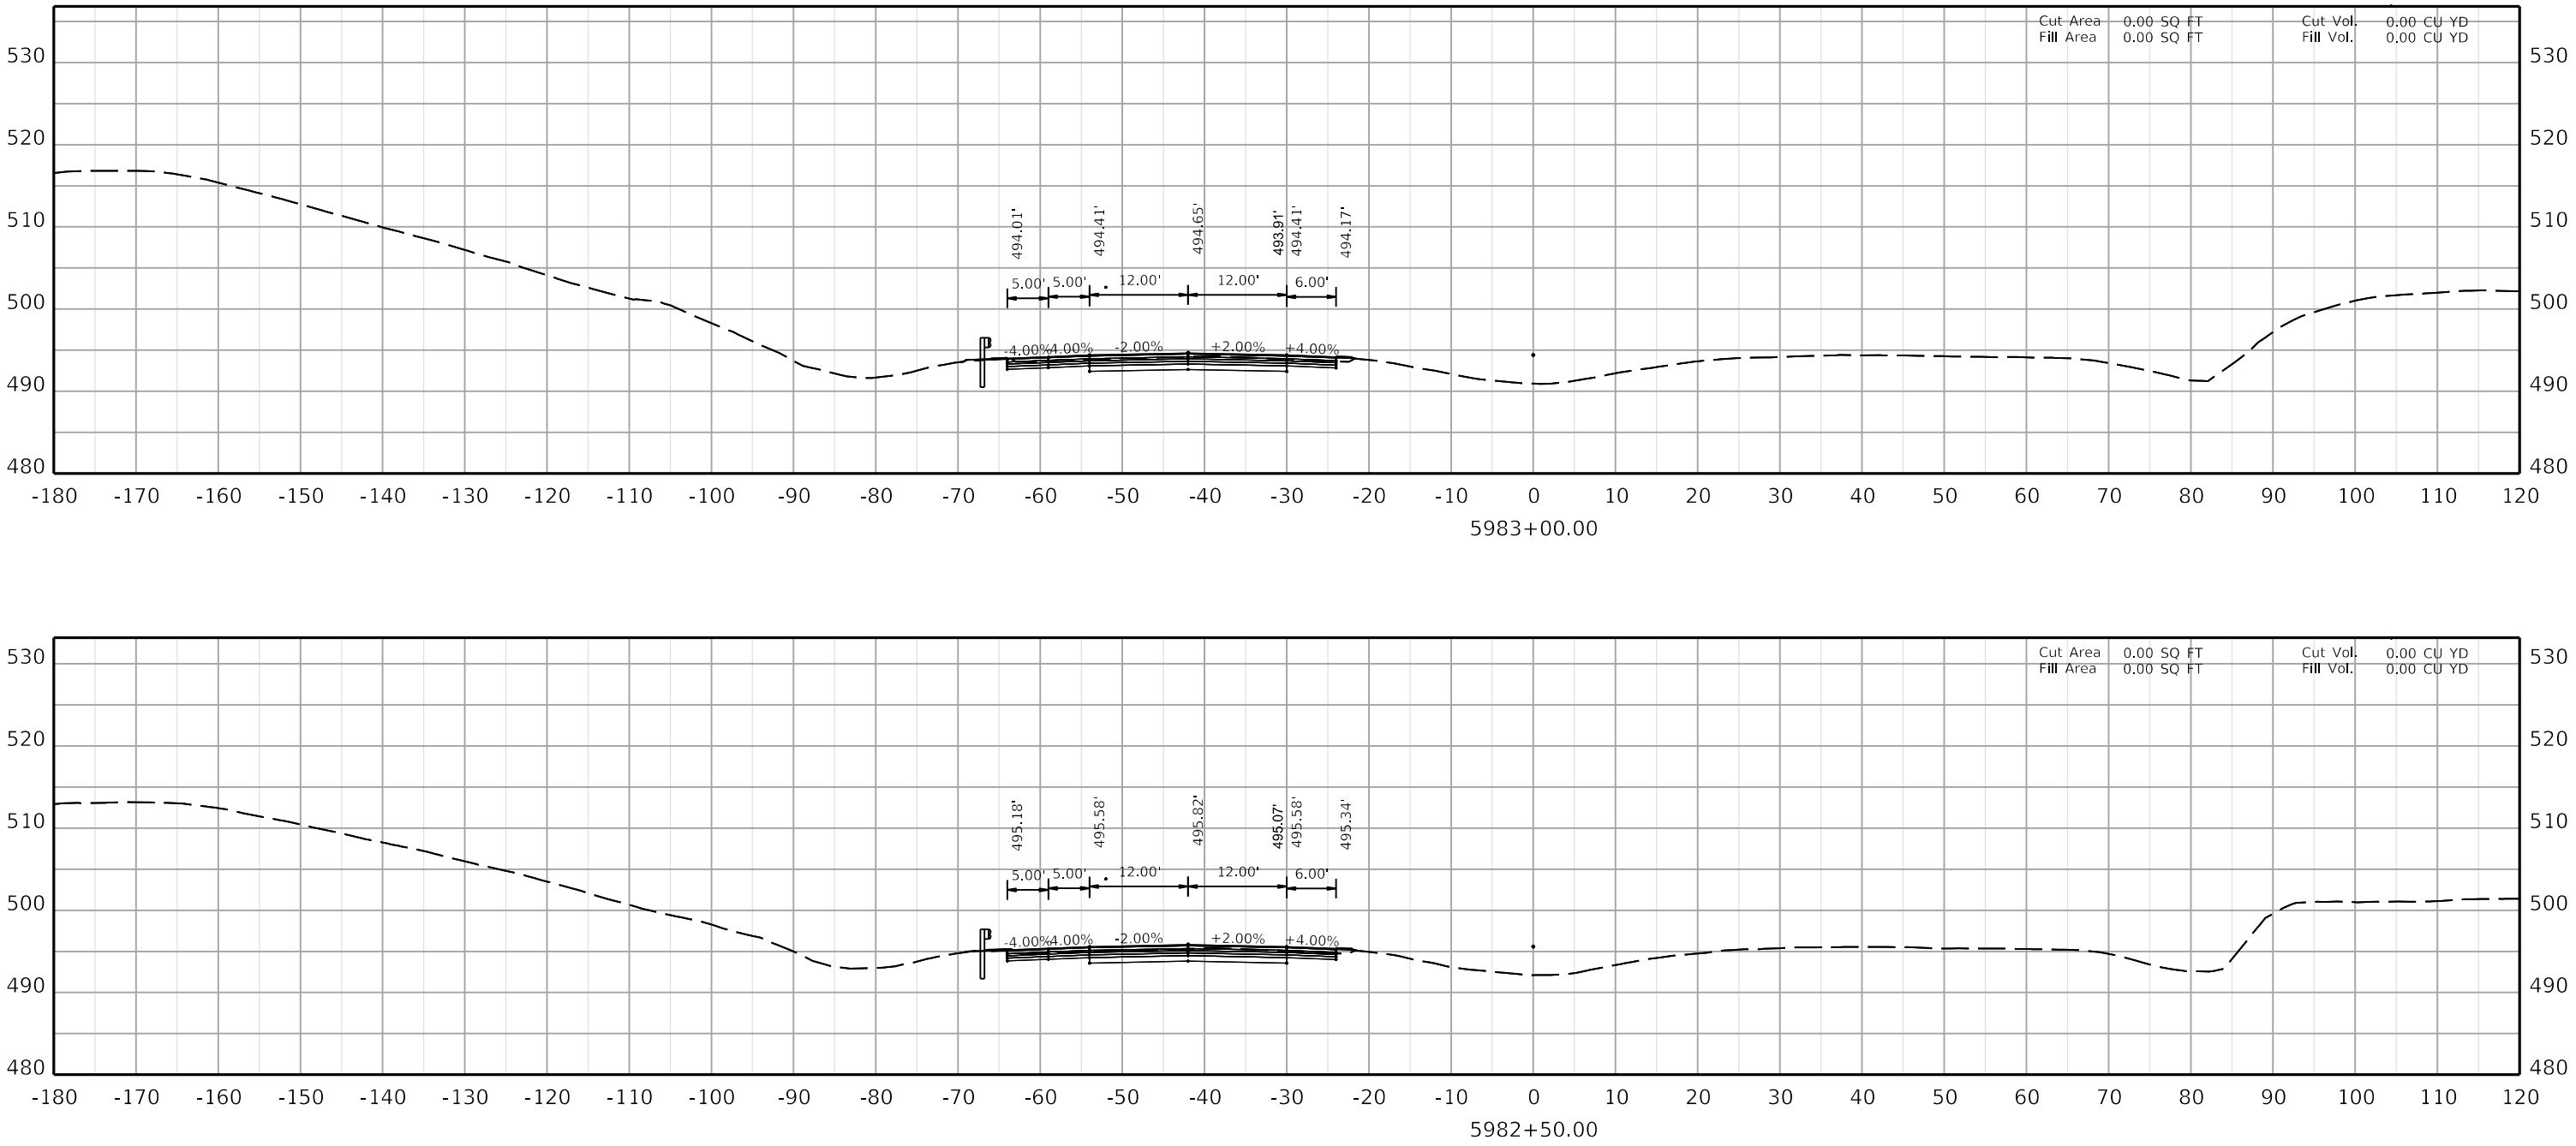

COMMONWEALTH OF KENTUCKY
DEPARTMENT OF HIGHWAYS
TEAM KENTUCKY


DRAWING TITLE:


HORIZONTAL SCALE
SCALE: 1" = 10'

0' 10' 20' 40'

STA. AH4 5982+50.00
TO STA. AH4 5983+00.00

ITEM NO. 02-20063
COUNTY OF Christian
SHEET NO. X235

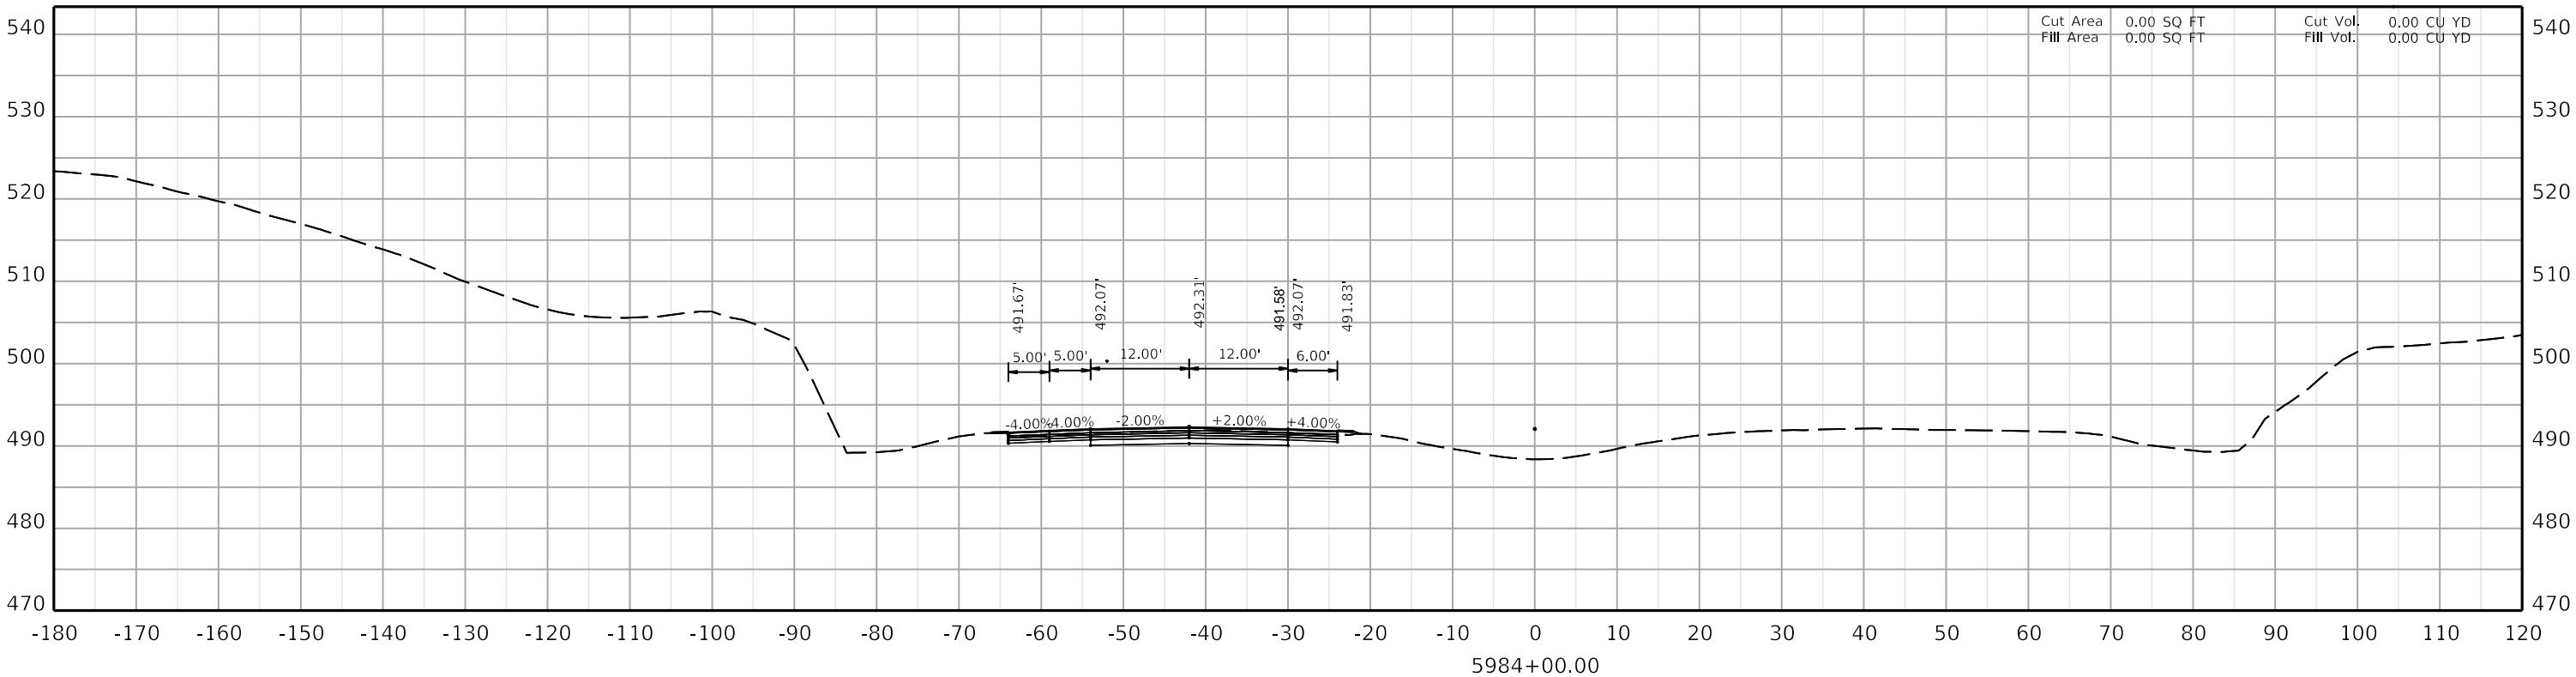

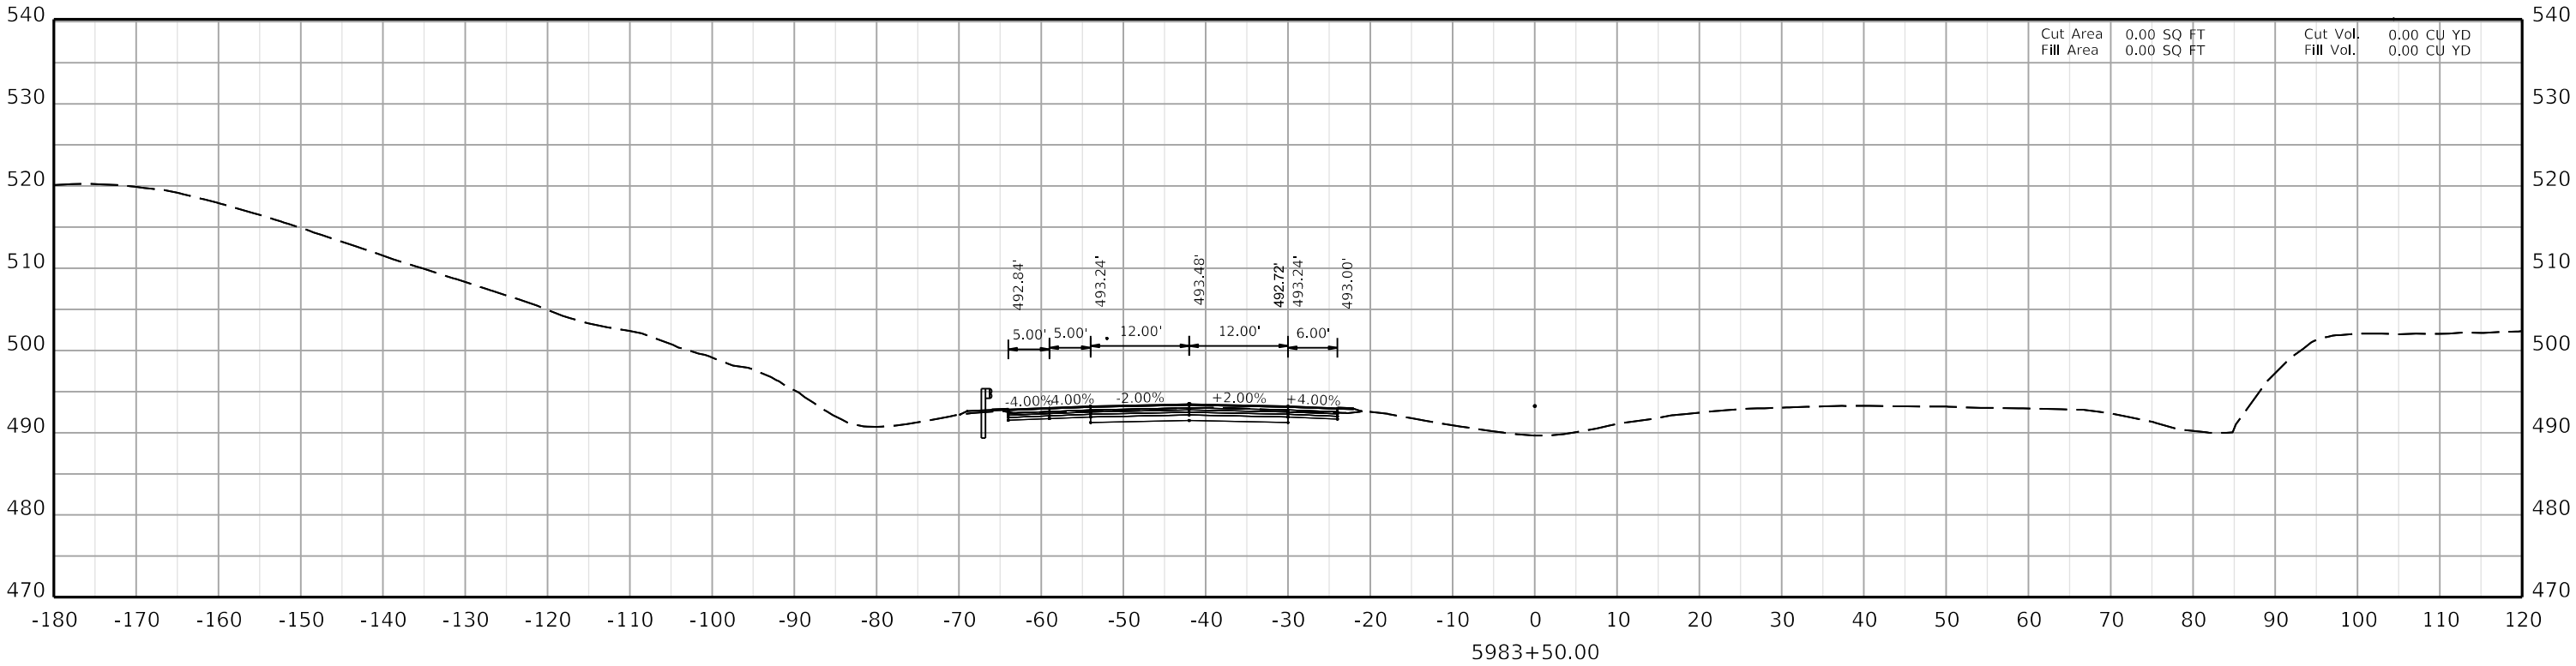

COMMONWEALTH OF KENTUCKY
DEPARTMENT OF HIGHWAYS
TEAM KENTUCKY


DRAWING TITLE:


HORIZONTAL SCALE
SCALE: 1" = 10'

0' 10' 20' 40'

STA. AH4 5983+50.00
TO STA. AH4 5984+00.00

ITEM NO. 02-20063
COUNTY OF Christian
SHEET NO. X236

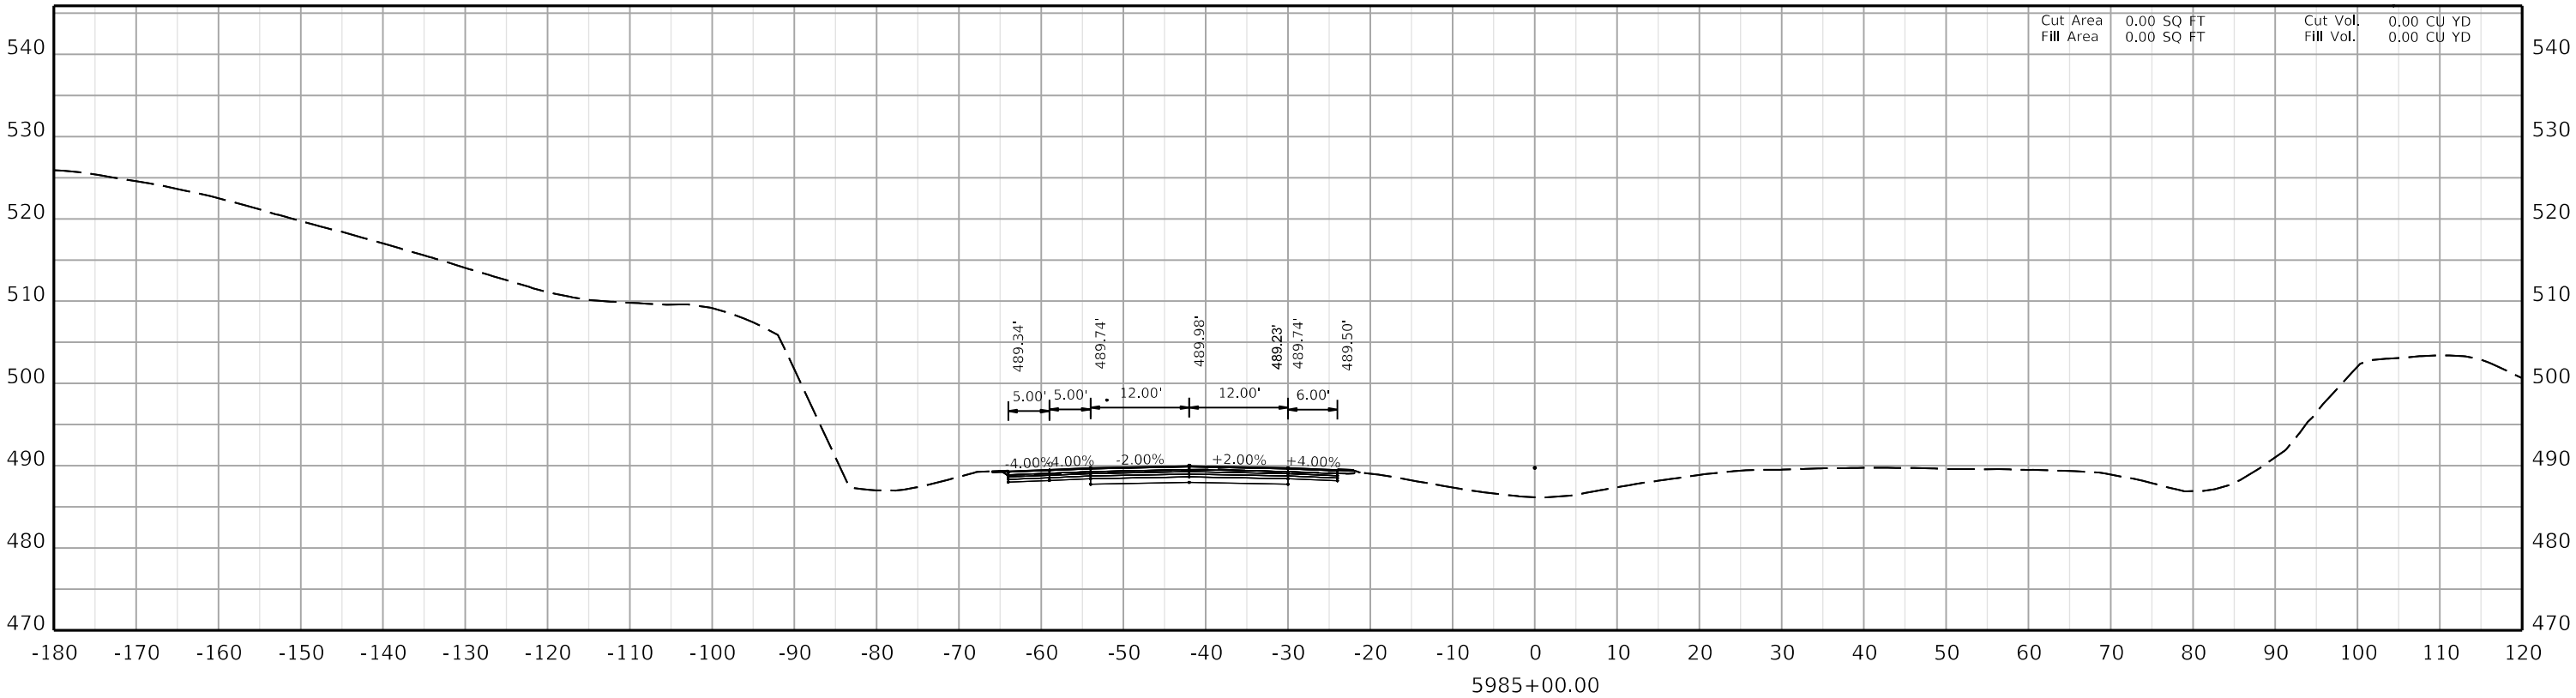

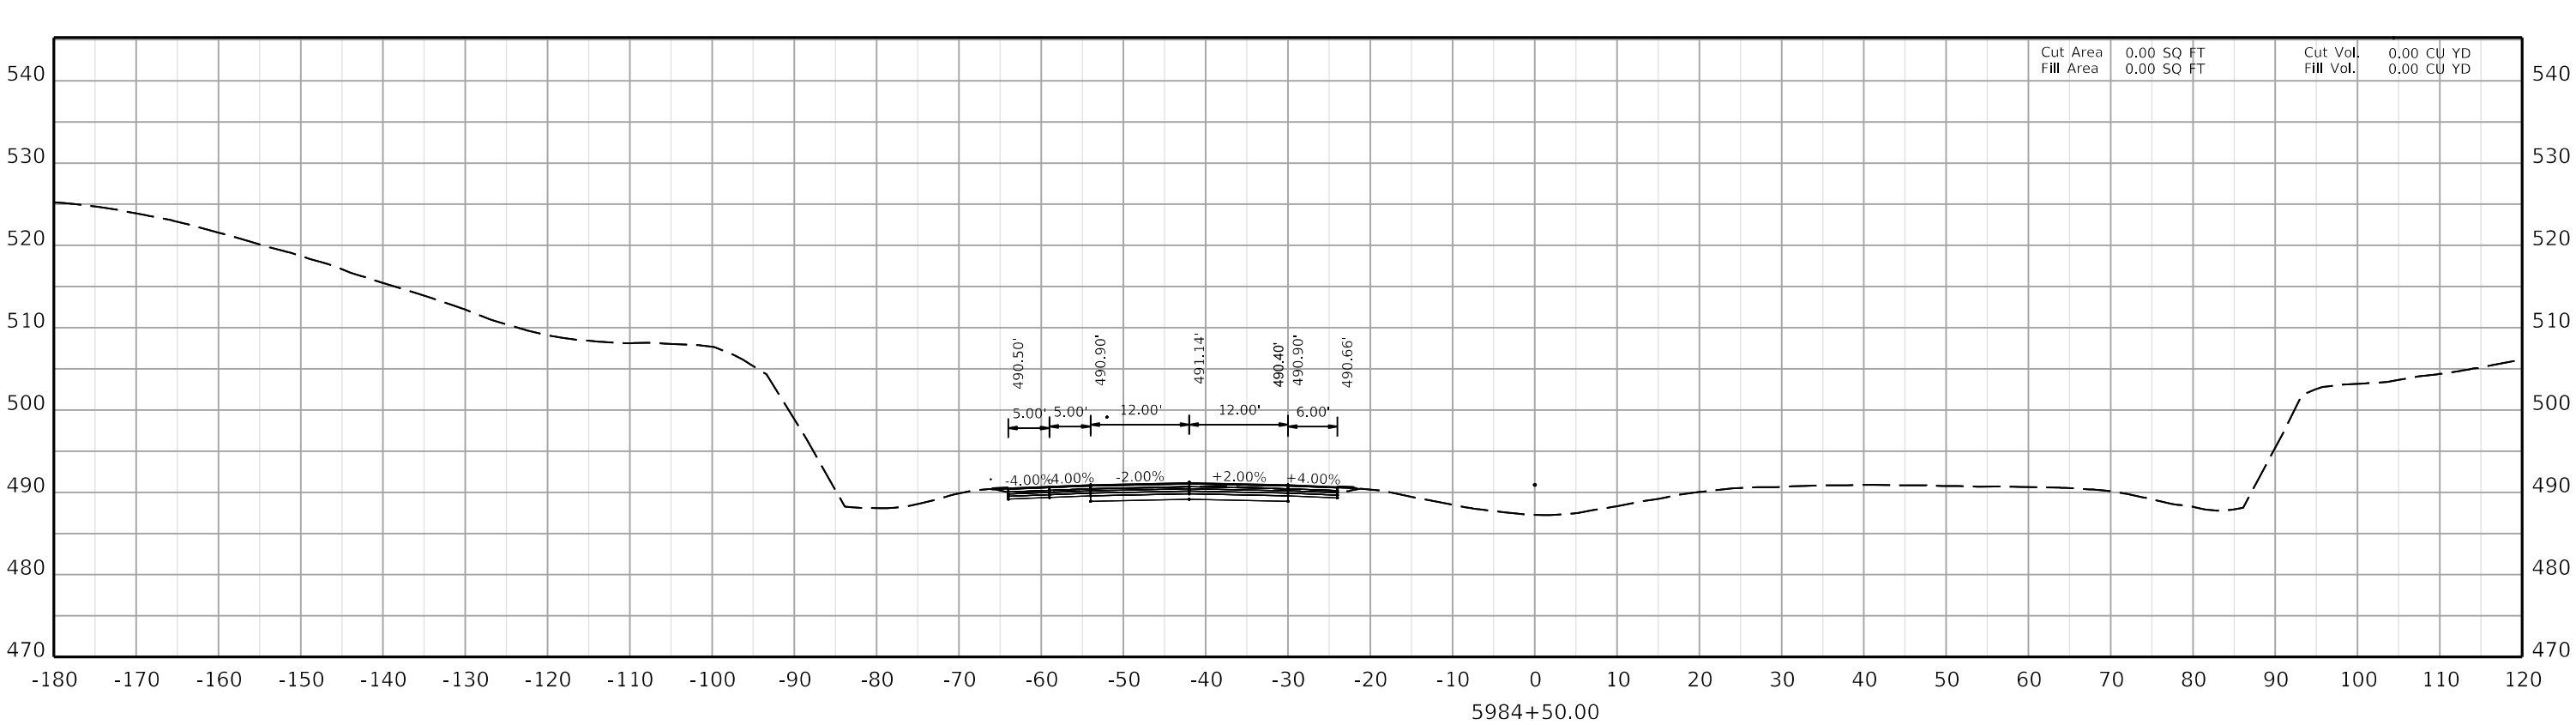

COMMONWEALTH OF KENTUCKY
DEPARTMENT OF HIGHWAYS
TEAM KENTUCKY TRANSPORTATION CABINET


DRAWING TITLE:


HORIZONTAL SCALE
SCALE: 1" = 10'

0' 10' 20' 40'

STA. AH4 5984+50.00
TO STA. AH4 5985+00.00

ITEM NO. 02-20063
COUNTY OF Christian
SHEET NO. X237

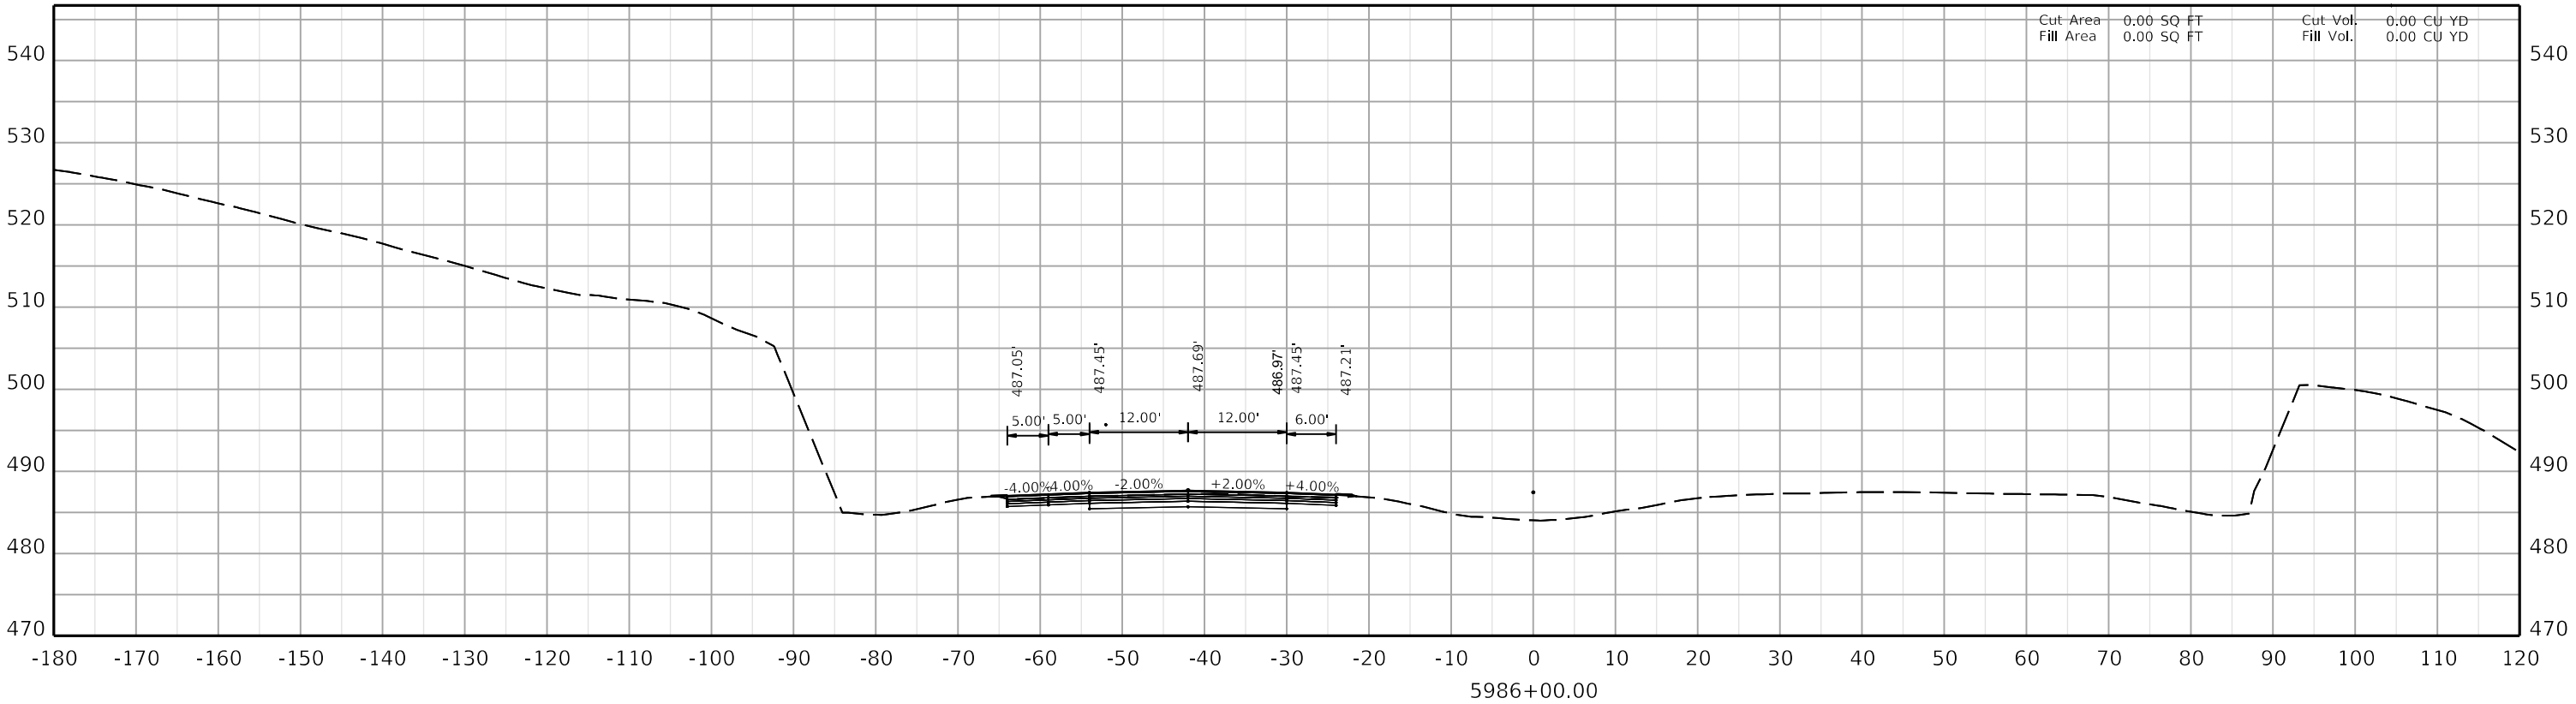

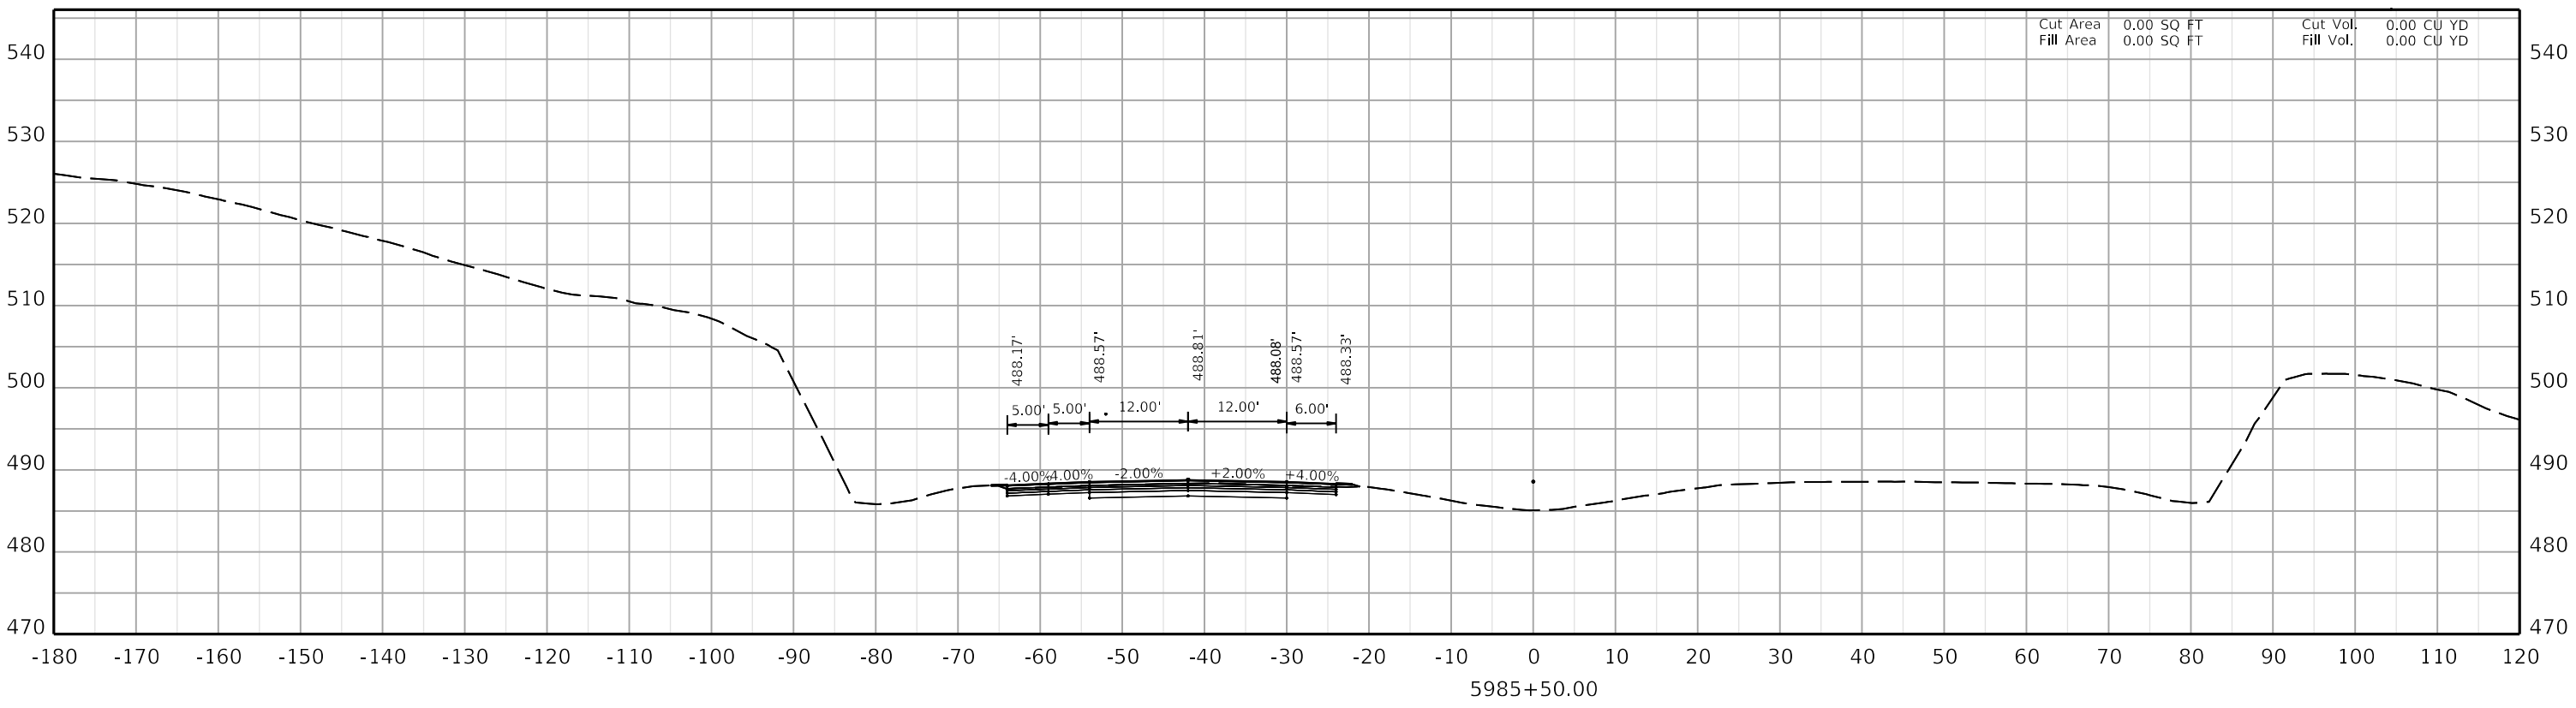

COMMONWEALTH OF KENTUCKY
DEPARTMENT OF HIGHWAYS
TEAM KENTUCKY TRANSPORTATION CABINET


DRAWING TITLE:


HORIZONTAL SCALE
SCALE: 1" = 10'

0' 10' 20' 40'

STA. AH4 5985+50.00
TO STA. AH4 5986+00.00

ITEM NO. 02-20063
COUNTY OF Christian
SHEET NO. X238

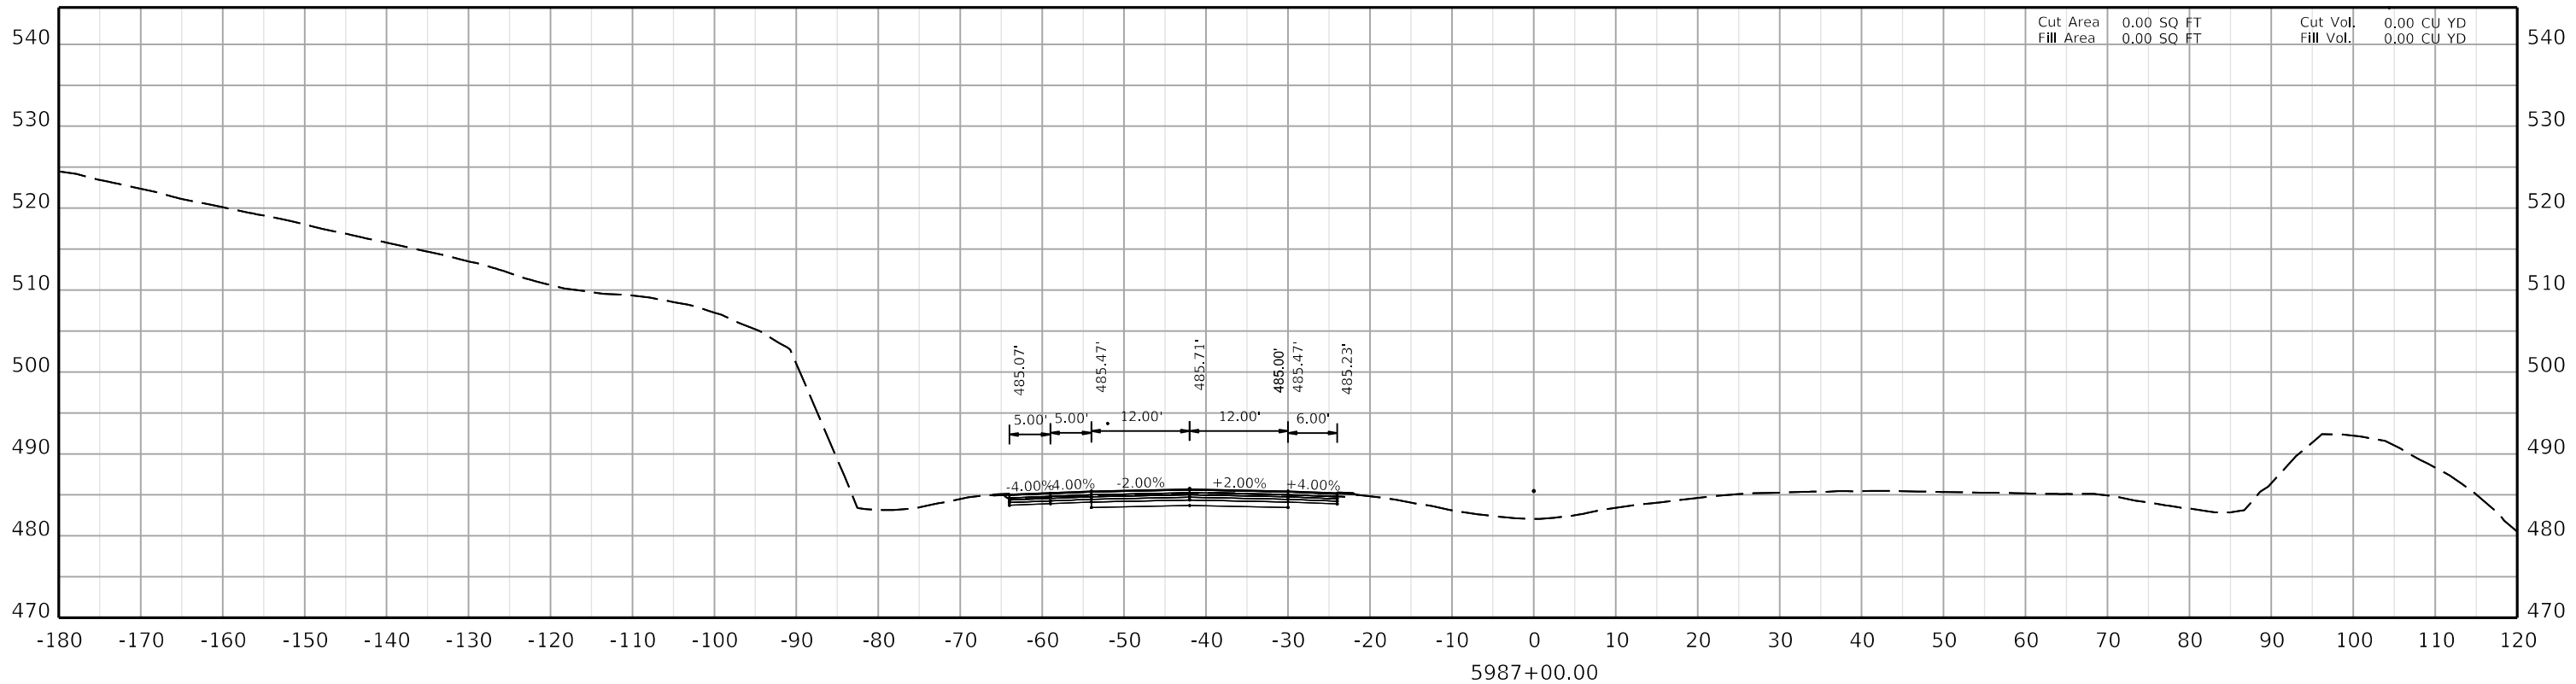

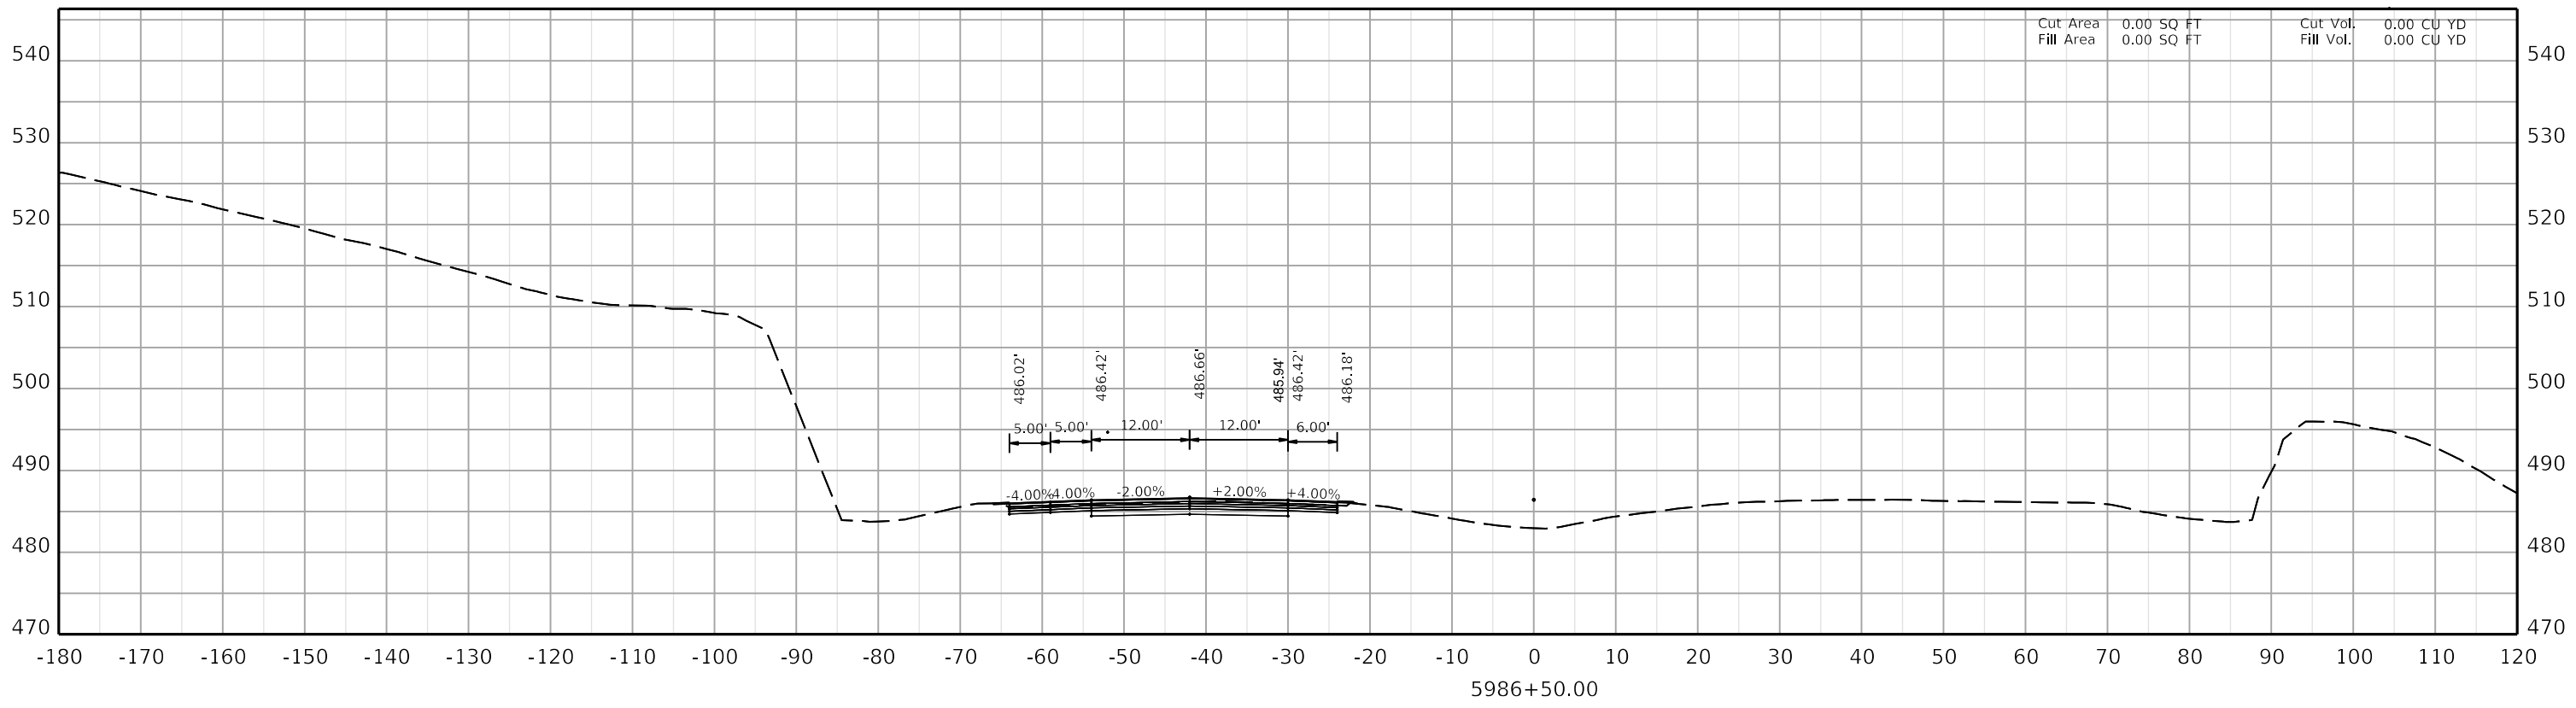

COMMONWEALTH OF KENTUCKY
DEPARTMENT OF HIGHWAYS
TEAM KENTUCKY TRANSPORTATION CABINET


DRAWING TITLE:


HORIZONTAL SCALE
SCALE: 1" = 10'

0' 10' 20' 40'

STA. AH4 5986+50.00
TO STA. AH4 5987+00.00

ITEM NO. 02-20063
COUNTY OF Christian
SHEET NO. X239

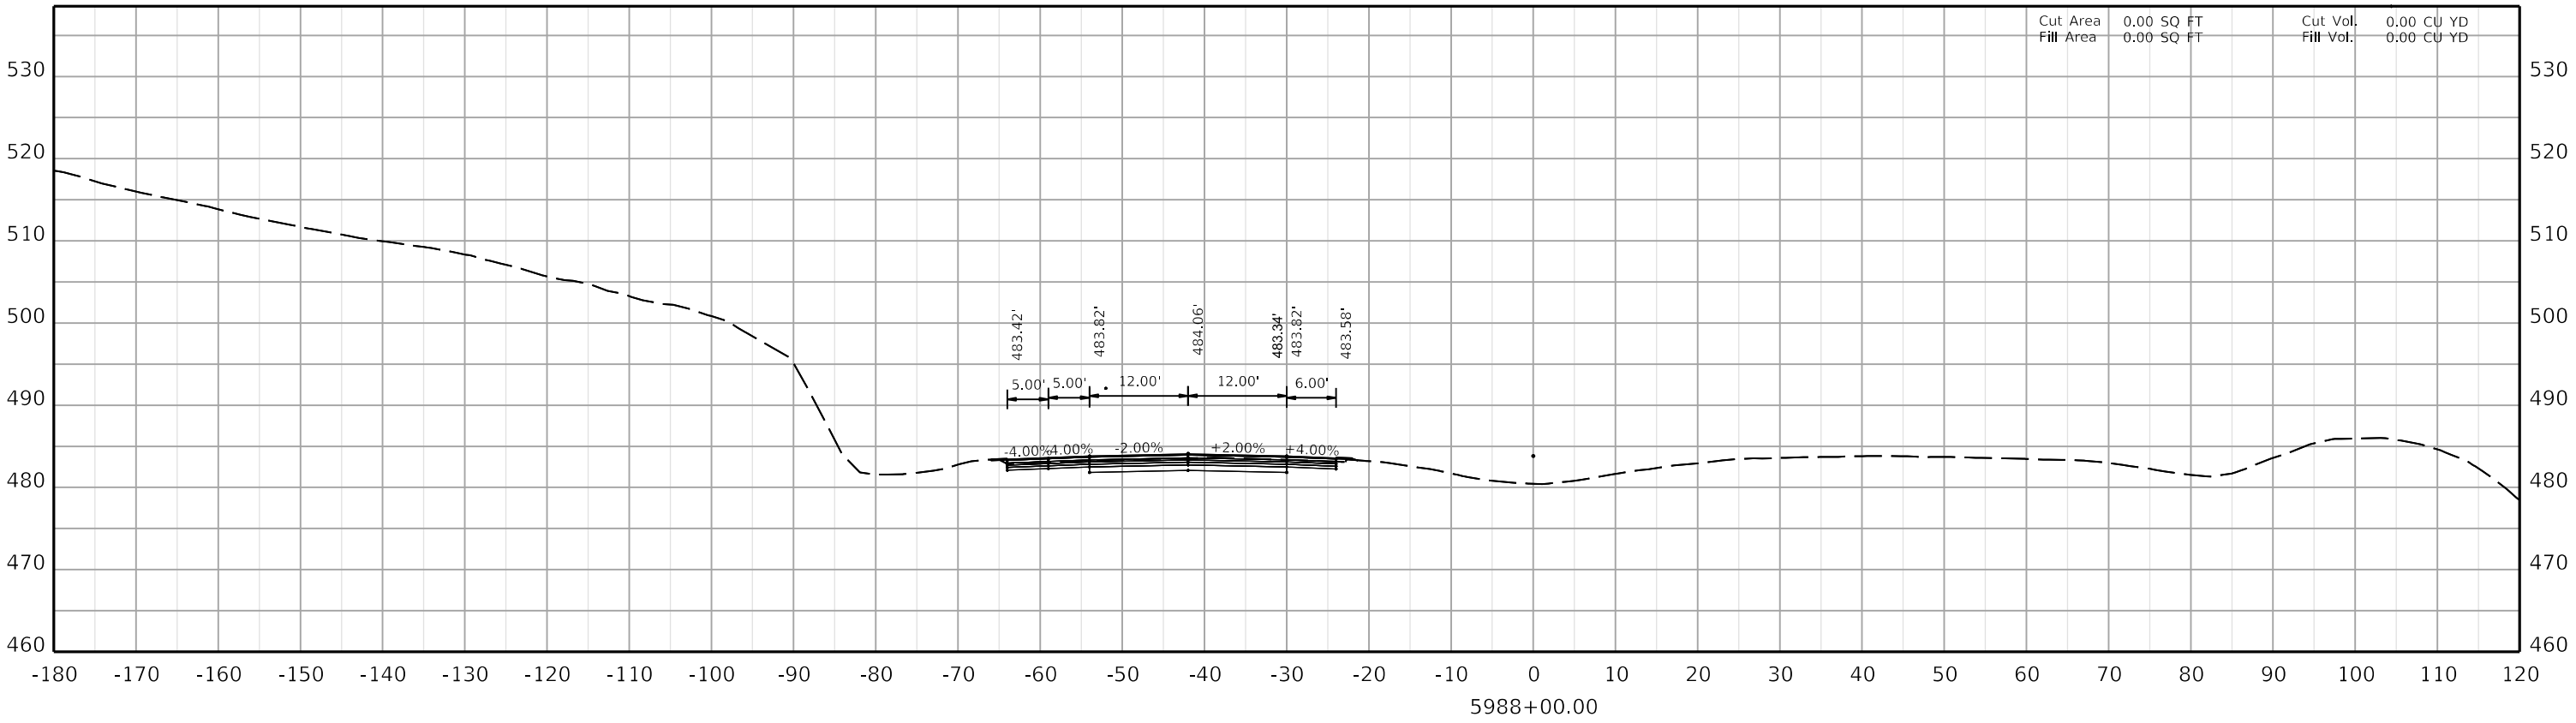

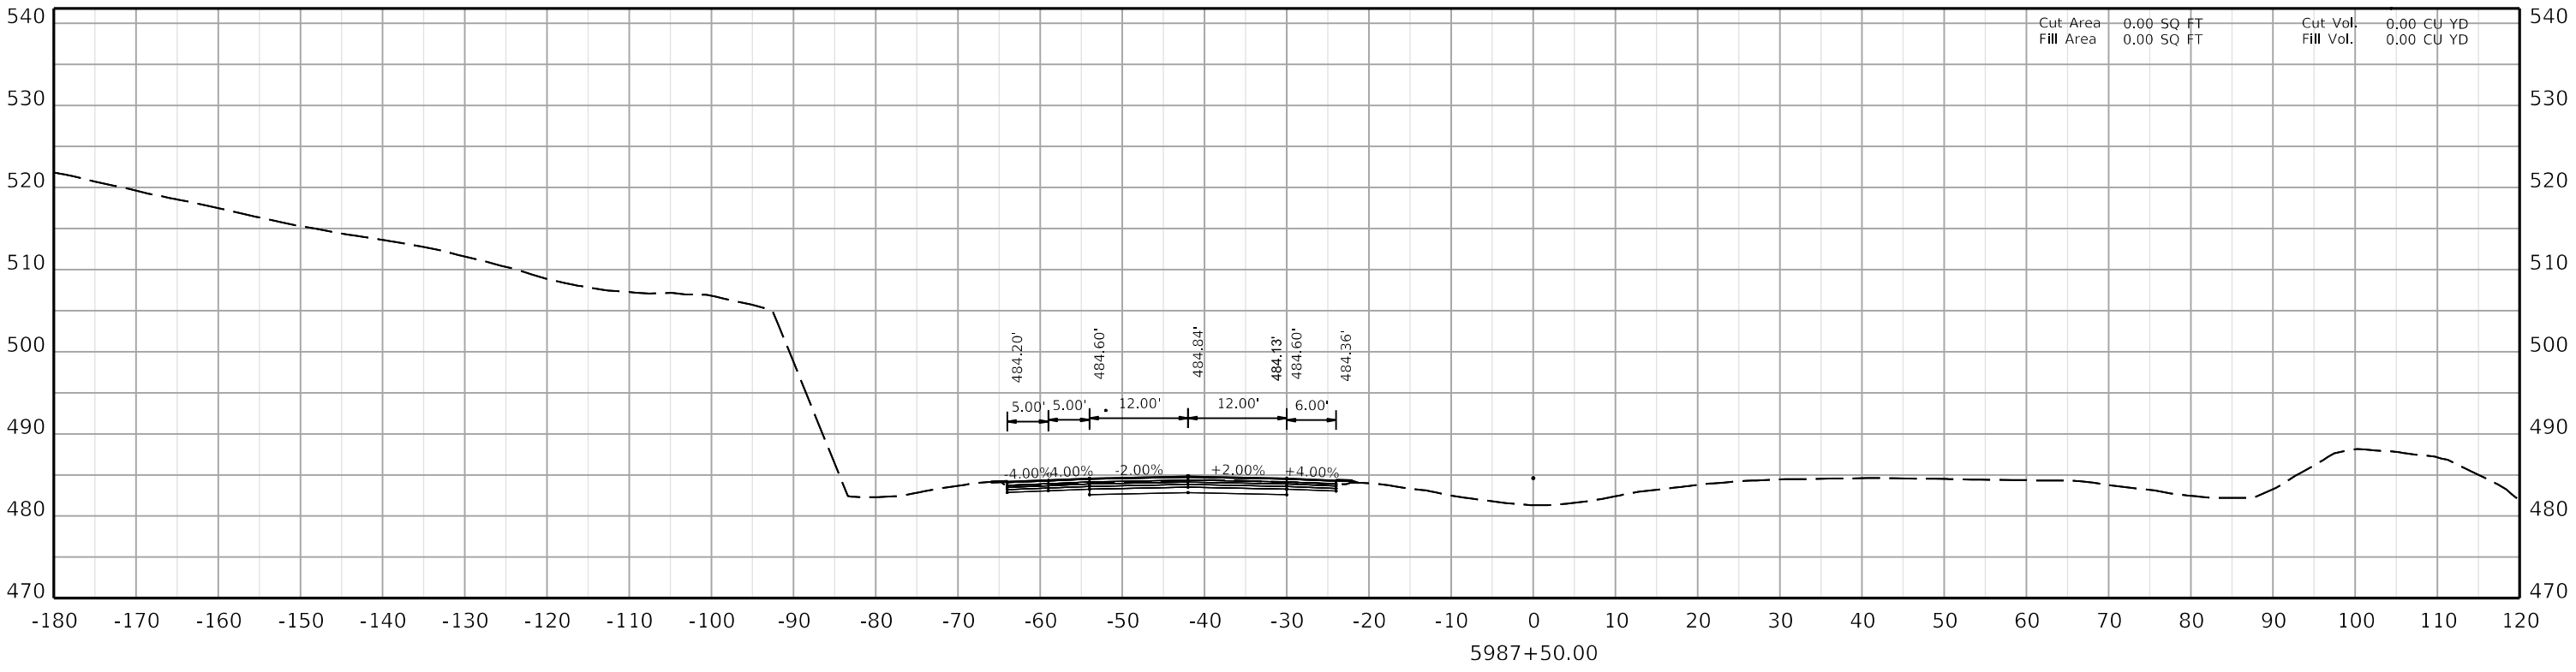

COMMONWEALTH OF KENTUCKY
DEPARTMENT OF HIGHWAYS
TEAM KENTUCKY TRANSPORTATION CABINET


DRAWING TITLE:


HORIZONTAL SCALE
SCALE: 1" = 10'

0' 10' 20' 40'

STA. AH4 5987+50.00
TO STA. AH4 5988+00.00

ITEM NO. 02-20063
COUNTY OF Christian
SHEET NO. X240

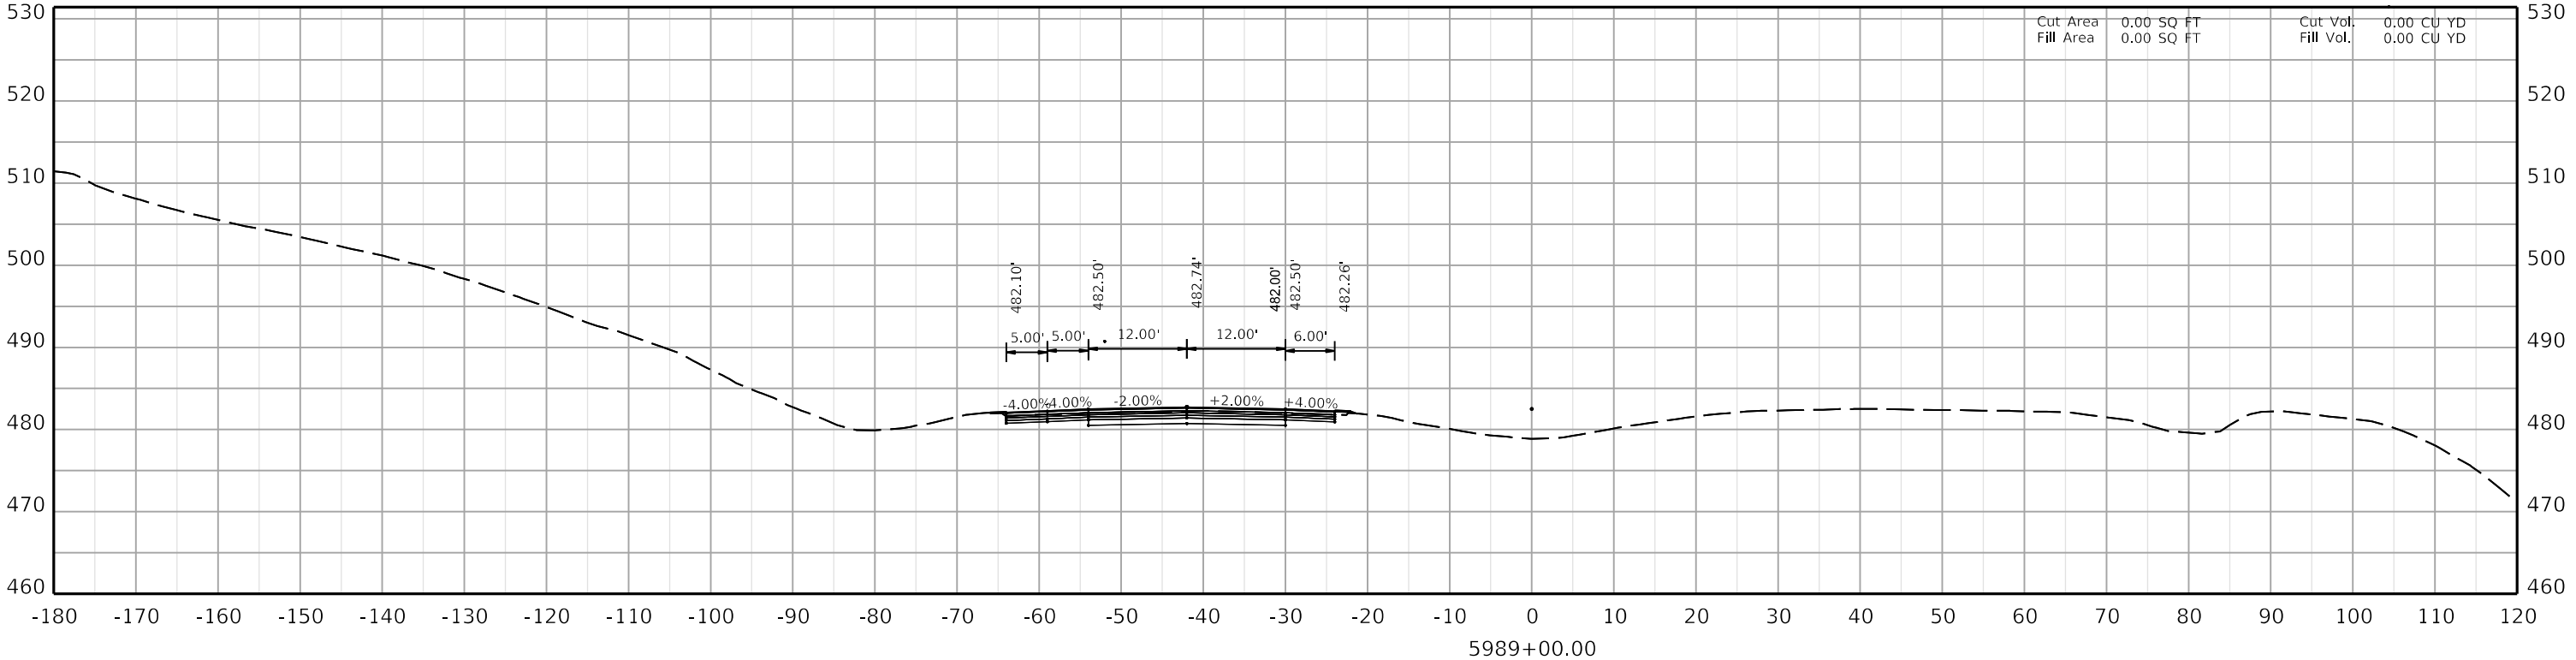

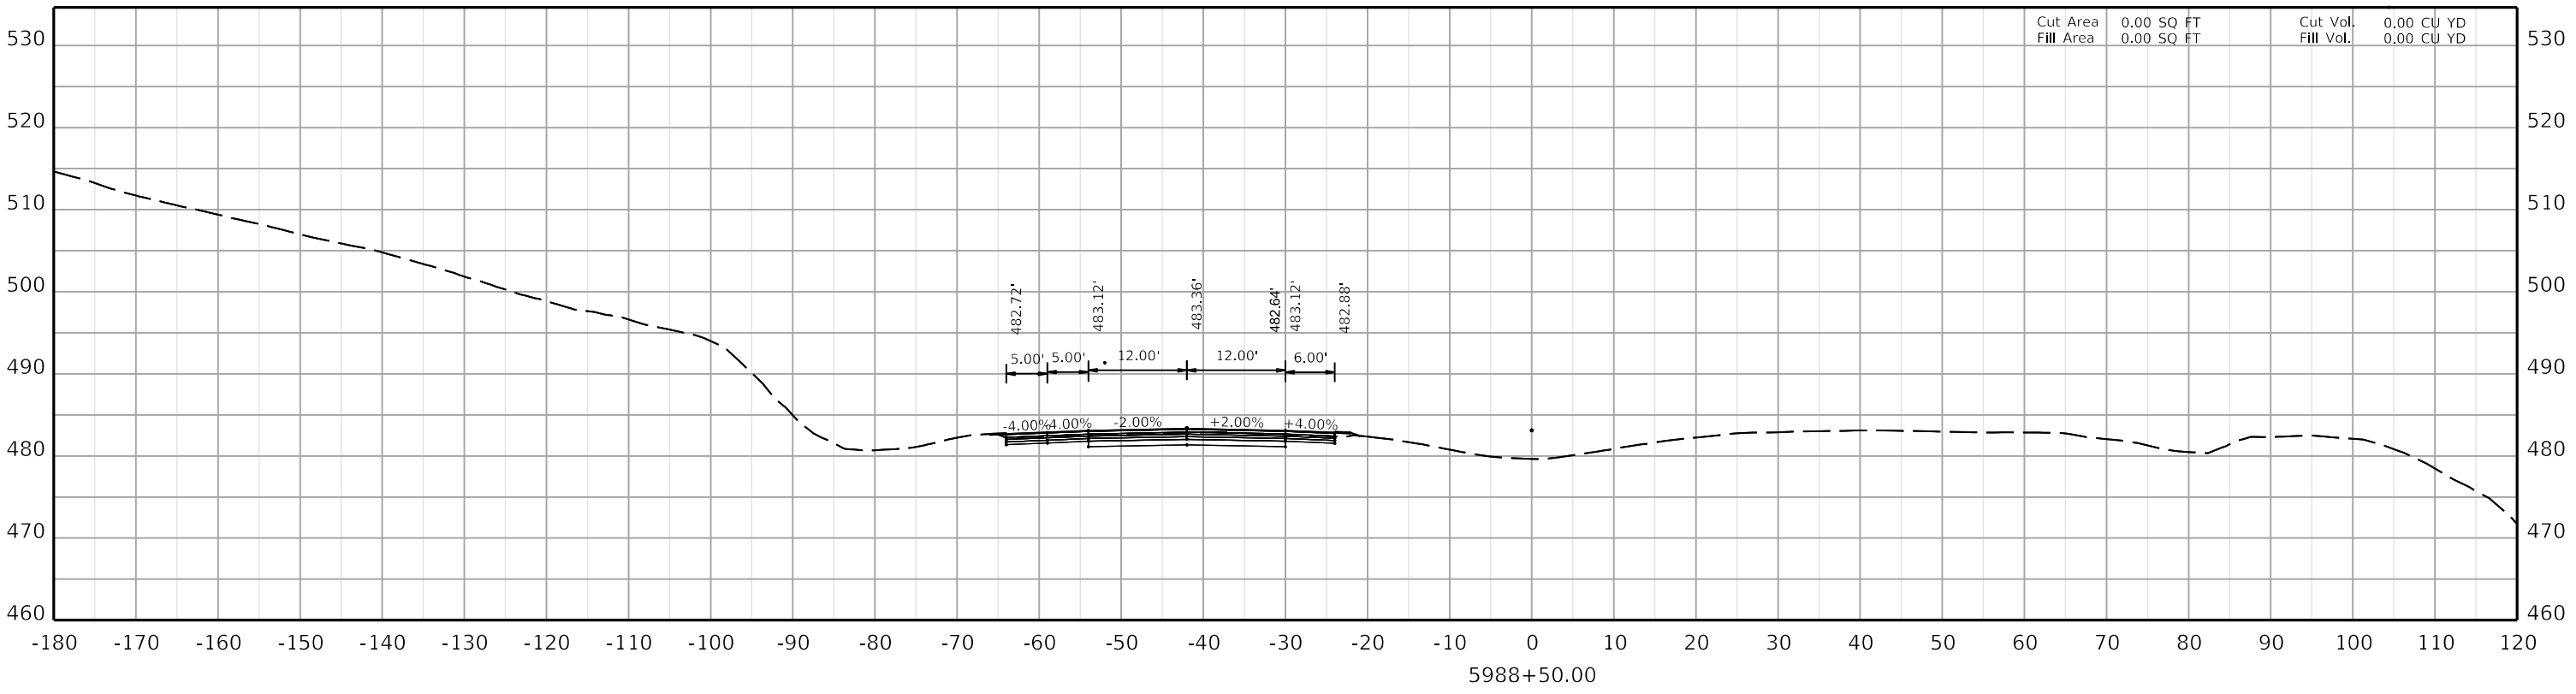

COMMONWEALTH OF KENTUCKY
DEPARTMENT OF HIGHWAYS
TEAM KENTUCKY TRANSPORTATION CABINET

DRAWING TITLE:

HORIZONTAL SCALE
SCALE: 1" = 10'

0' 10' 20' 40'


STA. AH4 5988+50.00
TO STA. AH4 5989+00.00


ITEM NO. 02-20063
COUNTY OF Christian
SHEET NO. X241

OpenRoads Designer v10.12.03.2

USER: ciccarelli

FILE NAME: U:\24856,CH1 - CHRISTIAN COUNTY I-24\2-20063 - CHRISTIAN - I_24 PAVEMENT REHAB\MILESTONES & SUBMITTALS\CONTRACT PLANS AND PROPOSAL\ELECTRONIC ENGINEERING DATA\SHEETS\02_20063_XSECTION_SHEETS 03.DGN

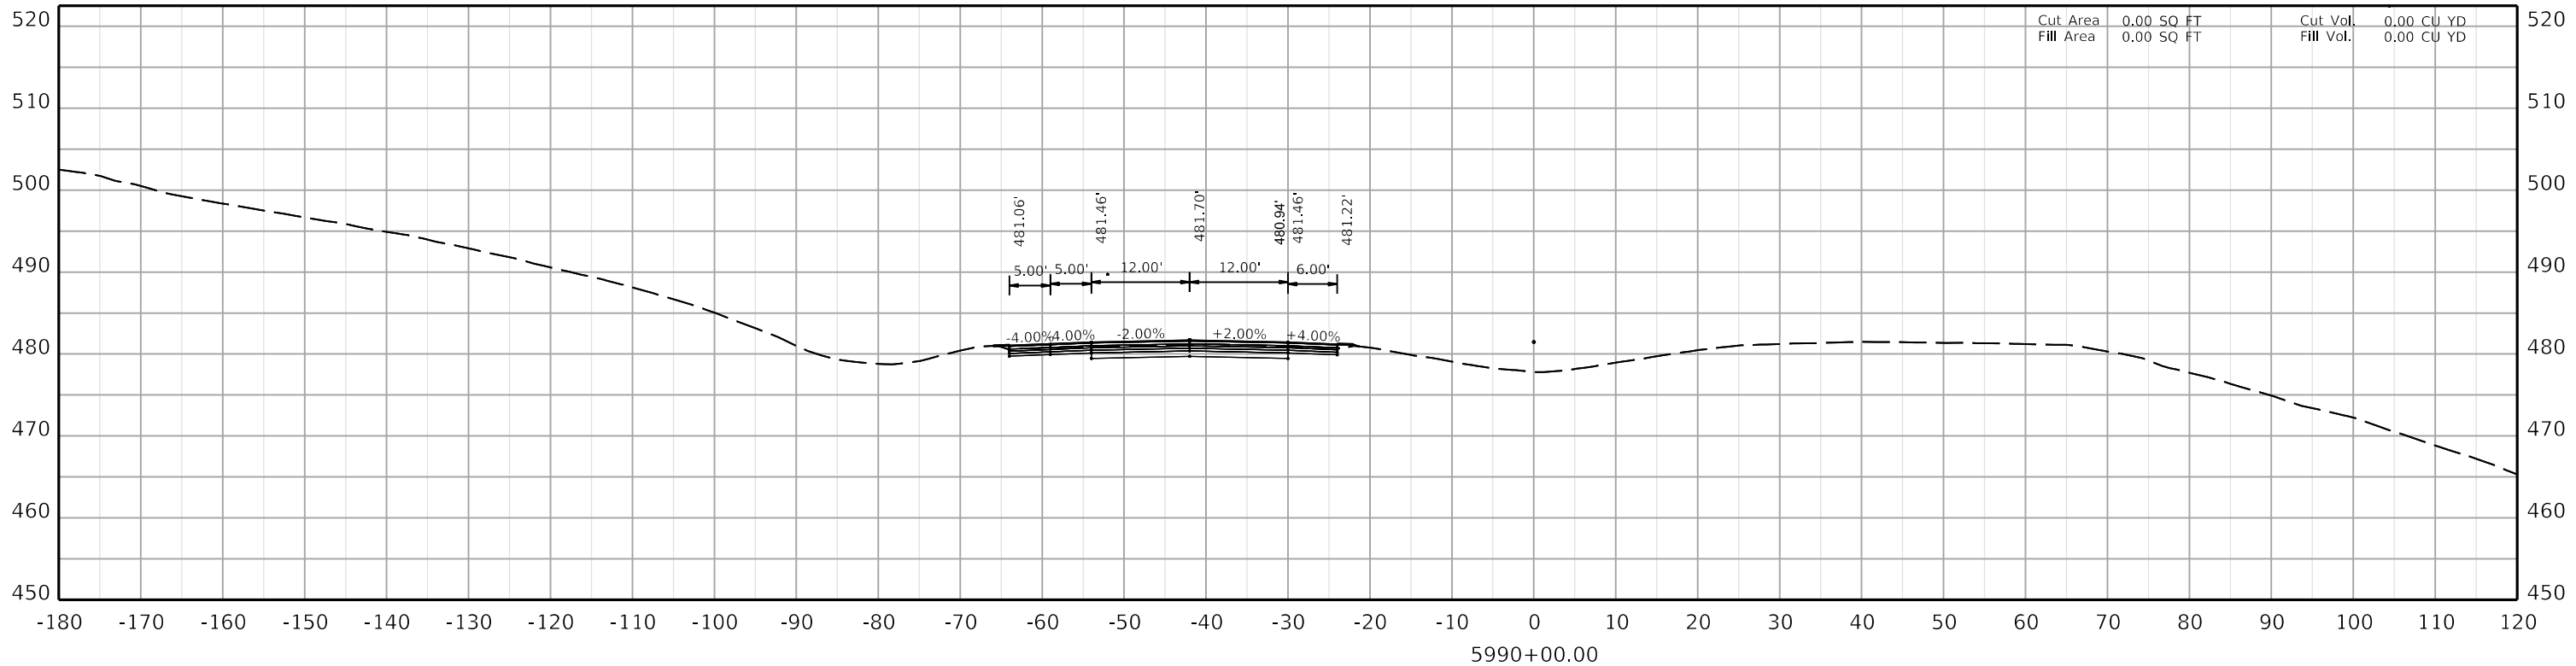

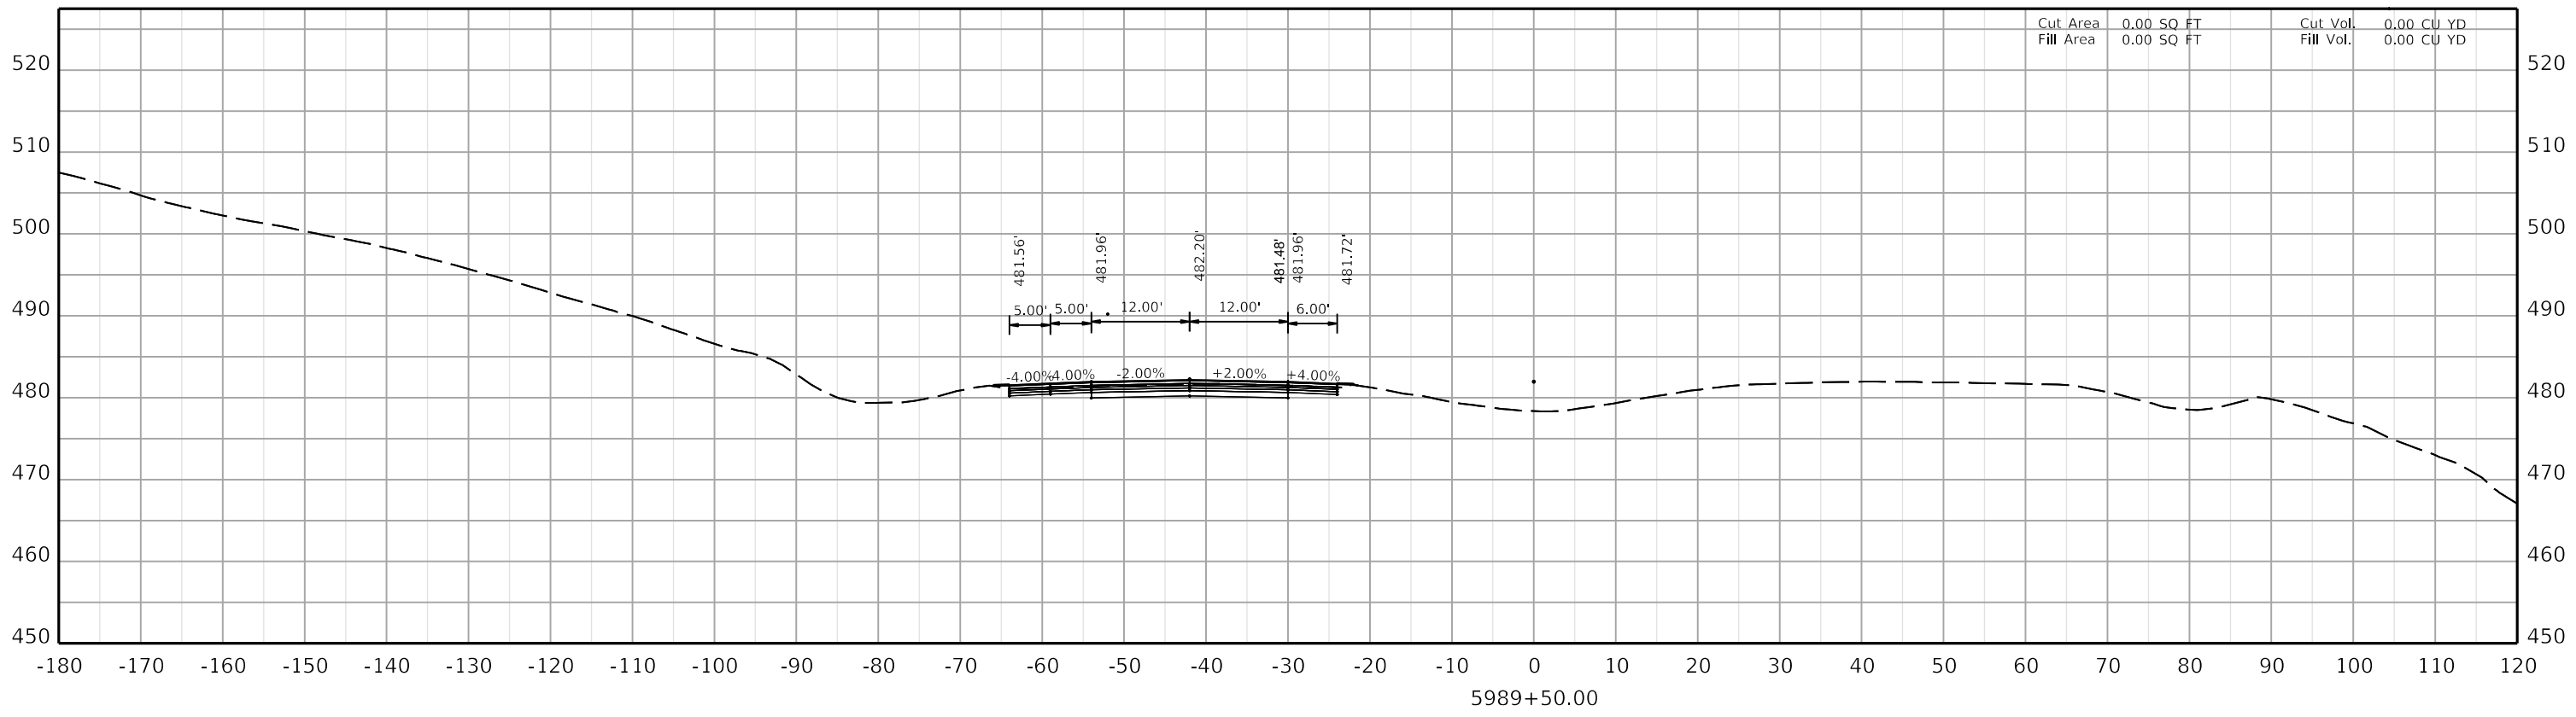

COMMONWEALTH OF KENTUCKY
DEPARTMENT OF HIGHWAYS
TEAM KENTUCKY TRANSPORTATION CABINET


DRAWING TITLE:

HORIZONTAL SCALE
SCALE: 1" = 10'


0' 10' 20' 40'

STA. AH4 5989+50.00
TO STA. AH4 5990+00.00

ITEM NO. 02-20063
COUNTY OF Christian
SHEET NO. X242

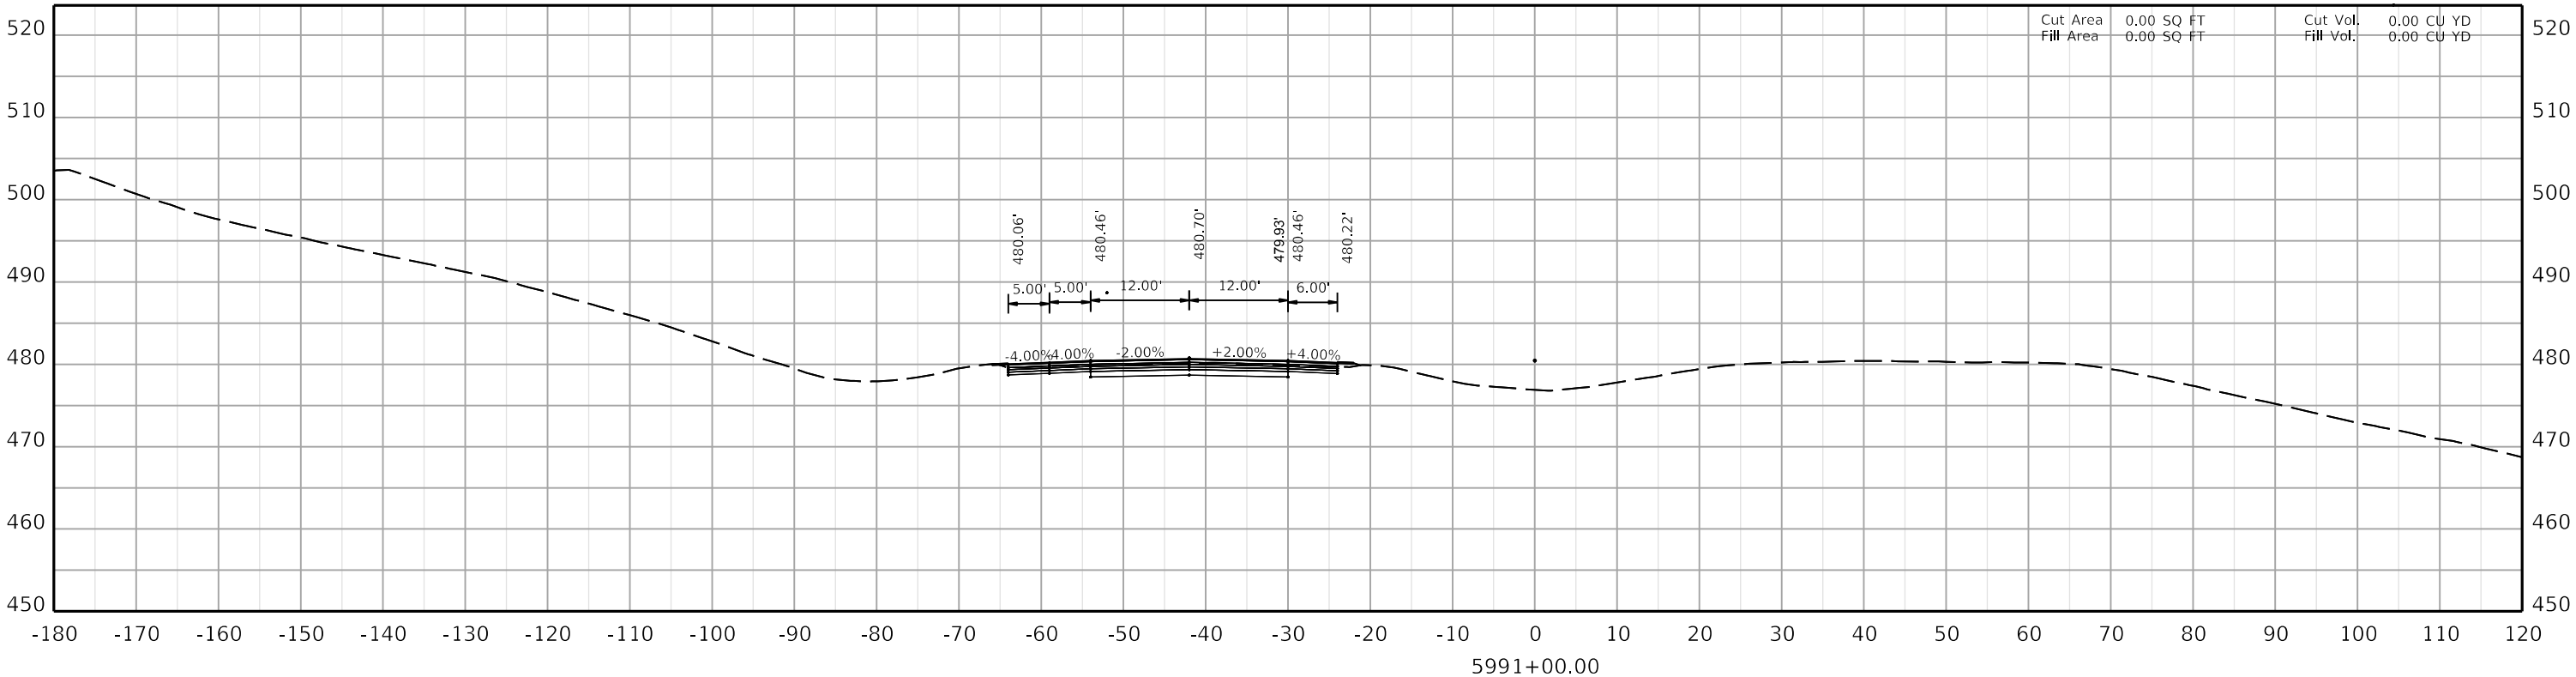

5991+00.00

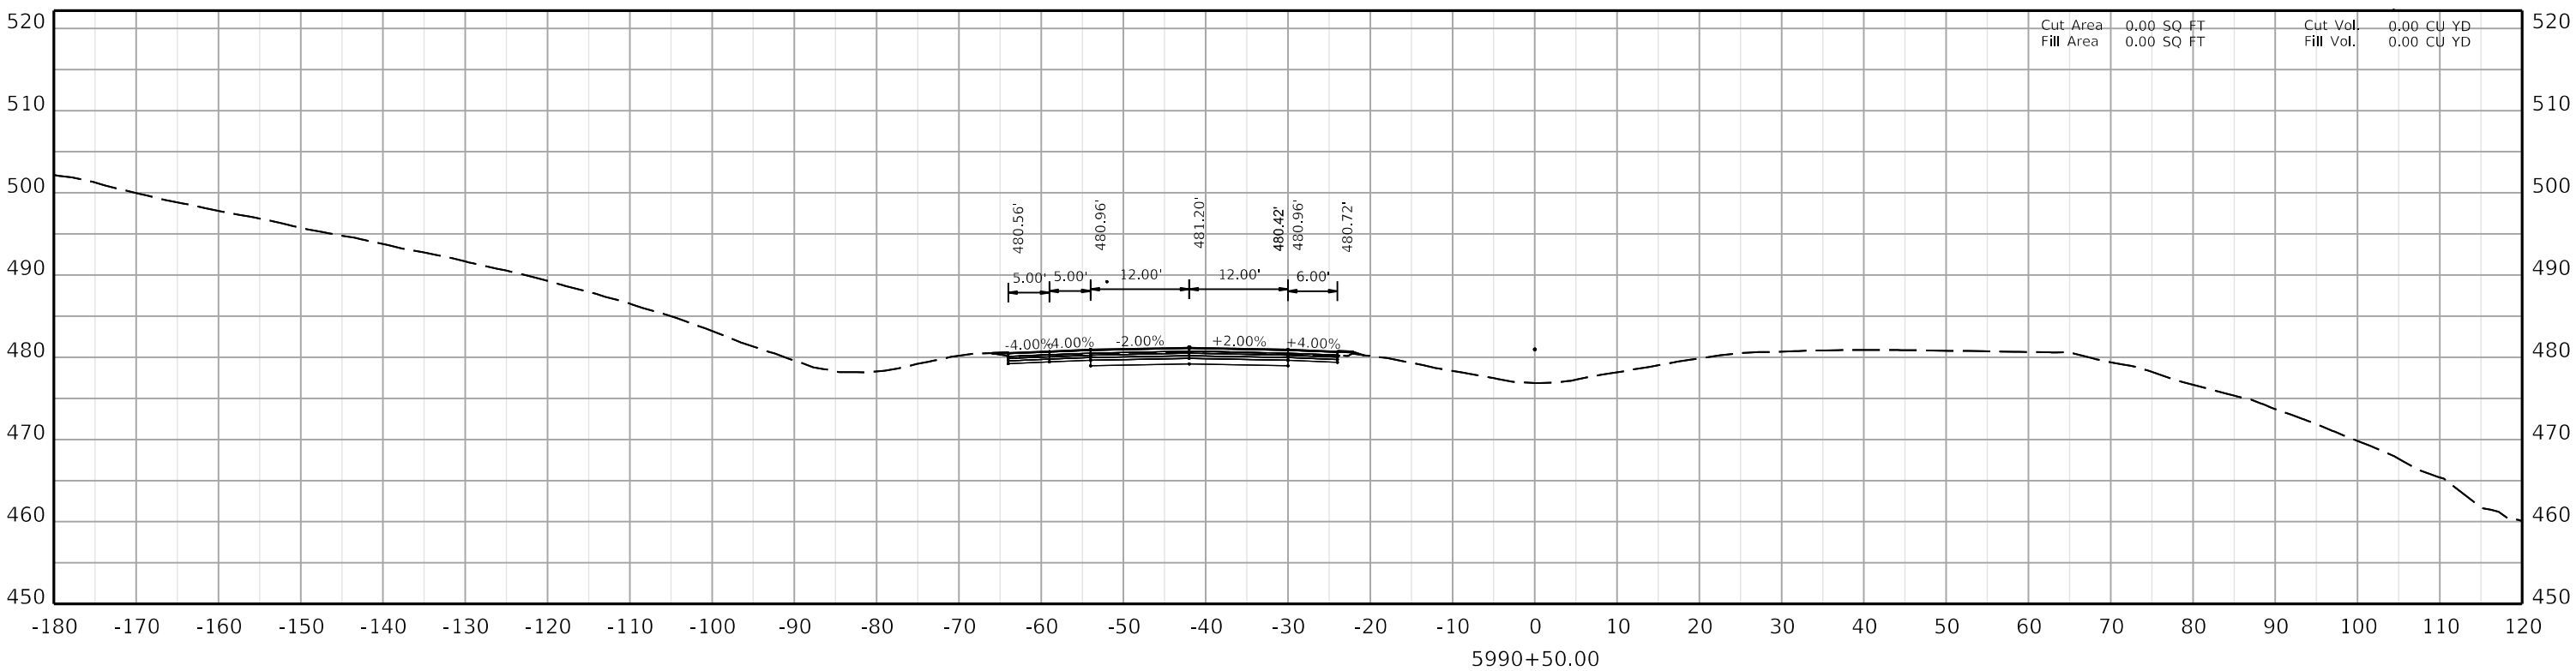

5990+50.00

COMMONWEALTH OF KENTUCKY
DEPARTMENT OF HIGHWAYS
TEAM KENTUCKY TRANSPORTATION CABINET

DRAWING TITLE:

HORIZONTAL SCALE
SCALE: 1" = 10'

0' 10' 20' 40'

STA. AH4 5990+50.00
TO STA. AH4 5991+00.00

ITEM NO. 02-20063
COUNTY OF Christian
SHEET NO. X243

OpenRoads Designer v10.12.03.2 USER: dcccarell FILE NAME: U:\24856.CH1 - CHRISTIAN COUNTY I-24\2-20063 - CHRISTIAN - I_24 PAVEMENT REHAB\MILESTONES & SUBMITTALS\CONTRACT PLANS AND PROPOSAL\ELECTRONIC ENGINEERING DATA\SHEETS\02_20063_XSECTION_SHEETS 03.DGN

COMMONWEALTH OF KENTUCKY
DEPARTMENT OF HIGHWAYS

DRAWING TITLE:

HORIZONTAL SCALE
SCALE: 1" = 10'

0' 10' 20' 40'

STA. AH4 5991+50.00
TO STA. AH4 5992+00.00

ITEM NO. 02-20063 COUNTY OF Christian
SHEET NO. X244

5991+50.00

-180 -170 -160 -150 -140 -130 -120 -110 -100 -90 -80 -70 -60 -50 -40 -30 -20 -10 0 10 20 30 40 50 60 70 80 90 100 110 120

460 470 480 490 500 510 520

-4.00% -4.00% -2.00% +2.00% +4.00%

5.00' 5.00' 12.00' 12.00' 6.00'

479.71' 479.95' 479.44' 480.19' 479.95' 479.55'

Cut Area 0.00 SQ FT Cut Vol. 0.00 CU YD
Fill Area 0.00 SQ FT Fill Vol. 0.00 CU YD

5992+00.00

-180 -170 -160 -150 -140 -130 -120 -110 -100 -90 -80 -70 -60 -50 -40 -30 -20 -10 0 10 20 30 40 50 60 70 80 90 100 110 120


460 470 480 490 500 510 520

-4.00% -4.00% -2.00% +2.00% +4.00%

5.00' 5.00' 12.00' 12.00' 6.00'

479.21' 479.45' 478.92' 479.69' 479.45' 479.05'

Cut Area 0.00 SQ FT Cut Vol. 0.00 CU YD
Fill Area 0.00 SQ FT Fill Vol. 0.00 CU YD

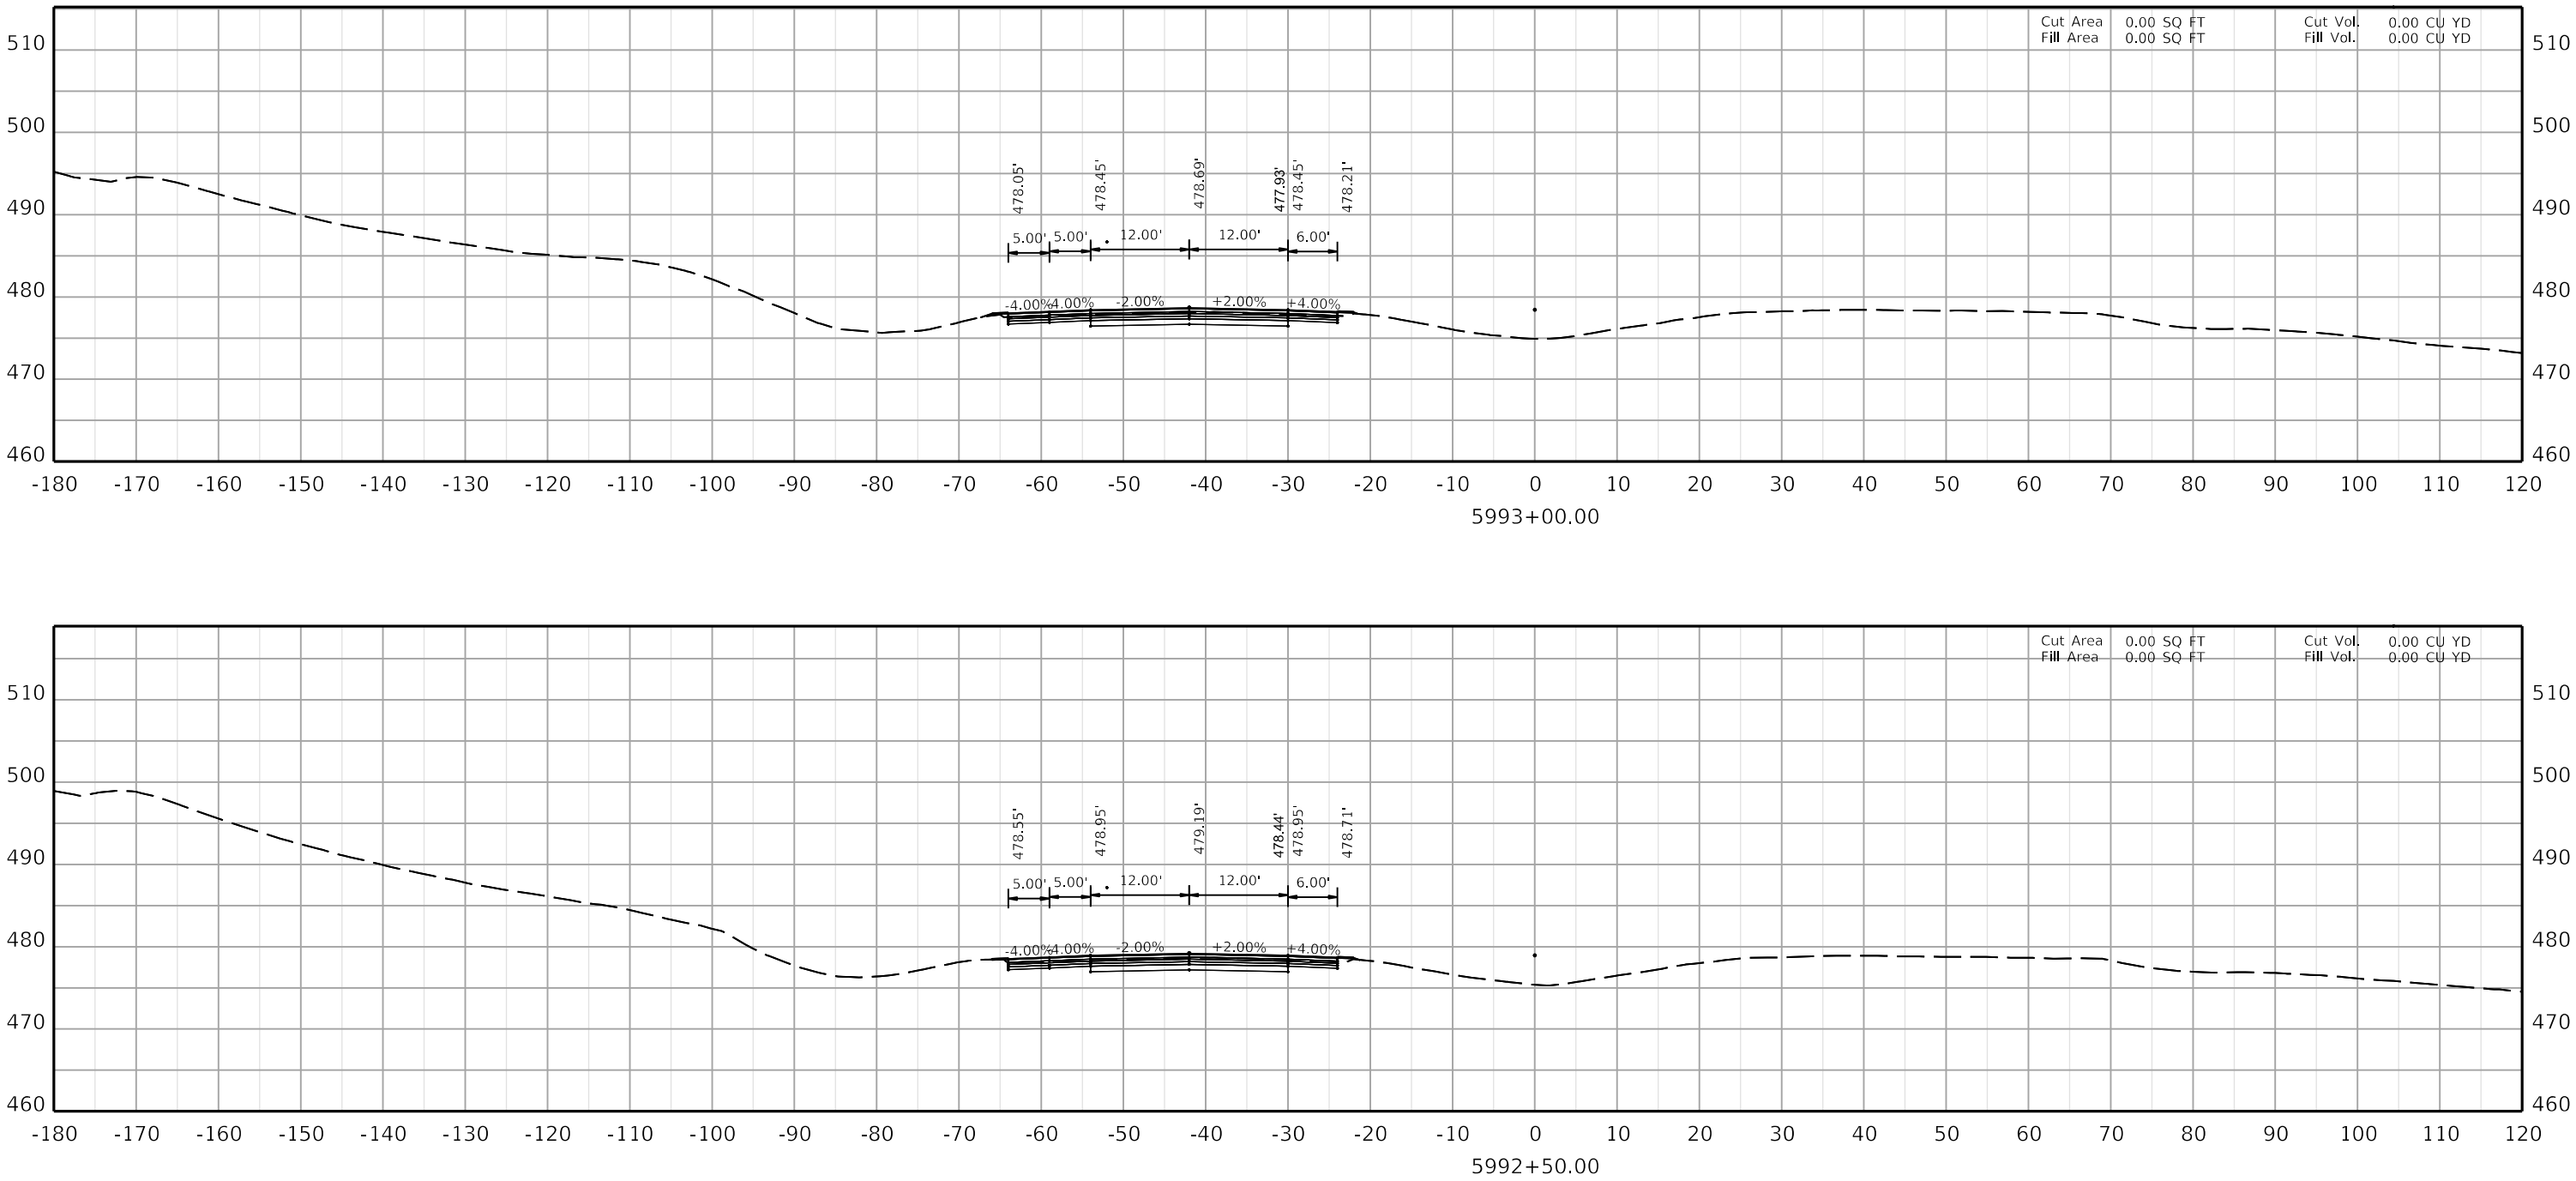

COMMONWEALTH OF KENTUCKY
DEPARTMENT OF HIGHWAYS
TEAM KENTUCKY

DRAWING TITLE:

HORIZONTAL SCALE
SCALE: 1" = 10'

0' 10' 20' 40'

STA. AH4 5992+50.00
TO STA. AH4 5993+00.00

ITEM NO. 02-20063
COUNTY OF Christian
SHEET NO. X245

OpenRoads Designer v10.12.03.2
USER: ciccarelli
FILE NAME: U:\24856,CH1 - CHRISTIAN COUNTY I-24\2-20063 - CHRISTIAN - I_24 PAVEMENT REHAB\MILESTONES & SUBMITTALS\CONTRACT PLANS AND PROPOSAL\ELECTRONIC ENGINEERING DATA\SHEETS\02_20063_XSECTION_SHEETS 03.DGN

COMMONWEALTH OF KENTUCKY
DEPARTMENT OF HIGHWAYS

DRAWING TITLE:

HORIZONTAL SCALE
SCALE: 1" = 10'

0' 10' 20' 40'

STA. AH4 5993+50.00
TO STA. AH4 5994+00.00

ITEM NO. 02-20063 COUNTY OF Christian
SHEET NO. X246

5993+50.00

-180 -170 -160 -150 -140 -130 -120 -110 -100 -90 -80 -70 -60 -50 -40 -30 -20 -10 0 10 20 30 40 50 60 70 80 90 100 110 120

460 470 480 490 500

-4.00% -4.00% -2.00% +2.00% +4.00%

5.00' 5.00' 12.00' 12.00' 6.00'

477.54' 477.94' 478.18' 477.94' 477.39' 477.94' 477.70'

Cut Area 0.00 SQ FT Cut Vol. 0.00 CU YD
Fill Area 0.00 SQ FT Fill Vol. 0.00 CU YD

5994+00.00

-180 -170 -160 -150 -140 -130 -120 -110 -100 -90 -80 -70 -60 -50 -40 -30 -20 -10 0 10 20 30 40 50 60 70 80 90 100 110 120

450 460 470 480 490 500

-4.00% -4.00% -2.00% +2.00% +4.00%

5.00' 5.00' 12.00' 12.00' 6.00'

477.04' 477.44' 477.68' 476.89' 477.44' 477.20'

Cut Area 0.00 SQ FT Cut Vol. 0.00 CU YD
Fill Area 0.00 SQ FT Fill Vol. 0.00 CU YD

OpenRoads Designer v10.12.03.2 USER: dccarell FILE NAME: U:\24856.CH1 - CHRISTIAN COUNTY I-24\2-20063 - CHRISTIAN - I_24 PAVEMENT REHAB\MILESTONES & SUBMITTALS\CONTRACT PLANS AND PROPOSAL\ELECTRONIC ENGINEERING DATA\SHEETS\02_20063_XSECTION_SHEETS 03.DGN

COMMONWEALTH OF KENTUCKY
DEPARTMENT OF HIGHWAYS

TEAM KENTUCKY

DRAWING TITLE:

HORIZONTAL SCALE
SCALE: 1" = 10'

0' 10' 20' 40'

STA. AH4 5994+50.00
TO STA. AH4 5995+00.00

ITEM NO. 02-20063 COUNTY OF Christian
SHEET NO. X247

5994+50.00

-180 -170 -160 -150 -140 -130 -120 -110 -100 -90 -80 -70 -60 -50 -40 -30 -20 -10 0 10 20 30 40 50 60 70 80 90 100 110 120

450 460 470 480 490 500

Cut Area 0.00 SQ FT
Fill Area 0.00 SQ FT
Cut Vol. 0.00 CU YD
Fill Vol. 0.00 CU YD

476.70' 476.94' 476.42' 477.18' 476.94' 476.54'

6.00' 12.00' 12.00' 5.00' 5.00'

22.82'

-4.00% -4.00% -2.00% +2.00% +4.00%

5995+00.00

-180 -170 -160 -150 -140 -130 -120 -110 -100 -90 -80 -70 -60 -50 -40 -30 -20 -10 0 10 20 30 40 50 60 70 80 90 100 110 120

450 460 470 480 490 500

Cut Area 0.00 SQ FT
Fill Area 0.00 SQ FT
Cut Vol. 0.00 CU YD
Fill Vol. 0.00 CU YD

476.20' 476.44' 475.88' 476.68' 476.44' 476.04'

6.00' 12.00' 12.00' 5.00' 5.00'

-4.00% -4.00% -2.00% +2.00% +4.00%

COMMONWEALTH OF KENTUCKY
DEPARTMENT OF HIGHWAYS

DRAWING TITLE:

HORIZONTAL SCALE
SCALE: 1" = 10'

0' 10' 20' 40'

STA. AH4 5995+50.00
TO STA. AH4 5996+00.00

ITEM NO. 02-20063 COUNTY OF Christian
SHEET NO. X248

5995+50.00

-180 -170 -160 -150 -140 -130 -120 -110 -100 -90 -80 -70 -60 -50 -40 -30 -20 -10 0 10 20 30 40 50 60 70 80 90 100 110 120

450 460 470 480 490 500

-4.00% -4.00% -2.00% +2.00% +4.00%

5.00' 5.00' 12.00' 12.00' 6.00'

475.53' 475.93' 476.17' 475.44' 475.93' 475.69'

Cut Area 0.00 SQ FT Cut Vol. 0.00 CU YD
Fill Area 0.00 SQ FT Fill Vol. 0.00 CU YD

5996+00.00

-180 -170 -160 -150 -140 -130 -120 -110 -100 -90 -80 -70 -60 -50 -40 -30 -20 -10 0 10 20 30 40 50 60 70 80 90 100 110 120

450 460 470 480 490 500

-4.00% -4.00% -2.00% +2.00% +4.00%

4.09' 5.00' 5.00' 12.00' 12.00' 6.00'

474.99' 475.39' 475.63' 474.96' 475.39' 475.15'

Cut Area 0.00 SQ FT Cut Vol. 0.00 CU YD
Fill Area 0.00 SQ FT Fill Vol. 0.00 CU YD

OpenRoads Designer v10.12.03.2 USER: dlccarell FILE NAME: U:\2485\6.CH1 - CHRISTIAN COUNTY I-24\2-20063 - CHRISTIAN - I_24 PAVEMENT REHAB\MILESTONES & SUBMITTALS\CONTRACT PLANS AND PROPOSAL\ELECTRONIC ENGINEERING DATA\SHEETS\02_20063_XSECTION_SHEETS 03.DGN

COMMONWEALTH OF KENTUCKY
DEPARTMENT OF HIGHWAYS
TEAM KENTUCKY


DRAWING TITLE:

HORIZONTAL SCALE
SCALE: 1" = 10'
0' 10' 20' 40'


STA. AH4 5996+50.00
TO STA. AH4 5997+00.00

ITEM NO. 02-20063 COUNTY OF Christian
SHEET NO. X249

5996+50.00

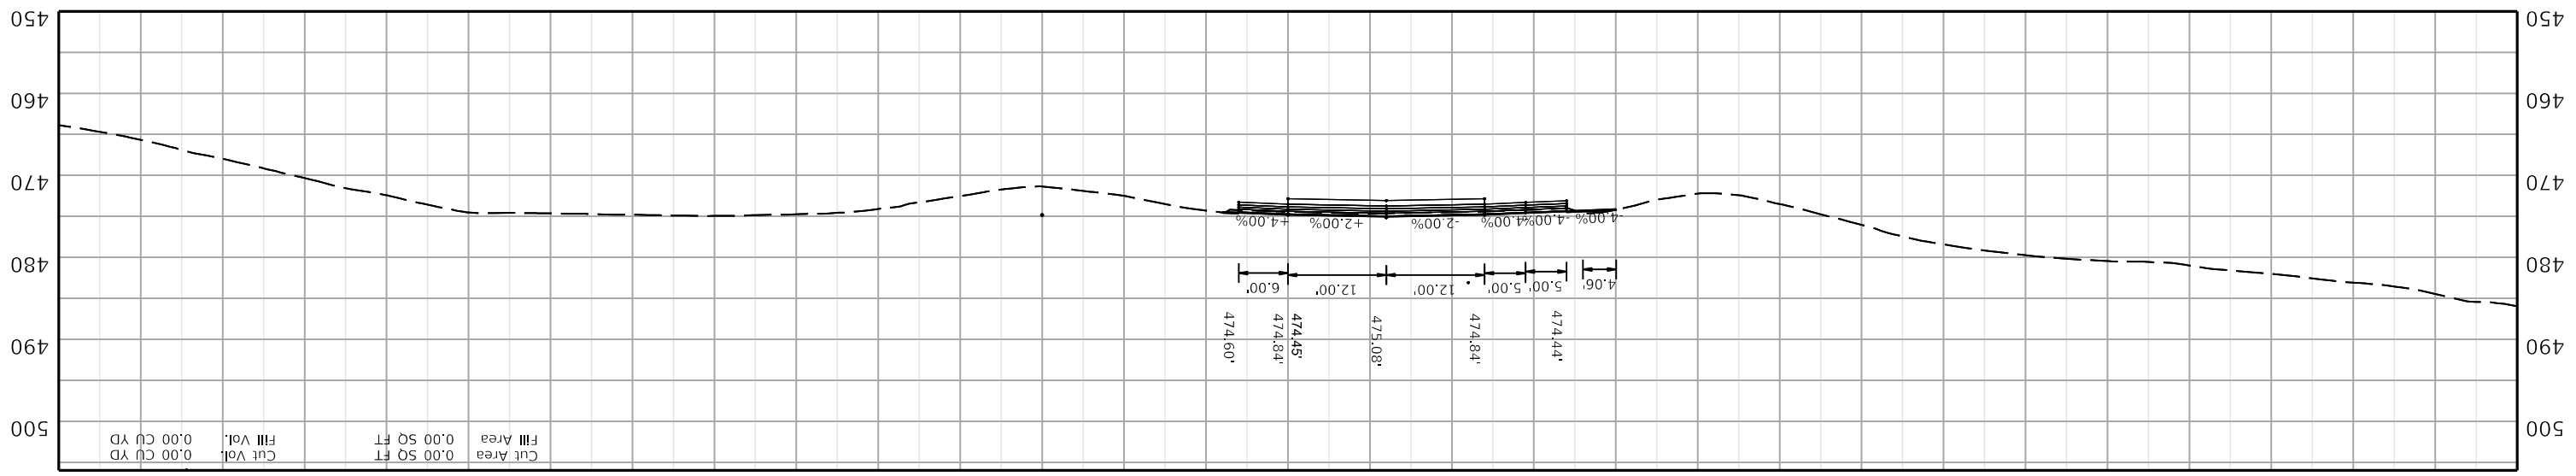

5997+00.00

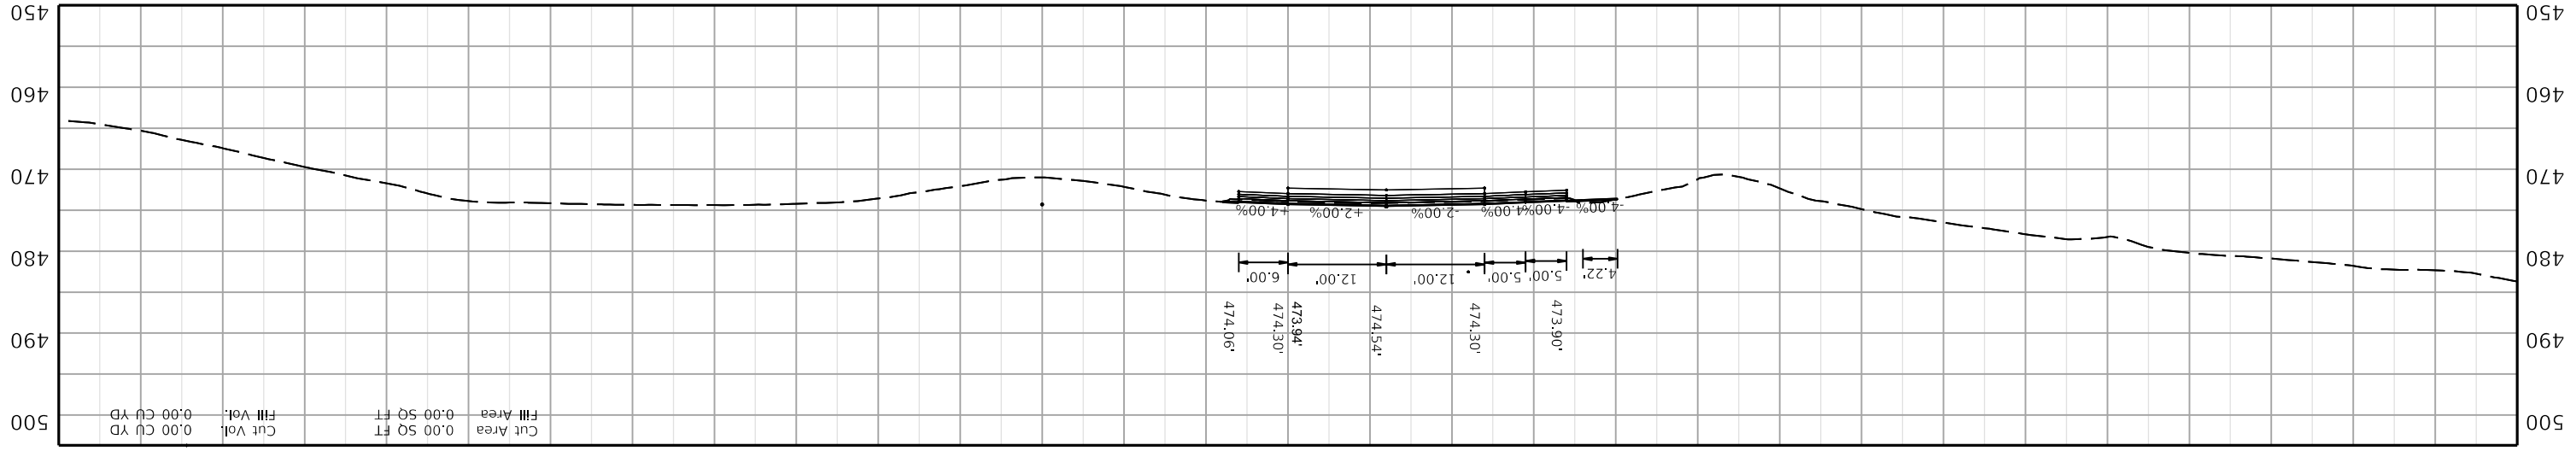

OpenRoads Designer v10.12.03.2 USER: dlccarell FILE NAME: U:\24856.CH1 - CHRISTIAN COUNTY I-24\2-20063 - CHRISTIAN - I_24 PAVEMENT REHAB\MILESTONES & SUBMITTALS\CONTRACT PLANS AND PROPOSAL\ELECTRONIC ENGINEERING DATA\SHEETS\02_20063_XSECTION_SHEETS 03.DGN

COMMONWEALTH OF KENTUCKY
DEPARTMENT OF HIGHWAYS

TEAM KENTUCKY

DRAWING TITLE:

HORIZONTAL SCALE
SCALE: 1" = 10'

0' 10' 20' 40'

STA. AH4 5997+50.00
TO STA. AH4 5998+00.00

ITEM NO. 02-20063 COUNTY OF Christian
SHEET NO. X250

5997+50.00

-180 -170 -160 -150 -140 -130 -120 -110 -100 -90 -80 -70 -60 -50 -40 -30 -20 -10 0 10 20 30 40 50 60 70 80 90 100 110 120

450 460 470 480 490 500

-4.00% -4.00% -4.00% -2.00% +2.00% +4.00%

4.71' 5.00' 5.00' 12.00' 12.00' 6.00'

473.51' 473.75' 473.48' 473.99' 473.75' 473.35'

Cut Area 0.00 SQ FT
Fill Area

Cut Vol. 0.00 CU YD
Fill Vol. 0.00 CU YD

5998+00.00

-180 -170 -160 -150 -140 -130 -120 -110 -100 -90 -80 -70 -60 -50 -40 -30 -20 -10 0 10 20 30 40 50 60 70 80 90 100 110 120

450 460 470 480 490 500

-4.00% -4.00% -4.00% -2.00% +2.00% +4.00%

3.38' 5.00' 5.00' 12.00' 12.00' 6.00'

472.97' 473.21' 472.97' 473.45' 473.21' 472.81'

Cut Area 0.00 SQ FT
Fill Area

Cut Vol. 0.00 CU YD
Fill Vol. 0.00 CU YD

COMMONWEALTH OF KENTUCKY
DEPARTMENT OF HIGHWAYS

DRAWING TITLE:

HORIZONTAL SCALE
SCALE: 1" = 10'

0' 10' 20' 40'

STA. AH4 5998+50.00
TO STA. AH4 5999+00.00

ITEM NO. 02-20063 COUNTY OF Christian
SHEET NO. X251

5998+50.00

-180 -170 -160 -150 -140 -130 -120 -110 -100 -90 -80 -70 -60 -50 -40 -30 -20 -10 0 10 20 30 40 50 60 70 80 90 100 110 120

450 460 470 480 490 500

-4.00% -4.00% -4.00% -2.00% +2.00% +4.00%

4.18' 5.00' 5.00' 12.00' 12.00' 6.00'

472.42' 472.66' 472.46' 472.90' 472.66' 472.26'

Cut Area 0.00 SQ FT Cut Vol. 0.00 CU YD
Fill Area 0.00 SQ FT Fill Vol. 0.00 CU YD

5999+00.00

-180 -170 -160 -150 -140 -130 -120 -110 -100 -90 -80 -70 -60 -50 -40 -30 -20 -10 0 10 20 30 40 50 60 70 80 90 100 110 120

450 460 470 480 490 500

-4.00% -4.00% -4.00% -2.00% +2.00% +4.00%

5.35' 5.00' 5.00' 12.00' 12.00' 6.00'

471.88' 472.12' 471.96' 472.36' 472.12' 471.72'

Cut Area 0.00 SQ FT Cut Vol. 0.00 CU YD
Fill Area 0.00 SQ FT Fill Vol. 0.00 CU YD

OpenRoads Designer v10.12.03.2 USER: dccarell FILE NAME: U:\24856.CH1 - CHRISTIAN COUNTY I-24\2-20063 - CHRISTIAN - I_24 PAVEMENT REHAB\MILESTONES & SUBMITTALS\CONTRACT PLANS AND PROPOSAL\ELECTRONIC ENGINEERING DATA\SHEETS\02_20063_XSECTION_SHEETS 03.DGN

COMMONWEALTH OF KENTUCKY
DEPARTMENT OF HIGHWAYS

TEAM KENTUCKY


DRAWING TITLE:


HORIZONTAL SCALE
SCALE: 1" = 10'

0' 10' 20' 40'

STA. AH4 5999+50.00
TO STA. AH4 6000+00.00

ITEM NO. 02-20063 COUNTY OF Christian
SHEET NO. X252

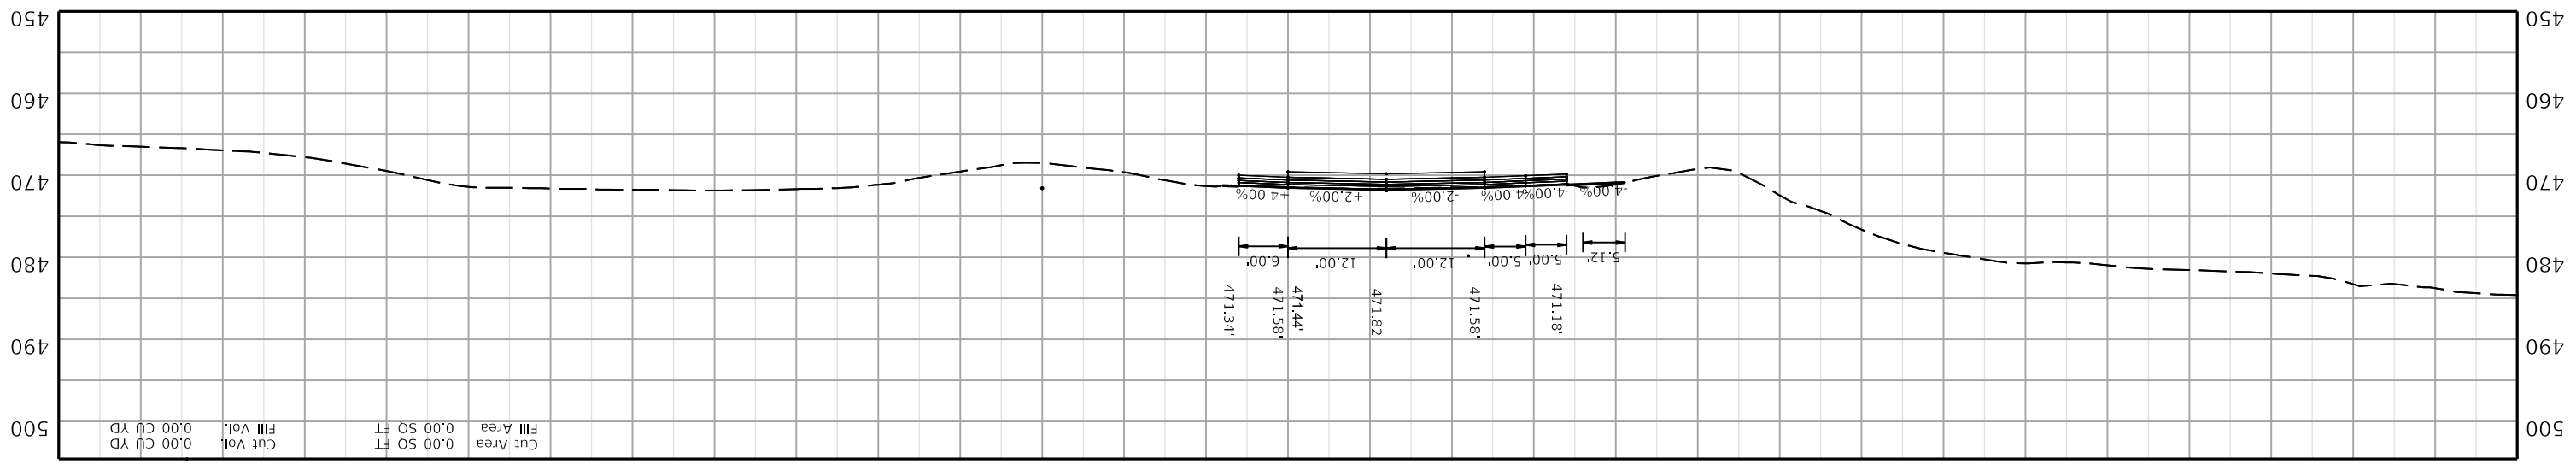

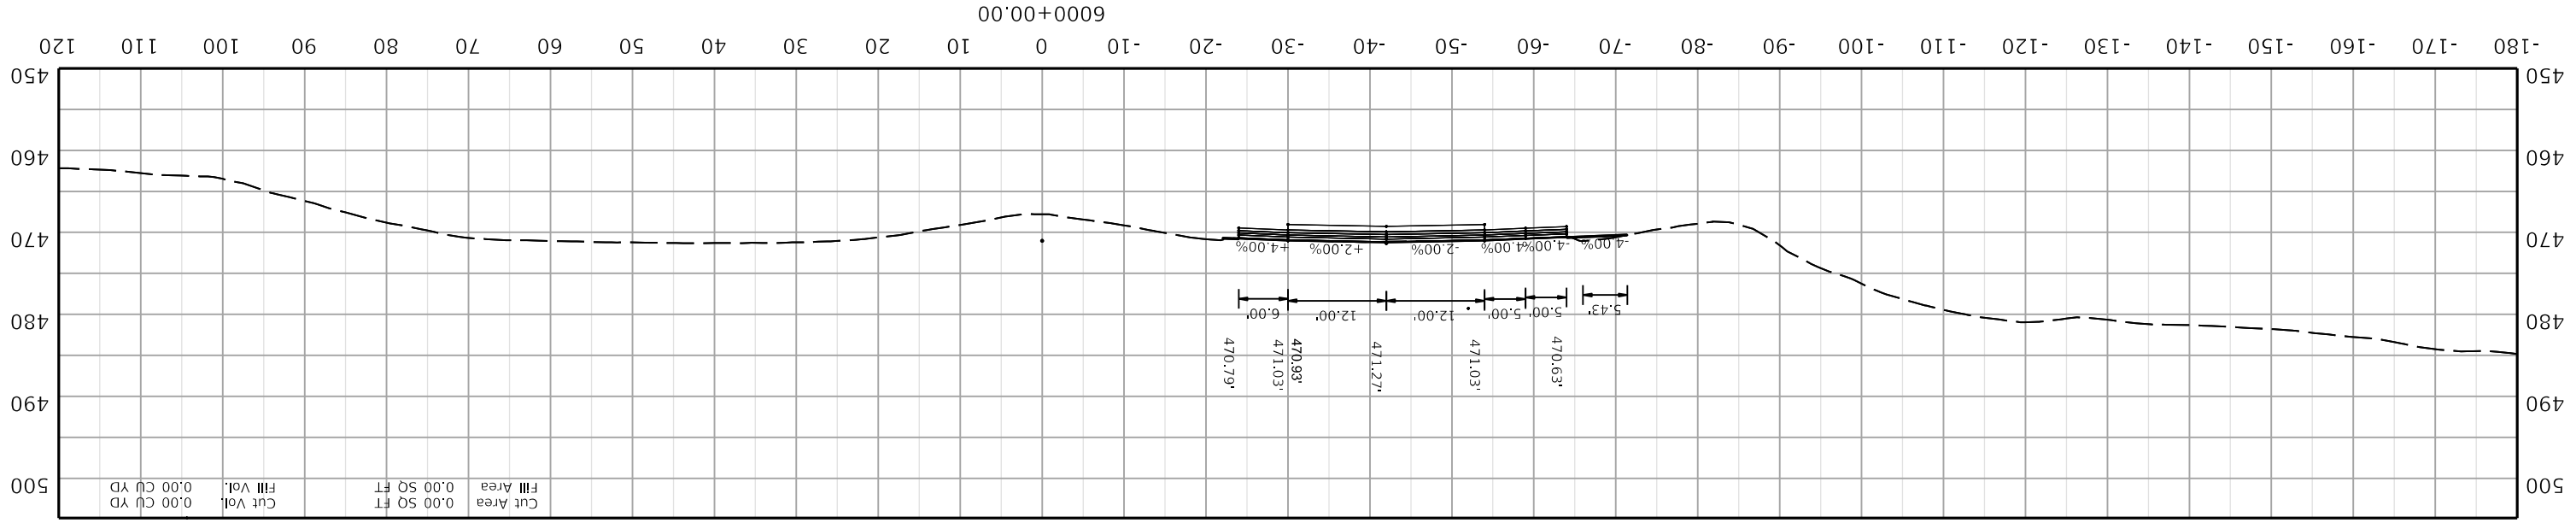

COMMONWEALTH OF KENTUCKY
DEPARTMENT OF HIGHWAYS

DRAWING TITLE:

HORIZONTAL SCALE
SCALE: 1" = 10'

0' 10' 20' 40'

STA. AH4 6000+50.00
TO STA. AH4 6001+00.00

ITEM NO. 02-20063 COUNTY OF Christian
SHEET NO. X253

6000+50.00

-180 -170 -160 -150 -140 -130 -120 -110 -100 -90 -80 -70 -60 -50 -40 -30 -20 -10 0 10 20 30 40 50 60 70 80 90 100 110 120

450 460 470 480 490 500

-4.00% -4.00% -4.00% -2.00% +2.00% +4.00%

5.14' 5.00' 5.00' 12.00' 12.00' 6.00'

470.25' 470.49' 470.44' 470.73' 470.49' 470.09'

Cut Area 0.00 SQ FT Cut Vol. 0.00 CU YD
Fill Area 0.00 SQ FT Fill Vol. 0.00 CU YD

6001+00.00

-180 -170 -160 -150 -140 -130 -120 -110 -100 -90 -80 -70 -60 -50 -40 -30 -20 -10 0 10 20 30 40 50 60 70 80 90 100 110 120

450 460 470 480 490 500

-4.00% -4.00% -4.00% -2.00% +2.00% +4.00%

6.56' 5.00' 5.00' 12.00' 12.00' 6.00'

469.70' 469.94' 469.95' 470.18' 469.94' 469.54'

Cut Area 0.00 SQ FT Cut Vol. 0.00 CU YD
Fill Area 0.00 SQ FT Fill Vol. 0.00 CU YD

COMMONWEALTH OF KENTUCKY
DEPARTMENT OF HIGHWAYS
TEAM KENTUCKY TRANSPORTATION COUNCIL


DRAWING TITLE:


HORIZONTAL SCALE
SCALE: 1" = 10'

0' 10' 20' 40'

STA. AH4 6001+50.00
TO STA. AH4 6002+00.00

ITEM NO. 02-20063 COUNTY OF Christian
SHEET NO. X254

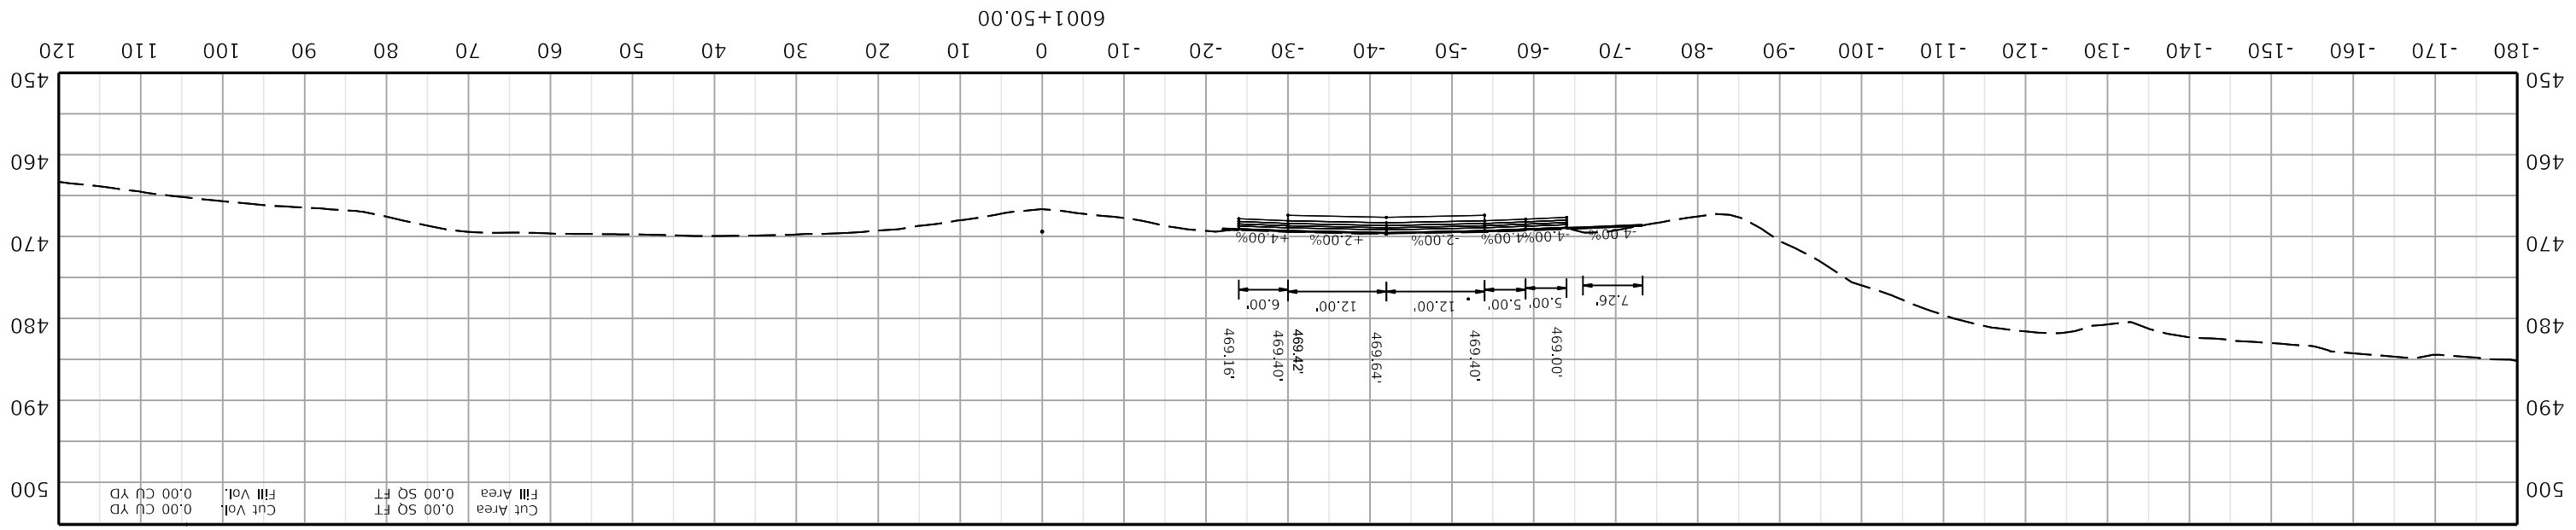

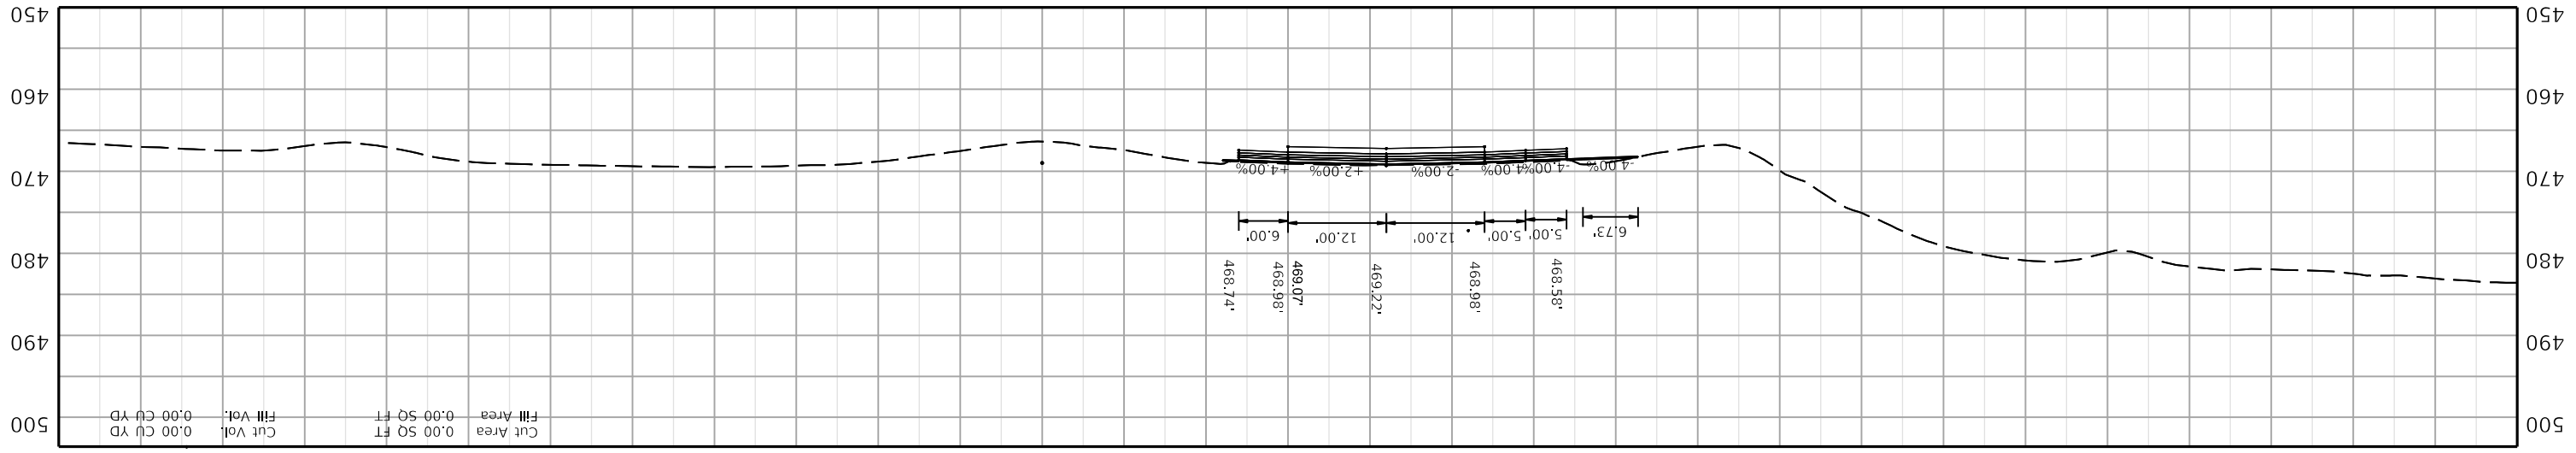

COMMONWEALTH OF KENTUCKY
DEPARTMENT OF HIGHWAYS

DRAWING TITLE:

HORIZONTAL SCALE
SCALE: 1" = 10'

0' 10' 20' 40'

STA. AH4 6002+50.00
TO STA. AH4 6003+00.00

ITEM NO. 02-20063 COUNTY OF Christian
SHEET NO. X255

FILE NAME: U:\24856.CH1 - CHRISTIAN COUNTY I-24\2-20063 - CHRISTIAN - I_24 PAVEMENT REHAB\MILESTONES & SUBMITTALS\CONTRACT PLANS AND PROPOSAL\ELECTRONIC ENGINEERING DATA\SHEETS\02_20063_XSECTION_SHEETS 03.DGN

USER: dccarell

OpenRoads Designer V10.12.03.2

6002+50.00

-180 -170 -160 -150 -140 -130 -120 -110 -100 -90 -80 -70 -60 -50 -40 -30 -20 -10 0 10 20 30 40 50 60 70 80 90 100 110 120

500 490 480 470 460 450

-4.00% -4.00% 4.00% -2.00% +2.00% +4.00%

5.56' 5.00' 5.00' 12.00' 12.00' 6.00'

468.34' 468.74' 468.98' 468.86' 468.74' 468.50'

Cut Area 0.00 SQ FT Fill Area 0.00 SQ FT
Cut Vol. 0.00 CU YD Fill Vol. 0.00 CU YD

6003+00.00

-180 -170 -160 -150 -140 -130 -120 -110 -100 -90 -80 -70 -60 -50 -40 -30 -20 -10 0 10 20 30 40 50 60 70 80 90 100 110 120


500 490 480 470 460 450


-4.00% -4.00% 4.00% -2.00% +2.00% +4.00%


5.56' 5.00' 5.00' 12.00' 12.00' 6.00'

468.26' 468.66' 468.90' 468.76' 468.66' 468.42'

Cut Area 0.00 SQ FT Fill Area 0.00 SQ FT
Cut Vol. 0.00 CU YD Fill Vol. 0.00 CU YD

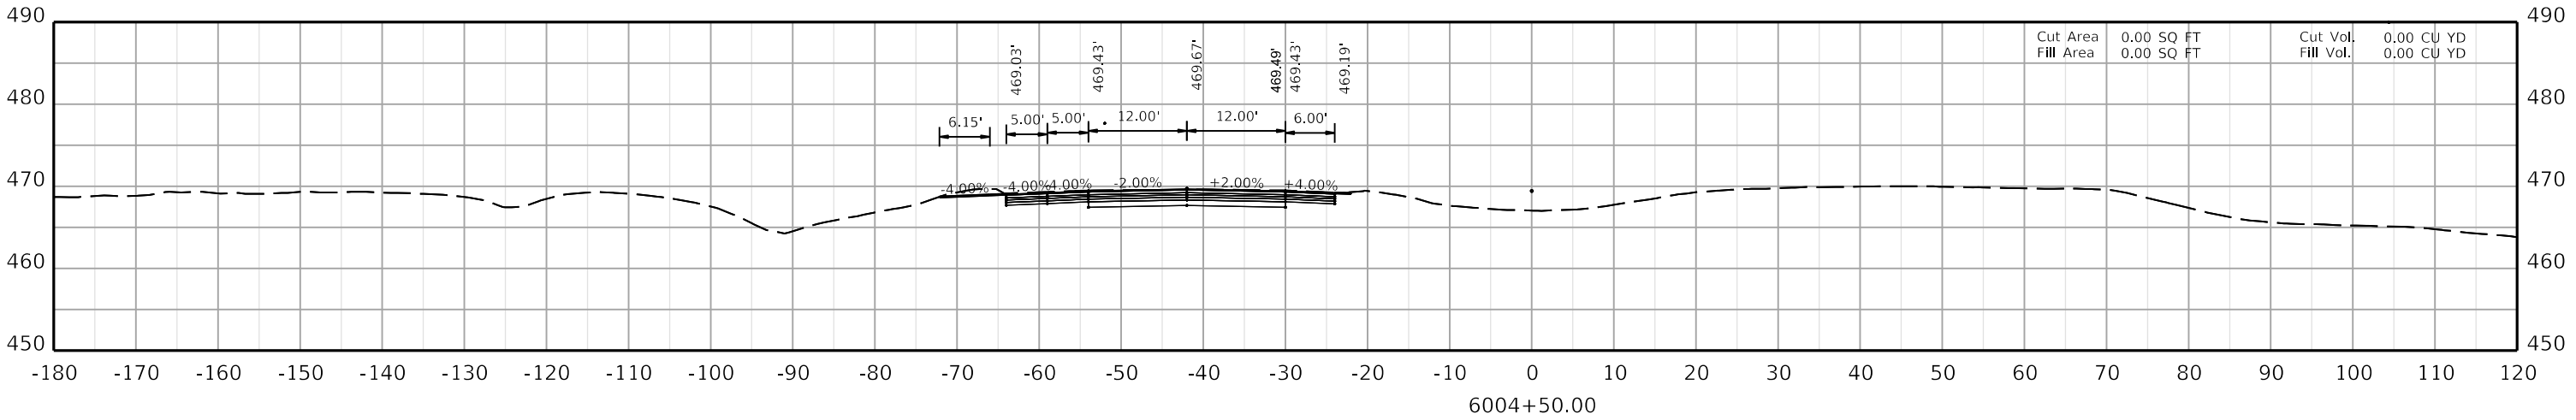

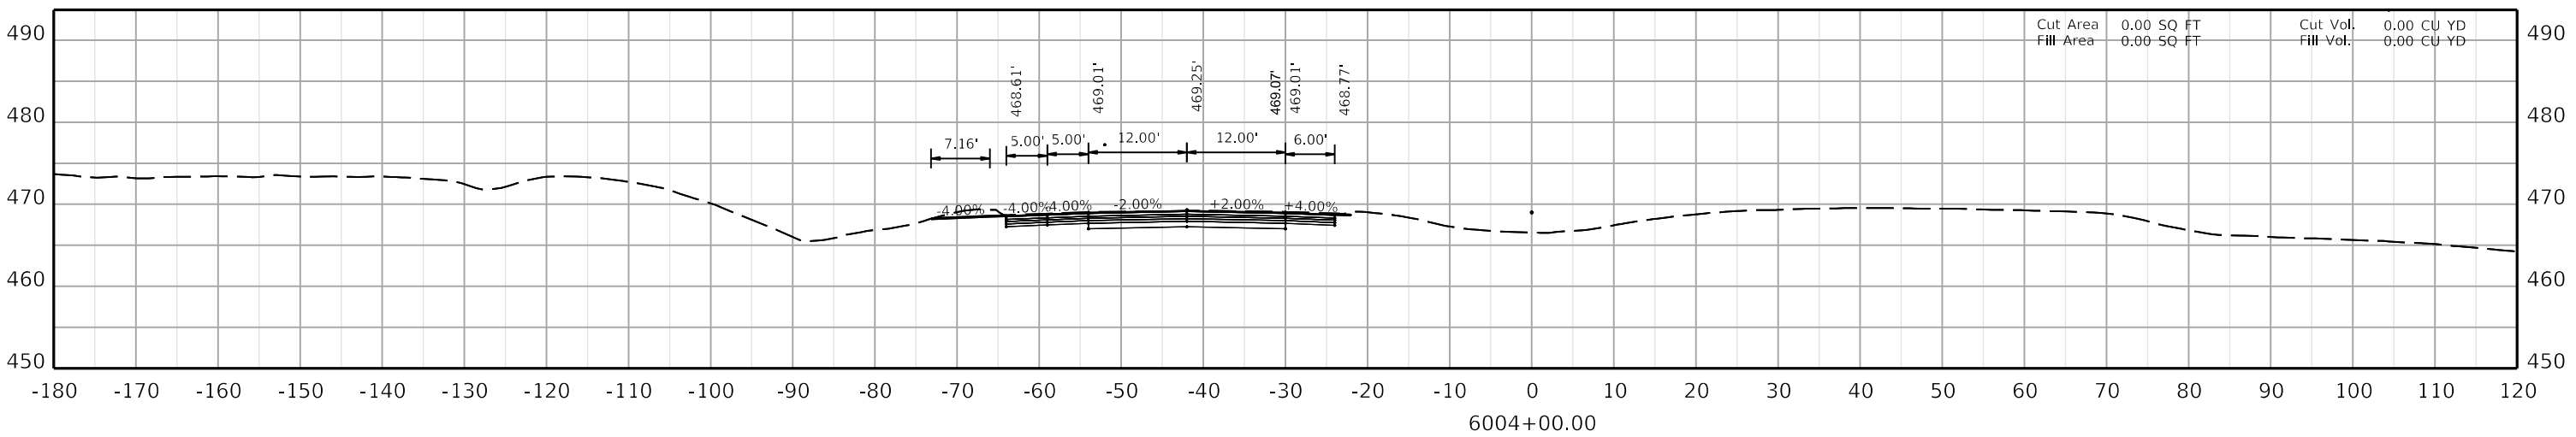

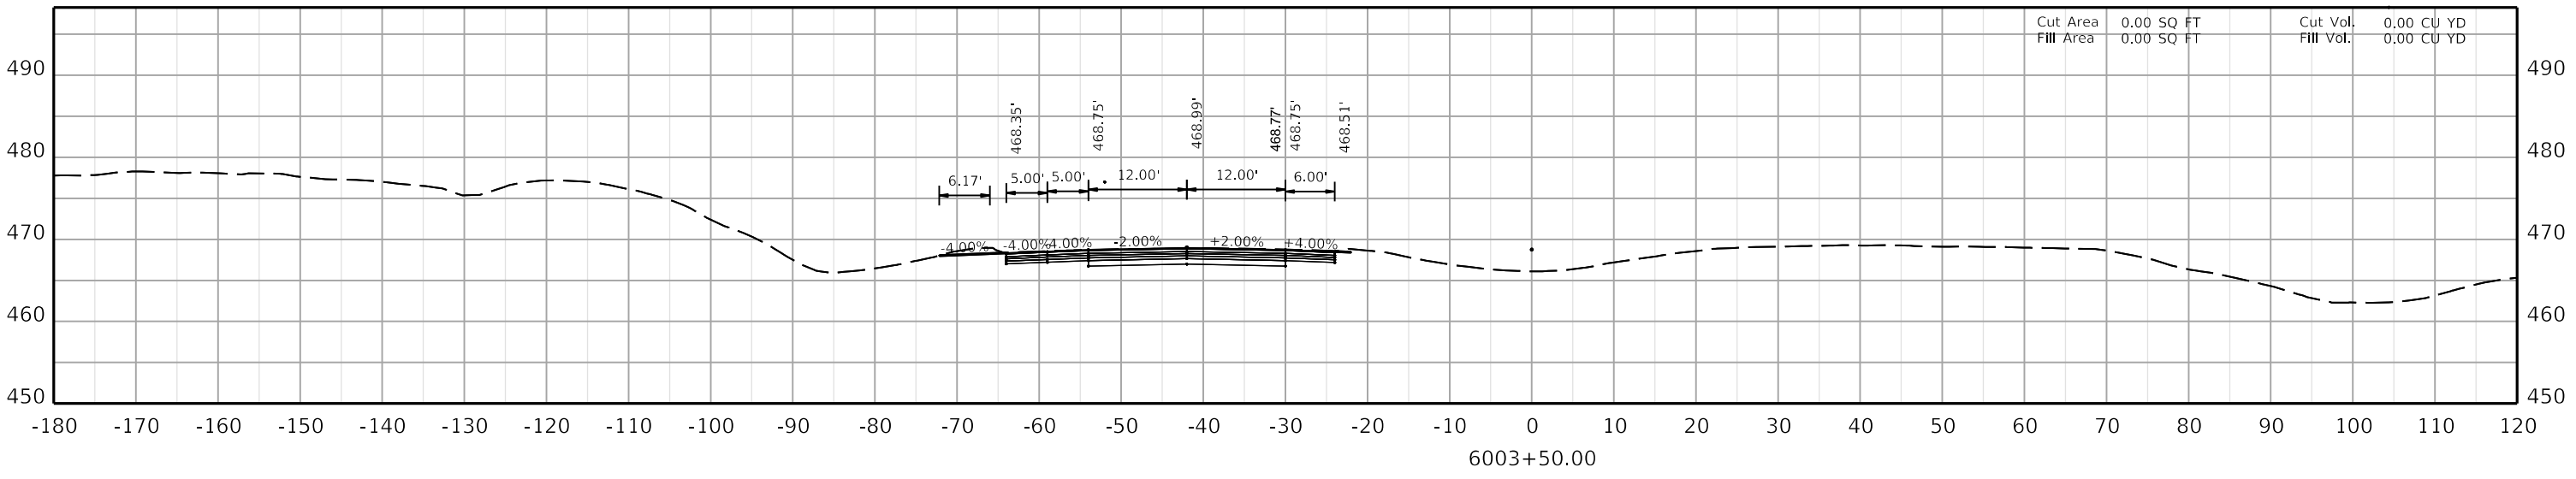

COMMONWEALTH OF KENTUCKY
DEPARTMENT OF HIGHWAYS

TEAM KENTUCKY TRANSPORTATION CABINET


DRAWING TITLE:


HORIZONTAL SCALE
SCALE: 1" = 10'

0' 10' 20' 40'

STA. AH4 6003+50.00
TO STA. AH4 6004+50.00

ITEM NO. 02-20063
COUNTY OF Christian
SHEET NO. X256

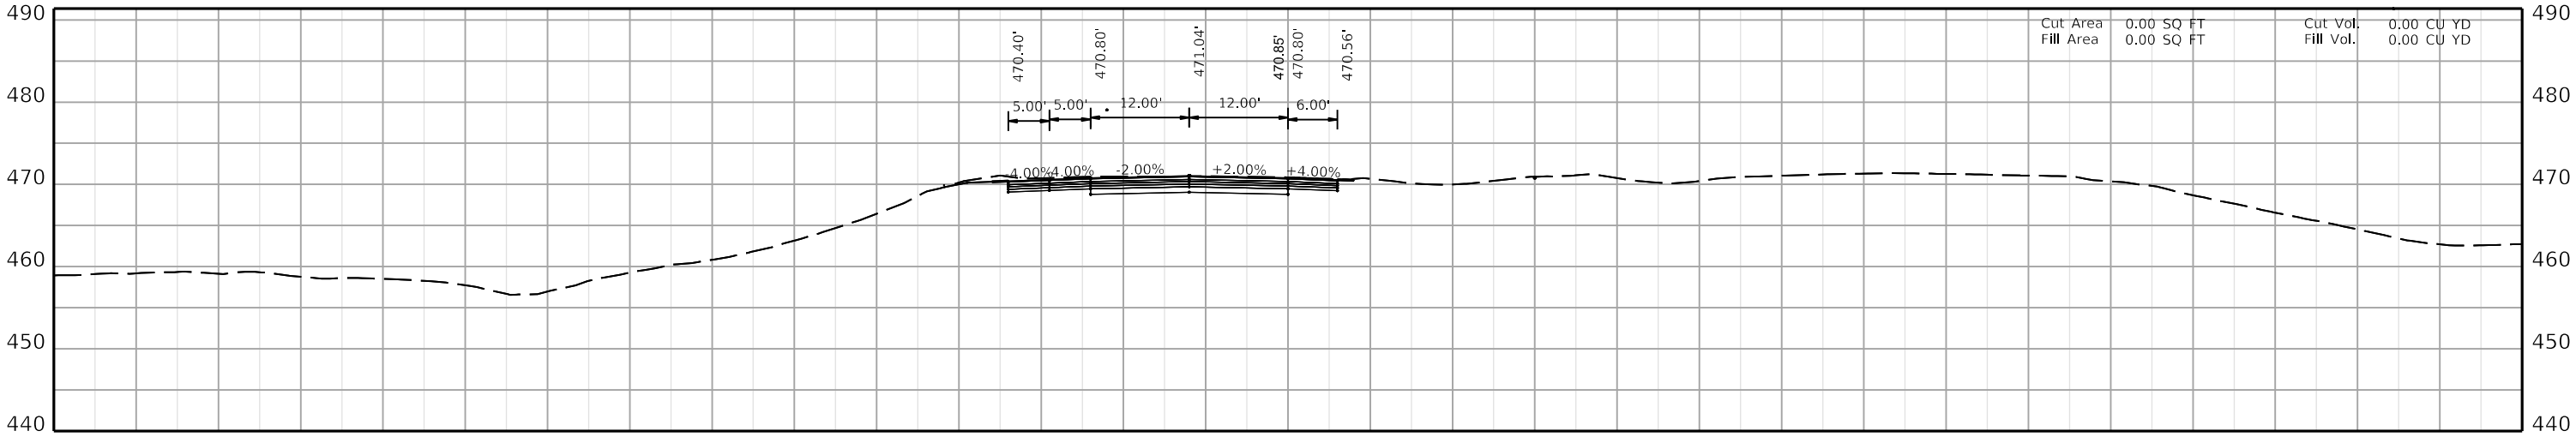

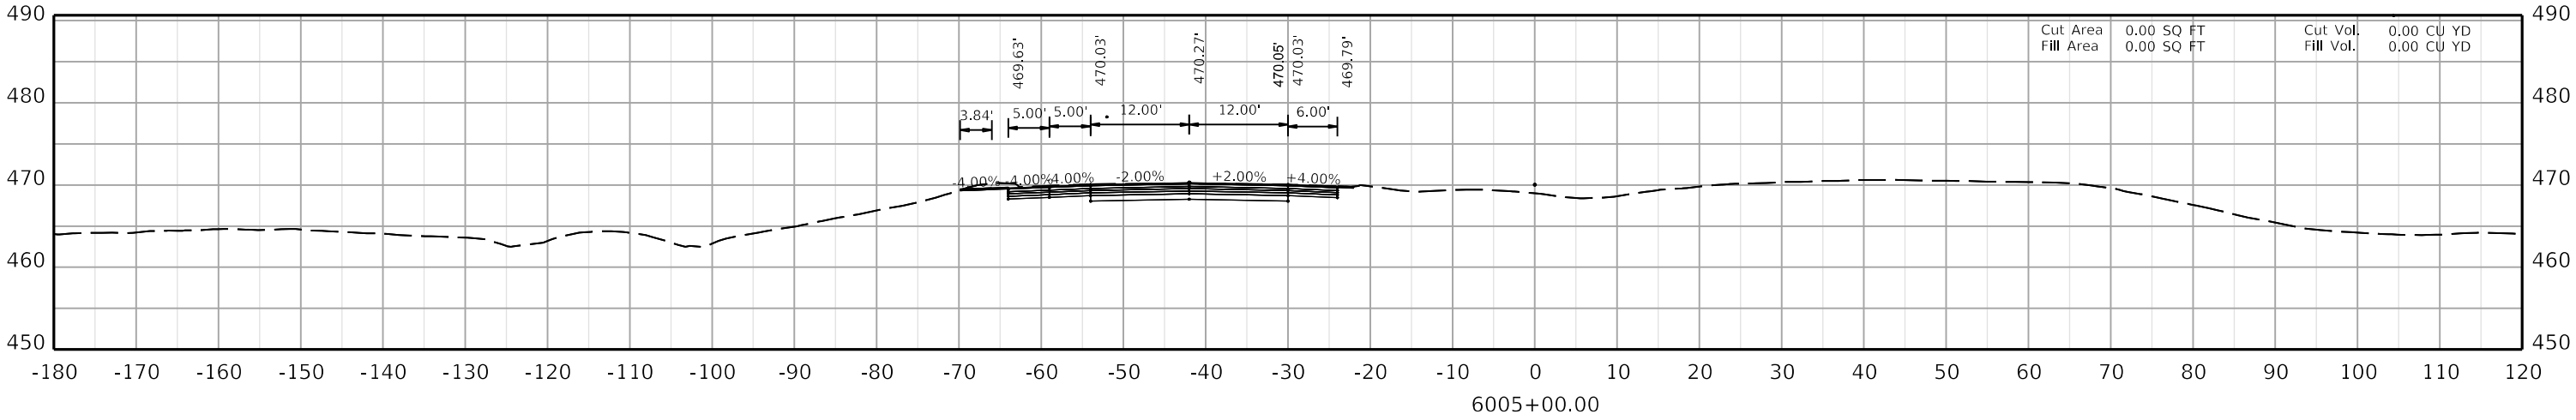

COMMONWEALTH OF KENTUCKY
DEPARTMENT OF HIGHWAYS
TEAM KENTUCKY

DRAWING TITLE:

HORIZONTAL SCALE
SCALE: 1" = 10'

0' 10' 20' 40'

STA. AH4 6005+00.00
TO STA. AH4 6005+50.00

ITEM NO. 02-20063
COUNTY OF Christian
SHEET NO. X257

COMMONWEALTH OF KENTUCKY
DEPARTMENT OF HIGHWAYS

TEAM KENTUCKY

DRAWING TITLE:

HORIZONTAL SCALE
SCALE: 1" = 10'

0' 10' 20' 40'

STA. AH4 6006+00.00
TO STA. AH4 6006+50.00

ITEM NO. 02-20063 COUNTY OF Christian
SHEET NO. X258

6006+00.00

-180 -170 -160 -150 -140 -130 -120 -110 -100 -90 -80 -70 -60 -50 -40 -30 -20 -10 0 10 20 30 40 50 60 70 80 90 100 110 120

490 480 470 460 450 440

-4.00% -2.00% +2.00% +4.00%

5.00' 5.00' 12.00' 12.00' 6.00'

471.33' 471.73' 471.97' 471.77' 471.73' 471.49'

2:1

Cut Area 0.00 SQ FT Cut Vol. 0.00 CU YD
Fill Area 0.00 SQ FT Fill Vol. 0.00 CU YD

6006+50.00

-180 -170 -160 -150 -140 -130 -120 -110 -100 -90 -80 -70 -60 -50 -40 -30 -20 -10 0 10 20 30 40 50 60 70 80 90 100 110 120

490 480 470 460 450 440 430


-4.00% -2.00% +2.00% +4.00%


5.00' 5.00' 12.00' 12.00' 6.00'

472.44' 472.84' 473.08' 472.89' 472.84' 472.60'

2:1

Cut Area 0.00 SQ FT Cut Vol. 0.00 CU YD
Fill Area 0.00 SQ FT Fill Vol. 0.00 CU YD

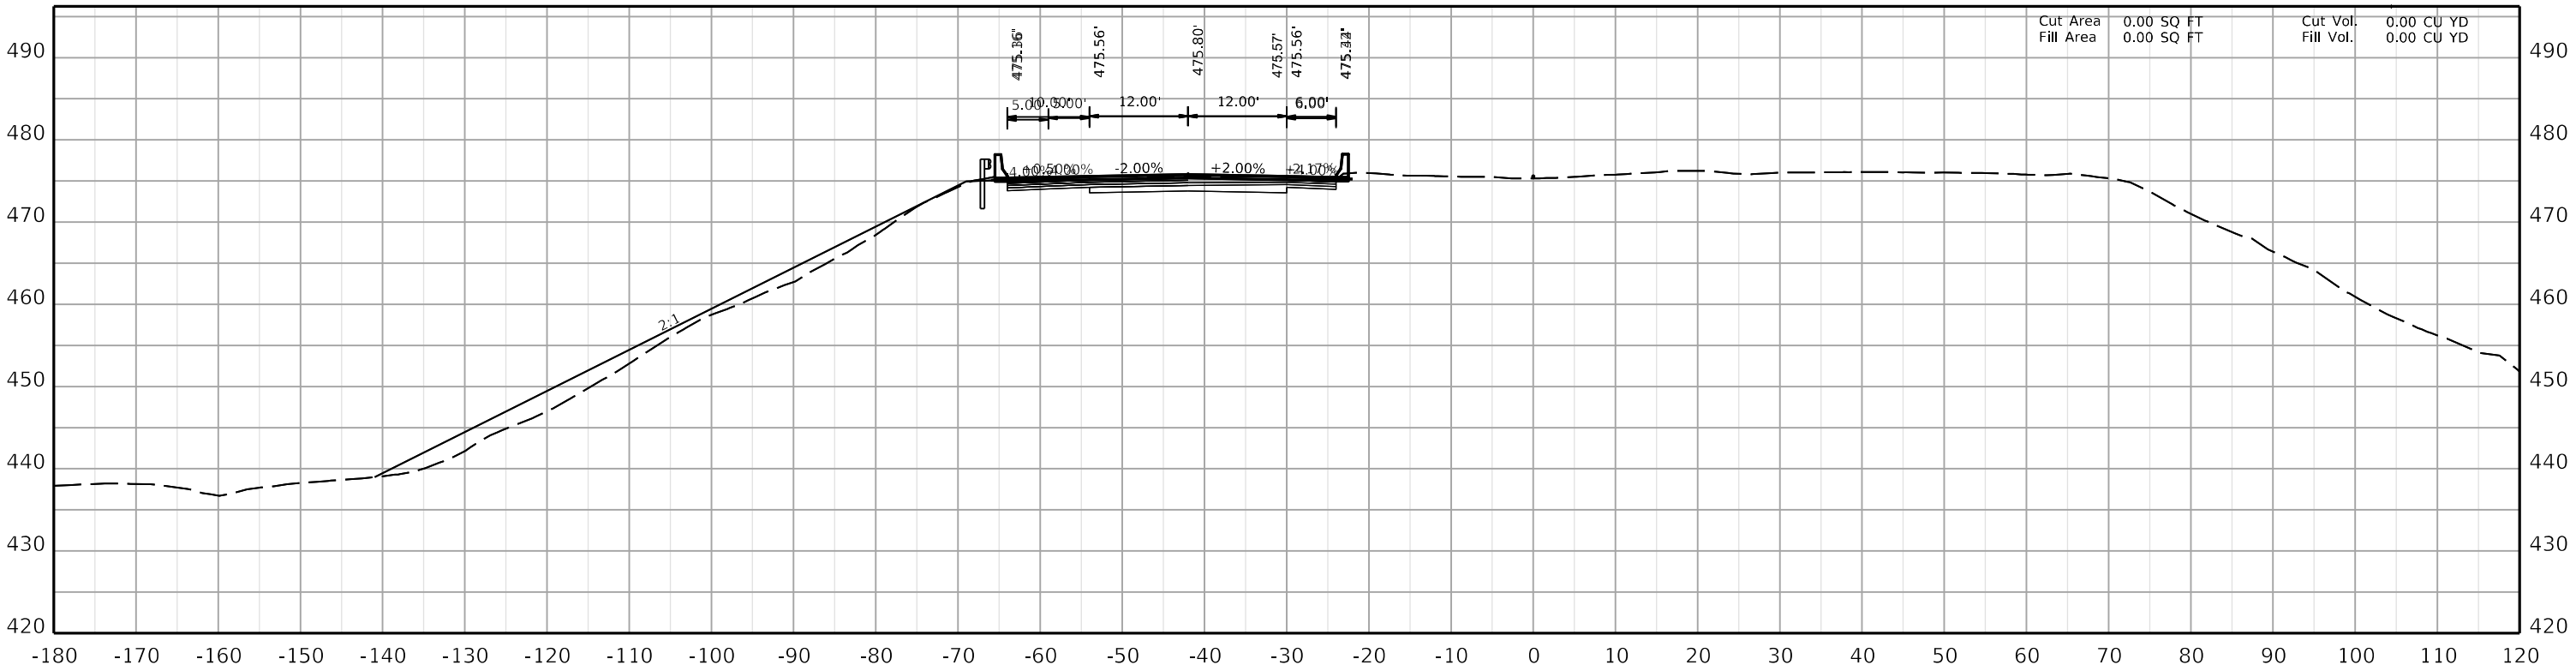

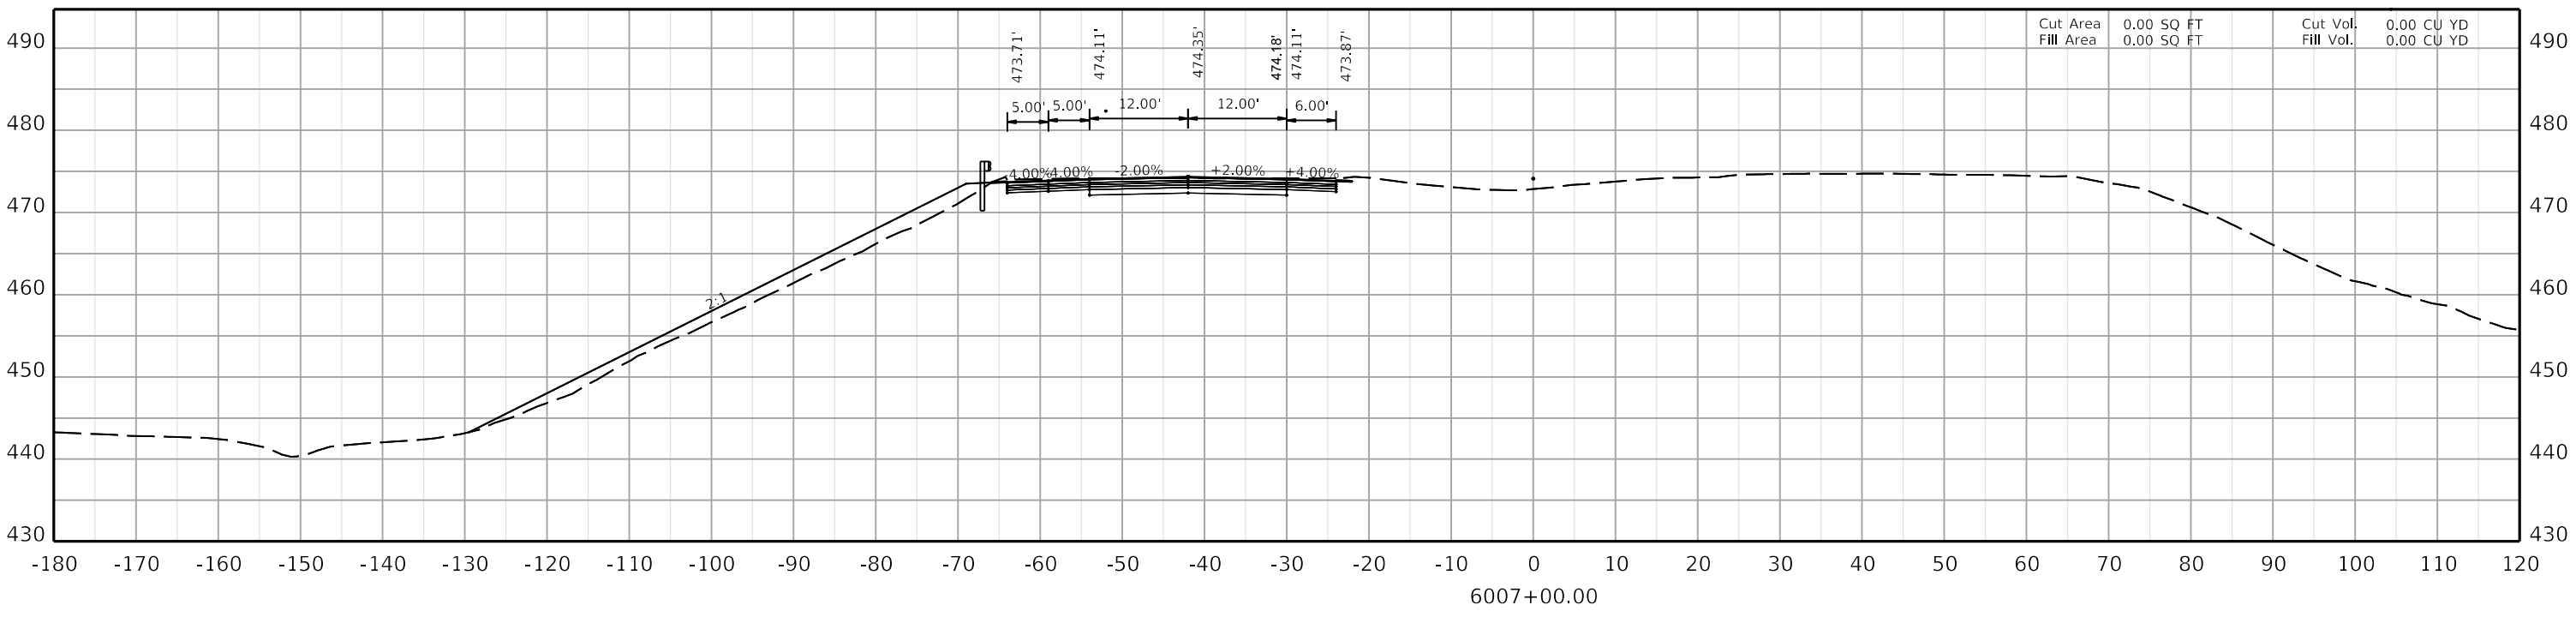

COMMONWEALTH OF KENTUCKY
DEPARTMENT OF HIGHWAYS
TEAM KENTUCKY TRANSPORTATION CABINET

DRAWING TITLE:

HORIZONTAL SCALE
SCALE: 1" = 10'

0' 10' 20' 40'

STA. AH4 6007+00.00
TO STA. AH4 6007+50.00

ITEM NO. 02-20063
COUNTY OF Christian
SHEET NO. X259

COMMONWEALTH OF KENTUCKY
DEPARTMENT OF HIGHWAYS

TEAM KENTUCKY


DRAWING TITLE:


HORIZONTAL SCALE
SCALE: 1" = 10'

0' 10' 20' 40'

STA. AH4 6008+00.00
TO STA. AH4 6008+00.00

ITEM NO. 02-20063 COUNTY OF Christian
SHEET NO. X260

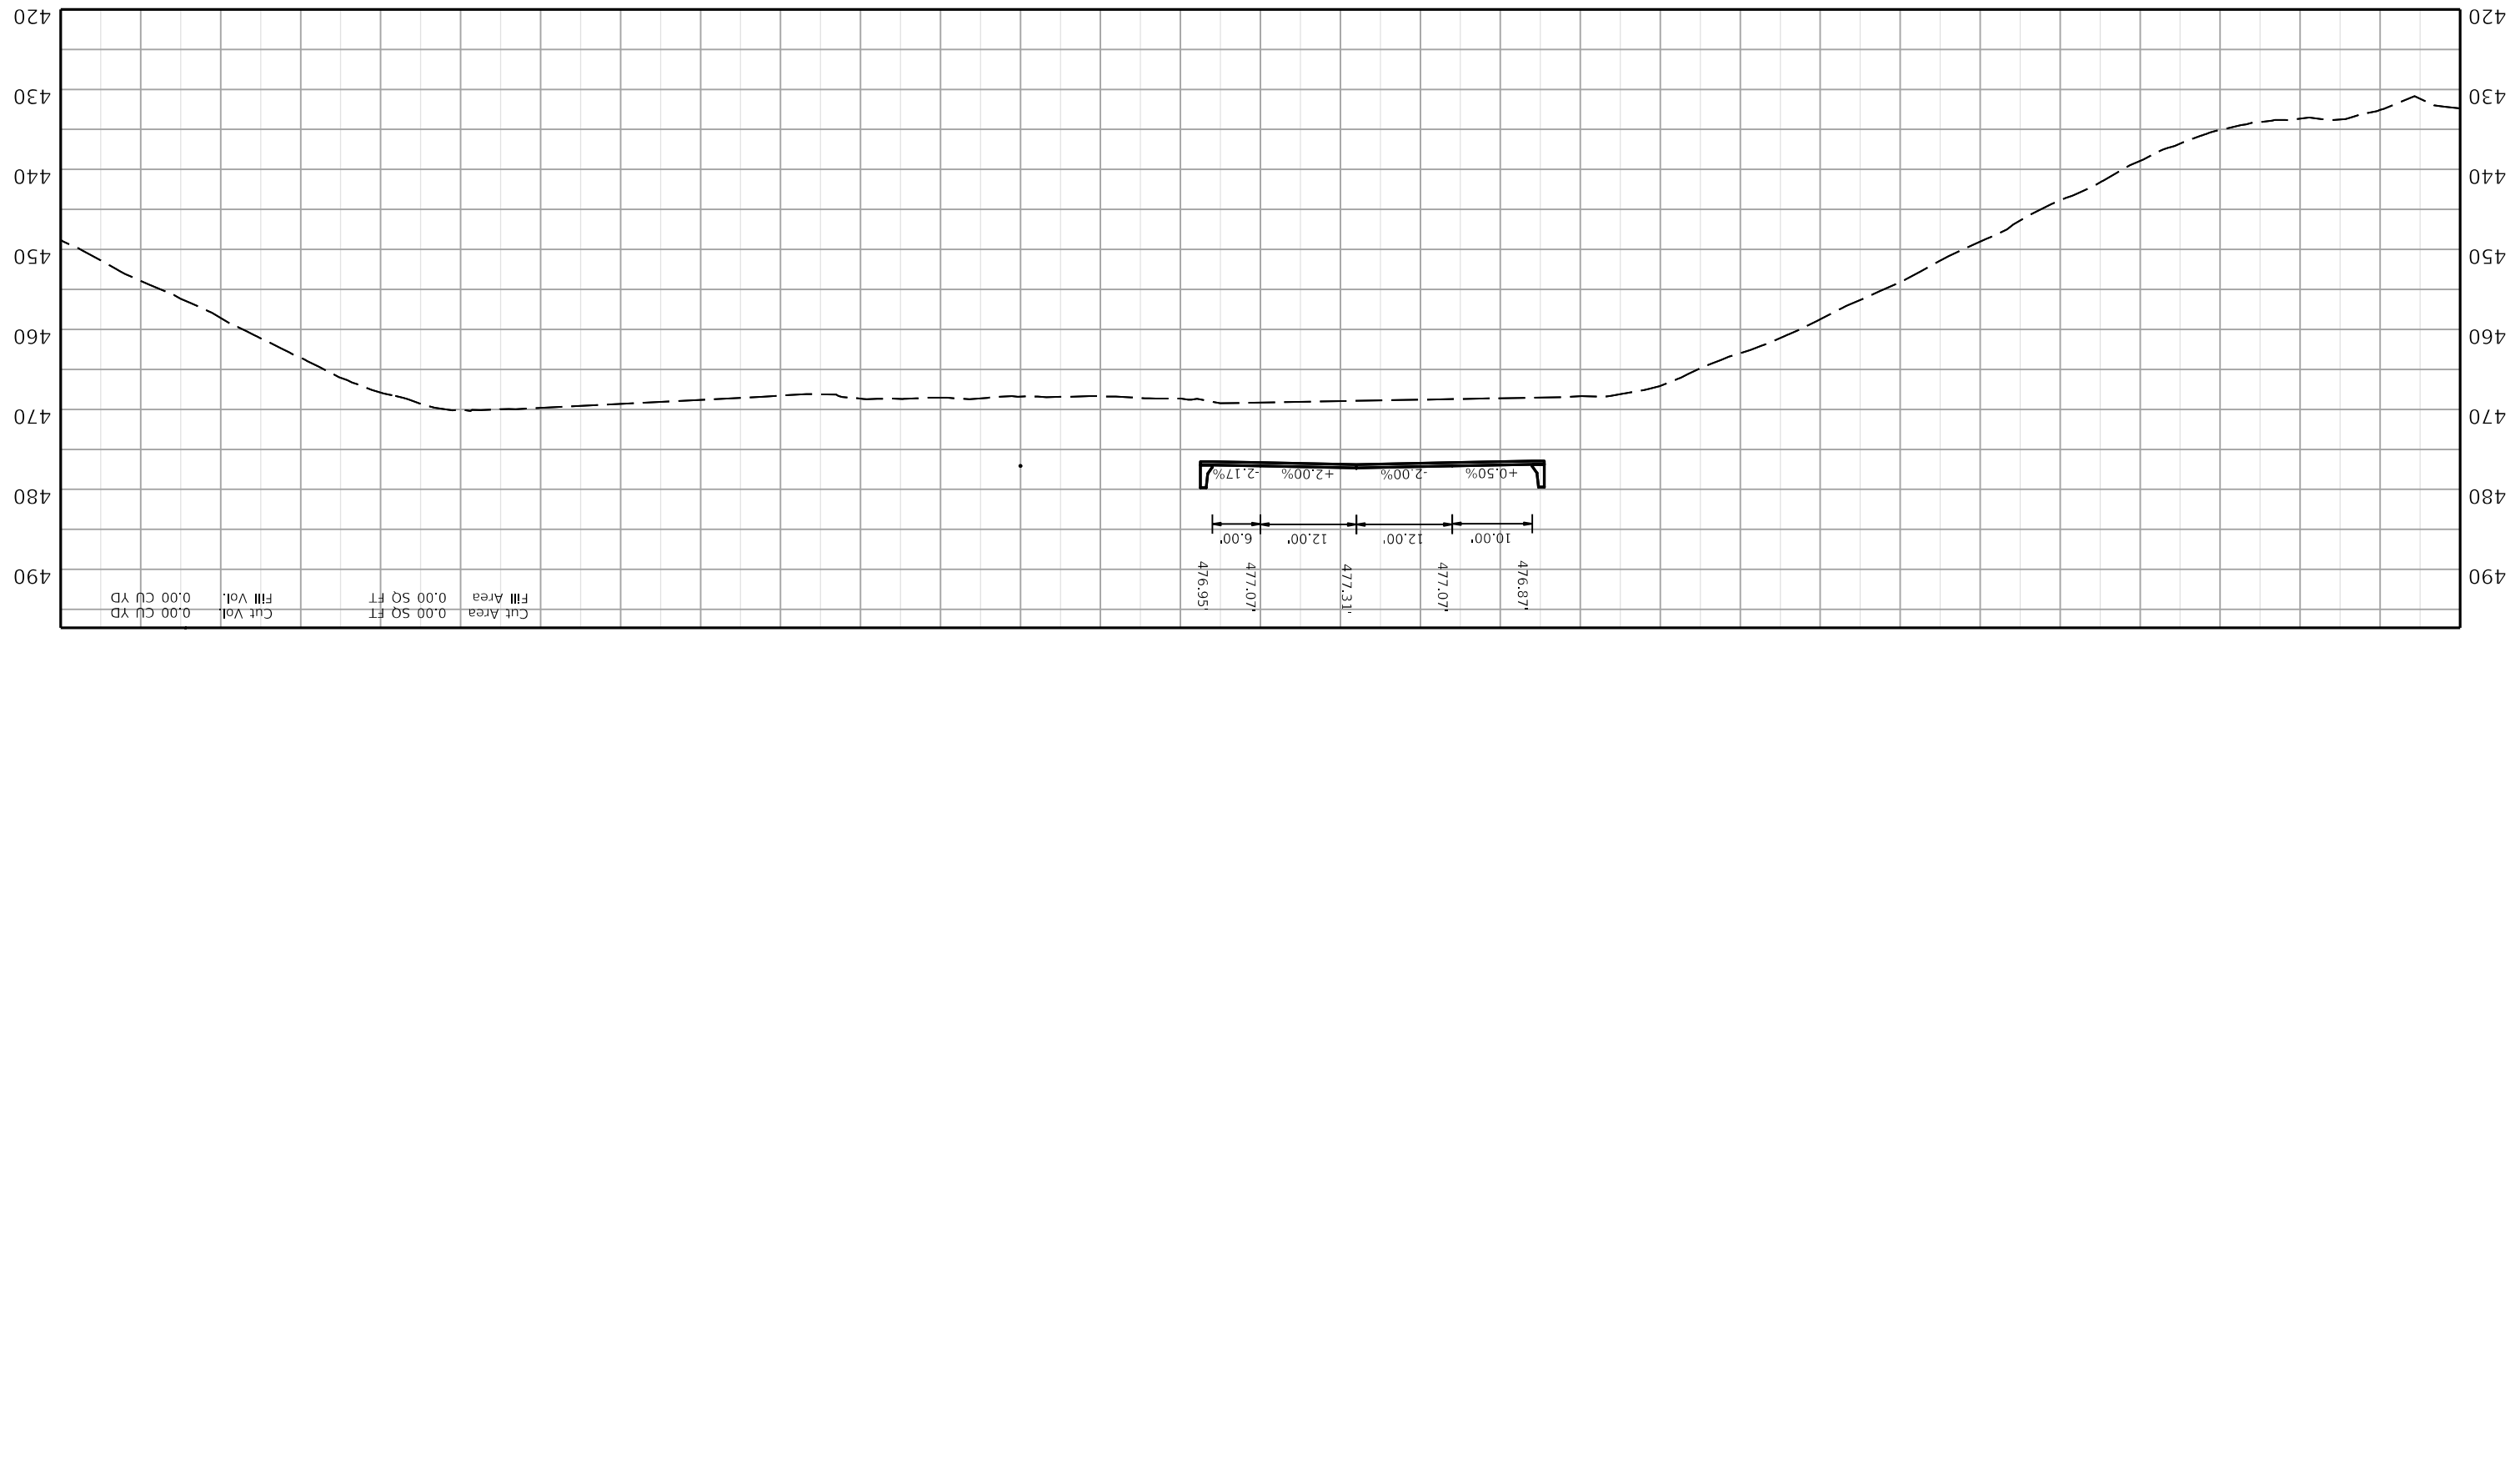

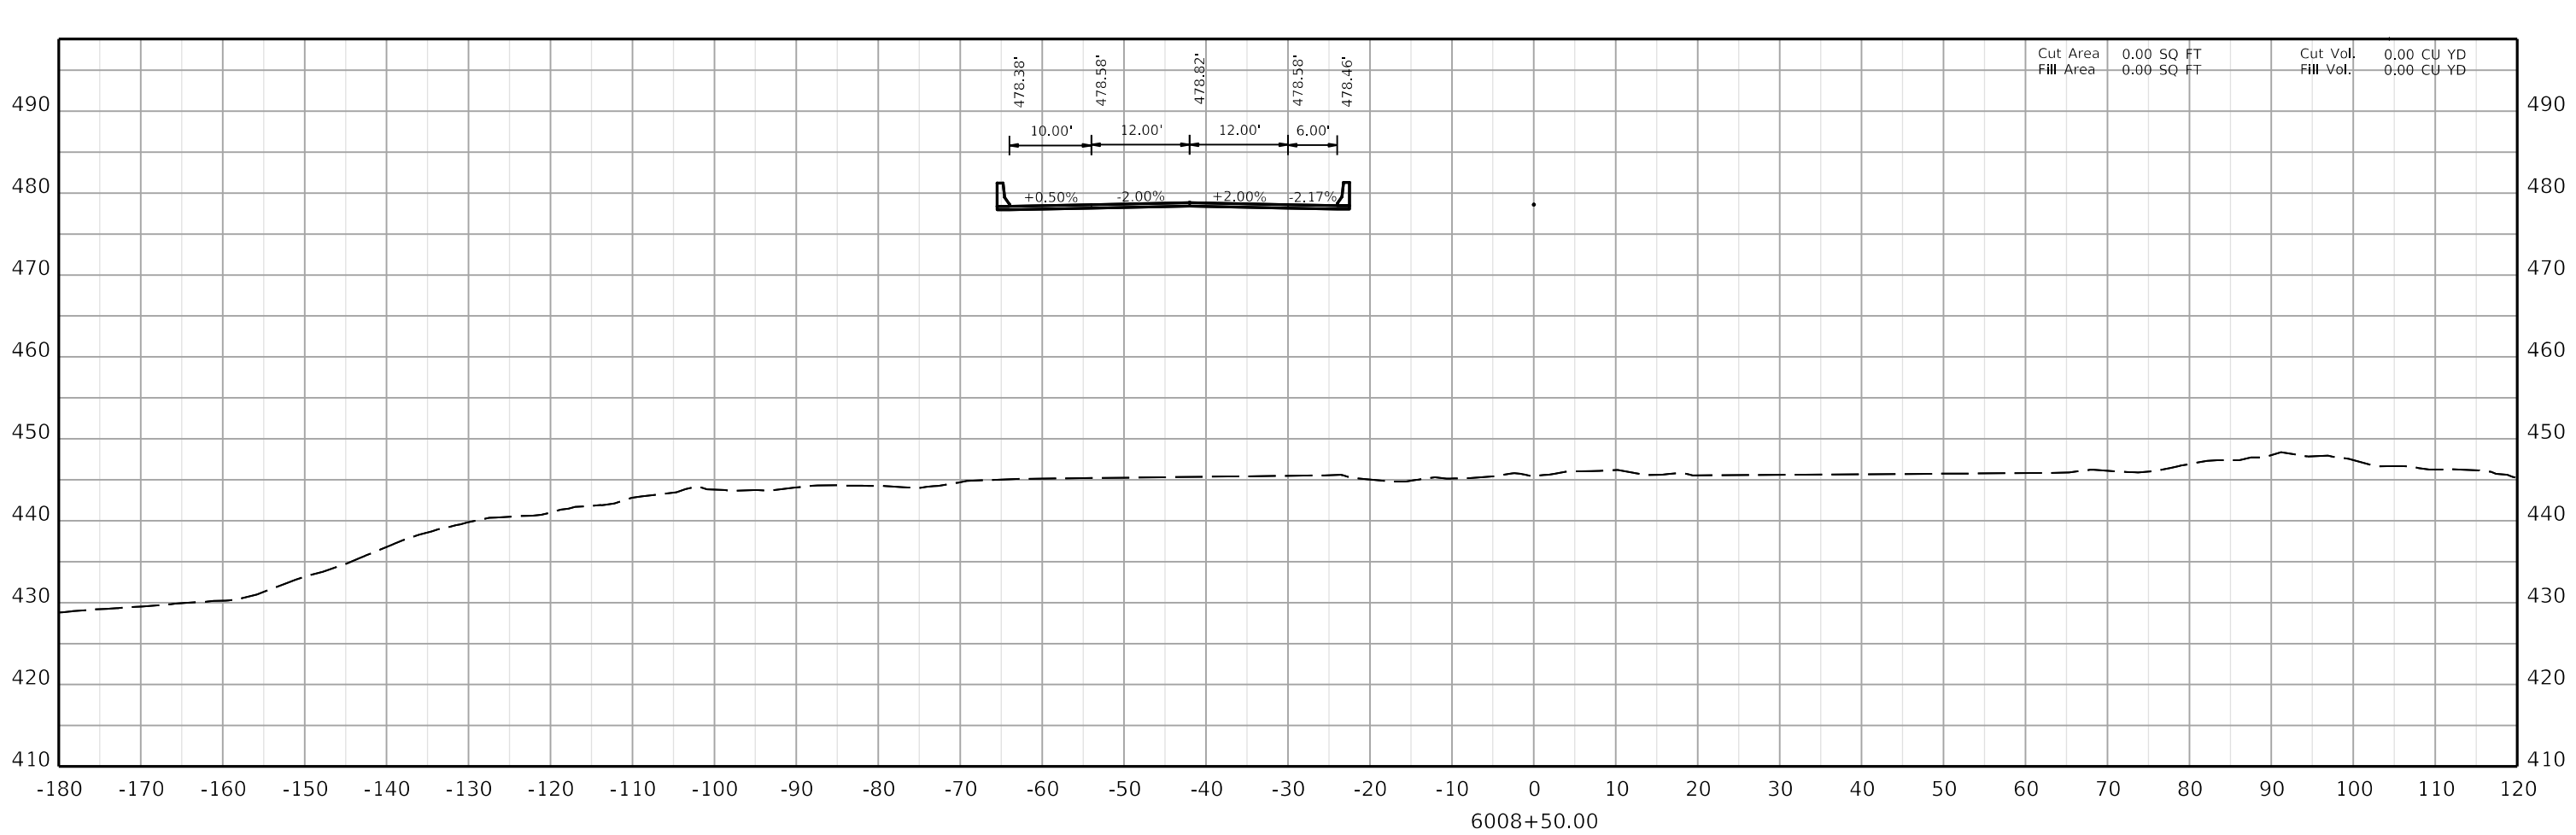

COMMONWEALTH OF KENTUCKY
DEPARTMENT OF HIGHWAYS
TEAM KENTUCKY

DRAWING TITLE:

HORIZONTAL SCALE
SCALE: 1" = 10'

0' 10' 20' 40'

STA. AH4 6008+50.00
TO STA. AH4 6008+50.00

ITEM NO. 02-20063
COUNTY OF Christian
SHEET NO. X261

OpenRoads Designer v10.12.03.2 USER: dlccarell FILE NAME: U:\2485\6.CH1 - CHRISTIAN COUNTY I-24\2-20063 - CHRISTIAN - I_24 PAVEMENT REHAB\MILESTONES & SUBMITTALS\CONTRACT PLANS AND PROPOSAL\ELECTRONIC ENGINEERING DATA\SHEETS\02_20063_XSECTION_SHEETS 03.DGN

COMMONWEALTH OF KENTUCKY
DEPARTMENT OF HIGHWAYS

DRAWING TITLE:

HORIZONTAL SCALE
SCALE: 1" = 10'

0' 10' 20' 40'

STA. AH4 6009+00.00
TO STA. AH4 6009+00.00

ITEM NO. 02-20063 COUNTY OF Christian
SHEET NO. X262

6009+00.00

-180 -170 -160 -150 -140 -130 -120 -110 -100 -90 -80 -70 -60 -50 -40 -30 -20 -10 0 10 20 30 40 50 60 70 80 90 100 110 120

410 420 430 440 450 460 470 480 490 500


+0.50% -2.00% +2.00% -2.17%

10.00' 12.00' 12.00' 6.00'

479.97' 480.09' 480.33' 480.09' 479.89'

Cut Area 0.00 SQ FT
Fill Area 0.00 SQ FT

Cut Vol. 0.00 CU YD
Fill Vol. 0.00 CU YD

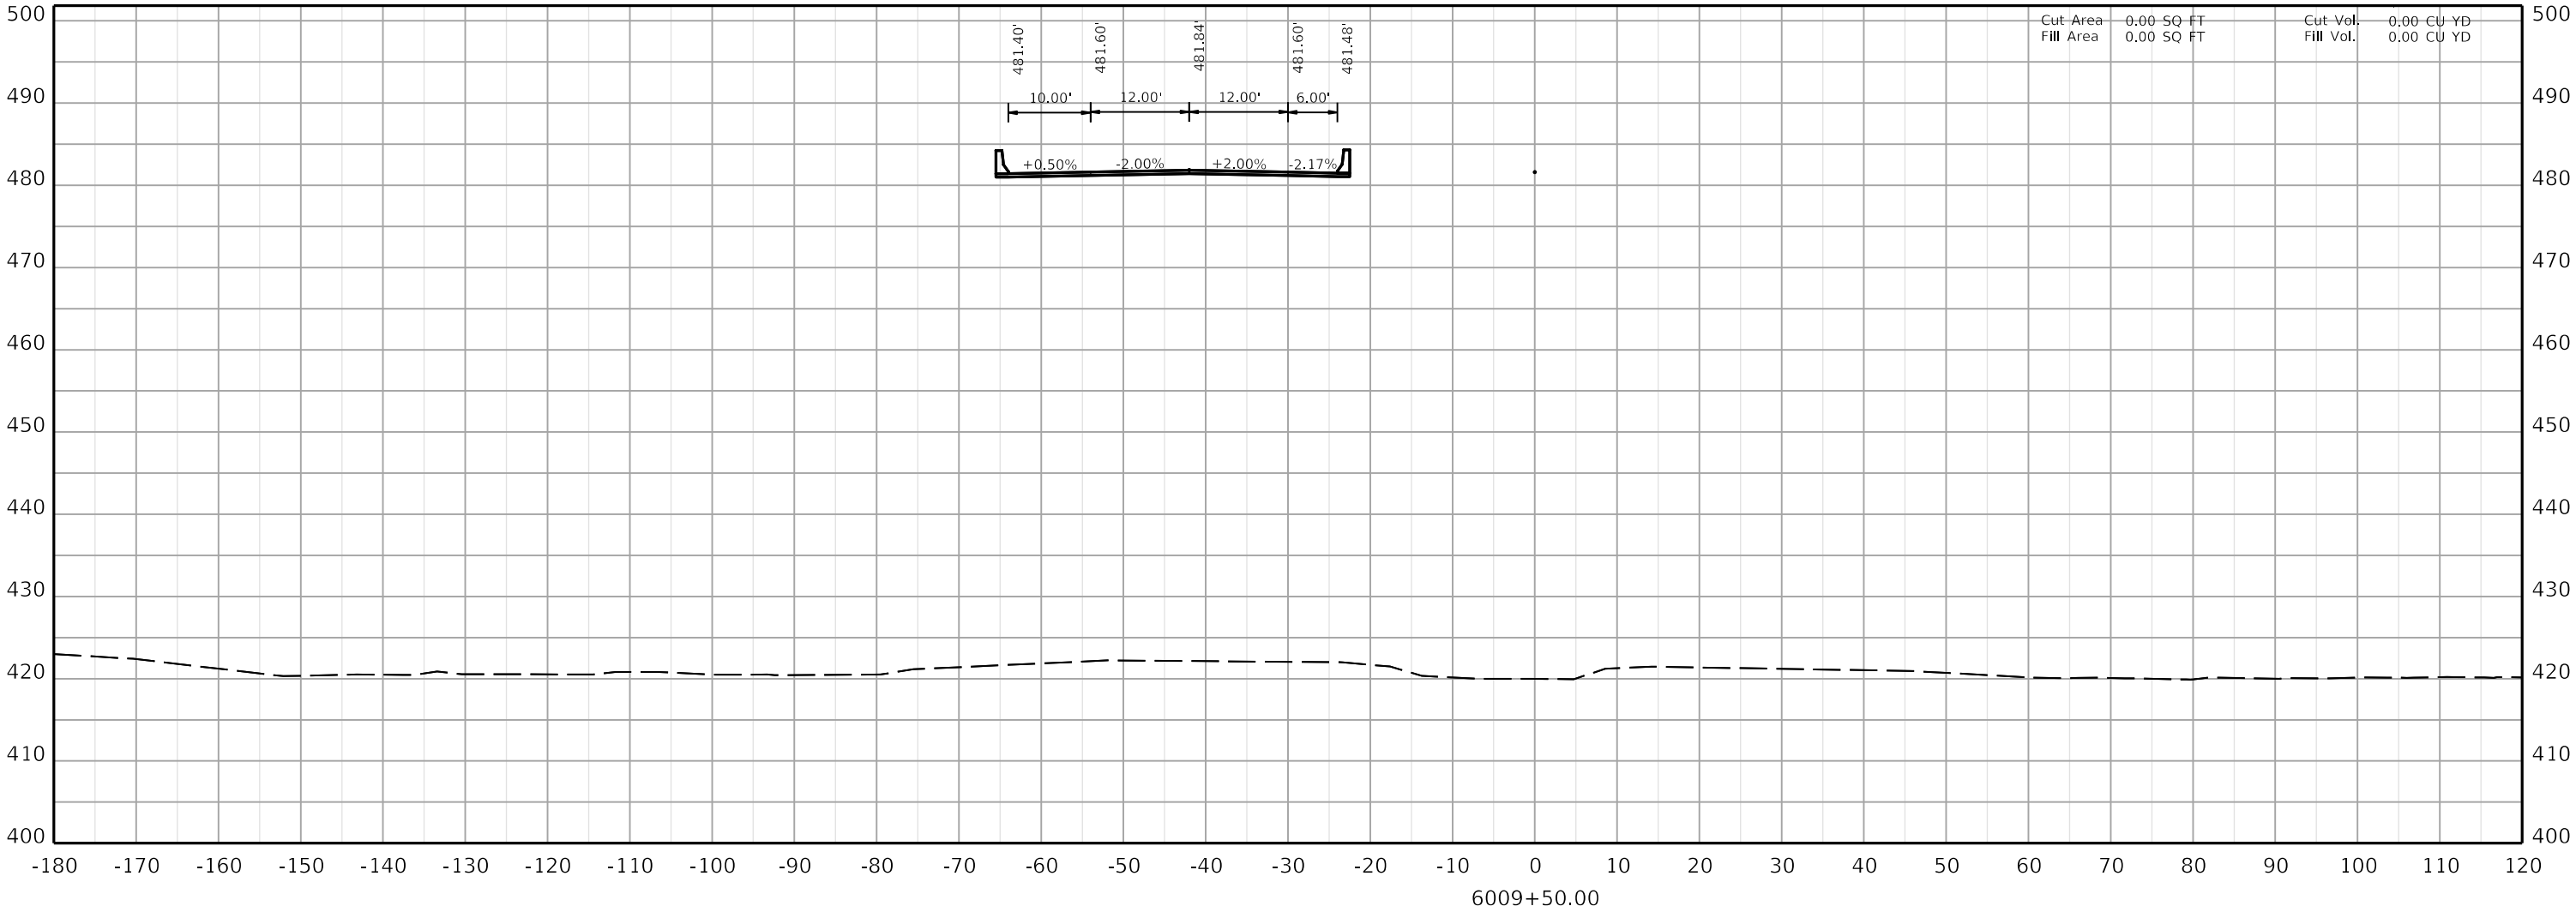

COMMONWEALTH OF KENTUCKY
DEPARTMENT OF HIGHWAYS
TEAM KENTUCKY TRANSPORTATION CABINET

DRAWING TITLE:

HORIZONTAL SCALE
SCALE: 1" = 10'

0' 10' 20' 40'

STA. AH4 6009+50.00
TO STA. AH4 6009+50.00

ITEM NO. 02-20063
COUNTY OF Christian
SHEET NO. X263

COMMONWEALTH OF KENTUCKY
DEPARTMENT OF HIGHWAYS
TEAM KENTUCKY TRANSPORTATION CABINET


DRAWING TITLE:


HORIZONTAL SCALE
SCALE: 1" = 10'


0' 10' 20' 40'

STA. AH4 6010+00.00
TO STA. AH4 6010+00.00

ITEM NO. 02-20063 COUNTY OF Christian
SHEET NO. X264

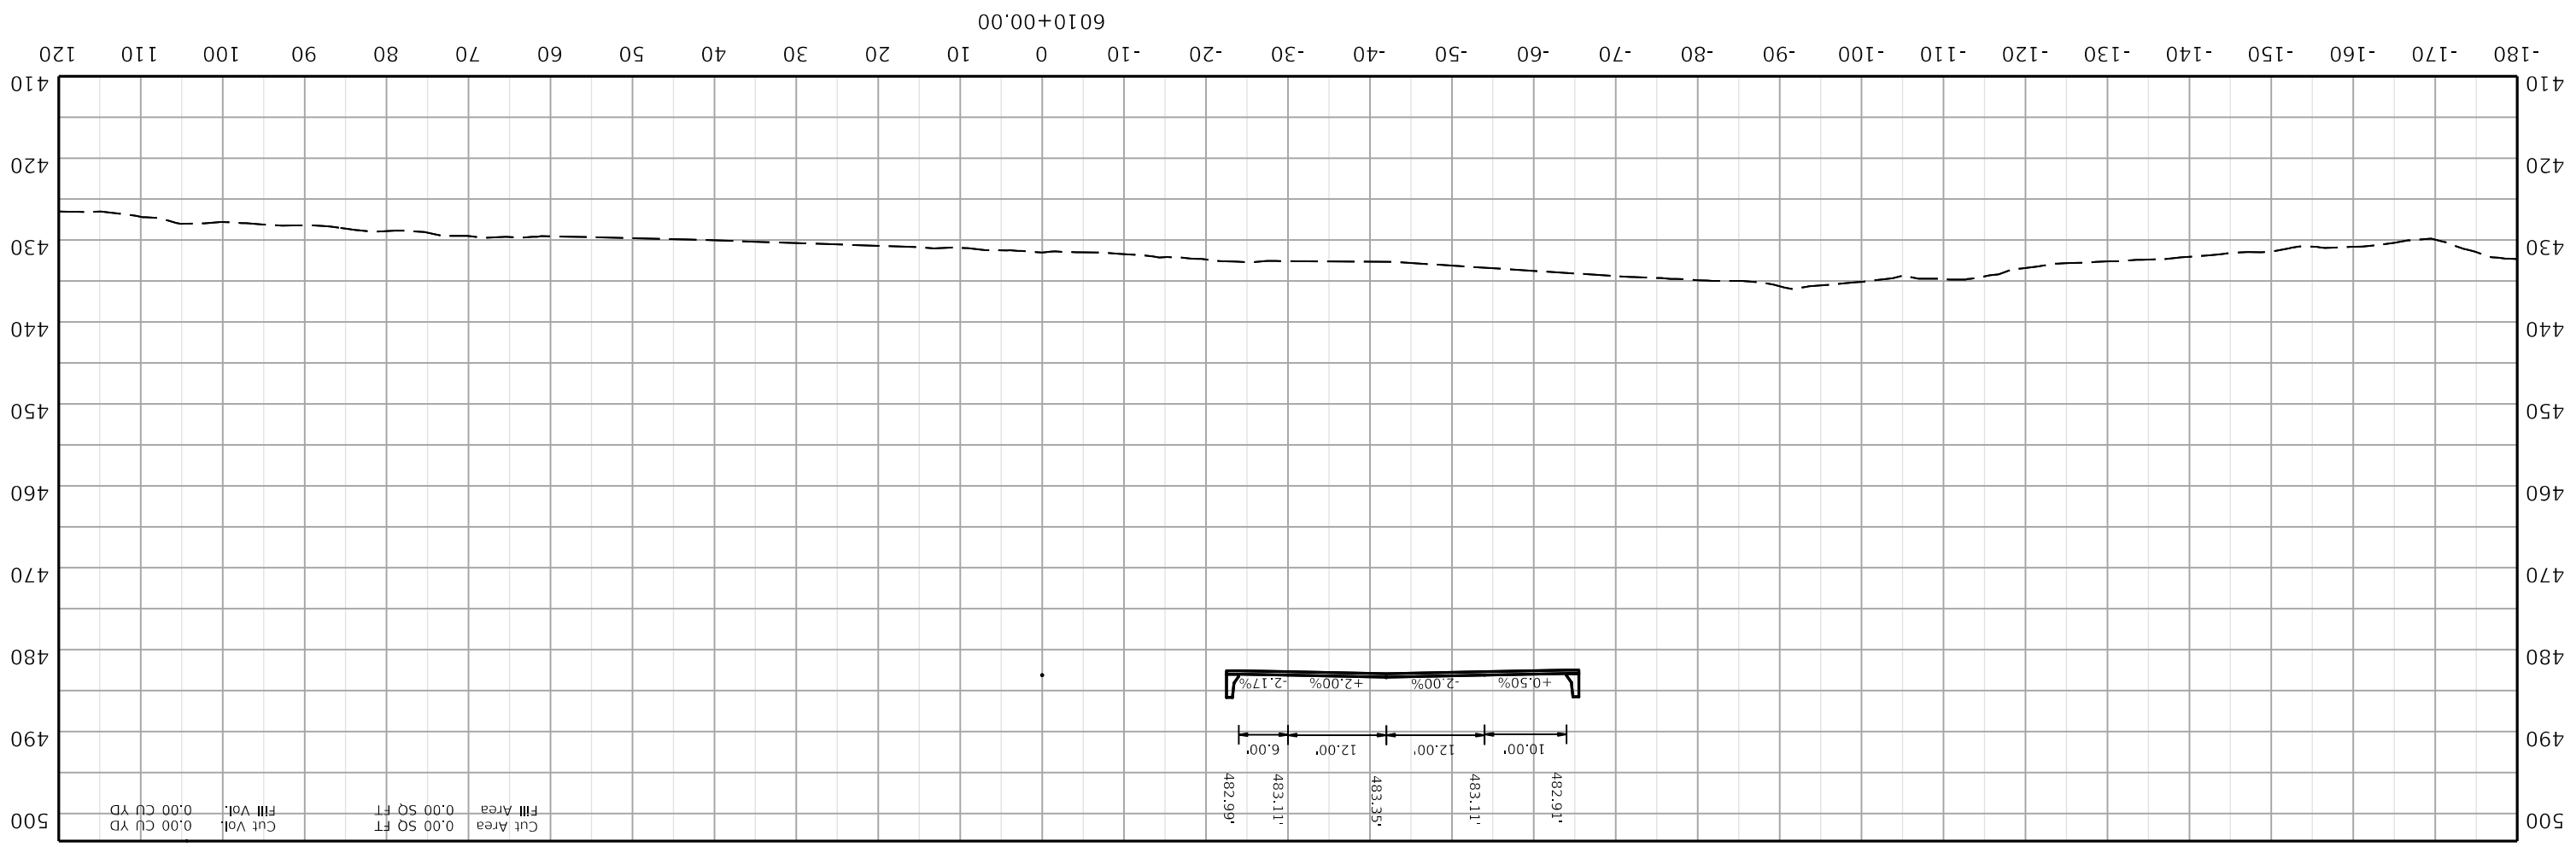

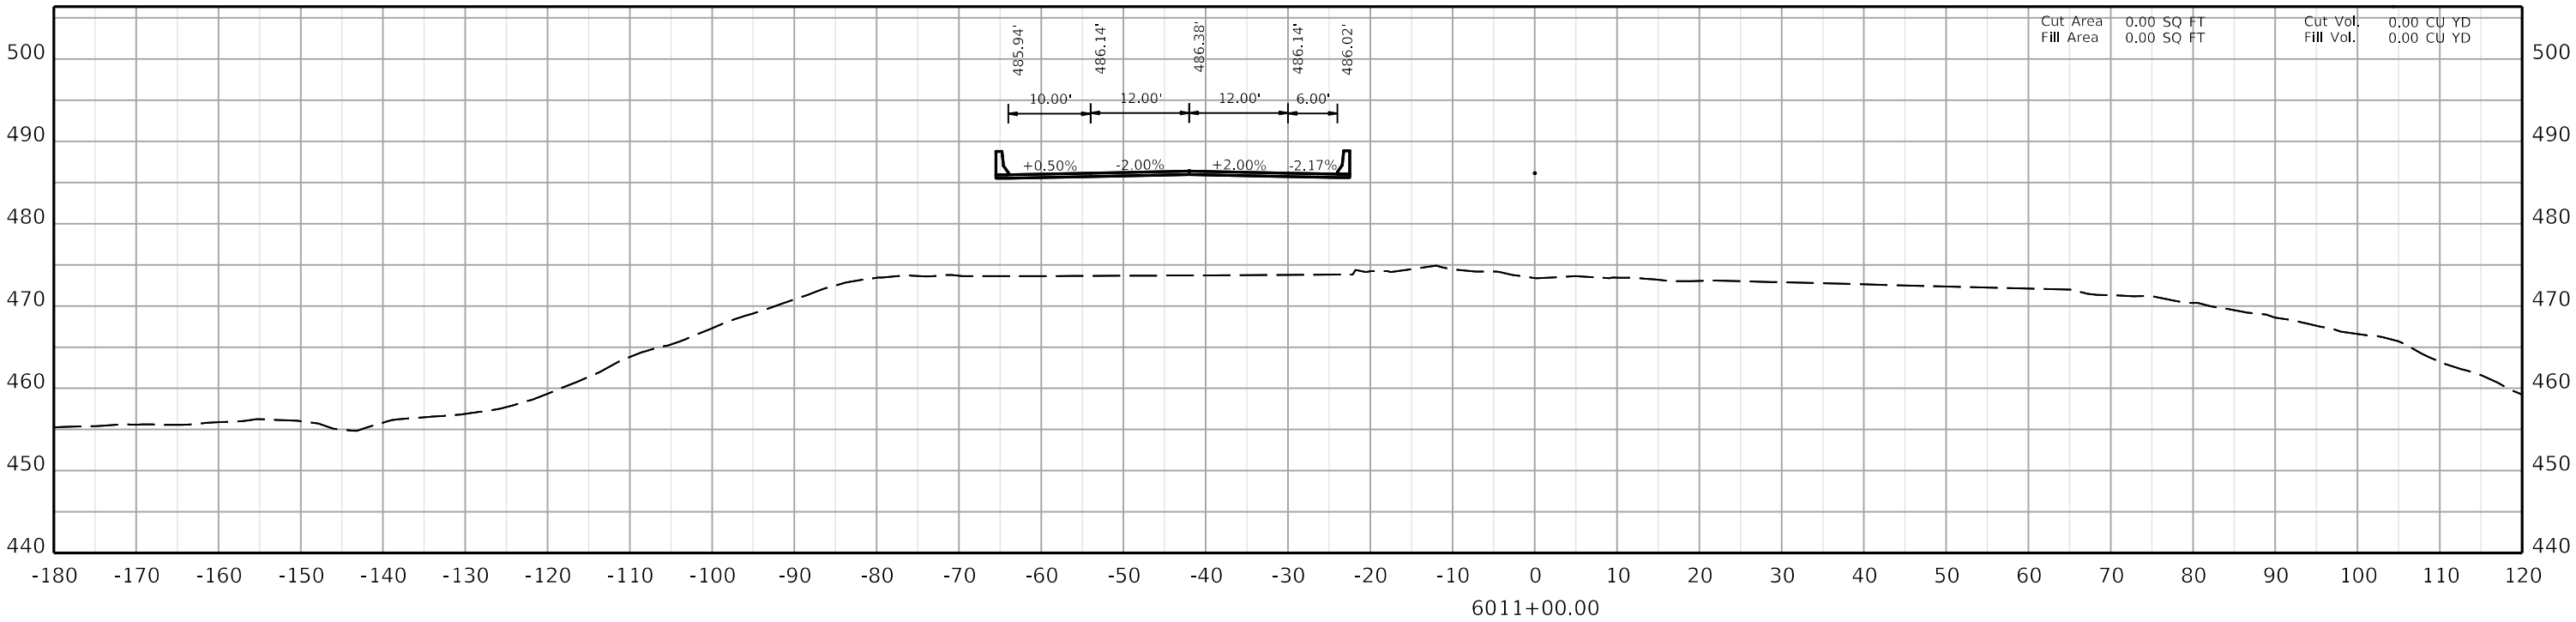

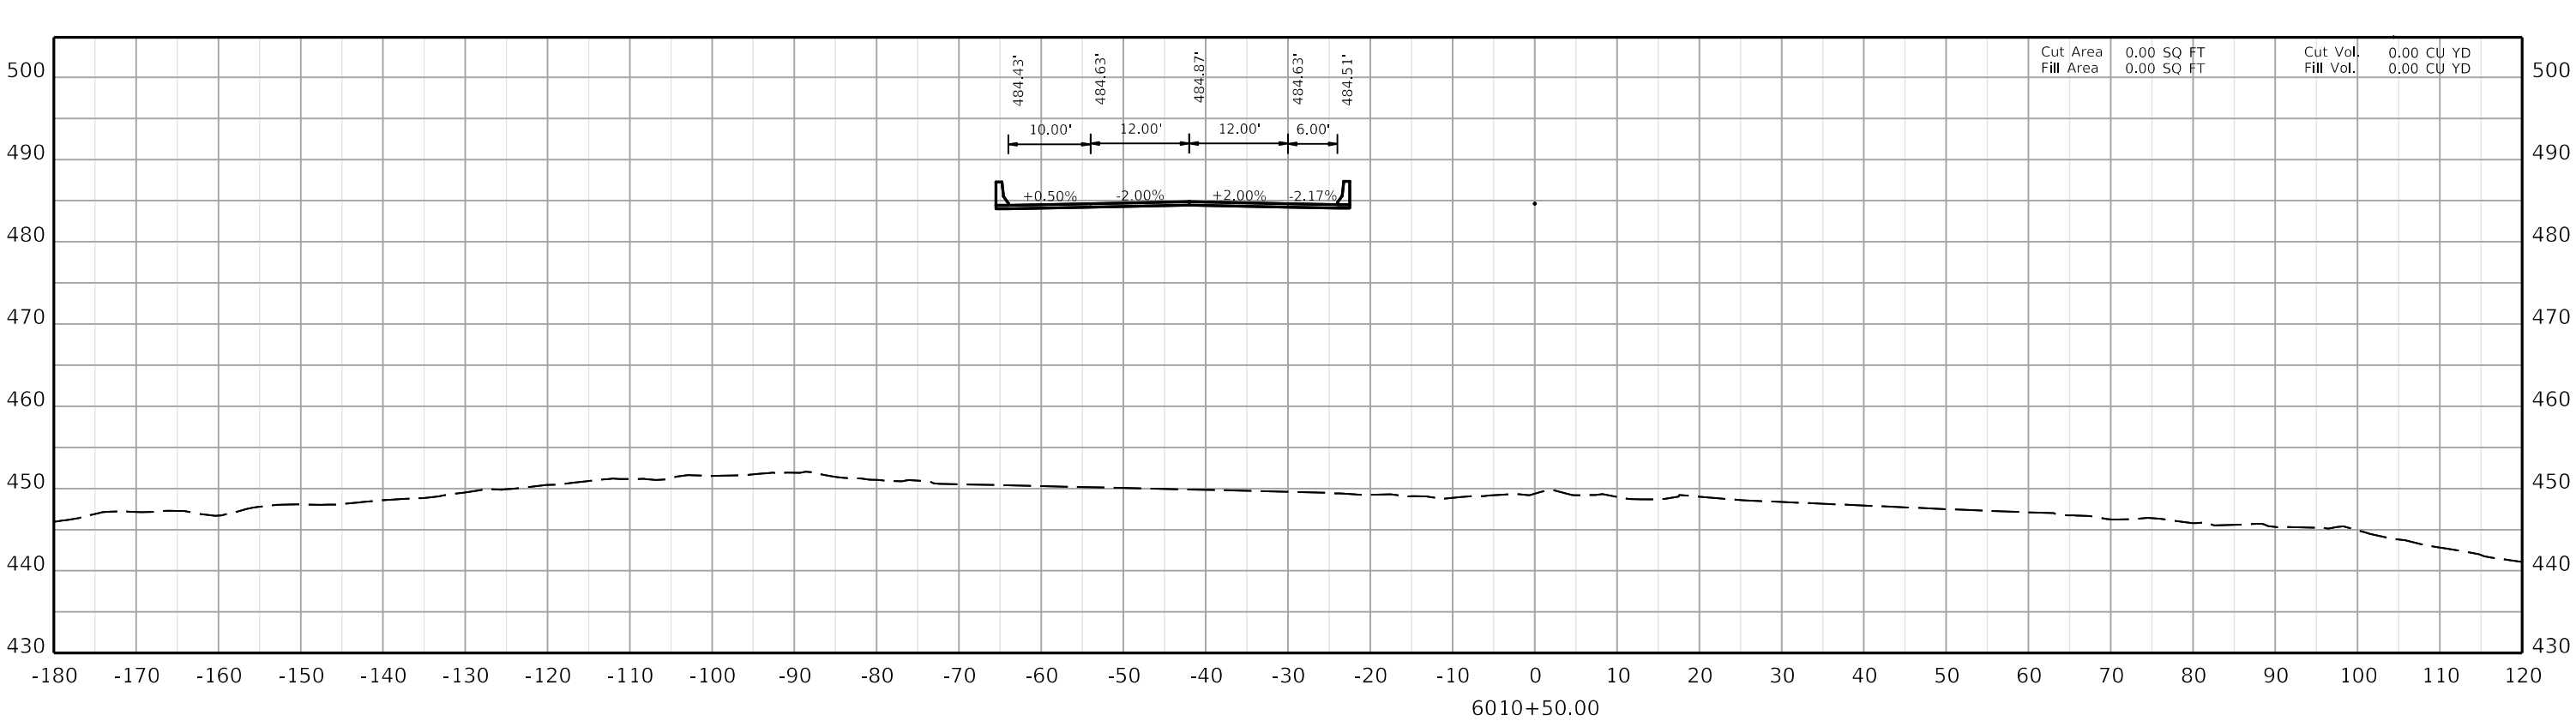

COMMONWEALTH OF KENTUCKY
DEPARTMENT OF HIGHWAYS
TEAM KENTUCKY

DRAWING TITLE:

HORIZONTAL SCALE
SCALE: 1" = 10'

0' 10' 20' 40'

STA. AH4 6010+50.00
TO STA. AH4 6011+00.00

ITEM NO. 02-20063
COUNTY OF Christian
SHEET NO. X265

OpenRoads Designer v10.12.03.2 USER: dccarell FILE NAME: U:\24856.CH1 - CHRISTIAN COUNTY I-24\2-20063 - CHRISTIAN - I_24 PAVEMENT REHAB\MILESTONES & SUBMITTALS\CONTRACT PLANS AND PROPOSAL\ELECTRONIC ENGINEERING DATA\SHEETS\02_20063_XSECTION_SHEETS 03.DGN

COMMONWEALTH OF KENTUCKY
DEPARTMENT OF HIGHWAYS

DRAWING TITLE:

HORIZONTAL SCALE
SCALE: 1" = 10'

0' 10' 20' 40'

STA. AH4 6011+50.00
TO STA. AH4 6012+00.00

ITEM NO. 02-20063 COUNTY OF Christian
SHEET NO. X266

6011+50.00

-180 -170 -160 -150 -140 -130 -120 -110 -100 -90 -80 -70 -60 -50 -40 -30 -20 -10 0 10 20 30 40 50 60 70 80 90 100 110 120

500 490 480 470 460 450

-4.00% -4.00% -2.00% +2.00% +4.00%

5.00' 5.00' 12.00' 12.00' 6.00'

487.41' 487.65' 487.66' 487.89' 487.65' 487.25'

Cut Area 0.00 SQ FT
Fill Area
Cut Vol. 0.00 CU YD
Fill Vol. 0.00 CU YD

6012+00.00

-180 -170 -160 -150 -140 -130 -120 -110 -100 -90 -80 -70 -60 -50 -40 -30 -20 -10 0 10 20 30 40 50 60 70 80 90 100 110 120

500 490 480 470 460 450

-4.00% -4.00% -2.00% +2.00% +4.00%

5.00' 5.00' 12.00' 12.00' 6.00'

488.96' 489.20' 489.18' 489.44' 489.20' 488.80'

Cut Area 0.00 SQ FT
Fill Area
Cut Vol. 0.00 CU YD
Fill Vol. 0.00 CU YD

OpenRoads Designer v10.12.03.2 USER: dccarell FILE NAME: U:\24856.CH1 - CHRISTIAN COUNTY I-24\2-20063 - CHRISTIAN - I_24 PAVEMENT REHAB\MILESTONES & SUBMITTALS\CONTRACT PLANS AND PROPOSAL\ELECTRONIC ENGINEERING DATA\SHEETS\02_20063_XSECTION_SHEETS 03.DGN

COMMONWEALTH OF KENTUCKY
DEPARTMENT OF HIGHWAYS

DRAWING TITLE:

HORIZONTAL SCALE
SCALE: 1" = 10'

0' 10' 20' 40'

STA. AH4 6012+50.00
TO STA. AH4 6013+00.00

ITEM NO. 02-20063 COUNTY OF Christian
SHEET NO. X267

6012+50.00

-180 -170 -160 -150 -140 -130 -120 -110 -100 -90 -80 -70 -60 -50 -40 -30 -20 -10 0 10 20 30 40 50 60 70 80 90 100 110 120

510 500 490 480 470 460

-4.00% -4.00% -2.00% +2.00% +4.00%

5.00' 5.00' 12.00' 12.00' 6.00'

490.50' 490.74' 490.99' 490.98' 490.74' 490.34'

Cut Area 0.00 SQ FT
Fill Area 0.00 SQ FT
Cut Vol. 0.00 CU YD
Fill Vol. 0.00 CU YD

6013+00.00

-180 -170 -160 -150 -140 -130 -120 -110 -100 -90 -80 -70 -60 -50 -40 -30 -20 -10 0 10 20 30 40 50 60 70 80 90 100 110 120

510 500 490 480 470 460

-4.00% -4.00% -2.00% +2.00% +4.00%

5.00' 5.00' 12.00' 12.00' 6.00'

492.05' 492.29' 492.11' 492.53' 492.29' 491.89'

Cut Area 0.00 SQ FT
Fill Area 0.00 SQ FT
Cut Vol. 0.00 CU YD
Fill Vol. 0.00 CU YD

OpenRoads Designer v10.12.03.2 USER: dccarell FILE NAME: U:\2485\6.CH1 - CHRISTIAN COUNTY I-24\2-20063 - CHRISTIAN - I_24 PAVEMENT REHAB\MILESTONES & SUBMITTALS\CONTRACT PLANS AND PROPOSAL\ELECTRONIC ENGINEERING DATA\SHEETS\02_20063_XSECTION_SHEETS 03.DGN

COMMONWEALTH OF KENTUCKY
DEPARTMENT OF HIGHWAYS


DRAWING TITLE:


HORIZONTAL SCALE
SCALE: 1" = 10'


0' 10' 20' 40'

STA. AH4 6013+50.00
TO STA. AH4 6014+00.00

ITEM NO. 02-20063 COUNTY OF Christian
SHEET NO. X268

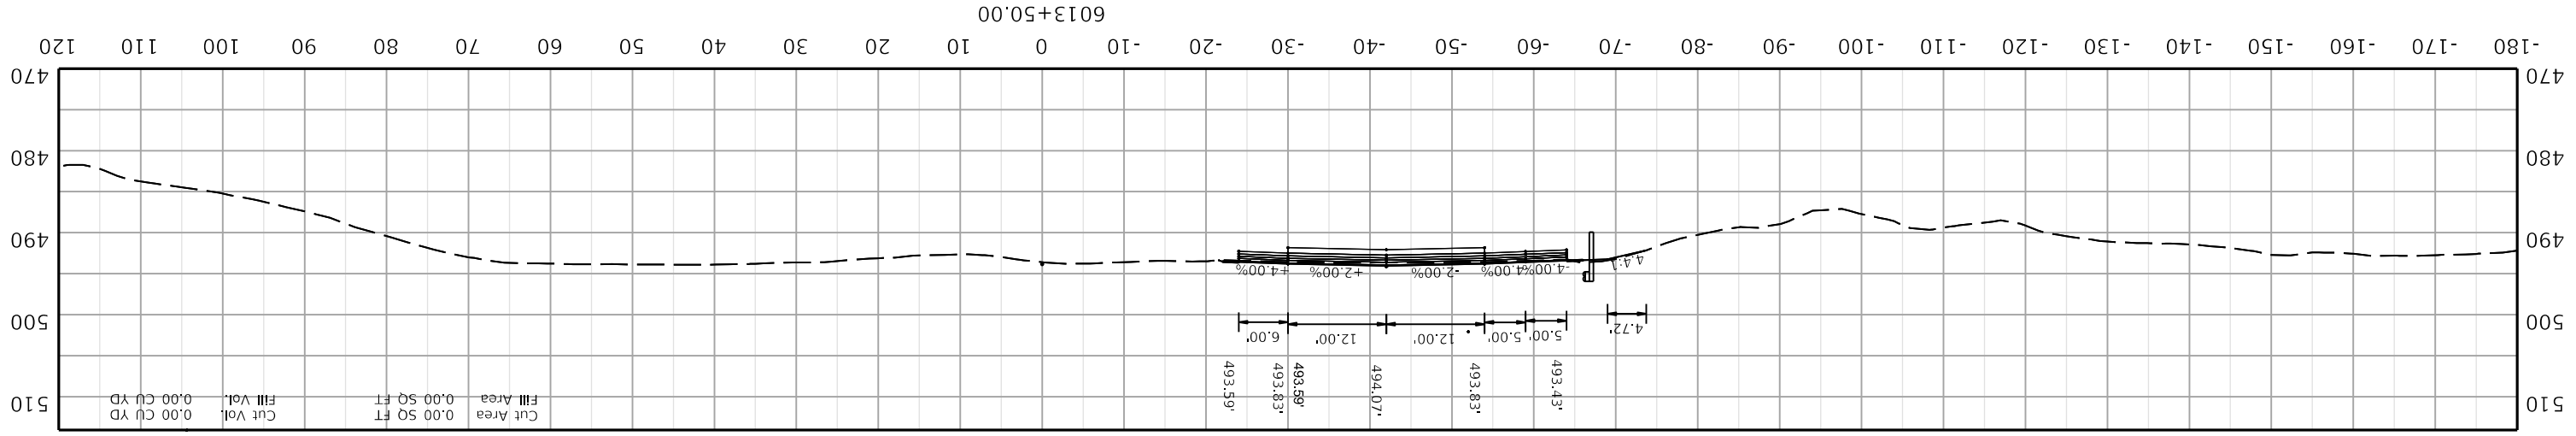

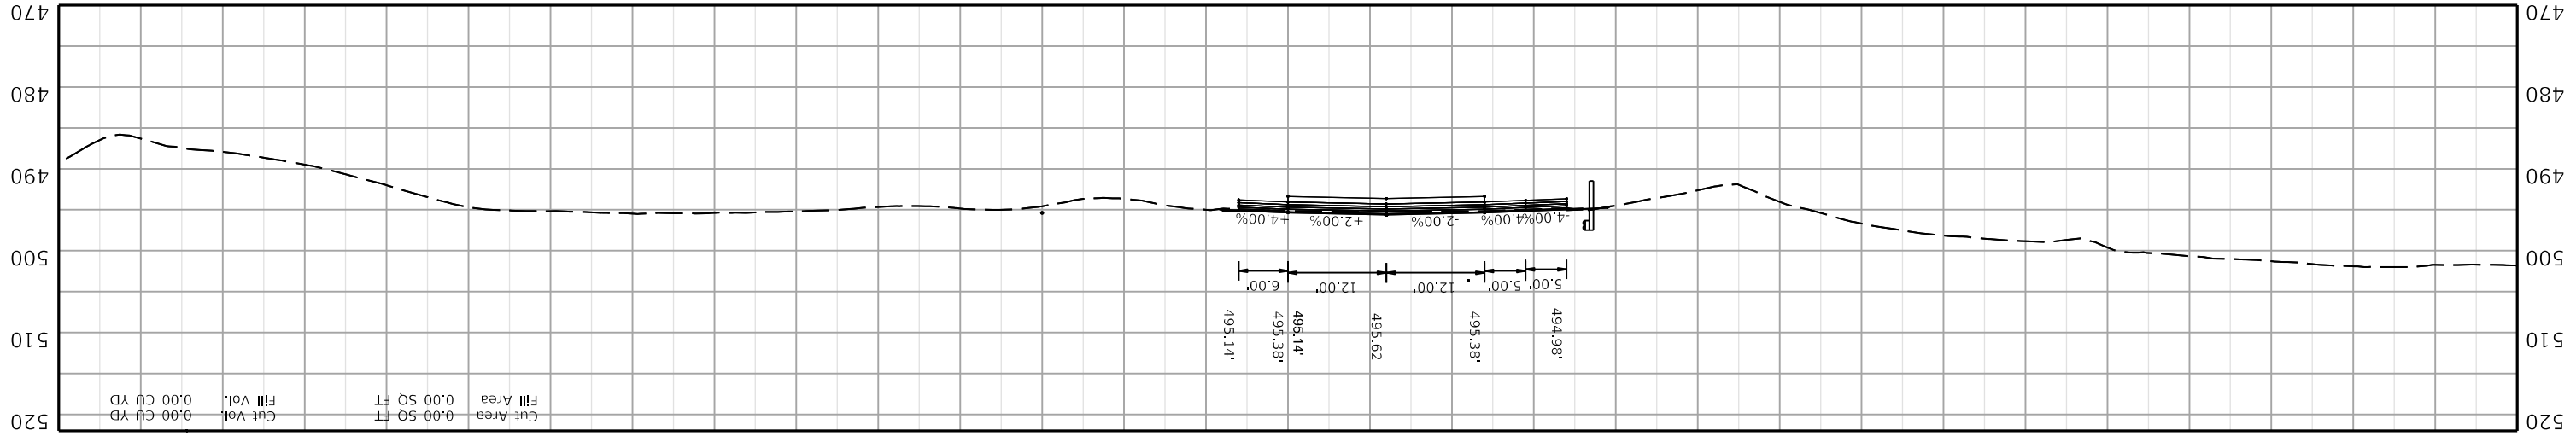

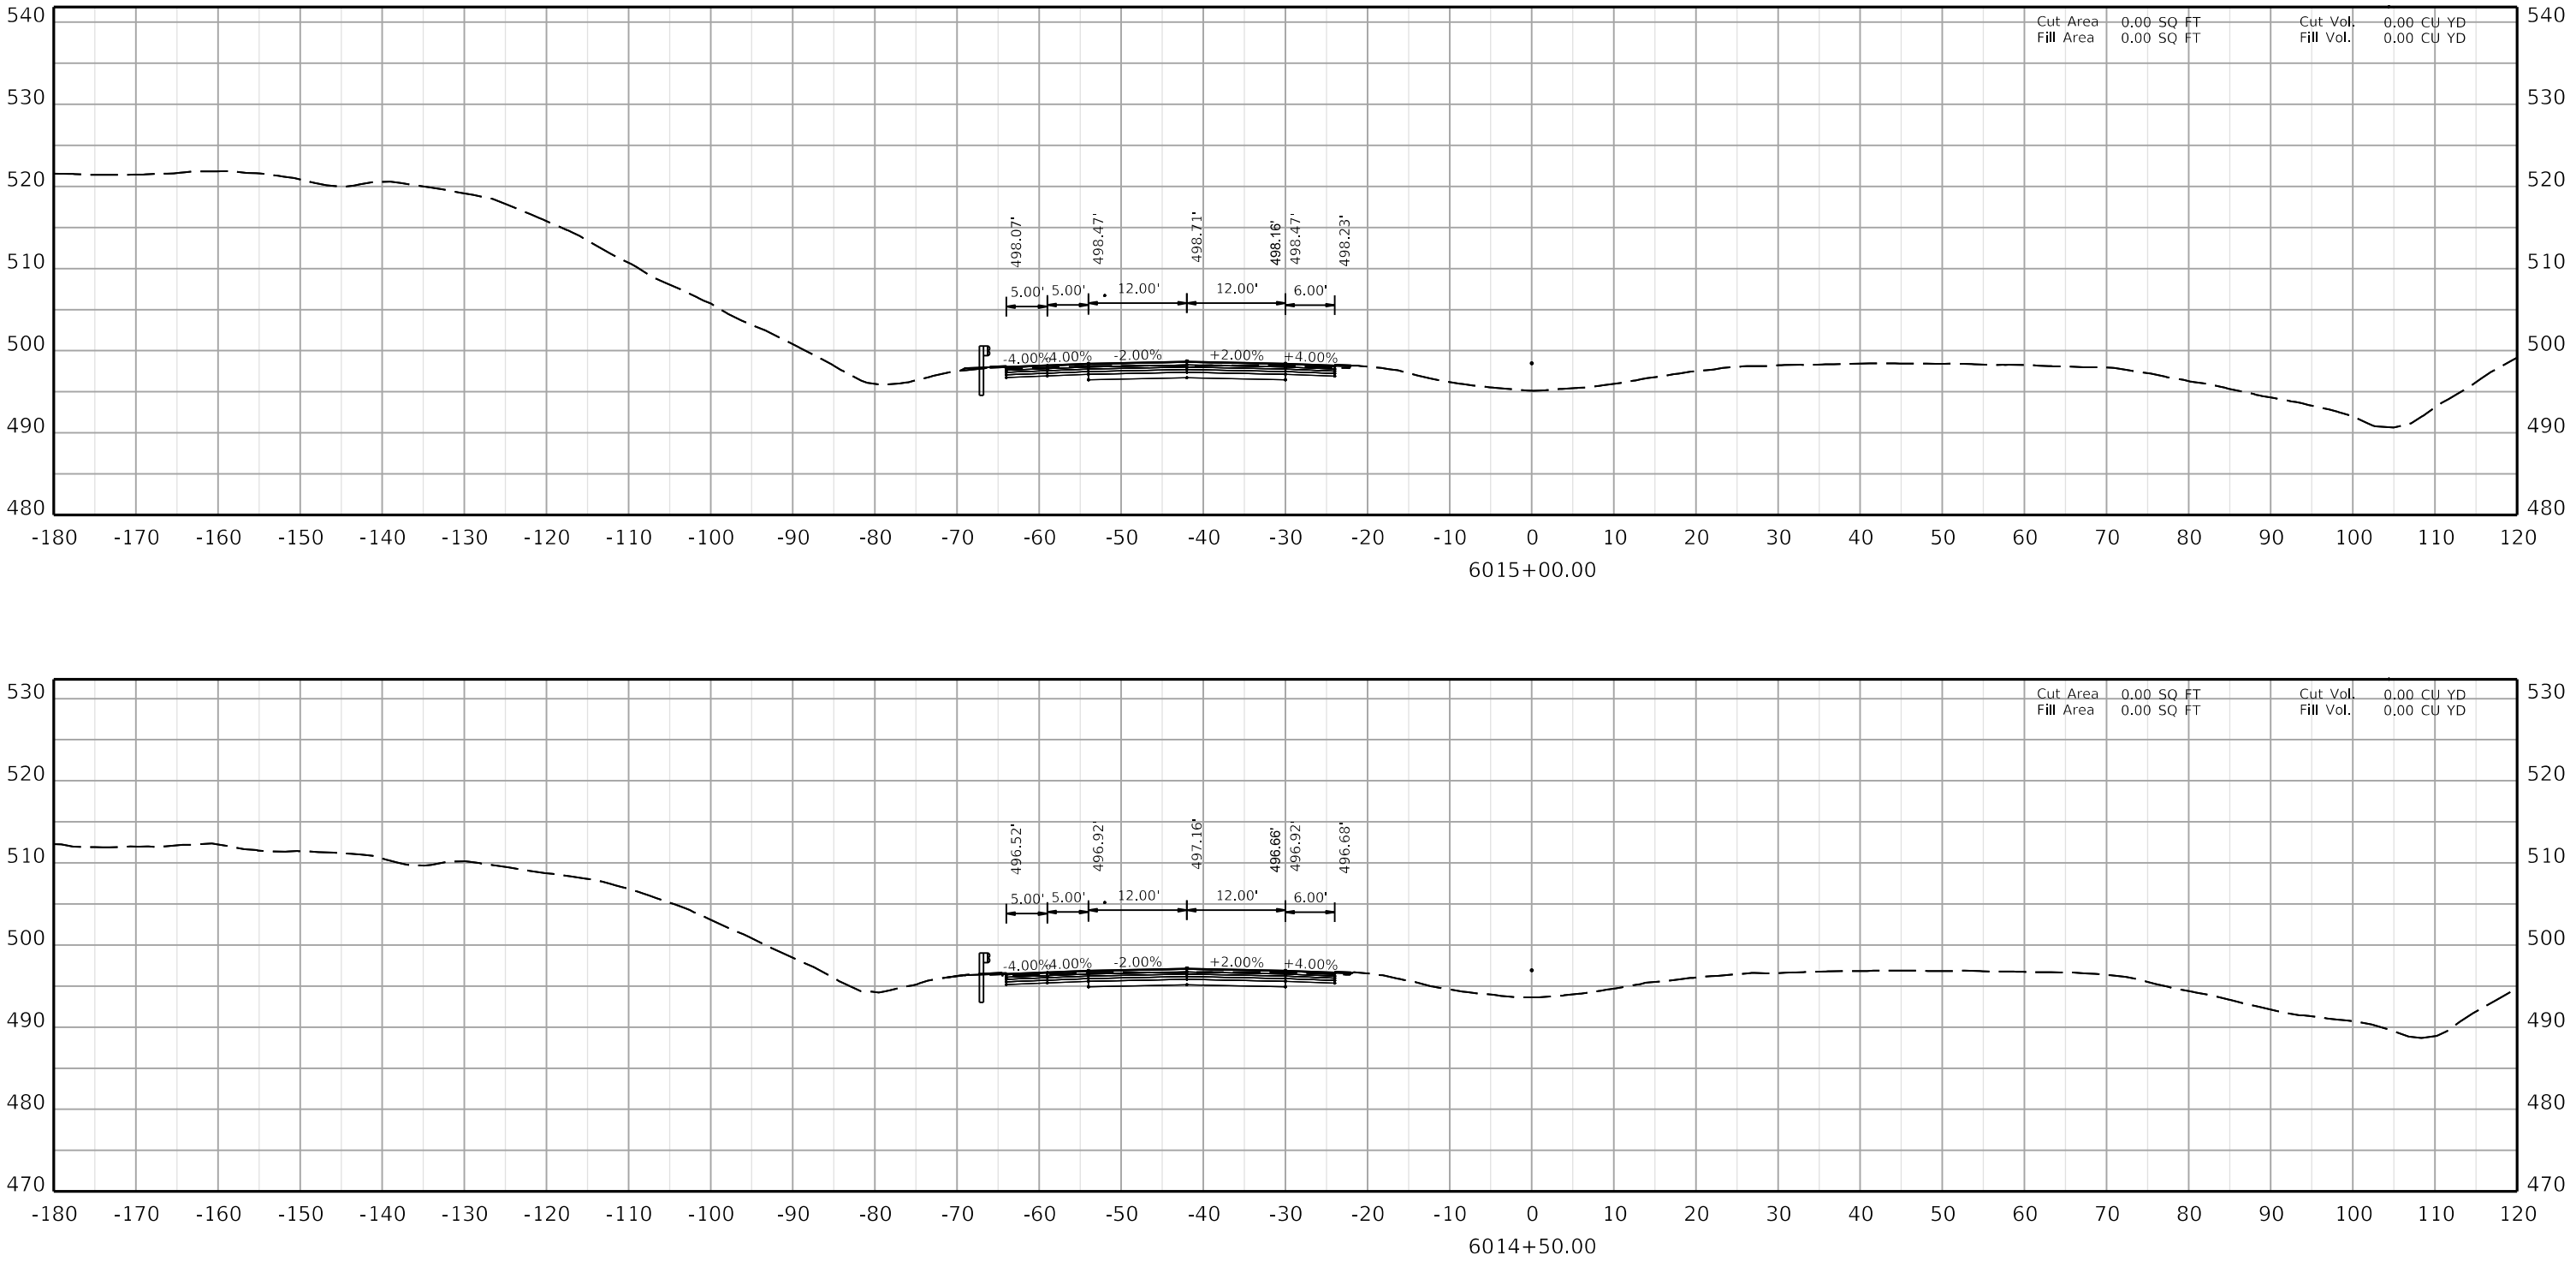

COMMONWEALTH OF KENTUCKY
DEPARTMENT OF HIGHWAYS
TEAM KENTUCKY


DRAWING TITLE:


HORIZONTAL SCALE
SCALE: 1" = 10'

0' 10' 20' 40'

STA. AH4 6014+50.00
TO STA. AH4 6015+00.00

ITEM NO. 02-20063
COUNTY OF Christian
SHEET NO. X269

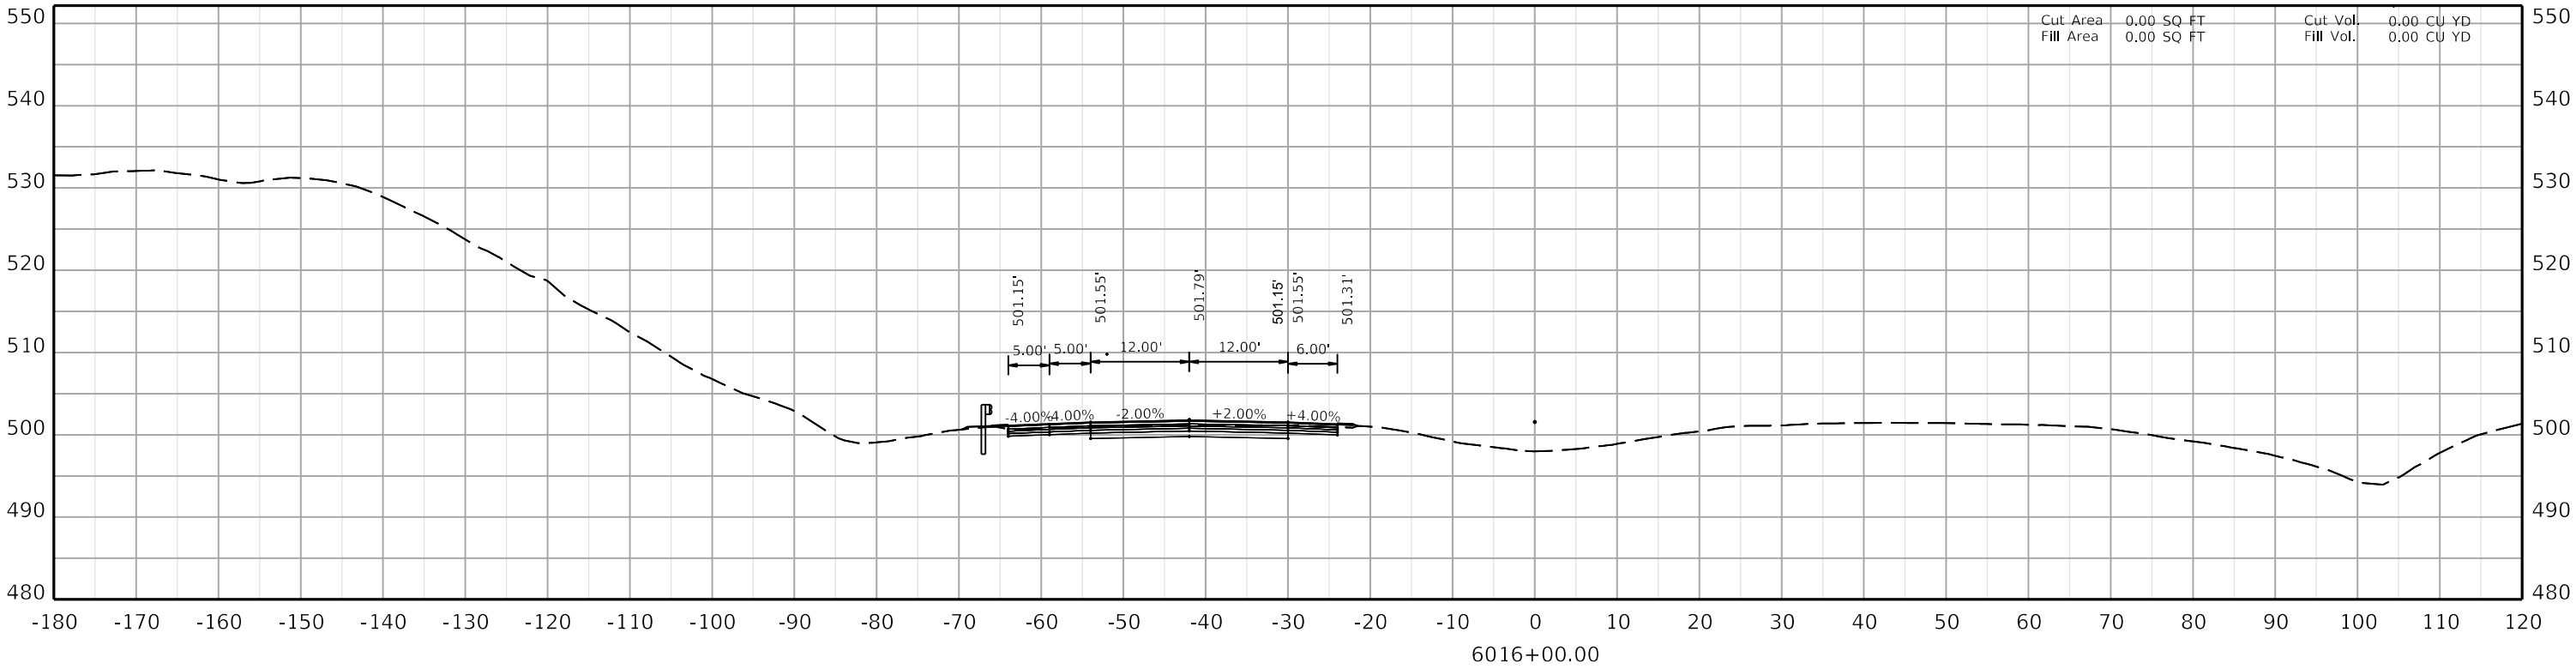

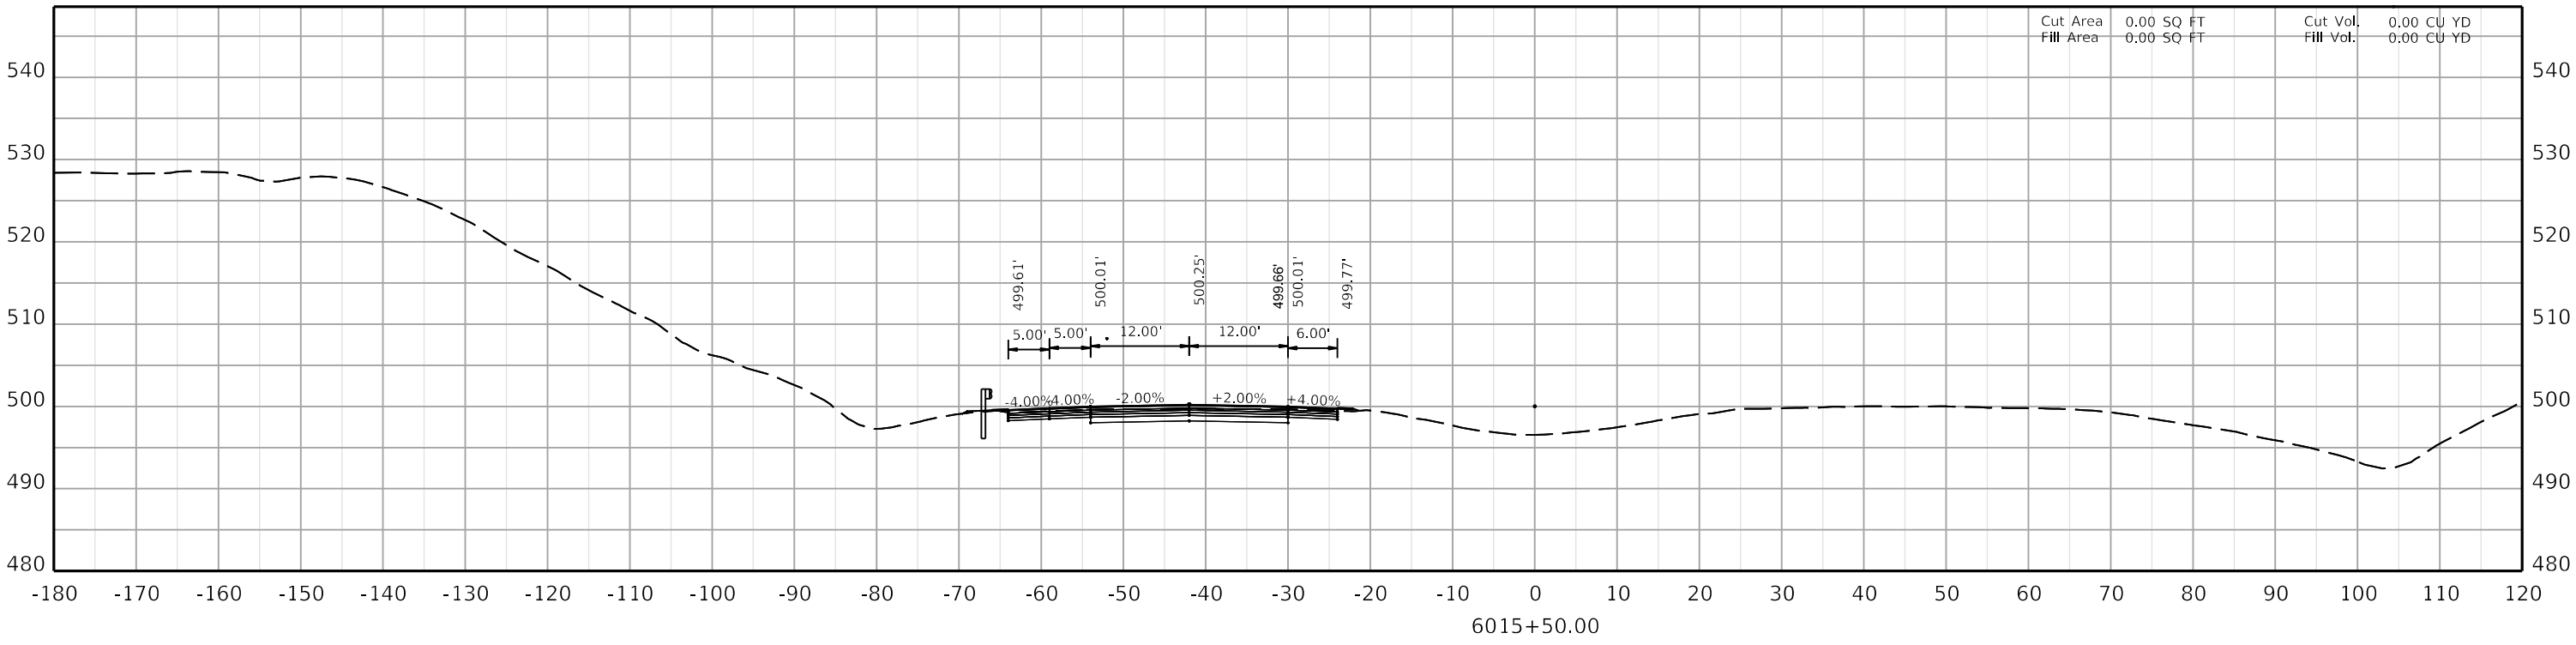

COMMONWEALTH OF KENTUCKY
DEPARTMENT OF HIGHWAYS
TEAM KENTUCKY TRANSPORTATION CABINET


DRAWING TITLE:


HORIZONTAL SCALE
SCALE: 1" = 10'

0' 10' 20' 40'

STA. AH4 6015+50.00
TO STA. AH4 6016+00.00

ITEM NO. 02-20063
COUNTY OF Christian
SHEET NO. X270

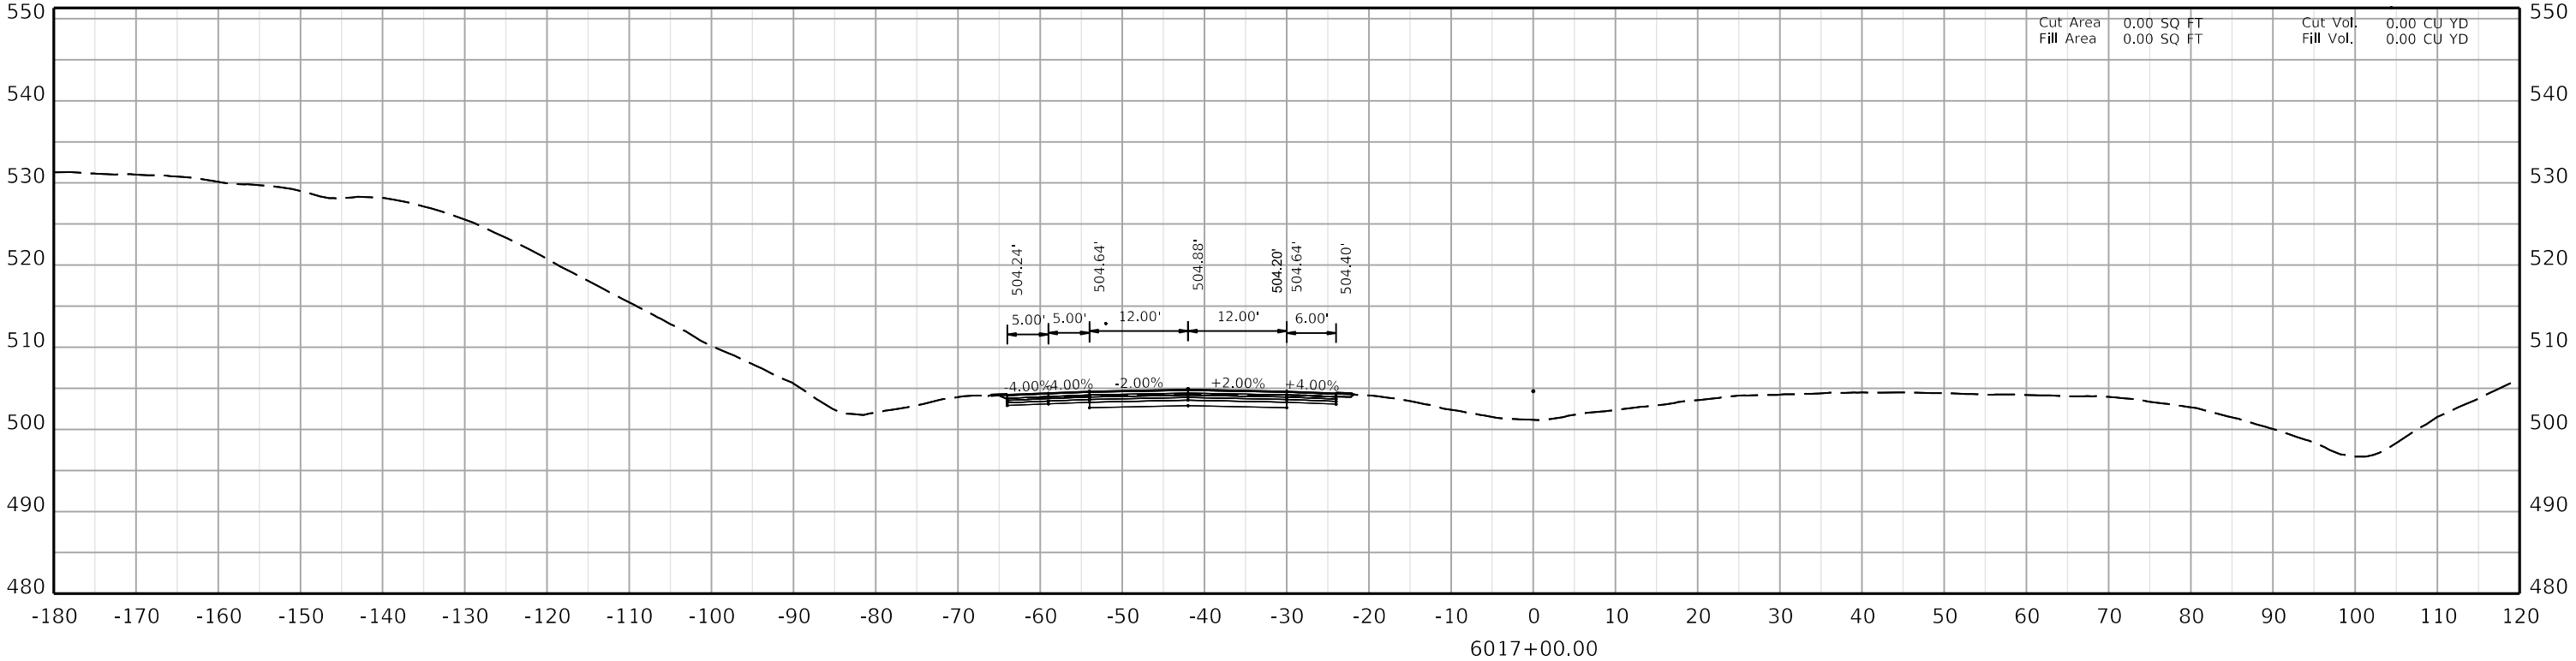

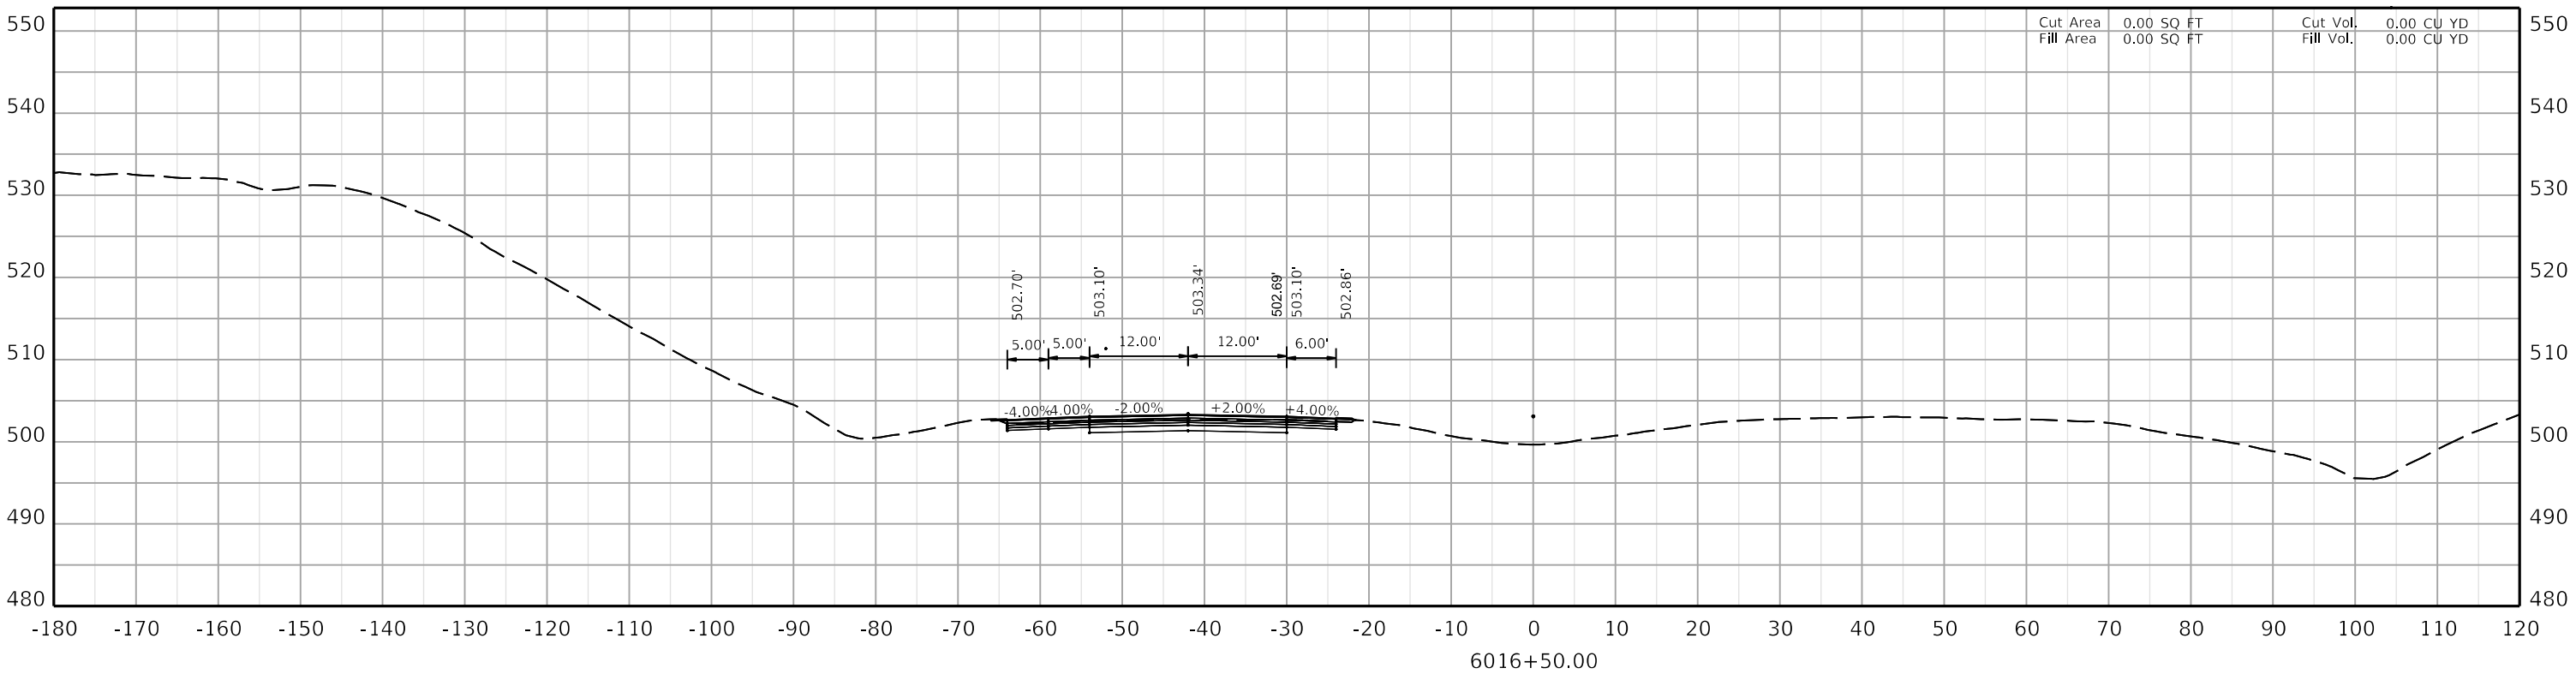

COMMONWEALTH OF KENTUCKY
DEPARTMENT OF HIGHWAYS
TEAM KENTUCKY TRANSPORTATION CABINET


DRAWING TITLE:


HORIZONTAL SCALE
SCALE: 1" = 10'

0' 10' 20' 40'

STA. AH4 6016+50.00
TO STA. AH4 6017+00.00

ITEM NO. 02-20063
COUNTY OF Christian
SHEET NO. X271

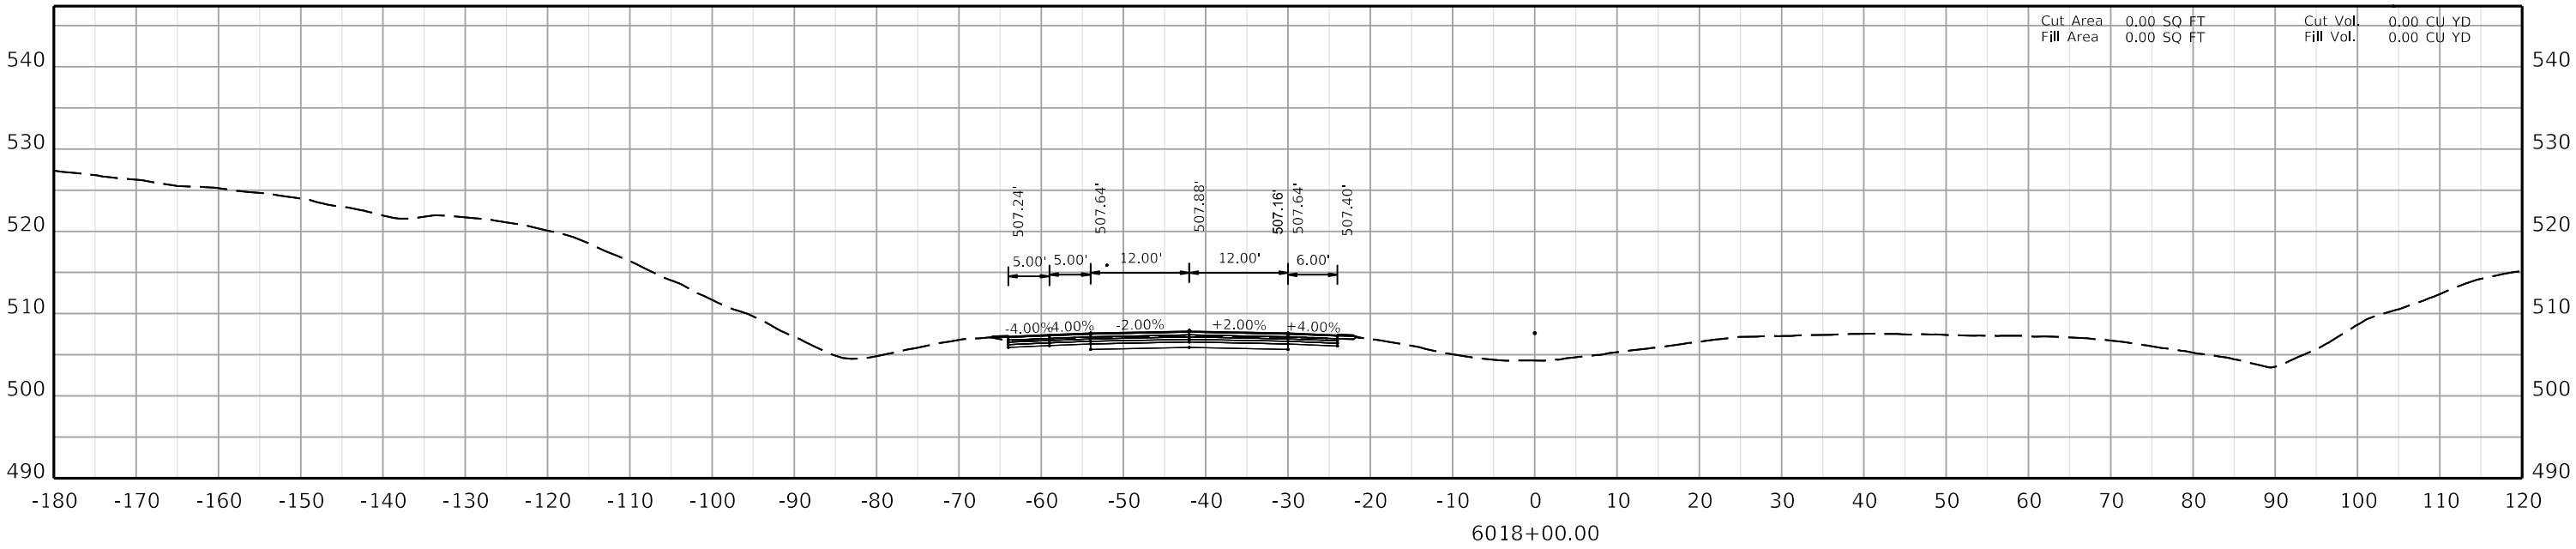

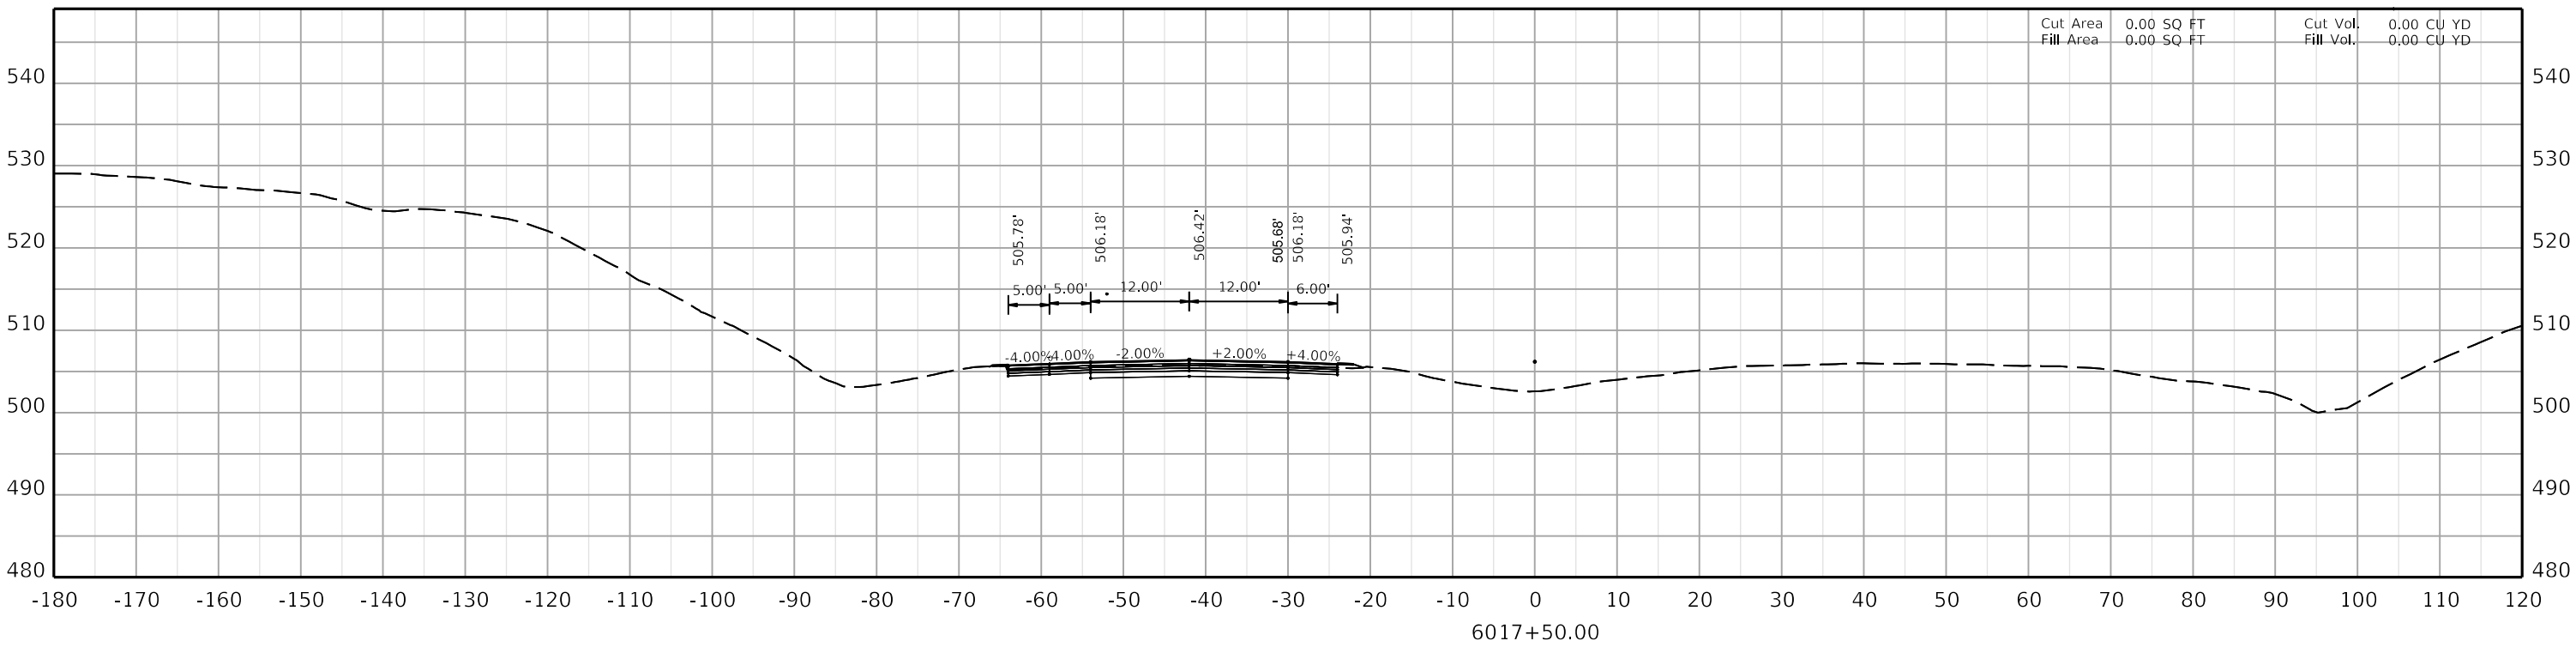

COMMONWEALTH OF KENTUCKY
DEPARTMENT OF HIGHWAYS
TEAM KENTUCKY TRANSPORTATION CABINET


DRAWING TITLE:

HORIZONTAL SCALE
SCALE: 1" = 10'

0' 10' 20' 40'

STA. AH4 6017+50.00
TO STA. AH4 6018+00.00

ITEM NO. 02-20063
COUNTY OF Christian
SHEET NO. X272

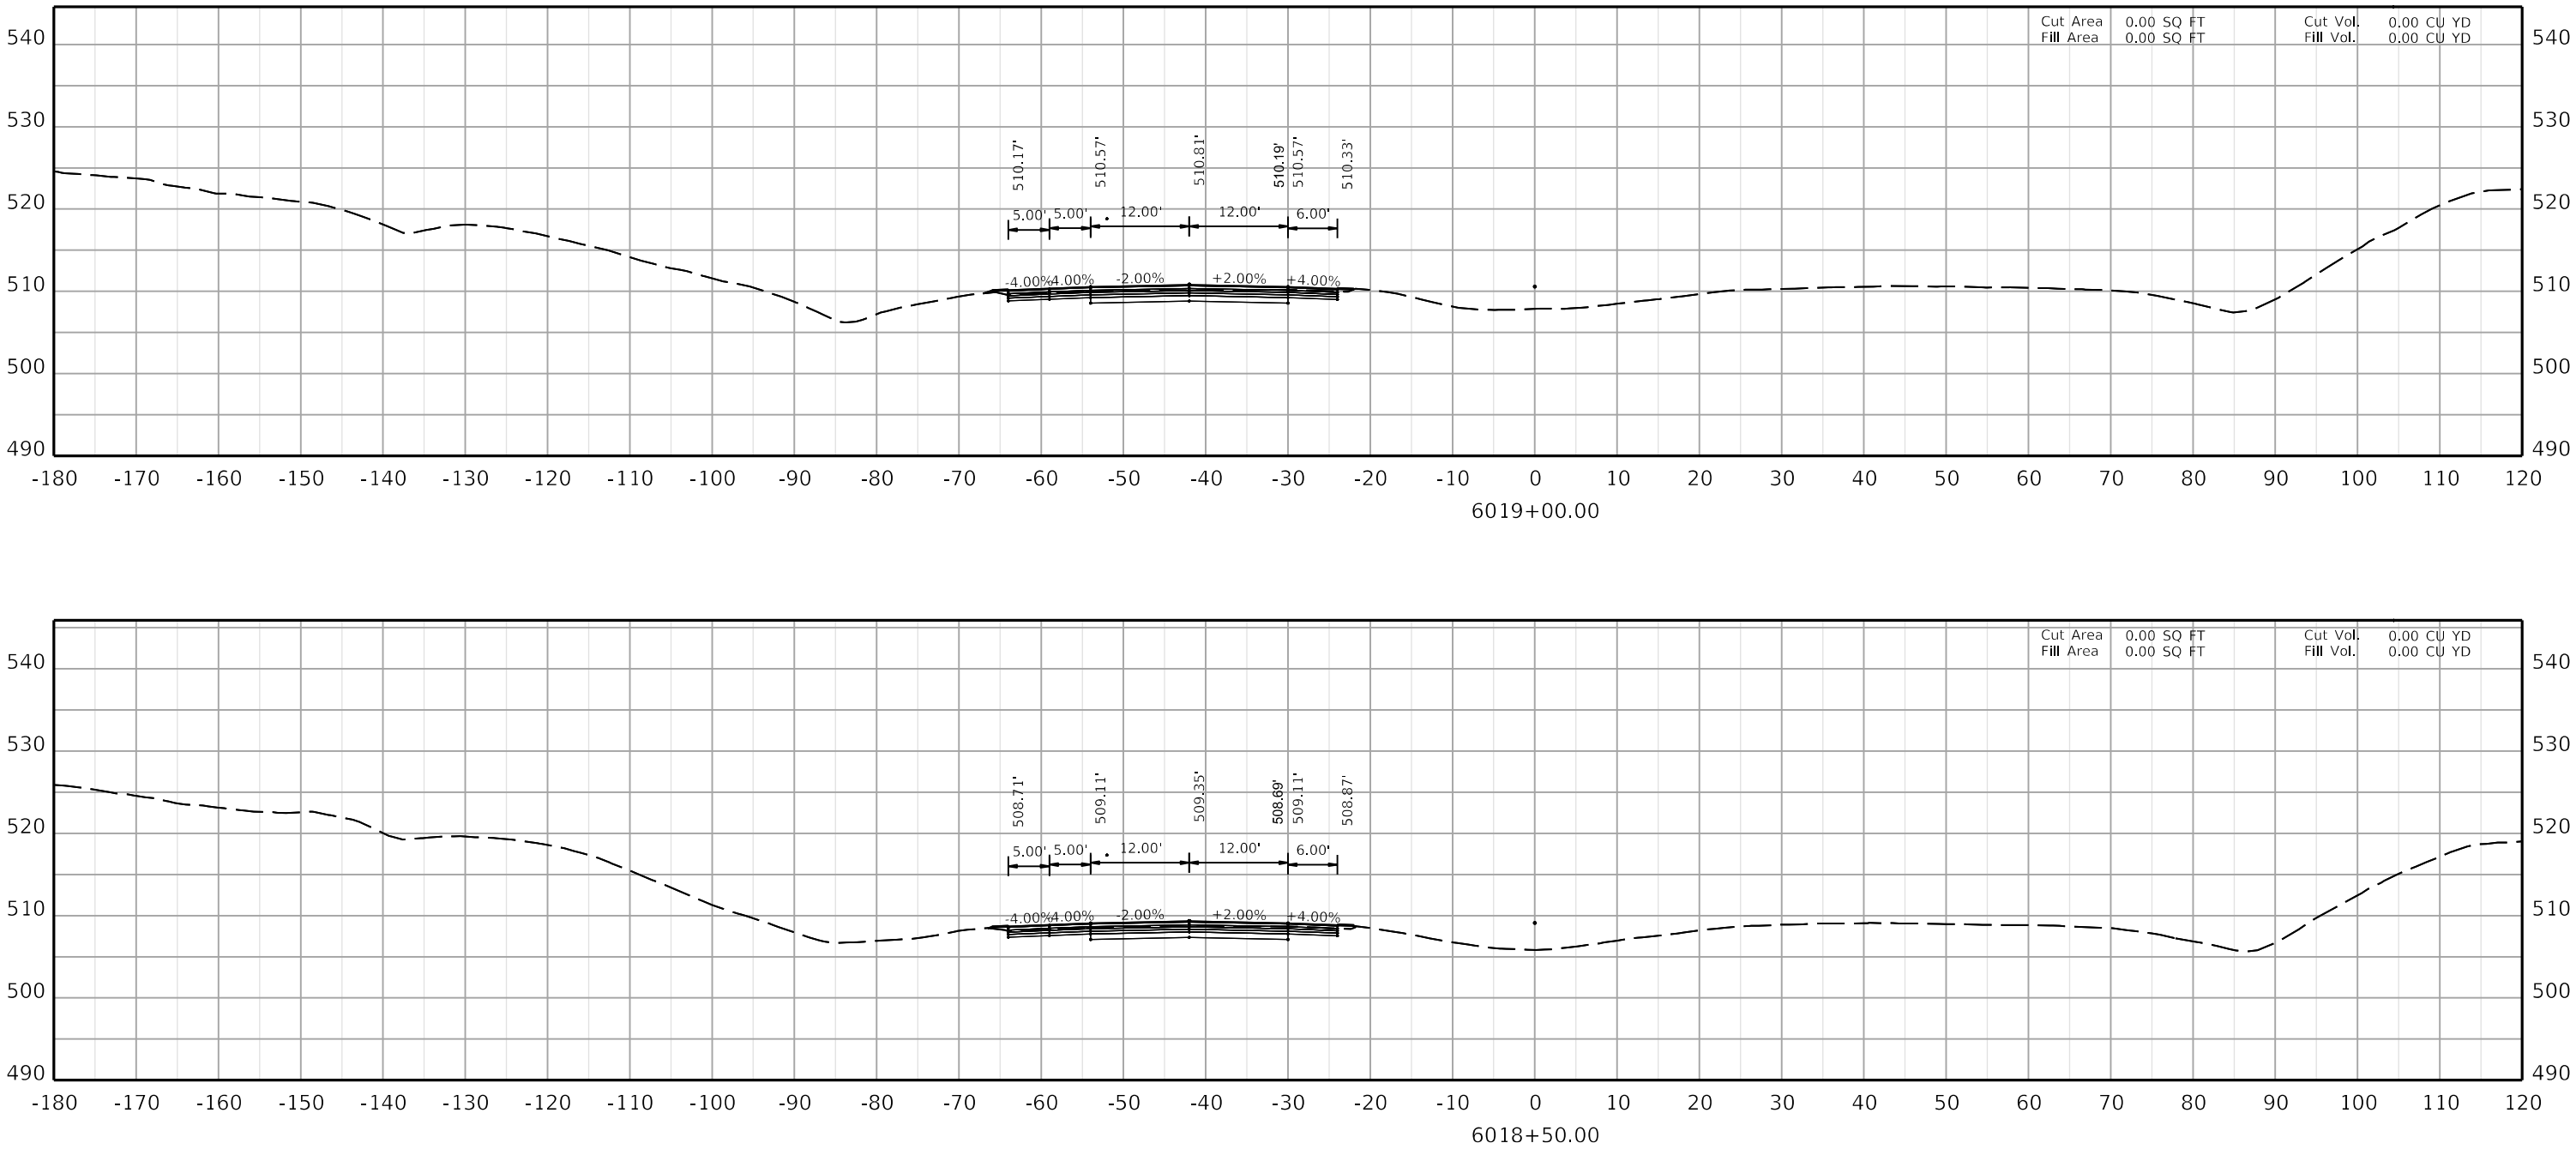

COMMONWEALTH OF KENTUCKY
DEPARTMENT OF HIGHWAYS
TEAM KENTUCKY

DRAWING TITLE:

HORIZONTAL SCALE
SCALE: 1" = 10'

0' 10' 20' 40'

STA. AH4 6018+50.00
TO STA. AH4 6019+00.00

ITEM NO. 02-20063
COUNTY OF Christian
SHEET NO. X273

OpenRoads Designer v10.12.03.2 USER: dcoterell FILE NAME: U:\24856.CH1 - CHRISTIAN COUNTY I-24\2-20063 - CHRISTIAN - I_24 PAVEMENT REHAB\MILESTONES & SUBMITTALS\CONTRACT PLANS AND PROPOSAL\ELECTRONIC ENGINEERING DATA\SHEETS\02_20063_XSECTION_SHEETS 03.DGN

COMMONWEALTH OF KENTUCKY
DEPARTMENT OF HIGHWAYS
TEAM KENTUCKY

DRAWING TITLE:


HORIZONTAL SCALE
SCALE: 1" = 10'

0' 10' 20' 40'


STA. AH4 6019+50.00
TO STA. AH4 6020+00.00


ITEM NO. 02-20063 COUNTY OF Christian
SHEET NO. X274

6019+50.00

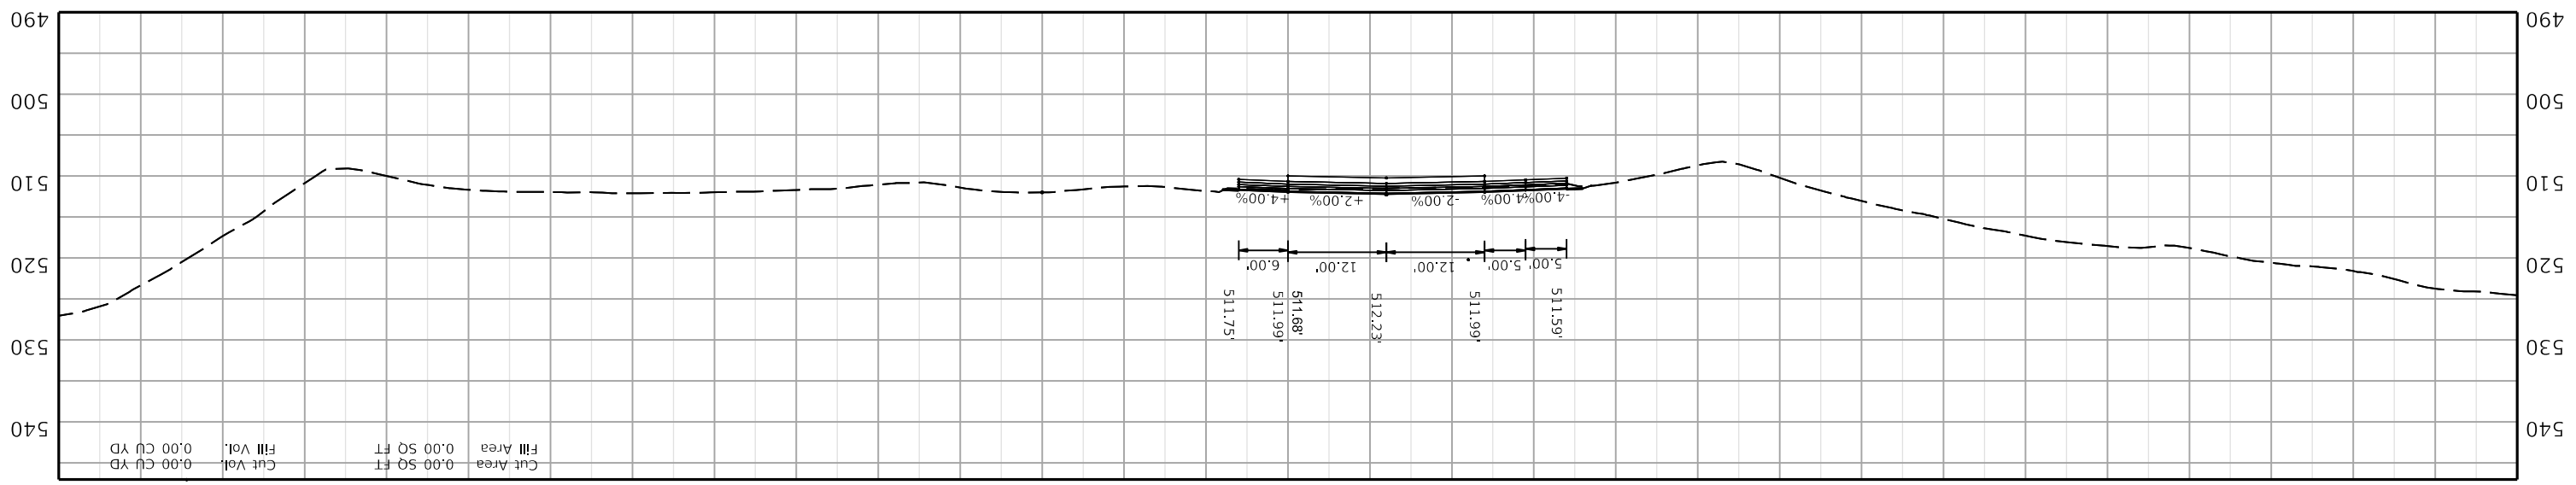

6020+00.00

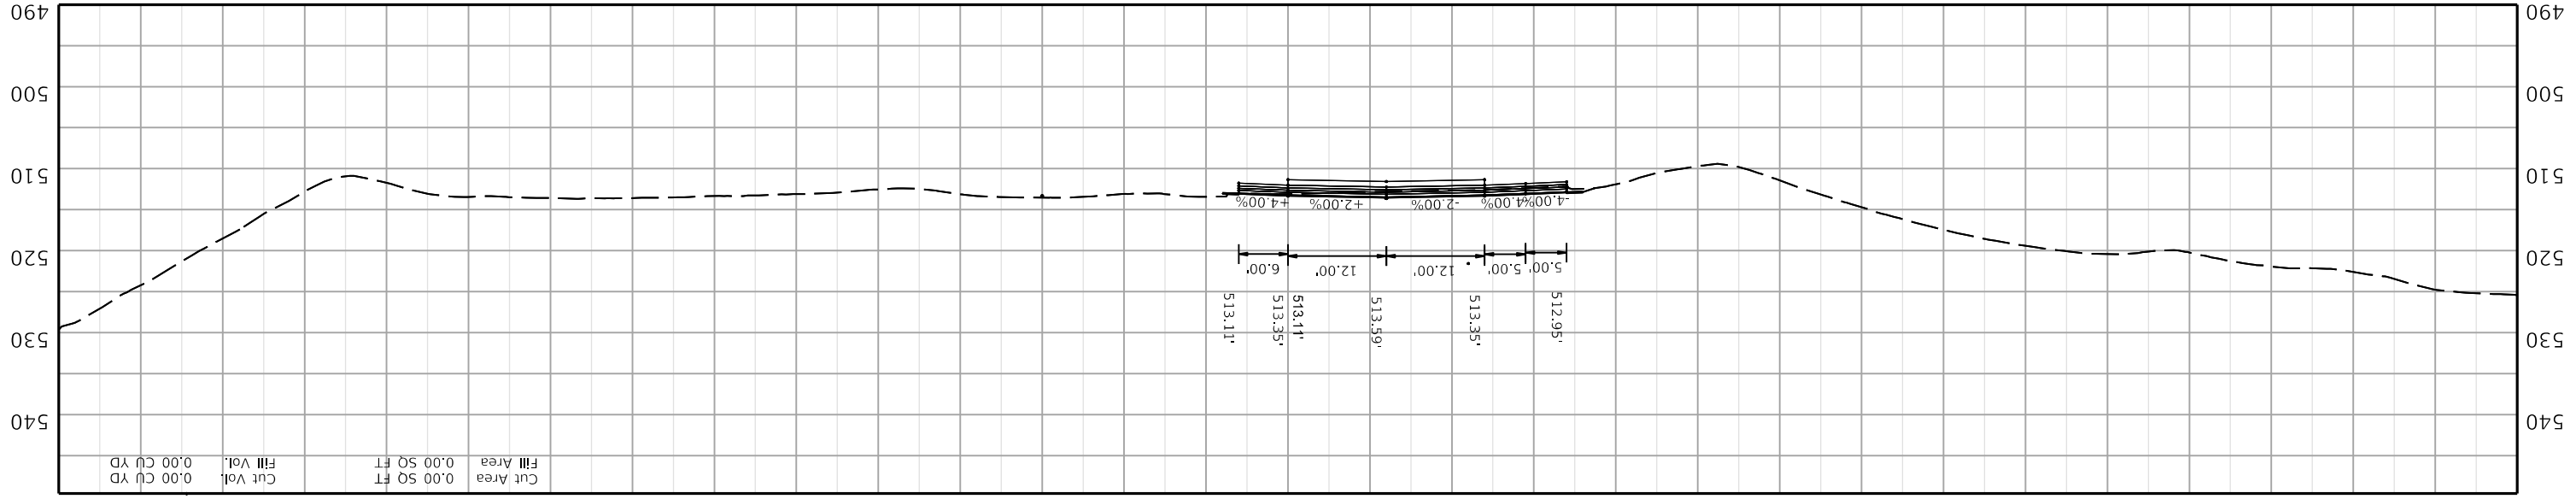

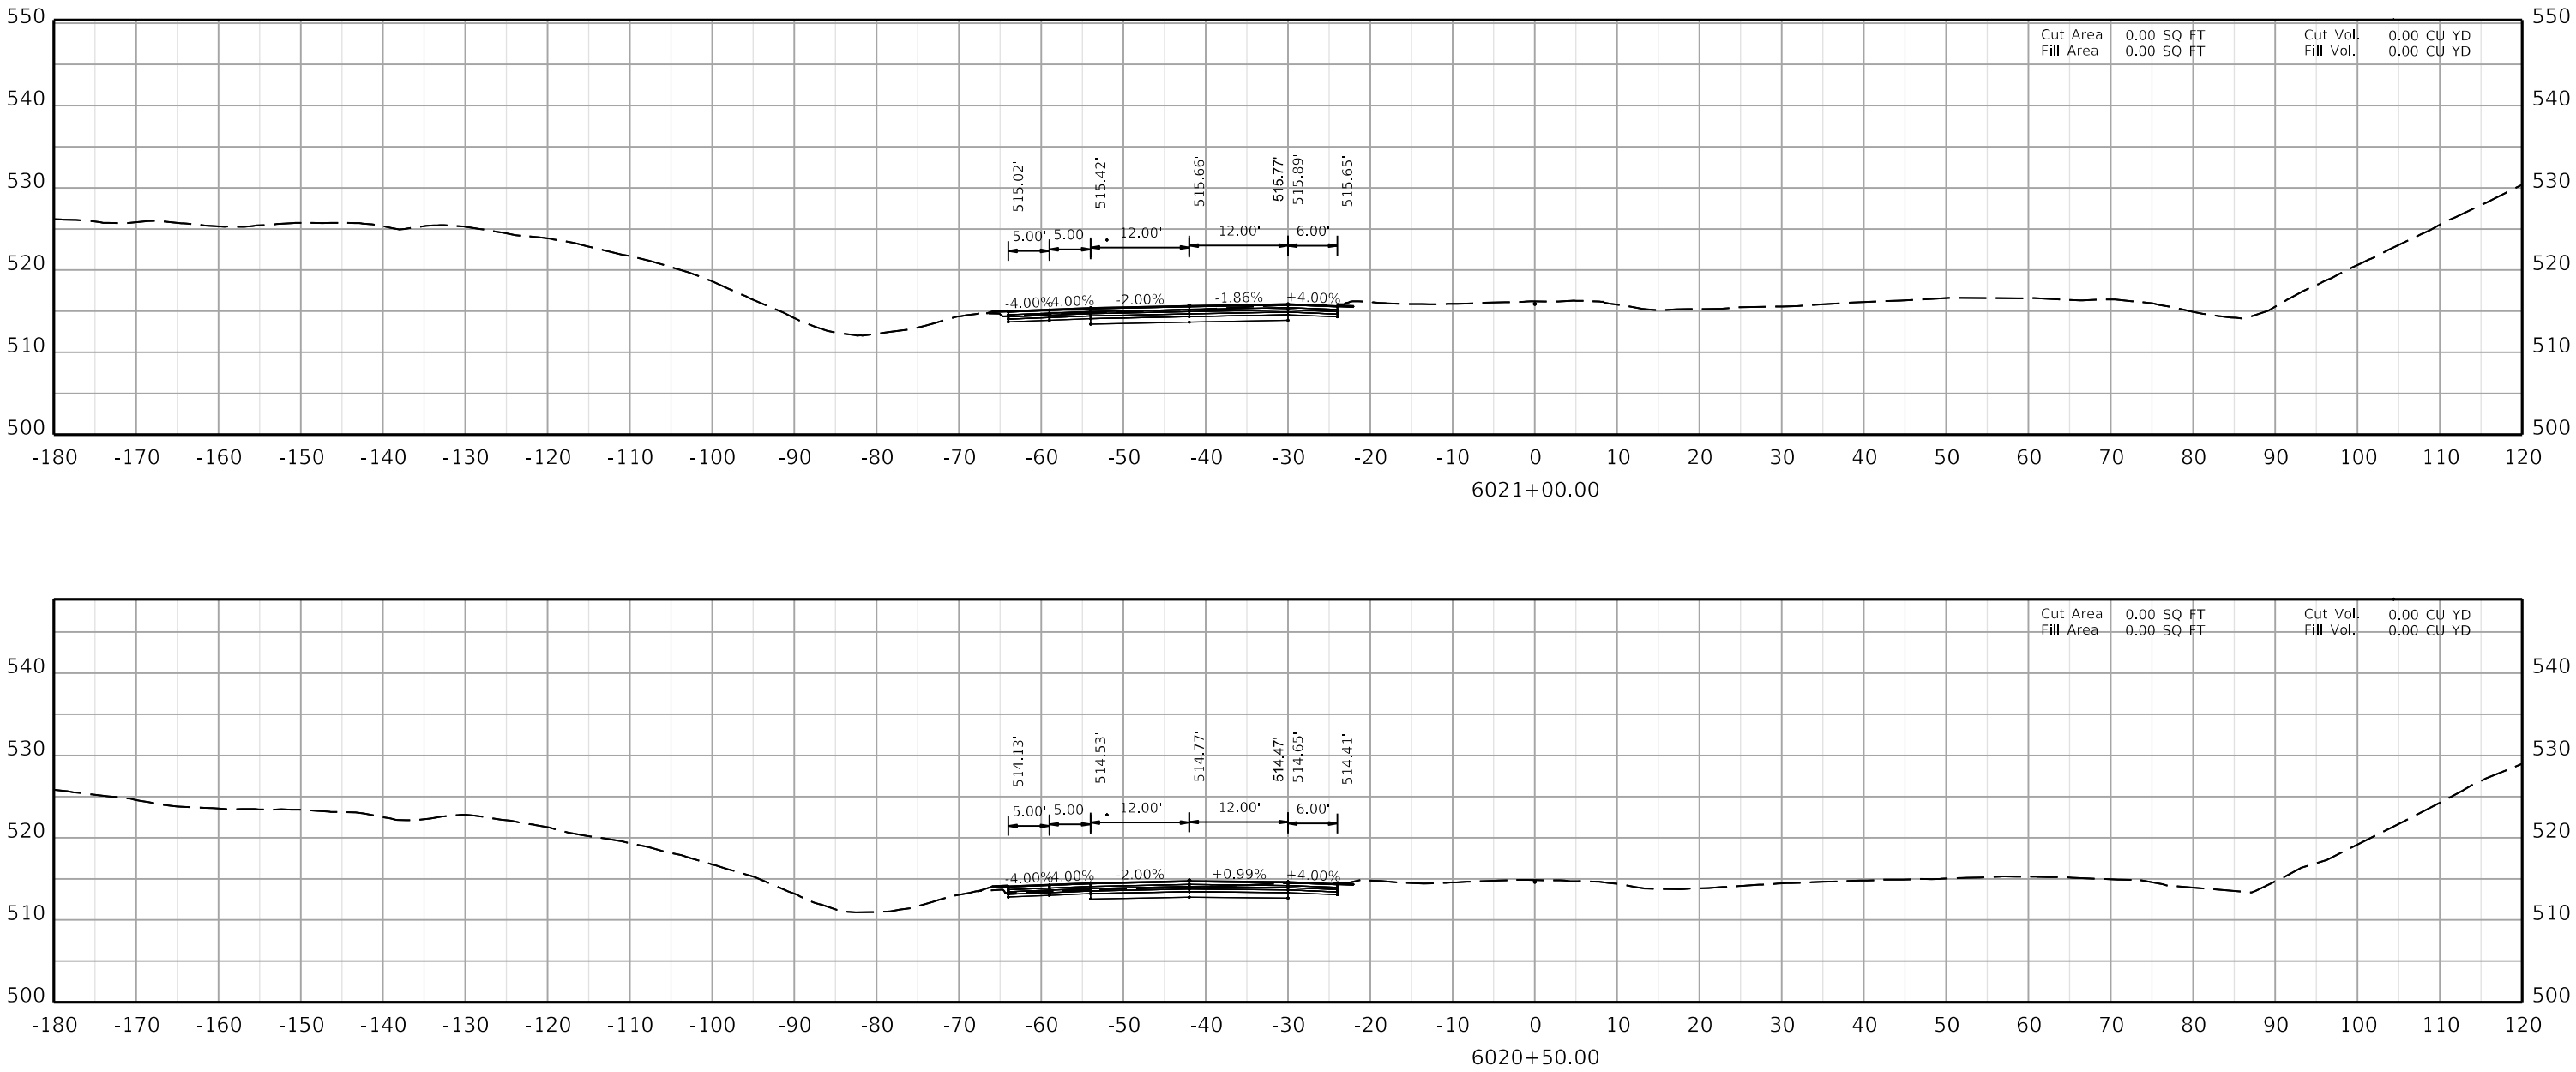

COMMONWEALTH OF KENTUCKY
DEPARTMENT OF HIGHWAYS
TEAM KENTUCKY TRANSPORTATION CABINET

DRAWING TITLE:

HORIZONTAL SCALE
SCALE: 1" = 10'

0' 10' 20' 40'

STA. AH4 6020+50.00
TO STA. AH4 6021+00.00

ITEM NO. 02-20063
COUNTY OF Christian
SHEET NO. X275

OpenRoads Designer v10.12.03.2 USER: dccarell FILE NAME: U:\24856.CH1 - CHRISTIAN COUNTY I-24\2-20063 - CHRISTIAN - I_24 PAVEMENT REHAB\MILESTONES & SUBMITTALS\CONTRACT PLANS AND PROPOSAL\ELECTRONIC ENGINEERING DATA\SHEETS\02_20063_XSECTION_SHEETS 03.DGN

COMMONWEALTH OF KENTUCKY
DEPARTMENT OF HIGHWAYS

DRAWING TITLE:

HORIZONTAL SCALE
SCALE: 1" = 10'

0' 10' 20' 40'

STA. AH4 6021+50.00
TO STA. AH4 6022+00.00

ITEM NO. 02-20063 COUNTY OF Christian
SHEET NO. X276

6021+50.00

-180 -170 -160 -150 -140 -130 -120 -110 -100 -90 -80 -70 -60 -50 -40 -30 -20 -10 0 10 20 30 40 50 60 70 80 90 100 110 120

500 510 520 530 540 550

-4.00% -4.00% -3.60% -3.60% +4.00%

5.00' 5.00' 12.00' 12.00' 6.00'

515.80' 516.20' 516.64' 516.91' 517.07' 516.83'

Cut Area 0.00 SQ FT
Fill Area 0.00 SQ FT

Cut Vol. 0.00 CU YD
Fill Vol. 0.00 CU YD

6022+00.00

-180 -170 -160 -150 -140 -130 -120 -110 -100 -90 -80 -70 -60 -50 -40 -30 -20 -10 0 10 20 30 40 50 60 70 80 90 100 110 120

500 510 520 530 540 550


-4.00% -4.00% -3.60% -3.60% +4.00%


5.00' 5.00' 12.00' 12.00' 6.00'

516.92' 517.32' 517.76' 518.03' 518.19' 517.95'

Cut Area 0.00 SQ FT
Fill Area 0.00 SQ FT

Cut Vol. 0.00 CU YD
Fill Vol. 0.00 CU YD

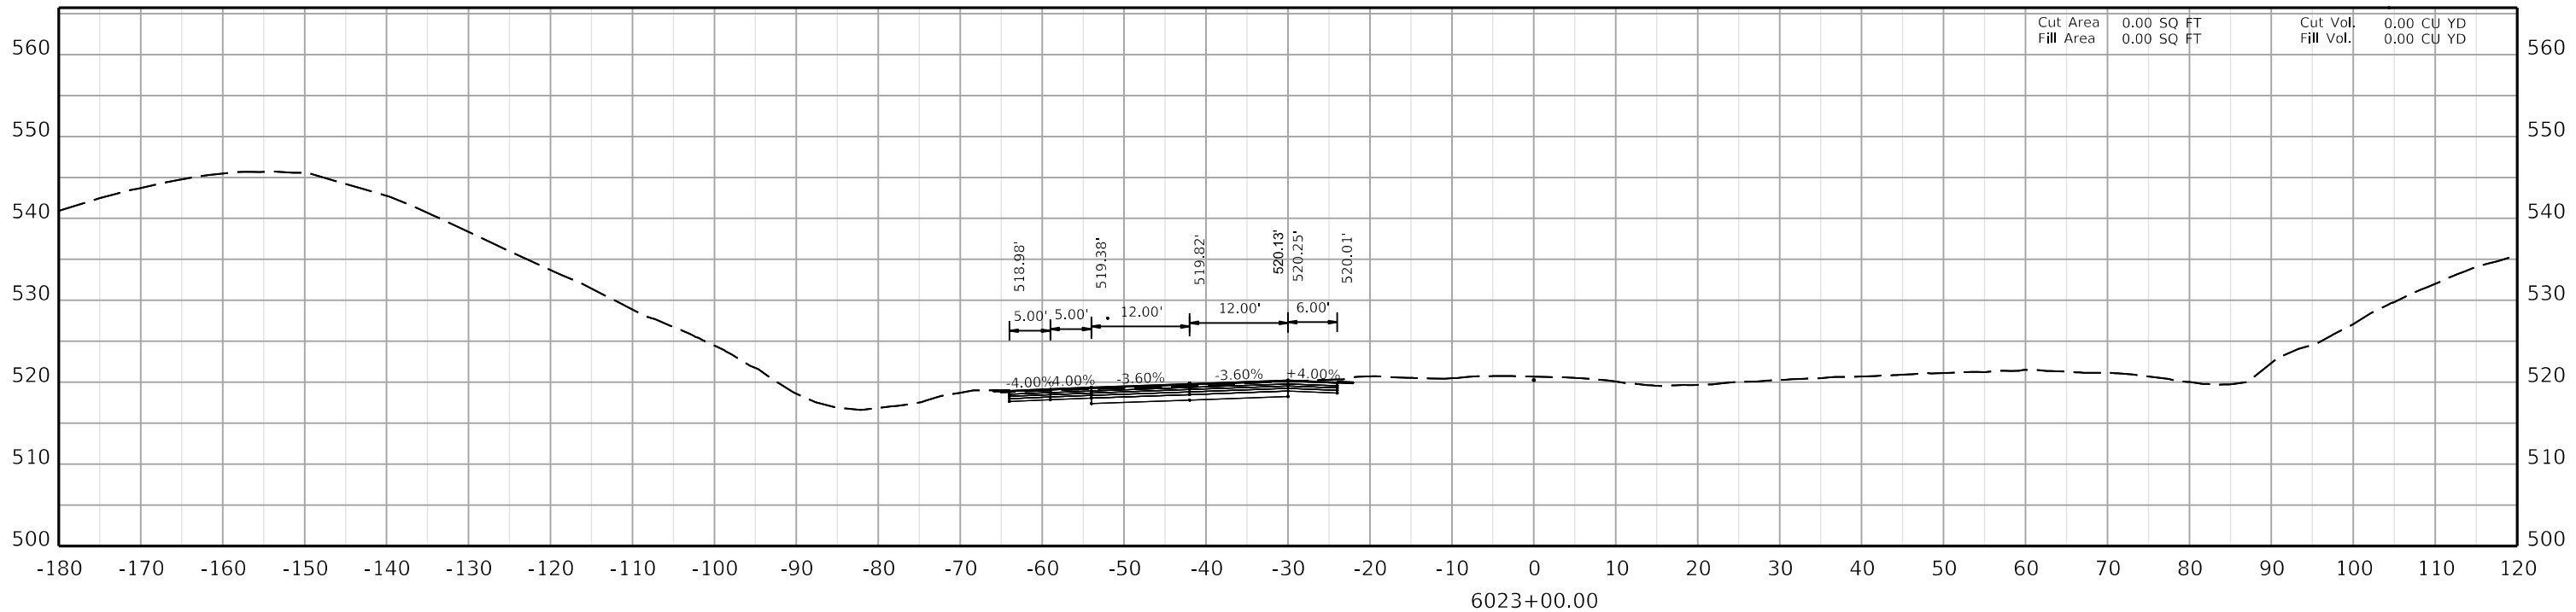

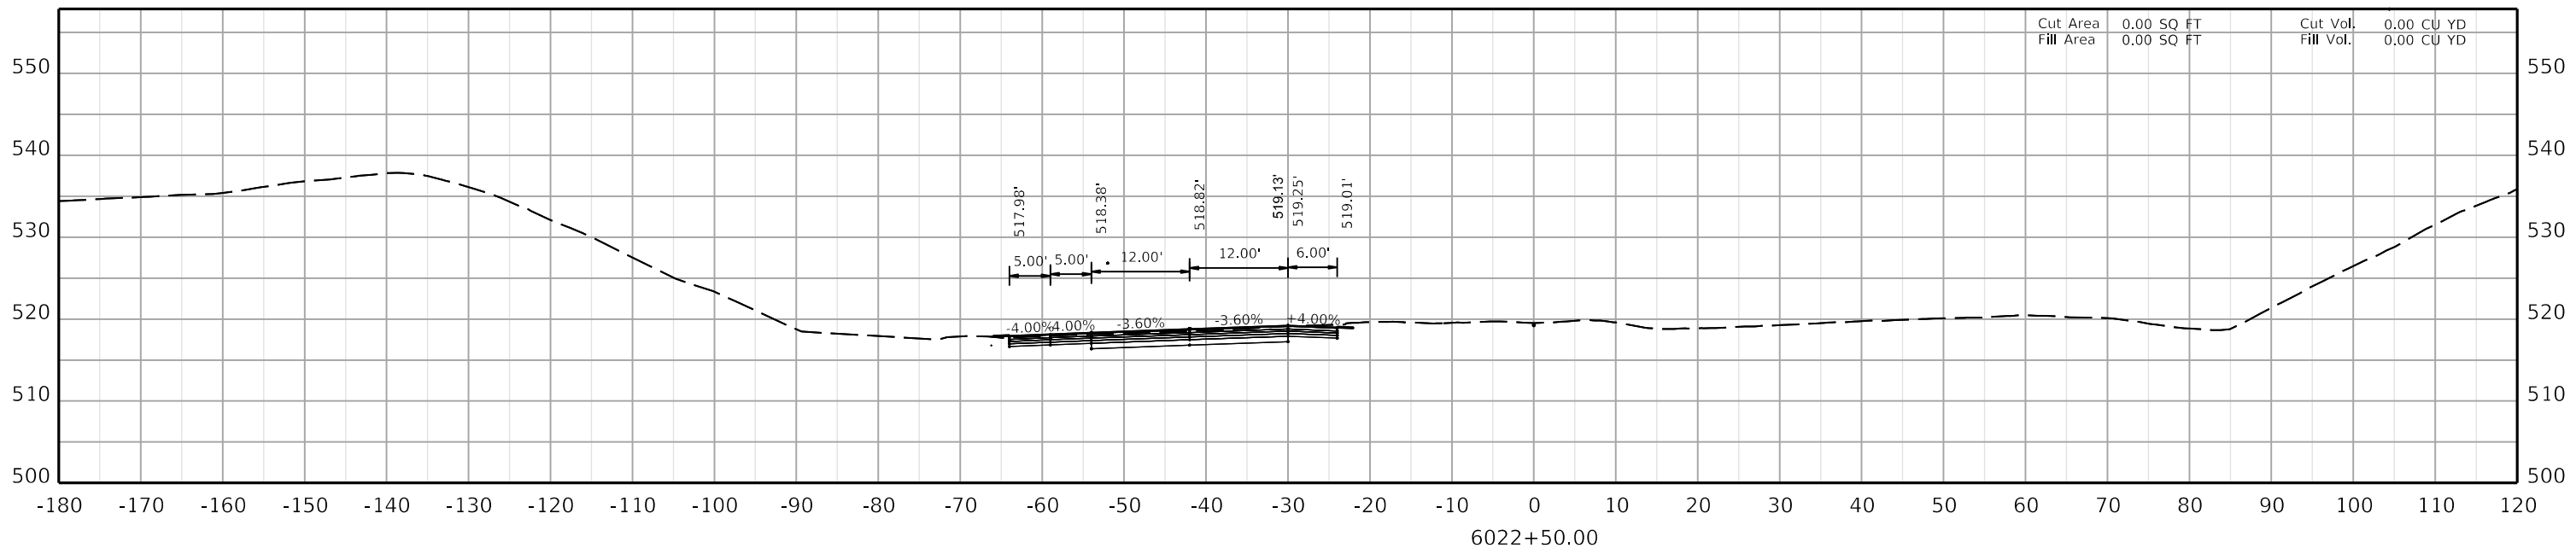

COMMONWEALTH OF KENTUCKY
DEPARTMENT OF HIGHWAYS
TEAM KENTUCKY TRANSPORTATION CABINET


DRAWING TITLE:


HORIZONTAL SCALE
SCALE: 1" = 10'

0' 10' 20' 40'

STA. AH4 6022+50.00
TO STA. AH4 6023+00.00

ITEM NO. 02-20063
COUNTY OF Christian
SHEET NO. X277

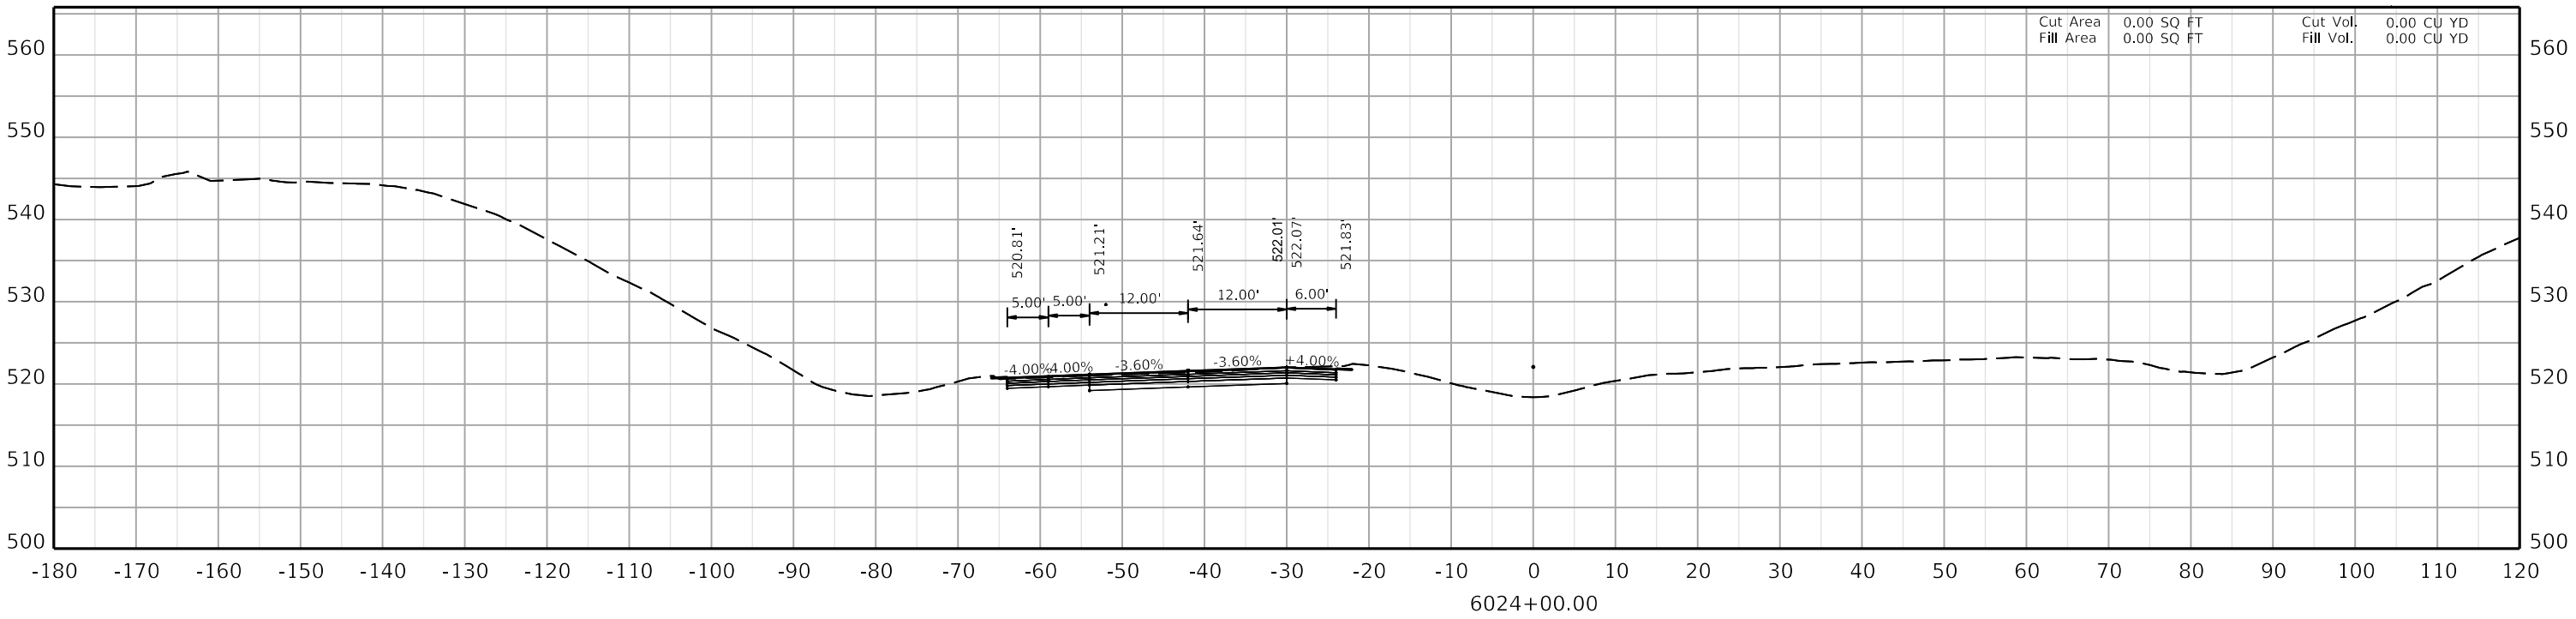

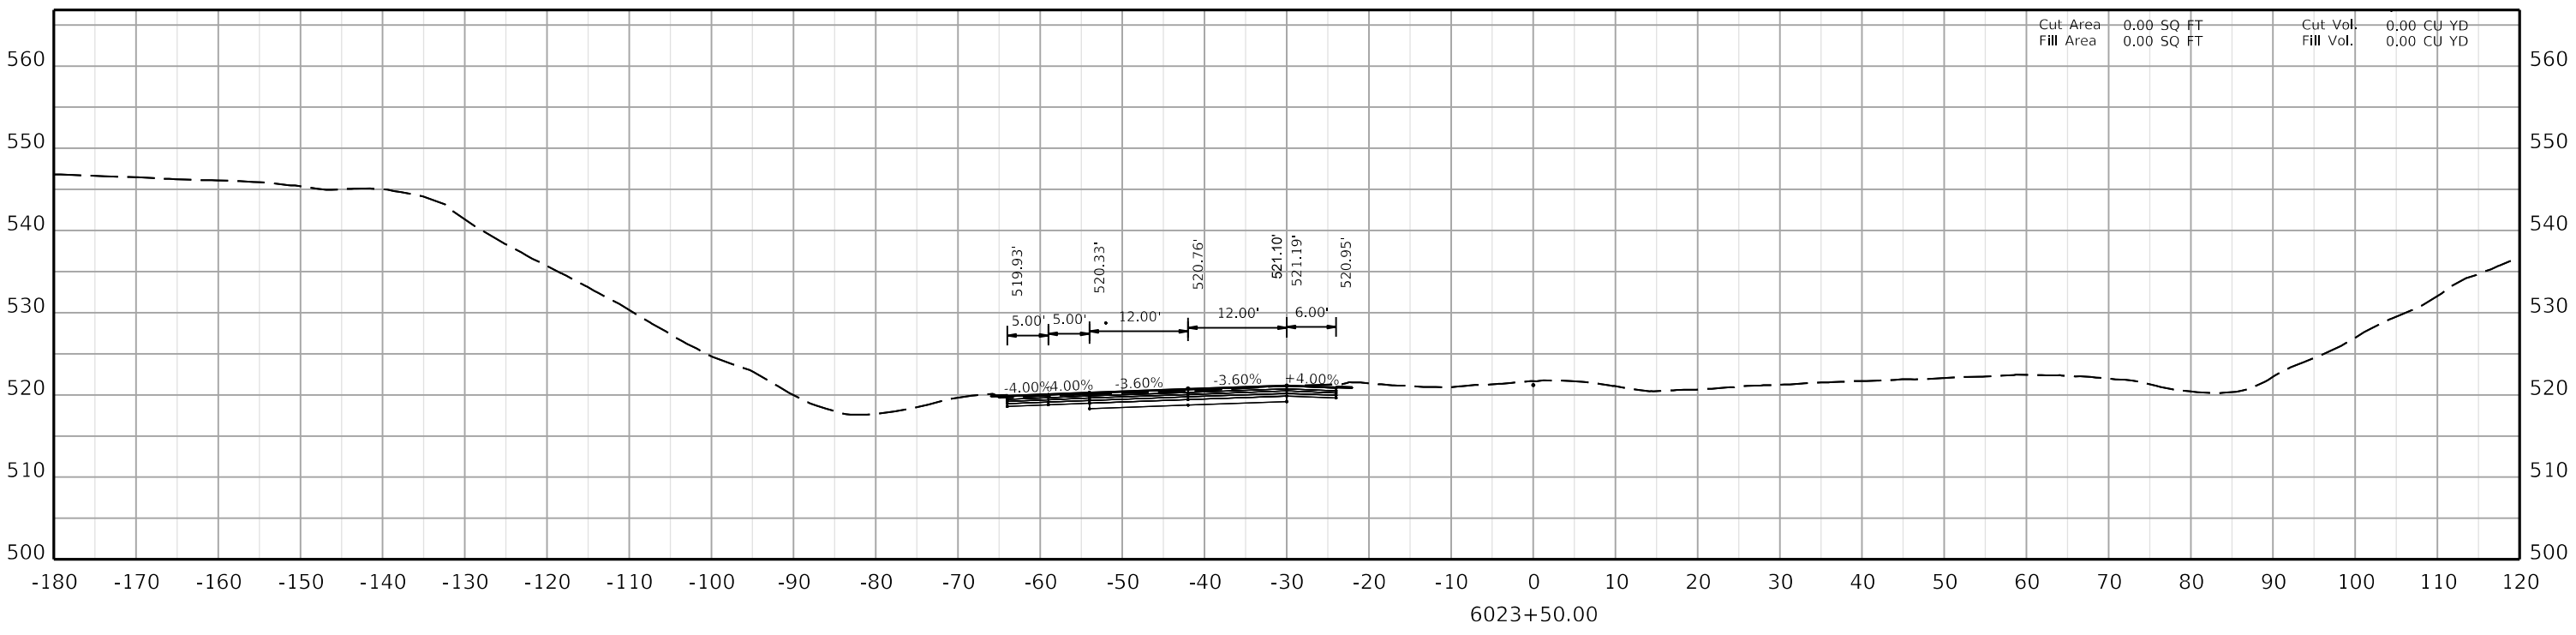

COMMONWEALTH OF KENTUCKY
DEPARTMENT OF HIGHWAYS
TEAM KENTUCKY TRANSPORTATION CABINET

DRAWING TITLE:

HORIZONTAL SCALE
SCALE: 1" = 10'

0' 10' 20' 40'


STA. AH4 6023+50.00
TO STA. AH4 6024+00.00


ITEM NO. 02-20063
COUNTY OF Christian
SHEET NO. X278

OpenRoads Designer v10.12.03.2

USER: ciccarelli

FILE NAME: U:\24856,CH1 - CHRISTIAN COUNTY I-24\2-20063 - CHRISTIAN - I_24 PAVEMENT REHAB\MILESTONES & SUBMITTALS\CONTRACT PLANS AND PROPOSAL\ELECTRONIC ENGINEERING DATA\SHEETS\02_20063_XSECTION_SHEETS 03.DGN

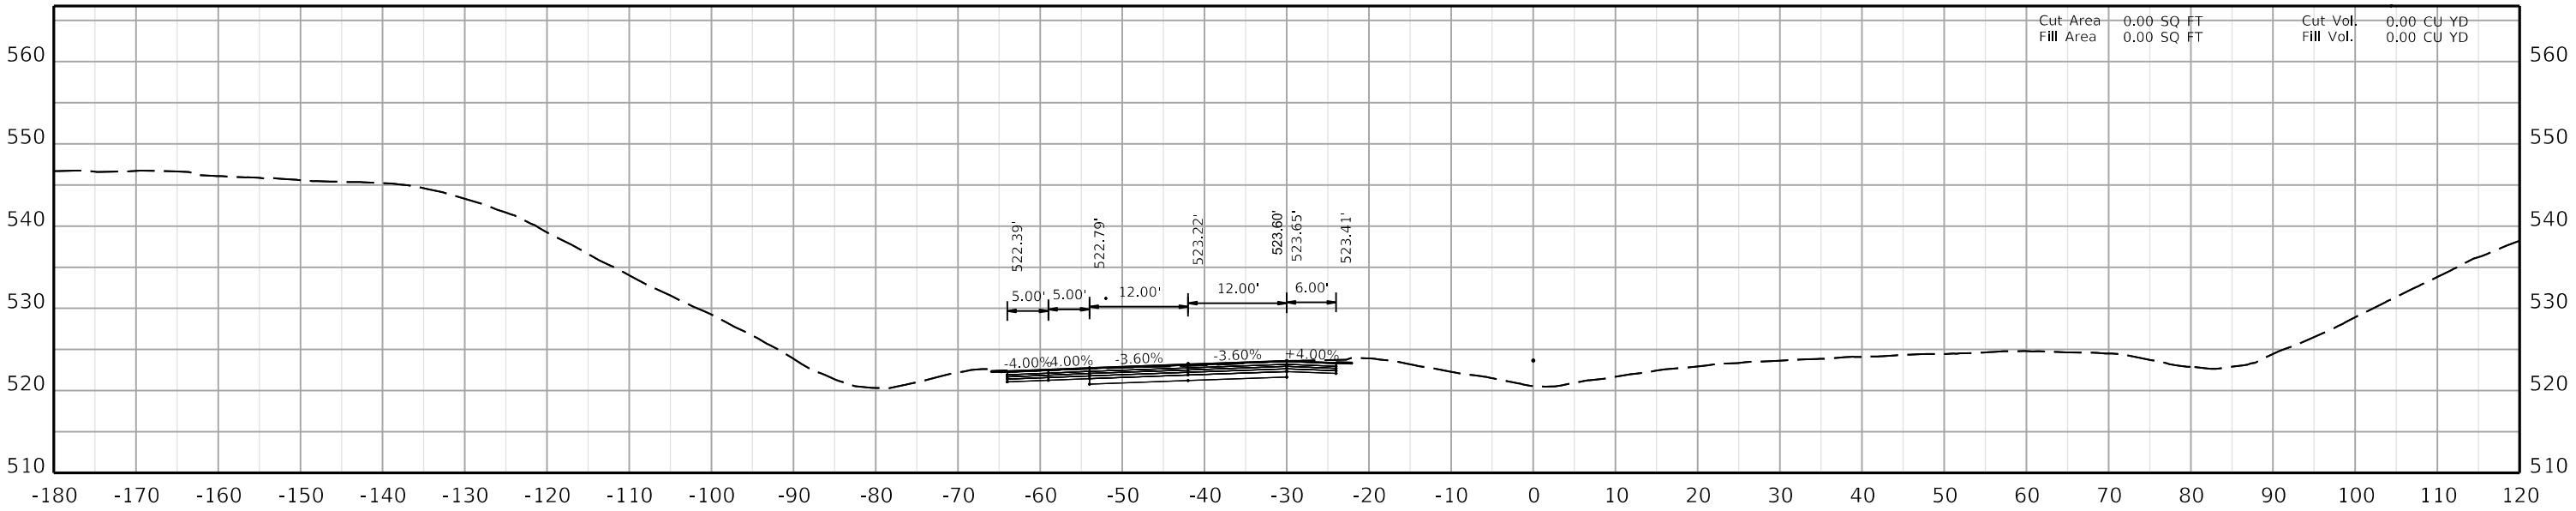

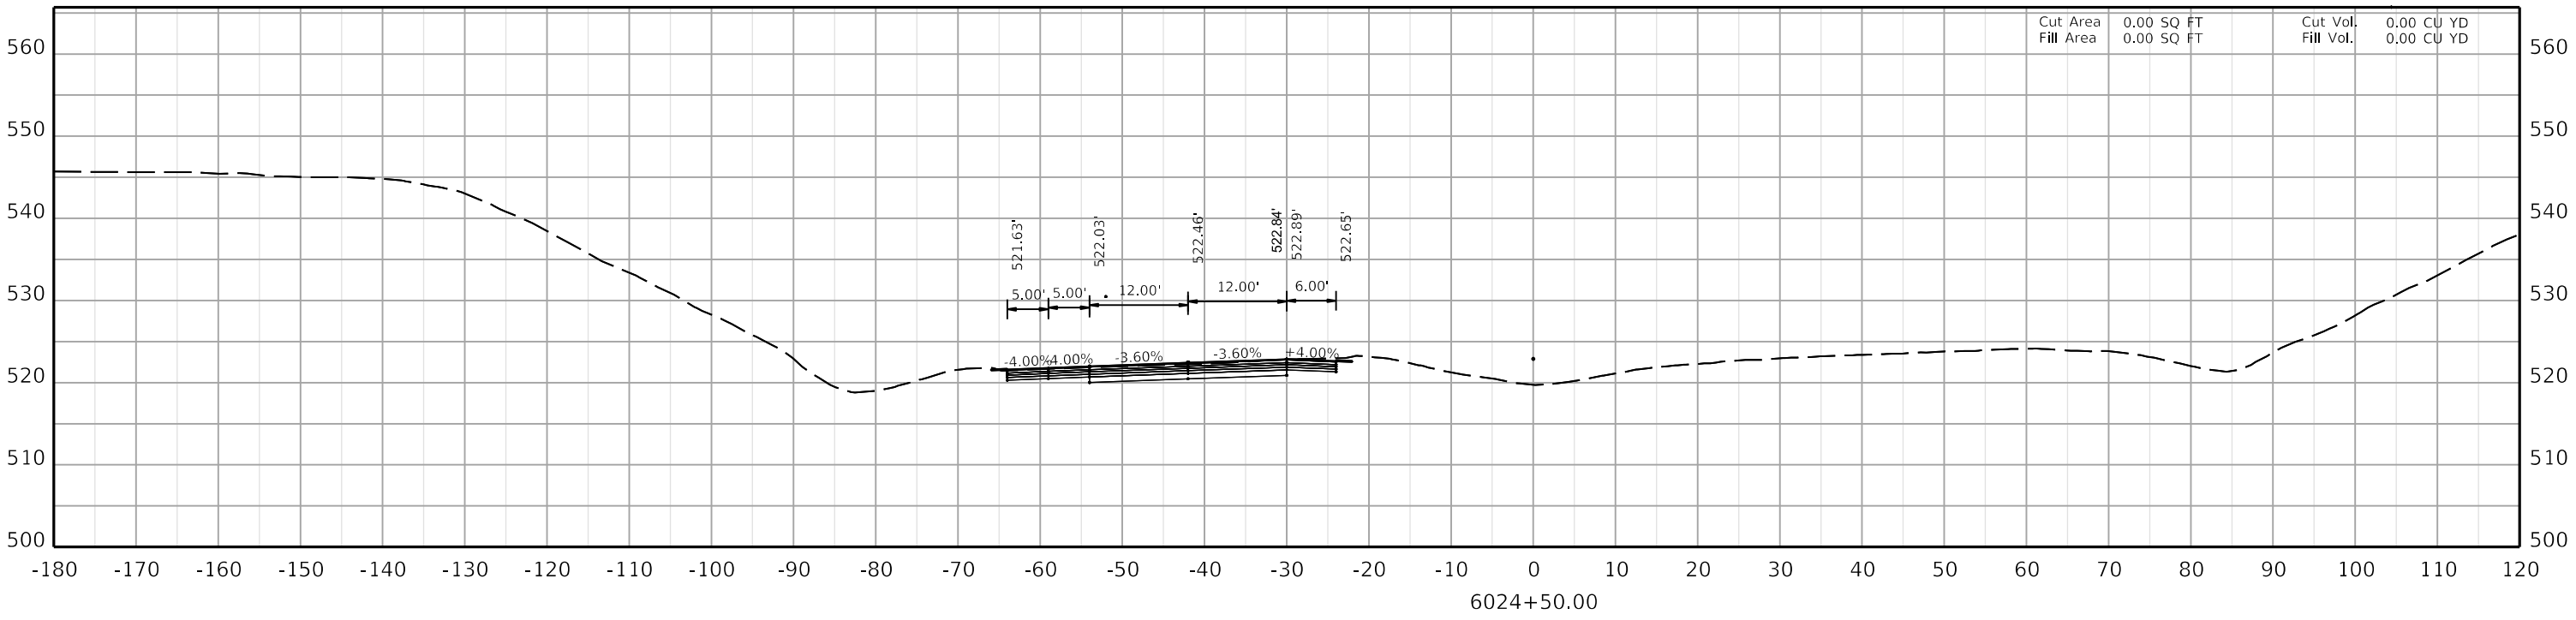

COMMONWEALTH OF KENTUCKY
DEPARTMENT OF HIGHWAYS
TEAM KENTUCKY

DRAWING TITLE:


HORIZONTAL SCALE
SCALE: 1" = 10'

0' 10' 20' 40'

STA. AH4 6024+50.00
TO STA. AH4 6025+00.00

ITEM NO. 02-20063
COUNTY OF Christian
SHEET NO. X279

OpenRoads Designer v10.12.03.2
USER: ciccarelli
FILE NAME: U:\24856.CH1 - CHRISTIAN COUNTY I-24\2-20063 - CHRISTIAN - I_24 PAVEMENT REHAB\MILESTONES & SUBMITTALS\CONTRACT PLANS AND PROPOSAL\ELECTRONIC ENGINEERING DATA\SHEETS\02_20063_XSECTION_SHEETS 03.DGN

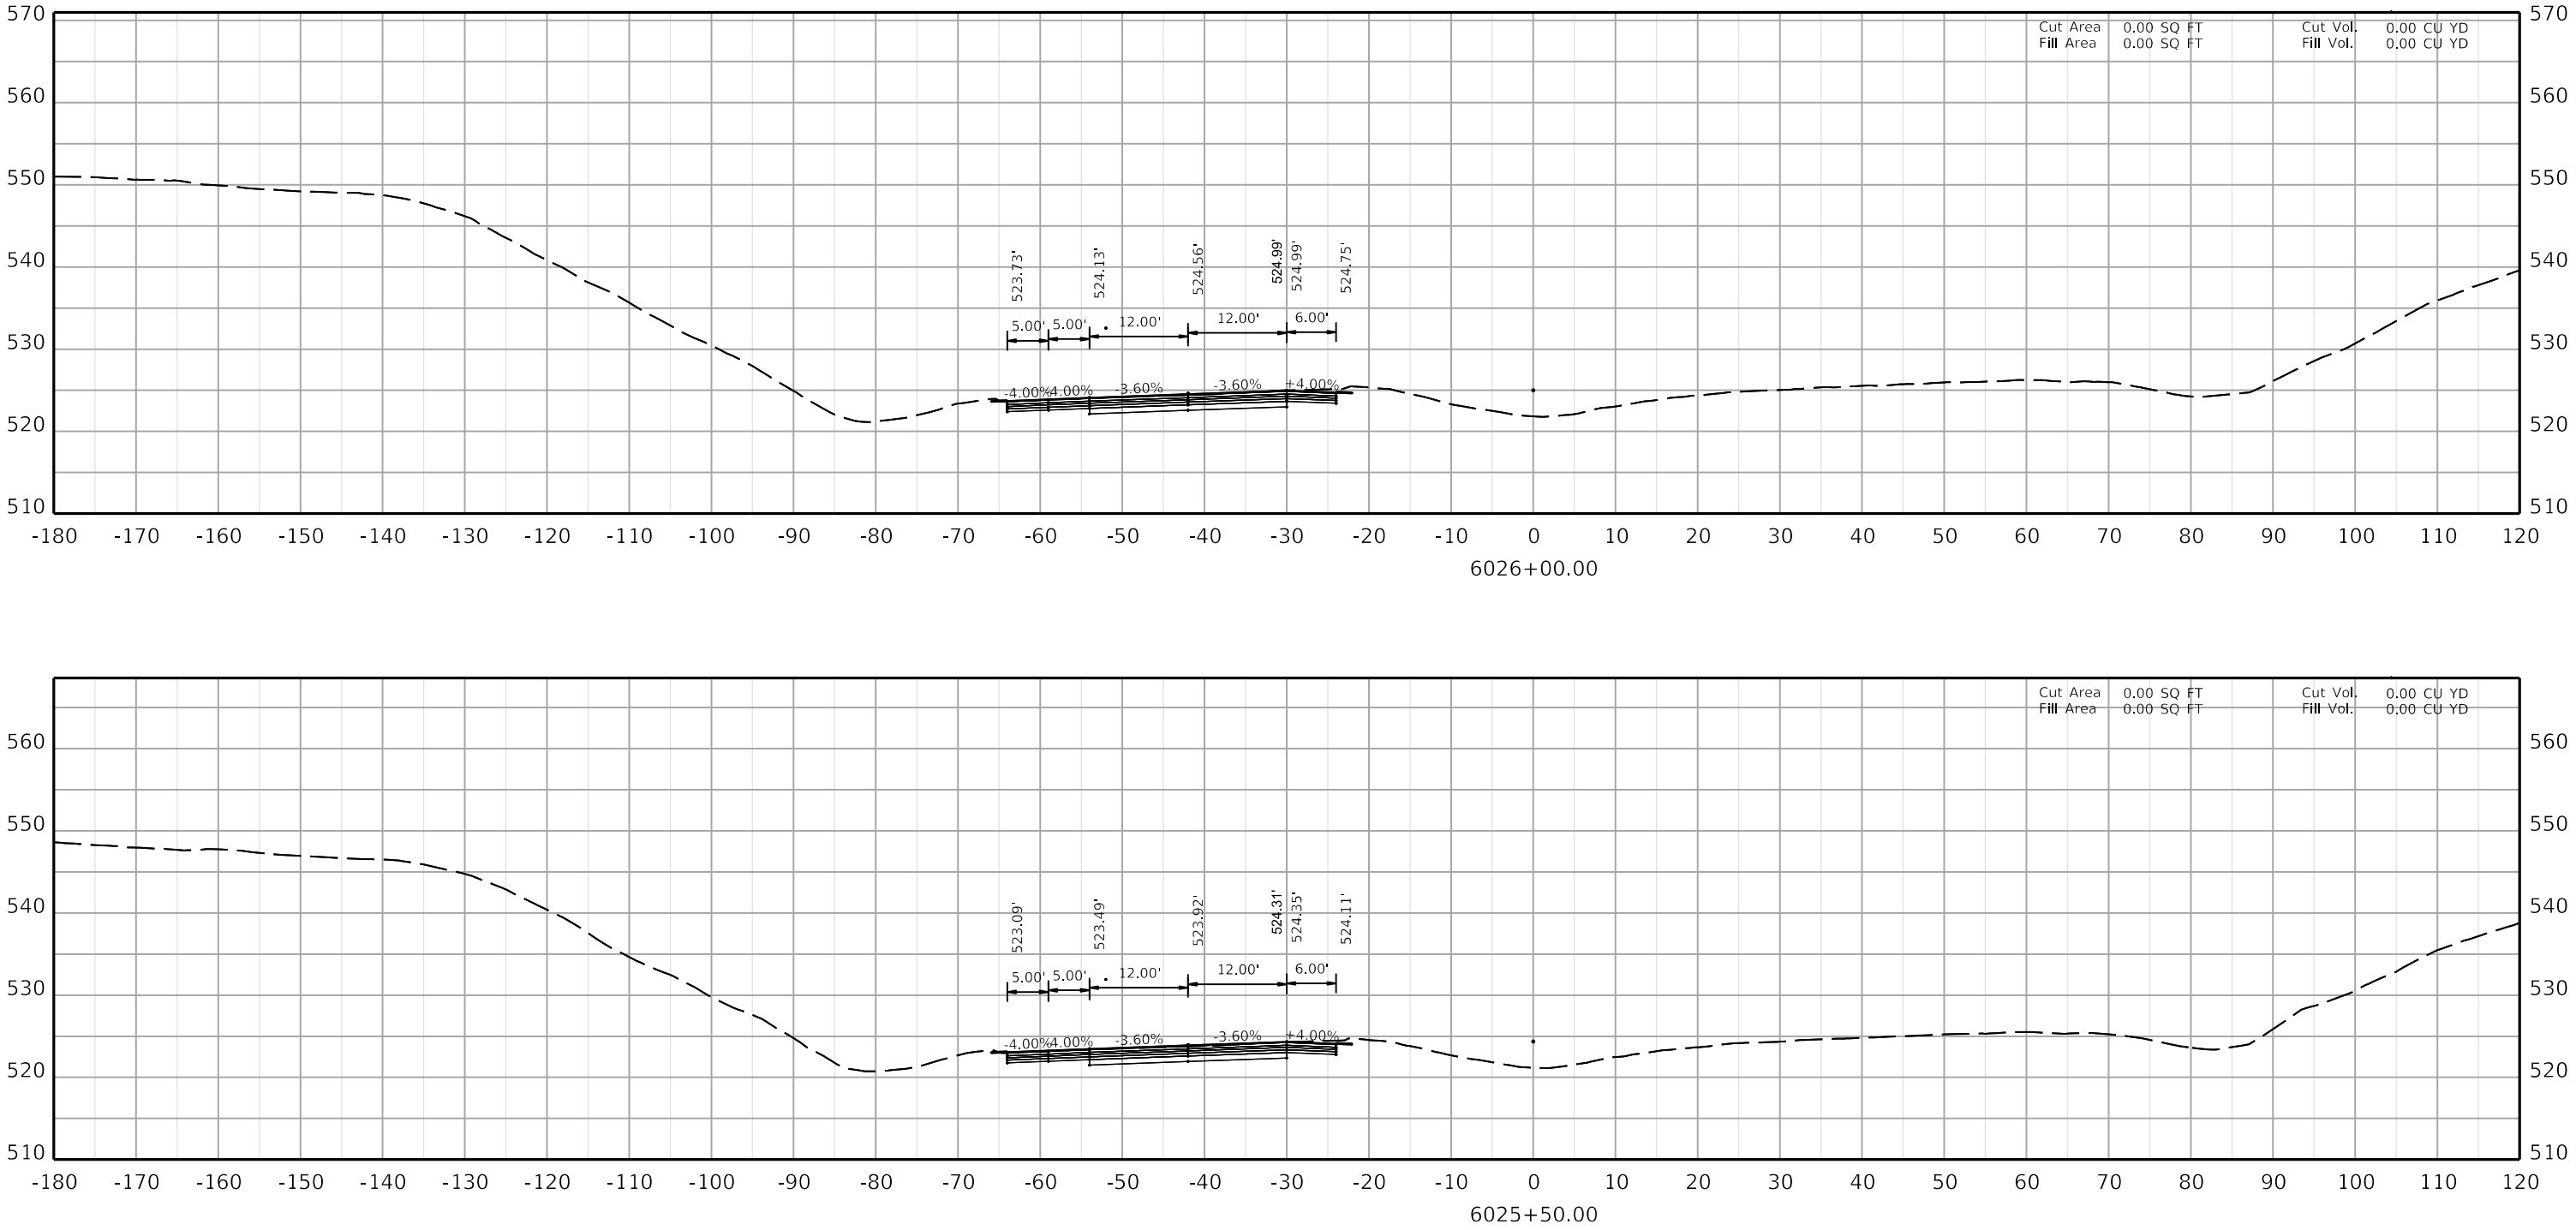

COMMONWEALTH OF KENTUCKY
DEPARTMENT OF HIGHWAYS
TEAM KENTUCKY


DRAWING TITLE:


HORIZONTAL SCALE
SCALE: 1" = 10'

0' 10' 20' 40'

STA. AH4 6025+50.00
TO STA. AH4 6026+00.00

ITEM NO. 02-20063
COUNTY OF Christian
SHEET NO. X280

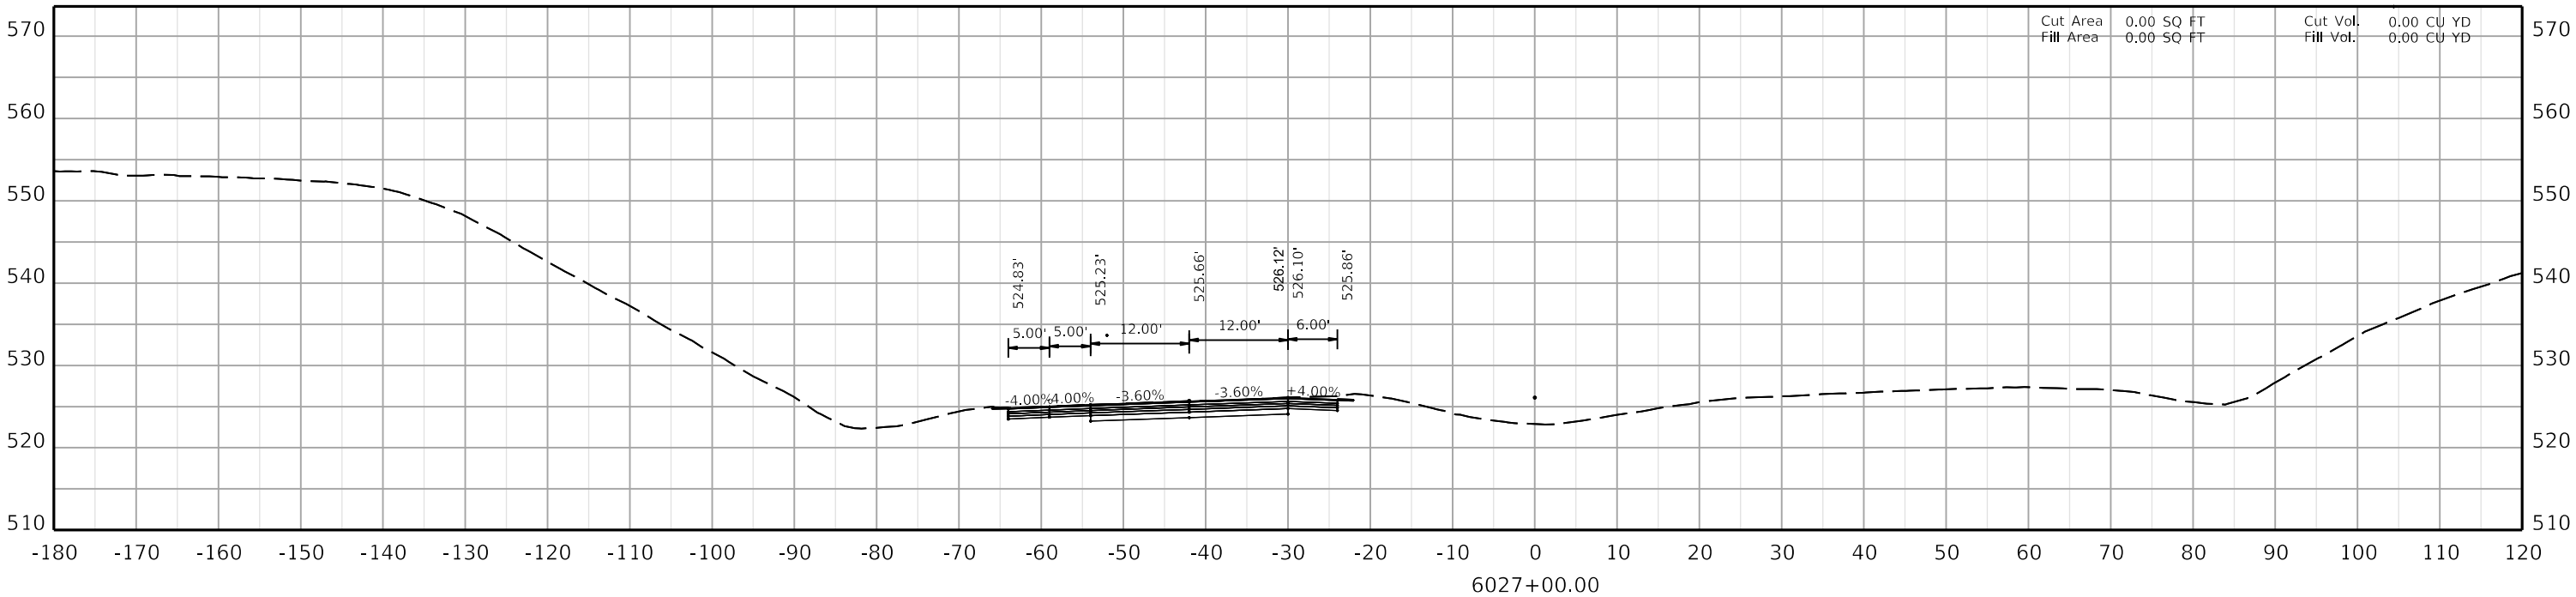

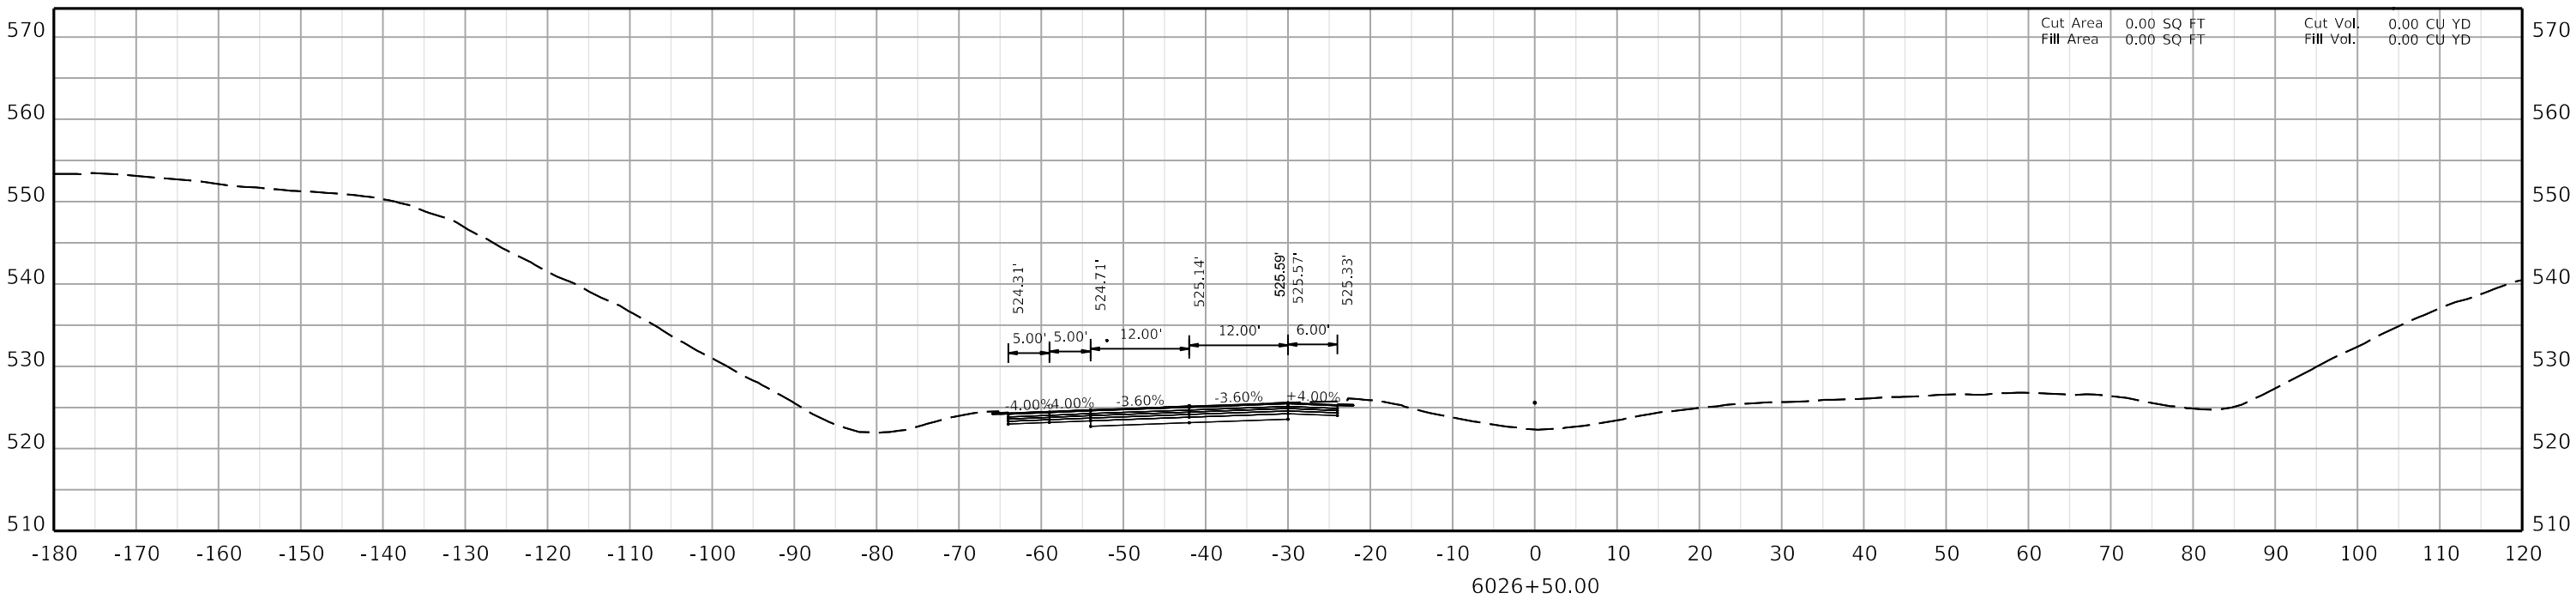

COMMONWEALTH OF KENTUCKY
DEPARTMENT OF HIGHWAYS
TEAM KENTUCKY TRANSPORTATION CABINET


DRAWING TITLE:

HORIZONTAL SCALE
SCALE: 1" = 10'


0' 10' 20' 40'

STA. AH4 6026+50.00
TO STA. AH4 6027+00.00

ITEM NO. 02-20063
COUNTY OF Christian
SHEET NO. X281

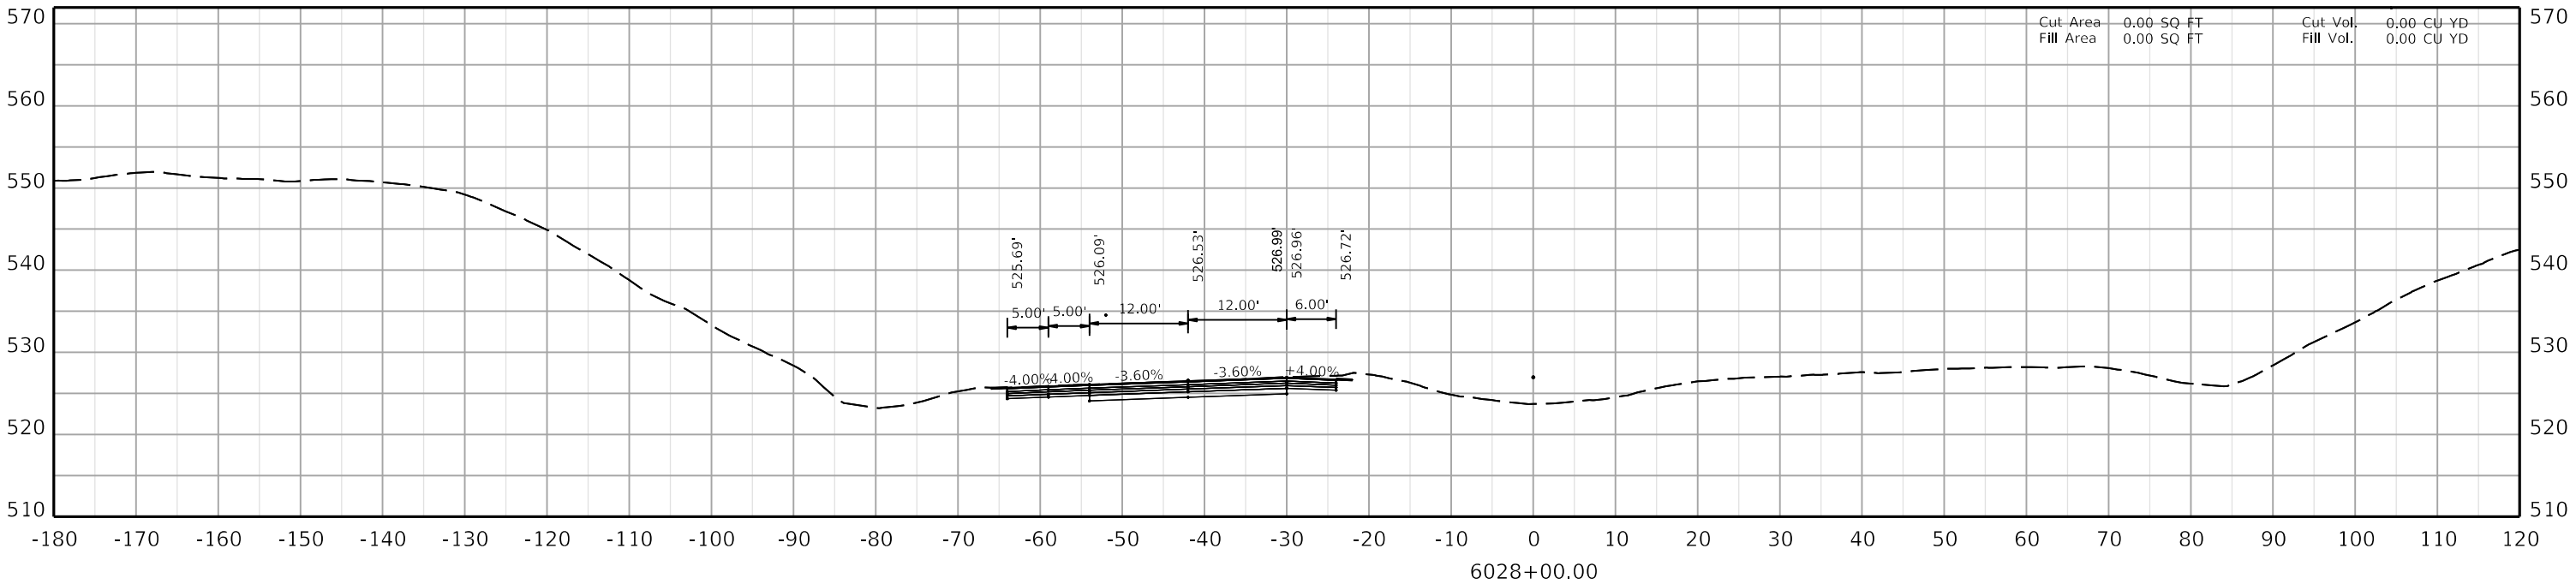

6028+00.00

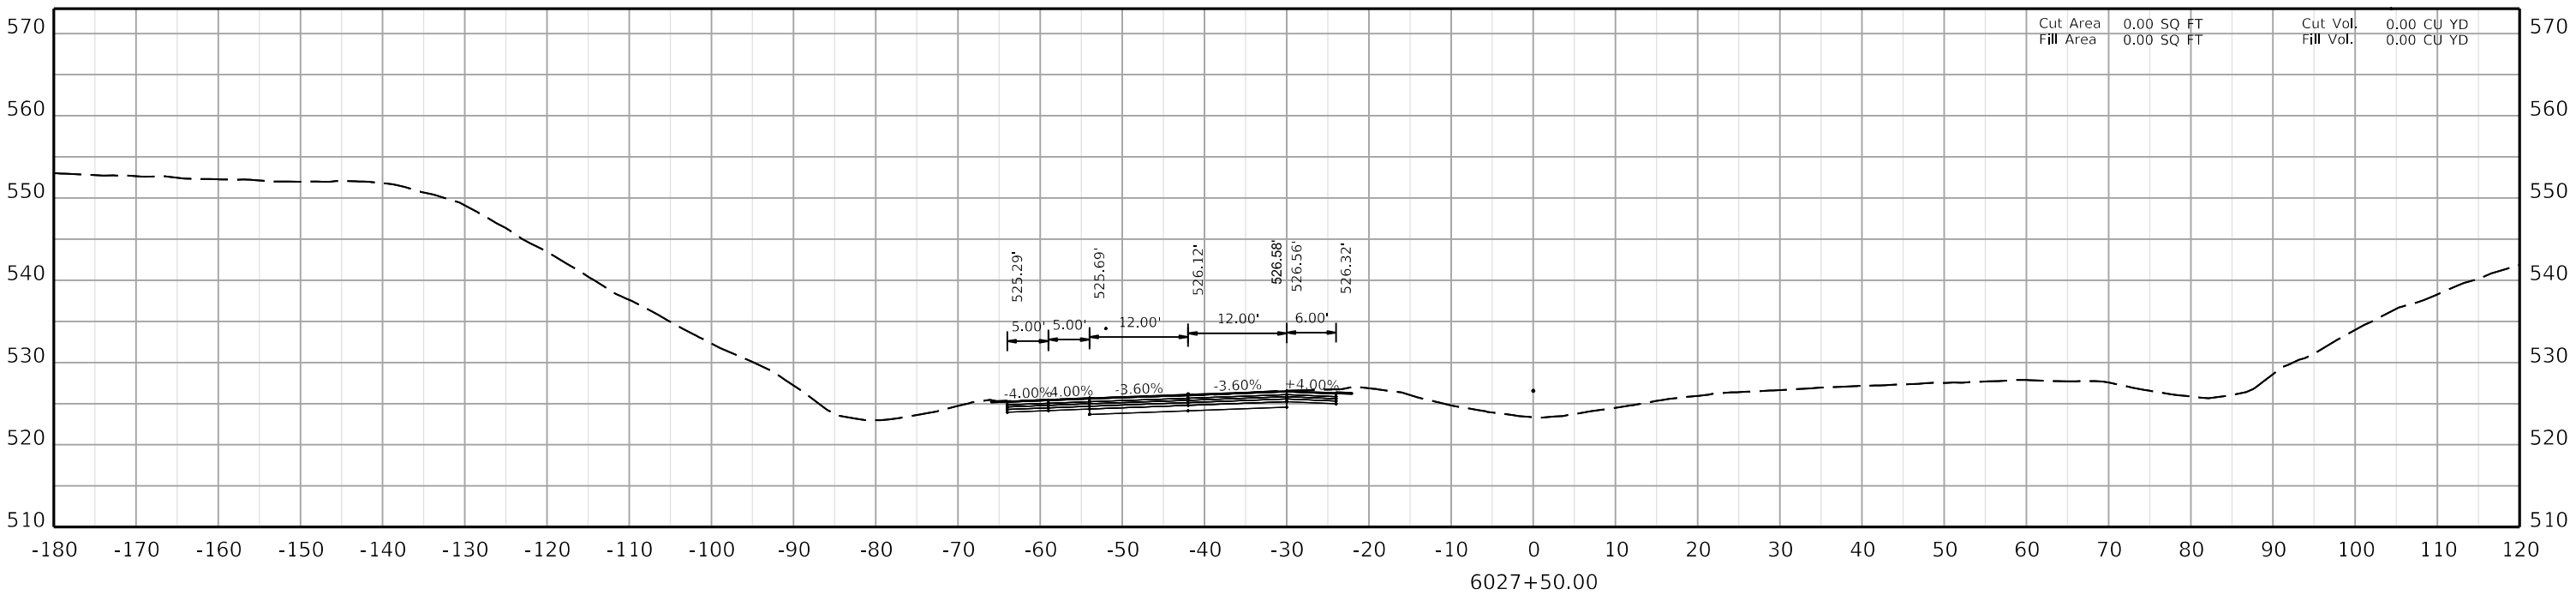

6027+50.00

COMMONWEALTH OF KENTUCKY
DEPARTMENT OF HIGHWAYS
TEAM KENTUCKY

DRAWING TITLE:

HORIZONTAL SCALE
SCALE: 1" = 10'

0' 10' 20' 40'

STA. AH4 6027+50.00
TO STA. AH4 6028+00.00

ITEM NO. 02-20063
COUNTY OF Christian
SHEET NO. X282

OpenRoads Designer v10.12.03.2 USER: dccarell FILE NAME: U:\24856.CH1 - CHRISTIAN COUNTY I-24\2-20063 - CHRISTIAN - I_24 PAVEMENT REHAB\MILESTONES & SUBMITTALS\CONTRACT PLANS AND PROPOSAL\ELECTRONIC ENGINEERING DATA\SHEETS\02_20063_XSECTION_SHEETS 03.DGN

COMMONWEALTH OF KENTUCKY
DEPARTMENT OF HIGHWAYS

DRAWING TITLE:

HORIZONTAL SCALE
SCALE: 1" = 10'

0' 10' 20' 40'

STA. AH4 6028+50.00
TO STA. AH4 6029+00.00

ITEM NO. 02-20063 COUNTY OF Christian
SHEET NO. X283

6028+50.00

-180 -170 -160 -150 -140 -130 -120 -110 -100 -90 -80 -70 -60 -50 -40 -30 -20 -10 0 10 20 30 40 50 60 70 80 90 100 110 120

510 520 530 540 550 560

-4.00% -4.00% -3.60% -3.60% +4.00%

5.00' 5.00' 12.00' 12.00' 6.00'

526.04' 526.44' 526.87' 527.32' 527.30' 527.06'

Cut Area 0.00 SQ FT
Fill Area 0.00 SQ FT

Cut Vol. 0.00 CU YD
Fill Vol. 0.00 CU YD

6029+00.00

-180 -170 -160 -150 -140 -130 -120 -110 -100 -90 -80 -70 -60 -50 -40 -30 -20 -10 0 10 20 30 40 50 60 70 80 90 100 110 120

510 520 530 540 550 560


-4.00% -4.00% -3.60% -3.60% +4.00%

5.00' 5.00' 12.00' 12.00' 6.00'


526.32' 526.72' 527.15' 527.61' 527.58' 527.34'

Cut Area 0.00 SQ FT
Fill Area 0.00 SQ FT

Cut Vol. 0.00 CU YD
Fill Vol. 0.00 CU YD

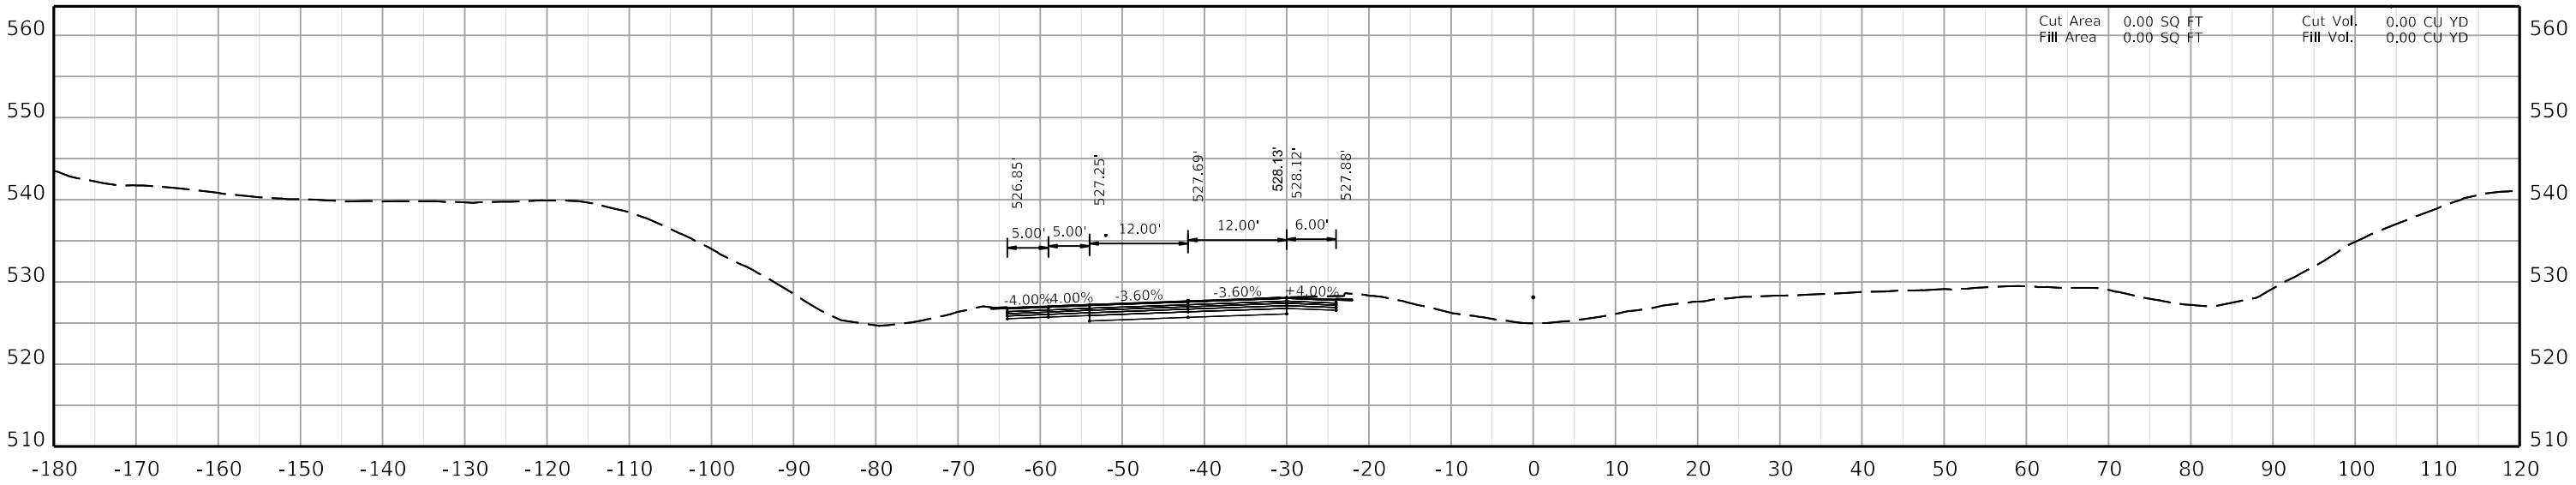

6030+00.00

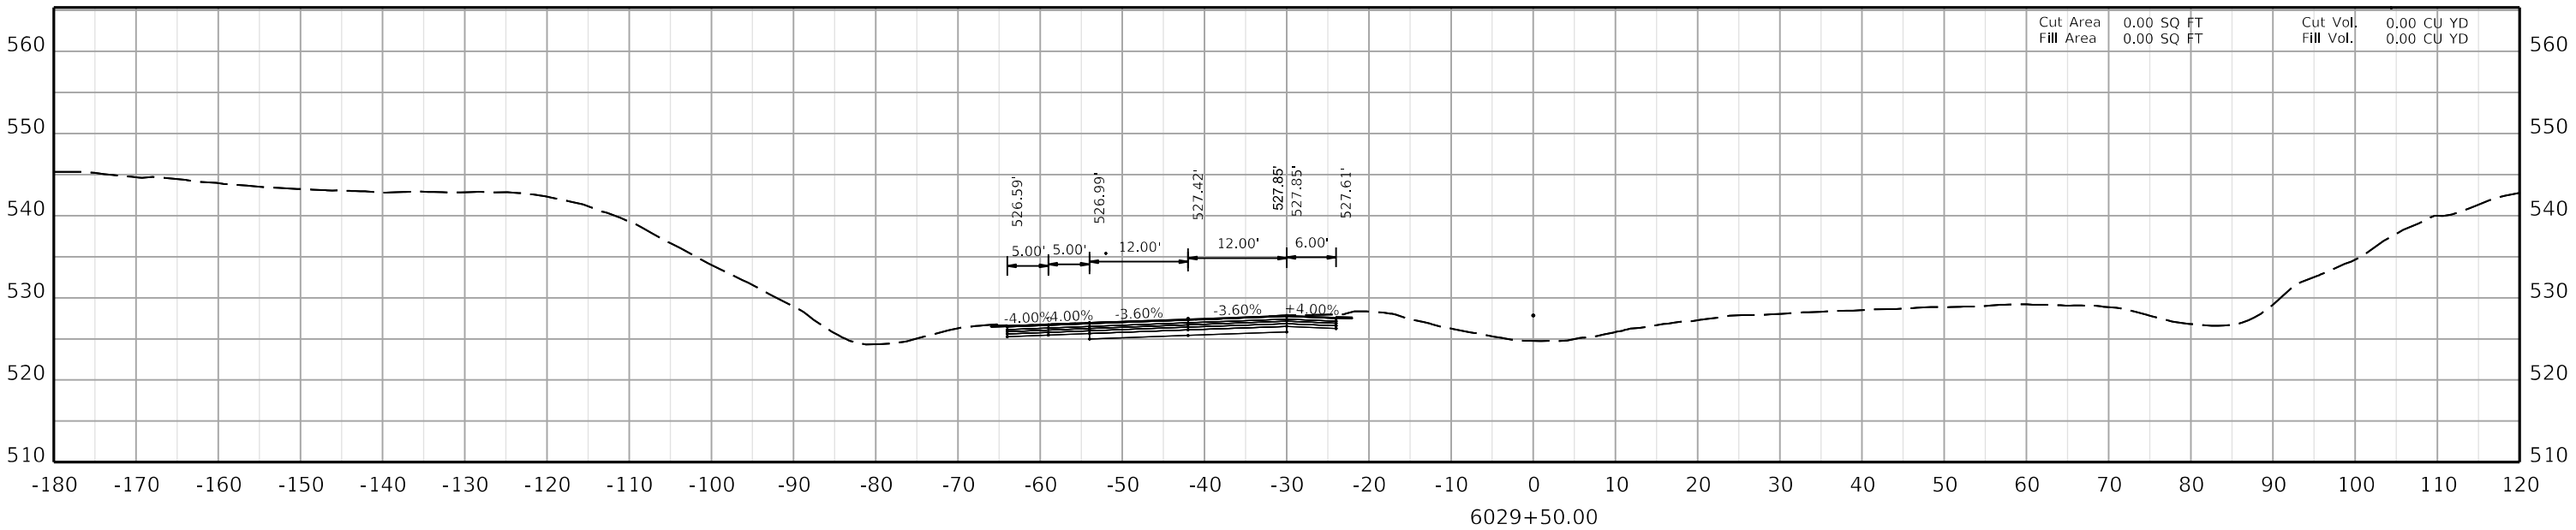

6029+50.00

COMMONWEALTH OF KENTUCKY
DEPARTMENT OF HIGHWAYS
TEAM KENTUCKY


DRAWING TITLE:

HORIZONTAL SCALE
SCALE: 1" = 10'

0' 10' 20' 40'

STA. AH4 6029+50.00
TO STA. AH4 6030+00.00

ITEM NO. 02-20063
COUNTY OF Christian
SHEET NO. X284

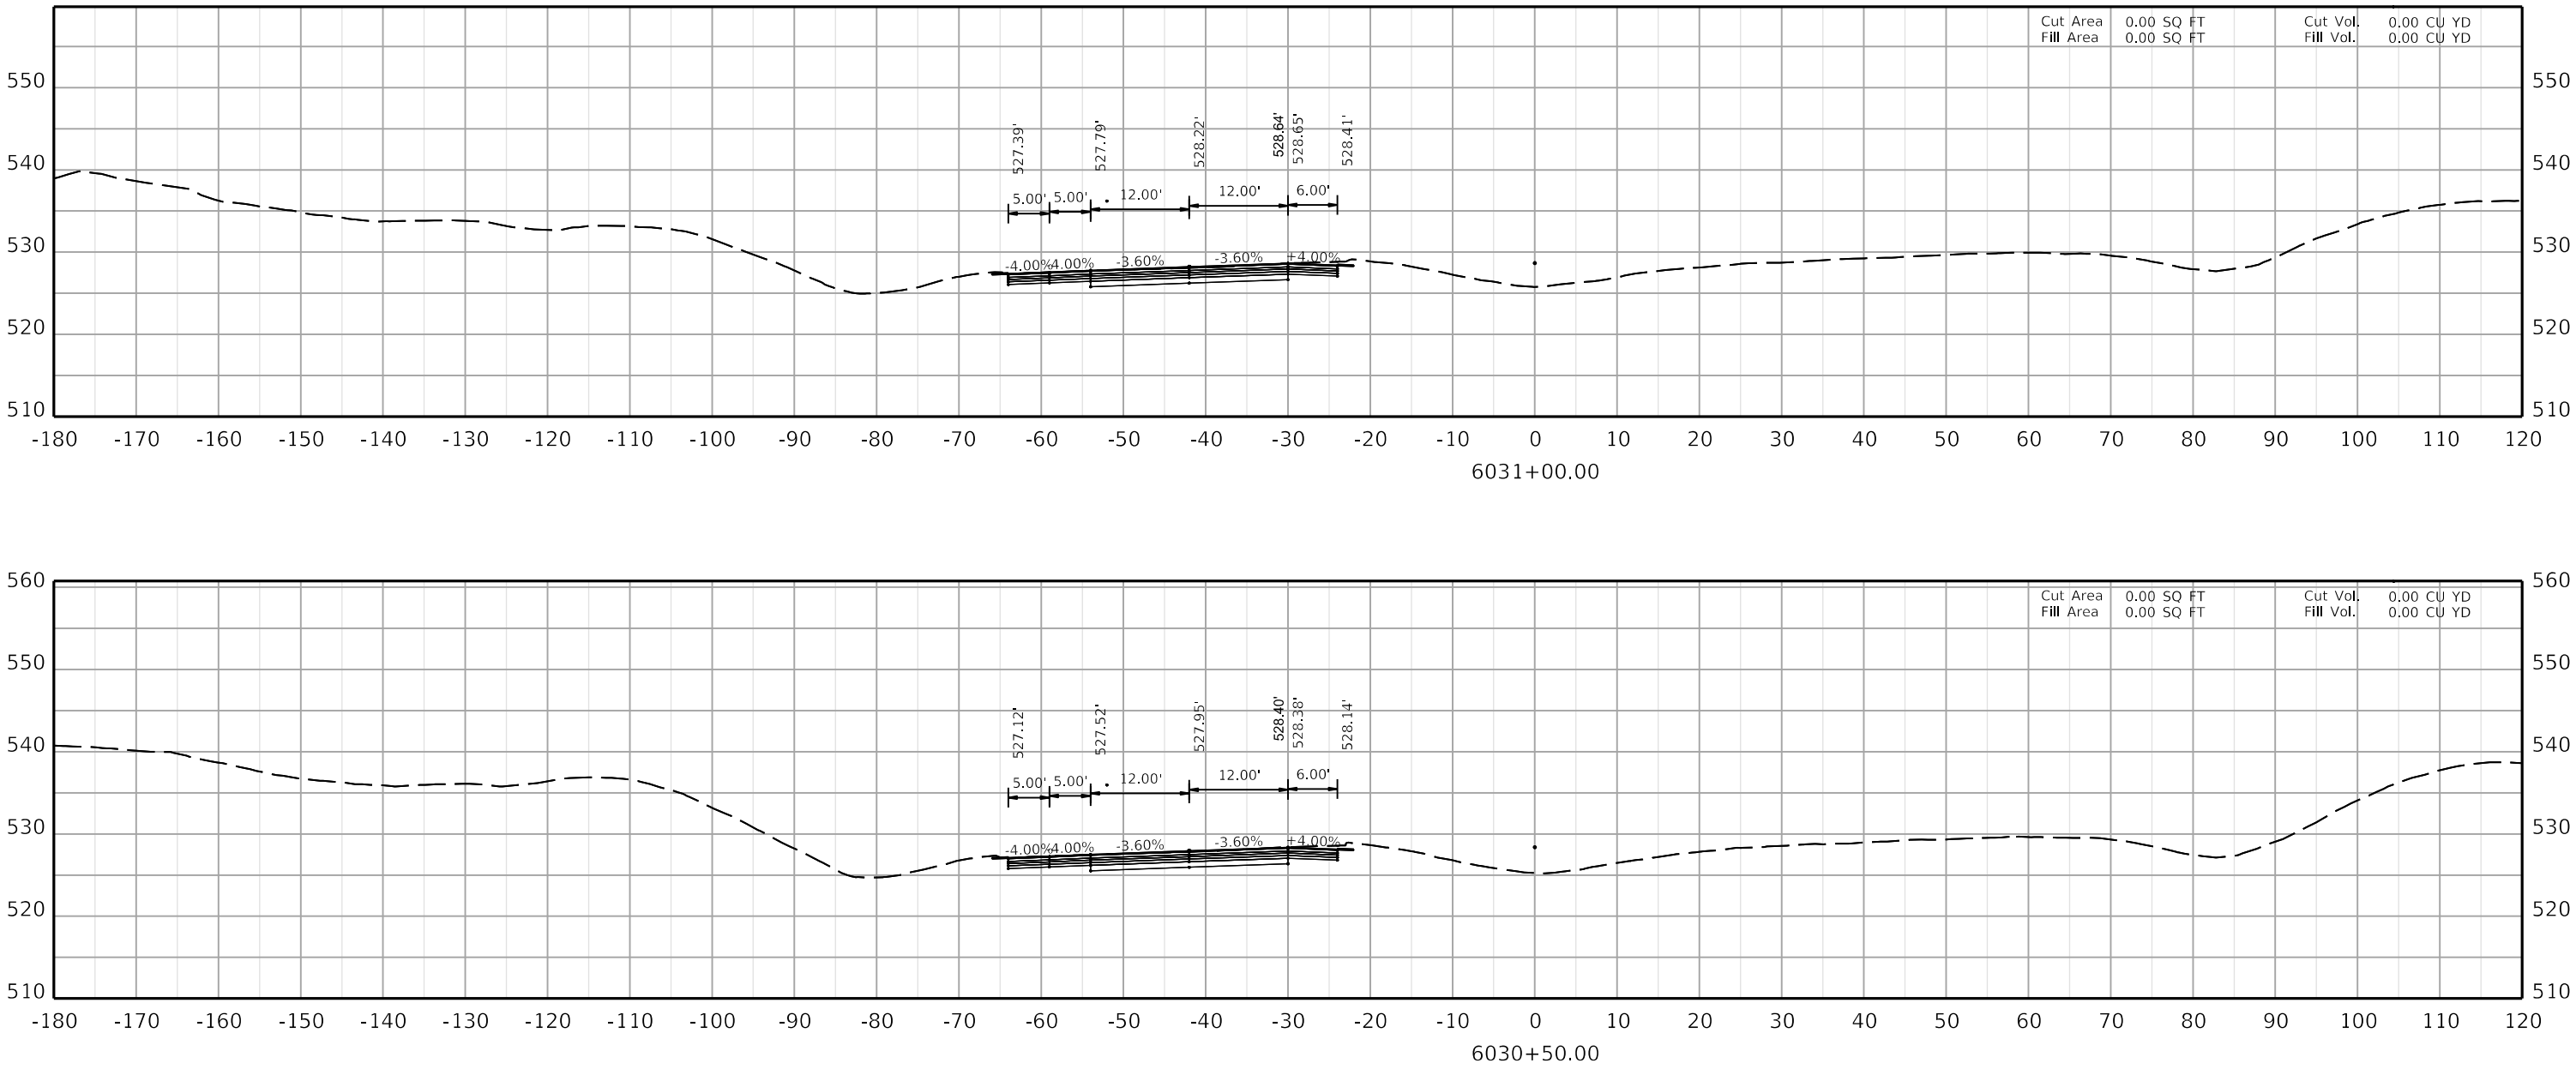

COMMONWEALTH OF KENTUCKY
DEPARTMENT OF HIGHWAYS
TEAM KENTUCKY TRANSPORTATION CONSULTANT

DRAWING TITLE:

HORIZONTAL SCALE
SCALE: 1" = 10'

0' 10' 20' 40'

STA. AH4 6030+50.00
TO STA. AH4 6031+00.00

ITEM NO. 02-20063
COUNTY OF Christian
SHEET NO. X285

COMMONWEALTH OF KENTUCKY
DEPARTMENT OF HIGHWAYS

DRAWING TITLE:

HORIZONTAL SCALE
SCALE: 1" = 10'

0' 10' 20' 40'

STA. AH4 6031+50.00
TO STA. AH4 6032+00.00

ITEM NO. 02-20063 COUNTY OF Christian
SHEET NO. X286

FILE NAME: U:\24856.CH1 - CHRISTIAN COUNTY I-24\2-20063 - CHRISTIAN - I_24 PAVEMENT REHAB\MILESTONES & SUBMITTALS\CONTRACT PLANS AND PROPOSAL\ELECTRONIC ENGINEERING DATA\SHEETS\02_20063_XSECTION_SHEETS 03.DGN

USER: dscarrell

OpenRoads Designer v10.12.03.2

6031+50.00

-180 -170 -160 -150 -140 -130 -120 -110 -100 -90 -80 -70 -60 -50 -40 -30 -20 -10 0 10 20 30 40 50 60 70 80 90 100 110 120

510 520 530 540 550

-4.00% -4.00% -3.60% -3.60% +4.00%

5.00' 5.00' 12.00' 12.00' 6.00'

528.68' 528.92' 528.88' 528.49' 528.05' 527.65'

Cut Area 0.00 SQ FT
Fill Area 0.00 SQ FT

Cut Vol. 0.00 CU YD
Fill Vol. 0.00 CU YD

6032+00.00

-180 -170 -160 -150 -140 -130 -120 -110 -100 -90 -80 -70 -60 -50 -40 -30 -20 -10 0 10 20 30 40 50 60 70 80 90 100 110 120

510 520 530 540 550


-4.00% -4.00% -3.60% -3.60% +4.00%

5.00' 5.00' 12.00' 12.00' 6.00'

528.95' 529.19' 529.15' 528.75' 528.32' 527.92'

Cut Area 0.00 SQ FT
Fill Area 0.00 SQ FT

Cut Vol. 0.00 CU YD
Fill Vol. 0.00 CU YD

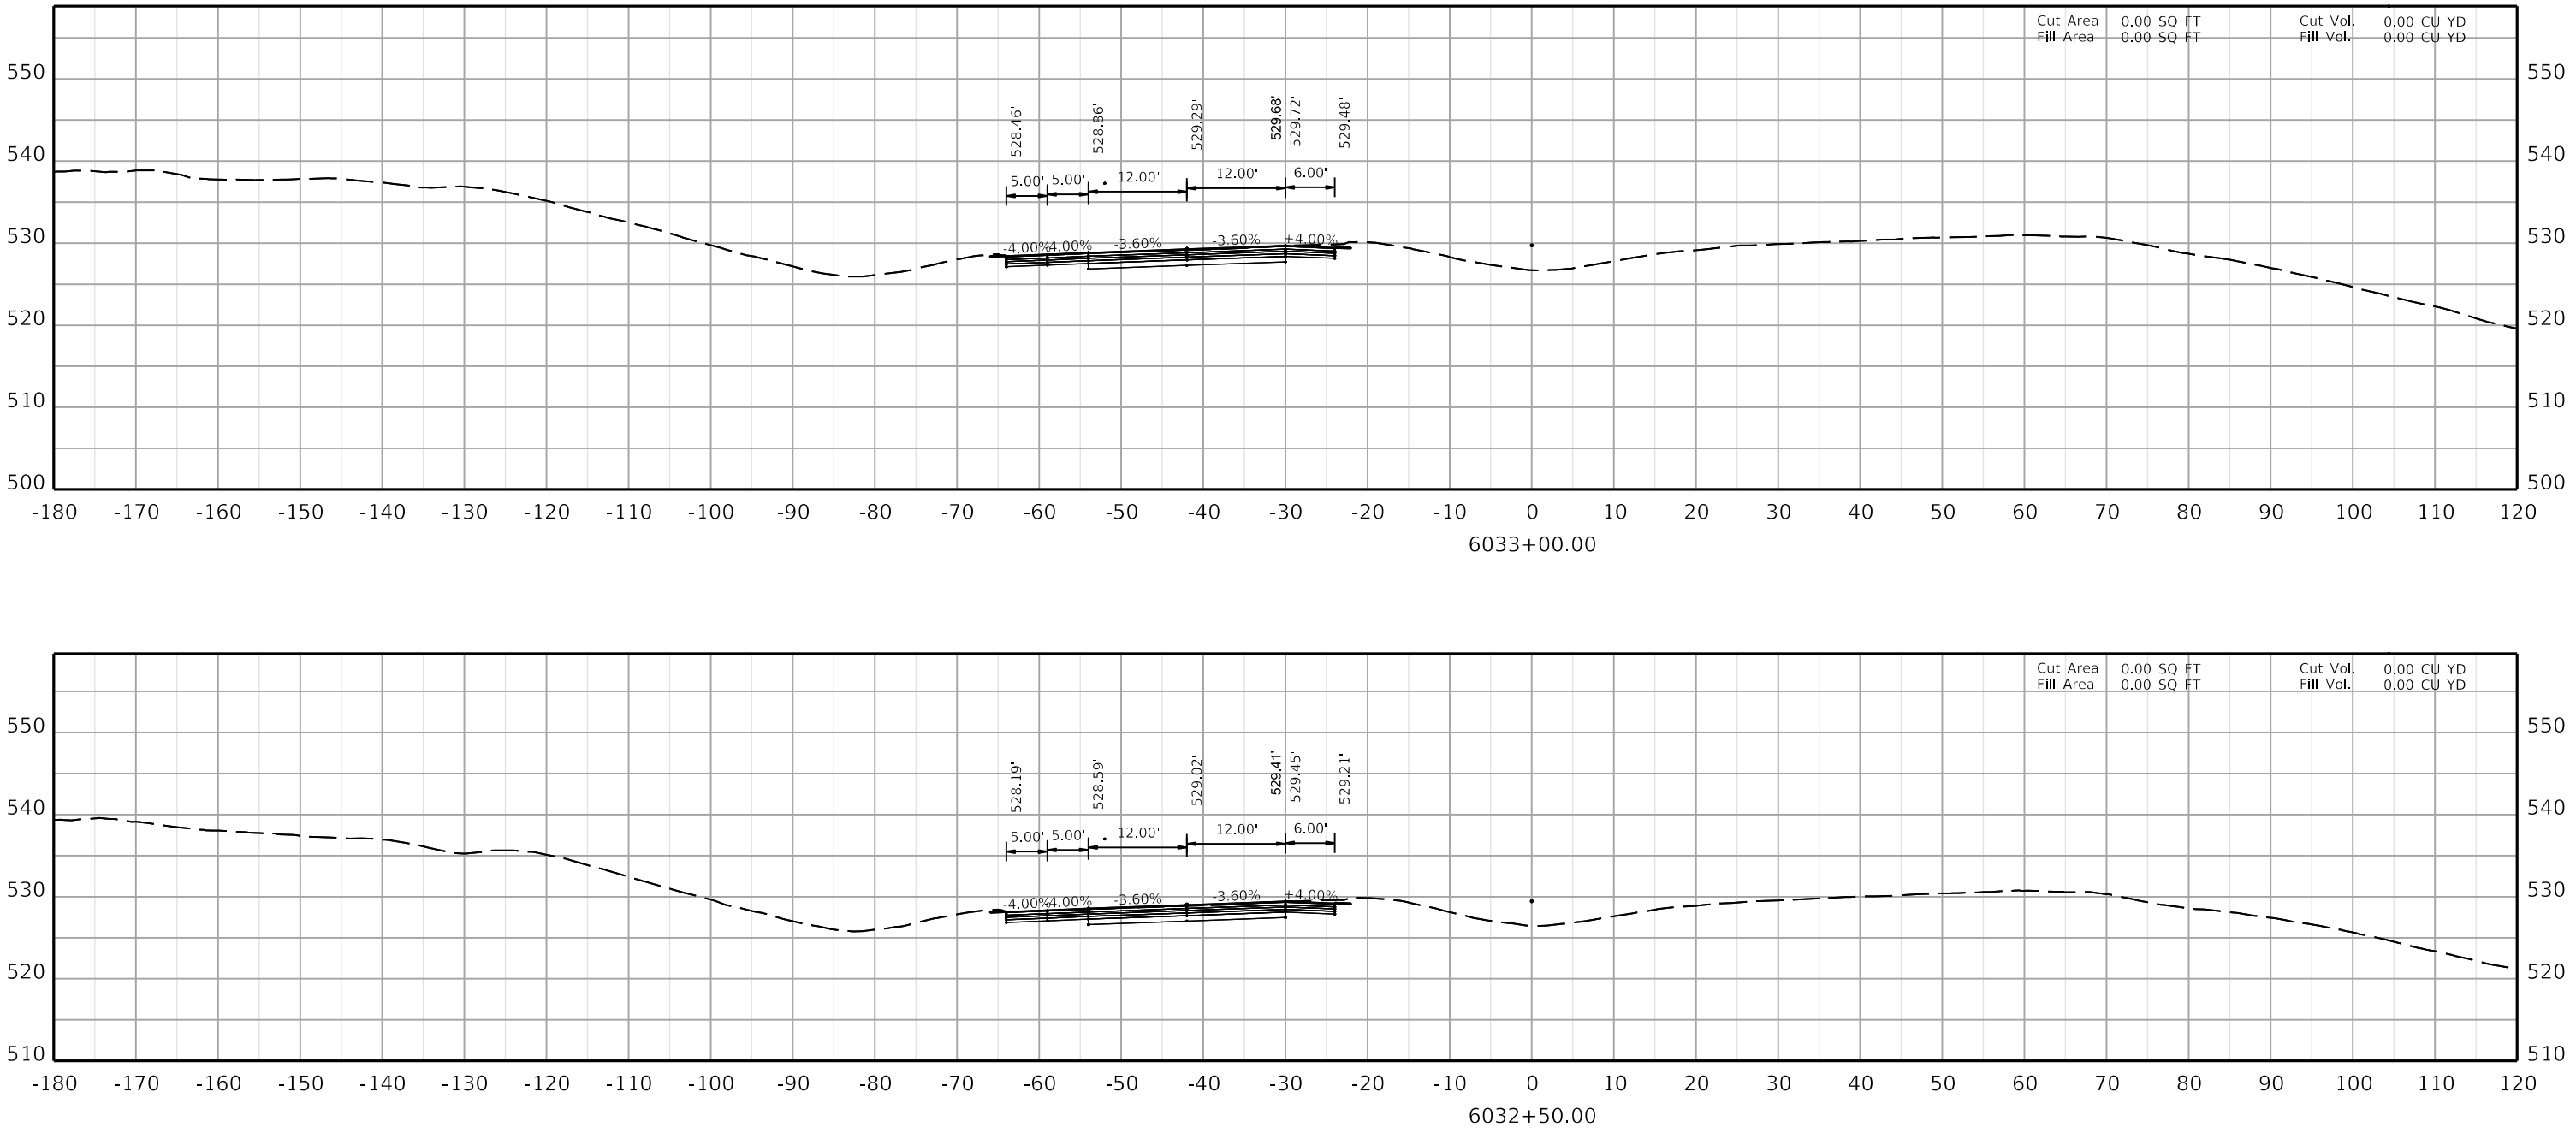

COMMONWEALTH OF KENTUCKY
DEPARTMENT OF HIGHWAYS
TEAM KENTUCKY TRANSPORTATION CABINET

DRAWING TITLE:

HORIZONTAL SCALE
SCALE: 1" = 10'

0' 10' 20' 40'

STA. AH4 6032+50.00
TO STA. AH4 6033+00.00

ITEM NO. 02-20063
COUNTY OF Christian
SHEET NO. X287

OpenRoads Designer v10.12.03.2

USER: ciccarelli

FILE NAME: U:\24856.CH1 - CHRISTIAN COUNTY I-24\2-20063 - CHRISTIAN - I_24 PAVEMENT REHAB\MILESTONES & SUBMITTALS\CONTRACT PLANS AND PROPOSAL\ELECTRONIC ENGINEERING DATA\SHEETS\02_20063_XSECTION_SHEETS 03.DGN

OpenRoads Designer v10.12.03.2 USER: dccarell FILE NAME: U:\24856.CH1 - CHRISTIAN COUNTY I-24\2-20063 - CHRISTIAN - I_24 PAVEMENT REHAB\MILESTONES & SUBMITTALS\CONTRACT PLANS AND PROPOSAL\ELECTRONIC ENGINEERING DATA\SHEETS\02_20063_XSECTION_SHEETS 03.DGN

COMMONWEALTH OF KENTUCKY
DEPARTMENT OF HIGHWAYS

DRAWING TITLE:


HORIZONTAL SCALE
SCALE: 1" = 10'

0' 10' 20' 40'


STA. AH4 6033+50.00
TO STA. AH4 6034+00.00


ITEM NO. 02-20063 COUNTY OF Christian
SHEET NO. X288


6033+50.00

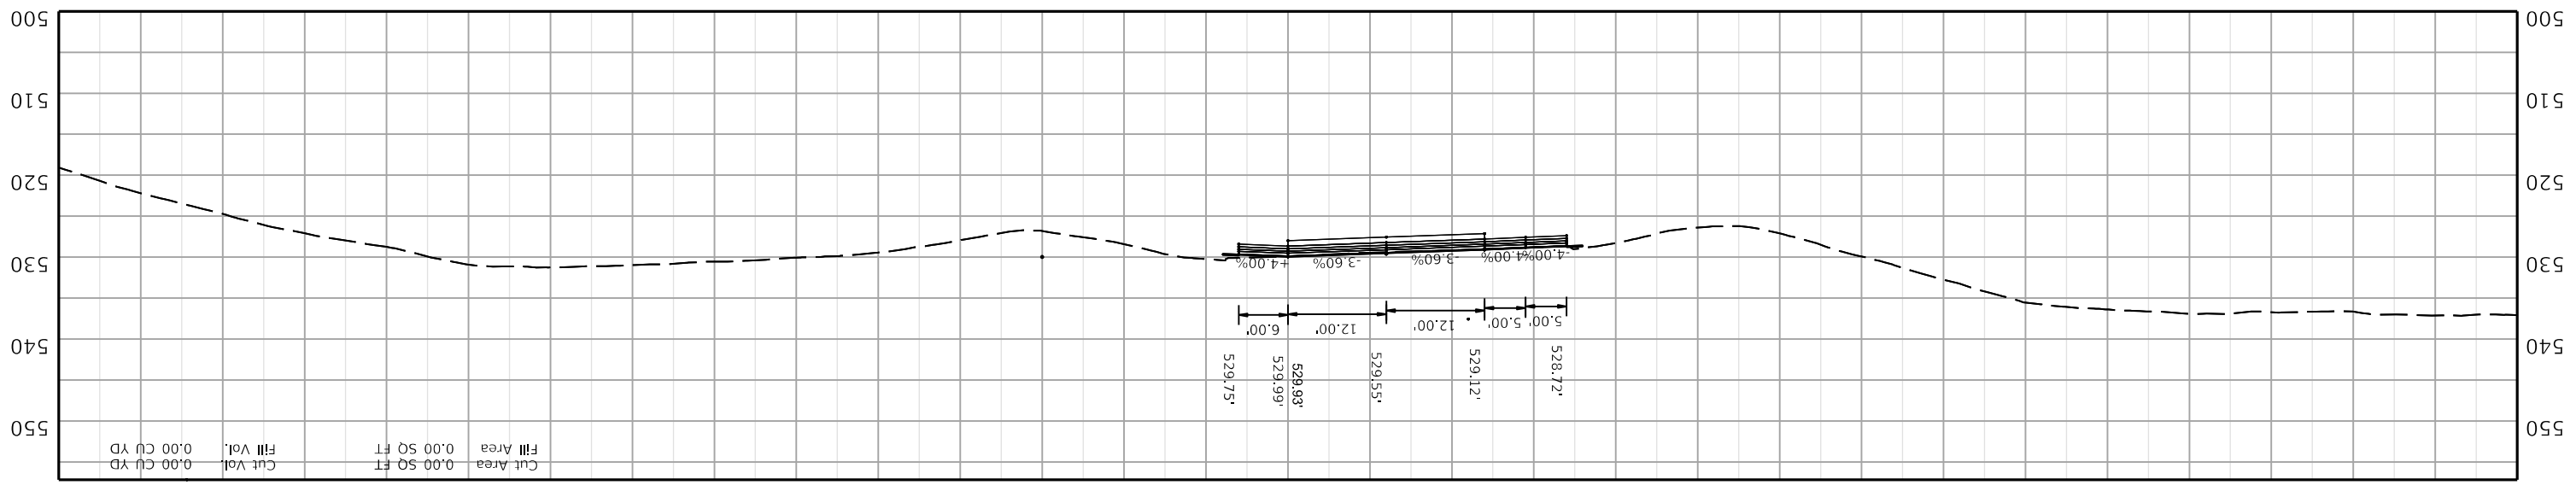


6034+00.00

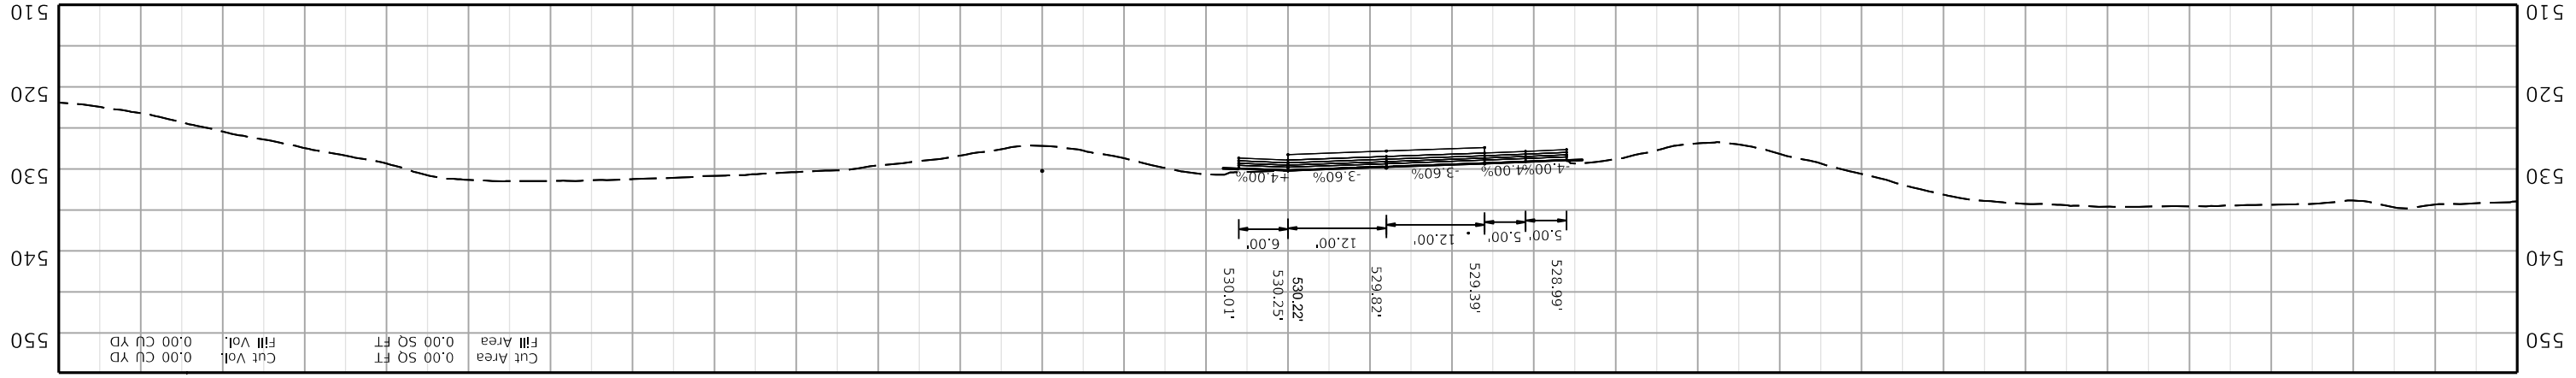

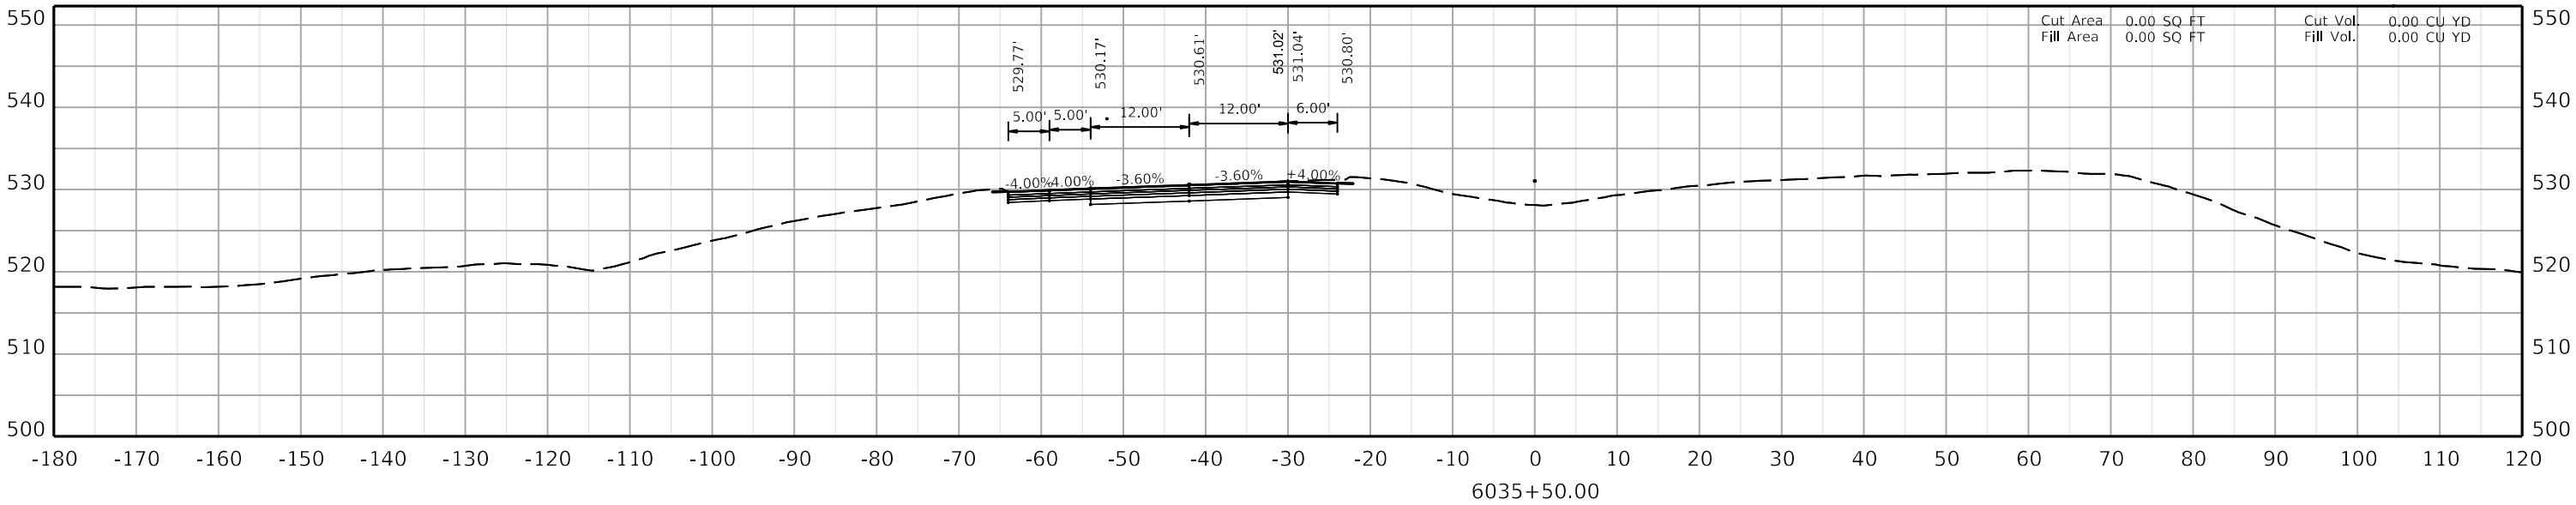

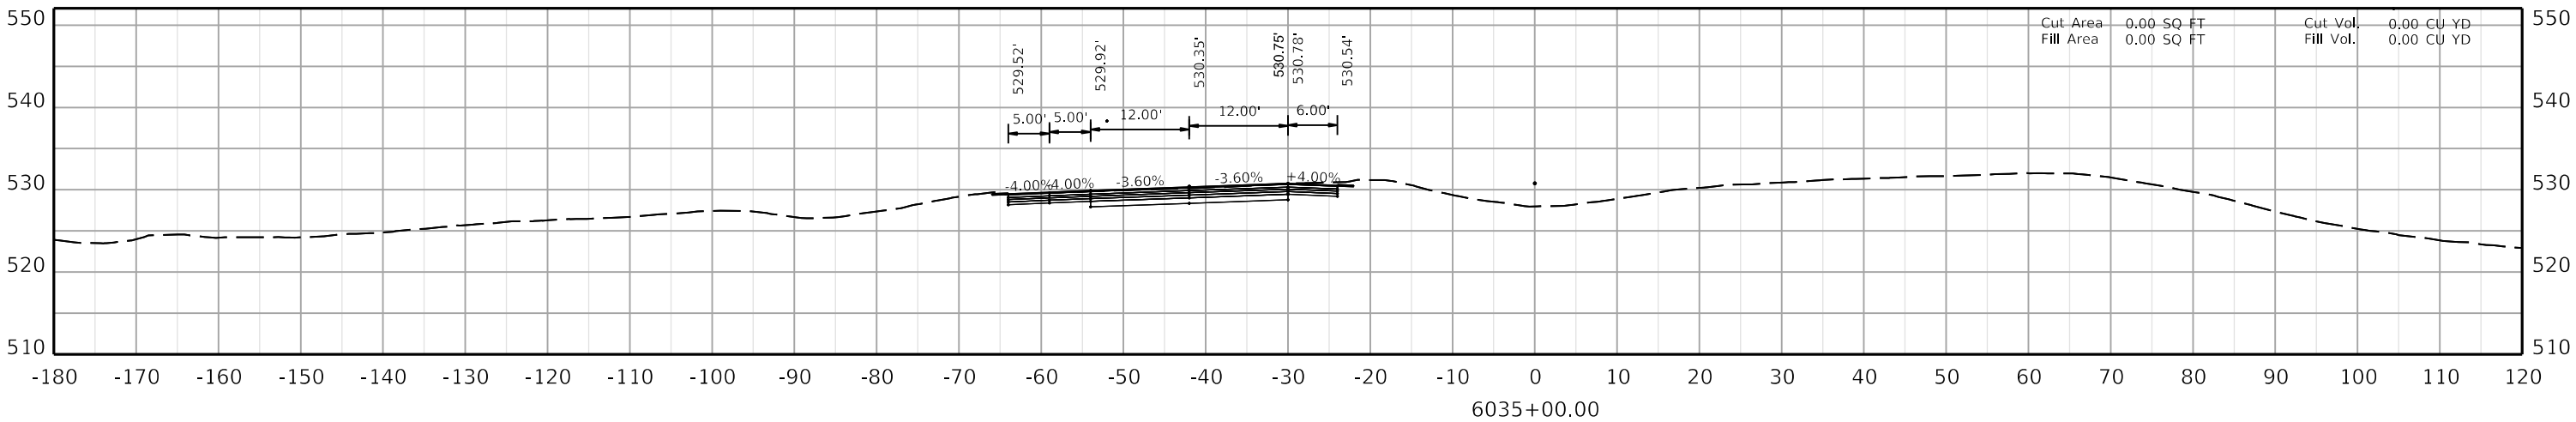

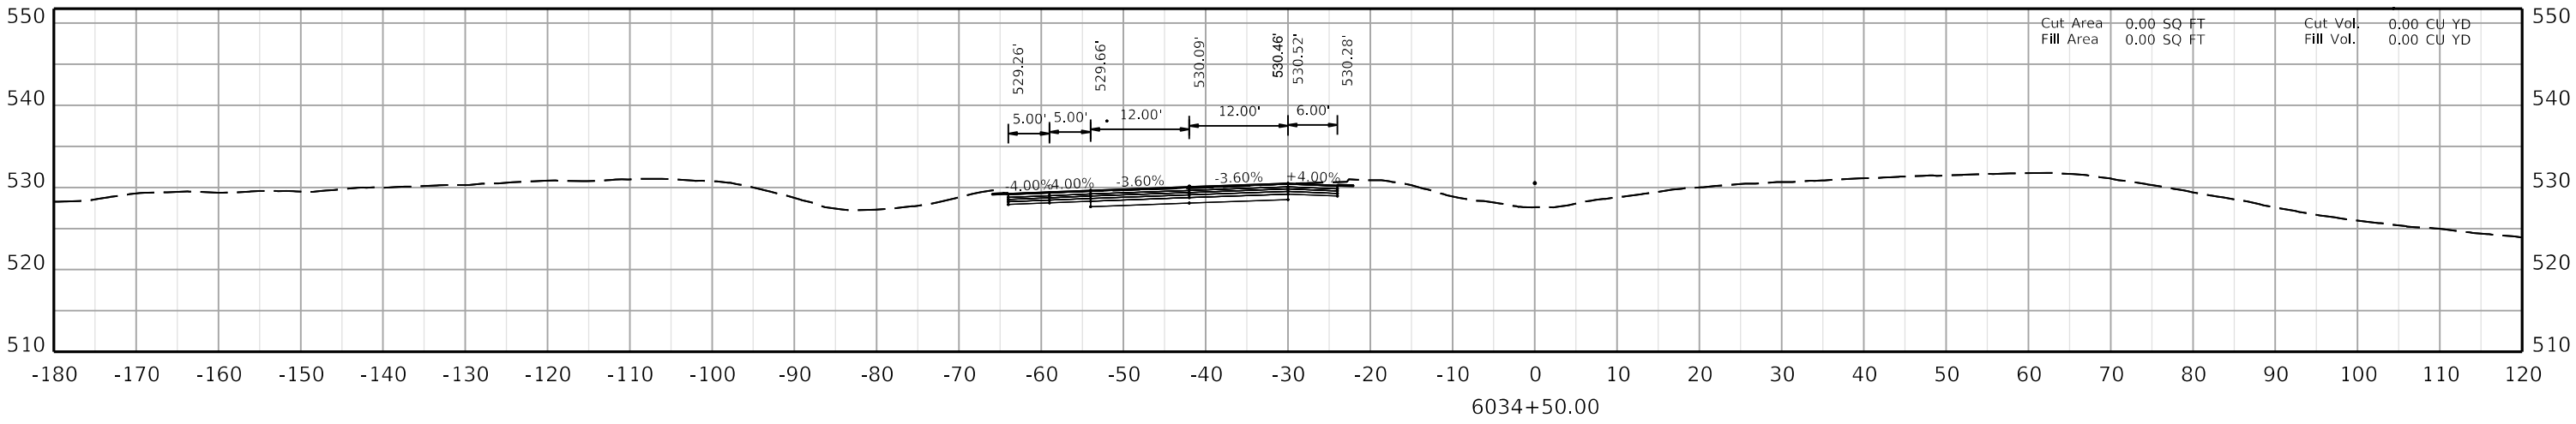

COMMONWEALTH OF KENTUCKY
DEPARTMENT OF HIGHWAYS
TEAM KENTUCKY

DRAWING TITLE:

HORIZONTAL SCALE
SCALE: 1" = 10'

0' 10' 20' 40'

STA. AH4 6034+50.00
TO STA. AH4 6035+50.00

ITEM NO. 02-20063
COUNTY OF Christian
SHEET NO. X289

COMMONWEALTH OF KENTUCKY
DEPARTMENT OF HIGHWAYS

DRAWING TITLE:

HORIZONTAL SCALE
SCALE: 1" = 10'

0' 10' 20' 40'

STA. AH4 6036+00.00
TO STA. AH4 6036+50.00

ITEM NO. 02-20063 COUNTY OF Christian
SHEET NO. X290

6036+00.00

-180 -170 -160 -150 -140 -130 -120 -110 -100 -90 -80 -70 -60 -50 -40 -30 -20 -10 0 10 20 30 40 50 60 70 80 90 100 110 120

550 540 530 520 510 500

-4.00% -4.00% -3.60% -3.60% +4.00%

5.00' 5.00' 12.00' 12.00' 6.00'

530.03' 530.43' 530.86' 531.27' 531.30' 531.06'

Cut Area 0.00 SQ FT Cut Vol. 0.00 CU YD
Fill Area 0.00 SQ FT Fill Vol. 0.00 CU YD

6036+50.00

-180 -170 -160 -150 -140 -130 -120 -110 -100 -90 -80 -70 -60 -50 -40 -30 -20 -10 0 10 20 30 40 50 60 70 80 90 100 110 120


550 540 530 520 510 500 490


-4.00% -4.00% -3.60% -3.60% +4.00%

5.00' 5.00' 12.00' 12.00' 6.00'

530.29' 530.69' 531.12' 531.49' 531.55' 531.31'

Cut Area 0.00 SQ FT Cut Vol. 0.00 CU YD
Fill Area 0.00 SQ FT Fill Vol. 0.00 CU YD

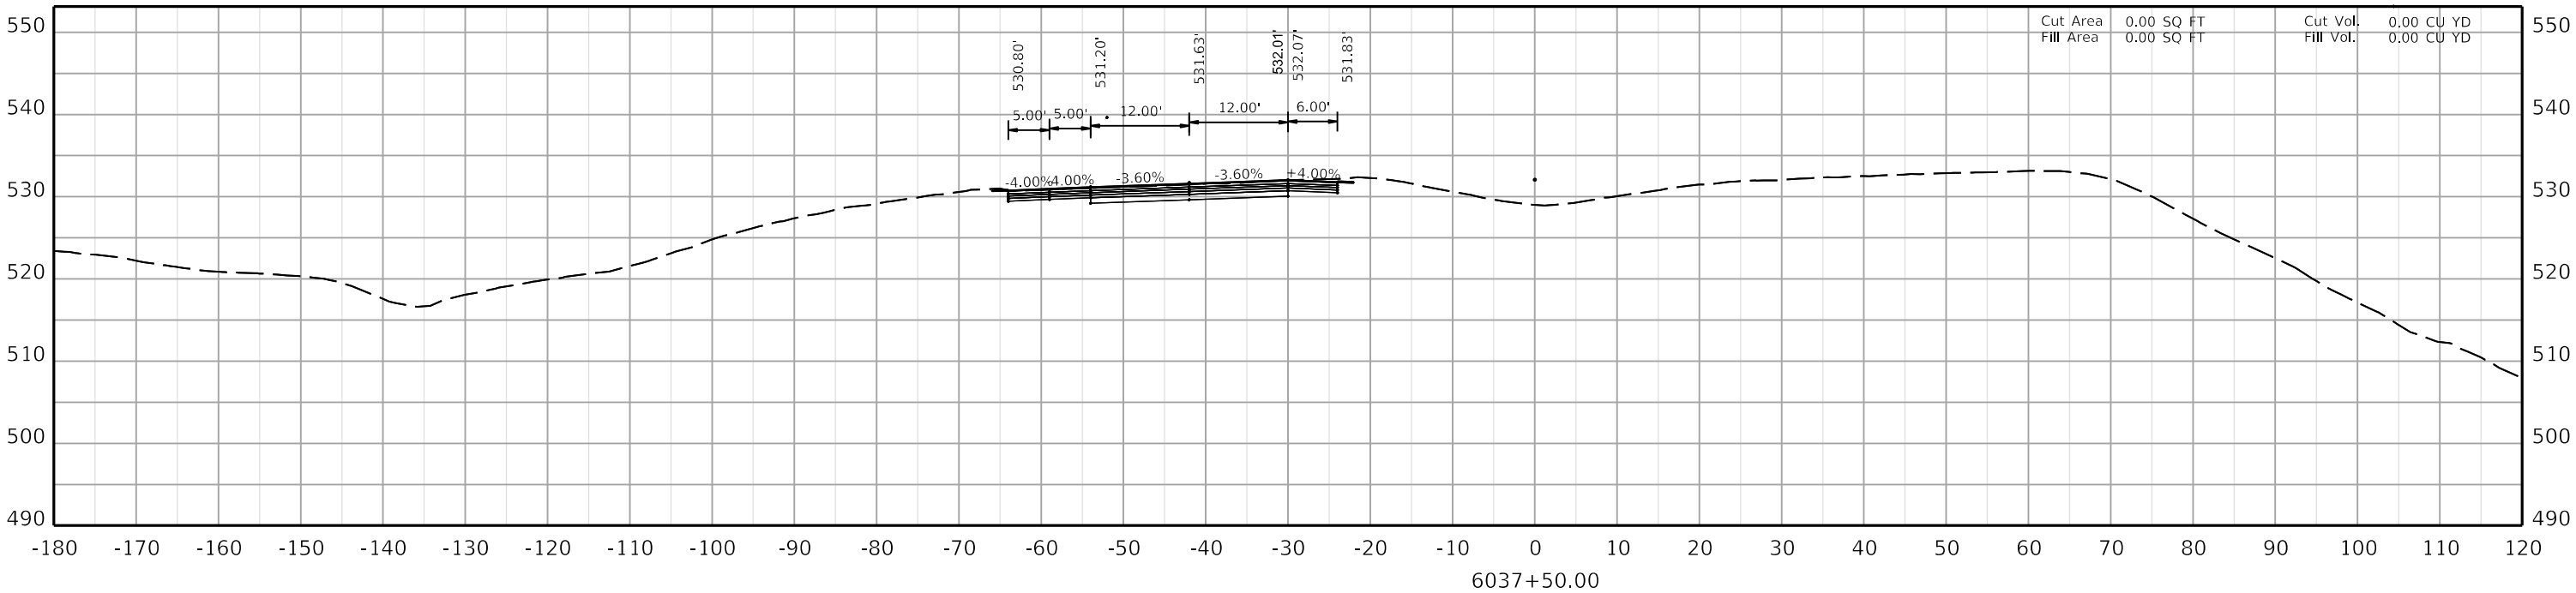

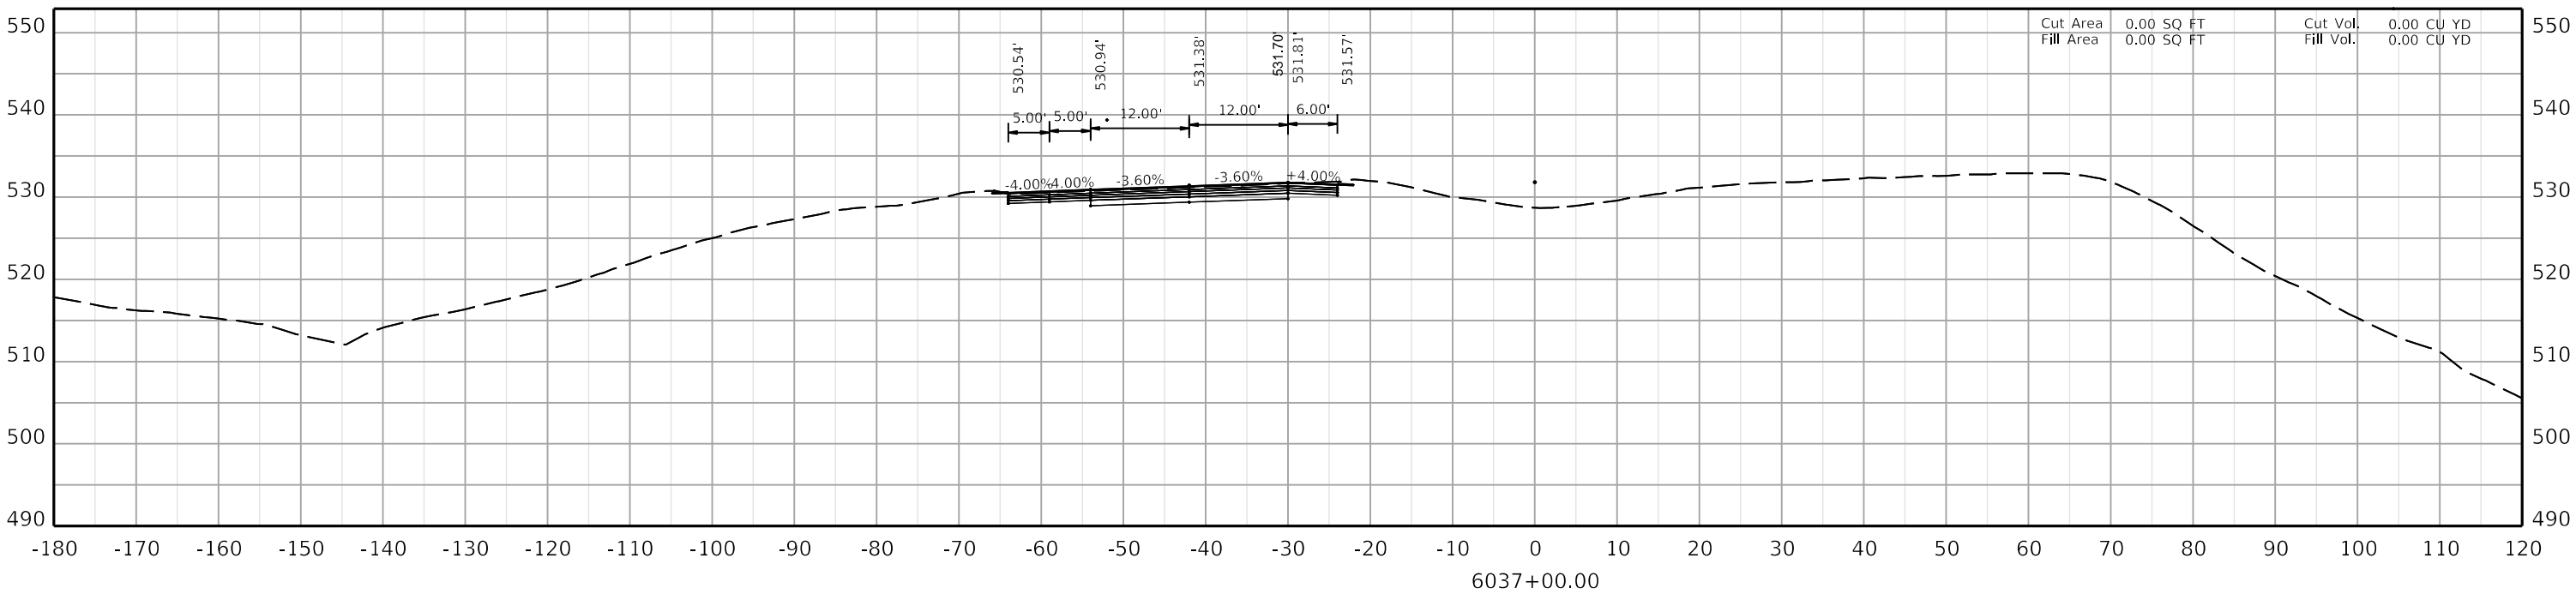

COMMONWEALTH OF KENTUCKY
DEPARTMENT OF HIGHWAYS
TEAM KENTUCKY TRANSPORTATION CABINET

DRAWING TITLE:

HORIZONTAL SCALE
SCALE: 1" = 10'

0' 10' 20' 40'

STA. AH4 6037+00.00
TO STA. AH4 6037+50.00

ITEM NO. 02-20063
COUNTY OF Christian
SHEET NO. X291

OpenRoads Designer v10.12.03.2 USER: dlccarell FILE NAME: U:\24856.CH1 - CHRISTIAN COUNTY I-24\2-20063 - CHRISTIAN - I_24 PAVEMENT REHAB\MILESTONES & SUBMITTALS\CONTRACT PLANS AND PROPOSAL\ELECTRONIC ENGINEERING DATA\SHEETS\02_20063_XSECTION_SHEETS 03.DGN

COMMONWEALTH OF KENTUCKY
DEPARTMENT OF HIGHWAYS

TEAM KENTUCKY

DRAWING TITLE:

HORIZONTAL SCALE
SCALE: 1" = 10'

0' 10' 20' 40'

STA. AH4 6038+00.00
TO STA. AH4 6038+50.00

ITEM NO. 02-20063 COUNTY OF Christian
SHEET NO. X292

6038+00.00

-180 -170 -160 -150 -140 -130 -120 -110 -100 -90 -80 -70 -60 -50 -40 -30 -20 -10 0 10 20 30 40 50 60 70 80 90 100 110 120

500 510 520 530 540 550

Cut Area 0.00 SQ FT
Fill Area
Cut Vol: 0.00 CU YD
Fill Vol: 0.00 CU YD

532.08' 532.32' 532.31' 531.89' 531.46' 531.06'
6.00' 12.00' 5.00' 5.00' 12.00' 5.00'
-4.00% -3.60% -3.60% +4.00% -4.00%


6038+50.00


-180 -170 -160 -150 -140 -130 -120 -110 -100 -90 -80 -70 -60 -50 -40 -30 -20 -10 0 10 20 30 40 50 60 70 80 90 100 110 120


510 520 530 540 550

Cut Area 0.00 SQ FT
Fill Area
Cut Vol: 0.00 CU YD
Fill Vol: 0.00 CU YD

532.34' 532.58' 532.59' 532.24' 531.90' 531.50'
6.00' 12.00' 5.00' 5.00' 12.00' 5.00'
-4.00% -2.81% -2.81% +4.00% -4.00%

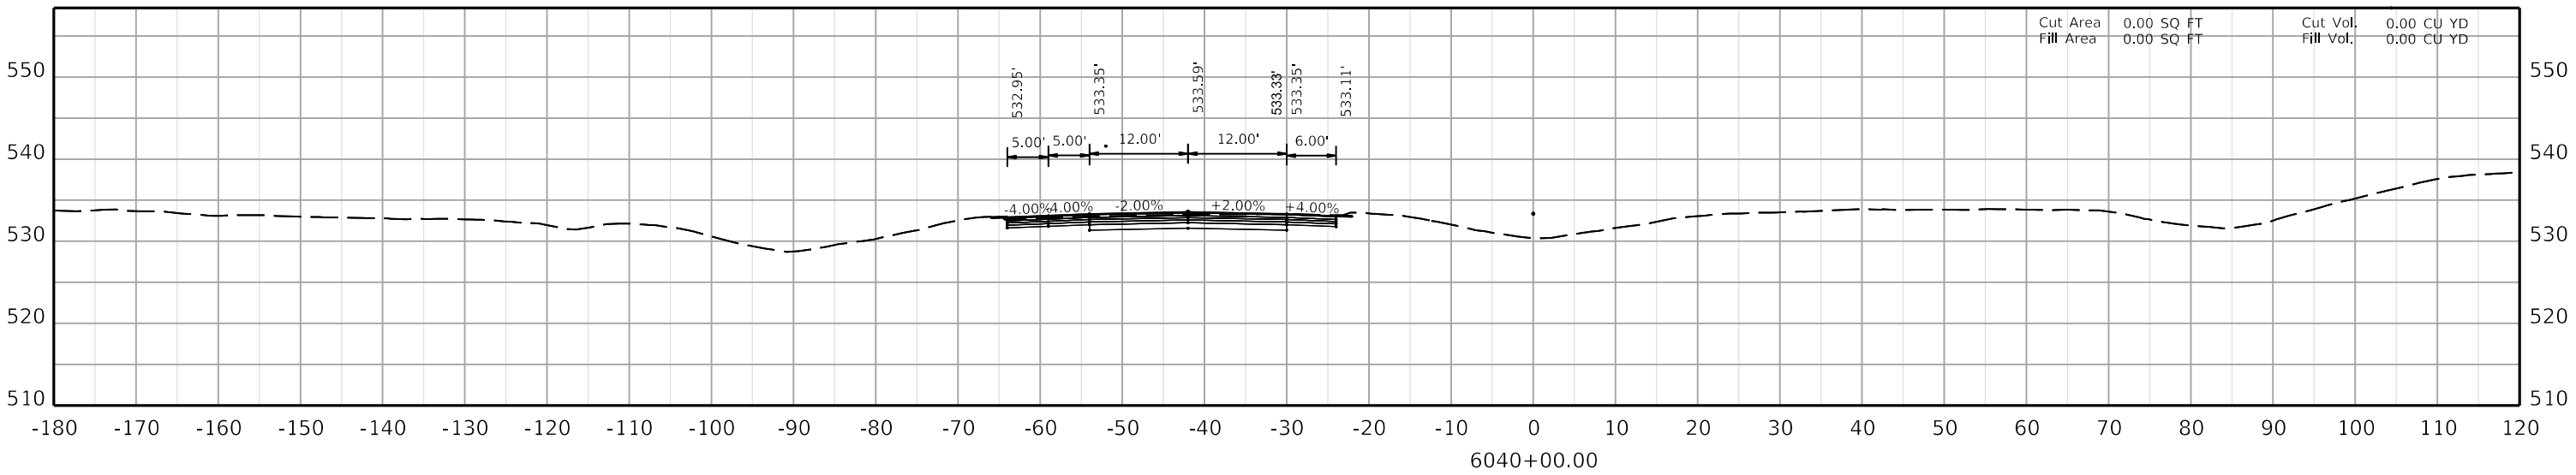

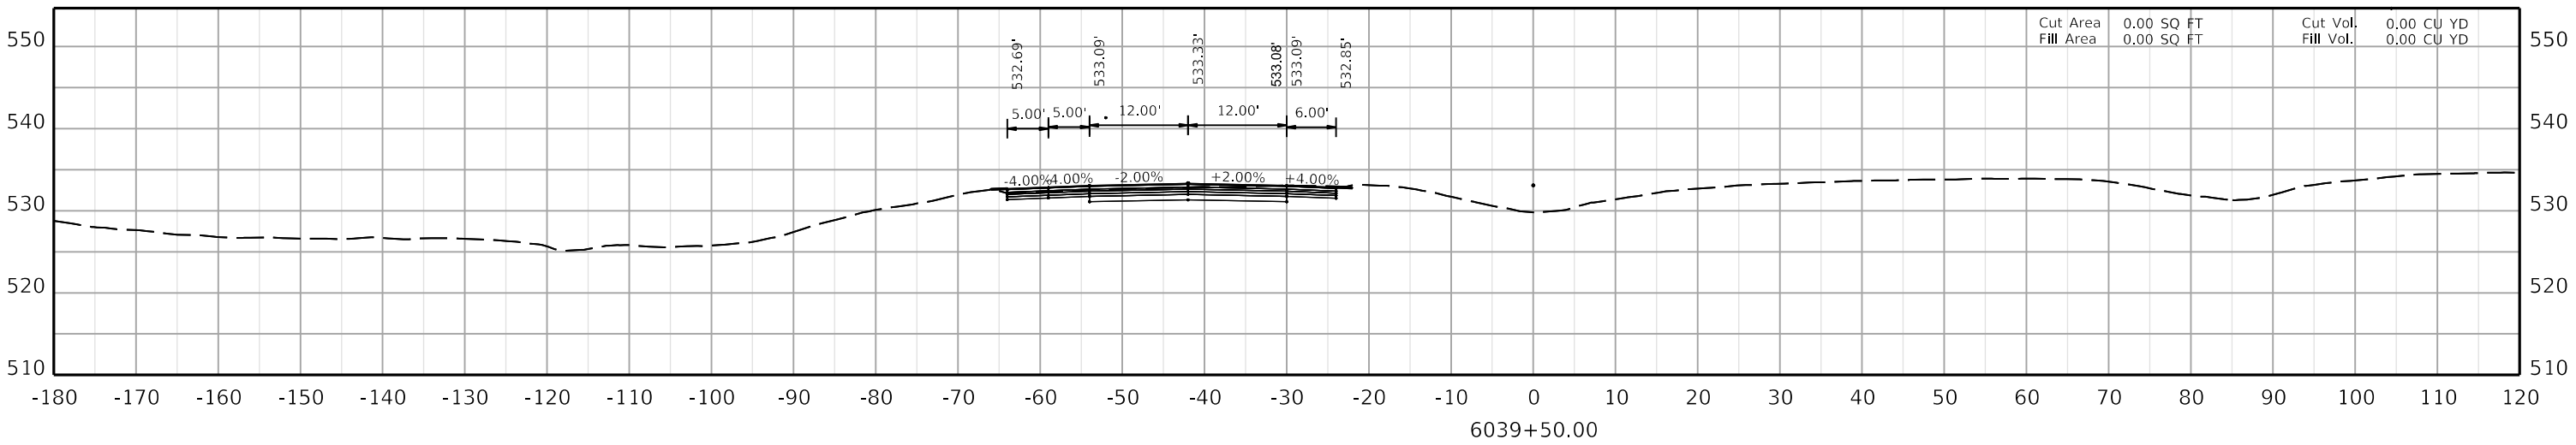

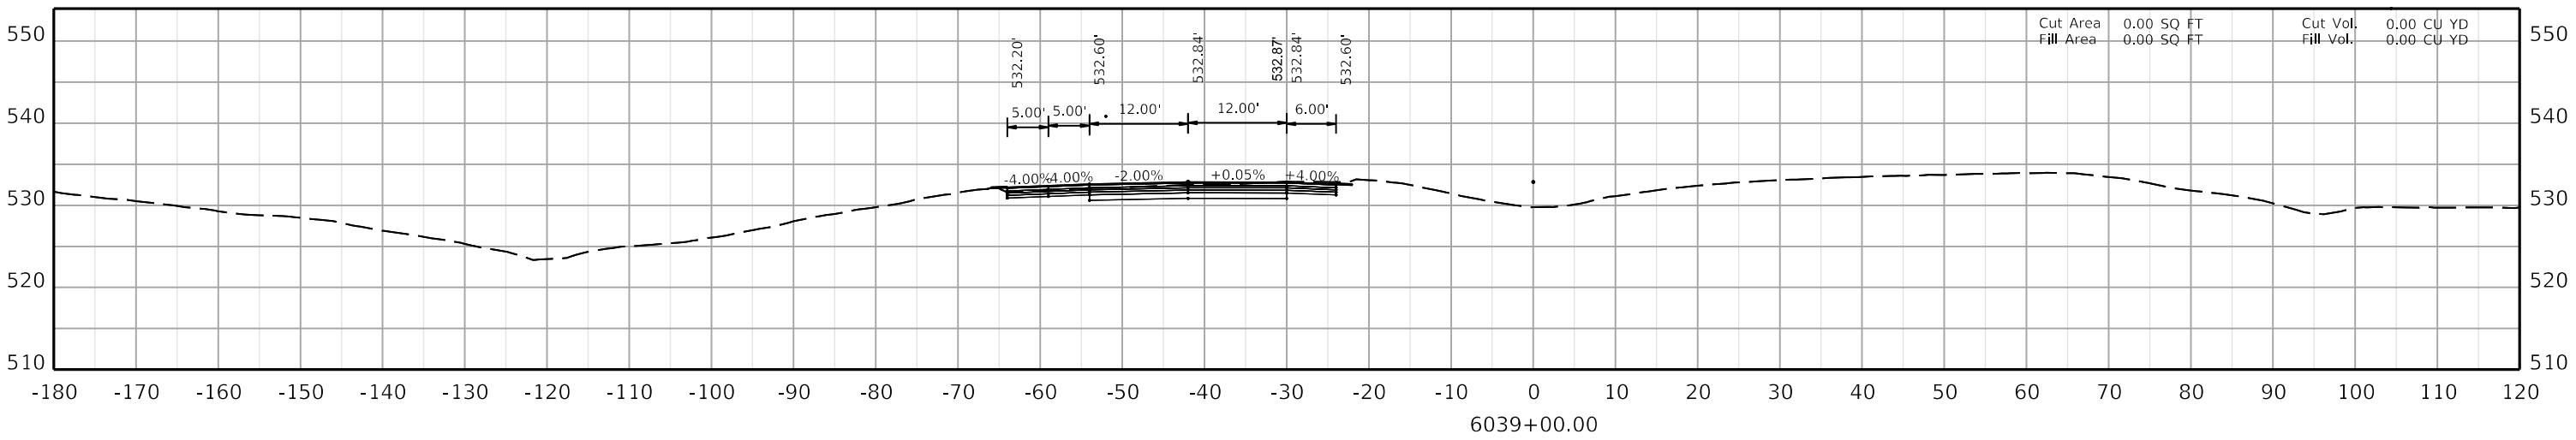

COMMONWEALTH OF KENTUCKY
DEPARTMENT OF HIGHWAYS
TEAM KENTUCKY TRANSPORTATION CABINET


DRAWING TITLE:

HORIZONTAL SCALE
SCALE: 1" = 10'

0' 10' 20' 40'

STA. AH4 6039+00.00
TO STA. AH4 6040+00.00

ITEM NO. 02-20063
COUNTY OF Christian
SHEET NO. X293

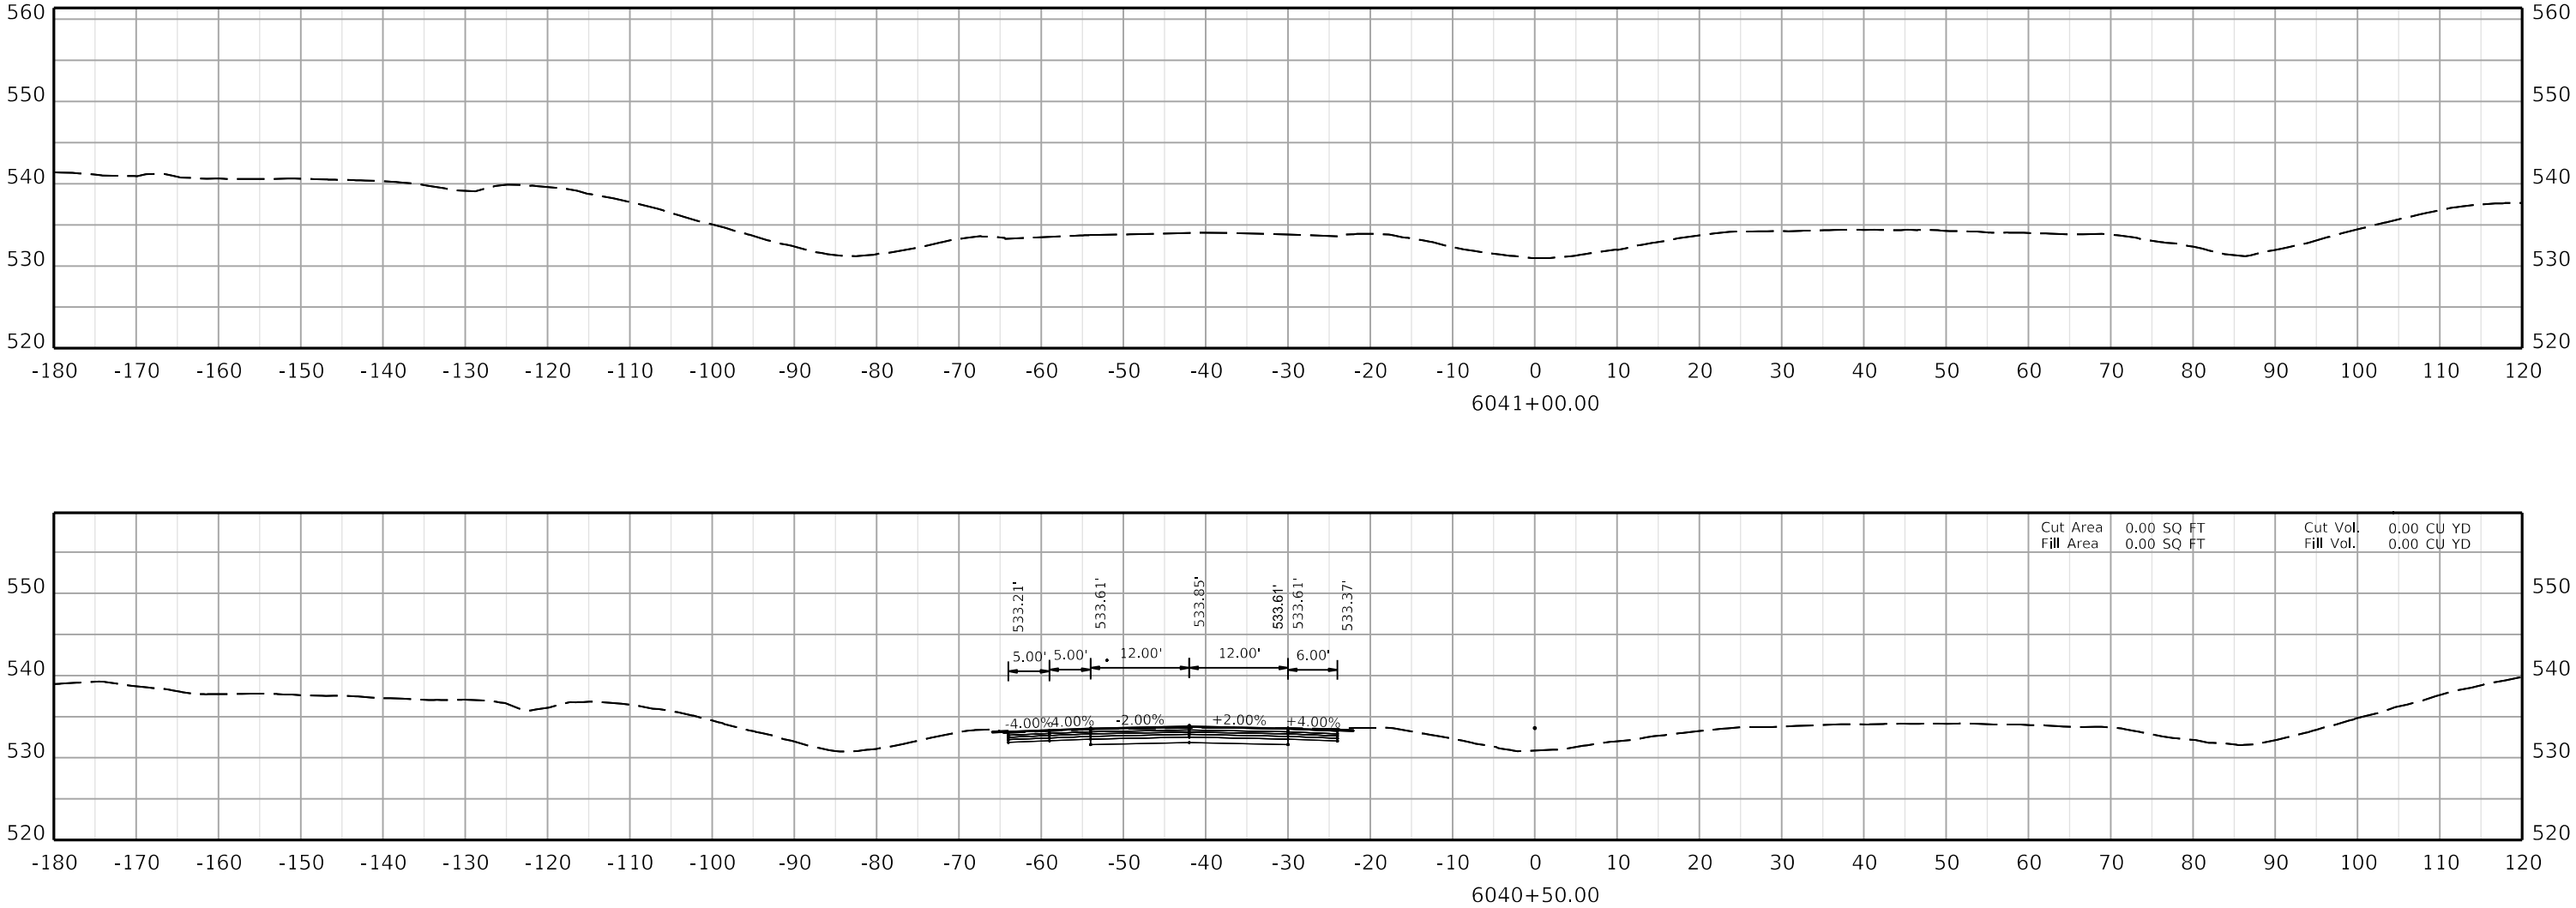

COMMONWEALTH OF KENTUCKY
DEPARTMENT OF HIGHWAYS
TEAM KENTUCKY

DRAWING TITLE:

HORIZONTAL SCALE
SCALE: 1" = 10'

0' 10' 20' 40'

STA. AH4 6040+50.00
TO STA. AH4 6041+00.00

ITEM NO. 02-20063
COUNTY OF Christian
SHEET NO. X294