




COMMONWEALTH OF KENTUCKY
DEPARTMENT OF HIGHWAYS

PLANS OF
PROPOSED PROJECT
PERRY County

Wendell H. Ford Airport Access Road



FD06 097 NEW ACCESS

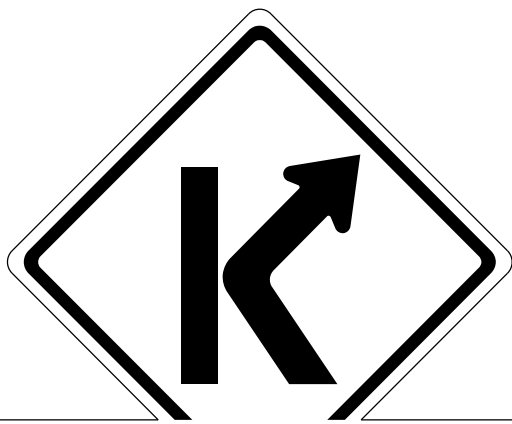

KENTUCKY
TRANSPORTATION
CABINET

THE CONTROL OF ACCESS ON THIS
PROJECT SHALL BE BY PERMIT

THIS PROJECT IS ON THE NH SYSTEM

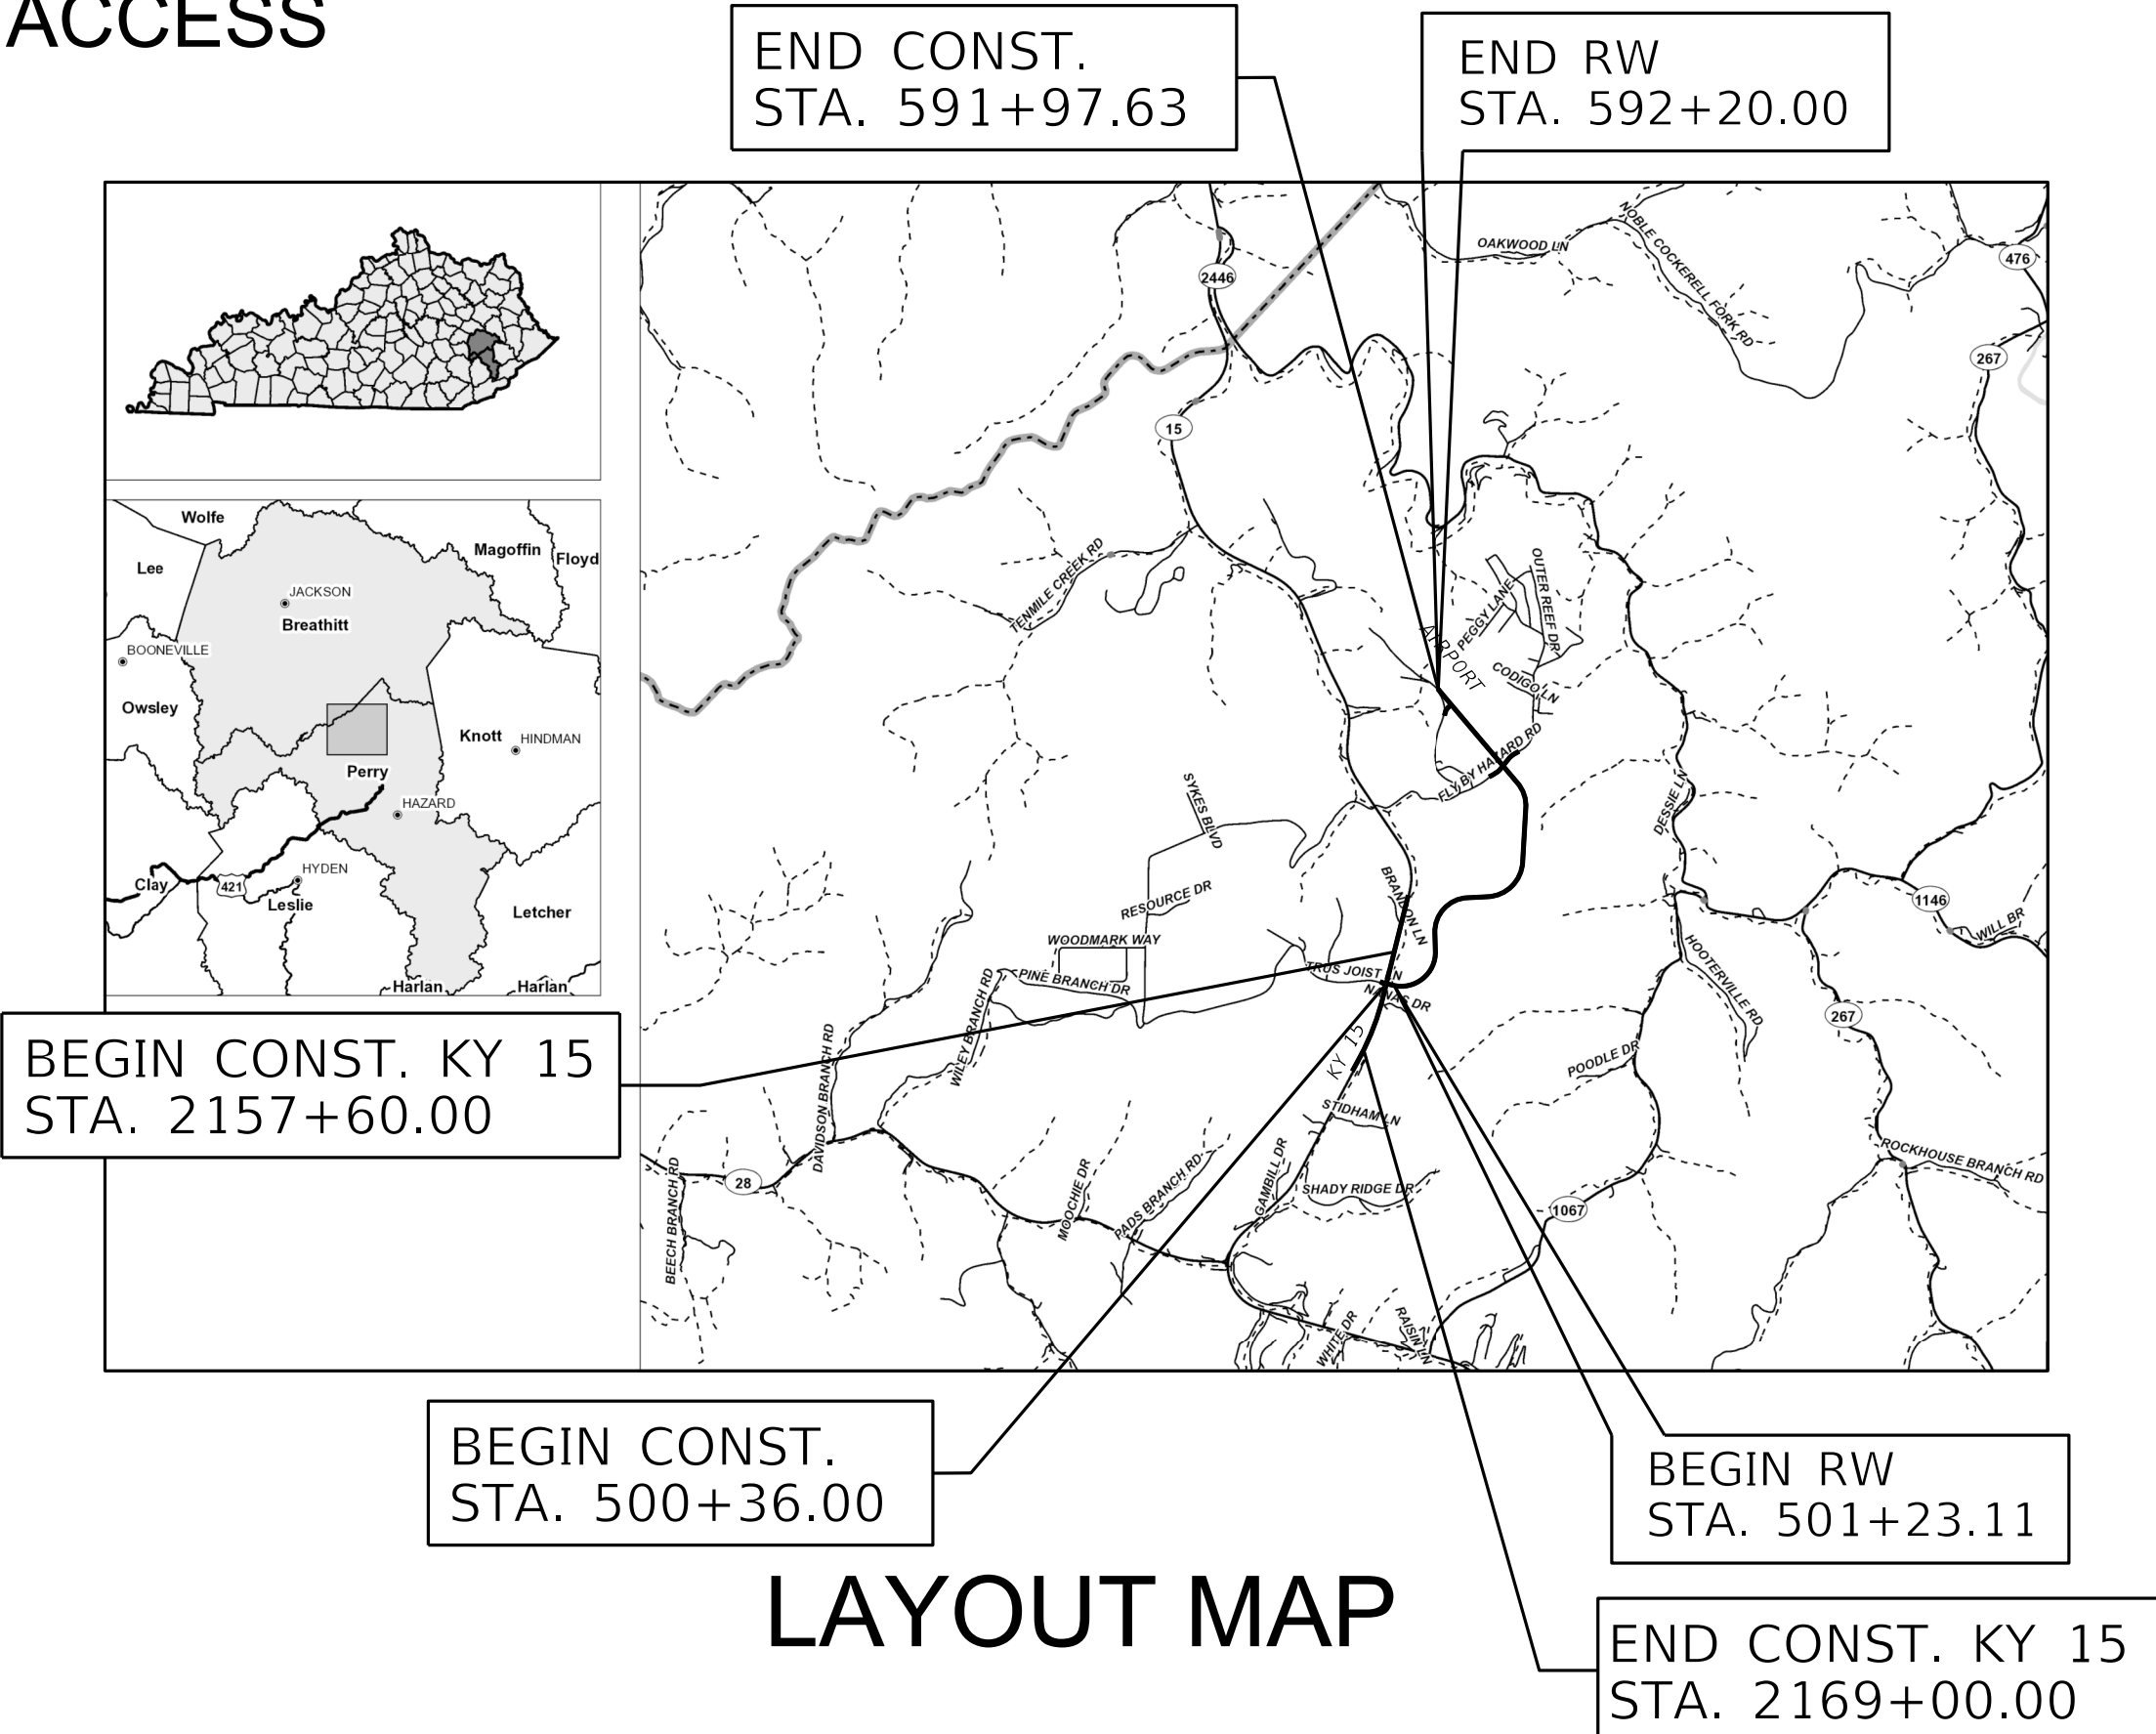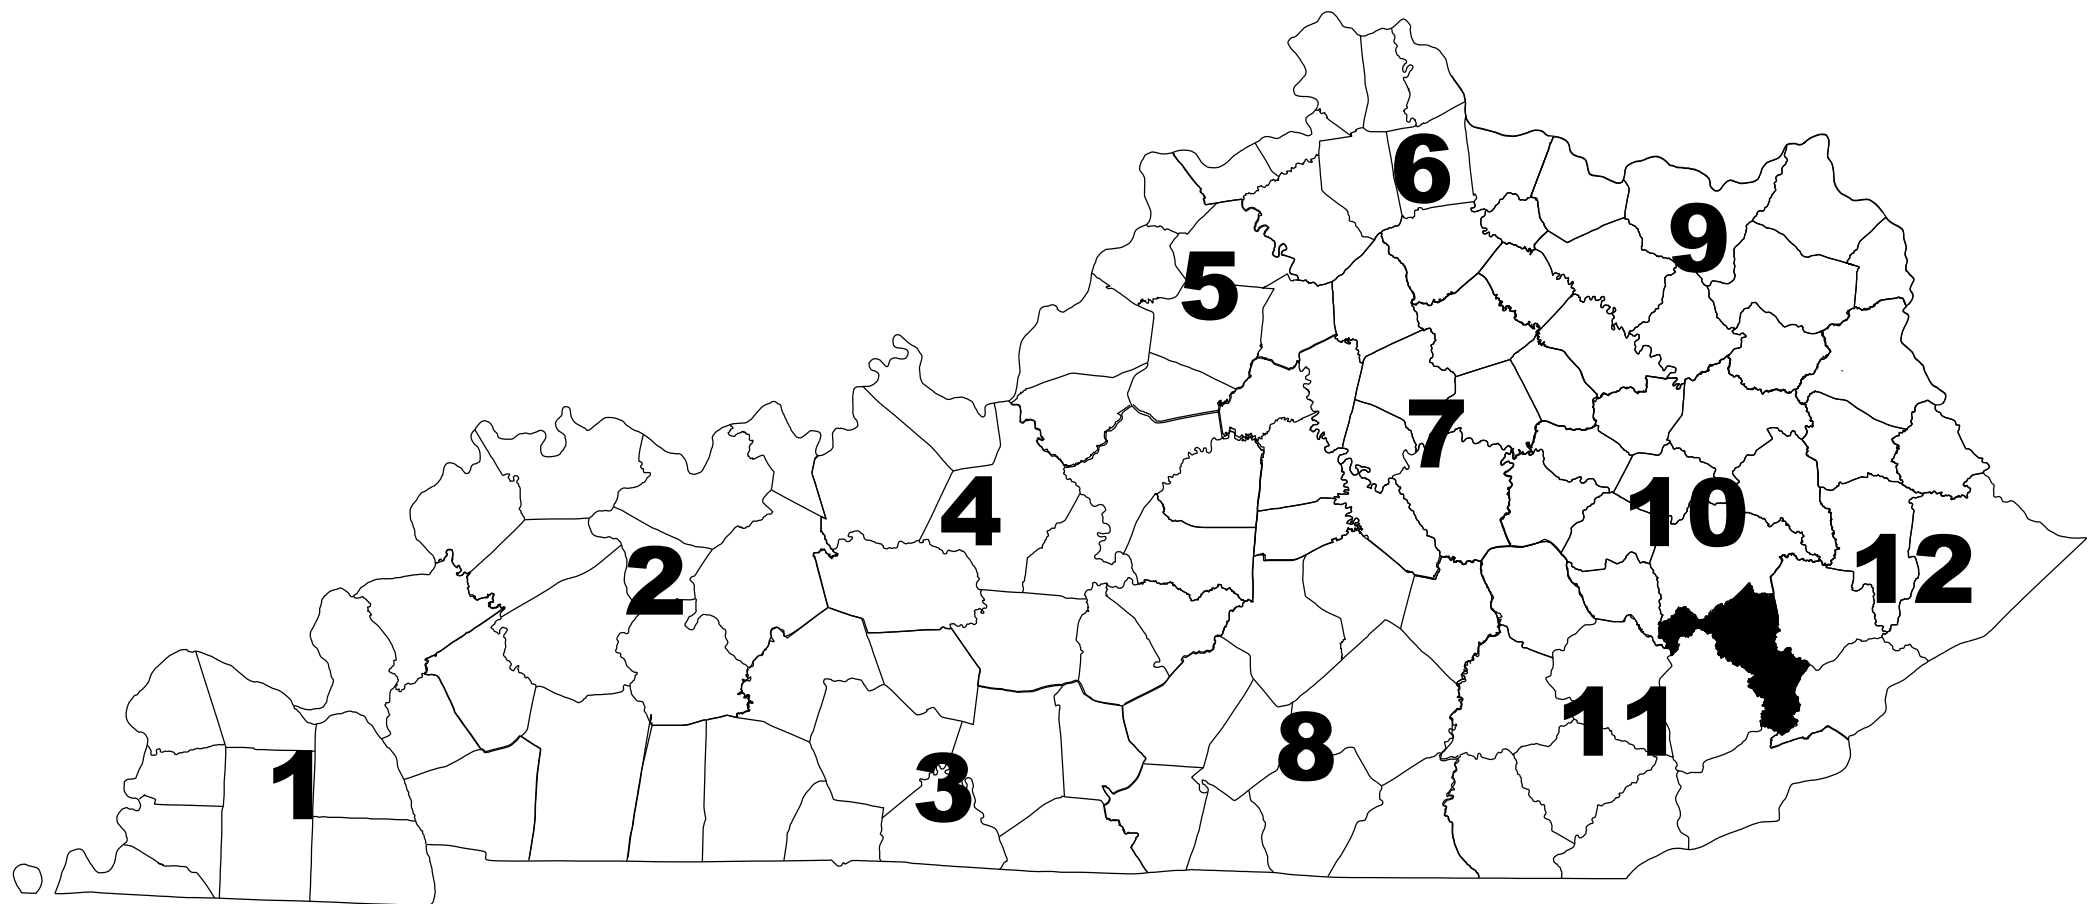

DESIGN CRITERIA

CLASS OF HIGHWAY Local
TYPE OF TERRAIN Mountainous
DESIGN SPEED 40 mph
REQUIRED NPSD 305
REQUIRED PSD 1470
LEVEL OF SERVICE C
ADT PRESENT (2020) 580
ADT FUTURE (2040) 710
DHV 80
D % 57 / 43
T % 8.6

GEOGRAPHIC COORDINATES

LATITUDE 37 DEGREES 21 MINUTES 33 SECONDS NORTH
LONGITUDE 83 DEGREES 15 MINUTES 17 SECONDS WEST

DESIGNED

% RESTRICTED SD _____
LEVEL OF SERVICE _____
MAX. DISTANCE W/O PASSING _____

INDEX OF SHEETS

M1
M2 - M2C
M3
M4 - M20
M24
M24A
M25 - M27
LAYOUT SHEET
TYPICAL SECTIONS
LEGEND AND UTILITY OWNERS
PLAN SHEETS
RIGHT OF WAY SUMMARY SHEET
MINERAL SUMMARY SHEET
MINERAL STRIP MAP SHEETS

STANDARD DRAWINGS

AIRPORT ACCESS ROAD

LENGTH 9156 LIN. FT. 1.73 MILES
ADDED _____ FOR EQUALITIES _____ LIN. FT.
DEDUCTED _____ NOT INCLUDED _____
RAILROAD CROSSINGS NO. _____ LIN. FT.
BRIDGES _____ LIN. FT.

KY 15

LENGTH 1140 LIN. FT. 0.215 MILES
ADDED _____ FOR EQUALITIES _____ LIN. FT.
DEDUCTED _____ NOT INCLUDED _____
RAILROAD CROSSINGS NO. _____ LIN. FT.
BRIDGES _____ LIN. FT.

APPROACHES

LENGTH 540 LIN. FT. 0.102 MILES
ADDED _____ FOR EQUALITIES _____ LIN. FT.
DEDUCTED _____ NOT INCLUDED _____
RAILROAD CROSSINGS NO. _____ LIN. FT.
BRIDGES _____ LIN. FT.

LENGTH _____ LIN. FT. _____ MILES
ADDED _____ FOR EQUALITIES _____ LIN. FT.
DEDUCTED _____ NOT INCLUDED _____
RAILROAD CROSSINGS NO. _____ LIN. FT.
BRIDGES _____ LIN. FT.


PROJECT NUMBER: FD06 097 NEW ACCESS

PROJECT DESCRIPTION: Wendell H. Ford Airport Access Road

RECOMMENDED BY: ARIC SKAGGS, P.E. 02-07-25
PROJECT MANAGER DATE:

PLAN APPROVED BY: _____ DATE: _____
STATE HIGHWAY ENGINEER

MINERAL
PLANS

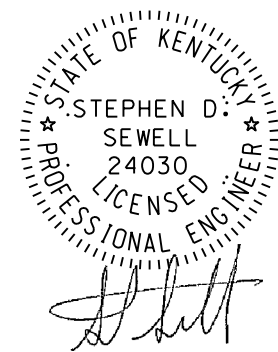


LETTING DATE: MAY 2025


ITEM NO. 10-80100.00 COUNTY OF PERRY

SHEET NO. M1


TYPICAL SECTIONS

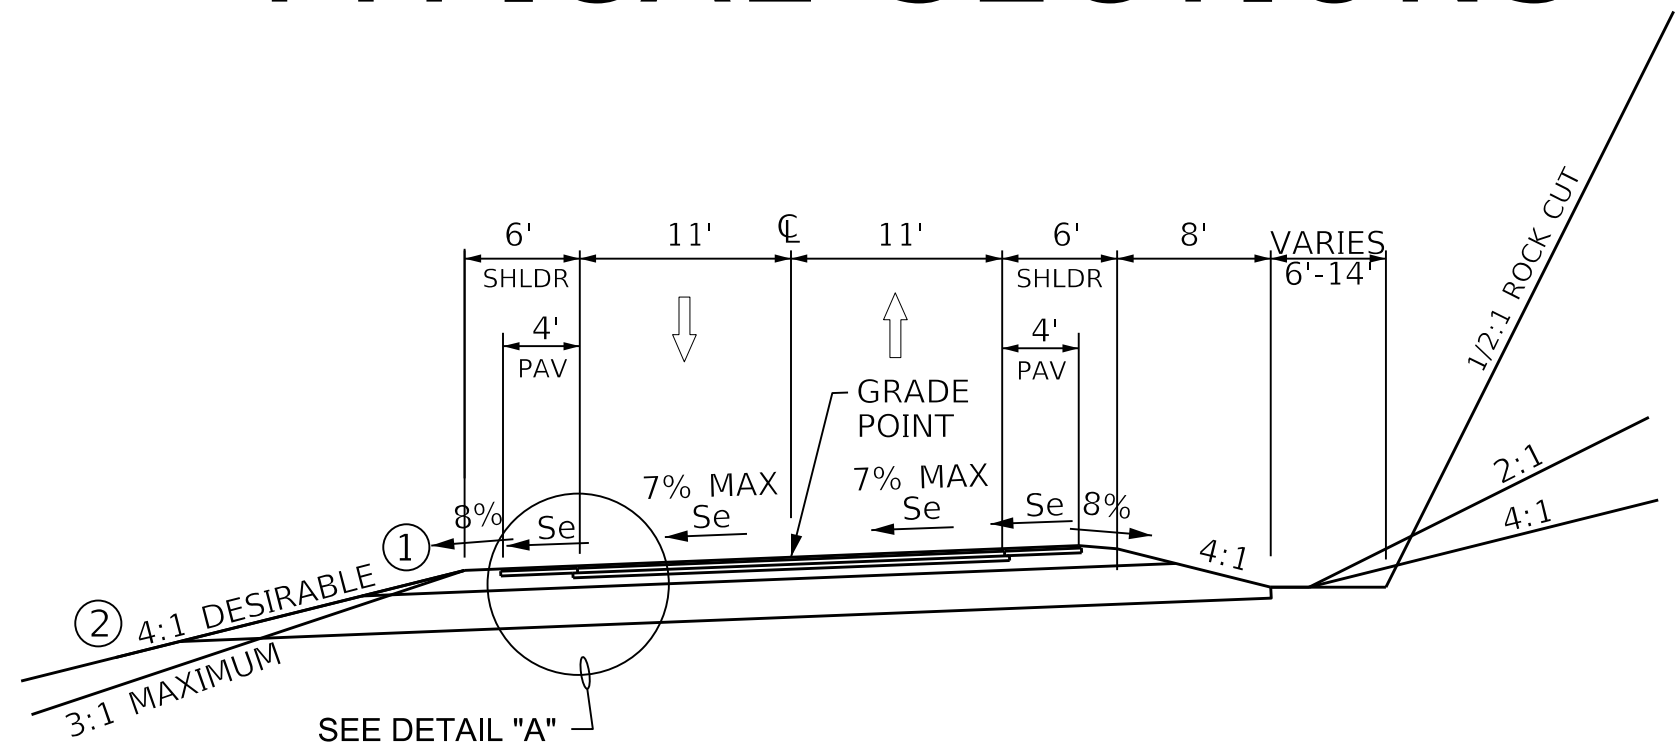

ACCESS ROAD
SUPERELEVATED SECTION
STA. 501+55.94 TO STA. 515+37.32
STA. 519+29.16 TO STA. 530+95.80
STA. 535+48.69 TO STA. 547+17.37
STA. 559+03.12 TO STA. 565+13.80

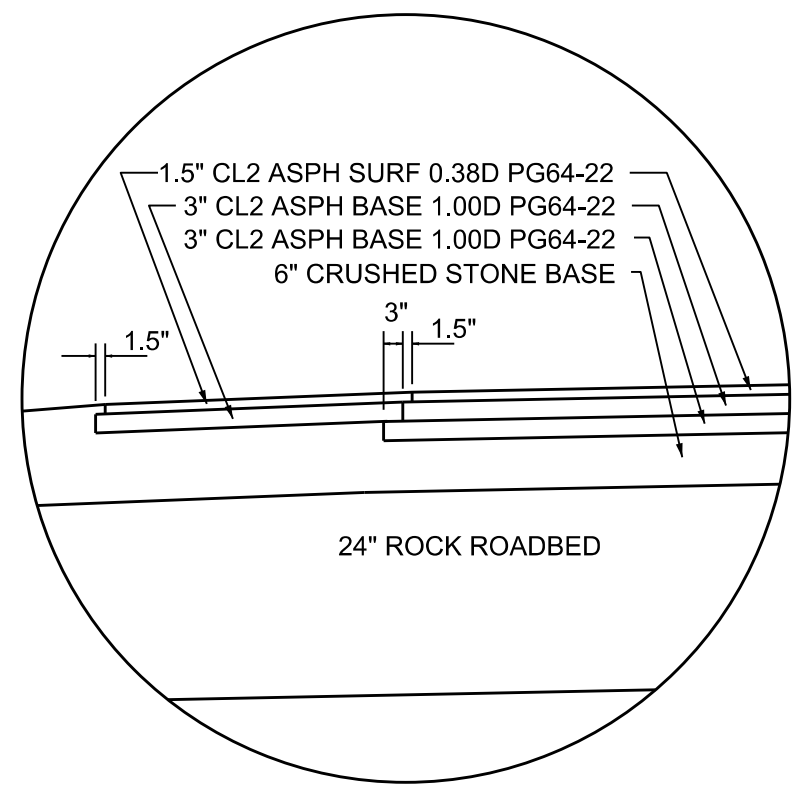

DETAIL "A"

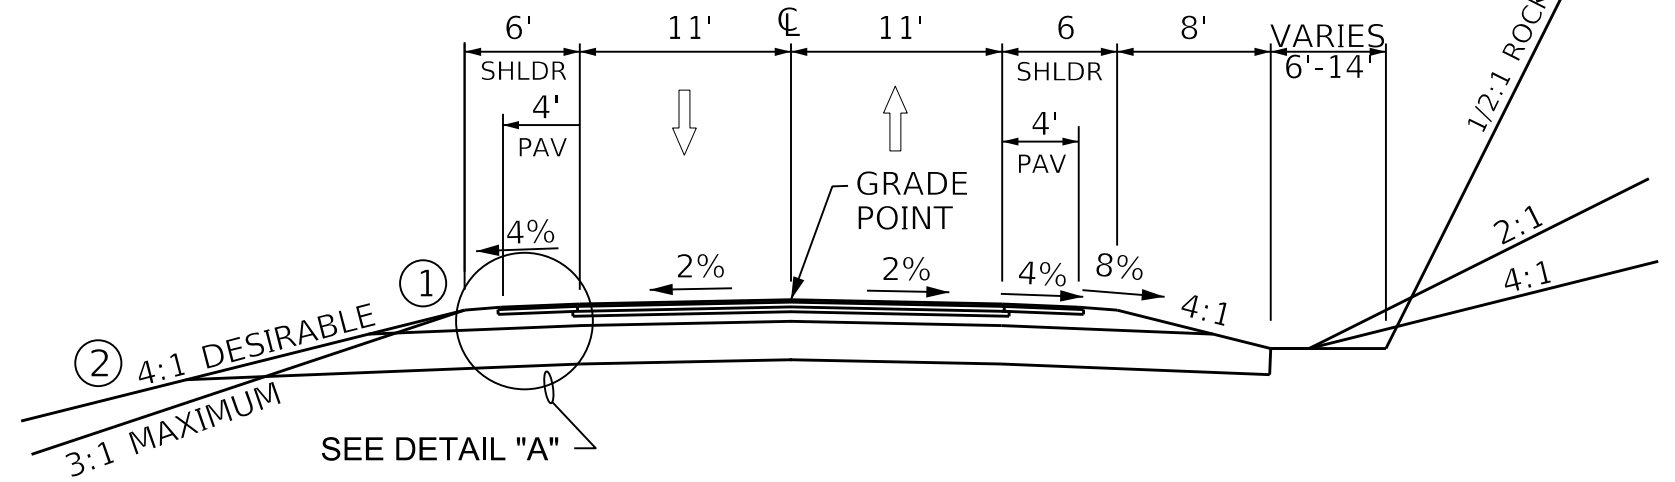


ACCESS ROAD
NORMAL CROWN
STA. 515+37.32 TO STA. 519+29.16
STA. 530+95.80 TO STA. 535+48.69
STA. 547+17.37 TO STA. 559+03.12
STA. 565+13.80 TO STA. 591+97.63

- ① ASPHALT SEAL FOR SHOULDERS FROM OUTSIDE EDGE OF PAVEMENT TO A POINT 2 FEET DOWN THE DITCH OR FILL SLOPE. 2.4 LB/SY ASPHALT SEAL COAT (TWO APPLICATIONS) AND 20 LB/SY ASPHALT SEAL AGGREGATE (TWO APPLICATIONS)
- ② SEE CROSS SECTIONS FOR SLOPES OUTSIDE THE LIMITS OF THE SHOULDERS.

PAVEMENT DESIGN

TRAFFIC LANES	
APPROX. 1.5' SURFACE	1.5' CLASS 2 ASPHALT SURFACE 0.38D PG64-22
APPROX. 6' BASE	3' CLASS 2 ASPHALT BASE 1.00D PG64-22 3' CLASS 2 ASPHALT BASE 1.00D PG64-22
ROADBED PREPARATION	6' CRUSHED STONE BASE
SHOULDER	
APPROX. 1.5' SURFACE	1.5' CLASS 2 ASPHALT SURFACE 0.38D PG64-22
APPROX. 3' BASE	3' CLASS 2 ASPHALT BASE 1.00D PG64-22
ROADBED PREPARATION	9' CRUSHED STONE BASE

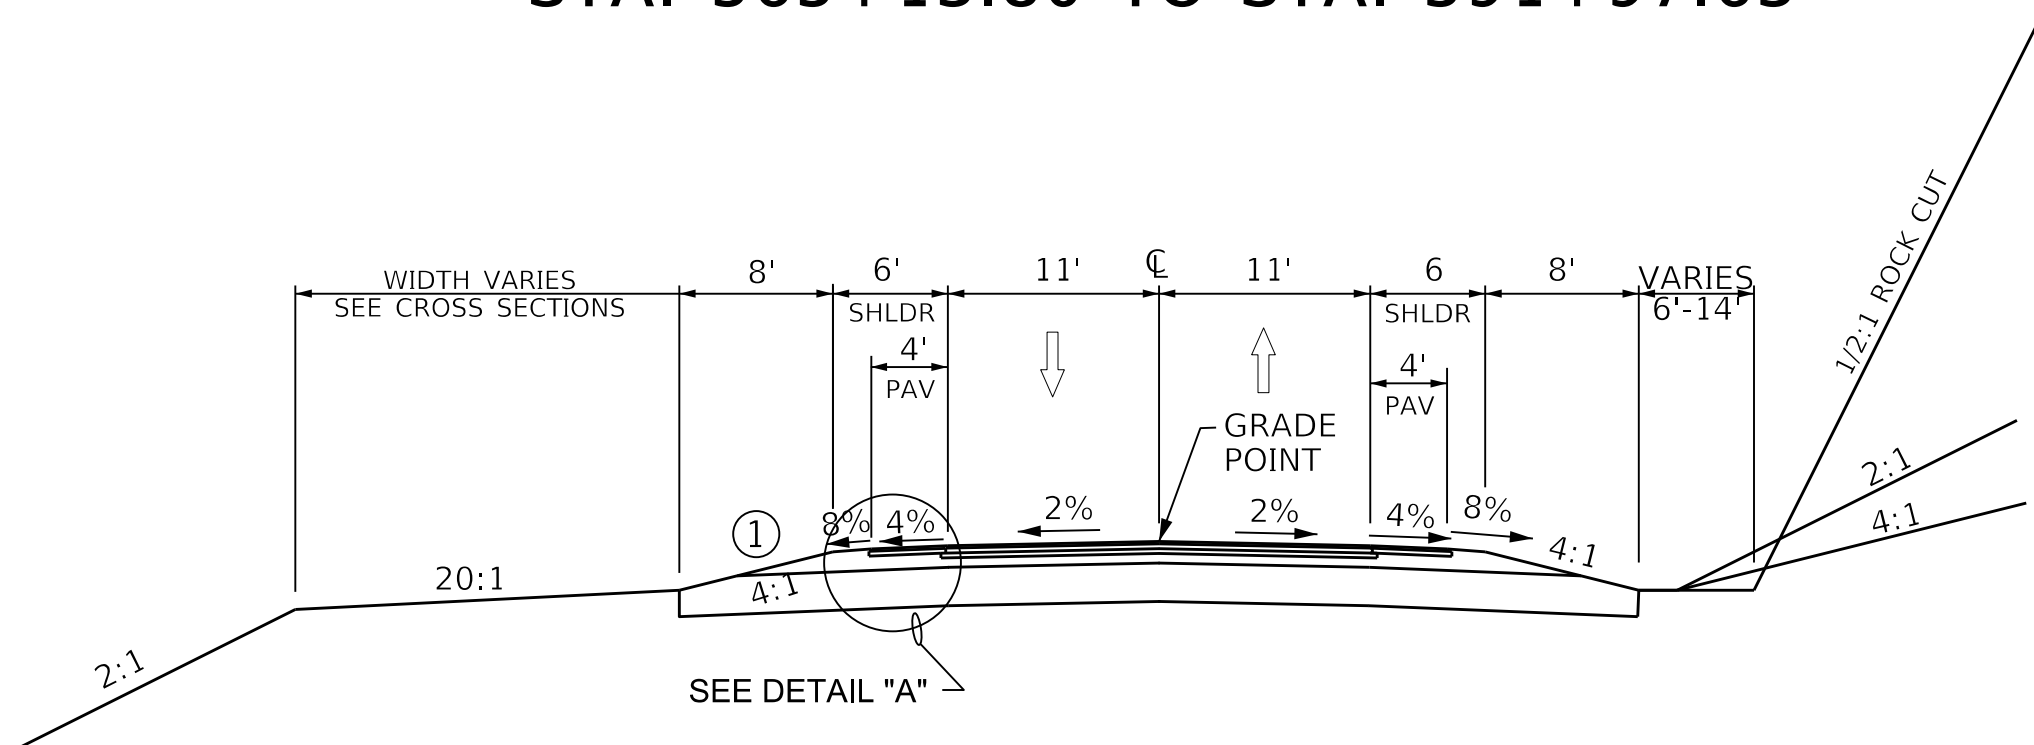

ACCESS ROAD
BARN ROOF FILL SLOPE

MINERAL
PLANS




COMMONWEALTH OF KENTUCKY
DEPARTMENT OF HIGHWAYS




DRAWING TITLE: AIRPORT ACCESS ROAD

ITEM NO. 10-80100.00 COUNTY OF PERRY
SHEET NO. M2


TYPICAL SECTIONS
FLY BY HAZARD ROAD ROUNDABOUT

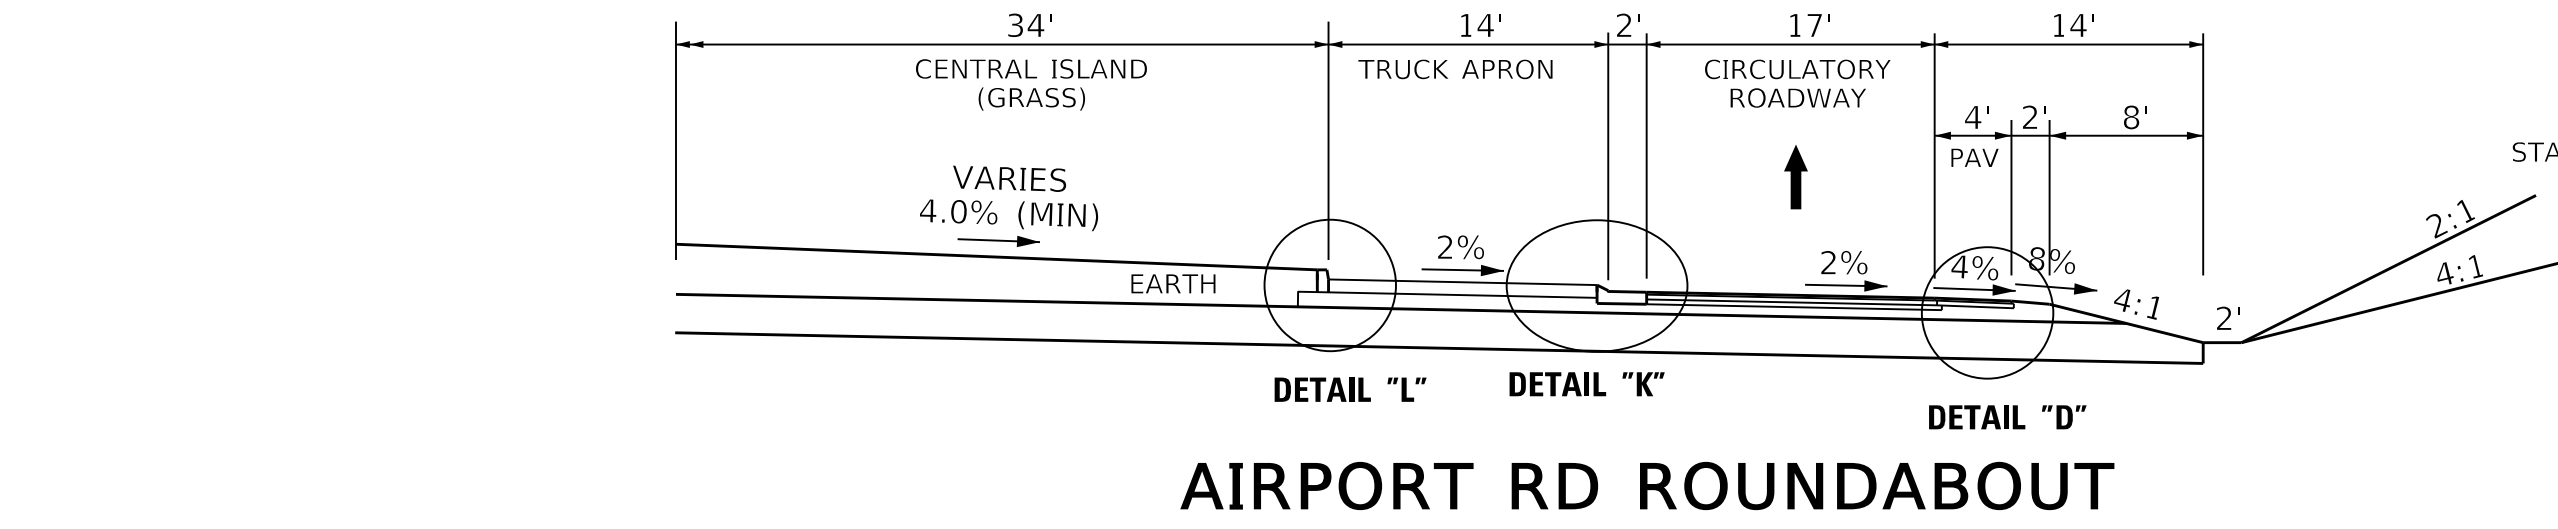

AIRPORT RD ROUNDABOUT

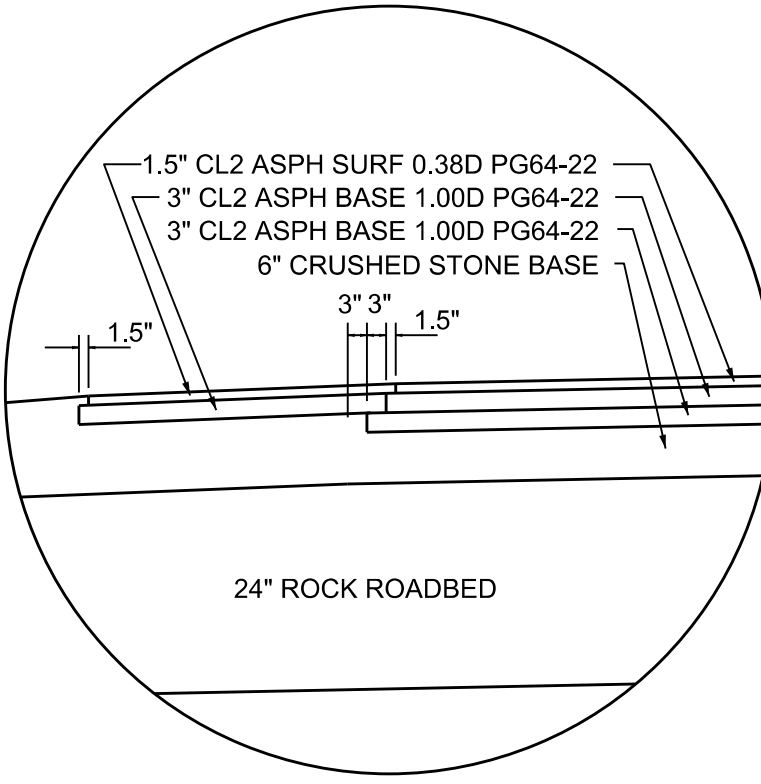


DETAIL "C"


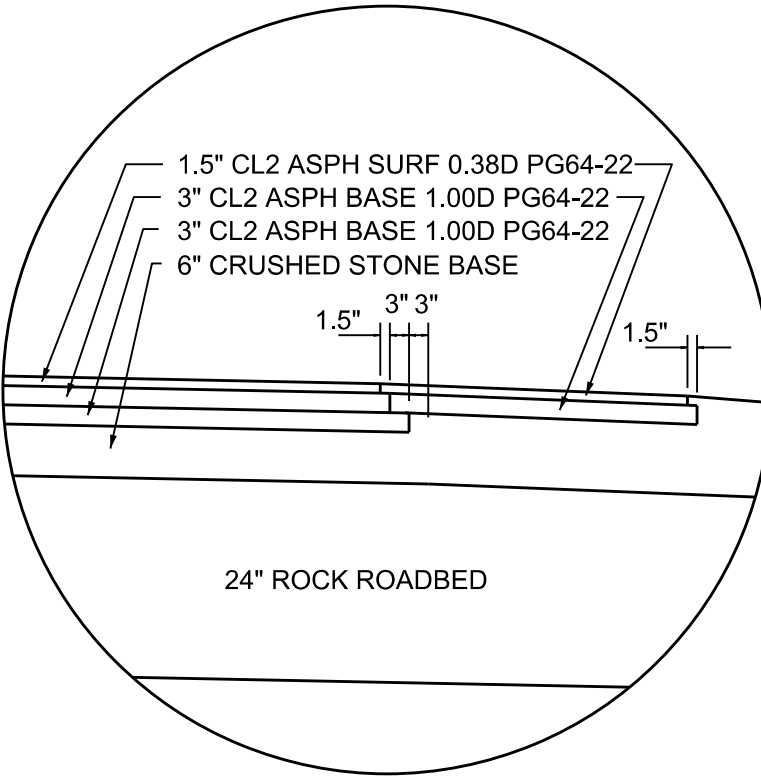


DETAIL "D"


DETAIL "L"

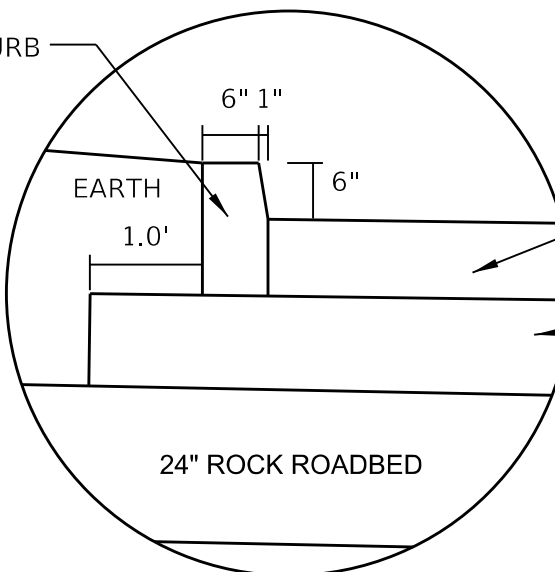


DETAIL "K"

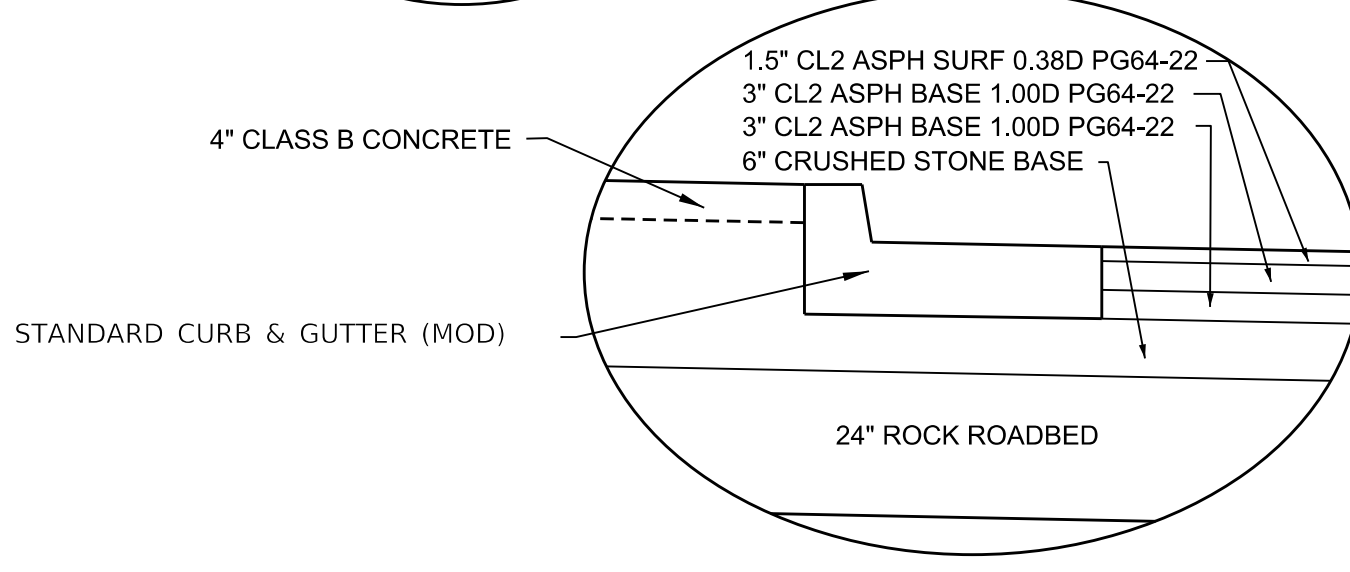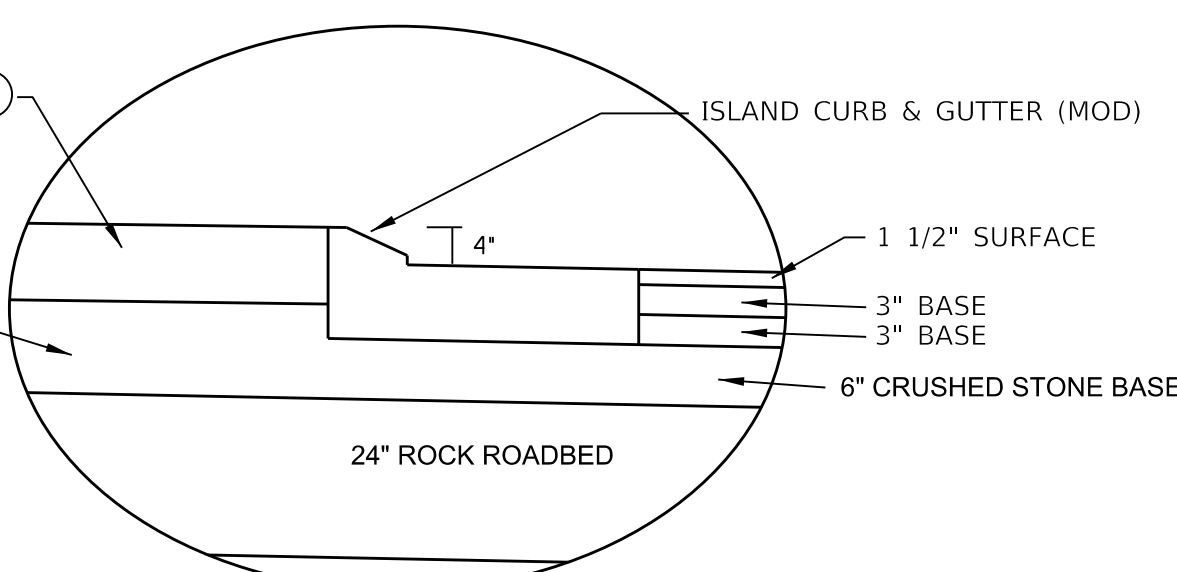

DETAIL "E"

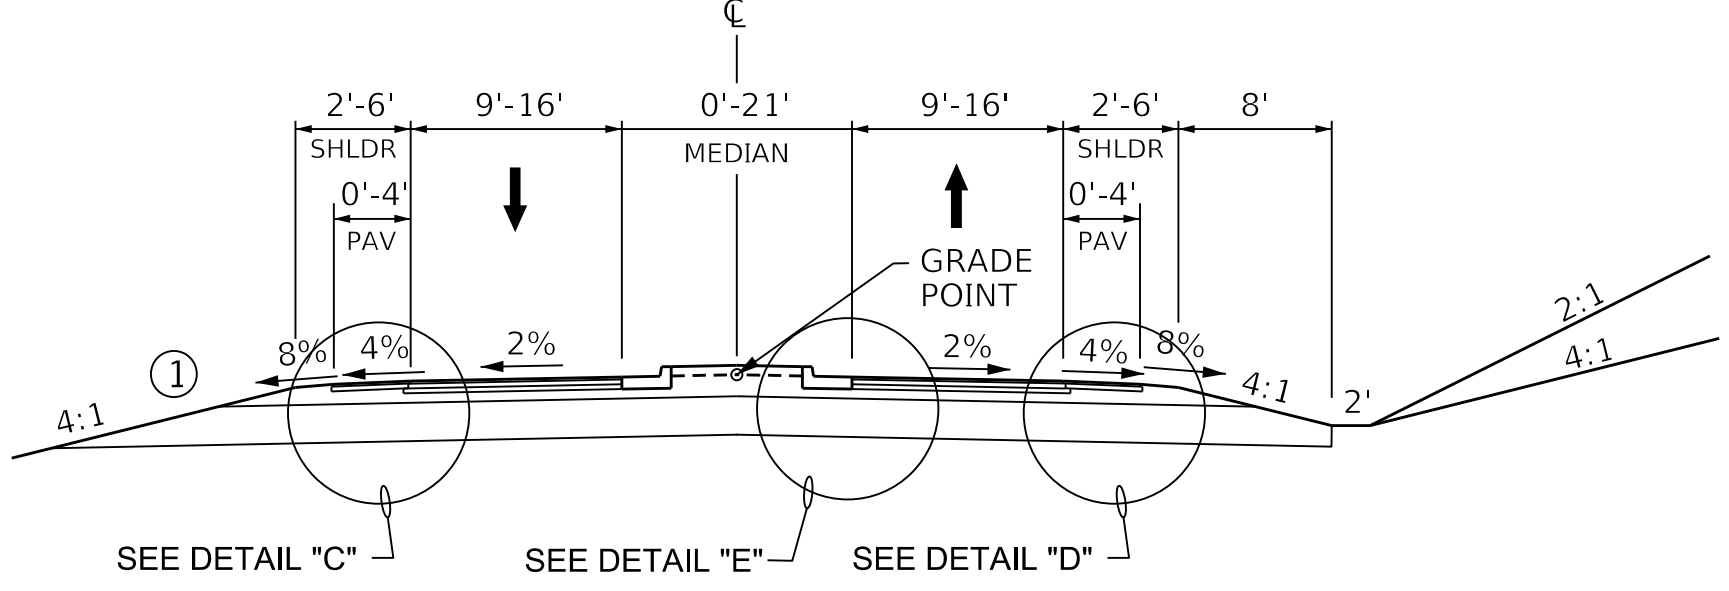

FLY BY HAZARD ROAD AT ROUNDABOUT
NORMAL CROWN

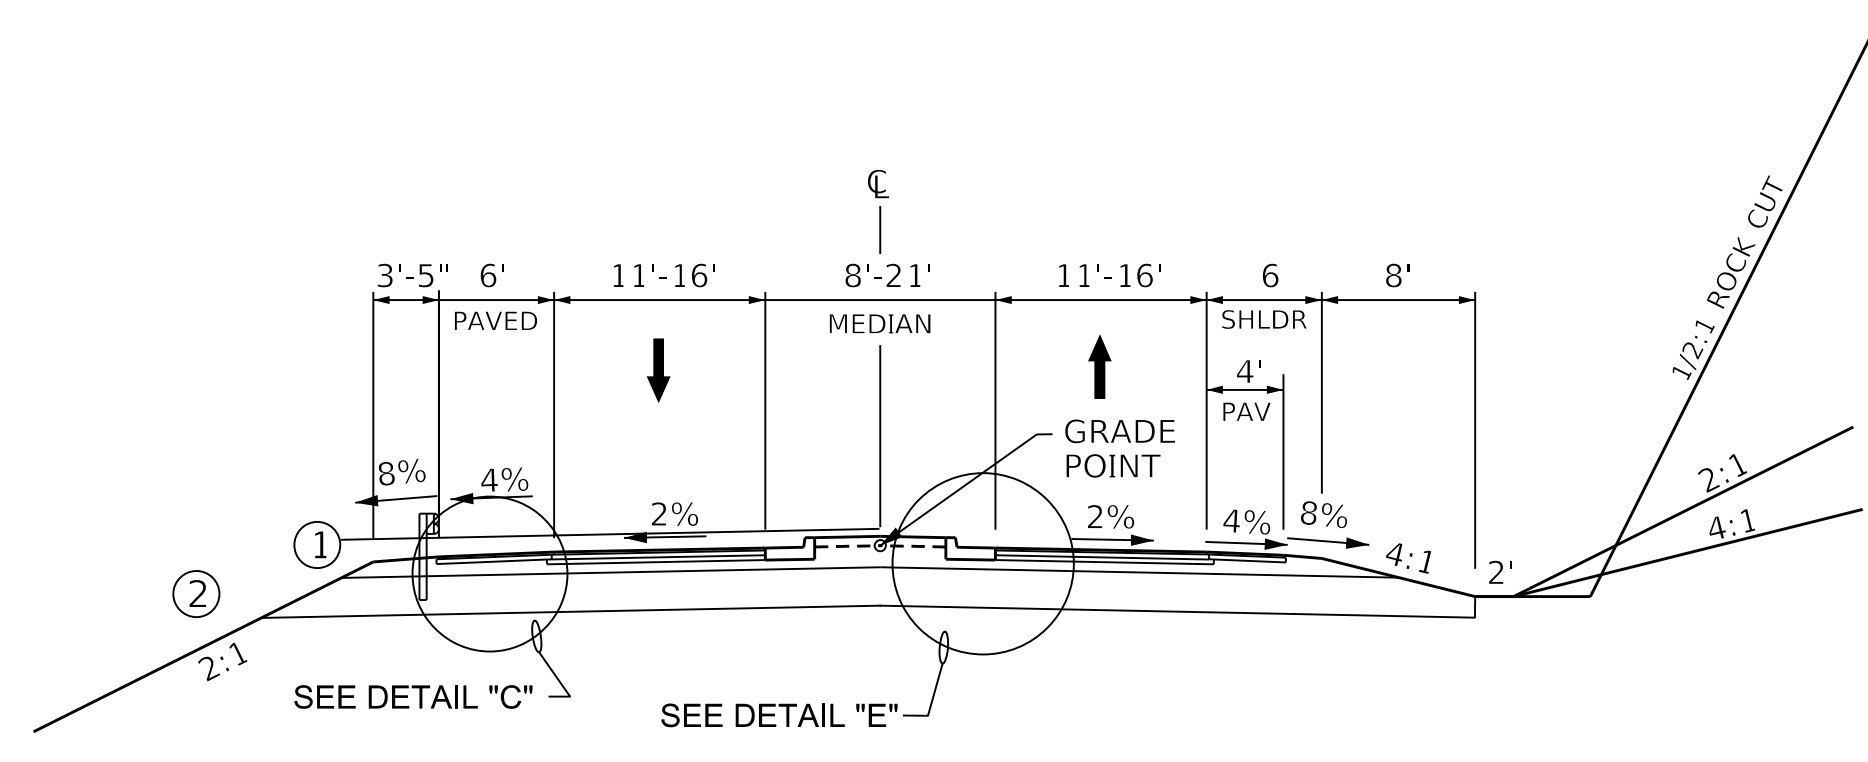

ACCESS ROAD WITH RAISED MEDIAN
NORMAL CROWN

- ① ASPHALT SEAL FOR SHOULDERS FROM OUTSIDE EDGE OF PAVEMENT TO A POINT 2 FEET DOWN THE DITCH OR FILL SLOPE. 2.4 LB/SY ASPHALT SEAL COAT (TWO APPLICATIONS) AND 20 LB/SY ASPHALT SEAL AGGREGATE (TWO APPLICATIONS)
- ② SEE CROSS SECTIONS FOR SLOPES OUTSIDE THE LIMITS OF THE SHOULDERS.
- ③ STAMPED CONCRETE SHALL BE ROCK PATTERN WHICH IS APPROVED BY THE ENGINEER PRIOR TO INSTALLATION.

MINERAL
PLANS



COMMONWEALTH OF KENTUCKY
DEPARTMENT OF HIGHWAYS



DRAWING TITLE: AIRPORT ACCESS ROAD ROUNDABOUT

ITEM NO. 10-80100.00 COUNTY OF PERRY
SHEET NO. M2A

TYPICAL SECTIONS

KY 15 MAINLINE AND FULL DEPTH SHOULDER PAVEMENT DESIGN

- 1.5" SURFACE — 1.5" DEPTH CL3 ASPHALT SURFACE 0.38B PG 76-22
- 9.75" ASPHALT BASE — 3.25" DEPTH CL3 ASPHALT BASE 1.00D PG 76-22
3.25" DEPTH CL3 ASPHALT BASE 1.00D PG 76-22
3.25" DEPTH CL3 ASPHALT BASE 1.00D PG 76-22
- CRUSHED STONE BASE — 12" CRUSHED STONE BASE

KY 15 SHOULDER PAVEMENT DESIGN

- 1.5" SURFACE — 1.5" DEPTH CL3 ASPHALT SURFACE 0.38B PG 76-22
- 9.75" ASPHALT BASE — 3.25" DEPTH CL3 ASPHALT BASE 1.00D PG 76-22
3.25" DEPTH CL3 ASPHALT BASE 1.00D PG 76-22
3.25" DEPTH CL3 ASPHALT BASE 1.00D PG 76-22
- CRUSHED STONE BASE — FULL DEPTH CRUSHED STONE BASE

KY 15 MAINLINE MILL & INLAY PAVEMENT DESIGN

- 1.5" SURFACE — 1.5" DEPTH CL3 ASPHALT SURFACE 0.38B PG 76-22

KY 15 SHOULDER MILL & INLAY PAVEMENT DESIGN


- 1.5" SURFACE — 1.5" DEPTH CL2 ASPHALT SURFACE 0.38D PG 76-22

MINERAL PLANS


ASPHALT MATERIAL FOR TACK
APPLIED AT A RATE OF 0.70 LBS
PER SQ YD OR AS DIRECTED BY
THE ENGINEER - BETWEEN EACH
COURSE - NON TRACKING

PAVEMENT NOTES:


- ① SEE CROSS SECTIONS FOR SLOPES OUTSIDE THE LIMITS OF THE SHOULDERS
- ② ASPHALT SEAL FOR SHOULDERS FROM OUTSIDE EDGE OF PAVEMENT TO A POINT 2 FEET DOWN THE DITCH OR FILL SLOPE. 2.4 LB/SY ASPHALT SEAL COAT (TWO APPLICATIONS) AND 20 LB/SY ASPHALT SEAL AGGREGATE (TWO APPLICATIONS)
- ③ SHOULDER MATCHES MAINLINE RATE FOR 5'
- ④ THE ALGEBRAIC DIFFERENCE IN RATE OF CROSS-SLOPE IS NOT TO EXCEED 12.0%
- ⑤ GUARDRAIL (SEE PLAN SHEETS FOR LOCATION) WIDEN TO PROVIDE 2' BEHIND GUARDRAIL.

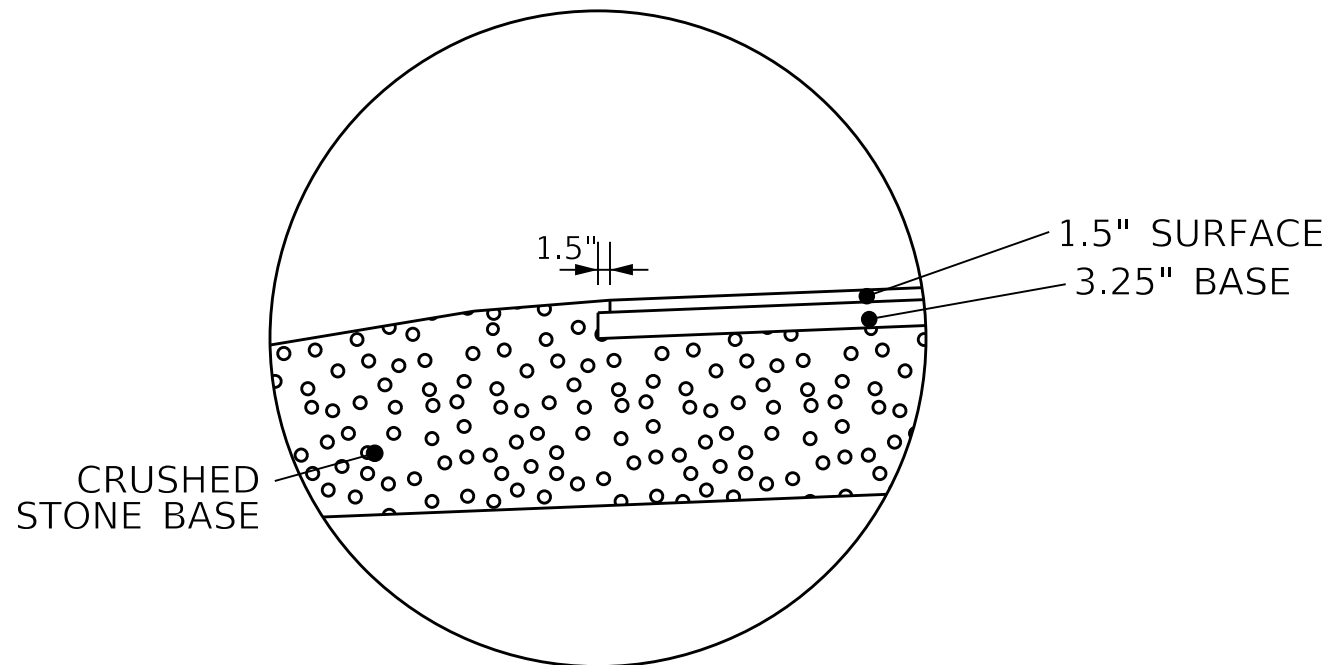


DETAIL D

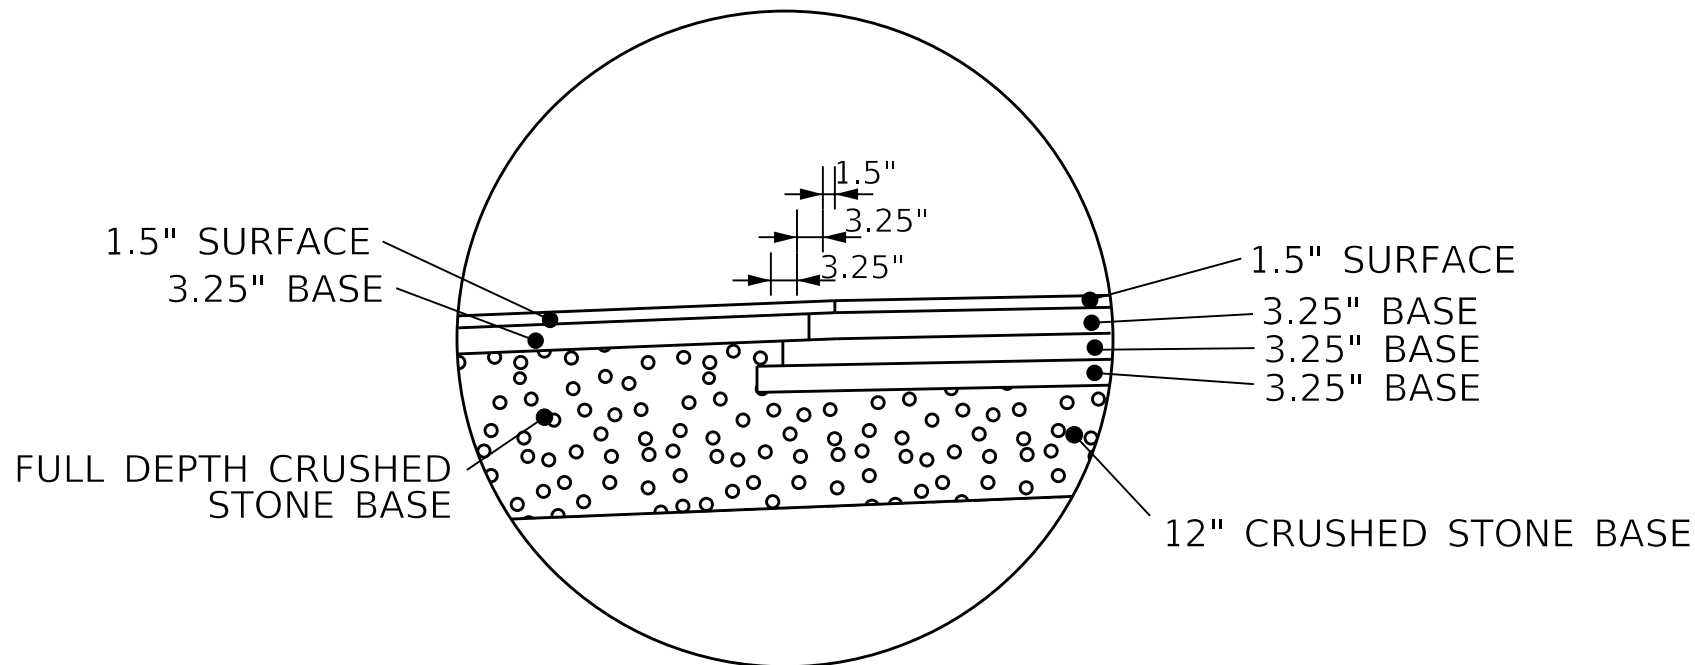


DETAIL C

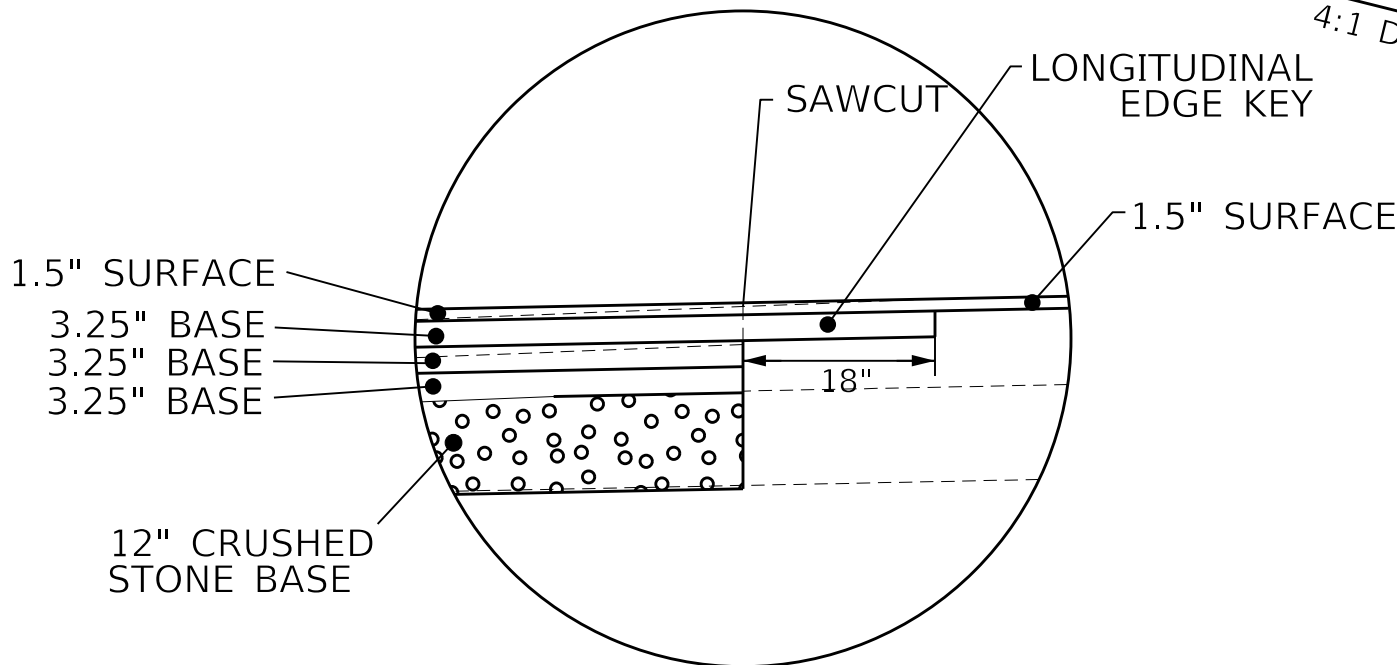


DETAIL B

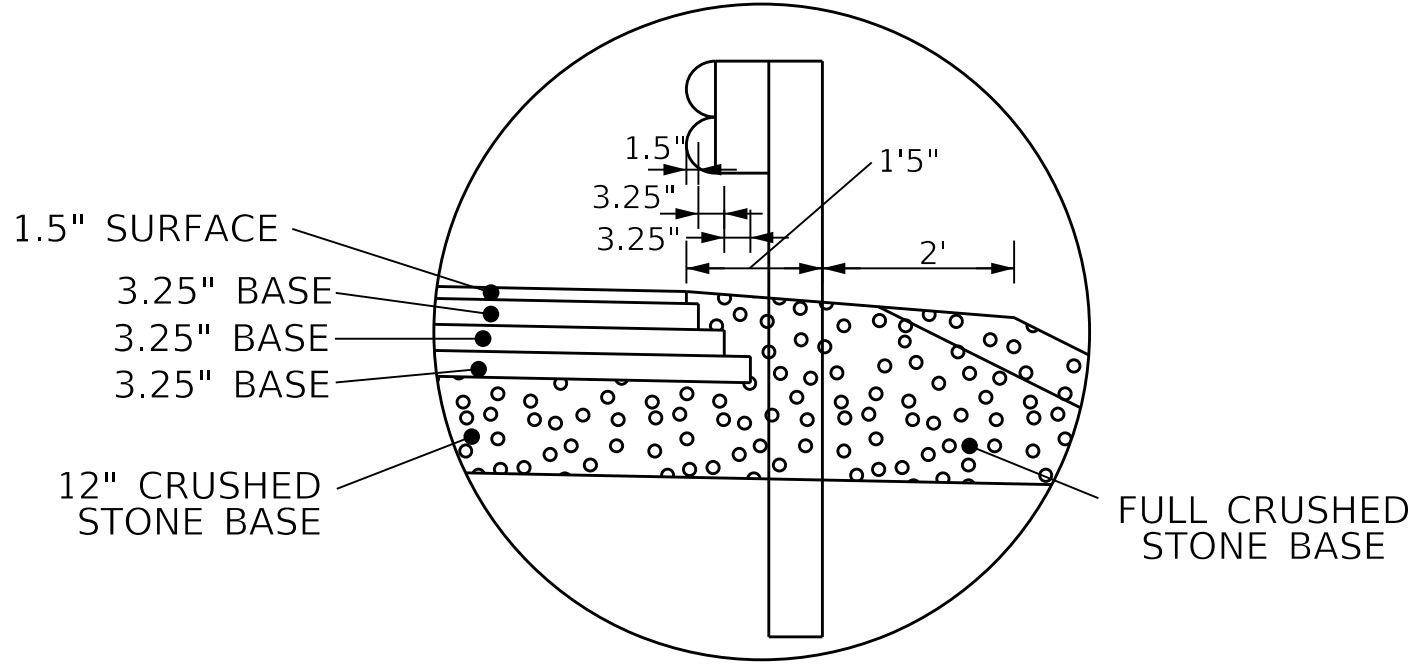


DETAIL A

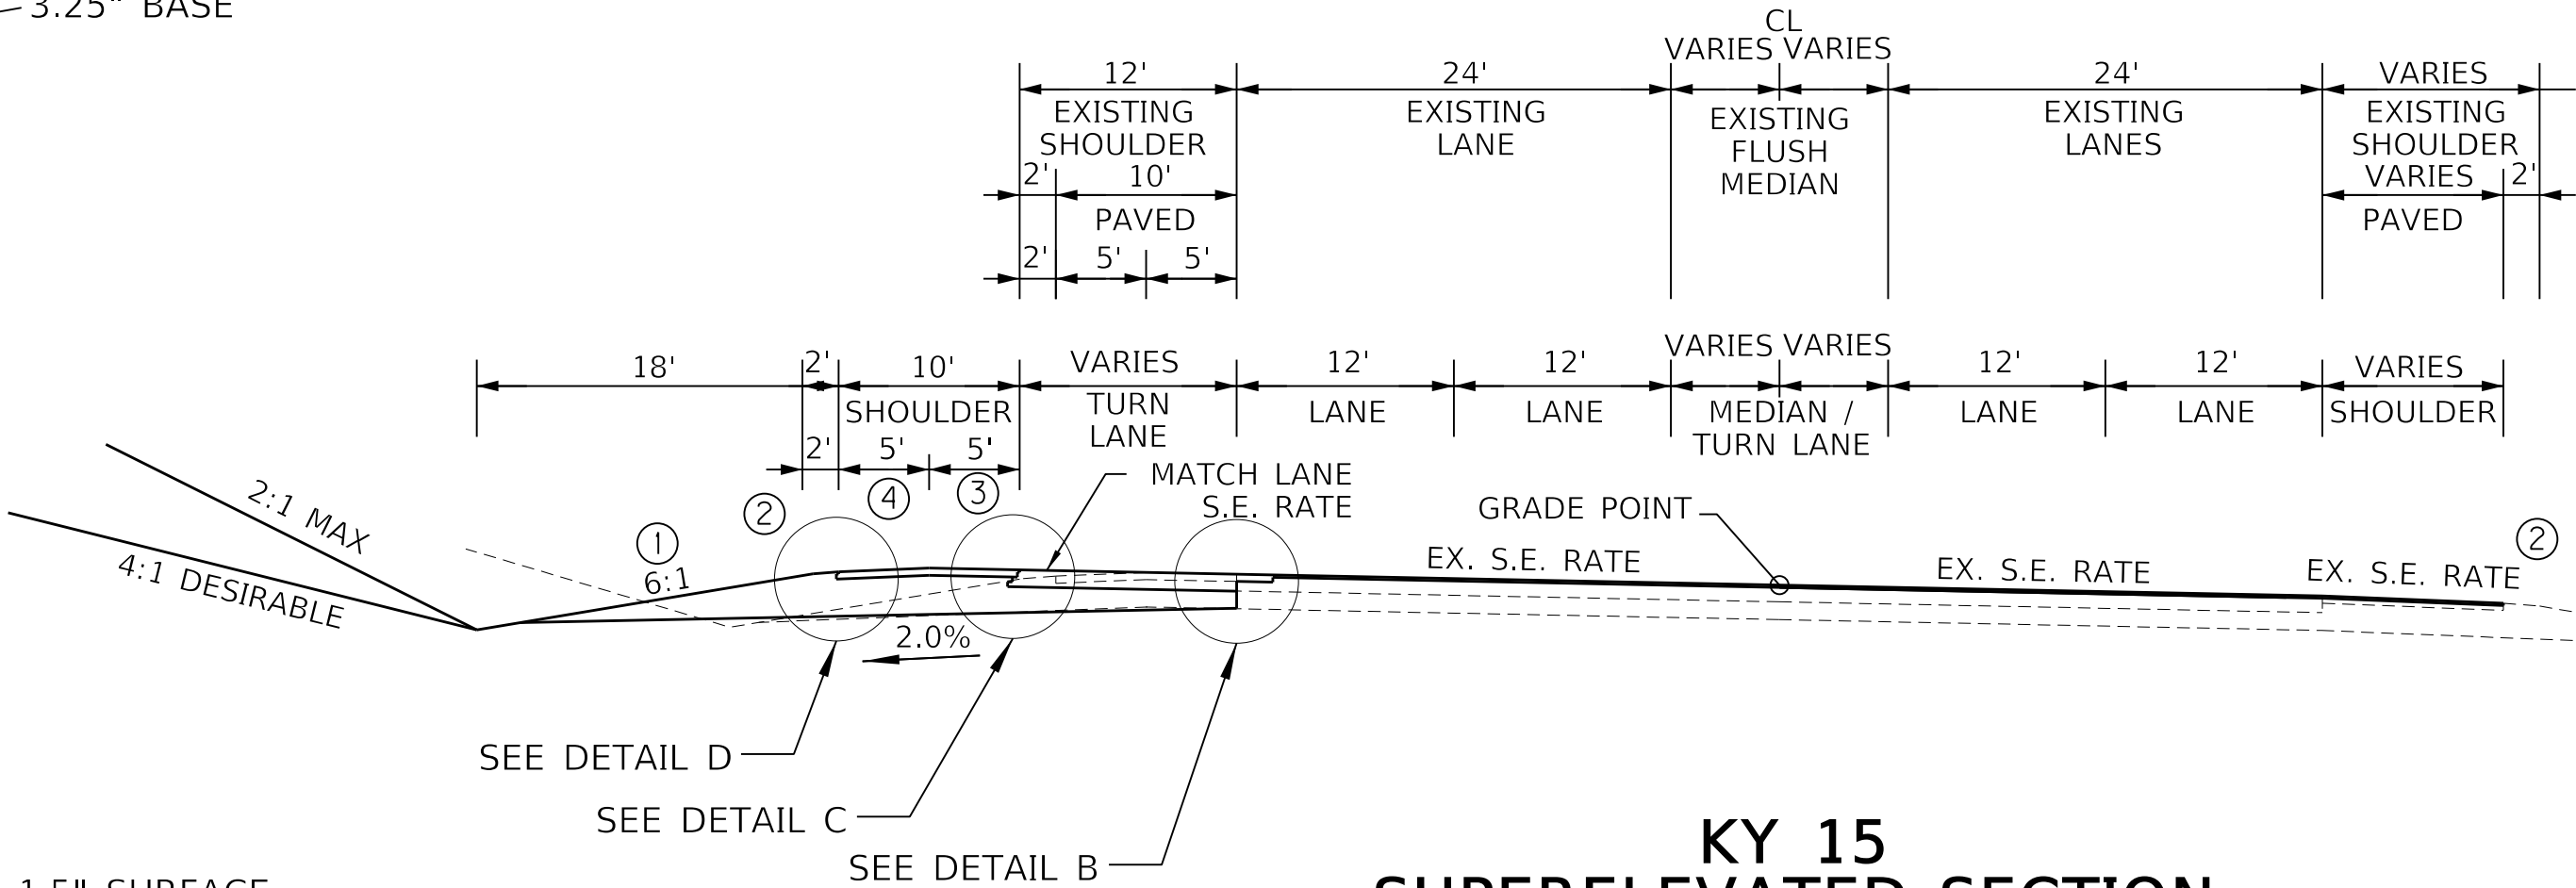

KY 15
SUPERELEVATED SECTION
STA. 2165+85 TO STA. 2169+00

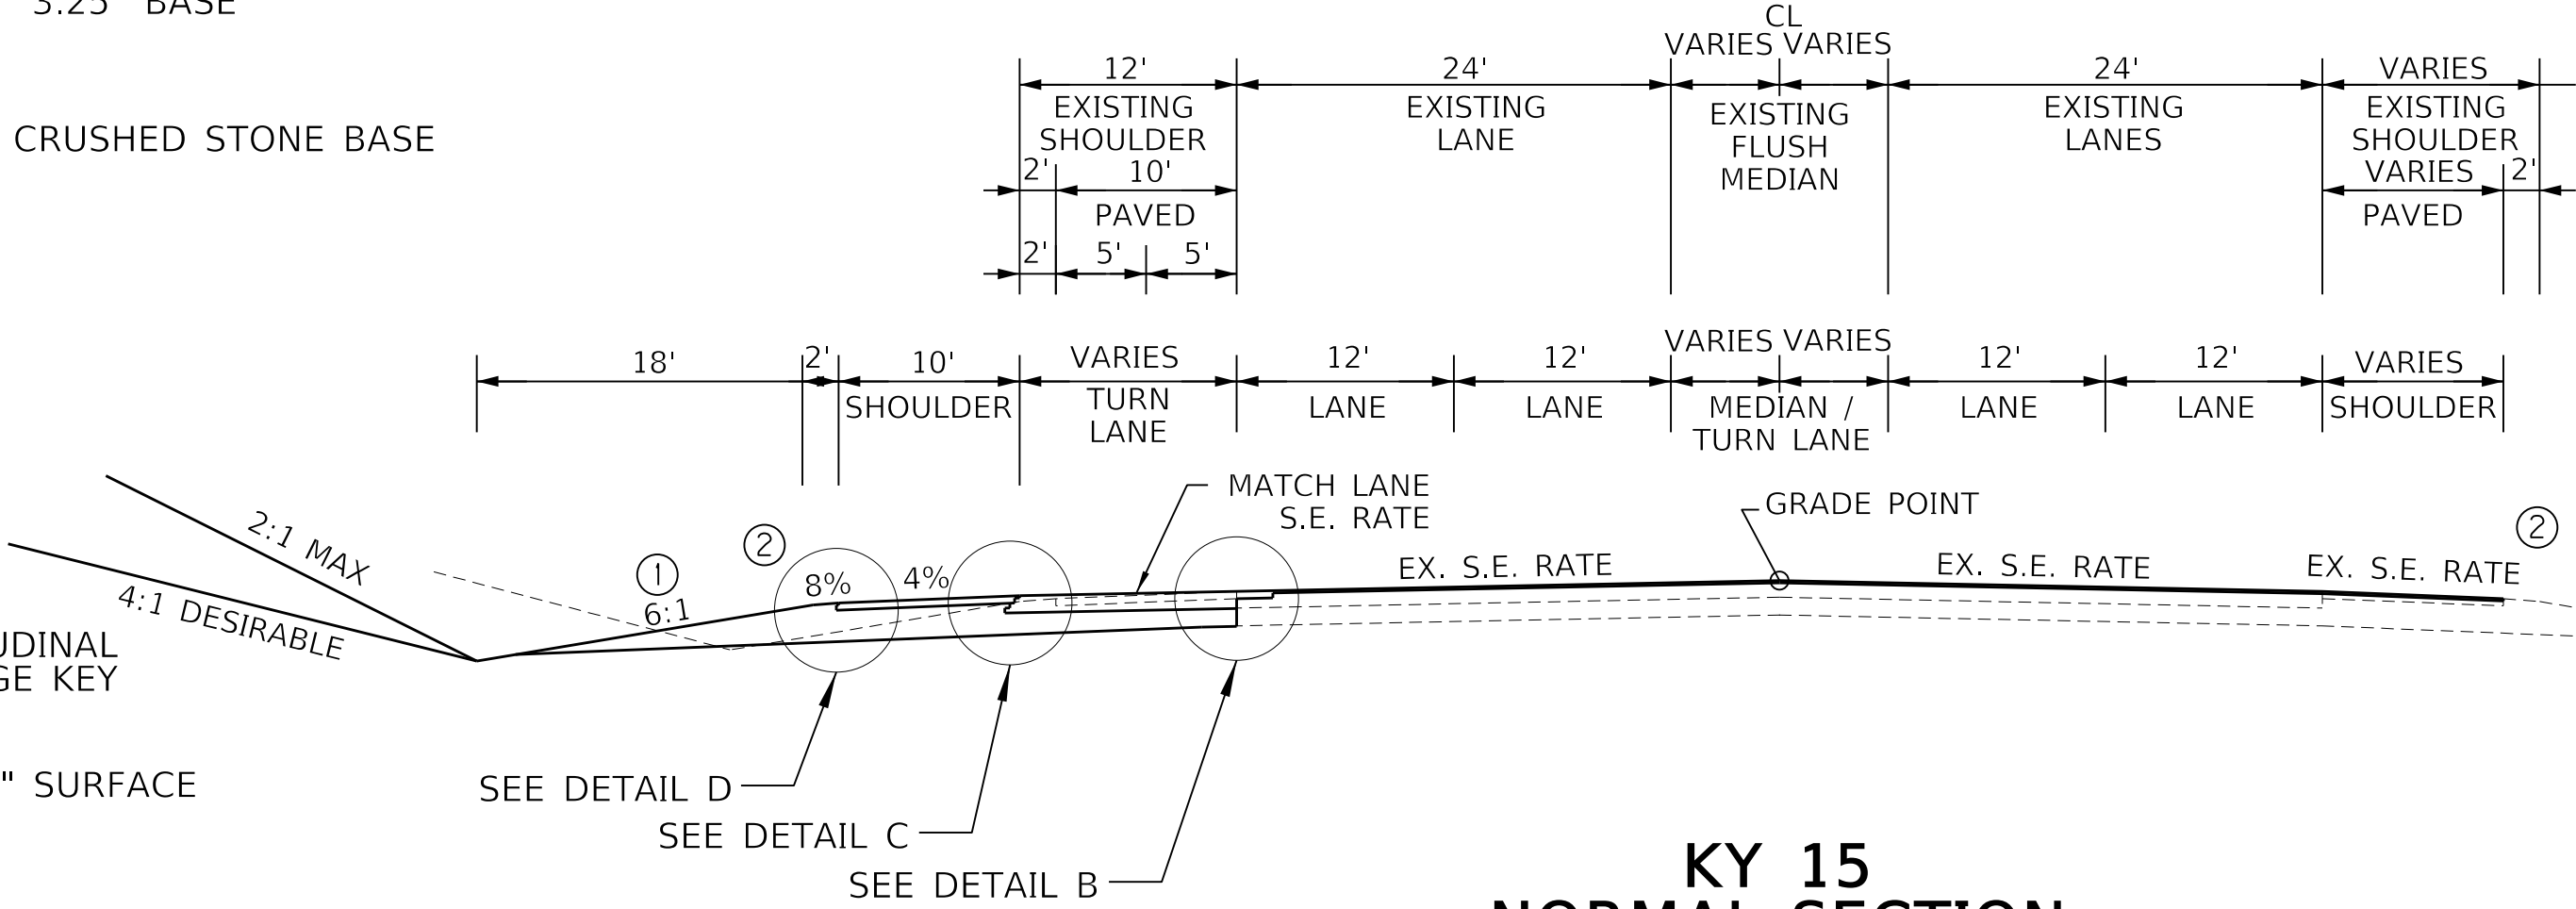

KY 15
NORMAL SECTION
STA. 2164+79.65 TO STA. 2165+85

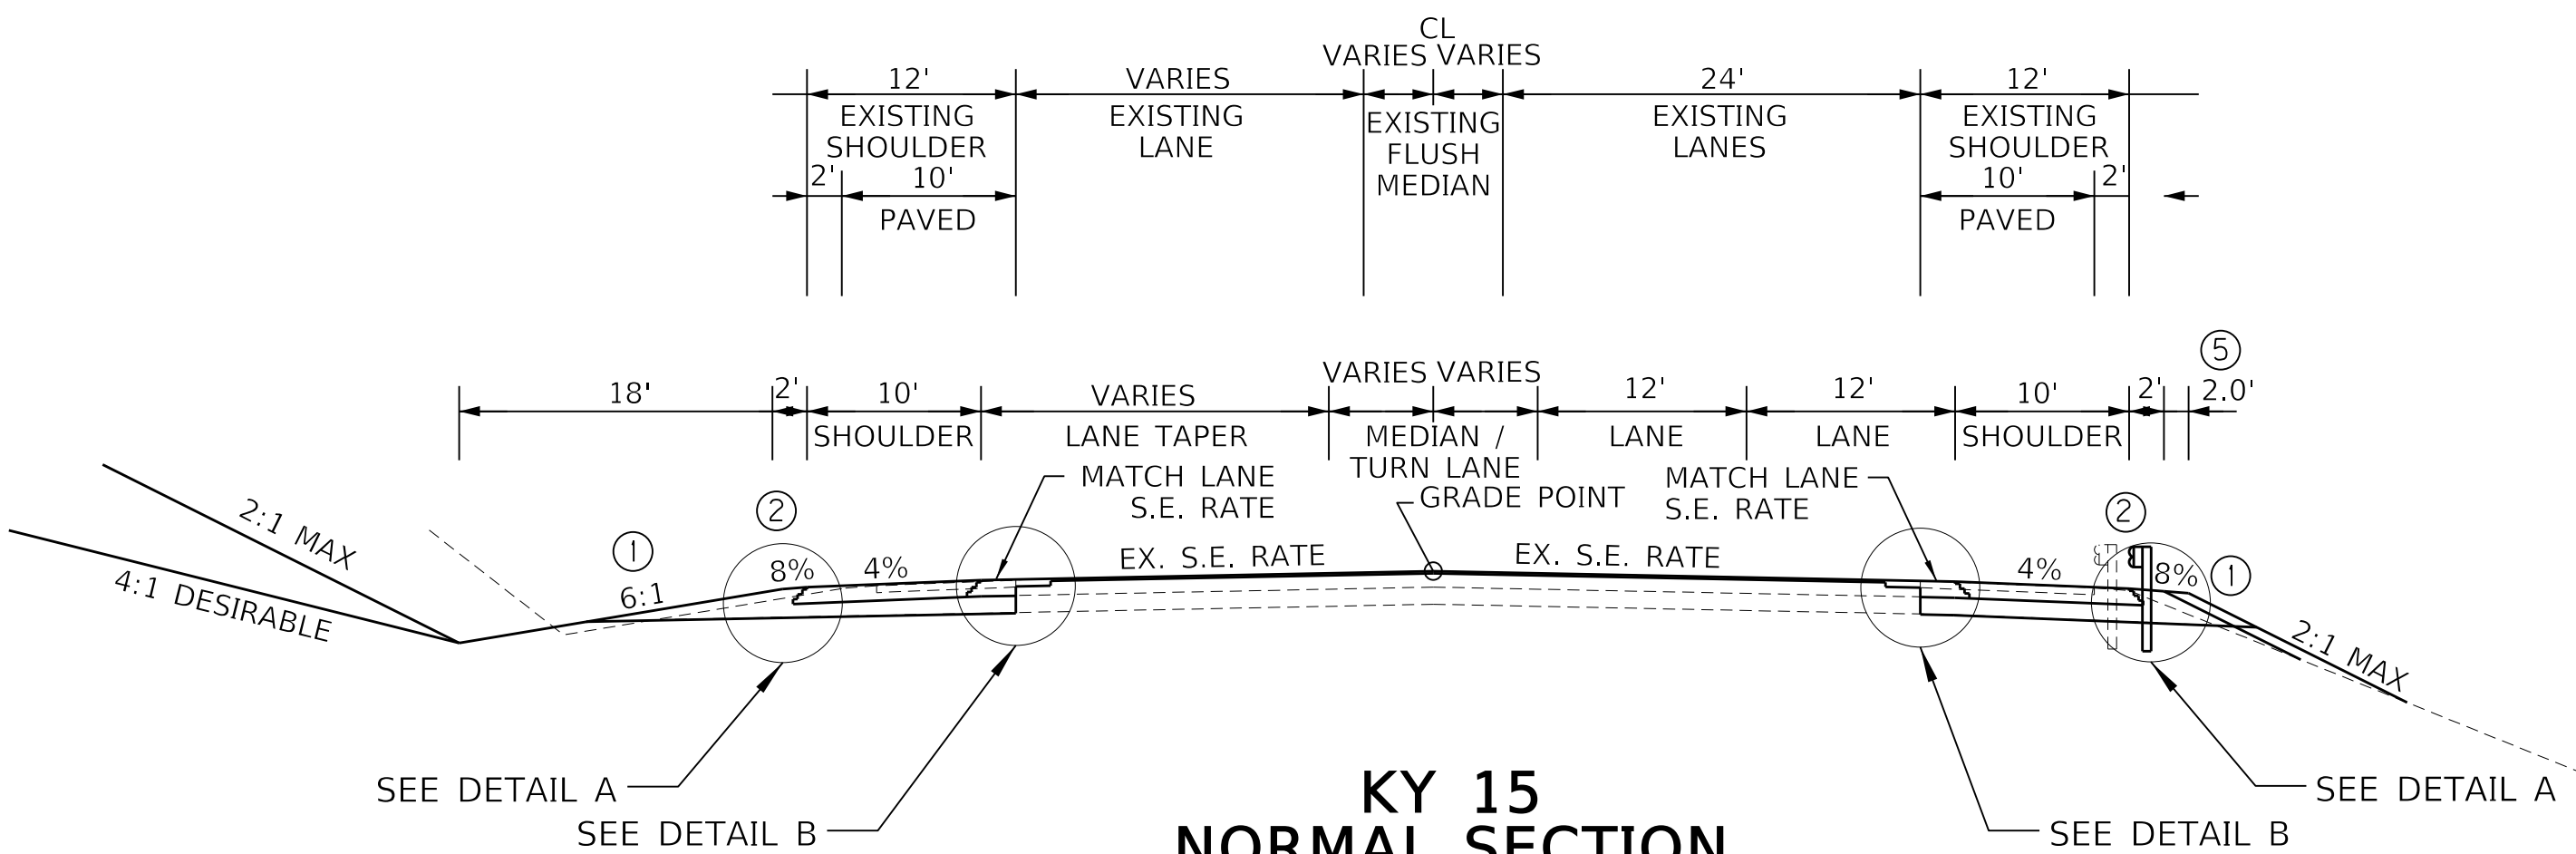

KY 15
NORMAL SECTION
STA. 2157+60 TO STA. 2164+79.65




COMMONWEALTH OF KENTUCKY
DEPARTMENT OF HIGHWAYS



DRAWING TITLE: KY 15


TYPICAL SECTIONS

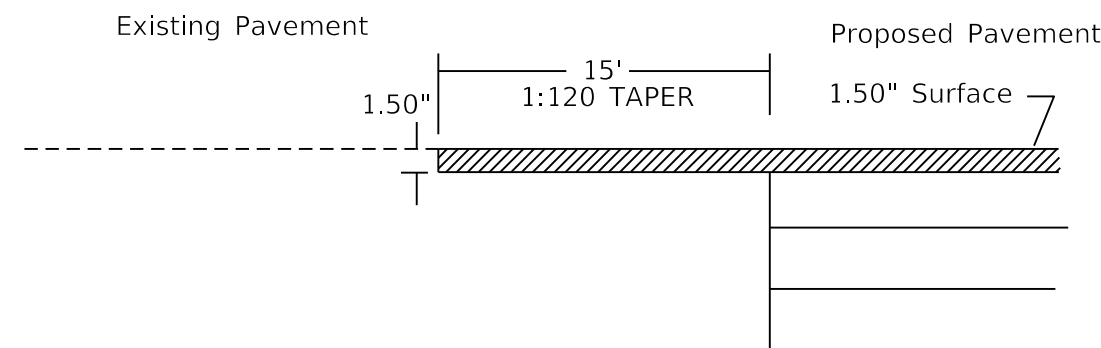

ENTRANCE KEY DETAIL

(LOW SPEED FACILITIES < 45 MPH)


WORK UNDER THIS ITEM SHALL INCLUDE CUTTING OUT THE EXISTING ASPHALT SURFACE TO A MINIMUM DEPTH AND WIDTH AS SHOWN, SO THE NEW SURFACE MAY HEEL INTO THE EXISTING SURFACE. THE CONTRACT UNIT PRICE BID PER LINEAR FOOT FOR "EDGE KEY" SHALL INCLUDE ALL NECESSARY MATERIALS, LABOR, EQUIPMENT, ETC. TO PERFORM THE WORK AND DISPOSE OF THE ASPHALT MATERIALS REMOVED.

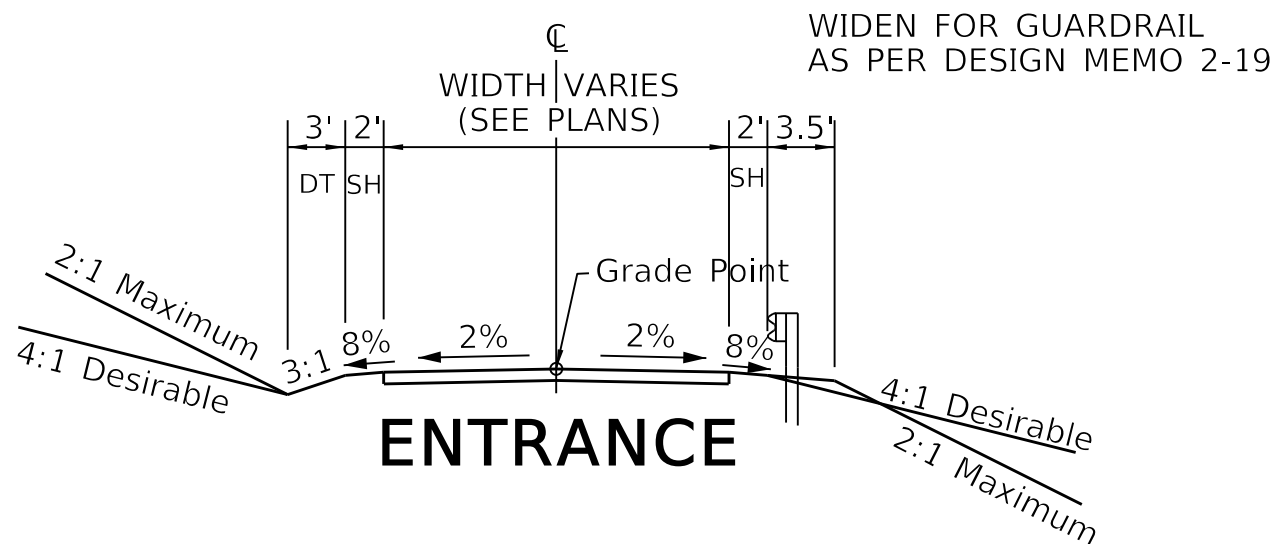

ENTRANCE PAVEMENT DESIGN


ASPHALT — 1.50" DEPTH CLASS 2 ASPHALT SURFACE 0.38D PG64-22
3.0" DEPTH CLASS 2 ASPHALT BASE 1.00D PG64-22
4" COMPACTED DEPTH CRUSHED STONE BASE (RESIDENTIAL)
6" COMPACTED DEPTH CRUSHED STONE BASE (COMMERCIAL)

GRAVEL — 4" TRAFFICBOUND BASE

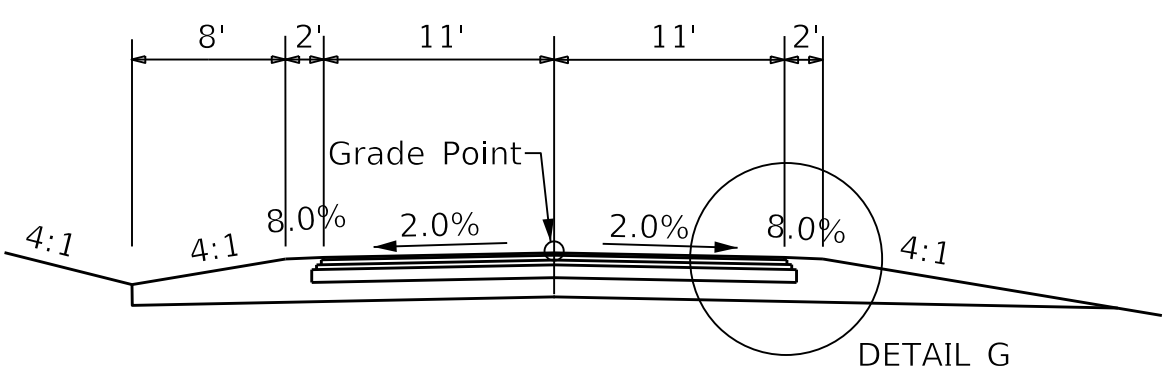


APPROACH NORMAL SECTION

WENDELL FORD ROAD

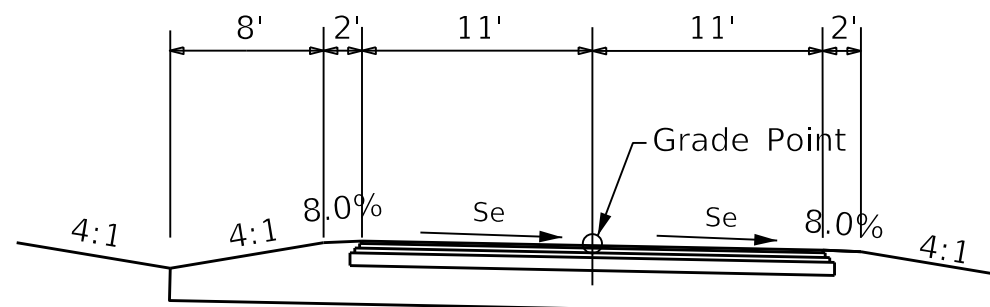

APPROACH SUPERELEVATED SECTION


WENDELL FORD ROAD

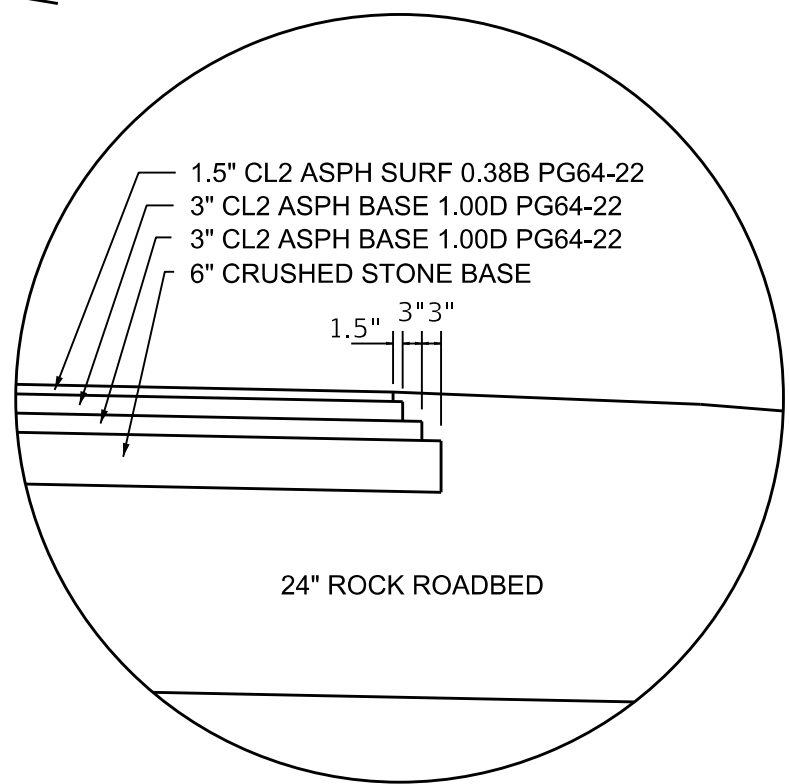

DETAIL G


APPROACH PAVEMENT DESIGN

1.50" SURFACE — 1.50" DEPTH CL2 ASPHALT SURFACE 0.38D PG64-22
12.00" BASE — 6" DEPTH CL2 ASPHALT BASE 1.00D PG64-22 (3.0" + 3.0")
6" COMPACTED DEPTH CRUSHED STONE BASE

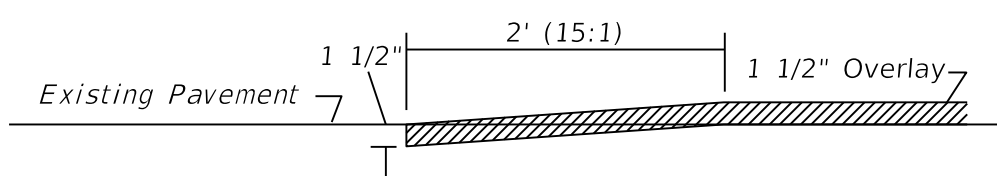

ENTRANCE KEY DETAIL


WORK UNDER THIS ITEM SHALL INCLUDE CUTTING OUT THE EXISTING ASPHALT SURFACE TO A MINIMUM DEPTH AND WIDTH AS SHOWN, SO THE NEW SURFACE MAY HEEL INTO THE EXISTING SURFACE. THE CONTRACT UNIT PRICE BID PER LINEAR FOOT FOR "EDGE KEY" SHALL INCLUDE ALL NECESSARY MATERIALS, LABOR, EQUIPMENT, ETC. TO PERFORM THE WORK AND DISPOSE OF THE ASPHALT MATERIALS REMOVED.

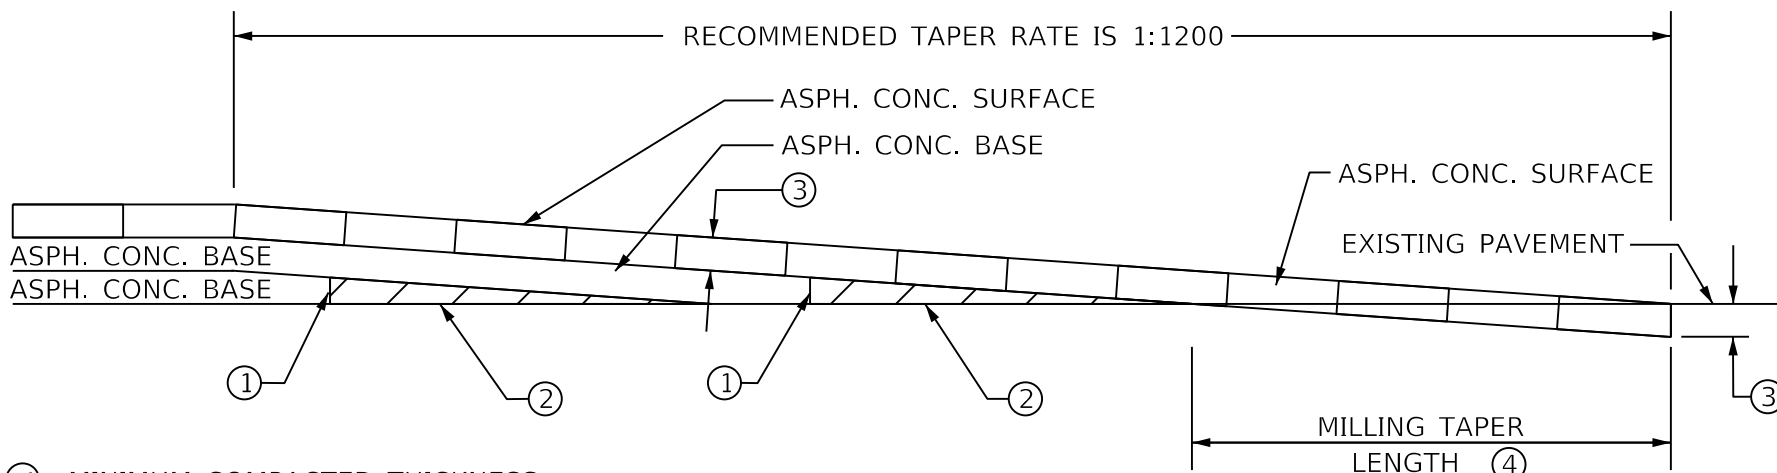

- ① MINIMUM COMPACTED THICKNESS
- ② ASPHALT MIXTURE FOR LEVELING AND WEDGING OR NEXT COURSE OF ASPHALT MIXTURE.
- ③ ASPHALT SURFACE THICKNESS (FULL DEPTH)
- ④ MILL EXISTING PAVEMENT TO RECEIVE ASPHALT SURFACE FULL DEPTH (EDGE KEY).
TAPER LENGTH (ft) = t (in) x TAPER RATE
12

FOR A TAPER RATE OF 1:1200
TAPER LENGTH = 150 FEET WHEN t = 1.50 inches

TAPERING OF OVERLAYS ON HIGH SPEED FACILITIES

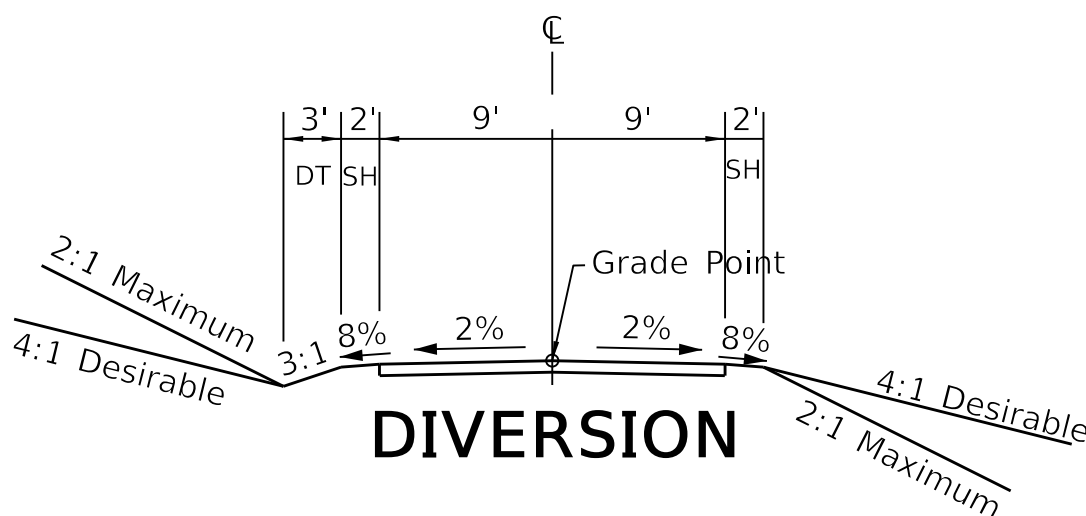


DIVERSION PAVEMENT DESIGN

ASPHALT — 1" DEPTH CLASS 2 ASPHALT SURFACE 0.38D PG64-22
1.5" DEPTH CLASS 2 ASPHALT BASE 1.00D PG64-22
4" COMPACTED DEPTH CRUSHED STONE BASE


OR

GRAVEL — 6" TRAFFIC BOUND BASE

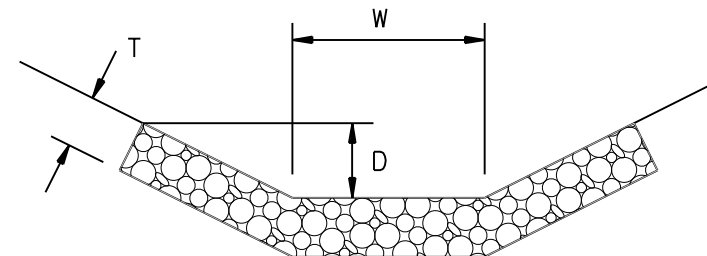


D = DEPTH TO PROTECT
T = THICKNESS (ROCK LINING)
W = WIDTH

TYPICAL SURFACE DITCH SECTION

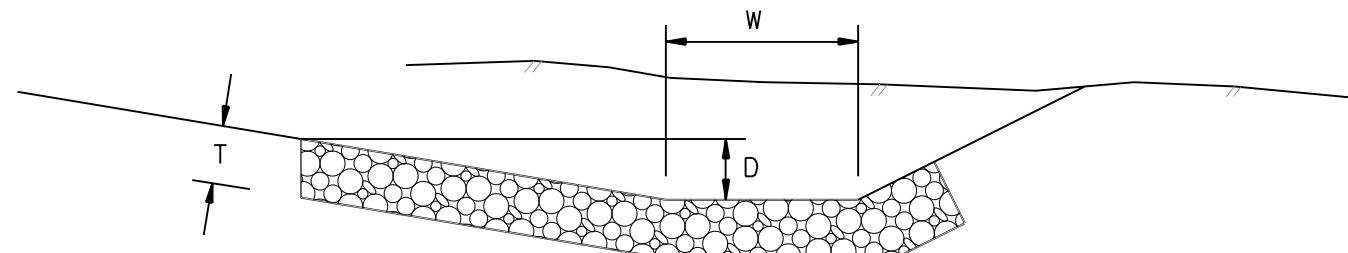


D = DEPTH TO PROTECT
T = THICKNESS (ROCK LINING)
W = WIDTH

TYPICAL ROADWAY DITCH (NORMAL AND SPECIAL DITCH)

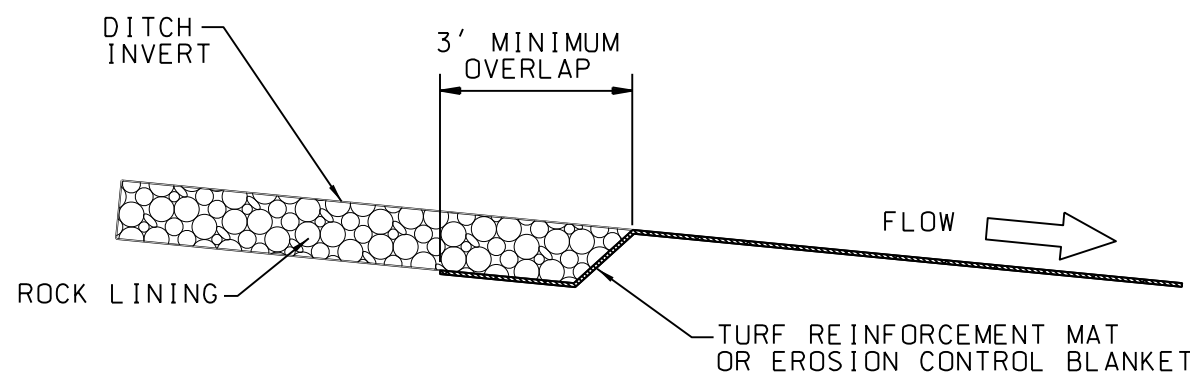

CHANNEL LINING OVERLAP DETAIL

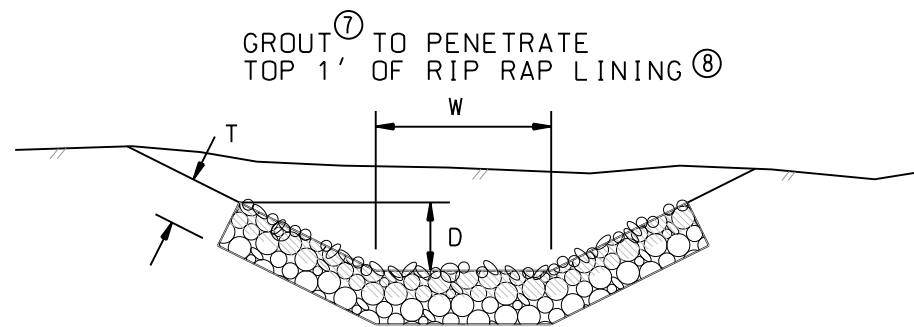

- ⑦ CLASS B CONCRETE
- ⑧ LAYER OF STONES 1/3 TO 1/4 EXPOSED, AND RESULT IN A SURFACE MATRIX OF ROUGH STONE AND FILLED VOIDS

ROUTED RIP RAP DITCH SECTION

MINERAL PLANS



COMMONWEALTH OF KENTUCKY
DEPARTMENT OF HIGHWAYS



DRAWING TITLE: TYPICAL SECTIONS

Corporate Limits			ADA Ramp		Headstone			Sign group (4)		
County Line			Anchor Pole		Interstate Shield			Station Stamp		
Easement			Benchmark		Iron Pin			Storm Manhole		
Fence COA			Bike Lane Symbol		Light Pole			Stub Power		
Mineral Parcel			Bollard		Low Wire			Stub Telephone		
Property Line			Centerline		Mag Nail			Survey Cross Notch		
Right of Way Line			Centerline Stationing		Mailbox			Survey Curb Notch		
All Overhead Utility Lines			Control Monument		Manhole			Survey Nail		
Electric Line Underground			Control Point		Mile Marker Post			Survey Spike		
Electric Line Underground Duct			Core Hole		Mineral Parcel			Survey Stone Marker		
Gas Main			Crash Cushion TY 6 D		Misc Location Point			Swamp		
Sanitary Force Main			Crash Cushion TY 6 A		Monitoring Well			Telephone Booth		
Telephone Underground Cable			Crash Cushion TY 9A		Parking Meter			Telephone Junction Box		
Telephone Underground Duct			Crash Cushion TY 9		Pedestrian Signal			Telephone Line Overhead		
Fiber Optic Cable			Cross Notch		Pins/Pipes			Telephone Manhole		
Television Line Underground			Curb Box Inlet		PK Nail			Telephone Pedestal		
Water Main			Curb Notch		Pole			Telephone Pole		
Storm Sewer			Combination Pole		Pole (Light)			Temporary Benchmark		
Cable Guardrail			Delineator Post		Post			Traffic Light		
Ditch			Drop Box		Power Pole			Traffic Signal Control Box		
Edge of Water			Existing Spring		Quarry			Traffic Signal Junction Box		
Fence Hedge			Electric Manhole		Random (Ground Shot)			Traffic Signal Pole		
Fence			Electric Meter		Railroad Mile Marker			Traverse Point		
Flow Line/Thalweg/Int. Stream or Ditch			Electric Pedestal		Railroad Spike			Tree		
Guardrail			Electric Pole		Right of Way Marker			TV Junction Box		
Railroad			Electric Junction Box		Right of Way Monument			Utility Pole		
Shrub Line			Fire Hydrant		RR Traffic Signal Pole			Underground Storage Tank		
Sink Hole			Flag Pole		RW Parcel			Utility Test Hole		
Tree Line			Force Main Sewer Valve		Sanitary Cleanout			Water Line Marker		
Wall (WSM or DSM)			Fuel Tank Inlet		Sanitary Manhole			Water Meter		
Blue Line Stream			Fuel Tank Vent		Satelite Dish			Water Spigot		
Lakes and Ponds			Gasline Marker		Septic Tank Cleanout			Water Valve		
Regulated Floodway			Gas Meter		Service Pole			Water Well		
RDZ Line			Gas Monitoring Well		Sewer Air Release Valve			Yard Light		
			Gas Valve		Shrub			Yard Sprinkler		
			Gas Vent		Sign			Yard Sprinkler Water Valve		
			Gas Well		Sign Post (Single)					
			Guidewires & Anchors		Sign with 2 posts					

Utility Owners

HAZARD UTILITIES
WATER, GAS
700 MAIN STREET
HAZARD, KY 41701
606-436-3171
TONY EVERSOLE
TONY.EVERSOLE@HAZARDKY.GOV

KENTUCKY AEP
ELECTRIC
HAZARD SERVICE CENTER
1400 EAST MAIN STREET
HAZARD, KY 41701
606-436-1322
ROBERT PIGMAN
RGPIGMAN@AEP.COM

WINDSTREAM
COMMUNICATION
130 NEW CIRCLE ROAD
LEXINGTON, KENTUCKY 40505
859-357-6209
STEVE JOHNSON
STEVE.JOHNSON@WINDSTREAM.COM





COMMONWEALTH OF KENTUCKY
DEPARTMENT OF HIGHWAYS



DRAWING TITLE: Roadway Ledgend and Utility Owner Sheet

MINERAL PLANS

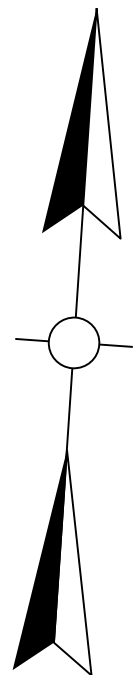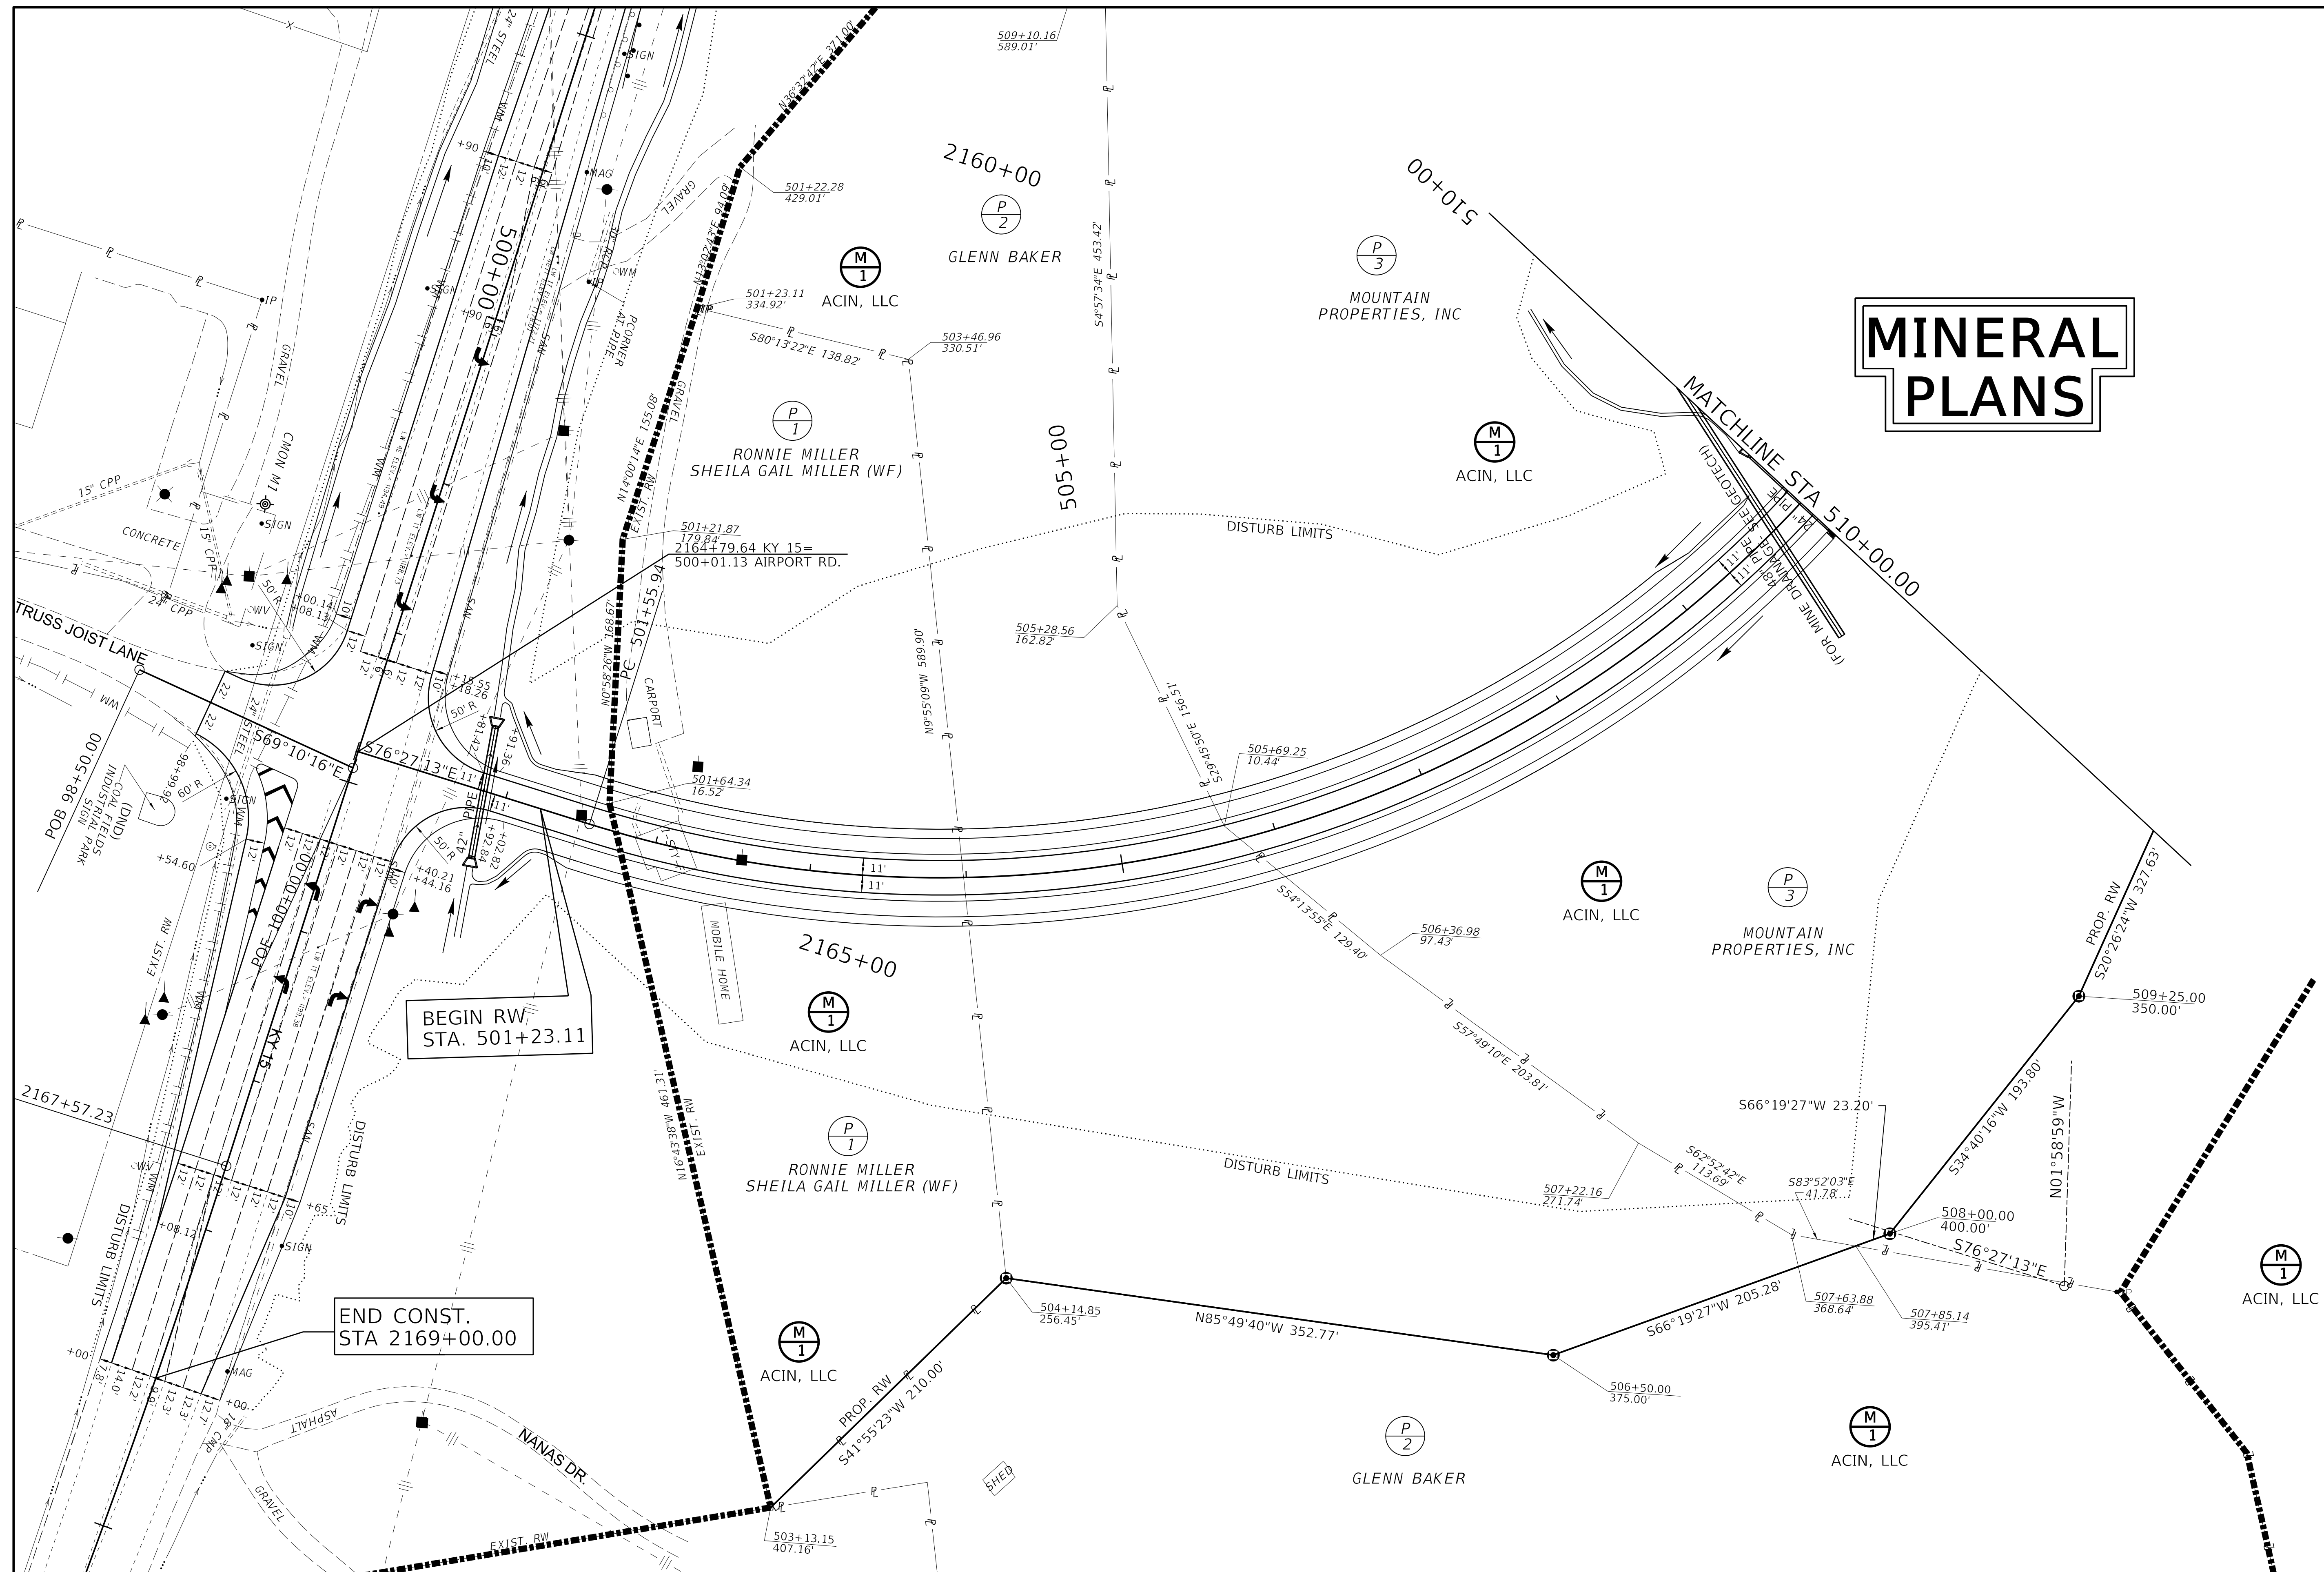

COMMONWEALTH OF KENTUCKY
DEPARTMENT OF HIGHWAYS

DRAWING TITLE: AIRPORT ROAD PLAN SHEET


HORIZONTAL SCALE
SCALE: 1" = 50'




STA 498+79.90 TO STA 510+00


ITEM NO. COUNTY OF
10-80100.00 PERRY


SHEET NO.
M4

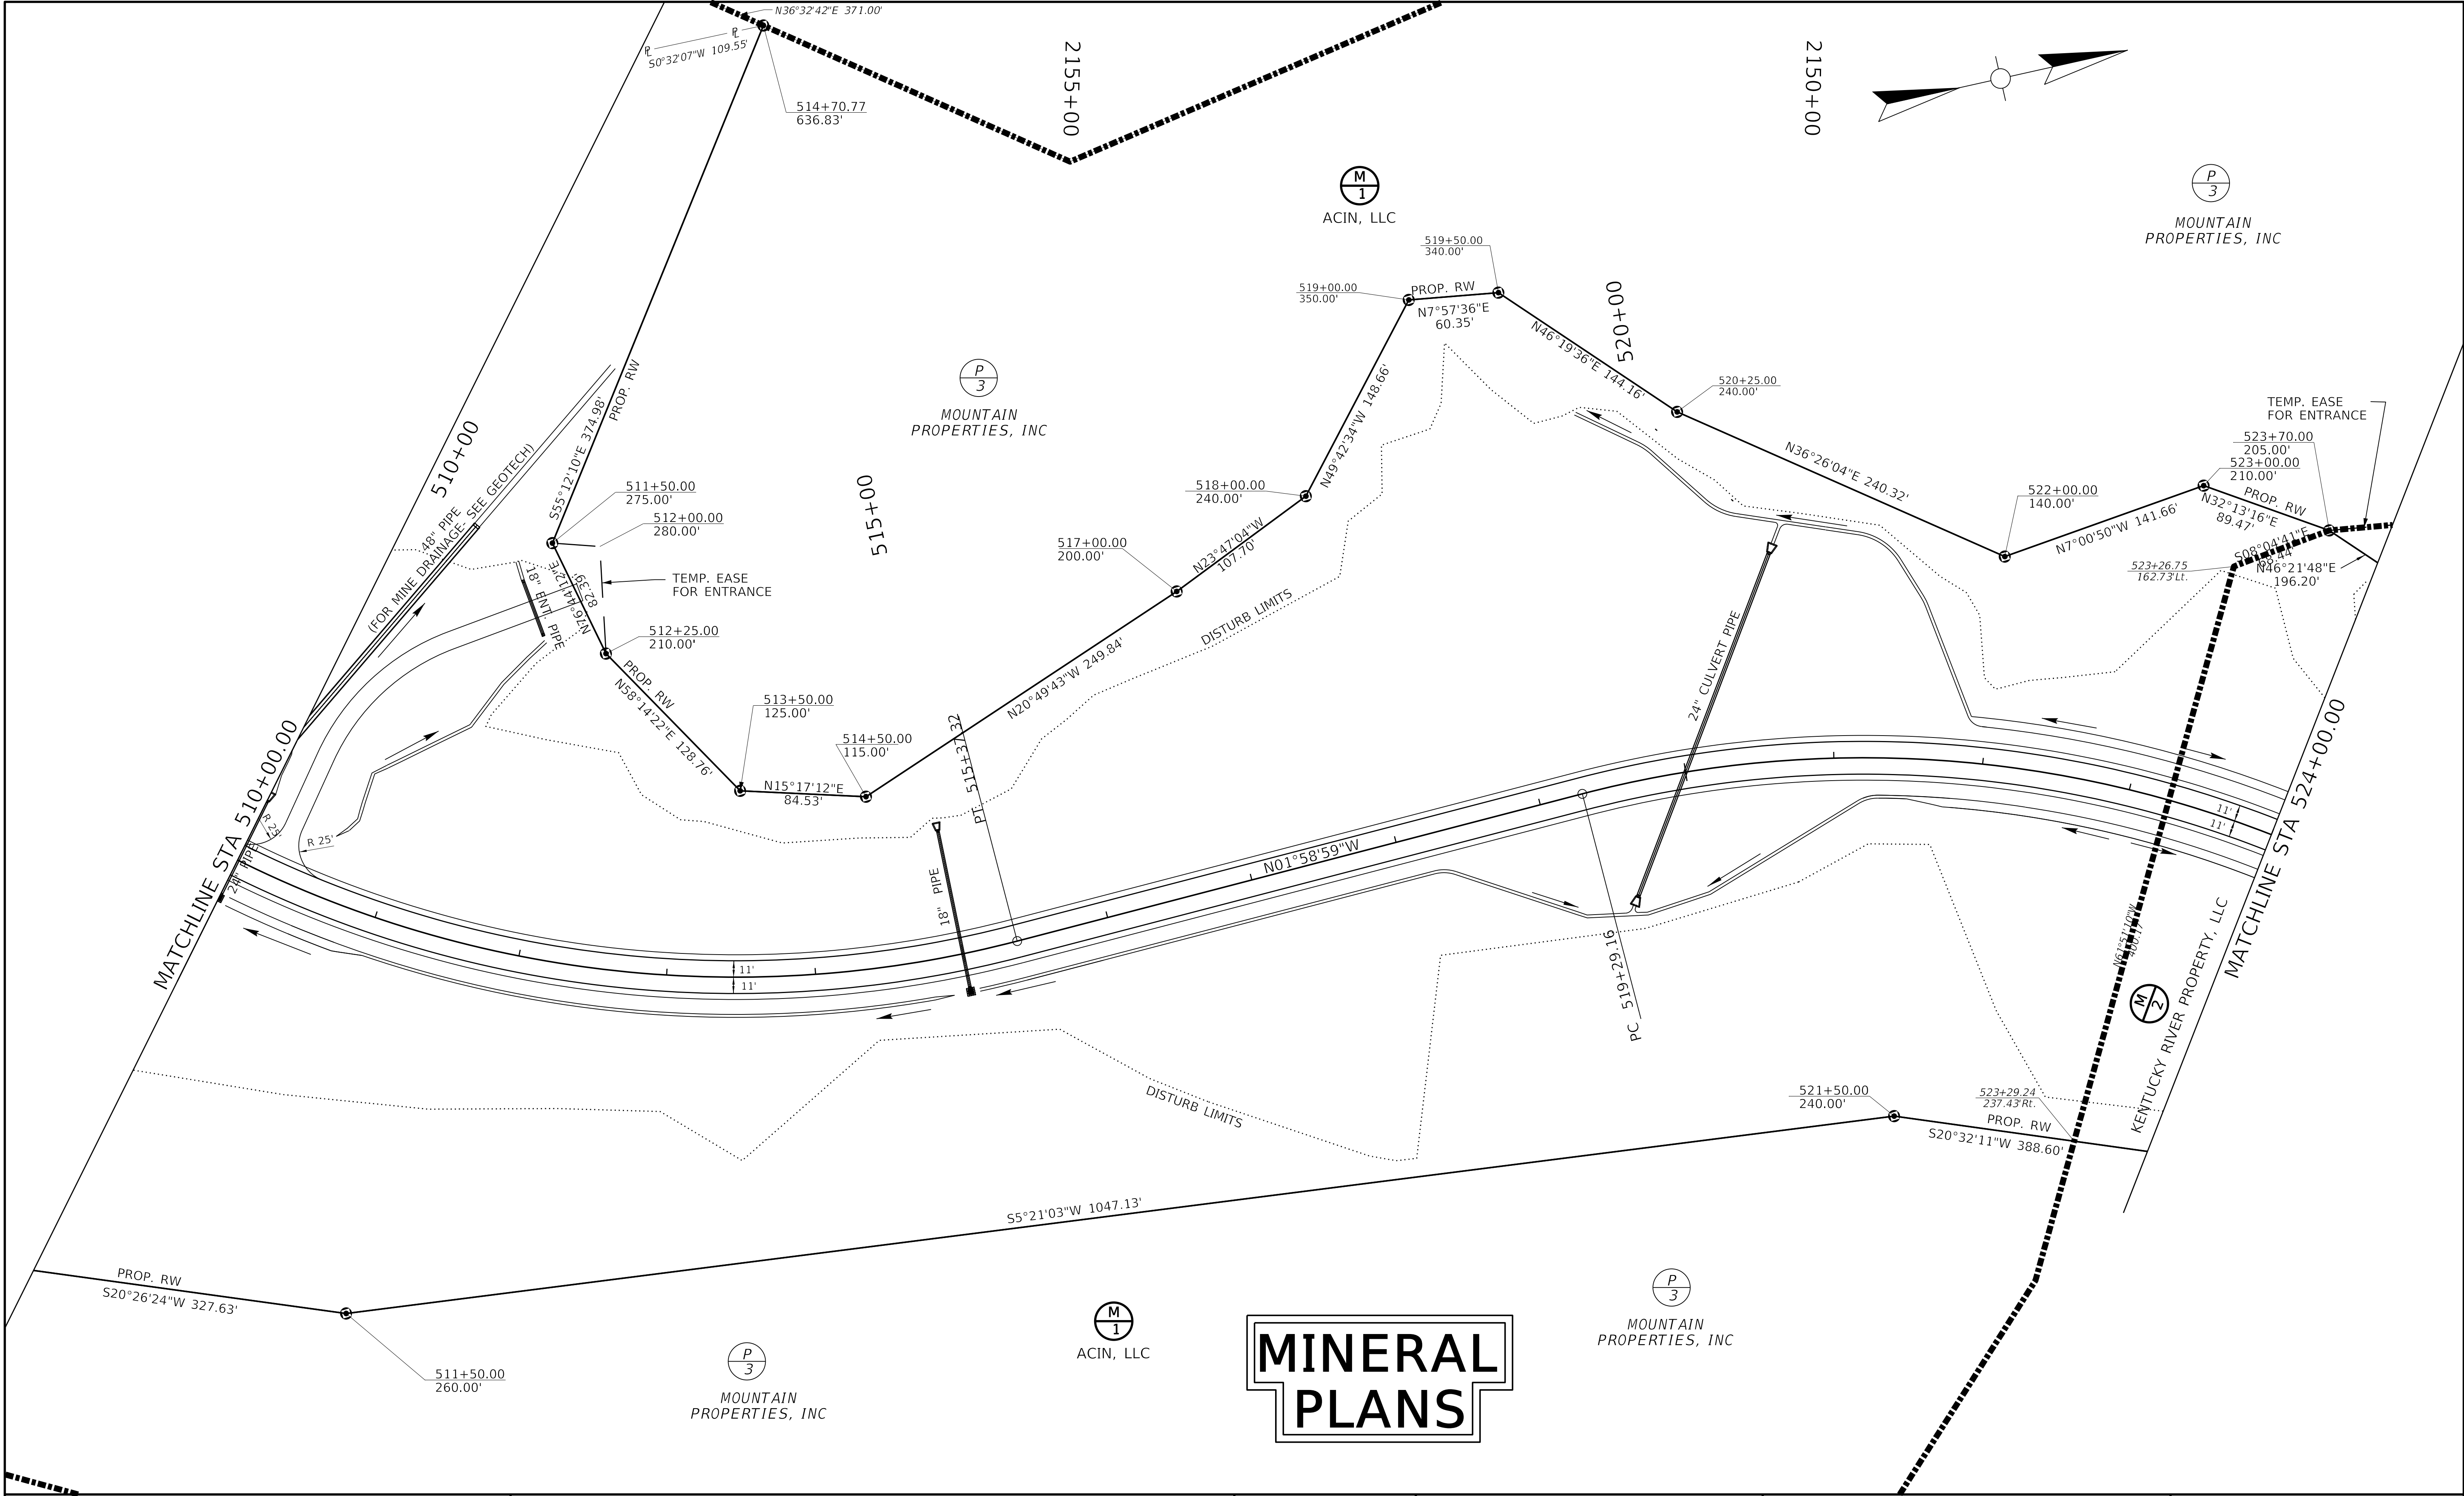

COMMONWEALTH OF KENTUCKY DEPARTMENT OF HIGHWAYS	DRAWING TITLE: AIRPORT ROAD PLAN SHEET	HORIZONTAL SCALE SCALE: 1" = 50'	0' 50' 100' 200'	STA 510+00 TO STA 524+00	ITEM NO. 10-80100.00
					SHEET NO. M6

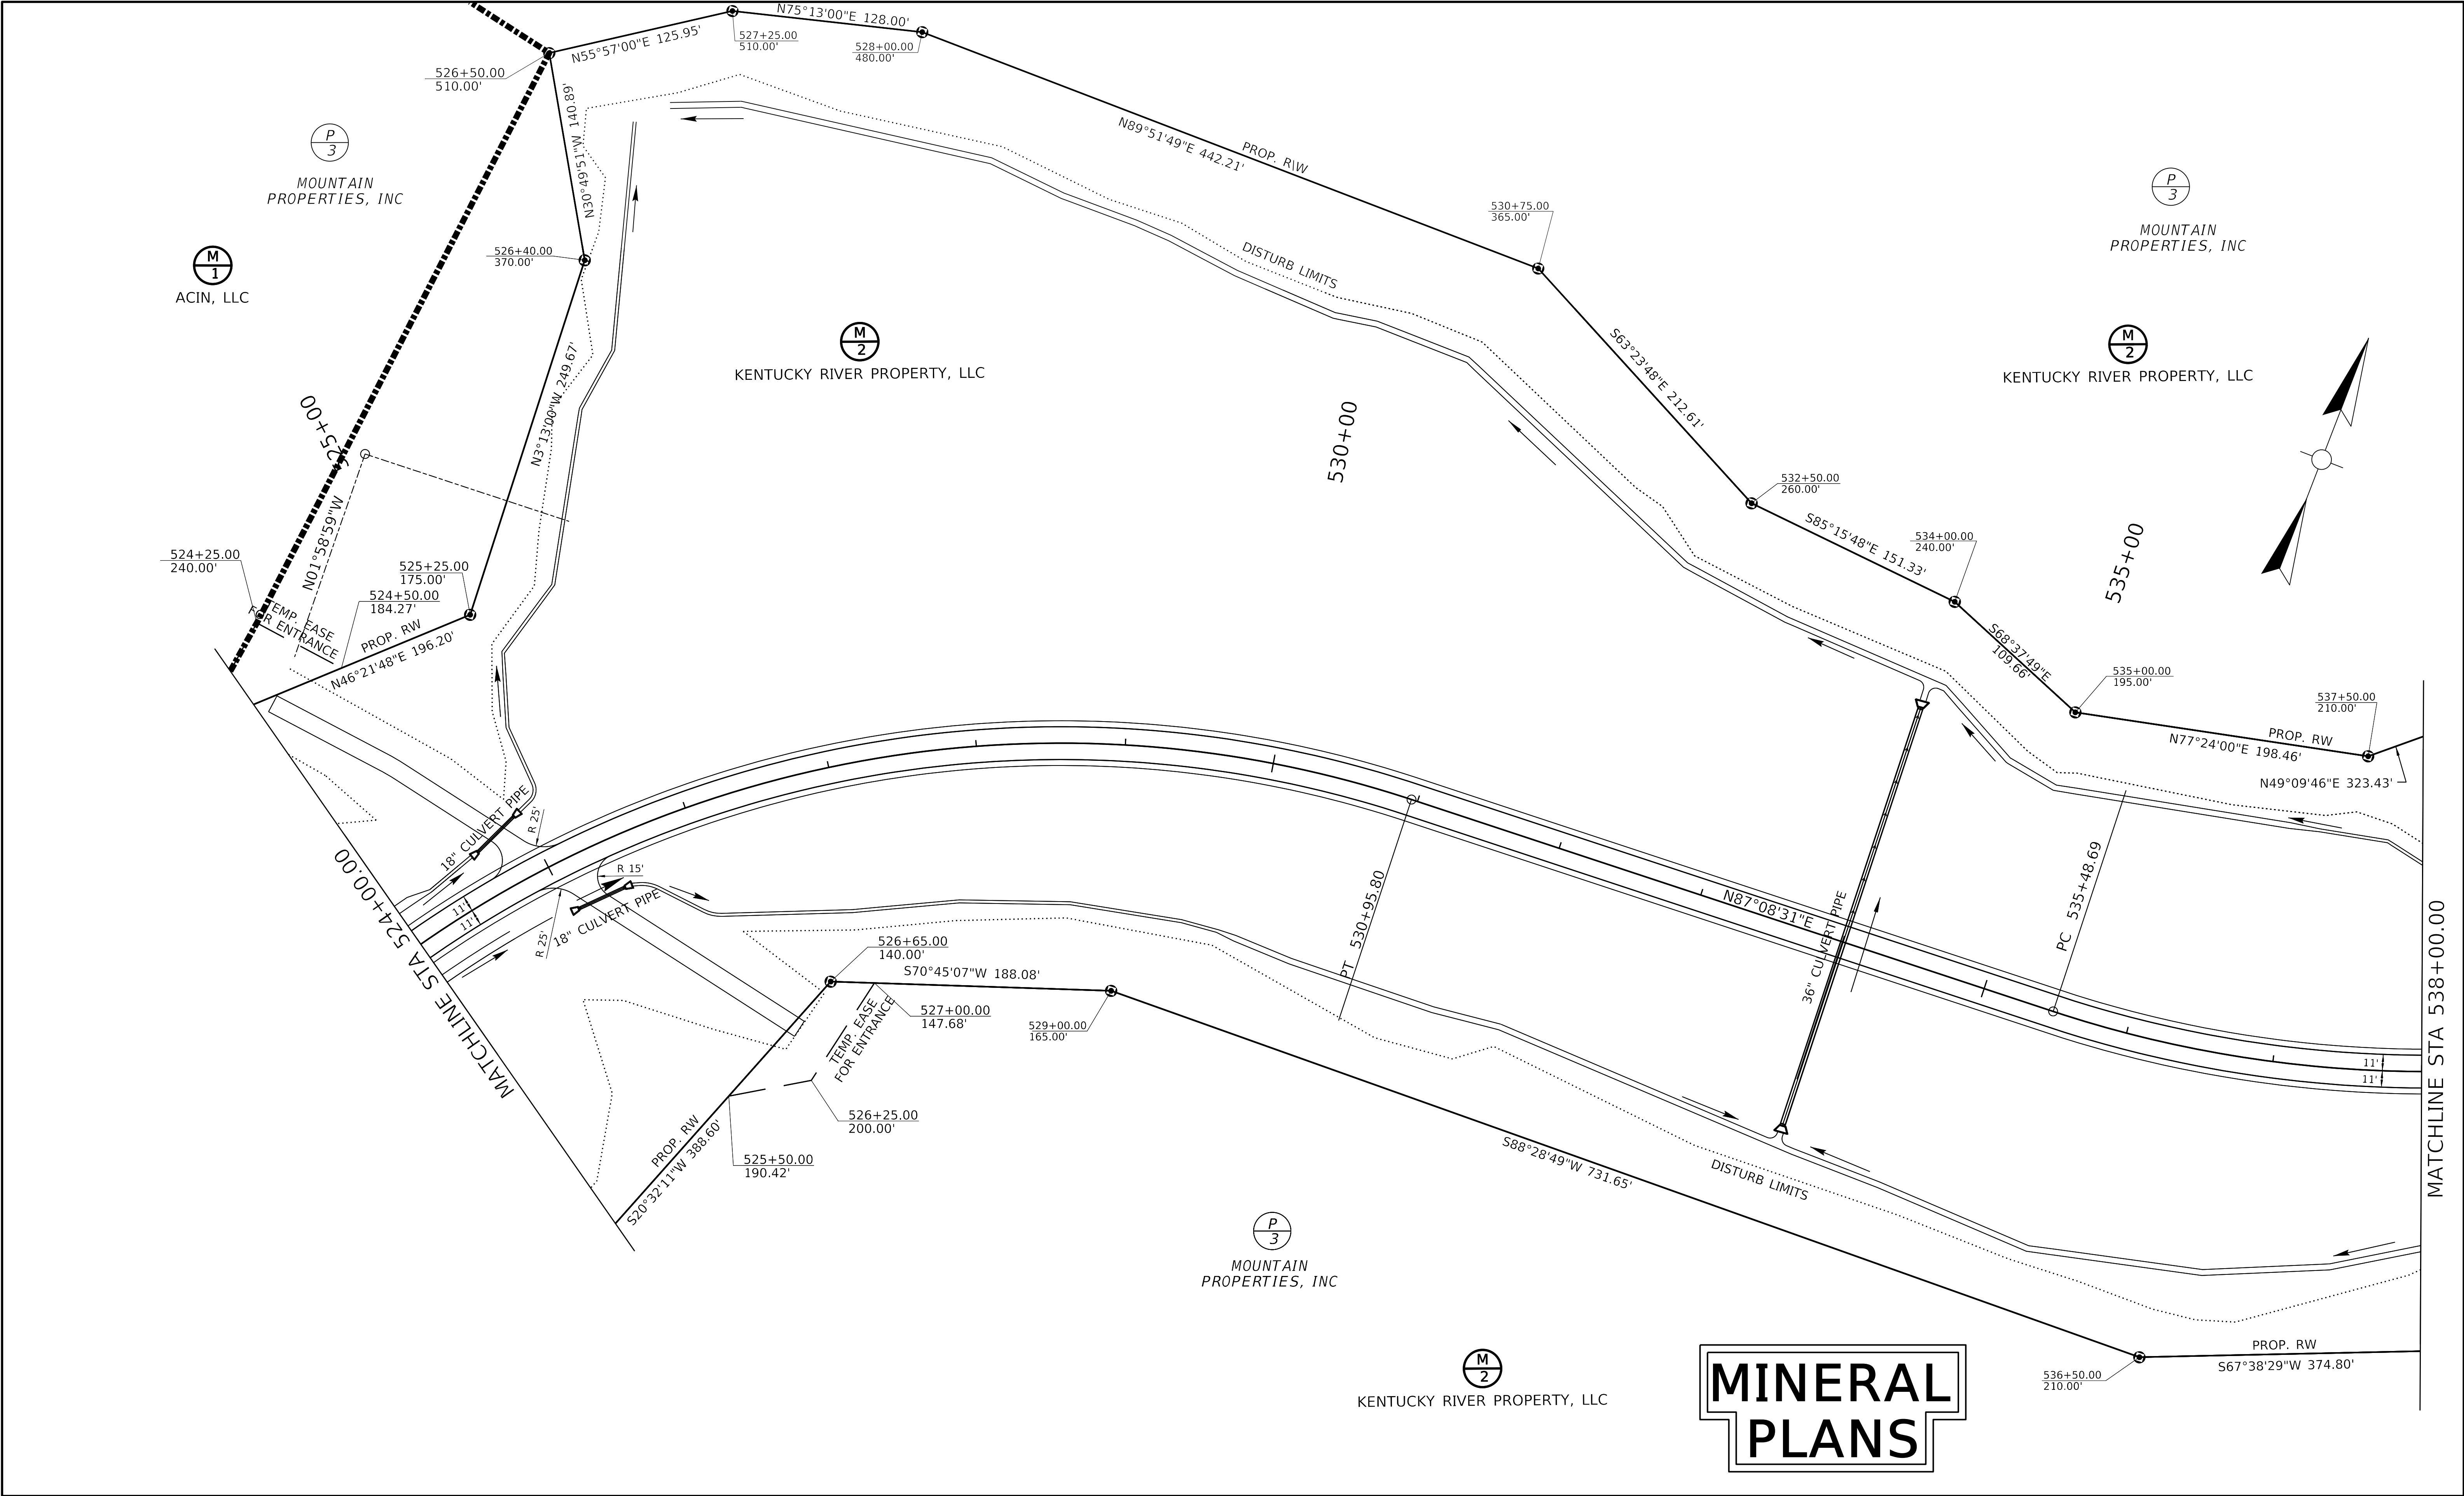

 COMMONWEALTH OF KENTUCKY DEPARTMENT OF HIGHWAYS	DRAWING TITLE: AIRPORT ROAD PLAN SHEET	HORIZONTAL SCALE SCALE: 1" = 50'		STA 524+00 TO STA 538+00	ITEM NO. 10-80100.00	COUNTY OF PERRY
					SHEET NO. M8	

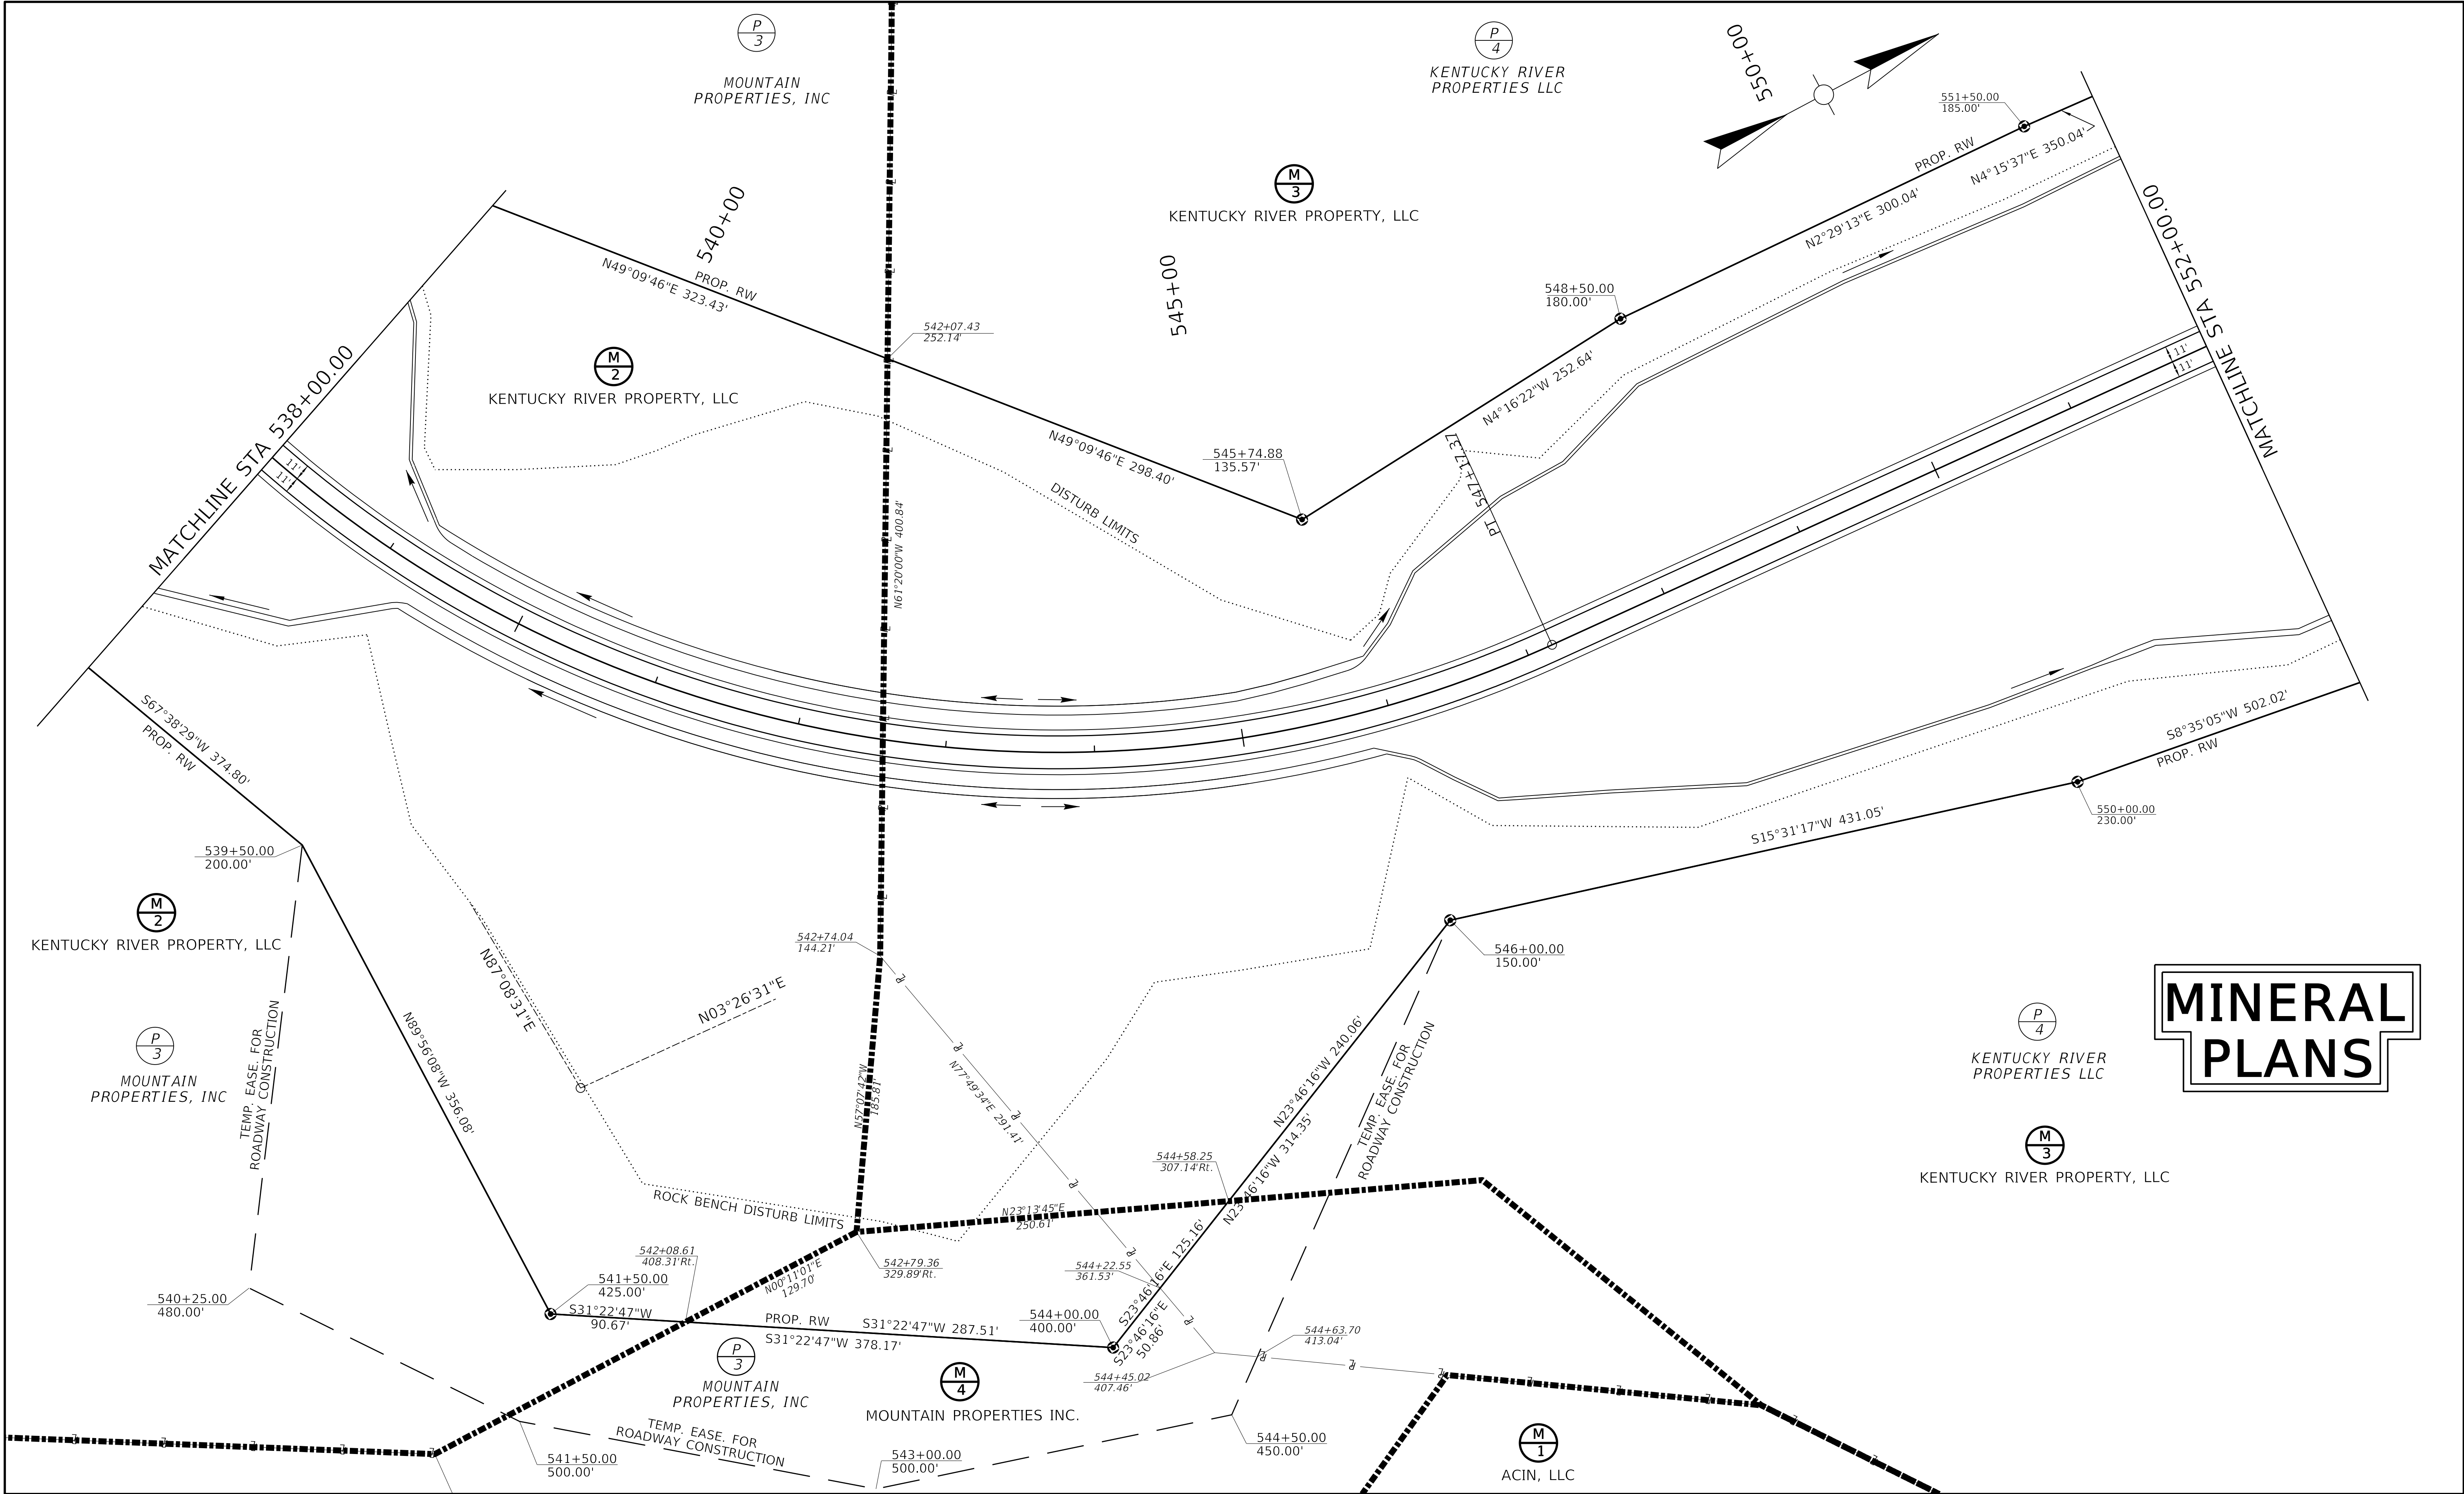


MINERAL
PLANS

COMMONWEALTH OF KENTUCKY DEPARTMENT OF HIGHWAYS	DRAWING TITLE: AIRPORT ROAD PLAN SHEET	HORIZONTAL SCALE SCALE: 1" = 50'		STA 538+00 TO STA 552+00	ITEM NO. 10-80100.00	COUNTY OF PERRY
					SHEET NO. M10	


MATCHLINE STA 566+00.00


MATCHLINE STA 581+00.00

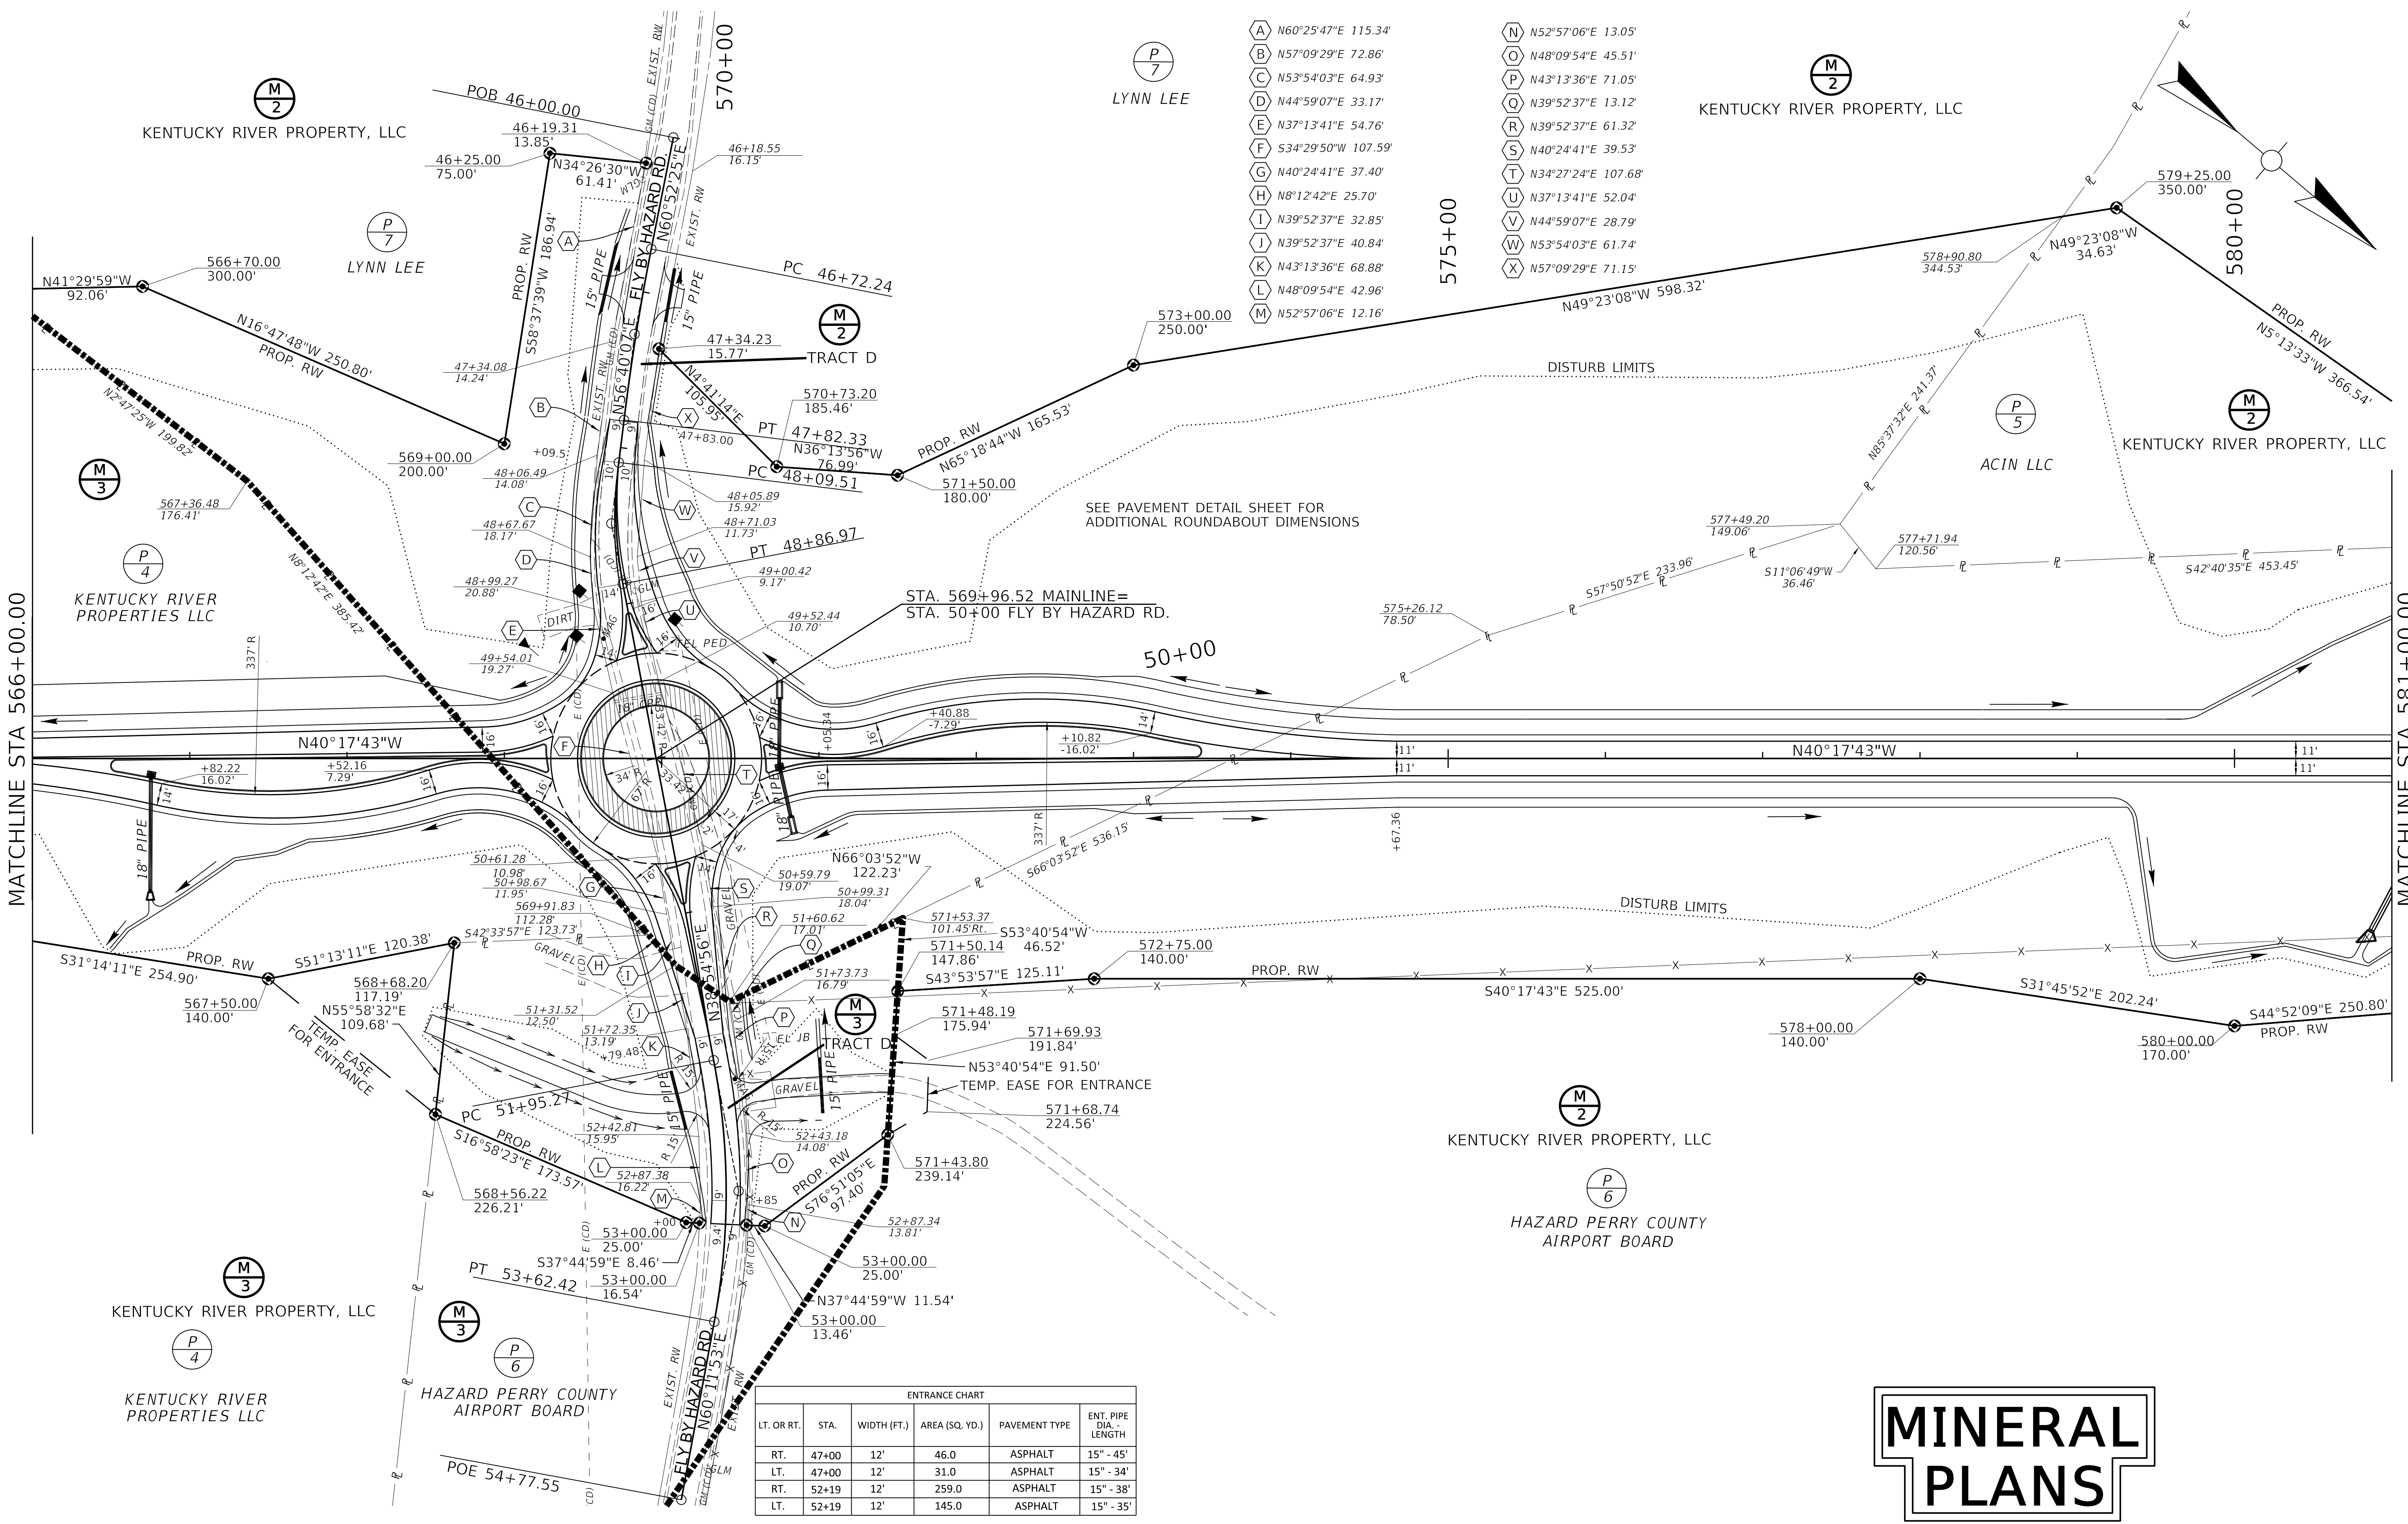


ENTRANCE CHART					
LT. OR RT.	STA.	WIDTH (FT.)	AREA (SQ. YD.)	PAVEMENT TYPE	ENT. PIPE DIA. - LENGTH
RT.	47+00	12'	46.0	ASPHALT	15" - 45'
LT.	47+00	12'	31.0	ASPHALT	15" - 34'
RT.	52+19	12'	259.0	ASPHALT	15" - 38'
LT.	52+19	12'	145.0	ASPHALT	15" - 35'


MINERAL PLANS

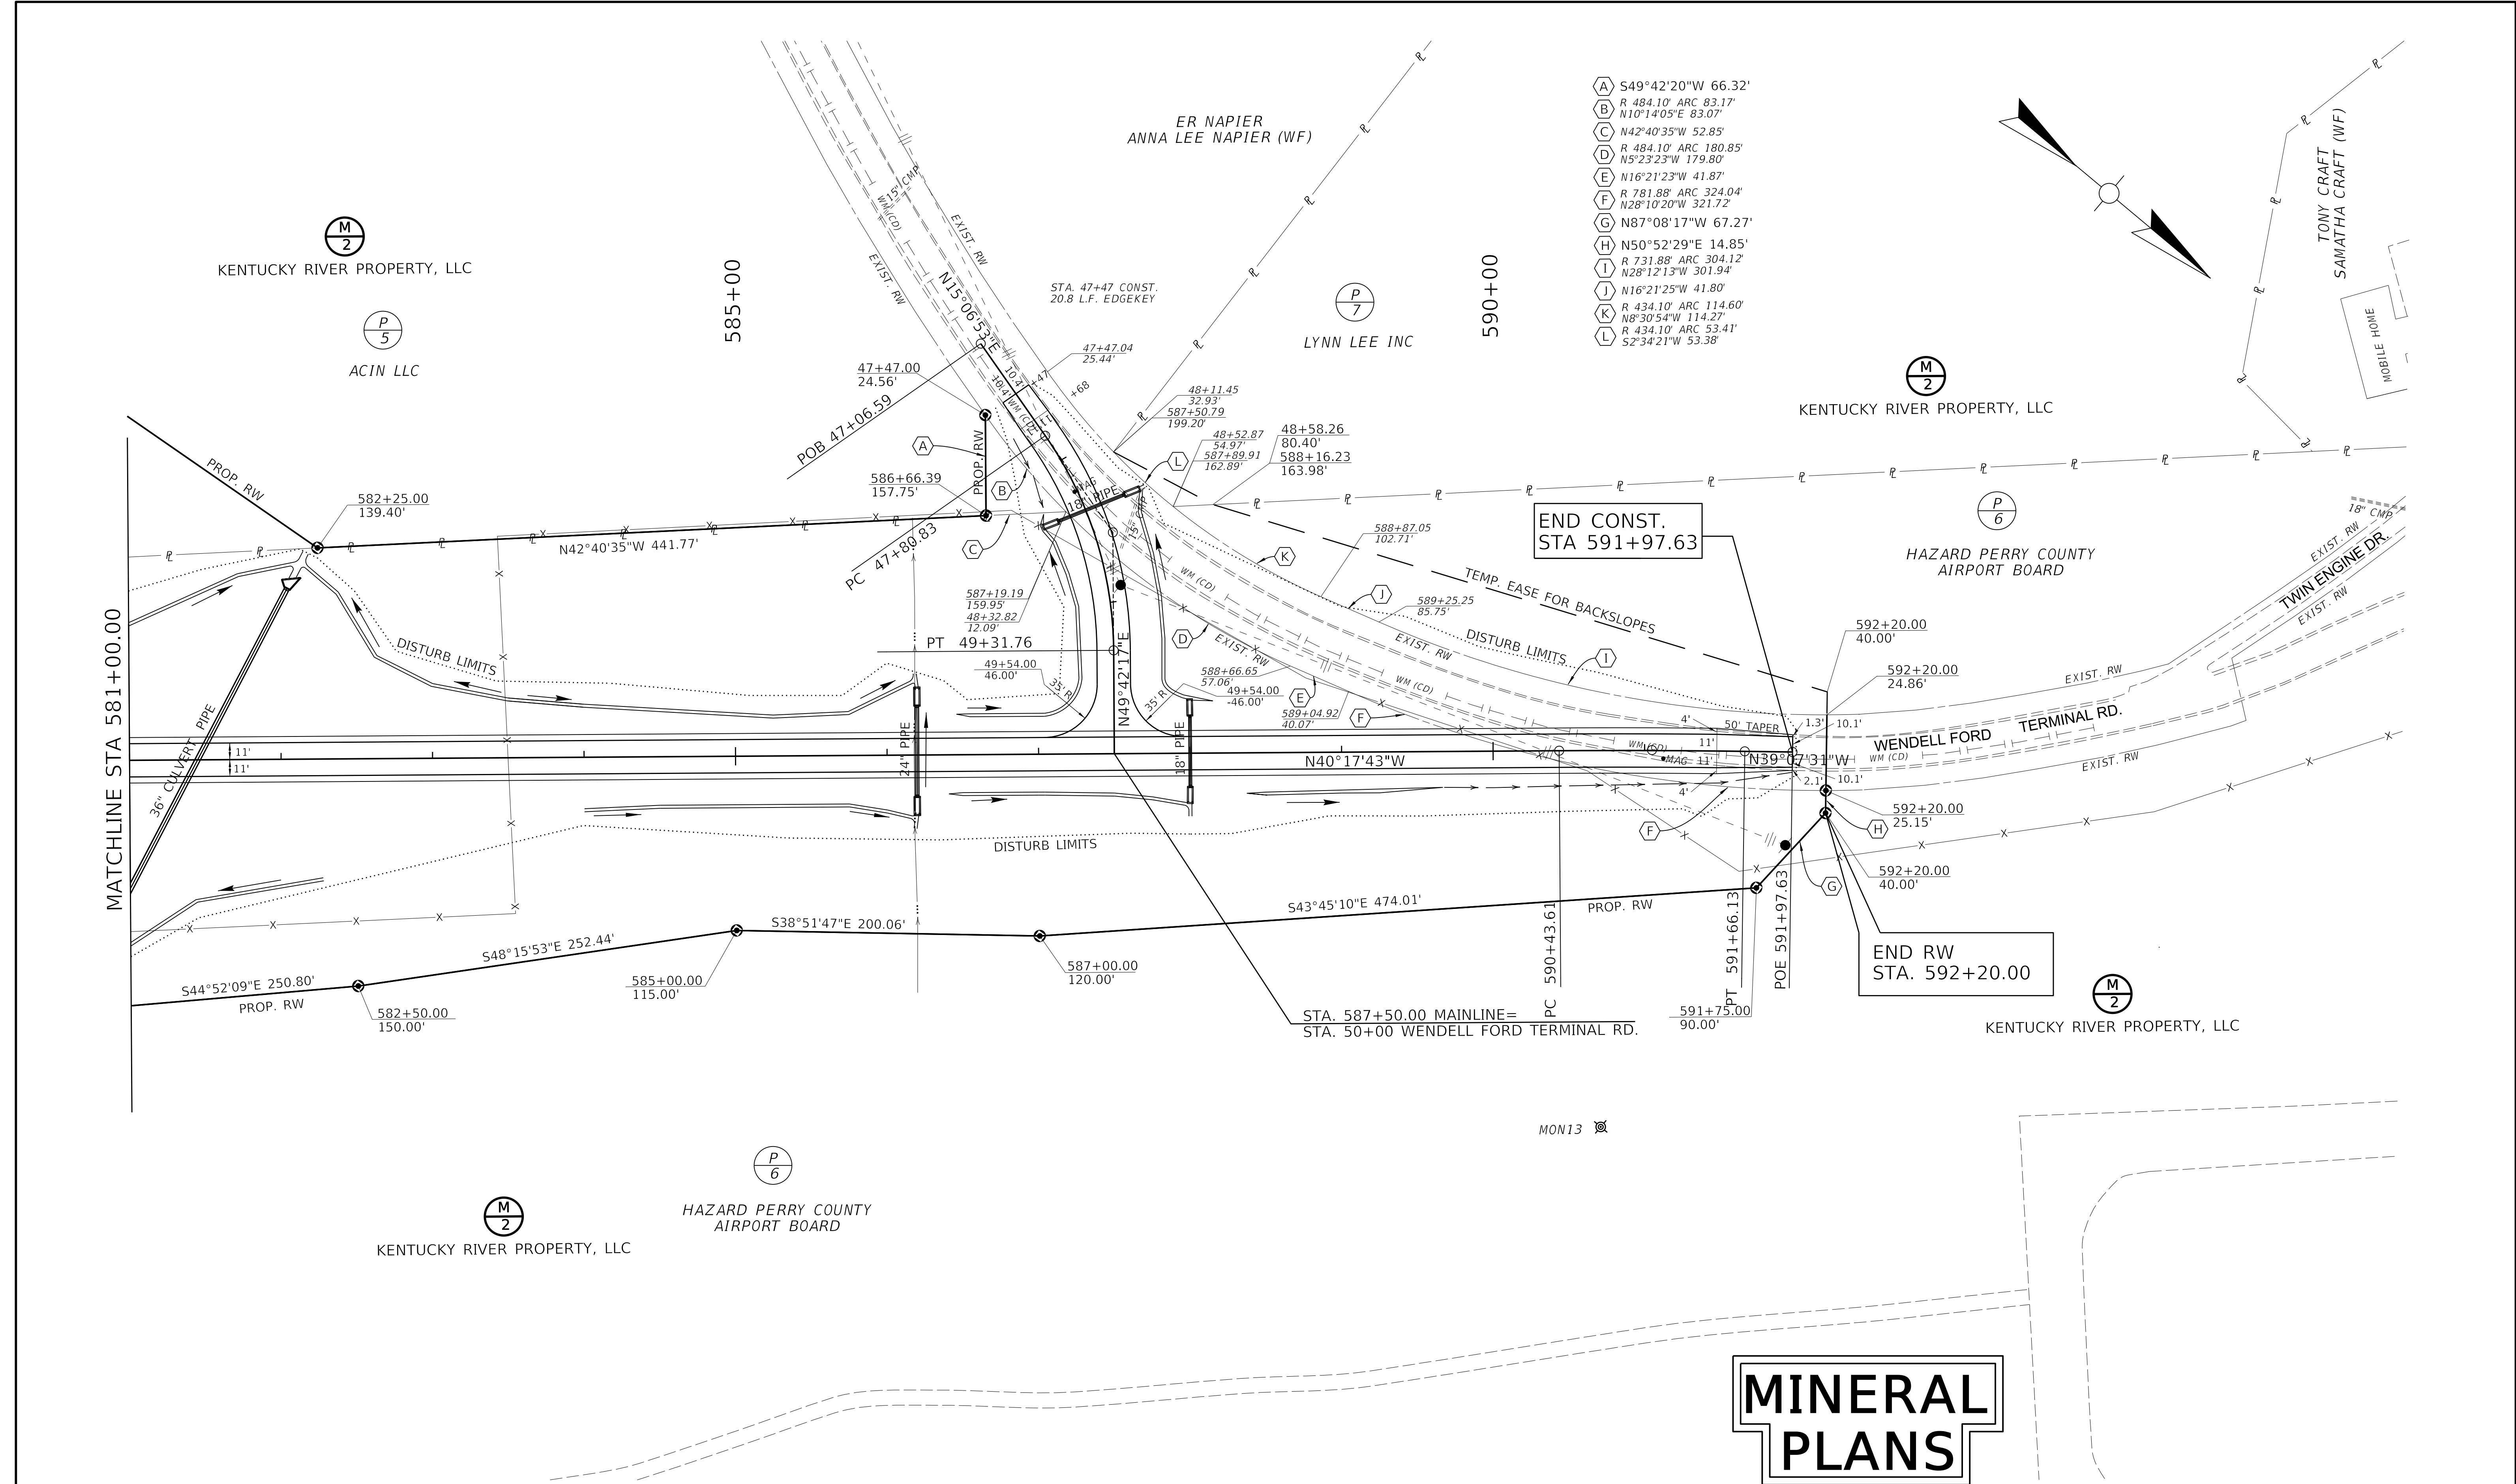

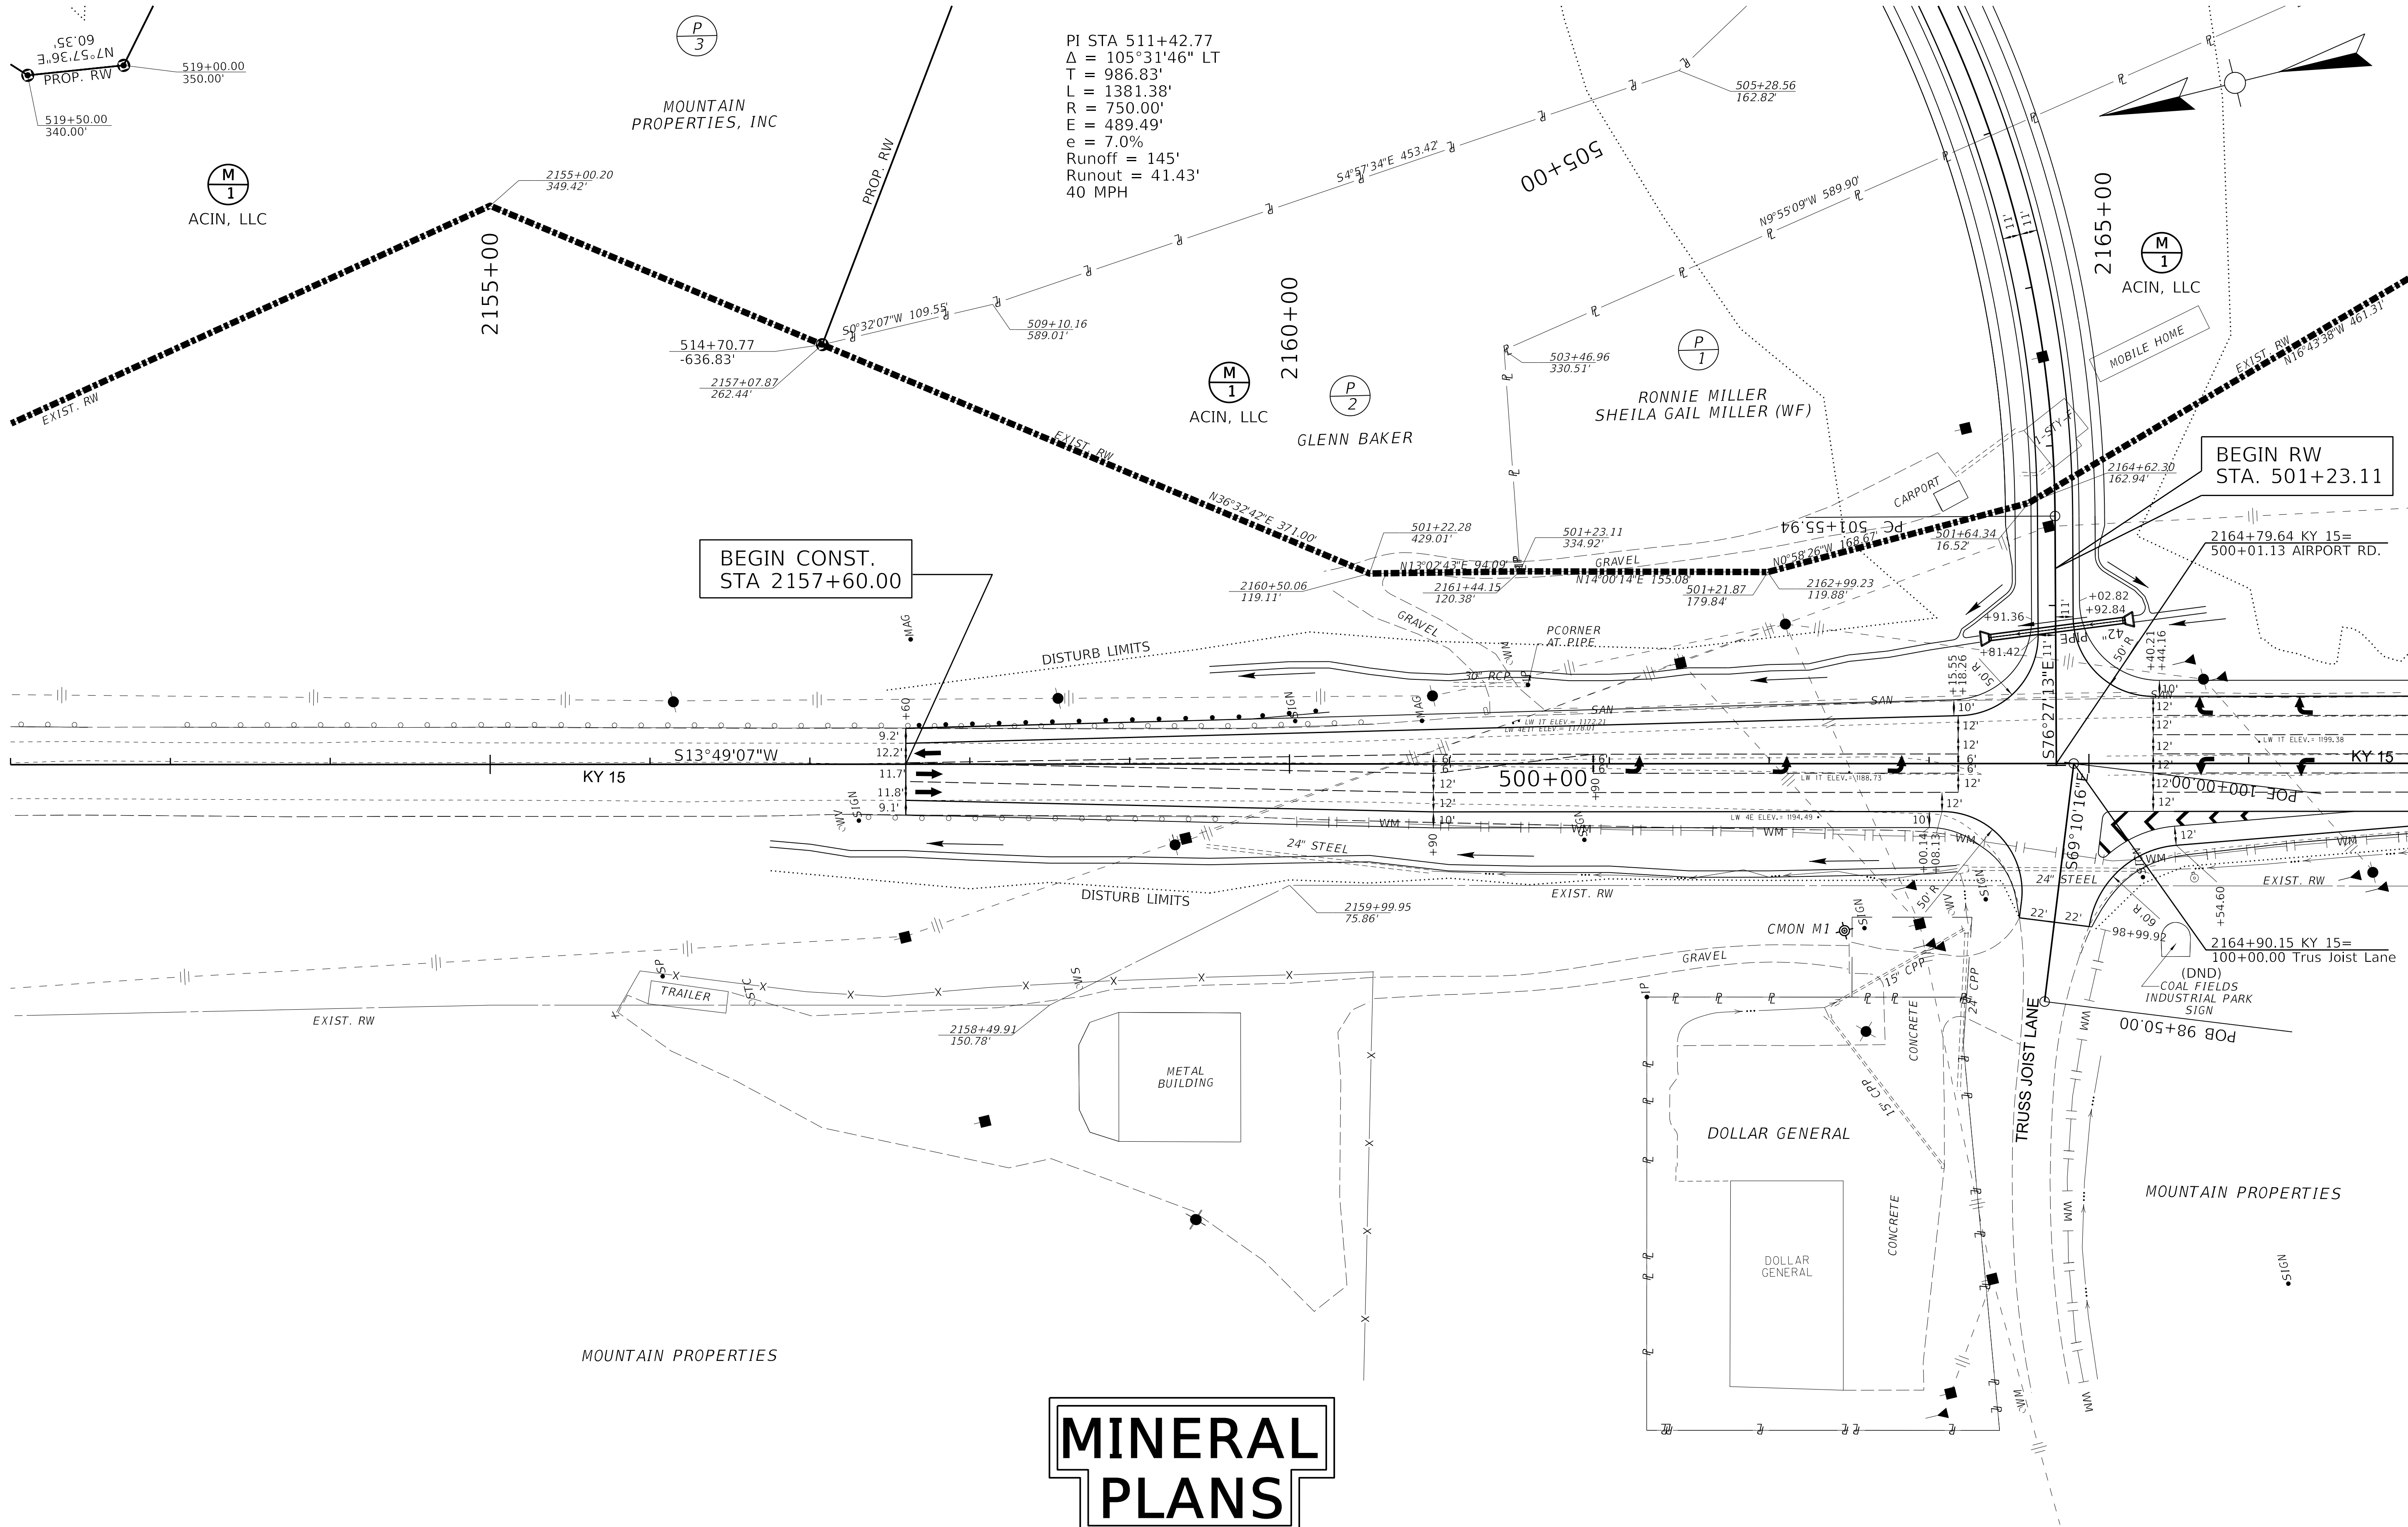

MINERAL PLANS

 COMMONWEALTH OF KENTUCKY DEPARTMENT OF HIGHWAYS	DRAWING TITLE: KY 15 PLAN SHEET	HORIZONTAL SCALE SCALE: 1" = 50'		STA 2157+00 TO STA 2167+00	ITEM NO. 10-80100.00	COUNTY OF PERRY
					SHEET NO. M18	

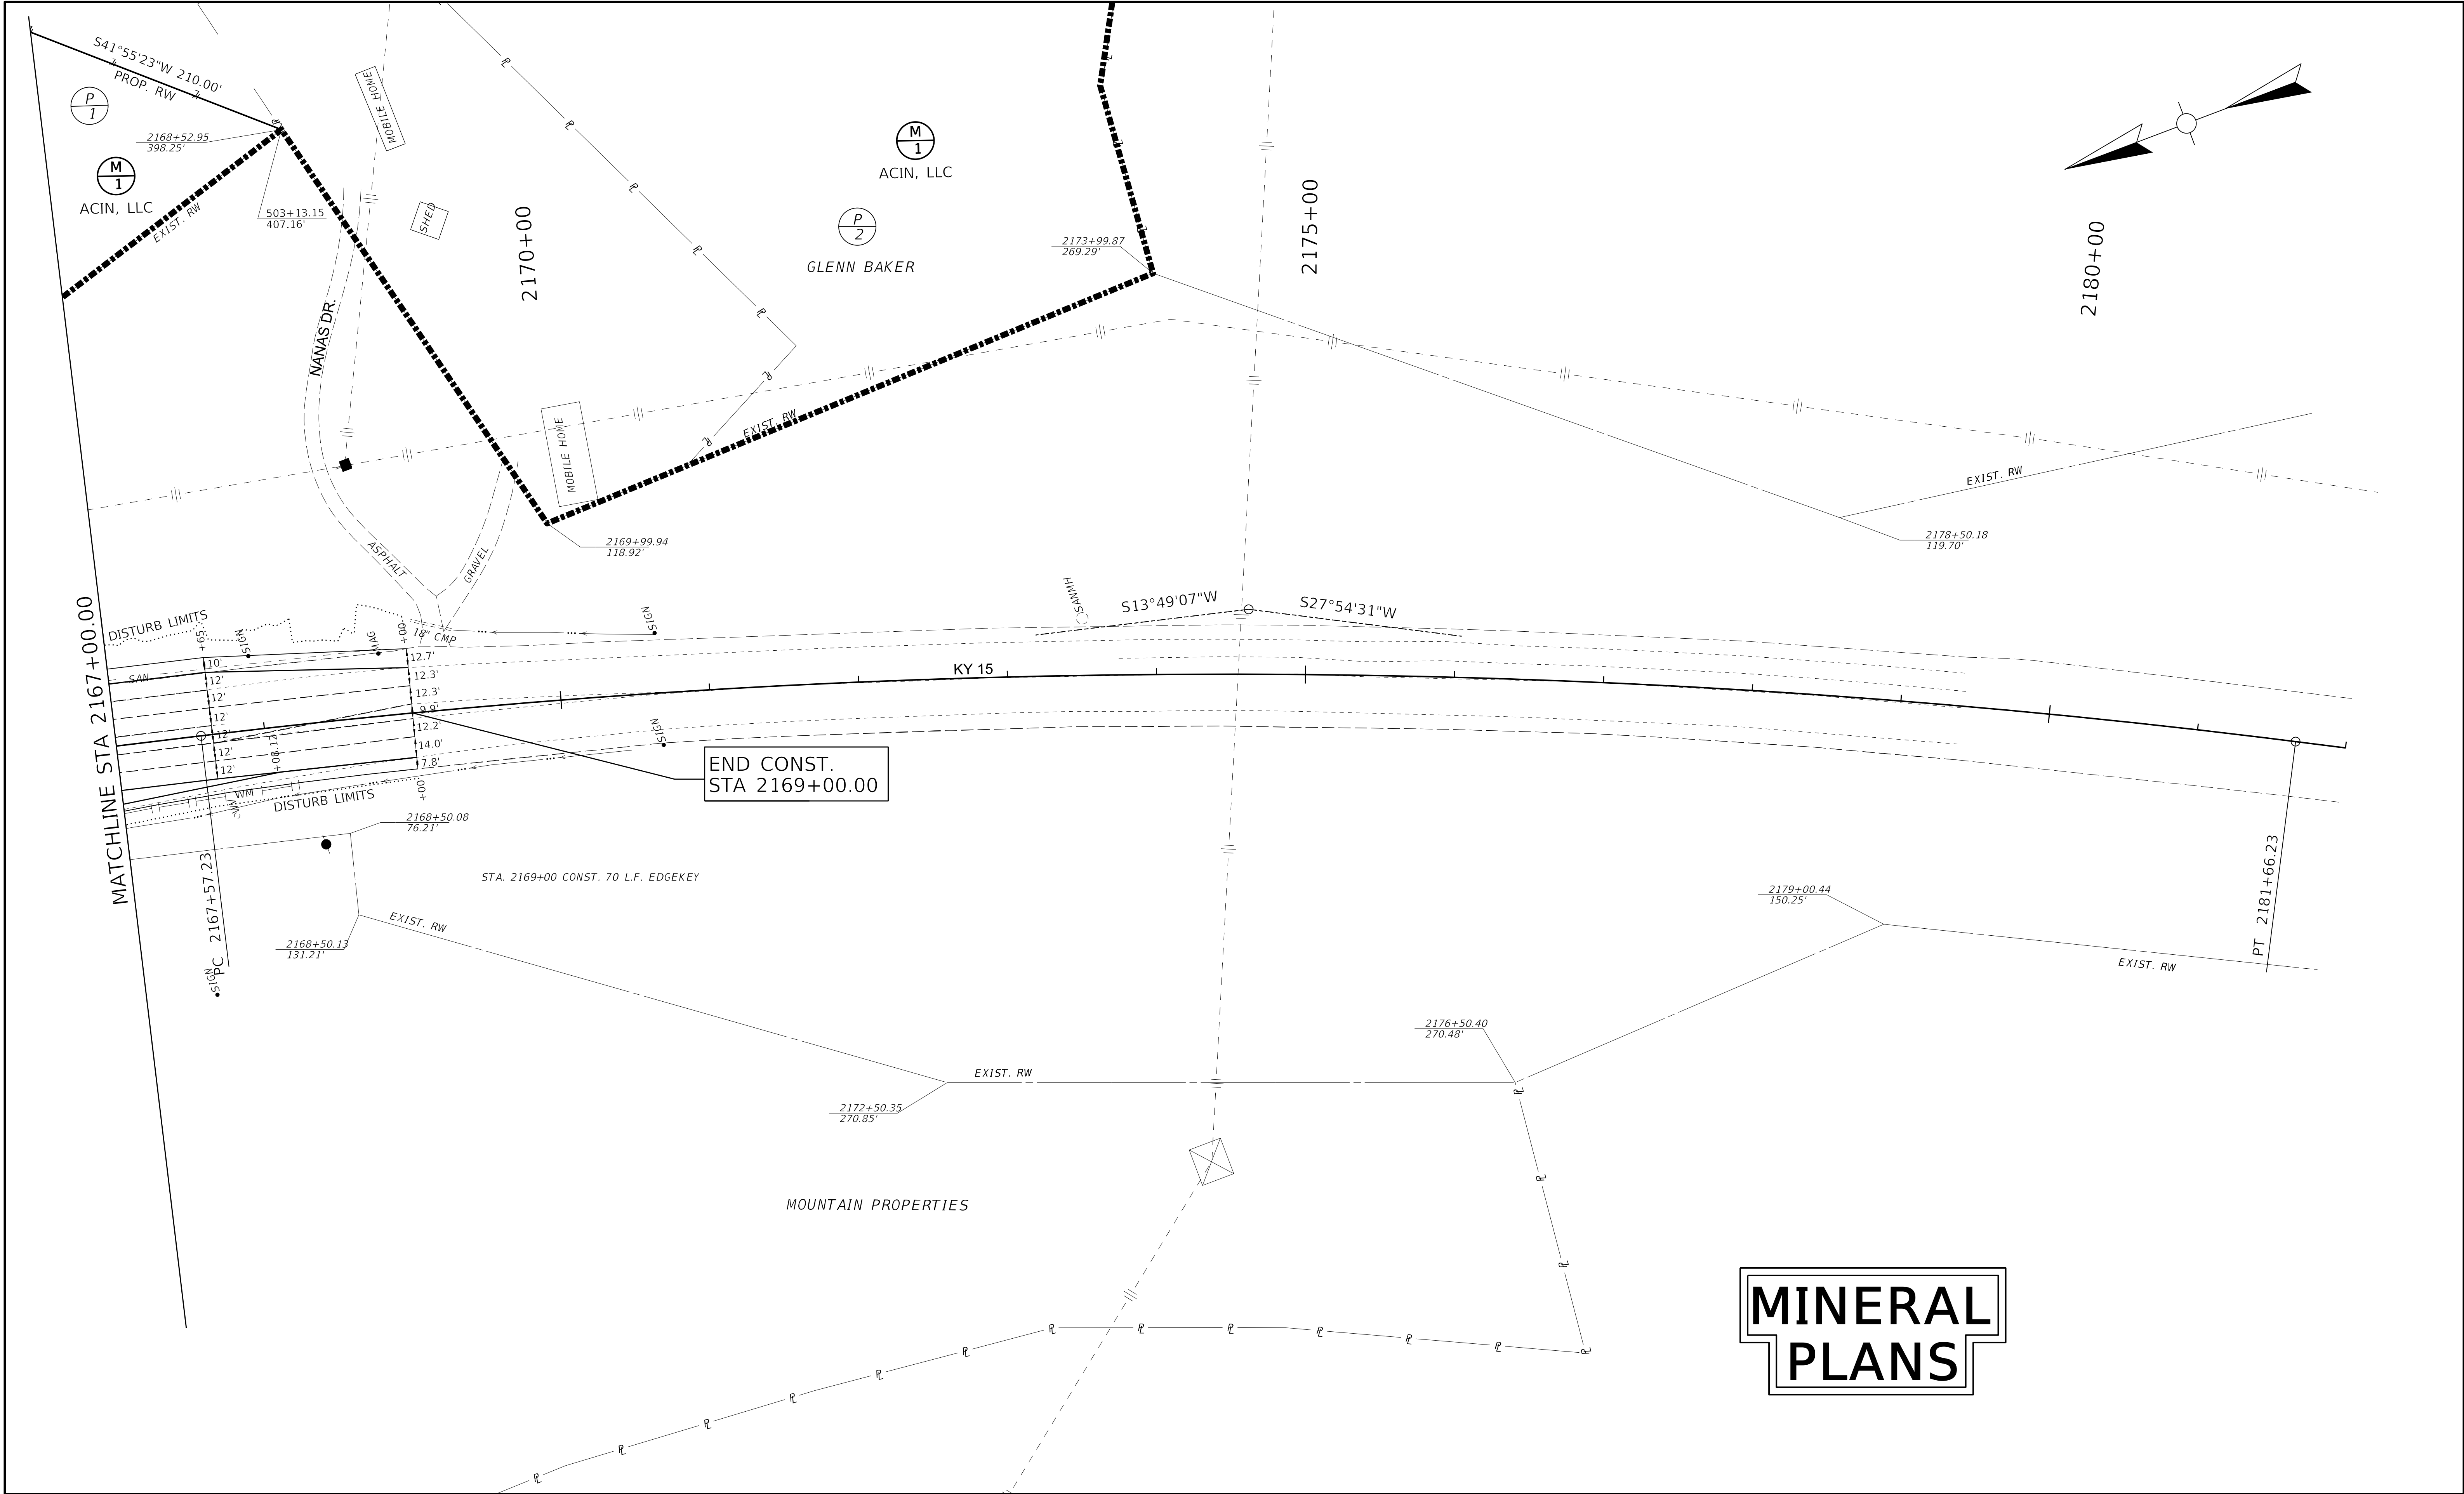

COMMONWEALTH OF KENTUCKY DEPARTMENT OF HIGHWAYS	DRAWING TITLE: KY 15 PLAN SHEET	HORIZONTAL SCALE SCALE: 1" = 50'		STA 2167+00 TO STA 2169+00	ITEM NO. 10-80100.00	COUNTY OF PERRY
					SHEET NO. M20	

RIGHT-OF-WAY SUMMARY

[illegible]

NOTE: PERMANENT R/W ACQUIRED + AREA SEVERED = TOTAL AREA OF TRACT

BASIS FOR DETERMINATION OF AREA

- a. P.V.A.
- b. DEED
- c. CALCULATED
- d. PLAT

TYPE SEWER SYSTEM

1. PRIVATE - INDIVIDUAL
2. PRIVATE - MULTI PARTY
3. PUBLIC
4. NONE
5. NOT APPLICABLE

BUILDING ACQUIRED CODE
C - COMMERCIAL
R - RESIDENTIAL
F - FARM
S - STORAGE


MINERAL PLANS

RIGHT-OF-WAY SUMMARY FOR MINERALS

MINERAL PARCEL	SURFACE PARCEL	MINERAL OWNER	PERMANENT RW ACQUIRED		PERMANENT EASEMENT	T O T A L	R E M A R K S
			ACRES	SQ. FT.	SQ. FT.	ACRES	
M1		ACIN, LLC				28.616	
PE-218	1	" " "					
PE-218	2	" " "					
PE-218	3	" " "					
M2		KENTUCKY RIVER PROPERTIES, LLC				41.343	
80/87	3	" " "					
80	7	" " "					
60	6	" " "					
80	7	" " "					
80	5	" " "					
M3		KENTUCKY RIVER PROPERTIES, LLC				26.669	
59	4	" " "					
60	6	" " "					
60	6	" " "					
M4		MOUNTAIN PROPERTIES INC				0.485	
-	3	" " "					
-	4	" " "					

MINERAL
PLANS



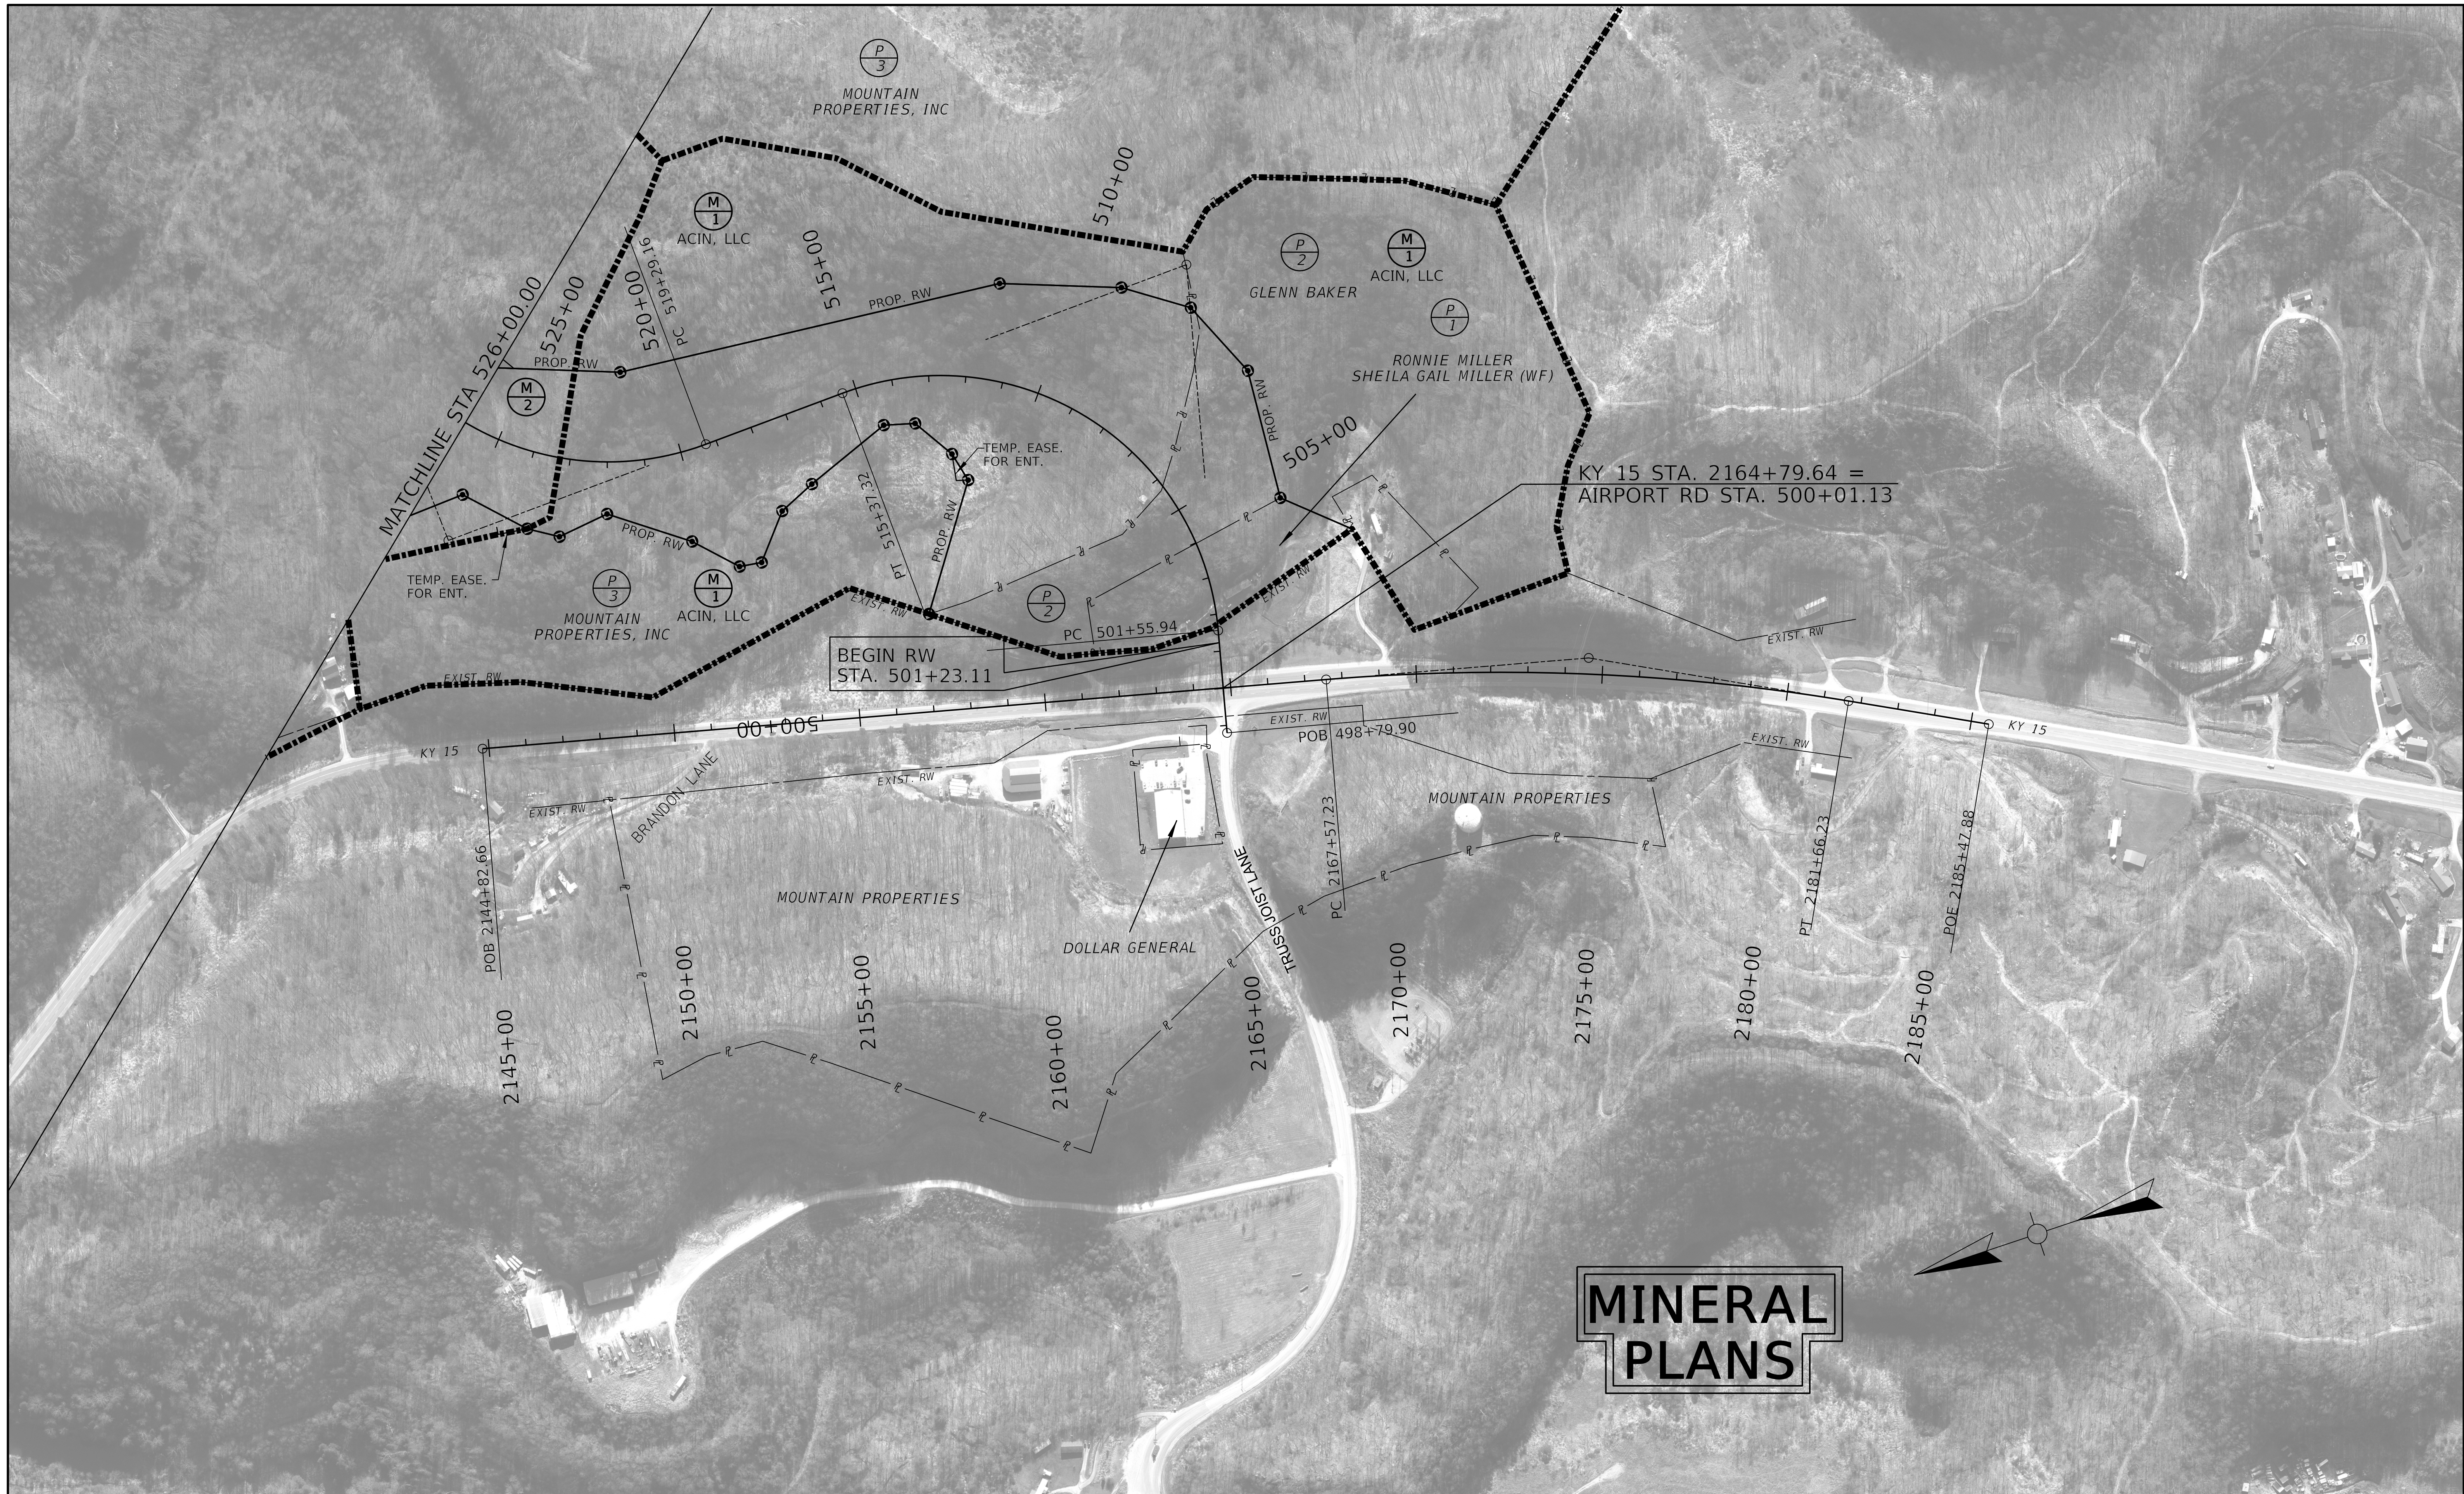

COMMONWEALTH OF KENTUCKY
DEPARTMENT OF HIGHWAYS




DRAWING TITLE: KY 15 STRIP MAP

HORIZONTAL SCALE
SCALE: 1"=200'



STA 500+00 TO 526+00

ITEM NO. 10-80100.00 COUNTY OF PERRY
SHEET NO. M25

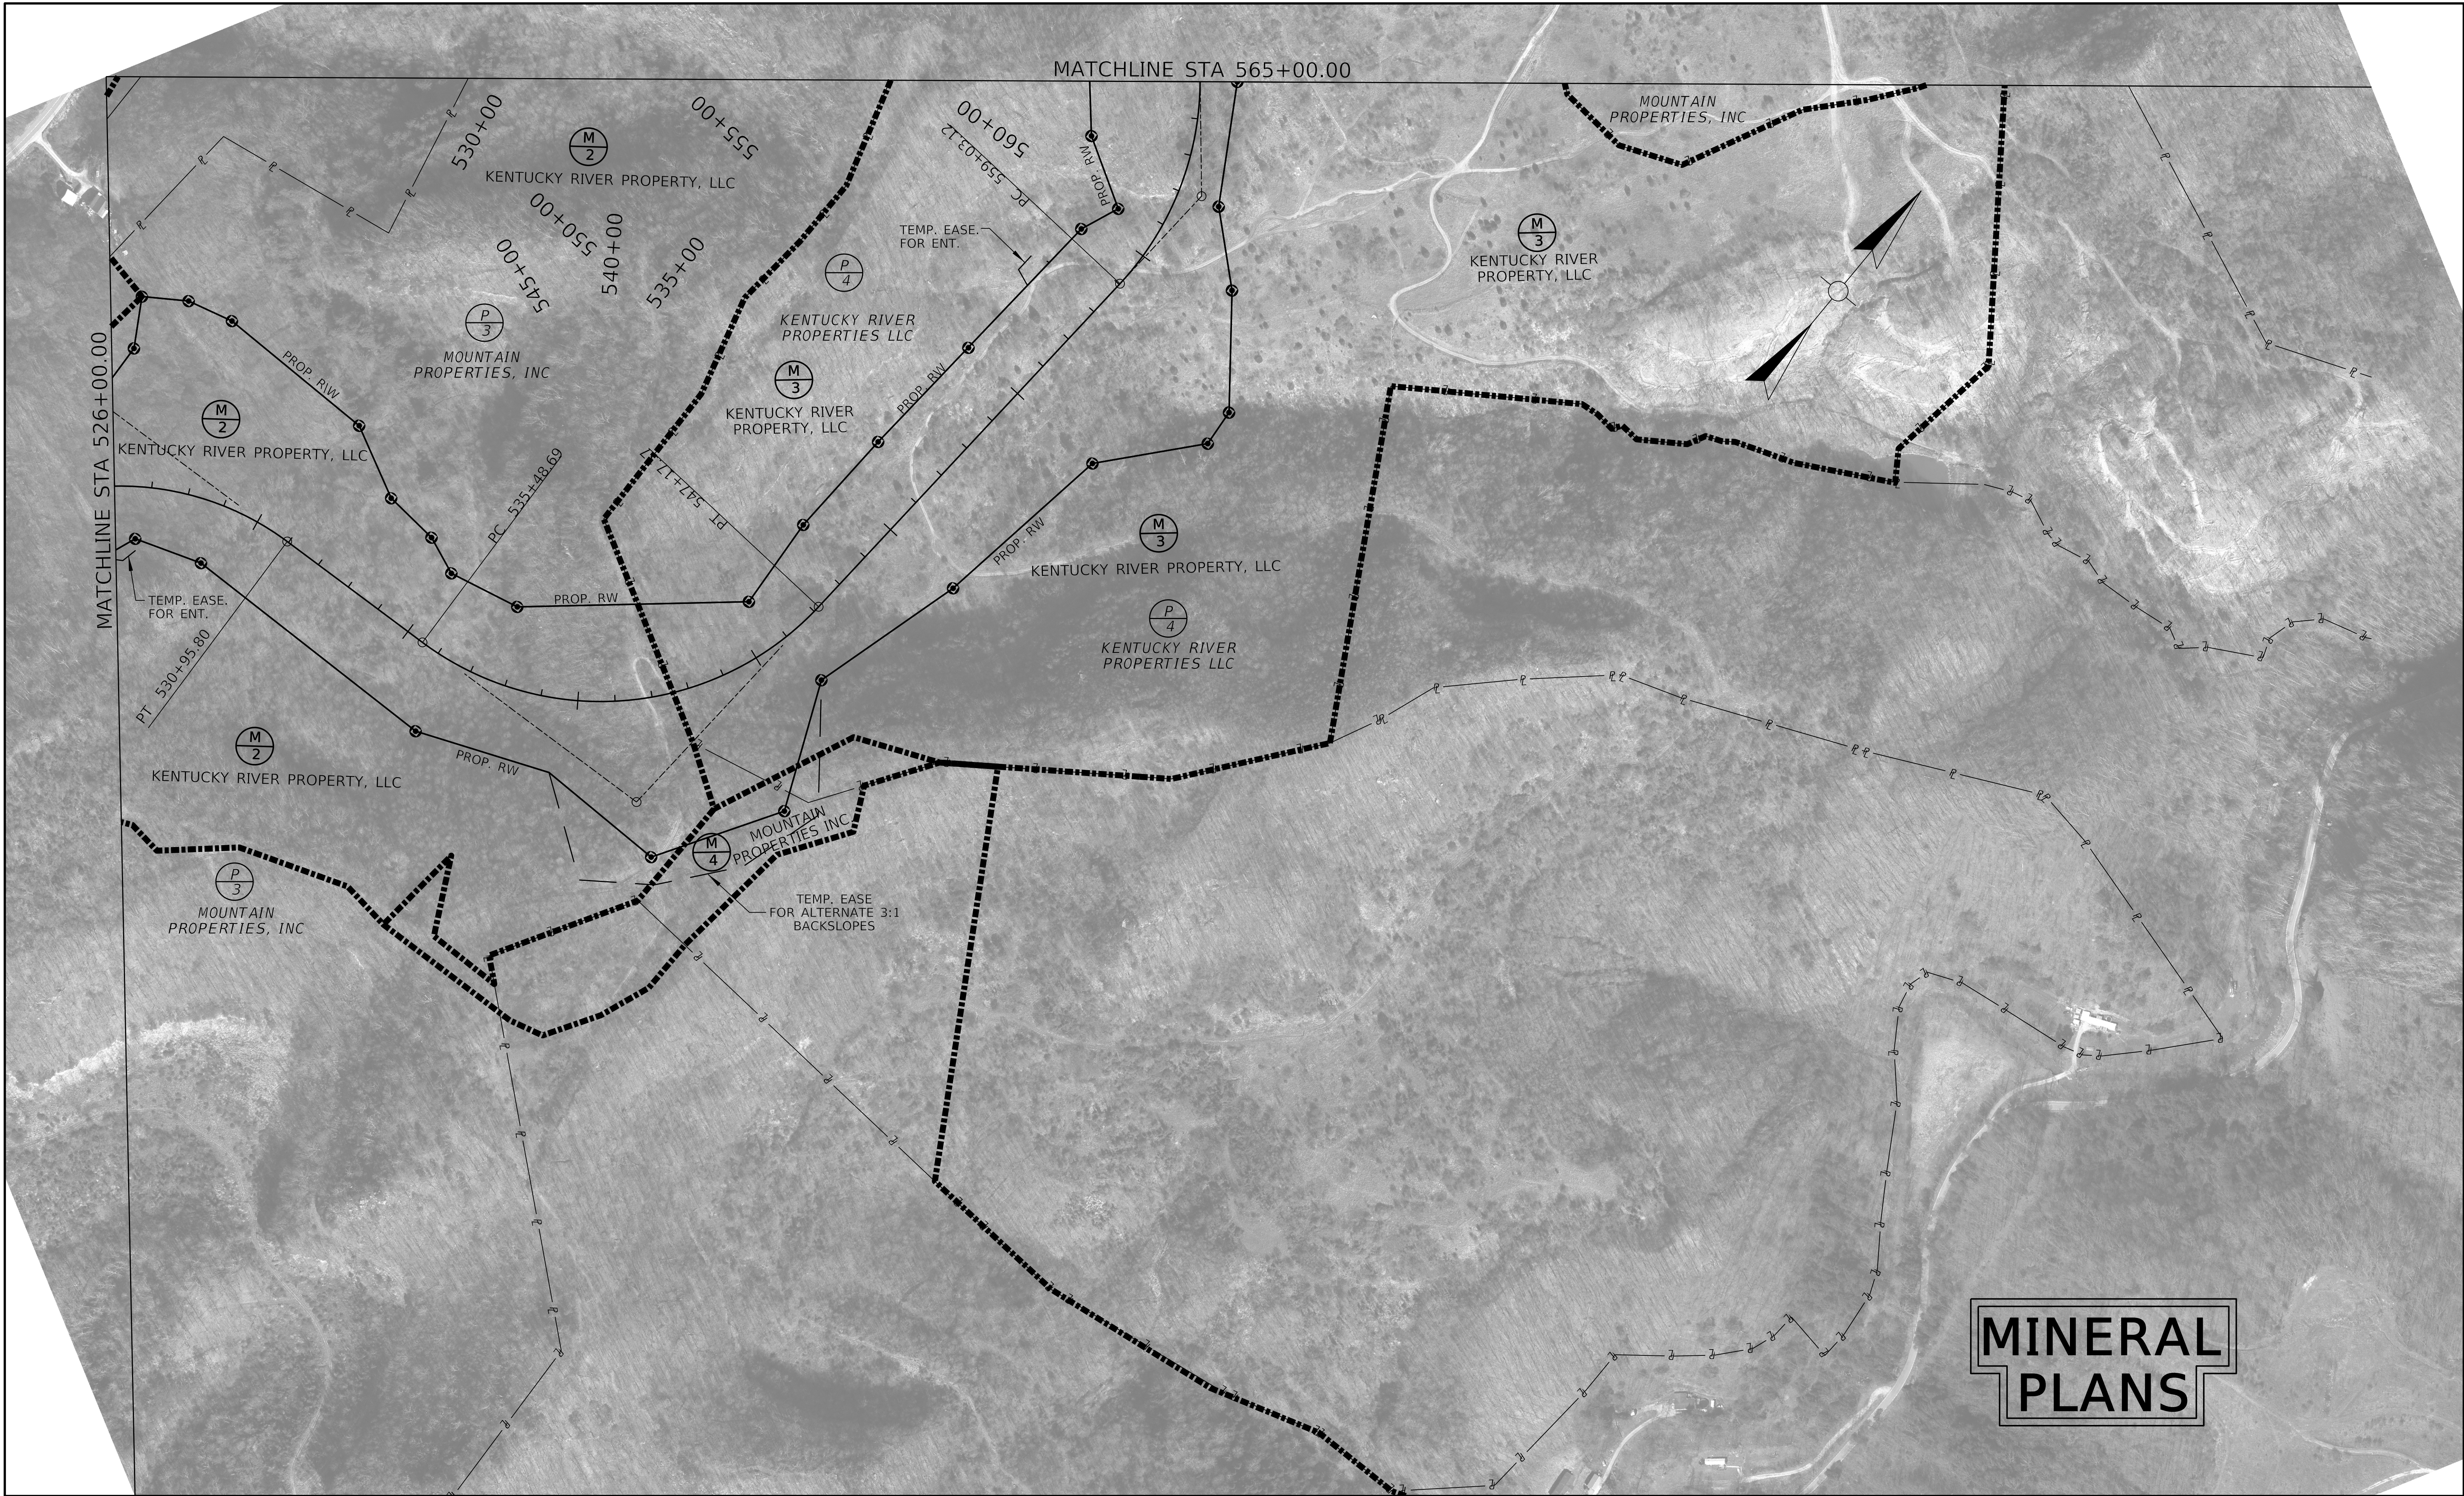


COMMONWEALTH OF KENTUCKY
DEPARTMENT OF HIGHWAYS




DRAWING TITLE: AIRPORT ROAD STRIP MAP

HORIZONTAL SCALE
SCALE: 1"=200'

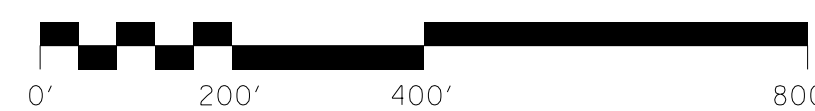

STA 526+00 TO 565+00

ITEM NO.	COUNTY OF
10-80100.00	PERRY
SHEET NO.	
M26	

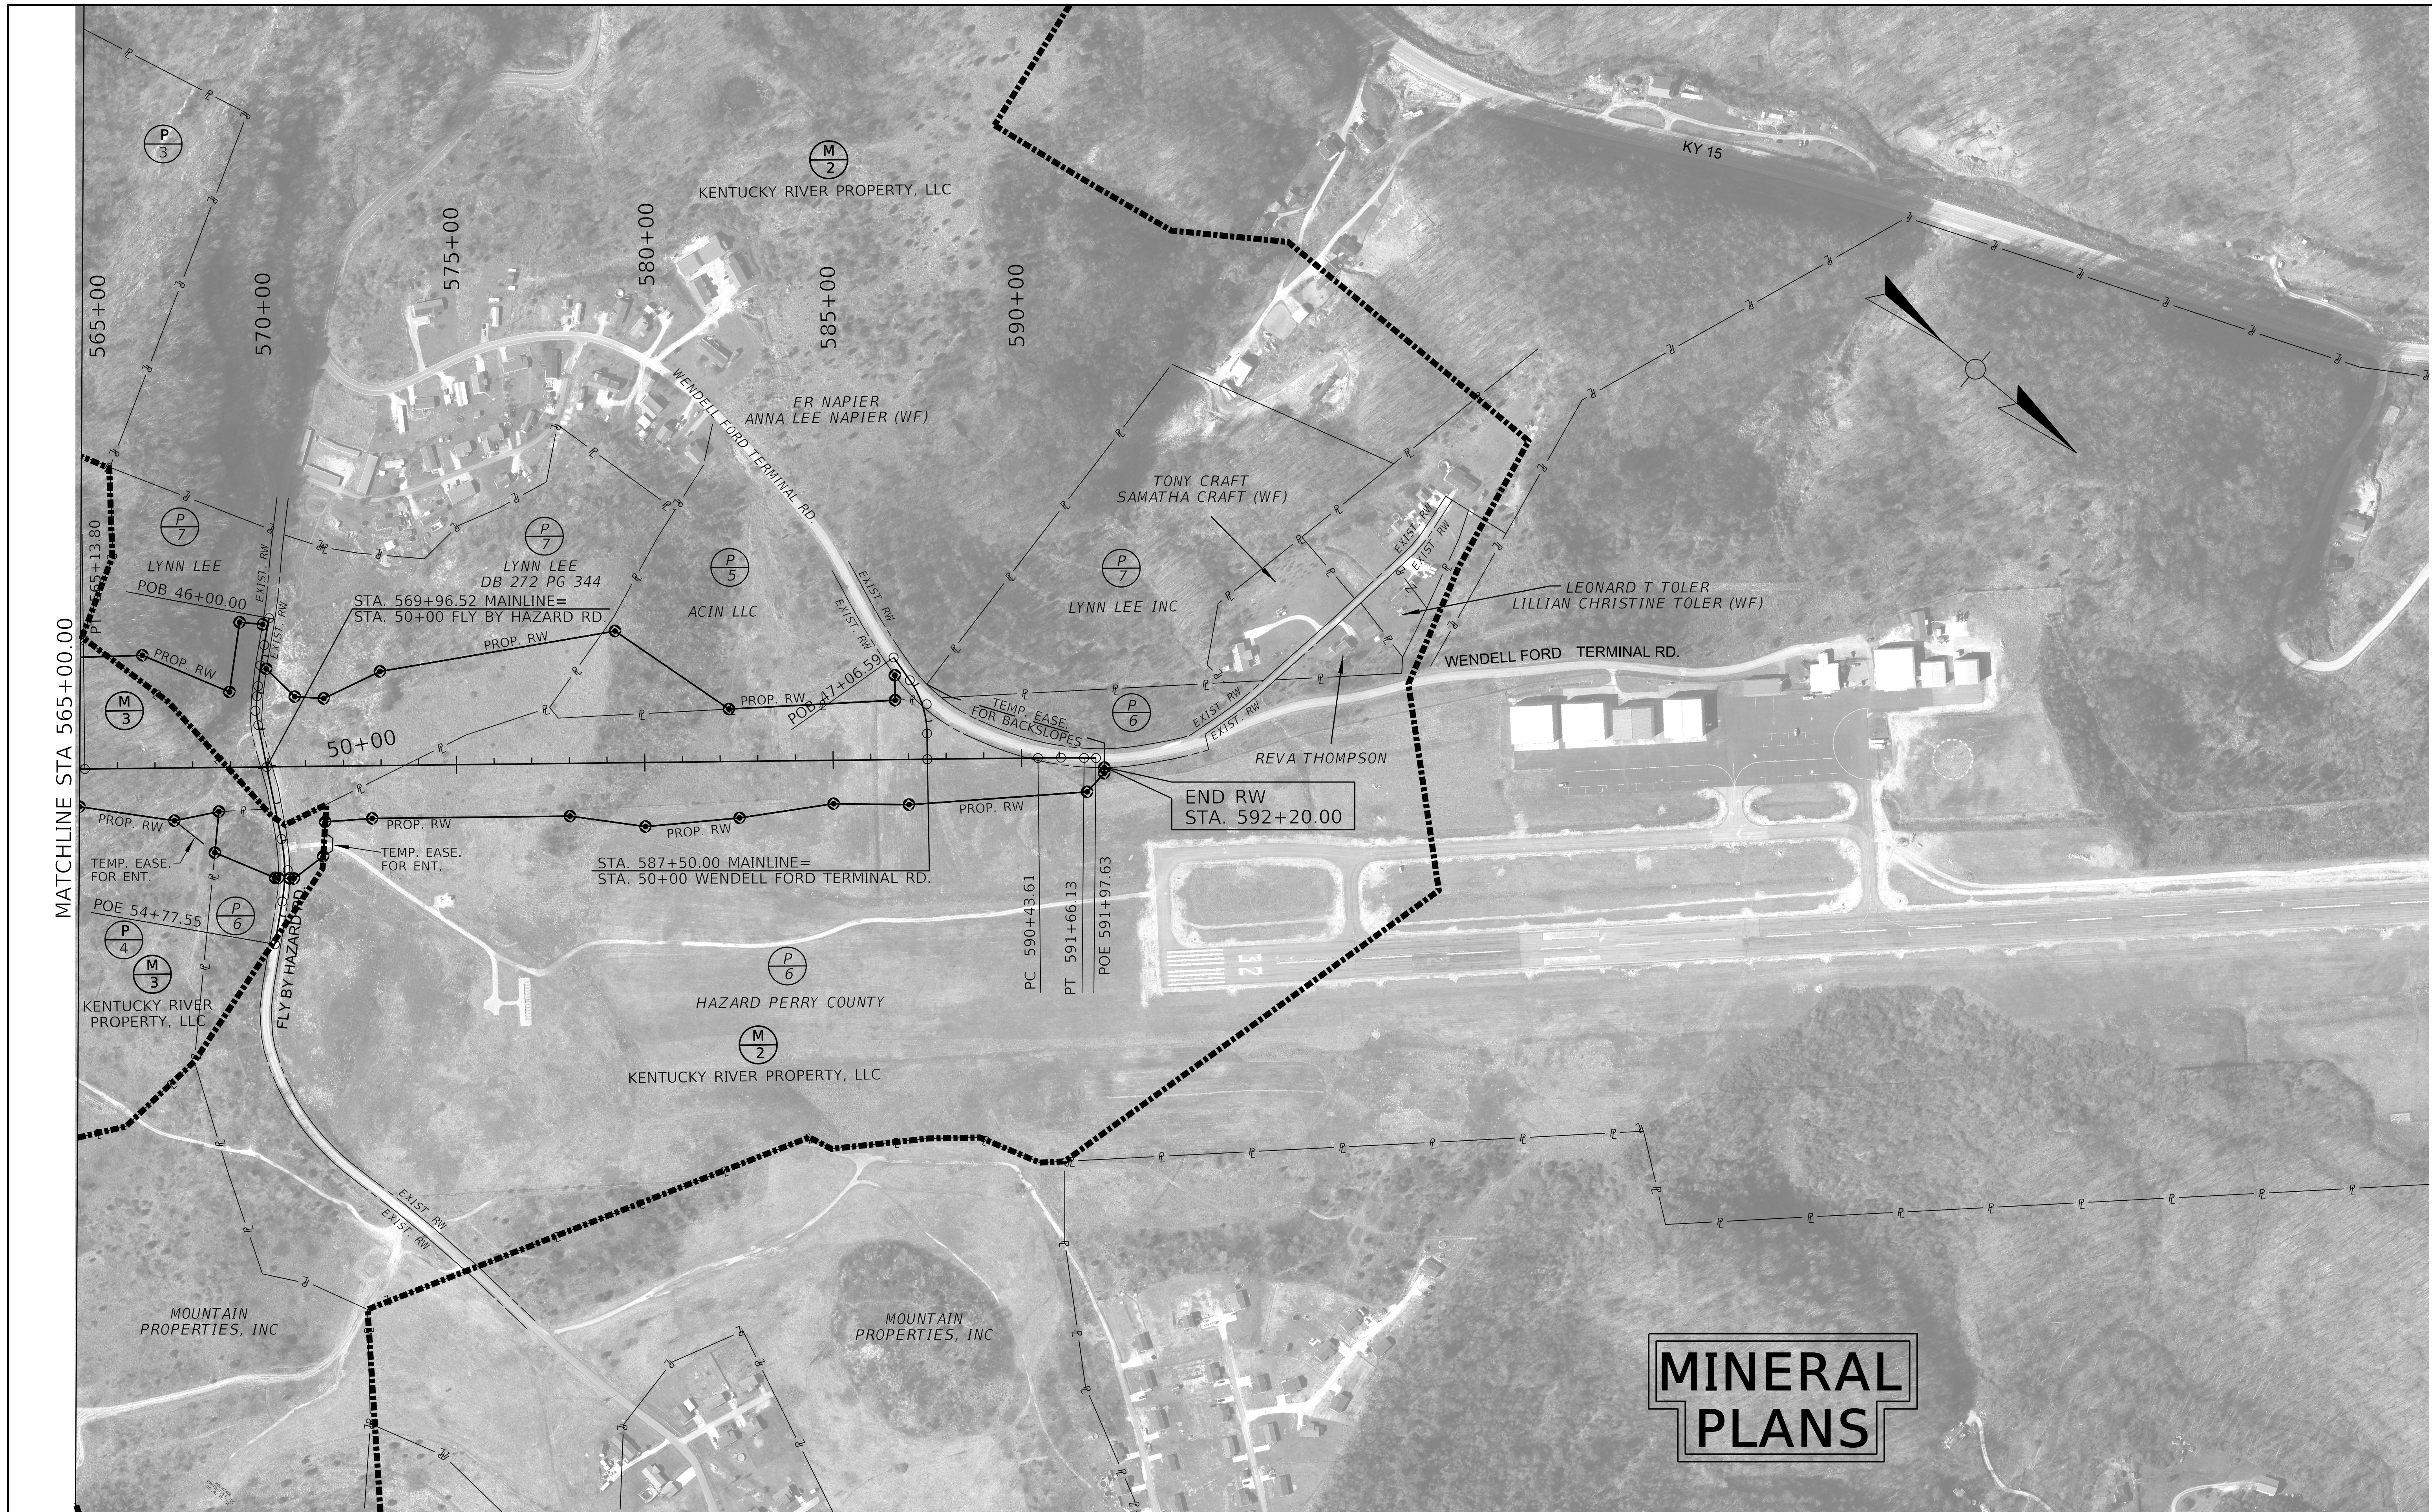

COMMONWEALTH OF KENTUCKY
DEPARTMENT OF HIGHWAYS



DRAWING TITLE: AIRPORT ROAD STRIP MAP

HORIZONTAL SCALE
SCALE: 1"=200'



STA 565+00 TO END OF PROJECT

ITEM NO.	COUNTY OF
10-80100.00	PERRY
SHEET NO.	
M27	