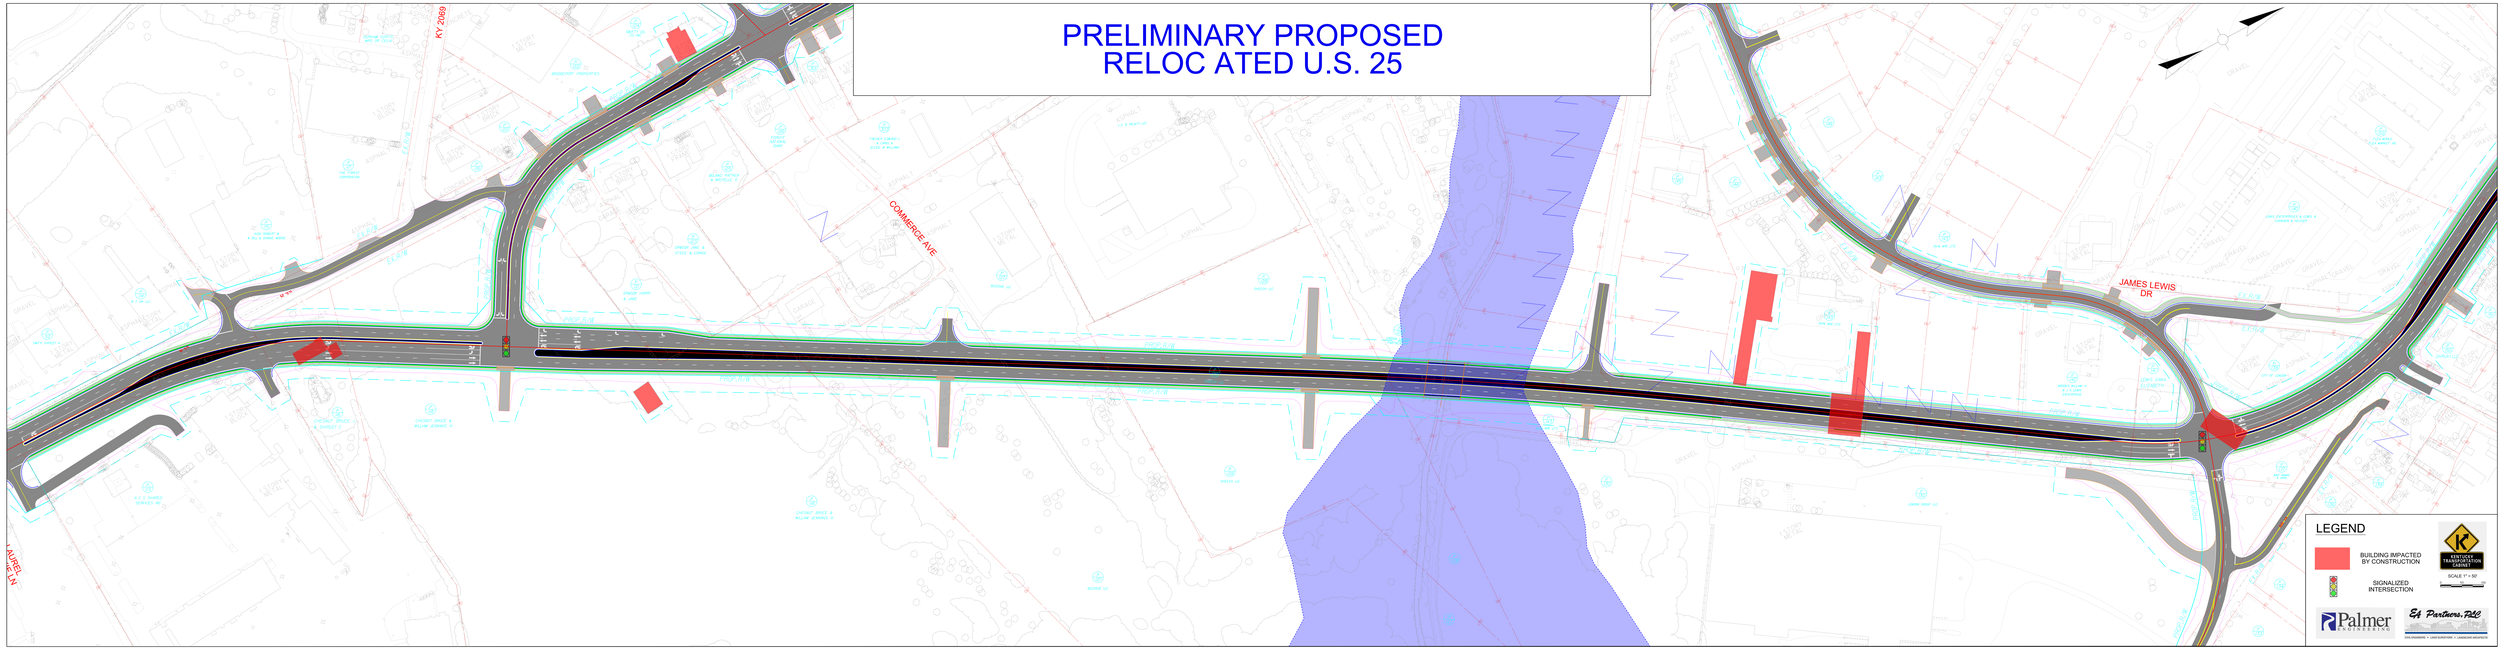PRELIMINARY PROPOSED RELOC ATED U.S. 25